Survey of
JN Tape Std °F
Surveyed by
Notes Date
Indexed C. J. GALLI

F. B. 2703 PG.

LOMITA AREA ℄ SURVEY [illegible] # 3

B. 2703 OPEN PAGE NUMBERS PG 26
36
138 - 140
150
152

LAST PAGE USED PG 151

REFERENCES NEEDED NEED

@ SEPULVEDA & FIGUEROAST ROAD DEPT RETIES
INT. REF. @ AVALON BLVD & SEPULVEDA
TIES 238th PLACE & RONAN AVE ℄ INT.
ED CITY REF ON NORMANDIE 1st PL N. OF LOMITA BLVD
(CHECK FB. 12603-22
NEED CITY REF B.C. N OF 1st PL

Microfilmed July '85
P.W. file O.K. March '86

Notes Ck'd by	Survey of	F. B. Pg.
Map No.	JN Tape Std °F	
Office Work	Surveyed by	
Checked	Notes Date	
Date	Indexed	

PAGES 6 THRU 20

SAVED FOR INDEX

FOR DIVISION 3

Note: Any Additions or Changes on This Sheet Must be Made or Circled in Red Ink With Date and Name of Person Making Change.

Do not extend notes this side of this line.

RETURN TO
LOS ANGELES COUNTY ENGINEER
900 LOS ANGELES COUNTY ENGINEERING BLDG.

765095 CE #247 7-53

RETURN TO
LOS ANGELES COUNTY ENGINEER
700 LOS ANGELES COUNTY ENGINEERING BLDG.

Note: Any Additions or Changes on This Sheet Must be Made or Circled in Red Ink With Date and Name of Person Making Change.

Do not extend notes this side of this line.

F. B. _____ PG. _____

PWFB 0319

LOMITA AREA

1156

Notes Ck'd by	Survey of E SURVEY
Map No.	JN 0303.00 Tape 0191 Std 68 °F
Office Work	Surveyed by C. L. LIND
Checked	Notes LIND Date 10-21-60
Date	Indexed C. J. GALLI APR 2 9 '65

F. B. 2763 PG. 9

LOMITA AREA

CENTERLINE SURVEY

JN 0303.00

DIVISION # 3

SEPT 1960

LIND
WILKS
CARO
OHASHI
MASUDA

Sept. 17, 1963
English
Shoemaker
Tollison
Masuda
Robbins

Note: Any Additions or Changes on This Sheet Must be Made or Circled in Red Ink With Date and Name of Person Making Change.

Do not extend notes this side of this line.

RETURN TO
LOS ANGELES COUNTY ENGINEER
700 LOS ANGELES COUNTY ENGINEERING BLDG.

763095 CE #247—7-53

PWFB 0319

1157, 1158, 1159, 1160

F. B. 2703 PG. 6

CONT. ON BOTT PG. 9

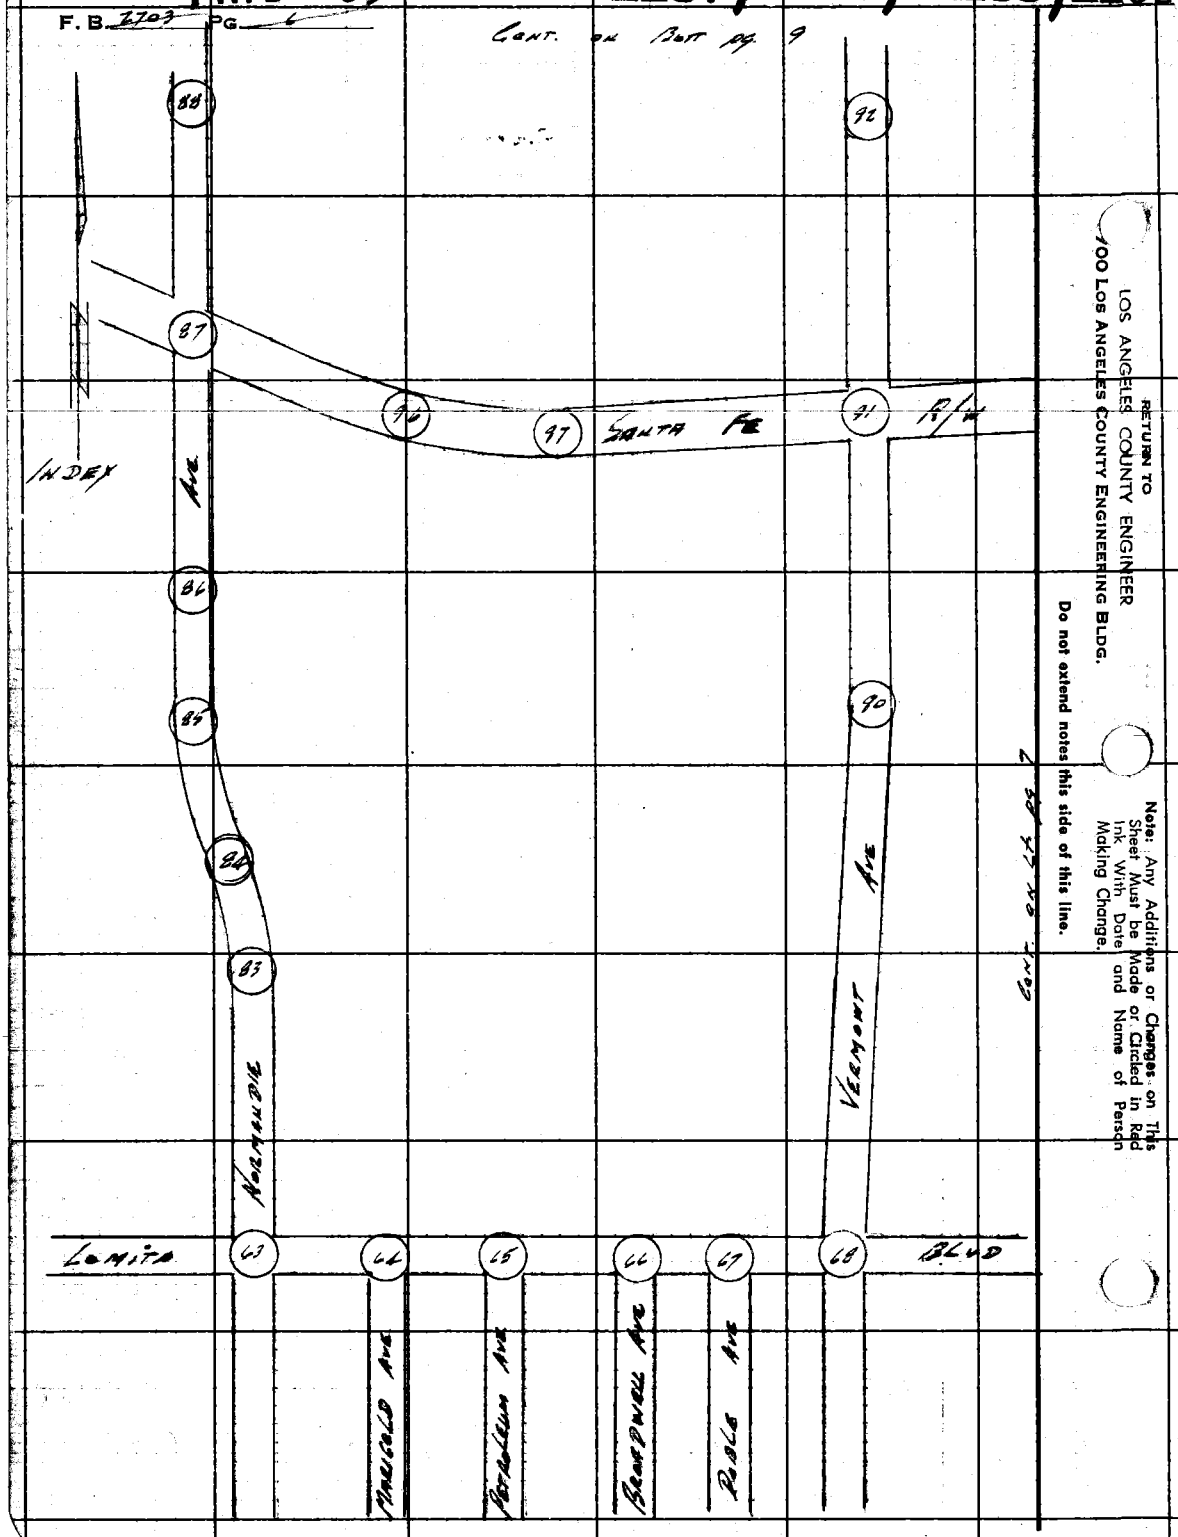

RETURN TO
LOS ANGELES COUNTY ENGINEER
700 LOS ANGELES COUNTY ENGINEERING BLDG.

Note: Any Additions or Changes on This Sheet Must be Made or Circled in Red Ink With Date and Name of Person Making Change.

Do not extend notes this side of this line.

PWFB 0320

LOMITA AREA

103, 104, 105

Notes Ck'd by	Survey of ℄ SURVEY
Map No.	JN 0303.00 Tape 0192 Std. 68 °F
Office Work	Surveyed by C. K. LIND
Checked	Notes LIND Date 10-21-60
Date	Indexed C. J. GALLI

F. B. 2703 PG. 7

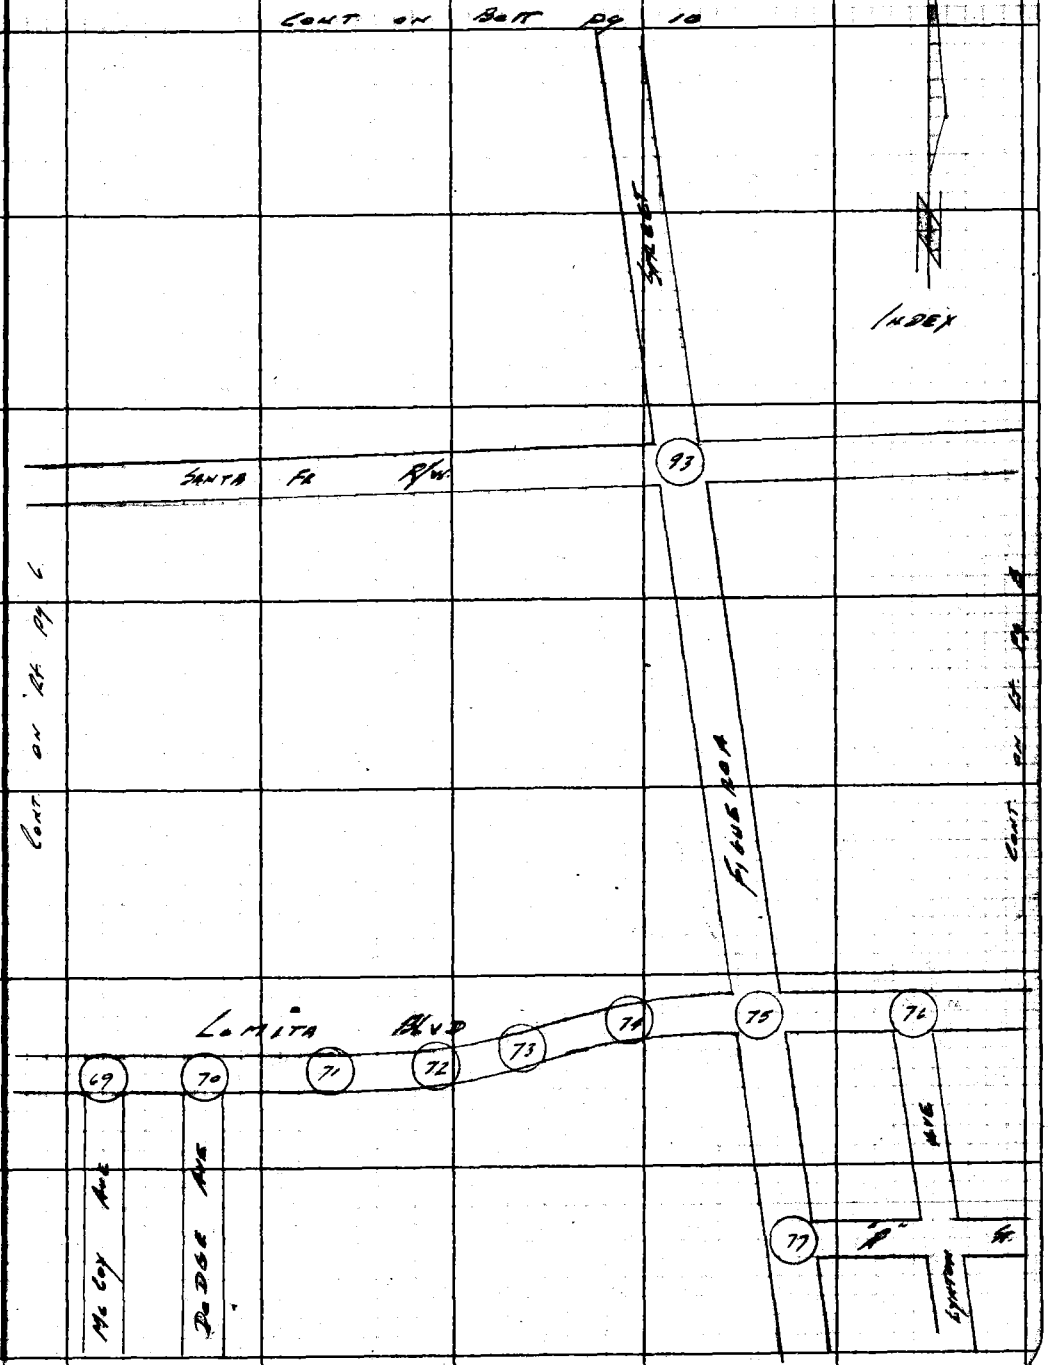

Note: Any Additions or Changes on This Sheet Must be Made or Circled in Red Ink With Date and Name of Person Making Change.

Do not extend notes this side of this line.

RETURN TO
LOS ANGELES COUNTY ENGINEER
700 LOS ANGELES COUNTY ENGINEERING BLDG.

76309S CE #247—7-58

PWFB 0320

106

F.B. 2703 PG. 8

CONT. TO BOIT. PG 11

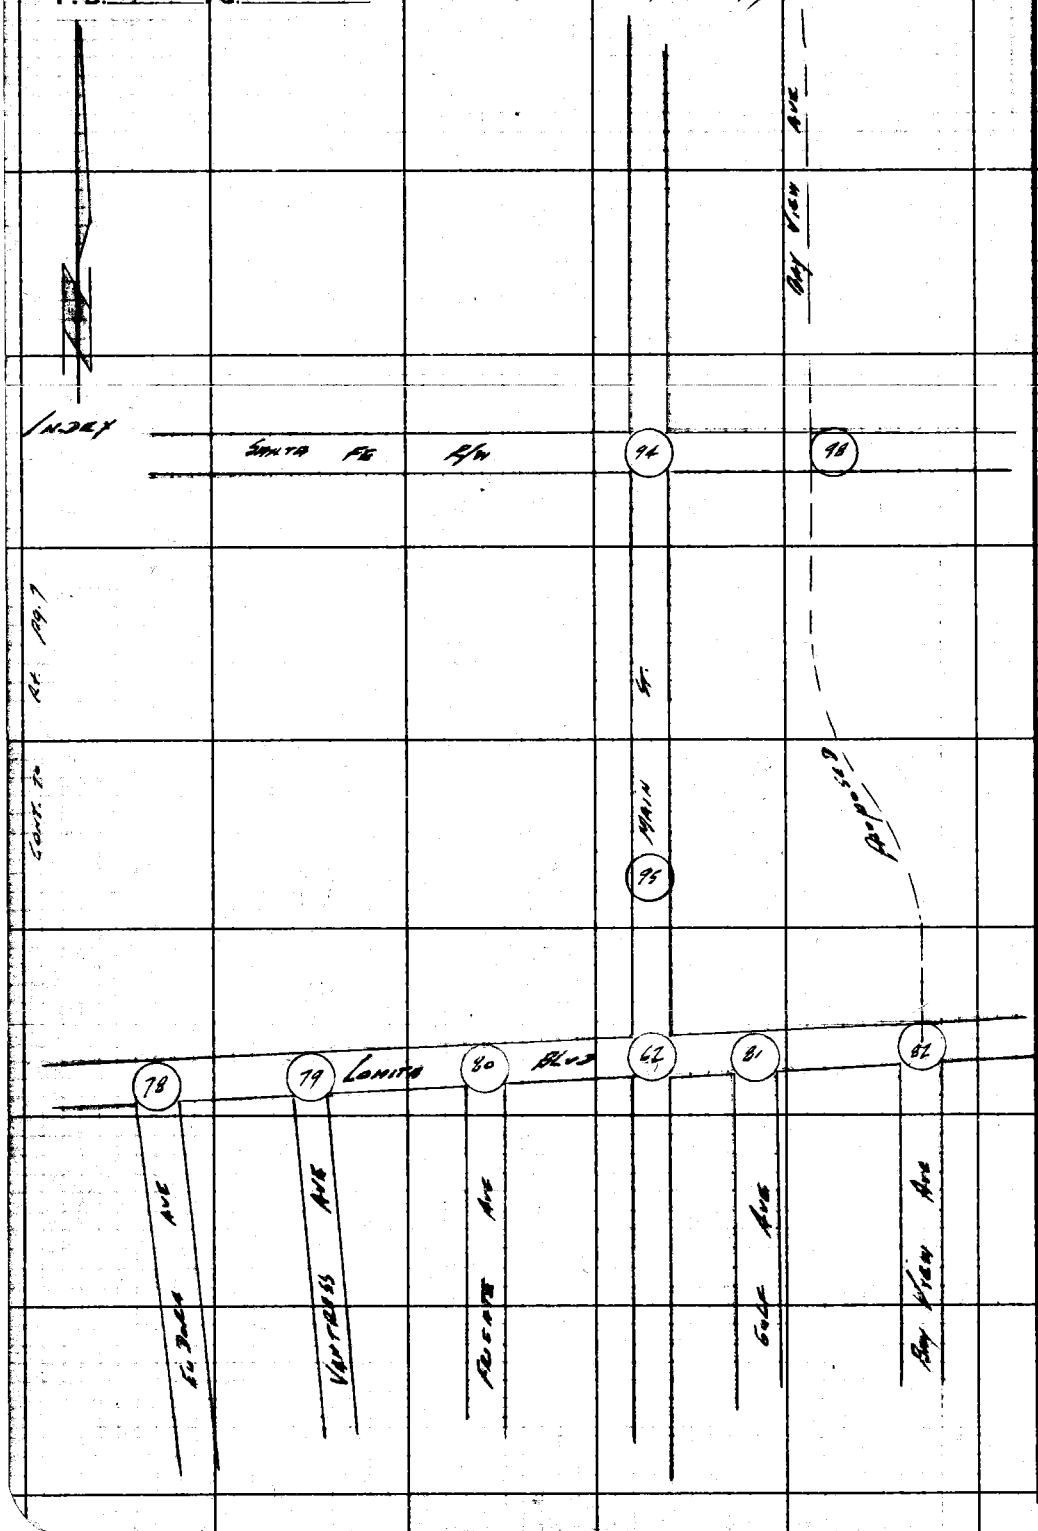

RETURN TO
LOS ANGELES COUNTY ENGINEER
00 LOS ANGELES COUNTY ENGINEERING BLDG.

Do not extend notes this side of this line.

Note: Any Additions or Changes on This Sheet Must be Made or Circled in Red Ink With Date and Name of Person Making Change.

PWFB 0420

Lomita Area

1244, 1245

Notes Ck'd by	Survey of Center Line Survey
Map No.	J.N. 0303 or Tape 01 or Std 68 °F
Office Work	Surveyed by K. Lind & E. English
Checked	Notes R.L. & E.S. Date 10-23-60
Date	Indexed G. J. GALLI

F. B. 2703 Pg. 4

INDEX

Cont. Pg. 12

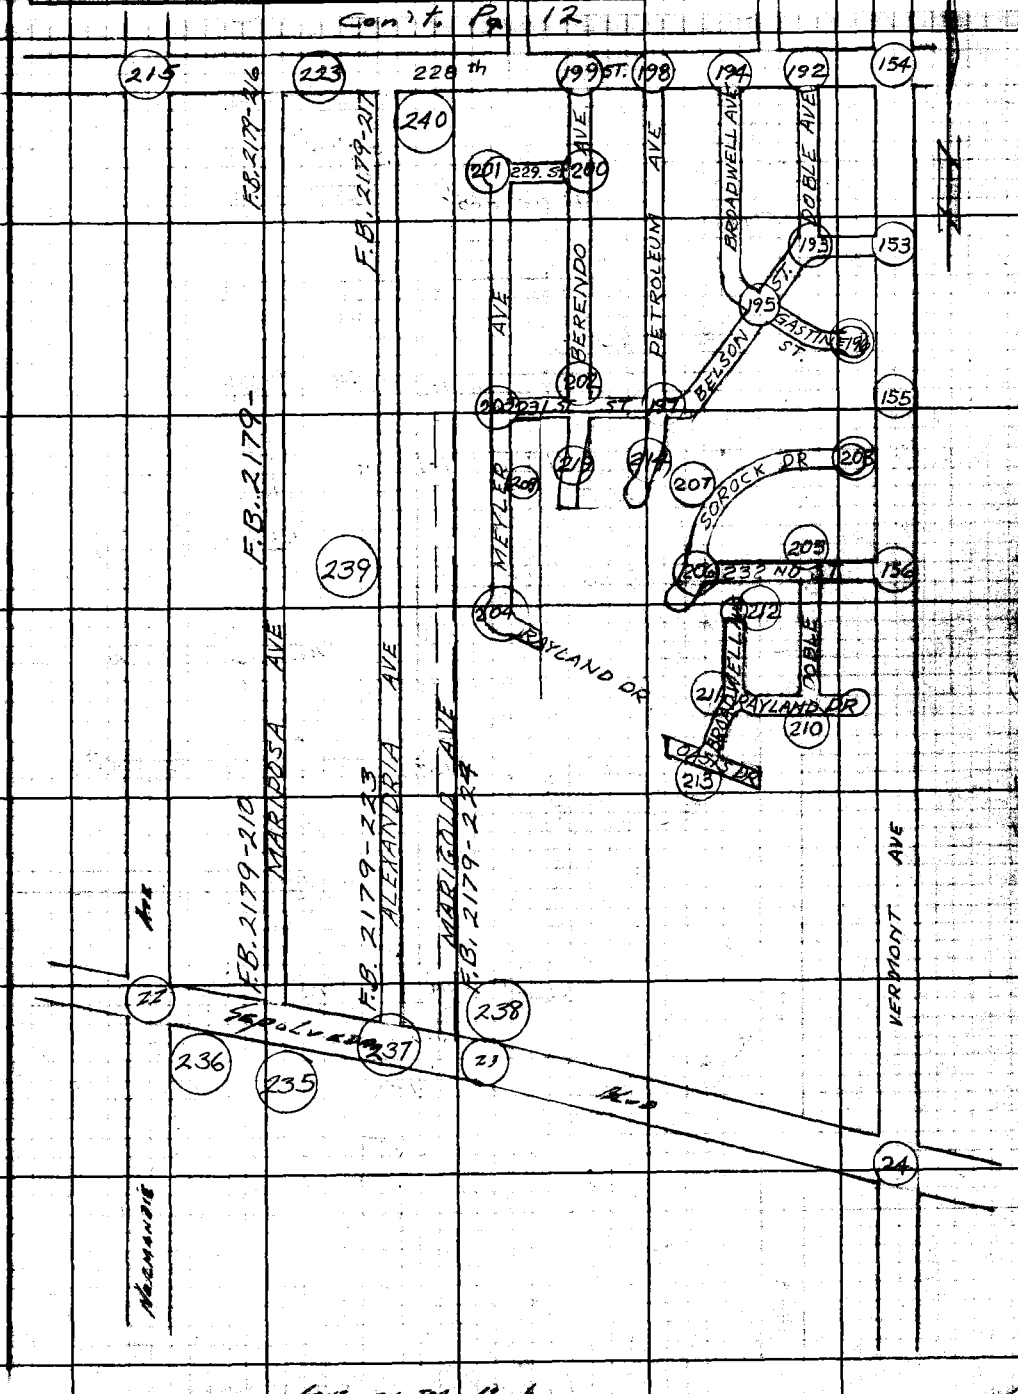

Cont. on Pg. 13

Note: Any Additions or Changes on This Sheet Must be Made or Circled in Red Ink With Date and Name of Person Making Change.

Do not extend notes this side of this line.

RETURN TO
LOS ANGELES COUNTY ENGINEER
700 LOS ANGELES COUNTY ENGINEERING BLDG.

768098 CE #247 7-53

PWTB 0420

1246

F. B. PG.

INDEX

Con't. F.B. 2735-7

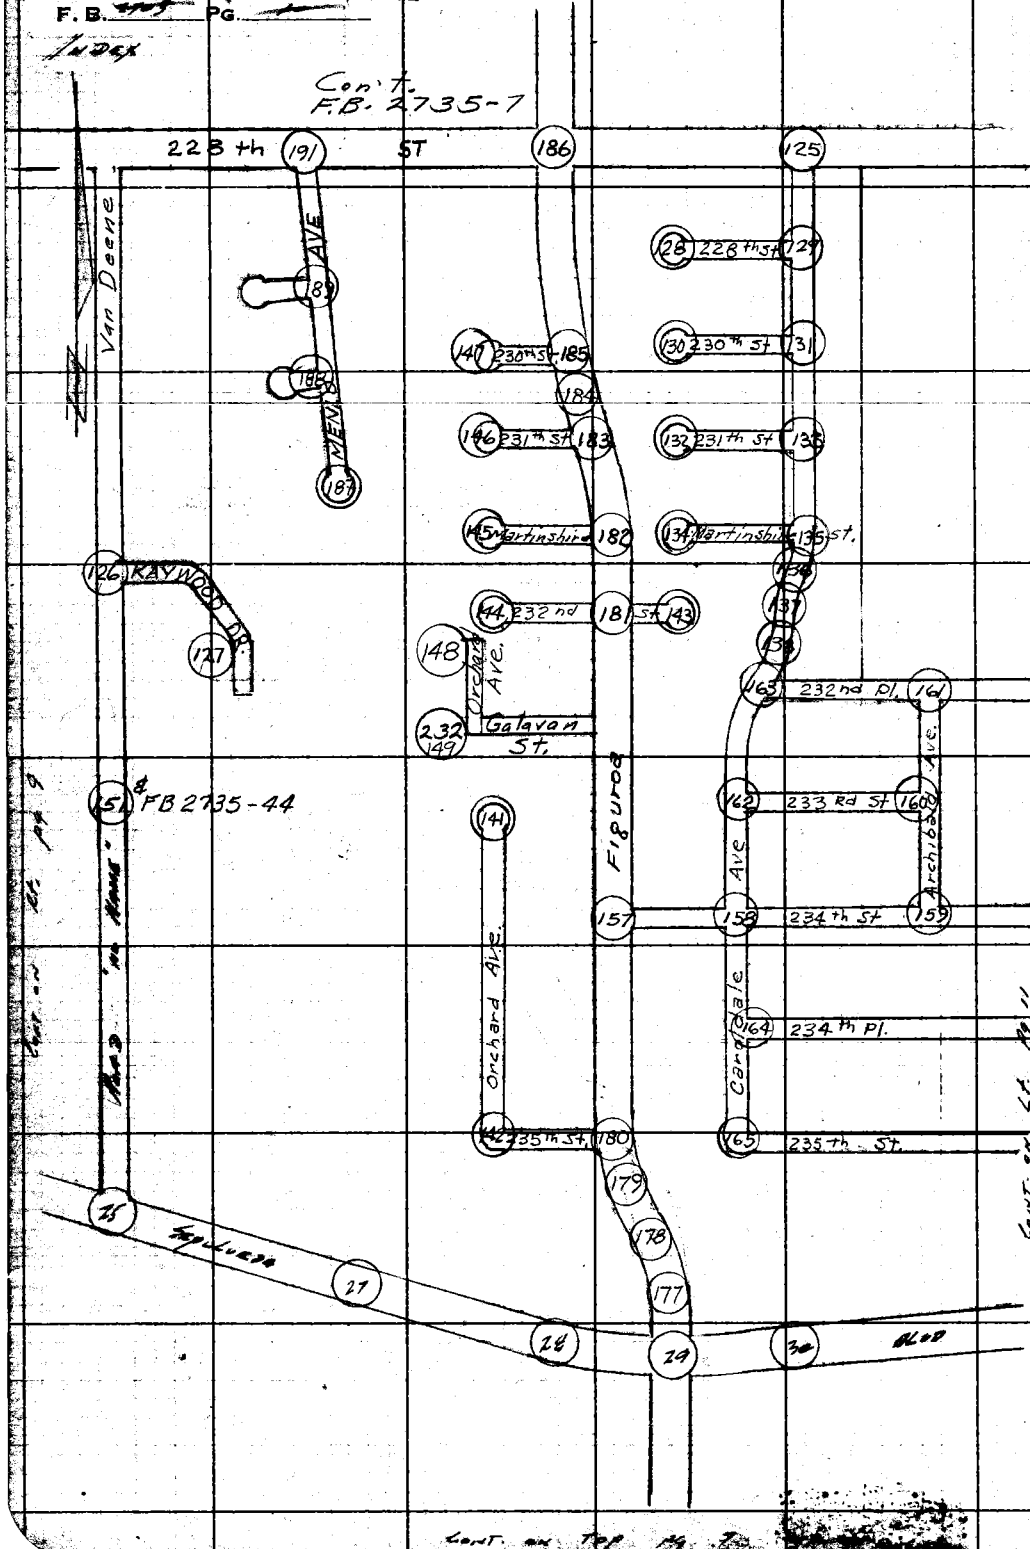

RETURN TO
LOS ANGELES COUNTY ENGINEER
90 LOS ANGELES COUNTY ENGINEERING BLDG.

Do not extend notes this side of this line.

Note: Any Additions or Changes on This Sheet Must be Made or Circled in Red Ink With Date and Name of Person Making Change.

PWFB 0420 1247

Lomita Area

Notes Ck'd by	Survey of Center Line Survey
Map No.	JN 0303.00 Tape 0192 Std. 68 °F
Office Work	Surveyed by K. Lind & E. English
Checked	Notes R.L. & E.S. Date 10-23-68 10-21-68
Date	Indexed C. J. GALLI

F. B. [illegible] PG. [illegible]

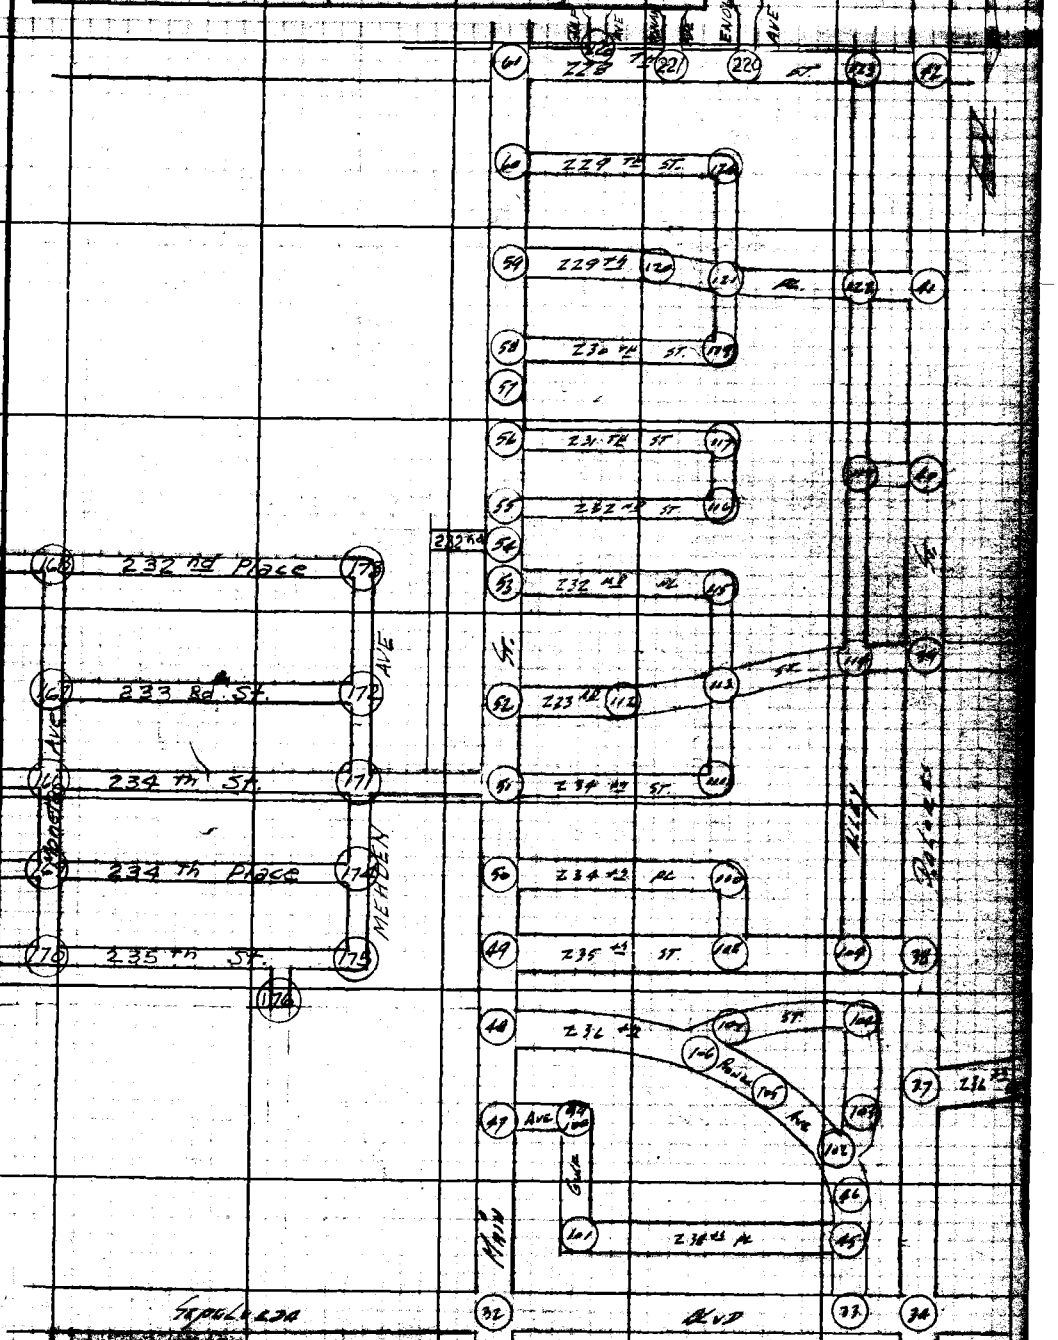

Note: Any Additions or Changes on This Sheet Must be Made or Circled in Red Ink With Date and Name of Person Making Change.

Do not extend notes this side of this line.

RETURN TO
LOS ANGELES COUNTY ENGINEER
100 Los Angeles County Engineering Bldg.

763098 CE #247—7-53

F. B. 2703 PG. 12

(HARBOR GENERAL HOSPITAL)

(Vac)

Ave.

220th St.

Mariposa Ave.

Normandie Ave.

St.

Mariposa Ave.

224

234

Donwich Ave.

INDEX

Meyler

Vermont

223rd St.

230

223rd St.

229

233

Alexandria Ave.

Marigold Ave.

224th St.

Maxfield St.

SEE F.B. 2735 Pg. 6

217

225th St. (Private)

231

226th St. (Private)

218

226th St.

227th St.

Doble Ave.

216

See FB 2735

228th (Ocean St.)

St.

Can't. Pg. 9

RETURN TO
LOS ANGELES COUNTY ENGINEER
100 LOS ANGELES COUNTY ENGINEERING BLDG.

Do not extend notes this side of this line.

Note: Any Additions or Changes on This Sheet Must be Made or Circled in Red Ink With Date and Name of Person Making Change.

PWFB 0419

881

Notes Ck'd by G. E. BARR	Survey of Lomita Area & Survey
Map No. B-2938	IN 0303.00 Tape 0192 Std 68 °F
Office Work G. D. BAILEY	Surveyed by C.K. Line
Checked G. E. BARR	Notes Line Date 10-28-62
Date JUN '65	Indexed C. J. GALLI OCT 1 3 '64

F. B. 2703 Pg. 21

WS-28A-2

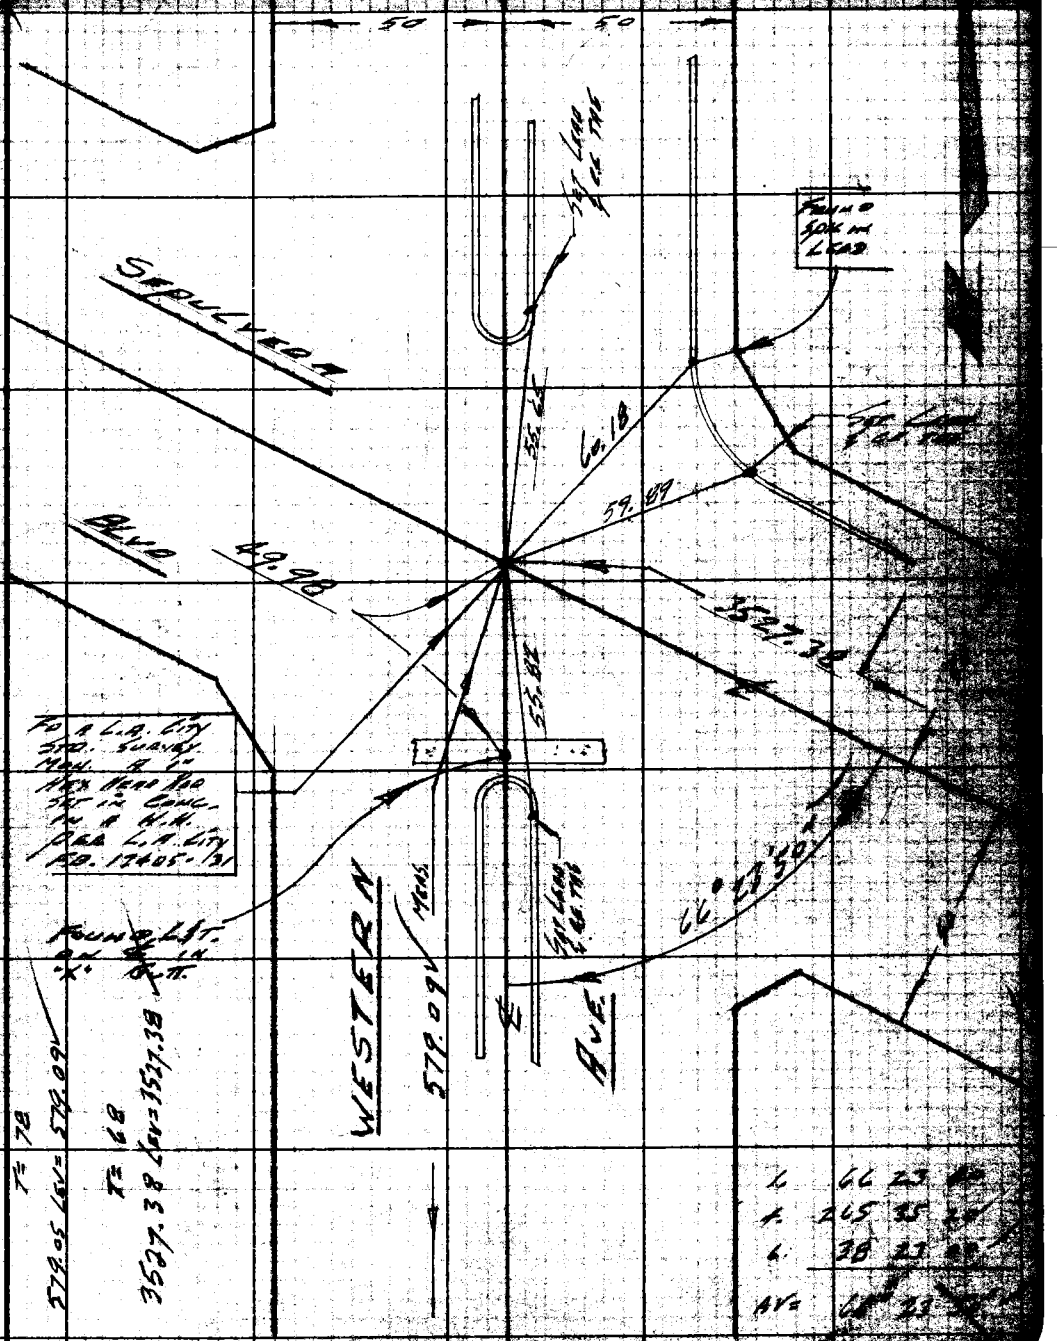

1.	66	23	[illegible]
4.	265	35	[illegible]
6.	38	23	[illegible]
AV=	66	23	[illegible]

Note: Any Additions or Changes on This Sheet Must be Made or Circled in Red Ink With Date and Name of Person Making Change.

Do not extend notes this side of this line.

RETURN TO
LOS ANGELES COUNTY ENGINEER
100 Los Angeles County Engineering Bldg.

763098 CE #[illegible] 7-58

PWFB 0419 882

F.B. ~~[illegible]~~ PG. 72

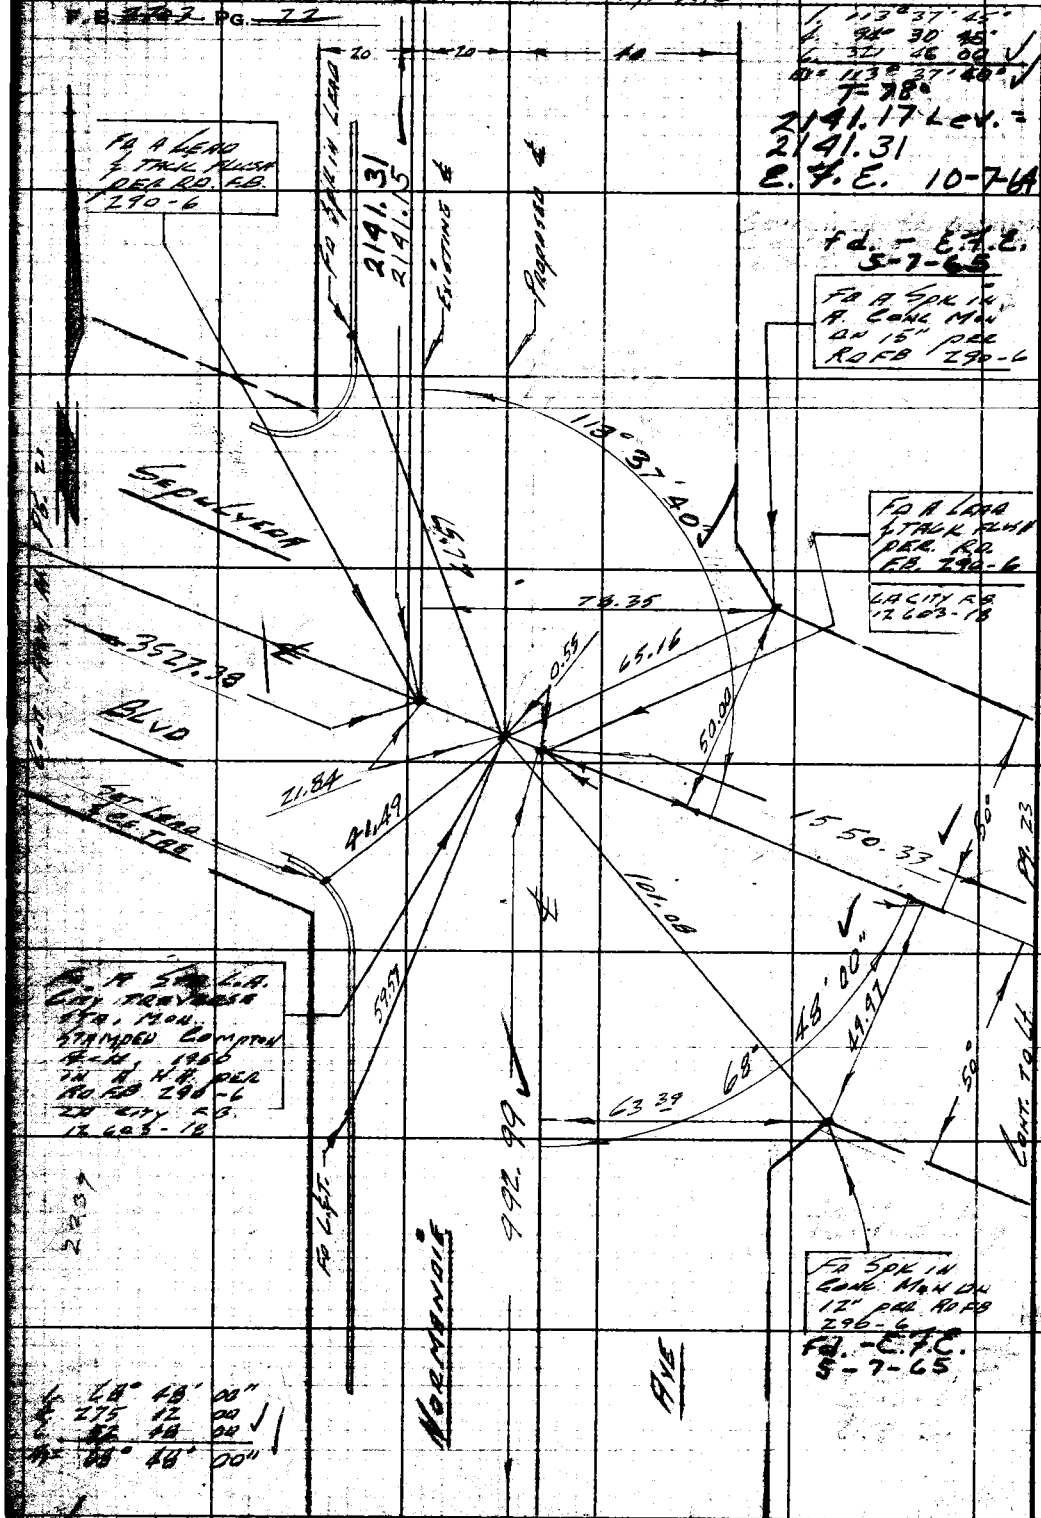

W.S. 28, B-2

RETURN TO
LOS ANGELES COUNTY ENGINEER
100 LOS ANGELES COUNTY ENGINEERING BLDG.

Do not extend notes this side of this line.

Note: Any Additions or Changes on This Sheet Must be Made or Circled in Red Ink With Date and Name of Person Making Change.

Cont. to Top pg 88

PWFB 0419

883

Notes Ck'd by G. E. BARR	Survey of LOMITA AREA & SURVEY
Map No. B-2938	JN 0307.00 Tape 0191 Std 68 °F
Office Work G. D. BAILEY	Surveyed by C K Lind
Checked G. E. BARR	Notes Lind Date 10-26-60
Date JUN '65	Indexed C. J. GALLI

F. B. 2703 PG. 23

W.S. 28, B-2

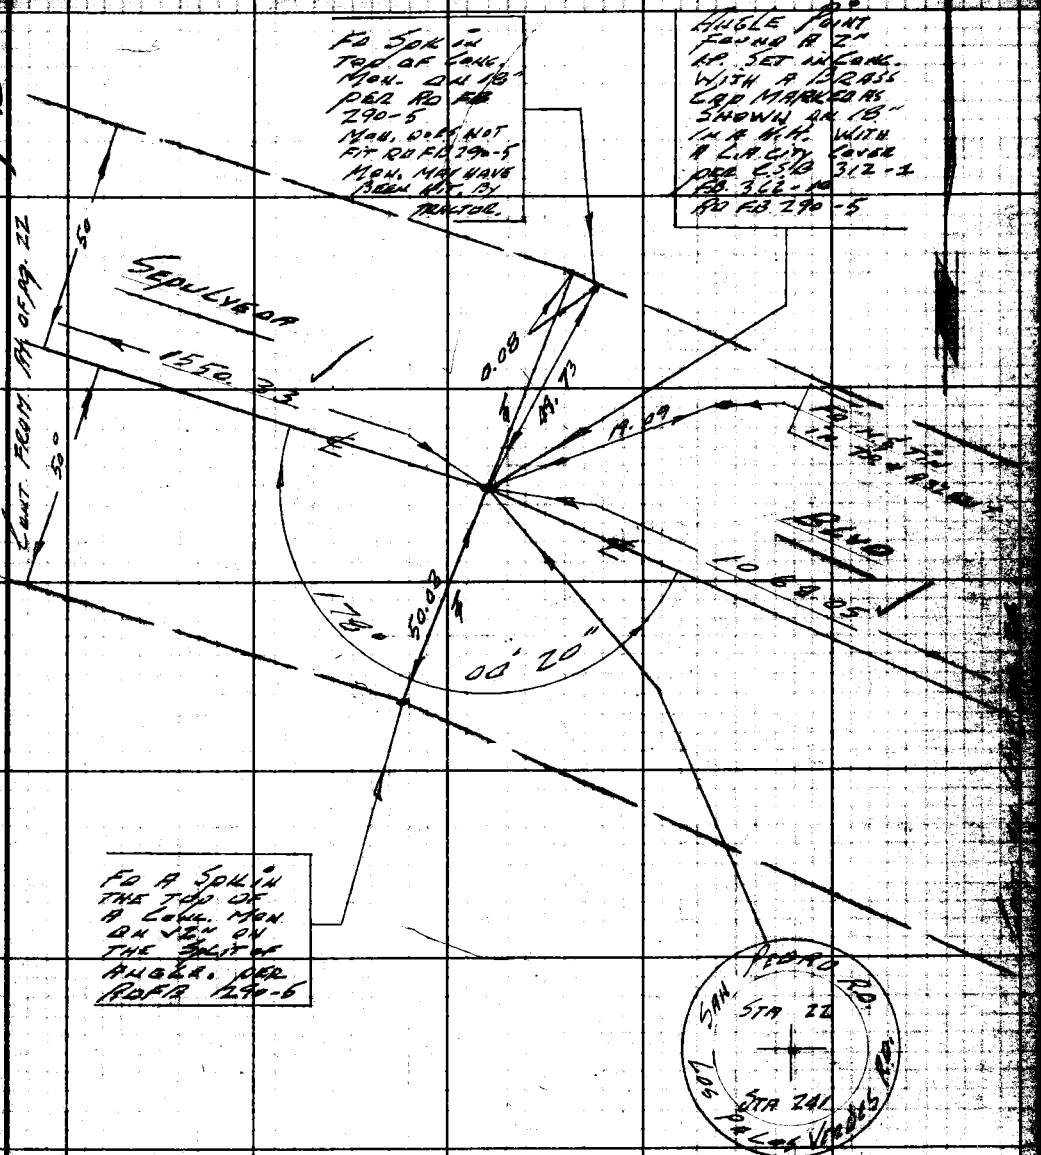

T=80

1550.21 LEV = 1550.33 ✓

1067.97 LEV = 1068.05 ✓

1.	178°	00'	30"
4.	352	01	30
6.	348	02	00
AV.	178°	00'	20"

Note: Any Additions or Changes on This Sheet Must Be Made or Circled in Red Ink With Date and Name of Person Making Change.

Do not extend notes this side of this line.

RETURN TO
LOS ANGELES COUNTY ENGINEER
100 LOS ANGELES COUNTY ENGINEERING BLDG.

Pages CE #247—7-53

PWFB 0419

884

F. B. 2702 PG. 24 CONT. TO BOT. PAGE 156

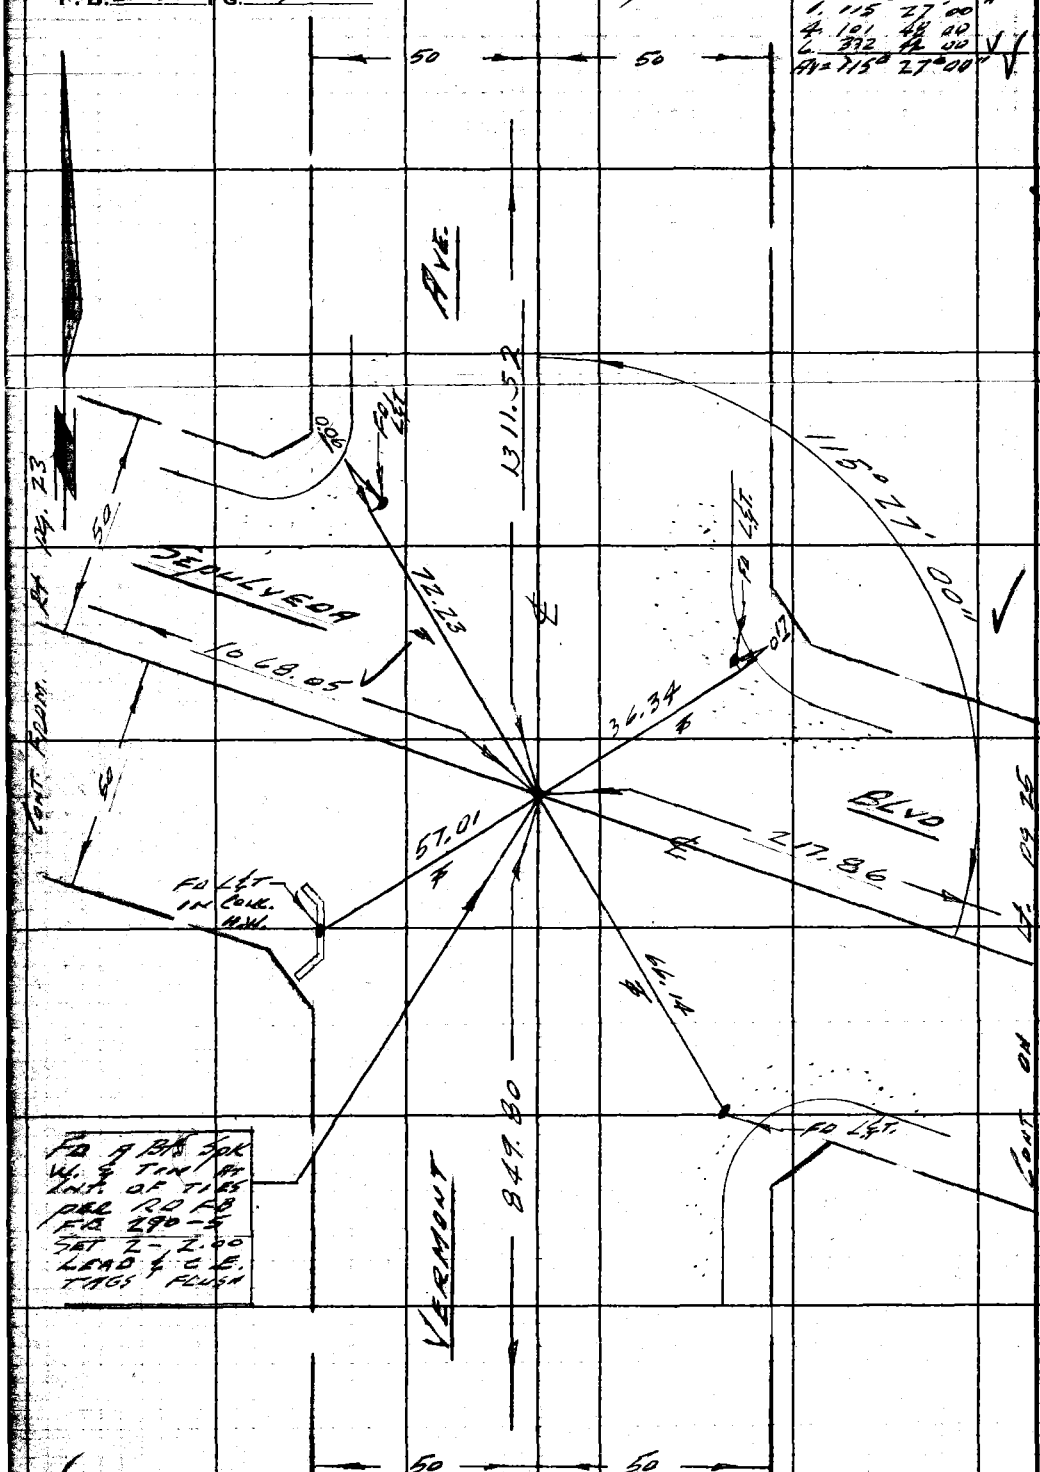

CONT. TO TOP OF PAGE 92

M528, B-2

RETURN TO
LOS ANGELES COUNTY ENGINEER
100 LOS ANGELES COUNTY ENGINEERING BLDG.

Do not extend notes this side of this line.

Note: Any Additions or Changes on This Sheet Must be Made or Circled In Red Ink With Date and Name of Person Making Change.

PWFB 0420

1249

Notes Ck'd by	Survey of Lomita Area & Survey
Map No.	JN 0303.00 Tape 0141 Std 68 °F
Office Work	Surveyed by C.K. Lind
Checked	Notes Lind Date 10-25-60
Date	Indexed G. J. Galli

F. B. 2703 Pg. 25

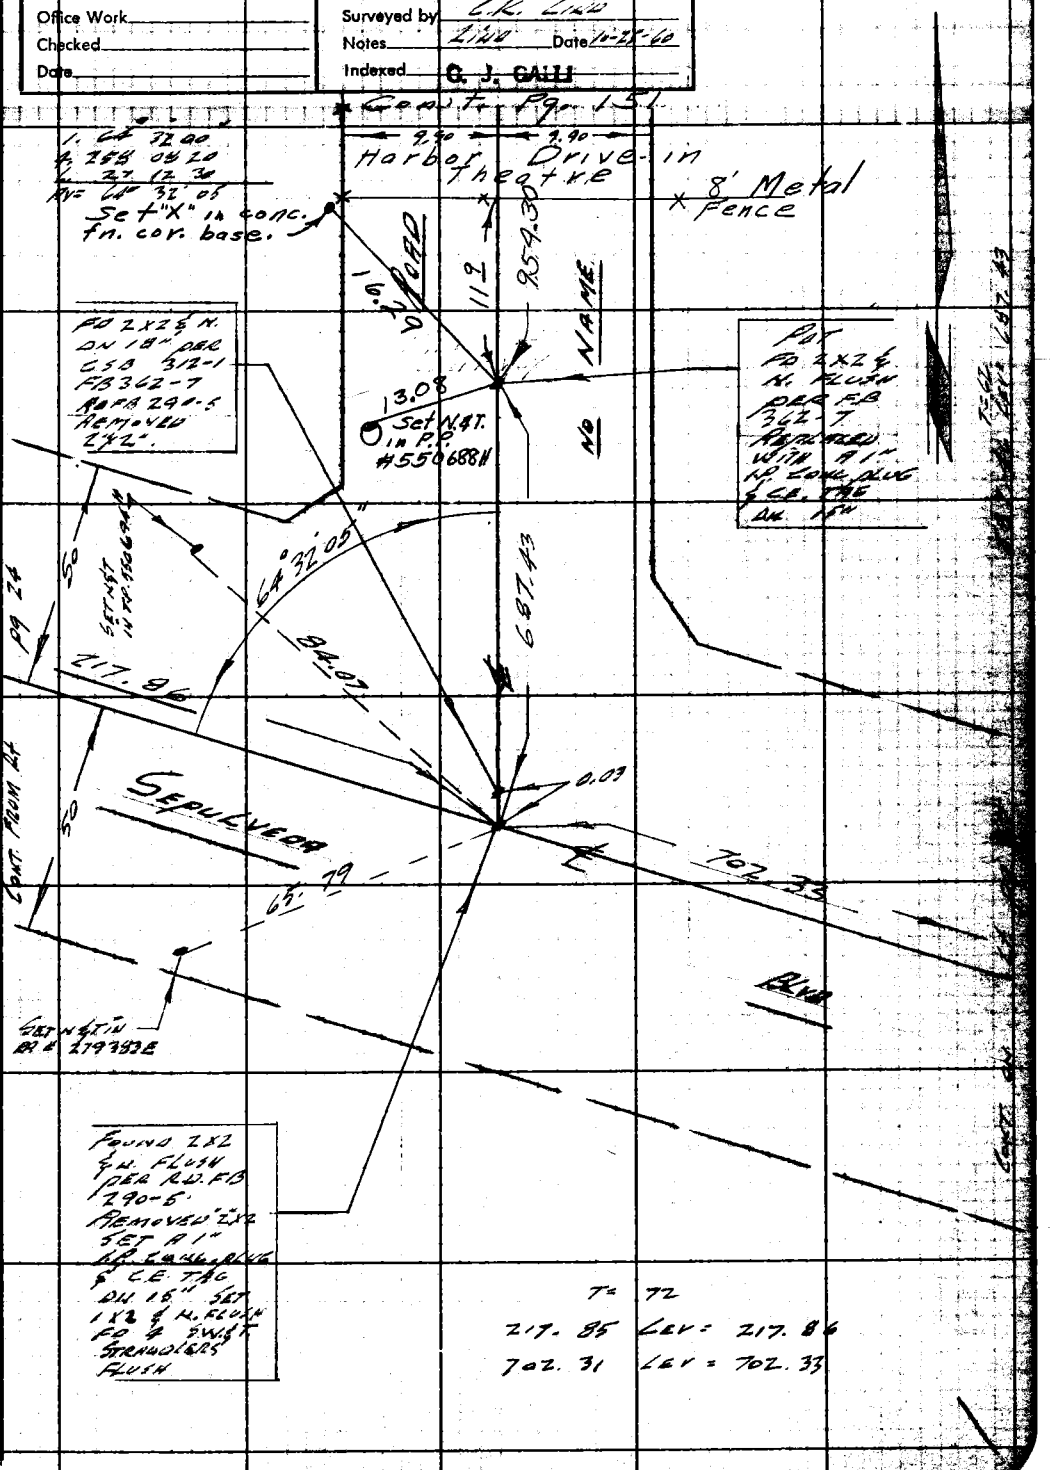

Note: Any Additions or Changes on This Sheet Must be Made or Circled in Red Ink With Date and Name of Person Making Change.

Do not extend notes this side of this line.

RETURN TO
LOS ANGELES COUNTY ENGINEER
100 LOS ANGELES COUNTY ENGINEERING BLDG.

763098 CE #247—7-53

F.B. 2703 PG. 26

RETURN TO
LOS ANGELES COUNTY ENGINEER
900 LOS ANGELES COUNTY ENGINEERING BLDG.

Do not extend notes this side of this line.

Note: Any Additions or Changes on This Sheet Must be Made or Circled in Red Ink With Date and Name of Person Making Change.

PWFB 0420

1250

Notes Ck'd by	Survey of Lomita Area & Survey
Map No.	JN 0307.00 Tape 0091 Std 68 °F
Office Work	Surveyed by C.K. Lind
Checked	Notes Lind Date 10-25-60
Date	Indexed C. J. GALLI

F. B. ~~2703~~ Pg. ~~17~~

W.S. 28, B-2

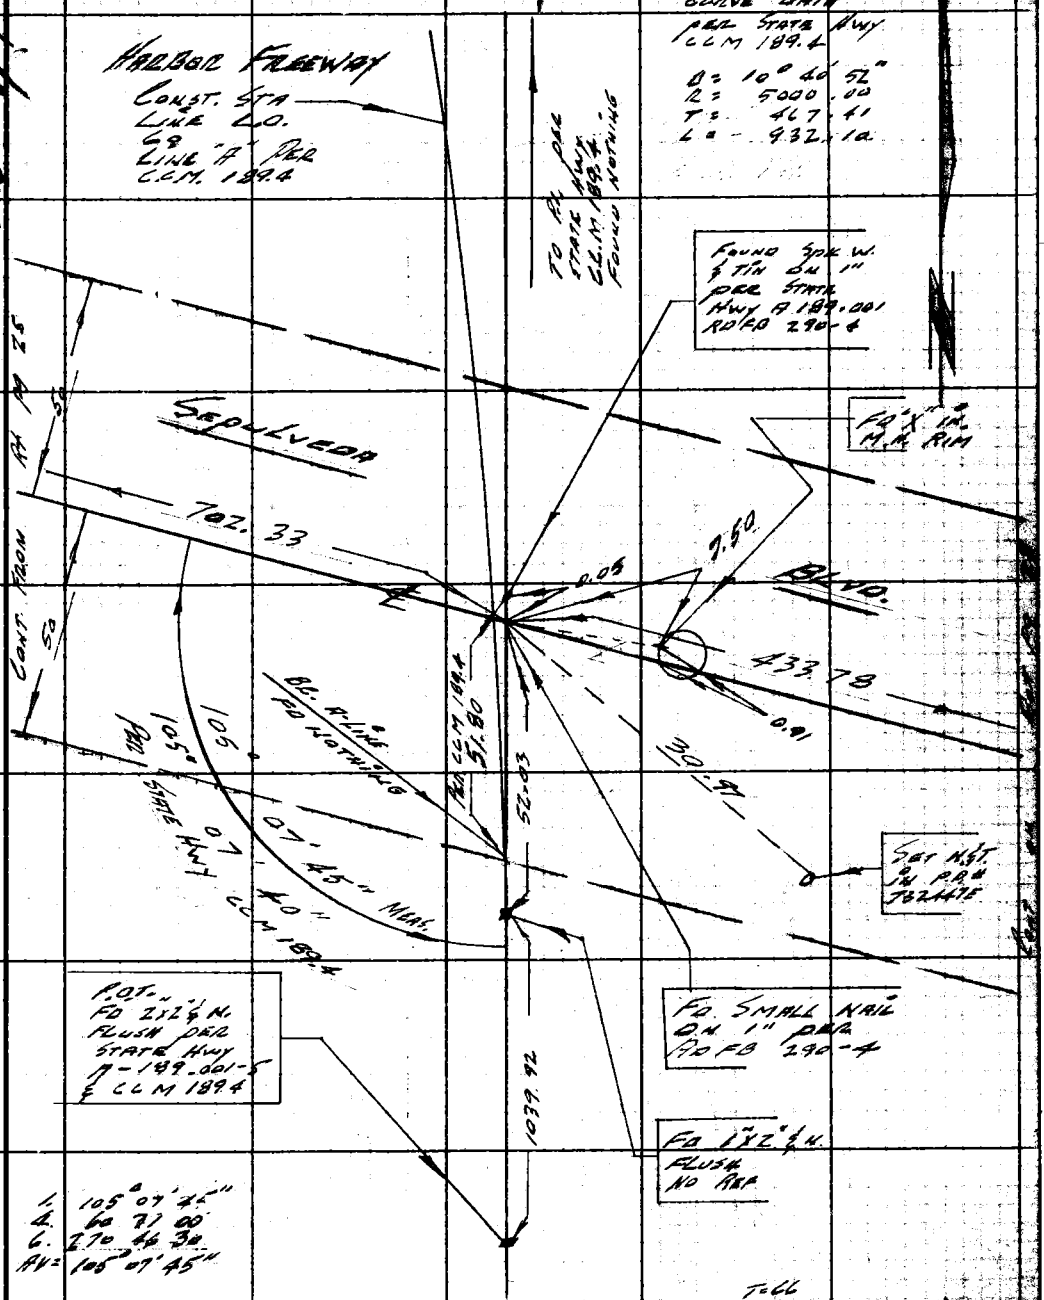

Note: Any Additions or Changes on This Sheet Must be Made or Circled in Red. Ink With Date and Name of Person Making Change.

Do not extend notes this side of this line.

RETURN TO
LOS ANGELES COUNTY ENGINEER
900 Los Angeles County Engineering Bldg.

768098 CE #247—7-53

Cont on Lt Side pg 29.

F. B. 2703 PG. 28

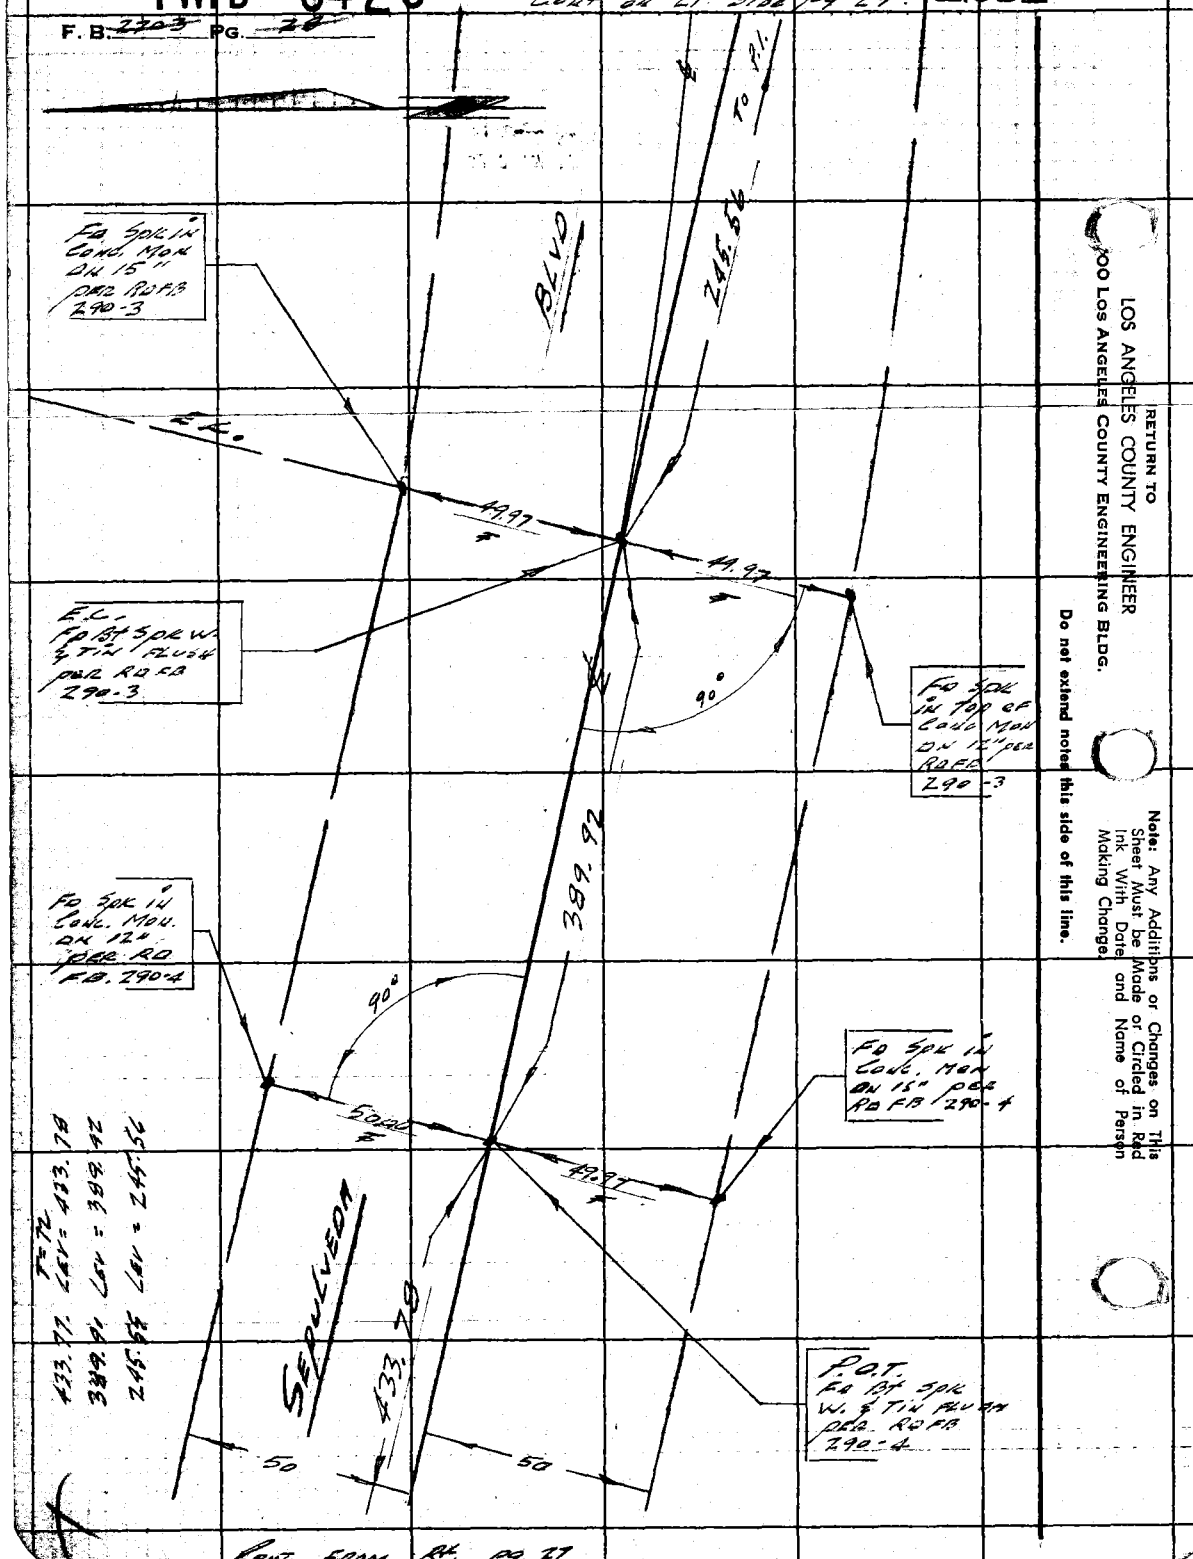

Cont from Rt pg 27

RETURN TO
LOS ANGELES COUNTY ENGINEER
900 Los Angeles County Engineering Bldg.

Do not extend notes this side of this line.

Note: Any Additions or Changes on This Sheet Must be Made or Circled in Red Ink With Date and Name of Person Making Change.

PWEB 0420 1252

Notes Ck'd by
Map No.
Office Work
Checked
Date

Survey of Lomita Area & Survey
JN 0303.00 Tape 0192 Std 68 °F
Surveyed by C.K. Lino
Notes Lino Date 6-20-61
Indexed C. J. GALLI

F. B. ~~[illegible]~~ PG. ~~[illegible]~~

Road Ref.

1. 84° 37' 30"
4. 338 29 45
6. 147 44 50
Av = 84° 37' 28"

1. 122° 57' 40"
4. 131 51 00
6. 17 46 30
Av = 122° 57' 45"

W.S. 28, B-2

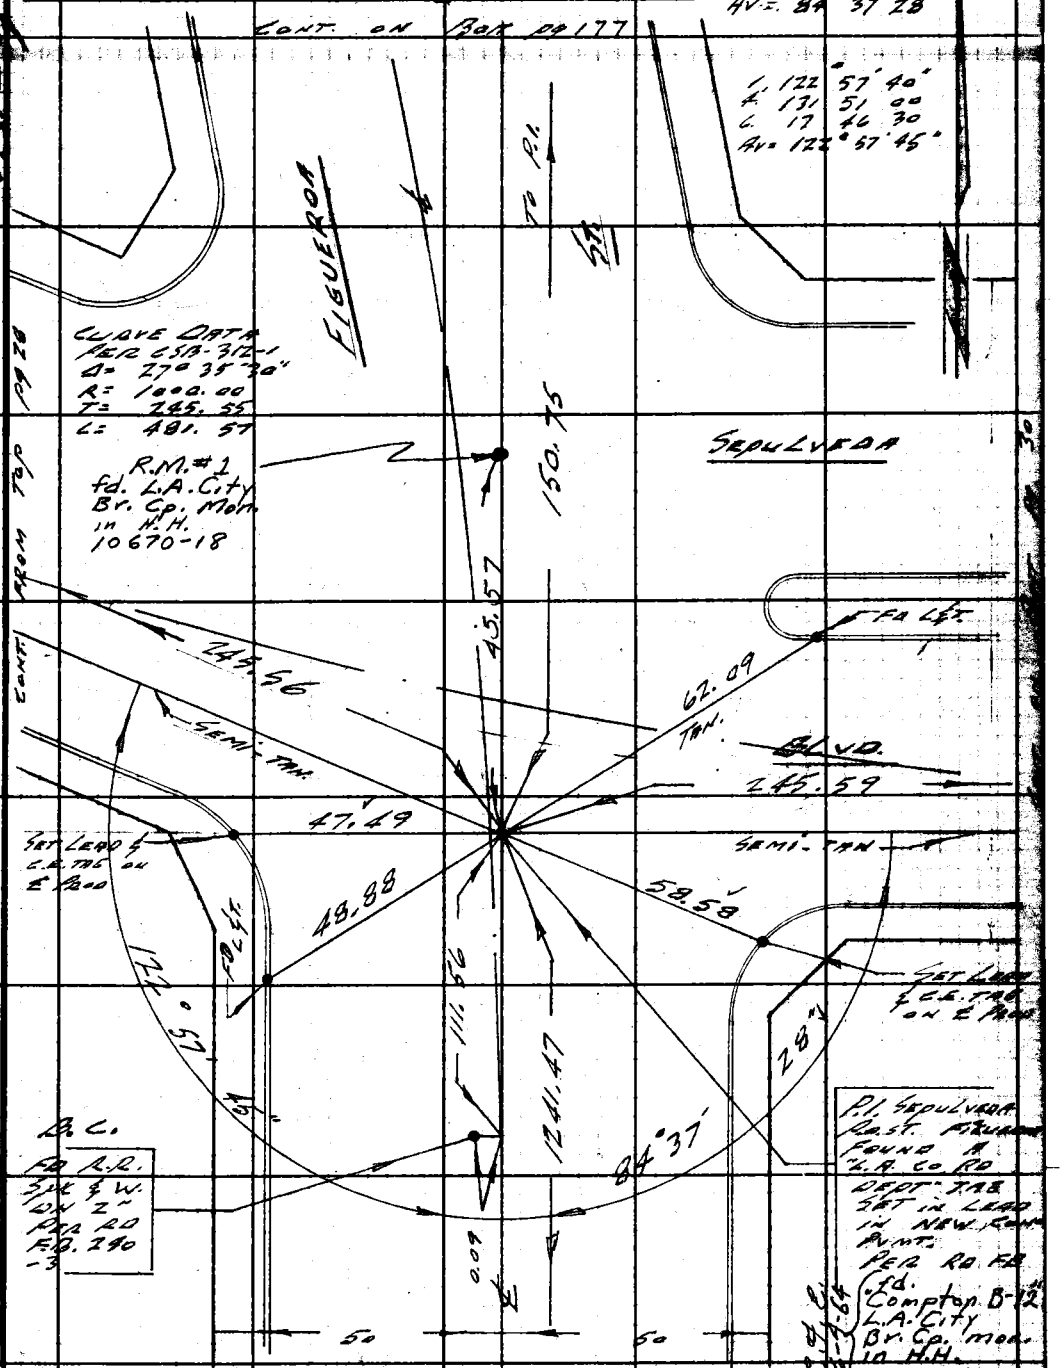

Note: Any Additions or Changes on This Sheet Must be Made or Circled in Red Ink With Date and Name of Person Making Change.

Do not extend this side of this line.

PLEASE RETURN TO
LOS ANGELES COUNTY ENGINEER
700 Los Angeles County Engineering Bldg.

76F3098 S&E #247 11-58

PWFB 0420

F. B. [illegible] PG. [illegible]

CONT. ON BOTT PG. 31

1253

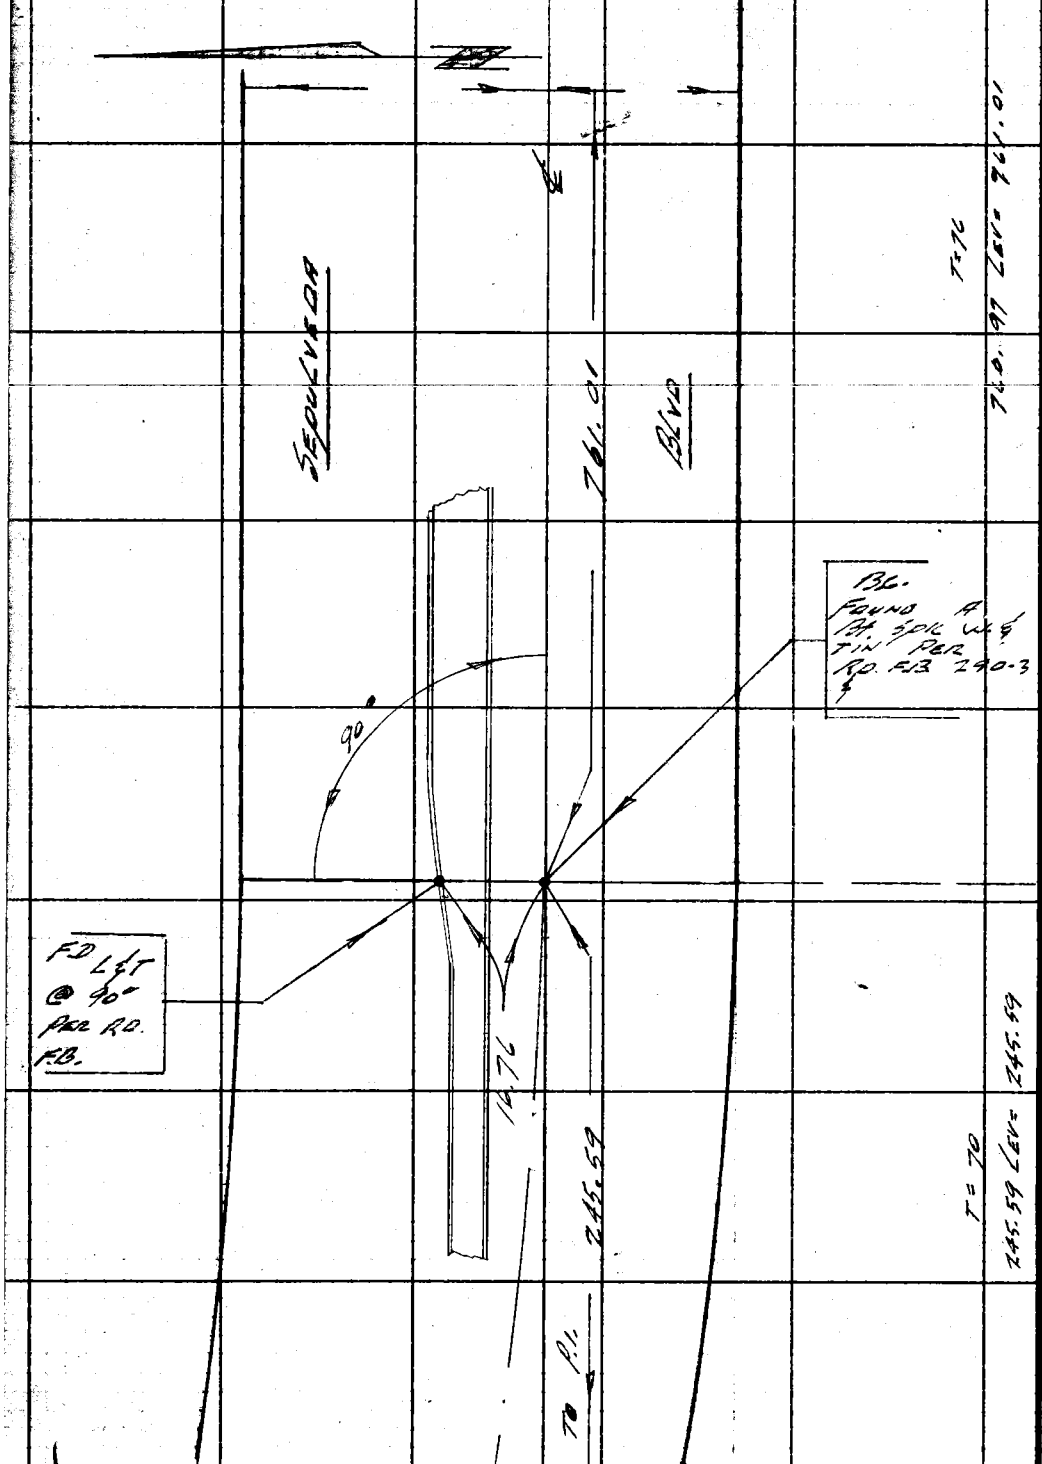

PLEASE RETURN TO
LOS ANGELES COUNTY ENGINEER
700 LOS ANGELES COUNTY ENGINEERING BLDG.

Do not extend this side of this line.

Note: Any Additions or Changes on This Sheet Must be Made or Circled in Red Ink With Date and Name of Person Making Change.

CONT. FROM Rt. pg 29

PWFB 0420

1254

Notes Ck'd by	Survey of Lomita Area & Survey
Map No.	JN 0303.00 Tape 0191 Std 68 °F
Office Work	Surveyed by E.K. Lind
Checked	Notes Lind Date 1-10-60
Date	Indexed C.J. GALLI

F. B. 2707 PG. 31

CONT. ON BOT. PG. 32

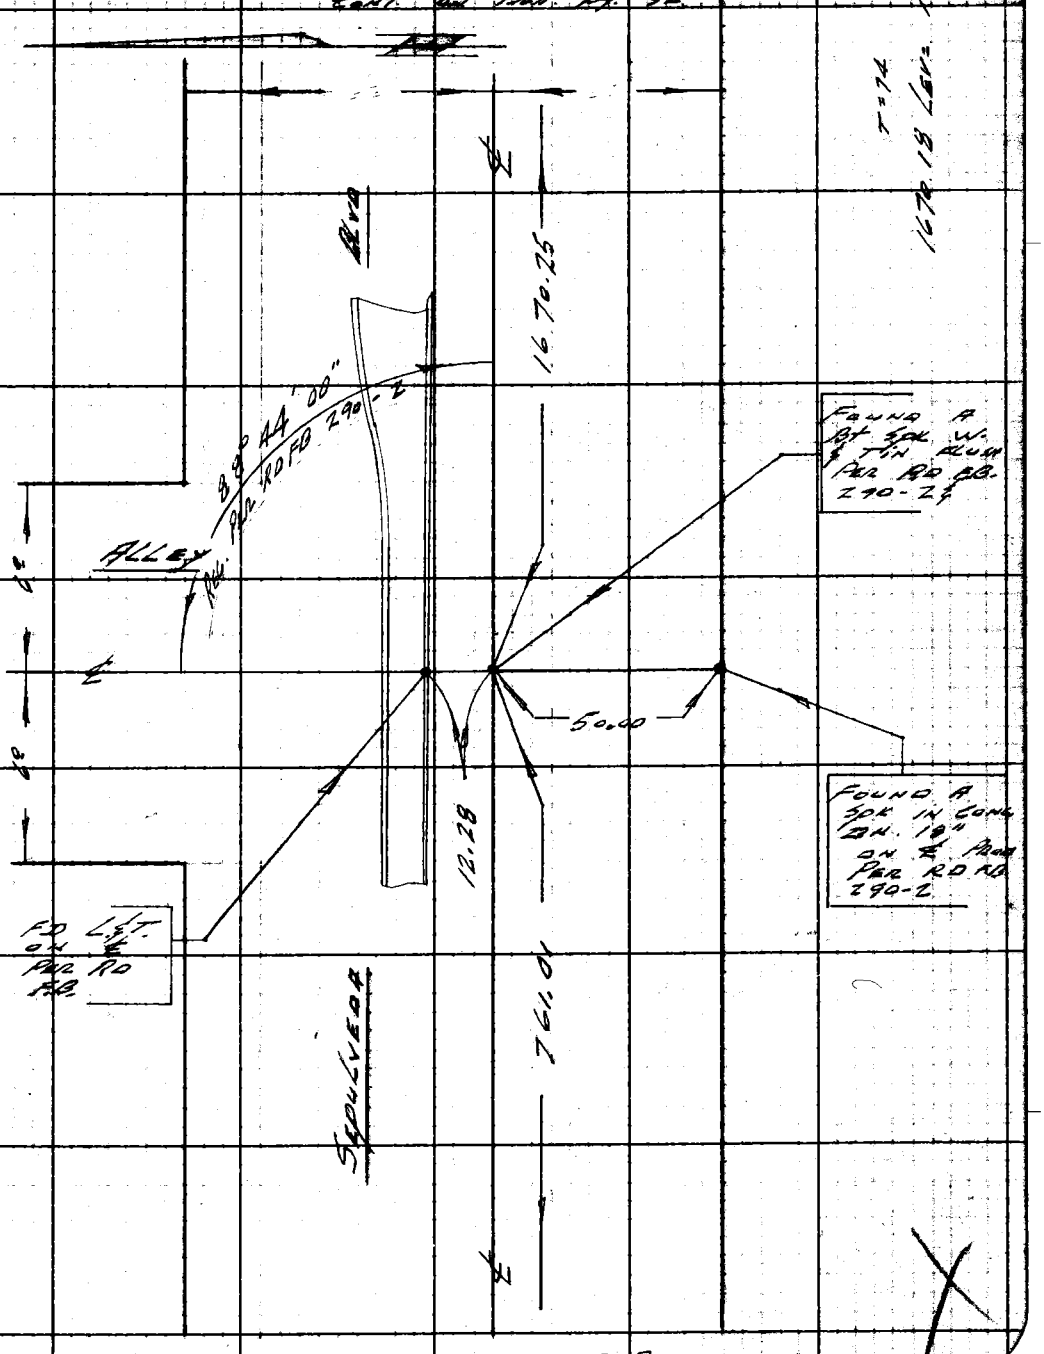

CONT. ON TOP PG. 30

Note: Any Additions or Changes on This Sheet Must be Made or Circled in Red Ink With Date and Name of Person Making Change.

Do not extend notes this side of this line.

RETURN TO
LOS ANGELES COUNTY ENGINEER
100 LOS ANGELES COUNTY ENGINEERING BLDG.

763098 CE #247—7-53

PWFB 0420 1255

CONT. ON BOTT PAGE 47

F.B. ~~[illegible]~~ PG. ~~[illegible]~~

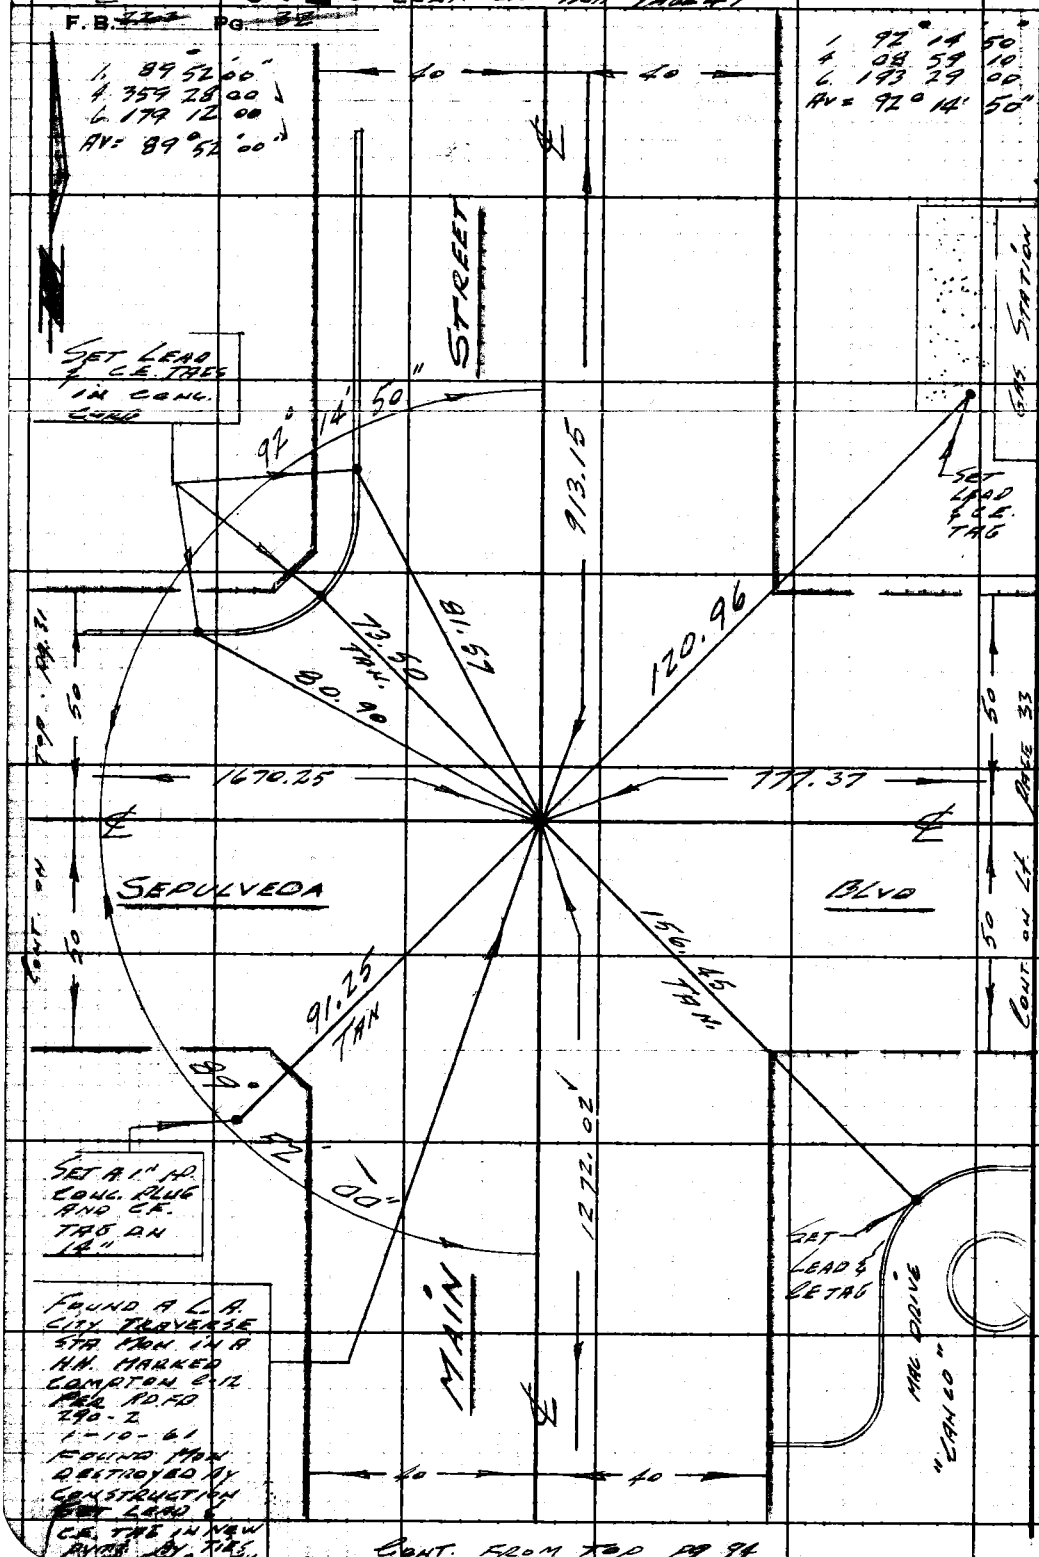

CONT. FROM TOP PG 94

WS 28, C-2

RETURN TO
LOS ANGELES COUNTY ENGINEER
100 LOS ANGELES COUNTY ENGINEERING BLDG.

Do not extend notes this side of this line.

Note: Any Additions or Changes on This Sheet Must be Made or Circled in Red Ink With Date and Name of Person Making Change.

PWFB 0420

1256

Notes Ck'd by	Survey of Lomita Area & Survey
Map No.	JN 0303.00 Tape 0191 Std 68 °F
Office Work	Surveyed by Lina
Checked	Notes Lina Date 4-27-61
Date	Indexed C. J. GALLI

F. B. ~~2709~~ Pg. ~~79~~

W.S. 28, C-2

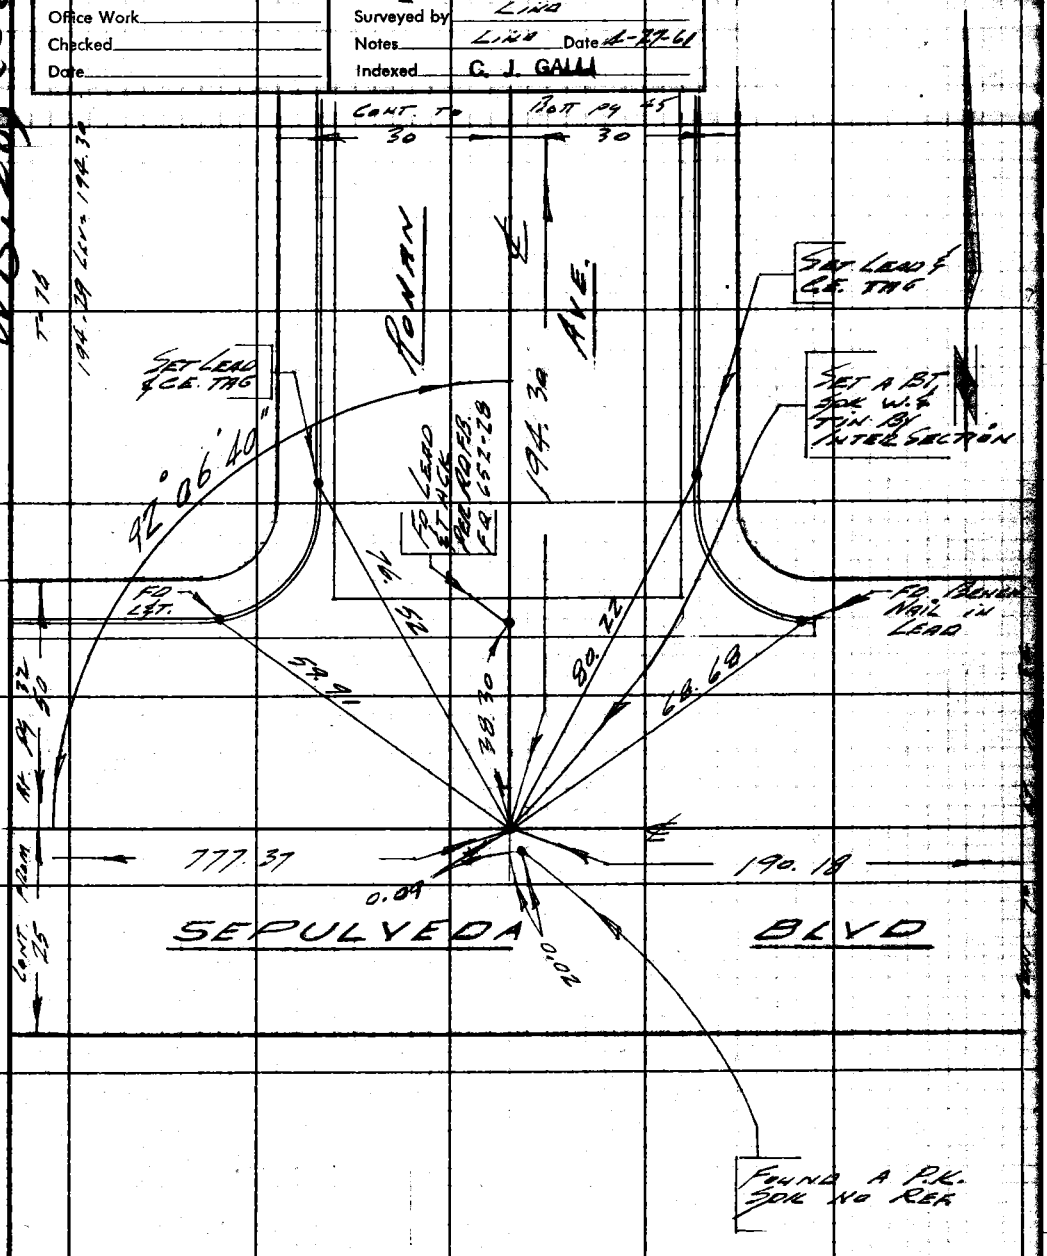

1. 92° 06' 40"
4. 368 26 40
6. 192 40 00
AV = 92° 06' 40"

T=74
777.34 LEV = 777.37
190.17 LEV = 190.18

Note: Any Additions or Changes on This Sheet Must be Made or Circled in Red Ink With Date and Name of Person Making Change.

Do not extend notes this side of this line.

RETURN TO
LOS ANGELES COUNTY ENGINEER
400 LOS ANGELES COUNTY ENGINEERING BLDG.

763098 CE #247—7-53

PWFB 0420

1257

F. B. 2103 PG. 94

CONT. TO BOTT. PG. 37

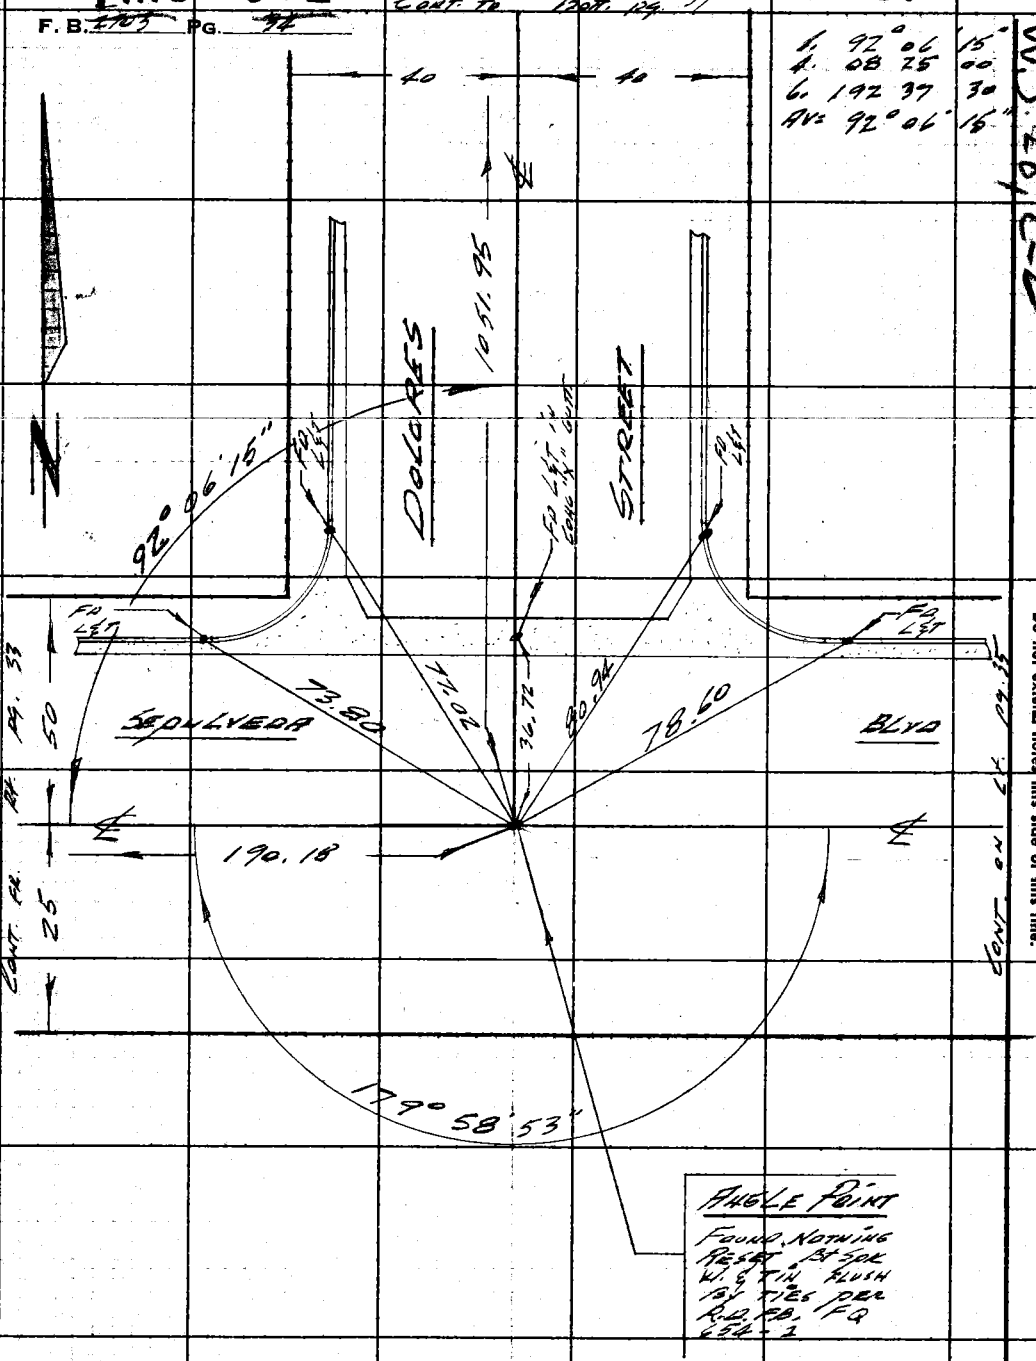

1. 92° 06' 15"
4. 08 25 00
6. 192 37 30
AV= 92° 06' 15"

W.S. 28, C-2

ANGLE POINT

FOUND NOTHING
RESET BT SPK
W. & TIN FLUSH
BY TIES PER
R.D. FB. FQ
654-2

1. 179° 58' 40"
4. 359 55 40
6. 359 53 20
AV= 179° 58' 53"

RETURN TO
LOS ANGELES COUNTY ENGINEER
100 LOS ANGELES COUNTY ENGINEERING BLDG.

Do not extend notes this side of this line.

Note: Any Additions or Changes on This Sheet Must be Made or Circled in Red Ink With Date and Name of Person Making Change.

PWFB 0420

1258

Notes Ck'd by	Survey of Lomita Area & Survey
Map No.	JN 0303.00 Tape .091 Std 68 °F
Office Work	Surveyed by C.K. Lind
Checked	Notes Lind Date 5-8-61
Date	Indexed C. J. GALLI

F. B. 1903 PG. 34

W.S. 28, C-2

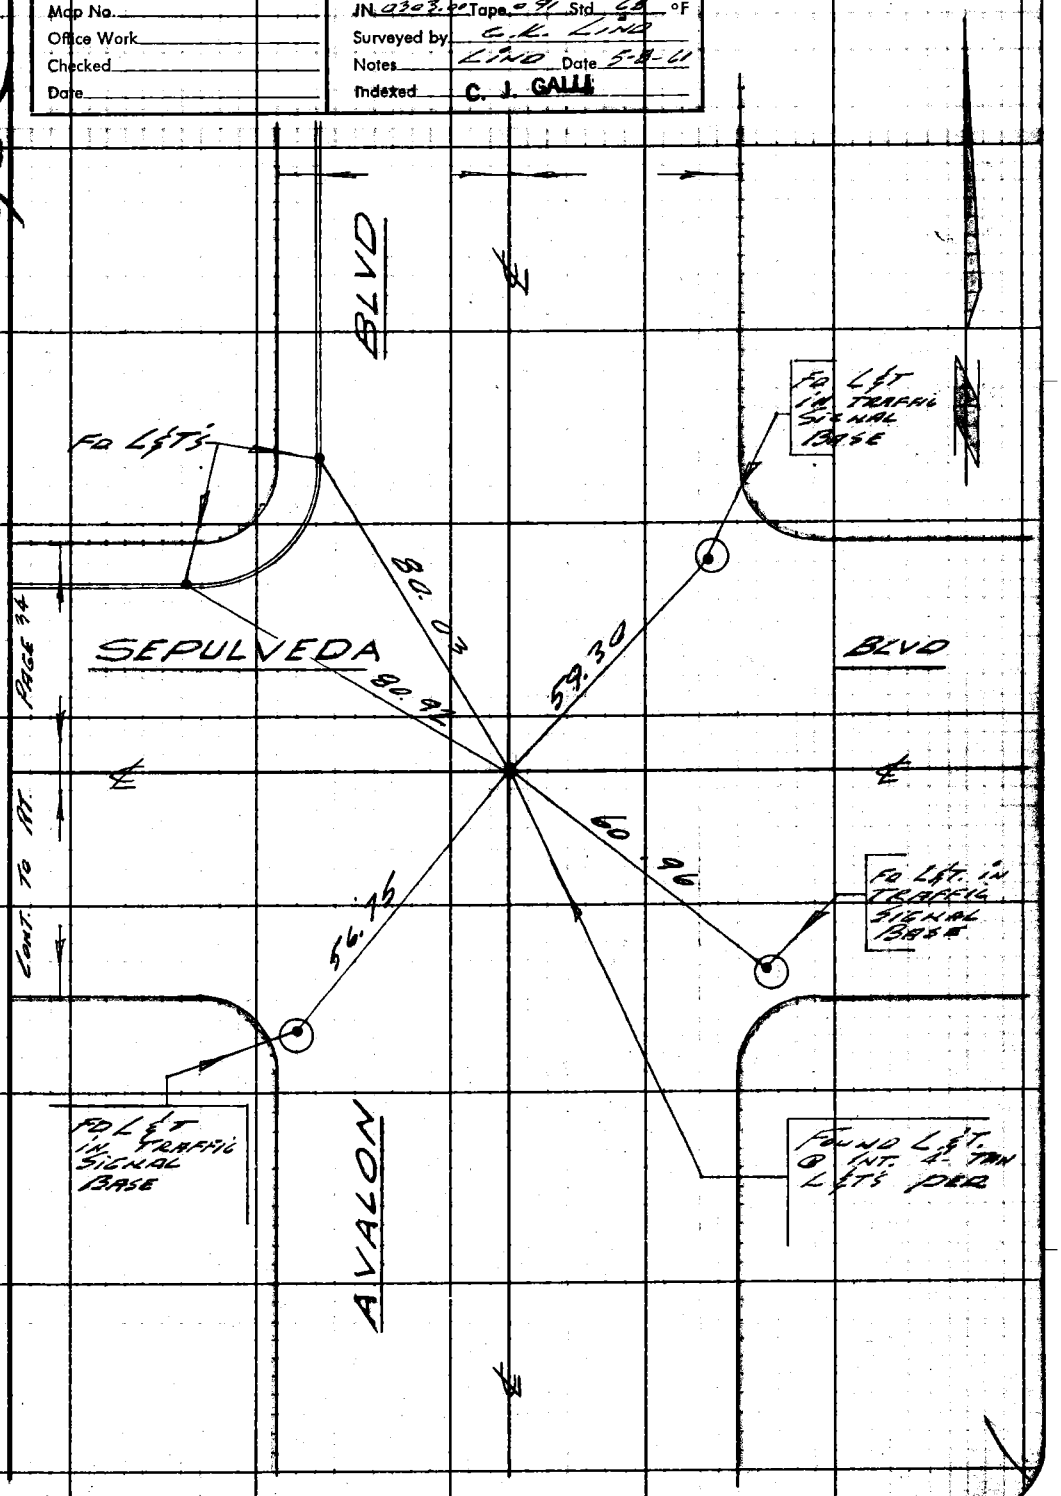

Note: Any Additions or Changes on This Sheet Must be Made or Circled in Red Ink With Date and Name of Person Making Change.

Do not extend notes this side of this line.

RETURN TO
LOS ANGELES COUNTY ENGINEER
100 LOS ANGELES COUNTY ENGINEERING BLDG.

763095 CE #247—7-53

RETURN TO
LOS ANGELES COUNTY ENGINEER
700 LOS ANGELES COUNTY ENGINEERING BLDG.

Note: Any Additions or Changes on This Sheet Must be Made or Circled in Red Ink With Date and Name of Person Making Change.

Do not extend notes this side of this line.

F.B. 1703 PG. 36

PWFB 0420

1259

Notes Ck'd by	Survey of Lomita Area & Survey
Map No.	JN 03-3,00 Tape .091 Std 68 °F
Office Work	Surveyed by C.K. Lind
Checked	Notes Lind Date 5-3-61
Date	Indexed C. J. GALLI

F. B. ~~1703~~ PG. ~~37~~

W.S. 28, C-2

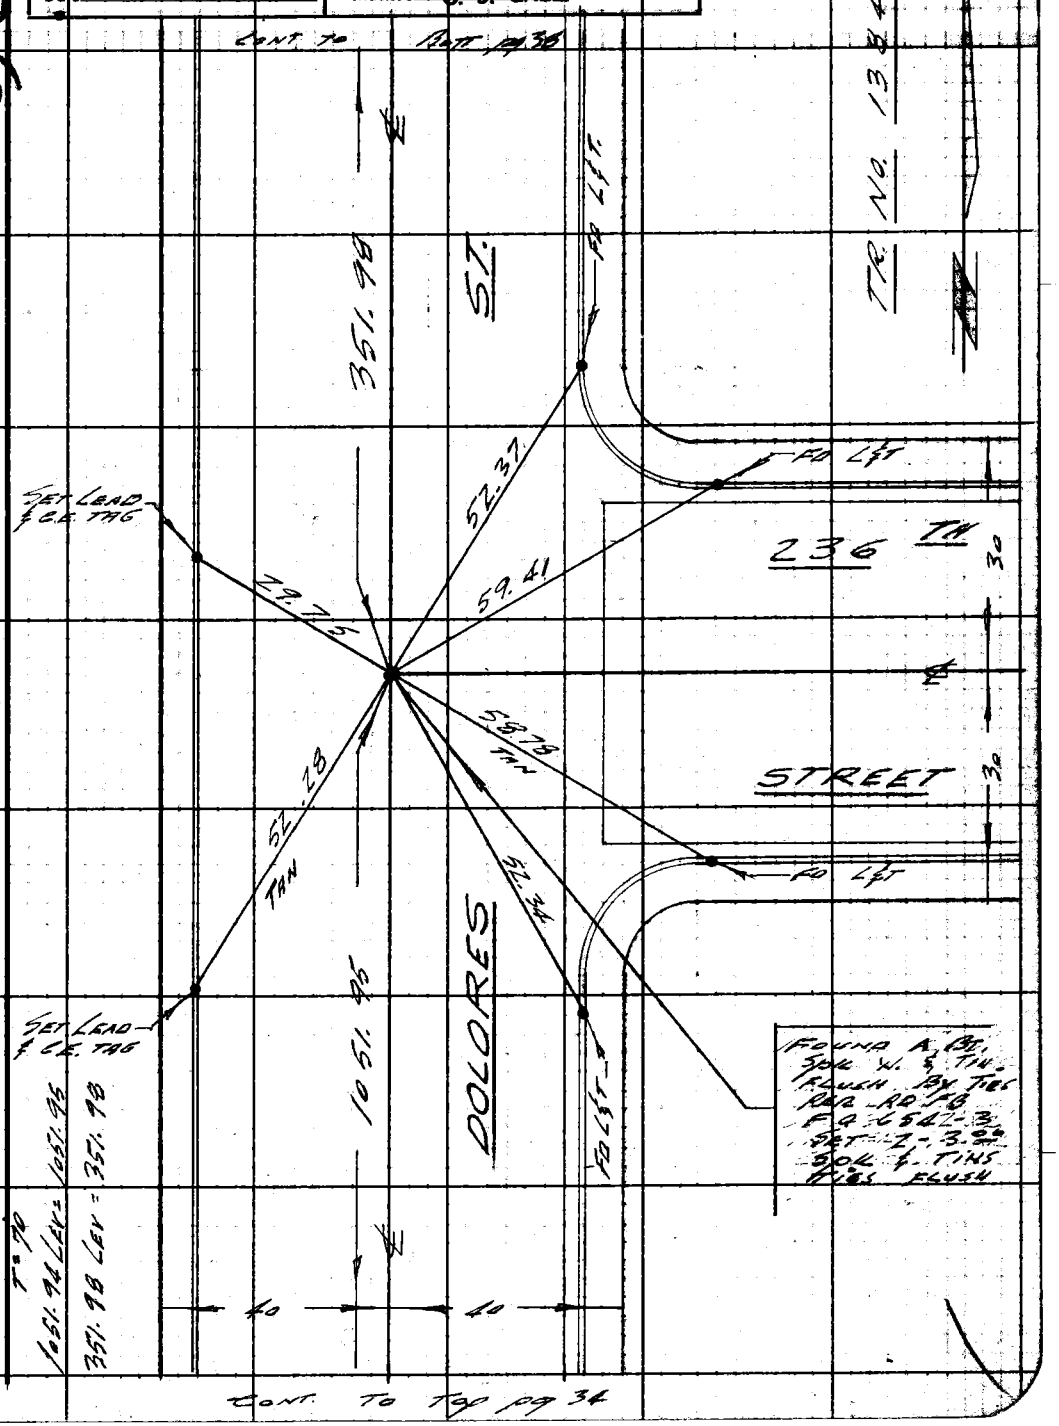

Note: Any Additions or Changes on This Sheet Must be Made or Circled in Red Ink With Date and Name of Person Making Change.

Do not extend notes this side of this line.

RETURN TO
LOS ANGELES COUNTY ENGINEER
100 LOS ANGELES COUNTY ENGINEERING BLDG.

763098 CE #247—7-53

F. B. 2103 PG. 38

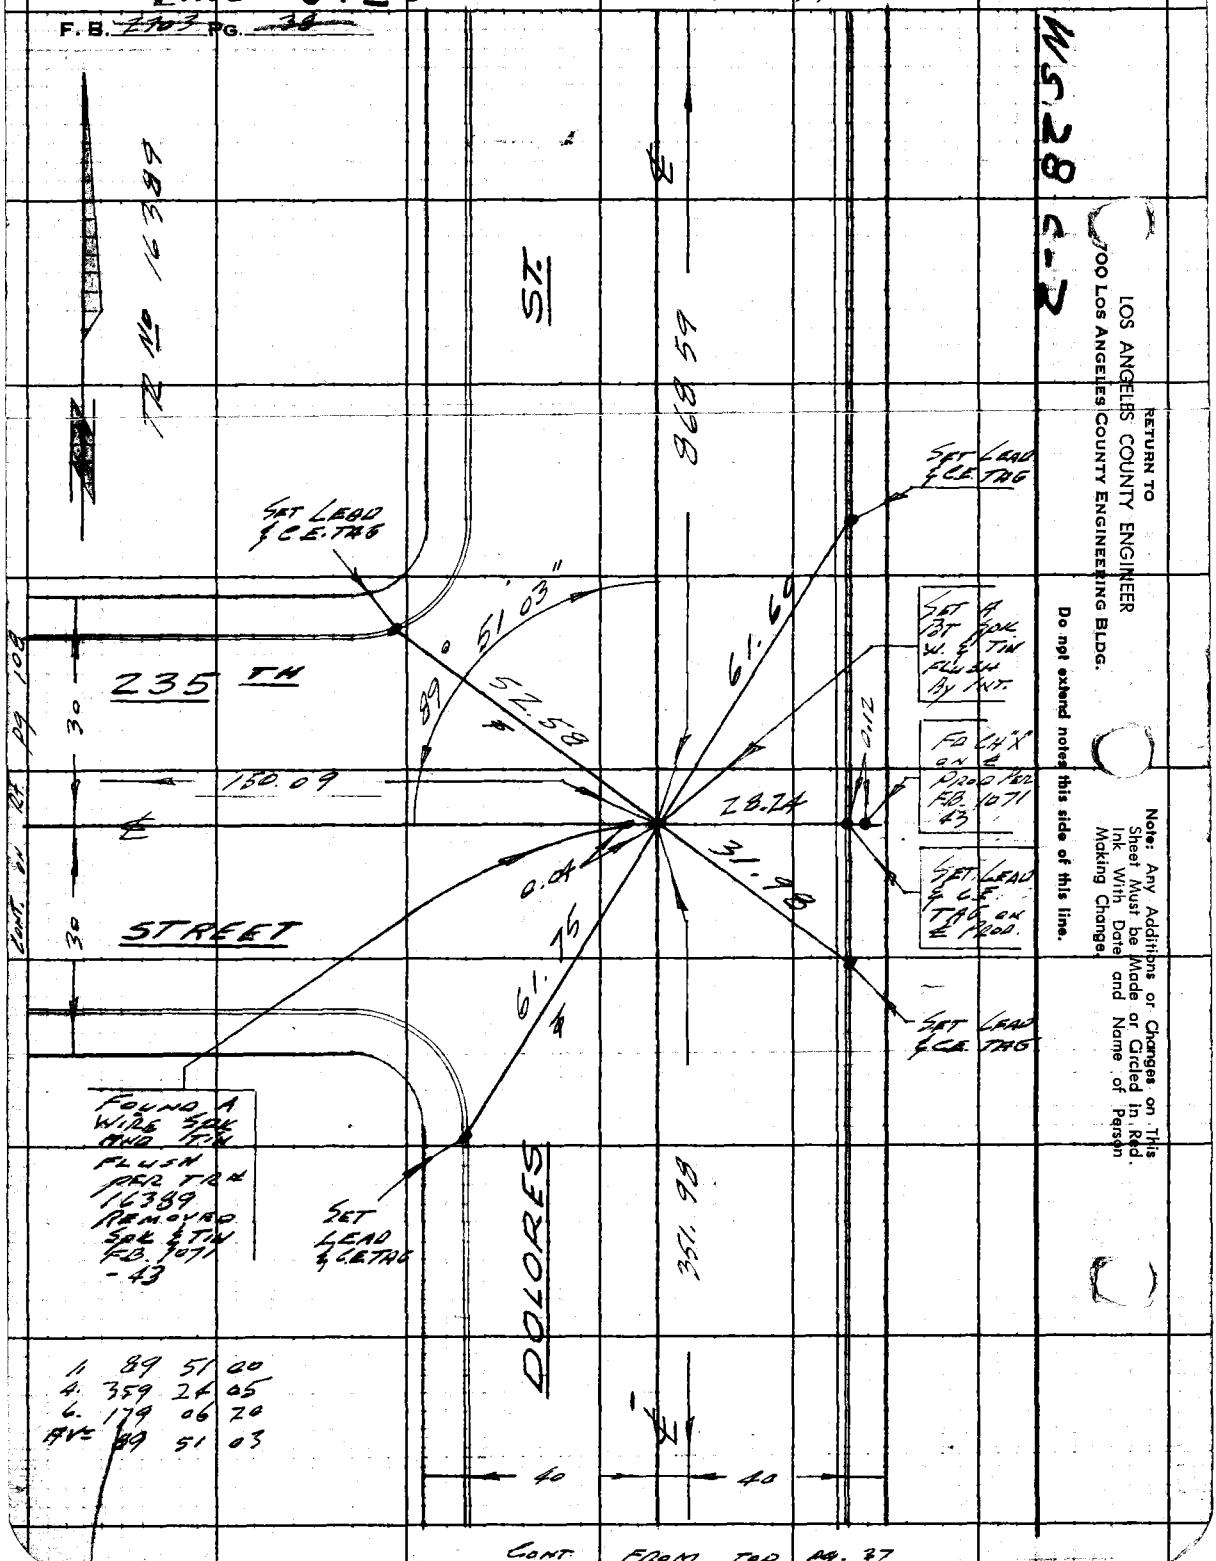

1.	89	51	00
4.	359	24	05
6.	179	06	20
AVE	89	51	03

PWFB 0420

1261

Notes Ck'd by	Survey of LOMITA AREA & SURVEY
Map No.	JN 0303.00 Tape 0191 Std 68 °F
Office Work	Surveyed by C.K. LIND
Checked	Notes LIND Date 5-4-61
Date	Indexed G. J. GALLI

F. B. 1703 PG. 39

CONT. TO BOTT. PG 40

W528, C-2

Note: Any Additions or Changes on This Sheet Must be Made or Circled in Red Ink With Date and Name of Person Making Change.

Do not extend notes this side of this line.

RETURN TO
LOS ANGELES COUNTY ENGINEER
1100 LOS ANGELES COUNTY ENGINEERING BLDG.

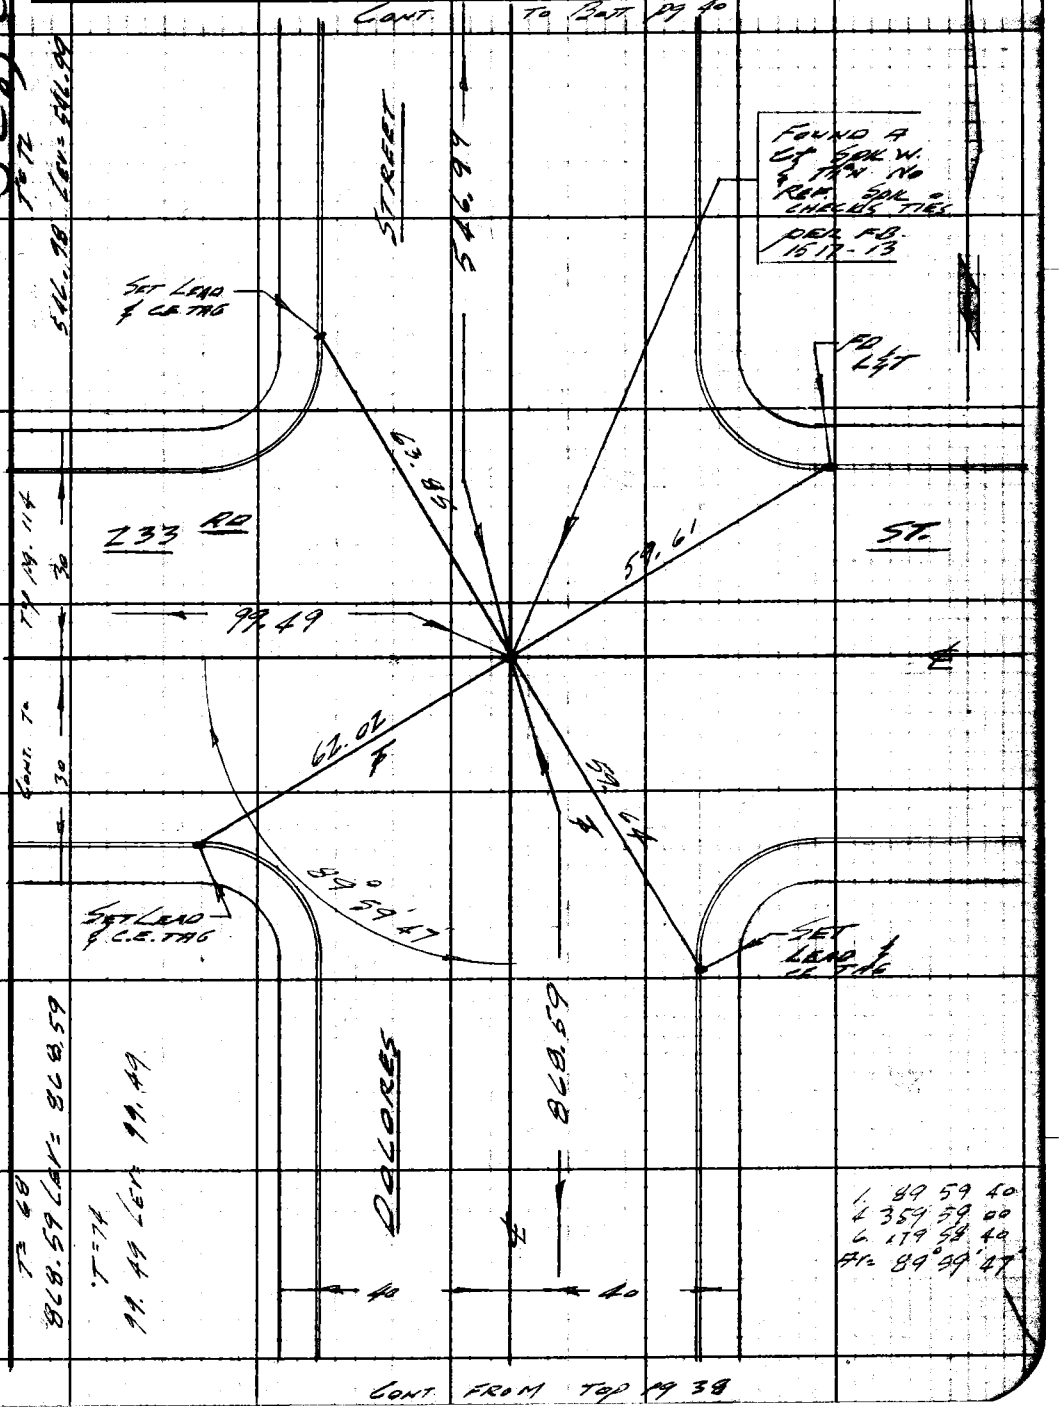

CONT. FROM TOP PG 38

763098 CE #247—7-53

PWFB 0420 CONT. TO BOTT PG. 41 1262

F.B. 27 07 PG. 40

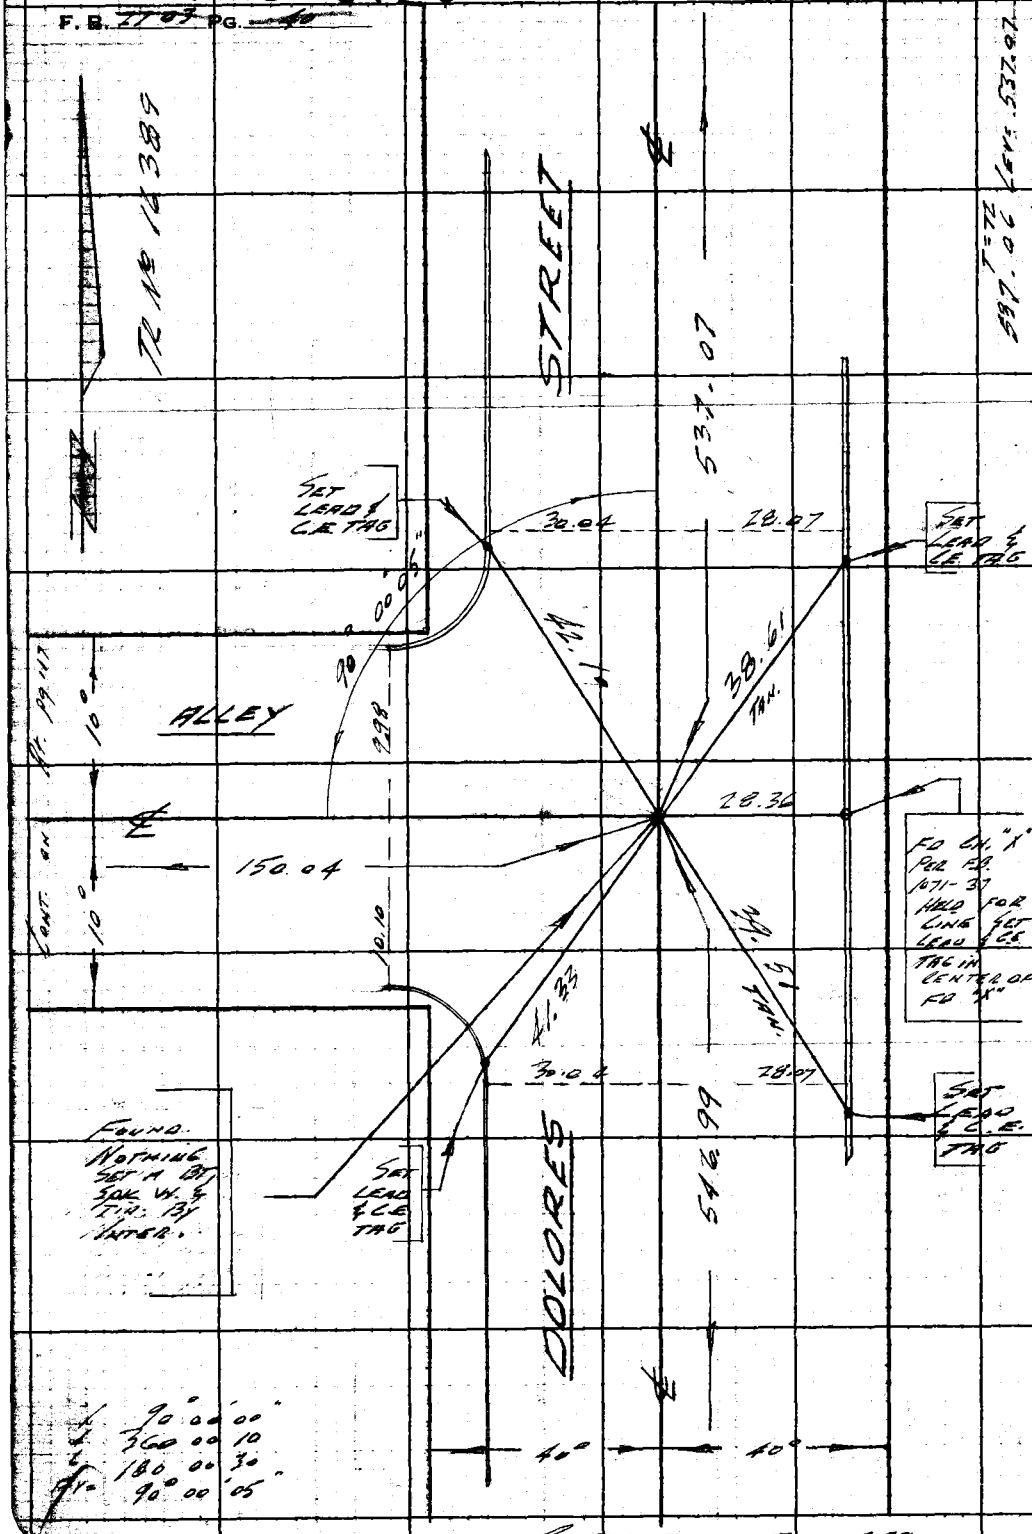

WS 28, C-2

T=72 537.06 LEV: 537.07

RETURN TO
LOS ANGELES COUNTY ENGINEER
100 LOS ANGELES COUNTY ENGINEERING BLDG.

Do not extend notes this side of this line.

Note: Any Additions or Changes on This Sheet Must be Made or Circled In Red Ink With Date and Name of Person Making Change.

∠	90° 00' 00"
∠	360 00 10
∠	180 00 30
Ry=	90° 00' 05"

CONT. FROM TOP PG 39

PWFB 0420 1263

Notes Ck'd by	Survey of Lomita Area & Survey F. B. 2703 Pg.
Map No.	JN 0303.00 Tape .091 Std 68 °F
Office Work	Surveyed by C.K. Lind
Checked	Notes Lind Date 5-4-61
Date	Indexed C. J. GALLI

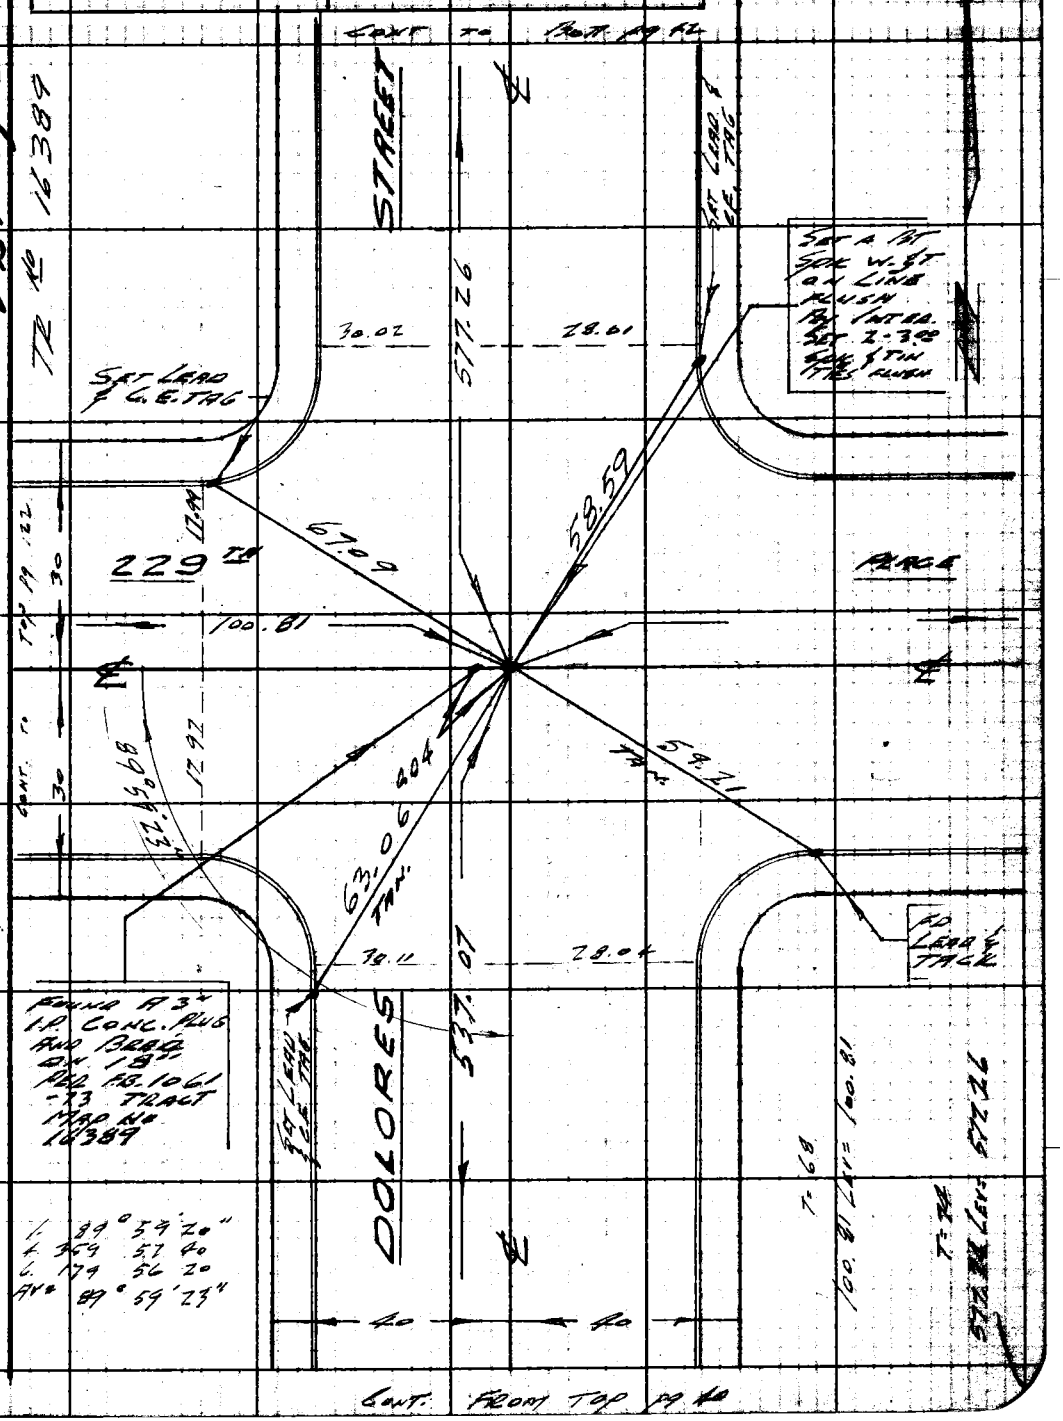

W.S. 28, C-2

Note: Any Additions or Changes on This Sheet Must be Made or Circled in Red Ink With Date and Name of Person Making Change.

Do not extend notes this side of this line.

RETURN TO
LOS ANGELES COUNTY ENGINEER
100 LOS ANGELES COUNTY ENGINEERING BLDG.

763095 CE #247—7-59

PWFB 0420 CONT. TO BOTT PG 43 1264

F. B. ~~2703~~ PG. ~~42~~

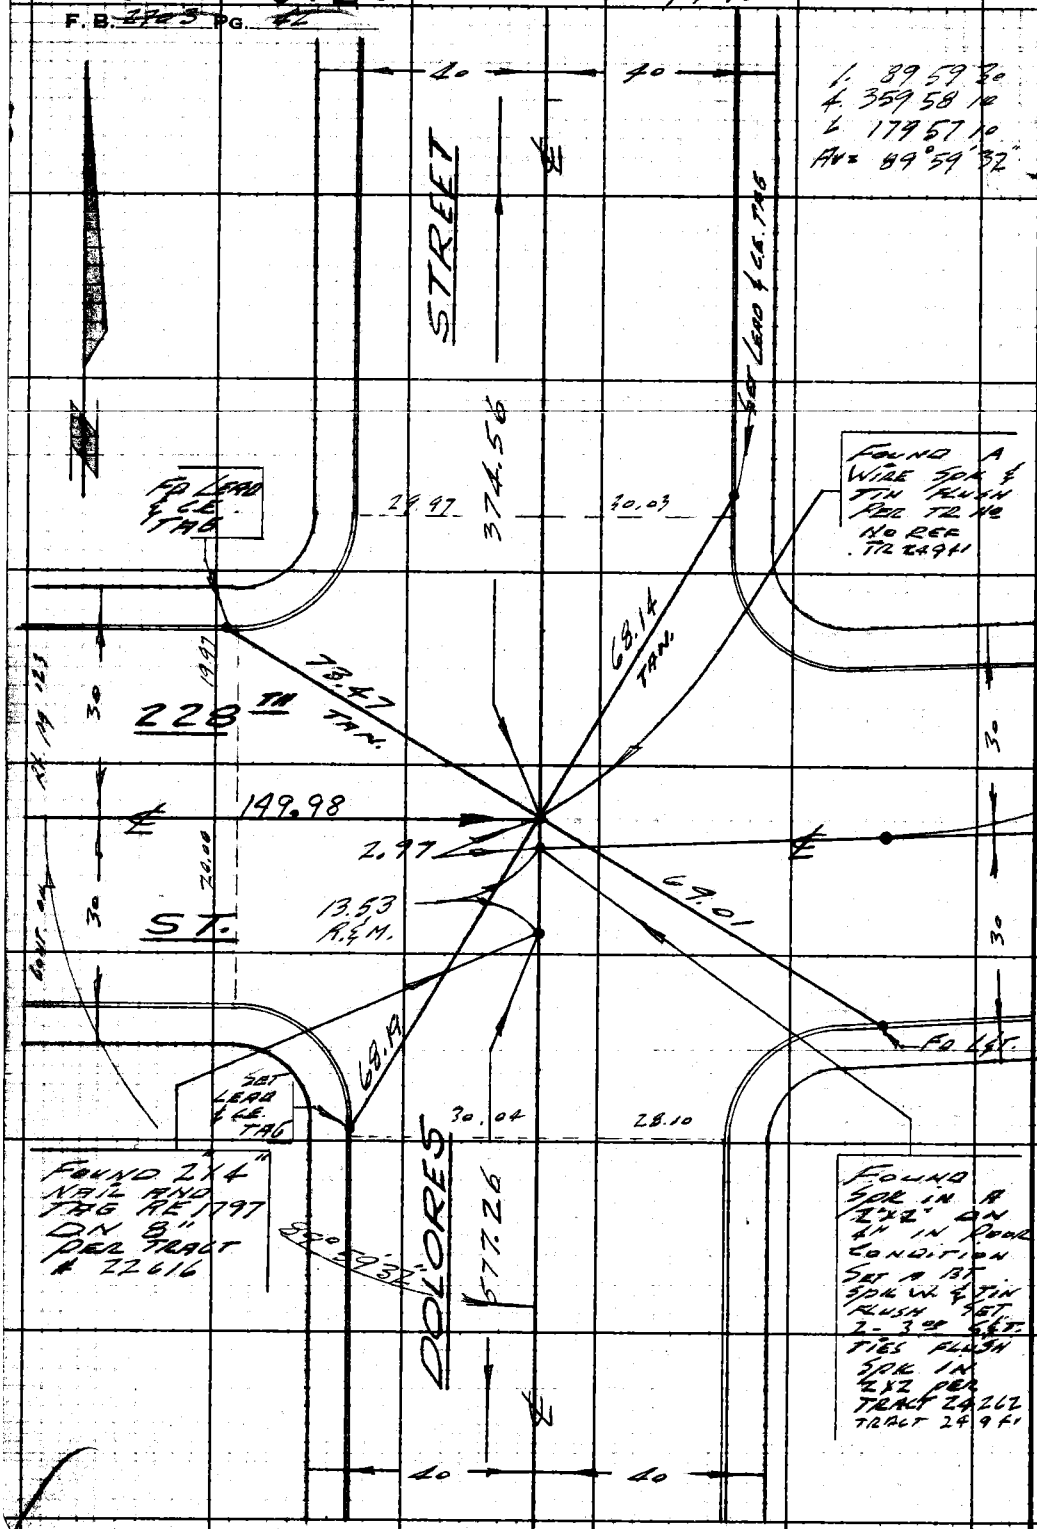

RETURN TO
LOS ANGELES COUNTY ENGINEER
100 LOS ANGELES COUNTY ENGINEERING BLDG.

Do not extend notes this side of this line.

Note: Any Additions or Changes on This Sheet Must be Made or Circled in Red Ink With Date and Name of Person Making Change.

CONT. FROM TOP PG 41

PWFB 0420 1265

ANGLE

Notes Ck'd by	Survey of Lomita Area & Survey
Map No.	JN #303.00 Tape 0.91 Std 68 °F
Office Work	Surveyed by C.K. Lind
Checked	Notes Lind Date 5-5-61
Date	Indexed C. J. Gall

F. B. ~~2707~~ Pg. ~~43~~

W.S. 28 C-2

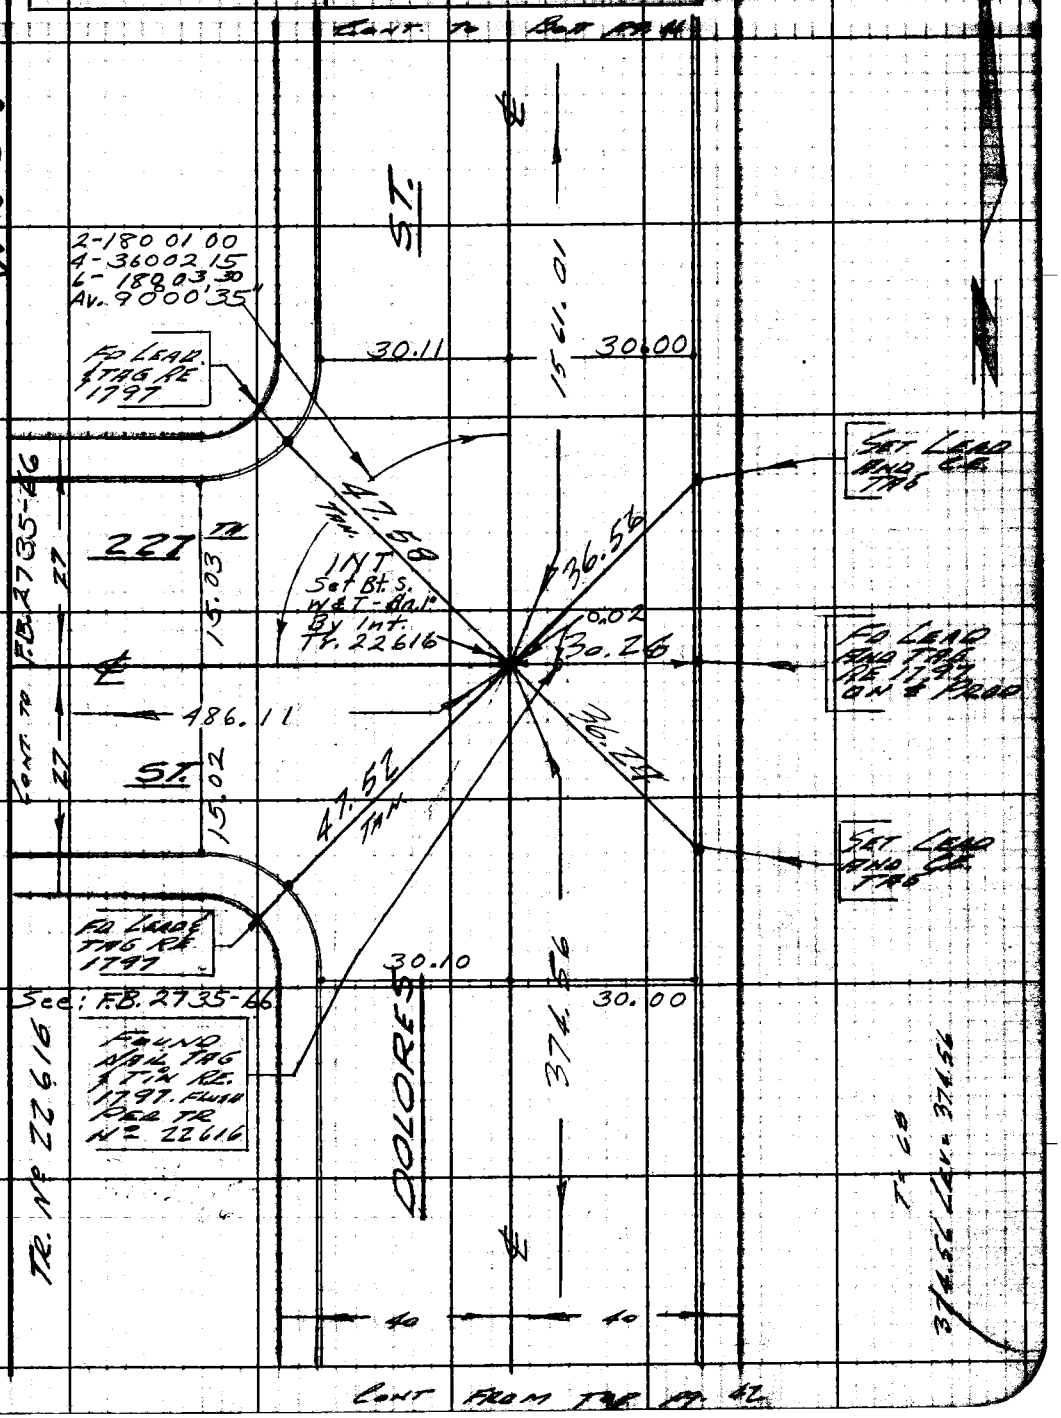

Note: Any Additions or Changes on This Sheet Must be Made or Circled in Red Ink With Date and Name of Person Making Change.

Do not extend notes this side of this line.

RETURN TO
LOS ANGELES COUNTY ENGINEER
900 LOS ANGELES COUNTY ENGINEERING BLDG.

76309S CE #247—7-53

PWFB 0420 Con't F.B. 2735-114 1266

F.B. 2705 PG. 44

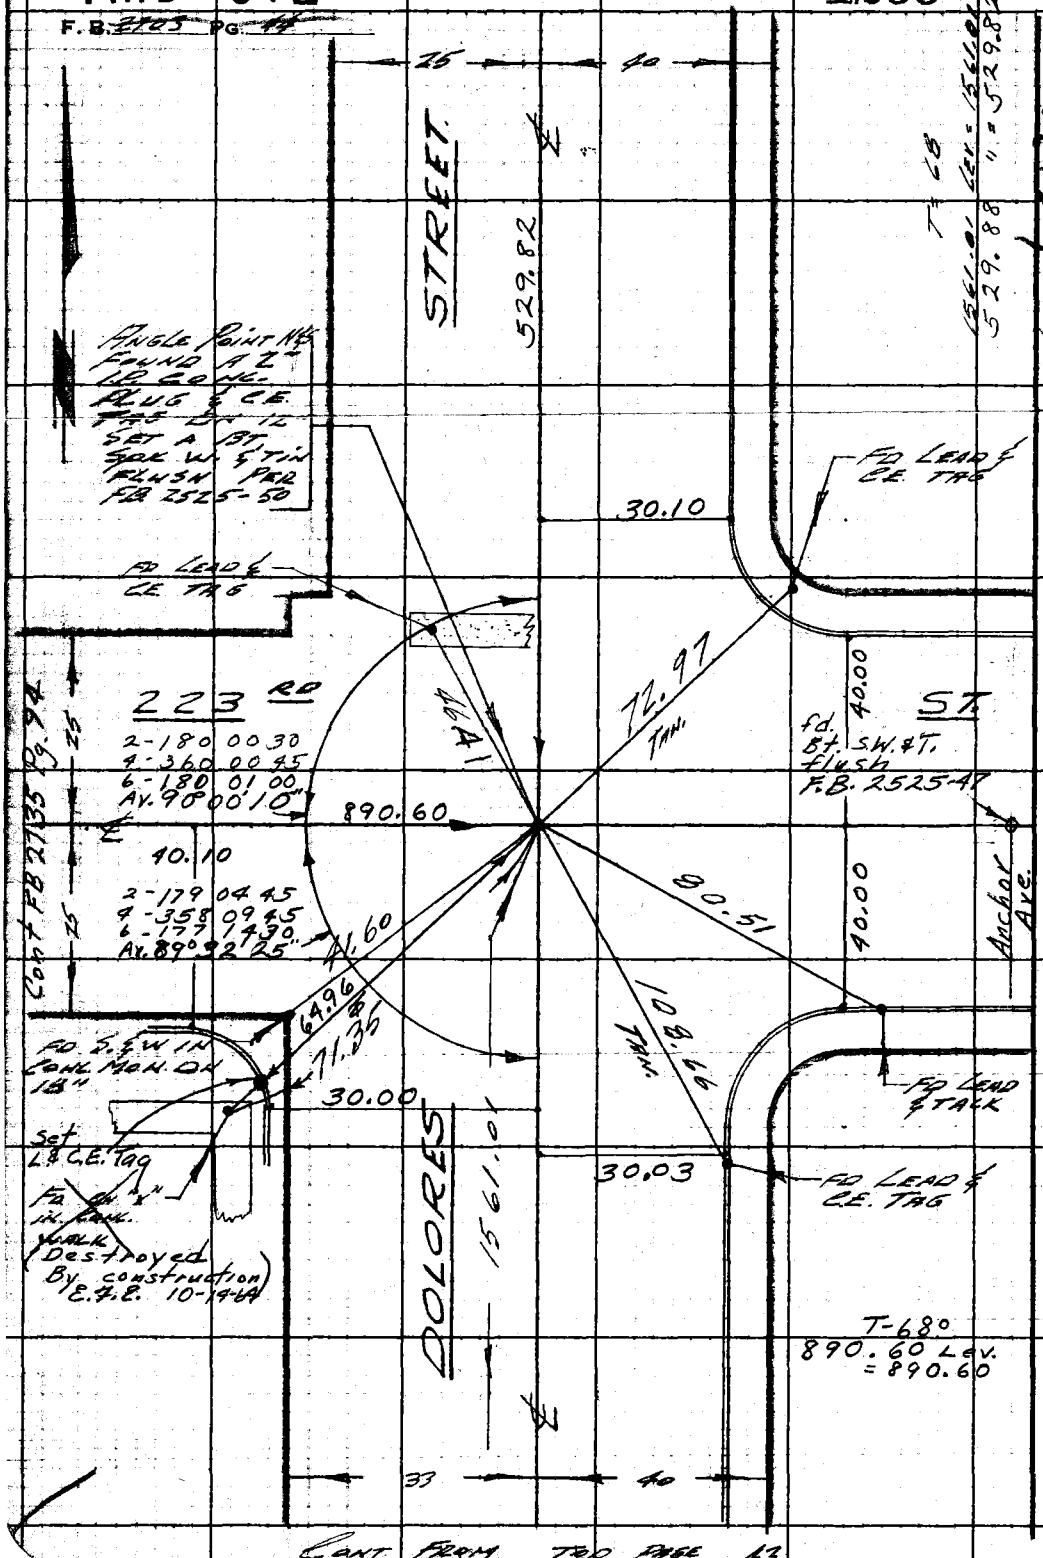

RETURN TO
LOS ANGELES COUNTY ENGINEER
900 LOS ANGELES COUNTY ENGINEERING BLDG.

Do not extend notes this side of this line.

Note: Any Additions or Changes on This Sheet Must be Made or Circled in Red Ink With Date and Name of Person Making Change.

CONT. FROM TOP PAGE 43

PWFB 0420 1267

Notes Ck'd by
Map No.
Office Work
Checked
Date

Survey of Lomita Area & Survey
JN 0303.00 Tape 0191 Std 68 °F
Surveyed by C.K. Lind
Notes Lind Date 4-27-61
Indexed C. J. GALLI

P.B. 2703 PG. 46

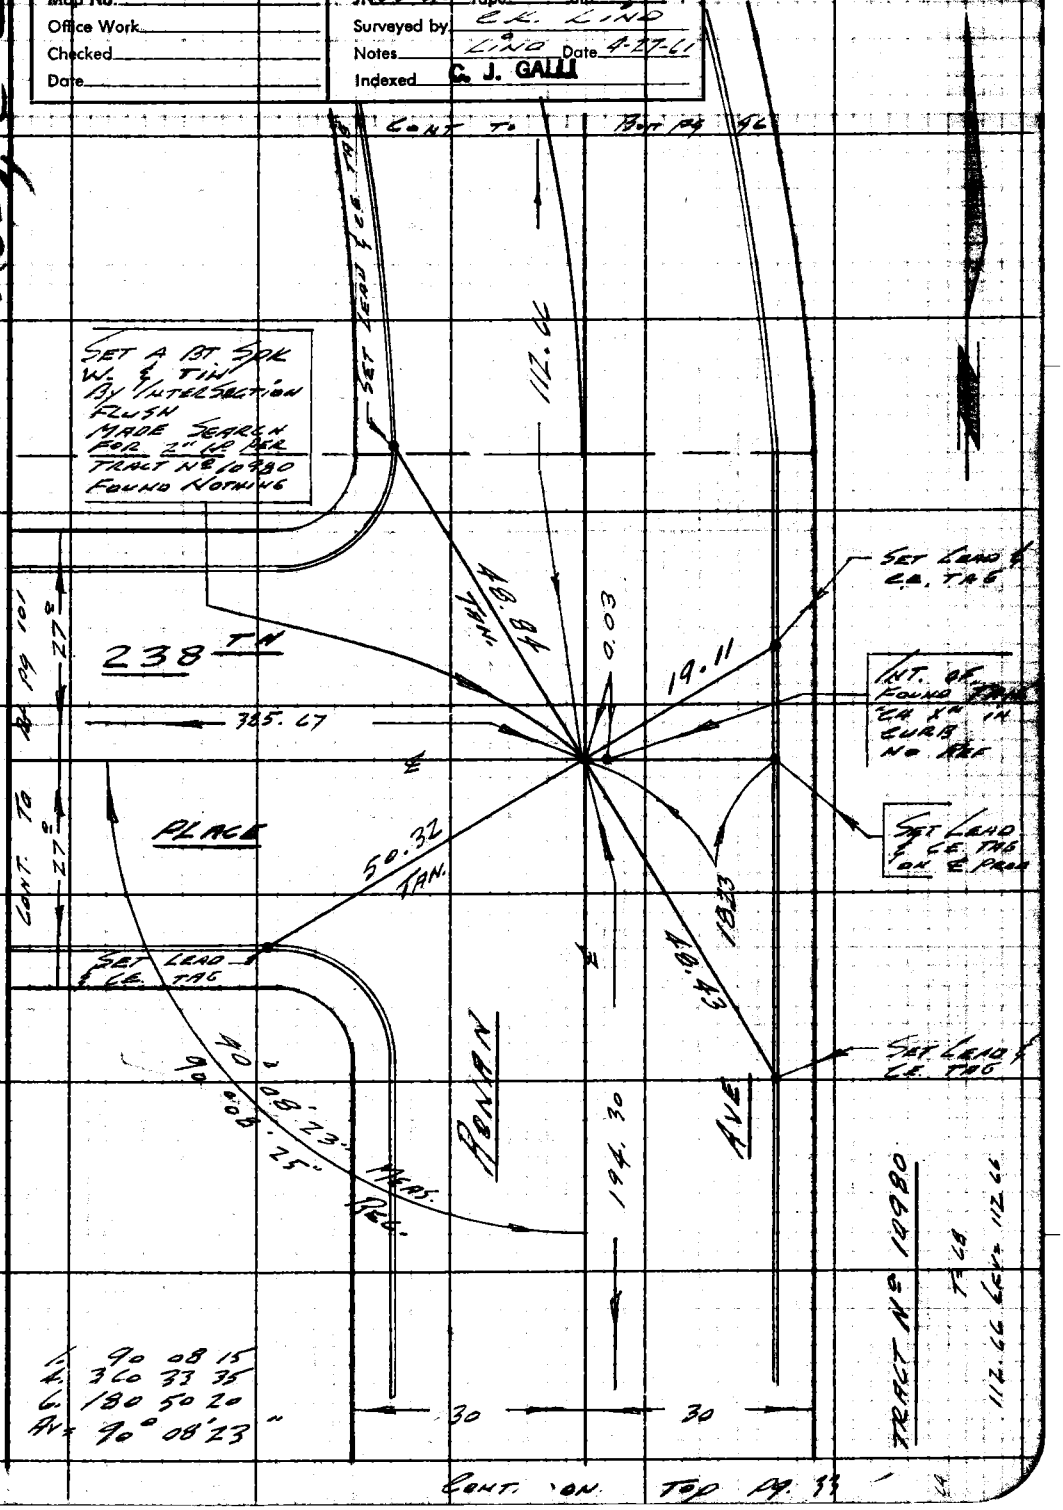

Note: Any Additions or Changes on This Sheet Must be Made or Circled in Red Ink With Date and Name of Person Making Change.

Do not extend notes this side of this line.

RETURN TO
LOS ANGELES COUNTY ENGINEER
100 LOS ANGELES COUNTY ENGINEERING BLDG.

763098 CE #247—7-53

PWFB 0420 1268, 1269

F.B. ~~2903~~ PG. ~~46~~

CONT. TO BOT. PG. 102

TR. NO 10980

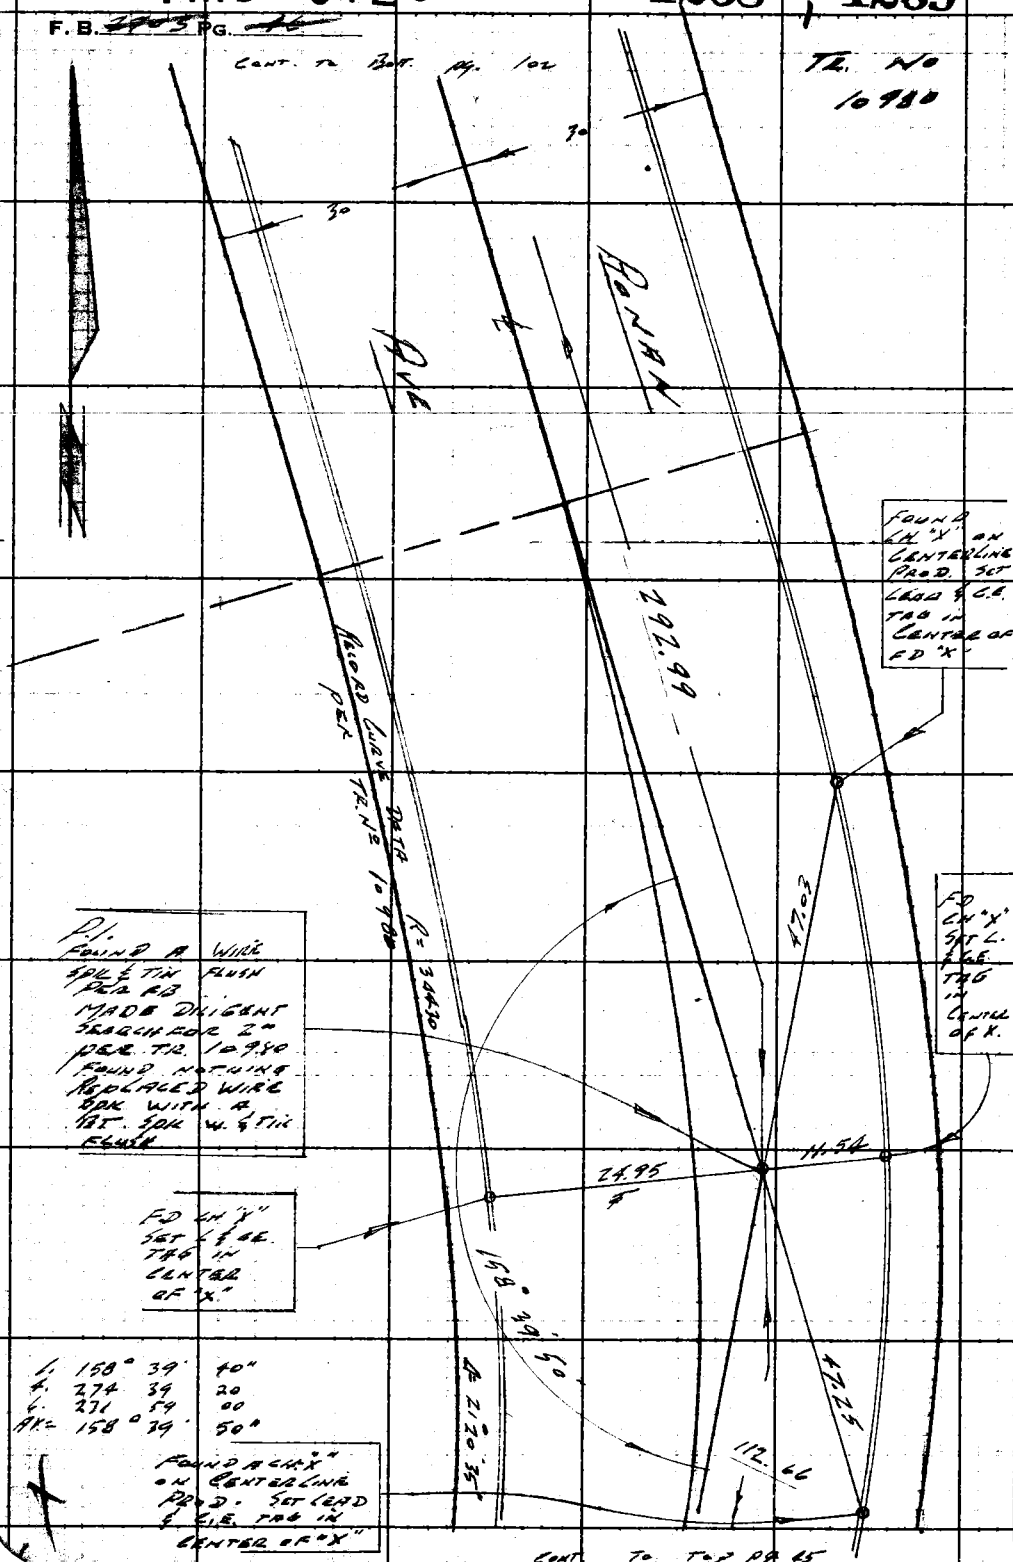

1.	158°	39'	40"
4.	274	39	20
6.	231	59	00
AV=	158°	39'	50"

CONT. TO TOP PG. 45

RETURN TO
LOS ANGELES COUNTY ENGINEER
700 LOS ANGELES COUNTY ENGINEERING BLDG.

Do not extend notes this side of this line.

Note: Any Additions or Changes on This Sheet Must be Made or Circled in Red Ink With Date and Name of Person Making Change.

PWFB 0420

1270

Notes Ck'd by	Survey of Lomita Area & Survey
Map No.	JN 0303.00 Tape 0191 Std 68 °F
Office Work	Surveyed by C.K. Lind
Checked	Notes Lind Date 5-9-61
Date	Indexed C. J. GALLI

F. B. 2703 PG. 47

1. 89 59 30
4. 359 58 00
6. 179 57 10
AV = 89° 59' 32"

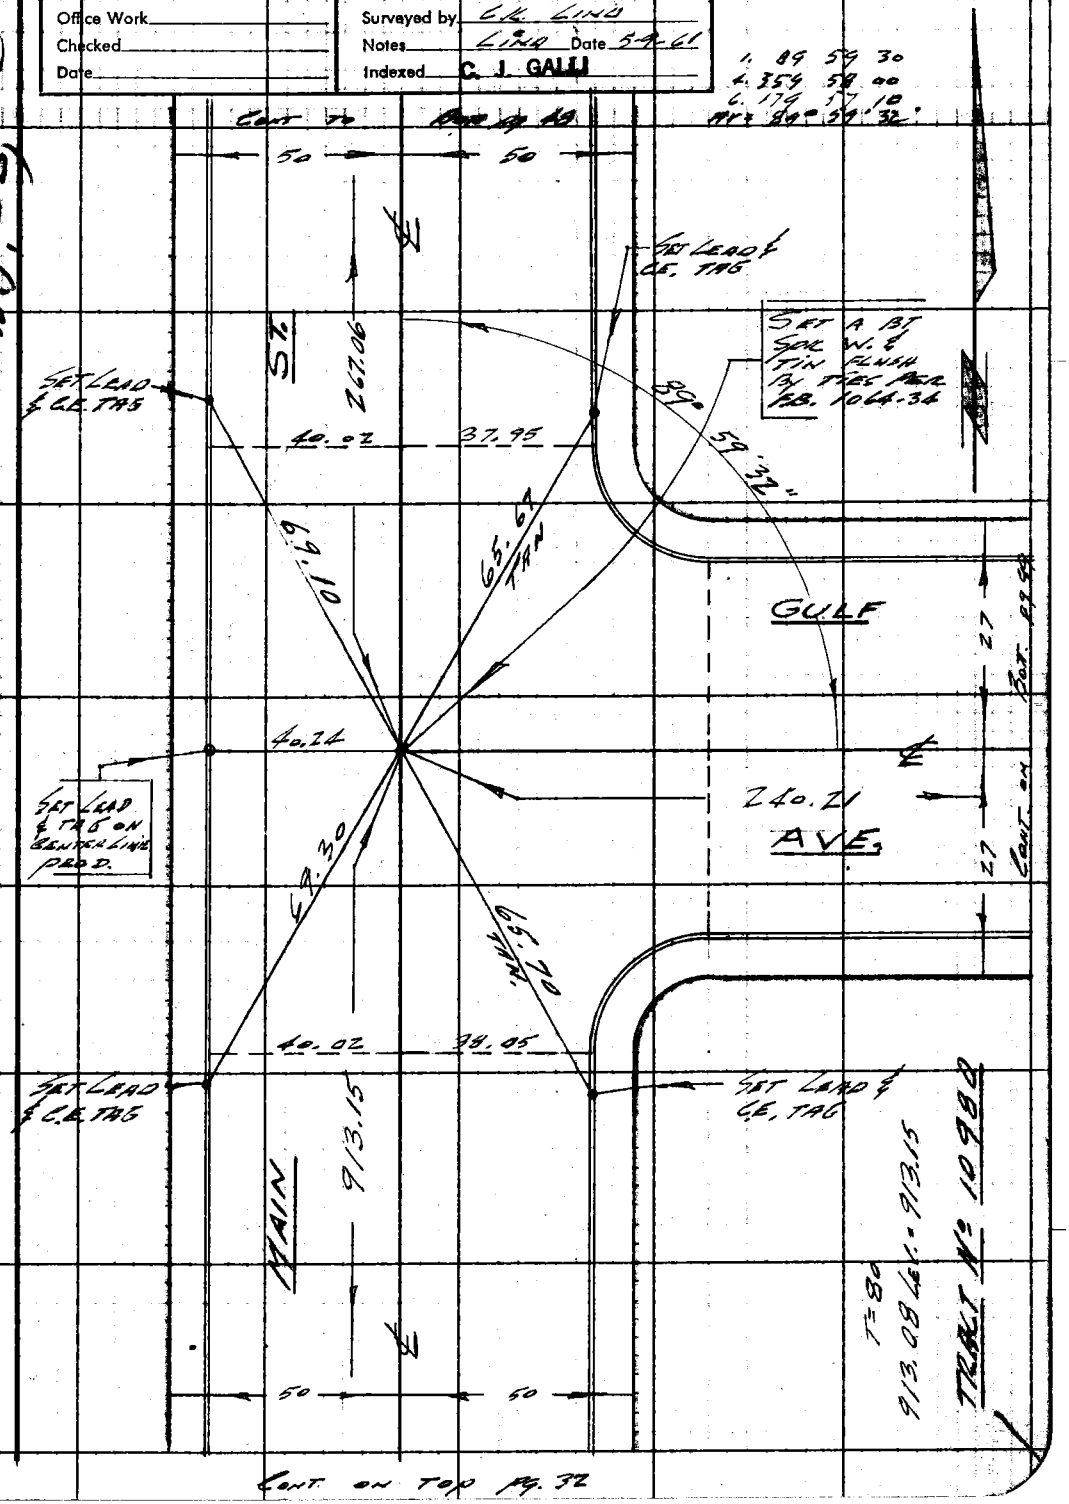

W5,28, C-2

Note: Any Additions or Changes on This Sheet Must be Made or Circled in Red Ink With Date and Name of Person Making Change.

Do not extend notes this side of this line.

RETURN TO
LOS ANGELES COUNTY ENGINEER
400 LOS ANGELES COUNTY ENGINEERING BLDG.

763098 CE #247—7-53

PWFB 0420 1271

F.B. ~~2707~~ PG. ~~48~~

CONT. TO RT. PAGE 49

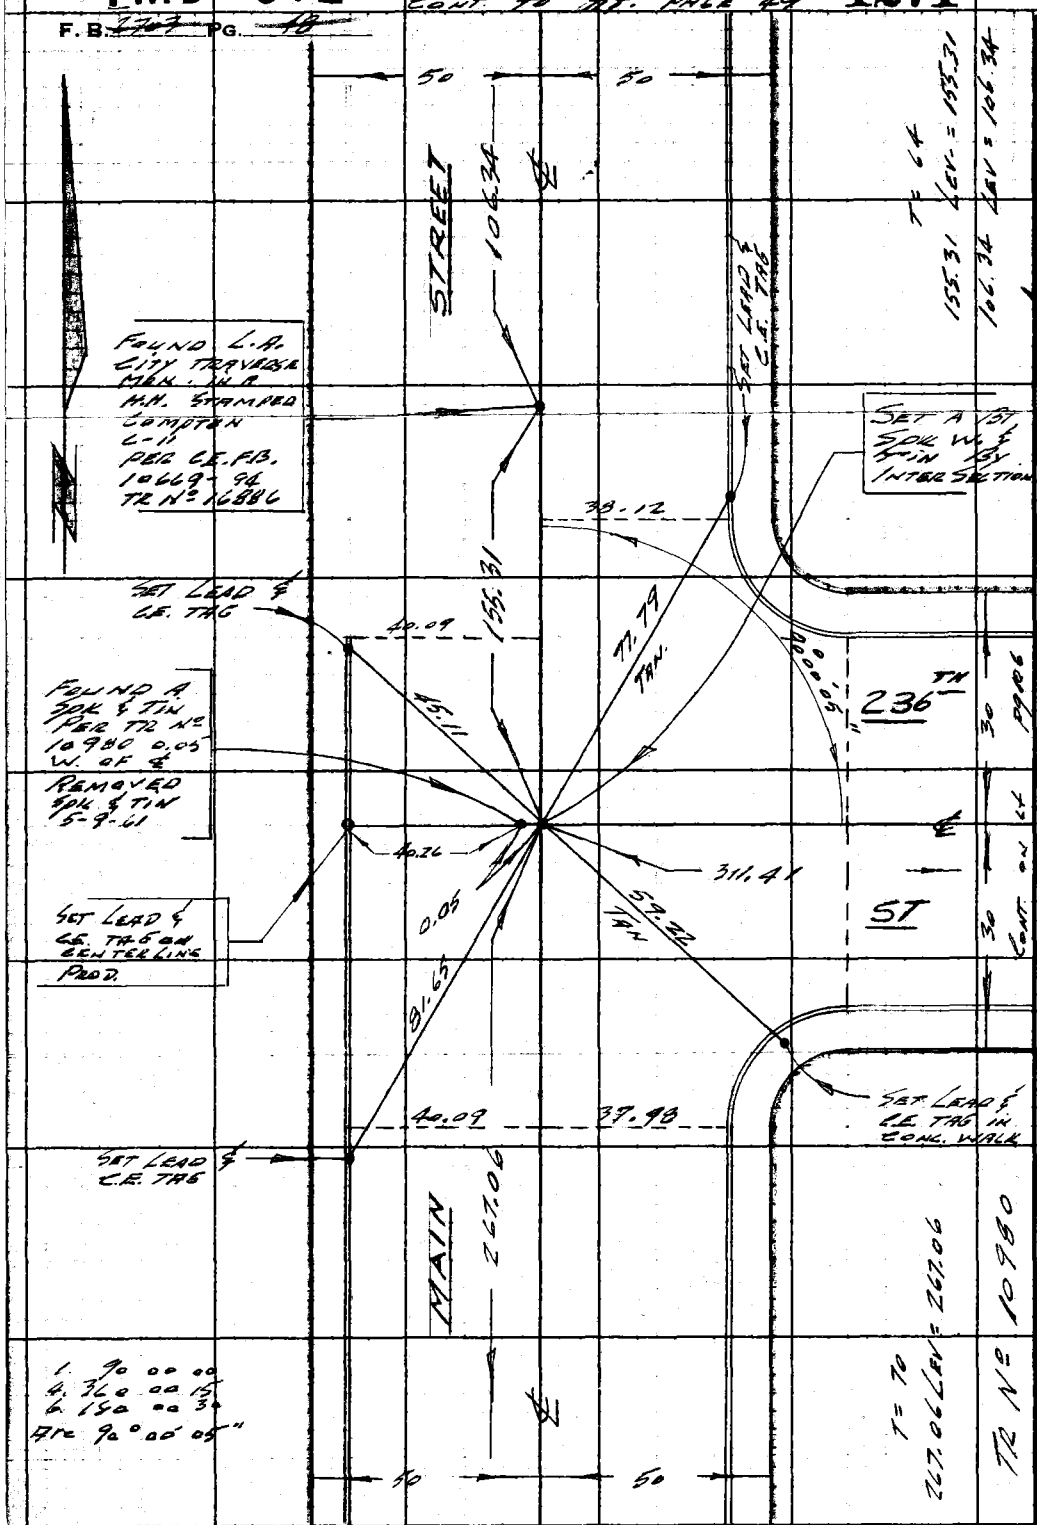

CONT. TO TOP PAGE 47

RETURN TO
LOS ANGELES COUNTY ENGINEER
100 LOS ANGELES COUNTY ENGINEERING BLDG.

Do not extend notes this side of this line.

Note: Any Additions or Changes on This Sheet Must be Made or Circled in Red Ink With Date and Name of Person Making Change.

PWFB 0420

1272

Notes Ck'd by	Survey of Lomita Area & Survey
Map No.	JN 0303.00 Tape 0191 Std 68 °F
Office Work	Surveyed by C.K. Lind
Checked	Notes Lind Date 5-9-61
Date	Indexed G. J. GALL

F. B. [illegible] PG. 49

W.S. 28, C-2

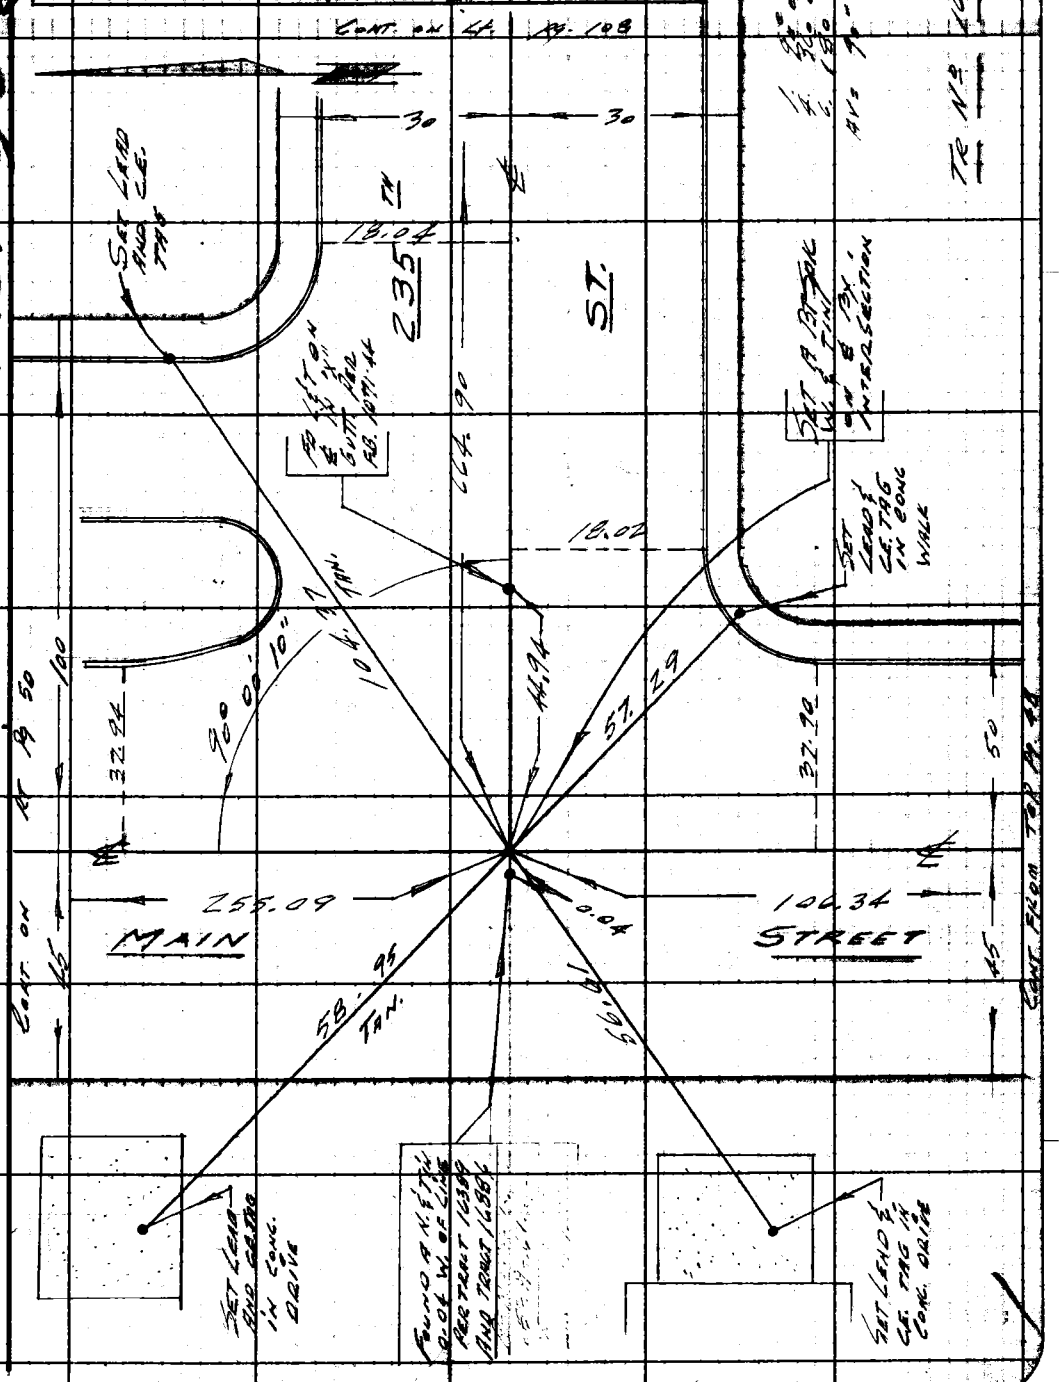

Note: Any Additions or Changes on This Sheet Must be Made or Circled in Red Ink With Date and Name of Person Making Change.

Do not extend notes this side of this line.

RETURN TO
LOS ANGELES COUNTY ENGINEER
100 LOS ANGELES COUNTY ENGINEERING BLDG.

763093 CE #247—7-53

PWFB 0420 1273

F.B. ~~[illegible]~~ PG. ~~[illegible]~~

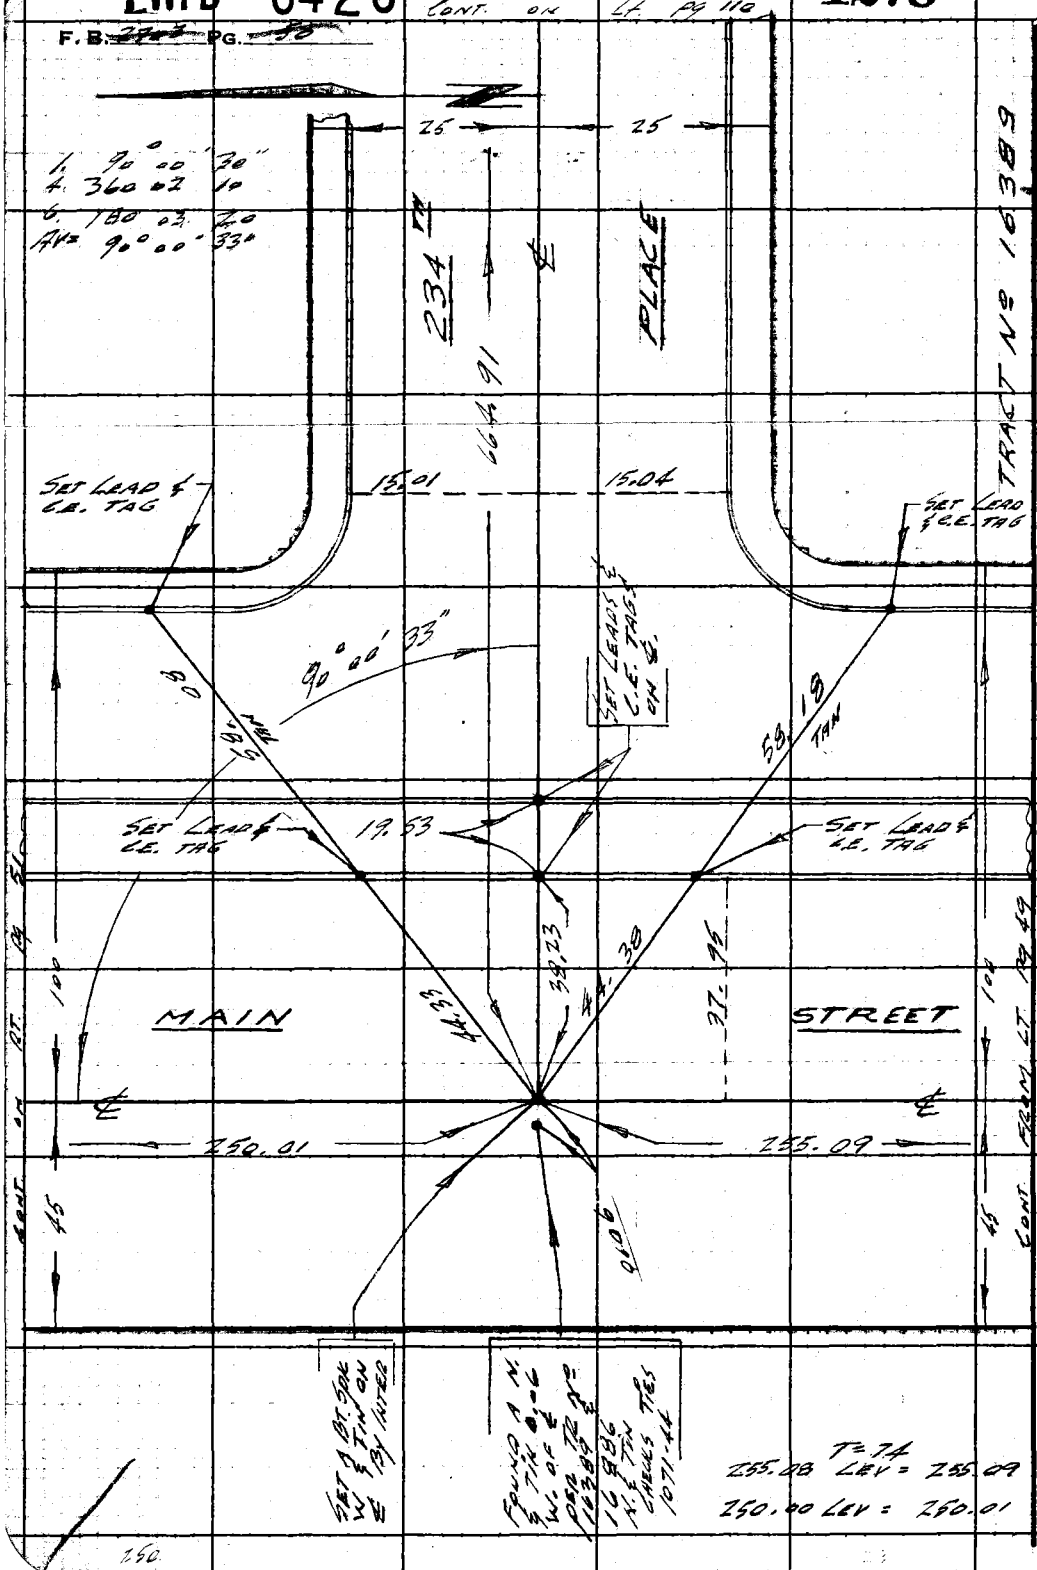

RETURN TO
LOS ANGELES COUNTY ENGINEER
700 LOS ANGELES COUNTY ENGINEERING BLDG.

Do not extend notes this side of this line.

Note: Any Additions or Changes on This Sheet Must be Made or Circled In Red Ink With Date and Name of Person Making Change.

PWFB 0420 CONT. TO LT. PG 111 1274

Notes Ck'd by	Survey of Lomita Area & Survey
Map No.	JN 0303.00 Tape 0191 Std 66 °F
Office Work	Surveyed by C.K. Lind
Checked	Notes Lind Date 5-10-61
Date	Indexed C. J. GALLI

F. B. ~~4703~~ PG. ~~61~~

W.528 C-2

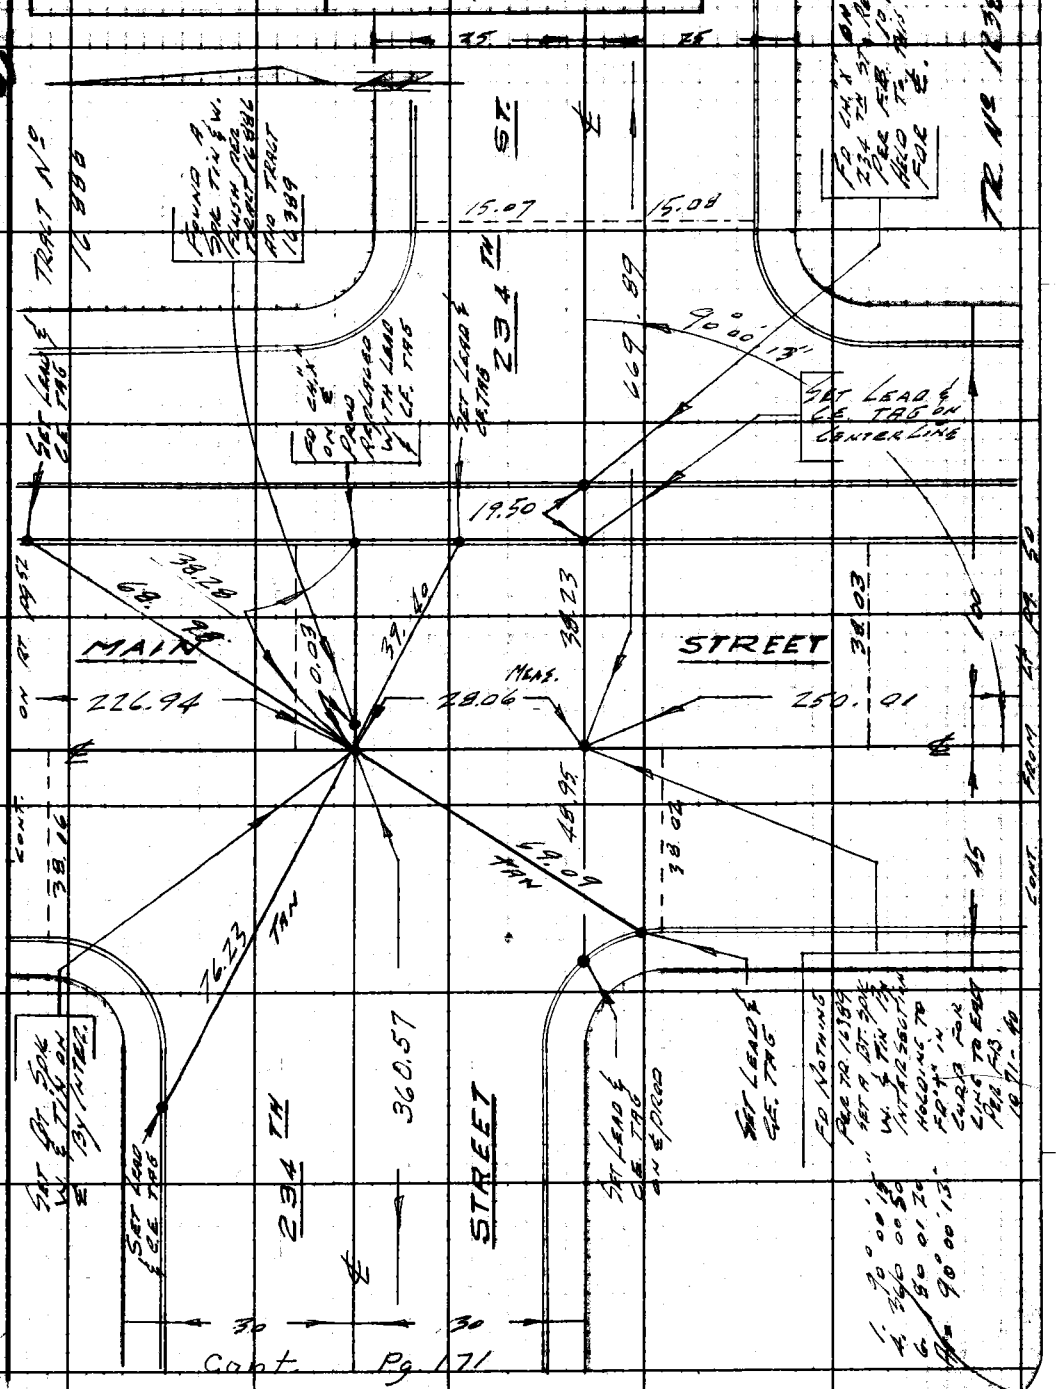

Cont. Pg 171

Note: Any Additions or Changes on This Sheet Must be Made or Circled in Red Ink With Date and Name of Person Making Change.

Do not extend notes this side of this line.

RETURN TO
LOS ANGELES COUNTY ENGINEER
400 LOS ANGELES COUNTY ENGINEERING BLDG.

763098 CE #247—7-53

F. B. ~~1709~~ PG. ~~52~~

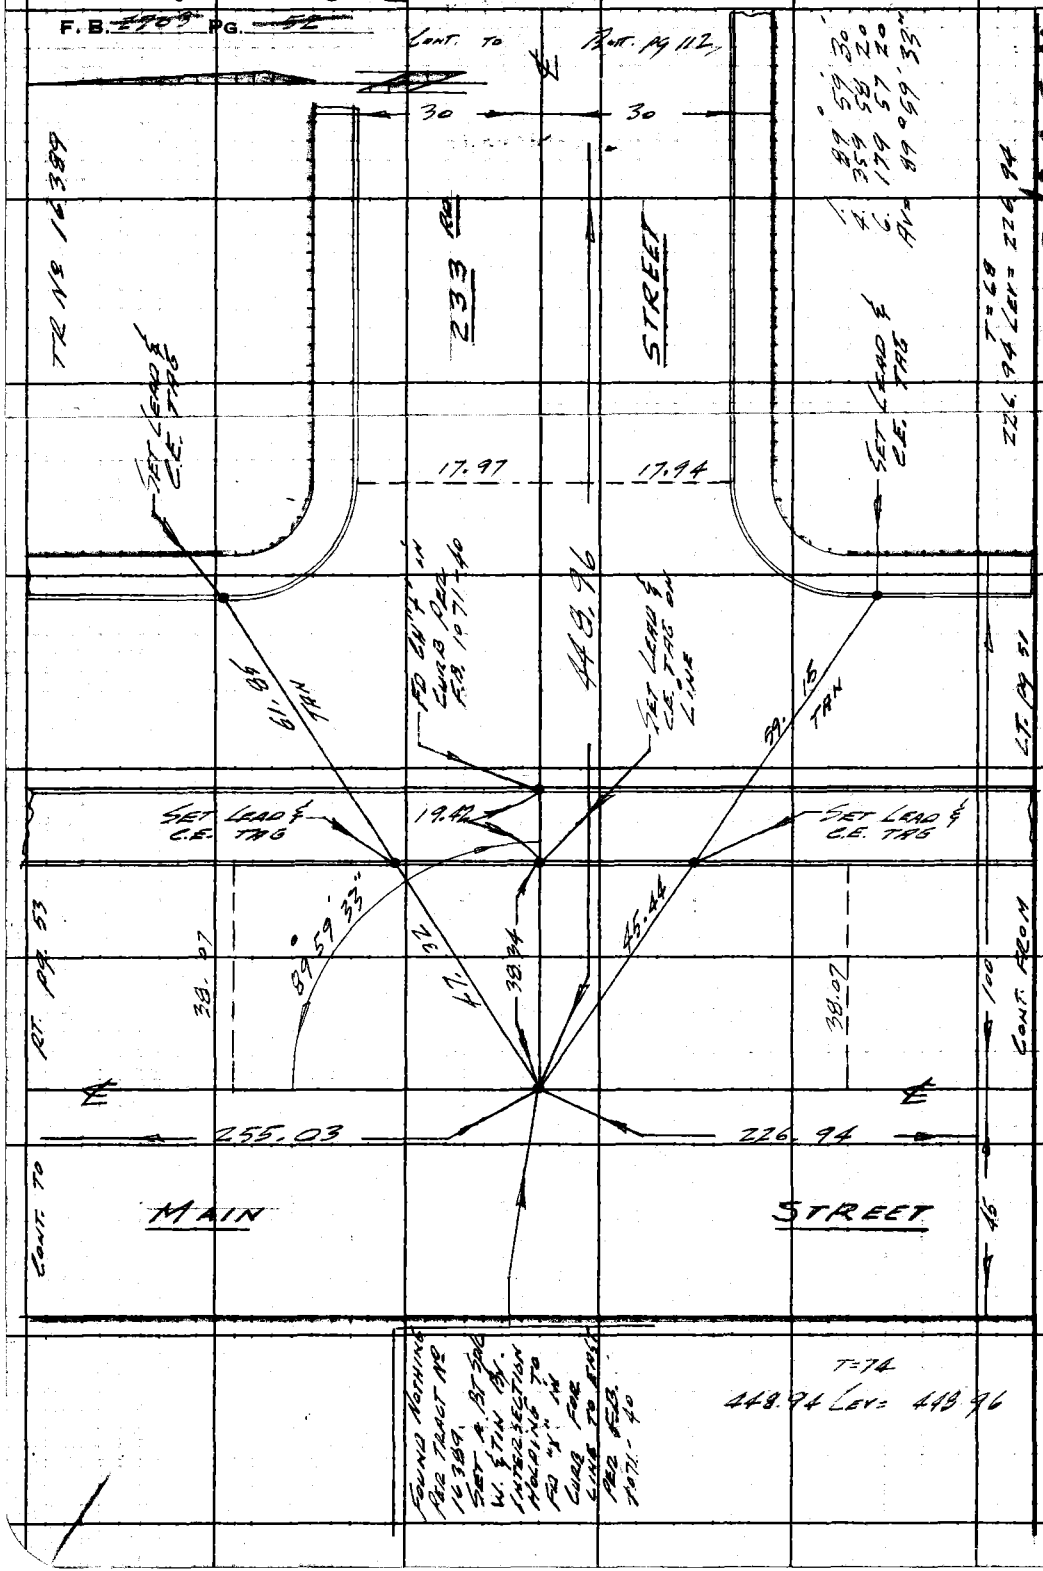

RETURN TO
LOS ANGELES COUNTY ENGINEER
900 LOS ANGELES COUNTY ENGINEERING BLDG.

Do not extend notes this side of this line.

Note: Any Additions or Changes on This Sheet Must be Made or Circled in Red Ink With Date and Name of Person Making Change.

PWFB 0420

CONT. TO CT PG 115

1276

Notes Ck'd by	Survey of Lomita Area & Survey
Map No.	JN 0363.00 Tape 0.91 Std. 68 °F
Office Work	Surveyed by E.W. LIND
Checked	Notes LIND Date 5-11-61
Date	Indexed C. J. GALLI

F. B. ~~2703~~ PG. 53

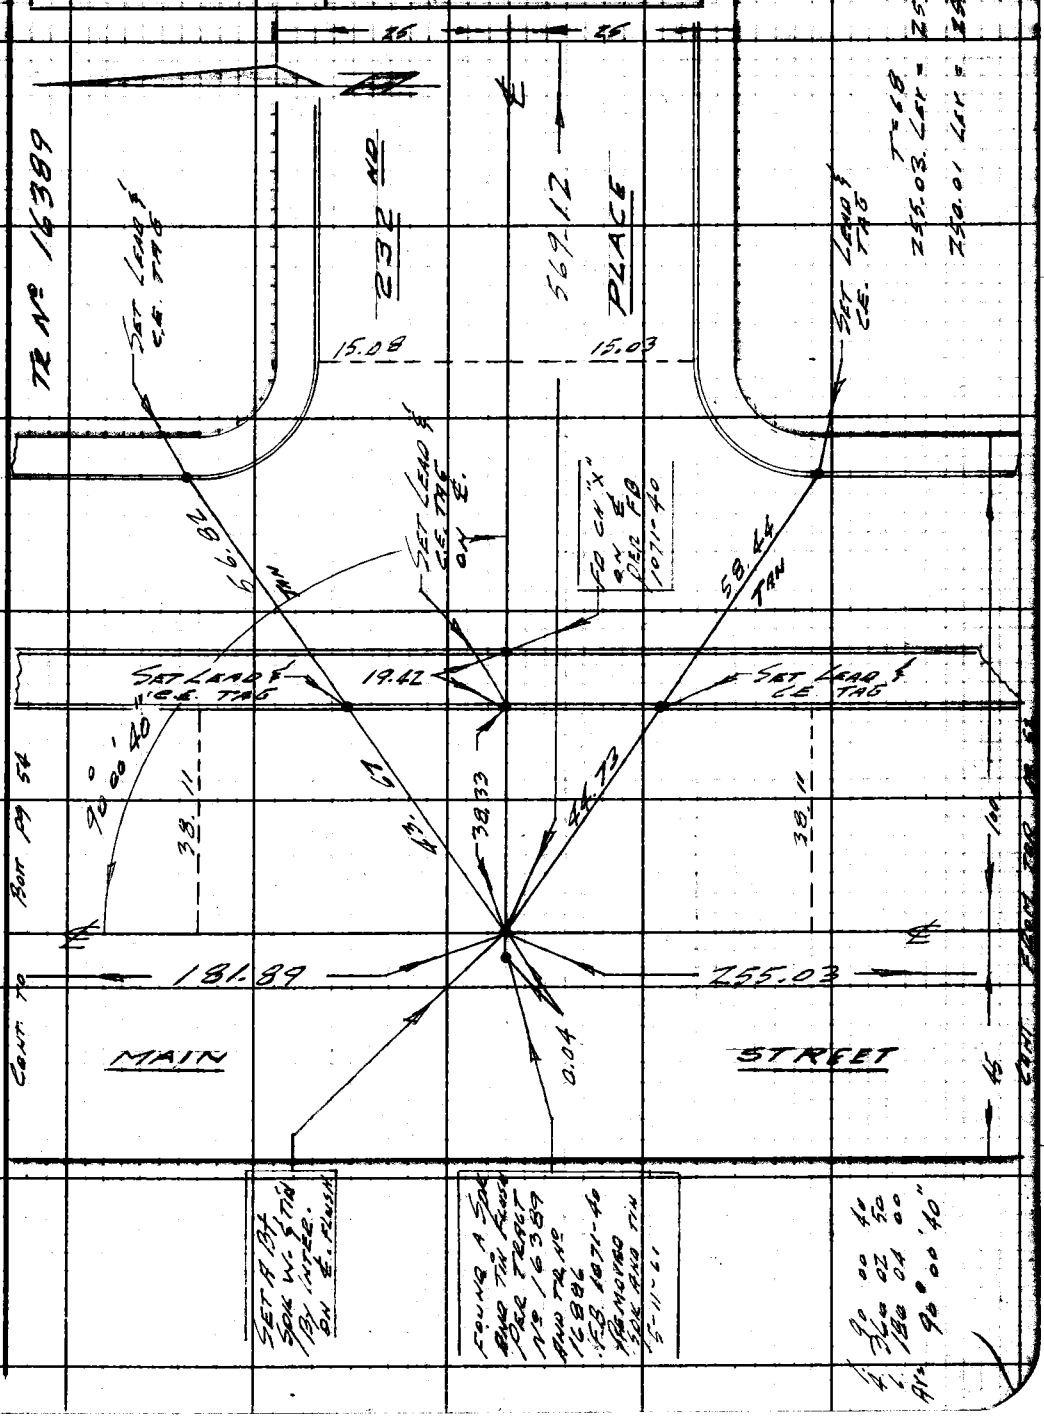

Note: Any Additions or Changes on This Sheet Must be Made or Circled in Red Ink With Date and Name of Person Making Change.

Do not extend notes this side of this line.

RETURN TO
LOS ANGELES COUNTY ENGINEER
100 LOS ANGELES COUNTY ENGINEERING BLDG.

763095 CE #247 7-53

PWFB 0420 1277

F. B. ~~2703~~ PG. ~~94~~

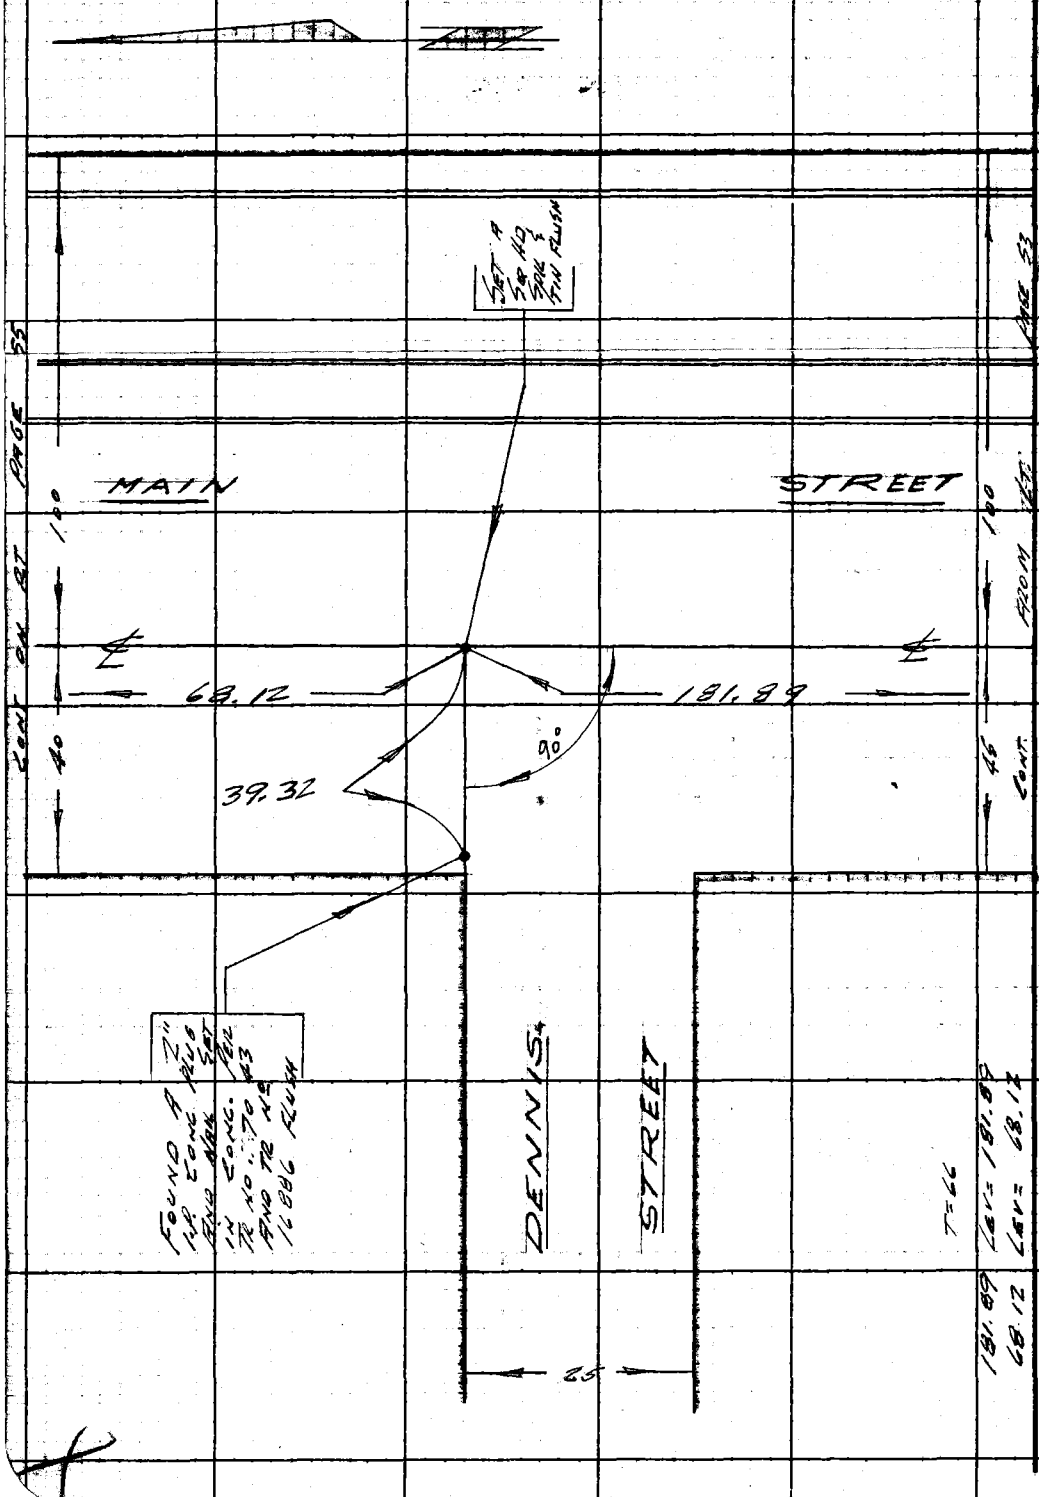

RETURN TO
LOS ANGELES COUNTY ENGINEER
700 LOS ANGELES COUNTY ENGINEERING BLDG.

Do not extend notes this side of this line.

Note: Any Additions or Changes on This Sheet Must be Made or Circled in Red Ink With Date and Name of Person Making Change.

PWFB 0420

CONT. TO LT. PG 116

1278

Notes Ck'd by	Survey of LOMITA AREA & SURVEY
Map No.	JN 6303.00 Tape 0191 Std. 68 °F
Office Work	Surveyed by E.K. LIND
Checked	Notes LIND Date 5-11-61
Date	Indexed C. J. GALLI

F. B. [illegible] PG. [illegible]

W.S. 28 G-2

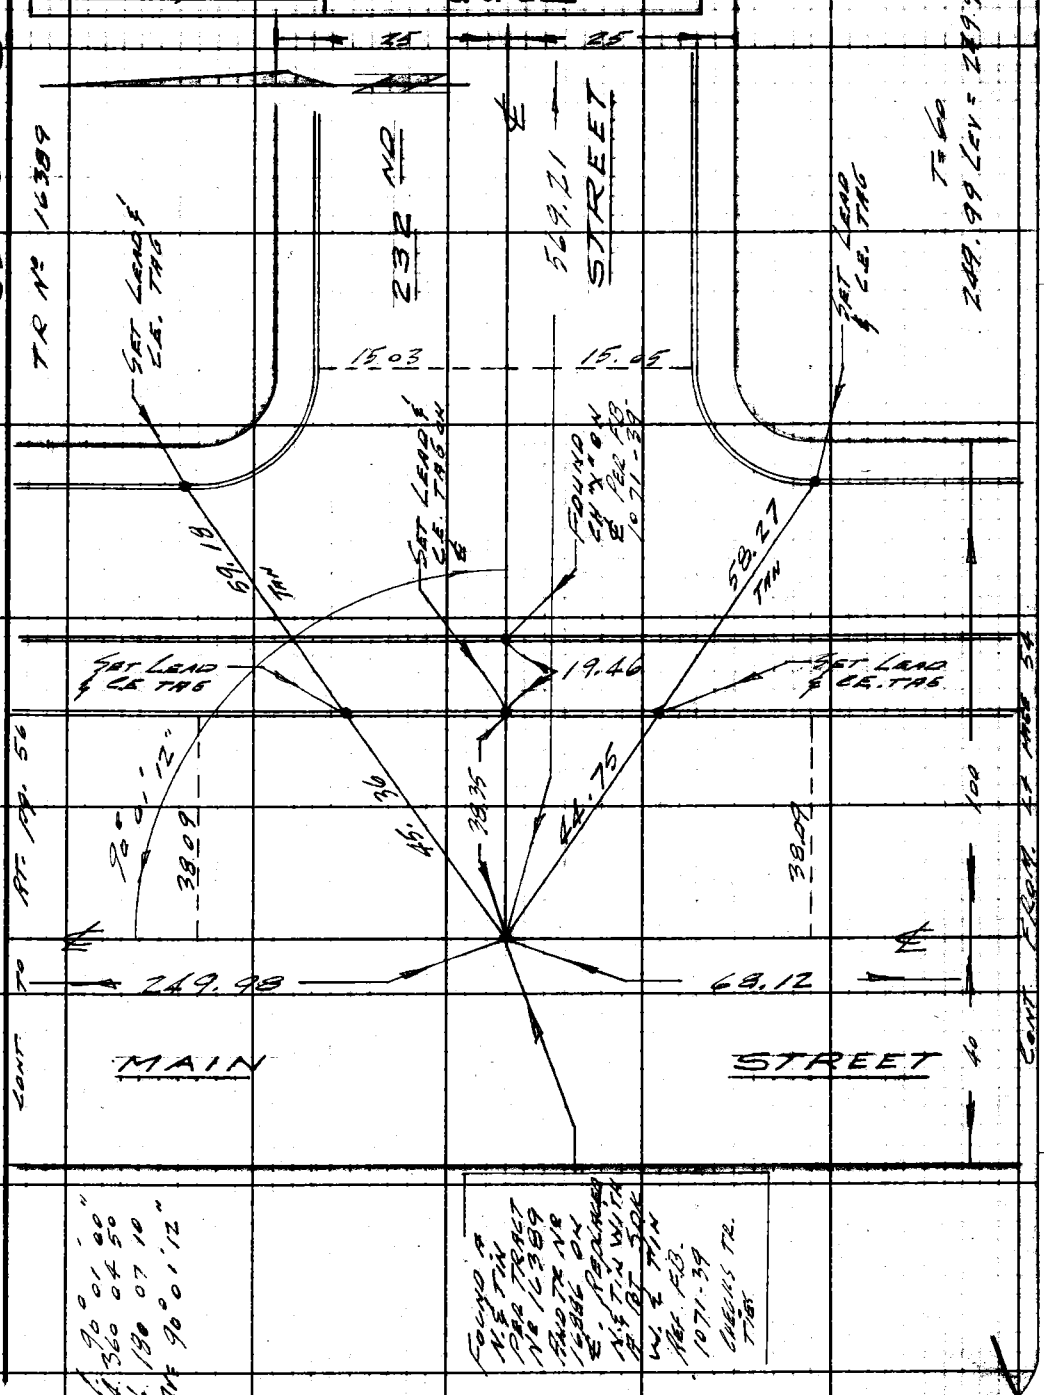

Note: Any Additions or Changes on This Sheet Must be Made or Circled in Red Ink With Date and Name of Person Making Change.

Do not extend notes this side of this line.

RETURN TO
LOS ANGELES COUNTY ENGINEER
100 LOS ANGELES COUNTY ENGINEERING BLDG.

763098 CE #247—7-53

PWFB 0420

CONT. ON LT. PG 118

1279

F. B. ~~2703~~ PG. ~~56~~

W.S. 28, C-2

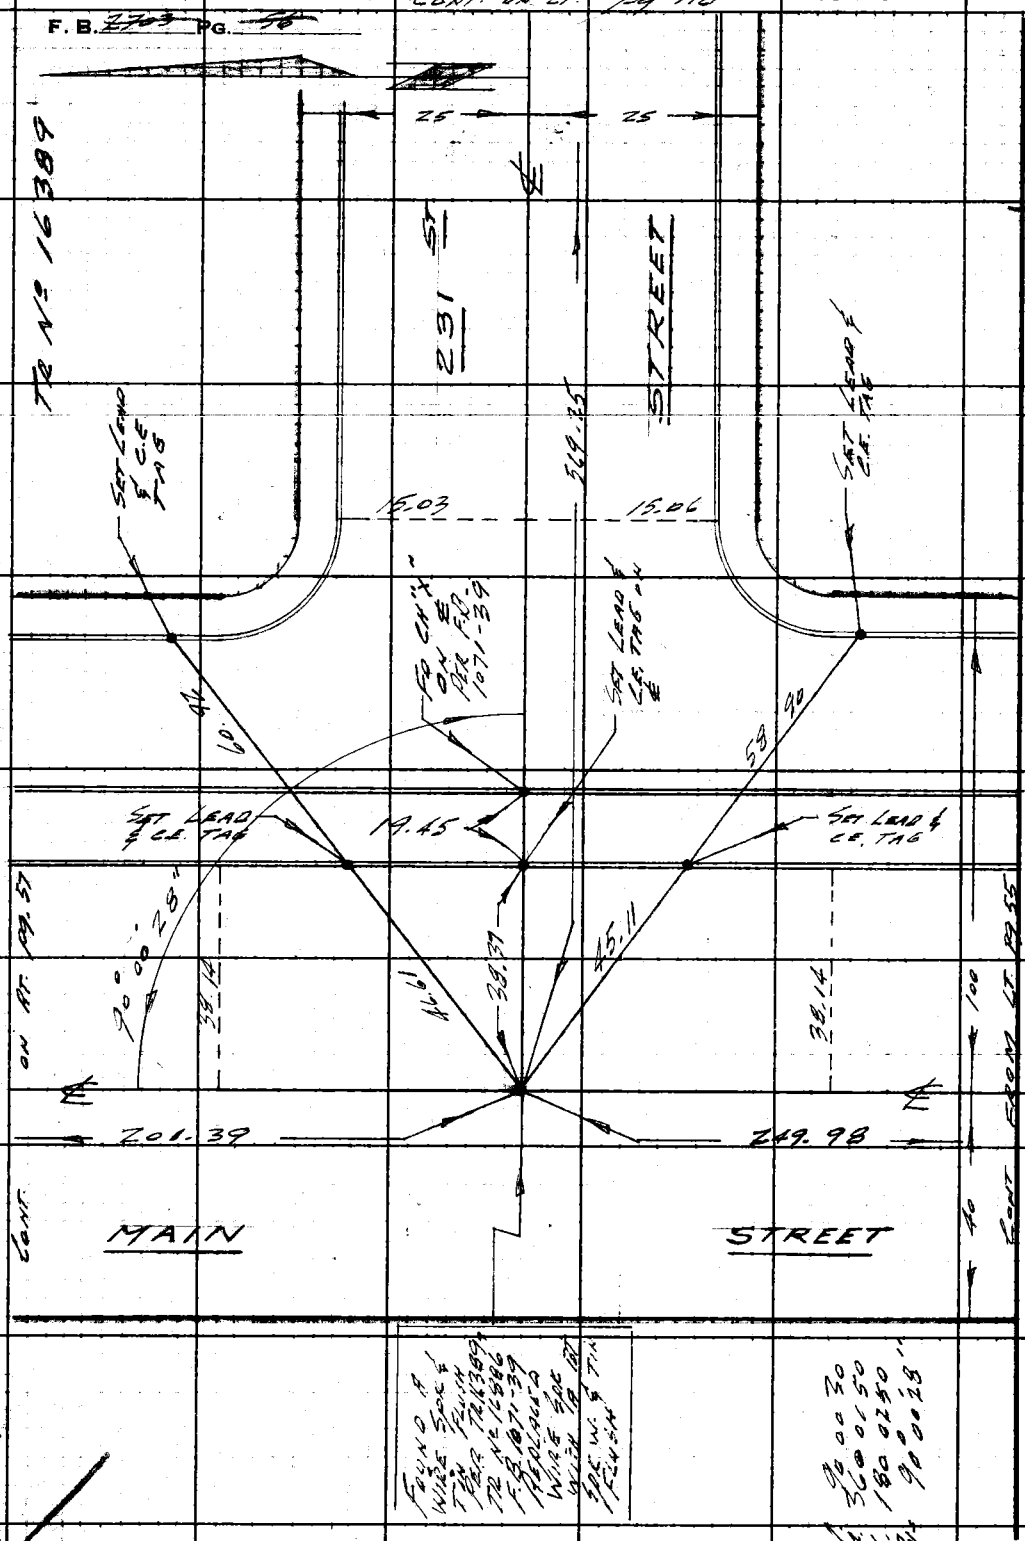

RETURN TO
LOS ANGELES COUNTY ENGINEER
700 LOS ANGELES COUNTY ENGINEERING BLDG.

Do not extend notes this side of this line.

Note: Any Additions or Changes on This Sheet Must be Made or Circled in Red Ink With Date and Name of Person Making Change.

PWFB 0420

1280

Notes Ck'd by	Survey of LOMITA AREA & SURVEY F. B. ~~[illegible]~~ PG. 57
Map No.	JN 0303.00 Tape 0191 Std 68 °F
Office Work	Surveyed by C.K. LIND
Checked	Notes LIND Date 5-12-61
Date	Indexed C. J. GALLI

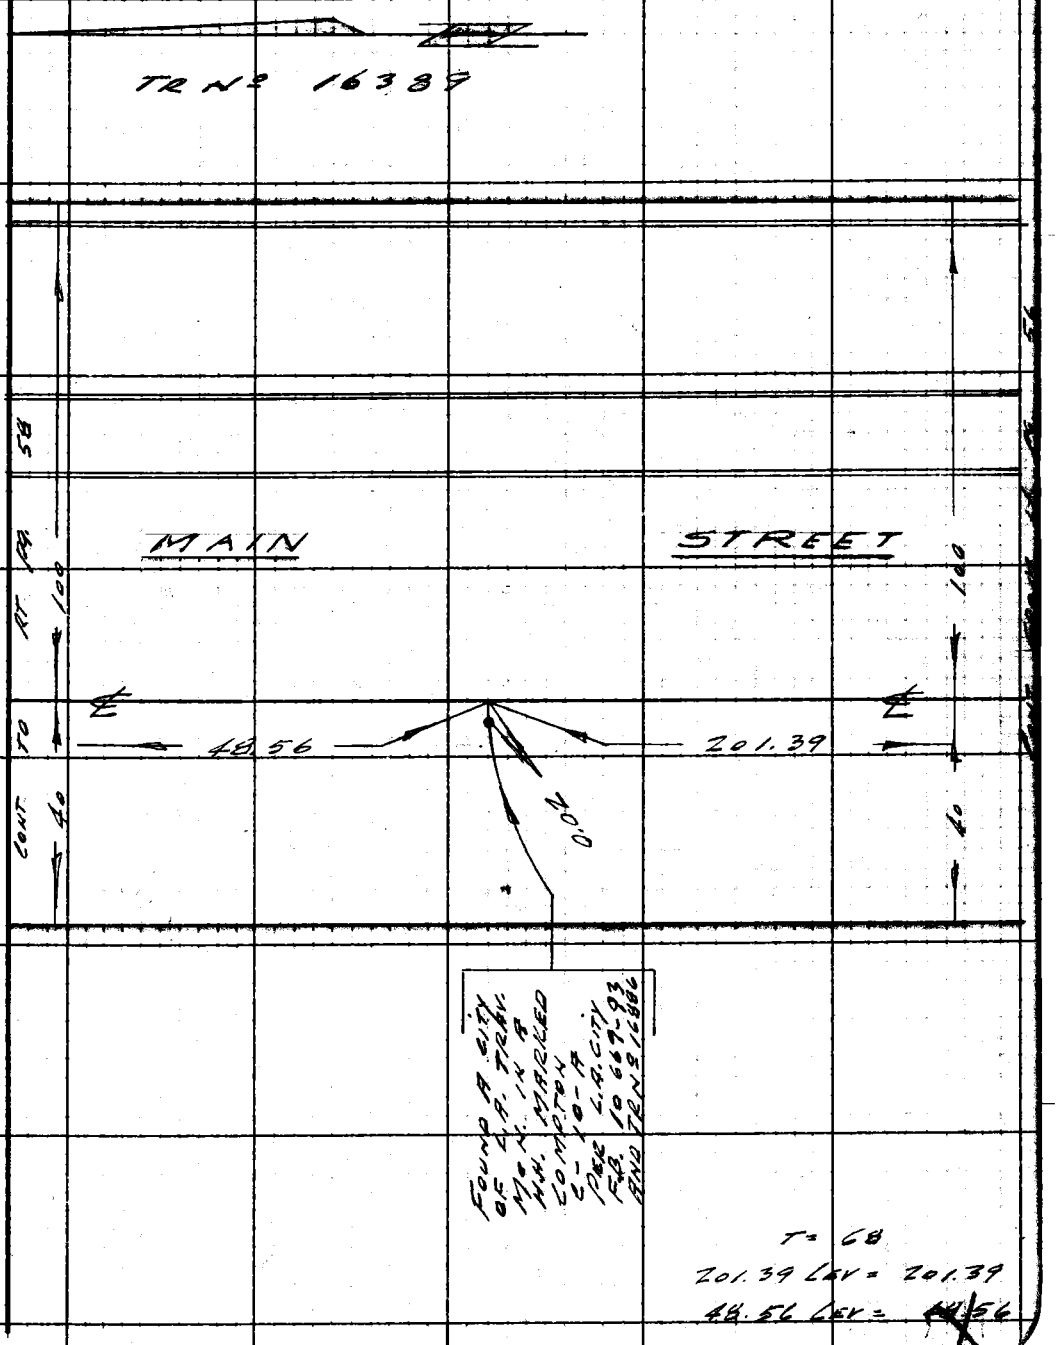

Note: Any Additions or Changes on This Sheet Must be Made or Circled in Red Ink With Date and Name of Person Making Change.

Do not extend notes this side of this line.

RETURN TO
LOS ANGELES COUNTY ENGINEER
100 LOS ANGELES COUNTY ENGINEERING BLDG.

763098 CE #247—7-59

PWFB 0420

1281

F.B. ~~2903~~ PG. ~~58~~

CONT ON LT PG 119

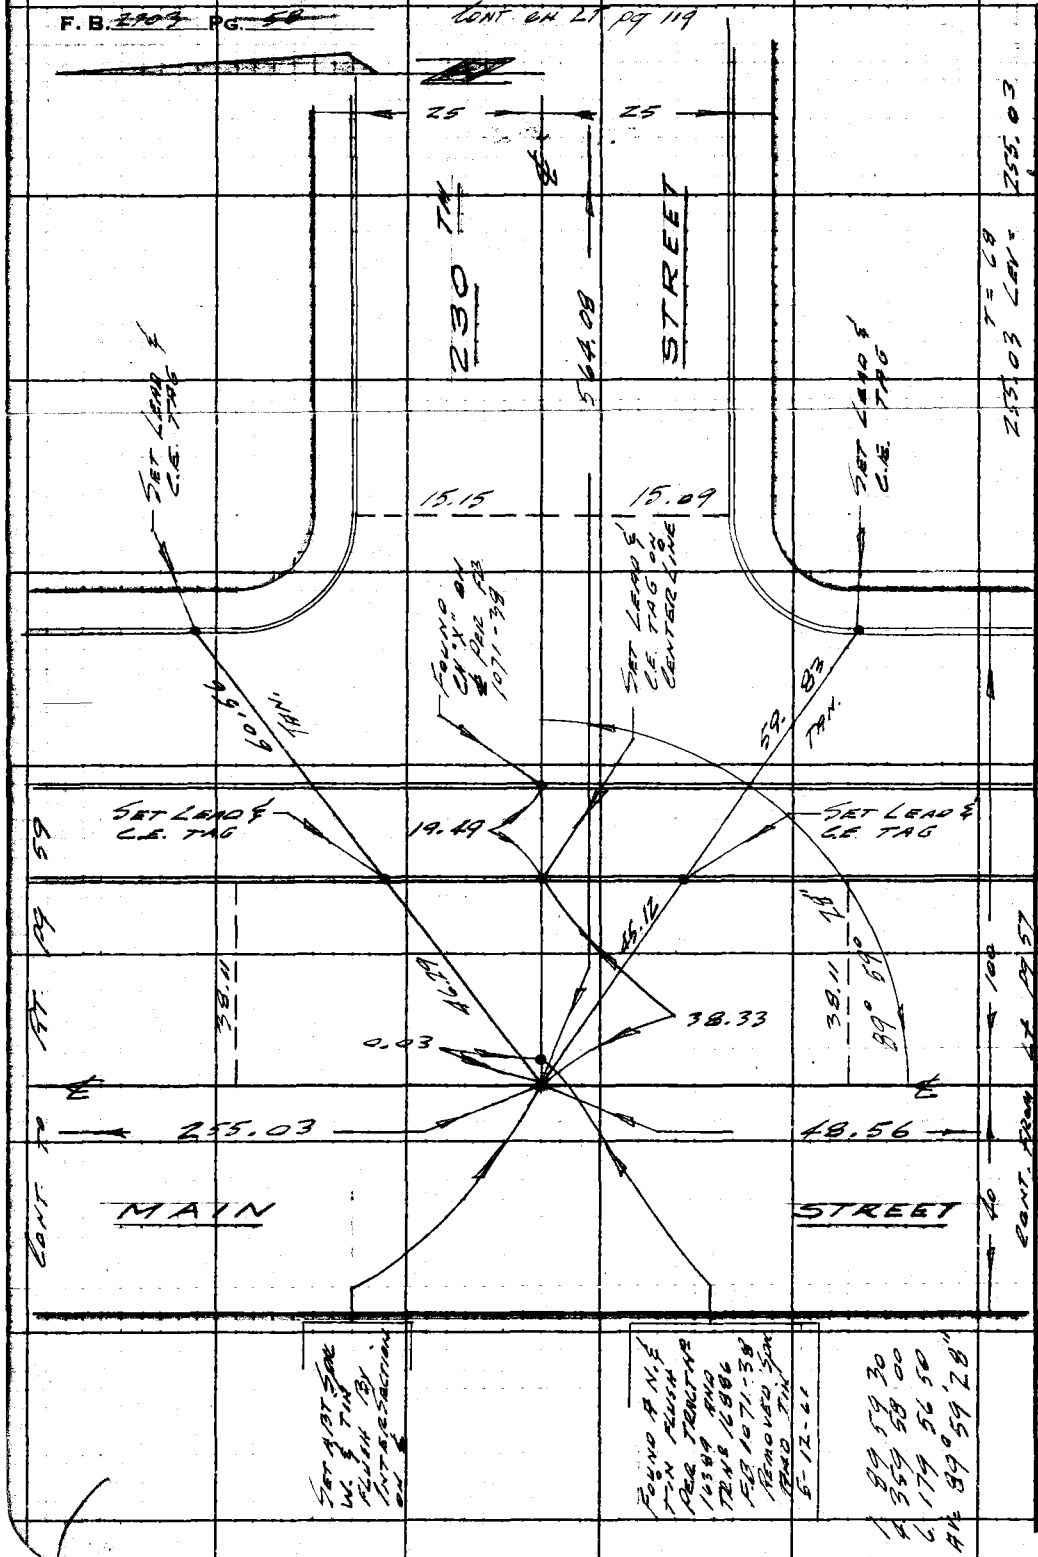

W528, C-2

RETURN TO
LOS ANGELES COUNTY ENGINEER
700 LOS ANGELES COUNTY ENGINEERING BLDG.

Do not extend notes this side of this line.

Note: Any Additions or Changes on This Sheet Must be Made or Circled in Red Ink With Date and Name of Person Making Change.

PWFB 0420 1282

Notes Ck'd by	Survey of Lomita Area & Survey
Map No.	JN 0303.00 Tape 0191 Std 68 °F
Office Work	Surveyed by C.K. Lind
Checked	Notes Lind Date 5-12-61
Date	Indexed C. J. Galli

F. B. ~~[illegible]~~ PG. ~~[illegible]~~

WS 28 C-2

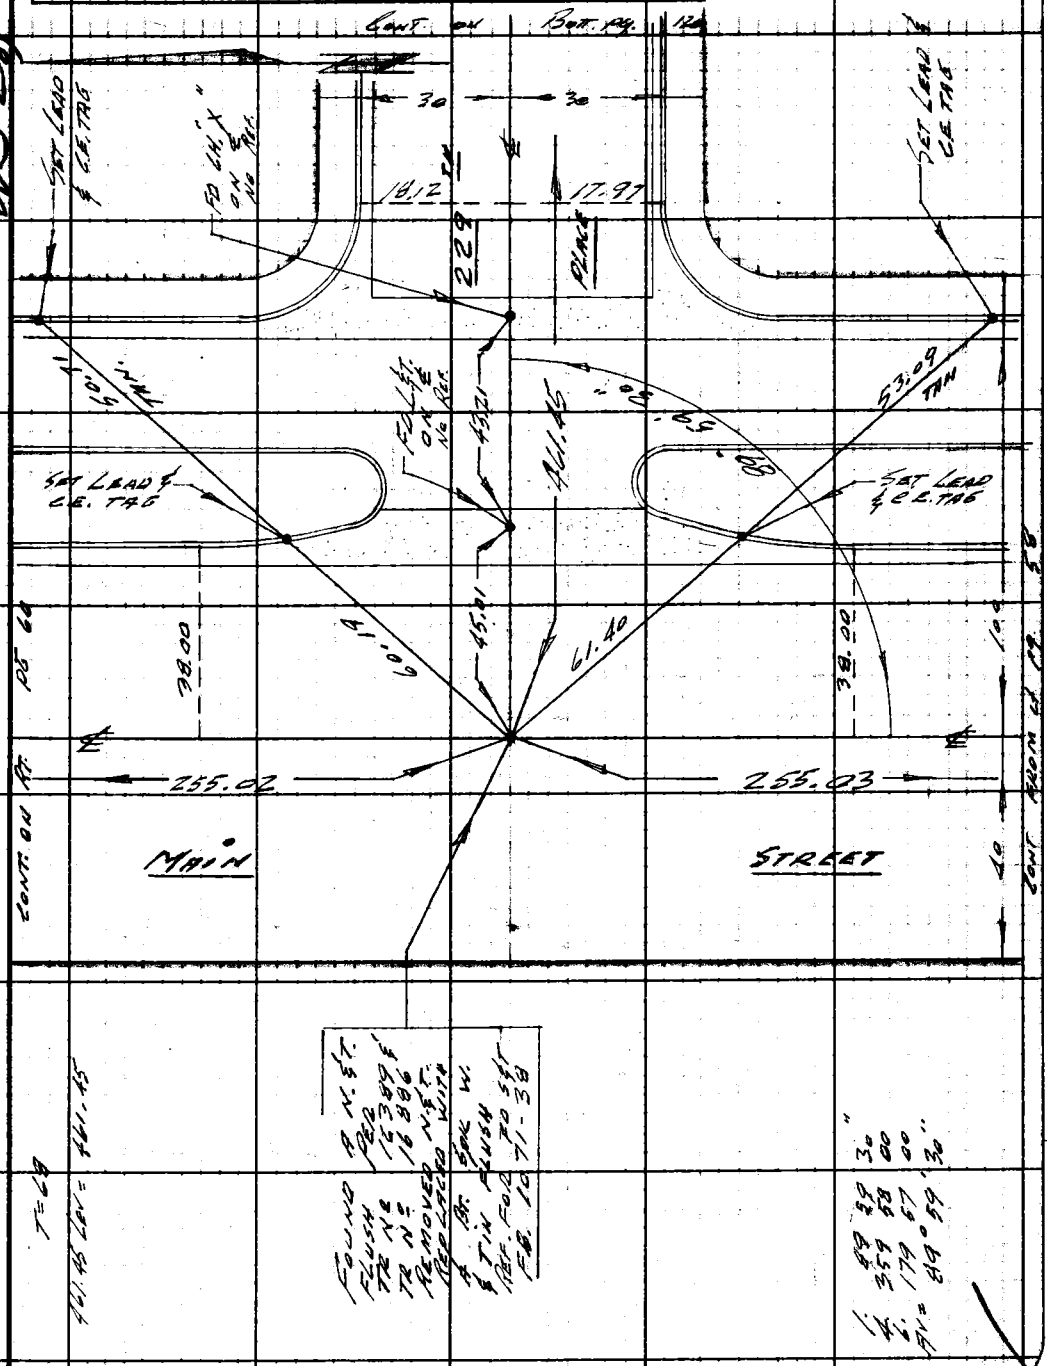

Note: Any Additions or Changes on This Sheet Must be Made or Circled in Red Ink With Date and Name of Person Making Change.

Do not extend notes this side of this line.

RETURN TO
LOS ANGELES COUNTY ENGINEER
400 Los Angeles County Engineering Bldg.

763095 CE #247—7-53

PWFB 0420 Cont on Lt pg 124 1283

F.B. ~~2702~~ PG. ~~60~~

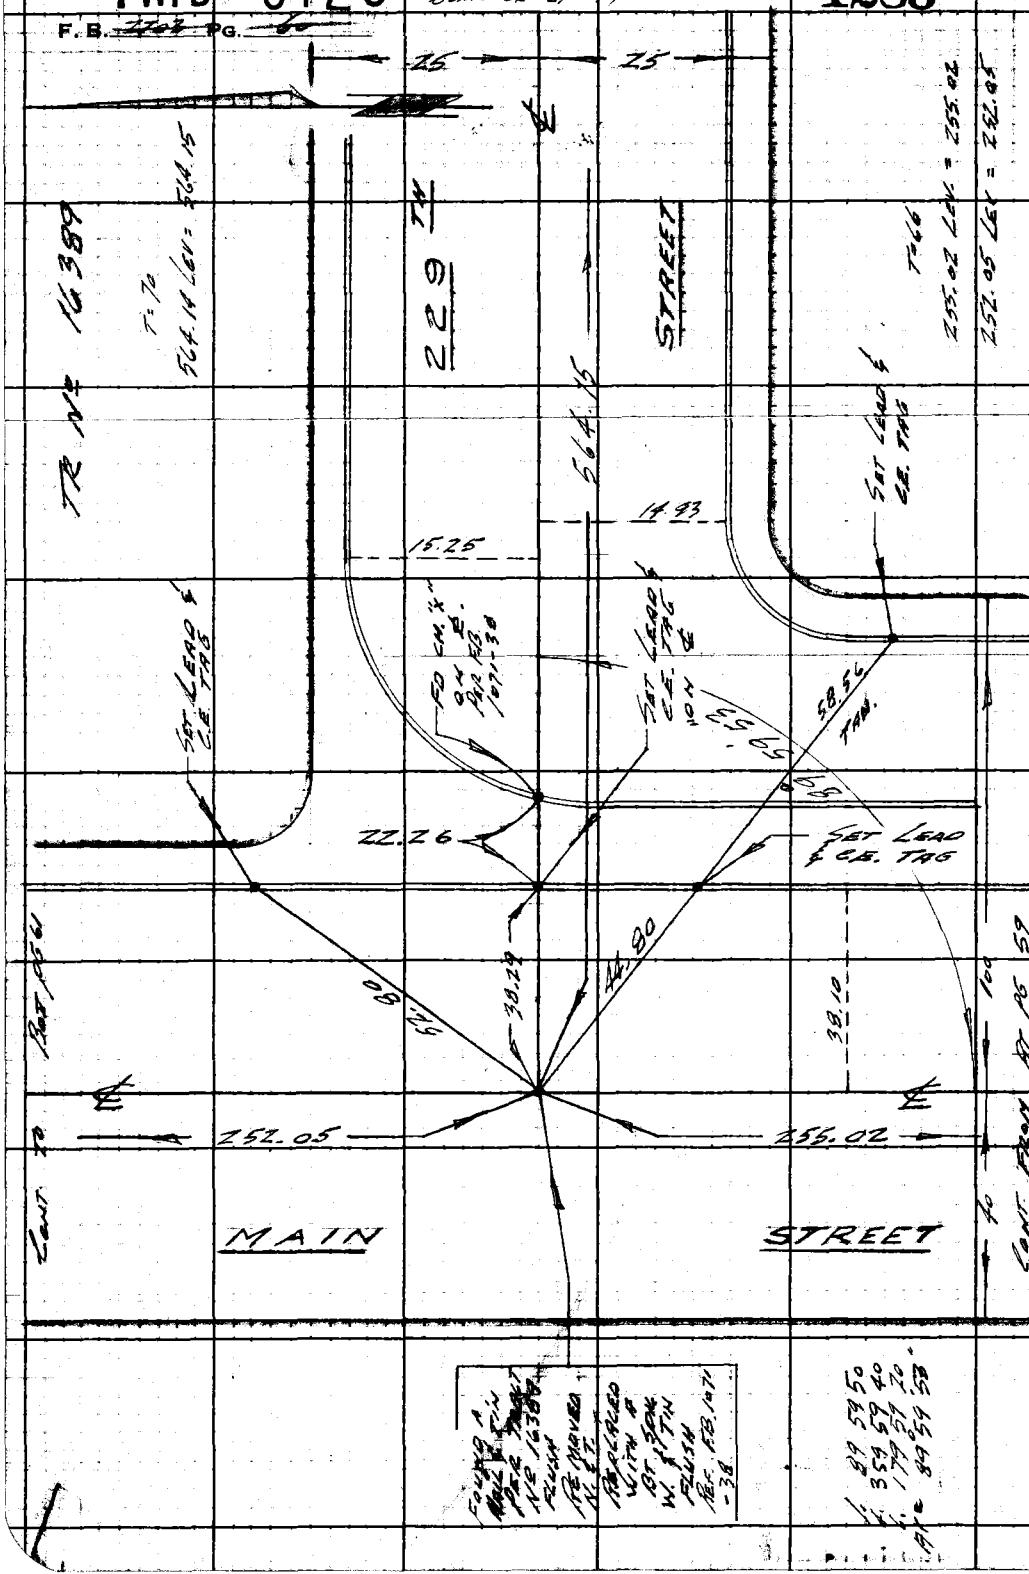

WS 28 C-2

RETURN TO
LOS ANGELES COUNTY ENGINEER
100 LOS ANGELES COUNTY ENGINEERING BLDG.

Do not extend notes this side of this line.

Note: Any Additions or Changes on This Sheet Must be Made or Circled in Red Ink With Date and Name of Person Making Change.

PWFB 0420 1284

Notes Ck'd by	Survey of Lomita Area & Survey
Map No.	IN 0303.00 Tape 0191 Std 68 °F
Office Work	Surveyed by Lind
Checked	Notes Lind Date 5-12-61
Date	Indexed C. J. GALLI

F. B. 2703 PG. 61

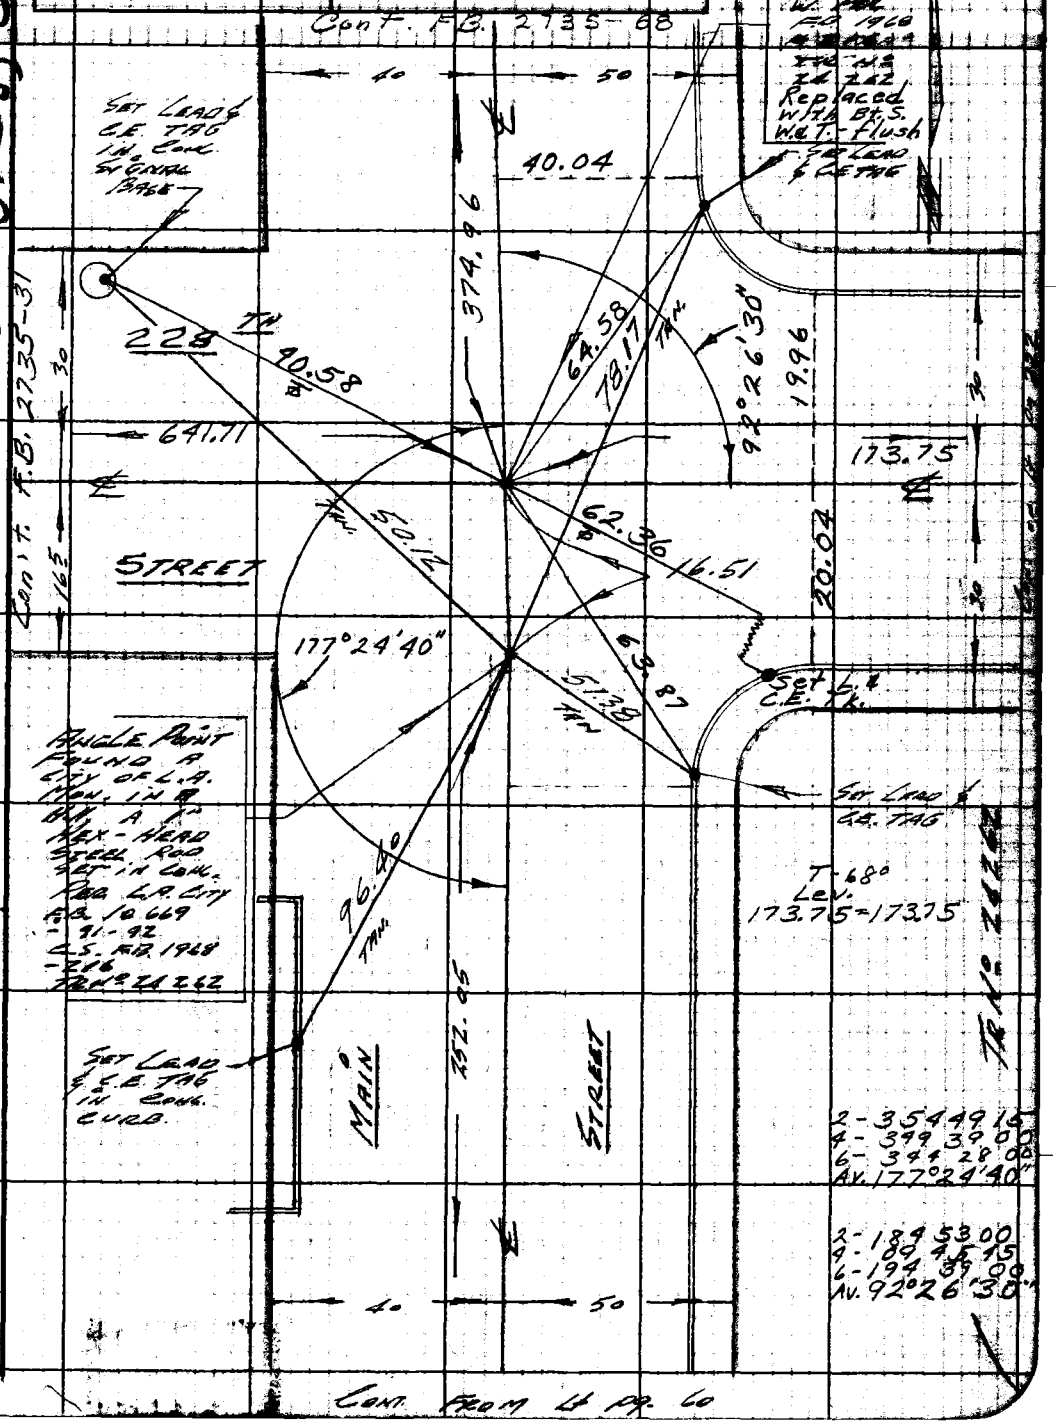

Cont. From Lt Pg. 60

Note: Any Additions or Changes on This Sheet Must be Made or Circled in Red Ink With Date and Name of Person Making Change.

Do not extend notes this side of this line.

RETURN TO
LOS ANGELES COUNTY ENGINEER
700 Los Angeles County Engineering Bldg.

763098 CE #247—7-53

CONT. ON BOTT PG 95

F.B. 1203 PG. 62

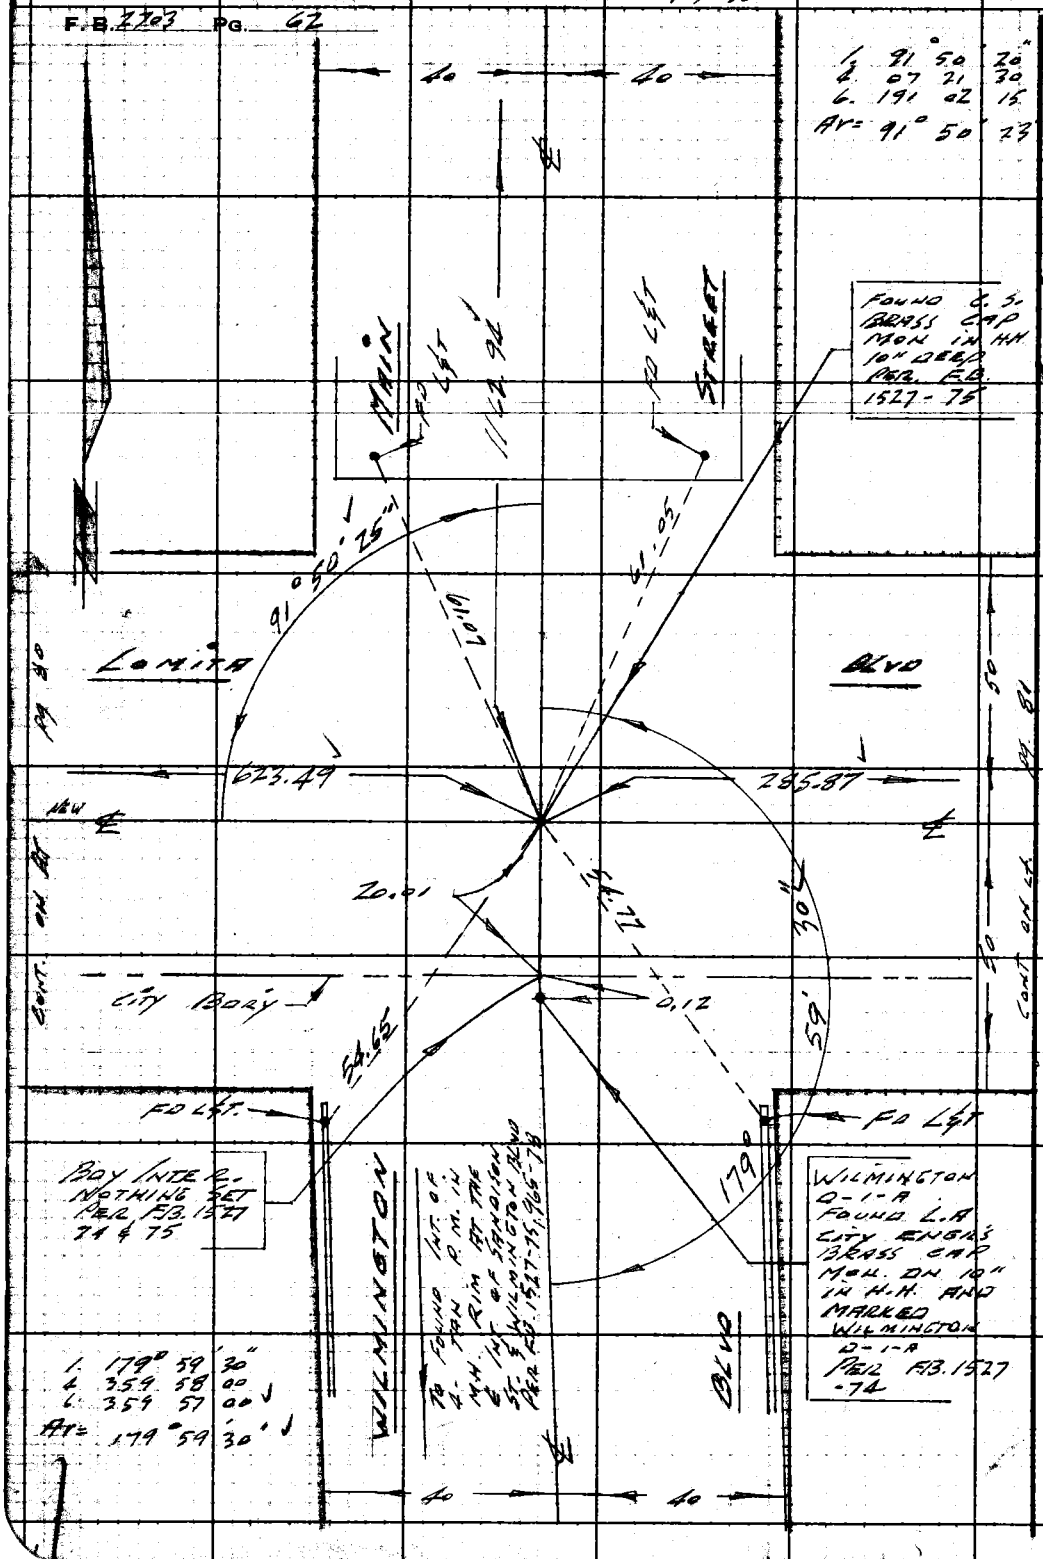

RETURN TO
LOS ANGELES COUNTY ENGINEER
900 LOS ANGELES COUNTY ENGINEERING BLDG.

Do not extend notes this side of this line.

Note: Any Additions or Changes on This Sheet Must be Made or Circled in Red Ink With Date and Name of Person Making Change.

PWFB 0319

1161

Notes Ck'd by G. E. BARR	Survey of Lomita Area & Survey
Map No. B-2938	JN 0303.00 Tape 0191 Std 68 °F
Office Work G. D. BAILEY	Surveyed by C. K. LIND
Checked G. E. BARR	Notes LIND Date 5-16-61
Date JUN '65	Indexed C. J. GALLI

F. B. [illegible] PG. [illegible]

1. 90 00 45
4. 360 02 45
6. 180 04 00
AVG 90° 00' 60"

1. 89 59 45
4. 359 59 10
6. 179 59 00
AVG 89° 59' 50"

SEE F.B. 1527 PAGE 161 FOR ADDITIONAL TIES

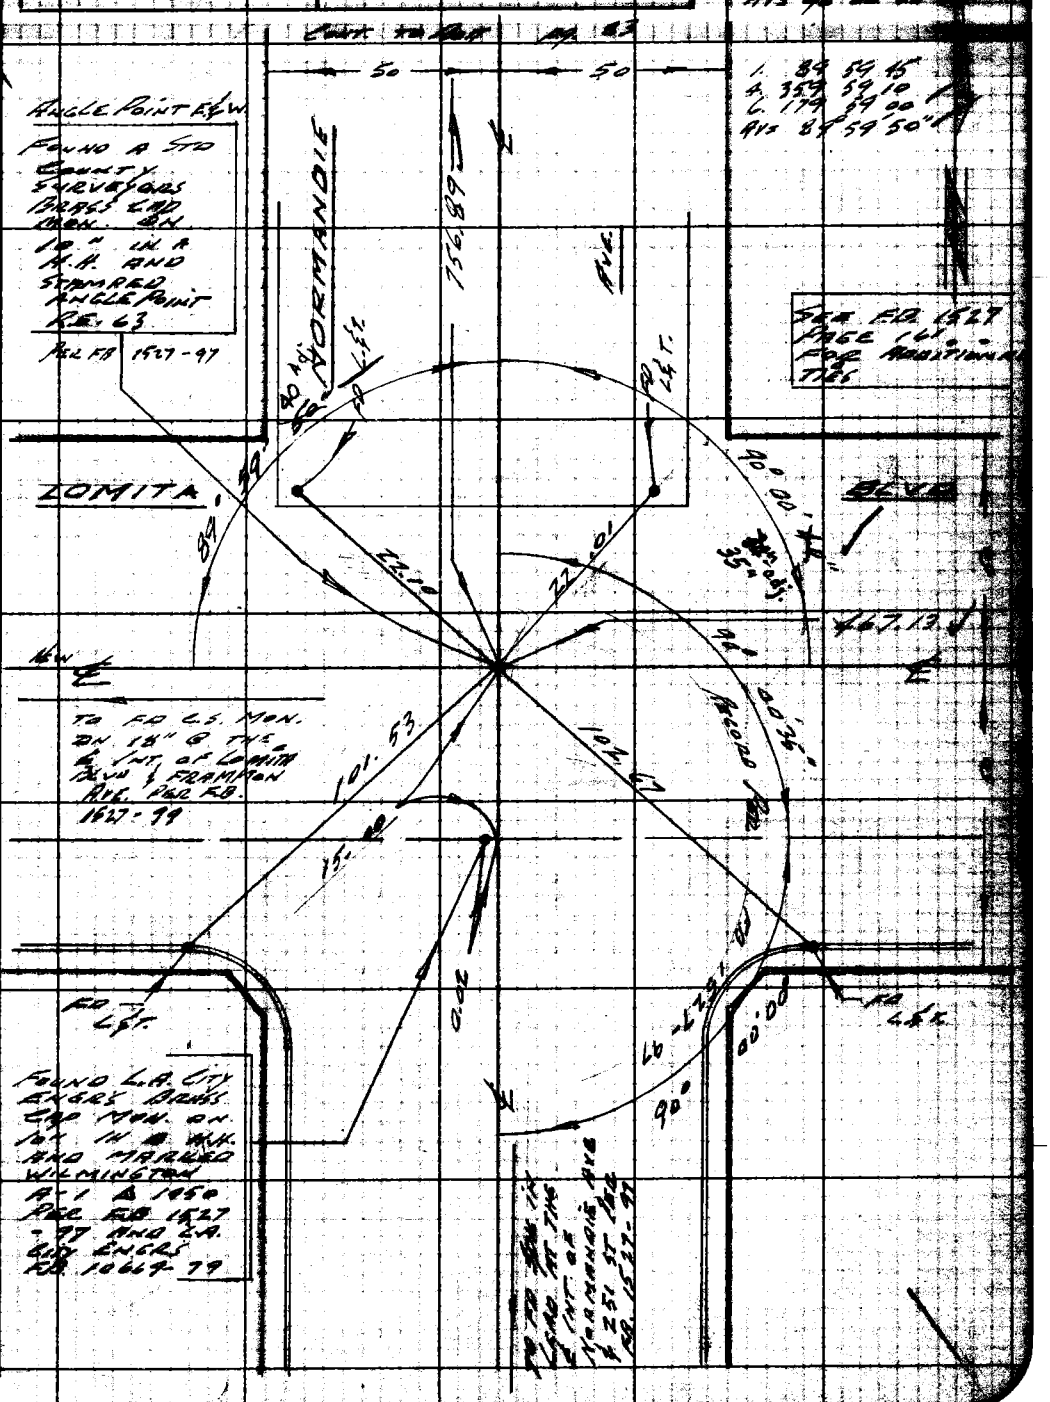

Note: Any Additions or Changes on This Sheet Must be Made or Circled in Red Ink With Date and Name of Person Making Change.

Do not extend notes this side of this line.

RETURN TO
LOS ANGELES COUNTY ENGINEER
100 LOS ANGELES COUNTY ENGINEERING BLDG.

763098 CE #247—7-53

PWFB 0319

1162

F.B. 3703 Pg. 64

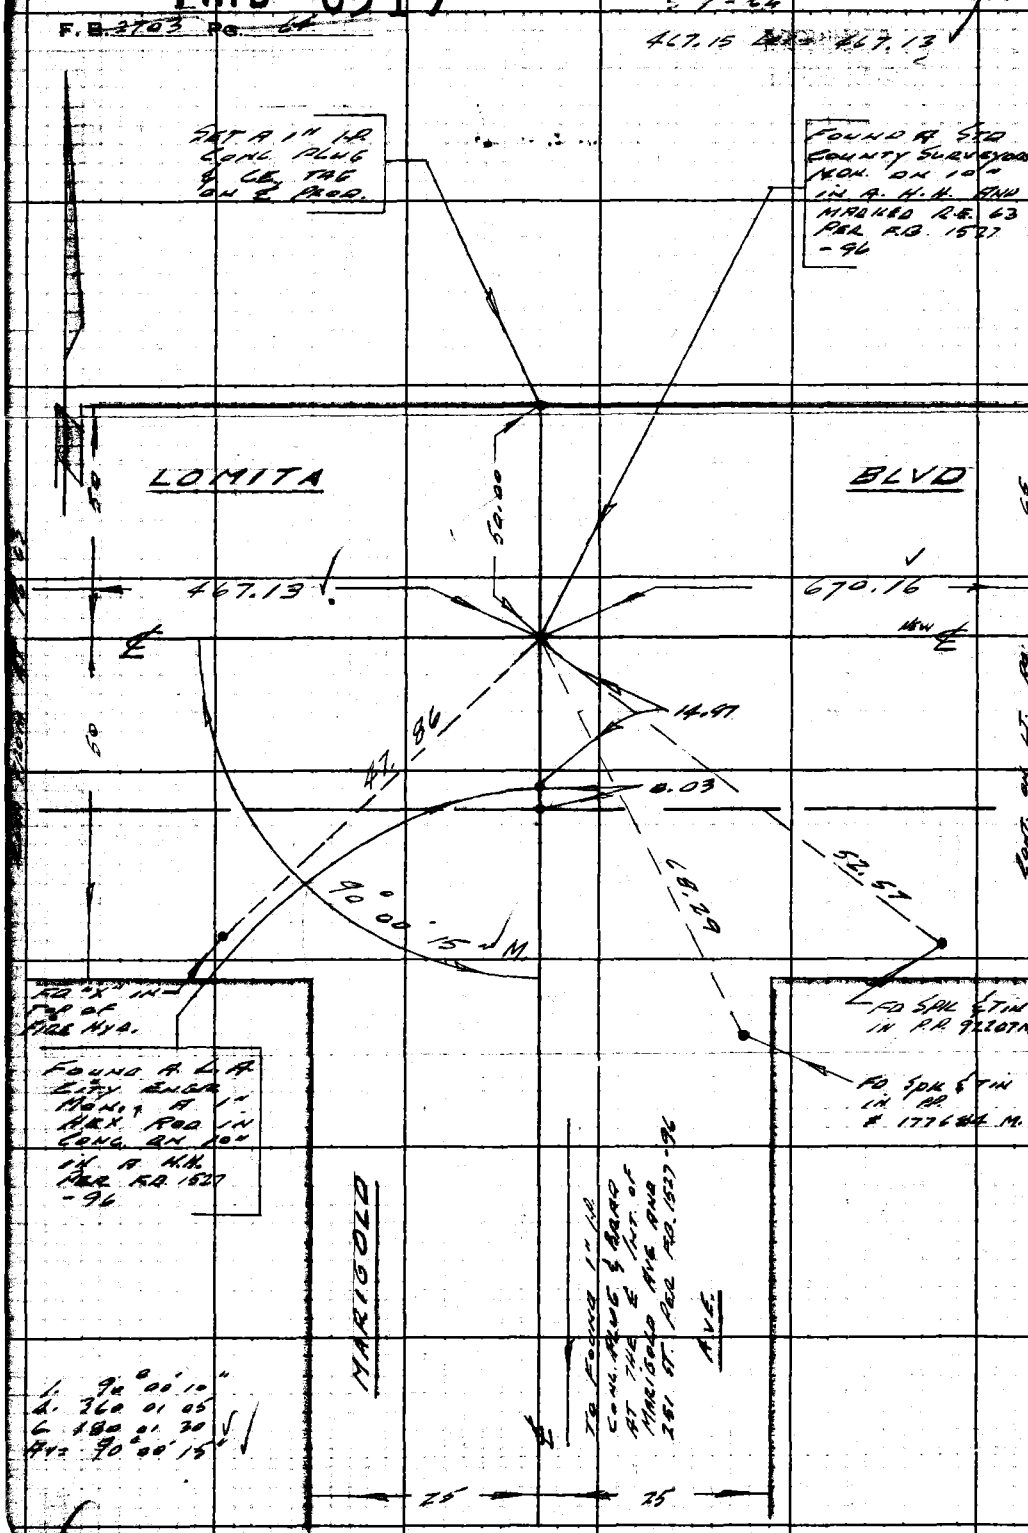

LMS 28, B-3

RETURN TO
LOS ANGELES COUNTY ENGINEER
900 LOS ANGELES COUNTY ENGINEERING BLDG.

Do not extend notes this side of this line.

Note: Any Additions or Changes on This Sheet Must be Made or Circled in Red Ink With Date and Name of Person Making Change.

PWFB 0319 1163, 1164

Notes Ck'd by S. SHINODA	Survey of Lomita Area & Survey
Map No. B-680-3	JN 0303.00 Tape 0.91 Std 68 °F
Office Work M. HAMASU	Surveyed by C. K. Lind
Checked S. SHINODA	Notes Lind Date 5-17-61
Date JUN 15 '66	Indexed C. J. GALLI

F. B. 2703 PG. 66

T = 62

670.19 Lev = 670.16

W.S. 28, B-3

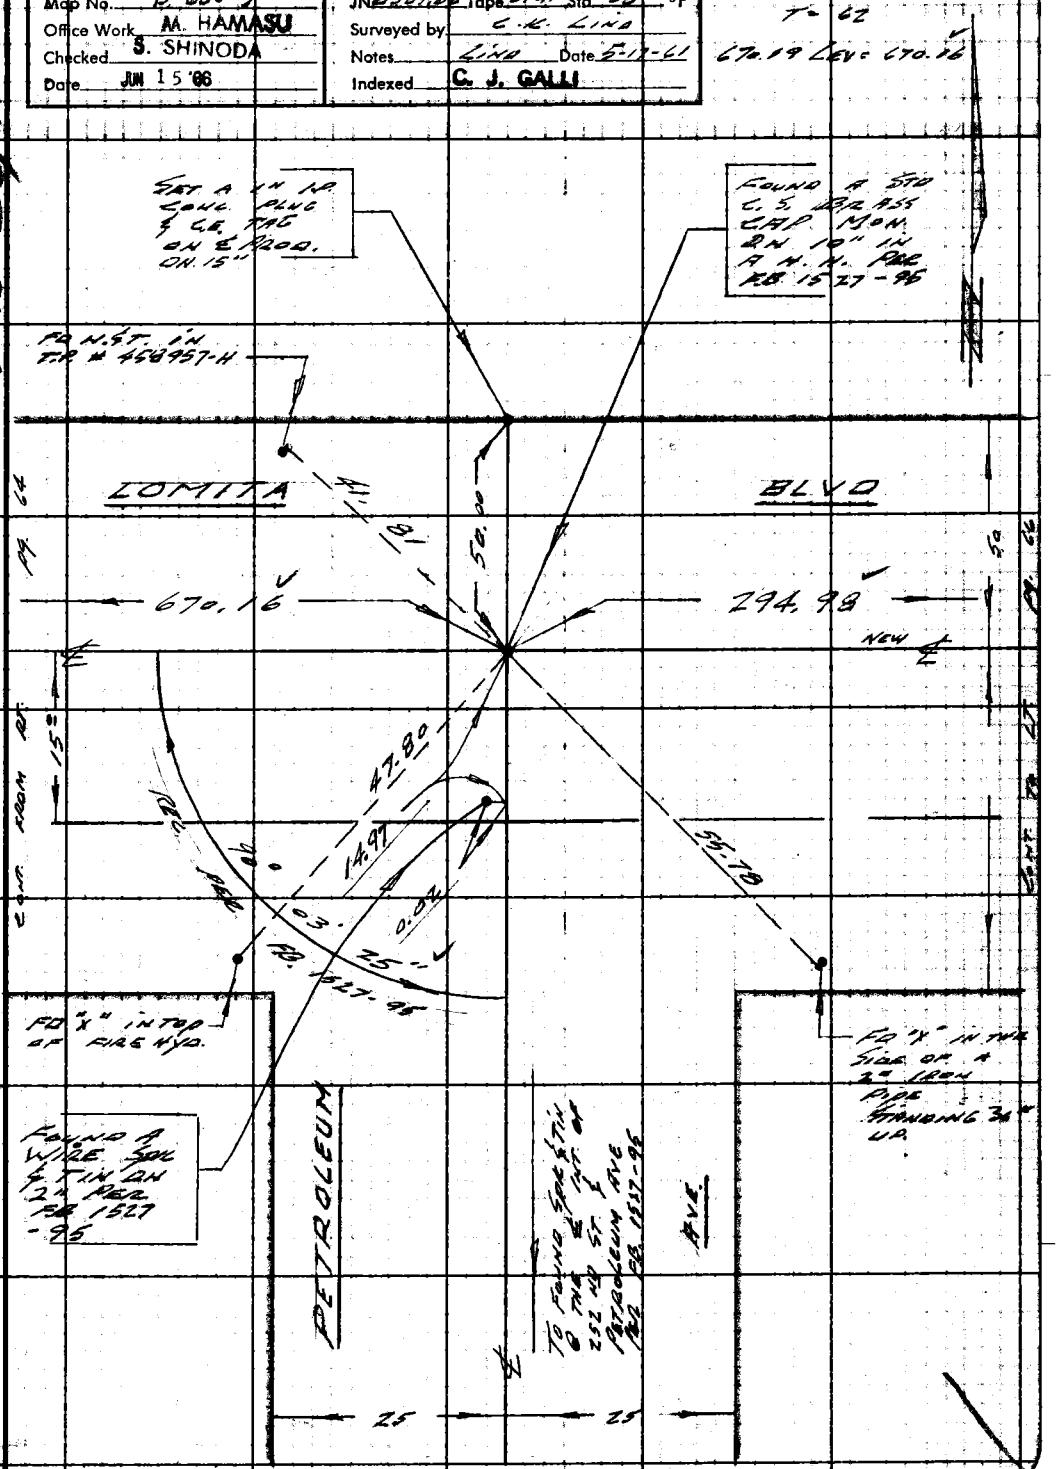

Note: Any Additions or Changes on This Sheet Must be Made or Circled in Red Ink With Date and Name of Person Making Change.

Do not extend notes this side of this line.

RETURN TO
LOS ANGELES COUNTY ENGINEER
100 LOS ANGELES COUNTY ENGINEERING BLDG.

763099 CE #247—7-63

PWFB 0319 1165

F.B. 2703 PG. 66

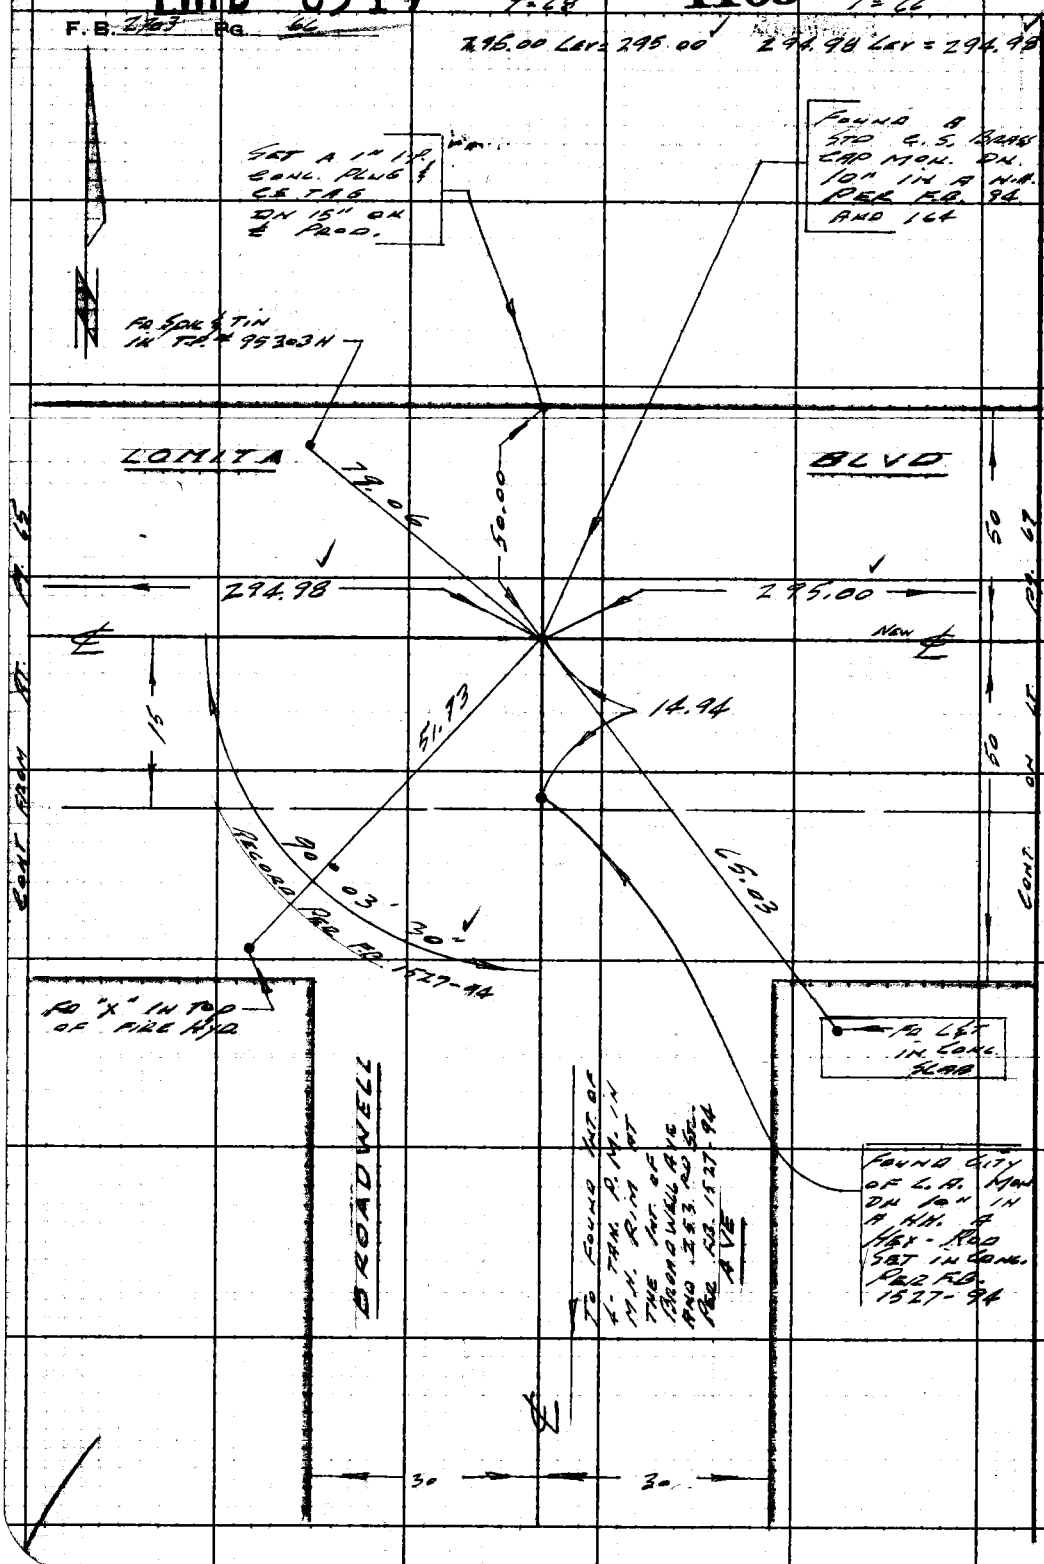

LNS 28-B-3

RETURN TO
LOS ANGELES COUNTY ENGINEER
700 LOS ANGELES COUNTY ENGINEERING BLDG.

Do not extend notes this side of this line.

Note: Any Additions or Changes on This Sheet Must be Made or Circled in Red Ink With Date and Name of Person Making Change.

PWFB 0319 1166

Notes Ck'd by S. SHINODA	Survey of Lomita Area E Survey
Map No. B-680-3	JN 0303.00 Tape #191 Std 68 °F
Office Work M. HAMASU	Surveyed by CK LIND
Checked S. SHINODA	Notes LIND Date 5-17-61
Date JUL 15 '66	Indexed C. J. GALLI

F. B. ~~[illegible]~~ PG. ~~67~~

45,28 B-3

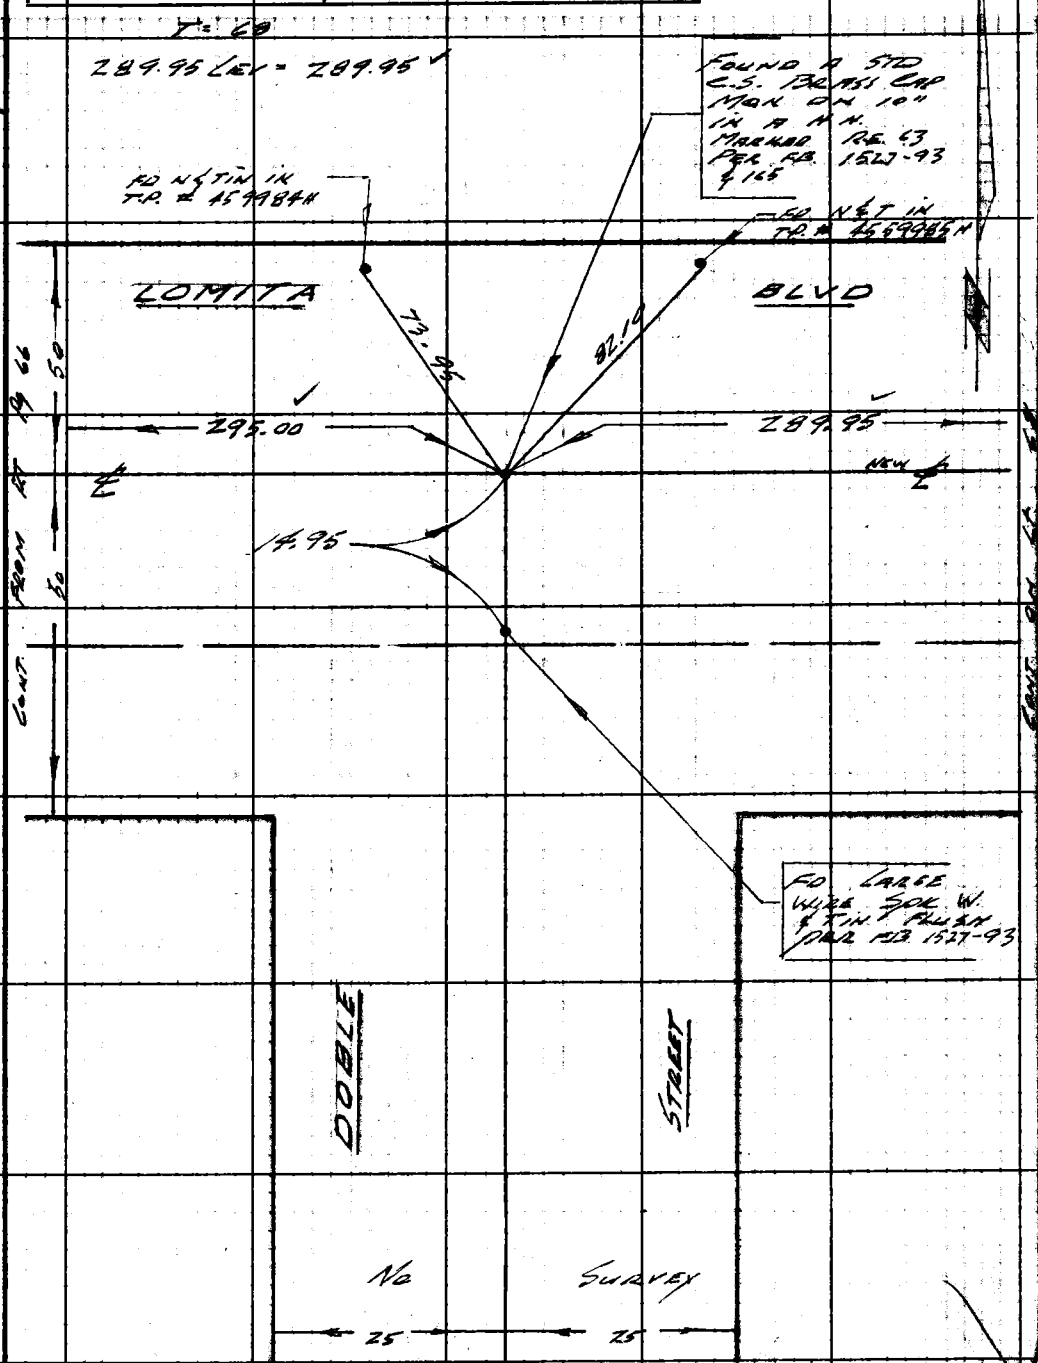

Note: Any Additions or Changes on This Sheet Must be Made or Circled in Red Ink With Date and Name of Person Making Change.

Do not extend notes this side of this line.

RETURN TO
LOS ANGELES COUNTY ENGINEER
100 LOS ANGELES COUNTY ENGINEERING BLDG.

769098 CE #247—7-53

PWFB 0319 Cont. on Bott pg 90 1167

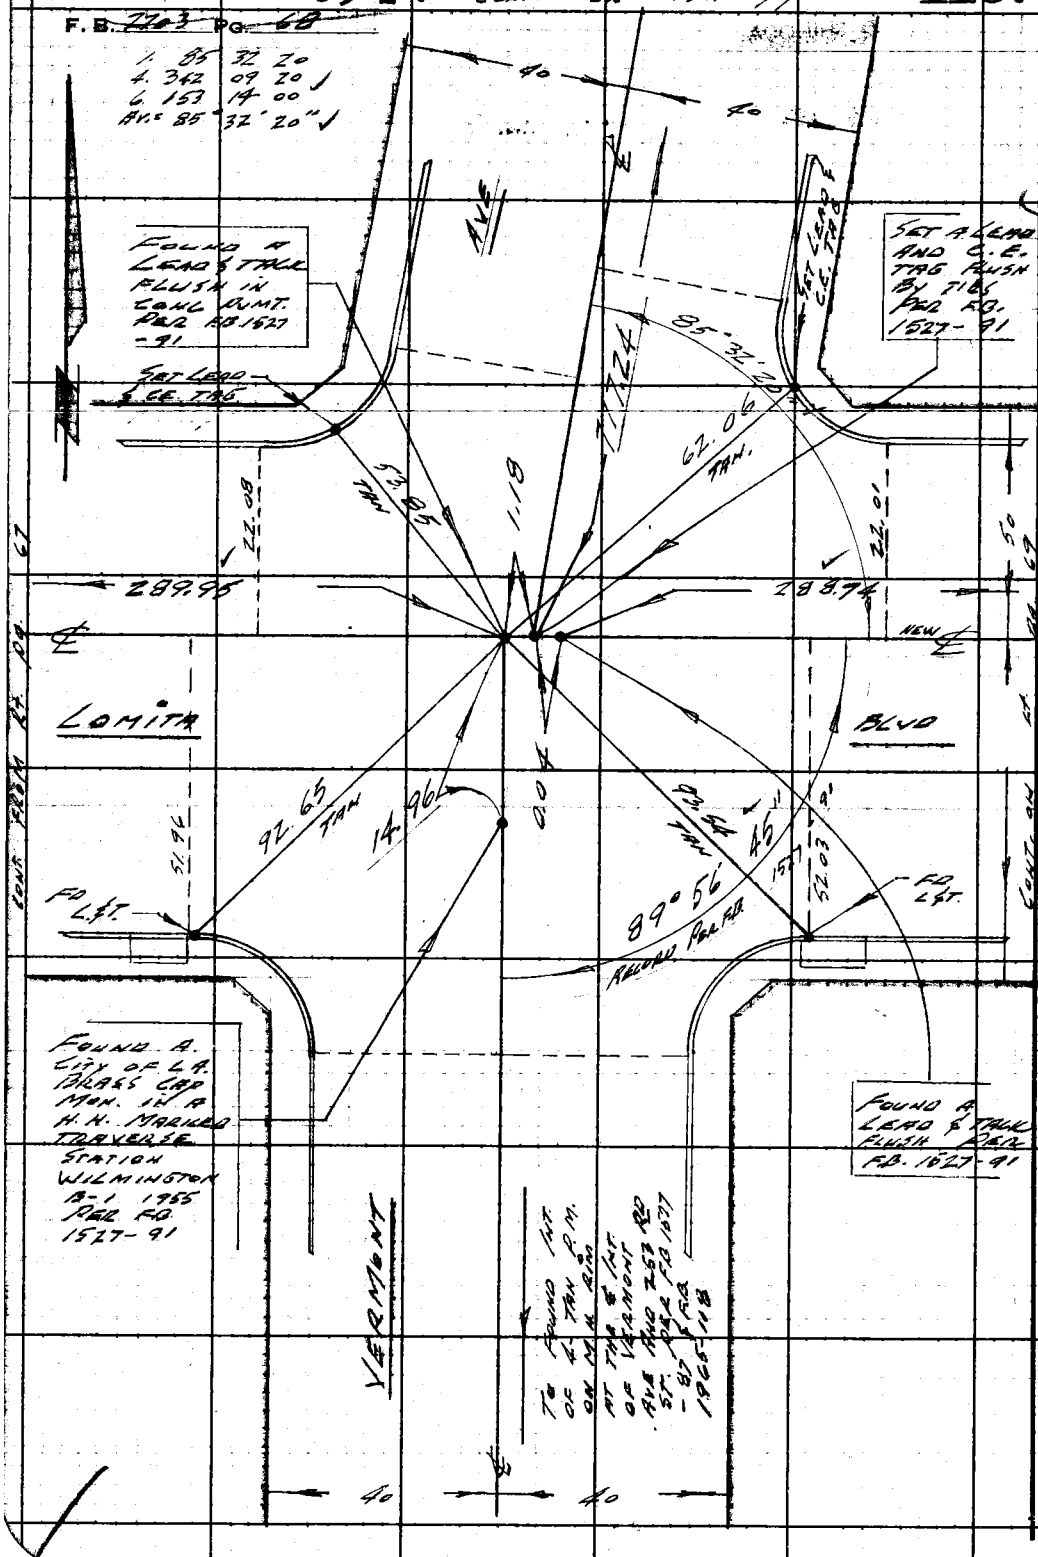

RETURN TO
LOS ANGELES COUNTY ENGINEER
900 LOS ANGELES COUNTY ENGINEERING BLDG.

Do not extend notes this side of this line.

Note: Any Additions or Changes on This Sheet Must be Made or Circled in Red Ink With Date and Name of Person Making Change.

PWFB 0320

108

Notes Ck'd by S. SHINODA	Survey of LOMITA AREA & SURVEY
Map No. B-680-3	JN 0303.00 Tape 0191 Std 68 °F
Office Work M. HAMASU	Surveyed by CK LIND
Checked S. SHINODA	Notes LIND Date 5-18-61
Date JUL 15 '66	Indexed C. J. GALLI

F. B. ~~3703~~ PG. 69

W.S. 26 B-3

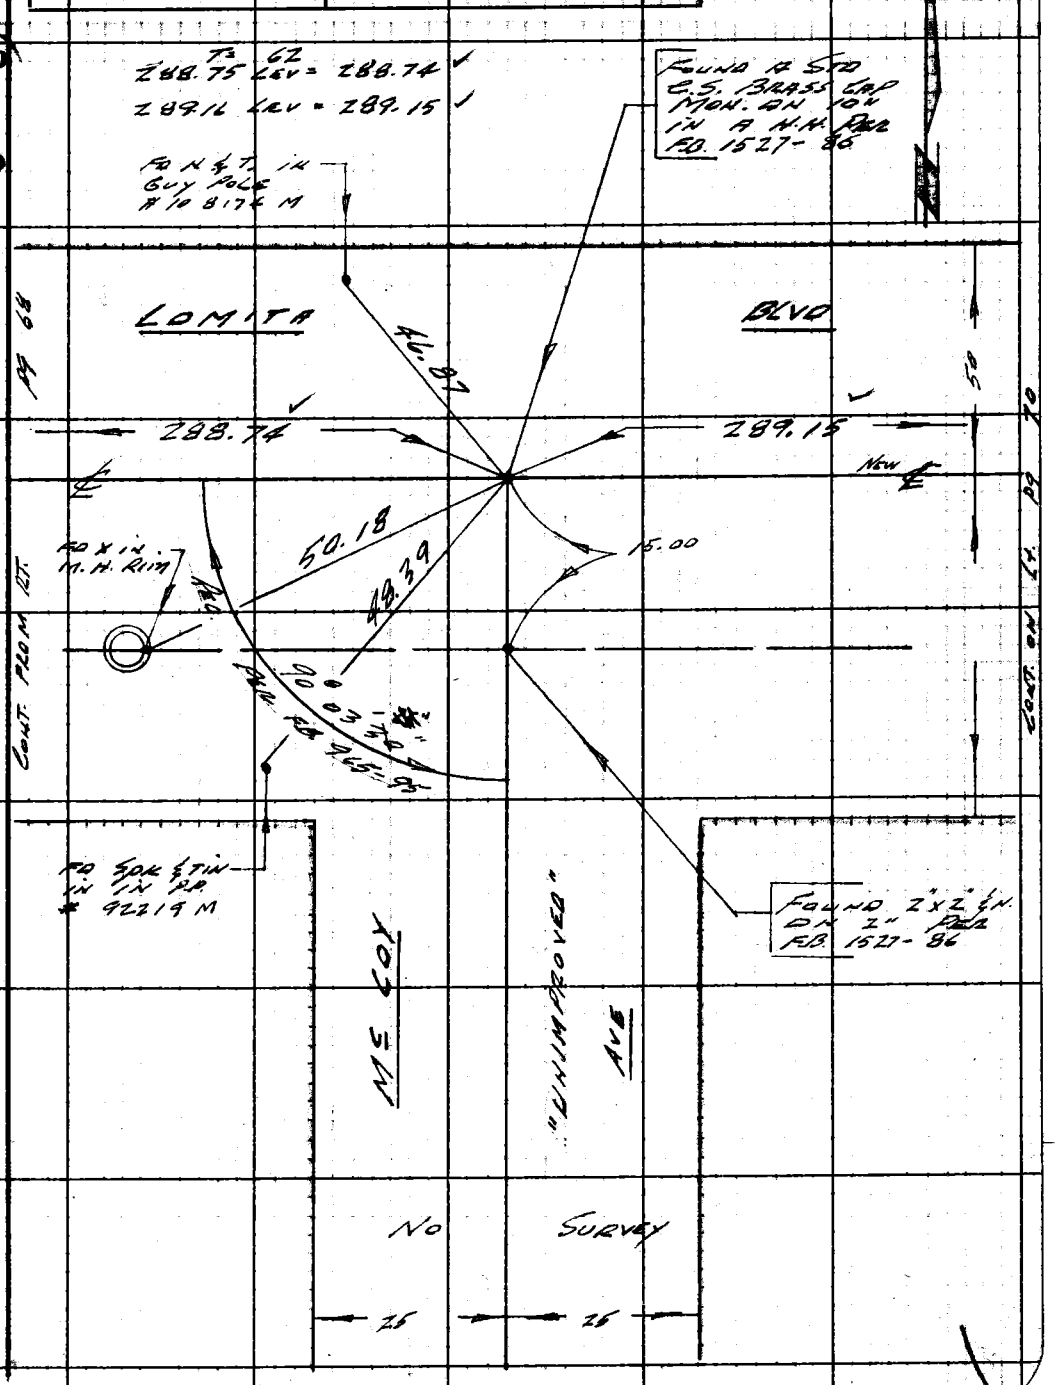

Note: Any Additions or Changes on This Sheet Must be Made or Circled in Red Ink With Date and Name of Person Making Change.

Do not extend notes this side of this line.

RETURN TO
LOS ANGELES COUNTY ENGINEER
100 LOS ANGELES COUNTY ENGINEERING BLDG.

763098 CE #247—7-53

PWFB 0320

109

F.B. 2709 PG. 70

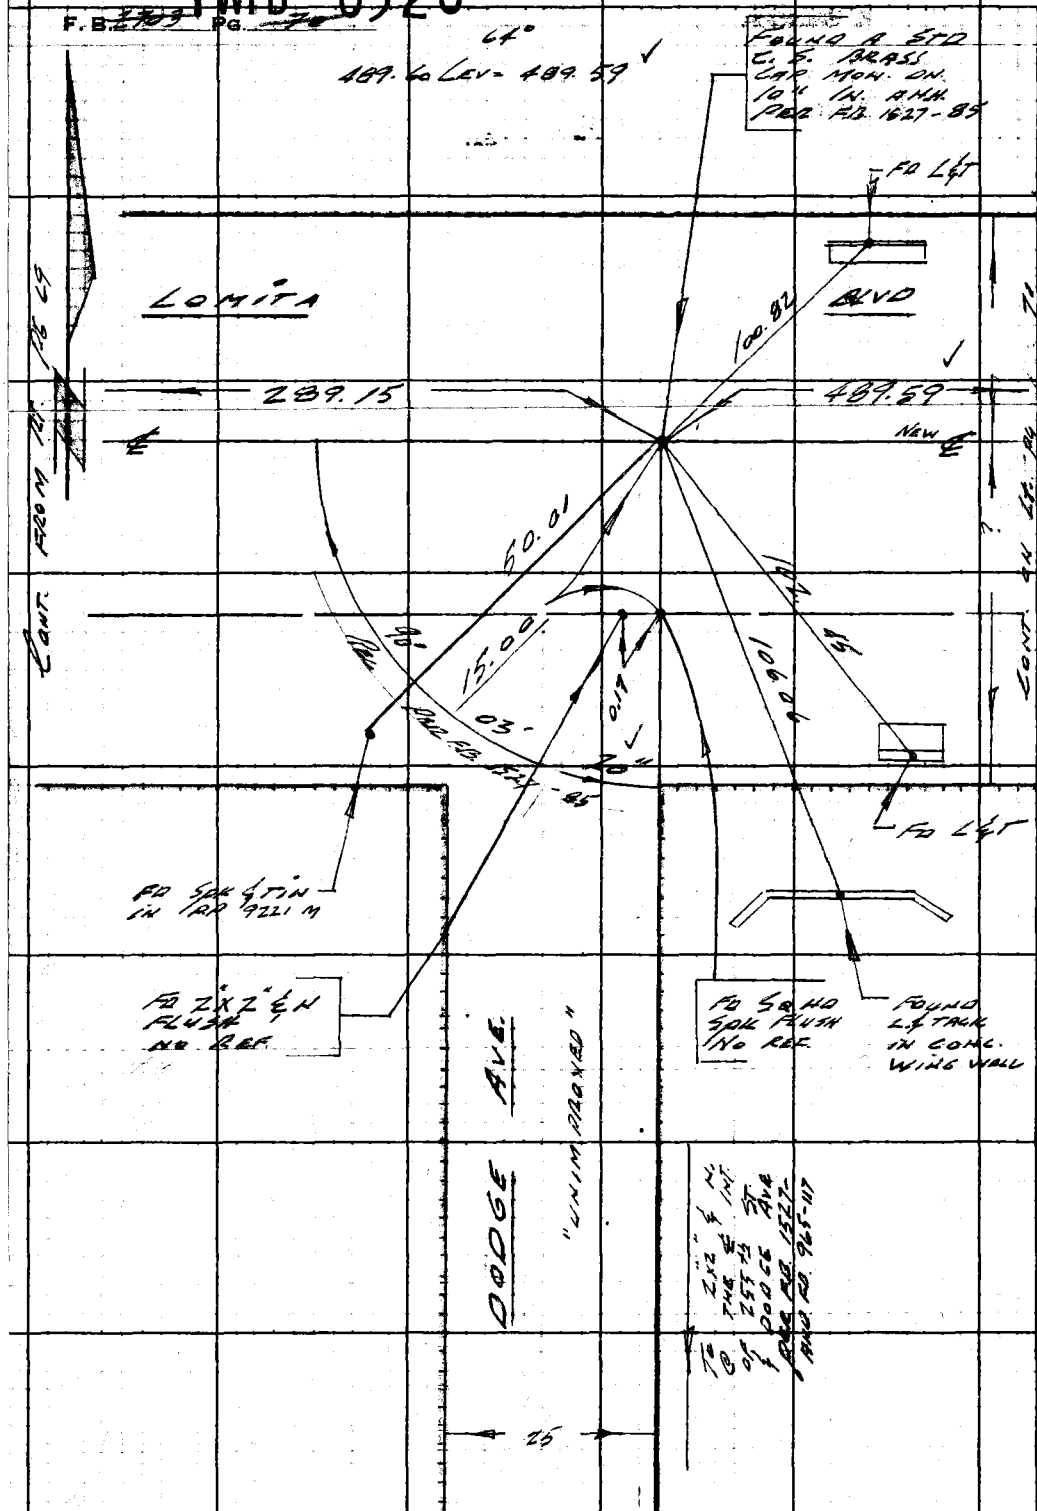

WS 28, B-3

RETURN TO
LOS ANGELES COUNTY ENGINEER
700 LOS ANGELES COUNTY ENGINEERING BLDG.

Do not extend notes this side of this line.

Note: Any Additions or Changes on This Sheet Must be Made or Circled in Red Ink With Date and Name of Person Making Change.

PWFB 0320

110

Notes Ck'd by S. SHINODA	Survey of LOMITA AREA E SURVEY
Map No. B-680-3	JN 0303.00 Tape 0191 Std 68 °F
Office Work M. HAMASU	Surveyed by C.K. LIND
Checked S. SHINODA	Notes LIND Date 5-18-61
Date JUL 15 '66	Indexed G. J. GALLI

F. B. ~~2903~~ PG. ~~77~~

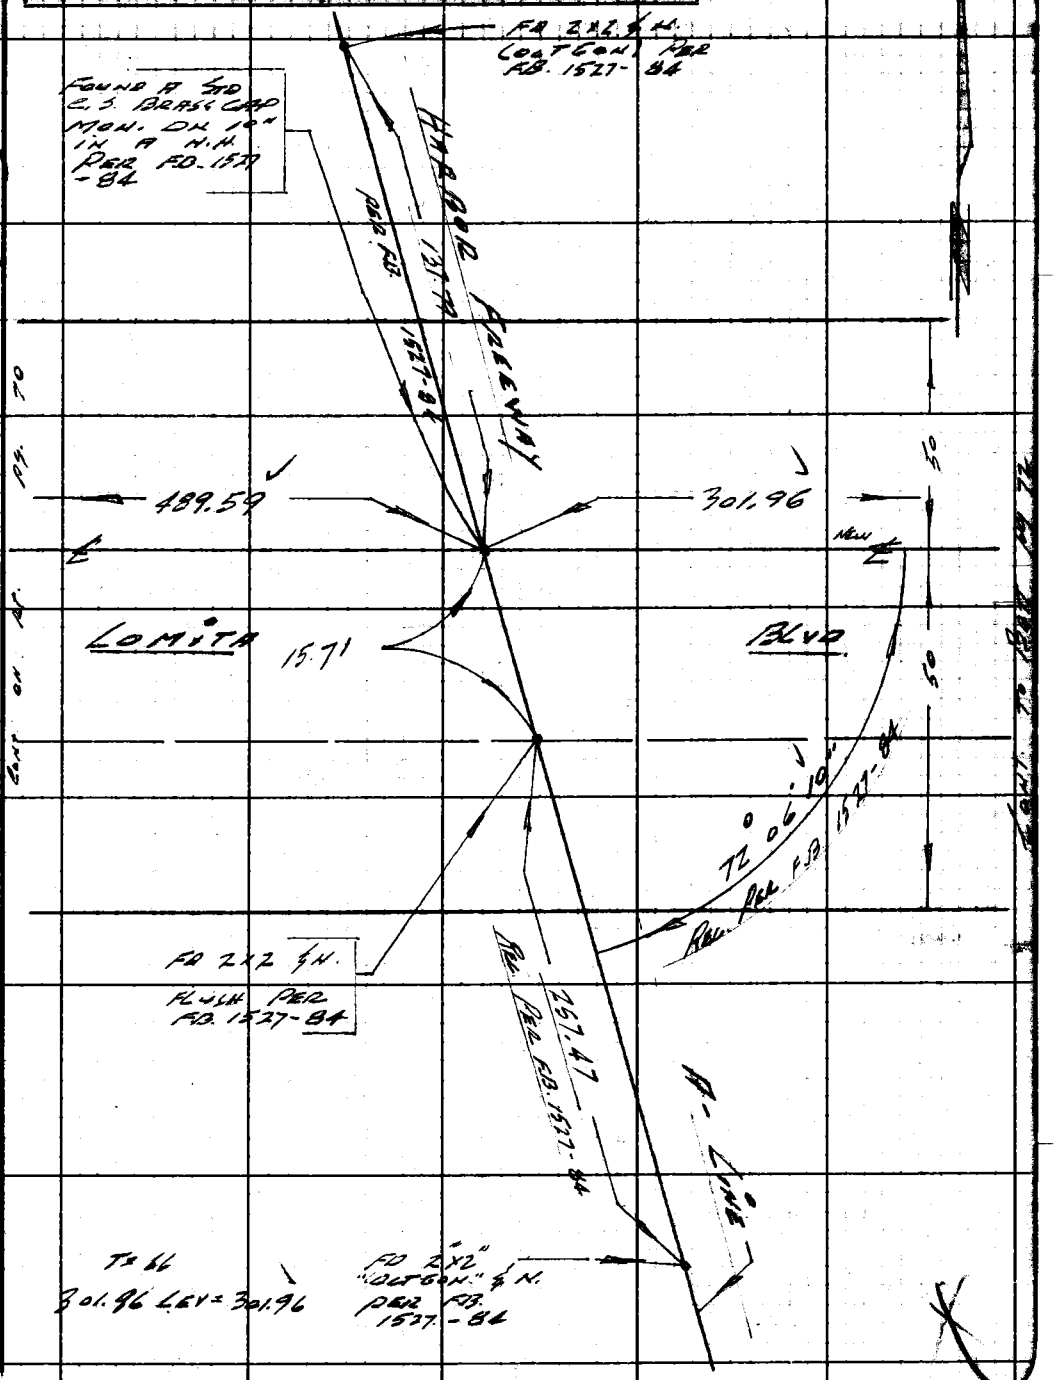

Note: Any Additions or Changes on This Sheet Must be Made or Circled in Red Ink With Date and Name of Person Making Change.

Do not extend notes this side of this line.

RETURN TO
LOS ANGELES COUNTY ENGINEER
700 LOS ANGELES COUNTY ENGINEERING BLDG.

763098 CE #247—7-53

RETURN TO
LOS ANGELES COUNTY ENGINEER
900 LOS ANGELES COUNTY ENGINEERING BLDG.

Do not extend notes this side of this line.

Note: Any Additions or Changes on This Sheet Must be Made or Circled in Red Ink With Date and Name of Person Making Change

PWFB 0320

112

Notes Ck'd by S. SHINODA	Survey of Lomita Area & Survey
Map No. B-680-3	JN 0303.00 Tape 0191 Std 68 °F
Office Work M. HAMASU	Surveyed by C.K. Lind
Checked S. SHINODA	Notes Lind Date 5-18-61
Date JUL 15 '66	Indexed C. J. GALLI

F. B. ~~2703~~ Pg. ~~93~~

Cont on Bott pg 74

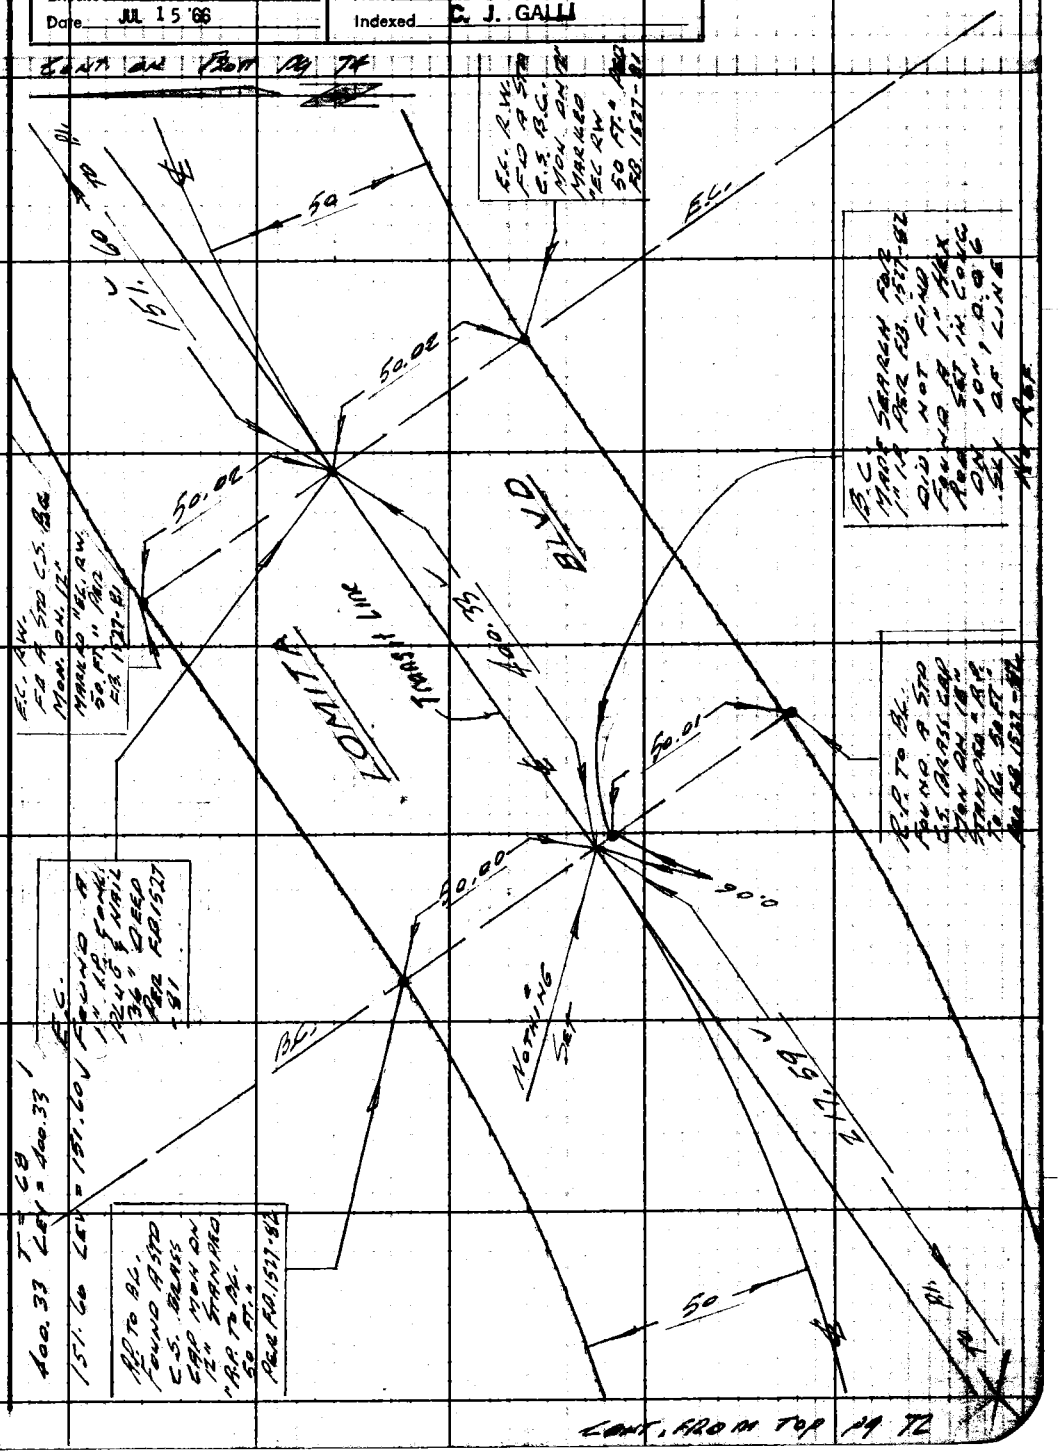

Cont. from top pg 72

Note: Any Additions or Changes on This Sheet Must be Made or Circled in Red Ink With Date and Name of Person Making Change.

Do not extend notes this side of this line.

RETURN TO
LOS ANGELES COUNTY ENGINEER
700 LOS ANGELES COUNTY ENGINEERING BLDG.

763098 CE #247—7-59

RETURN TO
LOS ANGELES COUNTY ENGINEER
700 LOS ANGELES COUNTY ENGINEERING BLDG.

Note: Any Additions or Changes on This Sheet Must be Made or Circled in Red Ink With Date and Name of Person Making Change.

Do not extend notes this side of this line.

PWFB 0320 CONT. ON LT PG 75 113 114

F.B. 2703 PG. 2

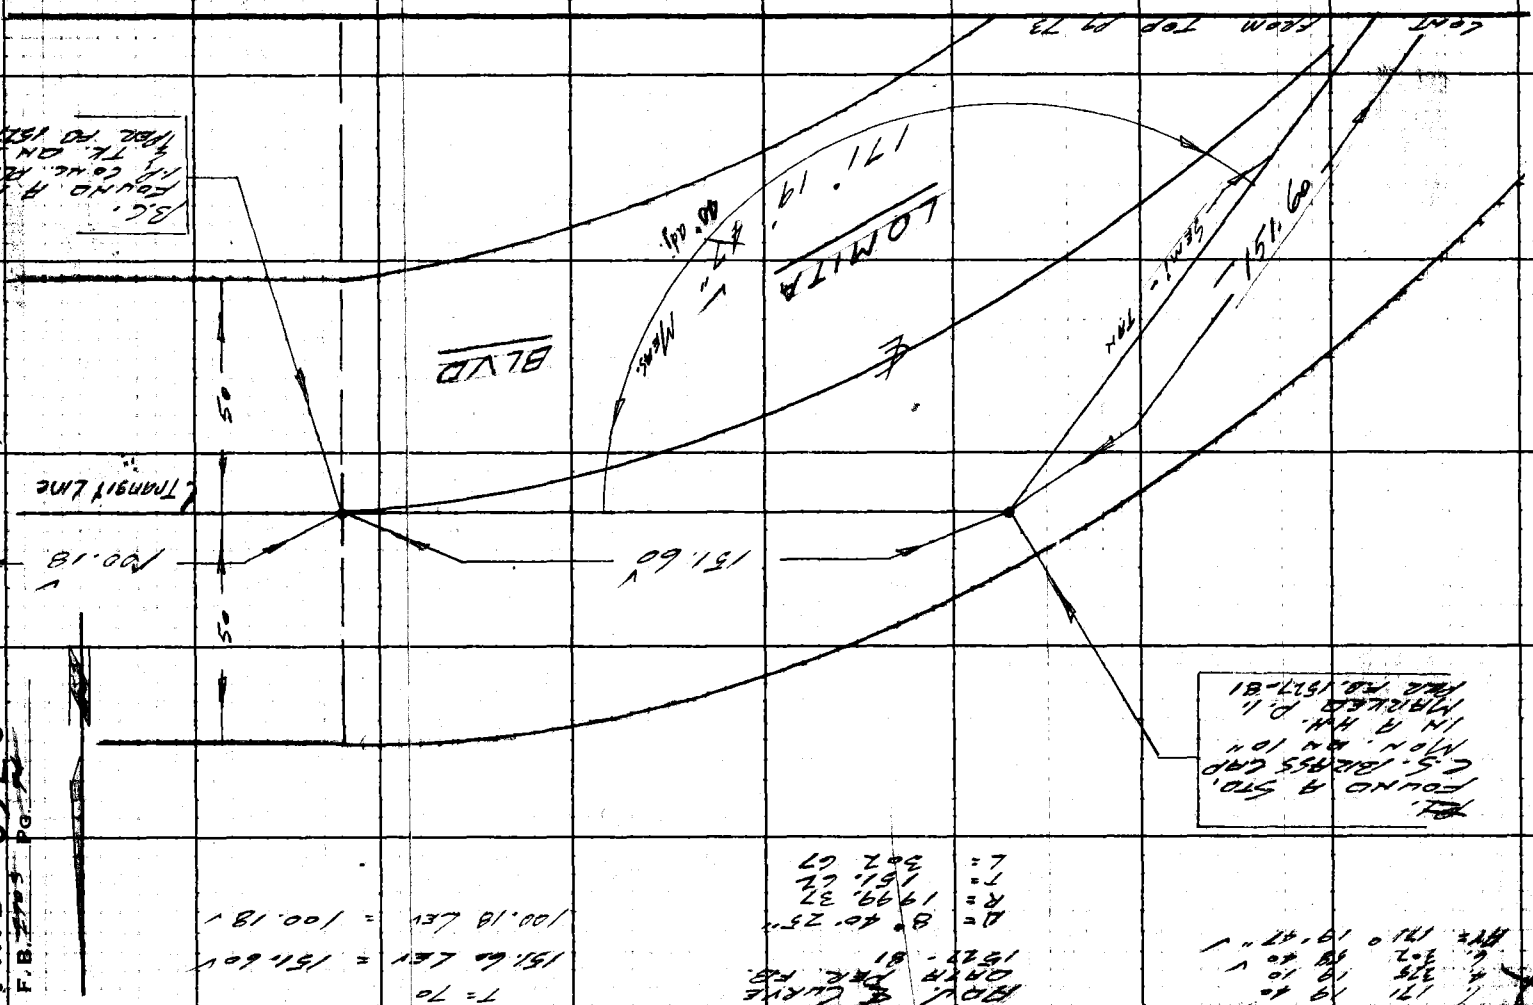

PWFB 0320 115, 116

Notes Ck'd by S. SHINODA	Survey of Lomita Area & Survey
Map No. B-680-3	JN 0303.00 Tape .191 Std 68 °F
Office Work M. HAMASU	Surveyed by C. K. Lind
Checked S. SHINODA	Notes Lind Date 5-19-61
Date JUL 15 '66	Indexed G. J. GALLI

F. B. ~~2703~~ Pg. ~~74~~

W.S. 28, B-3

Note: Any Additions or Changes on This Sheet Must be Made or Circled in Red Ink With Date and Name of Person Making Change.

Do not extend notes this side of this line.

RETURN TO
LOS ANGELES COUNTY ENGINEER
100 LOS ANGELES COUNTY ENGINEERING BLDG.

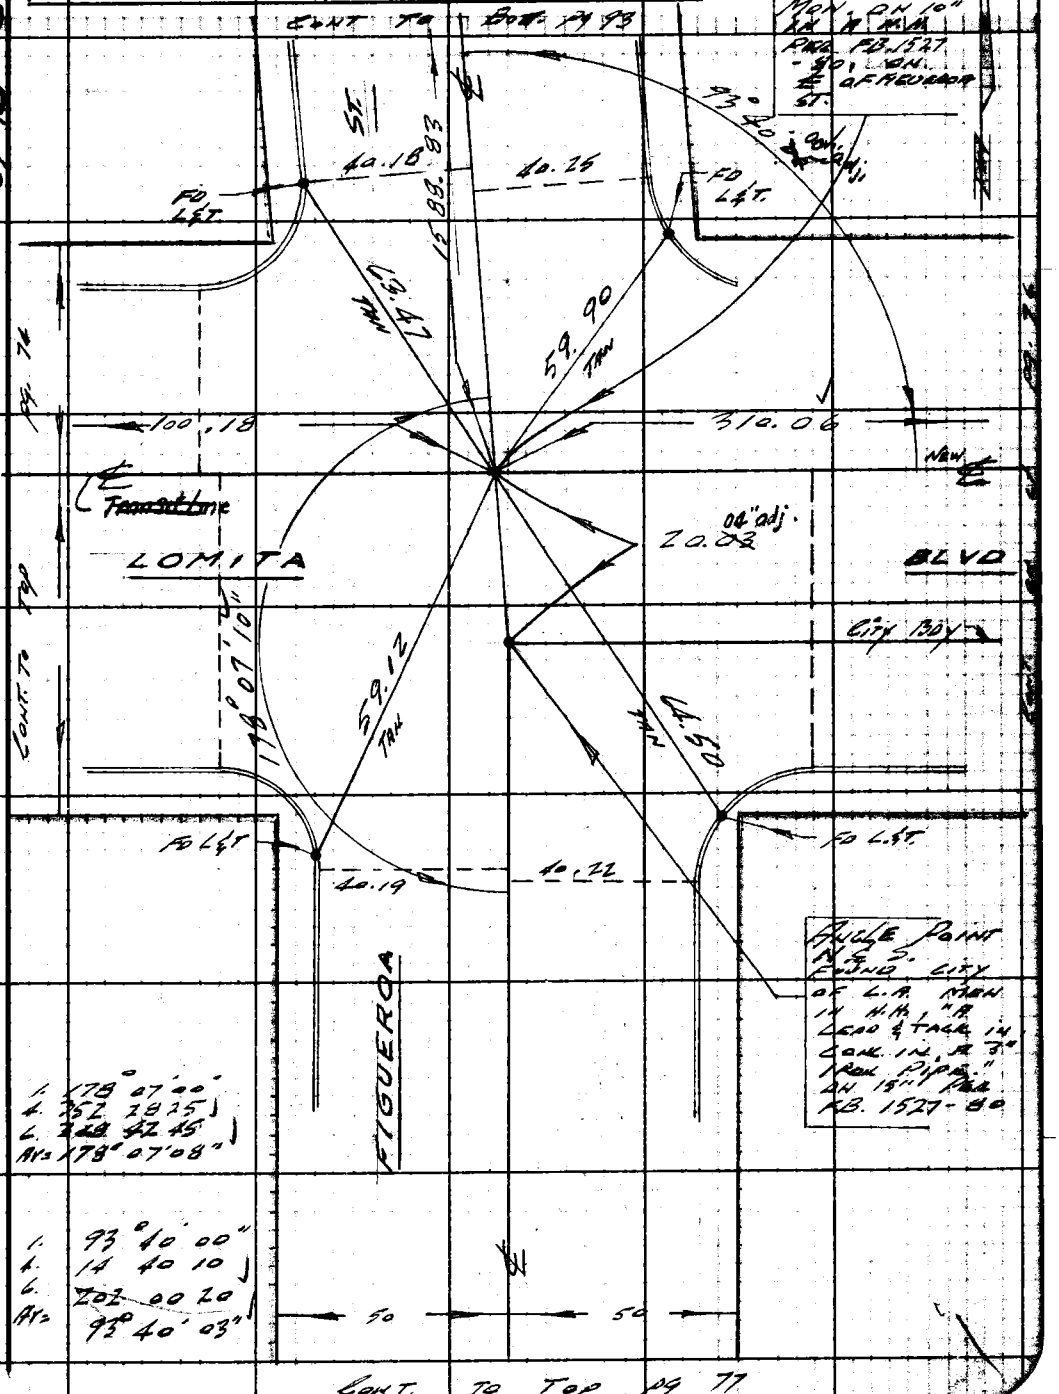

763093 CE #247—7-53

PWFB 0320 117, 118

F.B. ~~2103~~ PG. ~~76~~

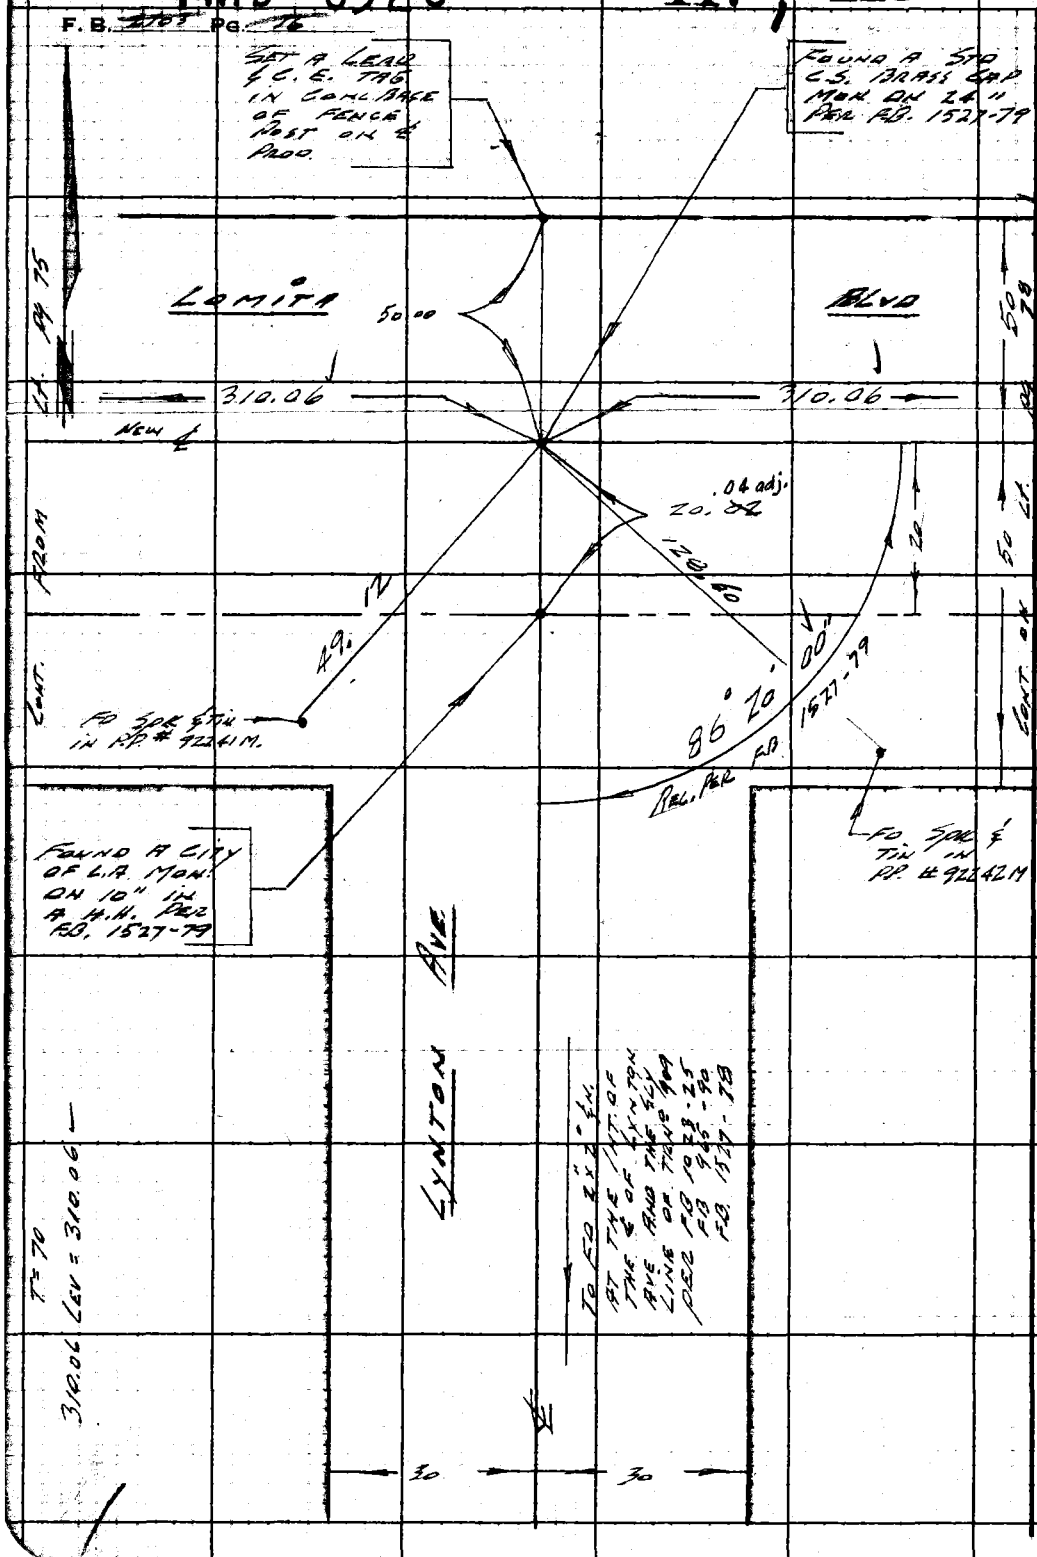

W.S 28, B-3

RETURN TO
LOS ANGELES COUNTY ENGINEER
700 LOS ANGELES COUNTY ENGINEERING BLDG.

Do not extend notes this side of this line.

Note: Any Additions or Changes on This Sheet Must be Made or Circled in Red Ink With Date and Name of Person Making Change.

PWFB 0320

119

Notes Ck'd by S. SHINODA	Survey of LOMITA AREA 2 SURVEY
Map No. B-680-2	JN #303.00 Tape 0191 Std. LB °F
Office Work M. HAMASU	Surveyed by LINA
Checked S. SHINODA	Notes LINA Date 5-22-61
Date JUL 15 '66	Indexed G. J. GALLI

F. B. ~~[illegible]~~ Pg. ~~[illegible]~~

CONT. TO BK. PG. 76

W 5 28 B-3

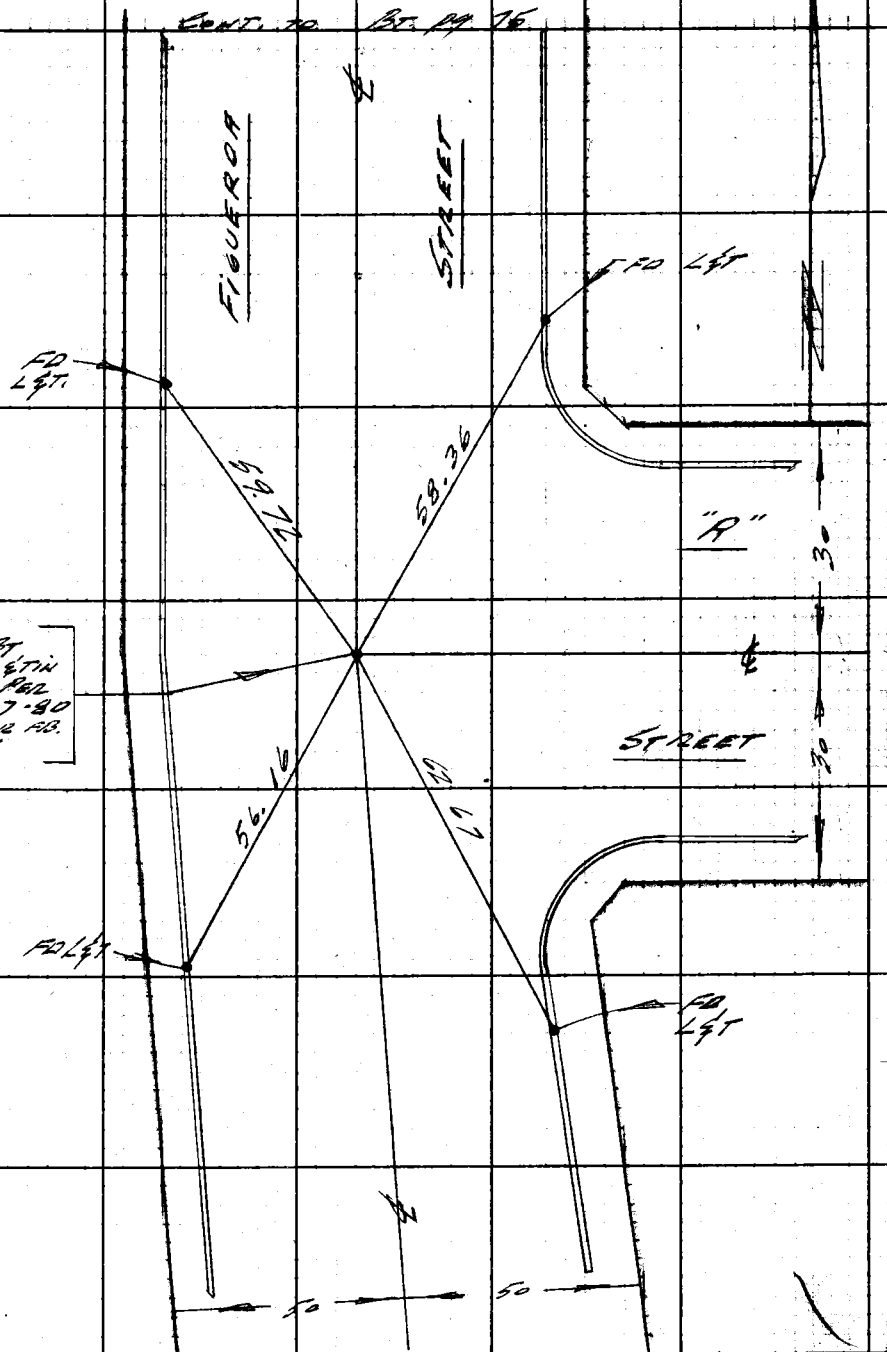

Note: Any Additions or Changes on This Sheet Must Be Made or Circled in Red Ink With Date and Name of Person Making Change.

Do not extend notes this side of this line.

RETURN TO
LOS ANGELES COUNTY ENGINEER
700 LOS ANGELES COUNTY ENGINEERING BLDG.

763095 CE #247—7-55

PWFB 0320 120, 121, 122, 123

F. B. 4703 PG. 78

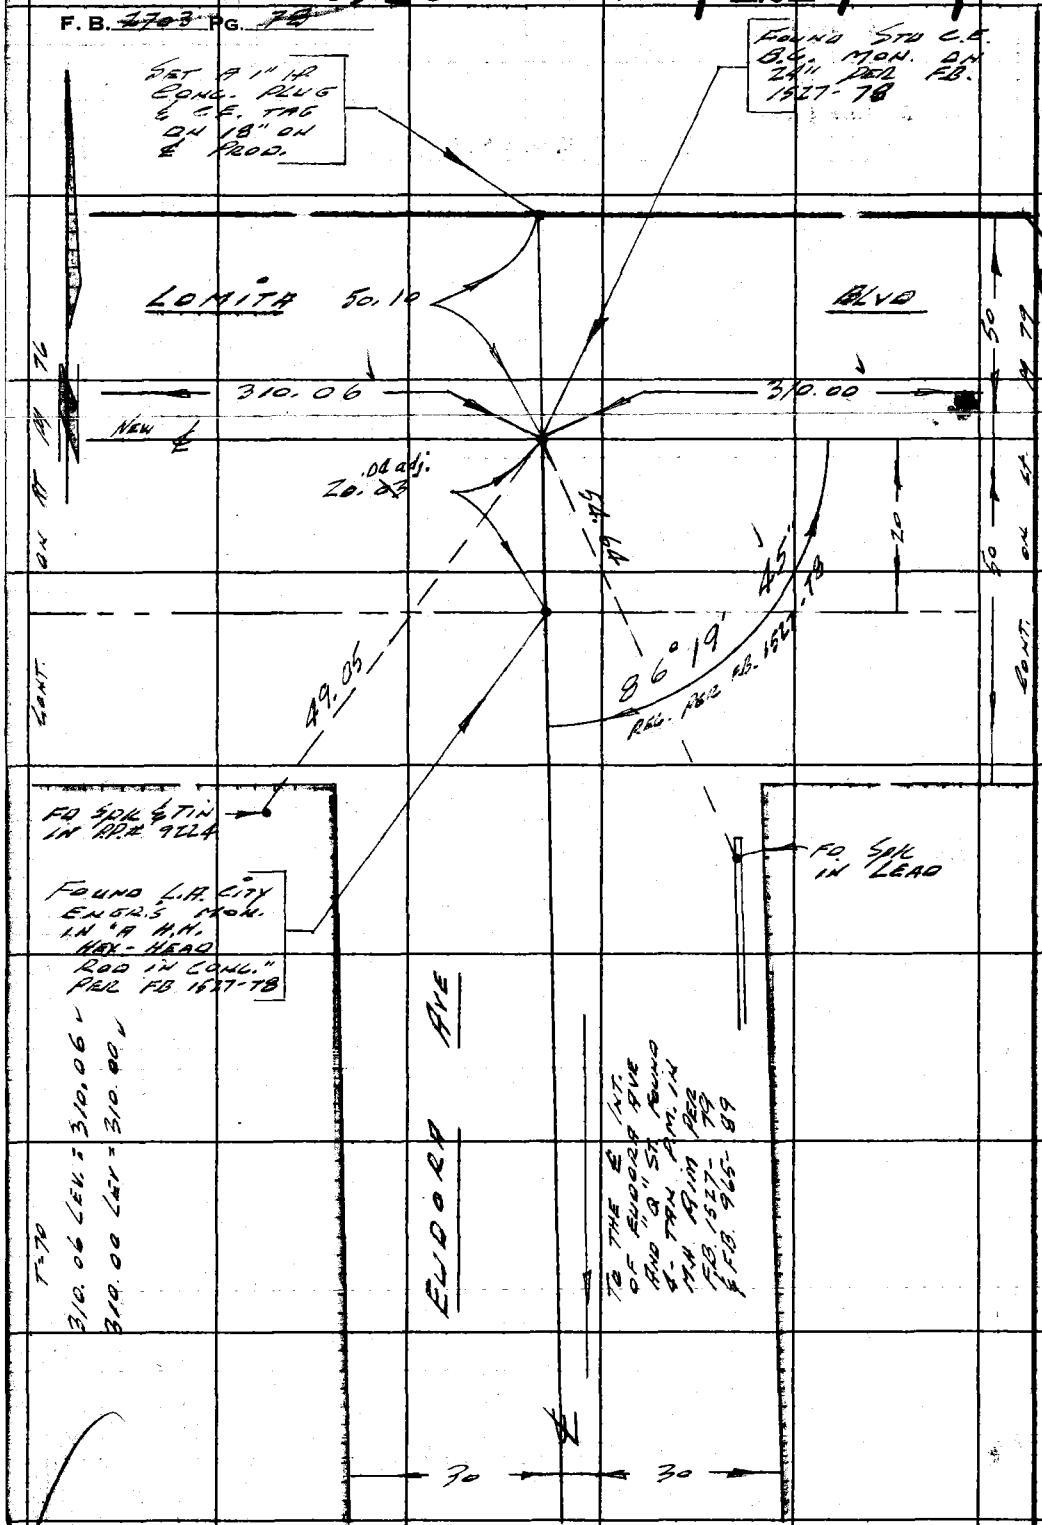

M528-83

RETURN TO
LOS ANGELES COUNTY ENGINEER
700 LOS ANGELES COUNTY ENGINEERING BLDG.

Do not extend notes this side of this line.

Note: Any Additions or Changes on This Sheet Must be Made or Circled in Red Ink With Date and Name of Person Making Change.

PWFB 0320 124, 125

Notes Ck'd by S. SHINODA	Survey of LOMITA AREA & SURVEY
Map No. B-680-8	JN 0303.00 Tape 0191 Std. 68 °F
Office Work M. HAMASU	Surveyed by C.K. LIND
Checked S. SHINODA	Notes LIND Date 5-22-60
Date JUL 15 '60	Indexed C. J. GALLI

F. B. ~~2703~~ PG. ~~77~~

W.S. 28, B-3

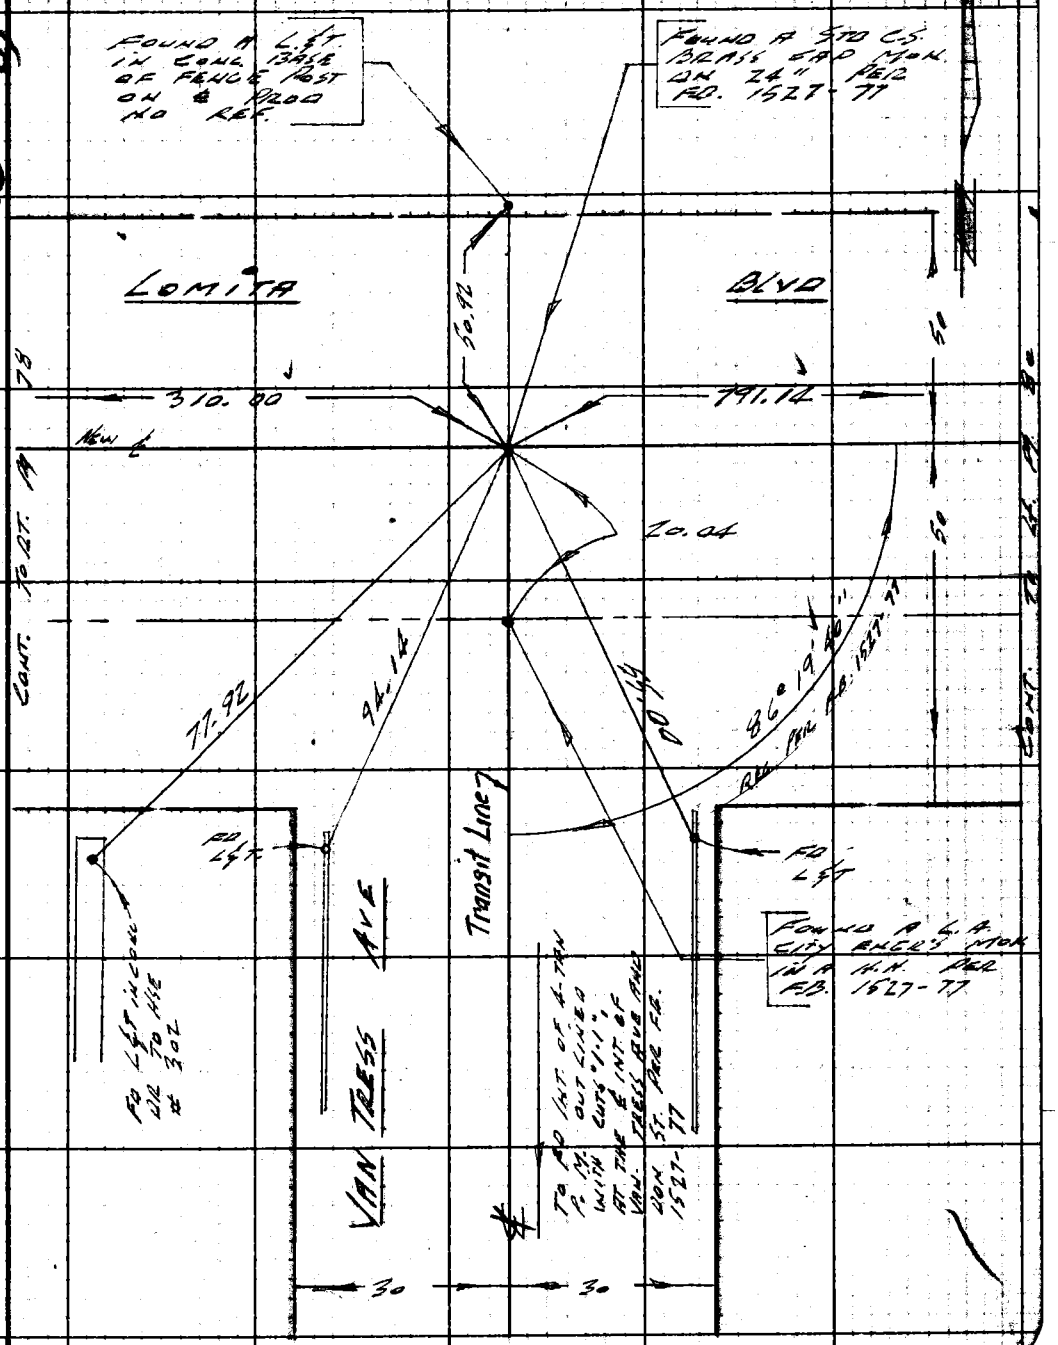

Note: Any Additions or Changes on This Sheet Must be Made or Circled in Red Ink With Date and Name of Person Making Change.

Do not extend notes this side of this line.

RETURN TO
LOS ANGELES COUNTY ENGINEER
100 LOS ANGELES COUNTY ENGINEERING BLDG.

763098 CE #247—7-53

PWFB 0320 126

F.B. ~~2403~~ PG. ~~80~~

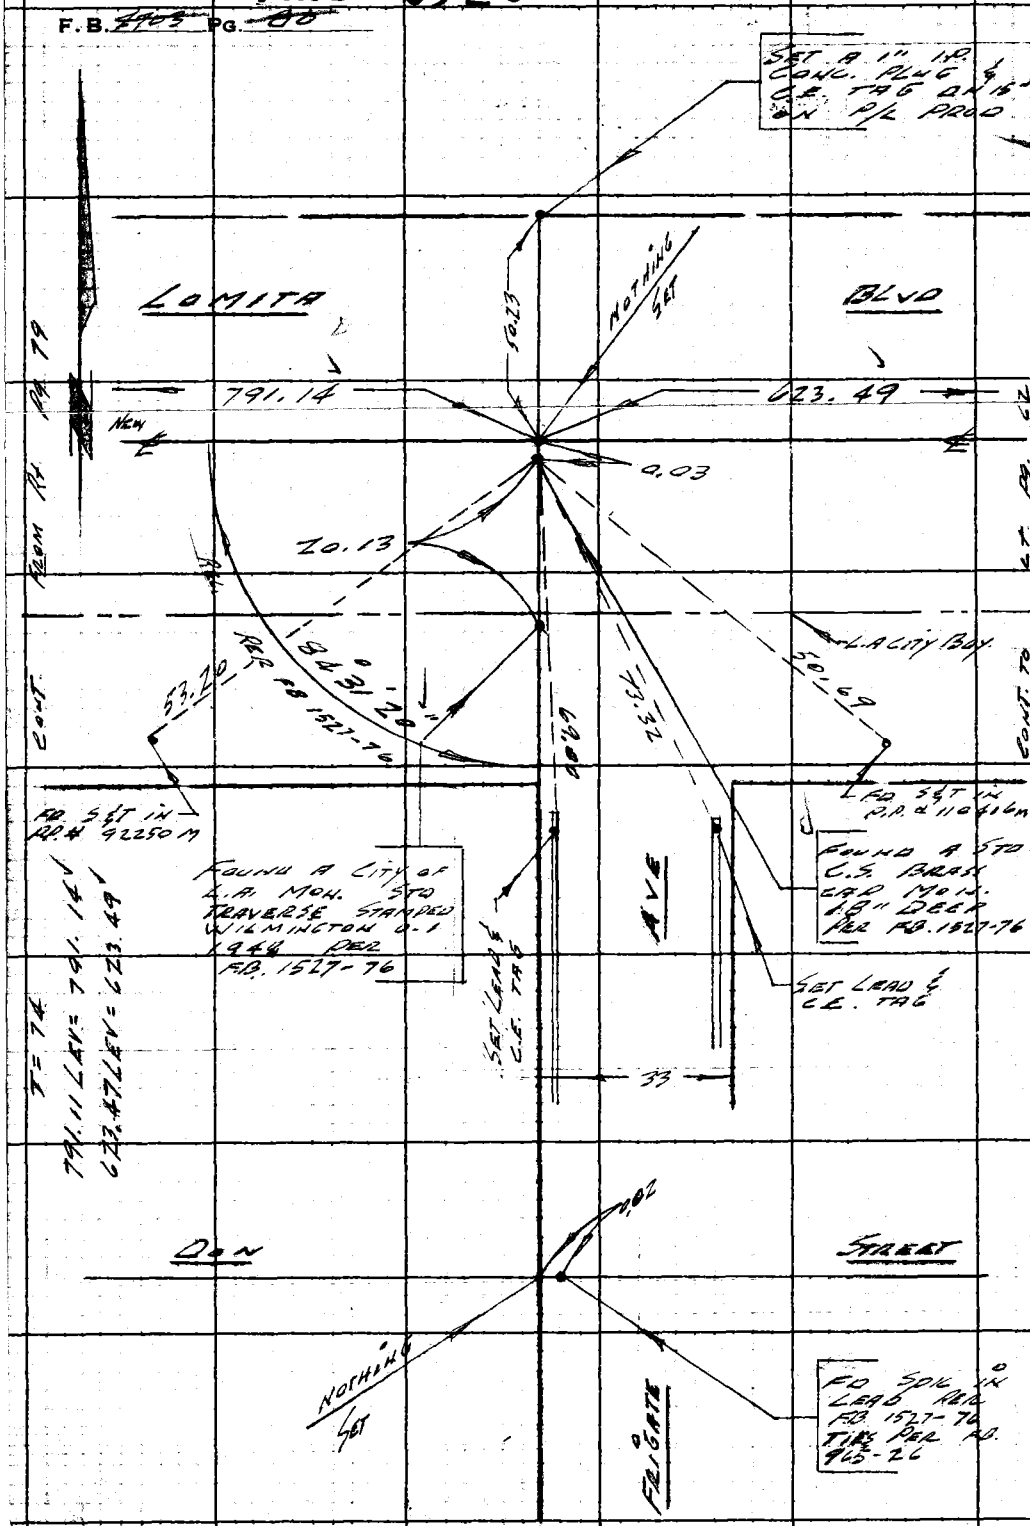

WS 28, B-3

RETURN TO
LOS ANGELES COUNTY ENGINEER
100 LOS ANGELES COUNTY ENGINEERING BLDG.

Do not extend notes this side of this line.

Note: Any Additions or Changes on This Sheet Must be Made or Circled in Red Ink With Date and Name of Person Making Change.

PWFB 0320

127, 128

Notes Ck'd by S. SHINODA	Survey of LOMITA AREA & SURVEY
Map No. B-680-8	JN 0303.00 Tape 0192 Std 68 °F
Office Work M. HAMASU	Surveyed by C.K. LIND
Checked S. SHINODA	Notes LIND Date 5-24-61
Date JUL 15 '66	Indexed C. J. GALLI

F. B. ~~3703~~ PG. ~~84~~

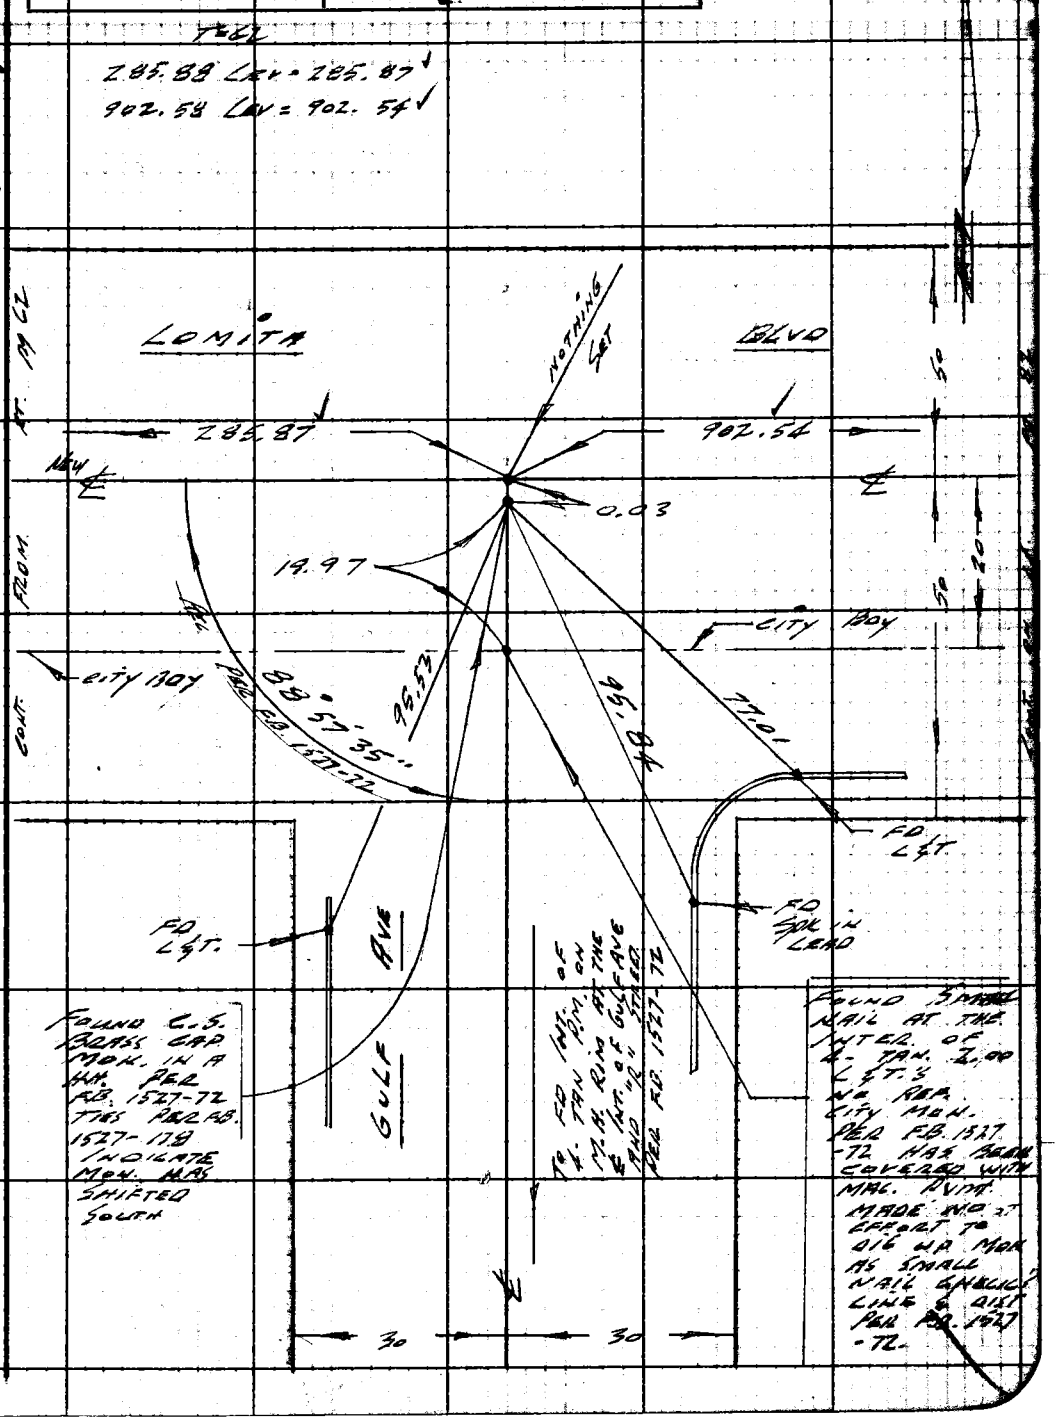

Note: Any Additions or Changes on This Sheet Must be Made or Circled in Red Ink With Date and Name of Person Making Change.

Do not extend notes this side of this line.

RETURN TO
LOS ANGELES COUNTY ENGINEER
100 LOS ANGELES COUNTY ENGINEERING BLDG.

763098 CE #247—7-53

PWFB 0320

129

F.B. ~~2707~~ Pg. ~~82~~

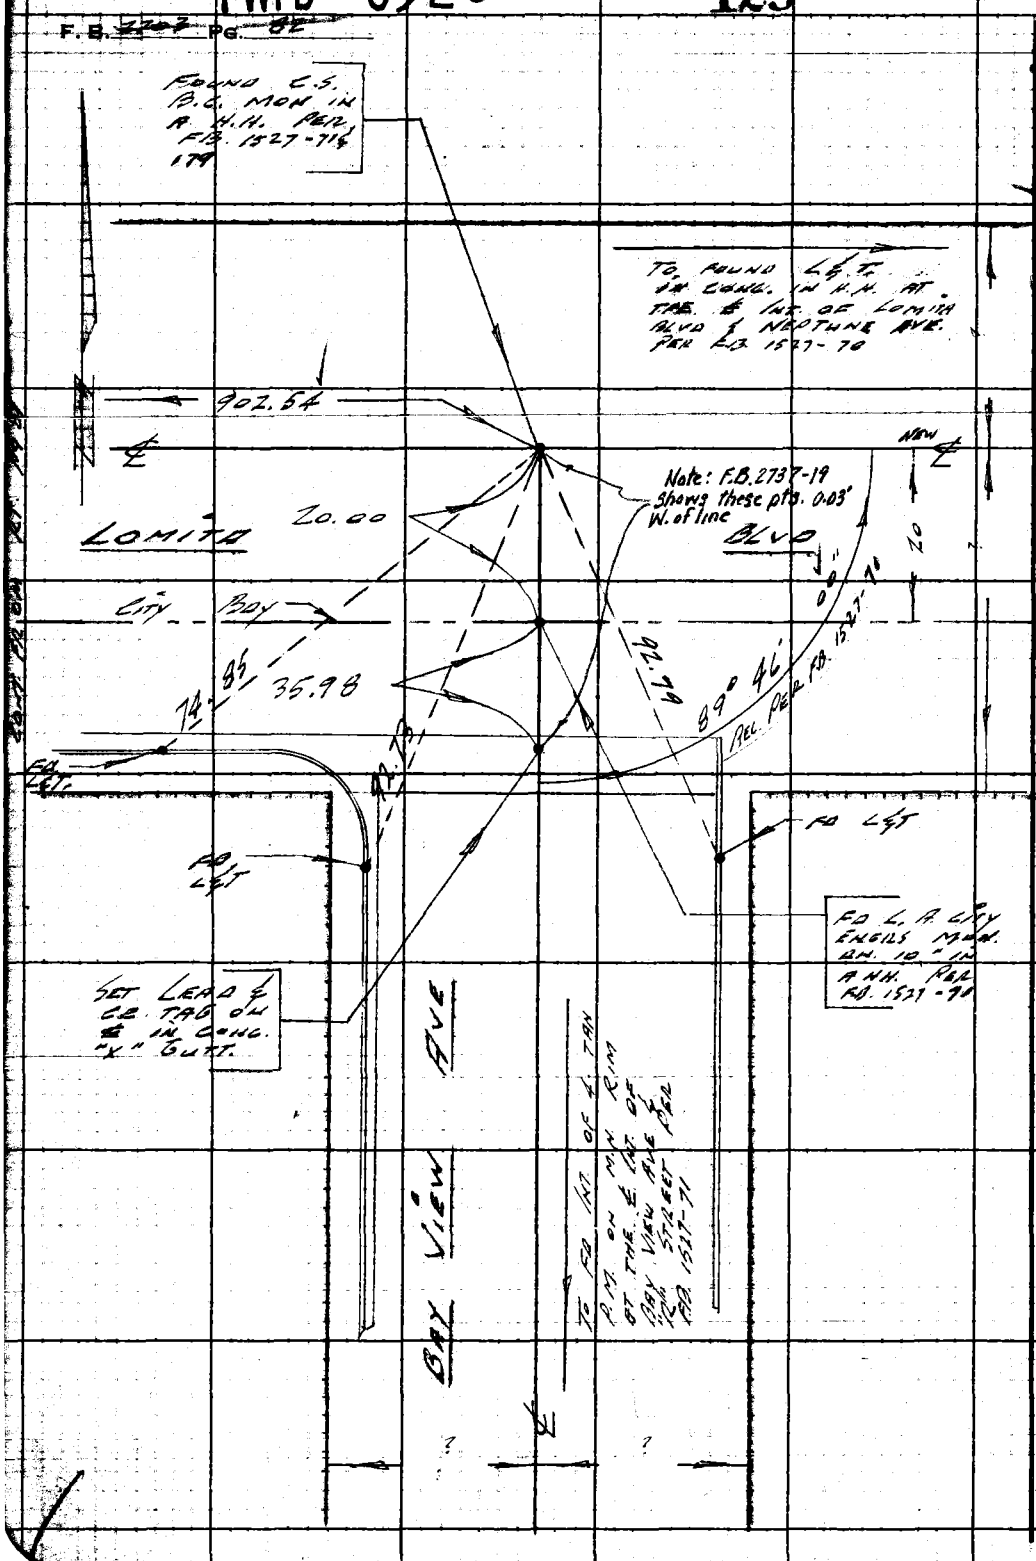

W.S. 28, C-3

RETURN TO
LOS ANGELES COUNTY ENGINEER
100 LOS ANGELES COUNTY ENGINEERING BLDG.

Do not extend notes this side of this line.

Note: Any Additions or Changes on This Sheet Must be Made or Circled in Red Ink With Date and Name of Person Making Change.

PWFB 0319

1168

NEED CITY REF.

Notes Ck'd by G. E. BARR	Survey of LOMITA AREA & SURVEY
Map No. B-2938	JN 0303.00 Tape 0192 Std 68 °F
Office Work G. D. BAILEY	Surveyed by C. L. LIND
Checked G. E. BARR	Notes LIND Date 5-31-61
Date JUN '65	Indexed C. J. GALLI

F. B. ~~2703~~ Pg. 83

RECORD & CURVE DATA PER C.S. 8717

Δ = 42°38'30"
R = 500.00
T = 195.16
L = 372.12

CONT. ON BOTT. PG. 84

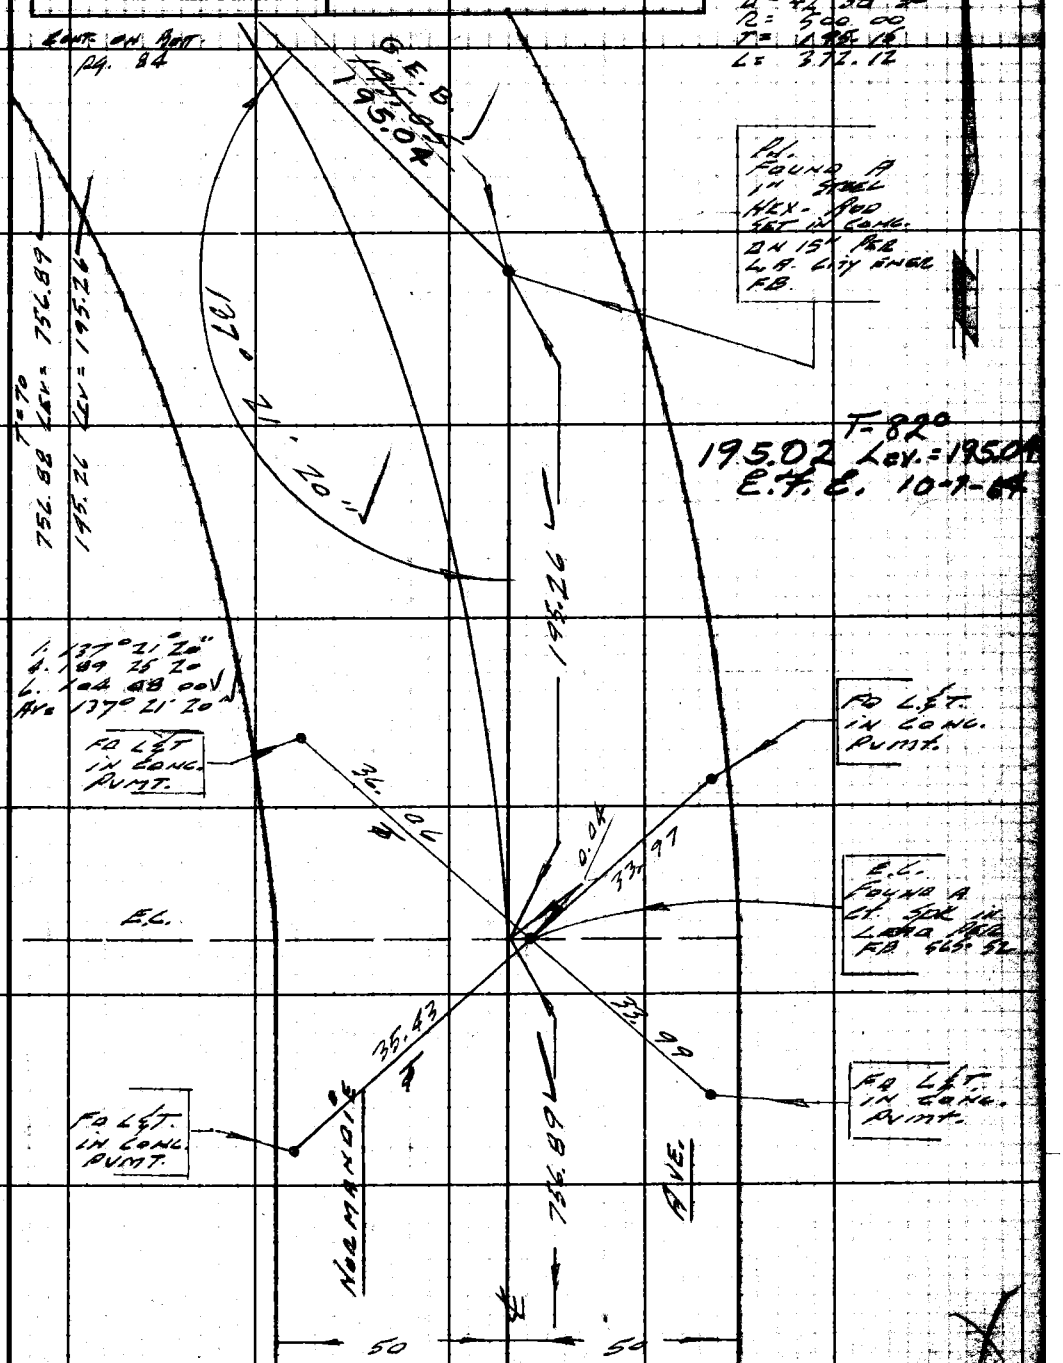

CONT. FROM TOP PG. 63

Note: Any Additions or Changes on This Sheet Must be Made or Circled in Red Ink With Date and Name of Person Making Change.

Do not extend notes this side of this line.

RETURN TO
LOS ANGELES COUNTY ENGINEER
700 LOS ANGELES COUNTY ENGINEERING BLDG.

763095 CE #247—7-53

PWFB 0319

1169

F.B. ~~2703~~ Pg. ~~84~~

CONT. ON. BOT. PG. 85

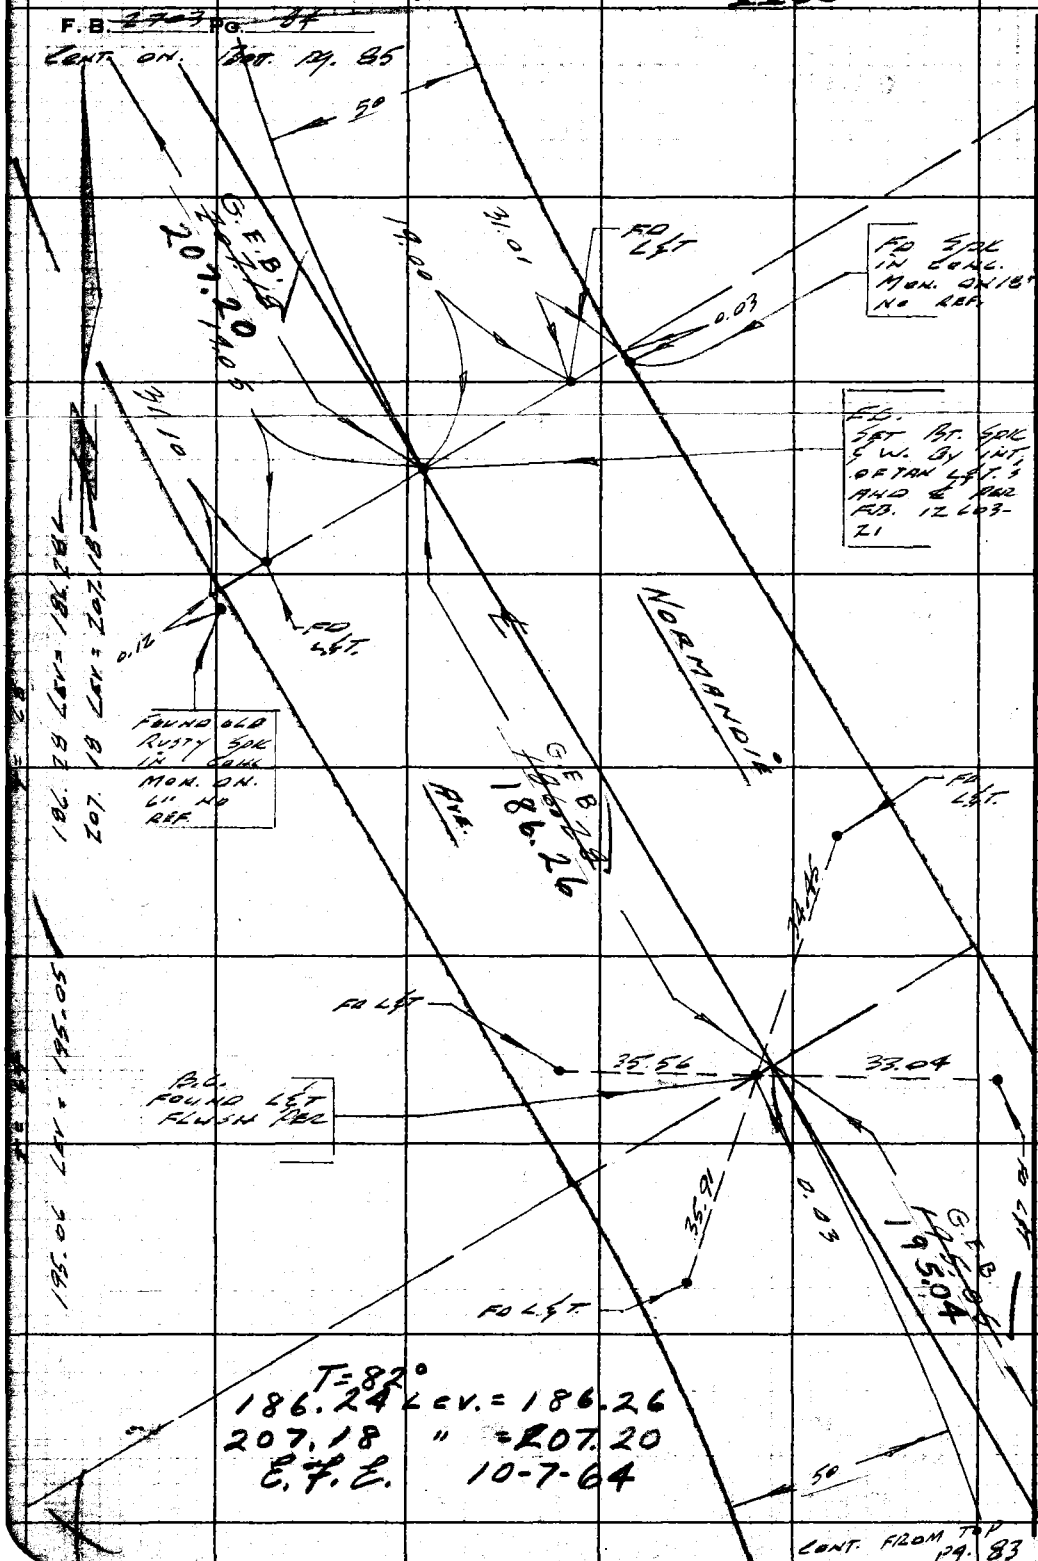

CONT. FROM TOP PG. 83

RETURN TO
LOS ANGELES COUNTY ENGINEER
DO LOS ANGELES COUNTY ENGINEERING BLDG.

Do not extend notes this side of this line.

Note: Any Additions or Changes on This Sheet Must be Made or Circled in Red Ink With Date and Name of Person Making Change.

PWFB 0419

885

Notes Ck'd by G. E. BARR	Survey of LOMITA AREA & SURVEY
Map No. B-2938	JN 0303.00 Tape #192 Std 68 °F
Office Work G. D. BAILEY	Surveyed by C. K. LIND
Checked G. E. BARR	Notes LIND Date 6-1-61
Date JUN '65	Indexed C. J. GALLI

F. B. ~~2903~~ Pg. ~~85~~

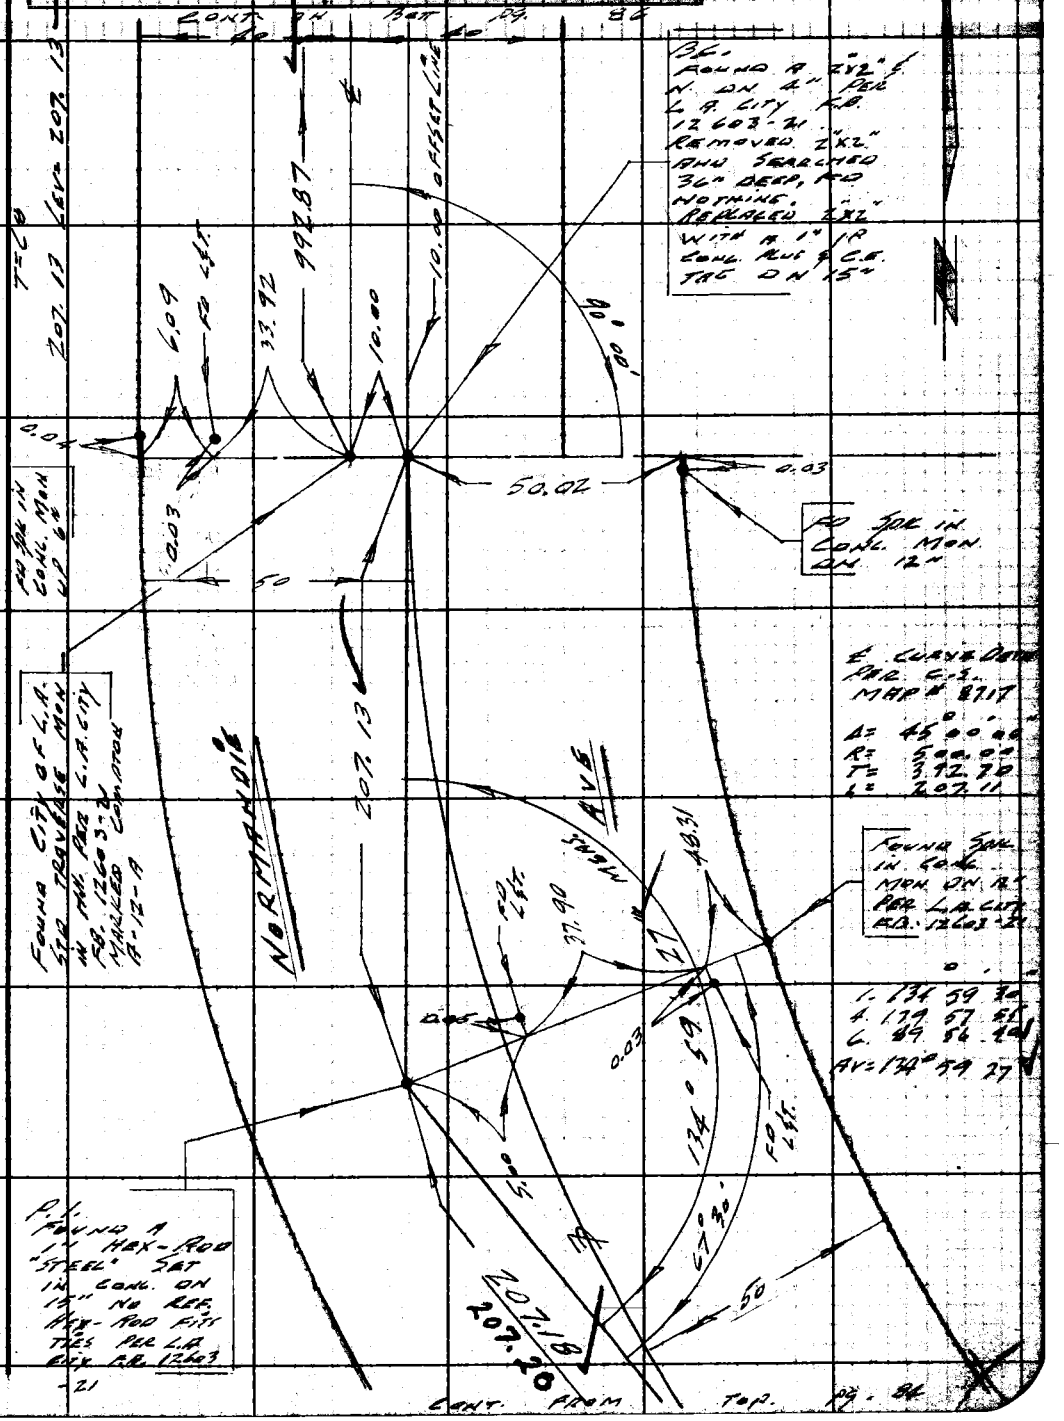

Note: Any Additions or Changes on This Sheet Must be Made or Circled in Red Ink With Date and Name of Person Making Change.

Do not extend notes this side of this line.

RETURN TO
LOS ANGELES COUNTY ENGINEER
100 LOS ANGELES COUNTY ENGINEERING BLDG.

76309S CE #247—7-59

F. B. ~~4703~~ PG. ~~86~~

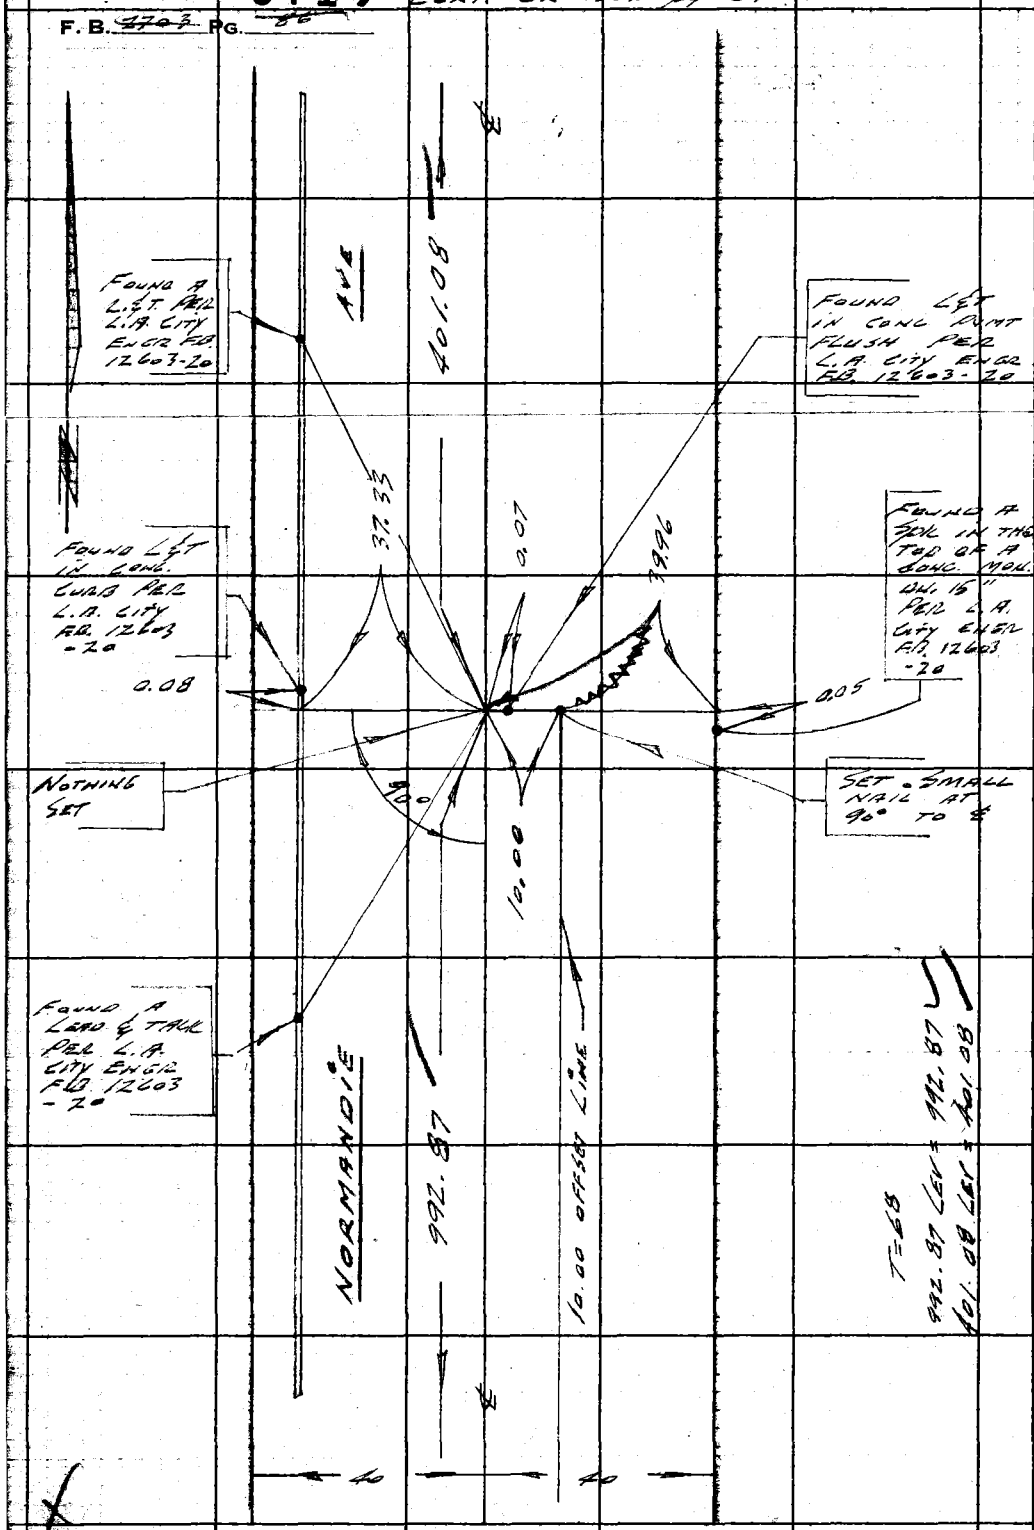

RETURN TO
LOS ANGELES COUNTY ENGINEER
900 LOS ANGELES COUNTY ENGINEERING BLDG.

Do not extend notes this side of this line.

Note: Any Additions or Changes on This Sheet Must be Made or Circled in Red Ink With Date and Name of Person Making Change.

CONT. FROM TOP PG 85

PWFB 0419 887

Notes Ck'd by G. E. BARR	Survey of Lomita Area & Survey
Map No. B-2938	JN 0203.00 Tape 0192 Std 68 °F
Office Work G. D. BAILEY	Surveyed by C. K. Lind
Checked G. E. BARR JUN 69	Notes Lind Date 6-2-61
Date	Indexed C. J. GALLI

F. B. 2703 Pg. 81

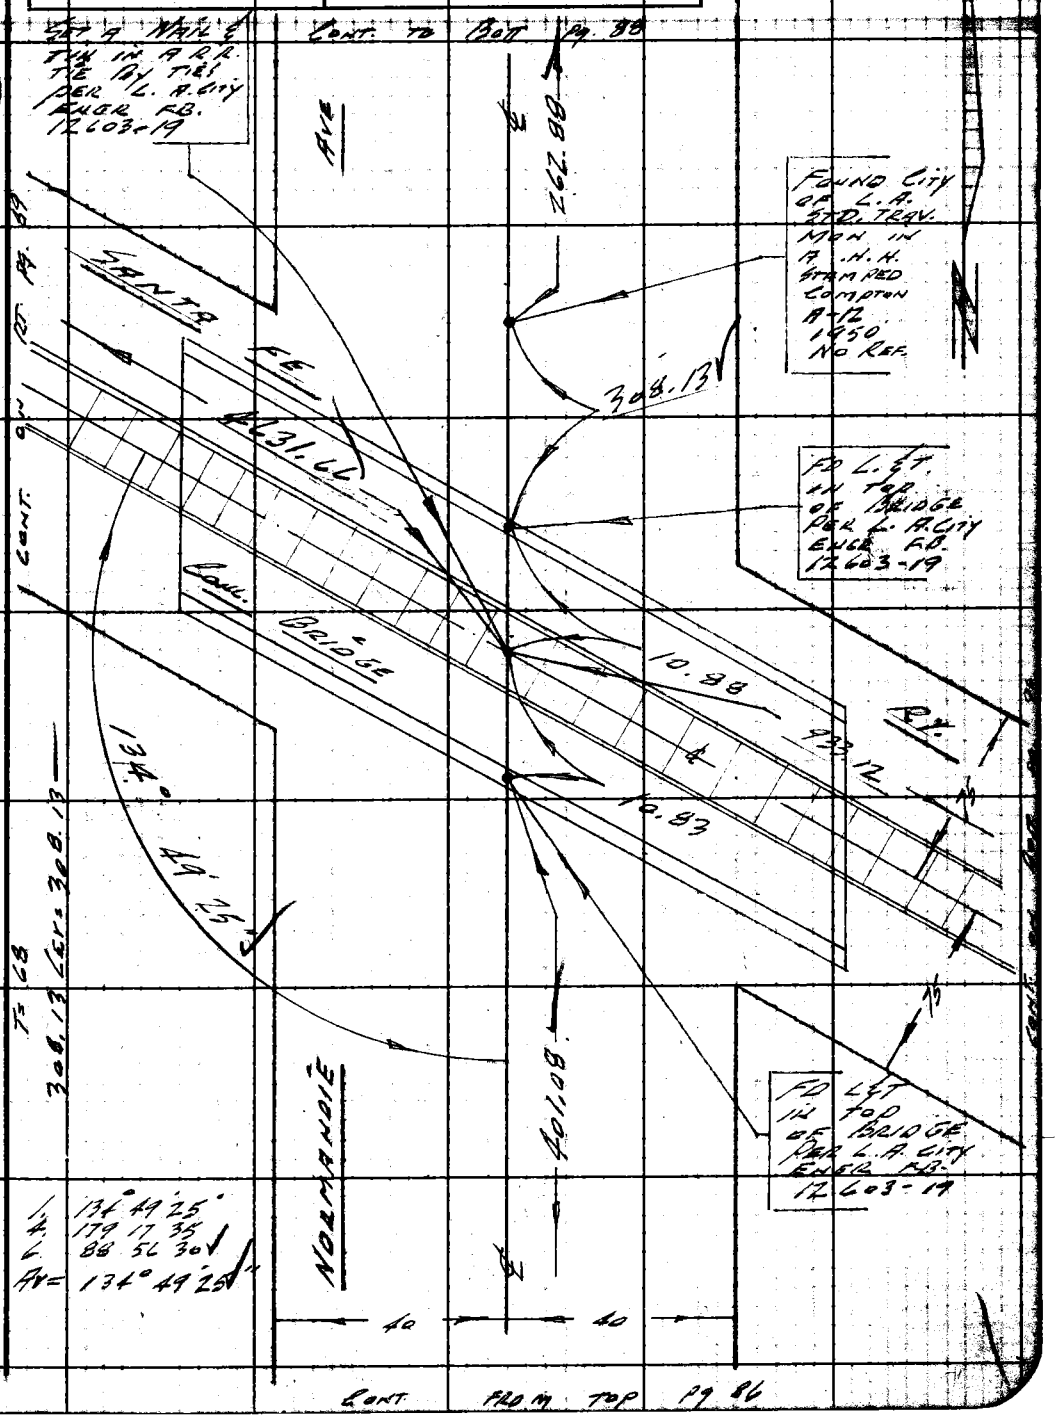

Note: Any Additions or Changes on This Sheet Must be Made or Circled in Red Ink With Date and Name of Person Making Change.

Do not extend notes this side of this line.

RETURN TO
LOS ANGELES COUNTY ENGINEER
100 LOS ANGELES COUNTY ENGINEERING BLDG.

763098 CE #247—7-53

PWFB 0419 888, 889

F.B. 2403 PG. 88

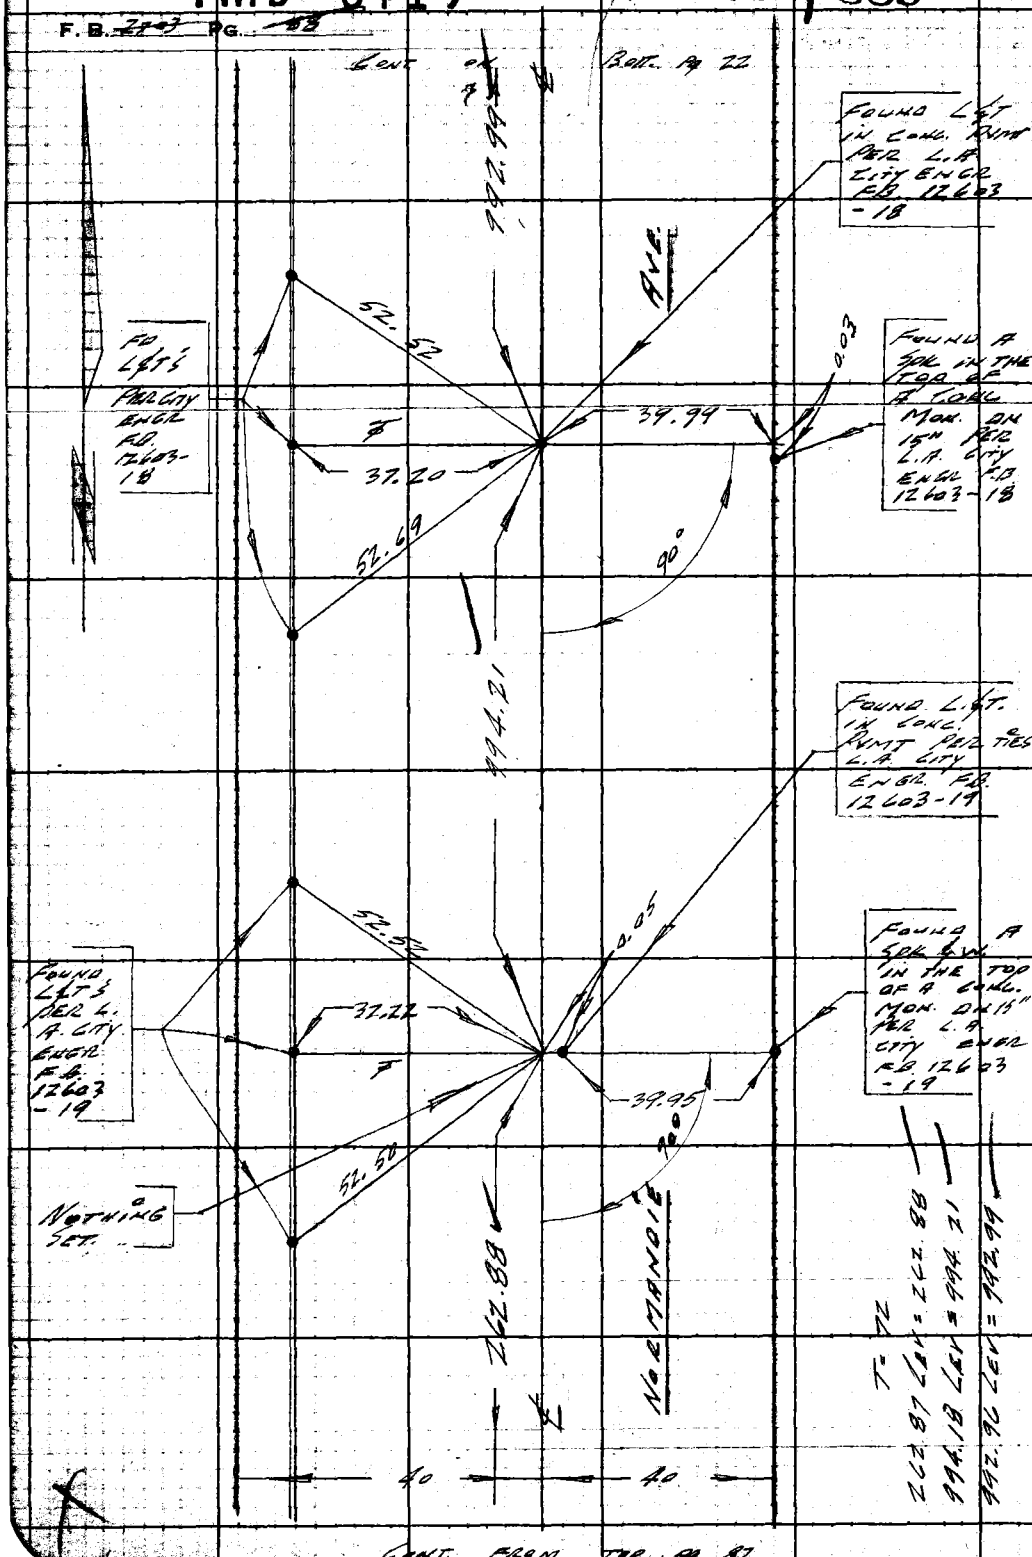

CONT. FROM TOP PG 87

RETURN TO
LOS ANGELES COUNTY ENGINEER
900 LOS ANGELES COUNTY ENGINEERING BLDG.

Do not extend notes this side of this line.

Note: Any Additions or Changes on This Sheet Must be Made or Circled in Red Ink With Date and Name of Person Making Change.

PWFB 0419

890

Notes Ck'd by G. E. BARR	Survey of Comita Area & Survey
Map No. B-2938	JN 0303.00 Tape 0192 Std 68 °F
Office Work G. D. BAILEY	Surveyed by EVG LIND
Checked G. E. BARR	Notes LIND Date 6-6-61
Date JUN '65	Indexed C. J. GALM

F. B. 2707 PG. 89

WS, 28 A-2

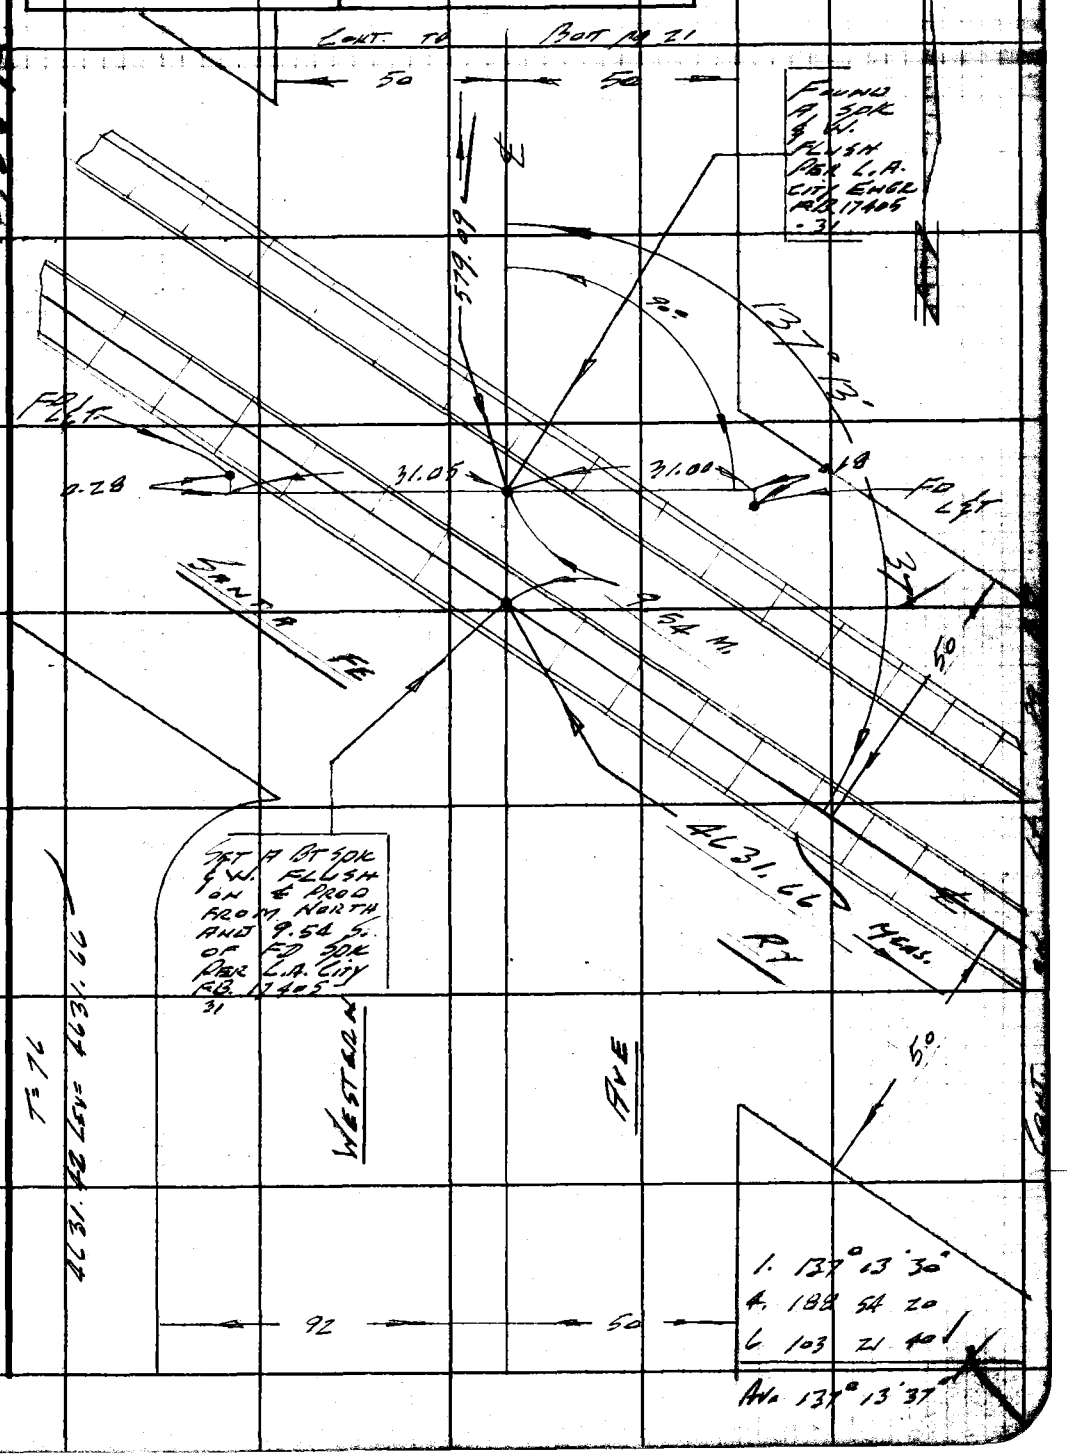

Note: Any Additions or Changes on This Sheet Must be Made or Circled in Red Ink With Date and Name of Person Making Change.

Do not extend this side of this line.

PLEASE RETURN TO
LOS ANGELES COUNTY ENGINEER
700 LOS ANGELES COUNTY ENGINEERING BLDG.

76F309S S&E #247 11

F. B. 3909 PG. 90

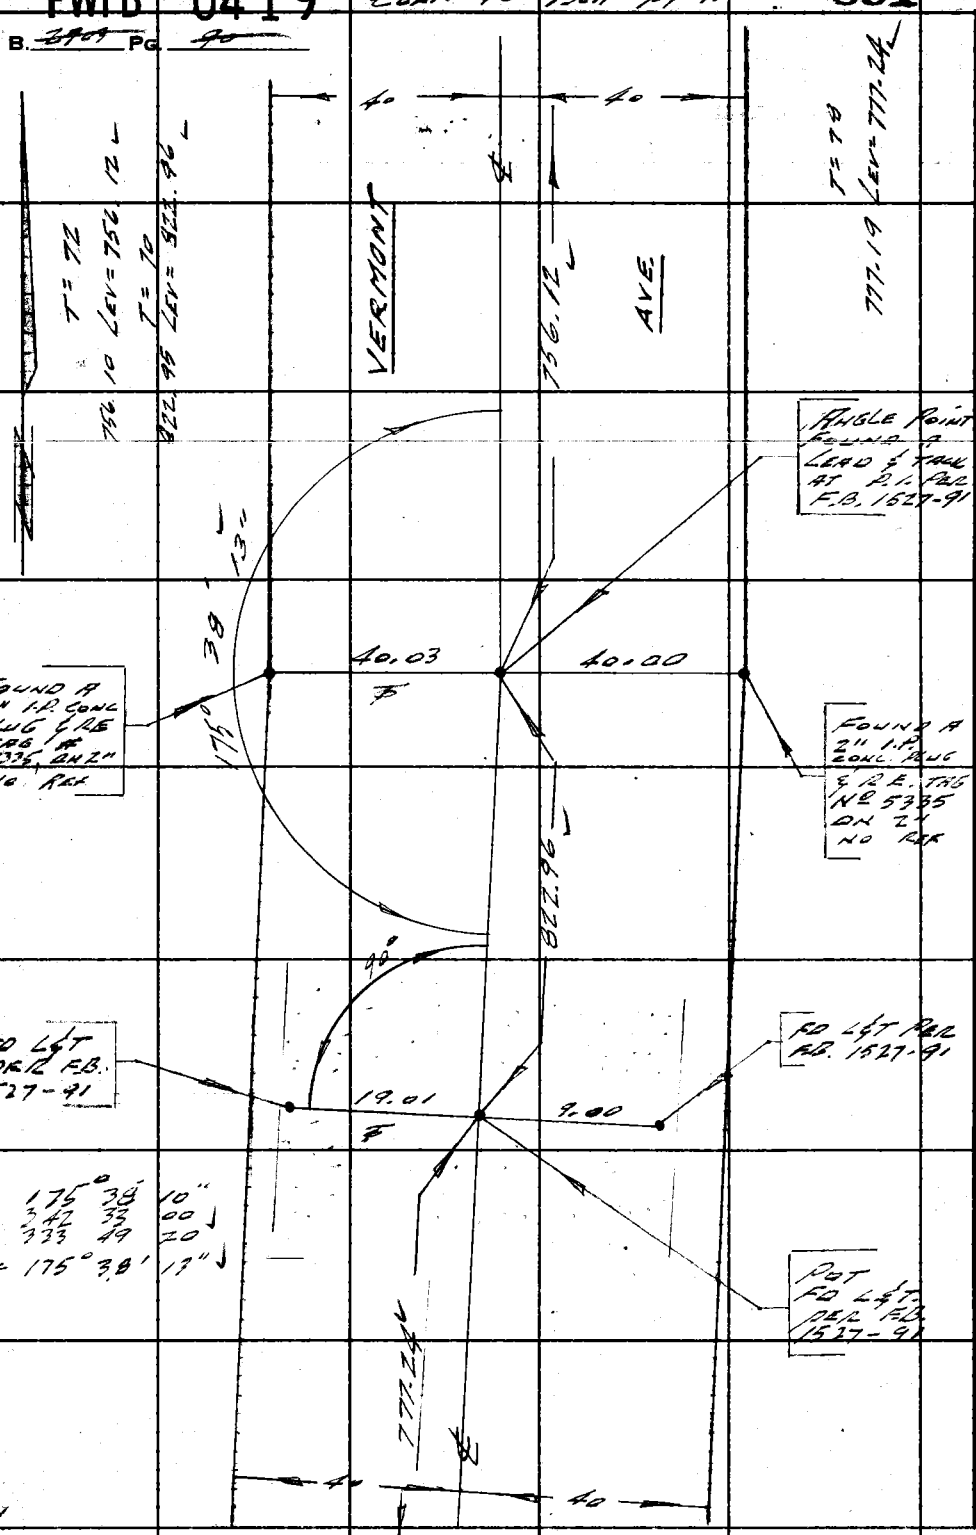

LOS ANGELES COUNTY ENGINEER
700 LOS ANGELES COUNTY ENGINEERING BLDG.
PLEASE RETURN TO
Do not extend this side of this line.
Note: Any Additions or Changes on This Sheet Must be Made or Circled in Red Ink With Date and Name of Person Making Change.

CONT. TO TOP PG. 69

PWFB 0420 1285

Notes Ck'd by	Survey of Lomita Area & Survey
Map No.	JN 0303.00 Tape 0192 Std 68 °F
Office Work	Surveyed by C. K. Lind
Checked	Notes Lind Date 6-7-61
Date	Indexed C. J. Galli

F. B. 1703 Pg. 91

W.S. Ed. B-2

Note: Any Additions or Changes on This Sheet Must be Made or Circled in Red Ink With Date and Name of Person Making Change.

Do not extend this side of this line.

PLEASE RETURN TO
LOS ANGELES COUNTY ENGINEER
700 LOS ANGELES COUNTY ENGINEERING BLDG.

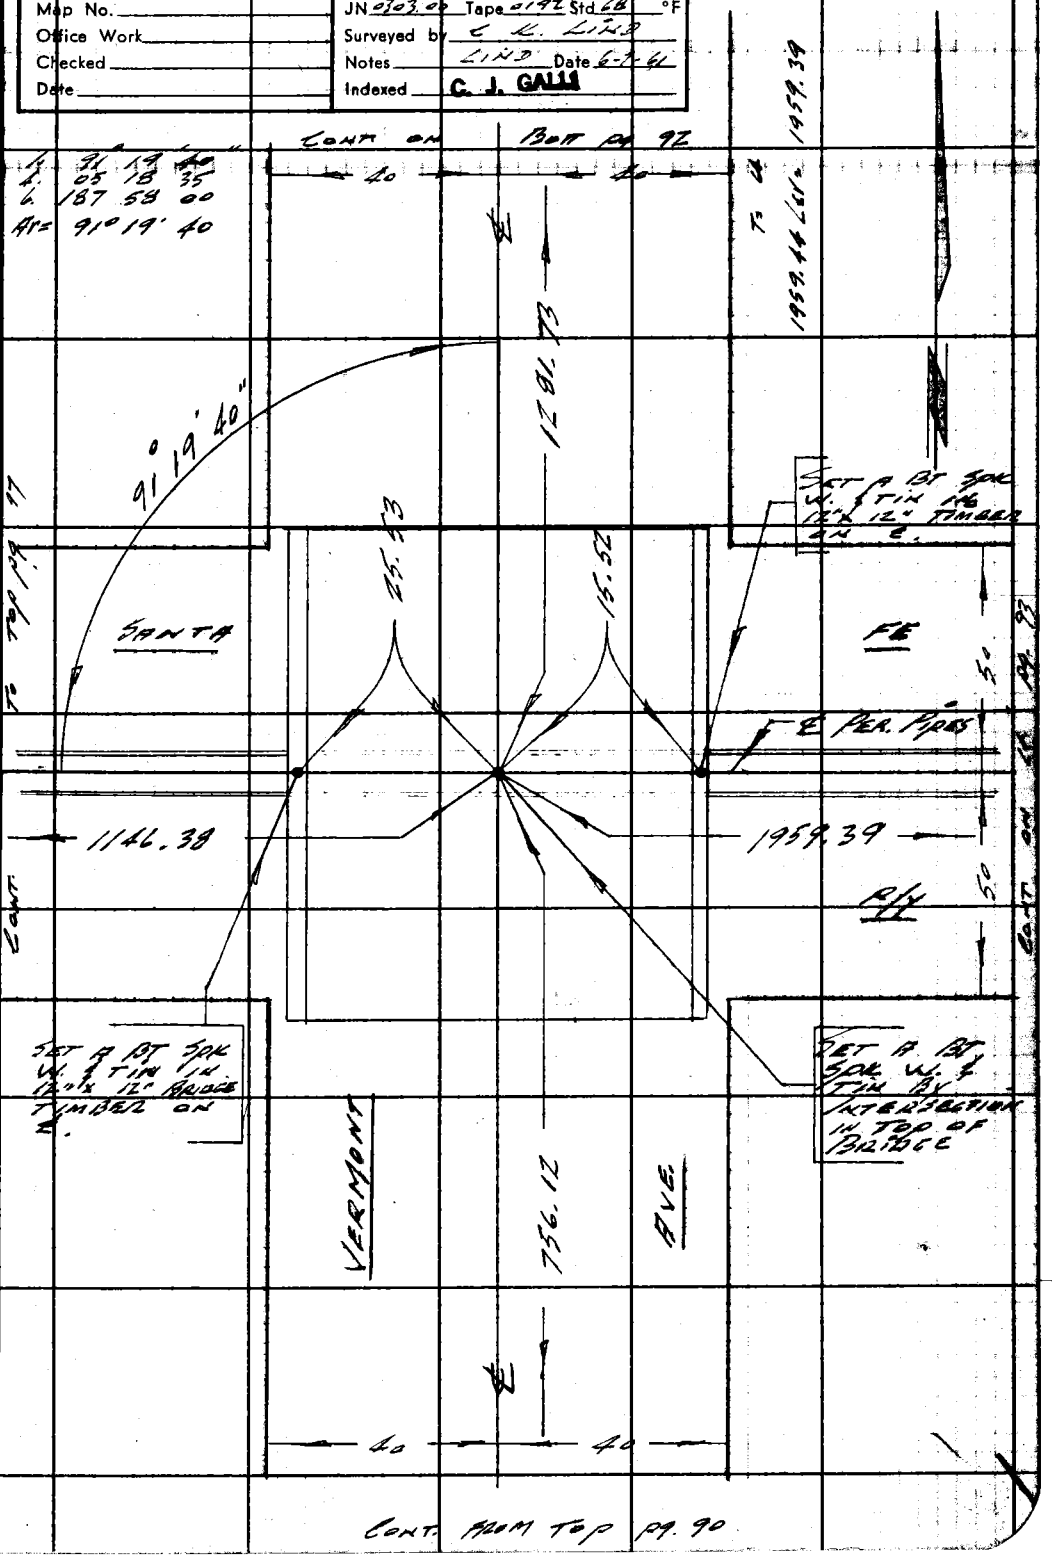

76F3095 S&E #247 11-58

CONT. ON BOTT PG 24 1286

F. B. ~~[illegible]~~ PG. ~~[illegible]~~

PWFB 0420

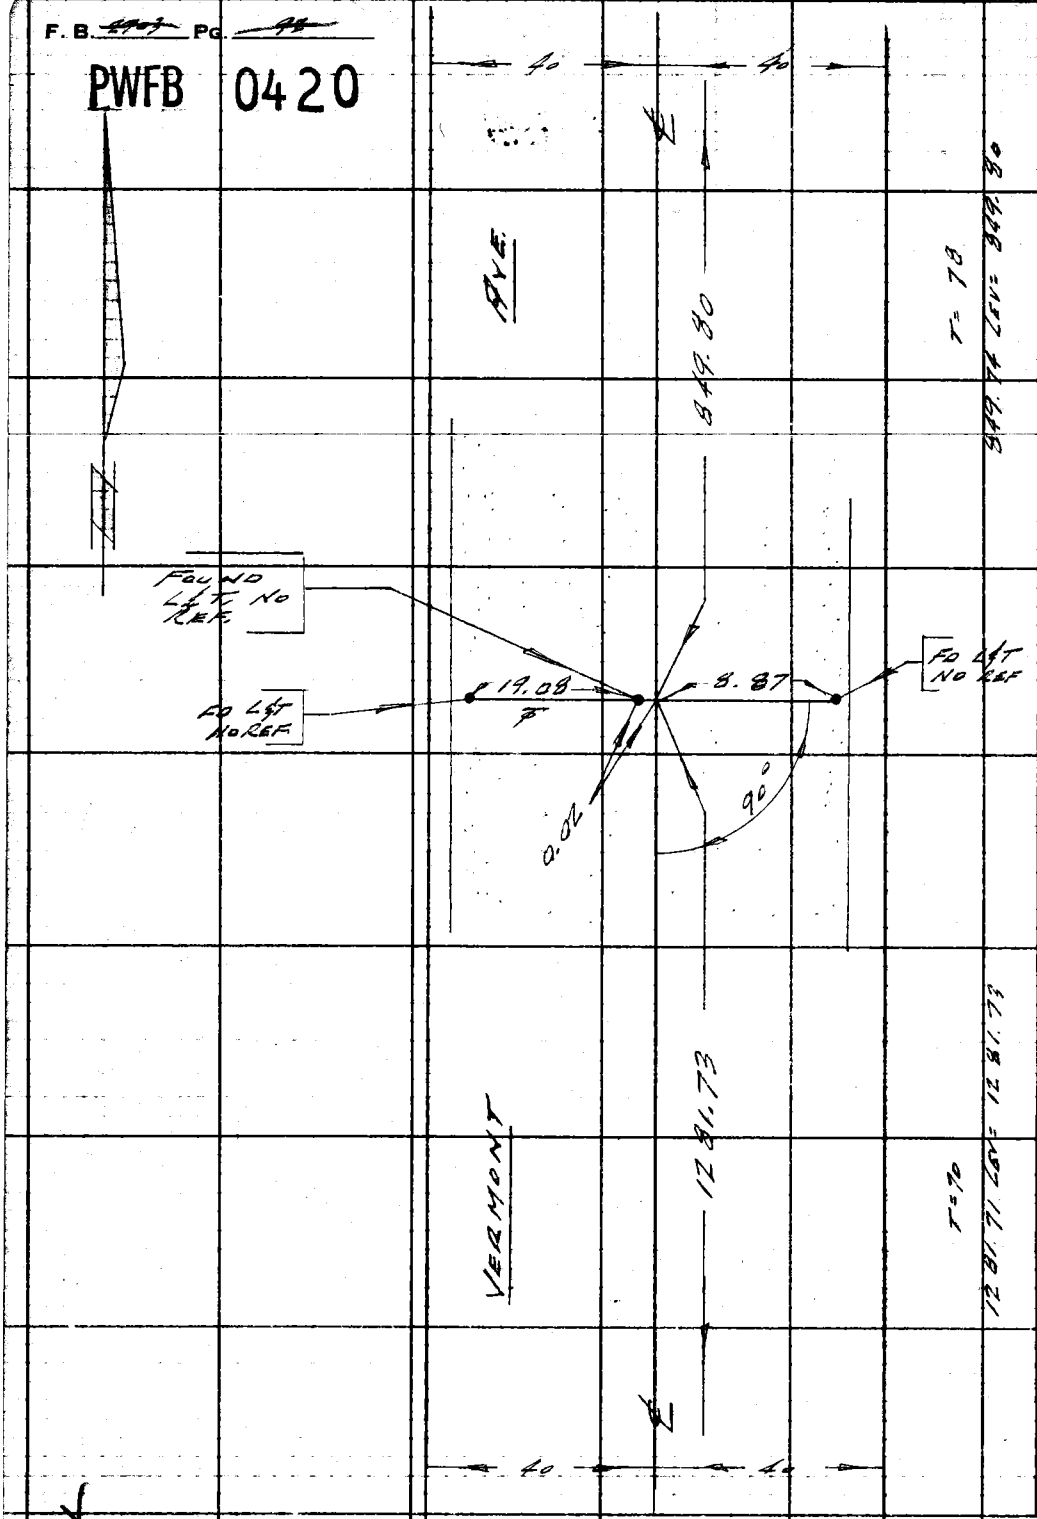

PLEASE RETURN TO
LOS ANGELES COUNTY ENGINEER
700 LOS ANGELES COUNTY ENGINEERING BLDG.

Do not extend this side of this line.

Note: Any Additions or Changes on This Sheet Must be Made or Circled in Red Ink With Date and Name of Person Making Change.

CONT. FROM TOP PG 91

PWFB 0420

1287 1288

F. B. [illegible] PG. [illegible]

Notes Ck'd by	Survey of Comita Area & Survey
Map No.	JN 0302.00 Tape 0192 Std 68 °F
Office Work	Surveyed by C.K. Lind
Checked	Notes Lind Date 6-16-61
Date	Indexed G. J. Galli

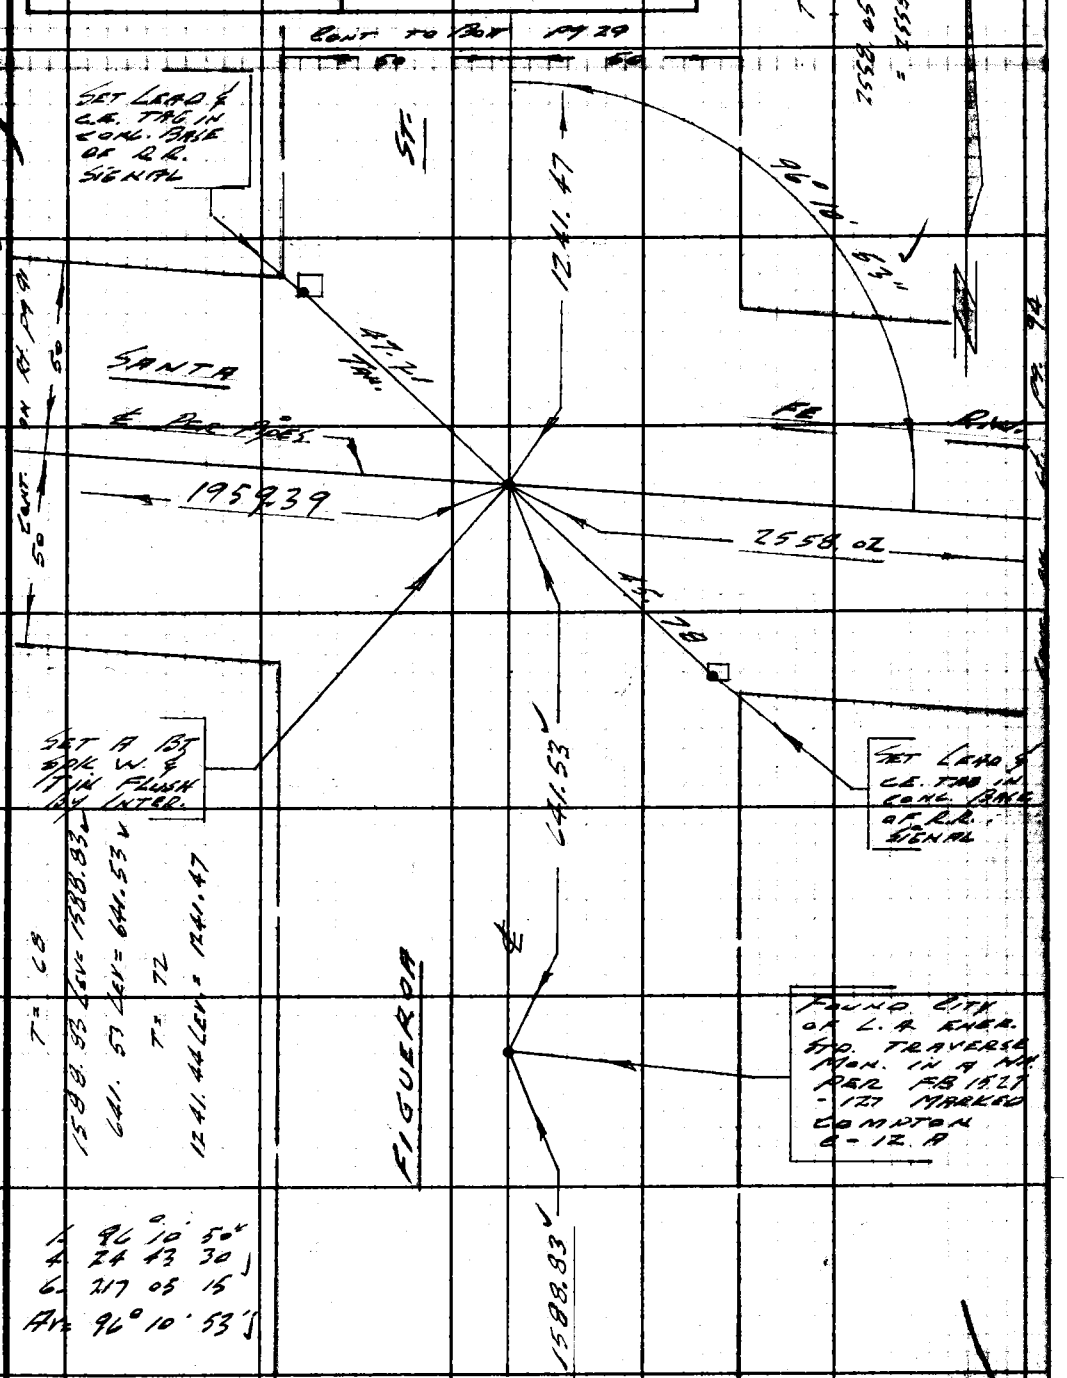

W.S. 28, B 2

Note: Any Additions or Changes on This Sheet Must be Made or Circled in Red Ink With Date and Name of Person Making Change.

Do not extend this side of this line.

PLEASE RETURN TO
LOS ANGELES COUNTY ENGINEER
700 Los Angeles County Engineering Bldg.

76F309S S&E #247 11-58

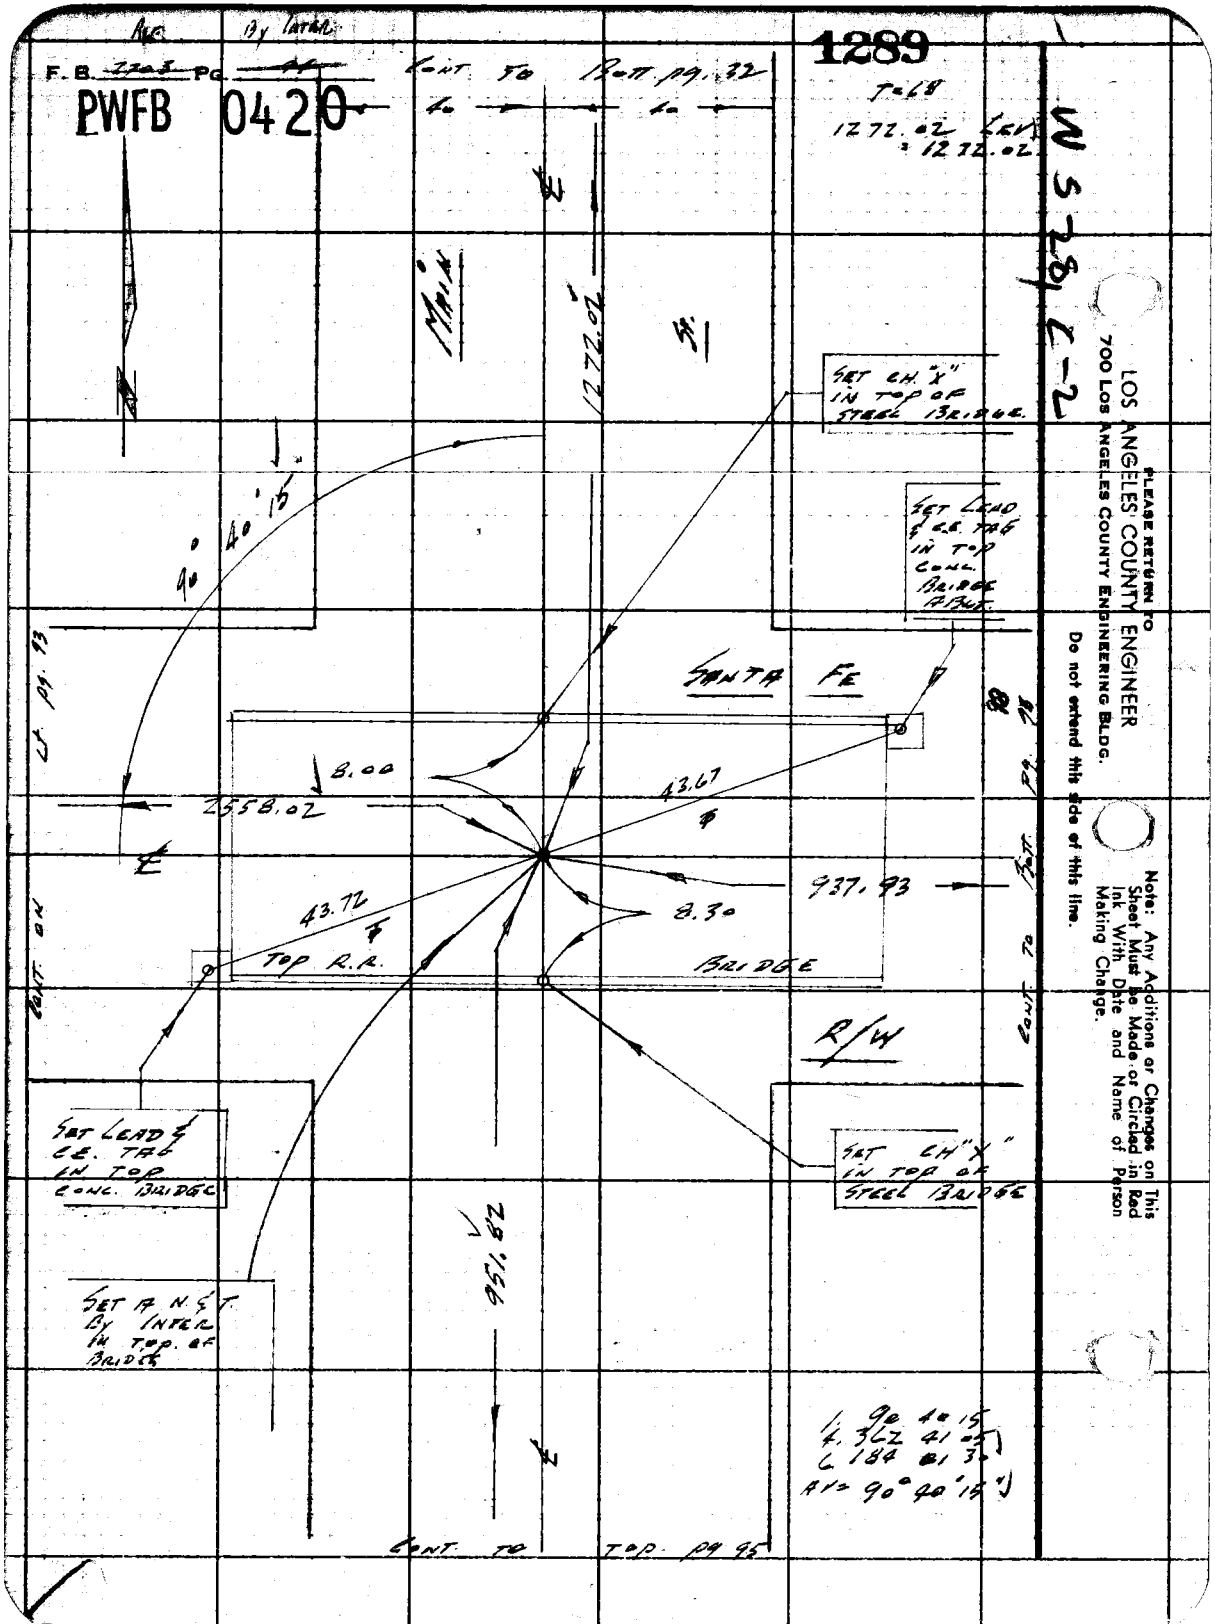

F. B. 2203 PG. 44
PWFB 0420
1289
CONT. TO BOTT. PG. 32
40
40
T=68
1272.02 LEV.
= 1272.02
W S 28, C-2
MAIN
1272.02
SET CH. "X" IN TOP OF STEEL BRIDGE.
SET LEAD & C.E. TAG IN TOP CONC. BRIDGE ABUT.
90° 40' 15"
SANTA FE
8.00
2558.02
43.67
937.93
8.30
43.72
TOP R.R.
BRIDGE
R/W
SET LEAD & C.E. TAG IN TOP CONC. BRIDGE
SET CH "X" IN TOP OF STEEL BRIDGE
SET A N. & T. BY INTER. IN TOP. OF BRIDGE
951.82
CONT. ON
CONT. TO BOTT. PG. 98
CONT. TO TOP PG 95
1. 90 40 15
4. 362 41 05
6. 184 01 30
AV = 90° 40' 15"
PLEASE RETURN TO
LOS ANGELES COUNTY ENGINEER
700 LOS ANGELES COUNTY ENGINEERING BLDG.
Do not extend this side of this line.
Note: Any Additions or Changes on This Sheet Must be Made or Circled in Red Ink With Date and Name of Person Making Change.

PWFB 0420 1290

Notes Ck'd by G. E. BARR	Survey of Lomita Area & Survey
Map No. B-2938	IN 03a3.00 Tape 0192 Std. 68 °F
Office Work G. D. BAILEY	Surveyed by C.K. LIND
Checked G. E. BARR	Notes LIND Date 6-18-61
Date JUN '65	Indexed C. J. GALLI

F. B. ~~2705~~ Pg. ~~95~~

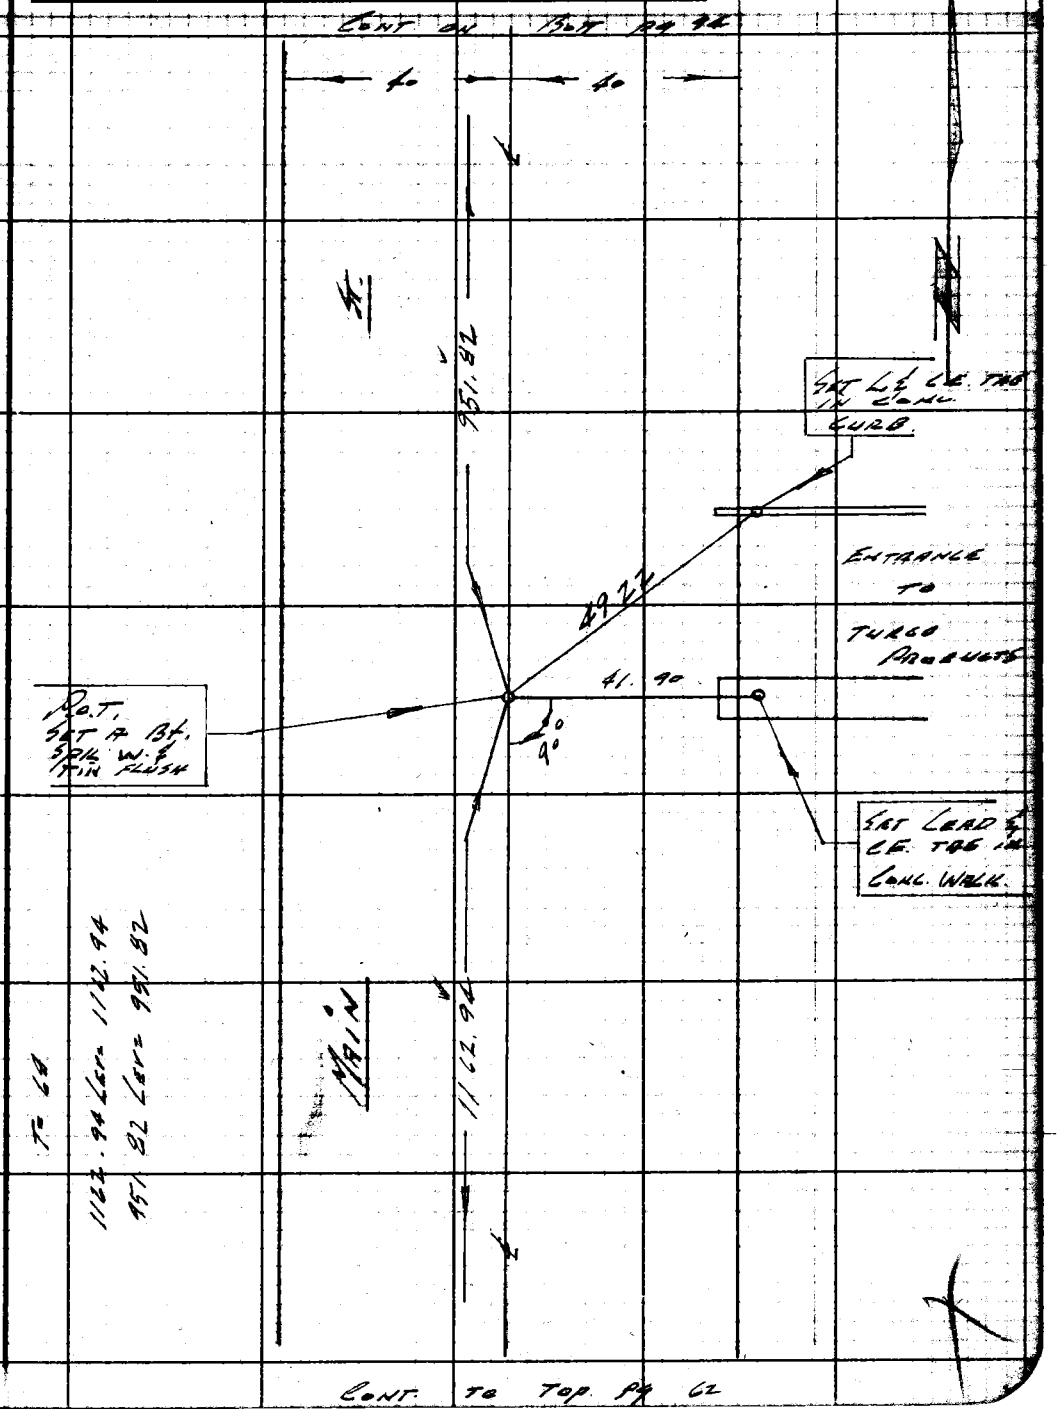

Note: Any Additions or Changes on This Sheet Must be Made or Circled in Red Ink With Date and Name of Person Making Change.

Do not extend notes this side of this line.

RETURN TO
LOS ANGELES COUNTY ENGINEER
700 LOS ANGELES COUNTY ENGINEERING BLDG.

763095 CE #247—7-53

F.B. 4707 PG. 96

Cont. to Bot. pg. 97

Cont. From Lt. pg 87

RETURN TO
LOS ANGELES COUNTY ENGINEER
900 Los Angeles County Engineering Bldg.

Do not extend notes this side of this line.

Note: Any Additions or Changes on This Sheet Must be Made or Circled in Red Ink With Date and Name of Person Making Change.

PWFB 0420

1292

Notes Ck'd by	Survey of LOMITA AREA E SURVEY
Map No.	JN 0703.00 Tape 0192 Std 68 °F
Office Work	Surveyed by E.K. LIND
Checked	Notes LIND Date 6-18-61
Date	Indexed C. J. GALLI

F. B. ~~4709~~ PG. ~~92~~

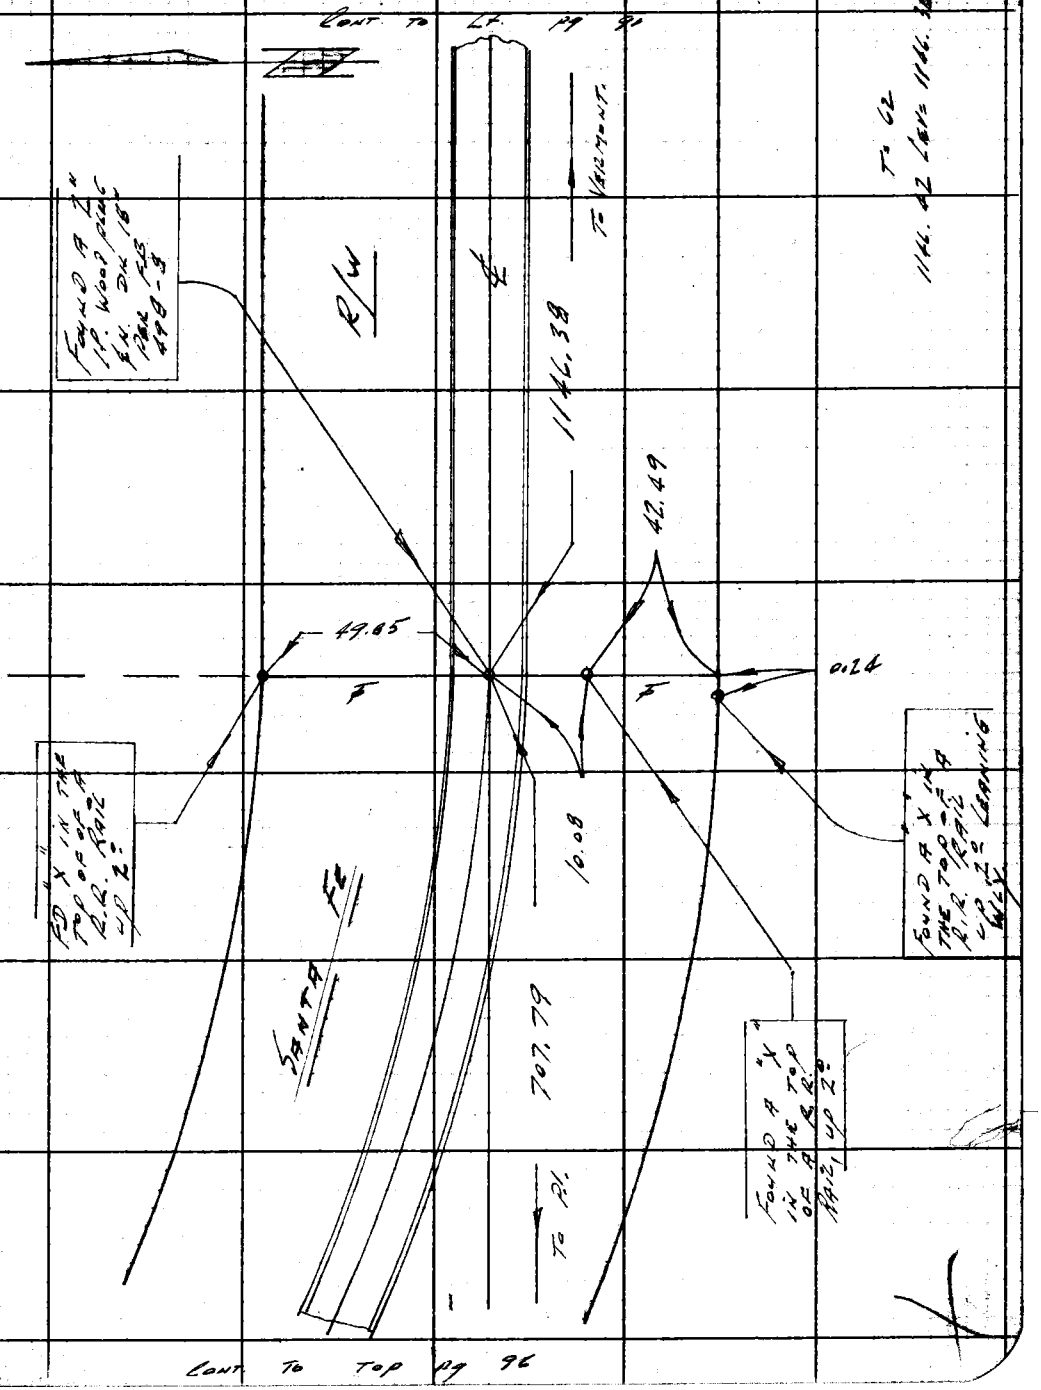

Note: Any Additions or Changes on This Sheet Must Be Made or Circled in Red Ink With Date and Name of Person Making Change.

Do not extend notes this side of this line.

RETURN TO
LOS ANGELES COUNTY ENGINEER
900 LOS ANGELES COUNTY ENGINEERING BLDG.

763095 CE #247 7-53

F. B. ~~1293~~ PG. ~~93~~

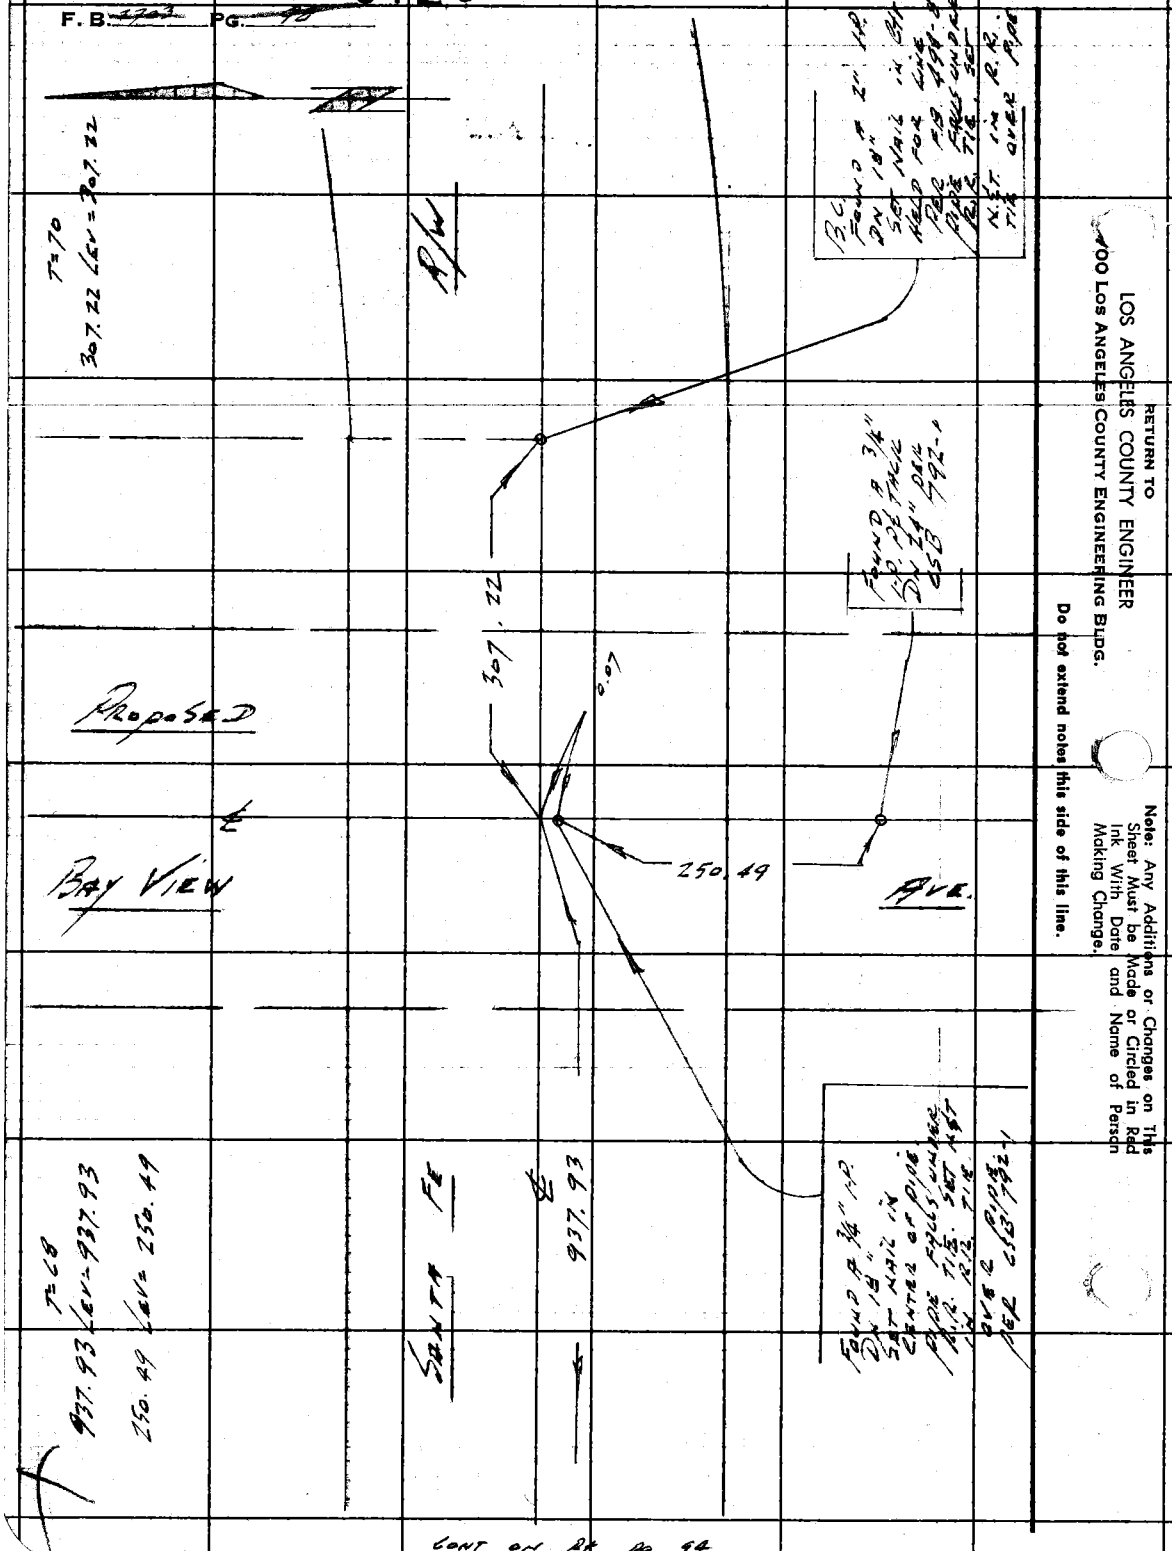

RETURN TO
LOS ANGELES COUNTY ENGINEER
900 Los Angeles County Engineering Bldg.
Do not extend notes this side of this line.
Note: Any Additions or Changes on This Sheet Must be Made or Circled in Red Ink With Date and Name of Person Making Change.

PWFB 0420

1294

Notes Ck'd by	Survey of LOMITA AREA & SURVEY
Map No.	JN 0303.00 Tape 0192 Std 68 °F
Office Work	Surveyed by LIND
Checked	Notes LIND Date 7-7-61
Date	Indexed C. J. GALLI

F. B. 2703 PG. 99

CONT. TO TOP pg. 100

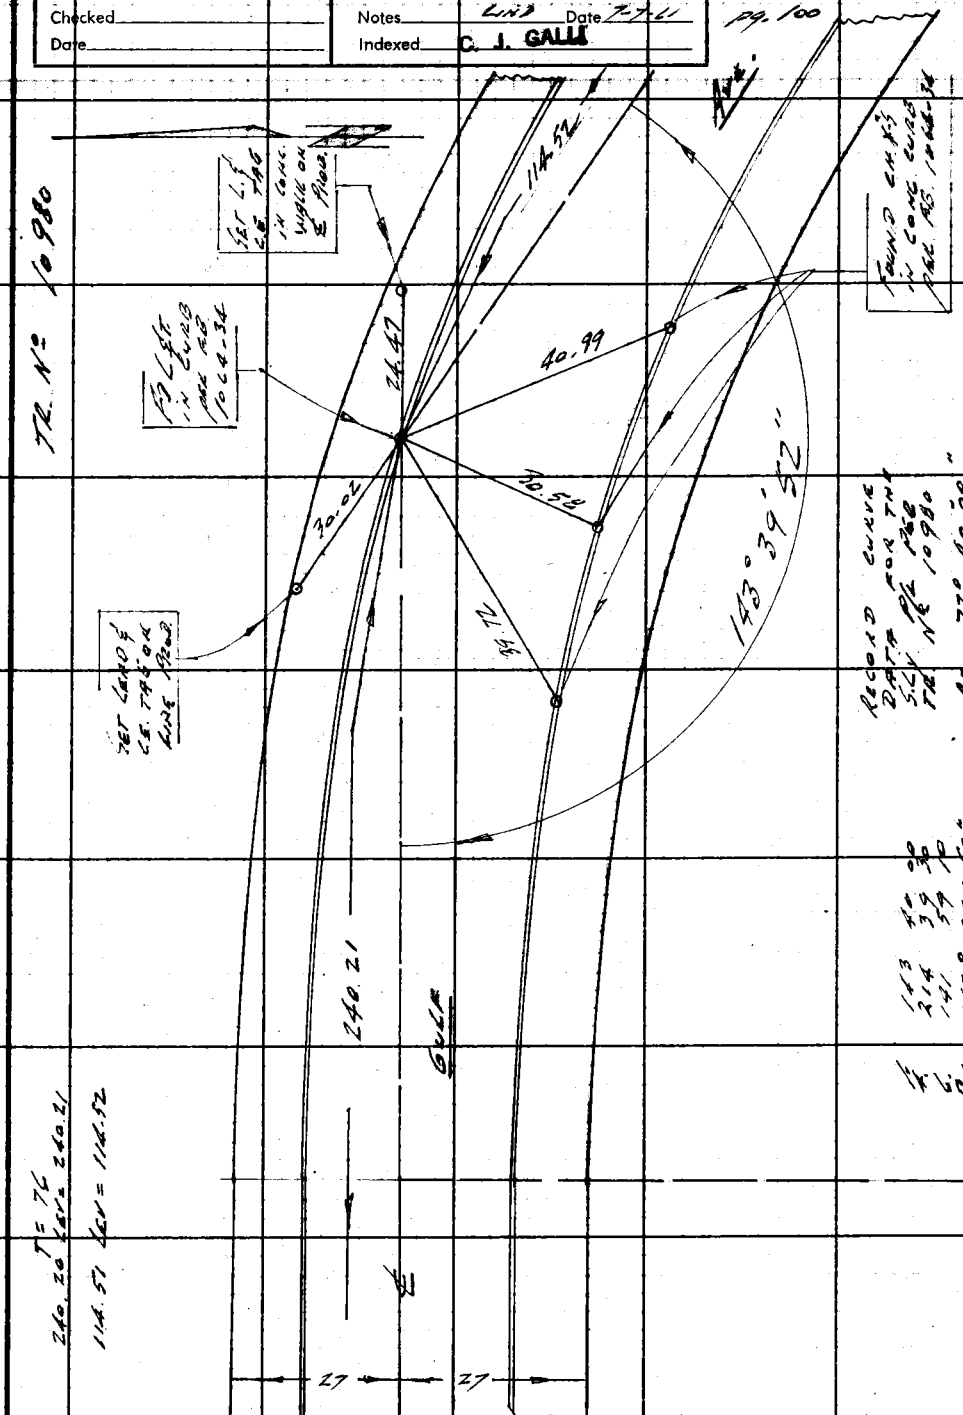

RECORD CURVE DATA FOR THE S.L.Y. P/L PER TR. No 10980

Δ= 72° 40' 00"
R= 179.53

1. 143 40 00
2. 214 39 30
3. 141 59 10
Av= 143° 39' 52"

T= 76
240.20 LEV= 240.21
114.51 LEV= 114.52

CONT. TO RT PG. 47

Note: Any Additions or Changes on This Sheet Must be Made or Circled In Red Ink With Date and Name of Person Making Change.

Do not extend notes this side of this line.

RETURN TO
LOS ANGELES COUNTY ENGINEER
700 LOS ANGELES COUNTY ENGINEERING BLDG.

76309S CE #247—7-53

PWFB 0420 1295

F. B. ~~2707~~ Pg. ~~100~~

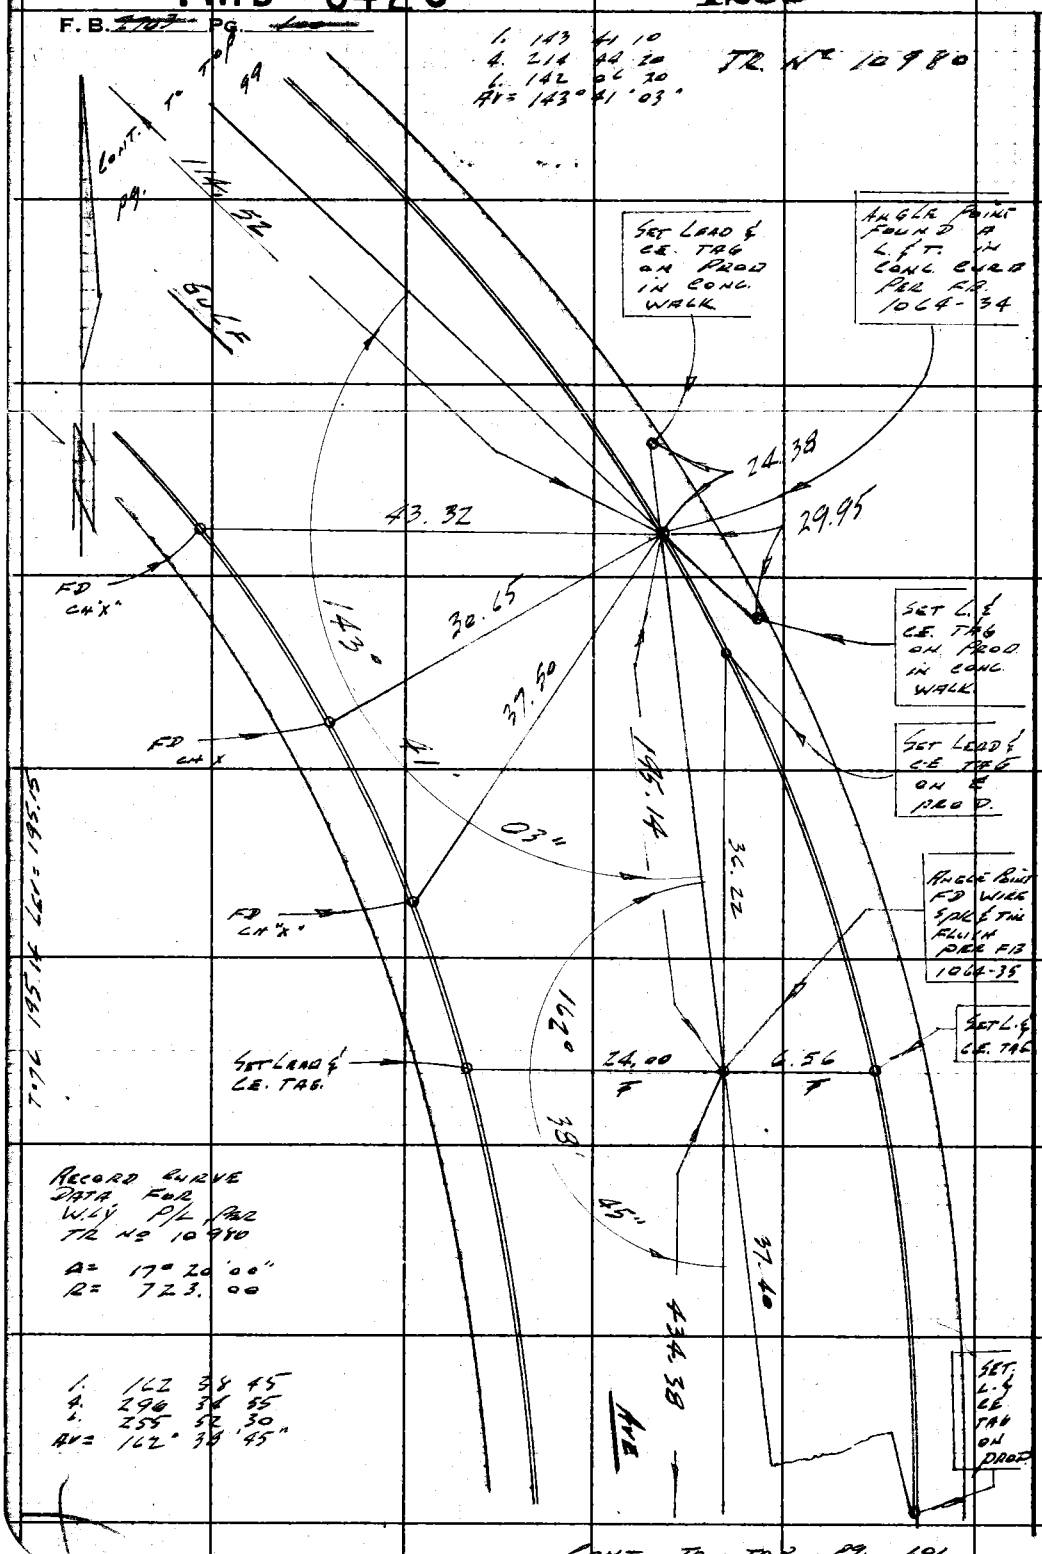

RECORD CURVE DATA FOR W.L.Y. P/L PER TR Nº 10980

Δ= 17° 20' 00"
R= 723.00

1. 162 38 45
4. 296 34 55
6. 255 52 30
AV= 162° 38' 45"

CONT. TO TOP PG. 101

RETURN TO
LOS ANGELES COUNTY ENGINEER
100 LOS ANGELES COUNTY ENGINEERING BLDG.

Do not extend notes this side of this line.

Note: Any Additions or Changes on This Sheet Must be Made or Circled in Red Ink With Date and Name of Person Making Change.

PWFB 0420

1296

Notes Ck'd by	Survey of Lomita Area & Survey
Map No.	JN 0303.00 Tape .0192 Std 68 °F
Office Work	Surveyed by C.E. Lind
Checked	Notes Lind Date 7-10-61
Date	Indexed C. J. GALLE

F. B. ~~1703~~ PG. ~~[illegible]~~

L. 90 00 05
L. 360 00 15
L. 180 00 10
Av = 90° 00' 02"

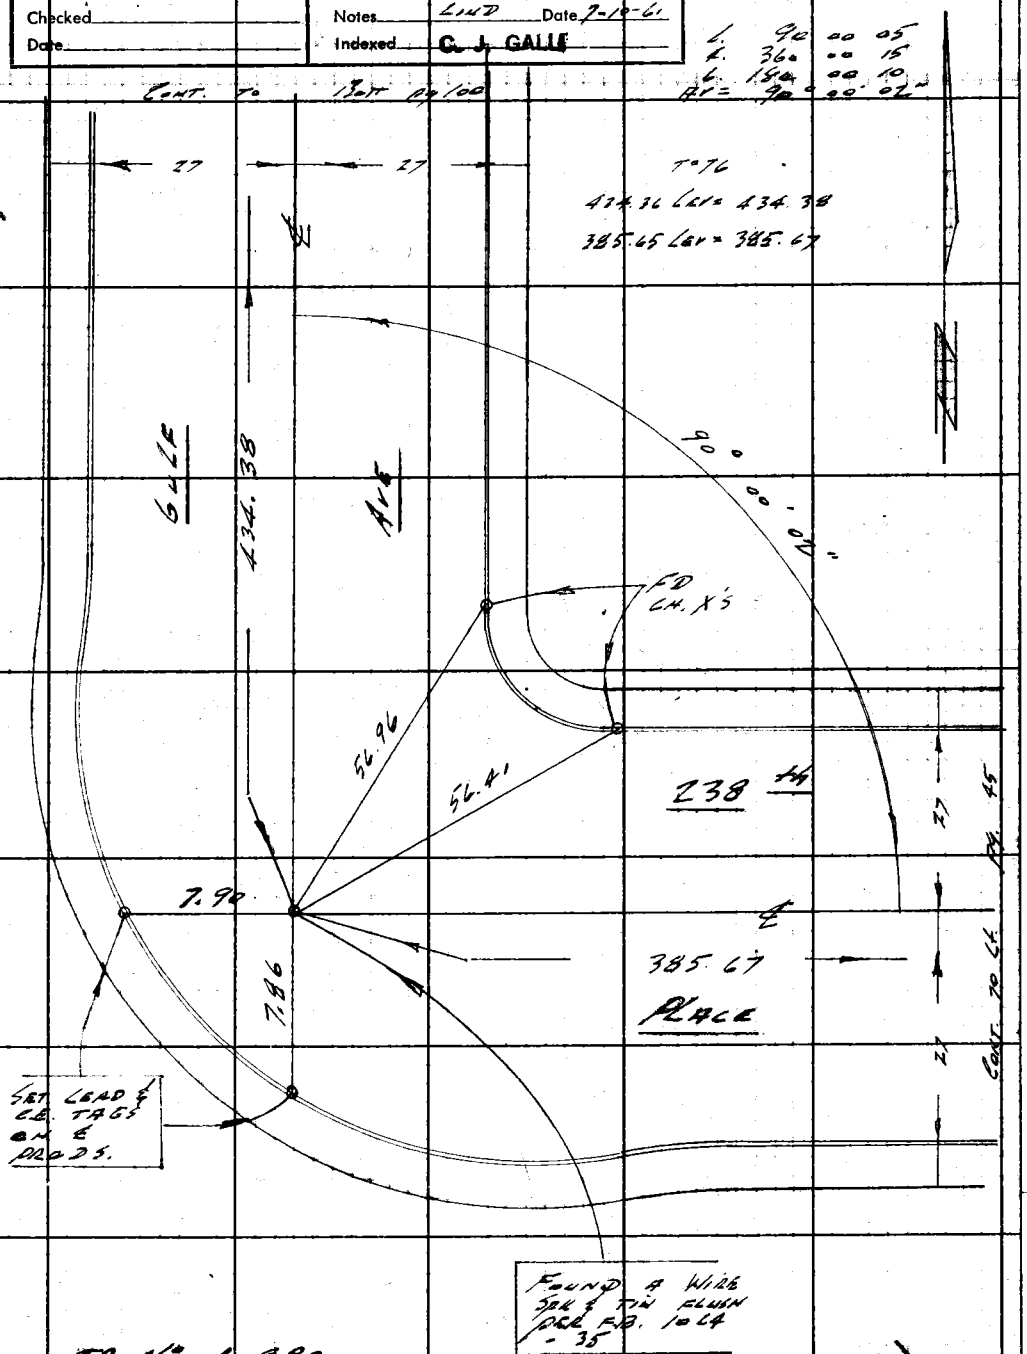

W.S 28, C-2

Note: Any Additions or Changes on This Sheet Must be Made or Circled in Red Ink With Date and Name of Person Making Change.

Do not extend notes this side of this line.

RETURN TO
LOS ANGELES COUNTY ENGINEER
100 Los Angeles County Engineering Bldg.

763095 CE #247—7-53

PWFB 0420 CONT. ON BOTT PG 105 1297

F.B. ~~2703~~ PG. ~~102~~

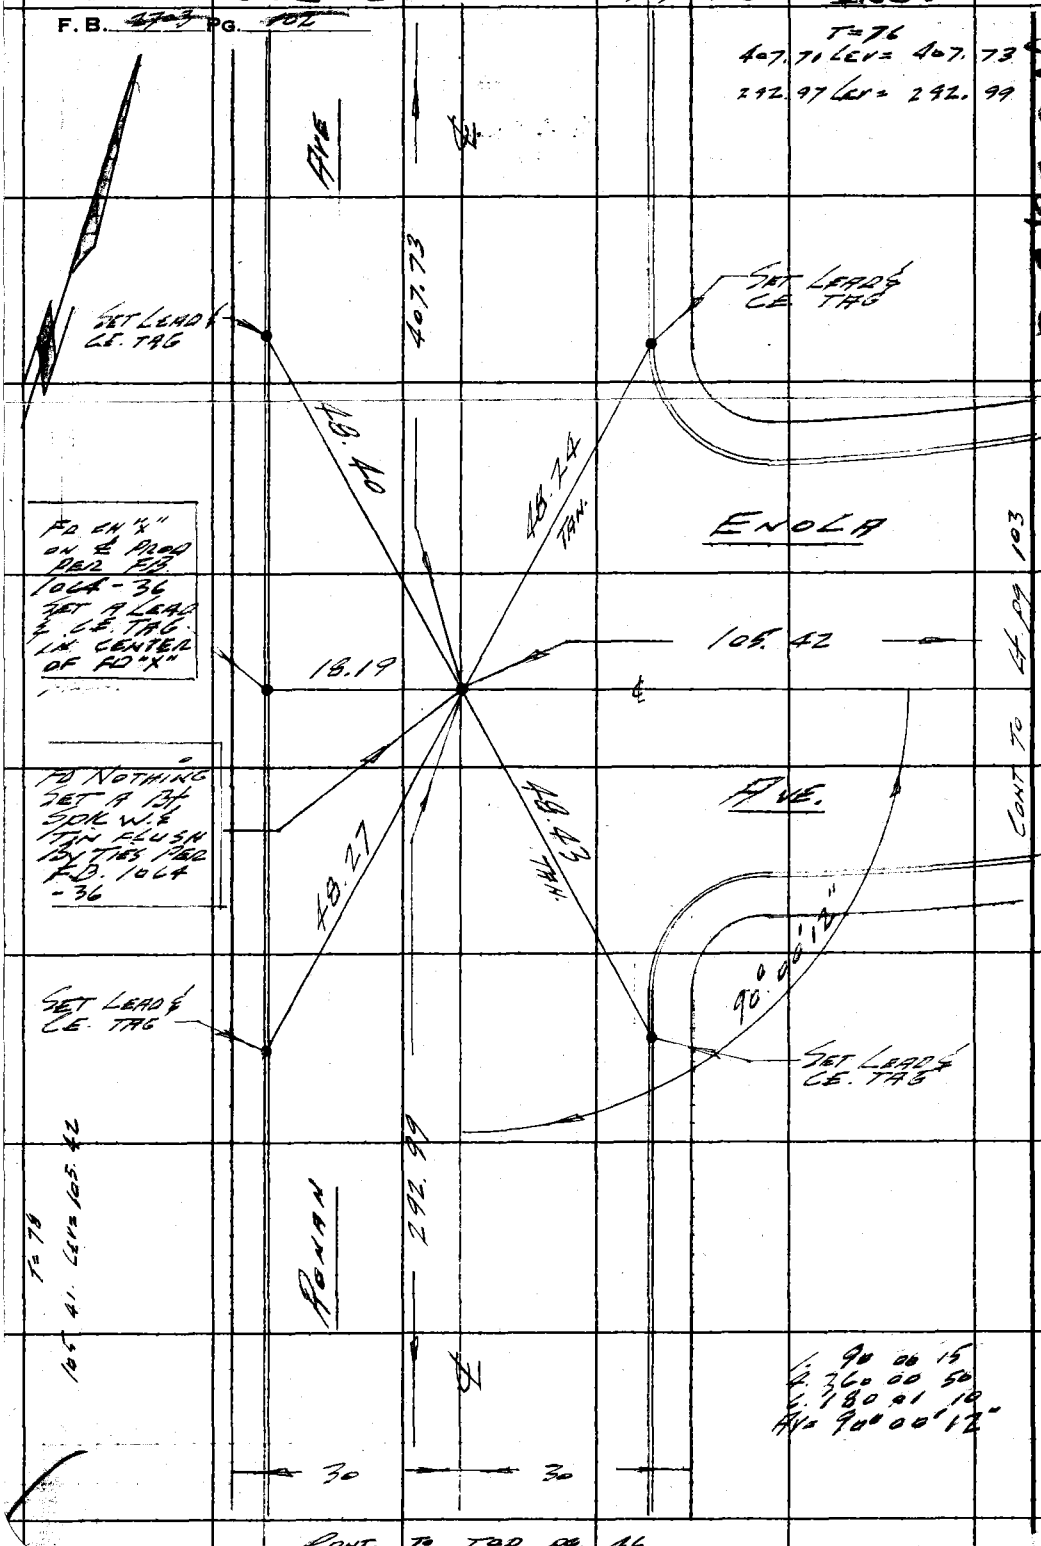

RETURN TO
LOS ANGELES COUNTY ENGINEER
700 LOS ANGELES COUNTY ENGINEERING BLDG.

Do not extend notes this side of this line.

Note: Any Additions or Changes on This Sheet Must be Made or Circled in Red Ink With Date and Name of Person Making Change.

PWFB 0420

1298

Notes Ck'd by	Survey of Comita Area & Survey
Map No.	JN 0303.07 Tape 0192 Std 68 °F
Office Work	Surveyed by C.K. Lind
Checked	Notes Lind Date 7-12-61
Date	Indexed C. J. GALLI

F. B. 2707 PG: 103

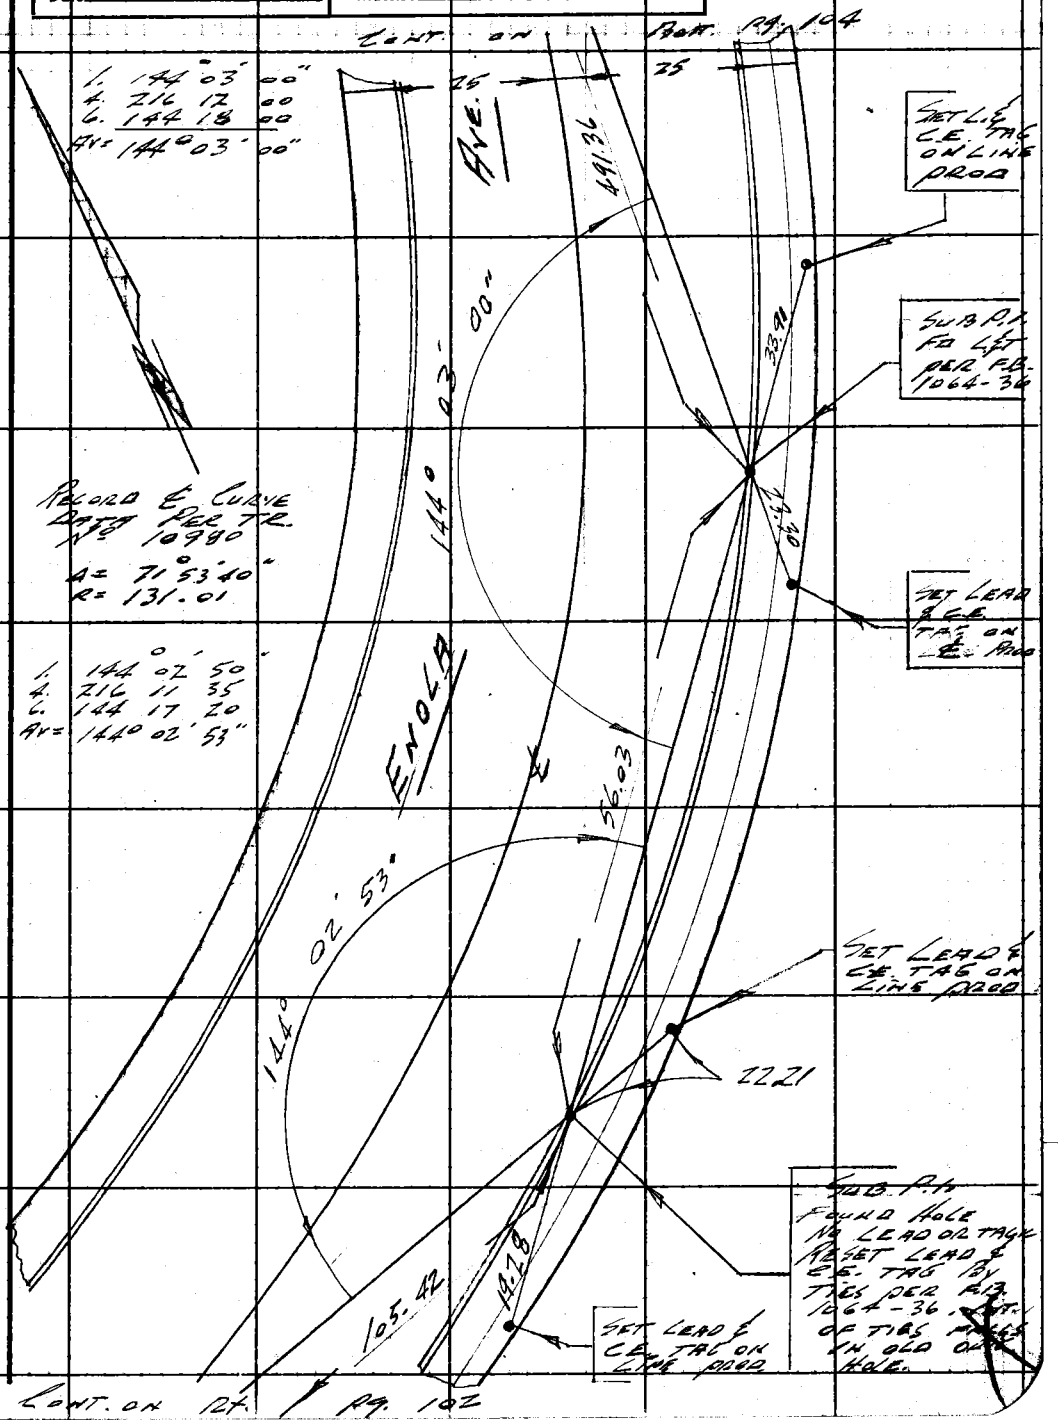

Note: Any Additions or Changes on This Sheet Must be Made or Circled In Red Ink With Date and Name of Person Making Change.

Do not extend notes this side of this line.

RETURN TO
LOS ANGELES COUNTY ENGINEER
700 Los Angeles County Engineering Bldg.

763098 CE #247—7-53

PWFB 0420

1299

F. B. 2703 PG. 104

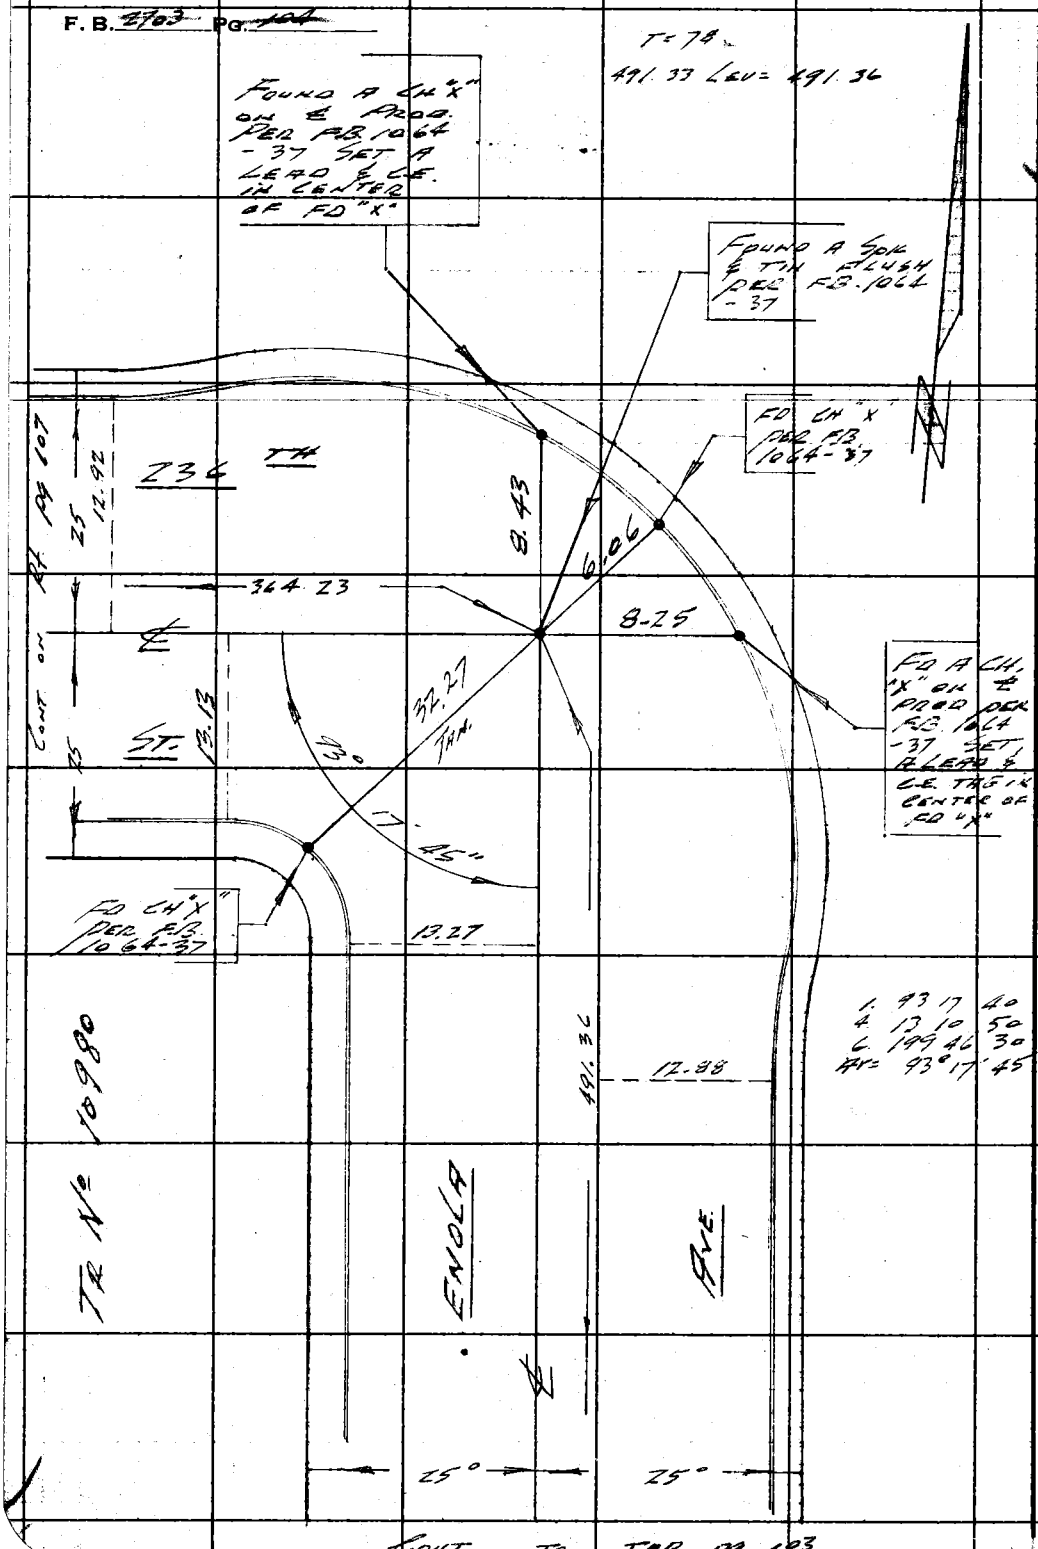

WS 28, C-2

RETURN TO
LOS ANGELES COUNTY ENGINEER
700 LOS ANGELES COUNTY ENGINEERING BLDG.

Do not extend notes this side of this line.

Note: Any Additions or Changes on This Sheet Must be Made or Circled in Red Ink With Date and Name of Person Making Change.

PWFB 0420

1300

Notes Ck'd by	Survey of Lomita Area & Survey
Map No.	JN 0303.00 Tape .0192 Std 68 °F
Office Work	Surveyed by C.K. Lind
Checked	Notes Lind Date 7-12-60
Date	Indexed C. J. Galli

F. B. ~~[illegible]~~ PG. ~~[illegible]~~

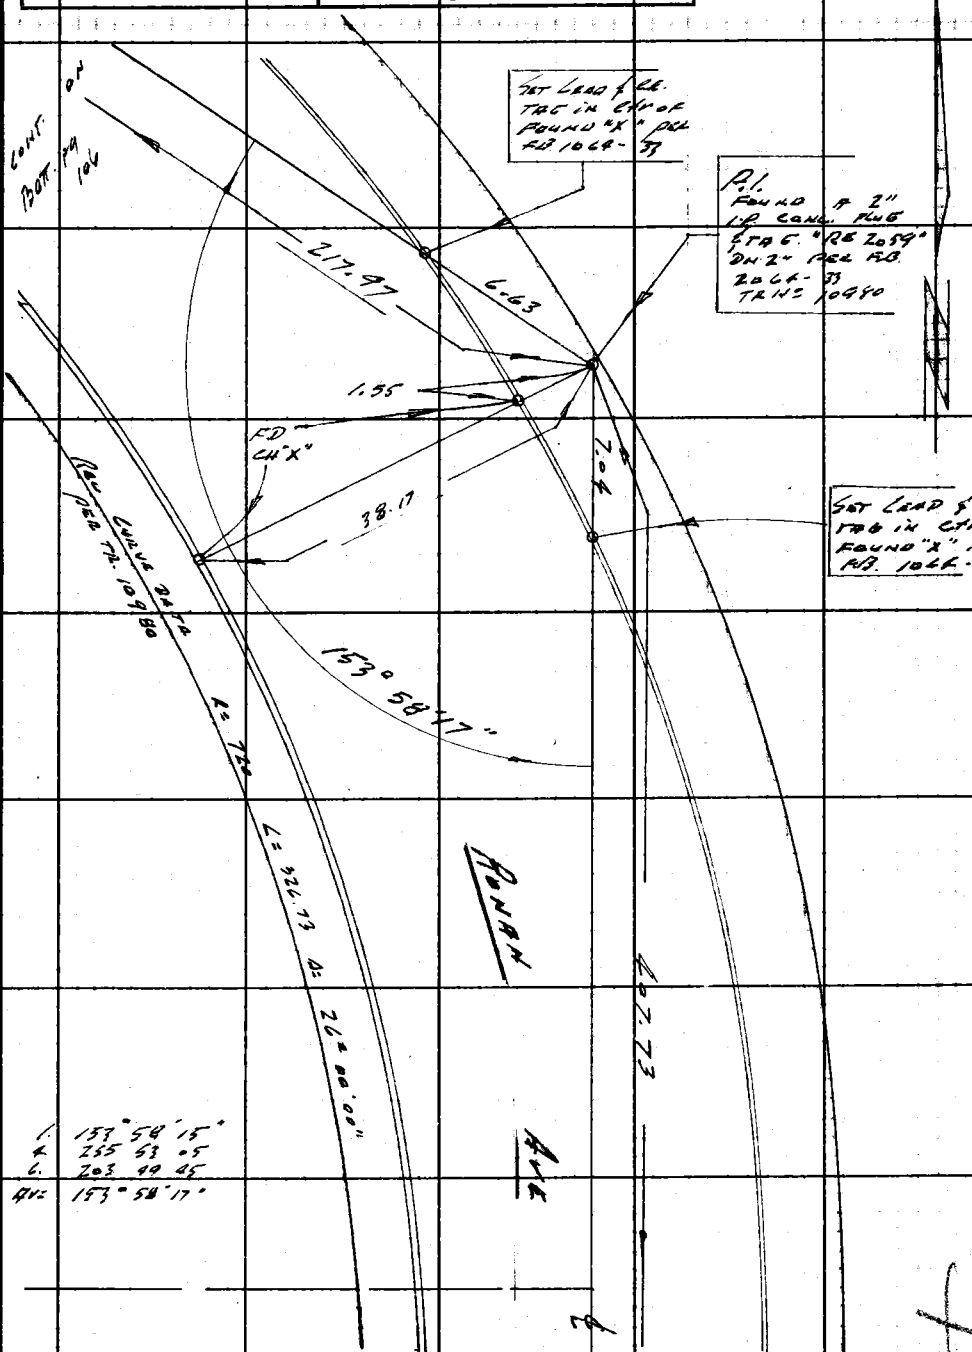

Cont. to Top pg. 102

Note: Any Additions or Changes on This Sheet Must be Made or Circled in Red Ink With Date and Name of Person Making Change.

Do not extend notes this side of this line.

RETURN TO
LOS ANGELES COUNTY ENGINEER
700 Los Angeles County Engineering Bldg.

763098 CE #247—7-53

PWFB 0420 1301, 1302

F.B. 2763 PG. ~~106~~

TR No 10980

T= 76

311.39 LEV= 311.41

217.96 LEV= 217.97

1. 137 30 00
4. 189 59 40
6. 104 59 26
AV= 137 29 54

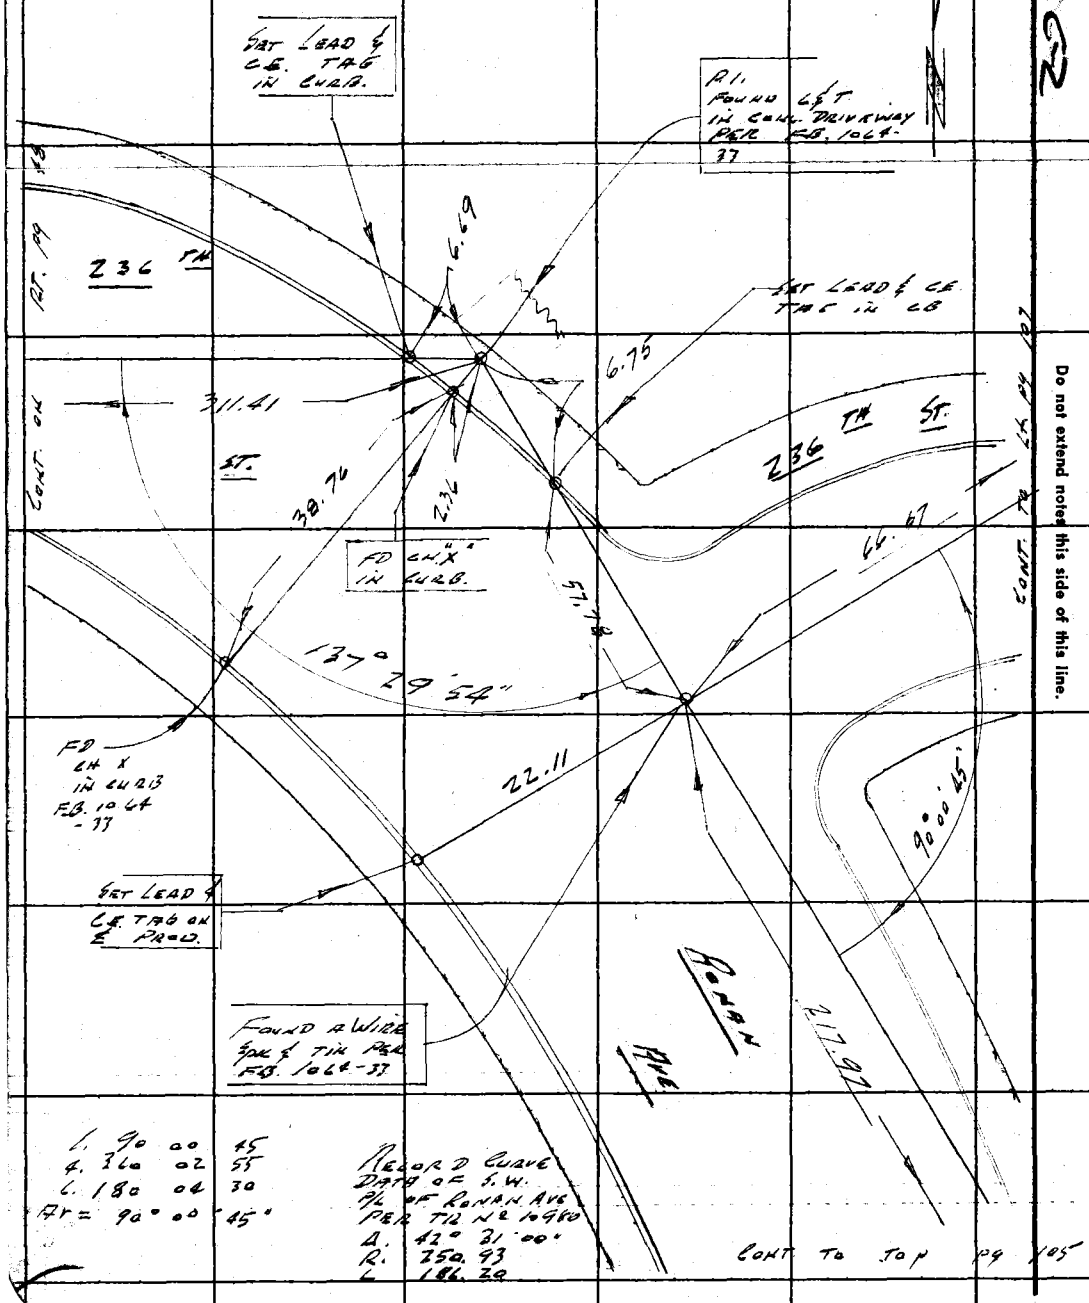

1. 90 00 45
4. 360 02 55
6. 180 04 30
AV= 90° 00' 45"

RECORD CURVE DATA OF S.W. P/L OF RONAN AVE PER TR No 10980
Δ. 42° 31' 00"
R. 250.93
L. 186.20

CONT TO TOP PG 105

RETURN TO
LOS ANGELES COUNTY ENGINEER
700 LOS ANGELES COUNTY ENGINEERING BLDG.

Do not extend notes this side of this line.

Note: Any Additions or Changes on This Sheet Must be Made or Circled In Red Ink With Date and Name of Person Making Change.

PWFB 0420 1303, 1304

Notes Ck'd by	Survey of Lomita Area & Survey
Map No.	JN 0303.00 Tape #192 Std 68 °F
Office Work	Surveyed by C.K. Lind
Checked	Notes Lind Date 7-12-61
Date	Indexed G. J. GALLI

F. B. 2703 PG. 109

W.S. 28, C-2

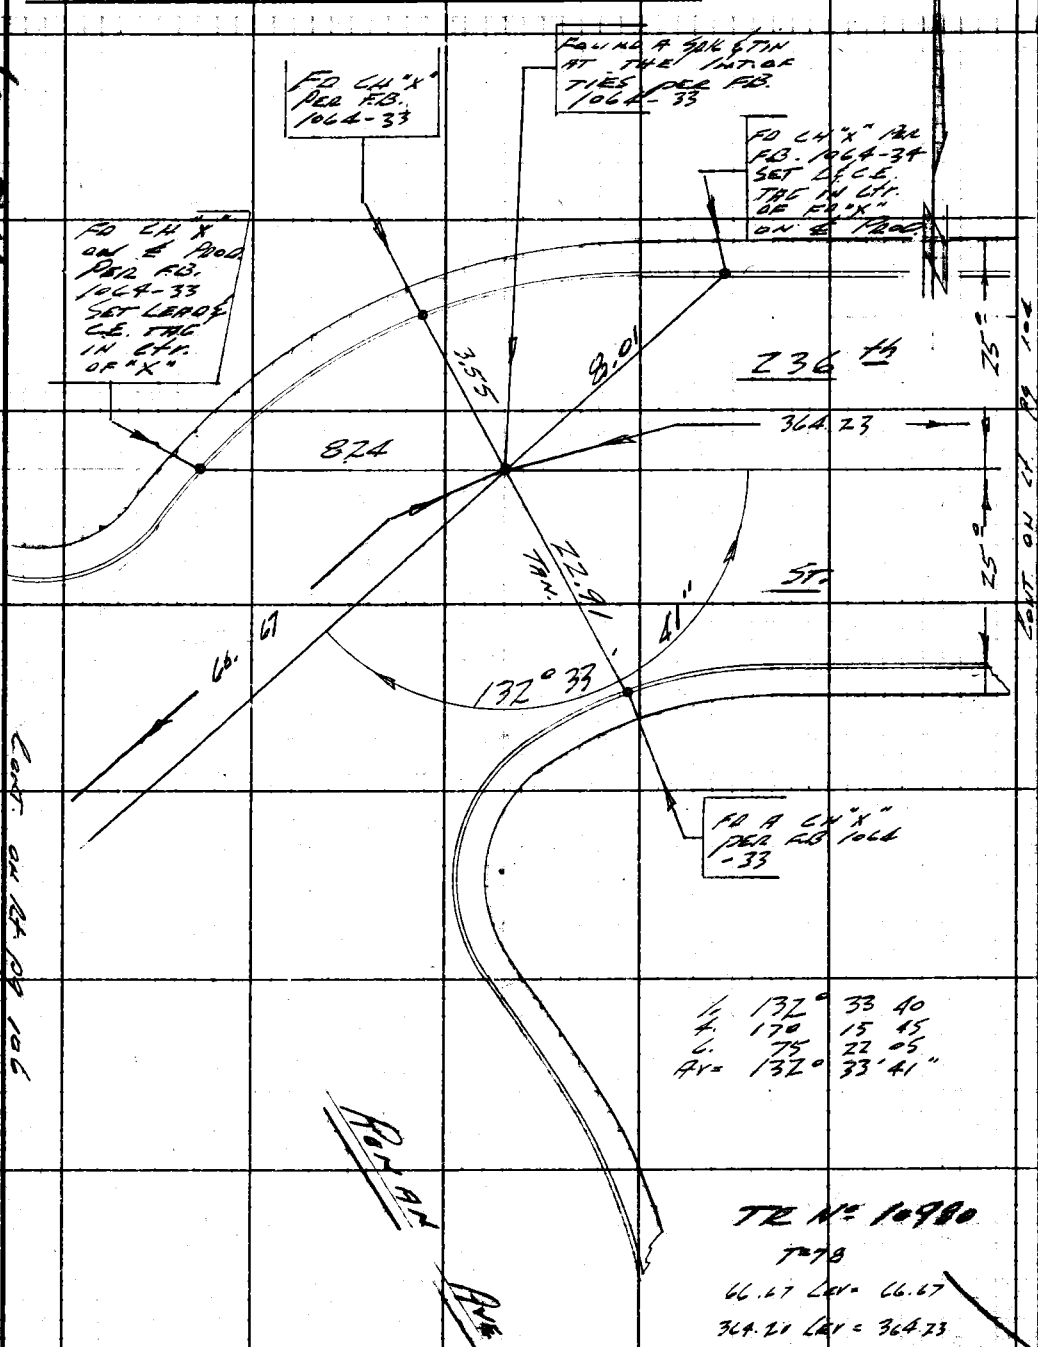

Note: Any Additions or Changes on This Sheet Must be Made or Circled in Red Ink With Date and Name of Person Making Change.

Do not extend notes this side of this line.

RETURN TO
LOS ANGELES COUNTY ENGINEER
400 LOS ANGELES COUNTY ENGINEERING BLDG.

763095 CE #247—7-53

PWFB 0420

1305

F. B. ~~2703~~ PG. ~~108~~

CONT. TO BOTT. PG. 110

MS 28, C-2

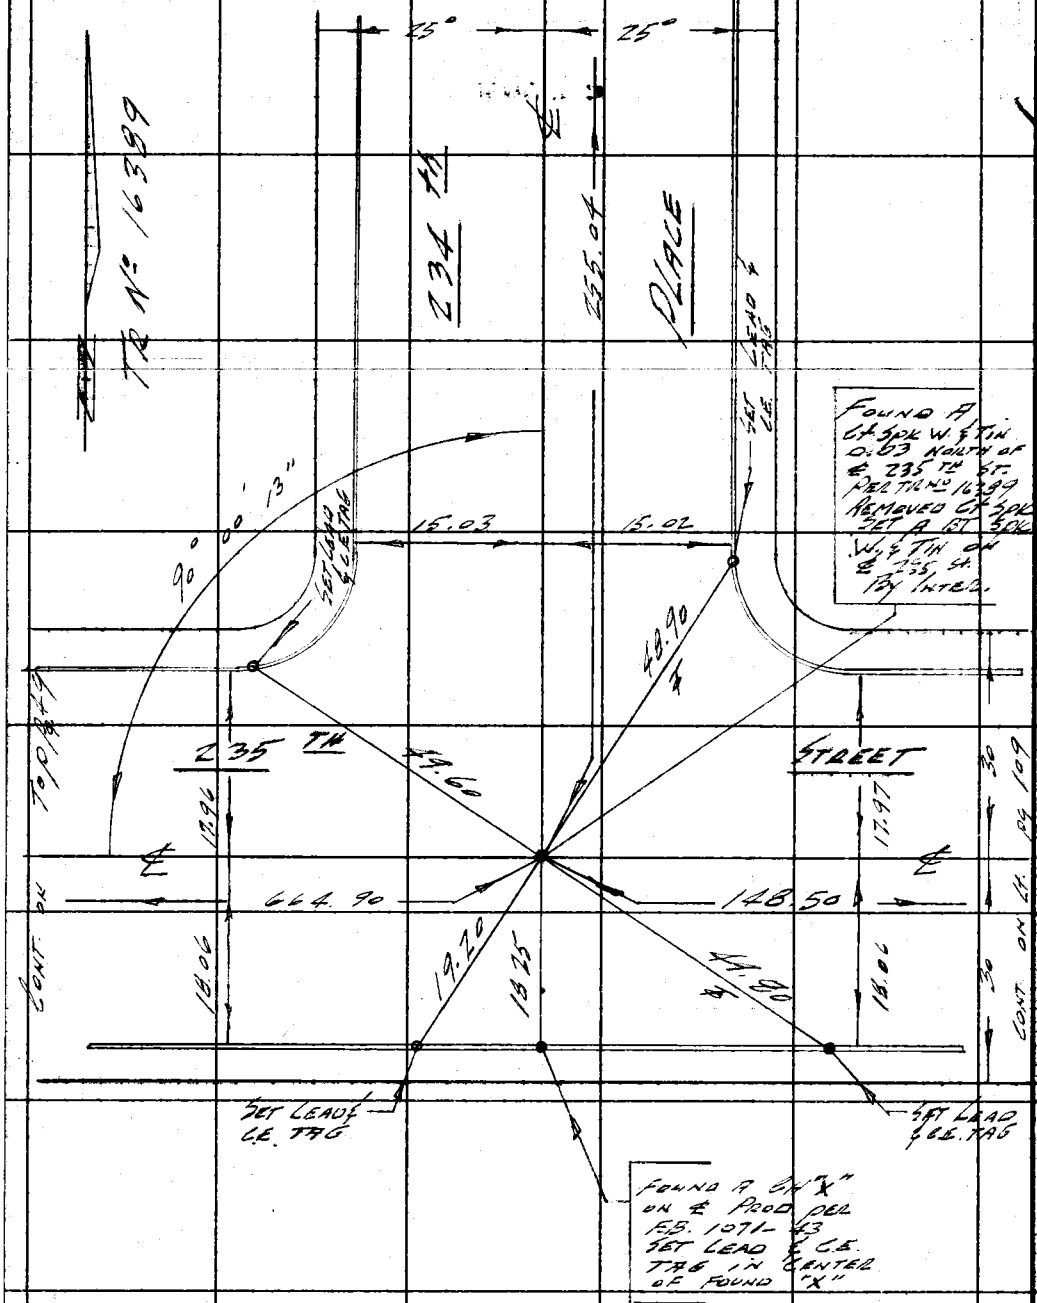

1. 90 00 15
4. 360 01 00
6. 180 01 20
Ar= 90° 00' 13"

T= 68

664.90 Lev= 664.90

148.50 Lev= 148.50

RETURN TO
LOS ANGELES COUNTY ENGINEER
700 LOS ANGELES COUNTY ENGINEERING BLDG.

Do not extend notes this side of this line.

Note: Any Additions or Changes on This Sheet Must be Made or Circled in Red Ink With Date and Name of Person Making Change.

PWFB 0420

1306

Notes Ck'd by	Survey of Lomita Area & Survey
Map No.	JN 0303.00 Tape 0192 Std. 68 °F
Office Work	Surveyed by C.E. Lind
Checked	Notes Lind Date 8-1-61
Date	Indexed G. J. GALLI

F. B. ~~1703~~ PG. ~~109~~

W.S. 28 C-2

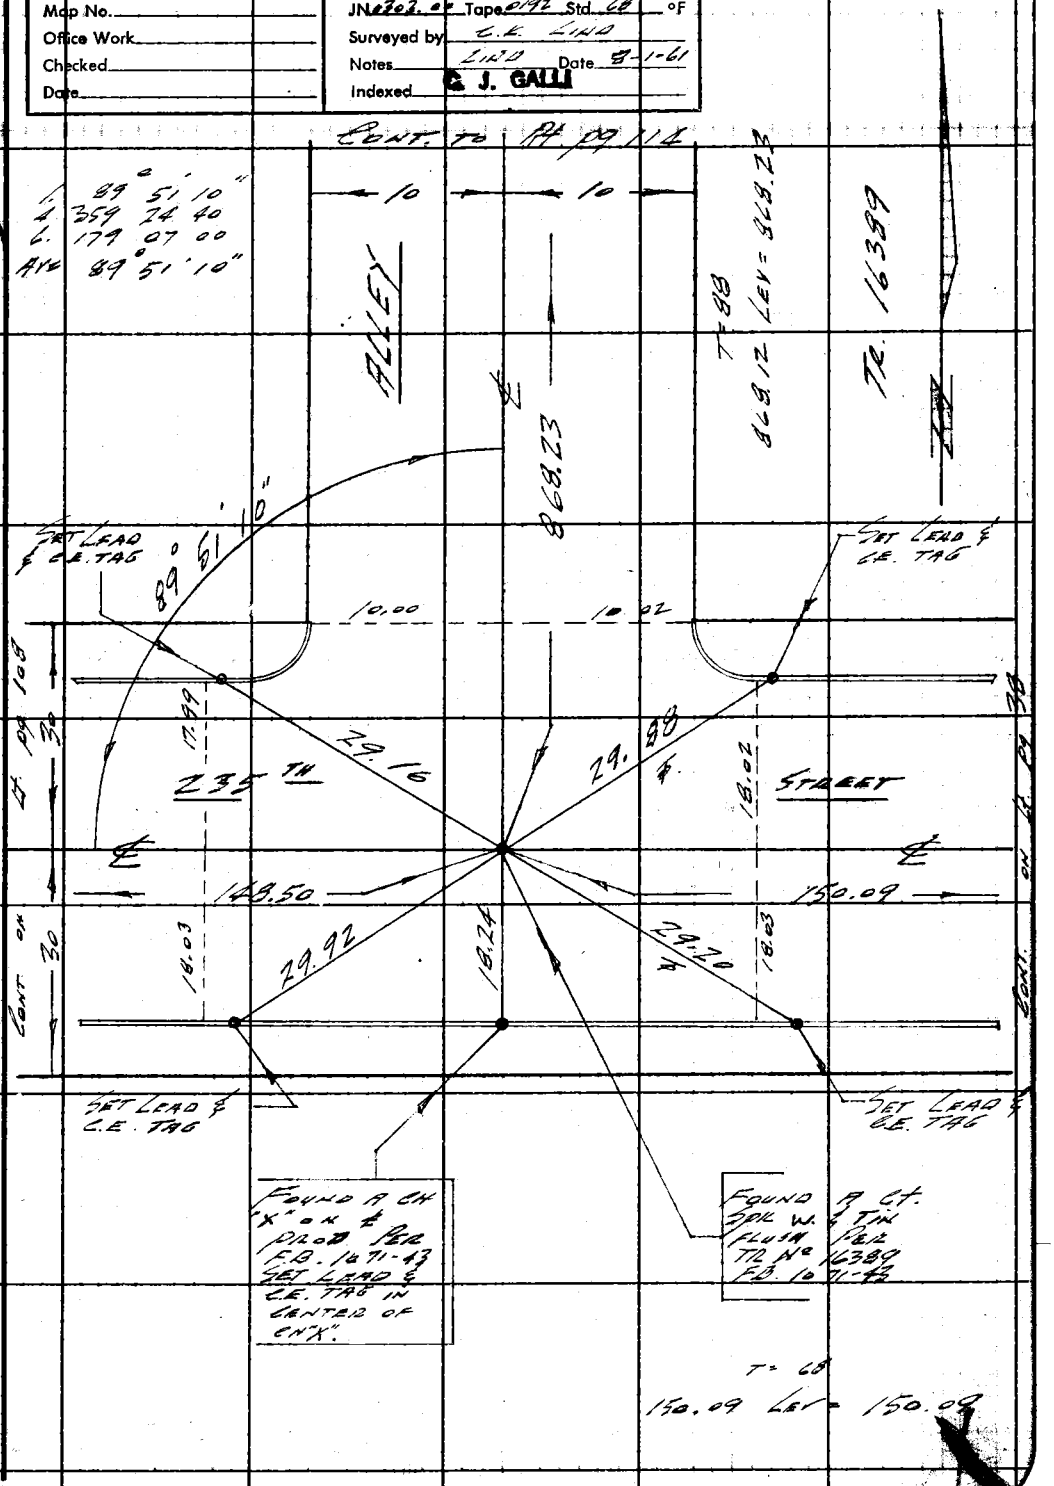

Note: Any Additions or Changes on This Sheet Must be Made or Circled in Red Ink With Date and Name of Person Making Change.

Do not extend notes this side of this line.

RETURN TO
LOS ANGELES COUNTY ENGINEER
700 LOS ANGELES COUNTY ENGINEERING BLDG.

763098 CE #247—7-53

PWFB 0420 1307

F. B. 2703 Pg. 110

TR No 16389

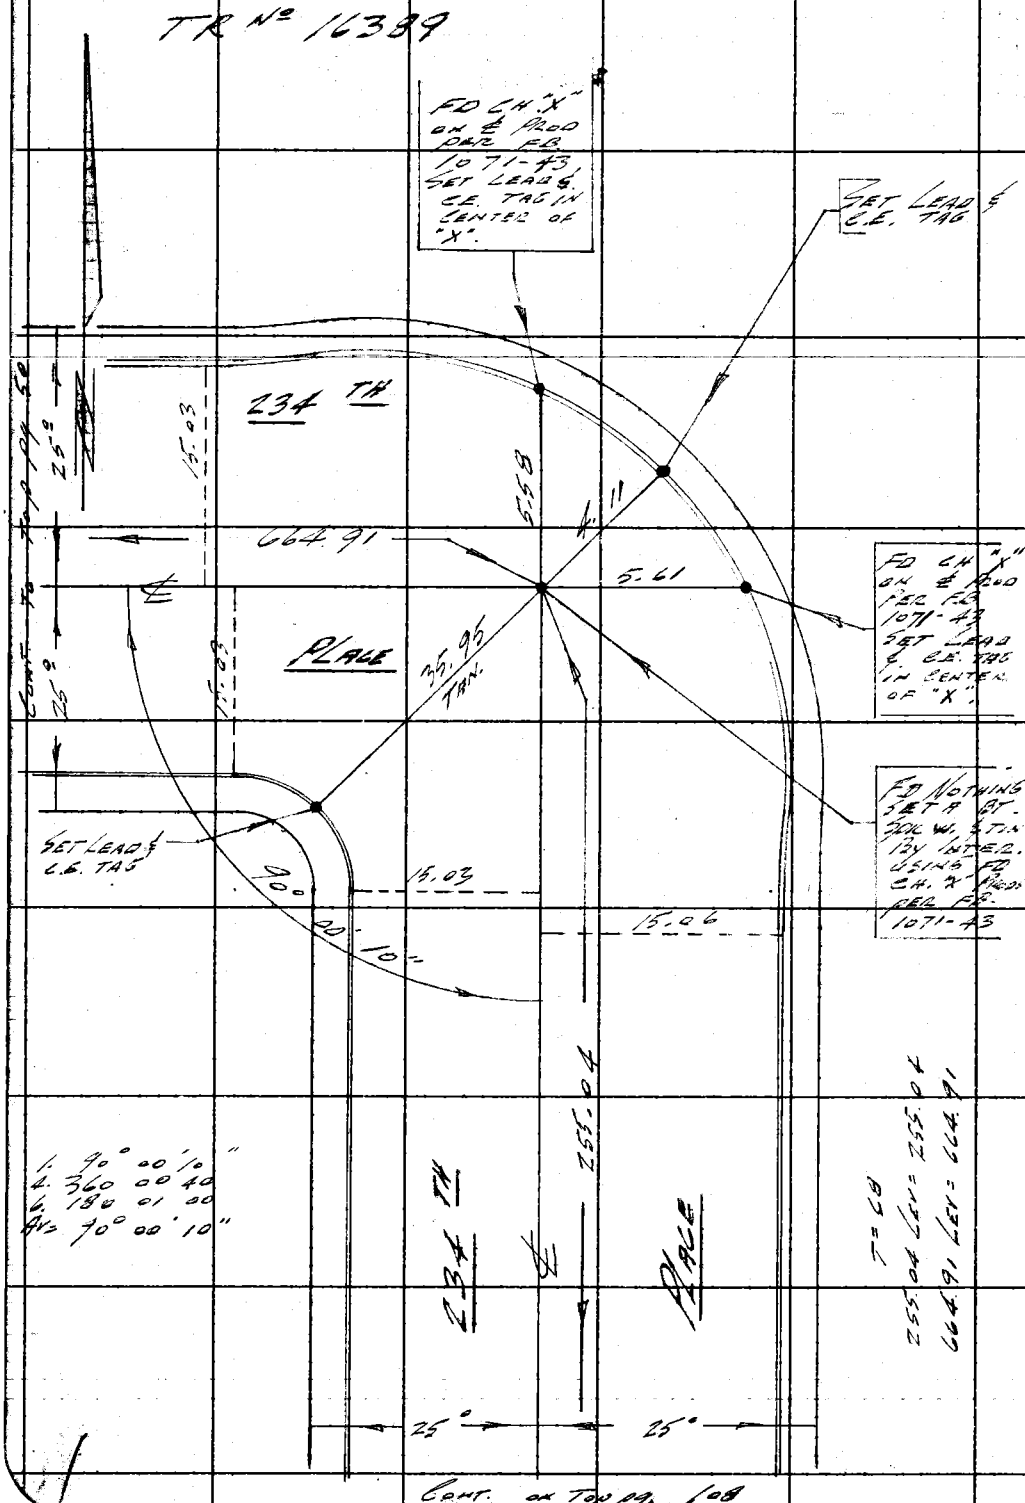

WS28 C-2

RETURN TO
LOS ANGELES COUNTY ENGINEER
700 LOS ANGELES COUNTY ENGINEERING BLDG.

Do not extend notes this side of this line.

Note: Any Additions or Changes on This Sheet Must be Made or Circled in Red Ink With Date and Name of Person Making Change.

PWFB 0420 1308

Notes Ck'd by	Survey of LOMITA AREA ℄ SURVEY
Map No.	JN 0303.09 Tape 0192 Std. 68 °F
Office Work	Surveyed by C.K. LIND
Checked	Notes LIND Date 8-3-61
Date	Indexed G. J. GALLI

F. B. ~~2709~~ PG. ~~11~~

W.S. 28, C-2

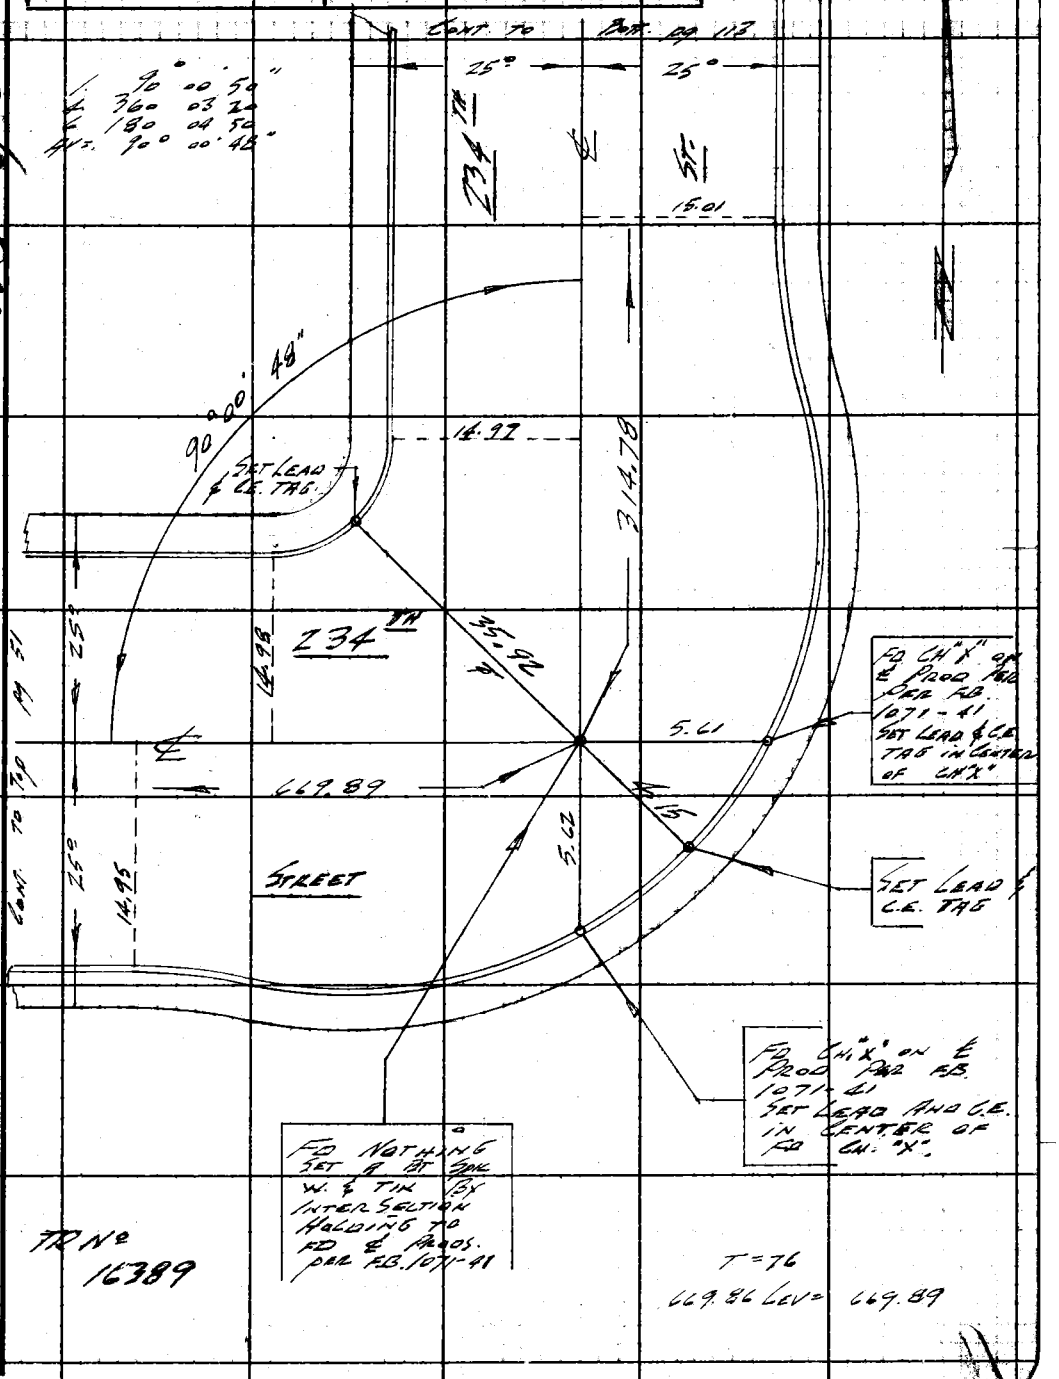

Note: Any Additions or Changes on This Sheet Must be Made or Circled in Red Ink With Date and Name of Person Making Change.

Do not extend notes this side of this line.

RETURN TO
LOS ANGELES COUNTY ENGINEER
400 LOS ANGELES COUNTY ENGINEERING BLDG.

763098 CE #247—7-53

PWFB 0420

1309

F. B. ~~2303~~ PG. ~~112~~

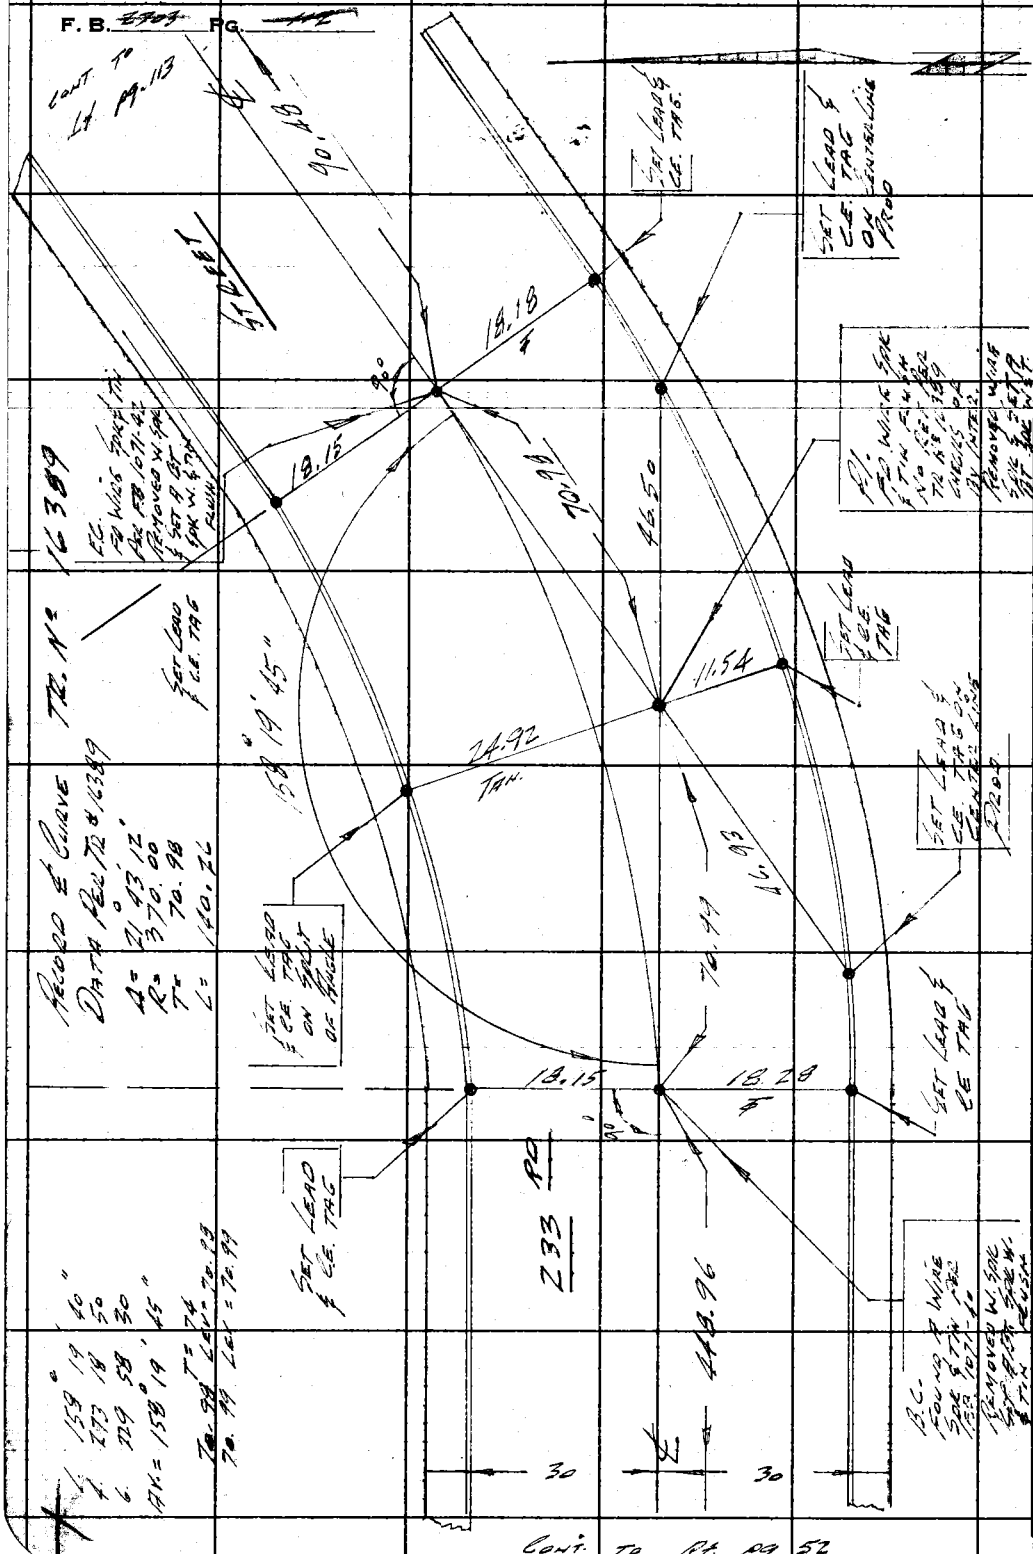

RETURN TO
LOS ANGELES COUNTY ENGINEER
1700 LOS ANGELES COUNTY ENGINEERING BLDG.

Do not extend notes this side of this line.

Note: Any Additions or Changes on This Sheet Must be Made or Circled in Red Ink With Date and Name of Person Making Change.

CONT. TO Rt. pg 52

PWFB 0420 **1310**

Notes Ck'd by	Survey of Lomita Area & Survey
Map No.	JN 4303.00 Tape 0192 Std 68 °F
Office Work	Surveyed by C. J. Lind
Checked	Notes Lind Date 8-3-61
Date	Indexed C. J. GALLI

F. B. ~~1905~~ PG. ~~113~~

TR No 16389

W.S. 28, C-2

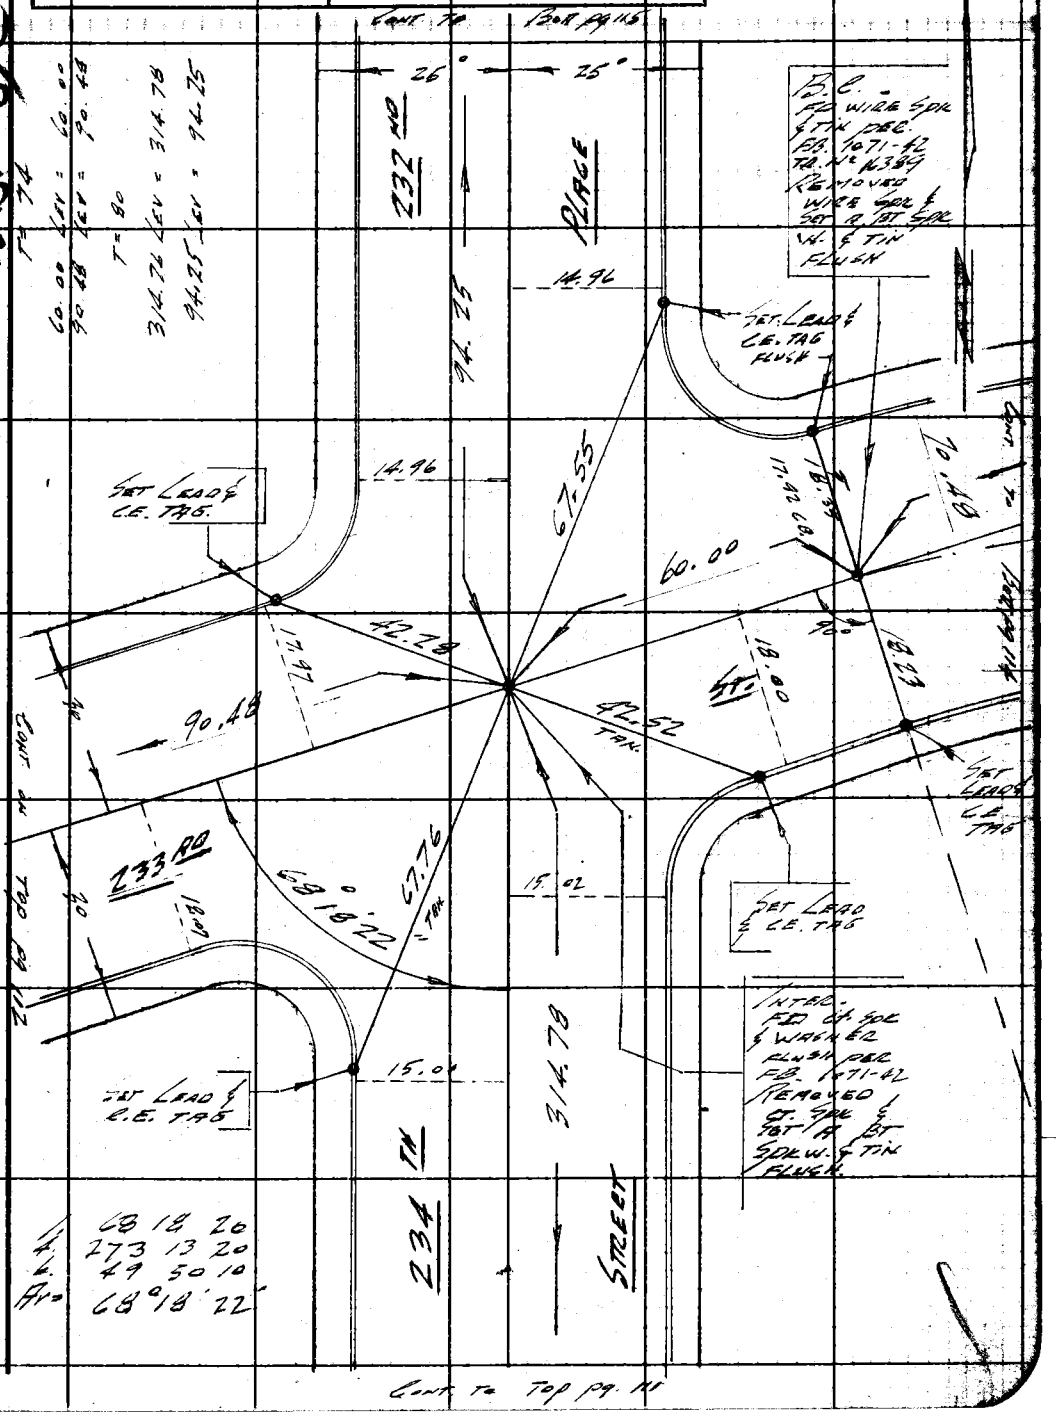

Note: Any Additions or Changes on This Sheet Must be Made or Circled in Red Ink With Date and Name of Person Making Change.

Do not extend notes this side of this line.

RETURN TO
LOS ANGELES COUNTY ENGINEER
700 LOS ANGELES COUNTY ENGINEERING BLDG.

763098 CE #247—7-59

PWFB 0420

1311

F. B. ~~[illegible]~~ PG. ~~[illegible]~~

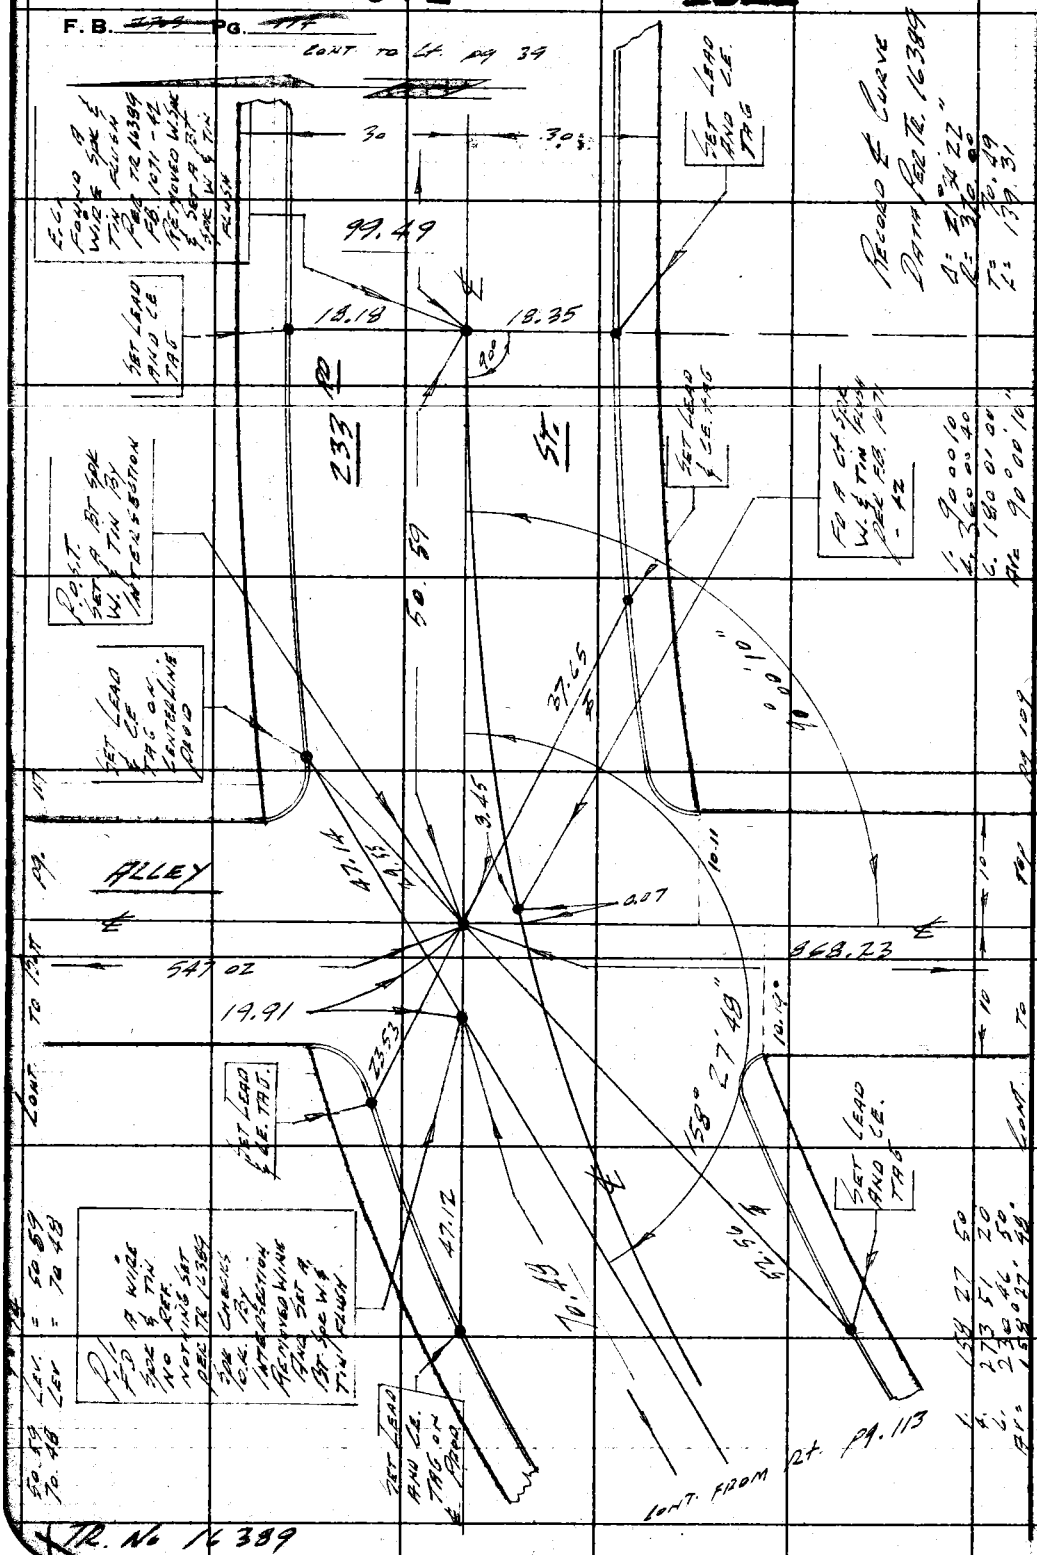

RETURN TO
LOS ANGELES COUNTY ENGINEER
700 LOS ANGELES COUNTY ENGINEERING BLDG.

Do not extend notes this side of this line.

Note: Any Additions or Changes on This Sheet Must be Made or Circled in Red Ink With Date and Name of Person Making Change

TR. No 16389

PWFB 0420

1312

Notes Ck'd by	Survey of Somita Area & Survey
Map No.	JN 0303.00 Tape 0192 Std. 68 °F
Office Work	Surveyed by Lino
Checked	Notes Lino Date 8-8-61
Date	Indexed O. J. GALLI

F. B. ~~1703~~ Pg. ~~115~~

TR. No 16389

W.S. 2 of C-2

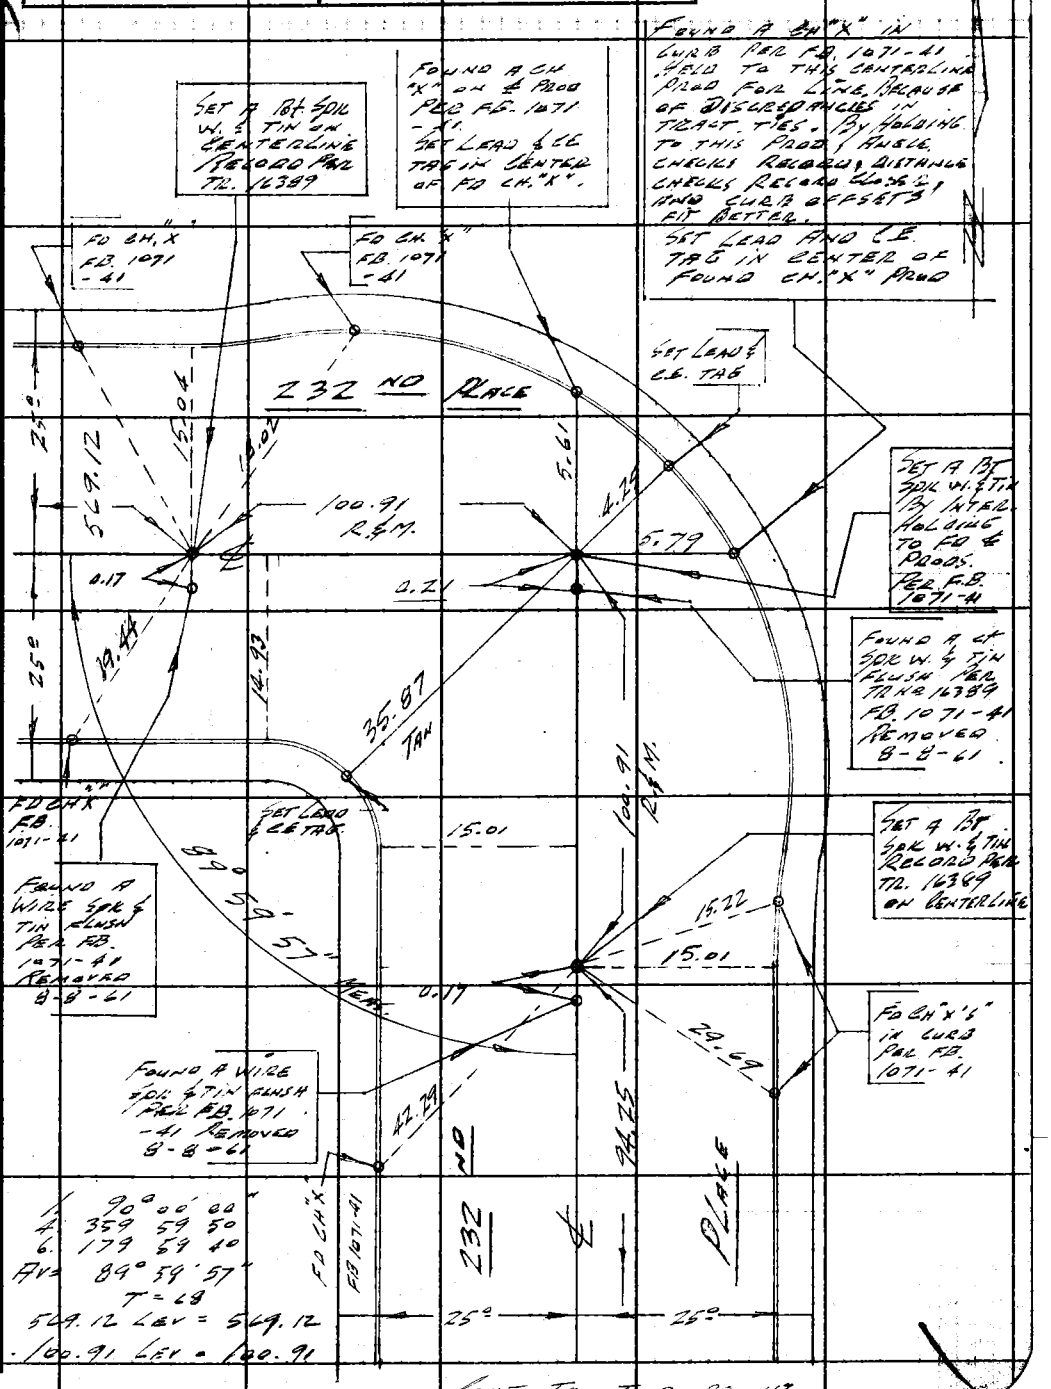

1. 90° 00' 00"
4. 359 59 50
6. 179 59 40
AV = 89° 59' 57"
T = 68
569.12 LEV = 569.12
100.91 LEV = 100.91

CONT TO TOP PG 113

CONT TO TOP PG 53

Note: Any Additions or Changes on This Sheet Must be Made or Circled in Red Ink With Date and Name of Person Making Change.

Do not extend notes this side of this line.

RETURN TO
LOS ANGELES COUNTY ENGINEER
100 LOS ANGELES COUNTY ENGINEERING BLDG.

763098 CE #247—7-53

PWFB 0420 CONT TO BOTT PG 118 1313

F. B. 2203 PG. 116

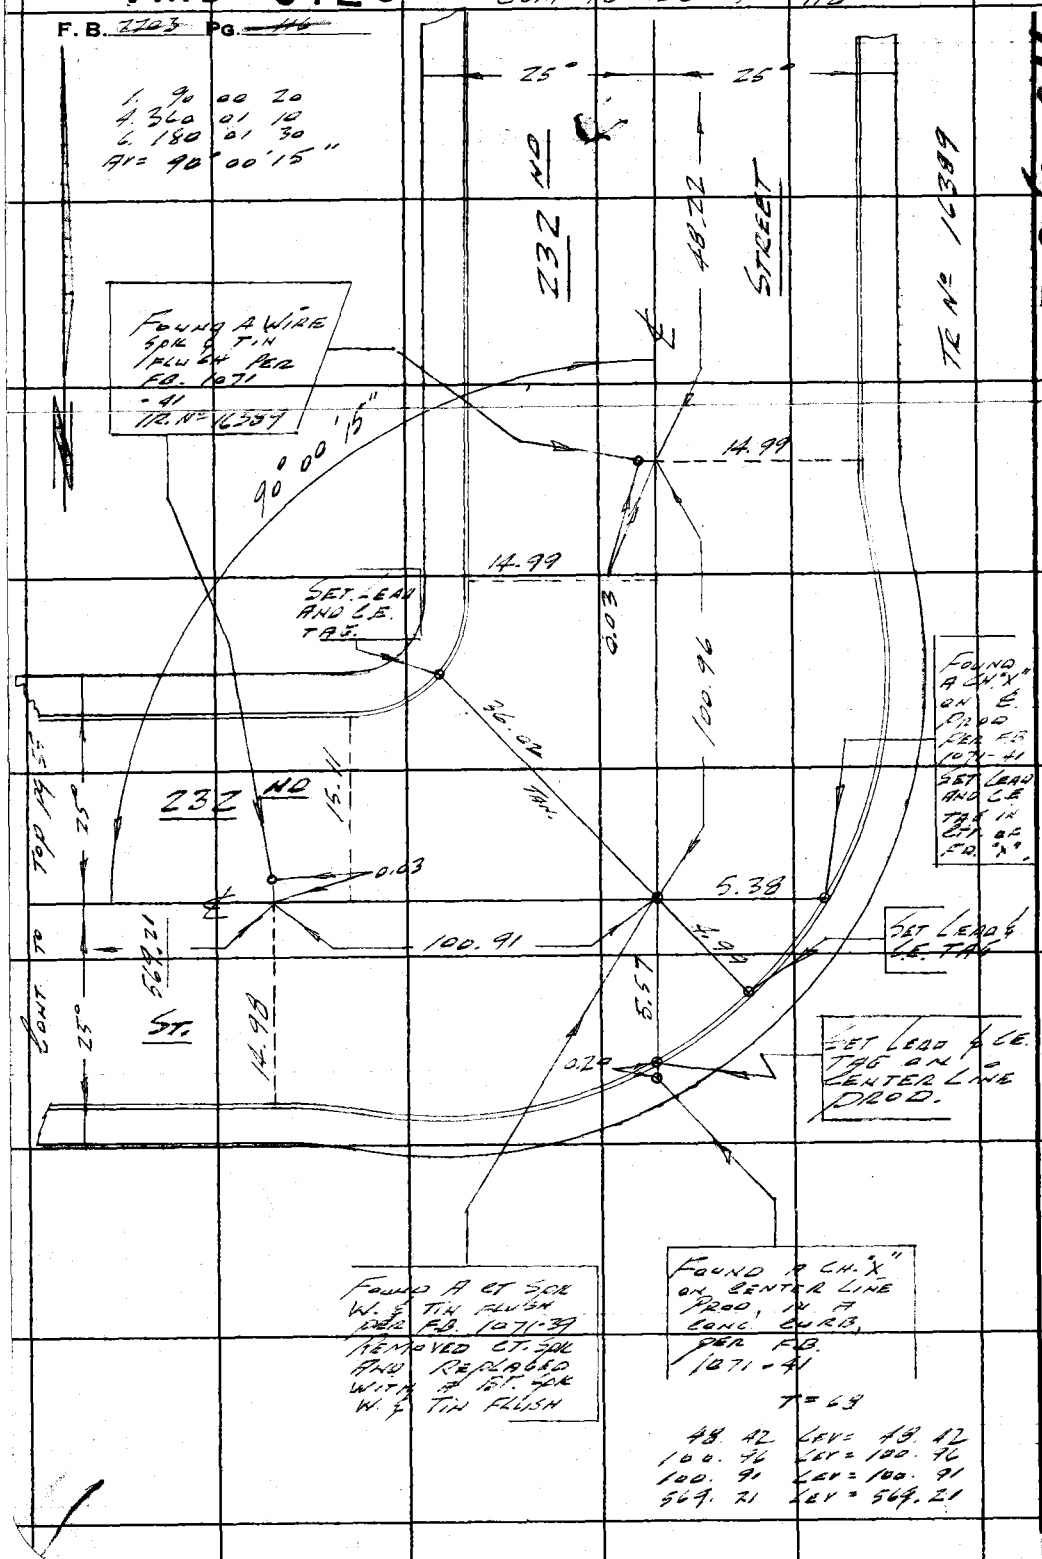

WS28 C-2

RETURN TO
LOS ANGELES COUNTY ENGINEER
700 LOS ANGELES COUNTY ENGINEERING BLDG.

Do not extend notes this side of this line.

Note: Any Additions or Changes on This Sheet Must be Made or Circled in Red Ink With Date and Name of Person Making Change.

PWFB 0420 **1314**

Notes Ck'd by	Survey of Lomita Area ℄ Survey
Map No.	JN 0303.00 Tape 0192 Std. °F
Office Work	Surveyed by C.K. Lind
Checked	Notes Lind Date 8-9-61
Date	Indexed G. J. GALLI

F. B. ~~2703~~ Pg. ~~117~~

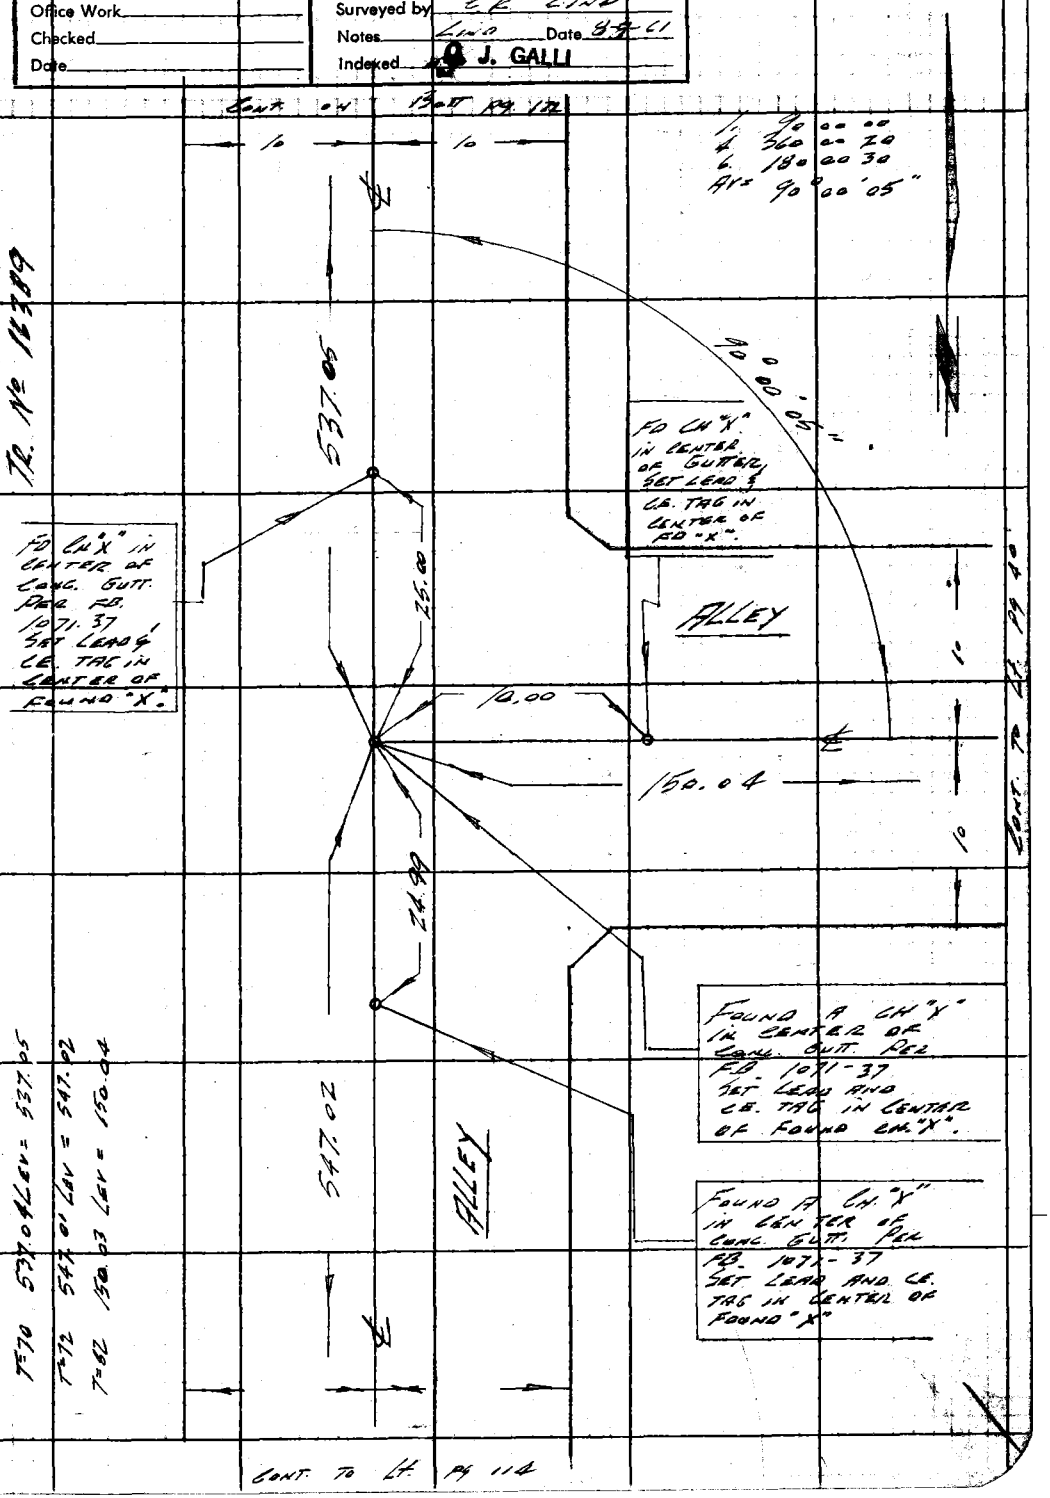

Note: Any Additions or Changes on This Sheet Must be Made or Circled in Red Ink With Date and Name of Person Making Change.

Do not extend notes this side of this line.

RETURN TO
LOS ANGELES COUNTY ENGINEER
100 LOS ANGELES COUNTY ENGINEERING BLDG.

763098 CE #247—7-53

PWFB 0420 1315

F. B. ~~2703~~ PG. ~~118~~

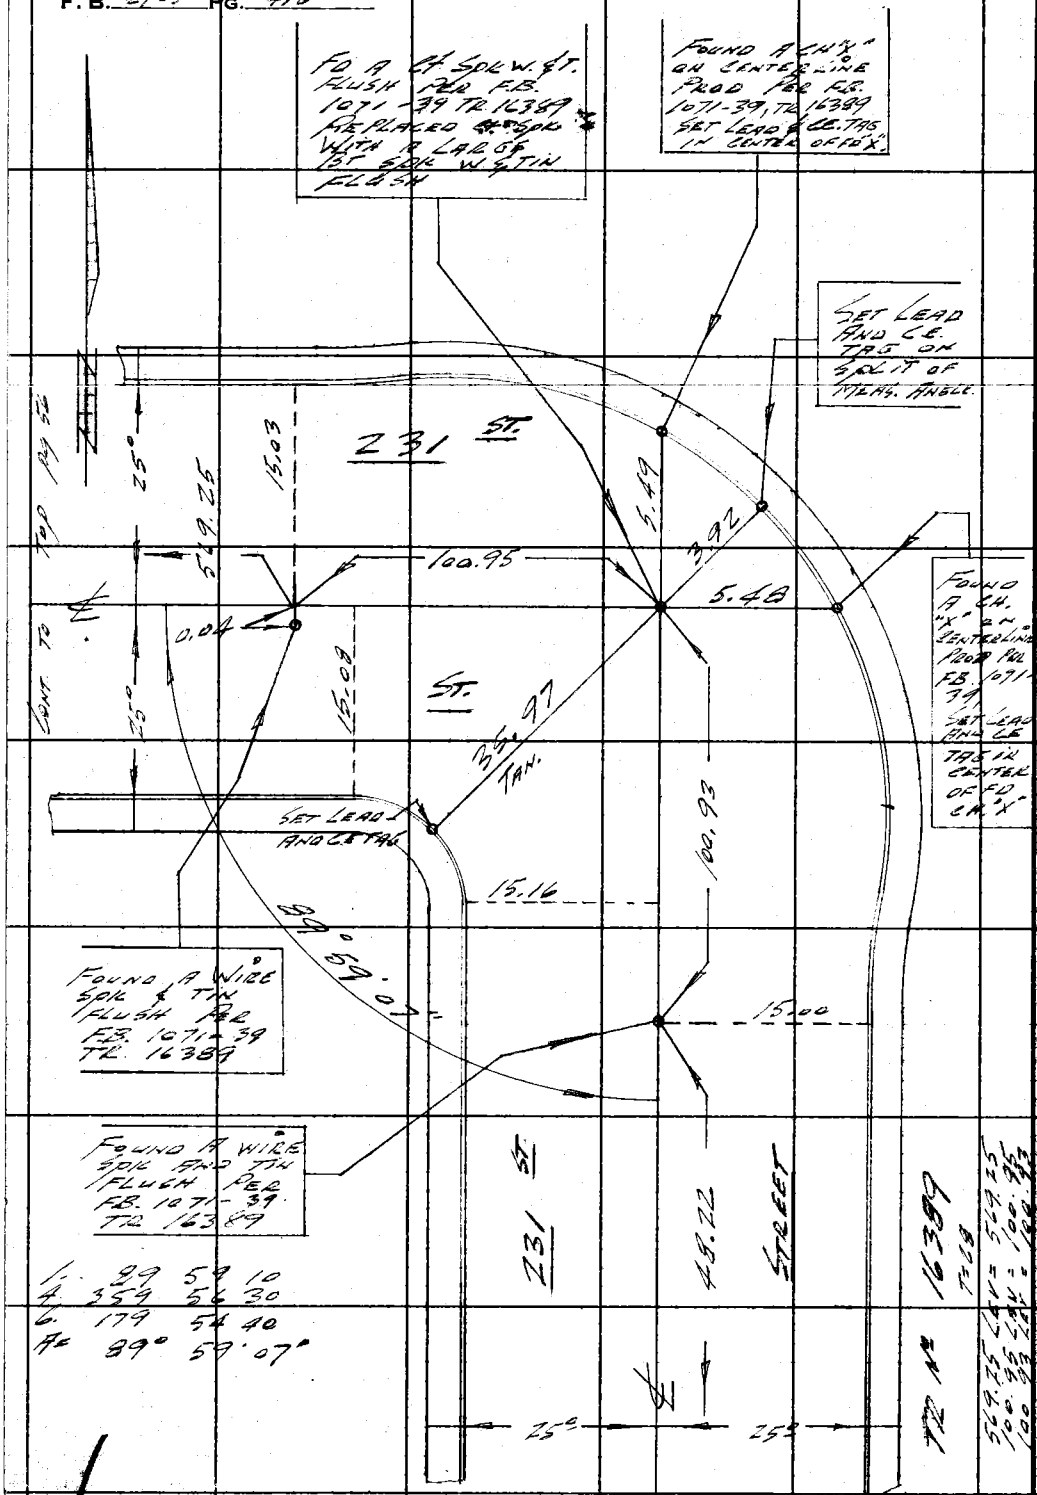

M528 C-2

RETURN TO
LOS ANGELES COUNTY ENGINEER
700 LOS ANGELES COUNTY ENGINEERING BLDG.

Do not extend notes this side of this line.

Note: Any Additions or Changes on This Sheet Must be Made or Circled in Red Ink With Date and Name of Person Making Change.

PWFB 0420 **1316**

Notes Ck'd by	Survey of Lomita Area & Survey F. B. ~~[illegible]~~ PG. ~~[illegible]~~
Map No.	JN 0303.00 Tape .0192 Std 68 °F
Office Work	Surveyed by Lind
Checked	Notes Lind Date 8-9-61
Date	Indexed C. J. Galli

W.S. 28, C-2

Cont. on Bott pg 121

1. 89 59 40
4. 359 58 50
6. 179 58 20
Ave 89° 59' 43"

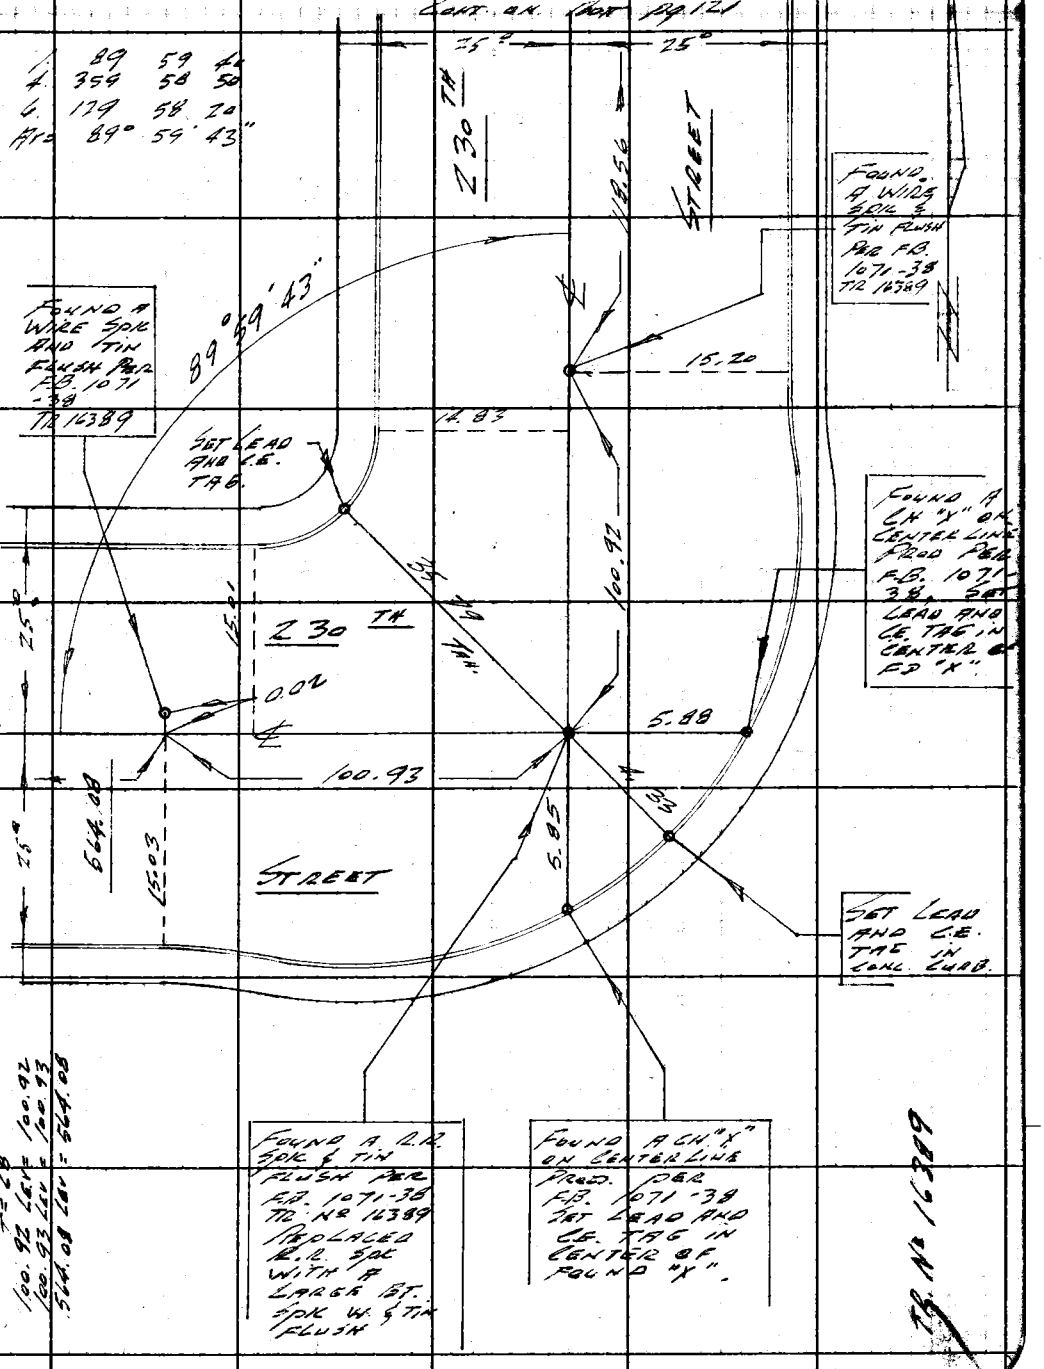

Note: Any Additions or Changes on This Sheet Must be Made or Circled in Red Ink With Date and Name of Person Making Change.

Do not extend notes this side of this line.

RETURN TO
LOS ANGELES COUNTY ENGINEER
700 LOS ANGELES COUNTY ENGINEERING BLDG.

763098 CE #247—7-53

PWFB 0420

1317 Lt. pg 121

F. B. 3703 PG. 180

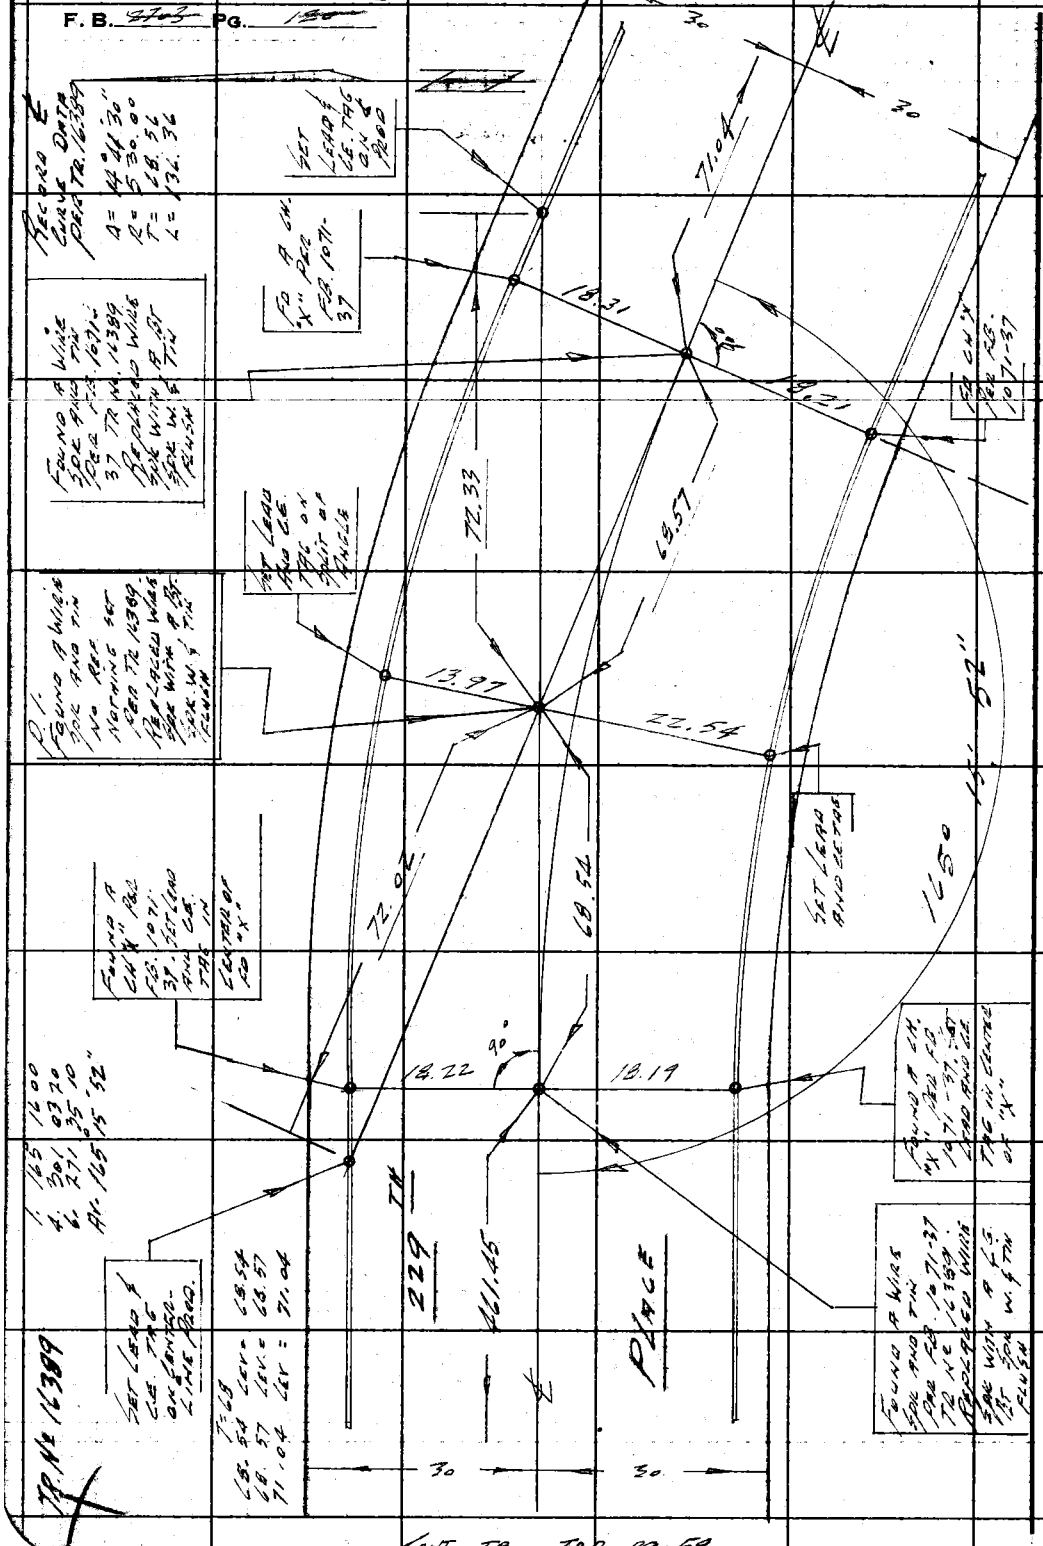

RETURN TO
LOS ANGELES COUNTY ENGINEER
700 LOS ANGELES COUNTY ENGINEERING BLDG.

Note: Any Additions or Changes on This Sheet Must be Made or Circled In Red Ink With Date and Name of Person Making Change.

Do not extend notes this side of this line.

CONT. TO TOP pg. 59

PWFB 0420 1318

Notes Ck'd by	Survey of Lomita Area & Survey
Map No.	JN 0303.00 Tape 0192 Std 68 °F
Office Work	Surveyed by C.K. Lind
Checked	Notes Lind Date 8-9-61
Date	Indexed C. J. GALLI

F. B. ~~[illegible]~~ PG. ~~[illegible]~~

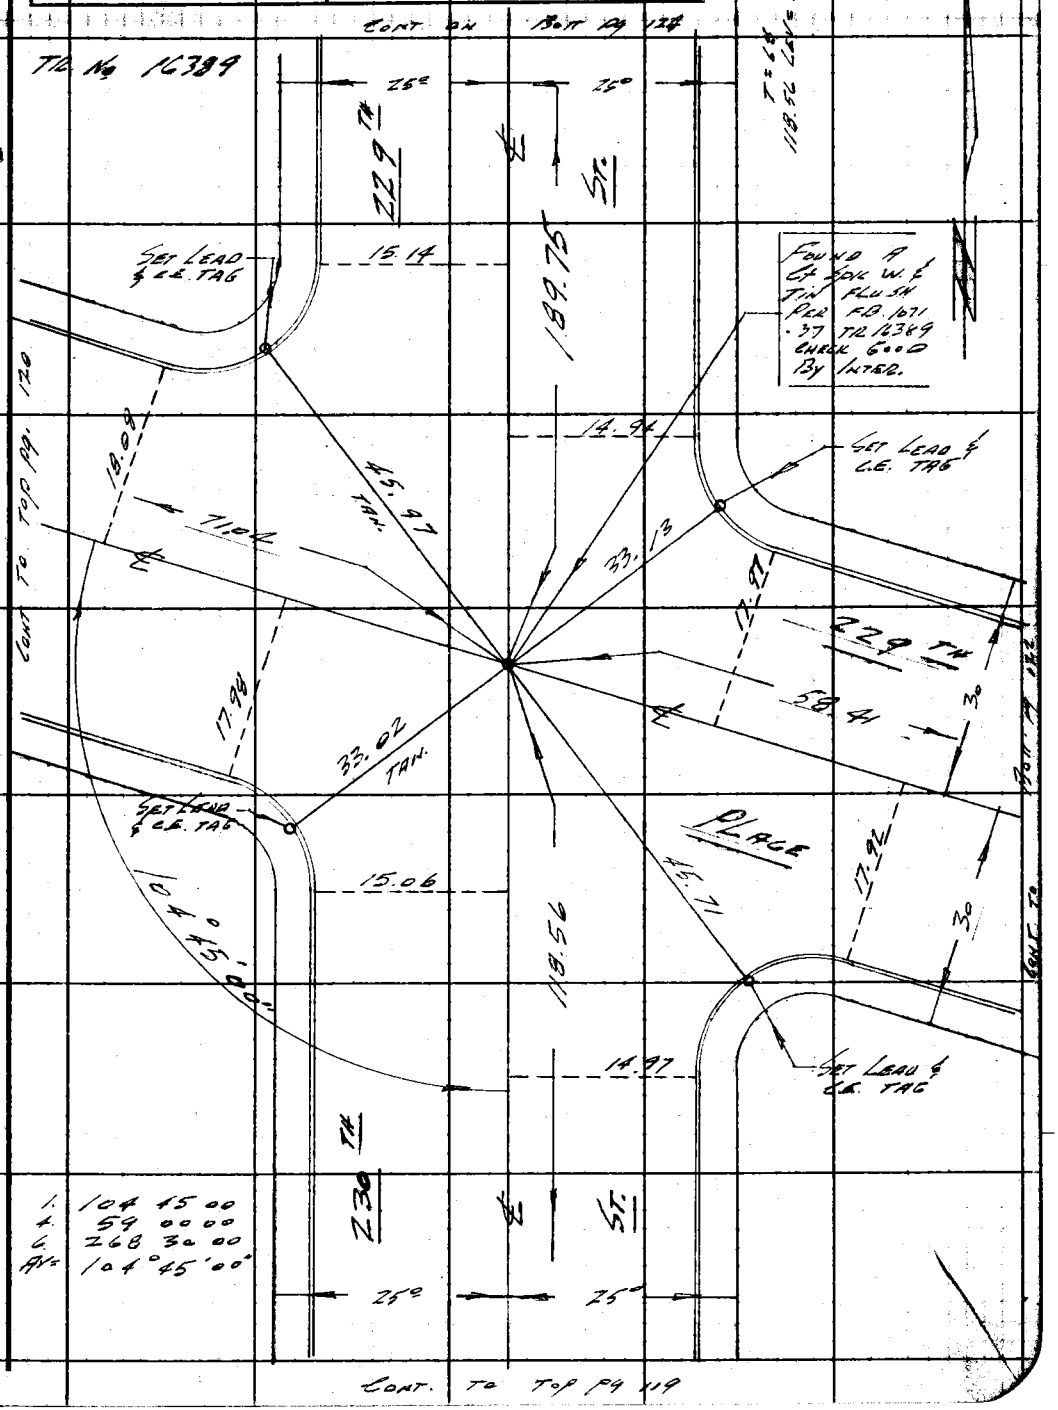

1. 104 45 00
4. 59 00 00
6. 268 30 00
AV= 104°45'00"

W.S. 28, C-2

Note: Any Additions or Changes on This Sheet Must be Made or Circled in Red Ink With Date and Name of Person Making Change.

Do not extend notes this side of this line.

RETURN TO
LOS ANGELES COUNTY ENGINEER
700 LOS ANGELES COUNTY ENGINEERING BLDG.

763098 CE #247—7-53

PWFB 0420 1319

F.B. 1903 PG. 122

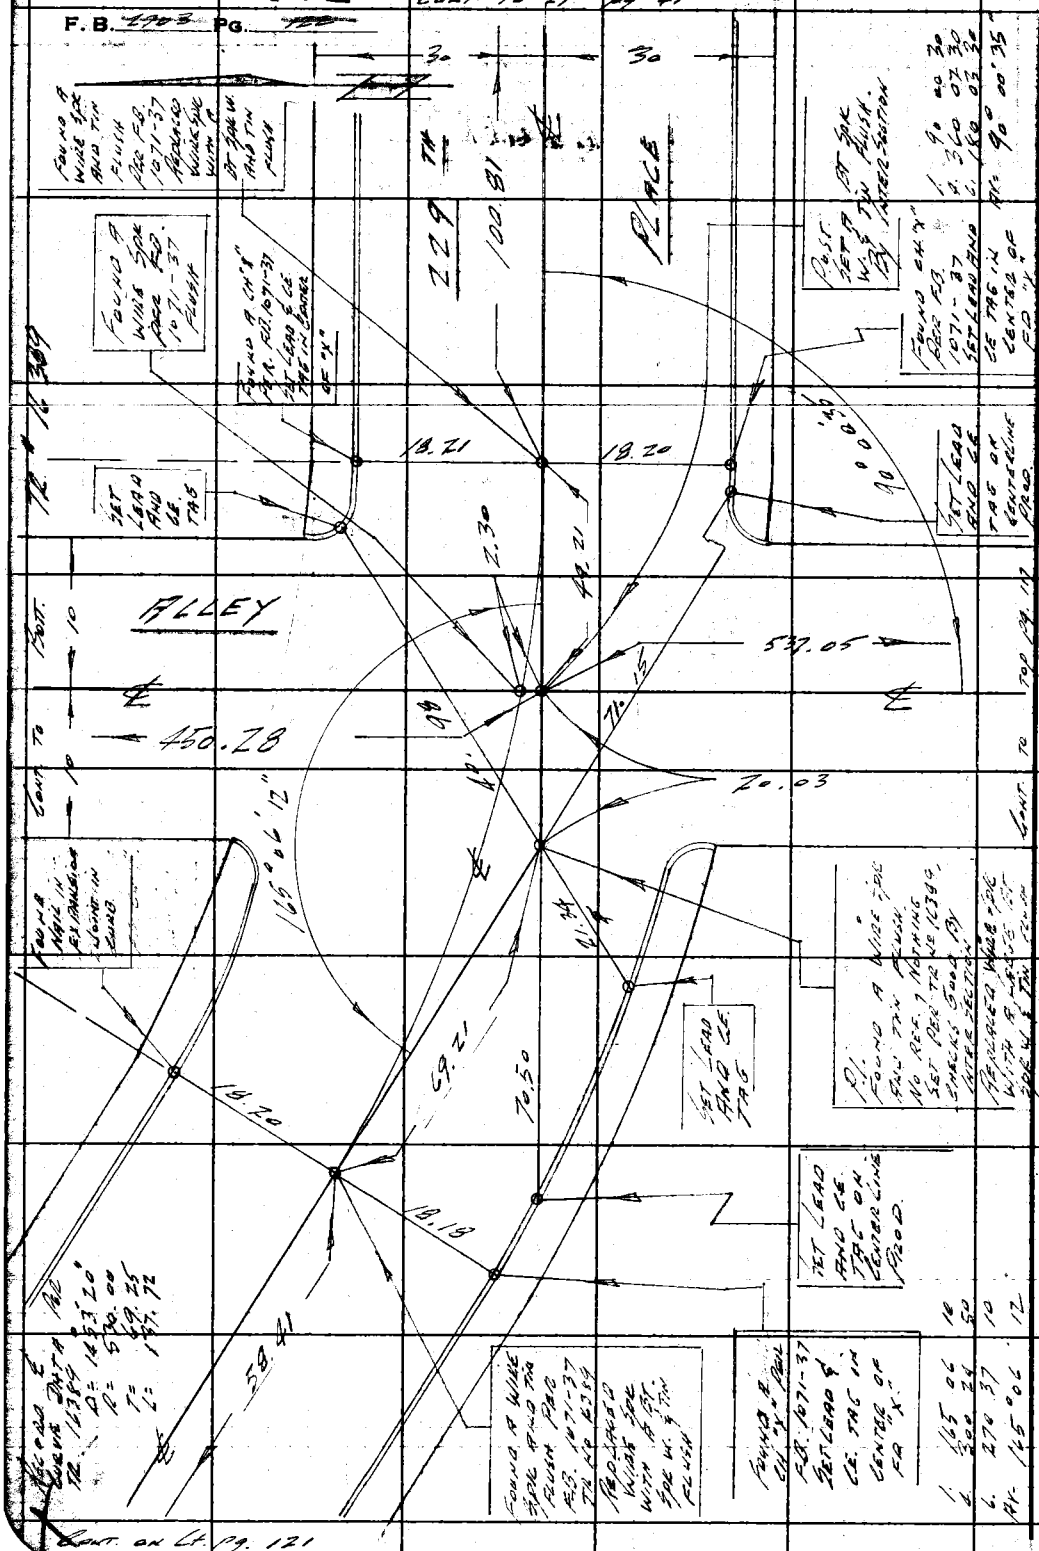

RETURN TO
LOS ANGELES COUNTY ENGINEER
700 LOS ANGELES COUNTY ENGINEERING BLDG.

Do not extend notes this side of this line.

Note: Any Additions or Changes on This Sheet Must be Made or Circled in Red Ink With Date and Name of Person Making Change.

PWFB 0420 1320

Notes Ck'd by	Survey of Lomita Area & Survey
Map No.	JN 03.00 Tape 0192 Std 68 °F
Office Work	Surveyed by C.K. Lind
Checked	Notes Lind Date 8-10-61
Date	Indexed C. J. GALLI

F. B. ~~2707~~ Pg. ~~123~~

W.S. 28 E-2

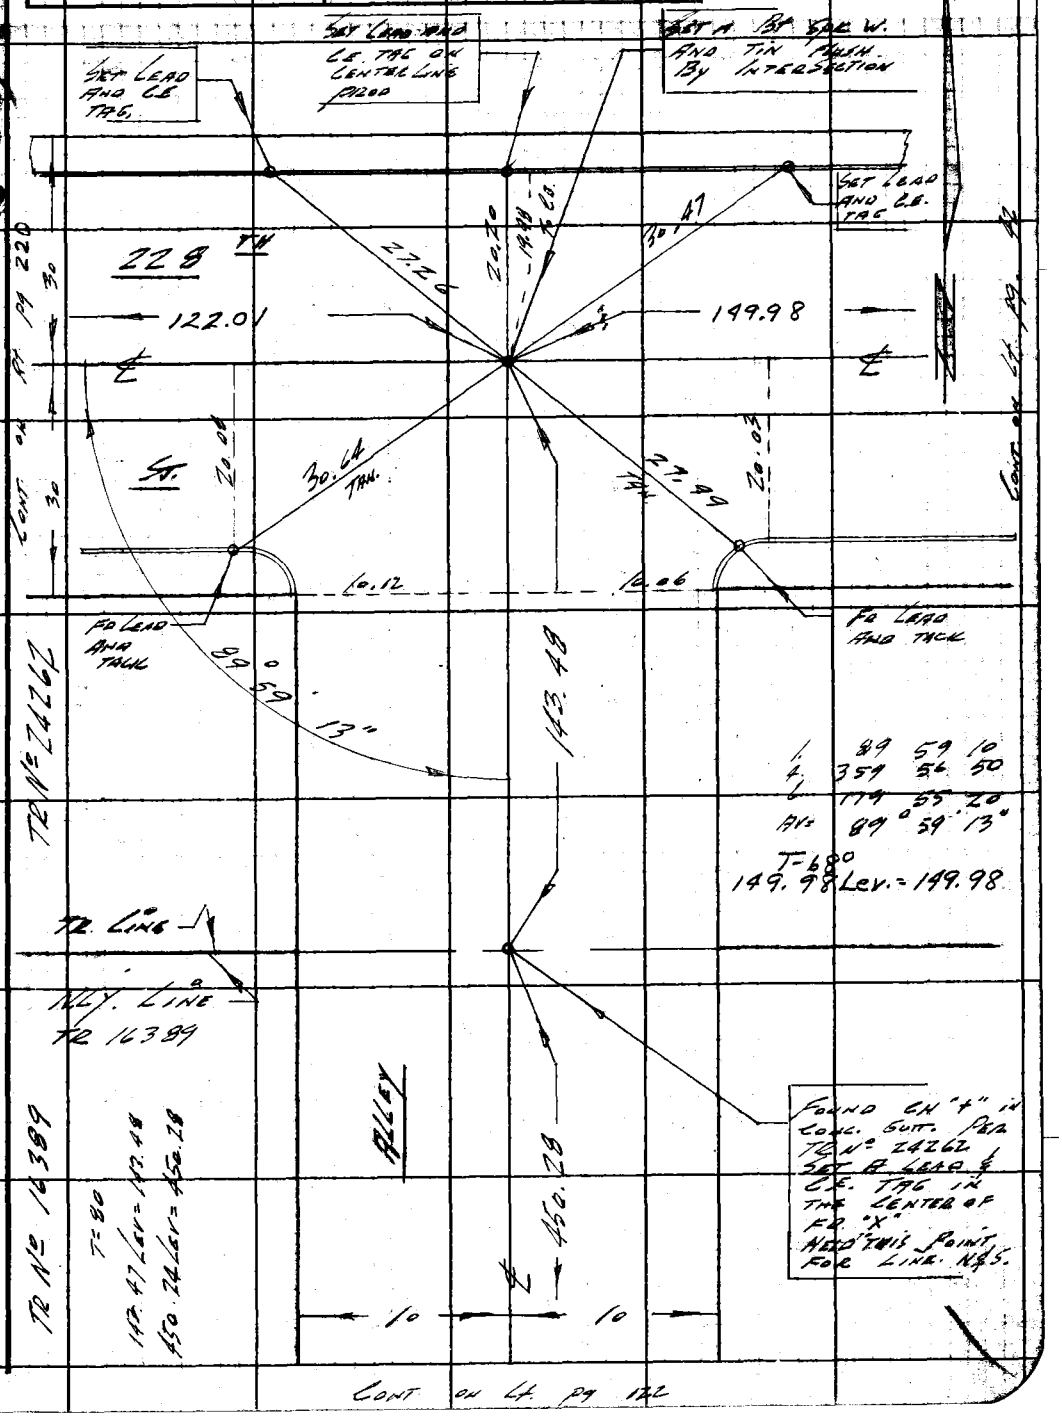

Note: Any Additions or Changes on This Sheet Must be Made or Circled in Red Ink With Date and Name of Person Making Change.

Do not extend notes this side of this line.

RETURN TO
LOS ANGELES COUNTY ENGINEER
700 Los Angeles County Engineering Bldg.

763098 CE #247—7-53

PWFB 0420 1021

F.B. ~~2703~~ PG. ~~124~~

TR. Nº 16389

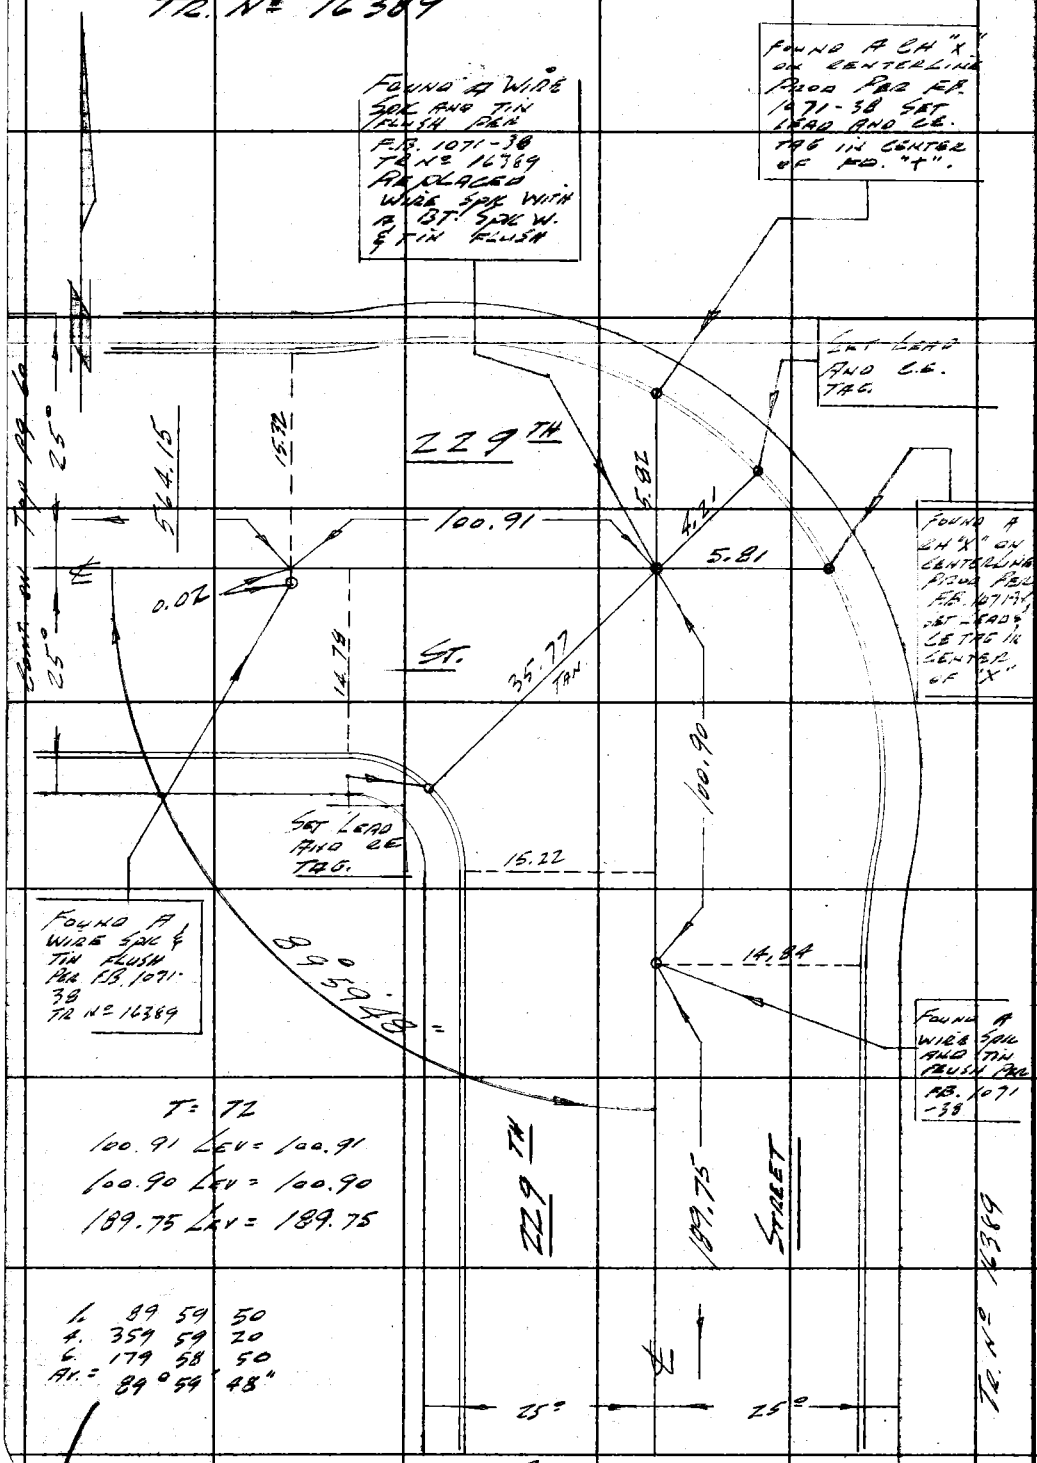

T = 72

100.91 LEV = 100.91

100.90 LEV = 100.90

189.75 LEV = 189.75

1. 89 59 50
4. 359 59 20
6. 179 58 50
AV. = 89° 59' 48"

CONT. TO TOP PG. 121

RETURN TO
LOS ANGELES COUNTY ENGINEER
700 LOS ANGELES COUNTY ENGINEERING BLDG.

Do not extend notes this side of this line.

Note: Any Additions or Changes on This Sheet Must be Made or Circled in Red Ink With Date and Name of Person Making Change

2-7825 M

PWFB 0420

1322

Notes Ck'd by	Survey of Lomita Area & Survey
Map No.	JN 0303.00 Tape 0192 Std 68 °F
Office Work	Surveyed by Lino
Checked	Notes Lino Date 8-11-61
Date	Indexed C. J. GALLI

F. B. ~~2705~~ PG. ~~125~~

TR Nº 18615

W.S. 2852

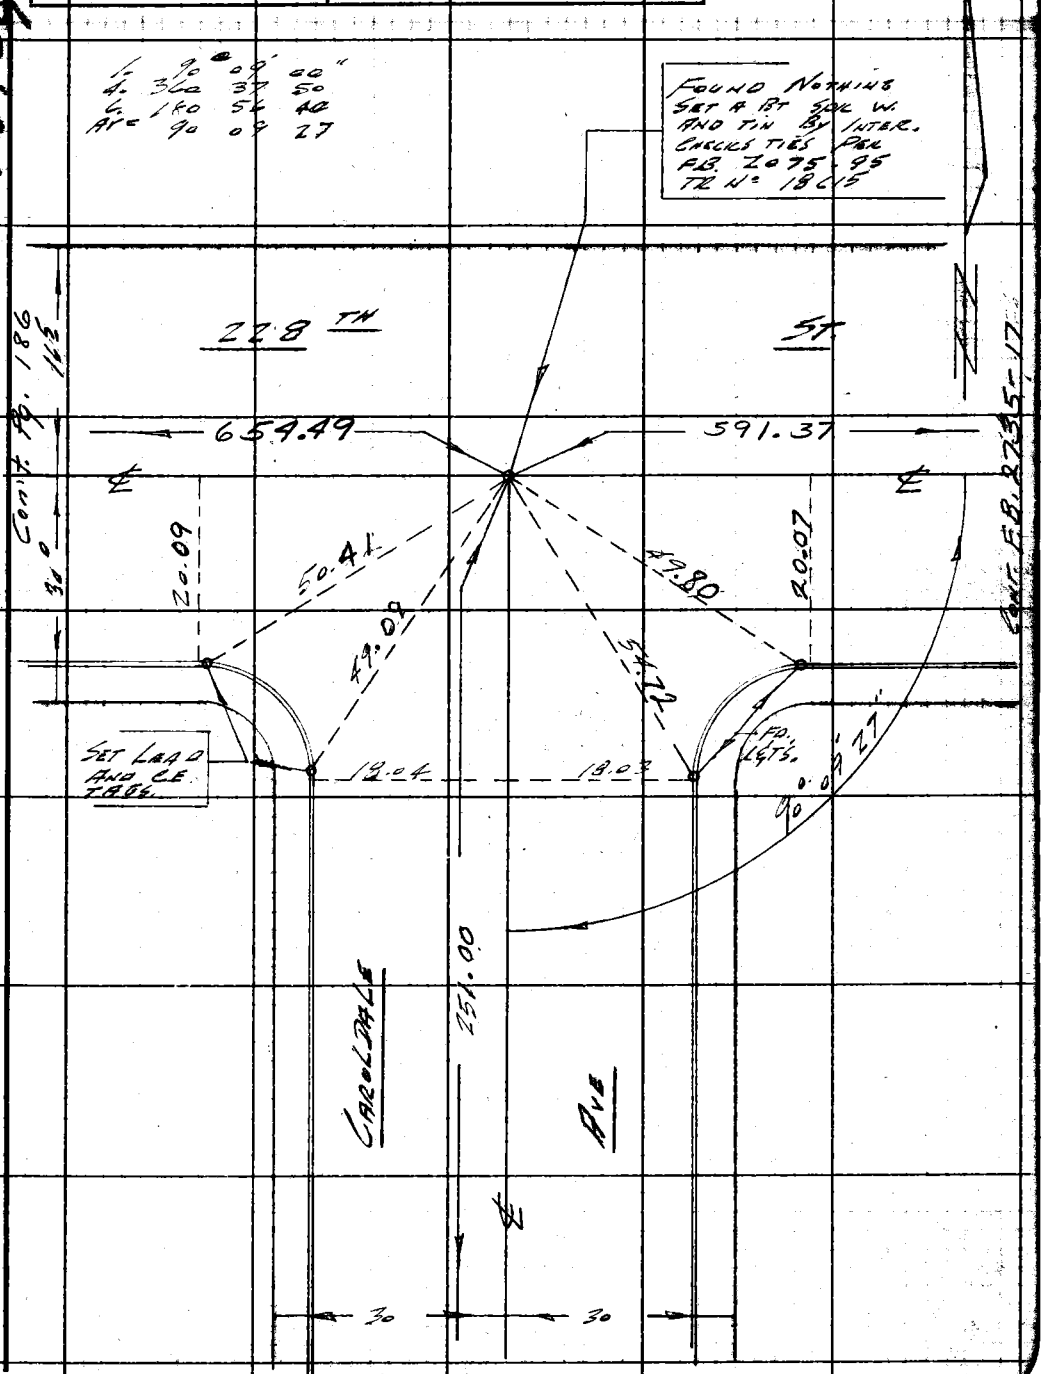

CONT. TO TOP PG. 129

Note: Any Additions or Changes on This Sheet Must be Made or Circled in Red Ink With Date and Name of Person Making Change.

Do not extend notes this side of this line.

RETURN TO
LOS ANGELES COUNTY ENGINEER
1100 LOS ANGELES COUNTY ENGINEERING BLDG.

763098 CE #247—7-53

PWFB 0420 1323

F.B. ~~4903~~ PG. ~~126~~

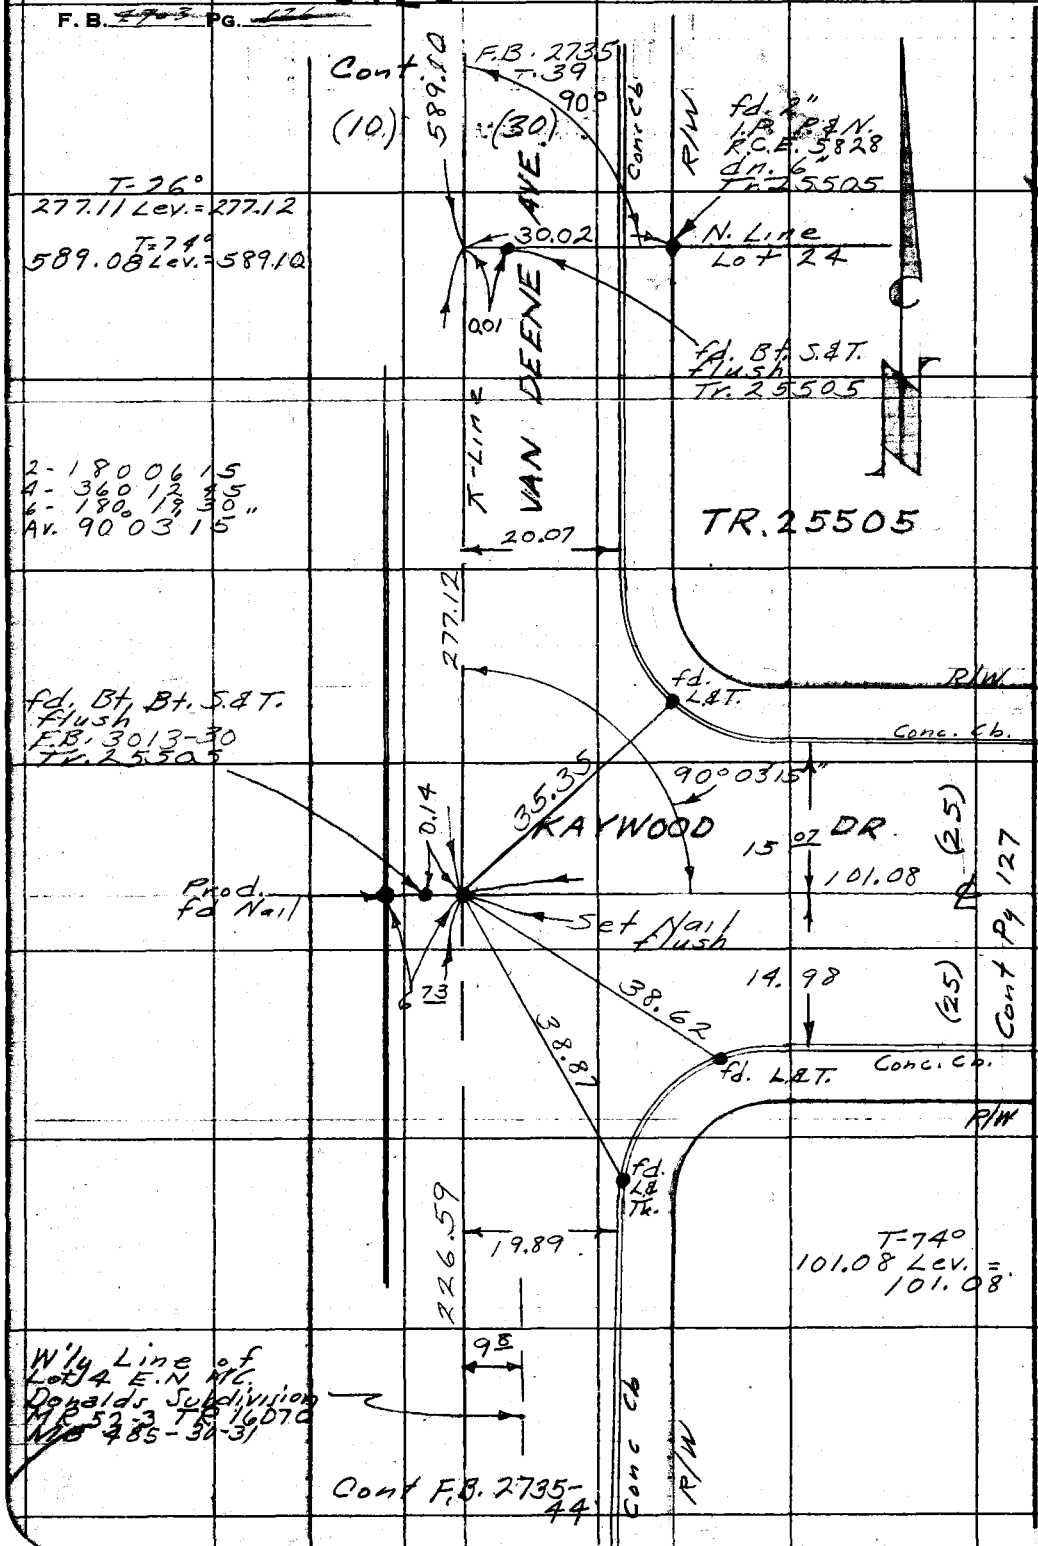

RETURN TO
LOS ANGELES COUNTY ENGINEER
700 LOS ANGELES COUNTY ENGINEERING BLDG.

Do not extend notes this side of this line.

Note: Any Additions or Changes on This Sheet Must be Made or Circled in Red Ink With Date and Name of Person Making Change.

PWFB 0420

1324

Notes Ck'd by	Survey of Lomita Area & Div #3
Map No.	JN 0303.00 Tape 0232 Std. 68 °F
Office Work	Surveyed by E. English
Checked	Notes EE. & E.S. Date 7-6-64
Date	Indexed C. J. GALLI

F. B. ~~2709~~ Pg. ~~111~~

TR. 25505

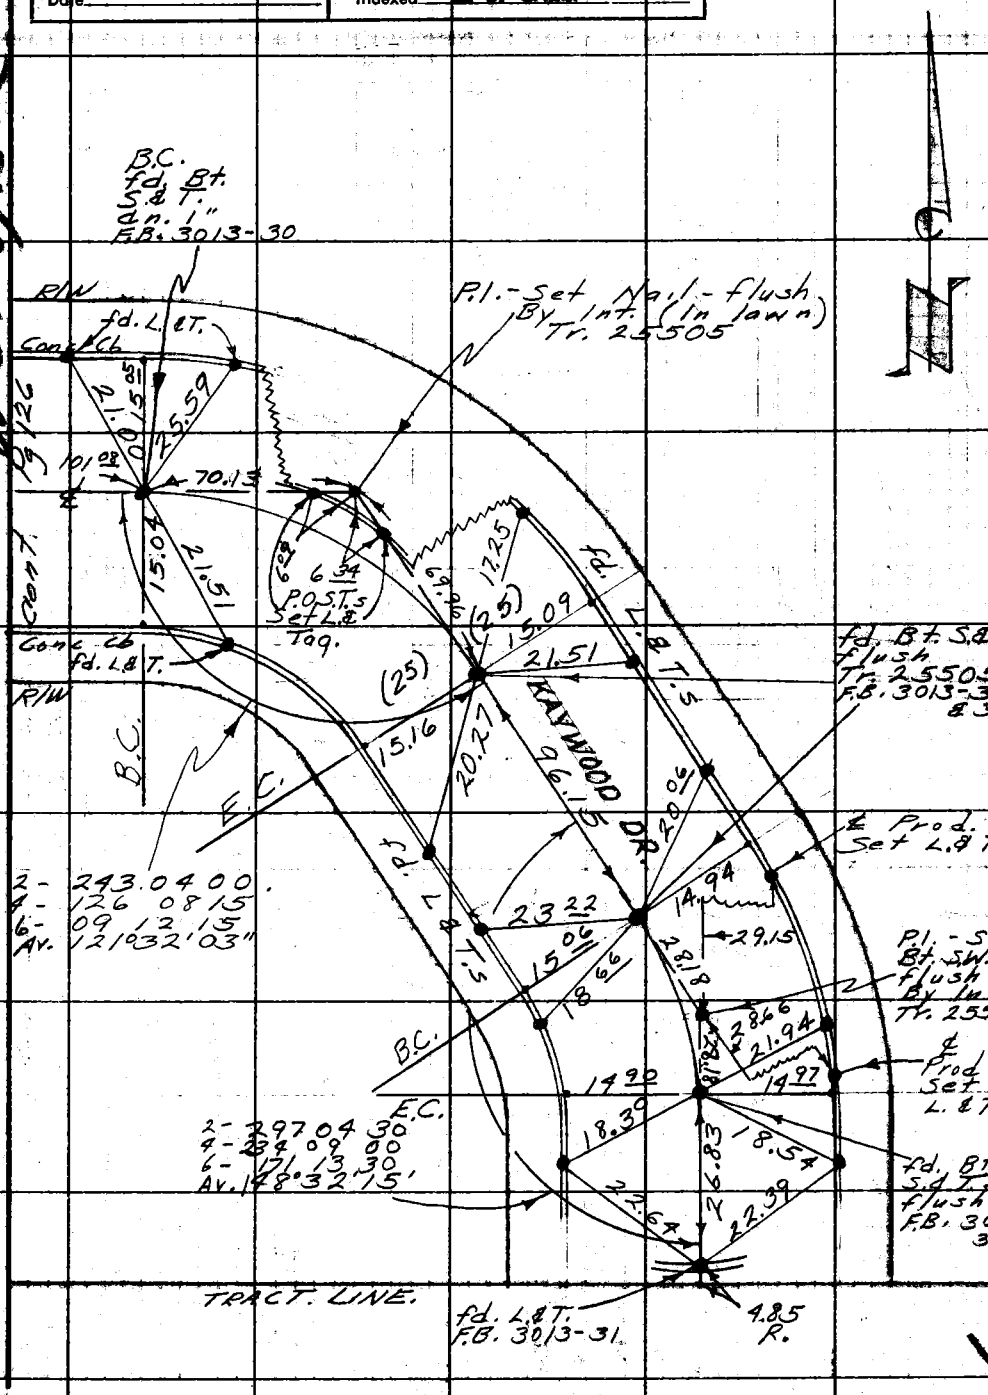

Note: Any Additions or Changes on This Sheet Must be Made or Circled in Red Ink With Date and Name of Person Making Change.

Do not extend notes this side of this line.

RETURN TO
LOS ANGELES COUNTY ENGINEER
700 LOS ANGELES COUNTY ENGINEERING BLDG.

765095 CE #247—7-55

PWFB 0420

1325

F. B. ~~2703~~ PG. ~~134~~

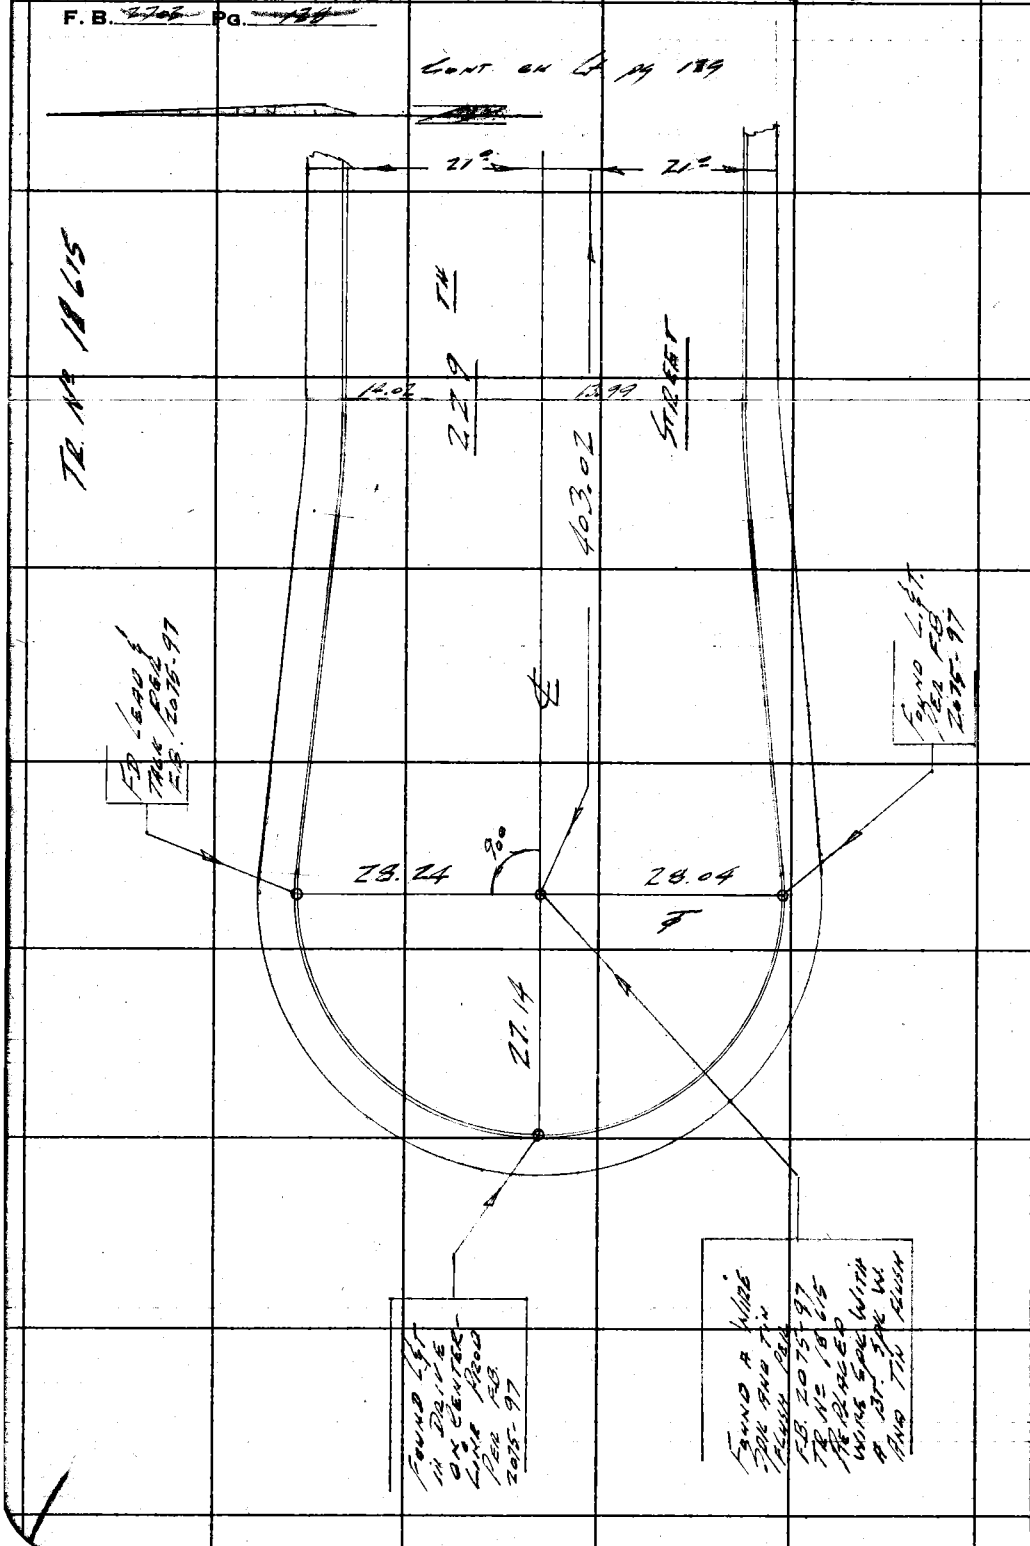

W526, B-2

RETURN TO
LOS ANGELES COUNTY ENGINEER
700 LOS ANGELES COUNTY ENGINEERING BLDG.

Do not extend notes this side of this line.

Note: Any Additions or Changes on This Sheet Must be Made or Circled in Red Ink With Date and Name of Person Making Change

PWFB 0420

1326

Notes Ck'd by	Survey of Lomita Area & Survey
Map No.	JN 0303.00 Tape 0192 Std 68 °F
Office Work	Surveyed by C.K. Lind
Checked	Notes Lind Date 8-14-61
Date	Indexed C. J. GALLI

F. B. 2103 Pg. 129

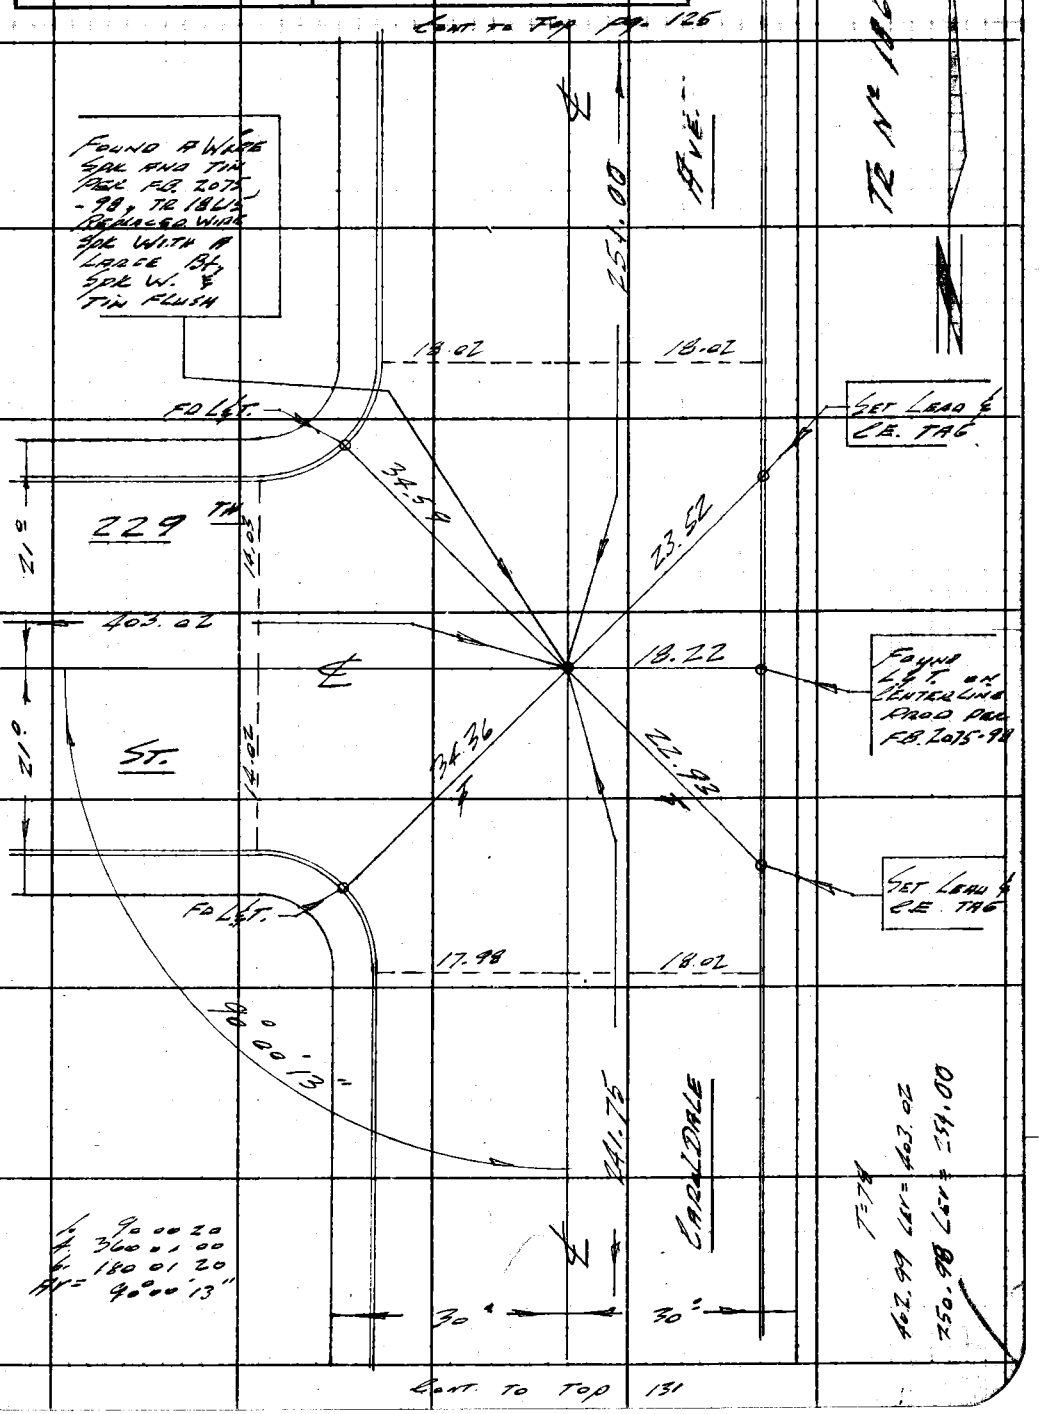

Note: Any Additions or Changes on This Sheet Must be Made or Circled in Red Ink With Date and Name of Person Making Change.

Do not extend notes this side of this line.

Cont. on Top Pg. 128

RETURN TO
LOS ANGELES COUNTY ENGINEER
700 Los Angeles County Engineering Bldg.

763098 CE #247—7-53

PWFB 0420 CONT. ON LT. pg 131 1327, 1328

F. B. ~~2703~~ PG. ~~130~~

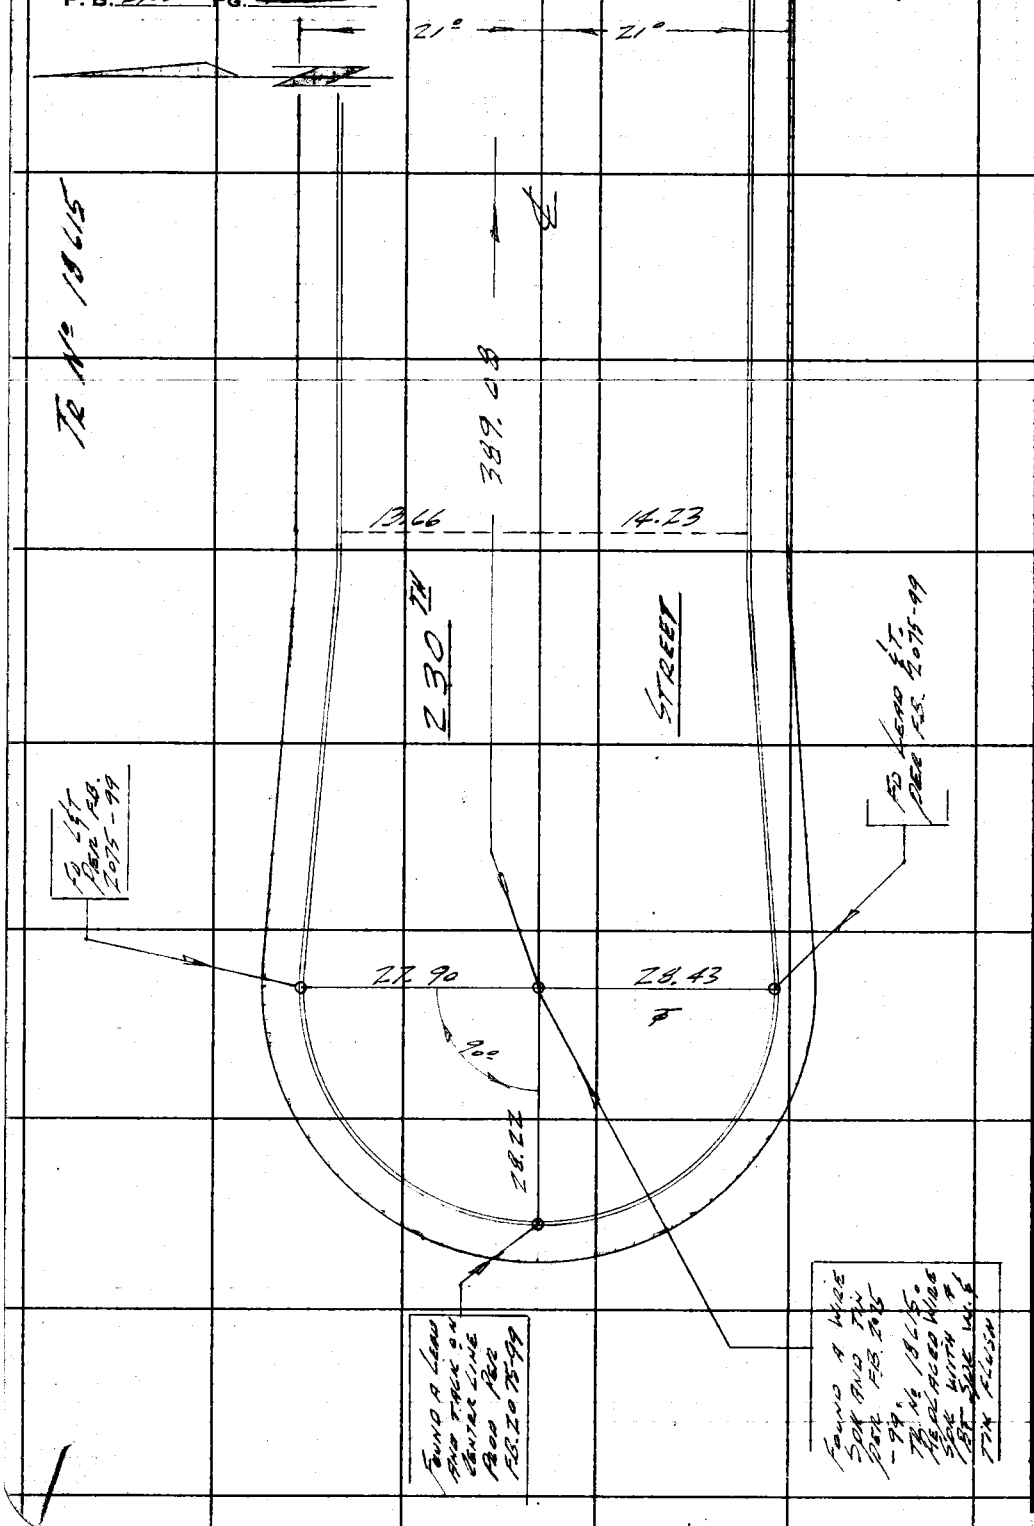

WS 28 B-2

RETURN TO
LOS ANGELES COUNTY ENGINEER
700 LOS ANGELES COUNTY ENGINEERING BLDG.

Do not extend notes this side of this line.

Note: Any Additions or Changes on This Sheet Must be Made or Circled in Red Ink With Date and Name of Person Making Change.

PWFB 0420

1329

Notes Ck'd by	Survey of Lomita Area & Survey
Map No.	JN 0303.00 Tape 0192 Std 68 °F
Office Work	Surveyed by E.K. Lind
Checked	Notes Lind Date 8-14-61
Date	Indexed C. J. GALLI

F. B. 2105 PG. 131

TR No 18615

WS 28 B-2

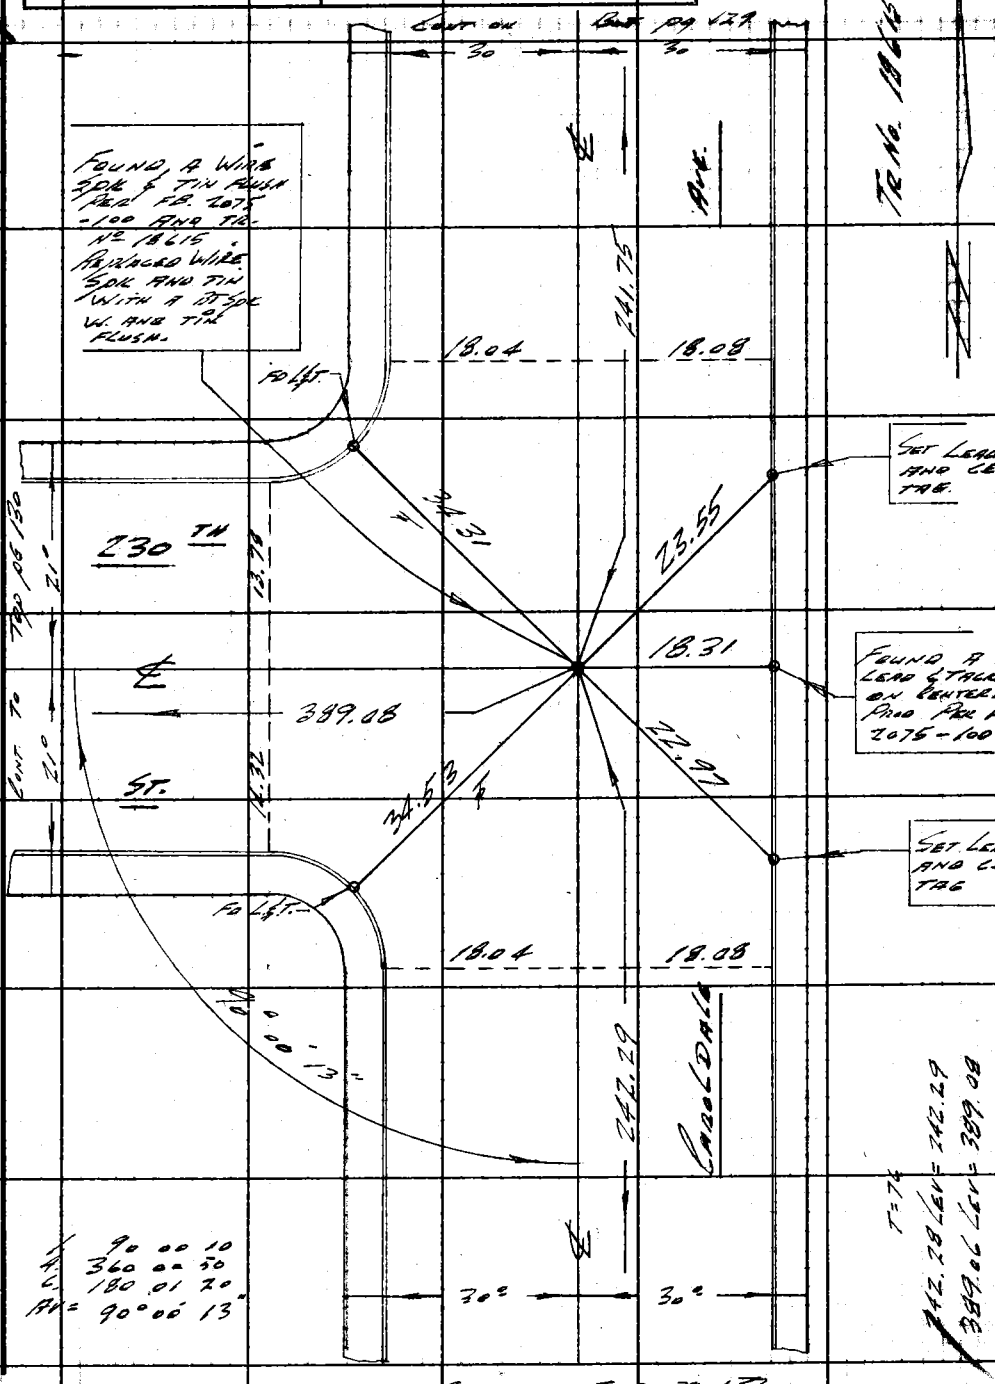

Note: Any Additions or Changes on This Sheet Must be Made or Circled in Red Ink With Date and Name of Person Making Change.

Do not extend notes this side of this line.

RETURN TO
LOS ANGELES COUNTY ENGINEER
700 Los Angeles County Engineering Bldg.

763098 CE #247—7-53

PWFB 0420 Cont. on Lt. pg 133 **1330**

F. B. 2703 PG. 132

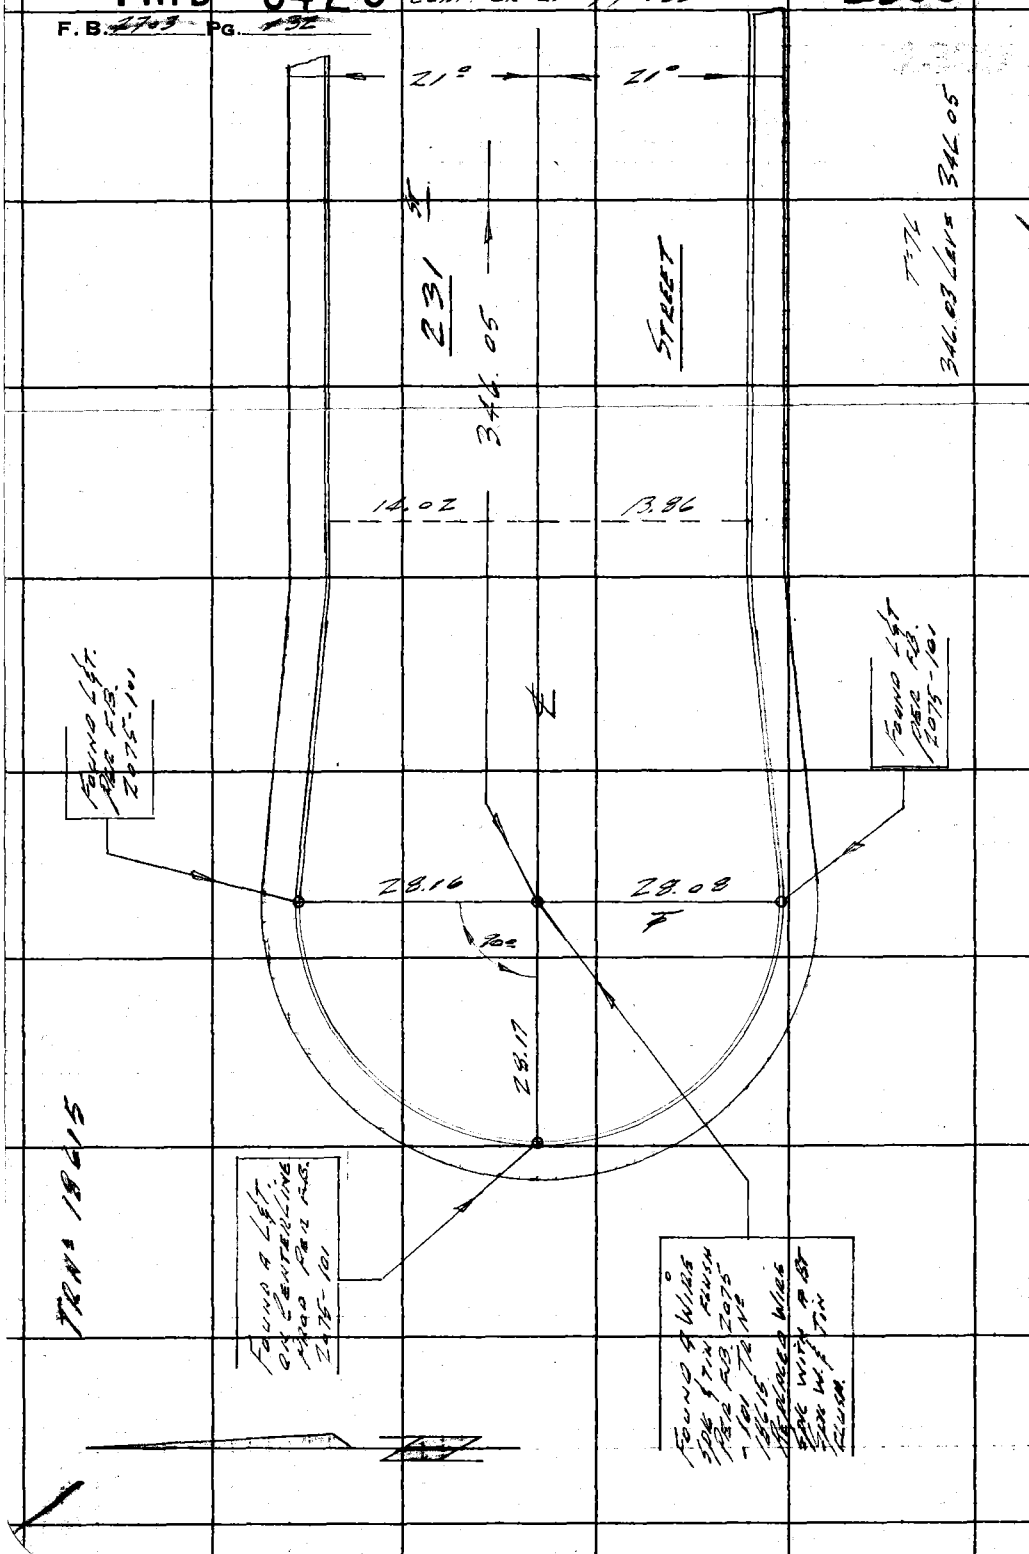

MS 28, B-2

RETURN TO
LOS ANGELES COUNTY ENGINEER
700 Los Angeles County Engineering Bldg.

Do not extend notes this side of this line.

Note: Any Additions or Changes on This Sheet Must be Made or Circled in Red Ink With Date and Name of Person Making Change

PWFB 0420

1331

Notes Ck'd by	Survey of Comita Area & Survey
Map No.	JN 0703.00 Tape 0142 Std 68 °F
Office Work	Surveyed by C.H. Lind
Checked	Notes Lind Date 8-14-61
Date	Indexed C. J. GALLI

F. B. ~~[illegible]~~ PG. ~~[illegible]~~

WS-28 B-2

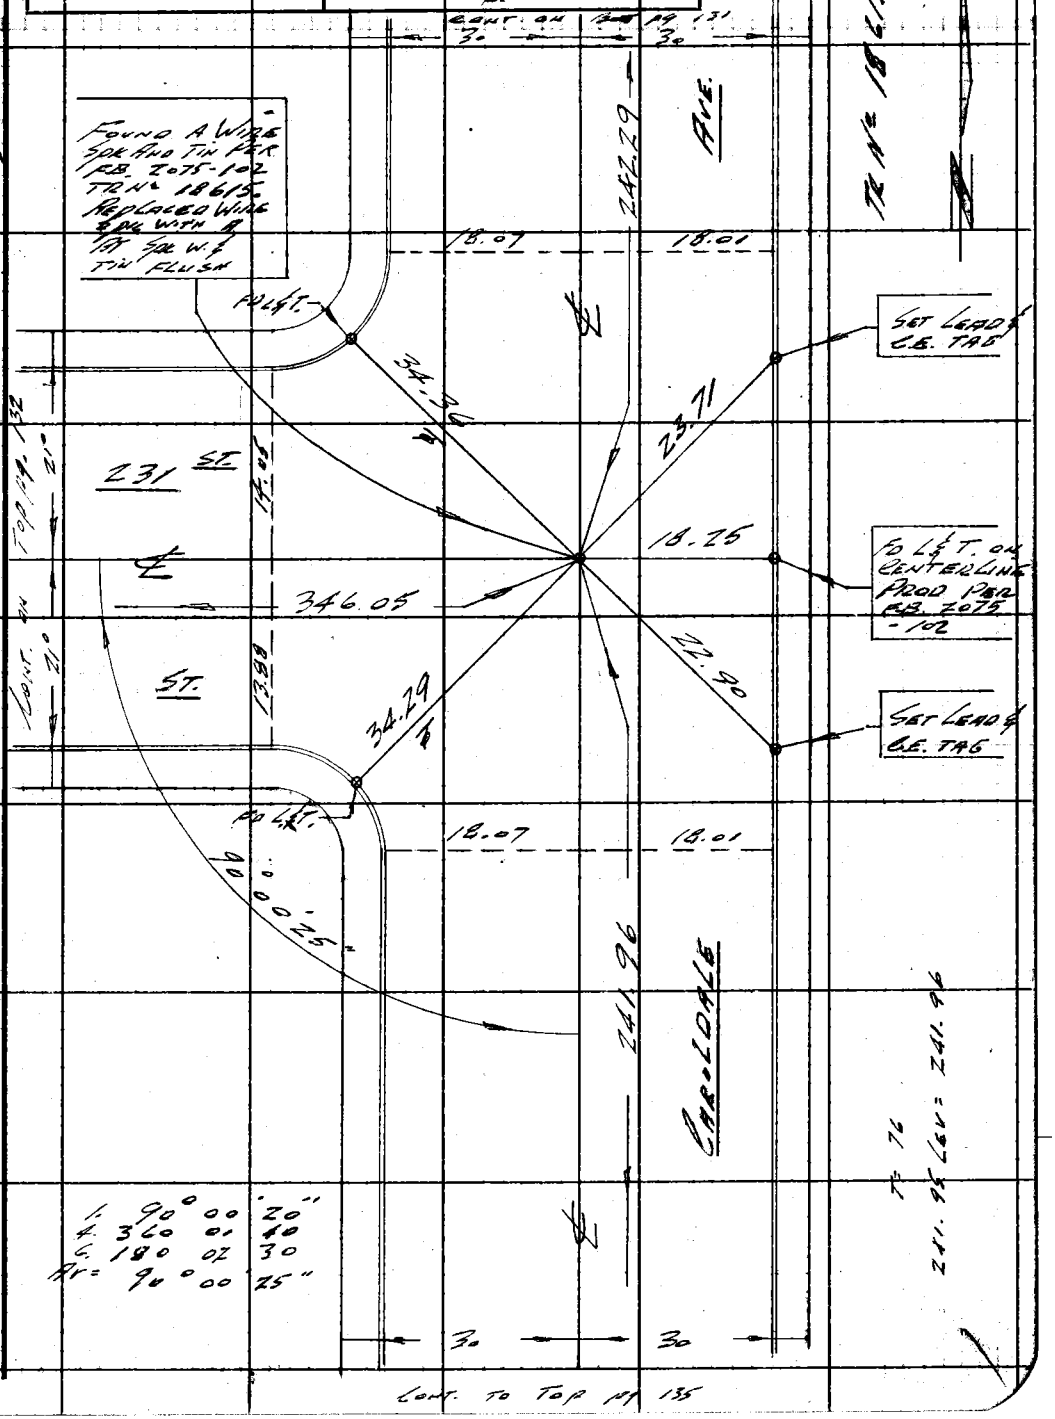

Note: Any Additions or Changes on This Sheet Must be Made or Circled in Red Ink With Date and Name of Person Making Change.

Do not extend notes this side of this line.

RETURN TO
LOS ANGELES COUNTY ENGINEER
700 LOS ANGELES COUNTY ENGINEERING BLDG.

763098 CE #247—7-53

PWFB 0420

1332

F. B. 2703 PG. [illegible]

RETURN TO
LOS ANGELES COUNTY ENGINEER
700 LOS ANGELES COUNTY ENGINEERING BLDG.

Do not extend notes this side of this line.

Note: Any Additions or Changes on This Sheet Must be Made or Circled in Red Ink With Date and Name of Person Making Change.

PWFB 0420

1333

Notes Ck'd by	Survey of Lomita Area & Survey
Map No.	JN 0303.00 Tape 0192 Std 68 °F
Office Work	Surveyed by C.K. Lind
Checked	Notes Lind Date 8-15-61
Date	Indexed C. J. GALLI

F. B. 227 PG. 125

W528, B-2

Note: Any Additions or Changes on This Sheet Must be Made or Circled in Red Ink With Date and Name of Person Making Change.

Do not extend notes this side of this line.

RETURN TO
LOS ANGELES COUNTY ENGINEER
100 LOS ANGELES COUNTY ENGINEERING BLDG.

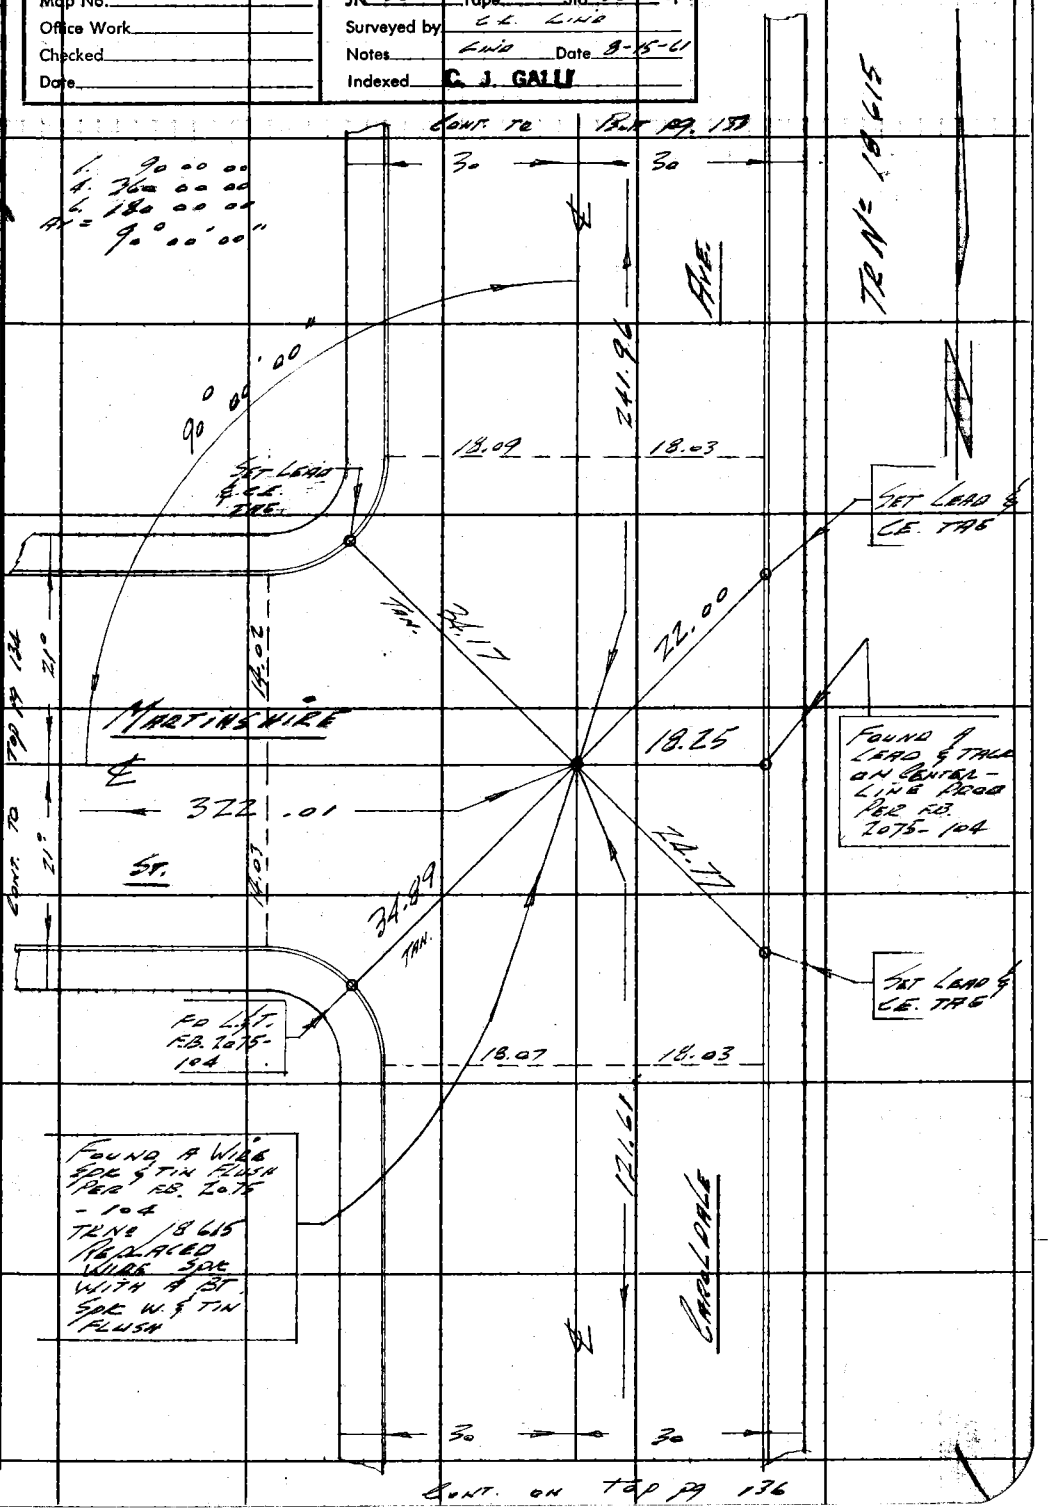

763098 CE #247—7-53

PWFB 0420 CONT. ON 1334, 1335

F. B. ~~2705~~ PG. ~~136~~

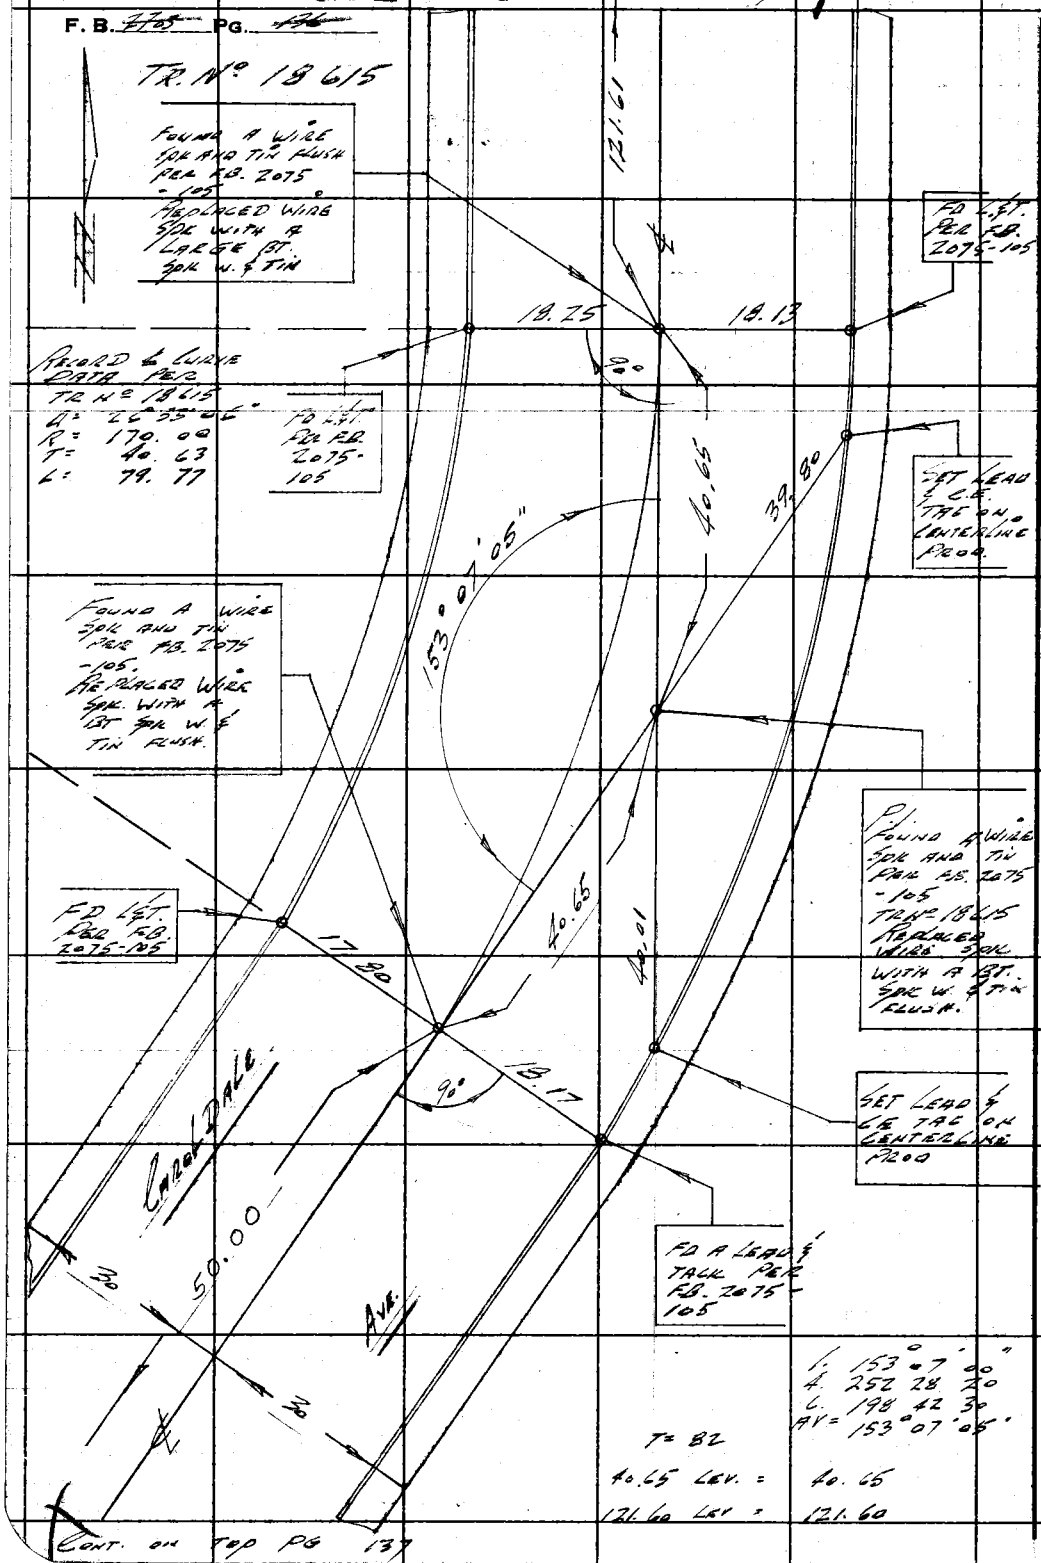

CONT. ON TOP PG 137

RETURN TO
LOS ANGELES COUNTY ENGINEER
700 LOS ANGELES COUNTY ENGINEERING BLDG.

Do not extend notes this side of this line.

Note: Any Additions or Changes on This Sheet Must be Made or Circled in Red Ink With Date and Name of Person Making Change.

PWFB 0420 1336, 1337

Notes Ck'd by	Survey of Lomita Area & Survey
Map No.	JN 0303.00 Tape 0142 Std 68 °F
Office Work	Surveyed by Lind
Checked	Notes Lind Date 8-15-61
Date	Indexed C. J. GALLI

F. B. [illegible] PG. [illegible]

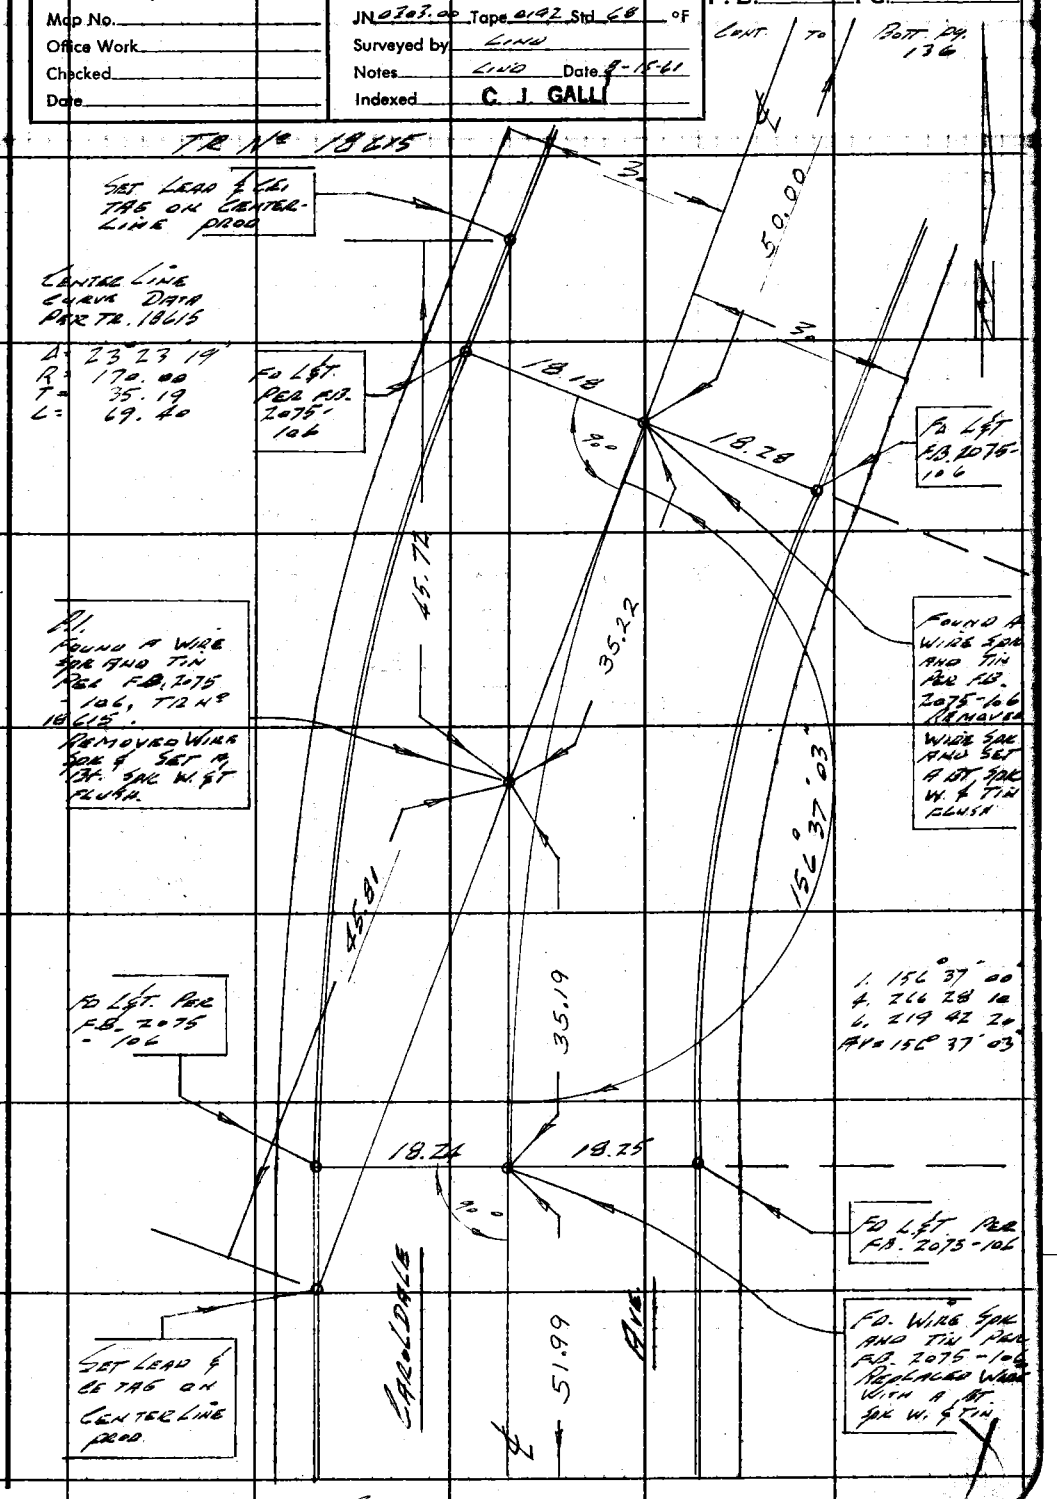

Note: Any Additions or Changes on This Sheet Must be Made or Circled in Red Ink With Date and Name of Person Making Change.

Do not extend notes this side of this line.

RETURN TO
LOS ANGELES COUNTY ENGINEER
400 Los Angeles County Engineering Bldg.

763098 CE #247—7-59

PWFB 0420 1338, 1339

F. B. 2703 Pg. 138

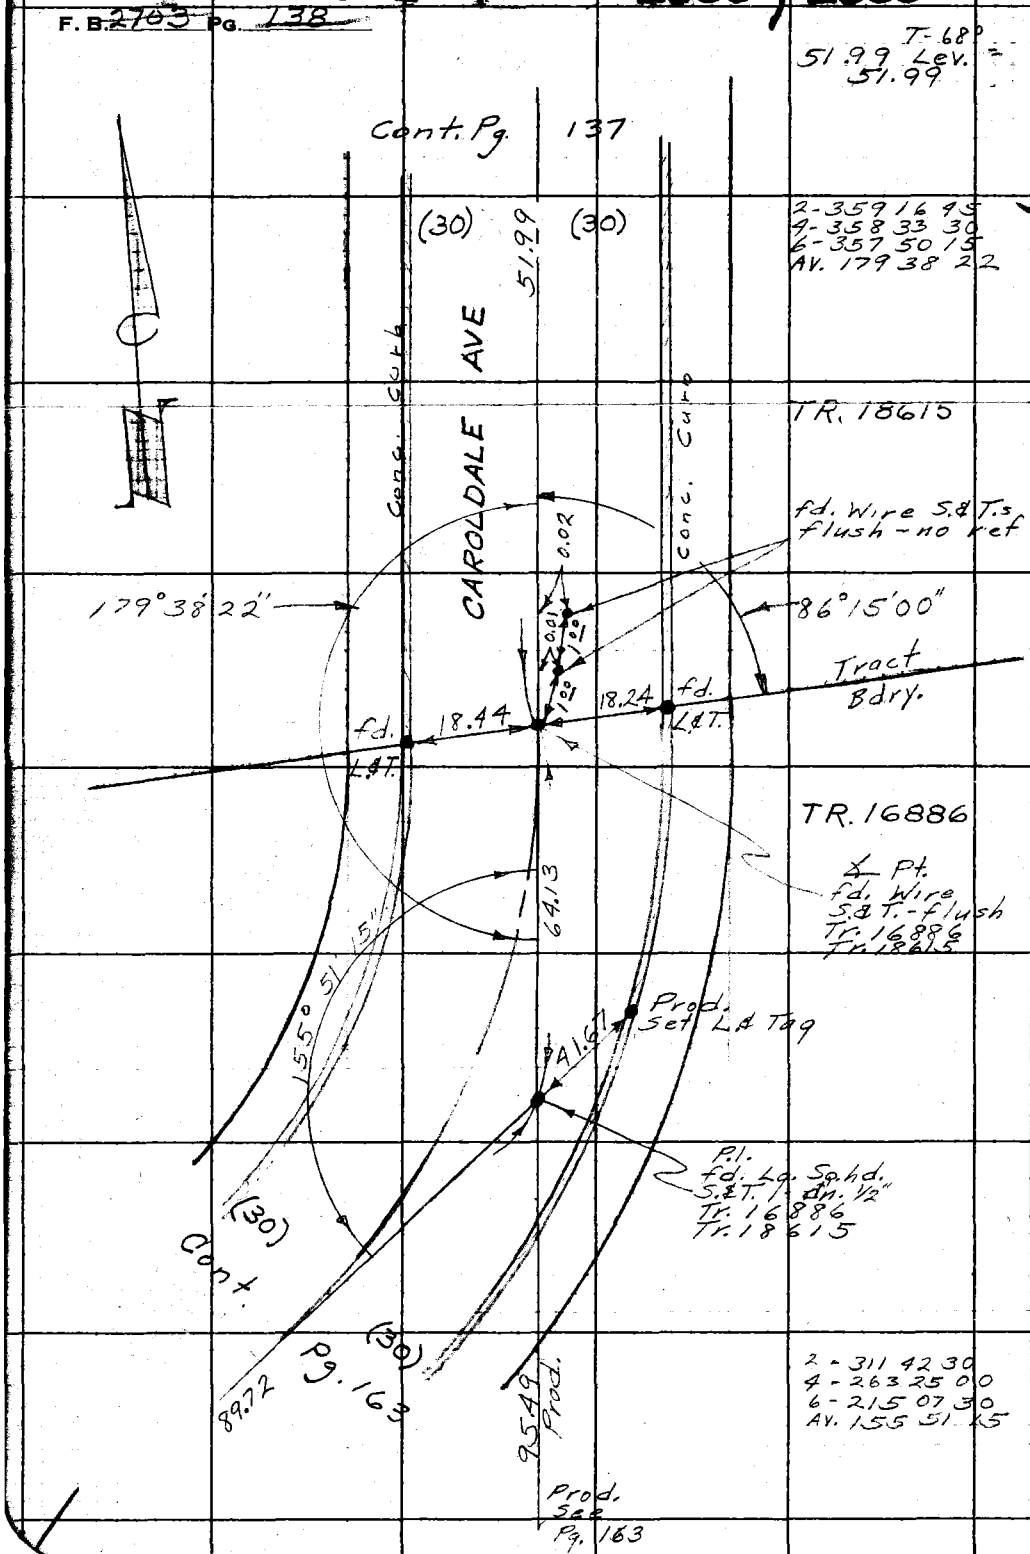

WS. 28, B-2

RETURN TO
LOS ANGELES COUNTY ENGINEER
700 LOS ANGELES COUNTY ENGINEERING BLDG.

Do not extend notes this side of this line.

Note: Any Additions or Changes on This Sheet Must be Made or Circled in Red Ink With Date and Name of Person Making Change.

Notes Ck'd by	Survey of	F. B. 2703 PG. 139
Map No.	JN Tape Std °F	
Office Work	Surveyed by	
Checked	Notes Date	
Date	Indexed C. J. GALLE	

Note: Any Additions or Changes on This Sheet Must be Made or Circled in Red Ink With Date and Name of Person Making Change.

Do not extend this side of this line.

PLEASE RETURN TO
LOS ANGELES COUNTY ENGINEER
403 LOS ANGELES COUNTY ENGINEERING BLDG.

76F309S CE # 310 3-61

F. B. 2703 PG. 140

PLEASE RETURN TO
LOS ANGELES COUNTY ENGINEER
403 Los Angeles County Engineering Bldg.

Do not extend this side of this line.

Note: Any Additions or Changes on This Sheet Must Be Made or Circled in Red Ink With Date and Name of Person Making Change.

PWFB 0420

1340

Notes Ck'd by	Survey of Lomita Area & Survey
Map No.	JN 0302.00 Tape 0192 Std 68 °F
Office Work	Surveyed by C. K. Lind
Checked	Notes Lind Date 8-16-61
Date	Indexed C. J. GALLI

F. B. 4763 Pg. 144

W.S 28 B-2

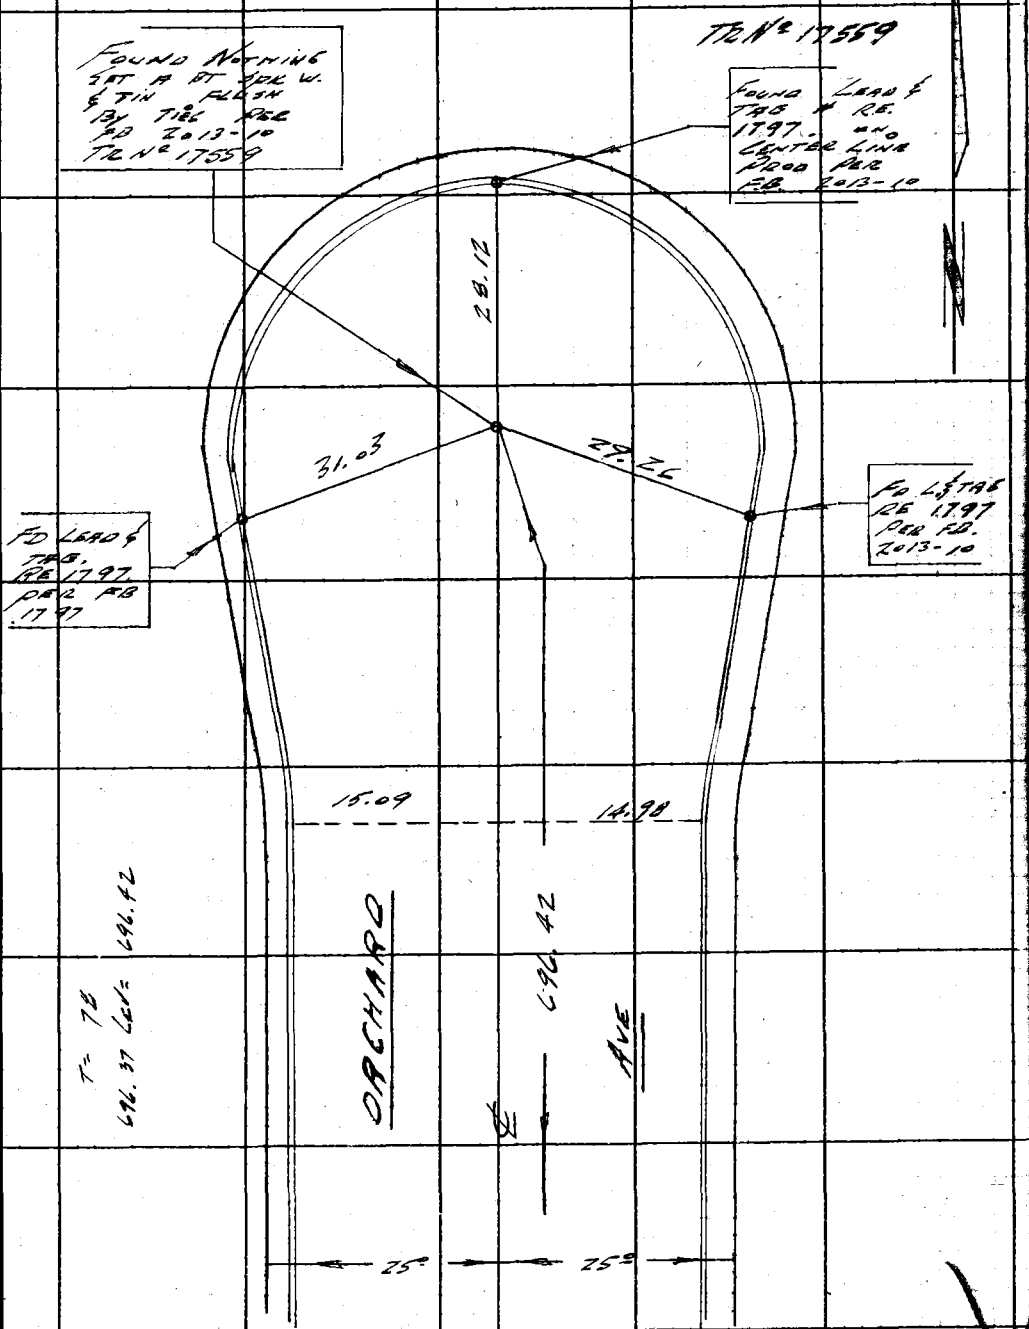

CONT. TO TOP PG. 142

Note: Any Additions or Changes on This Sheet Must be Made or Circled In Red Ink With Date and Name of Person Making Change.

Do not extend notes this side of this line.

RETURN TO
LOS ANGELES COUNTY ENGINEER
700 LOS ANGELES COUNTY ENGINEERING BLDG.

763098 CE #247—7-53

Audit PWFB 0420

1341

F.B. ~~2702~~ PG. ~~142~~

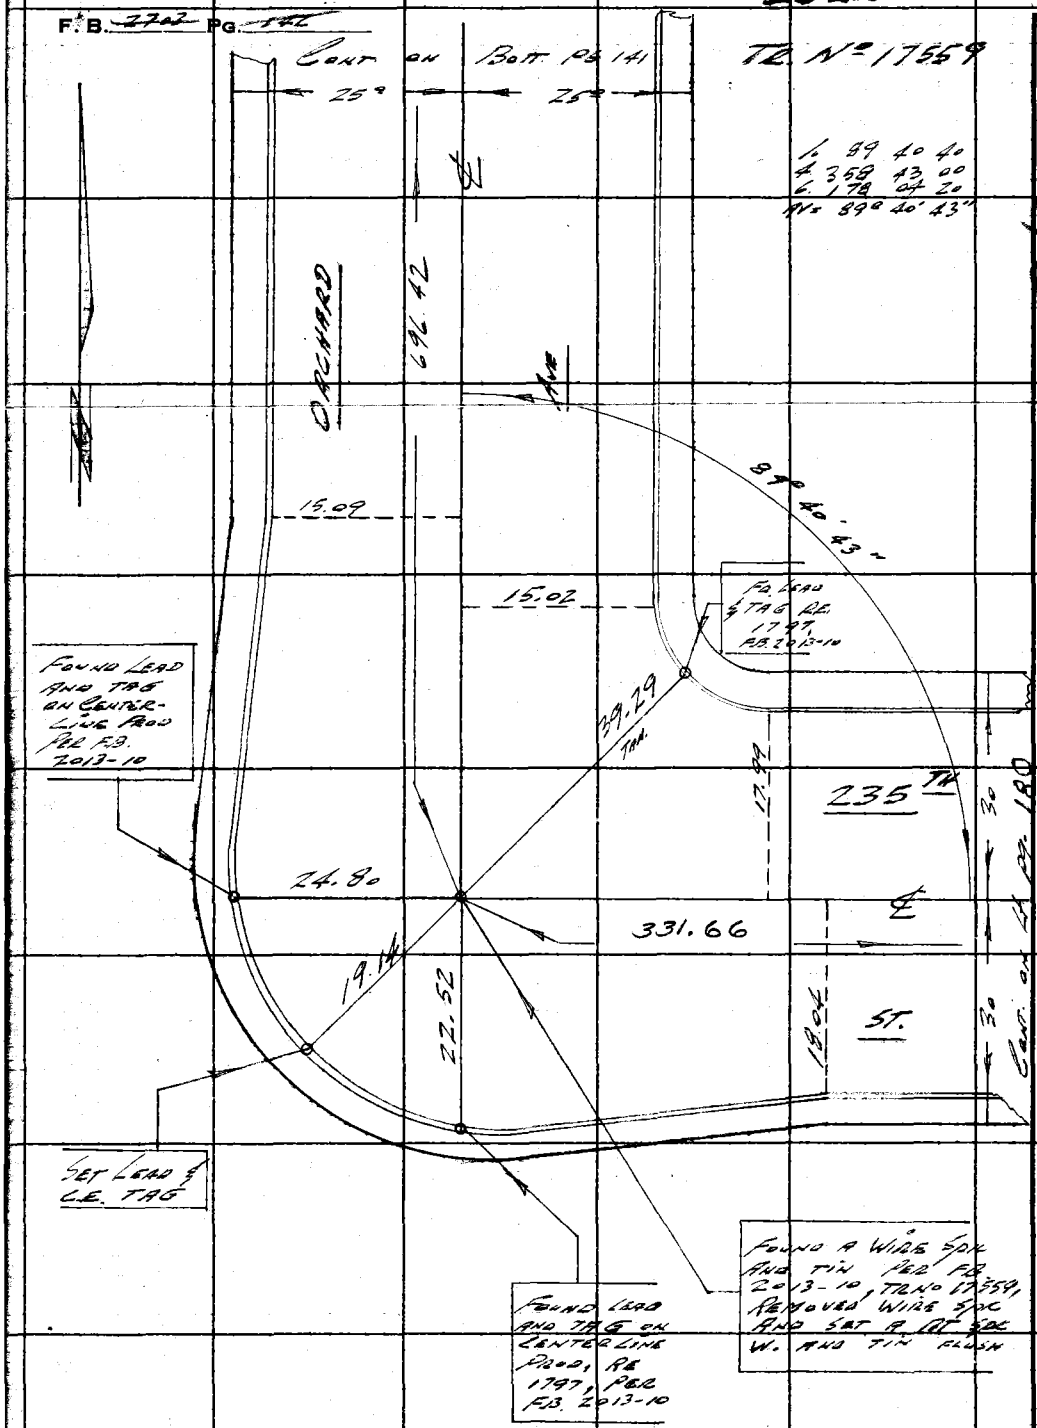

RETURN TO
LOS ANGELES COUNTY ENGINEER
700 LOS ANGELES COUNTY ENGINEERING BLDG.

Do not extend notes this side of this line.

Note: Any Additions or Changes on This Sheet Must be Made or Circled in Red Ink With Date and Name of Person Making Change.

PWFB 0420

1342

Notes Ck'd by	Survey of Lomita Area & Survey
Map No.	JN 0303.00 Tape 0192 Std 68 °F
Office Work	Surveyed by C.K. Lind
Checked	Notes Lind Date 8-17-61
Date	Indexed C. J. Gatt

F. B. 2703 Pg. 143

W.S. 28 B-2

TA No 18615

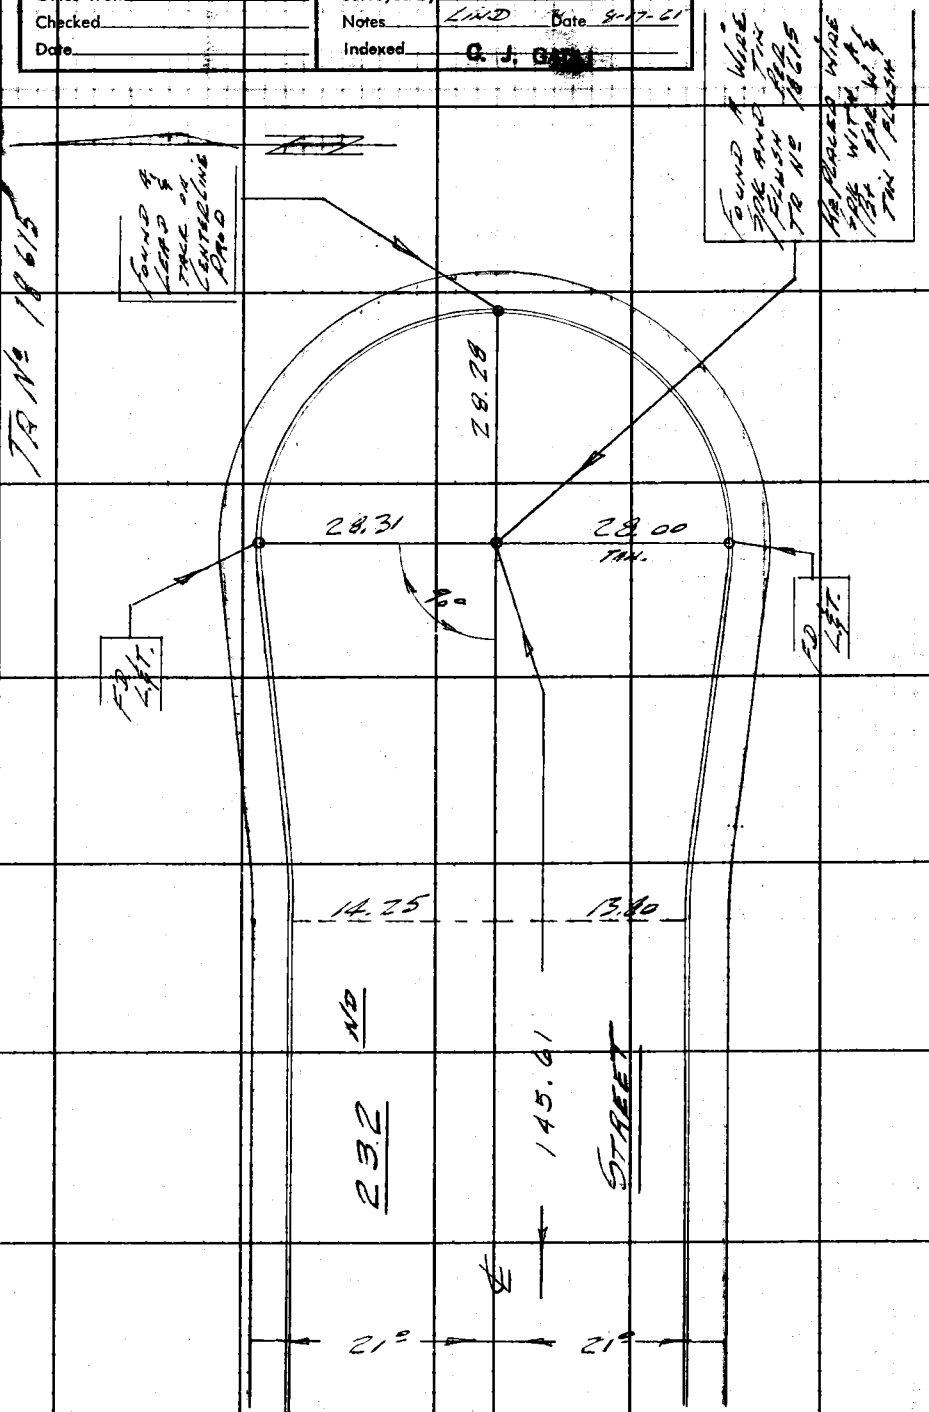

Cont. to Pg 181

Note: Any Additions or Changes on This Sheet Must be Made or Circled in Red Ink With Date and Name of Person Making Change.

Do not extend notes this side of this line.

RETURN TO
LOS ANGELES COUNTY ENGINEER
700 Los Angeles County Engineering Bldg.

763098 CE #247—7-53

PWFB 0420 1343

F. B. ~~1703~~ PG. ~~144~~ Cont. to Pg. 181.

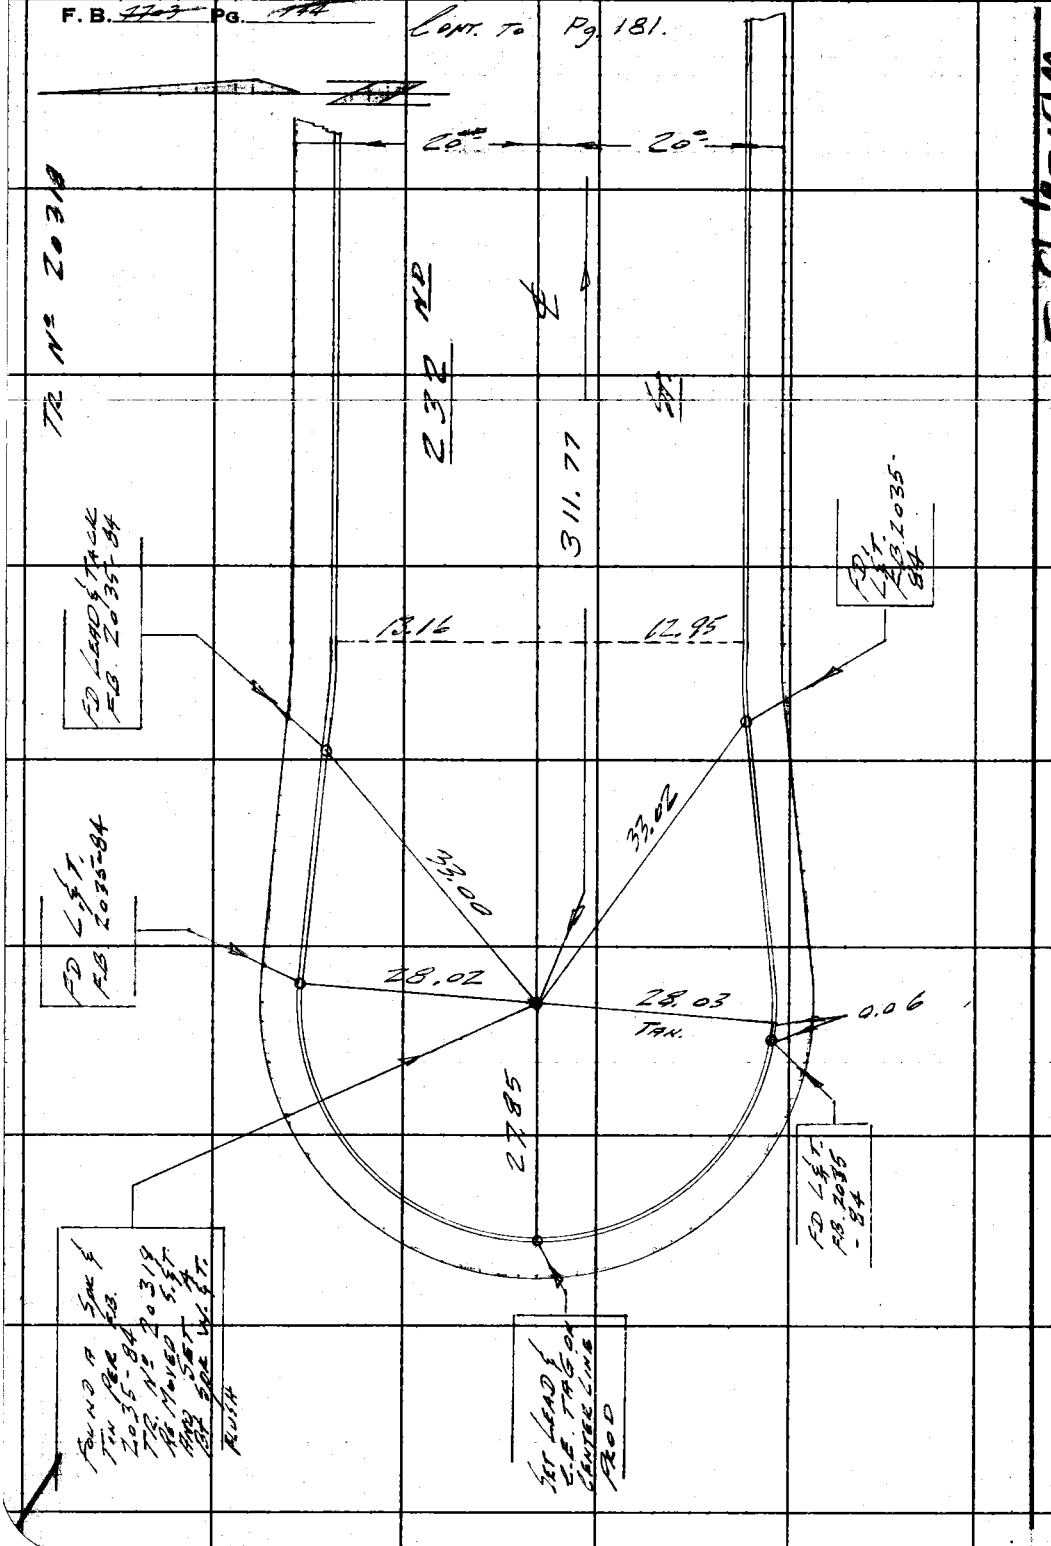

RETURN TO
LOS ANGELES COUNTY ENGINEER
700 LOS ANGELES COUNTY ENGINEERING BLDG.

Do not extend notes this side of this line.

Note: Any Additions or Changes on This Sheet Must be Made or Circled in Red Ink With Date and Name of Person Making Change

PWFB 0420 **1344**

Notes Ck'd by	Survey of Lomita Area & Survey
Map No.	JN 0303.00 Tape .0192 Std 68 °F
Office Work	Surveyed by C.K. Lind
Checked	Notes Lind Date 8-17-61
Date	Indexed C. J. GALLI

F. B. ~~2703~~ PG. ~~145~~

Cont. to PG 182

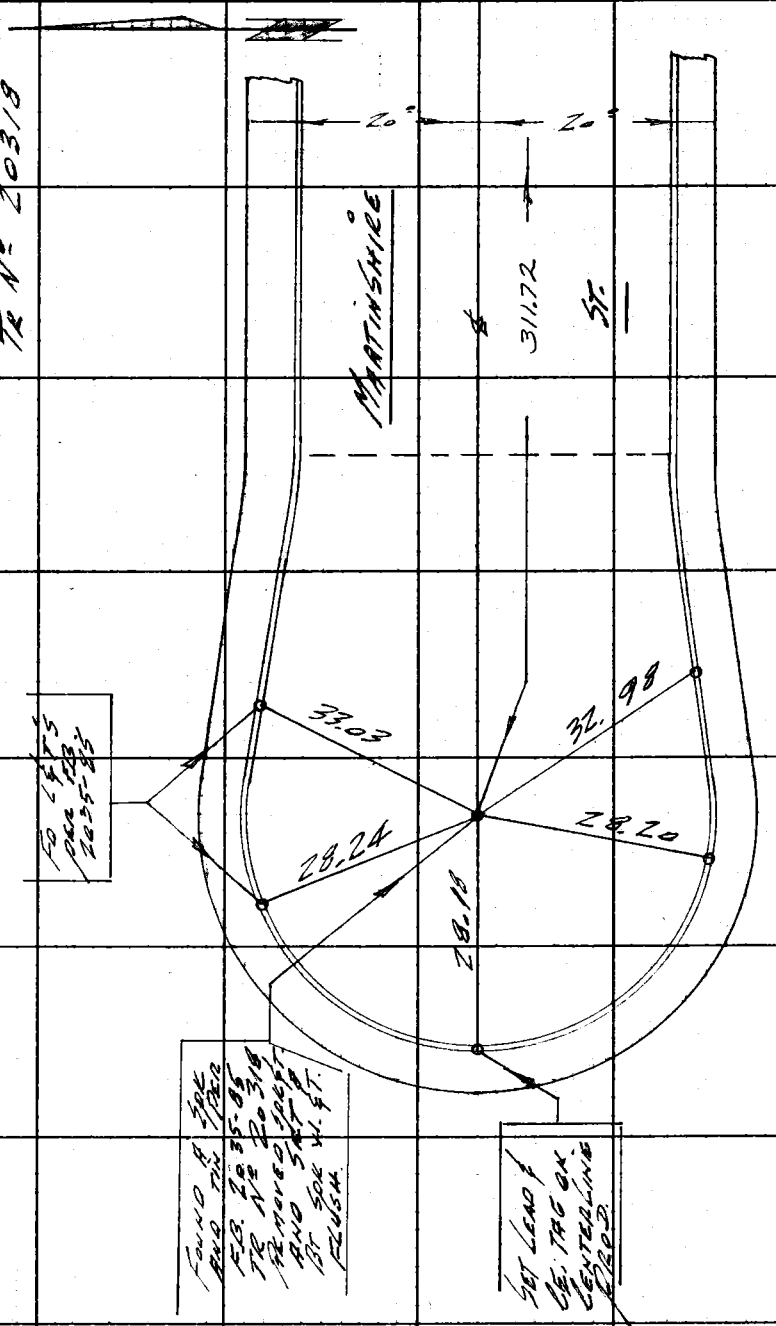

W.S. 28 B-2

TR No 20318

Note: Any Additions or Changes on This Sheet Must be Made or Circled in Red Ink With Date and Name of Person Making Change.

Do not extend notes this side of this line.

RETURN TO
LOS ANGELES COUNTY ENGINEER
700 Los Angeles County Engineering Bldg.

763093 CE #247—7-53

PWFB 0420 1345

F. B. ~~2903~~ PG. ~~142~~

Cont. to Pg 183

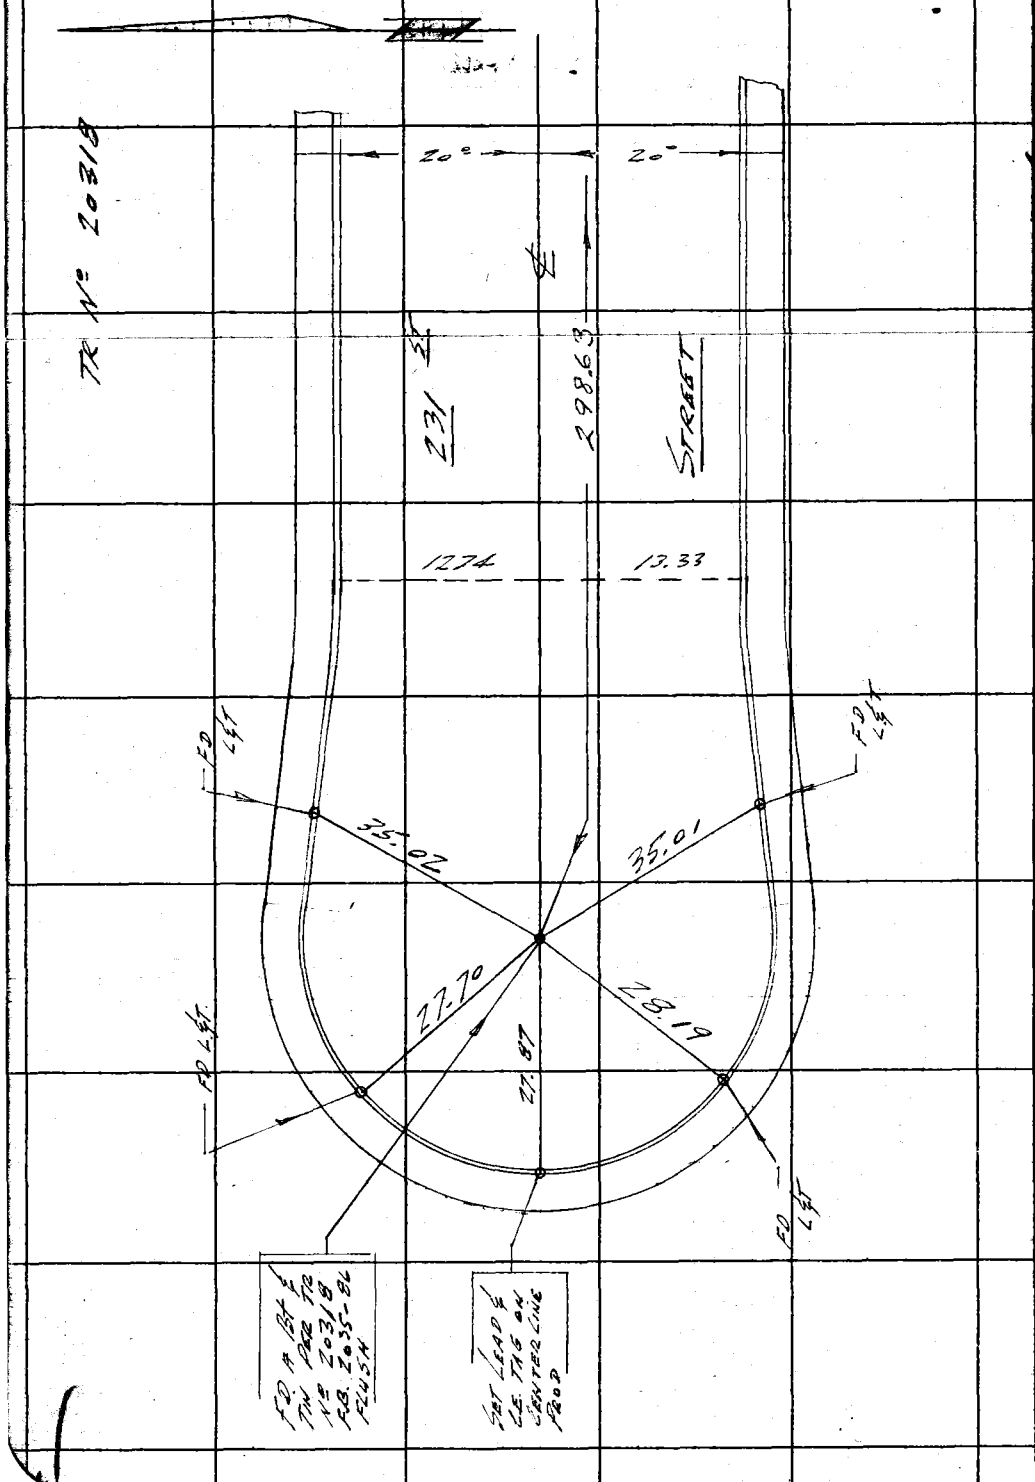

MS 28, B2

RETURN TO
LOS ANGELES COUNTY ENGINEER
700 LOS ANGELES COUNTY ENGINEERING BLDG.

Do not extend notes this side of this line.

Note: Any Additions or Changes on This Sheet Must be Made or Circled in Red Ink With Date and Name of Person Making Change.

PWFB 0420 1346

Notes Ck'd by	Survey of Lomita Area & Survey
Map No.	JN 203.00 Tape 0192 Std 68 °F
Office Work	Surveyed by C.K. Lind
Checked	Notes Lind Date 8-30-61
Date	Indexed C. J. GALLI

F. B. ~~2707~~ PG. ~~747~~

Cont. to Pg 185

W.S. 28B-2

TR No 20381

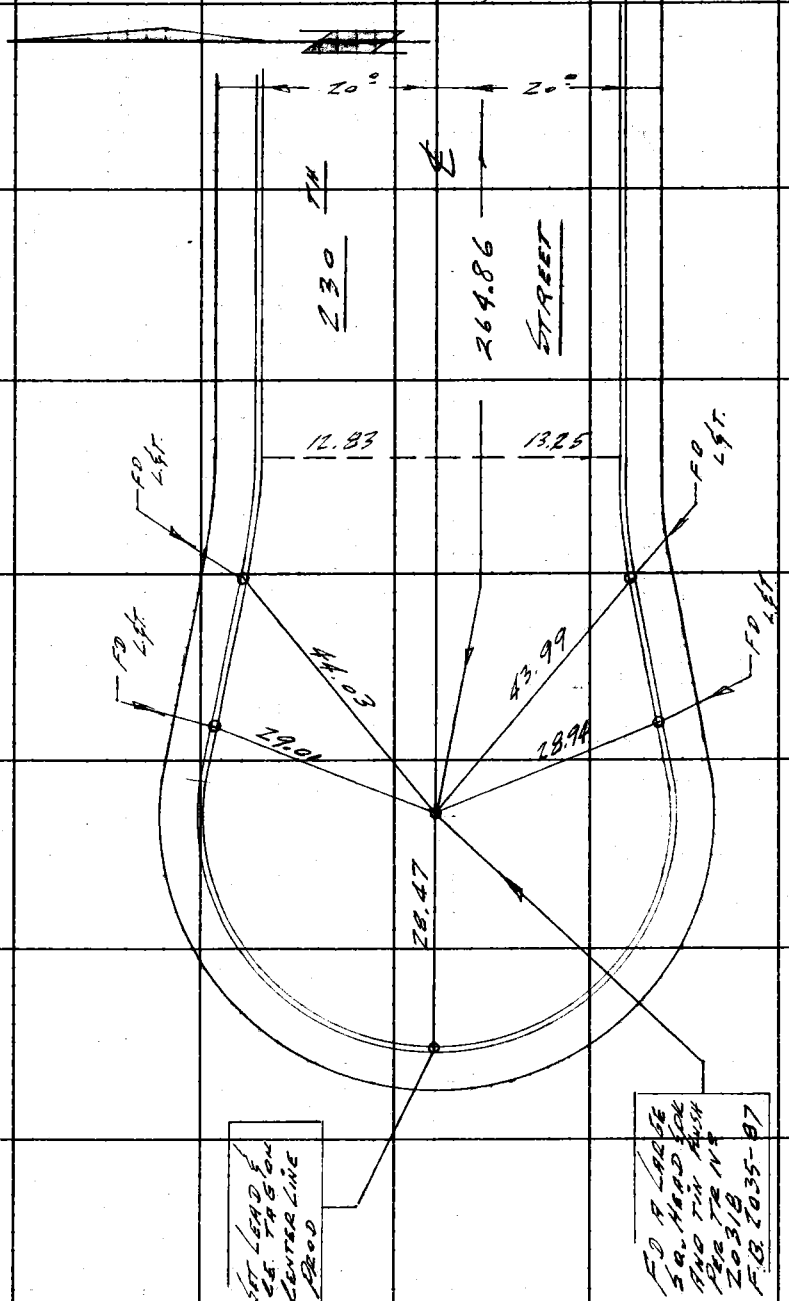

Note: Any Additions or Changes on This Sheet Must be Made or Circled in Red Ink With Date and Name of Person Making Change.

Do not extend notes this side of this line.

RETURN TO
LOS ANGELES COUNTY ENGINEER
700 LOS ANGELES COUNTY ENGINEERING BLDG.

763098 CE #247—7-53

PWFB 0420

1347

F. B. 2703 PG. 148

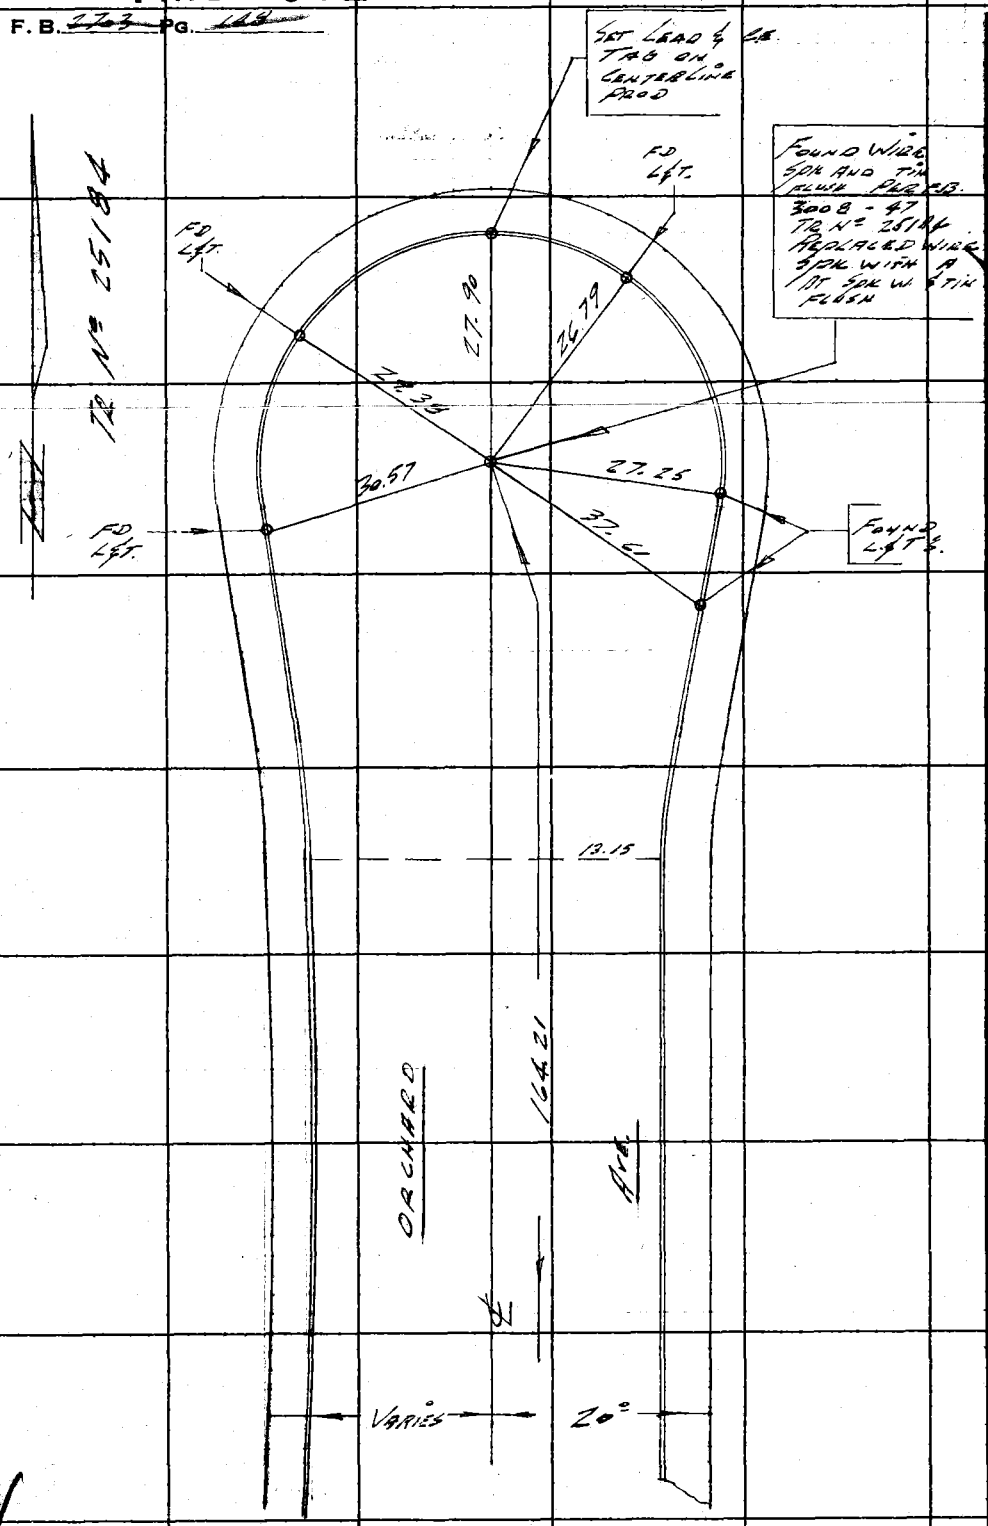

CONT. TO TOP PG 149

RETURN TO
LOS ANGELES COUNTY ENGINEER
700 LOS ANGELES COUNTY ENGINEERING BLDG.

Do not extend notes this side of this line.

Note: Any Additions or Changes on This Sheet Must be Made or Circled in Red Ink With Date and Name of Person Making Change

MS 28-2

PWFB 0420 1348

Notes Ck'd by	Survey of Lomita Area & Survey
Map No.	JN 0303.00 Tape 0192 Std 68 °F
Office Work	Surveyed by C.K. Lind
Checked	Notes Lind Date 8-30-61
Date	Indexed C. J. GALLI

F. B. ~~2703~~ PG. ~~149~~

TR No 25184

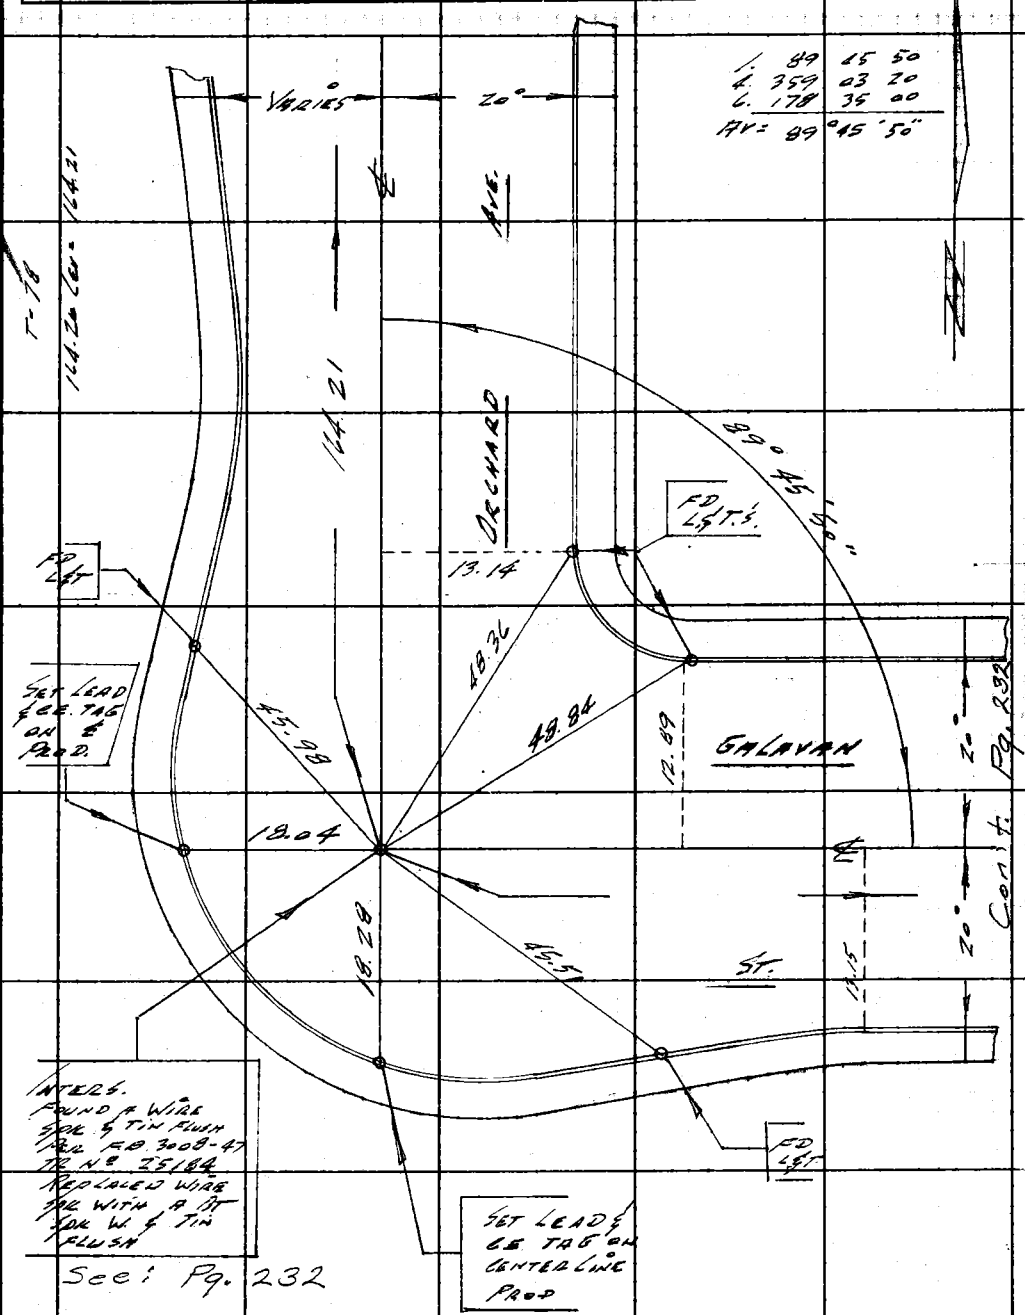

Note: Any Additions or Changes on This Sheet Must be Made or Circled in Red Ink With Date and Name of Person Making Change.

Do not extend notes this side of this line.

RETURN TO
LOS ANGELES COUNTY ENGINEER
700 LOS ANGELES COUNTY ENGINEERING BLDG.

4528 B-2

763098 CE #247—7-53

F. B. 2703 PG. 150

RETURN TO
LOS ANGELES COUNTY ENGINEER
700 LOS ANGELES COUNTY ENGINEERING BLDG.

Do not extend notes this side of this line.

Note: Any Additions or Changes on This Sheet Must be Made or Circled in Red Ink With Date and Name of Person Making Change.

PWFB 0420 1349

Notes Ck'd by	Survey of Lomita Area & Survey
Map No.	JN 0303.00 Tape 0191 Std. 68 °F
Office Work	Surveyed by C.K. Lind
Checked	Notes Lind Date 10-25-60
Date	Indexed C. J. GALLI

F. B. ~~1703~~ PG. ~~191~~

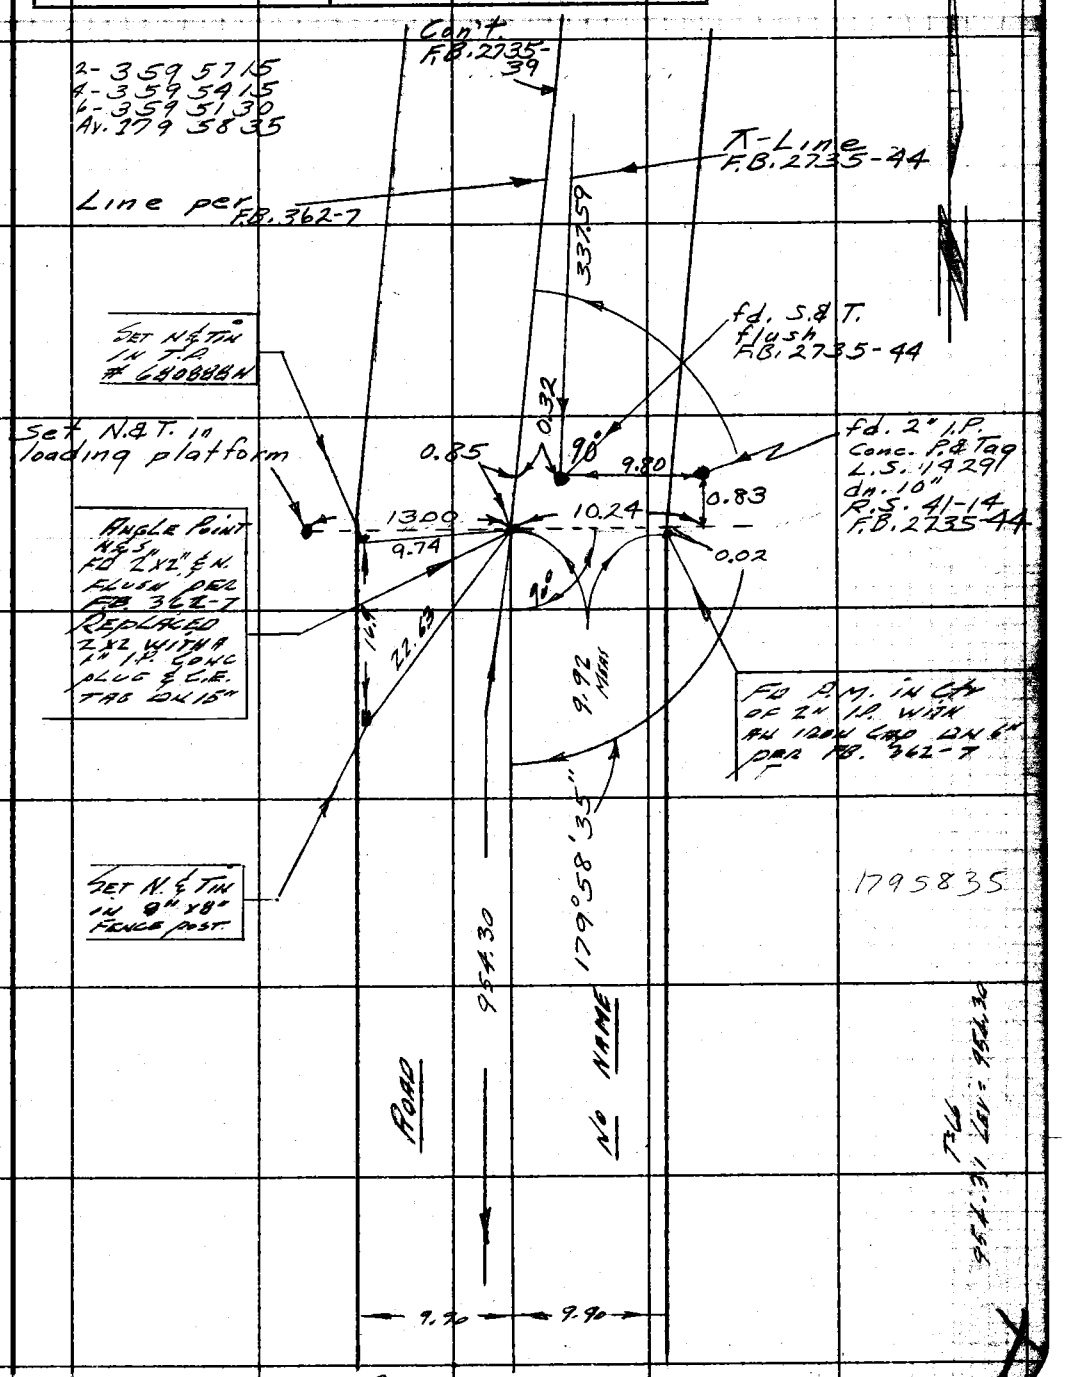

Cont. from top pg 25.

Note: Any Additions or Changes on This Sheet Must be Made or Circled in Red Ink With Date and Name of Person Making Change.

Do not extend notes this side of this line.

RETURN TO
LOS ANGELES COUNTY ENGINEER
100 Los Angeles County Engineering Bldg.

763093 CE #247—7-53

22.61

F. B. 2703 PG. 152

RETURN TO
LOS ANGELES COUNTY ENGINEER
900 LOS ANGELES COUNTY ENGINEERING BLDG.

Do not extend notes this side of this line.

Note: Any Additions or Changes on This Sheet Must be Made or Circled in Red Ink With Date and Name of Person Making Change.

PWFB 0420 1350

Notes Ck'd by	Survey of Lomita Area & Survey
Map No.	JN 0303.00 Tape 0232 Std 68 °F
Office Work	Surveyed by English
Checked	Notes Ed. Date 7-14-64
Date	Indexed C. J. GALLI

F. B. ~~2105~~ PG. ~~153~~

W.S. 28, B-2

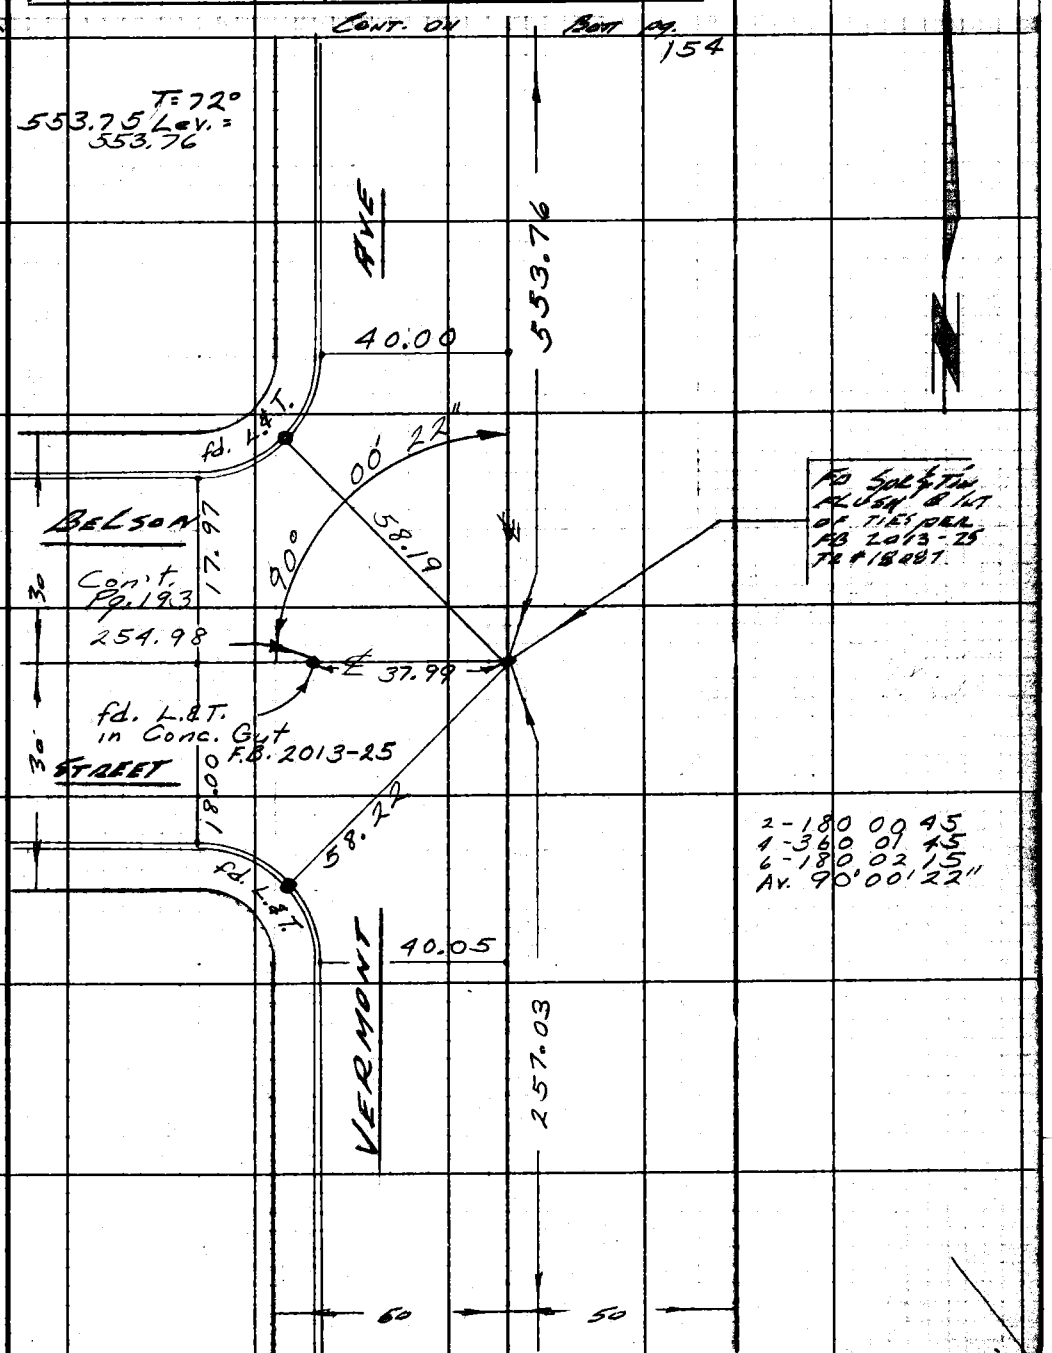

Note: Any Additions or Changes on This Sheet Must be Made or Circled in Red Ink With Date and Name of Person Making Change.

Do not extend notes this side of this line.

RETURN TO
LOS ANGELES COUNTY ENGINEER
100 LOS ANGELES COUNTY ENGINEERING BLDG.

763098 CE #247—7-53

F.B. ~~8703~~ PG. ~~154~~ Con't. F.B. 2735-65

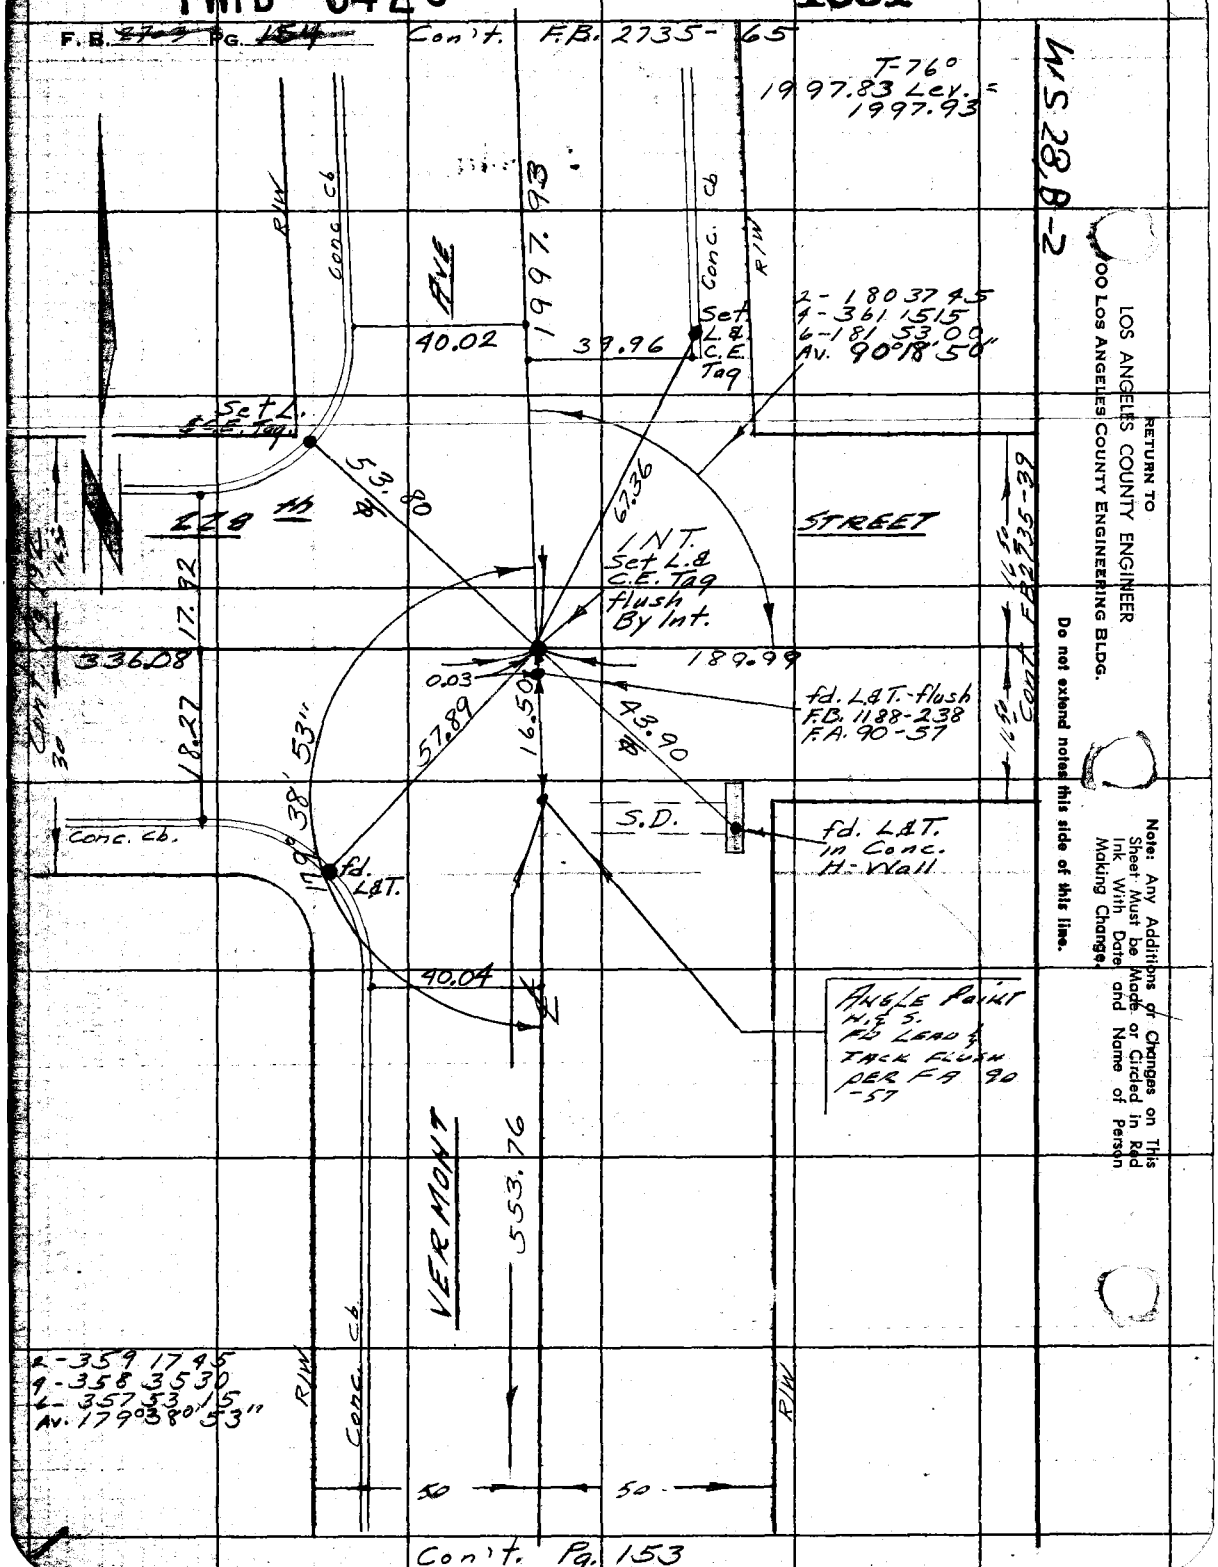

Con't. Pg. 153

RETURN TO
LOS ANGELES COUNTY ENGINEER
00 LOS ANGELES COUNTY ENGINEERING BLDG.

Do not extend notes this side of this line.

Note: Any Additions or Changes on This Sheet Must be Made or Circled in Red Ink With Date and Name of Person Making Change.

PWFB 0420

1352

Notes Ck'd by	Survey of Lomita Area & Survey
Map No.	JN 0303.00 Tape 0232 Std 68 °F
Office Work	Surveyed by English
Checked	Notes Ed. Date 7-13-64
Date	Indexed C. J. GALLI

F. B. ~~2705~~ Pg. ~~155~~

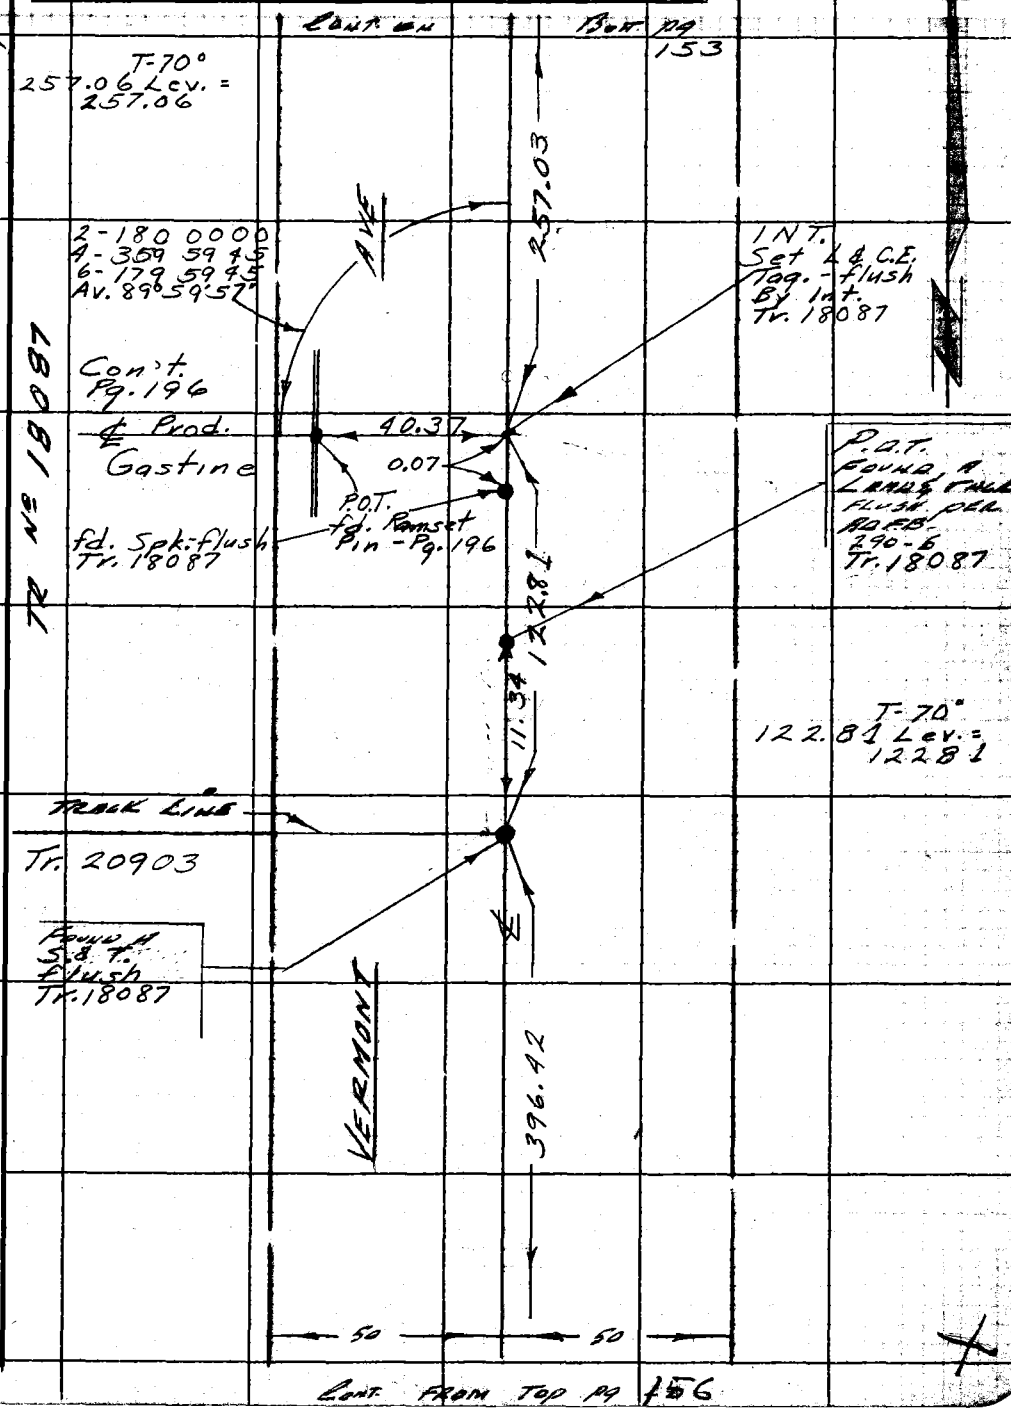

Note: Any Additions or Changes on This Sheet Must be Made or Circled in Red Ink With Date and Name of Person Making Change.

Do not extend notes this side of this line.

RETURN TO
LOS ANGELES COUNTY ENGINEER
400 LOS ANGELES COUNTY ENGINEERING BLDG.

763098 CE #247—7-53

PWFB 0420 Cont. on Bott. pg. 155 **1353**

F.B. ~~2703~~ PG. ~~156~~

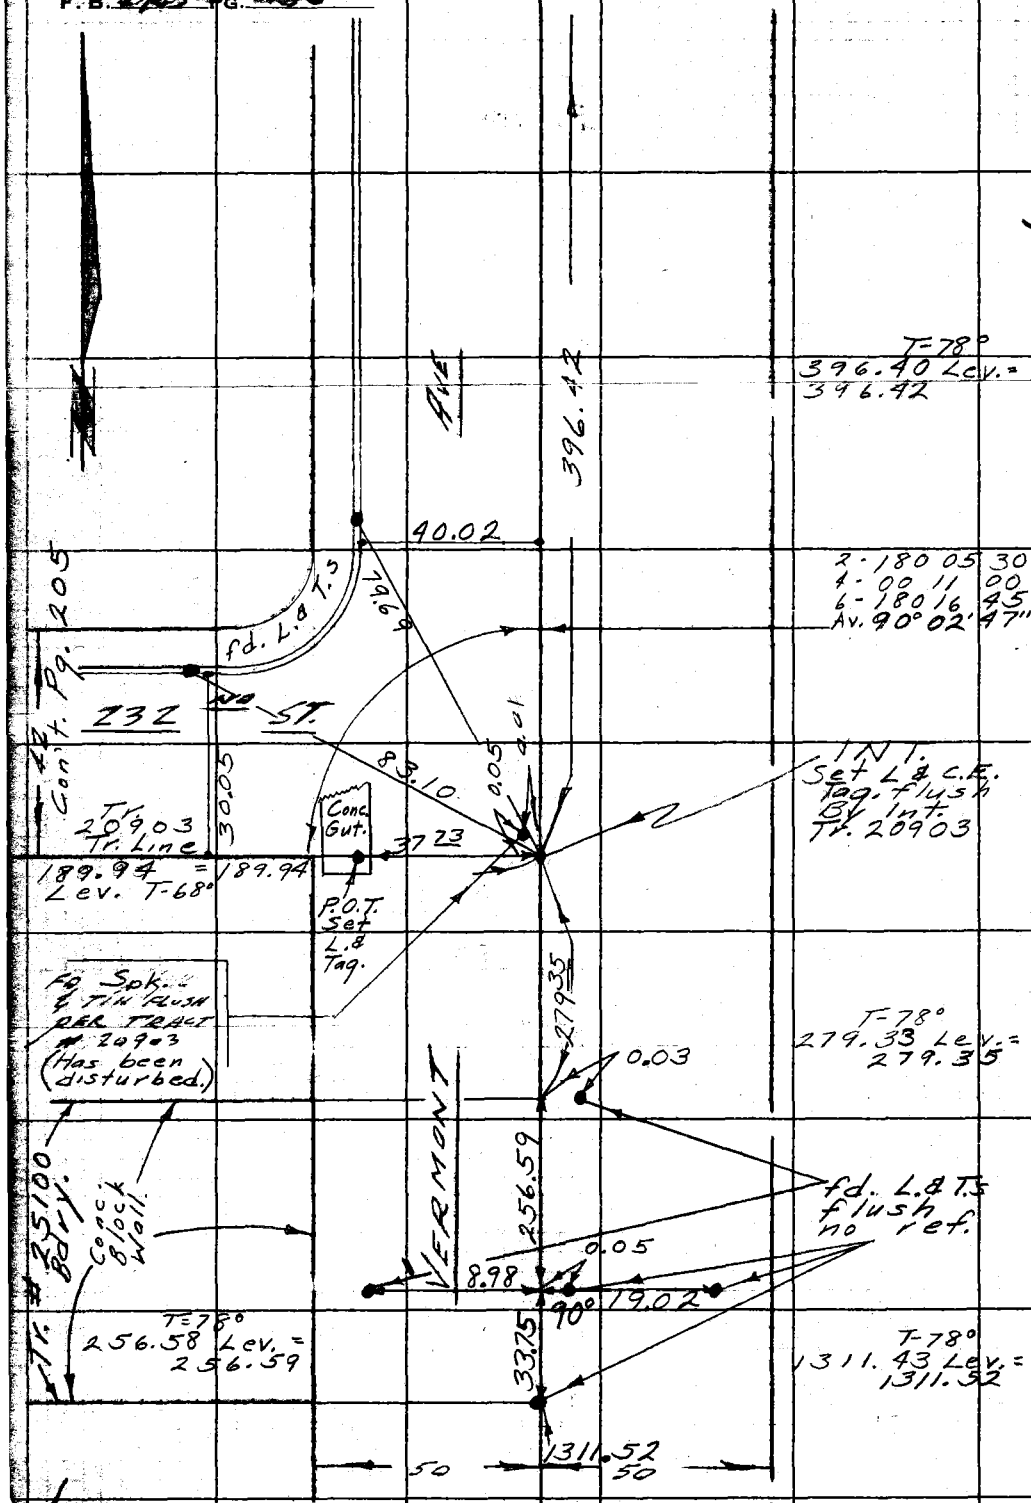

Cont. from top of pg 24

RETURN TO
LOS ANGELES COUNTY ENGINEER
900 Los Angeles County Engineering Bldg.

Do not extend notes this side of this line.

Note: Any Additions or Changes on This Sheet Must be Made or Circled in Red Ink With Date and Name of Person Making Change.

PWFB 0420

Div. #3

1354

Notes Ck'd by	Survey of Lomita Area & Sur.
Map No.	JN 030300 Tape 0232 Std 68 °F
Office Work	Surveyed by E English
Checked	Notes E.E. & E.S. Date 6-8-64
Date	Indexed C. J. GALLI

F. B. ~~2703~~ Pg. ~~157~~

TR # 16886

W.S. 28 B 2

Cont. Pg 158

2 - 179 49 00
4 - 359 38 30
6 - 179 27 30
Av. 89 54 35

R/W

234th ST

℄

R/W

(30) (30)

18.01 18.10

345.18

FIGUEROA

(21)

℄

ST

(21)

P.O.T. Set L.& Tag. in gutter.

Set L.& Tag.

89° 54' 35"

Set L.& Tag.

57.74

(50)

Wly line lots 6, 7, 10 & 11

E.N. McDonalds Subd. MR. 52-3

Varies 23.+'

40.18

58.43

40.18

40.14

232

334.20

546.58

℄

Cont. Pg. 180

FIGUEROA

0.06

ST.

(50)

Cont. Pg.

58.60

60.11

R/W.

Set L.& Tag. in conc. base of Traffic Signal.

fd. S.& T. (no p.m.) dn. 3" in tin Sleeve F.B. 3516-10 Tr. 16886

T=68°
546.58 Lev. = 546.58
345.18 " = 345.18

Note: Any Additions or Changes on This Sheet Must be Made or Circled in Red Ink With Date and Name of Person Making Change.

Do not extend notes this side of this line.

RETURN TO
LOS ANGELES COUNTY ENGINEER
700 LOS ANGELES COUNTY ENGINEERING BLDG.

763098 CE #247—7-53

PWFB 0420

1355

F. B. ~~2703~~ PG. 138

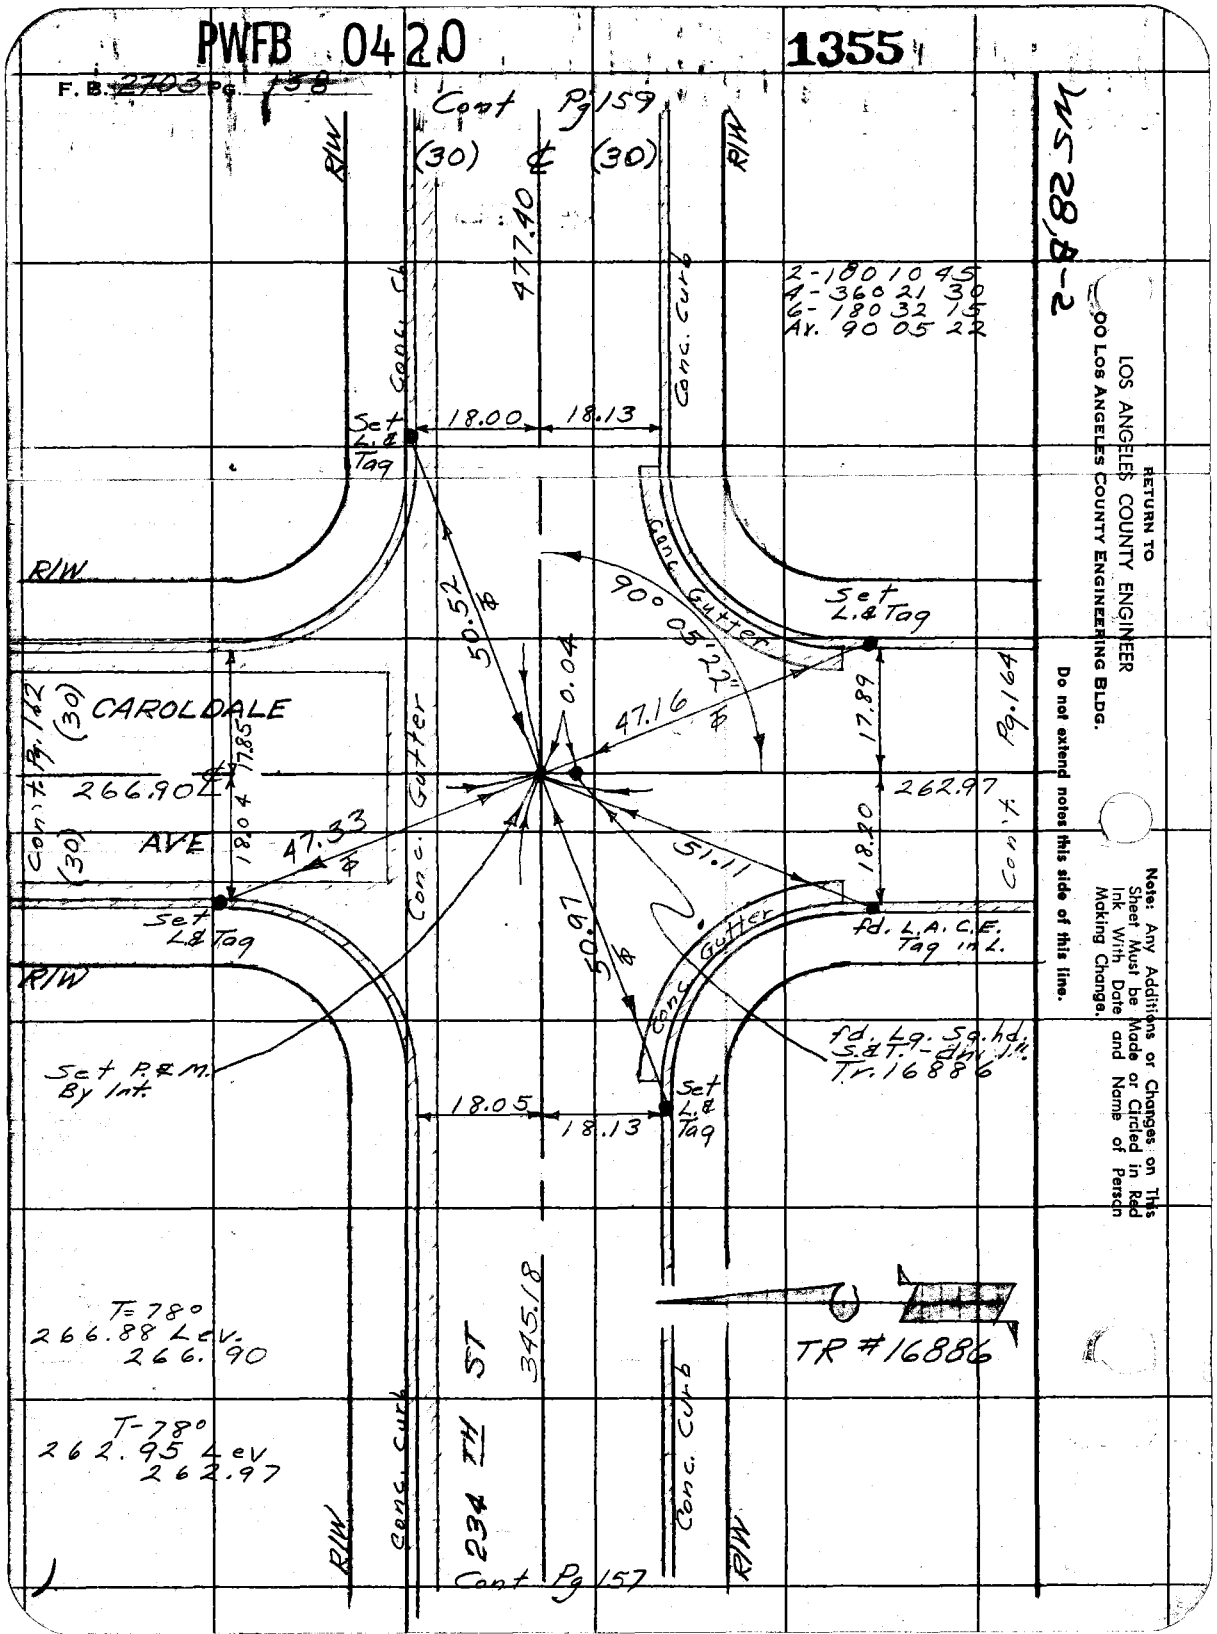

WS 28/8-2

RETURN TO
LOS ANGELES COUNTY ENGINEER
90 LOS ANGELES COUNTY ENGINEERING BLDG.

Do not extend notes this side of this line.

Note: Any Additions or Changes on This Sheet Must be Made or Circled in Red Ink With Date and Name of Person Making Change.

PWFB 0420

1356

Notes Ck'd by	Survey of Lomita Area & Div. #3
Map No.	JN 0303.00 Tape 0195 Std. 68 °F
Office Work	Surveyed by E. English
Checked	Notes E.E. & E.S. Date 10-14-63
Date	Indexed C. J. GALLI

F. B. ~~2703~~ Pg. 159

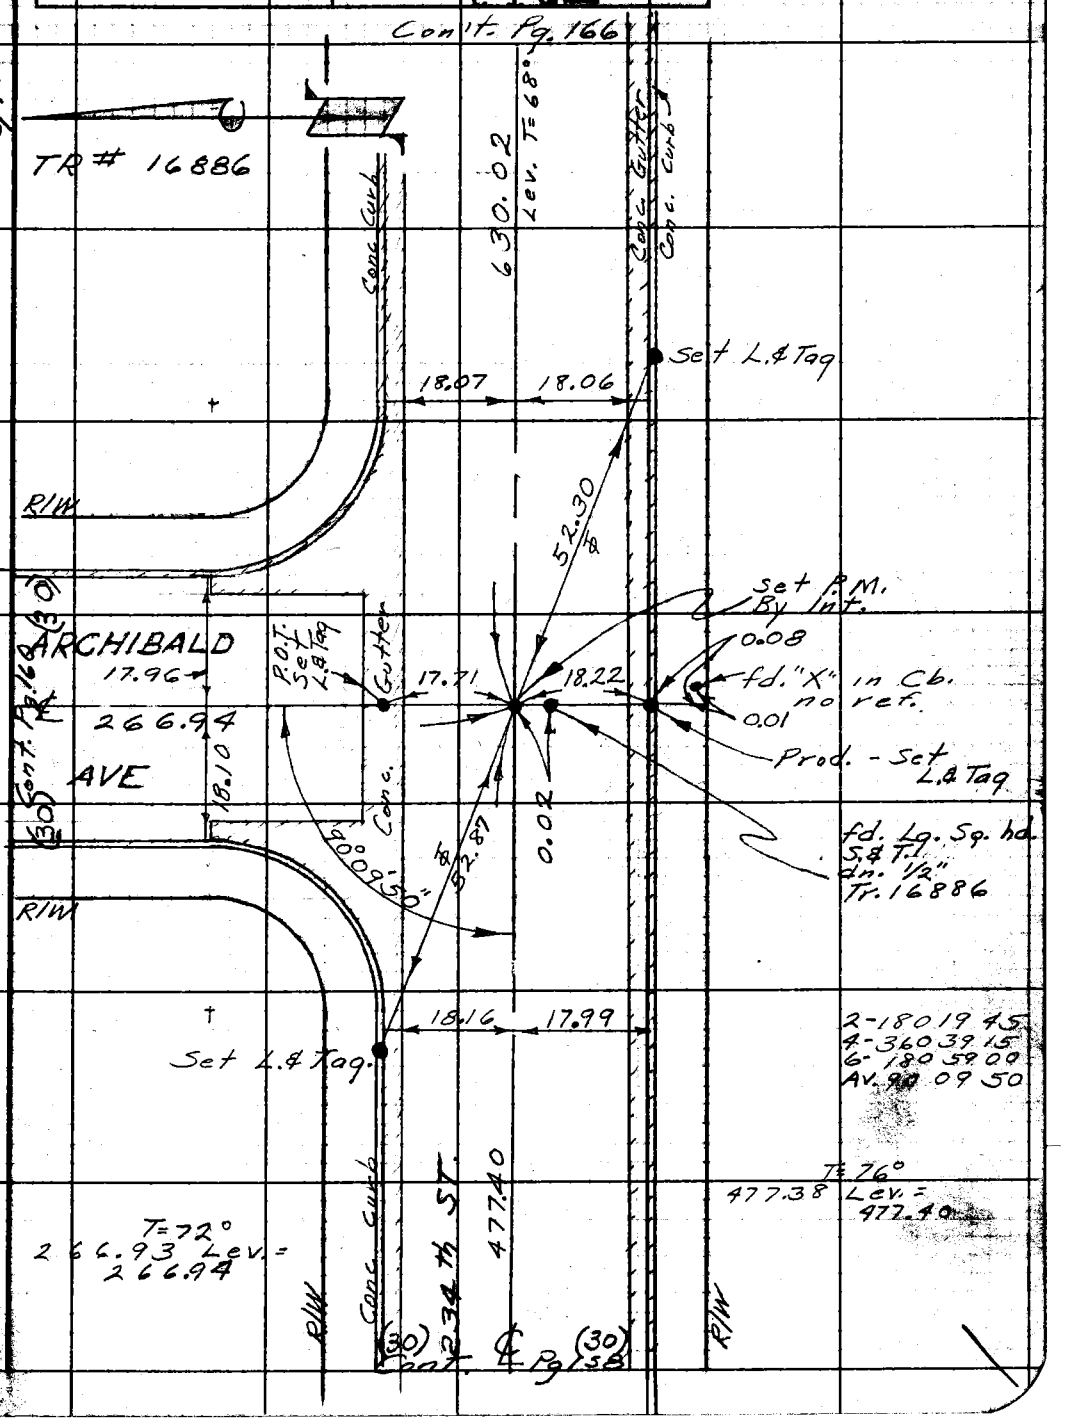

Note: Any Additions or Changes on This Sheet Must be Made or Circled in Red Ink With Date and Name of Person Making Change.

Do not extend notes this side of this line.

RETURN TO
LOS ANGELES COUNTY ENGINEER
700 LOS ANGELES COUNTY ENGINEERING BLDG.

763098 CE #247—7-55

PWFB 0420 1357

F. B. ~~2103~~ PG. ~~160~~

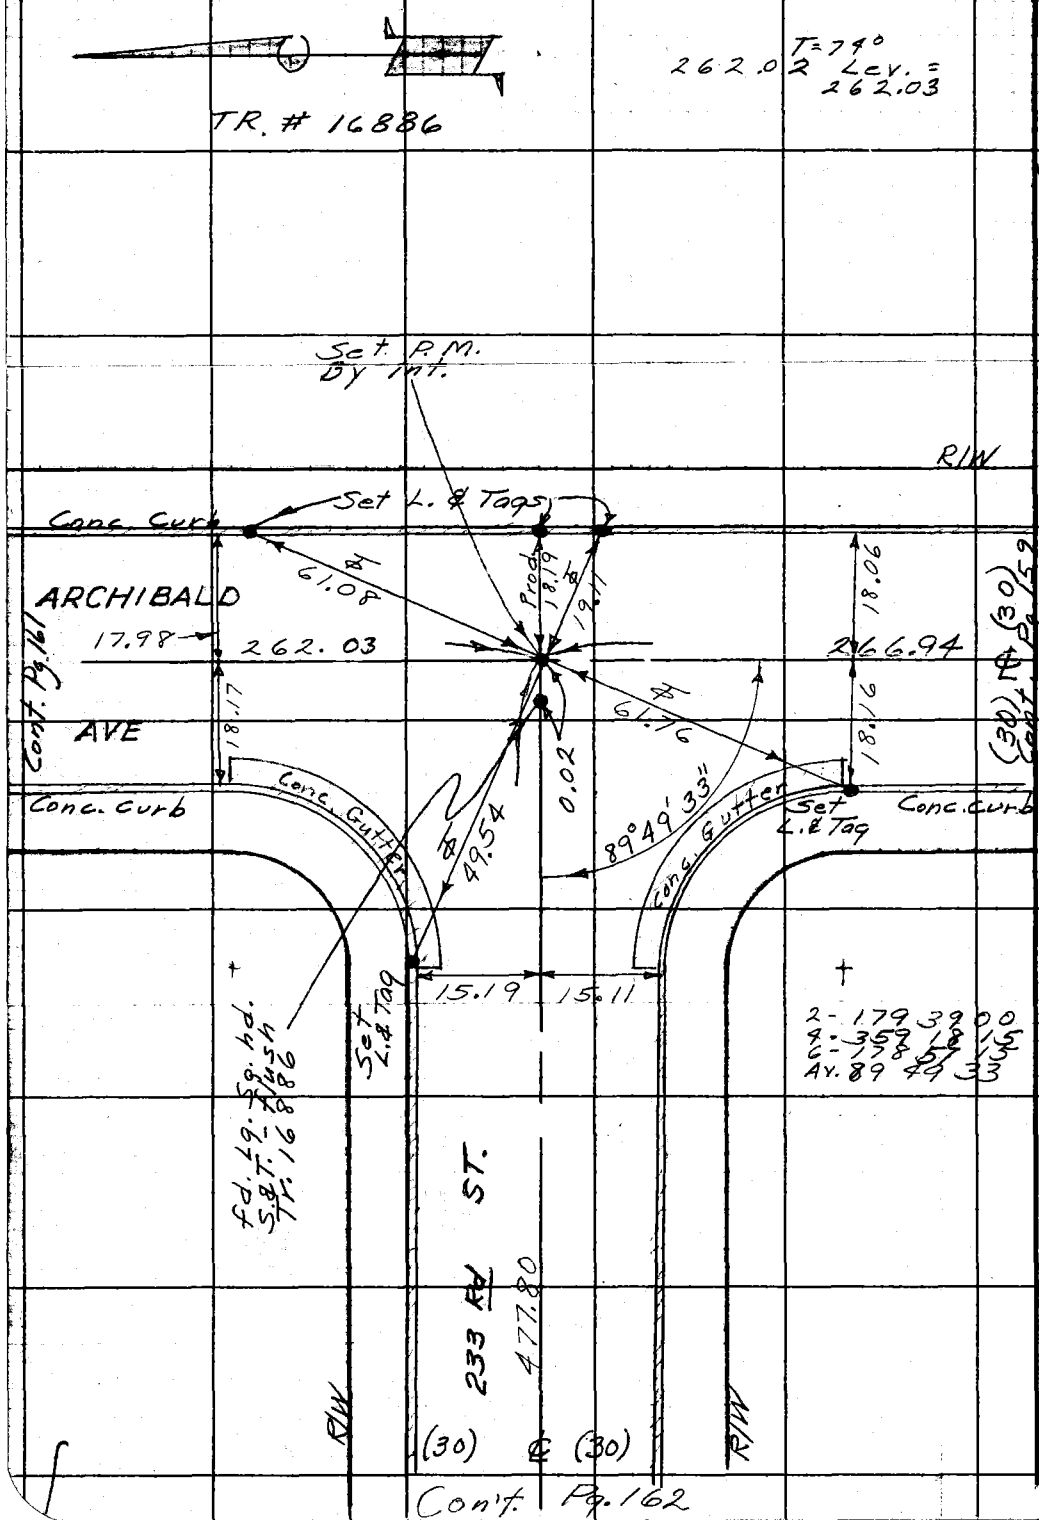

Cont. Pg. 162

RETURN TO
LOS ANGELES COUNTY ENGINEER
1100 LOS ANGELES COUNTY ENGINEERING BLDG.

Do not extend notes this side of this line.

Note: Any Additions or Changes on This Sheet Must be Made or Circled in Red Ink With Date and Name of Person Making Change.

MS 28 B-2

PWFB 0420

1358

Notes Ck'd by	Survey of Lomita Area & Div #3
Map No.	JN 0303.00 Tape 0195 Std. 68 °F
Office Work	Surveyed by E. English
Checked	Notes E.E. & E.S. Date 10-14-63
Date	Indexed C. J. GALLI

F. B. ~~2705~~ Pg. ~~161~~

890950

W.S. 28 B-2

Note: Any Additions or Changes on This Sheet Must be Made or Circled in Red Ink With Date and Name of Person Making Change.

Do not extend notes this side of this line.

RETURN TO
LOS ANGELES COUNTY ENGINEER
700 LOS ANGELES COUNTY ENGINEERING BLDG.

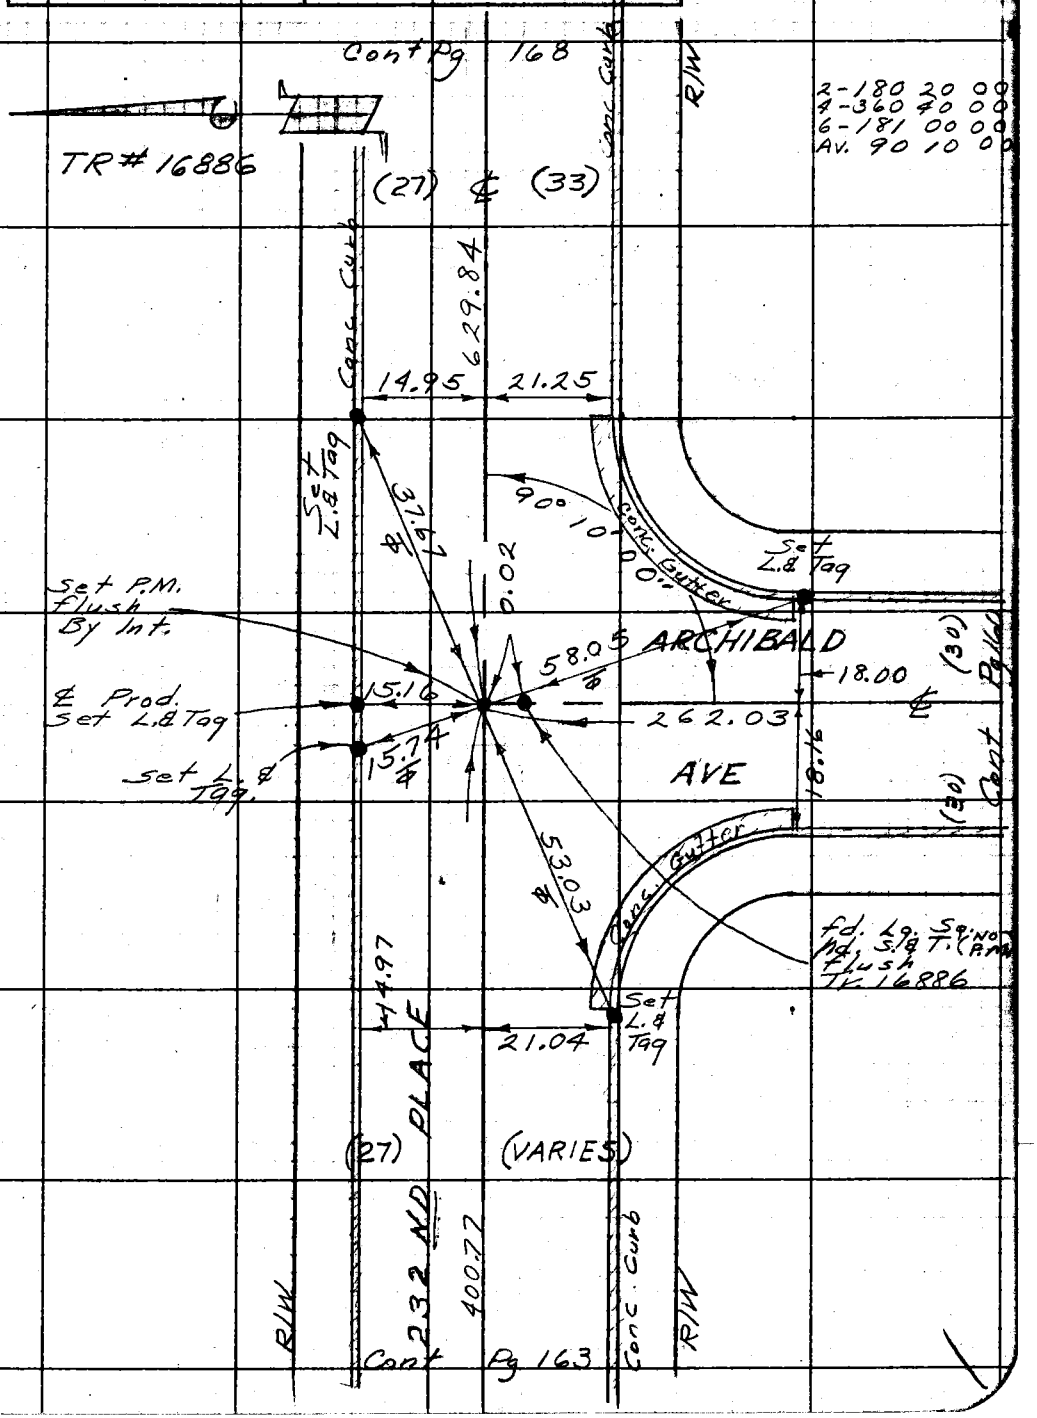

763098 CE #247—7-58

PWFB 0420

1359

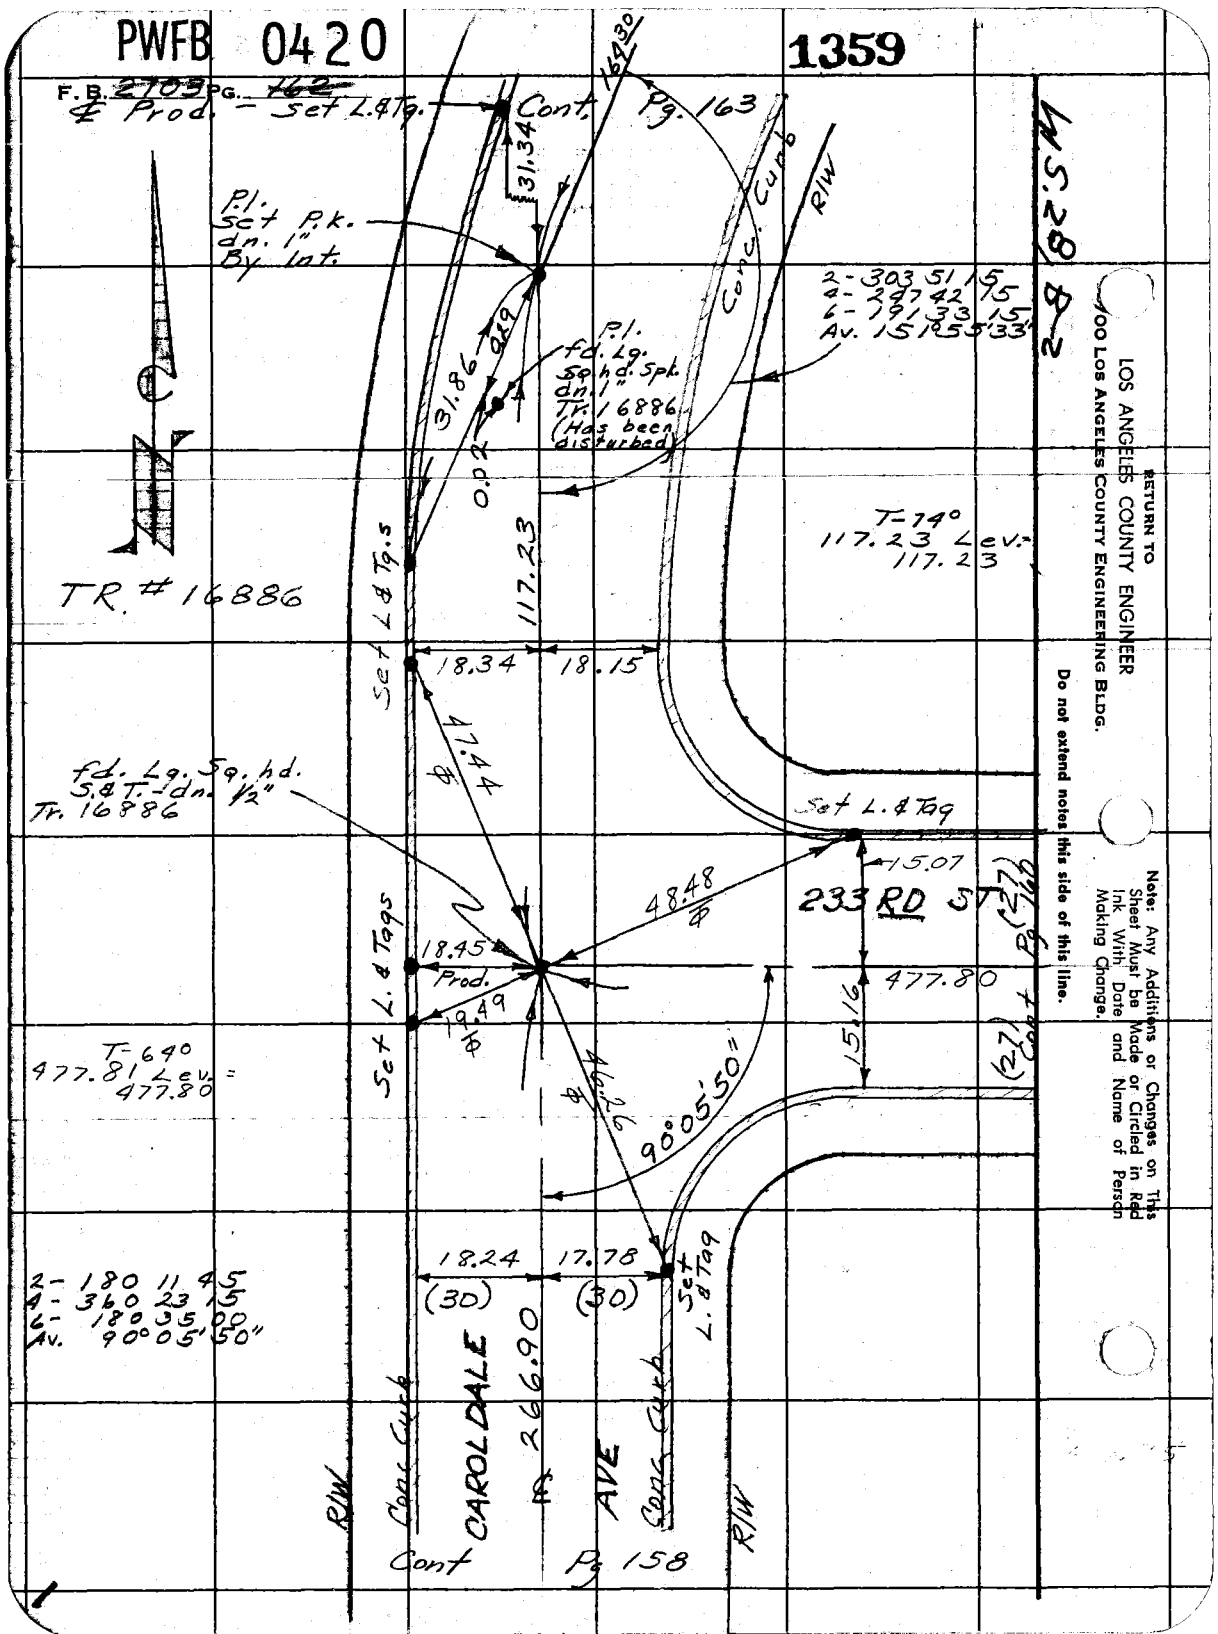

RETURN TO
LOS ANGELES COUNTY ENGINEER
100 LOS ANGELES COUNTY ENGINEERING BLDG.

Do not extend notes this side of this line.

Note: Any Additions or Changes on This Sheet Must be Made or Circled in Red Ink With Date and Name of Person Making Change.

PWFB 0420 1360, 1361

Notes Ck'd by	Survey of Lomita Area Div #3
Map No.	JN 0303.00 Tape 0195 Std 68 °F
Office Work	Surveyed by E. English
Checked	Notes E.E. & E.S. Date
Date	Indexed C. J. GALLI

F. B. ~~2703~~ Pg. ~~163~~

TR #16886

W.S. 28, B-2

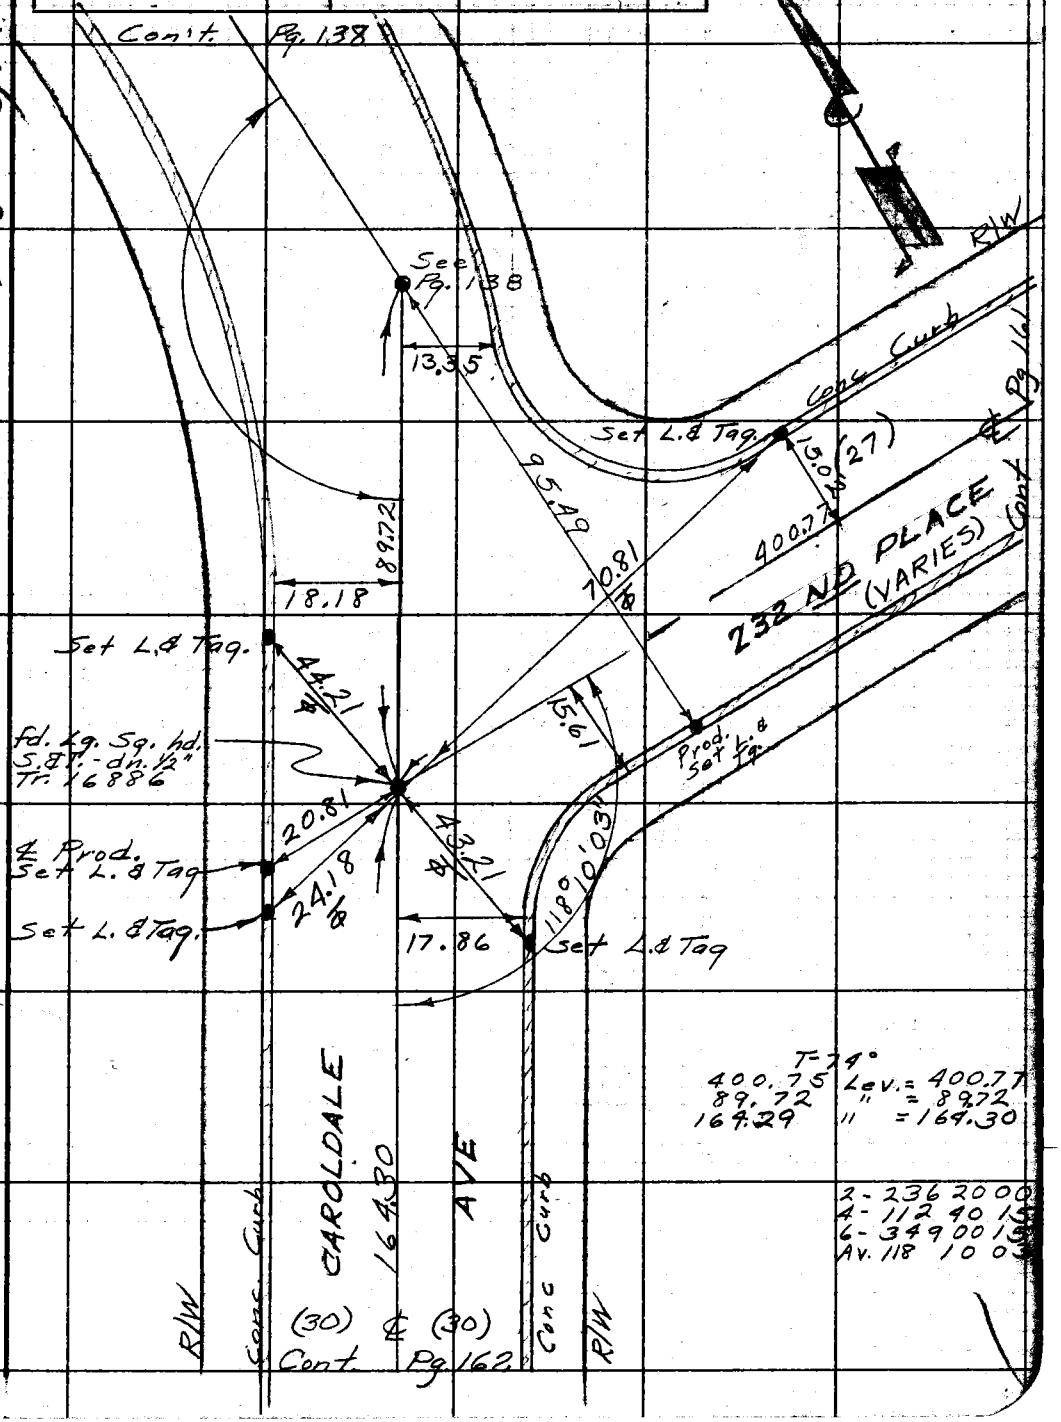

Note: Any Additions or Changes on This Sheet Must be Made or Circled in Red Ink With Date and Name of Person Making Change.

Do not extend notes this side of this line.

RETURN TO
LOS ANGELES COUNTY ENGINEER
700 LOS ANGELES COUNTY ENGINEERING BLDG.

763098 CE #247—7-53

PWFB 0420 1362

F. B. ~~2703~~ Pg. ~~164~~

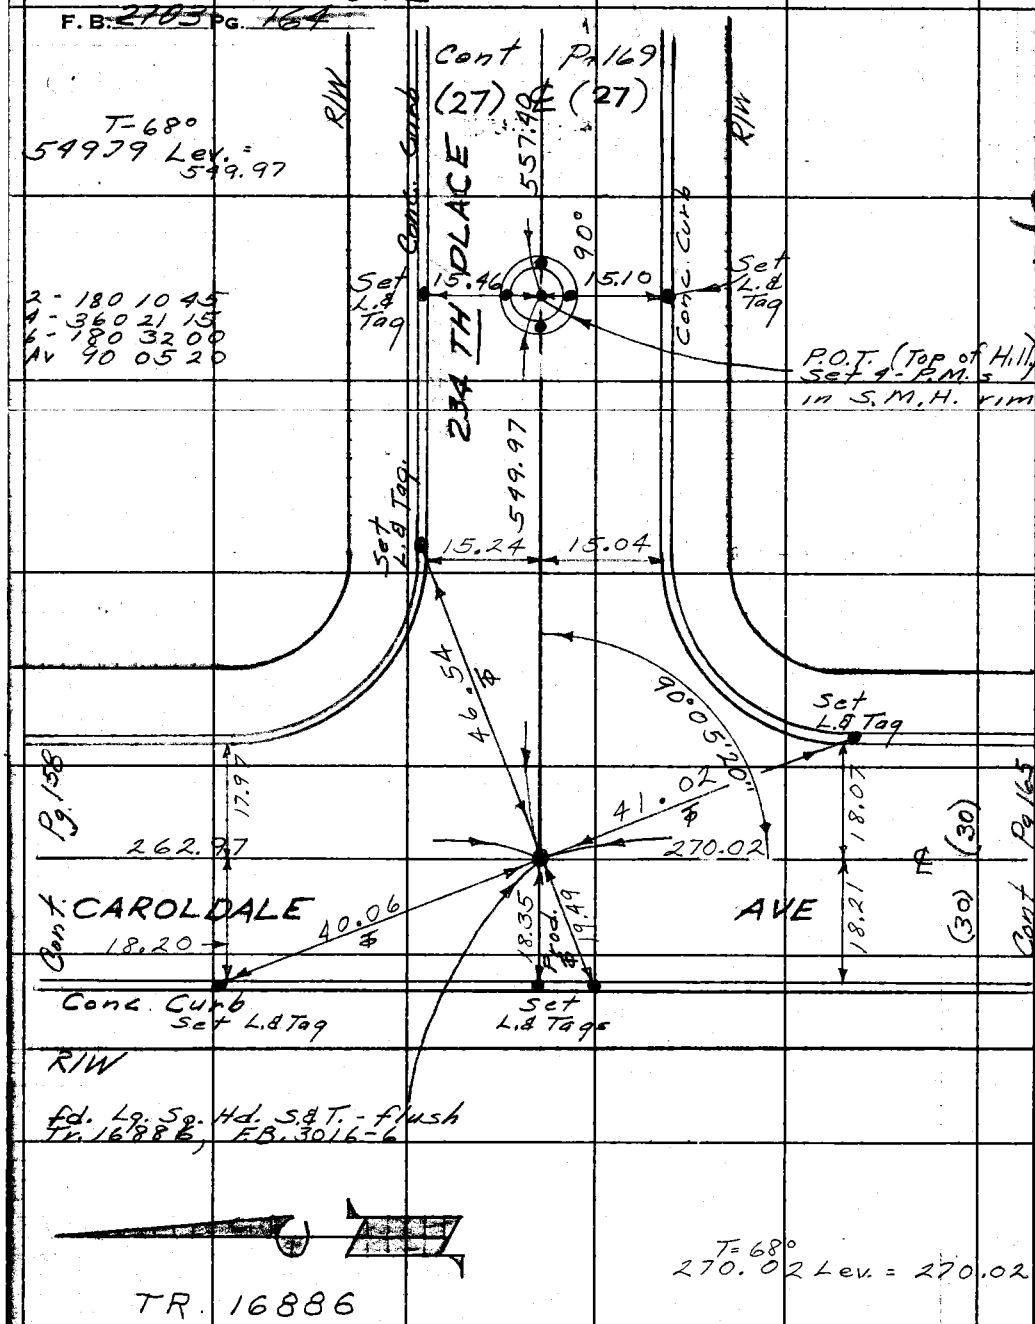

W.S. 28, B-2

RETURN TO
LOS ANGELES COUNTY ENGINEER
100 LOS ANGELES COUNTY ENGINEERING BLDG.

Do not extend notes this side of this line.

Note: Any Additions or Changes on This Sheet Must be Made or Circled in Red Ink With Date and Name of Person Making Change.

PWFB 0420 1363, 1364

Notes Ck'd by	Survey of Lomita & Area Div 3
Map No.	IN 0303.00 Tape 195 Std 68 °F
Office Work	Surveyed by E. English
Checked	Notes E.E. & E.S. Date 10-15-63
Date	Indexed C. J. GALLI

F. B. ~~2703~~ Pg. ~~165~~

T-78°
684.74 Lev. = 684.78

WS 28, B-2

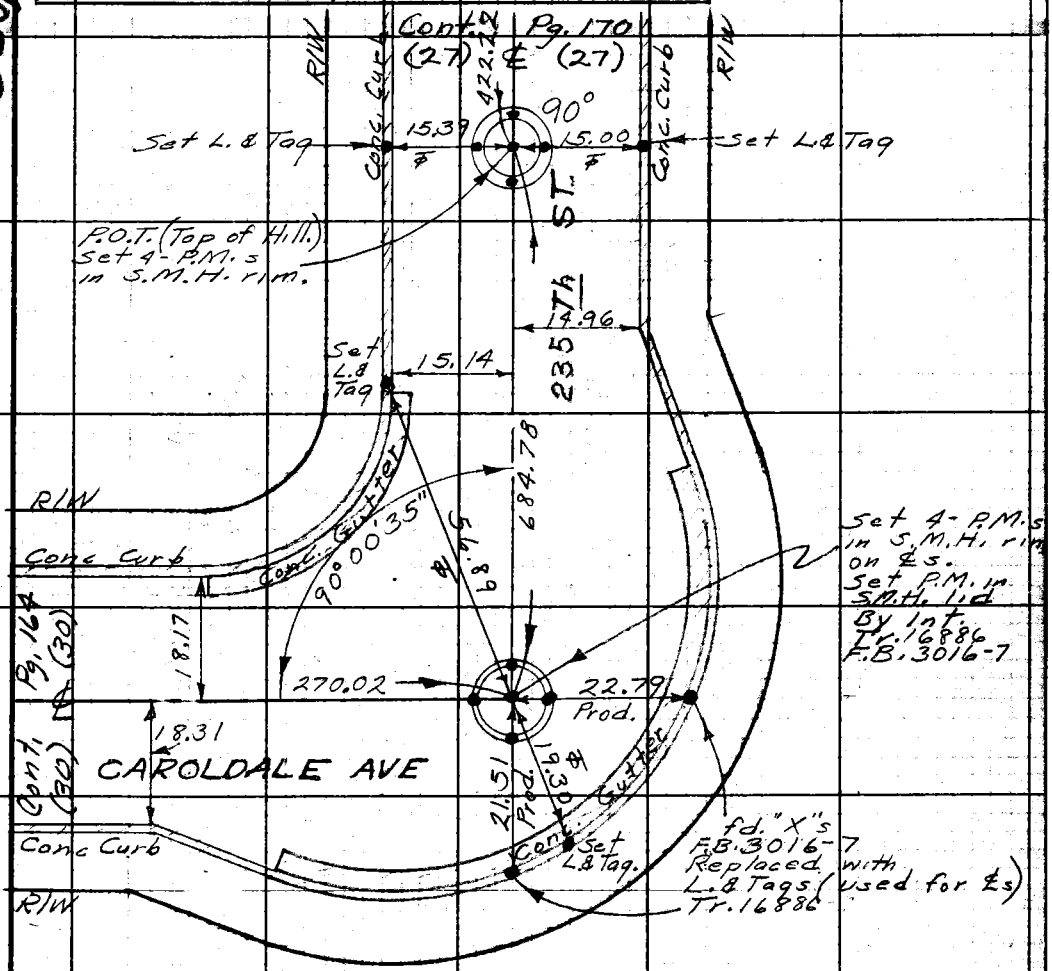

2 - 180 01 15
4 - 360 02 15
6 - 180 03 30
Av. 90 00 35

TR. # 16886

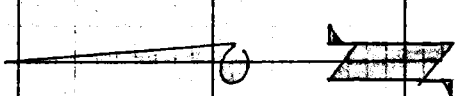

Note: Any Additions or Changes on This Sheet Must be Made or Circled in Red Ink With Date and Name of Person Making Change.

Do not extend notes this side of this line.

RETURN TO
LOS ANGELES COUNTY ENGINEER
700 LOS ANGELES COUNTY ENGINEERING BLDG.

763095 CE #247—7-53

PWFB 0420 1365, 1366

F. B. ~~2703~~ Pg. ~~166~~

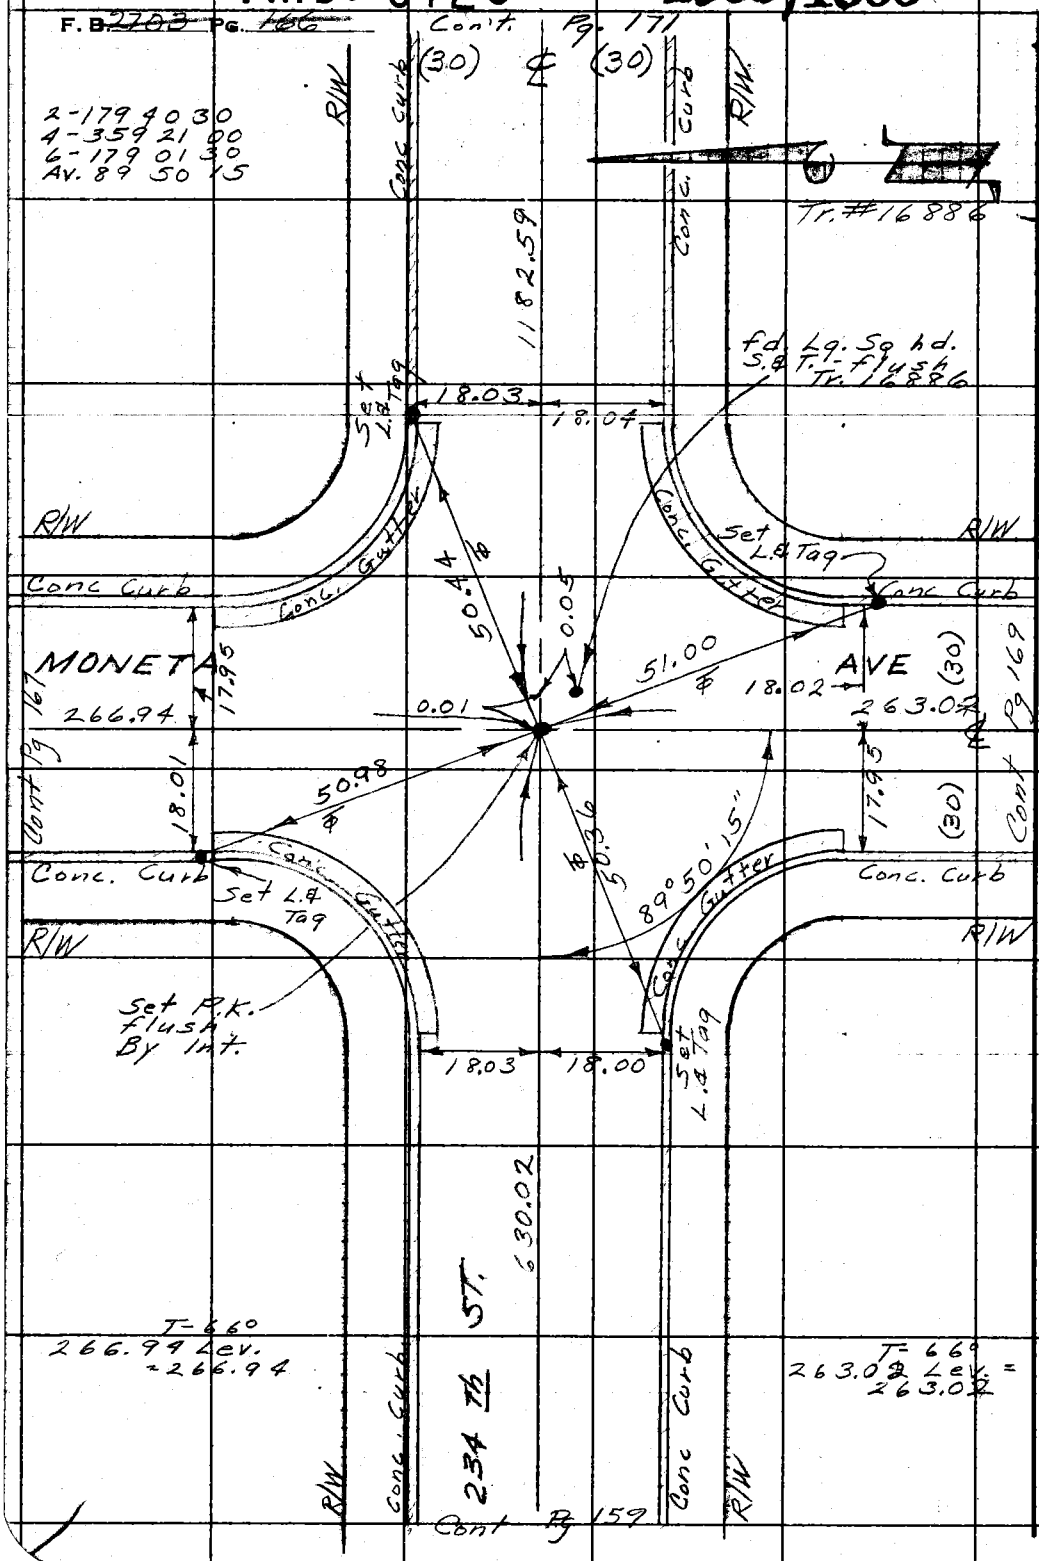

W.S. 28, B-2

RETURN TO
LOS ANGELES COUNTY ENGINEER
100 LOS ANGELES COUNTY ENGINEERING BLDG.

Do not extend notes this side of this line.

Note: Any Additions or Changes on This Sheet Must be Made or Circled in Red Ink With Date and Name of Person Making Change.

PWFB 0420 1367

Notes Ck'd by	Survey of Lomita Area Div 3
Map No.	IN 0303.00 Tape D195 Std 68 °F
Office Work	Surveyed by E. English
Checked	Notes E.E & E.S Date 10-15-63
Date	Indexed C. J. GALLI

F. B. ~~2703~~ PG. ~~767~~

W.S. 26 B-2

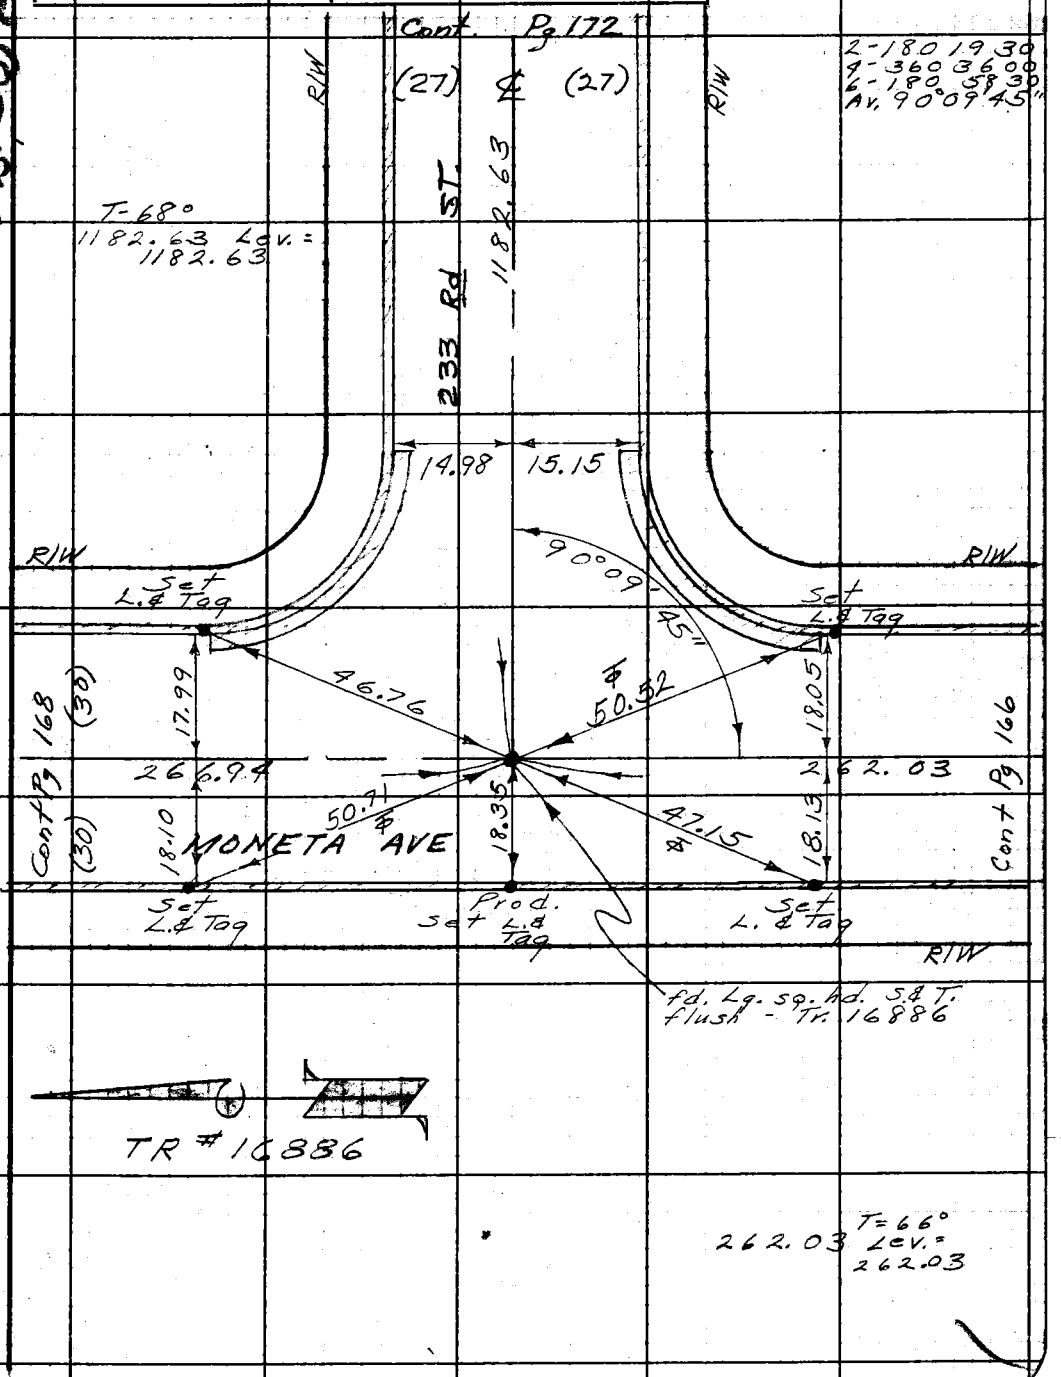

Note: Any Additions or Changes on This Sheet Must be Made or Circled in Red Ink With Date and Name of Person Making Change.

Do not extend notes this side of this line.

RETURN TO
LOS ANGELES COUNTY ENGINEER
700 LOS ANGELES COUNTY ENGINEERING BLDG.

763099 CE #247—7-53

PWFB 0420 1368

F. B. ~~2703~~ PG. ~~168~~

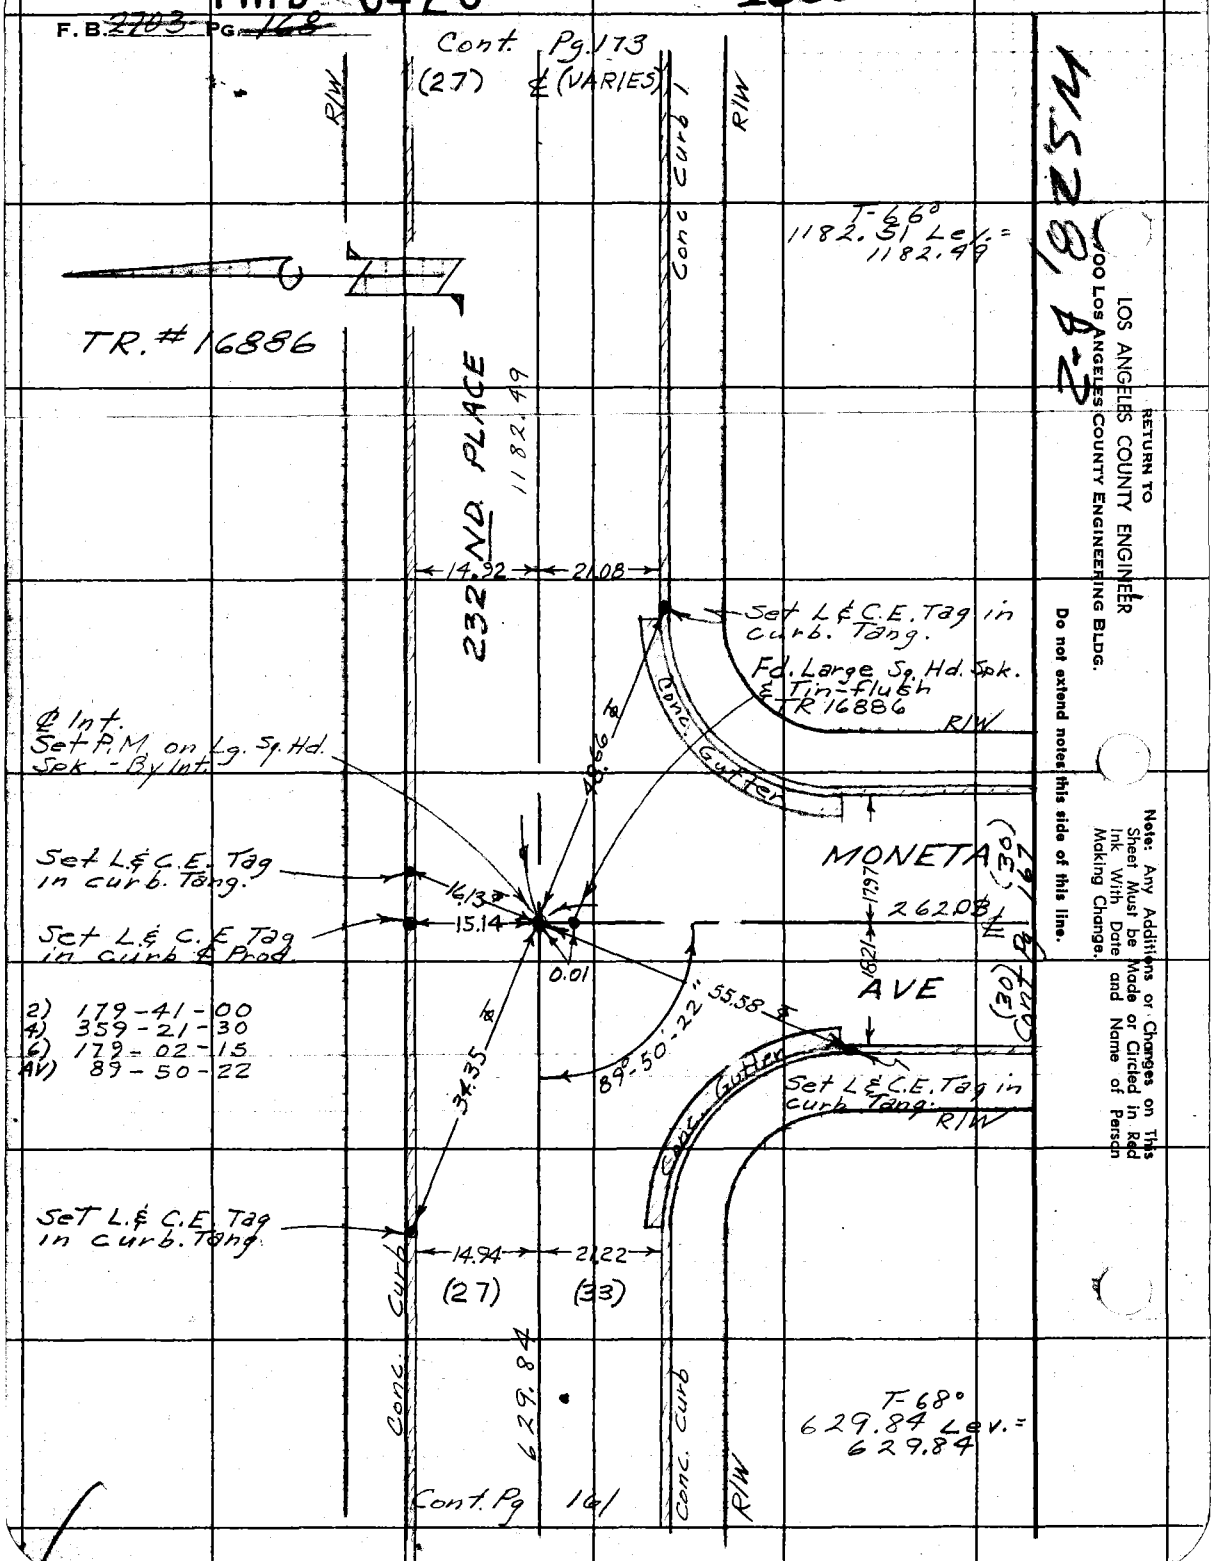

RETURN TO
LOS ANGELES COUNTY ENGINEER
900 LOS ANGELES COUNTY ENGINEERING BLDG.

Do not extend notes this side of this line.

Note: Any Additions or Changes on This Sheet Must be Made or Circled in Red Ink With Date and Name of Person Making Change.

PWFB 0420 **1369**

Notes Ck'd by	Survey of Lomita & Area Div #3
Map No.	JN 0303.00 Tape 0195 Std 68 °F
Office Work	Surveyed by E. English
Checked	Notes E.E & E.S. Date 10-15-63
Date	Indexed G. J. GALLI

F. B. ~~2703~~ Pg. ~~169~~

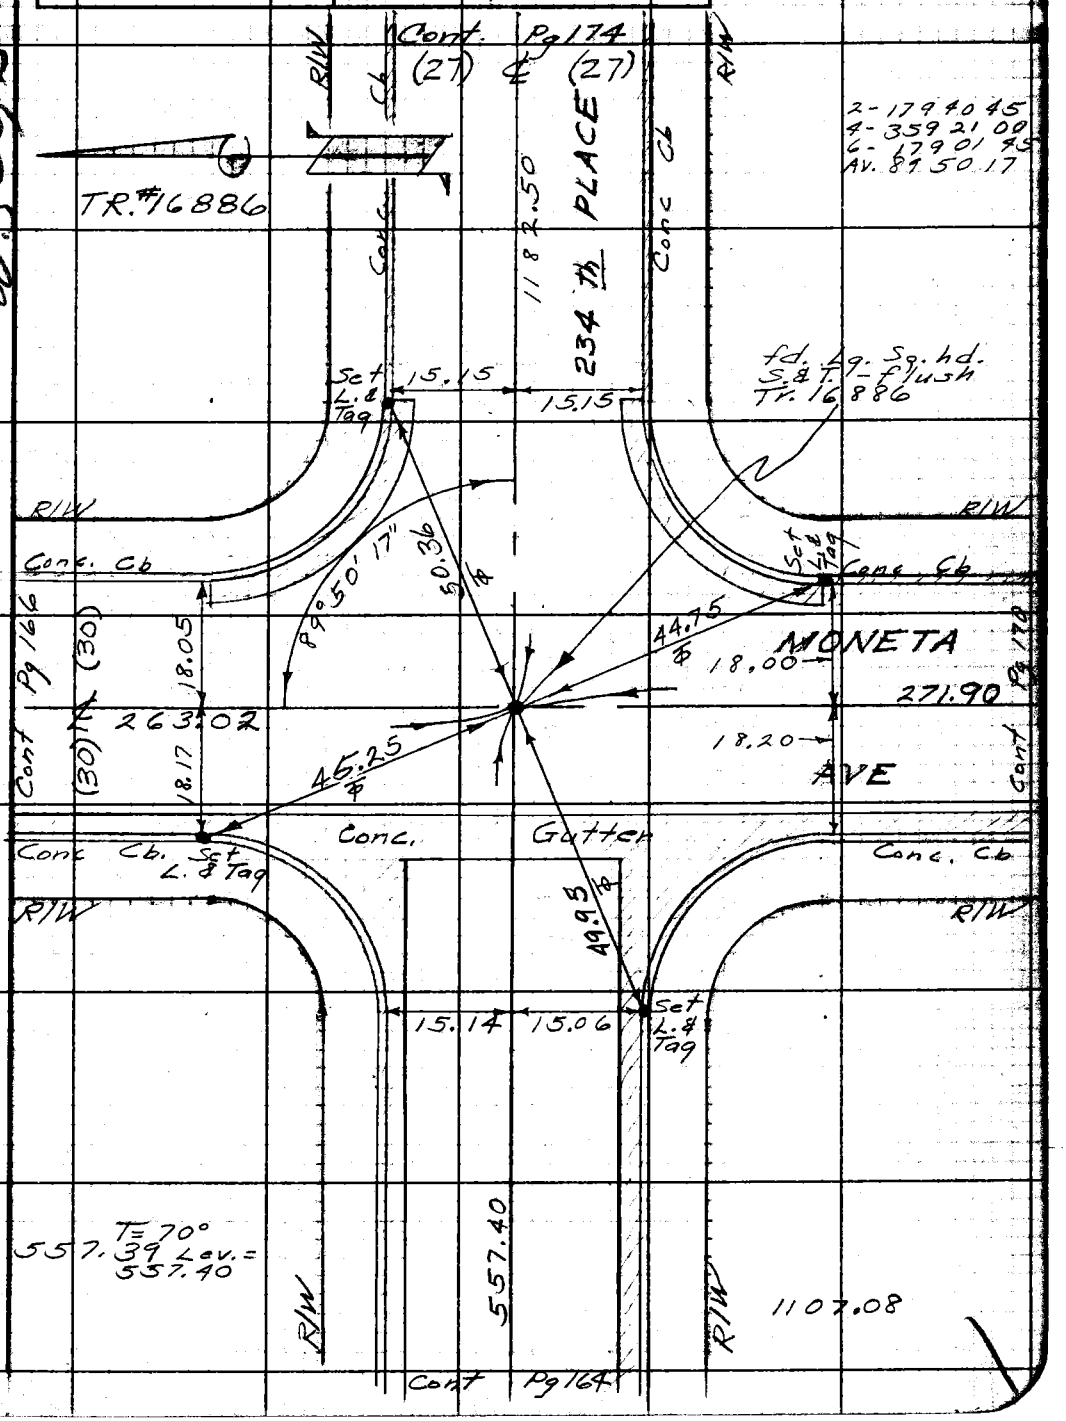

Note: Any Additions or Changes on This Sheet Must be Made or Circled in Red Ink With Date and Name of Person Making Change.

Do not extend notes this side of this line.

RETURN TO
LOS ANGELES COUNTY ENGINEER
700 LOS ANGELES COUNTY ENGINEERING BLDG.

763095 CE #247—7-58

PWFB 0420

1370

F.B. ~~2103~~ PG. ~~110~~

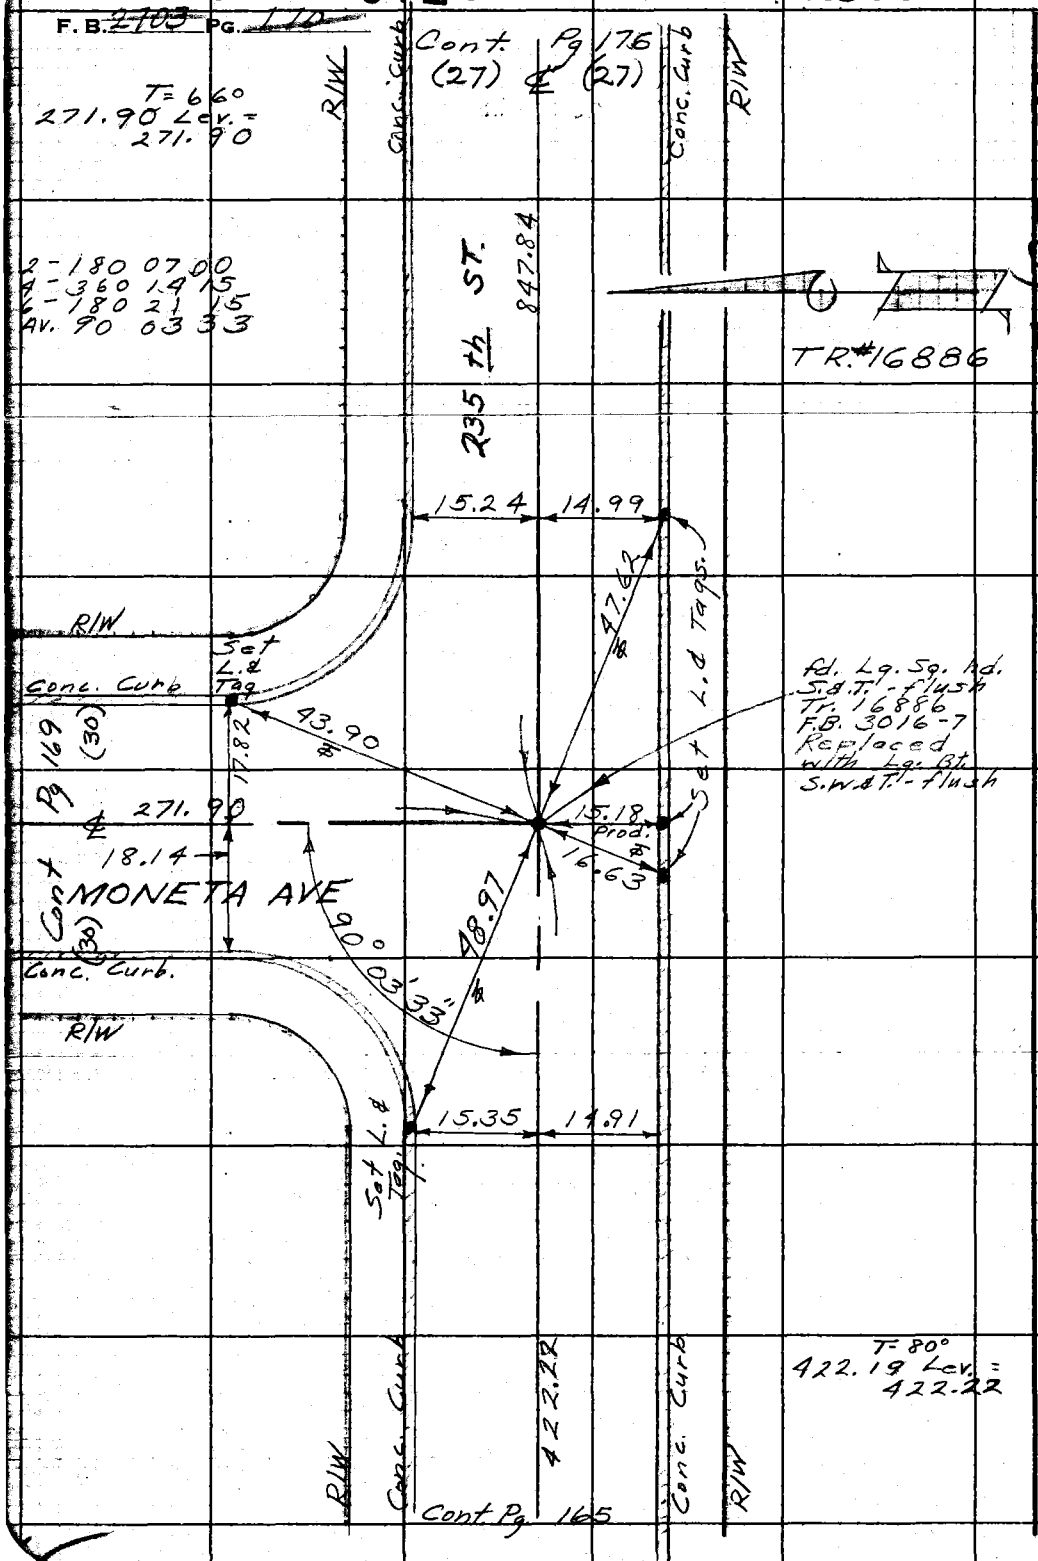

WS 28, B-2

RETURN TO
LOS ANGELES COUNTY ENGINEER
100 LOS ANGELES COUNTY ENGINEERING BLDG.

Do not extend notes this side of this line.

Note: Any Additions or Changes on This Sheet Must be Made or Circled in Red Ink With Date and Name of Person Making Change.

PWFB 0420

1371

Notes Ck'd by	Survey of Lomita & Area Div. #3
Map No.	JN 0303.00 Tape C195 Std. 65 °F
Office Work	Surveyed by E. English
Checked	Notes E.B. & E.S. Date 10-15-63
Date	Indexed C. J. GALLI

F. B. ~~2795~~ Pg. 171

W.S. 28B2

Note: Any Additions or Changes on This Sheet Must be Made or Circled in Red Ink With Date and Name of Person Making Change.

Do not extend this side of this line.

PLEASE RETURN TO
LOS ANGELES COUNTY ENGINEER
403 LOS ANGELES COUNTY ENGINEERING BLDG.

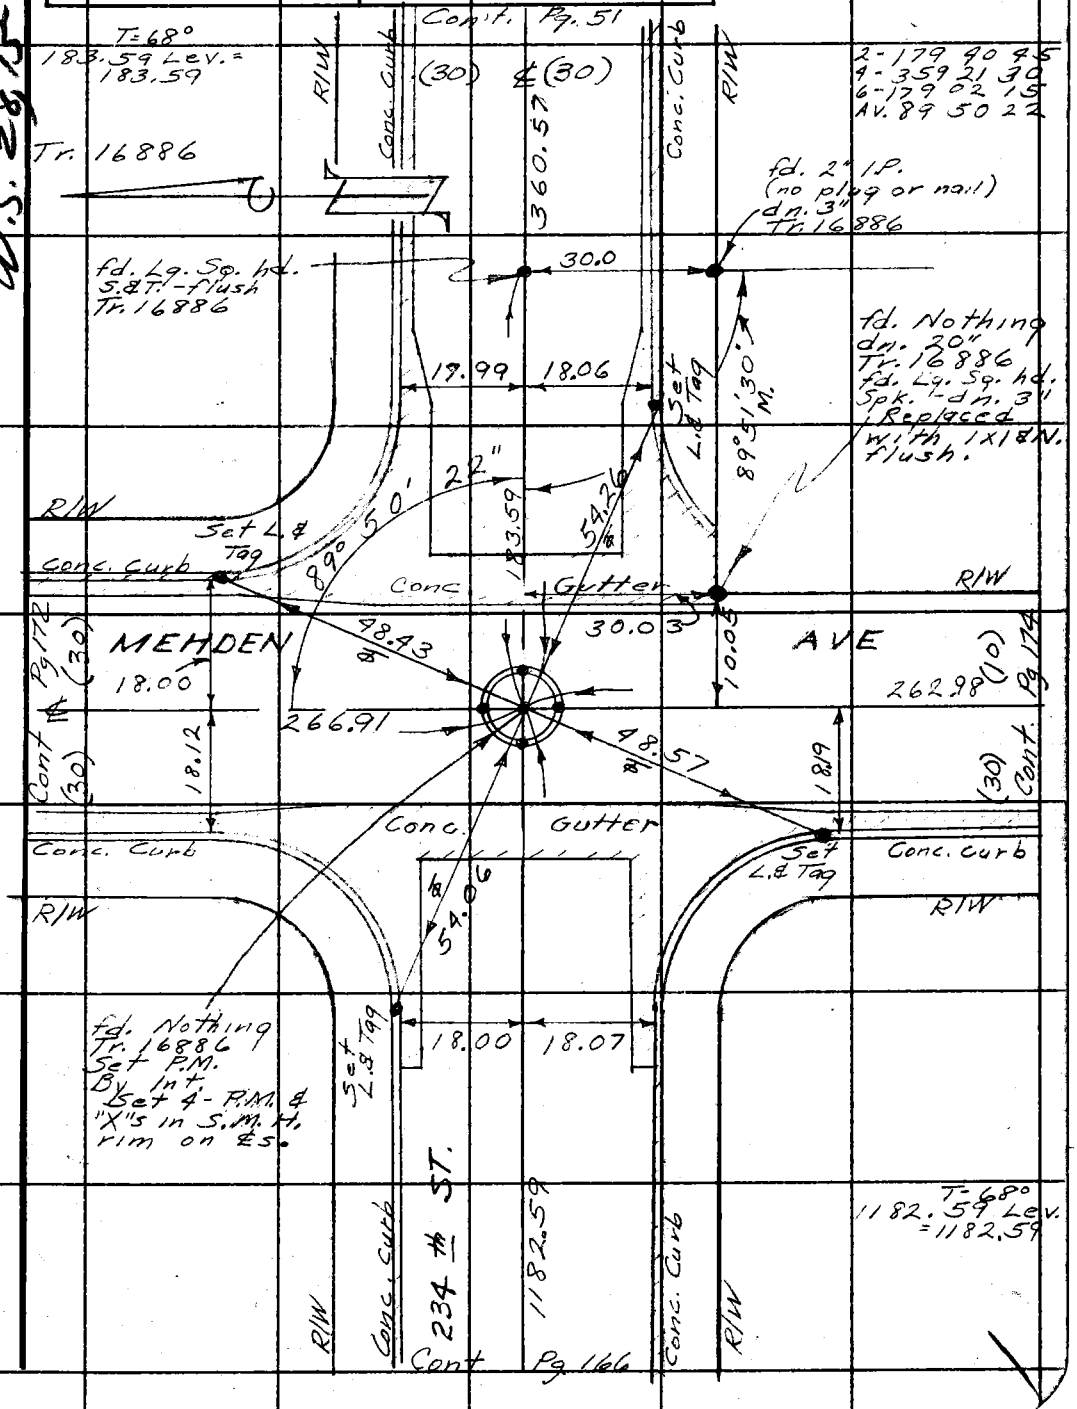

76F3095 CE # 310 3-61

PWFB 0420 1372

F. B. ~~2703~~ Pg. ~~172~~

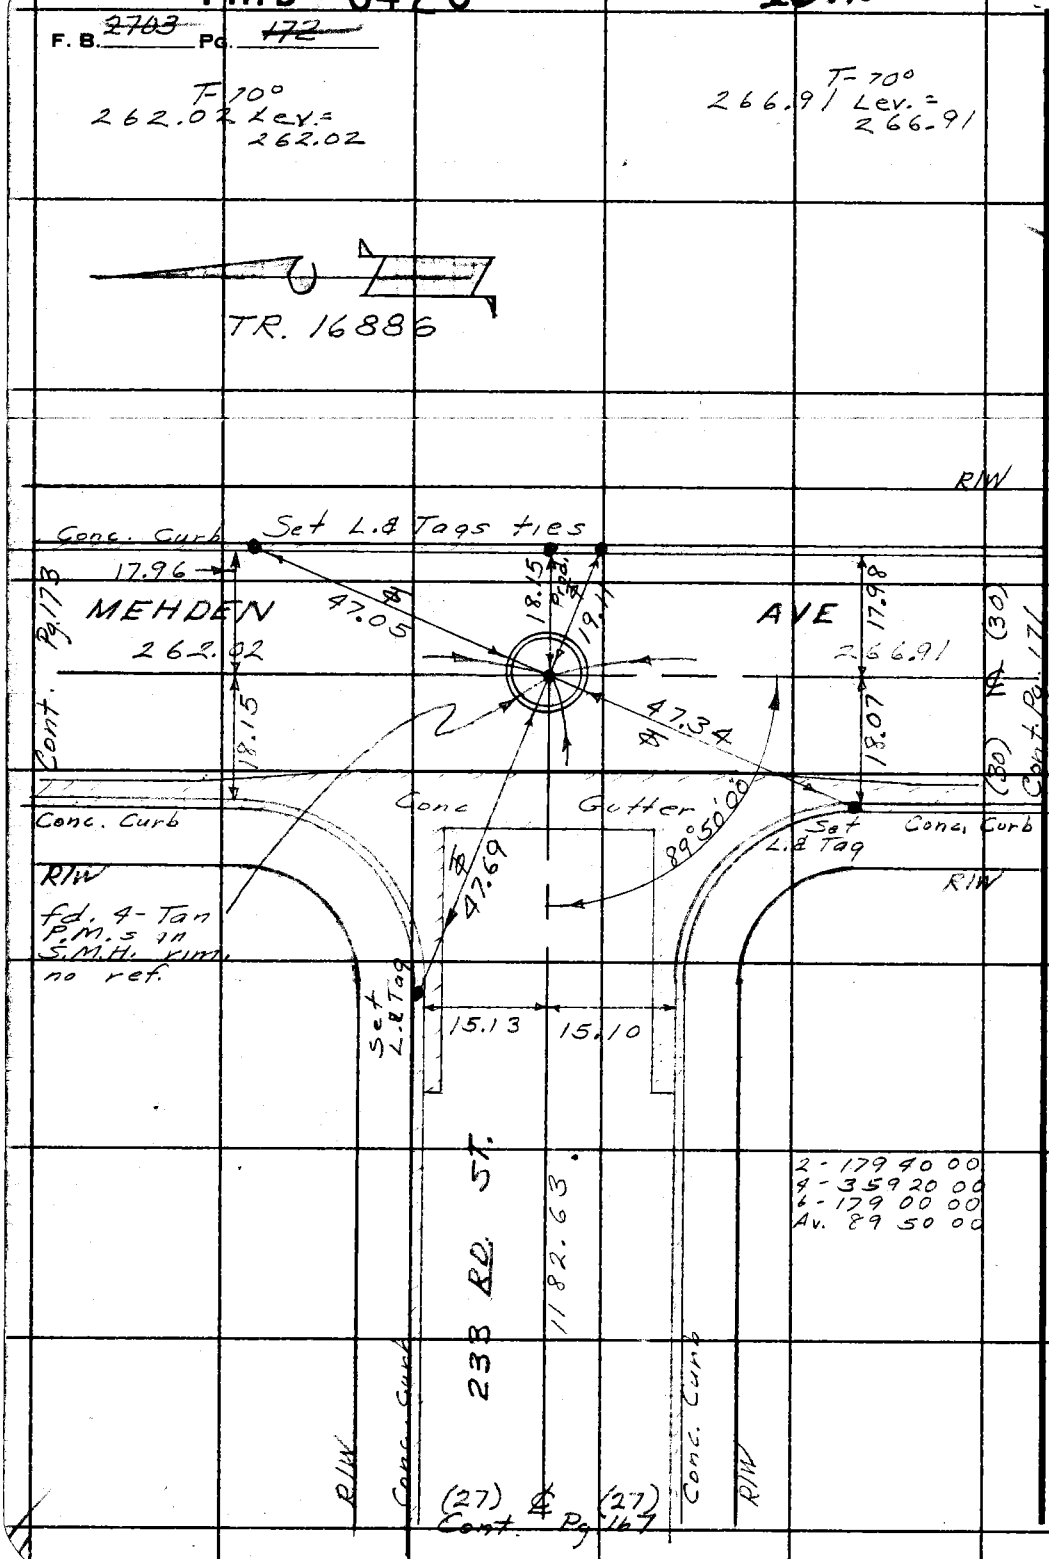

W.S. 28, B-2

PLEASE RETURN TO
LOS ANGELES COUNTY ENGINEER
403 LOS ANGELES COUNTY ENGINEERING BLDG.

Do not extend this side of this line.

Note: Any Additions or Changes on This Sheet Must be Made or Circled in Red Ink With Date and Name of Person Making Change.

PWFB 0420

1373, 1374

Notes Ck'd by	Survey of Lomita & Area Div #3
Map No.	JN 0303.00 Tape 0195 Std 68 °F
Office Work	Surveyed by E. English
Checked	Notes E.E. & E.S. Date 10-15-63
Date	Indexed C. J. GALLI

F. B. ~~2703~~ PG. 173

2 - 179-40-00
4 - 359 20-00
6 - 179-00-00
Av. 89° 50'-00"

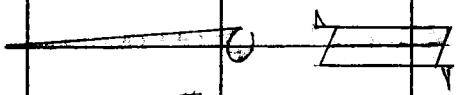

TR.# 16886

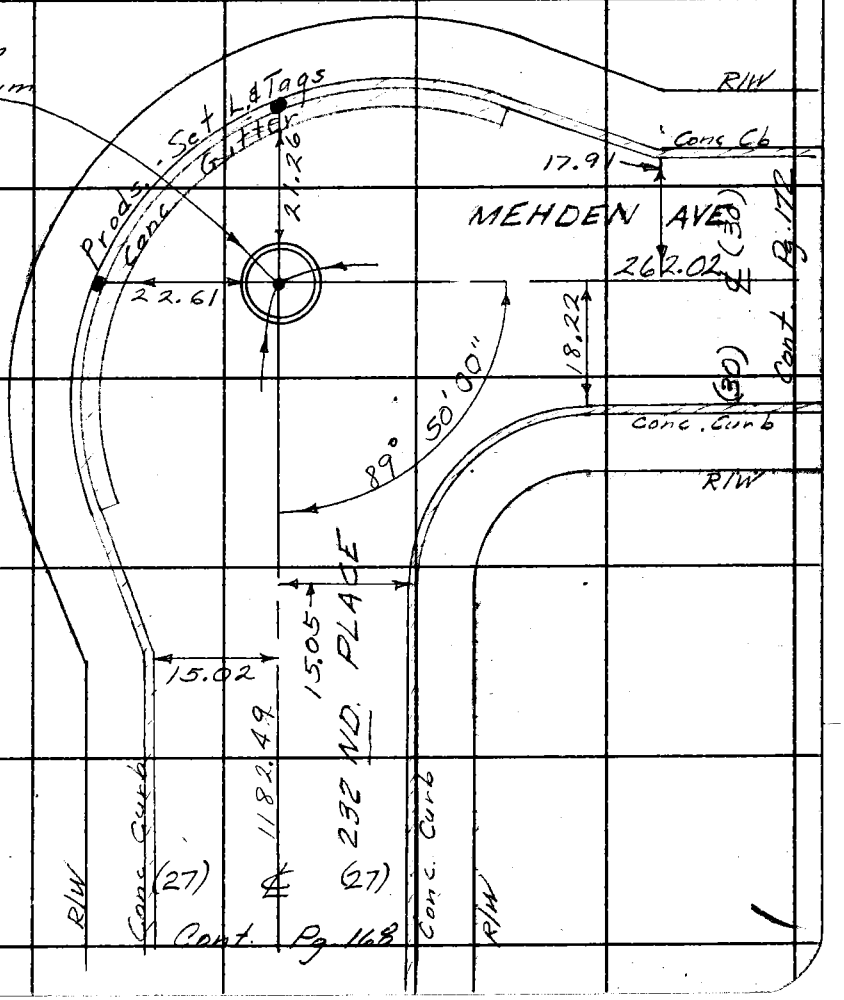

W.S. 2.8.13.2

Note: Any Additions or Changes on This Sheet Must be Made or Circled in Red Ink, With Date and Name of Person Making Change.

Do not extend this side of this line.

PLEASE RETURN TO
LOS ANGELES COUNTY ENGINEER
403 LOS ANGELES COUNTY ENGINEERING BLDG.

76F309S CE # 310 3-61

PWFB 0420

1375

F. B. ~~2703~~ Pg. ~~174~~

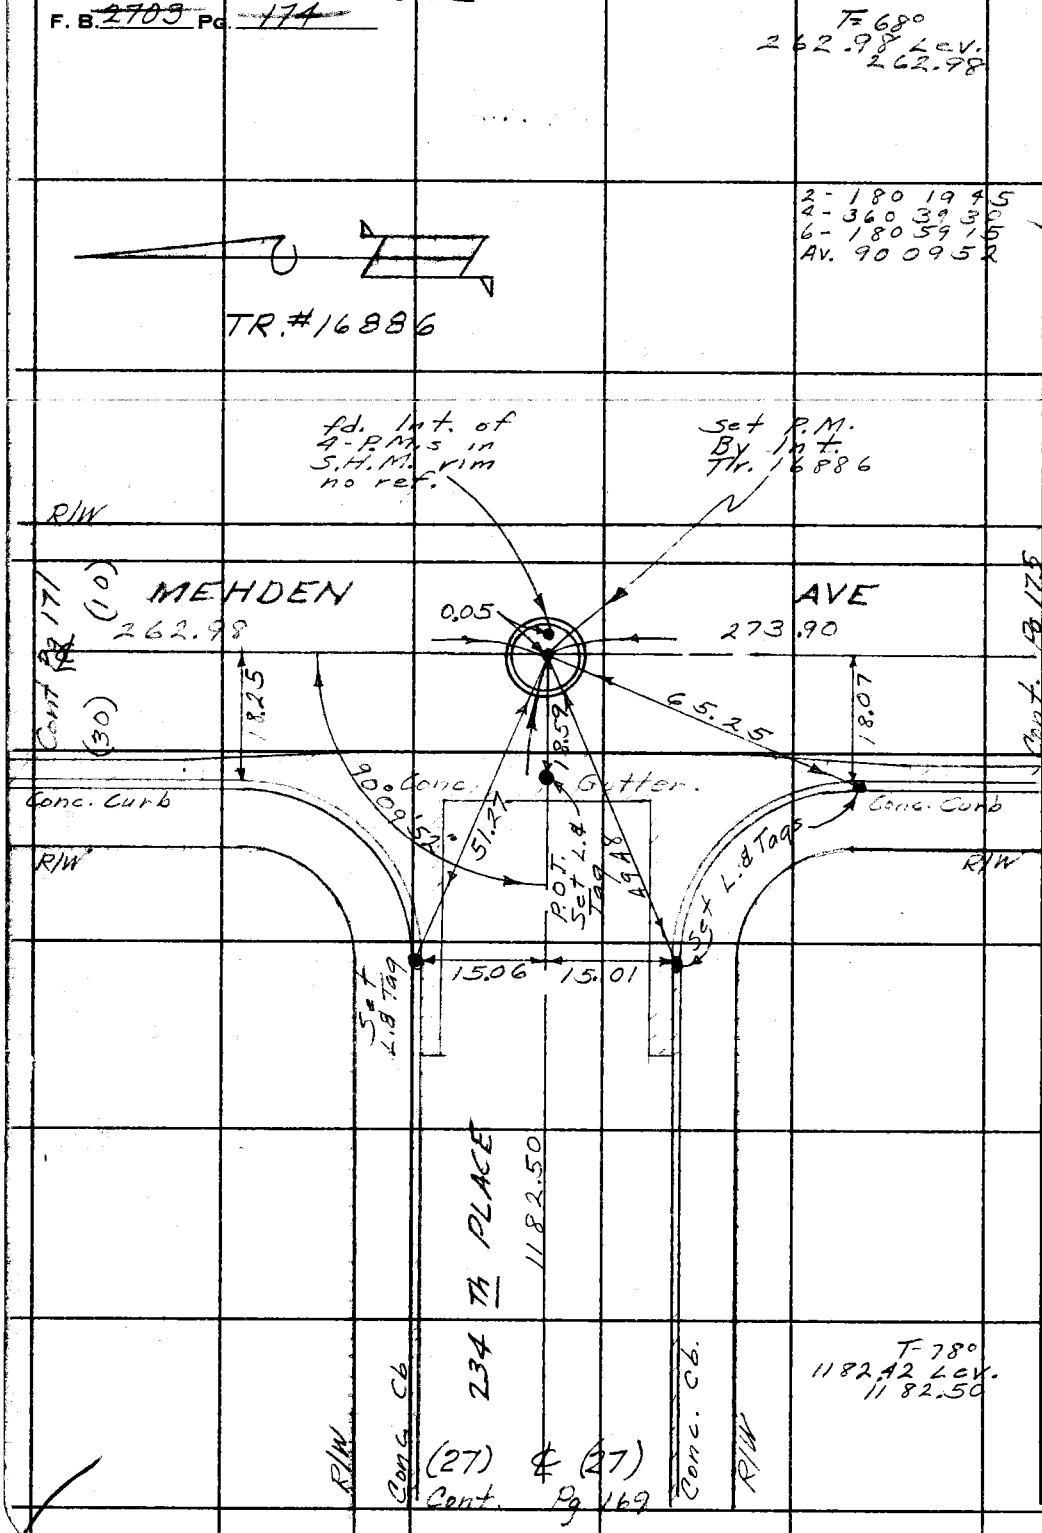

WS.28, B-2

PLEASE RETURN TO
LOS ANGELES COUNTY ENGINEER
403 LOS ANGELES COUNTY ENGINEERING BLDG.

Do not extend this side of this line.

Note: Any Additions or Changes on This Sheet Must be Made or Circled in Red Ink With Date and Name of Person Making Change.

PWFB 0420

1376

Notes Ck'd by	Survey of Lomita & Area Div #3
Map No.	JN 0303.00 Tape 0195 Std 68 °F
Office Work	Surveyed by E. English
Checked	Notes E.E. & E.S. Date 10-15-63
Date	Indexed C. J. GALLI

F. B. ~~2703~~ Pg. ~~175~~

W.S. 28, B-2

T-68°
273.90 Lev. = 273.90

Tr. 16886

2-180 08 00
4-360 16 15
6-180 24 15
Av. 90 04 03

T-74°
334.73 Lev. = 334.74

fd. 4-P.M.s in S.M.H. rim F.B. 3016-7 Set P.M. By Int. Tr. 16886

R/W

MEHDEN AVE

273.90

Cont. Pg. 174

℄ (10)

(30)

17.82

1.35

66.07 ⌀

22.14 ⌀

31.70

Set L.& Tag in cb.

Prod. - Set L.& Tag in sidewlk.

90°04'03" = 59.35

334.74

Conc. Gutter

Conc. Gutter

fd. "X"s F.B. 3016-7 Replaced with L.& Tags

TR. # 16886

15.22

14.88

235th ST.

Conc. Curb

Conc. Curb

R/W

R/W

(27) ℄ (27)

Cont. Pg. 176

Note: Any Additions or Changes on This Sheet Must be Made or Circled in Red Ink With Date and Name of Person Making Change.

Do not extend this side of this line.

PLEASE RETURN TO
LOS ANGELES COUNTY ENGINEER
403 LOS ANGELES COUNTY ENGINEERING BLDG.

76F309S CE # 310 3-61

PWFB 0420 1377

F. B. ~~2703~~ Pg. ~~176~~

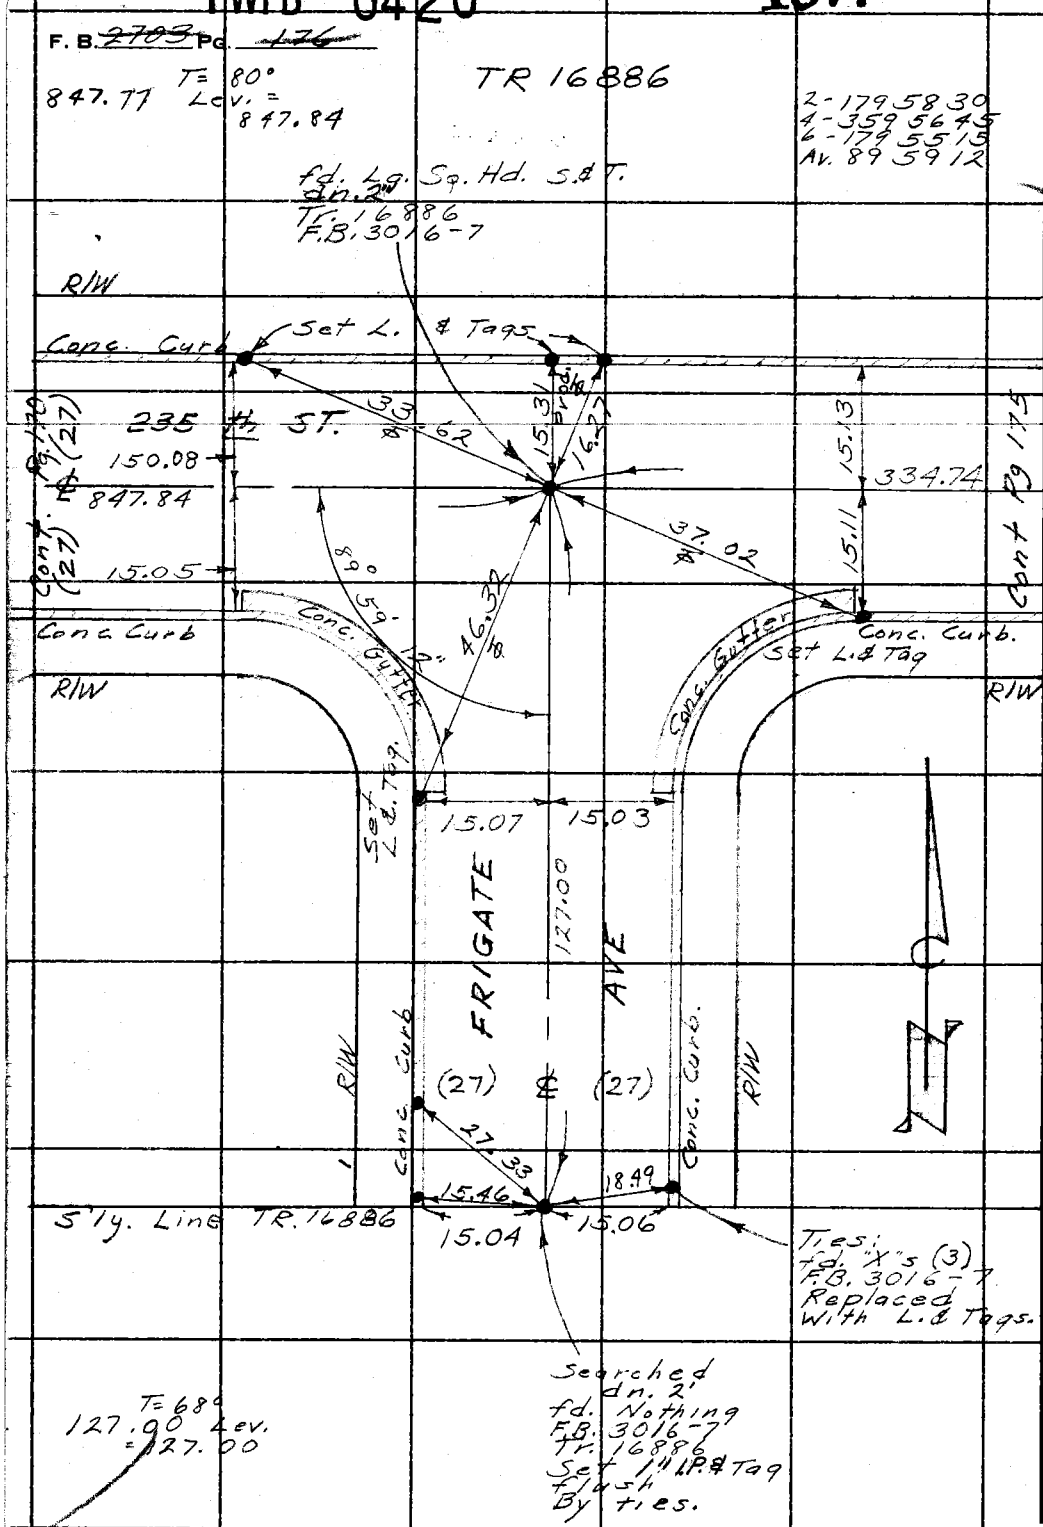

W.S. 28, B-2

PLEASE RETURN TO
LOS ANGELES COUNTY ENGINEER
403 LOS ANGELES COUNTY ENGINEERING BLDG.

Do not extend this side of this line.

Note: Any Additions or Changes on This Sheet Must be Made or Circled in Red Ink With Date and Name of Person Making Change.

RWFB 0420

1378

Notes Ck'd by	Survey of Lomita & Area Div 3
Map No.	JN 0303.00 Tape 0232 Std 68 °F
Office Work	Surveyed by English
Checked	Notes Ed. Date 6-4-64
Date	Indexed C. J. GALLI

F. B. ~~2703~~ Pg. ~~177~~

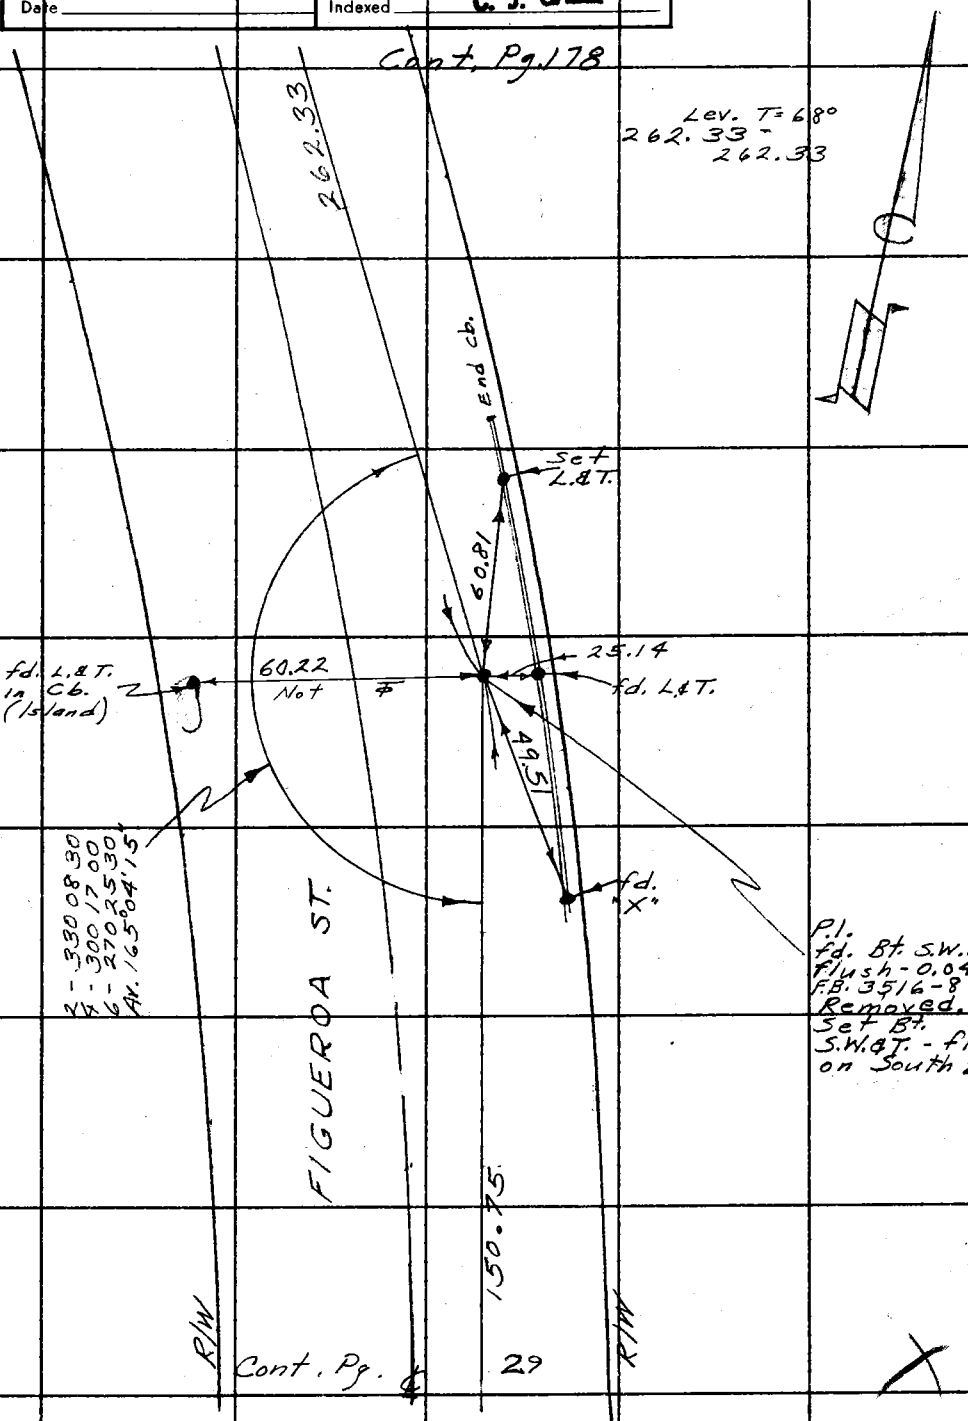

Note: Any Additions or Changes on This Sheet Must be Made or Circled in Red Ink With Date and Name of Person Making Change.

Do not extend this side of this line.

PLEASE RETURN TO
LOS ANGELES COUNTY ENGINEER
403 LOS ANGELES COUNTY ENGINEERING BLDG.

76F309S CE # 310 3-61

F. B. ~~2703~~ Pg. ~~178~~

PWFB 0420

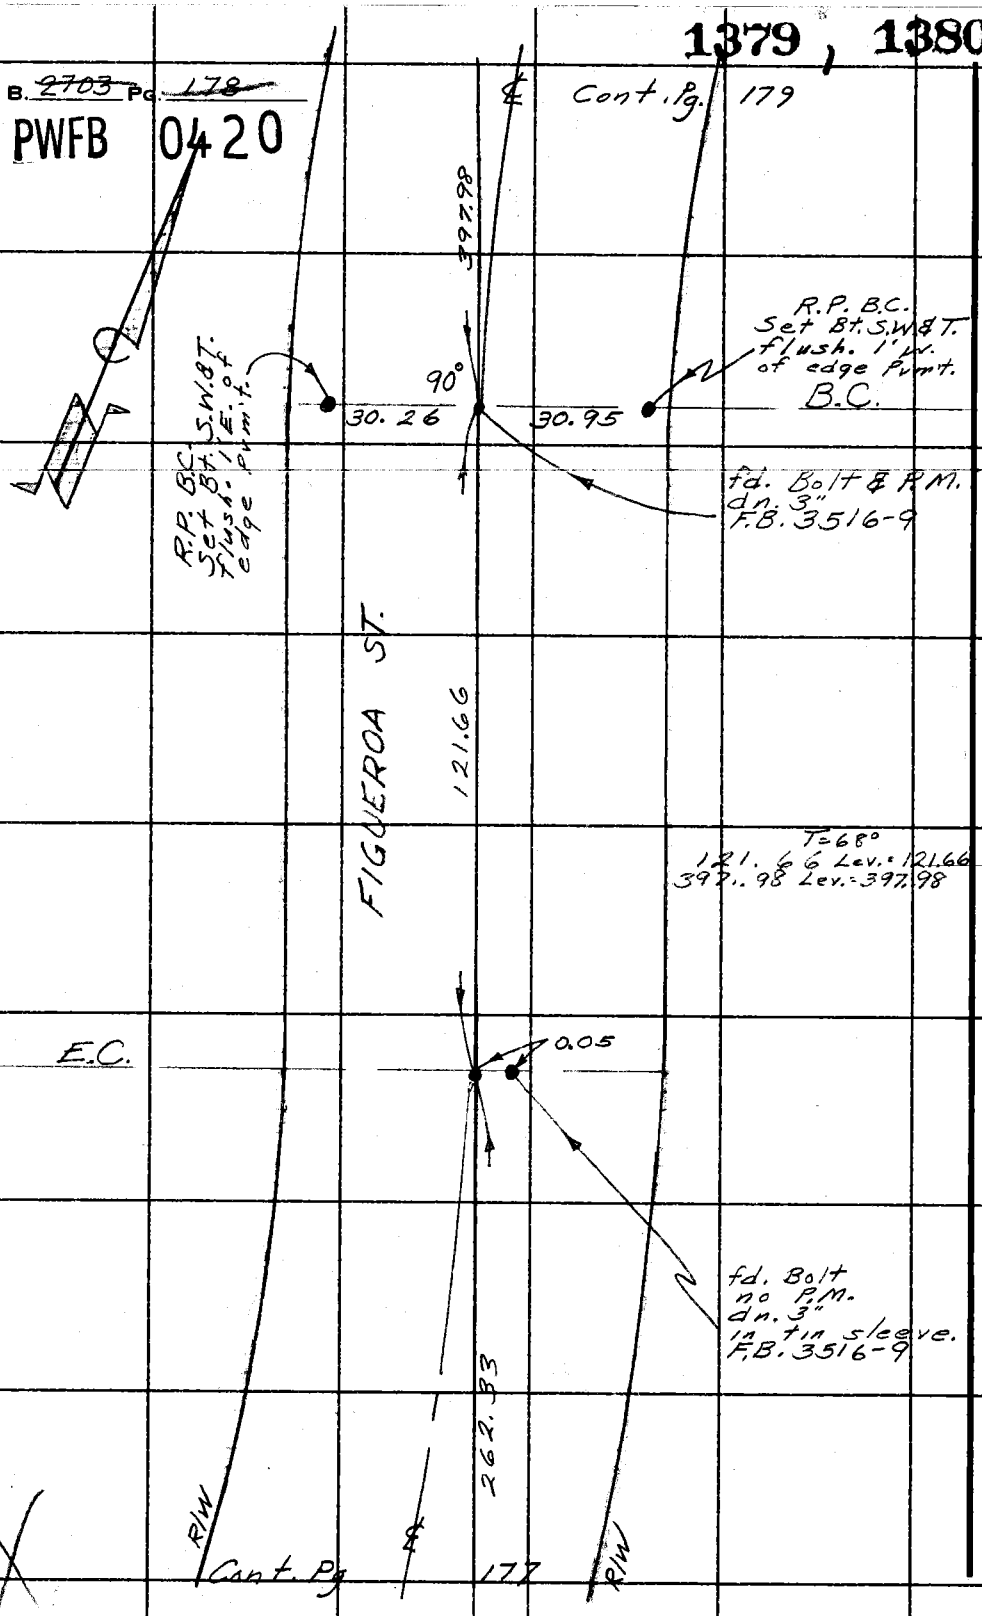

PLEASE RETURN TO
LOS ANGELES COUNTY ENGINEER
403 Los Angeles County Engineering Bldg.
Do not extend this side of this line.

Note: Any Additions or Changes on This Sheet Must be Made or Circled in Red Ink With Date and Name of Person Making Change.

PWFB 0420

1381

Notes Ck'd by	Survey of Lomita Area Div. 3
Map No.	JN 0303.00 Tape 0195 Std. 68 °F
Office Work	Surveyed by E. English
Checked	Notes E.E & E.S. Date 6-5-64
Date	Indexed C. J. GALLI

F. B. ~~2705~~ PG. 179

℄ Cont Pg 180

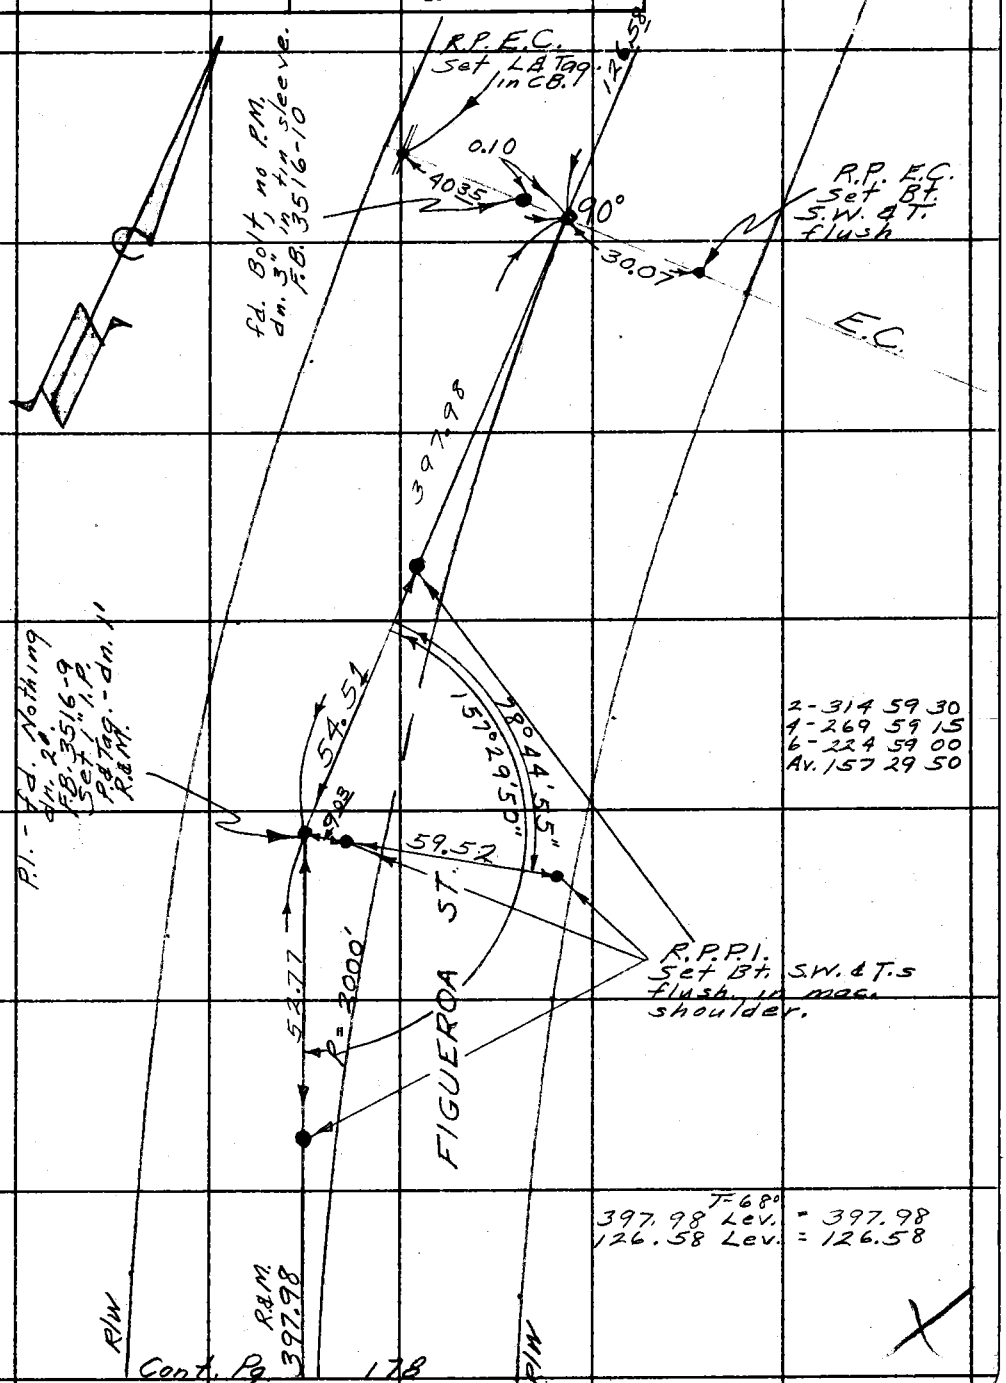

Cont. Pg 178

Note: Any Additions or Changes on This Sheet Must be Made or Circled in Red Ink With Date and Name of Person Making Change.

Do not extend this side of this line.

PLEASE RETURN TO
LOS ANGELES COUNTY ENGINEER
403 LOS ANGELES COUNTY ENGINEERING BLDG.

76F309S CE # 310 3-61

PWFB 0420 1382

F. B. ~~2703~~ Pg. ~~180~~

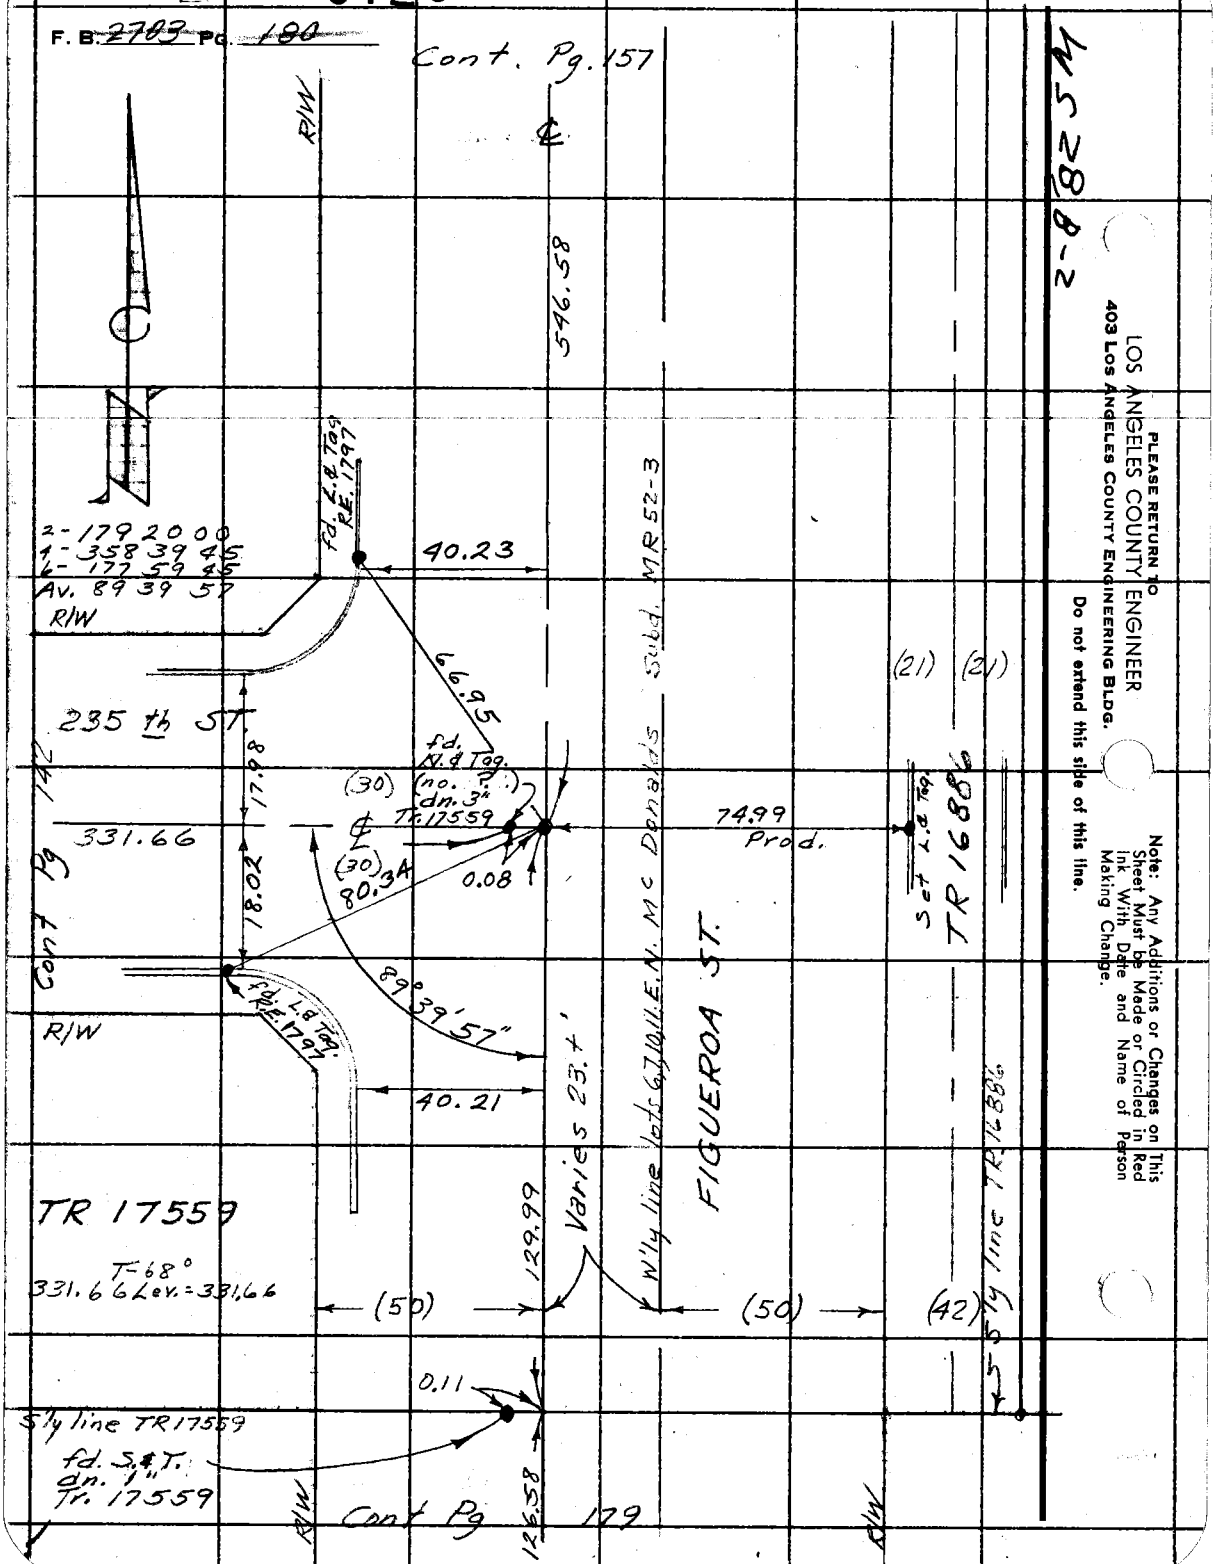

PLEASE RETURN TO
LOS ANGELES COUNTY ENGINEER
403 LOS ANGELES COUNTY ENGINEERING BLDG.

Do not extend this side of this line.

Note: Any Additions or Changes on This Sheet Must be Made or Circled in Red Ink With Date and Name of Person Making Change.

PWFB 0420

1383

Notes Ck'd by	Survey of Lomita & Area Div 3
Map No.	JN 030300 Tape 0195 Std 68 °F
Office Work	Surveyed by E. English
Checked	Notes E.E. & E.S. Date 6-30-64
Date	Indexed C. J. GALLI

F. B. 2705 Pg. 181
2 - 179 34 15
4 - 359 08 30
6 - 178 42 45
Av. 89° 47' 08"

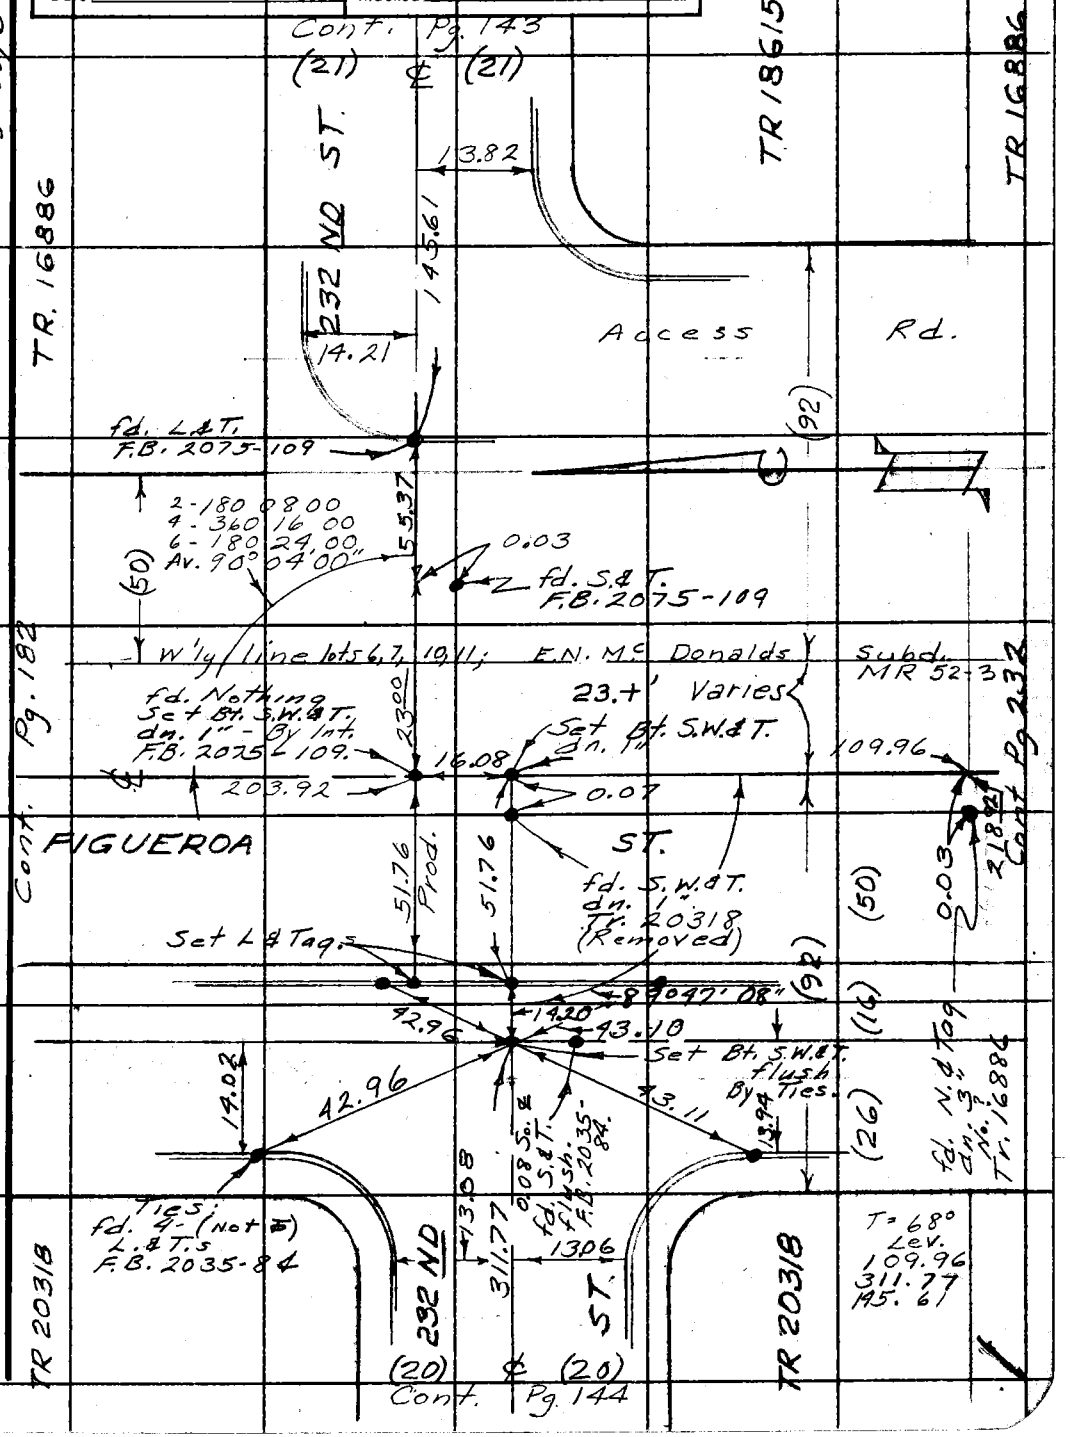

Note: Any Additions or Changes on This Sheet Must be Made or Circled in Red Ink With Date and Name of Person Making Change.

Do not extend this side of this line.

PLEASE RETURN TO
LOS ANGELES COUNTY ENGINEER
403 LOS ANGELES COUNTY ENGINEERING BLDG.

76F309S CE # 310 3-61

PWFB 0420

1384

F. B. ~~2703~~ Pg. ~~182~~

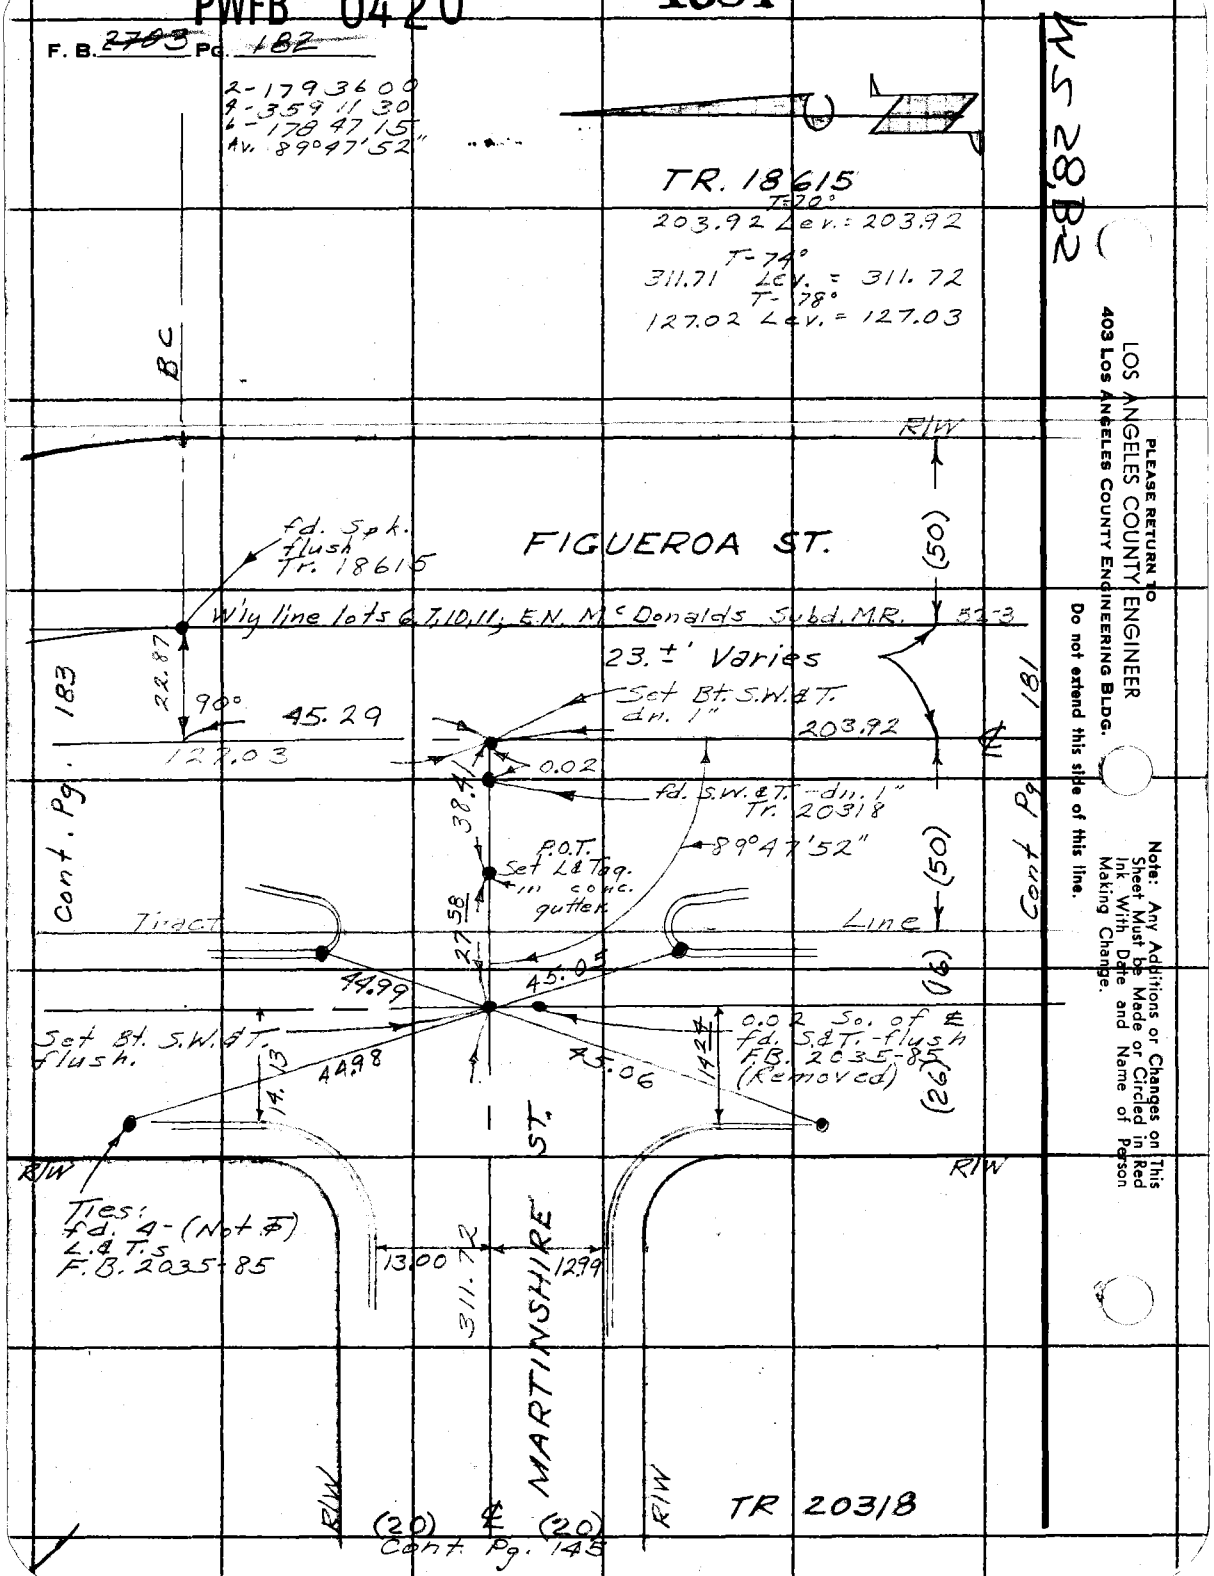

W5 28 B-2

PLEASE RETURN TO
LOS ANGELES COUNTY ENGINEER
403 LOS ANGELES COUNTY ENGINEERING BLDG.

Do not extend this side of this line.

Note: Any Additions or Changes on This Sheet Must be Made or Circled in Red Ink With Date and Name of Person Making Change.

PWFB 0420 1385

Notes Ck'd by	Survey of Lomita ℄ Area Div 3
Map No.	JN 0303.00 Tape 0195 Std 68 °F
Office Work	Surveyed by E. English
Checked	Notes E.E. & E.S. Date 7-1-64
Date	Indexed C. J. GALLI

F. B. ~~2703~~ Pg. ~~183~~

WS. 28. B-2

T-80°
92.95 Lev. = 92.96

T-74°
298.62 Lev. = 298.63
179.28 " = 179.29

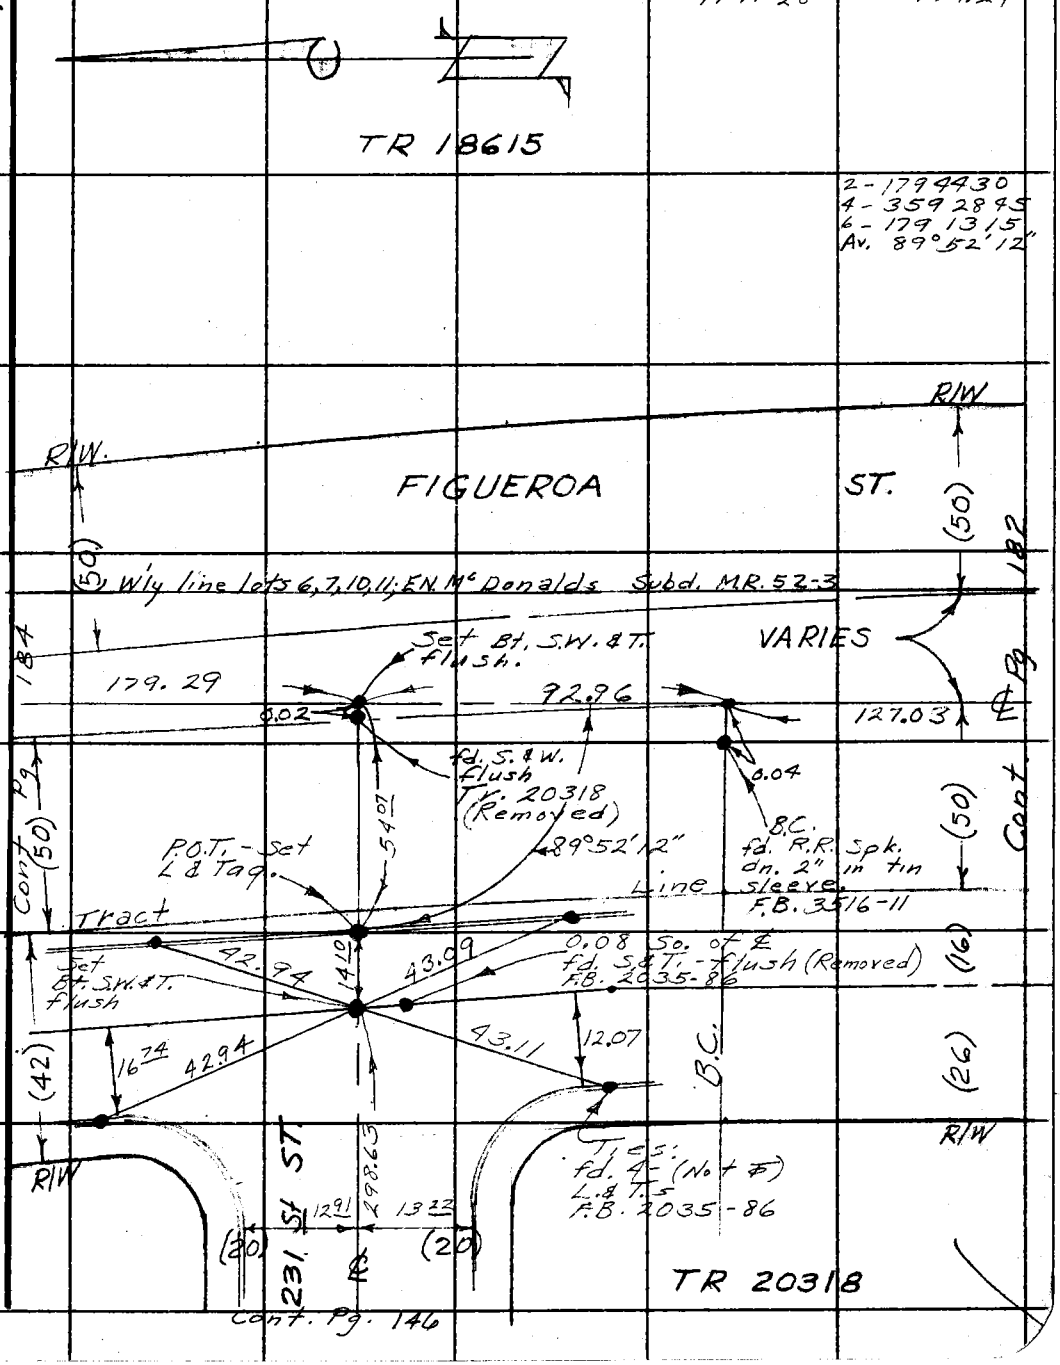

Note: Any Additions or Changes on This Sheet Must be Made or Circled in Red Ink With Date and Name of Person Making Change.

Do not extend this side of this line.

PLEASE RETURN TO
LOS ANGELES COUNTY ENGINEER
403 LOS ANGELES COUNTY ENGINEERING BLDG.

76F3095 CE # 310 3-61

PWFB 0420

1386

F. B. ~~2703~~ Pg. ~~184~~

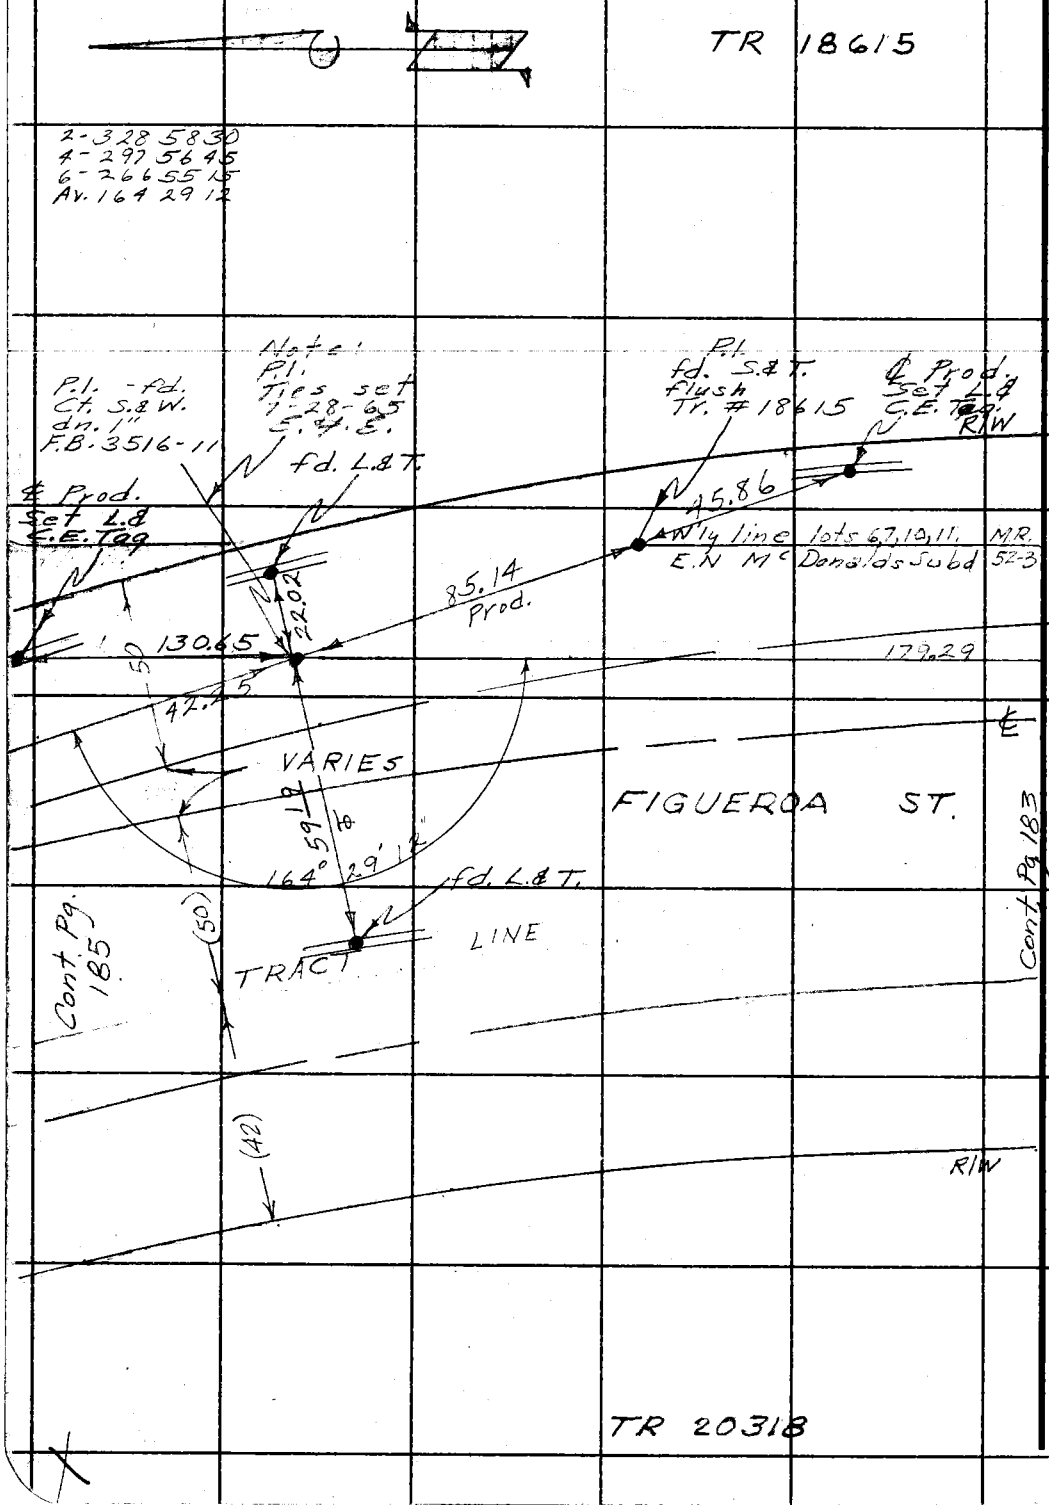

PLEASE RETURN TO
LOS ANGELES COUNTY ENGINEER
403 LOS ANGELES COUNTY ENGINEERING BLDG.

Do not extend this side of this line.

Note: Any Additions or Changes on This Sheet Must be Made or Circled in Red Ink With Date and Name of Person Making Change.

PWFB 0420 1387

Notes Ck'd by	Survey of Lomita ℄ Area Div. 3
Map No.	JN 030300 Tape 0232 Std 68 °F
Office Work	Surveyed by English
Checked	Notes E.F.E. & E.S. Date 7-2-64
Date	Indexed C. J. GALLI

F. B. ~~2703~~ PG. ~~185~~

W.S 28, B-2

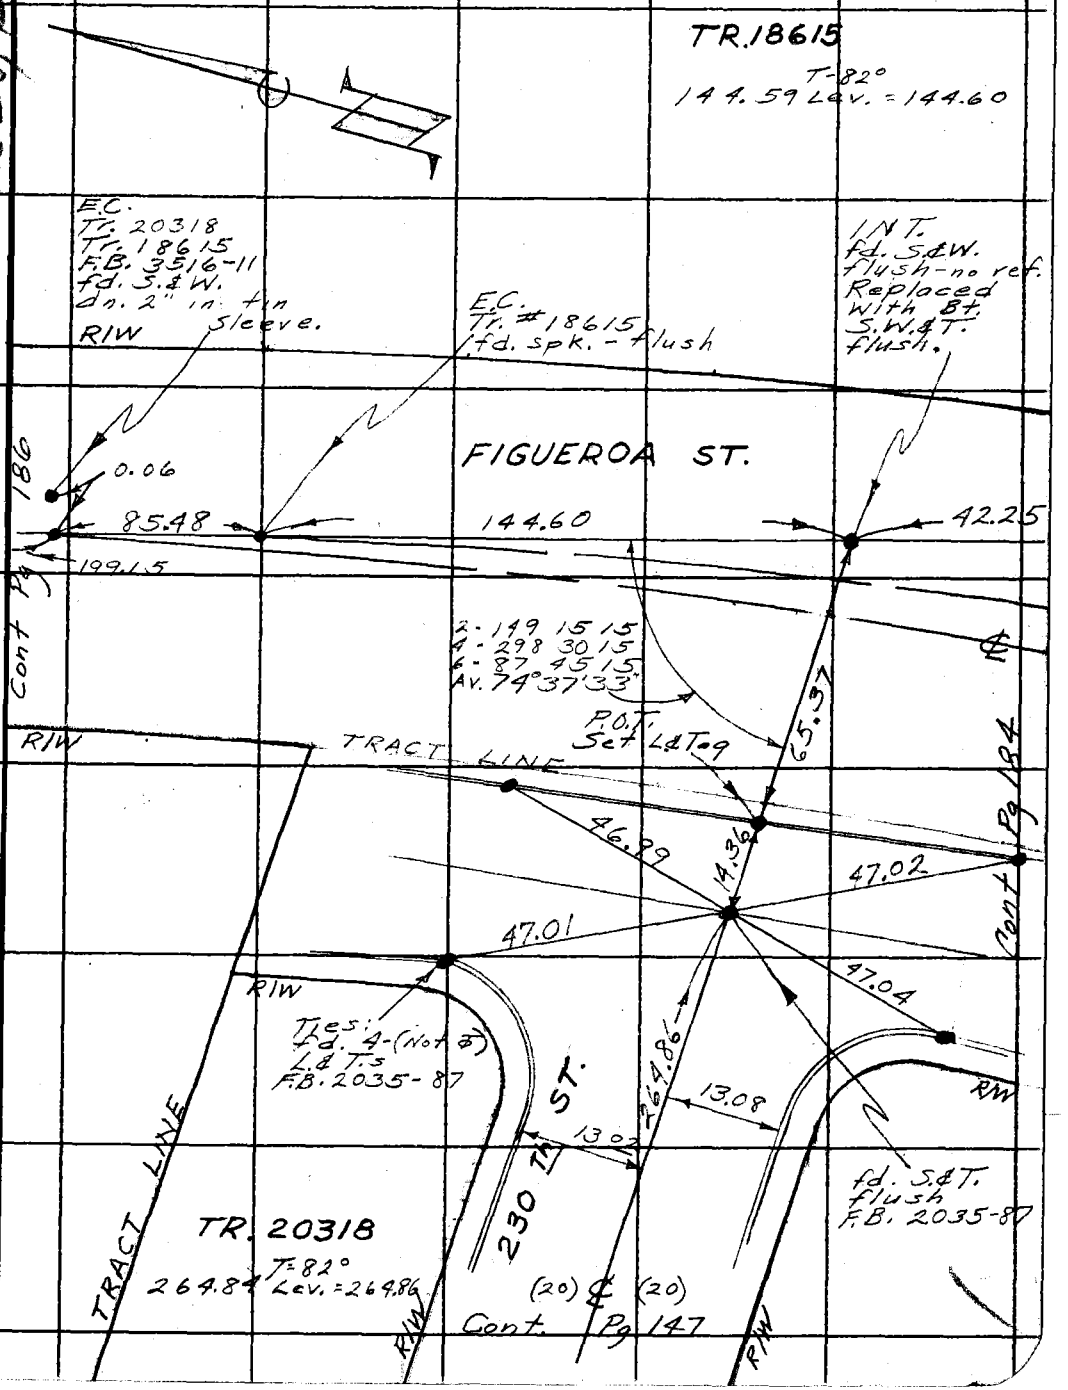

Note: Any Additions or Changes on This Sheet Must be Made or Circled in Red Ink With Date and Name of Person Making Change.

Do not extend this side of this line.

PLEASE RETURN TO
LOS ANGELES COUNTY ENGINEER
403 LOS ANGELES COUNTY ENGINEERING BLDG.

76F309S CE # 310 3-61

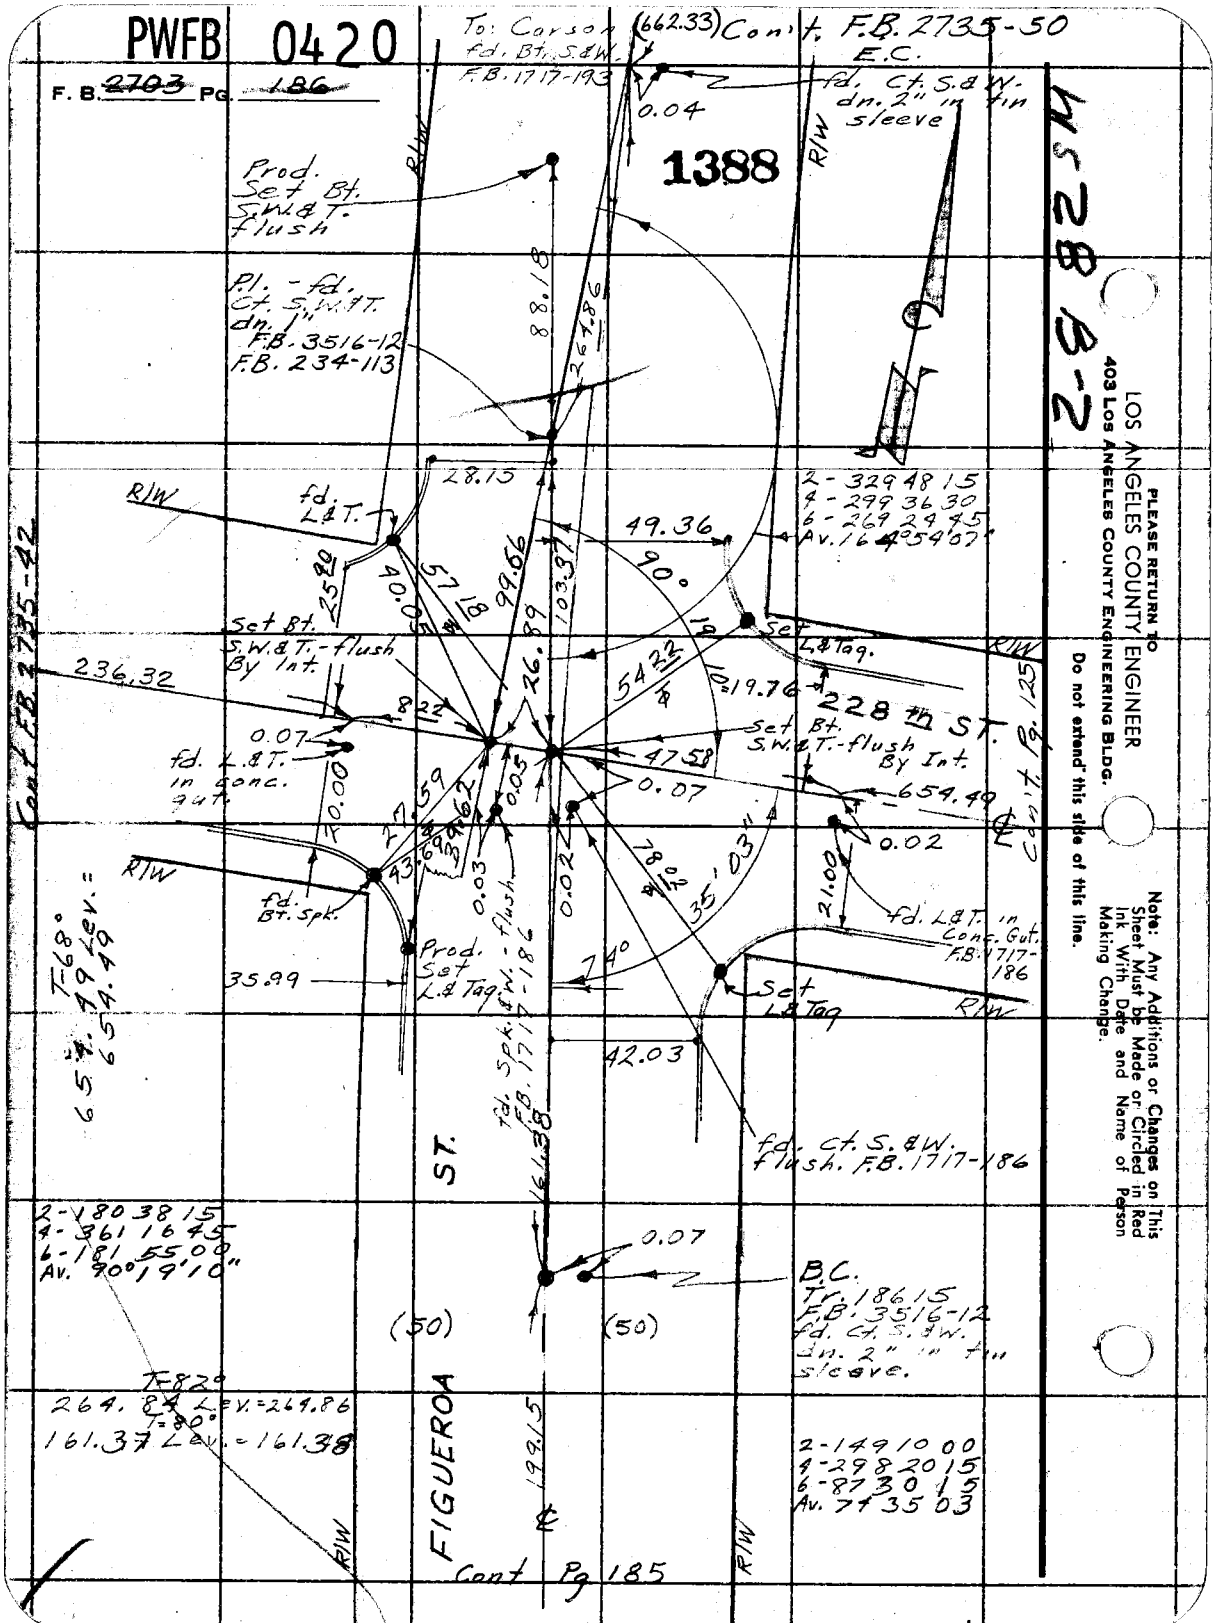
PWFB 0420
F. B. 2703 PG. 186
To: Carson fd. Bt. S.&W. F.B. 1717-193
(662.33) Con't. F.B. 2735-50
E.C.
fd. Ct. S.&W. dn. 2" in tin sleeve
0.04
1388
Prod. Set Bt. S.W.&T. flush
Pl. - fd. Ct. S.W.&T. dn. 1" F.B. 3516-12 F.B. 234-113
88.18
264.86
28.15
R/W
fd. L.&T.
2-329 48 15
4-299 36 30
6-269 24 45
Av. 164°54'07"
49.36
90°
25.90
40.05
57.18
99.66
103.37
26.89
Set Bt. S.W.&T.-flush By Int.
Set L.&Tag.
236.32
8.22
54.22
10.19.76
228th ST.
0.07
fd. L.&T. in conc. gut.
Set Bt. S.W.&T.-flush By Int.
47.58
0.07
654.49
20.00
27.59
43.69
39.62
0.05
0.03
0.02
78.02
35°03'
0.02
21.00
fd. Bt. Spk.
fd. L.&T. in Conc. Gut. F.B. 1717-186
Prod. Set L.&Tag.
35.99
74°
Set L.&Tag
42.03
fd. Spk. S.W. - flush F.B. 1717-186
161.38
fd. Ct. S.&W. flush. F.B. 1717-186
T-68°
654.49 Lev. = 654.49
Cont F.B. 2735-42
Cont Pg. 125
2-180 38 15
4-361 16 45
6-181 55 00
Av. 90°19'10"
0.07
B.C.
Tr. 186 15
F.B. 3516-12
fd. Ct. S.&W. dn. 2" in tin sleeve.
(50)
(50)
T-82°
264.84 Lev. = 264.86
T=80°
161.37 Lev. = 161.38
FIGUEROA ST.
199.15
2-149 10 00
4-298 20 15
6-87 30 15
Av. 74 35 03
Cont Pg 185
PLEASE RETURN TO
LOS ANGELES COUNTY ENGINEER
403 LOS ANGELES COUNTY ENGINEERING BLDG.
Do not extend this side of this line.
Note: Any Additions or Changes on This Sheet Must be Made or Circled in Red Ink With Date and Name of Person Making Change.
MS 28 B-2

PWFB 0420

1389

Notes Ck'd by	Survey of Lomita & Area Div. 3
Map No.	JN 0303.00 Tape 0195 Std. 68 °F
Office Work	Surveyed by E. English
Checked	Notes E.E. & E.S. Date 10-22-63
Date	Indexed C. J. GALLI

F. B. 2703 PG. 187

W.S. 28 B-2

Note: Any Additions or Changes on This Sheet Must be Made or Circled in Red Ink With Date and Name of Person Making Change.

Do not extend this side of this line.

PLEASE RETURN TO
LOS ANGELES COUNTY ENGINEER
403 LOS ANGELES COUNTY ENGINEERING BLDG.

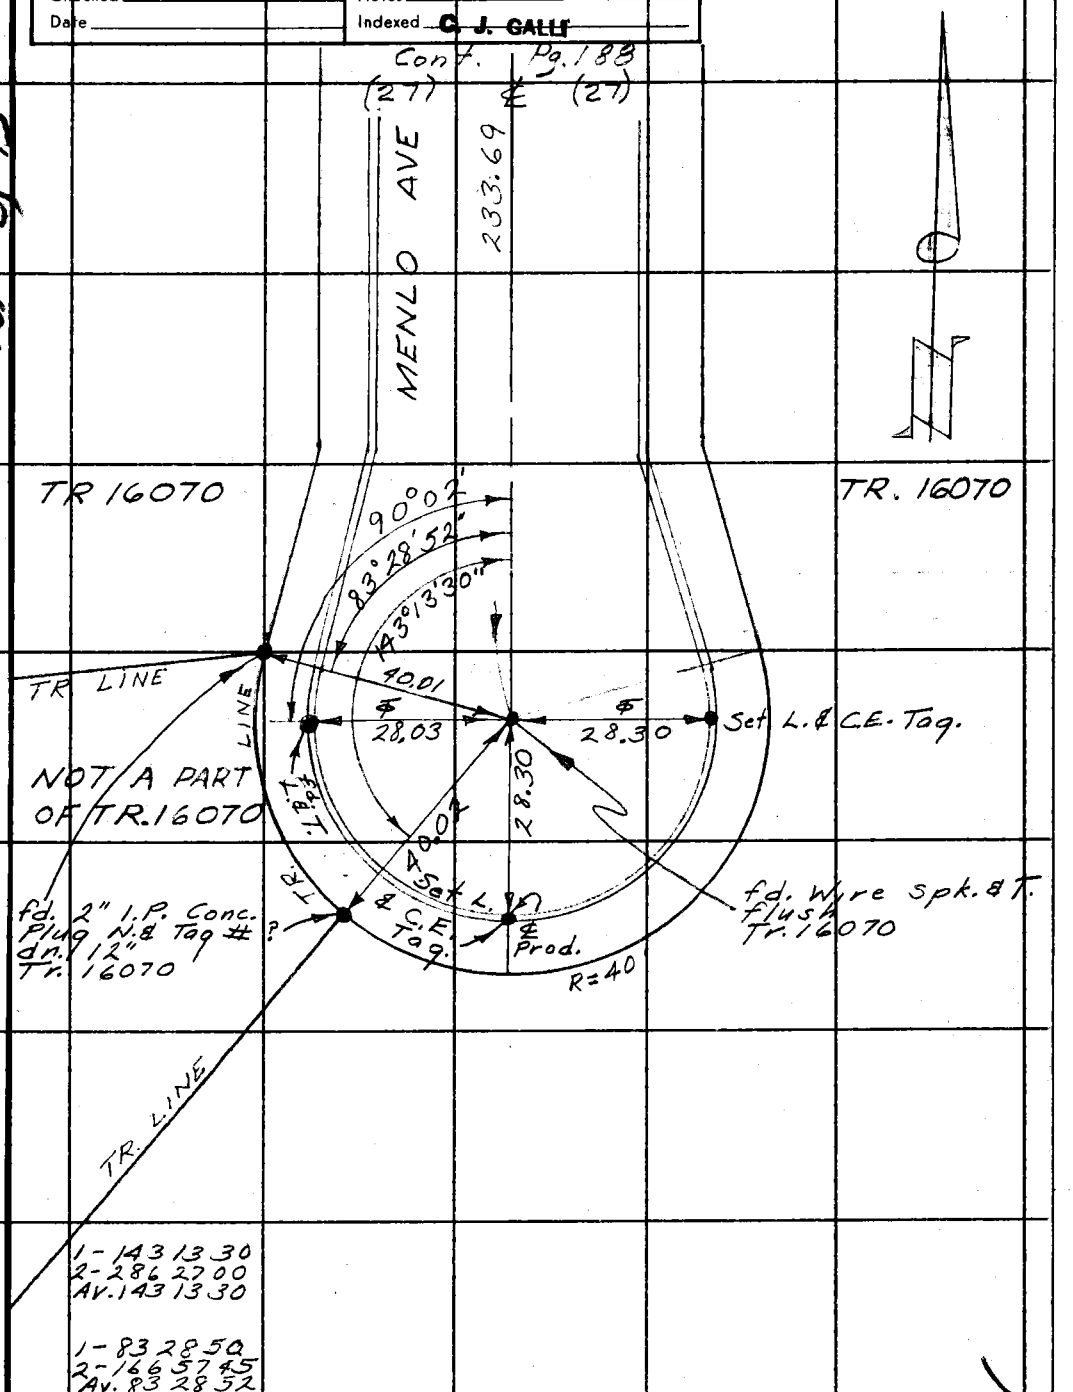

76F3095 CE # 310 3-61

PWFB 0420

1390

F. B. 2703 Pg. 188

W.S. 28 B-2

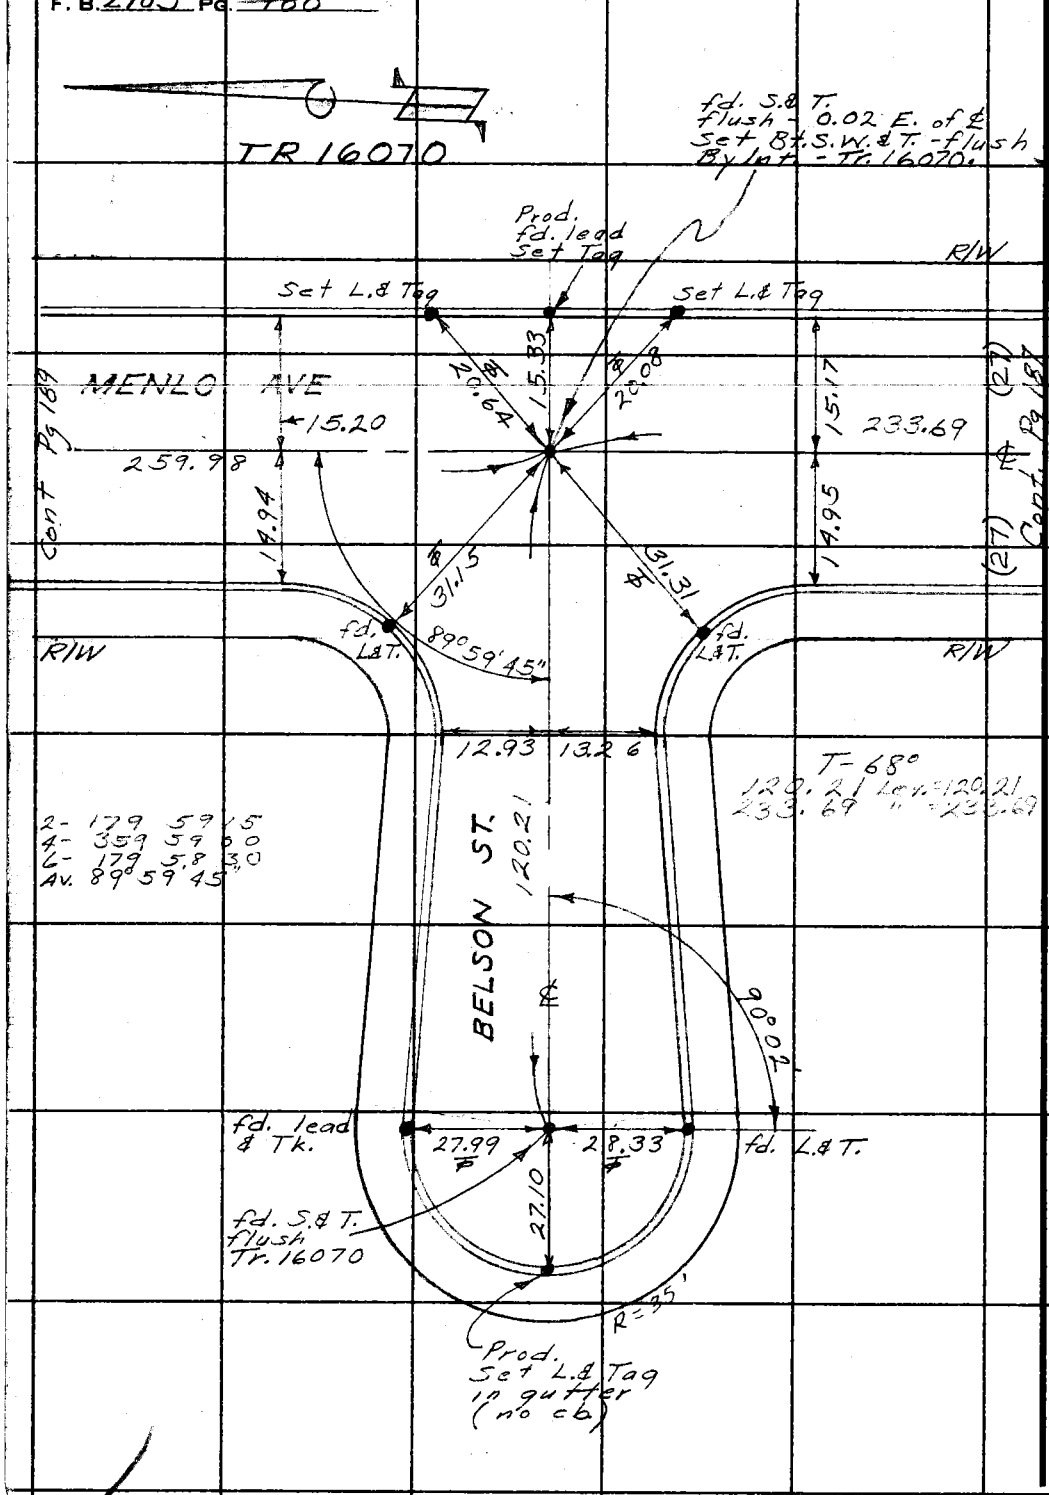

LOS ANGELES COUNTY ENGINEER
403 Los Angeles County Engineering Bldg.

PLEASE RETURN TO

Do not extend this side of this line.

Note: Any Additions or Changes on This Sheet Must be Made or Circled in Red Ink With Date and Name of Person Making Change.

PWFB 0420

1391

Notes Ck'd by	Survey of Lomita & Area Div. 3.	F. B. 2703 PG. 189
Map No.	JN 0303.00 Tape 0195 Std 68 °F	
Office Work	Surveyed by E. English	
Checked	Notes EE, & E.S. Date 10-22-63	
Date	Indexed C. J. GALLI	

W.S. 28, B-2

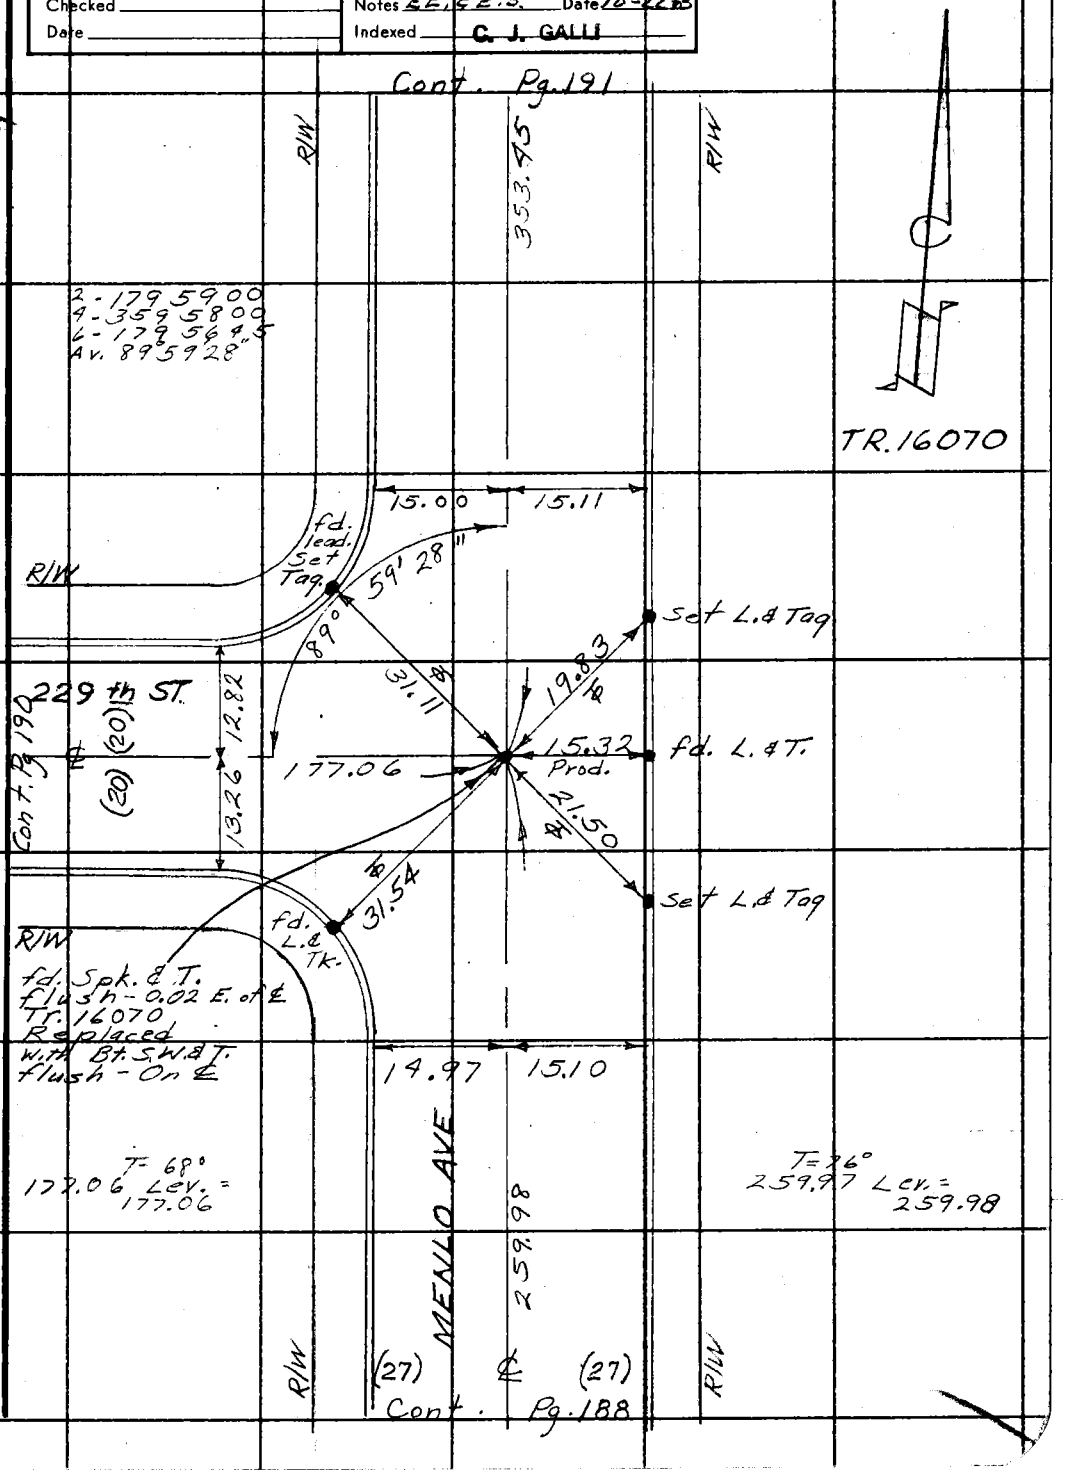

Note: Any Additions or Changes on This Sheet Must be Made or Circled in Red Ink With Date and Name of Person Making Change.

Do not extend this side of this line.

PLEASE RETURN TO
LOS ANGELES COUNTY ENGINEER
403 LOS ANGELES COUNTY ENGINEERING BLDG.

76F309S CE # 310 3-61

PWFB 0420 1392

F. B. ~~2703~~ Pg. ~~190~~

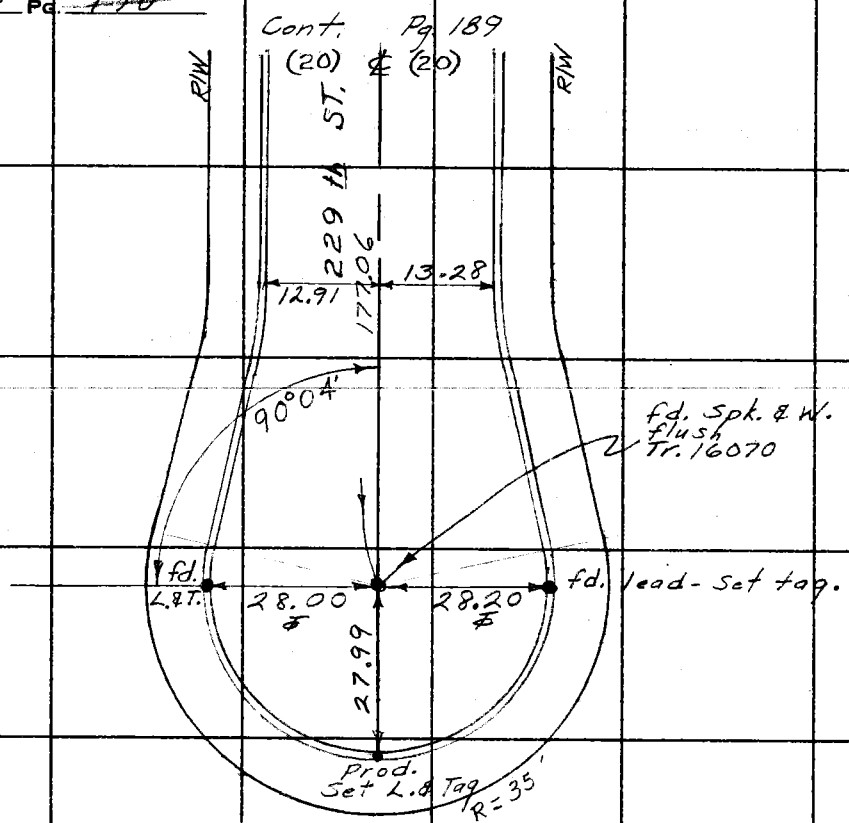

TR 16070

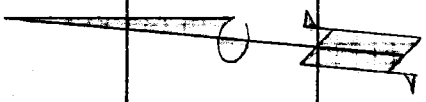

WS. 28, B-2

LOS ANGELES COUNTY ENGINEER
403 Los Angeles County Engineering Bldg.

PLEASE RETURN TO

Do not extend this side of this line.

Note: Any Additions or Changes on This Sheet Must be Made or Circled in Red Ink With Date and Name of Person Making Change.

PWFB 0420

1393

Notes Ck'd by	Survey of Lomita & Area Div 3
Map No.	JN 0303.00 Tape 0250 Std 68 °F
Office Work	Surveyed by E. English
Checked	Notes E.E. & E.S. Date 2-26-65
Date	Indexed C. J. GALLS

F. B. ~~2703~~ Pg. ~~191~~

W.S. 28, B-2

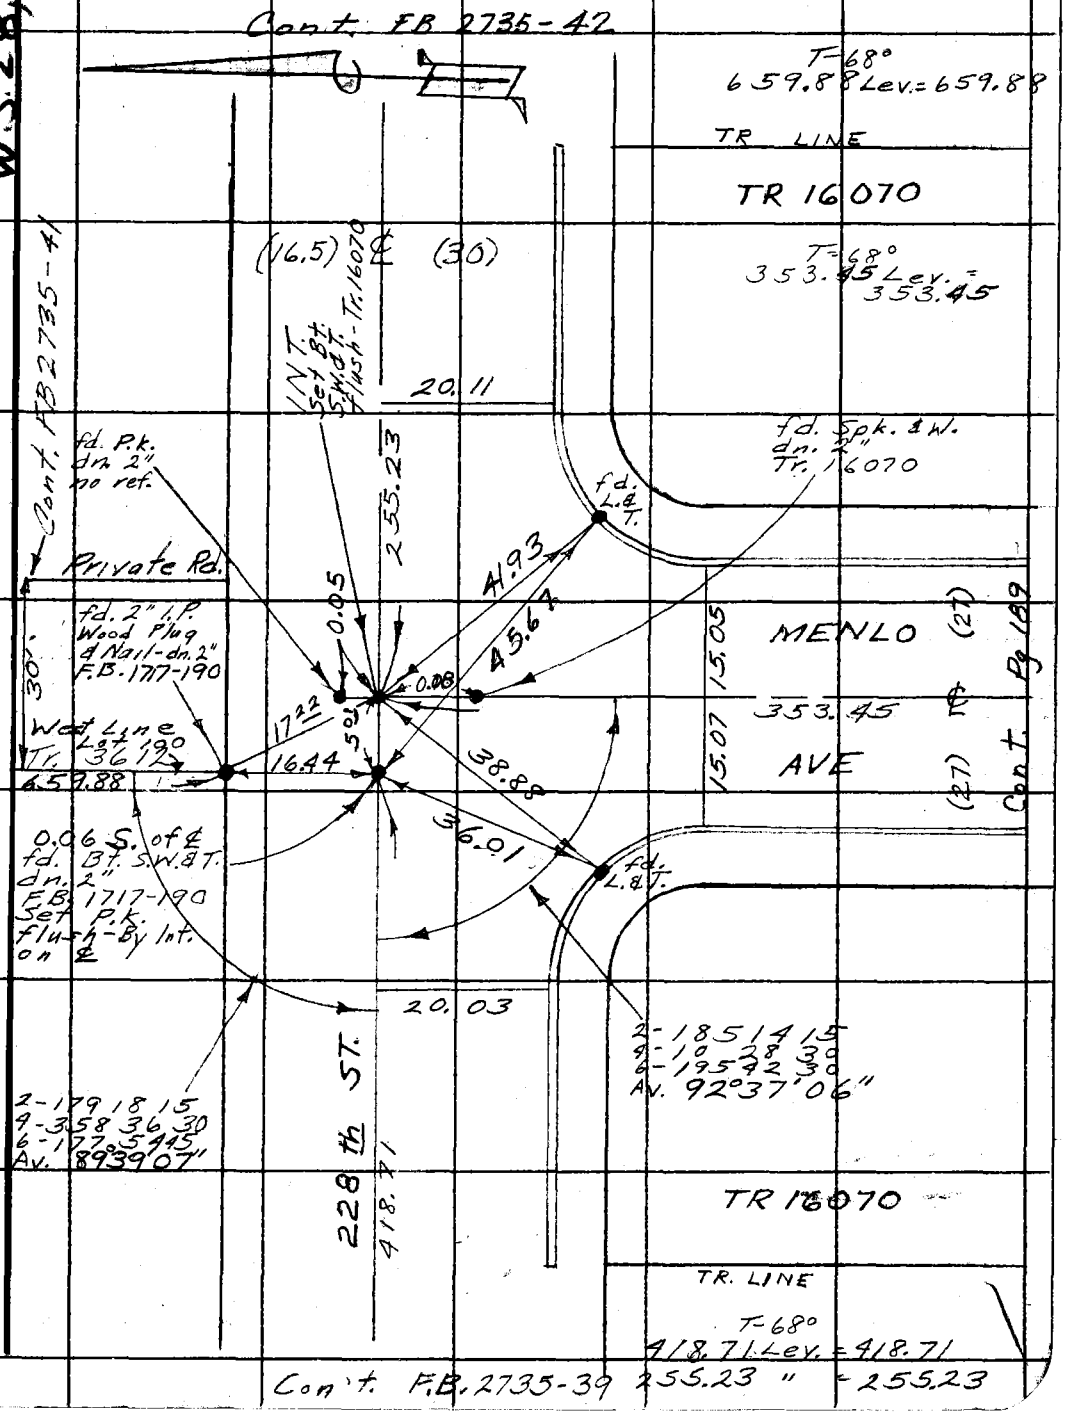

Note: Any Additions or Changes on This Sheet Must be Made or Circled in Red Ink With Date and Name of Person Making Change.

Do not extend this side of this line.

PLEASE RETURN TO
LOS ANGELES COUNTY ENGINEER
403 LOS ANGELES COUNTY ENGINEERING BLDG.

76F3095 CE # 310 3-61

F. B. 2703 Pg. 192

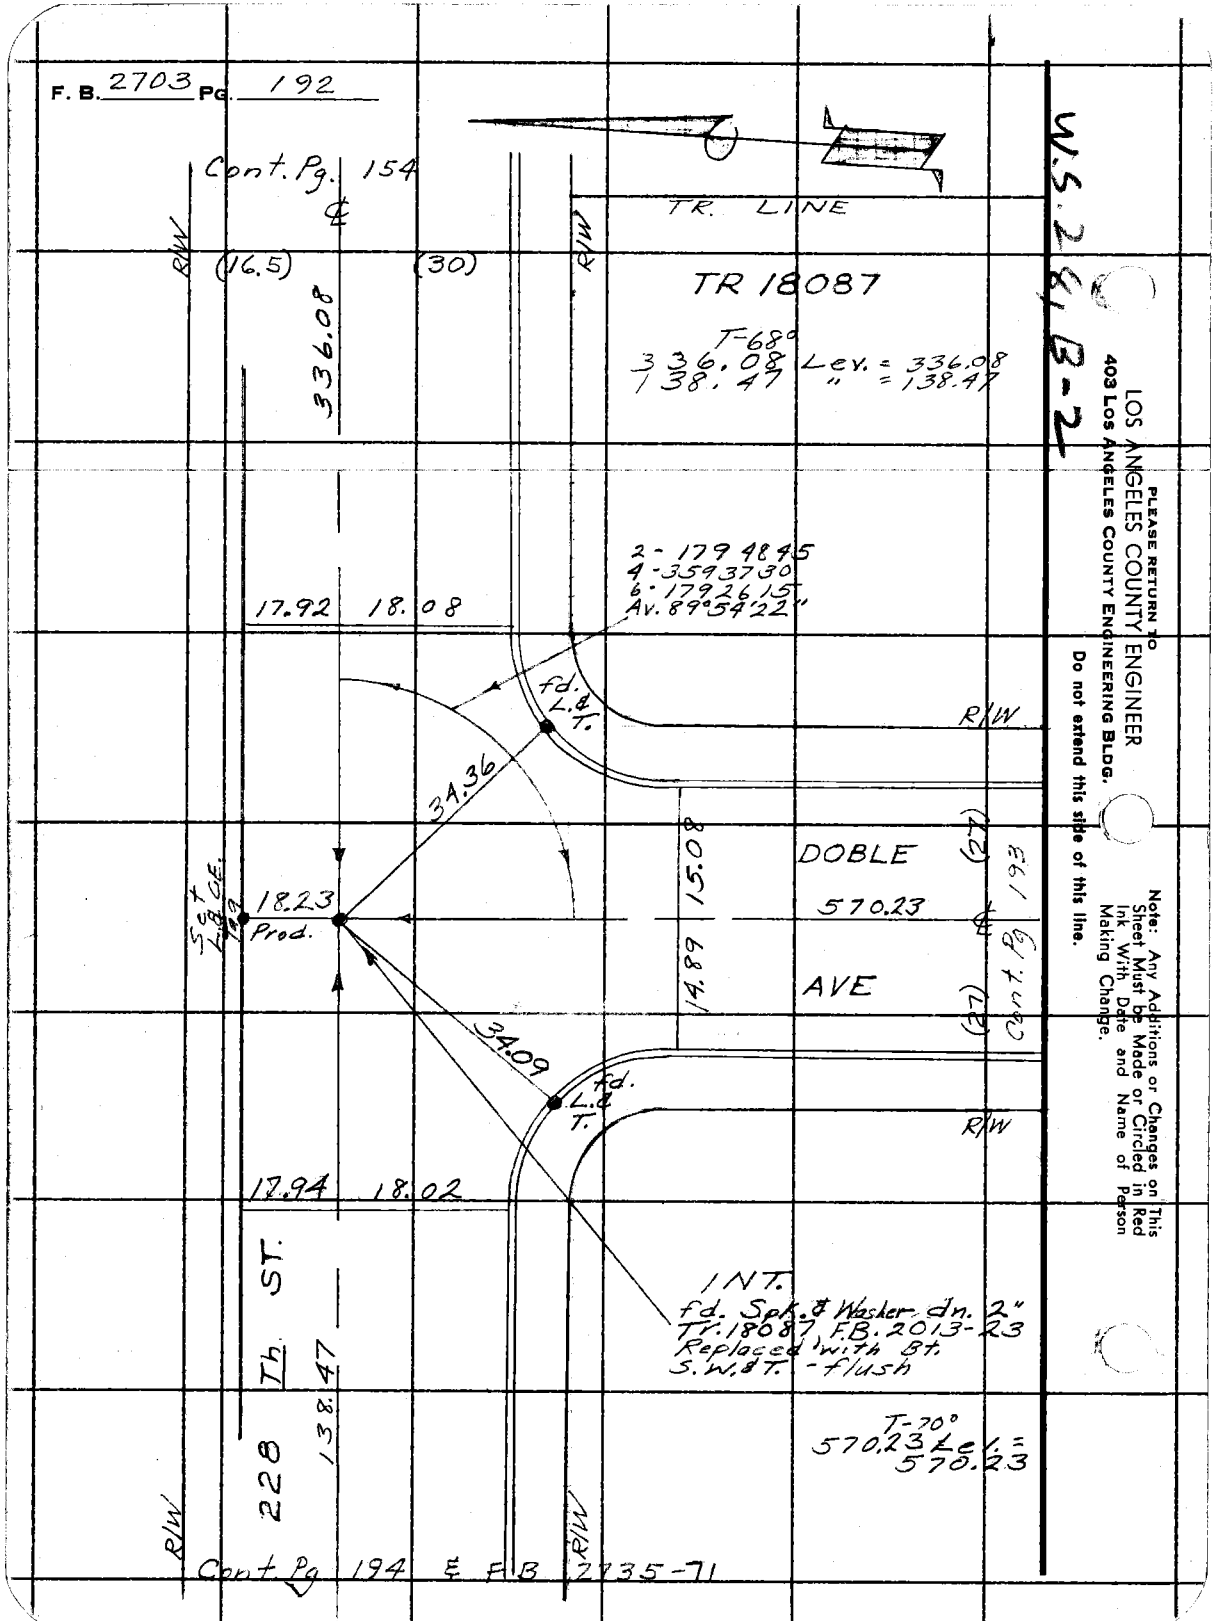

W.S. 2 & B-2

PLEASE RETURN TO
LOS ANGELES COUNTY ENGINEER
403 LOS ANGELES COUNTY ENGINEERING BLDG.

Do not extend this side of this line.

Note: Any Additions or Changes on This Sheet Must be Made or Circled in Red Ink With Date and Name of Person Making Change.

PWFB 0419

893

Notes Ck'd by	Survey of Lomita & Area Div 3
Map No.	JN 0303.00 Tape 0195 Std 68 °F
Office Work	Surveyed by E. English
Checked	Notes E.E. & E.S. Date 10-23-63
Date	Indexed C. J. GALLI

F. B. ~~2703~~ Pg. ~~193~~

W.S. 28, B-2

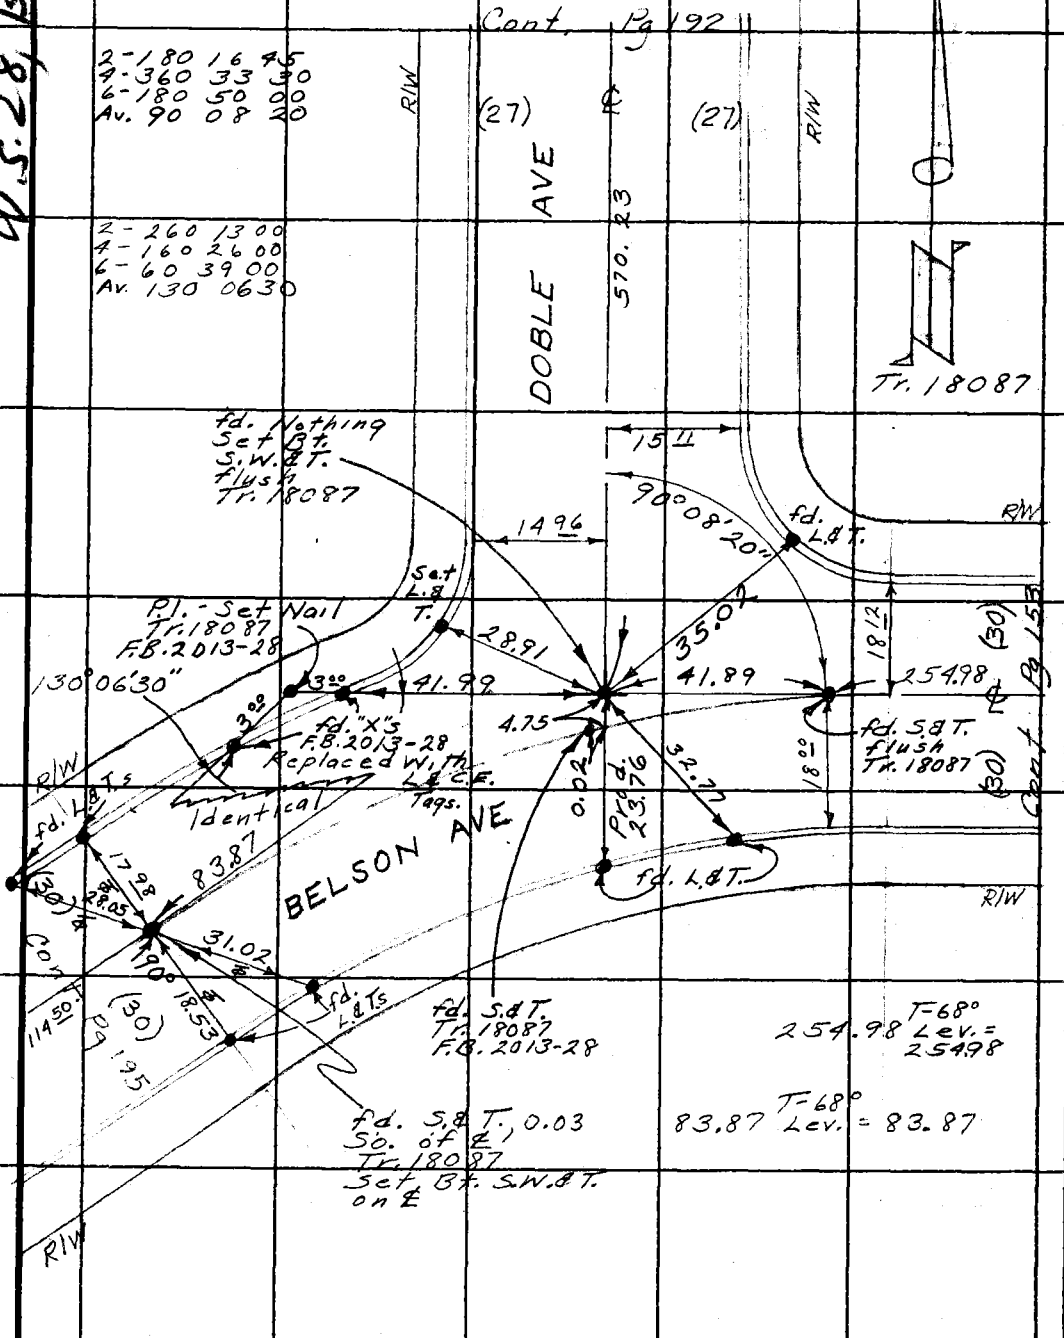

Note: Any Additions or Changes on This Sheet Must Be Made or Circled in Red Ink With Date and Name of Person Making Change.

Do not extend this side of this line.

PLEASE RETURN TO
LOS ANGELES COUNTY ENGINEER
403 LOS ANGELES COUNTY ENGINEERING BLDG.

76F309S CE # 310 3-61

F. B. 2703 Pg. 194

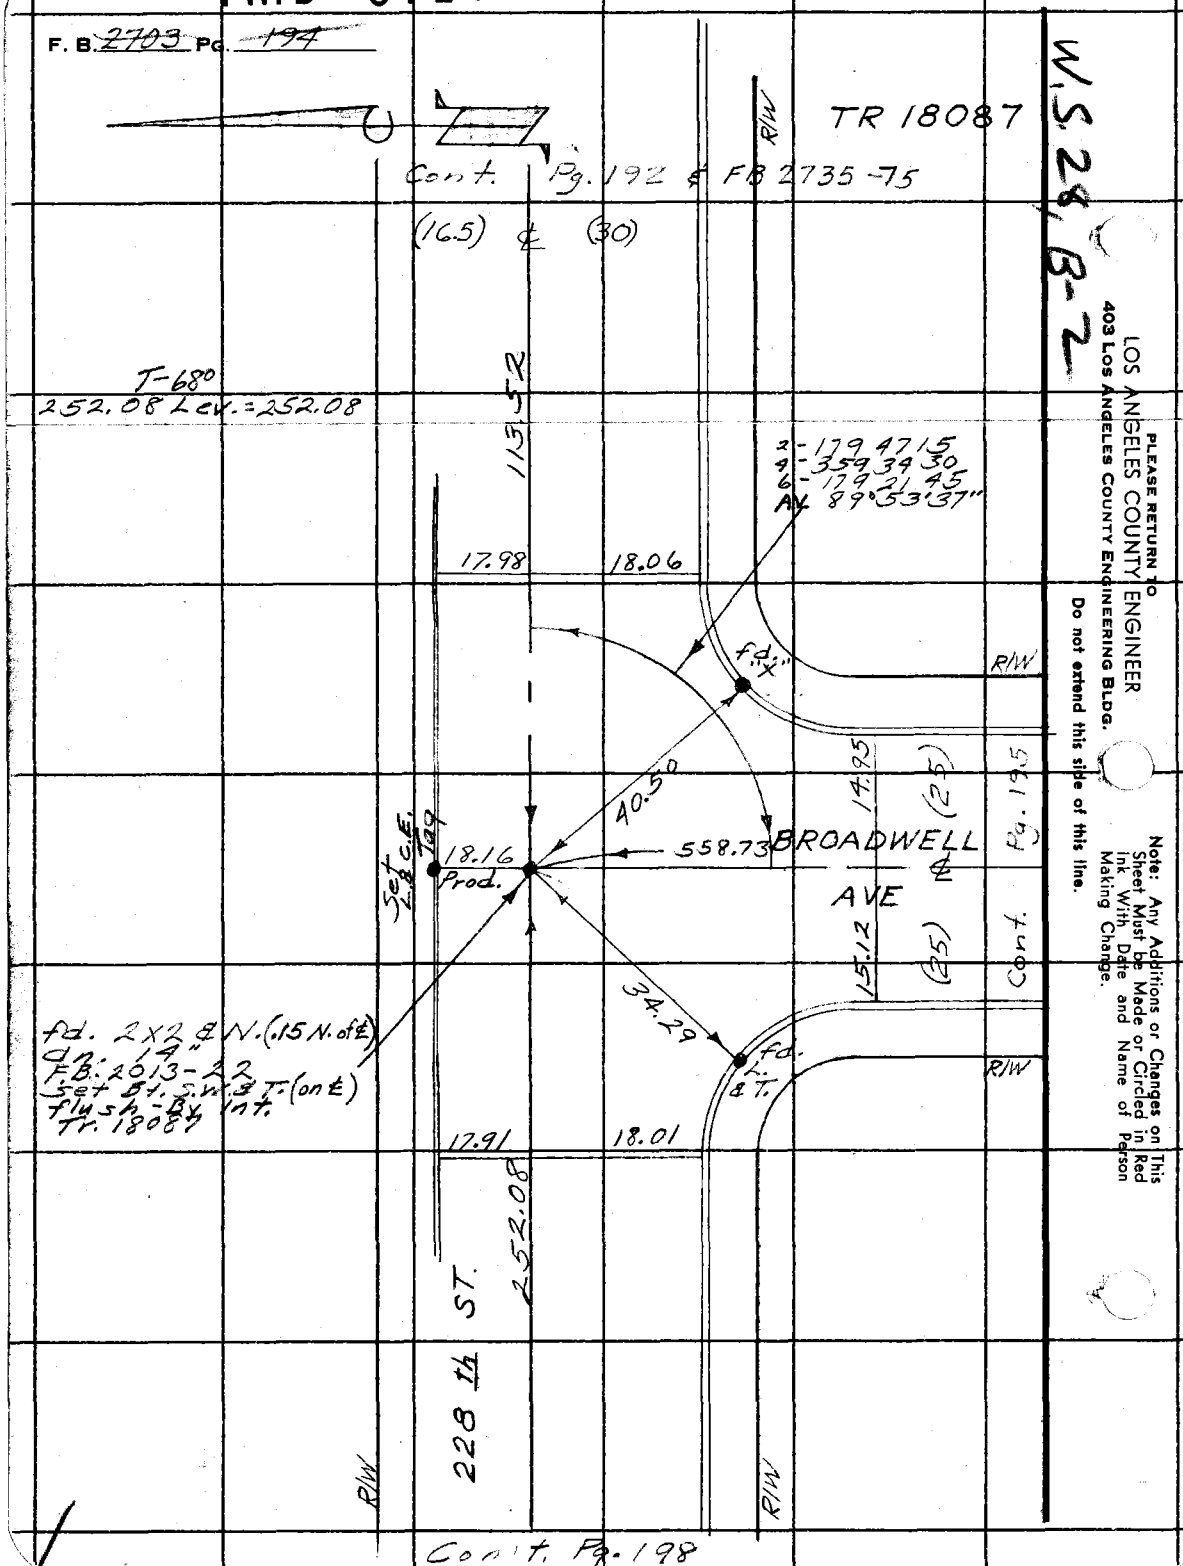

W.S. 28, B-2

LOS ANGELES COUNTY ENGINEER
403 Los Angeles County Engineering Bldg.
PLEASE RETURN TO
Do not extend this side of this line.
Note: Any Additions or Changes on This Sheet Must be Made or Circled in Red Ink With Date and Name of Person Making Change.

PWFB 0419

895

Notes Ck'd by	Survey of Lomita & Area Div. 3
Map No.	JN 0303.00 Tape 0141 Std 68 °F
Office Work	Surveyed by E. English
Checked	Notes E.E. & E.S. Date 10-23-63
Date	Indexed C. J. GALLI

F. B. 2703 Pg. 195

W.S. 28 B-2

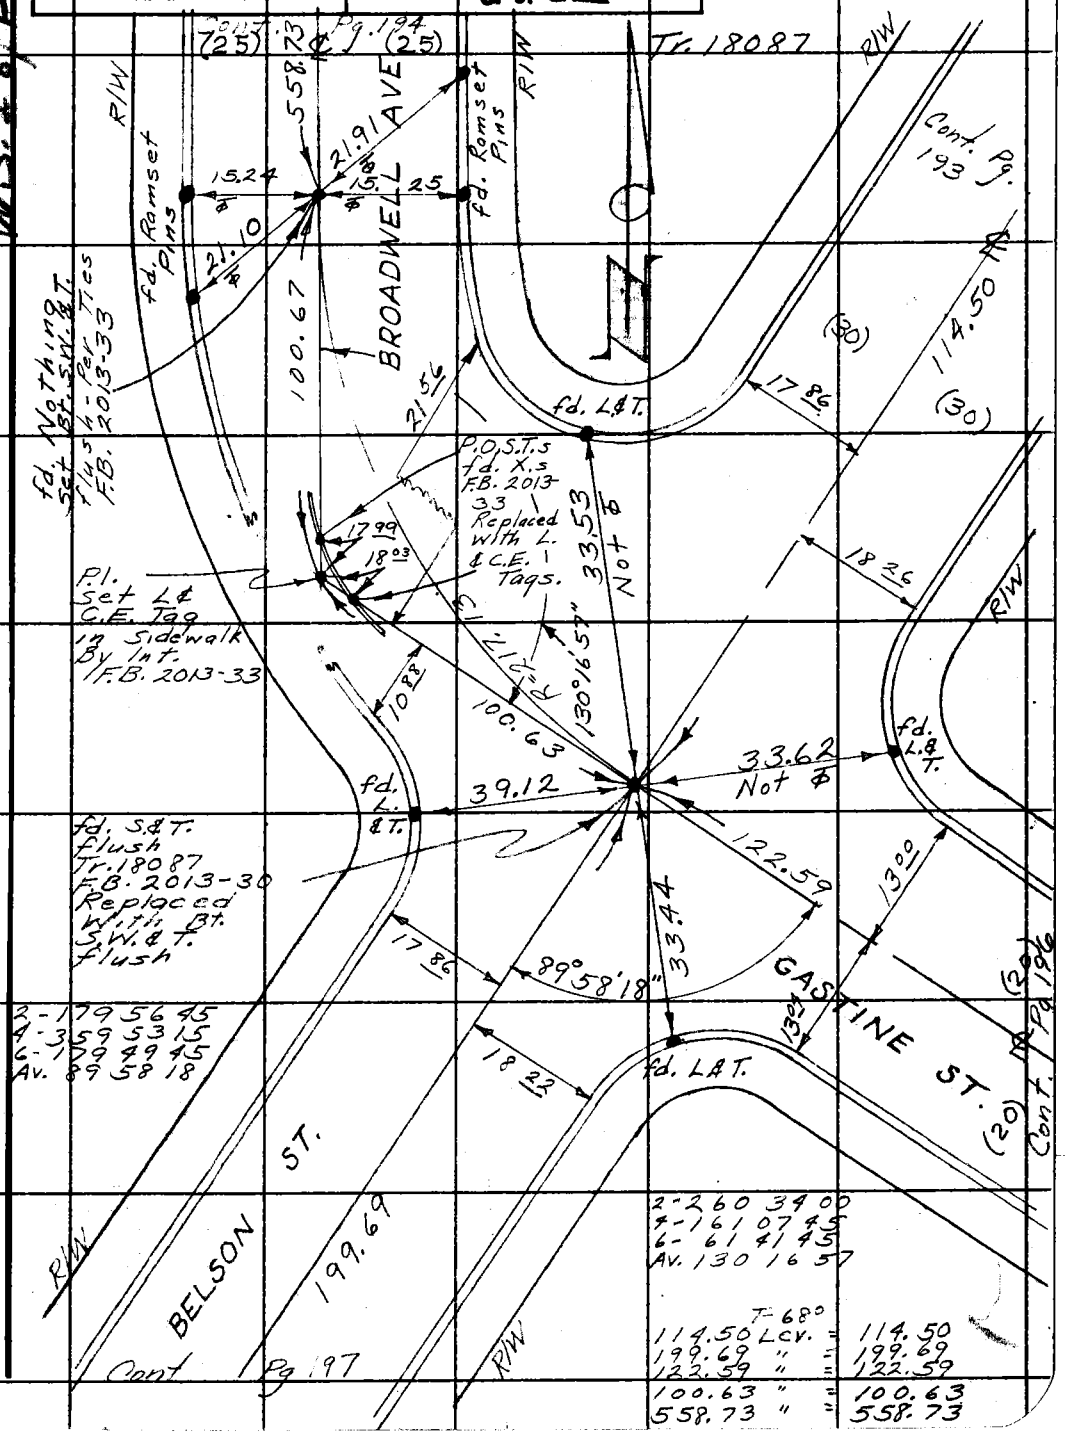

Note: Any Additions or Changes on This Sheet Must be Made or Circled in Red Ink With Date and Name of Person Making Change.

Do not extend this side of this line.

PLEASE RETURN TO
LOS ANGELES COUNTY ENGINEER
403 LOS ANGELES COUNTY ENGINEERING BLDG.

76F309S CE # 310 3-61

F. B. 2703 Pg. 196

Con't. Pg. 155

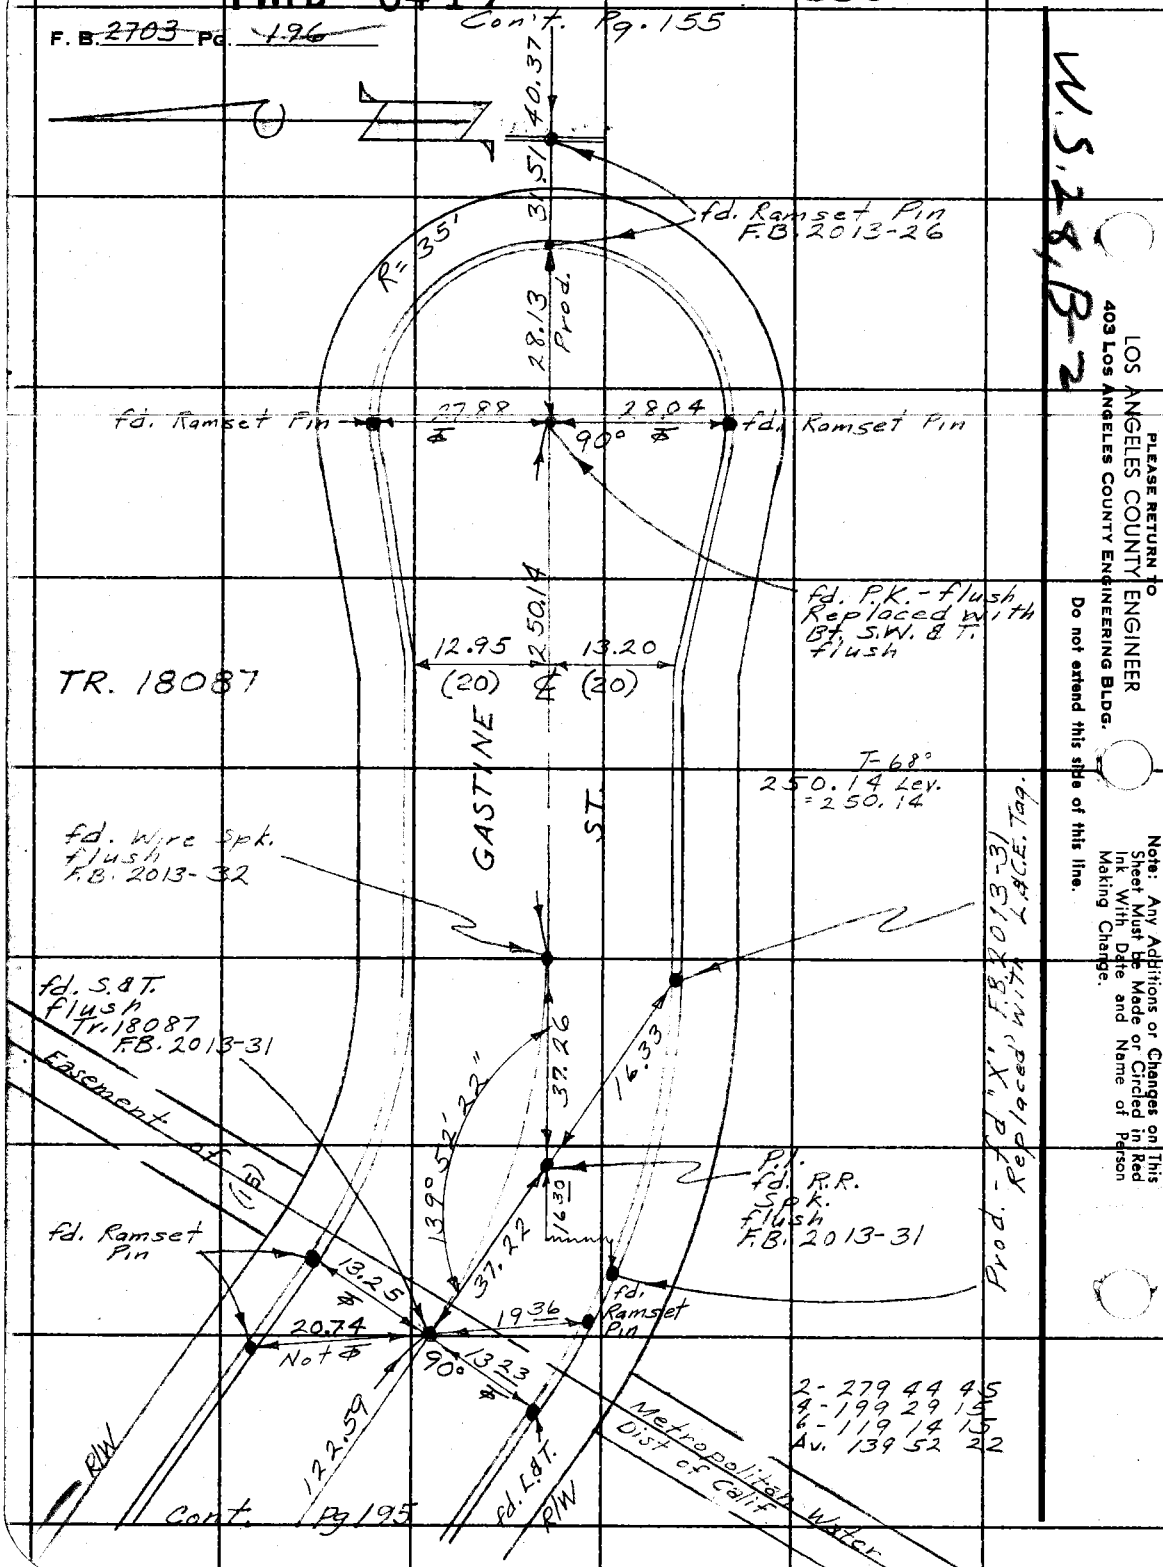

Cont. Pg 195

W.S. 28, B-2

LOS ANGELES COUNTY ENGINEER
403 Los Angeles County Engineering Bldg.
PLEASE RETURN TO
Do not extend this side of this line.
Note: Any Additions or Changes on This Sheet Must Be Made or Circled in Red Ink With Date and Name of Person Making Change.

PWEB 0419

897

Notes Ck'd by	Survey of Lomita Area & Div 3
Map No.	JN 0303.00 Tape D141 Std 68 °F
Office Work	Surveyed by E. English
Checked	Notes EE & E.S. Date 10-23-63
Date	Indexed C. J. GALLI

F. B. ~~2703~~ Pg. ~~197~~

2-179 59 00
4-359 58 00
6-179 57 15
Av. 89 59 32

W.S. 28, B-2

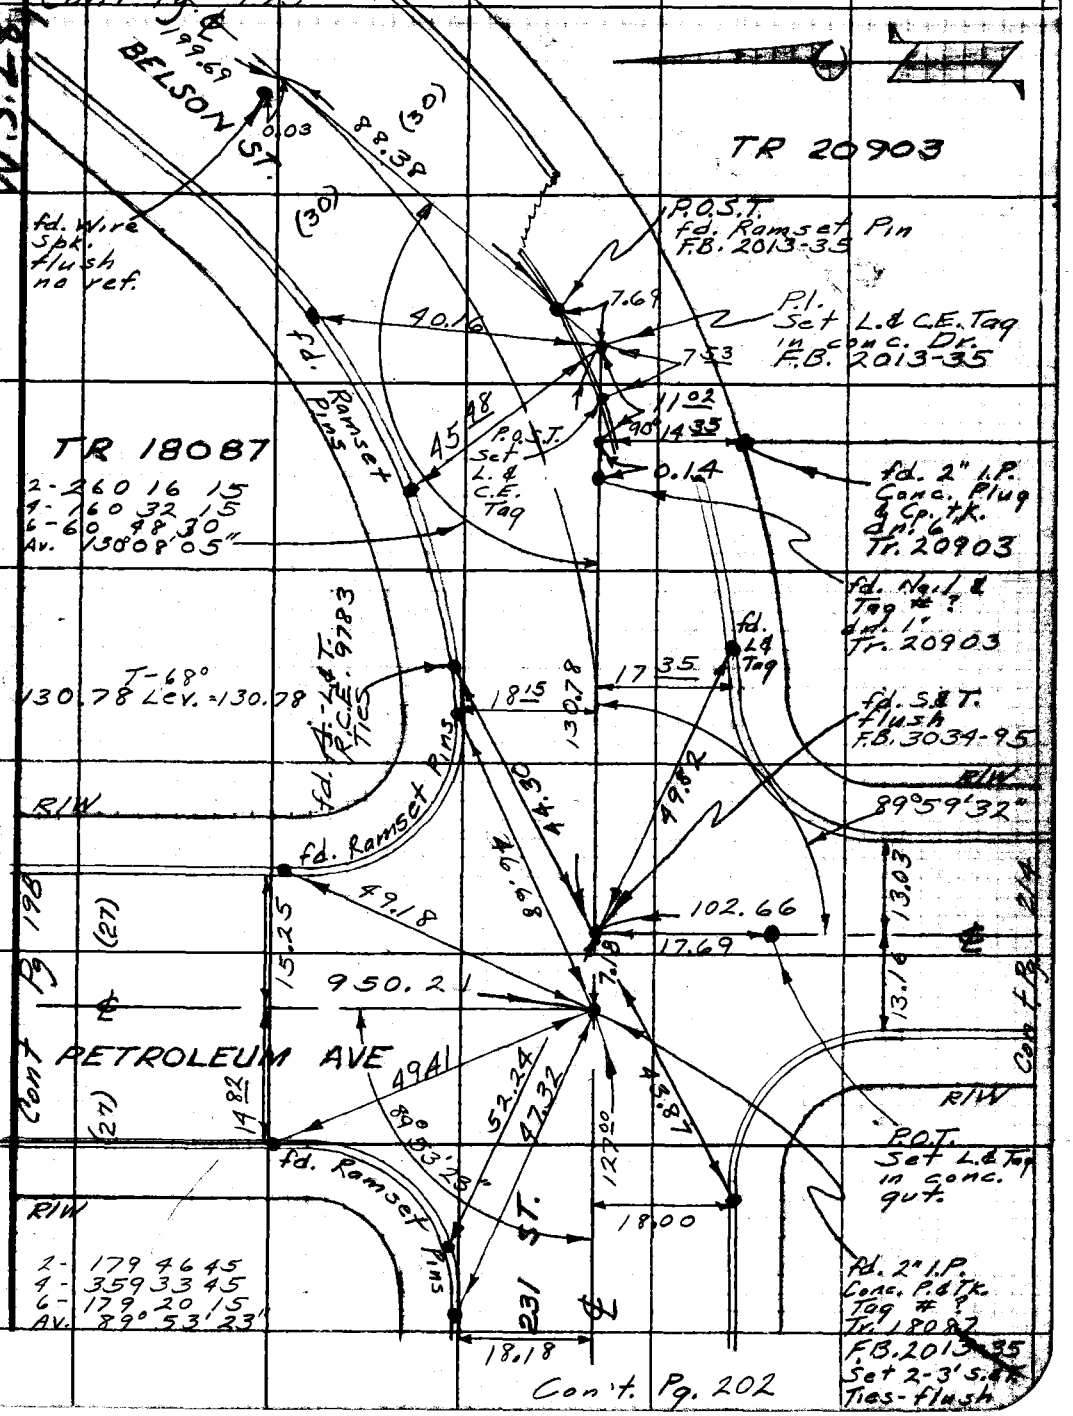

Note: Any Additions or Changes on This Sheet Must be Made or Circled in Red Ink With Date and Name of Person Making Change.

Do not extend this side of this line.

PLEASE RETURN TO
LOS ANGELES COUNTY ENGINEER
700 LOS ANGELES COUNTY ENGINEERING BLDG.

76F309S S&E #247 11-58

Con't. Pg. 194

W.S. 28, B-2

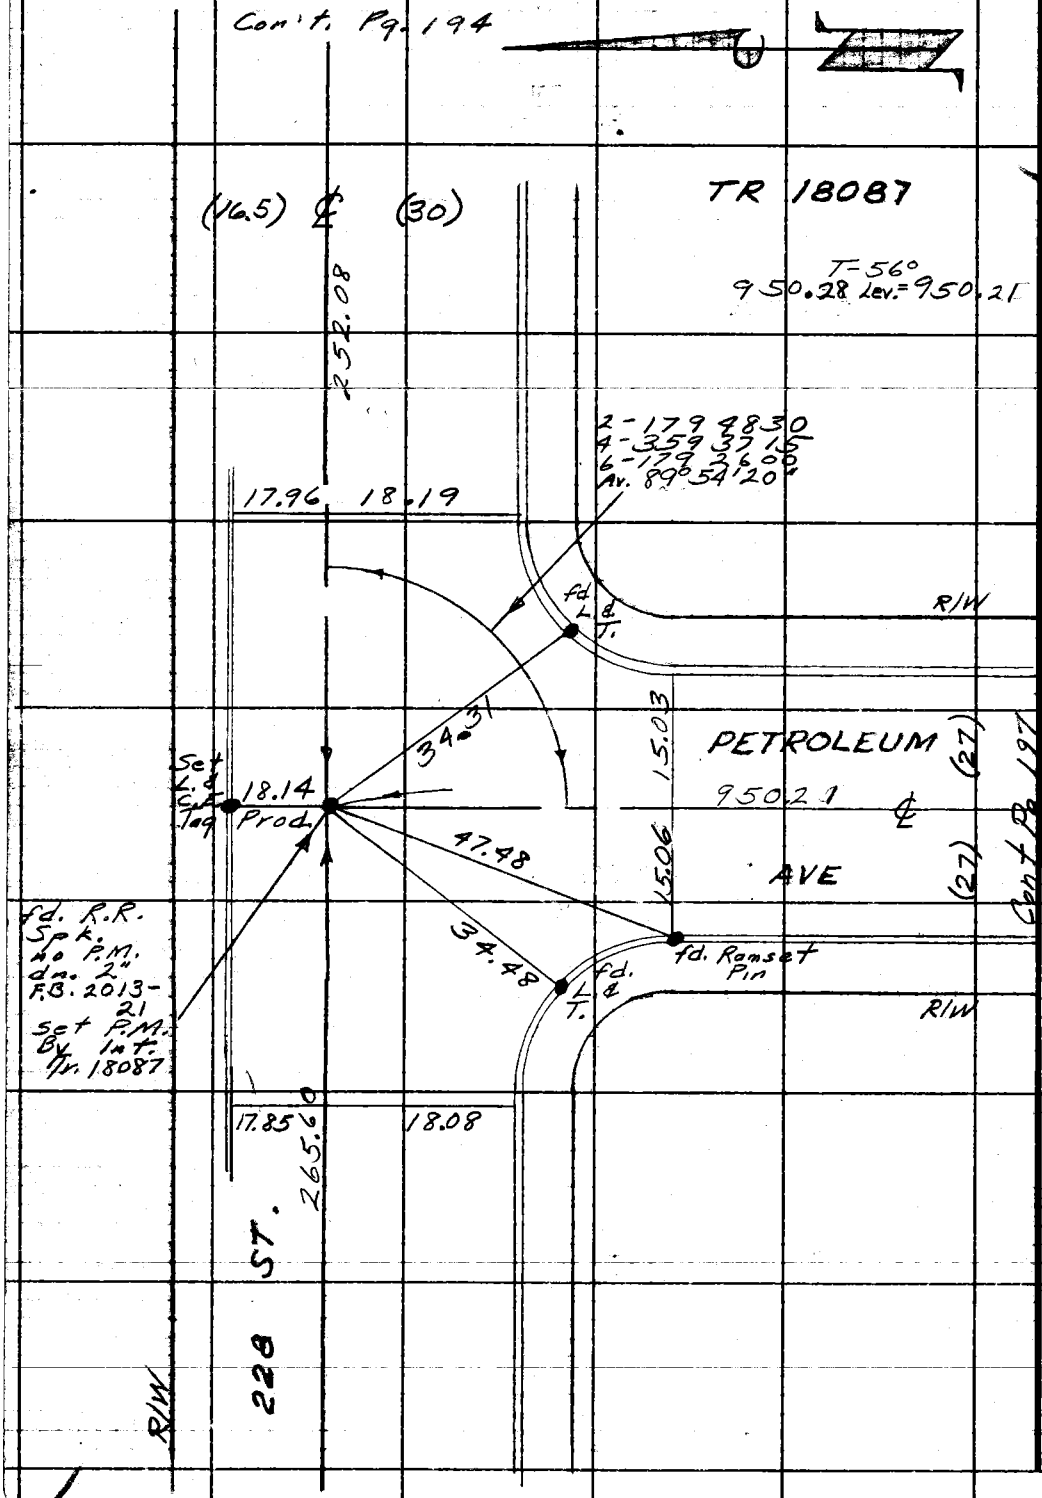

Con't. Pg. 199

LOS ANGELES COUNTY ENGINEER
700 Los Angeles County Engineering Bldg.
PLEASE RETURN TO
Do not extend this side of this line.
Note: Any Additions or Changes on This Sheet Must be Made or Circled in Red Ink With Date and Name of Person Making Change.

PWFB 0419 899, 900

Notes Ck'd by	Survey of Lomita & Area Div 3
Map No.	JN 0303.00 Tape 0250 Std 68 °F
Office Work	Surveyed by E English
Checked	Notes E.E. & E.S. Date 2-24-65
Date	Indexed C. J. GALLI

F. B. ~~2703~~ PG. ~~199~~

W.S.28, B-2

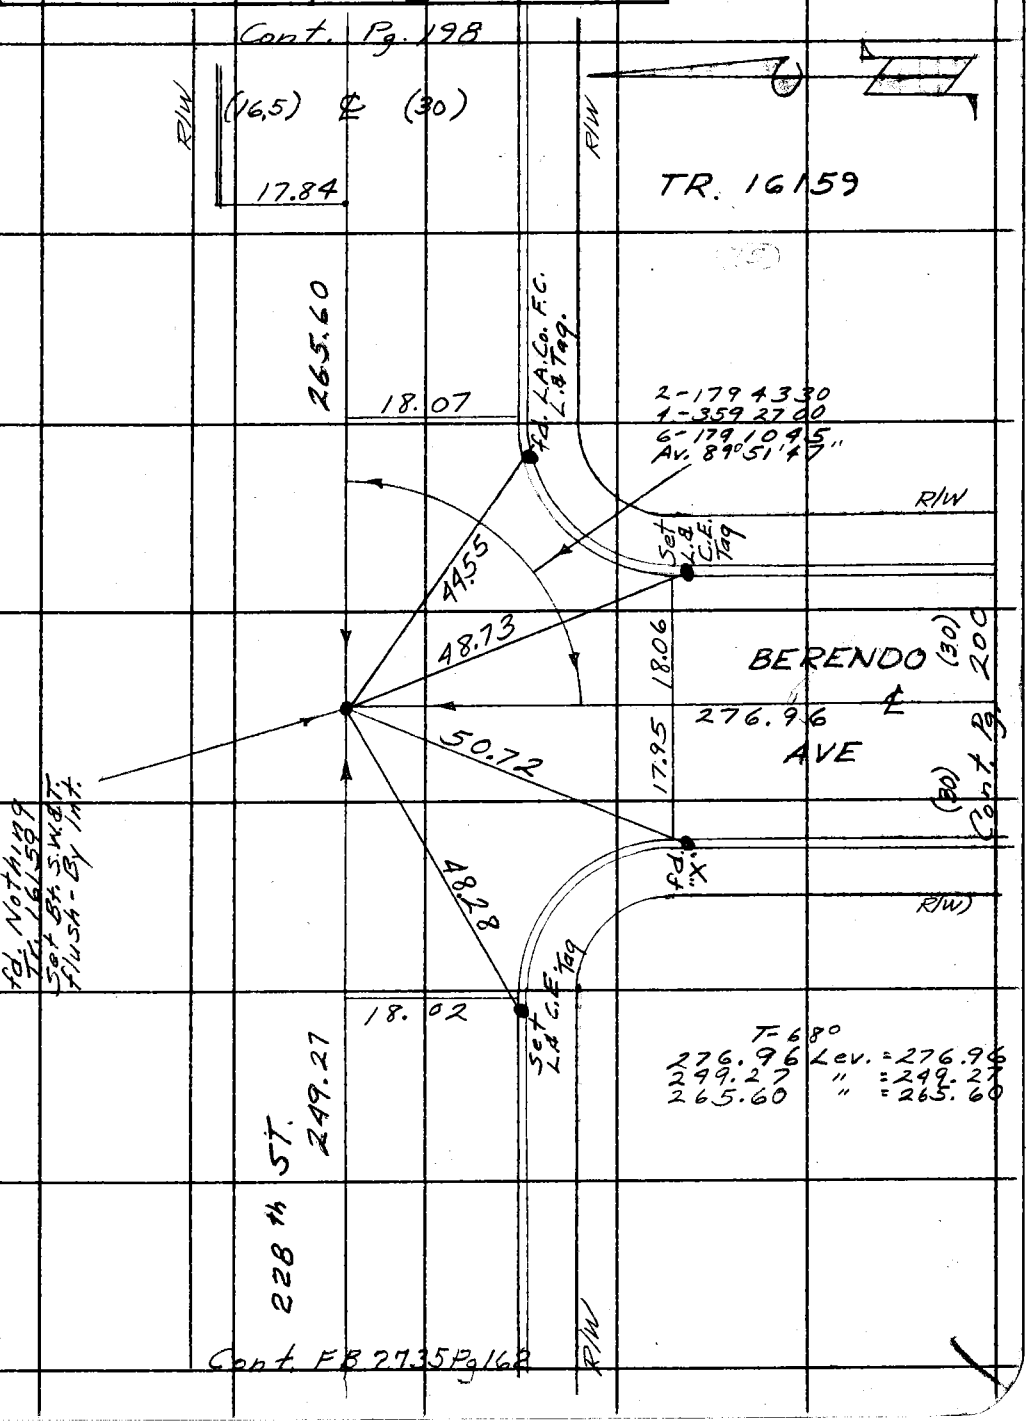

Note: Any Additions or Changes on This Sheet Must be Made or Circled in Red Ink With Date and Name of Person Making Change.

Do not extend this side of this line.

PLEASE RETURN TO
LOS ANGELES COUNTY ENGINEER
403 LOS ANGELES COUNTY ENGINEERING BLDG.

76F3095 CE # 310 3-61

PWFB 0419 901

F. B. ~~2703~~ Pg. ~~200~~

Cont. Pg. 199

TR 16159

75

T 62°
274.06 L = 274.05

(30) ℄ (30)

276.96

W.S. 28, B-2

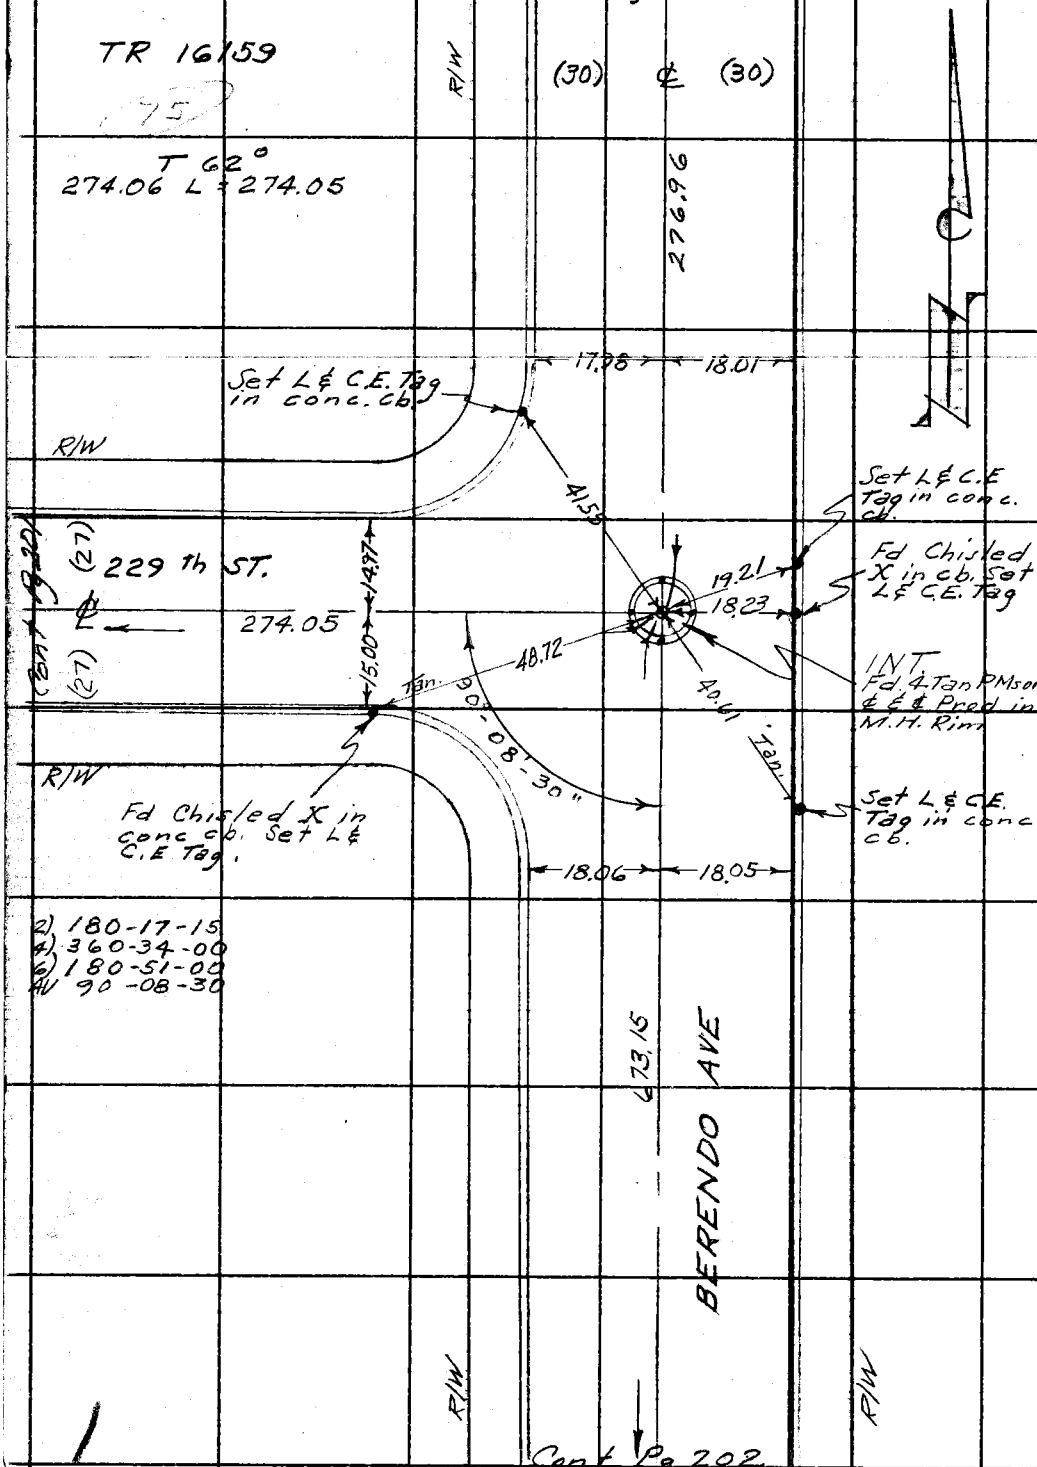

Cont. Pg. 202

PLEASE RETURN TO
LOS ANGELES COUNTY ENGINEER
403 Los Angeles County Engineering Bldg.

Do not extend this side of this line.

Note: Any Additions or Changes on This Sheet Must be Made or Circled in Red Ink With Date and Name of Person Making Change.

PWFB 0419

902

Notes Ck'd by	Survey of Lomita & Area Div #3
Map No.	JN 0303.00 Tape Std 68 °F
Office Work	Surveyed by E. English
Checked	Notes EE. & E.S. Date 1-10-64
Date	Indexed C. J. GALLI

F. B. ~~2703~~ PG. ~~201~~

W.S. 28, B-2

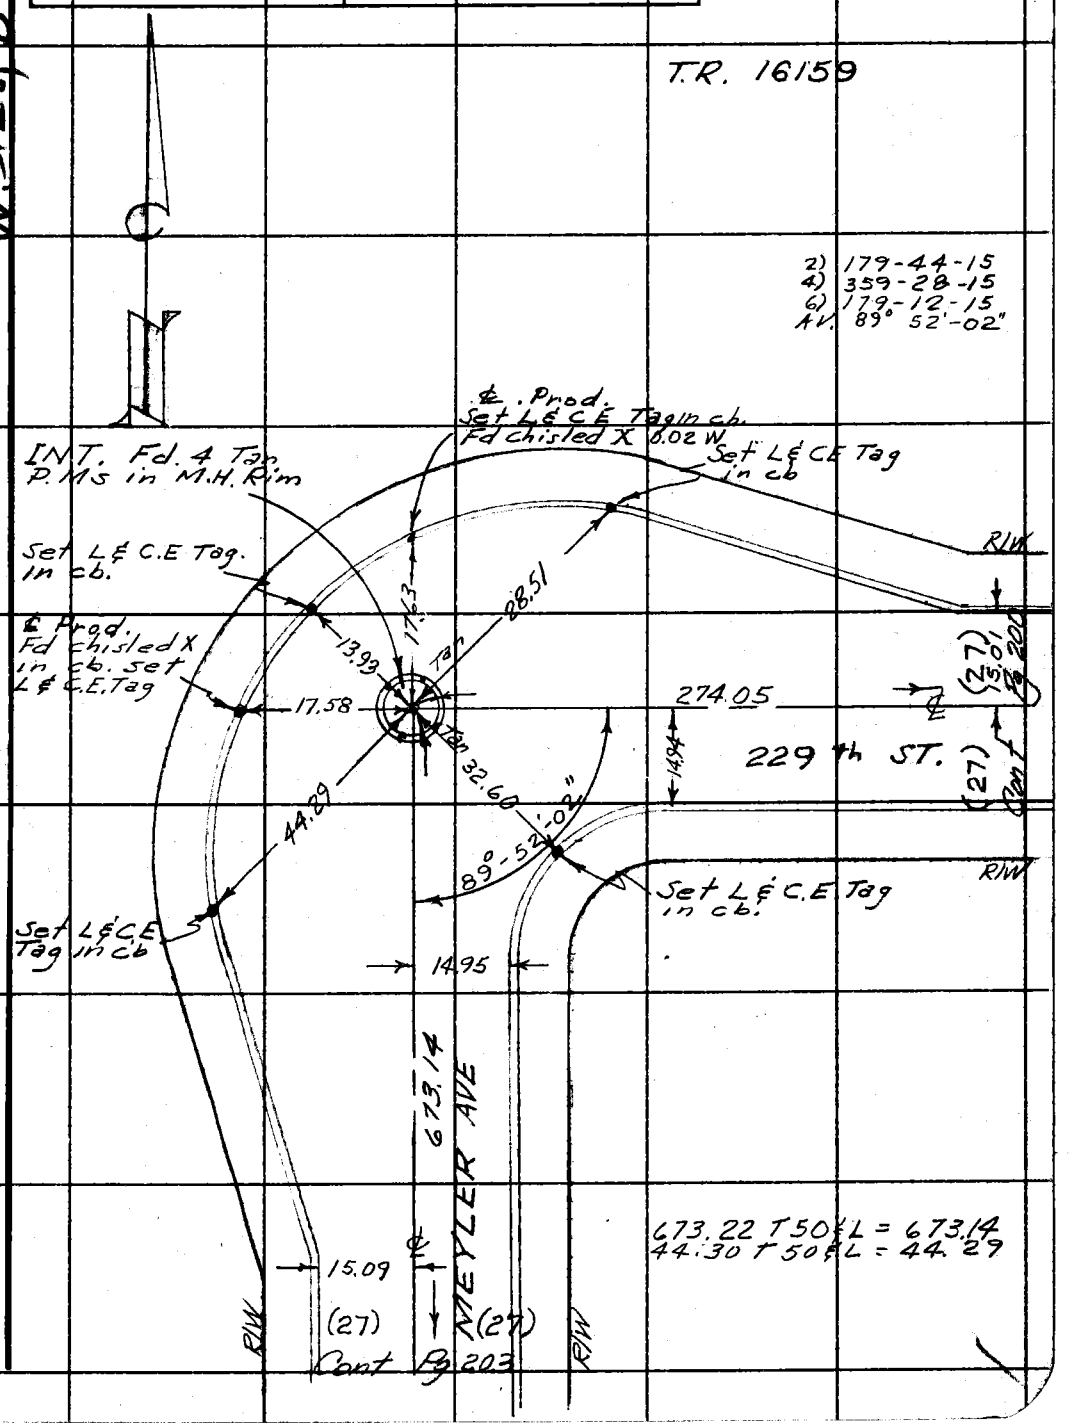

Note: Any Additions or Changes on This Sheet Must be Made or Circled in Red Ink With Date and Name of Person Making Change.

Do not extend this side of this line.

PLEASE RETURN TO
LOS ANGELES COUNTY ENGINEER
403 LOS ANGELES COUNTY ENGINEERING BLDG.

76F3095 CE # 310 3-61

PWFB 0419 903

F. B. ~~2703~~ PG. ~~202~~

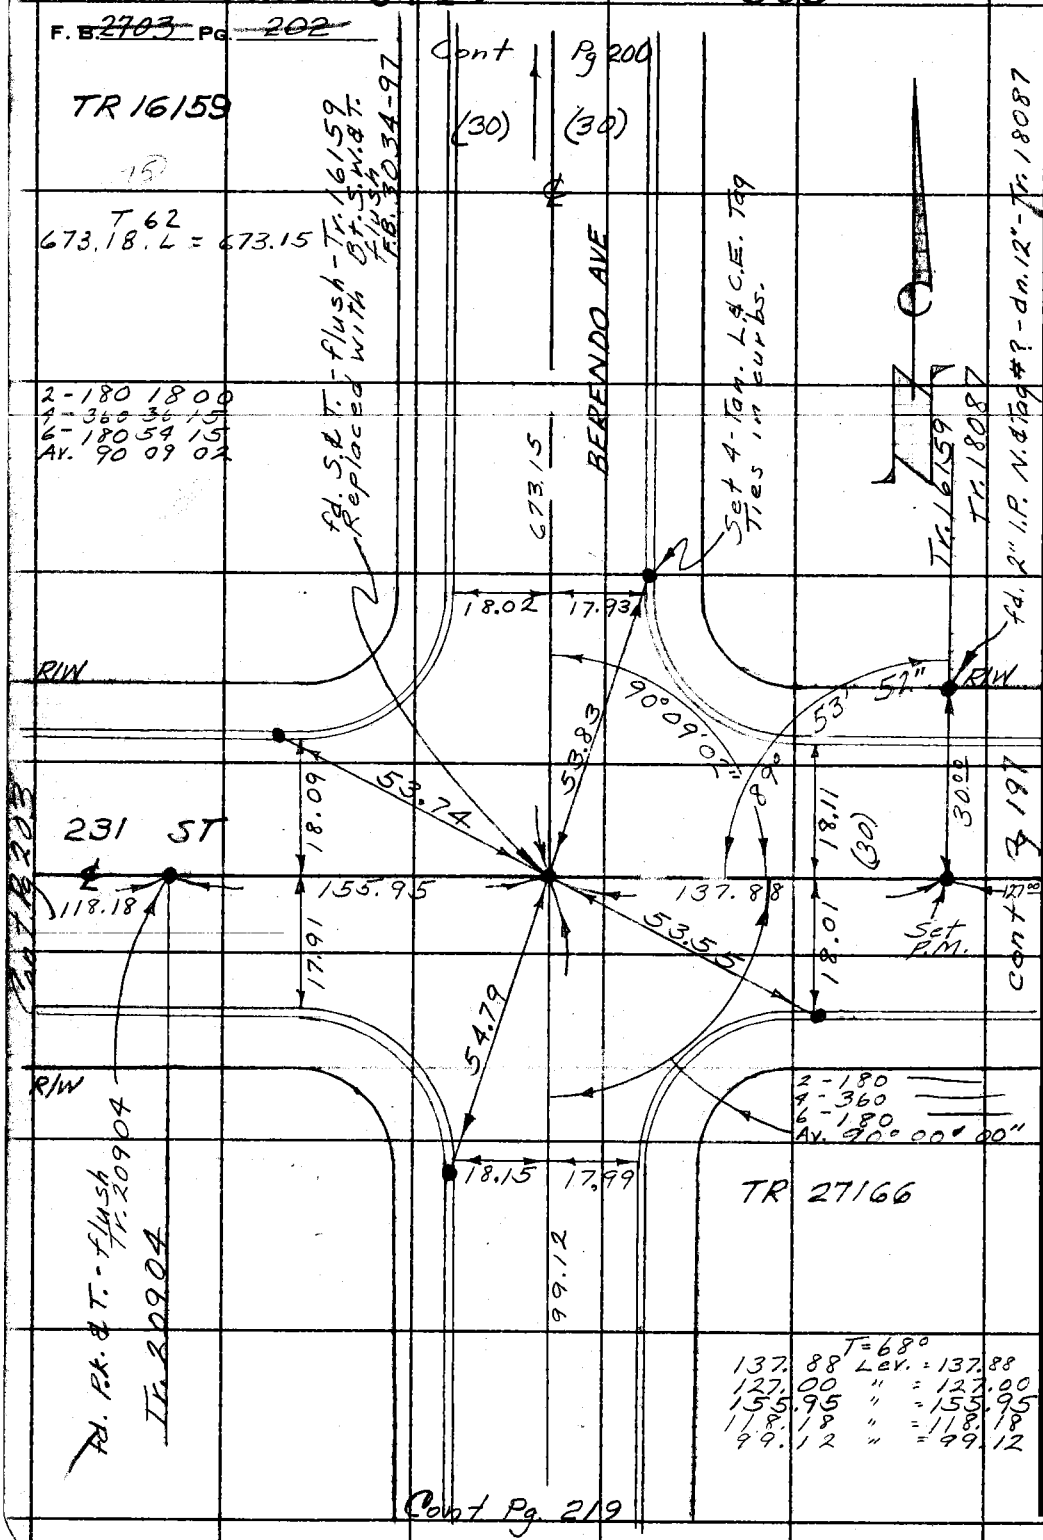

W.S. 28, B-2

PLEASE RETURN TO
LOS ANGELES COUNTY ENGINEER
403 LOS ANGELES COUNTY ENGINEERING BLDG.
Do not extend this side of this line.

Note: Any Additions or Changes on This Sheet Must be Made or Circled in Red Ink With Date and Name of Person Making Change.

PWFB 0419

904

Notes Ck'd by
Map No.
Office Work
Checked
Date

Survey of Lomita & Area Div #3
JN 0303.00 Tape 0141 Std 68 °F
Surveyed by E. English
Notes EE. & E.S. Date 1-10-64
Indexed C. J. GALLI

F. B. ~~2703~~ Pg. ~~203~~

138.29 L & T 60 = 138.28
66.54 L & T 60 = 66.54

Cont Pg 202

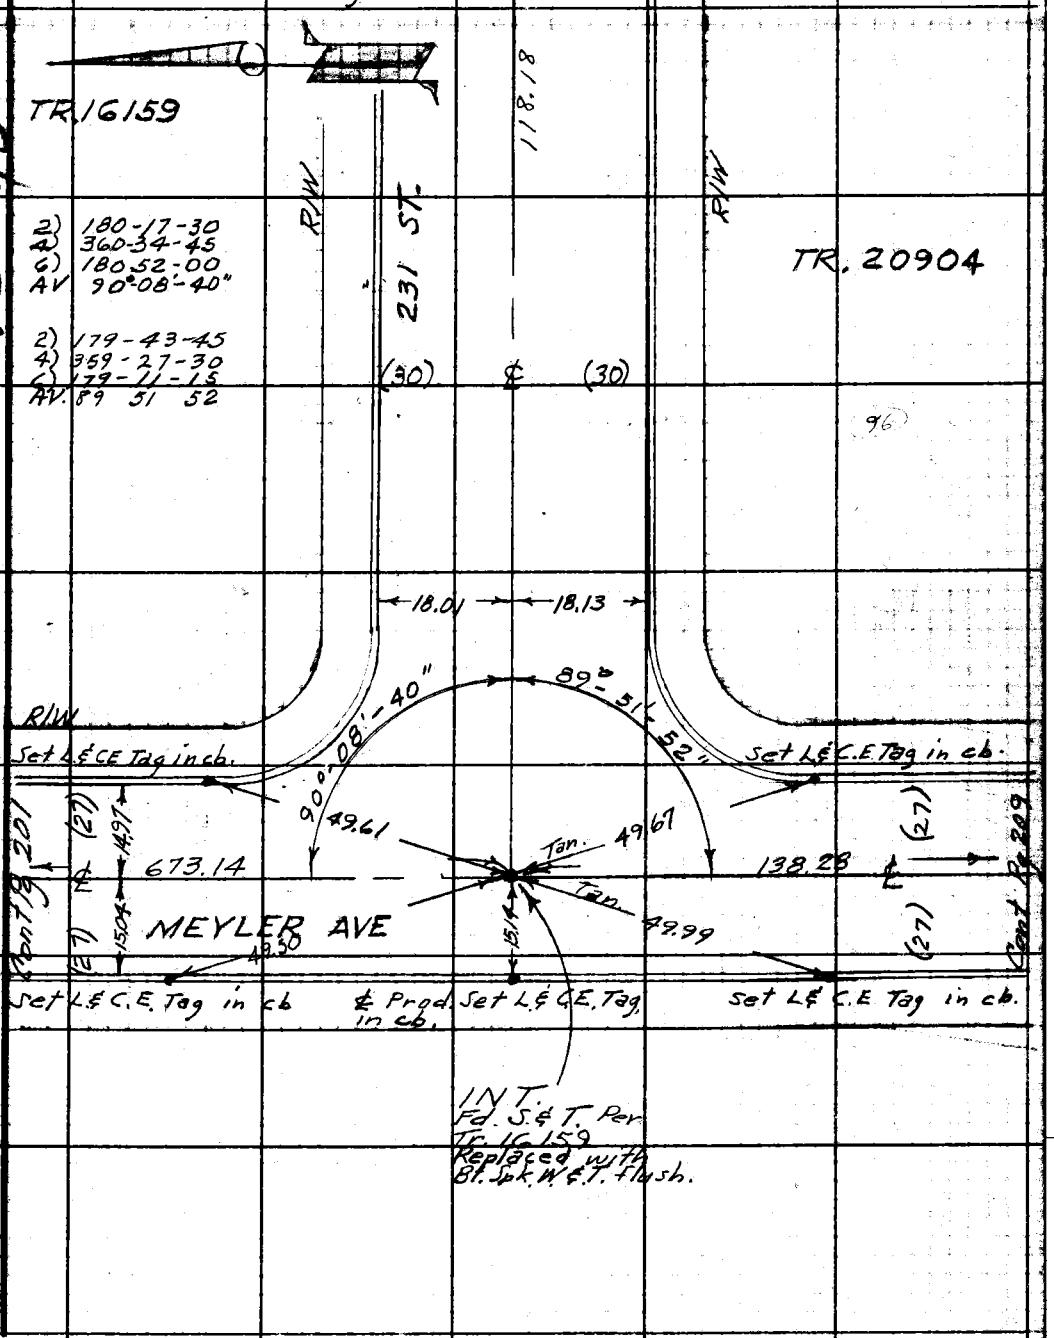

WS 28, B-2

Note: Any Additions or Changes on This Sheet Must be Made or Circled in Red Ink With Date and Name of Person Making Change.

Do not extend this side of this line.

PLEASE RETURN TO
LOS ANGELES COUNTY ENGINEER
700 LOS ANGELES COUNTY ENGINEERING BLDG.

78F3098 S&E #247 11-58

F. B. ~~2703~~ Pg. ~~204~~ PWFB 0419 TR. 20904 905, 906

Cont. Pg 209

WS 28, B-2

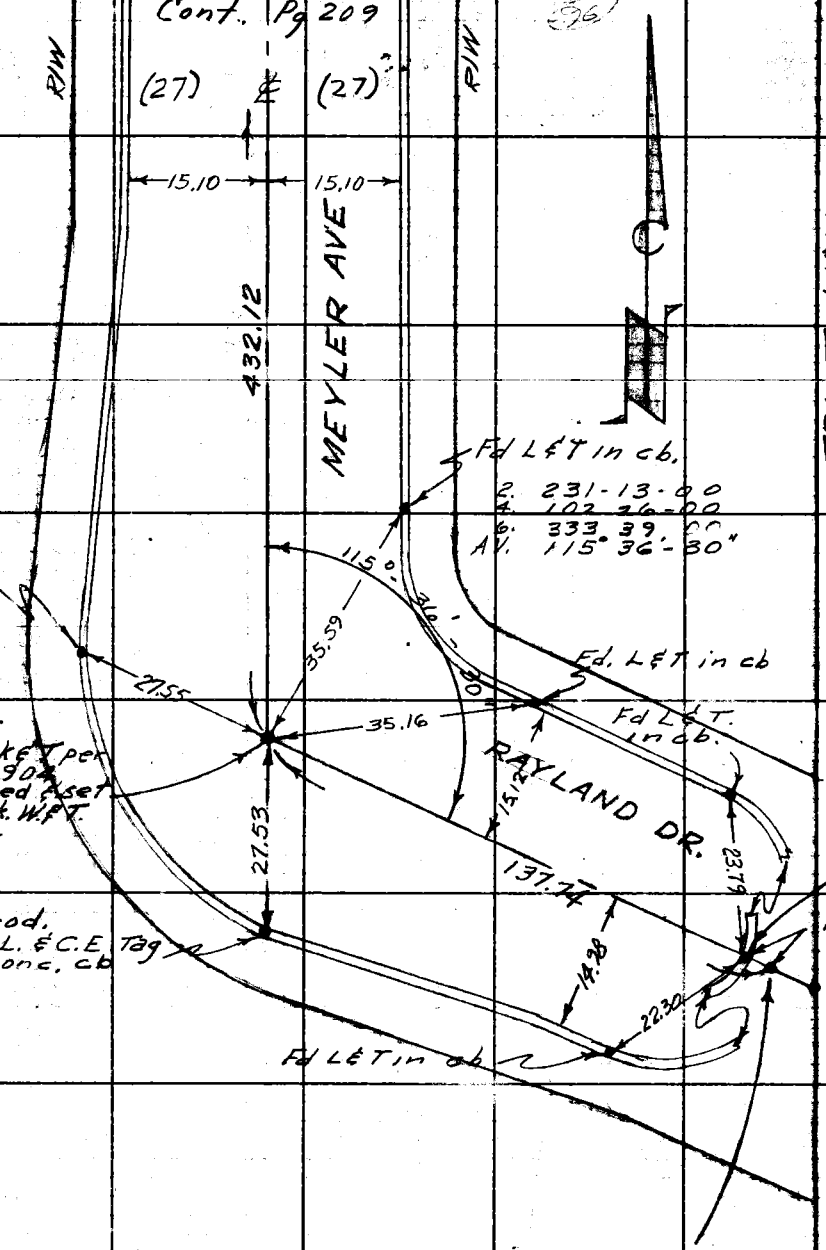

LOS ANGELES COUNTY ENGINEER
700 Los Angeles County Engineering Bldg.

PLEASE RETURN TO

Do not extend this side of this line.

Note: Any Additions or Changes on This Sheet Must be Made or Circled in Red Ink With Date and Name of Person Making Change.

PWEB 0419

907

Notes Ck'd by	Survey of Lomita Area & Div 3
Map No.	JN 0303.00 Tape 0141 Std 68 °F
Office Work	Surveyed by E. English
Checked	Notes EE & ES Date 1-13-64
Date	Indexed C. J. GALLI

F. B. ~~2703~~ Pg. ~~205~~

W.S. 28, B-2

TR 20903

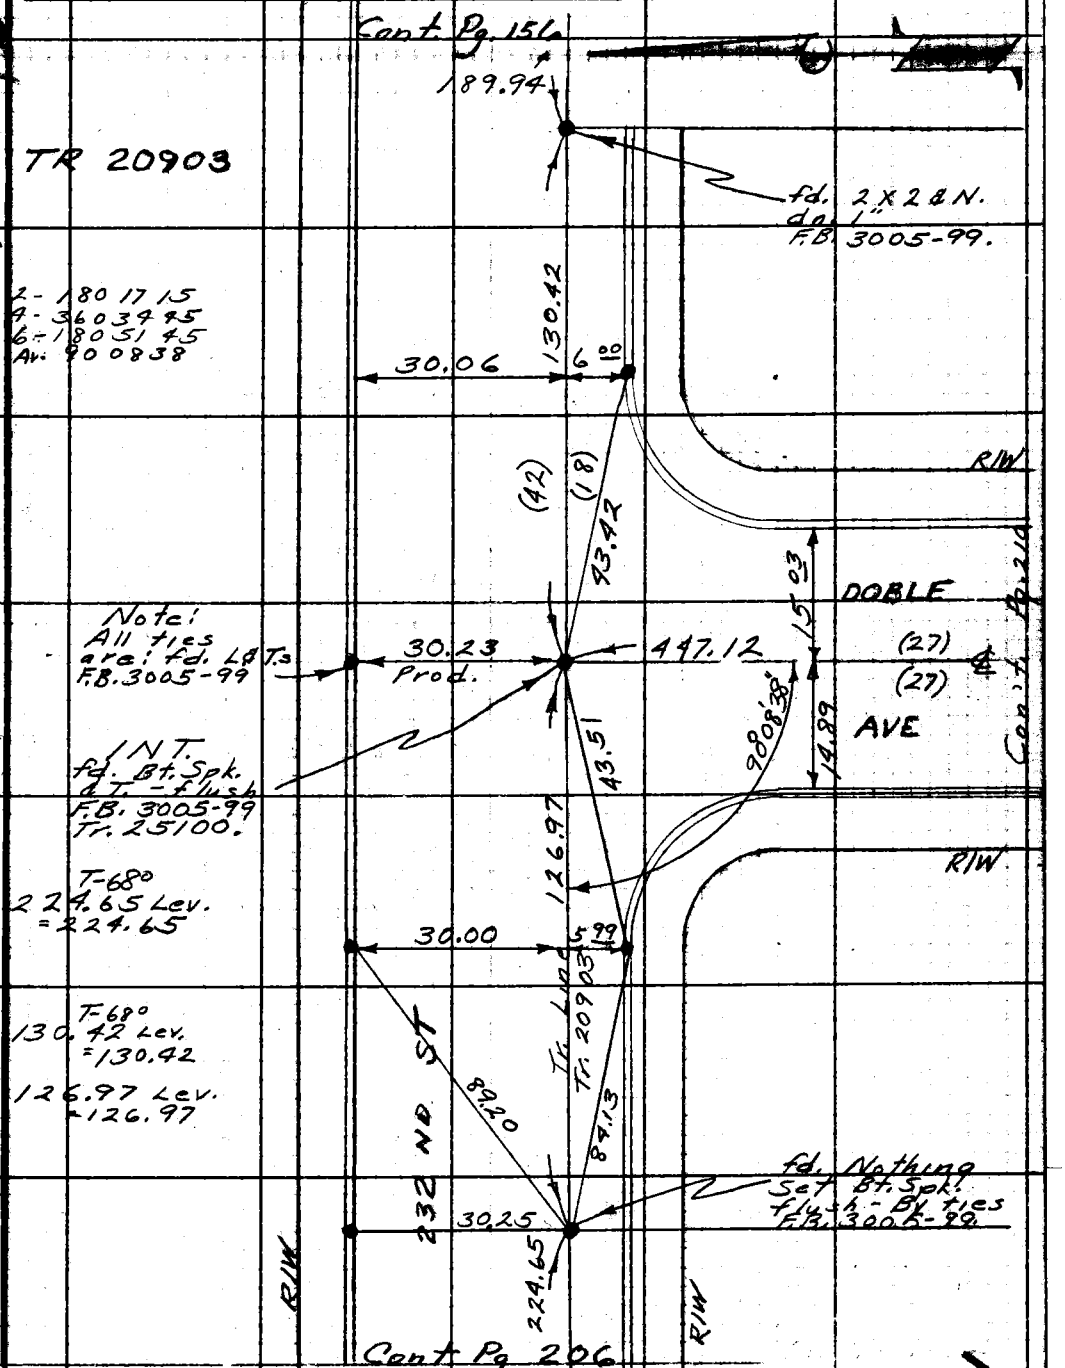

Note: Any Additions or Changes on This Sheet Must be Made or Circled in Red Ink With Date and Name of Person Making Change.

Do not extend this side of this line.

PLEASE RETURN TO
LOS ANGELES COUNTY ENGINEER
700 LOS ANGELES COUNTY ENGINEERING BLDG.

76F309S S&E #247 11-58

F. B. 2703 Pg. 206

Con't. Pg. 205

T68°
138.71 L = 138.71
65.96 L. = 65.96
1- 129 49 15
2- 259 38 30
Av= 129 49 15

2- 322 19 30
4- 284 38 45
6- 246 58 00
Av. 161 09 40

2- 105 40 30
4- 211 20 30
6- 317 00 45
Av. 52° 50' 08"

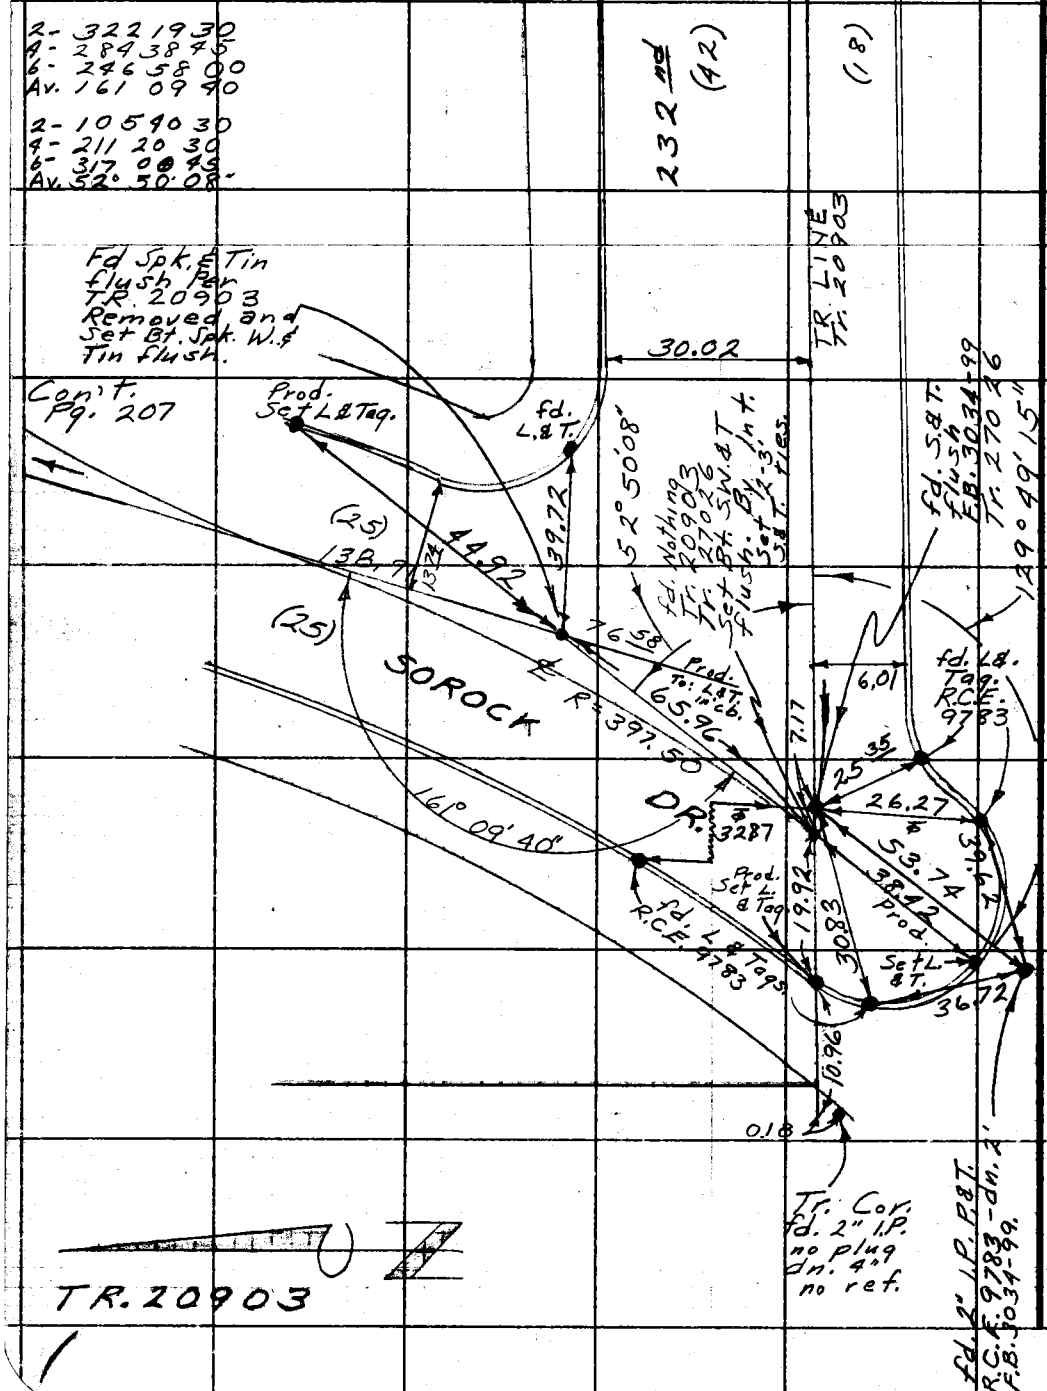

N528 B-2

LOS ANGELES COUNTY ENGINEER
700 Los Angeles County Engineering Bldg.

PLEASE RETURN TO

Do not extend this side of this line.

Note: Any Additions or Changes on This Sheet Must be Made or Circled in Red Ink With Date and Name of Person Making Change.

PWEB 0419

909

Notes Ck'd by	Survey of Lomita Area & Div. 3
Map No.	J.N. 0303.00 Tape 0141 Std 68 °F
Office Work	Surveyed by English
Checked	Notes Ed. Date 1-15-64
Date	Indexed C. J. GALLI

F. B. ~~2703~~ Pg. ~~207~~

Con't. Pg. 208

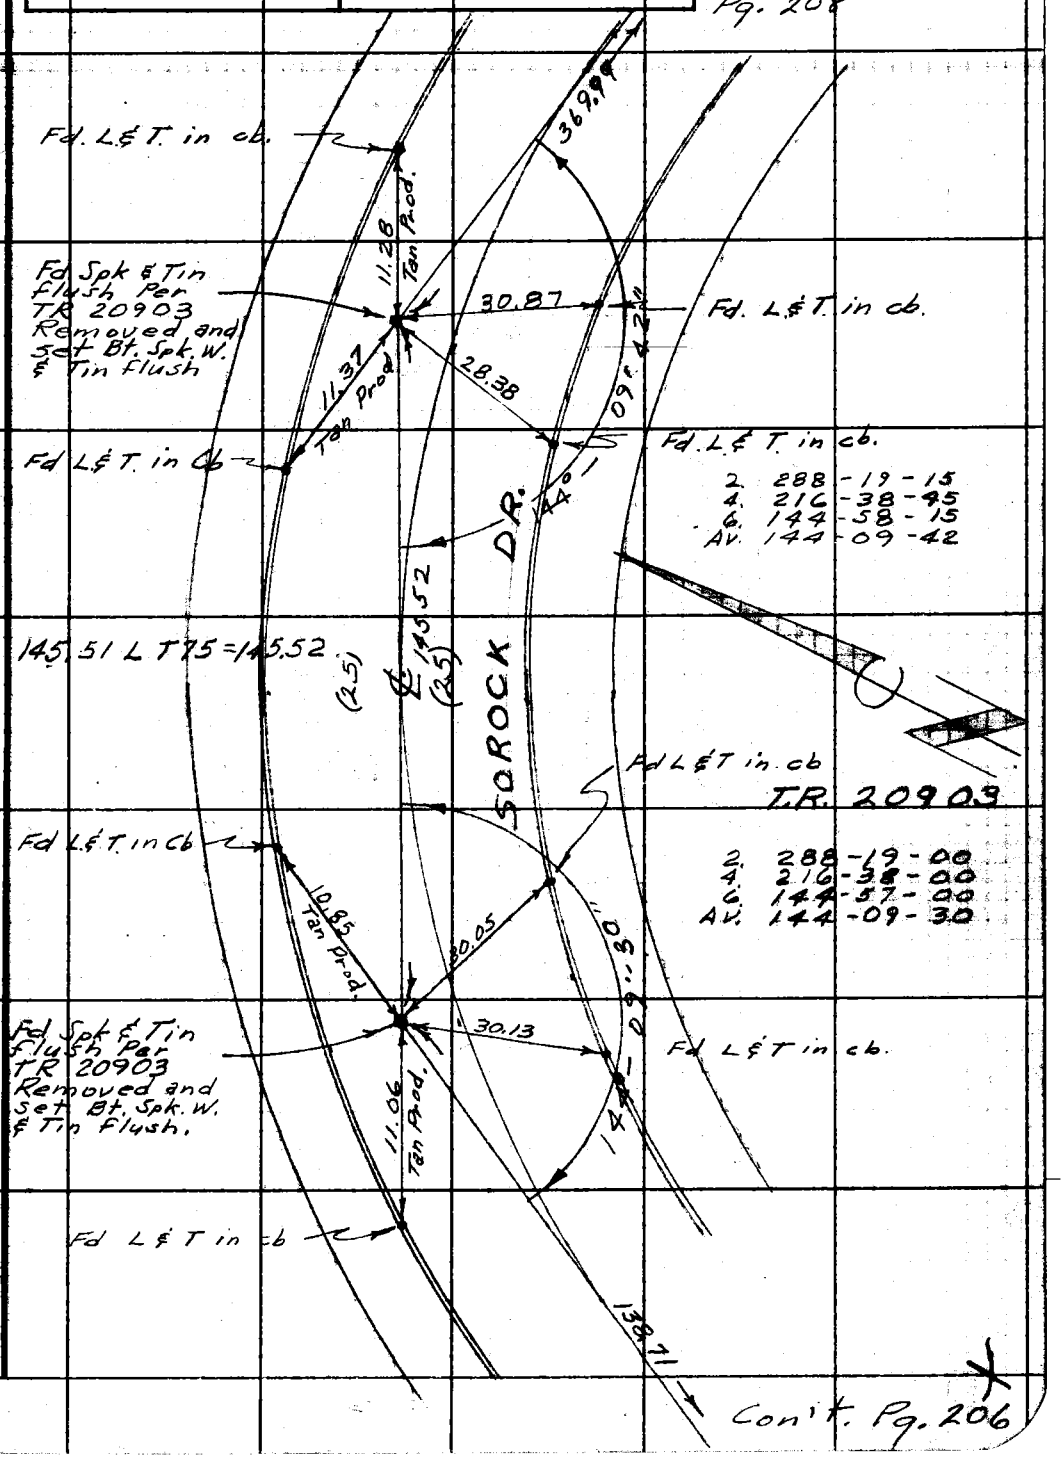

Con't. Pg. 206

Note: Any Additions or Changes on This Sheet Must be Made or Circled in Red Ink With Date and Name of Person Making Change.

Do not extend this side of this line.

PLEASE RETURN TO
LOS ANGELES COUNTY ENGINEER
700 LOS ANGELES COUNTY ENGINEERING BLDG.

76F3098 S&E #247 11-58

F. B. ~~2703~~ Pg. ~~208~~

PWFB 0419 TR. 20903

910

W.S. 24/3-2

VERMONT AVE.

West P.L.

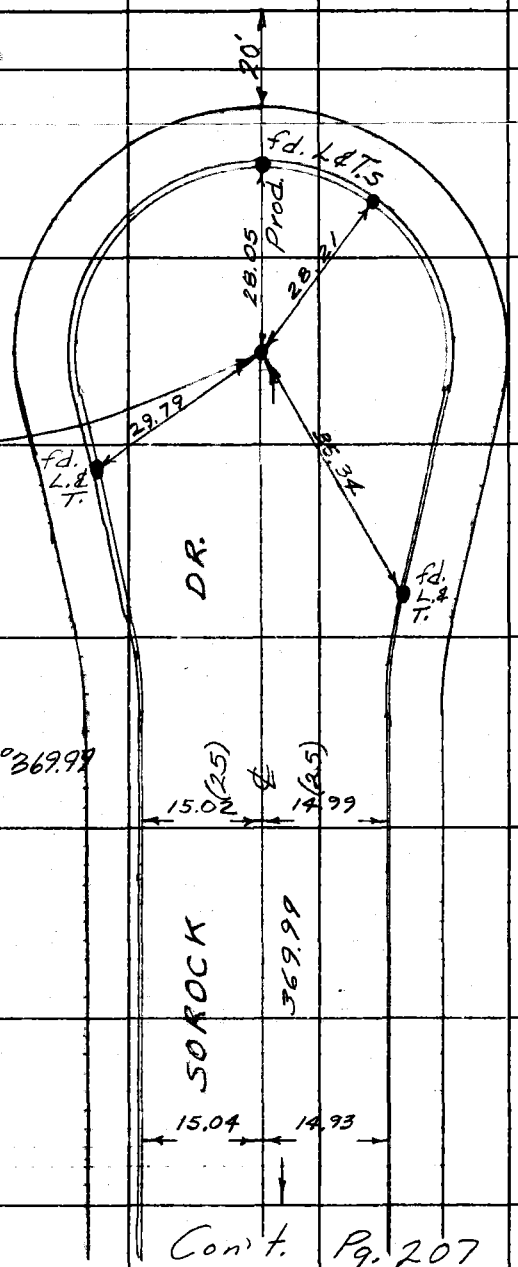

Fd Spk & Tin Flush Per TR. 20903 Removed and Set Bt. Spk. W. & Tin Flush.

369.98 LT 74° 369.99

Con't. Pg. 207

LOS ANGELES COUNTY ENGINEER
700 Los Angeles County Engineering Bldg.
PLEASE RETURN TO
Do not extend this side of this line.
Note: Any Additions or Changes on This Sheet Must be Made or Circled in Red Ink With Date and Name of Person Making Change.

PWFB 0419

911

Notes Ch'd by	Survey of Lomita & Area Div #3
Map No.	JN 0303.00 Tape 0232 Std. 68 °F
Office Work	Surveyed by E. English
Checked	Notes EE. & E.S. Date 1-15-64
Date	Indexed G. J. GALLI

F. B. 2905 PG. 207

2) 345-05-30
4) 330-11-30
6) 315-17-15
AV N 72°-32'-52"

2) 345-05-30
4) 330-11-30
6) 315-17-15
AV 172°-32'-52"

66.54 L.T 60° = 66.54
482.12 L.T 68 = 432.12

Cont Pg 203

RIW

(27) ℄ (27)

138.28

TR 20904

Fd. L.& T. in cb.

Fd. L.& T. in cb.

Δ = 7°-27'-08"
R = 127.'

172°-32'-52"

22.43

20.94

P.I. Fd Spk. No T. in Per Tr. 20904 Removed & Set Bt. Spk. W.& T. flush

35.32

34.80

Fd. L.& T. in cb.

Fd L.& T. in cb

15.02

66.54

15.12

37.84

38.44

P.I. Fd Spk & T. Per Tr 20904 Removed & Set Bt. Spk W.& T. flush

25.00

Δ = 7°-27'-08"
R = 127.'

172°-32'-52"

Fd L.& T in cb.

15.10

15.13

24.22

Fd. L.& T. in Cb.

MEYLER AVE

432.12

(27) (27)

℄

Cont Pg. 204

Note: Any Additions or Changes on This Sheet Must be Made or Circled in Red Ink With Date and Name of Person Making Change.

Do not extend this side of this line.

PLEASE RETURN TO
LOS ANGELES COUNTY ENGINEER
700 LOS ANGELES COUNTY ENGINEERING BLDG.

76F309S 9&E #247 11-58

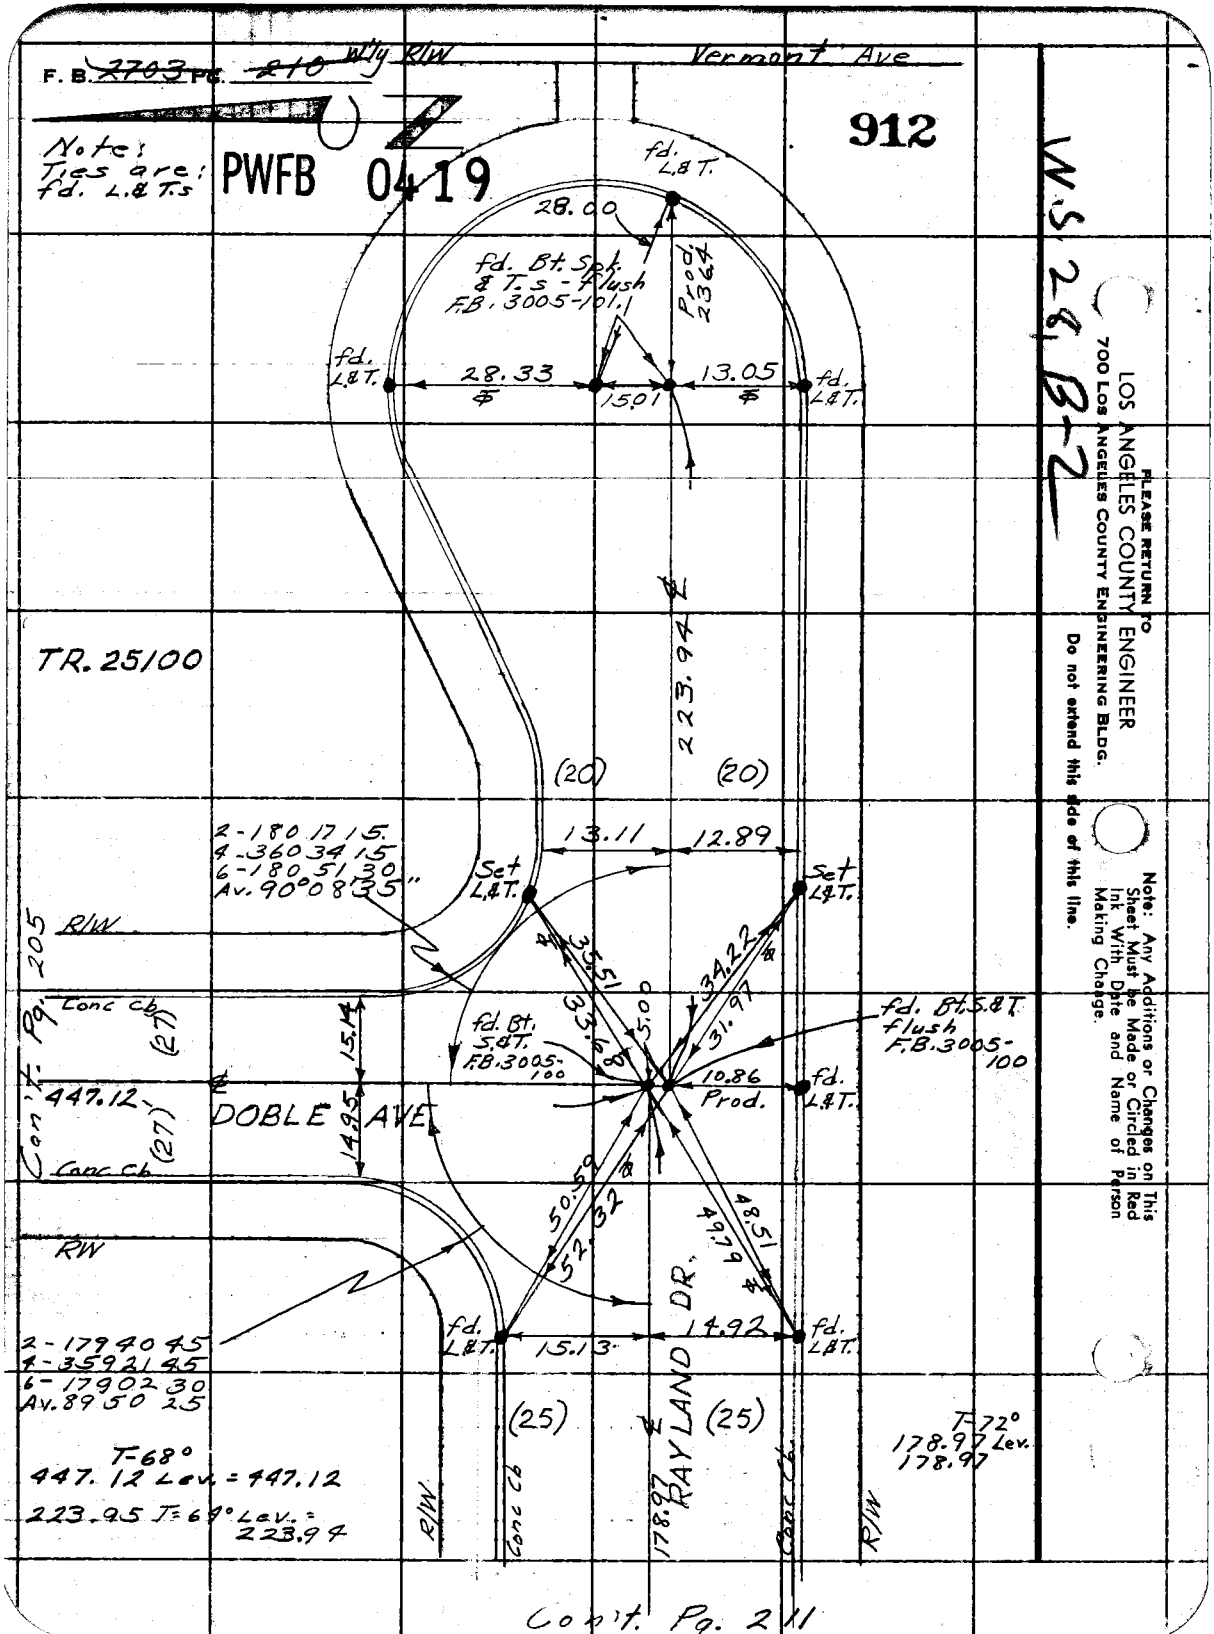
F. B. 2703 PG. 210
W'ly R/W
Vermont Ave
912
Note: Ties are: fd. L.& T.s
PWFB 0419
W.S. 28, B-2
fd. L.& T.
28.00
fd. Bt. Spk. & T.s - flush F.B. 3005-101.1
Prod. 2364
fd. L.& T.
28.33
15.01
13.05
fd. L.& T.
TR. 25100
223.94
(20)
(20)
2-180 17 15.
4-360 34 15
6-180 51 30
Av. 90°08'35"
13.11
12.89
Set L.& T.
Set L.& T.
R/W
205
Conc Cb
(27)
15.14
35.51
33.68
5.00
34.22
31.97
fd. Bt. S.& T. F.B. 3005-100
fd. Bt. S.& T. flush F.B. 3005-100
10.86
Prod.
fd. L.& T.
447.12
DOBLE AVE
14.95
Con't. Pg. 205
Conc Cb
50.59
52.32
48.51
49.79
RW
fd. L.& T.
15.13
14.92
fd. L.& T.
2-179 40 45
4-359 21 45
6-179 02 30
Av. 89 50 25
(25)
(25)
RAYLAND DR.
T-72°
178.97 Lev.
178.97
T-68°
447.12 Lev. = 447.12
223.95 T=69° Lev. = 223.94
R/W
Conc Cb
178.97
Conc Cb
R/W
Con't. Pg. 211
PLEASE RETURN TO
LOS ANGELES COUNTY ENGINEER
700 LOS ANGELES COUNTY ENGINEERING BLDG.
Do not extend this side of this line.
Note: Any Additions or Changes on This Sheet Must be Made or Circled in Red Ink With Date and Name of Person Making Change.

PWFB 0419

913

Notes Ck'd by	Survey of Lomita & Area Div. #3
Map No.	JN 030300 Tape 0232 Std 68 °F
Office Work	Surveyed by E. English
Checked	Notes E.E. & E.S. Date 5-18-64
Date	Indexed C. J. GALLI

F. B. ~~2703~~ PG. ~~211~~

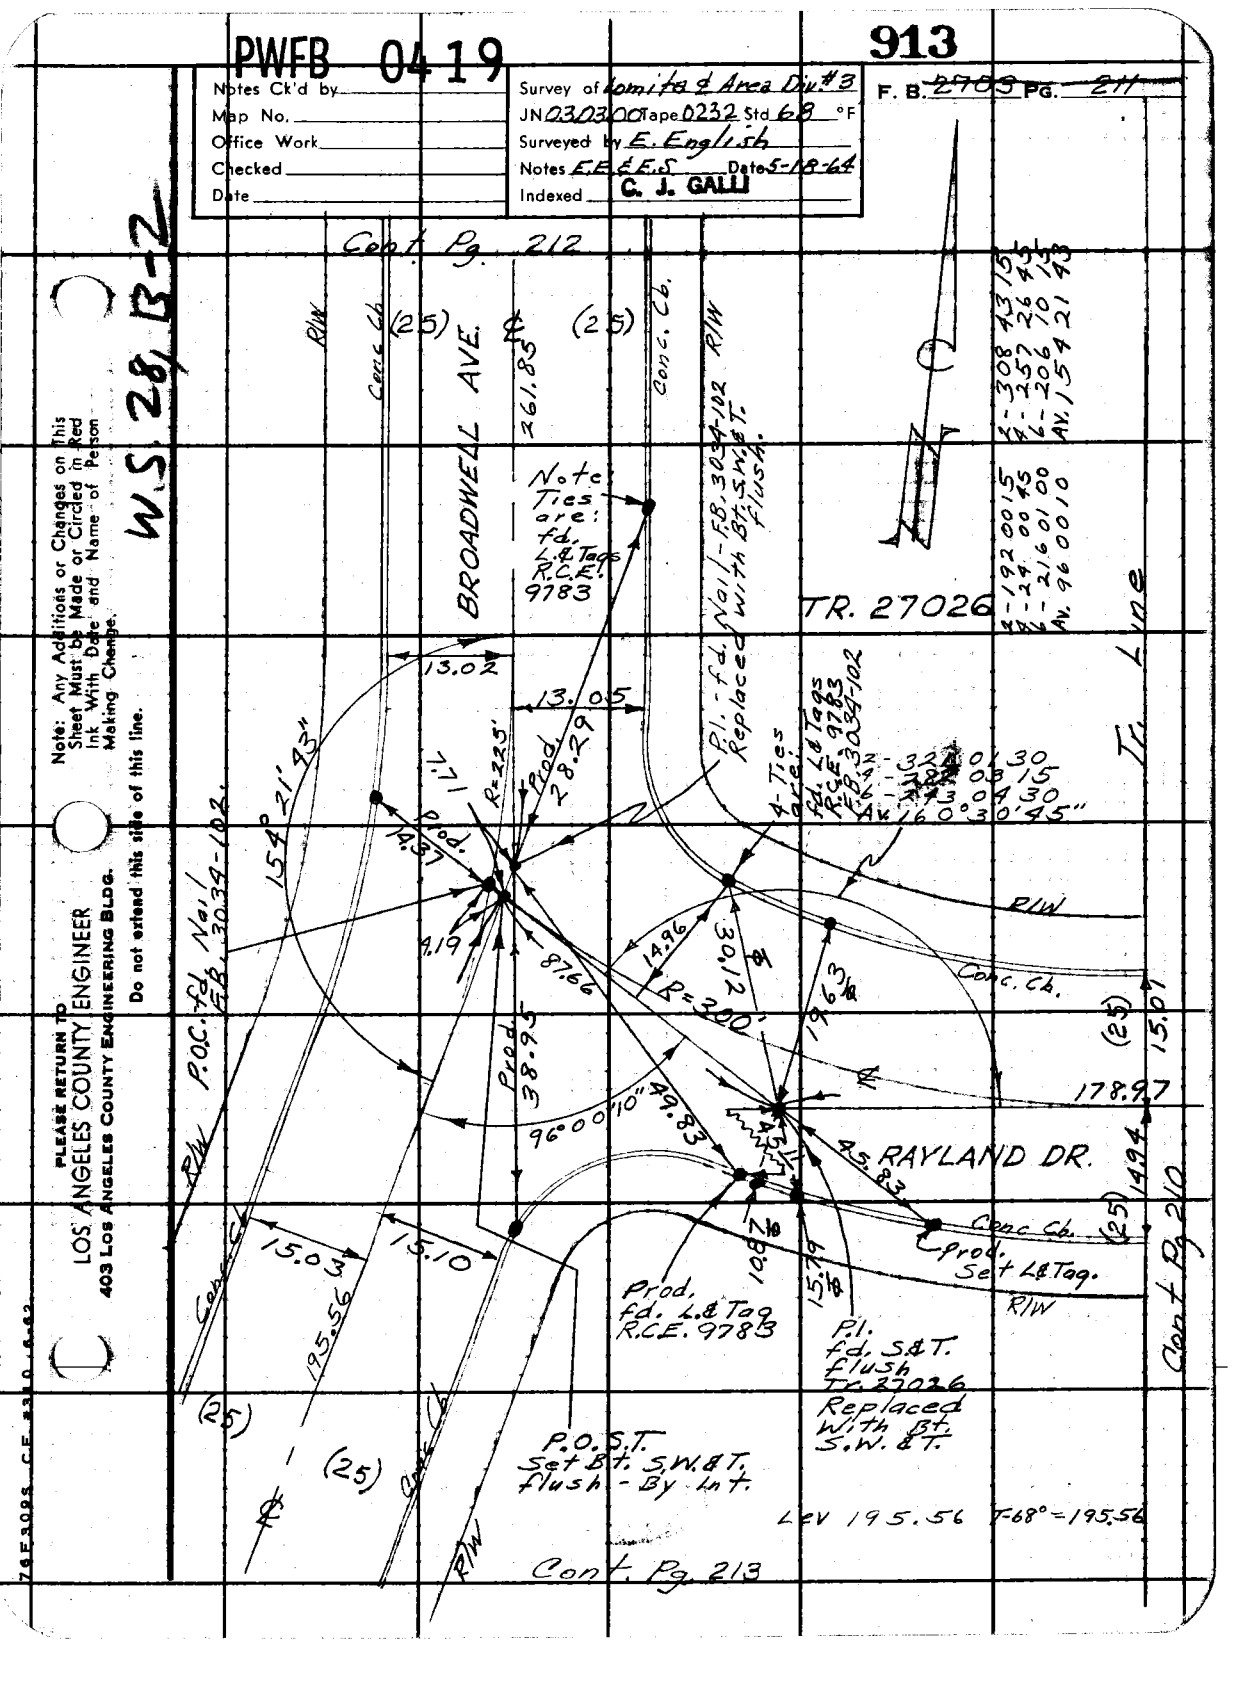

Note: Any Additions or Changes on This Sheet Must be Made or Circled in Red Ink With Date and Name of Person Making Change.

Do not extend this side of this line.

PLEASE RETURN TO
LOS ANGELES COUNTY ENGINEER
403 LOS ANGELES COUNTY ENGINEERING BLDG.

PWFB 0419

914

F. B. ~~2703~~ PG. ~~212~~

TR. 27026

G

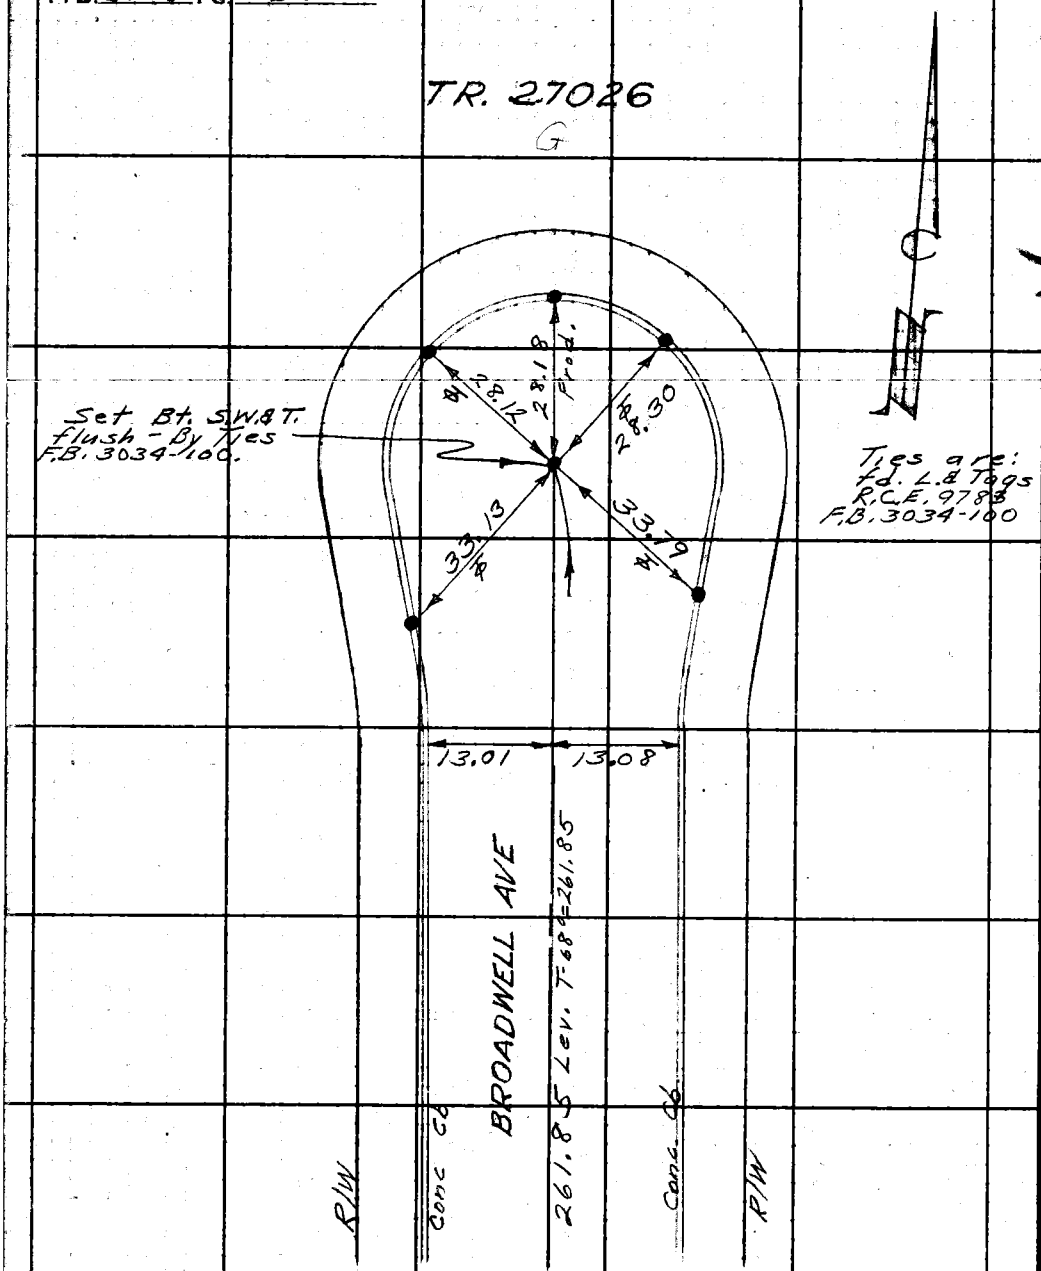

Cont. Pg 211

W.S. 28, B-2

PLEASE RETURN TO
LOS ANGELES COUNTY ENGINEER
403 LOS ANGELES COUNTY ENGINEERING BLDG.

Do not extend this side of this line.

Note: Any Additions or Changes on This Sheet Must be Made or Circled in Red Ink With Date and Name of Person Making Change.

PWFB 0419 915

Notes Ck'd by	Survey of Lomita & Area Div. 3
Map No.	JN 0303 00 Tape 0732 Std 68 °F
Office Work	Surveyed by E. English
Checked	Notes EEE E.S. Date 5-18-64
Date	Indexed C. J. GALLI

F. B. ~~2703~~ PG. ~~213~~

W.S. 28 B-2

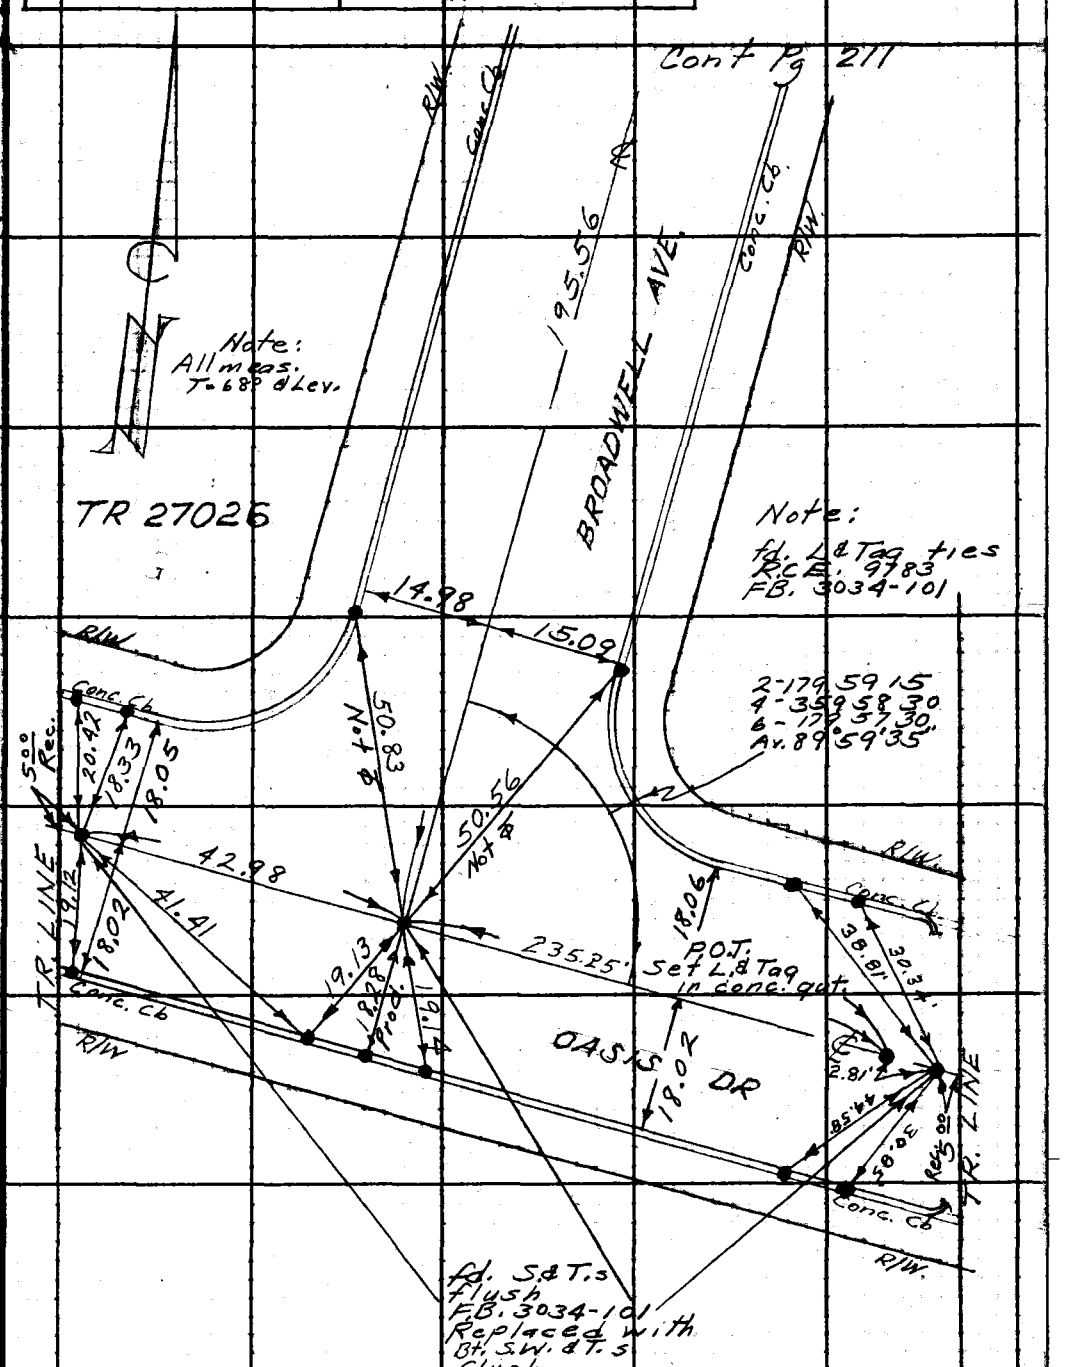

Note: Any Additions or Changes on this Sheet Must be Made or Circled in Red Ink With Date and Name of Person Making Change.

Do not extend this side of this line.

PLEASE RETURN TO
LOS ANGELES COUNTY ENGINEER
403 LOS ANGELES COUNTY ENGINEERING BLDG.

76F3095 C.E. #310 6-62

PWFB 0419

916

F. B. ~~2703~~ PG. ~~274~~

Cont. Pg 197

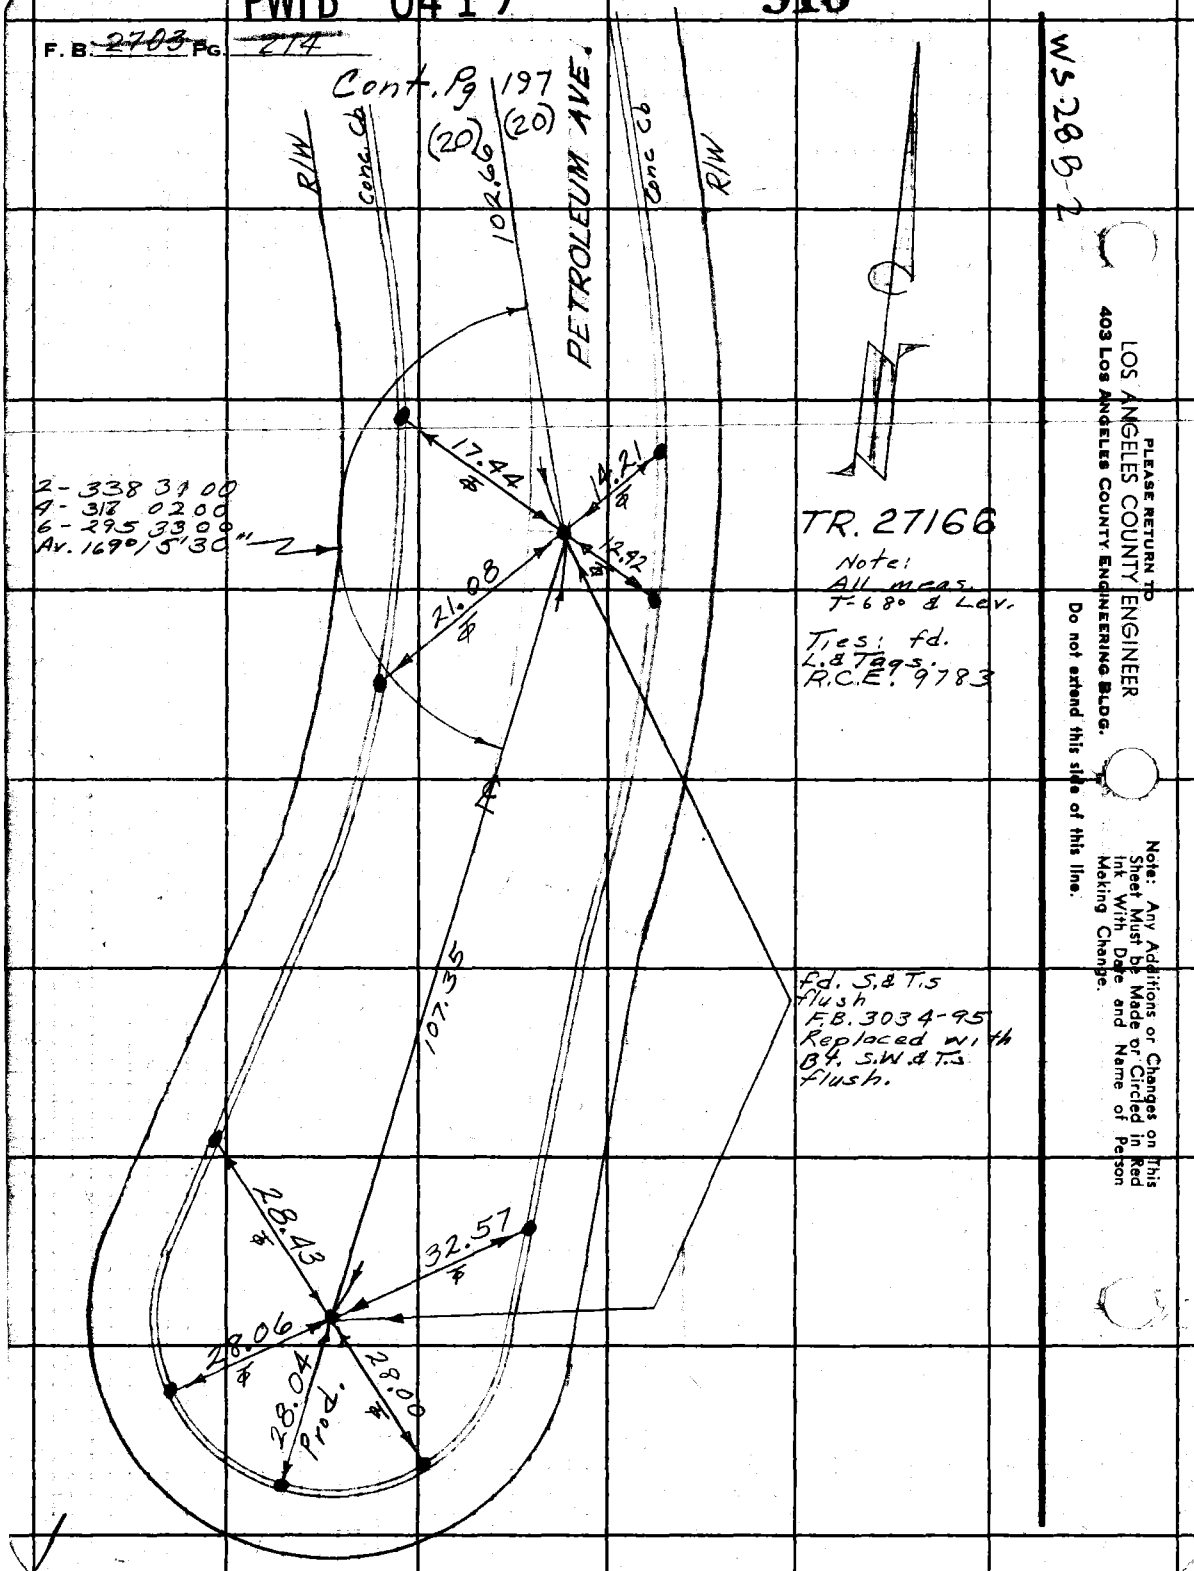

TR. 27166

Note:
All meas.
T=68° & Lev.

Ties: fd.
L.&T.Bgs.
R.C.E. 9783

fd. S.& T.s
flush
F.B. 3034-95
Replaced with
B.4. S.W.& T.s
flush.

WS 28 B-2

LOS ANGELES COUNTY ENGINEER
403 LOS ANGELES COUNTY ENGINEERING BLDG.

PLEASE RETURN TO

Do not extend this side of this line.

Note: Any Additions or Changes on This Sheet Must be Made or Circled in Red Ink With Date and Name of Person Making Change.

PWFB 0419

917

Notes Ck'd by G. E. BARR	Survey of Lomita Area ℄ - Div. #3	F. B. ~~2703~~ Pg. ~~215~~
Map No. B-2938	JN 0303.00 Tape 0232 Std 68 °F	
Office Work G. D. BAILEY	Surveyed by English	
Checked G. E. BARR	Notes Ed. Date 5-19-64	
Date JUN '65	Indexed C. J. GALLI	

WS 28, B-2

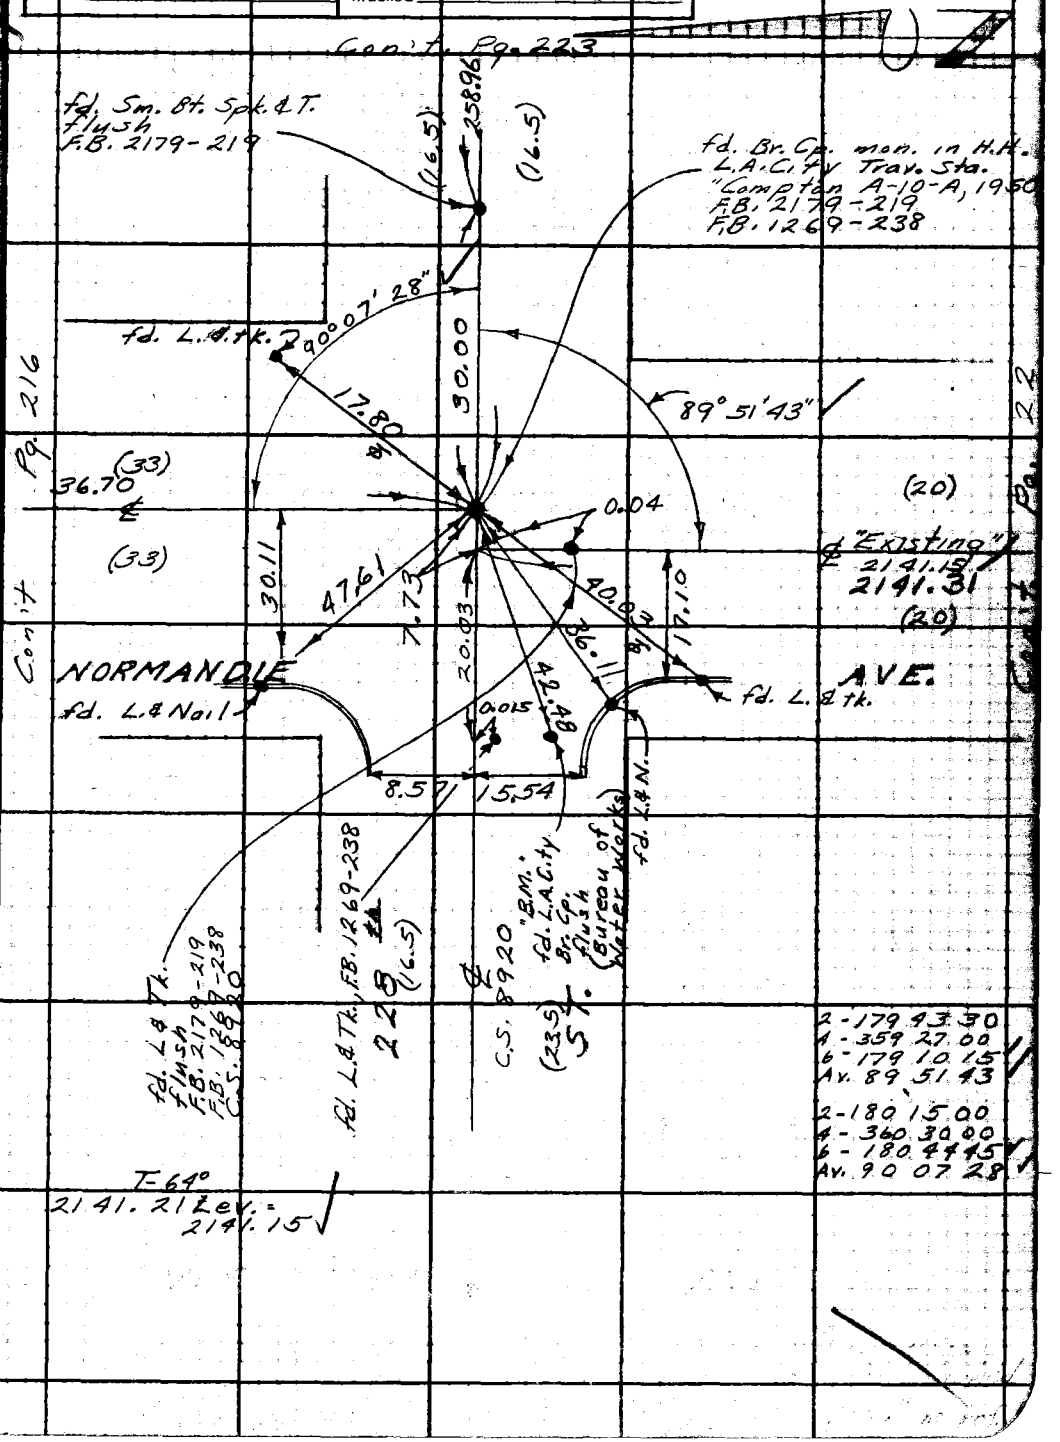

Note: Any Additions or Changes on This Sheet Must be Made or Circled in Red Ink With Date and Name of Person Making Change.

Do not extend this side of this line.

PLEASE RETURN TO
LOS ANGELES COUNTY ENGINEER
403 LOS ANGELES COUNTY ENGINEERING BLDG.

F. B. ~~2703~~ PG. ~~216~~

Con't. Pg. 217

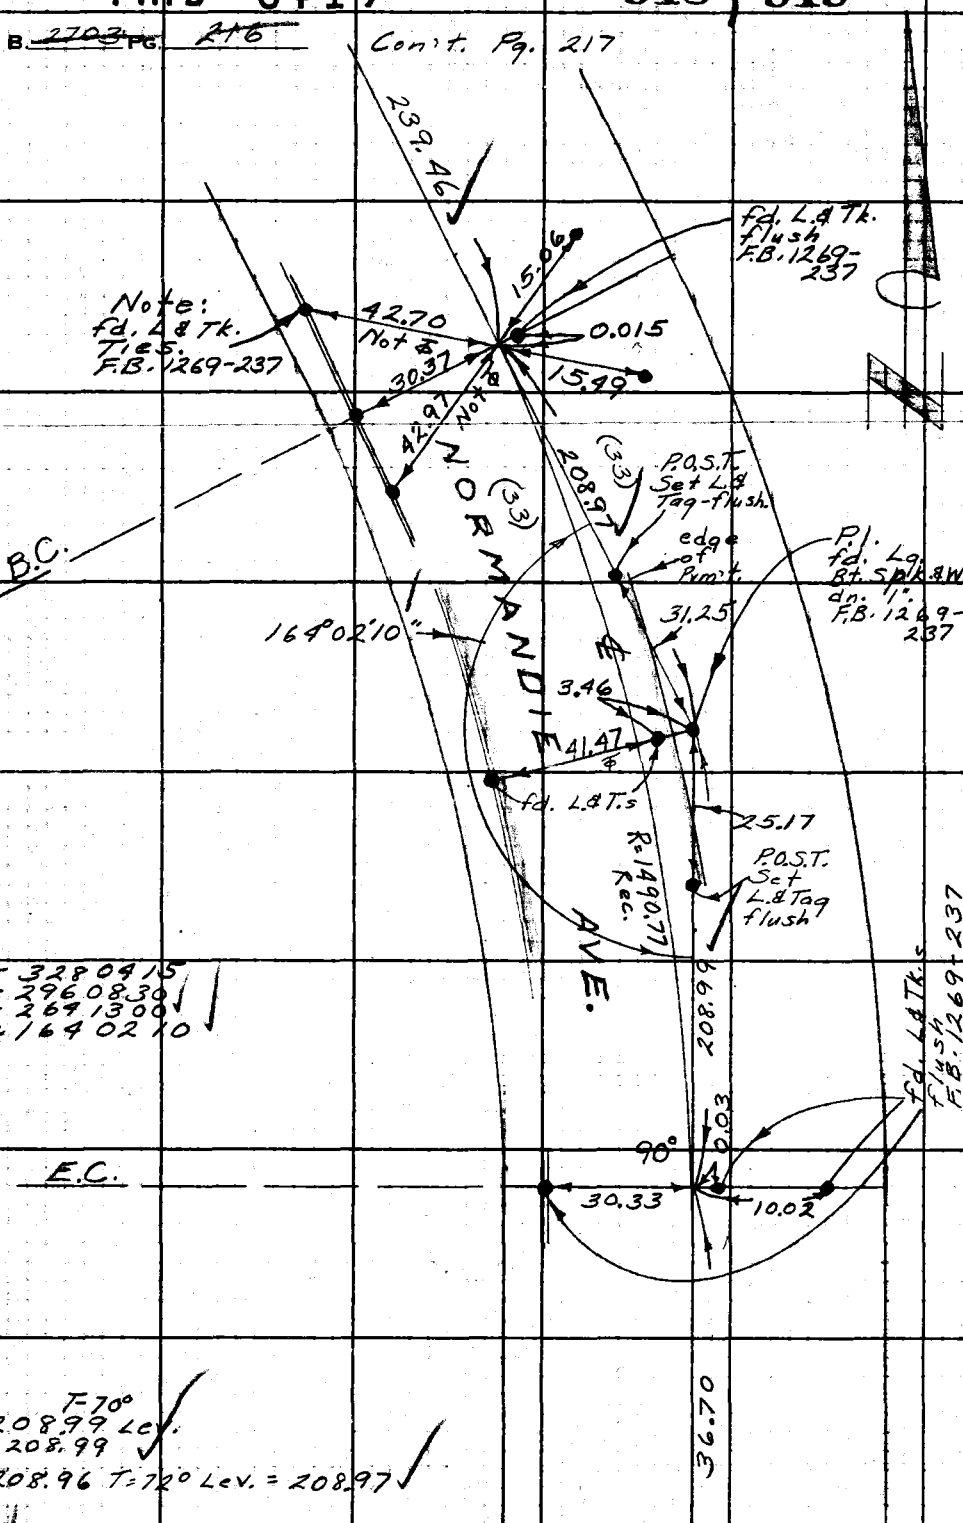

Con't. Pg. 215

LOS ANGELES COUNTY ENGINEER
403 Los Angeles County Engineering Bldg.
PLEASE RETURN TO
Do not extend this side of this line.
Note: Any Additions or Changes on This Sheet Must be Made or Circled in Red Ink With Date and Name of Person Making Change.

PWFB 0419

920

Notes Ck'd by G. E. BARR	Survey of Lomita Area ℄ - Div. #3
Map No. B-2938	JN 0303.00 Tape 0232 Std 68 °F
Office Work G. D. BAILEY	Surveyed by English
Checked G. E. BARR	Notes Ed. Date 5-20-64
Date JUN '65	Indexed C. J. GALLI

F. B. ~~2703~~ Pg. ~~217~~

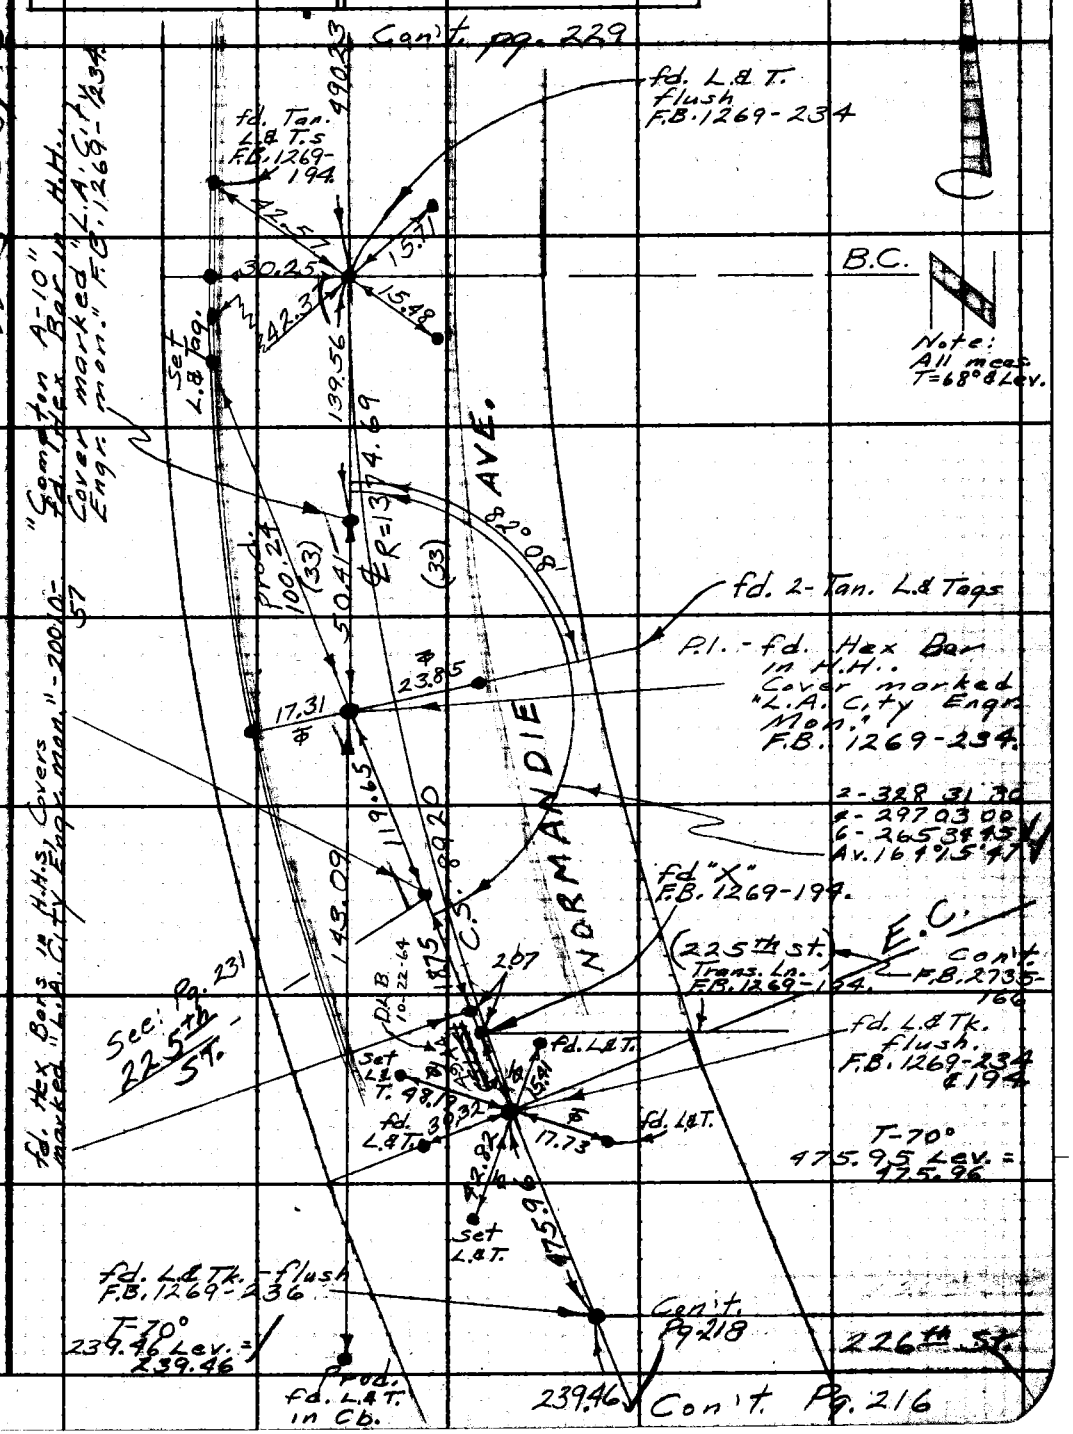

Note: Any Additions or Changes on this Sheet Must be Made or Circled in Red Ink With Date and Name of Person Making Change.

Do not extend this side of this line.

PLEASE RETURN TO
LOS ANGELES COUNTY ENGINEER
403 LOS ANGELES COUNTY ENGINEERING BLDG.

W 5 28 B-2

PWFB 0419 Con't F.B. 2735-164 921

F. B. ~~2703~~ PG. ~~218~~

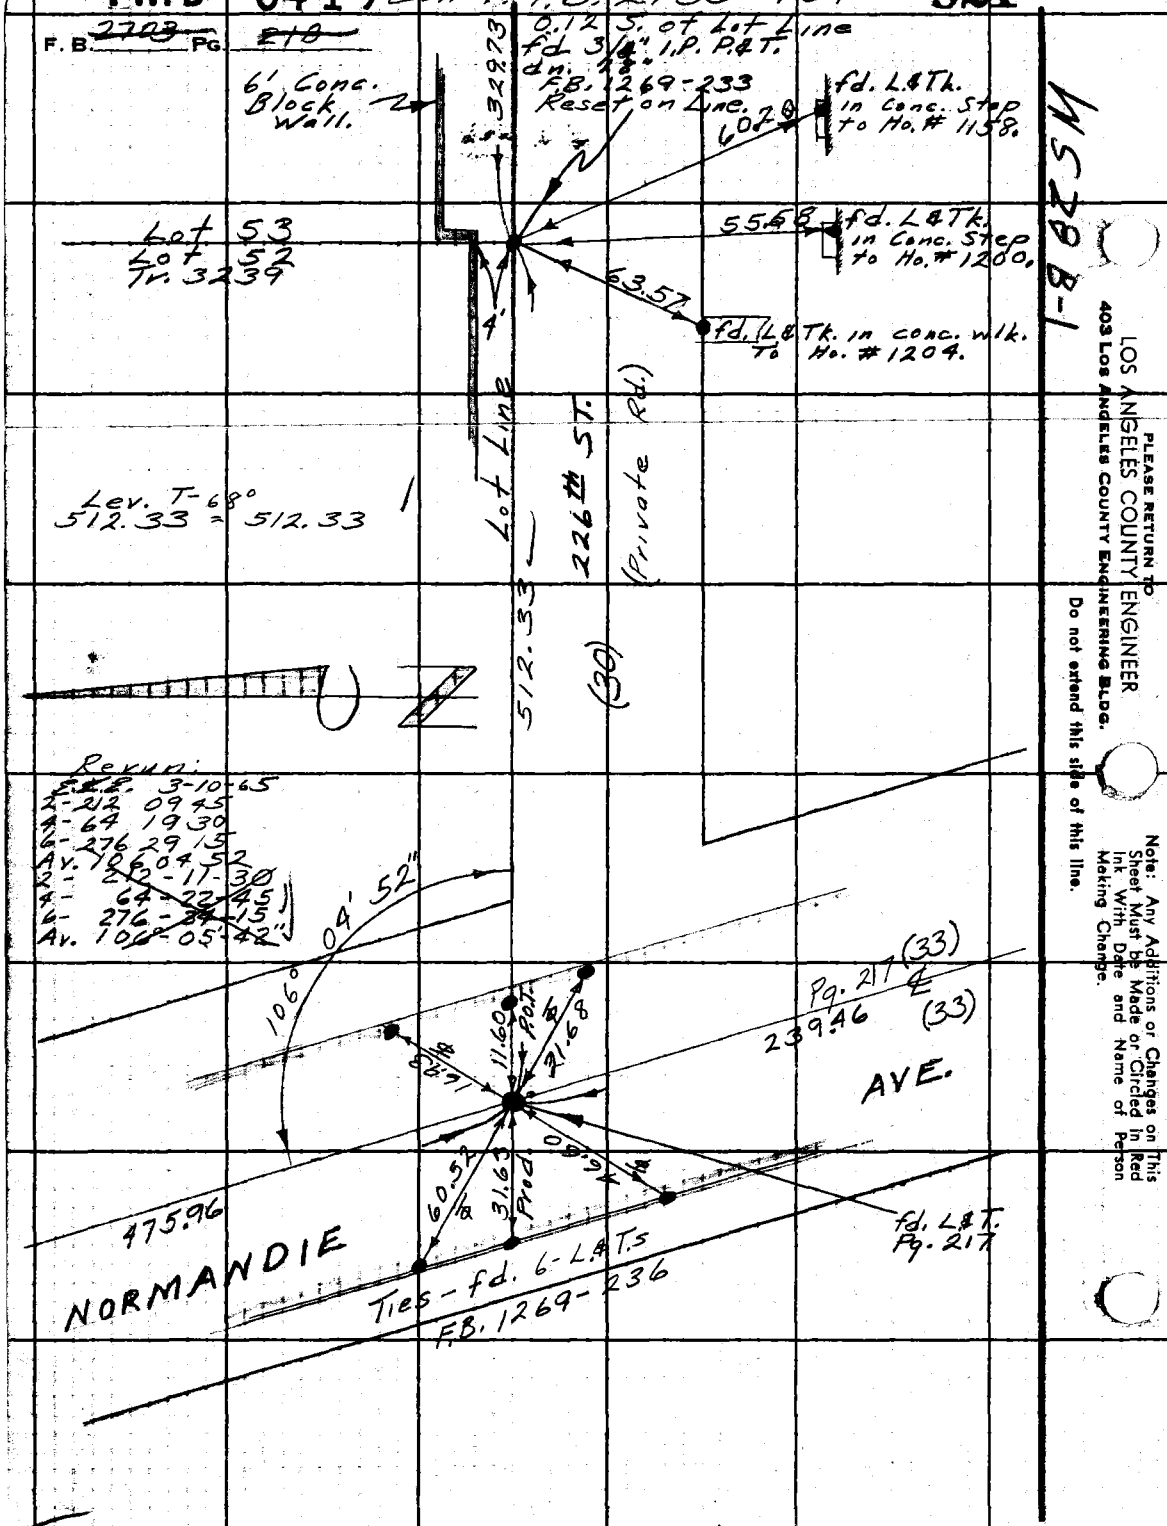

LOS ANGELES COUNTY ENGINEER
403 Los Angeles County Engineering Bldg.
PLEASE RETURN TO
Do not extend this side of this line.
Note: Any Additions or Changes on This Sheet Must be Made or Circled in Red Ink With Date and Name of Person Making Change.

PWFB 0419

922

Notes Ck'd by	Survey of Lomita & Area Div 3
Map No.	JN 0303.00 Tape 0232 Std 68 °F
Office Work	Surveyed by E. English
Checked	Notes E.E. & E.S. Date 5-20-64
Date	Indexed C. J. GALLI

F. B. ~~2903~~ PG. ~~219~~

W.S 28, B-2

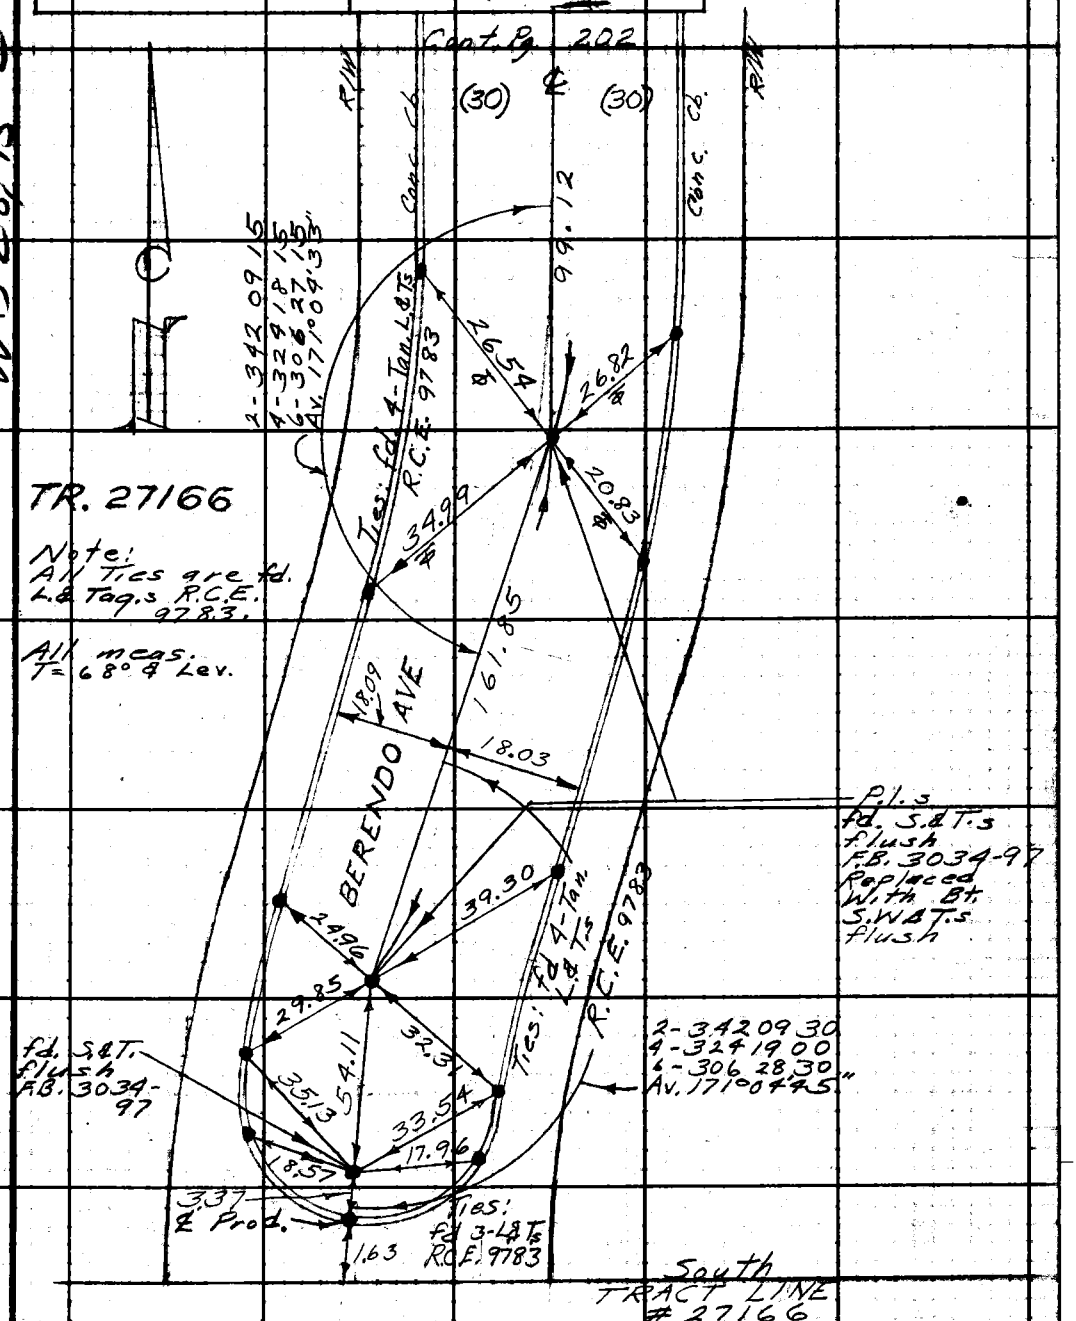

TR. 27166

Note:
All Ties are fd. L.& Tag.s R.C.E. 9783.

All meas. T= 68° & Lev.

Note: Any Additions or Changes on This Sheet Must be Made or Circled in Red Ink With Date and Name of Person Making Change.

Do not extend this side of this line.

PLEASE RETURN TO
LOS ANGELES COUNTY ENGINEER
403 LOS ANGELES COUNTY ENGINEERING BLDG.

76F309S CE #310 6-62

F. B. 2703 Pg. 220

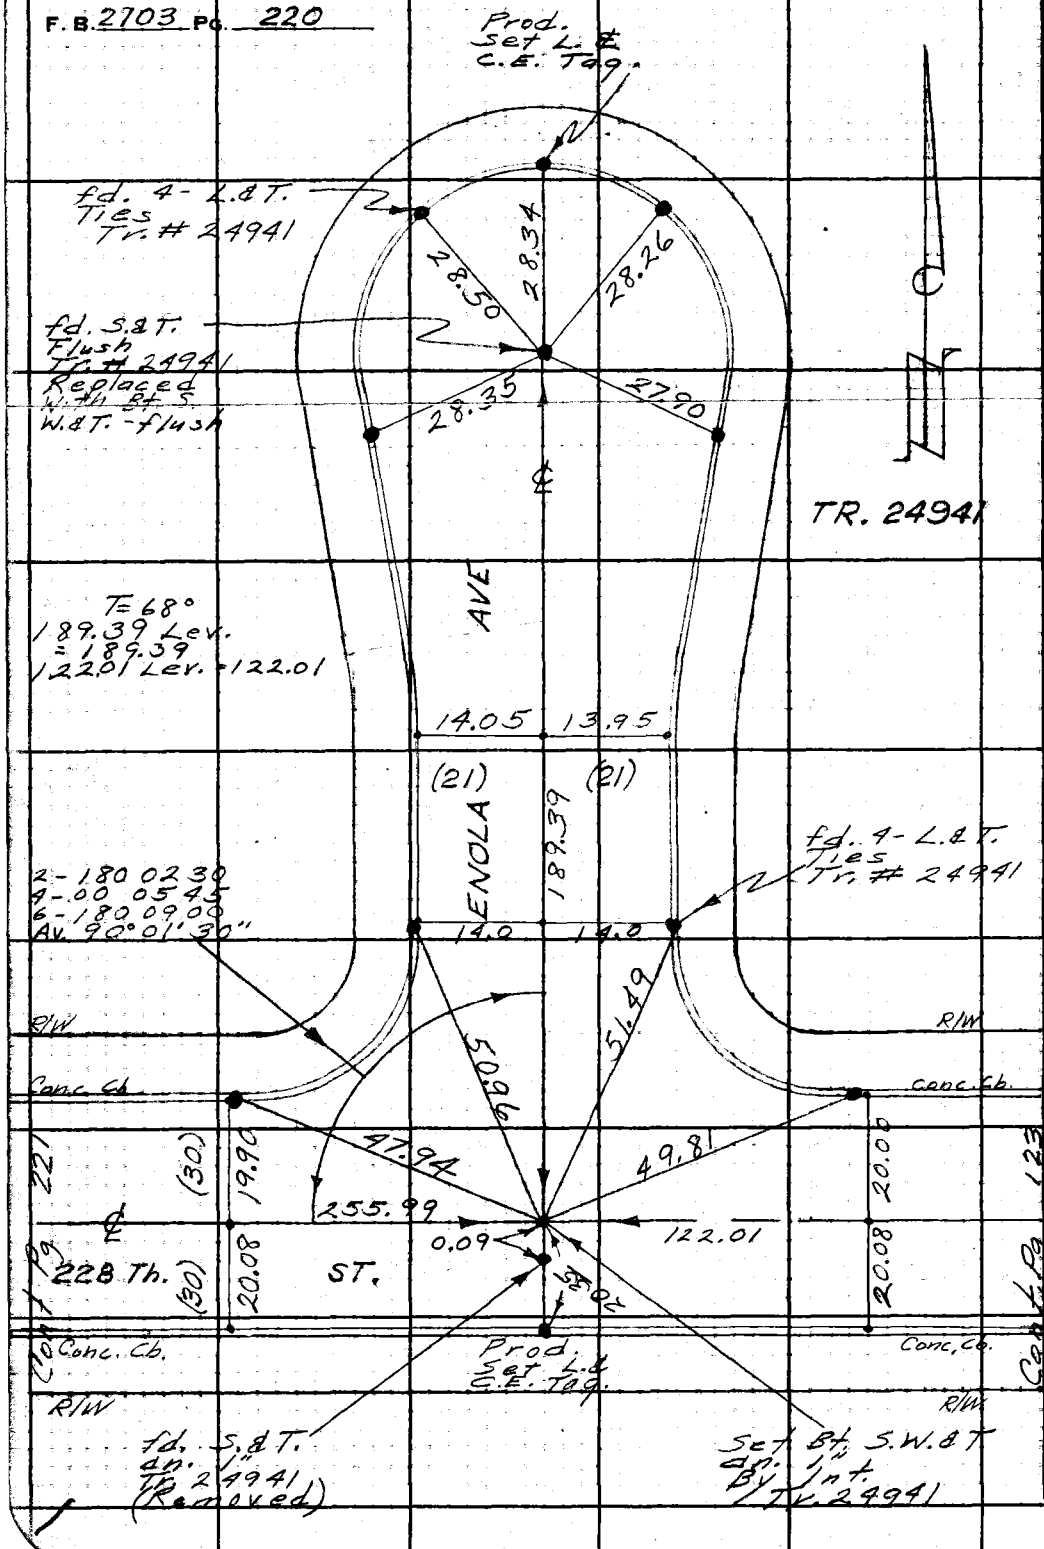

PLEASE RETURN TO
LOS ANGELES COUNTY ENGINEER
403 Los Angeles County Engineering Bldg.
Do not extend this side of this line.
Note: Any Additions or Changes on This Sheet Must be Made or Circled in Red Ink With Date and Name of Person Making Change.

PWFB 0420 **1395**

Notes Ck'd by	Survey of Lomita & Area Div. 3
Map No.	JN 0303.00 Tape 0232 Std 68 °F
Office Work	Surveyed by E. English
Checked	Notes EE & ES. Date 10-9-64
Date	Indexed G. J. GALLI

F. B. 2703 PG. 221

W.S. 28, C-2

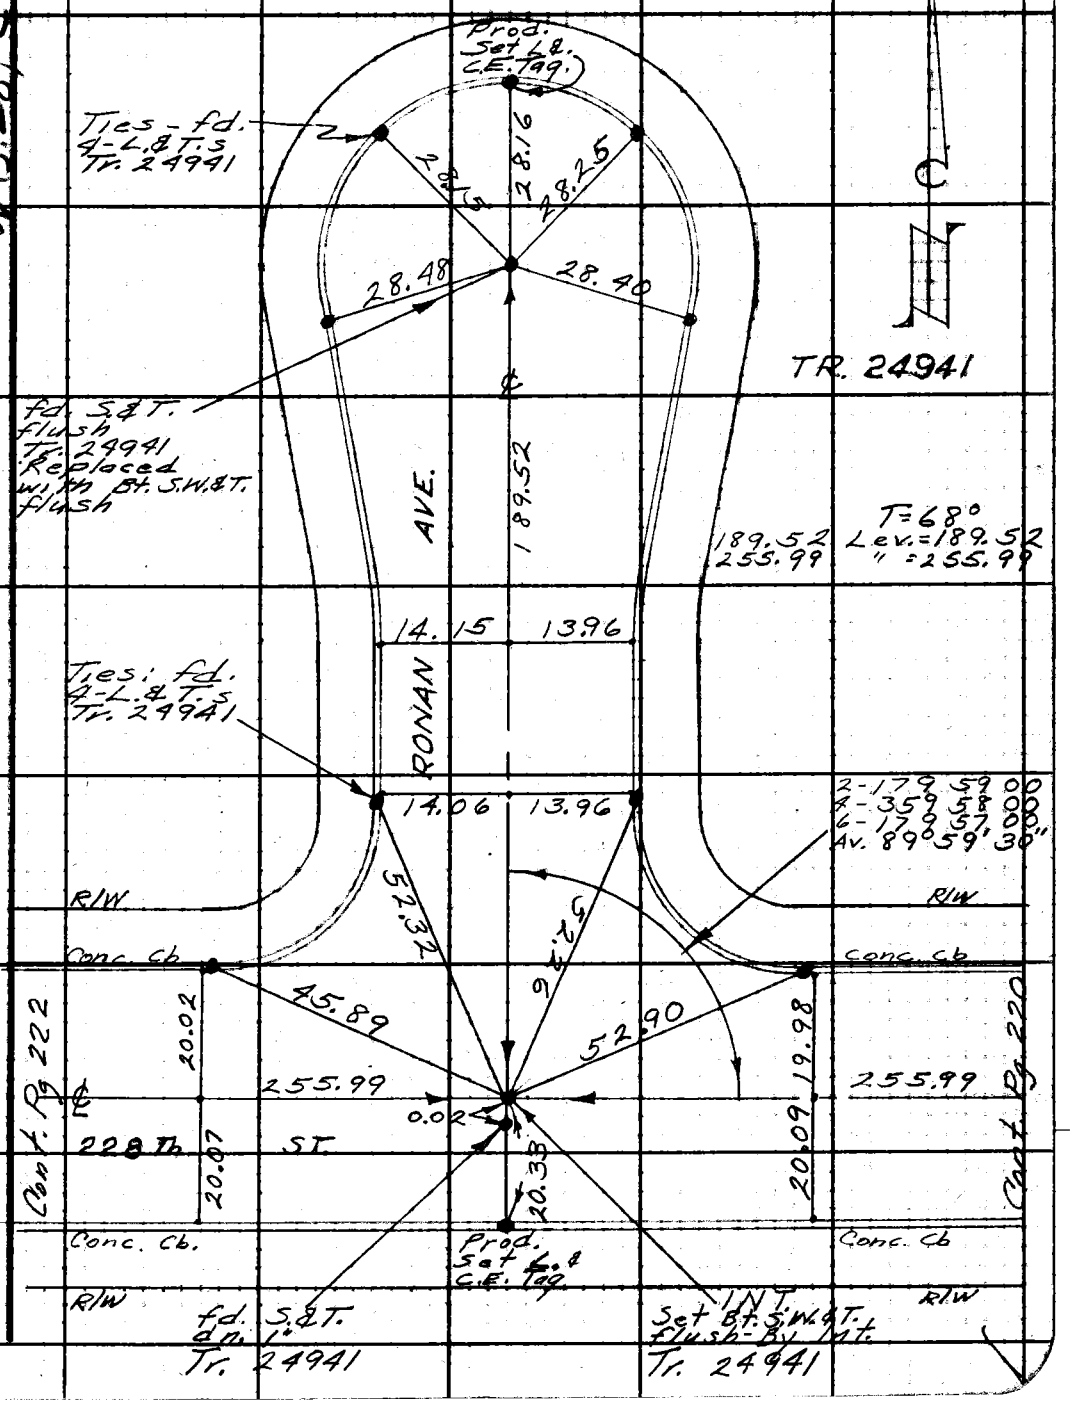

Note: Any Additions or Changes on This Sheet Must be Made or Circled in Red Ink With Date and Name of Person Making Change.

Do not extend this side of this line.

PLEASE RETURN TO
LOS ANGELES COUNTY ENGINEER
403 LOS ANGELES COUNTY ENGINEERING BLDG.

76F309S CE #310 6-62

PWFB 0420 1396

F. B. ~~2703~~ PG. ~~222~~

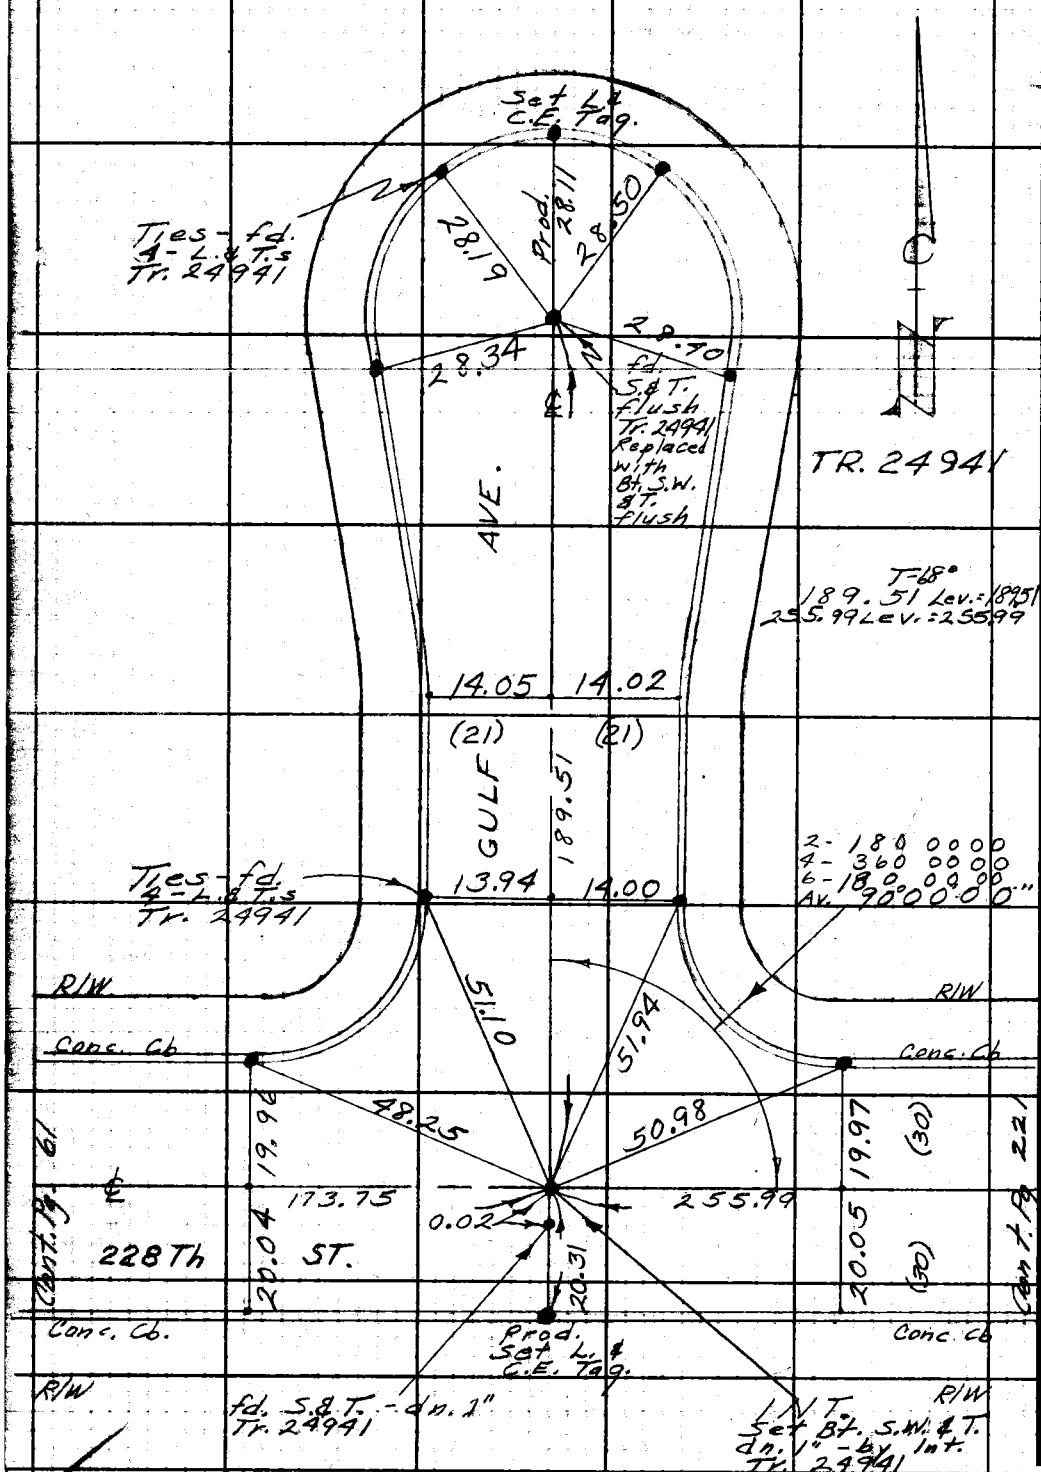

WS 28-C-2

PLEASE RETURN TO
LOS ANGELES COUNTY ENGINEER
403 LOS ANGELES COUNTY ENGINEERING BLDG.

Do not extend this side of this line.

Note: Any Additions or Changes on This Sheet Must be Made or Circled in Red Ink With Date and Name of Person Making Change.

PWFB 0419 923, 924

W.S. 26 B-2

Notes Ck'd by	Survey of Lomita & Dir. 3
Map No.	JN 0303 Tape 0250 Std 68 °F
Office Work	Surveyed by English
Checked	Notes Ed. Date 2-23-65
Date	Indexed G. J. GALLI

F. B. 4703 PG. 223

Con't. F.B. 2235-162

472.76

Cor. Conc. block post. (at gnd. hi.)

Set N.&T. in 4"x4" St. Sign post.

3' Conc. blk. Wall.

19.46

25.99

ALEXANDRIA

fd. Nail flush F.B. 2179-217

0.23

F.B. 2179-217

Approx. ℄ (PVT. ST.) (25)

8.50

P.K. Pg. 240

AVE.

41.84

Cor. (at gnd. hi.) Conc. block Post.

289.26

228th

(16.5)

(16.5)

ST.

T-680
472.76 Lev. = 472.76
289.26 " = 289.26
258.96 " = 258.96

Conc. Dr.

fd. L.&C.E. Tag

fd. L.&C.E. Tag in conc. fn. post base.

280.53 Calc.

67.68

5' Woven Wire fn.

51.38

MARIPOSA (Unimproved)

INT fd. 1" I.P. P. & C.E. Tag - flush. F.B. 2179-216

F.B. 2179-216

(50) Transit Line

40.77

AVE.

fd. L.&C.E. Tag

258.96

Conc. Slab

Con't. Pg. 215

Note: Any Additions or Changes on This Sheet Must be Made or Circled in Red Ink With Date and Name of Person Making Change.

Do not extend this side of this line.

PLEASE RETURN TO LOS ANGELES COUNTY ENGINEER 403 LOS ANGELES COUNTY ENGINEERING BLDG.

76F3092 CE #310 6-63

F. B. ~~2703~~ PG. ~~224~~

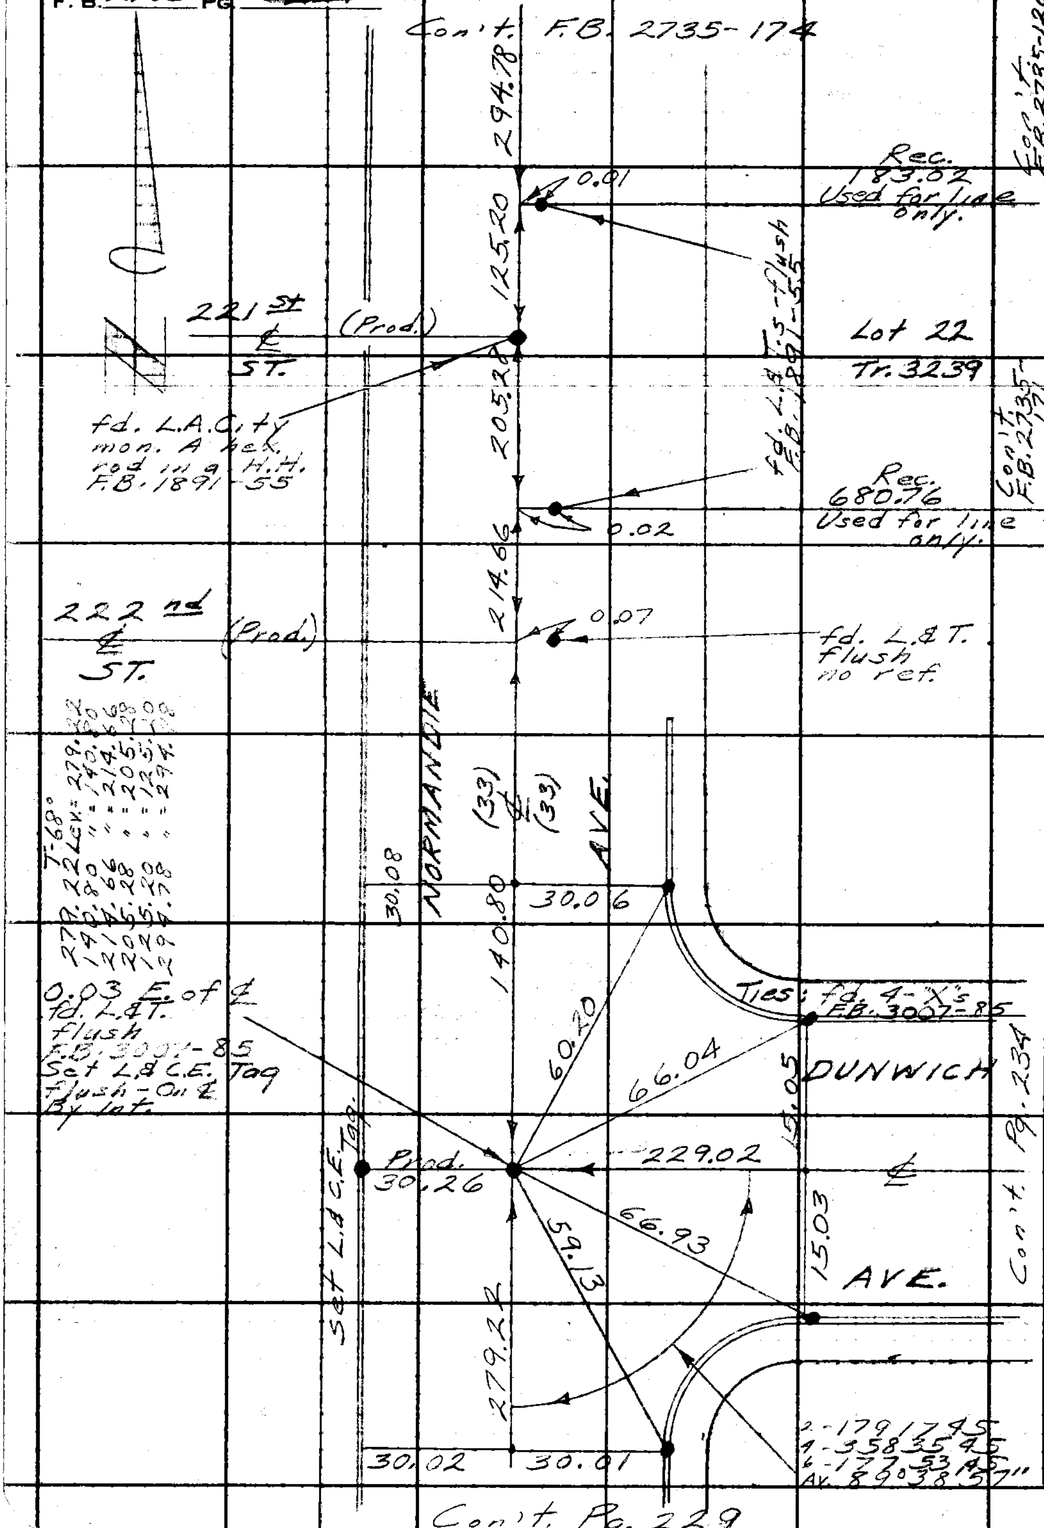

Con't. Pg. 229

PLEASE RETURN TO
LOS ANGELES COUNTY ENGINEER
403 LOS ANGELES COUNTY ENGINEERING BLDG.

Do not extend this side of this line.

Note: Any Additions or Changes on This Sheet Must be Made or Circled in Red Ink With Date and Name of Person Making Change.

PWFB 0419

926

Notes Ck'd by G. E. BARR	Survey of Lomita Area ℄ Div. #3
Map No. B-2938	JN 0303.00 Tape 0232 Std 68 °F
Office Work G. D. BAILEY	Surveyed by English
Checked G. E. BARR	Notes Ed. Date 5-27-64
Date JUN '65	Indexed C. J. GALLI

F. B. ~~2703~~ PG. ~~229~~

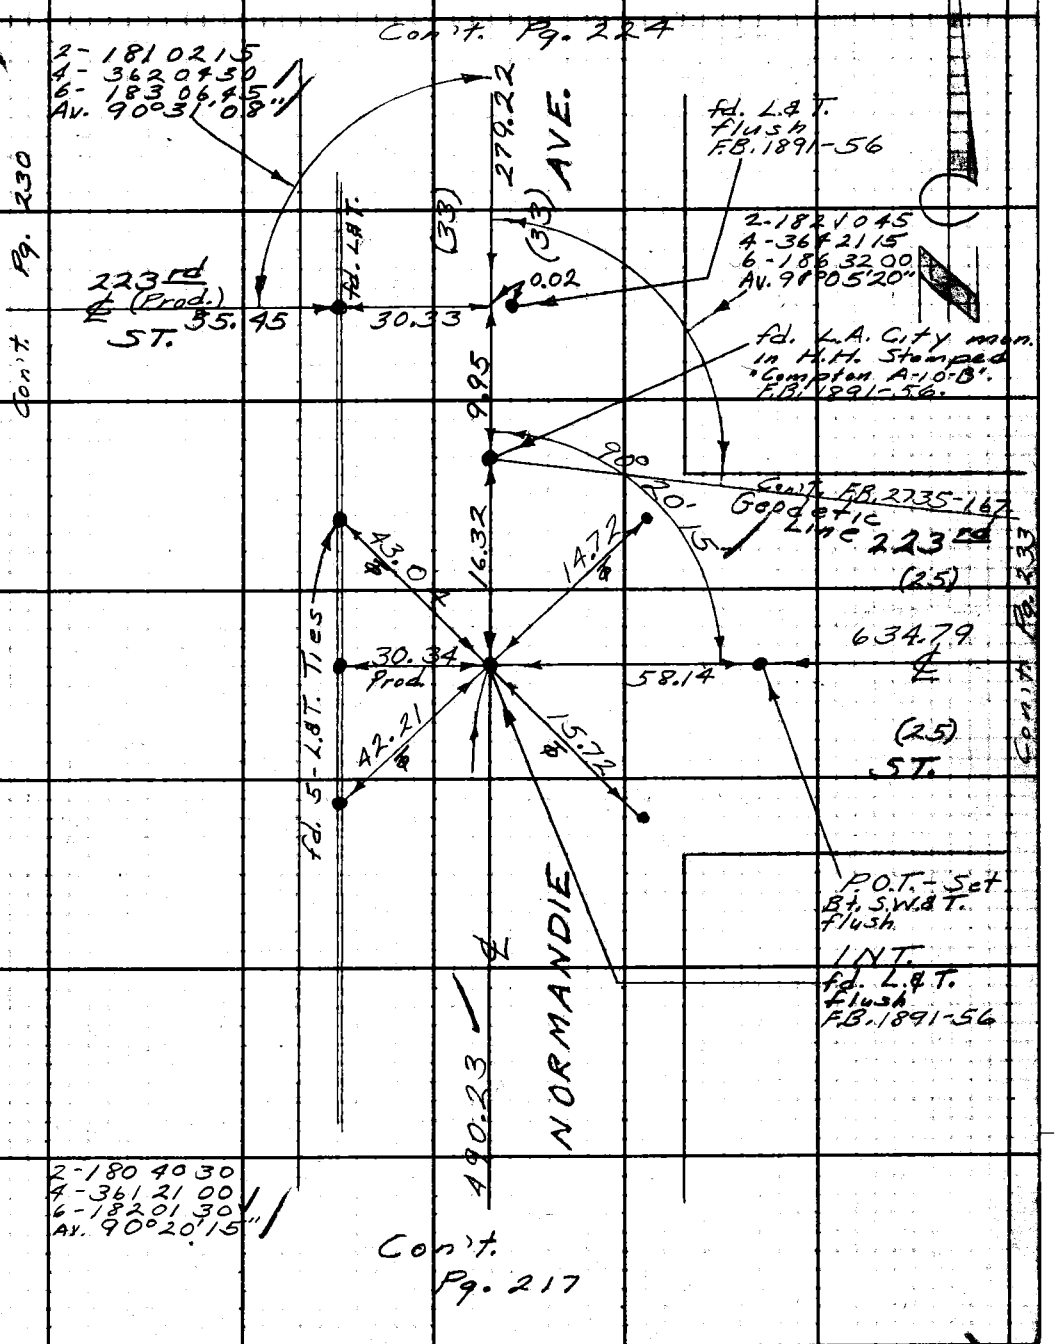

Note: Any Additions or Changes on This Sheet Must be Made or Circled in Red Ink With Date and Name of Person Making Change.

Do not extend this side of this line.

PLEASE RETURN TO
LOS ANGELES COUNTY ENGINEER
403 LOS ANGELES COUNTY ENGINEERING BLDG.

76F3095 CE #310 6-62

PWFB 0419 927

F. B. ~~2703~~ Pg. ~~250~~

Con't. Pg. 229

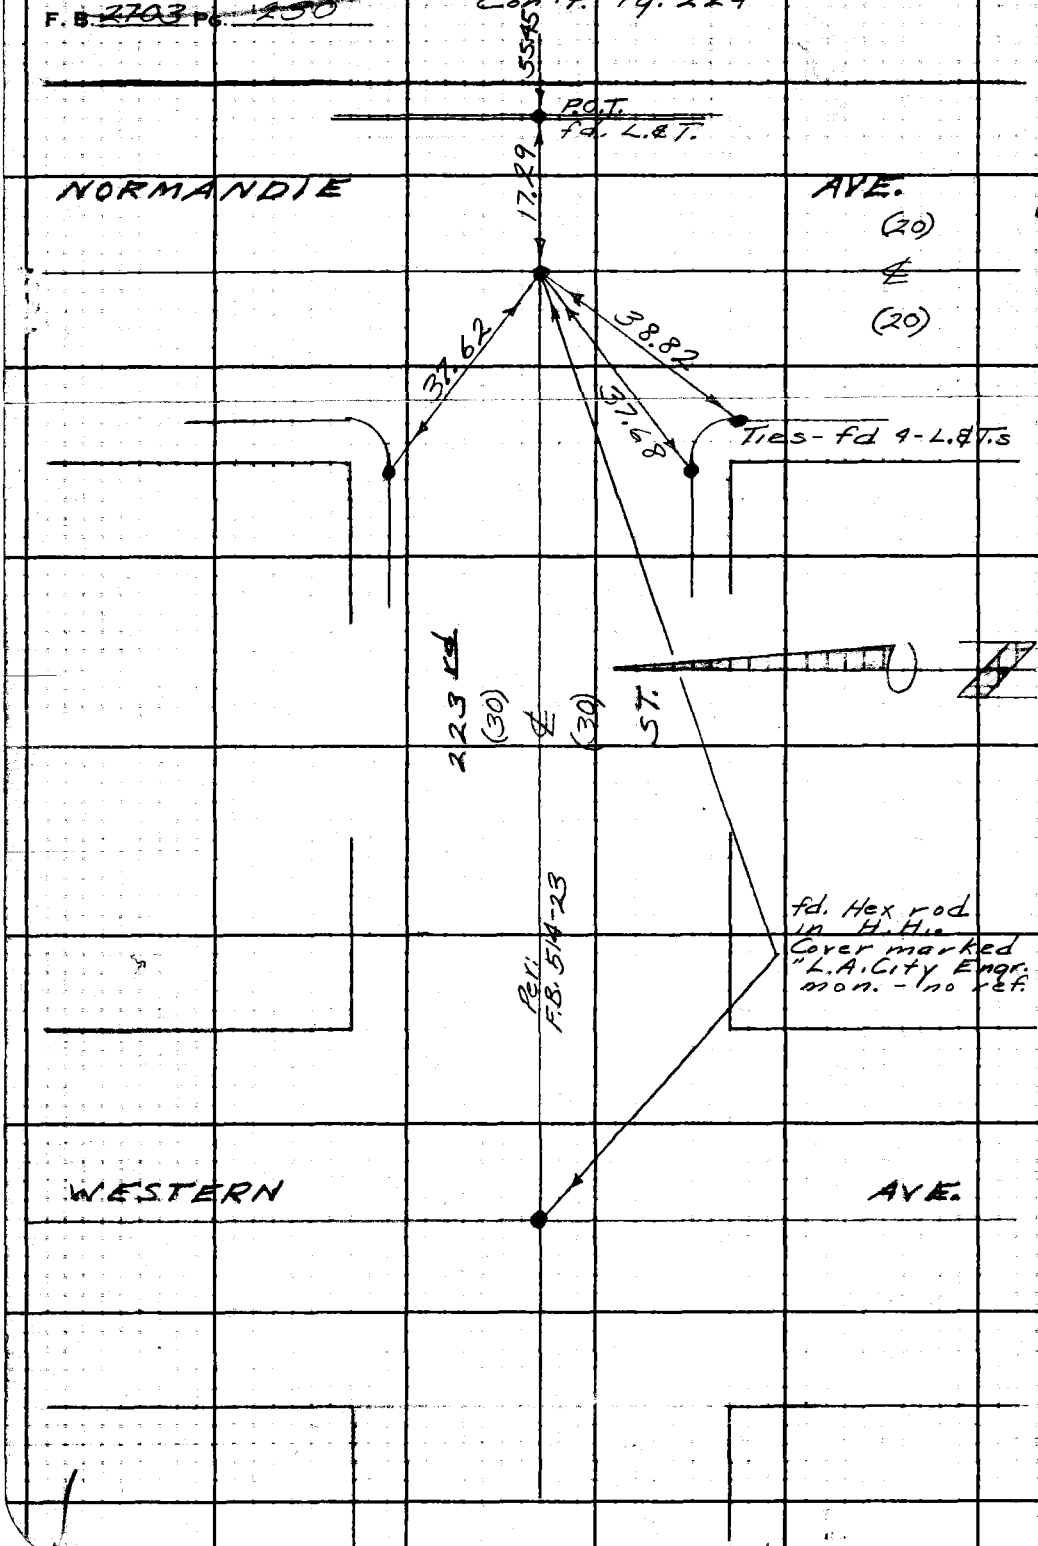

MS 28 B-1

PLEASE RETURN TO
LOS ANGELES COUNTY ENGINEER
403 LOS ANGELES COUNTY ENGINEERING BLDG.

Do not extend this side of this line.

Note: Any Additions or Changes on This Sheet Must be Made or Circled in Red Ink With Date and Name of Person Making Change.

PWFB 0419

928

Notes Ck'd by G. E. BARR	Survey of Lomita Area ℄ - Div. #3
Map No. B-2939	JN 0303.00 Tape 0232 Std 68 °F
Office Work G. D. BAILEY	Surveyed by English
Checked G. E. BARR	Notes Ed. Date 6-4-64
Date JUN '65	Indexed C. J. GALLI

F. B. ~~2703~~ Pg. ~~231~~

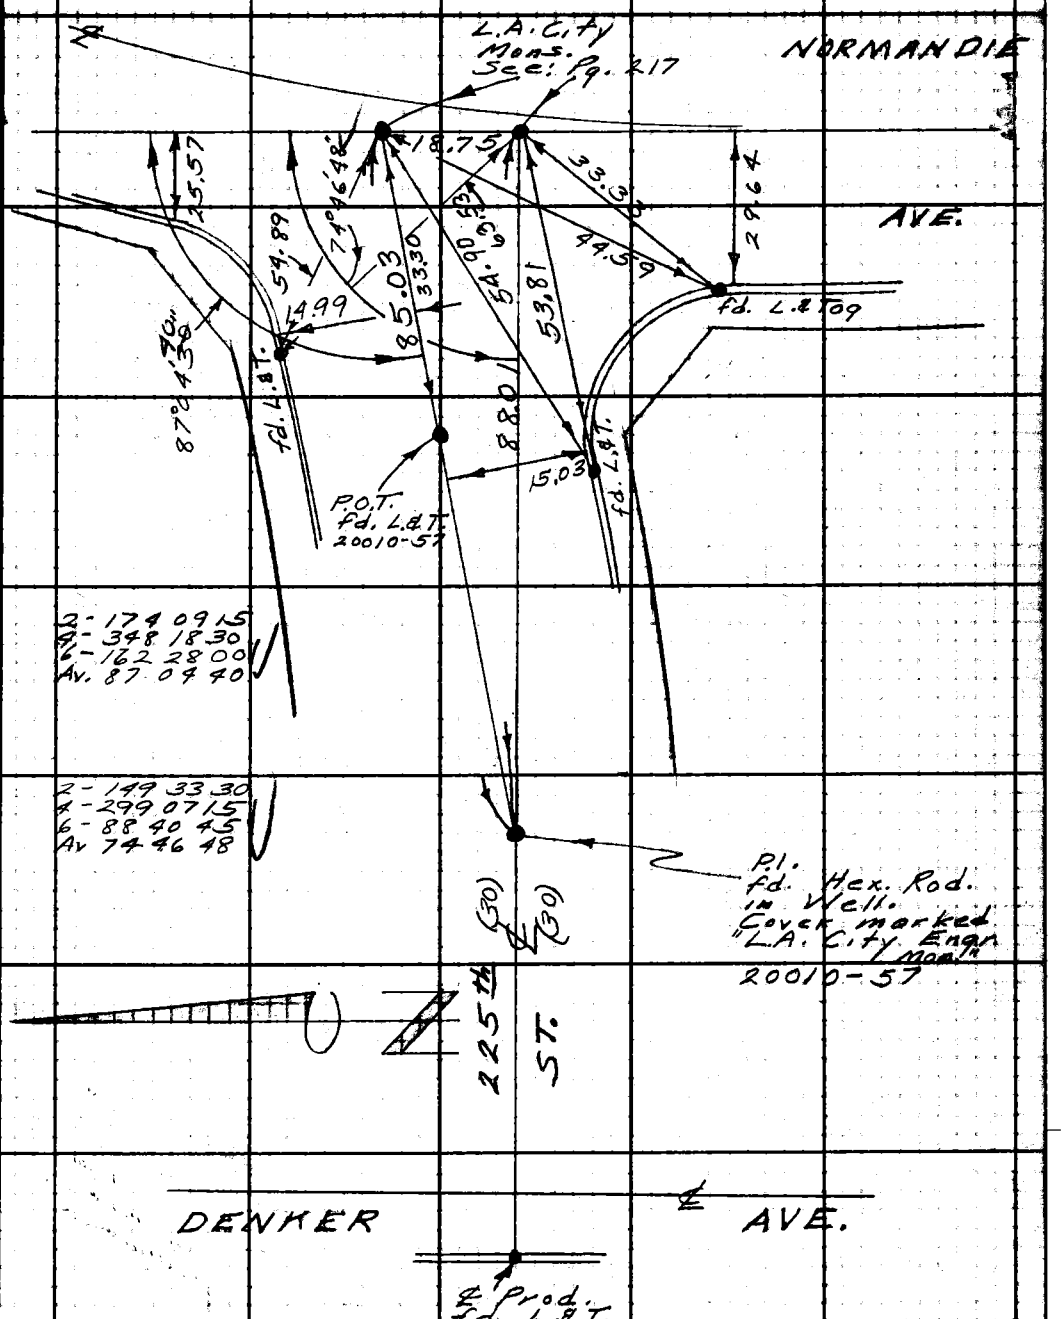

WS 2 & B-2

Note: Any Additions or Changes on This Sheet Must be Made or Circled in Red Ink With Date and Name of Person Making Change.

Do not extend this side of this line.

PLEASE RETURN TO
LOS ANGELES COUNTY ENGINEER
403 LOS ANGELES COUNTY ENGINEERING BLDG.

76F309S CE #310 6-62

F.B. 2703 Pg. 232

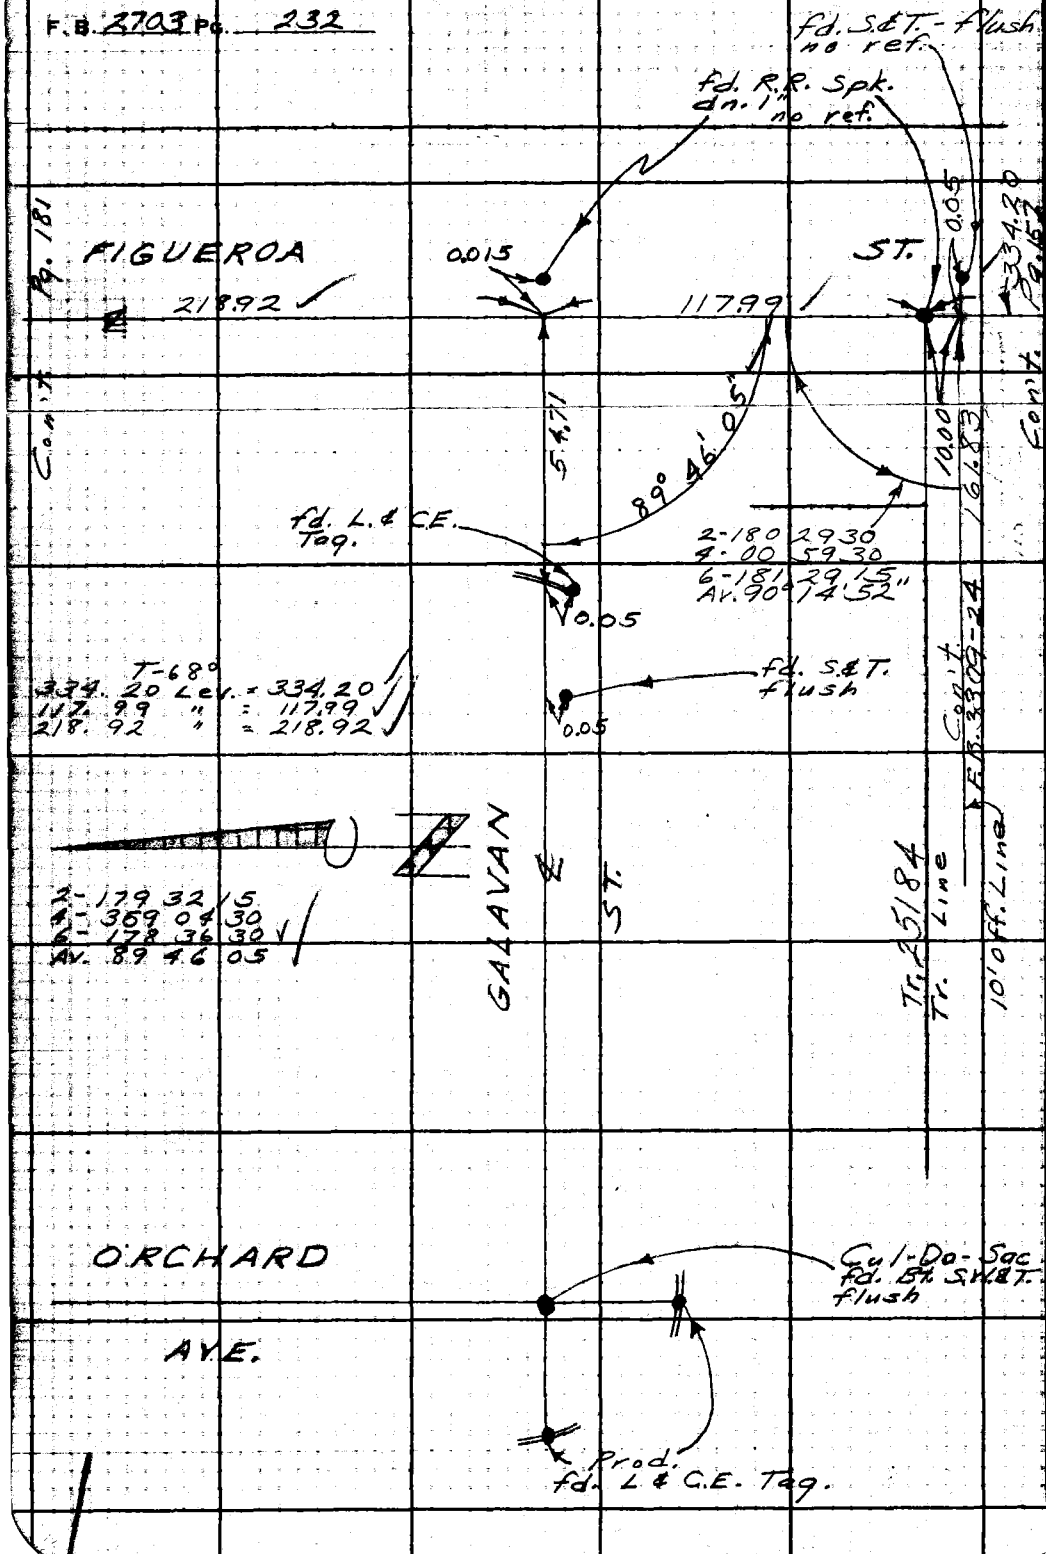

PLEASE RETURN TO
LOS ANGELES COUNTY ENGINEER
403 LOS ANGELES COUNTY ENGINEERING BLDG.
Do not extend this side of this line.
Note: Any Additions or Changes on This Sheet Must be Made or Circled in Red Ink With Date and Name of Person Making Change.

Notes Ck'd by	Survey of Lomita Area & Div. 3
Map No.	JN 0303.00 Tape 0250 Std 68 °F
Office Work	Surveyed by English
Checked	Notes Ed. Date 3-12-65
Date	Indexed C. J. GALLI

F. B. ~~2703~~ PG. ~~233~~

Con't. F.B. 2735-167

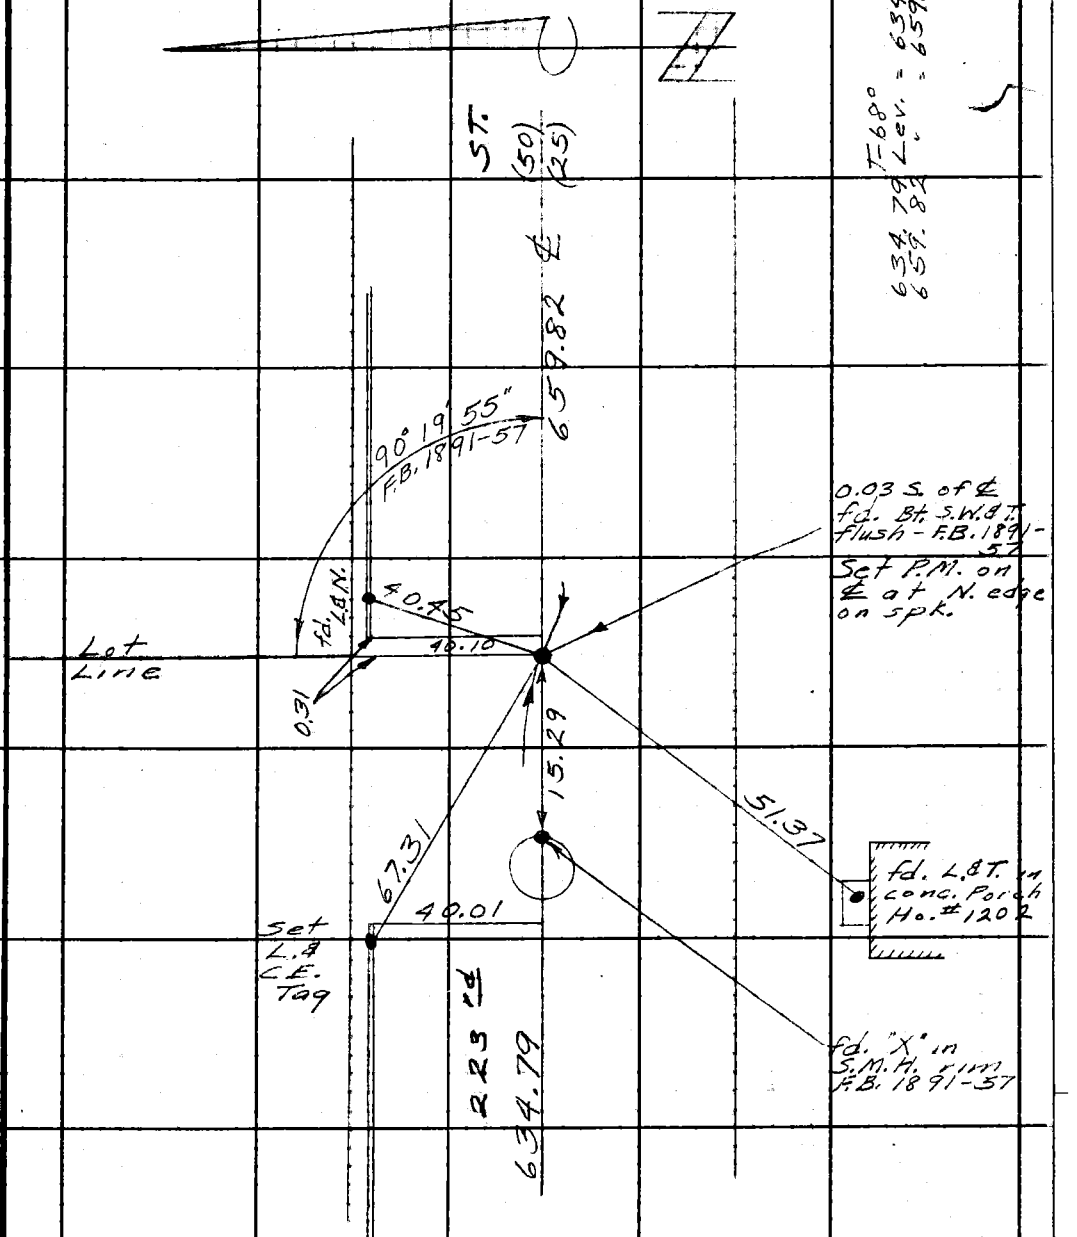

Con't. Pg. 229

Note: Any Additions or Changes on This Sheet Must be Made or Circled in Red Ink With Date and Name of Person Making Change.

Do not extend this side of this line.

PLEASE RETURN TO
LOS ANGELES COUNTY ENGINEER
403 LOS ANGELES COUNTY ENGINEERING BLDG.

76F3095 CE #310 8-63

PWFB 0419 930

F. B. ~~2703~~ Pg. ~~234~~

T-68°
174.61 Lev. = 174.61
439.79 " = 439.79
229.02 " = 229.02

TR. 24886

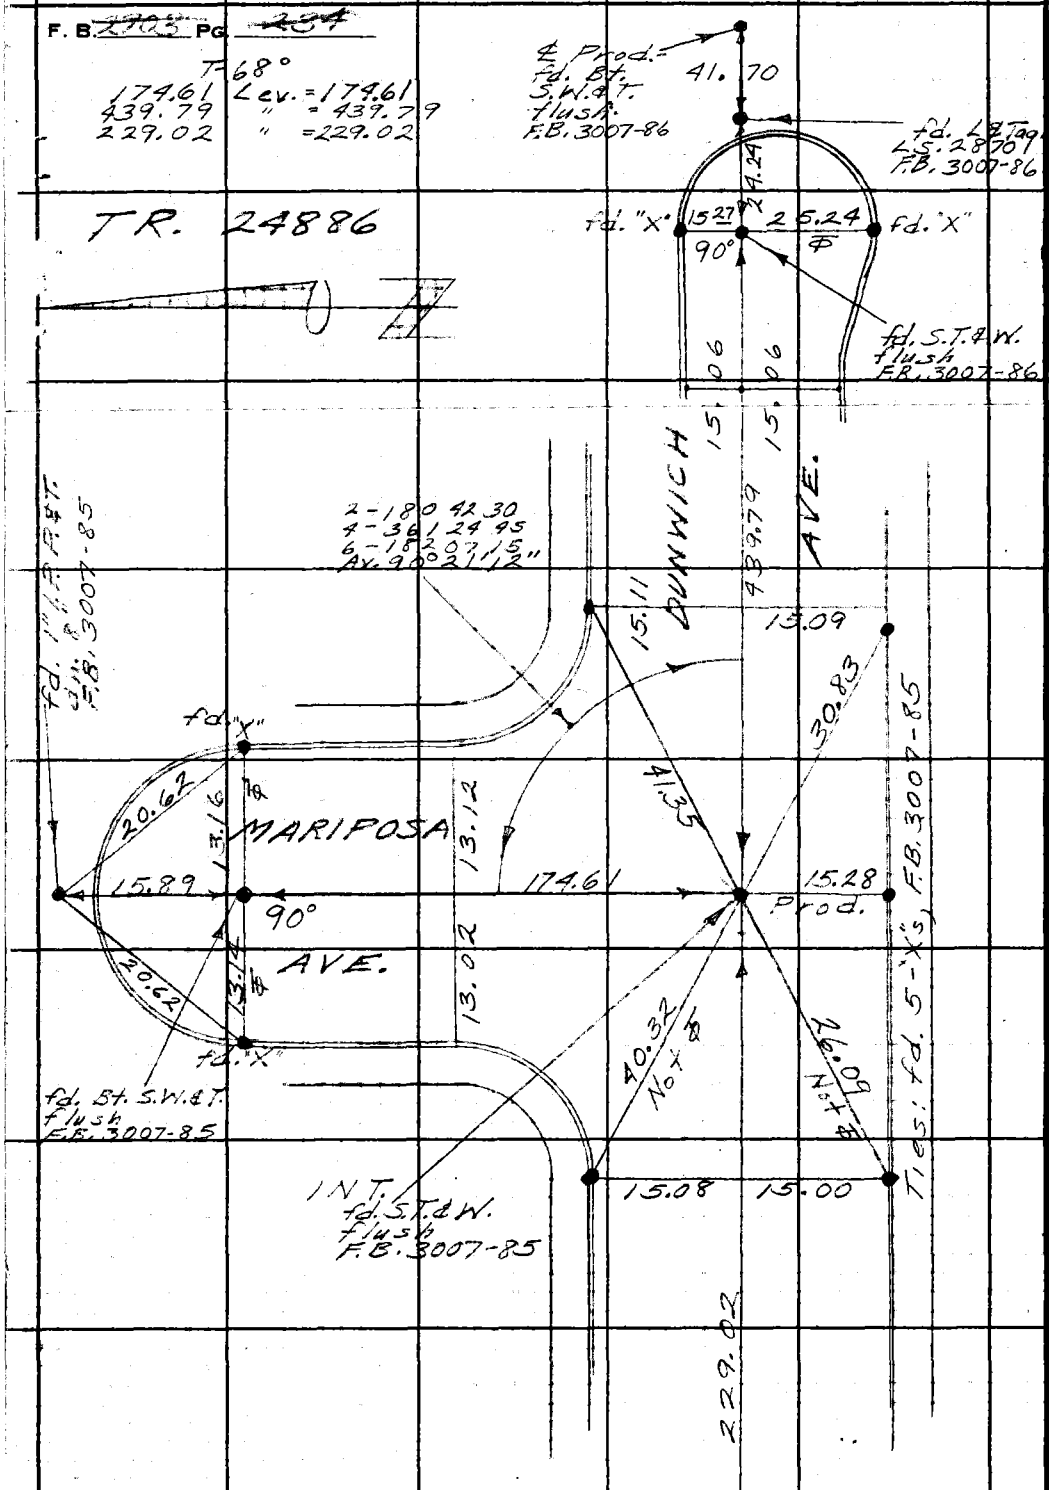

76
77
78
79

WS 28 B-1

PLEASE RETURN TO
LOS ANGELES COUNTY ENGINEER
403 LOS ANGELES COUNTY ENGINEERING BLDG.

Do not extend this side of this line.

Note: Any Additions or Changes on This Sheet Must be Made or Circled in Red Ink With Date and Name of Person Making Change.

Con't. Pg. 224

PWFB 0419

931

Notes Ck'd by	Survey of Lomita Area ℄
Map No.	JN 030300 Tape 0250 Std 68 °F
Office Work	Surveyed by English
Checked	Notes Ed. Date 5-7-65
Date	Indexed C. J. GALLI

F. B. 2903 PG. 235

W.S. 28, B-2

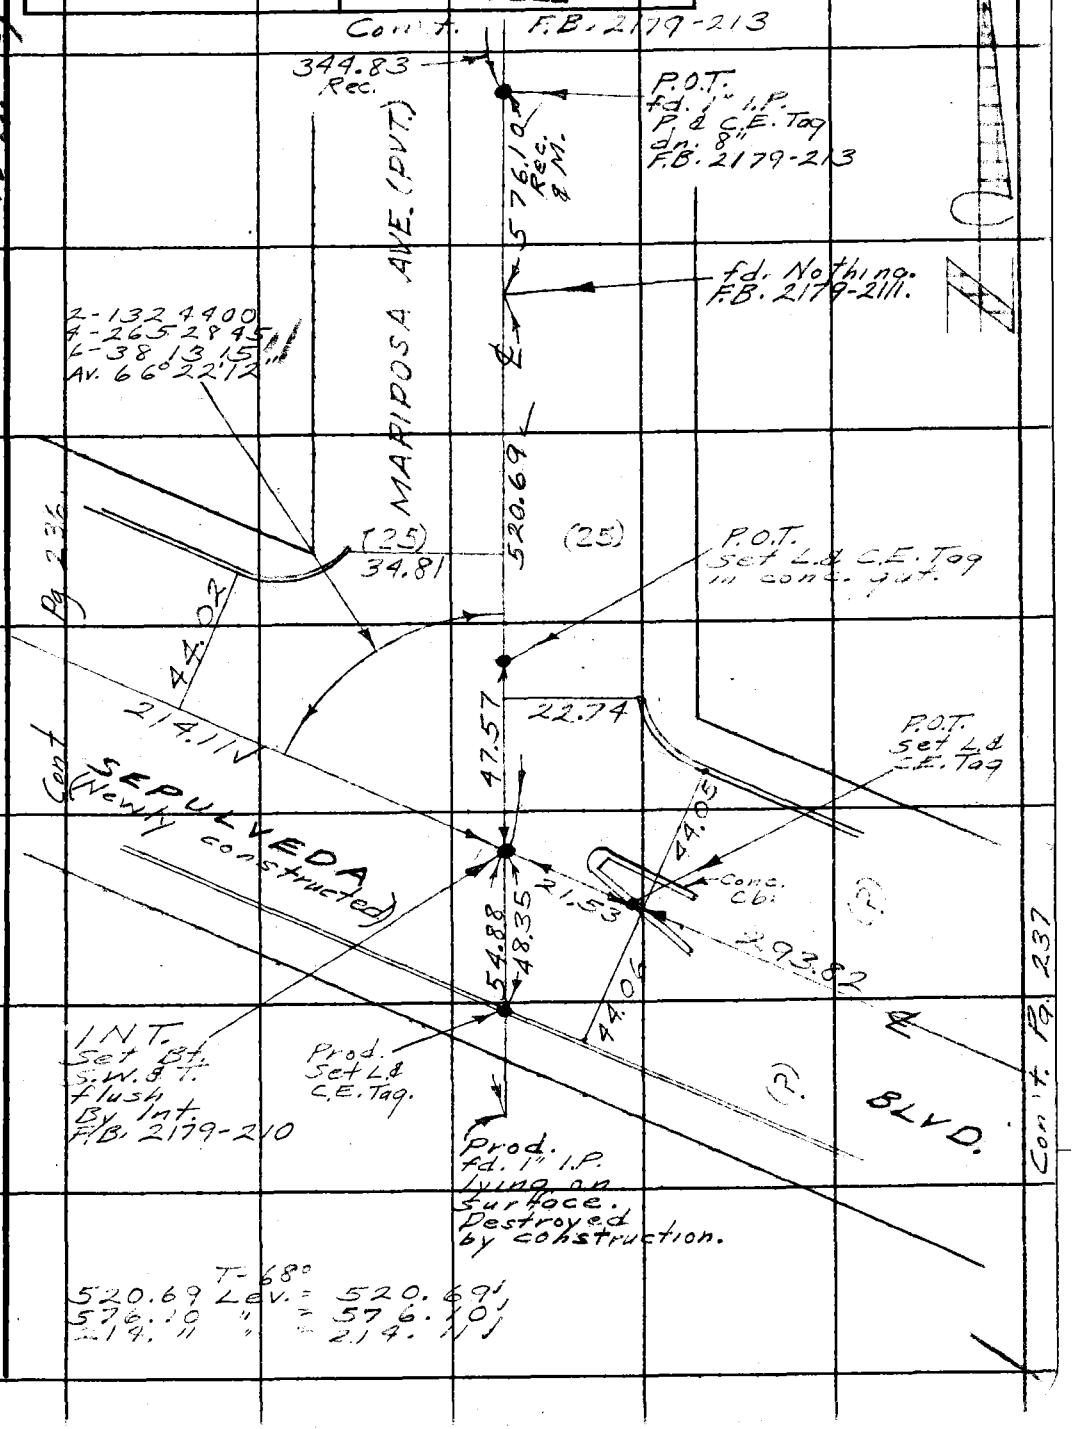

Note: Any Additions or Changes on This Sheet Must be Made or Circled in Red Ink With Date and Name of Person Making Change.

Do not extend this side of this line.

PLEASE RETURN TO
LOS ANGELES COUNTY ENGINEER
403 LOS ANGELES COUNTY ENGINEERING BLDG.

76F309S CE #310 6-63

F. B. ~~2703~~ PG 236

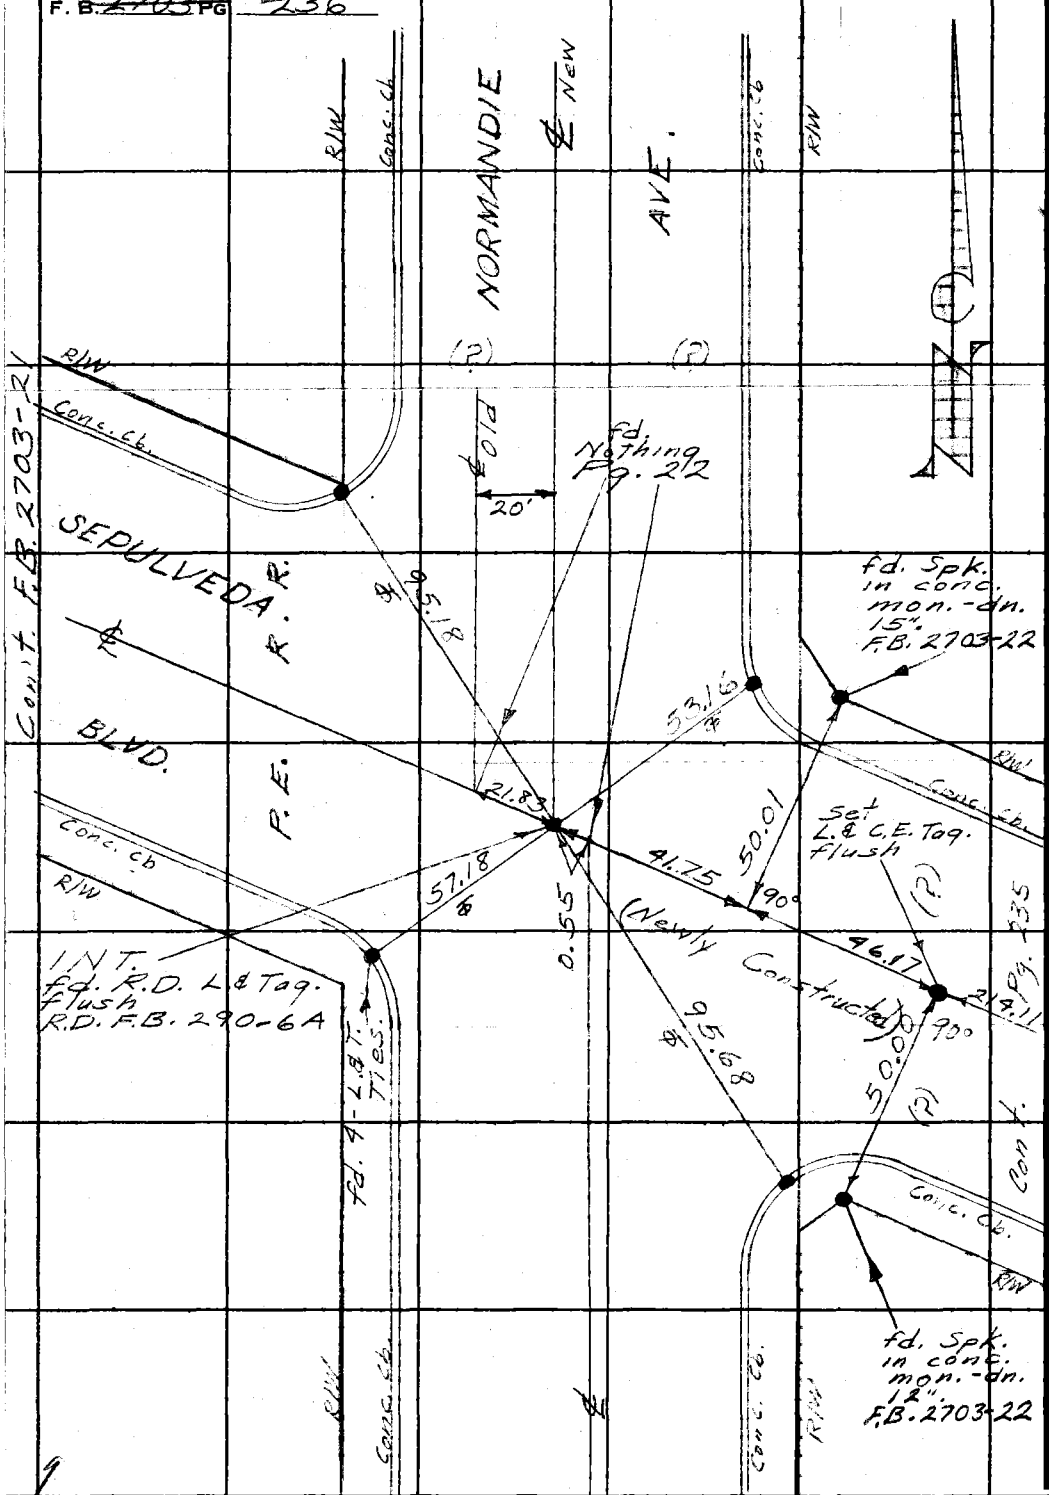

LOS ANGELES COUNTY ENGINEER
403 Los Angeles County Engineering Bldg.

PLEASE RETURN TO

Do not extend this side of this line.

Note: Any Additions or Changes on This Sheet Must be Made or Circled in Red Ink With Date and Name of Person Making Change.

PWFB 0419

933

Notes Ck'd by	Survey of Lomita Area ℄
Map No.	JN 0303.00 Tape 0250 Std 68 °F
Office Work	Surveyed by English
Checked	Notes Ed. Date 5-7-65
Date	Indexed C. J. GALLI

F. B. 2703 PG. 237

W.S. 28, B-2

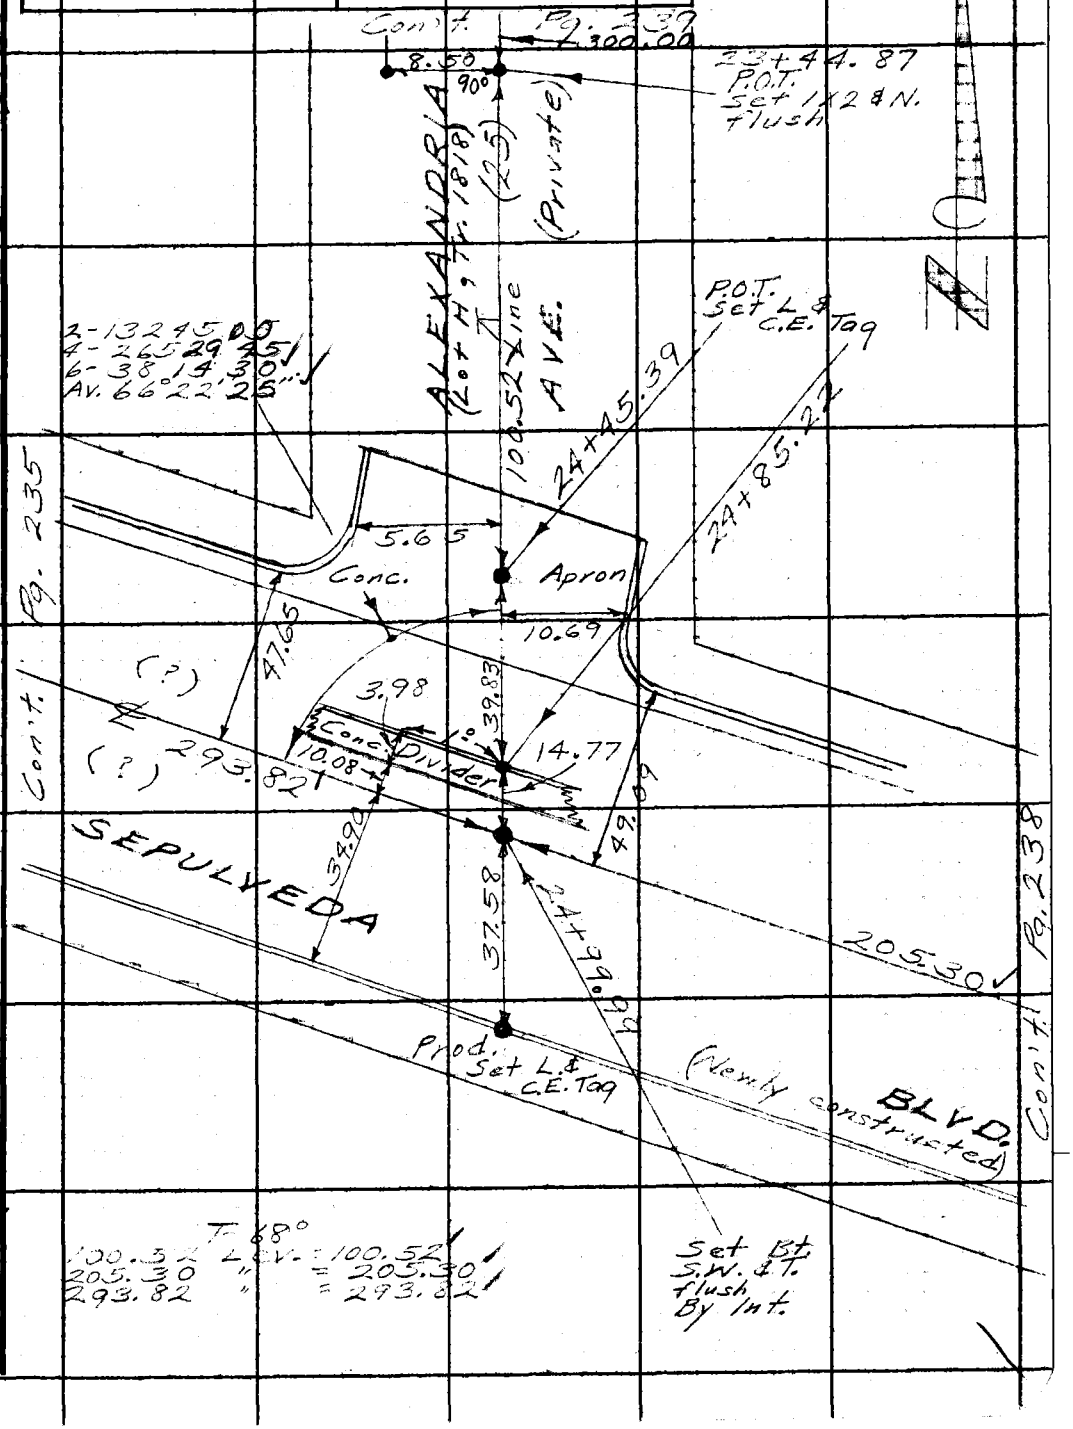

Note: Any Additions or Changes on This Sheet Must be Made or Circled in Red Ink With Date and Name of Person Making Change.

Do not extend this side of this line.

PLEASE RETURN TO
LOS ANGELES COUNTY ENGINEER
403 LOS ANGELES COUNTY ENGINEERING BLDG.

76F309S CE #310 6-63

F. B. ~~2703~~ PG ~~238~~

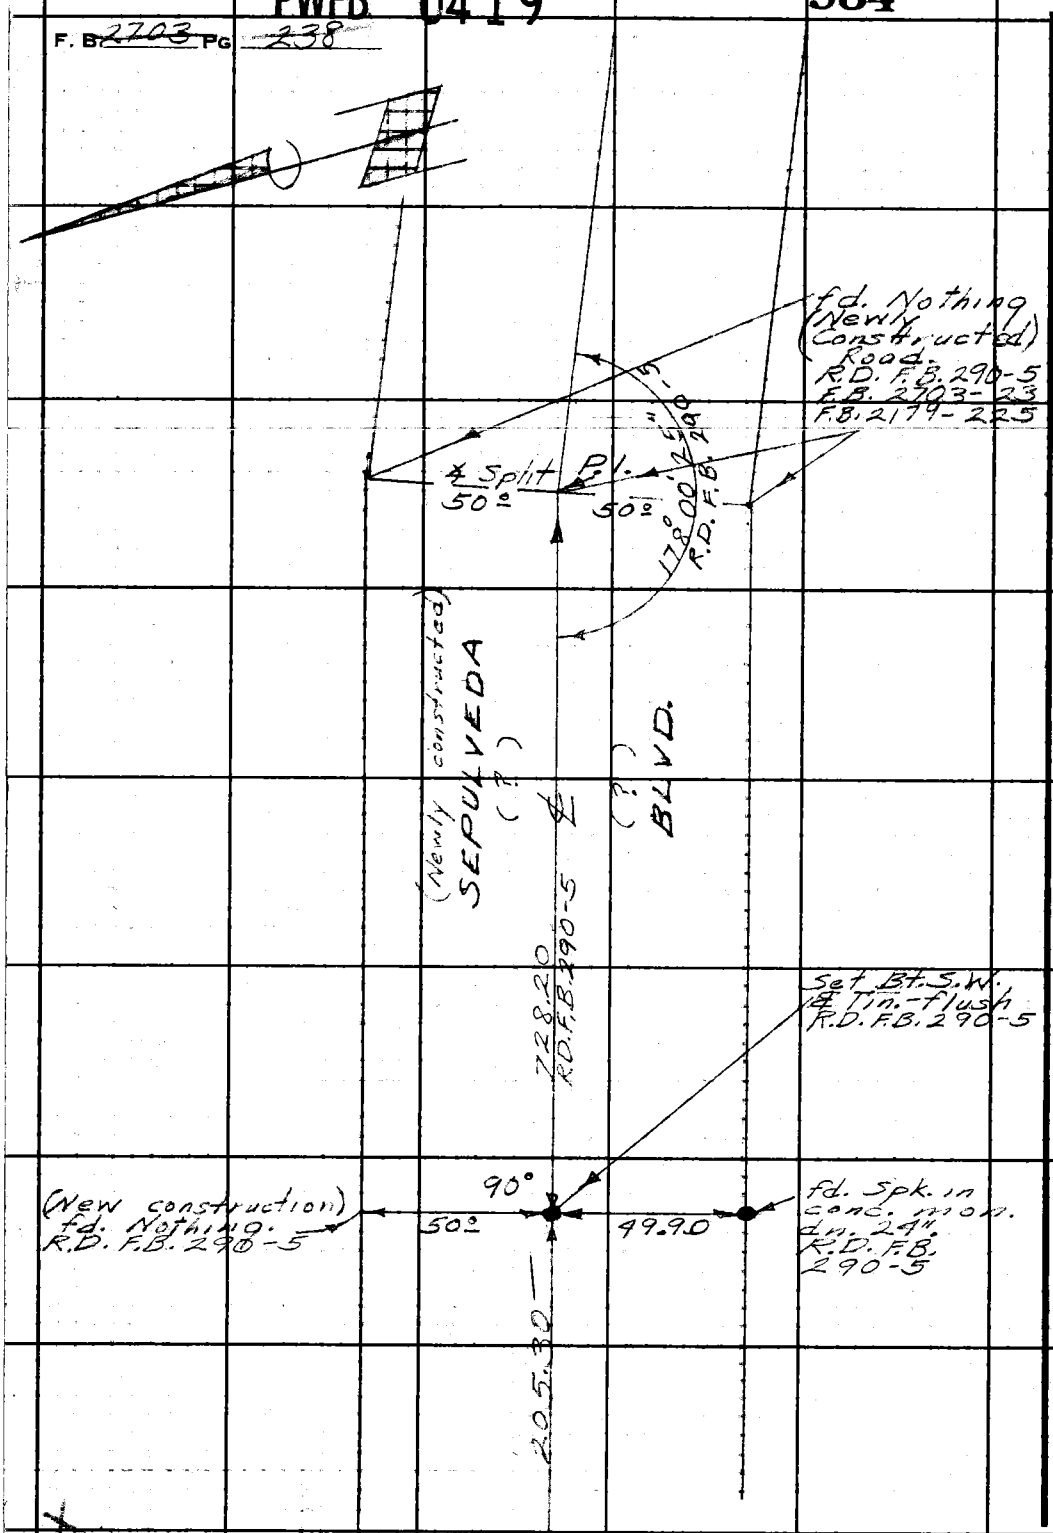

Con't Pg. 237

LOS ANGELES COUNTY ENGINEER
403 Los Angeles County Engineering Bldg.
PLEASE RETURN TO
Do not extend this side of this line.
Note: Any Additions or Changes on This Sheet Must be Made or Circled in Red Ink With Date and Name of Person Making Change.

PWFB 0419

935, 936

Notes Ck'd by	Survey of Lomita Area ℄	F. B. ~~2703~~ Pg. ~~239~~
Map No.	JN 0303.00 Tape 0250 Std 68 °F	
Office Work	Surveyed by English	
Checked	Notes Ed. Date 5-10-65	
Date	Indexed C. J. GALLI	

Con't. Pg. 240

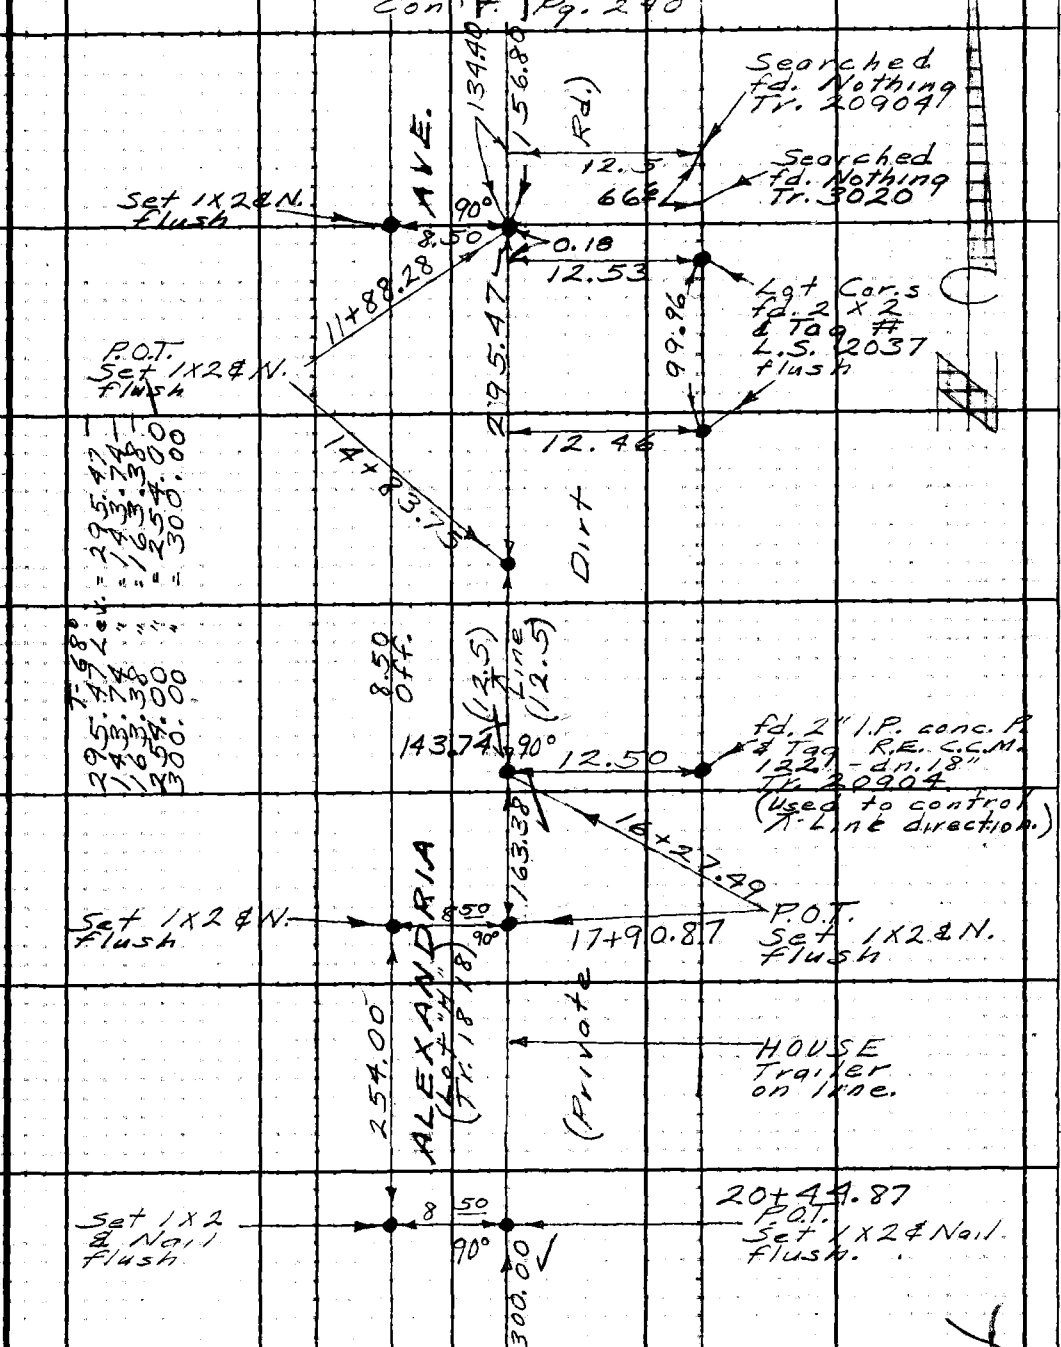

Con't. Pg. 237

Note: Any Additions or Changes on This Sheet Must be Made or Circled in Red Ink With Date and Name of Person Making Change.

PLEASE RETURN TO
LOS ANGELES COUNTY ENGINEER
403 LOS ANGELES COUNTY ENGINEERING BLDG.
Do not extend this side of this line.

76F3095 CE #310 6-63

F. B. ~~2703~~ Pg ~~240~~

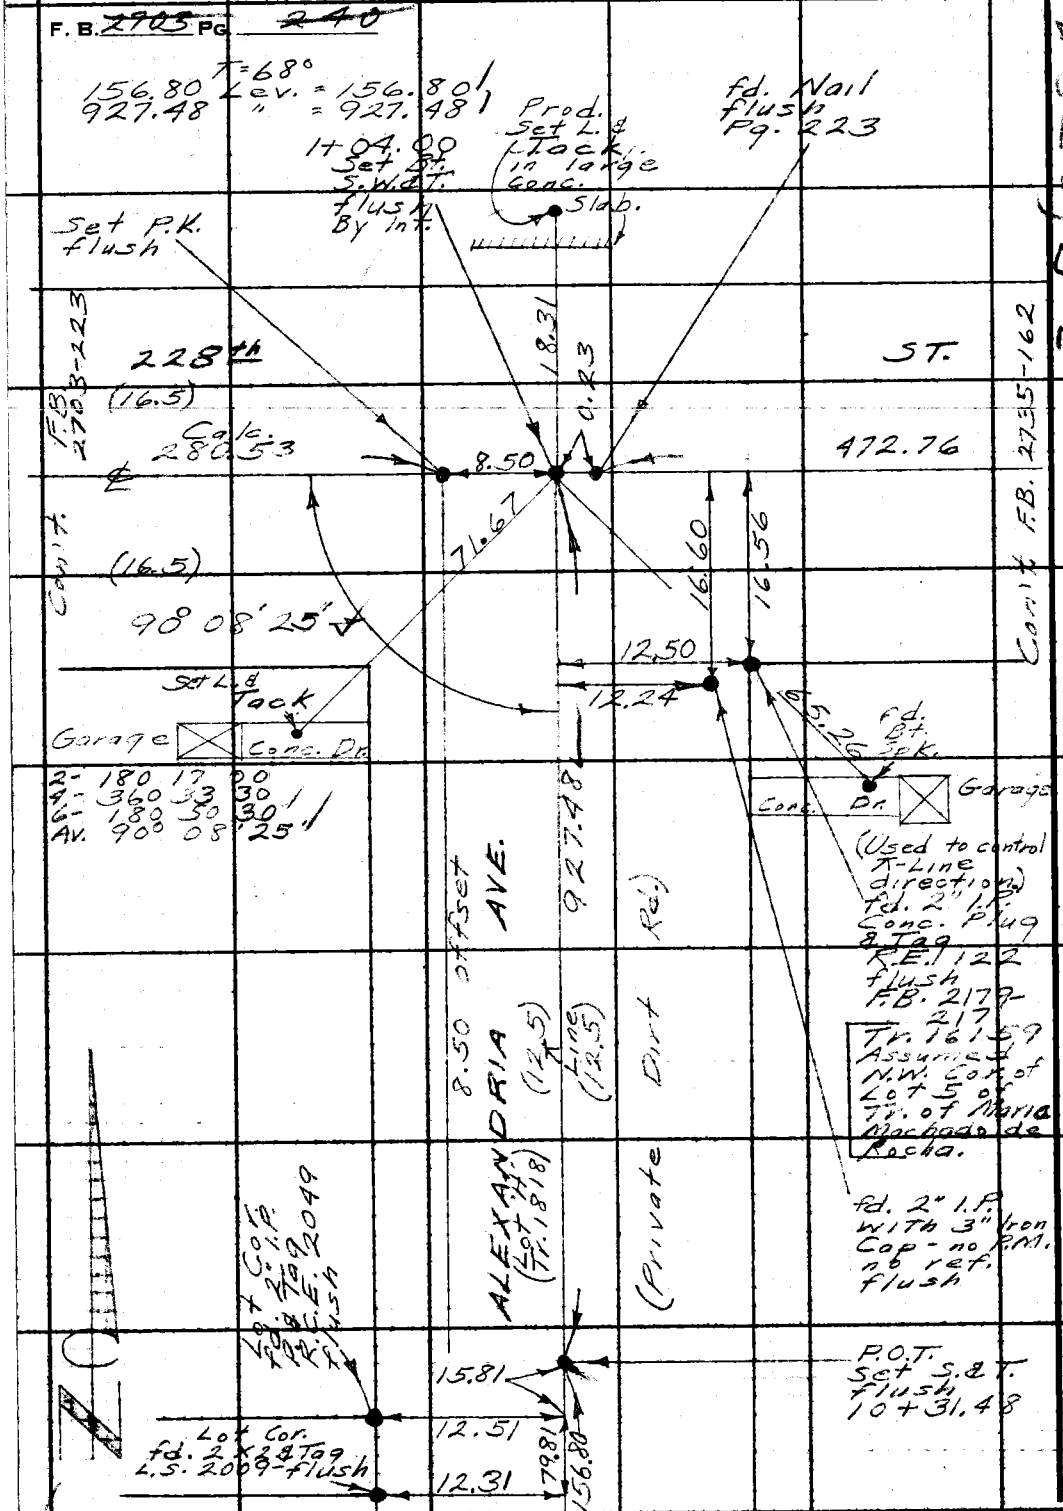

MS 28, B-2

PLEASE RETURN TO
LOS ANGELES COUNTY ENGINEER
403 LOS ANGELES COUNTY ENGINEERING BLDG.
Do not extend this side of this line.

Note: Any Additions or Changes on this Sheet Must be Made or Circled in Red Ink With Date and Name of Person Making Change.

Notes Ck'd by
Work No.
Office Work
Checked
Date

Survey of
JN Tape Std °F
Surveyed by
Notes Date
Indexed

F. B. PG.

U.S. COAST AND GEODETIC SURVEY

F. B. _____ PG. _____