Notes Ck'd by
Map No. 54174 5433
Office Work E. FONG
Checked R. HILARIO
Date 3-31-82 & 1-24-84

Survey of
JN Tape Sta
Surveyed by
Notes Date
Indexed

F.B. 2709 Pg.

Page	Job	Description
		WEST HOLLYWOOD-Sherman S.S.Dist. J.N. 0303.0
1-7	Index	
8-108	C.L.	Centerline Survey of the area - Div. 6
109-110	Index	
111-136	C.L.	Adopted C.L. in Div. 2 & Por. of Div. 6 in area S'ly. of Santa Monica Blvd. & W'ly. of La Cienega Blvd.
		MELROSE AVENUE J.N. 0097.73
137-138	Topo.	Loc. of N.E'ly. corners of structures @ 8636 & 8678 Melrose Ave.
139-140	Index	
141-156	C.L.	Monumenting of proposed C.L. of Melrose Ave. betw. Doheny Dr. & Croft Ave. plus loc. of structures at 8636 & 8678 Melrose Ave. off proposed C.L.

Microfilmed July '85.
P.W. file o.k. March '86

PLEASE RETURN TO
LOS ANGELES COUNTY ENGINEER
403 LOS ANGELES COUNTY ENGINEERING BLDG.

Note: Any Additions or Changes on this Sheet Must be Made or Circled in Red Ink With Date and Name of Person Making Change.

Do not extend this side of this line.

F.B. PG

Notes Ck'd by
Map No.
Office Work
Checked
Date

Survey of
JN Tape Std °F
Surveyed by
Notes Date
Indexed

F. B. PG.

℄ AREA

West Hollywood

PLEASE RETURN TO
LOS ANGELES COUNTY ENGINEER
700 LOS ANGELES COUNTY ENGINEERING BLDG.

Note: Any Additions or Changes on This Sheet Must be Made or Circled in Red Ink With Date and Name of Person Making Change.

Do not extend this side of this line.

F.B. _____ PG. _____

PWFB

1417

Notes Calculated by P. SAPPELL	Survey of West Holly & Div. 6
Map No. 5433	JN 0303.00 Tape 0166 Std. 65° °F
Office Work E. FONG	Surveyed by Mankey Jr.
Checked R. HILARIO	Notes ETM Jr. Date 4-5-61
Date 1-24-84	Indexed R. J. GALLI MAR 6 '63

F. B. 1597

JN 0303.00

WEST HOLLYWOOD - SHERMAN S.S. MAINTENANCE

DISTRICT

DIV. #6 ℄

Daugherty	Snyder	Mankey Jr.
Carrasco	Carrasco	McCall
Spriggs	Glidden	Swann
Adams	Lybrand	Manley
		Jones

Note: Any Additions or Changes on this Sheet Must be Made or Circled in Red Ink With Date and Name of Person Making Change.

Do not extend this side of this line.

PLEASE RETURN TO
LOS ANGELES COUNTY ENGINEER
700 LOS ANGELES COUNTY ENGINEERING BLDG.

PWFB 1417

1598

INDEX MAP OF WEST HALF DIV. 6

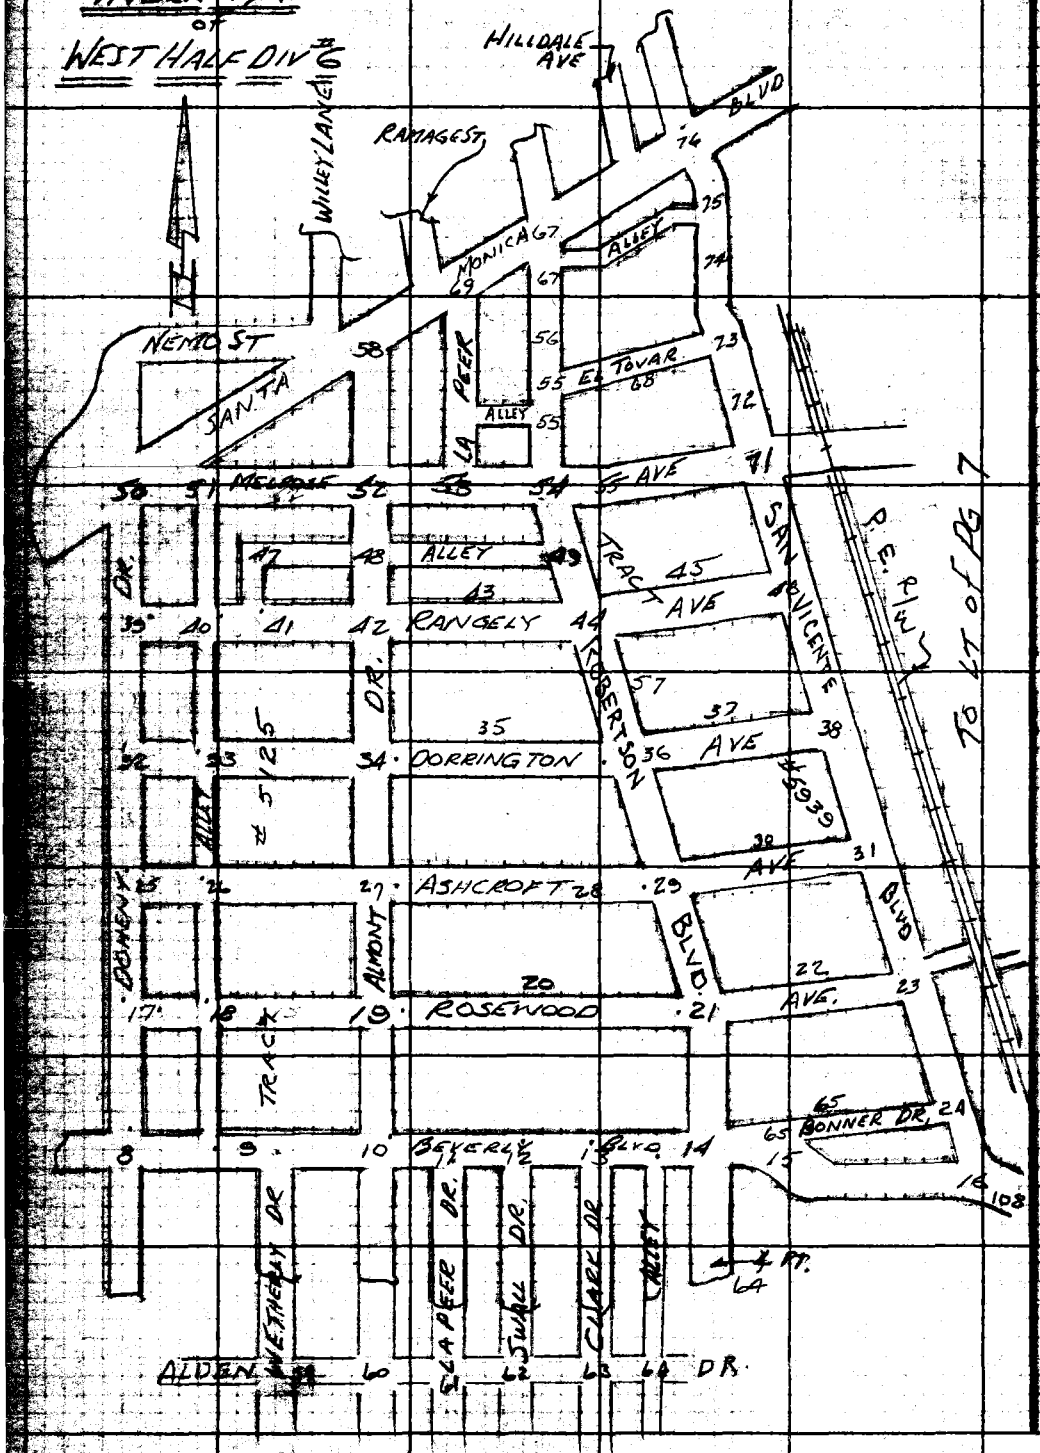

LOS ANGELES COUNTY ENGINEER
700 Los Angeles County Engineering Bldg.

PLEASE RETURN TO

Do not extend this side of this line.

Note: Any Additions or Changes on This Sheet Must Be Made of Circled in Red Ink With Date and Name of Person Making Change.

PWFB

Notes Ck'd by D SAFFELL	Survey of West Holly & Div 6	F. B. [illegible] Pg. [illegible]	
Map No. 1417 5433	JN 0303.00 Tape 0166 Std. 68° °F	1599	
Office Work E FONG	Surveyed by Mankey Jr.		
Checked R HILARIO	Notes ETM Jr. Date 4-5-61		
Date 1-24-84	Indexed E. J. GALLI		

INDEX MAP of EAST HALF DIV #6

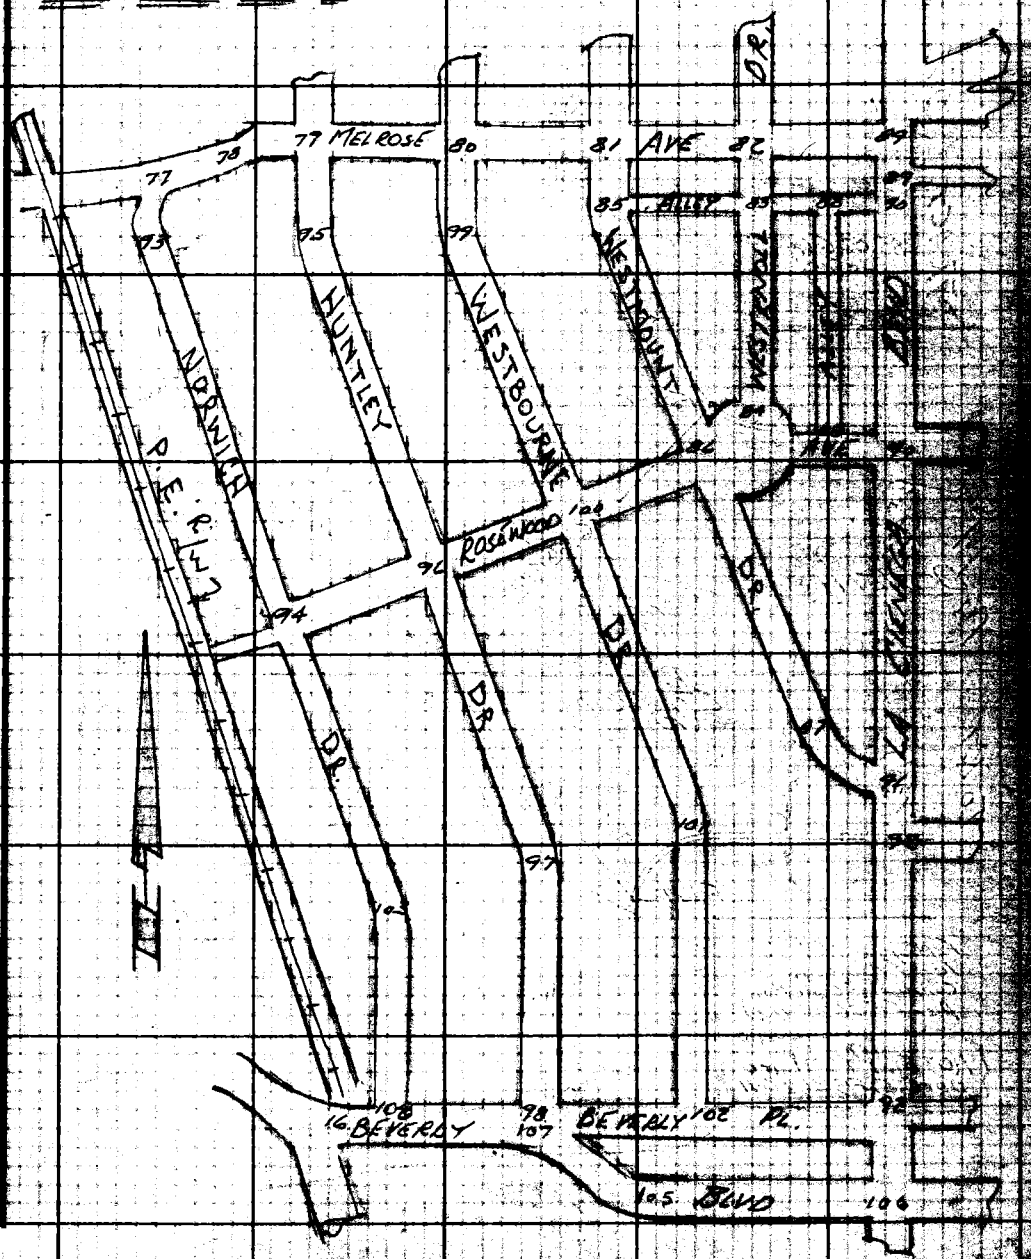

Note: Any Additions or Changes on this Sheet Must be Made or Circled in Red Ink. With Date and Name of Person Making Change.

Do not extend this line of this line.

PLEASE RETURN TO
LOS ANGELES COUNTY ENGINEER
700 LOS ANGELES COUNTY ENGINEERING BLDG.

78F3088 S&E #247 11-80

F. B. 2709 PG. 8

To BOT PG 9

PWFB 1416

193

W.S. 22, B-3

1 - 90-04-45
4 - 360-19-45
6 - 180-29-30
90-04-55

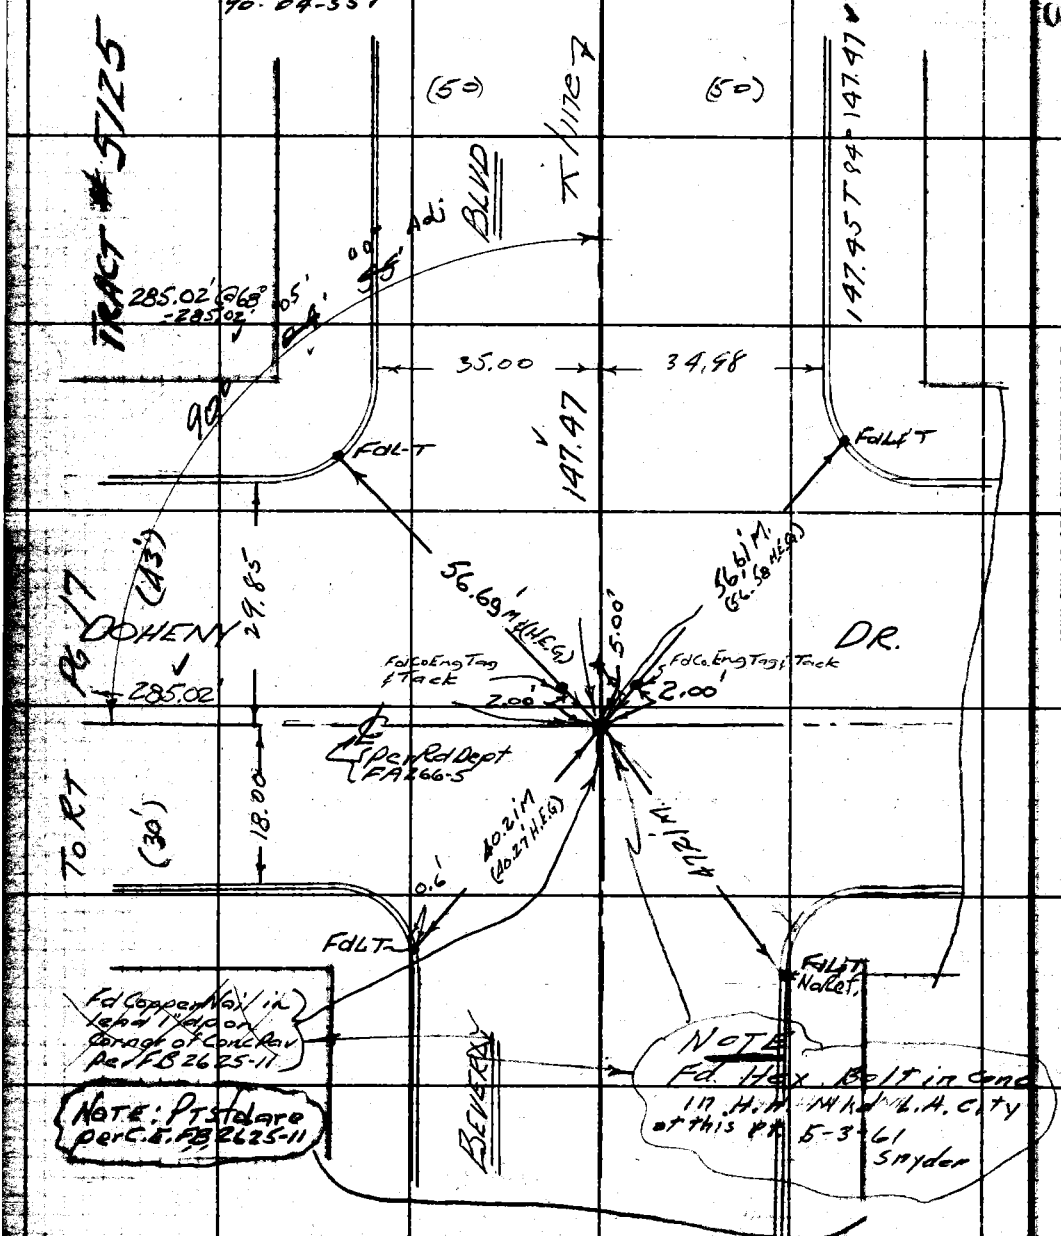

PLEASE RETURN TO
LOS ANGELES COUNTY ENGINEER
700 LOS ANGELES COUNTY ENGINEERING BLDG.

Do not extend this side of this line.

Note: Any Additions or Changes on This Sheet Must Be Made or Circled in Red Ink With Date and Name of Person Making Change.

B-3
B-3A

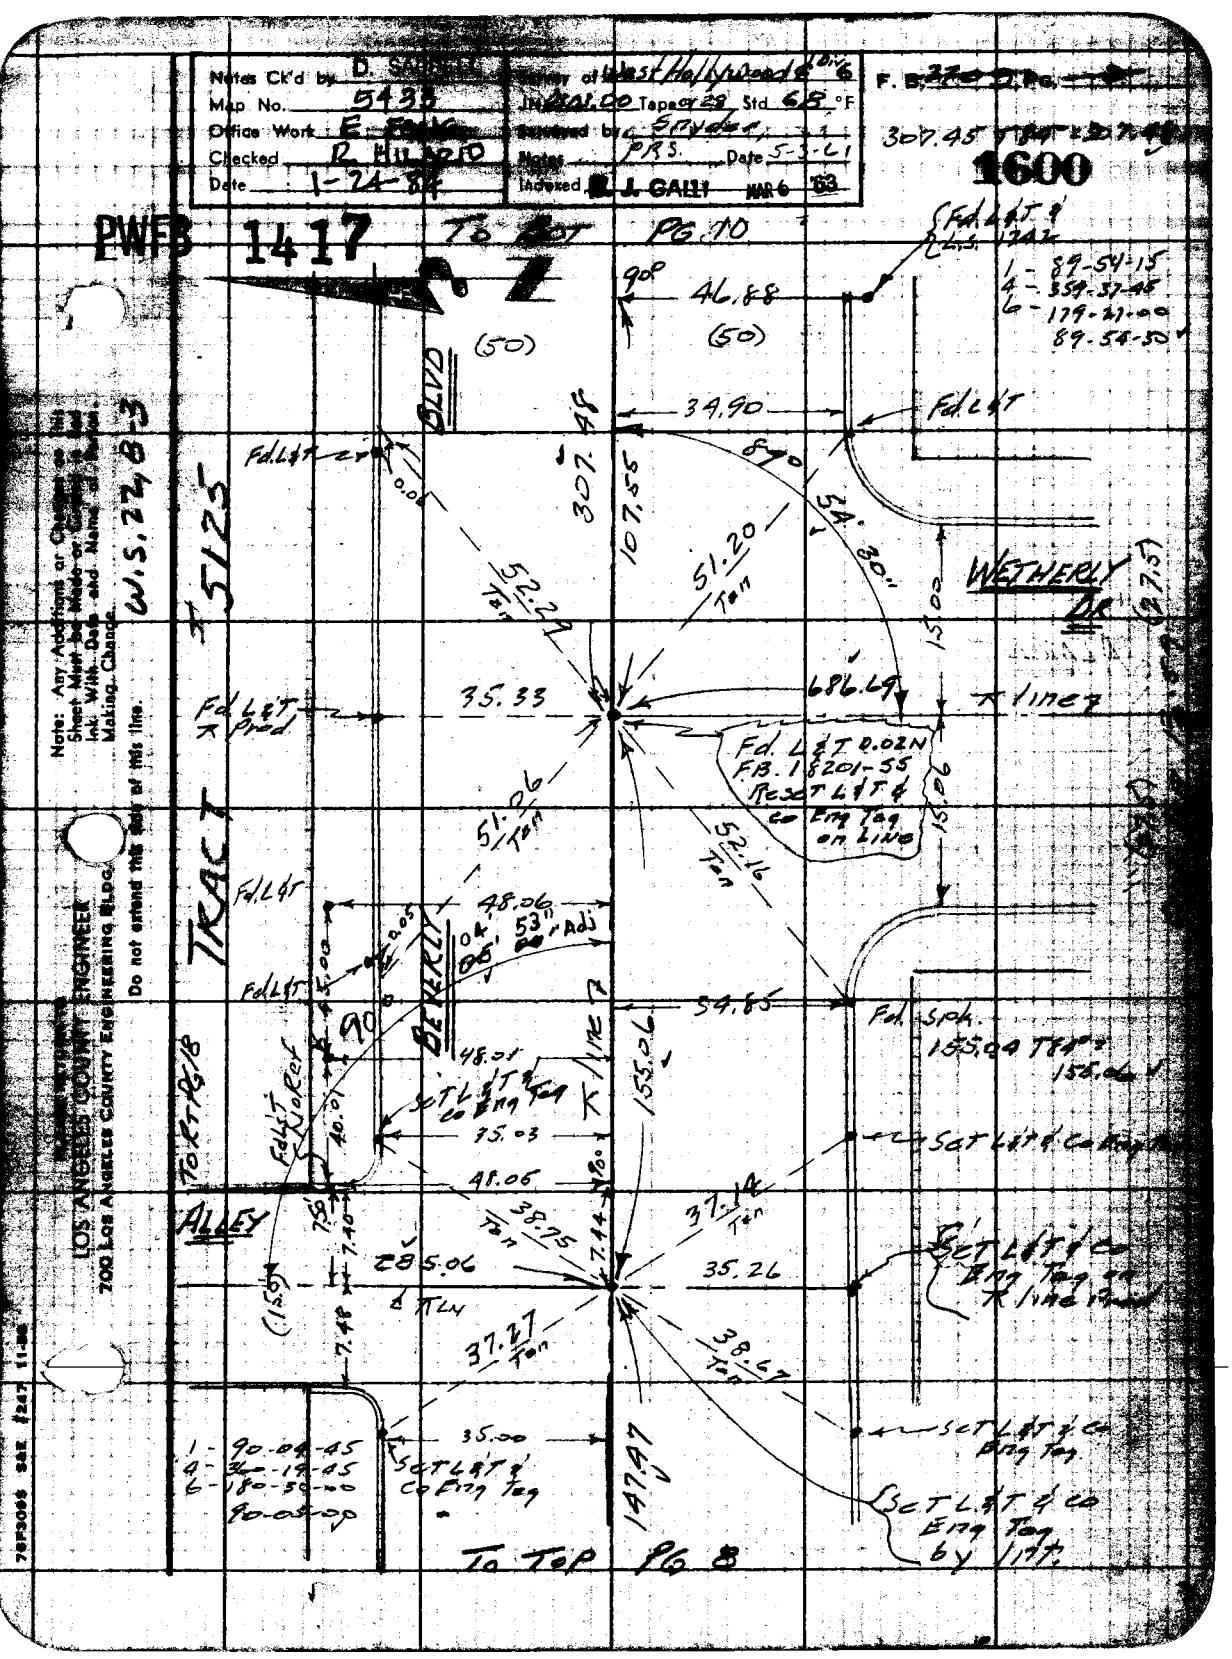

Notes Ck'd by D. SABBELL
Map No. 5433
Office Work E. FONG
Checked R. HILARIO
Date 1-24-84
Survey of West Hollywood & Div 6
JN 201.00 Tape or 28 Std 68 °F
Surveyed by Snyder
Notes PRS. Date 5-3-61
Indexed R. J. GALLI MAR 6 '63
F. B. 270 Pg.
307.45 T84 = 307.48
1600
PWFB 1417
To Bot Pg 10
Fd L&T & L.S. 1742
1 - 89-54-15
4 - 359-37-45
6 - 179-21-00
89-54-50
90°
46.88
(50)
(50)
BLVD
34.90
Fd L&T
Fd L&T
0.06
307.48
107.55
89°
54.30"
51.20 Tan
52.29 Tan
WETHERLY DR
15.00
(27.5)
TRACT #5125
35.33
686.69
Fd L&T Prod
Fd. L&T 0.02N F.B. 18201-55 Reset L&T & co Eng Tag on Line
51.06 Tan
52.16 Tan
15.06
Fd L&T
48.06
04' 53" Adj
BEVERLY
Fd L&T
54.85
Fd. Spk. 155.04 T84 = 155.06
90°
48.01
Set L&T & co Eng Tag
155.06
To Rt Pg 18
Fd L&T No Ref
40.01
35.03
Set L&T & co Eng Tag
48.06
ALLEY
38.75 Tan
37.14 Tan
7.50
7.40
7.44
285.06
35.26
Set L&T & co Eng Tag on line Prod
(15.0)
7.48
37.27 Tan
38.67 Tan
35.00
Set L&T & co Eng Tag
1 - 90-04-45
4 - 360-19-45
6 - 180-30-00
90-05-00
Set L&T & co Eng Tag
147.47
Set L&T & co Eng Tag by Int.
To Top Pg 8
Note: Any Additions or Changes on this Sheet Must be Made or Copied in Red Ink With Date and Name of Person Making Change.
Do not extend this side of this line.
W.S. 22, B-3
LOS ANGELES COUNTY ENGINEER
700 Los Angeles County Engineering Bldg.

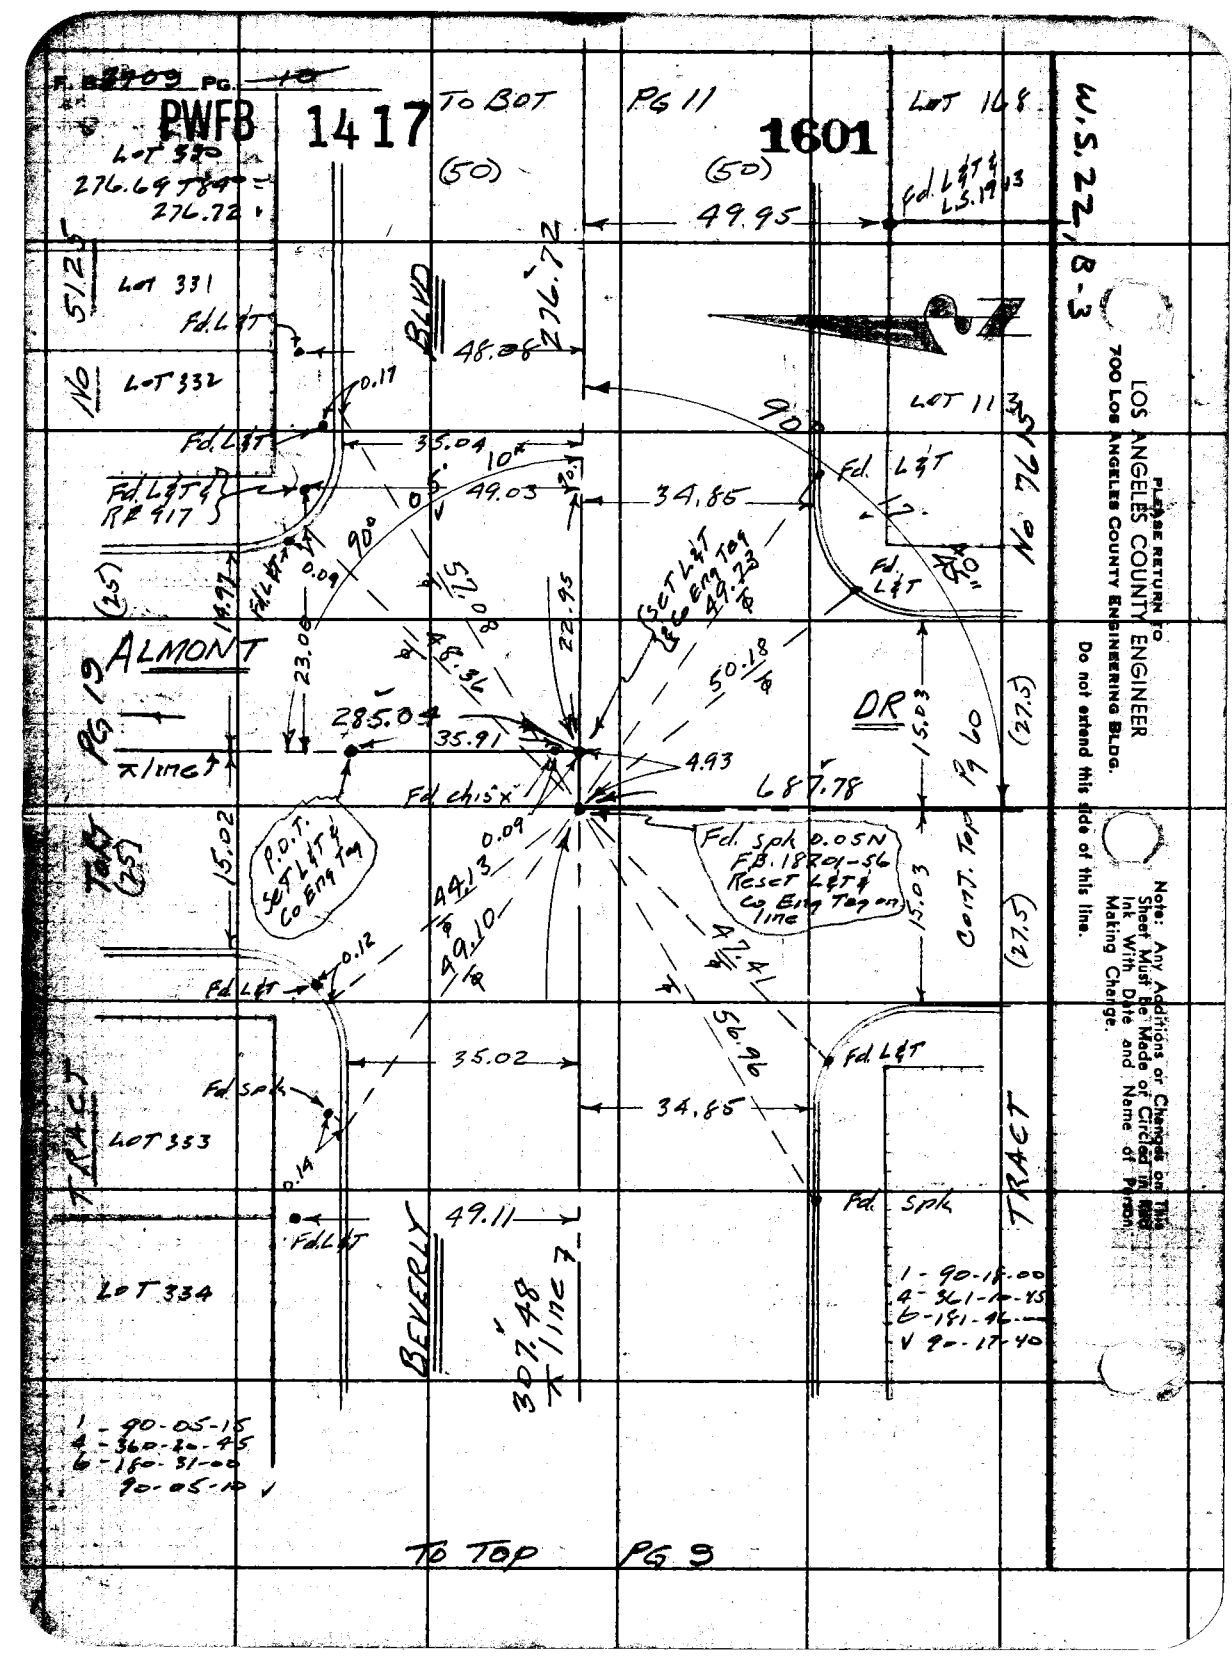

PLEASE RETURN TO
LOS ANGELES COUNTY ENGINEER
700 LOS ANGELES COUNTY ENGINEERING BLDG.

Do not extend this side of this line.

Note: Any Additions or Changes on This Sheet Must Be Made or Circled in Red Ink With Date and Name of Person Making Change.

PWFB

1117

Notes Chkd by D. SAPPELL
Map No. 5433
Office Work E. FONG
Checked R. HILARIO
Date 1-24-84

Survey of W. Hollywood & Div #6
JN 0303.00 Tape 0128 Std 68° °F
Surveyed by Snyder
Notes PRS Date 5-4-61
Indexed R. J. GALLI

F. B. 3700 Pg.

1602

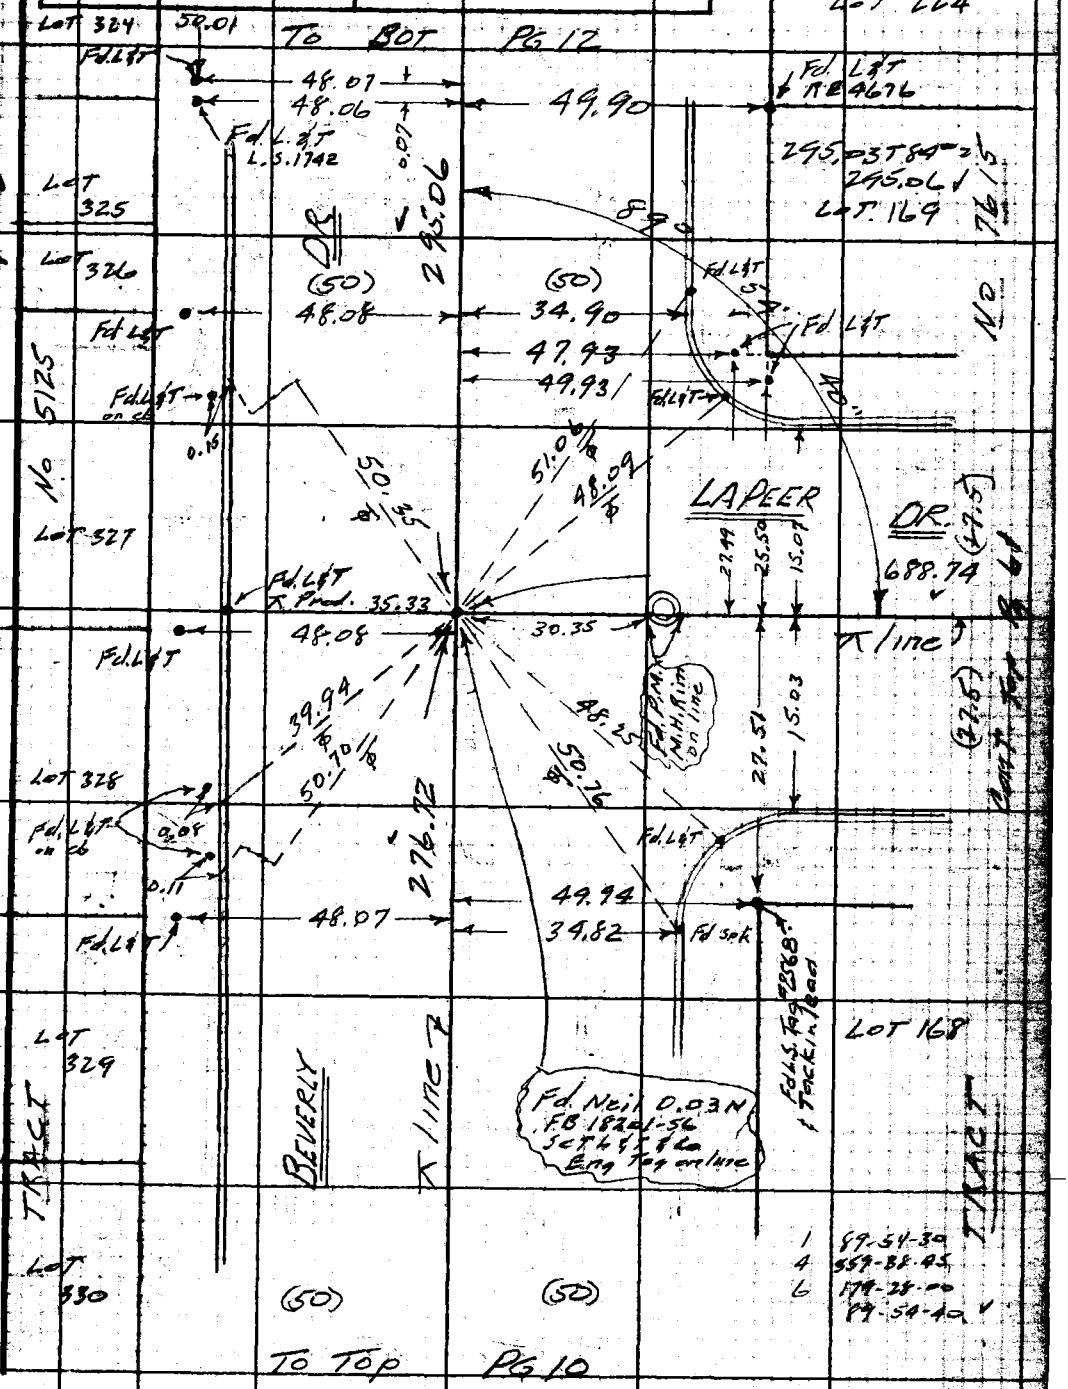

Note: Any Additions or Changes on this Sheet Must be Made or Circled in Red Ink With Date and Name of Person Making Change.

Do not extend this side of this line.

PLEASE RETURN TO
LOS ANGELES COUNTY ENGINEER
700 LOS ANGELES COUNTY ENGINEERING BLDG.

76F3098 S&E #247 11-58

PWFB 1417 1603, 1604

F. B. ~~2709~~ PG. ~~12~~

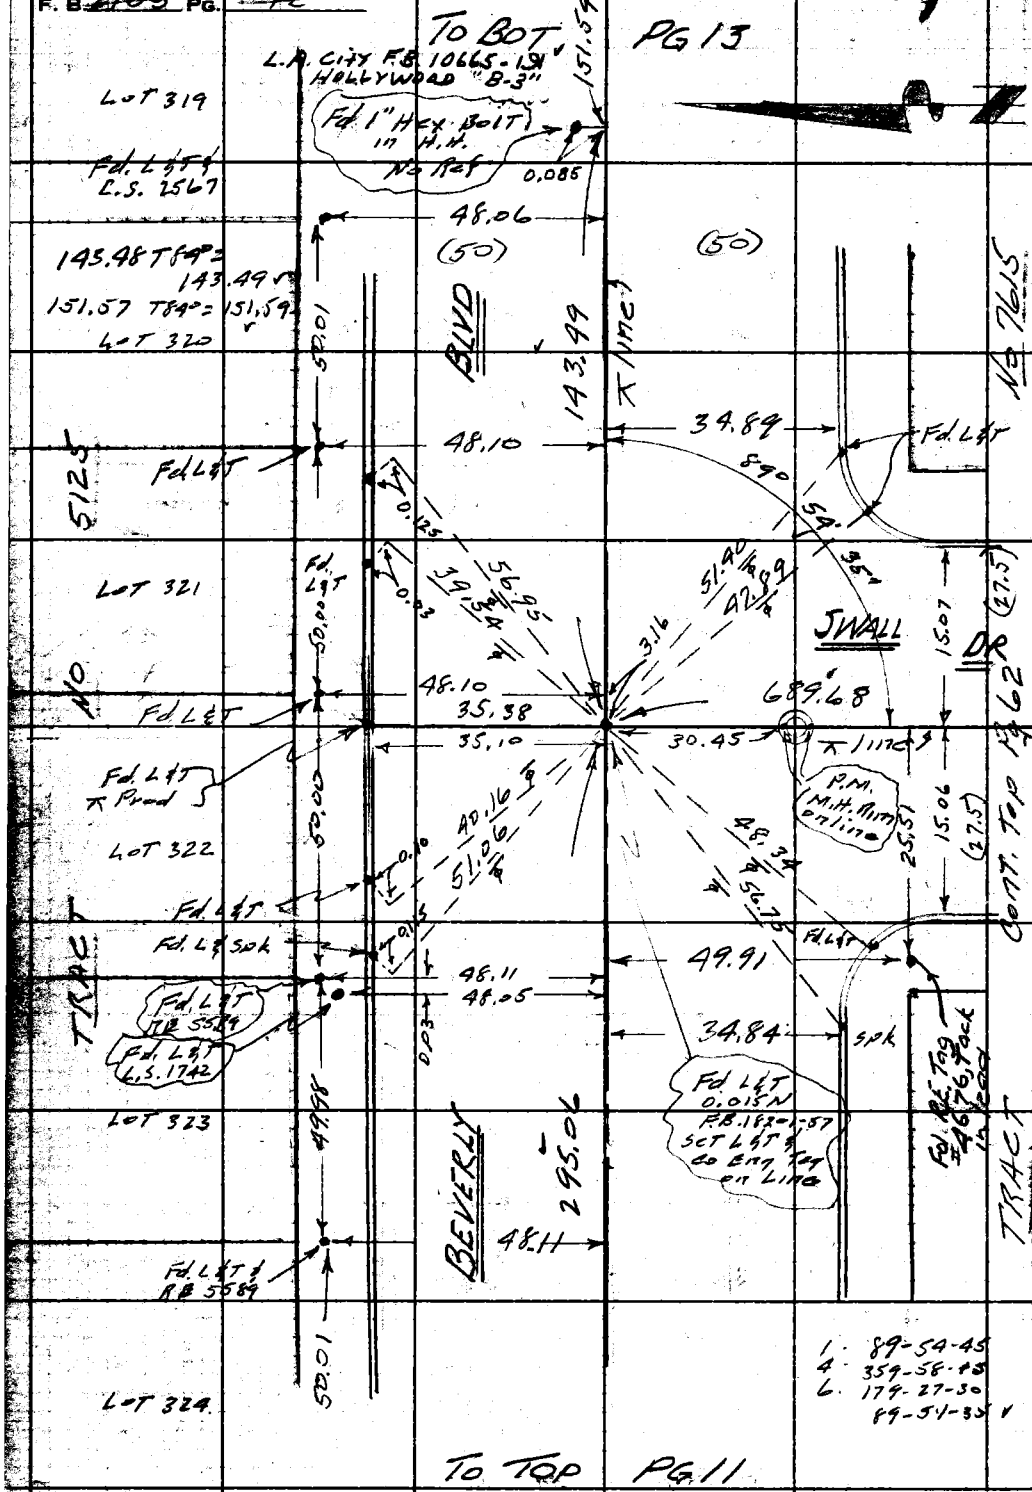

W.S. 22, B-3

PLEASE RETURN TO
LOS ANGELES COUNTY ENGINEER
700 LOS ANGELES COUNTY ENGINEERING BLDG.

Do not extend this side of this line.

Note: Any Additions or Changes on This Sheet Must be Made or Circled in Red Ink With Date and Name of Person Making Change.

PWFB 1417

1605

Notes Chk'd by D. SAPPELL	Survey of W. Hollywood & Div 6
Map No. 5433	JN 0303.00 Tape 0128 Std 68° °F
Office Work E FONG	Surveyed by Snyder
Checked R HILARIO	Notes PRS Date 5-4-61
Date 1-24-84	Indexed E. J. GALLI

F. B. [illegible] Pg. [illegible]

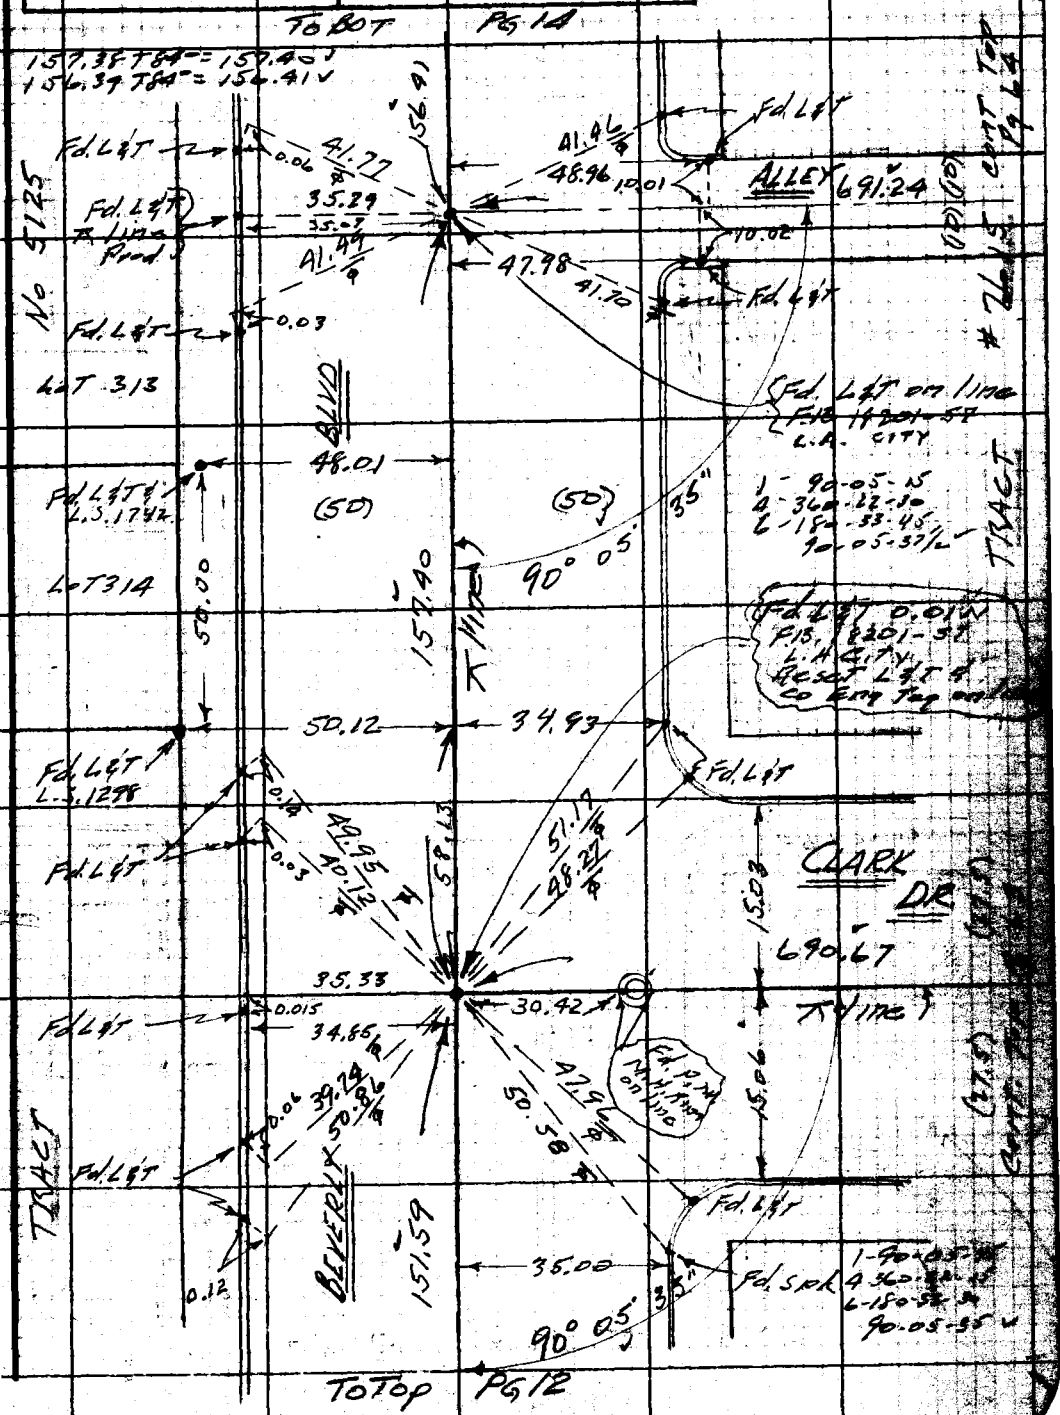

Note: Any Additions or Changes on this Sheet Must be Made or Circled in Red Ink With Date and Name of Person Making Change.

Do not extend this side of this line.

LOS ANGELES COUNTY ENGINEER
700 Los Angeles County Engineering Bldg.

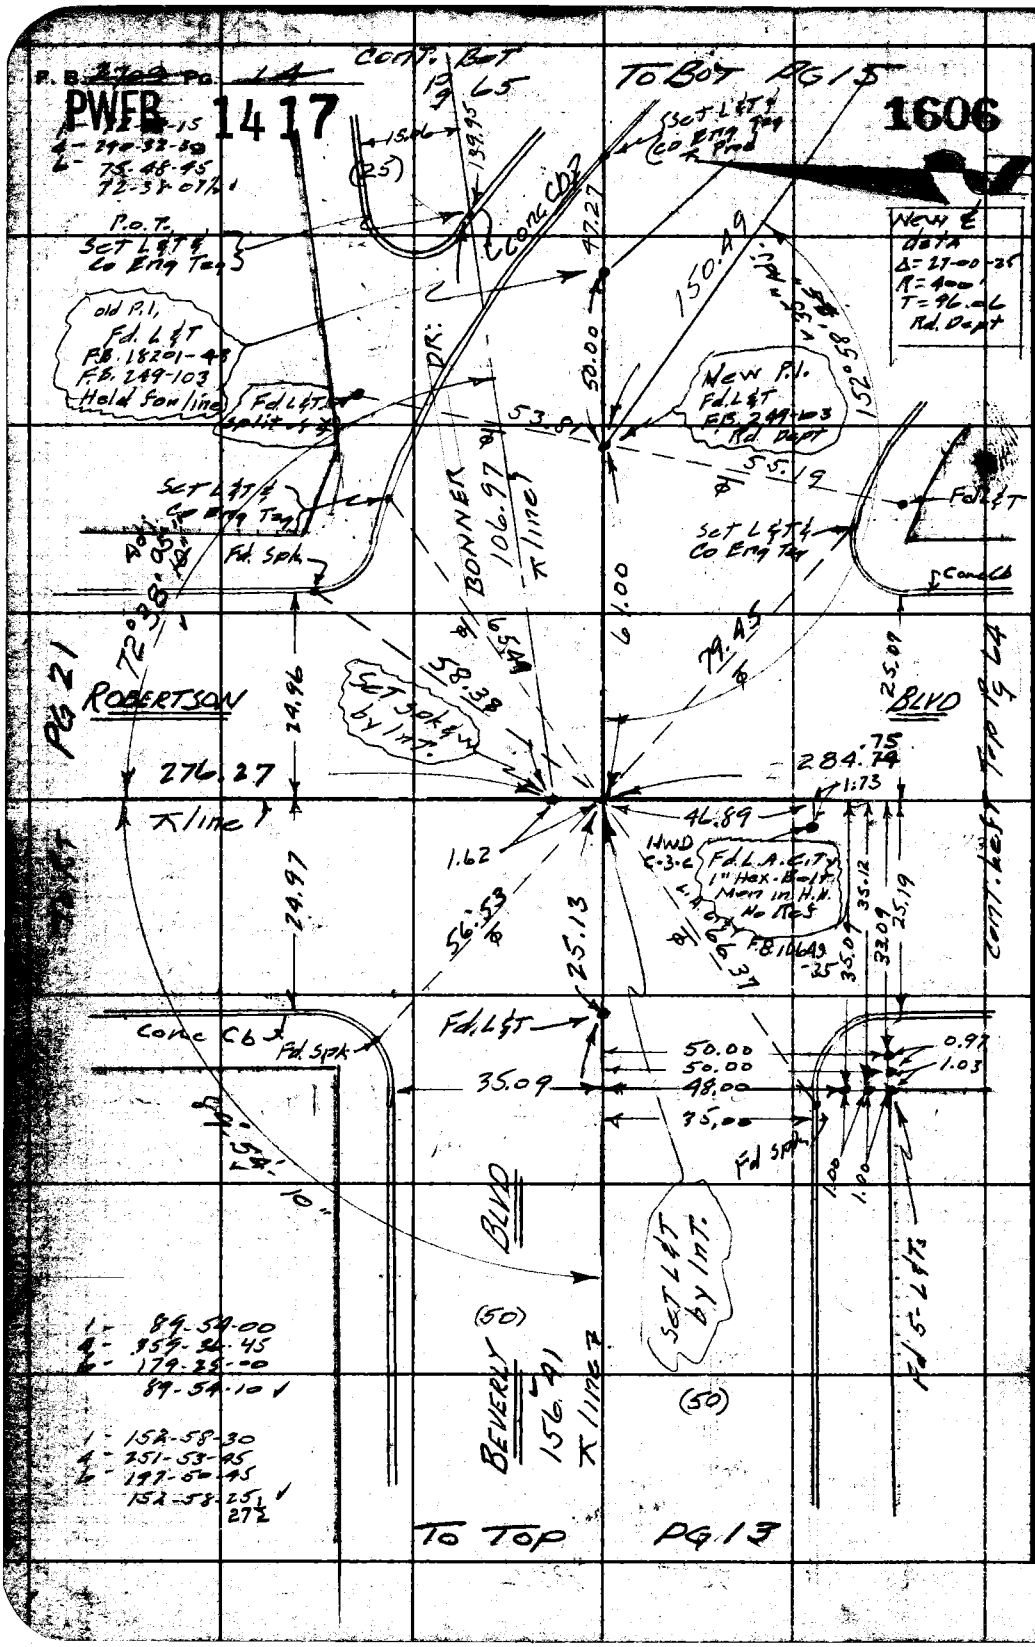

PLEASE RETURN TO
LOS ANGELES COUNTY ENGINEER
700 LOS ANGELES COUNTY ENGINEERING BLDG.

Do not extend this side of this line.

Note: Any Additions or Changes on This Sheet Must be Made or Circled in Red Ink With Date and Name of Person Making Change.

PWFB 1417 1607

Notes Ck'd by	D. SAPPELL	Survey of	℄ W. Hollywood Area
Map No.	5433	JN	C303.39 Tape 0128 Std LB °F
Office Work	E FONG	Surveyed by	Snyder
Checked	R HILARIO	Notes	1985 Date 5-10-61
Date	1-24-84	Indexed	C. J. GALLI

F. B. 2105 Pg. 15

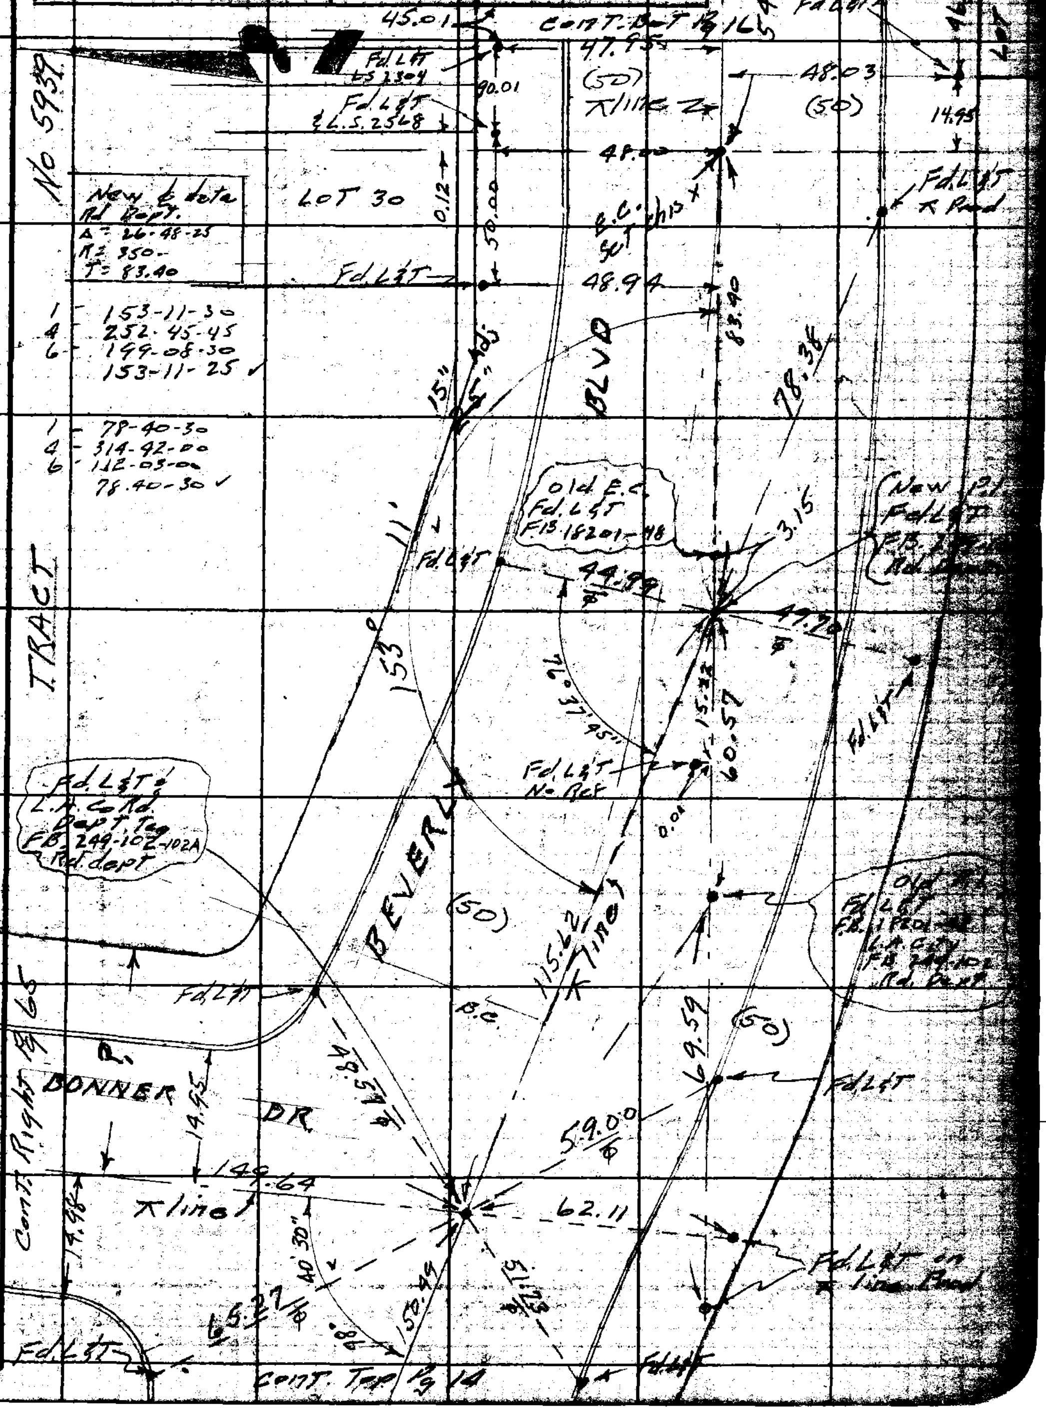

Note: Any Additions or Changes on This Sheet Must be Made on Circled in Red Ink With Date and Name of Person Making Change.

Do not extend notes this side of this line.

LOS ANGELES COUNTY ENGINEER
100 LOS ANGELES COUNTY ENGINEERING BLDG.

7-53

PWFB 1417

1608

F.B. 2909 Pg. 16

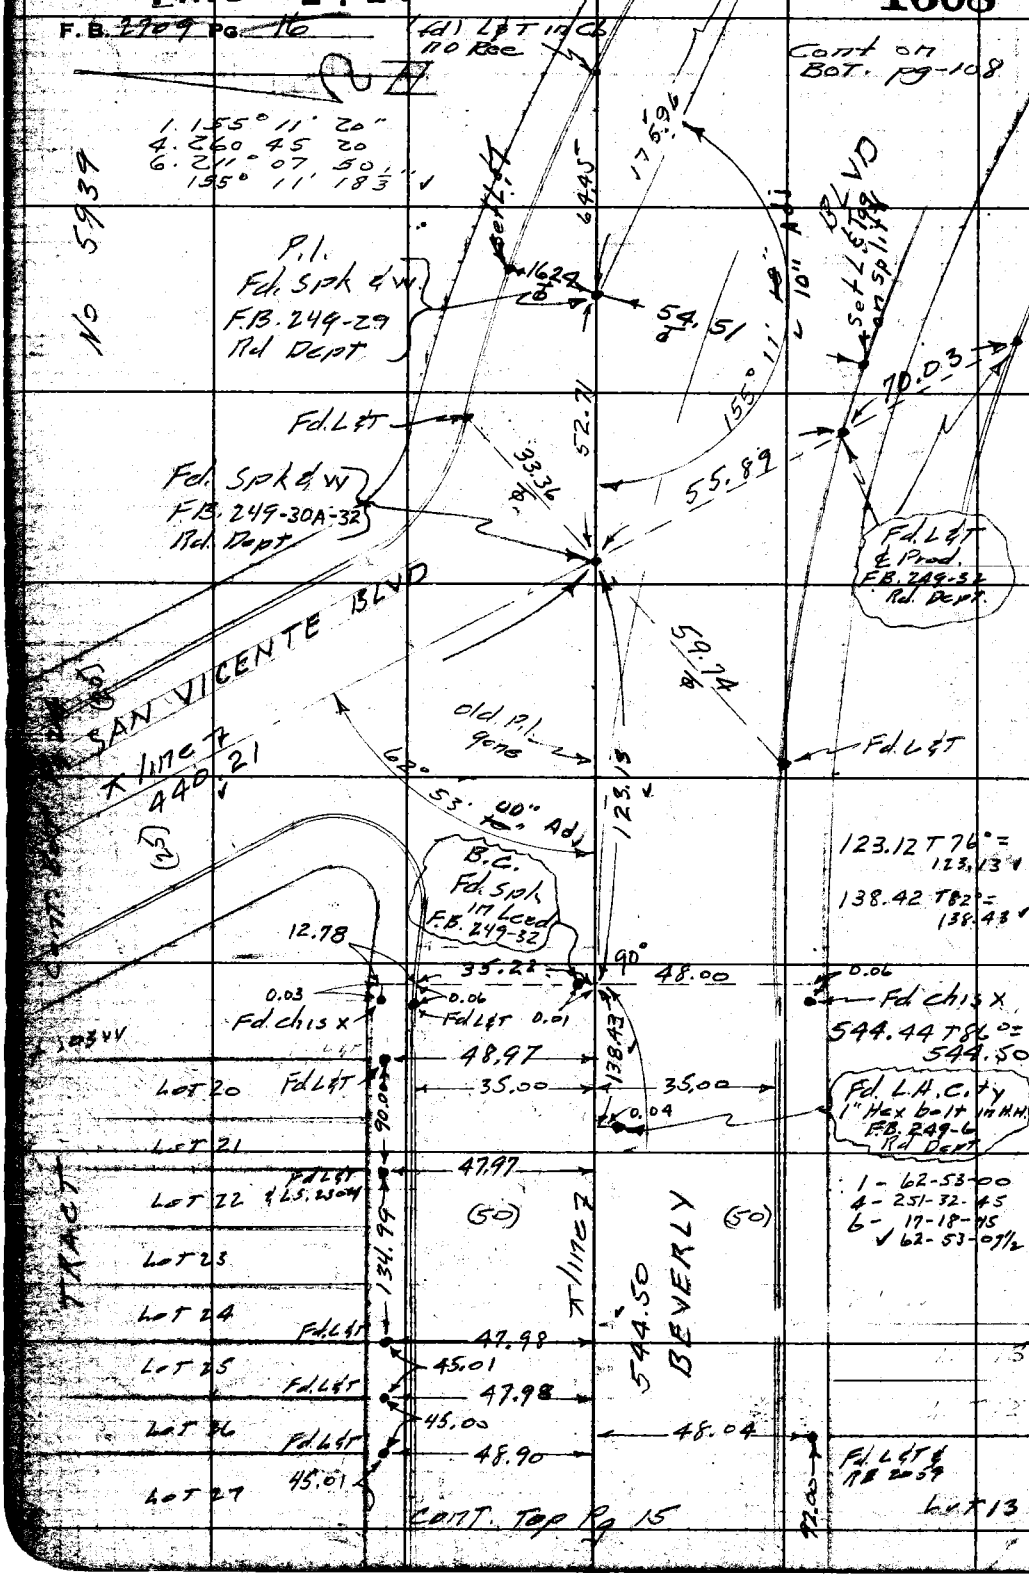

W.S. 22, B-3

RETURN TO
LOS ANGELES COUNTY ENGINEER
100 LOS ANGELES COUNTY ENGINEERING BLDG.

Do not extend notes this side of this line.

Note: Any Additions or Changes on This Sheet Must be Made or Circled in Red Ink With Date and Name of Person Making Change.

PWFB

Notes Ck'd by D. SARRELL	Survey of W. Hollywood & Div 6
Map No. 1416 5433	JN0203.00 Tape 0166 Std 68° °F
Office Work E FONG	Surveyed by Mankey Jr
Checked R HILARIO	Notes ETM Jr Date
Date 1-24-84	Indexed E. J. GALLI

F. B. 2709 Pg. 47

194

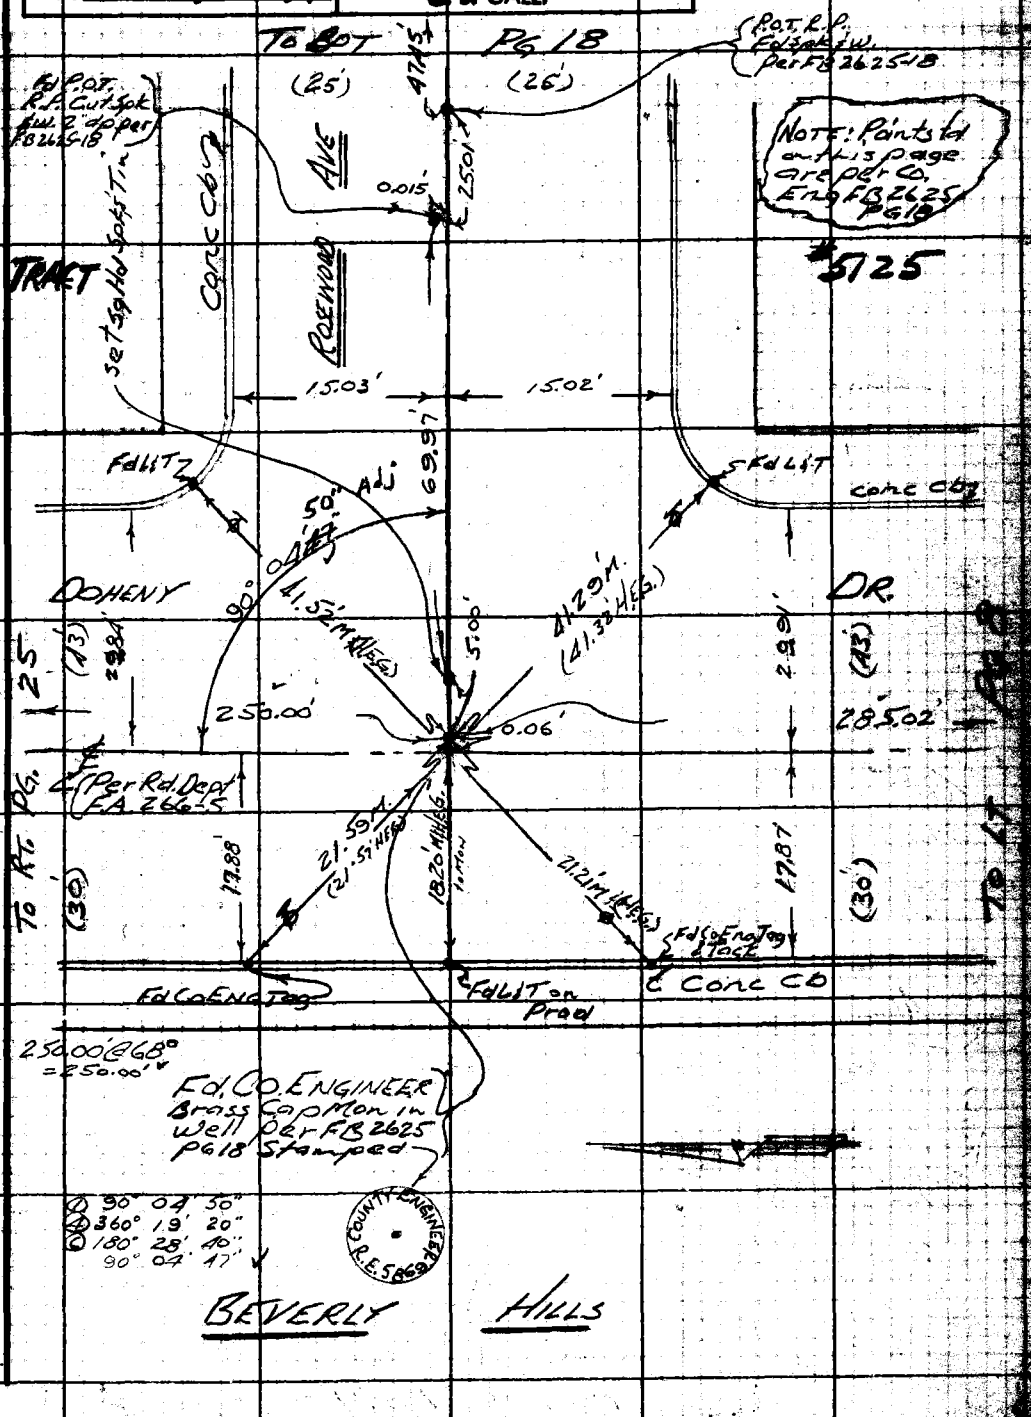

Note: Any Additions or Changes on this Sheet Must be Made or Circled in Red Ink With Date and Name of Person Making Change.

W.S. 22, B-3

PLEASE RETURN TO
LOS ANGELES COUNTY ENGINEER
700 Los Angeles County Engineering Bldg.
Do not extend this side of this line.

78F3098 S&E #247 11-68

F. B. ~~1709~~ PG. ~~18~~

PWFB 1416

To BOT PG 19

195

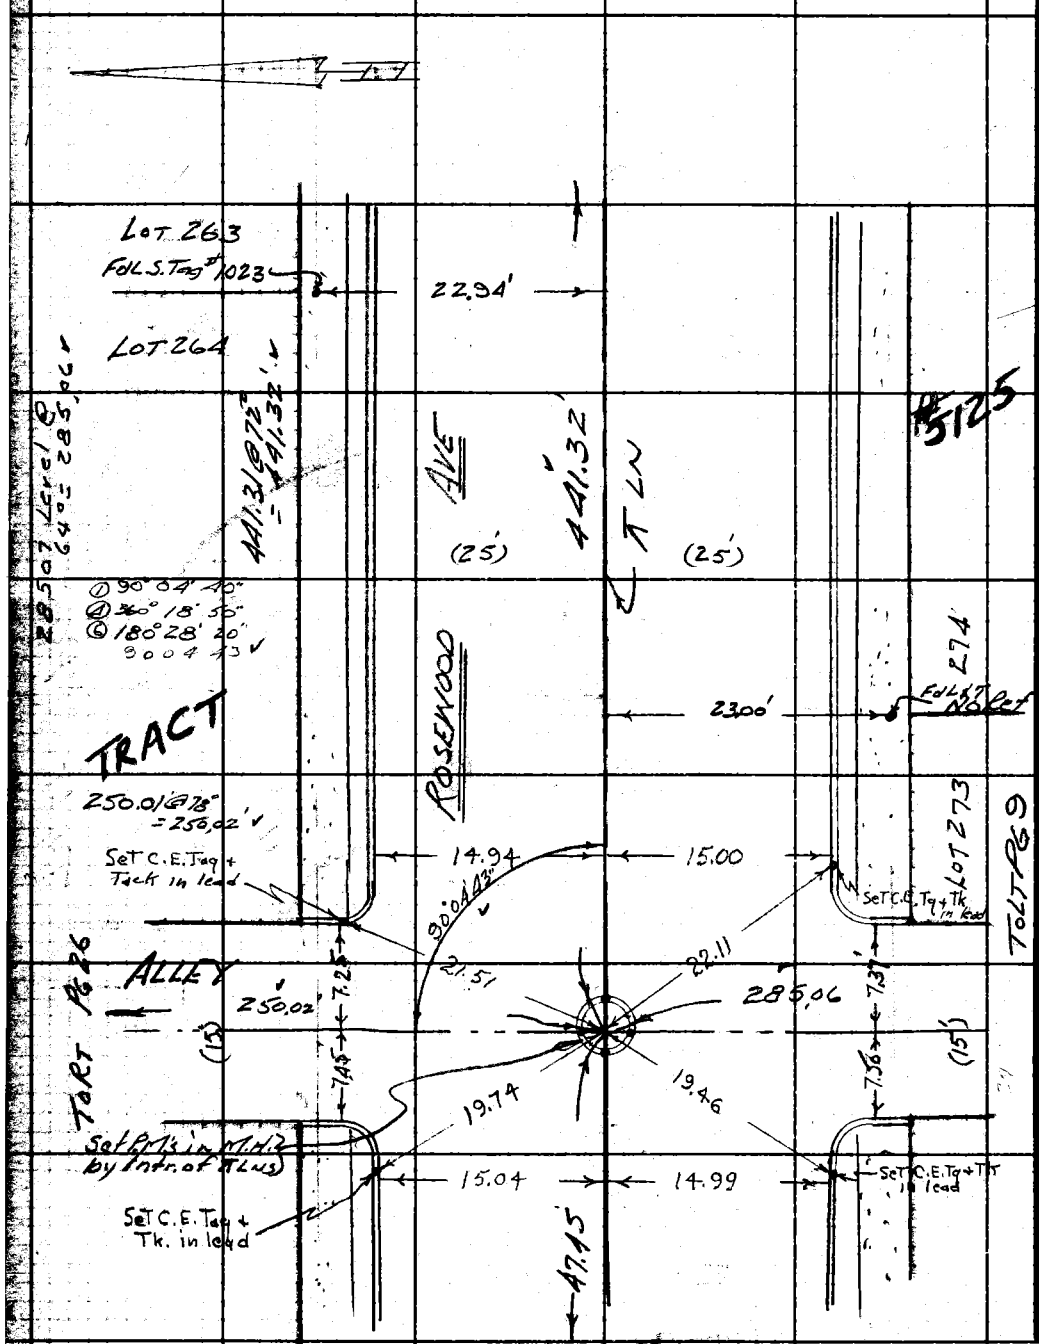

To Top PG 17

PLEASE RETURN TO
LOS ANGELES COUNTY ENGINEER
700 LOS ANGELES COUNTY ENGINEERING BLDG.

Do not extend this side of this line.

Note: Any Additions or Changes on This Sheet Must Be Made or Circled in Red Ink With Date and Name of Person Making Change.

PWFB

Notes Ck'd by D. SAPPELL	Survey of W. Hollywood & Div 6	F. B. 2709 Pg. 18	
Map No. 5433	JN 030303 Tape 0166 Std 68° °F	1609	
Office Work E FONG	Surveyed by Mankey Jr		
Checked R HILARIO	Notes ETM Jr. Date		
Date 1-24-84	Indexed		

14-17

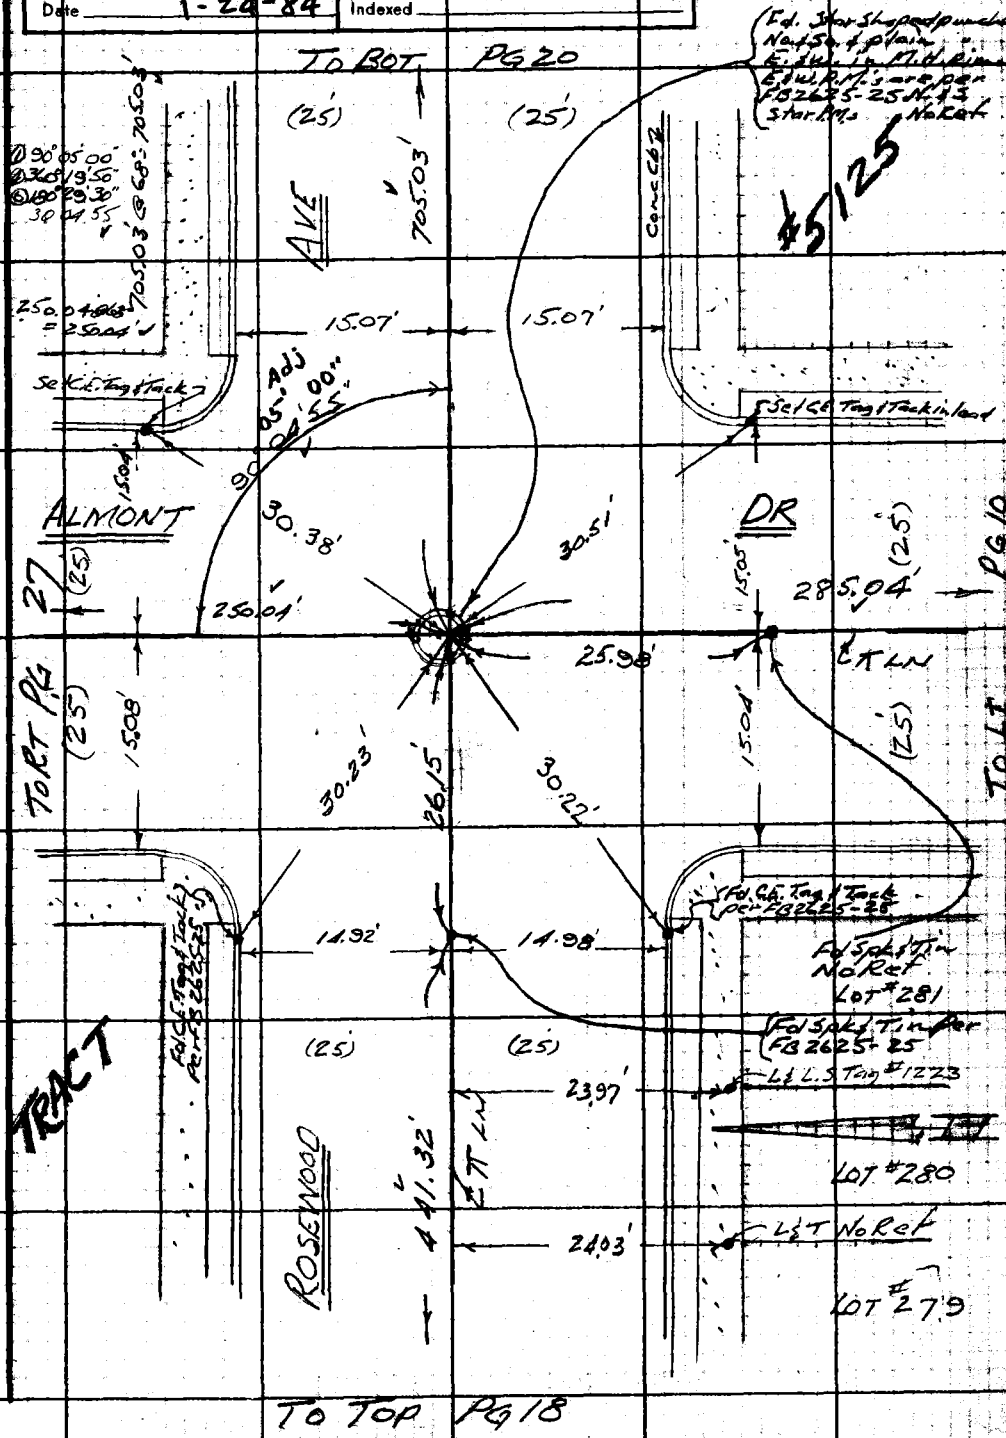

W.S. 22, 8-3

Note: Any Additions or Changes on this Sheet Must be Made or Circled in Red Ink With Date and Name of Person Making Change.

Do not extend this side of this line.

PLEASE RETURN TO
LOS ANGELES COUNTY ENGINEER
700 LOS ANGELES COUNTY ENGINEERING BLDG.

76F309S S&E #247 11-85

F. B. ~~1709~~ PG. 20

PWFB 1417

1610 , 1611

To Bot Pg. 21

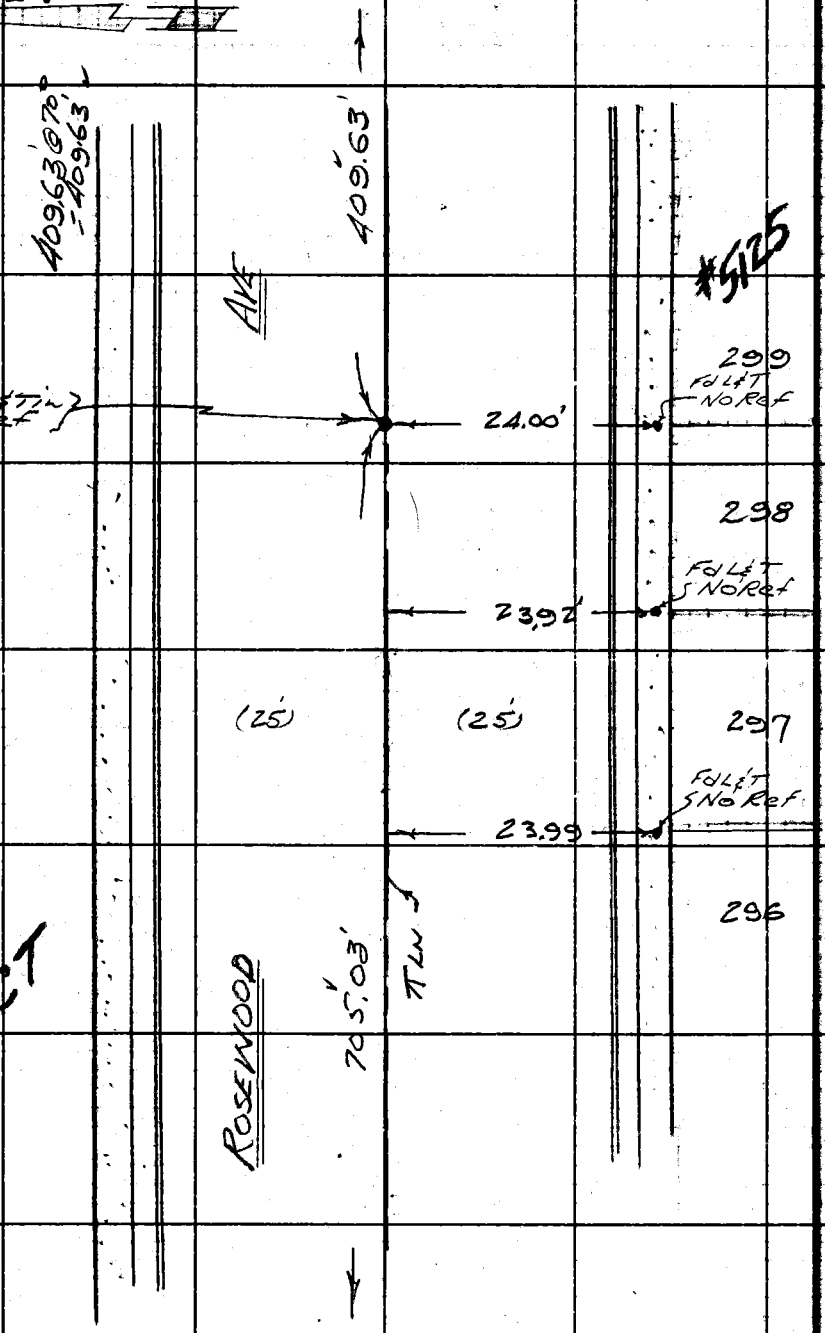

To Top Pg. 19

LOS ANGELES COUNTY ENGINEER
700 LOS ANGELES COUNTY ENGINEERING BLDG.

PLEASE RETURN TO

Do not extend this side of this line.

Note: Any Additions or Changes on This Sheet Must be Made or Circled in Red Ink With Date and Name of Person Making Change.

PWFB

Notes Ck'd by D. SARPELL		Survey of W. Hollywood & Div #6	F. B. [illegible]
1417	5433	JN 0303.00 Tape 0166 Std 68 °F	1612
Office Work E FONG		Surveyed by Mankay Jr.	
Checked R HILARIO		Notes ETM Jr. Date	
Date 1-24-84		Indexed C. J. GALLI	

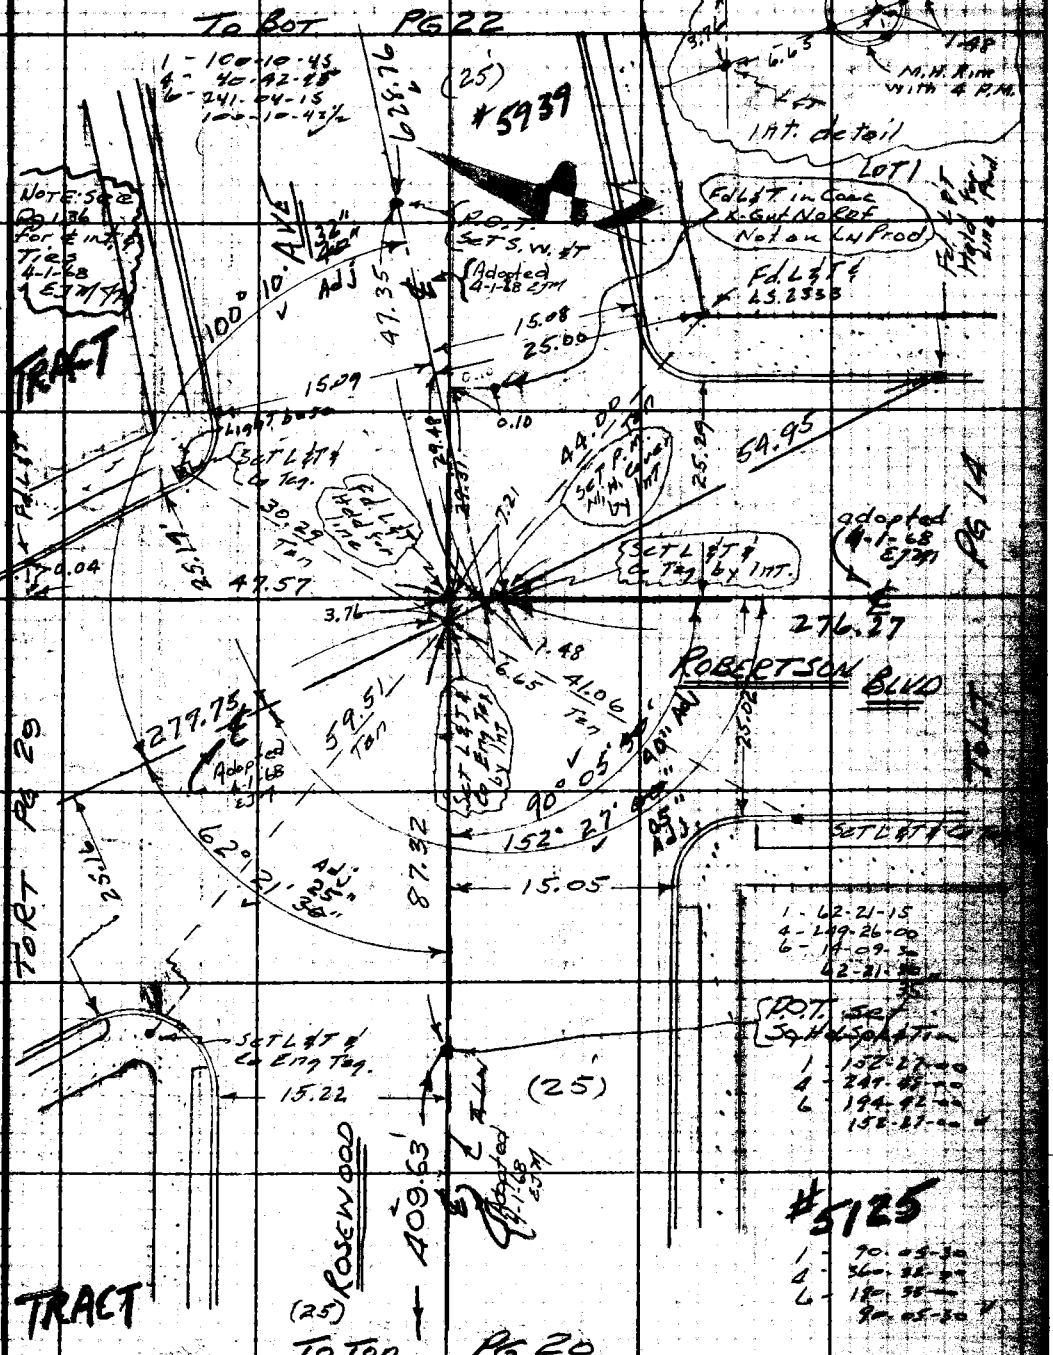

Note: Any Additions or Changes on this Sheet Must be Made or Circled in Red Ink With Date and Name of Person Making Change.

Do not extend this side of this line.

PLEASE RETURN TO
LOS ANGELES COUNTY ENGINEER
700 LOS ANGELES COUNTY ENGINEERING BLDG.

76F3098 S&E #247 11-68

F. B. ~~2709~~ PG. ~~22~~

PWFB 1417

1613

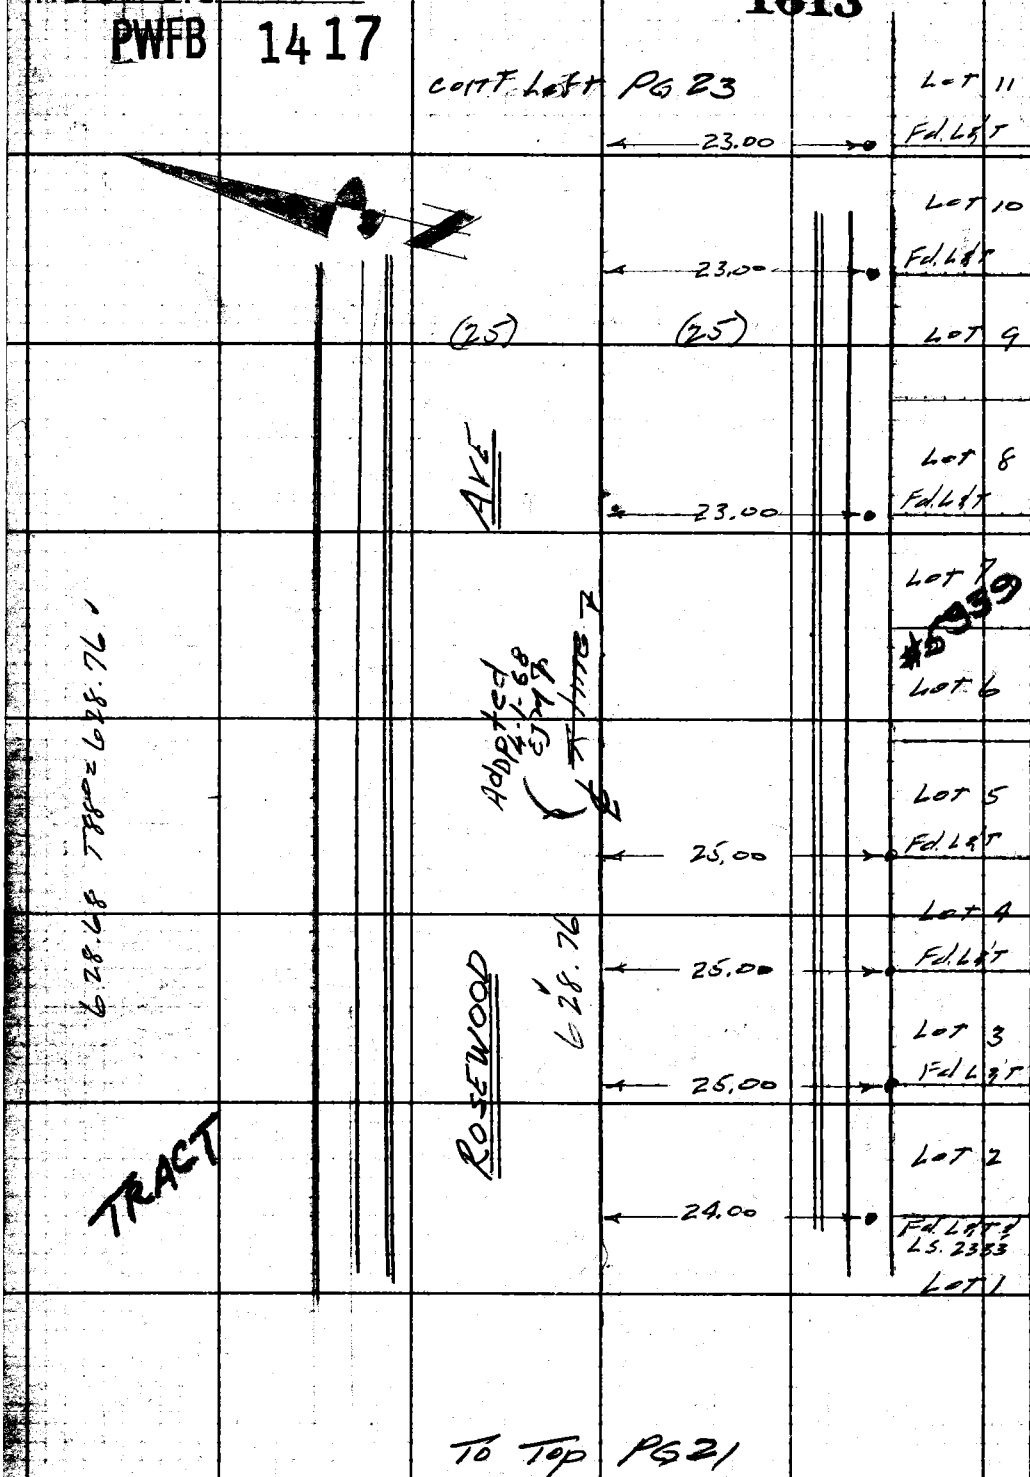

PLEASE RETURN TO
LOS ANGELES COUNTY ENGINEER
700 LOS ANGELES COUNTY ENGINEERING BLDG.

Do not extend this side of this line.

Note: Any Additions or Changes on This Sheet Must Be Made or Circled in Red Ink With Date and Name of Person Making Change.

TO TOP PG 21

PWFB 1417

1614

Notes Ck'd by D. SAPPELL	Survey of W. Hollywood
Map No. 5433	JN 0303.09 Tape 0128 Std LB °F
Office Work E FONG	Surveyed by Snyder
Checked R. HILARIO	Notes PRS Date 5-11-61
Date 1-24-34	Indexed C. J. GALLI

F. B. 2709 Pg. 25

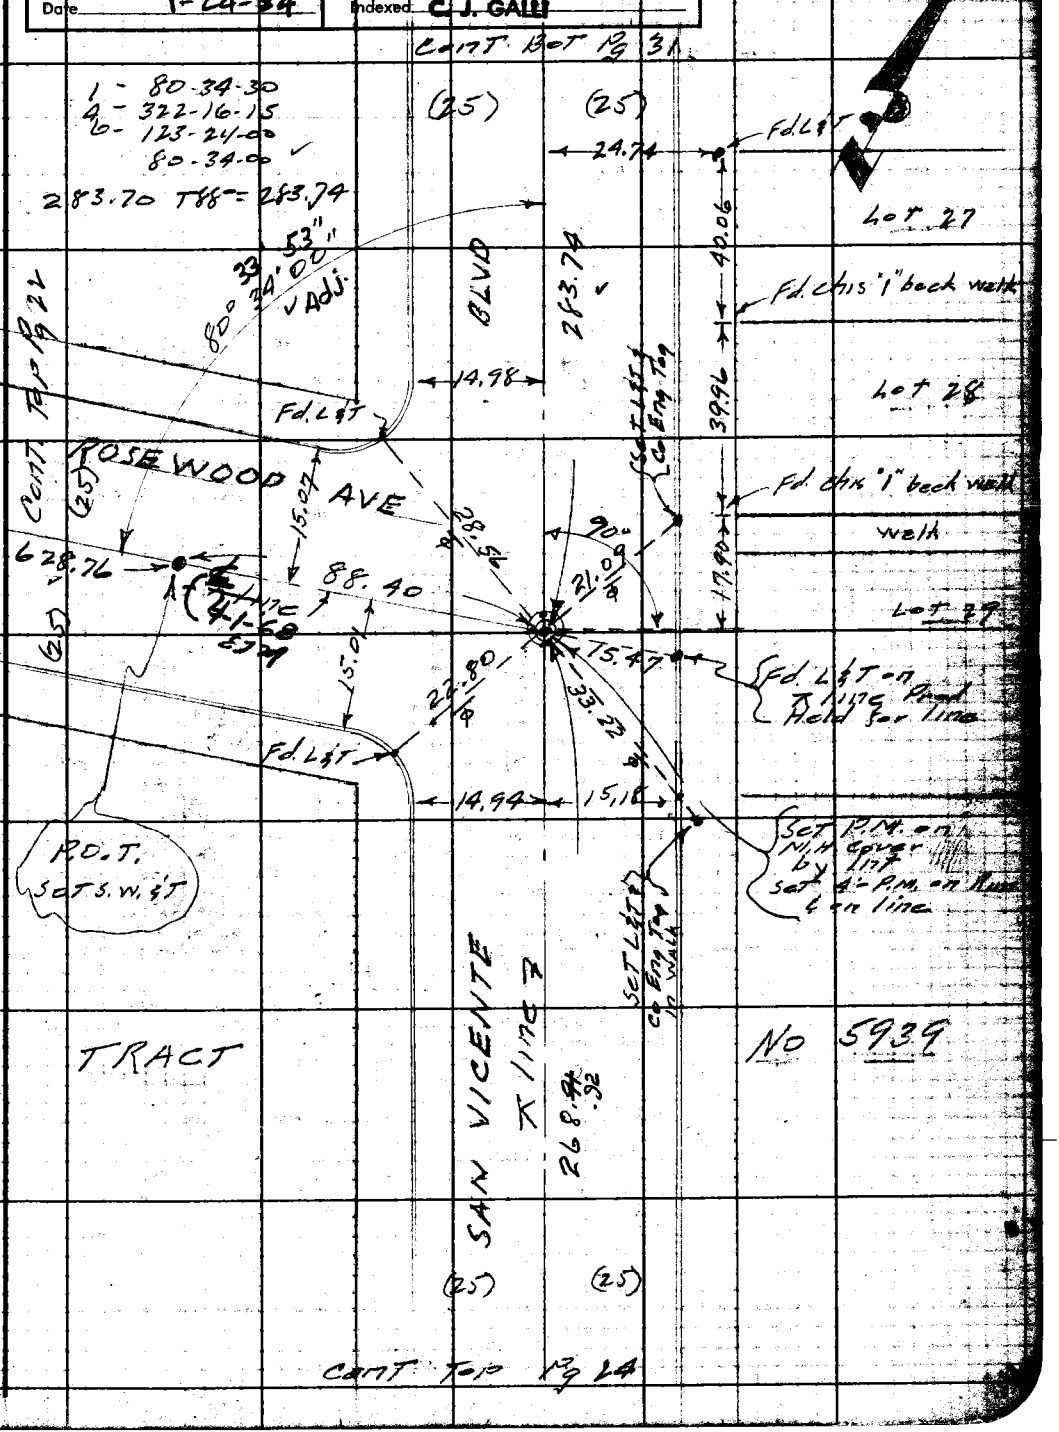

Notes: Any Additions or Changes on This Sheet Must be Made or Circled in Red Ink With Date and Name of Person Making Change:

Do not extend notes this side of this line.

RETURN TO
LOS ANGELES COUNTY ENGINEER
900 LOS ANGELES COUNTY ENGINEERING BLDG.

763036 CE #247—7-58

PWFB 1417 [redacted] 1615

F. B. ~~2209~~ PG. ~~24~~

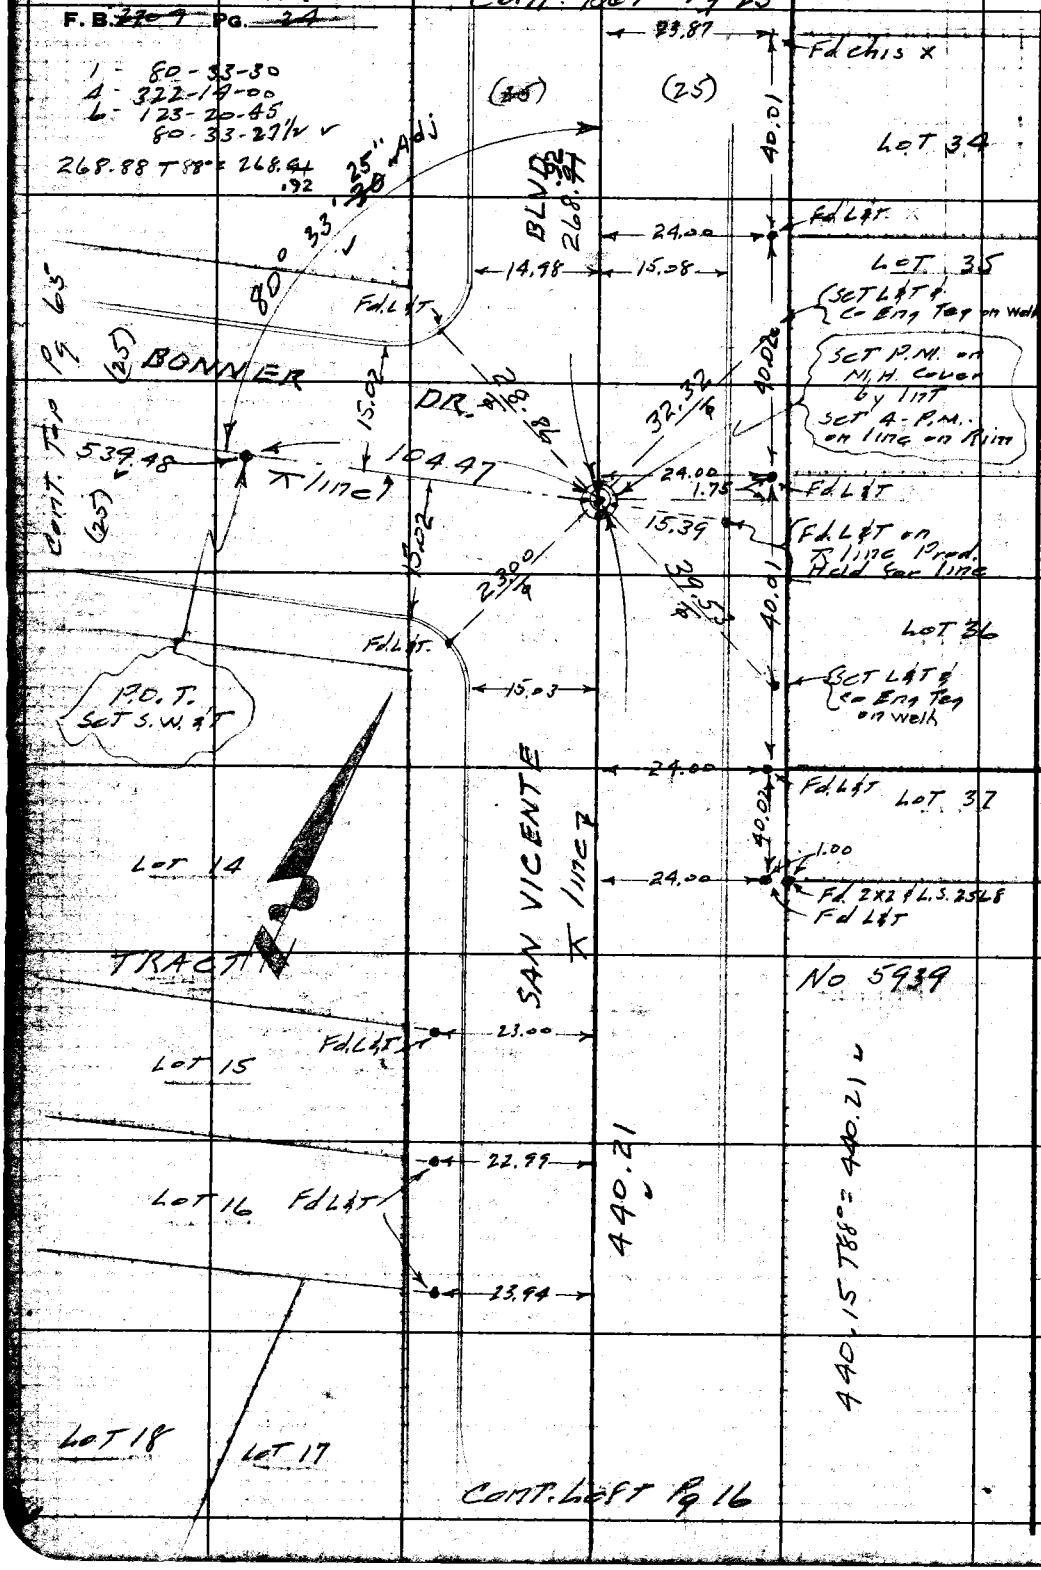

RETURN TO
LOS ANGELES COUNTY ENGINEER
00 LOS ANGELES COUNTY ENGINEERING BLDG.

Do not extend notes this side of this line.

Note: Any Additions or Changes on This Sheet Must be Made or Circled in Red Ink With Date and Name of Person Making Change.

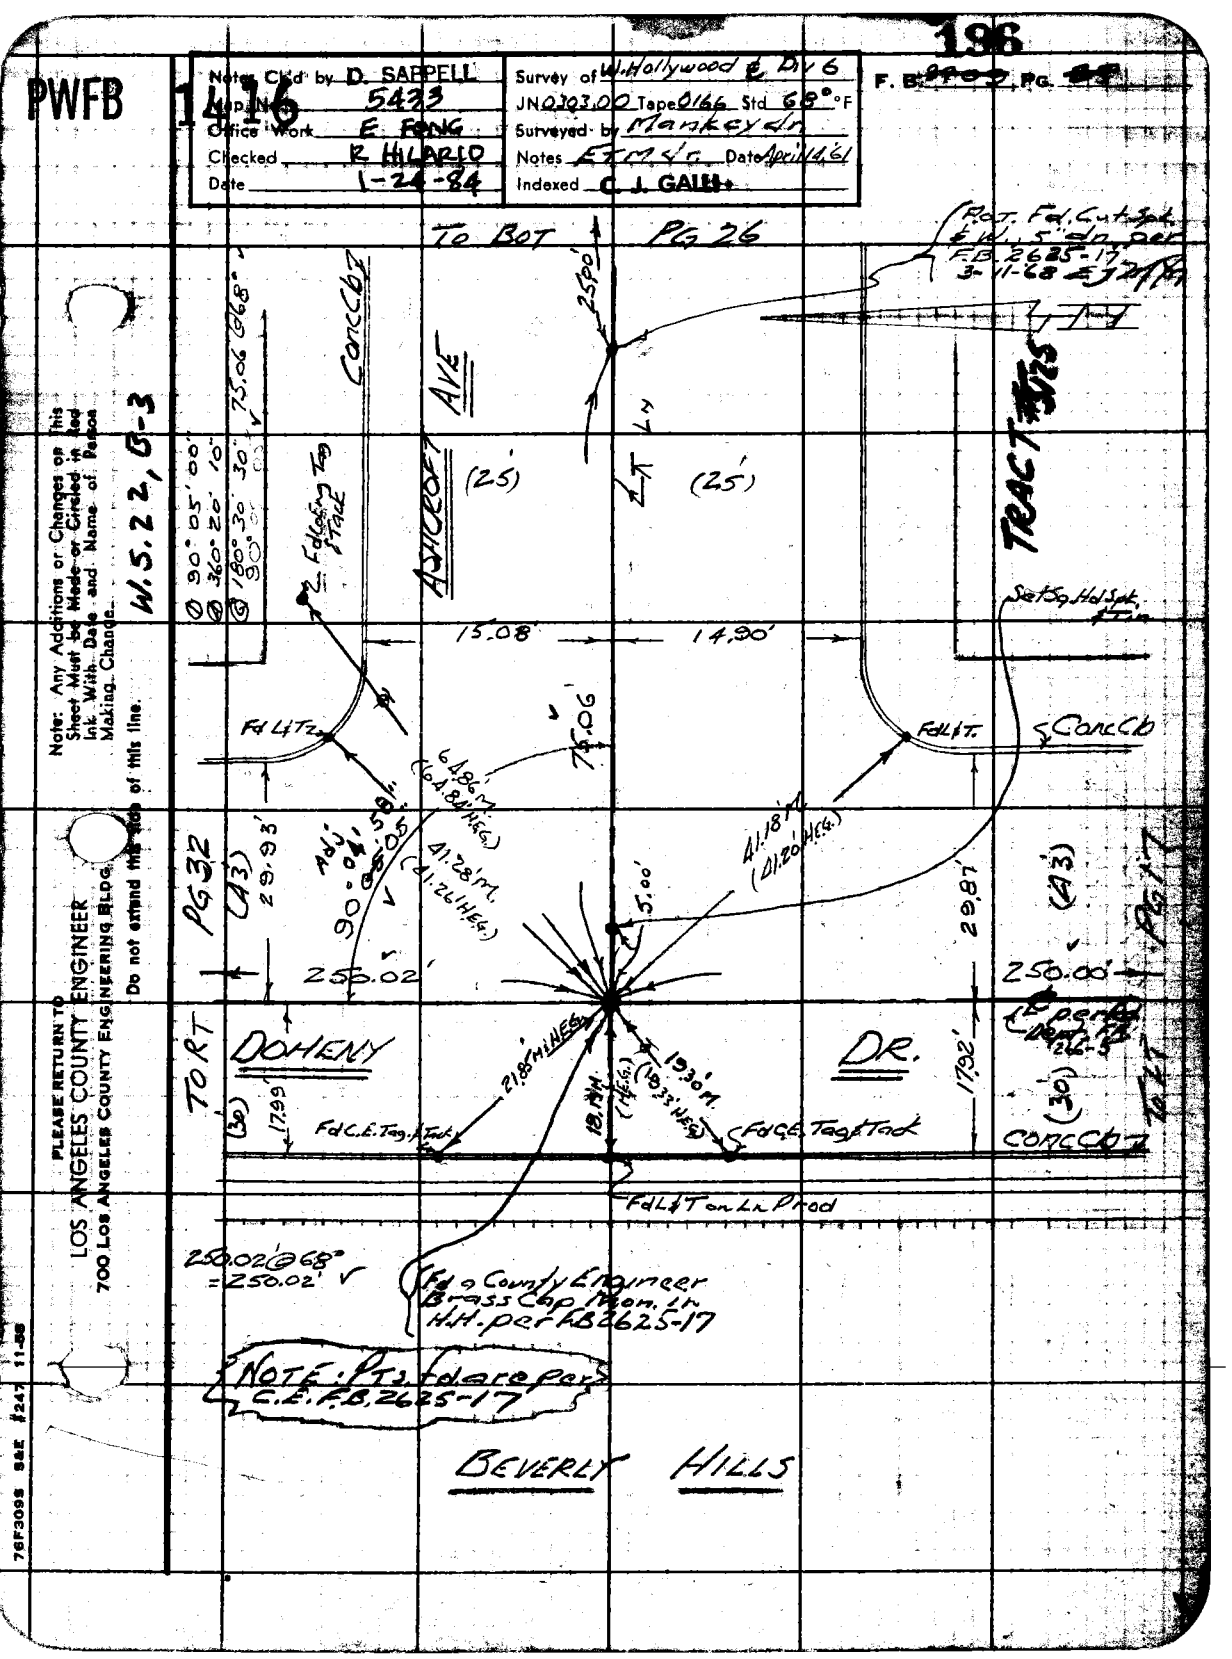

PWFB
1416
196
Notes Ch'd by D. SAPPELL
Map No. 5433
Office Work E. FONG
Checked R. HILARIO
Date 1-24-84
Survey of W. Hollywood & Div 6
JN 0303.00 Tape 0166 Std 68° °F
Surveyed by Mankey dr.
Notes ETM dr. Date April 14, 61
Indexed C. J. GALLI
F. B. PG.
TO BOT PG 26
ASHCROFT AVE
TRACT
Conc Cb
Fd L&T
Fd L&T.
Conc Cb
Set Sq Hd Spk. & Tin
15.08'
14.90'
75.06
64.86' M. (64.84' HEG.)
41.28' M. (41.26' HEG.)
41.18' M. (41.20' HEG.)
29.93'
29.87'
250.02'
250.00'
PG 32
PG 17
TO RT
TO LT
DOHENY
DR.
Fd C.E. Tag & Tack
Fd C.E. Tag & Tack
Fd L&T on Ln Prod
250.02' @ 68° = 250.02'
Fd a County Engineer Brass Cap Mon. Ln. H.H. per FB 2625-17
NOTE: Pts. fd are per C.E. F.B. 2625-17
BEVERLY HILLS
W.S. 22, B-3
Note: Any Additions or Changes on This Sheet Must be Made or Circled in Red Ink With Date and Name of Person Making Change.
Do not extend this side of this line.
PLEASE RETURN TO
LOS ANGELES COUNTY ENGINEER
700 LOS ANGELES COUNTY ENGINEERING BLDG.
76F309S S&E #247 11-58

F. B. 2109 Pg. 26

PWFB 1416

To Bot Pg 27

197

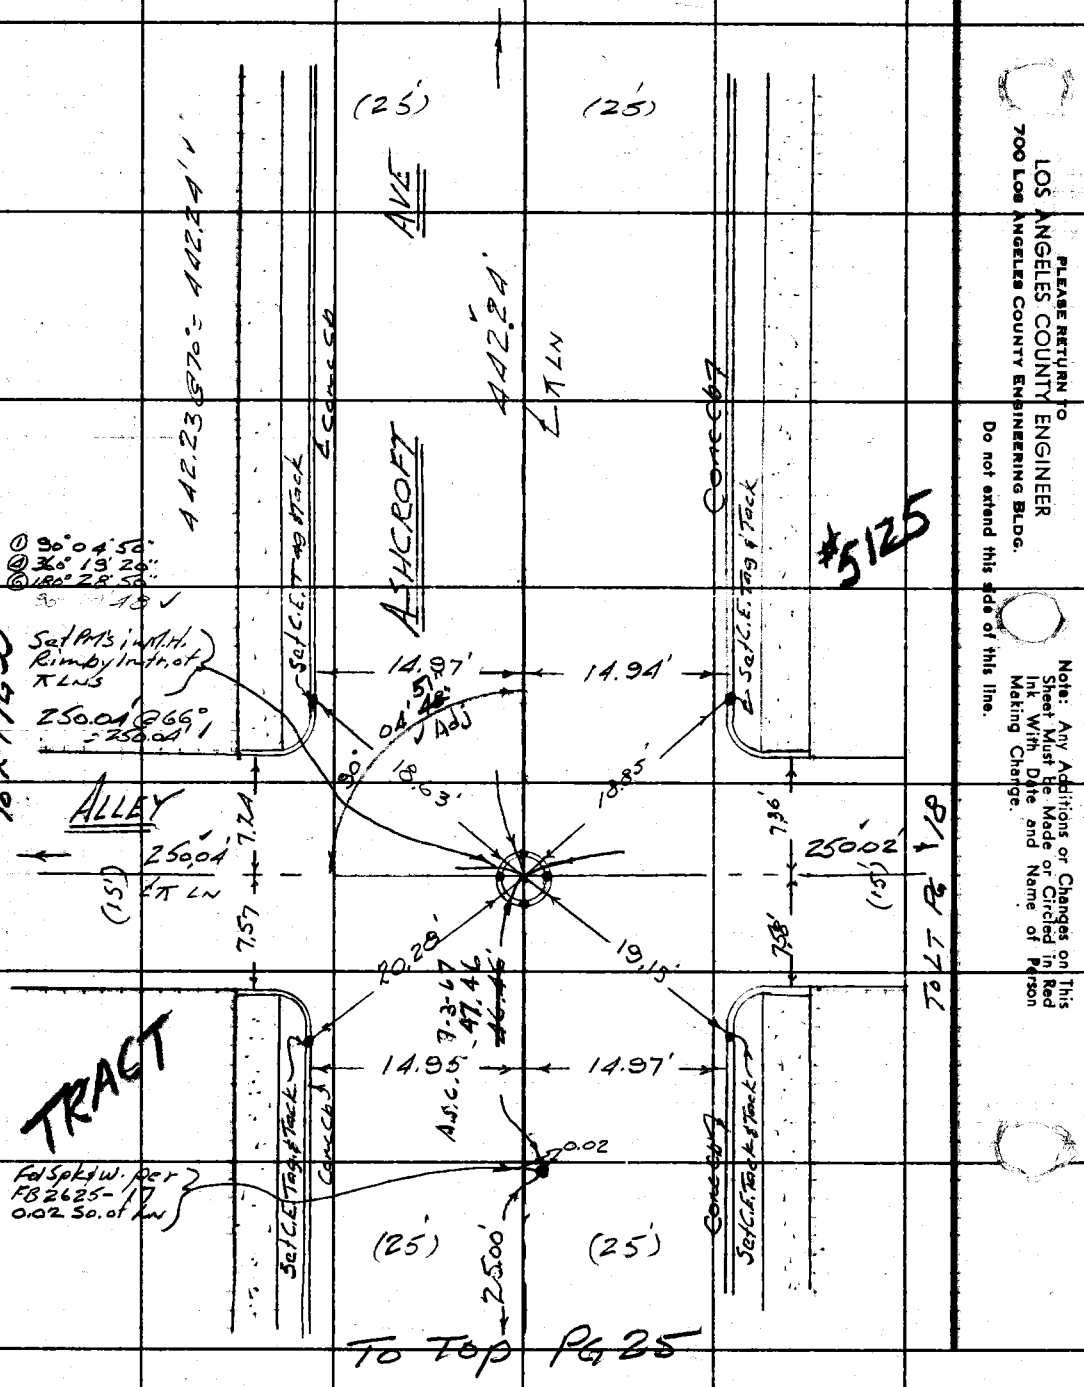

PLEASE RETURN TO
LOS ANGELES COUNTY ENGINEER
700 Los Angeles County Engineering Bldg.

Do not extend this side of this line.

Note: Any Additions or Changes on This Sheet Must Be Made or Circled in Red Ink With Date and Name of Person Making Change.

Notes Ck'd by D. SAPPELL	Survey of West Hollywood & Div 6	F. B. [illegible] Pg. [illegible]
Map No. 5433	JN 0303.00 Tape 0166 Std 68° °F	1616, 1617
Office Work E. FONG	Surveyed by Mankey Jr.	
Checked R. HILARIO	Notes ETM-Jr. Date April 13, '61	
Date 1-24-84	Indexed C. J. GALLI	

PWFB 1417

#5125

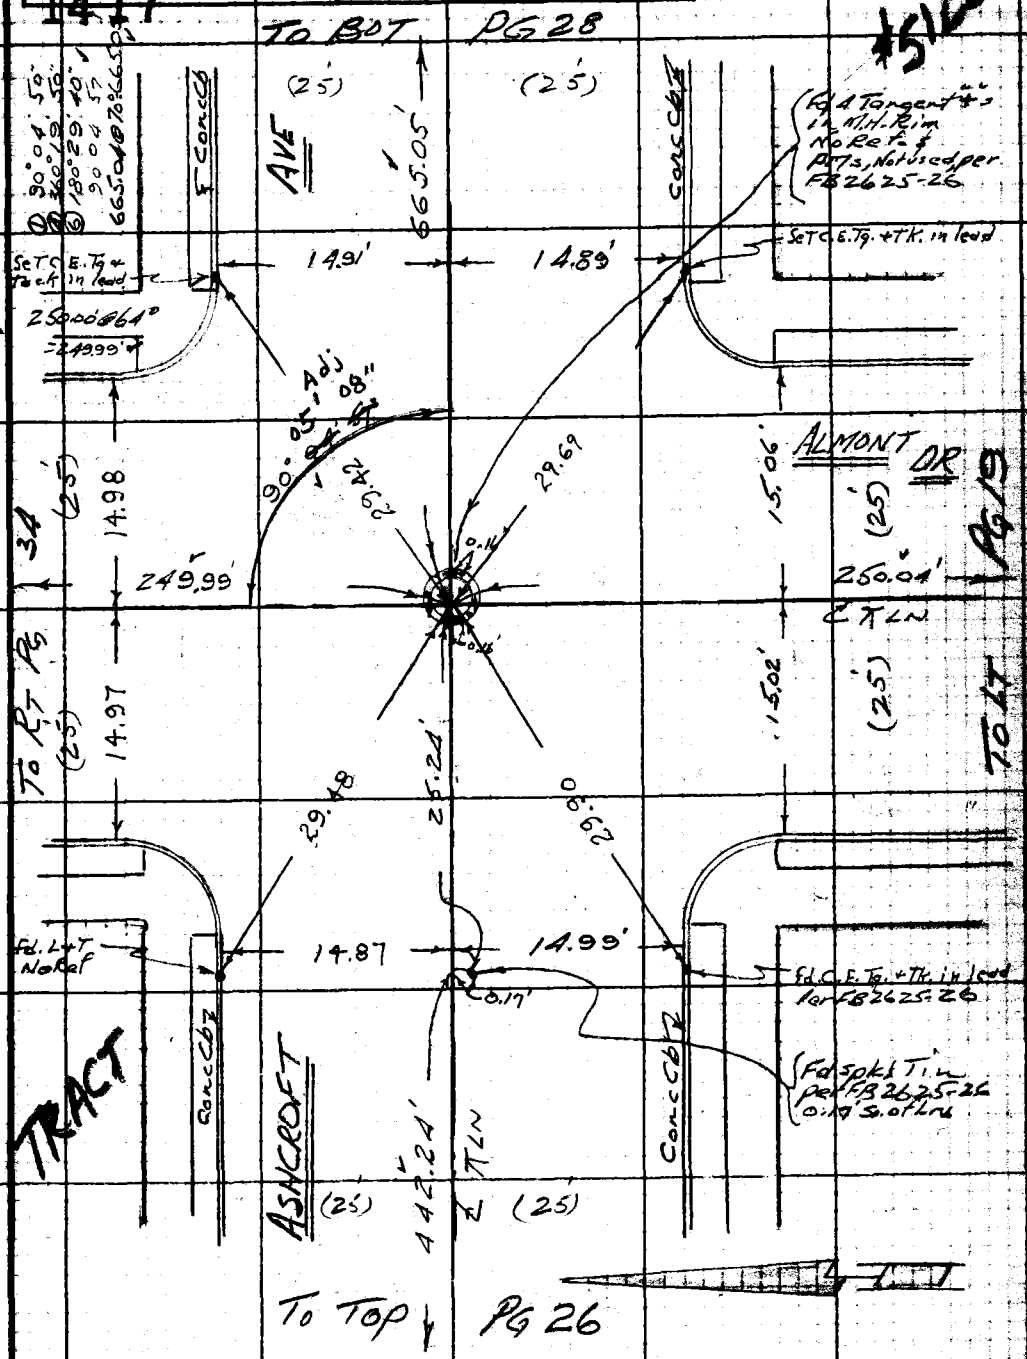

Note: Any Additions or Changes on this Sheet Must be Made or Circled in Red Ink. With Date and Name of Person Making Change.

W.S. 22, B-3

Do not extend this side of this line.

PLEASE RETURN TO
LOS ANGELES COUNTY ENGINEER
700 LOS ANGELES COUNTY ENGINEERING BLDG.

76F309S S&E #247 11-58

F. B. ~~2709~~ PG. ~~28~~

PWFB 1417

To Bot Pg 29

1618, 1619

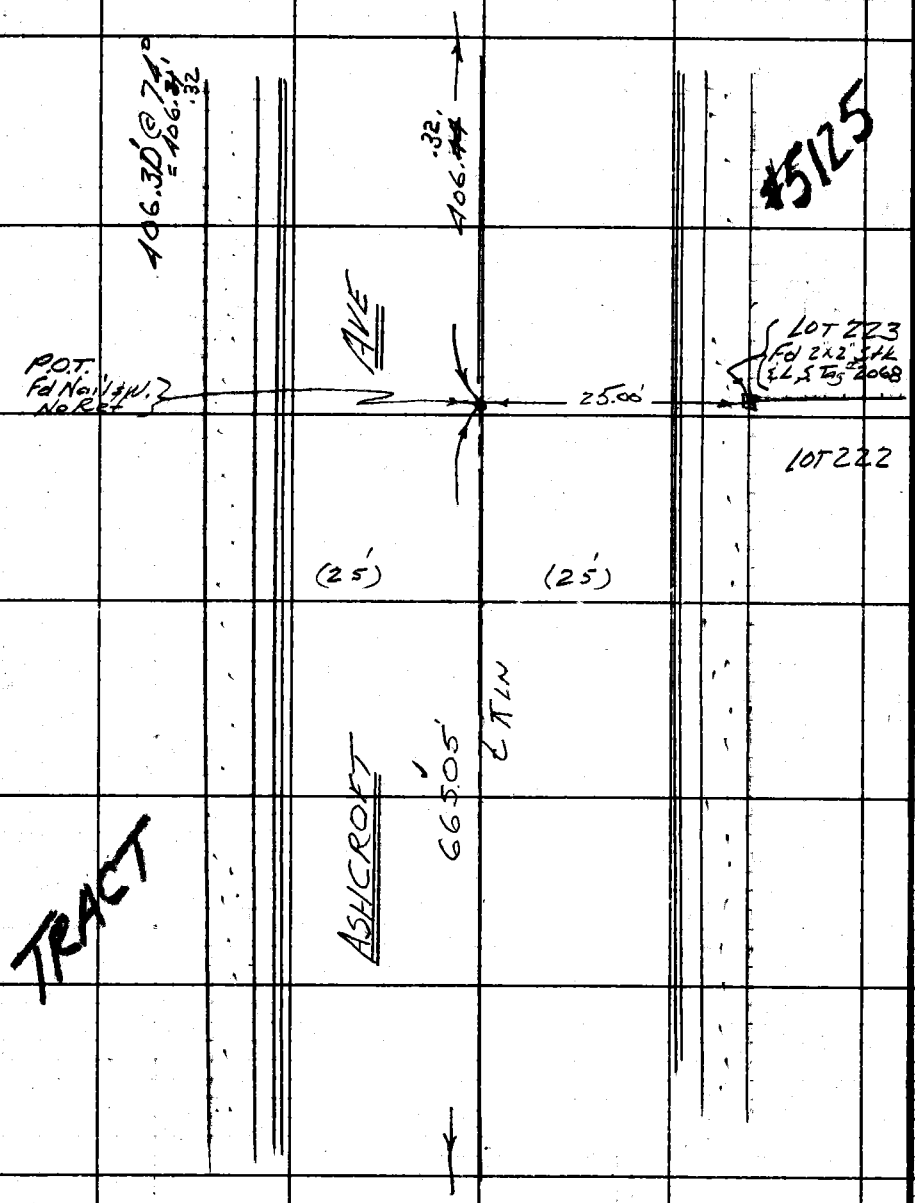

To Top Pg 27

LOS ANGELES COUNTY ENGINEER
700 Los Angeles County Engineering Bldg.

PLEASE RETURN TO

Do not extend this side of this line.

Note: Any Additions or Changes on This Sheet Must Be Made or Circled in Red Ink With Date and Name of Person Making Change.

PWFB

Notes Ck'd by D. SAPPELL	Survey of W. Hollywood & Div 6
Map No. 5433	JN 0303.00 Tape 0166 Std 68 °F
Office Work E. FONG	Surveyed by Mankey Jr
Checked R. HILARIO	Notes ETM Jr. Date
Date 1-24-84	Indexed C. J. GALLI

F. B. 2709 Pg. 1620, 1621

#5939

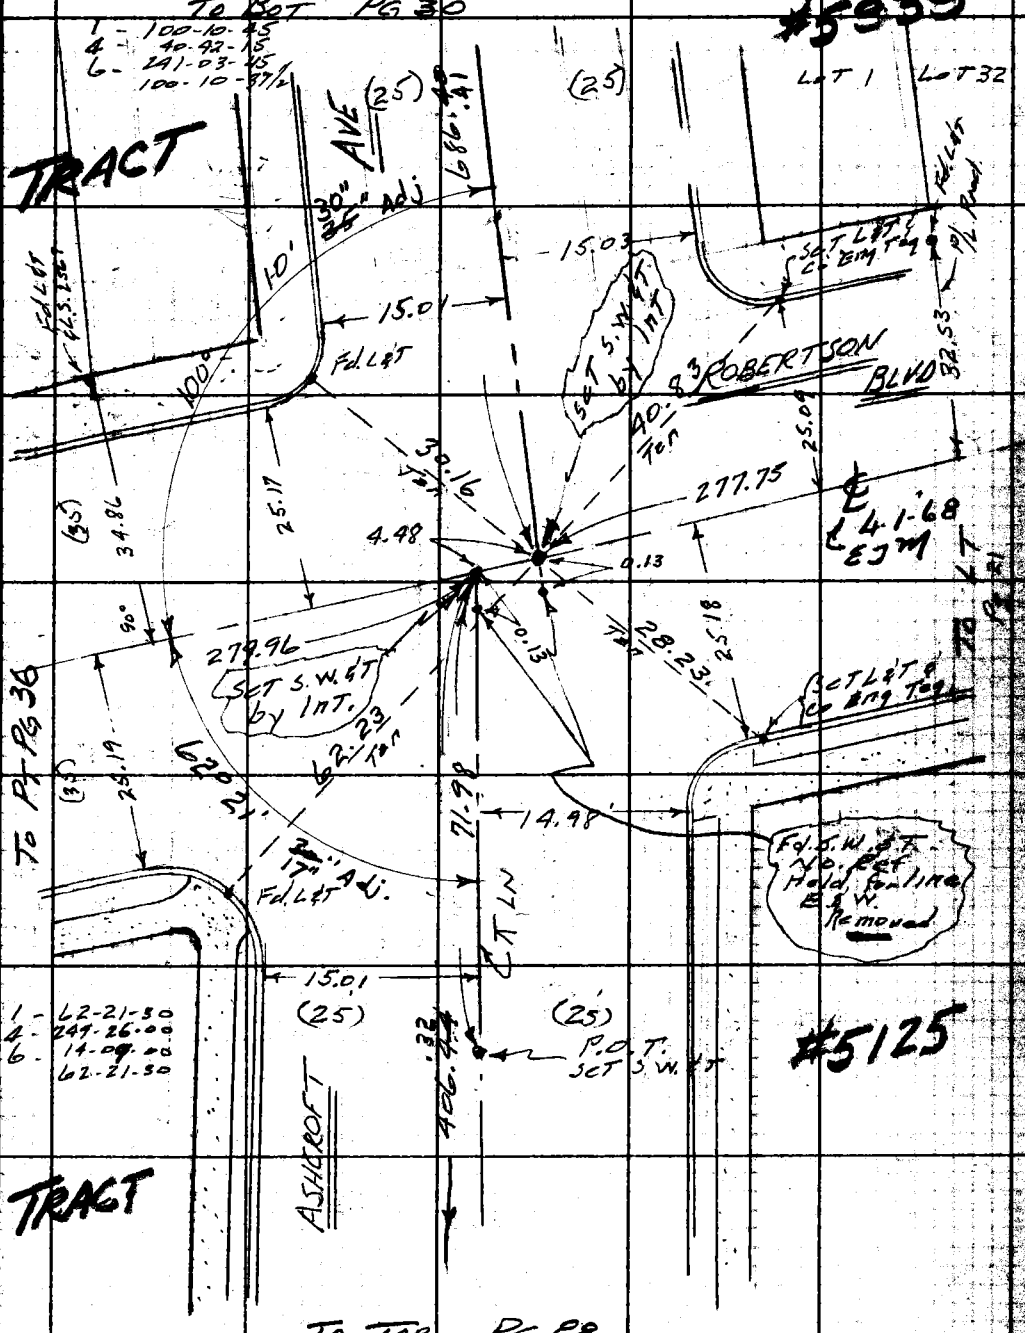

Note: Any Additions or Changes on this Sheet Must be Made or Circled in Red Ink With Date and Name of Person Making Change.

W.S. 22, B-3

Do not extend this side of this line.

PLEASE RETURN TO
LOS ANGELES COUNTY ENGINEER
700 Los Angeles County Engineering Bldg.

76F3095 S&E #247 11-80

F. B. 7909 PG. 30

PWFB 1417

1622

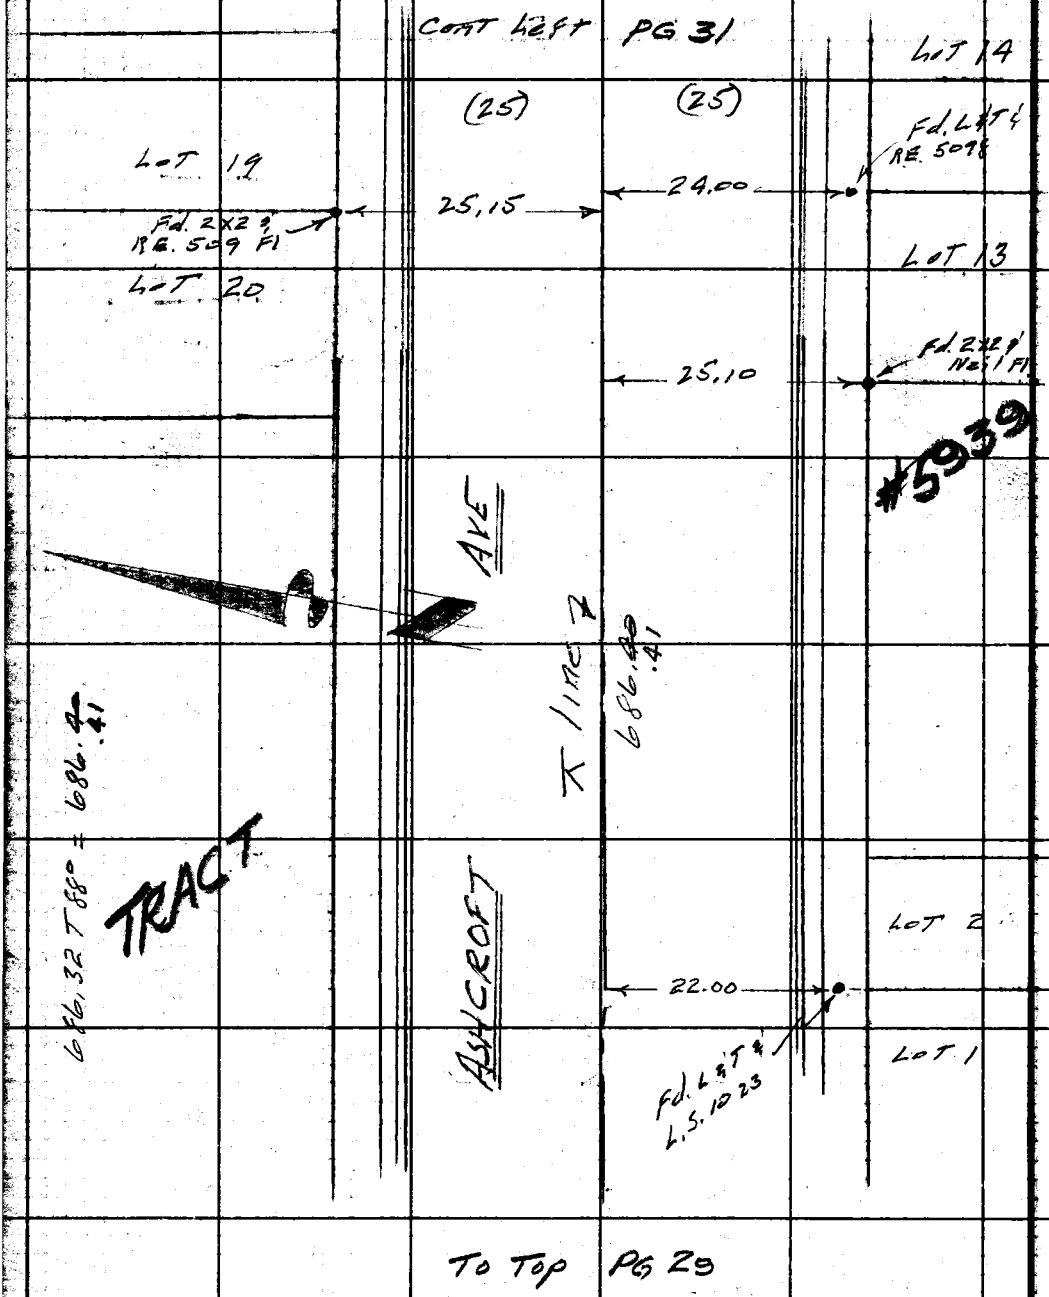

PLEASE RETURN TO
LOS ANGELES COUNTY ENGINEER
700 LOS ANGELES COUNTY ENGINEERING BLDG.

Do not extend this side of this line.

Note: Any Additions or Changes on This Sheet Must Be Made or Circled in Red Ink With Date and Name of Person Making Change.

Notes Ck'd by D. SAPPELL	Survey of Hollywood & DIVG
Map No. 5433	JN 0303.00 Tape 0166 Std 60° °F
Office Work E. FONG	Surveyed by Snyder
Checked R. HILARIO	Notes PRS Date 5-11-61
Date 1-24-84	Indexed C. J. GALLI

F. B. ~~2709~~ PG. ~~34~~

1623

PWFB 1417

Cont. Bot Pg 38

No 5939

1 - 80-34-00
4 - 322-15-45
6 - 123-24-00
80-34-00 ✓

283.81 T88° = 283.85

W.S. 22, B-3

Note: Any Additions or Changes on this Sheet Must be Made or Circled in Red Ink With Date and Name of Person Making Change.

Do not extend this side of this line.

PLEASE RETURN TO
LOS ANGELES COUNTY ENGINEER
700 Los Angeles County Engineering Bldg.

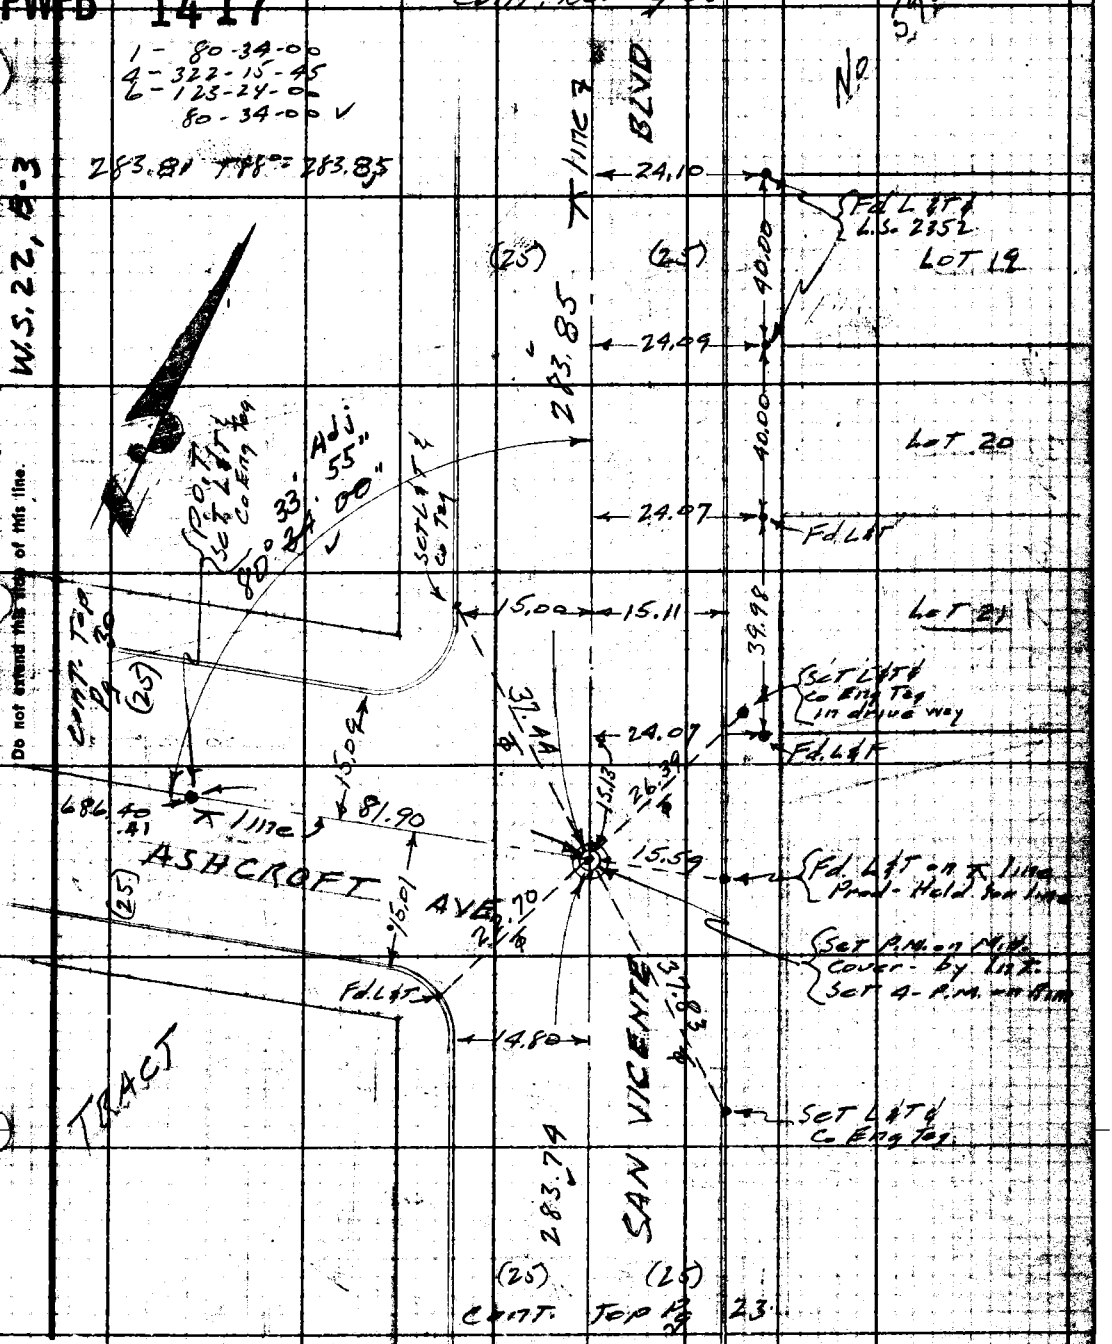

75F3098 S&E #247 11-66

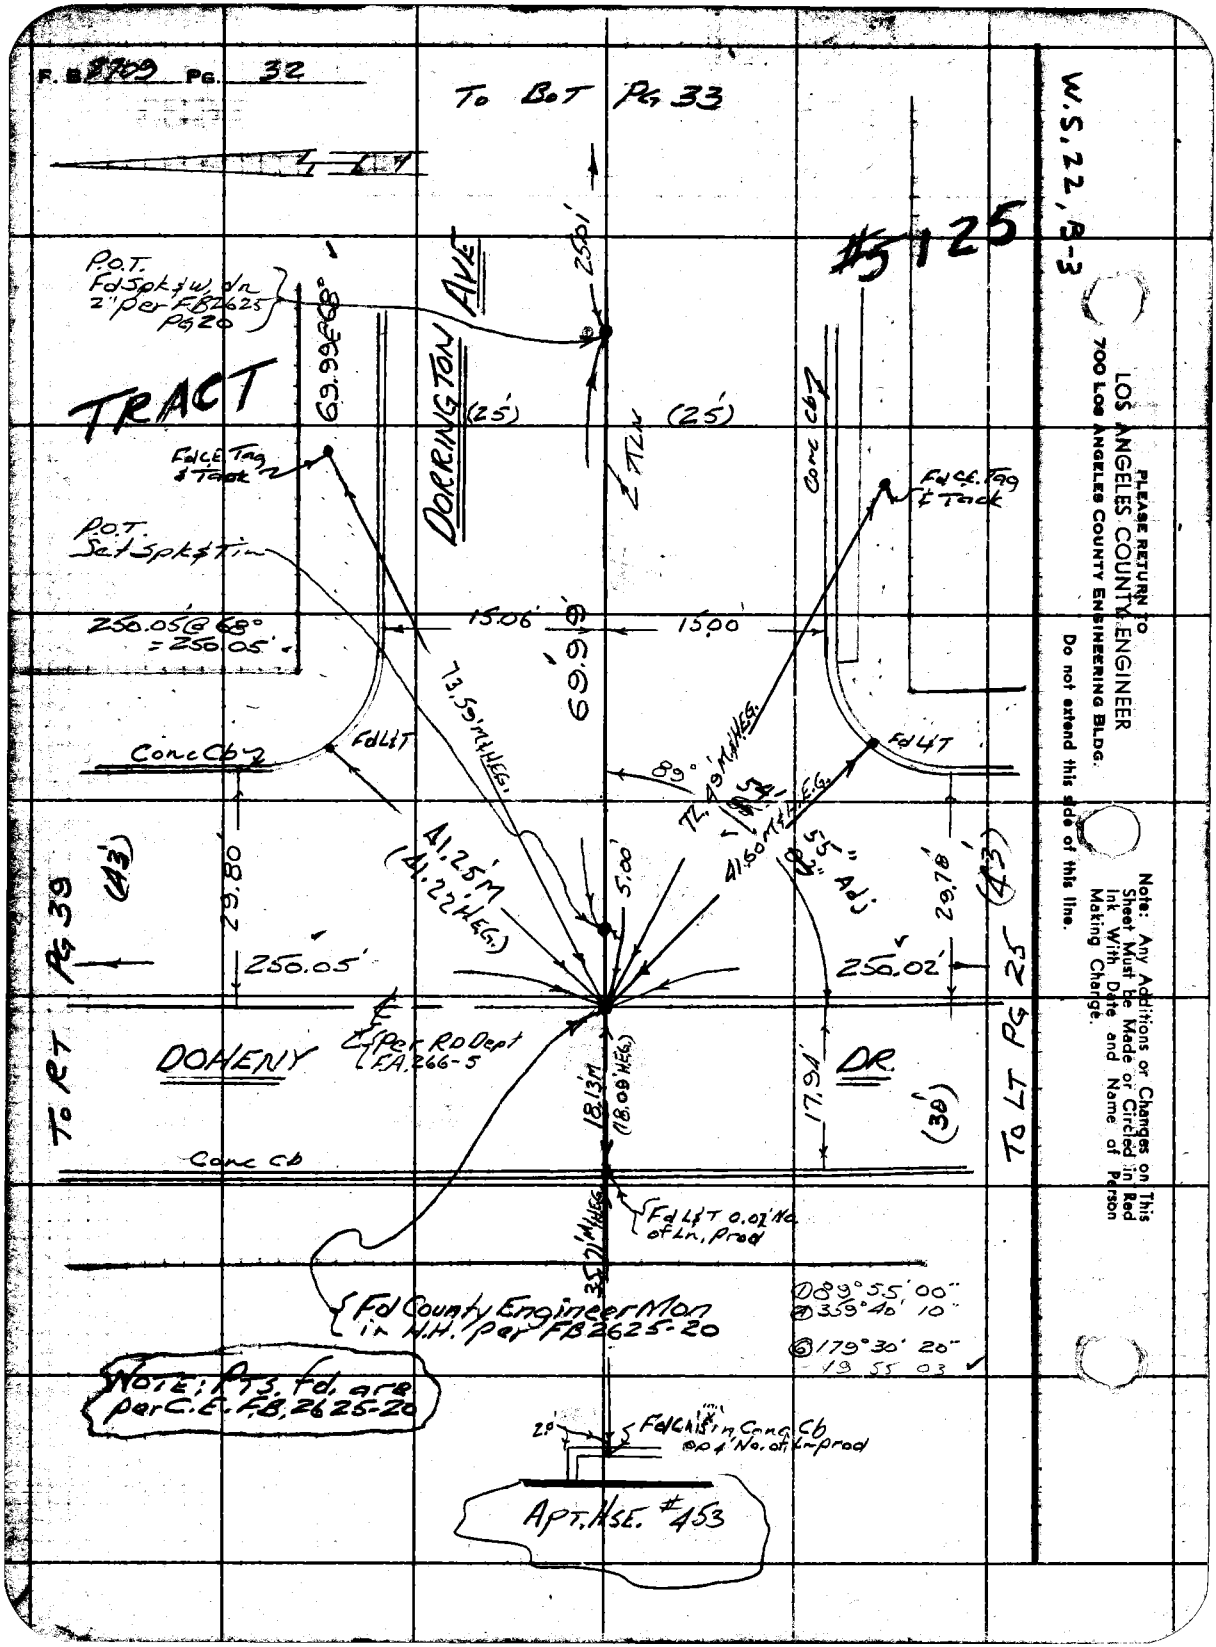
F.B. 8709 PG. 32
To BOT PG 33
W.S. 22, B-3
#5125
P.O.T. Fd Spk & W. dn 2" per FB2625 PG 20
TRACT
69.99 @ 68°
DORRINGTON AVE
25.01'
(25')
(25')
Conc Cb
Fd C.E. Tag & Tack
Fd C.E. Tag & Tack
P.O.T. Set Spk & Tin
250.05 @ 68° = 250.05'
15.06'
15.00'
69.99'
73.59' M & HEG.
Conc Cb
Fd L&T
Fd L&T
89°
72.49' M & HEG.
41.50' M & HEG.
41.25' M (41.22' HEG.)
5.00'
55" Adj
29.80
29.78
(43')
(43')
250.05'
250.02'
To RT PG 39
To LT PG 25
DOHENY
DR.
Per RD Dept FA 266-5
18.13' M (18.09' HEG.)
17.94'
(30')
Conc Cb
Fd L&T 0.02' No. of Ln. Prod
35.71' M & HEG.
Fd County Engineer Mon in H.H. per FB2625-20
① 89° 55' 00"
② 359° 40' 10"
③ 179° 30' 20"
19 55 03
NOTE: PTS. Fd. are per C.E. FB. 2625-20
2.0'
Fd Chis in Conc Cb @ 0.4' No. of Ln prod
APT. HSE. #453
PLEASE RETURN TO
LOS ANGELES COUNTY ENGINEER
700 LOS ANGELES COUNTY ENGINEERING BLDG.
Do not extend this side of this line.
Note: Any Additions or Changes on This Sheet Must Be Made or Circled in Red Ink With Date and Name of Person Making Change.

Notes Ck'd by D. SARPELL	Survey of West Hollywood & Div 6	F. B. [illegible] Pg. [illegible]	
Map No. 5433	JN 0303.00 Tape 0166 Std 68° °F		
Office Work E FONG	Surveyed by Monkey Jr.		
Checked R HILARID	Notes ETM Jr. Date April 12 '61		
Date 1-24-84	Indexed C. J. GALLI		

199

PWFB 1416

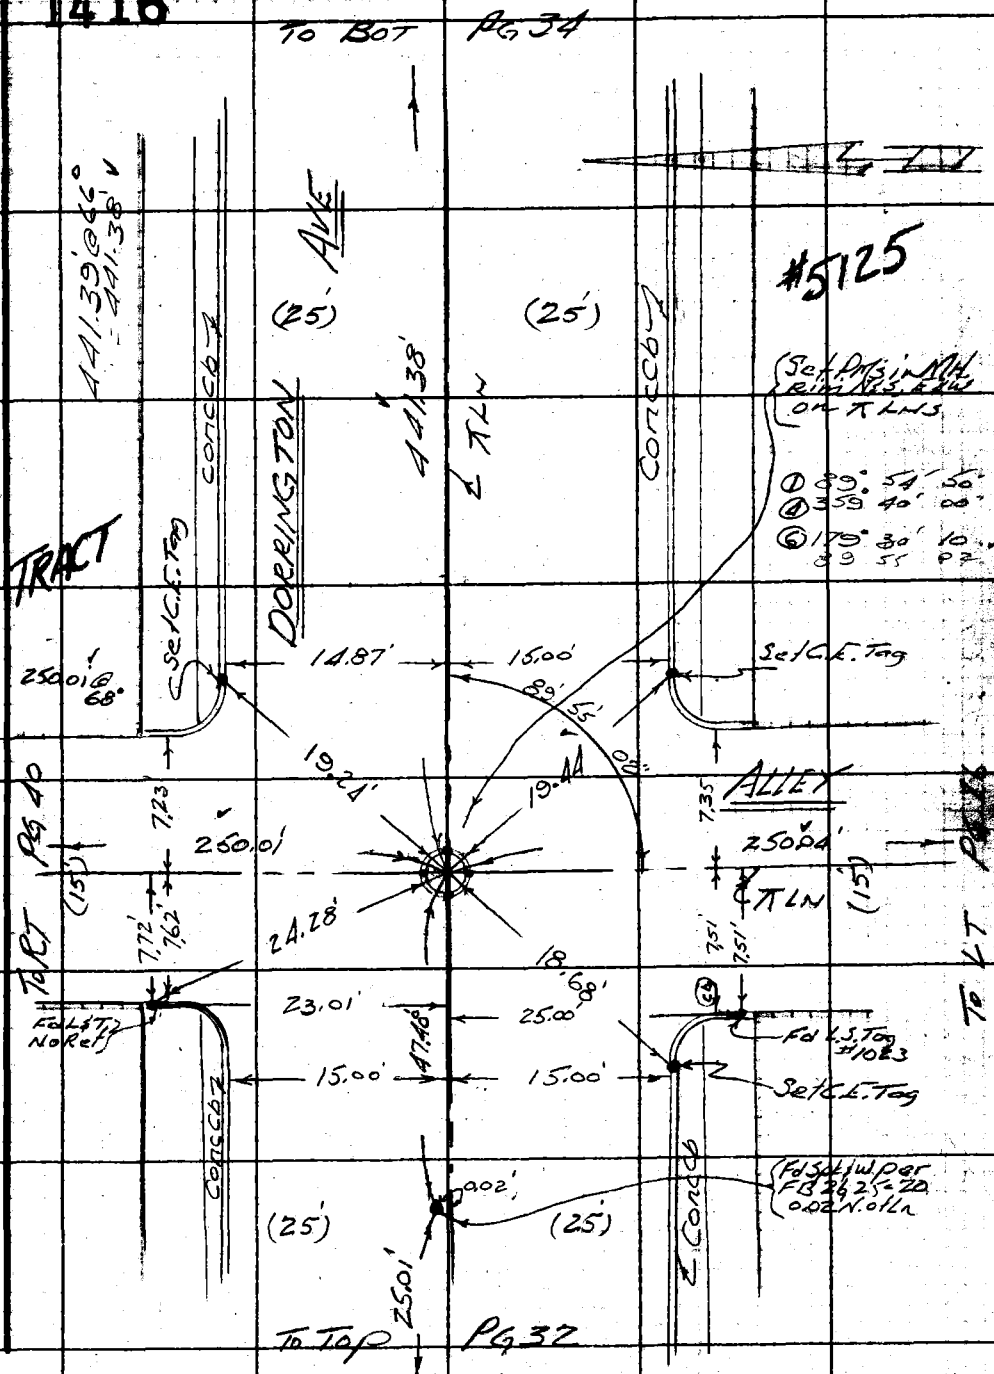

Note: Any Additions or Changes on This Sheet Must be Made or Circled in Red Ink With Date and Name of Person Making Change.

Do not extend this side of this line.

PLEASE RETURN TO
LOS ANGELES COUNTY ENGINEER
700 LOS ANGELES COUNTY ENGINEERING BLDG.

76F3095 S&E #247 11-58

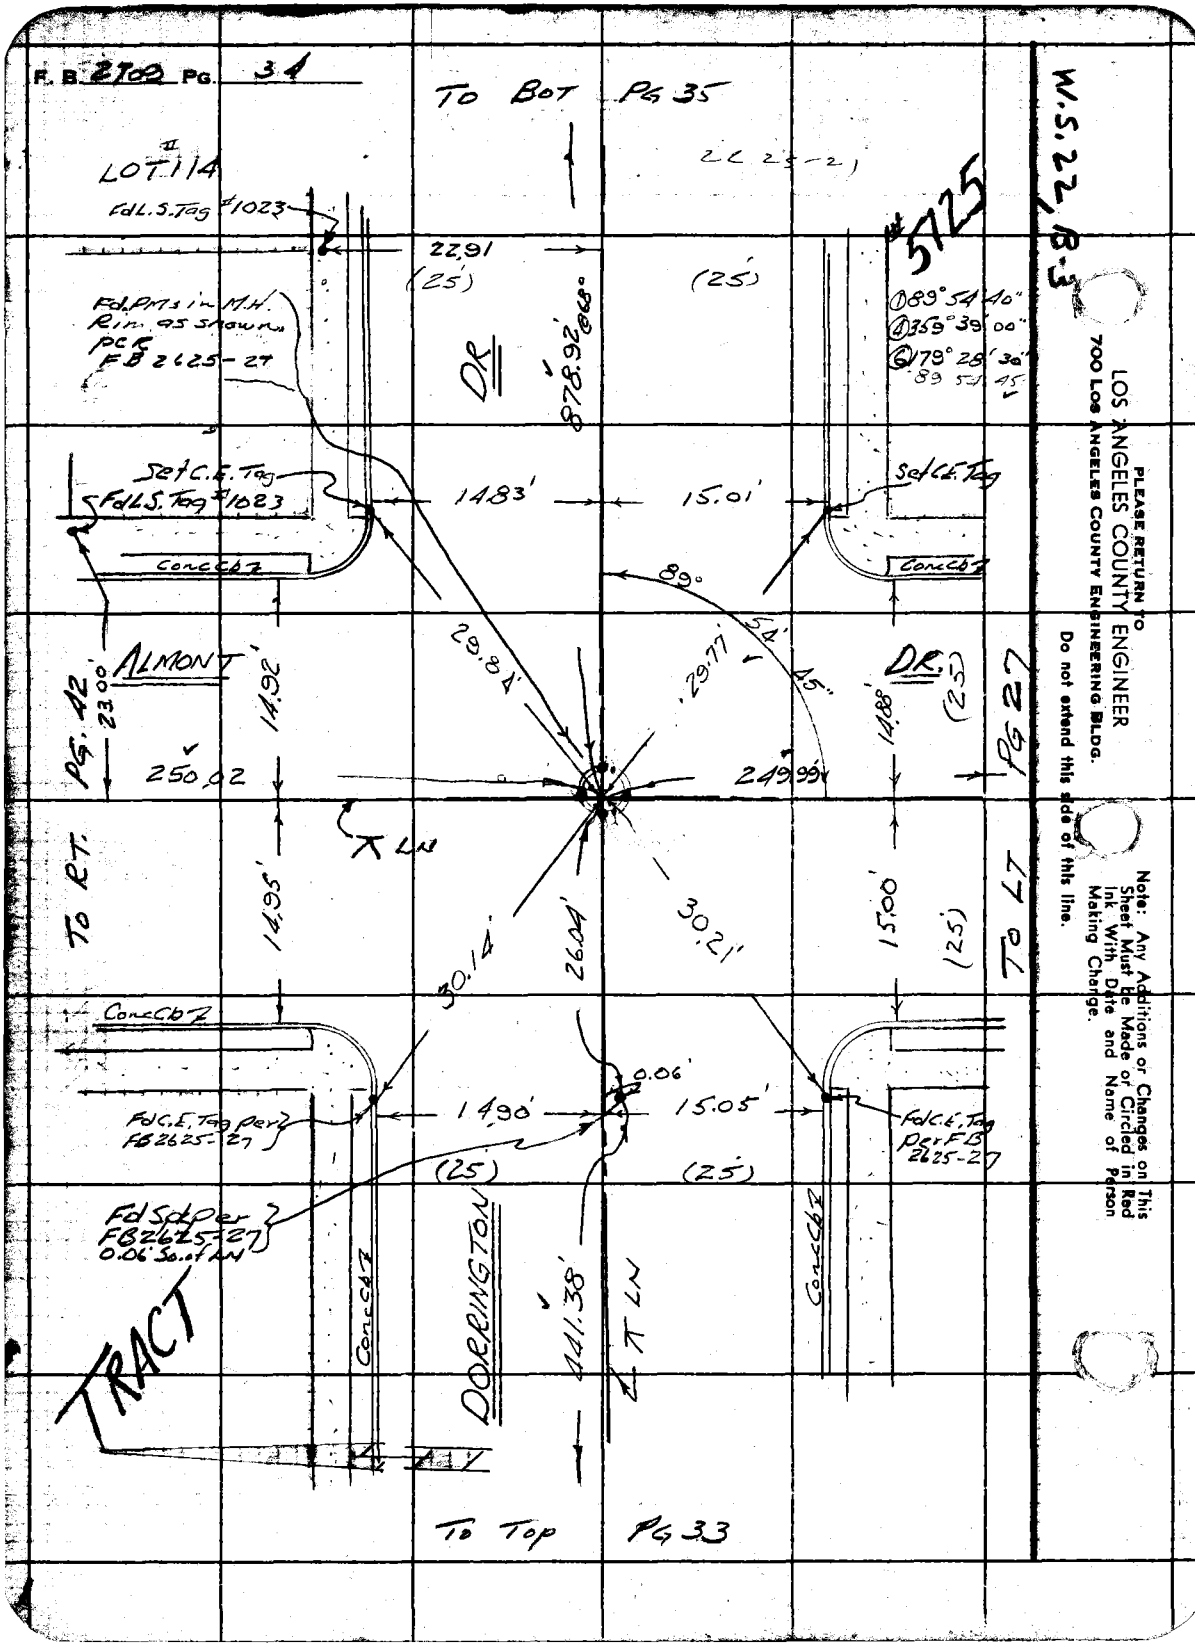
F. B. 2709 PG. 34
TO BOT PG 35
LOT 114
FdL.S.Tag #1023
22.91
(25')
(25')
Fd.PMs in M.H. Rim as shown PCR FB 2625-27
DR
878.92' @ 68°
#5725
①89° 54' 40"
④359° 39' 00"
⑥179° 28' 30"
89 54 45
Set C.E. Tag
FdL.S.Tag #1023
14.83'
15.01'
Set C.E. Tag
Conc Cb
Conc Cb
89°
54'
45"
29.84'
29.77'
ALMONT
DR.
(25)
PG. 42
23.00'
14.92'
14.88'
PG 27
250.02
249.99
LN
TO RT.
14.95'
30.14'
26.04'
30.21'
15.00'
(25)
TO LT
Conc Cb
0.06'
FdC.E. Tag per FB 2625-27
14.90'
15.05'
FdC.E. Tag per FB 2625-27
(25)
(25)
Fd Spk per FB 2625-27 0.06' So. of LN
TRACT
Conc Cb
DORRINGTON
441.38'
LN
Conc Cb
TO Top PG 33
W.S. 22, B-3
PLEASE RETURN TO
LOS ANGELES COUNTY ENGINEER
700 LOS ANGELES COUNTY ENGINEERING BLDG.
Do not extend this side of this line.
Note: Any Additions or Changes on This Sheet Must Be Made or Circled in Red Ink With Date and Name of Person Making Change.

PWFB

14-17

Notes Ck'd by D. SAPPELL
Map No. 5433
Office Work E FONG
Checked R. HILARIO
Date 1-24-84

Survey of W. Hollywood & Div 6
JN 0303.00 Tape 0166 Std 68° °F
Surveyed by Mankey Jr.
Notes ET M Jr. Date
Indexed G. J. GALLI

F. B. 2709 Pg. 35

1625, 1626

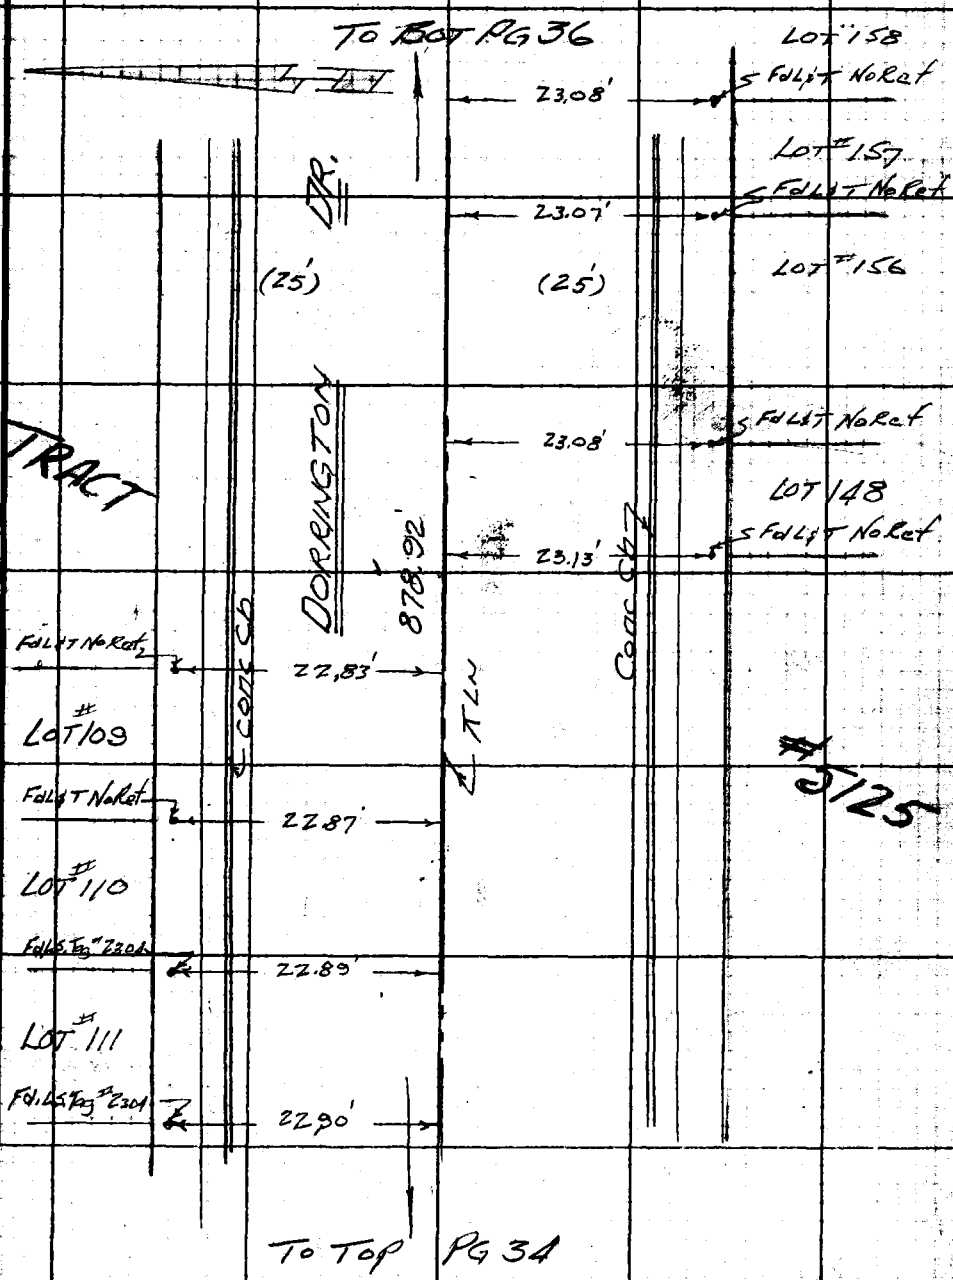

Note: Any Additions or Changes on this Sheet Must be Made or Circled in Red Ink With Date and Name of Person Making Change.

Do not extend this side of this line.

PLEASE RETURN TO
LOS ANGELES COUNTY ENGINEER
700 LOS ANGELES COUNTY ENGINEERING BLDG.

76F3098 S&E #247 11-58

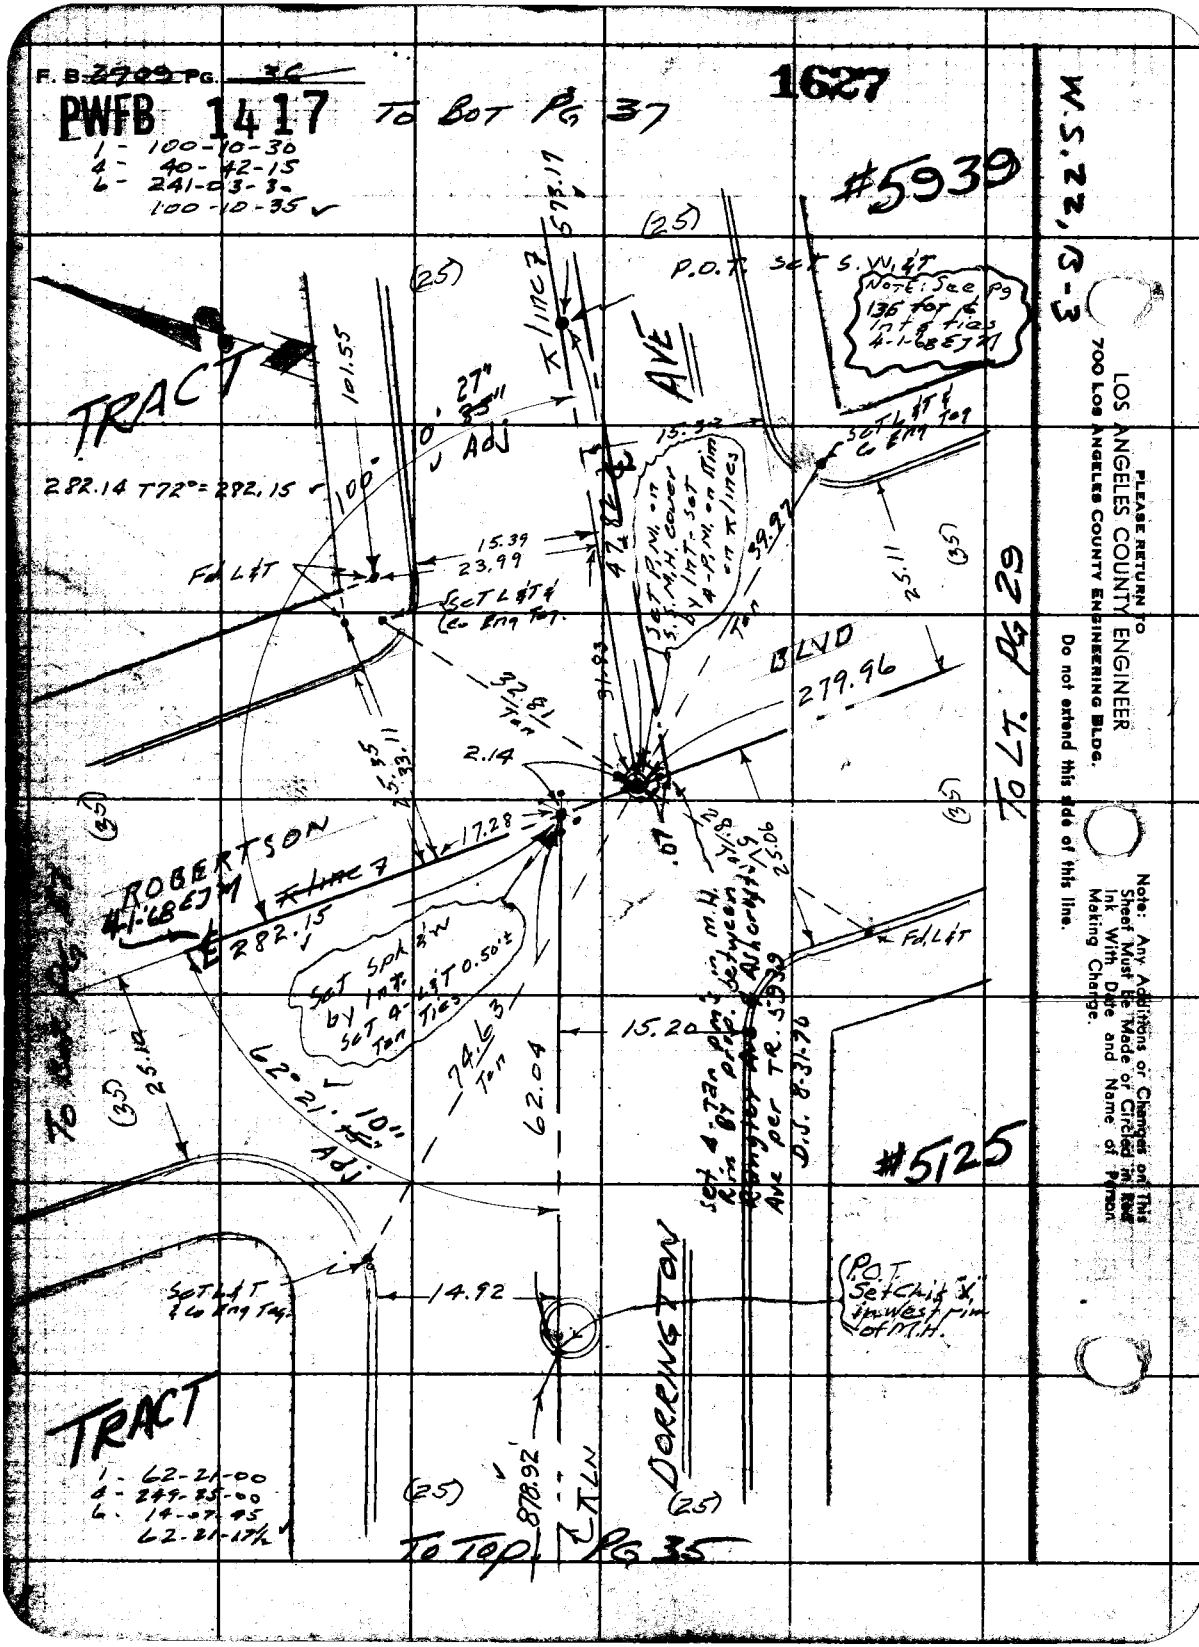
F. B. 2709 PG. 36
PWFB 1417
TO BOT PG 37
1627
1 - 100-10-30
4 - 40-42-15
6 - 241-03-3
100-10-35
#5939
W.S. 22, B-3
TRACT
282.14 T72° = 282.15
101.55
100°
0' 27" 35" Adj
15.39
23.99
Fd L&T
Set L&T & Co Eng Tag
Set P.M. on S.S.M.H. cover by Int. Set 4-P.M. on Rim on K lines
Set L&T & Co Eng Tag
P.O.T. Set S.W. L&T
Note: See pg 135 for & Int & ties 4-1-68 EJM
AVE
BLVD
279.96
32.81 Tan
2.14
17.28
ROBERTSON
4-1-68 EJM
282.15
Set Spk & W by Int. Set 4-L&T 0.50'± Tan Ties
74.63 Tan
62.04
15.20
62° 21' 10" Adj
25.10
Set L&T & Co Eng Tag
14.92
P.O.T. Set Chi & X in West rim of M.H.
DORRINGTON
878.92
TRACT
1 - 62-21-00
4 - 249-35-00
6 - 14-07-45
62-21-17½
TO TOP PG 35
TO LT. PG 29
Note: Any Additions or Changes on This Sheet Must Be Made or Circled in Red Ink With Date and Name of Person Making Change.
Do not extend this side of this line.
PLEASE RETURN TO
LOS ANGELES COUNTY ENGINEER
700 LOS ANGELES COUNTY ENGINEERING BLDG.

PWFB 1417

Notes Chkd by	D. SAPPELL	Survey of	W. Hollywood Dist
Map No.	5433	JN 0303.00 Tape 0166 Std 68 °F	
Office Work	E FONG	Surveyed by	Mankey Jr.
Checked	R HILARIO	Notes	E T M Jr. Date
Date	1-24-89	Indexed	E. J. GALLI

F. B. 2709 Pg. 57

1628

No 5959

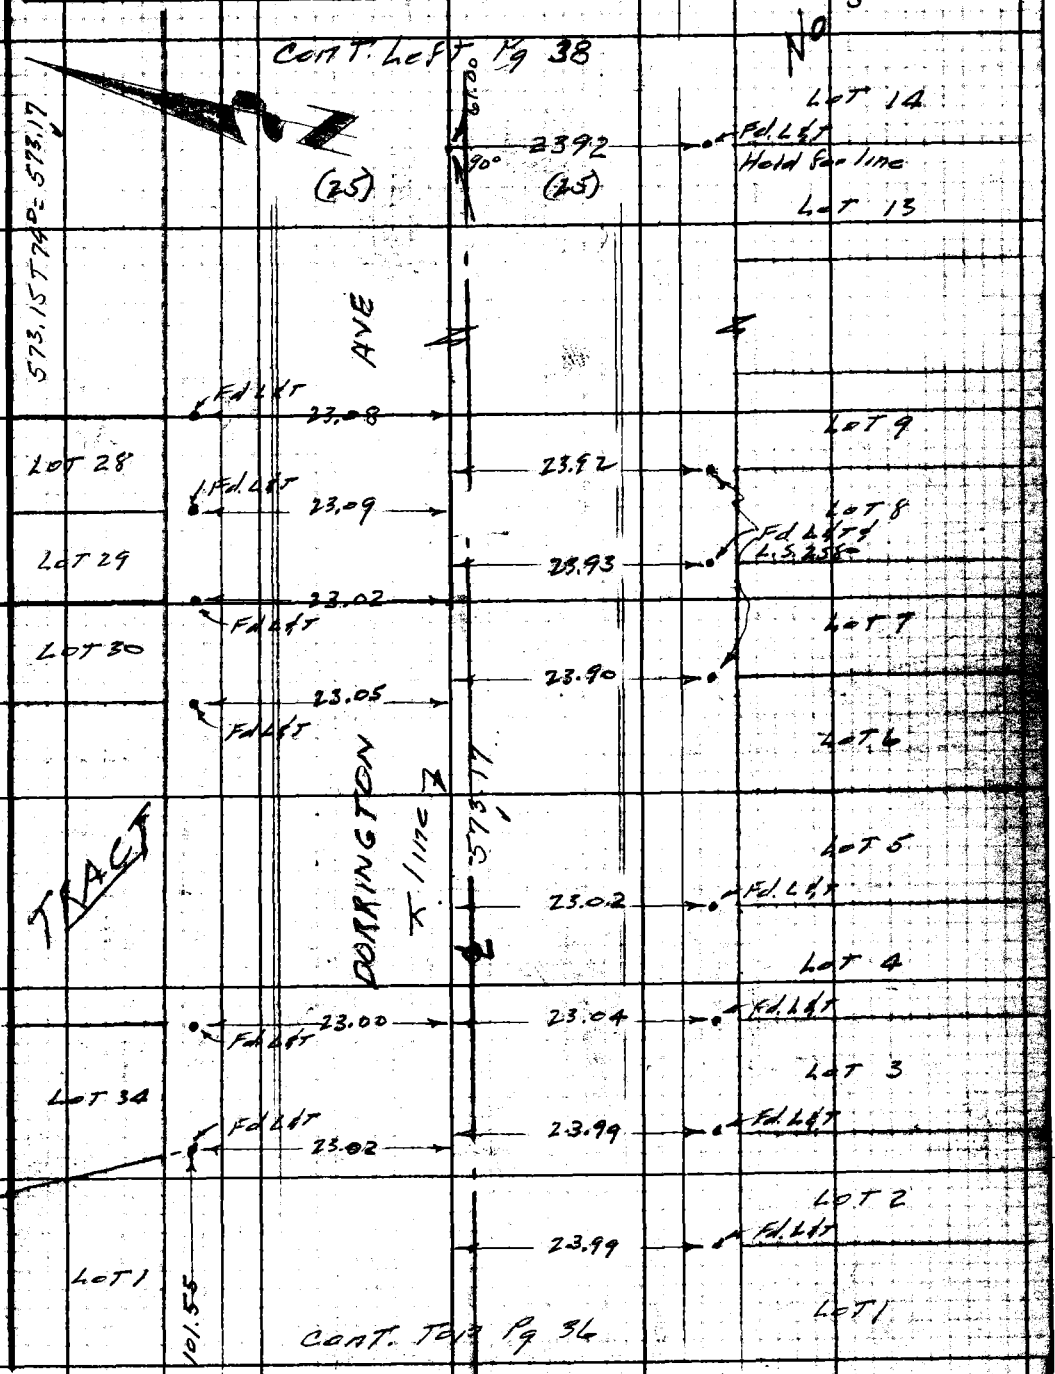

Note: Any Additions or Changes on this Sheet Must be Made or Circled in Red Ink With Date and Name of Person Making Change.

Do not extend this side of this line.

PLEASE RETURN TO
LOS ANGELES COUNTY ENGINEER
700 LOS ANGELES COUNTY ENGINEERING BLDG.

76F3098 S&E #247 11-58

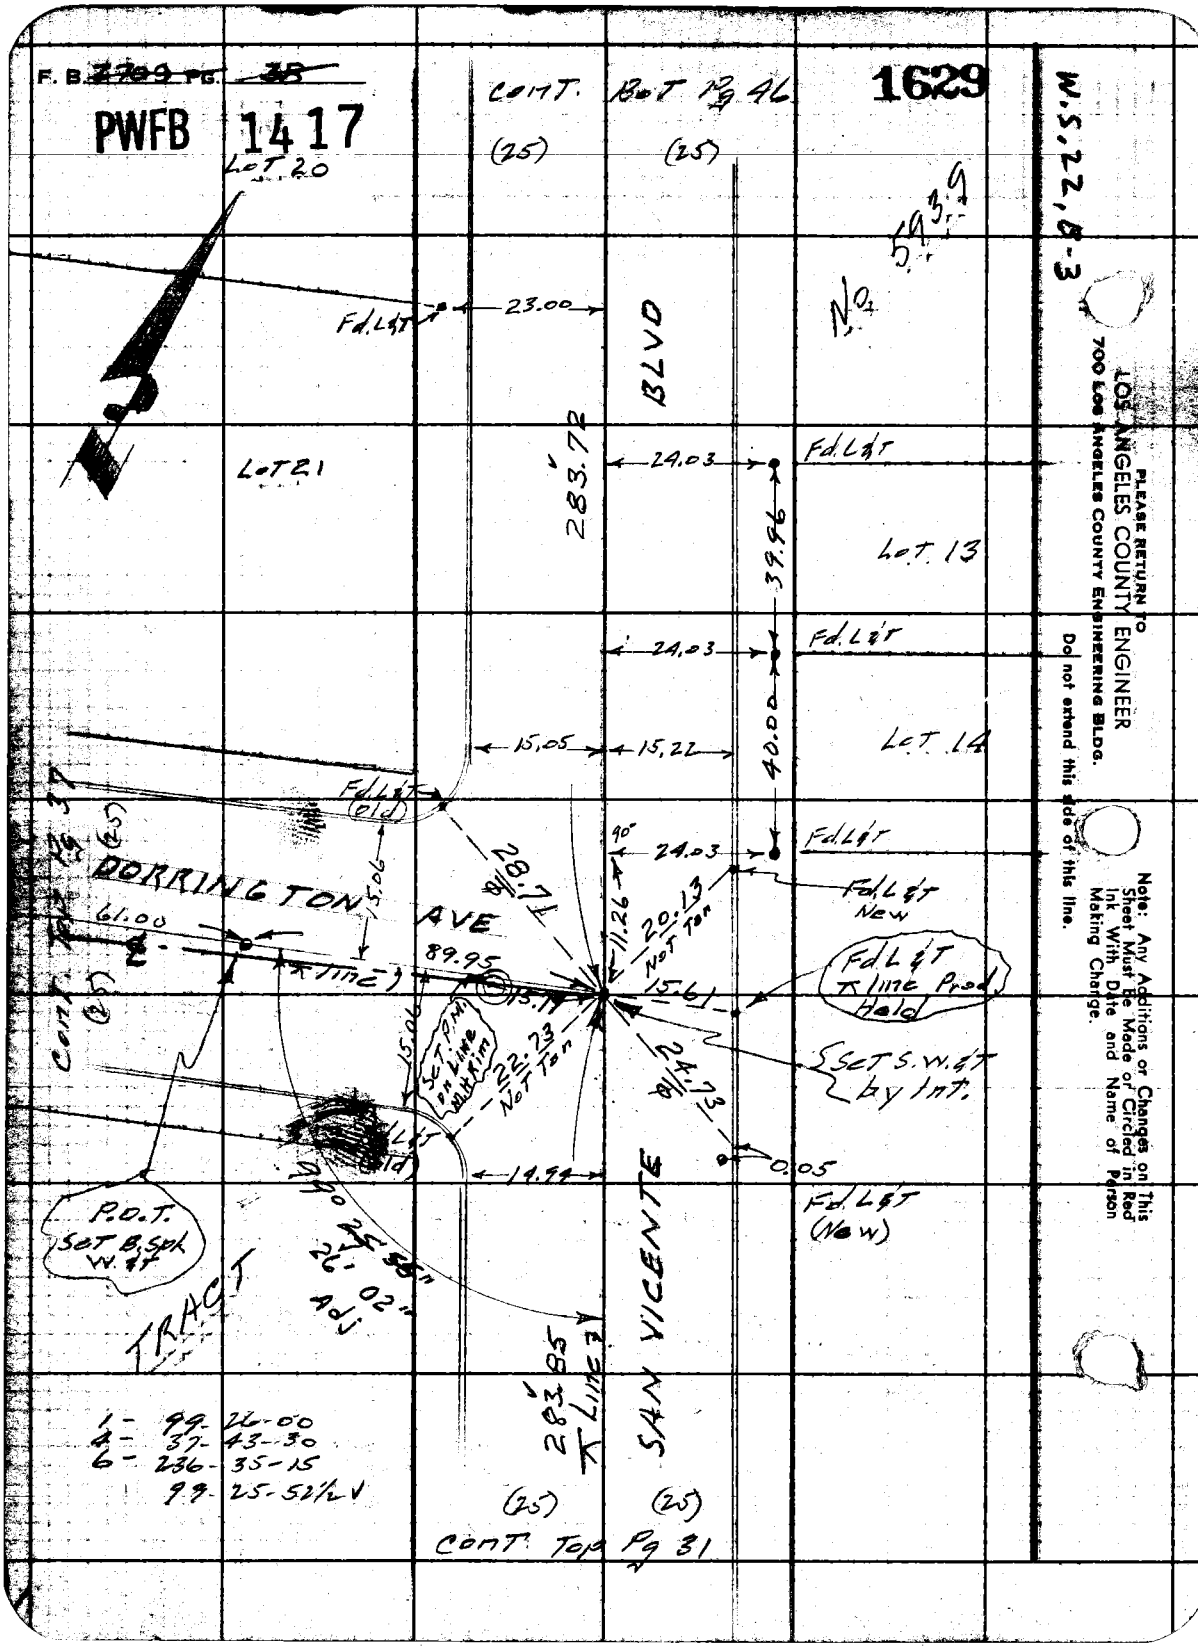
F. B. 2709 PG. 38
PWFB 1417
CONT. BOT Pg 46
1629
W.S. 22, B-3
(25)
(25)
LOT 20
No. 5939
Fd. L&T
23.00
BLVD
LOT 21
283.72
24.03
Fd. L&T
39.96
LOT 13
24.03
Fd. L&T
40.00
LOT 14
15.05
15.22
Fd. L&T (old)
90°
24.03
Fd. L&T
Fd. L&T New
DORRINGTON AVE
61.00
15.06
28.71
11.26
20.13 NOT TON
89.95
15.19
15.61
Fd. L&T ⊼ line Prod. Held
SET S.W. & T by Int.
CONT. TOP Pg 37
(25)
15.06
SET P.M. on Line M.H. Rim
22.73 NOT TON
24.73
0.05
Fd. L&T (old)
14.94
Fd. L&T (New)
P.O.T. SET B. Spk W. & T
TRACT
26' 02" Adj
SAN VICENTE
283.85 ⊼ Line
1 - 99-26-00
4 - 37-43-30
6 - 236-35-15
99-25-52½ V
(25)
(25)
CONT. TOP Pg 31
PLEASE RETURN TO
LOS ANGELES COUNTY ENGINEER
700 LOS ANGELES COUNTY ENGINEERING BLDG.
Do not extend this side of this line.
Note: Any Additions or Changes on This Sheet Must Be Made or Circled in Red Ink With Date and Name of Person Making Change.

PWFB 1416

Note Card by D. SAPPELL	Survey of Hollywood & Div #6
Map No. 5433	JN 0303-00 Tape 0166 Std 68 °F
Office Work E. FONG	Surveyed by Monkey Jr.
Checked R. HILARIO	Notes ETM Jr. Date Apr 1 20 '61
Date 1-24-84	Indexed E. J. GALLI

F. B. 3300 Pg. 200

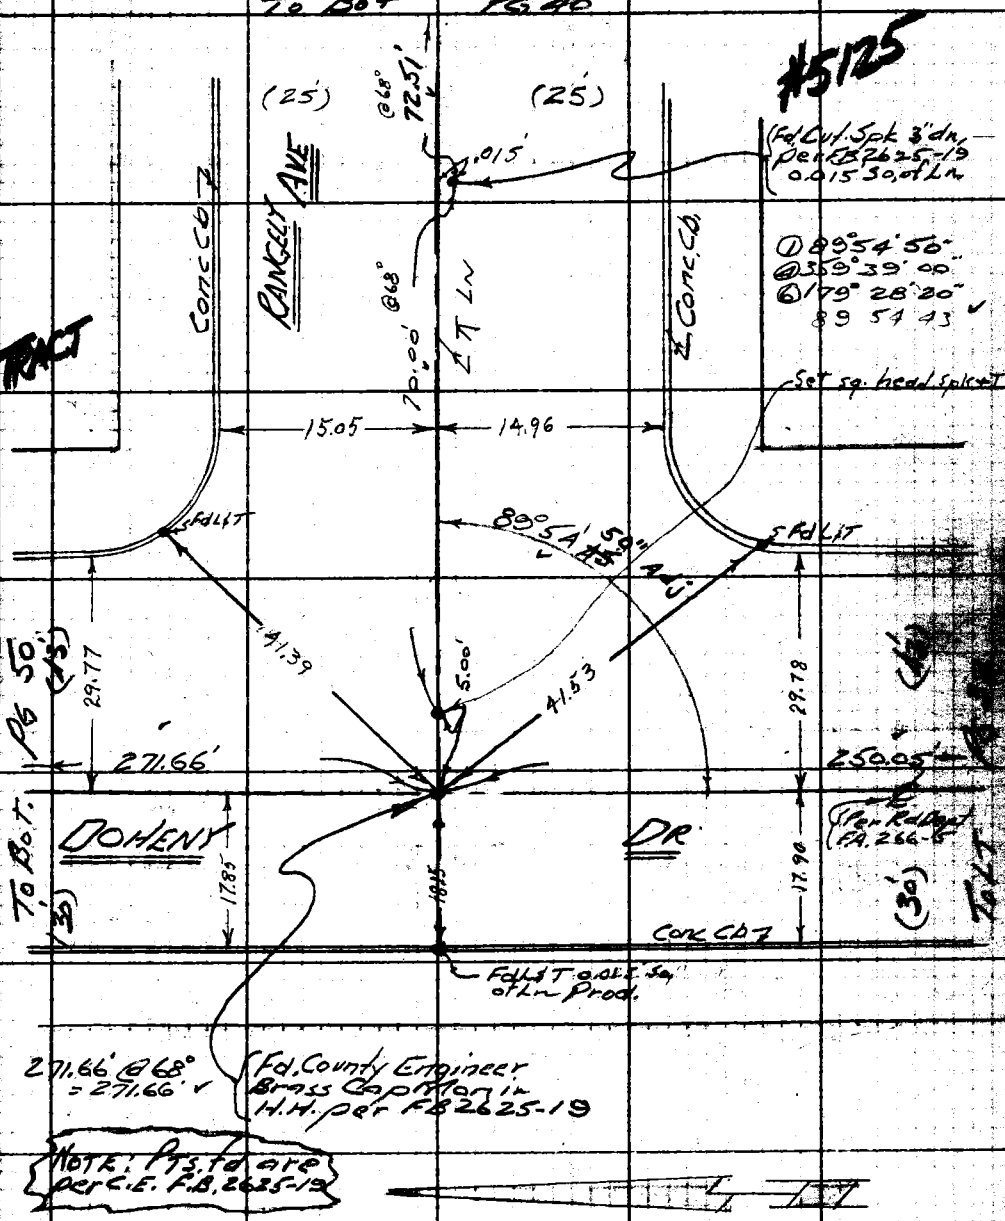

Note: Any Additions or Changes on this Sheet Must be Made or Circled in Red Ink With Date and Name of Person Making Change.

Do not extend this side of this line.

W.S. 22, B-3

PLEASE RETURN TO
LOS ANGELES COUNTY ENGINEER
700 LOS ANGELES COUNTY ENGINEERING BLDG.

75F3098 S&E #247 11-58

R. B. 2189 Pg. 40

PWFB 1416

To Bot Pg 41

201

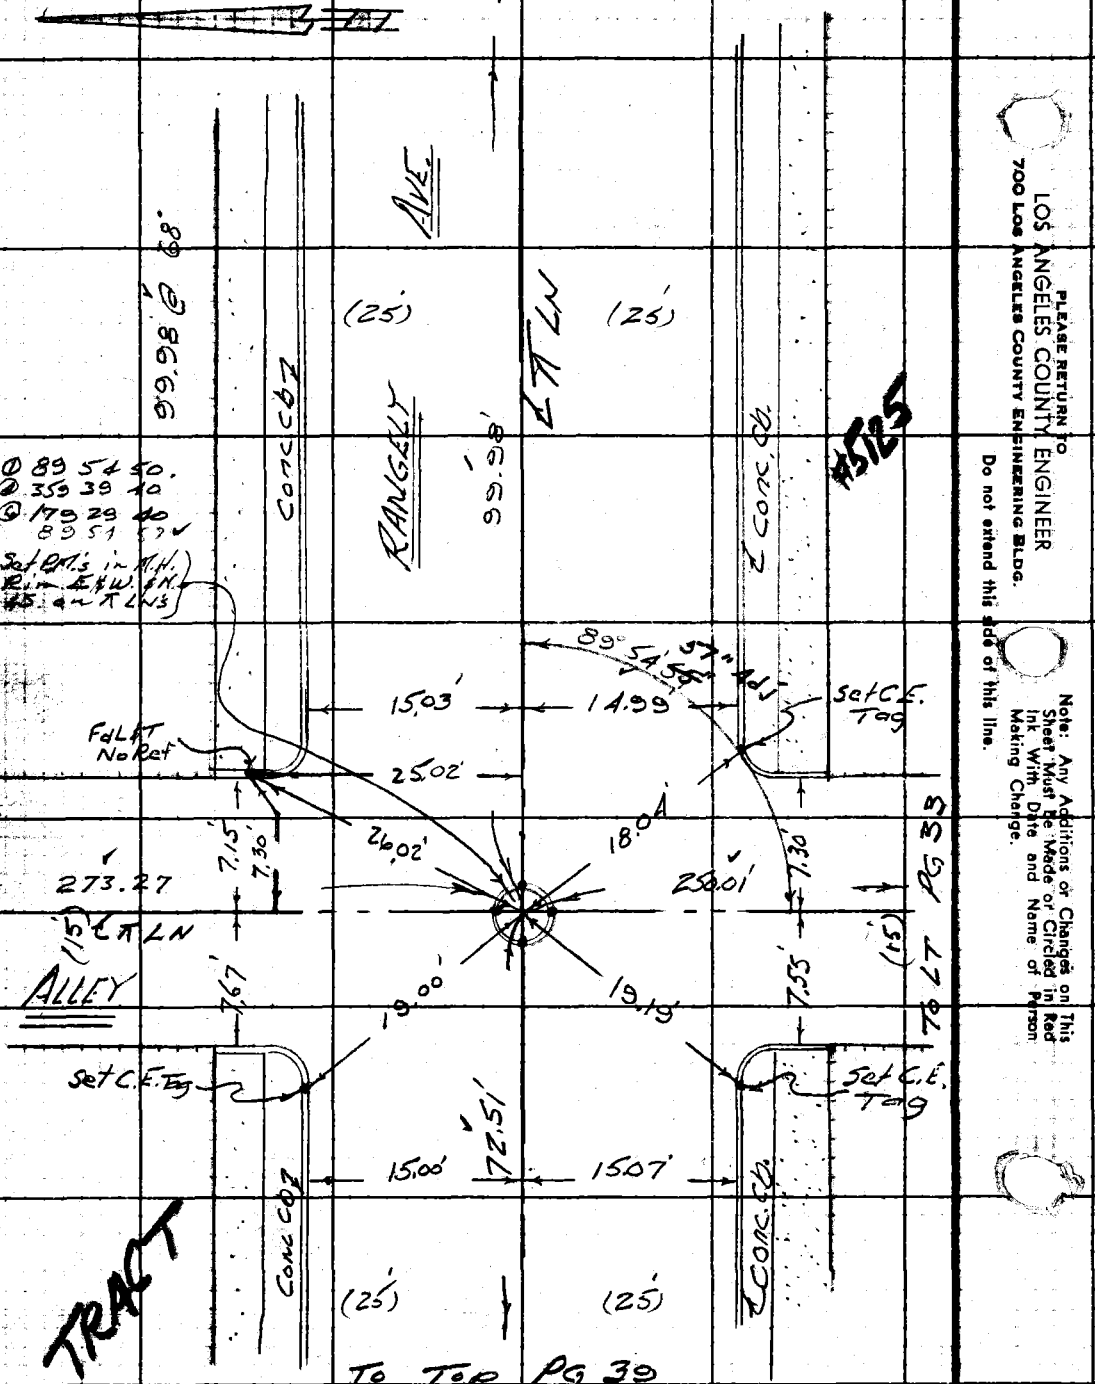

PLEASE RETURN TO
LOS ANGELES COUNTY ENGINEER
700 Los Angeles County Engineering Bldg.

Do not extend this side of this line.

Note: Any Additions or Changes on This Sheet Must Be Made or Circled in Red Ink With Date and Name of Person Making Change.

Notes Ckd by D. SAPPELL	Survey of W. Hollywood & Div 6	F. B. [illegible] Pg. [illegible]	
Map No. 5433	JN 0303.00 Tape 0.66 Std 68° °F	1630	
Office Work E. FONG	Surveyed by Mankey Jr.		
Checked R. HILARIO	Notes ETM Jr. Date April 20, 61		
Date 1-24-84	Indexed C. J. GALLI		

PWFB 1417

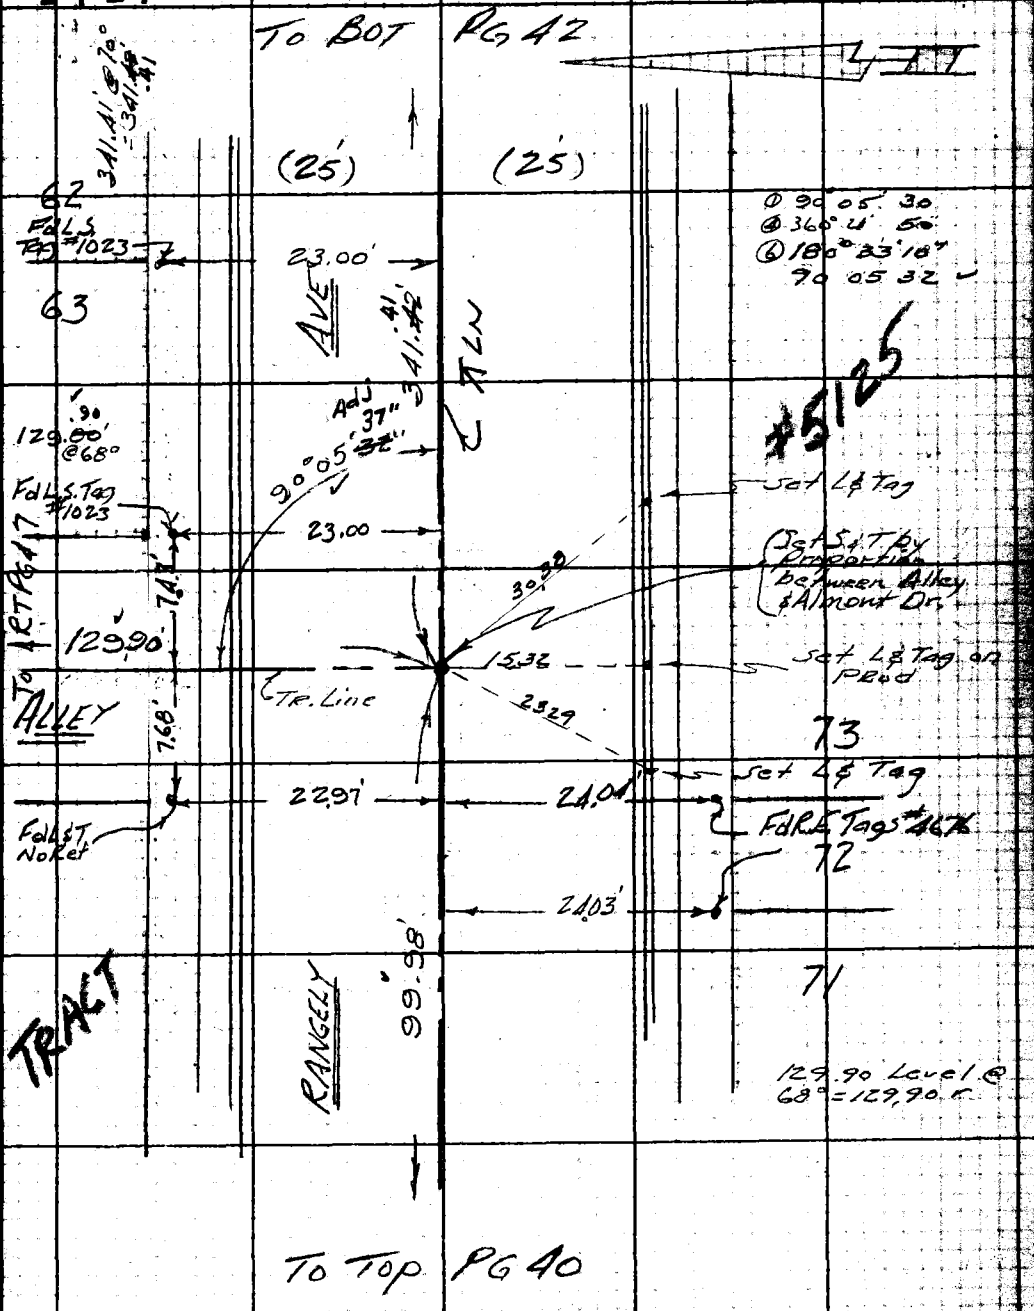

Note: Any Additions or Changes on This Sheet Must be Made or Circled in Red Ink With Date and Name of Person Making Change.

Do not extend this side of this line.

PLEASE RETURN TO
LOS ANGELES COUNTY ENGINEER
700 LOS ANGELES COUNTY ENGINEERING BLDG.

76F3095 S&E #247 11-58

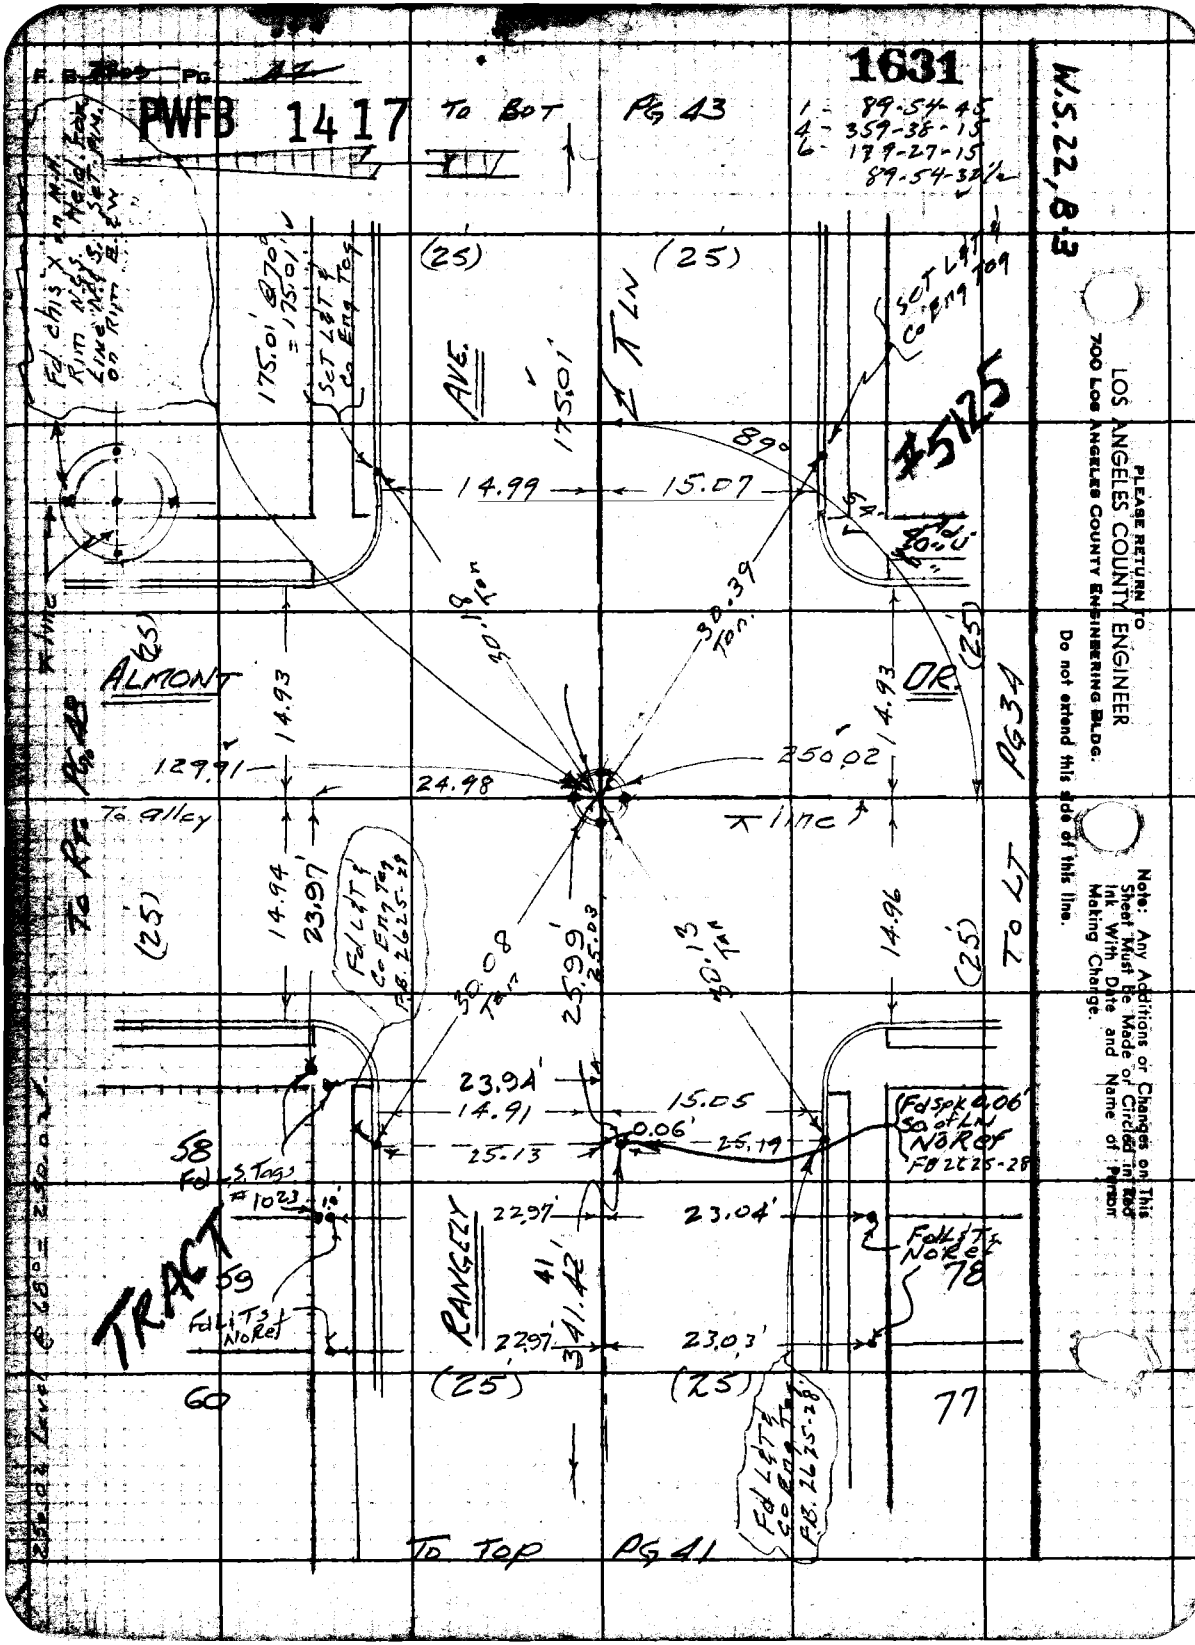

F. B. PG.
PWFB 1417
To BOT PG 43
1631
1 - 89-54-45
4 - 359-38-15
6 - 179-27-15
89-54-32½
W.S. 22, B-3
PLEASE RETURN TO
LOS ANGELES COUNTY ENGINEER
700 LOS ANGELES COUNTY ENGINEERING BLDG.
Do not extend this side of this line.
Note: Any Additions or Changes on This Sheet Must Be Made or Circled in Red Ink With Date and Name of Person Making Change.
#5125
(25)
AVE.
175.01'
175.01' @ 70° = 175.01'
Set L&T & Co Eng Tag
Fd chis X in M.H. Rim N.&S. Line N.&S. on Rim B.&W.
Held Tack Set Pin
89°
14.99
15.07
30.18 Tan
30.39 Tan
ALMONT
DR.
14.93
129.91
24.98
250.02
To alley
To Rt. PG 48
To LT PG 34
14.94
23.97'
Fd L&T & Co Eng Tag F.B. 2625-28
30.08 Tan
25.99'
25.03
30.13 Tan
14.96
23.94'
14.91
15.05
0.06'
25.13
25.19
Fd Spk 0.06' So of LN No Ref F.B. 2625-28
58
Fd L.S. Tags #1023
22.97'
23.04'
Fd L&T No Ref
78
TRACT
59
RANGELY
41
341.42'
Fd L&T No Ref
22.97'
23.03'
60
77
Fd L&T & Co Eng Tag F.B. 2625-28
To Top PG 41

PWFB 1417 1632

Notes Ck'd by D. SAPPELL	Survey of N Holly Wood
Map No. 5433	JN 0303-9 Tape 058 Std 68 °F
Office Work E FONG	Surveyed by Snyder
Checked R HILARIO	Notes PRS Date 7-20-61
Date 1-24-84	Indexed C. J. GALLI

F. B. 2709 Pg. 43

CONT. BOT Pg 44

LOT 45
Fd L&T
22.99
533.14 T70° = 533.15

LOT 46

RANGLEY AVE

23.00
Fd L&T & L.S. 1023
LOT 90

533.15

22.98
LOT 89

24.02
Fd L&T
LOT 88

24.04

TRACT (25) (25) NO 5125

Fd. P.K Nail No Ref

24.50
Fd L&T L.S. 3482
LOT 83

50.00

24.50

175.01

CONT. TO 10 Pg 42

Note: Any Additions or Changes on This Sheet Must be Made or Circled In Red Ink With Date and Name of Person Making Change.

Do not extend notes this side of this line.

RETURN TO
LOS ANGELES COUNTY ENGINEER
700 LOS ANGELES COUNTY ENGINEERING BLDG.

76F3095 CE #247—3-57

PWFB 1417 1633

F.B. 2709 Pg. 44

Cont. Bot Pg 45

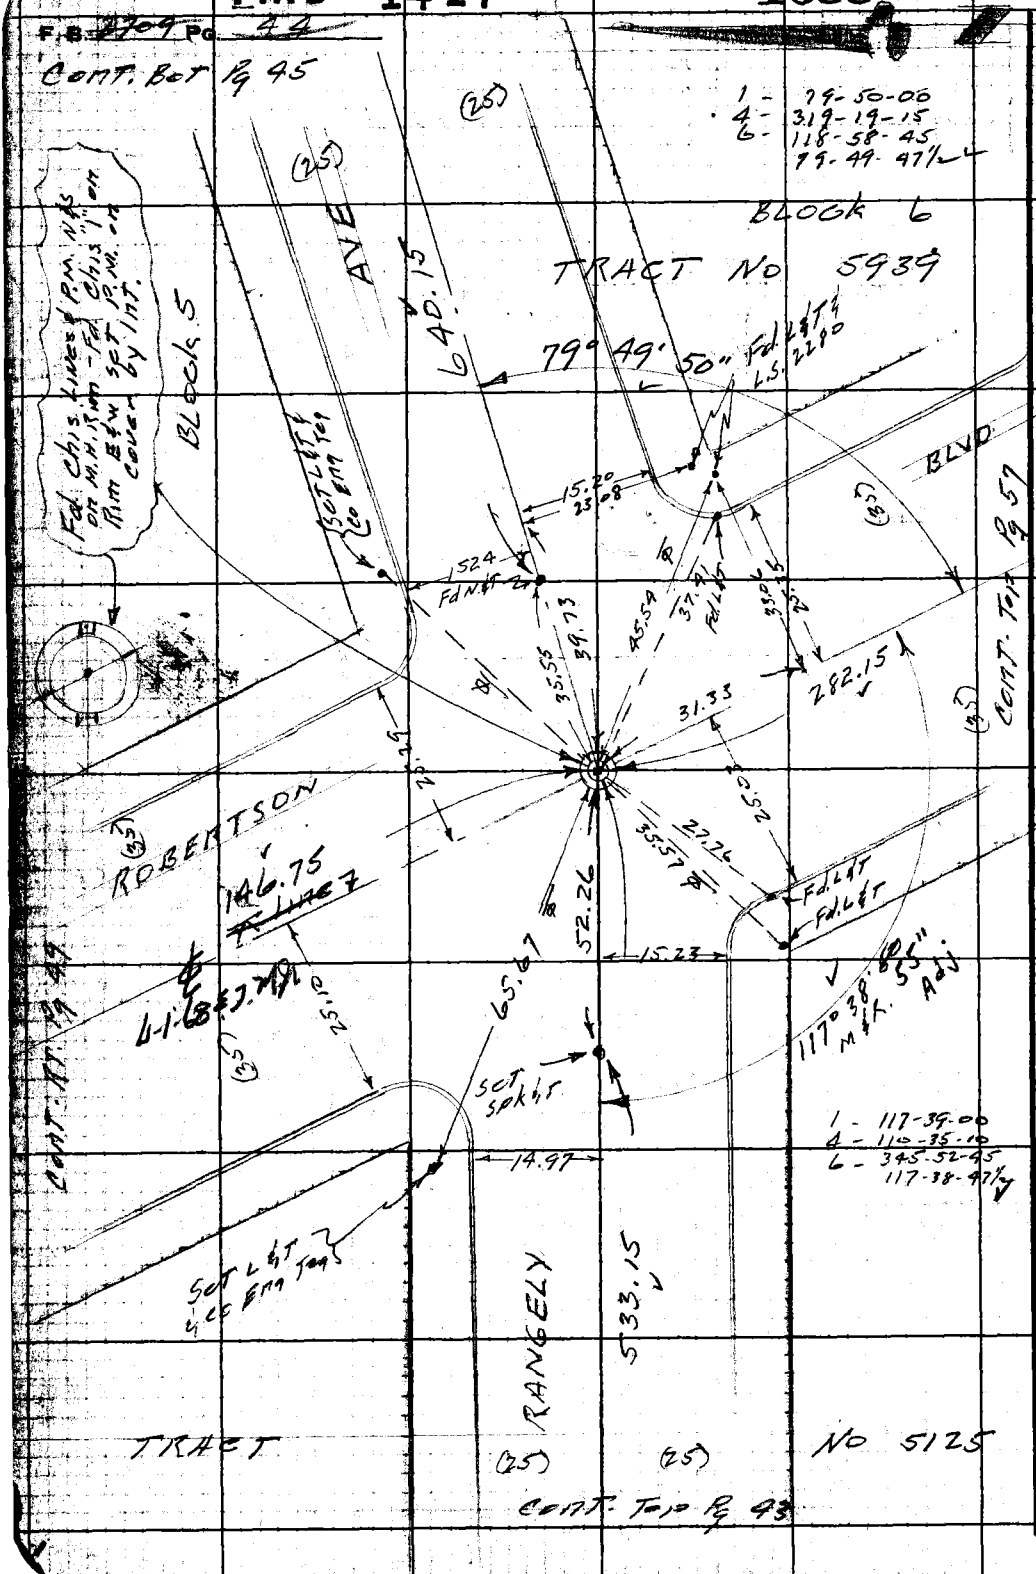

W.S. 22, B-3

RETURN TO
LOS ANGELES COUNTY ENGINEER
700 LOS ANGELES COUNTY ENGINEERING BLDG.

Do not extend notes this side of this line.

Note: Any Additions or Changes on This Sheet Must be Made or Circled in Red Ink With Date and Name of Person Making Change.

Notes Ck'd by D. SAPPELL	Survey of Hollywood & Div 6	F. B. [illegible]	
Map No. 5433	JN 0303.00 Tape 0128 Std 68° °F	1634	
Office Work E. FONG	Surveyed by Snyder		
Checked R. HILARIO	Notes R.R.S. Date 7-20-61		
Date 1-24-84	Indexed E. J. GALLI		

PWFB 1417

CONT. Left Pg 46

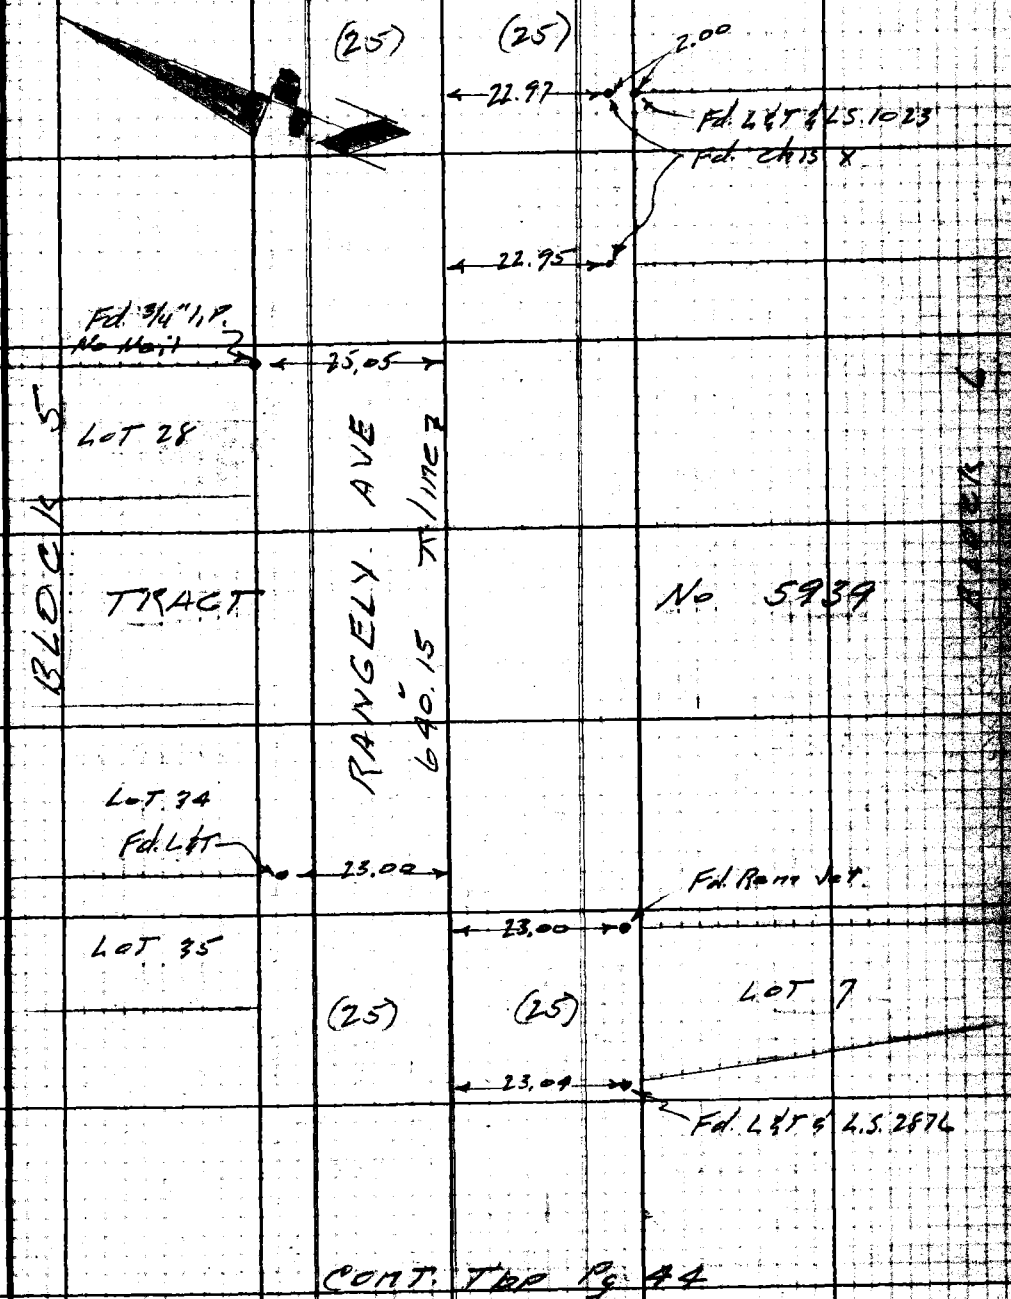

CONT. Top Pg 44

Note: Any Additions or Changes on this Sheet Must be Made or Circled in Red Ink With Date and Name of Person Making Change.

PLEASE RETURN TO
LOS ANGELES COUNTY ENGINEER
700 LOS ANGELES COUNTY ENGINEERING BLDG.

Do not extend this side of this line.

78F3098 S&E #247 11-58

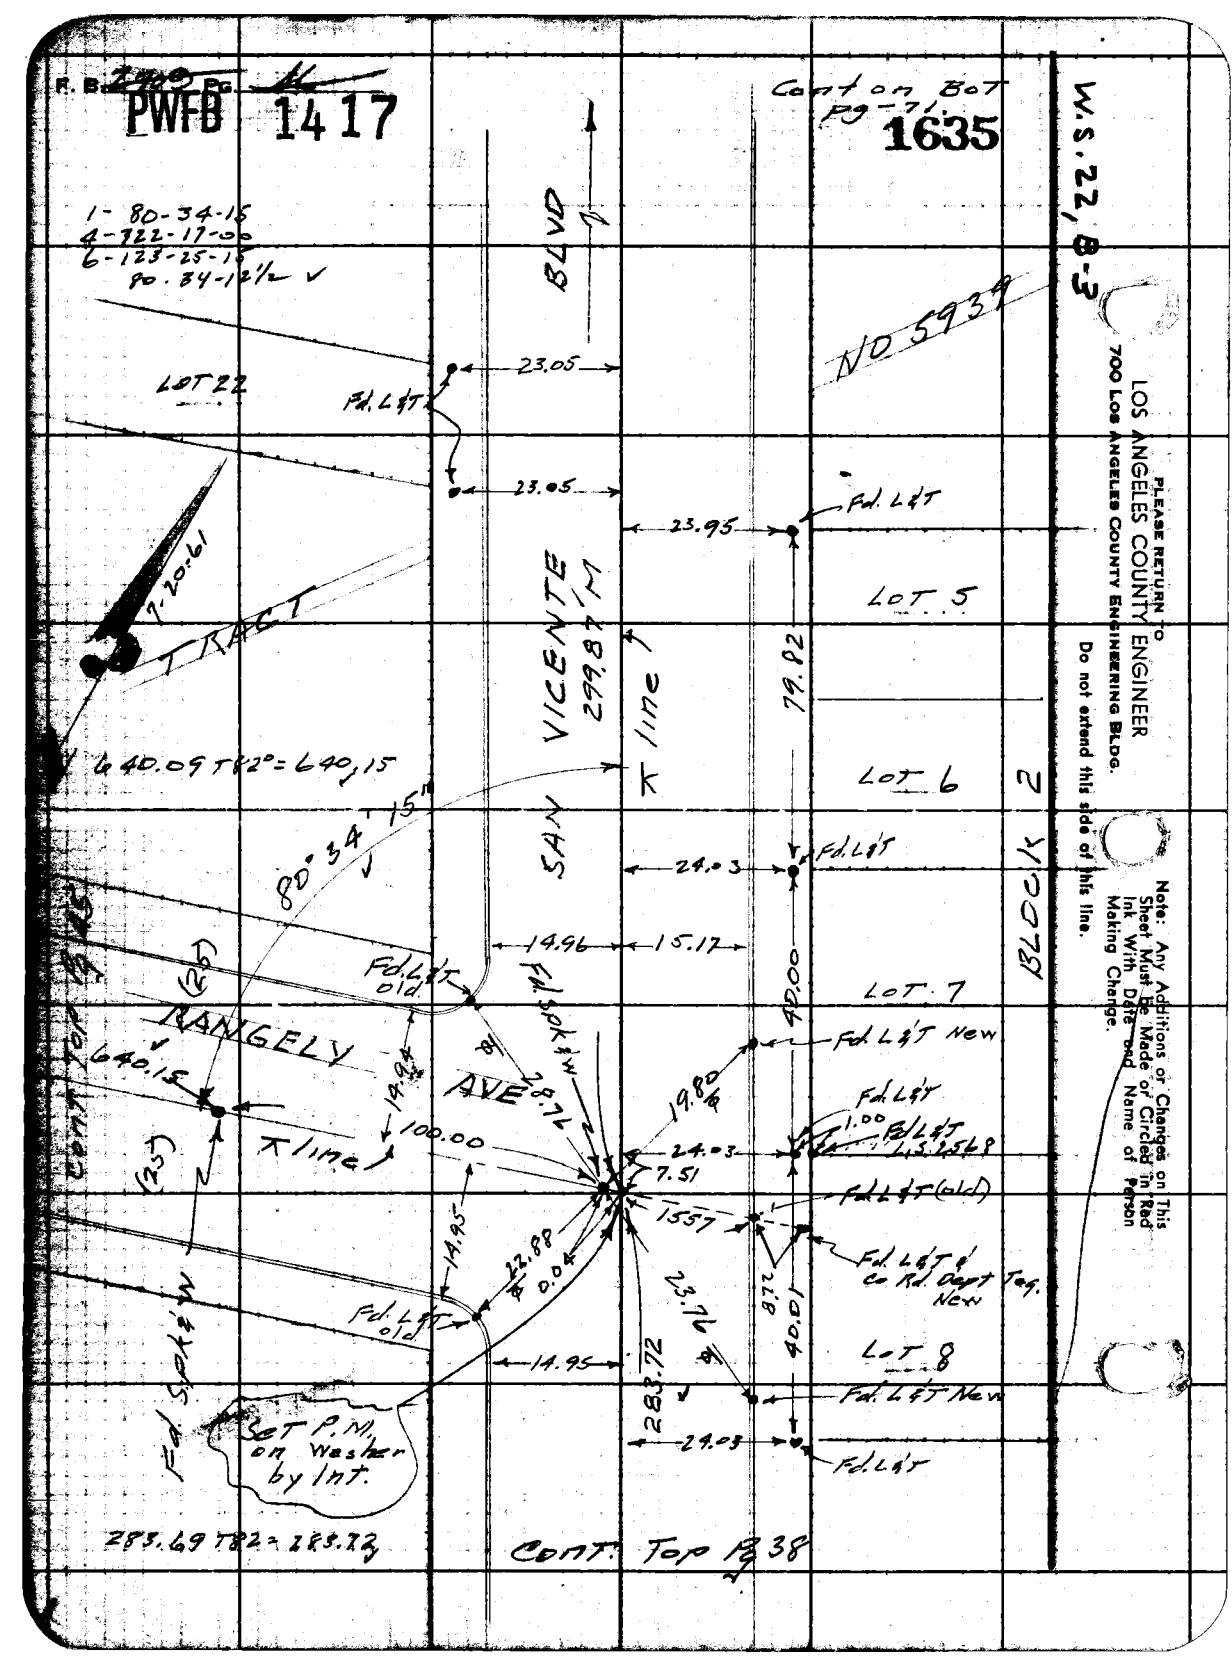

F. B. 2409 Pg. 11
PWFB 1417
Cont on Bot Pg-71.
1635
W.S. 22, B-3
1- 80-34-15
4-722-17-00
6-123-25-15
80.34-12½
BLVD
NO 5939
LOT 22
Fd. L&T
23.05
23.05
23.95
Fd. L&T
LOT 5
7-20-61
TRACT
SAN VICENTE
299.87 M
79.82
LOT 6
640.09 T82° = 640.15
80° 34' 15"
24.03
Fd. L&T
BLOCK 2
14.96
15.17
Fd. L&T old
LOT 7
40.00
RANGELY
AVE
Fd. Spk & W
28.76
Fd. L&T New
640.15
19.94
19.80
Fd. L&T
1.00
Fd. L&T
L.S. 2568
100.00
24.03
7.51
Fd. L&T (old)
1557
14.95
22.88
0.04
Fd. L&T & Co Rd. Dept Tag. New
8.72
23.76
40.01
Fd. L&T old
14.95
LOT 8
283.72
Fd. L&T New
24.03
Fd. L&T
Set P.M. on Washer by Int.
283.69 T82 = 283.72
Cont. Top Pg 38
Cont Top Pg 45
(25)
(25)
PLEASE RETURN TO
LOS ANGELES COUNTY ENGINEER
700 LOS ANGELES COUNTY ENGINEERING BLDG.
Do not extend this side of this line.
Note: Any Additions or Changes on This Sheet Must Be Made or Circled in Red Ink With Date and Name of Person Making Change.

PWFB 1417

Notes Ck'd by D. SARPELLI	Survey of W. Hollywood & Div 6
Map No. 5433	JN 0303.00 Tape 0128 Std 68° °F
Office Work E FONG	Surveyed by [illegible]
Checked R HILARIO	Notes Date
Date 1-24-84	Indexed E. J. GALLI

F. B. 1636

Cont. BoT pg-48

Bt spk-W & T per pg-48

ALMONT DR.

(25')

(25')

L & Tag per pg-48

(20')

(25')

(15')

MELROSE AVE

RANGELY AVE

ALLEY

TR. #5125

Line

Level @ 68° = 129.90 = 367.49

1 + 89°54'50"
4 + 359 39 30
6 + 179 29 10
89 54 52

A.S.C. 4-28-67

129.90 367.49

Set chis X in Conc base-post

89° 54' 58" Adj

Set N & T in Transf. Pole #825200 E

1230

11.19

Line 129.90

ALLEY

S & T per pg-41

Cont Left pg 41

Set S & T by Int.

Note: Any Additions or Changes on this Sheet Must be Made or Circled in Red Ink With Date and Name of Person Making Change.

Do not extend this side of this line.

PLEASE RETURN TO
LOS ANGELES COUNTY ENGINEER
700 LOS ANGELES COUNTY ENGINEERING BLDG.

78F309S S&E #247 11-80

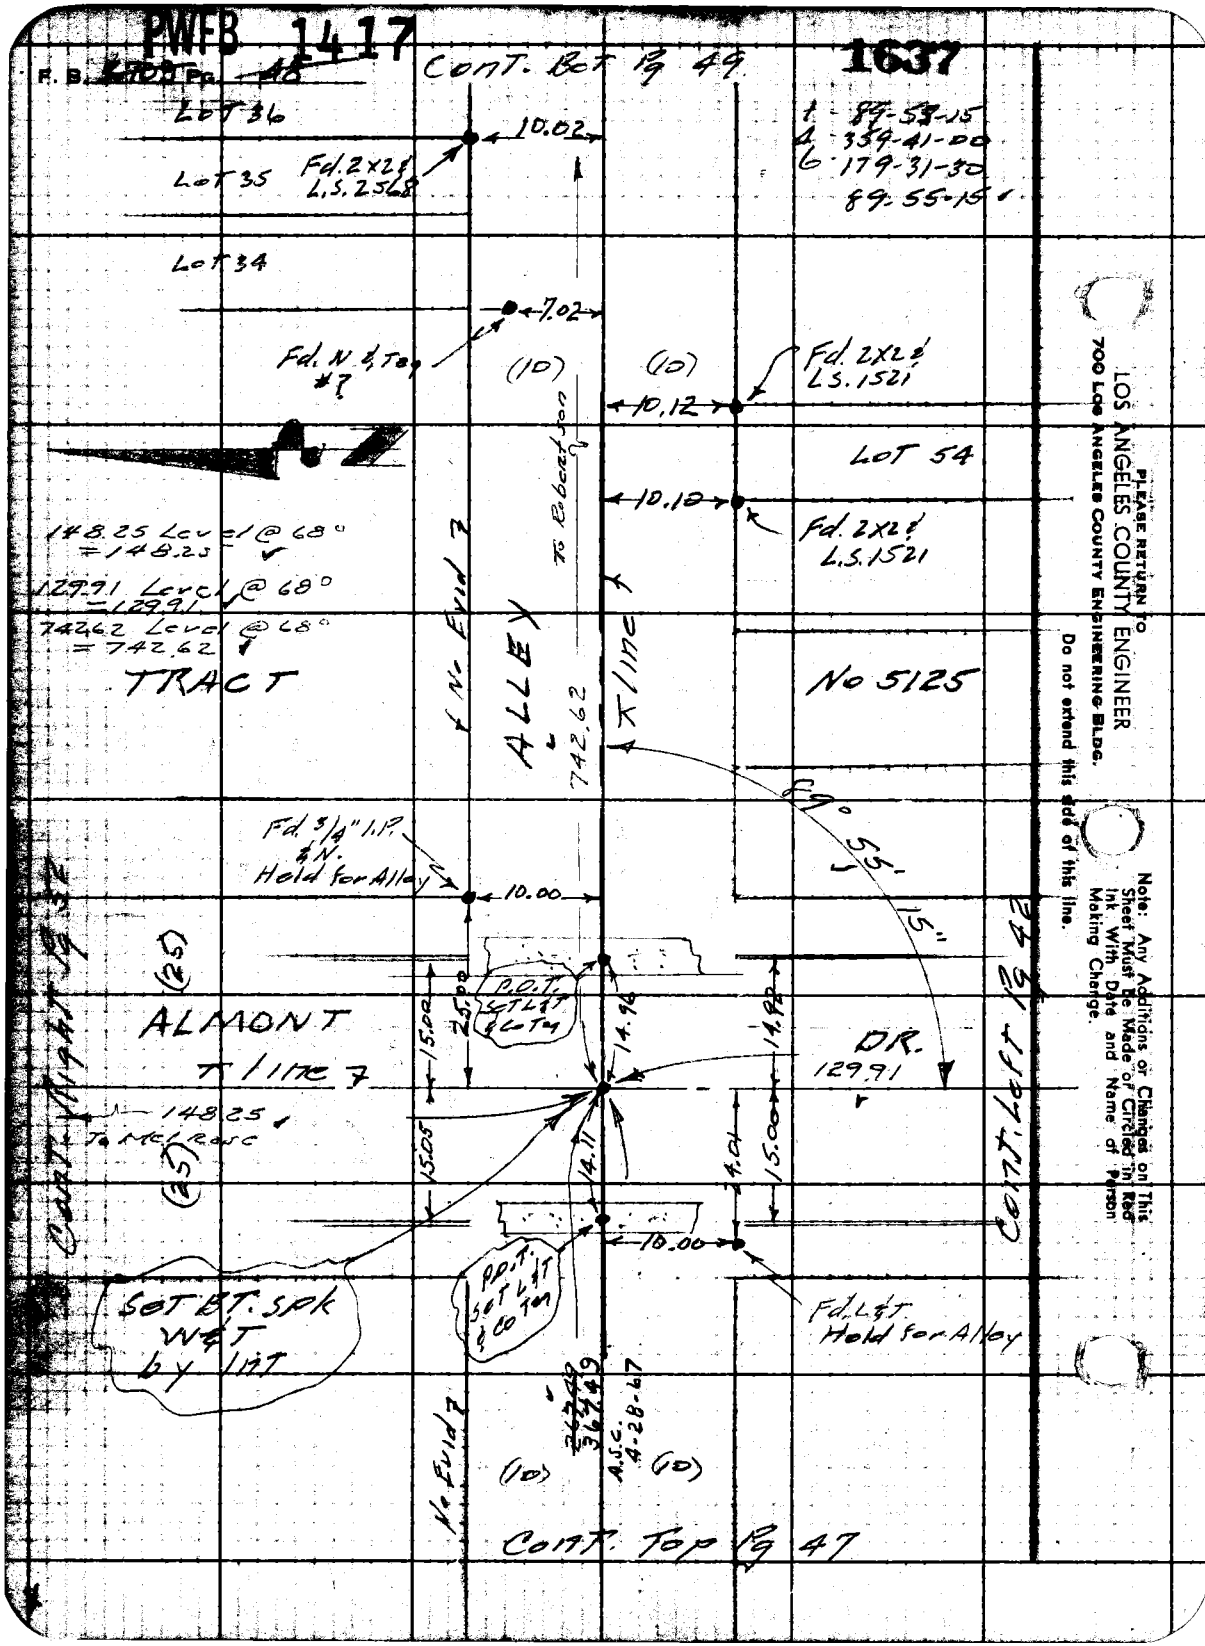
PWFB 1417
F. B. 2703 Pg. 48
Cont. Bot Pg 49
1637
1 - 89-53-15
4 - 359-41-00
6 - 179-31-30
89-55-15
Lot 36
10.02
Lot 35
Fd. 2x2 & L.S. 2568
Lot 34
7.02
Fd. N. & Tag #7
(10)
(10)
Fd. 2x2 & L.S. 1521
10.12
Lot 54
10.10
Fd. 2x2 & L.S. 1521
148.25 Level @ 68° = 148.25
129.91 Level @ 68° = 129.91
742.62 Level @ 68° = 742.62
TRACT
No Evid 7
ALLEY
To Robertson
T line 7
742.62
No 5125
89° 55' 15"
Fd. 3/4" I.P. & N. Held for Alley
10.00
(25)
ALMONT
T line 7
P.O.T. Set L&T & Co Tag
15.00
25.00
14.96
14.92
DR.
129.91
148.25
To McIrose
(25)
15.05
14.11
24.01
15.00
10.00
Cont. Right Pg 52
Cont. Left Pg 42
Set BT. Spk W&T by Int
P.O.T. Set L&T & Co Tag
Fd. L&T Held for Alley
A.S.C. 4-28-67
No Evid 7
(10)
(10)
Cont. Top Pg 47
PLEASE RETURN TO
LOS ANGELES COUNTY ENGINEER
700 Los Angeles County Engineering Bldg.
Do not extend this side of this line.
Note: Any Additions or Changes on This Sheet Must Be Made or Circled in Red Ink With Date and Name of Person Making Change.

PWFB 1417

Notes Ck'd by D. SAPPELL	Survey of W. Hollywood Div 6	F. B. ~~2709~~ Pg. ~~48~~	
Map No. 5433	JN 0303.00 Tape 0128 Std 68 °F	1638	
Office Work E. FONG	Surveyed by Snyder		
Checked R. HILARIO	Notes PRS Date 8-18-61		
Date 1-24-84	Indexed C. J. GALLI		

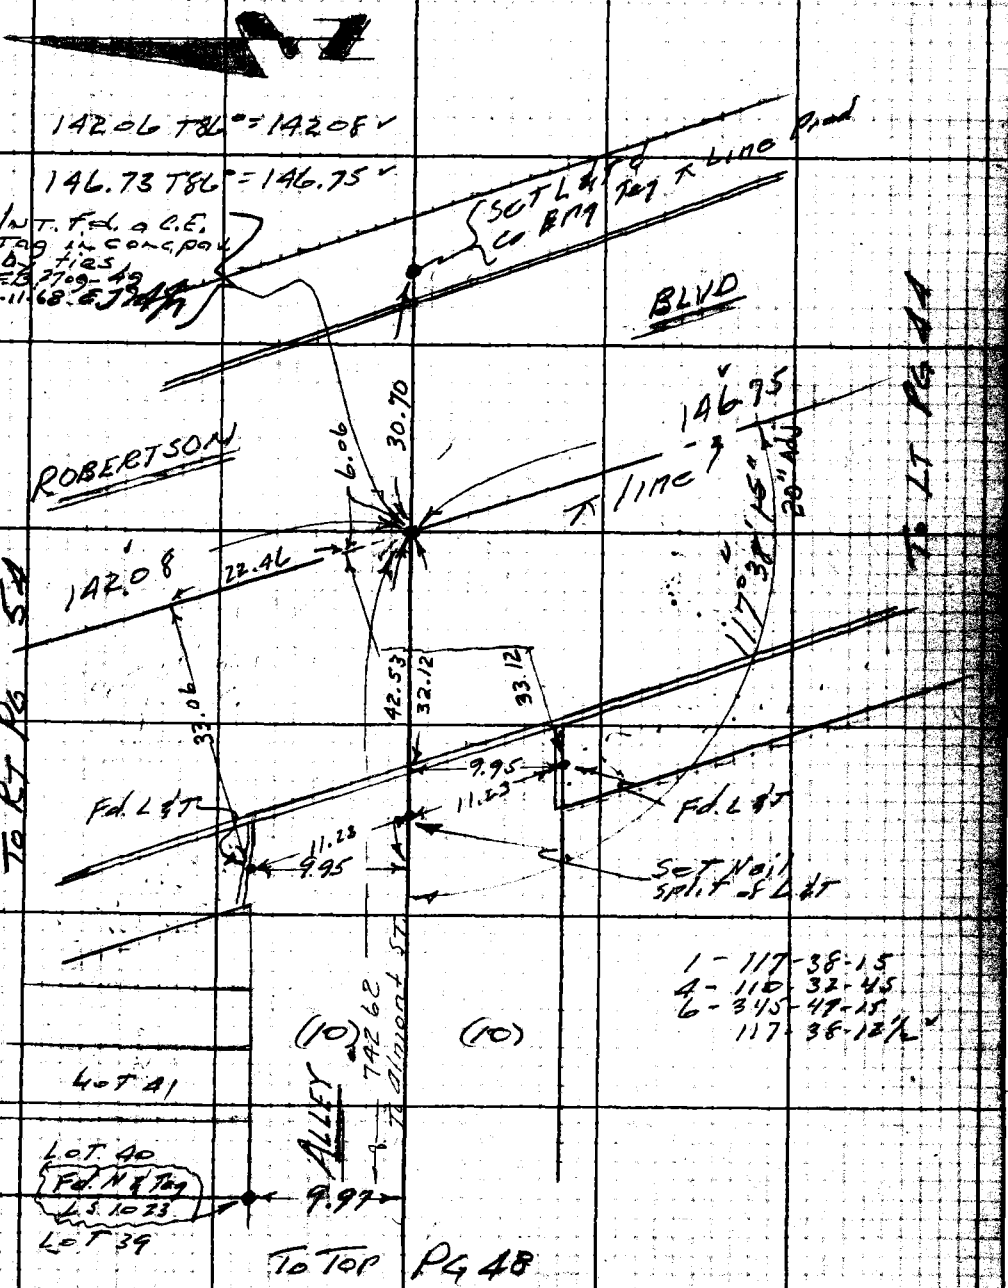

Note: Any Additions or Changes on this Sheet Must be Made or Circled in Red Ink. With Date and Name of Person Making Change.

Do not extend this side of this line.

PLEASE RETURN TO
LOS ANGELES COUNTY ENGINEER
700 LOS ANGELES COUNTY ENGINEERING BLDG.

76F3098 S&E #247 11-80

PLEASE RETURN TO
LOS ANGELES COUNTY ENGINEER
700 LOS ANGELES COUNTY ENGINEERING BLDG.

Note: Any Additions or Changes on This Sheet Must Be Made or Circled in Red Ink With Date and Name of Person Making Change.

Do not extend this side of this line.

W.S. 22, B-3

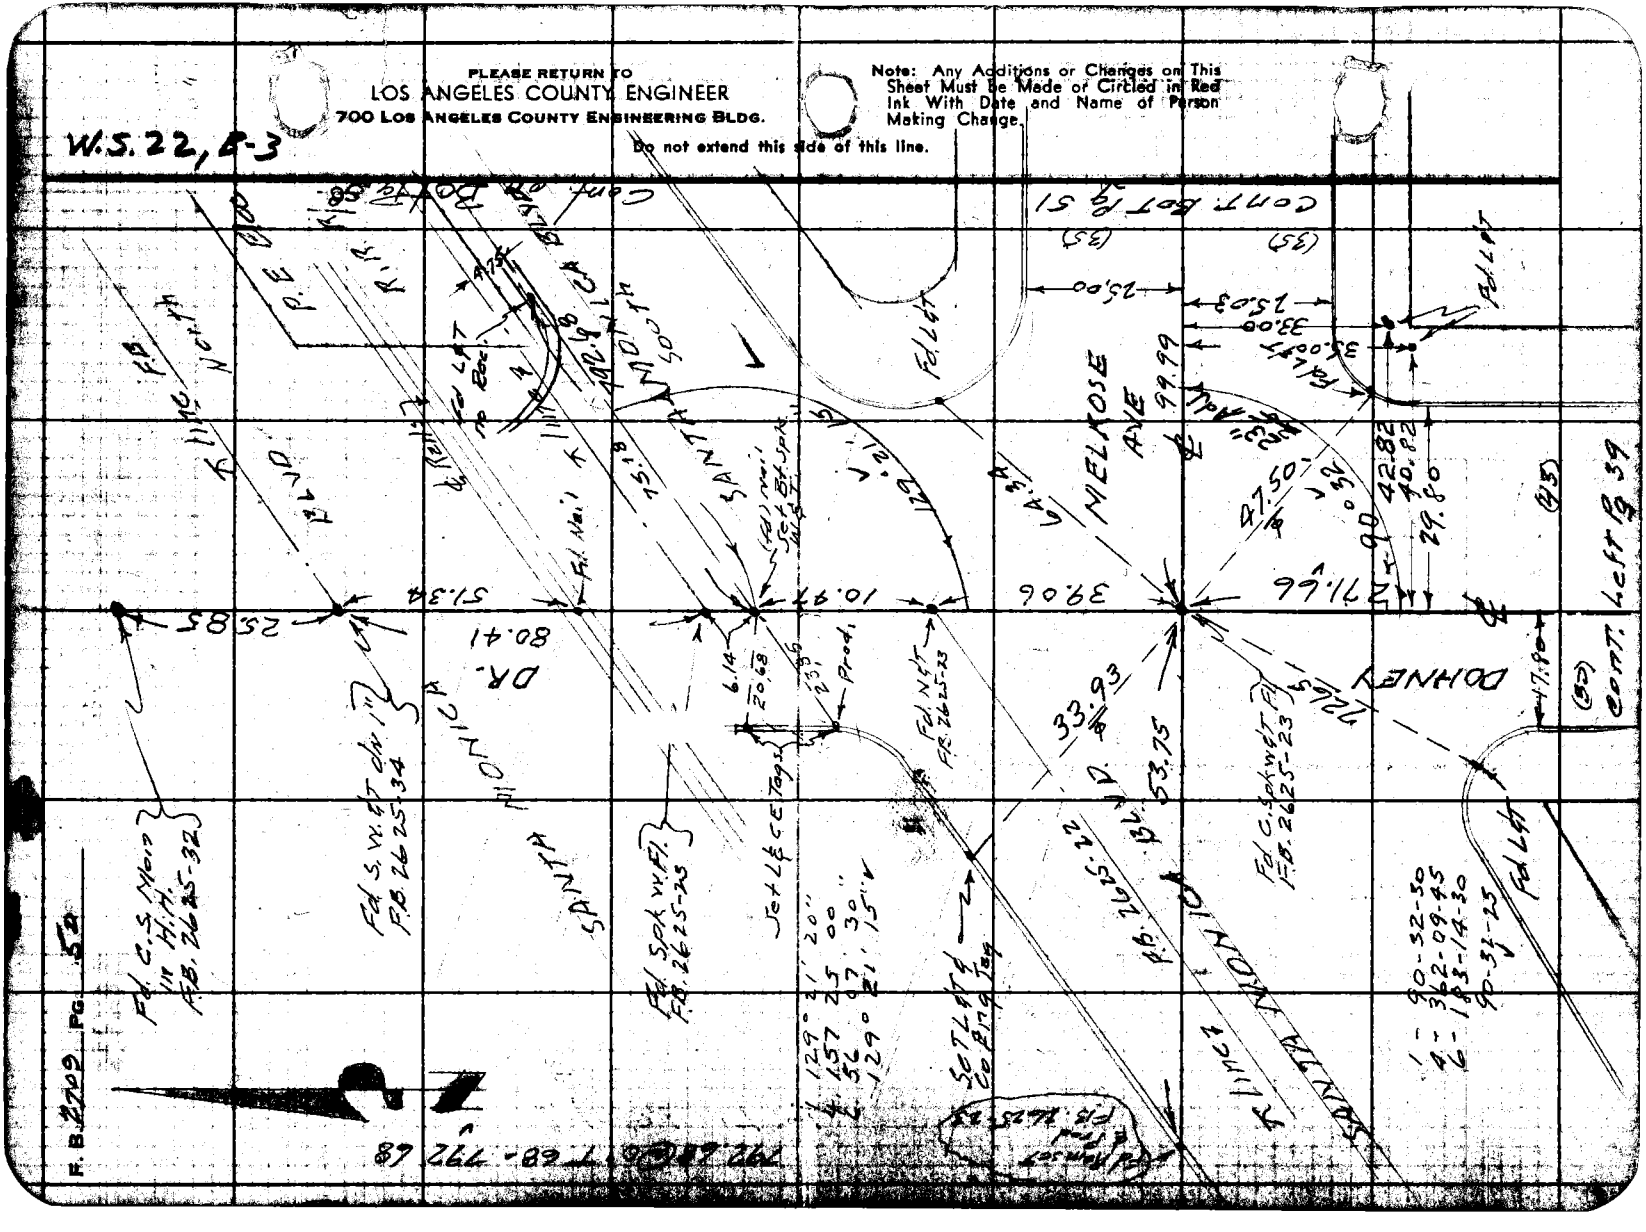

Notes Ck'd by D. SAPPELL
Map No. 5433
Office Work E. FONG
Checked E. HILARIO
Date 1-24-84

Survey of W. Hollywood
JN 030300 Tape 0166 Std 68° °F
Surveyed by Snyder
Notes FRS Date 8-15-61
Indexed C. J. GALLI

F. B. 2900 Pg. 54

1639

PWFB 1417

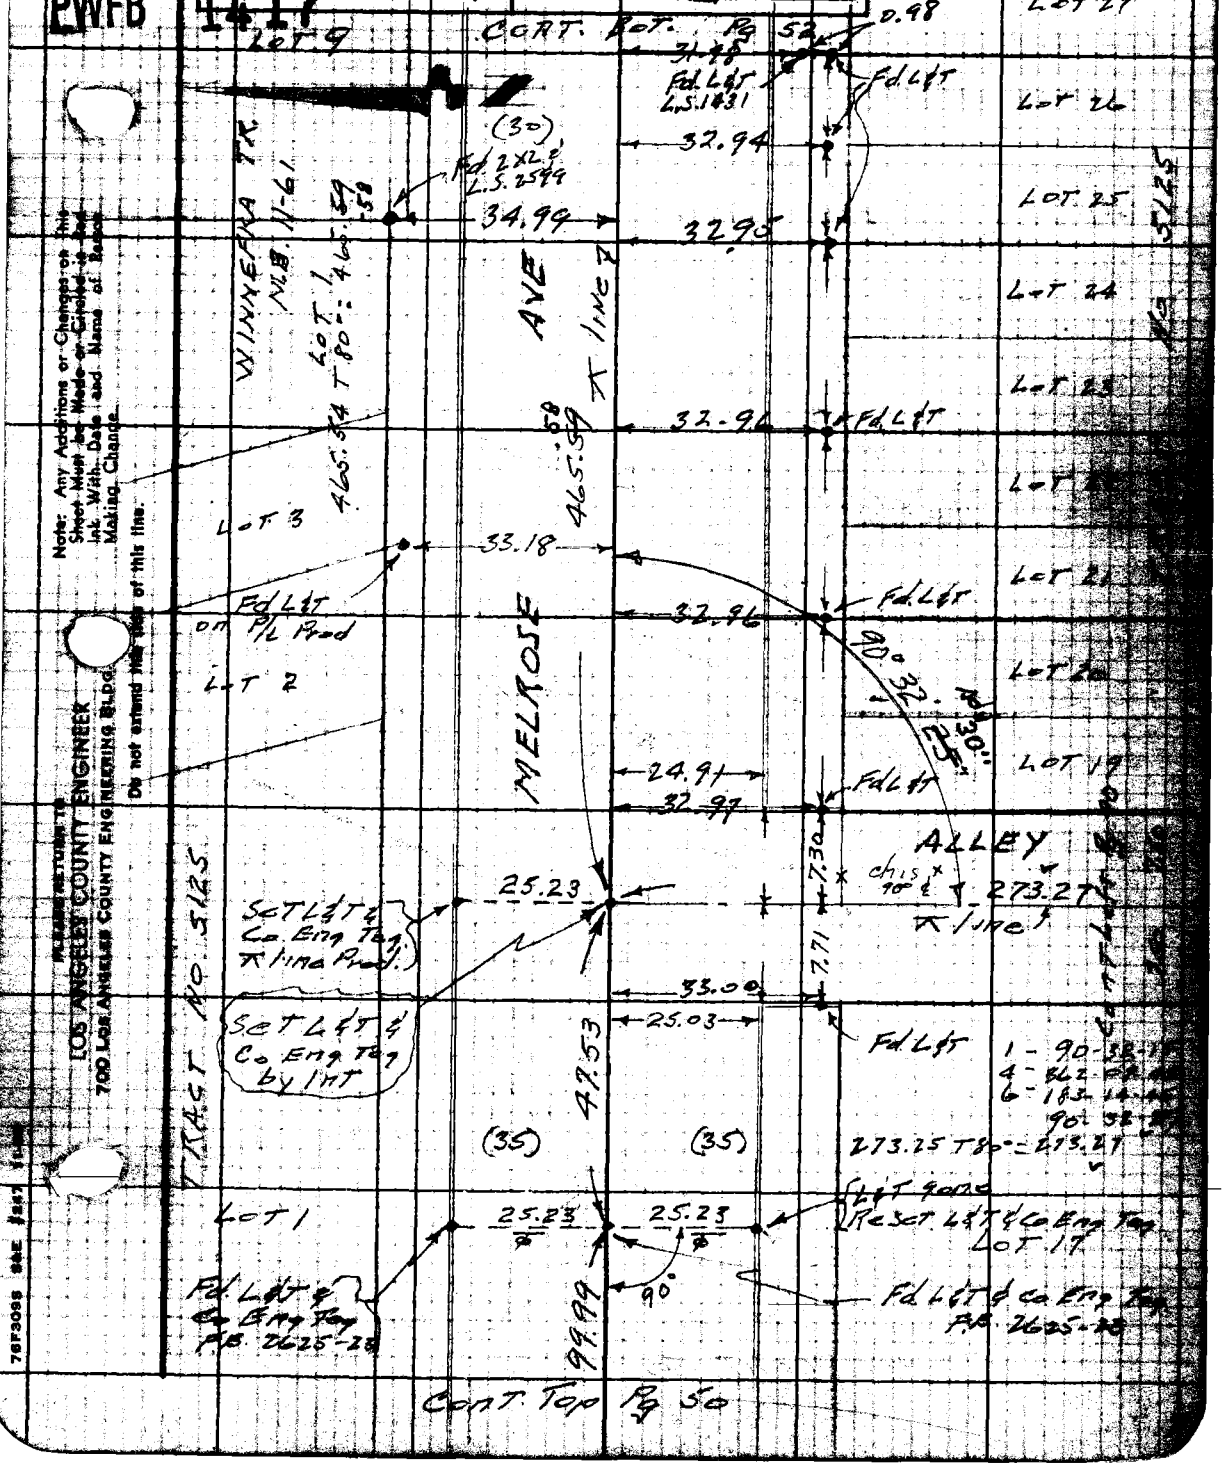

Note: Any Additions or Changes on this Sheet Must be Made or Circled in Red Ink With Date and Name of Person Making Change.

Do not extend this line of this line.

PLEASE RETURN TO
LOS ANGELES COUNTY ENGINEER
700 LOS ANGELES COUNTY ENGINEERING BLDG.

76F3098 S&E #247

PWFB 1417 1640

F. B. [illegible] Pg. [illegible]

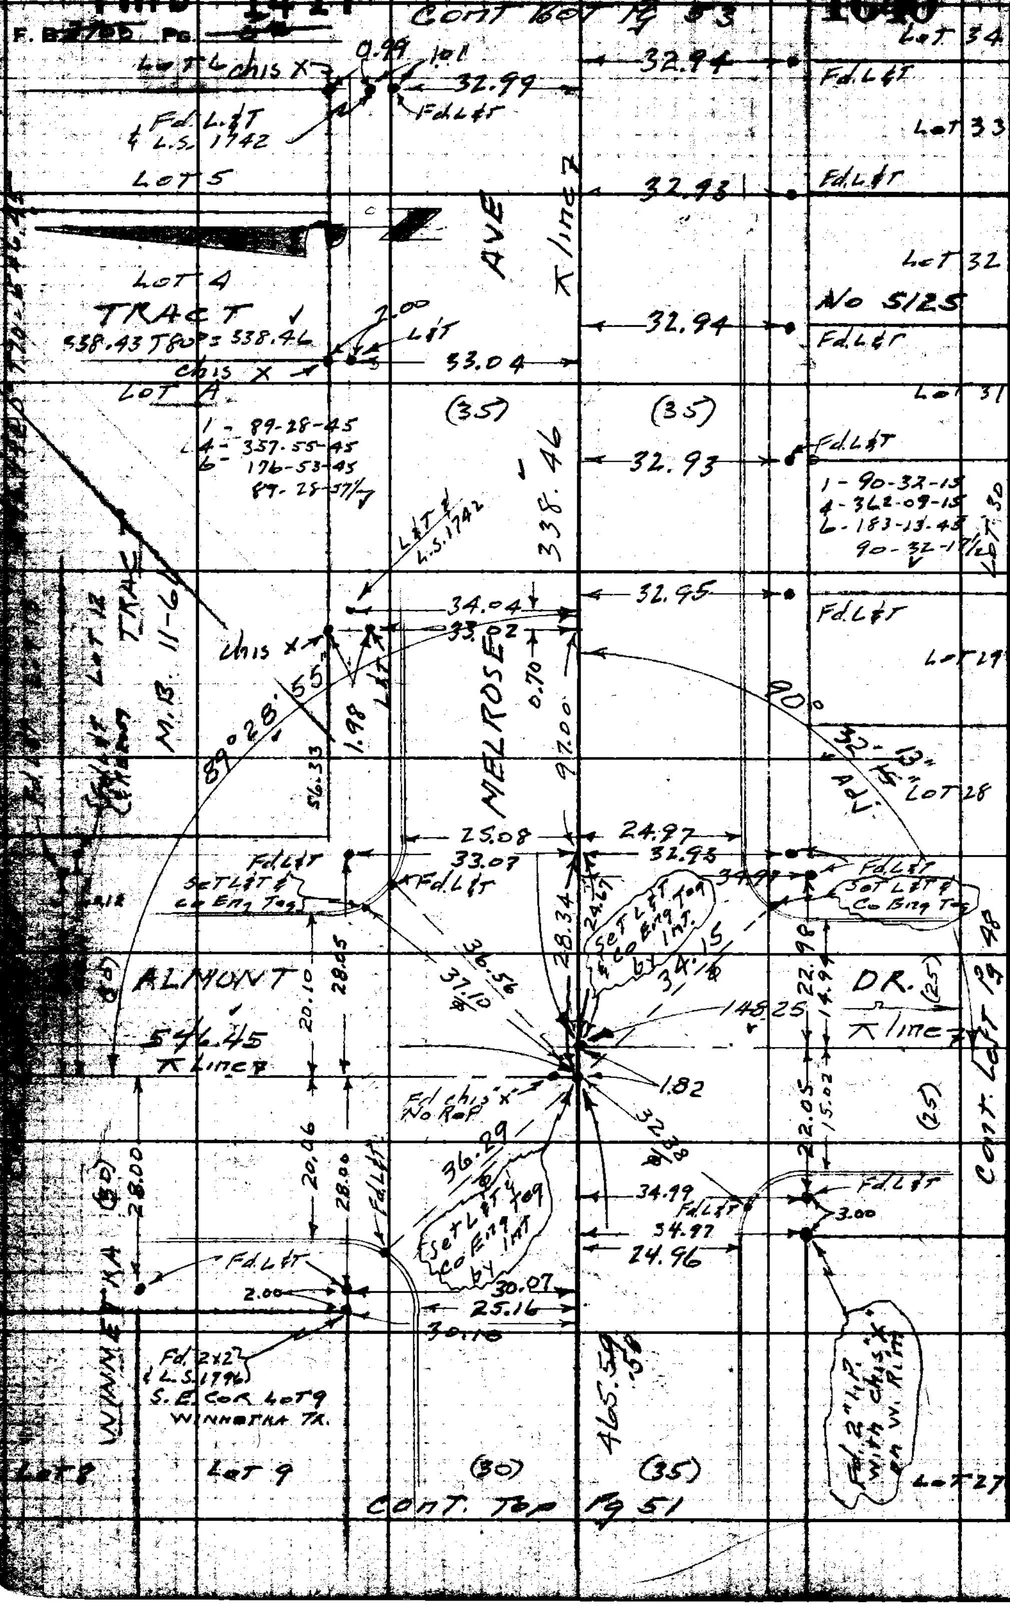

PLEASE RETURN TO
LOS ANGELES COUNTY ENGINEER
700 LOS ANGELES COUNTY ENGINEERING BLDG.

Do not extend this side of this line.

Note: Any Additions or Changes on this Sheet Must be Made or Circled in Red Ink With Date and Name of Person Making Change.

PWFB

Notes Ck'd by D. SAPPELL		Survey of W. Hollywood & Dwg	F. B. 2709 Pg. 53
Map No. 5430		JN 030300 Tape 4 Std 68° F	1641
Office Work E. FONG		Surveyed by Snyder	
Checked R. HILARIO		Notes PRS Date 8-16-61	
Date 1-24-84		Indexed G. J. GALLI	

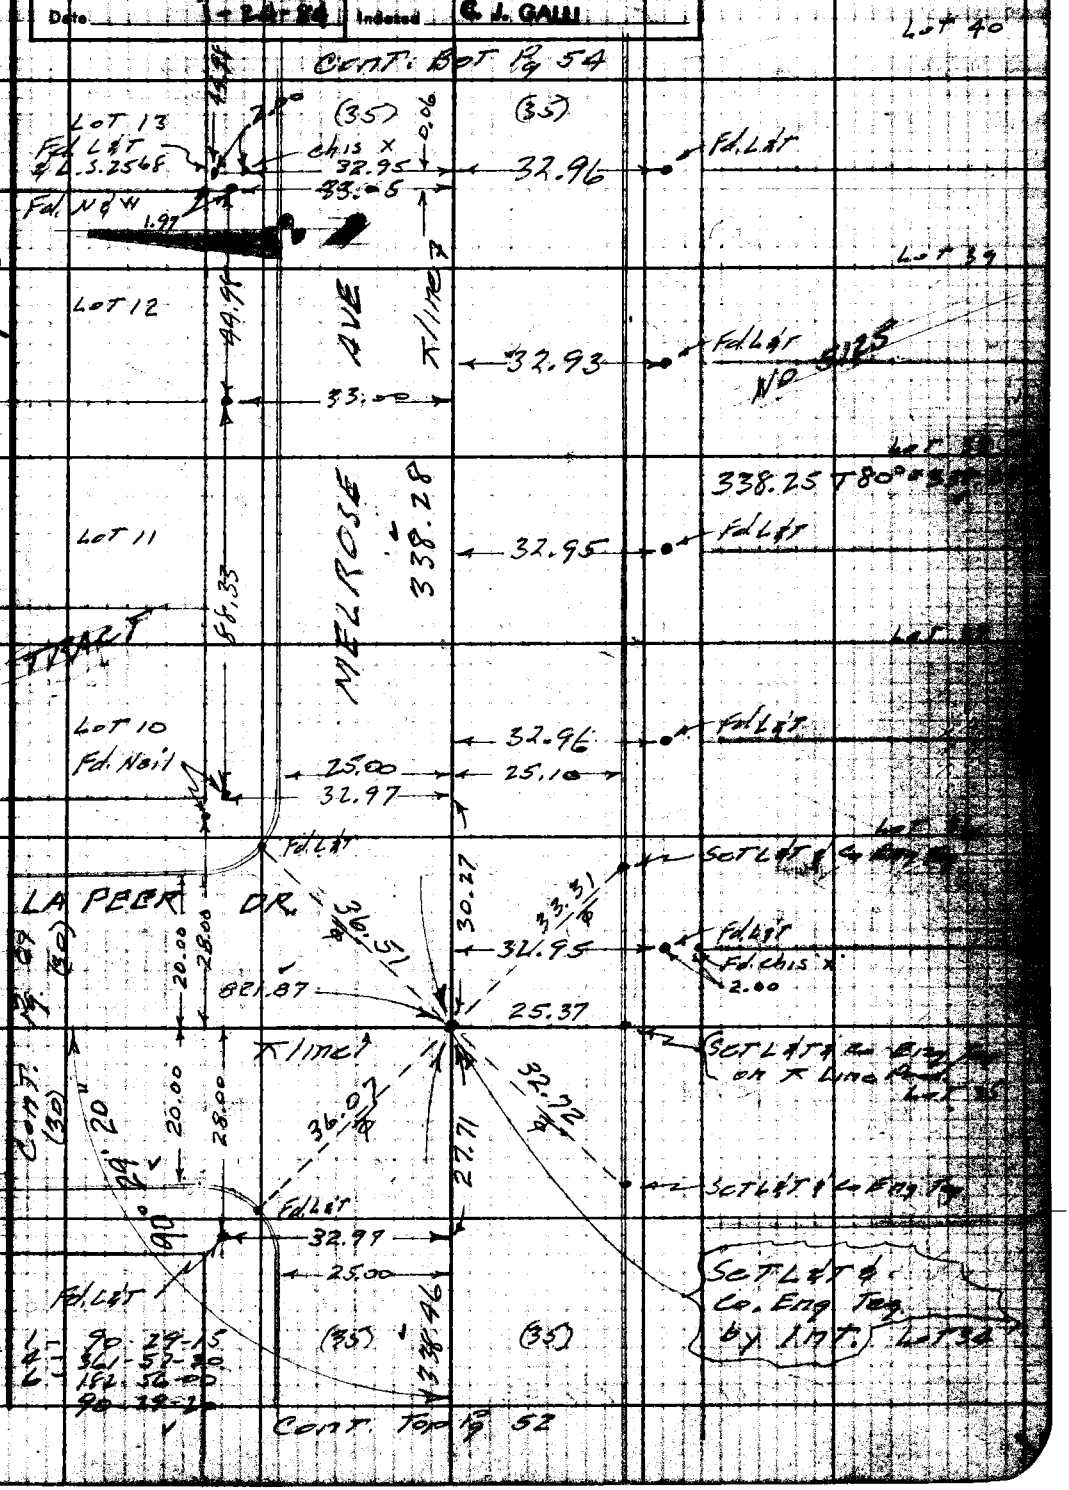

Note: Any Additions or Changes on this Sheet Must be Made or Circled in Red Ink With Date and Name of Person Making Change.

Do not extend this line of this line.

W.S. 22, B-3

LOS ANGELES COUNTY ENGINEER
700 Los Angeles County Engineering Bldg.

PWFB 1417

1642

W.S. 22, B.3

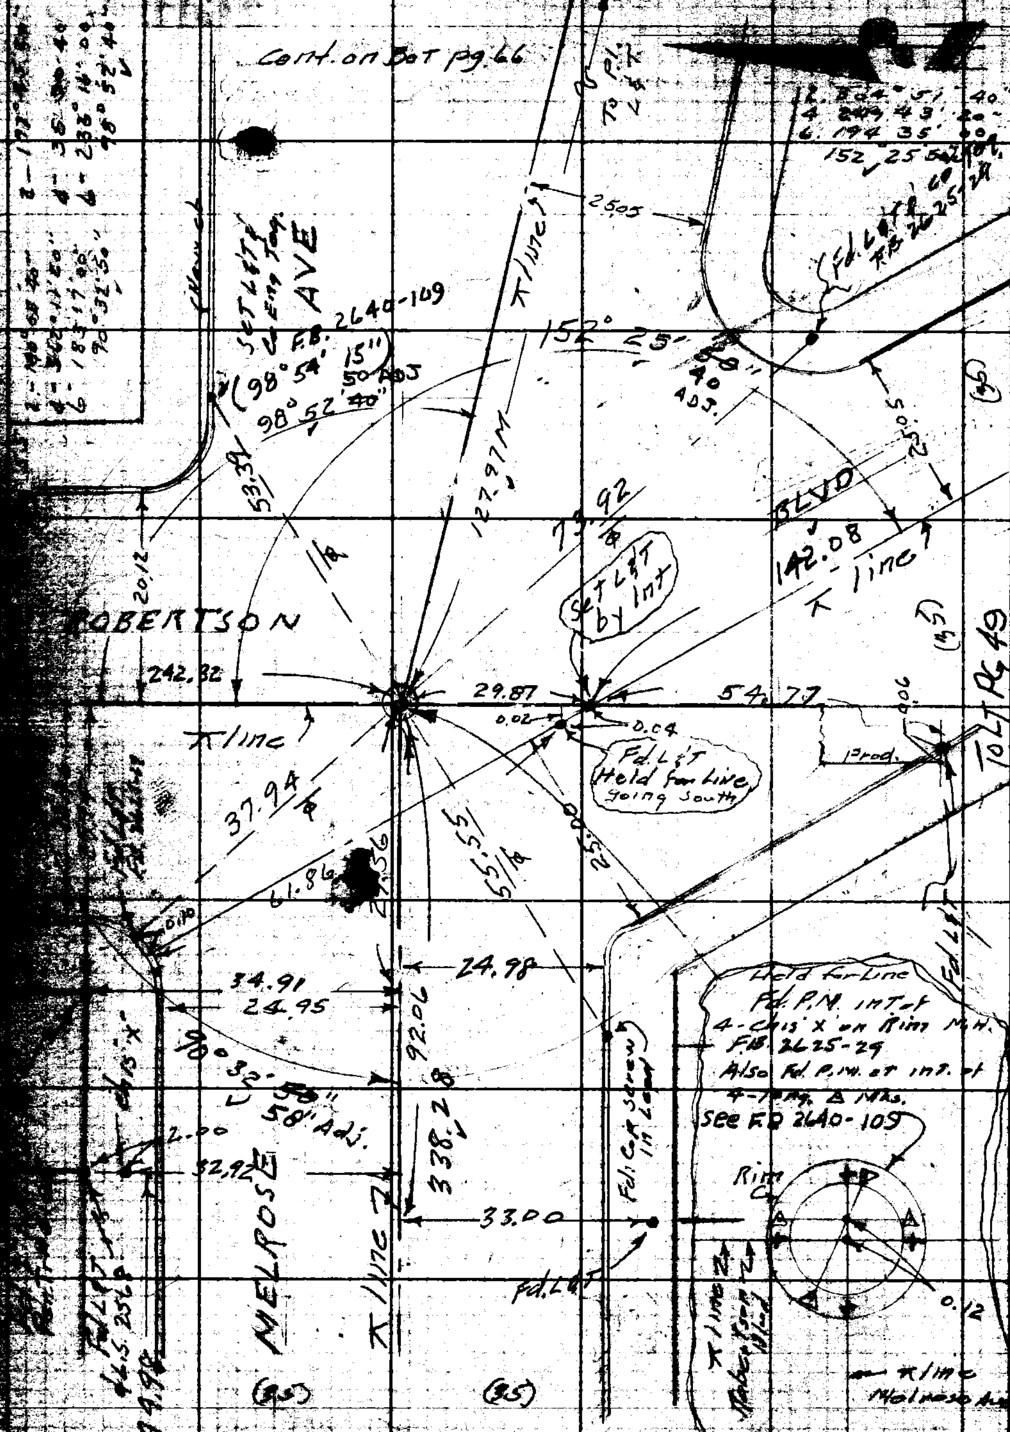

PLEASE RETURN TO
LOS ANGELES COUNTY ENGINEER
ROOM ... LOS ANGELES COUNTY ENGINEERING BLDG.

Do not extend this side of this line.

Show Any Additions or Changes on this Sheet Must Be Made ... Ink With Date and Name of Person Making Change.

PLEASE RETURN TO
LOS ANGELES COUNTY ENGINEER
700 LOS ANGELES COUNTY ENGINEERING BLDG.
Do not extend this side of this file.

Note: Any Additions or Changes on Sheet Must be Made or Checked in Ink With Date and Name of Person Making Change.

W.S. 22, B-3

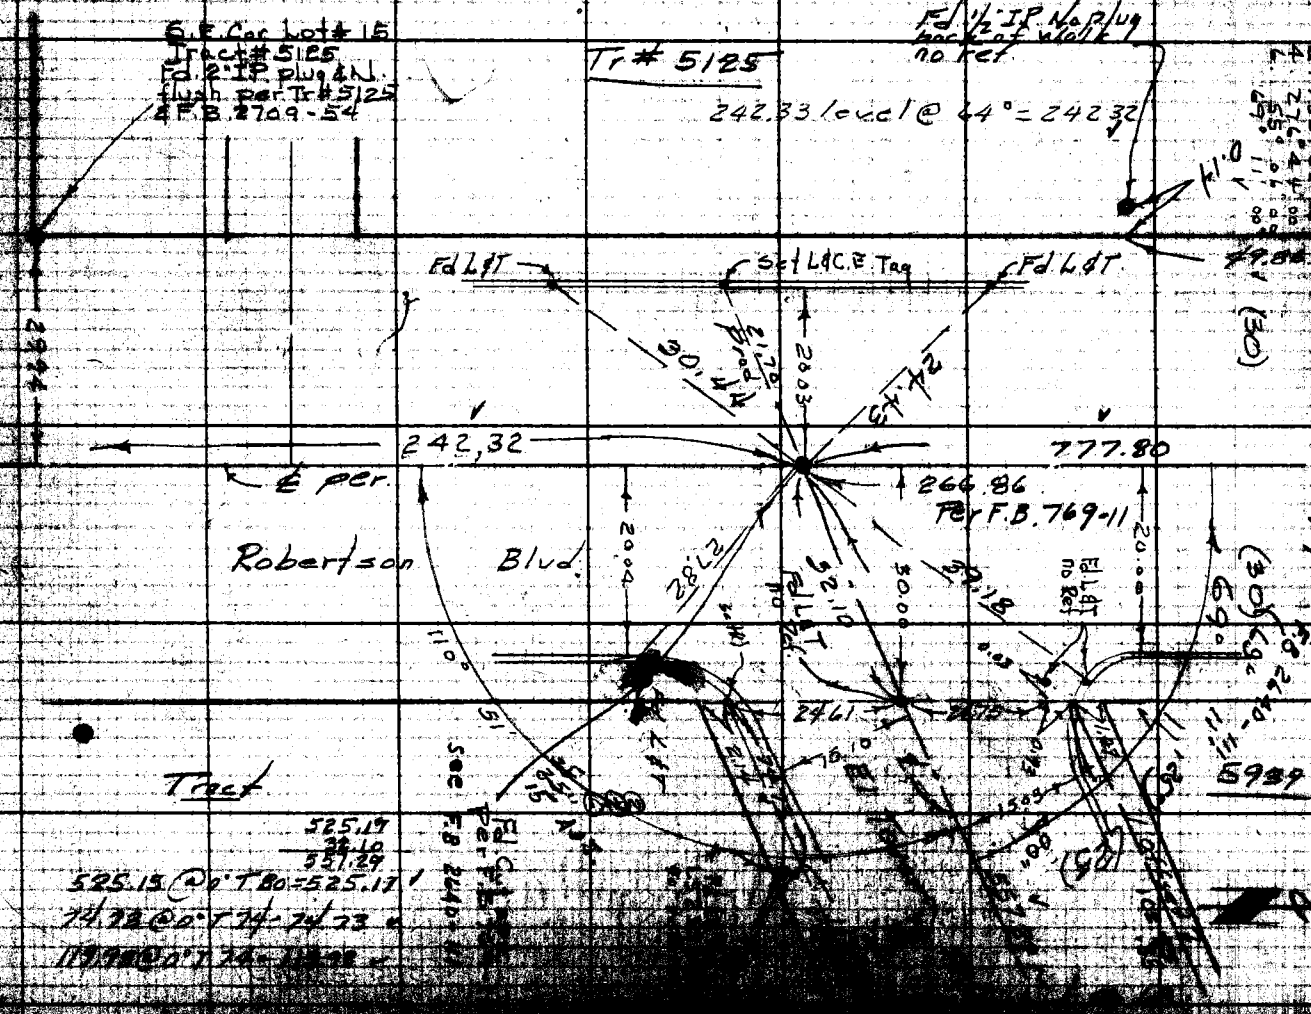

PWFB 1417

1645

F. B. ~~2909~~ Pg. ~~56~~

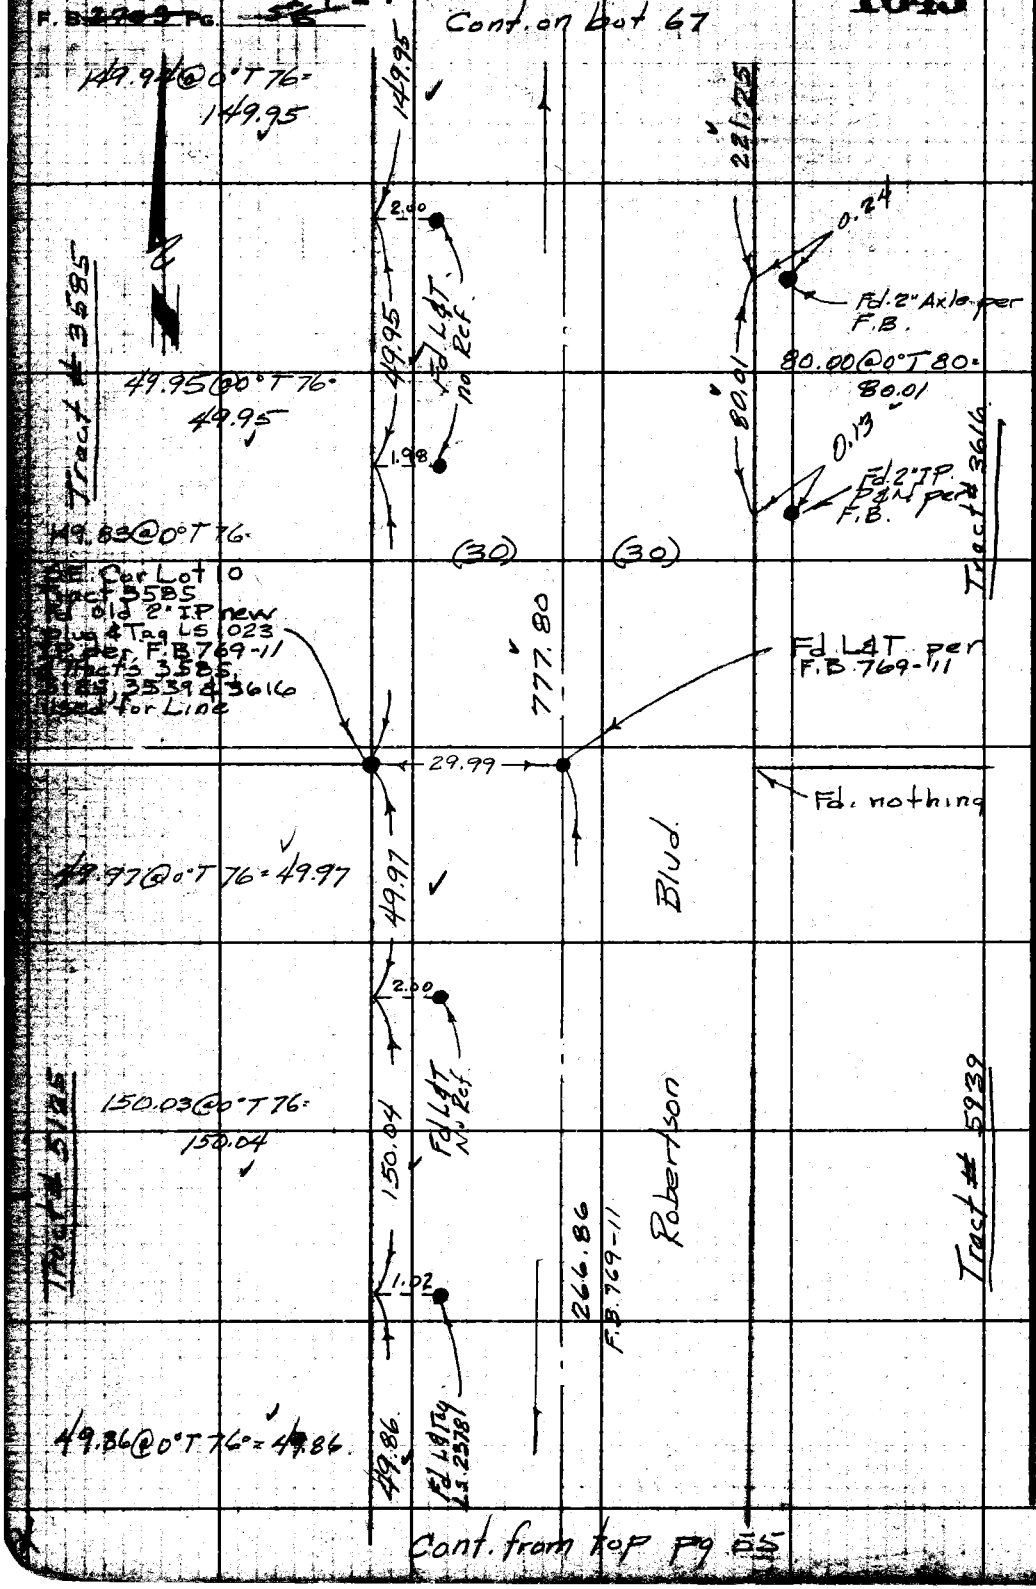

Cont. from top Pg 55

PLEASE RETURN TO
LOS ANGELES COUNTY ENGINEER
700 LOS ANGELES COUNTY ENGINEERING BLDG.

Do not extend this side of this line.

Any Additions or Changes on This Sheet Must be Made or Circled in Red Ink With Date and Name of Person Making Change.

PWFB 1417

Note Ck'd by D. SAPPELL	Survey of W. Hollywood & DING
Map No. 5433	JN 030300 Tape 0166 Std 68° F
Office Work E FONG	Surveyed by
Checked R. HILARIO	Notes Date
Date 1-24-84	Indexed G. J. GALLI

F. B. 2700 Pg. 67

1646

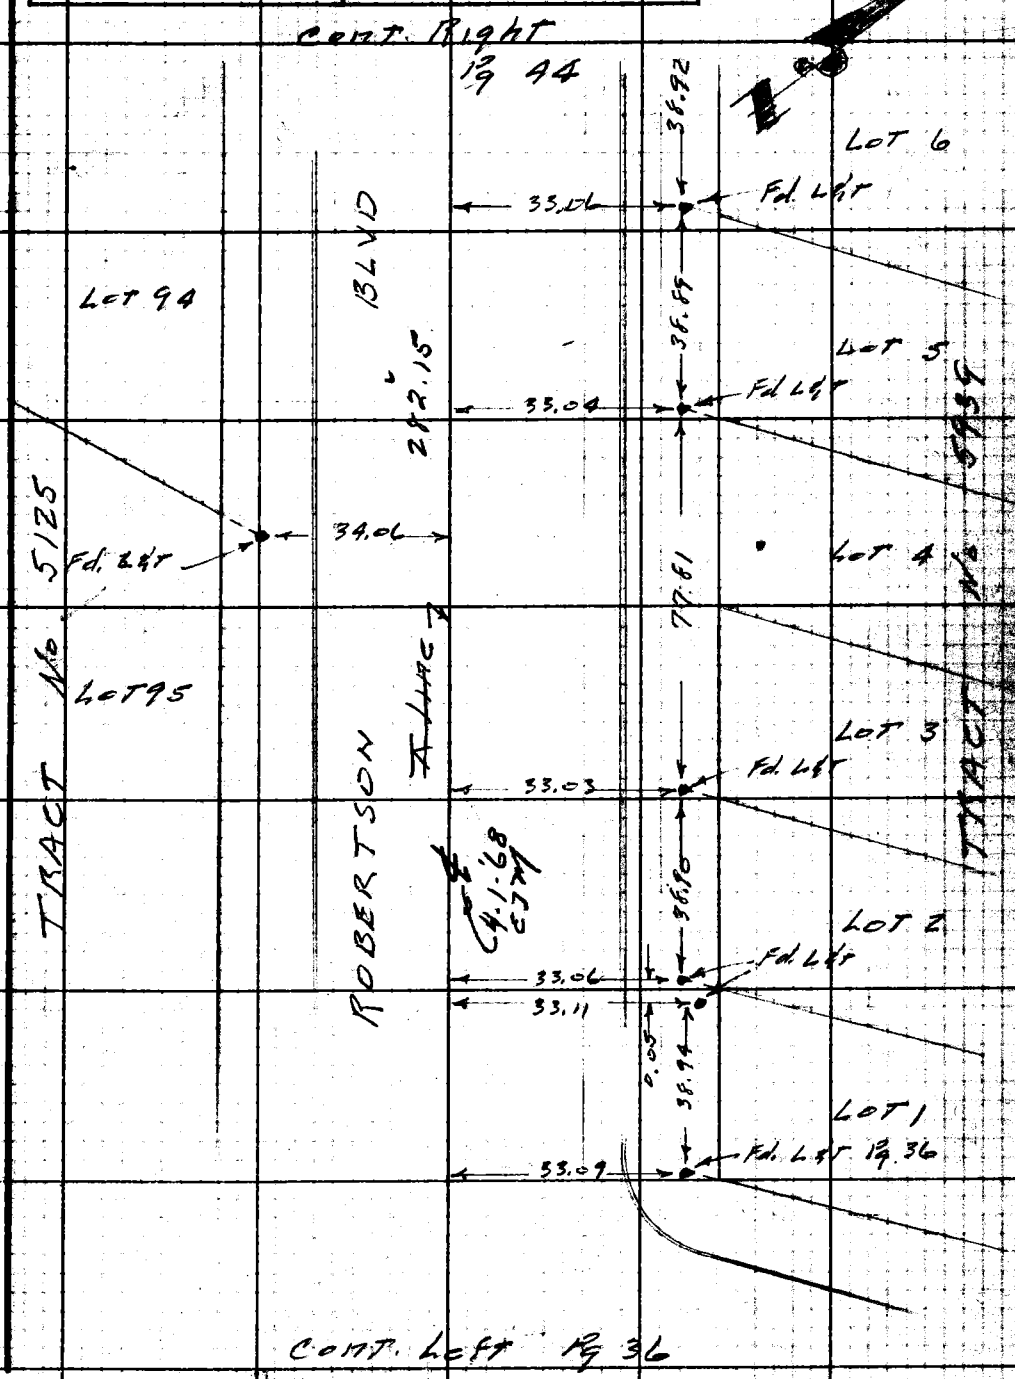

Note: Any Additions or Changes on this Sheet Must be Made or Circled in Red Ink With Date and Name of Person Making Change.

PLEASE RETURN TO
LOS ANGELES COUNTY ENGINEER
700 LOS ANGELES COUNTY ENGINEERING BLDG.
Do not extend this side of this line.

76F3095

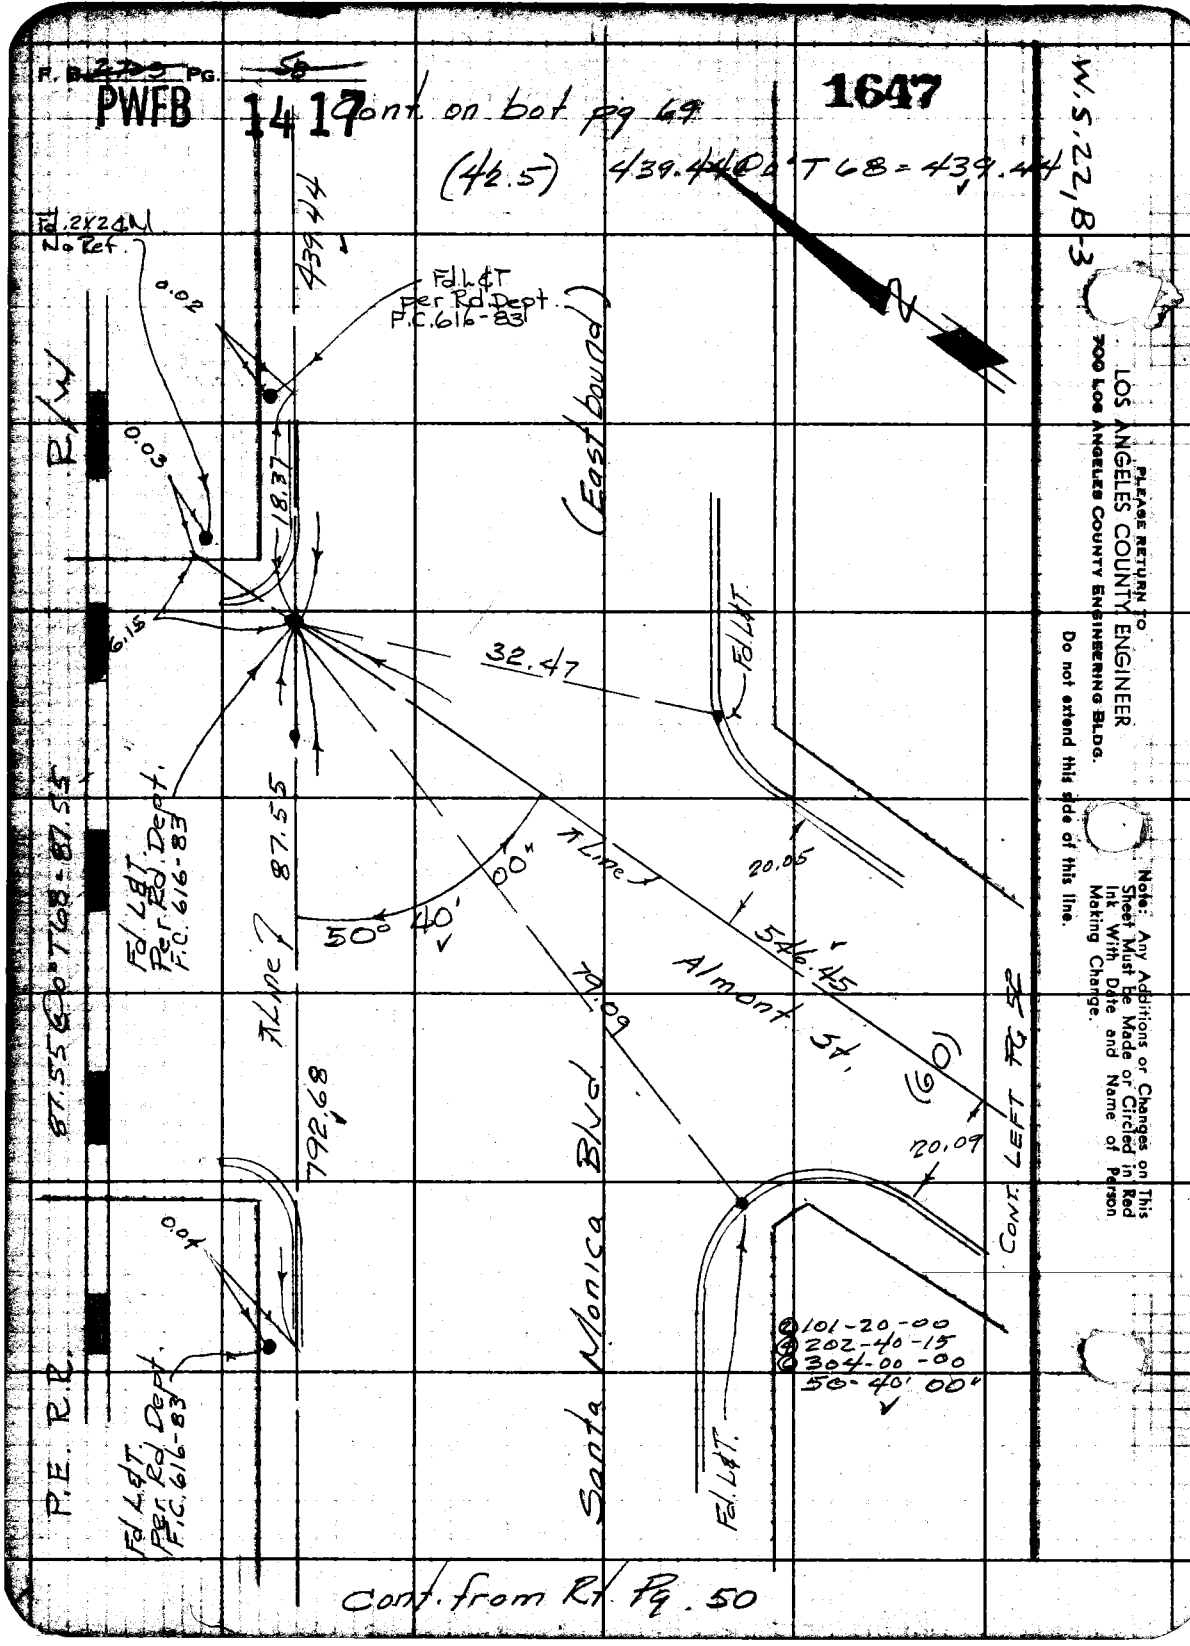
F. B. 2709 PG. 58
PWFB 1417
Cont. on bot pg 69
1647
(42.5) 439.44 @ 0° T68 = 439.44
W.S. 22, B-3
Fd. 2x2 ⊄ N
No Ref.
439.44
0.02
Fd. L&T
Per Rd. Dept.
F.C. 616-83
R/W
0.03
18.37
(East bound)
6.15
32.47
Fd. L&T
Fd. L&T
Per Rd. Dept.
F.C. 616-83
87.55
87.55 @ 0° T68 = 87.55
00"
50° 40'
Line
20.05
546.45
Almont St.
79.09
(60)
792.68
Santa Monica Blvd
20.09
CONT. LEFT PG 52
0.04
P.E. R.R.
Fd. L&T
Per Rd. Dept.
F.C. 616-83
Fd. L&T.
101-20-00
202-40-15
304-00-00
50-40' 00"
Cont. from Rt. Pg. 50
PLEASE RETURN TO
LOS ANGELES COUNTY ENGINEER
700 LOS ANGELES COUNTY ENGINEERING BLDG.
Do not extend this side of this line.
Note: Any Additions or Changes on This Sheet Must Be Made or Circled in Red Ink With Date and Name of Person Making Change.

PWFB 1317

18

Notes Ck'd by D. SAPPELL	Survey of E-W. Hollywood Area
Map No. 5433	JN 0303 Tape 0128 Std. 68 °F
Office Work E FONG	Surveyed by Snyder
Checked R HILARIO	Notes PRS Date 5-3-61
Date 1-24-84	Indexed C. J. GALLI

F. B. 2709 PG. 59

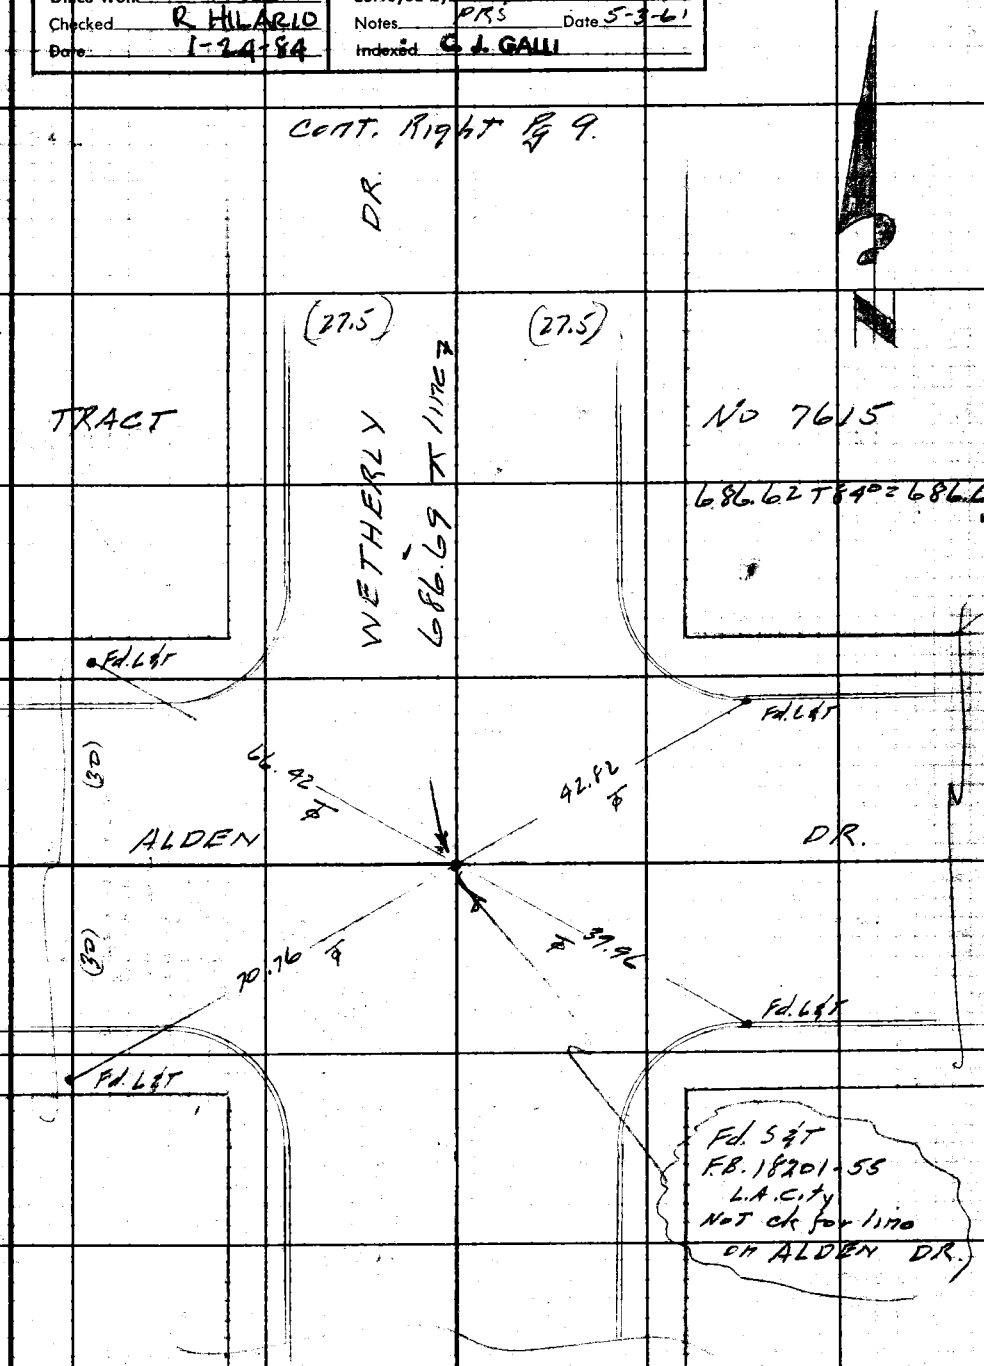

W.S. 22, B-3

Note: Any Additions or Changes on This Sheet Must be Made or Circled in Red Ink With Date and Name of Person Making Change.

Do not extend notes this side of this line.

RETURN TO
LOS ANGELES COUNTY ENGINEER
DO LOS ANGELES COUNTY ENGINEERING BLDG.

763098 CE #247—7-53

PWFB 1317

19

F.B. ~~1709~~ Pg. ~~60~~

Cont. Right Pg. 10

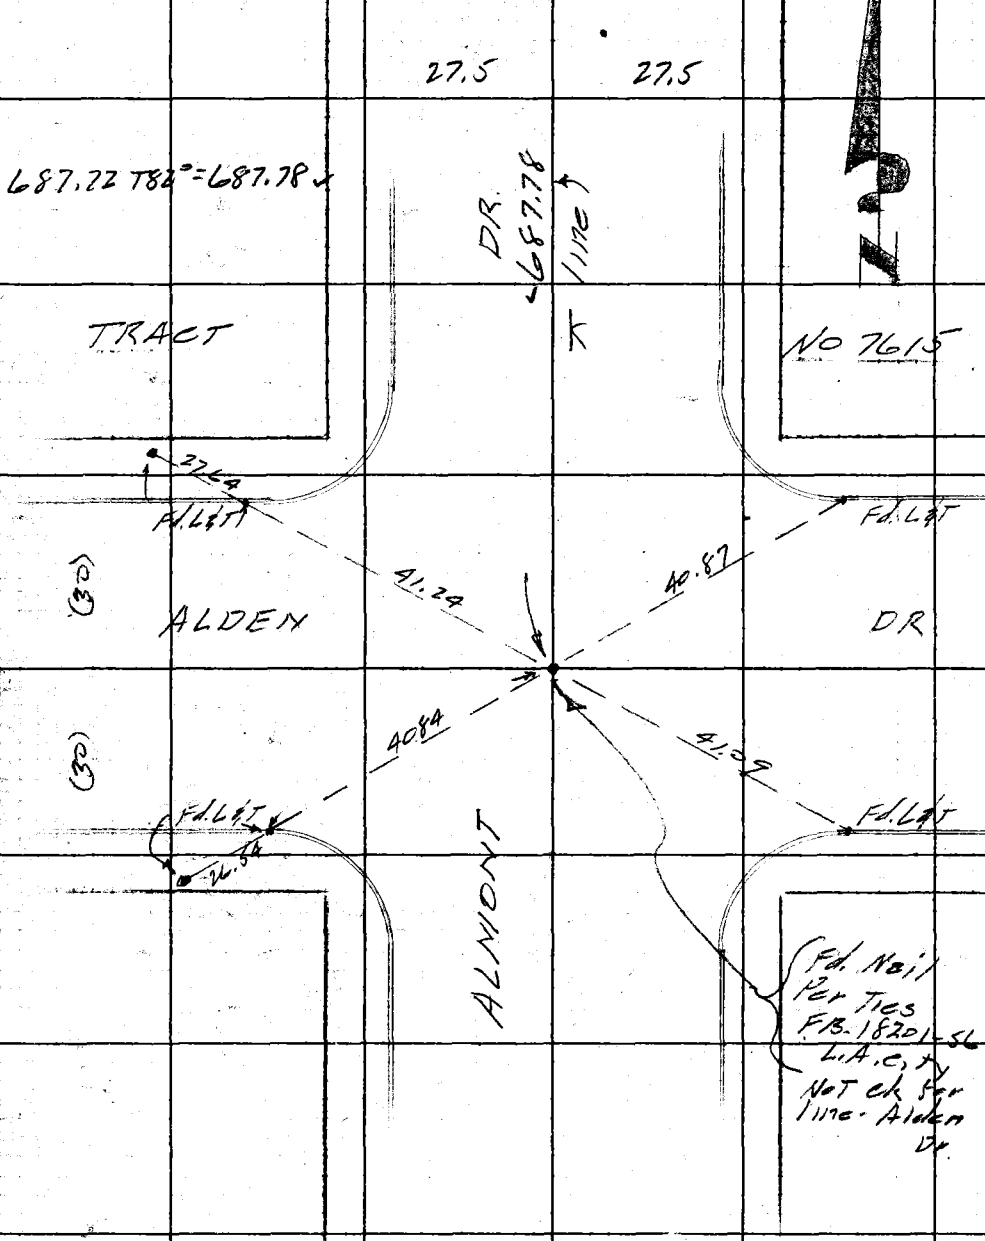

W.S. 22, B-3

RETURN TO
LOS ANGELES COUNTY ENGINEER
100 LOS ANGELES COUNTY ENGINEERING BLDG.

Do not extend notes this side of this line.

Note: Any Additions or Changes on This Sheet Must be Made or Circled in Red Ink With Date and Name of Person Making Change.

PWFB 1317 20

Notes Ck'd by D. SAPPELL	Survey of S. W. Hollywood Area
Map No. 5433	JN 0303.00 Tape 0128 Std. LS °F
Office Work E FONG	Surveyed by Snyder
Checked R HILARIO	Notes PRS Date 5-9-61
Date 1-24-64	Indexed C. J. GALLI

F. B. ~~2259~~ Pg. ~~61~~

CONT. RIGHT Pg 11

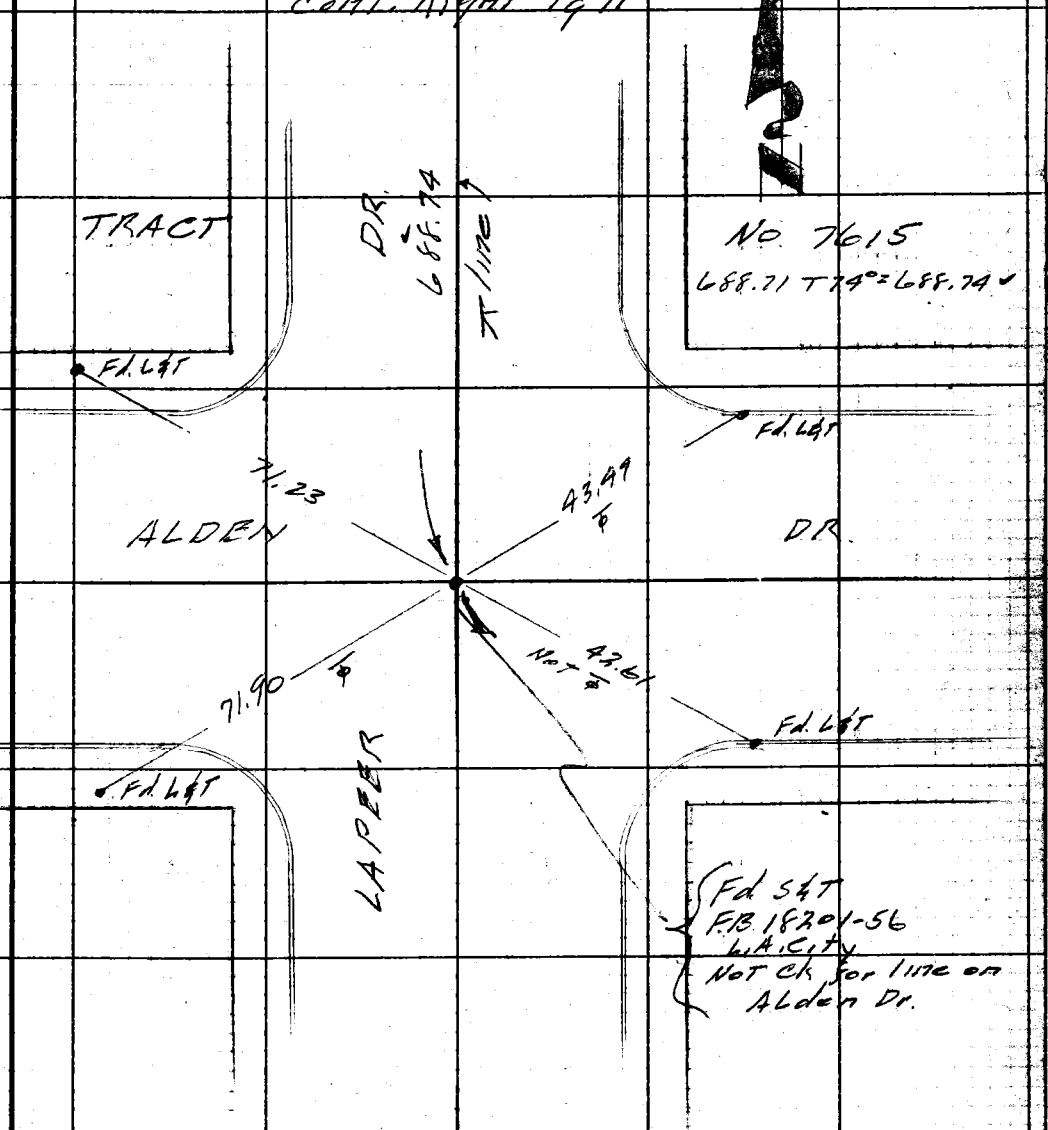

W.S. 22, 8-3

Note: Any Additions or Changes on This Sheet Must be Made or Circled in Red Ink With Date and Name of Person Making Change.

Do not extend notes this side of this line.

RETURN TO
LOS ANGELES COUNTY ENGINEER
90 LOS ANGELES COUNTY ENGINEERING BLDG.

763098 CE #247—7-55

PWFB 1317

21

F.B. ~~2209~~ Pg. ~~62~~

Cont. Right Pg 12

W.S. 22, B-3

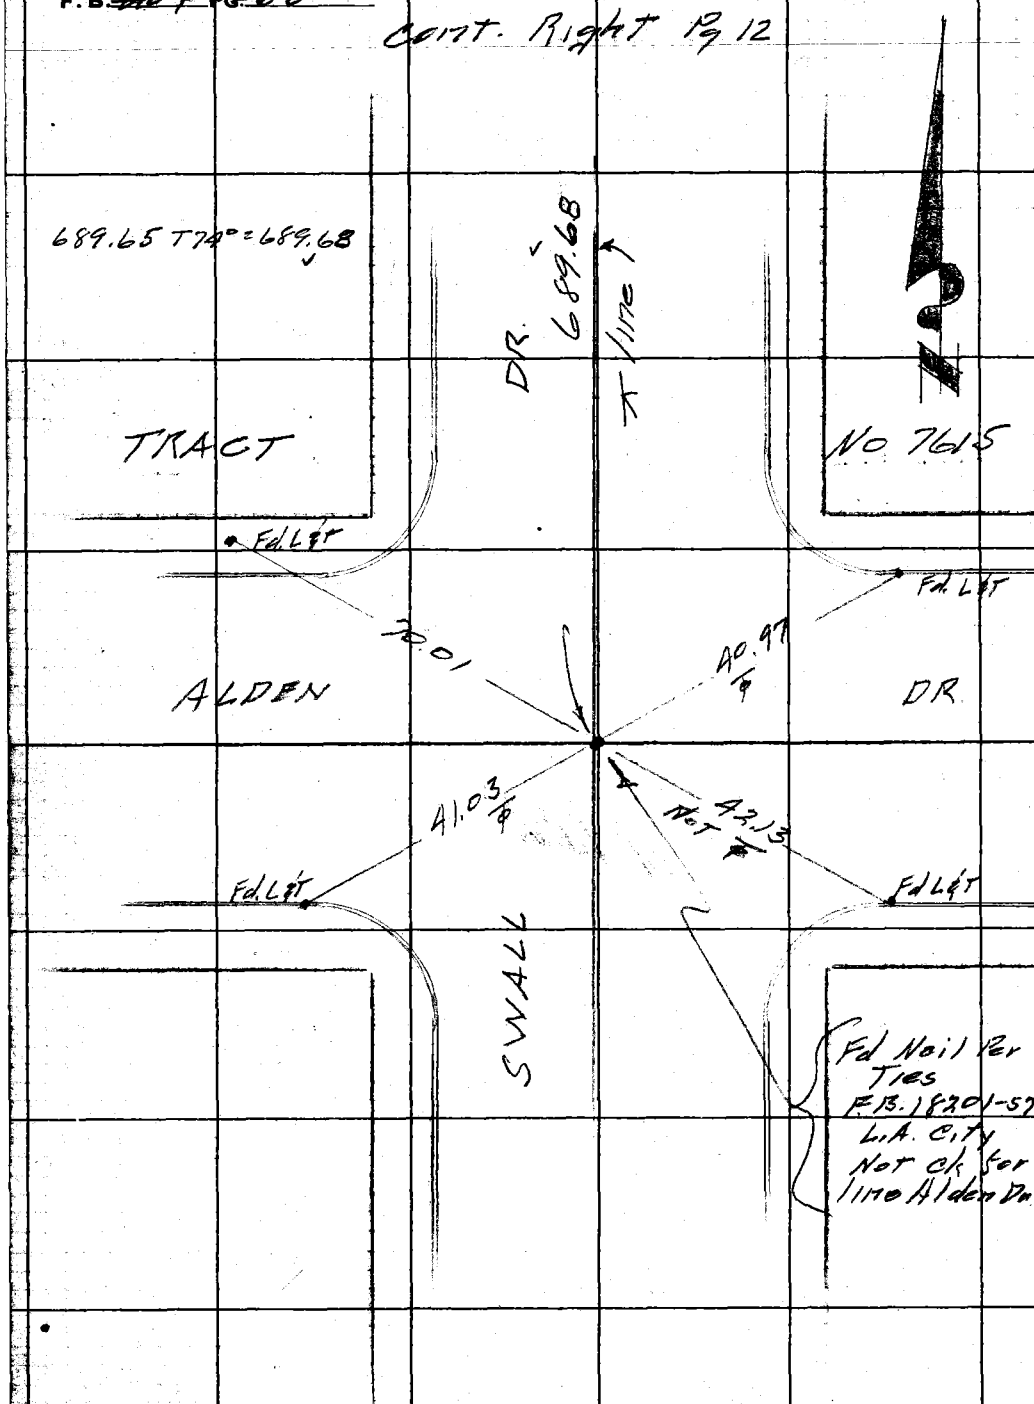

RETURN TO
LOS ANGELES COUNTY ENGINEER
100 LOS ANGELES COUNTY ENGINEERING BLDG.

Do not extend notes this side of this line.

Note: Any Additions or Changes on This Sheet Must be Made or Circled in Red Ink With Date and Name of Person Making Change.

PWFB 1317

22

Notes Ck'd by D. SAPPELL	Survey of ℄ W. Hollywood Blvd
Map No. 5433	JN 0303.00 Tape 0128 Std 68 °F
Office Work E FONG	Surveyed by Snyder
Checked R HILARIO	Notes PRS Date 5-4-61
Date 1-24-84	Indexed G. J. GALLI

F. B. ~~2709~~ PG. ~~63~~

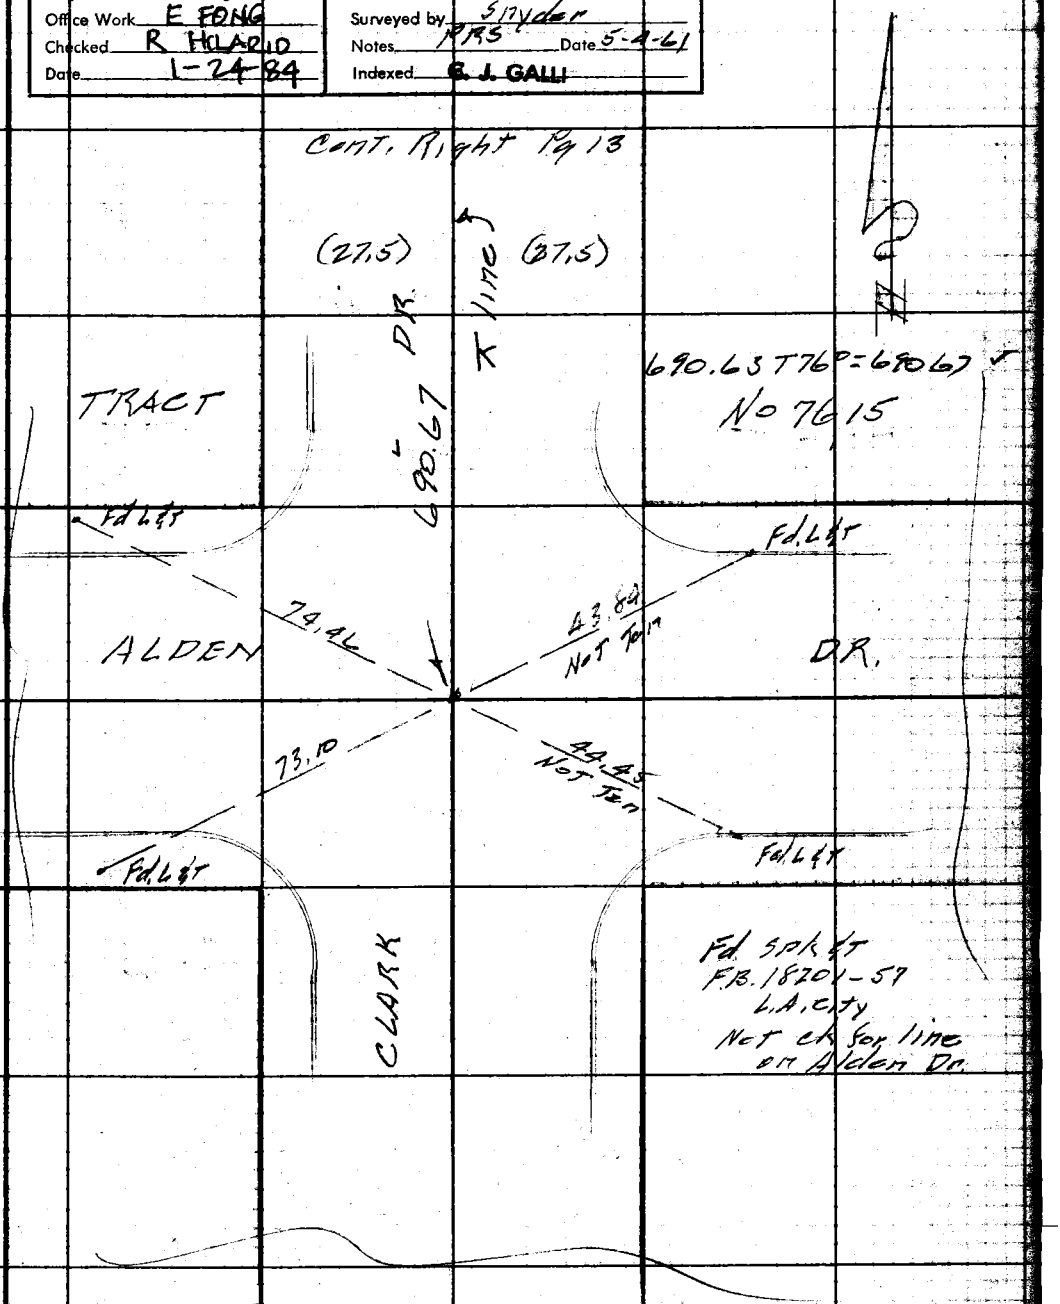

W.S. 22, B-3

Note: Any Additions or Changes on This Sheet Must be Made or Circled in Red Ink With Date and Name of Person Making Change.

Do not extend notes this side of this line.

RETURN TO
LOS ANGELES COUNTY ENGINEER
900 LOS ANGELES COUNTY ENGINEERING BLDG.

769098 CE #247—7-53

PWFB 1317

23

F.B. ~~1909~~ Pg. ~~64~~

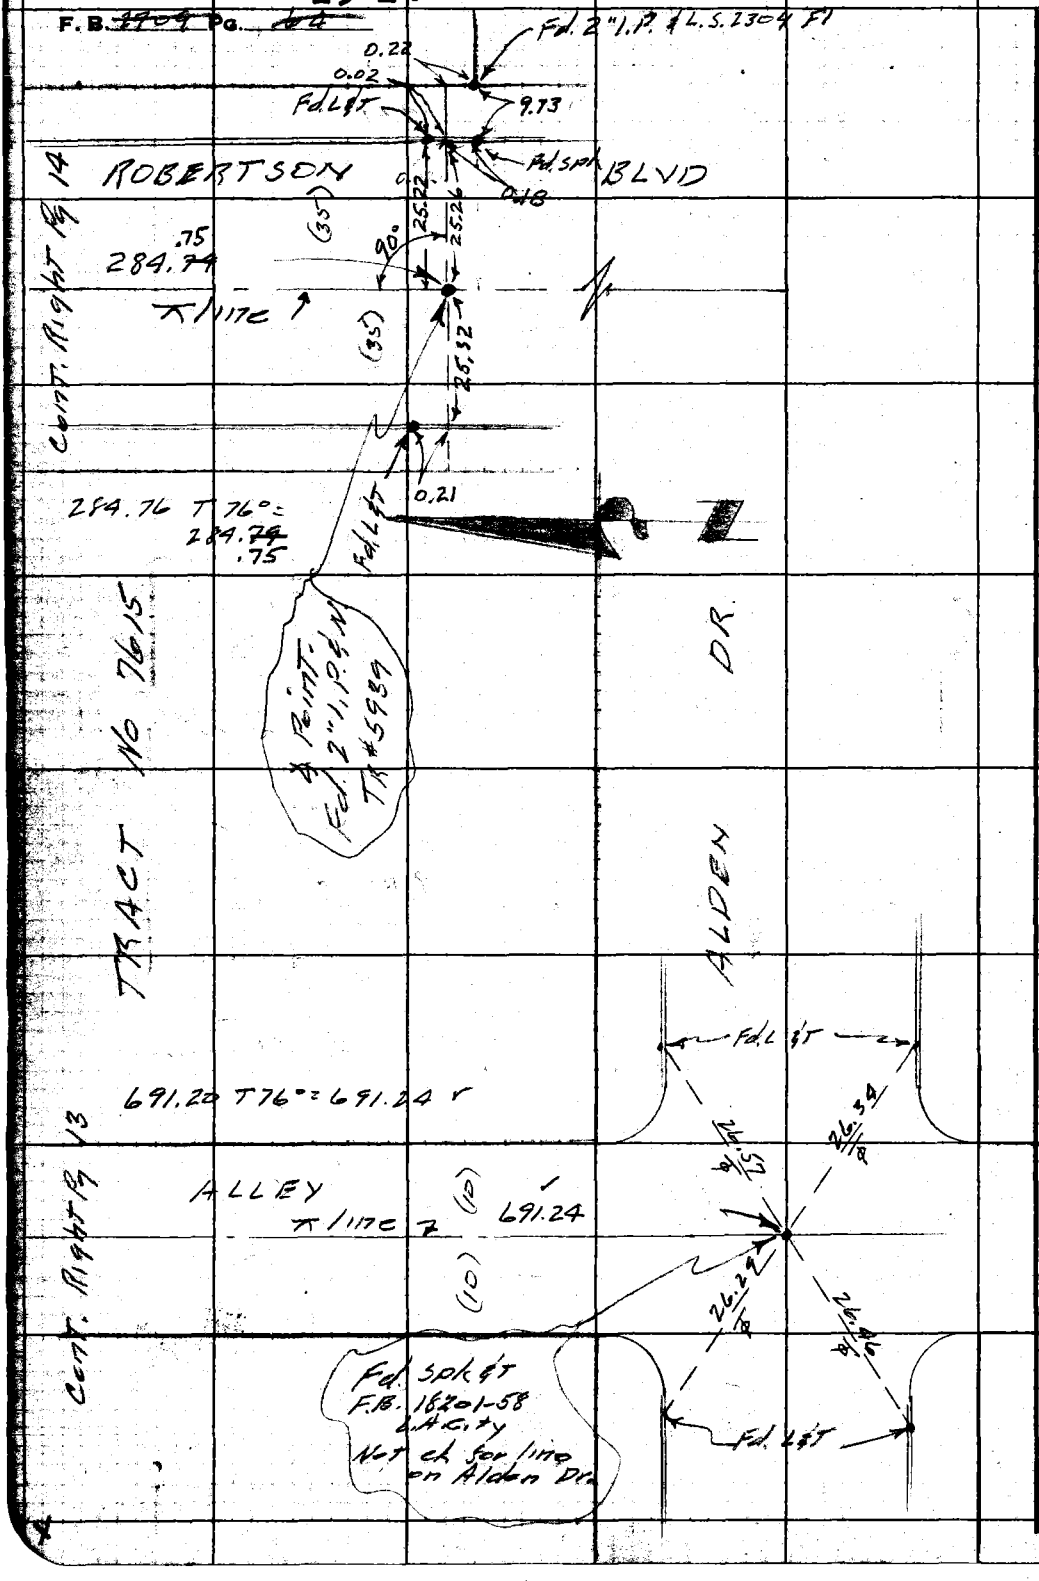

RETURN TO
LOS ANGELES COUNTY ENGINEER
900 LOS ANGELES COUNTY ENGINEERING BLDG.

Do not extend notes this side of this line.

Note: Any Additions or Changes on This Sheet Must be Made or Circled in Red Ink With Date and Name of Person Making Change.

Notes Ck'd by D. SAPPELL	Survey of W. Hollywood & Div. #6
Map No. 5939	JN 0303.00 Tape #128 Std. 68° °F
Office Work E FONG	Surveyed by Snyder
Checked R HILARIO	Notes PRS Date 5-11-61
Date 1-24-84	Indexed G. J. GALLI

F. B. ~~2909~~ Pg. ~~68~~

1648

PWFB 1417

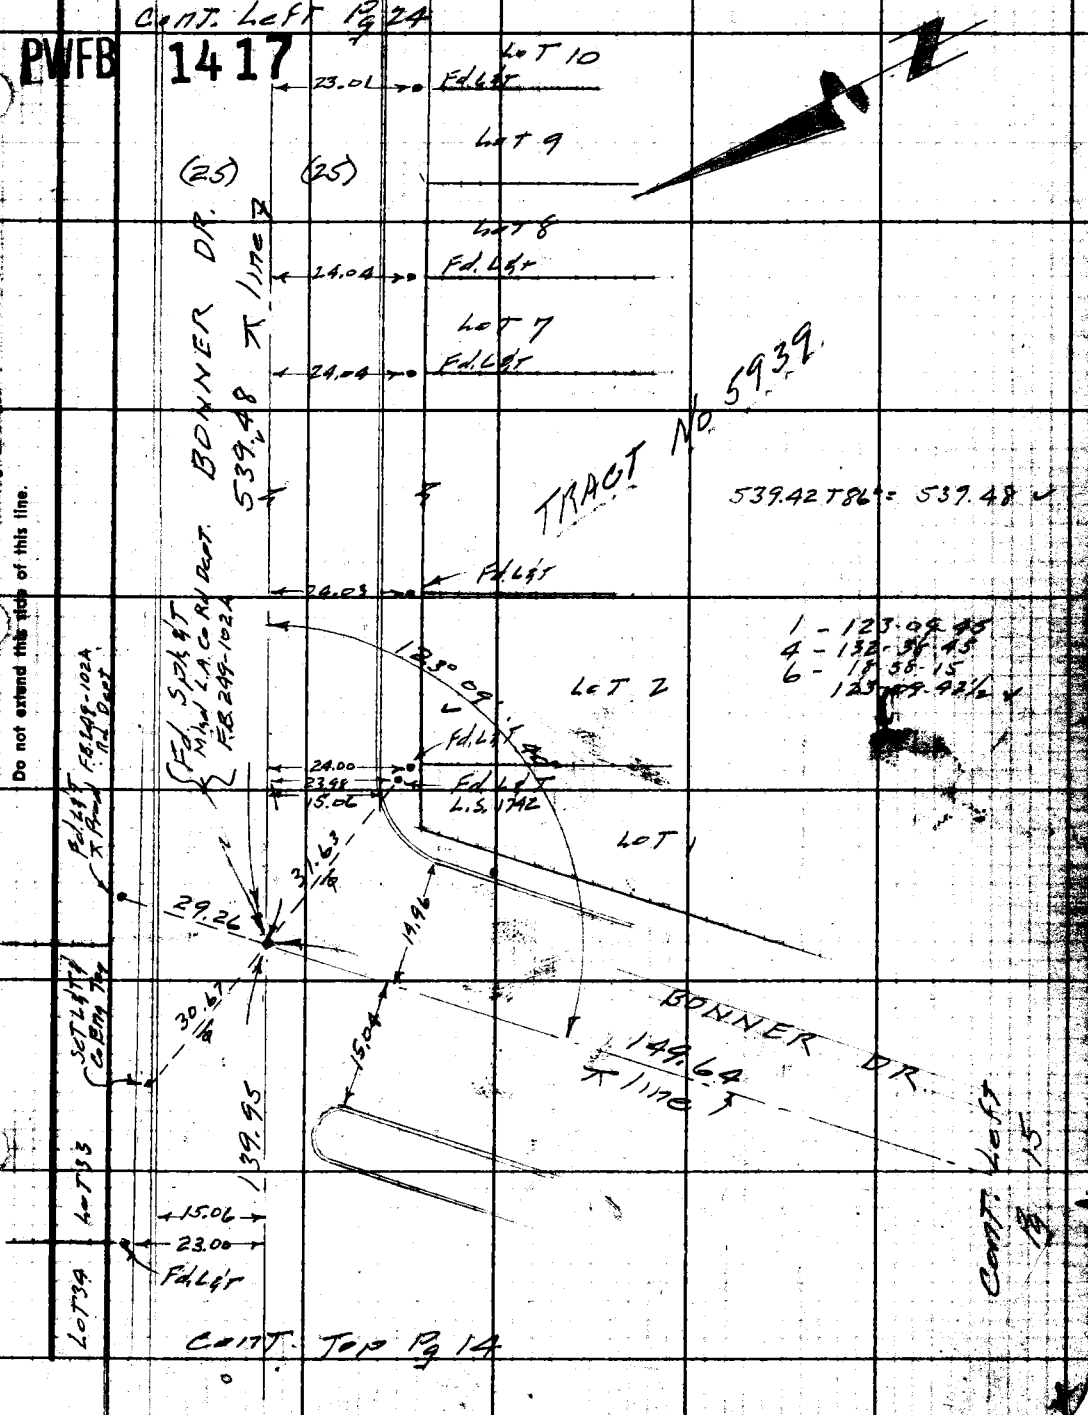

Note: Any Additions or Changes on This Sheet Must be Made or Circled in Red Ink With Date and Name of Person Making Change.

Do not extend this side of this line.

PLEASE RETURN TO
LOS ANGELES COUNTY ENGINEER
700 Los Angeles County Engineering Bldg.

76F309S S&E #247 11-58

PWFB 1417

F. B. ~~1109~~ PG. ~~46~~

1649

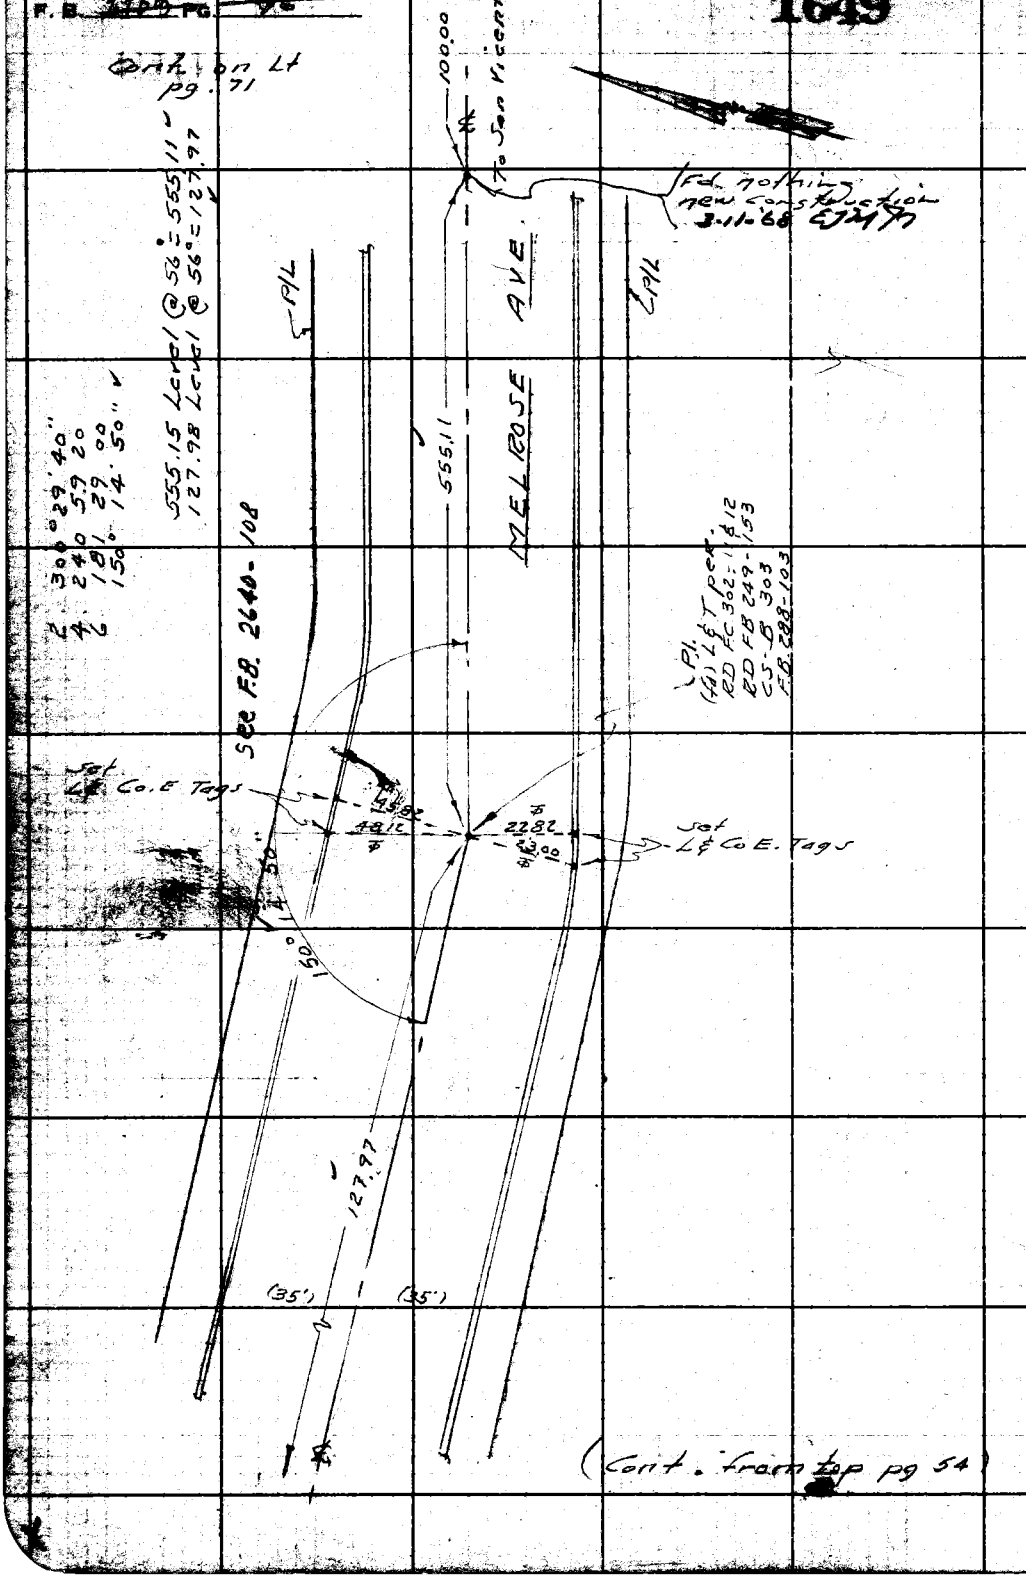

(Cont. from top pg 54)

PLEASE RETURN TO
LOS ANGELES COUNTY ENGINEER
700 LOS ANGELES COUNTY ENGINEERING BLDG.
Do not extend this side of this line.

Note: Any Additions or Changes on This Sheet Must be Made or Circled in Red Ink With Date and Name of Person Making Change.

PWFB 1417

1650

Notes Ck'd by D. SAPPELL	Survey of West Hollywood #6
Map No. 5433	JN0303.00 Tape 0161 Std 68 °F
Office Work E. FONG	Surveyed by Dougherty
Checked R. HILARIO	Notes Dougherty Date 11-9-61
Date 1-24-84	Indexed C. J. GALLI

F. B. ~~2709~~ PG. ~~67~~

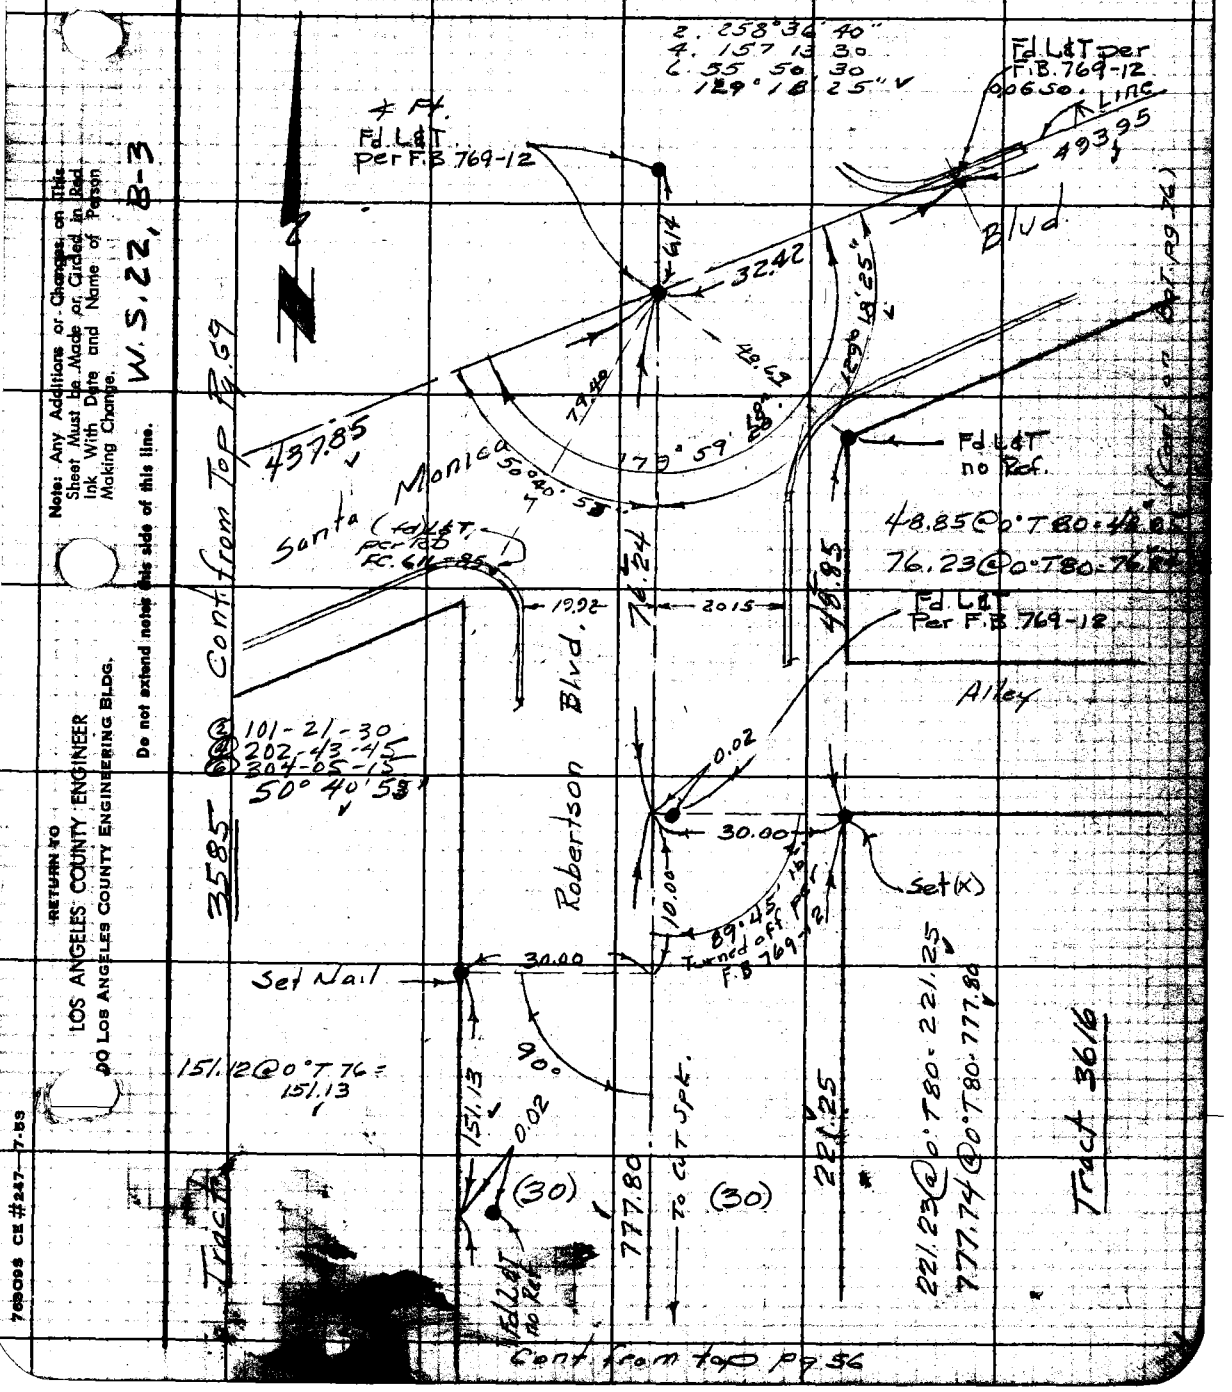

Note: Any Additions or Changes on This Sheet Must be Made or Circled in Red Ink With Date and Name of Person Making Change.

W.S. 22, B-3

Do not extend notes this side of this line.

RETURN TO
LOS ANGELES COUNTY ENGINEER
90 LOS ANGELES COUNTY ENGINEERING BLDG.

765098 CE #247—7-53

PWFB 1417 1651

F.B. ~~2709~~ Pg. ~~68~~ Cont. on 1650T Pg-23

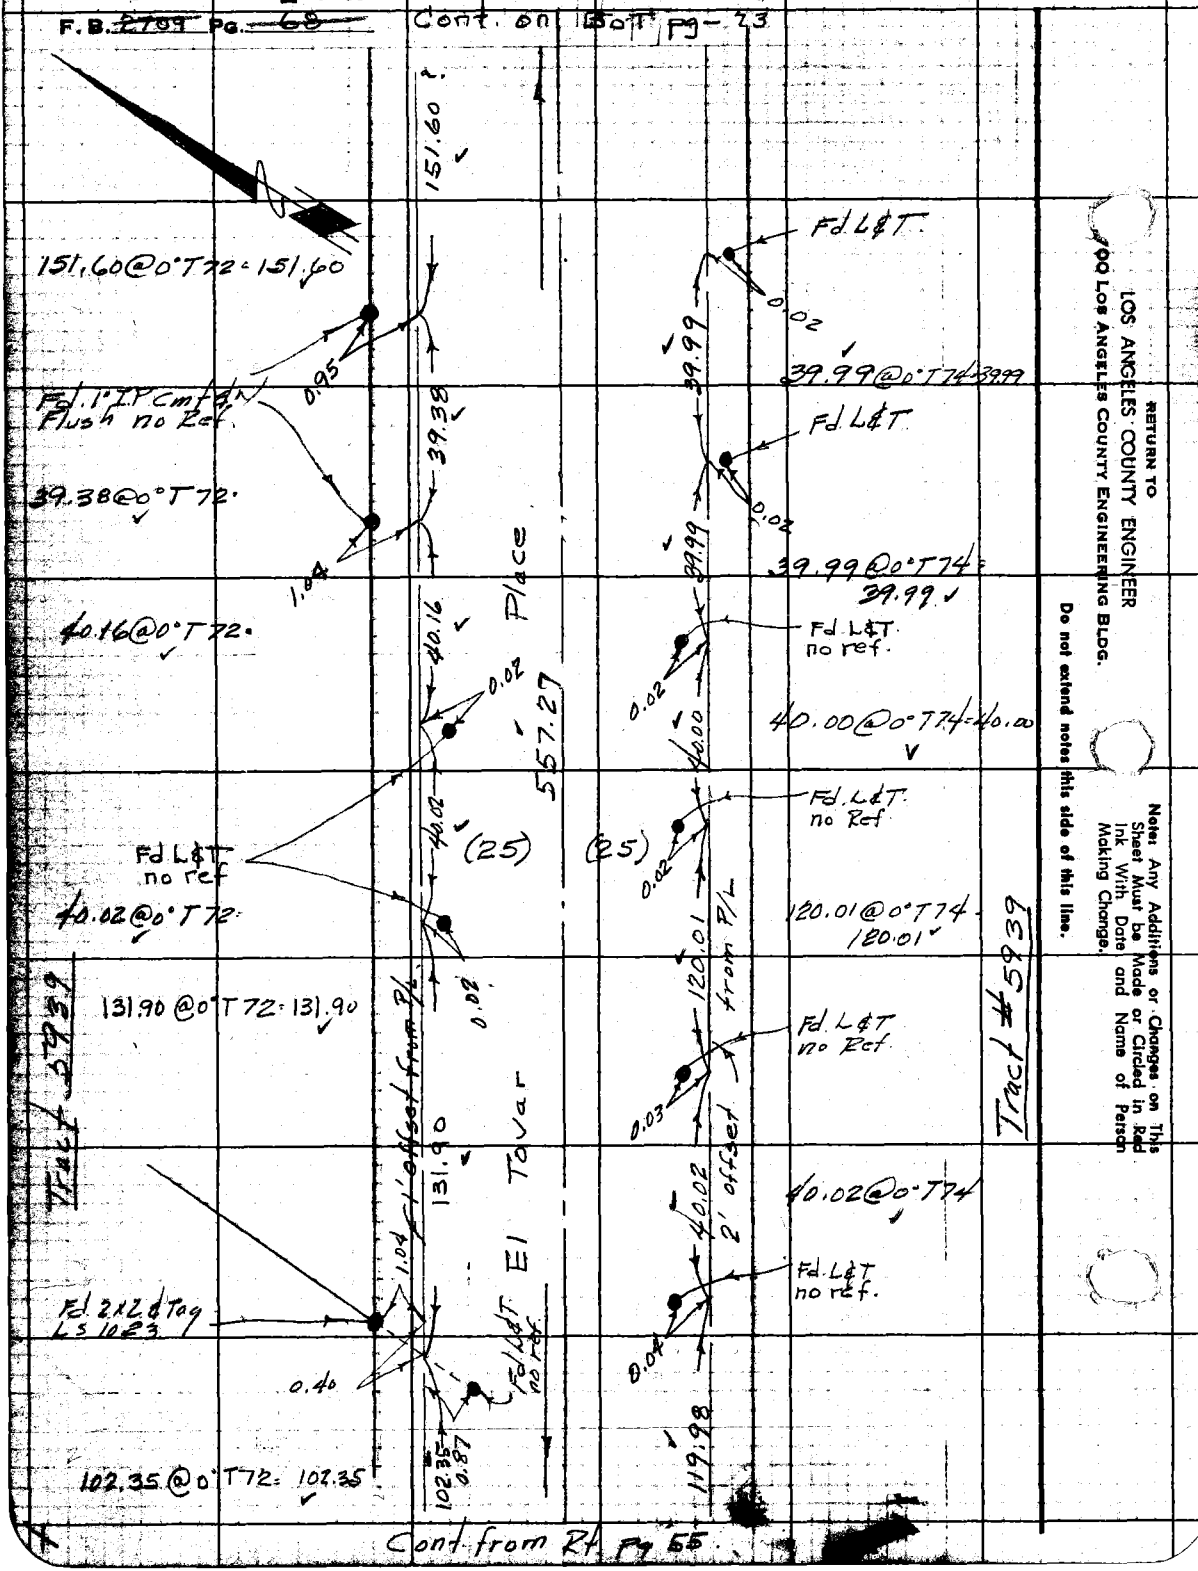

Cont from Rt Pg 55

PWFB 1417

1652

Notes Ck'd by D. SAPPELL	Survey of West Hollywood E.
Map No. 5433	JN030300 Tape 0160 Std. 68 °F
Office Work E. FONG	Surveyed by Daugherty
Checked R. HILARIO	Notes Daugherty Date 1-4-62
Date 1-24-89	Indexed E.J. GALI

F. B. 2709 Pg. 69

Cont. on Rt. Pg. 67

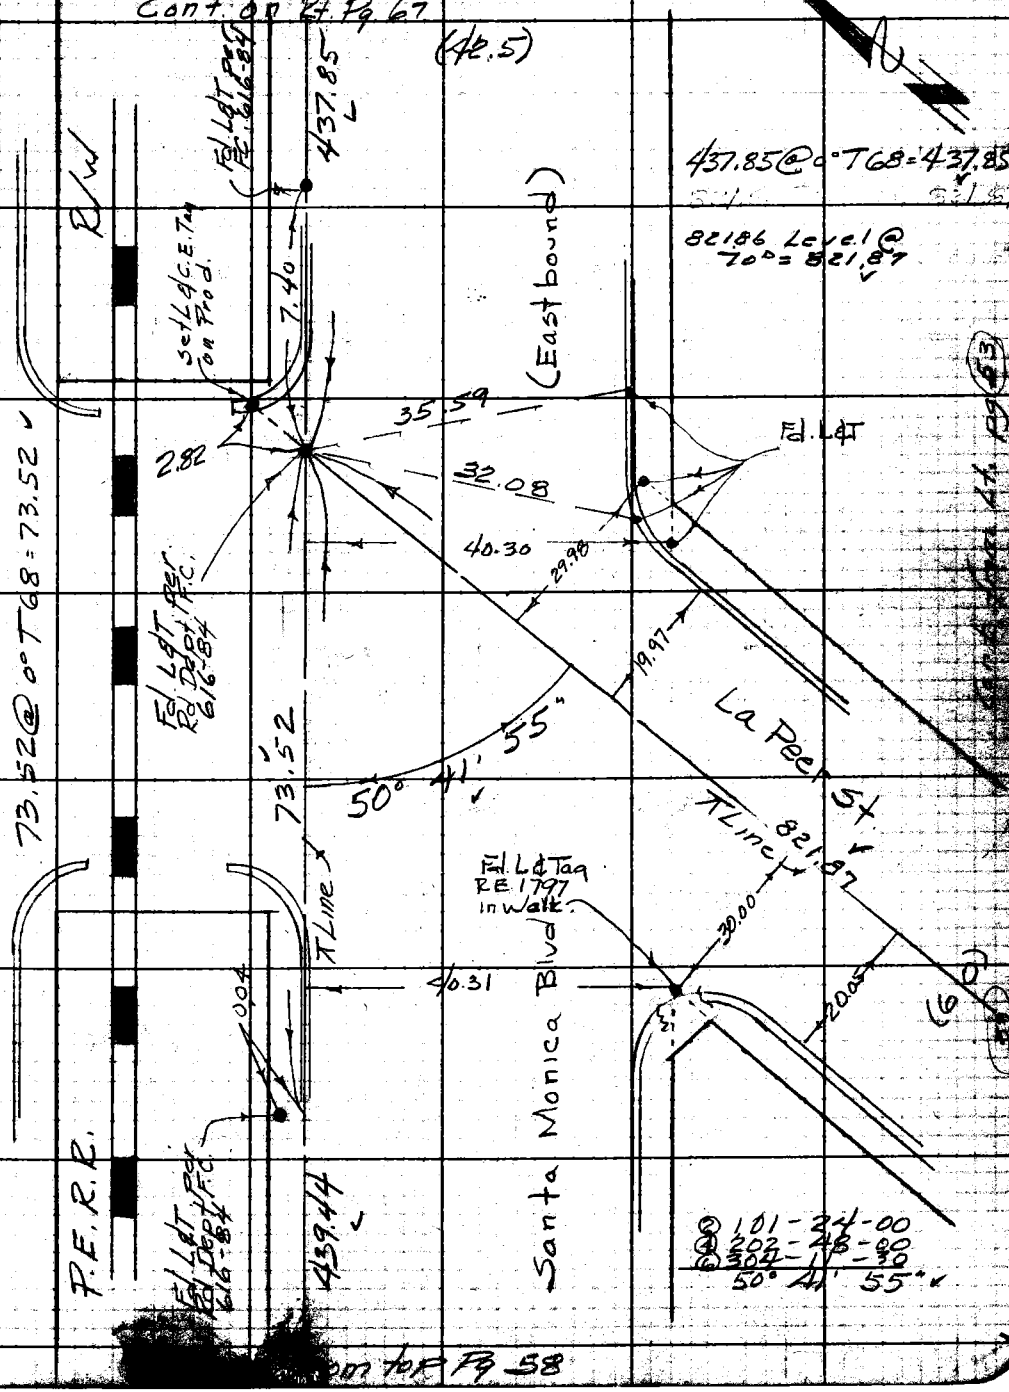

Note: Any Additions or Changes on This Sheet Must be Made in Red Ink With Date and Name of Person Making Change.

W.S. 22, B-3

Do not extend notes this side of this line.

RETURN TO
LOS ANGELES COUNTY ENGINEER
PO LOS ANGELES COUNTY ENGINEERING BLDG.

768098 CE #247—7-53

RETURN TO
LOS ANGELES COUNTY ENGINEER
700 LOS ANGELES COUNTY ENGINEERING BLDG.

Note: Any Additions or Changes on This Sheet Must be Made or Circled in Red Ink With Date and Name of Person Making Change.

Do not extend notes this side of this line.

F.B. 2709 PG. 70

PWFB 1417

1653, 1654

Notes Ck'd by D. SAPPELL	Survey of W. Hollywood - Div. 6
Map No. 5483	JN 0303.00 Tape 0216 Std 68 °F
Office Work E. PONG	Surveyed by G.S. Curtis
Checked R. HILARID	Notes Curtis Date 2-21-62
Date 1-24-84	Indexed C. J. GALLI

F. B. 2709 Pg. 71

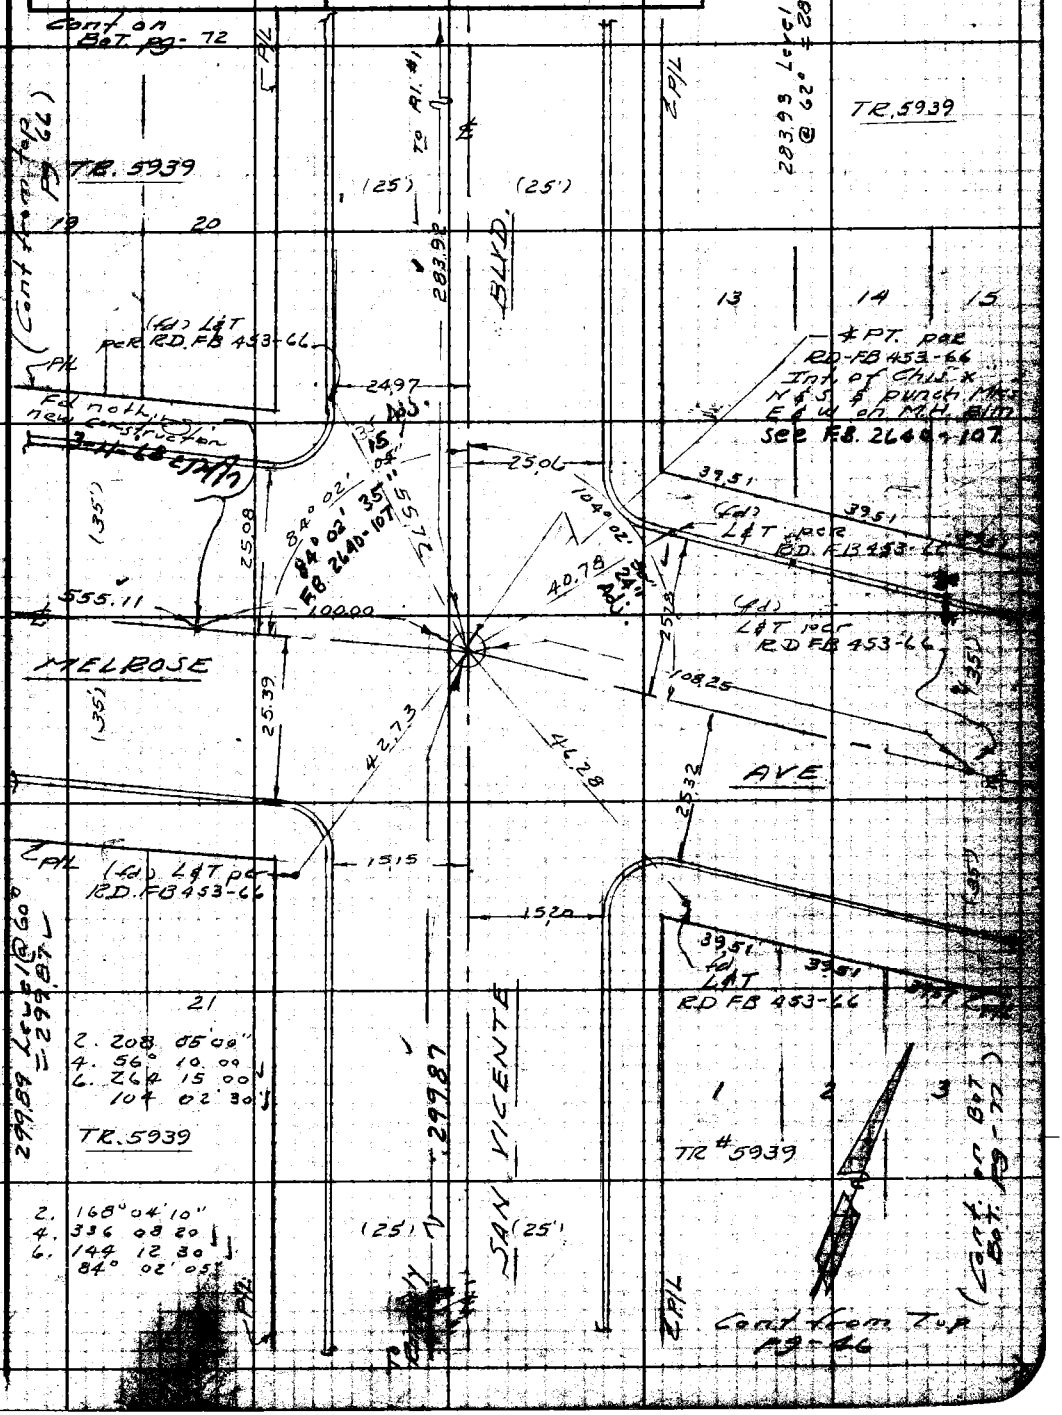

Note: Any Additions or Changes on This Sheet Must be Made or Circled in Red Ink With Date and Name of Person Making Change.

W.S. 22, B-3

Do not extend notes this side of this line.

RETURN TO
LOS ANGELES COUNTY ENGINEER
DO LOS ANGELES COUNTY ENGINEERING BLDG.

763098 CE #247—7-53

PWFB 1417 1655

F. B. 2709 PG. 72

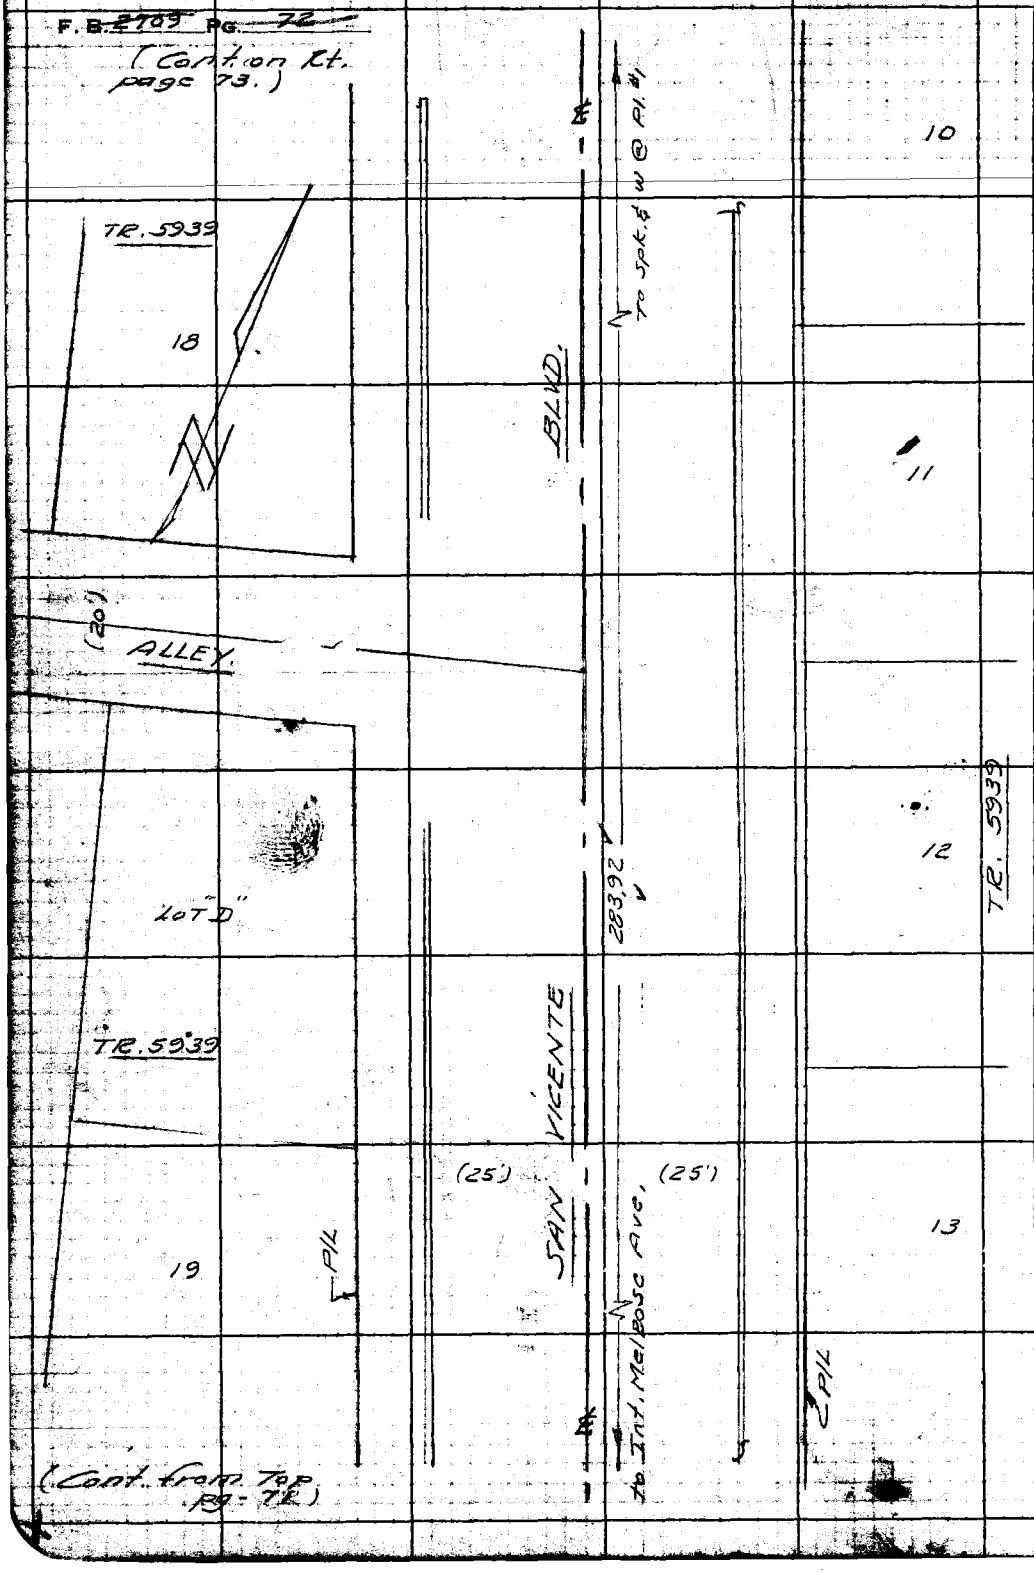

RETURN TO
LOS ANGELES COUNTY ENGINEER
700 LOS ANGELES COUNTY ENGINEERING BLDG.

Note: Any Additions or Changes on This Sheet Must be Made or Circled in Red Ink With Date and Name of Person Making Change.

Do not extend notes this side of this line.

PWFB 1417

1656

Notes Ck'd by D. SAPPELL	Survey of W. Hollywood - Div. 6
Map No. 5433	JN 0303.04 Tape 0216 Std 68 °F
Office Work E FONG	Surveyed by A. S. CURTIS
Checked R HILARIO	Notes Curtis Date Feb 21-62
Date 1-24-94	Indexed C. J. GALLI

F. B. 2709 Pg. 73

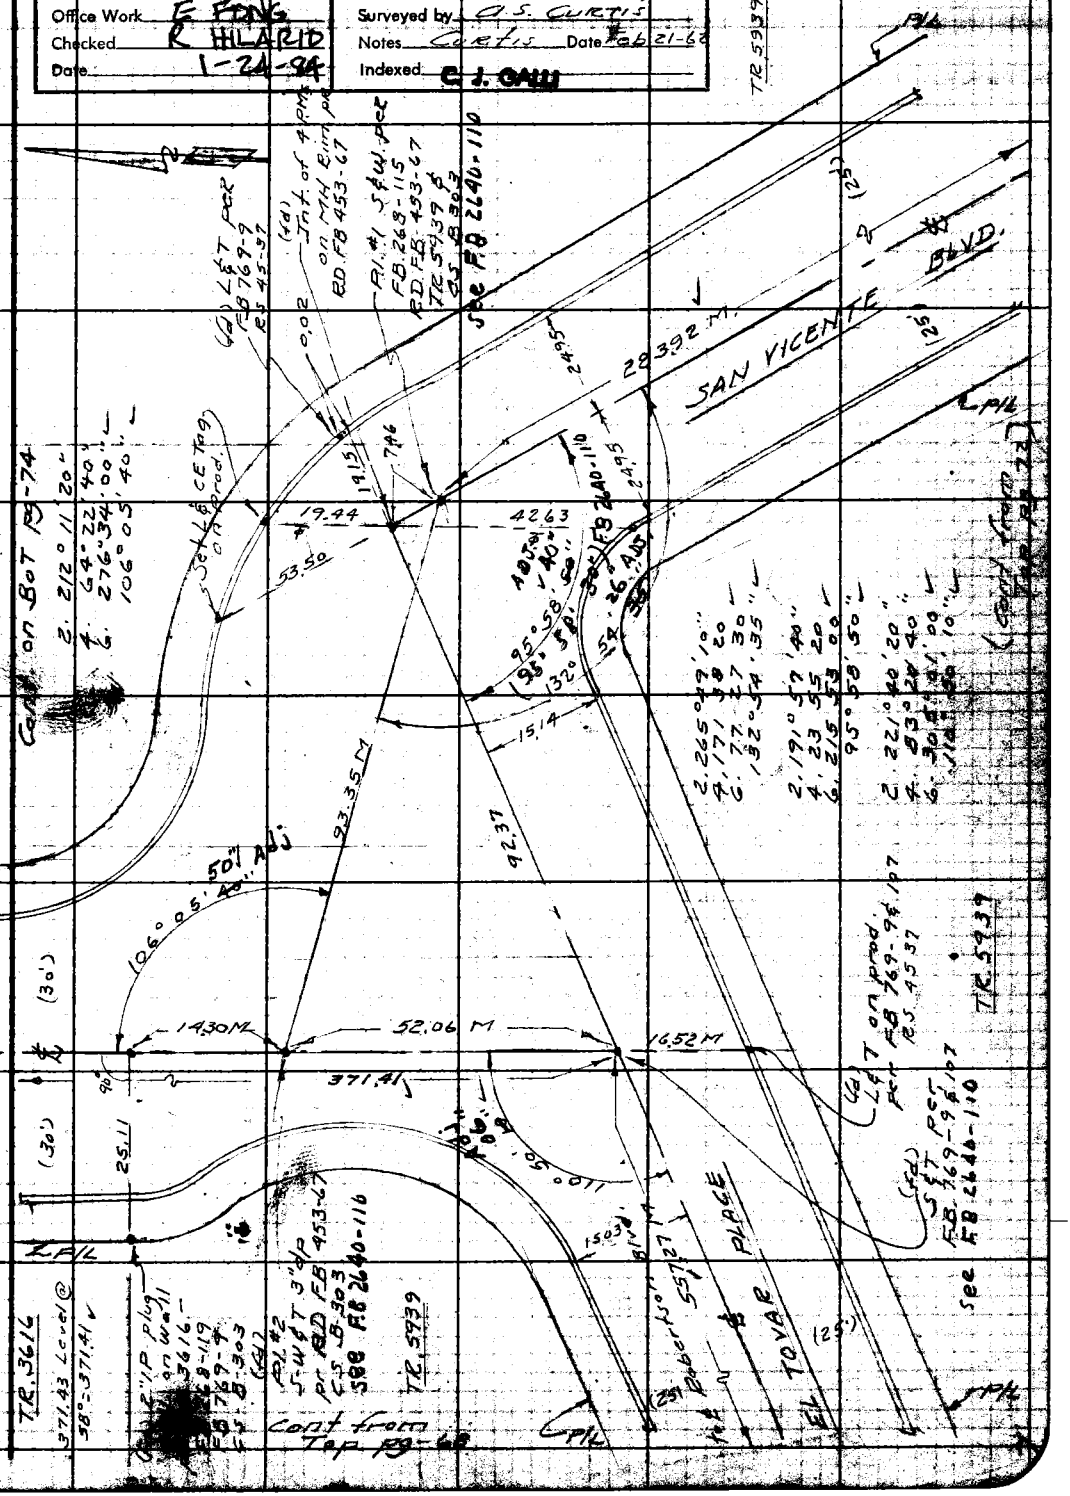

Note: Any Additions or Changes on This Sheet Must be Made or Circled in Red Ink With Date and Name of Person Making Change.

W.S. 22, B-3

Do not extend notes this side of this line.

RETURN TO
LOS ANGELES COUNTY ENGINEER
00 LOS ANGELES COUNTY ENGINEERING BLDG.

768098 CE #247—7-53

PWFB 1417

1657

F. B. ~~2709~~ PG. ~~74~~

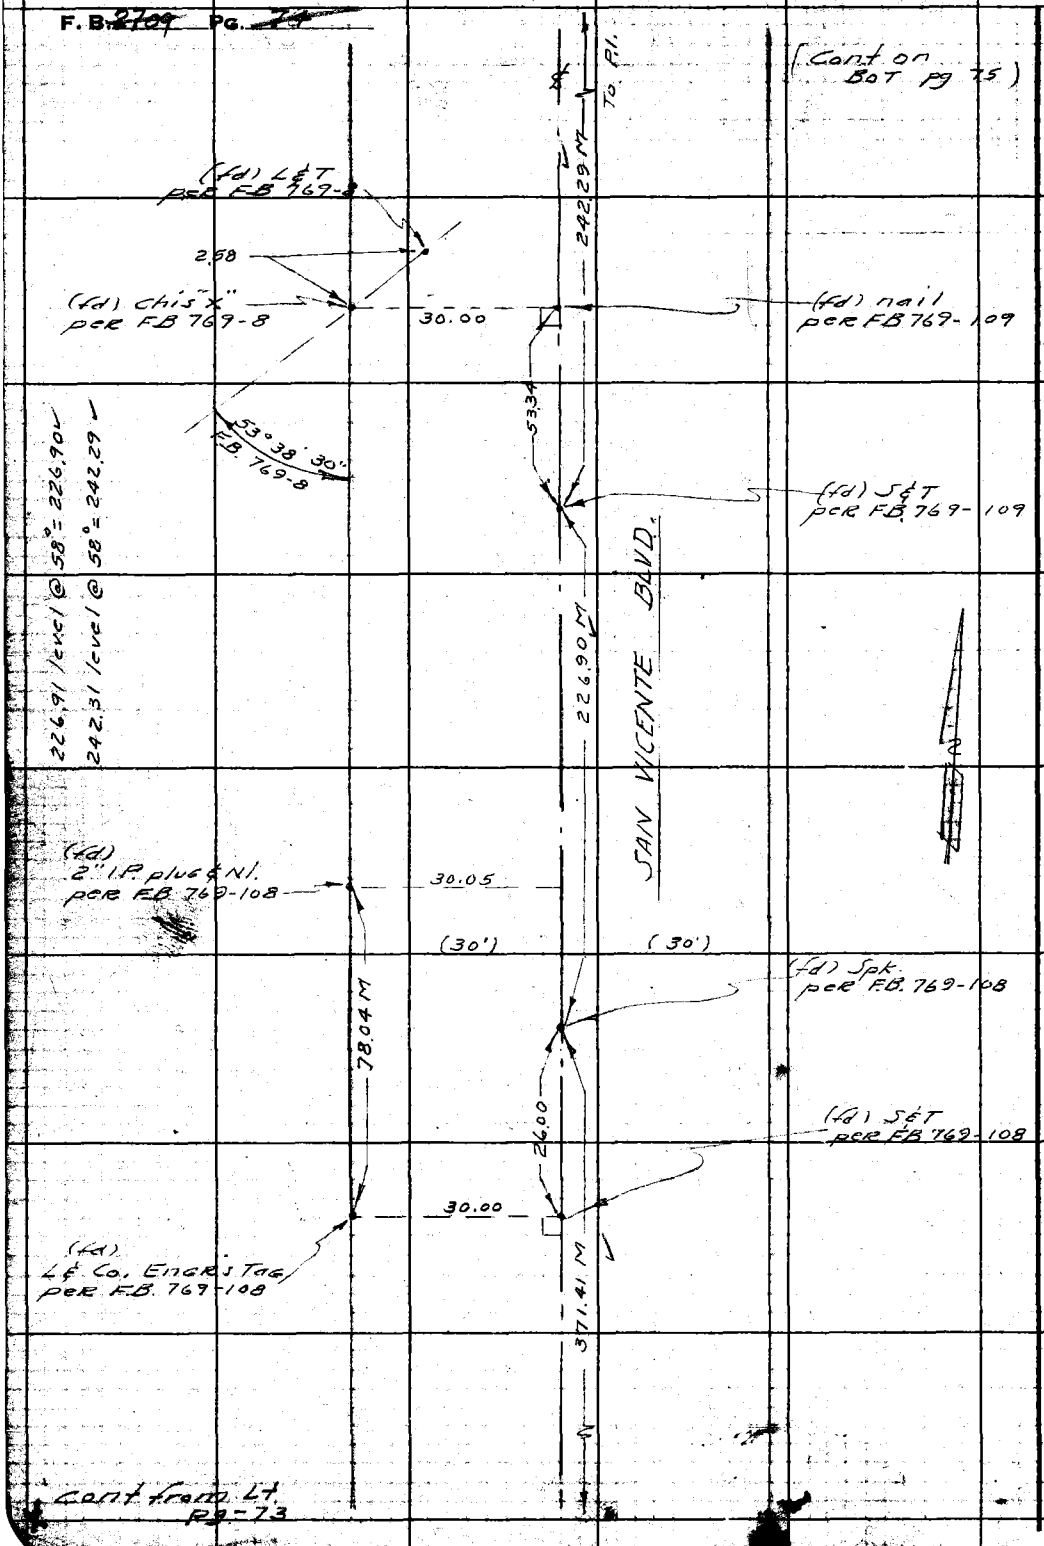

RETURN TO
LOS ANGELES COUNTY ENGINEER
100 LOS ANGELES COUNTY ENGINEERING BLDG.

Do not extend notes this side of this line.

Note: Any Additions or Changes on This Sheet Must be Made or Circled in Red Ink With Date and Name of Person Making Change.

PWFB 1417

1658, 1659

Notes Ck'd by D. SAPPELL	Survey of W. Hollywood E-Div. 6
Map No. 5A33	JN 0303.00 Tape 0216 Std. 68 °F
Office Work E. FONG	Surveyed by A.S. Curtis
Checked R. HILARIO	Notes Curtis Date 2-23-62
Date 1-24-84	Indexed C. J. GALLI

F. B. 2769 Pg. 75

Cont. on Rt. pg - 76

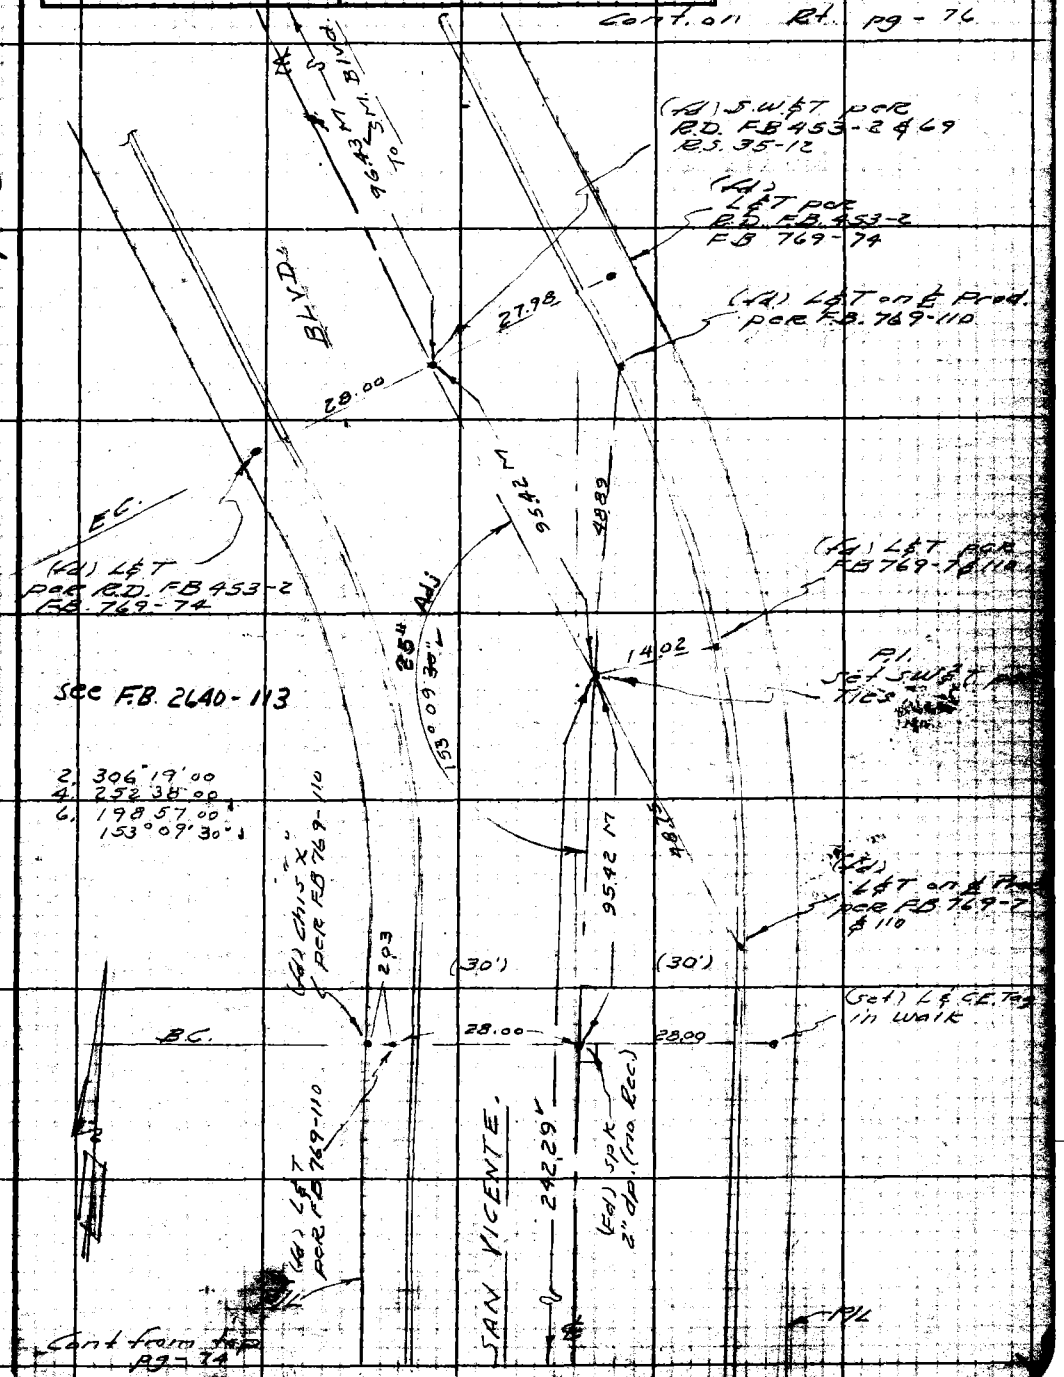

Note: Any Additions or Changes on This Sheet Must be Made or Circled in Red Ink With Date and Name of Person Making Change.

W.S. 22, B-3

Do not extend notes this side of this line.

RETURN TO
LOS ANGELES COUNTY ENGINEER
900 Los Angeles County Engineering Bldg.

763095 CE #247—7-8

PWFB 1417

1660

F.B. 2707 PG. 76

W.S. 22, B-3

RETURN TO
LOS ANGELES COUNTY ENGINEER
700 LOS ANGELES COUNTY ENGINEERING BLDG.

Do not extend notes this side of this line.

Note: Any Additions or Changes on This Sheet Must be Made or Circled in Red Ink With Date and Name of Person Making Change.

PWFB 1417

1661

Notes Ck'd by D. SAPPELL	Survey of W. Hollywood - Div 6.
Map No. 5433	IN 0303.06 Tape 0216 Std. 68 °F
Office Work E. FONG	Surveyed by A.S. CURTIS
Checked R. HILARID	Notes CURTIS Date 3-1-62
Date 1-24-94	Indexed C. J. GALLI

F. B. 2709 Pg. 77

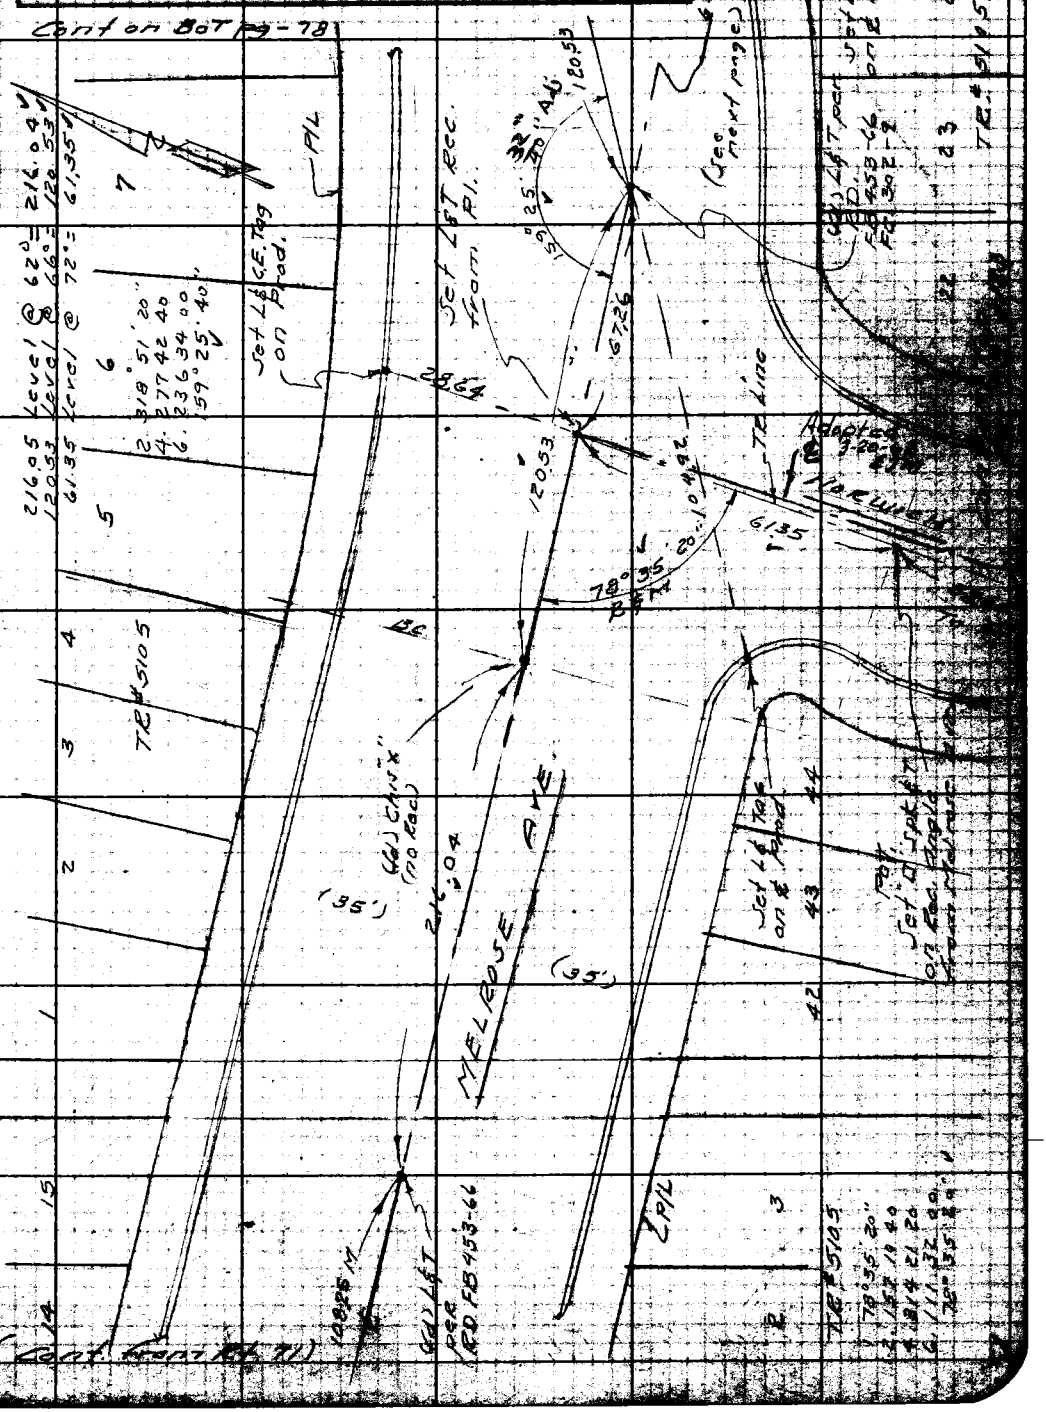

Note: Any Additions or Changes on This Sheet Must be Made or Circled in Red Ink With Date and Name of Person Making Change.

W.S. 22, B-3

Do not extend notes this side of this line.

RETURN TO
LOS ANGELES COUNTY ENGINEER
100 LOS ANGELES COUNTY ENGINEERING BLDG.

76B098 CE #247—7-55

PWFB 1417

1662

F. B. ~~2909~~ Pg. ~~78~~

RETURN TO
LOS ANGELES COUNTY ENGINEER
700 LOS ANGELES COUNTY ENGINEERING BLDG.

Do not extend notes this side of this line.

Note: Any Additions or Changes on This Sheet Must be Made or Circled in Red Ink With Date and Name of Person Making Change.

PWFB 1417

1663

Notes Ck'd by D. SAPPELL	Survey of ℄ W Hollywood - Div. 6
Map No. 5433	JN 0303.00 Tape 0216 Std. 68° °F
Office Work E FONG	Surveyed by A.S. Curtis
Checked R HILARIO	Notes Curtis Date 2-2-62
Date 1-24-84	Indexed G. J. GALLI

F. B. 2709 Pg. 79

(cont. on Bot. pg - 80)

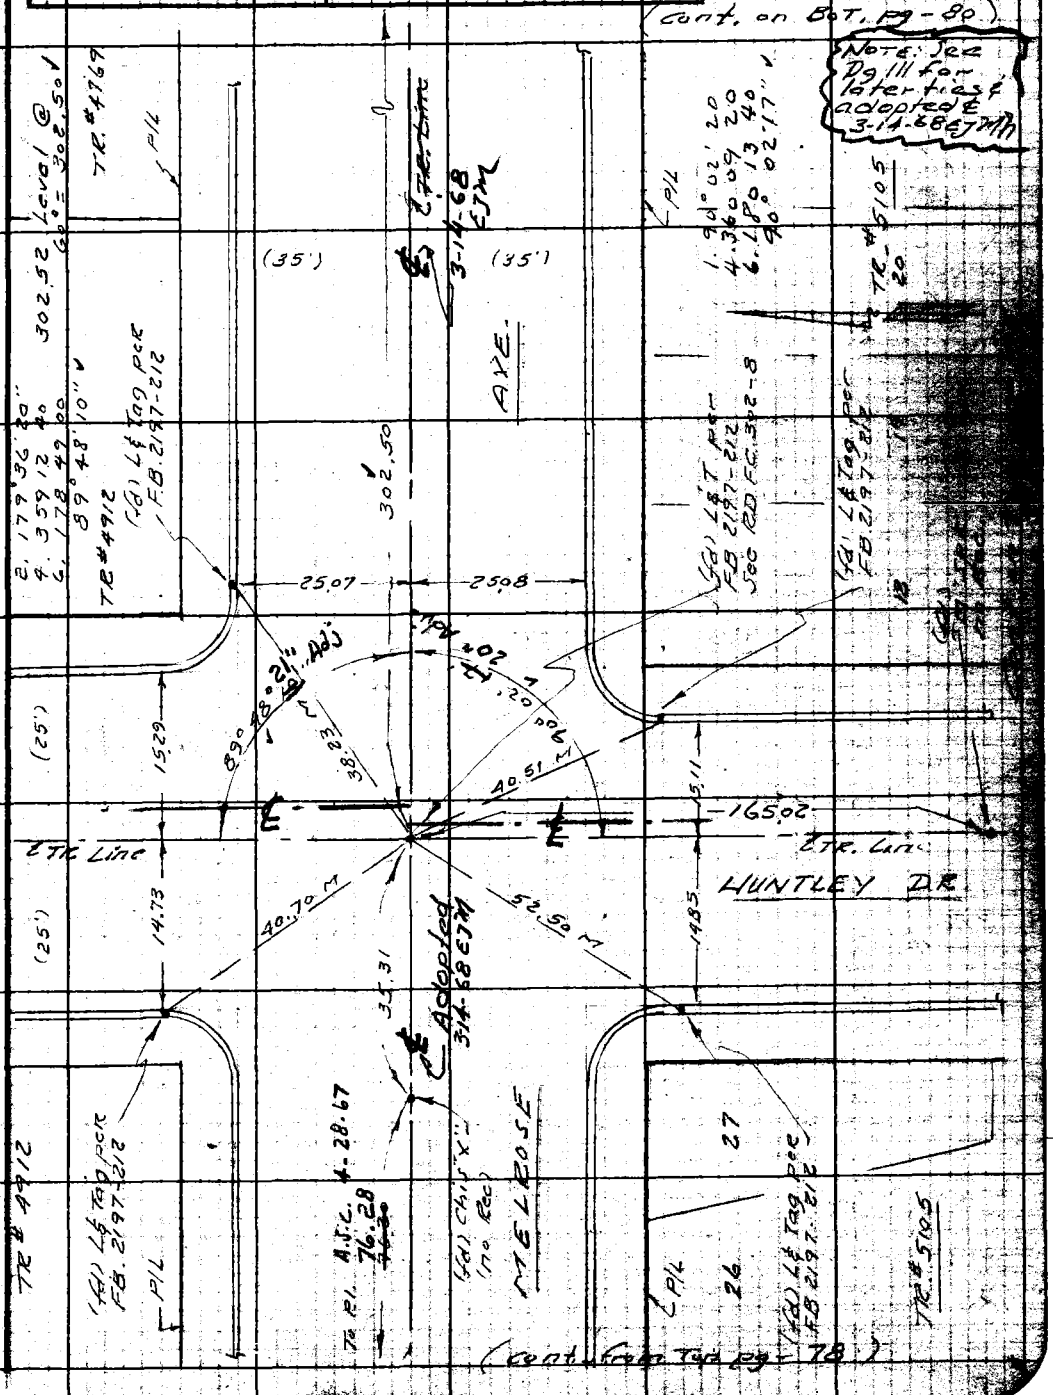

(cont. from Top pg - 78)

Note: Any Additions or Changes on This Sheet Must be Made or Circled in Red Ink With Date and Name of Person Making Change.

Do not extend notes this side of this line.

RETURN TO
LOS ANGELES COUNTY ENGINEER
100 LOS ANGELES COUNTY ENGINEERING BLDG.

763098 CE #247—7-58

PWFB 1417 1664

F.B. 2709 PG. 80

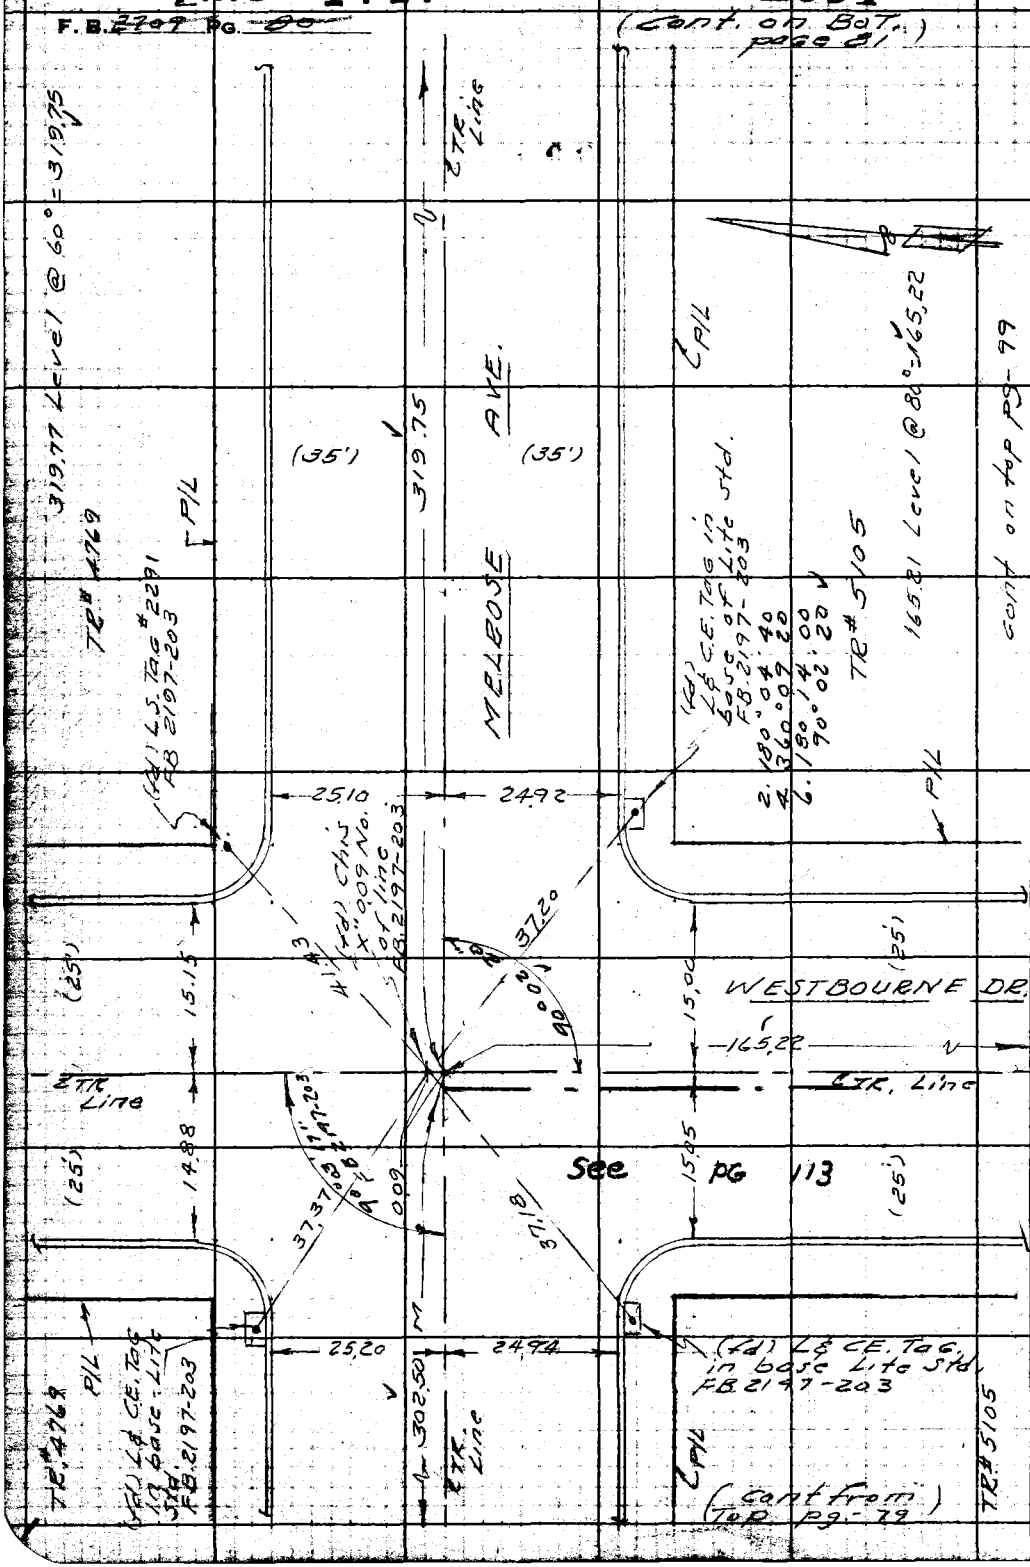

RETURN TO
LOS ANGELES COUNTY ENGINEER
700 LOS ANGELES COUNTY ENGINEERING BLDG.

Do not extend notes this side of this line.

Note: Any Additions or Changes on This Sheet Must be Made or Circled in Red Ink With Date and Name of Person Making Change.

PWFB 1417

1665

Notes Ck'd by D. SAPPELL	Survey of E. W. Hollywood - Div. 6
Map No. 5433	JN 030300 Tape 0216 Std 68° °F
Office Work E FONG	Surveyed by Curtis
Checked R. HILARIO	Notes Curtis Date 2-2-62
Date 1-24-94	Indexed C. A. GALLI

F. B. 2709 Pg. 81

Cont. on Bot. pg 82

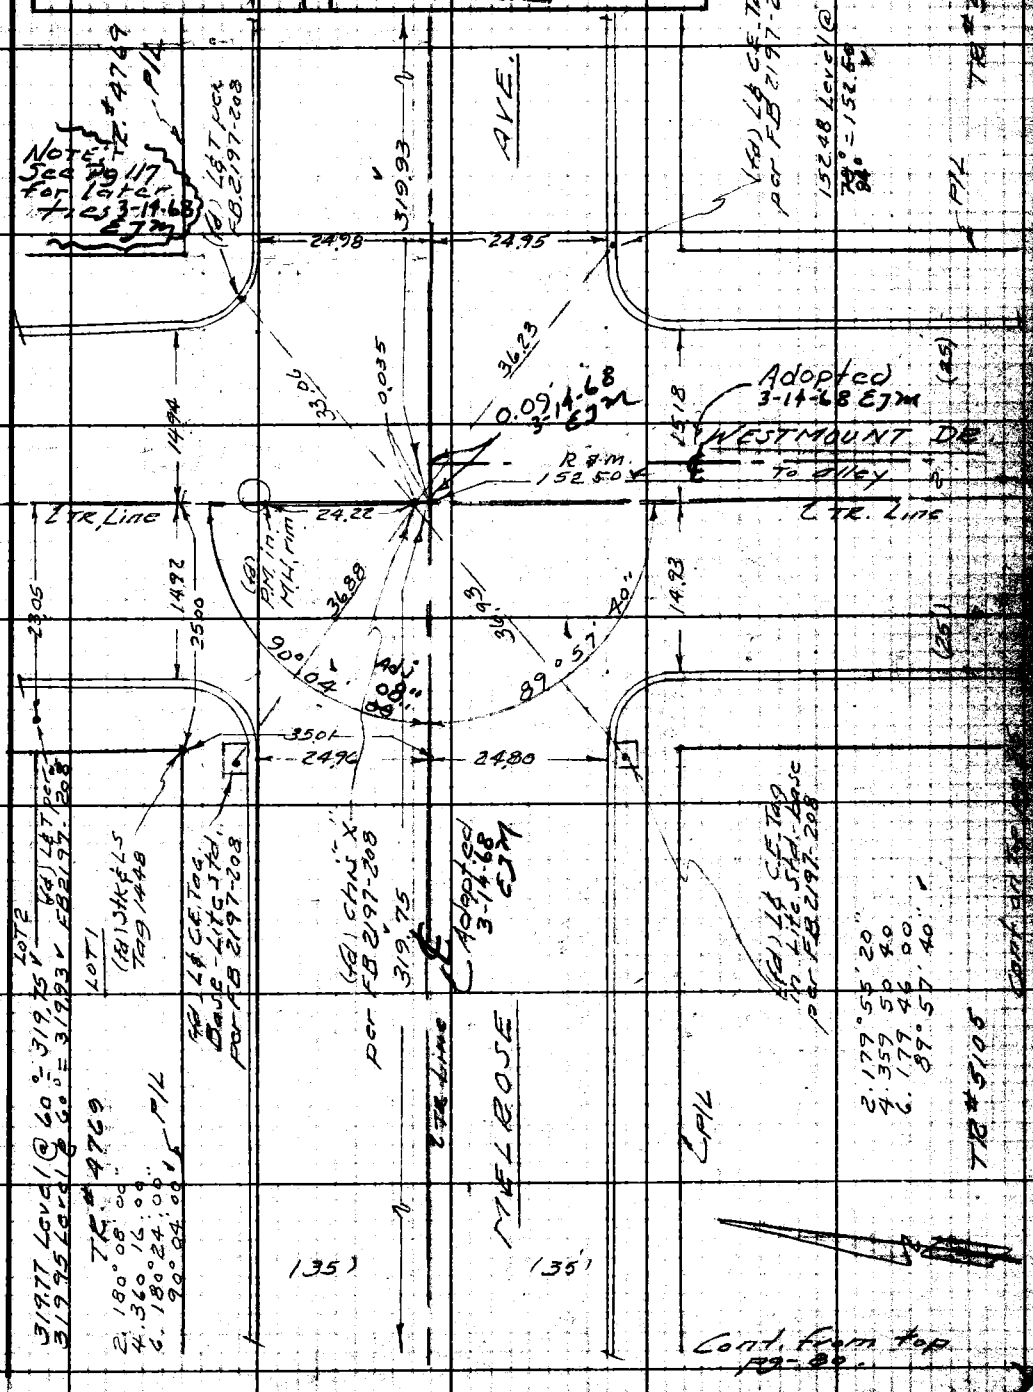

Note: Any Additions or Changes on This Sheet Must be Made or Circled in Red Ink With Date and Name of Person Making Change.

W.S. 22, B-3

Do not extend notes this side of this line.

RETURN TO
LOS ANGELES COUNTY ENGINEER
100 Los Angeles County Engineering Bldg.

763098 CE #247—7-53

F.B. 2709 PG. 82

W.S.22, B-3

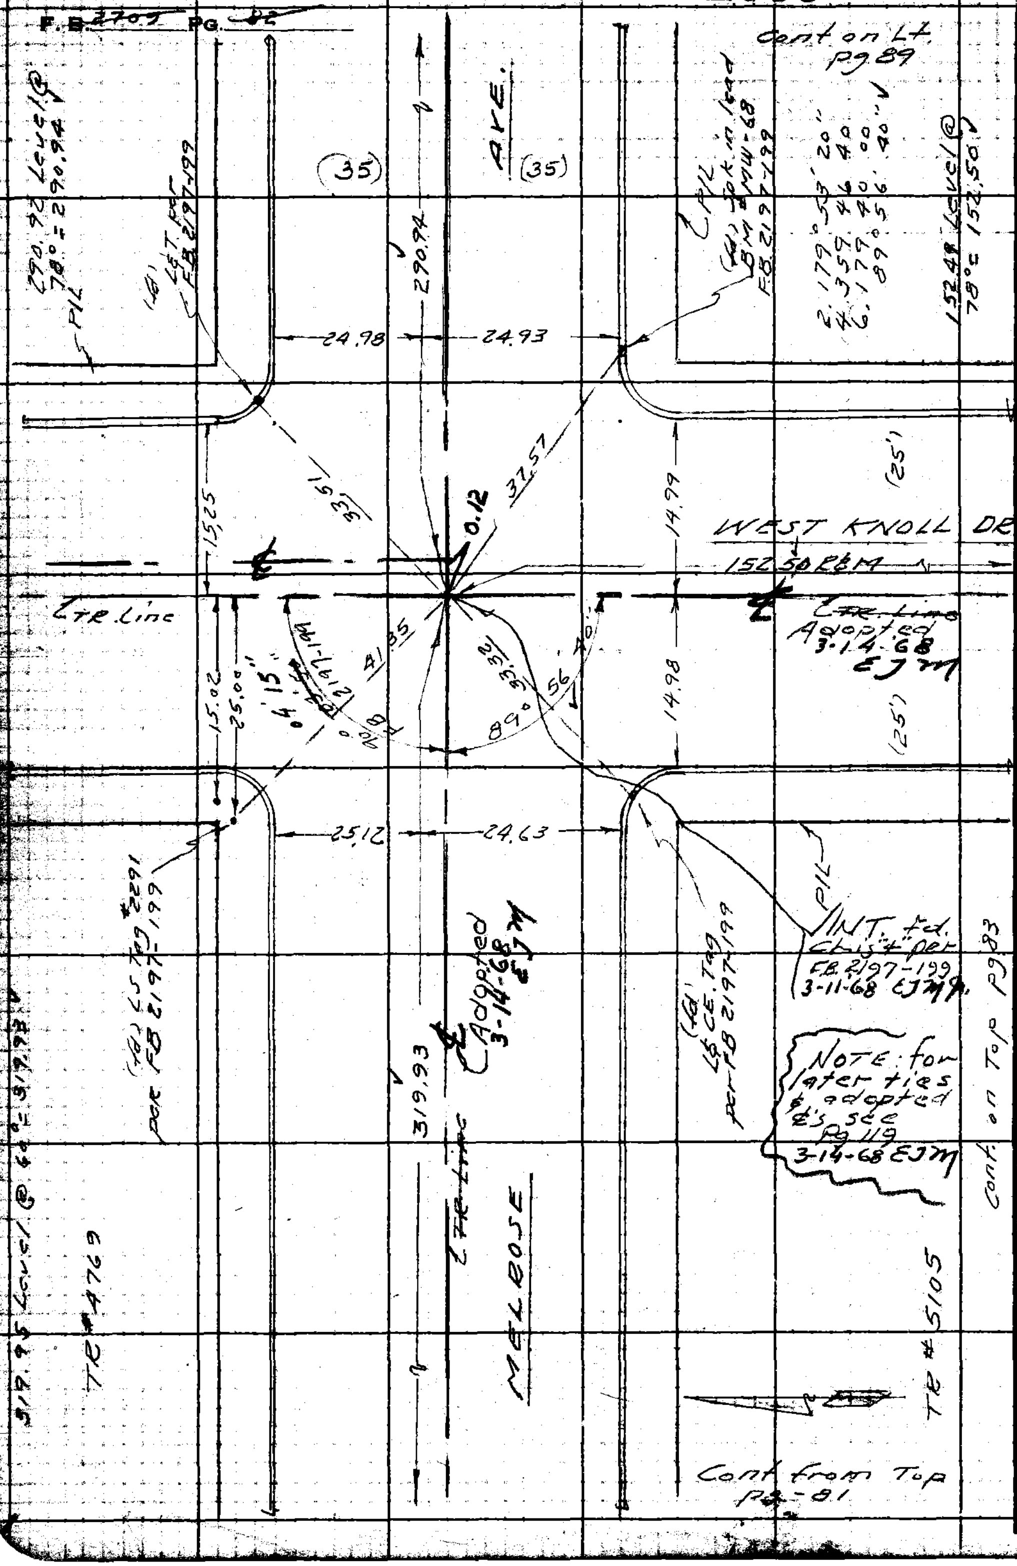

RETURN TO
LOS ANGELES COUNTY ENGINEER
700 LOS ANGELES COUNTY ENGINEERING BLDG.

Do not extend notes this side of this line.

Note: Any Additions or Changes on This Sheet Must be Made or Circled in Red Ink With Date and Name of Person Making Change

PWFB 1417

1667, 1668

Notes Ck'd by D. SAPPELL	Survey of ℄ Sur W. Hollywood Div 6
Map No. 5433	JN 0303.00 Tape 0199 Std 68 °F
Office Work E FONG	Surveyed by A.S. CURTIS
Checked R HILARIO	Notes CURTIS Date 7-10-62
Date 1-24-84	Indexed C. J. GALLI

F. B. 2707 PG. 83

2. 180° 05' 00"
4. 360 10 00
6. 180° 15' 00"
90° 02' 30" V

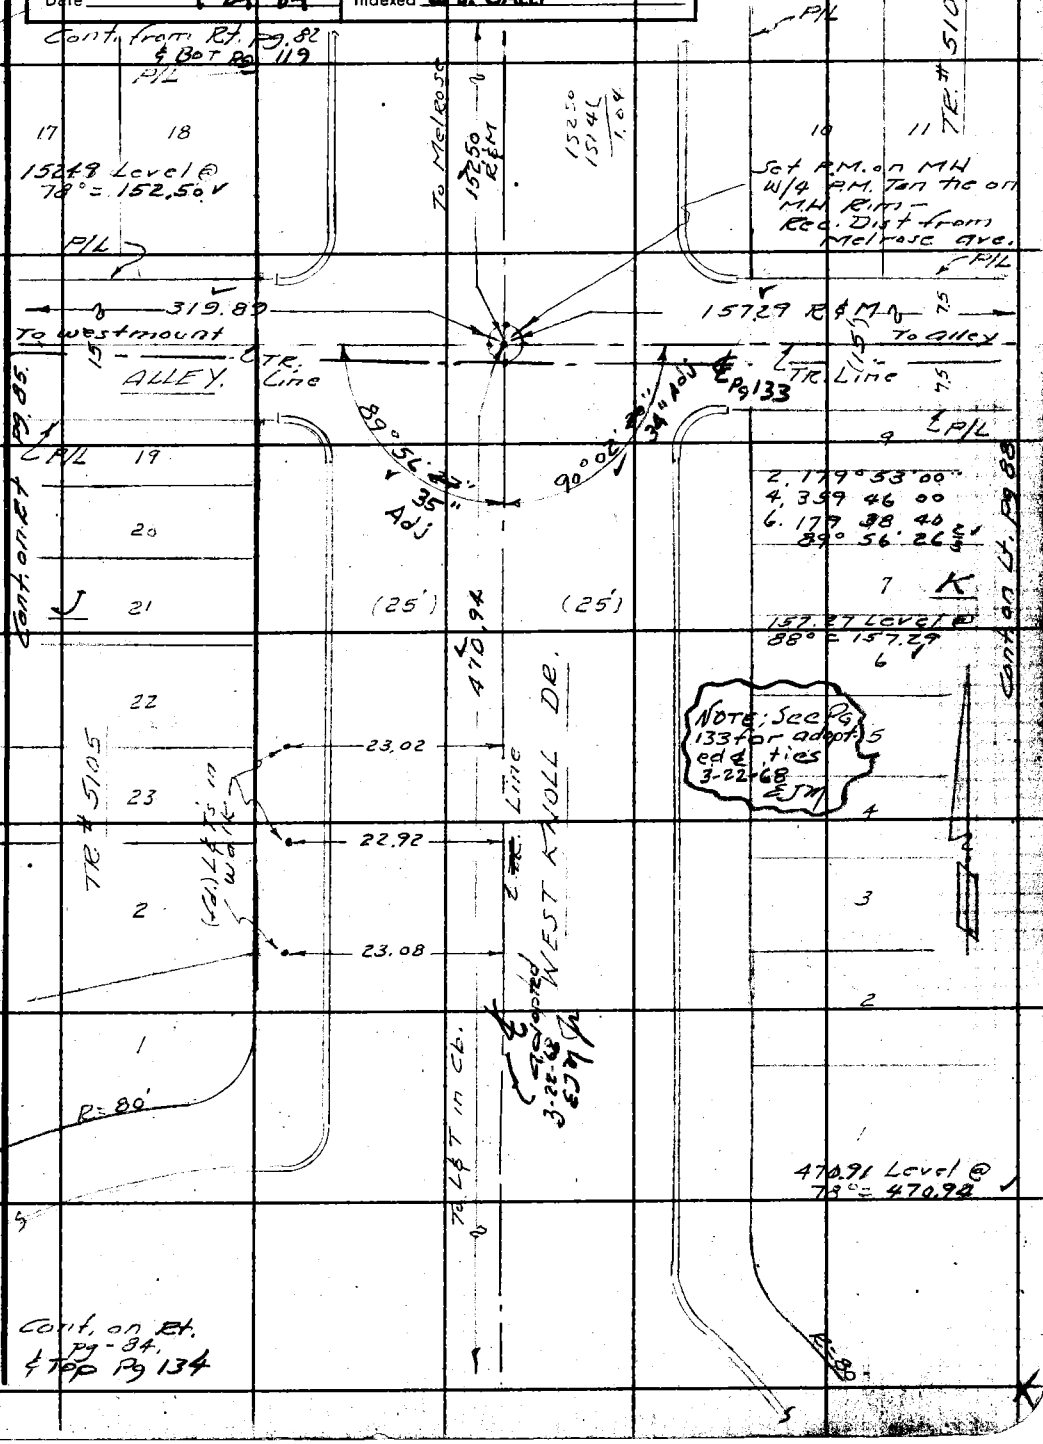

Note: Any Additions or Changes on This Sheet Must be Made or Circled in Red Ink With Date and Name of Person Making Change.

Do not extend this side of this line.

PLEASE RETURN TO
LOS ANGELES COUNTY ENGINEER
403 LOS ANGELES COUNTY ENGINEERING BLDG.

76F3095 CE # 310 3-81

PWFB 1417 1669

F. B. 2709 PG 84

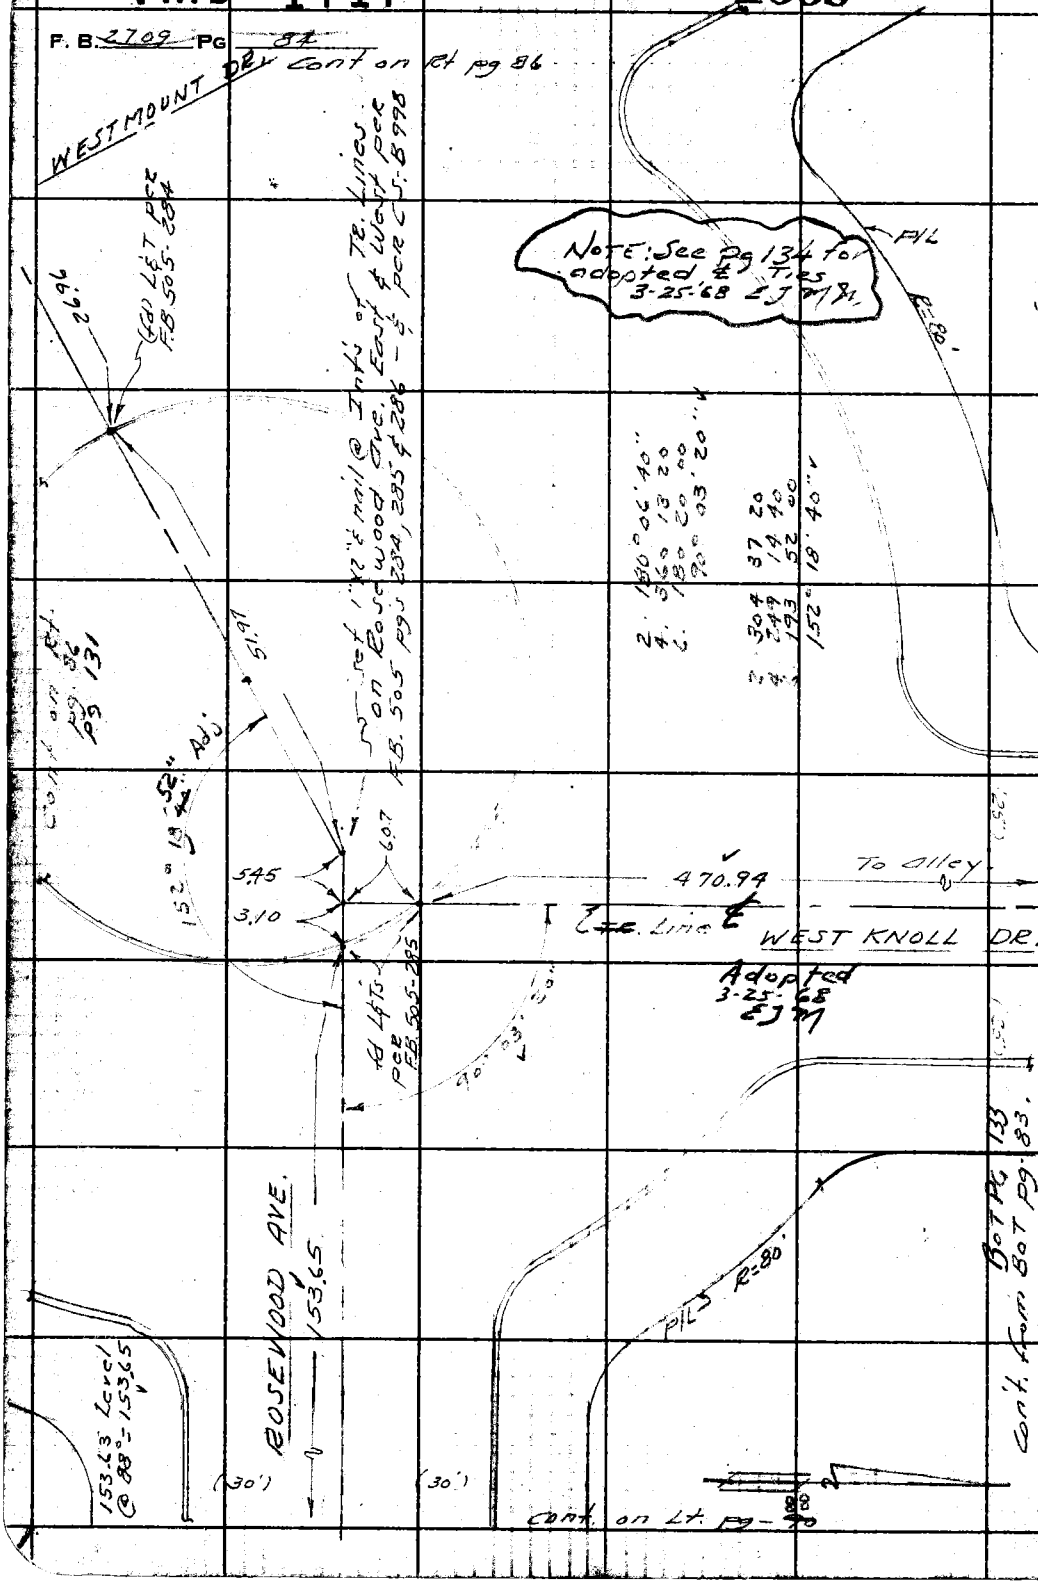

W.S. 22, B-3

PLEASE RETURN TO
LOS ANGELES COUNTY ENGINEER
403 Los Angeles County Engineering Bldg.

Do not extend this side of this line.

Note: Any Additions or Changes on This Sheet Must be Made or Circled in Red Ink With Date and Name of Person Making Change.

PWFB 1417

1670, 1671

Notes Ck'd by D. SAPPELL	Survey of E Sup. W. Hollywood-Dv 6.
Map No. 5433	JN 0303.20 Tape 0199 Std 68 °F
Office Work E FONG	Surveyed by A.S. Curtis
Checked R HURID	Notes Curtis Date 7-10-62
Date 1-24-84	Indexed C. J. GALLI

F. B. 2709 Pg. 85

Note: Any Additions or Changes on This Sheet Must be Made or Circled in Red Ink With Date and Name of Person Making Change.

PLEASE RETURN TO
LOS ANGELES COUNTY ENGINEER
403 LOS ANGELES COUNTY ENGINEERING BLDG.
Do not extend this side of this line.

78F3095 CE # 310 3-81

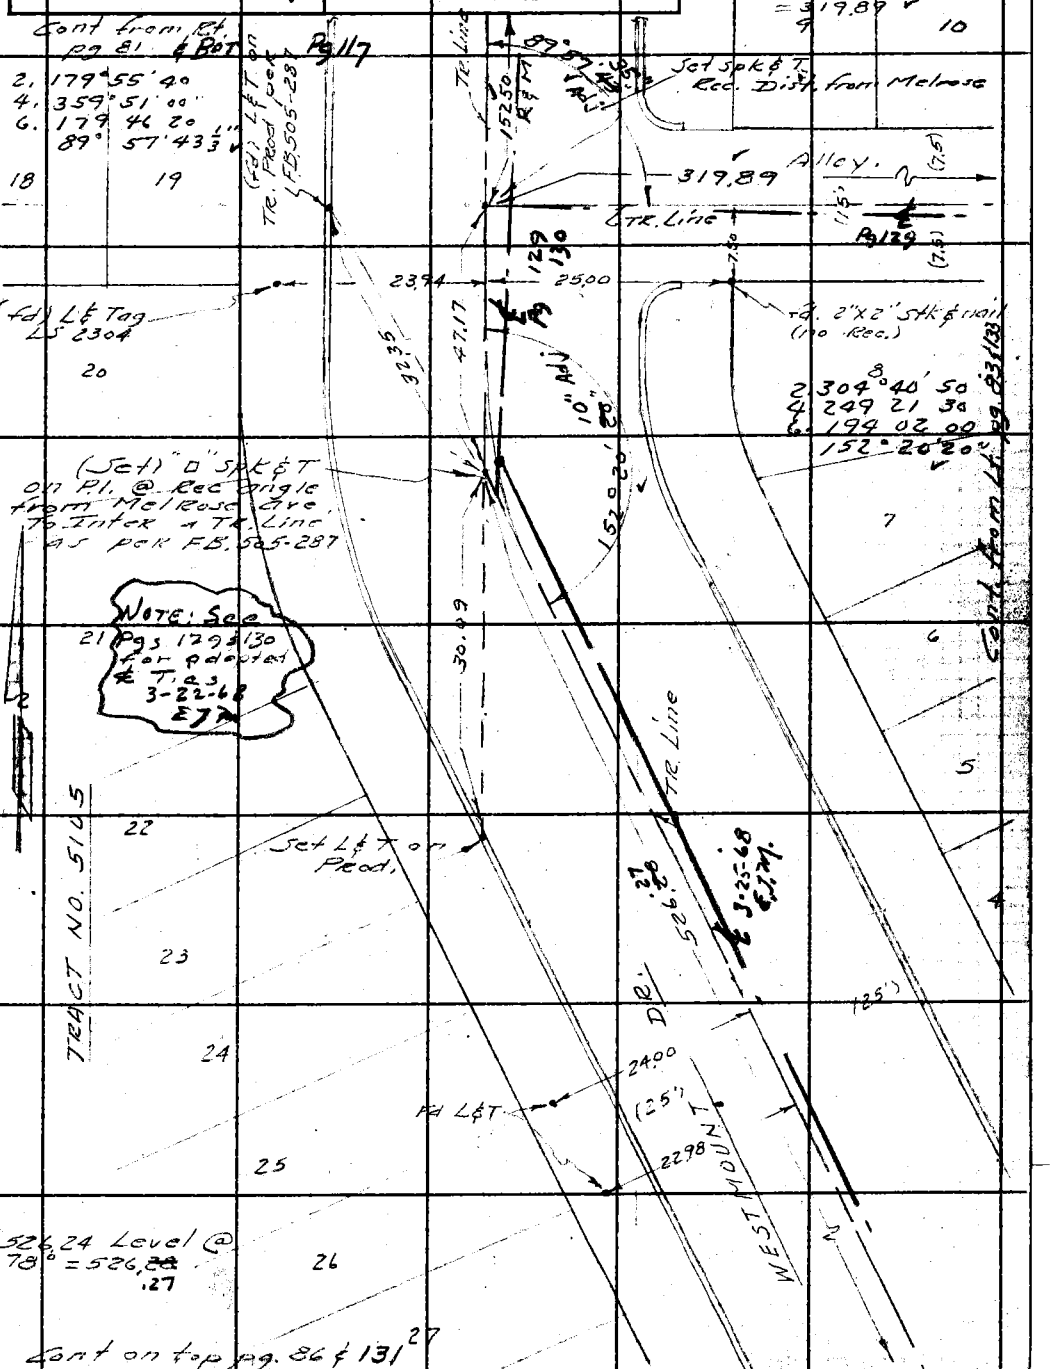

PWFB 1417 1672

F. B. ~~2709~~ PG. ~~86~~

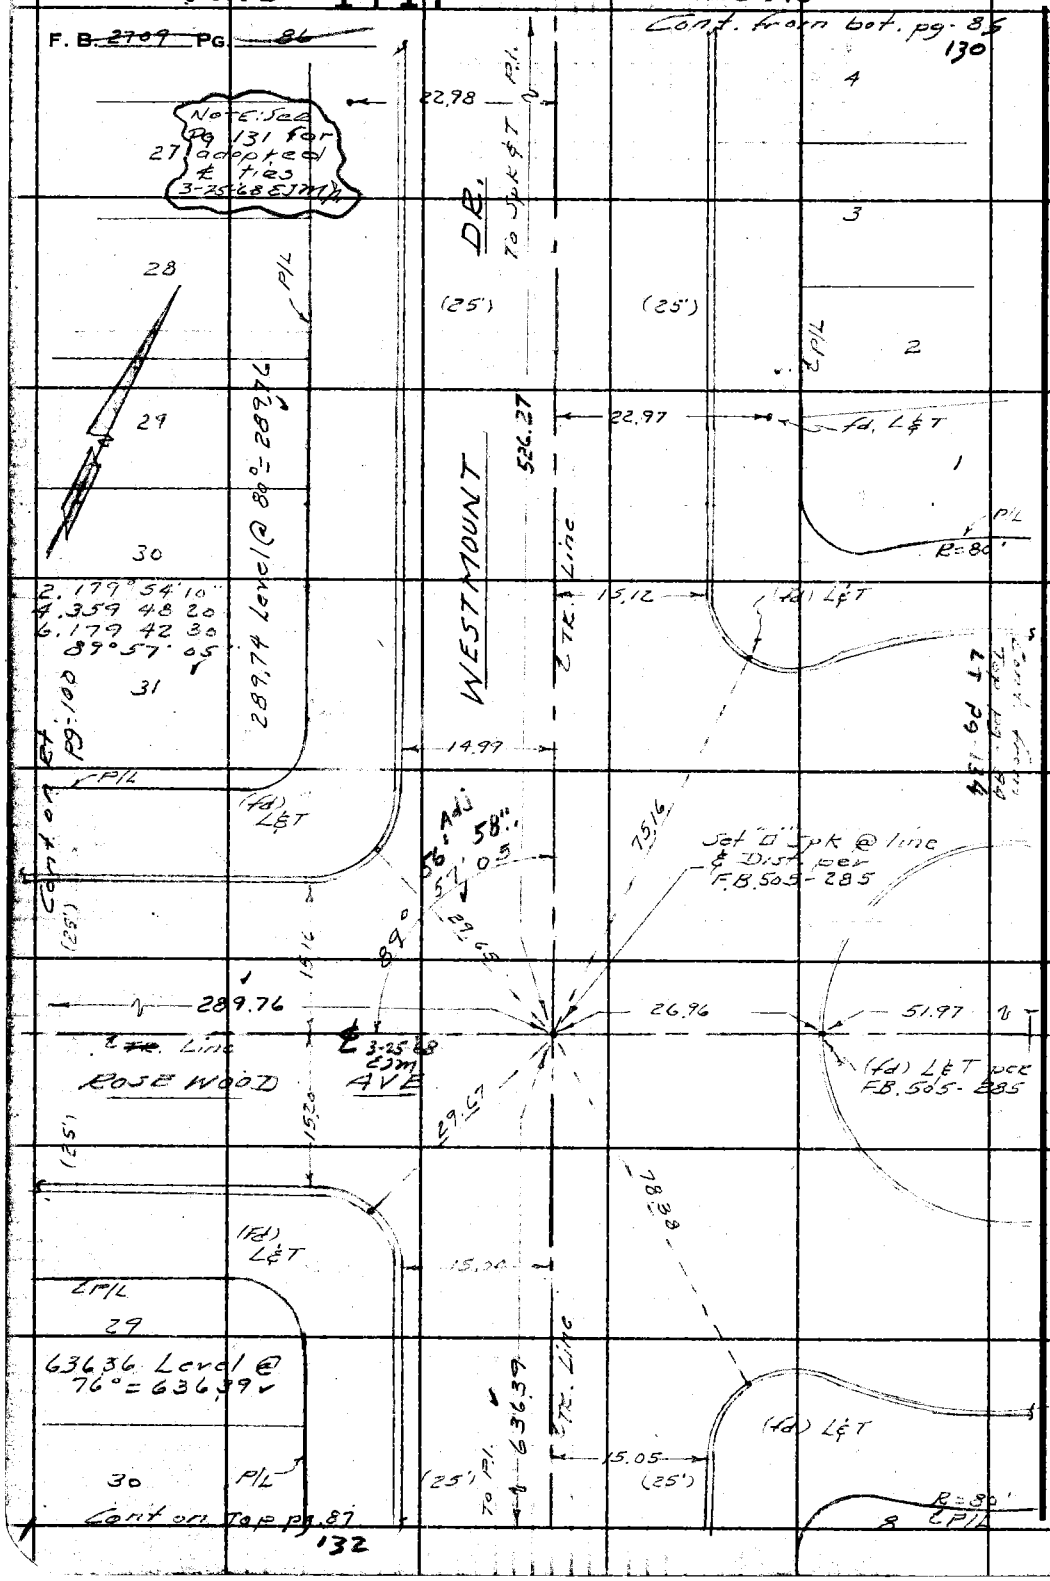

W.S. 22, B-3

PLEASE RETURN TO
LOS ANGELES COUNTY ENGINEER
403 Los Angeles County Engineering Bldg.

Do not extend this side of this line.

Note: Any Additions or Changes on This Sheet Must be Made or Circled in Red Ink With Date and Name of Person Making Change.

PWFB 1417 1673, 1674

Notes Ck'd by D. SARPELL	Survey of E. Sur. - W. Hollywood Div. 6
Map No. 5433	JN 03 03. 00 Tape 0199 Std 68 °F
Office Work E FONG	Surveyed by Curtis
Checked R. HILARIO	Notes A.S. Curtis Date 7-12-62
Date 1-24-84	Indexed C. J. GALLI

F. B. 2709 PG. 87

Cont from Bot pg-86 & 131

Note: Any Additions or Changes on This Sheet Must be Made or Circled in Red Ink With Date and Name of Person Making Change.

PLEASE RETURN TO LOS ANGELES COUNTY ENGINEER 403 LOS ANGELES COUNTY ENGINEERING BLDG.

Do not extend this side of this line.

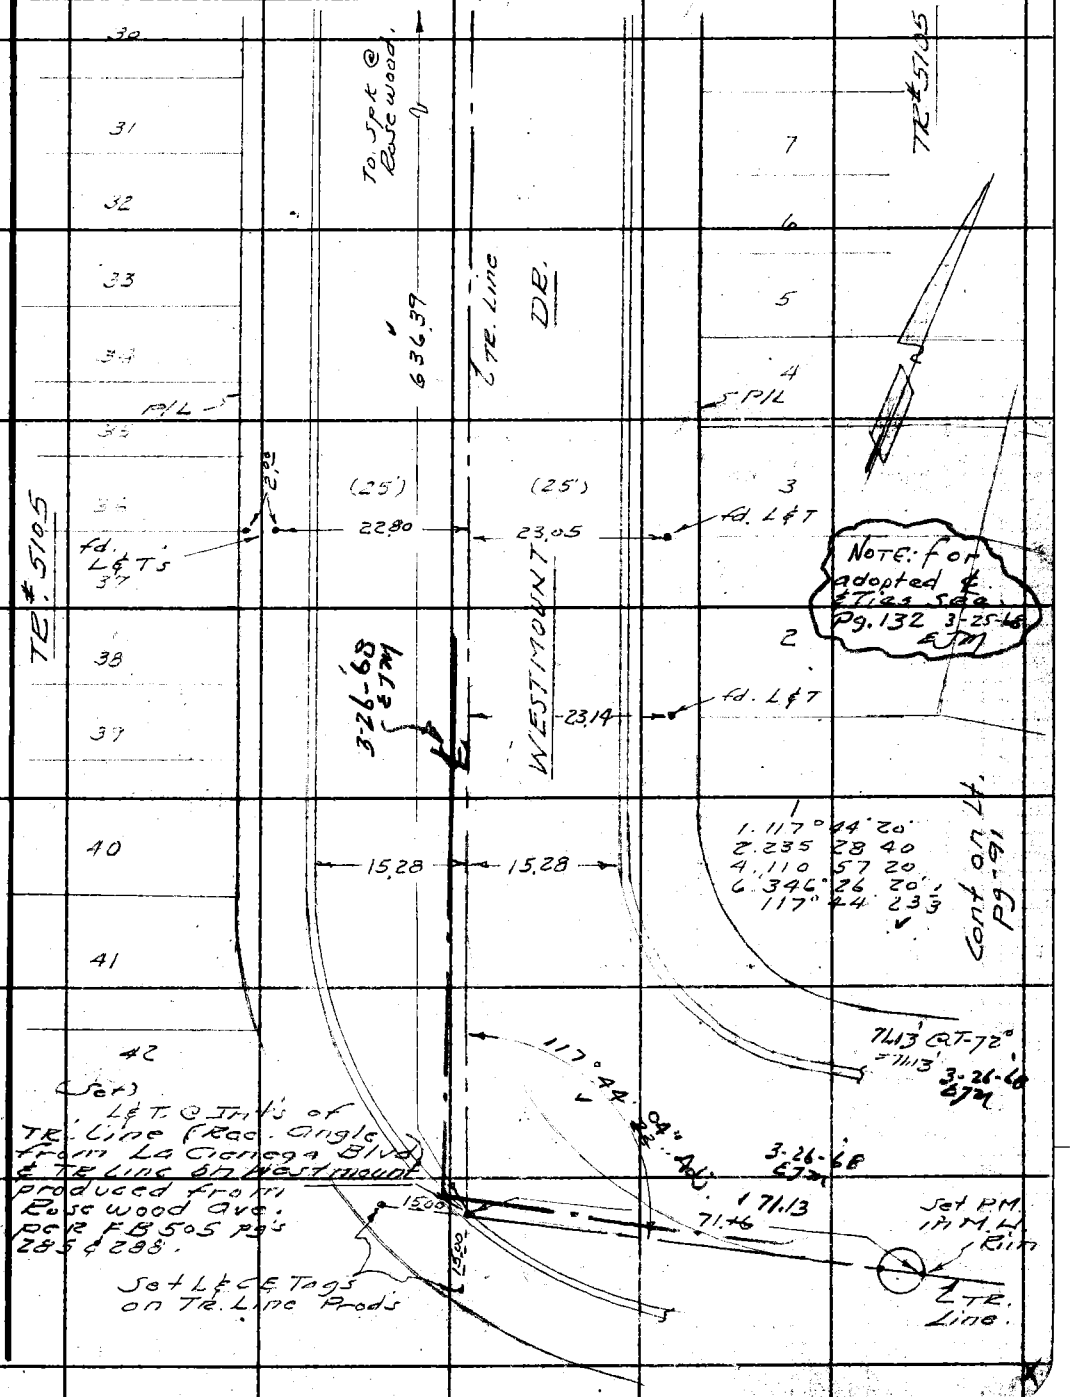

76F3095 CE # 310 3-81

PWFB 1417 1675, 1676

F. B. 2709 Pg ~~88~~

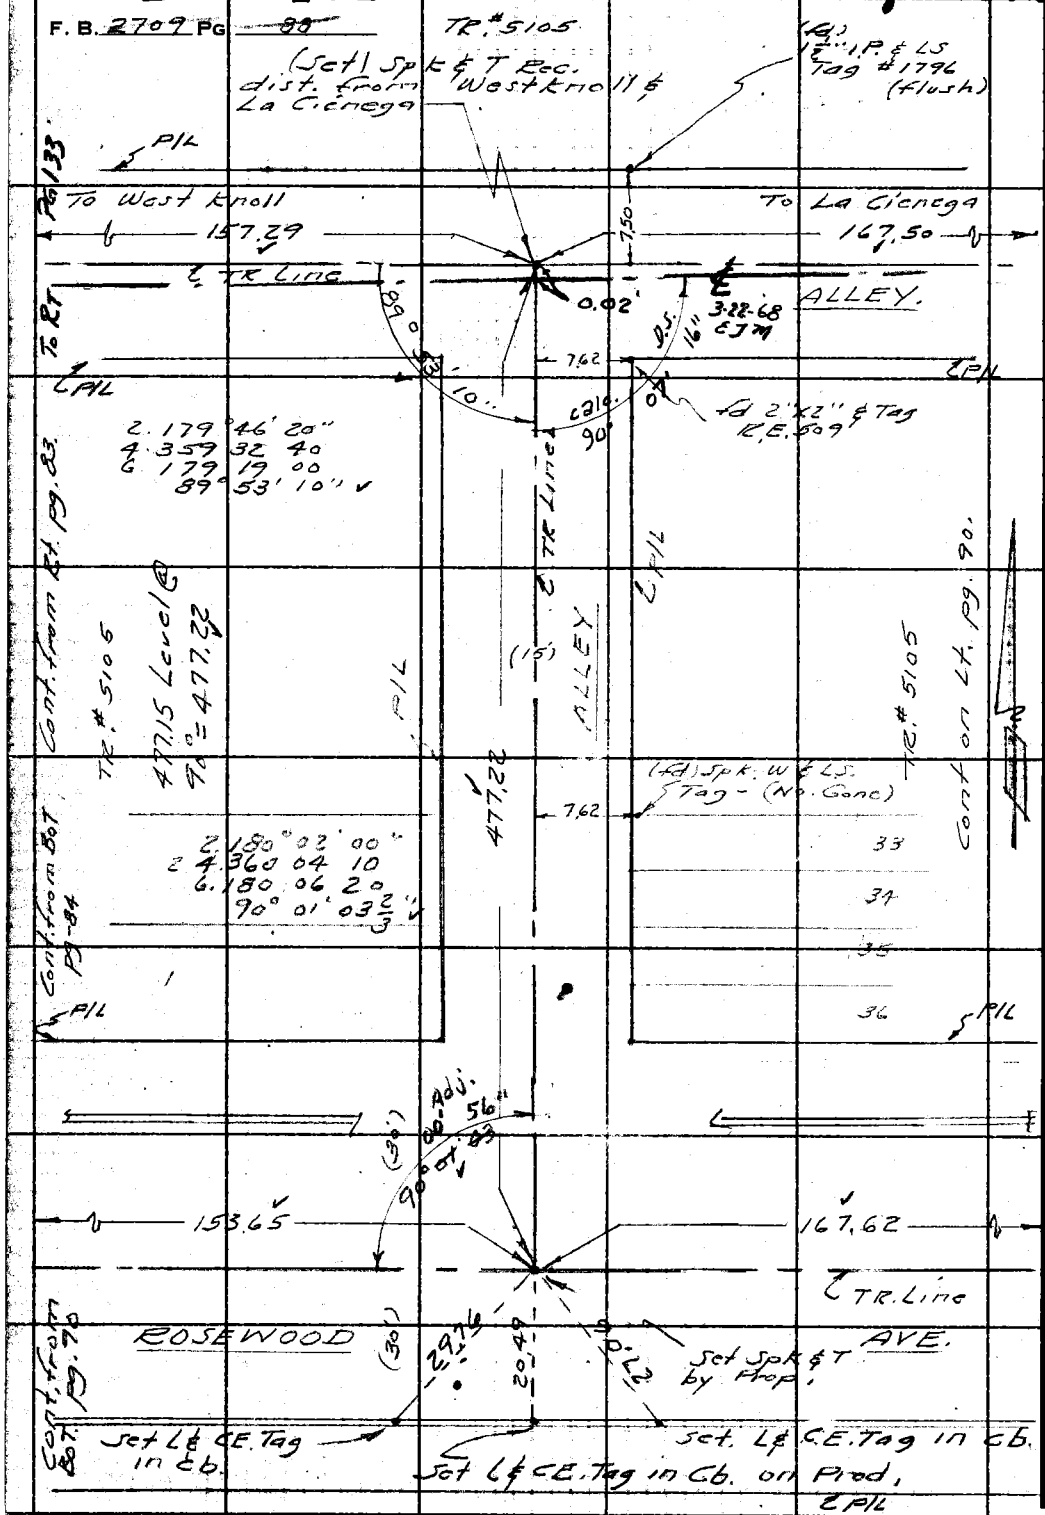

PLEASE RETURN TO
LOS ANGELES COUNTY ENGINEER
403 LOS ANGELES COUNTY ENGINEERING BLDG.
Do not extend this side of this line.

Note: Any Additions or Changes on This Sheet Must be Made or Circled in Red Ink With Date and Name of Person Making Change.

PWFB 1417 [redacted] 1677

Notes Ck'd by
Map No. 5433
Office Work E FONG
Checked R HILARIO
Date 1-24-84

Survey of Sur. W. Hollywood Div 6
JN 030300 Tape 0199 Std 68 °F
Surveyed by G.S. Curtis
Notes Curtis Date 7-12-62
Indexed C. J. GALLI

F. B. 2709 PG. 89

127.24 Level @ 70° = 127.24
25.35 " " " = 25.35

Note: Any Additions or Changes on This Sheet Must be Made or Circled in Red Ink With Date and Name of Person Making Change.

W.S. 22, C-3

PLEASE RETURN TO
LOS ANGELES COUNTY ENGINEER
403 LOS ANGELES COUNTY ENGINEERING BLDG.
Do not extend this side of this line.

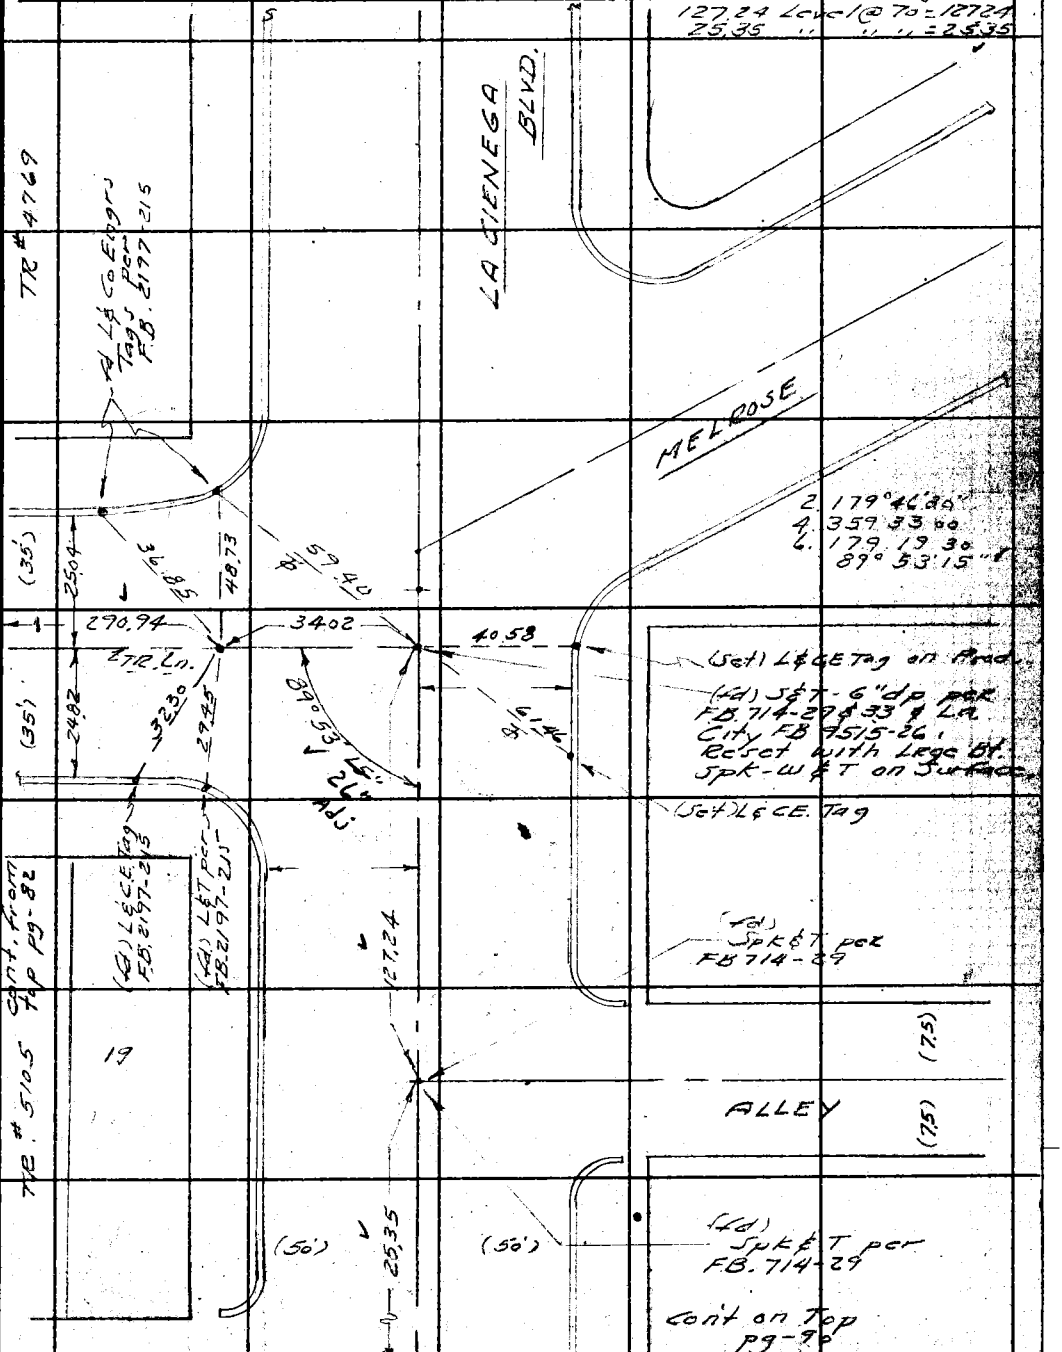

76F3095 CE # 310 3-61

PWFB 1417 1678, 1679

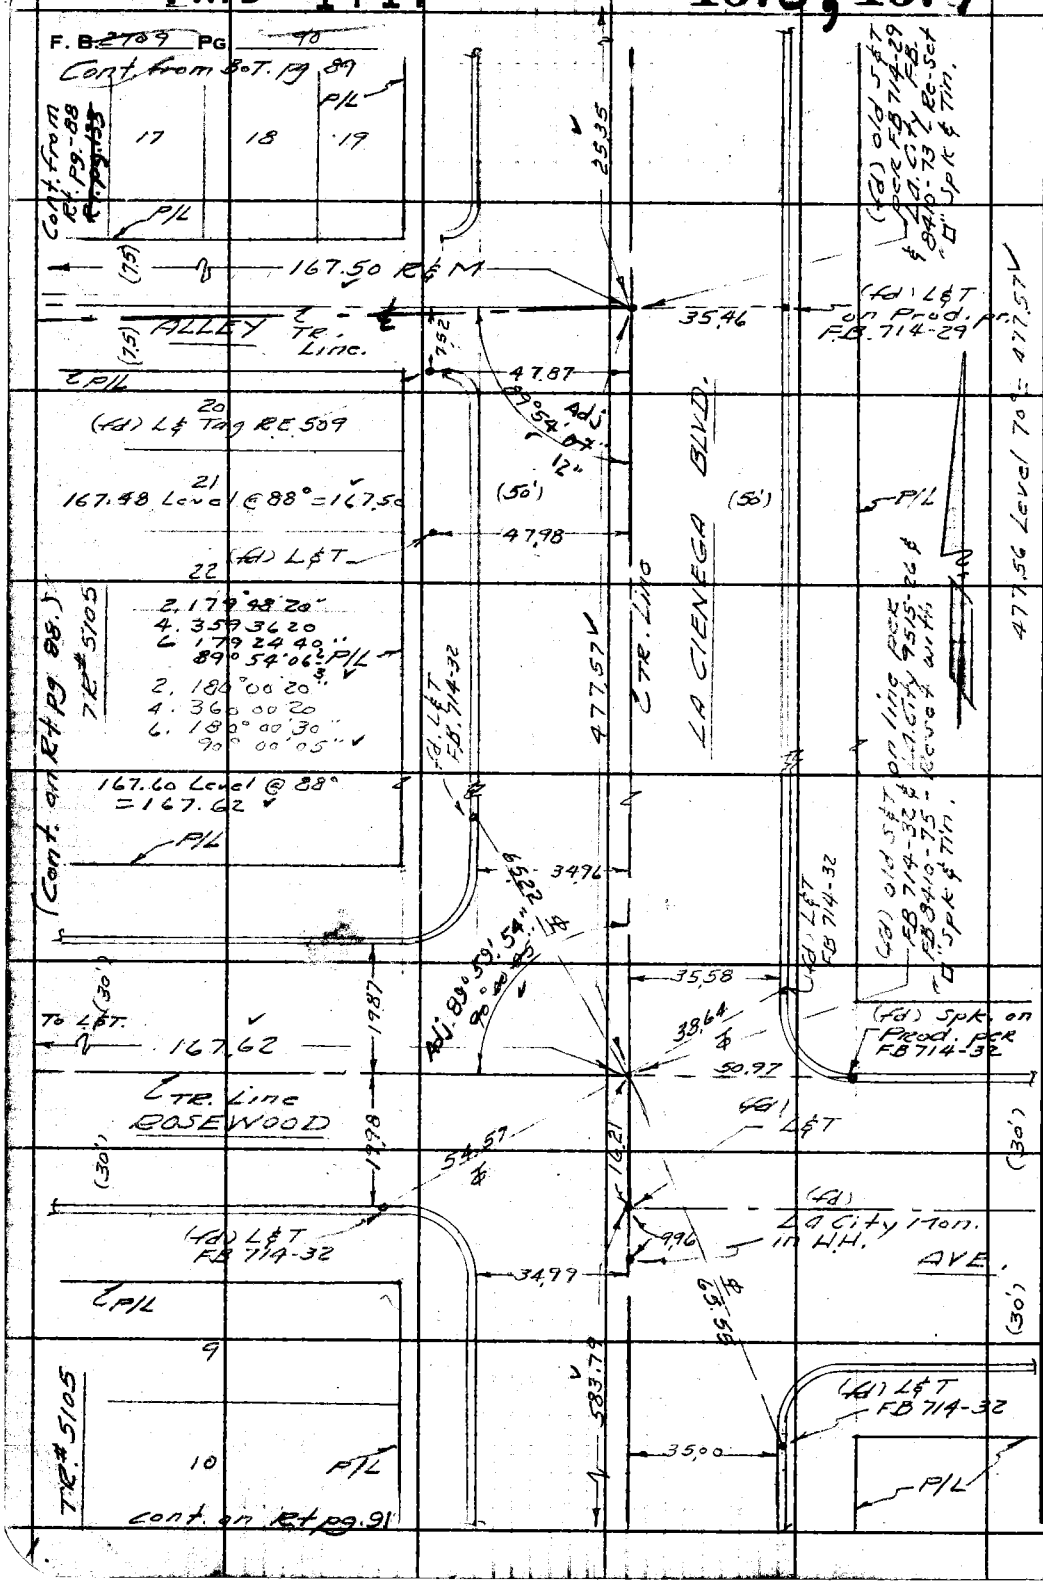

W.S. 22, C-3

PLEASE RETURN TO
LOS ANGELES COUNTY ENGINEER
403 LOS ANGELES COUNTY ENGINEERING BLDG.

Do not extend this side of this line.

Note: Any Additions or Changes on This Sheet Must be Made or Circled in Red Ink With Date and Name of Person Making Change.

PWFB 1417 [redacted] 1680

Notes Ck'd by D. SAPPELL	Survey of ℄ Sur.-W. Hollywood-Div 6
Map No. 5433	JN 0303.00 Tape 0.99 Std 68° °F
Office Work E FONG	Surveyed by G.S. Curtis
Checked R HILARIO	Notes Curtis Date 7-12-62
Date 1-24-84	Indexed G. J. GALLI

F. B. 2709 PG. 91

Cont. from Bot. pg. -90

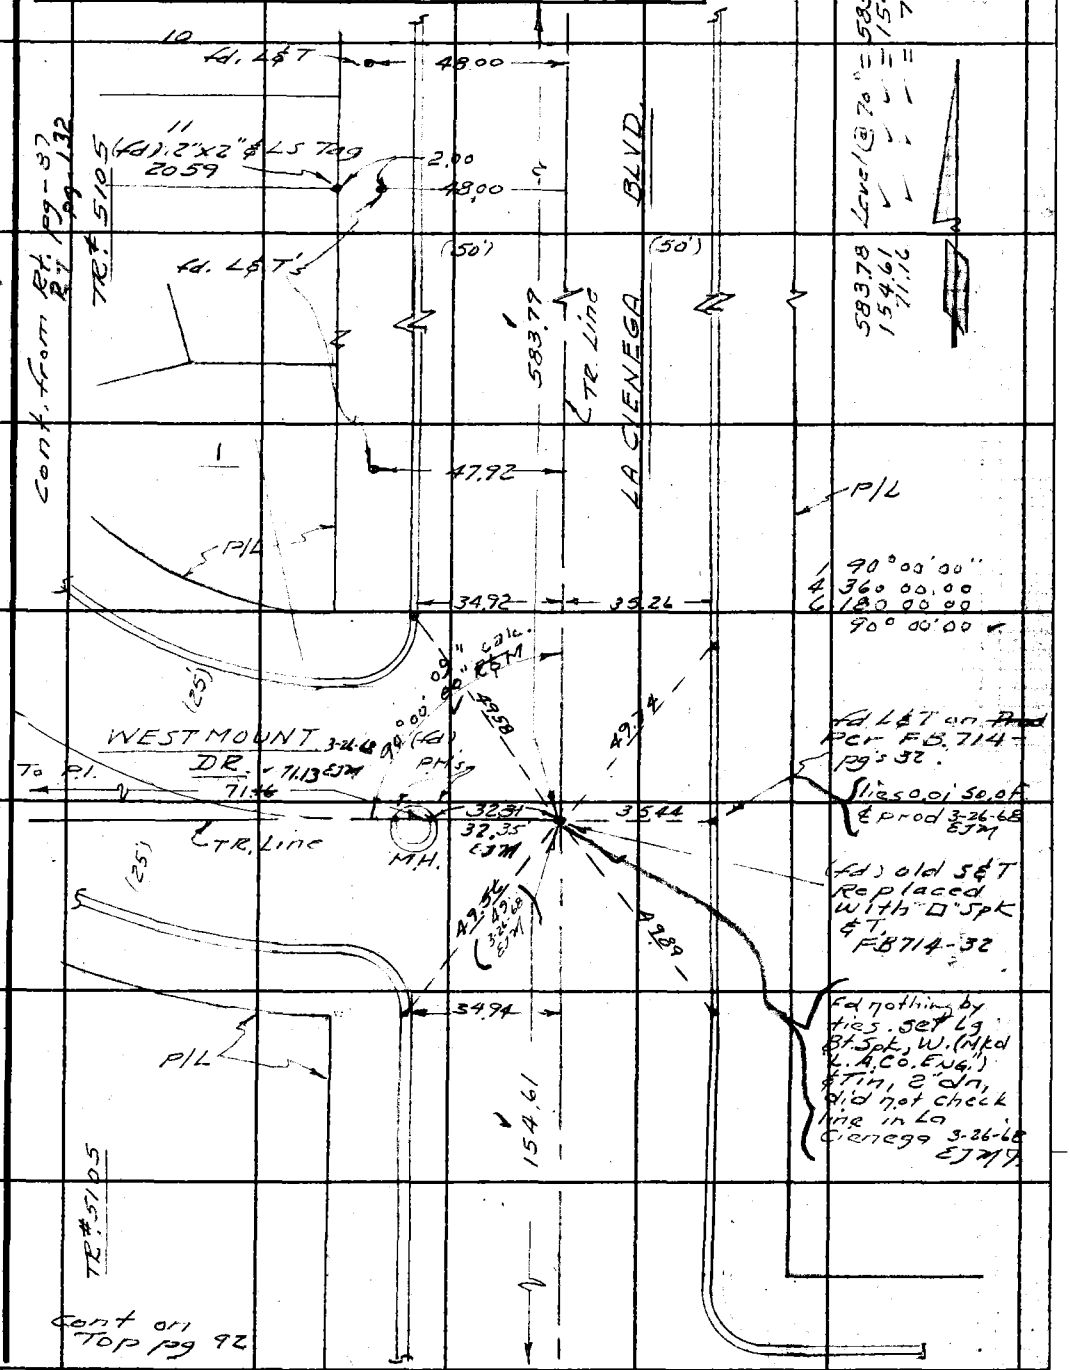

Note: Any Additions or Changes on This Sheet Must be Made or Circled in Red Ink With Date and Name of Person Making Change.

W.S. 22, C-3

PLEASE RETURN TO
LOS ANGELES COUNTY ENGINEER
403 LOS ANGELES COUNTY ENGINEERING BLDG.
Do not extend this side of this line.

76F3095 CE # 310 3-61

PWFB 1417 1681

F. B. ~~3709~~ PG ~~92~~

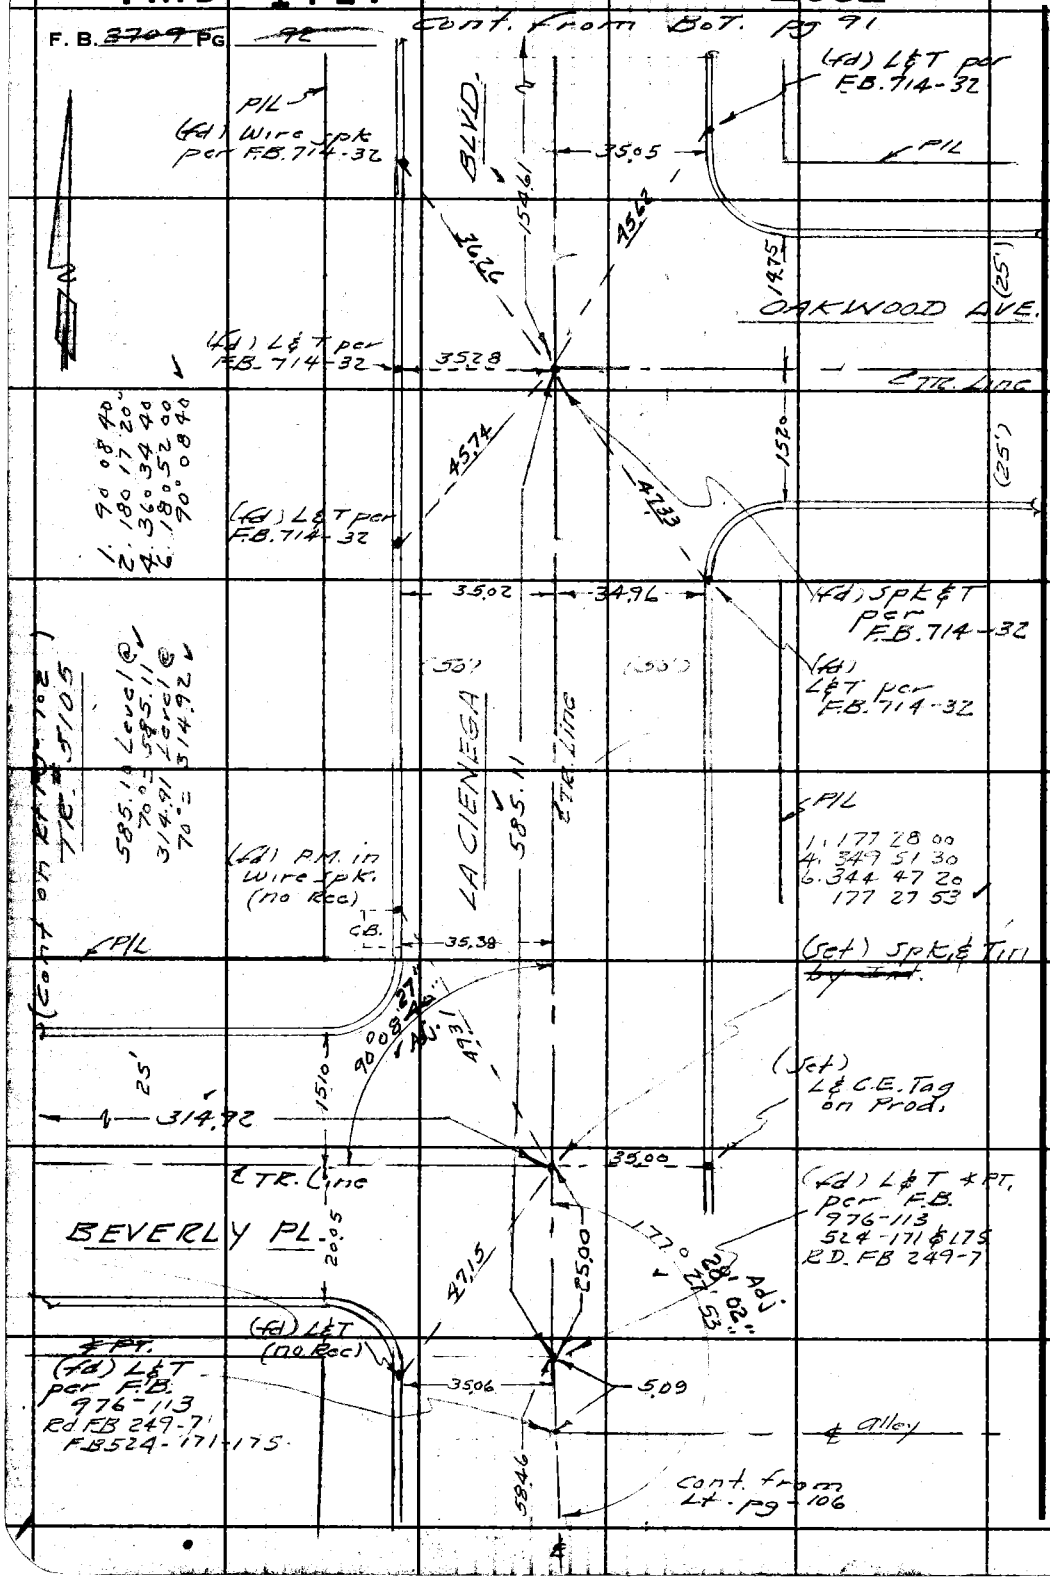

W.S. 22, C-3

PLEASE RETURN TO
LOS ANGELES COUNTY ENGINEER
403 LOS ANGELES COUNTY ENGINEERING BLDG.

Do not extend this side of this line.

Note: Any Additions or Changes on This Sheet Must be Made or Circled in Red Ink With Date and Name of Person Making Change.

PWFB 1417 **1682**

Notes Ck'd by D. SAPPELL	Survey of ℄ SUR.-W. Hollywood Div. 6	F. B. 2709 Pg. 93
Map No. 5433	JN 030300 Tape 0199 Std 68° °F	
Office Work E FONG	Surveyed by A.S. Curtis	
Checked R HILARIO	Notes Curtis Date 7-19-62	
Date 1-24-84	Indexed G. J. GALLI	

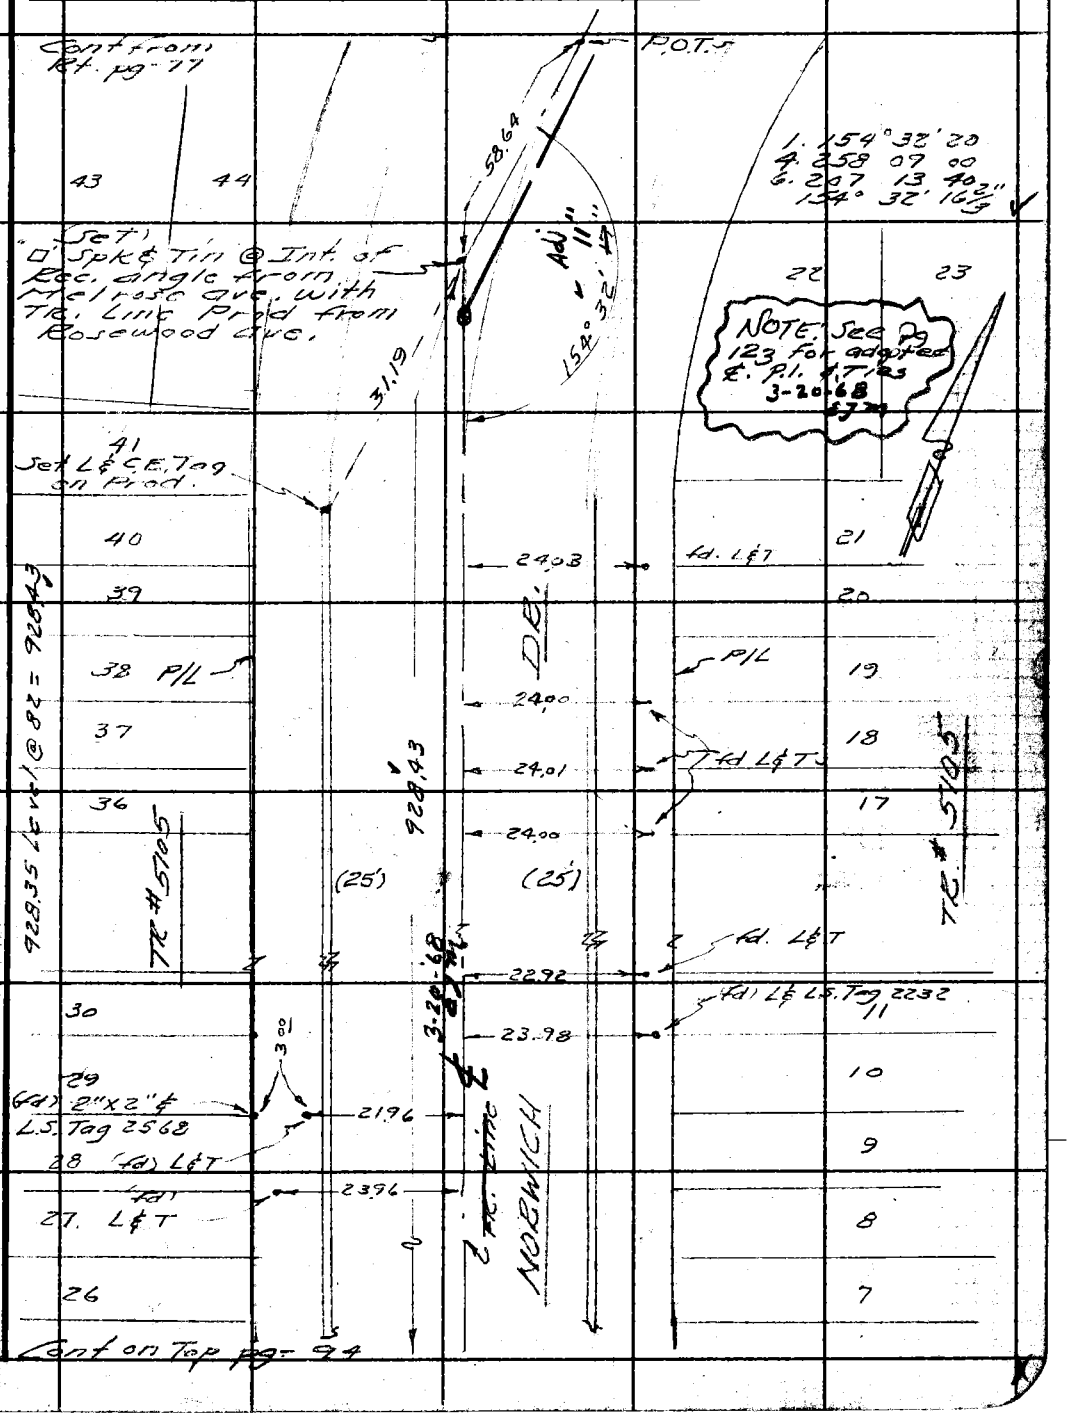

Note: Any Additions or Changes on This Sheet Must be Made or Circled in Red Ink With Date and Name of Person Making Change.

Do not extend this side of this line.

PLEASE RETURN TO
LOS ANGELES COUNTY ENGINEER
403 LOS ANGELES COUNTY ENGINEERING BLDG.

76F3095 CE # 310 3.61

PWFB 1417 1683, [redacted]

F. B. 2709 PG. 94

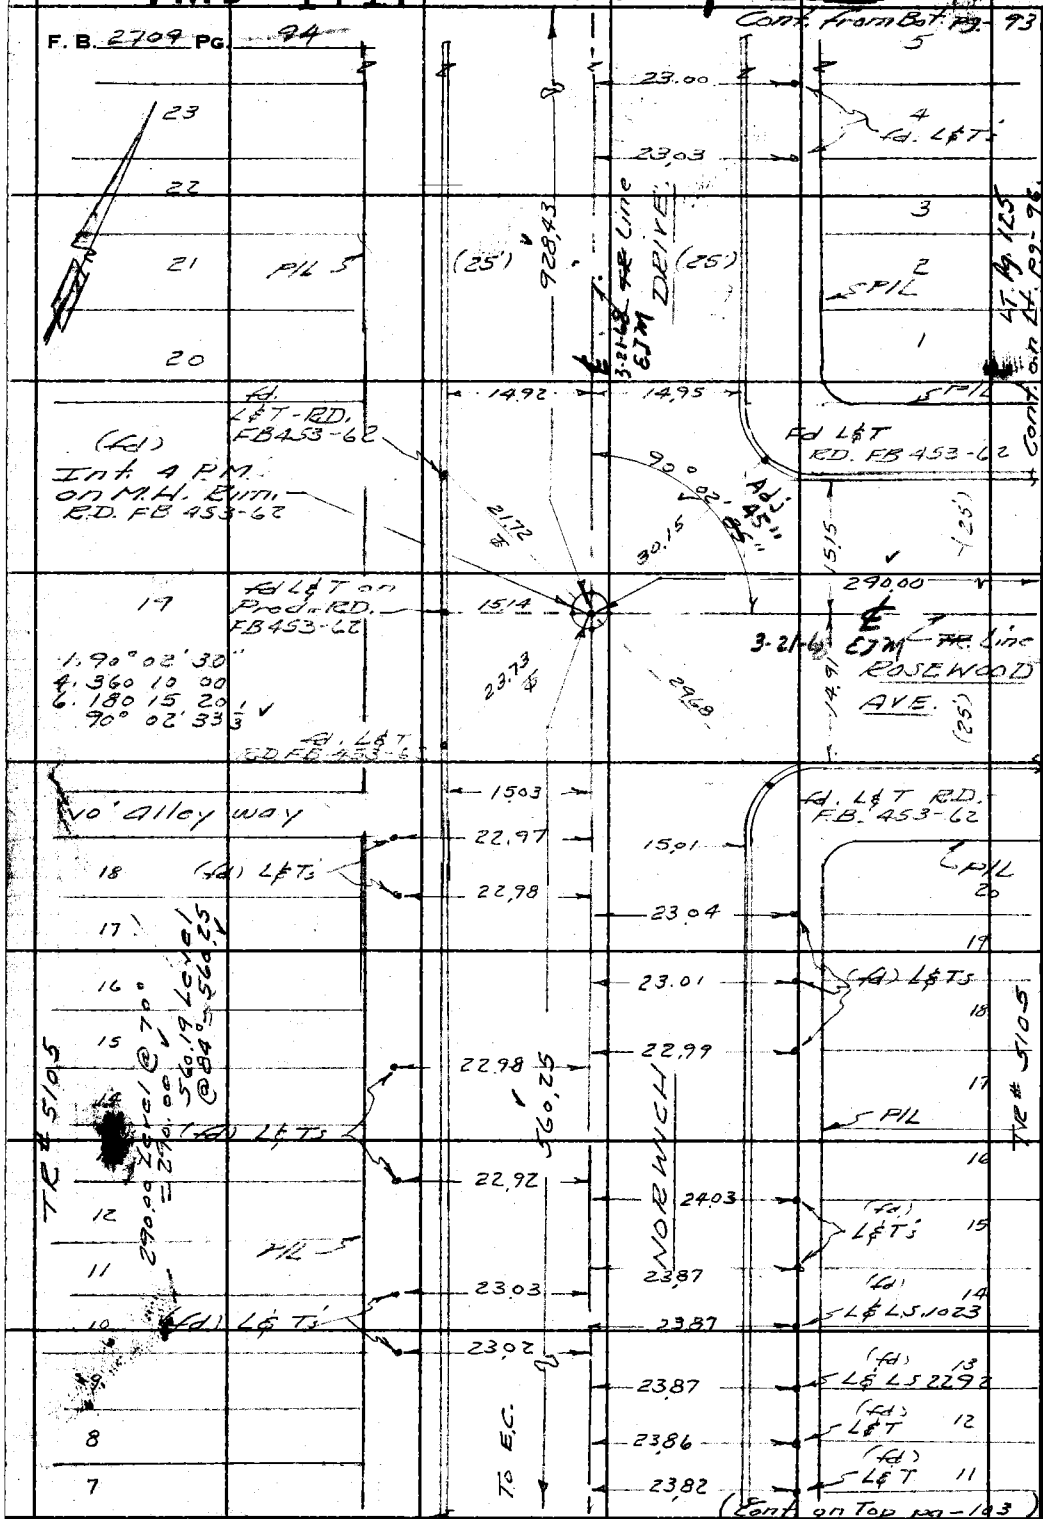

W.S. 22, B-3

PLEASE RETURN TO
LOS ANGELES COUNTY ENGINEER
403 LOS ANGELES COUNTY ENGINEERING BLDG.

Do not extend this side of this line.

Note: Any Additions or Changes on This Sheet Must be Made or Circled in Red Ink With Date and Name of Person Making Change.

PWFB # 1417 [redacted] 1684

Notes Ck'd by D. SAPPELL	Survey of ℄ Sur. - W. Hollywood Div 6
Map No. 5433	JN 0303.00 Tape 0199 Std 68° °F
Office Work E FONG	Surveyed by A.S. Curtis
Checked R HILARIO	Notes Curtis Date 7-23-62
Date 1-24-84	Indexed E. J. GALLI

F.B. 2709 Pg. 95

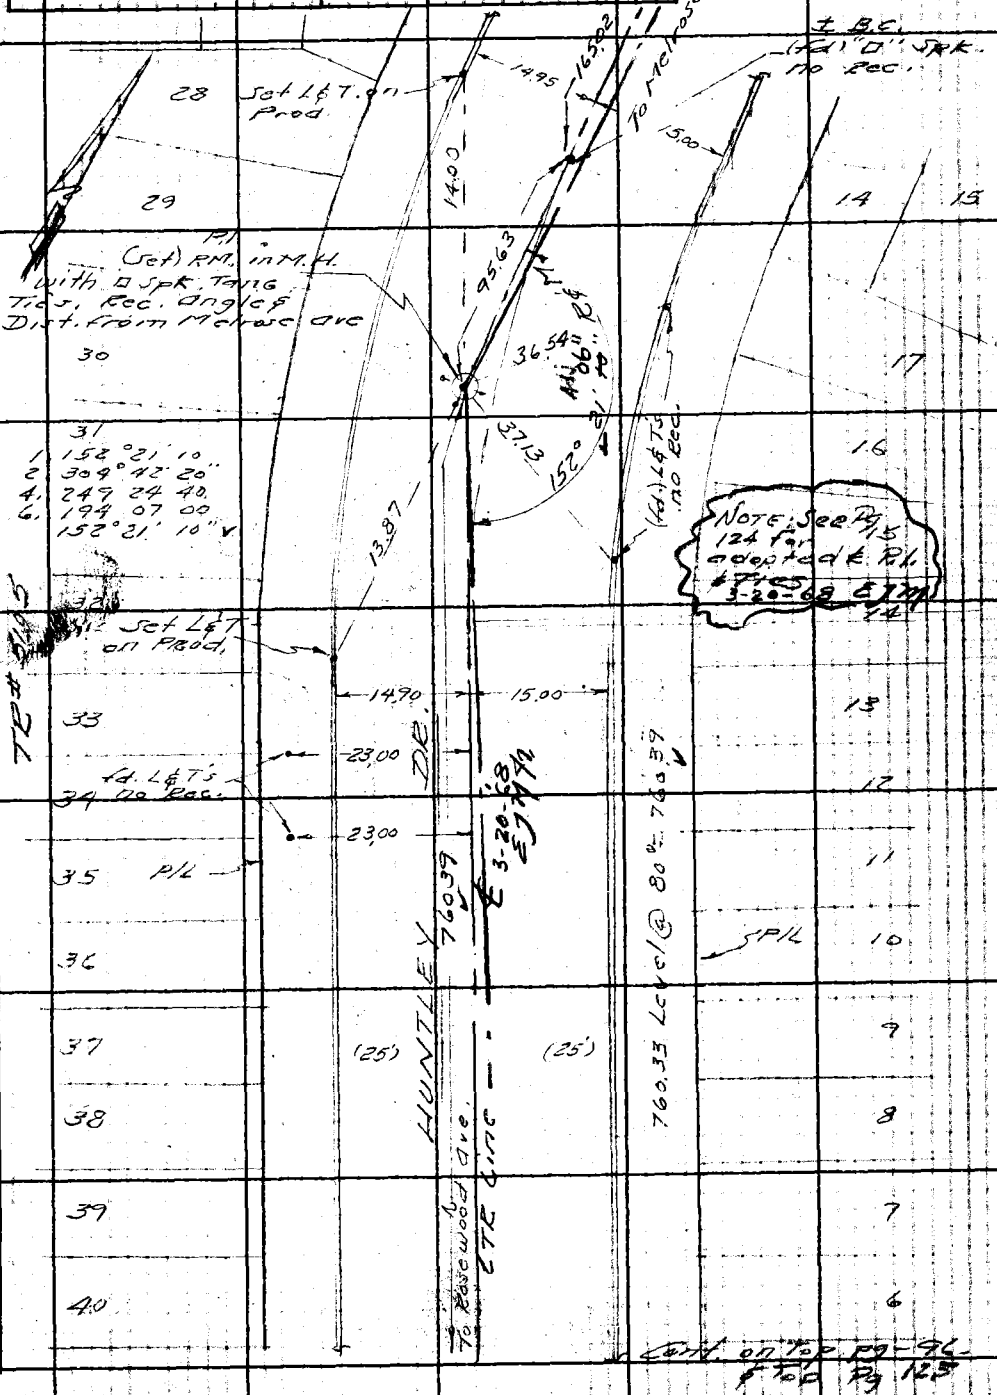

Cont. on Top Pg. 96 & Top Pg 125

Note: Any Additions or Changes on This Sheet Must be Made or Circled in Red Ink With Date and Name of Person Making Change.

Do not extend this side of this line.

PLEASE RETURN TO
LOS ANGELES COUNTY ENGINEER
403 LOS ANGELES COUNTY ENGINEERING BLDG.

76F309S CE # 310 3-61

PWFB 1417 [redacted], [redacted] 1685

F. B. 2709 PG. 96 (Cont. from BOT. pg-95)

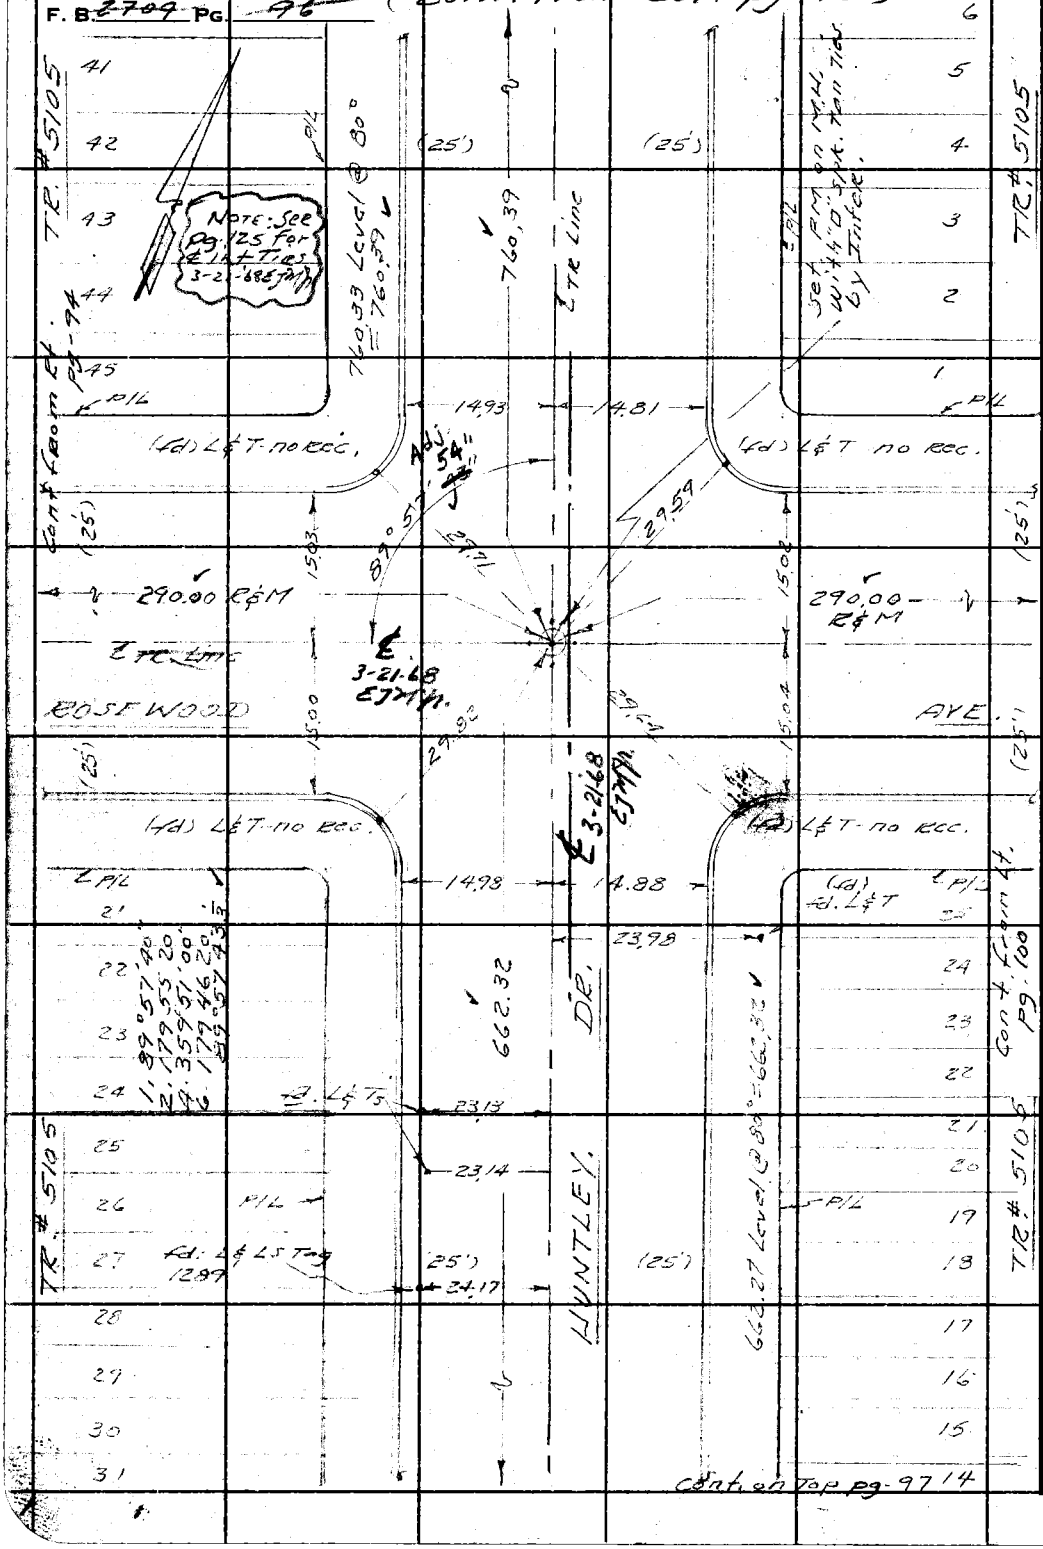

W.S. 22, B-3

PLEASE RETURN TO
LOS ANGELES COUNTY ENGINEER
403 LOS ANGELES COUNTY ENGINEERING BLDG.

Do not extend this side of this line.

Note: Any Additions or Changes on This Sheet Must be Made or Circled in Red Ink With Date and Name of Person Making Change.

PWFB 1417 1686, 1687 [redacted]

Notes Ck'd by D. SARRELL	Survey of ℄ Sur.-W. Hollywood-Div. 6
Map No. 5433	JN 0303.00 Tape 0199 Std 68 °F
Office Work E FONG	Surveyed by A.S. Curtis
Checked R. HILARIO	Notes Curtis Date 7-24-62
Date 1-24-84	Indexed C. J. GALLI

F. B. 2709 PG. 97

Cont. from Bot. pg. 96.

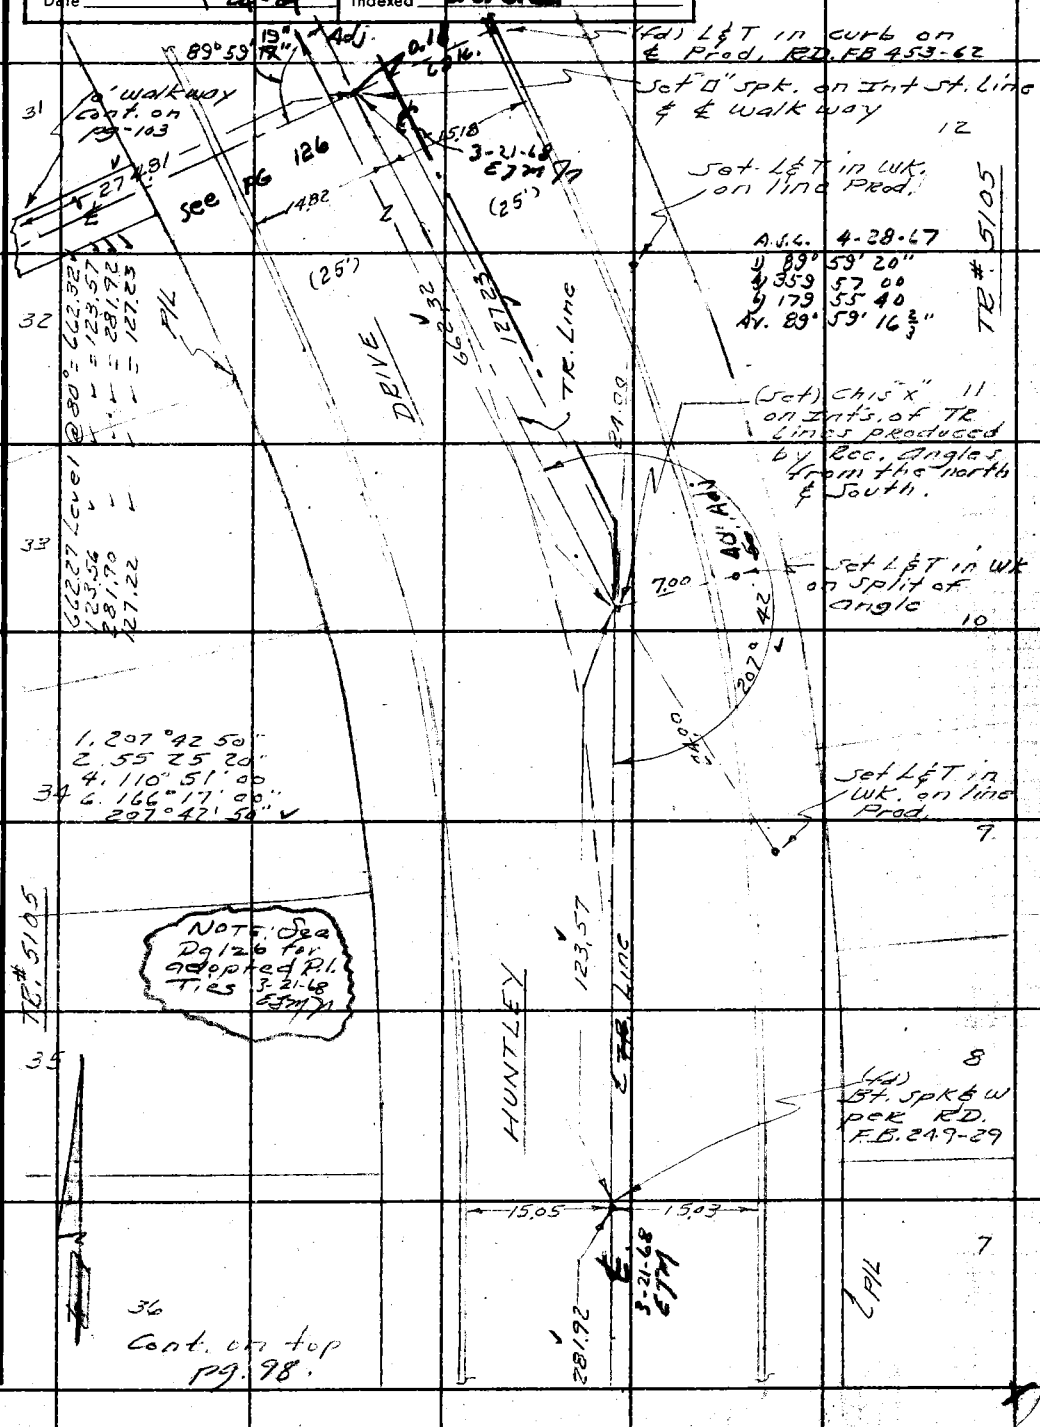

Note: Any Additions or Changes on This Sheet Must be Made or Circled in Red Ink With Date and Name of Person Making Change.

Do not extend this side of this line.

PLEASE RETURN TO
LOS ANGELES COUNTY ENGINEER
403 LOS ANGELES COUNTY ENGINEERING BLDG.

76F309S CE # 310 3-61

PWFB 1417 1688

F. B. ~~2709~~ PG ~~98~~

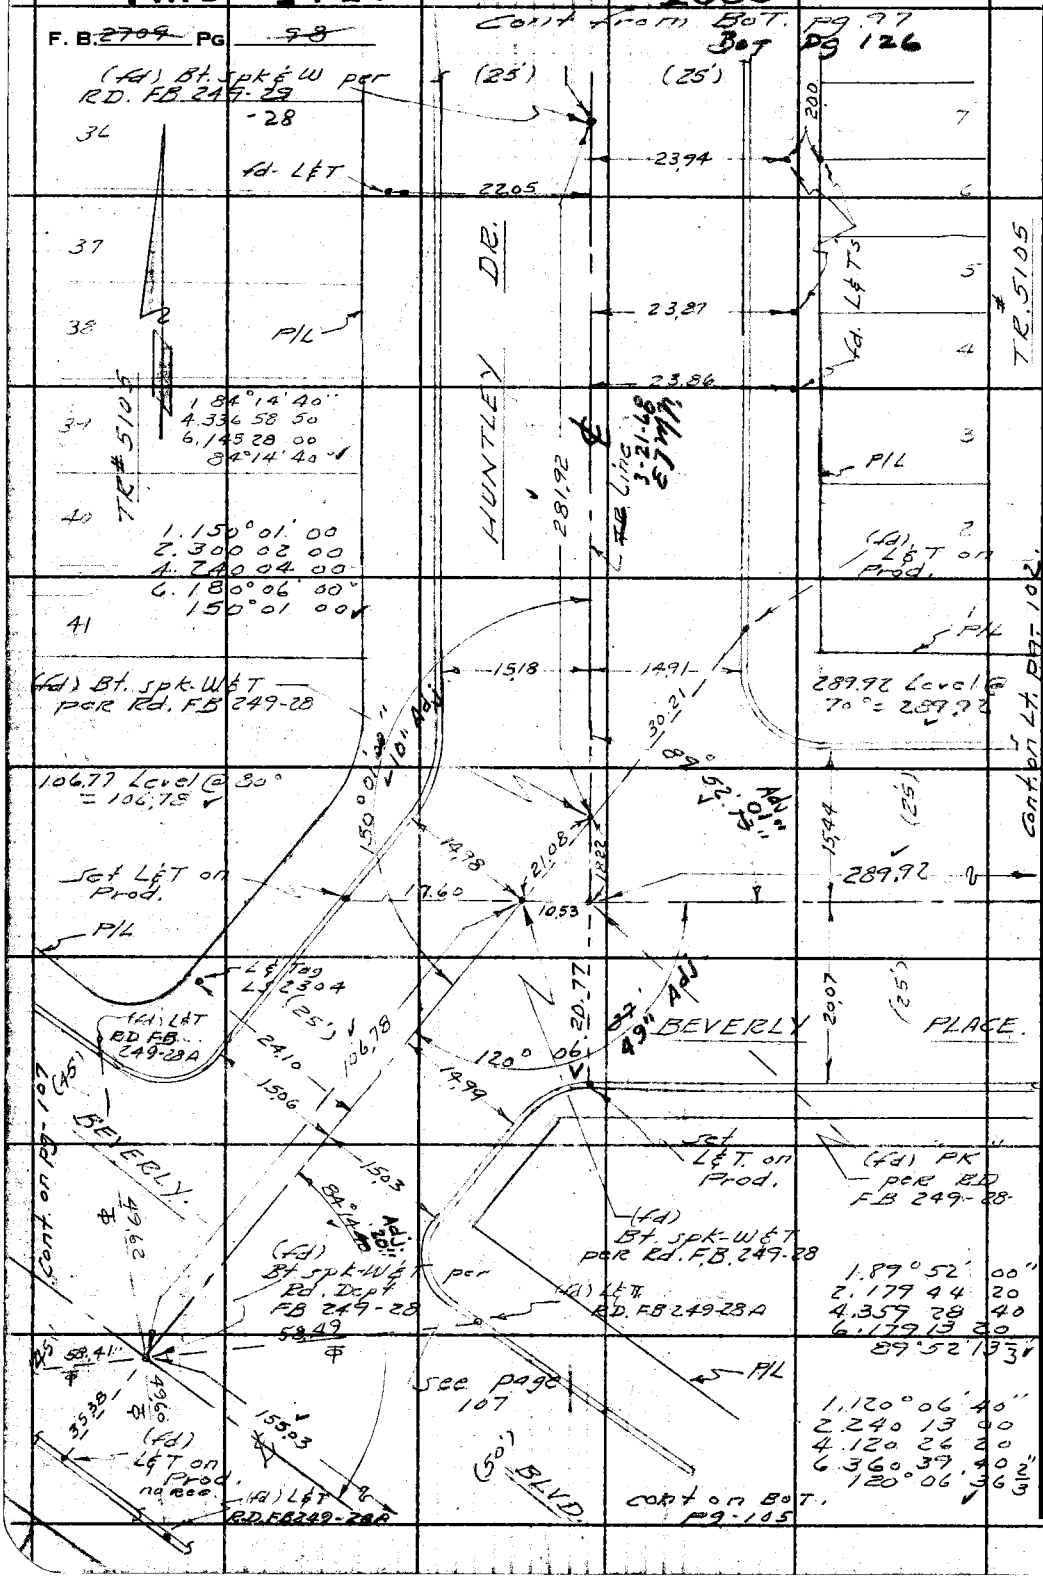

W.S. 22, B-3

PLEASE RETURN TO
LOS ANGELES COUNTY ENGINEER
403 Los Angeles County Engineering Bldg.
Do not extend this side of this line.

Note: Any Additions or Changes on This Sheet Must be Made or Circled in Red Ink With Date and Name of Person Making Change.

PWFB 1417 1689 1690

Notes Ck'd by D. SAPPELL	Survey of ℄ Sur.-W. Hollywood-Div. 6
Map No. 5433	JN 0303.00 Tape 0199 Std 68° °F
Office Work E FONG	Surveyed by A.S. Curtis
Checked R HILARIO	Notes Curtis Date 7-27-62
Date 1-24-84	Indexed C. J. GALLI

F. B. ~~2707~~ PG. ~~99~~

Cont. from Rt. pg. 80 & Bot. Pg 113

47.99 ~~48.00~~ Level @ 80° 47.99 ~~48.00~~

22

23

Set L & C.E. Tag in curb - on prod.

3-22-68 EJM

to Melrose ave

165.22

℄ Tr. Line

P.O.T. Set "D" spk.

1. 152° 21' 10"
2. 304 42 20
4. 249 24 40
6. 194 07 00
152° 21' 10" ✓

24

30.885

47.99 ~~48.00~~

14

Set P.M. on MH & 2° spk. ties Reg. Dist. & Angle from Melrose Ave.

21.05

152° 21' 10" Adj

Set L & C.E. Tag in curb on split of angle

30.46

25

Set L & C.E. tag in curb - on prod.

AVE

No-E! See Pg 127 for adopted & ties 3-22-68 EJM

P/L

12

26

P/L

(25')

(25')

TR # 5105

662.42

fd. 2"x2" stk. & L.S. Tag # 2568

3.00

11

27

fd. L & T.

22.06

24.97

Tr. Line

fd. L & T

TR # 5105

10

28

662.40 Level @ 72° = 662.42 ✓

to Rosewood Ave.

WESTBOURNE

22.00

fd. L & T

29

fd. L & T.

9

21.96

30

8

Cont. on Top pg-100

Note: Any Additions or Changes on This Sheet Must be Made or Circled in Red Ink With Date and Name of Person Making Change.

PLEASE RETURN TO LOS ANGELES COUNTY ENGINEER 403 LOS ANGELES COUNTY ENGINEERING BLDG.

Do not extend this side of this line.

76F309S CE # 310 3-61

PWFB 1417 1691

F. B. 2709 PG. 100

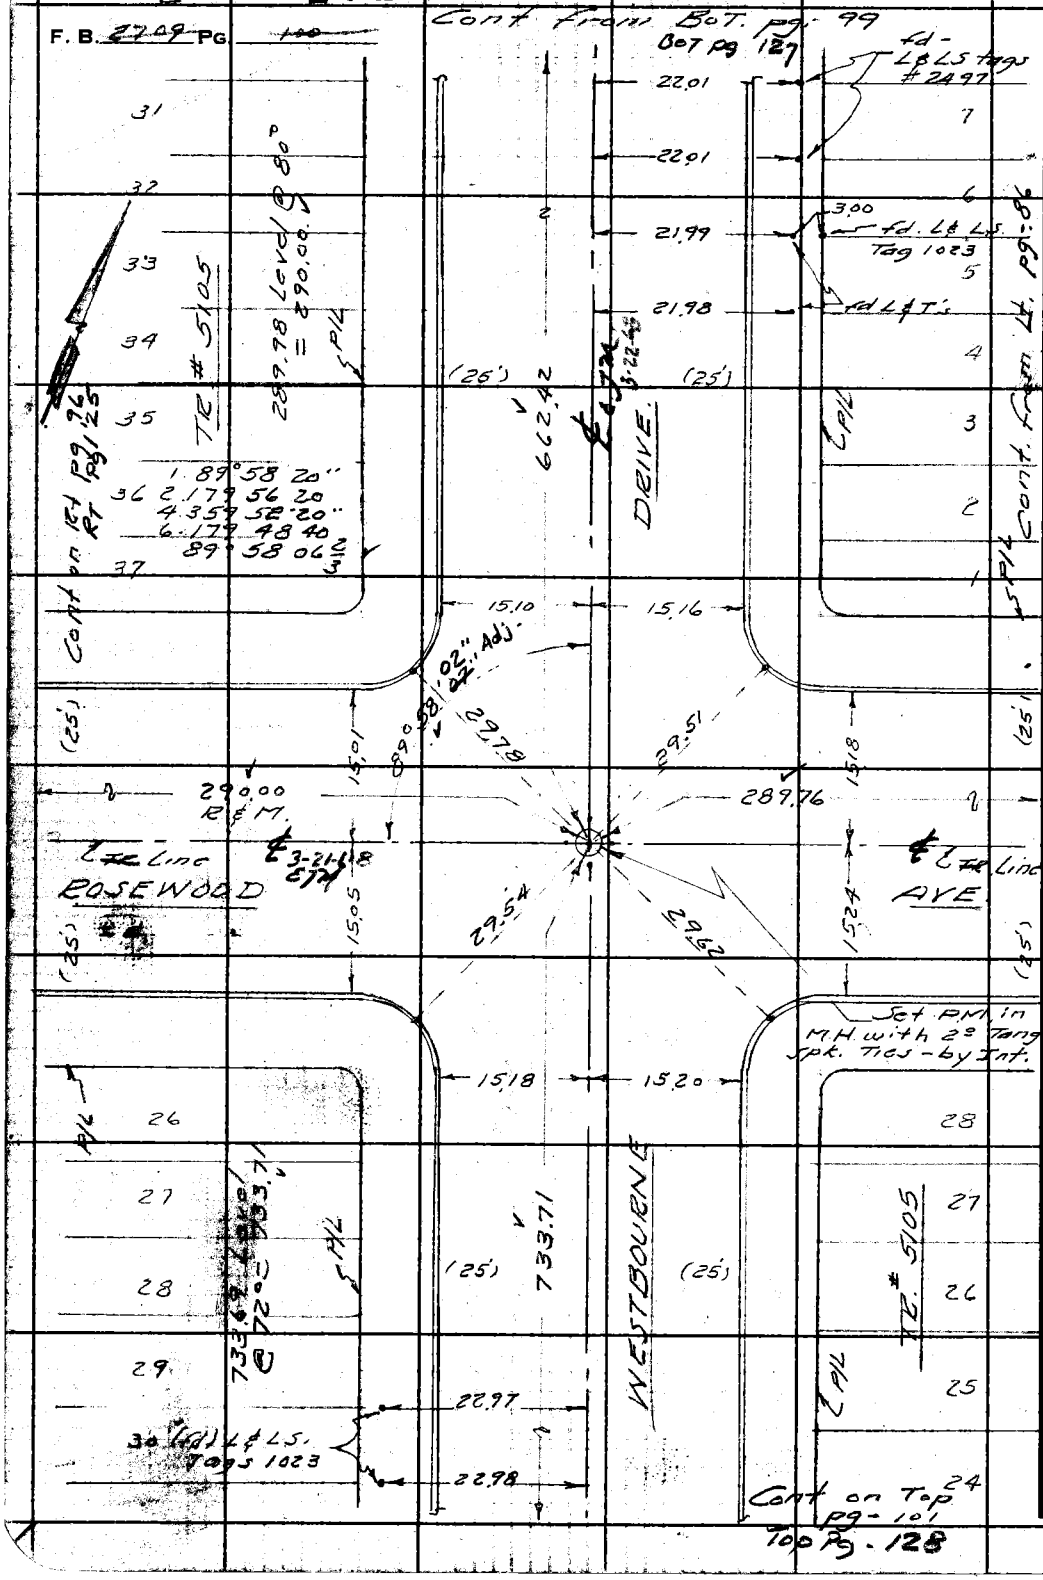

W.S. 22, B-3

PLEASE RETURN TO
LOS ANGELES COUNTY ENGINEER
403 LOS ANGELES COUNTY ENGINEERING BLDG.

Do not extend this side of this line.

Note: Any Additions or Changes on This Sheet Must be Made or Circled in Red Ink With Date and Name of Person Making Change.

PWFB 1417 1692 1693

Notes Ck'd by D. SAPPELL	Survey of ℄ SUR-W. Hollywood-Div 6
Map No. 5433	JN 0303.00 Tape 0199 Std 68 °F
Office Work E FONG	Surveyed by A.S. Curtis
Checked R. HILARIO	Notes A.S. Curtis Date 8-3-62
Date 1-24-84	Indexed C. J. GALLI

F. B. 2707 PG. 101

Cont. from Bot. pg. 100

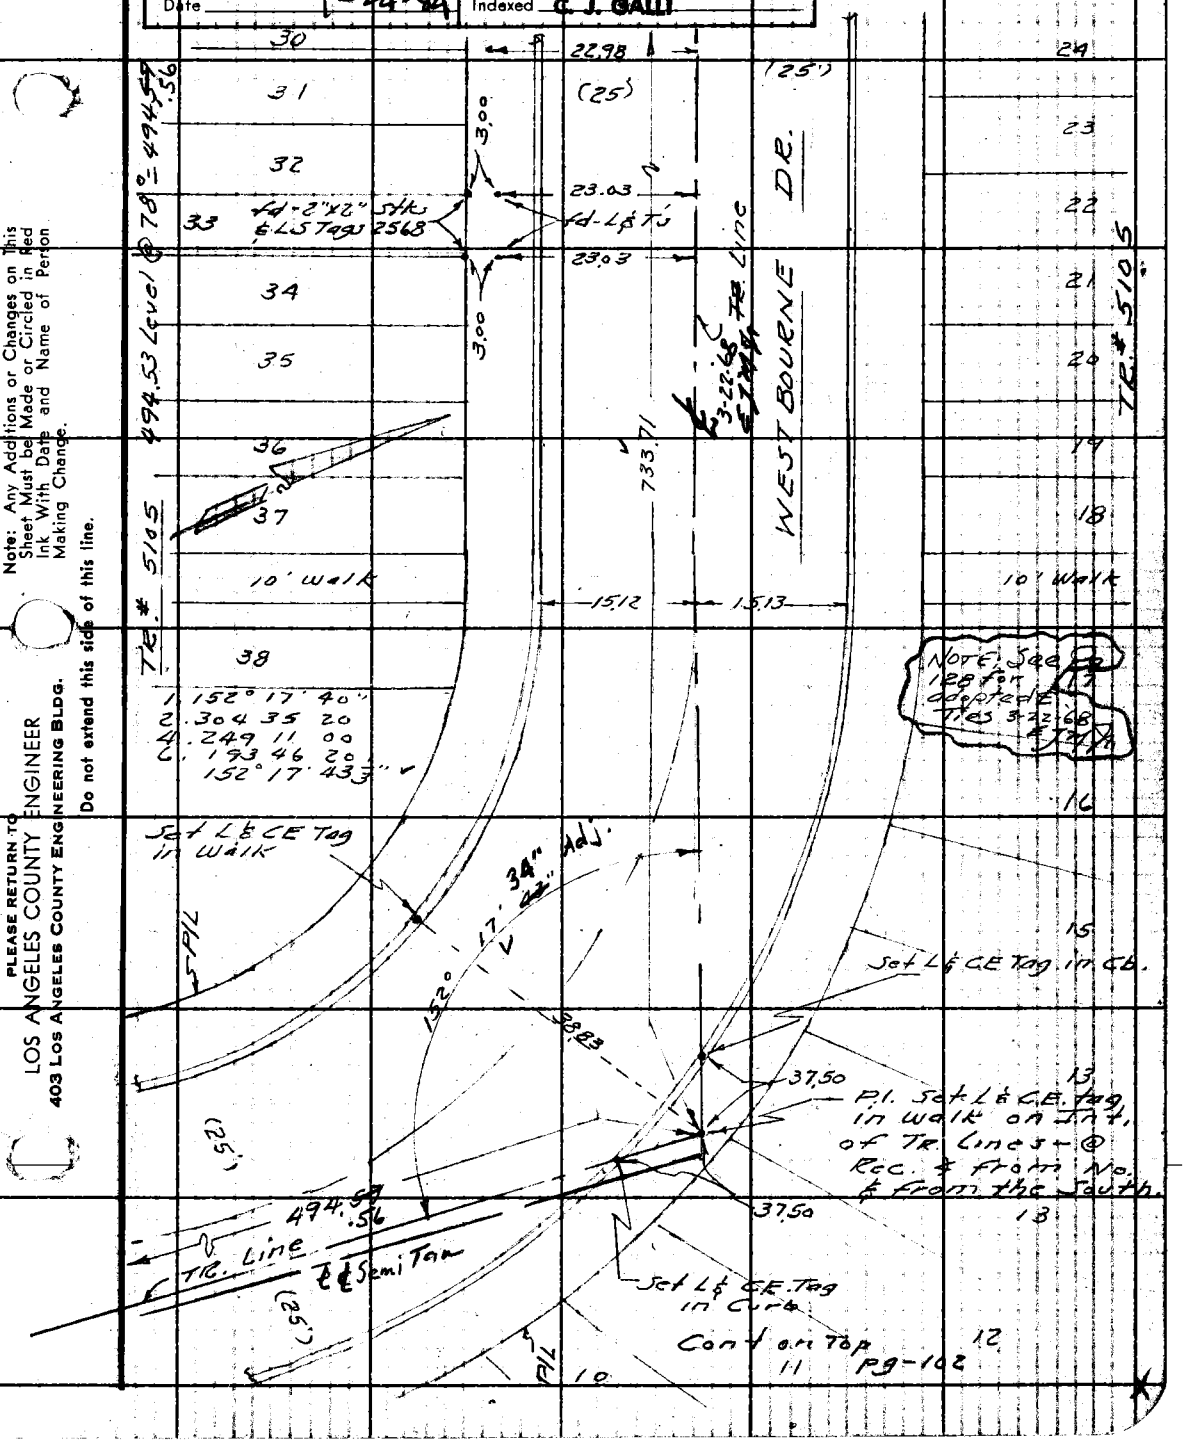

Note: Any Additions or Changes on This Sheet Must be Made or Circled in Red Ink With Date and Name of Person Making Change.

Do not extend this side of this line.

PLEASE RETURN TO
LOS ANGELES COUNTY ENGINEER
403 LOS ANGELES COUNTY ENGINEERING BLDG.

76F3095 CE # 310 3-61

PWFB 1417 1694

F. B. ~~2709~~ PG ~~102~~

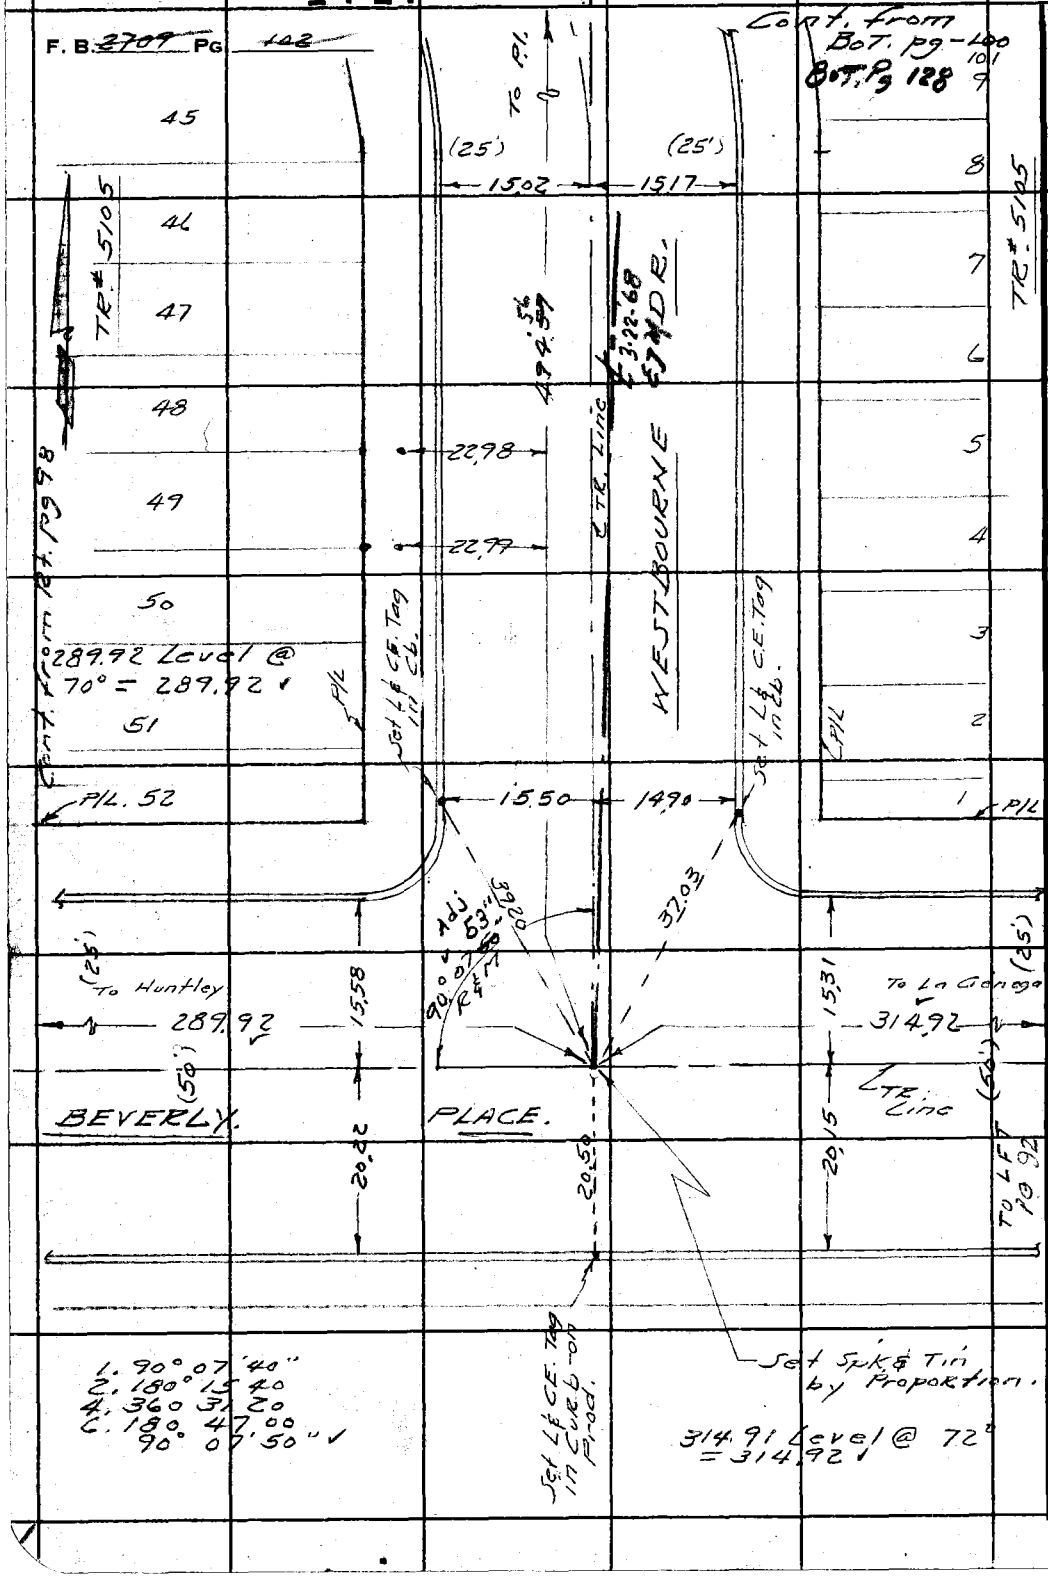

PLEASE RETURN TO
LOS ANGELES COUNTY ENGINEER
403 LOS ANGELES COUNTY ENGINEERING BLDG.

Do not extend this side of this line.

Note: Any Additions or Changes on This Sheet Must be Made or Circled in Red Ink With Date and Name of Person Making Change.

PWFB 1417 [redacted] [redacted]

Notes Ck'd by D. SAPPELL	Survey of # Sur.-W. Hollywood-Div.6
Map No. 5433	JN 0303.00 Tape 0199 Std 68 °F
Office Work E FONG	Surveyed by A.S. Curtis
Checked R HILARIO	Notes A.S. Curtis Date 8-7-62
Date 1-24-84	Indexed C. J. GALLI

F. B. ~~2709~~ PG. ~~103~~

Cont. from Bot. pg. 94

1695, 1696

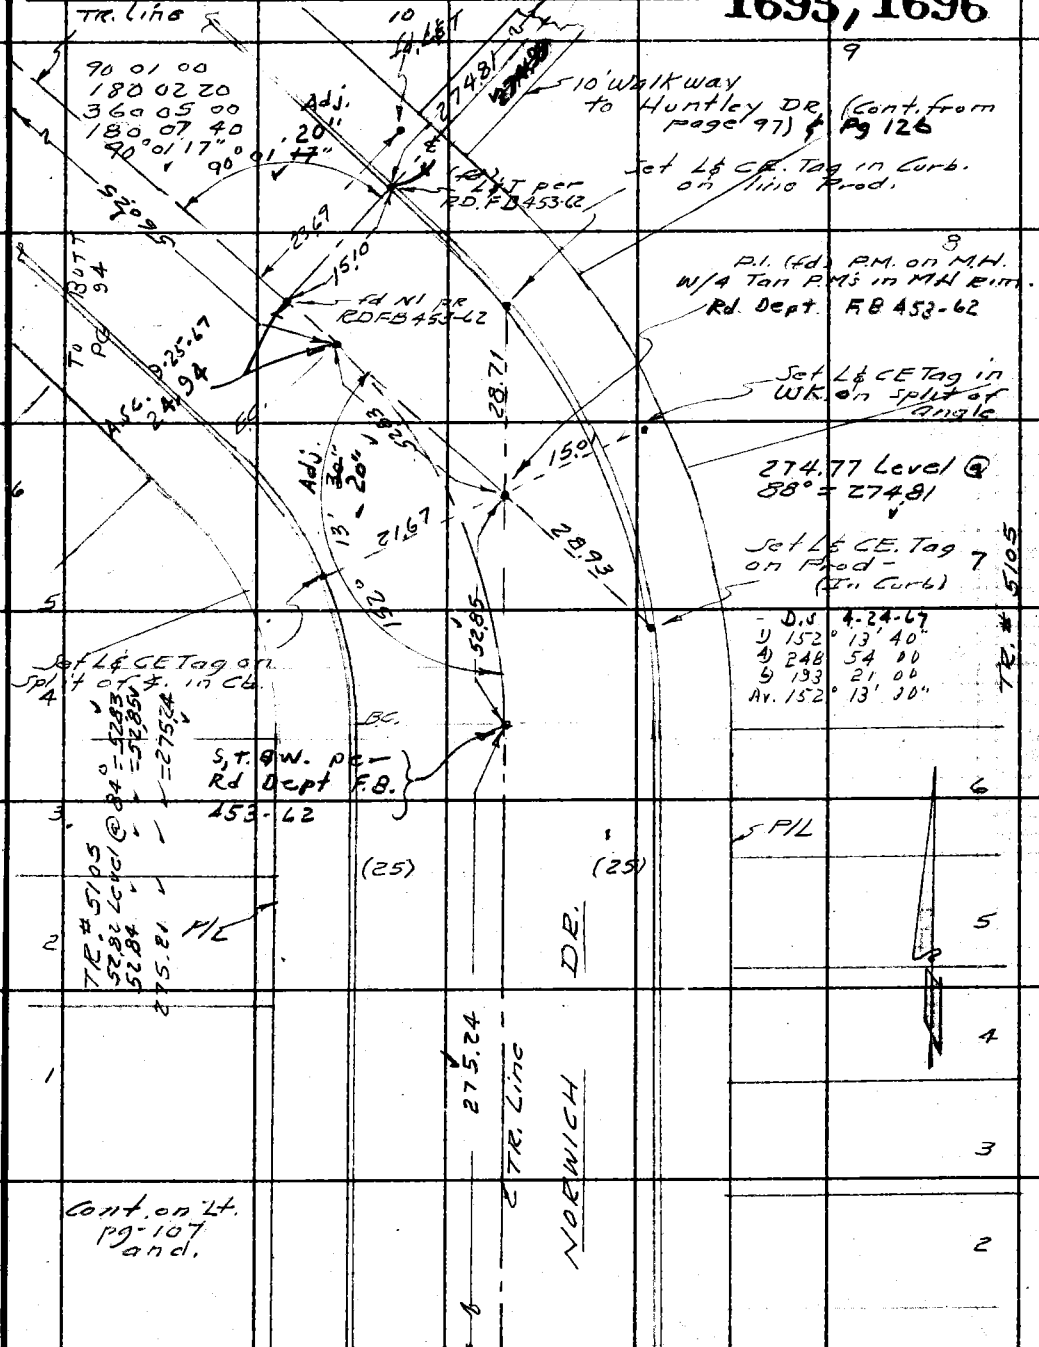

Note: Any Additions or Changes on This Sheet Must be Made or Circled in Red Ink With Date and Name of Person Making Change.

W.S. 22, B-3

Do not extend this side of this line.

PLEASE RETURN TO
LOS ANGELES COUNTY ENGINEER
403 LOS ANGELES COUNTY ENGINEERING BLDG.

76F309S CE # 310 3-61

PLEASE RETURN TO
LOS ANGELES COUNTY ENGINEER
403 LOS ANGELES COUNTY ENGINEERING BLDG.

Note: Any Additions or Changes on This Sheet Must be Made or Circled in Red Ink With Date and Name of Person Making Change.

Do not extend this side of this line.

F. B. 2709 PG 104

PWFB 1417

[redacted]

1692

Notes Ck'd by D. SAPPELL	Survey of W. Hollywood - Div. 6 F.B. 2409 Pg. 105
Map No. 5433	JN 0303.00 Tape 0199 Std 68 °F
Office Work E FONG	Surveyed by A.S. Curtis
Checked R HILARIO	Notes Curtis Date 2-1-63
Date 1-22-64	Indexed E. J. GALLI

cont on Bot. pg-106

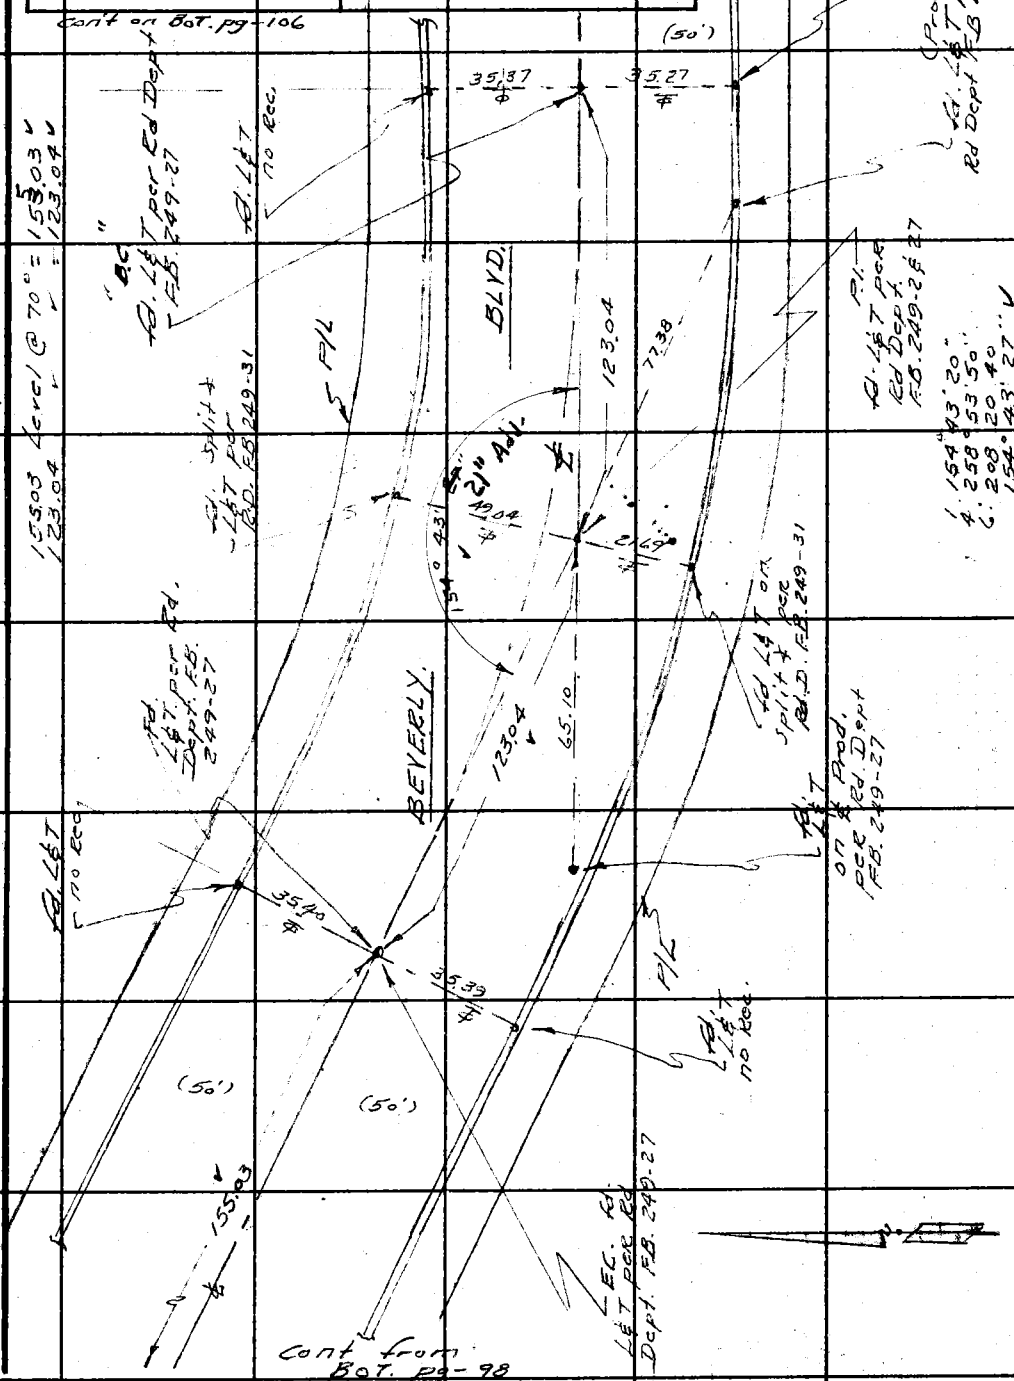

Cont from Bot. pg-98
pg. 107

Note: Any Additions or Changes on This Sheet Must be Made or Circled in Red Ink With Date and Name of Person Making Change.

W.S. 22, B-3

Do not extend this side of this line.

PLEASE RETURN TO
LOS ANGELES COUNTY ENGINEER
403 LOS ANGELES COUNTY ENGINEERING BLDG.

76F3095 CE # 310 3-61

PWFB 1417 [redacted] [redacted] 1698, 1699

F. B. ~~3709~~ PG. ~~106~~

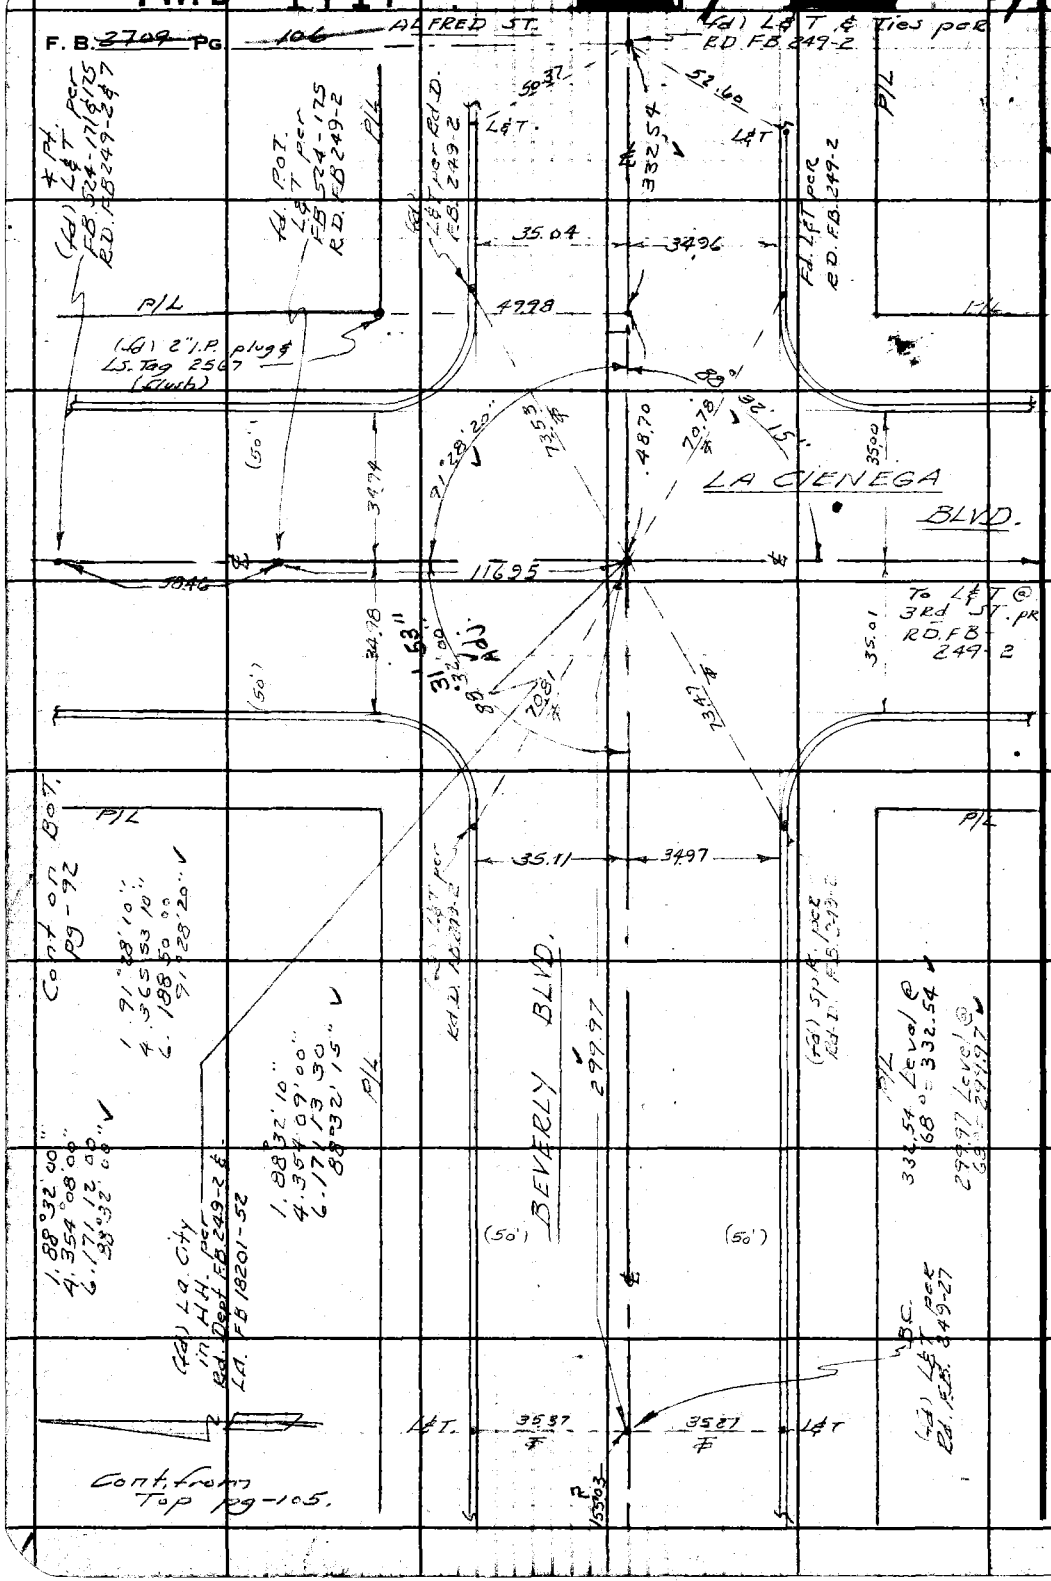

W.S. 22, C-3

PLEASE RETURN TO
LOS ANGELES COUNTY ENGINEER
403 LOS ANGELES COUNTY ENGINEERING BLDG.

Do not extend this side of this line.

Note: Any Additions or Changes on This Sheet Must be Made or Circled in Red Ink With Date and Name of Person Making Change.

PWFB 1417 [redacted] , [redacted]

Notes Ck'd by [illegible]	Survey of ℄ Sur: W. Hollywood - Div. 6
Map No. 5433	JN 9303.00 Tape 4199 Std 68 °F
Office Work E FONG	Surveyed by A.S. Curtis
Checked R. HILARIO	Notes Curtis Date 2-11-63
Date 1-24-64	Indexed C. J. GALLI

F. B. 2709 Pg. 107

1700

1701

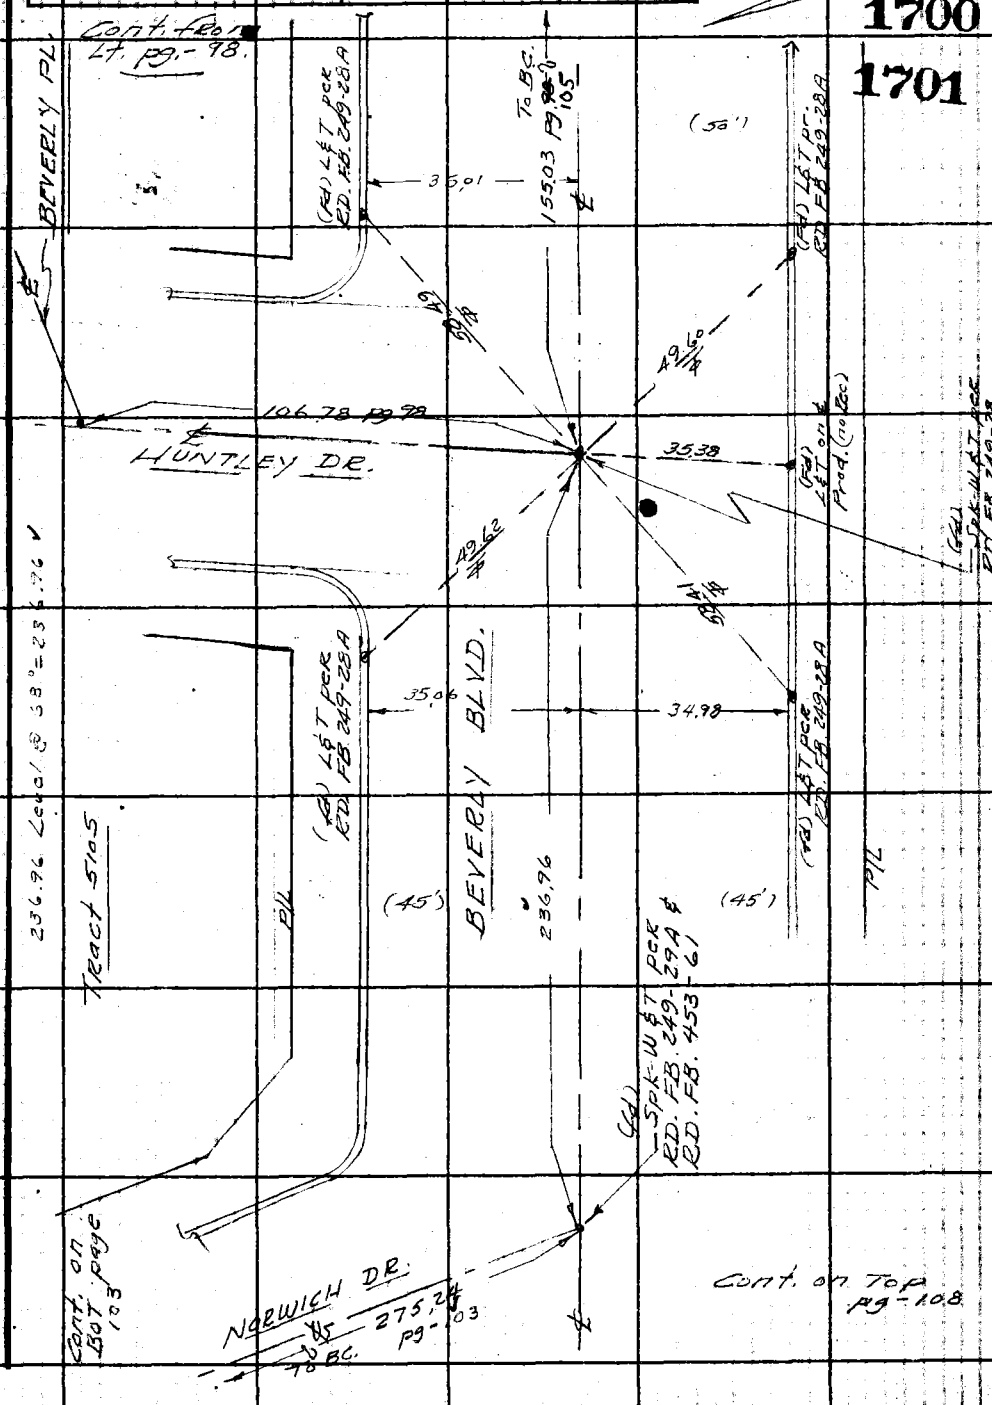

Note: Any Additions or Changes on This Sheet Must be Made or Circled in Red Ink With Date and Name of Person Making Change.

Do not extend this side of this line.

PLEASE RETURN TO
LOS ANGELES COUNTY ENGINEER
403 LOS ANGELES COUNTY ENGINEERING BLDG.

76F309S CE # 310 3-61

PWFB 1417 1702,1703

F. B. ~~2709~~ PG ~~108~~

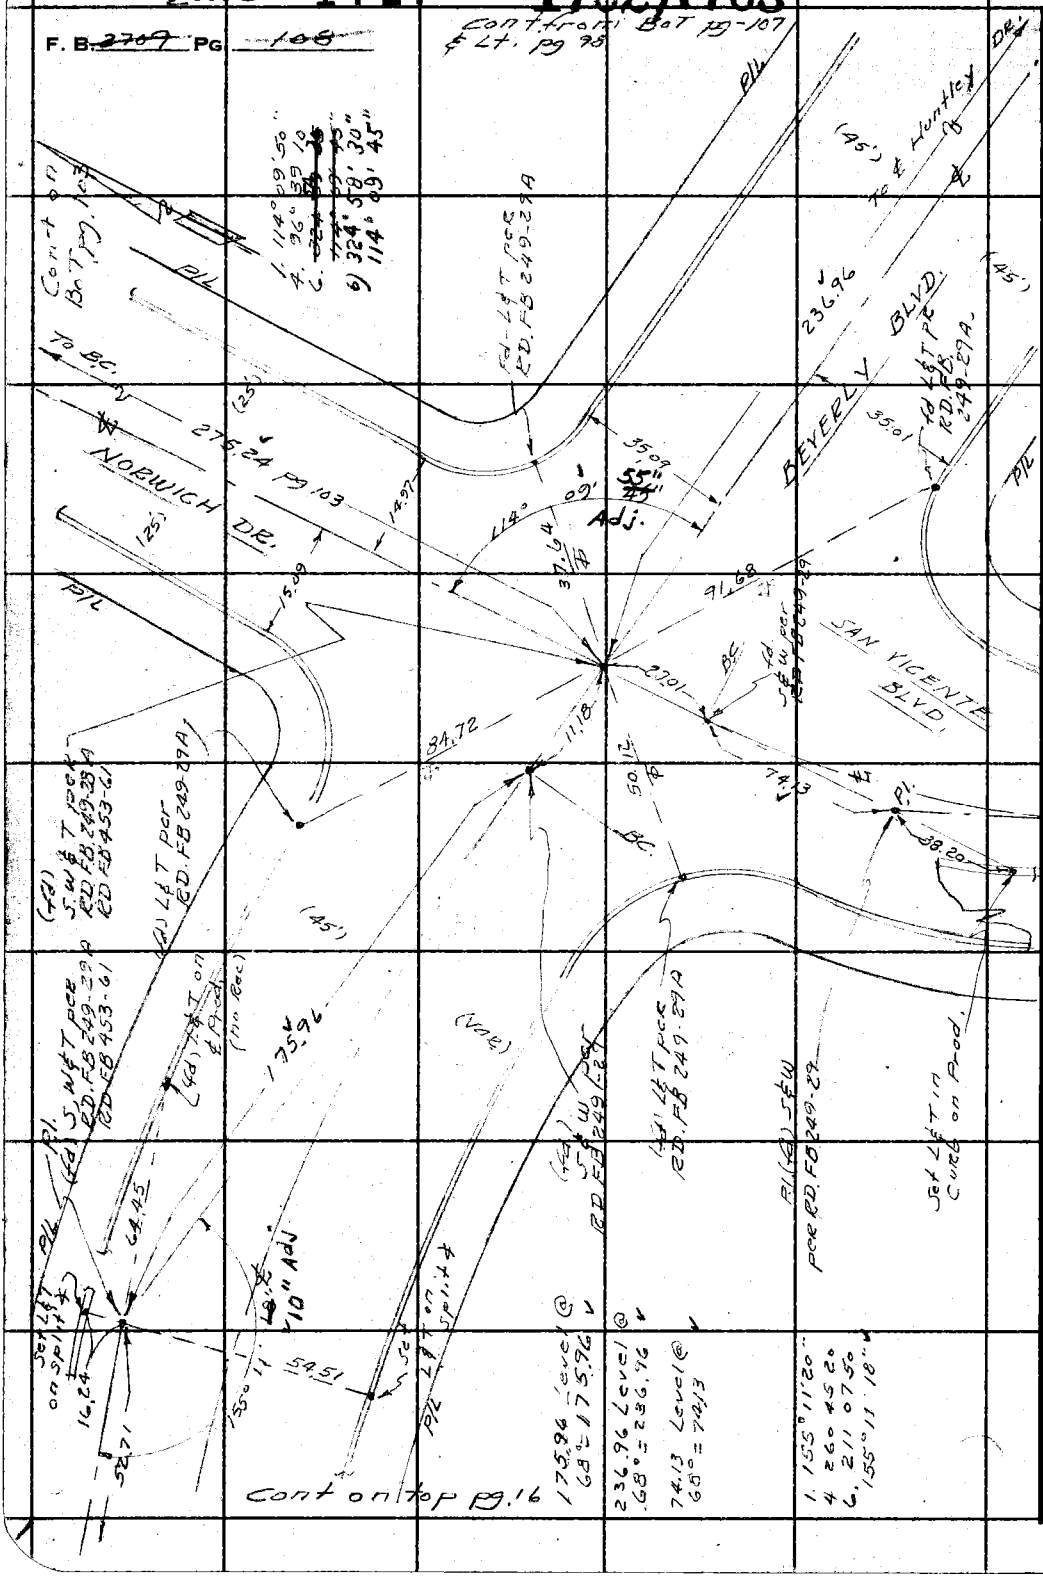

PLEASE RETURN TO
LOS ANGELES COUNTY ENGINEER
403 LOS ANGELES COUNTY ENGINEERING BLDG.

Do not extend this side of this line.

Note: Any Additions or Changes on This Sheet Must be Made or Circled in Red Ink With Date and Name of Person Making Change.

PWFB 1417 1704

Notes Ck'd by	Survey of W. Holly & Sur
Map No.	IN 0303.00 Tape 0254 Std 68 °F
Office Work	Surveyed by Mankey Jr.
Checked	Notes E.T.M. Jr. Date 3 68
Date	Indexed C. J. GALLI APR 2 2 68

F.B. 2705 Pg. 109

0303.00

WEST HOLLYWOOD & SURVEY

ADOPTED &

in

DIV #2 & Portion of DIV #6

Mankey Jr.
Peterson
Tallison
Caro

Note: Any Additions or Changes on this Sheet Must be Made or Circled in Red Ink With Date and Name of Person Making Change

Do not extend this side of this line.

PLEASE RETURN TO
LOS ANGELES COUNTY ENGINEER
403 LOS ANGELES COUNTY ENGINEERING BLDG.

76P3095 CE #310 5-66

PWFB 1417 1705

F.B. 2709 Pg. 110

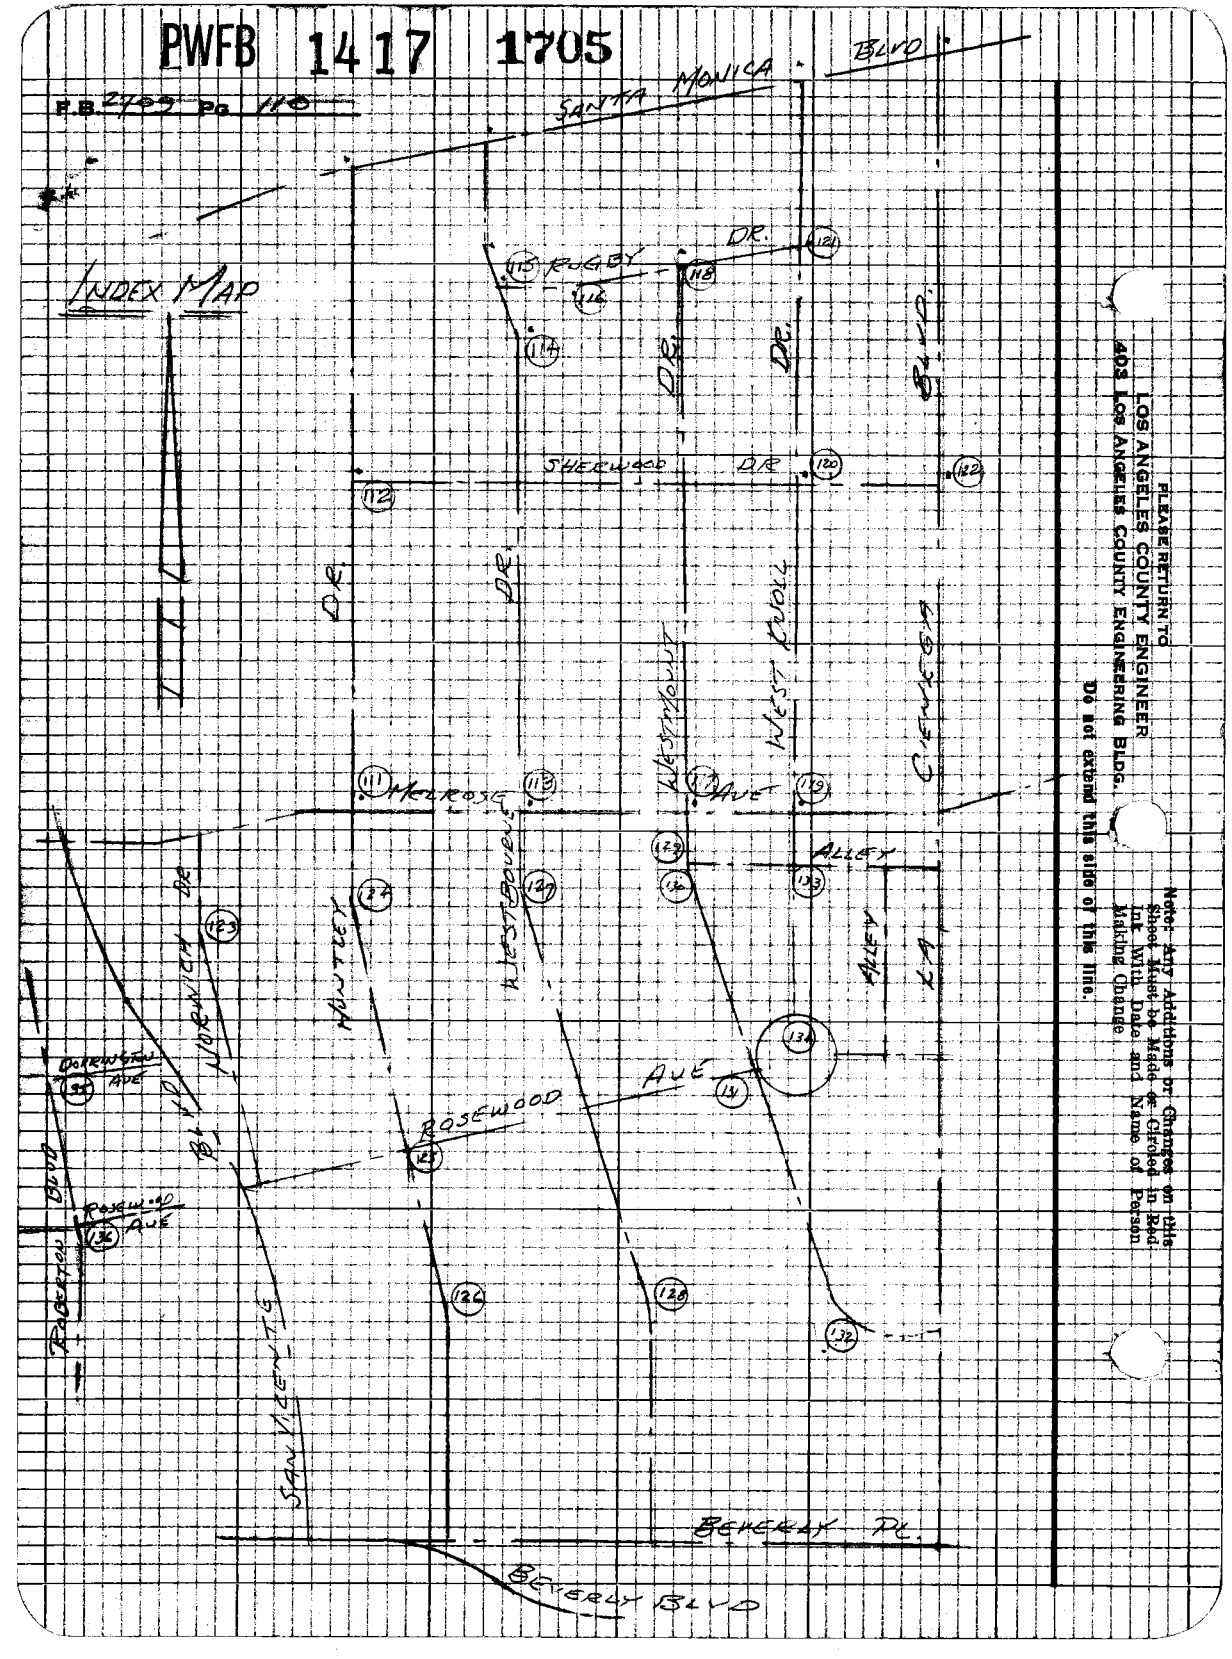

PLEASE RETURN TO
LOS ANGELES COUNTY ENGINEER
403 LOS ANGELES COUNTY ENGINEERING BLDG.

Note: Any Additions or Changes on this Sheet Must be Made or Circled in Red Ink With Date and Name of Person Making Change.

Do not exceed this side of the line.

PWFB 1417 1706

Notes Ck'd by D. SAPPELL	Survey of W. Holly & Dru 226	F.B. 2709 Pg. 111	
Map No. 5433	IN 303.00 Tape 0254 Std 68 °F	1) 89° 49' 00"	
Office Work E FONG	Surveyed by Mankey Jr.	4) 359° 16' 00"	
Checked R. HILARIO	Notes Etm Jr. Date 3-68	6) 178° 54' 00"	
Date 1-24-84	Indexed J. GALLY	89° 49' 00"	

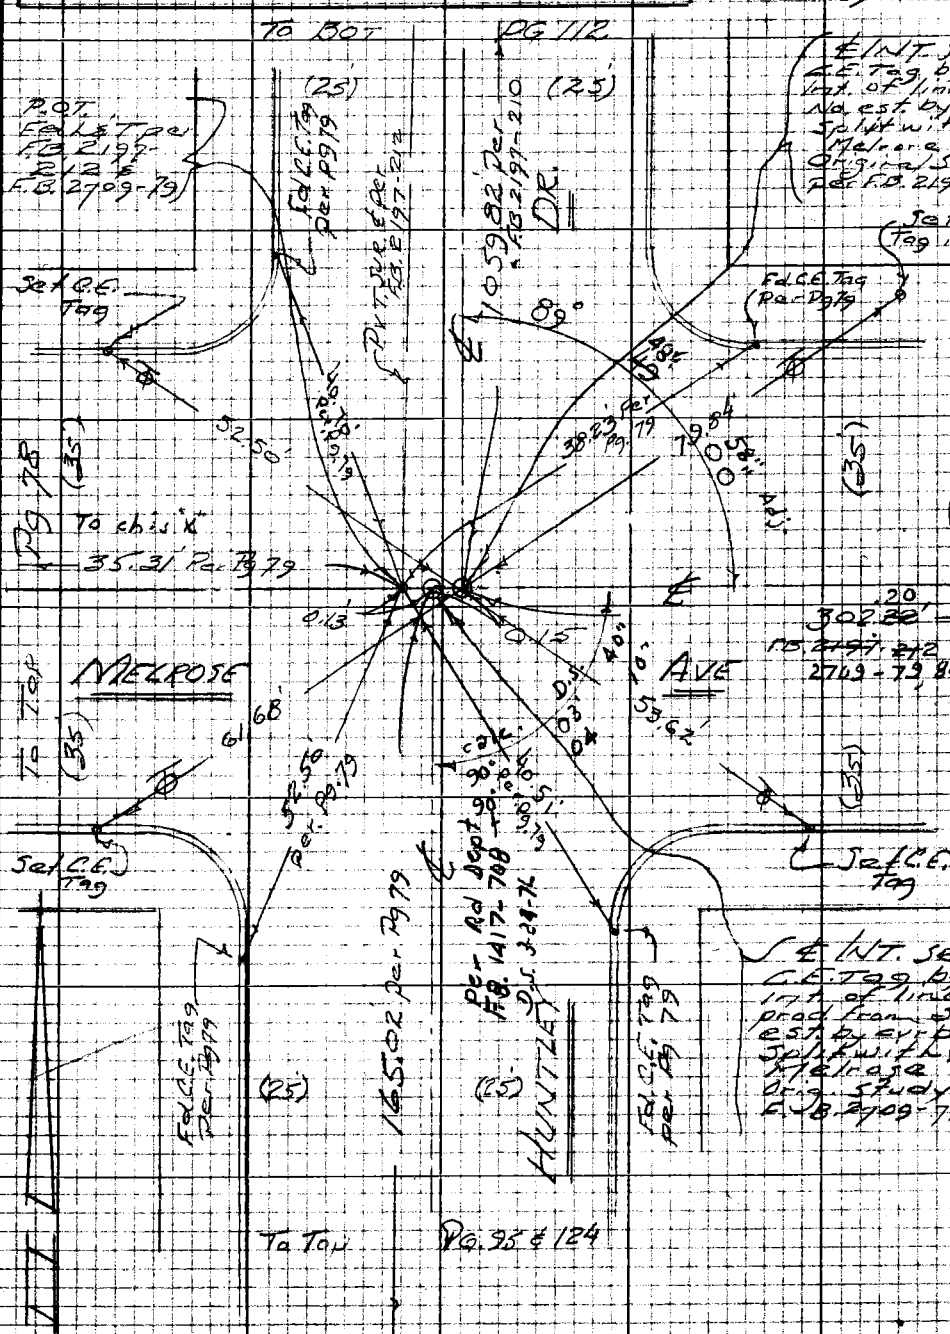

Note: Any Additions or Changes on this Sheet Must be Made or Circled in Red Ink With Date and Name of Person Making Change

Do not extend this side of this line.

W.S. 22, B-3

PLEASE RETURN TO
LOS ANGELES COUNTY ENGINEER
403 LOS ANGELES COUNTY ENGINEERING BLDG.

76P3098 CE #310 5-66

PWFB 1417 1707

F.B. ~~2709~~ Pg. ~~112~~

To Rt. Pg's 35 & 65 F.B. 3218

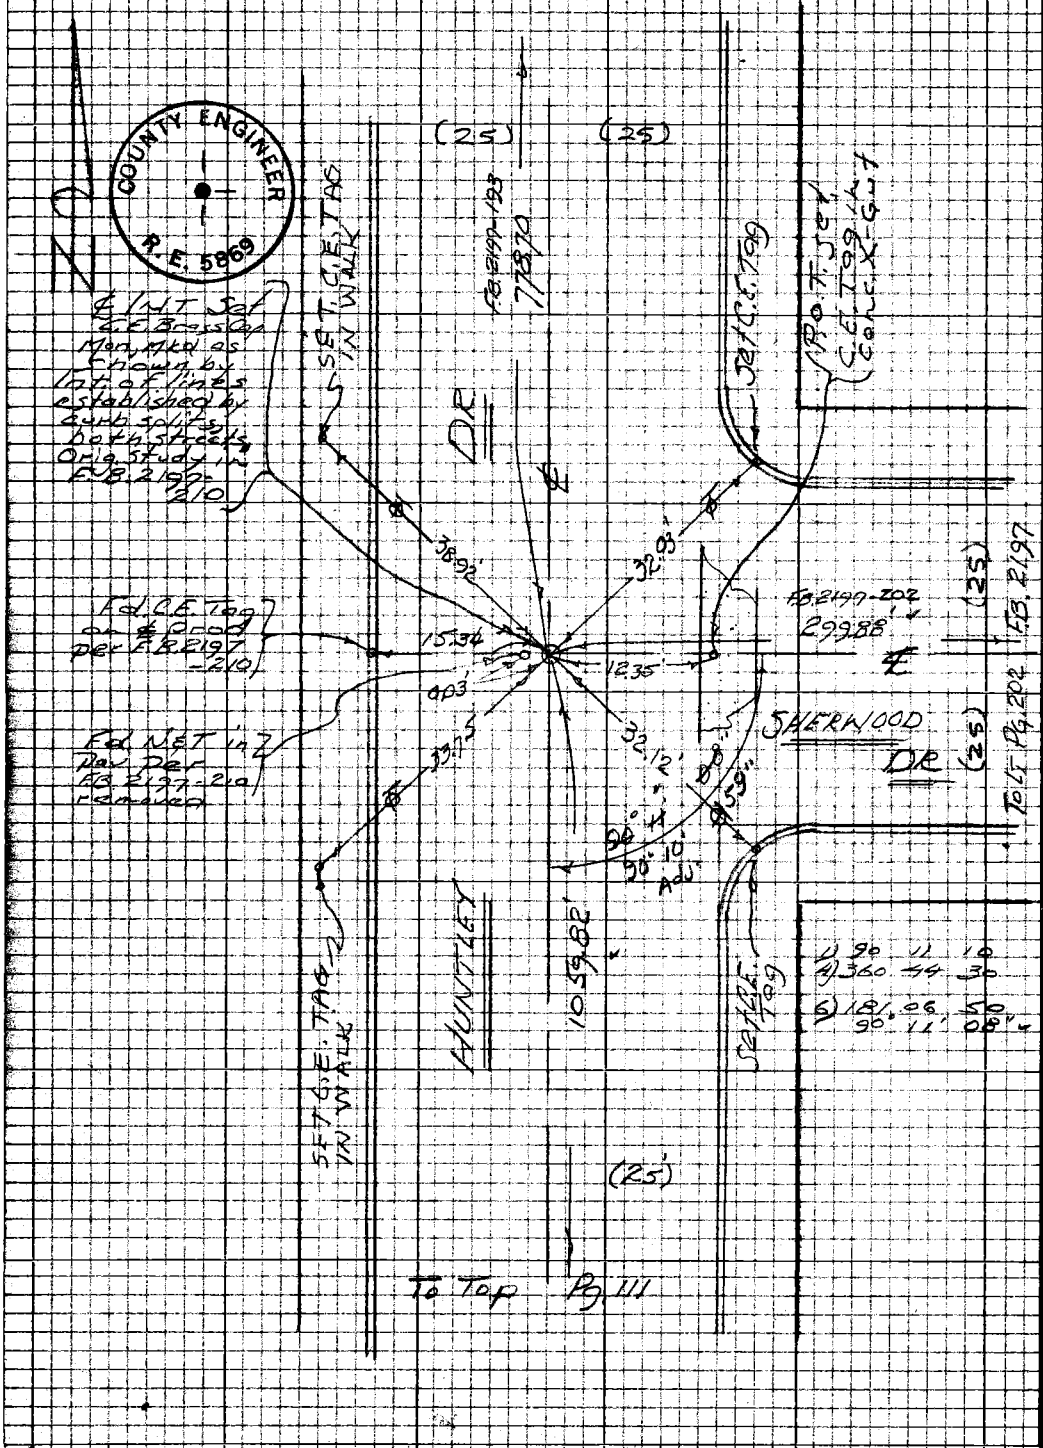

W.S. 22, B-3

PLEASE RETURN TO
LOS ANGELES COUNTY ENGINEER
403 LOS ANGELES COUNTY ENGINEERING BLDG.

Do not extend this side of this line.

Note: Any Additions or Changes on this Sheet Must be Made or Circled in Red Ink With Date and Name of Person Making Change

PWFB 1417 1708

Notes Ck'd by D. SAPPELL	Survey of [illegible]	F.B. 2709 Pg. 113	
Map No. 5433	IN 0303.00 Tape 0257 Std 68°F		
Office Work E. FONG	Surveyed by Mankey Jr.		
Checked J. F. MUNOZ	Notes [illegible] Jr. Date 3-68		
Date 1-24-84	Indexed O. J. GALLI		

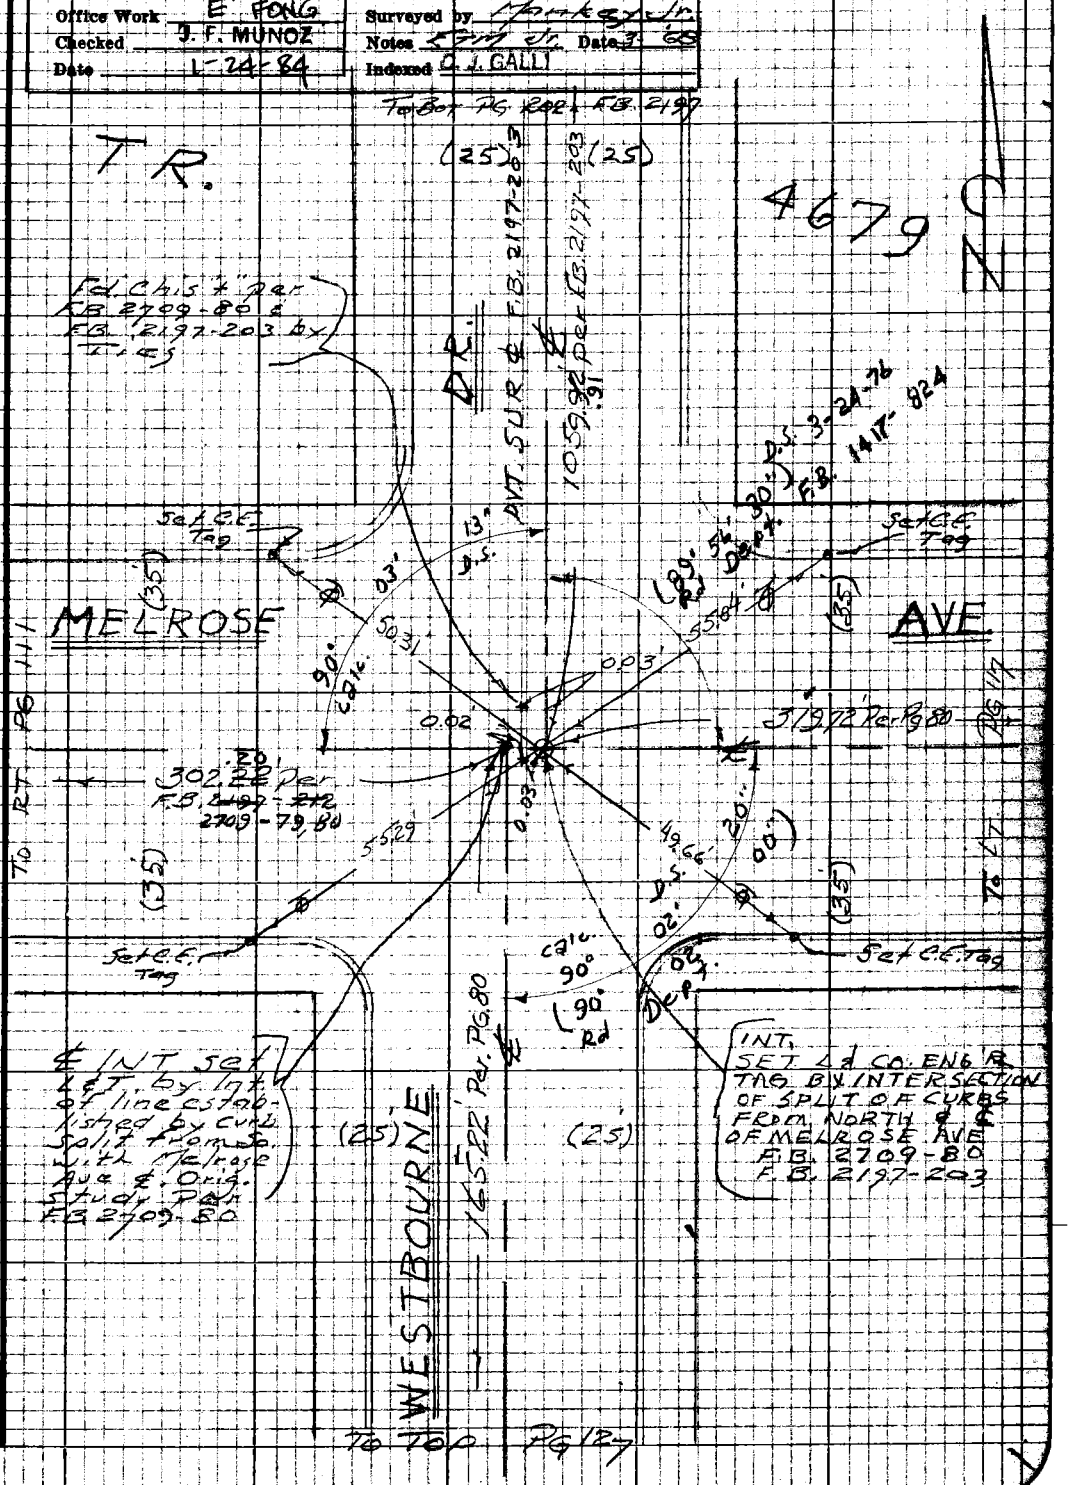

Note: Any Additions or Changes on this Sheet Must be Made or Circled in Red Ink With Date and Name of Person Making Change

W.S. 22, B-3

Do not extend this side of this line.

PLEASE RETURN TO
LOS ANGELES COUNTY ENGINEER
403 LOS ANGELES COUNTY ENGINEERING BLDG.

76P3098 CK #310 8-66

PWFB 1417 1709

F.B. ~~2909~~ Pg. ~~114~~

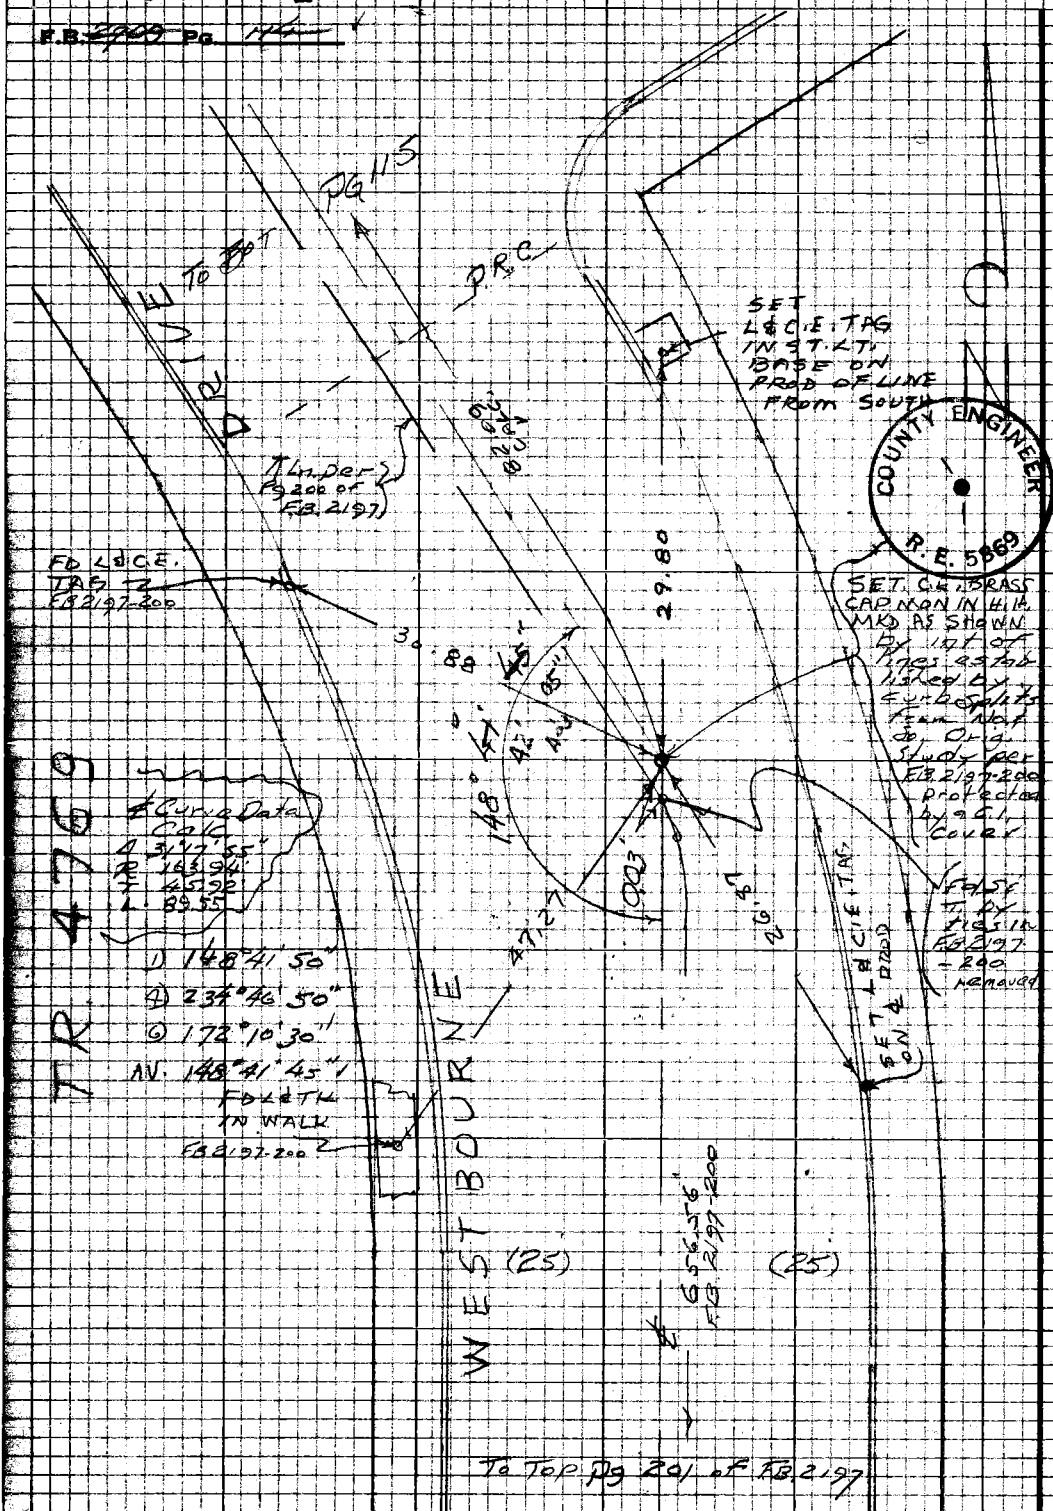

PLEASE RETURN TO
LOS ANGELES COUNTY ENGINEER
403 LOS ANGELES COUNTY ENGINEERING BLDG.

Do not extend this side of this line.

Note: Any Additions or Changes on this Sheet Must be Made or Circled in Red Ink With Date and Name of Person Making Change

PWFB 1417 1710

Notes Ck'd by D. SAPPELL	Survey of W. HOLLYWOOD & SUR. DIV. 3 & 6	F.B. 2709	Pg. 115
Map No. 5417	JN 0303.00 Tape 0254 Std 68 °F		
Office Work E. FONG	Surveyed by MANKEY JR.		
Checked R. HILARIO	Notes T.C.P. Jr. Date 3-68		
Date 1-24-84	Indexed C. J. GALLI		

TO RT PGS. 39 & 66 OF F.B. 3218

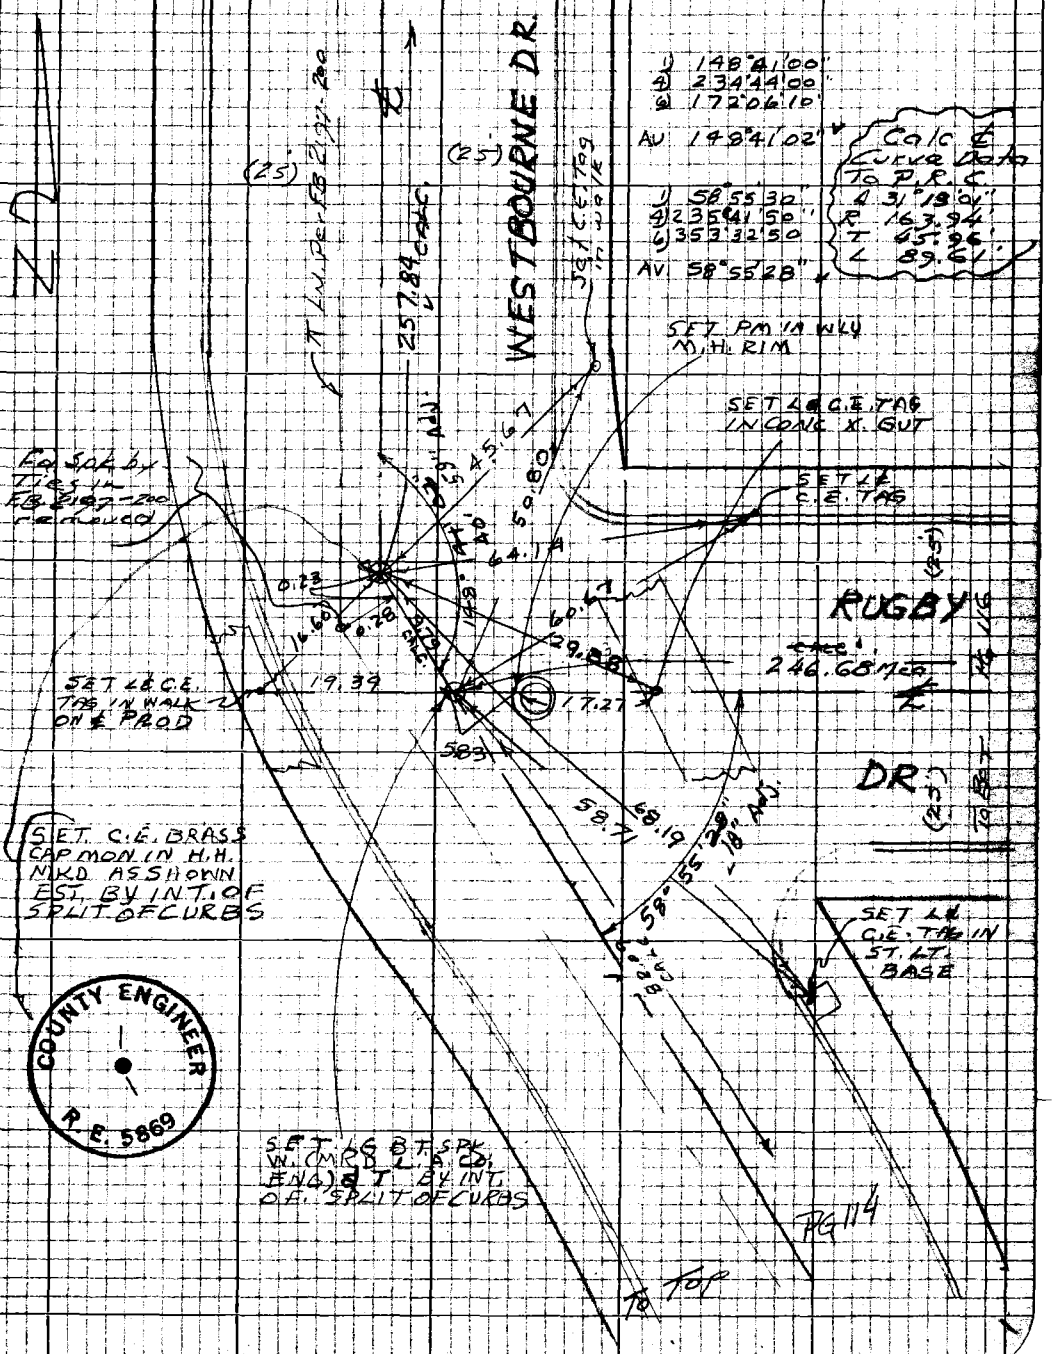

Note: Any Additions or Changes on this Sheet Must be Made or Circled in Red Ink With Date and Name of Person Making Change

W.S. 22, B-3

Do not extend to the side of this line.

PLEASE RETURN TO
LOS ANGELES COUNTY ENGINEER
403 LOS ANGELES COUNTY ENGINEERING BLDG.

76P309S CE #310 3-66

PWFB 1417 1711

F.B. 2109 Pg. 116

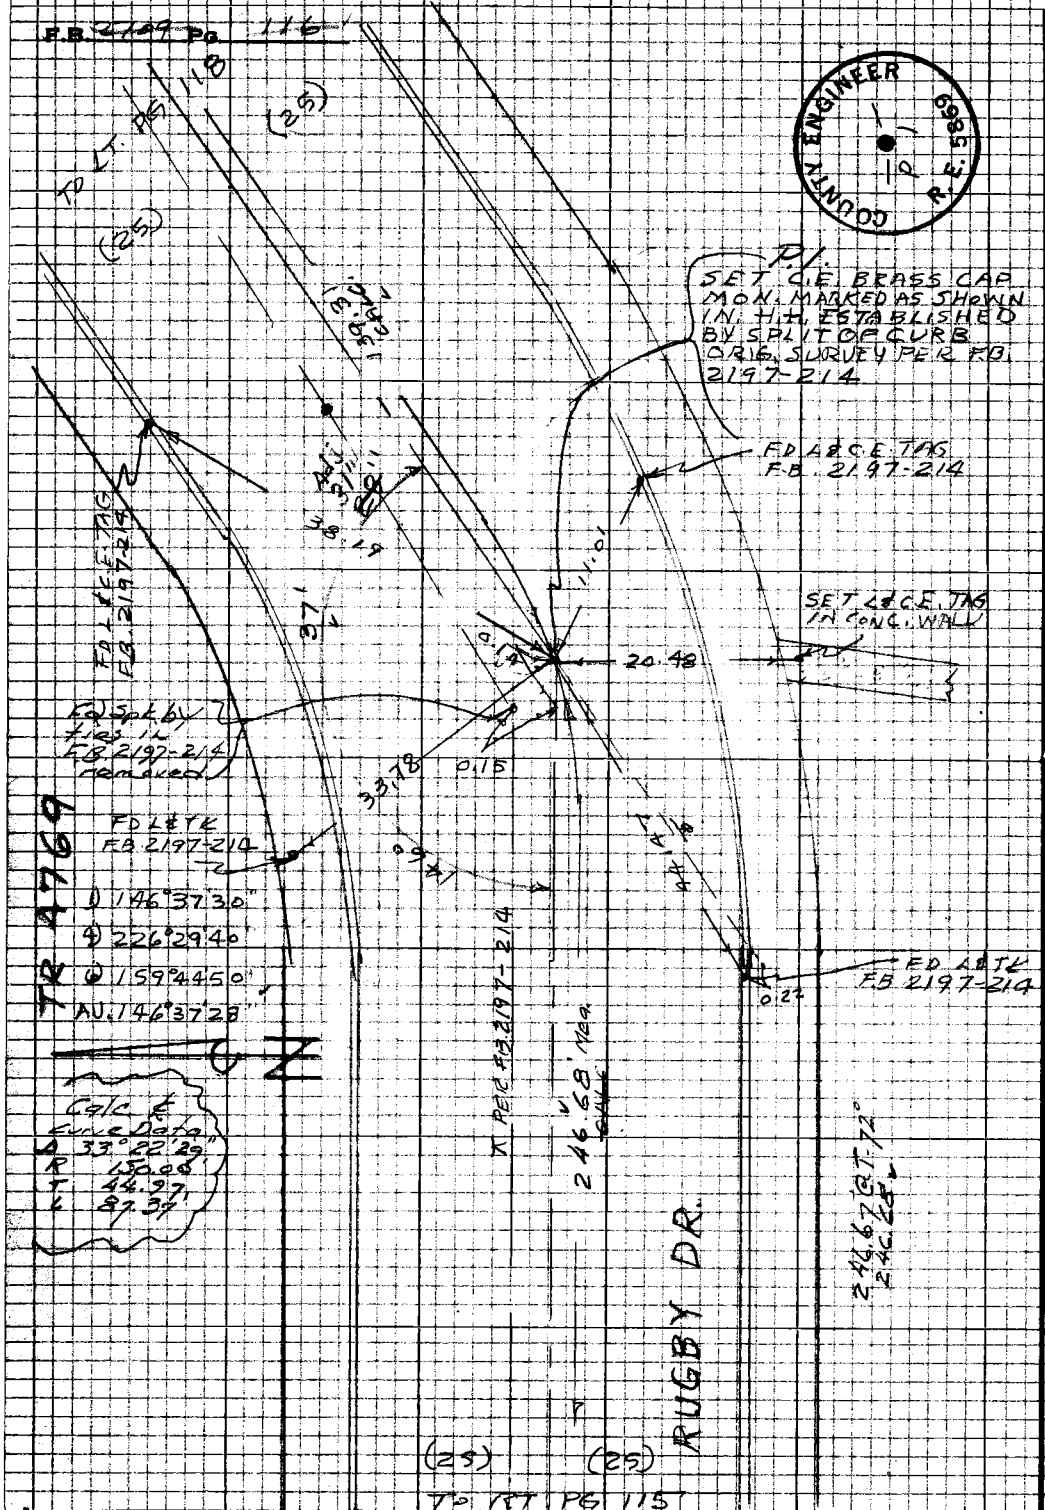

COUNTY ENGINEER R.E. 5869

PLEASE RETURN TO
LOS ANGELES COUNTY ENGINEER
403 LOS ANGELES COUNTY ENGINEERING BLDG.

Do not extend [illegible] side of this line.

Note: Any Additions or Changes on this Sheet Must be Made or Circled in Red Ink With Date and Name of Person Making Change

PWFB 1417 1712

Notes Ck'd by D. SAPPELL	Survey of W. Holly & Sur Dr #2 & 6	F.B. 2709 Pg 117	
Map No. 5633	IN 0303.00 Tape 0254 Std 68 °F		
Office Work E. FONG	Surveyed by Mankey Jr.		
Checked R. HILARIO	Notes TCP Date 3-68		
Date 1-24-84	Indexed C. J. GALLI		

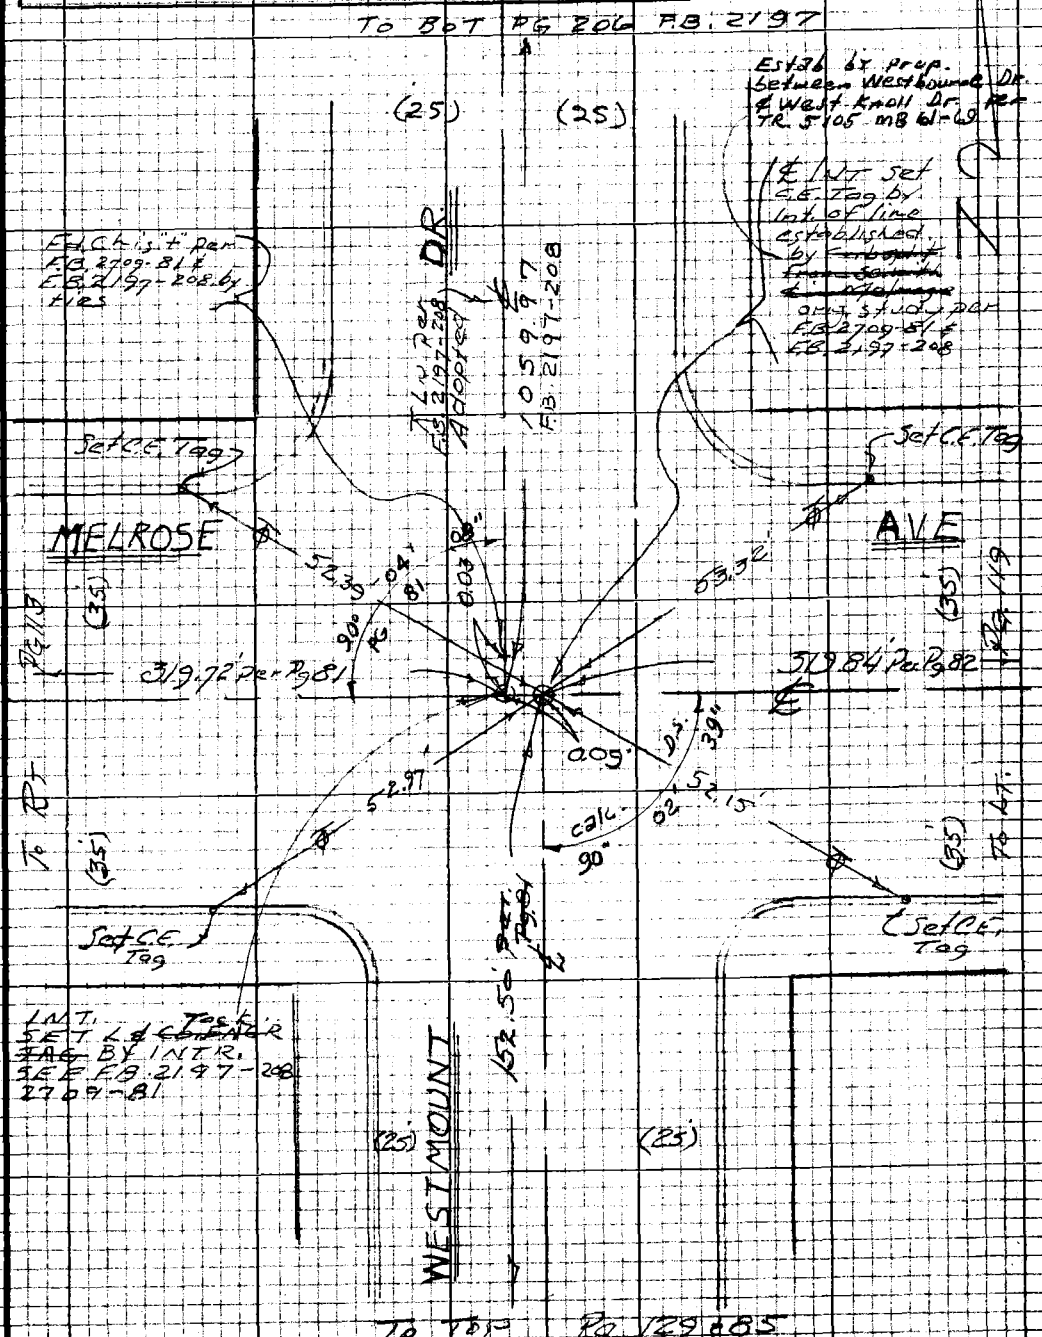

Note: Any Additions or Changes on this Sheet Must be Made or Circled in Red Ink With Date and Name of Person Making Change

W.S. 22, B-3

Do not extend this side of this line.

PLEASE RETURN TO
LOS ANGELES COUNTY ENGINEER
403 LOS ANGELES COUNTY ENGINEERING BLDG.

76P3098 CE #310 8-66

PWFB 1417 1713, 1714

F.B. 2909 Pg. 110

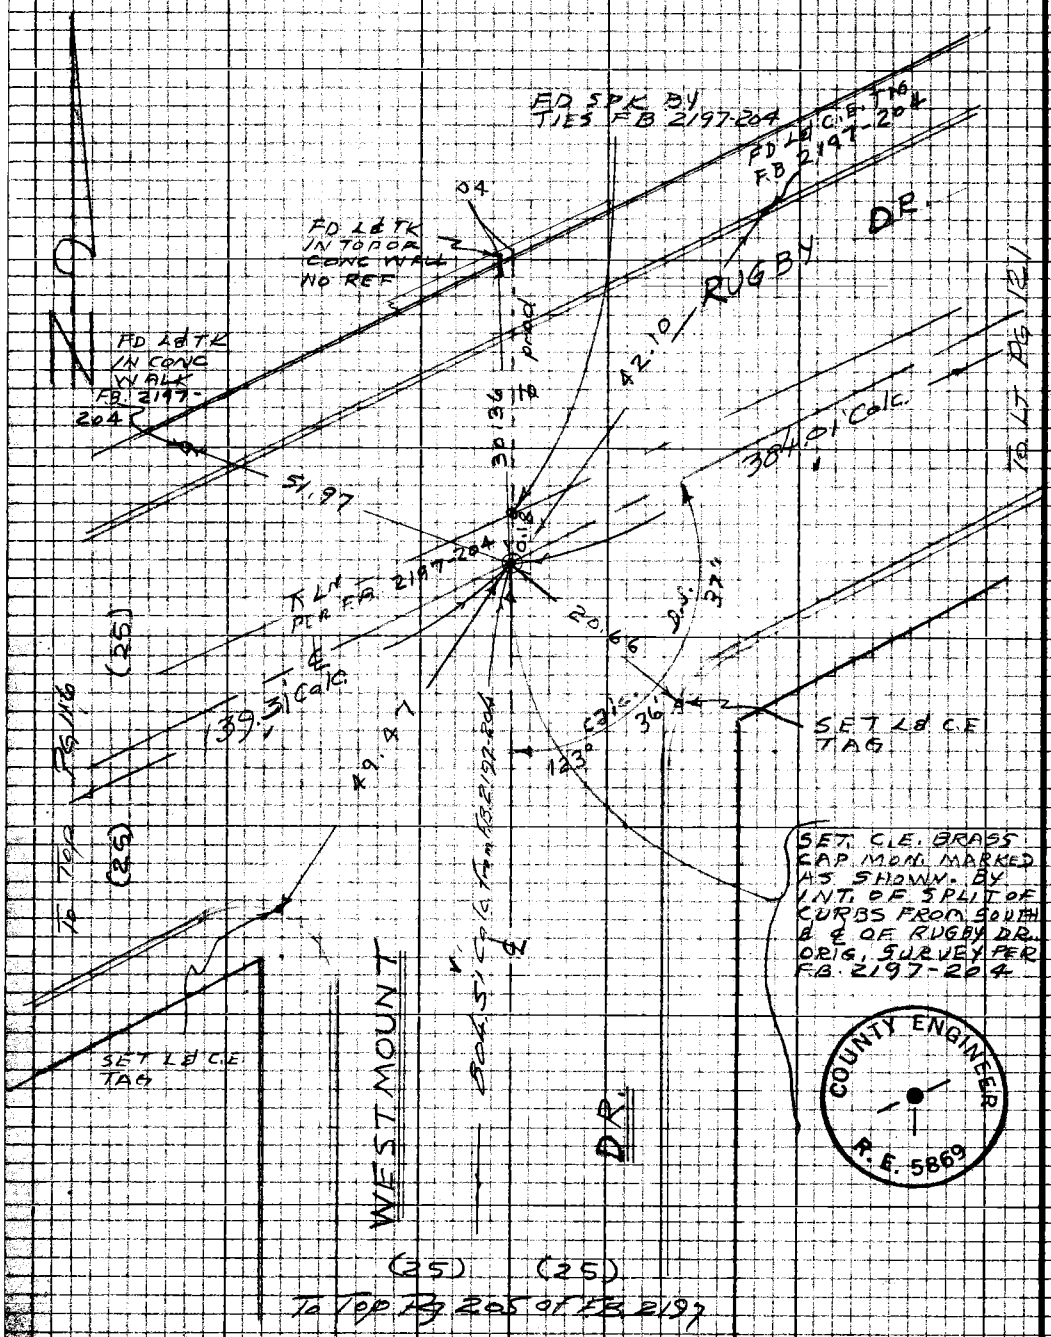

W.S. 22, B-3

PLEASE RETURN TO
LOS ANGELES COUNTY ENGINEER
403 LOS ANGELES COUNTY ENGINEERING BLDG.

Do not extend this side of this line.

Note: Any Additions or Changes on this Sheet Must be Made or Circled in Red Ink With Date and Name of Person Making Change

COUNTY ENGINEER
R.E. 5869

PWFB 1417 1715

Notes Ck'd by	D. SAPPELT	Survey of	W. Holly & Sur. Div. 2&6
Map No.	5433	JN	030300 Tape 0254 Std 68°F
Office Work	E FONG	Surveyed by	Mankey Jr.
Checked	R HILARIO	Notes	ETM Jr. Date 3-68
Date	1-24-84	Indexed	C. J. GALL

F.B. 2709 Pg. 119

4769

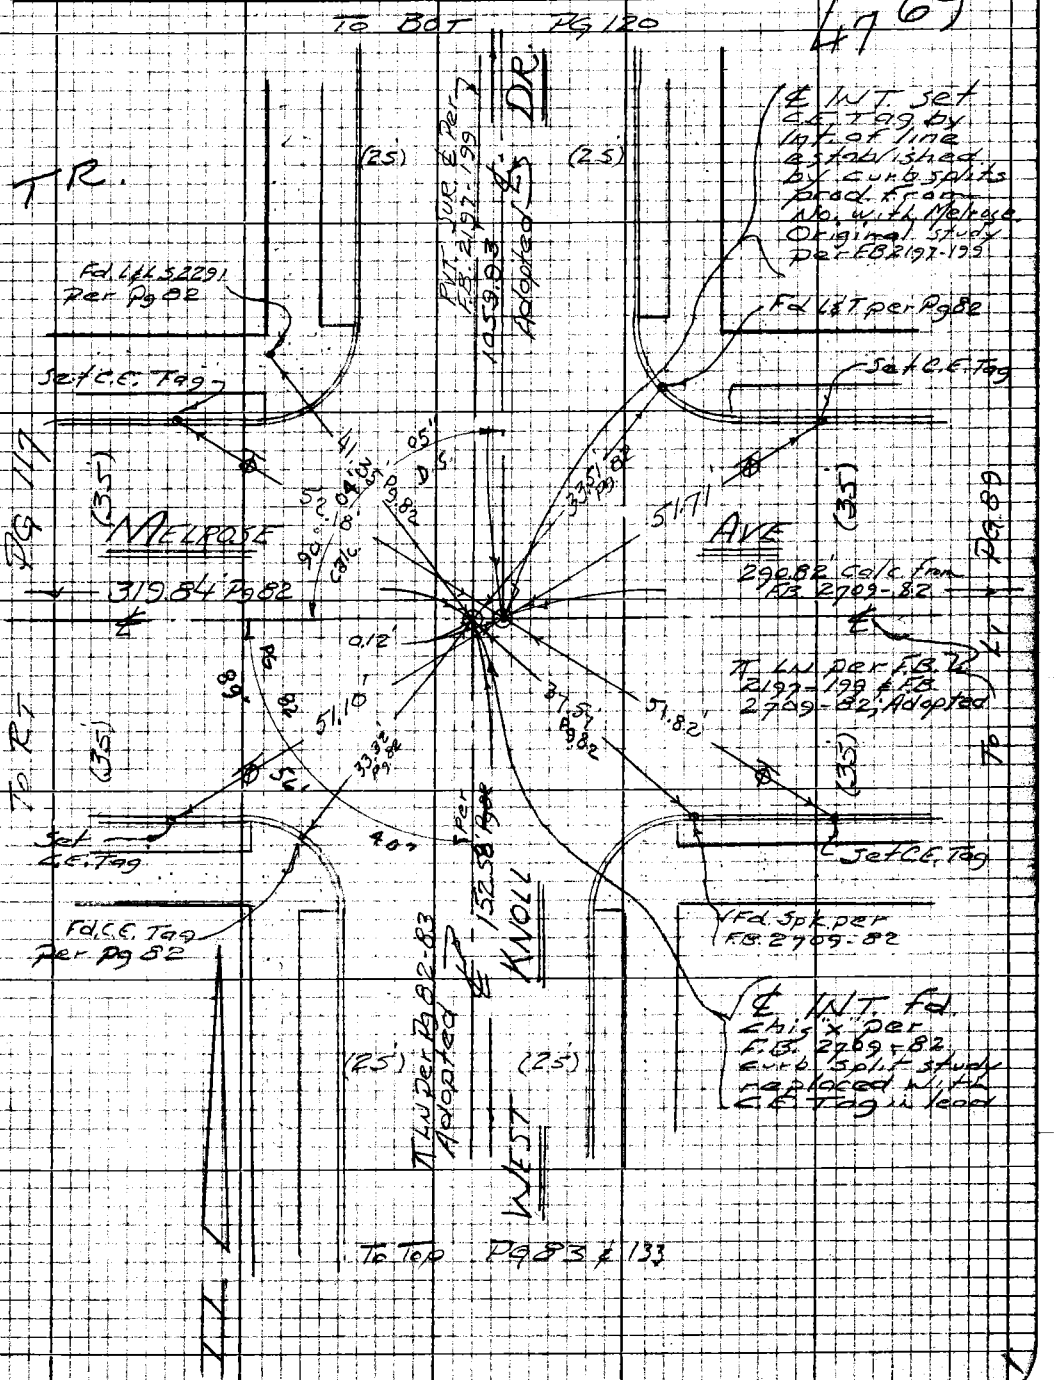

Note: Any Additions or Changes on this Sheet Must be Made or Circled in Red Ink With Date and Name of Person Making Change

W.S. 22, B-3

Do not extend this side of this line.

PLEASE RETURN TO
LOS ANGELES COUNTY ENGINEER
403 LOS ANGELES COUNTY ENGINEERING BLDG.

76P3098 CE #310 8-66

PWFB 1417 1716

F.B. 2109 PG. 120

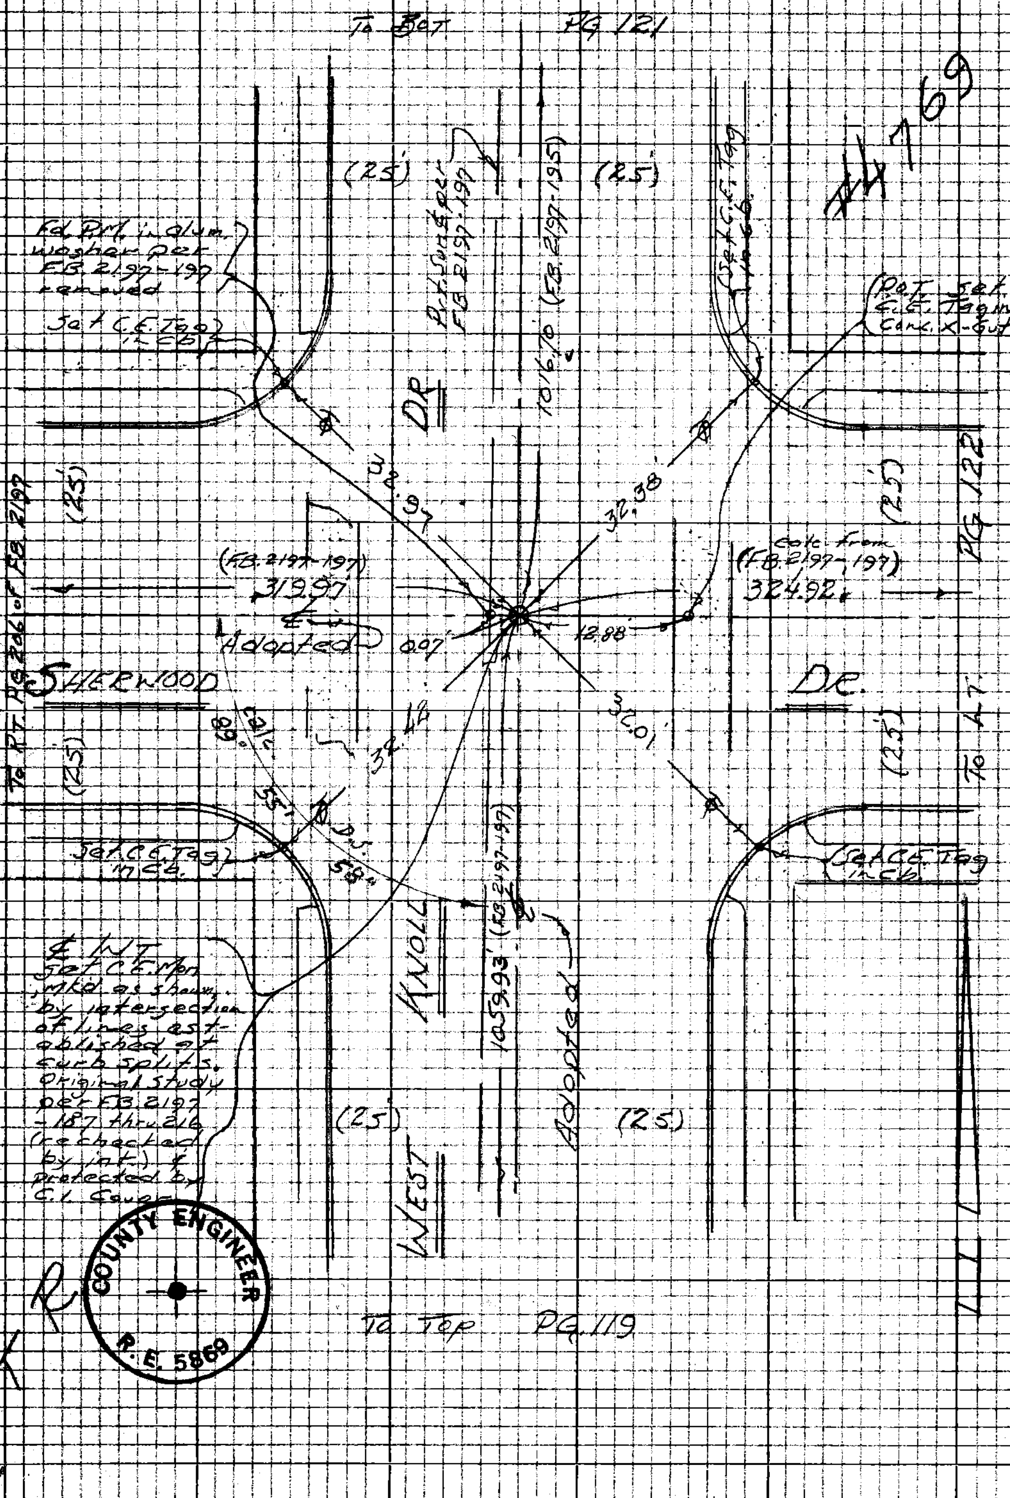

W.S. 22, B-3

PLEASE RETURN TO
LOS ANGELES COUNTY ENGINEER
403 LOS ANGELES COUNTY ENGINEERING BLDG.

Do not extend this side of this line.

Note: Any Additions or Changes on this Sheet Must be Made or Circled in Red Ink With Date and Name of Person Making Change

COUNTY ENGINEER R.E. 5869

PWFB 1417 1717

Notes Ck'd by D. SAPPELL	Survey of W. Holly ℄ Div #6	F.B. 2799	Pg. 121
Map No. 5417	JN 030300 Tape 0254 Std 68°F		
Office Work E. FONG	Surveyed by Mankey Jr.		
Checked R. HILARIO	Notes ETM Jr. Date 3-68		
Date 1-24-84	Indexed [illegible]		

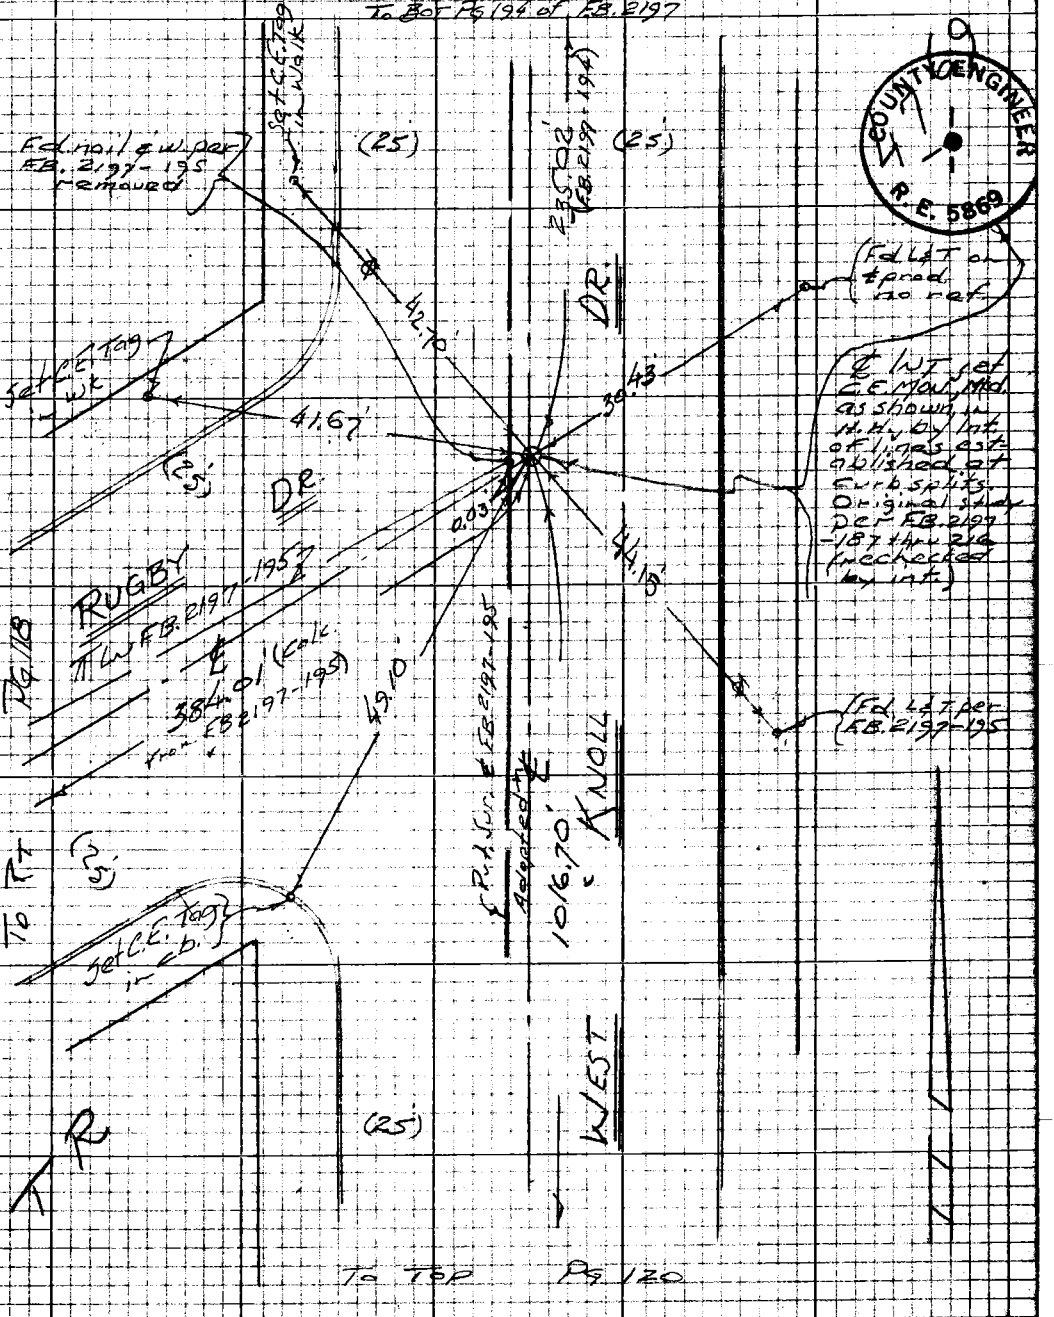

Note: Any Additions or Changes on this Sheet Must be Made or Circled in Red Ink With Date and Name of Person Making Change

Do not extend this side of this line.

W.S. 22, B-3

PLEASE RETURN TO
LOS ANGELES COUNTY ENGINEER
403 LOS ANGELES COUNTY ENGINEERING BLDG.

76P3098 CE #310 8-66

PWFB 1417 1718

F.B. 2709 Pg. 122

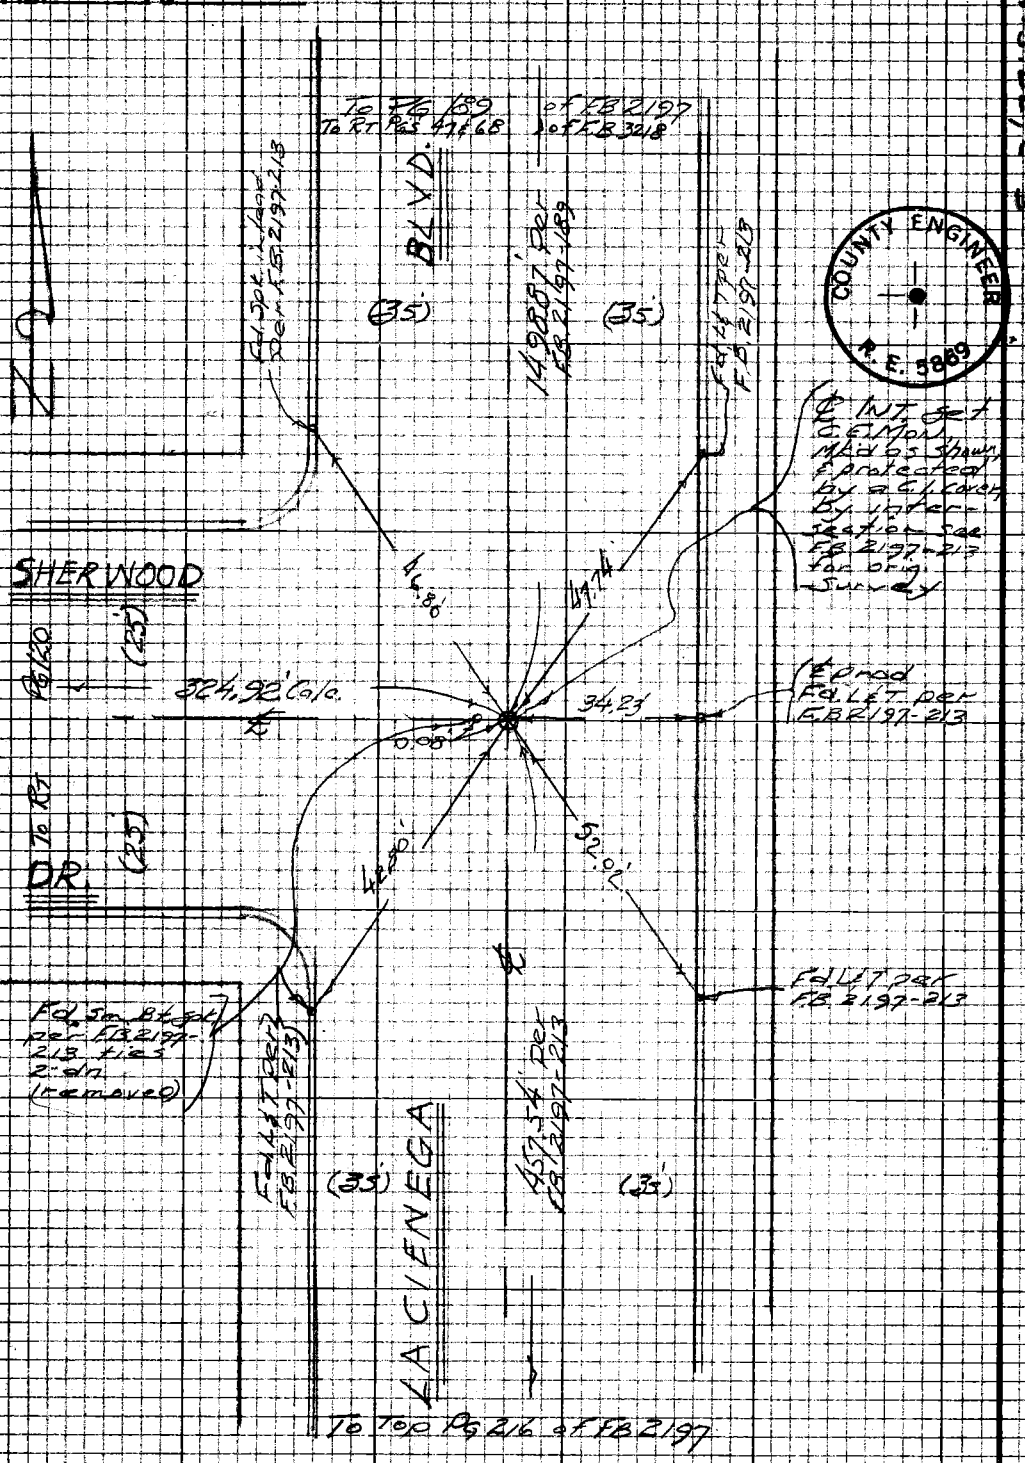

W.S. 22, C-3

COUNTY ENGINEER
R.E. 5869

PLEASE RETURN TO
LOS ANGELES COUNTY ENGINEER
403 LOS ANGELES COUNTY ENGINEERING BLDG.

Do not extend this side of this line.

Note: Any Additions or Changes on this Sheet Must be Made or Circled in Red Ink With Date and Name of Person Making Change

PWFB 1417 1719

Notes Ck'd by D. SAPPELL	Survey of W. Holly & Sor. Div 246	F.B. 2709	Pg. 123
Map No. 5417	IN 0303.00 Tape 0254 Std 68 °F		
Office Work E. FONG	Surveyed by Mankey Jr.		
Checked R. HILARIO	Notes ETM Jr. Date 3-20-68		
Date 1-24-84	Indexed C. J. GALLI		

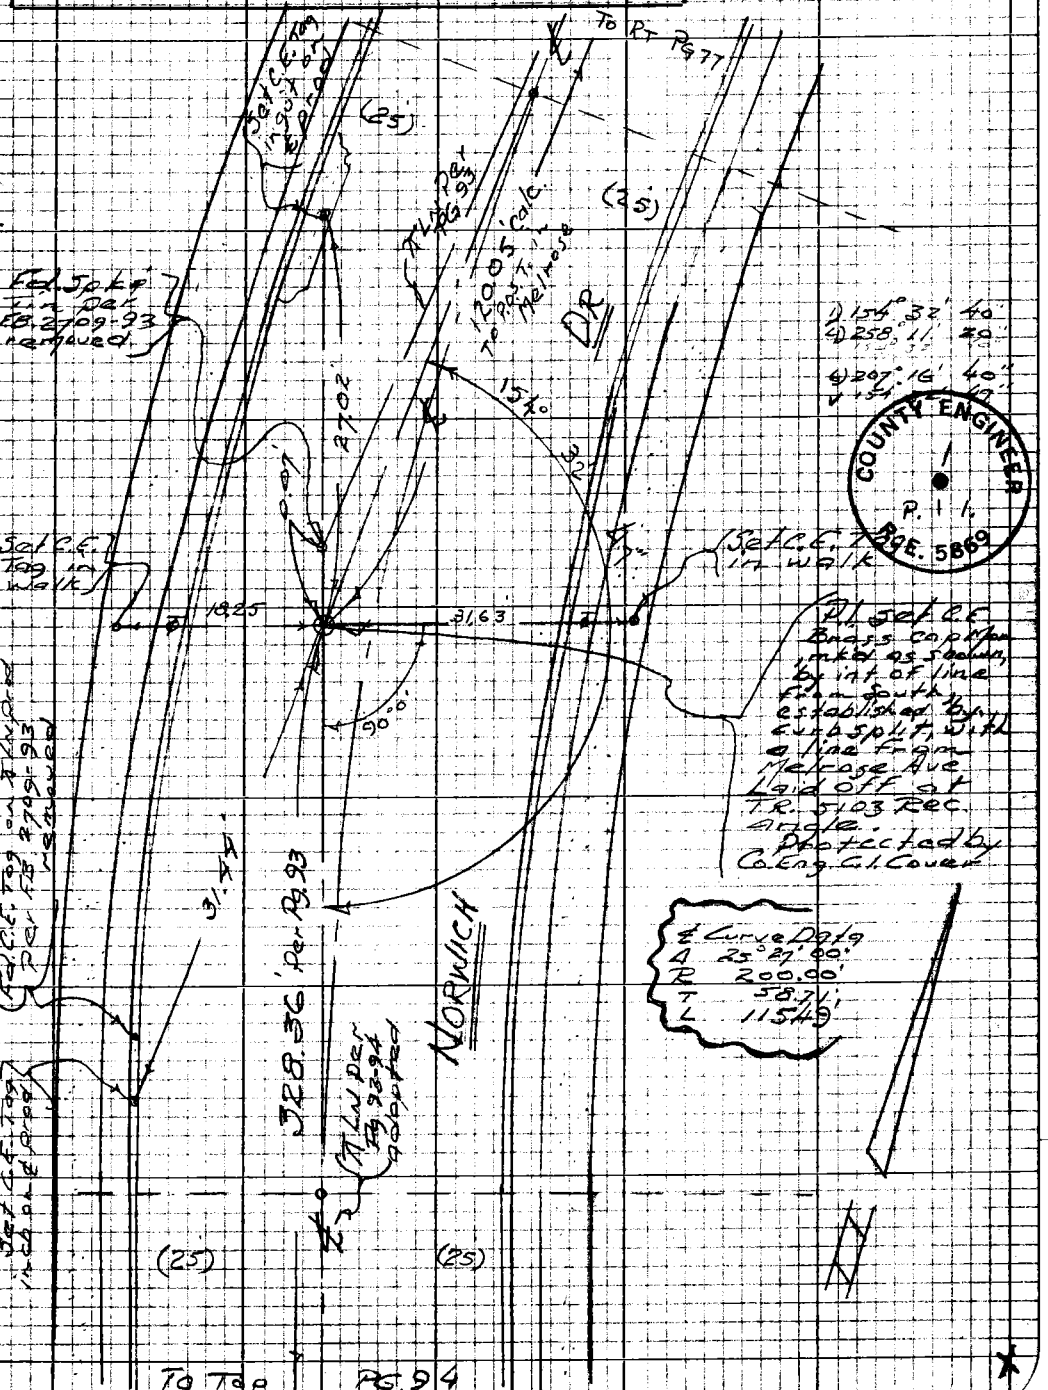

Note: Any Additions or Changes on this Sheet Must be Made or Circled in Red Ink With Date and Name of Person Making Change

Do not extend this side of this line.

PLEASE RETURN TO
LOS ANGELES COUNTY ENGINEER
403 LOS ANGELES COUNTY ENGINEERING BLDG.

COUNTY ENGINEER
P. 1 1
R.E. 5869

76P3098 CE #310 8-66

PWFB 1417 1720

F.B. 2709 Pg 124

PLEASE RETURN TO
LOS ANGELES COUNTY ENGINEER
403 LOS ANGELES COUNTY ENGINEERING BLDG.

Note: Any Additions or Changes on this Sheet Must be Made or Circled in Red Ink With Date and Name of Person Making Change.

Do not sketch this side of the line.

PWFB 1417 1721

Notes Ck'd by D. SAPPELL		Survey of W Holly & Sur. Div 2&6	F.B. 2709 Pg. 125
Map No. 5433		JN 0303.00 Tape 0254 Std 63°F	
Office Work E FONG		Surveyed by Mankey Jr.	
Checked R HILARIO		Notes ETM Jr. Date 3-27-68	
Date 1-24-84		Indexed C. J. GALLI	

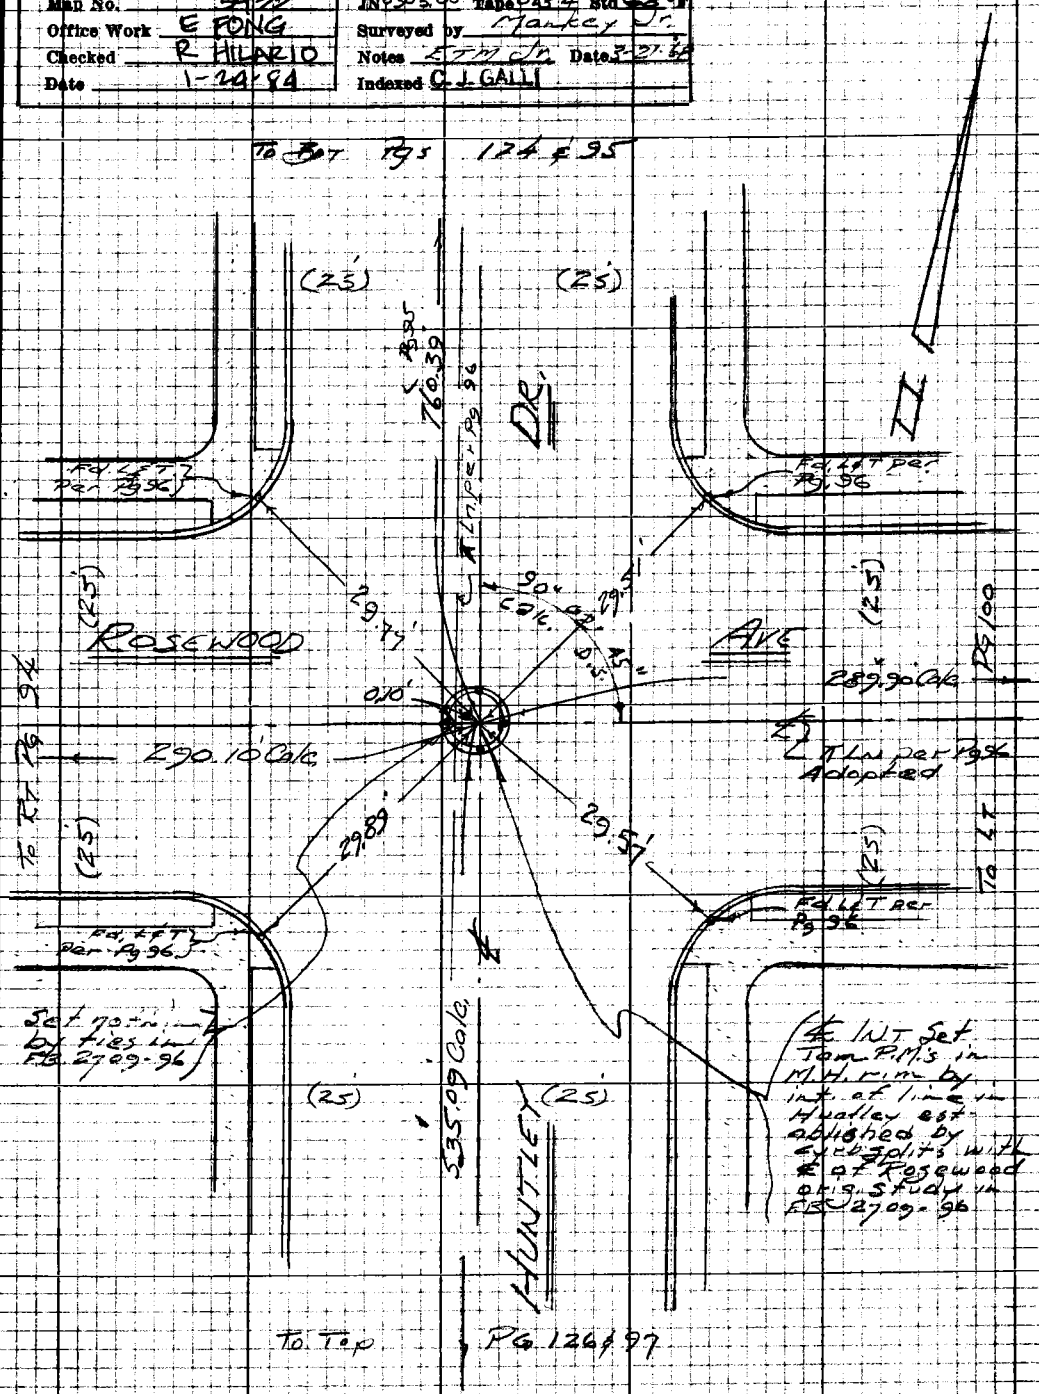

Note: Any Additions or Changes on this Sheet Must be Made or Circled in Red Ink With Date and Name of Person Making Change

W.S. 22, B.3

Do not extend this side of this line.

PLEASE RETURN TO
LOS ANGELES COUNTY ENGINEER
403 LOS ANGELES COUNTY ENGINEERING BLDG.

76P3098 CE #310 5-66

PWFB 1417 1722

F.B. 2709 Pg. 126

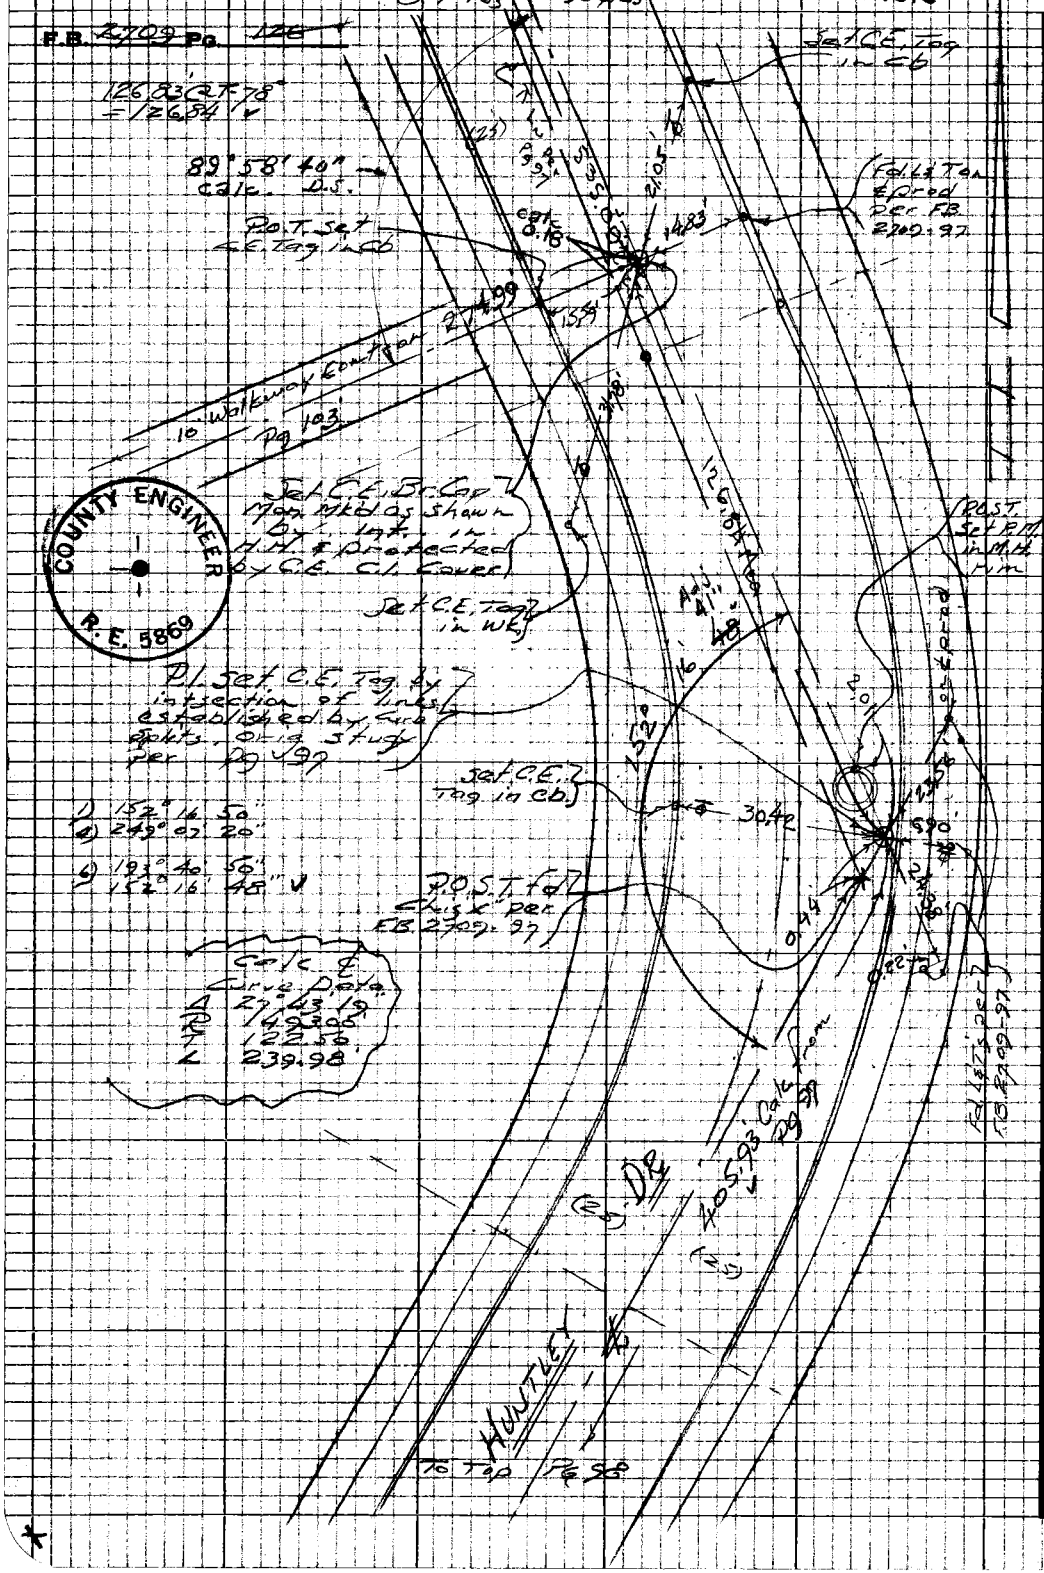

PLEASE RETURN TO
LOS ANGELES COUNTY ENGINEER
403 LOS ANGELES COUNTY ENGINEERING BLDG.

Do not extend this side of this line.

Note: Any Additions or Changes on this Sheet Must be Made or Circled in Red Ink With Date and Name of Person Making Change

PWFB 1417

1723

Notes Ck'd by D. SAPPELL	Survey of W. Holly & Div 286	F.B. 2709	Pg. 127
Map No. 5433	IN 0303.00 Tape 0254 Std 68 °F		
Office Work E FONG	Surveyed by Mankey Jr.		
Checked R HILARIO	Notes E F M Jr. Date 3-21-68		
Date 1-24-84	Indexed C. J. GALLI		

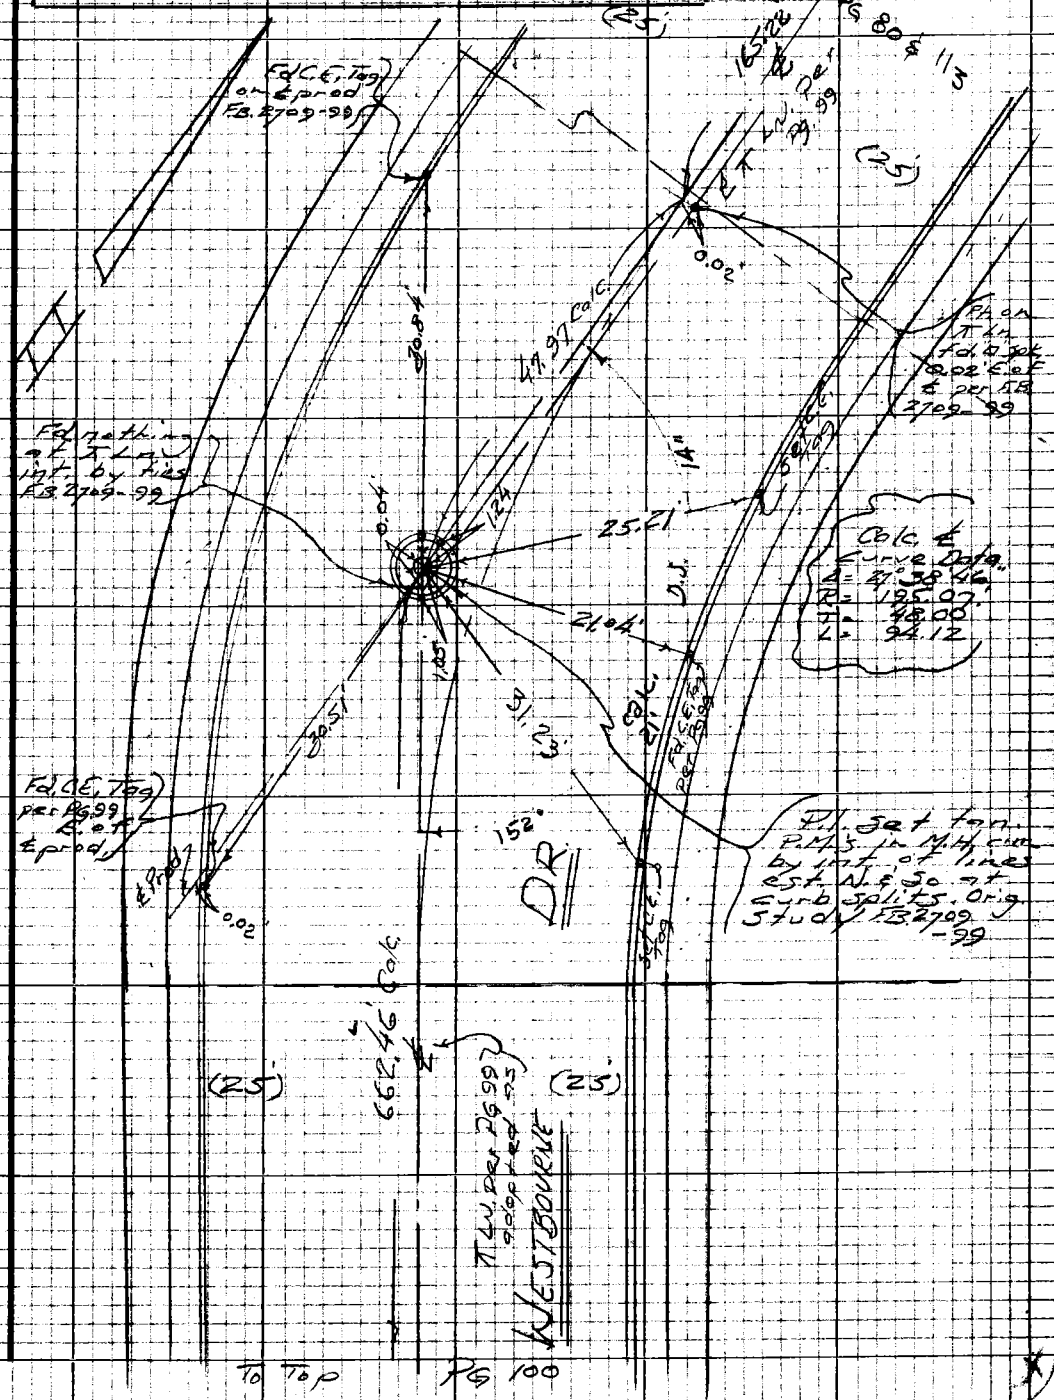

Note: Any Additions or Changes on this Sheet Must be Made or Circled in Red Ink With Date and Name of Person Making Change

Do not extend this side of this line.

PLEASE RETURN TO
LOS ANGELES COUNTY ENGINEER
403 LOS ANGELES COUNTY ENGINEERING BLDG.

76P3098 CE #310 5-66

F.B. 2709 Pg. 128

1) 152° 17' 00"
4) 249° 07' 40"
6) 193° 41' 30"
152° 16' 55"

Calc. ℄ Curve Data
~~Δ= 29° 49' 21"~~
~~R: 778.44~~
~~T: 198.06~~
~~L: 380.52~~

Δ = 27° 43' 05"
R: 786.44
T: 194.62
L: 380.46

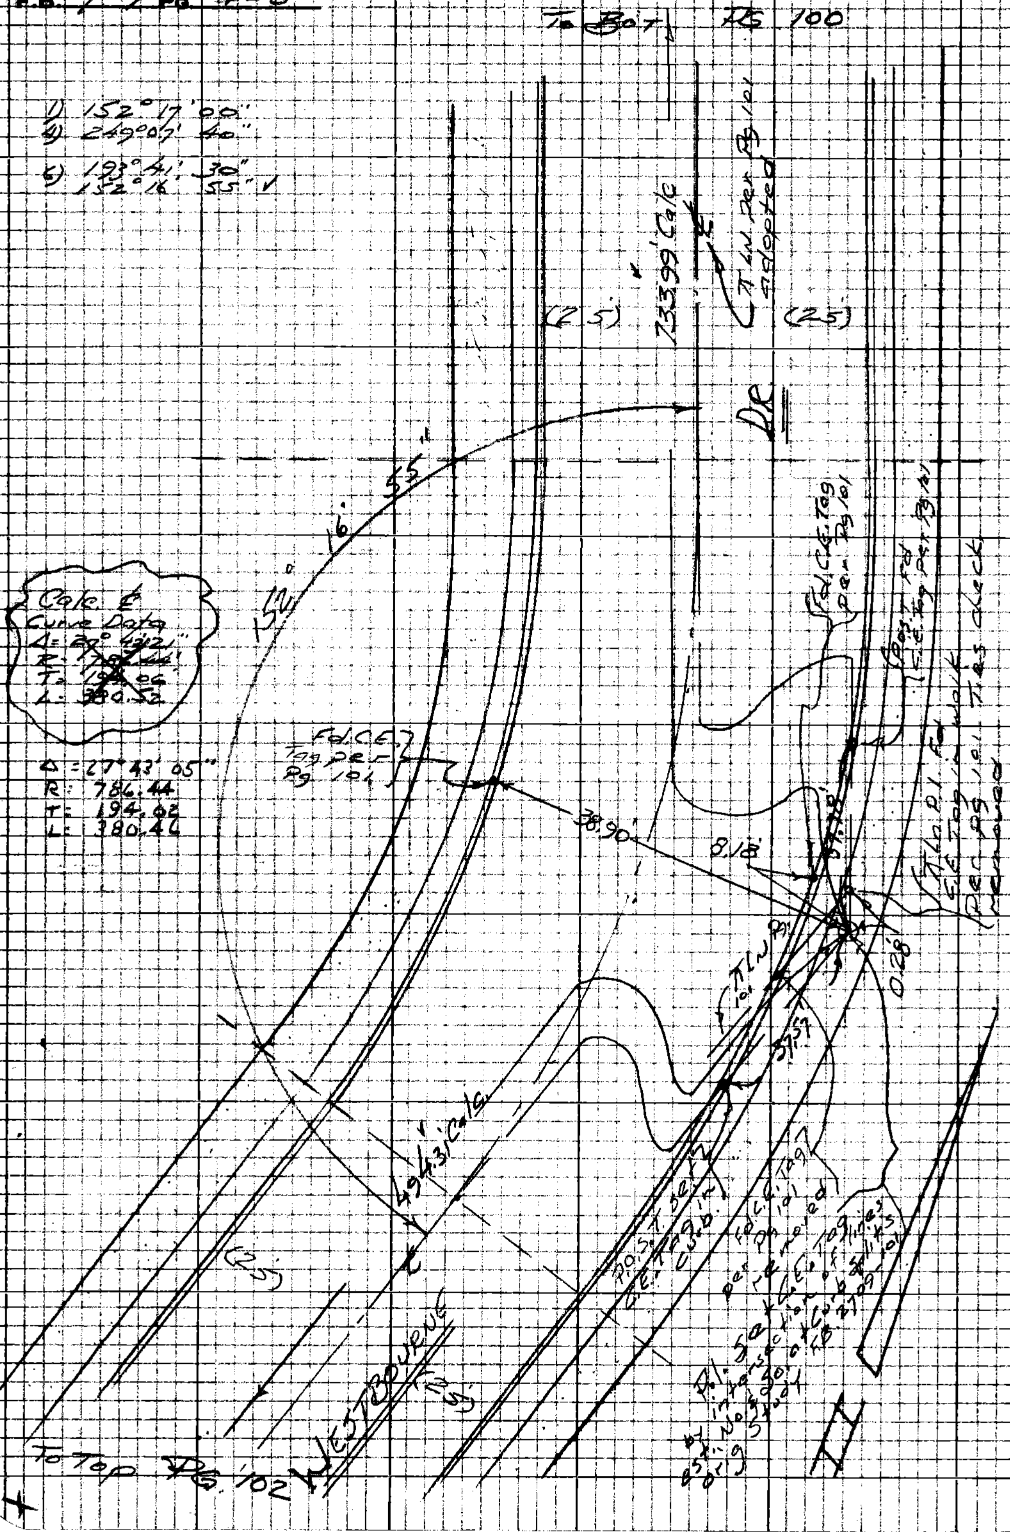

PLEASE RETURN TO
LOS ANGELES COUNTY ENGINEER
403 LOS ANGELES COUNTY ENGINEERING BLDG.

Do not extend this side of this line.

Note: Any Additions or Changes on this Sheet Must be Made or Circled in Red Ink With Date and Name of Person Making Change.

PWFB 1417 1725

Notes Ck'd by D. SAPPELL	Survey of W. HOLLYWOOD & SUR. DIV. 286	F.B. 2709	Pg. 129
Map No. 5433	JN 303.00 Tape 254 Std 68 °F		
Office Work E. FONG	Surveyed by MANKEY JR		
Checked R. HILARIO	Notes T.E.P. Date 3-68		
Date 1-24-84	Indexed C. J. GALLY		

COUNTY ENGINEER R.E. 5869

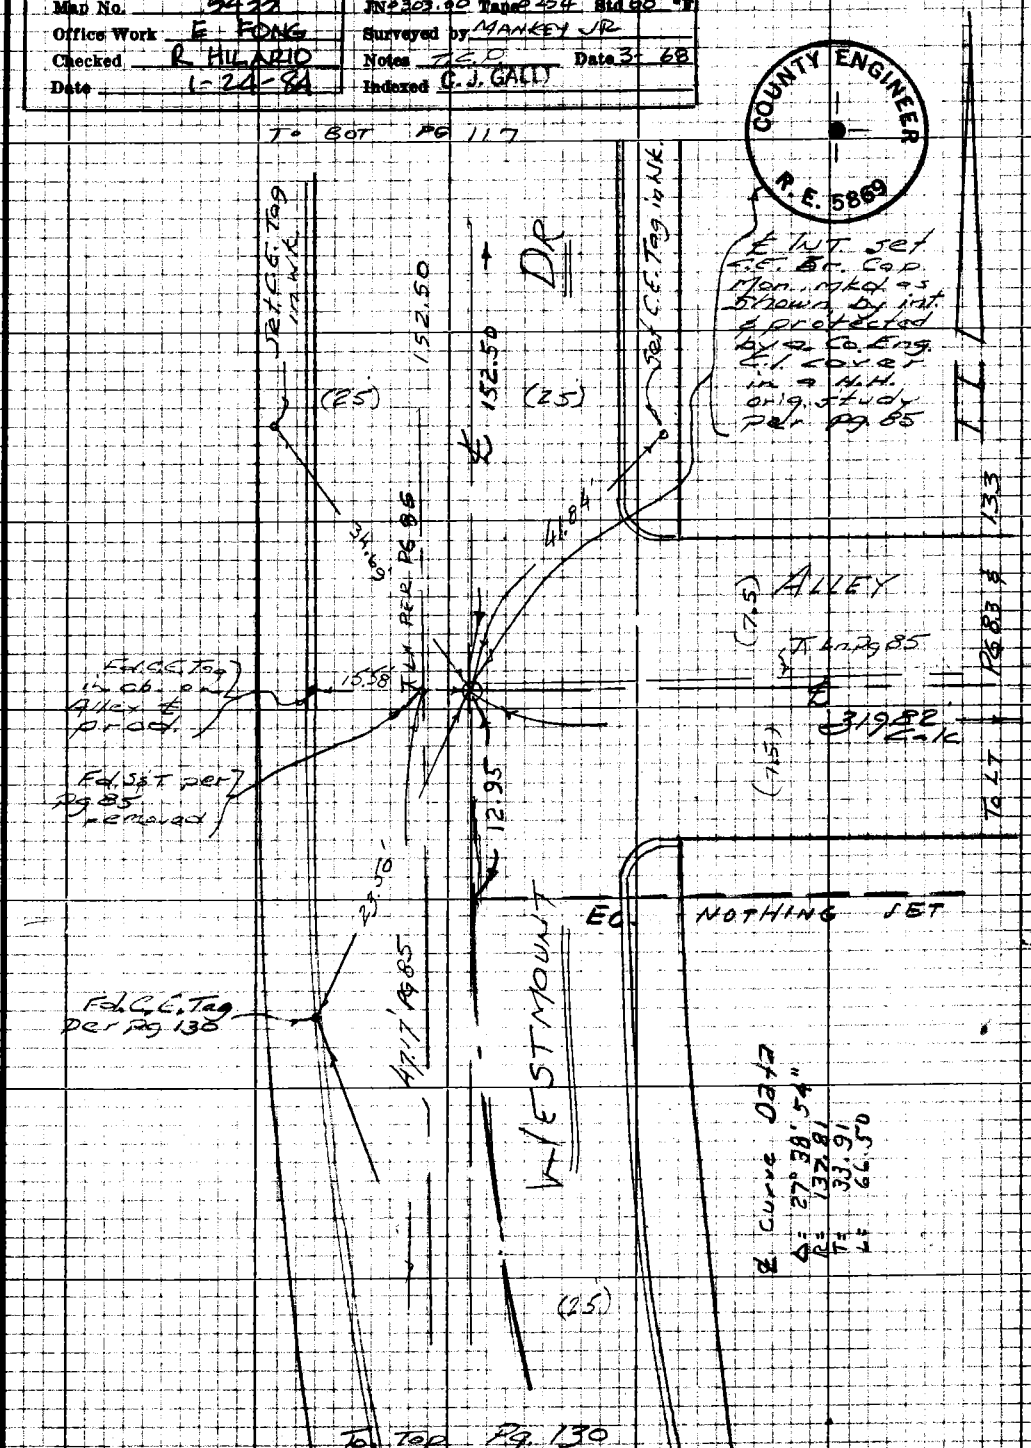

Note: Any Additions or Changes on this Sheet Must be Made or Circled in Red Ink With Date and Name of Person Making Change

PLEASE RETURN TO
LOS ANGELES COUNTY ENGINEER
403 LOS ANGELES COUNTY ENGINEERING BLDG.

Do not extend this side of this line.

76P3098 CK #310 5-66

PWFB 1417 1726

F.B. 2709 Pg. 130

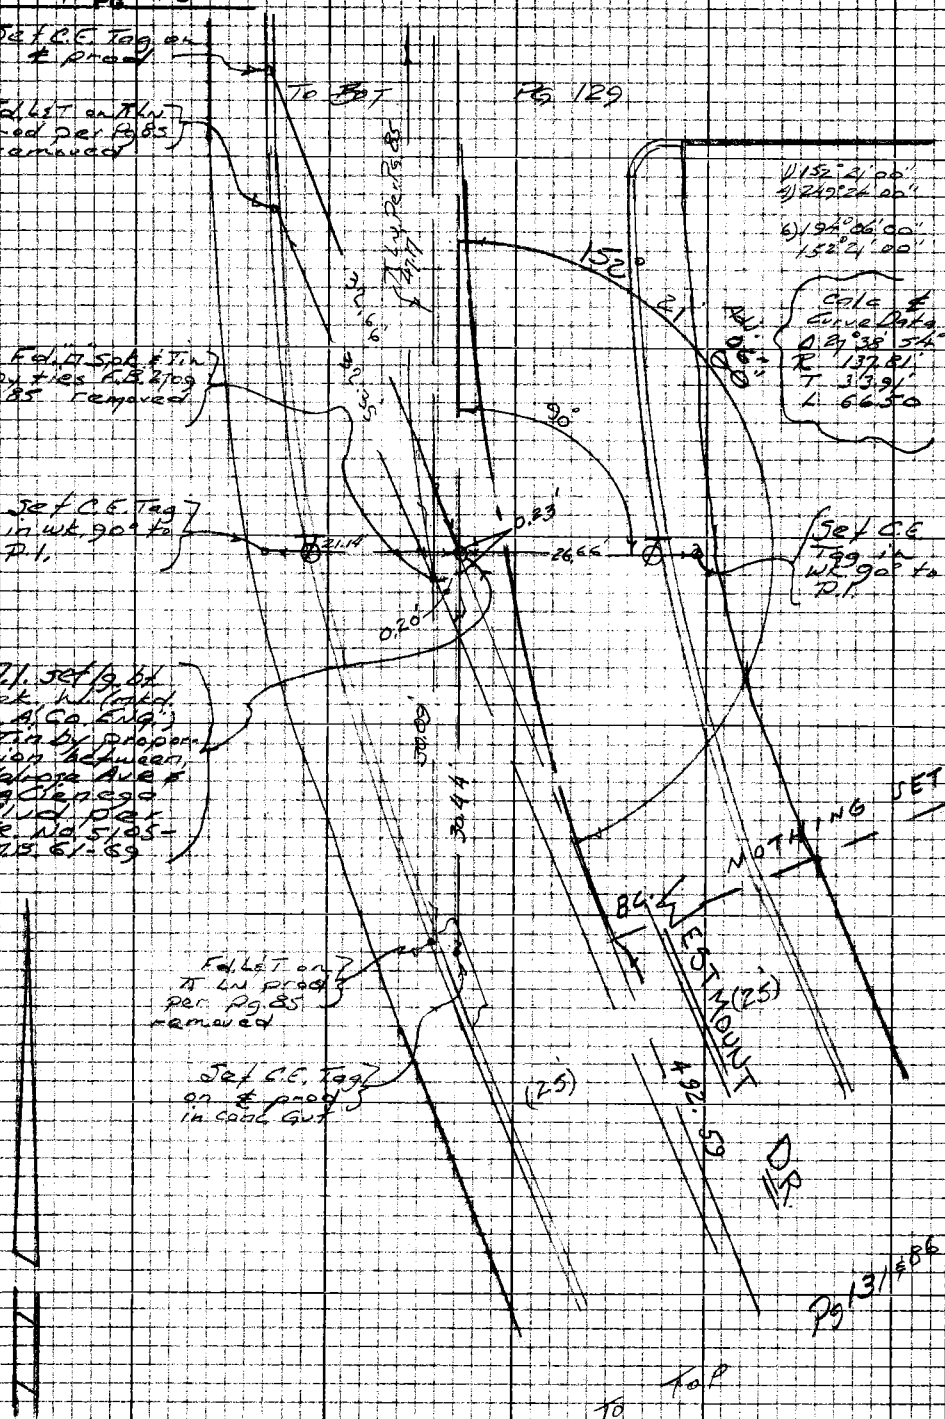

PLEASE RETURN TO
LOS ANGELES COUNTY ENGINEER
403 LOS ANGELES COUNTY ENGINEERING BLDG.

Do not extend this side of this line.

Note: Any Additions or Changes on this Sheet Must be Made or Circled in Red Ink With Date and Name of Person Making Change.

PWFB 1417

1727

Notes Ck'd by D. SAPPELL	Survey of W. Holly & Son Div 2-6	F.B. 2709	Pg. 131
Map No. 5433	JN 0308.00 Tape 0254 Std 68°F		
Office Work E. FONG	Surveyed by Mankey Jr.		
Checked R. HILARIO	Notes E.T.M.Jr. Date 3-68		
Date 1-24-84	Indexed C. J. GALLI		

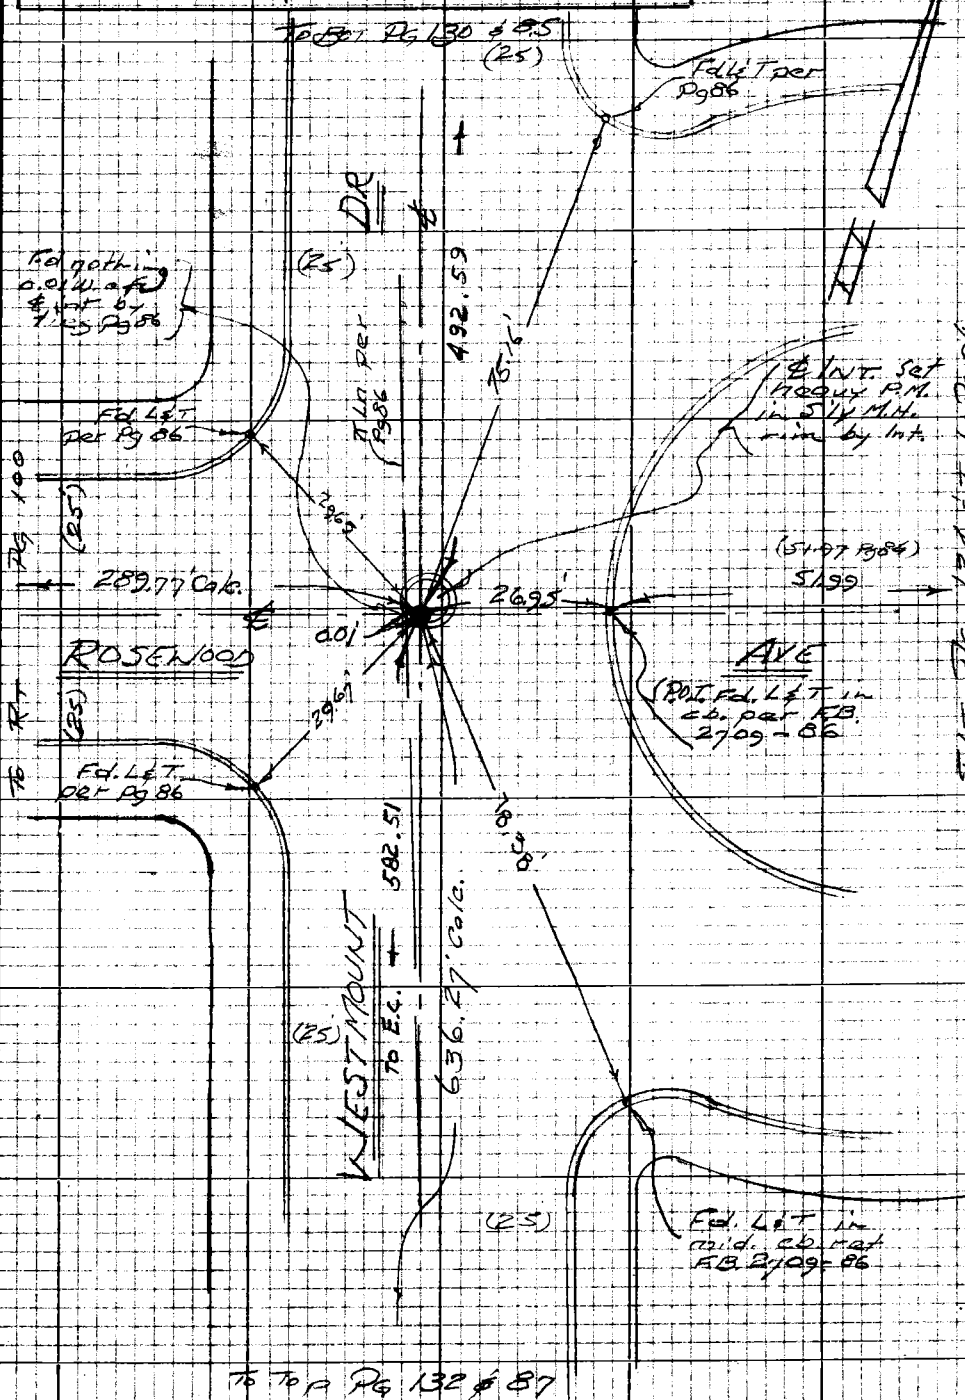

Notes: Any Additions or Changes on this Sheet Must be Made or Circled in Red Ink With Date and Name of Person Making Change

W.S. 22, B-3

Do not extend this side of this line.

PLEASE RETURN TO
LOS ANGELES COUNTY ENGINEER
403 LOS ANGELES COUNTY ENGINEERING BLDG.

76P3098 CE #310 5-66

PWFB 1417 1728/1729

F.B. 2709 Pg. 132

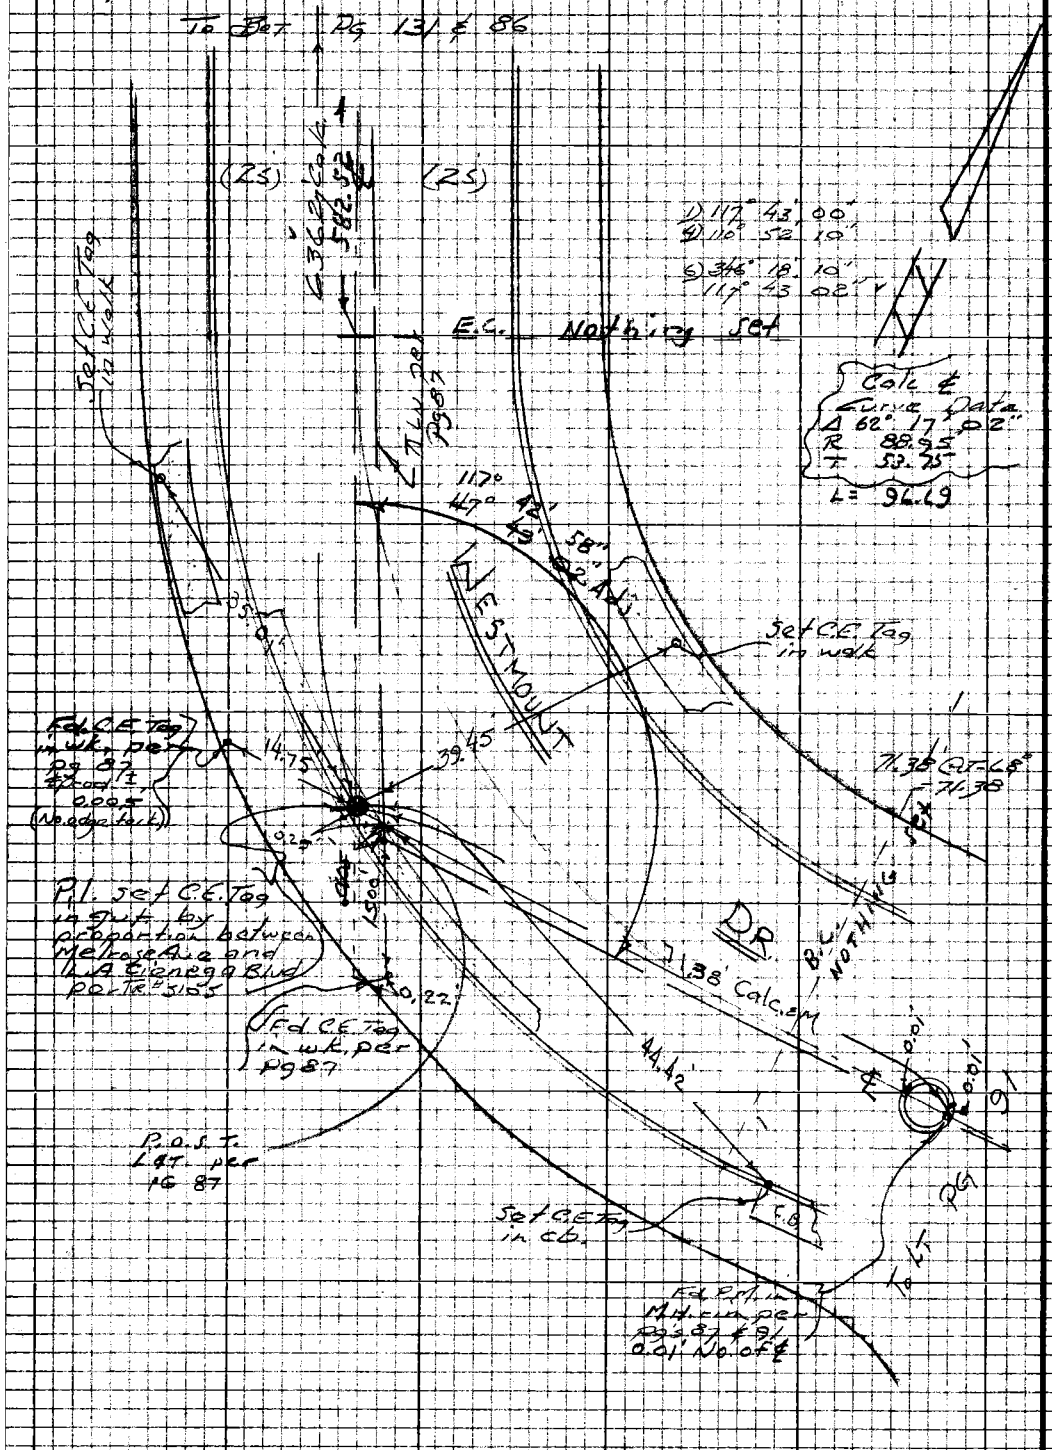

PLEASE RETURN TO
LOS ANGELES COUNTY ENGINEER
403 LOS ANGELES COUNTY ENGINEERING BLDG.

Do not extend this side of this line.

Note: Any Additions or Changes on this Sheet Must be Made or Circled in Red Ink With Date and Name of Person Making Change

PWFB 1417 1730 / 1731

Notes Ck'd by D. SAPPELL		Survey of Willoughby & Sun Drive	F.B. 2709 Pg. 133
Map No. 5433		IN 0303.00 Tape 0254 Std 68 °F	
Office Work E. FONG		Surveyed by Mankey Jr.	
Checked R. HILARIO		Notes E.M.J. Date 3-68	
Date 1-24-84		Indexed C. J. GALLI	

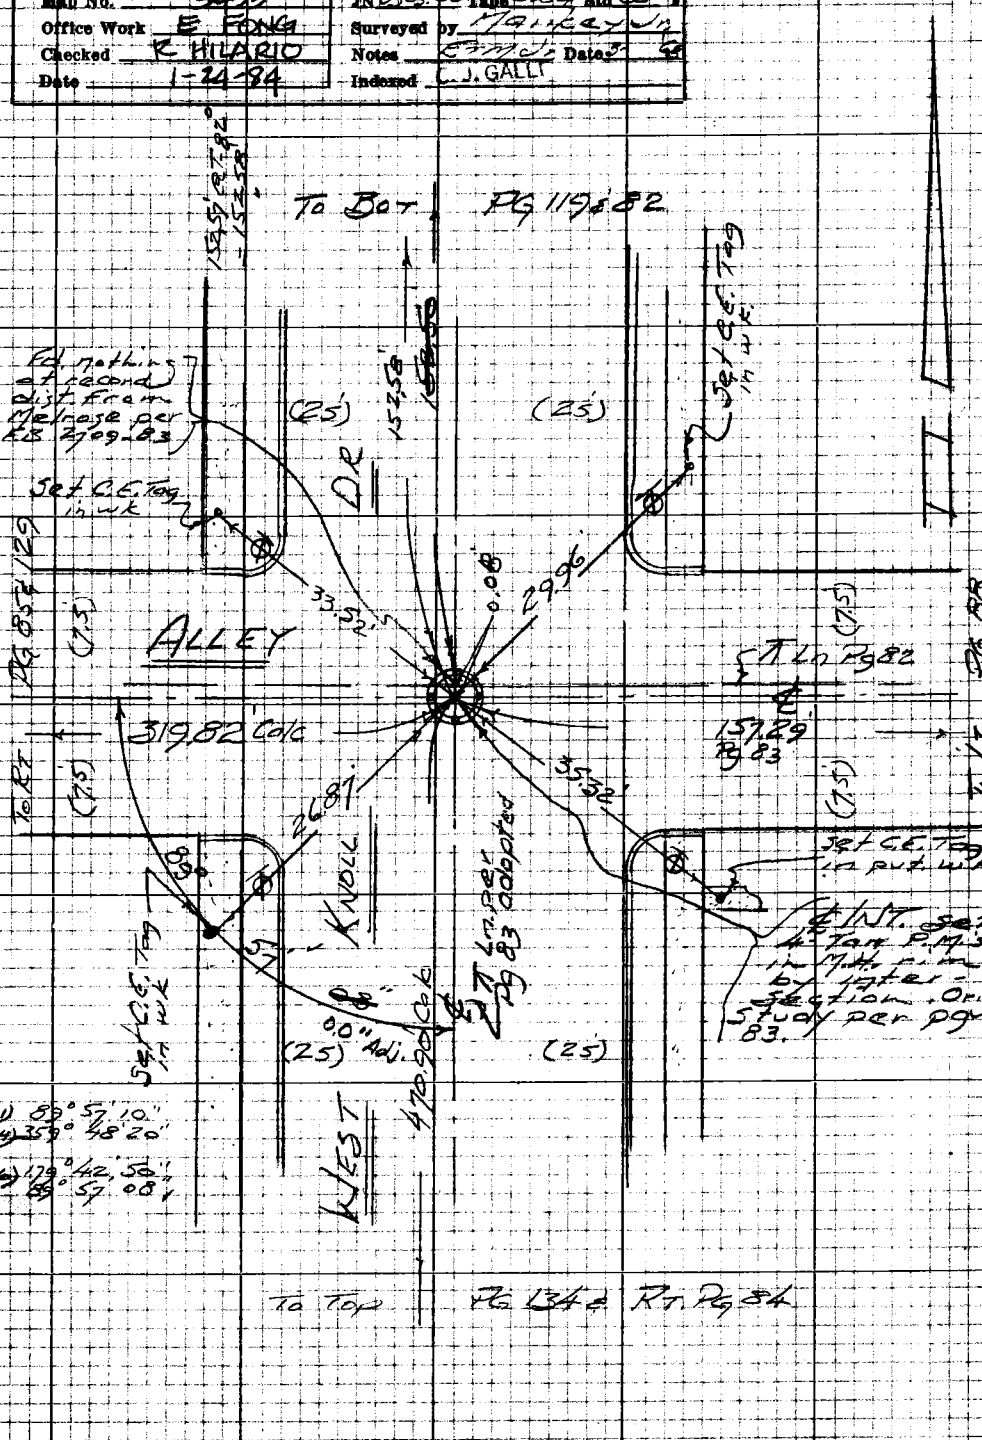

Note: Any Additions or Changes on this Sheet Must be Made or Circled in Red Ink With Date and Name of Person Making Change

Do not extend this side of this line.

PLEASE RETURN TO
LOS ANGELES COUNTY ENGINEER
403 LOS ANGELES COUNTY ENGINEERING BLDG.

76P3098 CK #310 8-66

PWFB 1417 1732

F.B. 2709 Pg. 134 To Bot Pg 83 & 133

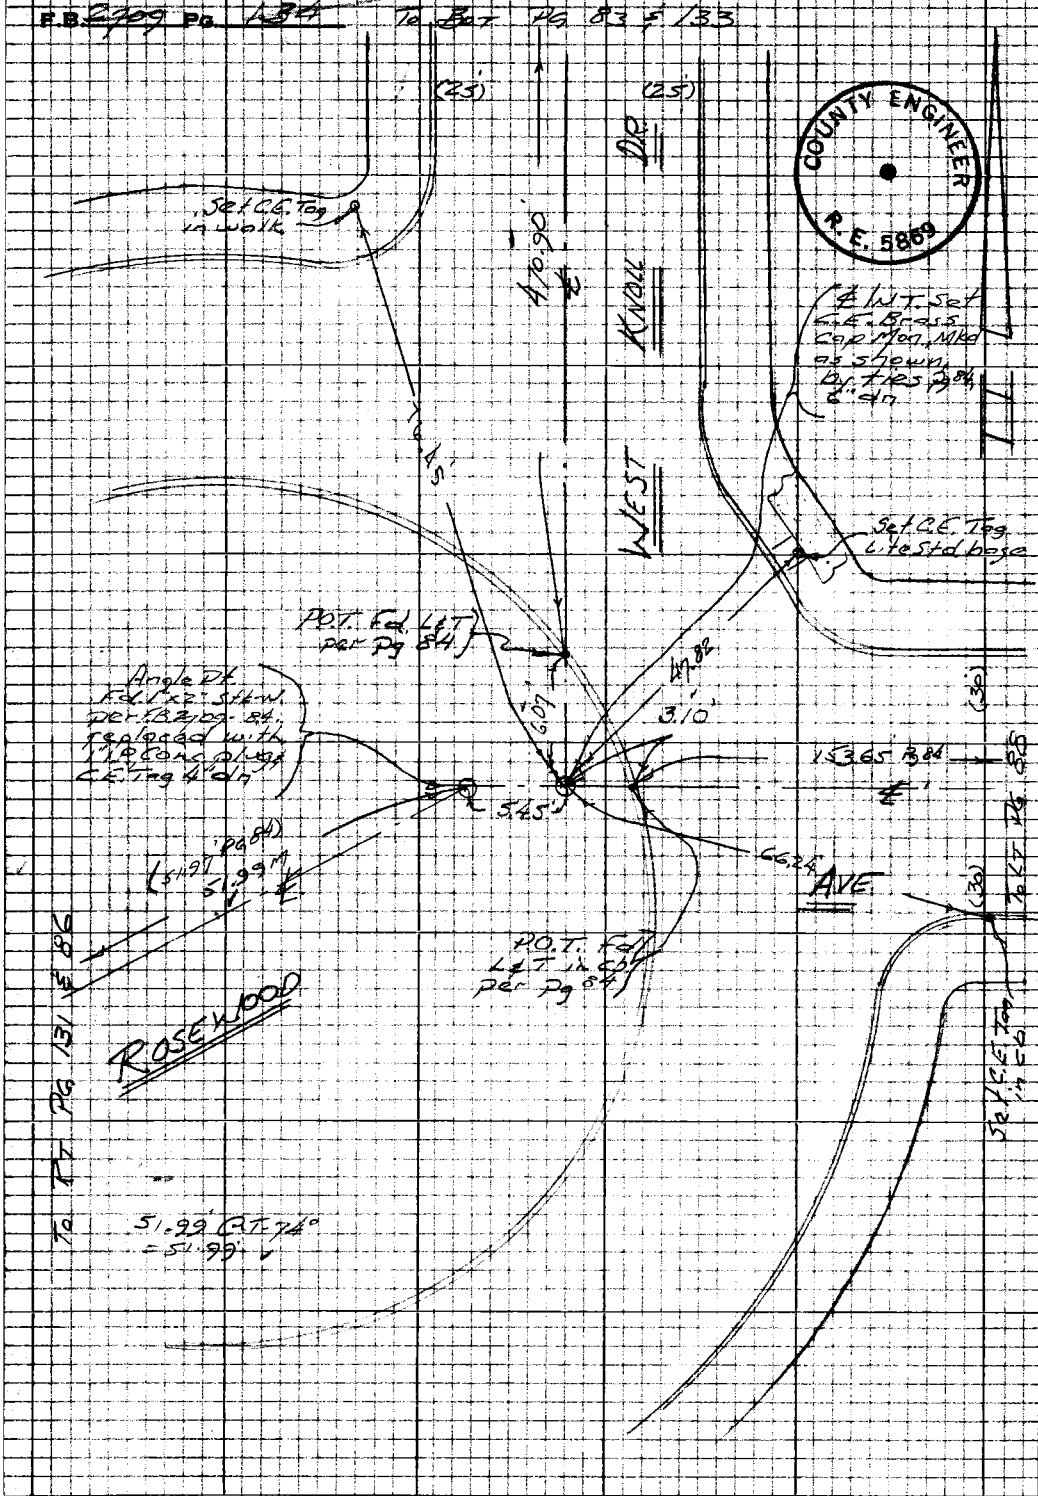

W.S. 22, B-3

COUNTY ENGINEER R.E. 5869

PLEASE RETURN TO
LOS ANGELES COUNTY ENGINEER
403 LOS ANGELES COUNTY ENGINEERING BLDG.

Do not extend this side of this line.

Note: Any Additions or Changes on this Sheet Must be Made or Circled in Red Ink With Date and Name of Person Making Change

PWFB 1417 1733

Notes Ck'd by D. SAPPELL	Survey of W. Holly & Div. 2 & 6	F.B. 2709	Pg. 135
Map No. 5433	JN 0303.00 Tape 0254 Std 68 °F		
Office Work E. FONG	Surveyed by Mankey Jr.		
Checked R. HILARIO	Notes E.T.M. Jr. Date 4-1-68		
Date 1-24-84	Indexed C. J. GALLI APR 29 68		

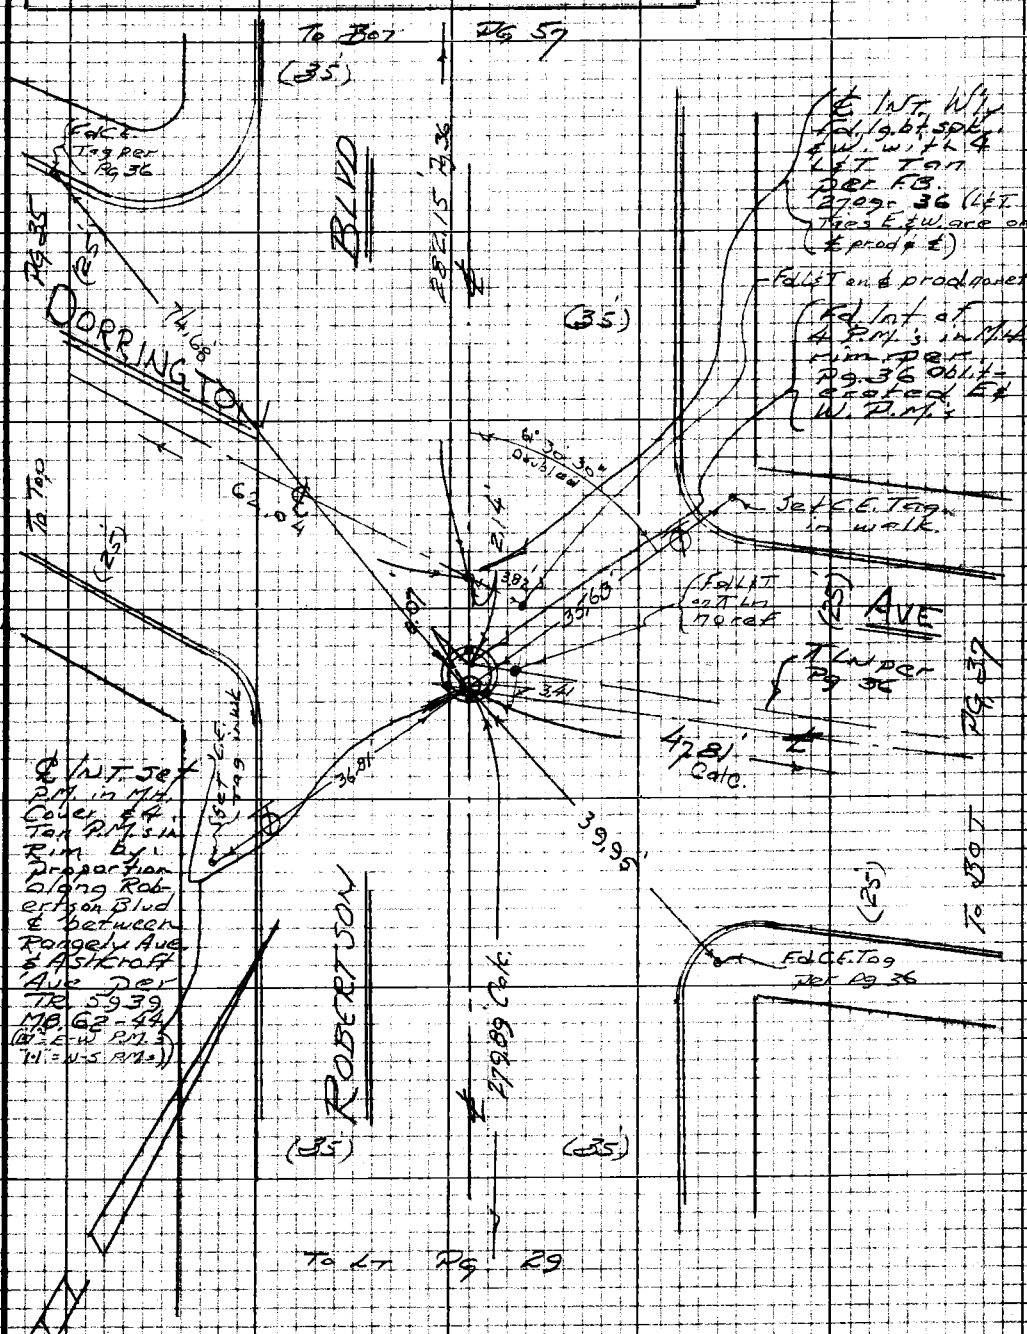

Note: Any Additions or Changes on this Sheet Must be Made or Circled in Red Ink With Date and Name of Person Making Change

W.S.22, B-3

Do not extend this side of this line.

PLEASE RETURN TO
LOS ANGELES COUNTY ENGINEER
403 LOS ANGELES COUNTY ENGINEERING BLDG.

76P3098 CE #310 5-66

PWFB 1417

1734

F.B. 2709 Pg. 136

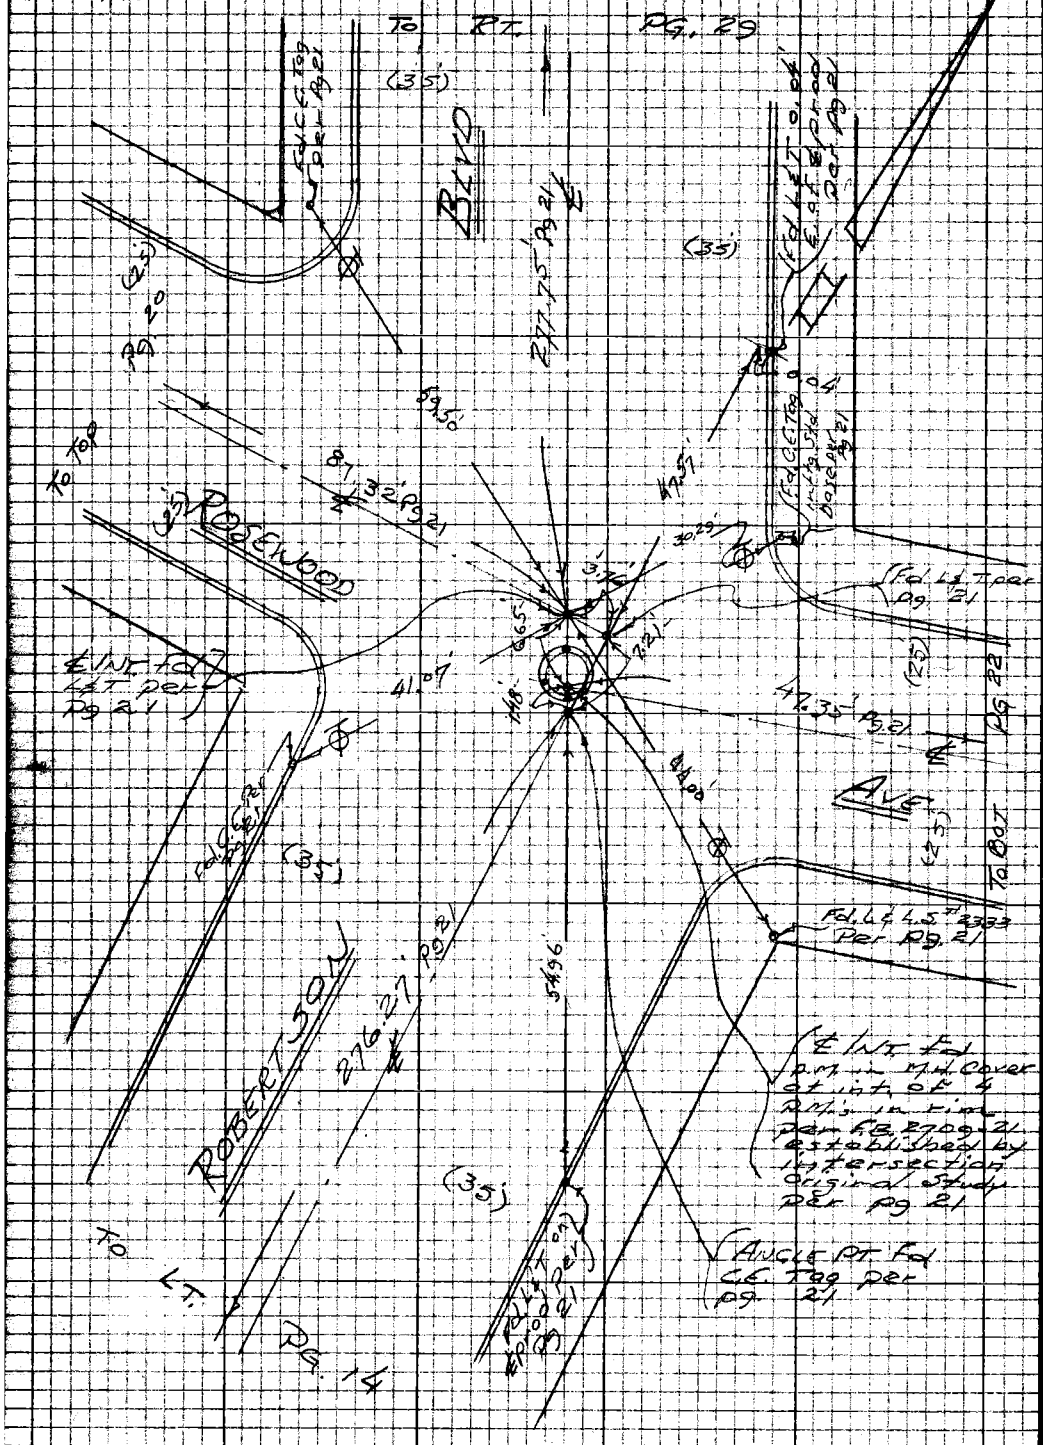

W.S. 22, B-3

PLEASE RETURN TO
LOS ANGELES COUNTY ENGINEER
403 LOS ANGELES COUNTY ENGINEERING BLDG.

Do not extend this side of this line.

Note: Any Additions or Changes on this Sheet Must be Made or Circled in Red Ink With Date and Name of Person Making Change

PWFB 1417

1735

Notes Ck'd by D. SAPPELL	Survey of MELROSE AVE.
Map No. 5433	JN 0097.73 Maps 0259 Std 68 °F
Office Work E FONG	Surveyed by R STRADER
Checked R HILARIO	Notes RLS Date 1-29-70
Date 1-24-84	Indexed C. L. GALLI FEB 4 70

F. B. 2709 PG. 137

MELROSE AVE.

J.N. 0097.73

LOCATION OF NORTHEASTERLY CORNERS OF STRUCTURES AT 8636 MELROSE AVE. AND 8678 MELROSE AVE., BETWEEN SAN VICENTE BLVD. AND HUNTLEY DRIVE.

REF.	PARTY
FB 2709	R. STRADER
	T.C. PETERSON
	L. MANLEY
	R. PULSIFER

Note: Any Additions or Changes on This Sheet Must be Made or Circled in Red Ink With Date and Name of Person Making Change.

Do not extend this side of this line.

PLEASE RETURN TO
COUNTY OF LOS ANGELES
DEPARTMENT OF COUNTY ENGINEER
403 LOS ANGELES COUNTY ENGINEERING BLDG.

76F3095 CE#310 3-68

PWFB 1417 1736, 1737, 1738, 1739

F. B. 2709 Pg. 138

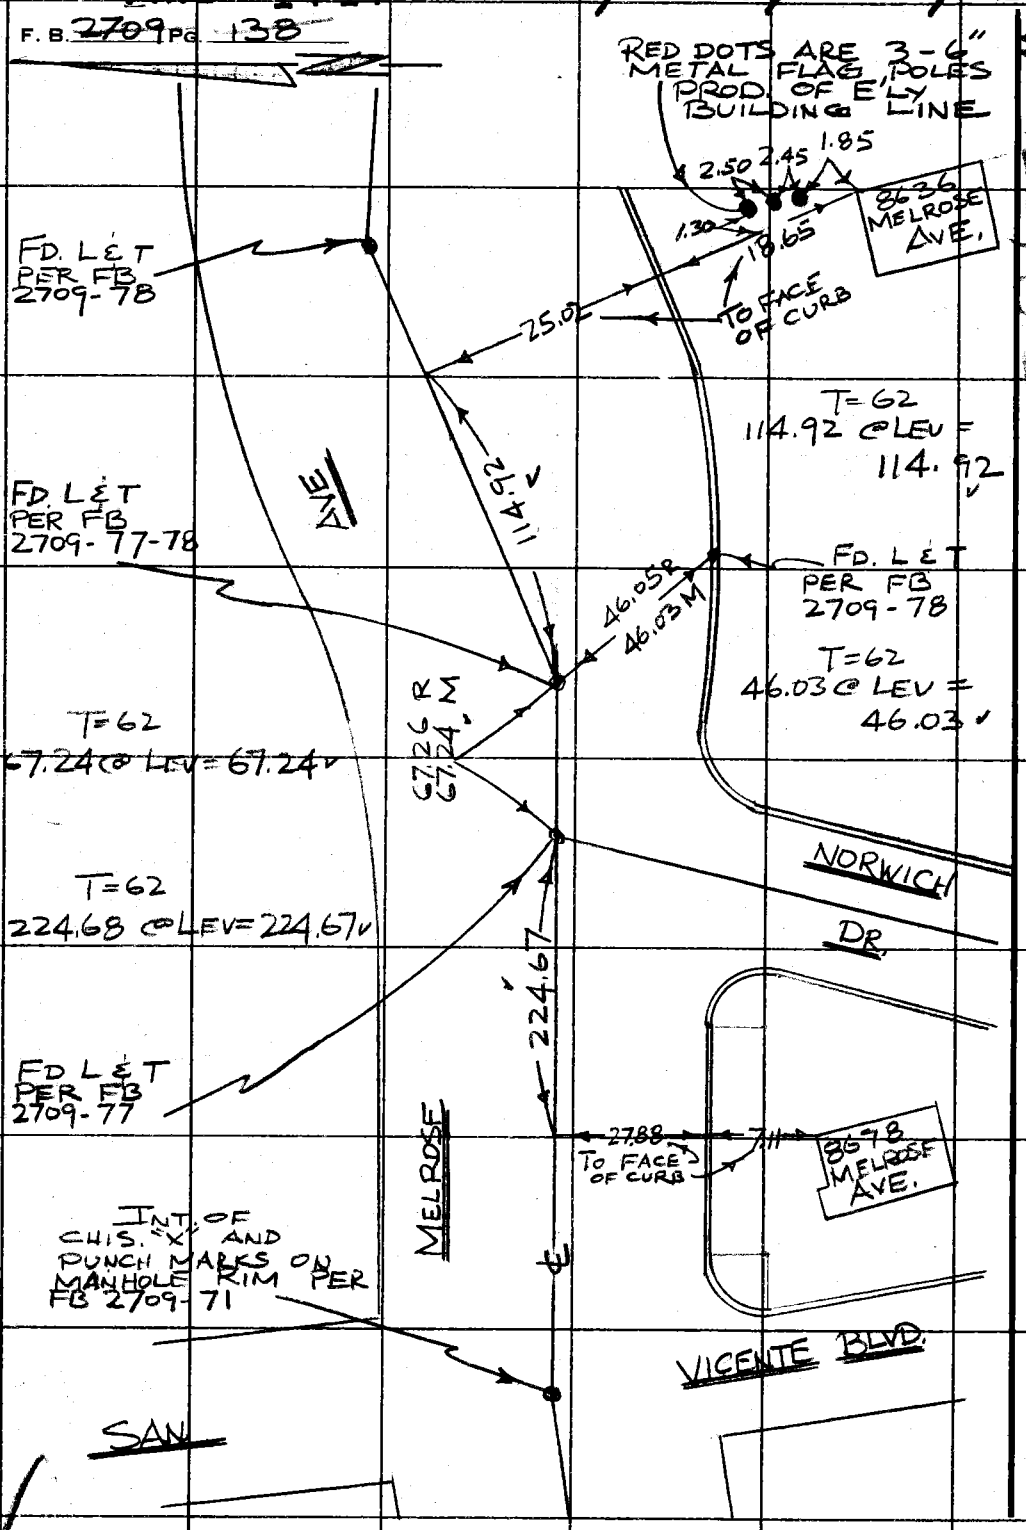

PLEASE RETURN TO
COUNTY OF LOS ANGELES
DEPARTMENT OF COUNTY ENGINEER
403 LOS ANGELES COUNTY ENGINEERING BLDG.

Do not extend this side of this line.

Note: Any Additions or Changes on This Sheet Must Be Made or Circled in Red Ink With Date and Name of Person Making Change.

PWFB 1416

204

Notes Ck'd by D SAPPELL	Survey of MELROSE AVE
Map No. 5433	JN 0097.73 Tape 0266 Std 68 °F
Office Work E FONG	Surveyed by R STRADER
Checked R HILARIO	Notes RLS Date 3-4-70
Date 1-24-84	Indexed D. GALLI

F. B. 2709 PG. 139

MELROSE AVE.

J.N. 0097.73

MONUMENTING OF PROPOSED ℄ OF MELROSE AVE. BETWEEN DOHENY DR. AND CROFT AVE. AS REQUESTED BY A.E. DART, SURVEY ANALYSIS SECTION, SURVEY DIVISION. ALSO, LOCATION OF NORTHEASTERLY CORNERS OF STRUCTURES AT 8636 MELROSE AVE. AND 8678 MELROSE AVE. OFF OF PROPOSED ℄.

REF.

FB 2709
FB 2711
RDFB 1417

PARTY

R STRADER
M WACKER
L MANLEY
R SWANN

Note: Any Additions or Changes on This Sheet Must be Made or Circled in Red Ink With Date and Name of Person Making Change.

Do not extend this side of this line.

PLEASE RETURN TO
COUNTY OF LOS ANGELES
DEPARTMENT OF COUNTY ENGINEER
403 LOS ANGELES COUNTY ENGINEERING BLDG.

76F309S CE#310 3-68

X

PWFB 1416

205

F. B. 2709 PG. 140

INDEX

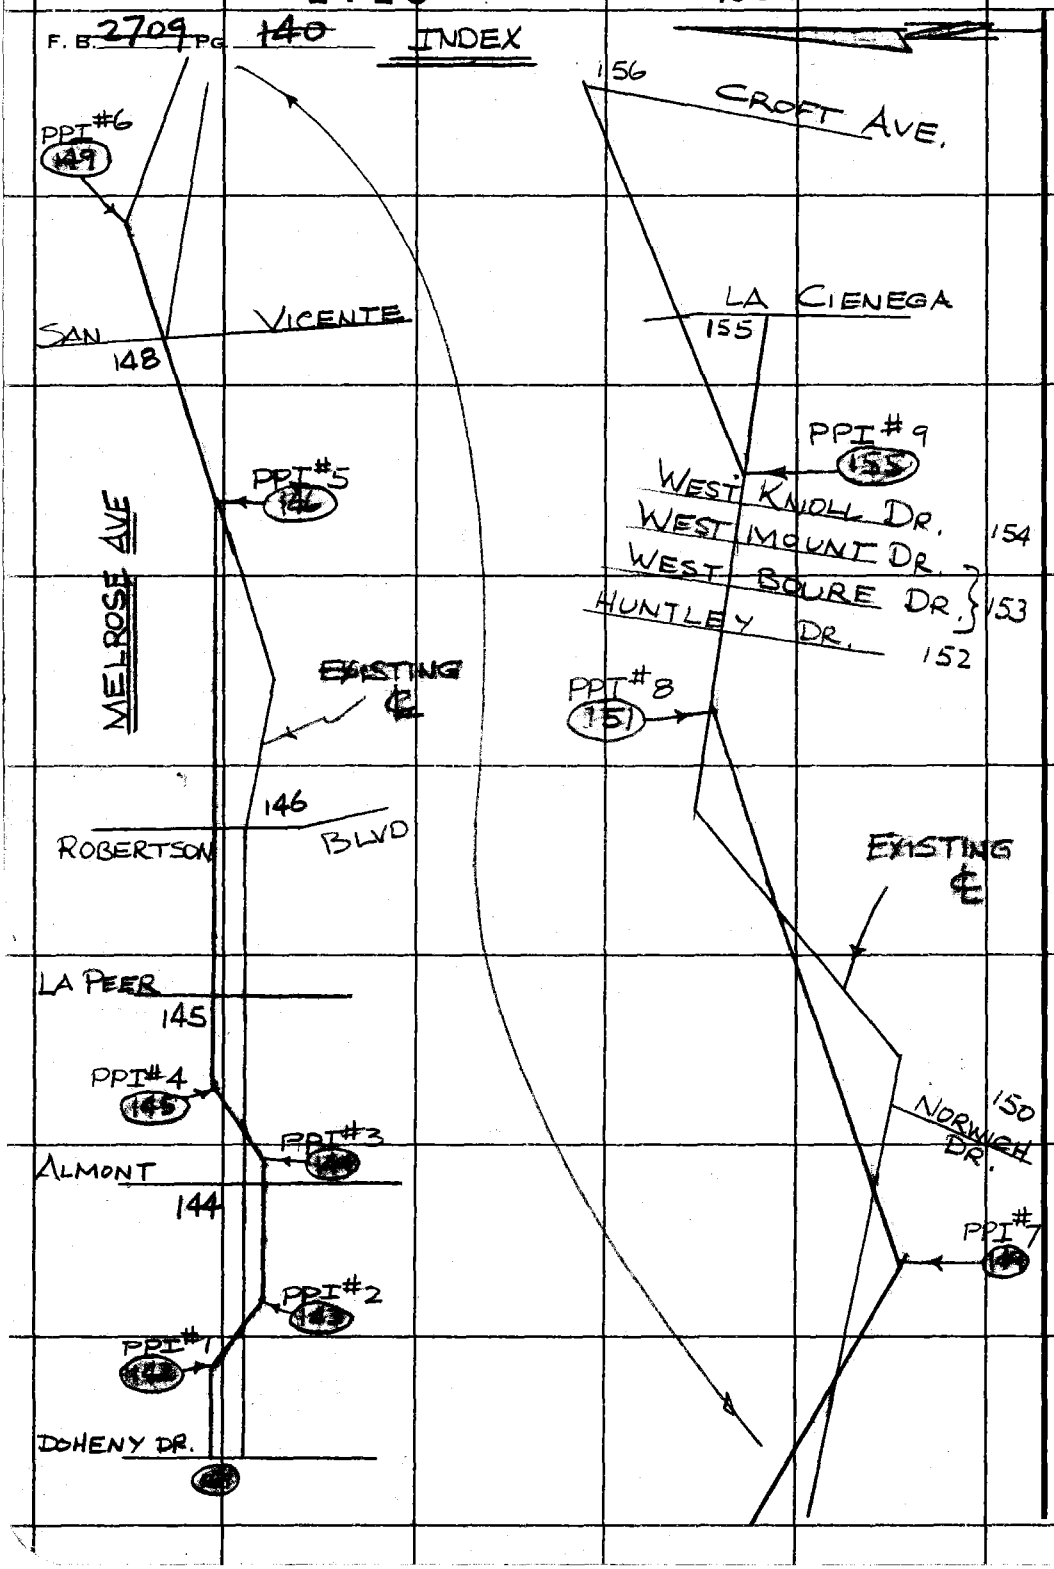

PLEASE RETURN TO
COUNTY OF LOS ANGELES
DEPARTMENT OF COUNTY ENGINEER
403 LOS ANGELES COUNTY ENGINEERING BLDG.

Do not extend this side of this line.

Note: Any Additions or Changes on This Sheet Must be Made or Circled in Red Ink With Date and Name of Person Making Change.

PWFB 1416

206

Notes Ck'd by D. SAPPELL	Survey of MELROSE AVE
Map No. 5433	JN 0097.73 Tape 0266 Std 68 °F
Office Work E FONG	Surveyed by R STRADER
Checked R HILARIO	Notes RLS Date 3-4-70
Date 1-24-84	Indexed D. L. GALLI MAR 23 '70

F. B. ~~2709~~ PG. ~~141~~

T=68°
199.50 @ LEV=199.50

W.S. 22 B-3

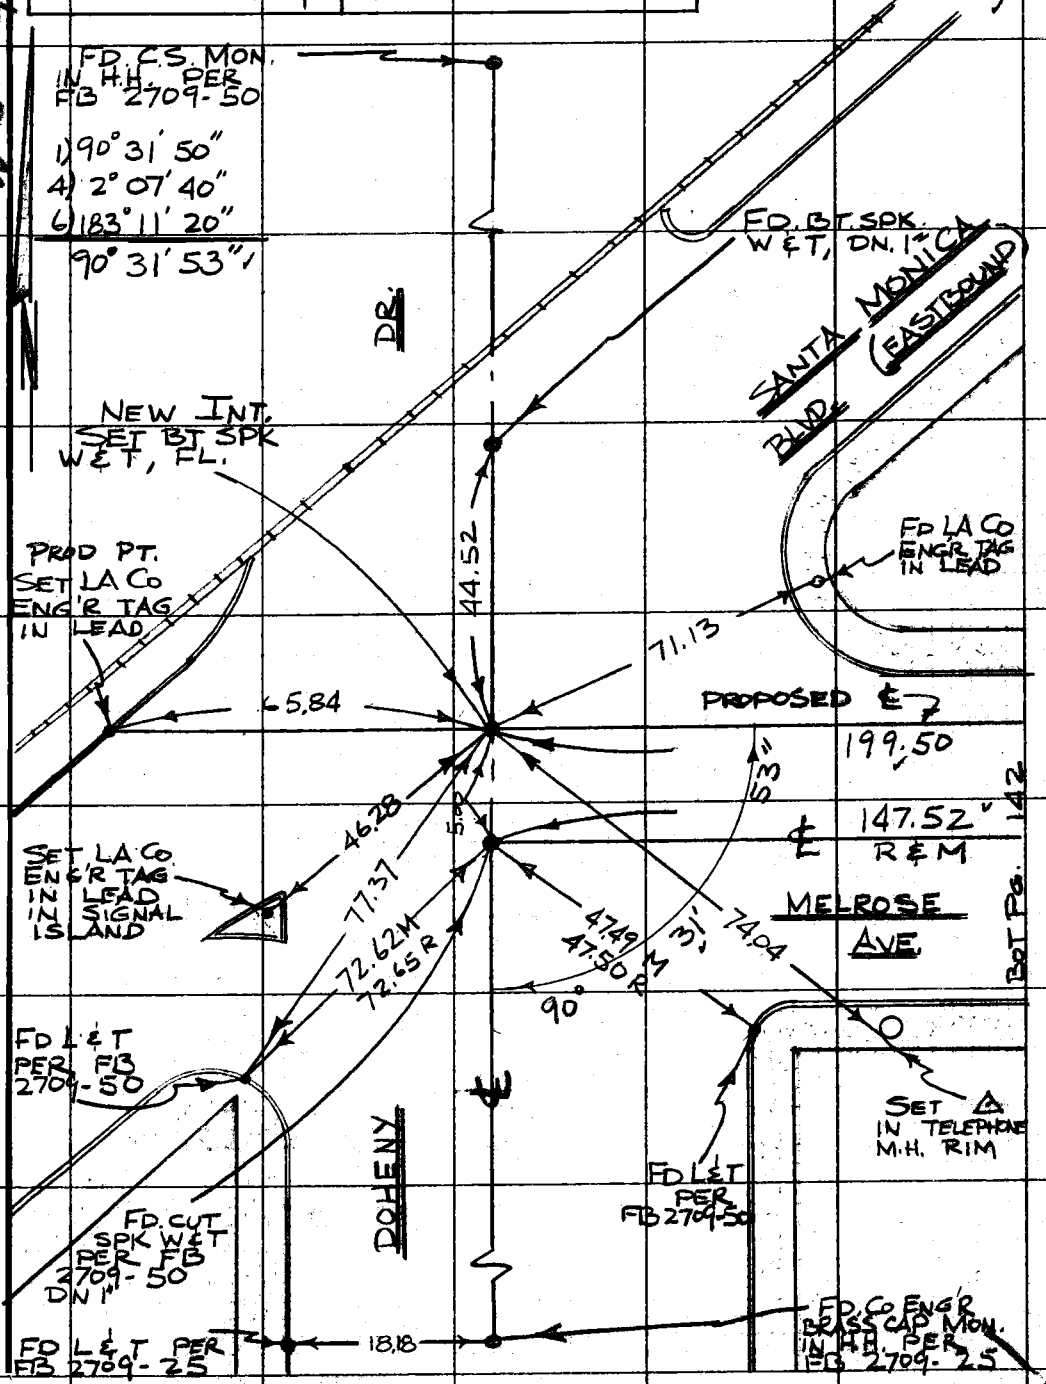

Note: Any Additions or Changes on This Sheet Must be Made or Circled in Red Ink With Date and Name of Person Making Change.

Do not extend this side of this line.

PLEASE RETURN TO
COUNTY OF LOS ANGELES
DEPARTMENT OF COUNTY ENGINEER
403 LOS ANGELES COUNTY ENGINEERING BLDG.

76F3095 CE#310 3-68

PWFB 1416

207

F. B. ~~2709~~ PG. ~~142~~

BOT. PG. 143

T=62
207.99 @ LEV = 207.98 ✓

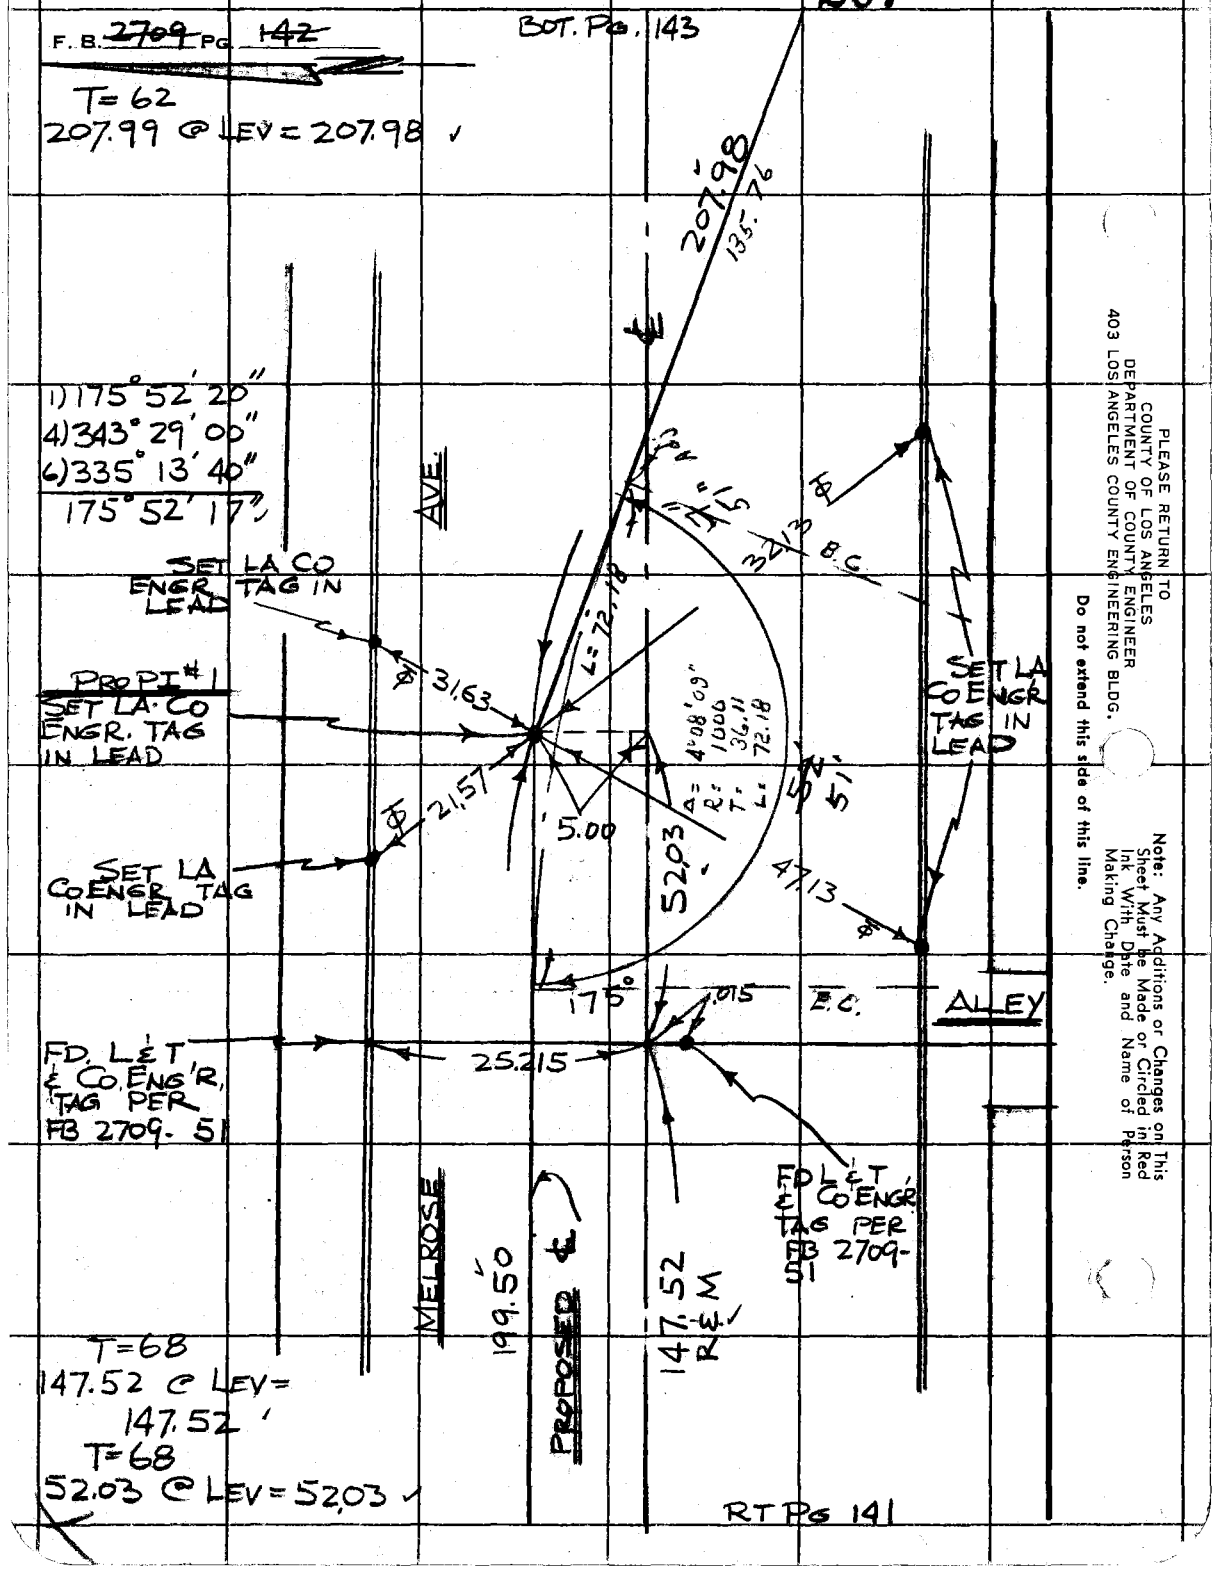

PLEASE RETURN TO
COUNTY OF LOS ANGELES
DEPARTMENT OF COUNTY ENGINEER
403 LOS ANGELES COUNTY ENGINEERING BLDG.

Do not extend this side of this line.

Note: Any Additions or Changes on This Sheet Must be Made or Circled in Red Ink With Date and Name of Person Making Change.

PWFB 1417

1742

Notes Ck'd by D. SAPPELL	Survey of MELROSE AVE.
Map No. 5433	JN 0097.73 Tape 0266 Std 68 °F
Office Work E FONG	Surveyed by R. STRADER
Checked R. HILARIO	Notes RLS Date 3-5-70
Date 1-24-84	Indexed D.L. GALLI MAR 23 70

F. B. 2709 PG. 143

T=68
206.11 @ LEV = 206.11
T=66
218.30 @ LEV = 218.30

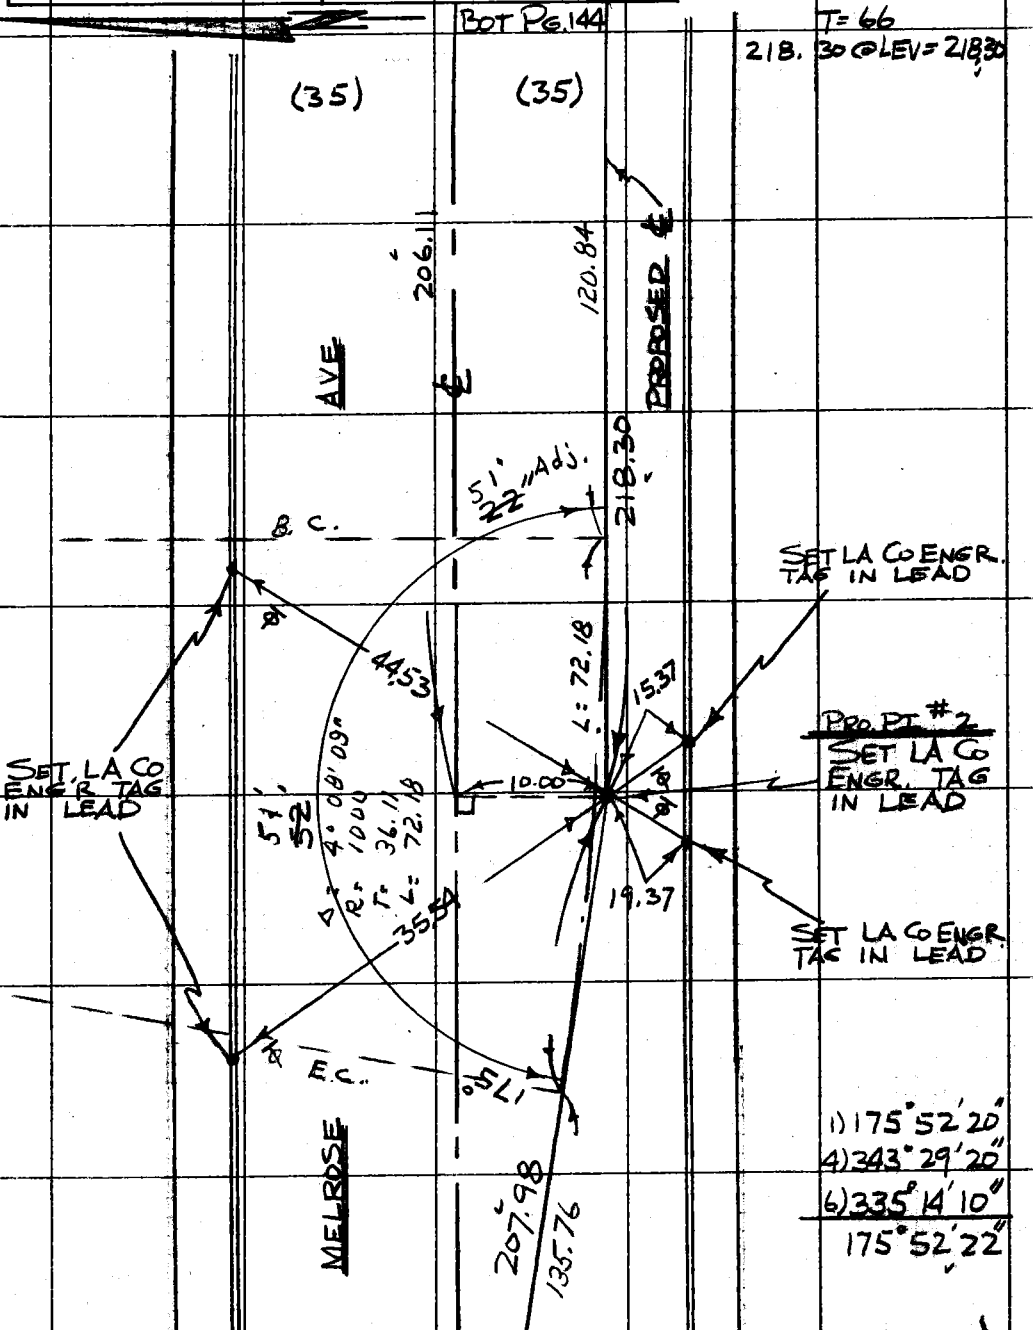

1) 175° 52' 20"
4) 343° 29' 20"
6) 335° 14' 10"
175° 52' 22"

Note: Any Additions or Changes on This Sheet Must be Made or Circled in Red Ink With Date and Name of Person Making Change.

Do not extend this side of this line.

PLEASE RETURN TO
COUNTY OF LOS ANGELES
DEPARTMENT OF COUNTY ENGINEER
403 LOS ANGELES COUNTY ENGINEERING BLDG.

76F309S CE#310 3-68

PWFB 1417 1743

F. B. 2709 PG. 144

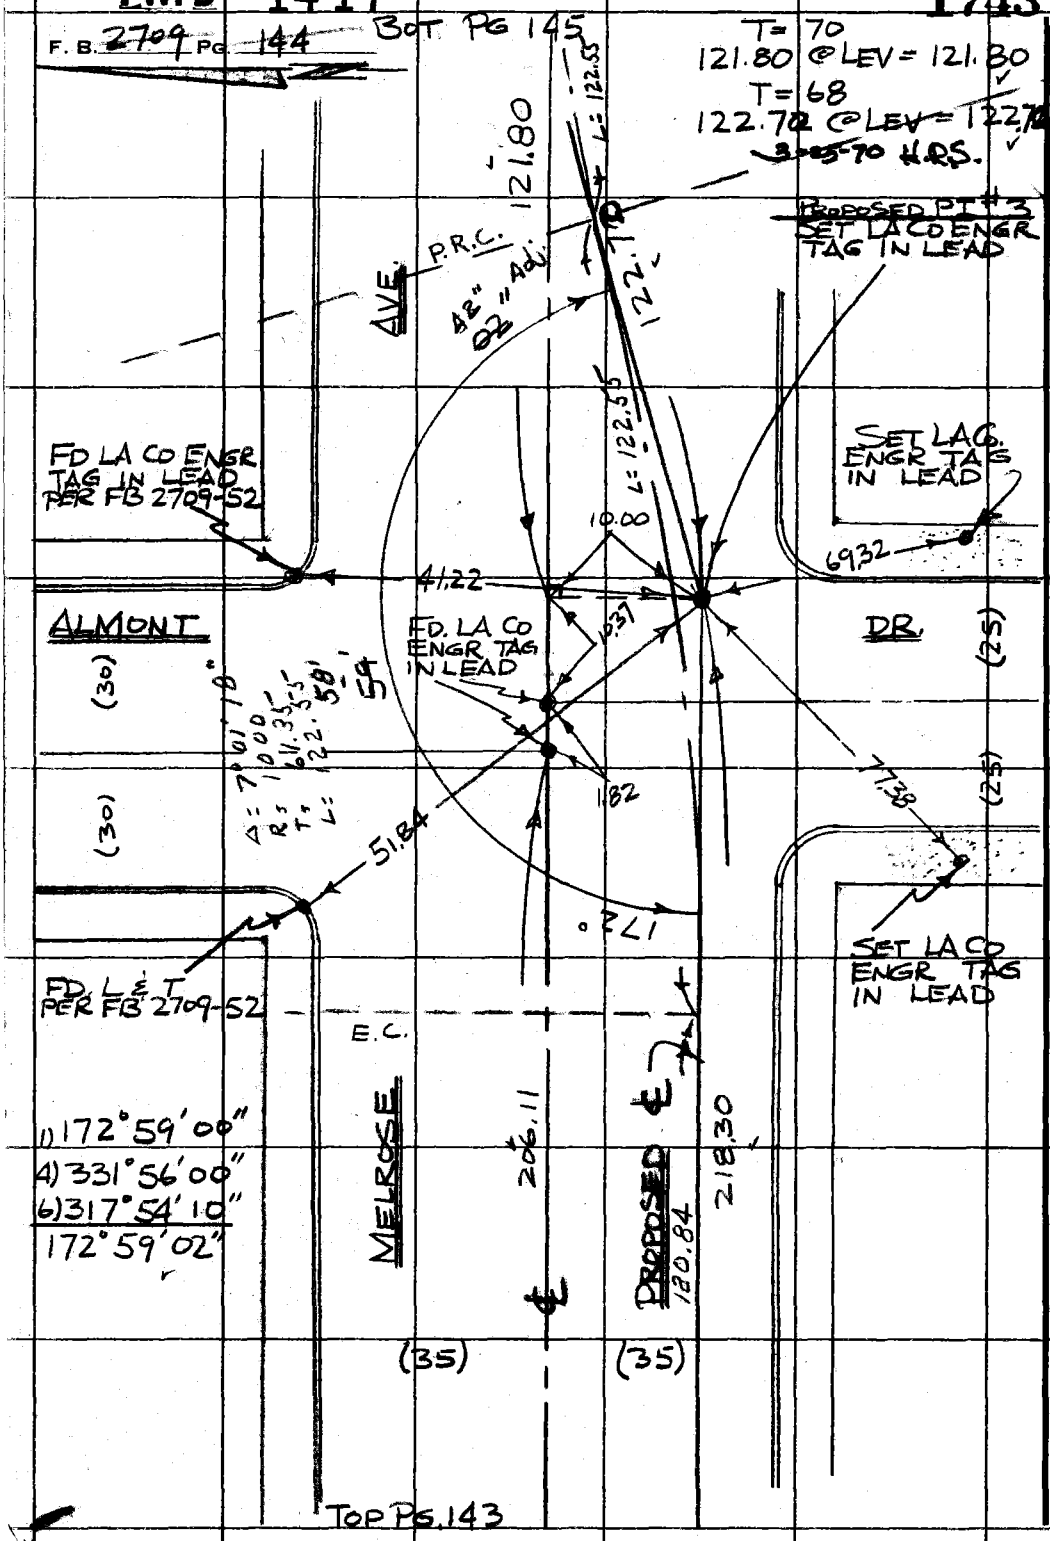

WS 22 B3

PLEASE RETURN TO
COUNTY OF LOS ANGELES
DEPARTMENT OF COUNTY ENGINEER
403 LOS ANGELES COUNTY ENGINEERING BLDG.

Do not extend this side of this line.

Note: Any Additions or Changes on This Sheet Must be Made or Circled in Red Ink With Date and Name of Person Making Change.

PWFB 1417

1744

Notes Ck'd by D. SAPPELL	Survey of MELROSE AVE.
Map No. 5433	JN 0097.73 Tape 0266 Std 68 °F
Office Work E FONG	Surveyed by R STRADER
Checked R HILARIO	Notes RLS Date 3-6-70
Date 1-24-84	Indexed D.L. GALLI MAR 23 '70

F. B. 2709 PG. 145

T=70
206.35 @ LEV = 206.35

T=68
206.38 @ LEV = 206.38

BOT. PG. 146

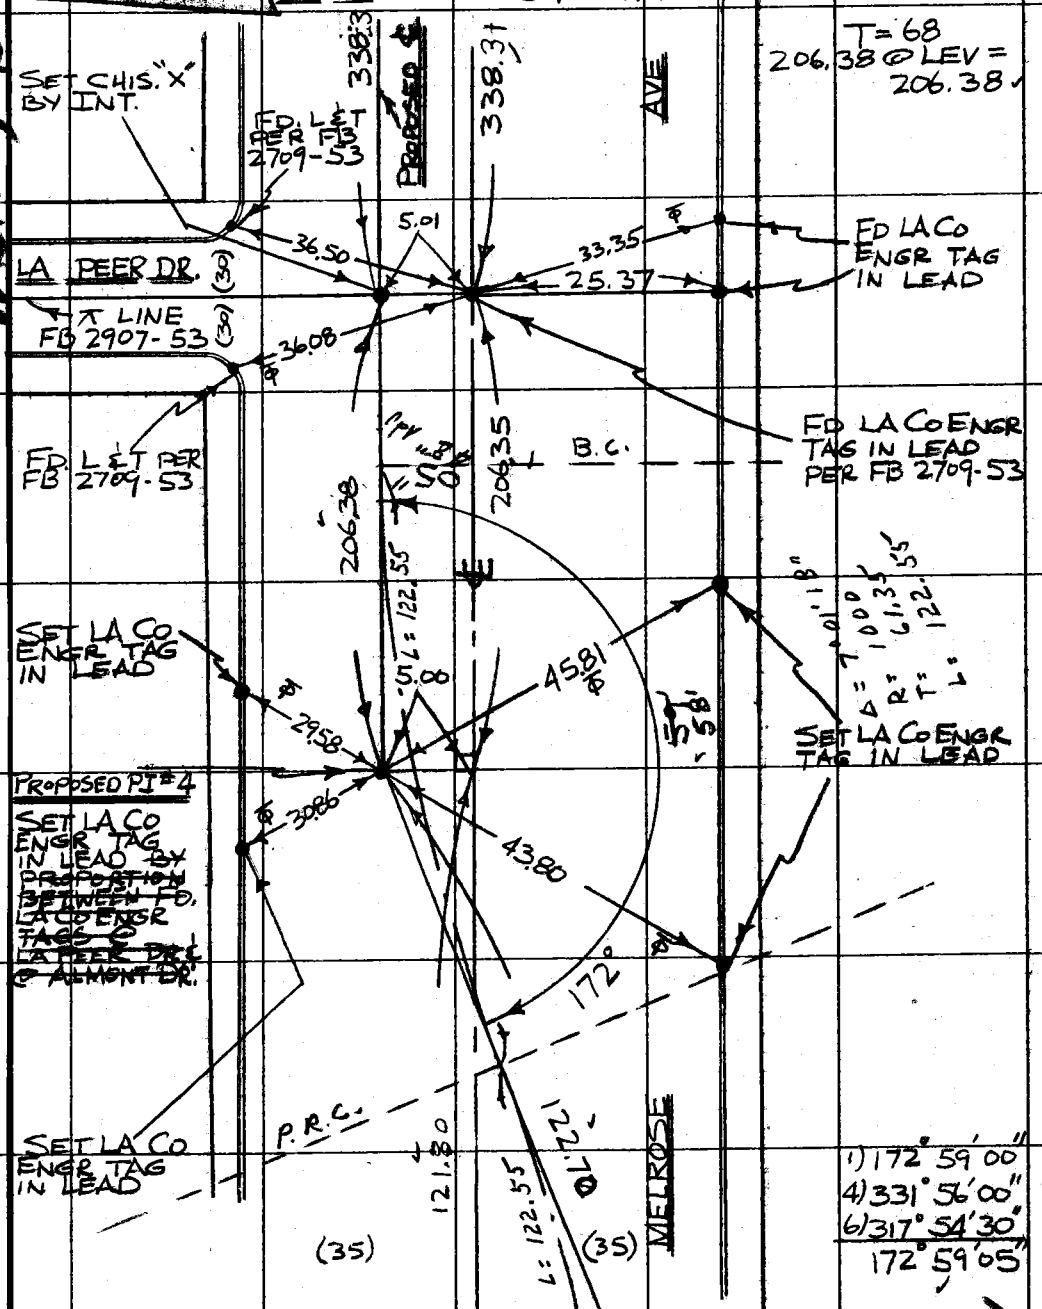

1) 172° 59' 00"
4) 331° 56' 00"
6) 317° 54' 30"
172° 59' 05"

TOP PG. 144

Note: Any Additions or Changes on this Sheet Must be Made or Circled in Red Ink With Date and Name of Person Making Change.

Do not extend this side of this line.

PLEASE RETURN TO
COUNTY OF LOS ANGELES
DEPARTMENT OF COUNTY ENGINEER
403 LOS ANGELES COUNTY ENGINEERING BLDG.

76F309S CE#310 3-68

PWFB 1417

1745

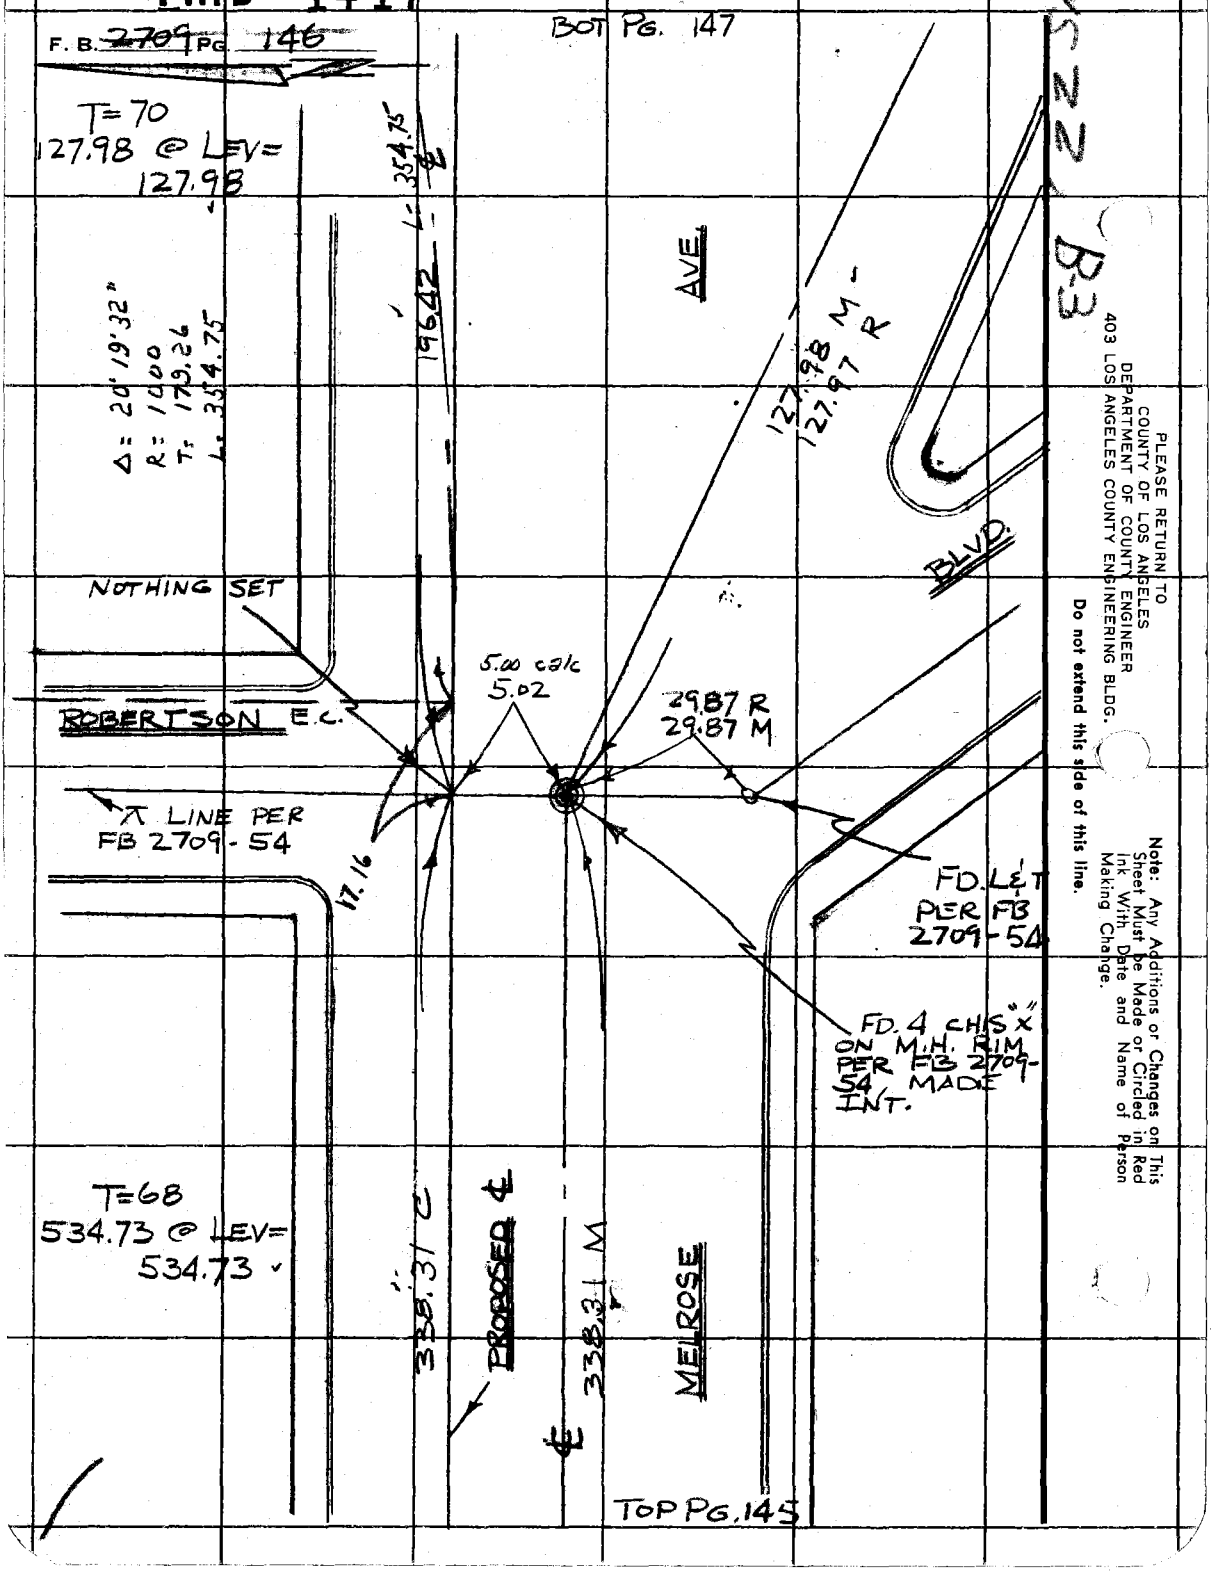

PLEASE RETURN TO
COUNTY OF LOS ANGELES
DEPARTMENT OF COUNTY ENGINEER
403 LOS ANGELES COUNTY ENGINEERING BLDG.

Do not extend this side of this line.

Note: Any Additions or Changes on This Sheet Must be Made or Circled in Red Ink With Date and Name of Person Making Change.

PWFB 1417

1746

Notes Ck'd by D. SAPPELL	Survey of MELROSE AVE
Map No. 5433	JN 009773 Tape 0266 Std 63 °F
Office Work E. FONG	Surveyed by R STRADER
Checked R HILARIO	Notes RLS Date 3-9-70
Date 1-24-84	Indexed [illegible] GALL [illegible] 23 '70

F. B. 2709 PG. 147

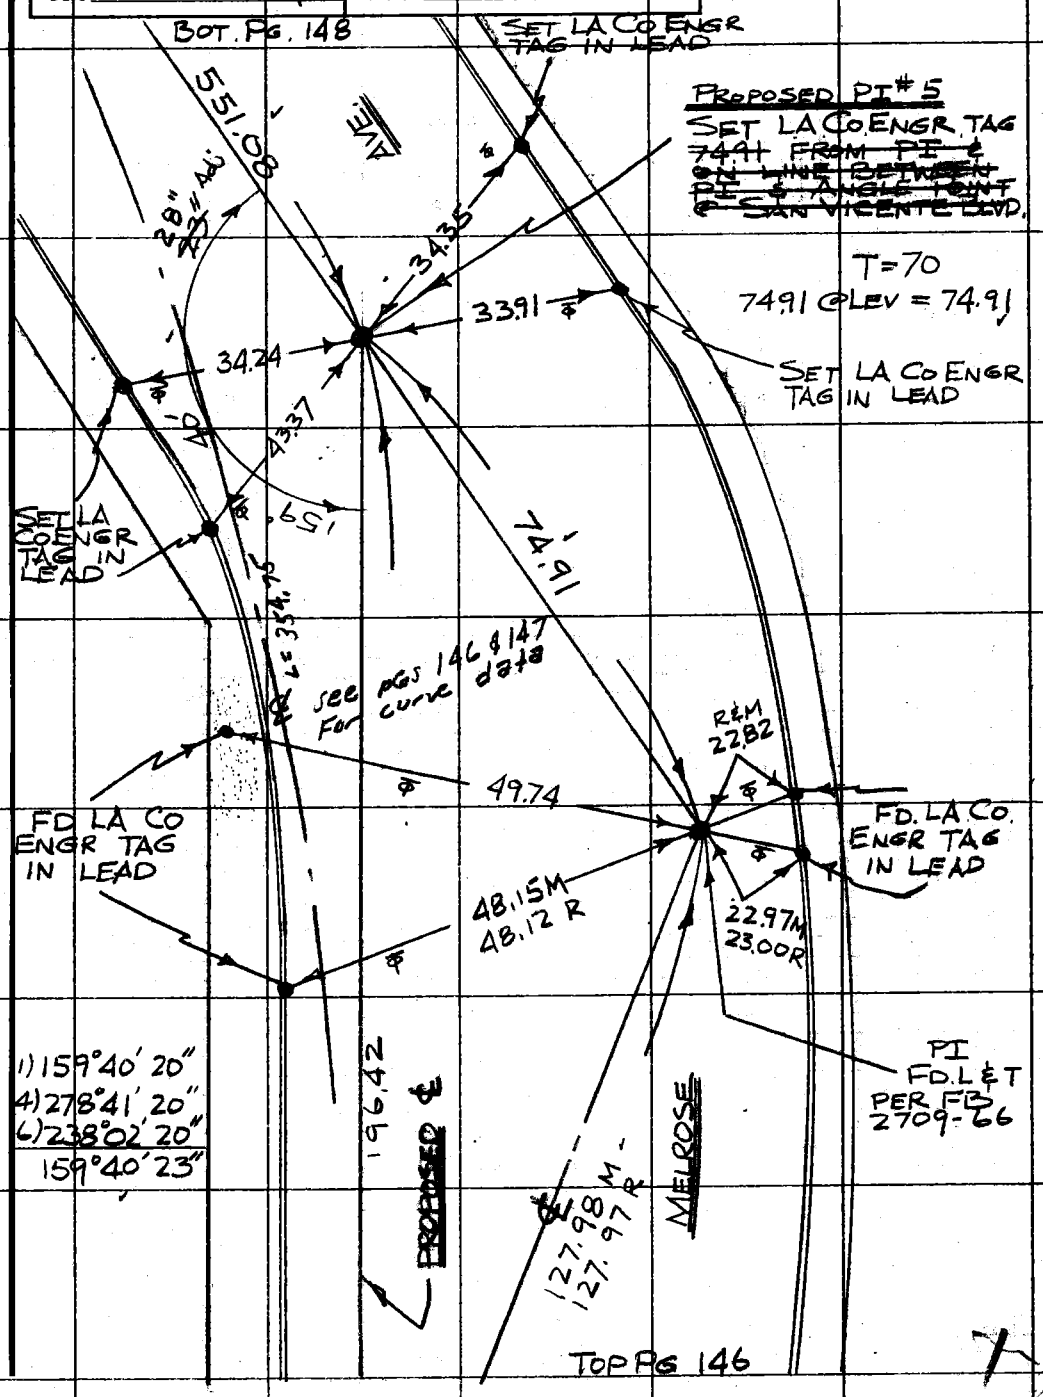

Note: Any Additions or Changes on This Sheet Must be Made or Circled in Red Ink With Date and Name of Person Making Change.

Do not extend this side of this line.

PLEASE RETURN TO
COUNTY OF LOS ANGELES
DEPARTMENT OF COUNTY ENGINEER
403 LOS ANGELES COUNTY ENGINEERING BLDG.

76F3095 CE#310 3-68

PWFB 1417 1747 / 1748

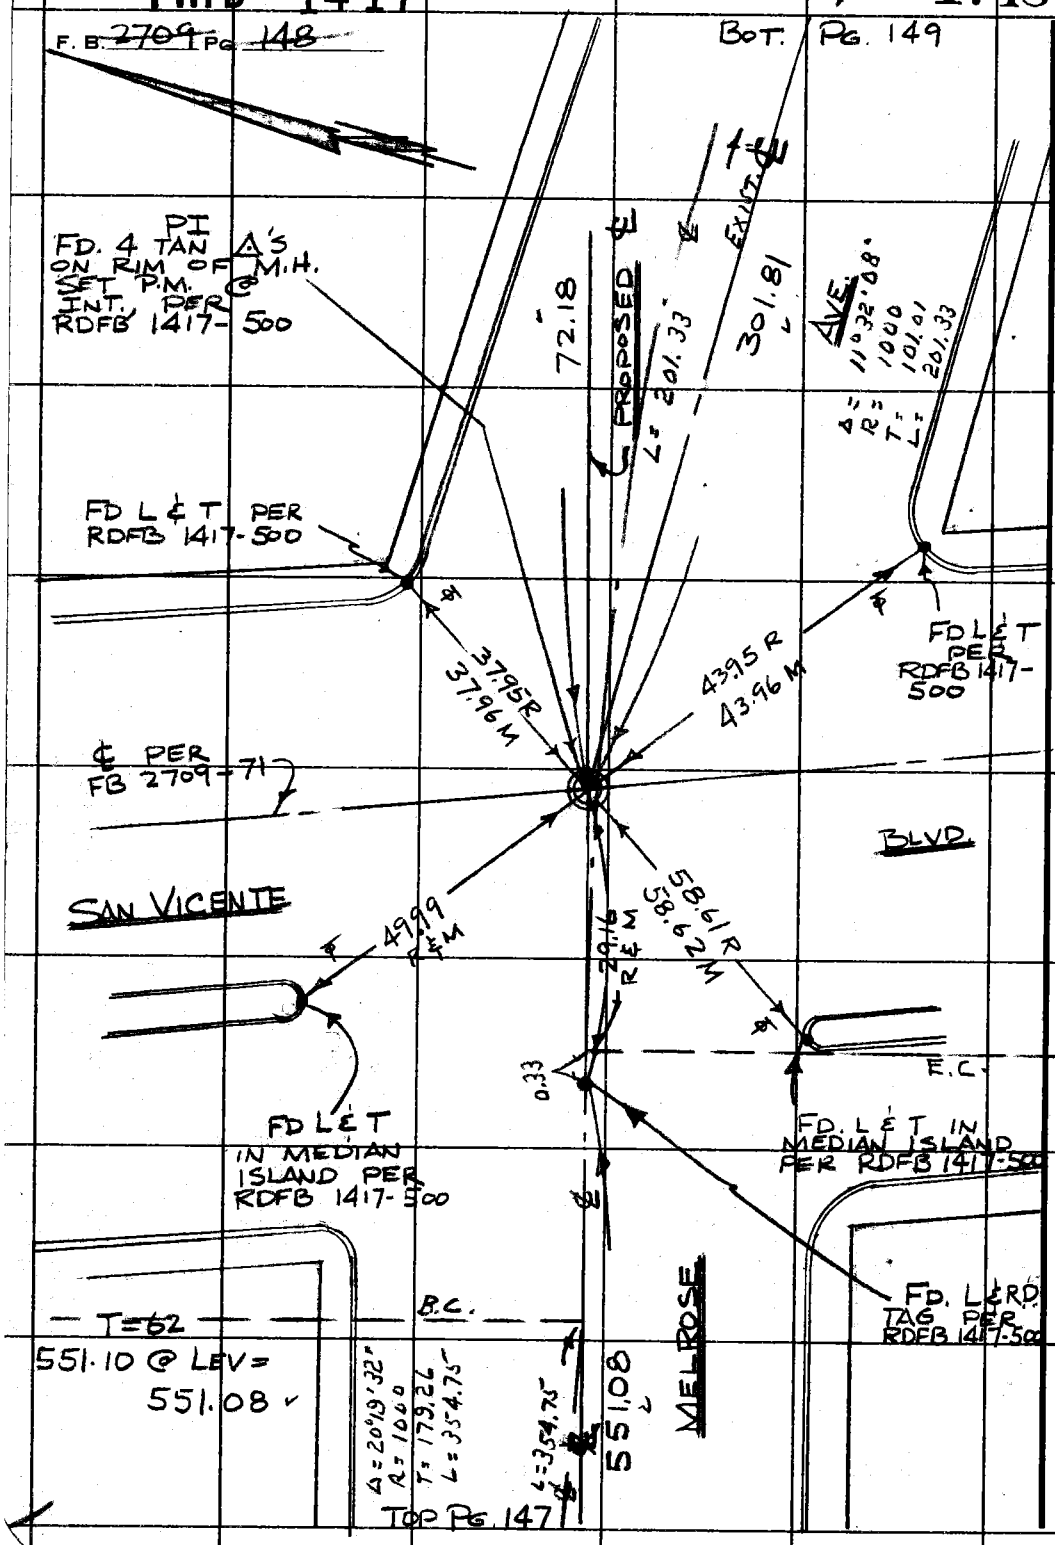

WS22 B-3

PLEASE RETURN TO
COUNTY OF LOS ANGELES
DEPARTMENT OF COUNTY ENGINEER
403 LOS ANGELES COUNTY ENGINEERING BLDG.

Do not extend this side of this line.

Note: Any Additions or Changes on This Sheet Must be Made or Circled in Red Ink With Date and Name of Person Making Change.

PWFB 1417

1749

Notes Ck'd by D. SAPPELL	Survey of MELROSE AVE
Map No. 5433	JN 0097.73 Tape 0266 Std 68 °F
Office Work E FONG	Surveyed by R STRADER
Checked R HILARIO	Notes RLS Date 3-10-70
Date 1-24-84	Indexed D. L. GALLI MAR 23 '70

F. B. ~~2709~~ PG. 149

BOT. PG. 150

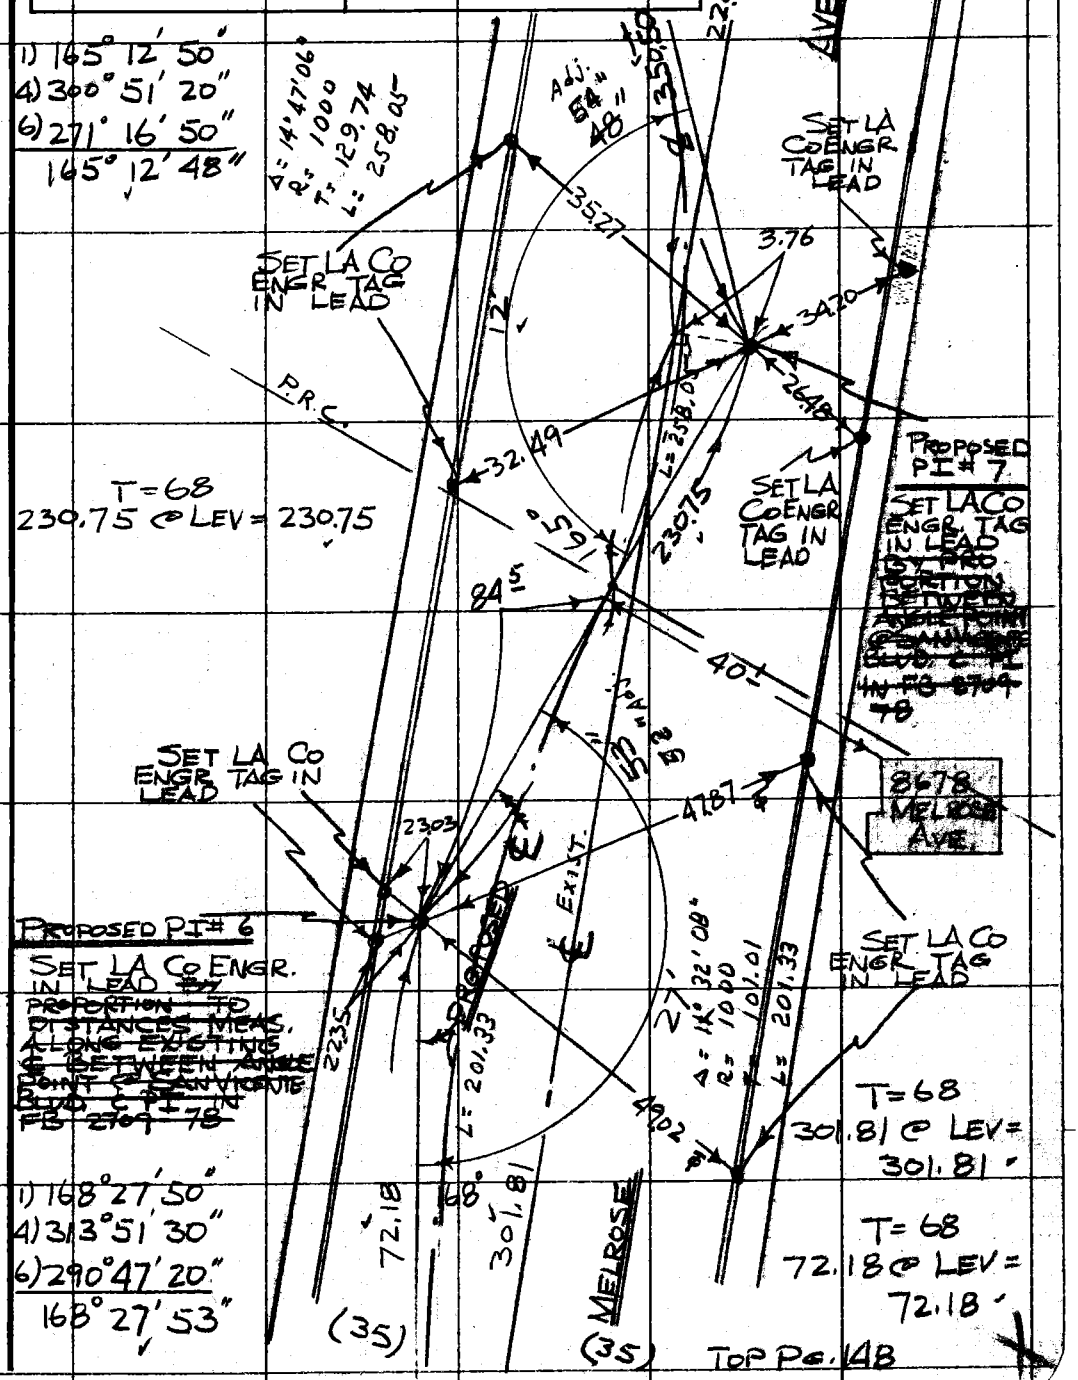

Note: Any Additions or Changes on This Sheet Must be Made or Circled in Red Ink With Date and Name of Person Making Change.

Do not extend this side of this line.

PLEASE RETURN TO
COUNTY OF LOS ANGELES
DEPARTMENT OF COUNTY ENGINEER
403 LOS ANGELES COUNTY ENGINEERING BLDG.

76F309S CE#310 3-68

PWFB 1417 1750

F. B. 2709 PG. 150

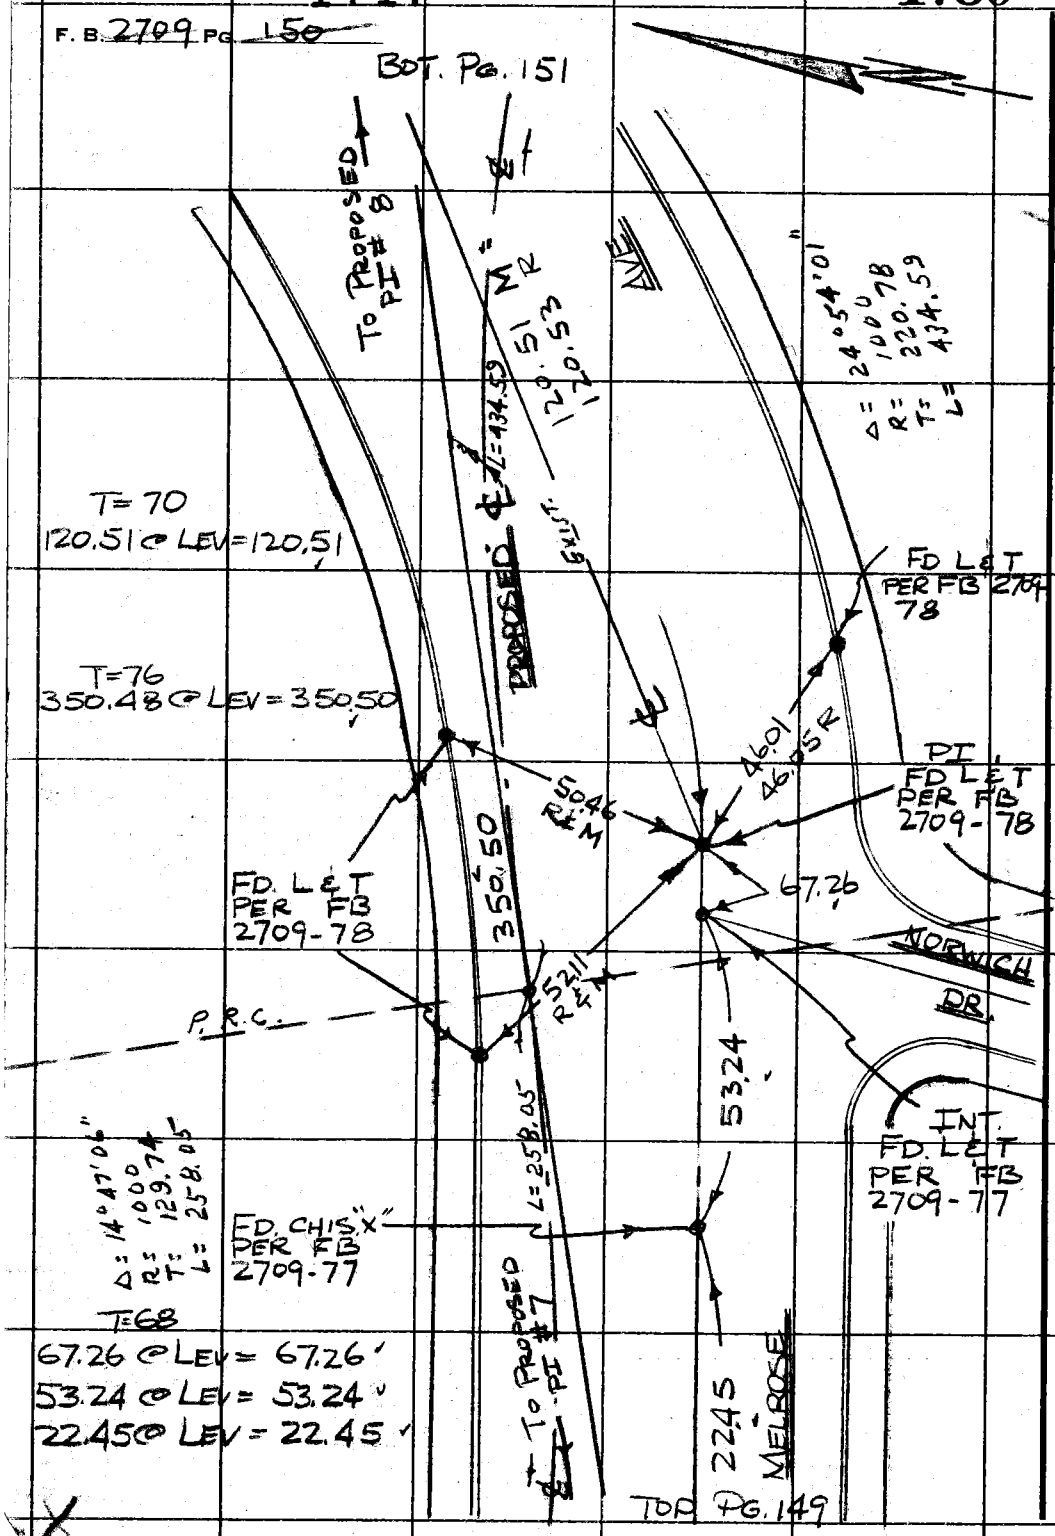

W.S. 22 B-3

PLEASE RETURN TO
COUNTY OF LOS ANGELES
DEPARTMENT OF COUNTY ENGINEER
403 LOS ANGELES COUNTY ENGINEERING BLDG.

Do not extend this side of this line.

Note: Any Additions or Changes on This Sheet Must be Made or Circled in Red Ink With Date and Name of Person Making Change.

PWFB 1417

1751

Notes Ck'd by D. SARPELL	Survey of MELROSE AVE
Map No. 5433	JN0097.73 Tape 0266 Std 68 °F
Office Work E FONG	Surveyed by R STRADER
Checked R HILARIO	Notes RLS Date 3-11-70
Date 1-24-84	Indexed C. L. GALLI MR 23 78

F. B. 2709 PG. 151

BOT. PG. 152

1) 155°05'40"
4) 260°22'50"
6) 210°34'10"
155°05'42" ✓

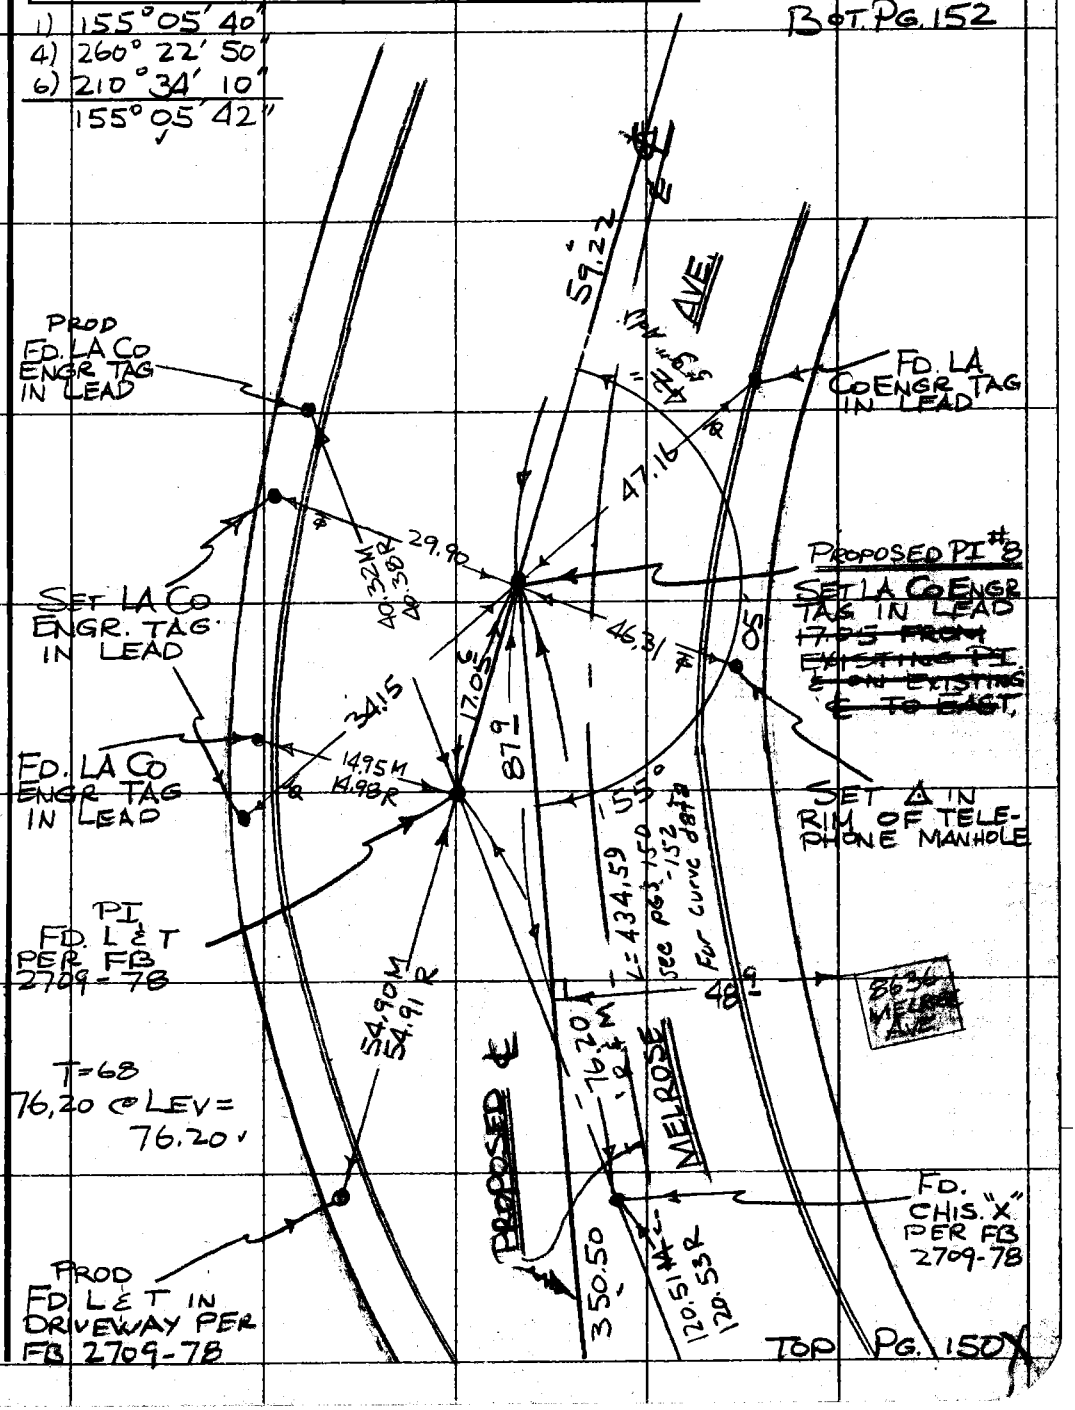

Note: Any Additions or Changes on This Sheet Must be Made or Circled in Red Ink With Date and Name of Person Making Change.

Do not extend this side of this line.

PLEASE RETURN TO
COUNTY OF LOS ANGELES
DEPARTMENT OF COUNTY ENGINEER
403 LOS ANGELES COUNTY ENGINEERING BLDG.

76F3095 CE#310 3-68

PWFB 1417

1752

F. B. 2709 PG. 152

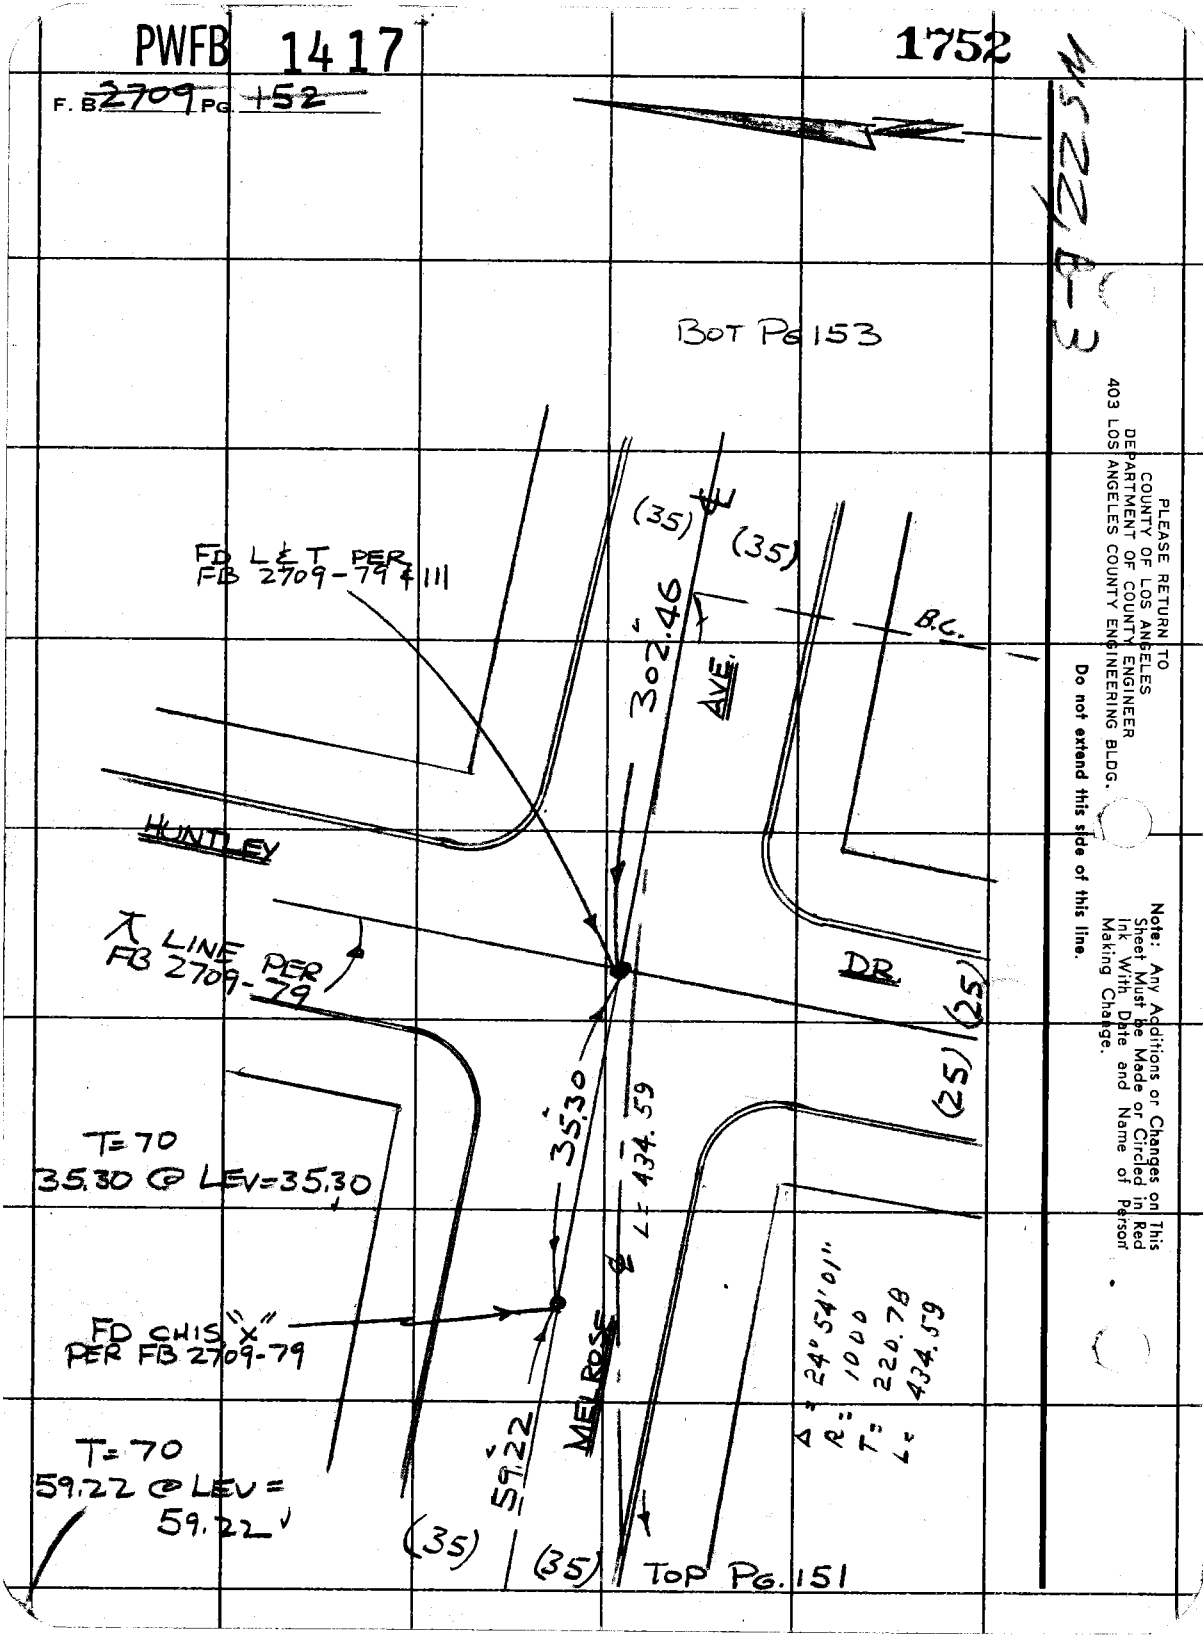

PLEASE RETURN TO
COUNTY OF LOS ANGELES
DEPARTMENT OF COUNTY ENGINEER
403 LOS ANGELES COUNTY ENGINEERING BLDG.

Do not extend this side of this line.

Note: Any Additions or Changes on This Sheet Must be Made or Circled in Red Ink With Date and Name of Person Making Change.

PWFB 1417

1753 / 1754

Notes Ck'd by D. SAPPELL	Survey of MELROSE AVE.
Map No. 5433	JN 0097.73 Tape 0266 Std 68 °F
Office Work E FONG	Surveyed by R STRADER
Checked R HILARIO	Notes RLS Date 3-12-70
Date 1-24-84	Indexed G.L. GALLI MAR 23 70

F. B. 2709 Pg. 153

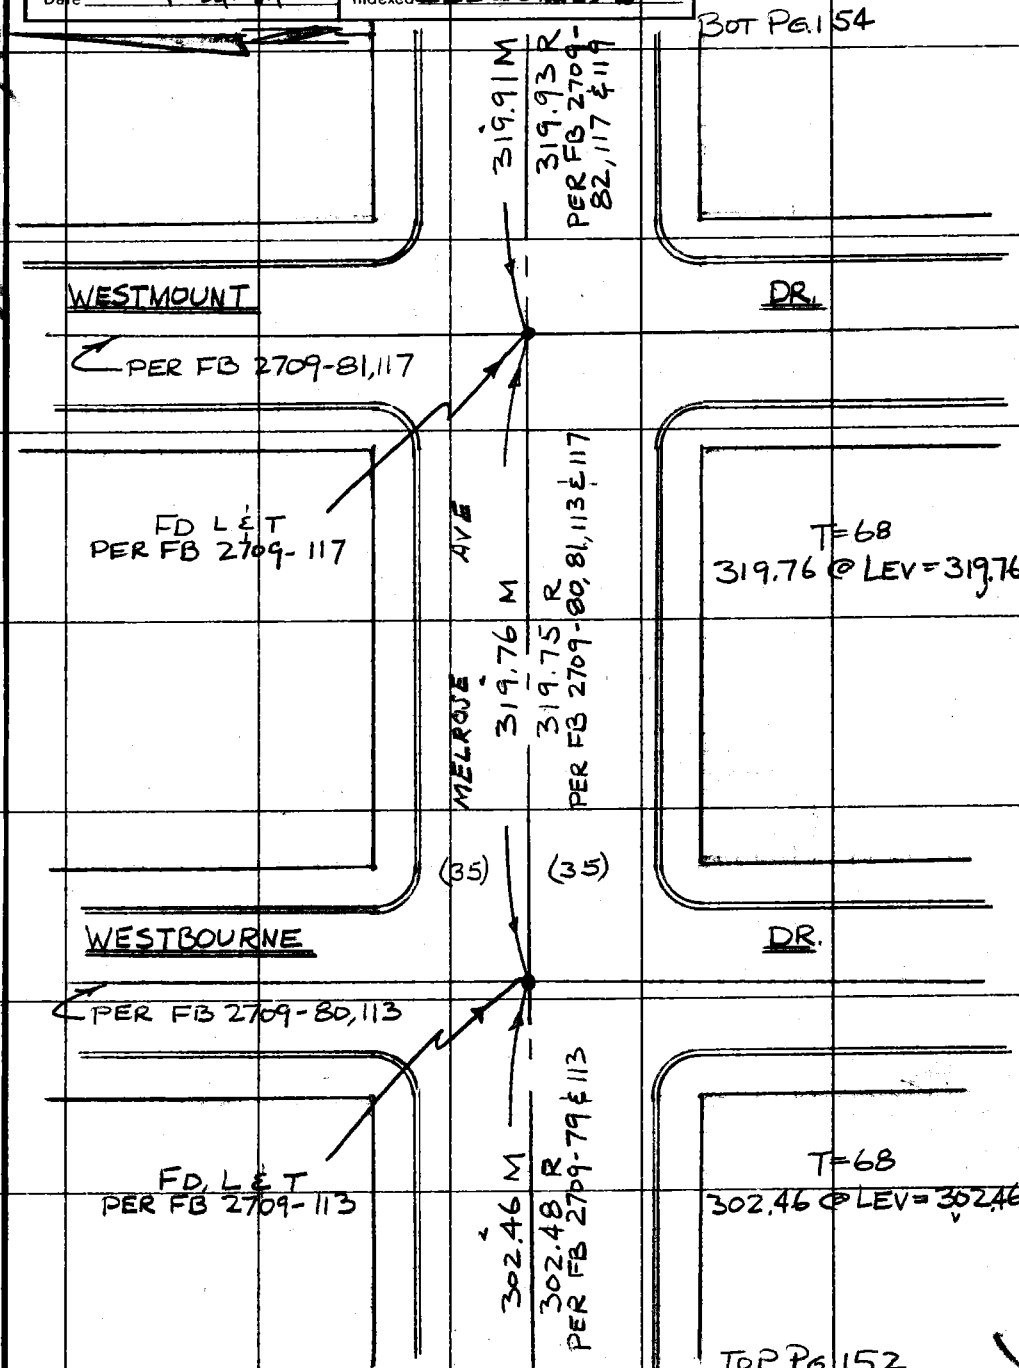

Note: Any Additions or Changes on This Sheet Must be Made or Circled in Red Ink With Date and Name of Person Making Change.

Do not extend this side of this line.

PLEASE RETURN TO
COUNTY OF LOS ANGELES
DEPARTMENT OF COUNTY ENGINEER
403 LOS ANGELES COUNTY ENGINEERING BLDG.

76F309S CE#310 3-68

PWFB 1417

1755

F. B. 2709 PG. 154

T=68

292.35 @ LEV = 292.35

BOT PG. 155

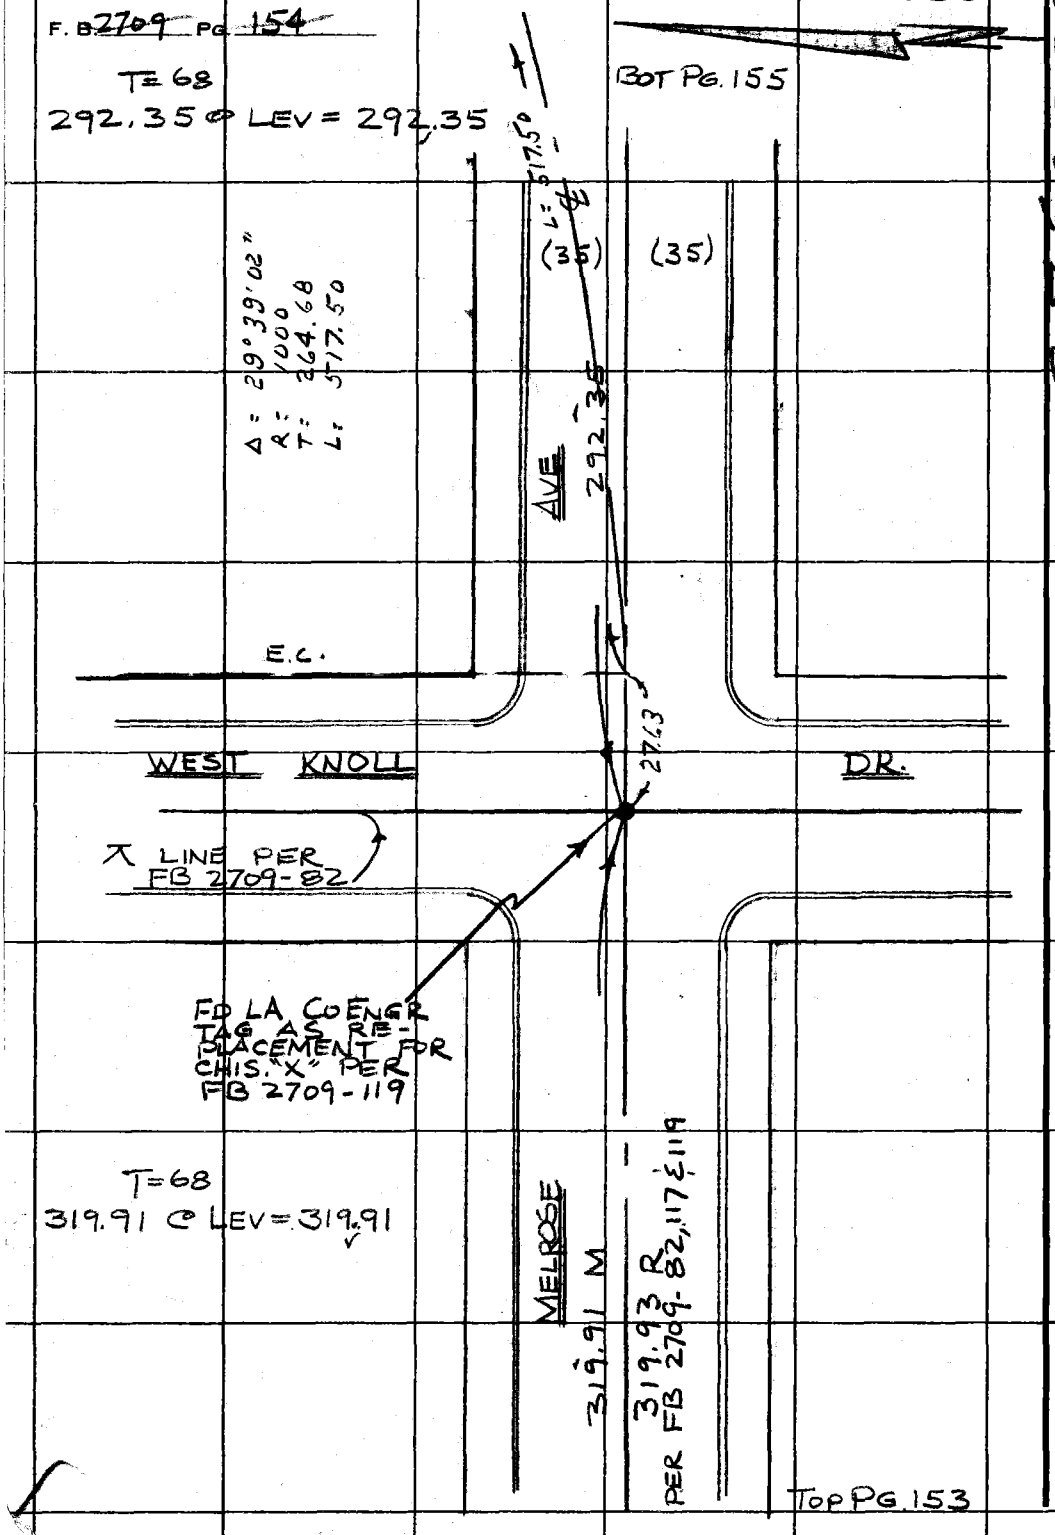

T=68

319.91 @ LEV = 319.91

TOP PG. 153

PLEASE RETURN TO
COUNTY OF LOS ANGELES
DEPARTMENT OF COUNTY ENGINEER
403 LOS ANGELES COUNTY ENGINEERING BLDG.

Do not extend this side of this line.

Note: Any Additions or Changes on This Sheet Must be Made or Circled in Red Ink With Date and Name of Person Making Change.

PWFB 1417

1756

Notes Ck'd by D. SAPPELL	Survey of MELROSE AVE.
Map No. 5433	JN 0097.73 Tape 0266 Std 68 °F
Office Work E FONG	Surveyed by R STRADER
Checked R HILARIO	Notes RLS Date 3-13-70
Date 1-24-84	Indexed C. J. GALLI MAR 23 70

F. B. 2709 PG. 155

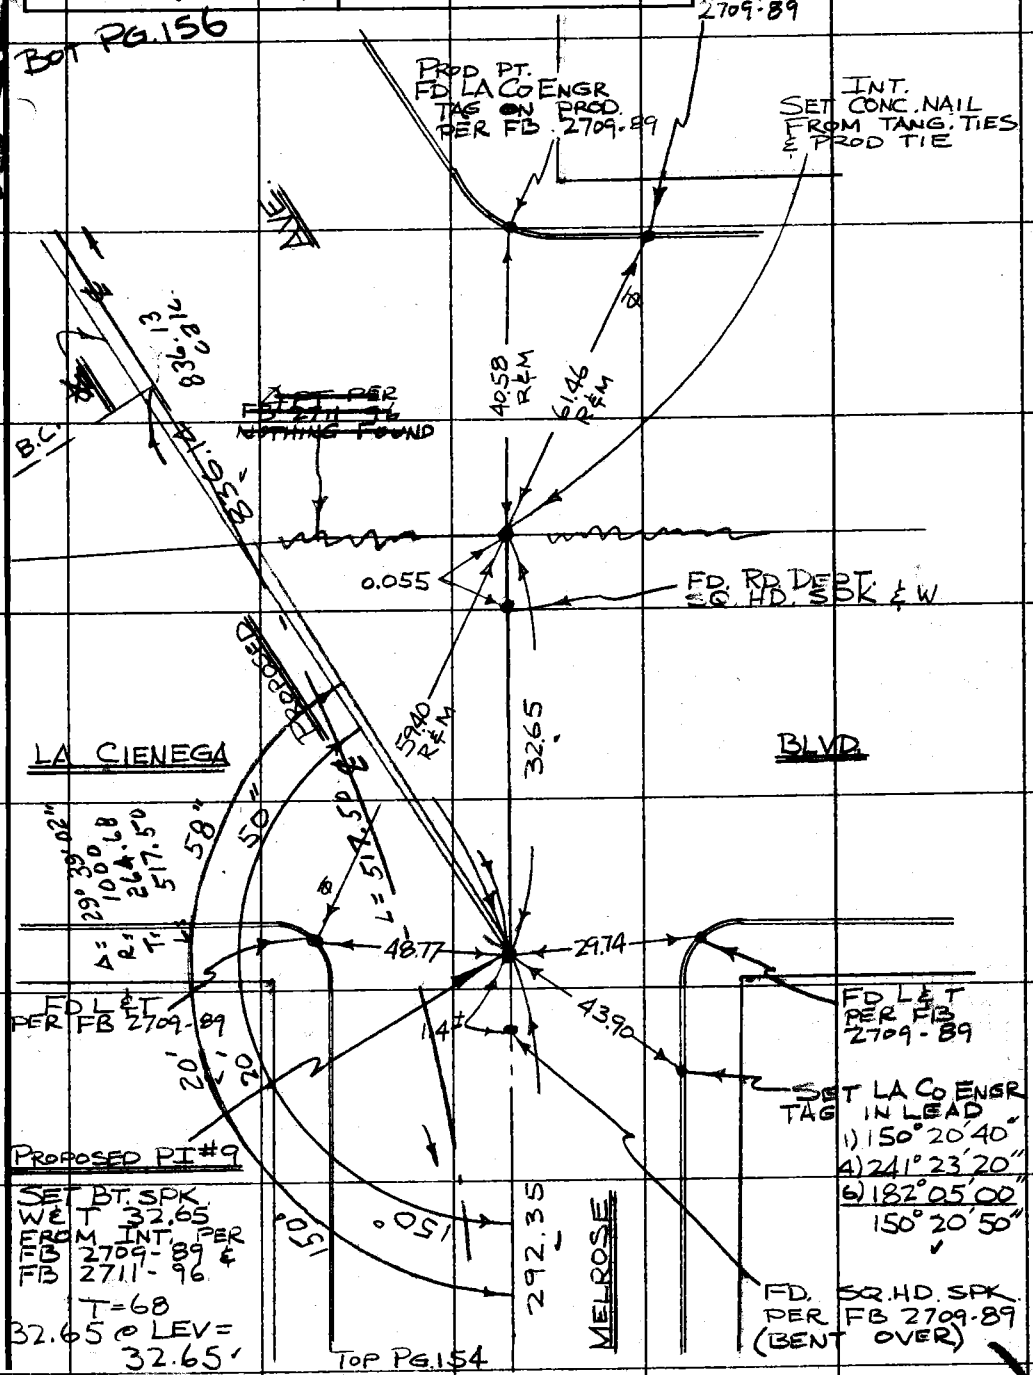

Note: Any Additions or Changes on This Sheet Must be Made or Circled in Red Ink With Date and Name of Person Making Change.

Do not extend this side of this line.

PLEASE RETURN TO
COUNTY OF LOS ANGELES
DEPARTMENT OF COUNTY ENGINEER
403 LOS ANGELES COUNTY ENGINEERING BLDG.

76F3095 CE#310 3-68

PWFB 1417 1757

F. B. ~~2709~~ PG. ~~156~~

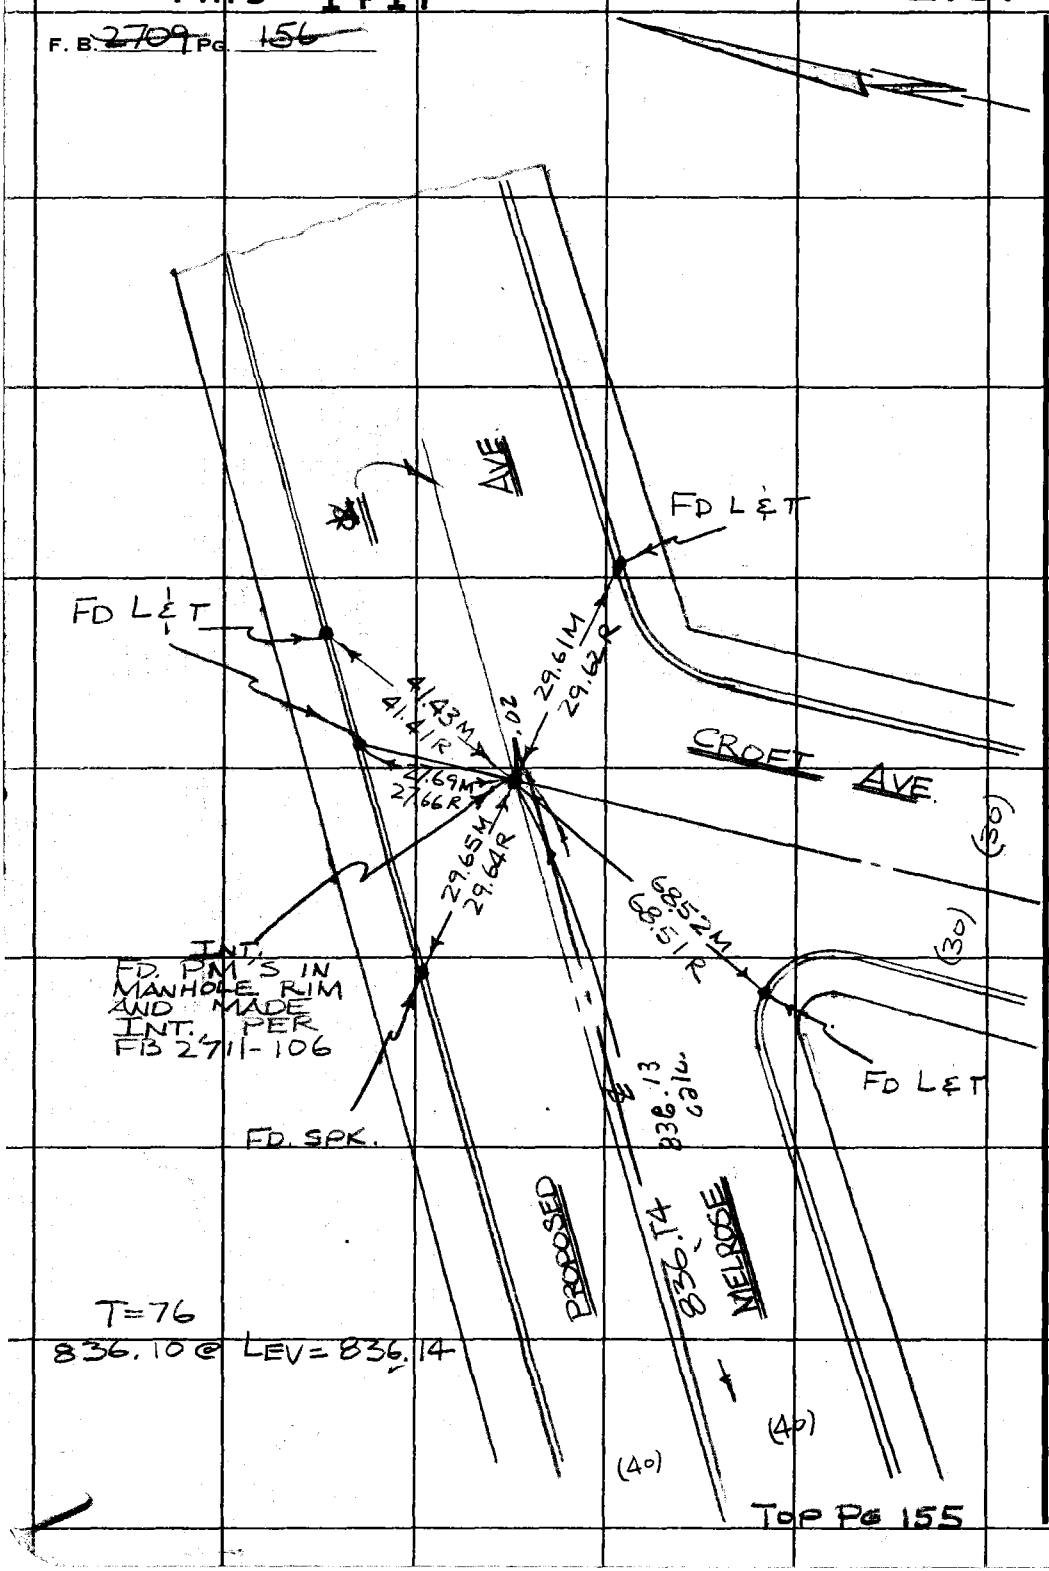

T=76

836.10 @ LEV=836.14

TOP PG 155

WS 22 C-3

PLEASE RETURN TO
COUNTY OF LOS ANGELES
DEPARTMENT OF COUNTY ENGINEER
403 LOS ANGELES COUNTY ENGINEERING BLDG.

Do not extend this side of this line.

Note: Any Additions or Changes on This Sheet Must be Made or Circled in Red Ink With Date and Name of Person Making Change.

PWFB 1417

1758

Notes Ck'd by R. HILARIO	Survey of MONUMENT PRES. W. HOLLYWOOD & AREA F. B 2709 PG. 157
Map No. 5417	JN 0303.00 Tape ____ Std ____ °F
Office Work E FONG	Surveyed by M. E. WACKER
Checked R HILARIO	Notes M.E.W. Date 3-81
Date 3-31-82	Indexed L. H. HOLMAN APR 24 1981

J.N. 0303.00

MONUMENT PRESERVATION

WEST HOLLYWOOD AREA

REF.

R.D.F.B. 1417
FB. 2709
F.B. 2197

PARTY

WACKER
KYLE
FALSEY

Note: Any Additions or Changes on This Sheet Must be Made or Circled in Red Ink With Date and Name of Person Making Change.

Please Return To
County of Los Angeles
Dept. of County Engineer-Facilities
550 So. Vermont Ave. - Los Angeles #610
Do not extend this side of this line.

76F-3095 CE#310 12/79

PWFB 1417

1759, 1760, 1761

F. B. ~~2709~~ PG. ~~158~~

INDEX

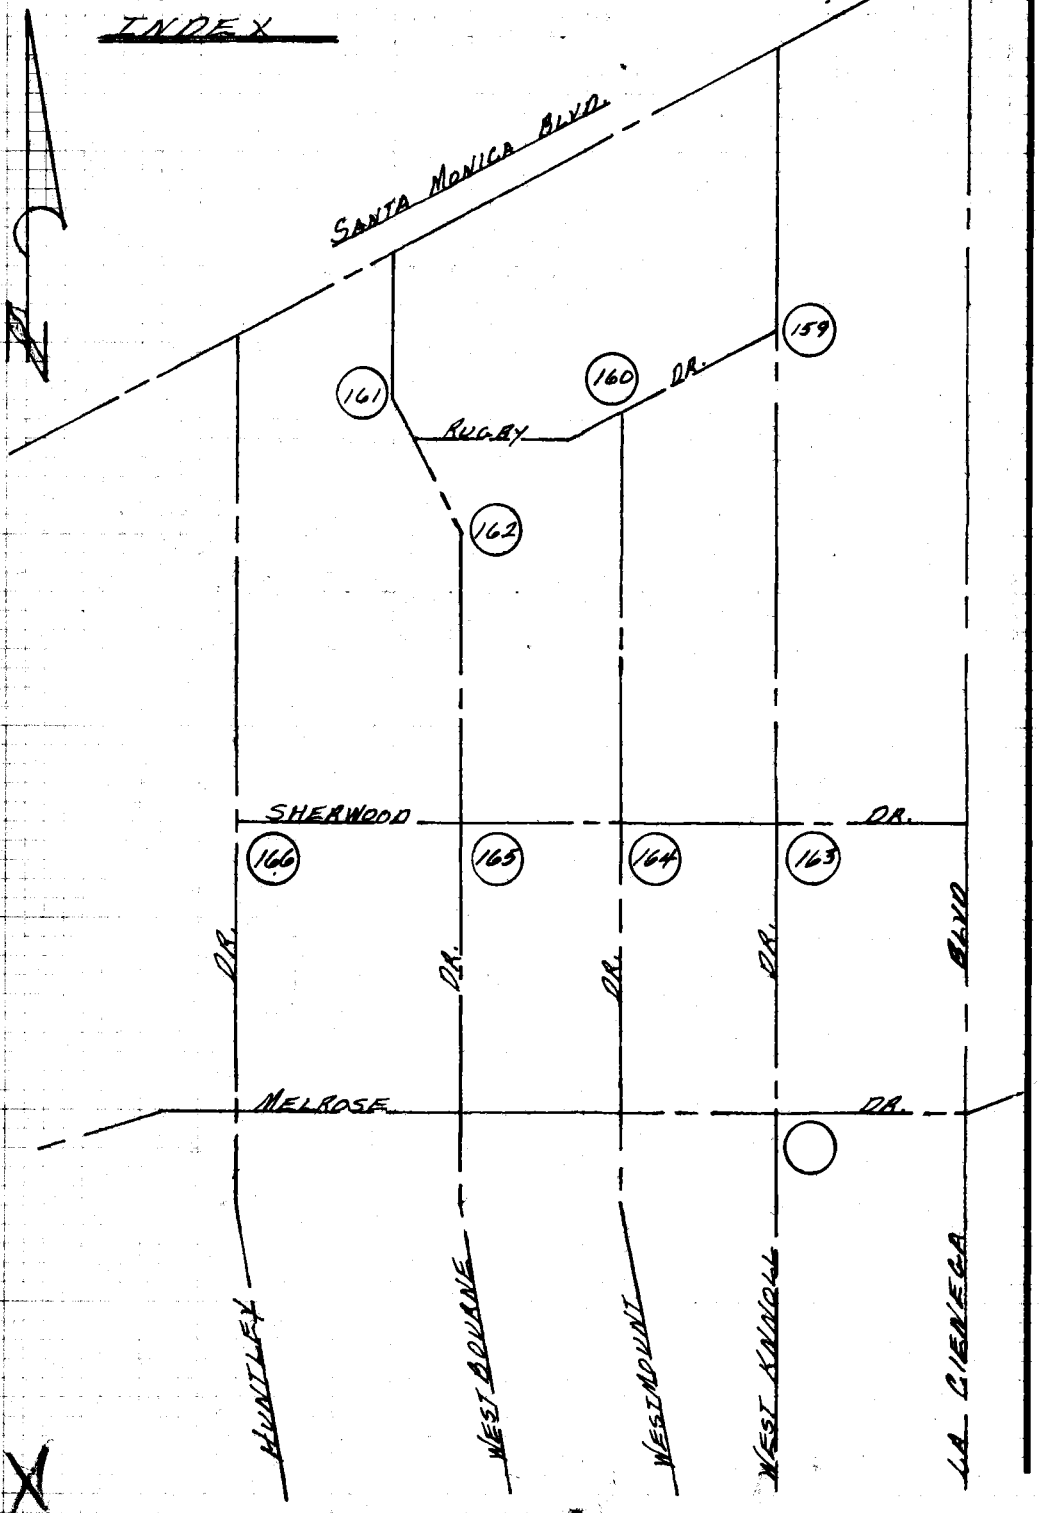

Please Return To
County of Los Angeles
Dept. of County Engineer-Facilities
550 So. Vermont Ave. - Los Angeles #610

Do not extend this side of this line.

Note: Any Additions or Changes on This Sheet Must be Made or Circled in Red Ink With Date and Name of Person Making Change.

PWFB 1417

1762

(69)

B-3

WS 22

Notes Ck'd by R. HILARIO	Survey of W. HOLLYWOOD AREA
Map No. 5417	JN 0303.00 Tape 0255 Std. 68 °F
Office Work E FONG	Surveyed by M. E. WACKER
Checked R. HILARIO	Notes M.E.W. Date 3-81
Date 1-24-84	Indexed H. HOLMAN APR 24 1981

MONUMENT PRESERVATION

F. B. ~~2709~~ PG. ~~159~~

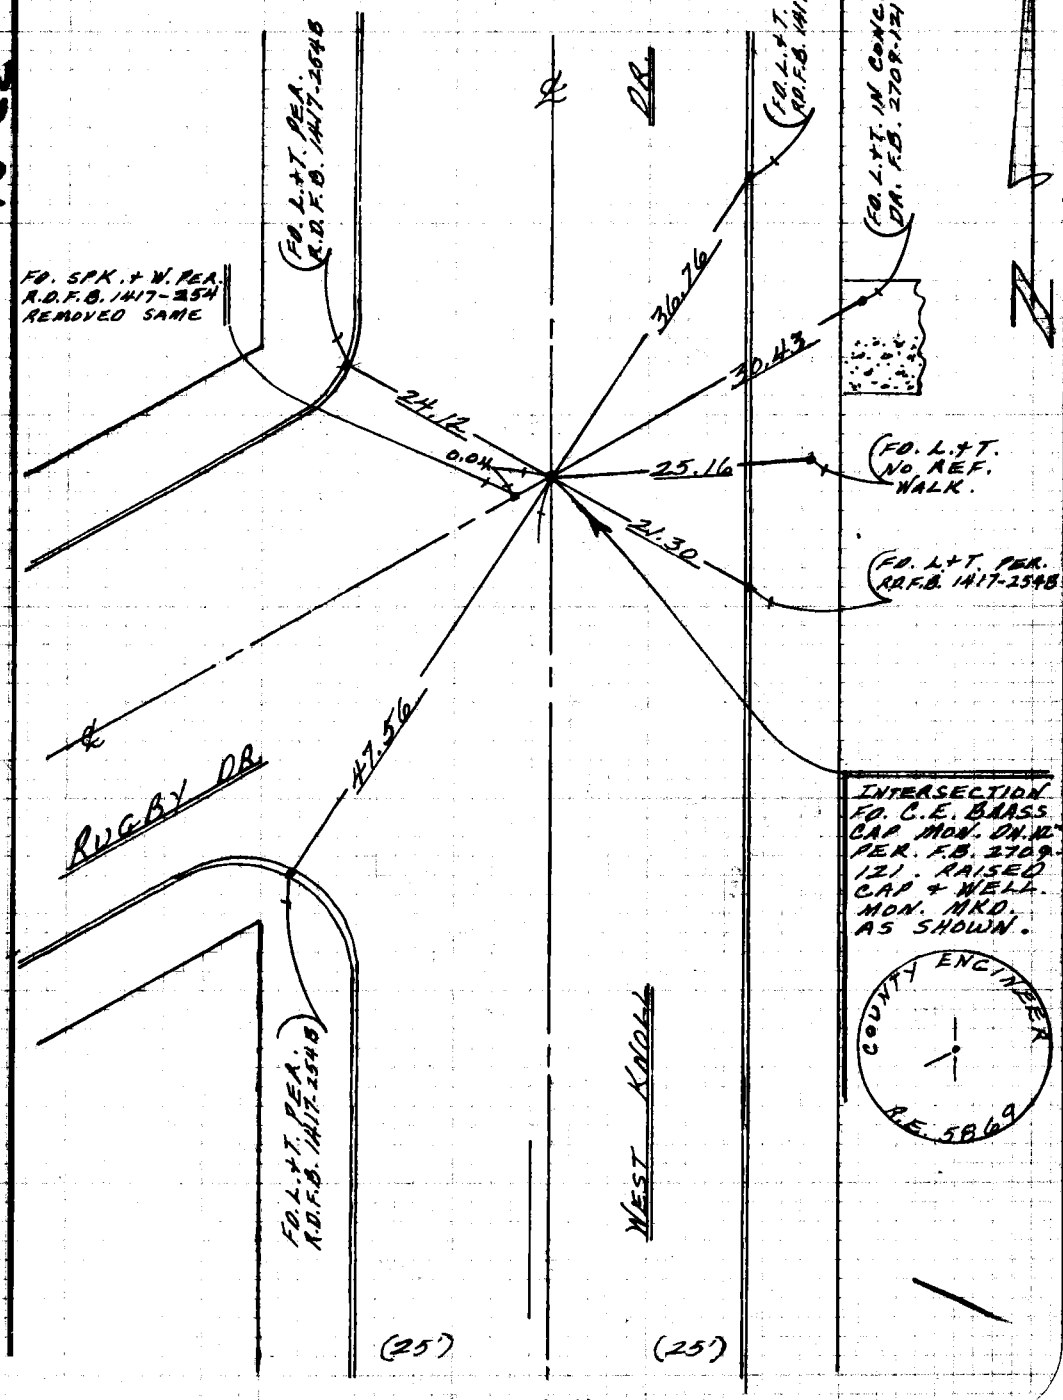

Please Return To
County of Los Angeles
Dept. of County Engineer-Facilities
550 So. Vermont Ave. - Los Angeles #610
Do not extend this side of this line.

Note: Any Additions or Changes on This Sheet Must be Made or Circled in Red Ink With Date and Name of Person Making Change.

76F 309S CE#310-12/79

TOP PG-163

PWFB 1417

1763 , 1764

F. B. ~~2709~~ PG. ~~160~~

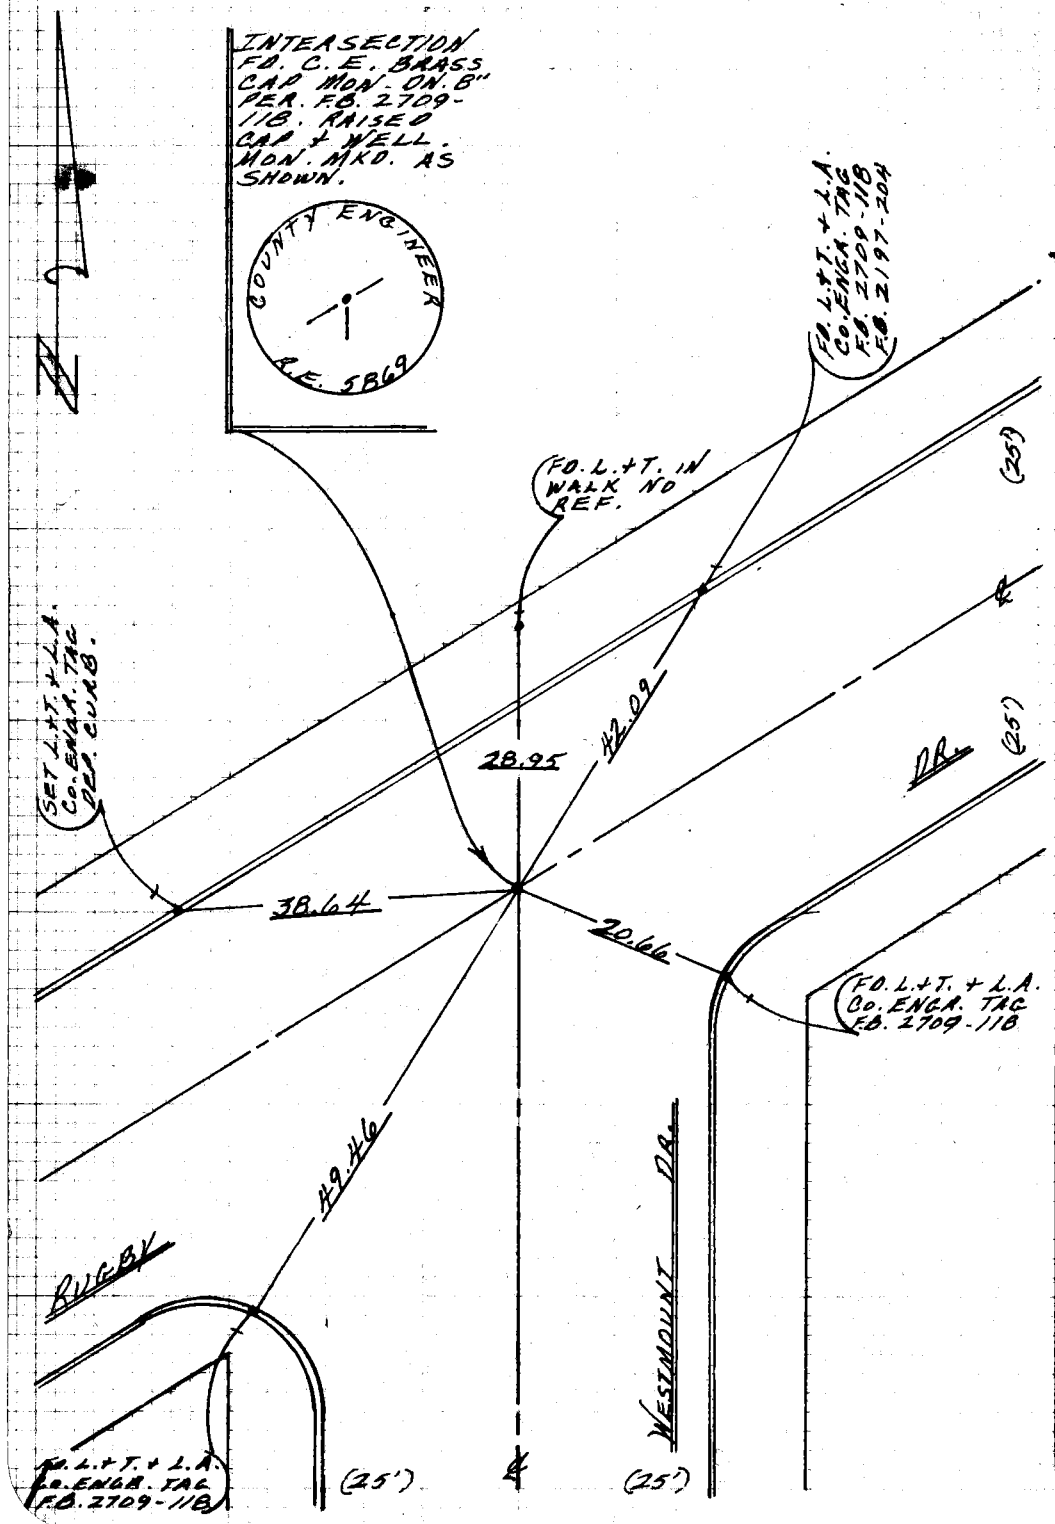

WS 22/B-3 (93)

Please Return To
County of Los Angeles
Dept. of County Engineer-Facilities
550 So. Vermont Ave., Los Angeles #610

Do not extend this side of this line.

Note: Any Additions or Changes on This Sheet Must be Made or Circled in Red Ink With Date and Name of Person Making Change.

PWFB 1417 1765 , 1766

Notes Ck'd by R. HILARIO	Survey of W. HOLLYWOOD AREA
Map No. 5417	JN 0303-00 Tape 0255 Std. 68 °F
Office Work E FONG	Surveyed by M. E. WACKER
Checked	Notes M. E. W. Date 3-81
Date 3-31-82	Indexed H. HOLMAN APR 24 1981

F. B. 2709 PG. 161

(92) WS 22 B3

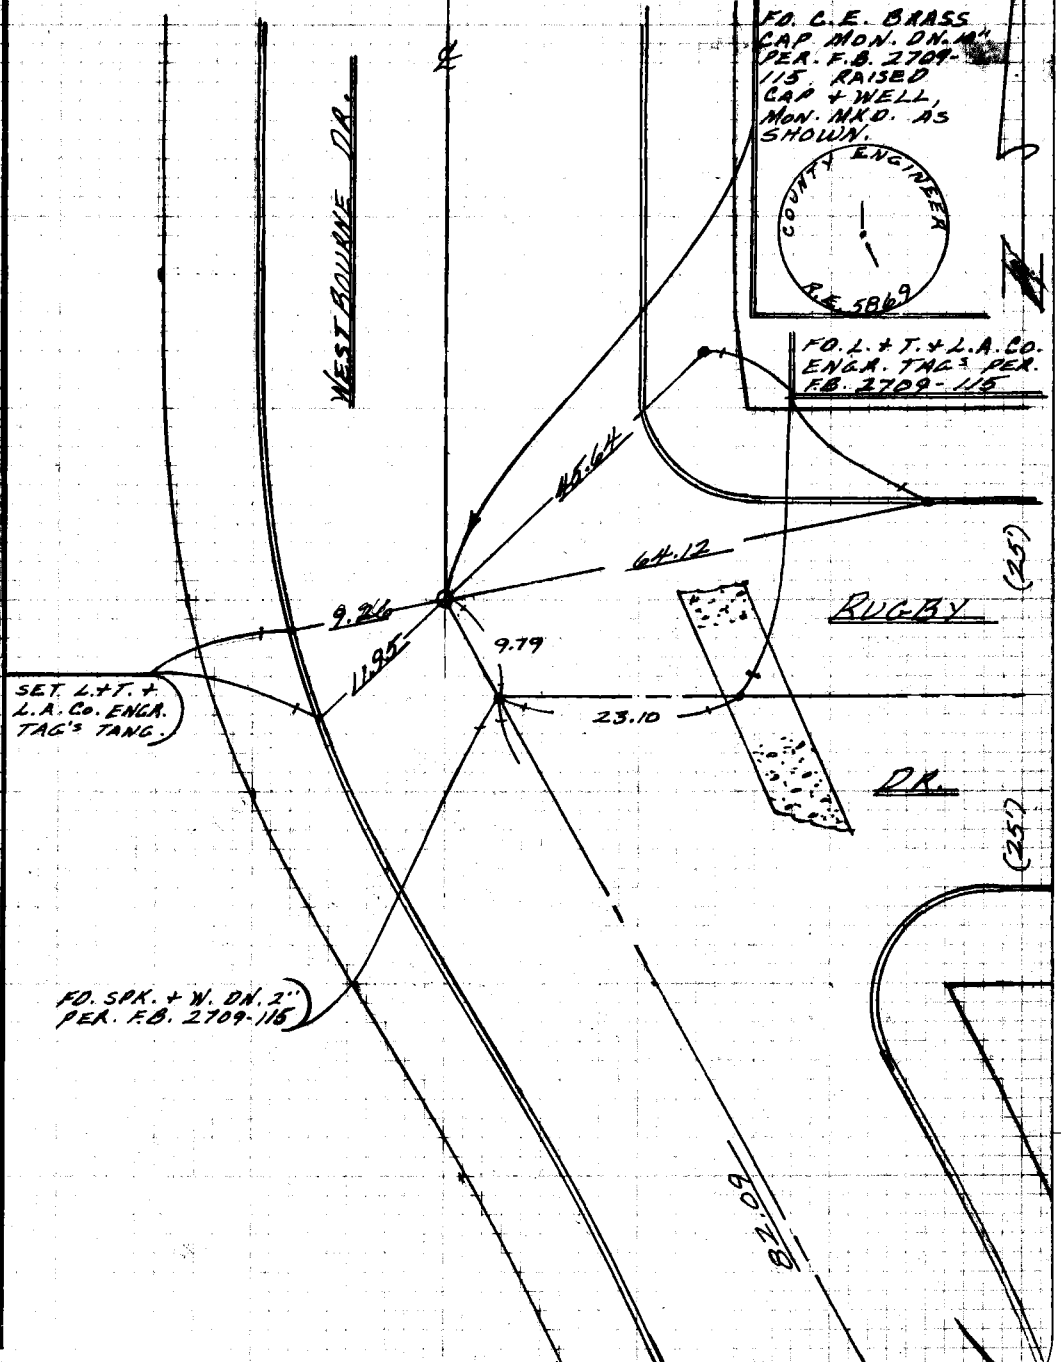

Note: Any Additions or Changes on This Sheet Must be Made or Circled in Red Ink With Date and Name of Person Making Change.

Do not extend this side of this line.

Please Return To
County of Los Angeles
Dept. of County Engineer-Facilities
550 So. Vermont Ave. - Los Angeles #610

76F 309S CE #310 12/79

PWFB 1417

1767

F. B. 2709 PG 161

BTM. PG-161

T = 74°
82.09 @ LEV
= 82.09

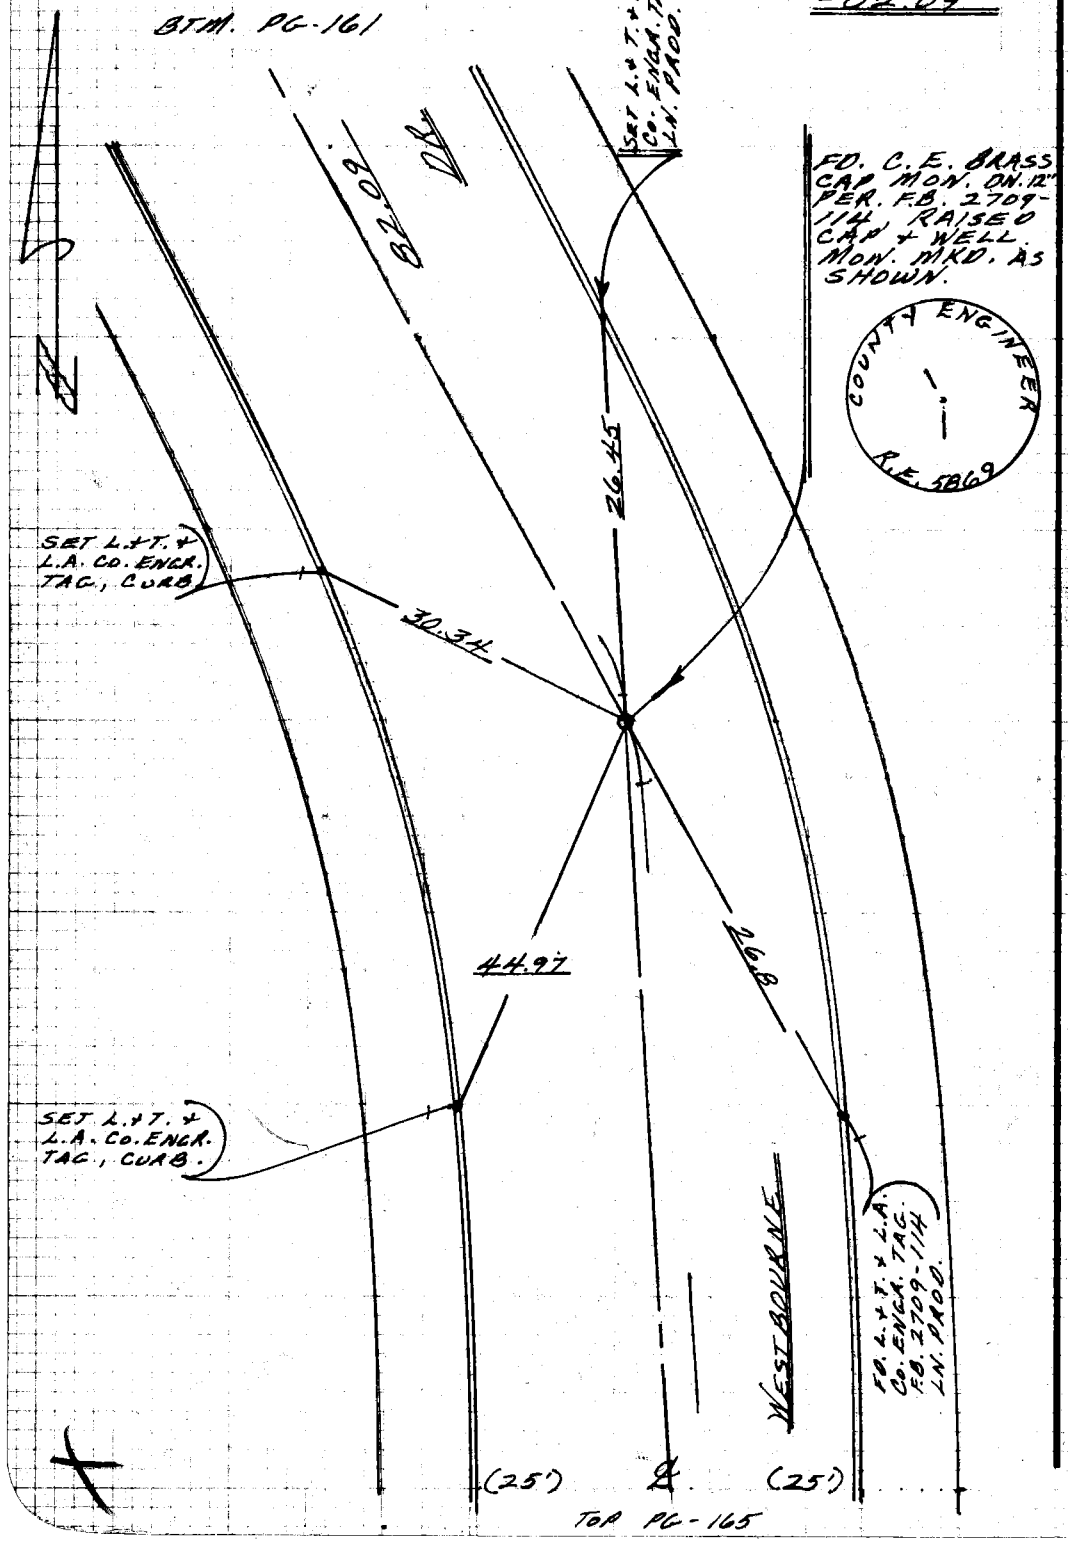

TOP PG-165

Please Return To
County of Los Angeles
Dept. of County Engineer-Facilities
550 So. Vermont Ave. - Los Angeles #610

Do not extend this side of this line.

Note: Any Additions or Changes on This Sheet Must be Made or Circled in Red Ink With Date and Name of Person Making Change.

PWFB 1417

1768

MONUMENT PRESERVATION

Notes Ck'd by R. HILARIO	Survey of W. HOLLYWOOD AREA
Map No. 5417	JN 0303.00 Tape 0255 Std 68 °F
Office Work E FONG	Surveyed by M. E. WACKER
Checked	Notes M. E. W. Date 3-81
Date 3-31-82	Indexed H. HOLMAN APR 24 1981

F. B. ~~2709~~ PG. ~~163~~

1) 89° 56' 00"
4) 359° 44' 00"
6) 179° 36' 00"
= 89° 56' 00"

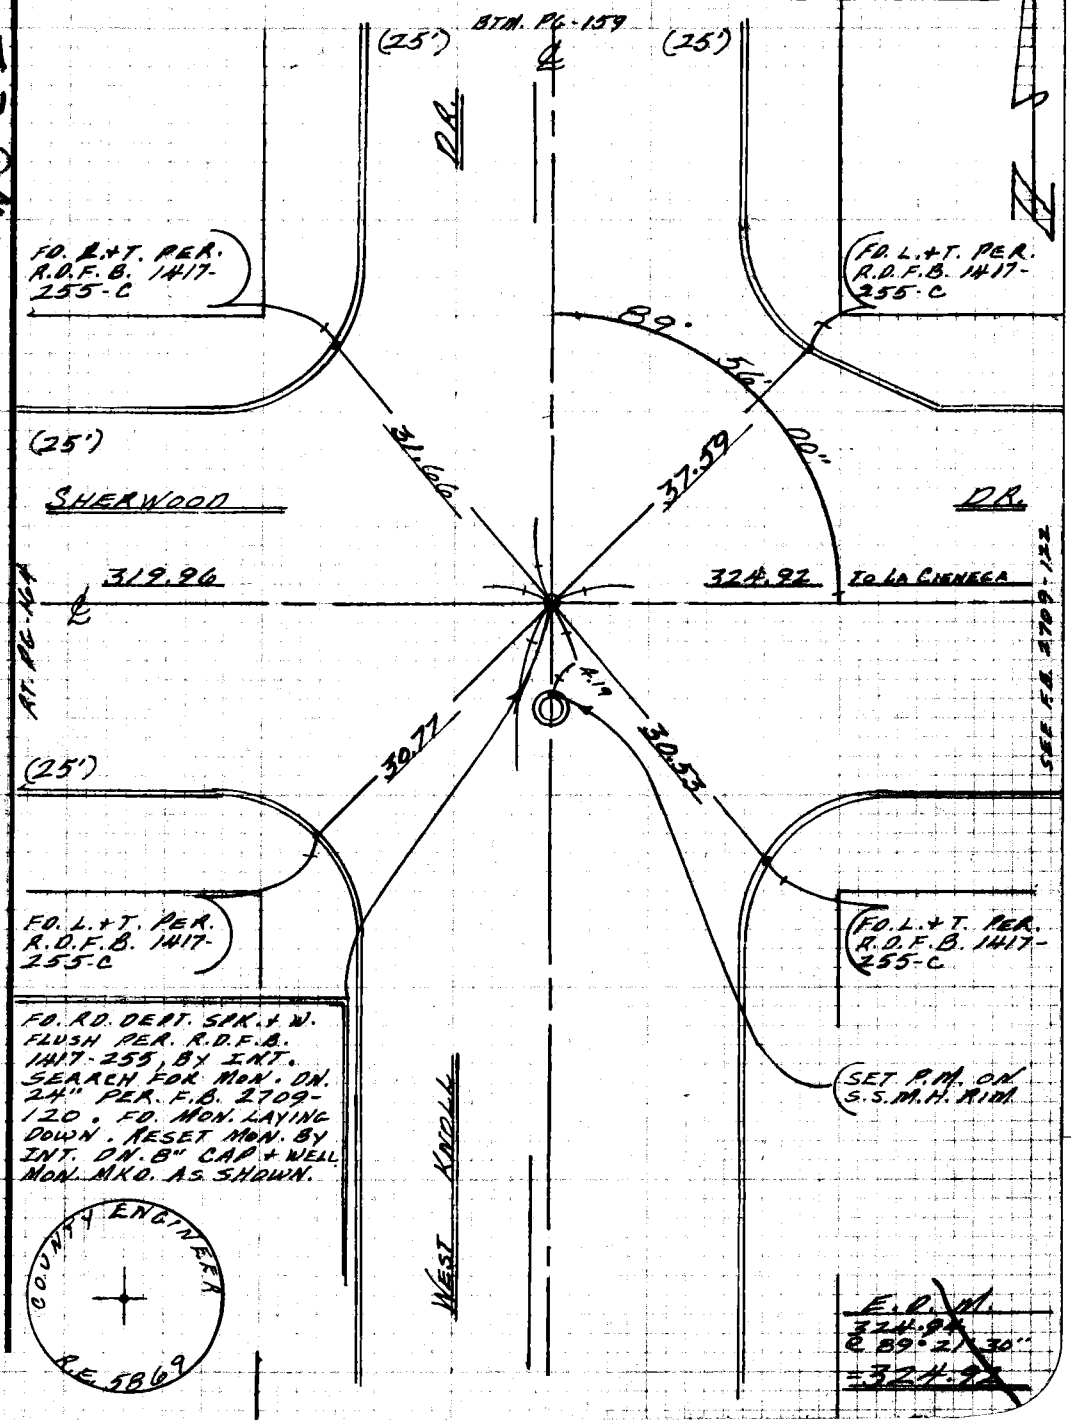

Note: Any Additions or Changes on This Sheet Must be Made or Circled in Red Ink With Date and Name of Person Making Change.

Do not extend this side of this line.

Please Return To
County of Los Angeles
Dept. of County Engineer-Facilities
550 So. Vermont Ave. - Los Angeles #610

76F309S CE#310-12/79

PWFB 1417 1769

F. B. ~~2709~~ PG. ~~164~~

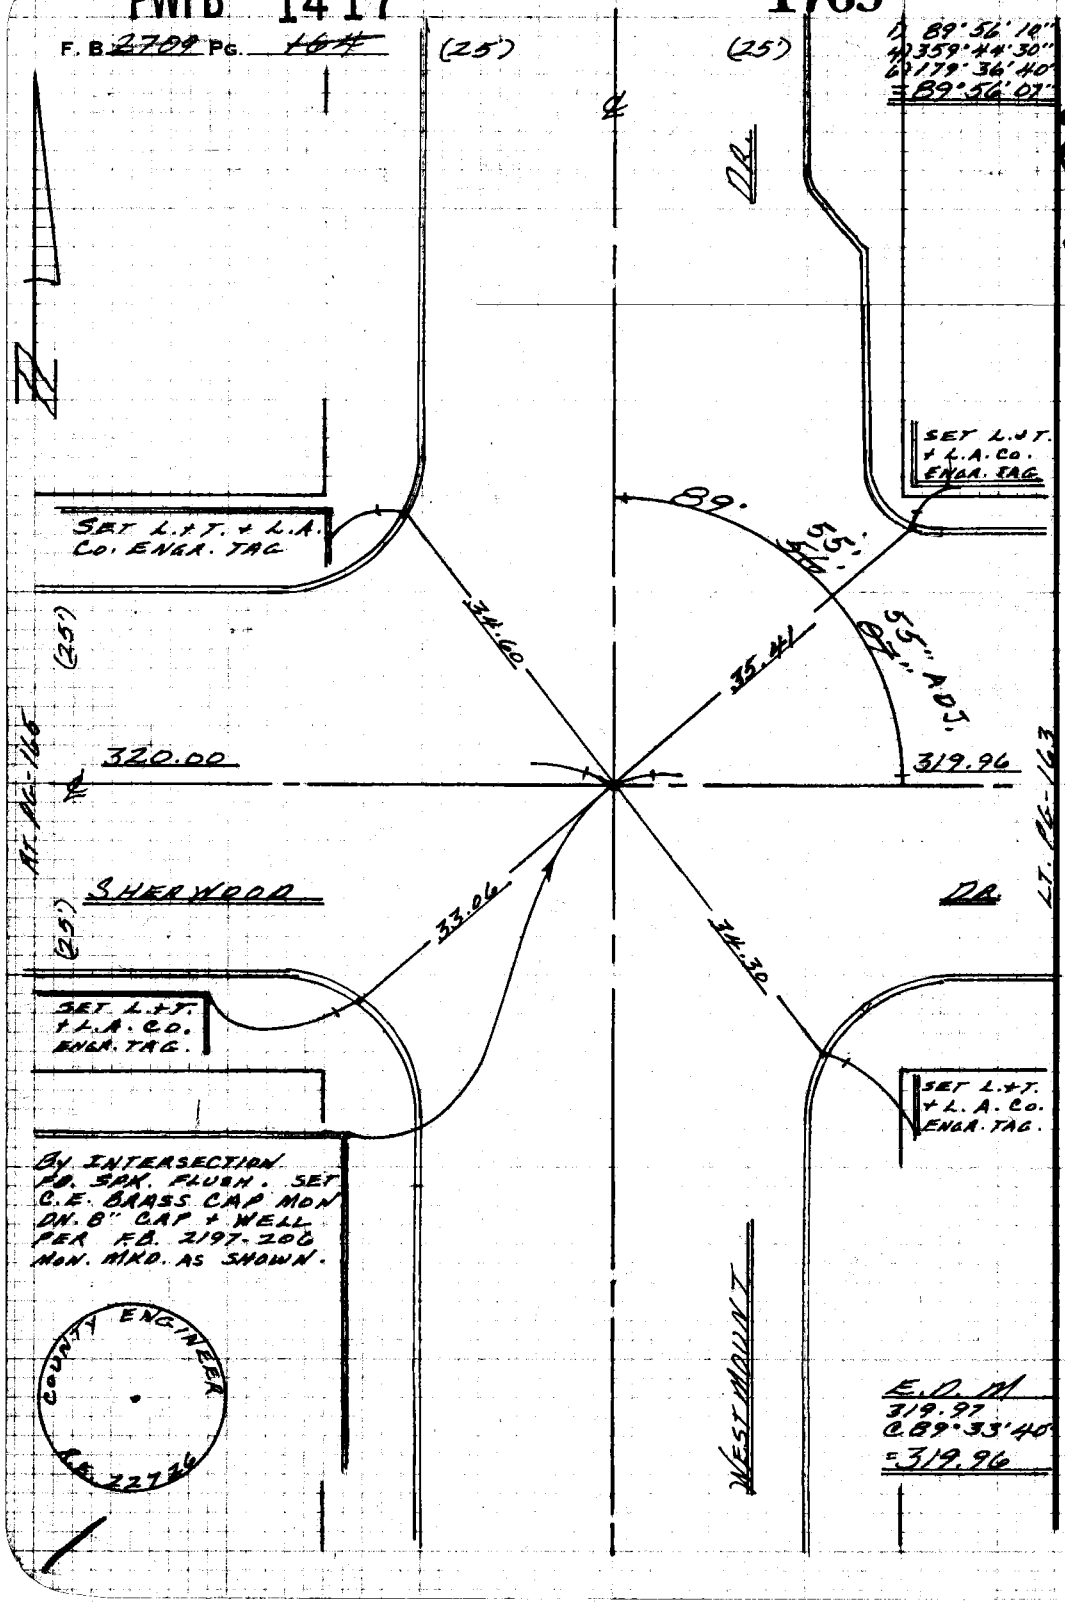

WB 22 B-3

96

Please Return To
County of Los Angeles
Dept. of County Engineer-Facilities
550 So. Vermont Ave. - Los Angeles #610

Do not extend this side of this line.

Note: Any Additions or Changes on This Sheet Must be Made or Circled in Red Ink With Date and Name of Person Making Change.

PWFB 1417

1770

Notes Ck'd by R. HILARIO	Survey of W. HOLLYWOOD AREA
Map No. 5417	JN 0303.00 Tape 0255 Std 60 °F
Office Work E FONG	Surveyed by W.E. WACKER
Checked R HILARIO	Notes W.E.W. Date 3-81
Date 1-24-84	Indexed H. HOLMAN APR 24 1984

MONUMENT PRESERVATION

F. B. ~~2707~~ Pg. 165

A) 89° 56' 50"
B) 359° 47' 30"
C) 179° 41' 10"
D) 89° 56' 52"

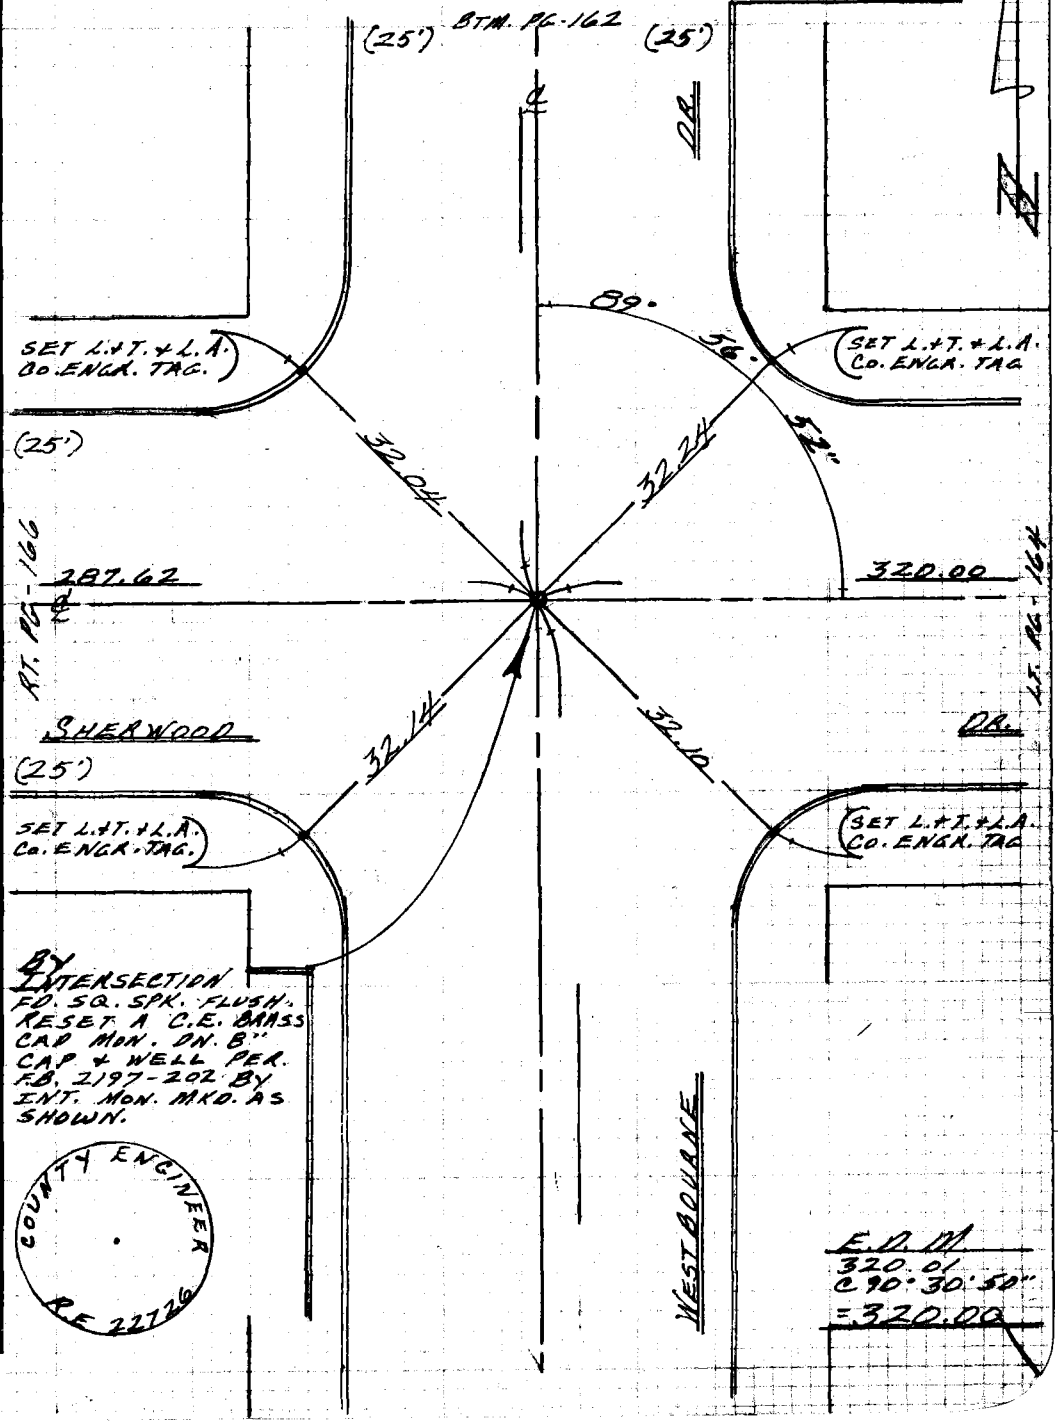

Note: Any Additions or Changes on This Sheet Must be Made or Circled in Red Ink With Date and Name of Person Making Change.

Please Return To
County of Los Angeles
Dept. of County Engineer-Facilities
550 So. Vermont Ave. - Los Angeles #610
Do not extend this side of this line.

76F309S CE#310 12/79

PWFB 1417

1771

F. B. ~~2709~~ PG. ~~166~~

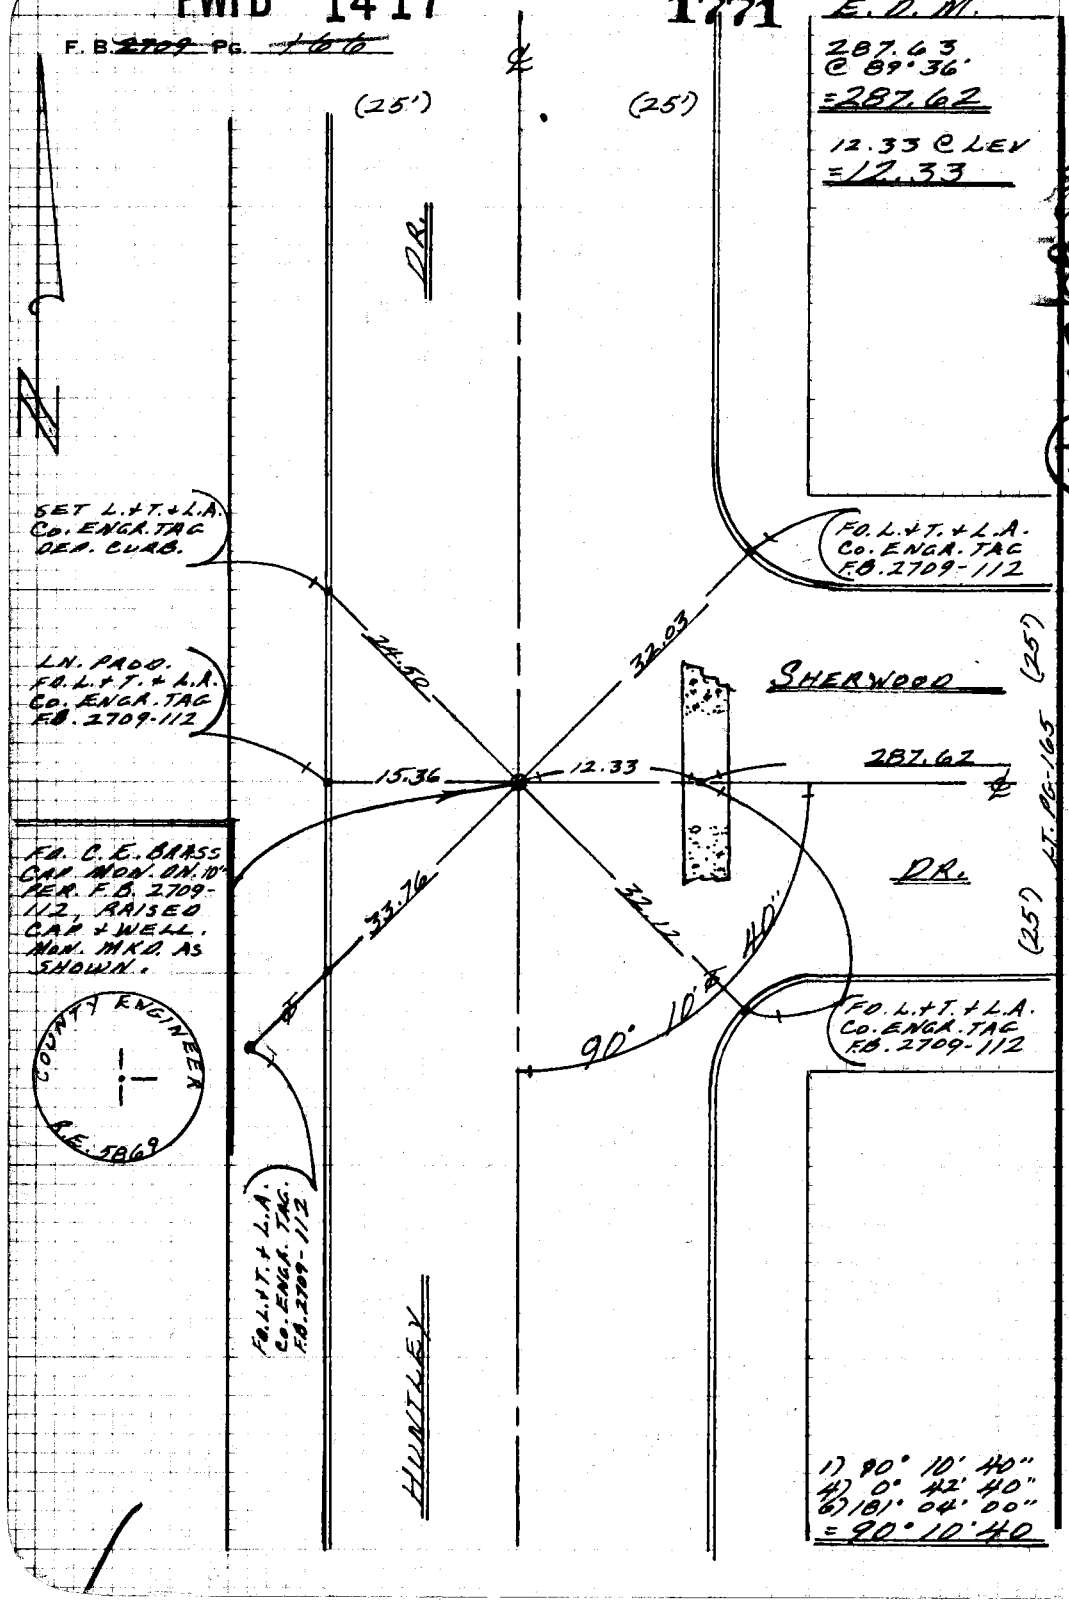

Please Return To
County of Los Angeles
Dept. of County Engineer-Facilities
550 So. Vermont Ave. - Los Angeles #610

Do not extend this side of this line.

Note: Any Additions or Changes on This Sheet Must be Made or Circled in Red Ink With Date and Name of Person Making Change.

B-3 (94)

PWFB 1417

Notes Ck'd by R. HILARIO	Survey of CTR. LINE WEST HOLLYWOOD	F. B. ~~2709~~ 1772 PG. ~~167~~
Map No. 5433	JN 0208.21 Tape ____ Std ____ °F	
Office Work E FONG	Surveyed by M. E. WACKER	
Checked	Notes M. E. W. Date 1-82	
Date 3-31-82	Indexed H. HOLMAN MAR 12 1982	

J.N. 0208.21

PROPOSED REALIGNMENT

OF

SAN VICENTE BLVD

FROM MELROSE AVE TO BEVERLY BLVD.

REF:
F.B. 2709
F.B. 2640

PARTY:
WACKER
MOODY
FALSEY

Note: Any Additions or Changes on This Sheet Must be Made or Circled in Red Ink With Date and Name of Person Making Change.

PLEASE RETURN TO
LOS ANGELES COUNTY ENGINEER
403 LOS ANGELES COUNTY ENGINEERING BLDG.
Do not extend this side of this line.

76F309S CE#310 1-85

PWFB 1417

1773

F. B. ~~2709~~ PG. ~~168~~

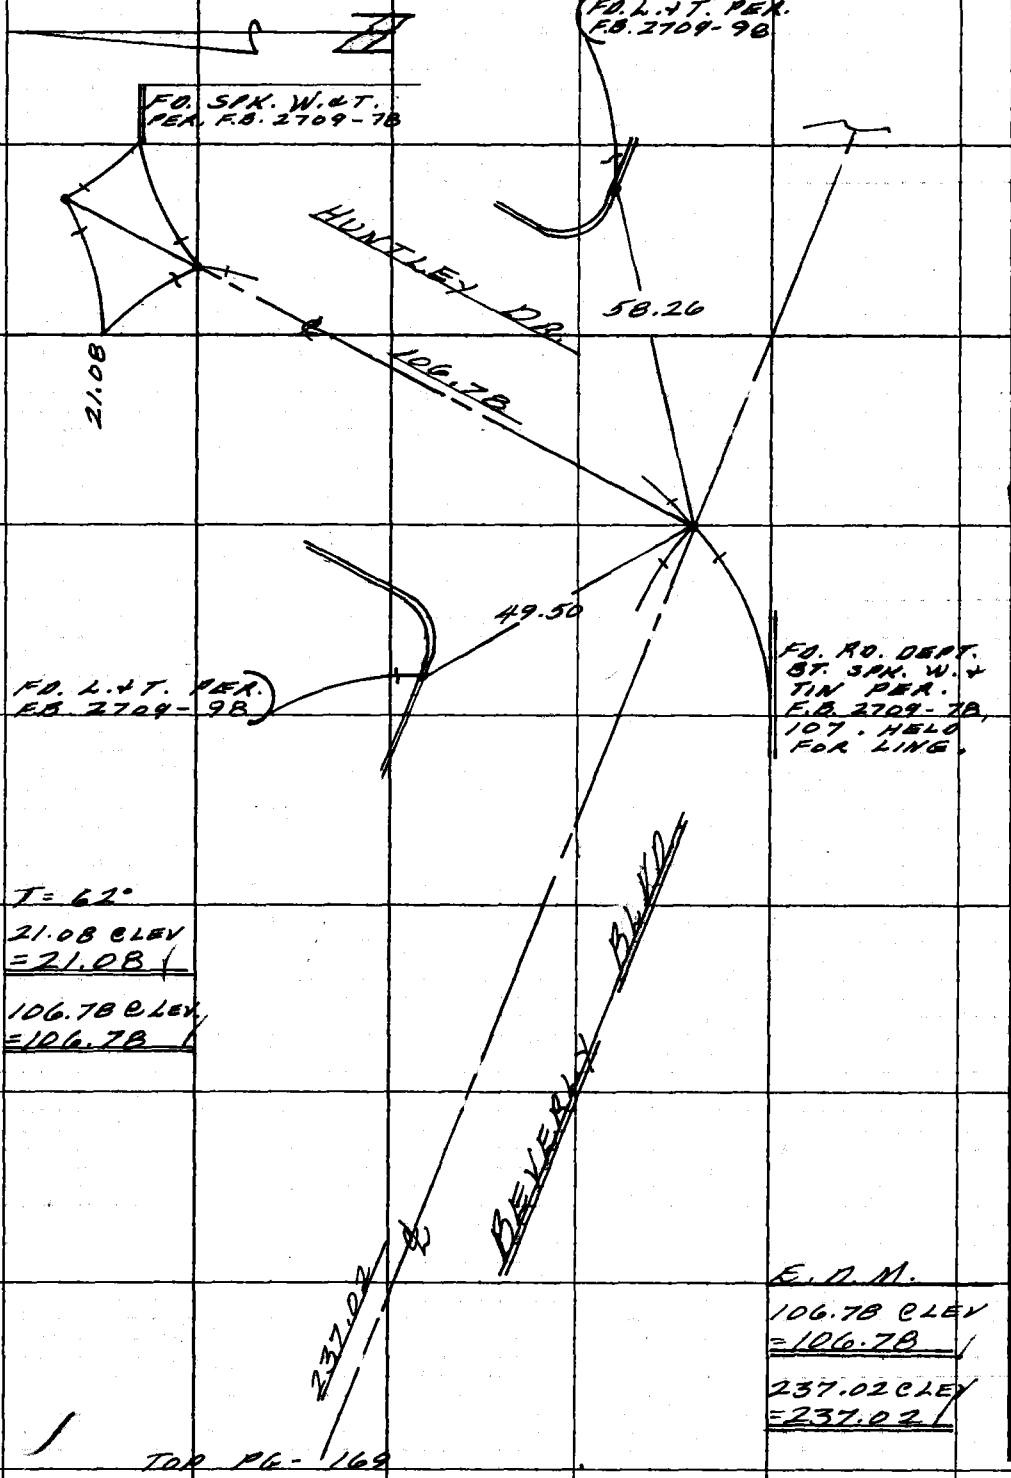

W522B-3 (138)

PLEASE RETURN TO
LOS ANGELES COUNTY ENGINEER
403 LOS ANGELES COUNTY ENGINEERING BLDG.

Do not extend this side of this line.

Note: Any Additions or Changes on This Sheet Must be Made or Circled in Red Ink With Date and Name of Person Making Change.

PWFB 1417

1774

Notes Ck'd by R. HILARIO	Survey of WEST HOLLYWOOD
Map No. 5433	JN 0208.21 Tape ____ Std ____ °F
Office Work E FONG	Surveyed by M.E. WACKER
Checked	Notes M.E.W. Date 1-82
Date 3-31-82	Indexed H. HOLMAN MAR 12 1982

F. B. 2709 PG. 169

(19)

W522 B-3

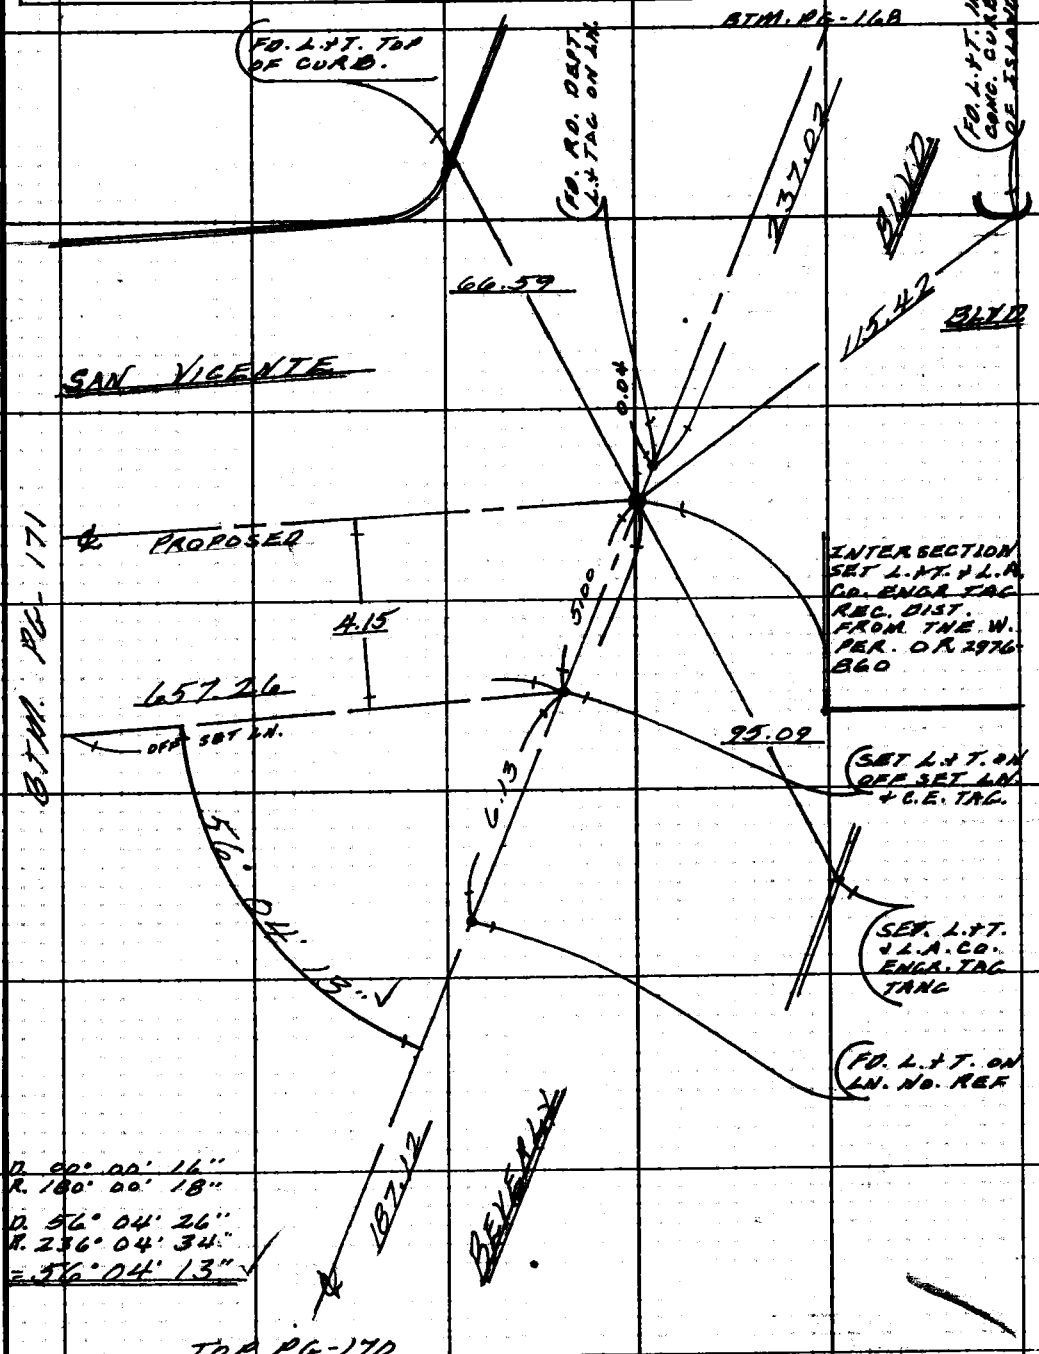

Note: Any Additions or Changes on This Sheet Must be Made or Circled in Red Ink With Date and Name of Person Making Change.

Do not extend this side of this line.

PLEASE RETURN TO
LOS ANGELES COUNTY ENGINEER
403 LOS ANGELES COUNTY ENGINEERING BLDG.

76F309S CE#310 1-65

PWFB 1417

1775

F. B. ~~2709~~ PG. ~~170~~

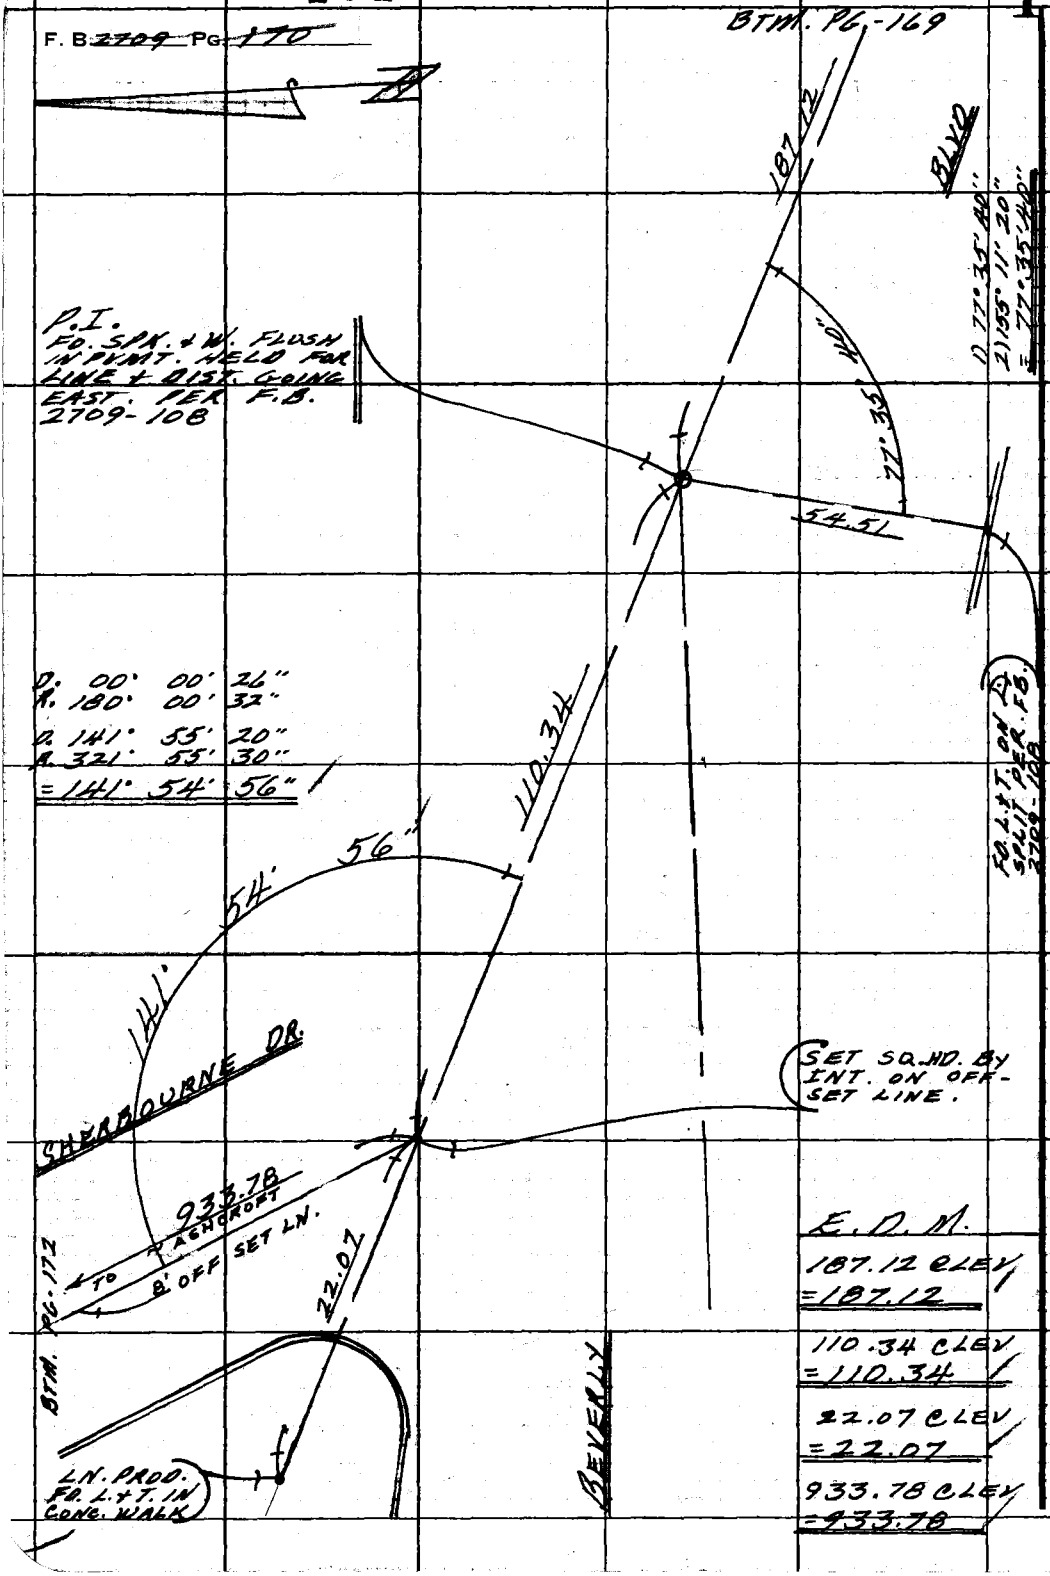

E.B.-22 SM

PLEASE RETURN TO
LOS ANGELES COUNTY ENGINEER
403 LOS ANGELES COUNTY ENGINEERING BLDG.

Do not extend this side of this line.

Note: Any Additions or Changes on This Sheet Must Be Made or Circled in Red Ink With Date and Name of Person Making Change.

PWFB 1417

1776

Notes Ck'd by R. HILARIO	Survey of WEST HOLLYWOOD CTR. LINE
Map No. 5433	JN 0208.21 Tape ____ Std ____ °F
Office Work E FONG	Surveyed by M.E. WACKER
Checked ____	Notes M.E.W. Date 1-82
Date 3-31-82	Indexed H. HOLMAN MAR 12 1982

F. B. 2709 PG. 171

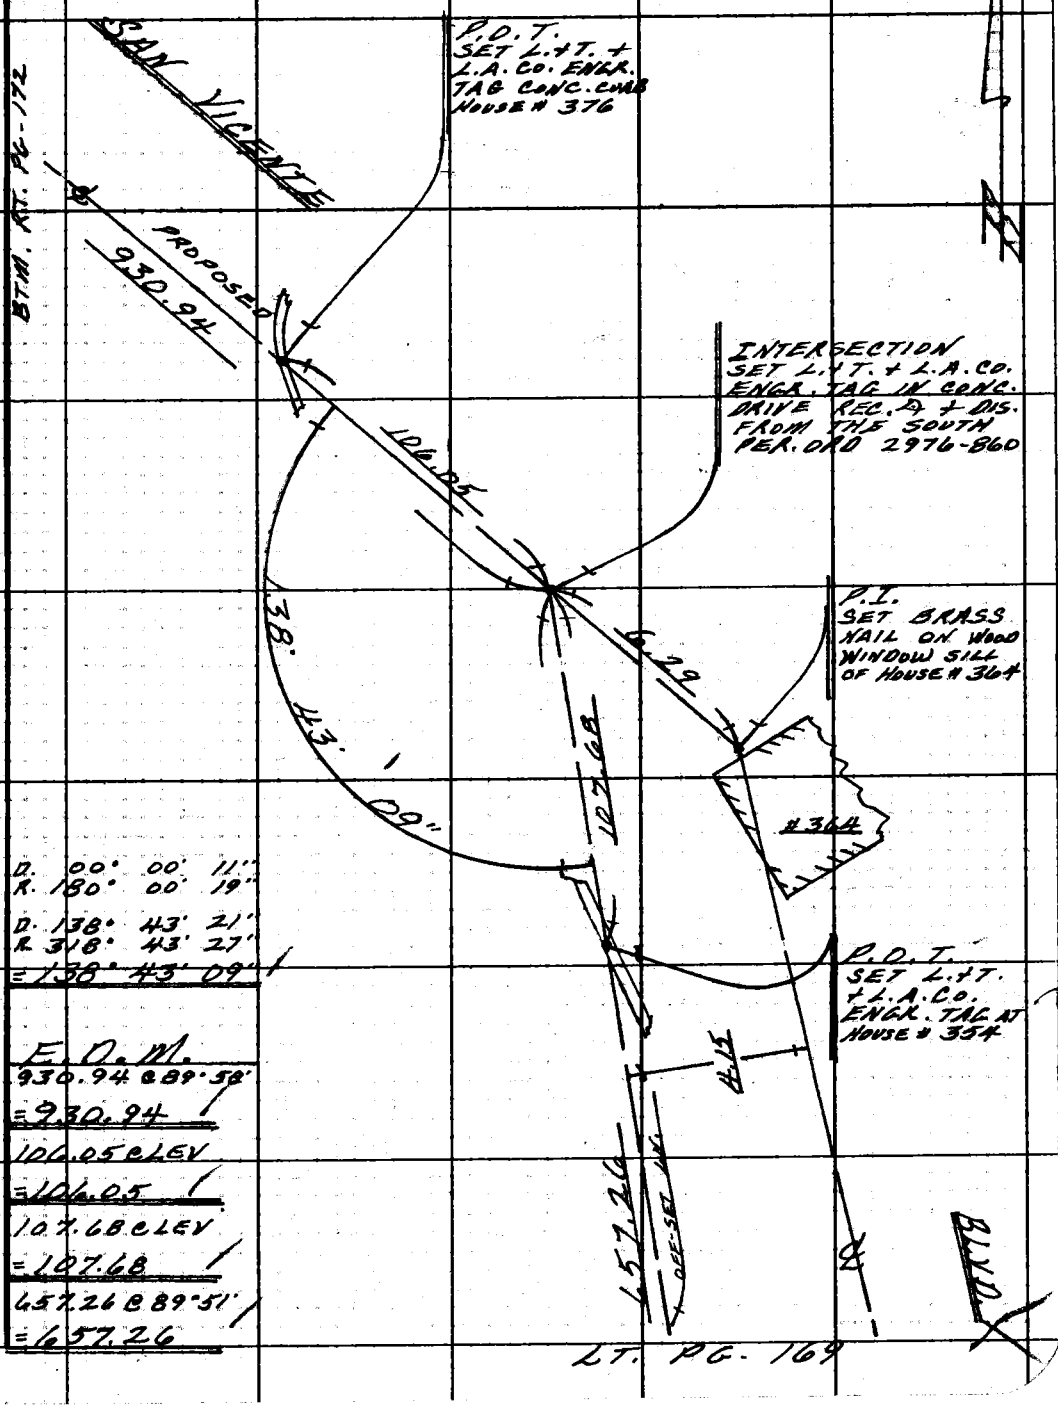

D. 00° 00' 11"
R. 180° 00' 19"

D. 138° 43' 21"
R. 318° 43' 27"
= 138° 43' 09"

E.O.M.
930.94 @ 89°58'
= 930.94

106.05 @ ELEV
= 106.05

107.68 @ ELEV
= 107.68

657.26 @ 89°51'
= 657.26

Note: Any Additions or Changes on This Sheet Must be Made or Circled in Red Ink With Date and Name of Person Making Change.

Do not extend this sch of this line.

PLEASE RETURN TO
LOS ANGELES COUNTY ENGINEER
403 LOS ANGELES COUNTY ENGINEERING BLDG.

76F309S CE#310 1-85

PWFB 1417

1777

F. B. ~~2709~~ PG. ~~172~~

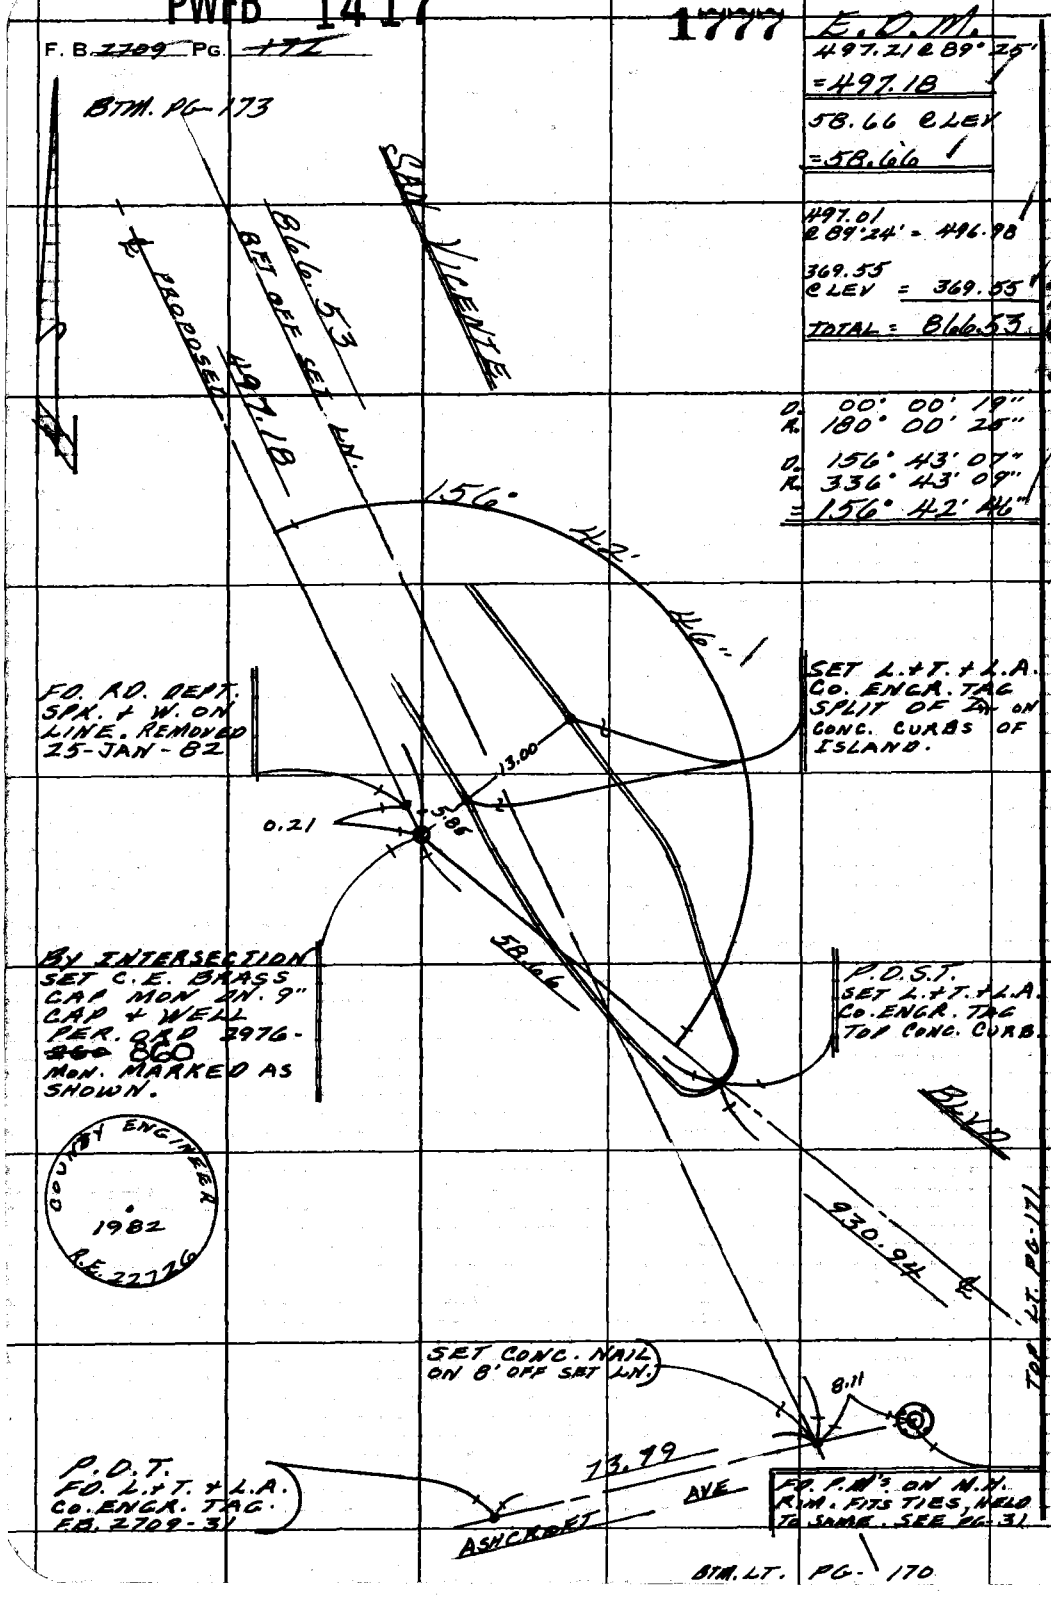

E.O.M.
497.21 @ 89° 25'
= 497.18
58.66 @ LEV
= 58.66

497.01
@ 89° 24' = 496.98
369.55
@ LEV = 369.55
TOTAL = 866.53

D. 00° 00' 19"
R. 180° 00' 25"
D. 156° 43' 07"
R. 336° 43' 09"
= 156° 42' 46"

PLEASE RETURN TO
LOS ANGELES COUNTY ENGINEER
403 LOS ANGELES COUNTY ENGINEERING BLDG.

Do not extend this side of this line.

Note: Any Additions or Changes on This Sheet Must be Made or Circled in Red Ink With Date and Name of Person Making Change.

PWFB 1417 1778

CTR. LINE

Notes Ck'd by R HILARIO	Survey of WEST HOLLYWOOD
Map No. 5433	JN 0208.21 Tape ____ Std ____ °F
Office Work E FONG	Surveyed by M.E. WACKER
Checked	Notes M.E.W. Date 3-82
Date 1-24-84	Indexed H. HOLMAN MAR 12 1982

F. B. 2709 PG. 173

100

W.S. 22 6-3

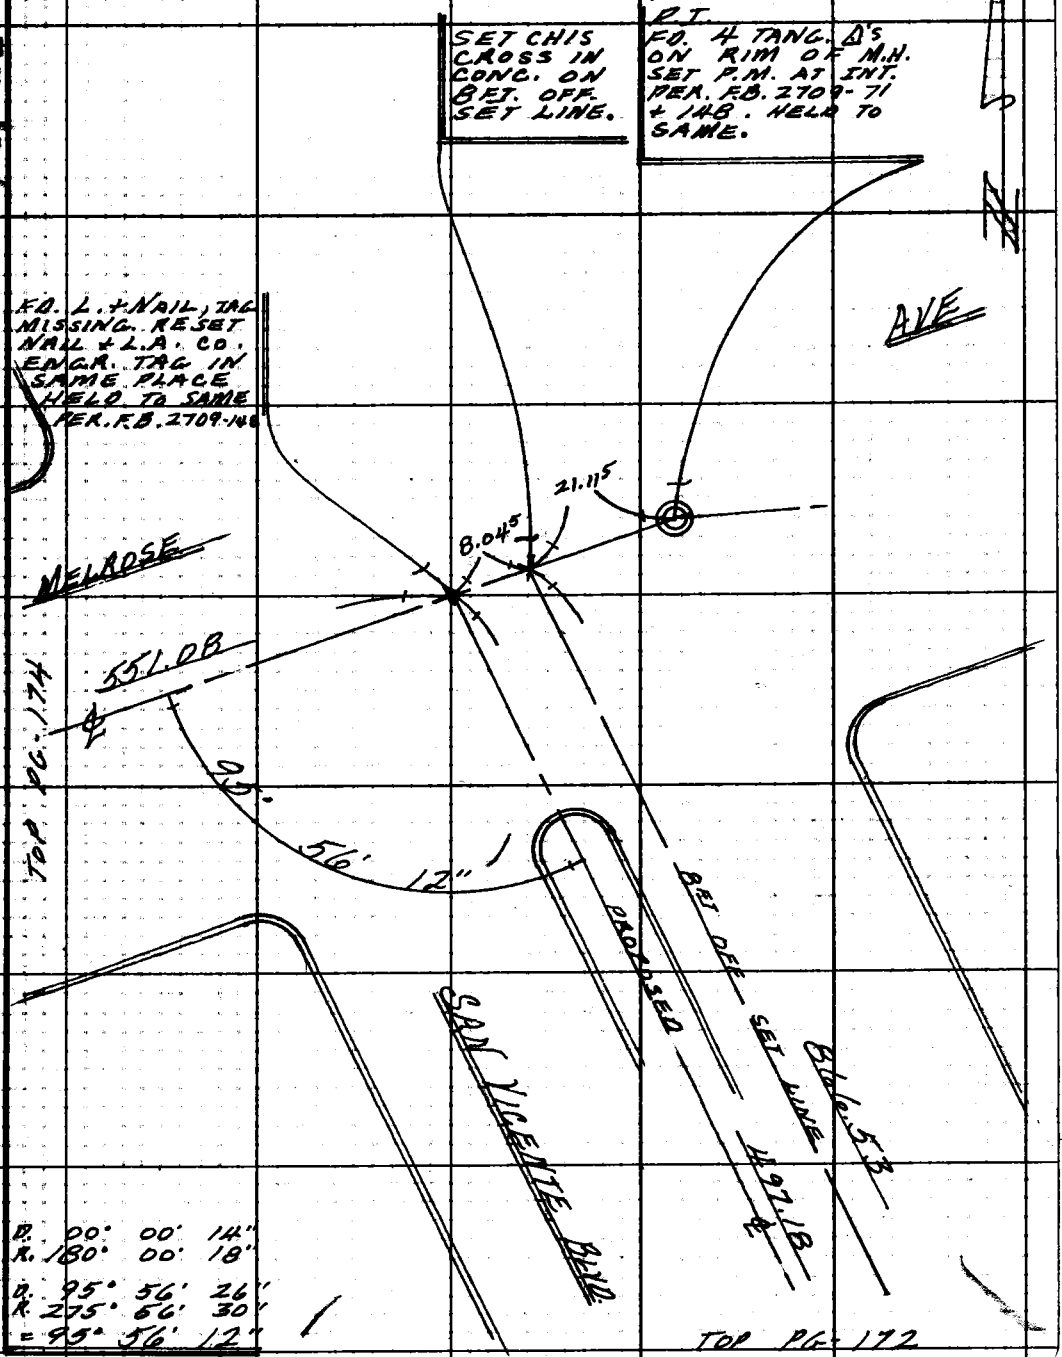

Note: Any Additions or Changes on This Sheet Must be Made or Circled in Red Ink With Date and Name of Person Making Change.

Do not extend this side of this line.

PLEASE RETURN TO
LOS ANGELES COUNTY ENGINEER
403 LOS ANGELES COUNTY ENGINEERING BLDG.

76F309S CE#310 1-65

PWFB 1417

1779

F. B. ~~2709~~ PG. ~~174~~

LT. PG - 173

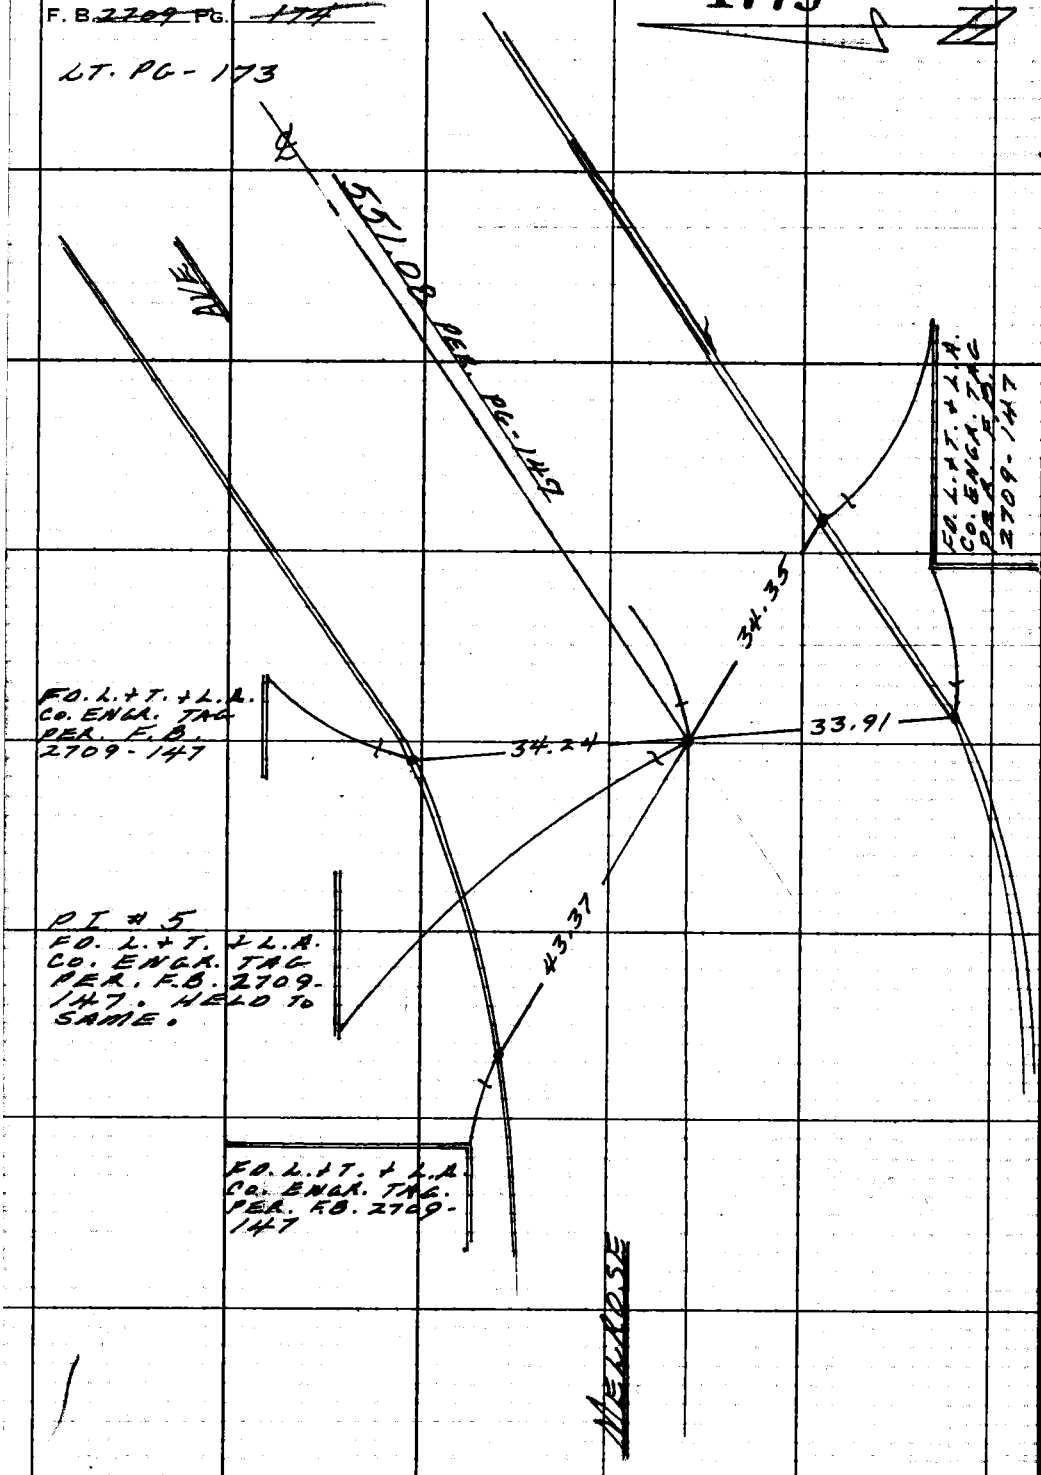

PLEASE RETURN TO
LOS ANGELES COUNTY ENGINEER
403 LOS ANGELES COUNTY ENGINEERING BLDG.
Do not extend this side of this line.
Note: Any Additions or Changes on This Sheet Must Be Made or Circled in Red Ink With Date and Name of Person Making Change.