JN 0303.00 Tape 0256 Std 68 °F
Surveyed by J. BAZEN
Notes J.J.B. Date 7-5-
Indexed G. J. GALLI NOV 1 [illegible]

J.N. 0303.00

GARDENA AREA ℄ SURVEY

DIVISION #5

Continuation of F.B. 2776 - see title page
same for complete discription of area
losed by DIV. #5 ℄ Survey
The area inclosed in F.B. 2764 is as follows:
AHAM AVE. on the West, Thence L.A. CITY BDRY
ESTONE BLVD. on the North.
AMEDA ST. ON THE EAST.
PERIAL HWY. ON THE South.

TE: FOR CADASTRAL TIES SEE
B. 2776 - 237, 238, 239.

1968
TY
EN
EMAKER
Fill
ER

office other ref: #963

Microfilmed June 85
P.M. file O.K. May '86

EMB 0721

F.B. 2764 PG. 6

INDEX

SHEET 1 of SHEETS

GARDENA AREA ℄ SURVEYS - DIV. #5 CONT.

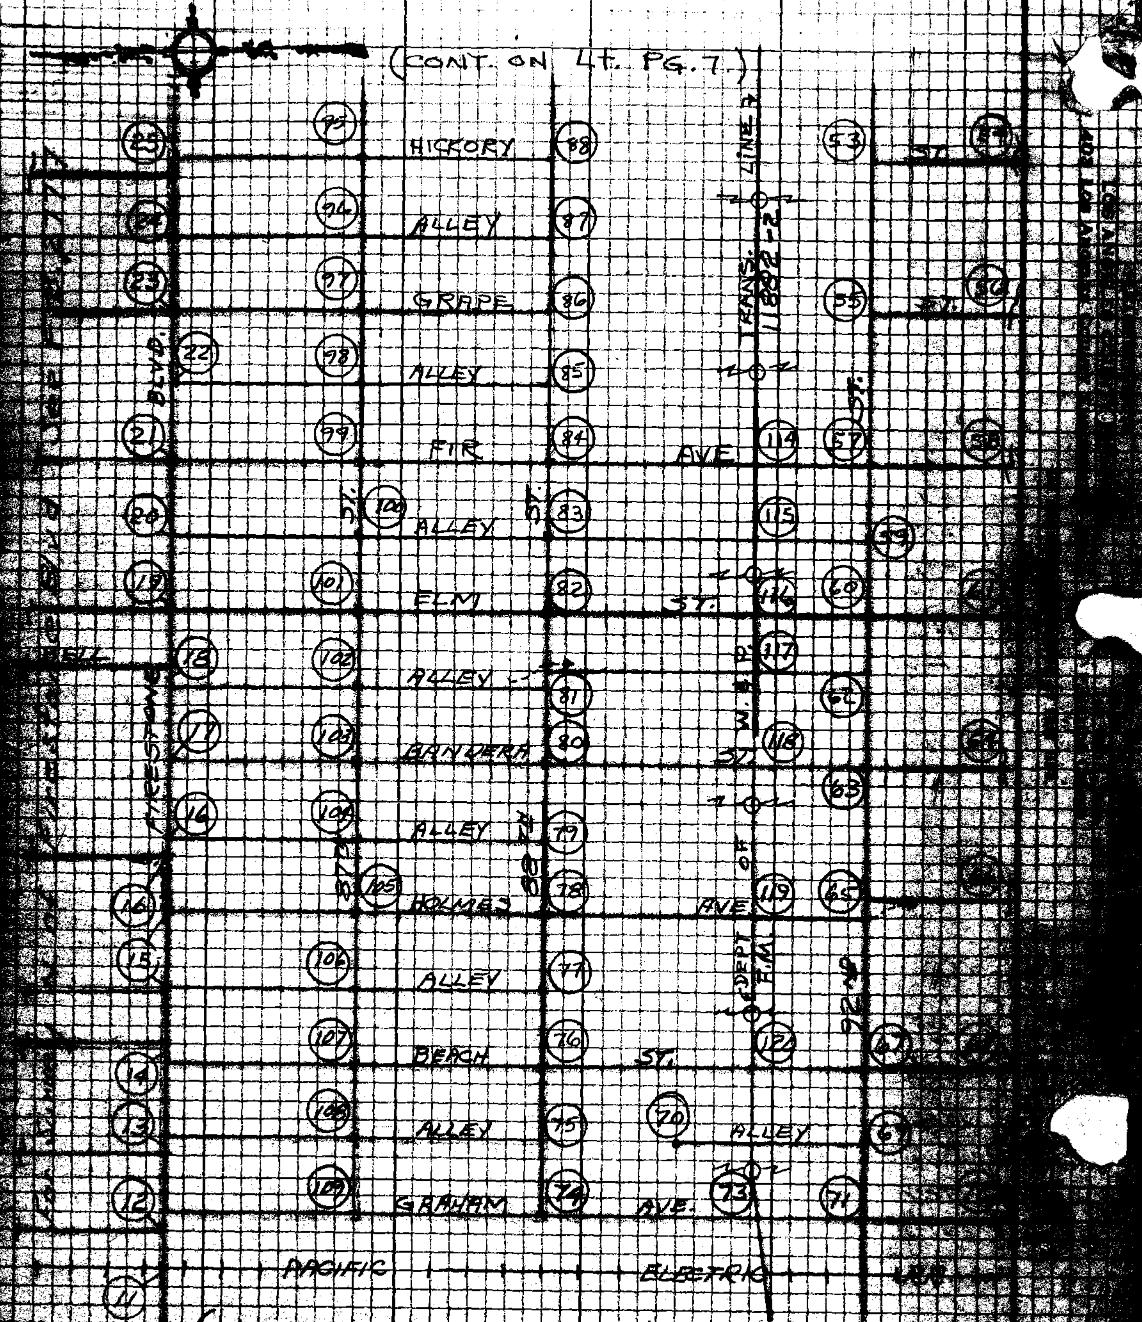

(See F.B. 2776-8 For continuation)

PWFB 0921 3297

Notes Ck'd by	Survey of DIV. #5 GARDENA AREA E
Map No.	[illegible]
Office Work	Surveyed by J. BAZEN
Checked	Notes J.J.B. Date 9-68
Date	Indexed [illegible] GALLI NOV 1 8 '70

F.B. 2764 Pg. 7

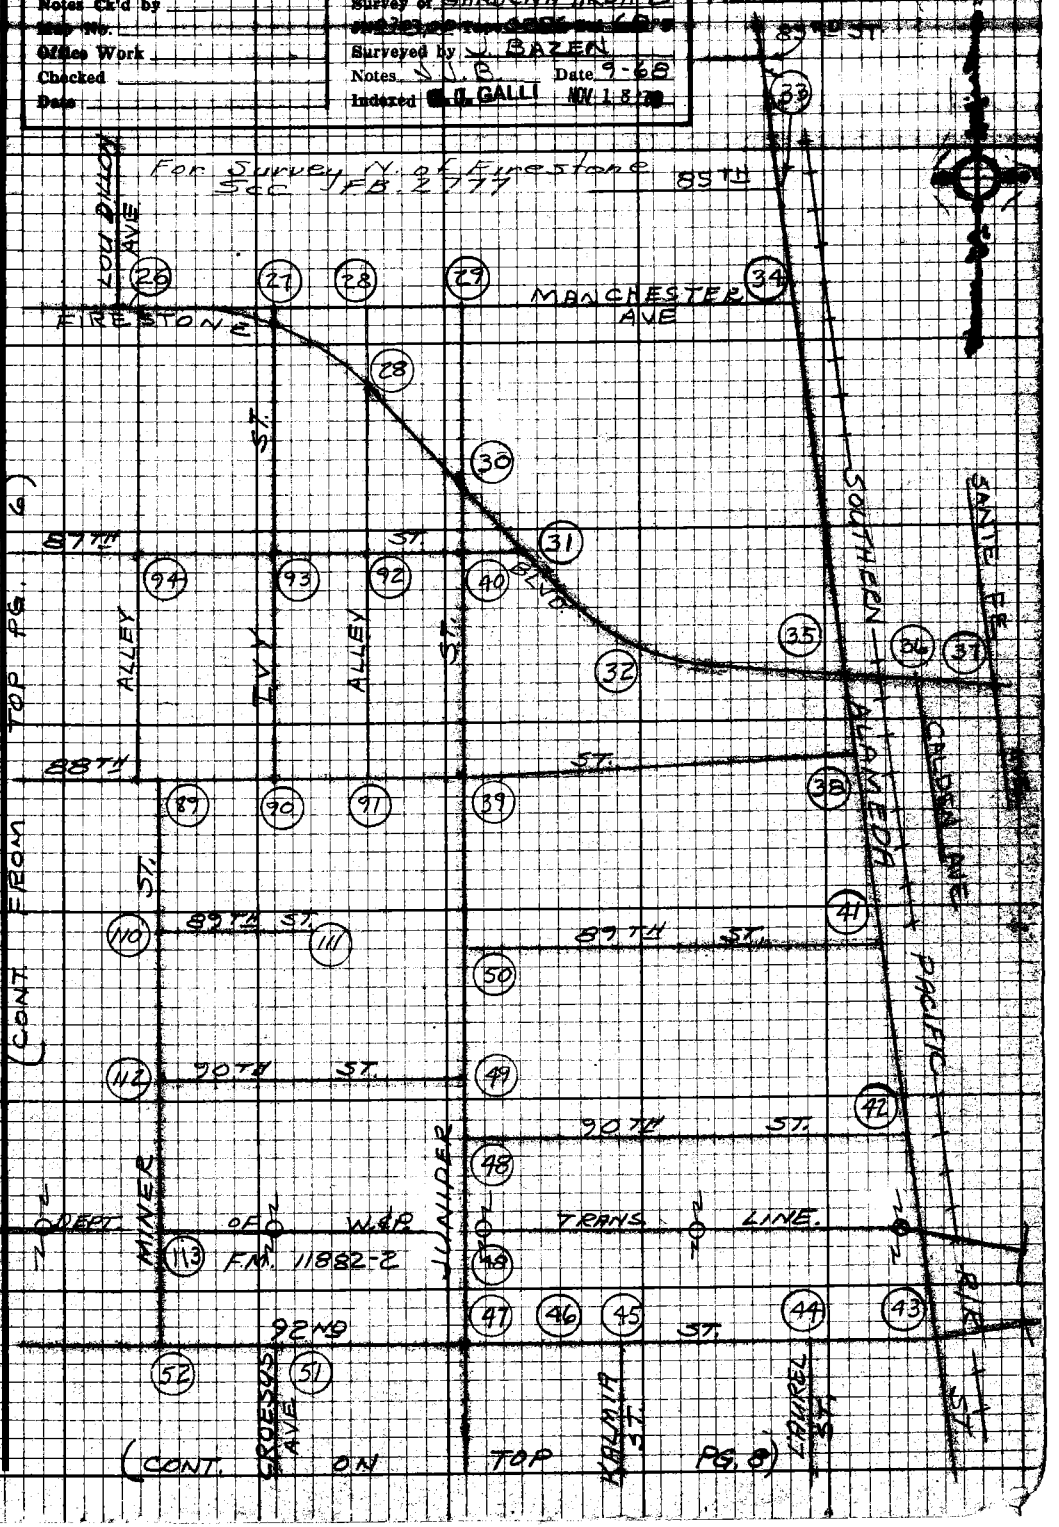

Note: Any Additions or Changes on this Sheet Must be Made or Circled in Red Ink With Date and Name of Person Making Change.

Do not extend this side of this line.

PLEASE RETURN TO
LOS ANGELES COUNTY ENGINEER
403 LOS ANGELES COUNTY ENGINEERING BLDG.

76F3098 CE#310 9-67

PWFB 0921 3298

F.B. ~~2764~~ Pg. ~~8~~ CONT. FROM BOT. PG. 7

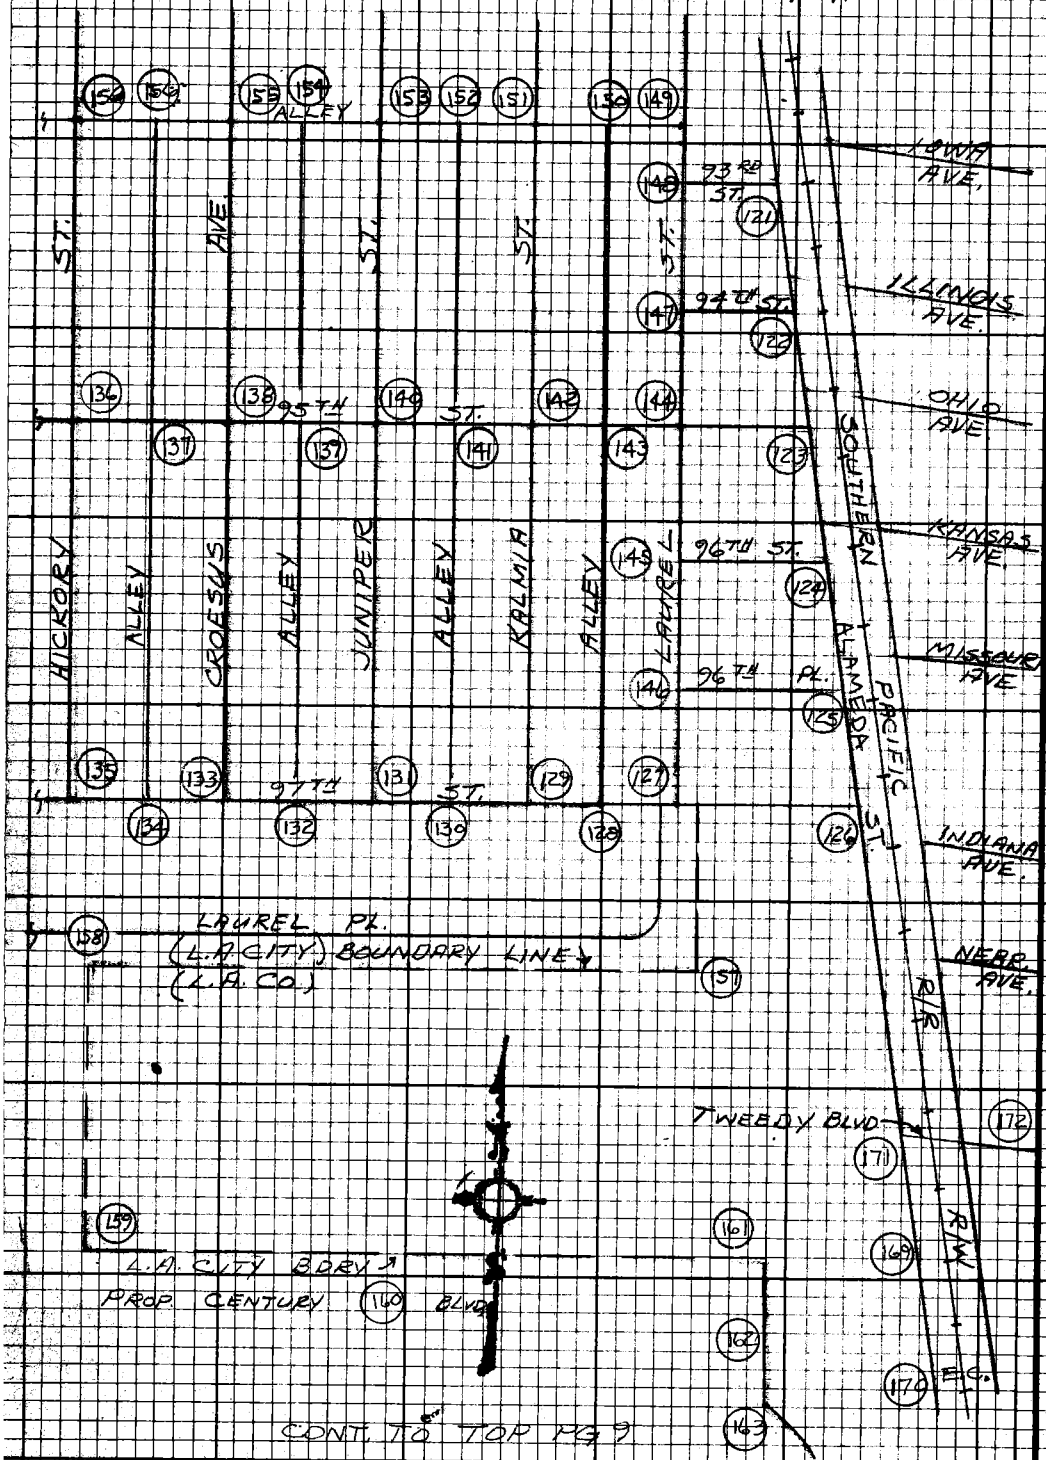

CONT. TO TOP PG 9

PLEASE RETURN TO
LOS ANGELES COUNTY ENGINEER
403 Los Angeles County Engineering Bldg.

Do not extend this side of this line.

Note: Any Additions or Changes on this Sheet Must be Made or Circled in Red Ink With Date and Name of Person Making Change.

PWFB 0821 2387, 2388, 2389, 2390

Notes Ck'd by	DIV. 5 Survey of GARDENA AREA C
Map No.	JN 0303.00 Tape 0256 Std 68 °F
Office Work	Surveyed by J. BARREN
Checked	Notes J.J.B. Date 12-69
Date	Indexed L. GALLI NOV 18

F. B. 2764 PG. 9

INDEX - CONT. FROM BOT. PAGE 8

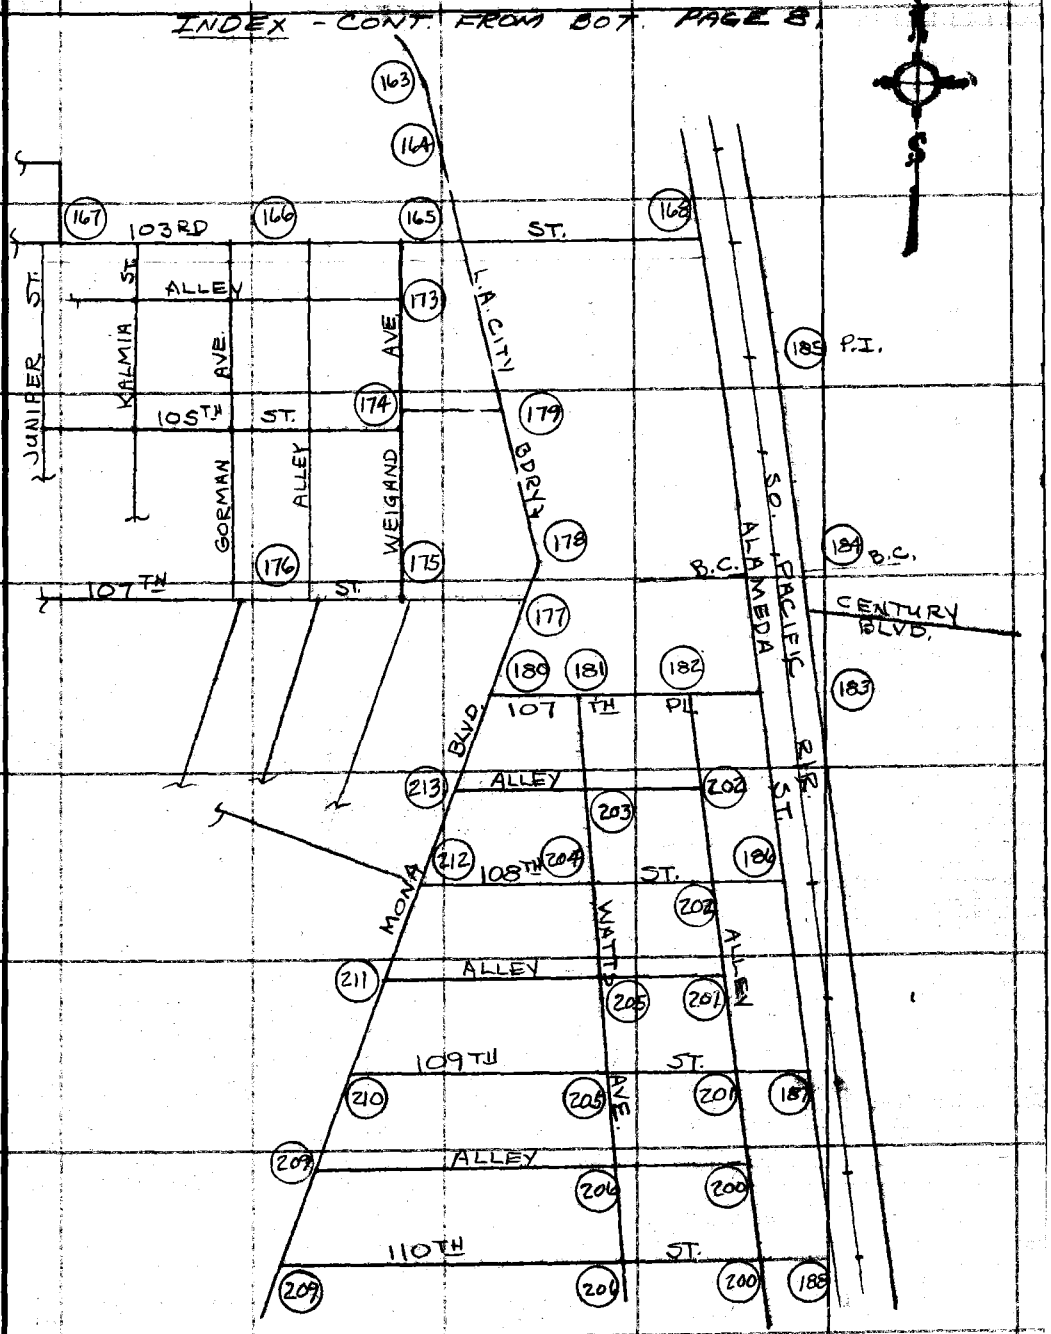

Note: Any Additions or Changes on this Sheet Must be Made or Circled in Red Ink With Date and Name of Person Making Change.

Do not extend this side of this line.

PLEASE RETURN TO
COUNTY OF LOS ANGELES
DEPARTMENT OF COUNTY ENGINEER
403 LOS ANGELES COUNTY ENGINEERING BLDG.

8F3095 CE#310 3-68

PWFB 0821

2391

F. B. ~~2764~~ PG. ~~10~~ INDEX CONT. FROM BOT. PG. 9.

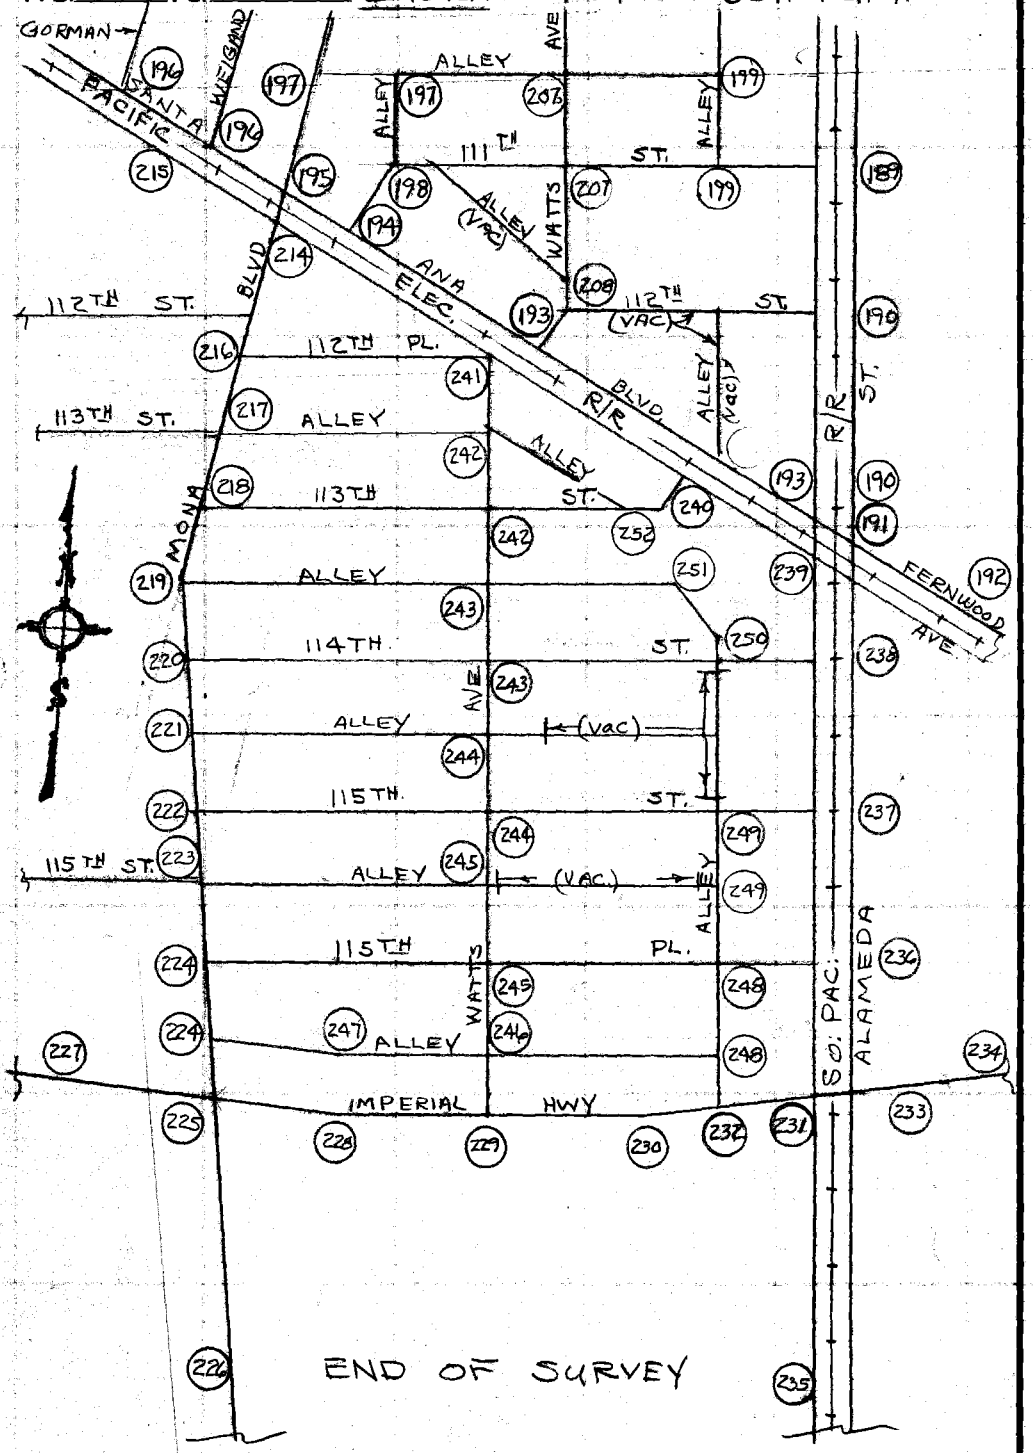

PLEASE RETURN TO
COUNTY OF LOS ANGELES
DEPARTMENT OF COUNTY ENGINEER
403 LOS ANGELES COUNTY ENGINEERING BLDG.

Do not extend this side of this line.

Note: Any Additions or Changes on This Sheet Must be Made or Circled in Red Ink With Date and Name of Person Making Change.

PWFB 0921 3300

Notes Ck'd by R. SHORT	Div #5 Survey of Gardena Area ℄	F.B. 2764	Pg. 11
Mon. No.	FN 0303.00 Tape 0256 [illegible]		
Office Work	Surveyed by J. Bazen		
Checked	Notes E.S.	Date 9-68	
Date	Indexed [illegible]	[illegible]	

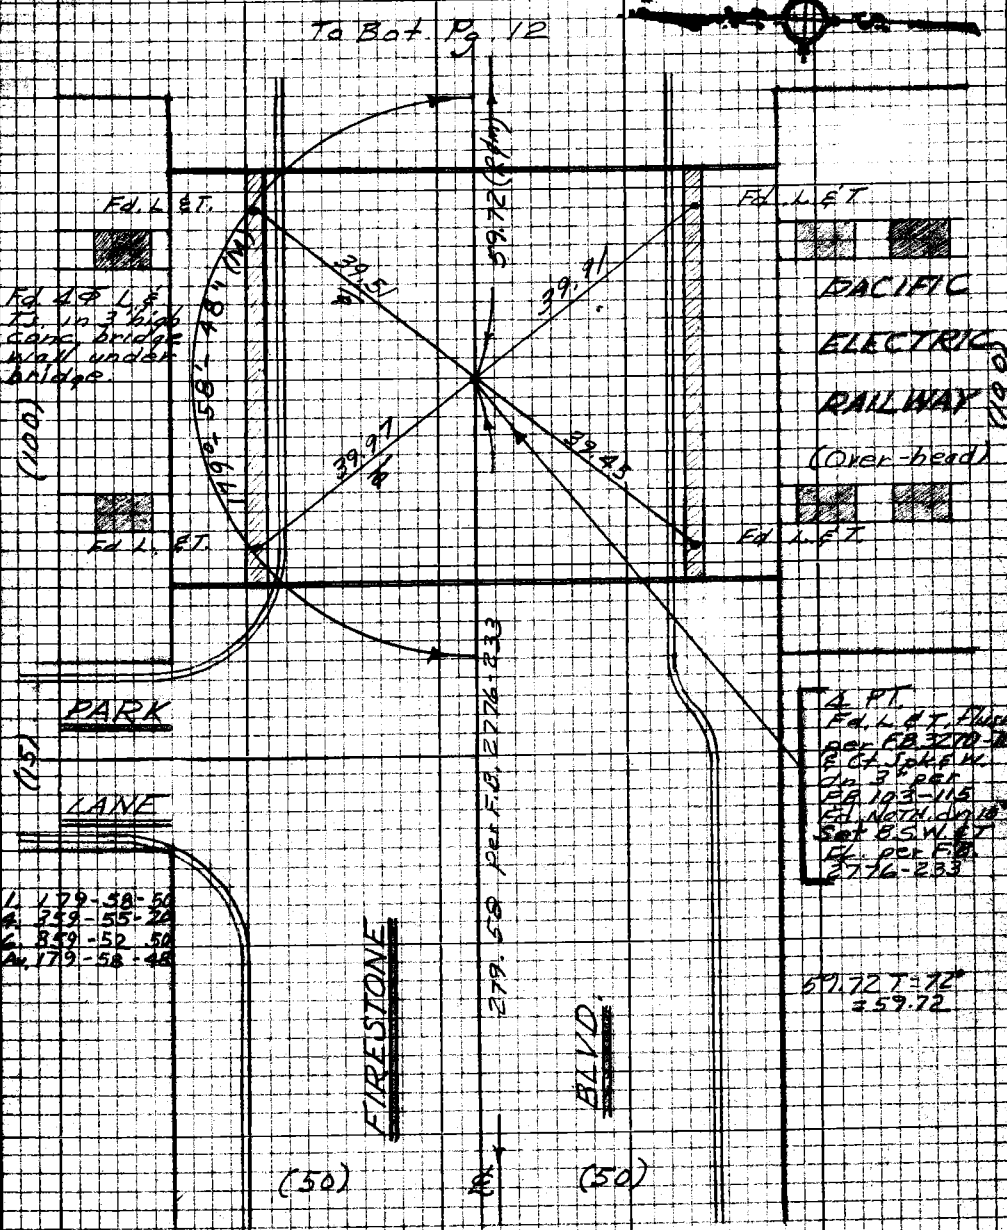

Note: Any Additions or Changes on this Sheet Must be Made or Circled in Red Ink With Date and Name of Person Making Change

PLEASE RETURN TO
LOS ANGELES COUNTY ENGINEER
403 LOS ANGELES COUNTY ENGINEERING BLDG.

Do not extend this side of this line.

PWFB 0921 3301

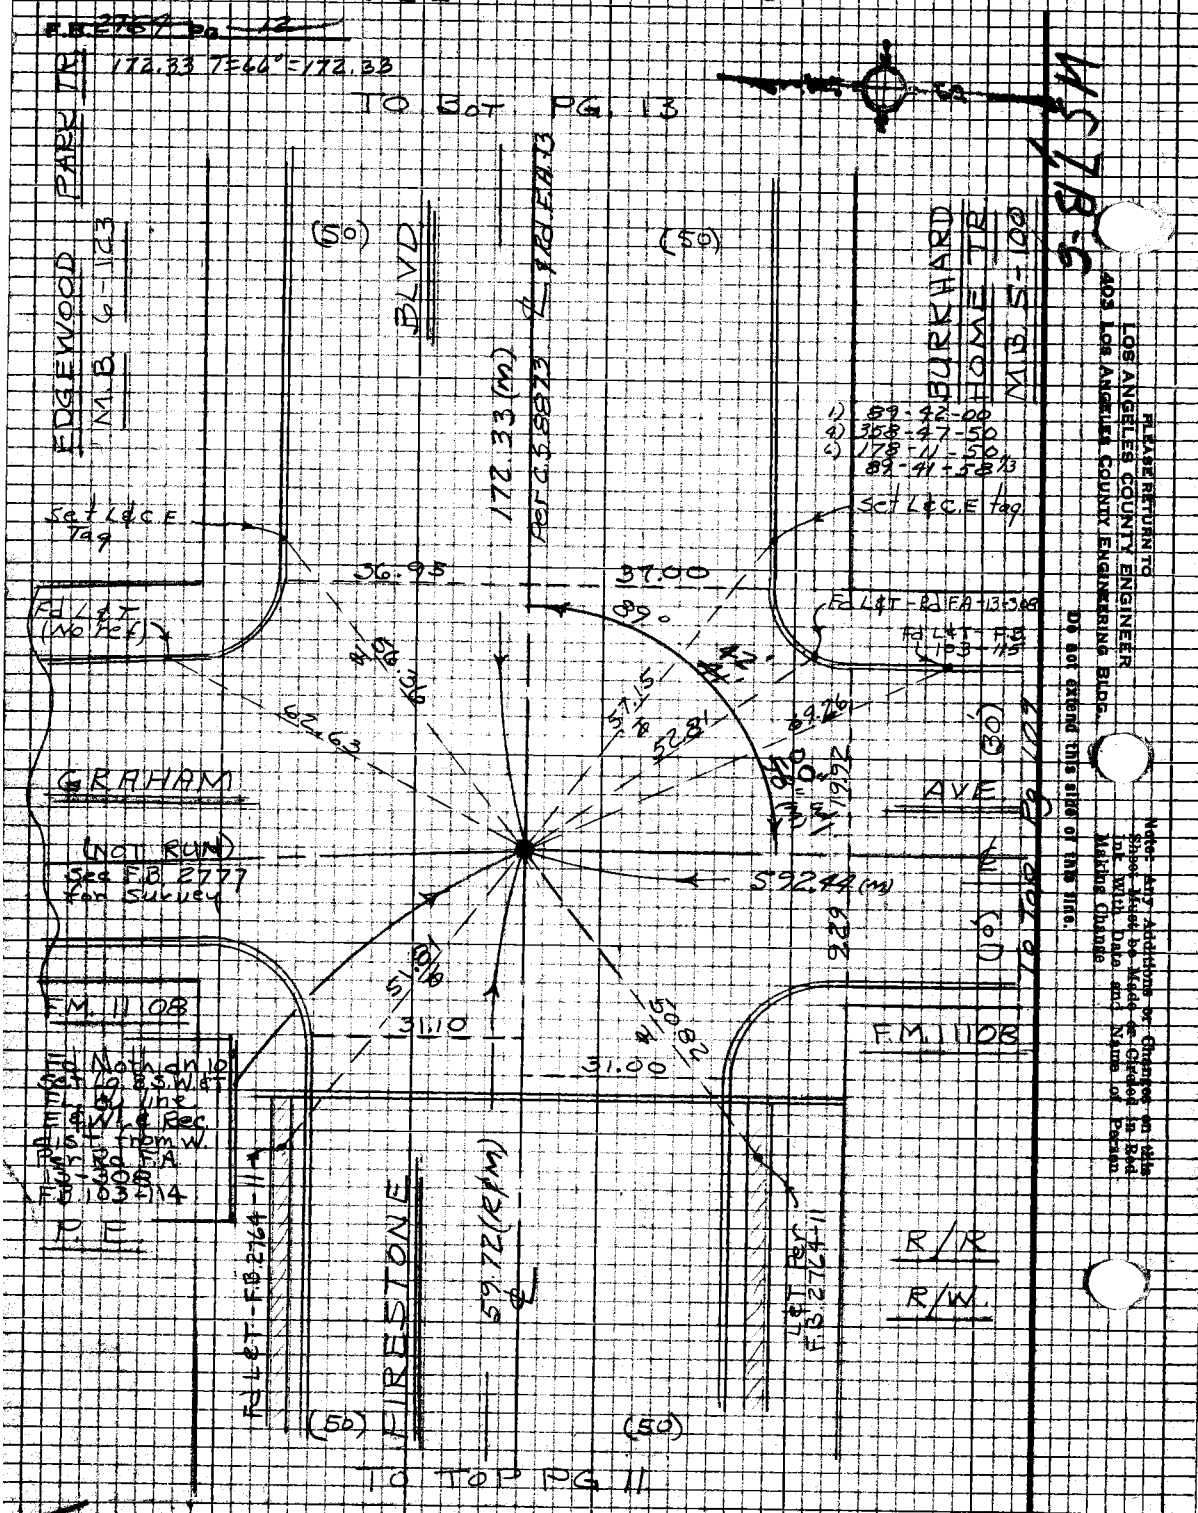

PLEASE RETURN TO
LOS ANGELES COUNTY ENGINEER
403 LOS ANGELES COUNTY ENGINEERING BLDG.

Do not extend this side of this line.

Note: Any Additions or Changes on this Sheet Must be Made or Circled in Red Ink With Date and Name of Person Making Change

PWFB 0921 **3302**

Notes Ck'd by
Map No.
Office Work
Checked
Date

DIV. # 5
Survey of GARDENA AREA ℄
JN 0303-00 Tape 0256 Std 68 °F
Surveyed by J. BAZEN
Notes J. J. B. Date 9-68
Indexed [illegible] GALLI NOV 18 '68

F.B. 2764 PG. 13

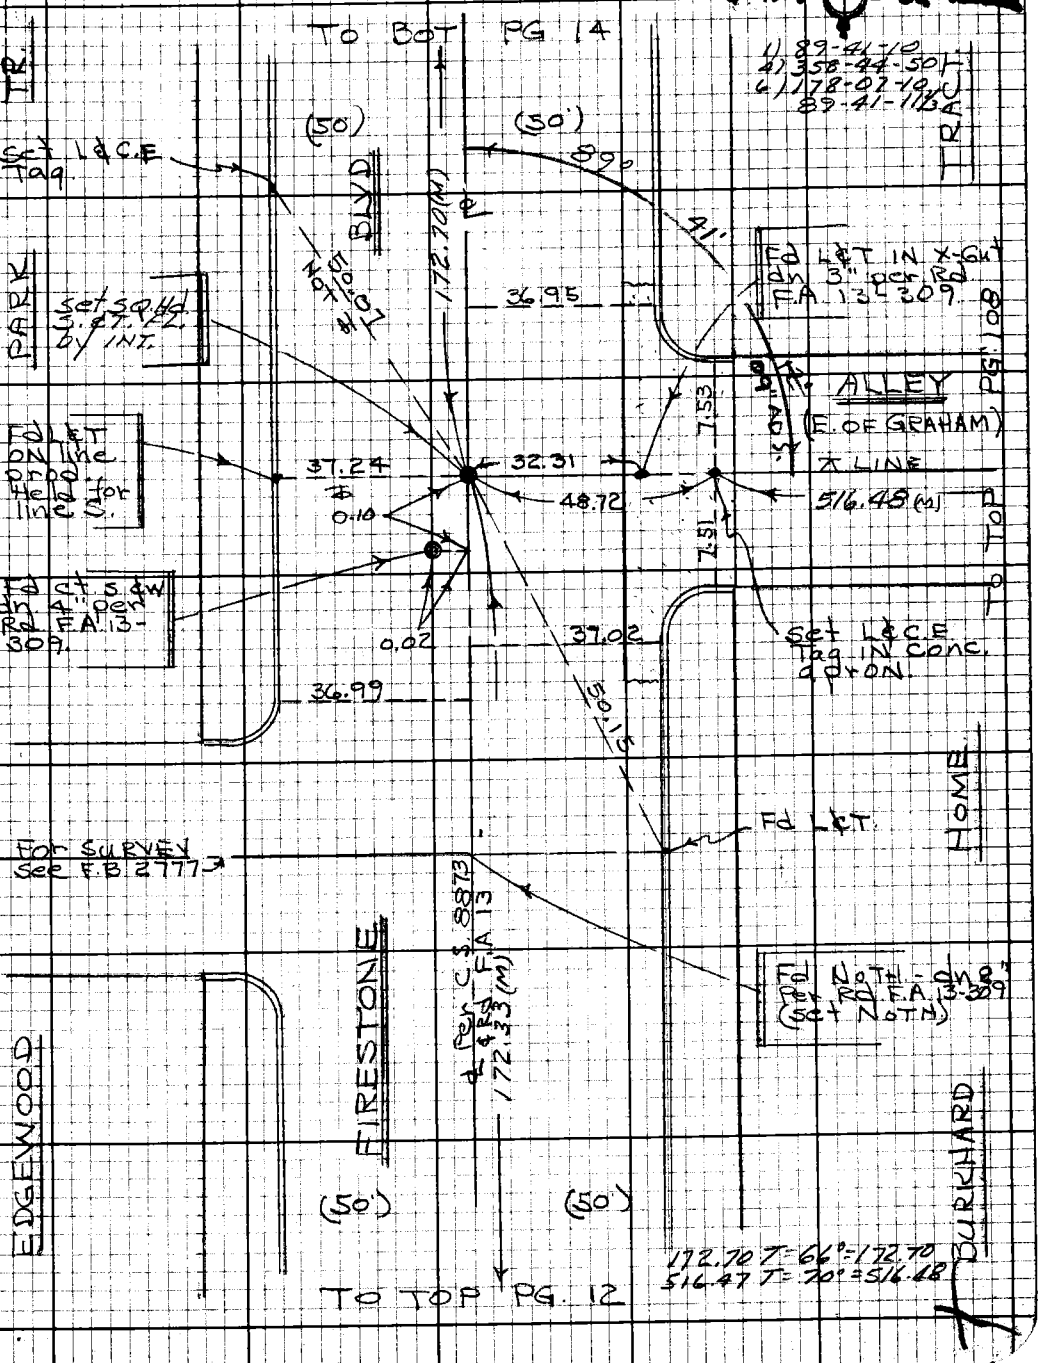

Note: Any Additions or Changes on this Sheet Must be Made or Circled in Red Ink With Date and Name of Person Making Change.

Do not extend this side of this line.

PLEASE RETURN TO
LOS ANGELES COUNTY ENGINEER
403 LOS ANGELES COUNTY ENGINEERING BLDG.

76F3098 CE#310 9-67

PWFB 0921 3303

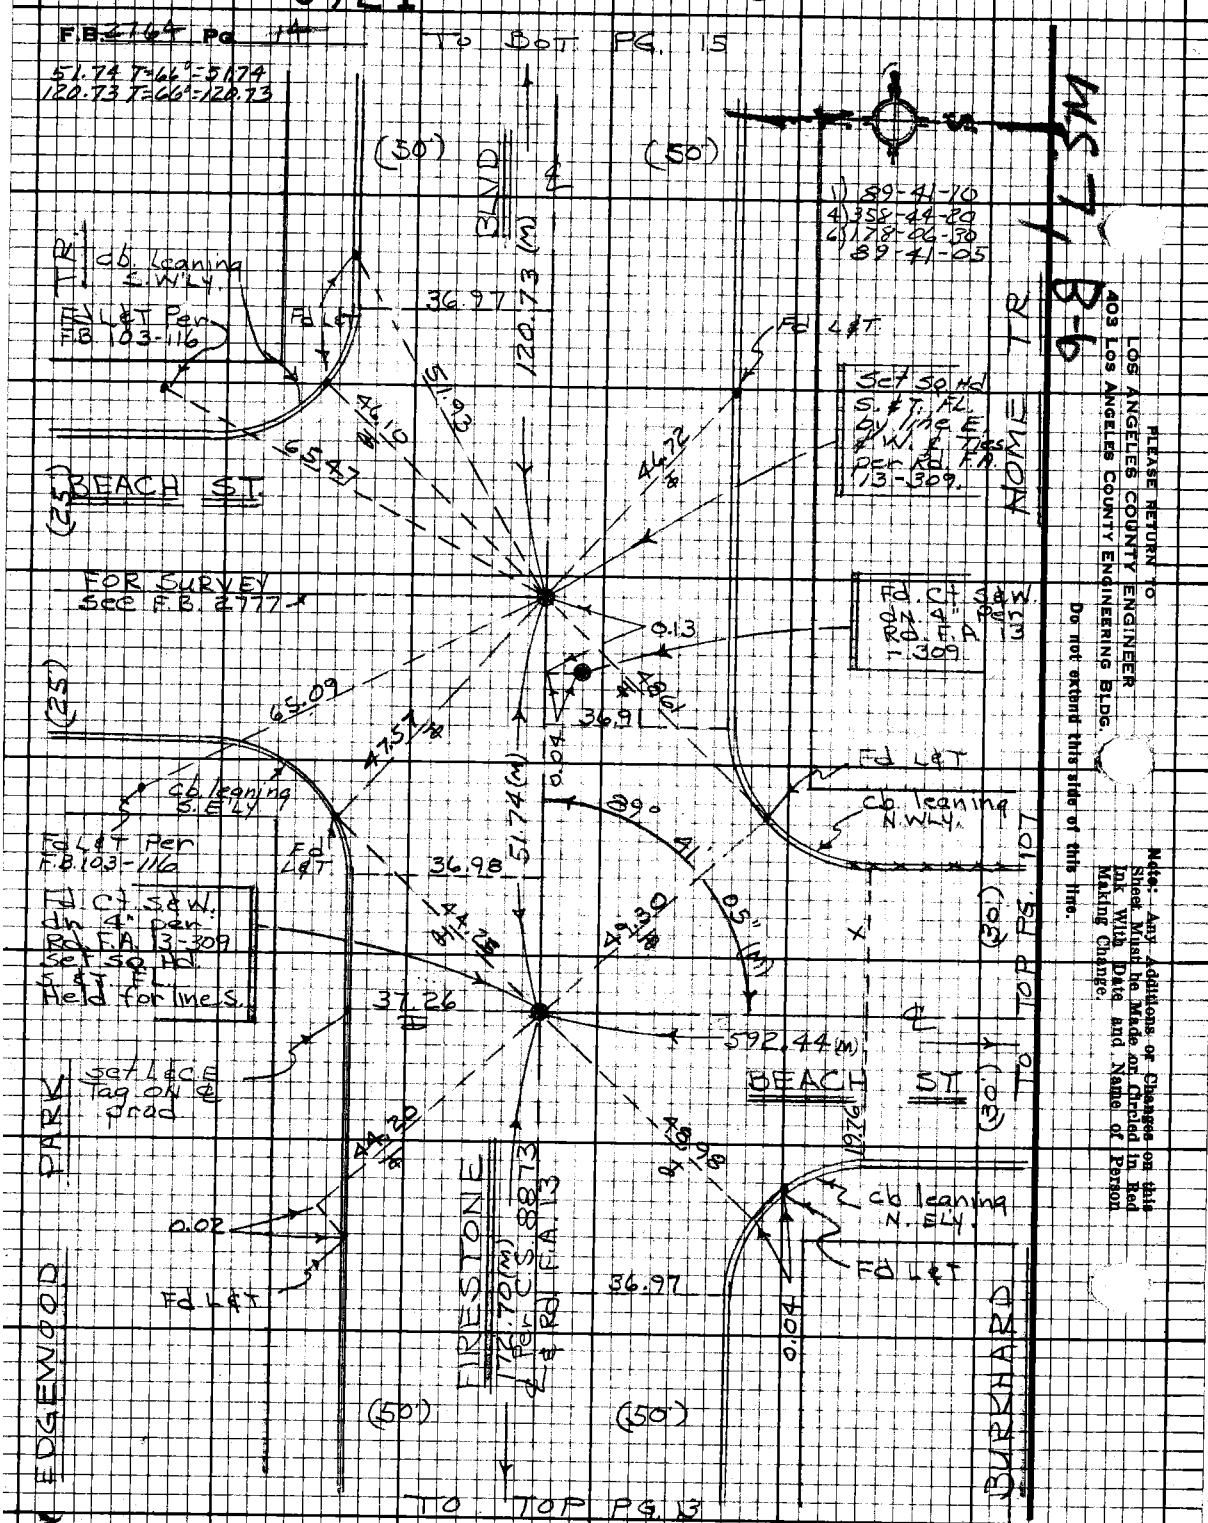

PLEASE RETURN TO
LOS ANGELES COUNTY ENGINEER
403 LOS ANGELES COUNTY ENGINEERING BLDG.

Do not extend this side of this line.

Note: Any Additions or Changes on this Sheet Must be Made or Circled in Red Ink With Date and Name of Person Making Change.

PWFB 0921 3304, 3305

Notes Ck'd by
Map No.
Office Work
Checked
Date

Div #5 Survey of Gardena Area ℄
JN 0303.00 Tape 0256 Std 68°F
Surveyed by J. Bazen
Notes Date 9-68
Indexed G. L. GALLI NOV 18 '68

F.B. 2764 Pg. 15

W.S. 7, B-6

172.56 T=66°=172.56
131.50 " =131.50
187.58 T=64°=187.58

To Bot Pg 16

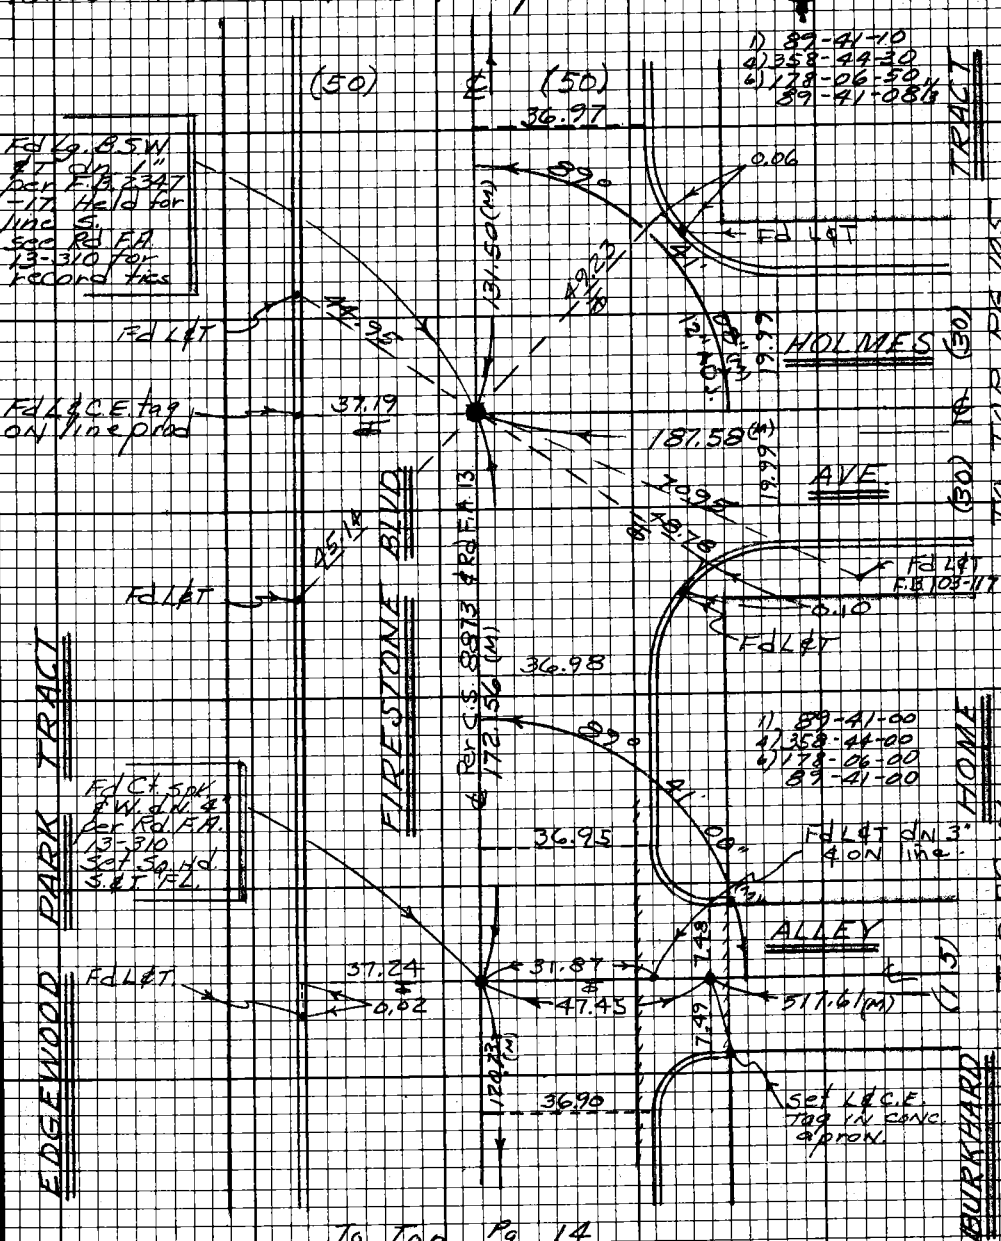

To Top Pg 14

Note: Any Additions or Changes on this Sheet Must be Made or Circled in Red Ink With Date and Name of Person Making Change.

Do not extend this side of this line.

PLEASE RETURN TO
LOS ANGELES COUNTY ENGINEER
403 LOS ANGELES COUNTY ENGINEERING BLDG.

76F3098 CE#310 9-67

PWFB 0921 [redacted] 3306

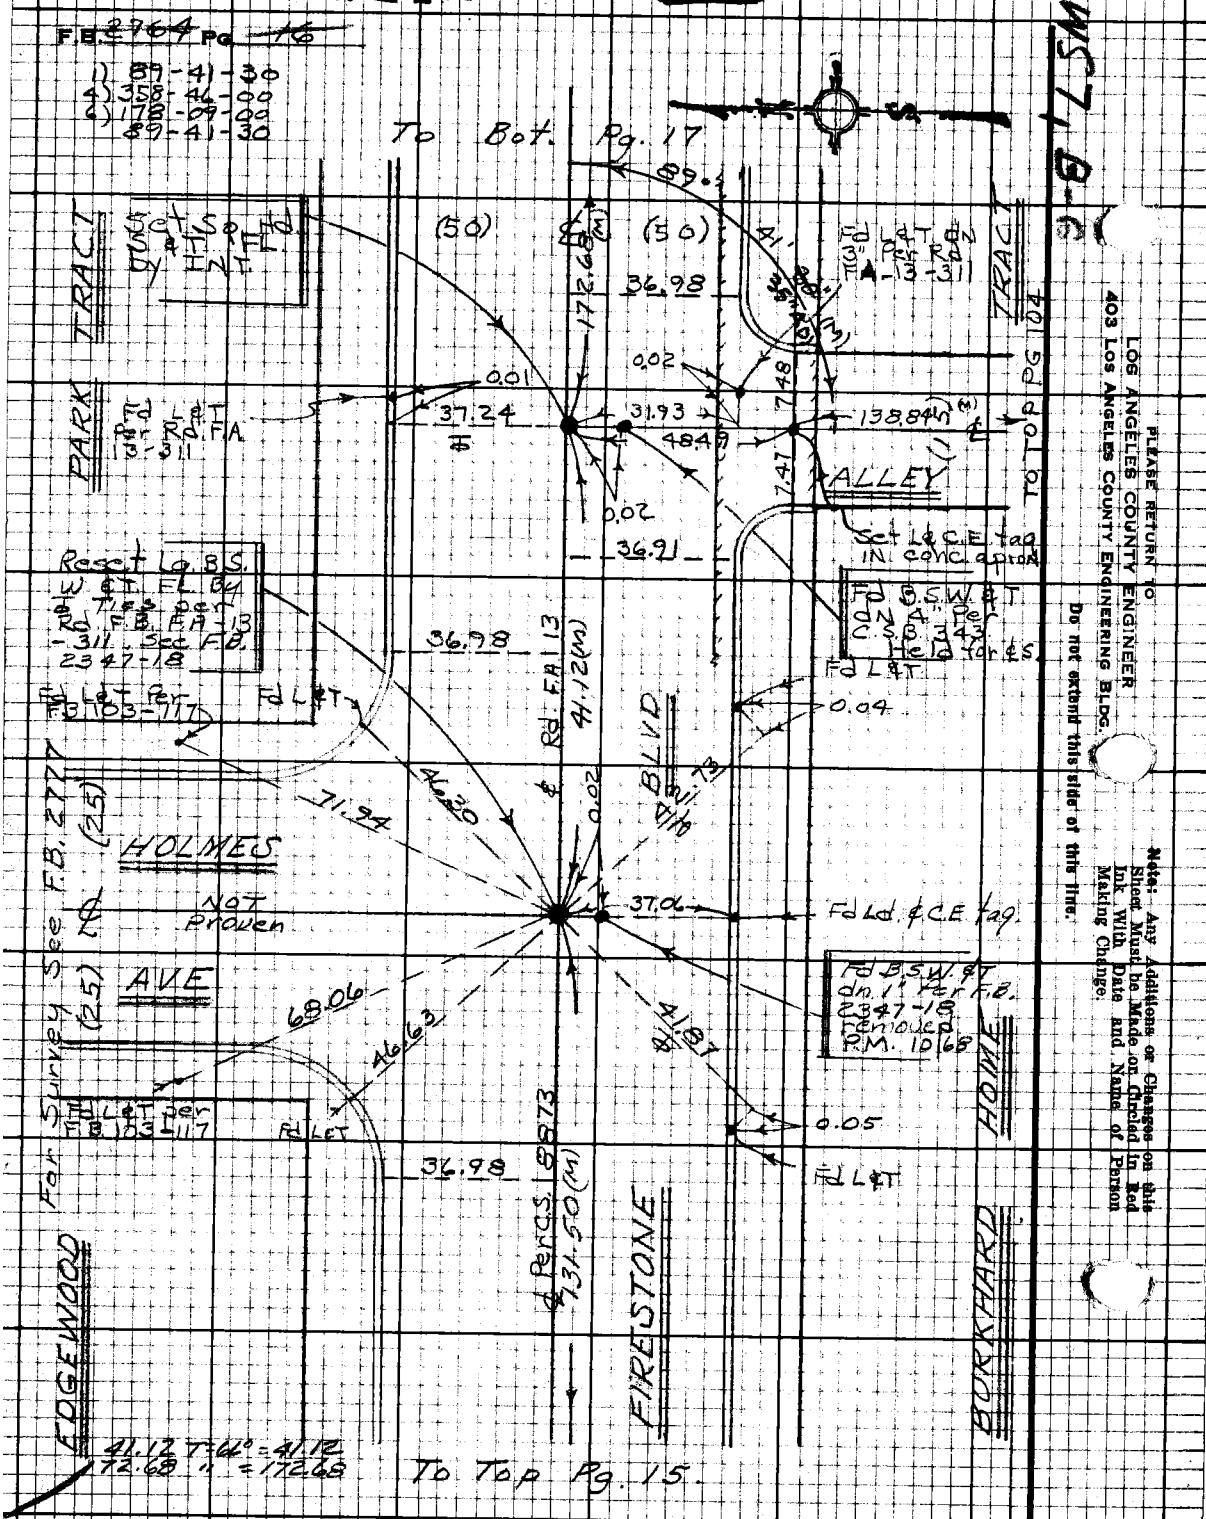

PLEASE RETURN TO
LOS ANGELES COUNTY ENGINEER
403 LOS ANGELES COUNTY ENGINEERING BLDG.

Do not extend this side of this line.

Note: Any Additions or Changes on this Sheet Must be Made or Circled in Red Ink With Date and Name of Person Making Change.

PWFB 0921 [redacted] 3307

Notes Ck'd by
Map No.
Office Work
Checked
Date

Div #5
Survey of Gardena Area ℄
Surveyed by J. Bazen
Notes J.J.B. Date 9-68
Indexed [redacted] J. GALLI [redacted]

F.B. 2764 Pg. 19

W.S. 7, B-6

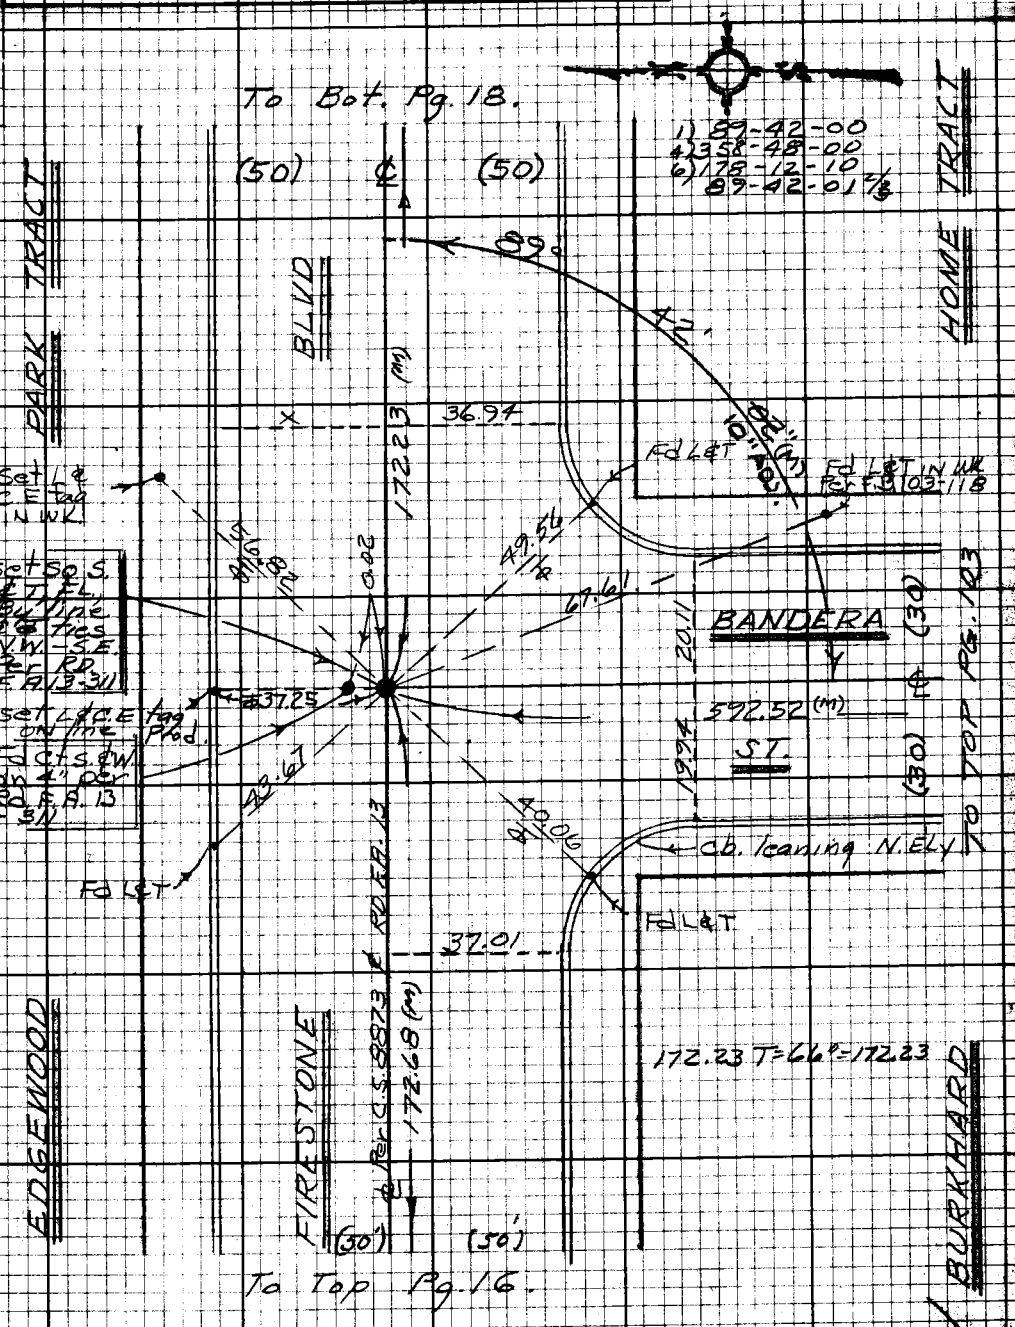

Note: Any Additions or Changes on this Sheet Must be Made or Circled in Red Ink With Date and Name of Person Making Change.

Do not extend this side of this line.

PLEASE RETURN TO
LOS ANGELES COUNTY ENGINEER
403 LOS ANGELES COUNTY ENGINEERING BLDG.

75F3098 CE#310 9-67

PWFB 0921 [redacted] 3308

F.B. ~~2764~~ PG ~~18~~

36.87 T=66°=36.87
135.69 " = 135.69
48.71 T=60°=48.71

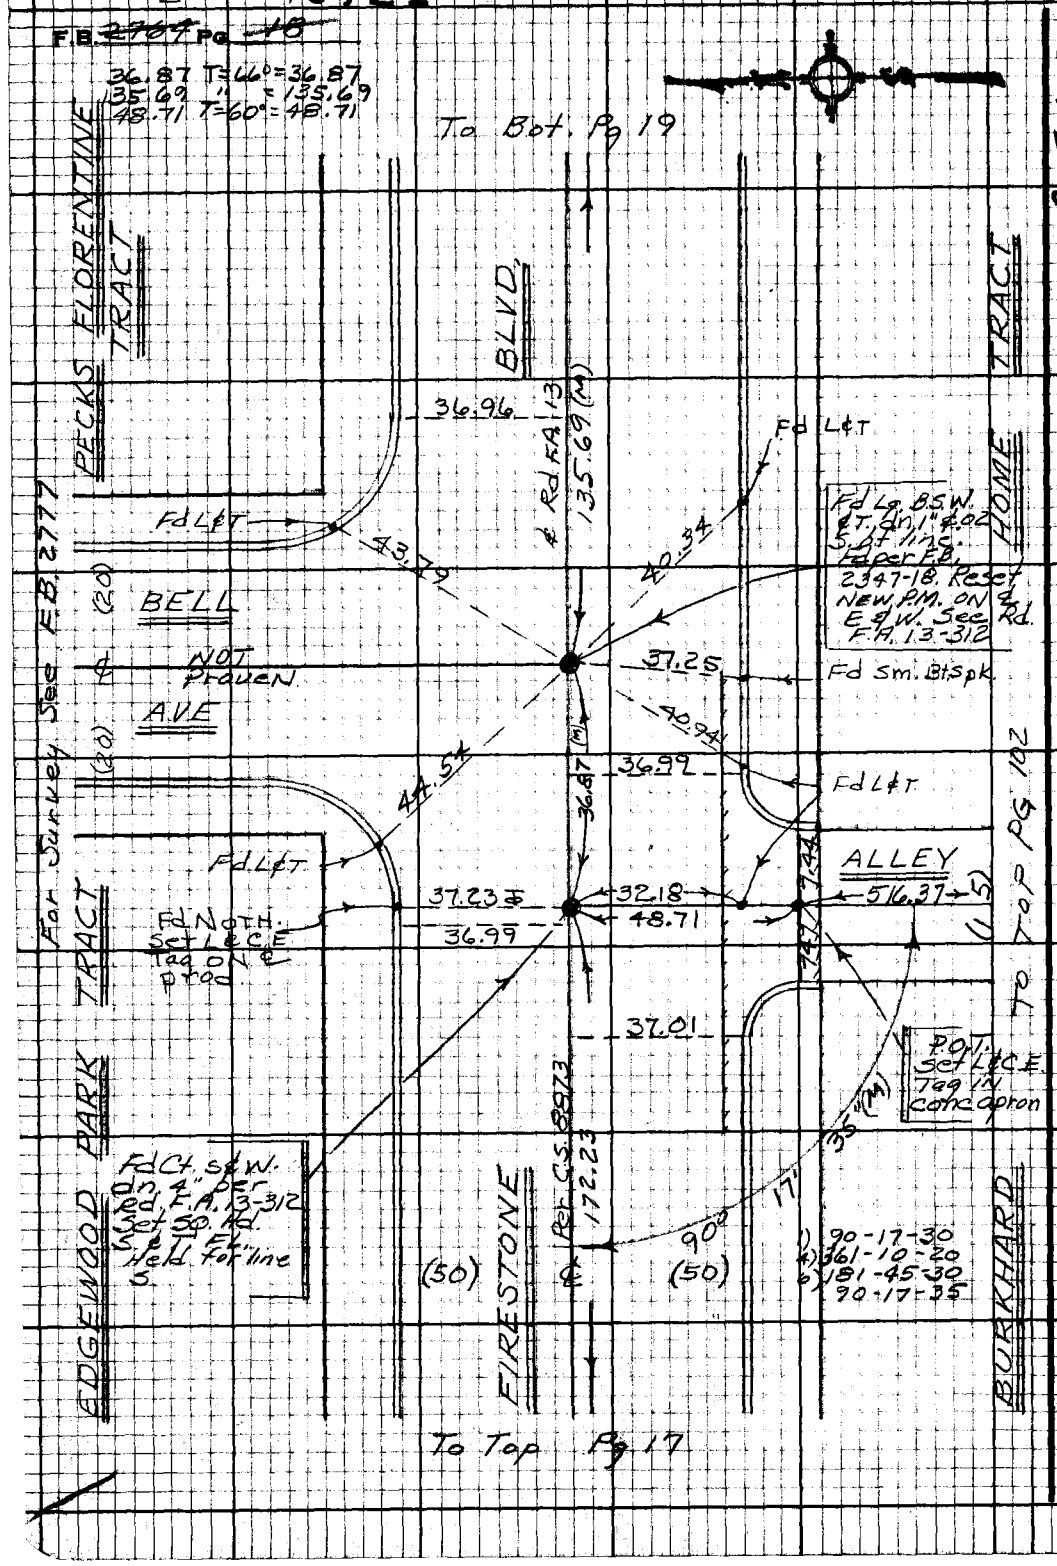

PLEASE RETURN TO
LOS ANGELES COUNTY ENGINEER
403 LOS ANGELES COUNTY ENGINEERING BLDG.

Do not extend this side of this line.

Note: Any Additions or Changes on this Sheet Must be Made or Circled in Red Ink With Date and Name of Person Making Change.

PWFB 0921 [redacted] 3309

Notes Ck'd by
Map No.
Office Work
Checked
Date

DW. #5
Survey of GARDENA AREA ℄
JN 0303.00 Tape 0256 Std 68 °F
Surveyed by J. J. BAZEN
Notes J. J. B. Date 1-69
Indexed G. L. GAL 14 NOV 1 8 '69

F.B. 2764 Pg. 19

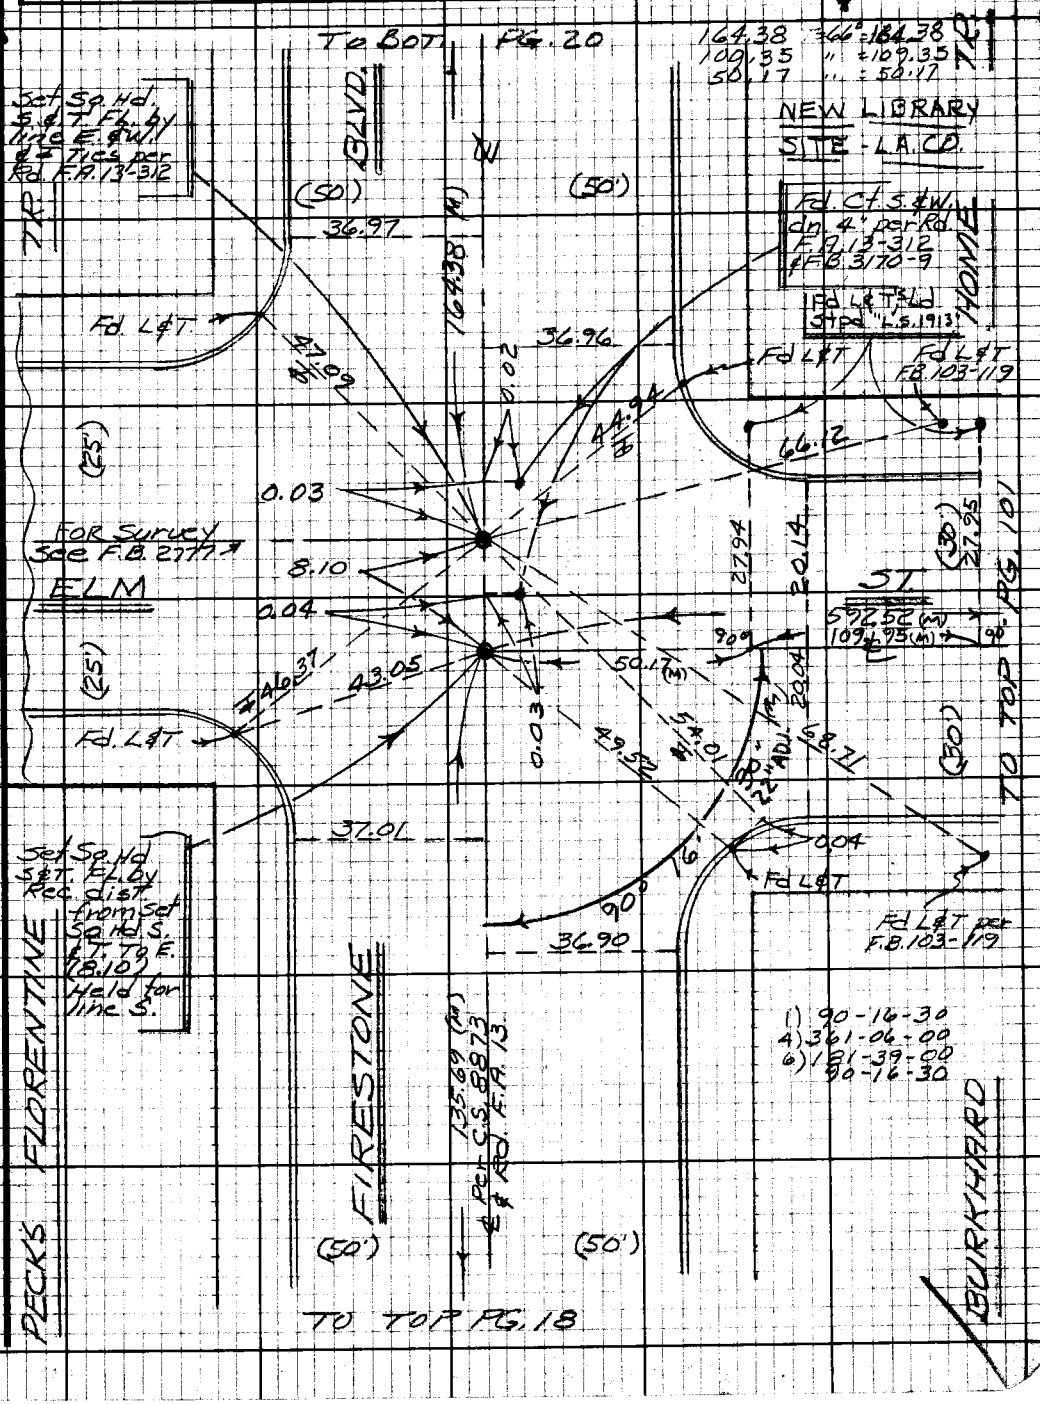

Note: Any Additions or Changes on this Sheet Must be Made or Circled in Red Ink With Date and Name of Person Making Change.

Do not extend this side of this line.

PLEASE RETURN TO
LOS ANGELES COUNTY ENGINEER
403 LOS ANGELES COUNTY ENGINEERING BLDG.

76F3098 CE#310 9-67

PWFB 0921 3310

F.B. 2764 Pg 20

172.45 T=66°=172.45
48.65 T=69°=48.65
543.89 " =543.88

TO BOT PG. 21

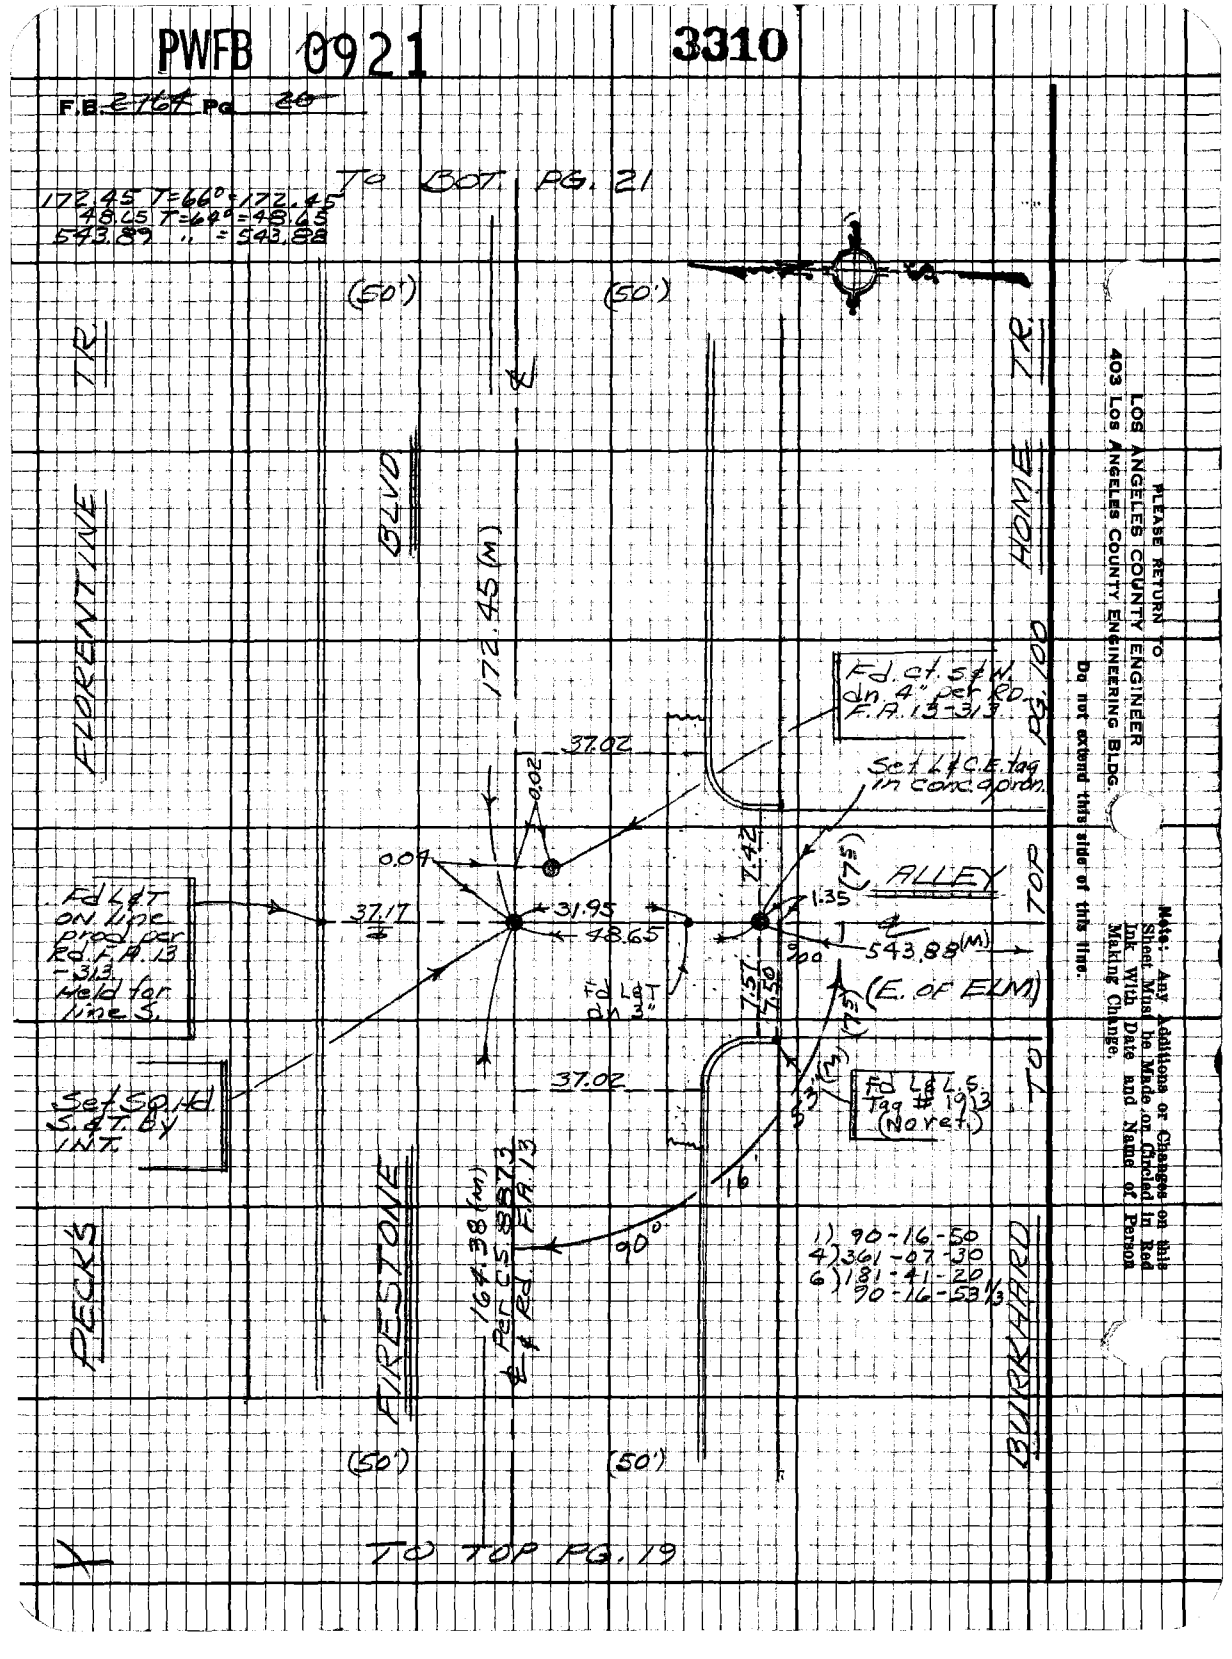

PLEASE RETURN TO
LOS ANGELES COUNTY ENGINEER
403 LOS ANGELES COUNTY ENGINEERING BLDG.

Do not extend this side of this line.

NOTE: Any Additions or Changes on this Sheet Must be Made on Checked In Red Ink With Date and Name of Person Making Change.

PWFB 0921 3311, 3312

Notes Ck'd by
Map No.
Office Work
Checked
Date

DIV #5 Survey of GARDENA AREA ℄
JN 0303.00 Tape 0256 Std 68 °F
Surveyed by J. BAZEN
Notes S.J.B. Date 10-68
Indexed G.L. GALLI NOV 1 8 70

F.B. 2764 Pg 21

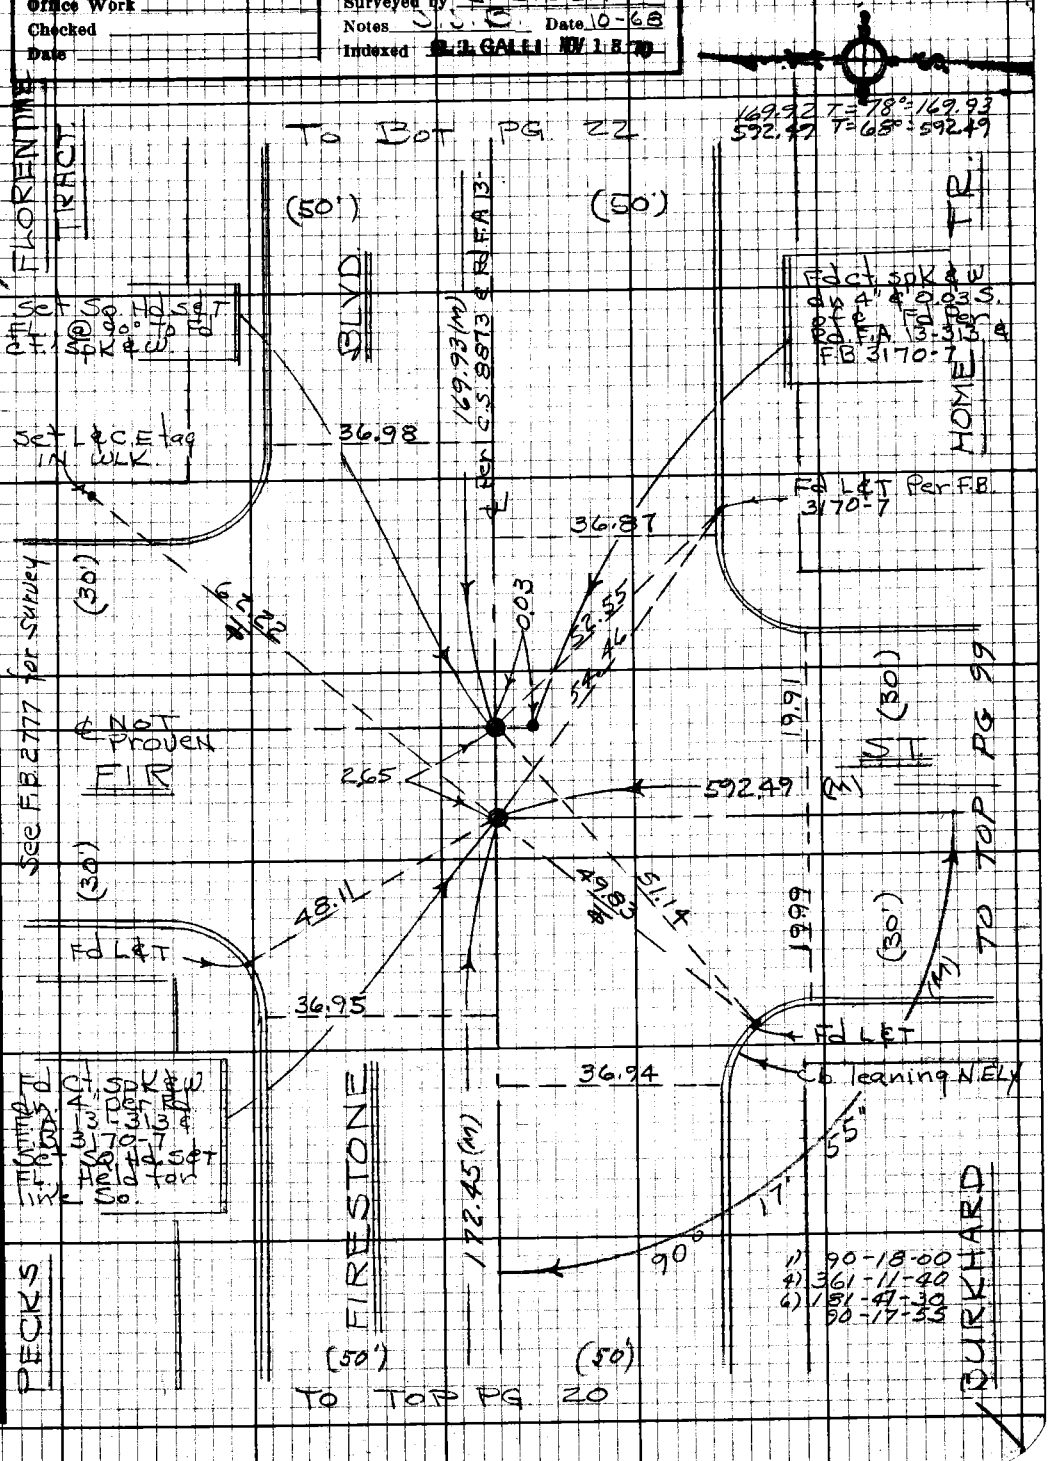

Note: Any Additions or Changes on this Sheet Must be Made or Circled in Red Ink With Date and Name of Person Making Change.

Do not extend this side of this line.

PLEASE RETURN TO
LOS ANGELES COUNTY ENGINEER
403 LOS ANGELES COUNTY ENGINEERING BLDG.

76F3098 CE#310 9-67

PWFB 0921 3313

F.B. 2764 Pg. 22

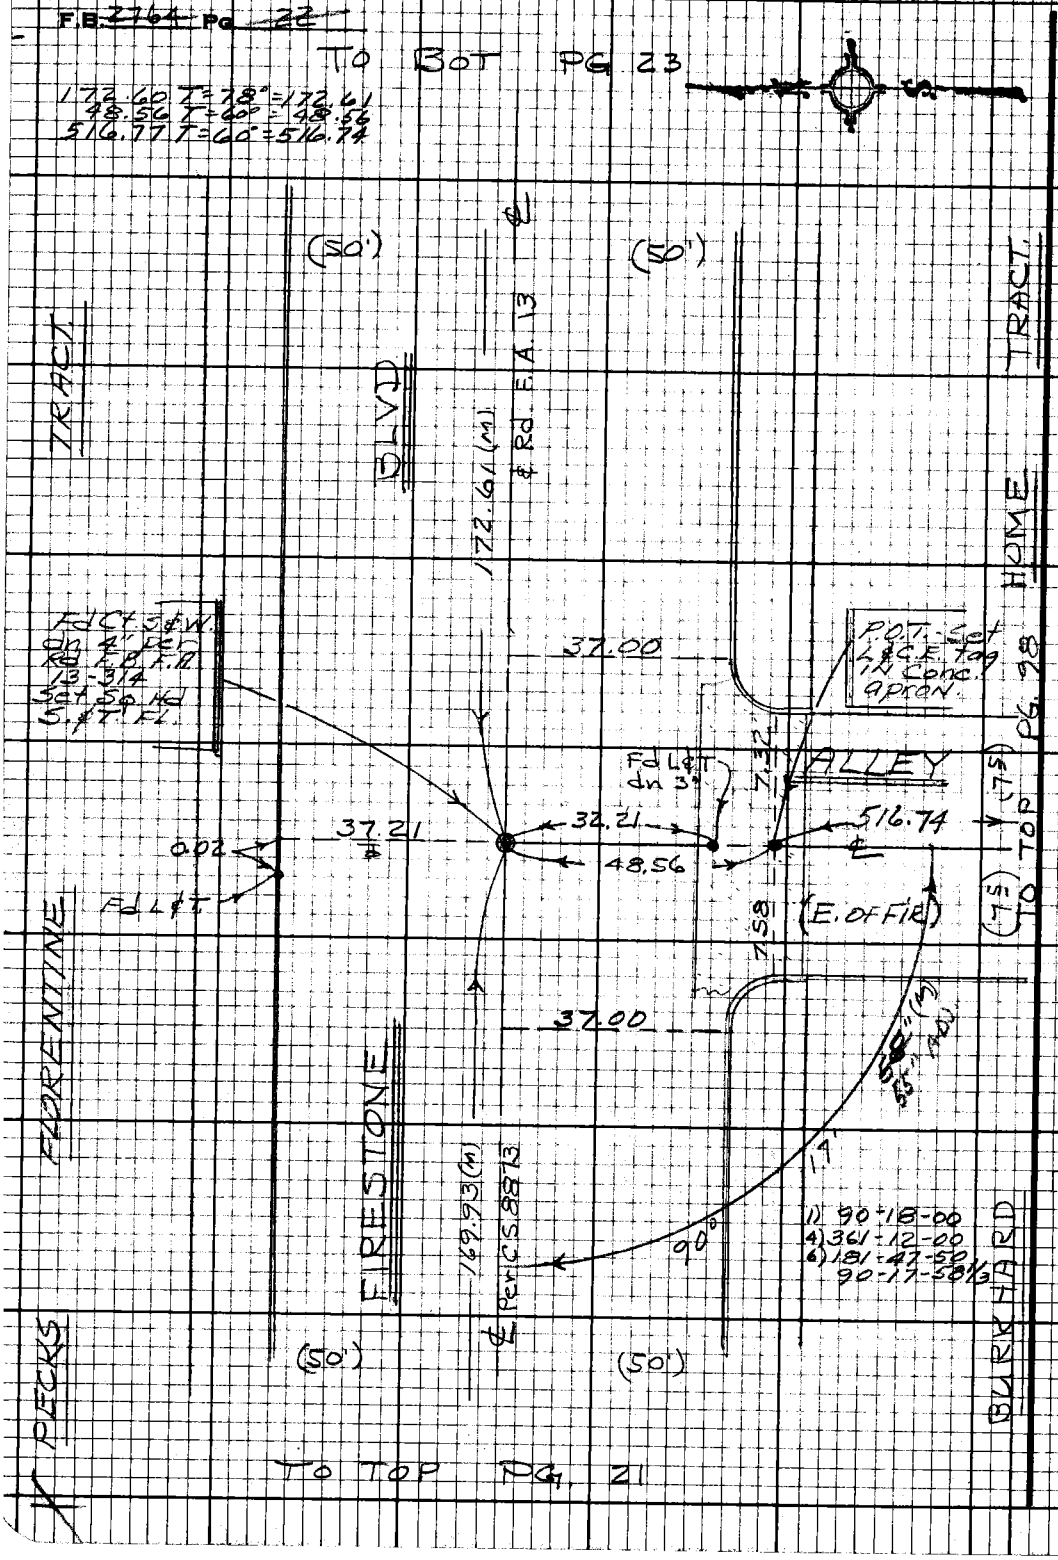

PLEASE RETURN TO
LOS ANGELES COUNTY ENGINEER
403 LOS ANGELES COUNTY ENGINEERING BLDG.

Do not extend this side of this line.

Note: Any Additions or Changes on this Sheet Must be Made or Circled in Red Ink With Date and Name of Person Making Change.

PWFB 0921

3314

Notes Ck'd by	
Map No.	
Office Work	
Checked	
Date	

D.N. #5
Survey of GARDENA AREA ℄
JN 1303.00 Tape 0256 Std 68 °F
Surveyed by J. BAZEN
Notes J. J. B. Date 11-68
Indexed G. J. GALLI NOV 1 8 '68

F.B. 2764 Pg. 23
169.68 T=78°=169.69
592.51 T=64°=592.49

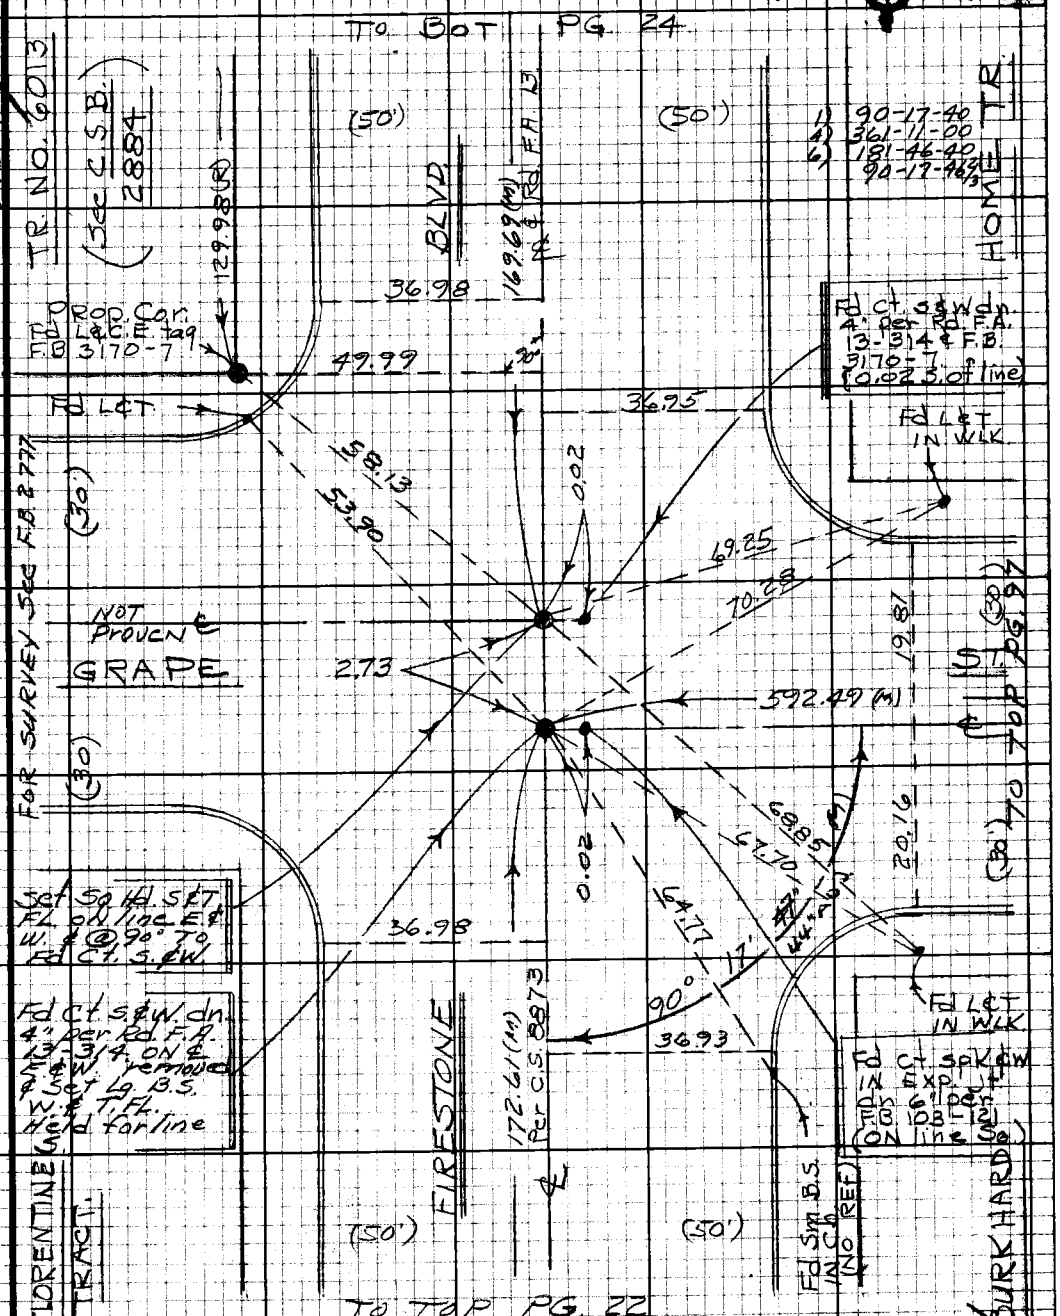

W.S. 7, C-6

Note: Any Additions or Changes on this Sheet Must be Made or Circled in Red Ink With Date and Name of Person Making Change.

Do not extend this side of this line.

PLEASE RETURN TO
LOS ANGELES COUNTY ENGINEER
403 LOS ANGELES COUNTY ENGINEERING BLDG.

76F3098 CE#310 9-67

PWFB 0921 3315

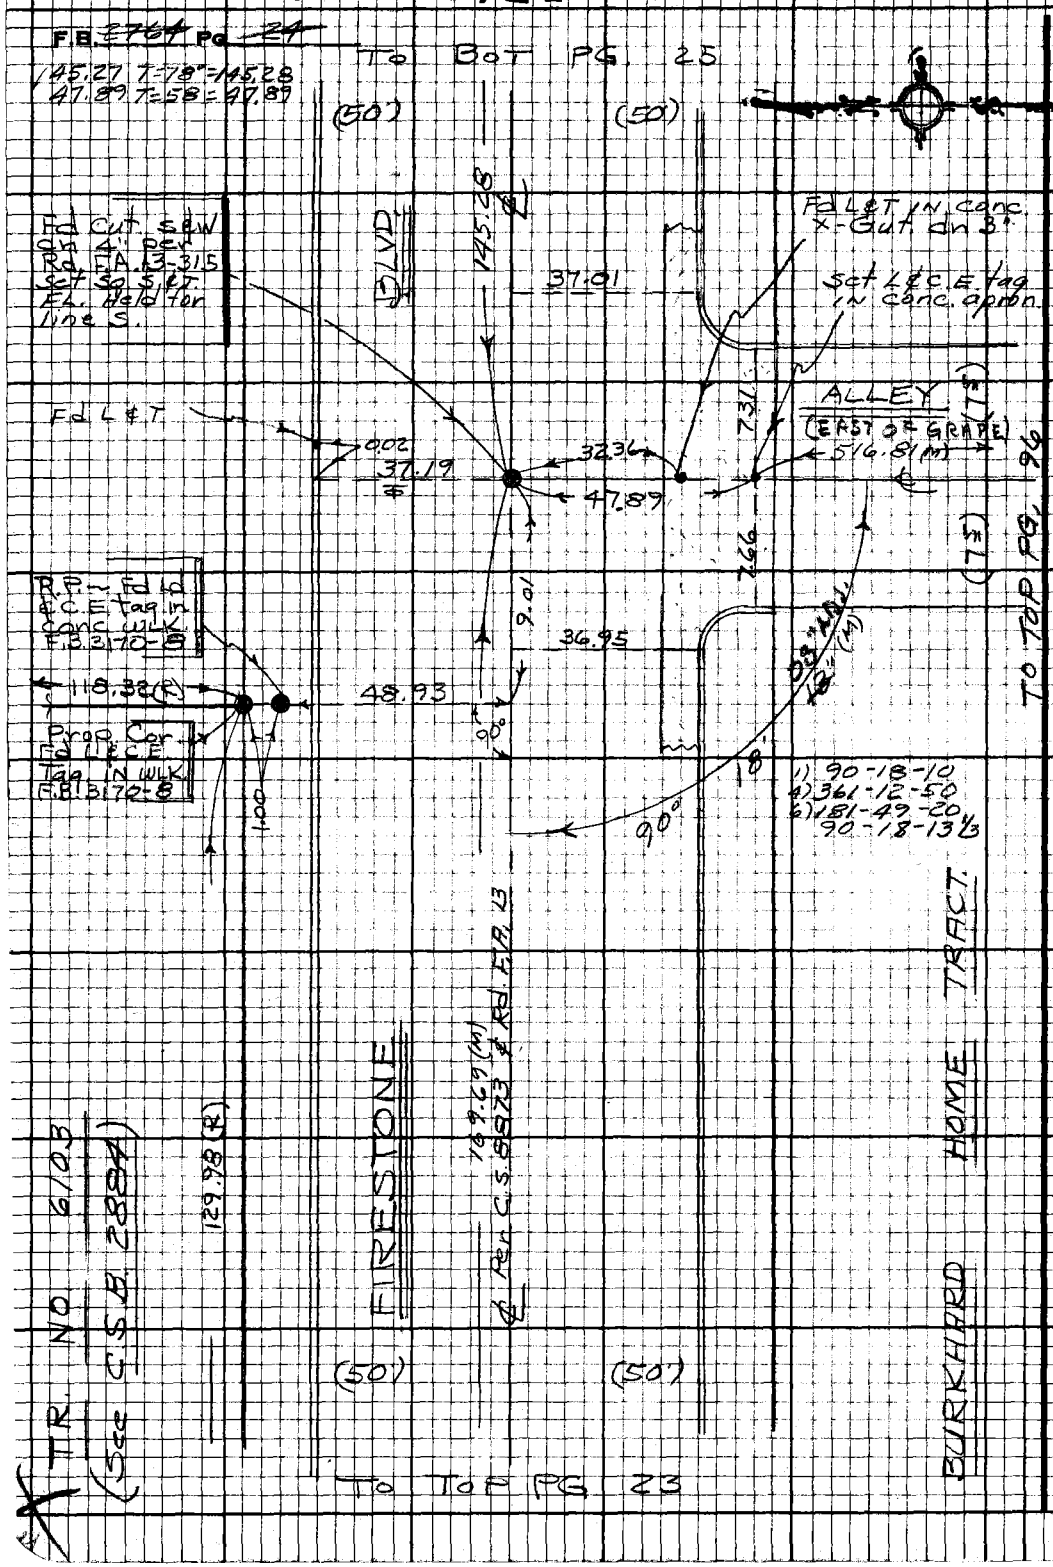

PLEASE RETURN TO
LOS ANGELES COUNTY ENGINEER
403 LOS ANGELES COUNTY ENGINEERING BLDG.

Do not extend this side of this line.

Note: Any Additions or Changes on this Sheet Must be Made or Circled in Red Ink With Date and Name of Person Making Change.

PWFB 0921 3316

Notes Ck'd by
Map No.
Office Work
Checked
Date

Div # 5
Survey of Gardena Area ℄
JN 030300 Tape 0256 Std 68
Surveyed by J. Bazen
Notes J.J.B. Date 9-68
Indexed G. J. GALLI NOV 1 5 '68

F.B. 2764 Pg. 25

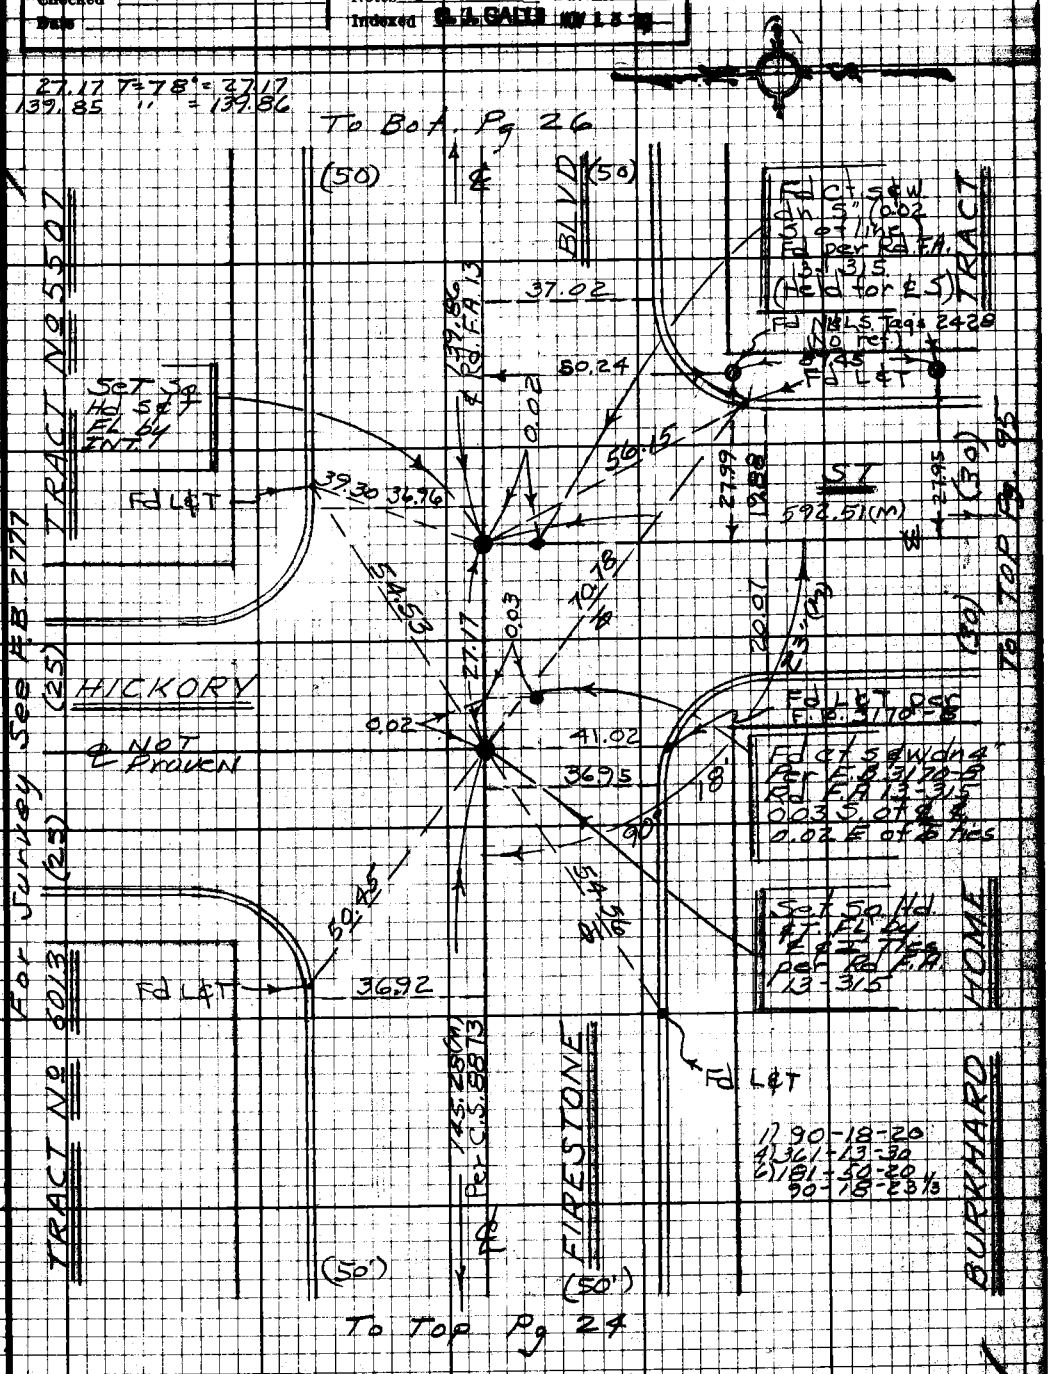

W.S.T. C-6

Note: Any Additions or Changes on this Sheet Must be Made or Circled in Red Ink With Date and Name of Person Making Change.

Do not extend this side of this line.

PLEASE RETURN TO
LOS ANGELES COUNTY ENGINEER
403 LOS ANGELES COUNTY ENGINEERING BLDG.

75F3C98 CE#310 9-67

PWFB 0921 3317

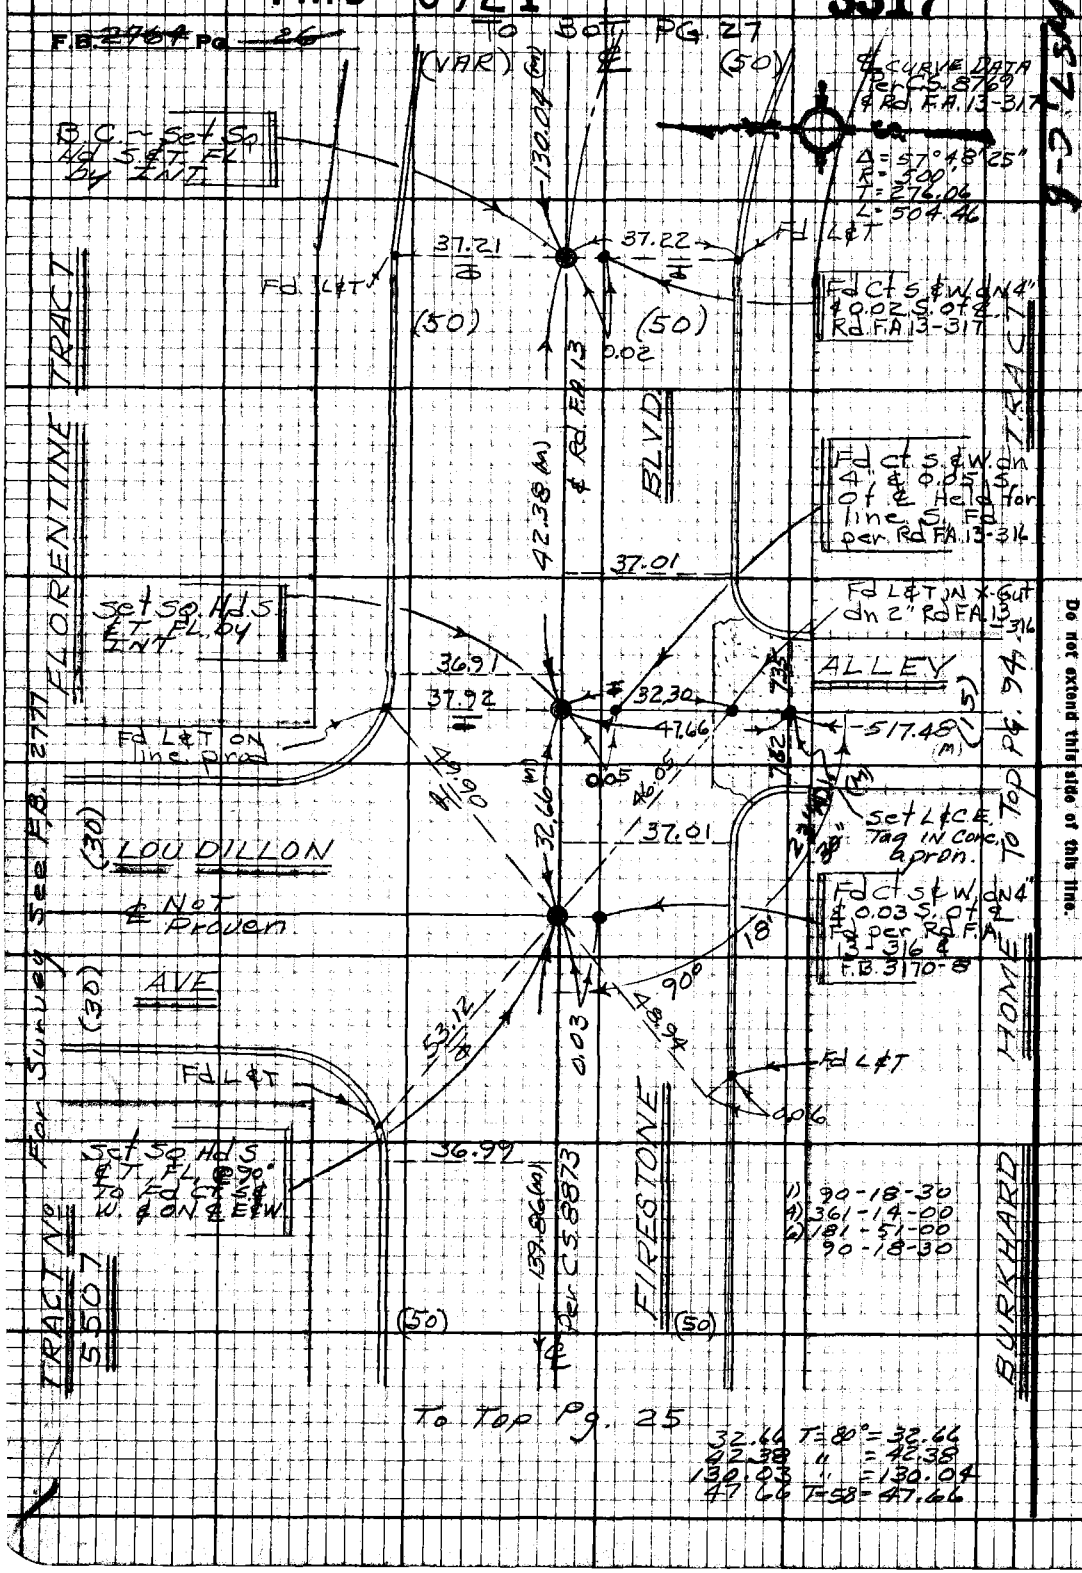

PLEASE RETURN TO
LOS ANGELES COUNTY ENGINEER
403 LOS ANGELES COUNTY ENGINEERING BLDG.

Do not extend this side of this line.

Note: Any Additions or Changes on this Sheet Must be Made on Circled in Red Ink With Date and Name of Person Making Change.

PWEB 0921 3318

Notes Ck'd by	Survey of GARDENA AREA ℄
Map No.	JN 430300 Tape 0256 Std 68 °F
Office Work	Surveyed by J. Bazen
Checked	Notes JB&ES Date 11-68
Date	Indexed C. J. GALLI NOV 18 '68

F.B. 2764 Pg. 27

125.06 T=80° = 125.07
21.00 " = 21.00
592.51 T=62° = 592.49

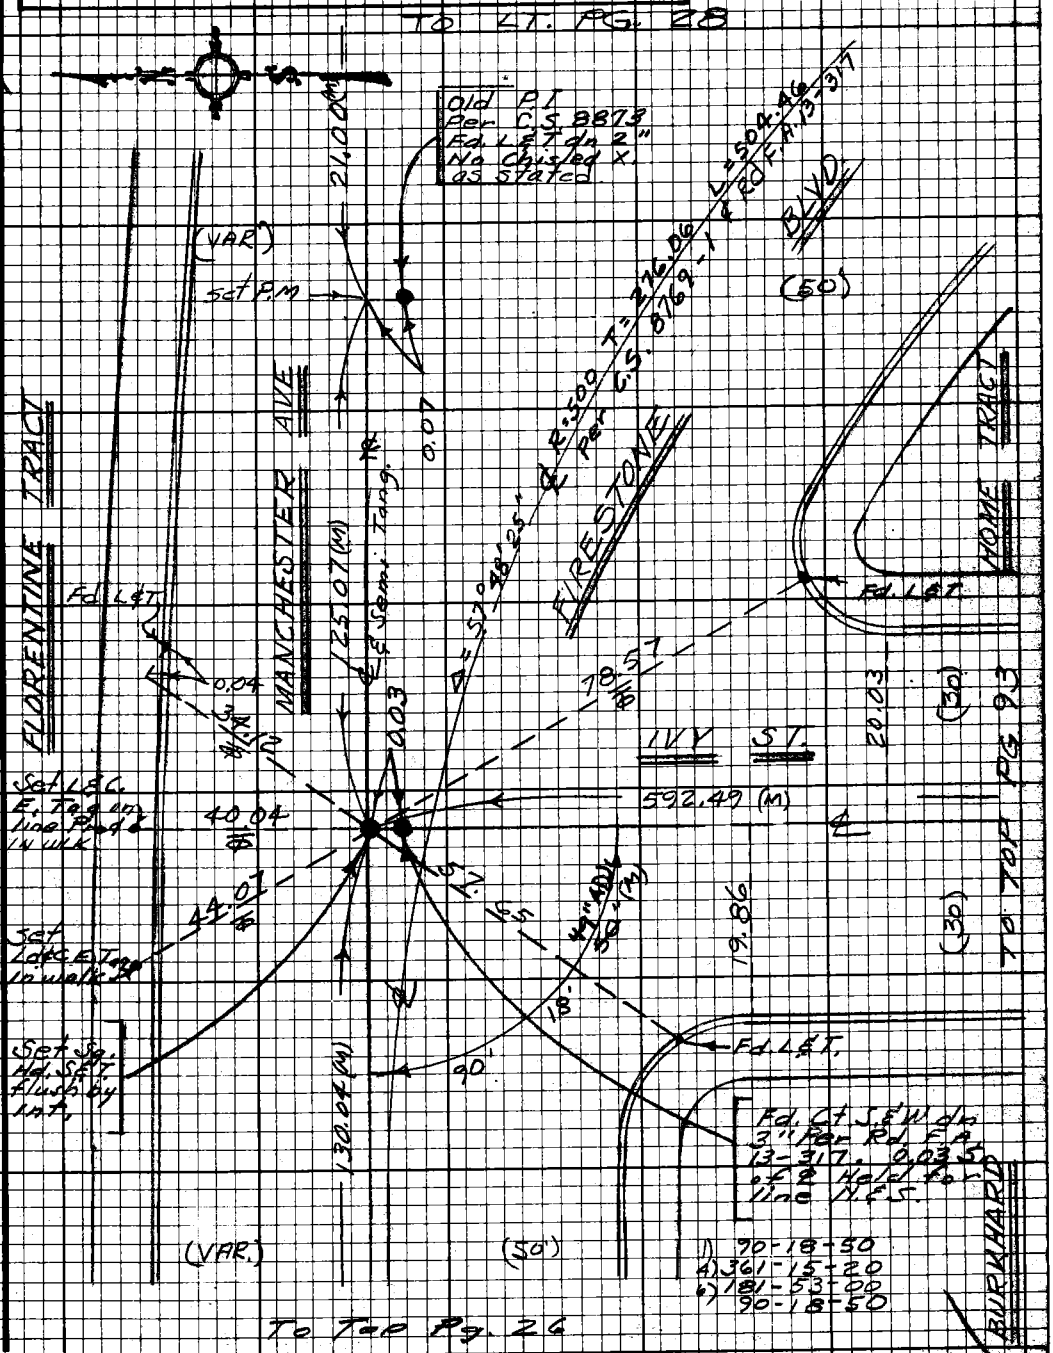

Note: Any Additions or Changes on this Sheet Must be Made or Circled in Red Ink With Date and Name of Person Making Change.

Do not extend this side of this line.

PLEASE RETURN TO
LOS ANGELES COUNTY ENGINEER
403 LOS ANGELES COUNTY ENGINEERING BLDG.

76F3098 CE#310 9-67

PWFB 0921 3319

F.B. ~~2764~~ Pg. ~~28~~

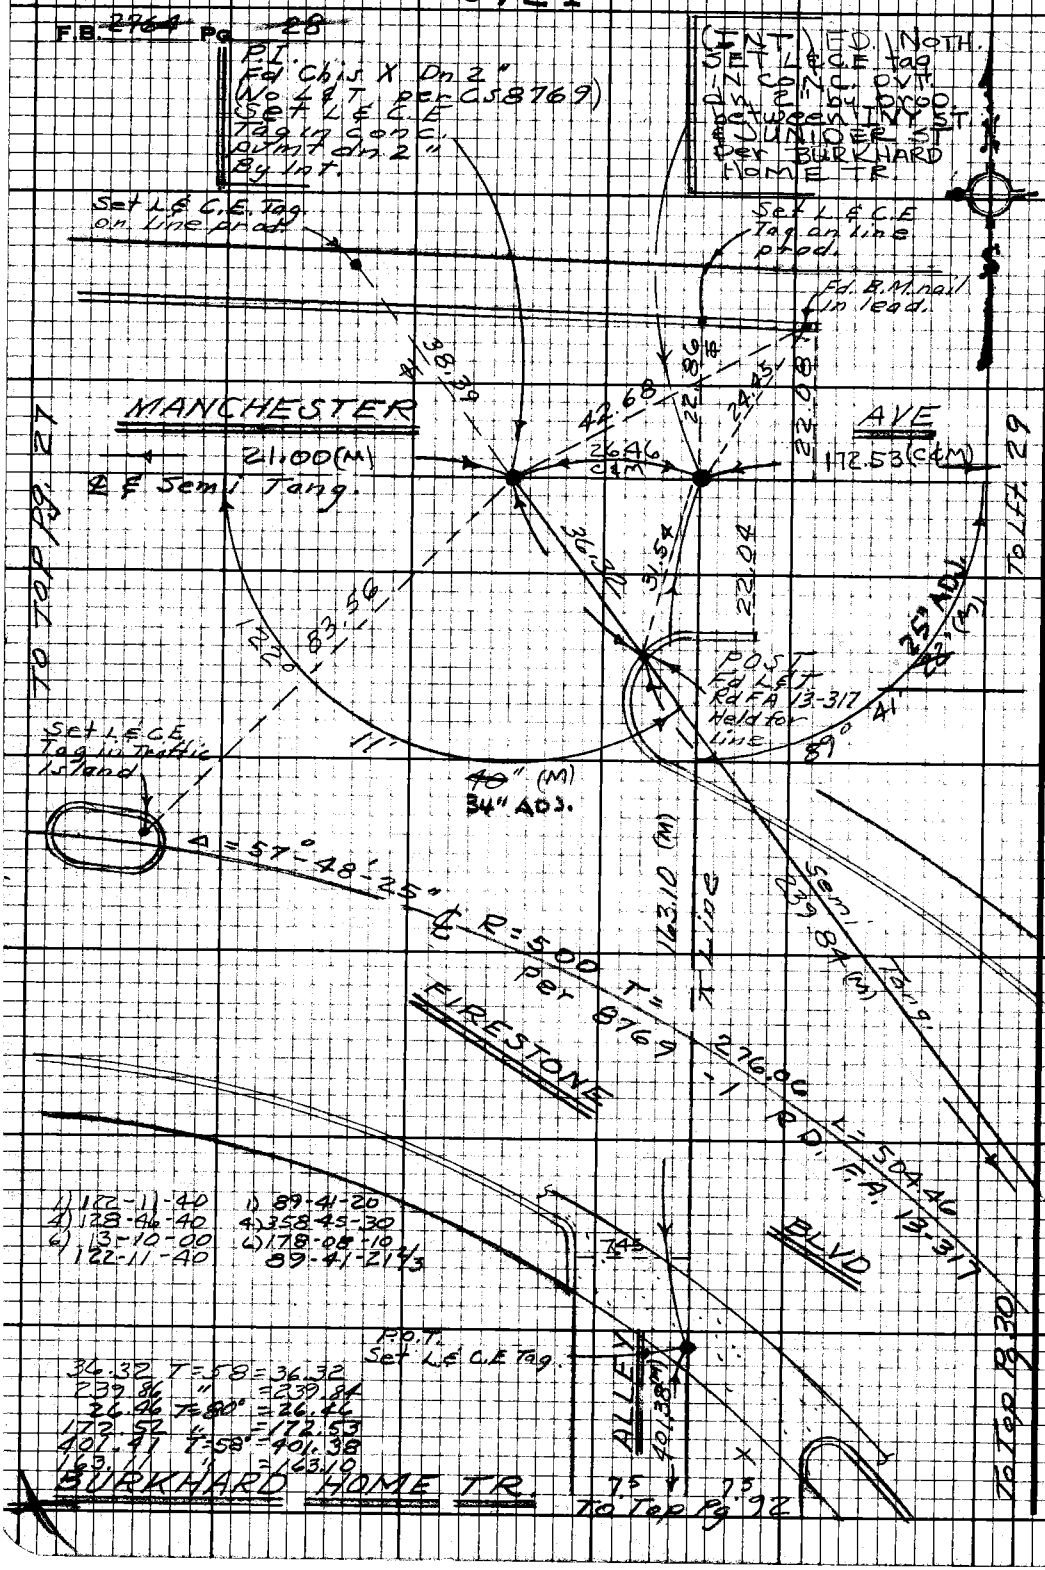

1) 122-11-40
4) 128-46-40
6) 13-10-00
122-11-40

1) 89-41-20
4) 358-45-30
6) 178-08-10
89-41-21 2/3

36.32 T = 58 = 36.32
239.86 " = 239.84
26.46 T = 80° = 26.46
172.52 " = 172.53
401.41 T = 58° = 401.38
163.11 " = 163.10

BURKHARD HOME TR.

PLEASE RETURN TO
LOS ANGELES COUNTY ENGINEER
403 LOS ANGELES COUNTY ENGINEERING BLDG.

Do not extend this side of this line.

Note: Any Additions or Changes on this Sheet Must be Made on Circled in Red Ink With Date and Name of Person Making Change.

PWFB 0921 3320

Notes Ck'd by	Survey of DIV #5 GARDENA AREA ℄
Map No.	JN0303.00 Tape 0256 Std 68 °F
Office Work	Surveyed by J. BAZEN
Checked	Notes J.J.B. Date 11-68
Date	Indexed [redacted] GALLI NOV 1 8 [redacted]

F.B. 2764 Pg. 29

W.S.7 C-6

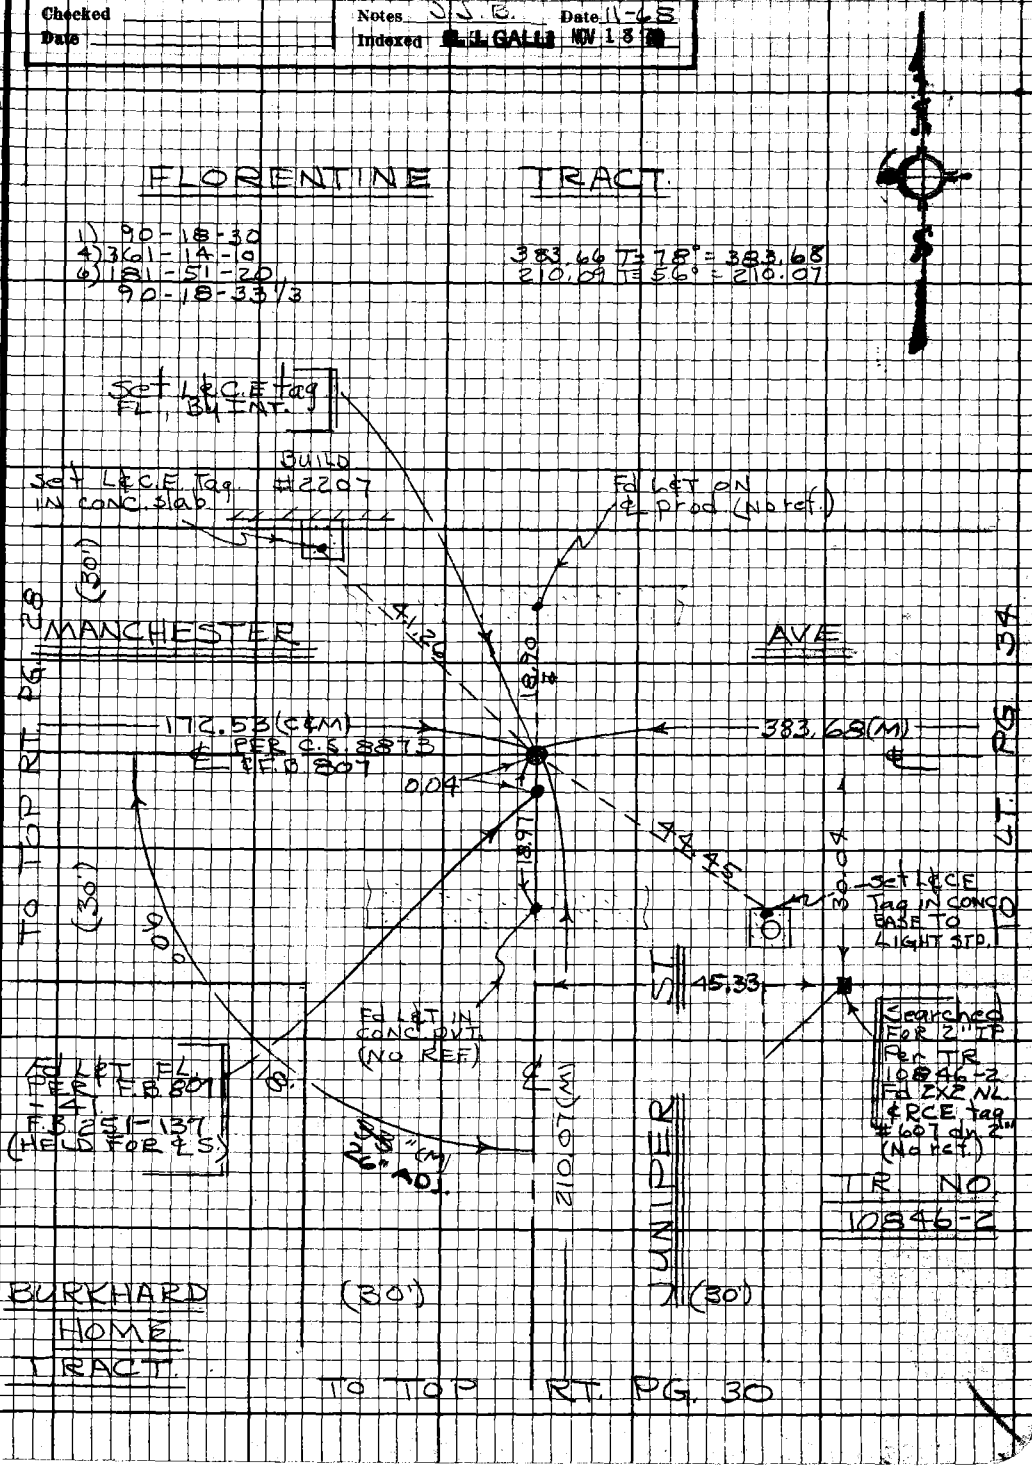

Note: Any Additions or Changes on this Sheet Must be Made or Circled in Red Ink With Date and Name of Person Making Change.

Do not extend this side of this line.

PLEASE RETURN TO
LOS ANGELES COUNTY ENGINEER
403 LOS ANGELES COUNTY ENGINEERING BLDG.

16F3098 CE#310 9-67

PWFB 0921 3321

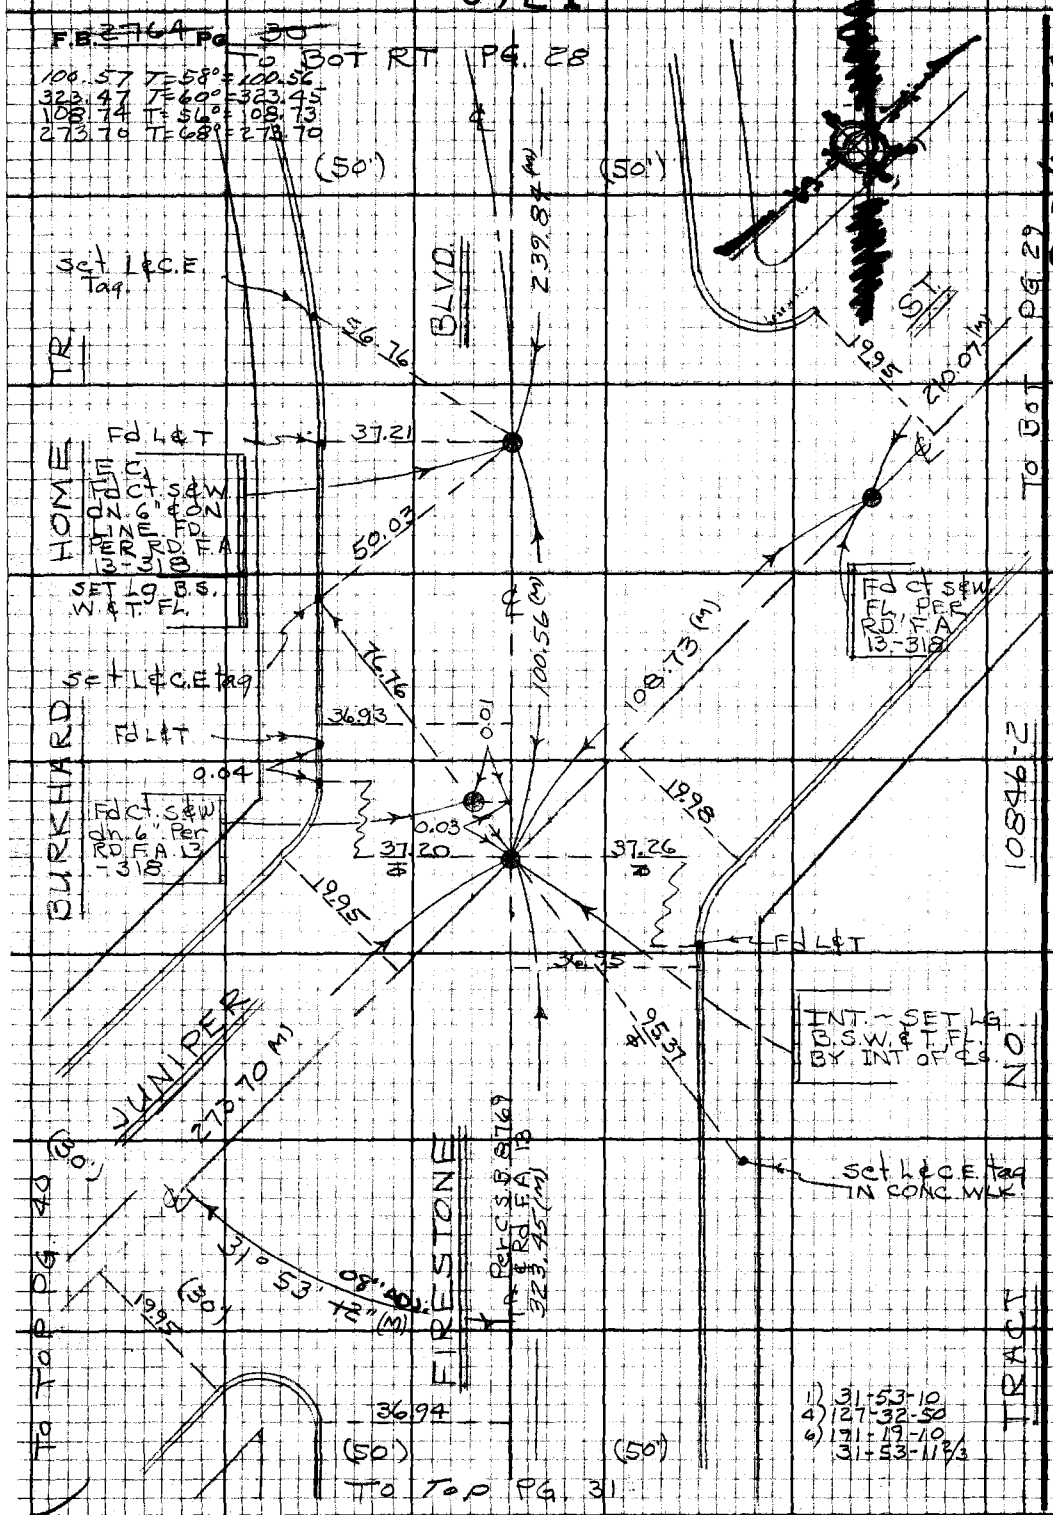

PLEASE RETURN TO
LOS ANGELES COUNTY ENGINEER
403 LOS ANGELES COUNTY ENGINEERING BLDG.

Do not extend this side of this line.

Note: Any Additions or Changes on this Sheet Must be Made or Circled in Red Ink With Date and Name of Person Making Change.

PWFB 0921 3322

Notes Ck'd by
Map No.
Office Work
Checked
Date

DIV. #5 Survey of GARDENA AREA ℄
JN 0308.00 Tape 0256 Std 68 °F
Surveyed by J. BAZEN
Notes J.J.B Date 11-68
Indexed [illegible] GALLI NOV 13 '68

F.B. 2764 PG. 31
181.79 T=60°=181.78

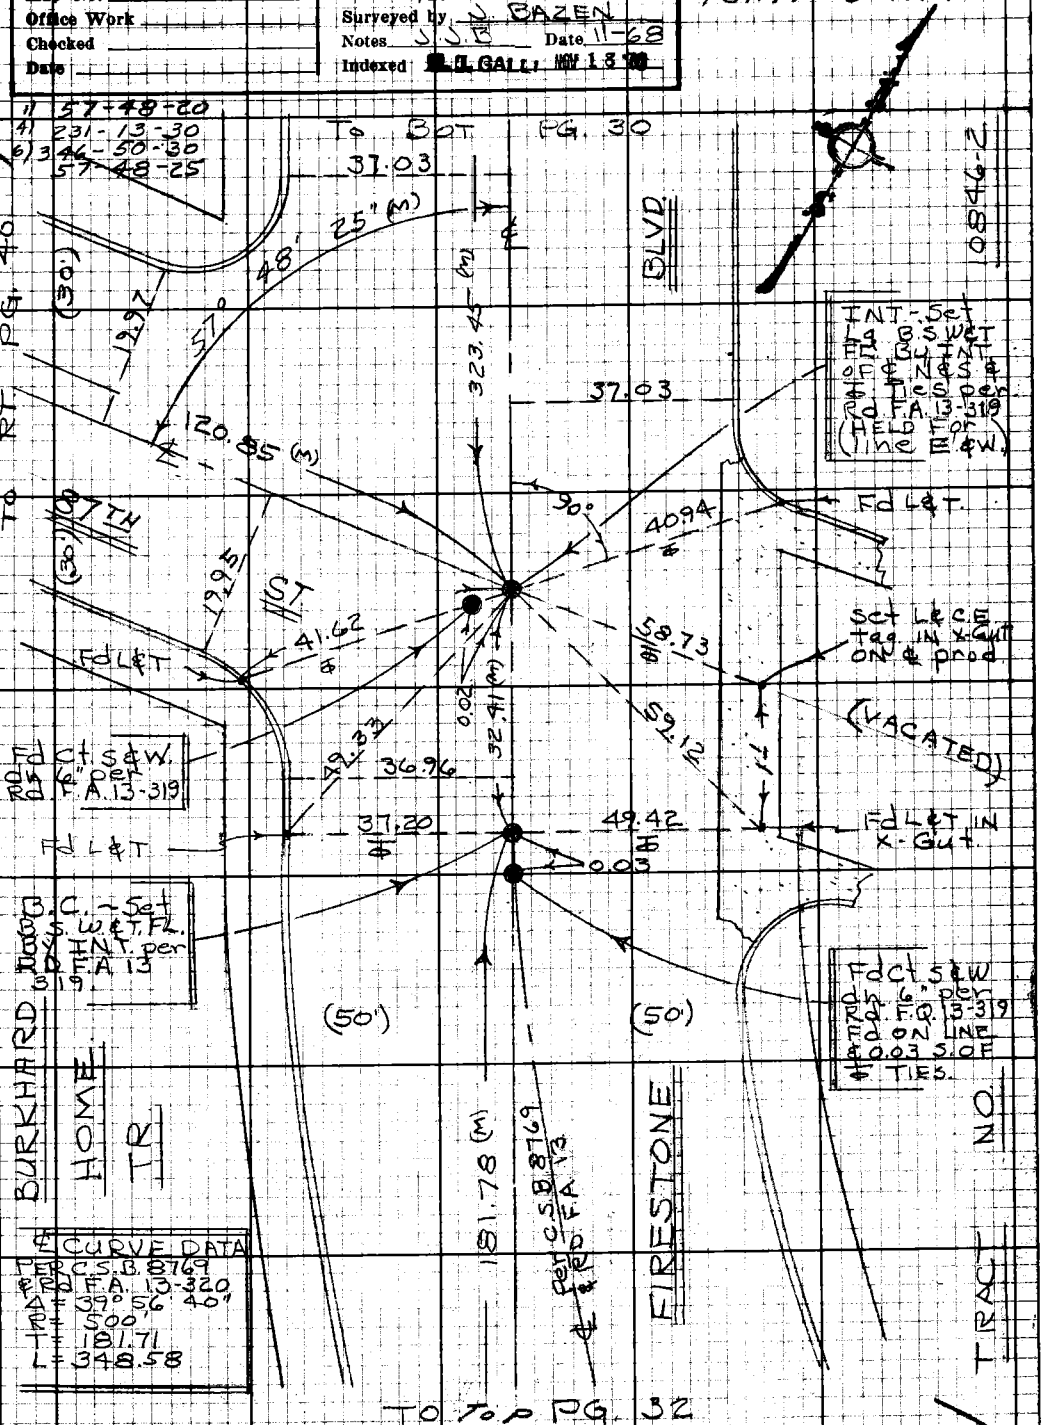

Note: Any Additions or Changes on this Sheet Must be Made or Circled in Red Ink With Date and Name of Person Making Change.

Do not extend this side of this line.

PLEASE RETURN TO
LOS ANGELES COUNTY ENGINEER
403 LOS ANGELES COUNTY ENGINEERING BLDG.

76F3098 CE#310 9-67

PWFB 0921 3323

F.B. ~~2764~~ Pg. ~~32~~

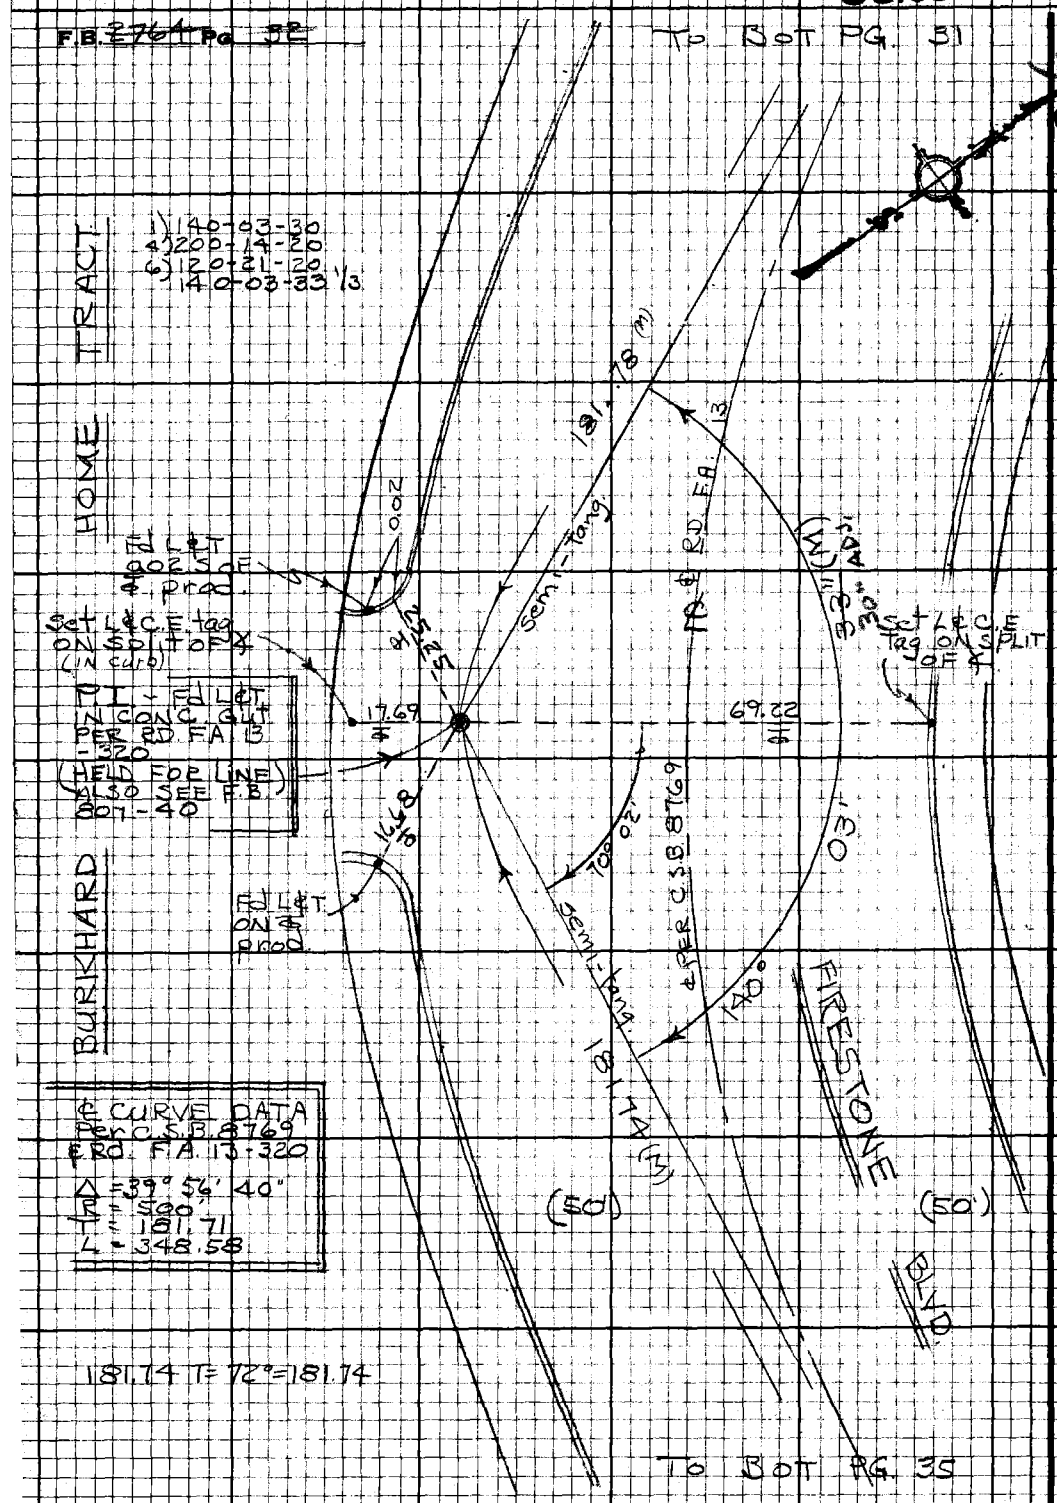

PLEASE RETURN TO
LOS ANGELES COUNTY ENGINEER
403 LOS ANGELES COUNTY ENGINEERING BLDG.

Do not extend this side of this line.

Note: Any Additions or Changes on this Sheet Must be Made or Circled in Red Ink With Date and Name of Person Making Change.

PWFB 0921 3324, 3325

Notes Ck'd by
Map No.
Office Work
Checked
Date

Survey of DIV. 5 GARDENA AREA & F.B. 2764 Pg. 33
JN 0303.00 Tape 0256 Std 60
Surveyed by J.J. BAZEN
Notes J.J.B. Date 11-68
Indexed [illegible] GALLI [illegible]

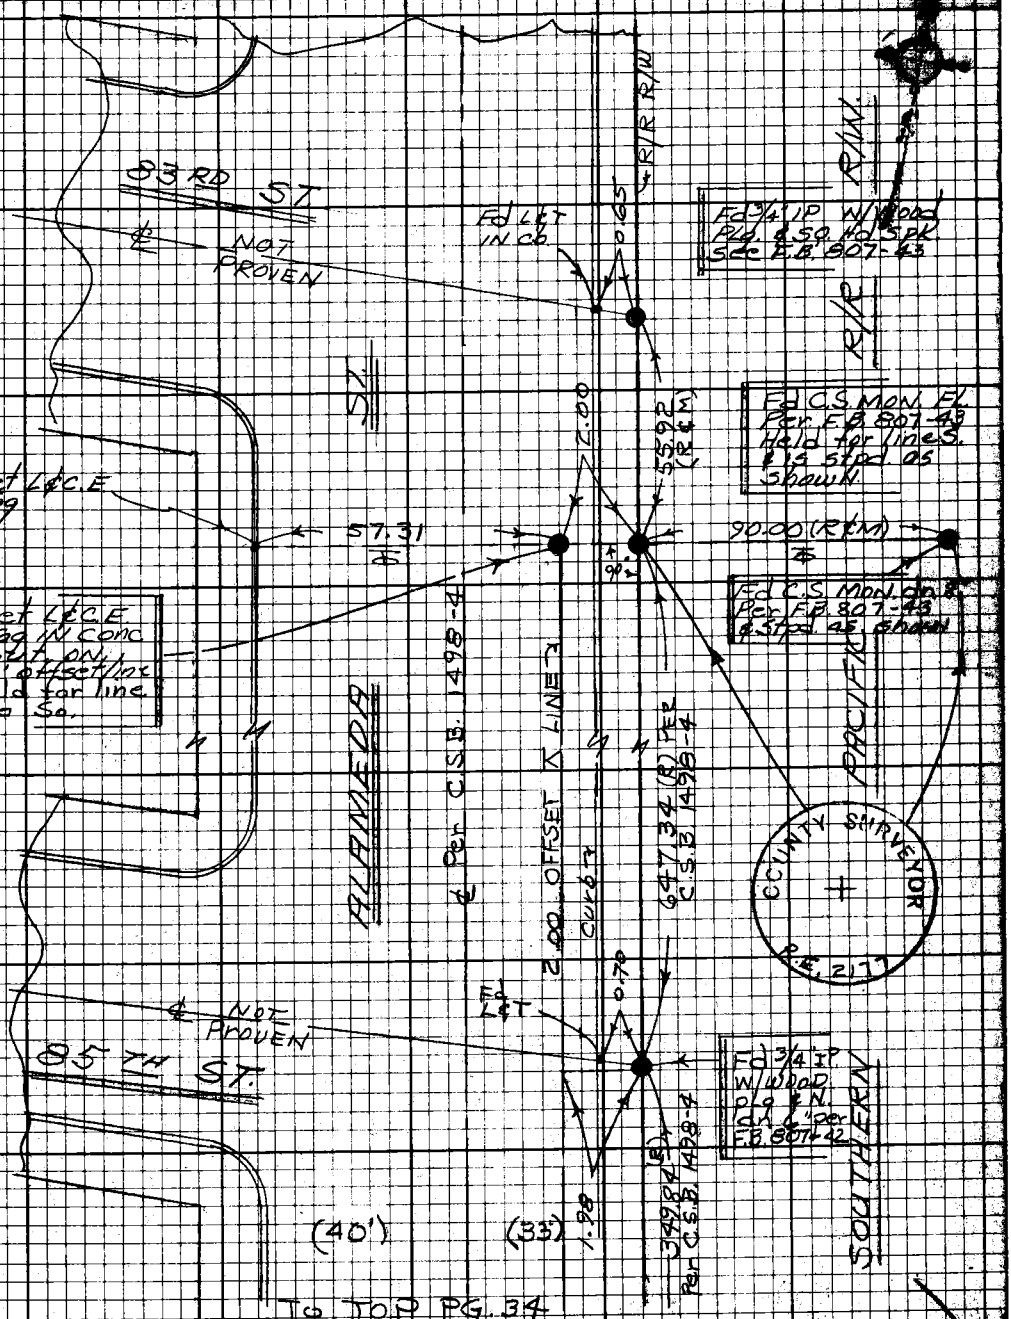

To TOP PG. 34

Note: Any Additions or Changes on this Sheet Must be Made or Circled in Red Ink With Date and Name of Person Making Change.

Do not extend this side of this line.

PLEASE RETURN TO
LOS ANGELES COUNTY ENGINEER
403 LOS ANGELES COUNTY ENGINEERING BLDG.

76F3098 CE#310 9-67

PWFB 0921 3326, 3327

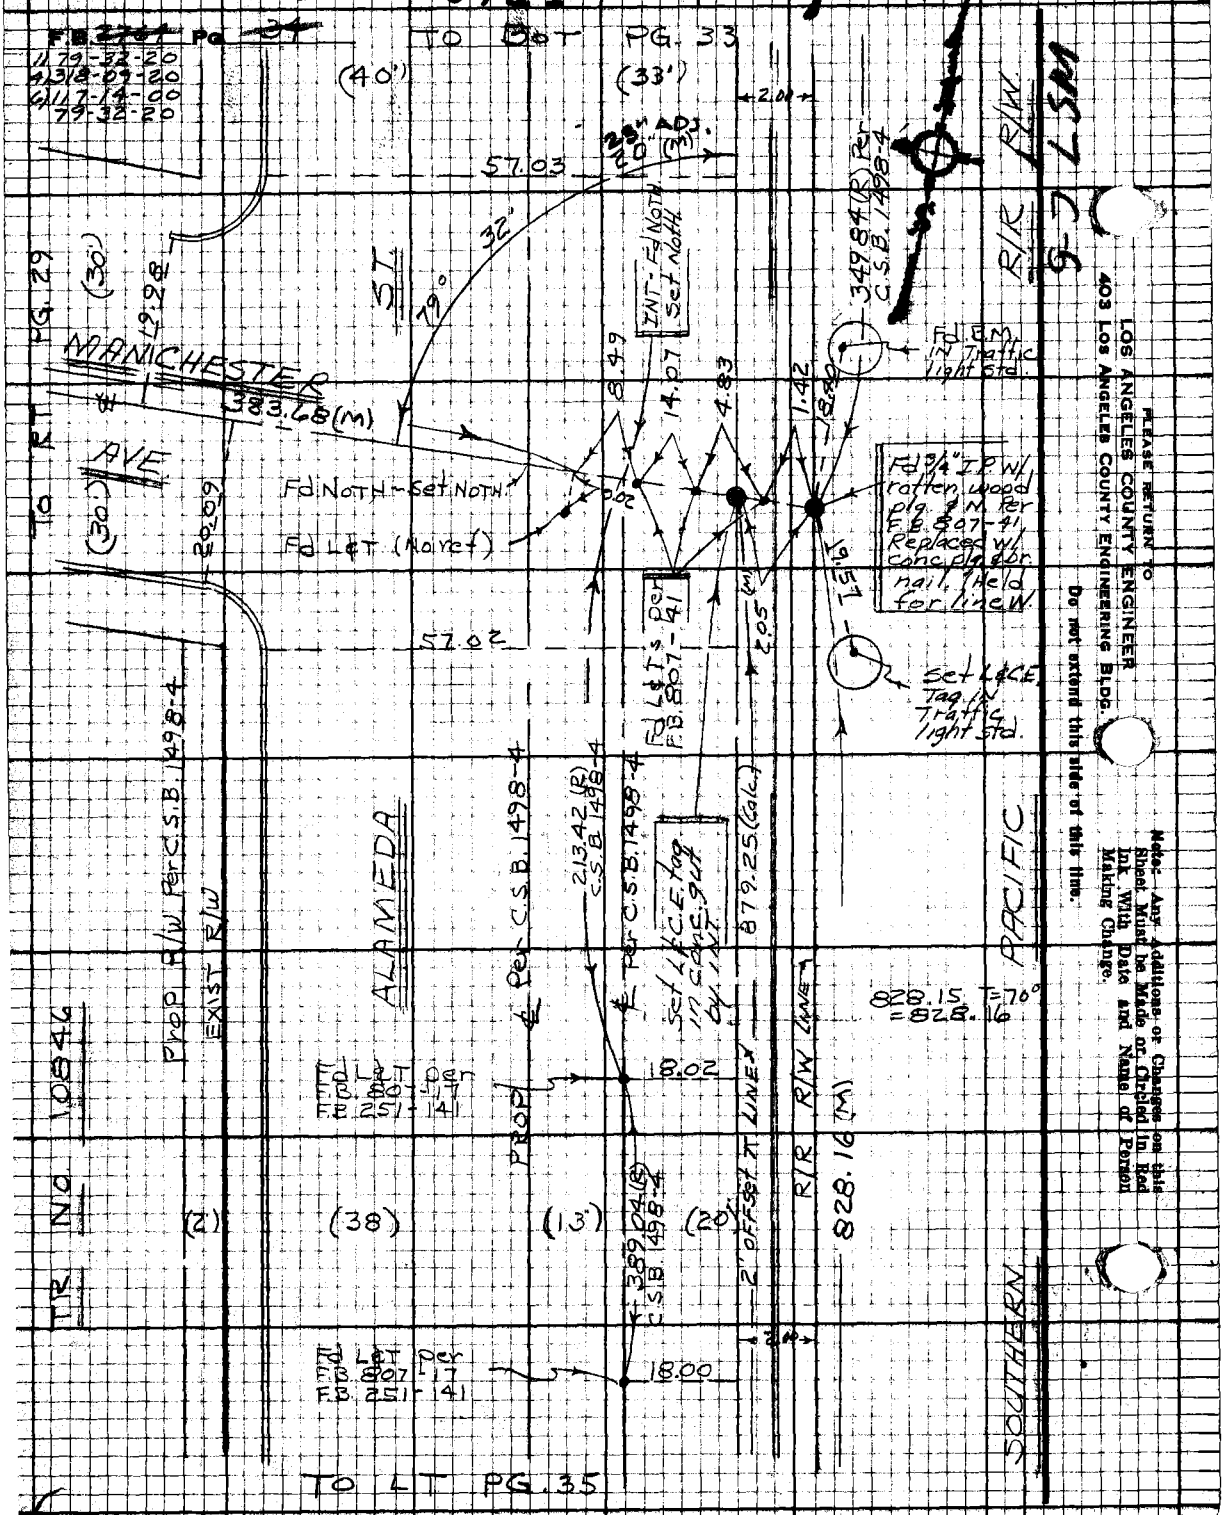

PLEASE RETURN TO
LOS ANGELES COUNTY ENGINEER
403 LOS ANGELES COUNTY ENGINEERING BLDG.

Do not extend this side of this line.

Note: Any Additions or Changes on this Sheet Must be Made or Circled in Red Ink With Date and Name of Person Making Change.

PWFB 0921 3328, 3329, 3330, 3331

Notes Ck'd by
Map No.
Office Work
Checked
Date

DIV #5 Survey of GARDENA AREA ℄
JN 4303.00 Tape 0256 Std 68 °F
Surveyed by J. J. BAZEN
Notes J.J.B. Date 11-68
Indexed [illegible] NOV 18 [illegible]

F.B. 2764 PG. 35
203.95 T=70'=203.95

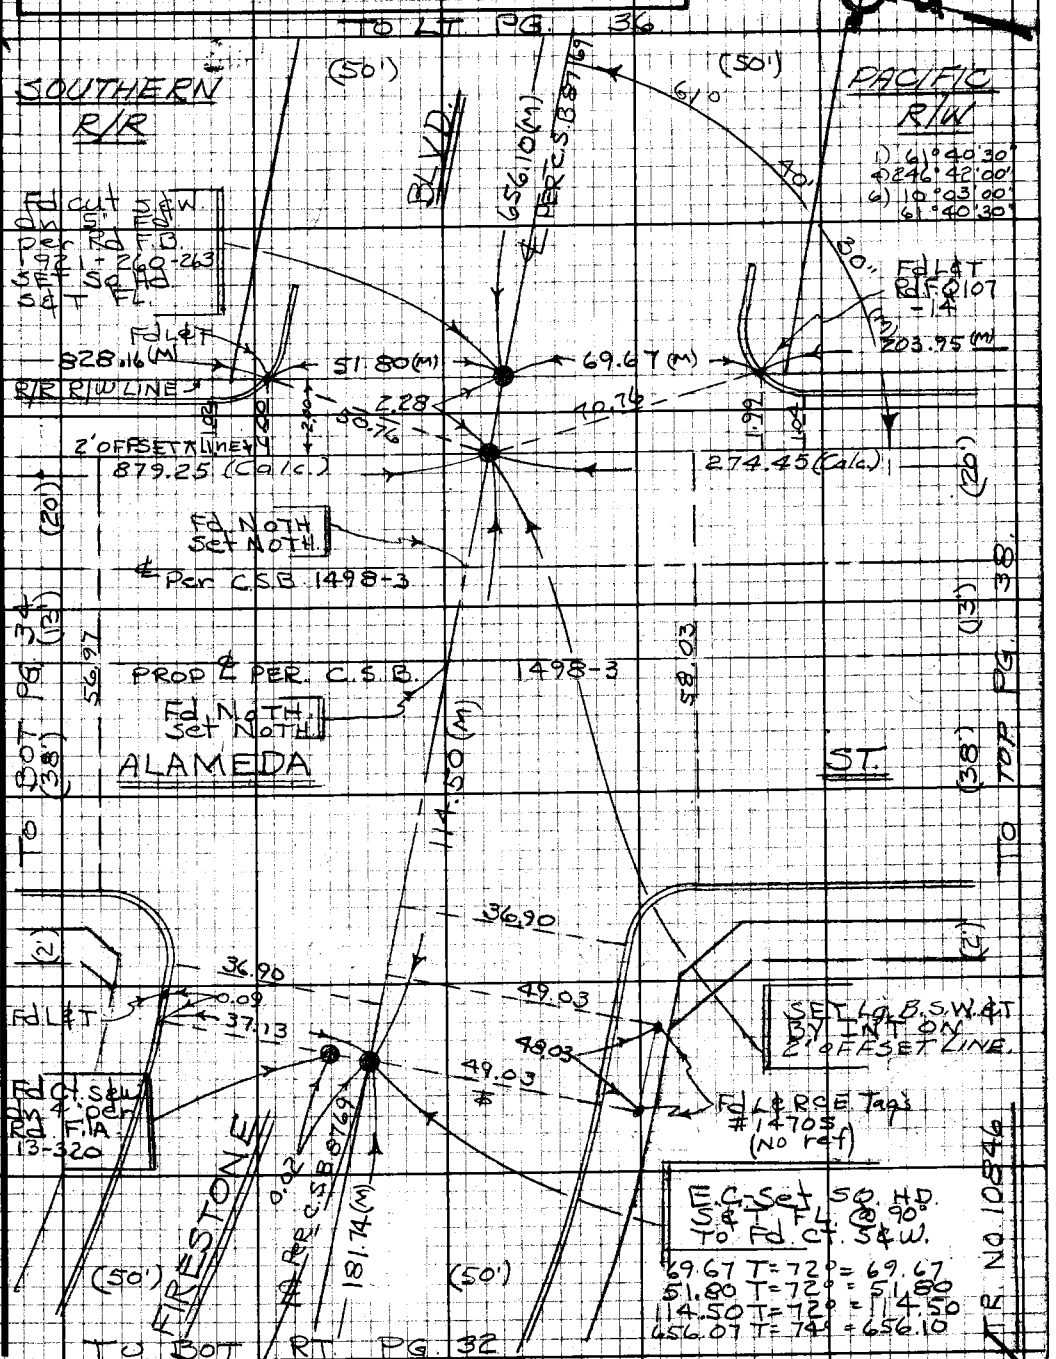

Note: Any Additions or Changes on this Sheet Must be Made or Circled in Red Ink With Date and Name of Person Making Change.

Do not extend this side of this line.

PLEASE RETURN TO
LOS ANGELES COUNTY ENGINEER
403 LOS ANGELES COUNTY ENGINEERING BLDG.

76F3098 CE#310 9-67

PWFB 0921 3332

F.B. ~~2764~~ Pg ~~36~~

FIRESTONE RUBBER PLANT

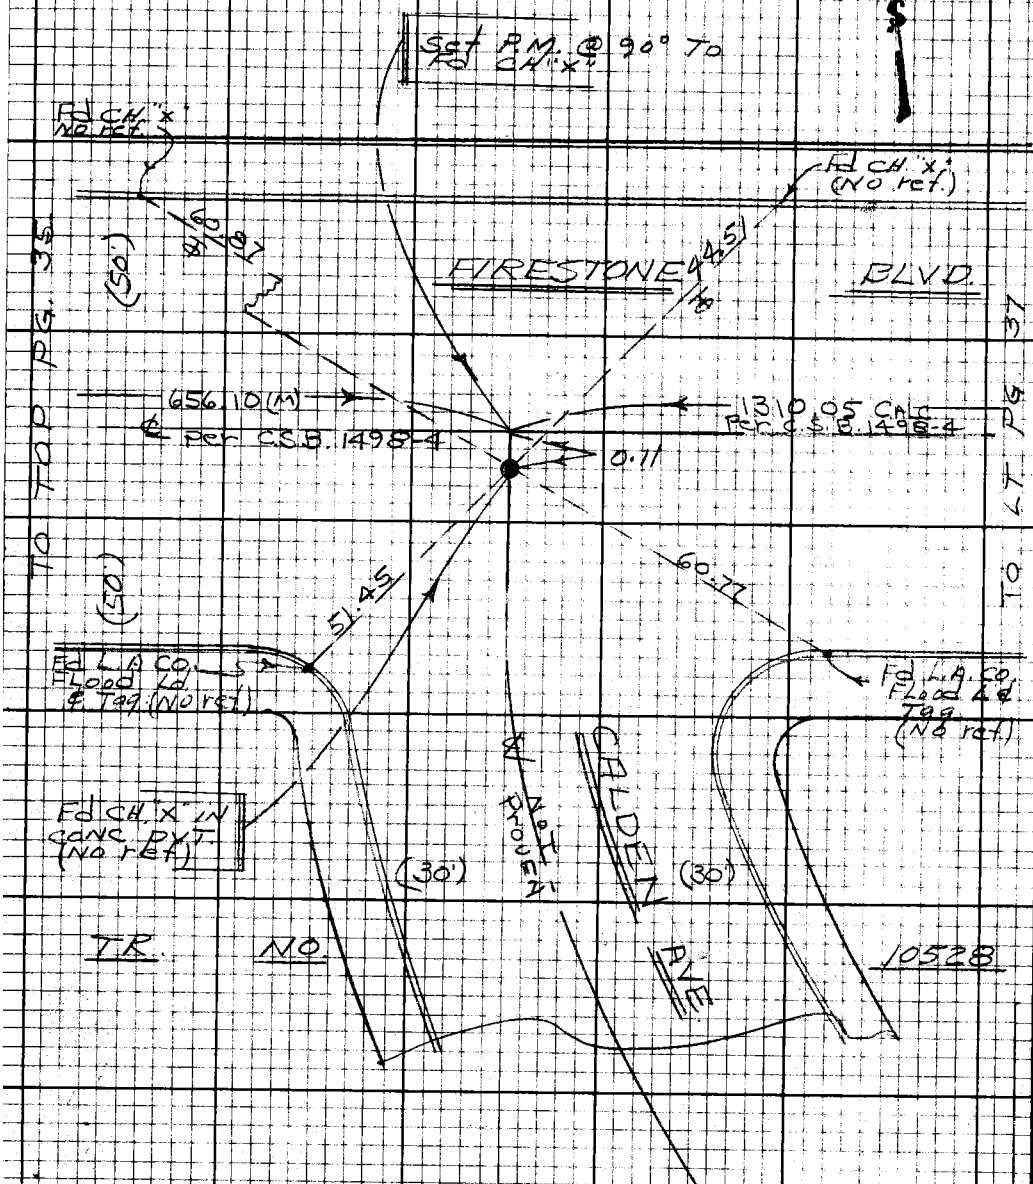

PLEASE RETURN TO
LOS ANGELES COUNTY ENGINEER
403 LOS ANGELES COUNTY ENGINEERING BLDG.

Do not extend this side of this line.

Note: Any Additions or Changes on this Sheet Must be Made or Circled in Red Ink With Date and Name of Person Making Change.

PWFB 0921

3333

Notes Ck'd by	DIV #5 Survey of GARDENA AREA ℄
Map No.	JN 050900 Tape 0256 Std 68 °F
Office Work	Surveyed by J. J. BAZEN
Checked	Notes J. J. B. Date 11-68
Date	Indexed [illegible] GALLI [illegible]

F.B. 2764 Pg. 37

WS 7, C-6

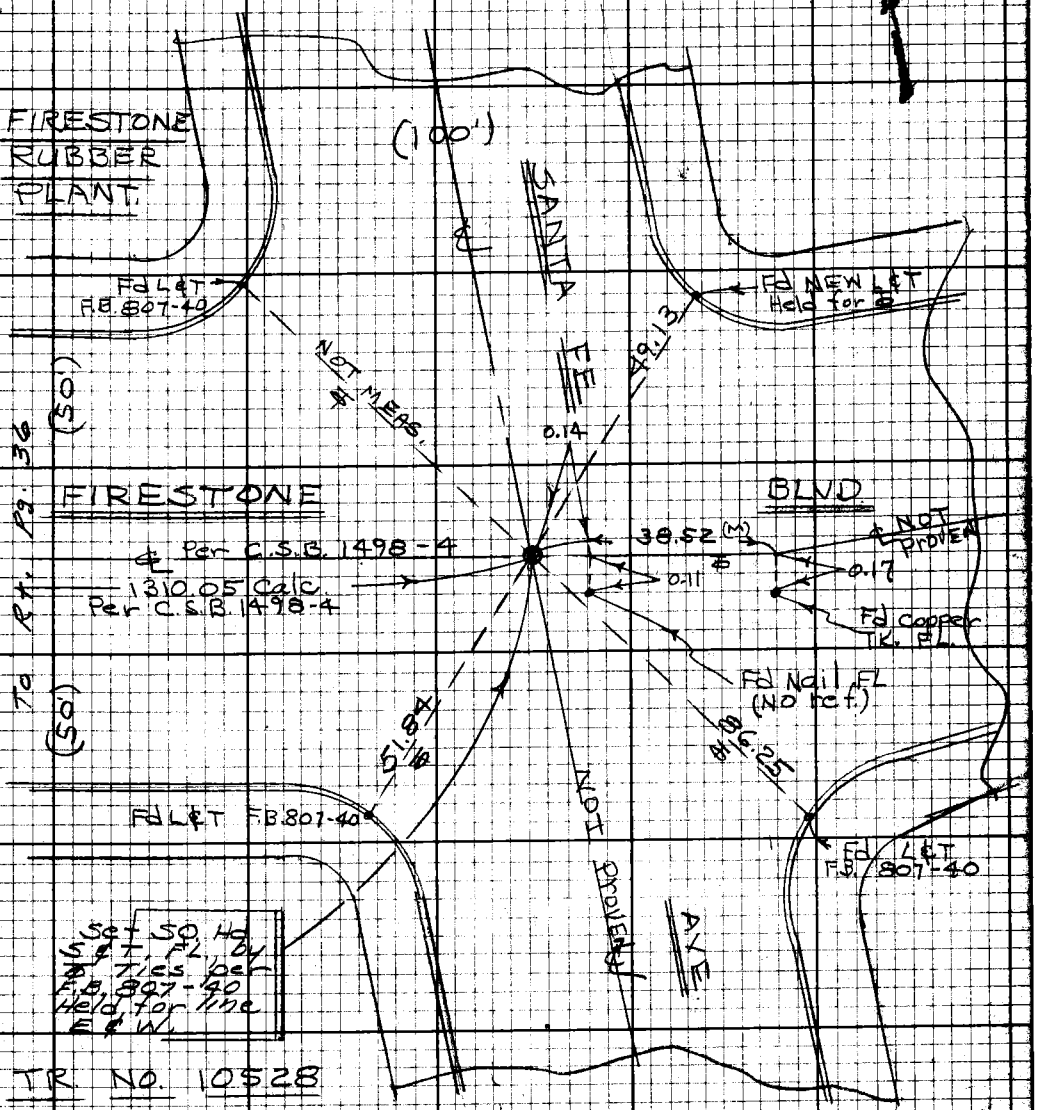

Note: Any Additions or Changes on this Sheet Must be Made or Circled in Red Ink With Date and Name of Person Making Change.

Do not extend this side of this line.

PLEASE RETURN TO
LOS ANGELES COUNTY ENGINEER
403 LOS ANGELES COUNTY ENGINEERING BLDG.

75F3098 CE#310 9-67

PWFB 0921 3334 , 3335

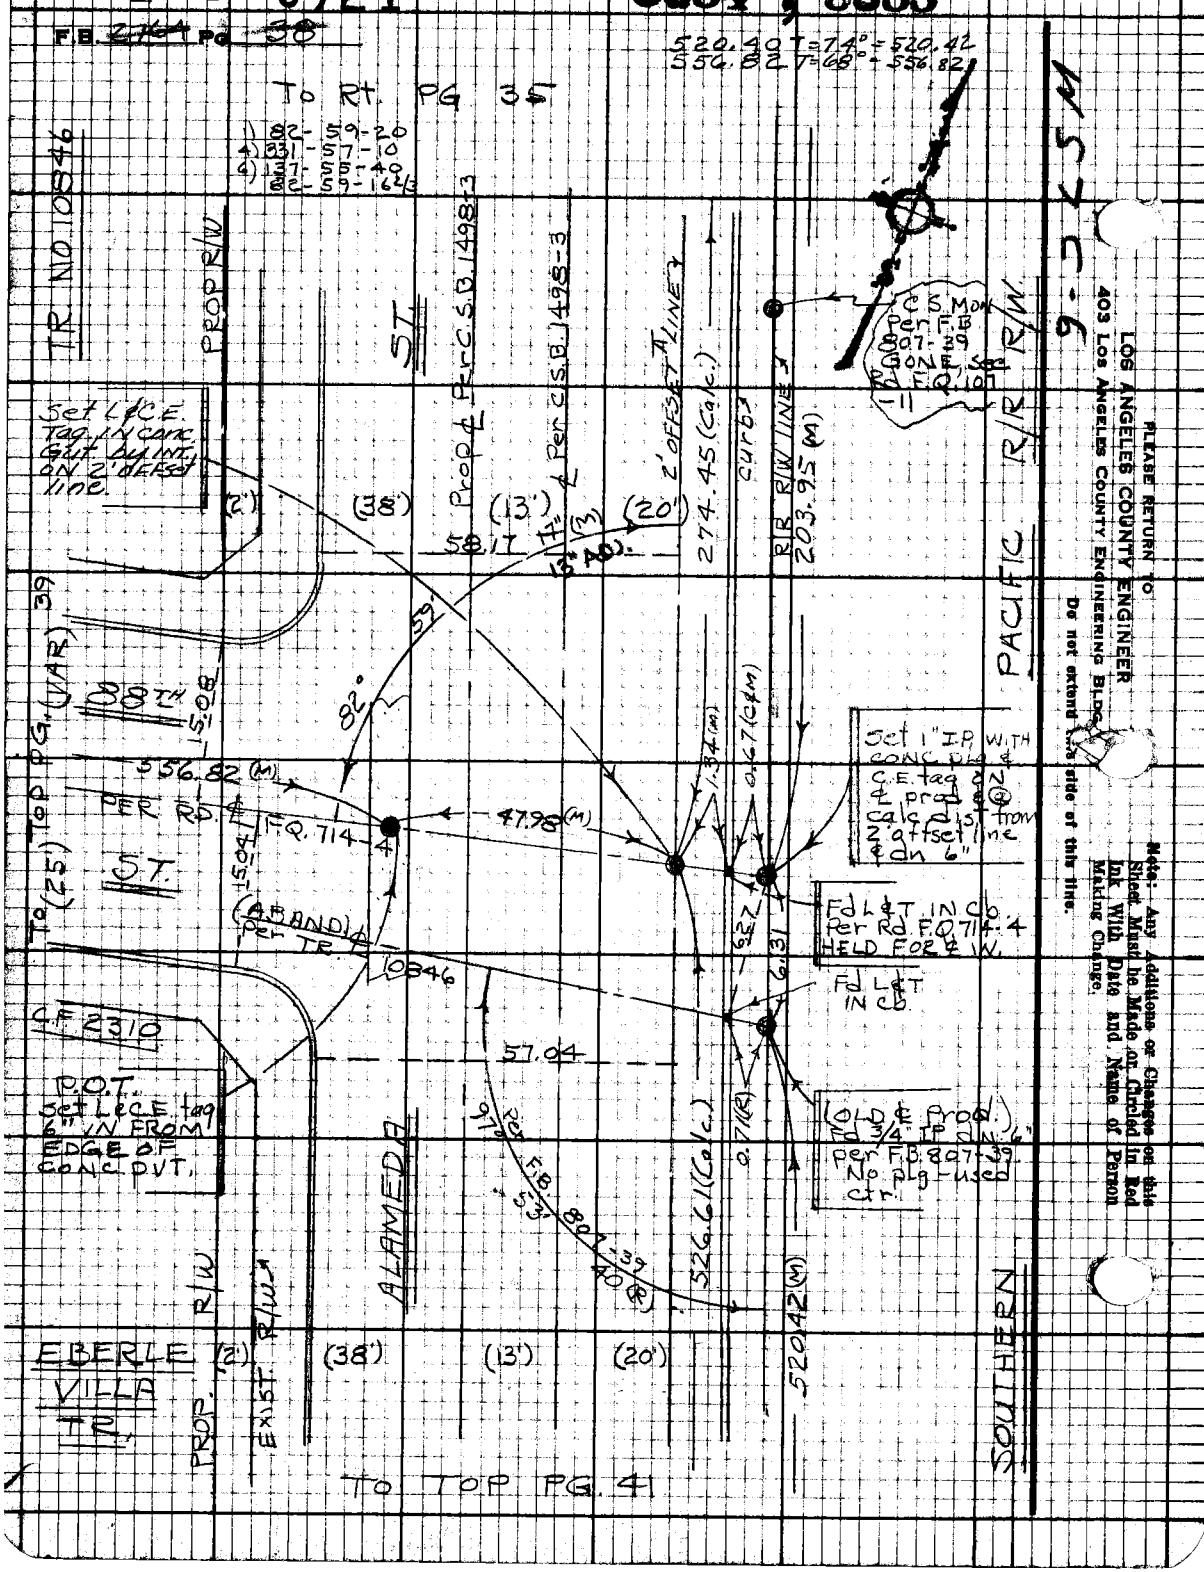

PLEASE RETURN TO
LOS ANGELES COUNTY ENGINEER
403 Los Angeles County Engineering Bldg.
Do not extend this side of this line.

Note: Any Additions or Changes on this Sheet Must be Made or Circled in Red Ink With Date and Name of Person Making Change.

PWFB 0921

3336

Notes Ck'd by	Survey of DIV. # S GARDENA AREA ¢
Map No.	JN 0703 00 Tape 0256 Std 68
Office Work	Surveyed by J. BAZEN
Checked	Notes J.J.B. Date 11-68
Date	Indexed B. J. GALLI NOV 1 8 '68

F.B. 2764 Pg. 39

479.26 T = 64° = 479.25
172.50 T = 60° = 172.49

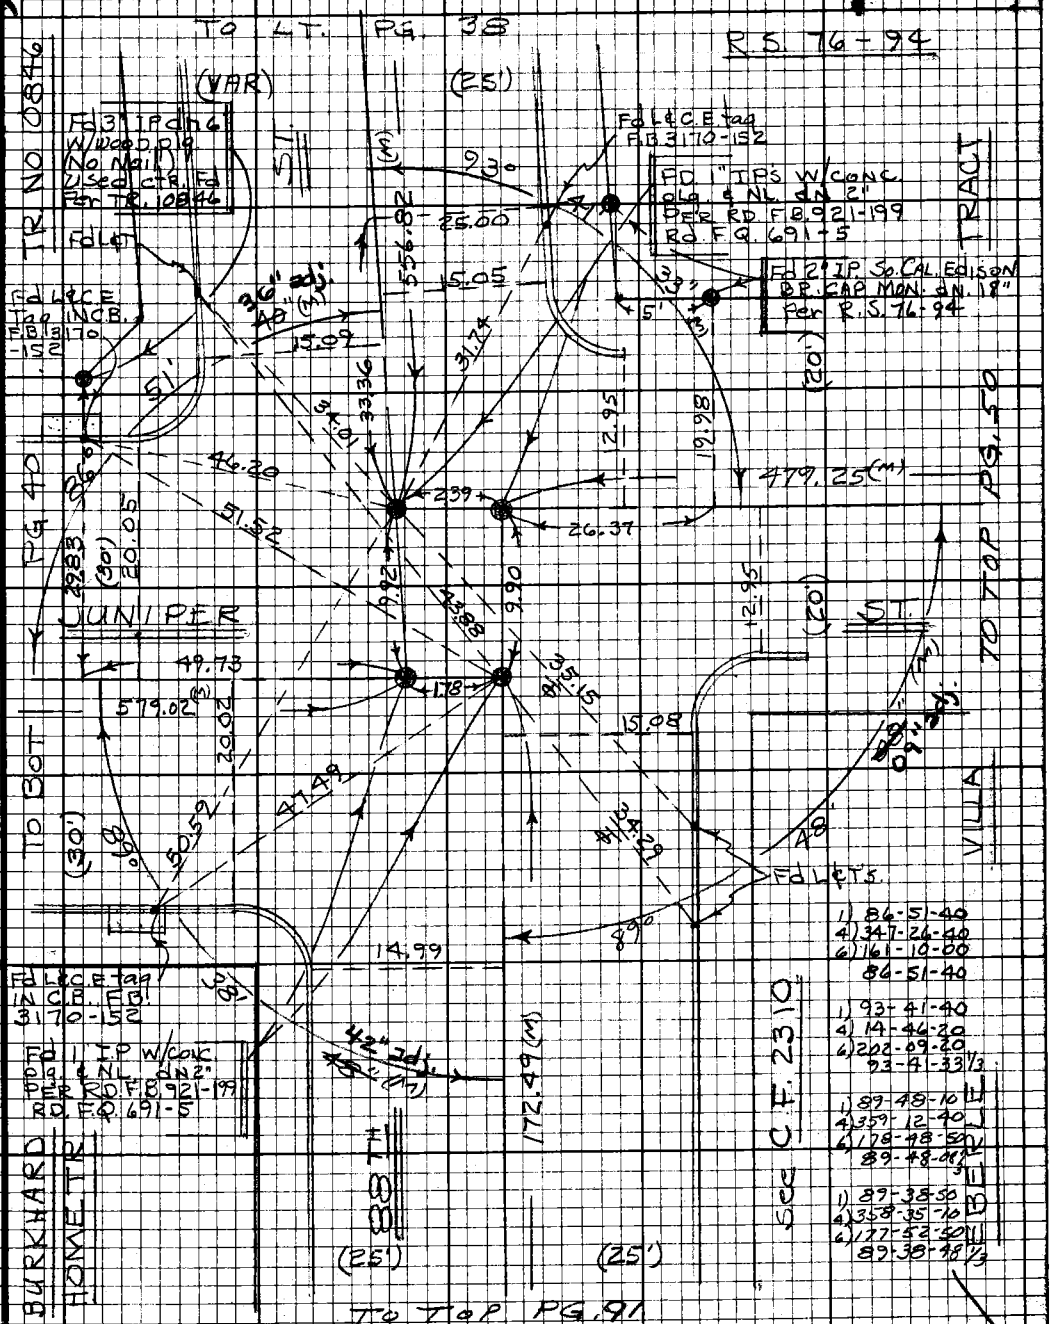

Note: Any Additions or Changes on this Sheet Must be Made or Circled in Red Ink With Date and Name of Person Making Change.

Do not extend this side of this line.

PLEASE RETURN TO
LOS ANGELES COUNTY ENGINEER
403 LOS ANGELES COUNTY ENGINEERING BLDG.

16F3098 CE #310 9-67

PWFB 0921 3337

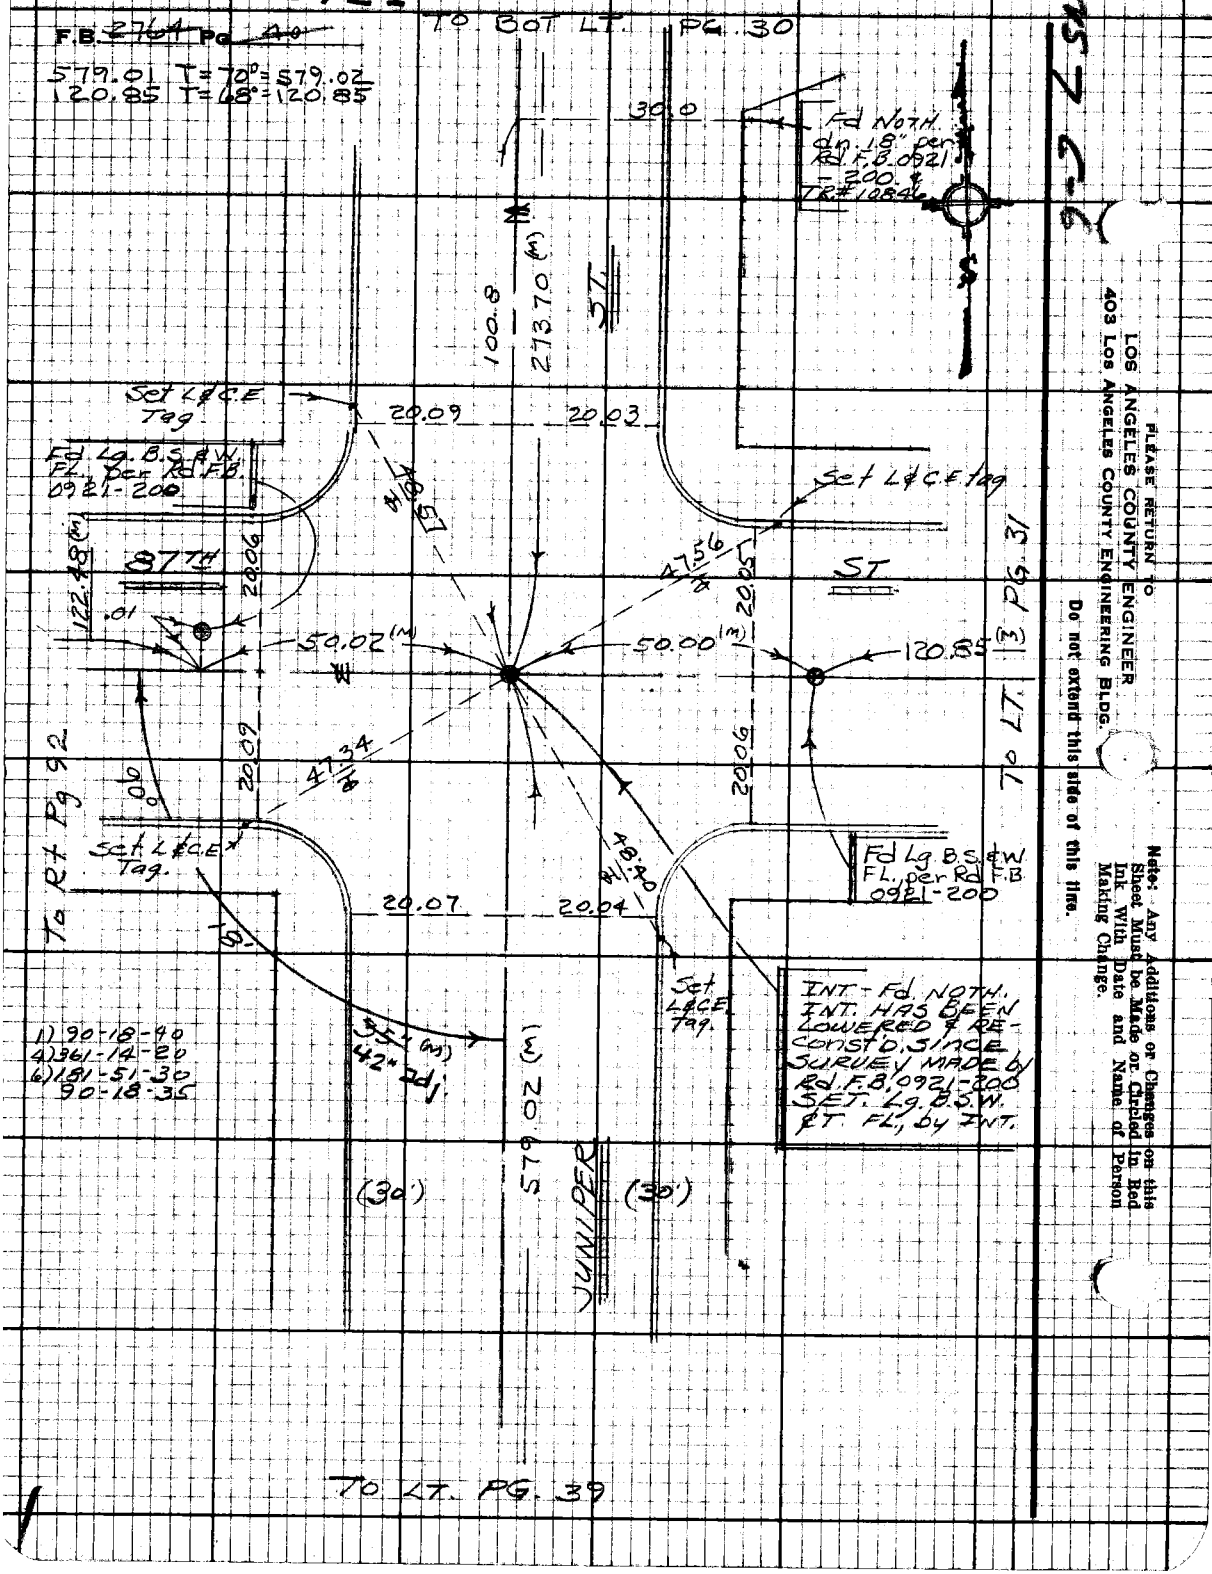

PLEASE RETURN TO
LOS ANGELES COUNTY ENGINEER
403 LOS ANGELES COUNTY ENGINEERING BLDG.

Do not extend this side of this line.

Note: Any Additions or Changes on this Sheet Must be Made or Circled in Red Ink With Date and Name of Person Making Change.

PWFB 0921

3338

Notes Ck'd by	Survey of DIV#5 GARDEN AREA ℄
Map No.	JN 030500 Tape 0256 Std 68 °F
Office Work	Surveyed by J. BAZEN
Checked	Notes J. J. B. Date 12-68
Date	Indexed C. J. GALLO NOV 18

F.B. 2764 Pg. 41

422.93 T=74°=422.95
683.14 T=58°=683.10

W.S. 7 C-6

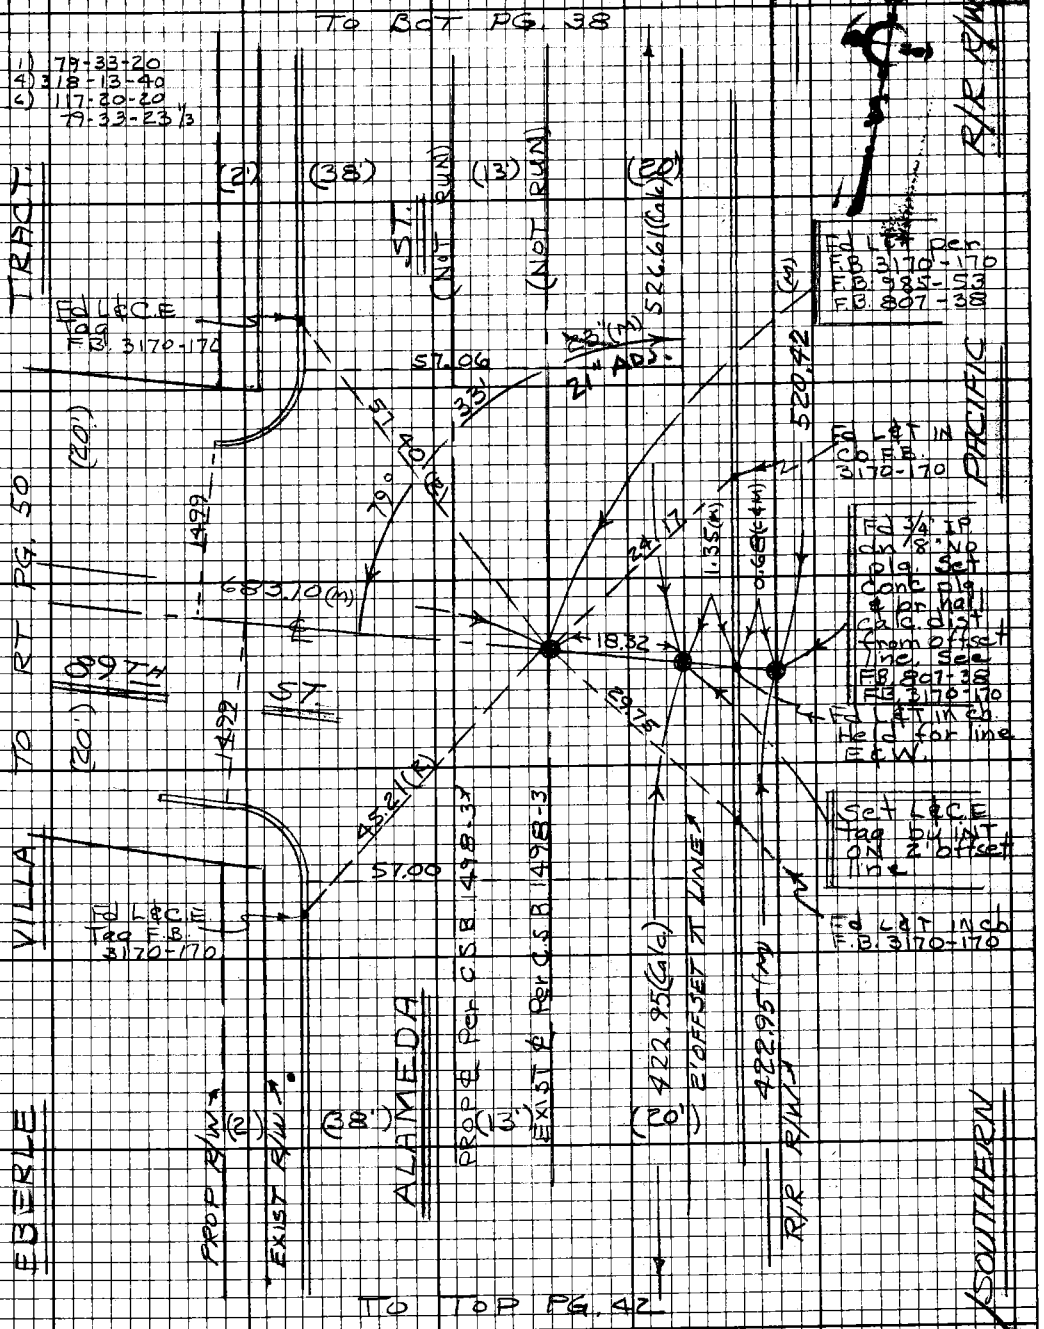

Note: Any Additions or Changes on this Sheet Must be Made or Circled in Red Ink With Date and Name of Person Making Change.

Do not extend this side of this line.

PLEASE RETURN TO
LOS ANGELES COUNTY ENGINEER
403 LOS ANGELES COUNTY ENGINEERING BLDG.

76F3098 CE#310 9-67

PWFB 0921 3339

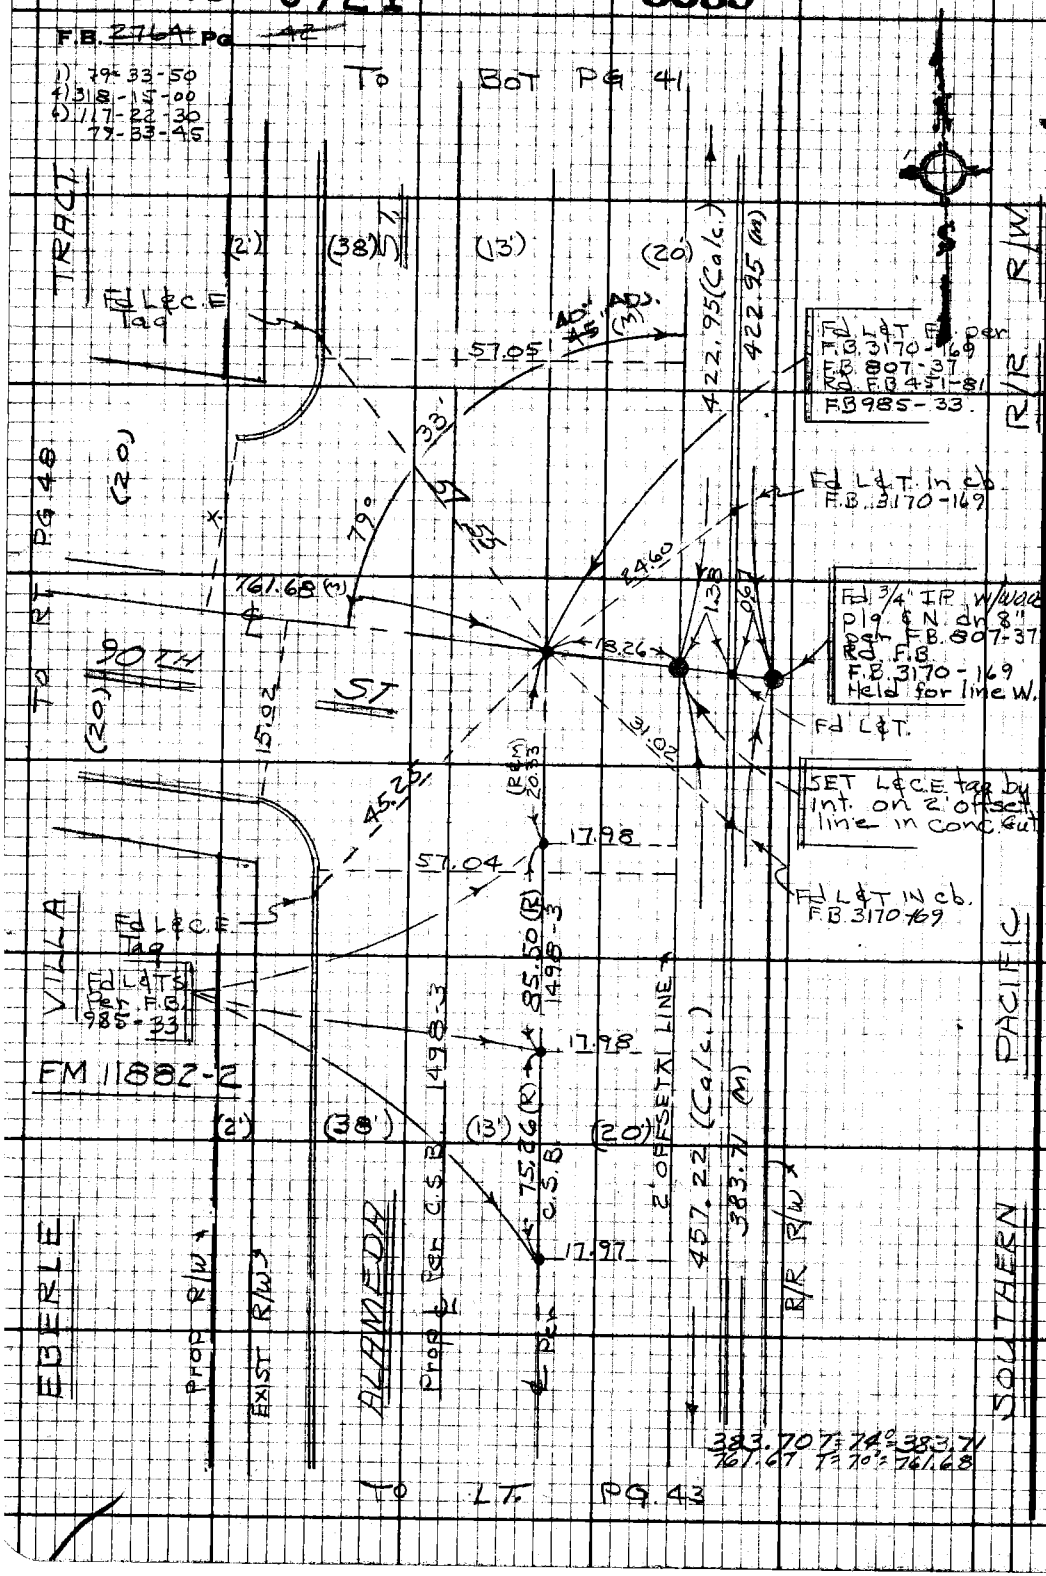

PLEASE RETURN TO
LOS ANGELES COUNTY ENGINEER
403 Los Angeles County Engineering Bldg.

Do not extend this side of this line.

Note: Any Additions or Changes on this Sheet Must be Made or Circled in Red Ink With Date and Name of Person Making Change.

PWFB 0921

3340

Dist. #5
Survey of GARDENA AREA
JN 0383.00 Tape 0256 Std 68
Surveyed by J. BAZEN
Notes J.J.B. Date 12-68
Indexed B.L.GALLI

Notes Ck'd by
Map No.
Office Work
Checked
Date

F.B. 2765 Pg. 45

Fd L&C.E Tag IN bk of wlk. Per F.B. 3170-199

SURVEYOR

COUNTY

ANGLE PT.
Fd C.S. Br. Cap Mon. IN H.H. on 18" C.S. Pipe as shown above Fd per F.B. 3170-168 C.S.B. 1498-3 Held for line N & S & W.

R/W

SOUTHERN PACIFIC RR

Prop. Per F.B. 3170-210 Fd L.T. conc. plug & C.E. tag on 18"

Prop. Bern. - Bit. R.C.S.B. 3019

Fd L&C.E. Tag

Fd L&C.E. Tag F.B. 3170-168

Fd L&C.E. Tag Per F.B. 3170-148

Fd L&T Per Rd F.Q. 107-9 R/R R/W

Fd L&T. Per Rd F.Q. 107-9

383.71(M) 73.51(M) 39.54 26.94 330.65(M)

2 offset LINE 457.22 Calc.

Set cond. Nail calc. dist. from C.S. Mon. Held for line N. & S.

ALEMEDA ST.

WATTS - I-G.B. L.A.C.TN HEX bar Mon. F.B. 3170-168

Fd L&T F.B. 3170-168 Rd F.Q. 107-9

C.S.B. 1498-3

Fd L&T F.B. 3170-168 Prop. Per

Fd L&T per F.B. 3170-168

C.S.B. 1498-3

1) 100-33-40
4) 42-14-20
6) 243-21-20
100-33-33 1/3

Fd L&T

Exist. R/W

Prop. R/W
1) 79-29-10
4) 317-56-30
6) 116-54-50
79-29-08 1/3

330.62 T=82°=330.65
73.51 T=74°=73.51
153.34 T=60°=153.33

TO RT. PG. 42

TO RT. PG. 121

TO RT. PG. 44

Note: Any Additions or Changes on this Sheet Must be Made or Circled in Red Ink With Date and Name of Person Making Change.

Do not extend this side of this line.

PLEASE RETURN TO
LOS ANGELES COUNTY ENGINEER
403 LOS ANGELES COUNTY ENGINEERING BLDG.

TSF3098 CE#310 9.67

PWFB 0921 3341

F.B. ~~2764~~ Pg ~~44~~

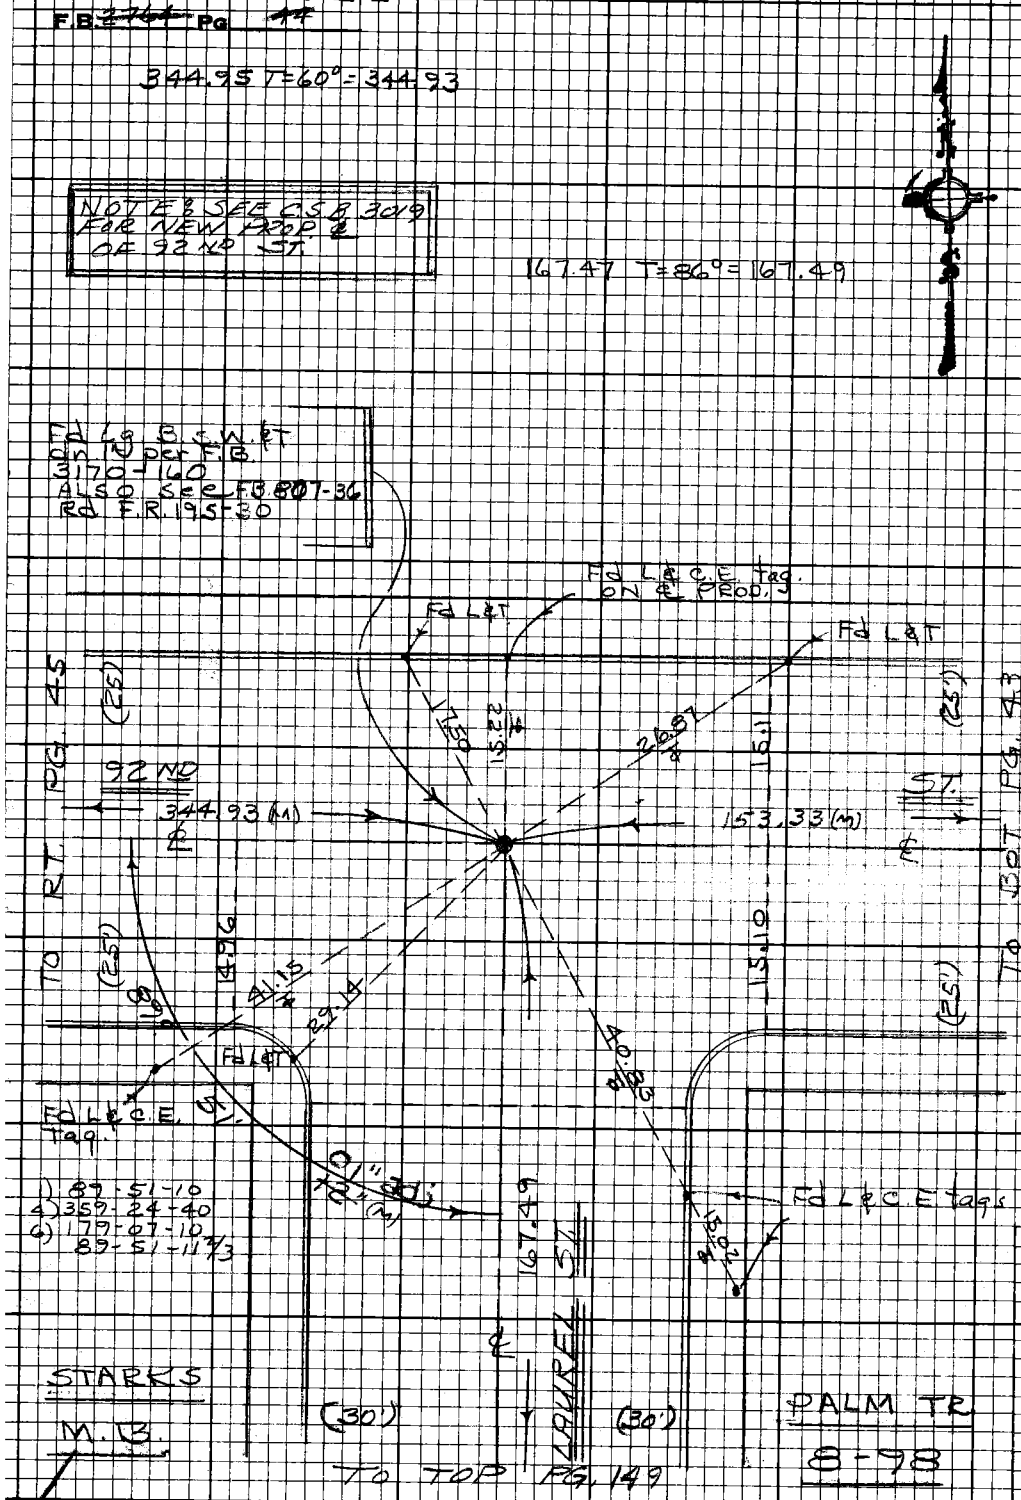

PLEASE RETURN TO
LOS ANGELES COUNTY ENGINEER
403 LOS ANGELES COUNTY ENGINEERING BLDG.

Do not extend this side of this line.

Note: Any Additions or Changes on this Sheet Must be Made or Circled in Red Ink With Date and Name of Person Making Change.

PWFB 0921 3342

Notes Ck'd by	Survey of DIV # 5 GARDENA AREA ℄
Map No.	JN 0303.00 Tape 0256 Std 68 °F
Office Work	Surveyed by J. BAZEN
Checked	Notes J.J.B. Date 12-68
Date	Indexed C.J. GALLI 10/13/68

F.B. 2764 Pg. 45

W.S. 7, C-6

EBERLE VILLA TR 167.48 T=82°=167.50

M.B. 6-134

NOTE: See C.S.B. 3019 FOR NEW PROP. ℄ OF 92ND ST.

Fd Lg B.S.W. & T, dn. 1"
Per F.B. 3170-156, 216
See F.B. 807-36
Rd. F.C. 761-29
Rd. F.R. 95-30

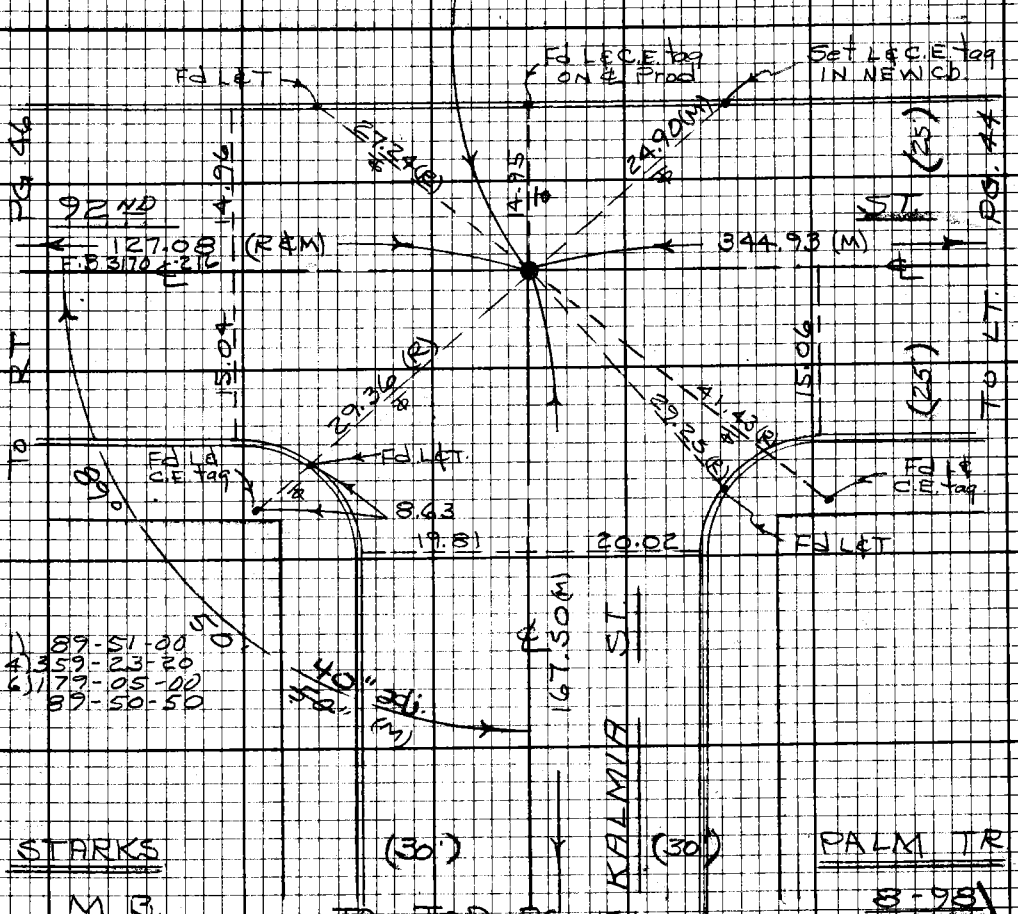

Note: Any Additions or Changes on this Sheet Must be Made or Circled in Red Ink With Date and Name of Person Making Change.

Do not extend this side of this line.

PLEASE RETURN TO
LOS ANGELES COUNTY ENGINEER
403 LOS ANGELES COUNTY ENGINEERING BLDG.

16F3098 CE#310 9-67

PWFB 0921 3343

F.B. ~~2704~~ Pg. ~~46~~

127.09 T=60° = 127.08
209.04 " = 209.03

EGERLE VILLA TR.

M.B. 6-134

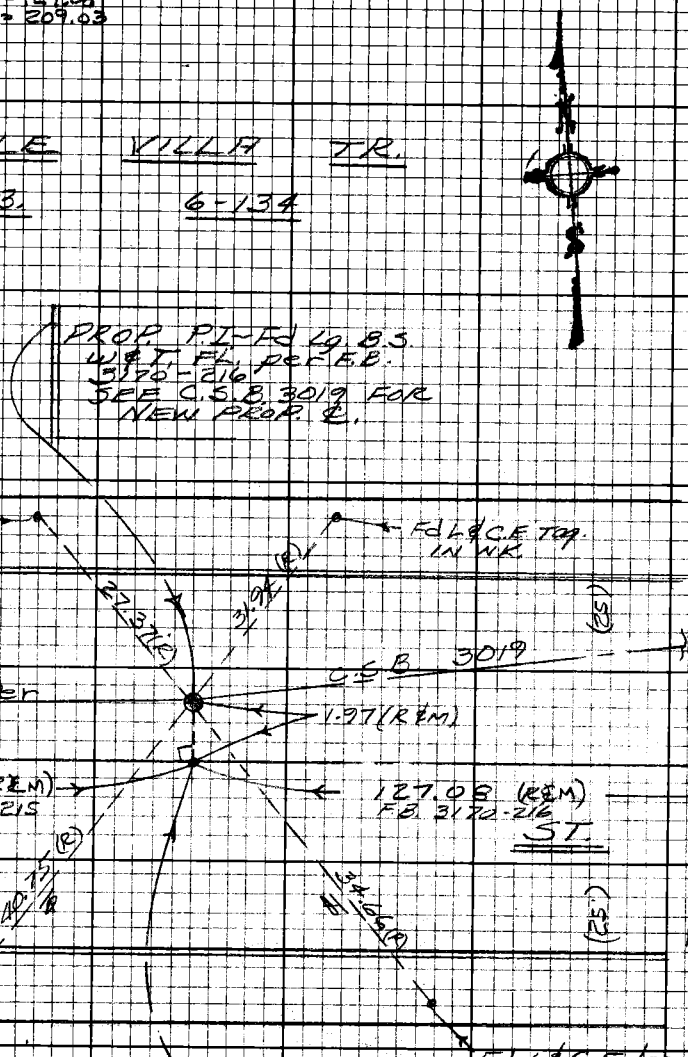

STARKS PALM TR

M.B. 8-98

PLEASE RETURN TO
LOS ANGELES COUNTY ENGINEER
403 Los Angeles County Engineering Bldg.

Do not extend this side of the line.

Note: Any Additions or Changes on this Sheet Must be Made or Checked in Red Ink With Date and Name of Person Making Change.

PWFB 0921 3344

Notes Ck'd by
Map No.
Office Work
Checked
Date

Survey of DIV #5 GARDENA AREA ℄
JN 0303-00 Tape 0236 Std 60-7
Surveyed by J. BAZEN
Notes J.J.B. Date 12-68
Indexed G. J. GALLI

F.B. 2764 Pg. 47

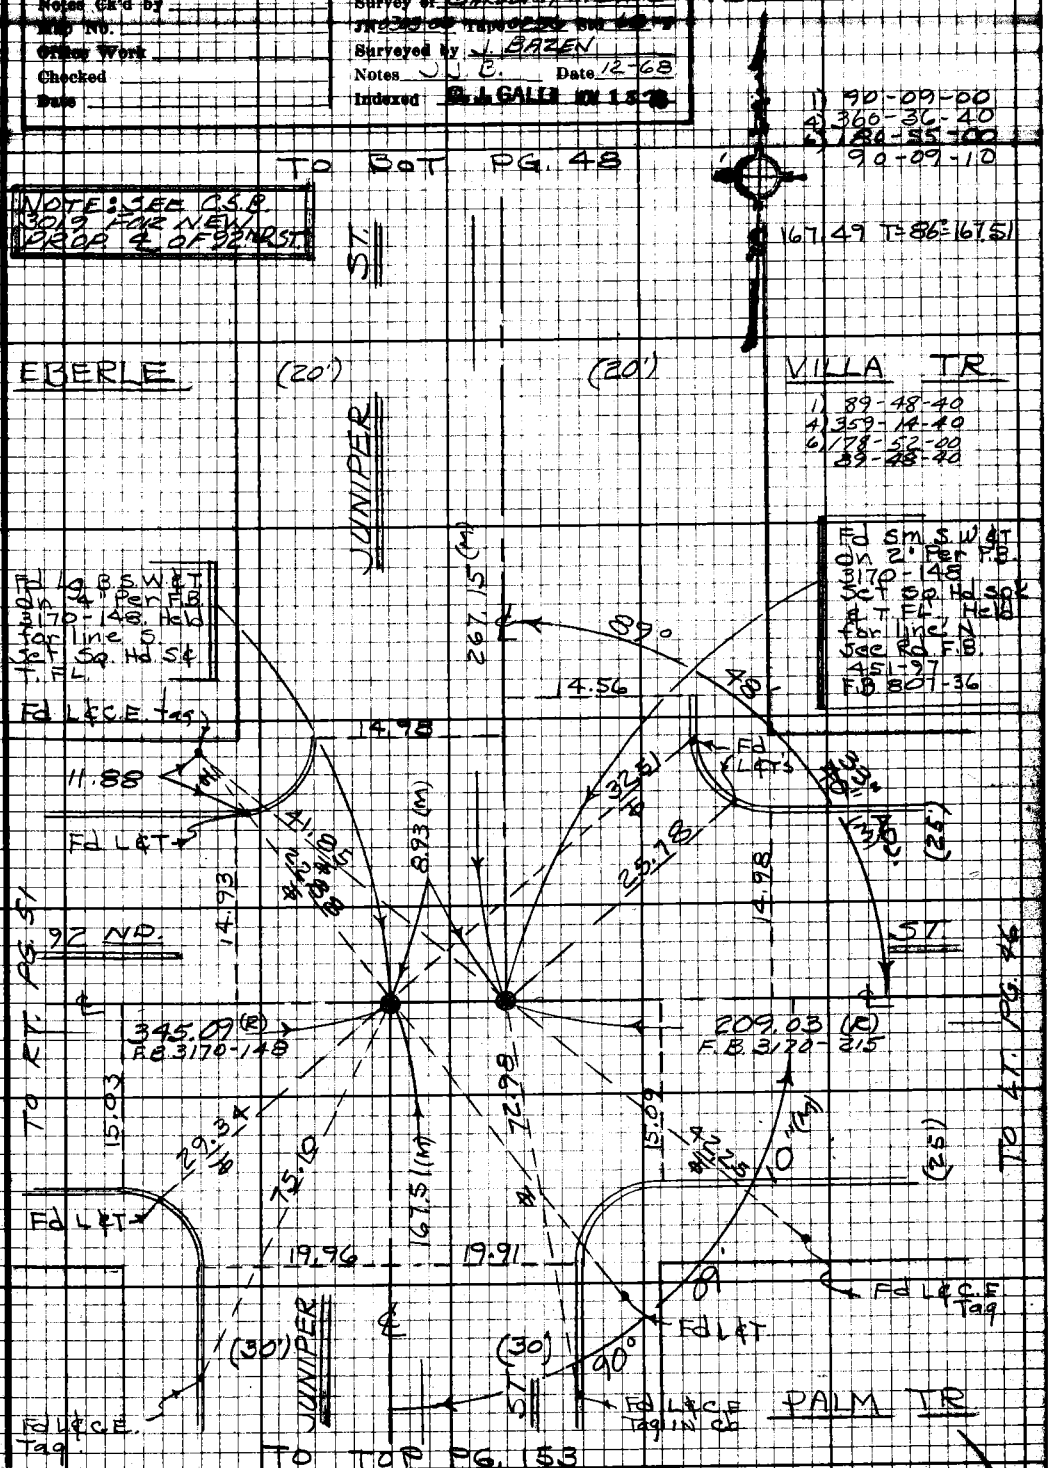

Note: Any Additions or Changes on this Sheet Must be Made or Circled in Red Ink With Date and Name of Person Making Change.

Do not extend this side of this line.

PLEASE RETURN TO
LOS ANGELES COUNTY ENGINEER
403 LOS ANGELES COUNTY ENGINEERING BLDG.

75F3098 CE#310 9-67

PWFB 0921 3345

F.B. ~~2764~~ Pg. ~~48~~

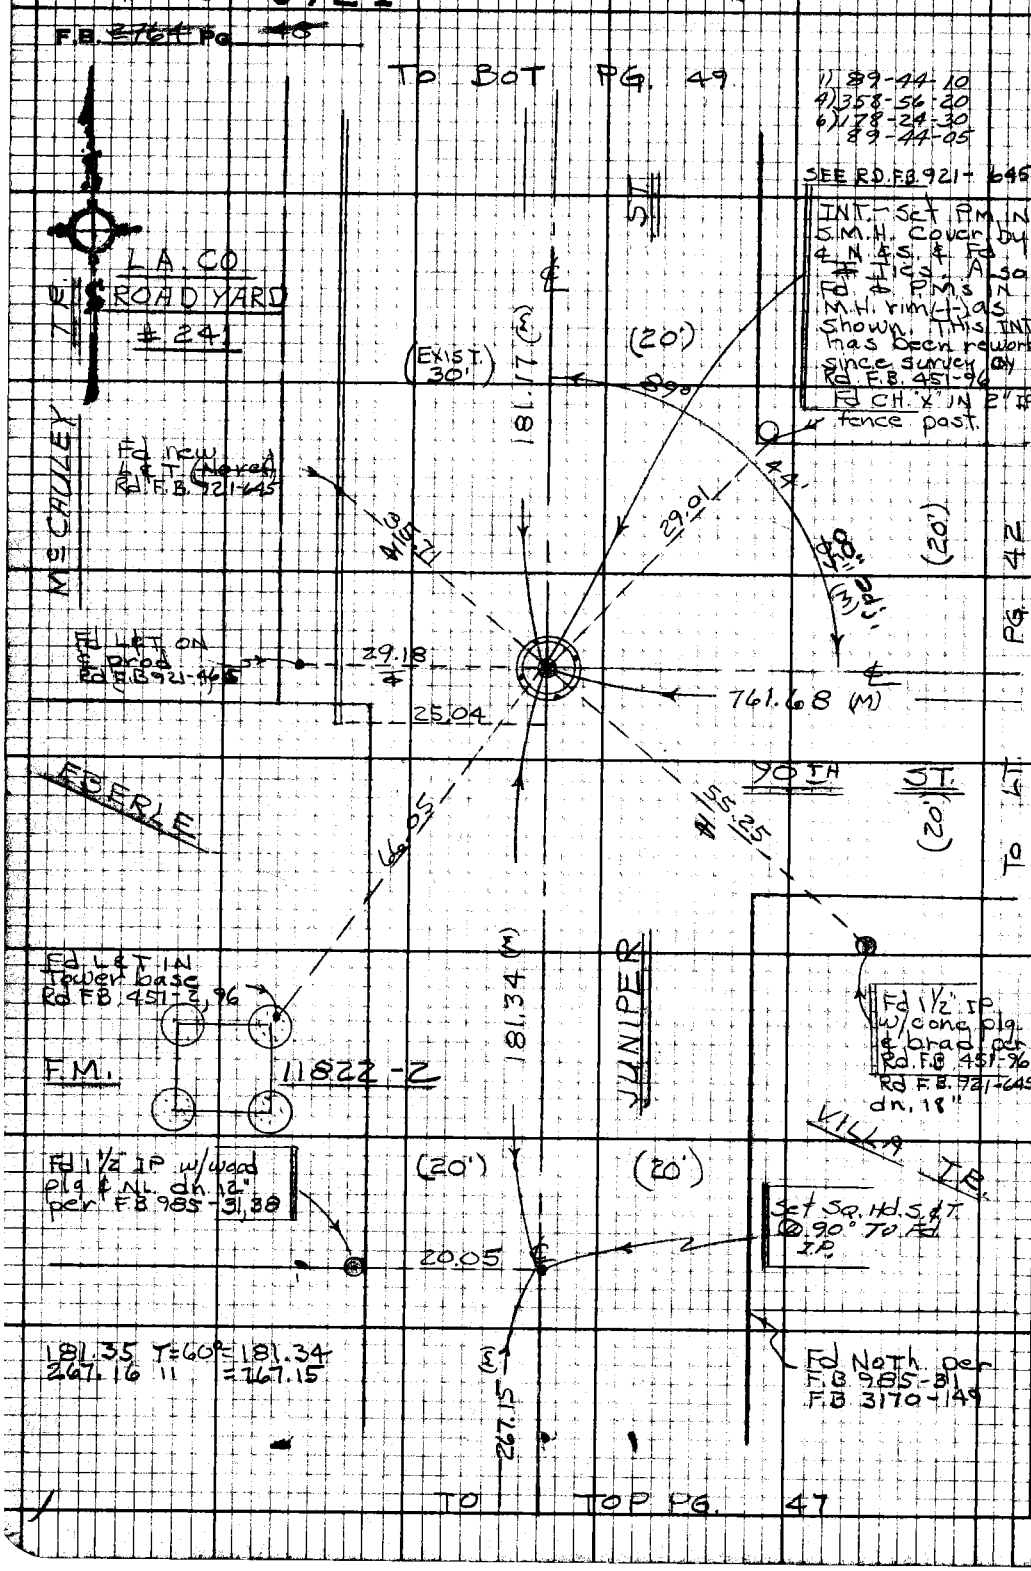

INS 7, C-6

PLEASE RETURN TO
LOS ANGELES COUNTY ENGINEER
403 LOS ANGELES COUNTY ENGINEERING BLDG.

Do not extend this side of this line.

Note: Any Additions or Changes on this Sheet Must be Made or Circled in Red Ink With Date and Name of Person Making Change.

451-96

PWFB 0921 3346

Notes Ck'd by
Map No.
Office Work
Checked
Date

Survey of DIV. #5 GARDENA AREA ℄
JN 030900 Tape 0256 Std 68 °F
Surveyed by J. BAZEN
Notes J. B. Date 12-68
Indexed G. J. GALLI NOV 18 70

F.B. 2764 Pg 47

WS 7, C-6

Note: Any Additions or Changes on this Sheet Must be Made or Circled in Red Ink With Date and Name of Person Making Change.

Do not extend this side of this line.

PLEASE RETURN TO
LOS ANGELES COUNTY ENGINEER
403 LOS ANGELES COUNTY ENGINEERING BLDG.

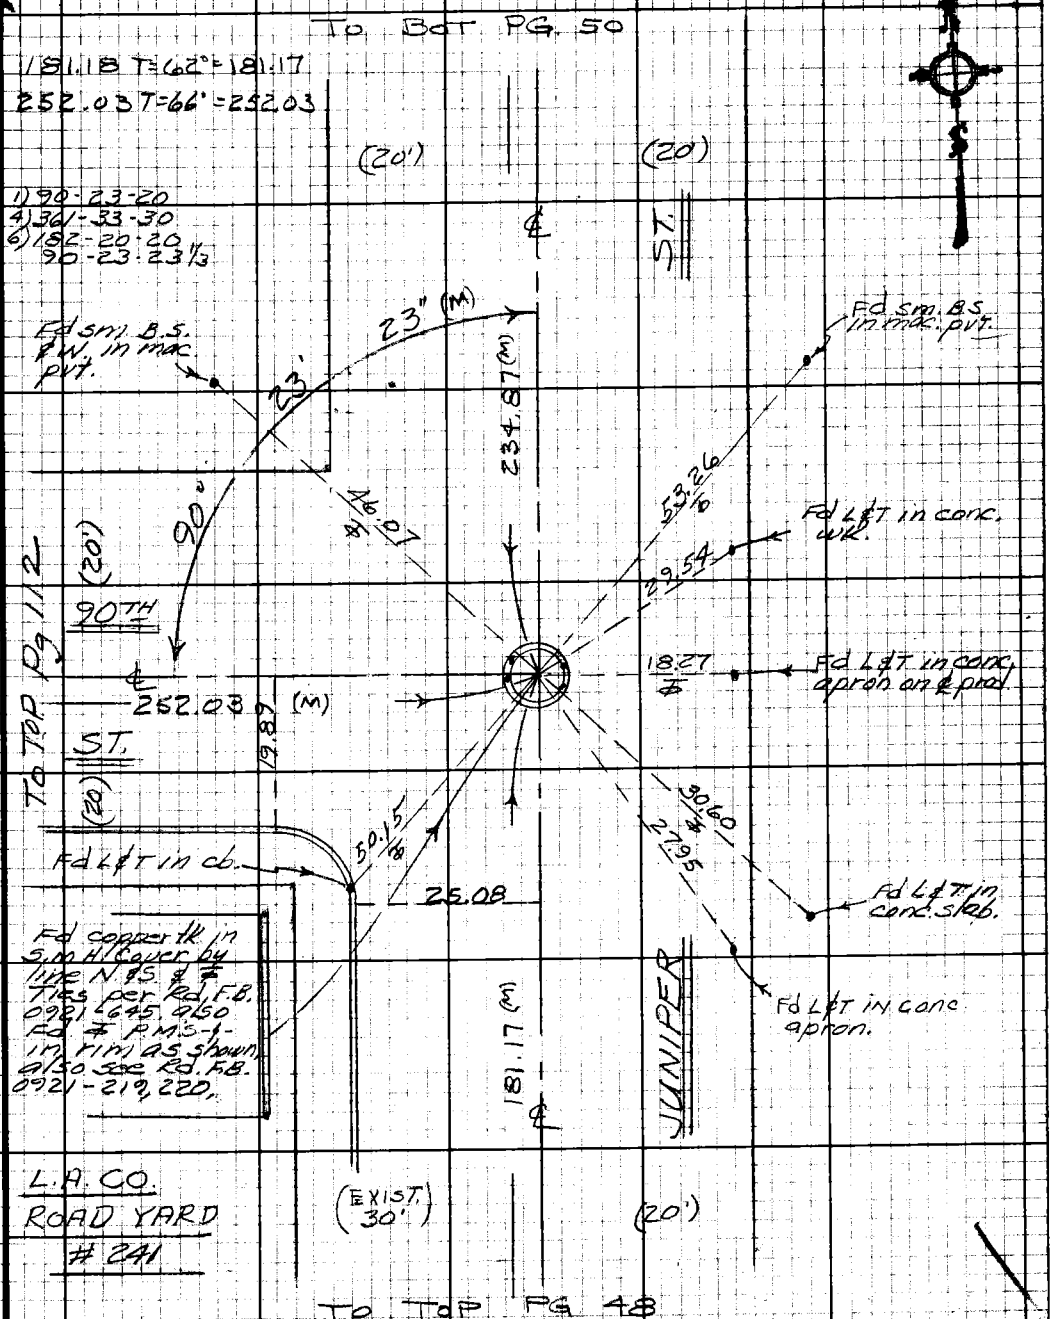

76F3098 CE#310 9-67

PWFB 0921 3347

F.B. 2164 Pg. 50

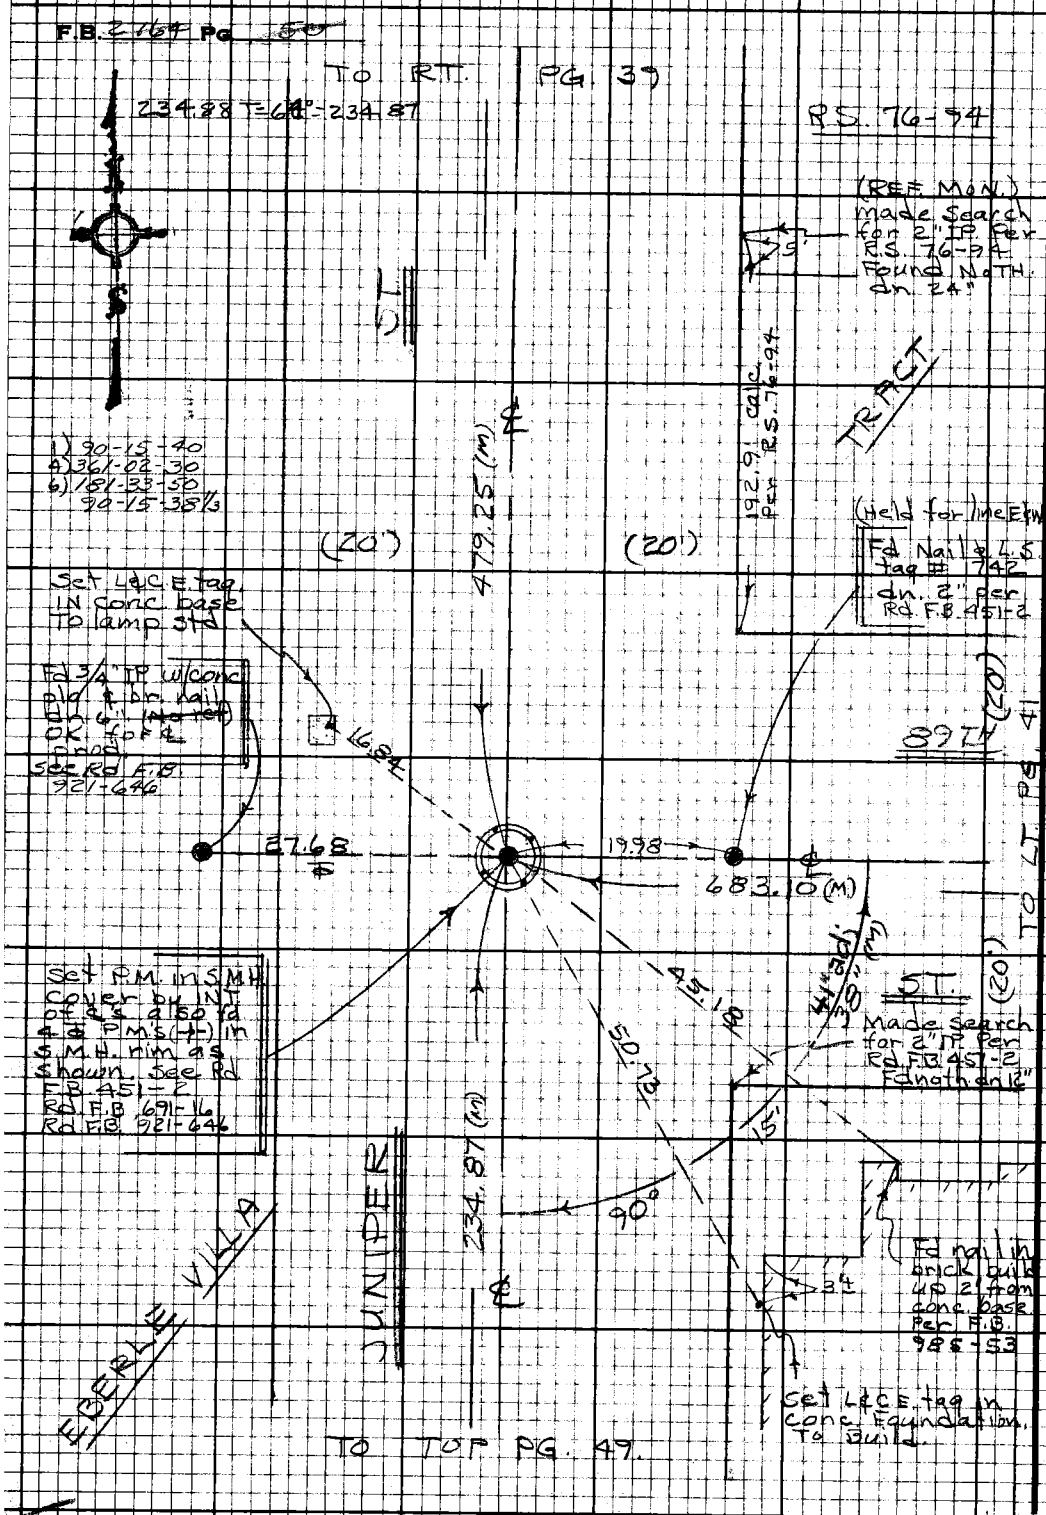

PLEASE RETURN TO
LOS ANGELES COUNTY ENGINEER
403 LOS ANGELES COUNTY ENGINEERING BLDG.

Do not extend this side of this line.

Note: Any Additions or Changes on this Sheet Must be Made or Circled in Red Ink With Date and Name of Person Making Change.

PWFB 0921

3348

Notes Ck'd by	DIV. #5 Survey of GARDENA AREA ℄
Map No.	JN 2303.00 Tape 0256 Std 68 °F
Office Work	Surveyed by J. BAZEN
Checked	Notes J. J. B. Date 5-69
Date	Indexed L. J. GALL NOV 1 5 '69

F.B. 2764 Pg. 51

W.S. 7, C-6

TRACT NO. 2346

Fd Std L.A. City Hex-bar Mon. in H.H. dn. 10' (Held for line So.) Fd per F.B. 3170-144 L.A. City F.B. 25602-5 See F.B. 986-14 F.B. 794-19 F.B. 985-78

Set L.C.C.E. Tag

Fd L&T

C.B.

Fd Nail & Ld.

Fd L&T C.E. Tag

35.88 (R)

27.21 (M)

0.02

33.76 (R)

14.81

92ND

ST.

99.78 (R) F.B. 3170-144

345.09 (R) F.B. 3170-144

TO RT. PG. 52

TO LT. PG. 54

14.54

39.68 (R)

52.63 (R)

14.71

35.46 (R)

41.53 (R)

14.98

50.26 (R)

Fd L&T IN GUT.

Fd L&T's

Fd L&T's.

18.02

18.03

Fd L&T.

CROESUS AVE.

99.19 (R) F.B. 3170-144

90°

1) 90-09-00
4) 360-35-50
6) 180-53-50
90-08-58 1/3

STARKS M.B.

(30')

(30')

PALM TR. 8-98

TO TOP PG. 155

Note: Any Additions or Changes on this Sheet Must be Made or Circled in Red Ink With Date and Name of Person Making Change.

Do not extend this side of this line.

PLEASE RETURN TO LOS ANGELES COUNTY ENGINEER 403 LOS ANGELES COUNTY ENGINEERING BLDG.

16F3098 CE #310 9-67

PWFB 0921 3349

F.B. 2764 Pg. 52

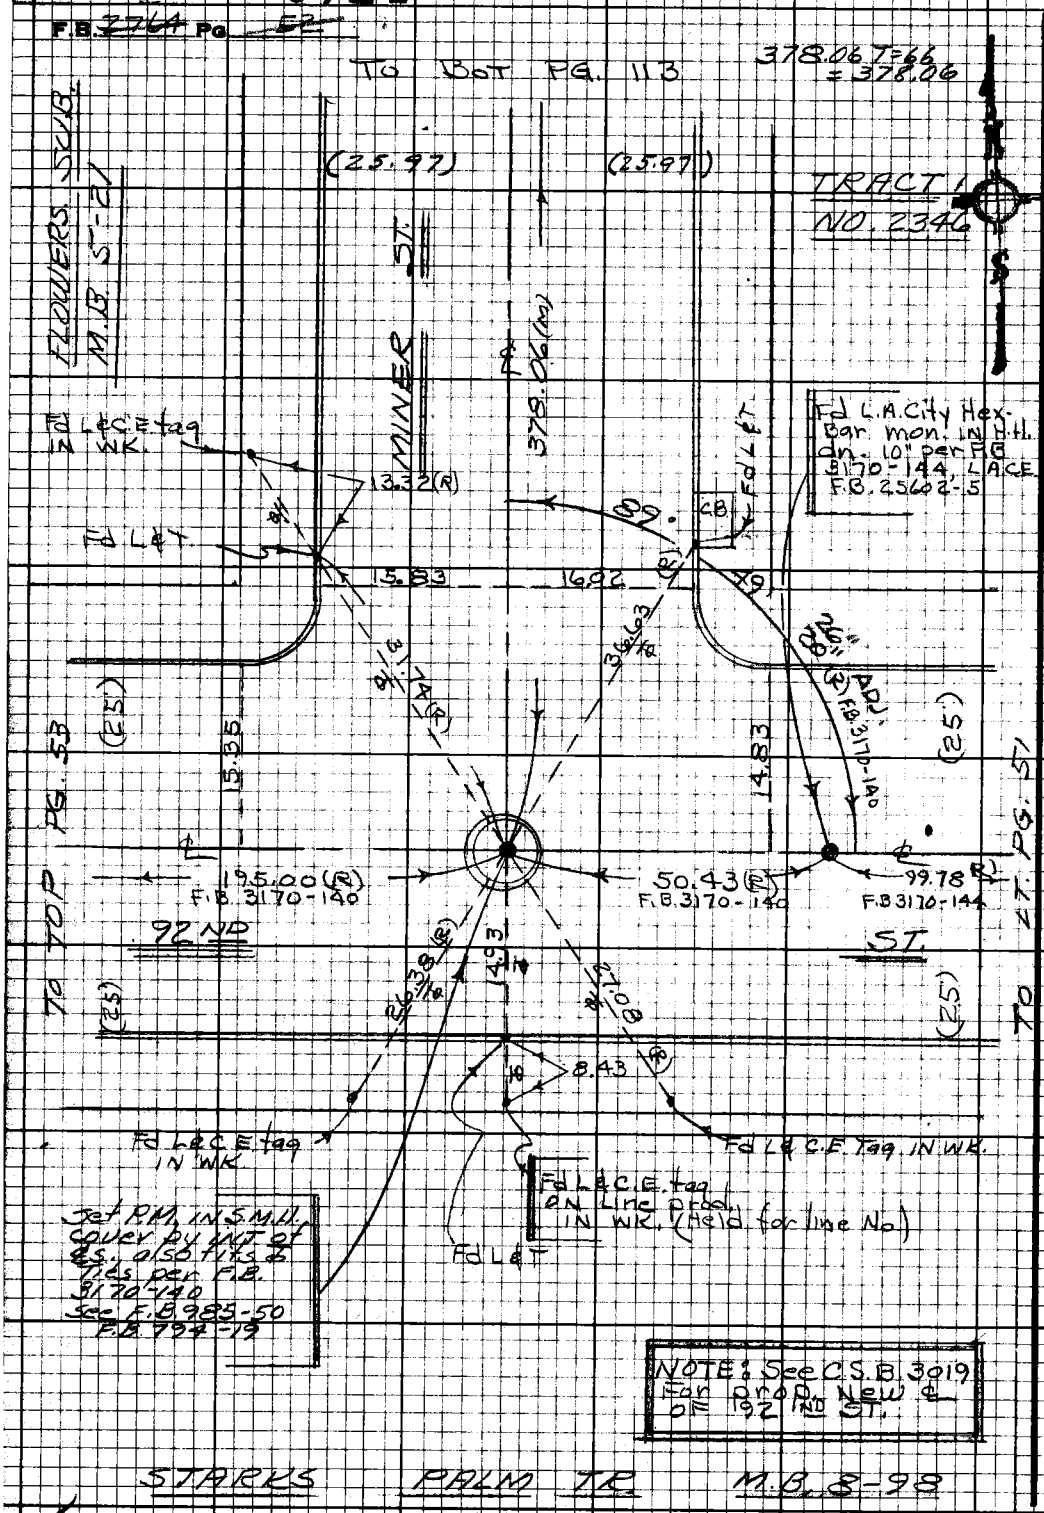

PLEASE RETURN TO
LOS ANGELES COUNTY ENGINEER
403 LOS ANGELES COUNTY ENGINEERING BLDG.

Do not extend this side of this line.

Note: Any Additions or Changes on this Sheet Must be Made or Circled in Red Ink With Date and Name of Person Making Change.

PWFB 0921 3350

Notes Ck'd by
Map No.
Office Work
Checked
Date

Div. #5
Survey of Gardena ¢ Area
JN 0303.00 Tape 0256 Std 63°F
Surveyed by U. Bazen
Notes E.S. Date 12-68
Indexed [illegible] GAL 11 NOV 1 8 7[illegible]

F.B. 2764 Pg 53

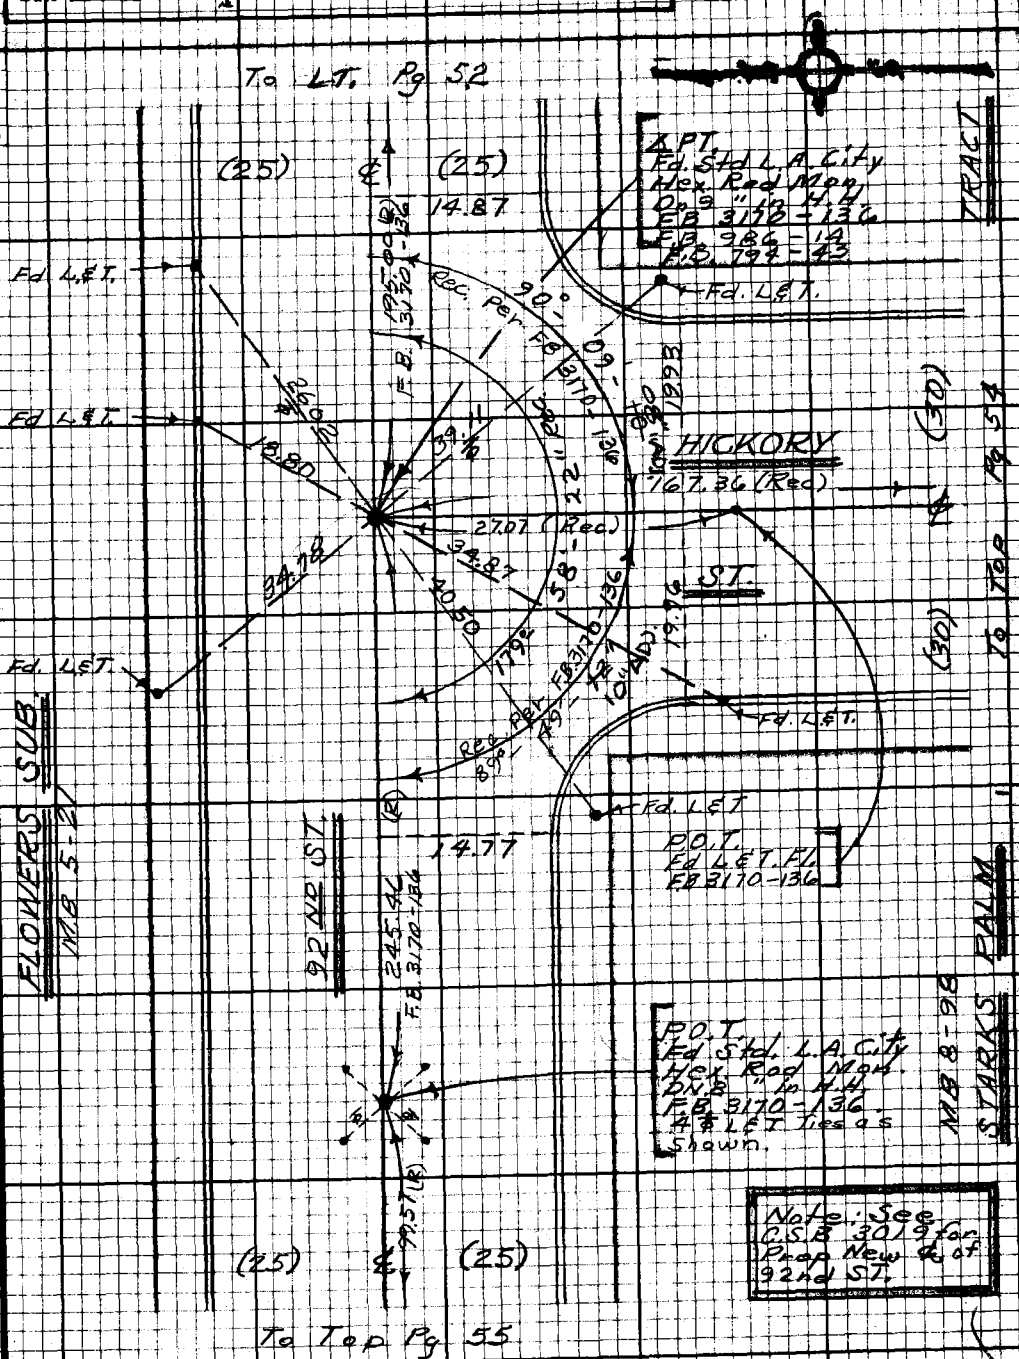

Note: See C.S.B. 3019 for Prop. New ¢ of 92nd ST.

Note: Any Additions or Changes on this Sheet Must be Made or Circled in Red Ink With Date and Name of Person Making Change.

Do not extend this side of this line.

PLEASE RETURN TO
LOS ANGELES COUNTY ENGINEER
403 LOS ANGELES COUNTY ENGINEERING BLDG.

16F3098 CE #310 9-67

PWFB 0921 3351

F.B. ~~2764~~ Pg ~~54~~ To Rt Pg 53

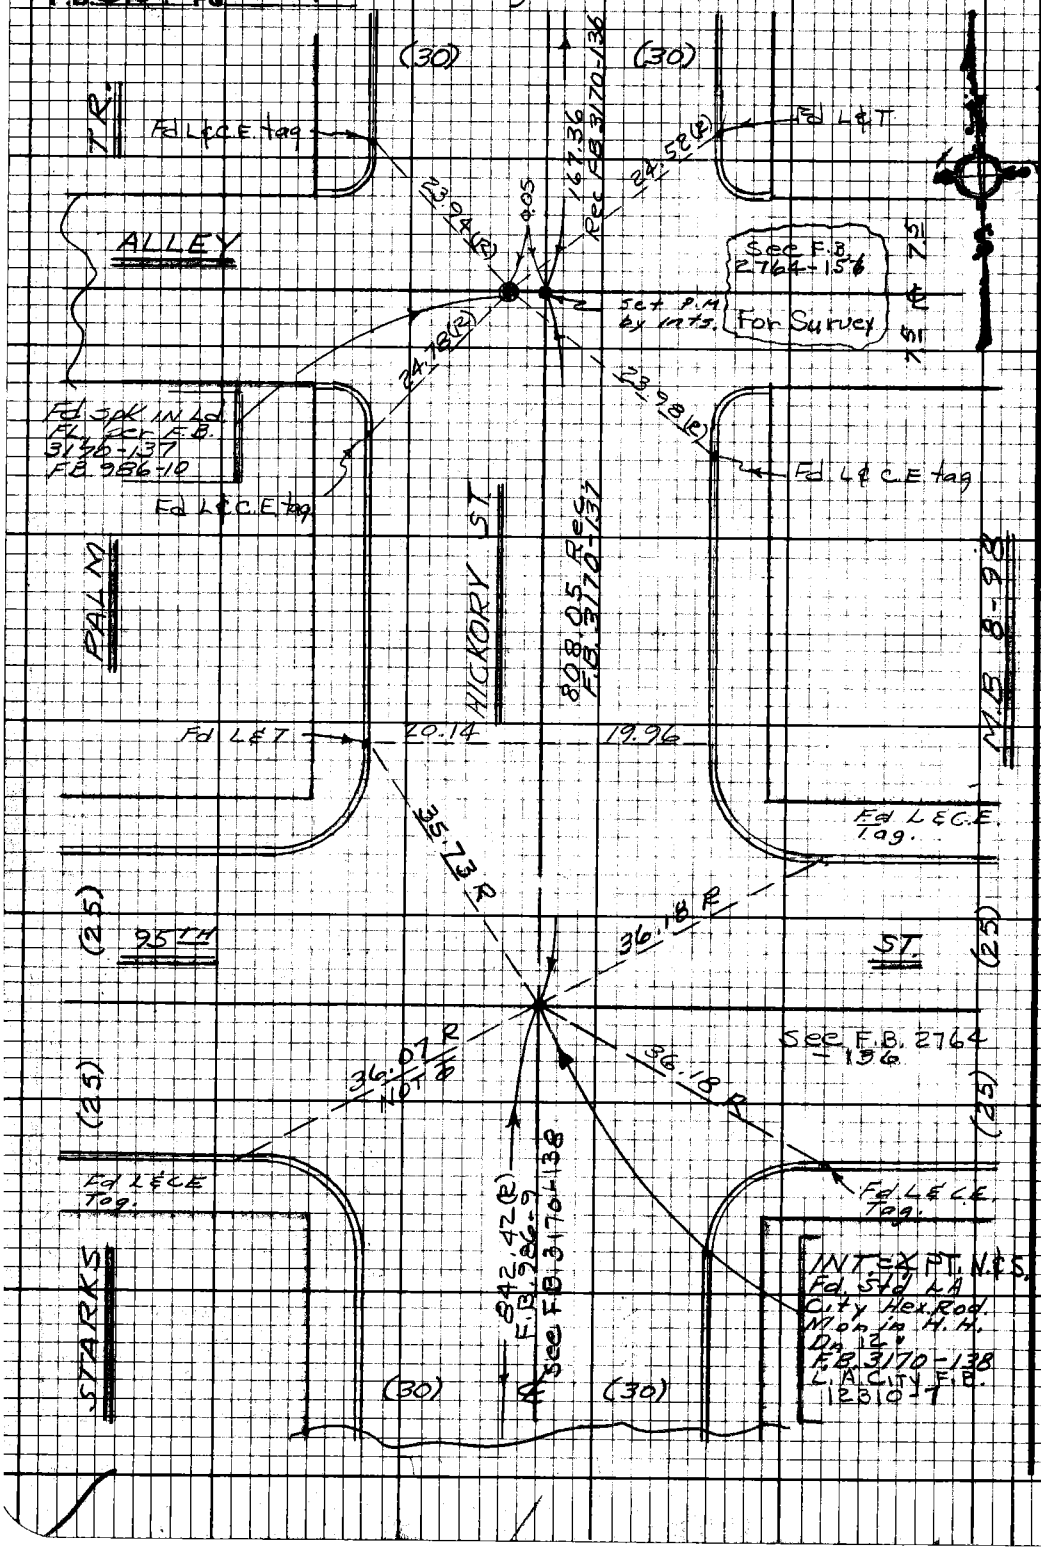

PLEASE RETURN TO
LOS ANGELES COUNTY ENGINEER
403 LOS ANGELES COUNTY ENGINEERING BLDG.

Do not extend this side of this line.

Note: Any Additions or Changes on this Sheet Must be Made or Circled in Red Ink With Date and Name of Person Making Change.

PWFB 0921 3352

Notes Ck'd by	Survey of DIV #6 GARDENA AREA ℄
Map No.	JN 030300 Tape 0256 Std 68 °F
Office Work	Surveyed by J. BAZEN
Checked	Notes J.J.B. Date 12-68
Date	Indexed B. J. GALLI NOV 18 '68

F.B. 2764 PG. 55

W.S. 9, C-6

Note: Any Additions or Changes on this Sheet Must be Made or Circled in Red Ink With Date and Name of Person Making Change.

Do not extend this side of this line.

PLEASE RETURN TO
LOS ANGELES COUNTY ENGINEER
403 LOS ANGELES COUNTY ENGINEERING BLDG.

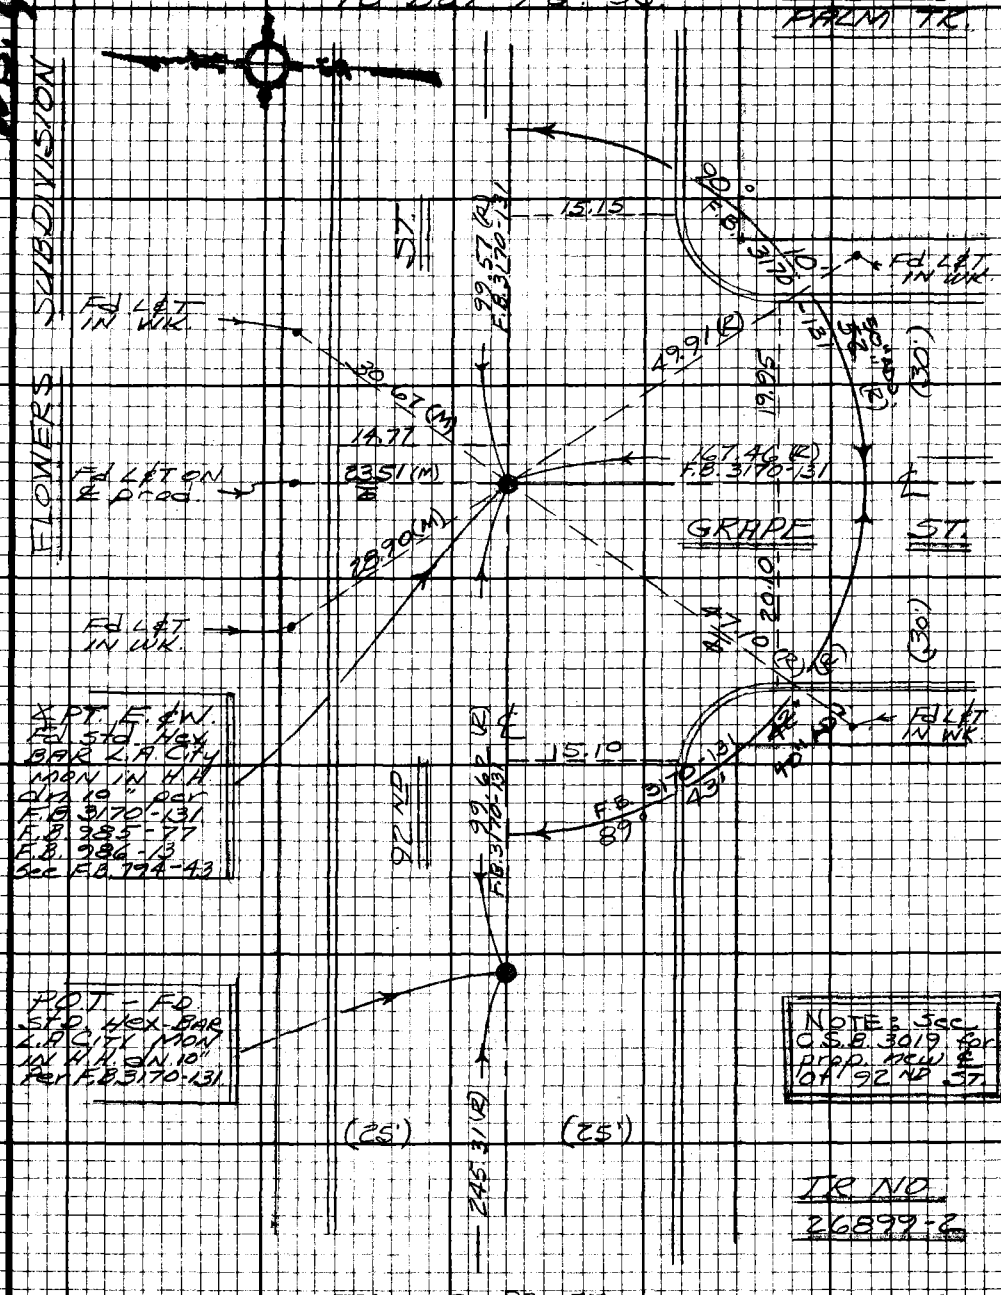

26F3098 CE #310 9-67

PWFB 0921 3353, 3354

F.B. ~~2764~~ Pg ~~56~~

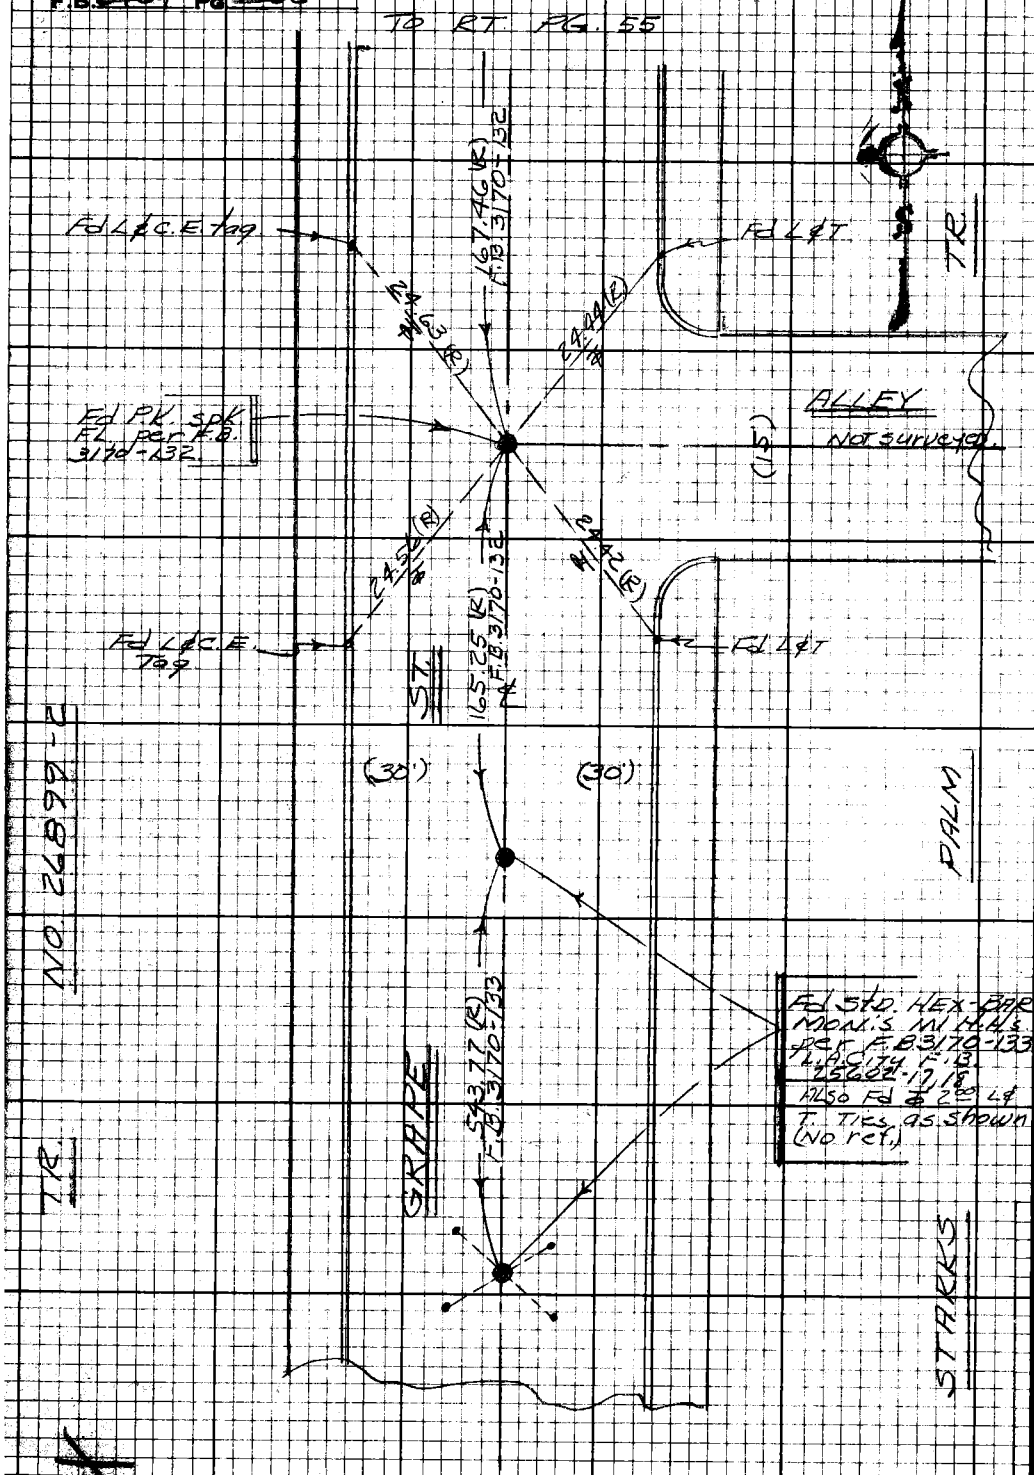

PLEASE RETURN TO
LOS ANGELES COUNTY ENGINEER
403 LOS ANGELES COUNTY ENGINEERING BLDG.

Do not extend this side of this line.

Note: Any Additions or Changes on this Sheet Must be Made or Circled in Red Ink With Date and Name of Person Making Change.

PWFB 0921 3355, 3356

Notes Ck'd by	Survey of DIV-5 GARDENA AREA ℄
Map No.	JN0303.00 Tape 0256 Std 68°F
Office Work	Surveyed by J. BAZEN
Checked	Notes J.J.B. Date 12-68
Date	Indexed C.J. GALLI NOV 1 8 '68

F.B. 2764 PG. 57

NOTE: SEE C.S.B. 3019 FOR PROP. NEW ℄ OF 92ND ST.

W.S. 7, B-6

TO BOT PG. 55

TR #2

TR NO. 26899

ST.

℄ 245.31 (R) F.B. 3170-126

33" ADJ. 35" (R)

89° 43' F.B. 3170-126

Fd L&C.E. Tag

15.00

14.95

11.75 (R)

Fd L&T

Fd L&C.E. tag FL per F.B. 3170-126 Held for line N. Also See F.B. 986-13 F.B. 985-48, 77 F.B. 794-44

Fd L&C.E. tag

(30')

38.08 (R)

38.16 (R)

37.25 (R)

37.37 (R)

20.07

17.94

ANZAC AVE

(30')

TO BOT PG. 114

℄ 320.49

0.16 (R&M)

FIR AVE

20.12

38.06 (R)

37.98 (R)

167.66 (R) F.B. 3170-126

51.20 (R)

(30')

TO TOP PG. 58

Fd L&C.E. Tag

11.64 (R)

Fd L&T

15.13

17.84

(30')

14.91

89° 43' 40" F.B. 3170-126

Fd L&C.E. Tag.

Fd L&C.E. tag FL per F.B. 3170-126 Held for line S. See F.B. 794-44

172.07 (R) F.B. 3170-124, 126

92ND

℄

(25')

(25')

MOGIS

DONOHUE TR

TO TOP PG. 59

Note: Any Additions or Changes on this Sheet Must be Made or Circled in Red Ink With Date and Name of Person Making Change.

Do not extend this side of this line.

PLEASE RETURN TO
LOS ANGELES COUNTY ENGINEER
403 LOS ANGELES COUNTY ENGINEERING BLDG.

76F3098 CE #310 9-67

PWFB 0921 3357, 3358, 3359, 3360

F.B. ~~2764~~ Pg. ~~58~~ TO RT. PG. 57

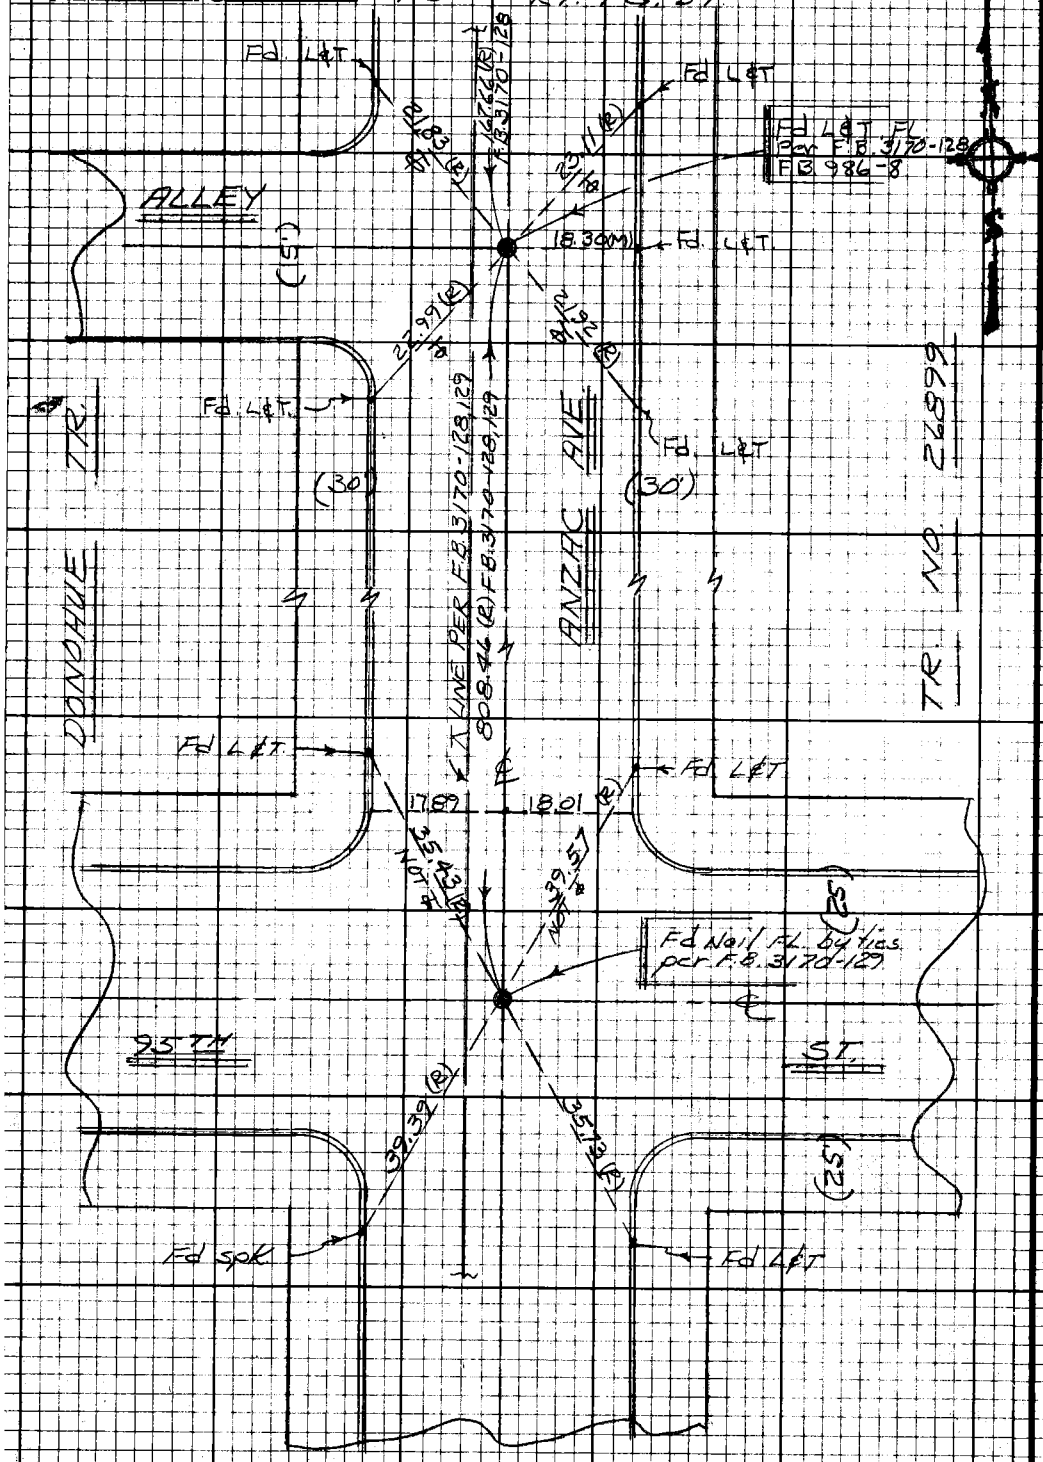

WS 7 B-6

PLEASE RETURN TO
LOS ANGELES COUNTY ENGINEER
403 LOS ANGELES COUNTY ENGINEERING BLDG.

Do not extend this side of this line.

Note: Any Additions or Changes on this Sheet Must be Made or Circled in Red Ink With Date and Name of Person Making Change.

PWFB 0921

3361

Notes Ck'd by
Map No.
Office Work
Checked
Date

Div #5
Survey of Gardena Area ℄
JN 034300 Tape 0256 Std 68°F
Surveyed by J. Bazen
Notes J.B. & E.S. Date 3-69
Indexed G.L. GALLI NOV 1 8 '70

F.B. 2964 Pg. 59

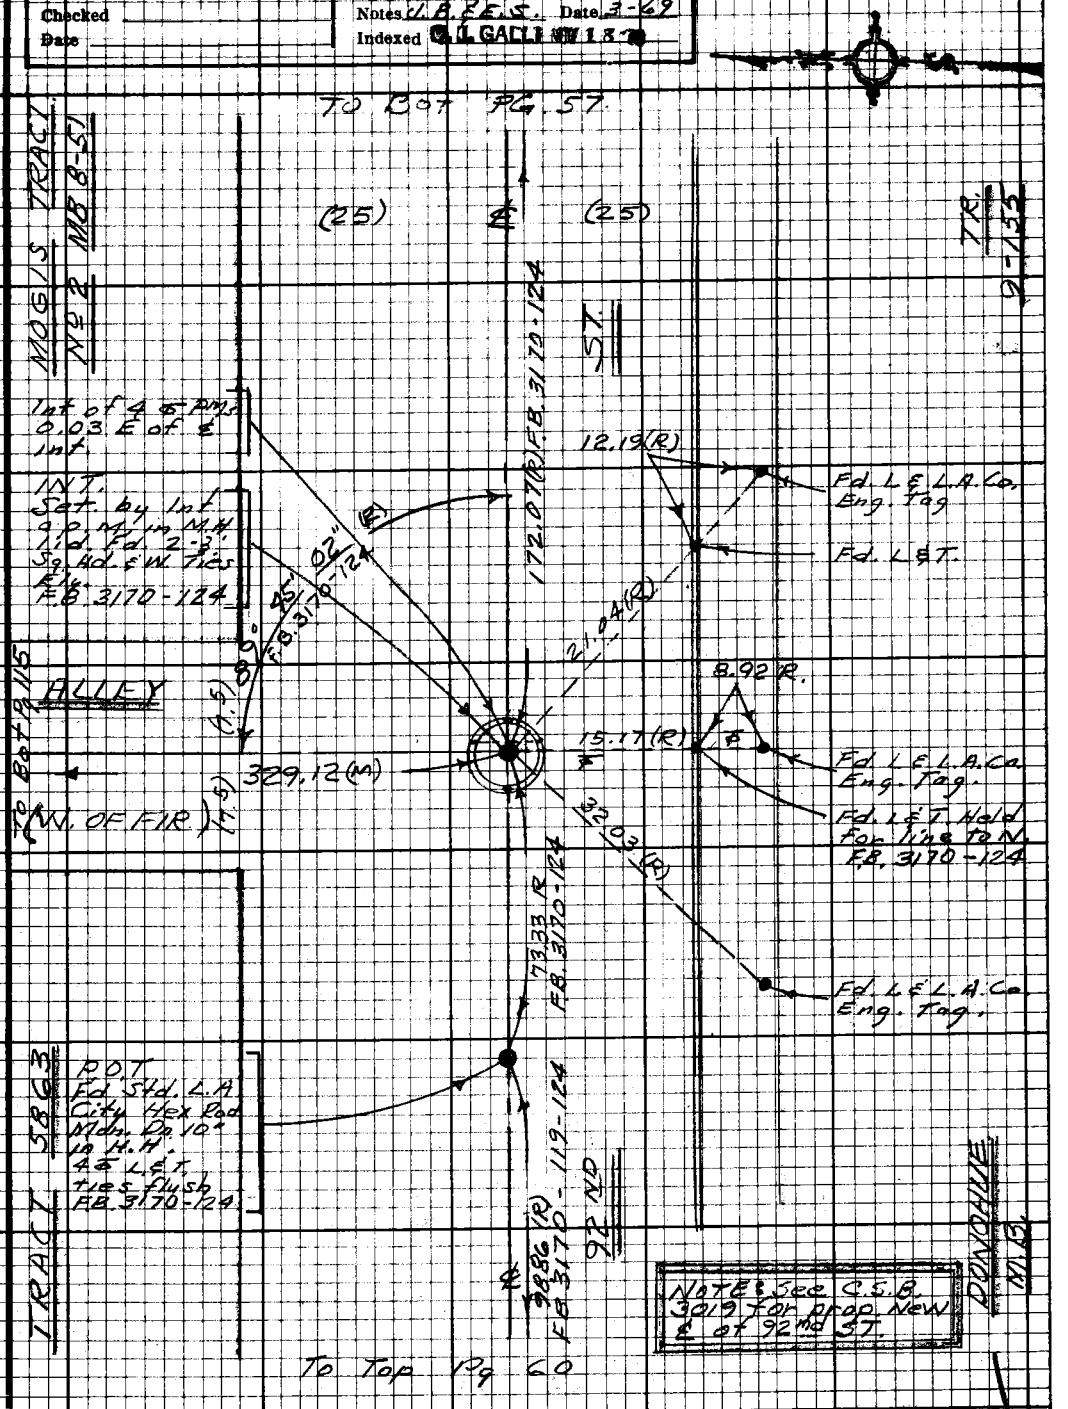

Note: Any Additions or Changes on this Sheet Must be Made or Circled in Red Ink With Date and Name of Person Making Change.

Do not extend this side of this line.

PLEASE RETURN TO
LOS ANGELES COUNTY ENGINEER
403 LOS ANGELES COUNTY ENGINEERING BLDG.

76F3093 CE#310 9-67

PWFB 0921 3362

F.B. 2764 Pg. 60

NOTE: SEE C.S.B. 3019 FOR NEW PROP. ℄ OF 92ND ST.

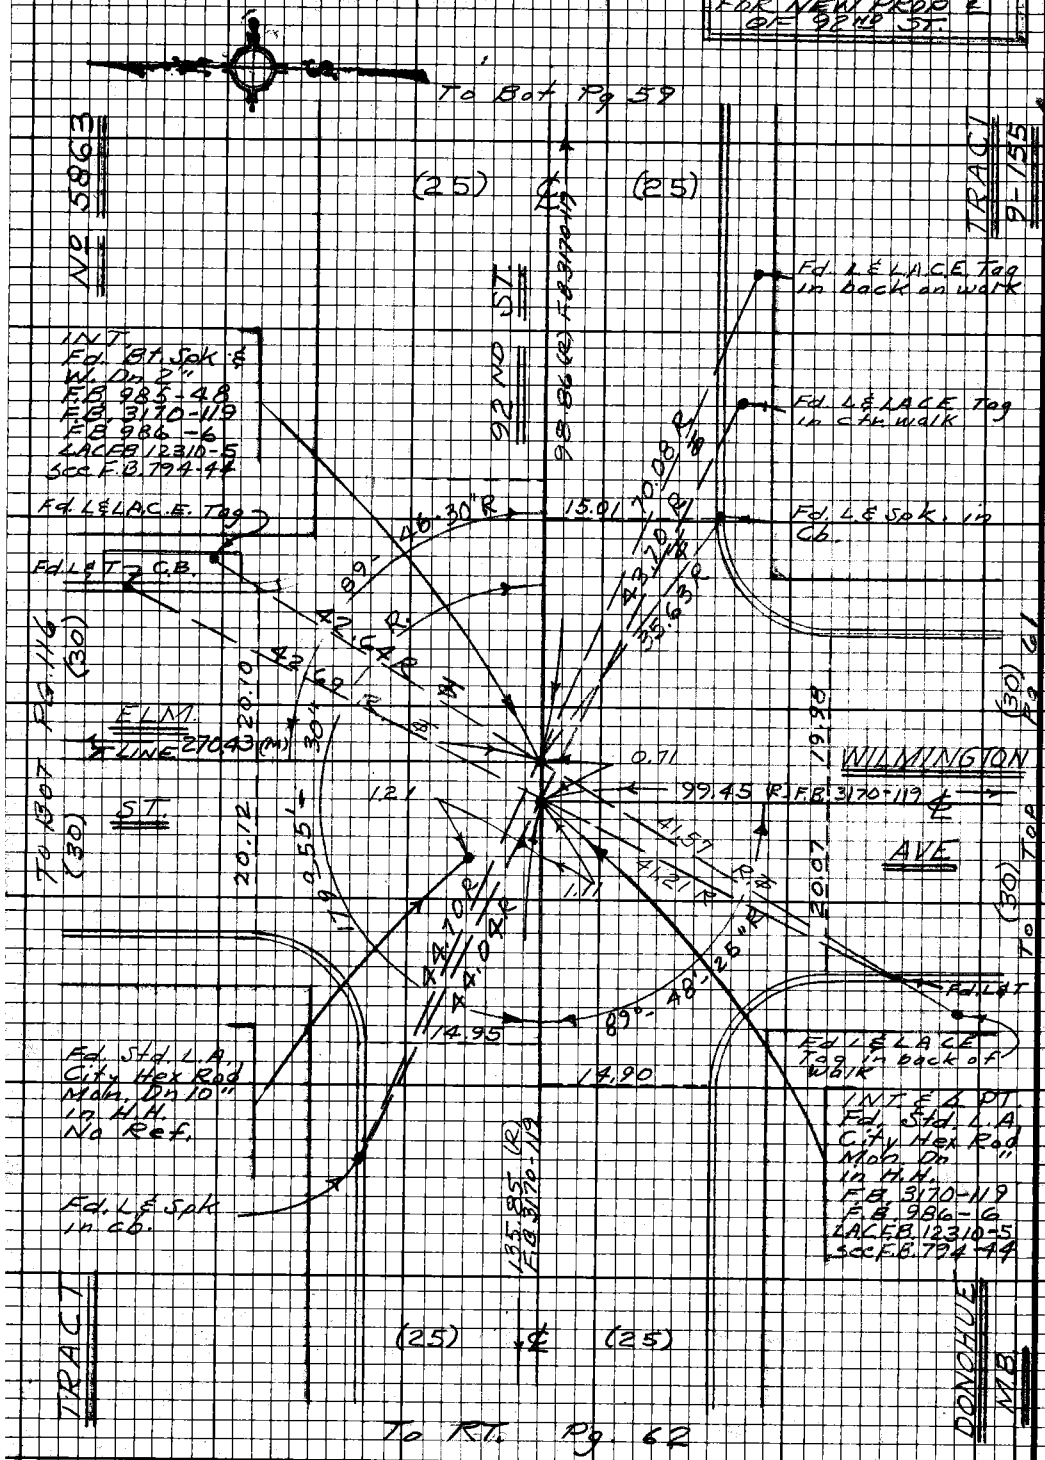

PLEASE RETURN TO
LOS ANGELES COUNTY ENGINEER
403 LOS ANGELES COUNTY ENGINEERING BLDG.

Do not extend this side of this line.

Note: Any Additions or Changes on this Sheet Must be Made or Circled in Red Ink With Date and Name of Person Making Change.

PWFB 0921 3363, 3364

Notes Ck'd by	DIV #5 Survey of GARDENA AREA ℄	F.B. 2764 Pg. 61
Map No.	JN 0303.00 Tape 0256 Std 68 °F	
Office Work	Surveyed by J.J. BAZEN	
Checked	Notes J.B. Date 3-69	
Date	Indexed G.L. GALLI NOV 1 8 70	

W.S. 7, B-6

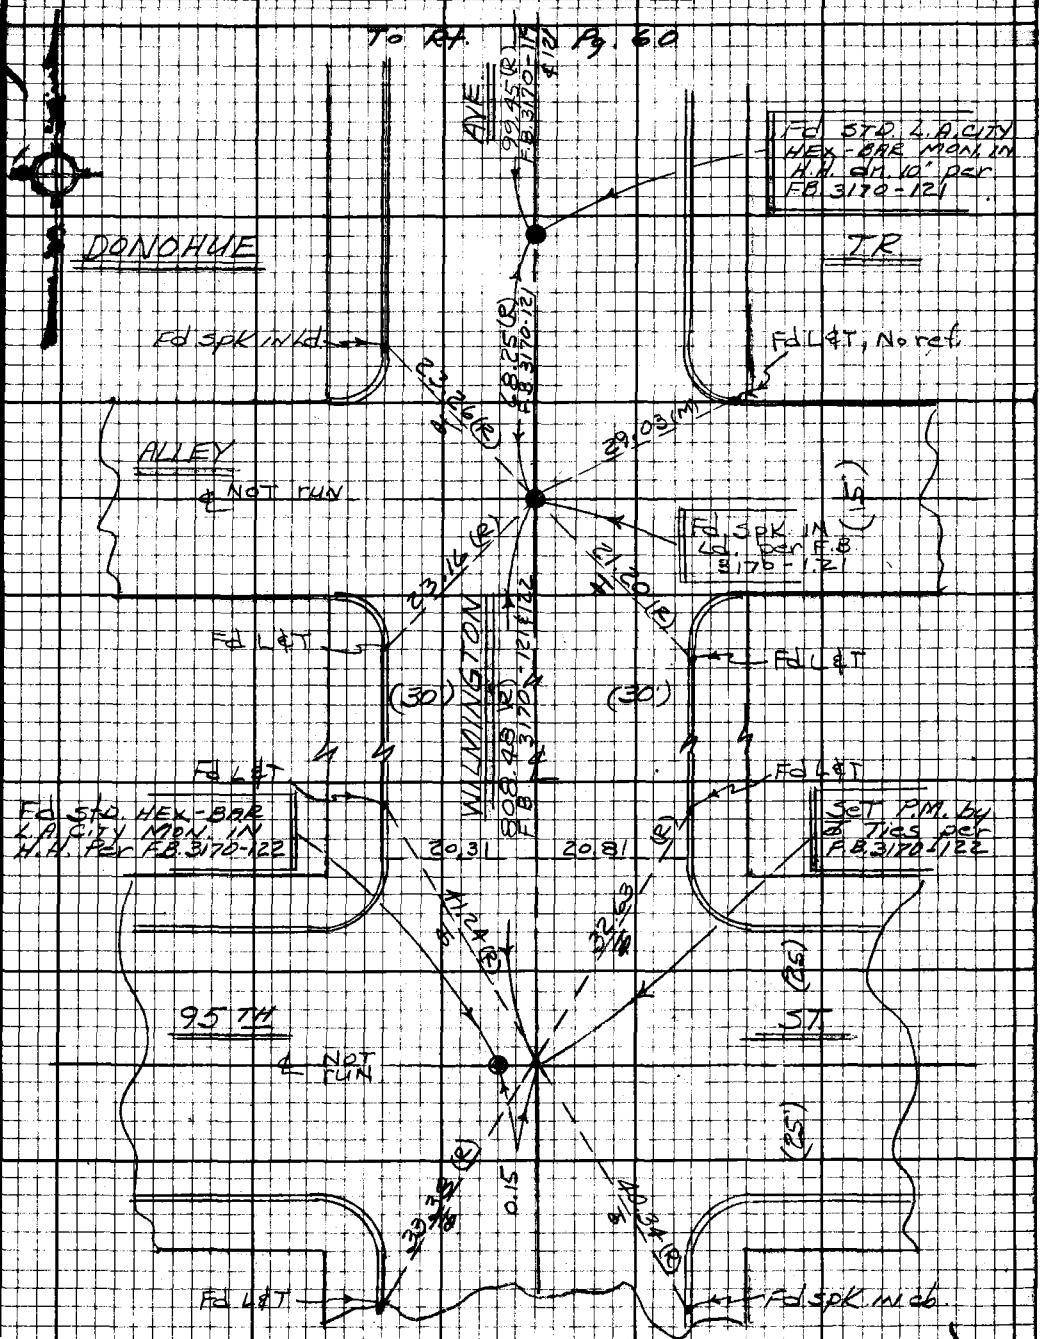

Note: Any Additions or Changes on this Sheet Must be Made or Circled in Red Ink With Date and Name of Person Making Change.

Do not extend this side of this line.

PLEASE RETURN TO
LOS ANGELES COUNTY ENGINEER
403 LOS ANGELES COUNTY ENGINEERING BLDG.

76E3098 CE #310 9-67

PWFB 0921 3365

F.B. ~~2764~~ Pg. ~~62~~

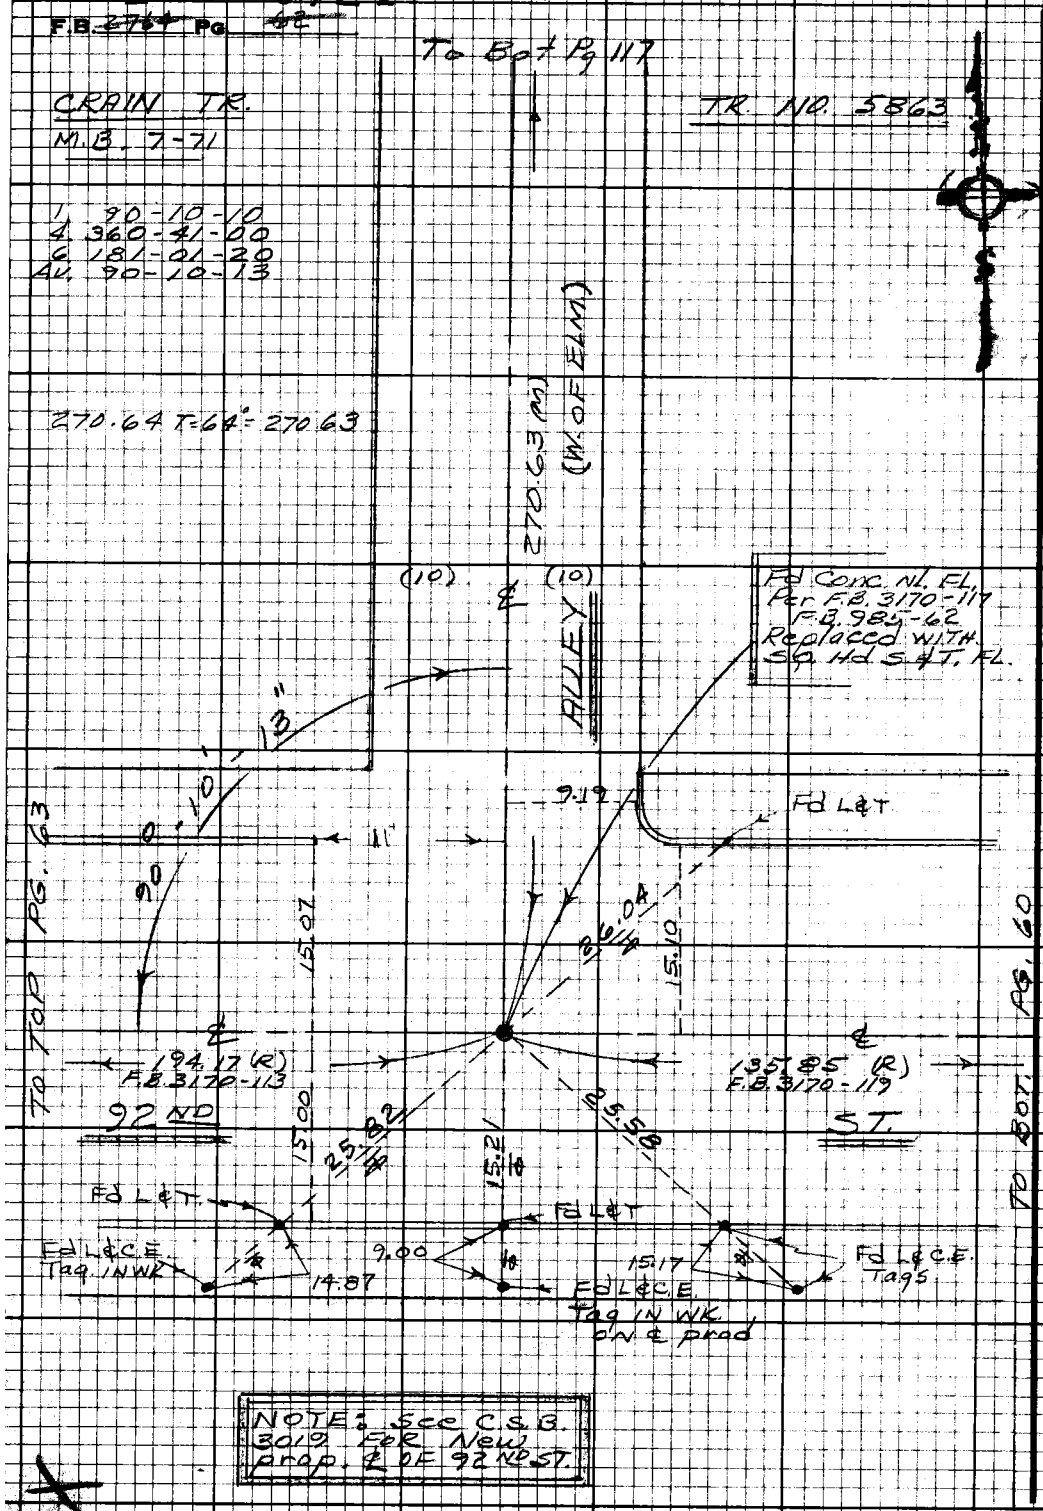

PLEASE RETURN TO
LOS ANGELES COUNTY ENGINEER
403 LOS ANGELES COUNTY ENGINEERING BLDG.

Do not extend this side of this line.

Note: Any Additions or Changes on this Sheet Must be Made or Circled in Red Ink With Date and Name of Person Making Change.

PWFB 0921 3366

Notes Ck'd by	Div #5 Survey of Gardena Area ℄
Map No.	JN 0303.00 Tape 0256 Std 68 °F
Office Work	Surveyed by H. Bozen
Checked	Notes E.S. Date 12-68
Date	Indexed G. J. GALLI 1970

F.B. ~~2704~~ Pg. ~~63~~

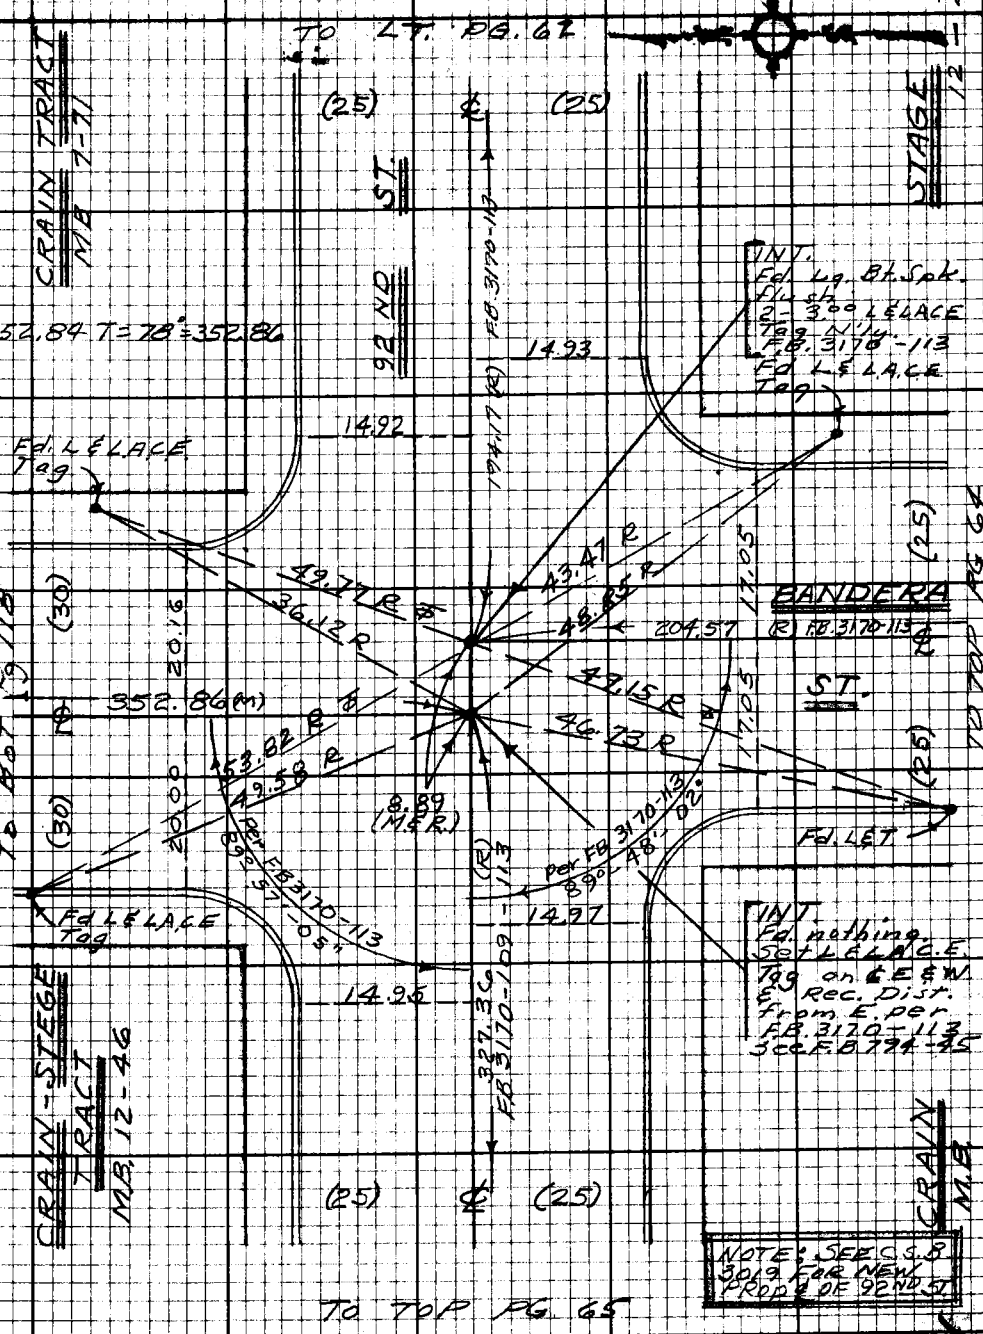

Note: Any Additions or Changes on this Sheet Must be Made or Circled in Red Ink With Date and Name of Person Making Change.

Do not extend this side of this line.

PLEASE RETURN TO
LOS ANGELES COUNTY ENGINEER
403 LOS ANGELES COUNTY ENGINEERING BLDG.

16F3098 CE #310 9-67

PWFB 0921 3367, 3368

F.B. ~~2764~~ Pg ~~64~~

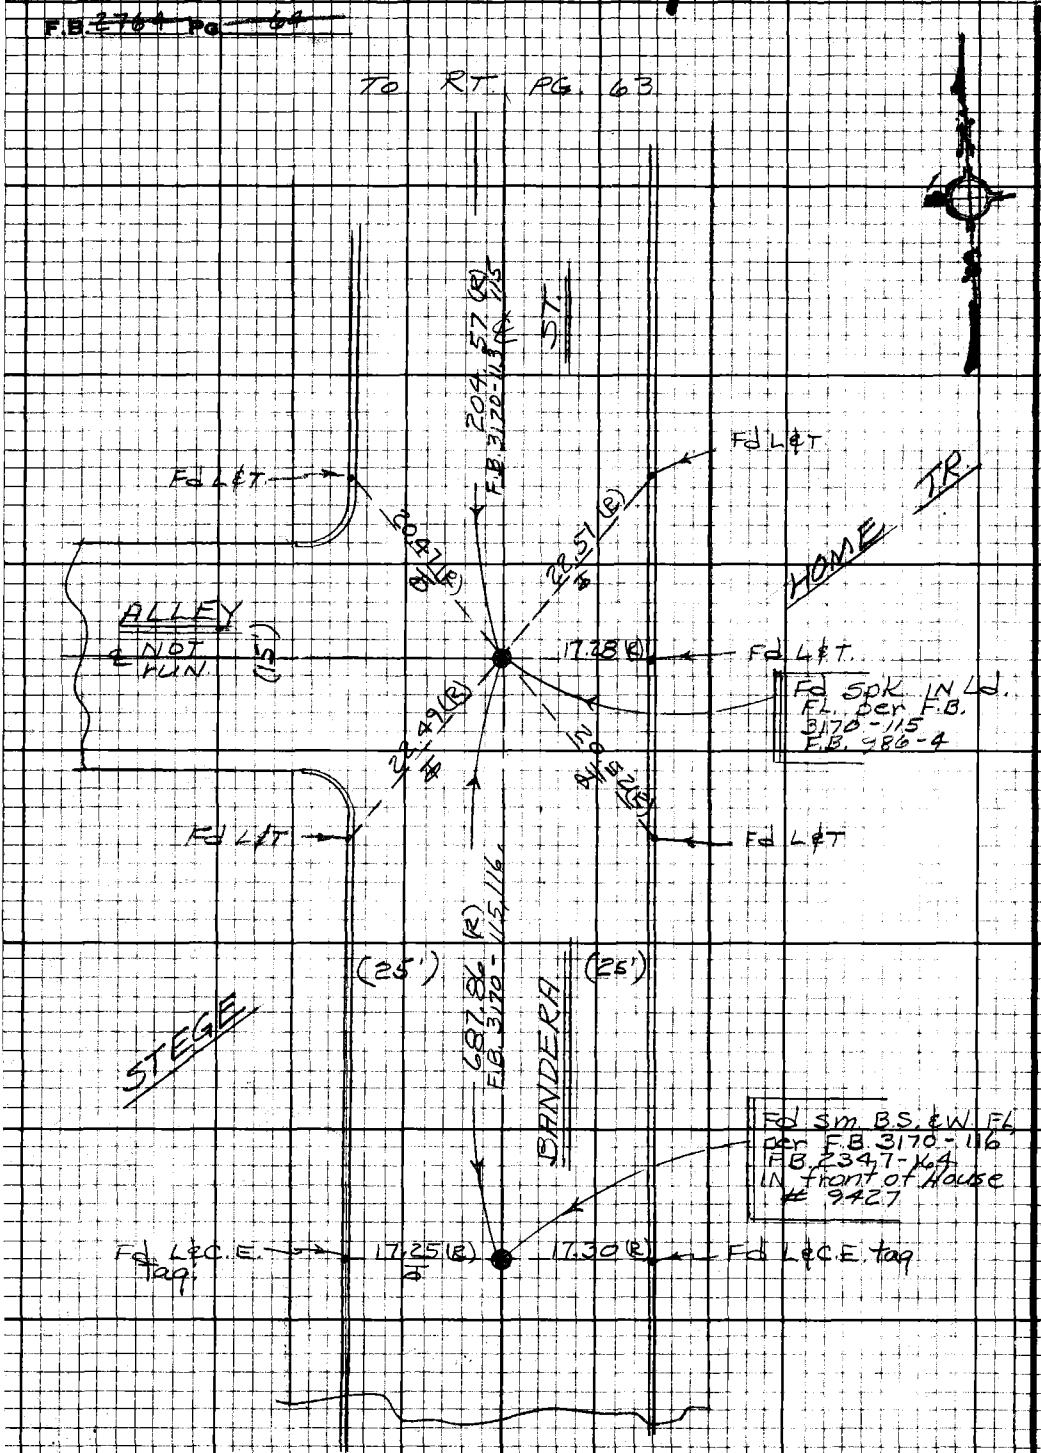

WS 7 B-6

PLEASE RETURN TO
LOS ANGELES COUNTY ENGINEER
403 LOS ANGELES COUNTY ENGINEERING BLDG.

Do not extend this side of this line.

Note: Any Additions or Changes on this Sheet Must be Made or Circled in Red Ink With Date and Name of Person Making Change.

PWFB 0921 3369, 3370

Notes Ck'd by	DIV. #5 Survey of GARDENA AREA ℄
Map No.	JN 0303.00 Tape 0256 Std 68 °F
Office Work	Surveyed by J. BREEN
Checked	Notes J.J.B Date 12-68
Date	Indexed G. J. GALLI NOV 18 '70

F.B. ~~3764~~ PG. ~~65~~
1) 90-11-30
4) 360-45-40
6) 181-08-30
90-11-25

W.S. 7/B-6

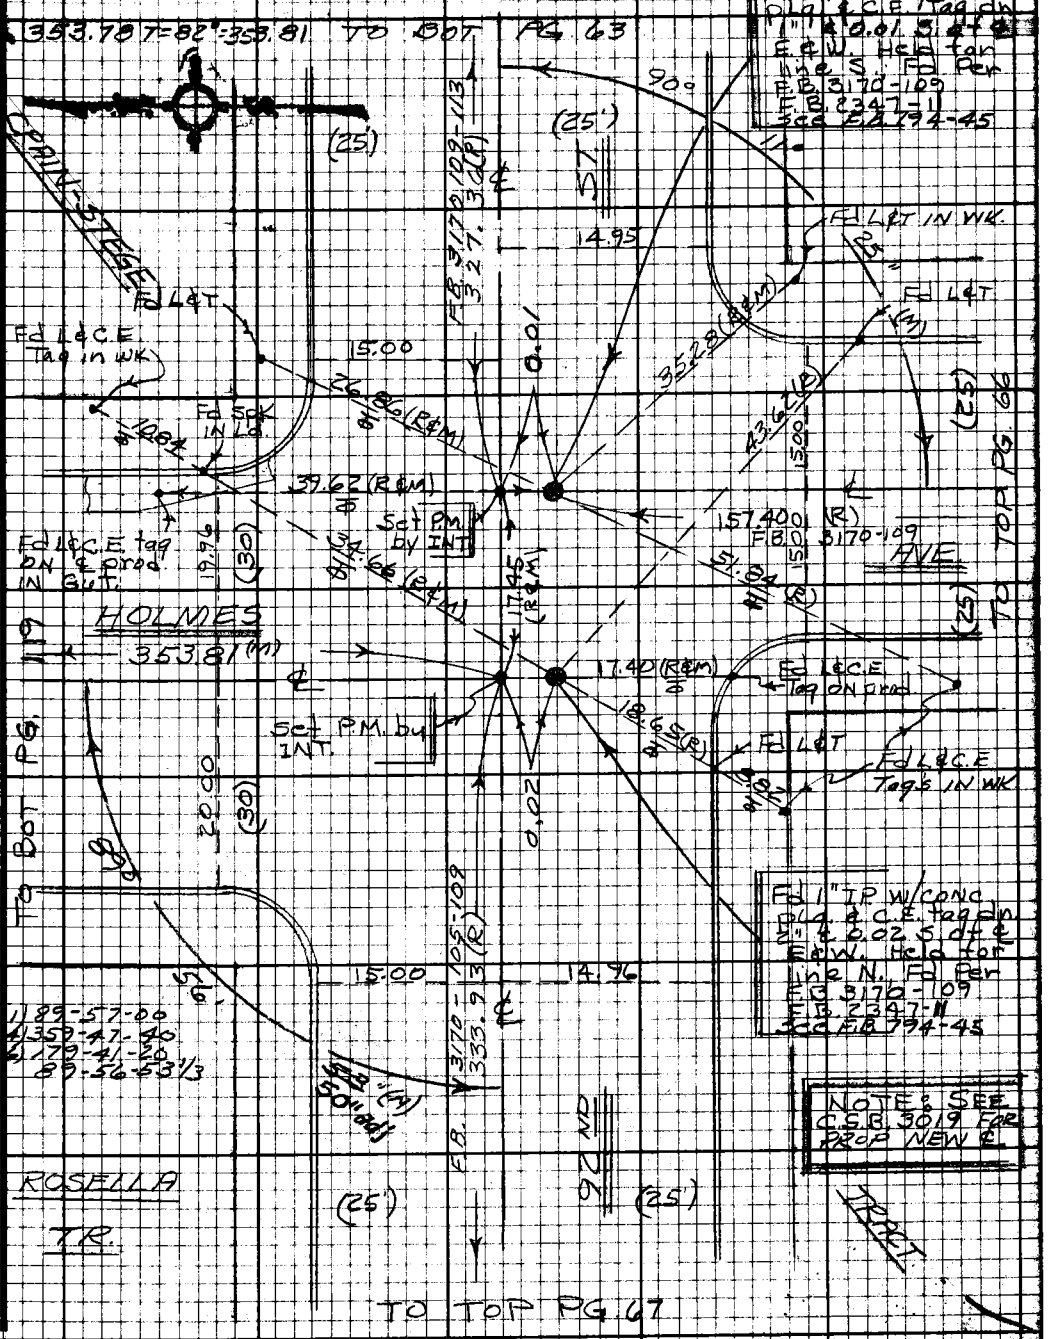

Note: Any Additions or Changes on this Sheet Must be Made or Circled in Red Ink With Date and Name of Person Making Change.

Do not extend this side of this line.

PLEASE RETURN TO
LOS ANGELES COUNTY ENGINEER
403 LOS ANGELES COUNTY ENGINEERING BLDG.

76F3098 CE #310 9-67

PWFB 0921 3371, 3372

F.B. ~~2764~~ Pg ~~66~~ TO RT PG. 65

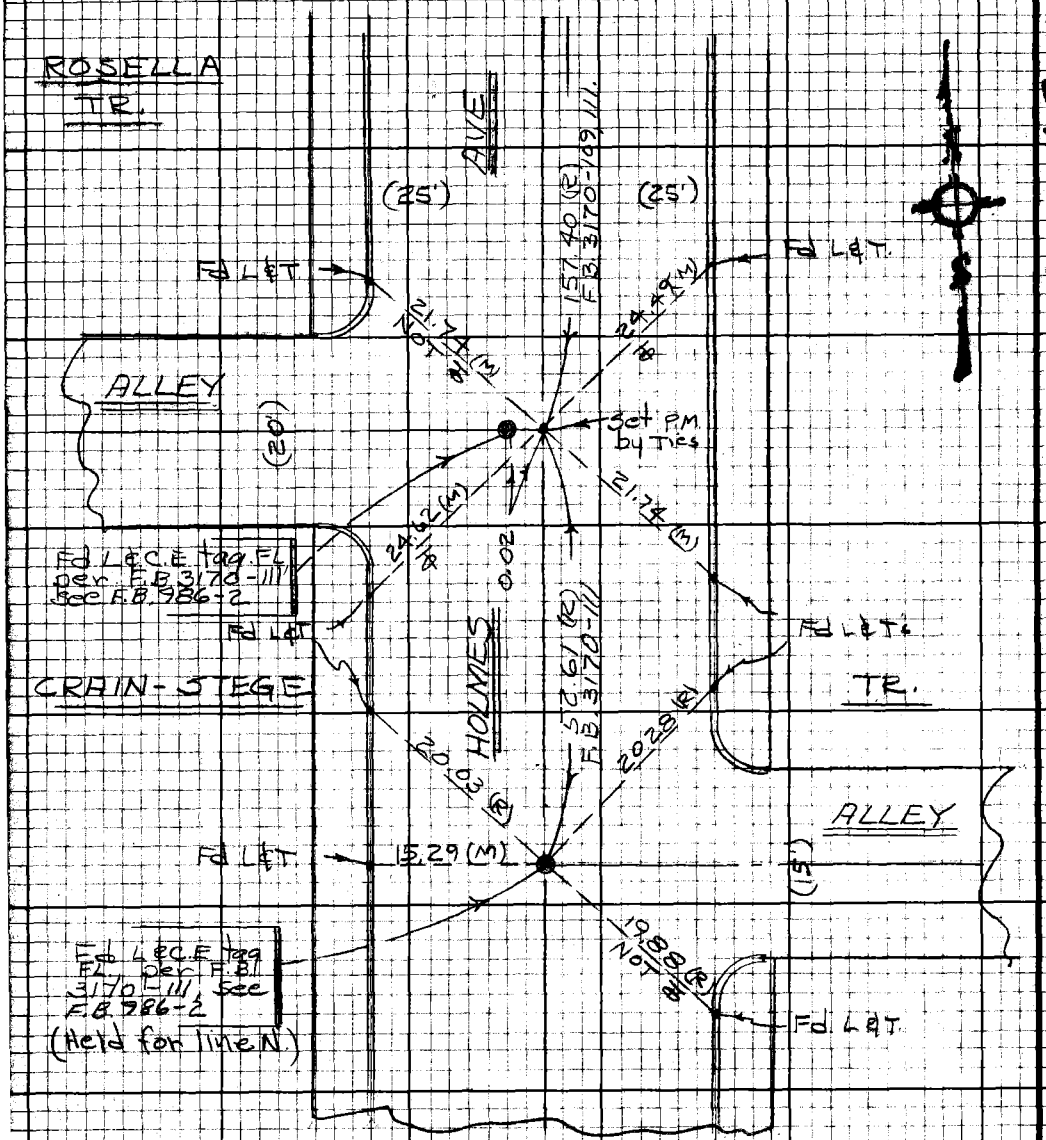

MS7 B-6

PLEASE RETURN TO
LOS ANGELES COUNTY ENGINEER
403 LOS ANGELES COUNTY ENGINEERING BLDG.

Do not extend this side of this line.

Note: Any Additions or Changes on this Sheet Must be Made or Circled in Red Ink With Date and Name of Person Making Change.

PWFB 0921

3373

Notes Ck'd by	Div #5 Survey of Gardena Area ℄
Map No.	JN 0303.00 Tape 0256 Std 68 °F
Office Work	Surveyed by J. Bazen
Checked	Notes ES Date 12-68
Date	Indexed G. L. GALLI NOV 18 '68

F.B. 2764 PG. 67

NOTE: SEE C.S.B. 3019 FOR PROP NEW ℄ OF 92ND ST.

W.S. 7, B-6

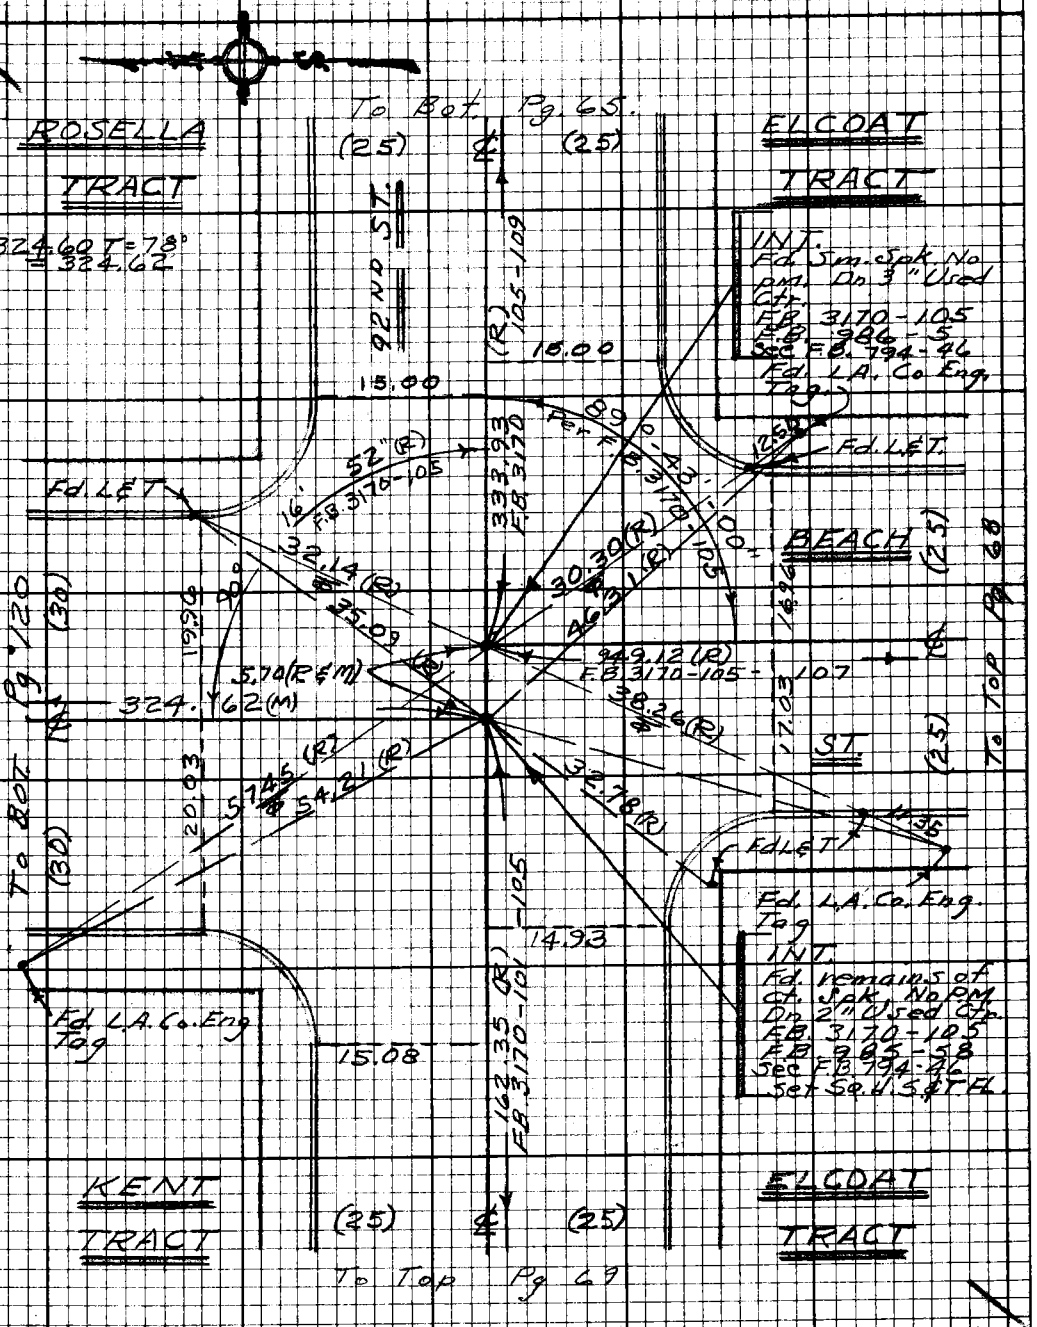

Note: Any Additions or Changes on this Sheet Must be Made or Circled in Red Ink With Date and Name of Person Making Change.

Do not extend this side of this line.

PLEASE RETURN TO
LOS ANGELES COUNTY ENGINEER
403 LOS ANGELES COUNTY ENGINEERING BLDG.

76F309B CE#310 9-67

PWFB 0921 3374

F.B. ~~2764~~ Pg ~~68~~

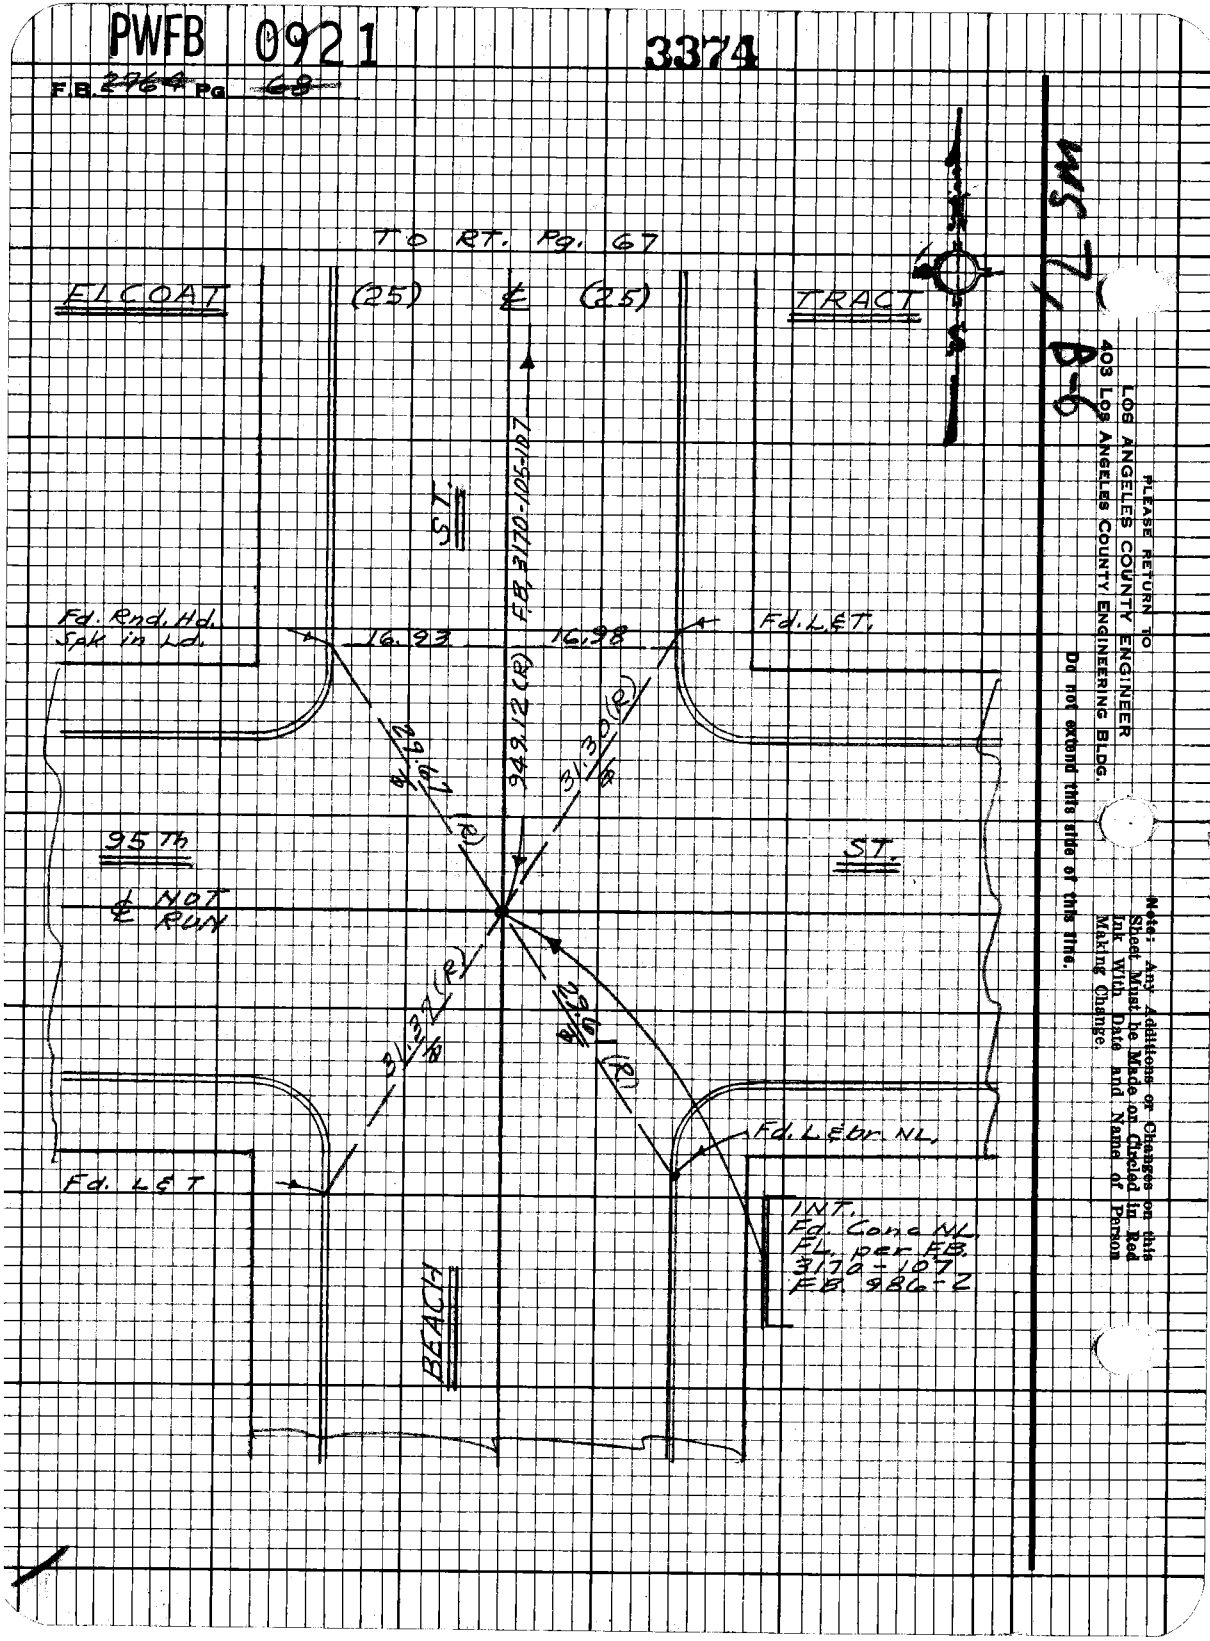

PLEASE RETURN TO
LOS ANGELES COUNTY ENGINEER
403 LOS ANGELES COUNTY ENGINEERING BLDG.

Do not extend this side of this line.

Note: Any Additions or Changes on this Sheet Must be Made on Circled in Red Ink With Date and Name of Person Making Change.

WS 7-8-86

PWFB 0921 3375

Notes Ck'd by	Survey of DIV. #6 GARDENA AREA ℄
Map No.	JN 030300 Tape 0256 Std 68 °F
Office Work	Surveyed by J. BACEN
Checked	Notes J.J.B. Date 12-68
Date	Indexed G.L. GALE 10 18 68

F.B. ~~3764~~ PG ~~69~~

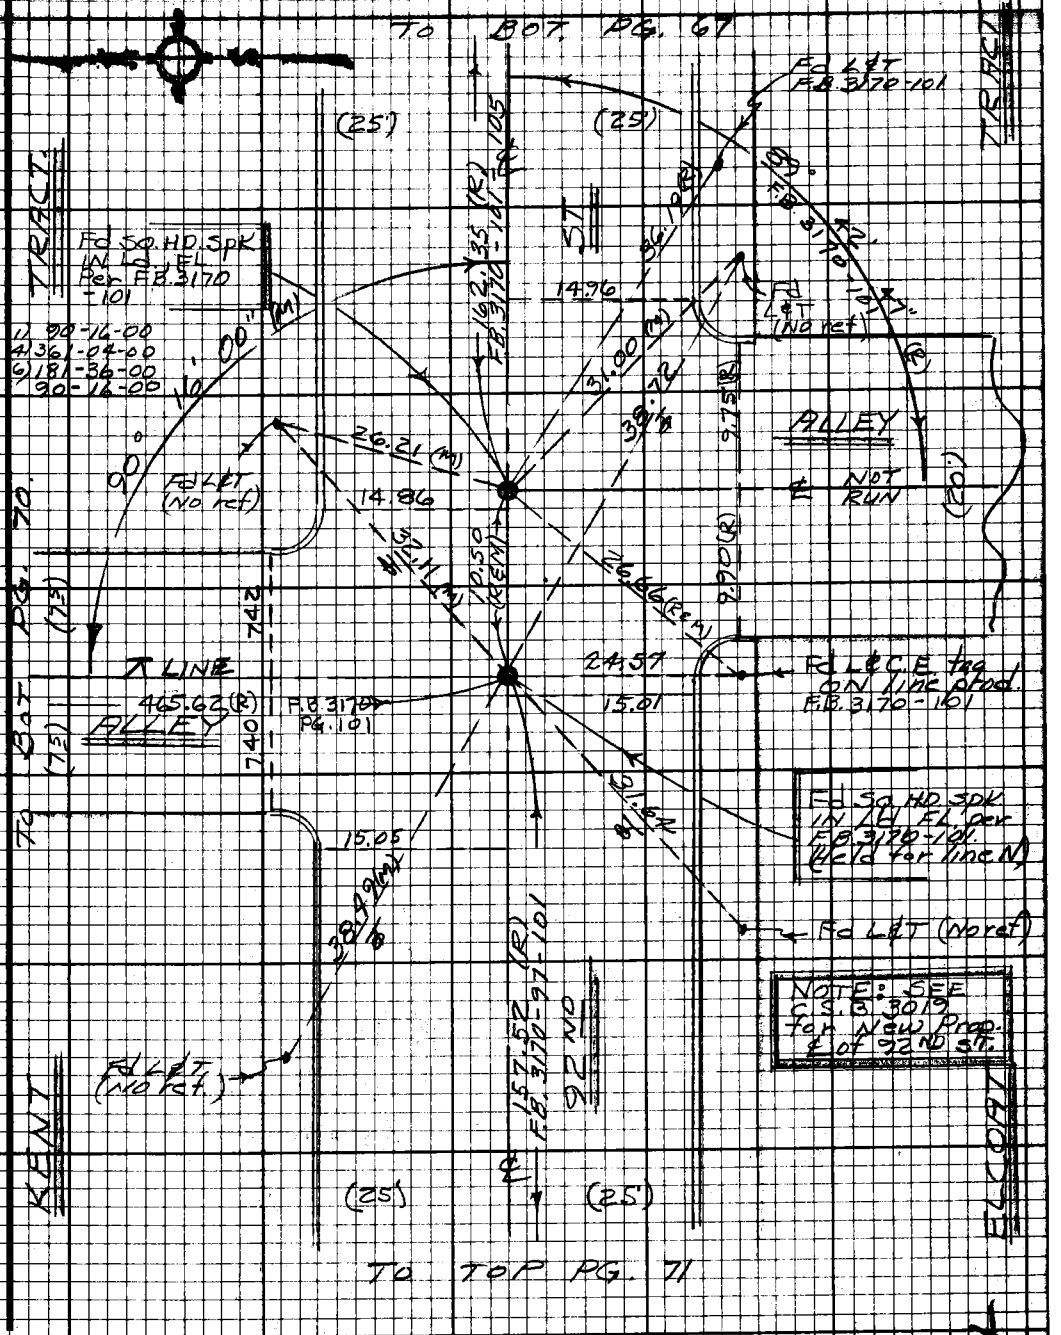

Note: Any Additions or Changes on this Sheet Must be Made or Circled in Red Ink With Date and Name of Person Making Change.

Do not extend this side of this line.

PLEASE RETURN TO
LOS ANGELES COUNTY ENGINEER
403 LOS ANGELES COUNTY ENGINEERING BLDG.

76F3098 CE #310 9-67

PWFB 0921 3376

F.B. ~~2764~~ Pg ~~70~~

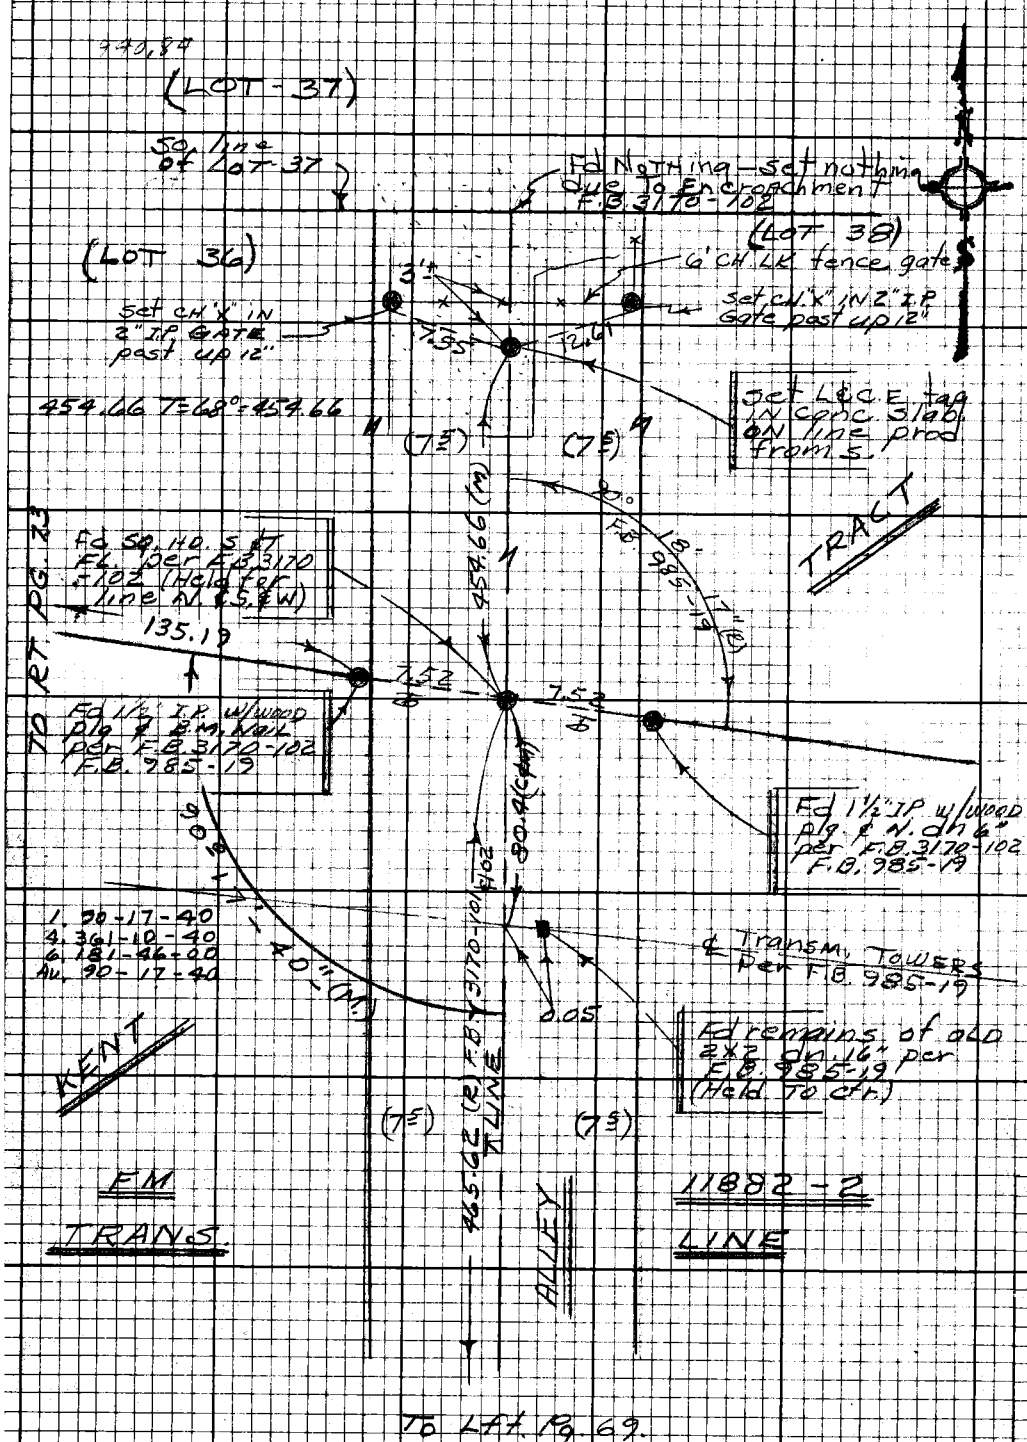

To Lft. Pg. 69.

PLEASE RETURN TO
LOS ANGELES COUNTY ENGINEER
403 LOS ANGELES COUNTY ENGINEERING BLDG.

Do not extend this side of this line.

Note: Any Additions or Changes on this Sheet Must be Made or Circled in Red Ink With Date and Name of Person Making Change.

PWFB 0921 3377

Notes Ck'd by R. SHORT	Survey of DIV #5 Gardena Area ℄
Map No.	JN 030300 Type 0251 Std. 68
Office Work	Surveyed by J. Bazen
Checked	Notes E.S. Date 12-68
Date	Indexed G. L. GALLI NOV 13 '68

F.B. 2764 Pg. 71

ELCOAT TRACT

M.B. 5-111

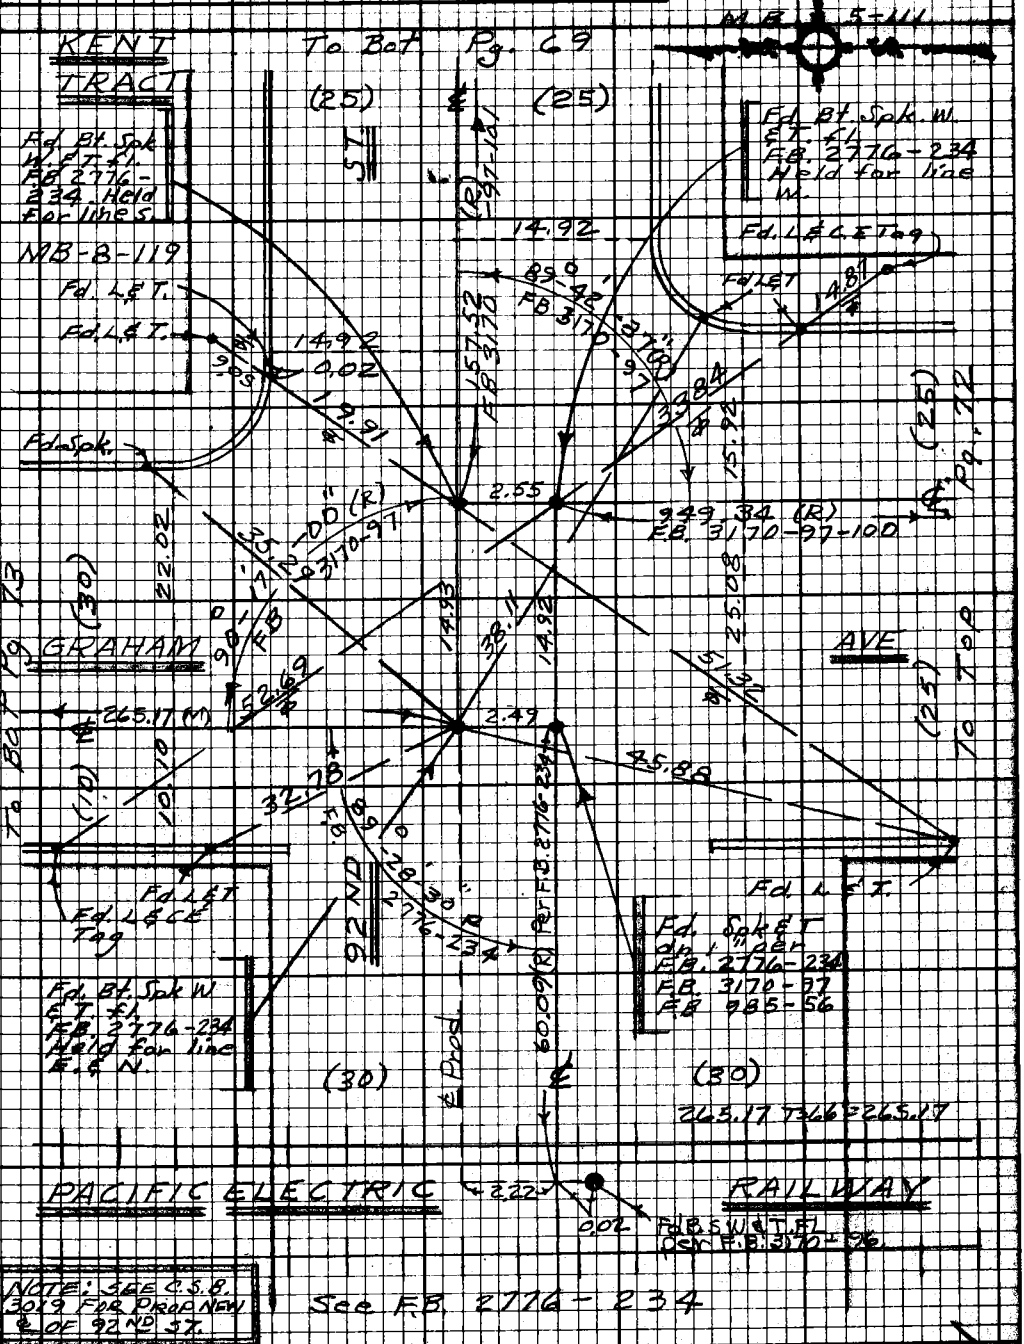

NOTE: SEE C.S.B. 3019 FOR PROP NEW ℄ OF 92ND ST.

See F.B. 2776-234

Note: Any Additions or Changes on this Sheet Must be Made or Circled in Red Ink With Date and Name of Person Making Change.

Do not extend this side of this line.

PLEASE RETURN TO
LOS ANGELES COUNTY ENGINEER
403 LOS ANGELES COUNTY ENGINEERING BLDG.

W.S. 7, B-6

1683098 CE#310 9-67

PWFB 0921 3378

F.B. 2764 Pg. 72

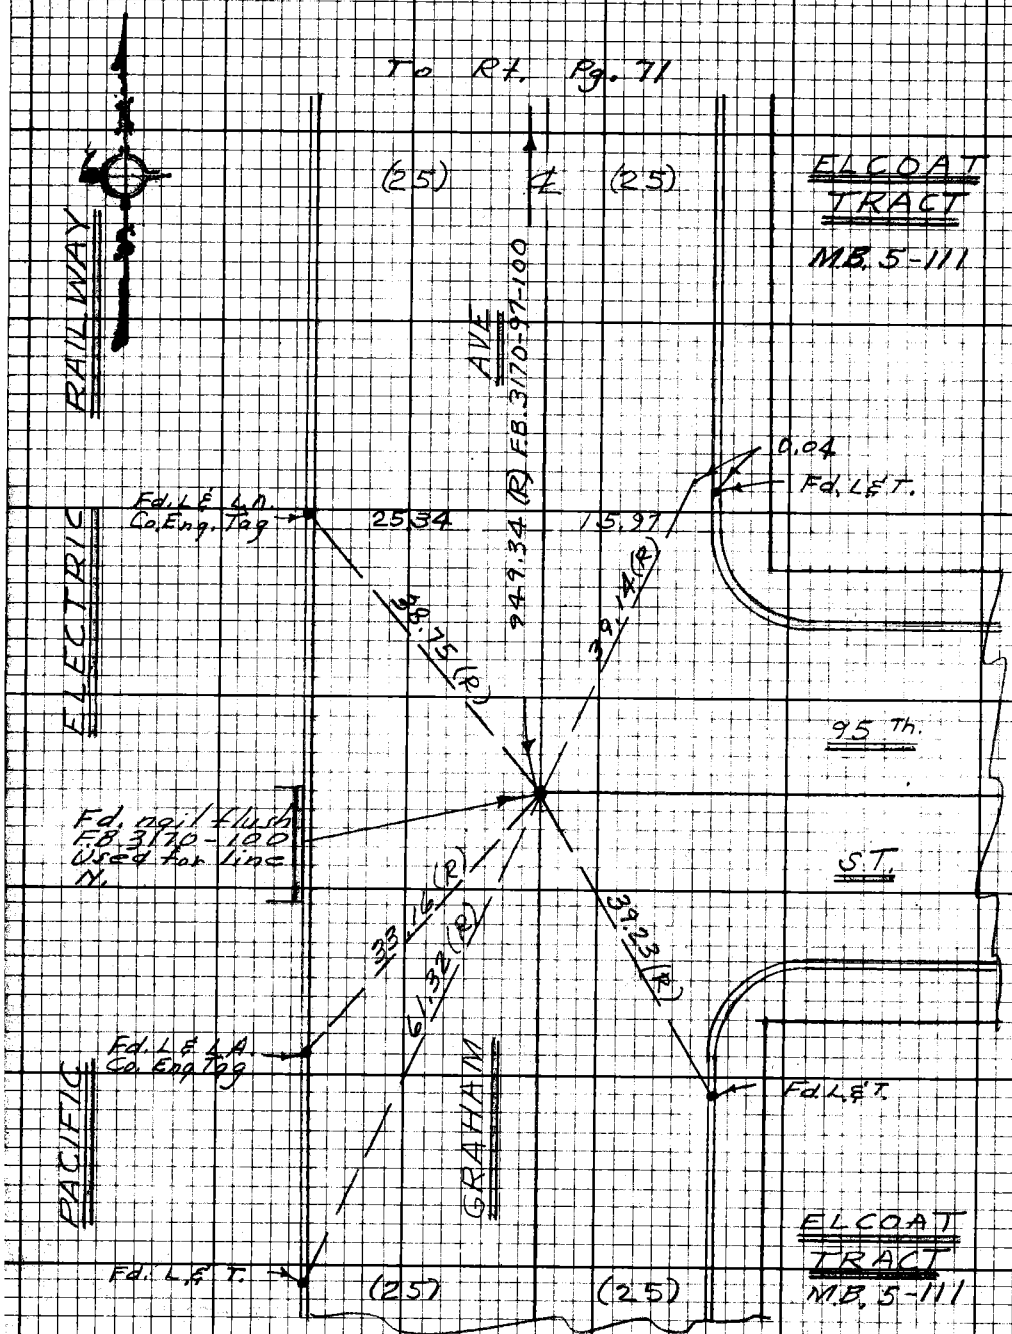

MS 7, B-6

PLEASE RETURN TO
LOS ANGELES COUNTY ENGINEER
403 LOS ANGELES COUNTY ENGINEERING BLDG.

Do not extend this side of this line.

Note: Any Additions or Changes on this Sheet Must be Made or Circled in Red Ink With Date and Name of Person Making Change.

PWFB 0921 3379, 3380

Notes Ck'd by R. SHORT
Map No.
Office Work
Checked
Date

Div # 5 Survey of Gardena Area ℄
JN 0303.00 Tape 0256 Std 68°F
Surveyed by J. Bazen
Notes E.S. Date 12-68
Indexed L.J. GALLI

F.B. 2764 Pg. 73

W.S. 7, B-1

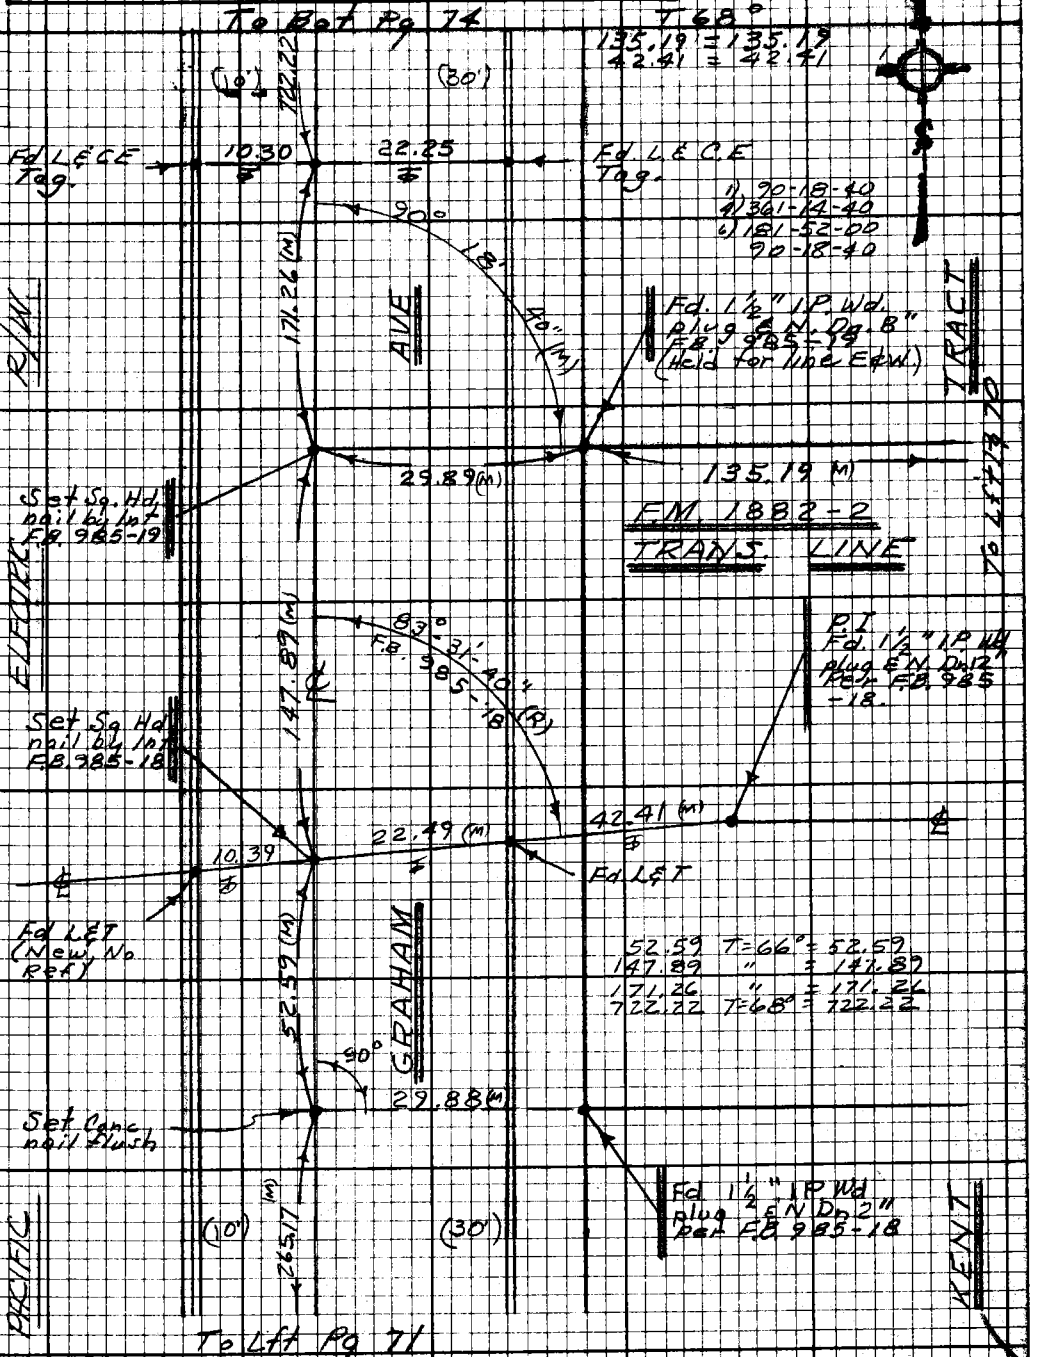

Note: Any Additions or Changes on this Sheet Must be Made or Circled in Red Ink With Date and Name of Person Making Change.

Do not extend this side of this line.

PLEASE RETURN TO
LOS ANGELES COUNTY ENGINEER
403 LOS ANGELES COUNTY ENGINEERING BLDG.

16F3098 CE#310 9-67

PWFB 0921 3381

F.B. ~~2764~~ Pg ~~74~~

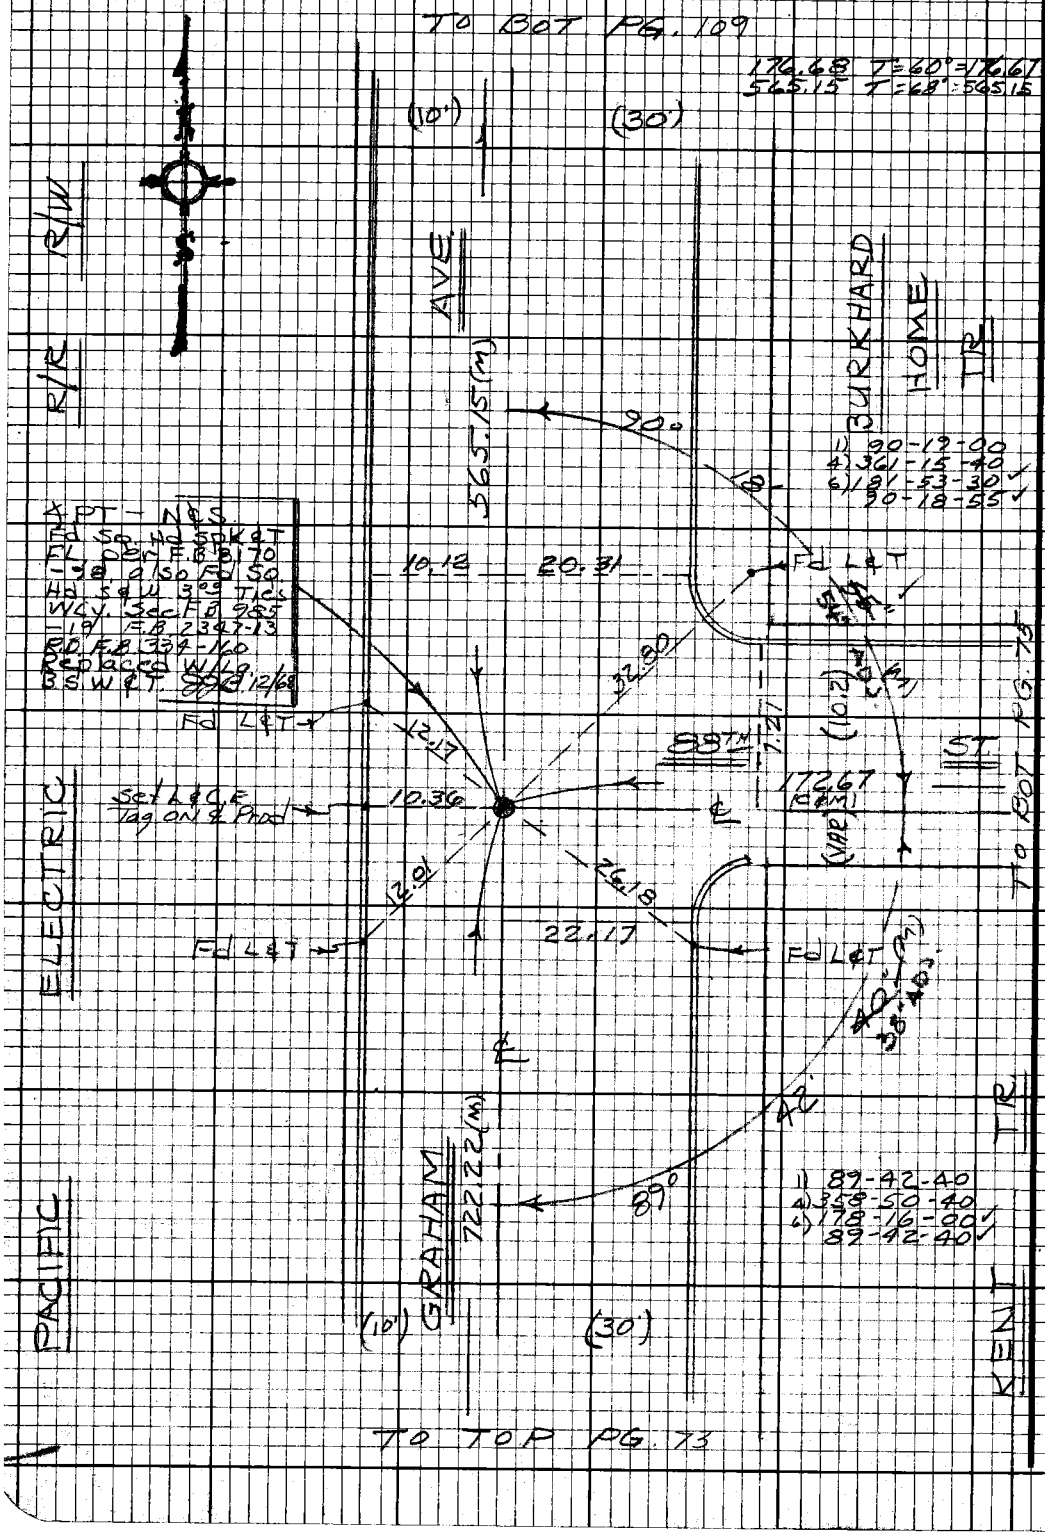

PLEASE RETURN TO
LOS ANGELES COUNTY ENGINEER
403 LOS ANGELES COUNTY ENGINEERING BLDG.

Do not extend this side of this line.

Note: Any Additions or Changes on this Sheet Must be Made or Circled in Red Ink With Date and Name of Person Making Change.

PWFB 0921 3382

Notes Ck'd by	Survey of Gardena Area 2
Map No.	JN 030300 Tape 0256 Std 68 °F
Office Work	Surveyed by J. Bazen
Checked	Notes E.S. Date 12-68
Date	Indexed G. L. GALLO NOV 18

F.B. ~~2764~~ Pg. ~~75~~

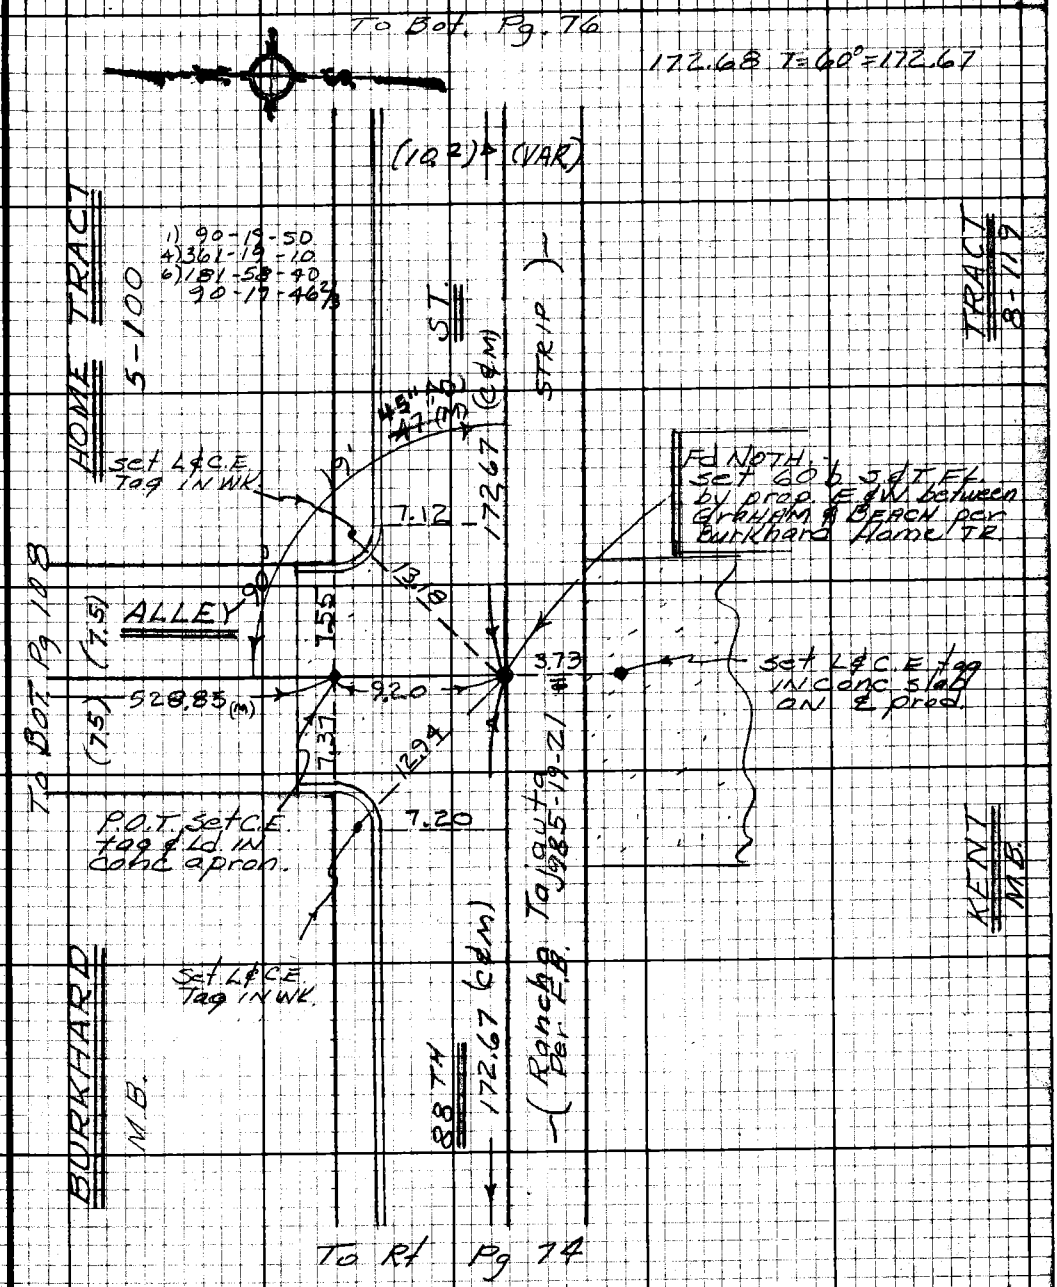

Note: Any Additions or Changes on this Sheet Must be Made or Circled in Red Ink With Date and Name of Person Making Change.

Do not extend this side of this line.

PLEASE RETURN TO
LOS ANGELES COUNTY ENGINEER
403 LOS ANGELES COUNTY ENGINEERING BLDG.

76F3098 CE# 310 9-67

PWFB 0921 3383

F.B. ~~2764~~ Pg ~~76~~

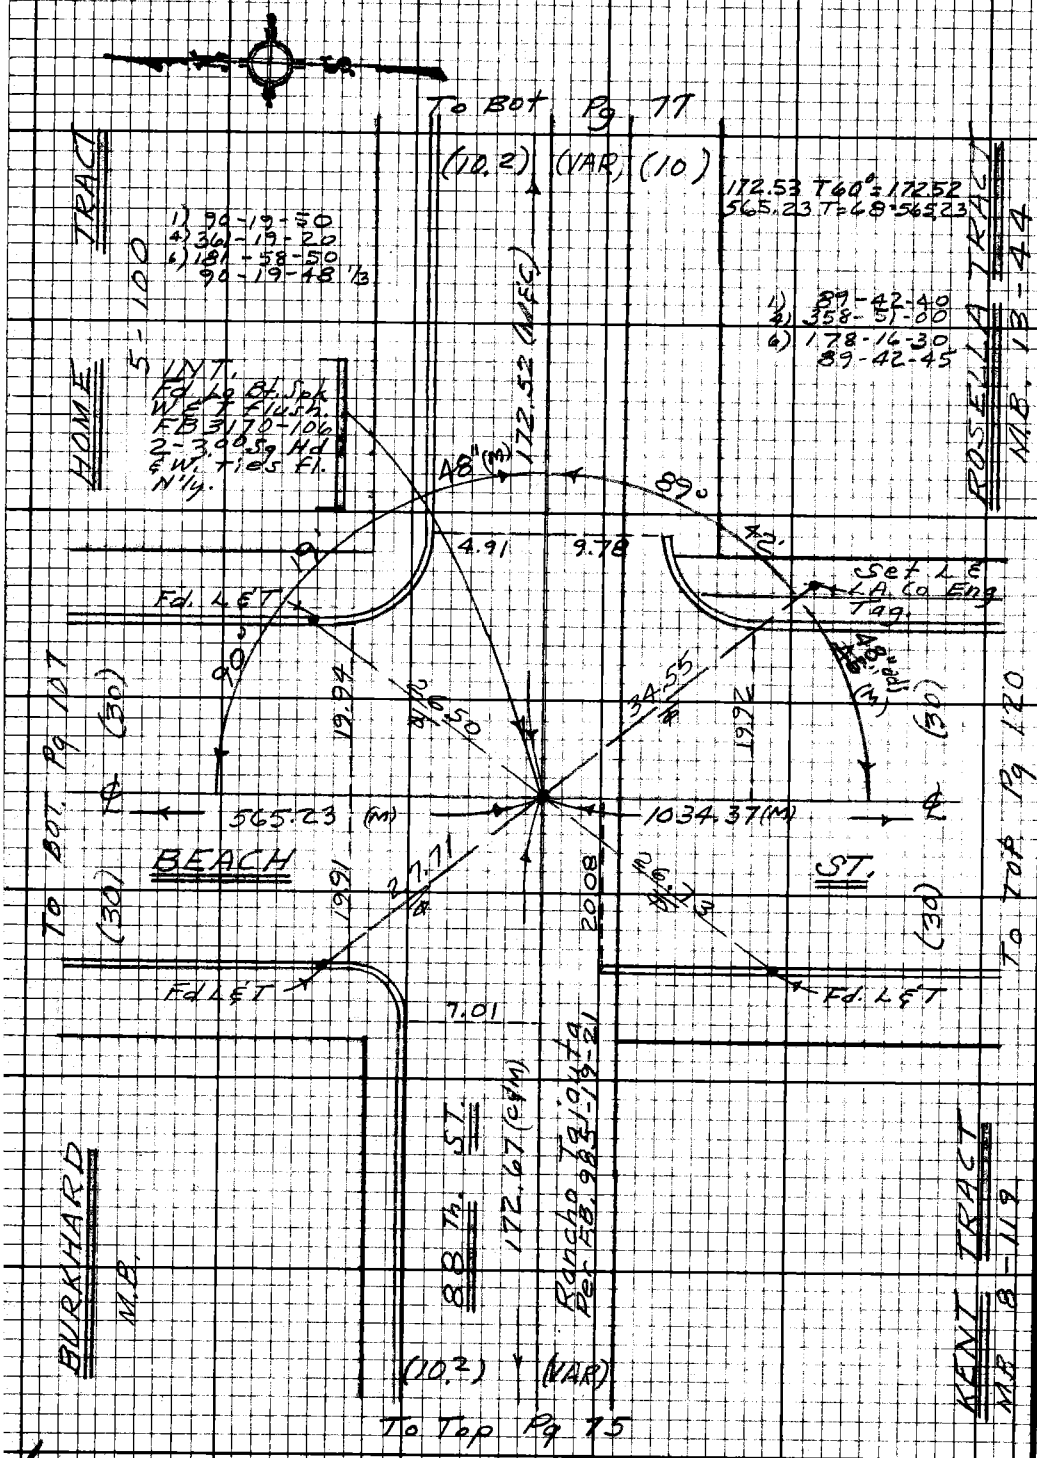

PLEASE RETURN TO
LOS ANGELES COUNTY ENGINEER
403 LOS ANGELES COUNTY ENGINEERING BLDG.

Do not extend this side of this line.

Note: Any Additions or Changes on this Sheet Must be Made or Circled in Red Ink With Date and Name of Person Making Change.

PWFB 0921

3384

Notes Ck'd by	Survey of DIV-5 GARDENA AREA ℄
Map No.	JN 030300 Tape 0256 Std 68 °F
Office Work	Surveyed by J. BAZEN
Checked	Notes J.B Date 12-68
Date	Indexed [redacted] GALLI [redacted] 13 [redacted]

F.B. 2764 Pg. 77

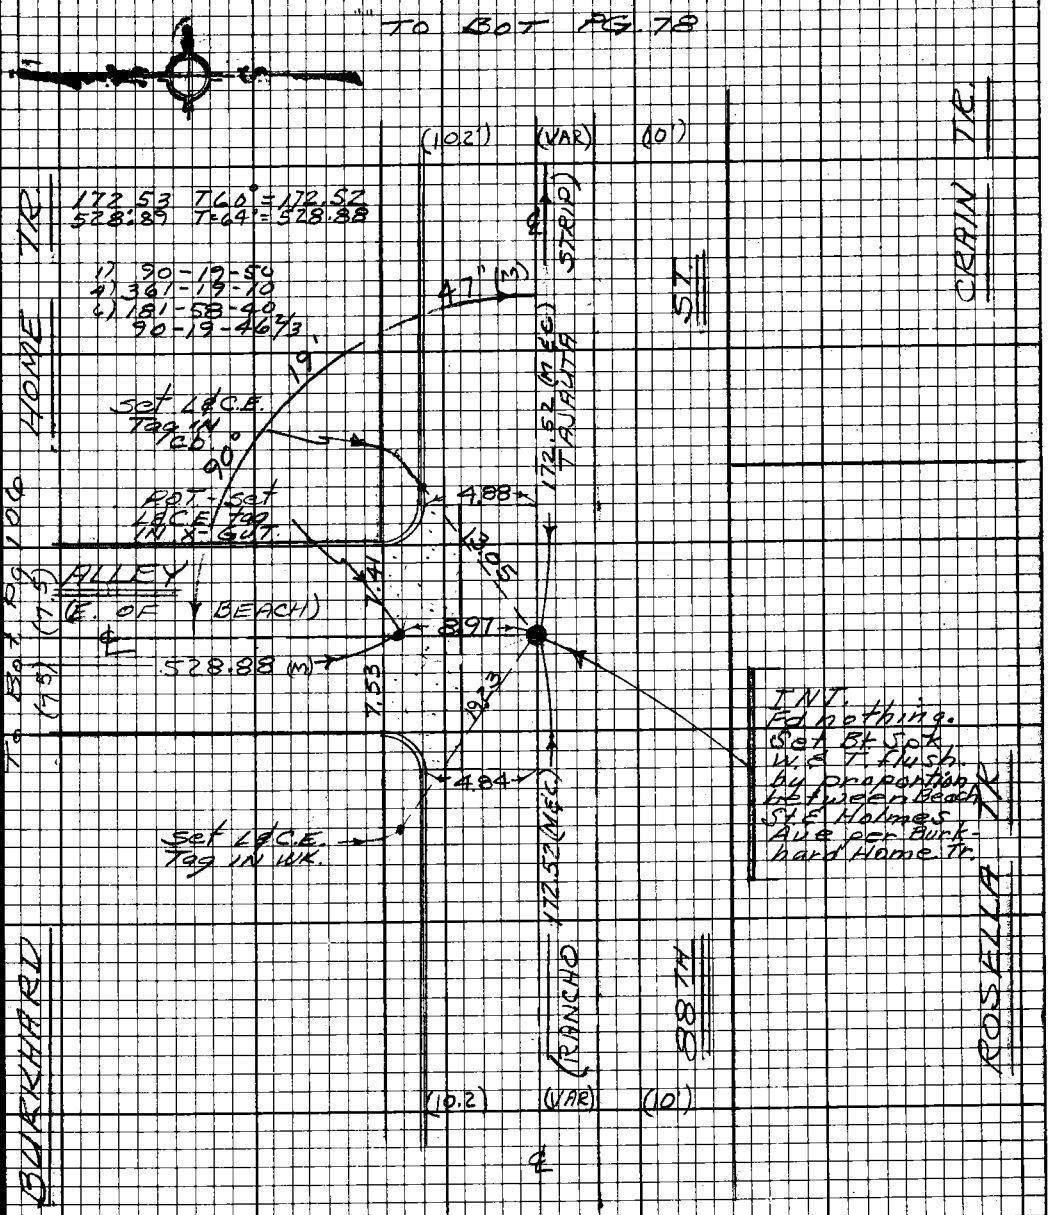

Note: Any Additions or Changes on this Sheet Must be Made or Circled in Red Ink With Date and Name of Person Making Change.

Do not extend this side of this line.

PLEASE RETURN TO
LOS ANGELES COUNTY ENGINEER
403 LOS ANGELES COUNTY ENGINEERING BLDG.

76F3098 CE#310 9-67

PWFB 0921 3385, 3386

F.B. ~~2764~~ Pg. ~~78~~

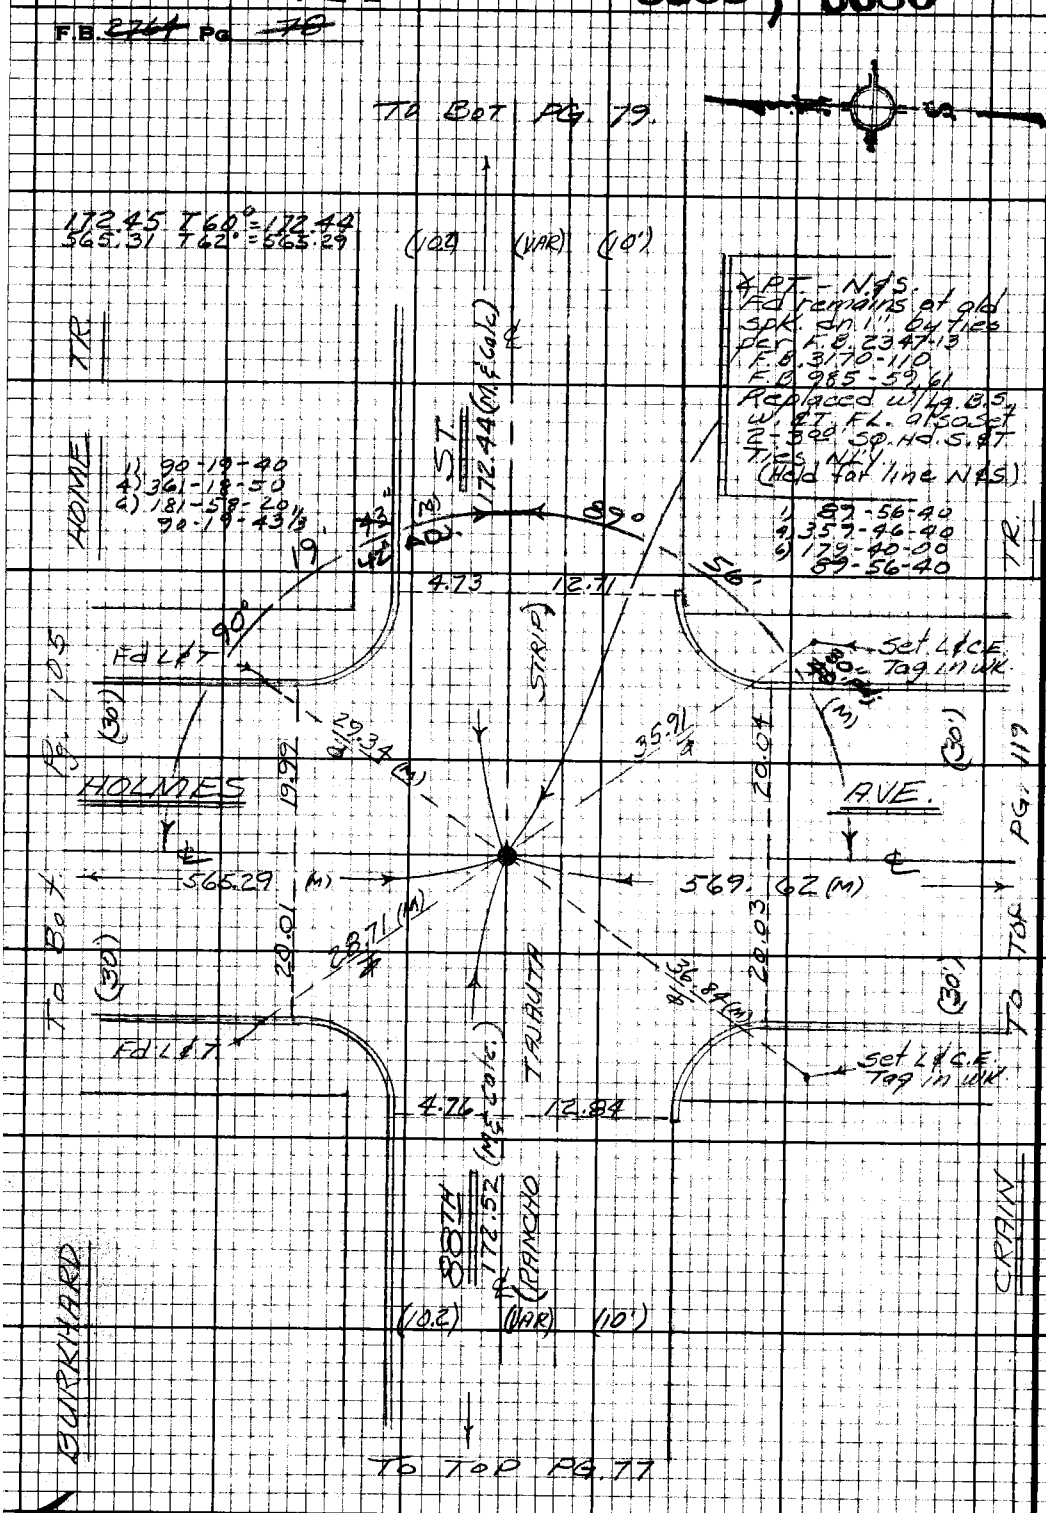

PLEASE RETURN TO
LOS ANGELES COUNTY ENGINEER
403 LOS ANGELES COUNTY ENGINEERING BLDG.

Do not extend this side of this line.

Note: Any Additions or Changes on this Sheet Must be Made or Circled in Red Ink With Date and Name of Person Making Change.

PWFB 0921 3387

Notes Ck'd by	DIV#5 Survey of Gardena Area ℄
Map No.	JN 0303.40 Tape 0256 Std 68 °F
Office Work	Surveyed by J. Bazen
Checked	Notes E.S. & J.B. Date 12-68
Date	Indexed R.L. GALLI NOV 18

F.B. ~~2764~~ PG ~~79~~

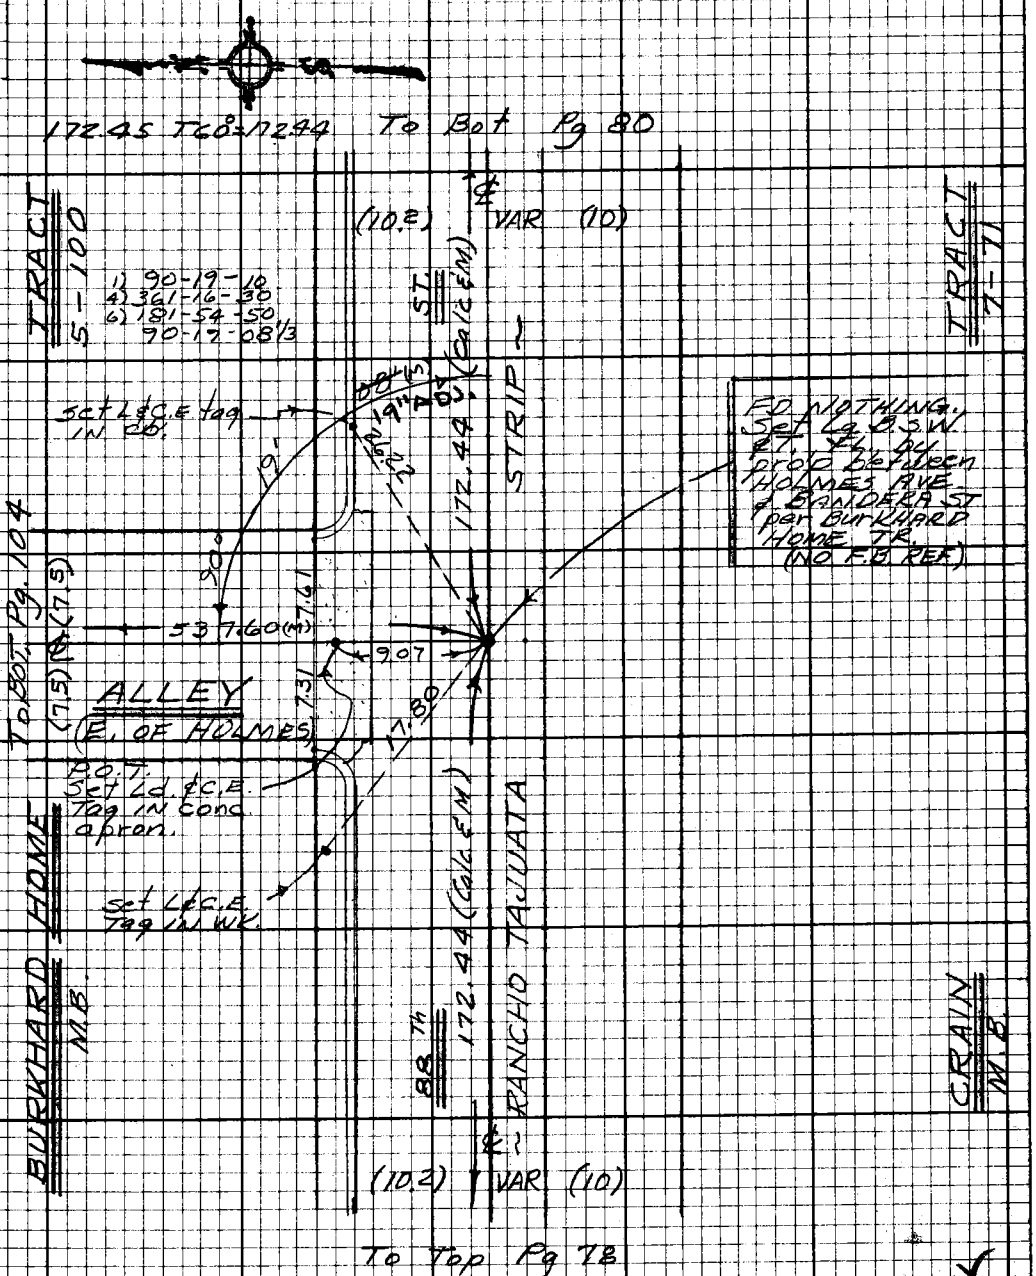

Note: Any Additions or Changes on this Sheet Must be Made or Circled in Red Ink With Date and Name of Person Making Change.

Do not extend this side of this line.

PLEASE RETURN TO
LOS ANGELES COUNTY ENGINEER
403 LOS ANGELES COUNTY ENGINEERING BLDG.

16F3098 CE #310 9-67

PWFB 0921 3388

F.B. 2764 Pg. 80

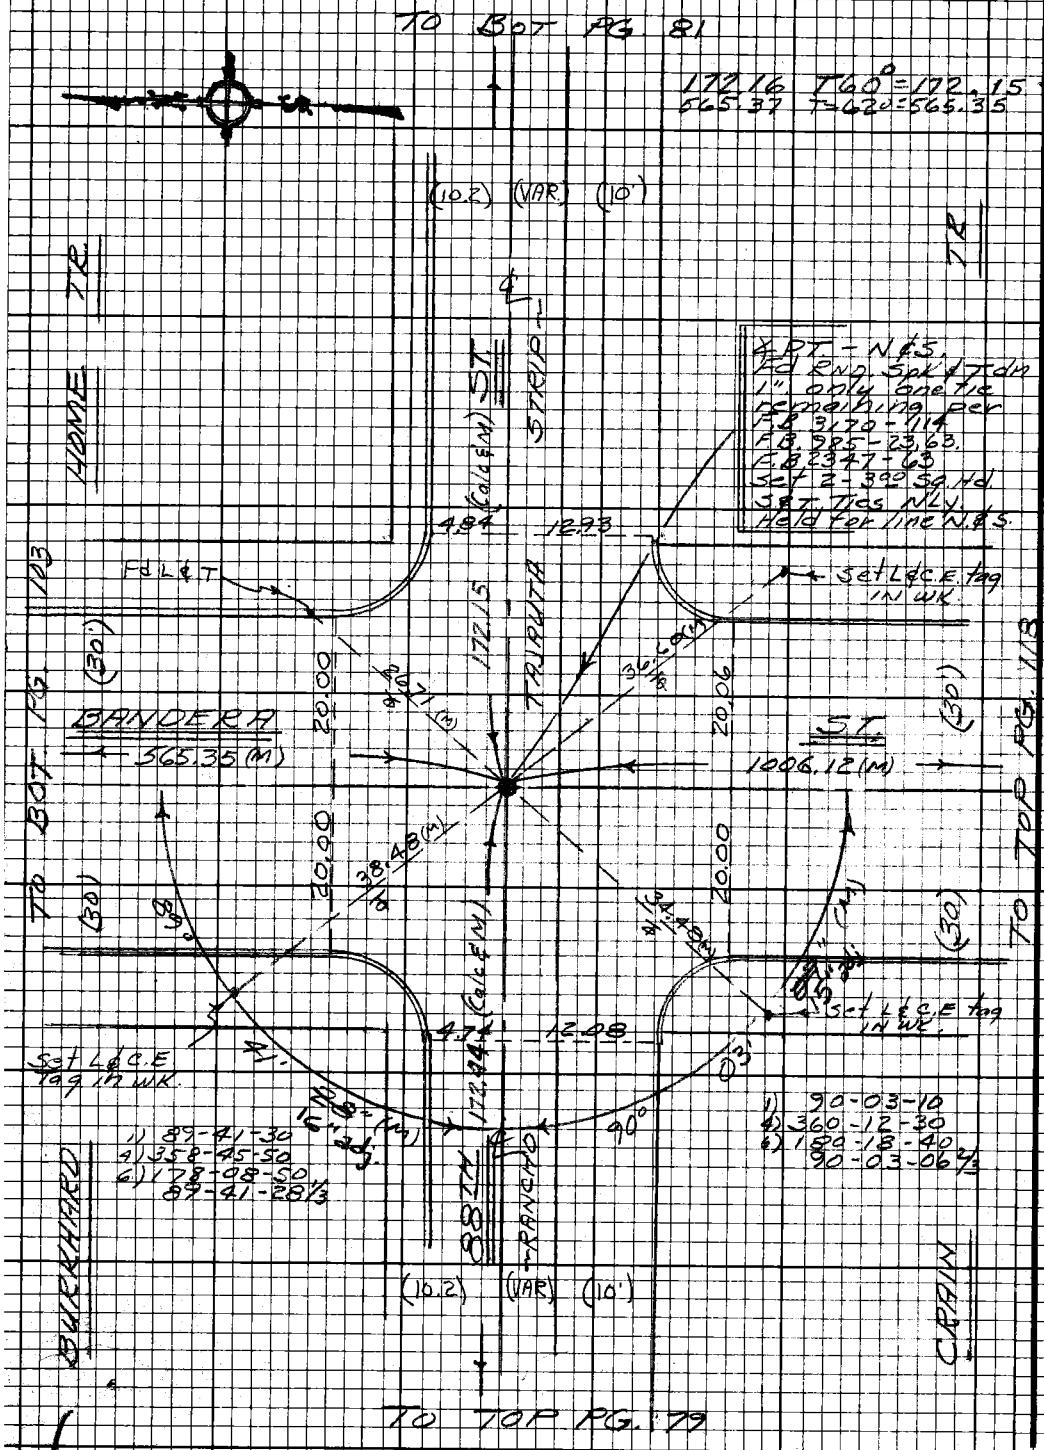

PLEASE RETURN TO
LOS ANGELES COUNTY ENGINEER
403 LOS ANGELES COUNTY ENGINEERING BLDG.

Do not extend this side of this line.

Note: Any Additions or Changes on this Sheet Must be Made or Circled in Red Ink With Date and Name of Person Making Change.

PWFB 0921

3389

Notes Ck'd by	DIV. #5 Survey of GARDENA AREA ℄
Map No.	JN 030300 Tape 0256 Std 68 °F
Office Work	Surveyed by J. BAZEN
Checked	Notes J.J.B. Date 12-68
Date	Indexed [redacted] NOV 18 '[redacted]

F.B. 2764 PG. 81

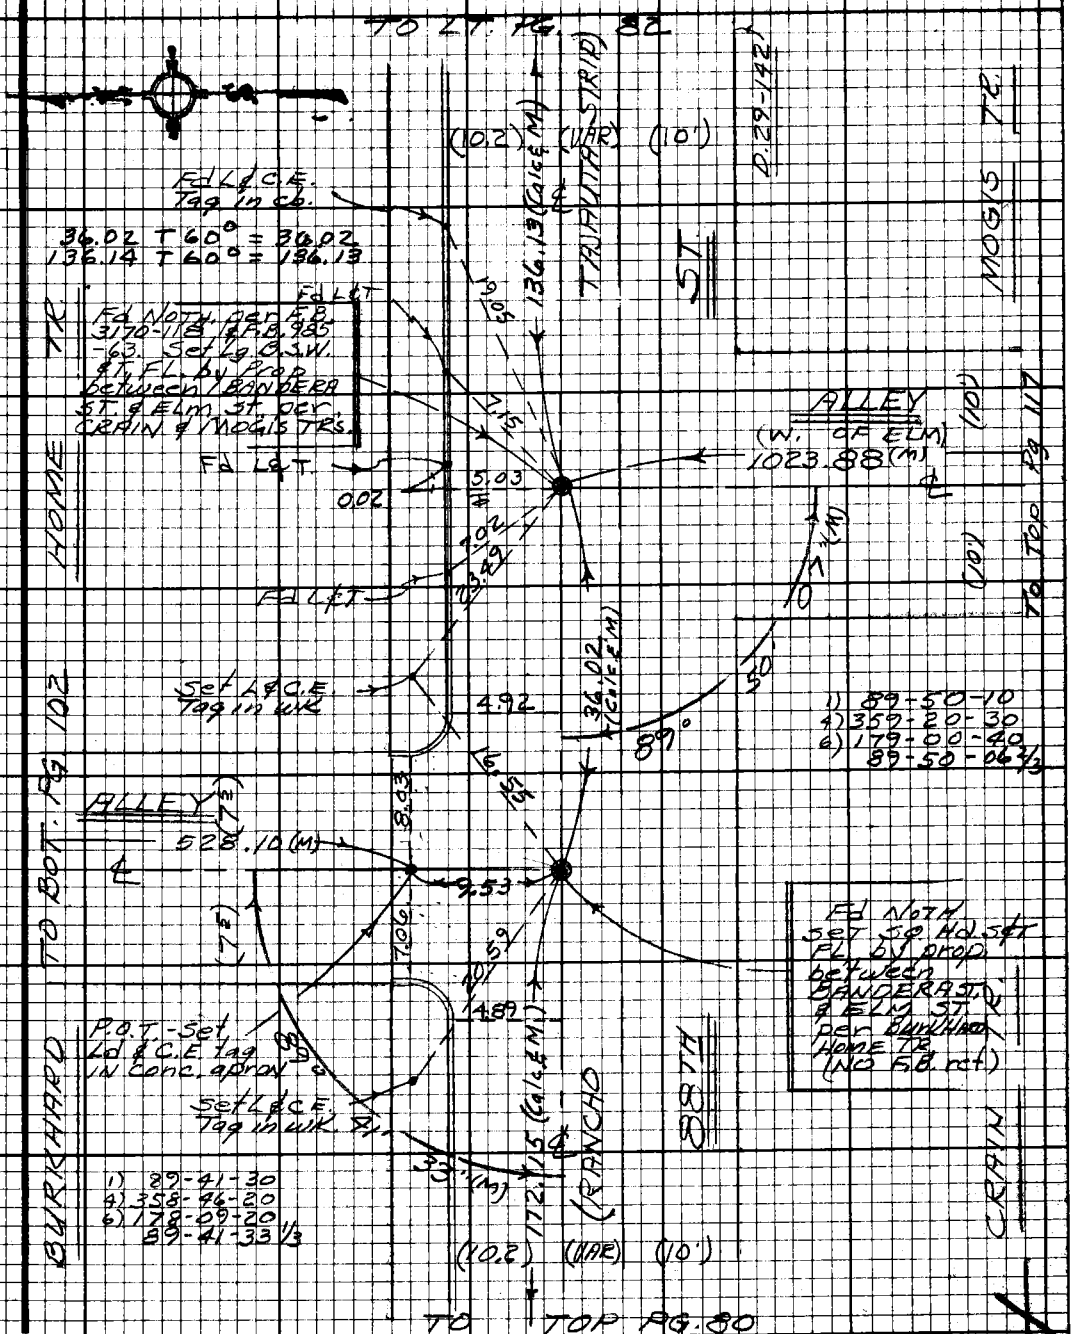

Note: Any Additions or Changes on this Sheet Must be Made or Circled in Red Ink With Date and Name of Person Making Change.

Do not extend this side of this line.

PLEASE RETURN TO
LOS ANGELES COUNTY ENGINEER
403 LOS ANGELES COUNTY ENGINEERING BLDG.

76F3098 CE#310 9-67

PWFB 0921

3390

F.B. 2764 Pg. 82

NOTE: ALL INDICATIONS SHOW THAT THE ∡PT @ 88TH ST & ELM IS 0.5' TO FAR WEST, PER BURKHARD HOME TR. BUT IS O.K. PER MOGIS & CRAIN TR'S.

172.78 T=58°=172.77
565.41 T=68°=565.41

To Bot Pg 101

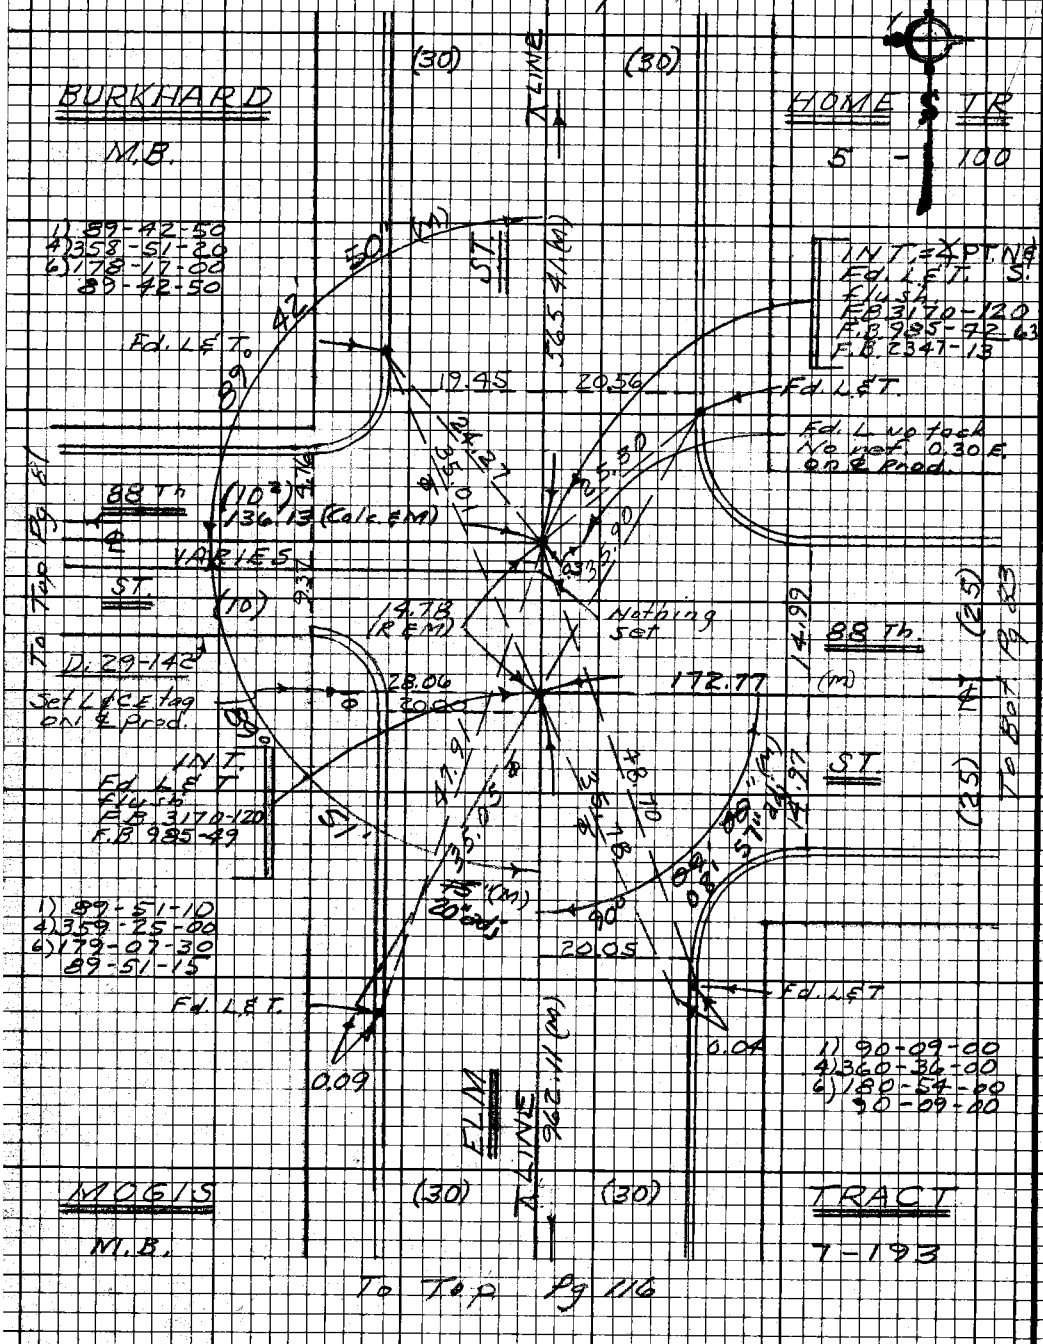

To Top Pg 116

To Top Pg 81

PLEASE RETURN TO
LOS ANGELES COUNTY ENGINEER
403 LOS ANGELES COUNTY ENGINEERING BLDG.

Do not extend this side of this line.

Note: Any Additions or Changes on this Sheet Must be Made or Circled in Red Ink With Date and Name of Person Making Change.

WS7 B-6

PWFB 0921 3391

Notes Ck'd by
Map No.
Office Work
Checked
Date

Div # 5 Survey of Gardena Area ℄
JN 0303.00 Tape 0256 Std 68 °F
Surveyed by J. Bazen
Notes E.S. Date 12-68
Indexed G. L. GALLI NOV 18 '68

F.B. 2764 Pg. 83

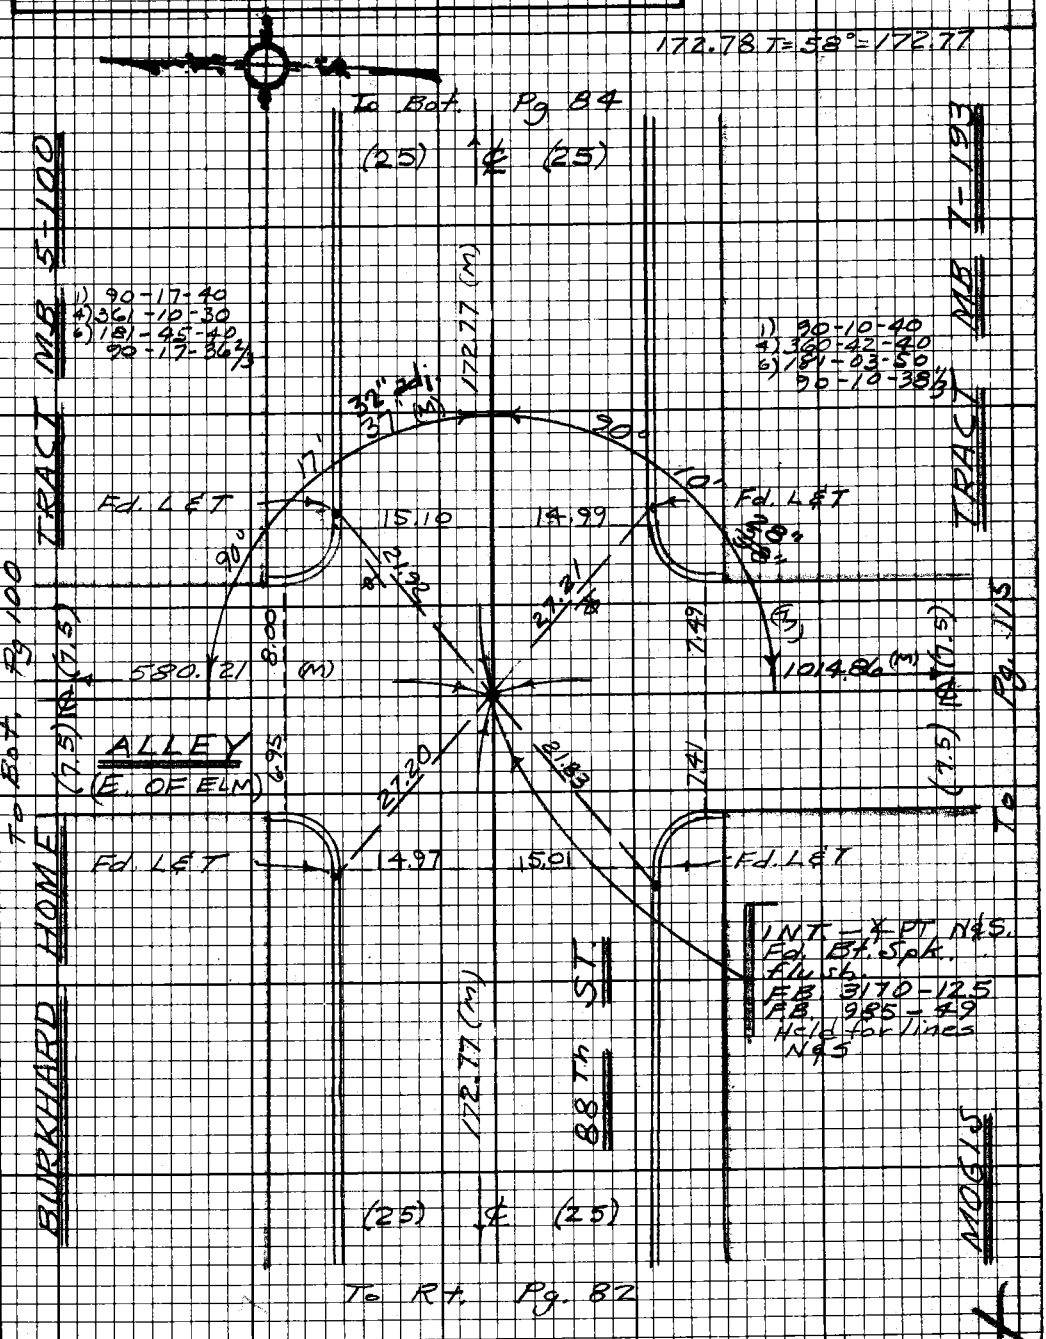

Note: Any Additions or Changes on this Sheet Must be Made or Circled in Red Ink With Date and Name of Person Making Change.

Do not extend this side of this line.

PLEASE RETURN TO
LOS ANGELES COUNTY ENGINEER
403 LOS ANGELES COUNTY ENGINEERING BLDG.

76F3098 CE#310 9-67

PWFB 0921 3392, 3393

F.B. 2964 Pg 94

PLEASE RETURN TO
LOS ANGELES COUNTY ENGINEER
403 Los Angeles County Engineering Bldg.

Do not extend this side of this line.

Note: Any Additions or Changes on this Sheet Must be Made on Checkd in Red Ink With Date and Name of Person Making Change.

PWFB 0921 **3394**

Notes Ck'd by	Div #5 Survey of Gardena Area ℄
Map No.	JN 0303.00 Tape 0256 Std 68°F
Office Work	Surveyed by J. Bazen
Checked	Notes E.S. Date 12-68
Date	Indexed C. J. GALLI NOV 18 '68

F.B. 2764 Pg 85

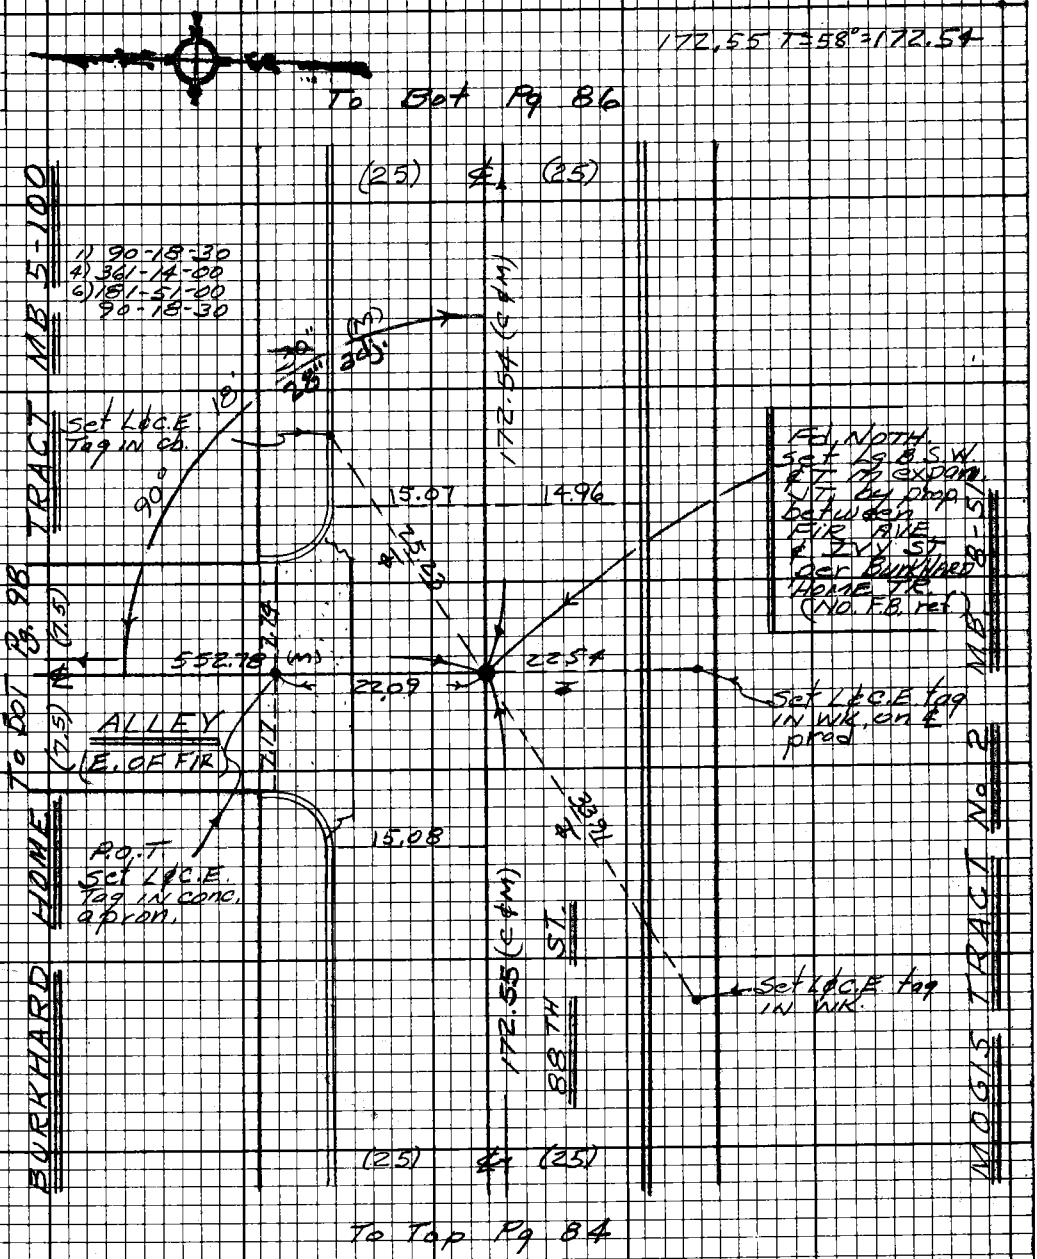

Note: Any Additions or Changes on this Sheet Must be Made or Circled in Red Ink With Date and Name of Person Making Change.

Do not extend this side of this line.

PLEASE RETURN TO
LOS ANGELES COUNTY ENGINEER
403 LOS ANGELES COUNTY ENGINEERING BLDG.

76F3098 CE#310 9-67

PWFB 0921 3395

F.B. ~~2764~~ Pg ~~86~~

TO BOT PG. 87

580.32 T=64°=580.30

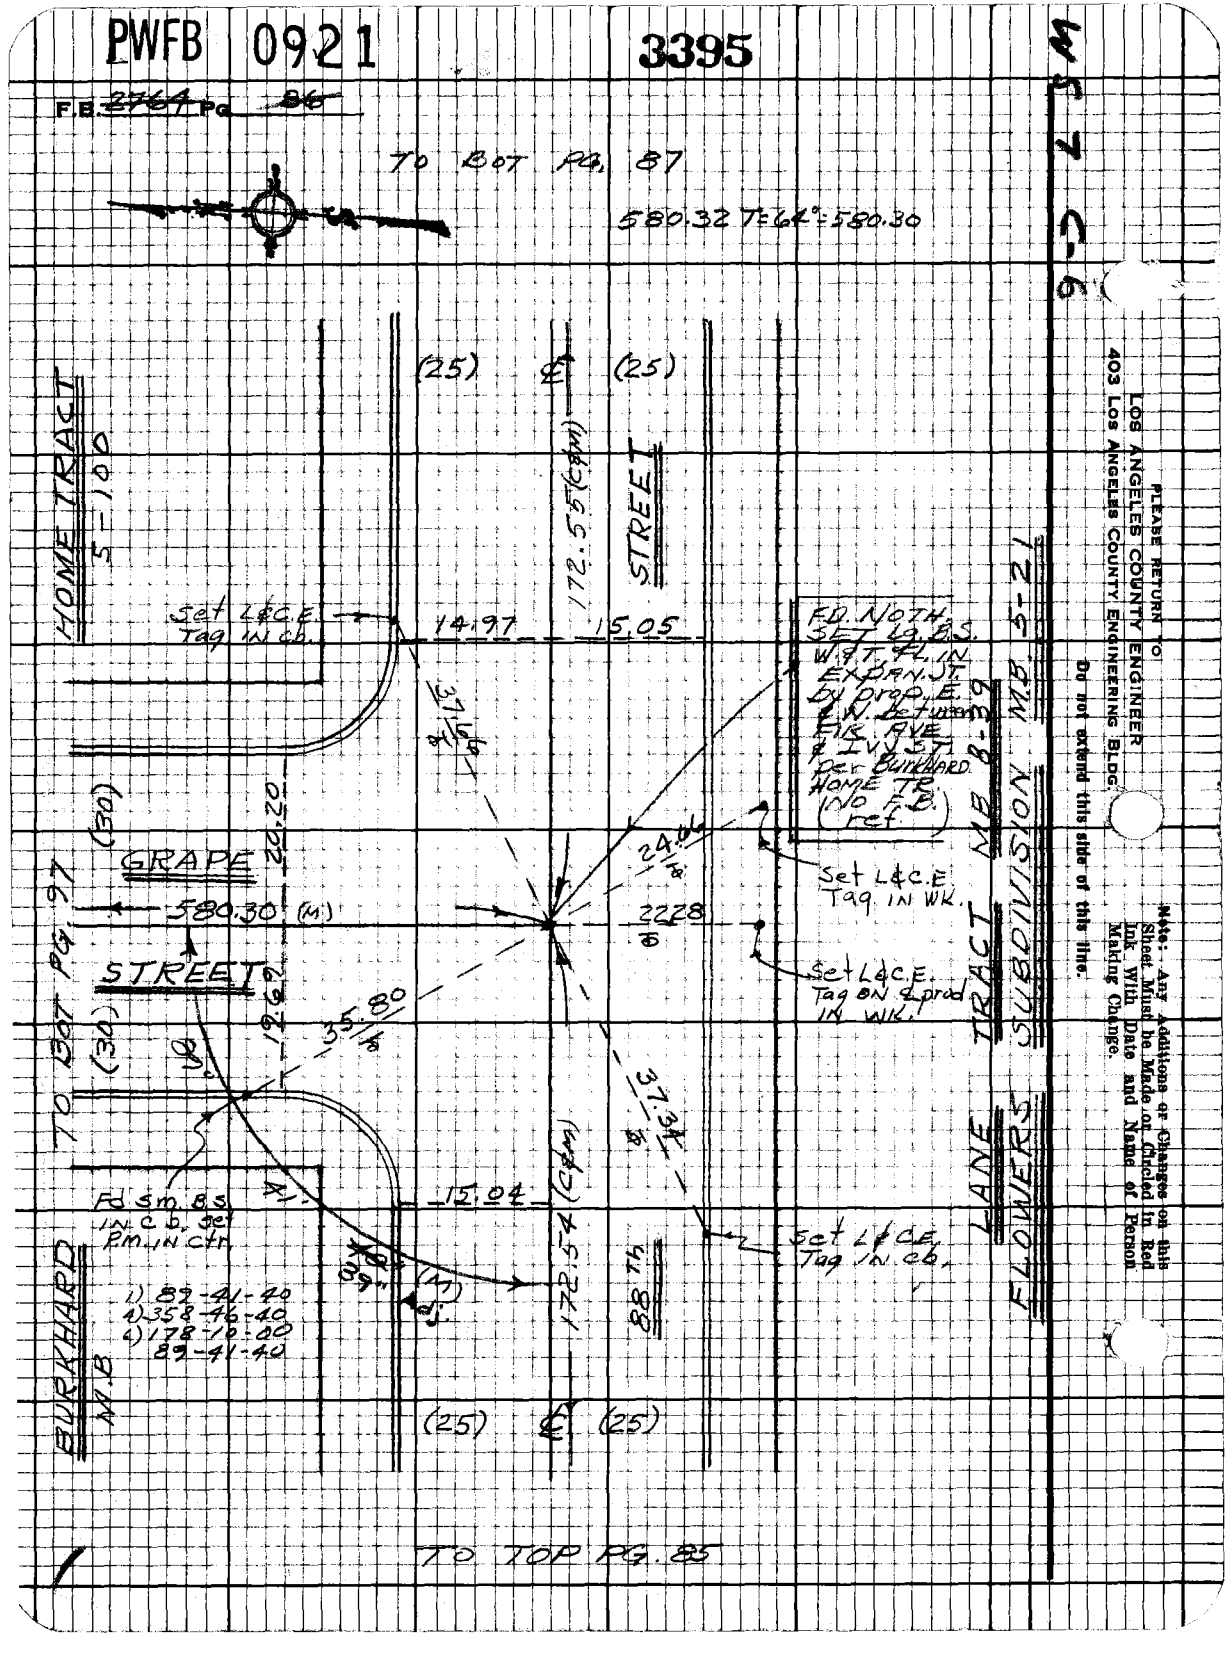

PLEASE RETURN TO:
LOS ANGELES COUNTY ENGINEER
403 Los Angeles County Engineering Bldg.

Do not extend this side of this line.

Note:- Any Additions or Changes on this Sheet Must be Made or Checked in Red Ink With Date and Name of Person Making Change.

PWFB 0921 3396

Notes Ck'd by	Survey of GARDENA AREA 4
Map No.	JN 4303.00 Tape 0256 Std 68 °F
Office Work	Surveyed by J. BAZEN
Checked	Notes J.J.B. Date 12-68
Date	Indexed C. J. GADLI NOV 18

F.B. 2764 PG. 87

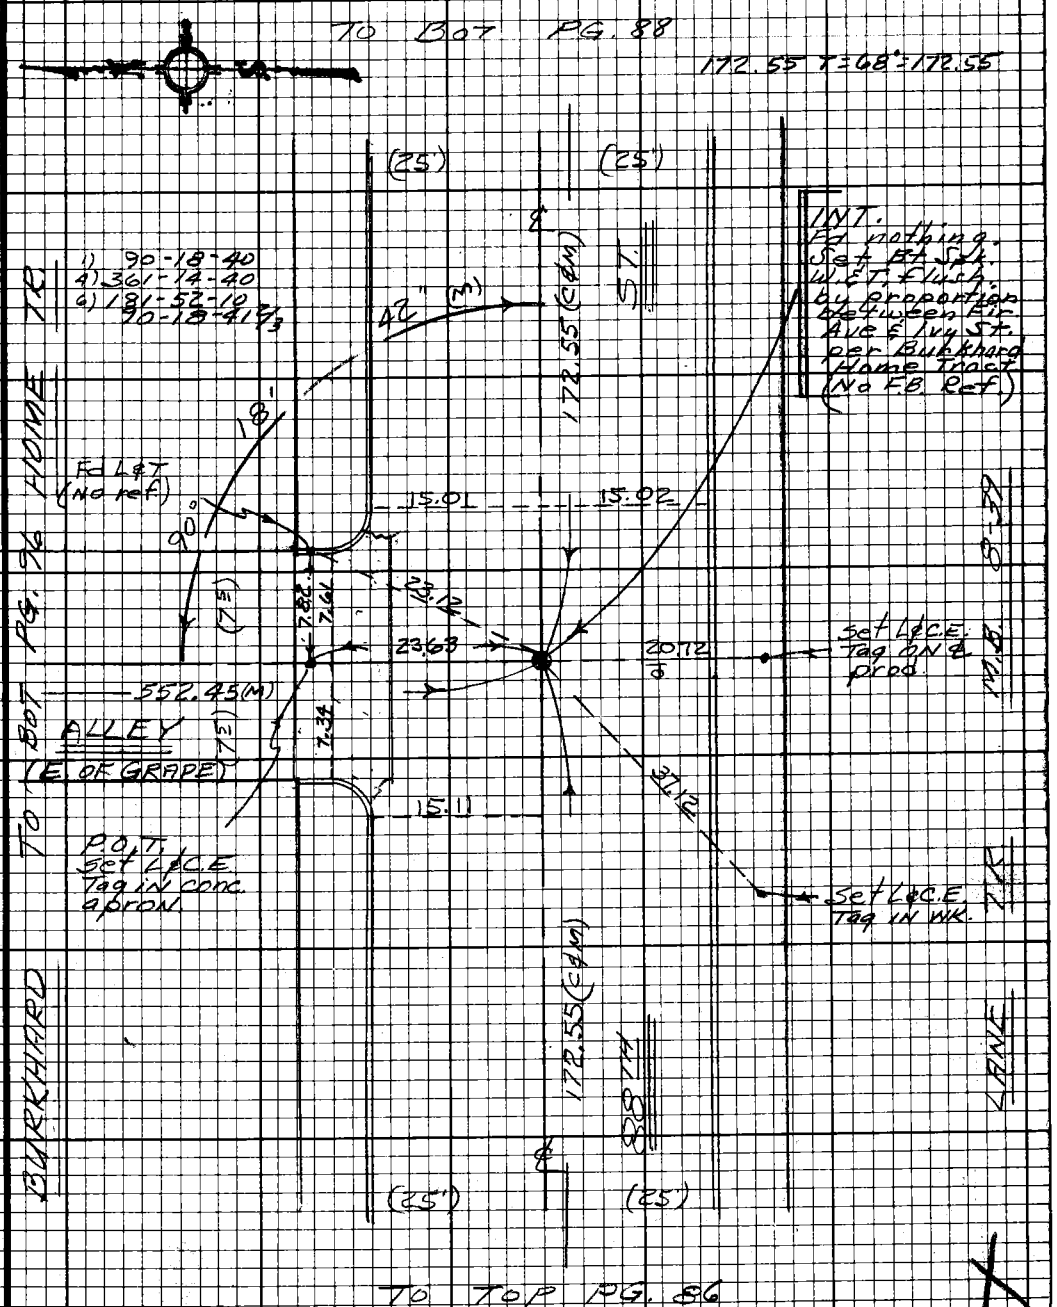

Note: Any Additions or Changes on this Sheet Must be Made or Circled in Red Ink With Date and Name of Person Making Change.

Do not extend this side of this line.

PLEASE RETURN TO
LOS ANGELES COUNTY ENGINEER
403 LOS ANGELES COUNTY ENGINEERING BLDG.

76F3098 CE#310 9-67

PWFB 0921 3397

F.B. ~~2764~~ PG. ~~68~~

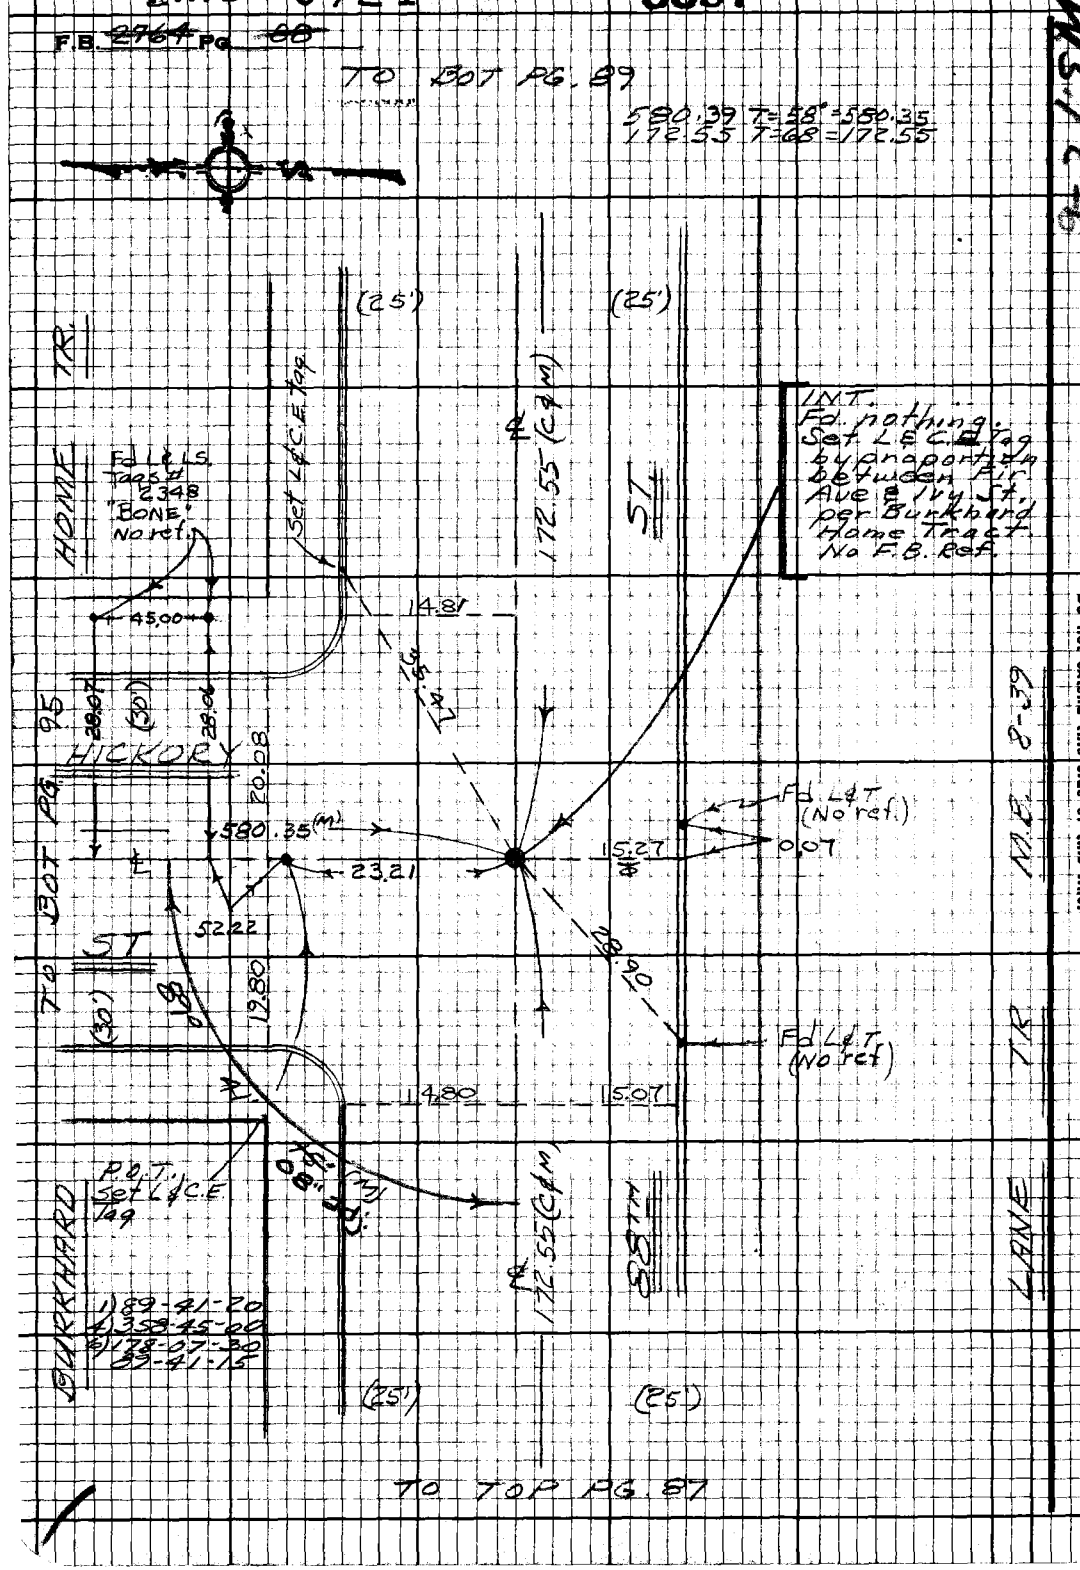

PLEASE RETURN TO
LOS ANGELES COUNTY ENGINEER
403 LOS ANGELES COUNTY ENGINEERING BLDG.

Do not extend this side of this line.

Note: Any Additions or Changes on this Sheet Must be Made or Circled in Red Ink With Date and Name of Person Making Change.

M.S.7 C-6

PWFB 0921

3398

Notes Ck'd by
Map No.
Office Work
Checked
Date

Div #5
Survey of Gardena Area
Surveyed by J. Bazan
Notes E.S.
Date 12-68
Indexed

F.B. 2764 Pg. 89

1) 90-11-00
4) 360-44-30
6) 181-06-40
90-11-06 2/3

TO BOT PG. 90

TO TOP PG. 110

TO BOT PG. 94

TO TOP PG. 88

Fd LET
0.04

Fd. 1" I.P.
Conc Plugs
Nail flush
Leaning NE
Rd Dept RQ 714-3

INT ℄
Pt ℄ & W
Fd. nothing
per ties
(Set conc.
nail by tied
Rd Dept F.B.
RQ 714-3
See F.B. 3170
-143. Set 2
300 Sq. HdET
tied E 1/4

Set LEL.A.Co
Eng Tag & Pind

TRACT

149.66(C&M)

14.98

0.13

0.12

46.39

393.52(M)

15.55

15.28

38.99

22.88 (M)

553.44(M)

17.26

15.15

15.06

17.25(C&M)

7.46

7.64

8.68

90°

87°

46°

Fd LET

Fd NOTH.
(No Hat)
(Set 50 HD.
Set FL
by Prop
E. & W. be-
tween Fir
Ave & Ivy
St per
Burkhard
Home Dr.

Fd LET

Set L&C.E.
Tag on line
pind.

1) 89-46-30
4) 359-06-20
6) 178-39-20
89-46-33 1/3

1) 89-41-00
4) 358-44-20
6) 178-06-30
89-41-05

22.88 T=64'=22.88
149.66 " =149.66

(25) ℄ (25)

BURKHARD HOME (7.5) ALLEY (7.5)

MINER ℄ (25.97)

EBERLE M.B.

VILLA TR. 2310 6-184

TRACT 8-39 SUB

LAINE M.B. 3-21

FLOWER M.B. 3-21

Note: Any Additions or Changes on this Sheet Must be Made or Checked in Red Ink With Date and Name of Person Making Change.

Do not extend this side of this line.

PLEASE RETURN TO
LOS ANGELES COUNTY ENGINEER
403 LOS ANGELES COUNTY ENGINEERING BLDG.

76-3098 CE#31D 9-67

PWFB 0921 3399

F.B. ~~2764~~ Pg. ~~90~~

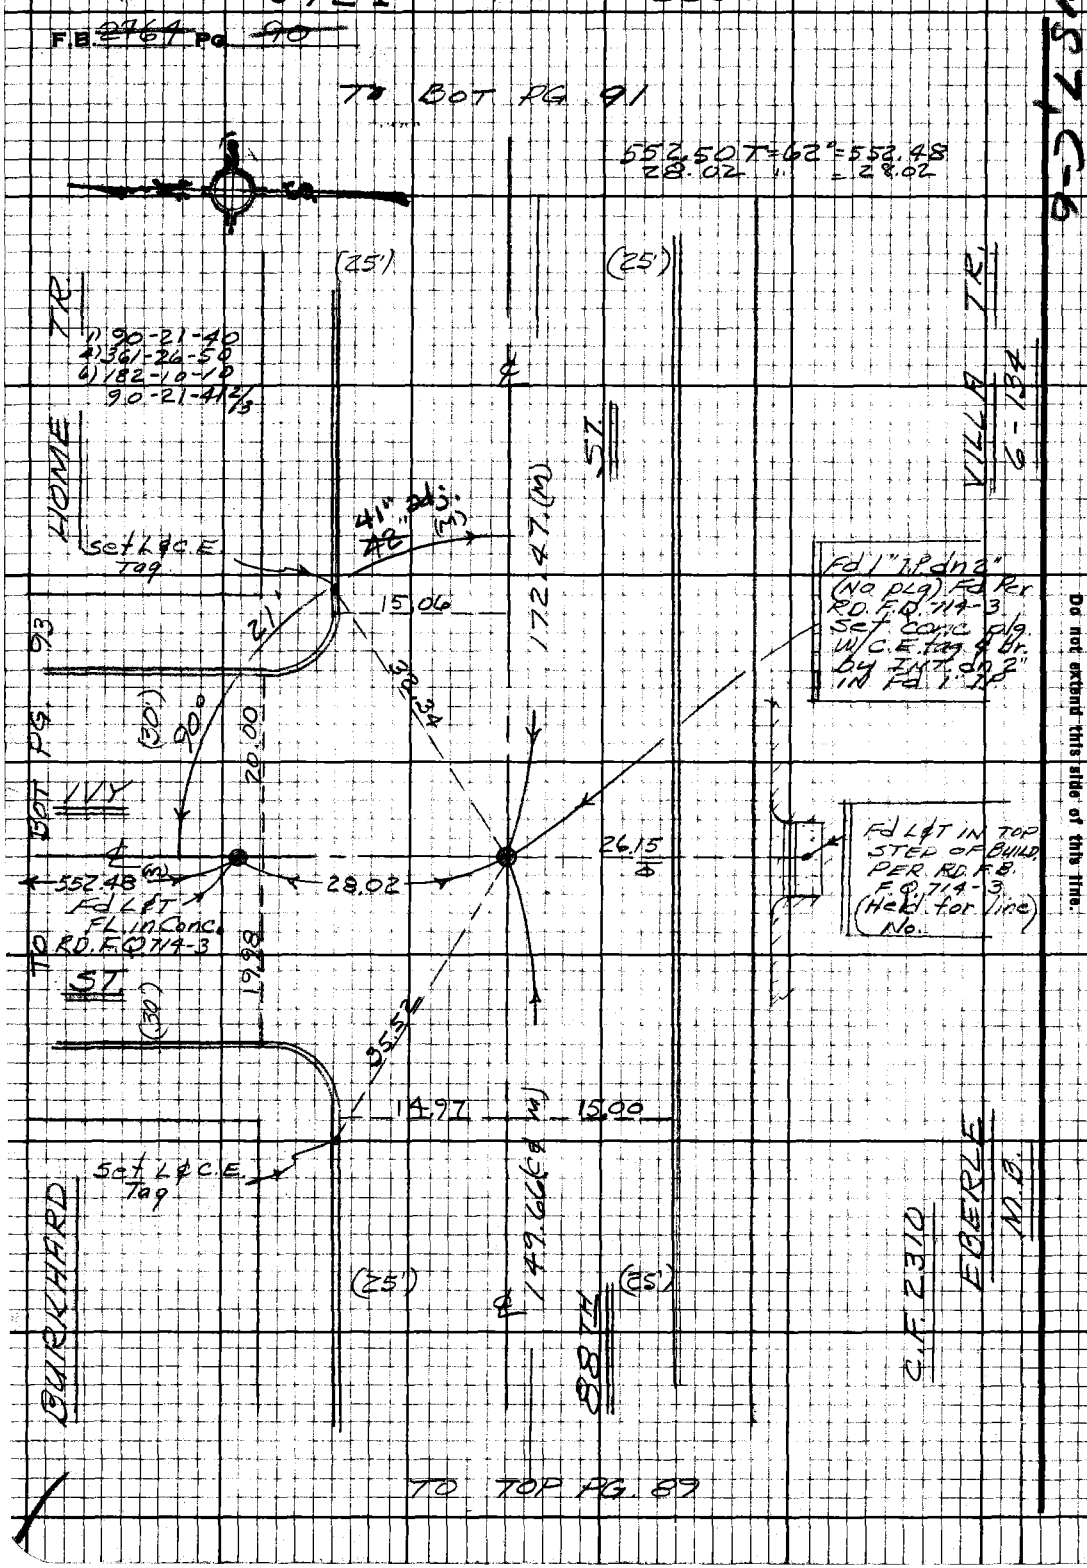

PLEASE RETURN TO
LOS ANGELES COUNTY ENGINEER
403 LOS ANGELES COUNTY ENGINEERING BLDG.

Do not extend this side of this line.

Note: Any Additions or Changes on this Sheet Must be Made or Circled in Red Ink With Date and Name of Person Making Change.

PWFB 0921 **3400**

Notes Ck'd by
Map No.
Office Work
Checked
Date

Div. #5 Survey of Gardena Area ℄
JN 0303.00 Tape 0256 Std 68 °F
Surveyed by J. Bazen
Notes E.S. Date 12-68
Indexed G.J. GALLI NOV 18 '68

F.B. 2764 Pg. 91

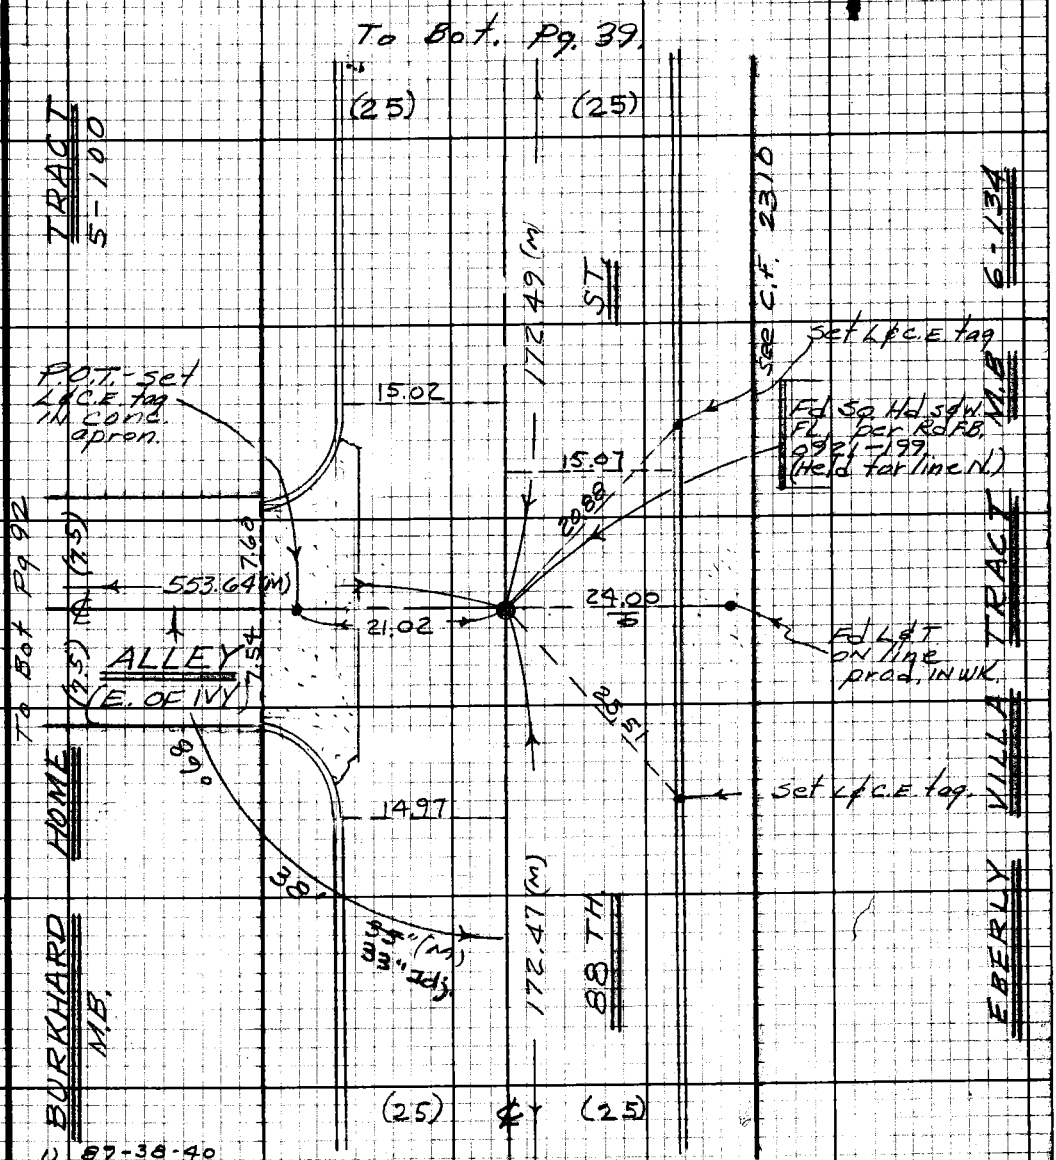

1) 87-38-40
4) 358-34-20
6) 177-51-30
89-38-35

To Top Pg 90

172.47 T=66°=172.47

Note: Any Additions or Changes on this Sheet Must be Made or Circled in Red Ink With Date and Name of Person Making Change.

Do not extend this side of this line.

PLEASE RETURN TO
LOS ANGELES COUNTY ENGINEER
403 LOS ANGELES COUNTY ENGINEERING BLDG.

75F3098 CE#310 9-67

PWFB 0921

3401

F.B. 2764 Pg. 92

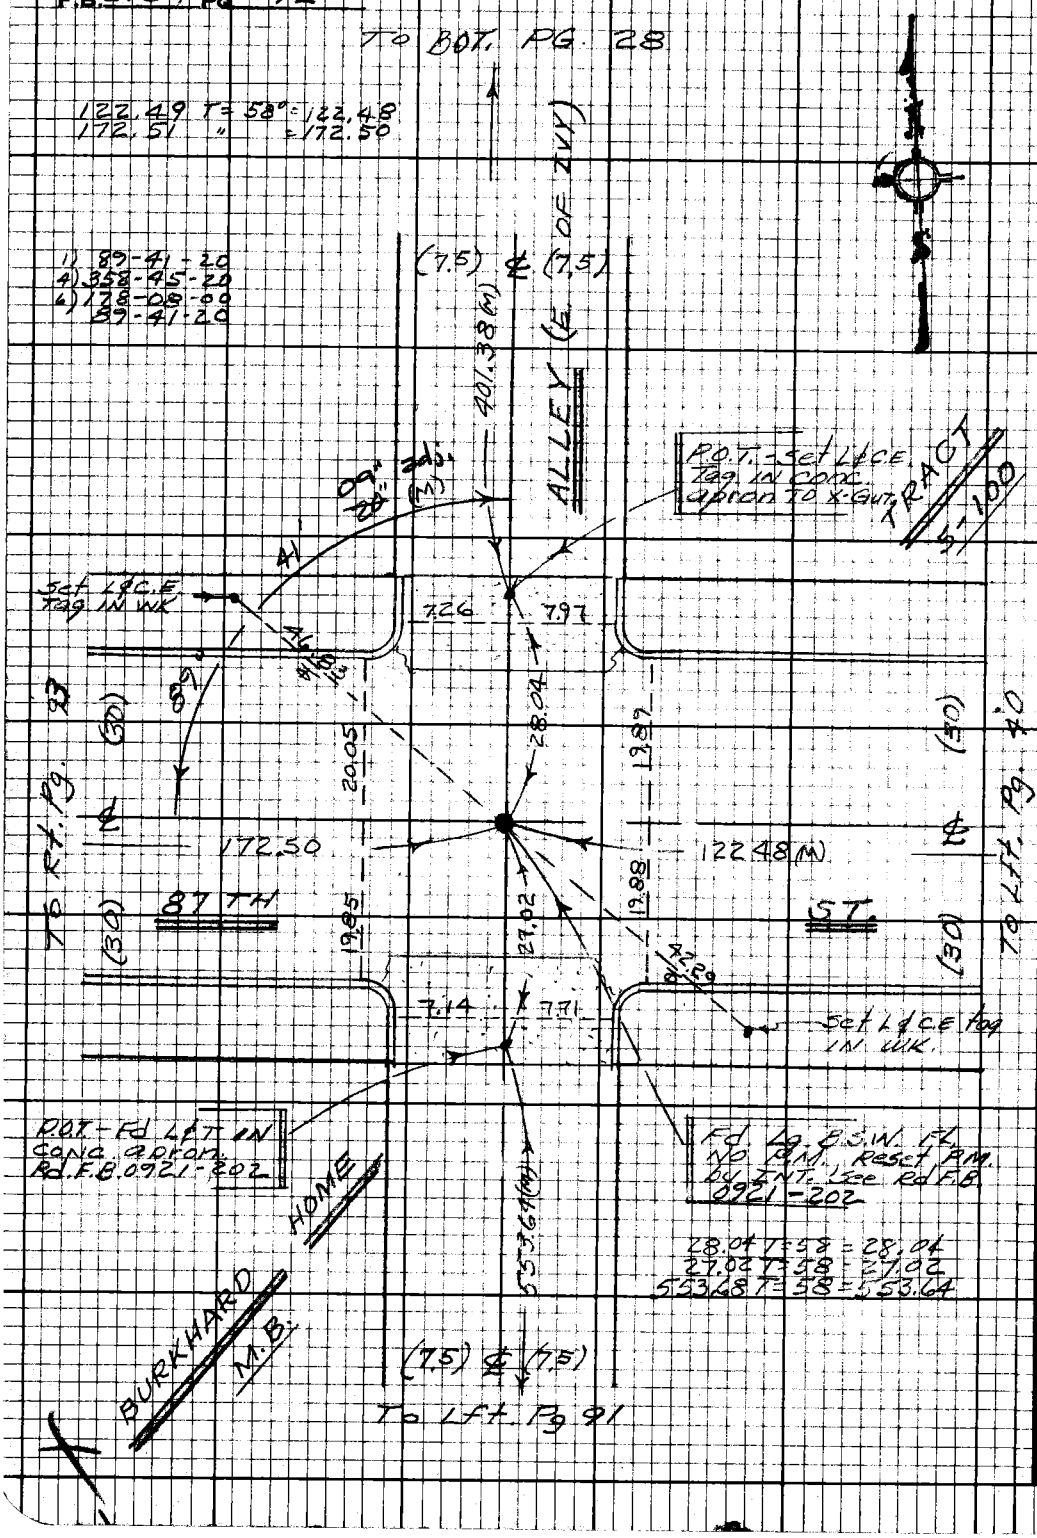

PLEASE RETURN TO
LOS ANGELES COUNTY ENGINEER
403 LOS ANGELES COUNTY ENGINEERING BLDG.

Do not extend this side of this line.

Note: Any Additions or Changes on this Sheet Must be Made or Circled in Red Ink With Date and Name of Person Making Change.

PWFB 0921

3402

Notes Ck'd by	DIV. #5 Survey of Gardena Area
Map No.	JN 0303.00 Tape 0256 Std 68
Office Work	Surveyed by J. Bazen
Checked	Notes E.S. Date 12-68
Date	Indexed O. J. GAPLE NOV 1 8

F.B. 2764 Pg. 93

W.S. 7, C-6

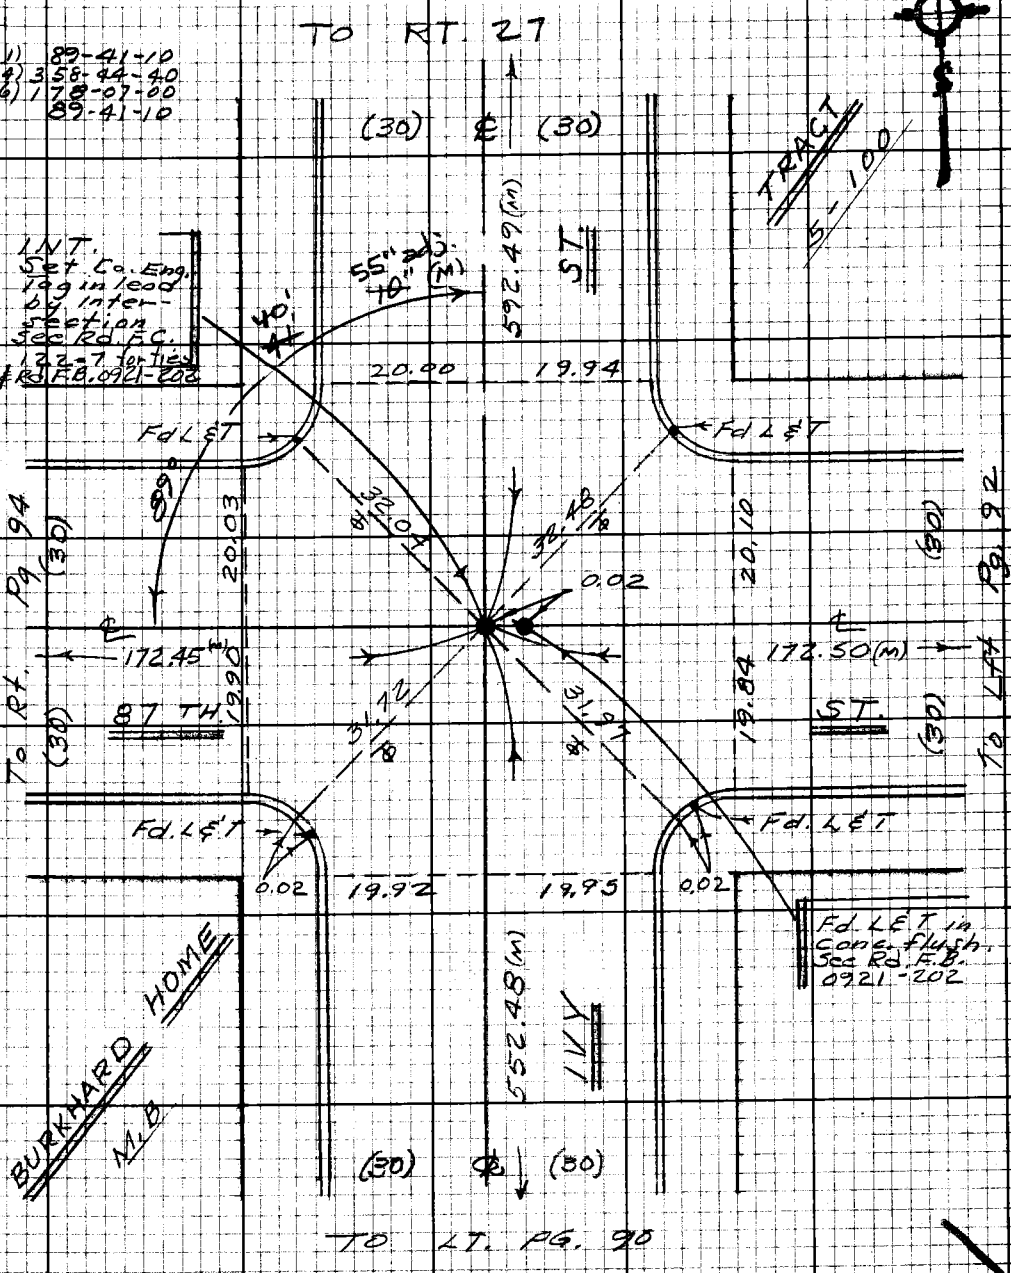

Note: Any Additions or Changes on this Sheet Must be Made or Circled in Red Ink With Date and Name of Person Making Change.

Do not extend this side of this line.

PLEASE RETURN TO
LOS ANGELES COUNTY ENGINEER
403 LOS ANGELES COUNTY ENGINEERING BLDG.

76F3098 CE#310 9-67

PWFB 0921 3403

F.B. ~~2964~~ Pg. ~~94~~

1) 89-41-40
4) 358-46-50
6) 178-10-10
89-41-41 2/3

517.51 = T=58° = 517.48
27.34 = " = 27.34
26.94 T=64° = 26.94
553.45 T=64° = 553.44
172.46 T=58° = 172.45
172.56 " = 172.55

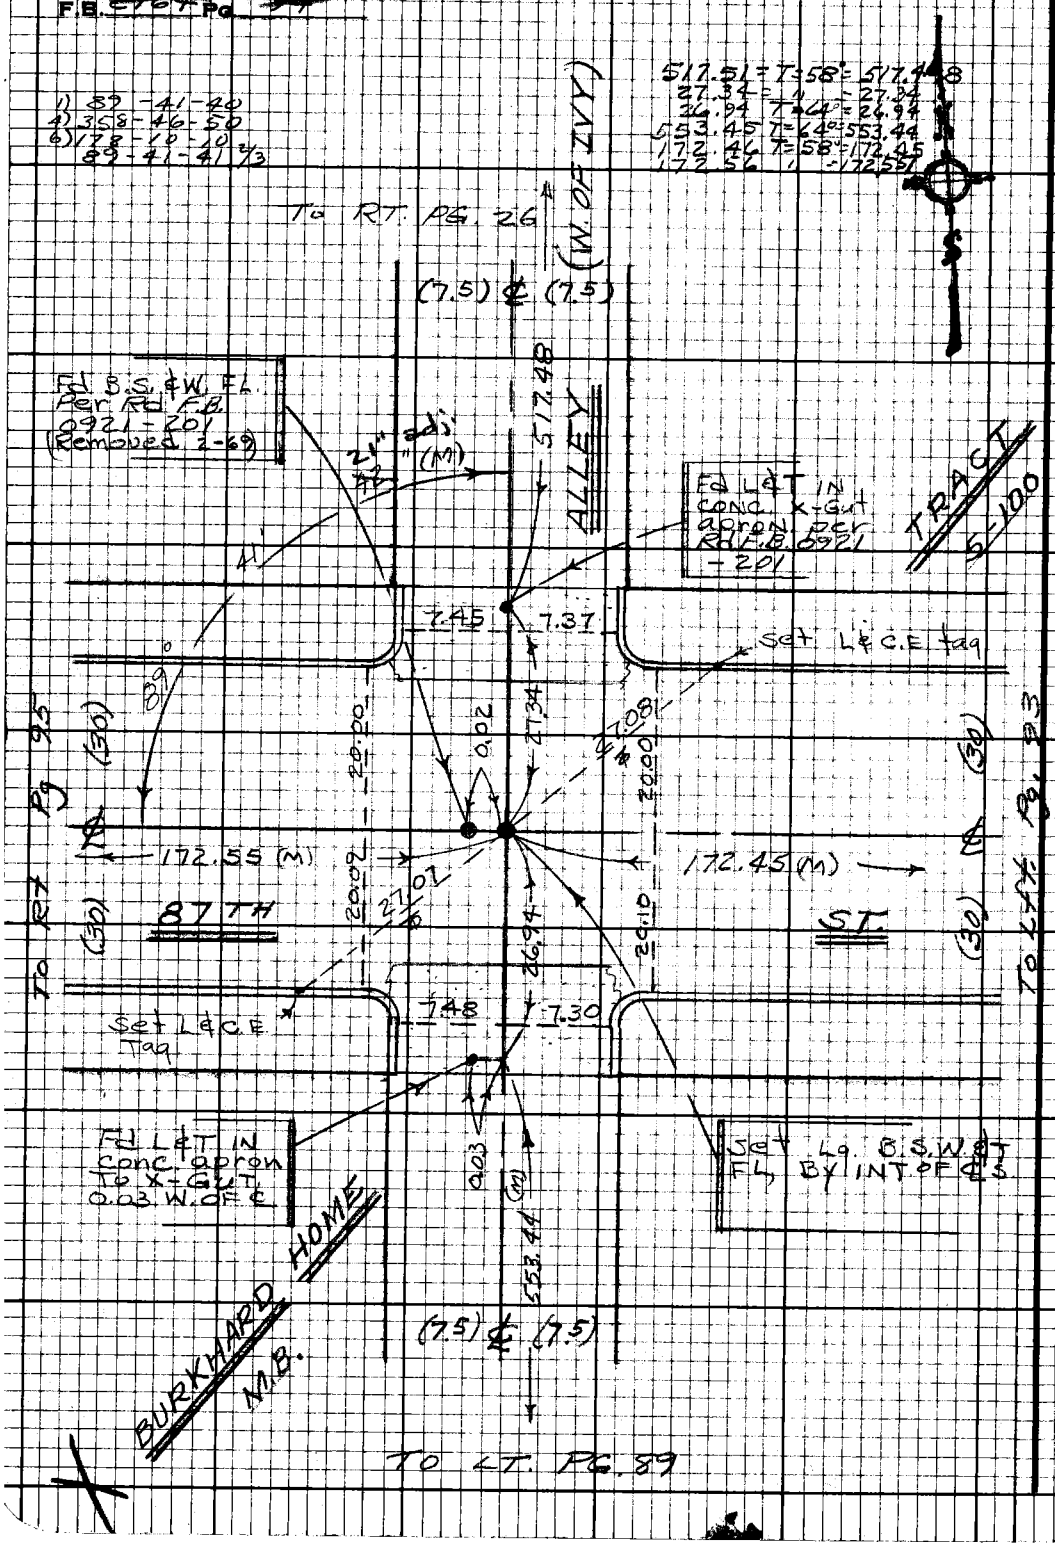

PLEASE RETURN TO
LOS ANGELES COUNTY ENGINEER
403 Los Angeles County Engineering Bldg.

Do not extend this side of this line.

Note: Any Additions or Changes on this Sheet Must be Made or Circled in Red Ink With Date and Name of Person Making Change.

PWFB 0921

3404

Notes Ck'd by	Survey of Div #5 Gardena Area ℄
Map No.	JN 0303.00 Tape 0256 Std 68 °F
Office Work	Surveyed by J. Bazen
Checked	Notes E.S. Date 12-68
Date	Indexed G. J. GALLY NOV 1 8 70

F.B. 2764 Pg. 95

N57, C-6

592.55 T = 58° = 592.51
172.51 " = 172.50

TO RT 25

1) 89-41-40
4) 358-46-40
6) 178-10-00
89-41-40

Set Lg. B.S. & W. IN Conc. Exp. JT. by INT. of ℄ S. See Rd. F.C. 122-7, & RD. F.B. 0921-201

HOME TRACT S-100

(30) ℄ (30)

592.51 (M)

ST.

20.04 19.84

Fd L&T

Fd L&T

32.71 31.63

89° 41' 29" 40" adj. (M)

19.92 19.94

172.50 (M) 172.55 (M)

0.015

0.03

0.03

31.71 31.70

0.05

19.95 19.91

87TH ST.

Fd L&T Fd L&T

19.97 19.89

Fd B.S. & W. IN Exp. JT. Per Rd. F.B. 0921-201 Removed 12/68

580.35 (M)

HICKORY

BURKHARD M.B.

(30) ℄ (30)

TO LT. PG. 88

To Rt. Pg. 96

To Lft Pg. 94

Note: Any Additions or Changes on this Sheet Must be Made or Circled in Red Ink With Date and Name of Person Making Change.

Do not extend this side of this line.

PLEASE RETURN TO
LOS ANGELES COUNTY ENGINEER
403 LOS ANGELES COUNTY ENGINEERING BLDG.

76F3098 CE#310 9-67

PWFB 0921 3405

F.B. ~~2764~~ Pg ~~96~~ TO RT. PG. 24

516.84 T=58°=516.81
27.80 " = 27.80
27.89 " = 27.89
552.49 " = 552.45
172.52 " = 172.51

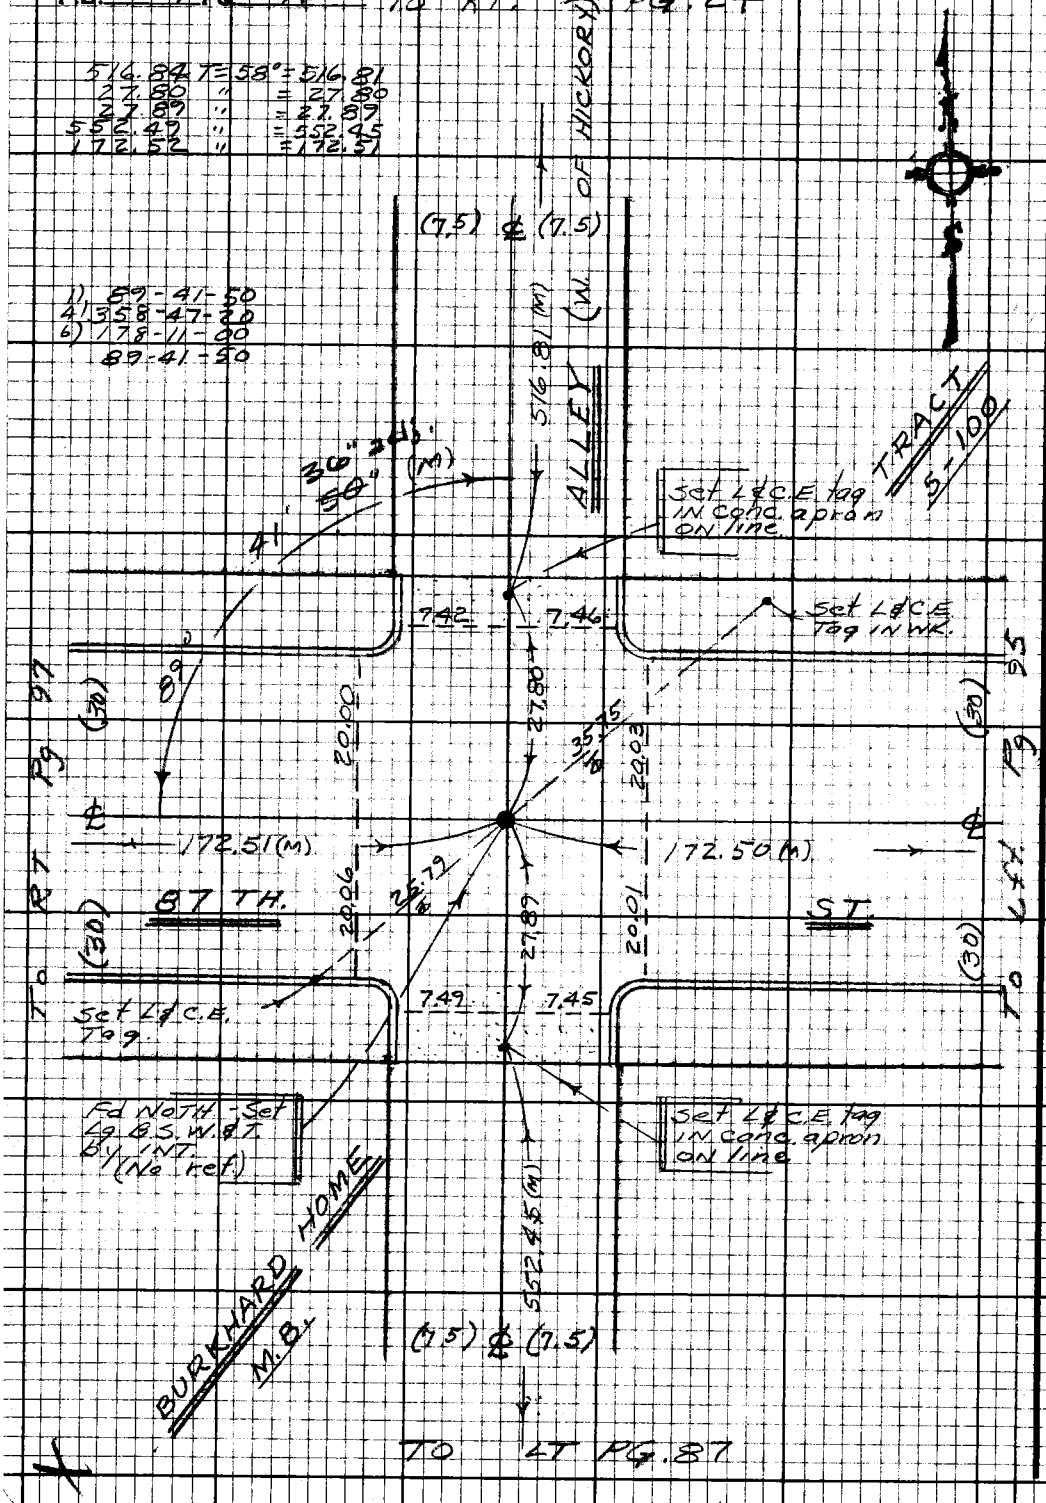

PLEASE RETURN TO
LOS ANGELES COUNTY ENGINEER
403 LOS ANGELES COUNTY ENGINEERING BLDG.

Do not extend this side of this line.

Note: Any Additions or Changes on this Sheet Must be Made or Circled in Red Ink With Date and Name of Person Making Change.

PWFB 0921

3406

Notes Ck'd by	DIV. #5 Survey of GARDENA AREA ℄
Map No.	JN 4303.00 Tape 0256 Std 68 °F
Office Work	Surveyed by J. BAZEN
Checked	Notes J. J. B. Date 12-68
Date	Indexed C. J. GALLI NOV 1 8 '70

F.B. 2764 PG. 97

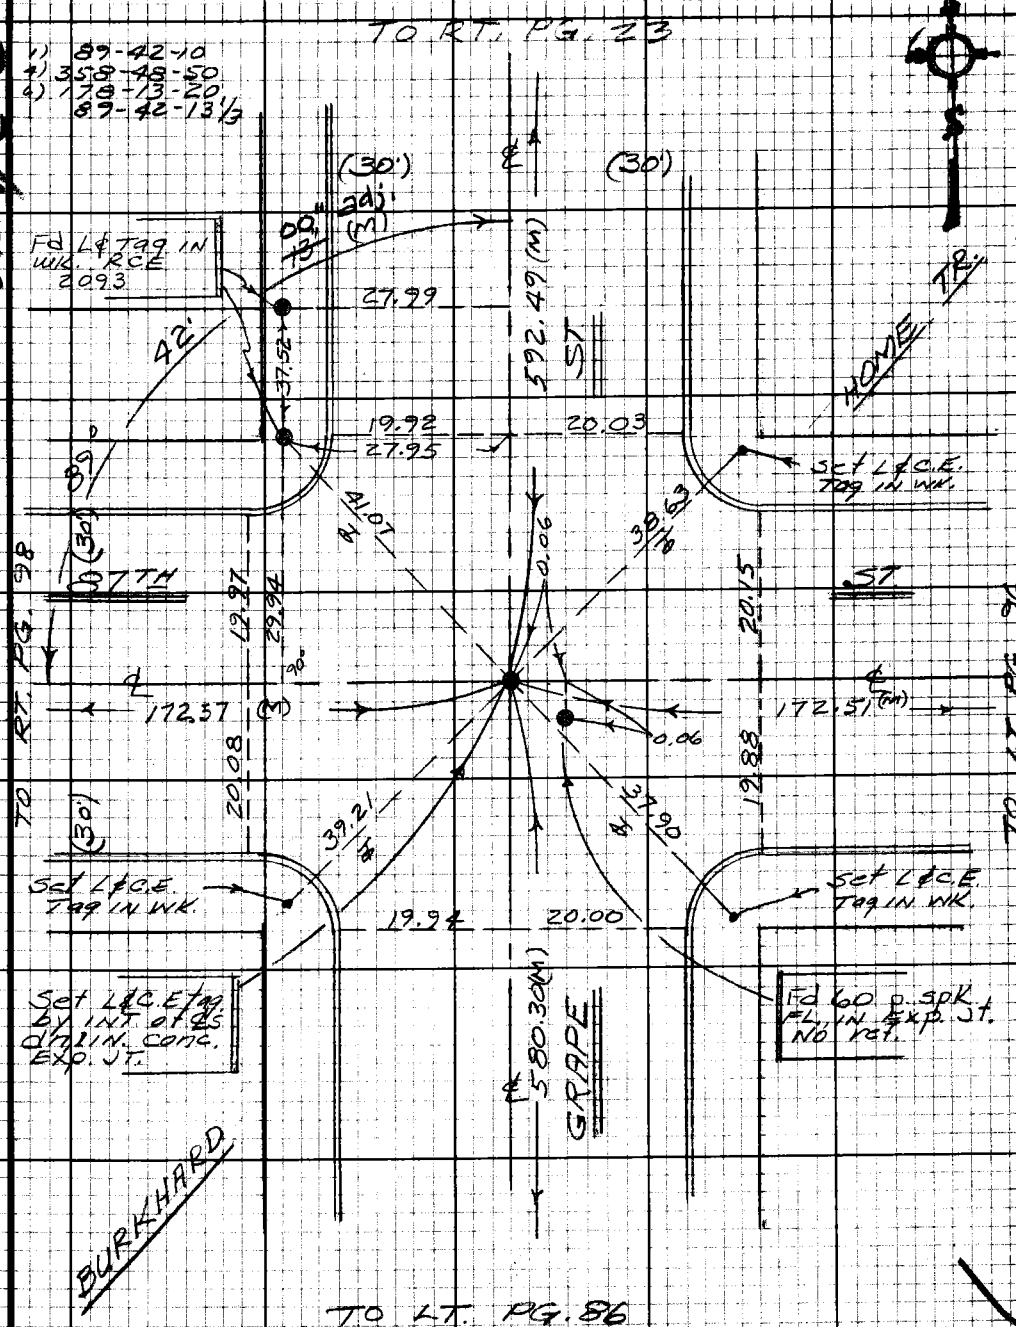

Note: Any Additions or Changes on this Sheet Must be Made or Circled in Red Ink With Date and Name of Person Making Change.

Do not extend this side of this line.

PLEASE RETURN TO
LOS ANGELES COUNTY ENGINEER
403 LOS ANGELES COUNTY ENGINEERING BLDG.

7653098 CE#310 9-67

PWFB 0921

3407

F.B. 2764 Pg. 98 TO RT. PG. 22.

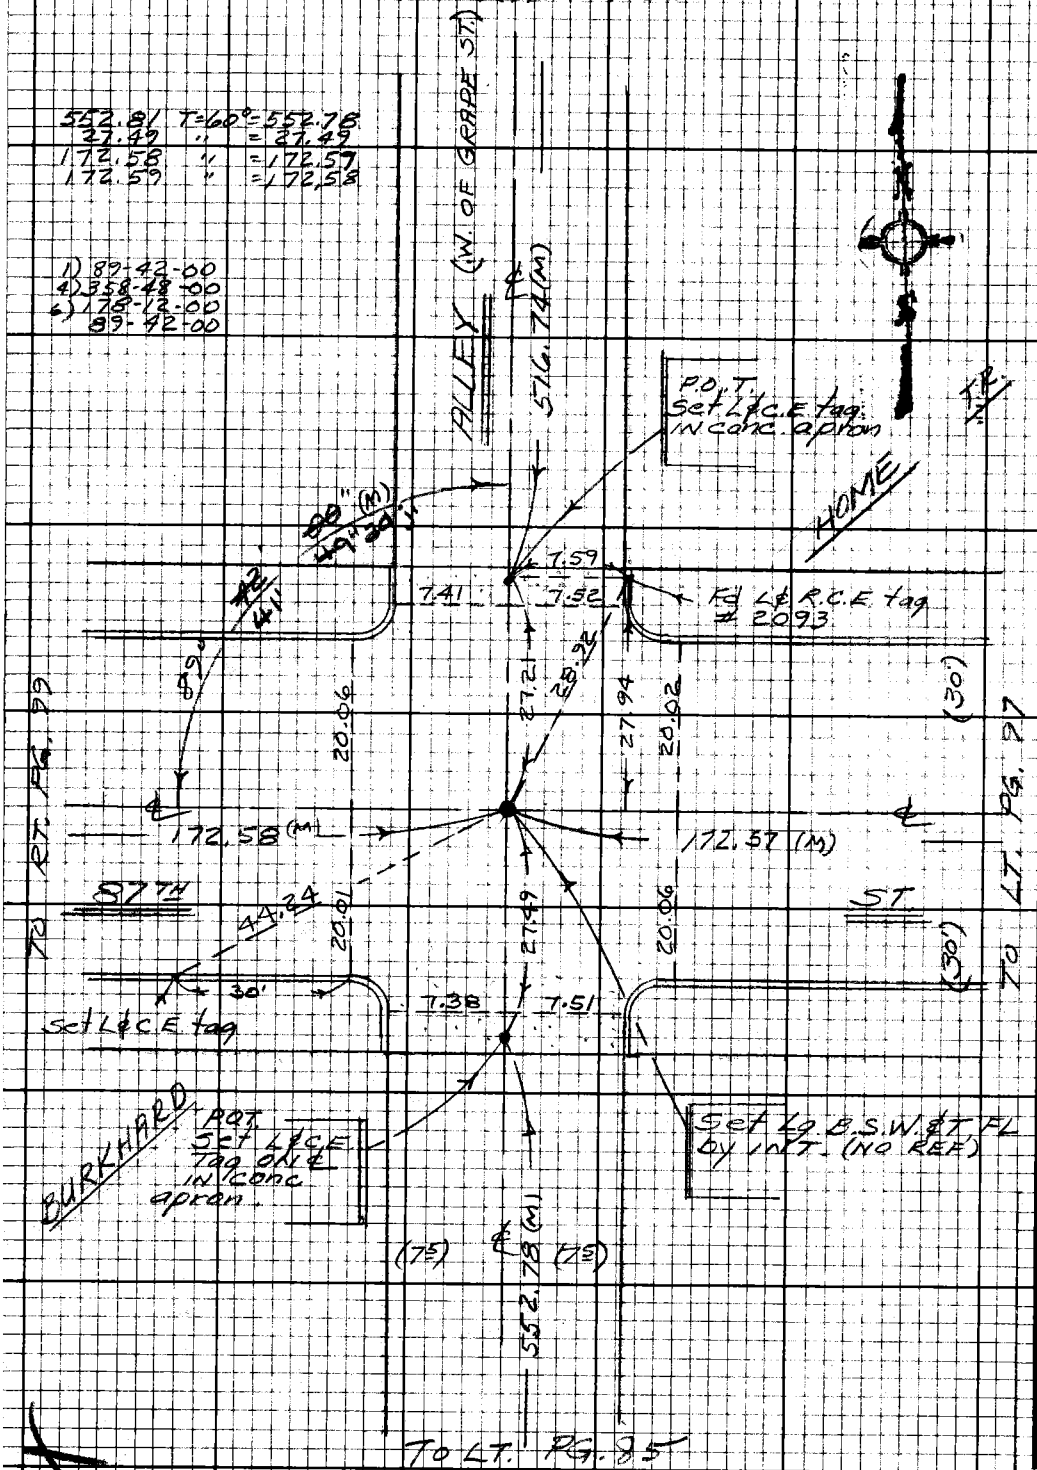

PLEASE RETURN TO
LOS ANGELES COUNTY ENGINEER
403 LOS ANGELES COUNTY ENGINEERING BLDG.

Do not extend this side of this line.

Note: Any Additions or Changes on this Sheet Must be Made or Circled in Red Ink With Date and Name of Person Making Change.

PWFB 0921 3408, 3409

Notes Ck'd by	Div #5 Survey of Gardena Area ℄
Map No.	JN 0303.00 Tape 0256 Std 68 °F
Office Work	Surveyed by J. Bazen
Checked	Notes E.S. Date 12-68
Date	Indexed M.L. GALLI JAN 13 '70

F.B. ~~2764~~ Pg. ~~97~~

WS 7 B-6

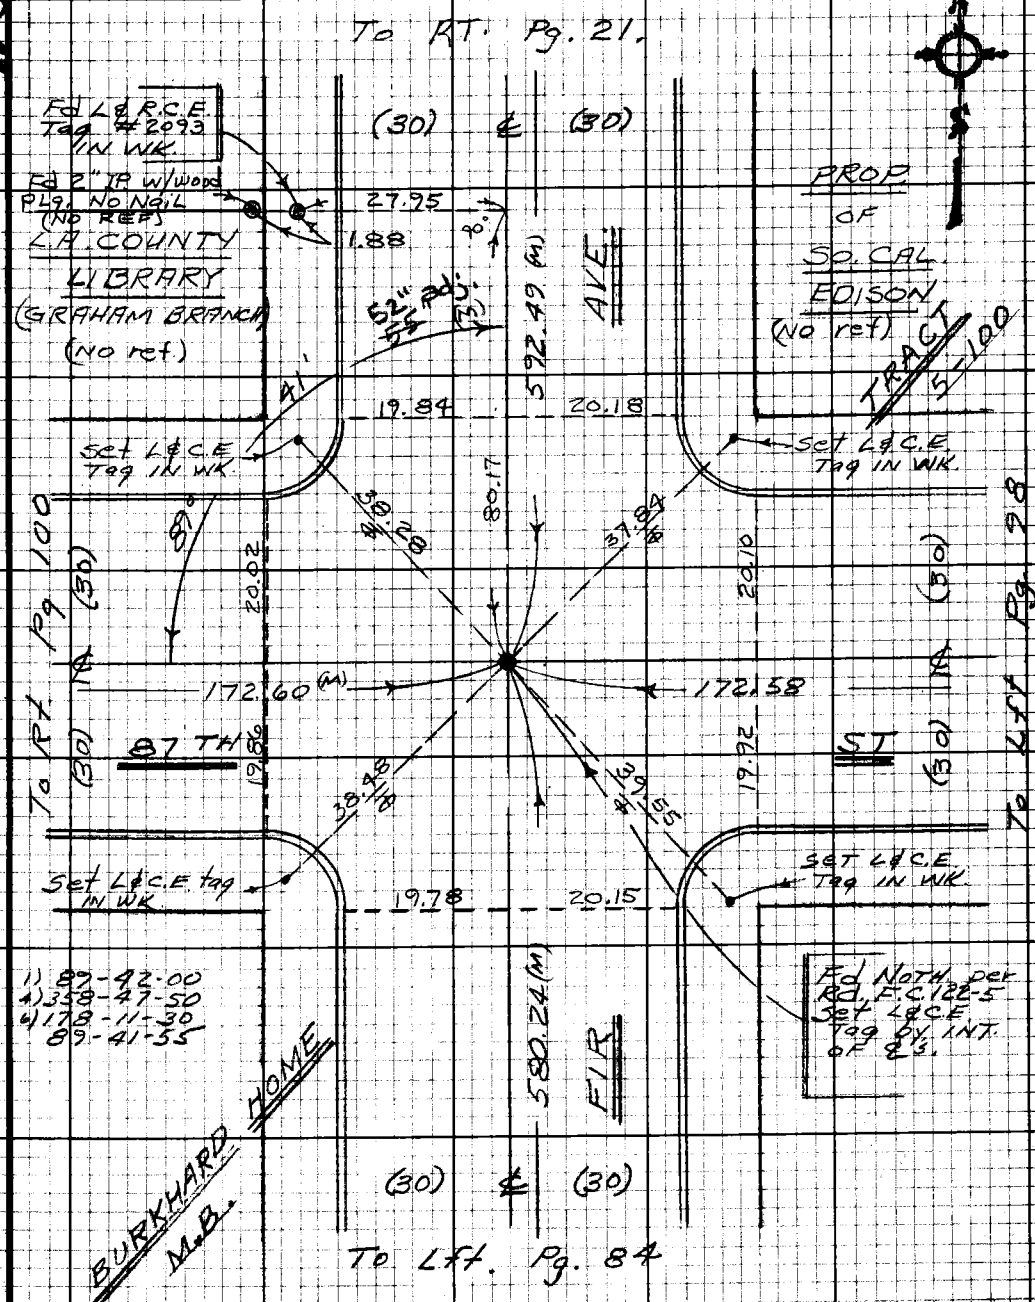

Note: Any Additions or Changes on this Sheet Must be Made or Circled in Red Ink With Date and Name of Person Making Change.

Do not extend this side of this line.

PLEASE RETURN TO
LOS ANGELES COUNTY ENGINEER
403 LOS ANGELES COUNTY ENGINEERING BLDG.

76F3098 CE#310 9-67

PWFB 0921

3410

F.B. ~~2764~~ Pg ~~100~~

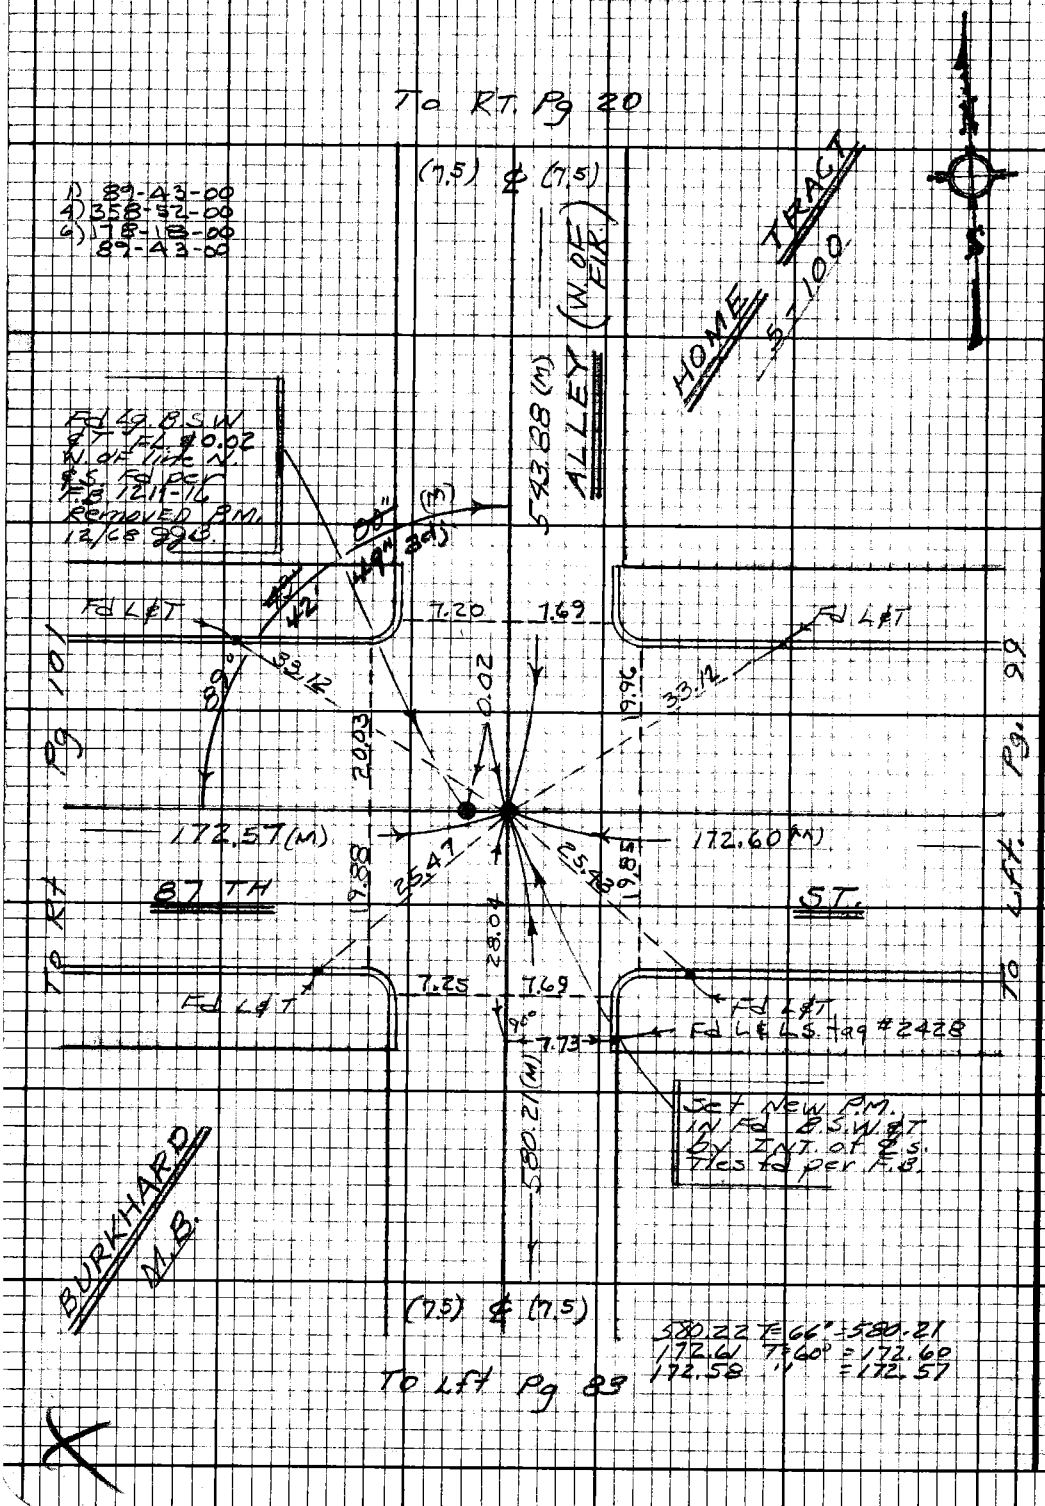

PLEASE RETURN TO
LOS ANGELES COUNTY ENGINEER
403 LOS ANGELES COUNTY ENGINEERING BLDG.

Do not extend this side of this line.

Note: Any Additions or Changes on this Sheet Must be Made or Circled in Red Ink With Date and Name of Person Making Change.

PWFB 0921 3411

Notes Ck'd by	DIV. #5 Survey of GARDENA AREA ℄
Map No.	JN 0303.00 Tape 0256 Std 68 °F
Office Work	Surveyed by J. BAZEN
Checked	Notes J.J.B. Date 12-68
Date	Indexed G.L. GALLI NOV 18 '68

F.B. 2764 PG. 101

N57 B-6

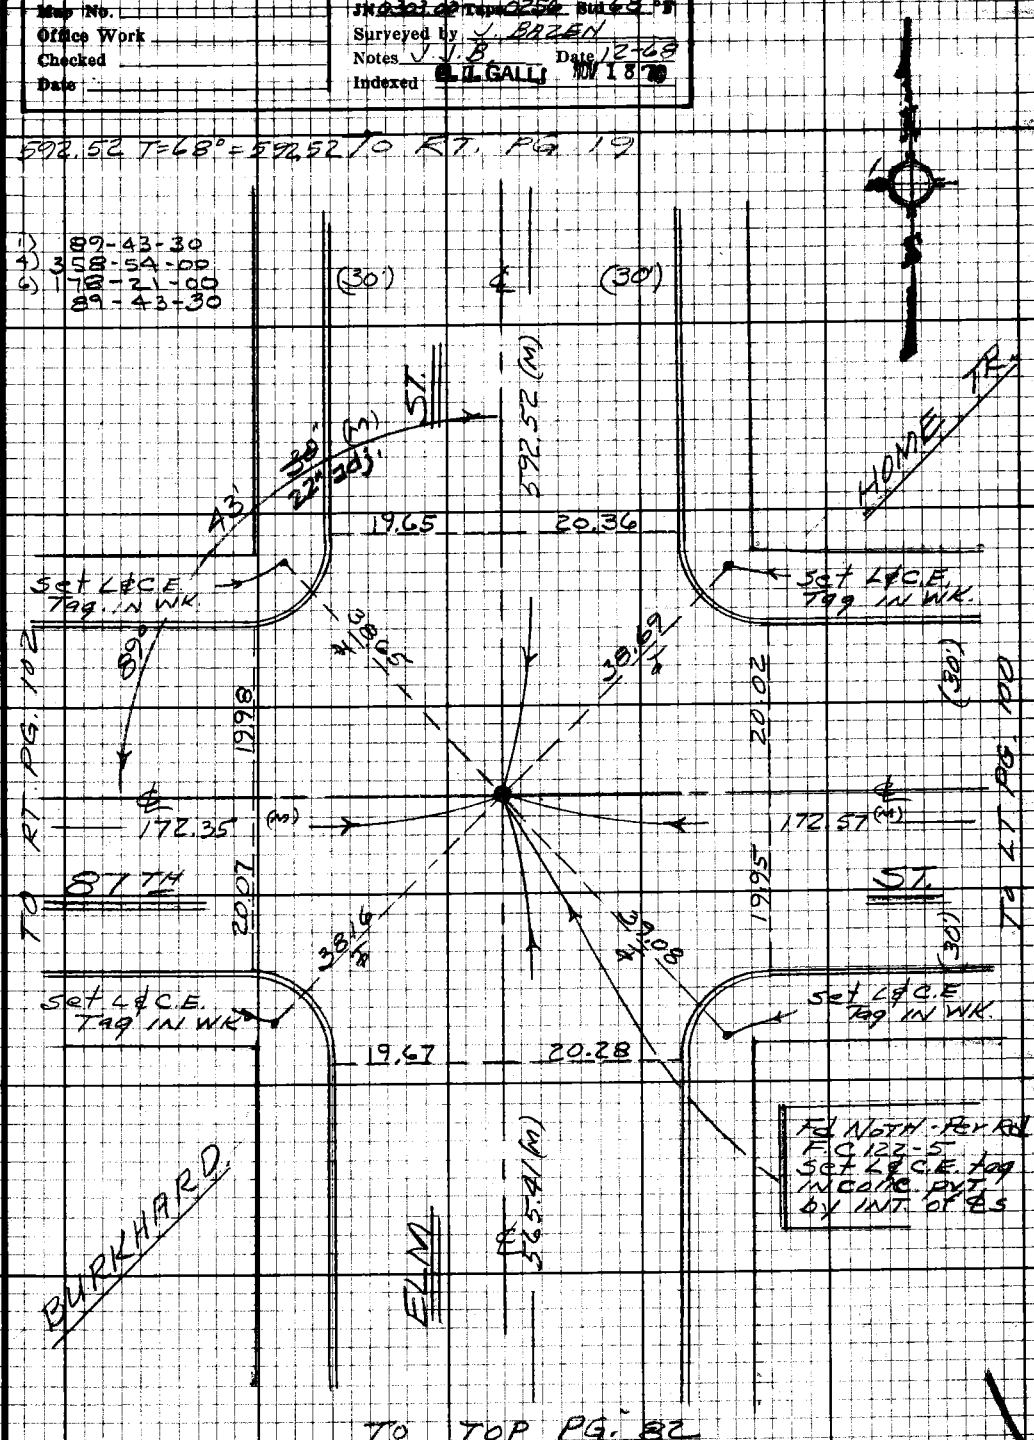

Note: Any Additions or Changes on this Sheet Must be Made or Circled in Red Ink With Date and Name of Person Making Change.

Do not extend this side of this line.

PLEASE RETURN TO
LOS ANGELES COUNTY ENGINEER
403 LOS ANGELES COUNTY ENGINEERING BLDG.

7653098 CE#310 9-67

PWFB 0921

3412

FB 2764 PG 10C

TO RT. PG. 18

516.49 T=60° = 516.37
27.46 " = 27.46
528.13 T=60° = 528.13
172.35 T=64° = 172.35

1) 89-42-20
4) 358-49-20
6) 178-14-00
89-42-20

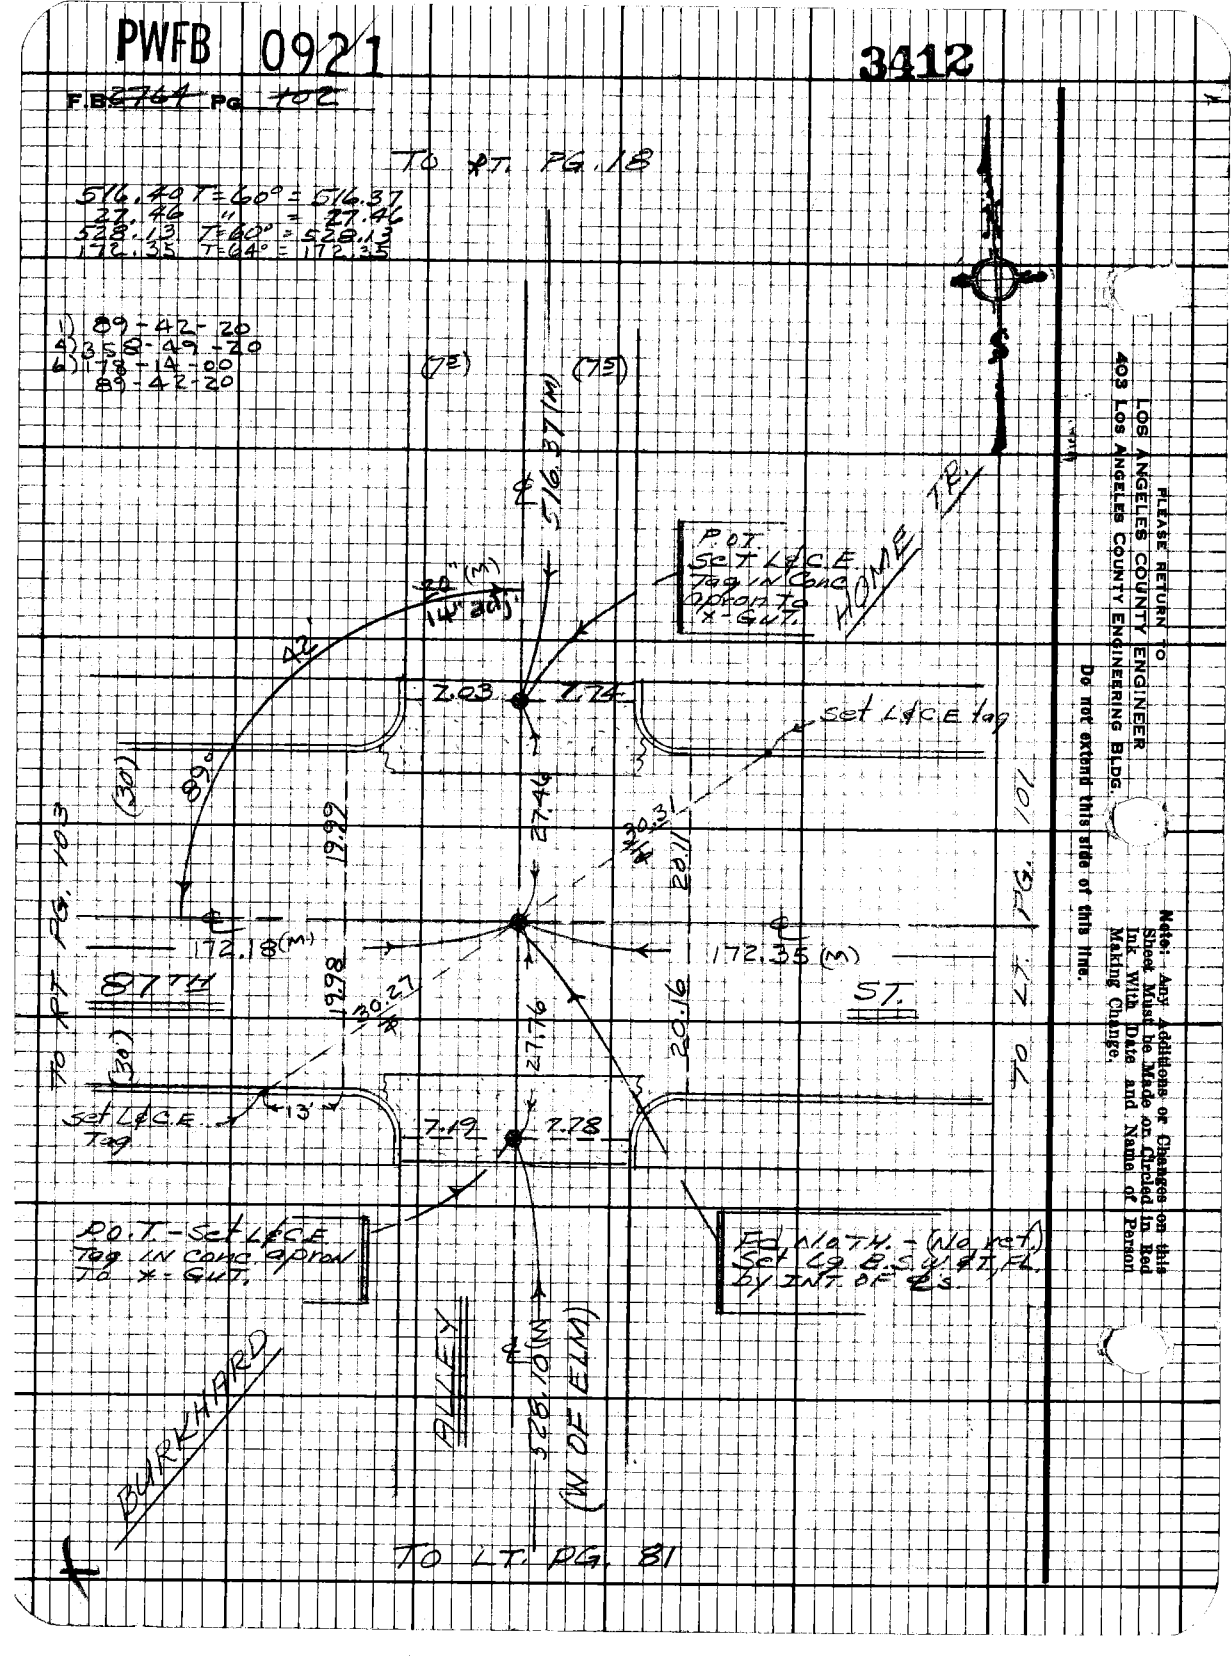

PLEASE RETURN TO
LOS ANGELES COUNTY ENGINEER
403 Los Angeles County Engineering Bldg.

Do not extend this side of this line.

Note: Any Additions or Changes on this Sheet Must be Made on Circled in Red Ink With Date and Name of Person Making Change.

PWFB 0921

3413

Notes Ck'd by	DIV# 5 Survey of Gardena Area ℄
Map No.	JN 0303.0P Tape 0256 Std 68°F
Office Work	Surveyed by J. Bazen
Checked	Notes J.J.B Date 1-69
Date	Indexed R.J. GALLI NOV 1 8 70

F.B. 3764 Pg. 103

WS 7 B-6

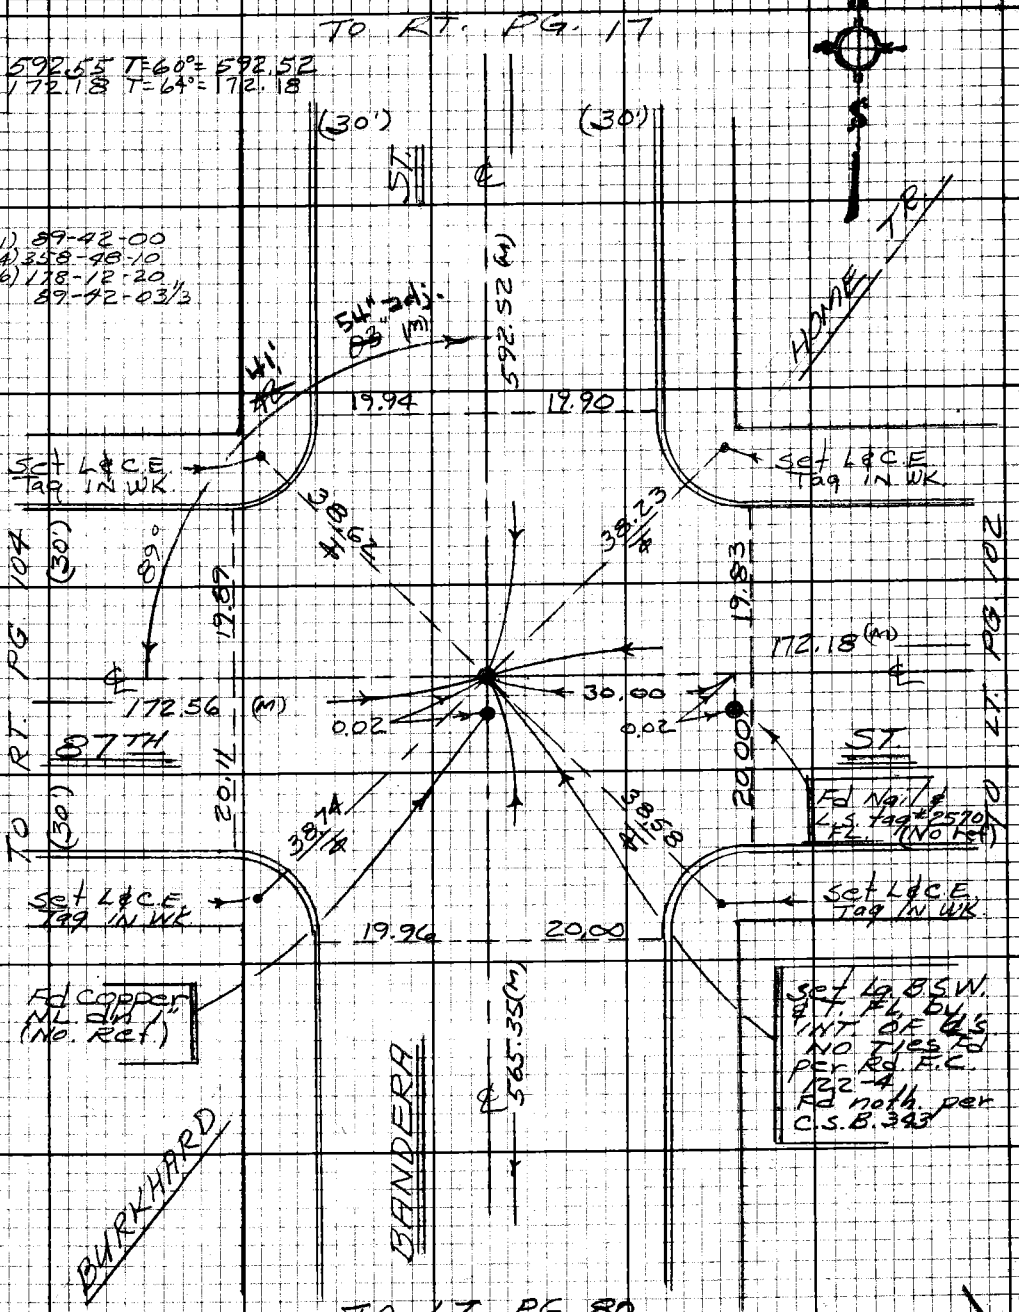

Note: Any Additions or Changes on this Sheet Must be Made or Circled in Red Ink With Date and Name of Person Making Change.

Do not extend this side of this line.

PLEASE RETURN TO
LOS ANGELES COUNTY ENGINEER
403 LOS ANGELES COUNTY ENGINEERING BLDG.

76F3098 CE# 310 9-67

PWFB 0921 3414

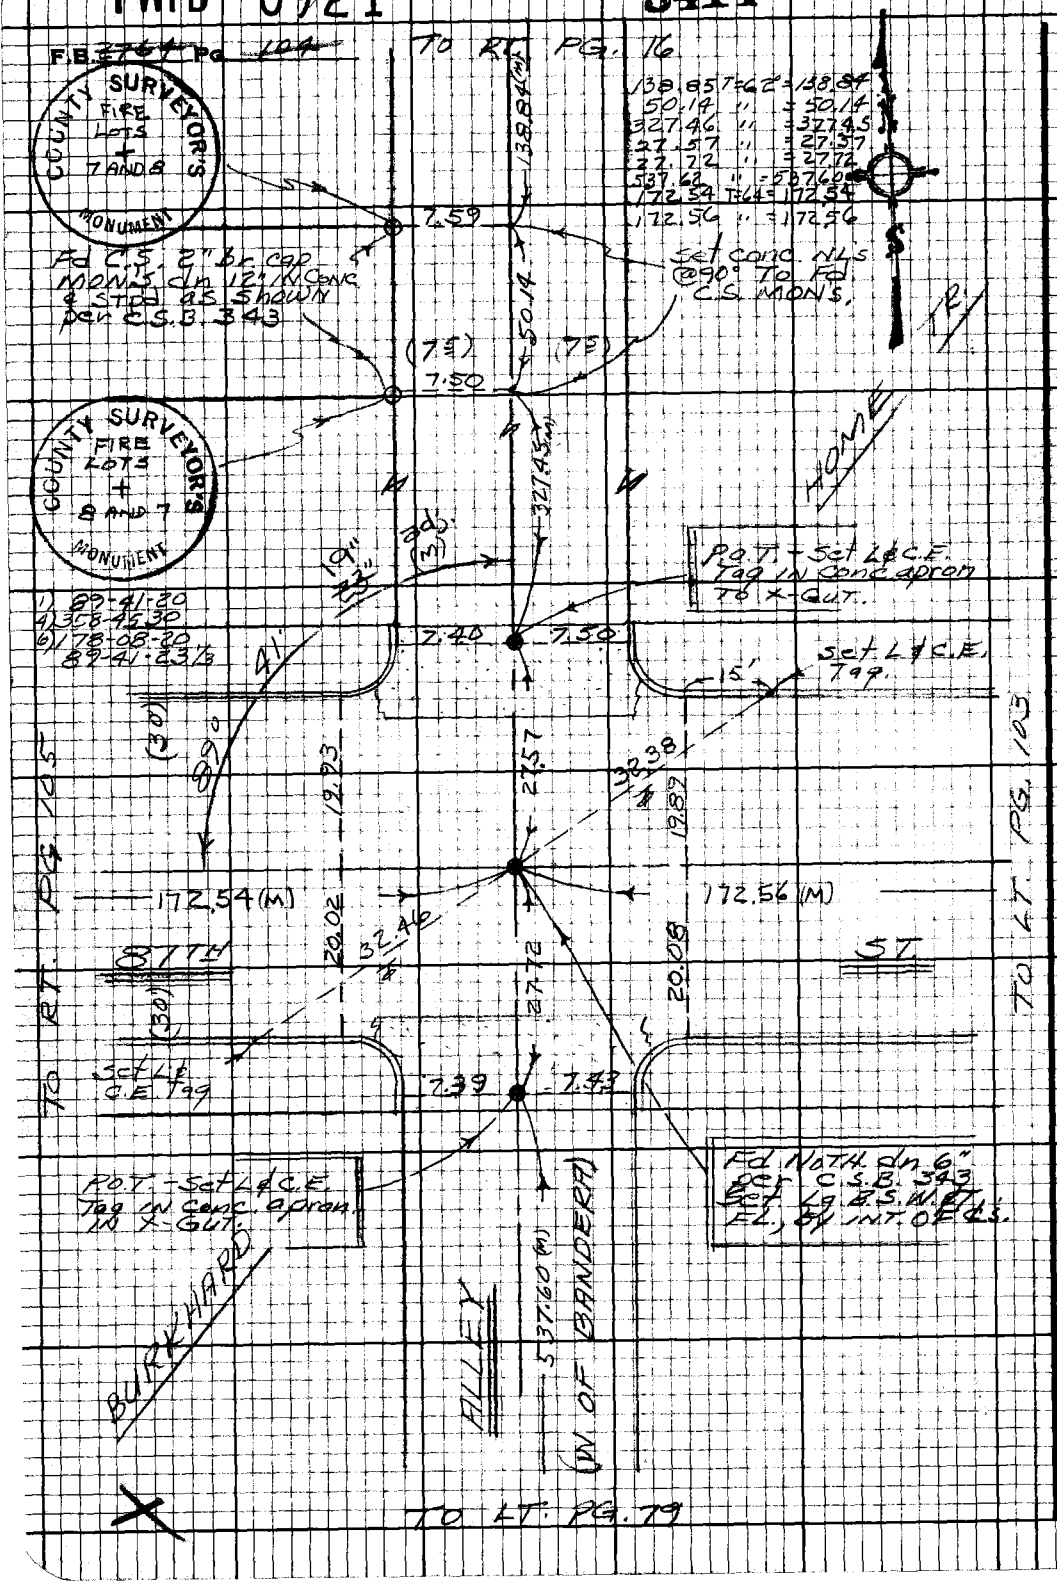

PLEASE RETURN TO
LOS ANGELES COUNTY ENGINEER
403 LOS ANGELES COUNTY ENGINEERING BLDG.

Do not extend this side of this line.

Note: Any Additions or Changes on this Sheet Must be Made or Circled in Red Ink With Date and Name of Person Making Change.

PWFB 0921

3415, 3416

Notes Ck'd by
Map No.
Office Work
Checked
Date

Div #5
Survey of Gardena Area ℄
JN 030300 Tape 0256 Std 68°F
Surveyed by J. Bazen
Notes E.S. Date 12-68
Indexed G.J. GALLI 1 8

F.B. 2764 Pg. 105

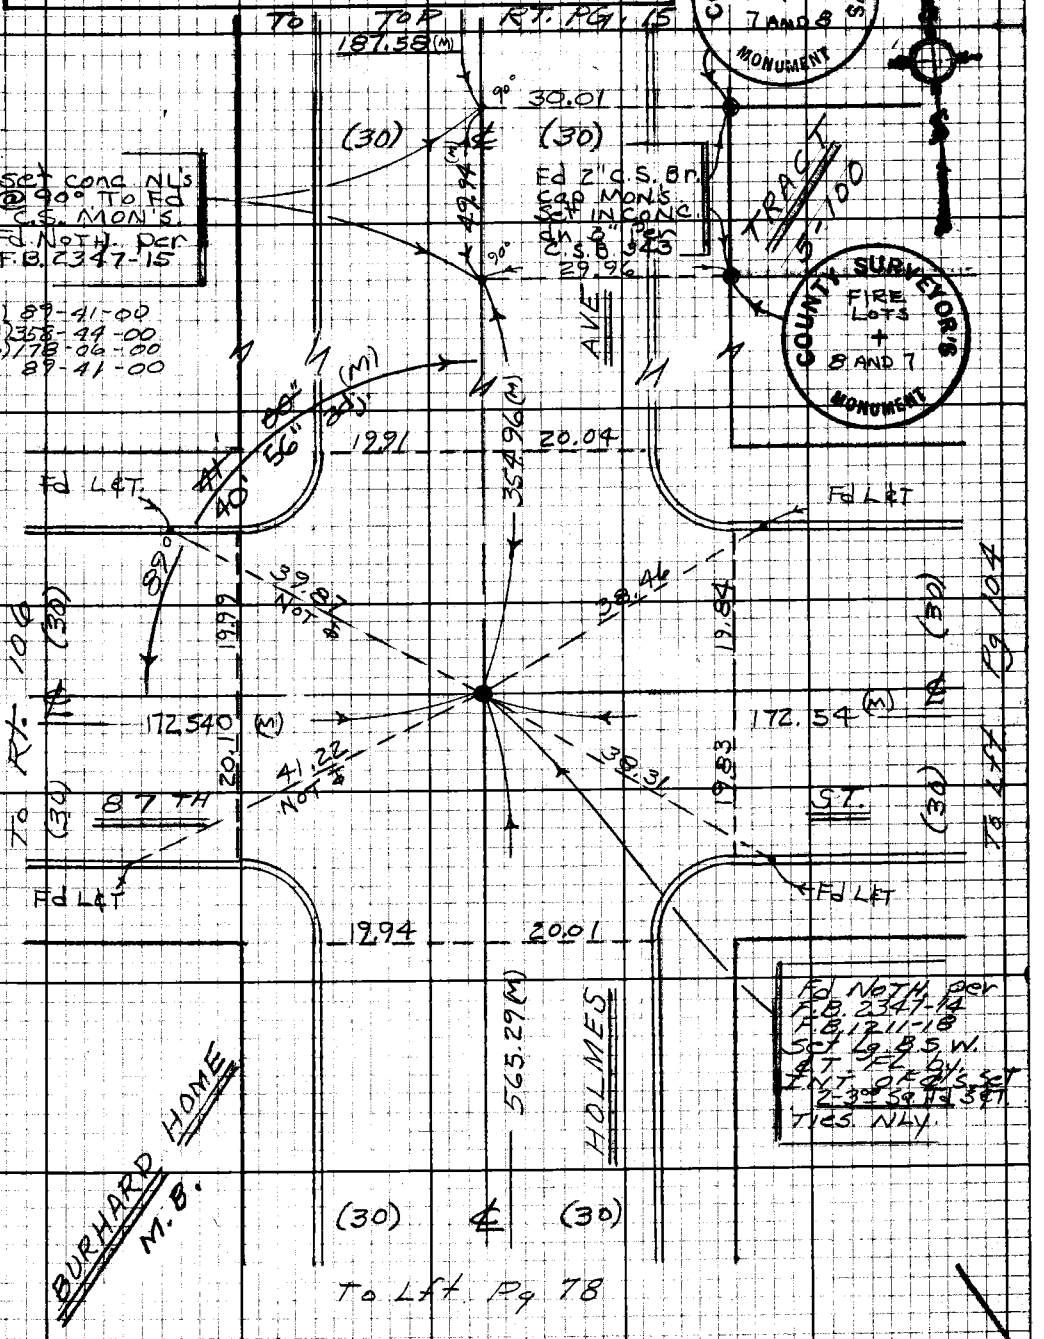

Note: Any Additions or Changes on this Sheet Must be Made or Circled in Red Ink With Date and Name of Person Making Change.

Do not extend this side of this line.

PLEASE RETURN TO
LOS ANGELES COUNTY ENGINEER
403 LOS ANGELES COUNTY ENGINEERING BLDG.

76F3098 CE#310 9-67

PWFB 0921 3417

F.B. ~~2764~~ Pg. ~~106~~

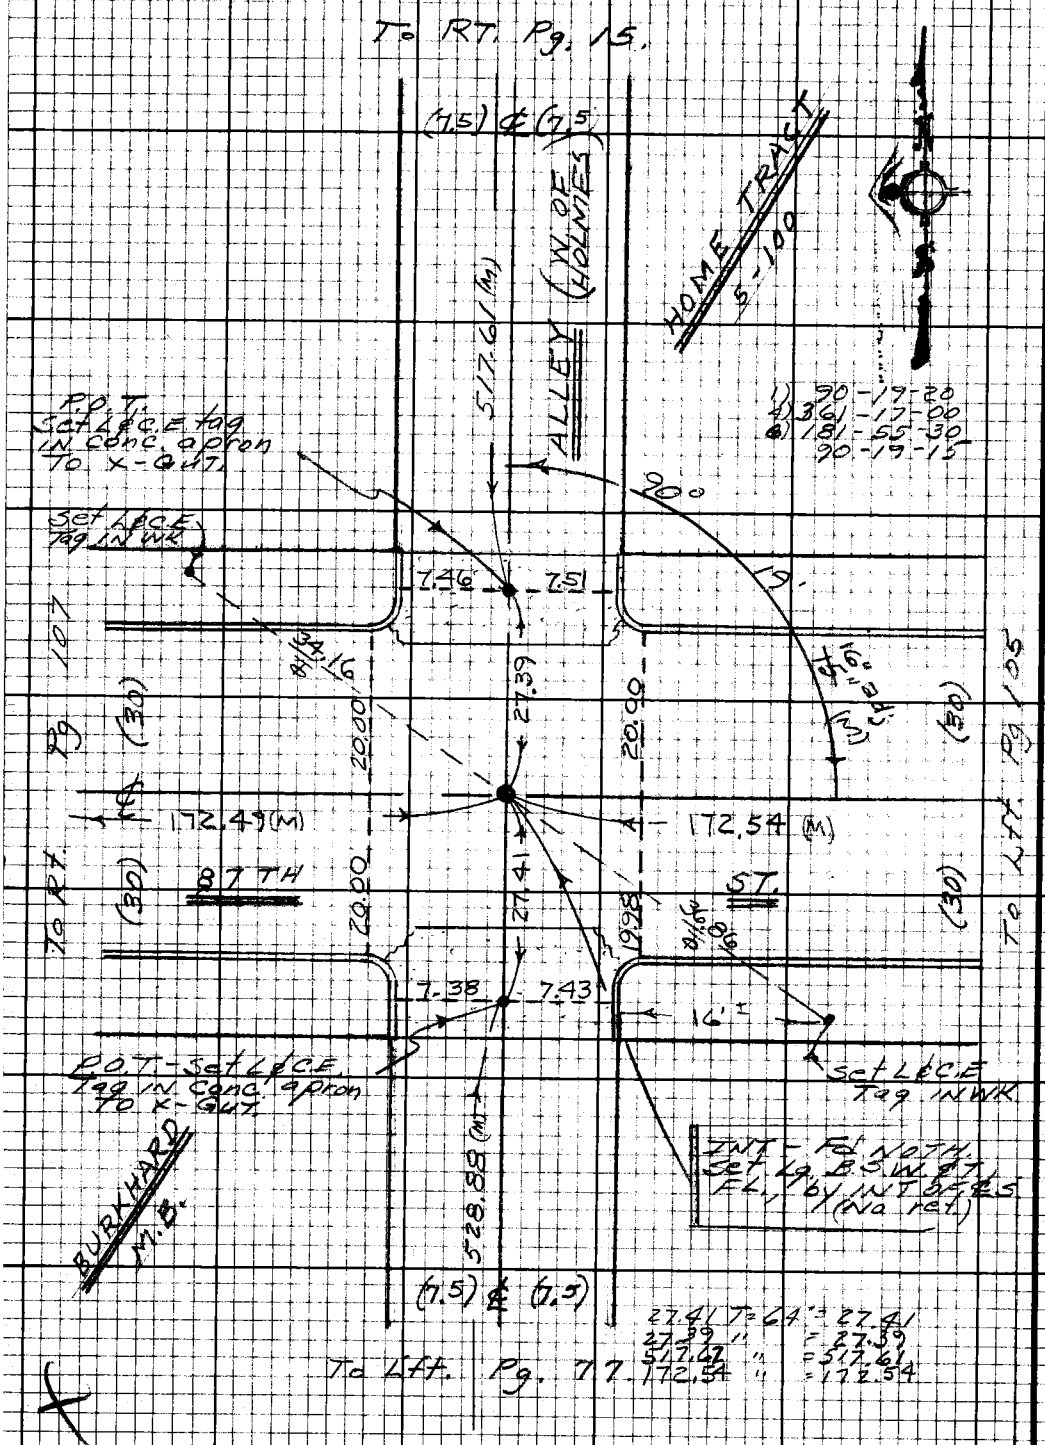

27.41 T=64 = 27.41
27.39 " = 27.39
517.61 " = 517.61
172.54 " = 172.54

PLEASE RETURN TO
LOS ANGELES COUNTY ENGINEER
403 LOS ANGELES COUNTY ENGINEERING BLDG.

Do not extend this side of this line.

Note: Any Additions or Changes on this Sheet Must be Made or Circled in Red Ink With Date and Name of Person Making Change.

PWFB 0921

3418

Notes Ck'd by	Div. #5 Survey of Gardena Area ℄
Map No.	JN 0503.00 Tape 0256 Std 68'F
Office Work	Surveyed by J. Bazen
Checked	Notes J.J.B Date 12-68
Date	Indexed C. L. GALLI NOV 18 70

F.B. 2764 Pg. 107

W.S. 7, B-6

Note: Any Additions or Changes on this Sheet Must be Made or Circled in Red Ink With Date and Name of Person Making Change.

Do not extend this side of this line.

PLEASE RETURN TO
LOS ANGELES COUNTY ENGINEER
403 LOS ANGELES COUNTY ENGINEERING BLDG.

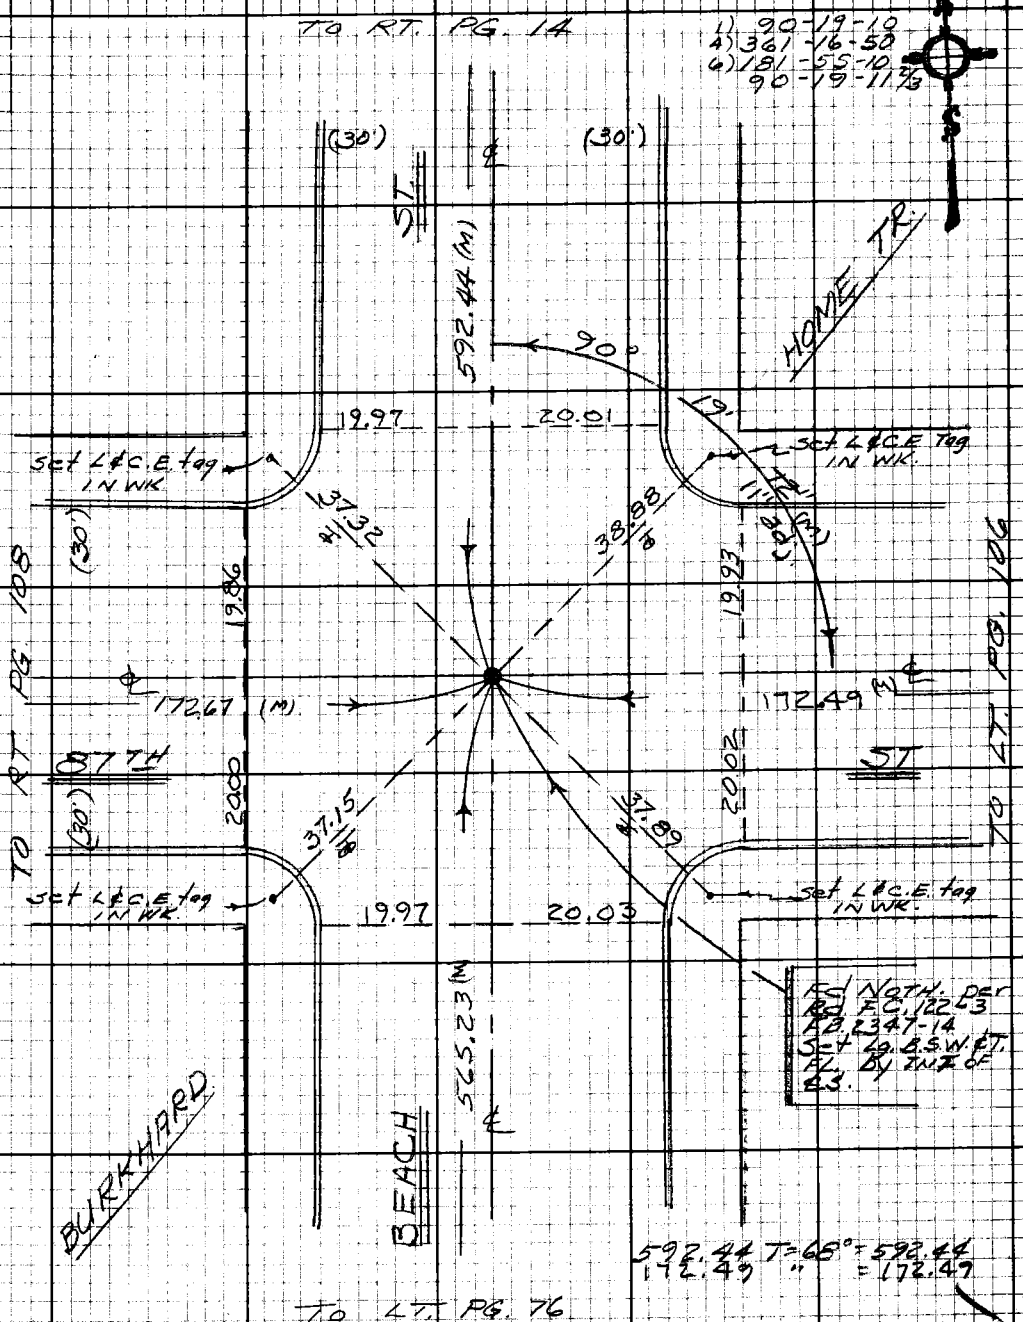

76F3098 CE# 310 9-67

PWFB 0921 3419

F.B. ~~2764~~ Pg. ~~108~~

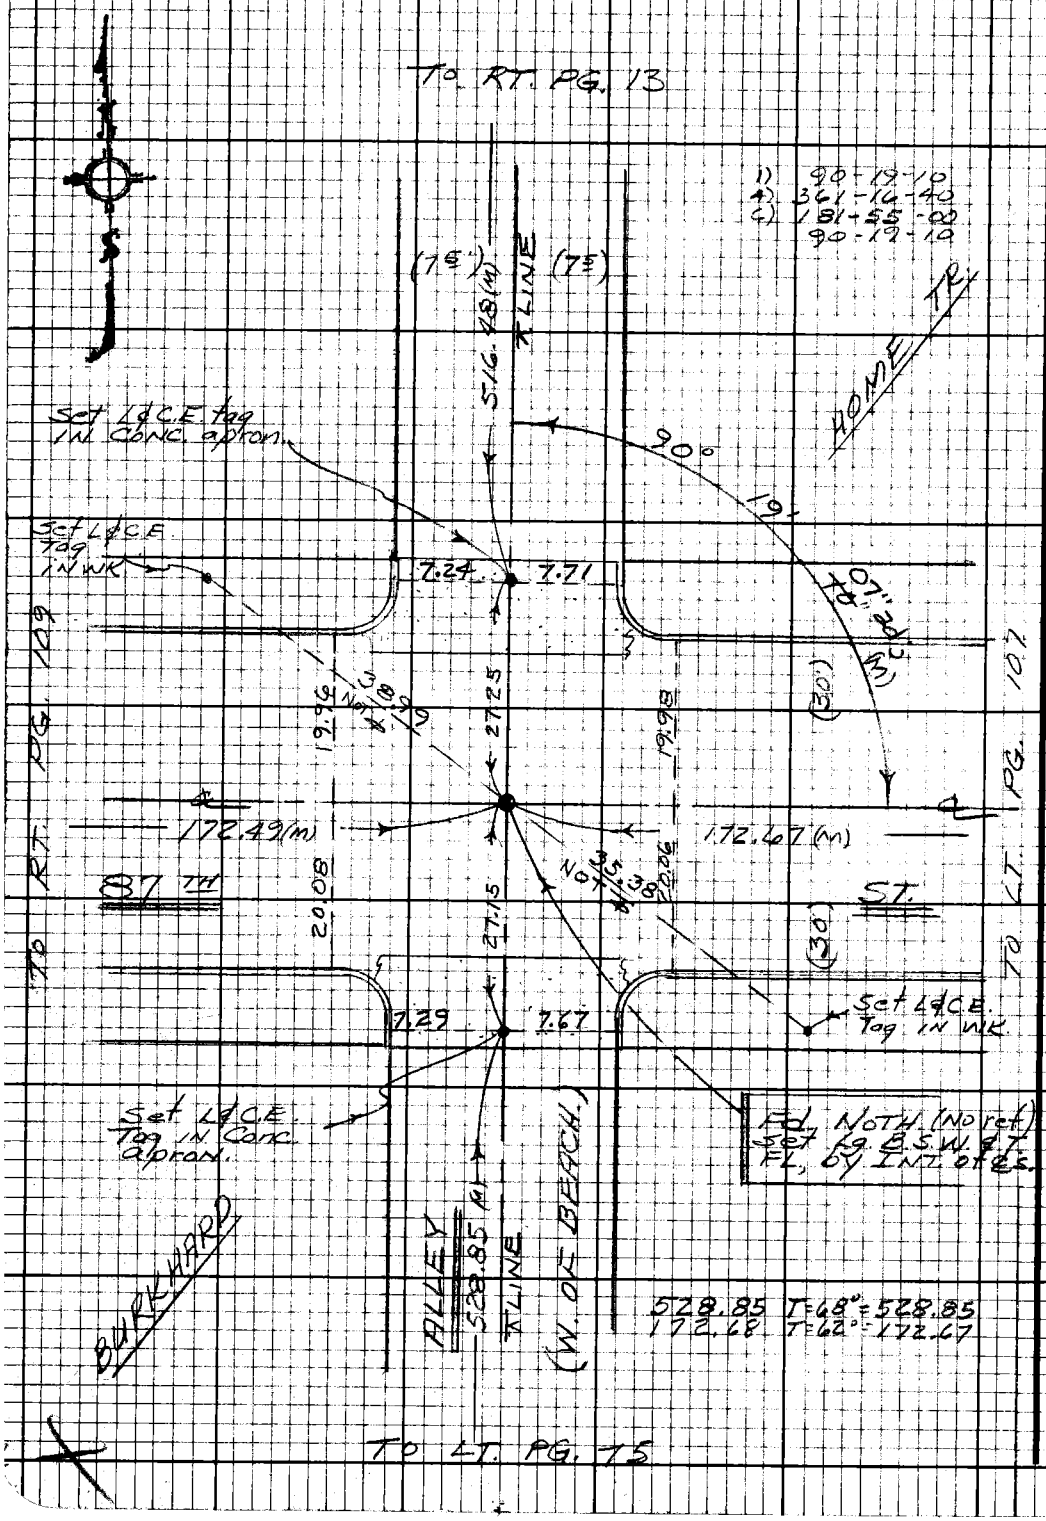

PLEASE RETURN TO
LOS ANGELES COUNTY ENGINEER
403 LOS ANGELES COUNTY ENGINEERING BLDG.

Do not extend this side of this line.

Note: Any Additions or Changes on this Sheet Must be Made or Circled in Red Ink With Date and Name of Person Making Change.

PWFB 0921

3420

Notes Ck'd by R. SHORT	Survey of Gardena Area ℄ Dix #5
Map No.	JN 0303.00 Tape .0256 Std 68°F
Office Work	Surveyed by J. Bazen
Checked	Notes E.S. Date 3-69
Date	Indexed C. J. GALLI NOV 1 8 70

F.B. 2764 Pg. 109

W.S. 7) 15-6

Note: Any Additions or Changes on this Sheet Must be Made or Circled in Red Ink With Date and Name of Person Making Change.

Do not extend this side of this line.

PLEASE RETURN TO
LOS ANGELES COUNTY ENGINEER
403 LOS ANGELES COUNTY ENGINEERING BLDG.

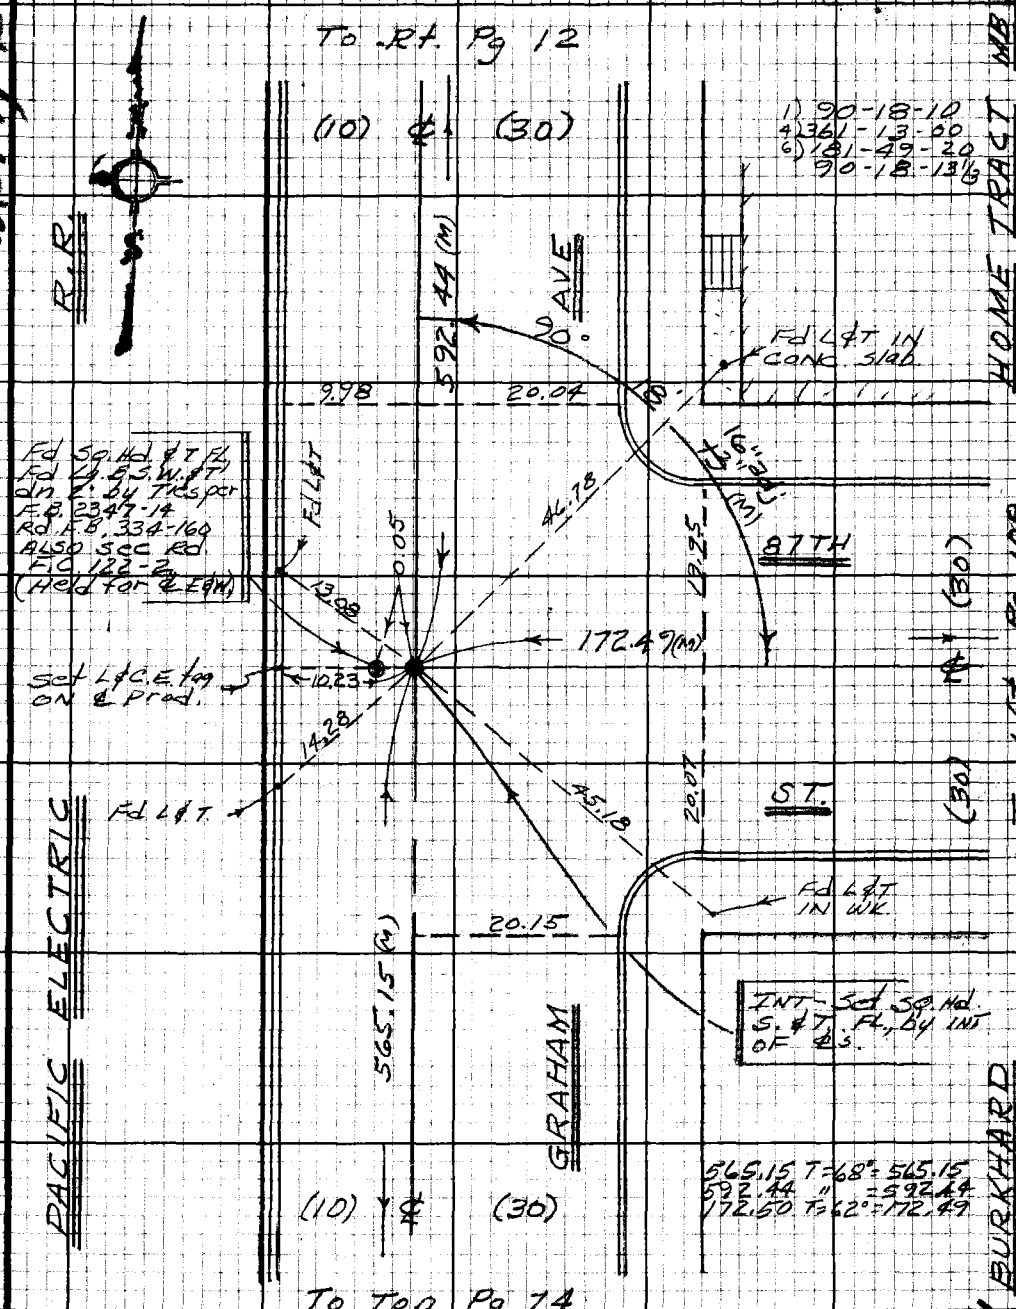

76F3098 CE#310 9-67

PWFB 0921 3421

F.B. 2964 Pg 110

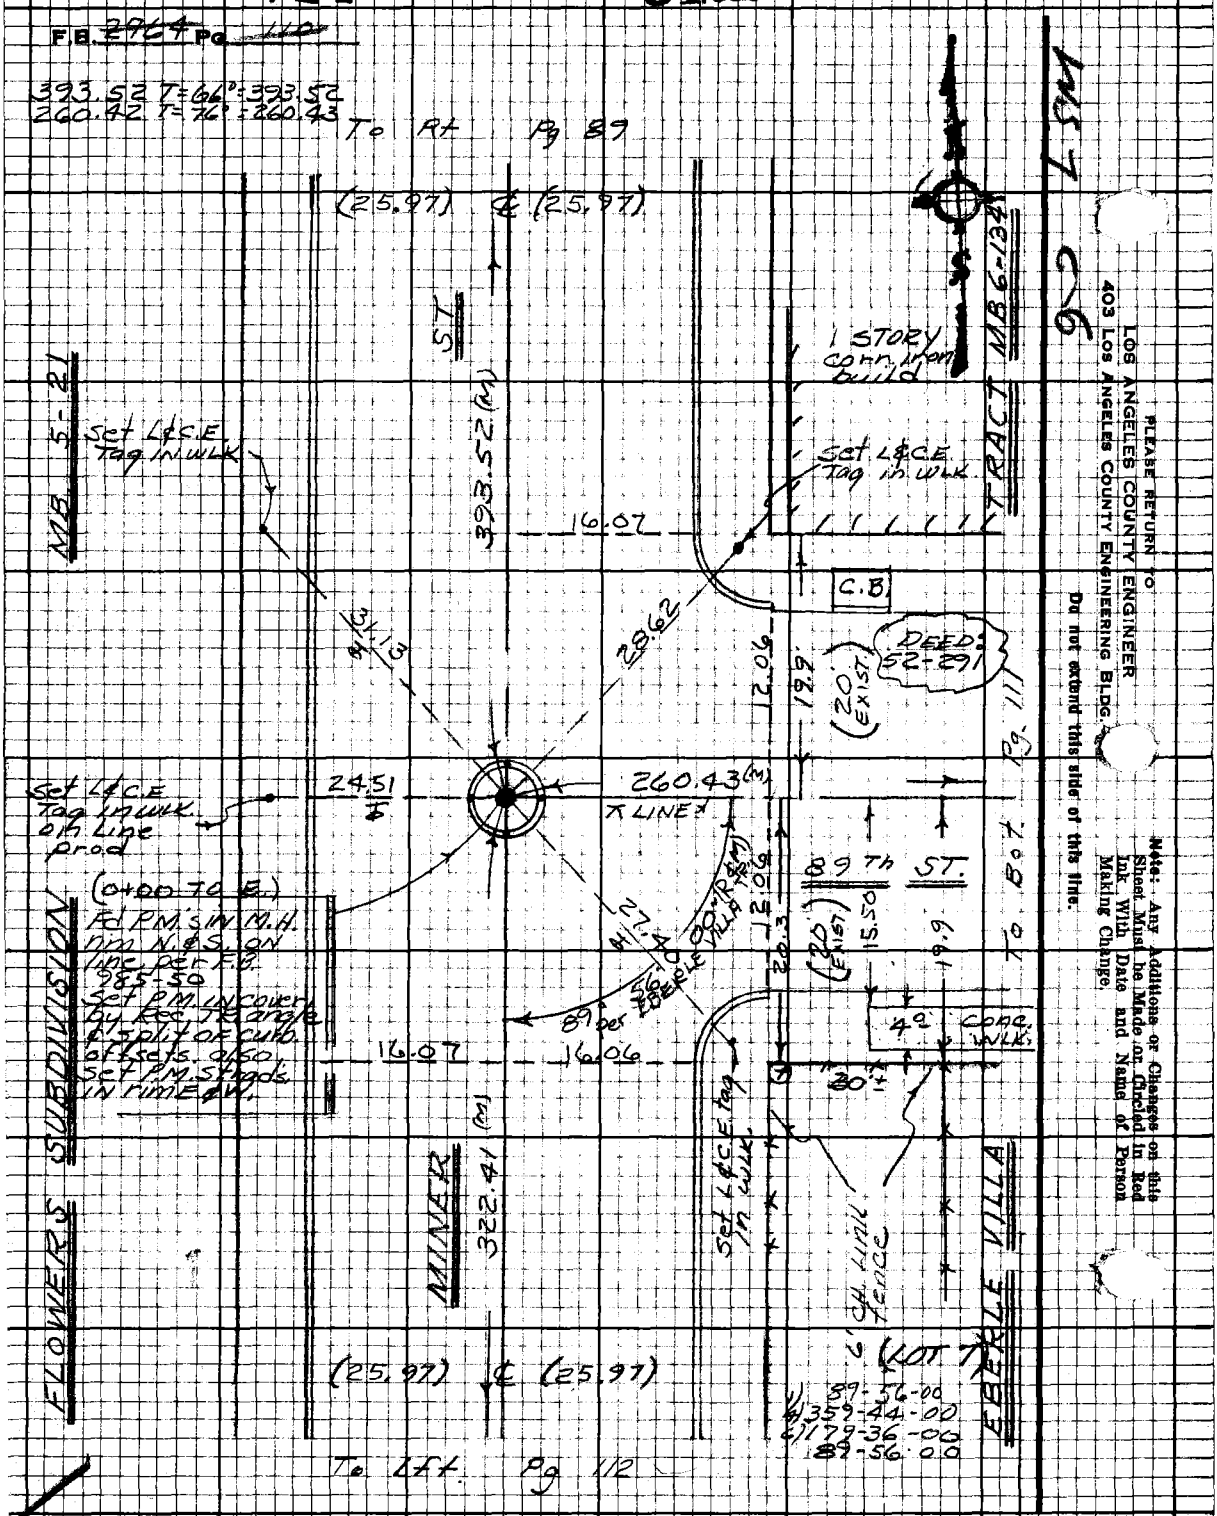

PLEASE RETURN TO
LOS ANGELES COUNTY ENGINEER
403 LOS ANGELES COUNTY ENGINEERING BLDG.

Do not extend this side of this line.

Note: Any Additions or Changes on this Sheet Must be Made or Circled in Red Ink With Date and Name of Person Making Change.

PWFB 0921 3422

Notes Ck'd by	Survey of GARDENA AREA ¢
Map No.	JN 0303.00 Tape 0256 Std 60 °F
Office Work	Surveyed by J. BAZEN
Checked	Notes J.J.B. Date 5-69
Date	Indexed C. L. GALLI

F.B. 3764 Pg. 111

EBERLE VILLA TRACT
M.B. 6-134

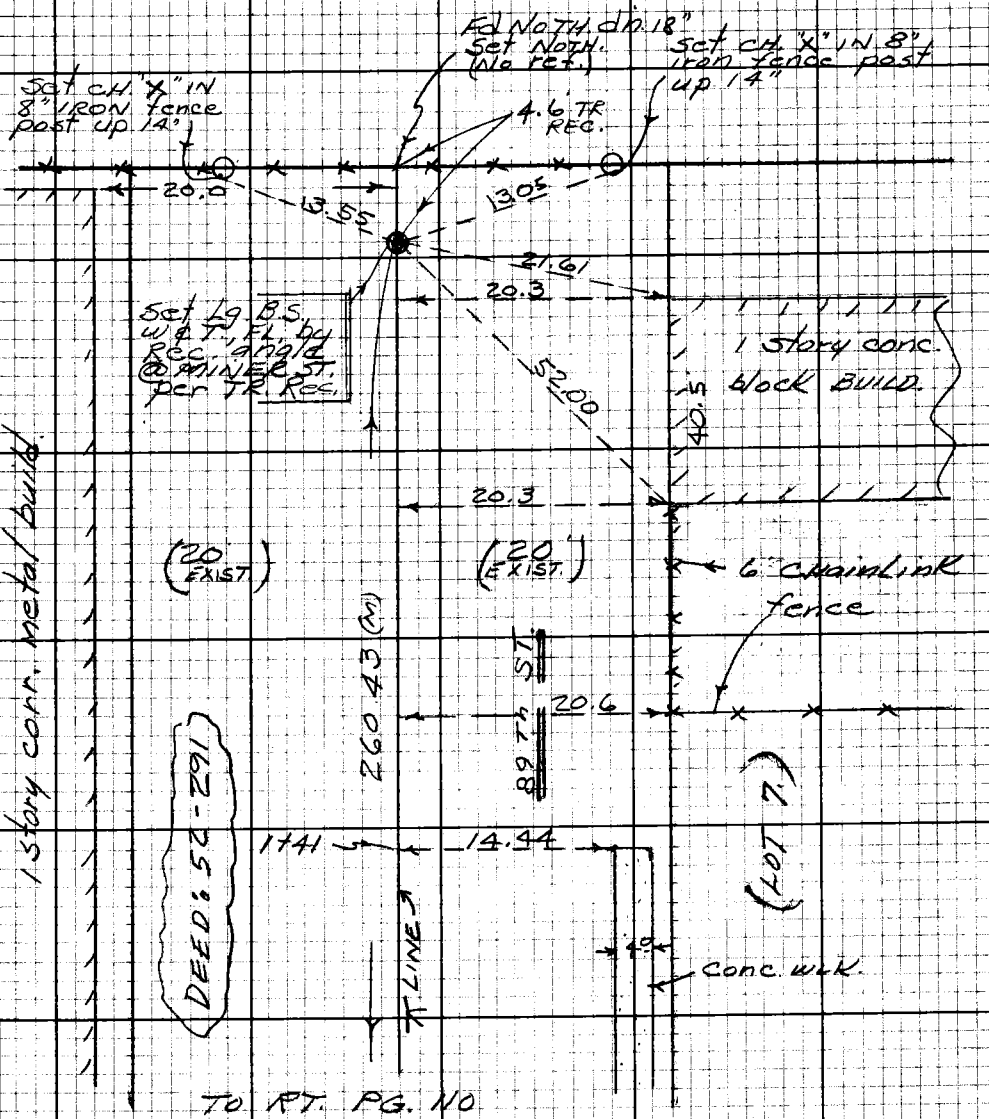

Note: Any Additions or Changes on this Sheet Must be Made or Circled in Red Ink With Date and Name of Person Making Change.

Do not extend this side of this line.

PLEASE RETURN TO
LOS ANGELES COUNTY ENGINEER
403 LOS ANGELES COUNTY ENGINEERING BLDG.

76F3098 CE#310 9-67

PWFB 0921

3423

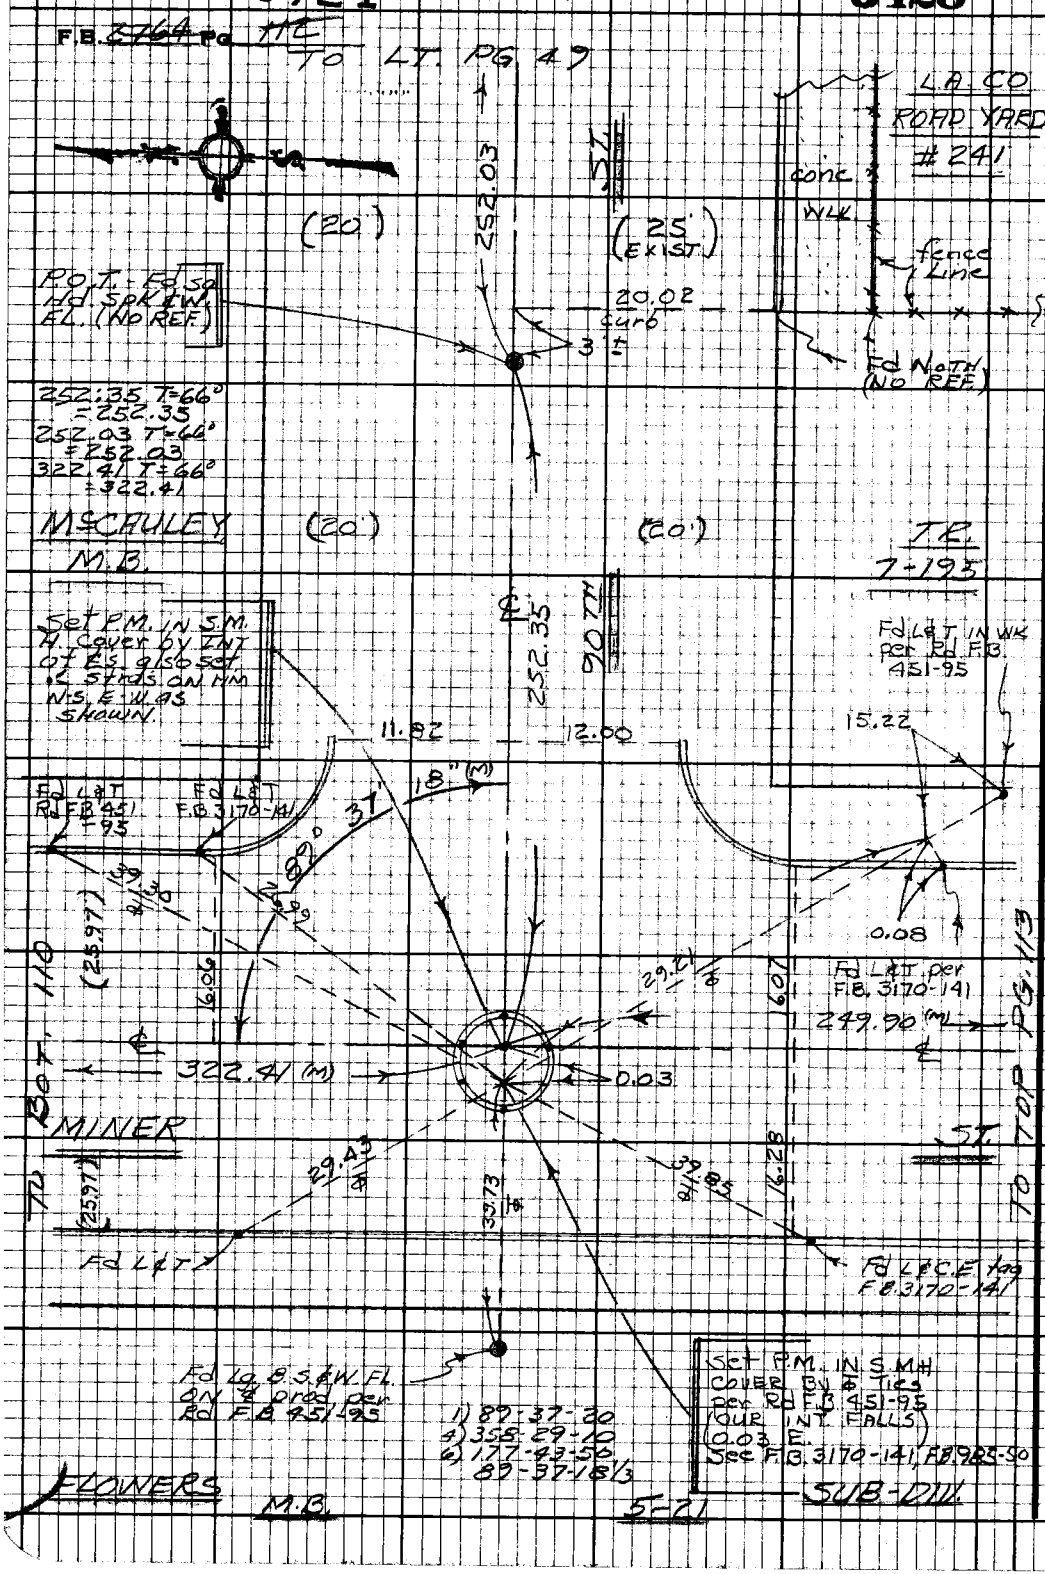

PLEASE RETURN TO
LOS ANGELES COUNTY ENGINEER
403 LOS ANGELES COUNTY ENGINEERING BLDG.

Do not extend this side of this line.

Note: Any Additions or Changes on this Sheet Must be Made or Circled in Red Ink With Date and Name of Person Making Change.

W57C-6

PWFB 0921

3424

Notes Ck'd by
Map No.
Office Work
Checked
Date

Div # 5 Survey of Gardena Area &
JN 0303.00 Tape 0256 Std 68 °F
Surveyed by J. Bazen
Notes E.S. Date 2-69
Indexed C. J. GALLE NOV 1 8 7

F.B. ~~2764~~ PG. ~~113~~

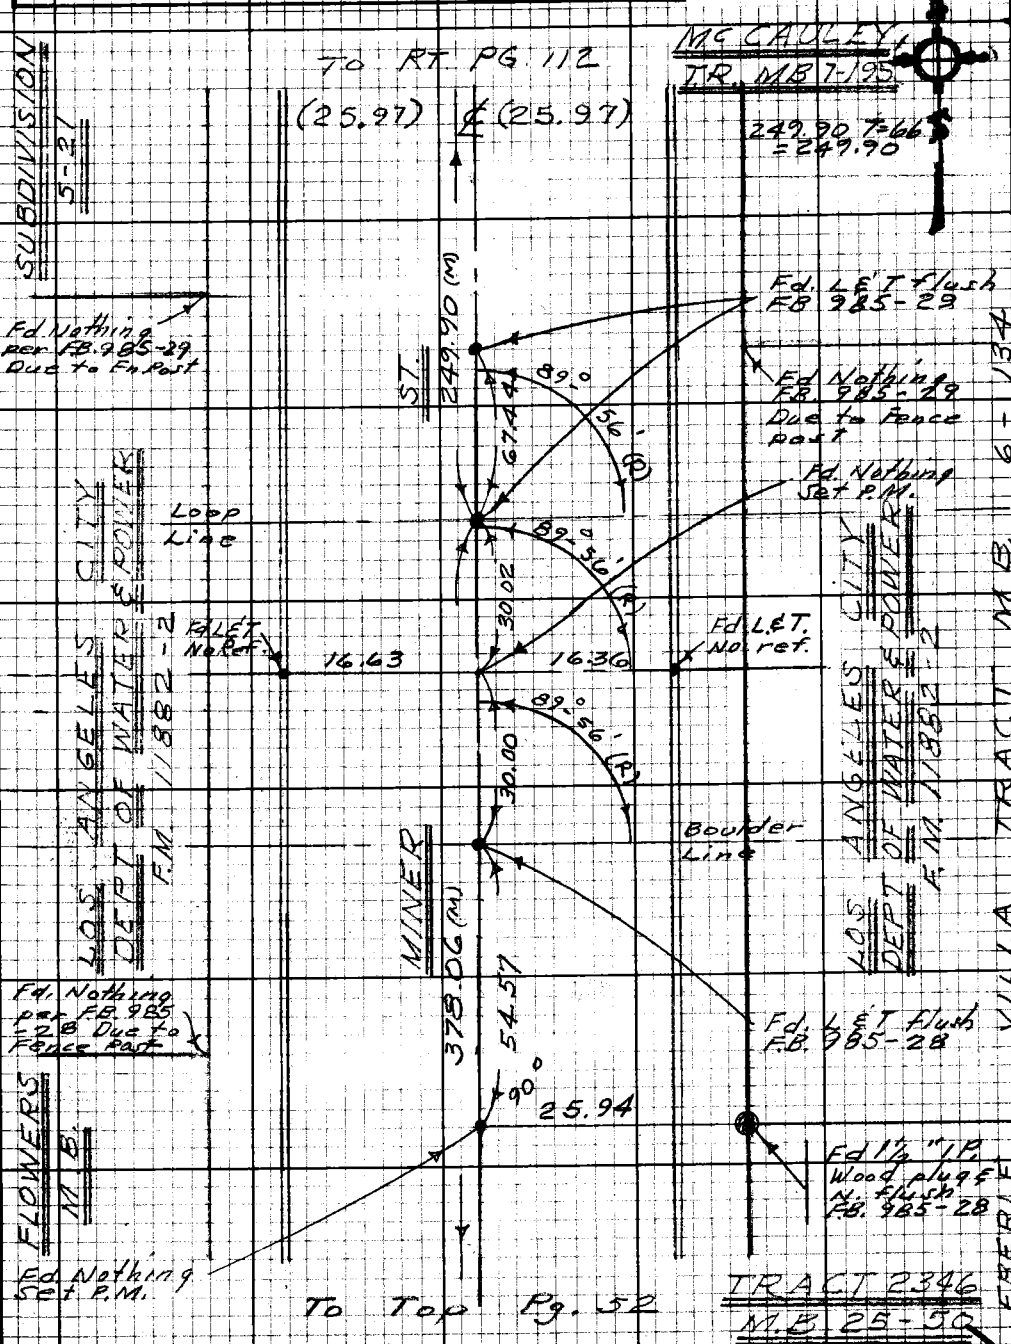

Note: Any Additions or Changes on this Sheet Must be Made or Circled in Red Ink With Date and Name of Person Making Change.

Do not extend this side of this line.

PLEASE RETURN TO
LOS ANGELES COUNTY ENGINEER
403 LOS ANGELES COUNTY ENGINEERING BLDG.

76F3098 CE#310 9-67

PWFB 0921 3425, 3426

F.B. 2764 Pg. 114

1023.28 T=70° = 1023.29
320.49 " = 320.49

To R.T. Pg. 84.

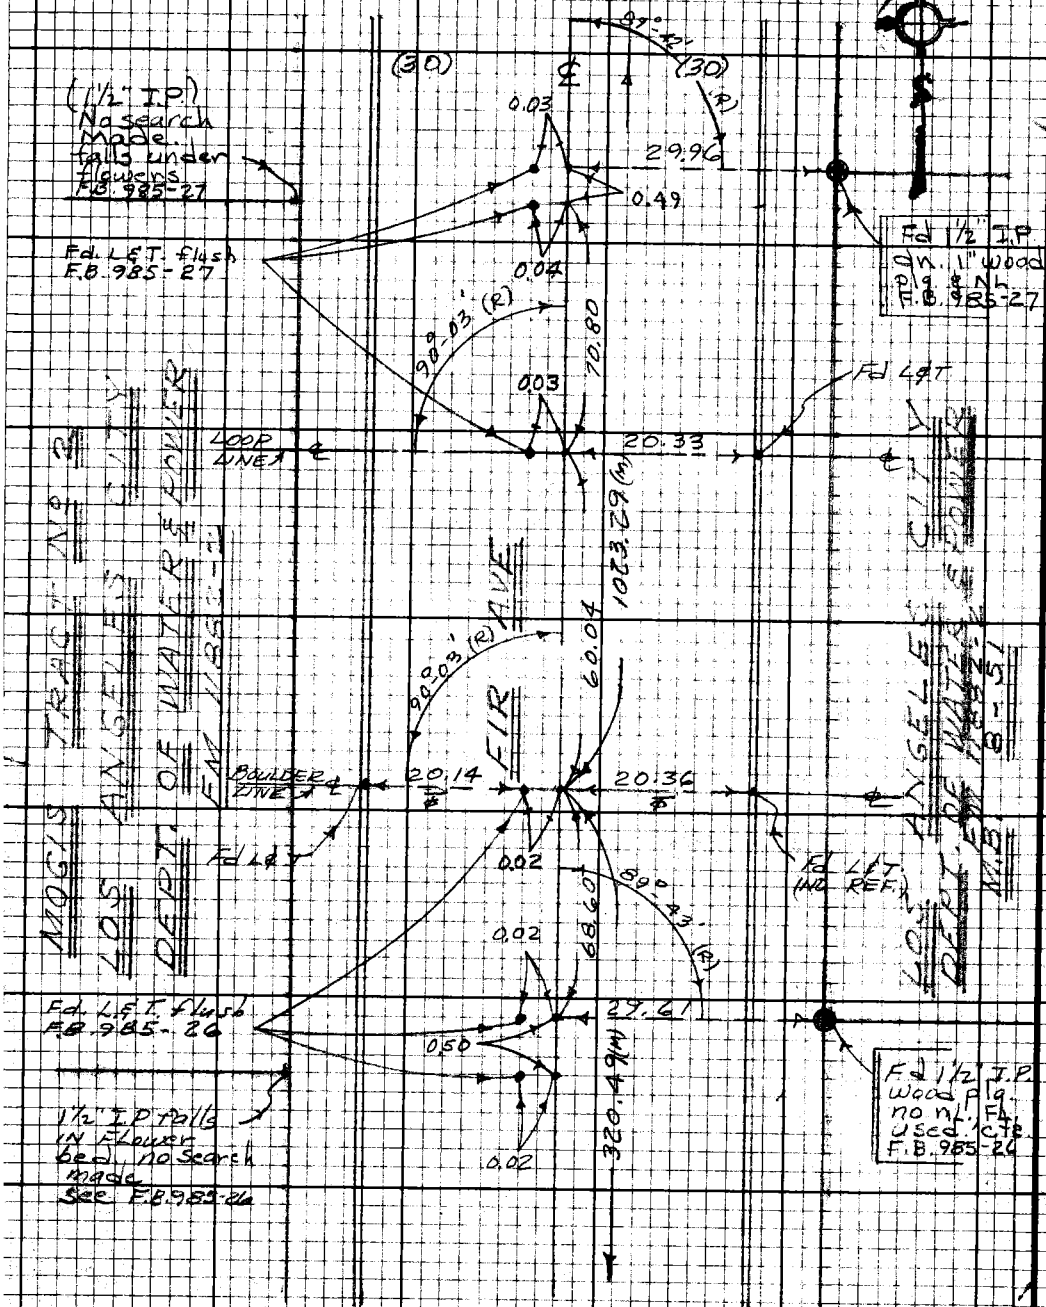

To Lft Pg 57

PLEASE RETURN TO
LOS ANGELES COUNTY ENGINEER
403 LOS ANGELES COUNTY ENGINEERING BLDG.
Do not extend this side of this line.
Note: Any Additions or Changes on this Sheet Must be Made or Circled in Red Ink With Date and Name of Person Making Change.

PWFB 0921

3427

Notes Ck'd by
Map No.
Office Work
Checked
Date

Survey of DIV #5 GARDENA AREA ℄
JN 0303.00 Tape 0256 Std 68°F
Surveyed by S. BAZEN
Notes V. J. B. Date 2-69
Indexed G. J. GALLI NOV 18 '70

F.B. 2764 PG. 115

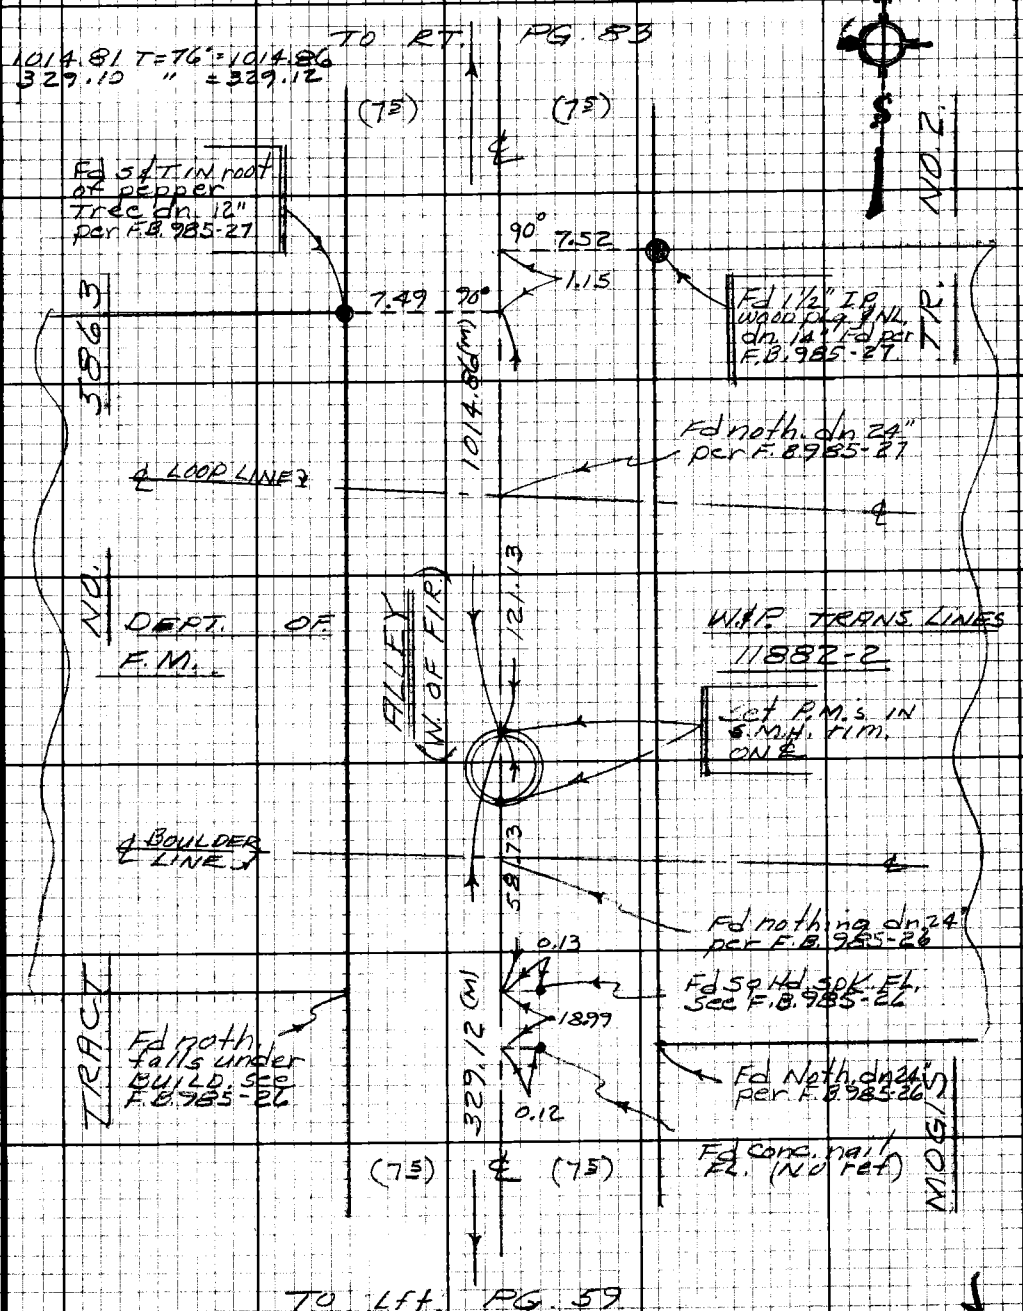

Note: Any Additions or Changes on this Sheet Must be Made or Circled in Red Ink With Date and Name of Person Making Change.

Do not extend this side of this line.

PLEASE RETURN TO
LOS ANGELES COUNTY ENGINEER
403 LOS ANGELES COUNTY ENGINEERING BLDG.

76F3098 CE#310 9-67

PWFB 0921

3428

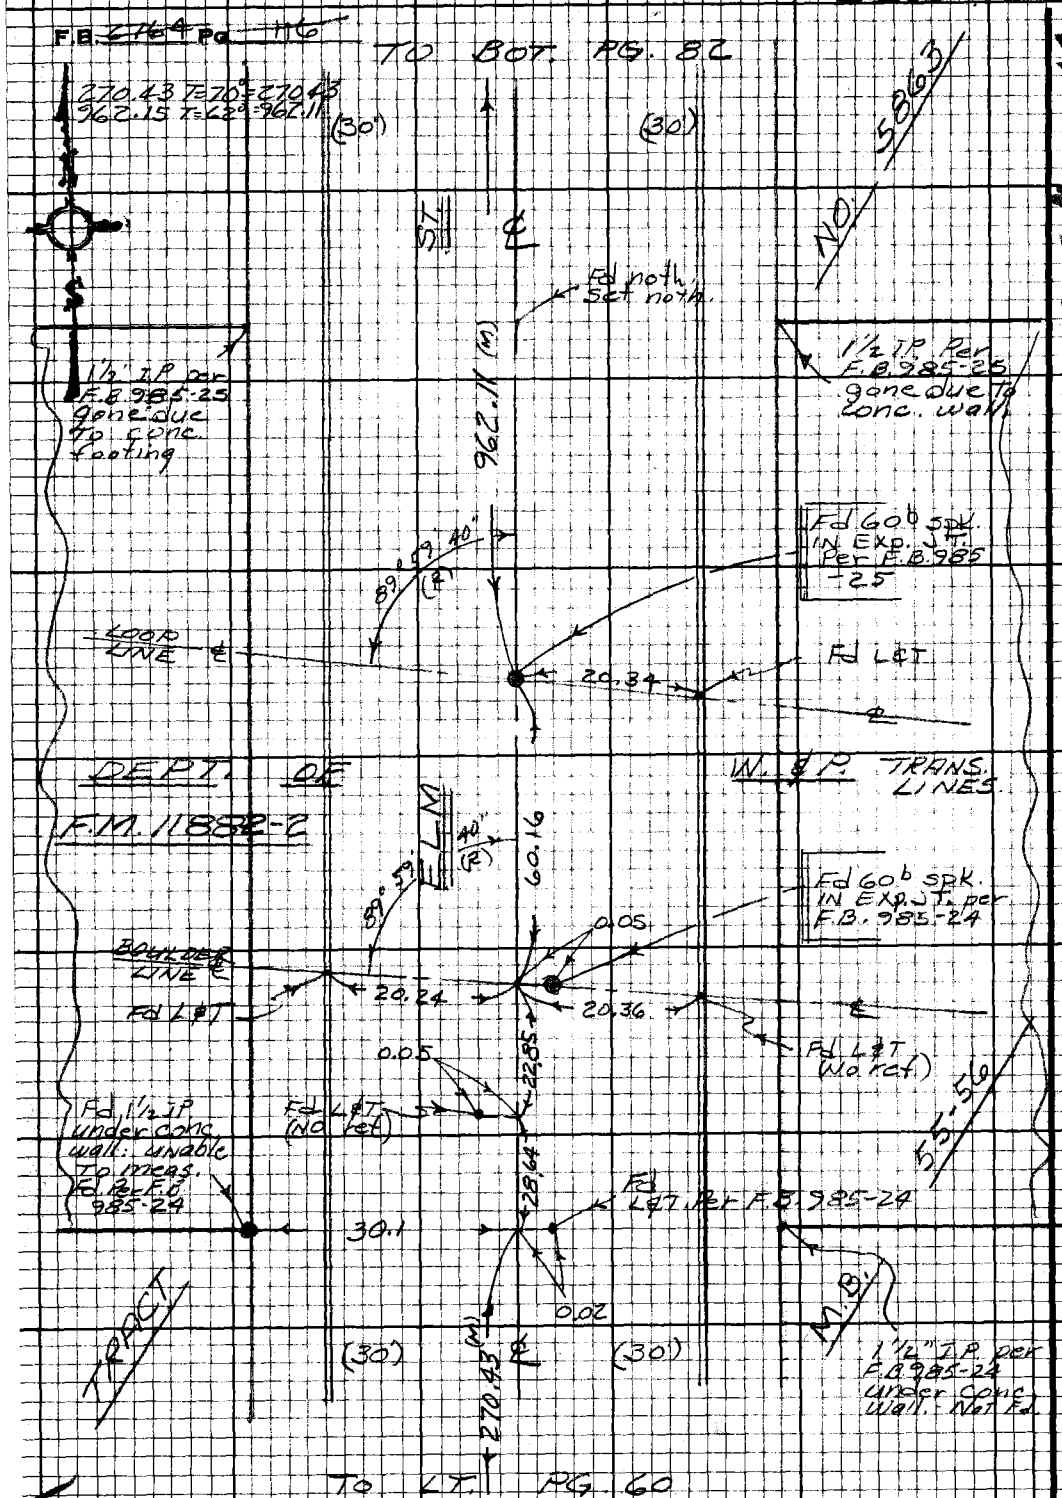

PLEASE RETURN TO
LOS ANGELES COUNTY ENGINEER
407 LOS ANGELES COUNTY ENGINEERING BLDG.
Do not extend this side of this line.
Note: Any Additions or Changes on this Sheet Must be Made or Circled in Red Ink With Date and Name of Person Making Change.

PWFB 0921

3429

Notes Ck'd by	Survey of Gardena Area ℄
Map No.	JN 030300 Tape 0256 Std 68°F
Office Work	Surveyed by J. Bazen
Checked	Notes E.S. Date 2-69
Date	Indexed C. L. GALLI NOV 18

F.B. 2464 Pg. 117

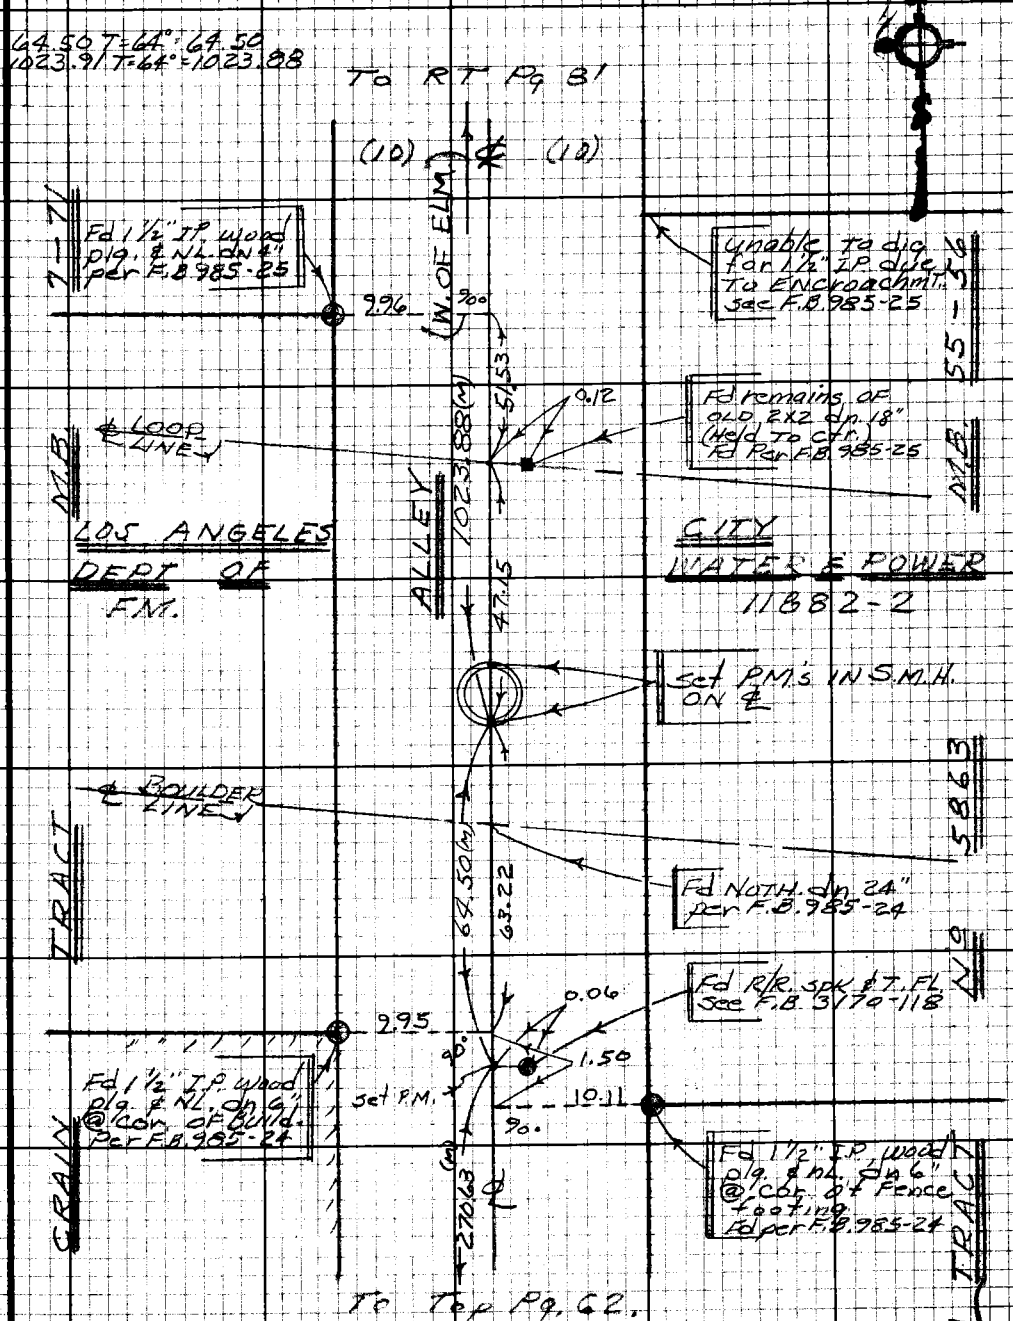

Note: Any Additions or Changes on this Sheet Must be Made or Circled in Red Ink With Date and Name of Person Making Change.

Do not extend this side of this line.

PLEASE RETURN TO
LOS ANGELES COUNTY ENGINEER
403 LOS ANGELES COUNTY ENGINEERING BLDG.

76F3098 CE#310 9-67

PWFB 0921 3430

F.B. ~~2764~~ Pg ~~118~~

1006.03 T = 82° = 1006.12

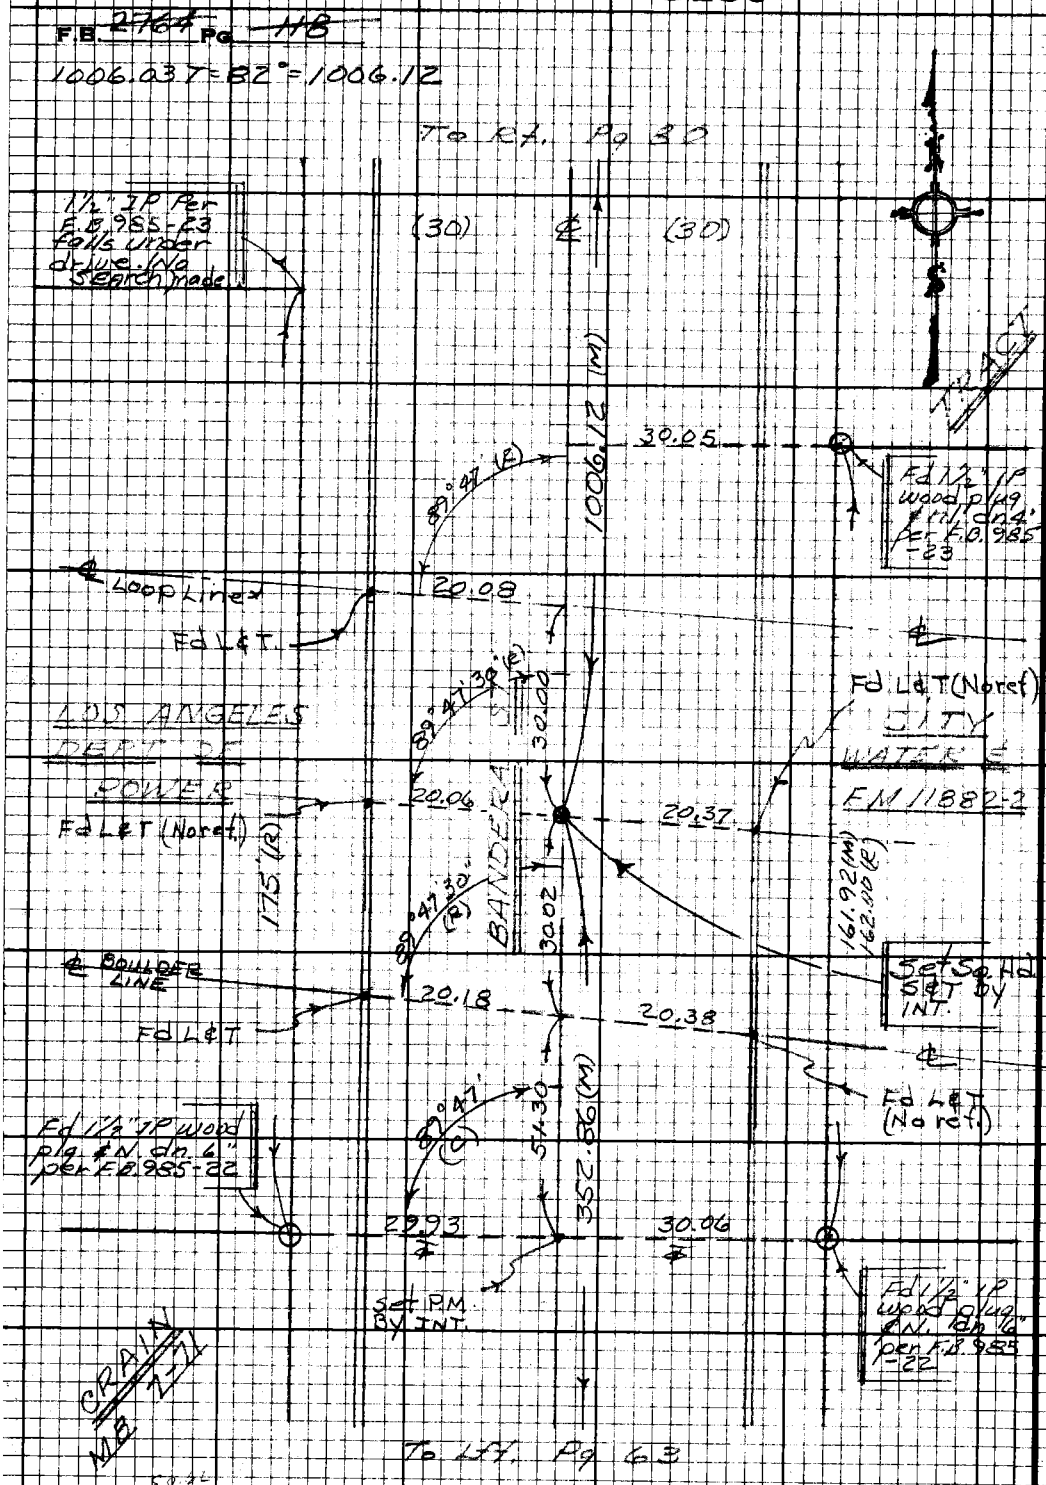

PLEASE RETURN TO
LOS ANGELES COUNTY ENGINEER
403 LOS ANGELES COUNTY ENGINEERING BLDG.

Do not extend this side of this line.

Note: Any Additions or Changes on this Sheet Must be Made or Circled in Red Ink With Date and Name of Person Making Change.

PWFB 0921 3431, 3432

Notes Ck'd by
Map No.
Office Work
Checked
Date

DIV.-5
Survey of GARDENA AREA
JN 0303.00 Tape 0256 Std 68 °F
Surveyed by J. BAZEN
Notes J.J.B. Date 2-69
Indexed G. T. GALLI NOV 1 8 70

F.B. 2764 Pg. 119

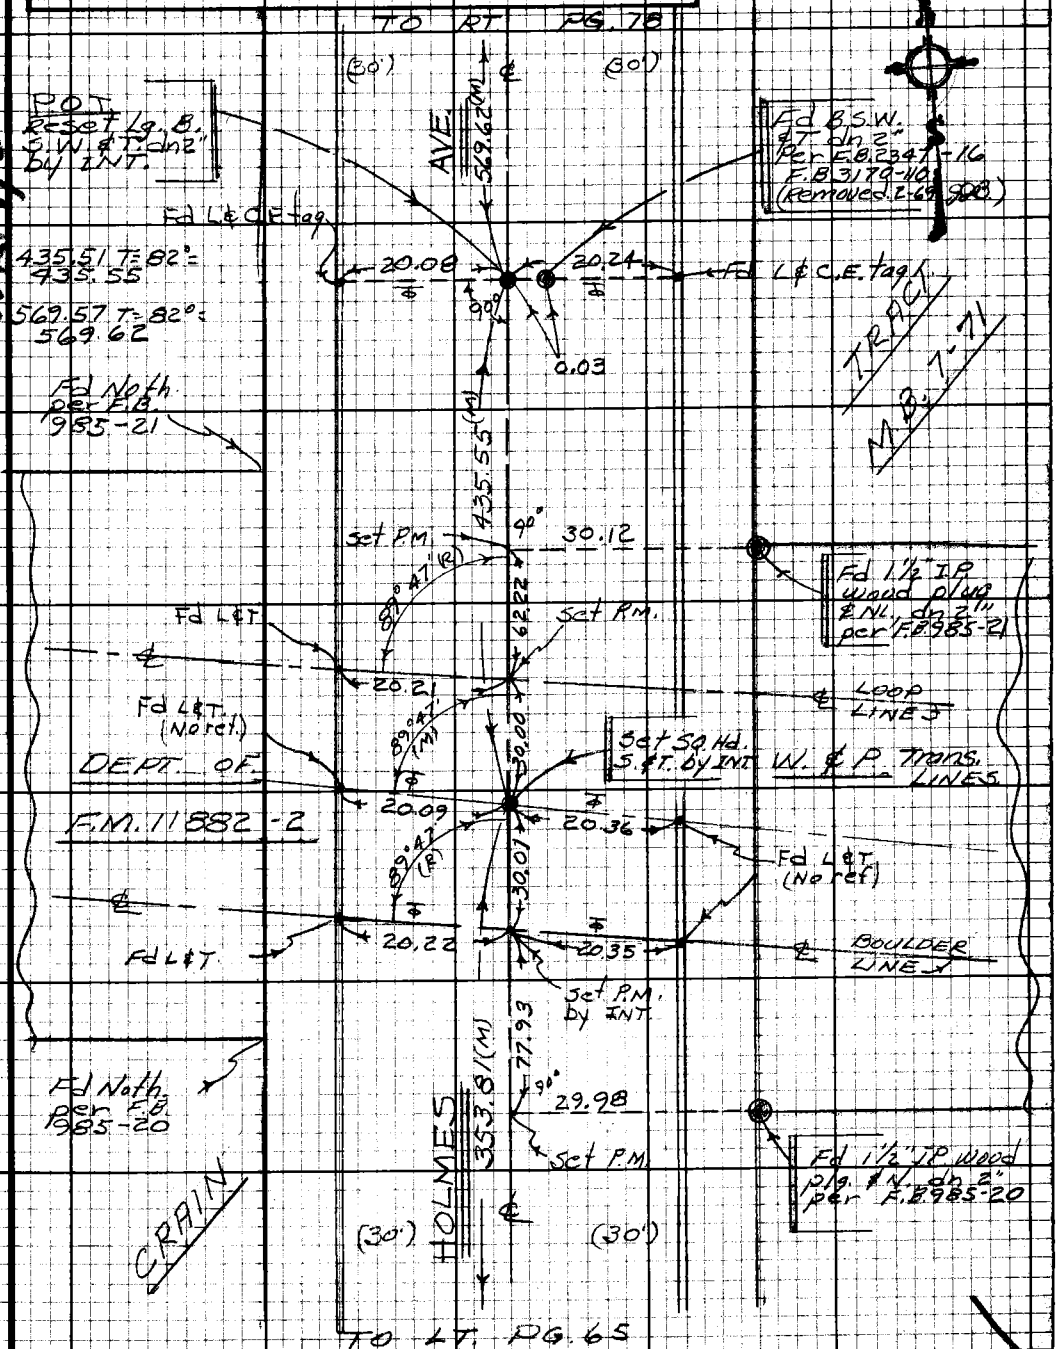

W.S. 7, B-1

Note: Any Additions or Changes on this Sheet Must be Made or Circled in Red Ink With Date and Name of Person Making Change.

Do not extend this side of this line.

PLEASE RETURN TO
LOS ANGELES COUNTY ENGINEER
403 LOS ANGELES COUNTY ENGINEERING BLDG.

76F3098 CE#310 9-67

PWFB 0921

3433

F.B. 2764 Pg. 120

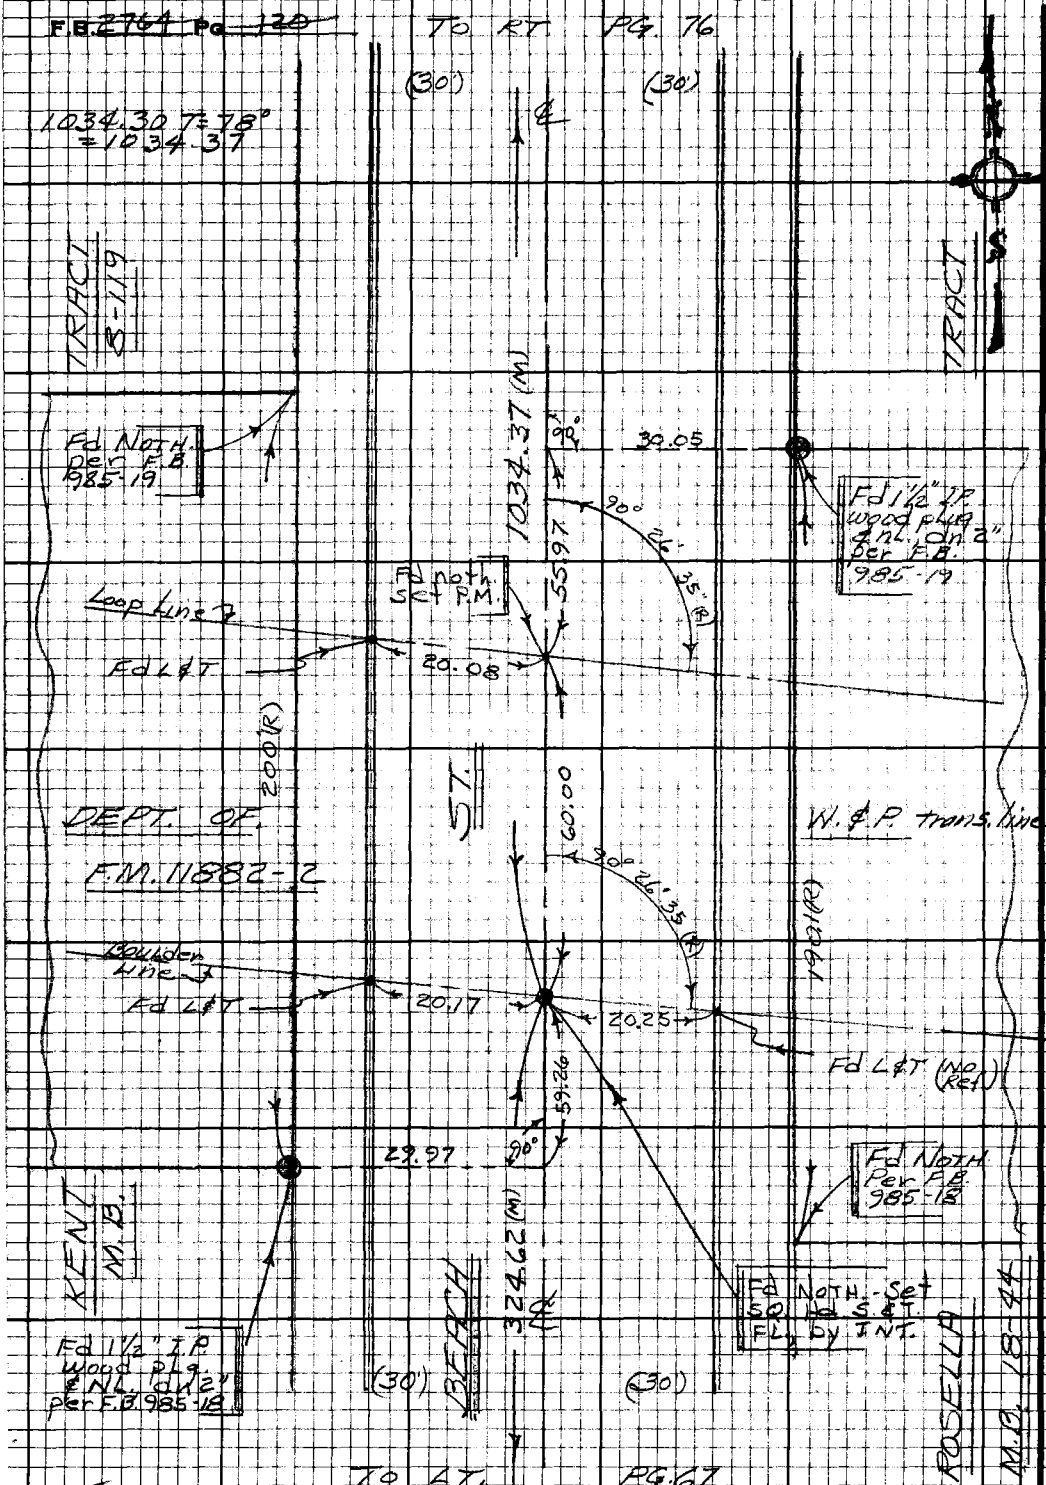

PLEASE RETURN TO
LOS ANGELES COUNTY ENGINEER
403 LOS ANGELES COUNTY ENGINEERING BLDG.

Do not extend this side of this line.

Note: Any Additions or Changes on this Sheet Must be Made or Circled in Red Ink With Date and Name of Person Making Change.

PWFB 0921 3434

Notes Ck'd by	DIV. #5 Survey of GARDENA AREA ℄
Map No.	JN 2303.00 Tape 0256 Std 68°F
Office Work	Surveyed by J. BAZEN
Checked	Notes J.J.B. Date 7-69
Date	Indexed M. L. GALLA NOV 1 8

F.B. 2764 PG. 121

W532, A-1, W.S. 7, C-6

43.33 T=88°=43.34
201.87 T=88°=201.90
330.62 T=82°=330.65

ELY R/W LINE & (CITY of South GATE BOUNDARY LINE)

R.W.

S.P.R.R.

℄

Fd 3/4" IP WITH dirt plg. & Nail dn 6" ON ℄ Prod. Fd. Per F.B. 807-35 F.B. 3170-173 Rd. F.Q. 107-7

Fd L&T IN Ch. Per F.B. 807-35 F.B. 3170-173 Rd. F.Q. 107-7 Held for ℄ W.

0.61

1.44

330.65 (M)

WLY R/W LINE

2' offset ℄ LINE

330.65 (M)

Set L&C.E. Tag by INT.

EXIST ℄ Per C.S.B. 1498-3

ALAMEDA ST.

PROP ℄ Per C.S.B. 1498-3

P.O.T's Set P.M's. IN S.M.H. RIMS

43.35

57.07

57.03

33'

100°

15.00

14.95

ST.

EXIST R/W

PROP R/W

(90) (20) (13) (38) (2)

TO RT. PG. 43

TO LT. PG. 122

1) 100-33-20
4) 42-13-20
6) 243-20-00
100-33-20

93 RD 201.90 (M)

STARKS MB

PALM TR. 8-98

(25) (25)

TO RT. PG. 148

Note: Any Additions or Changes on this Sheet Must be Made or Circled in Red Ink With Date and Name of Person Making Change.

Do not extend this side of this line.

PLEASE RETURN TO LOS ANGELES COUNTY ENGINEER 403 LOS ANGELES COUNTY ENGINEERING BLDG.

26F3098 CE#310 9-67

PWFB 0921 3435

F.B. ~~2764~~ Pg ~~122~~

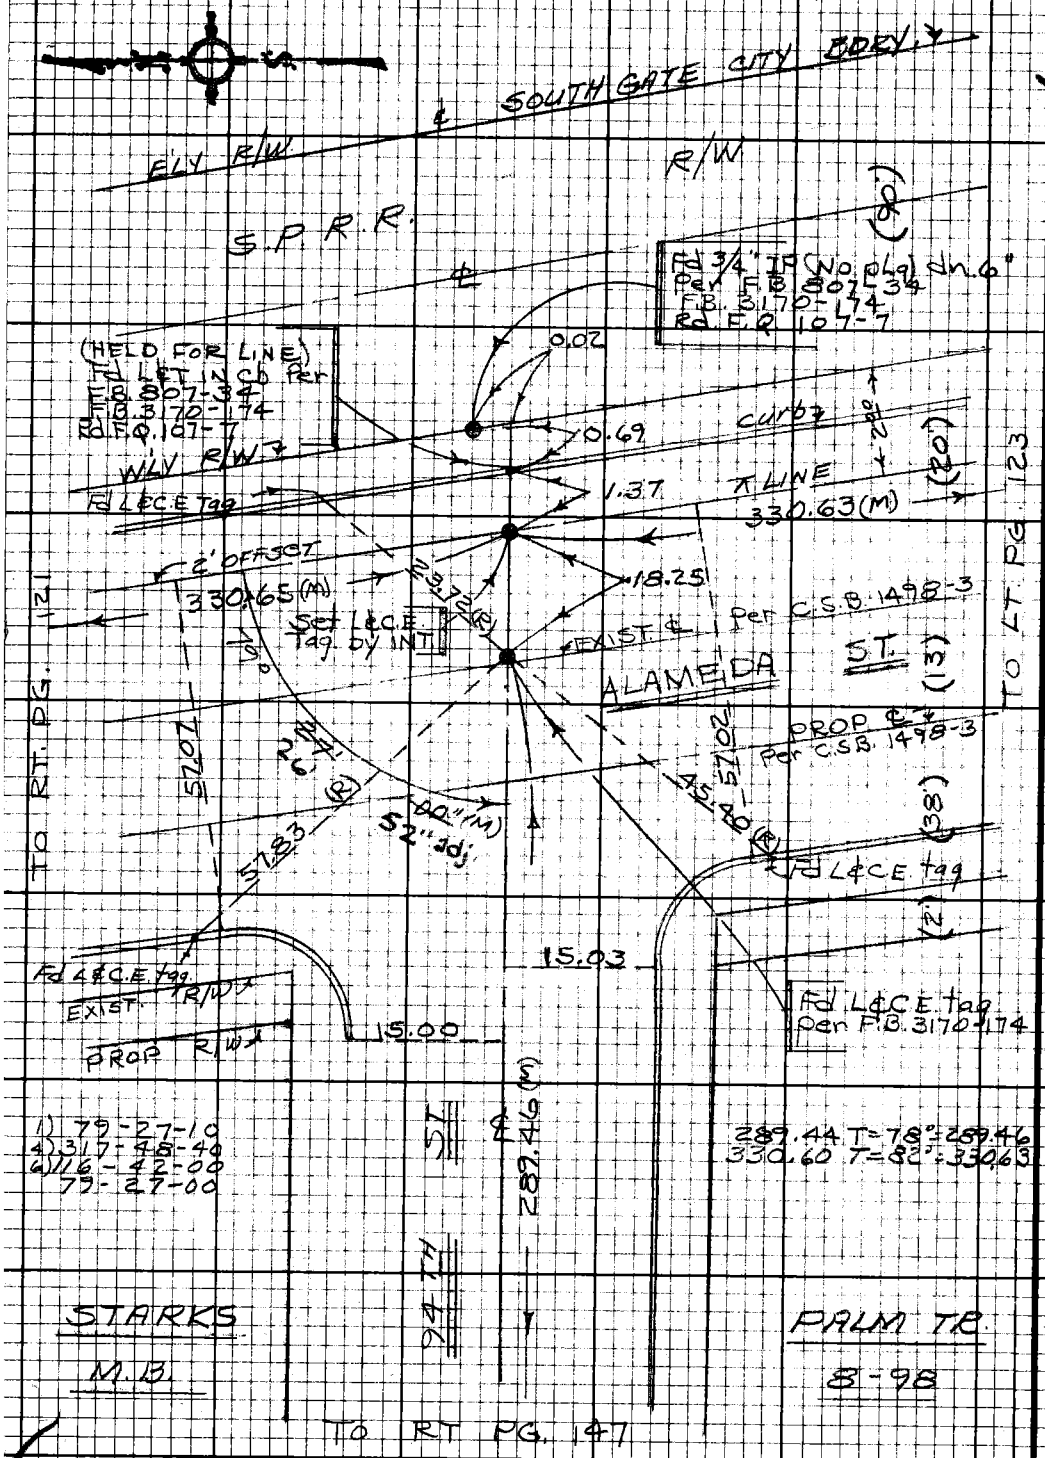

PLEASE RETURN TO
LOS ANGELES COUNTY ENGINEER
403 LOS ANGELES COUNTY ENGINEERING BLDG.

Do not extend this side of this line.

Note: Any Additions or Changes on this Sheet Must be Made or Circled in Red Ink With Date and Name of Person Making Change.

PWFB 0921

3436

Notes Ck'd by
Map No.
Office Work
Checked
Date

Survey of GARDENA AREA ℄ Div. # 5
JN 0305.00 Tape 0256 Std 68 °F
Surveyed by J. BAZEN
Notes J.J.B. Date 7-69
Indexed C. J. GALLI NOV 18 '69

F.B. 2764 Pg. 123

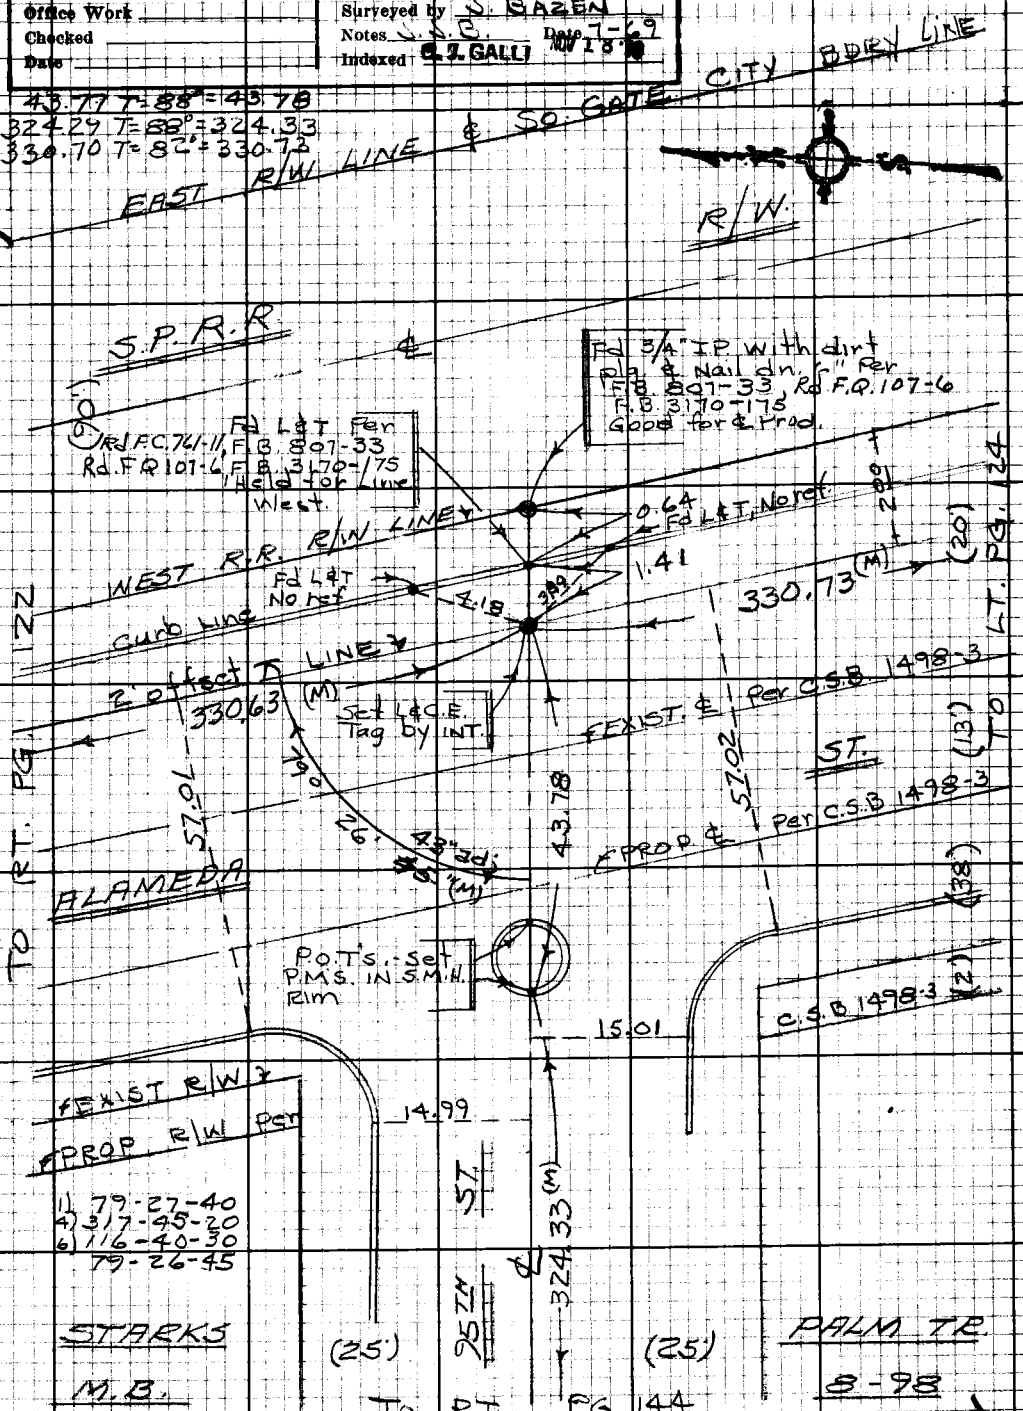

Note: Any Additions or Changes on this Sheet Must be Made or Circled in Red Ink With Date and Name of Person Making Change.

Do not extend this side of this line.

PLEASE RETURN TO
LOS ANGELES COUNTY ENGINEER
403 LOS ANGELES COUNTY ENGINEERING BLDG.

76F3098 CE#310 9-67

PWFB 0921 3437

F.B. ~~2764~~ Pg ~~124~~

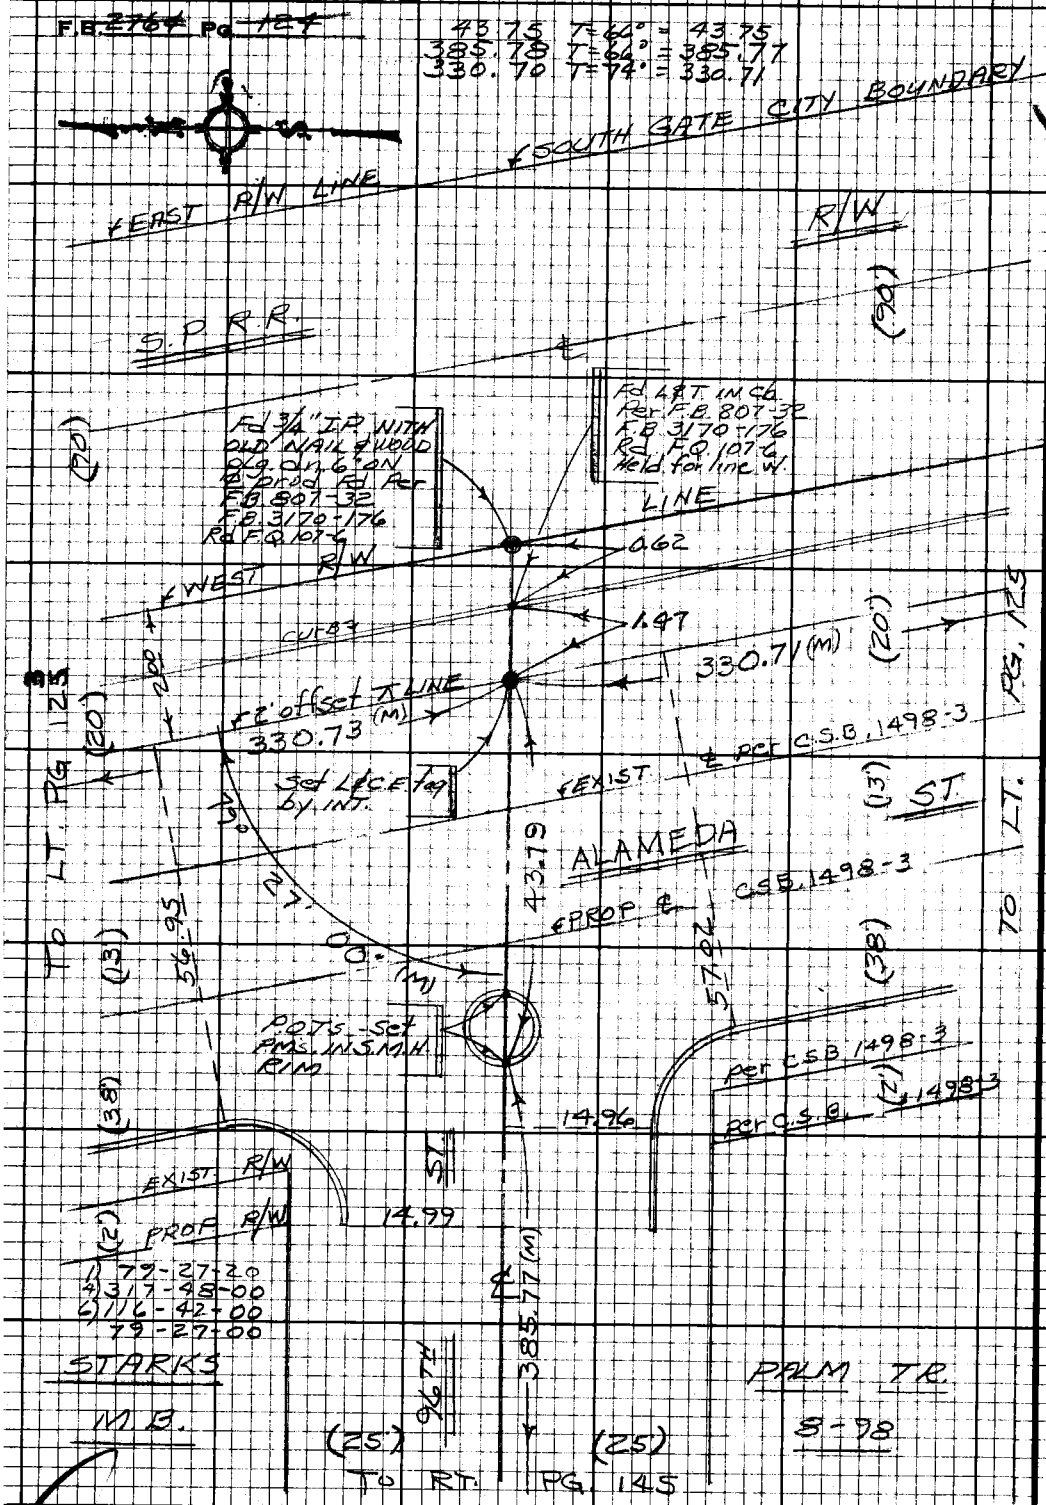

PLEASE RETURN TO
LOS ANGELES COUNTY ENGINEER
403 LOS ANGELES COUNTY ENGINEERING BLDG.

Do not extend this side of this line.

Note: Any Additions or Changes on this Sheet Must be Made or Circled in Red Ink With Date and Name of Person Making Change.

WS32 A-1 WS 7-5-6

PWFB 0921

3438

Notes Ck'd by	Survey of DIV#5 GARDENA AREA ℄
Map No.	JN 0303,00 Tape 0256 Std 68 °F
Office Work	Surveyed by J. BAZEN
Checked	Notes J.J.B. Date 6-69
Date	Indexed G. L. GALLI

F.B. 2764 Pg. 125

W.S.7, C-6, W.S.32, A-1

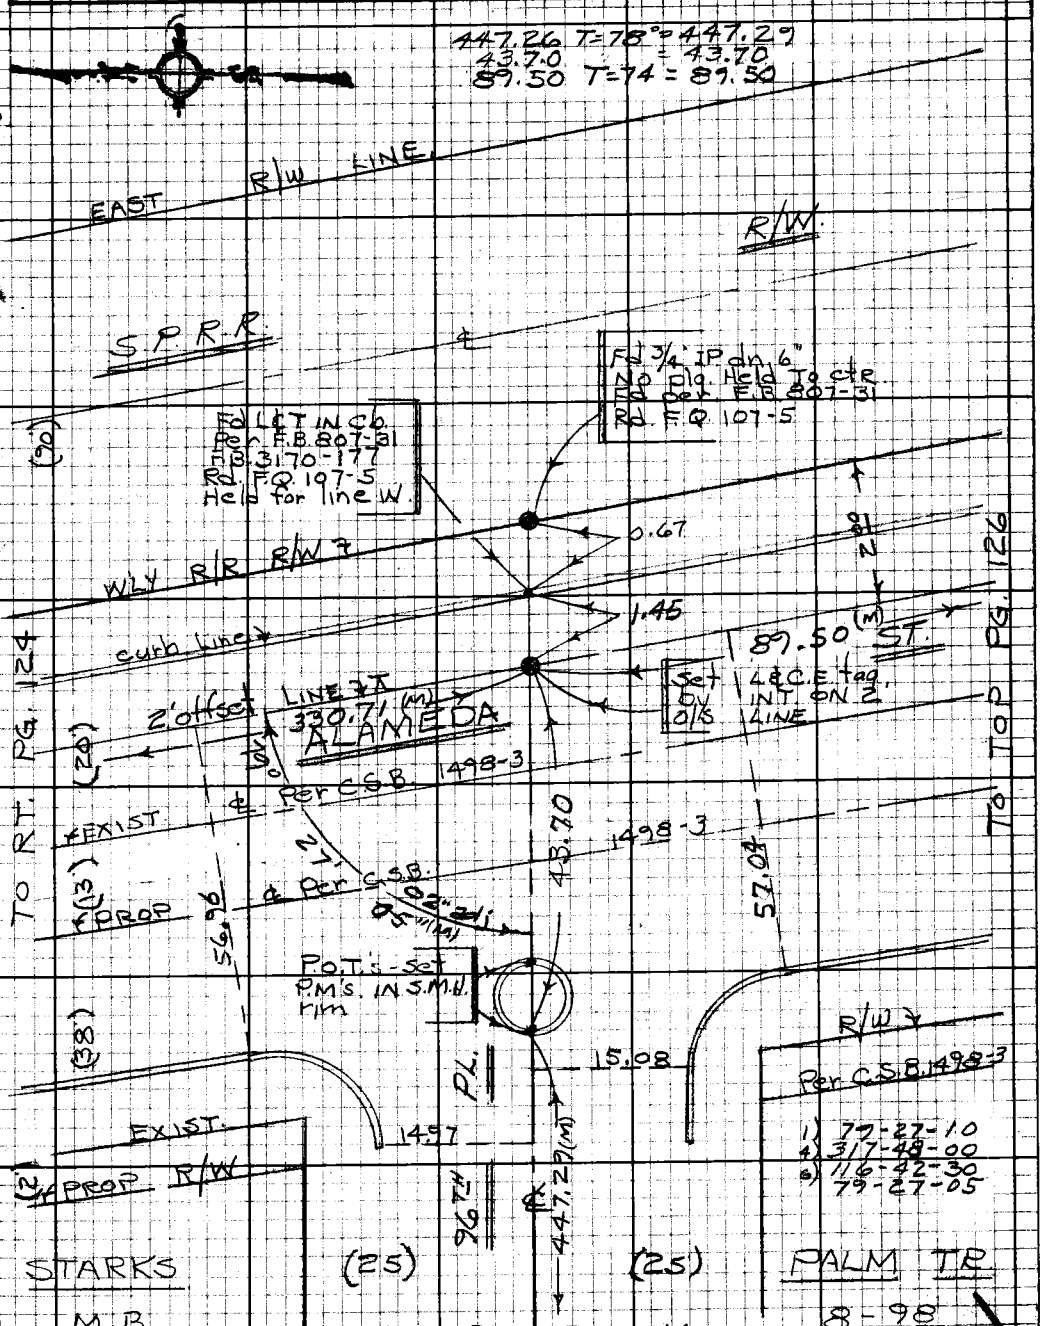

Note: Any Additions or Changes on this Sheet Must be Made or Circled in Red Ink With Date and Name of Person Making Change.

Do not extend this side of this line.

PLEASE RETURN TO
LOS ANGELES COUNTY ENGINEER
403 LOS ANGELES COUNTY ENGINEERING BLDG.

76F3098 CE#310 9-67

PWFB 0921 3439

F.B. 2764 Pg 126

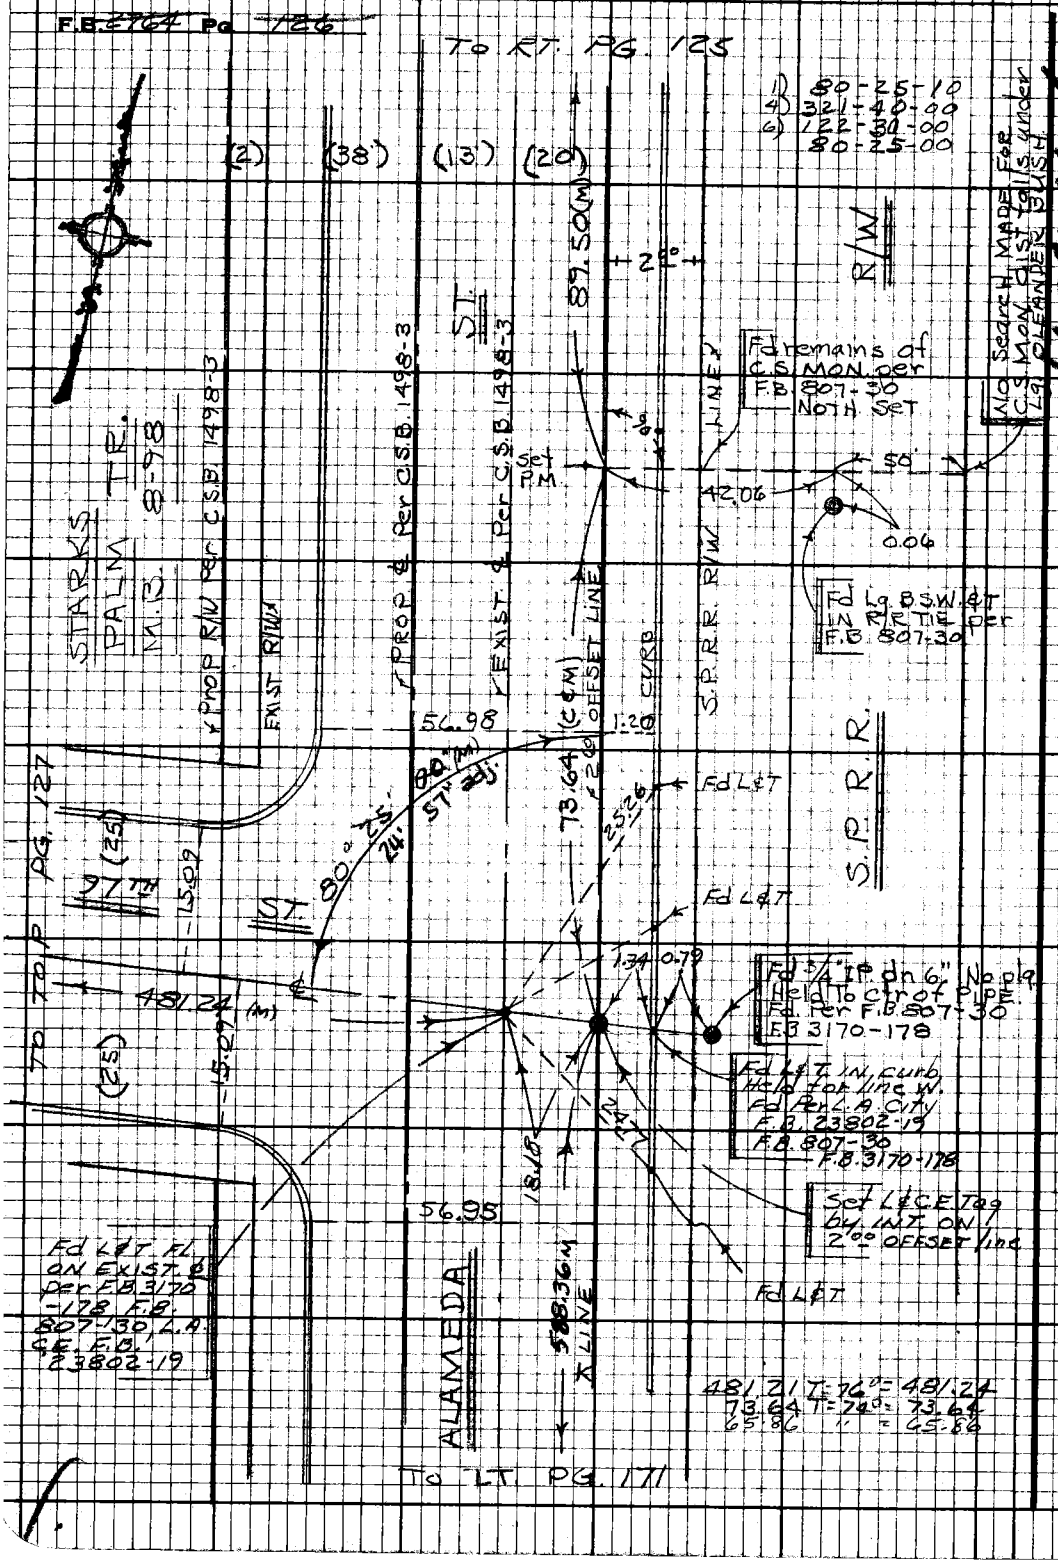

PLEASE RETURN TO
LOS ANGELES COUNTY ENGINEER
403 LOS ANGELES COUNTY ENGINEERING BLDG.

Do not extend this side of this line.

Note: Any Additions or Changes on this Sheet Must be Made or Circled in Red Ink With Date and Name of Person Making Change.

PWFB 0921

3440

Notes Ck'd by	Survey of DIV. #5 GARDENA AREA ℄
Map No.	JN 0303.00 Tape 0256 Std 68° F
Office Work	Surveyed by J. BAZEN
Checked	Notes J. J. B. Date 6-69
Date	Indexed [illegible] GALLI NOV 1 8 [illegible]

F.B. 2764 PG 127

W.S. 71 C-6

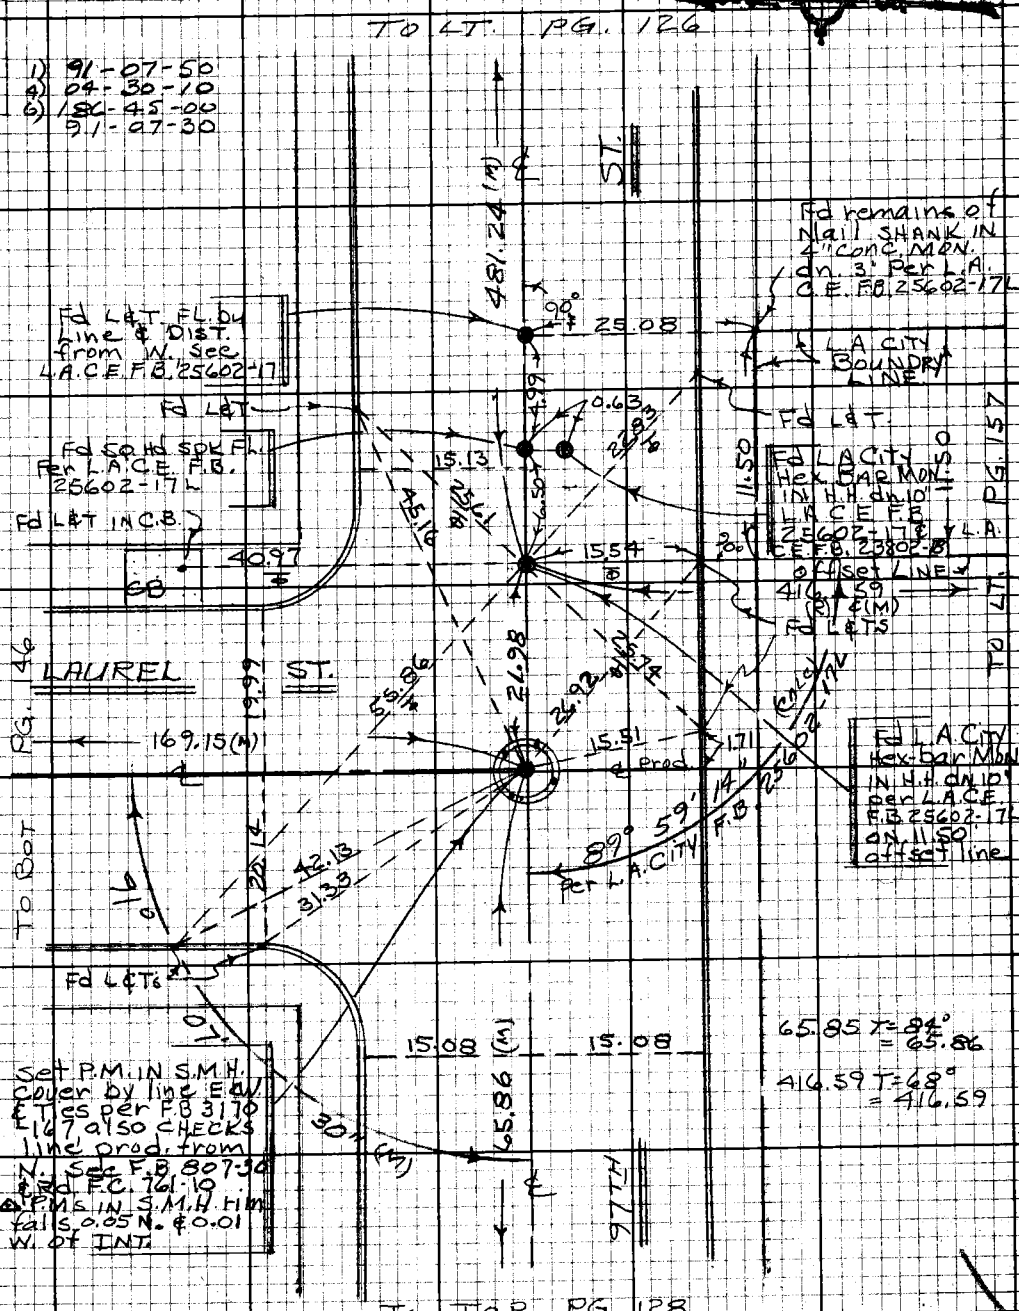

Note: Any Additions or Changes on this Sheet Must be Made or Circled in Red Ink With Date and Name of Person Making Change.

Do not extend this side of this line.

PLEASE RETURN TO
LOS ANGELES COUNTY ENGINEER
403 LOS ANGELES COUNTY ENGINEERING BLDG.

76F3098 CE#310 9-67

PWFB 0921 3441, 3442

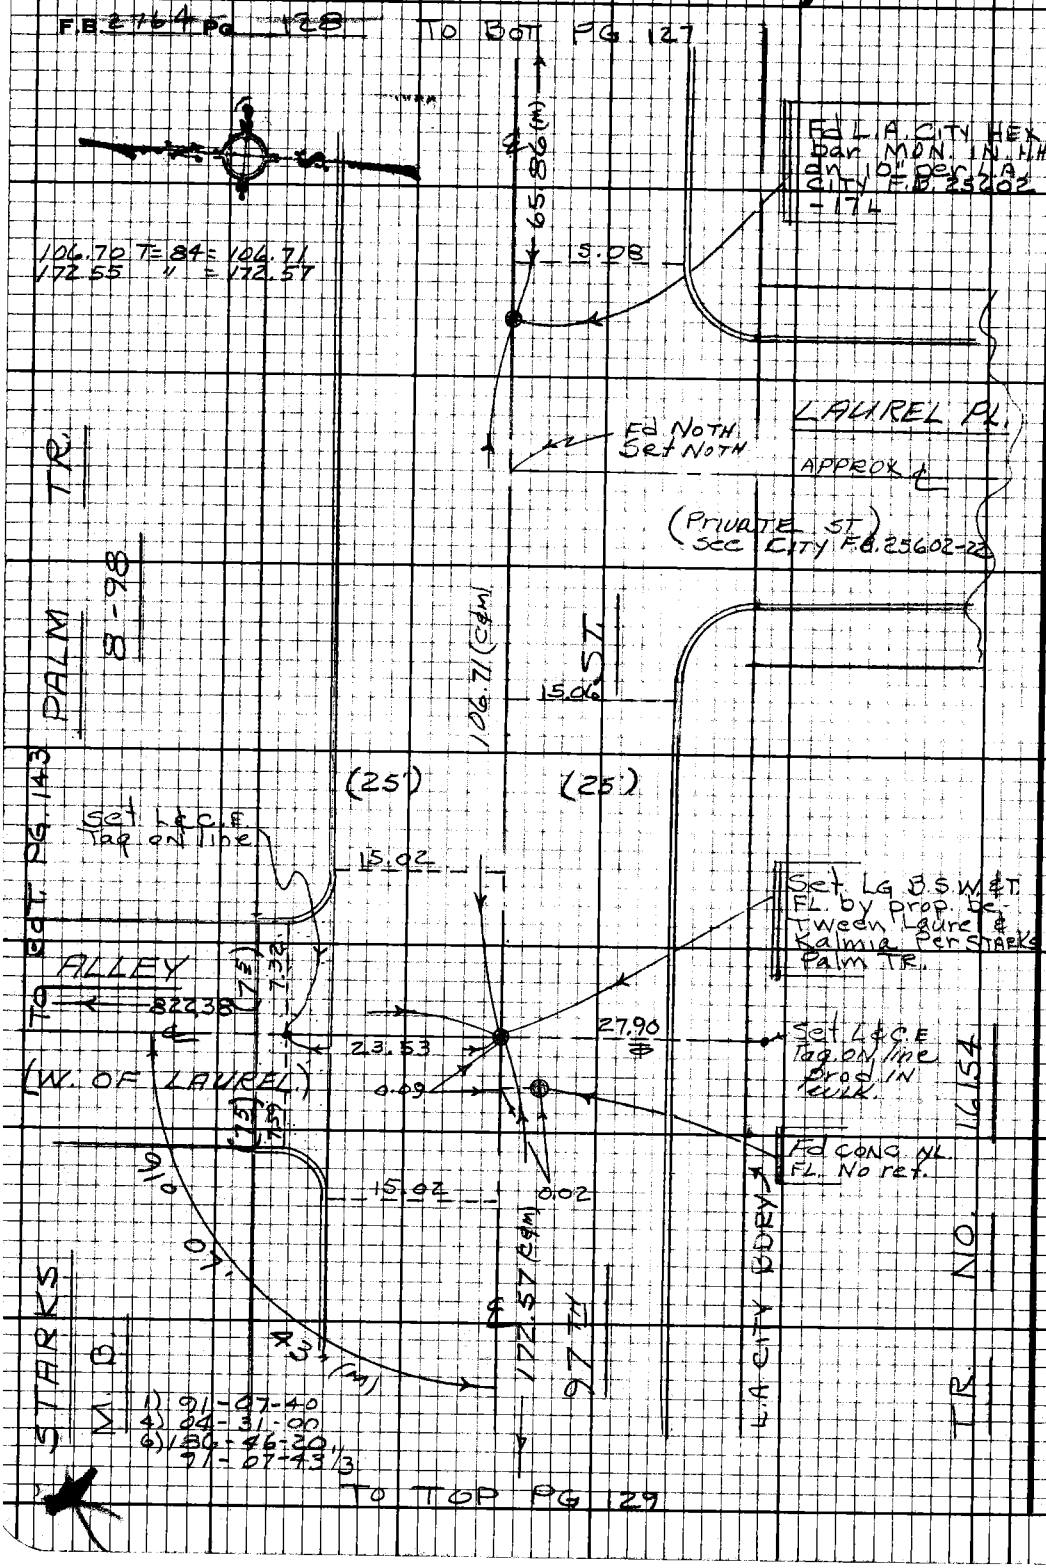

PLEASE RETURN TO
LOS ANGELES COUNTY ENGINEER
403 LOS ANGELES COUNTY ENGINEERING BLDG.

Do not extend this side of this line.

Note: Any Additions or Changes on this Sheet Must be Made or Circled in Red Ink With Date and Name of Person Making Change.

PWFB 0921

3443

Notes Ck'd by	Survey of DIV #5 GARDENA AREA ℄
Map No.	JN 0303.00 Tape 0256 Std 68 °F
Office Work	Surveyed by J. BAZEN
Checked	Notes J. B. Date 7-69
Date	Indexed C. L. GALLO NOV 1 8

F.B. 2764 PG. 129

172.56 T=84°: 172.58
825.18 T=82°=825.26

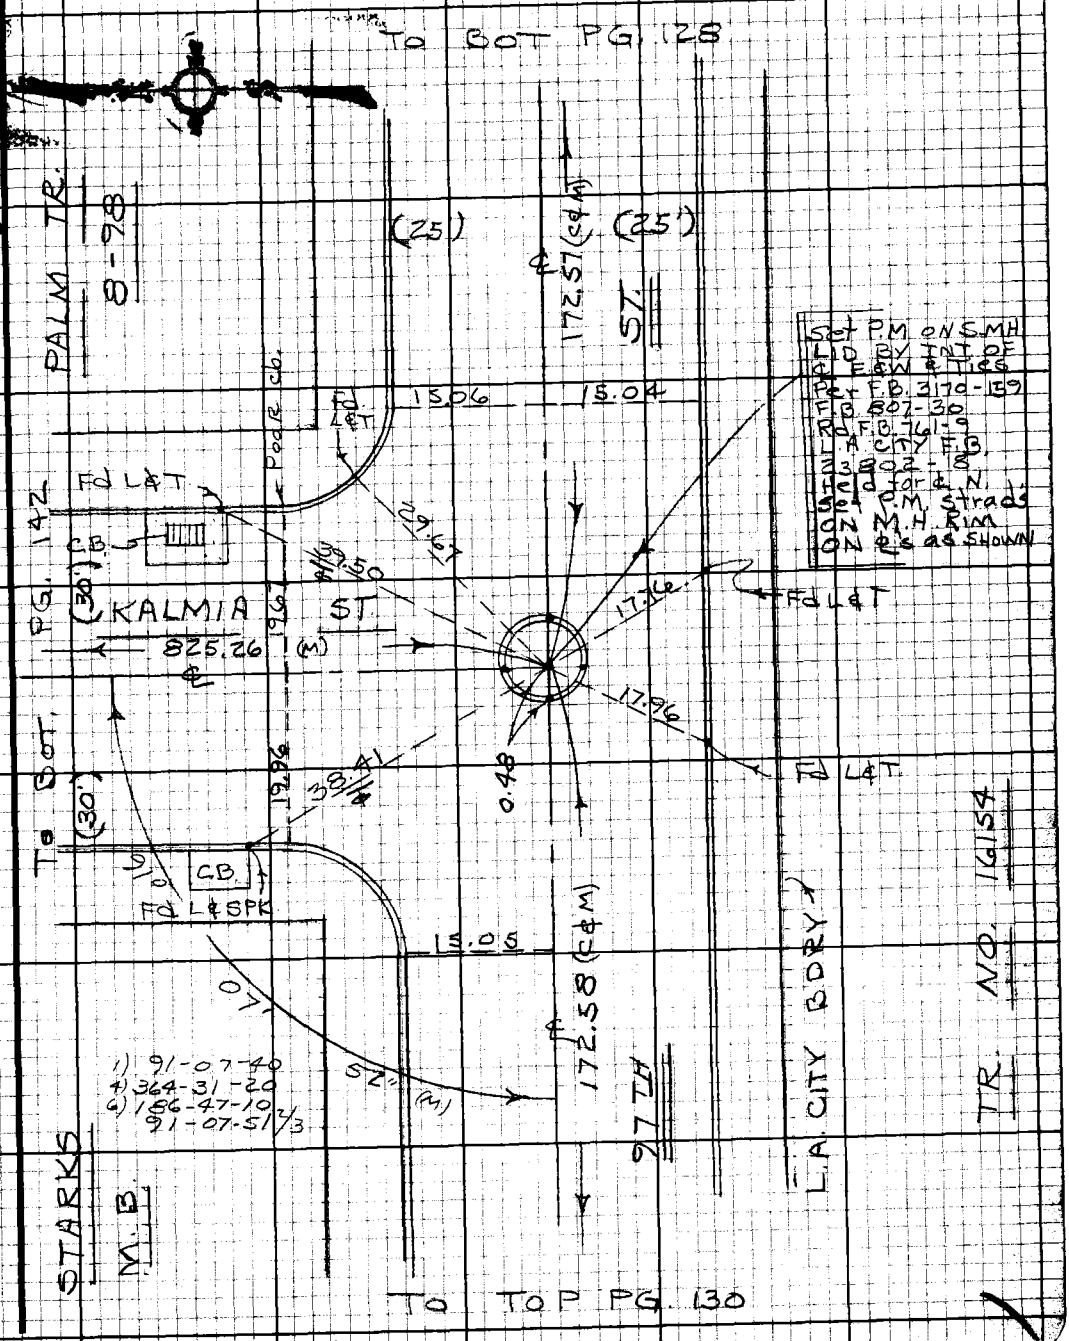

Note: Any Additions or Changes on this Sheet Must be Made or Circled in Red Ink With Date and Name of Person Making Change.

Do not extend this side of this line.

PLEASE RETURN TO
LOS ANGELES COUNTY ENGINEER
403 LOS ANGELES COUNTY ENGINEERING BLDG.

7653098 CE #310 9-67

PWFB 0921

3444

F.B. 2764 Pg 130

PLEASE RETURN TO
LOS ANGELES COUNTY ENGINEER
403 Los Angeles County Engineering Bldg.

Do not extend this side of the line.

Note: Any Additions or Changes on this Sheet Must be Made on Circled in Red Ink With Data and Name of Person Making Change.

PWFB 0921

3445

Notes Ck'd by	Survey of DIV. #5 GARDENA AREA ℄
Map No.	JN 0303.00 Tape 0256 Std 68°F
Office Work	Surveyed by J. J. BAZEN
Checked	Notes J. J. B. Date 7-69
Date	Indexed [illegible] GALL [illegible]

F.B. 2764 PG. 131

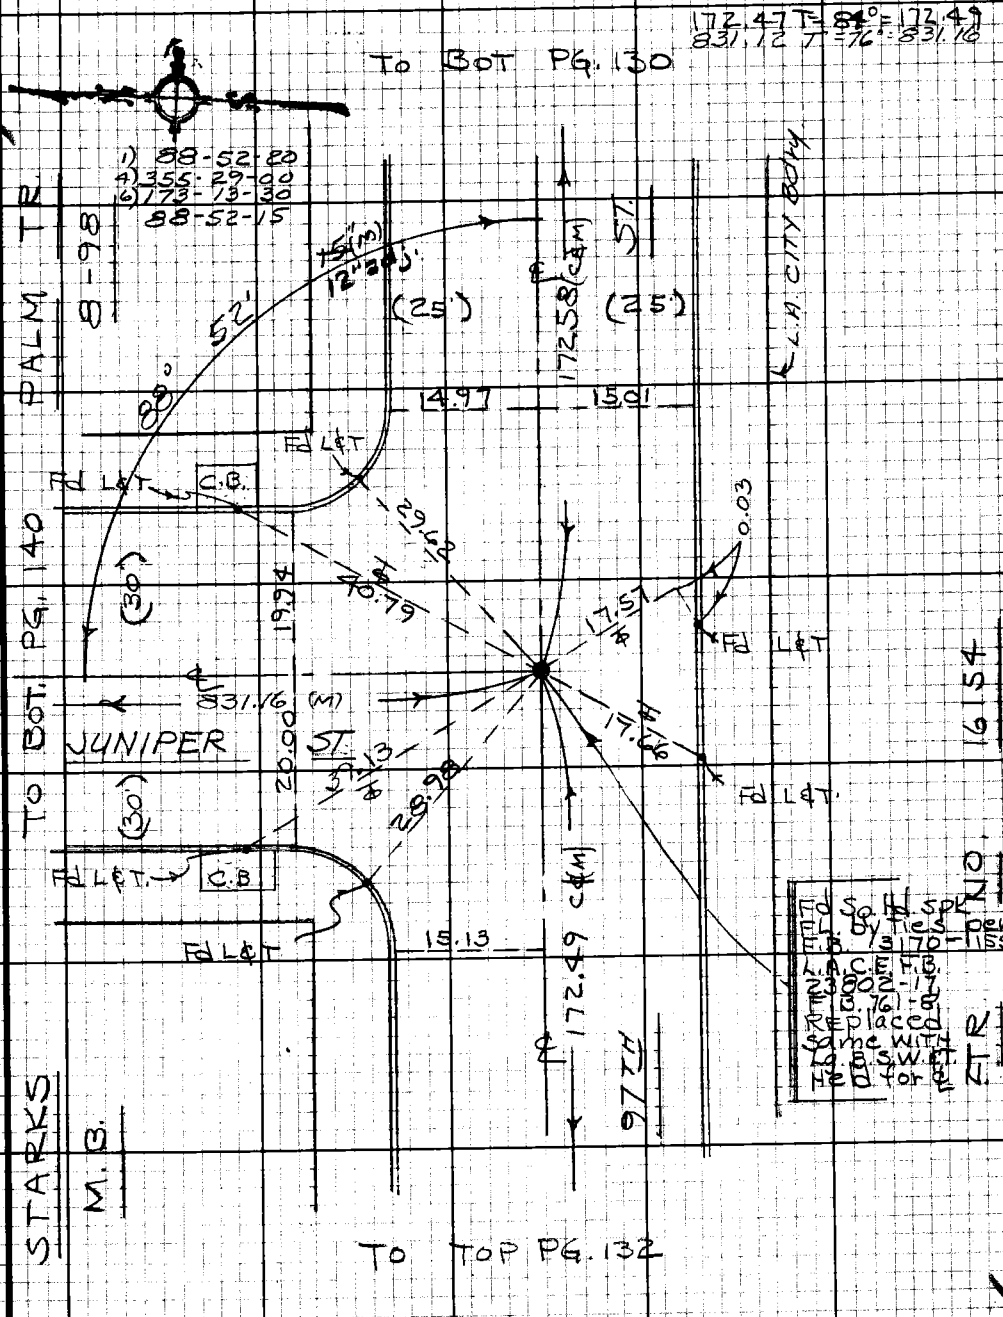

Note: Any Additions or Changes on this Sheet Must be Made or Circled in Red Ink With Date and Name of Person Making Change.

Do not extend this side of this line.

PLEASE RETURN TO
LOS ANGELES COUNTY ENGINEER
403 LOS ANGELES COUNTY ENGINEERING BLDG.

76F3098 CE#310 9-67

PWFB 0921

3446

F.B. 2764 PG. 132

172.47 T= 84° = 172.49
834.05 T= 78° = 834.10

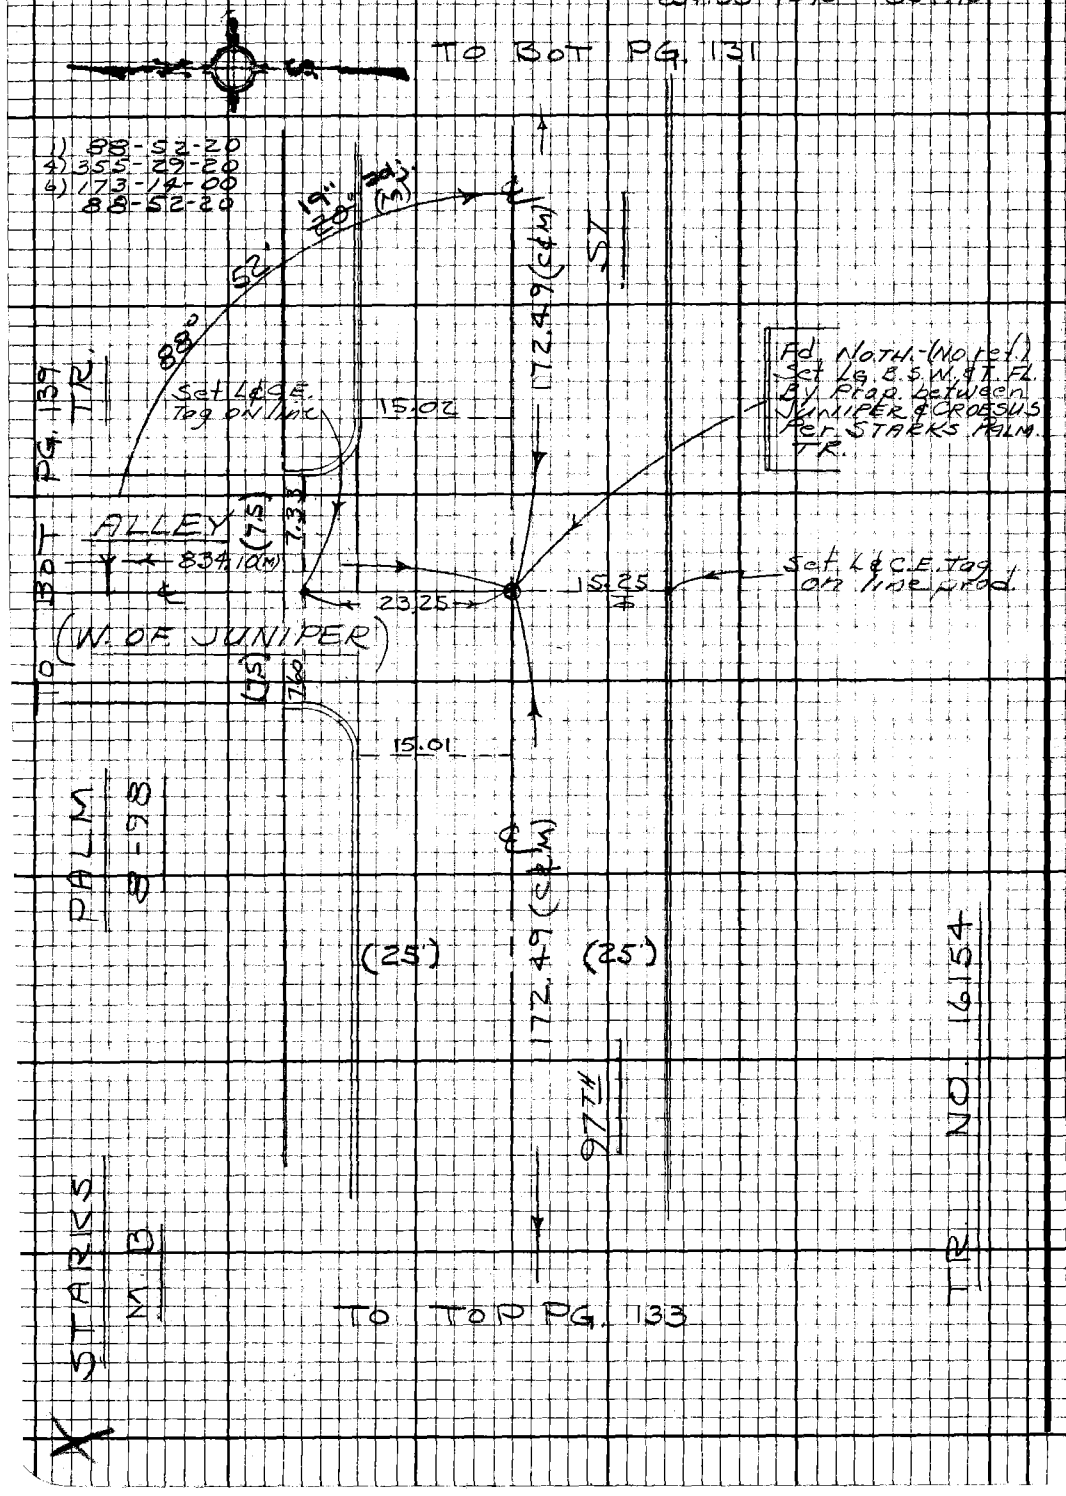

PLEASE RETURN TO
LOS ANGELES COUNTY ENGINEER
403 LOS ANGELES COUNTY ENGINEERING BLDG.

Do not extend this side of this line.

Note: Any Additions or Changes on this Sheet Must be Made or Circled in Red Ink With Date and Name of Person Making Change.

PWFB 0921 3447, 3448

Notes Ck'd by
Map No.
Office Work
Checked
Date

DIV. #5
Survey of GARDENA AREA ℄
JN 030300 Tape 0256 Std 68 °F
Surveyed by J. BAZEN
Notes J.J.B. Date 6-69
Indexed [redacted]

F.B. 2764 Pg. 133

99.68 T = 86° = 99.69
72.92 " = 72.93
99.57 T = 80° = 99.58
737.41 " = 737.47

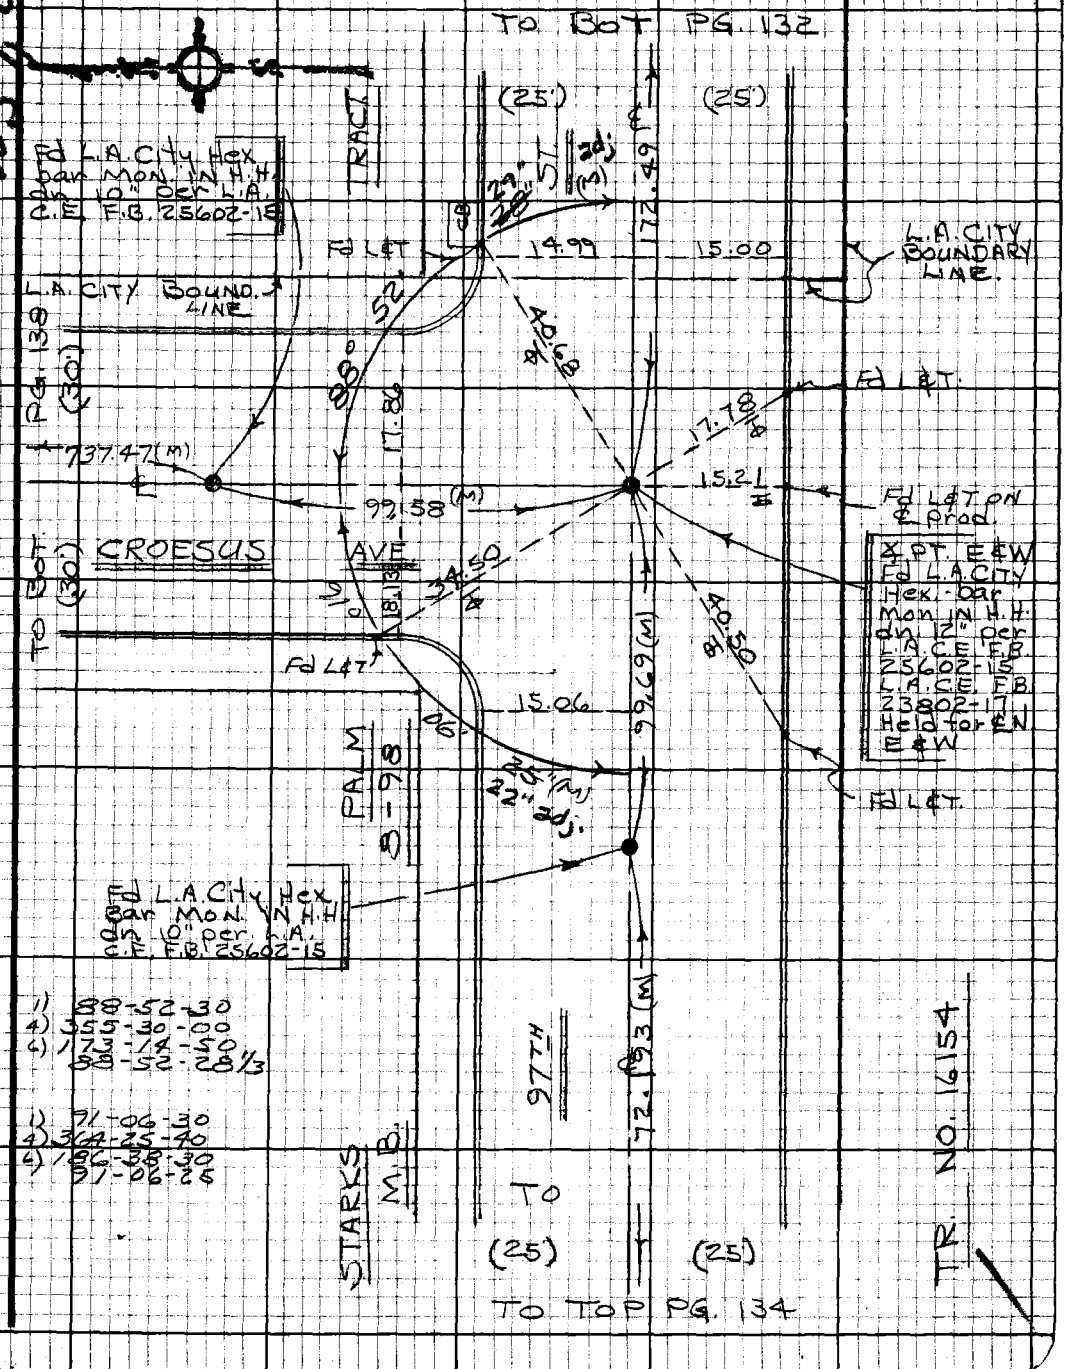

Note: Any Additions or Changes on this Sheet Must be Made or Circled in Red Ink With Date and Name of Person Making Change.

Do not extend this side of this line.

PLEASE RETURN TO
LOS ANGELES COUNTY ENGINEER
403 LOS ANGELES COUNTY ENGINEERING BLDG.

76F3098 CE#310 9-67

PWFB 0921

3449

F.B. ~~2764~~ PG ~~134~~

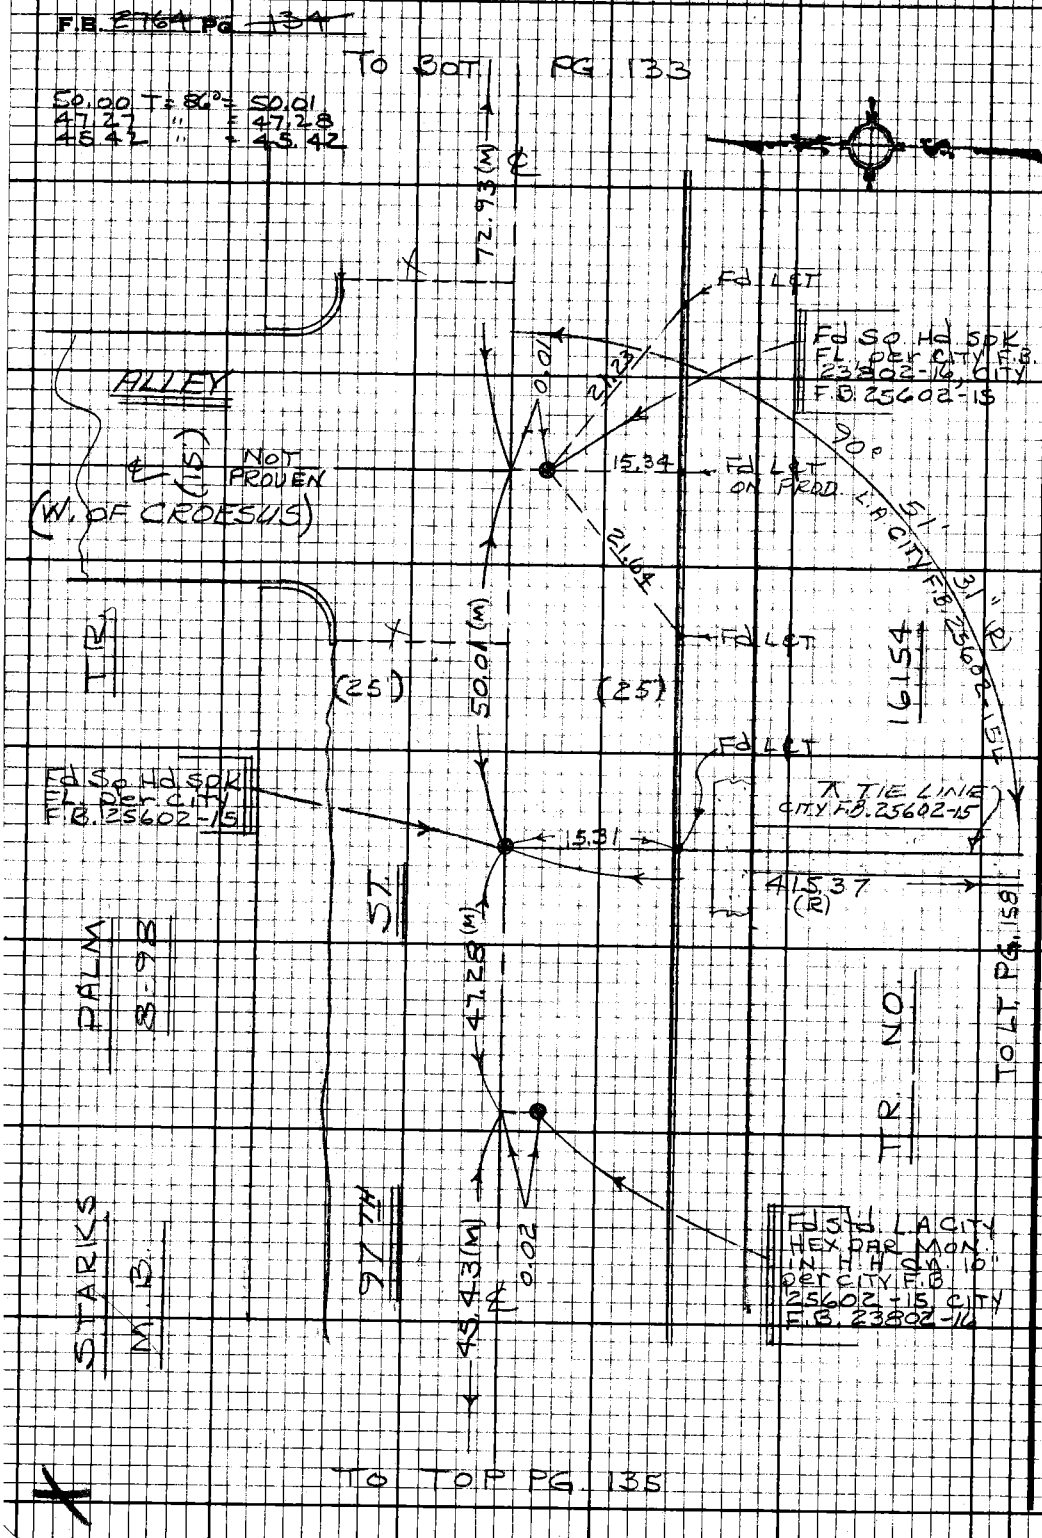

PLEASE RETURN TO
LOS ANGELES COUNTY ENGINEER
403 LOS ANGELES COUNTY ENGINEERING BLDG.

Do not extend this side of this line.

Note: Any Additions or Changes on this Sheet Must be Made or Circled in Red Ink With Date and Name of Person Making Change.

PWFB 0921

3450

F.B. 2764 Pg. 135

Notes Ck'd by	DIV #5 Survey of GARDENA AREA ℄
Map No.	JN 0303,00 Tape 0256 Std 68 °F
Office Work	Surveyed by J. BAZEN
Checked	Notes J.N.B. Date 7-69
Date	Indexed Q. J. GALLI NOV 1 8 '69

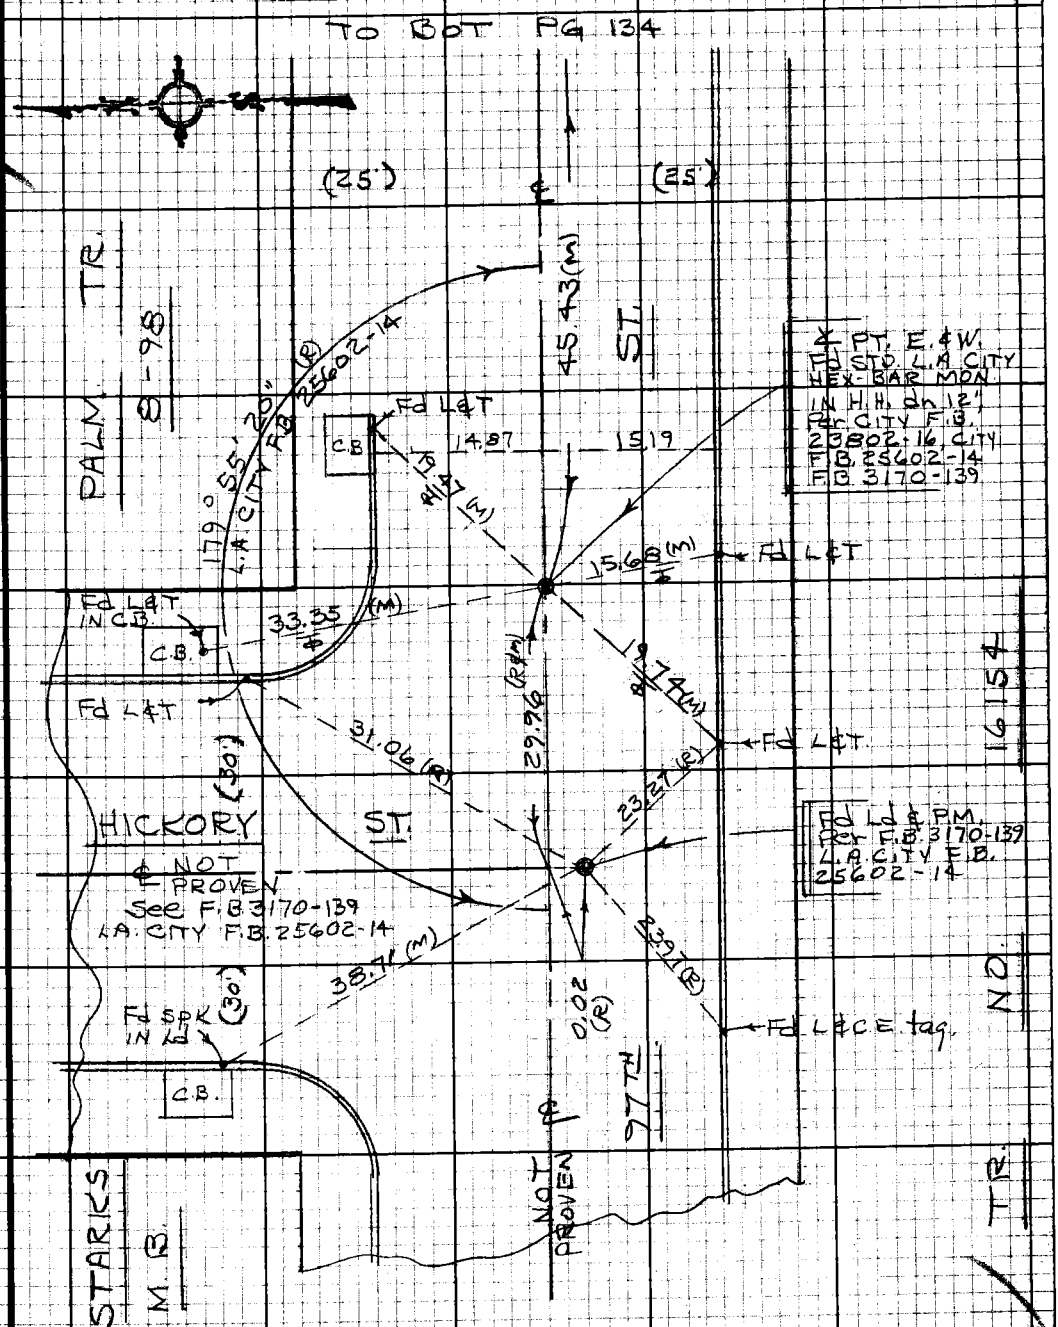

Note: Any Additions or Changes on this Sheet Must be Made or Circled in Red Ink With Date and Name of Person Making Change.

Do not extend this side of this line.

PLEASE RETURN TO
LOS ANGELES COUNTY ENGINEER
403 LOS ANGELES COUNTY ENGINEERING BLDG.

76F3098 CE#31D 9-67

PWFB 0921 3451

F.B. ~~2764~~ Pg ~~136~~

345.16 T = 84° = 345.20

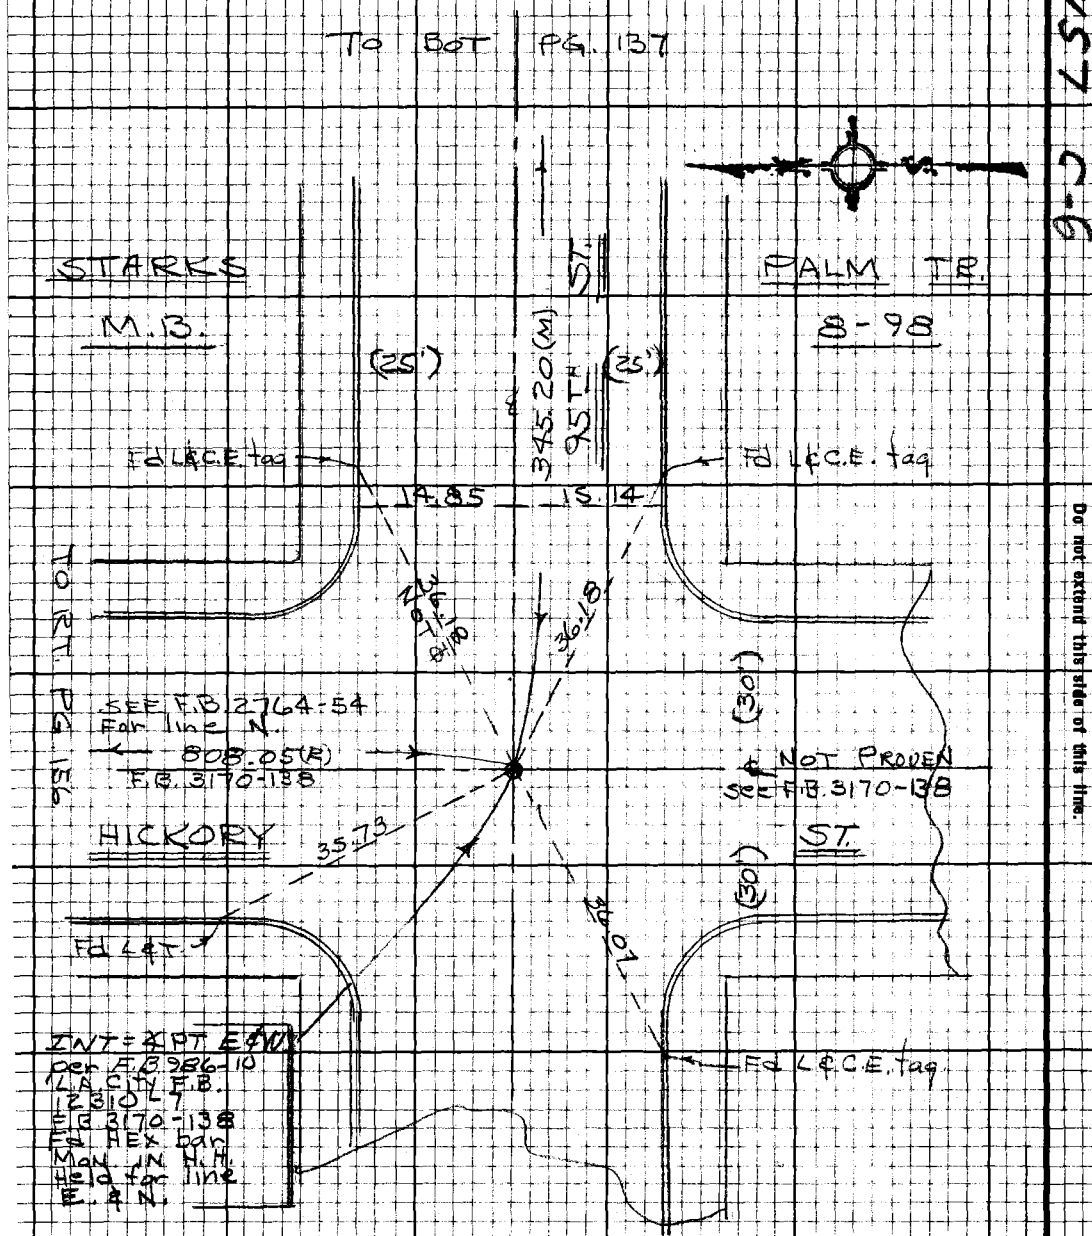

MS7 C-6

PLEASE RETURN TO
LOS ANGELES COUNTY ENGINEER
403 LOS ANGELES COUNTY ENGINEERING BLDG.

Do not extend this side of this line.

Note: Any Additions or Changes on this Sheet Must be Made or Circled in Red Ink With Date and Name of Person Making Change.

PWFB 0921

3452

Notes Ck'd by
Map No.
Office Work
Checked
Date

Div. #5
Survey of GARDENA AREA E
JN 0303.00 Tape 9256 Std 69-T
Surveyed by J. BAZEN
Notes J.J.B. Date 7-69
Indexed

F.B. 2764 Pg. 137

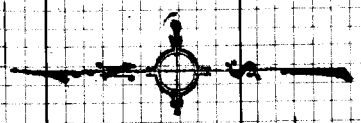

TO LT. PG. 138

(25) (25)

ST.

PALM TR.

8'-98

ALLEY

(7.5) (7.5)

℄

345.20 (M)

(E. OF HICKORY)

Fd NOTH.
Set NOTH.

STARKS

M.B.

℄

95 TH

TO TOP PG. 136

Note: Any Additions or Changes on this Sheet Must be Made or Checked in Red Ink With Date and Name of Person Making Change.

Do not extend this side of this line.

PLEASE RETURN TO
LOS ANGELES COUNTY ENGINEER
403 LOS ANGELES COUNTY ENGINEERING BLDG.

7653098 LE-310 9-67

PWFB 0921 3453 , 3454

F.B. ~~2764~~ Pg ~~138~~ TO BOT PG. 155

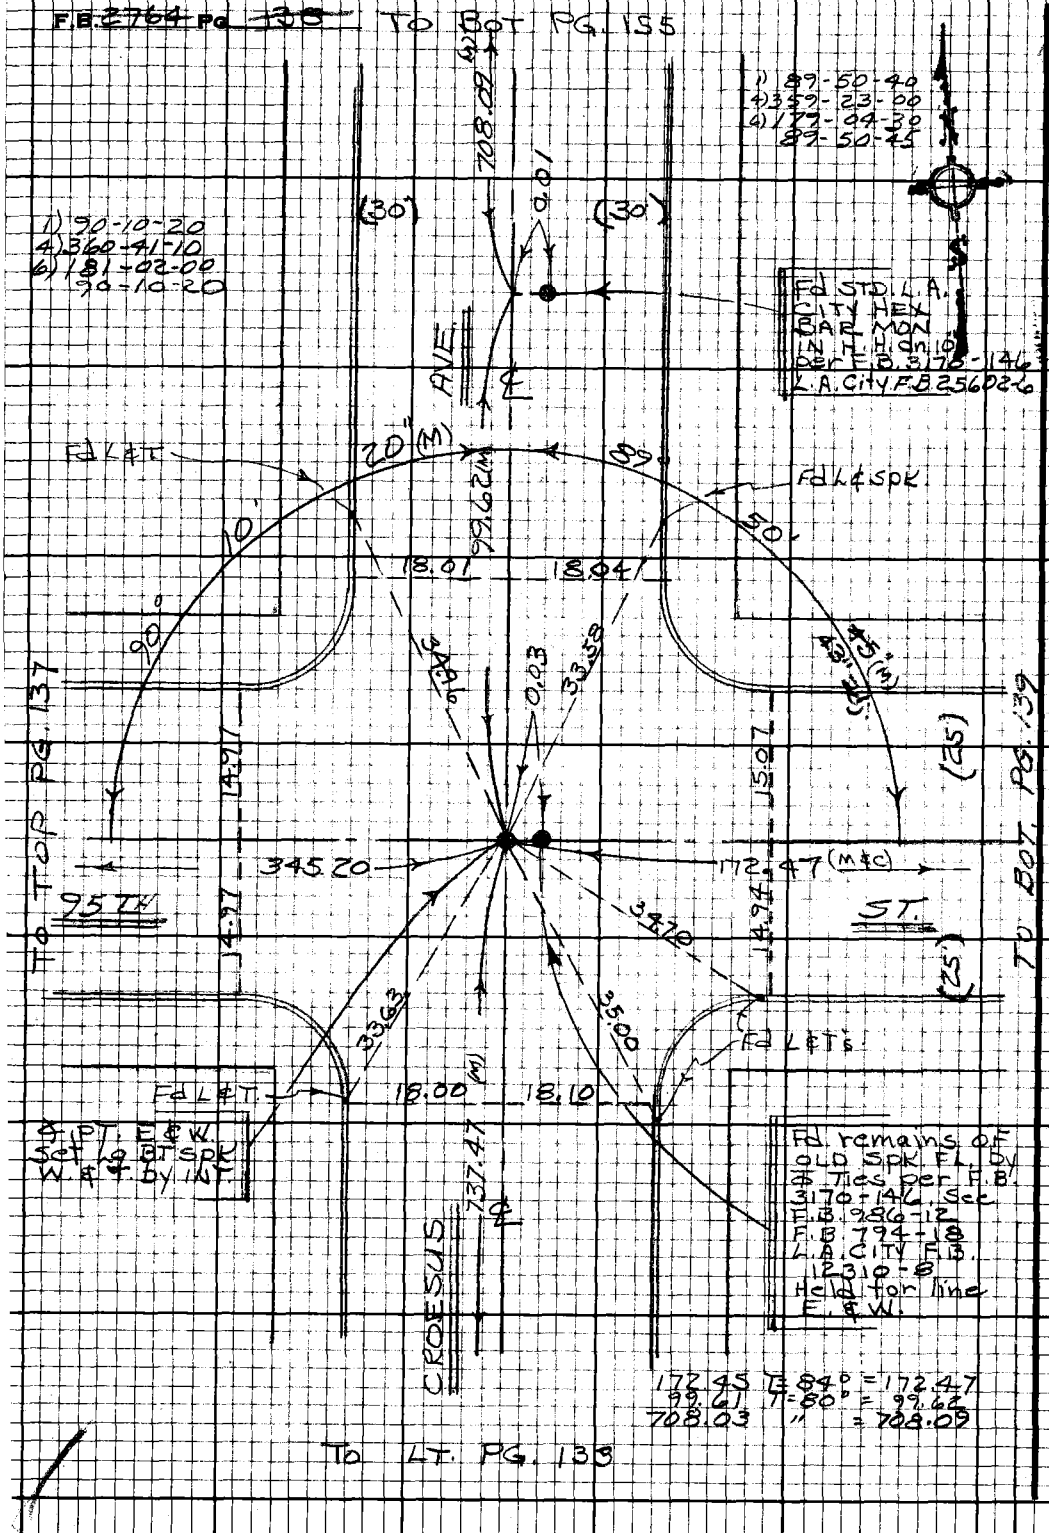

PLEASE RETURN TO
LOS ANGELES COUNTY ENGINEER
403 LOS ANGELES COUNTY ENGINEERING BLDG.

Do not extend this side of this line.

Note: Any Additions or Changes on this Sheet Must be Made or Circled in Red Ink With Date and Name of Person Making Change.

PWFB 0921

3455

Notes Ck'd by	Survey of DIV #5 GARDENA AREA ℄
Map No.	JN 0203 00 Tape 0256 Std 68° F
Office Work	Surveyed by J. J. BAZEN
Checked	Notes J. J. B. Date 7-69
Date	Indexed R. J. GALLI NOV 1 5 '69

F.B. 2764 PG 139

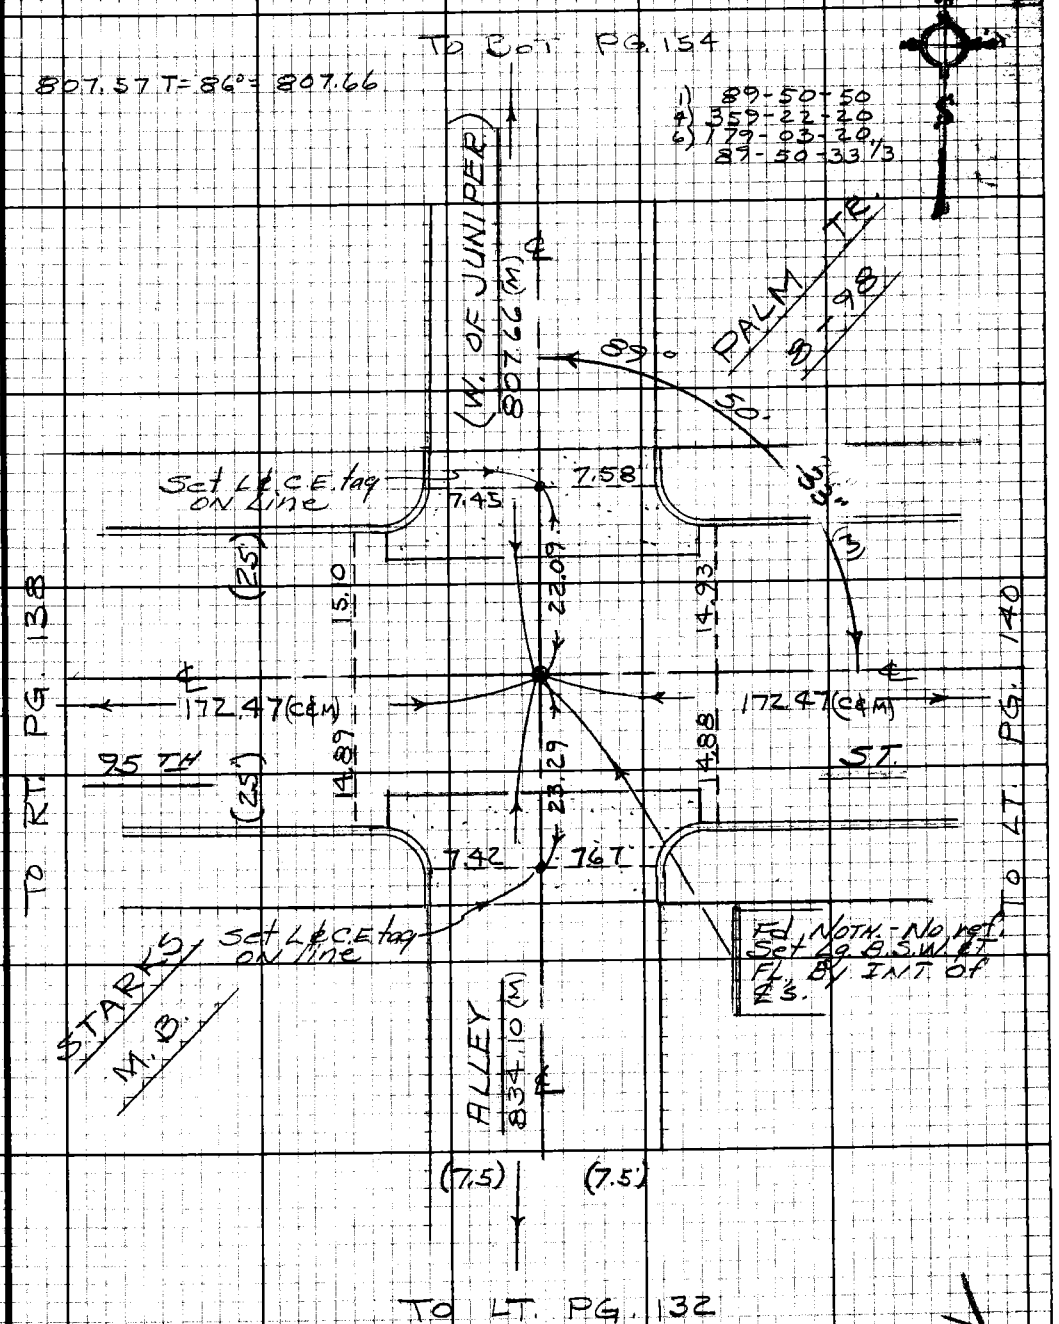

Note: Any Additions or Changes on this Sheet Must be Made or Circled in Red Ink With Date and Name of Person Making Change.

Do not extend this side of this line.

PLEASE RETURN TO
LOS ANGELES COUNTY ENGINEER
403 LOS ANGELES COUNTY ENGINEERING BLDG.

76F3098 CE #310 9-67

PWFB 0921

3456

F.B. ~~2764~~ Pg. ~~140~~

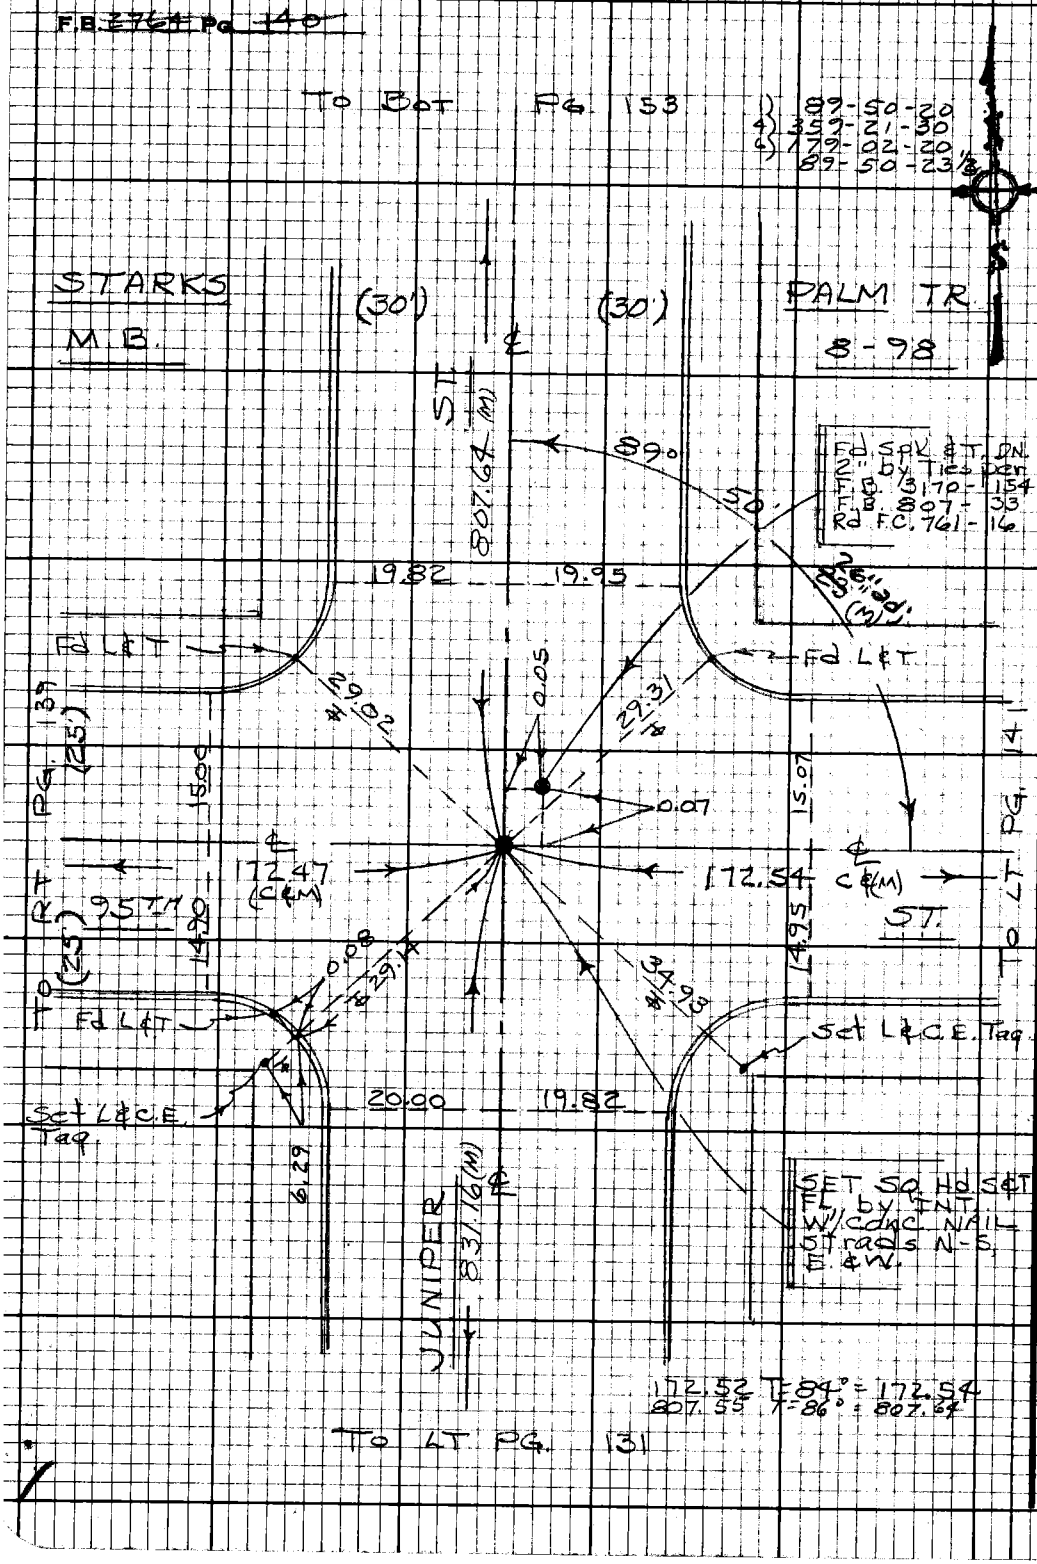

PLEASE RETURN TO
LOS ANGELES COUNTY ENGINEER
403 LOS ANGELES COUNTY ENGINEERING BLDG.

Do not extend this side of this line.

Note: Any Additions or Changes on this Sheet Must be Made or Circled in Red Ink With Date and Name of Person Making Change.

PWFB 0921 3457

Notes Ck'd by
Map No.
Office Work
Checked
Date

DIV. # 5
Survey of GARDENA AREA ℄
JN 0303.00 Tape 0256 Std 68°F
Surveyed by J. BAZEN
Notes J.J.B. Date 7-69
Indexed G.J. GALLI NOV 1 8 '69

F.B. 3764 Pg. 141

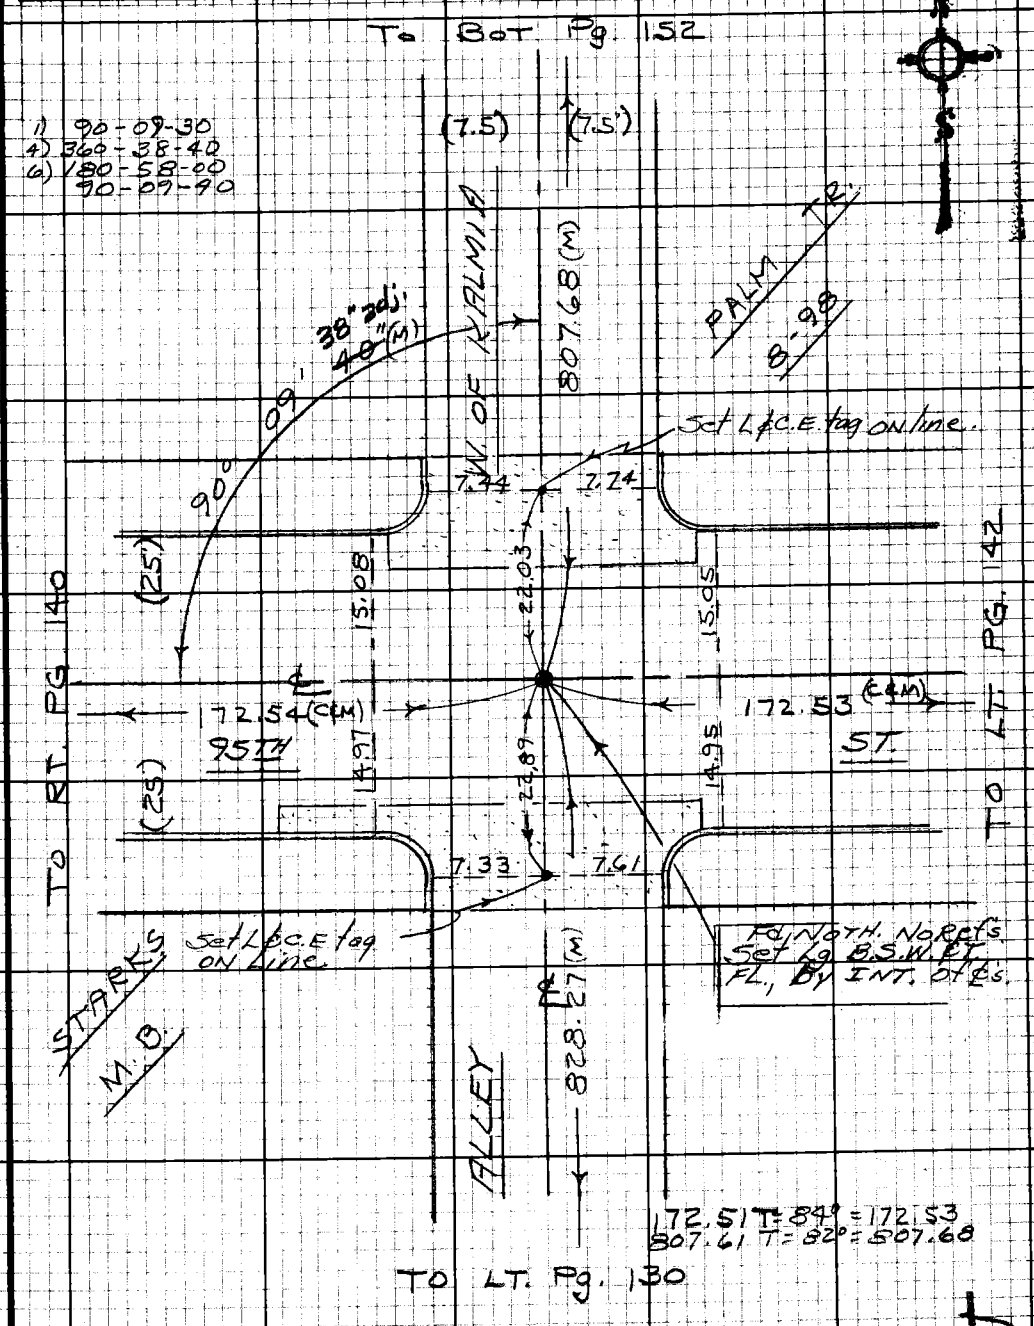

Note: Any Additions or Changes on this Sheet Must be Made or Circled in Red Ink With Date and Name of Person Making Change.

Do not extend this side of this line.

PLEASE RETURN TO
LOS ANGELES COUNTY ENGINEER
403 LOS ANGELES COUNTY ENGINEERING BLDG.

76F3098 CE#310 9-67

PWFB 0921

3458

F.B. 2704 PG. 42

172.47 T= 84° = 172.49
807.54 T= 82° = 807.61

1) 90-09-20
4) 360-38-40
6) 180-57-40
90-09-36 2/13

TO BOT. PG. 151

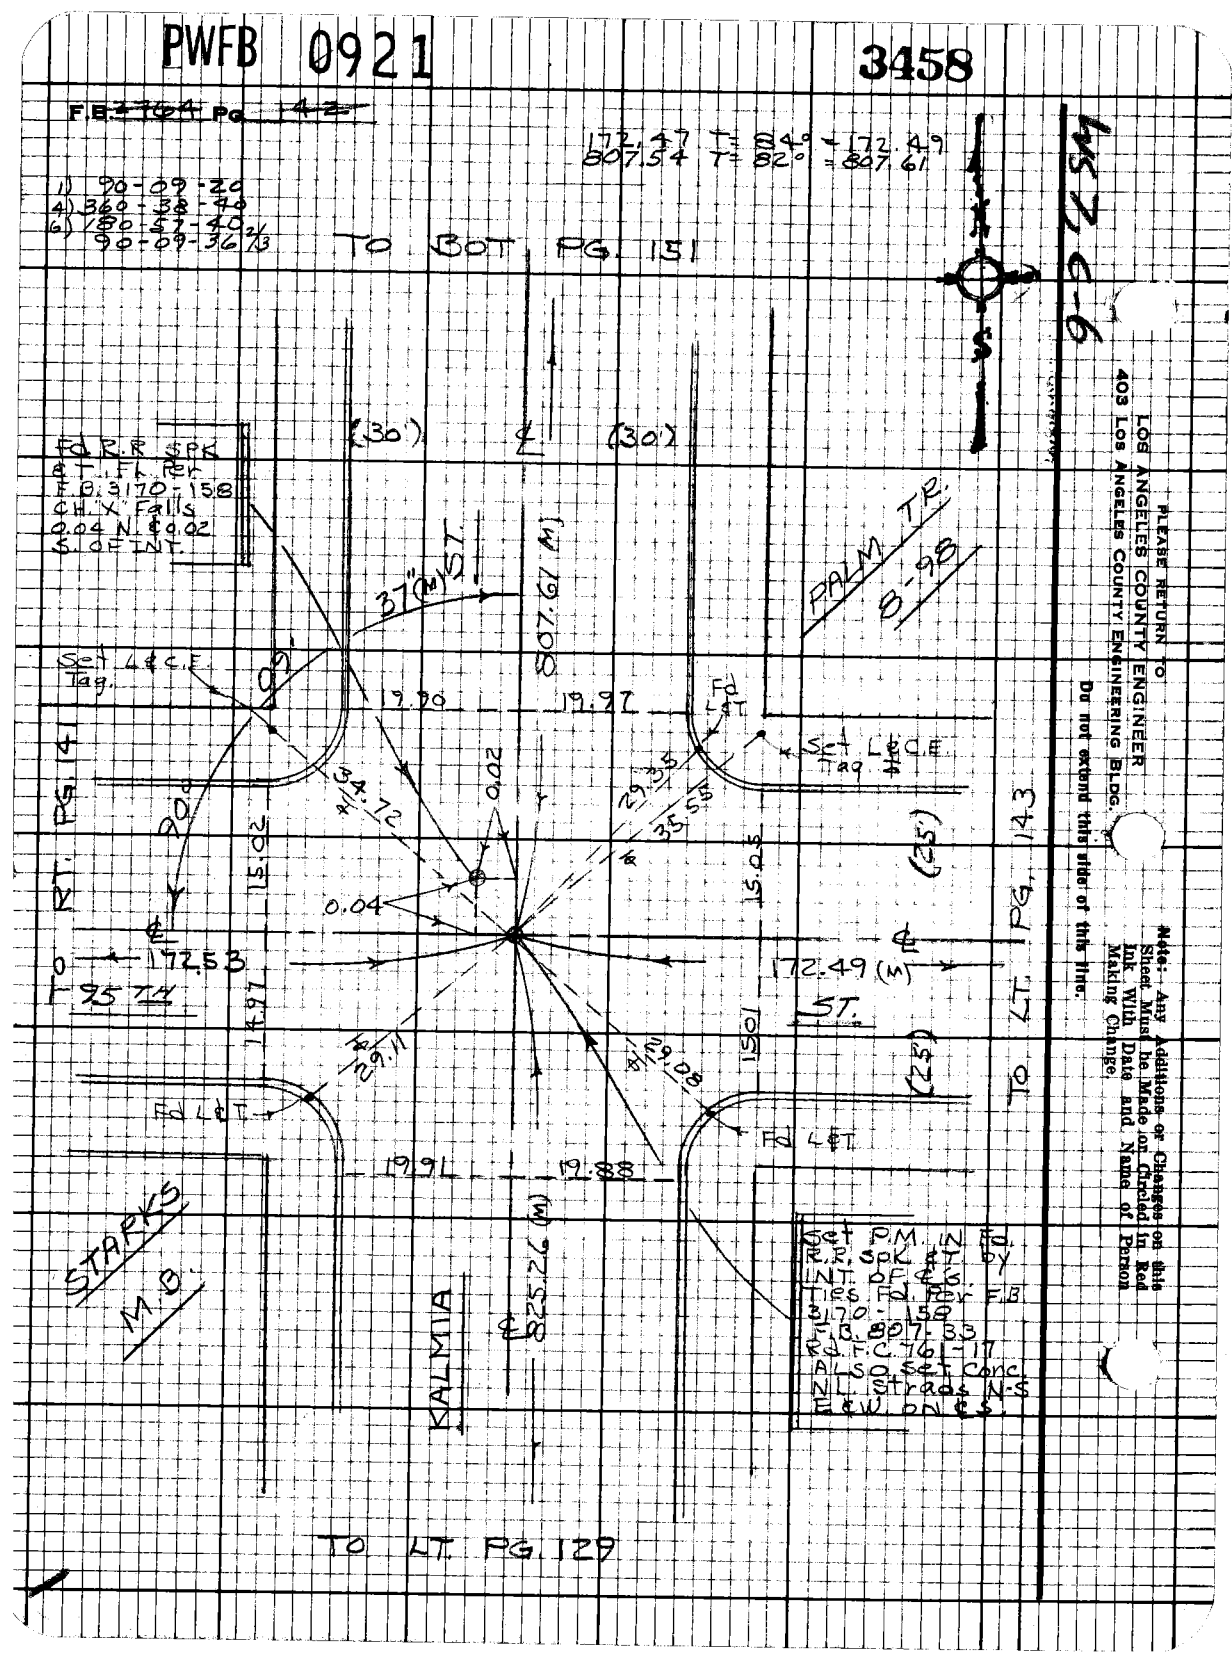

9-94 LSM

PLEASE RETURN TO
LOS ANGELES COUNTY ENGINEER
403 Los Angeles County Engineering Bldg.

Do not extend this side of this line.

Note: Any Additions or Changes on this Sheet Must be Made on Circled in Red Ink With Date and Name of Person Making Change.

PWFB 0921

3459

Notes Ck'd by	Survey of GARDENA AREA ℄
Map No.	JN 0308.00 Tape 0256 Std 68 °F
Office Work	Surveyed by J. BAZEN
Checked	Notes J. J. B. Date 6-69
Date	Indexed [illegible] GALLI [illegible]

F.B. 2764 PG. 143

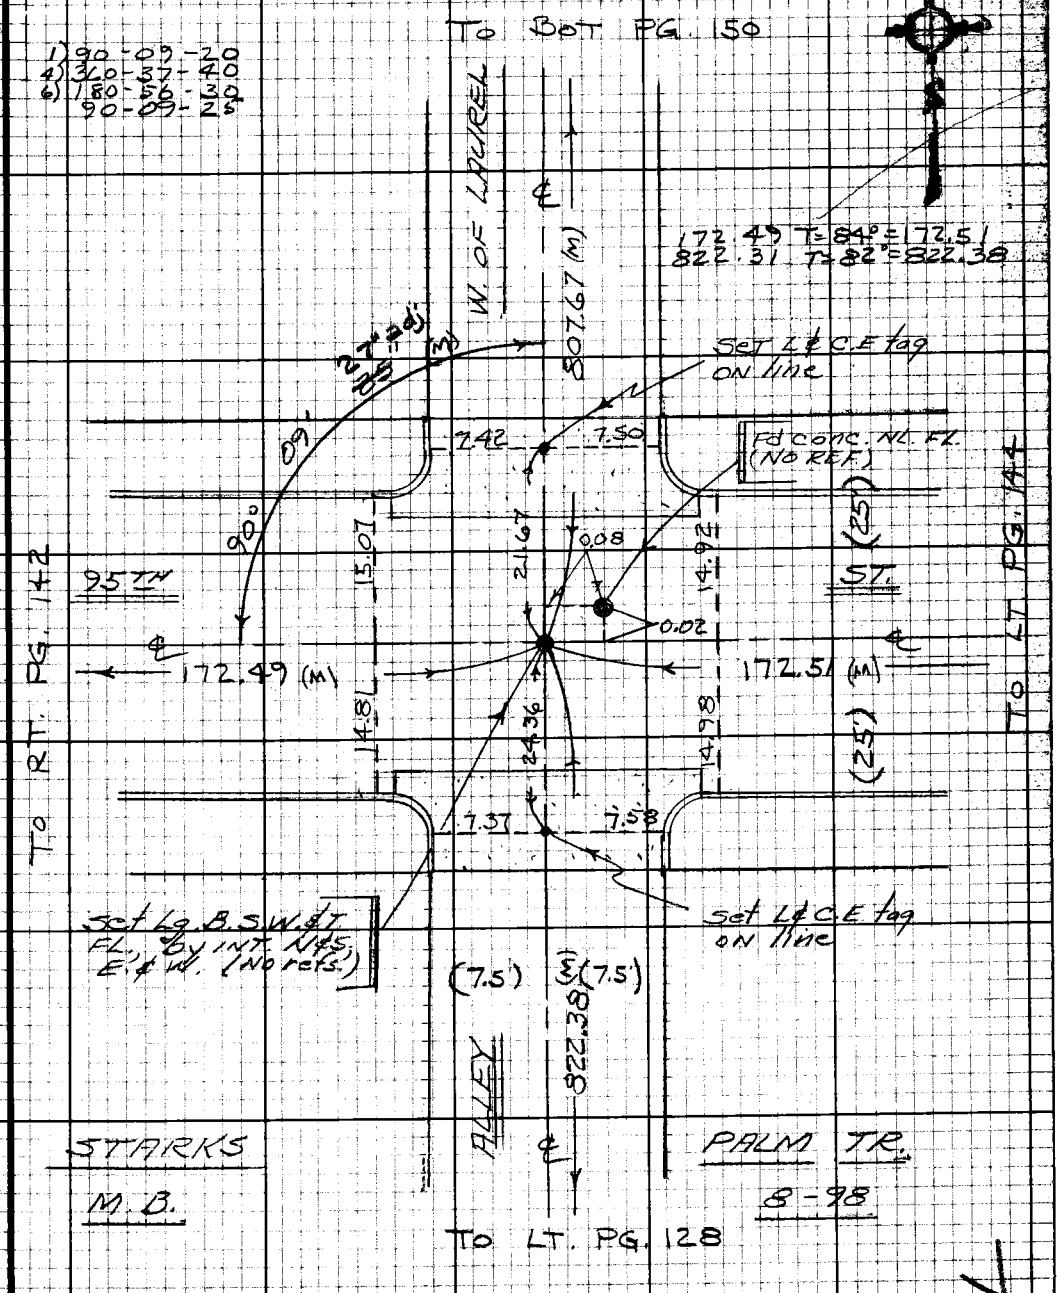

Note: Any Additions or Changes on this Sheet Must be Made or Circled in Red Ink With Date and Name of Person Making Change.

Do not extend this side of this line.

PLEASE RETURN TO
LOS ANGELES COUNTY ENGINEER
403 LOS ANGELES COUNTY ENGINEERING BLDG.

76F3098 CE#310 9-67

PWFB 0921

3460

F.B. ~~2764~~ Pg. ~~144~~

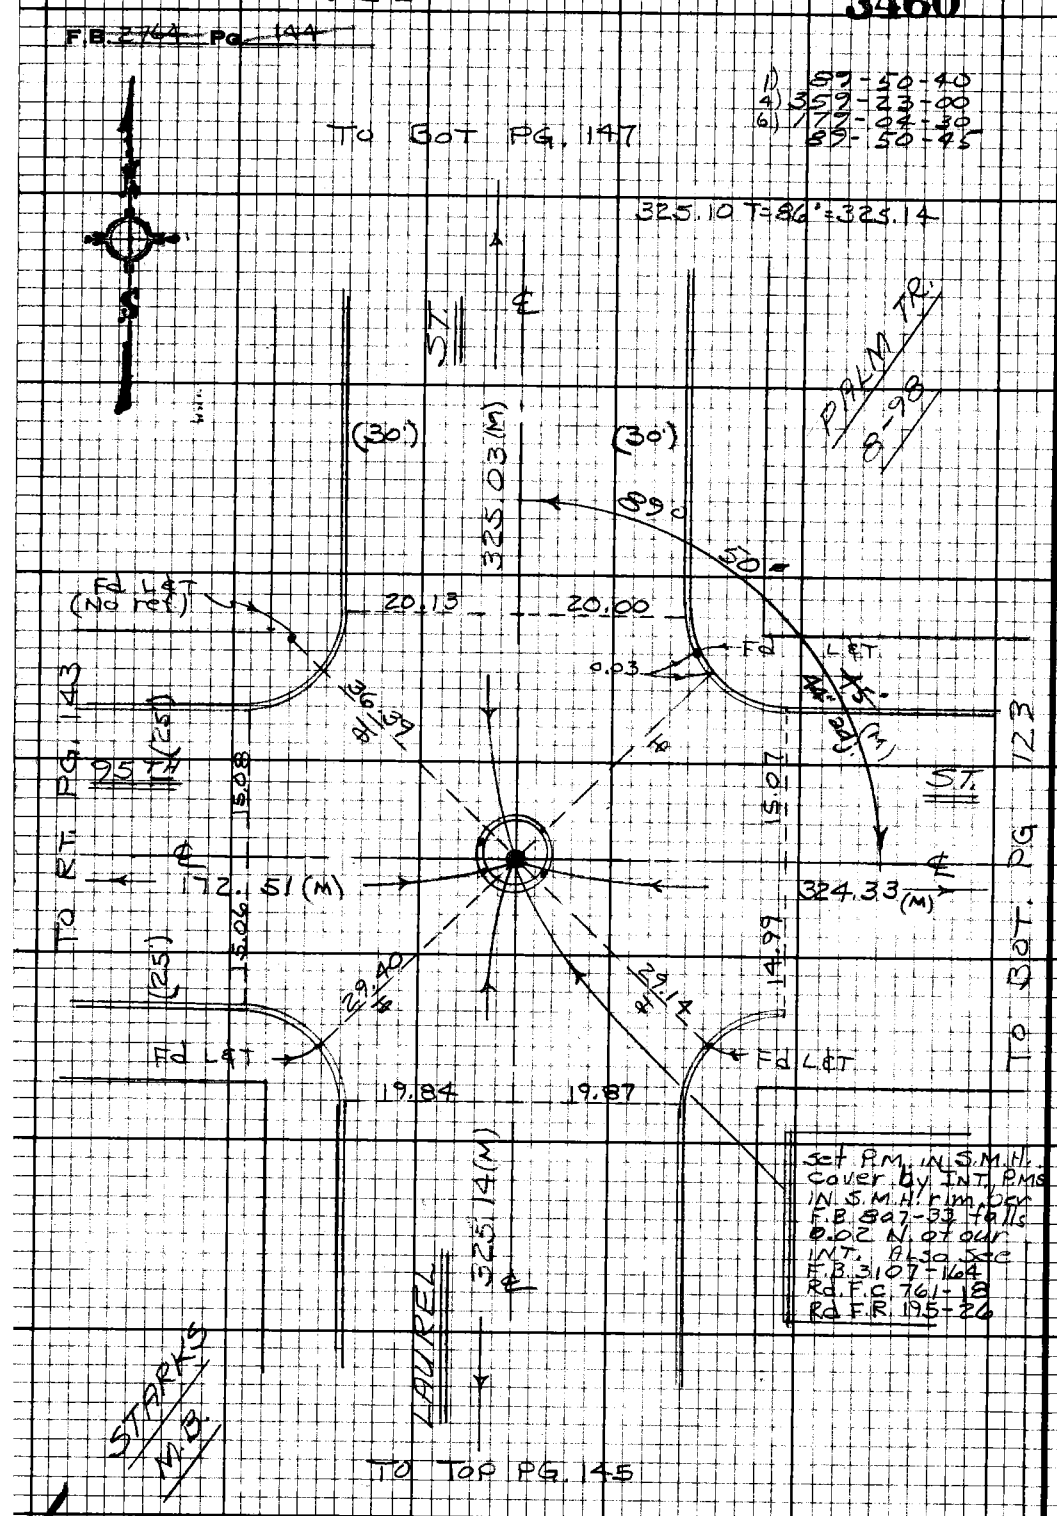

PLEASE RETURN TO
LOS ANGELES COUNTY ENGINEER
403 LOS ANGELES COUNTY ENGINEERING BLDG.

Do not extend this side of this line.

Note: Any Additions or Changes on this Sheet Must be Made or Circled in Red Ink With Date and Name of Person Making Change.

PWFB 0921

3461

Notes Ck'd by	Survey of DIV. #5 GARDENA AREA ℄
Map No.	JN 0303.00 Tape 0256 Std 68°F
Office Work	Surveyed by J. BAZEN
Checked	Notes J.J.B. Date 6-69
Date	Indexed C. J. GALLI NOV 1 8 '70

F.B. 2764 Pg. 145

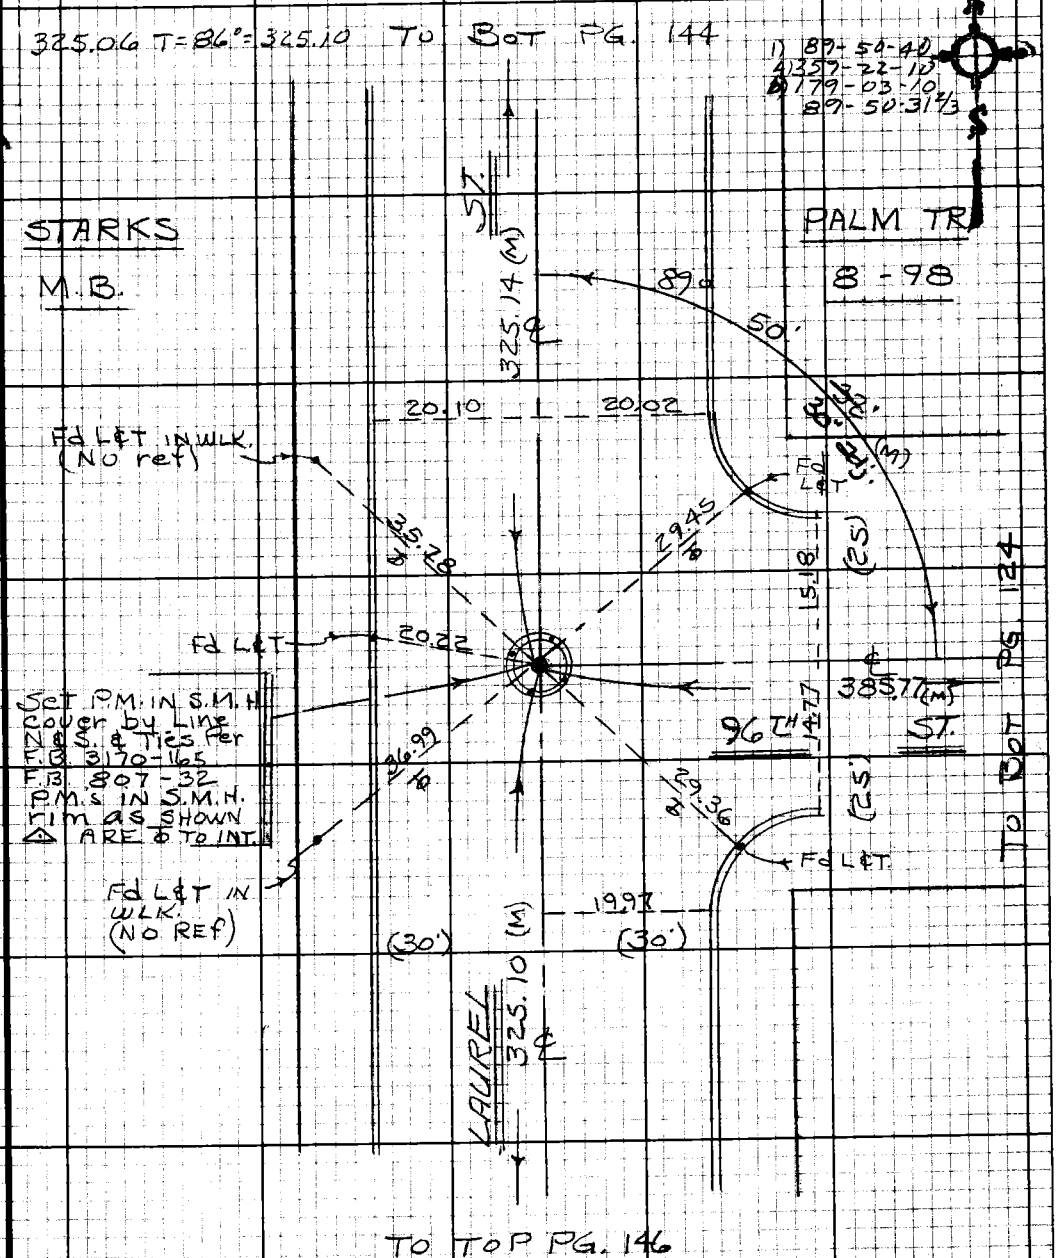

W.S. 7, C-6

Note: Any Additions or Changes on this Sheet Must be Made or Circled in Red Ink With Date and Name of Person Making Change.

Do not extend this side of this line.

PLEASE RETURN TO
LOS ANGELES COUNTY ENGINEER
403 LOS ANGELES COUNTY ENGINEERING BLDG.

76F3098 CE#310 9-67

PWFB 0921 3462

F.B. ~~2764~~ Pg. ~~146~~

169.13 T=86° = 169.15

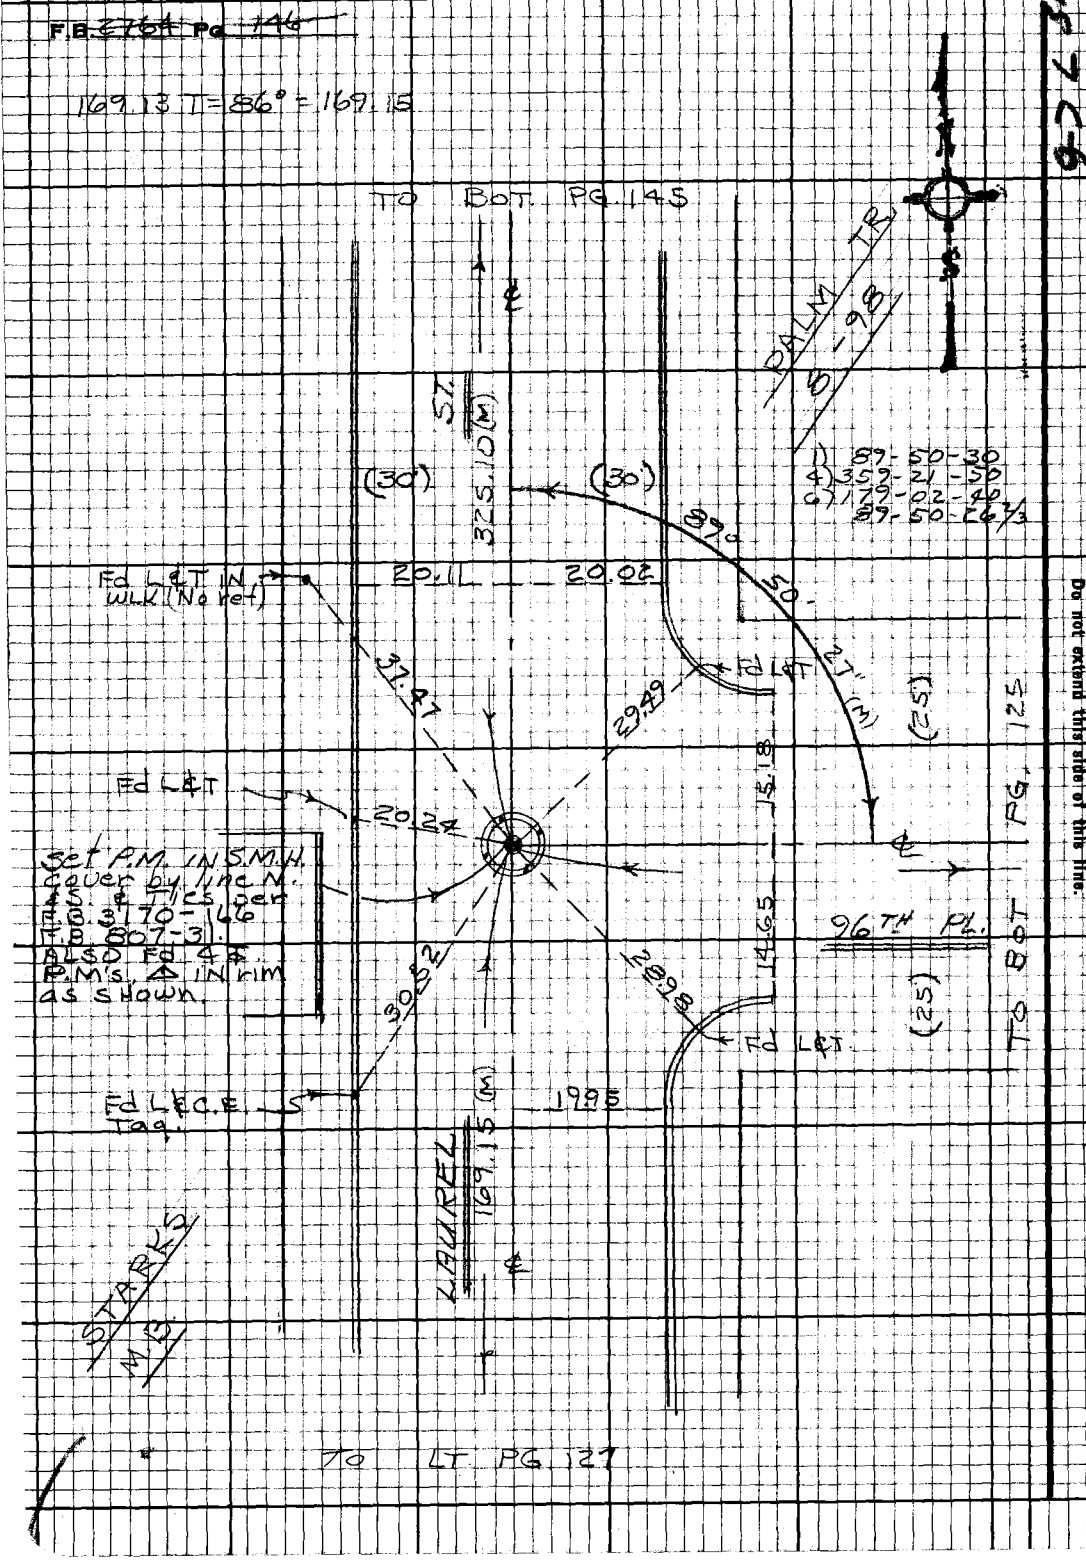

PLEASE RETURN TO
LOS ANGELES COUNTY ENGINEER
403 LOS ANGELES COUNTY ENGINEERING BLDG.

Do not extend this side of this line.

Note: Any Additions or Changes on this Sheet Must be Made or Circled in Red Ink With Date and Name of Person Making Change.

PWFB 0921

3463

Notes Ck'd by	Survey of DIV. #5 GARDENA AREA ℄
Map No.	JN 0303.00 Tape 0256 Std 68 °F
Office Work	Surveyed by J. BAZEN
Checked	Notes J. J. B. Date 6-69
Date	Indexed [redacted]

F.B. 2764 Pg. 147

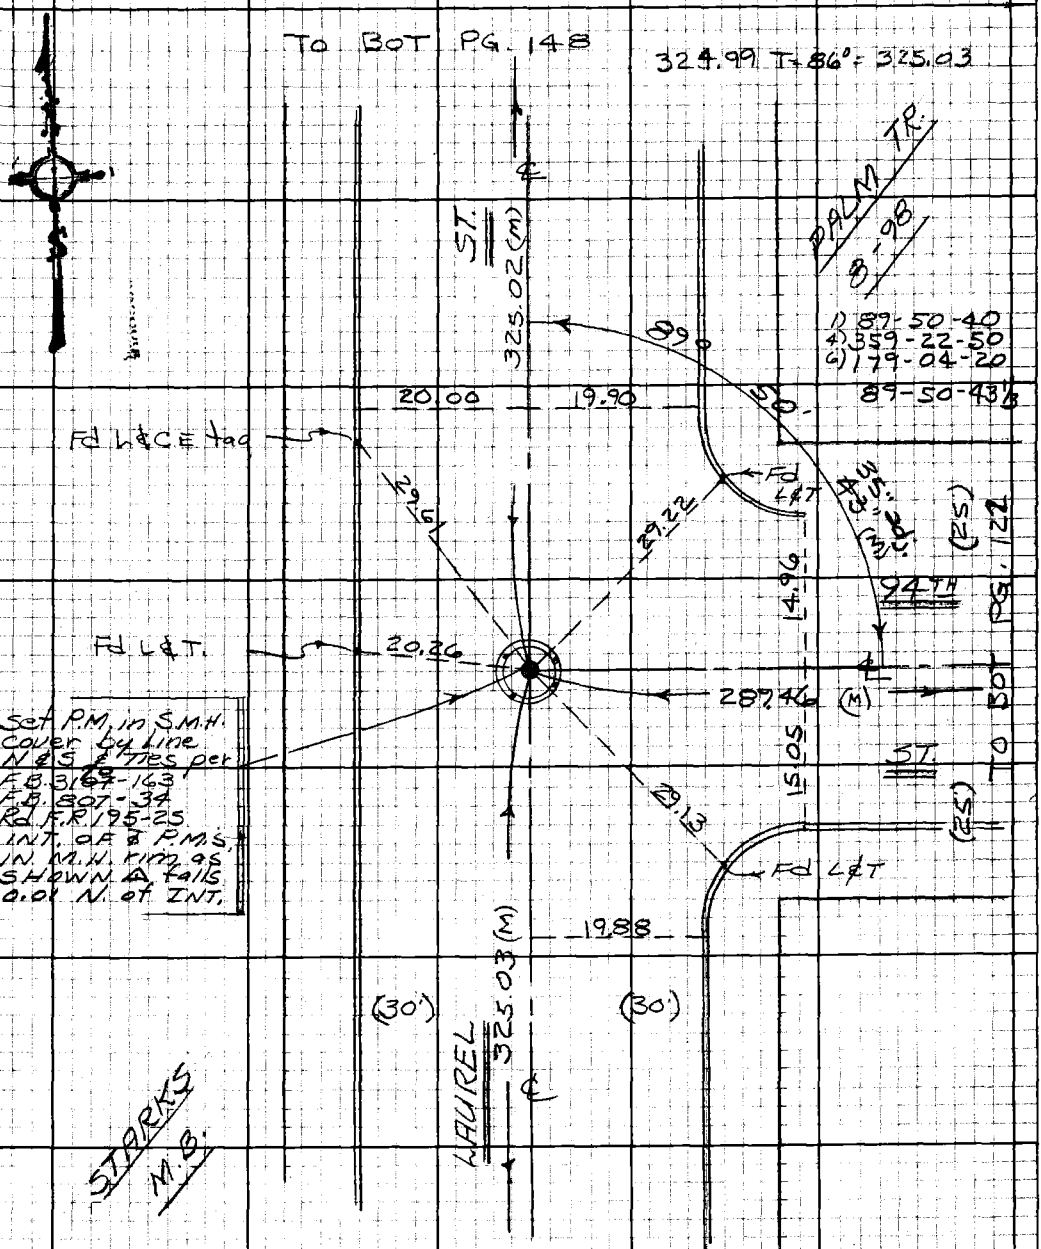

Note: Any Additions or Changes on this Sheet Must be Made or Circled in Red Ink With Date and Name of Person Making Change.

Do not extend this side of this line.

PLEASE RETURN TO
LOS ANGELES COUNTY ENGINEER
403 LOS ANGELES COUNTY ENGINEERING BLDG.

76F3098 CE#310 9-67

PWFB 0921

3464

F.B. ~~3764~~ PG. ~~148~~

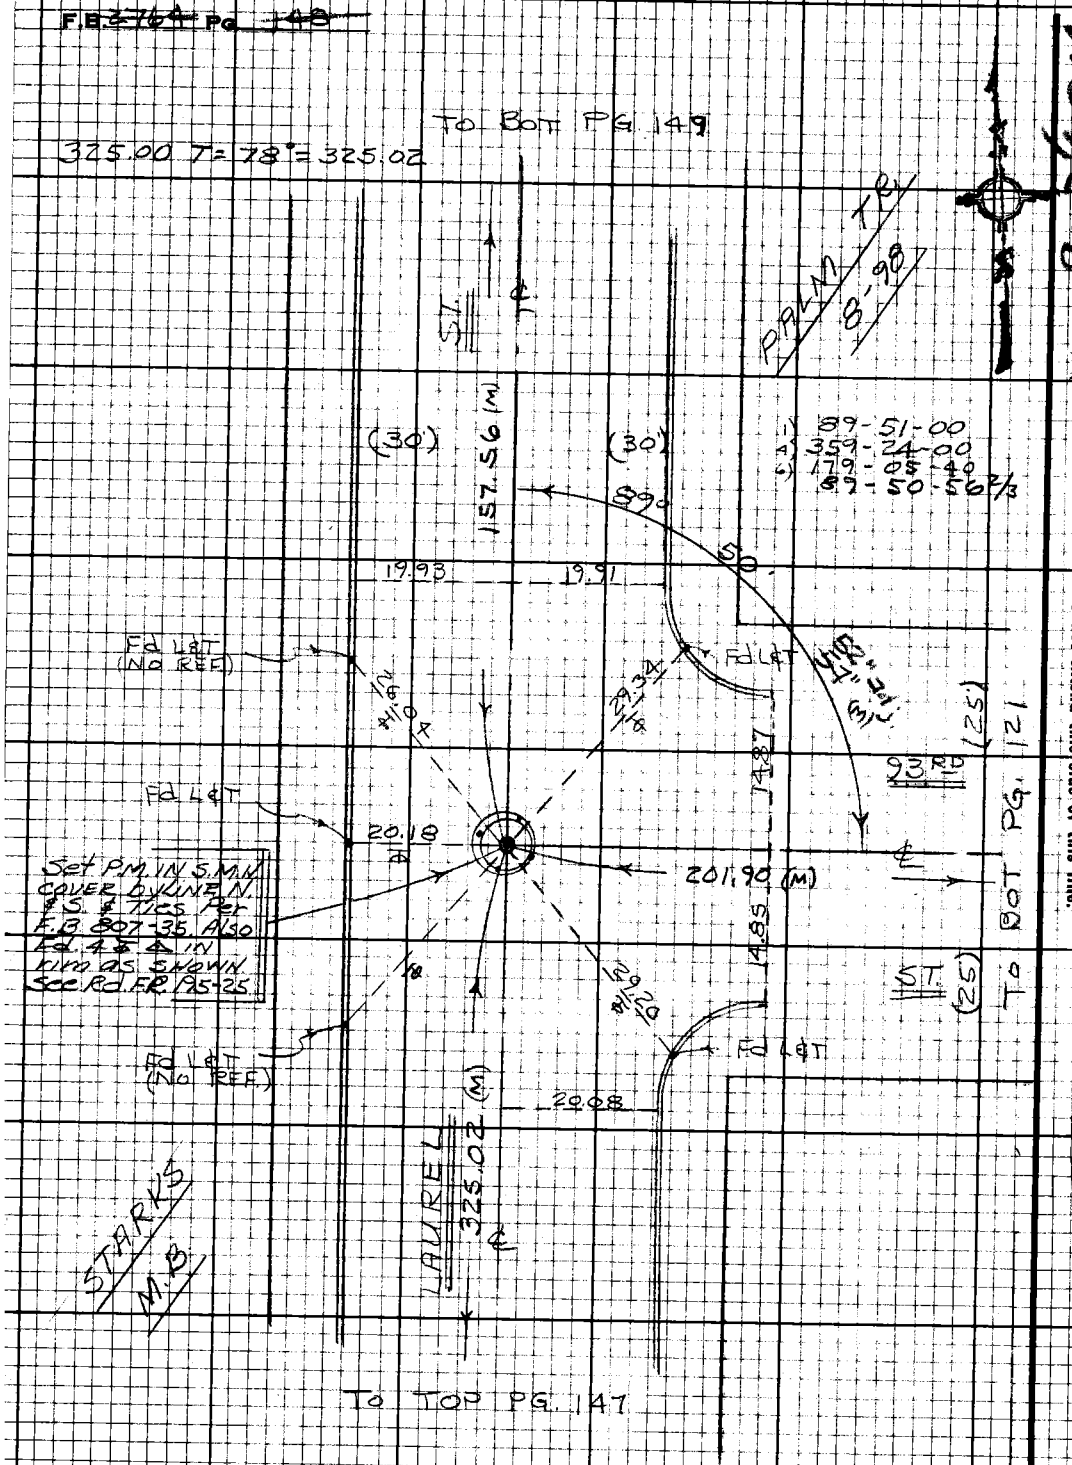

PLEASE RETURN TO
LOS ANGELES COUNTY ENGINEER
403 LOS ANGELES COUNTY ENGINEERING BLDG.

Do not extend this side of this line.

Note: Any Additions or Changes on this Sheet Must be Made or Circled in Red Ink With Date and Name of Person Making Change.

PWFB 0921

3465

Notes Ck'd by	Survey of DIV. 5 GARDENA AREA ℄
Map No.	JN 2303.00 Tape 0256 Std 68 °F
Office Work	Surveyed by J. BAZEN
Checked	Notes J. B. Date 7-69
Date	Indexed [illegible] GALL NOV 1 8 [illegible]

F.B. 2764 PG. 149

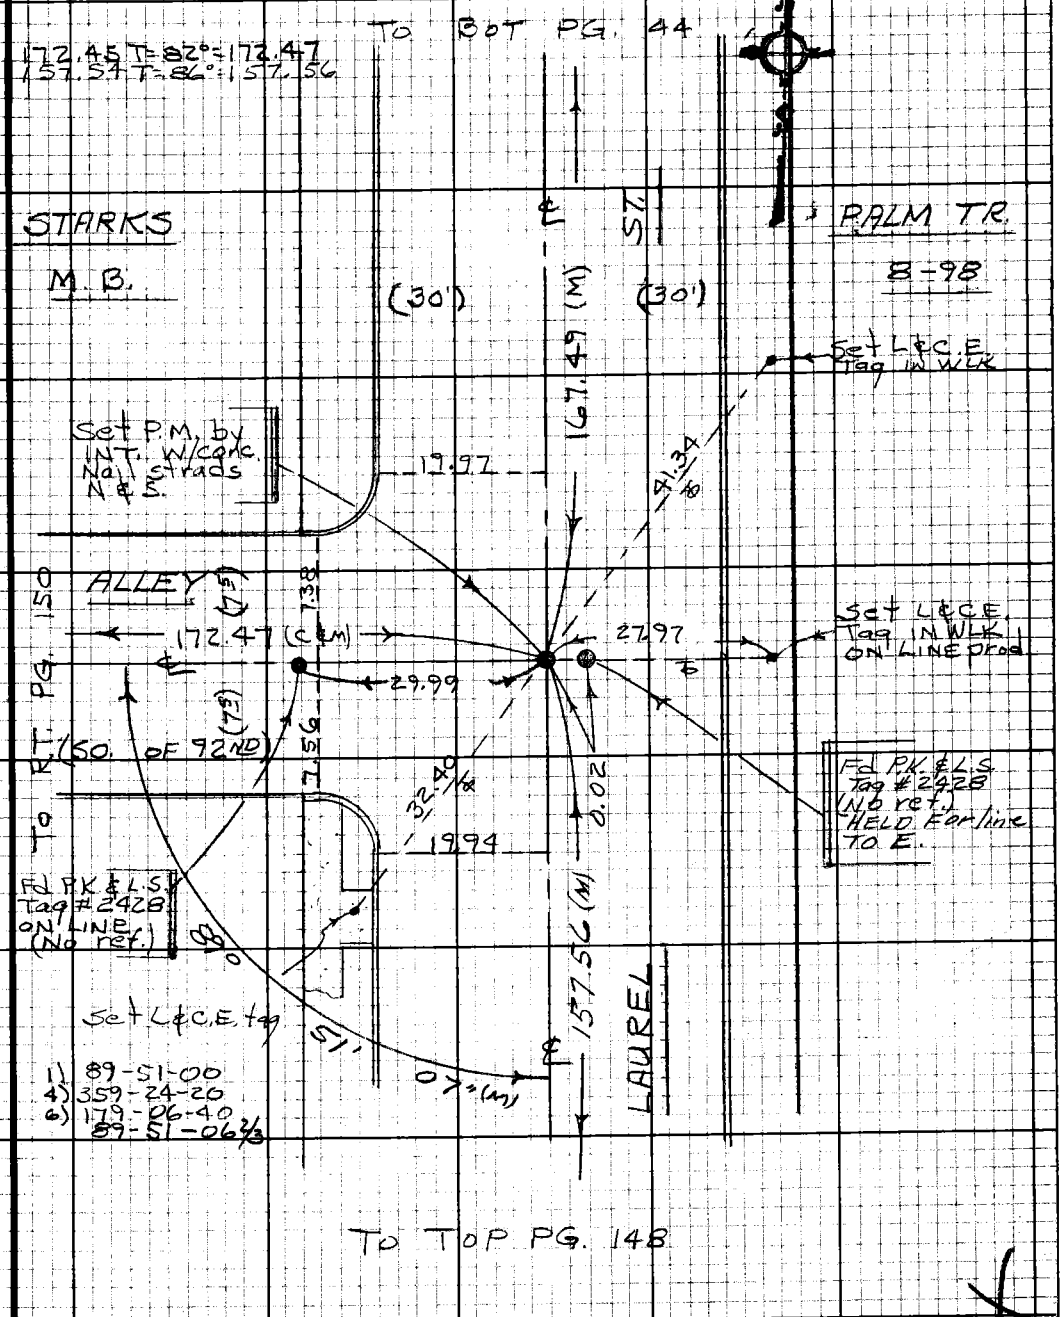

Note: Any Additions or Changes on this Sheet Must be Made or Circled in Red Ink With Date and Name of Person Making Change.

Do not extend this side of this line.

PLEASE RETURN TO
LOS ANGELES COUNTY ENGINEER
403 LOS ANGELES COUNTY ENGINEERING BLDG.

76F3098 CE#310 9-67

PWFB 0921 3466

F.B. 2764 PG. 150

807.58 T=86° = 807.67

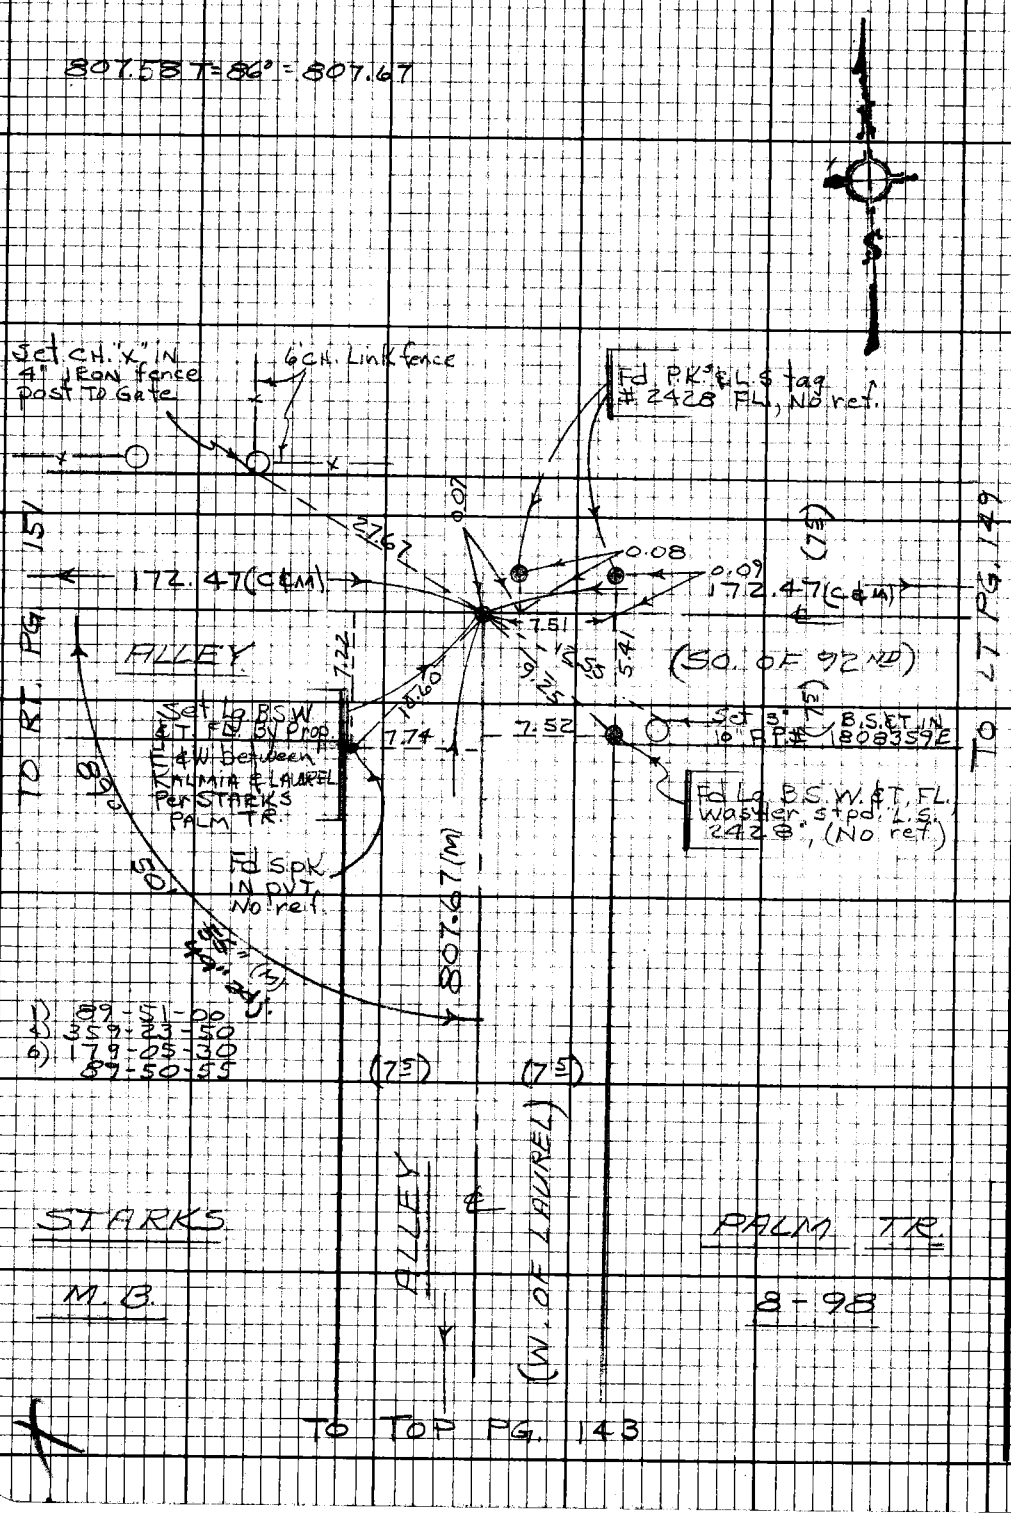

PLEASE RETURN TO
LOS ANGELES COUNTY ENGINEER
403 LOS ANGELES COUNTY ENGINEERING BLDG.

Do not extend this side of this line.

Note: Any Additions or Changes on this Sheet Must be Made or Circled in Red Ink With Date and Name of Person Making Change.

PWFB 0921

3467

Notes Ck'd by	Survey of DIV. #5 GARDENA AREA ℄
Map No.	JN 0303.00 Tape 0256 Std 68 °F
Office Work	Surveyed by J. BAZEN
Checked	Notes J.N.B. Date 7-69
Date	Indexed [illegible] GALLI NOV 18 '70

F.B. 3764 PG. 151

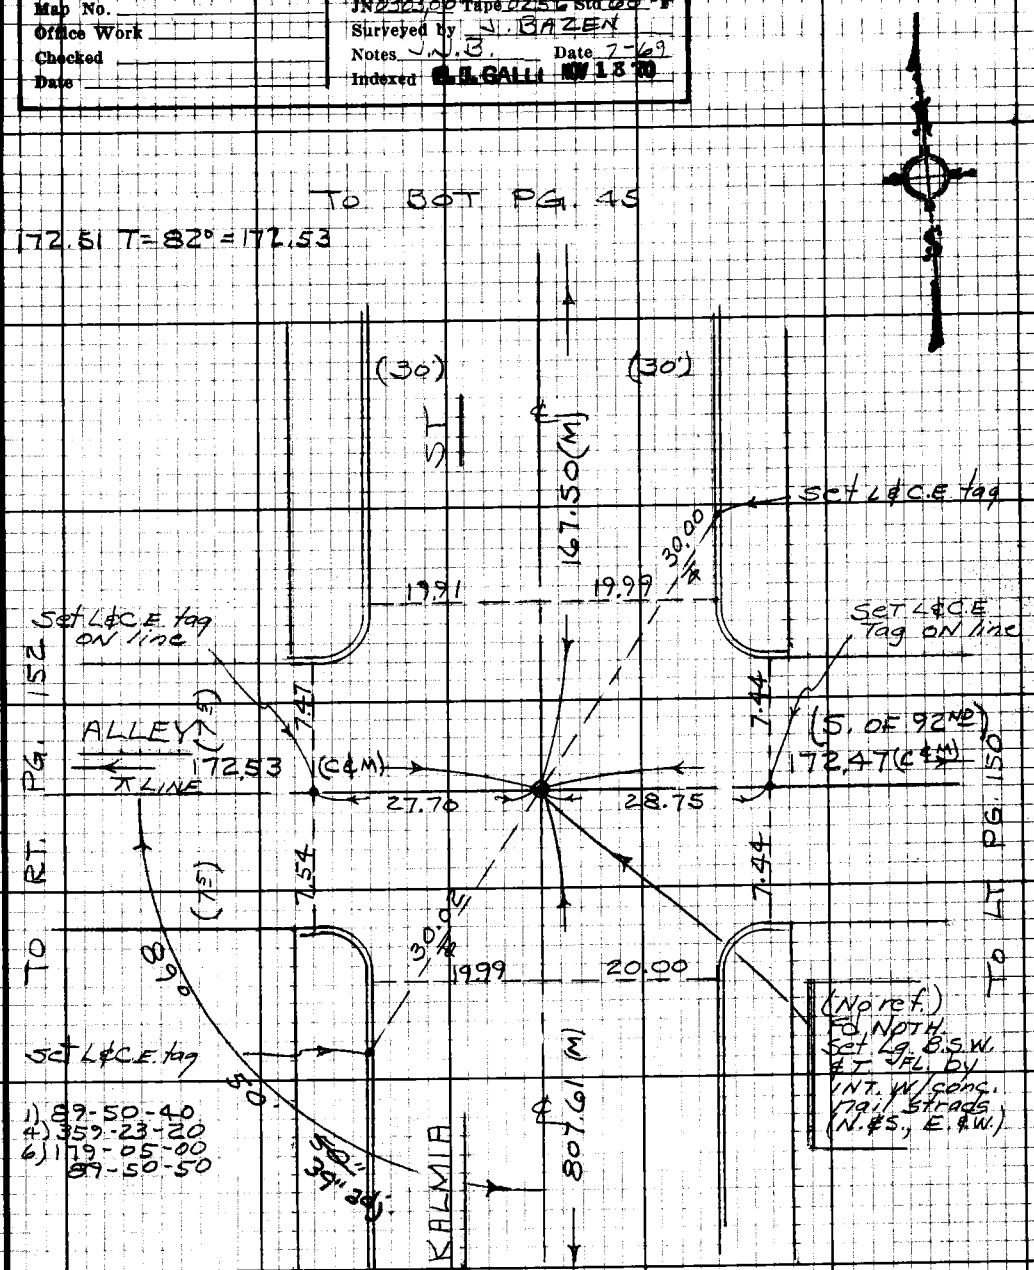

STARKS

M. B.

PALM TR.

8-98

TO TOP PG. 142

Note: Any Additions or Changes on this Sheet Must be Made or Circled in Red Ink With Date and Name of Person Making Change.

Do not extend this side of this line.

PLEASE RETURN TO
LOS ANGELES COUNTY ENGINEER
403 LOS ANGELES COUNTY ENGINEERING BLDG.

76F3098 CE#310 9-67

PWFB 0921 3468

F.B. 2764 PG 152

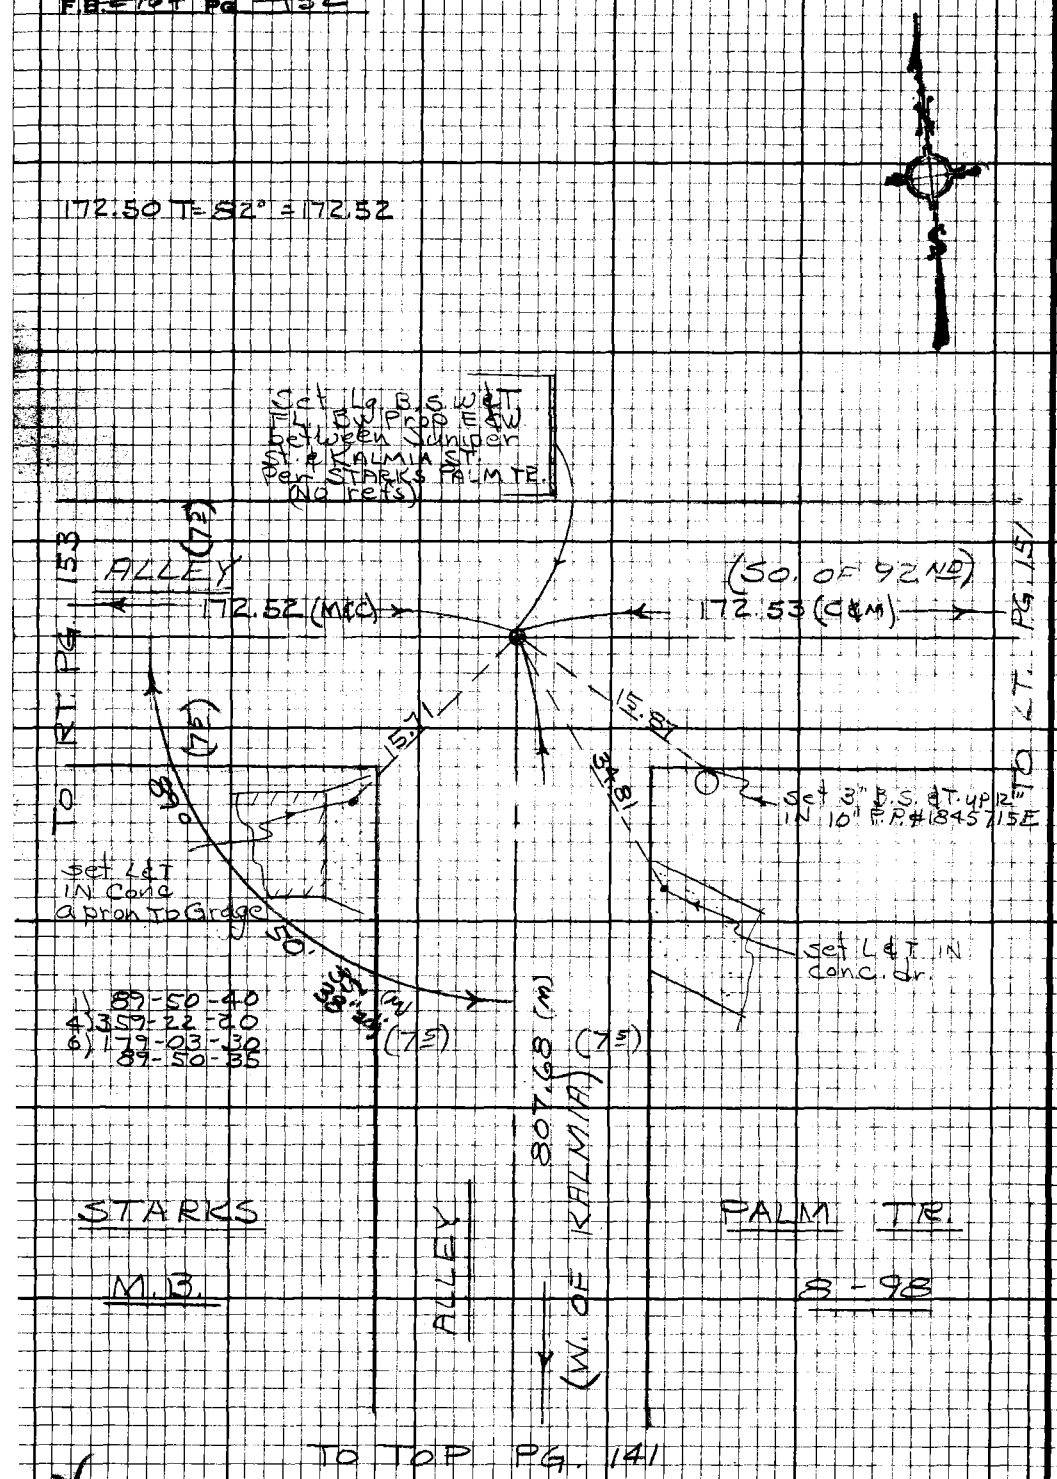

PLEASE RETURN TO
LOS ANGELES COUNTY ENGINEER
403 LOS ANGELES COUNTY ENGINEERING BLDG.

Do not extend this side of this line.

Note: Any Additions or Changes on this Sheet Must be Made or Circled in Red Ink With Date and Name of Person Making Change.

PWFB 0921

3469

Notes Ck'd by
Map No.
Office Work
Checked
Date

DIV. 5
Survey of GARDENA AREA ℄
JN 0303.00 Tape 0256 Std 68 °F
Surveyed by J. BAZEN
Notes J. J. B. Date 7-69
Indexed G. L. GALLI NOV 18 '70

F.B. 2764 Pg 153

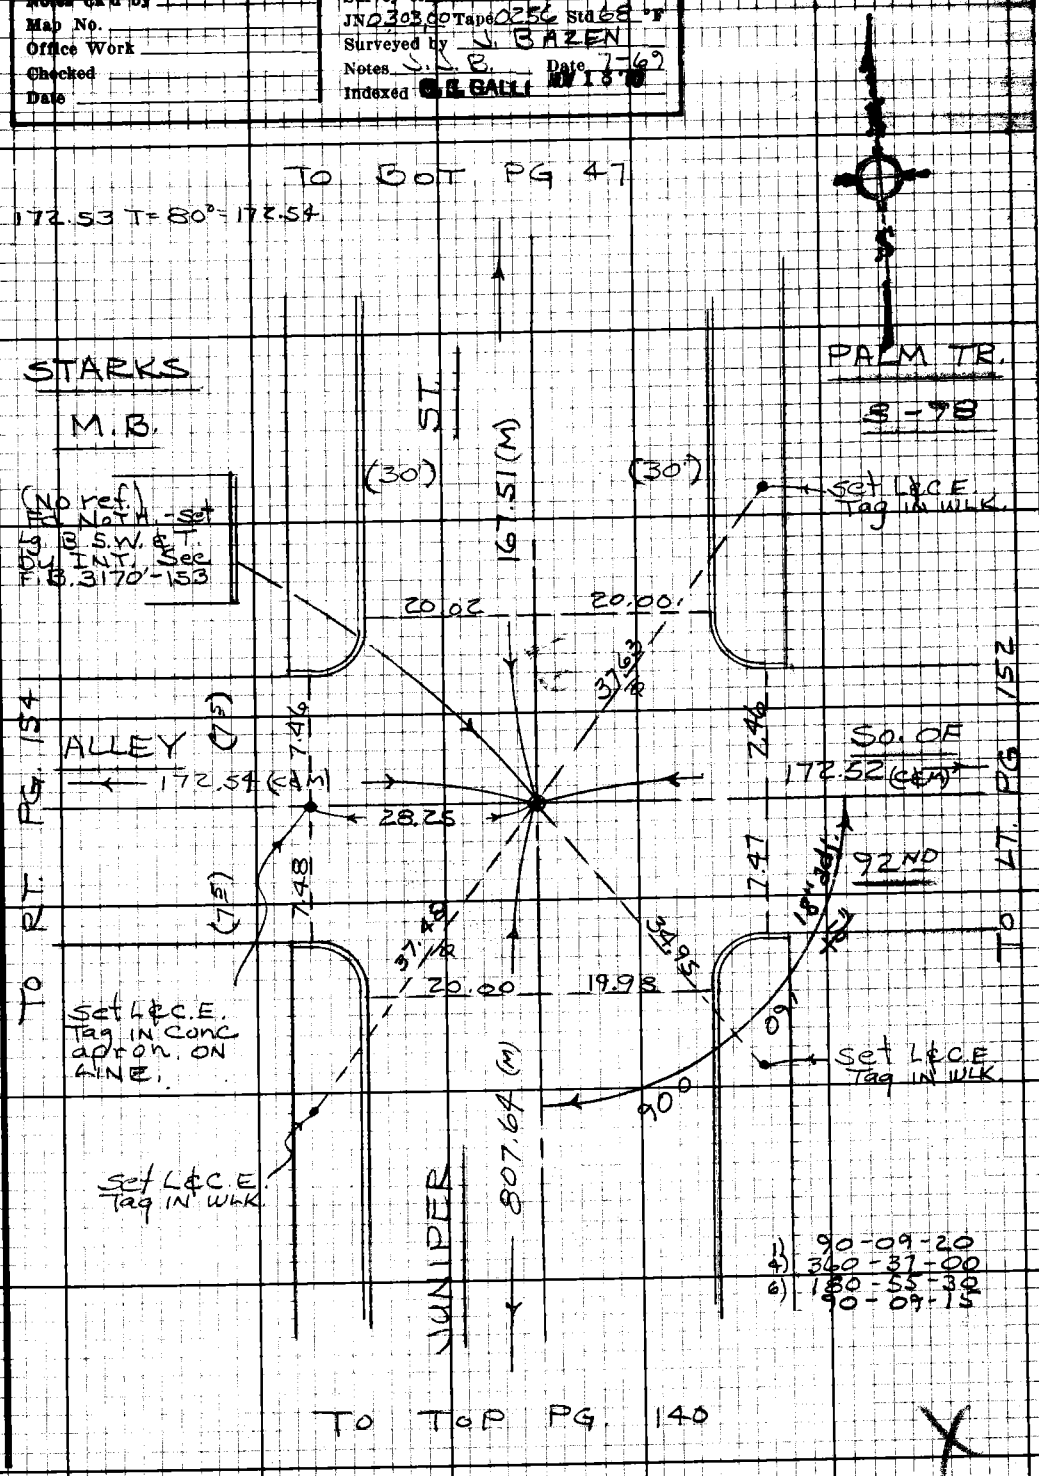

Note: Any Additions or Changes on this Sheet Must be Made or Circled in Red Ink With Date and Name of Person Making Change.

Do not extend this side of this line.

PLEASE RETURN TO
LOS ANGELES COUNTY ENGINEER
403 LOS ANGELES COUNTY ENGINEERING BLDG.

75F3098 CE#310 9-67

PWFB 0921 3470

F.B. ~~2764~~ PG. ~~154~~

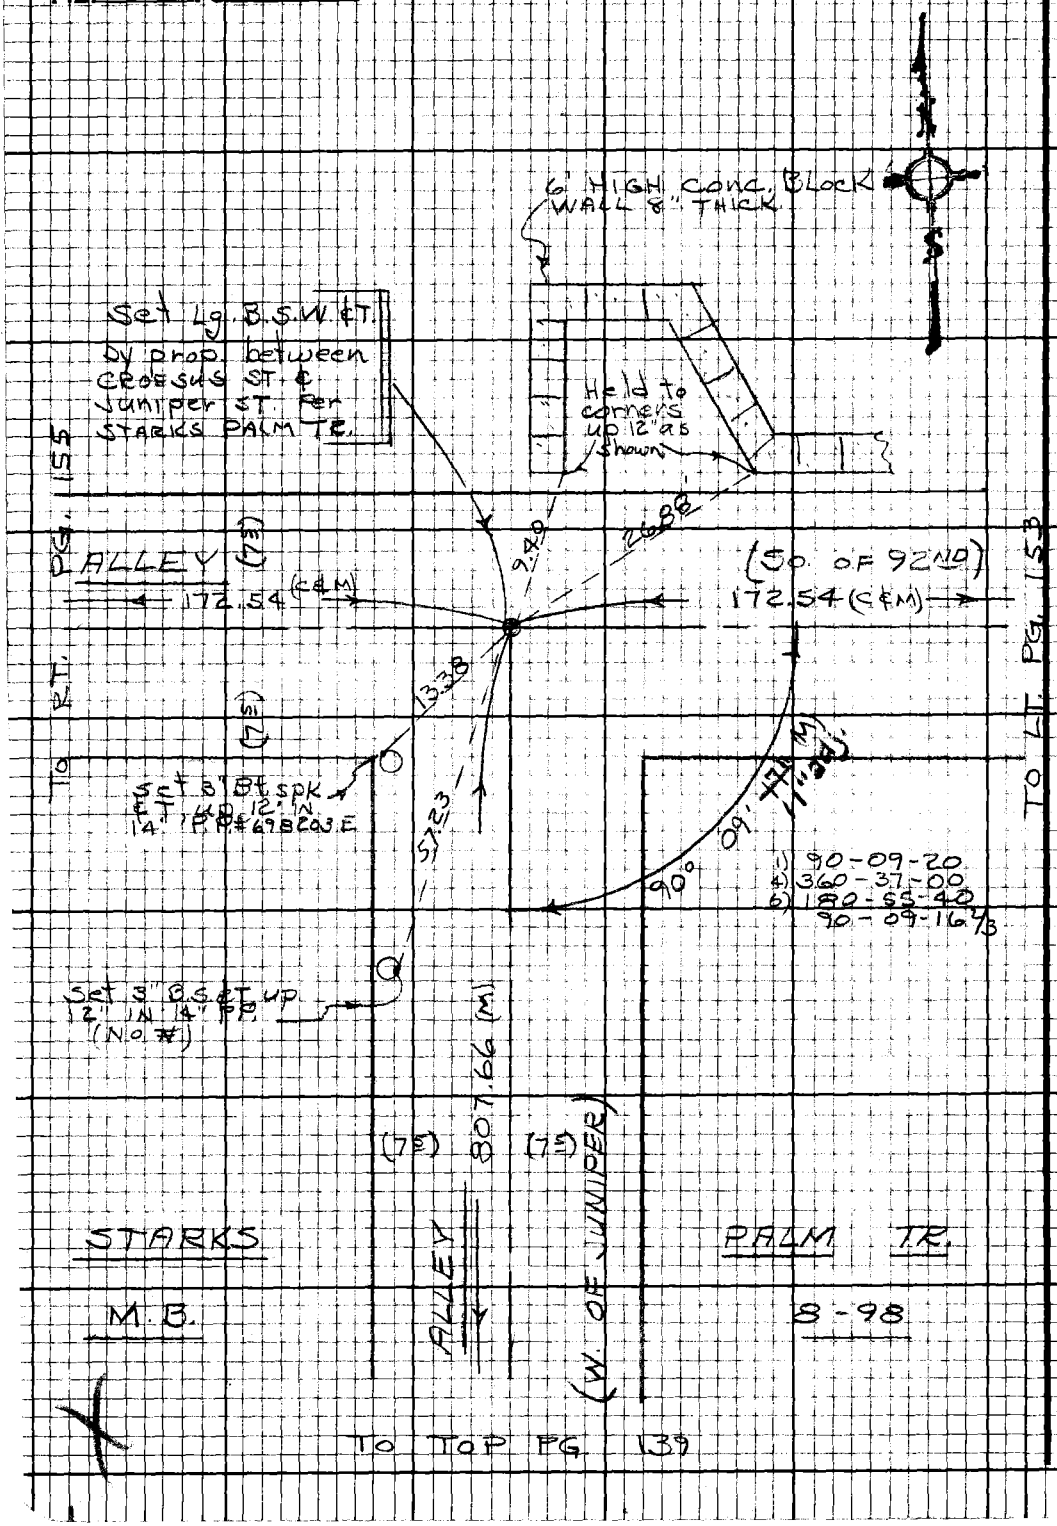

PLEASE RETURN TO
LOS ANGELES COUNTY ENGINEER
403 LOS ANGELES COUNTY ENGINEERING BLDG.

Do not extend this side of this line.

Note: Any Additions or Changes on this Sheet Must be Made or Circled in Red Ink With Date and Name of Person Making Change.

PWFB 0921

3471

Notes Ck'd by
Map No.
Office Work
Checked
Date

DIV. 5
Survey of GARDENA AREA ℄
JN 0303.00 Tape 0256 Std 68 °F
Surveyed by
Notes Date
Indexed [illegible] GALLI [illegible]

F.B. 2764 PG. 155

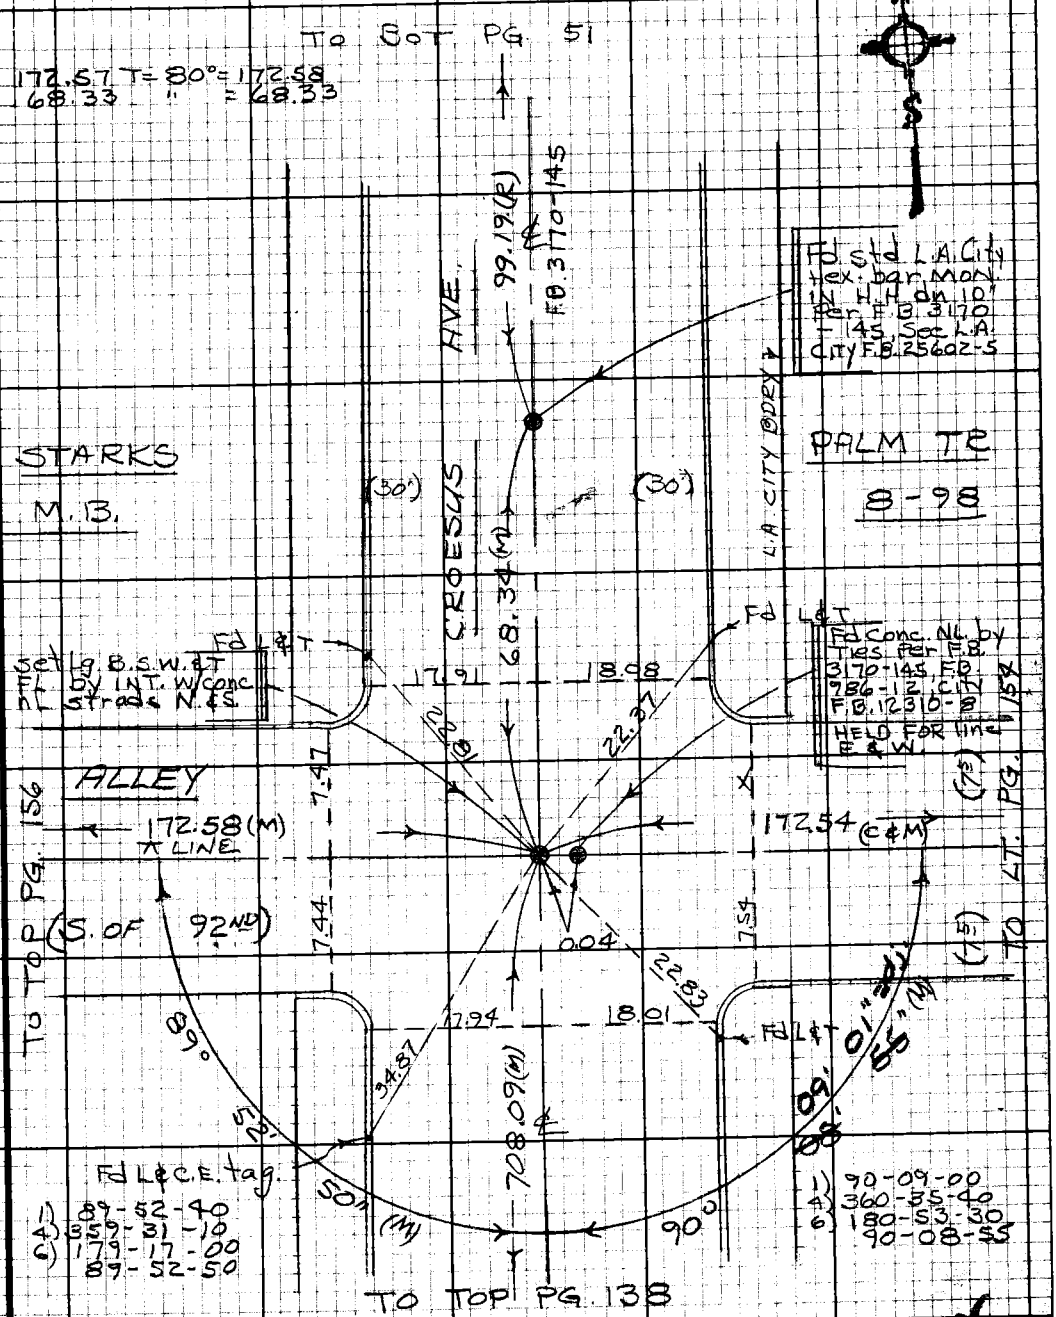

Note: Any Additions or Changes on this Sheet Must be Made or Circled in Red Ink With Date and Name of Person Making Change.

Do not extend this side of this line.

PLEASE RETURN TO
LOS ANGELES COUNTY ENGINEER
403 LOS ANGELES COUNTY ENGINEERING BLDG.

76F3098 CE#310 9-67

PWFB 0921 3472

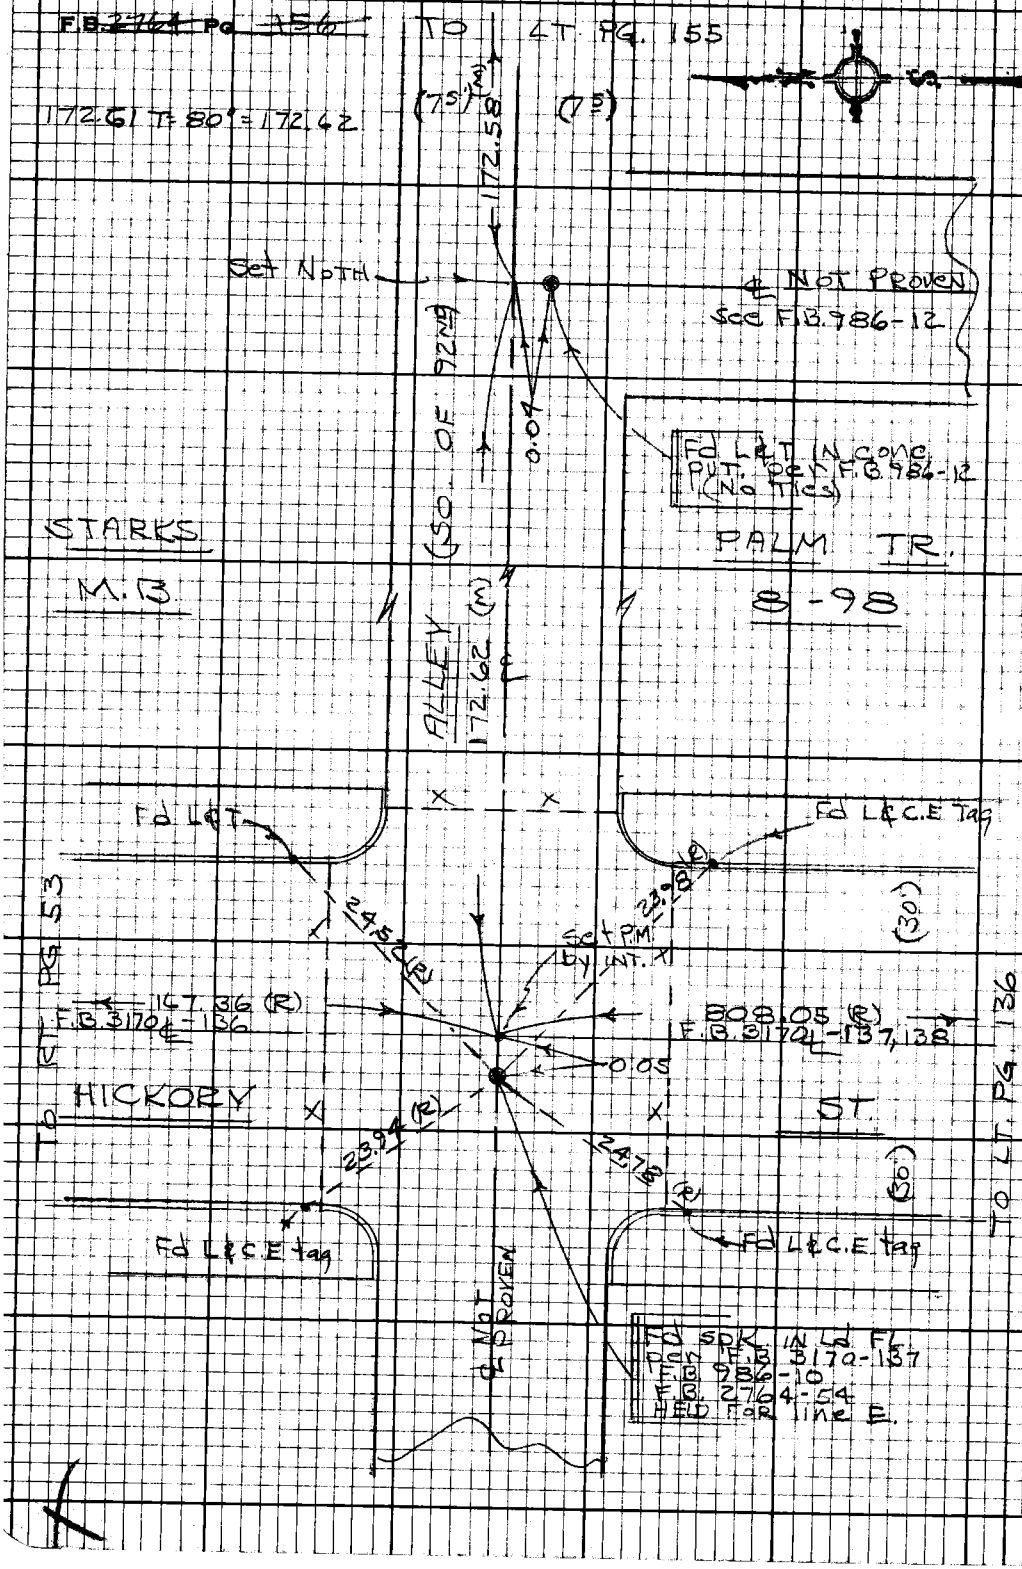

PLEASE RETURN TO
LOS ANGELES COUNTY ENGINEER
403 LOS ANGELES COUNTY ENGINEERING BLDG.

Do not extend this side of this line.

Note: Any Additions or Changes on this Sheet Must be Made or Circled in Red Ink With Date and Name of Person Making Change.

PWFB 0921 3473

Notes Ck'd by
Map No.
Office Work
Checked
Date

Survey of GARDENA AREA ℄ D10 #5
Jn 0303.00 Tape 0256 Std 68 °F
Surveyed by J. BAZEN
Notes J.J.B. Date 10-69
Indexed [illegible]

F.B. 2764 Pg. 157

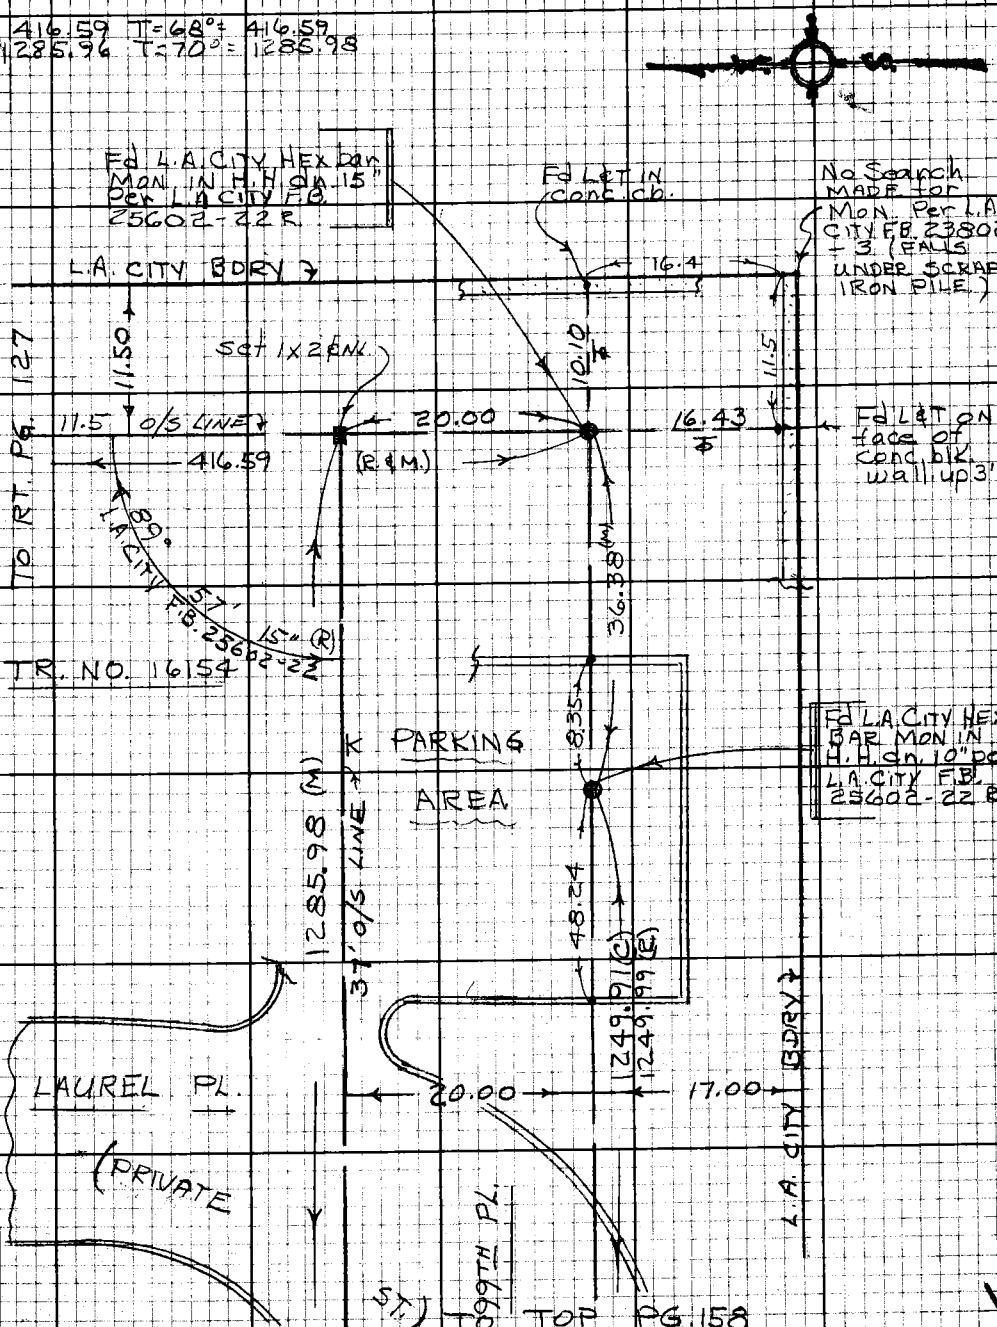

Note: Any Additions or Changes on this Sheet Must be Made or Circled in Red Ink With Date and Name of Person Making Change.

Do not extend this side of this line.

PLEASE RETURN TO
LOS ANGELES COUNTY ENGINEER
403 LOS ANGELES COUNTY ENGINEERING BLDG.

76F3098 CE#310 9-67

PWFB 0921 3474 , 3475

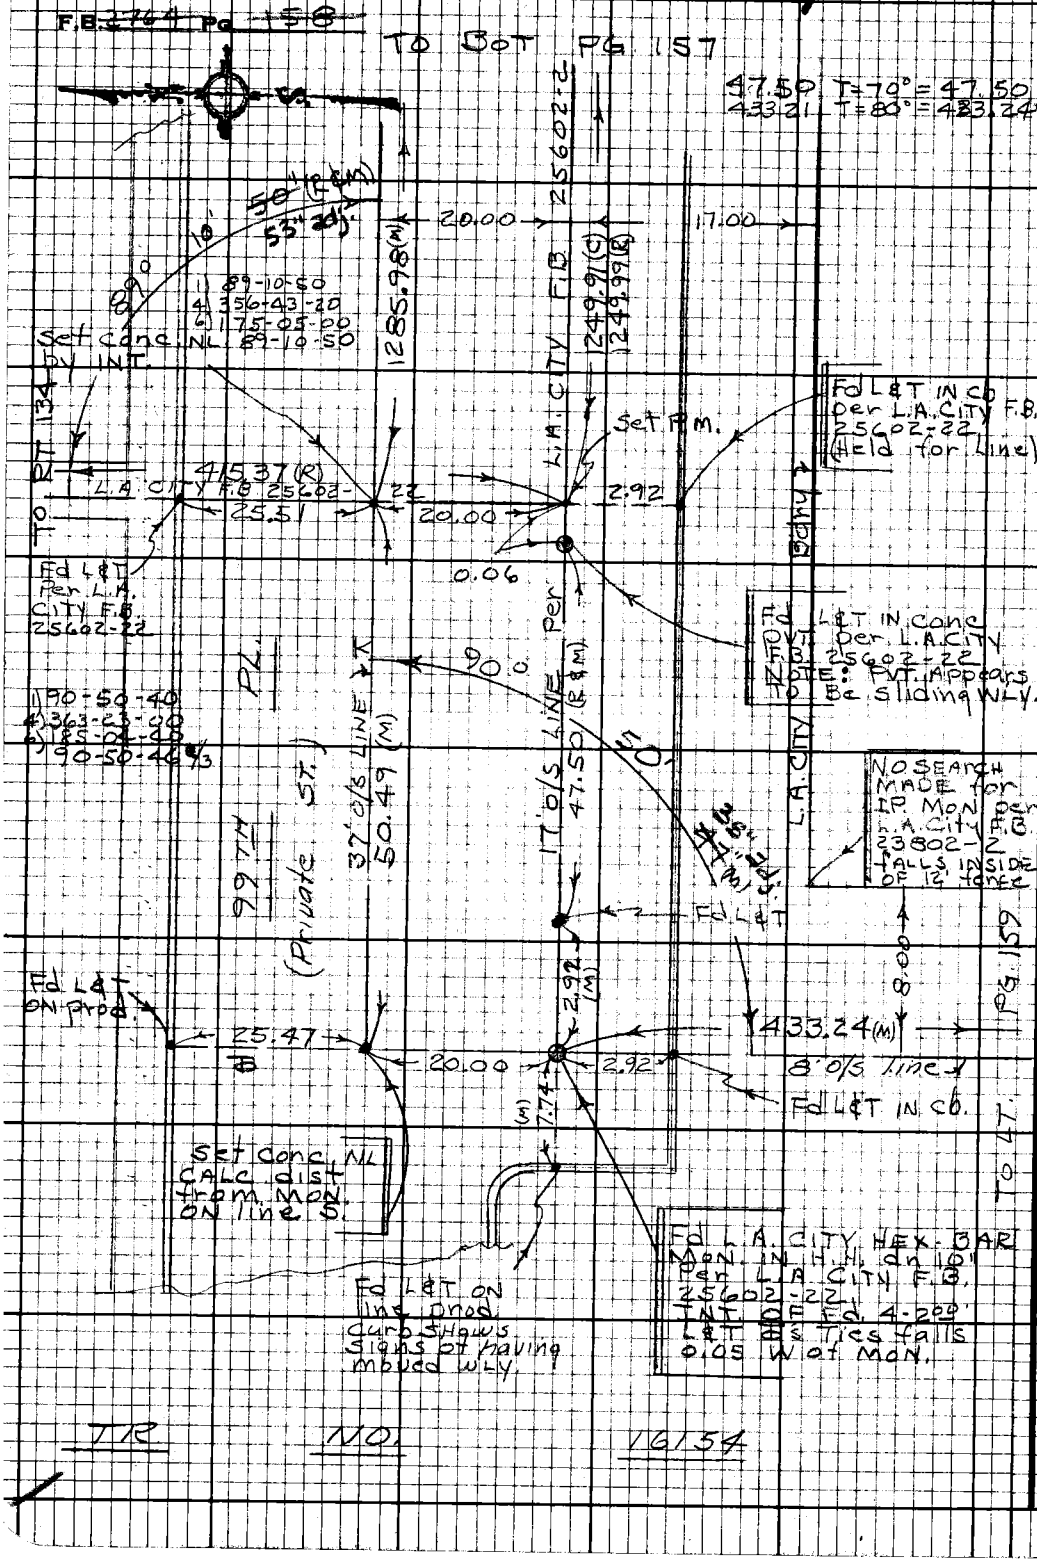

PLEASE RETURN TO
LOS ANGELES COUNTY ENGINEER
403 LOS ANGELES COUNTY ENGINEERING BLDG.

Do not extend this side of this line.

Note: Any Additions or Changes on this Sheet Must be Made on Circled in Red Ink With Date and Name of Person Making Change.

PWFB 0921 3476

Notes Ck'd by
Map No.
Office Work
Checked
Date

DIV. #5
Survey of GARDENA AREA C
JN 0303.00 Tape 0256 Std 68°F
Surveyed by J. J. BAZEN
Notes J. J. B. Date 10-69
Indexed C. J. GAPEN

F.B. 2764 PG. 159

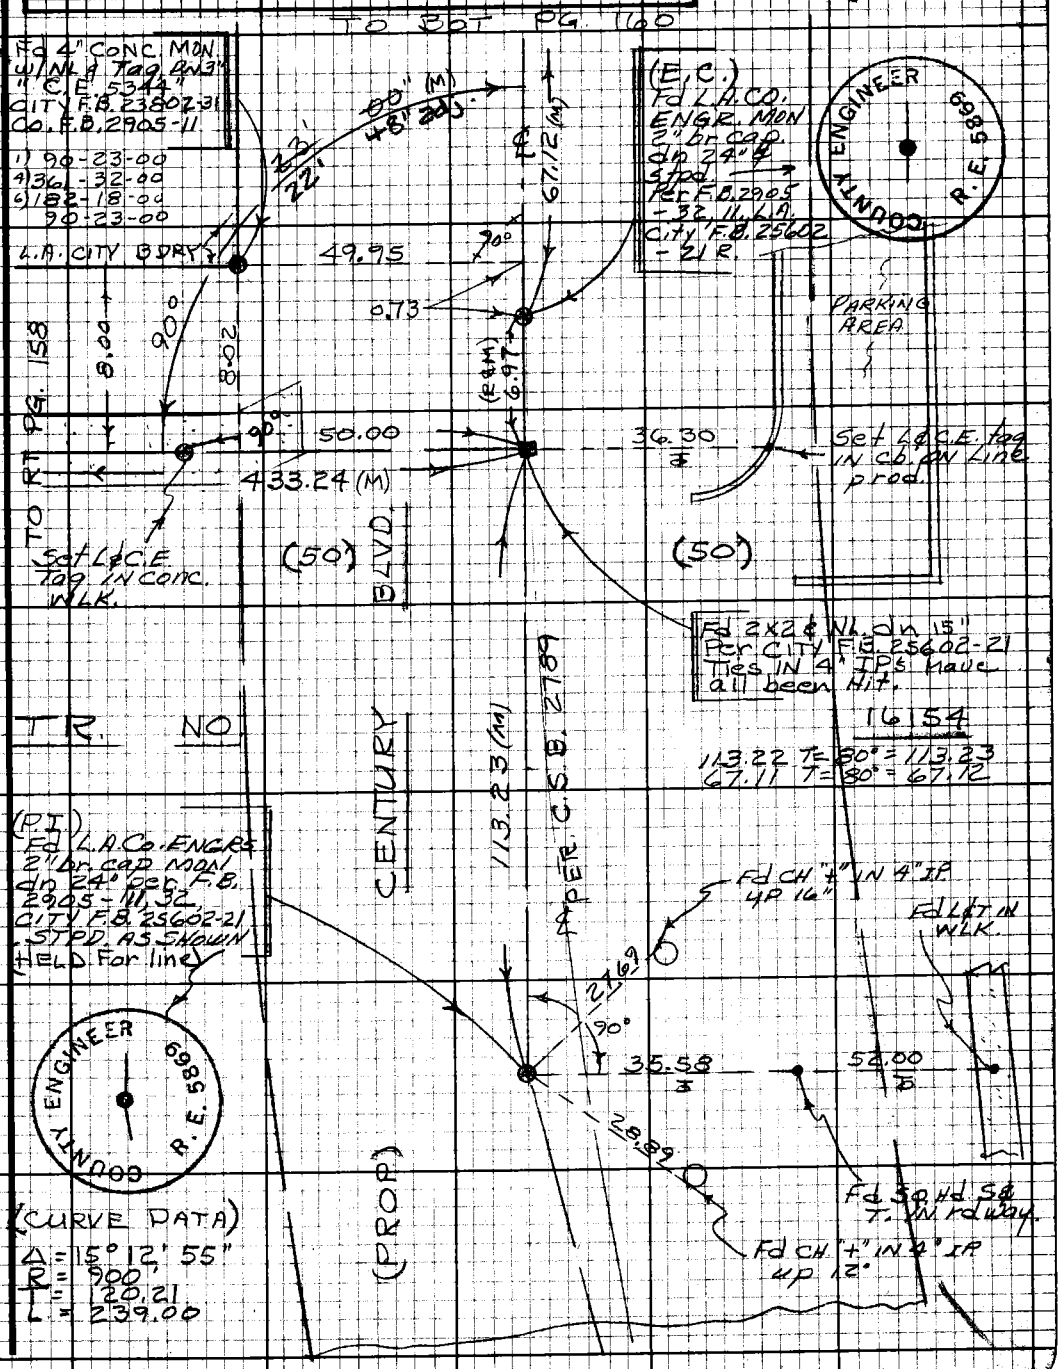

Note: Any Additions or Changes on this Sheet Must be Made or Circled in Red Ink With Date and Name of Person Making Change.

Do not extend this side of this line.

PLEASE RETURN TO
LOS ANGELES COUNTY ENGINEER
403 LOS ANGELES COUNTY ENGINEERING BLDG.

76F3098 CE#310 9-67

PWFB 0921 3477

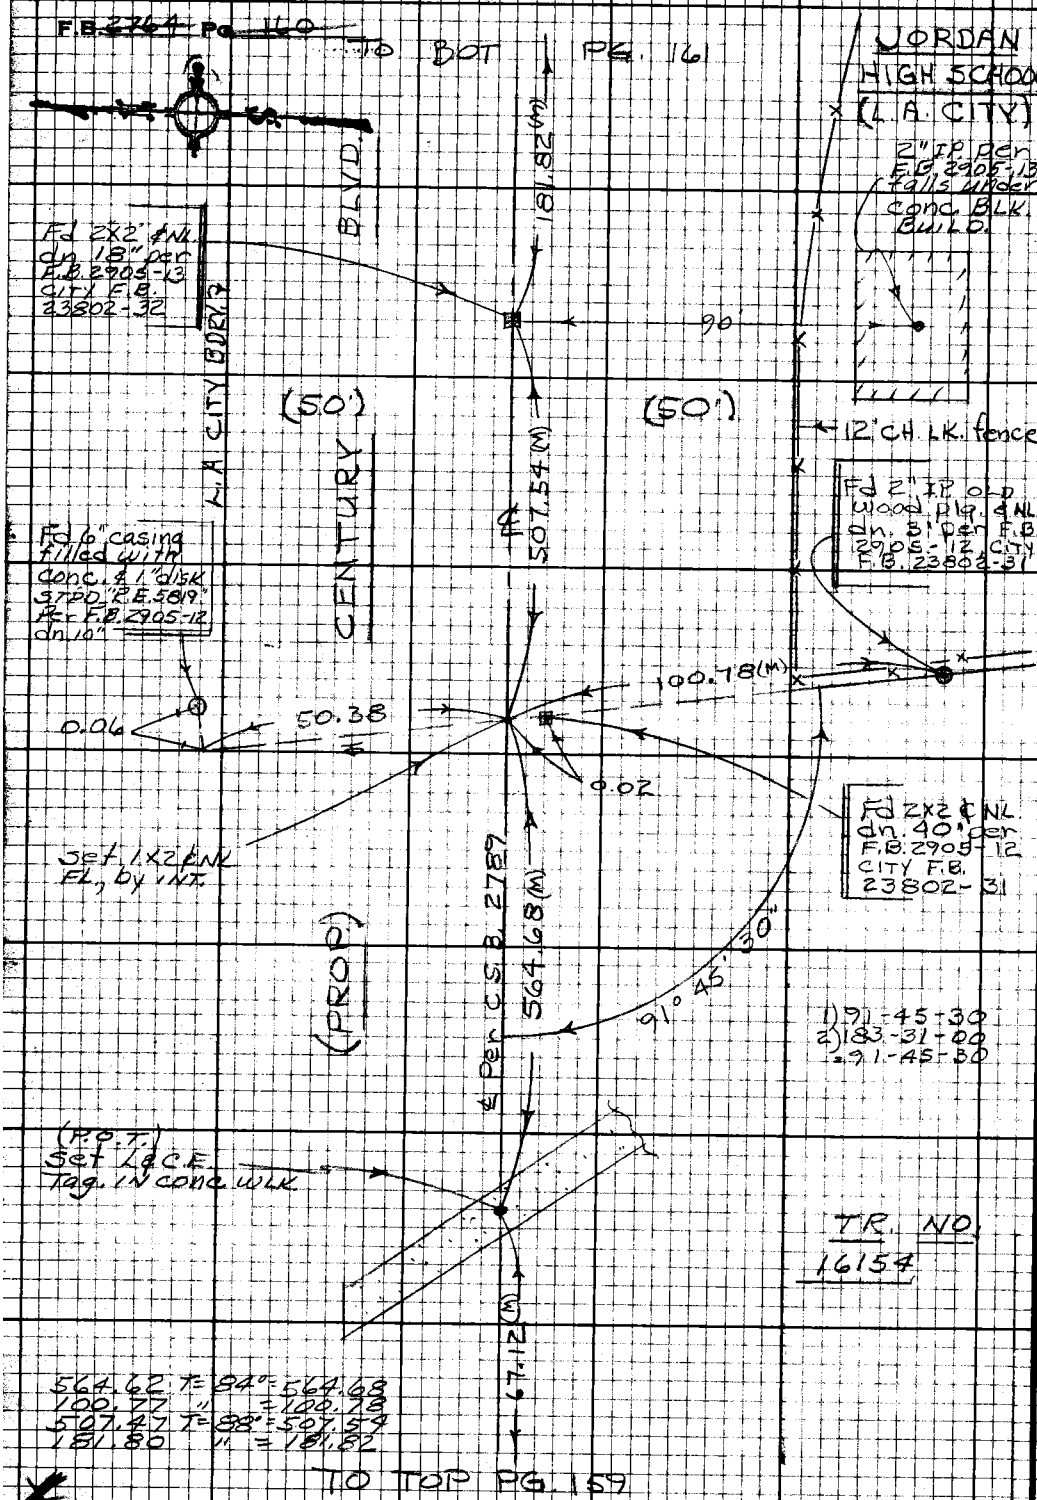

PLEASE RETURN TO
LOS ANGELES COUNTY ENGINEER
403 LOS ANGELES COUNTY ENGINEERING BLDG.

Do not extend this side of this line.

Note: Any Additions or Changes on this Sheet Must be Made or Circled in Red Ink With Date and Name of Person Making Change.

PWFB 0921

3478

Notes Ck'd by	Survey of DIV. 5 GARDENA AREA ℄
Map No.	JN 030300 Tape 0256 Std 68°F
Office Work	Surveyed by J. BAZEN
Checked	Notes J.J.B. Date 12-69
Date	Indexed G.J. GALLI NOV 1 8 '69

F.B. 2764 PG. 161

W.S. 7, C-6

Note: Any Additions or Changes on this Sheet Must be Made or Circled in Red Ink With Date and Name of Person Making Change.

Do not extend this side of this line.

PLEASE RETURN TO
LOS ANGELES COUNTY ENGINEER
403 LOS ANGELES COUNTY ENGINEERING BLDG.

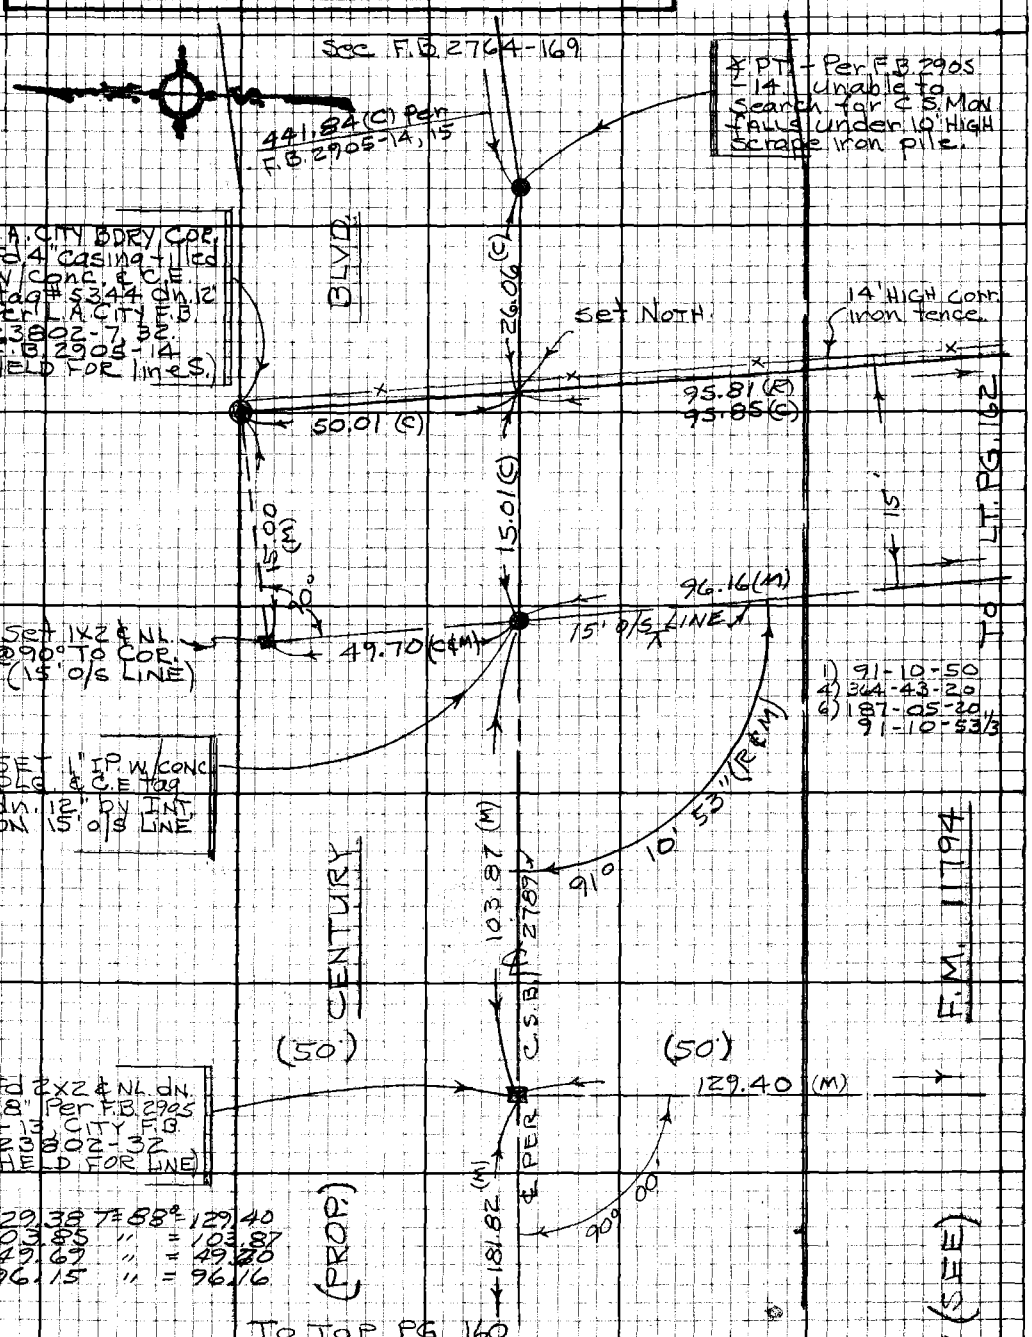

76F3098 CE#310 9-67

PWFB 0921 3479

F.B. 2764 Pg. 162

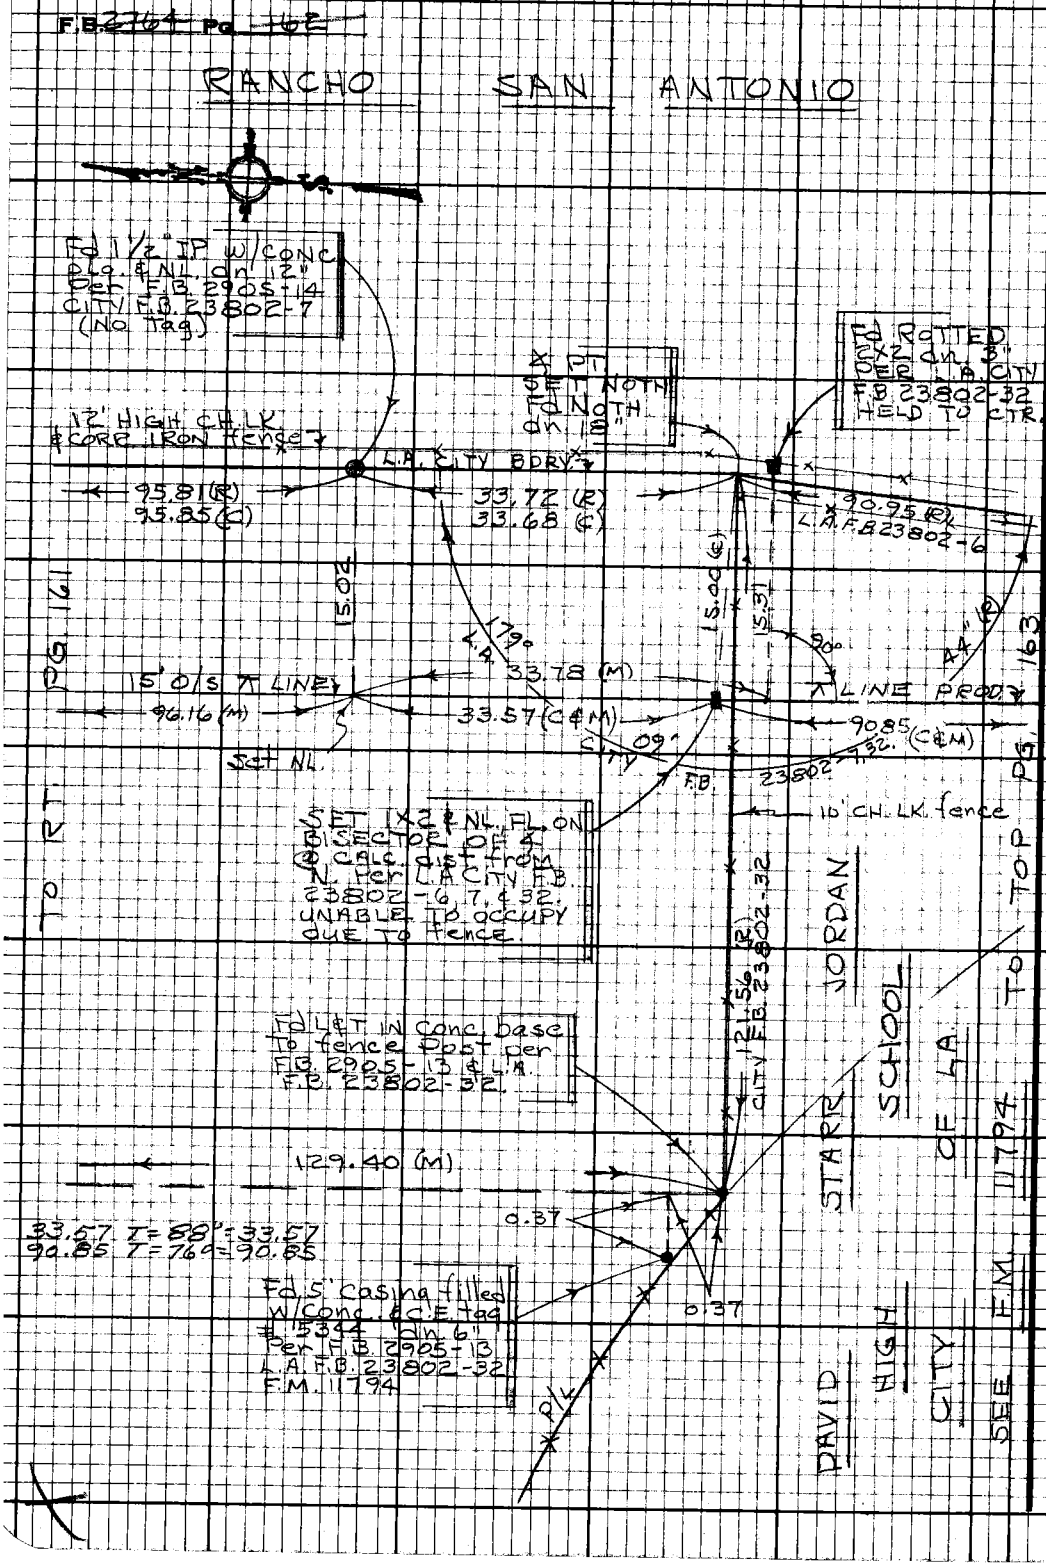

PLEASE RETURN TO
LOS ANGELES COUNTY ENGINEER
403 LOS ANGELES COUNTY ENGINEERING BLDG.

Do not extend this side of this line.

Note: Any Additions or Changes on this Sheet Must be Made or Circled in Red Ink With Date and Name of Person Making Change.

PWFB 0921

3480

Notes Ck'd by	Survey of DIV. 5 GARDENA AREA ℄
Map No.	JN 030300 Tape 0256 Std 68 °F
Office Work	Surveyed by J. BAZEN
Checked	Notes J. B. Date 12-69
Date	Indexed [illegible] GALLI NOV 1 8 '70

F.B. 2764 Pg. 163

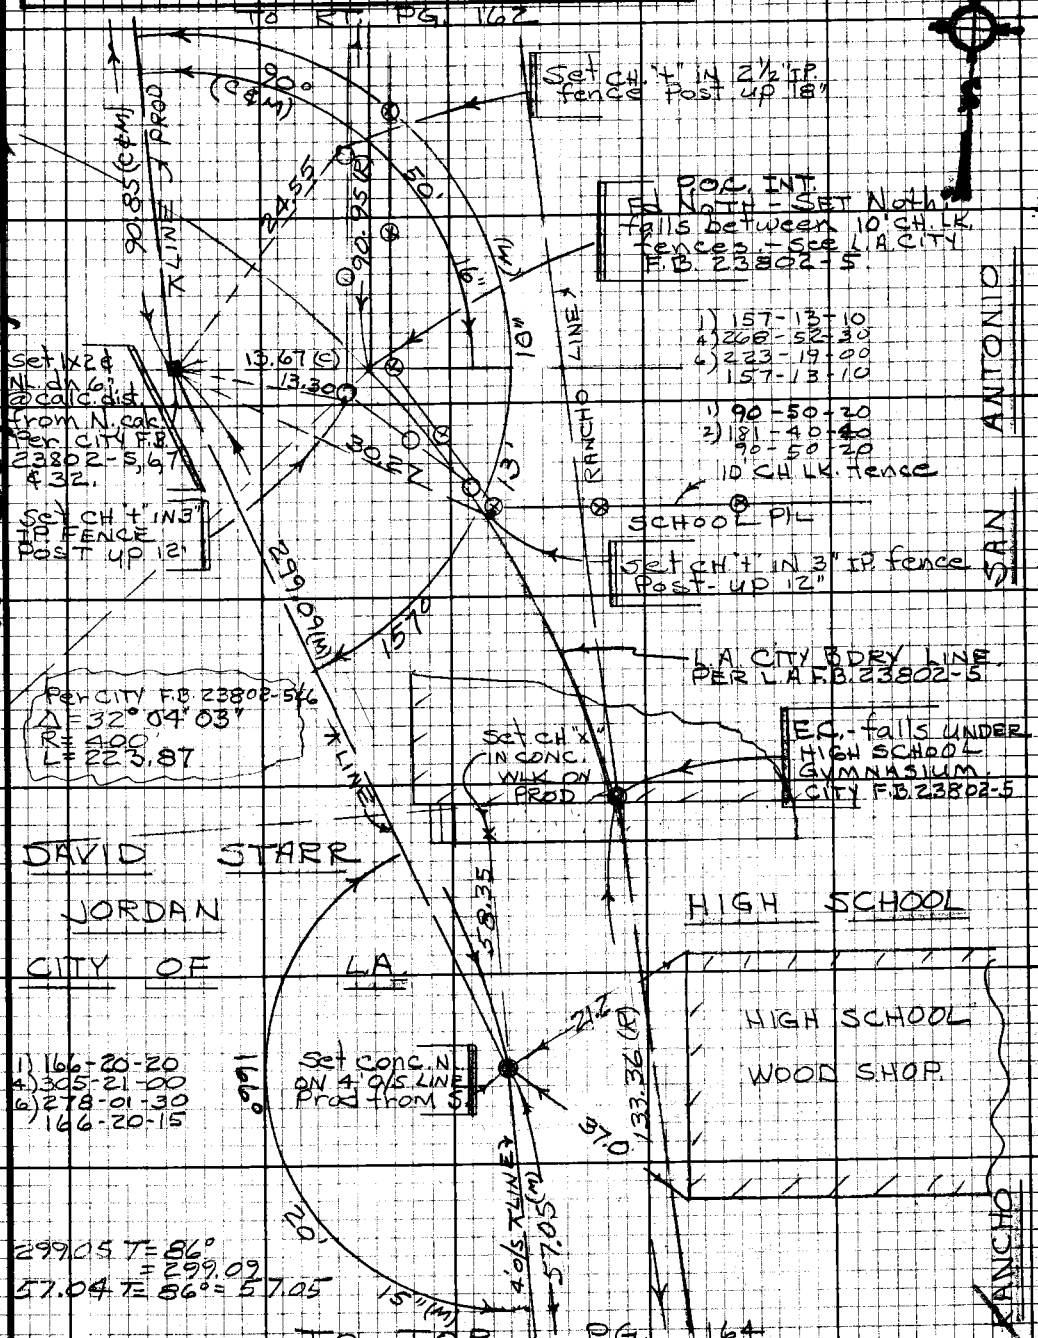

Note: Any Additions or Changes on this Sheet Must be Made or Circled in Red Ink With Date and Name of Person Making Change.

Do not extend this side of this line.

PLEASE RETURN TO
LOS ANGELES COUNTY ENGINEER
403 LOS ANGELES COUNTY ENGINEERING BLDG.

W520, D-1, W5 7 C-6

75F3098 CE# 310 9-67

PWFB 0921 3481, 3482

F.B. ~~2164~~ Pg. ~~164~~

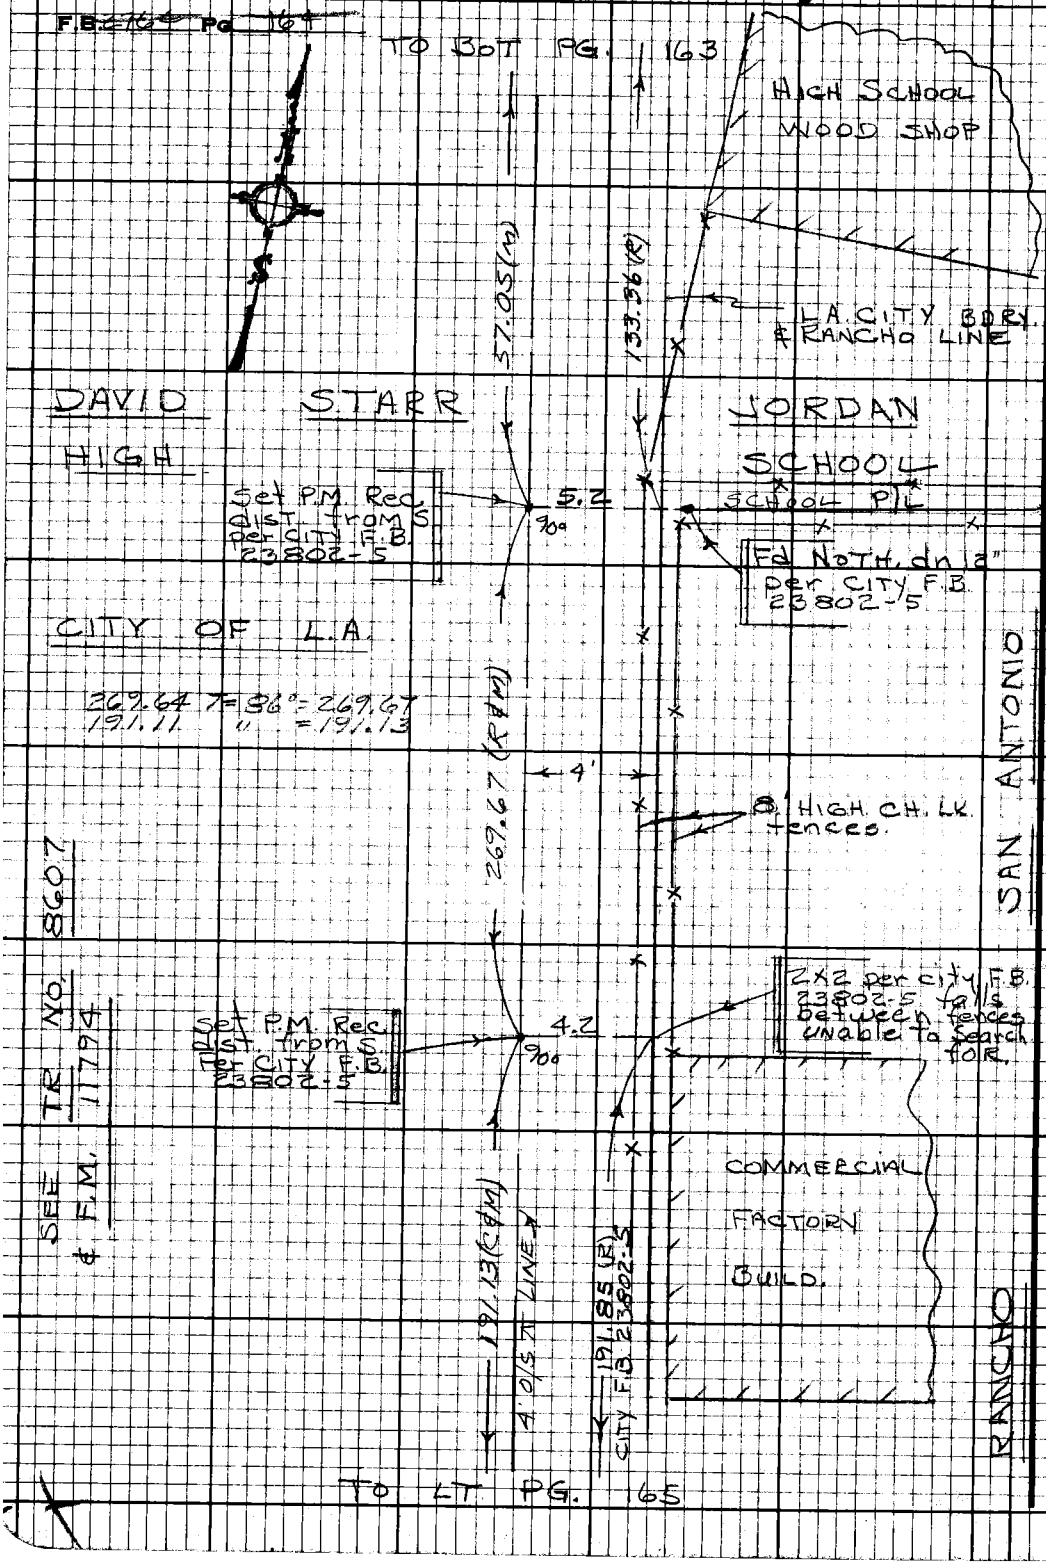

PLEASE RETURN TO
LOS ANGELES COUNTY ENGINEER
403 LOS ANGELES COUNTY ENGINEERING BLDG.

Do not extend this side of this line.

Note: Any Additions or Changes on this Sheet Must be Made or Circled in Red Ink With Date and Name of Person Making Change.

PWFB 0921

3483

Notes Ck'd by
Map No.
Office Work
Checked
Date

SW-S GARDENA AREA
Survey of
JN 330.00 Tape 0256 Std 68 "F"
Surveyed by J. BARZEN
Notes J. S. B. Date 12-69
Indexed

F.B. 2764 Pg. 165

TO BOT PG. 168

RANCHO SAN ANTONIO

(X PT. N-S, E-W)
FD. L.A. CITY HEX BAR MON. IN H.H. DOWN 14" PER L.A. CITY F.B.S. 23802-5L, 25602-38L
SEE 13105-10

1) 179-55-30
4) 359-42-20
6) 359-33-20
179-55-33 1/3

(30') ST. (30')

433.38 (M)

Fd L&T CITY F.B. 13105-10

BORN LINE

21.10

4.06 (C&M)

Fd NOTH. FALLS UNDER CONC. WK.

RANCHO LINE 191.85 (P) CITY F.B. 23802-5 L.A. CITY

19.55

SET CONC. NL ON A'O/S LINE

Fd L&T

A'O/S LINE A 191.13 (C&M)

20.45

40.03 (M)

30.16

100

179

12.03

WEIGAND

99.53 (M)

(20') PG. 173

JORDAN SCHOOL

1) 79-49-00
4) 319-15-40
6) 118-53-30
79-48-55

29.77

SET P.M. IN S.M.H. COVER BY INT. #3 TIES Cor L.A. CITY F.B. 25602-38L SEE CITY F.B. 13105-10 & F.B. 23802-5

PER L.A. CITY 99.61 (M)

20.53

11.71

AVE.

(20') TO TOP

Fd L&T

DAVID HIGH

103 RD

Fd L&T

Fd L.A. CITY HEX-BAR MON. IN H.H. S.W. Cor. PST L.A. CITY F.B. 25602-38L

57.78 (M)

(40') (30')

TO TOP PG. 166

1) 90-13-20
4) 360-53-20
6) 181-20-20
90-13-23 1/3

99.61 T=68°=99.61
40.03 T=68°=40.03
433.38 " =433.38
99.52 T=82°=99.52

W.S. 26, D-1

Note: Any Additions or Changes on this Sheet Must be Made or Checked in Red Ink With Date and Name of Person Making Change.

Do not extend this side of this time.

PLEASE RETURN TO
LOS ANGELES COUNTY ENGINEER
403 LOS ANGELES COUNTY ENGINEERING BLDG.

76F3098 LE#31D 8-67

PWFB 0921 3484 , 3485

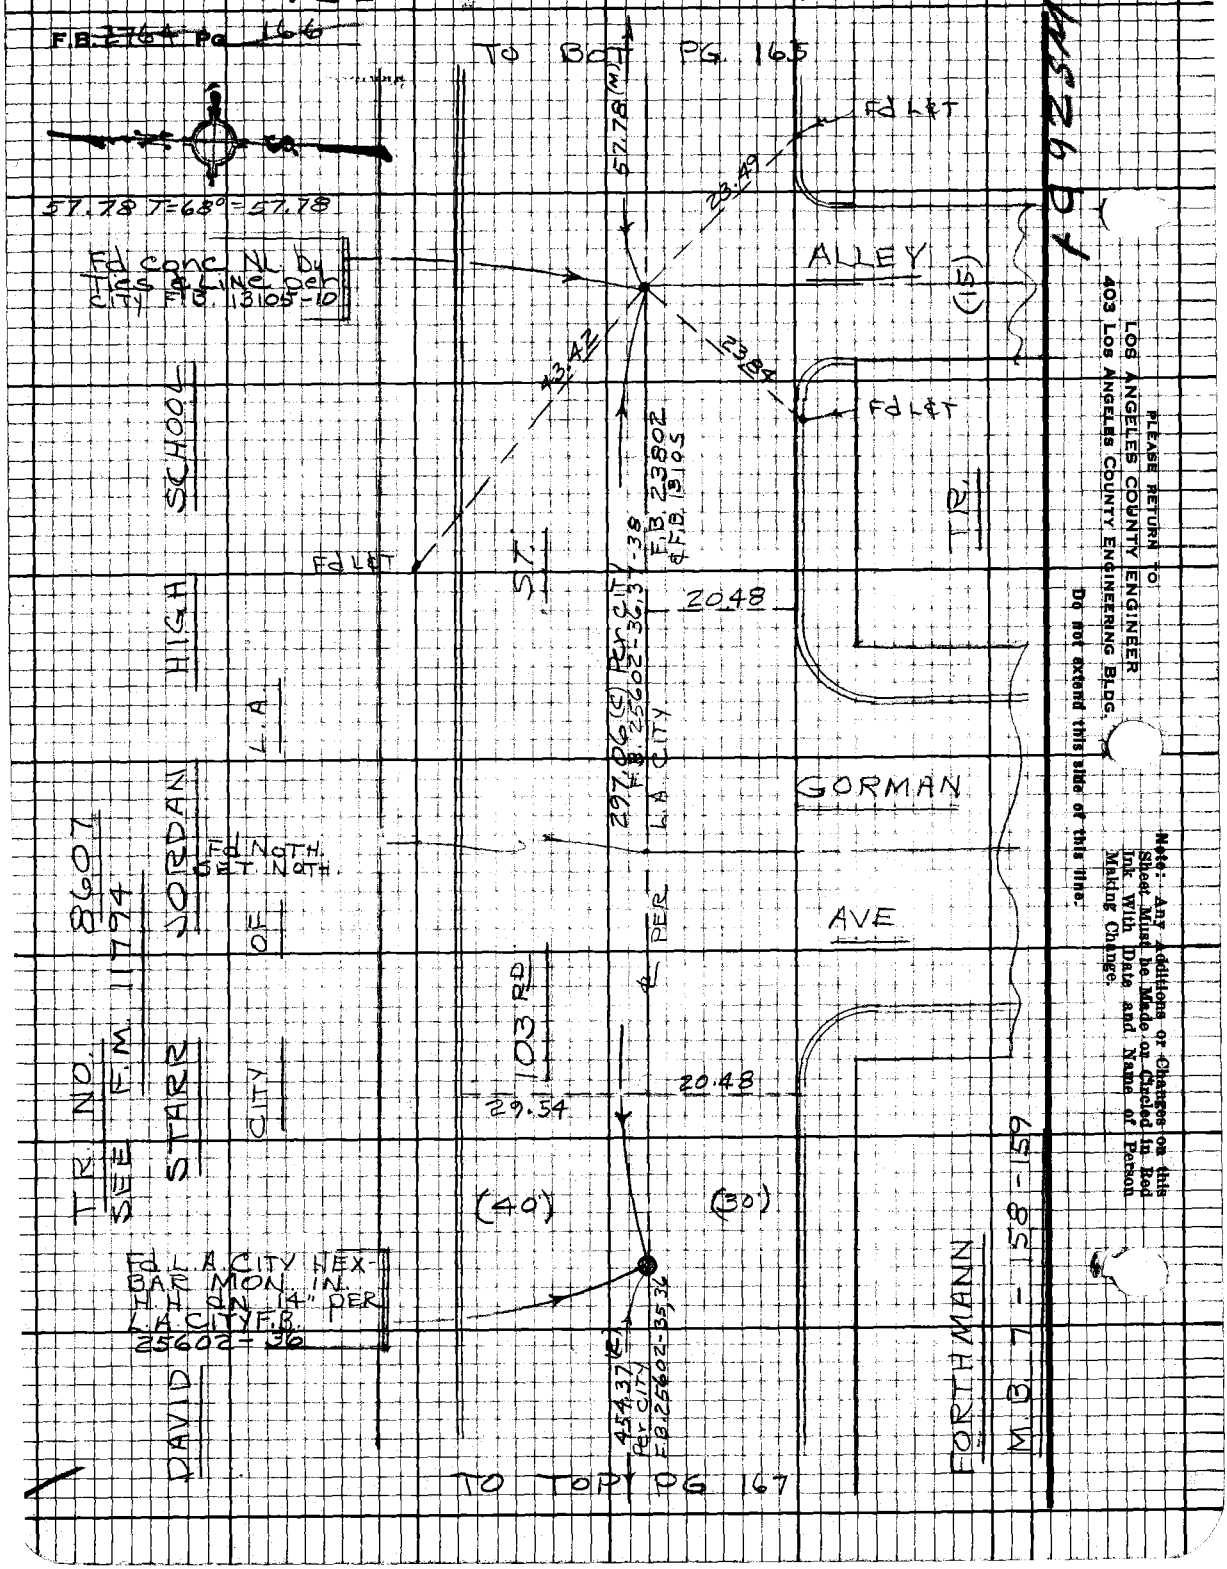

PLEASE RETURN TO
LOS ANGELES COUNTY ENGINEER
403 LOS ANGELES COUNTY ENGINEERING BLDG.

Do not extend this side of this line.

Note: Any Additions or Changes on this Sheet Must be Made or Circled in Red Ink With Date and Name of Person Making Change.

PWFB -0921

3486

Notes Ck'd by	DIV-5 Survey of GARDENA AREA ℄
Map No.	JN0303.00 Tape 0256 Std 68 °F
Office Work	Surveyed by J. BAZEN
Checked	Notes J. J. B. Date 11-69
Date	Indexed [redacted]

F.B. 2764 Pg. 167

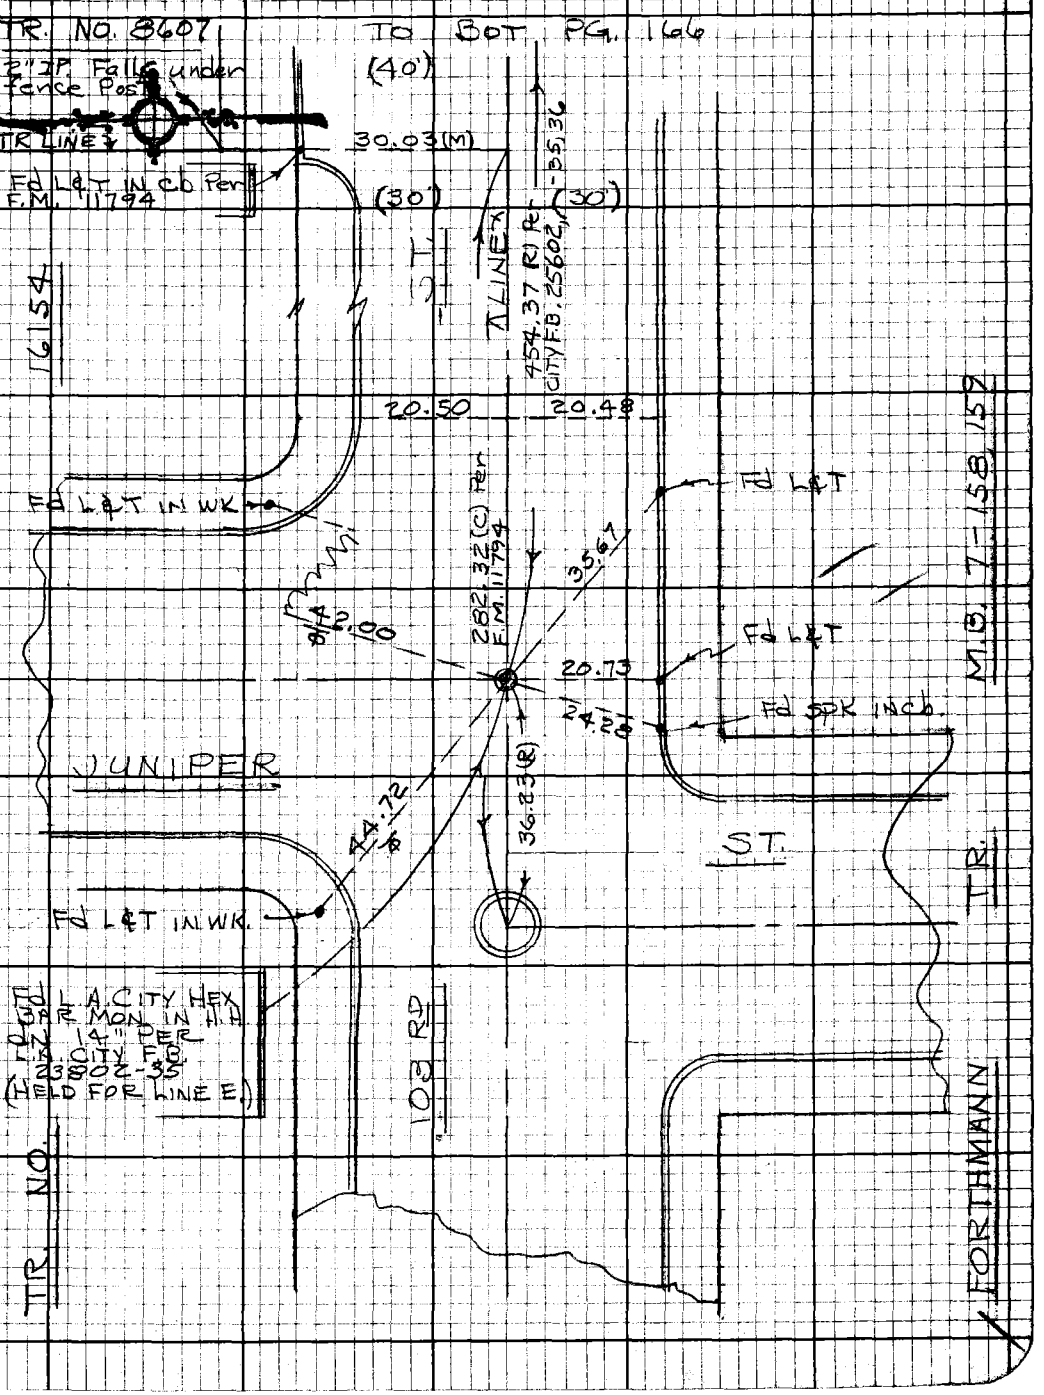

W.S. 26, D-1

Note: Any Additions or Changes on this Sheet Must be Made or Circled in Red Ink With Date and Name of Person Making Change.

Do not extend this side of this line.

PLEASE RETURN TO
LOS ANGELES COUNTY ENGINEER
403 LOS ANGELES COUNTY ENGINEERING BLDG.

76F3098 CE# 310 9-67

PWFB 0921 3487, 3488

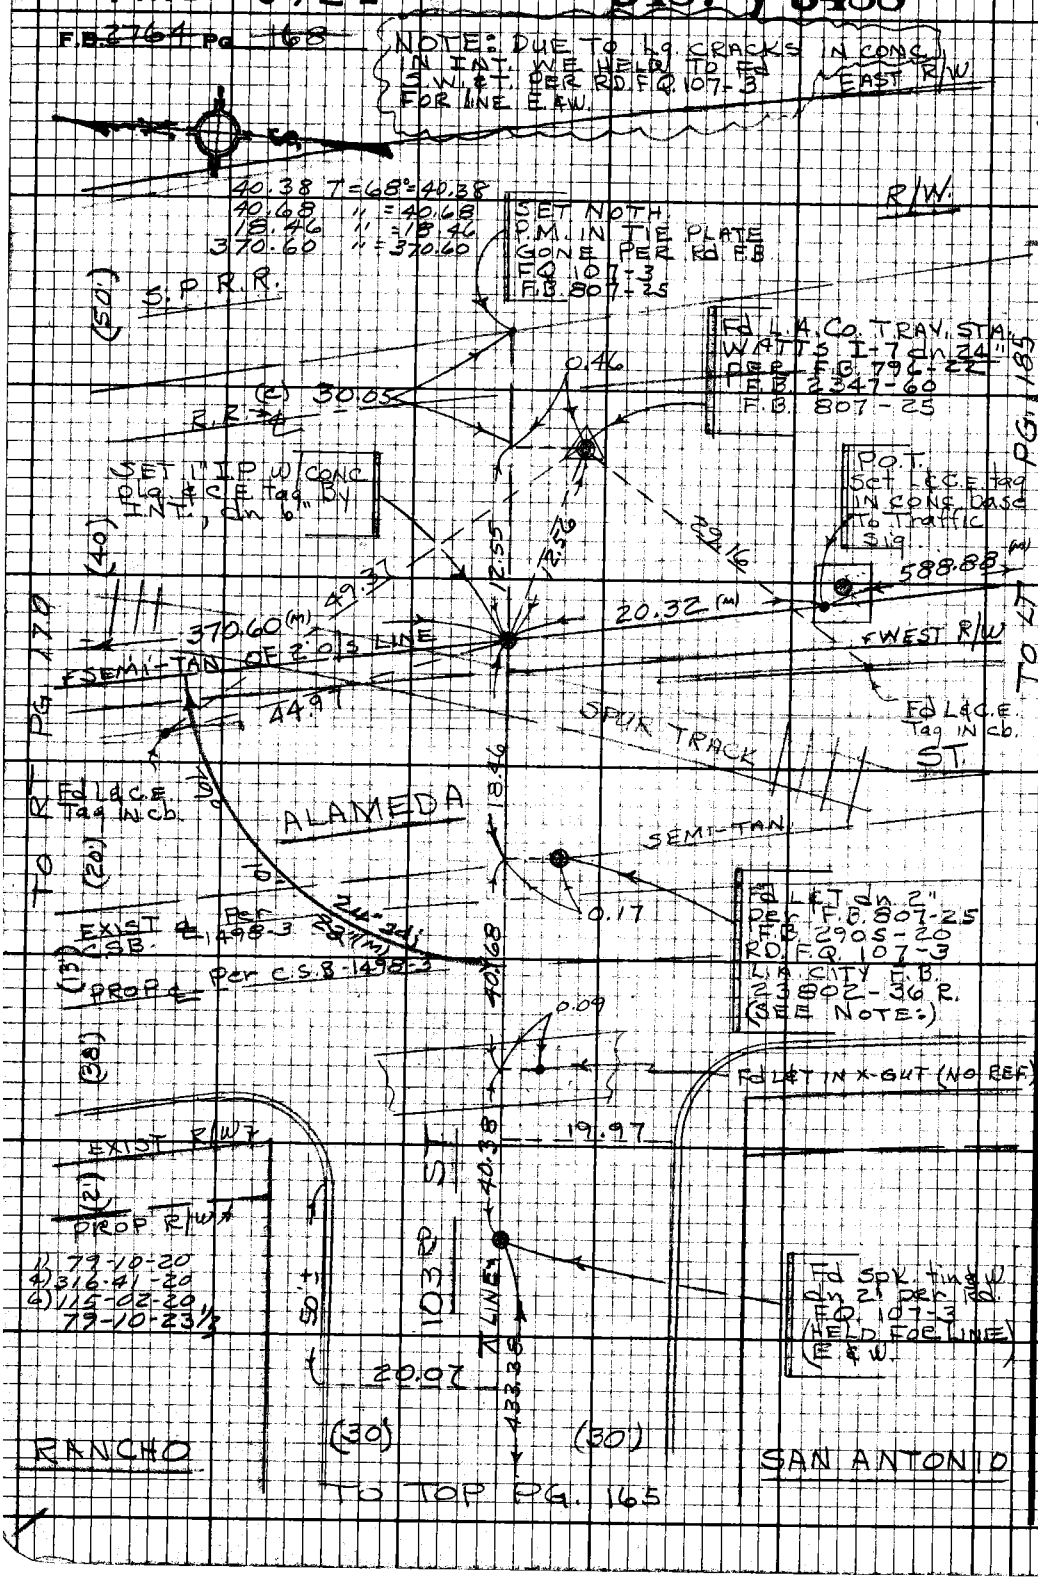

PLEASE RETURN TO
LOS ANGELES COUNTY ENGINEER
403 Los Angeles County Engineering Bldg.

Do not extend this side of this line.

Note: Any Additions or Changes on this Sheet Must be Made or Circled in Red Ink With Date and Name of Person Making Change.

PWFB 0921 3489 , 3490

Notes Ck'd by
Map No.
Office Work
Checked
Date

Survey of DIV. 5 GARDENA AREA ℄
JN 0303.00 Tape 0256 Std 68°F
Surveyed by J. BAZEN
Notes J.J.B. Date 11-69
Indexed [illegible] 1 8 70

F.B. 2764 Pg. 169

318.647 = 82° = 318.67
119.04 " = 119.05
302.967 = 80° = 302.98

W.S. 26, D-1

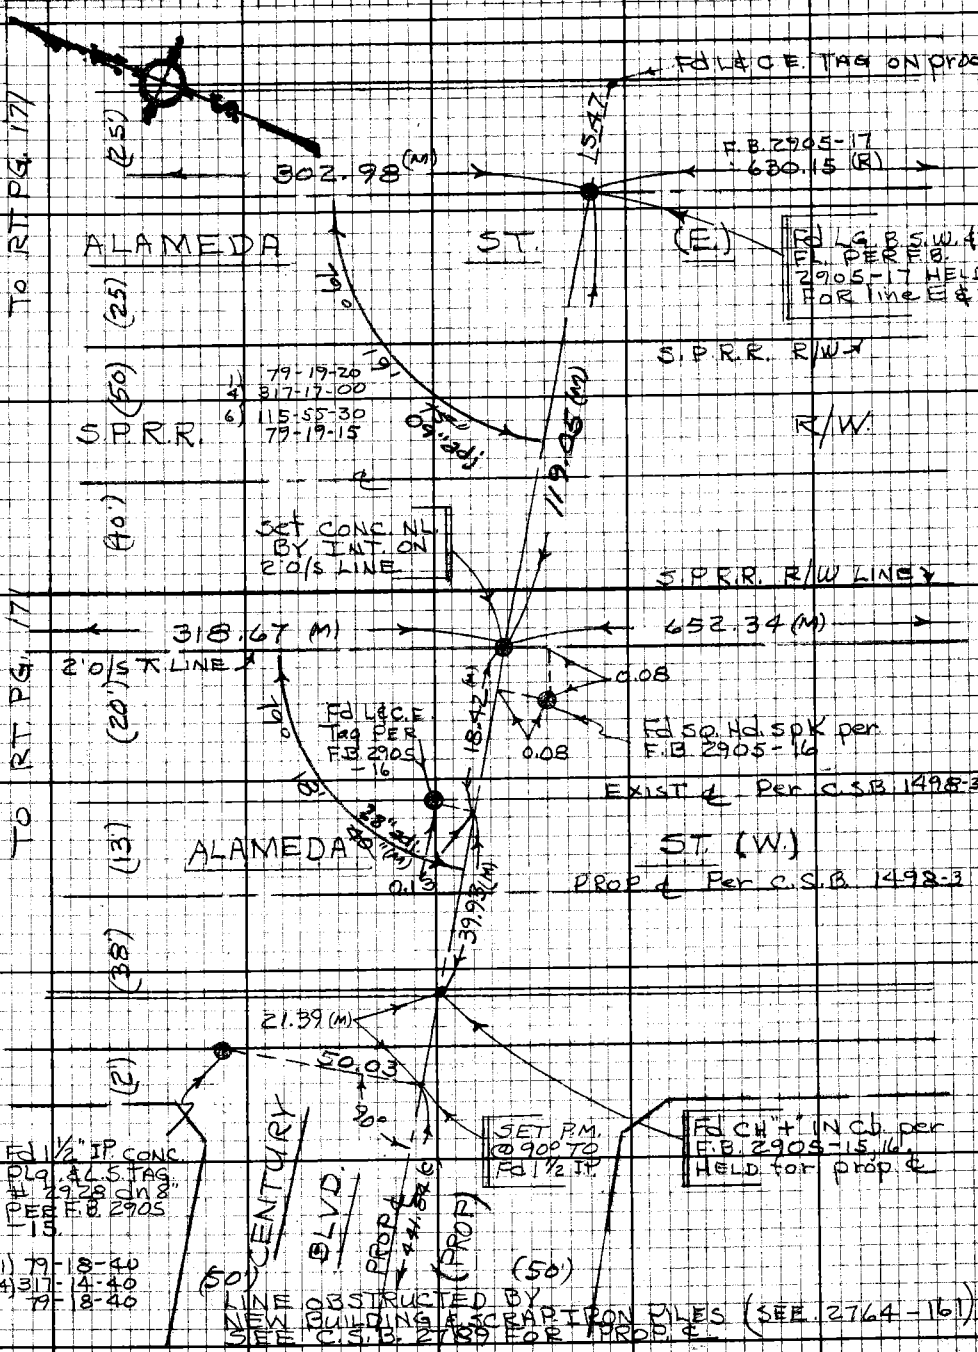

LINE OBSTRUCTED BY NEW BUILDING & SCRAP IRON PILES (SEE 2764-161)
SEE C.S.B. 2789 FOR PROP. ℄

Note: Any Additions or Changes on this Sheet Must be Made or Circled in Red Ink With Date and Name of Person Making Change.

Do not extend this side of this line.

PLEASE RETURN TO
LOS ANGELES COUNTY ENGINEER
403 LOS ANGELES COUNTY ENGINEERING BLDG.

76F3098 CE#310 9-67

PWFB 0921

3491

F.B. ~~2764~~ Pg. ~~170~~

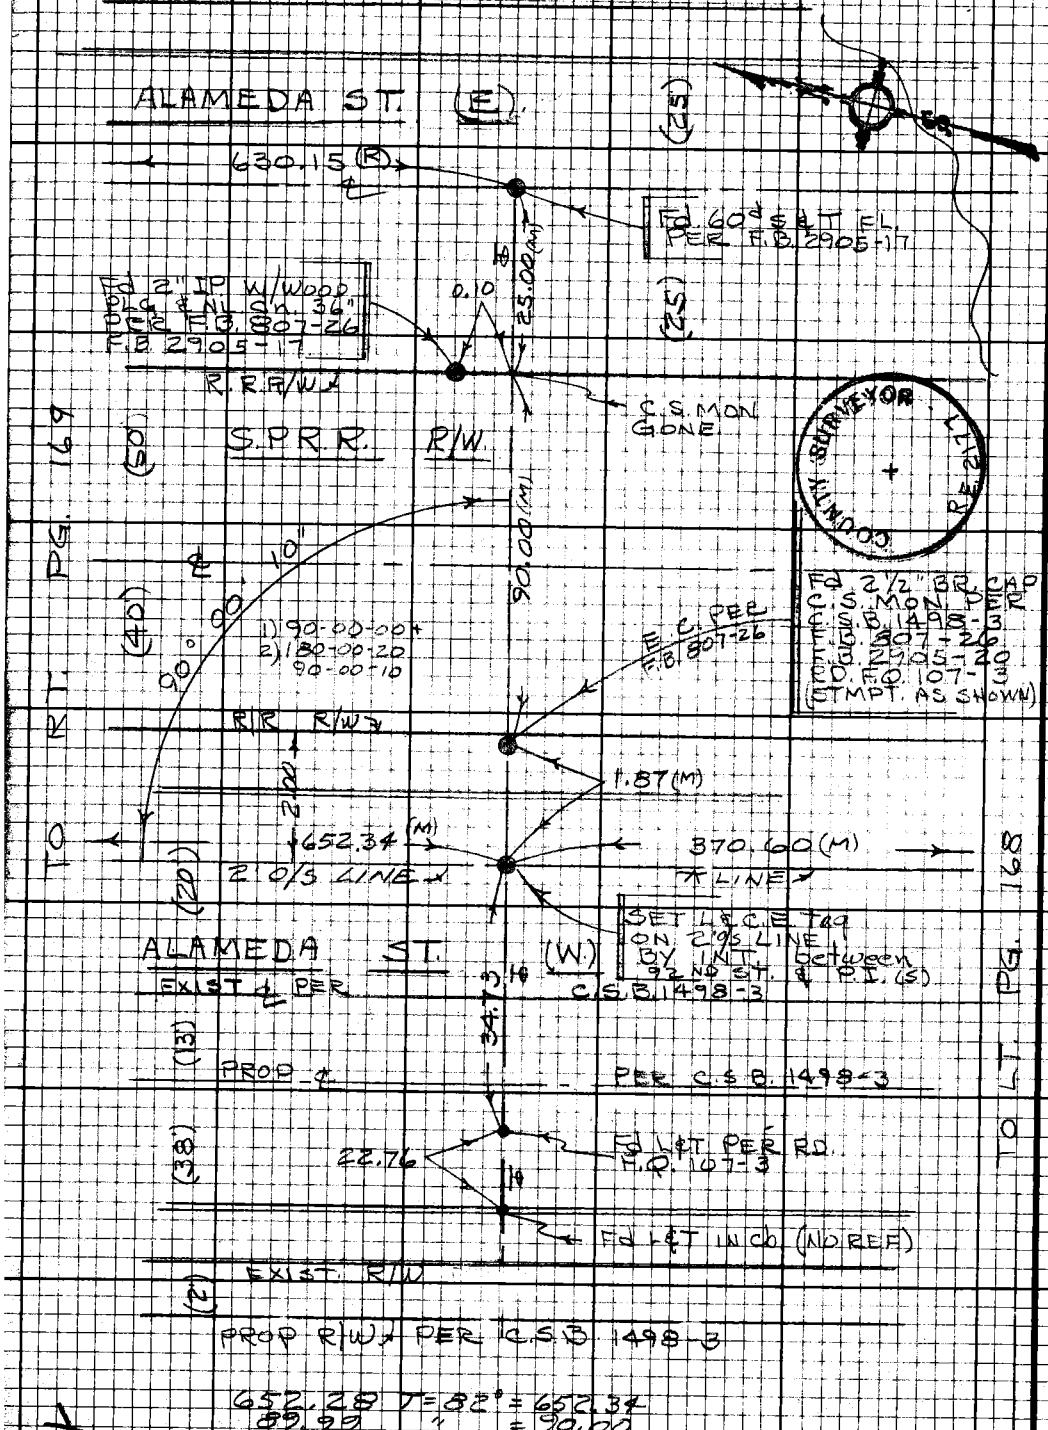

PLEASE RETURN TO
LOS ANGELES COUNTY ENGINEER
403 LOS ANGELES COUNTY ENGINEERING BLDG.

Do not extend this side of this line.

Note: Any Additions or Changes on this Sheet Must be Made or Circled in Red Ink With Date and Name of Person Making Change.

PWFB 0921

3492

W.S.7, C-6, W.S.32, A-1

Notes Ck'd by
Map No.
Office Work
Checked
Date

DIV-5
Survey of GARDENA AREA E
JN 0203.00 Tape 0256 Std 68°F
Surveyed by J. BAZEN
Notes J. J. B. Date 11-69
Indexed [illegible] NOV 18 '70

F.B. 2764 Pg. 171

1) 72-07-50
4) 288-31-20
6) 72-47-00
72-07-50

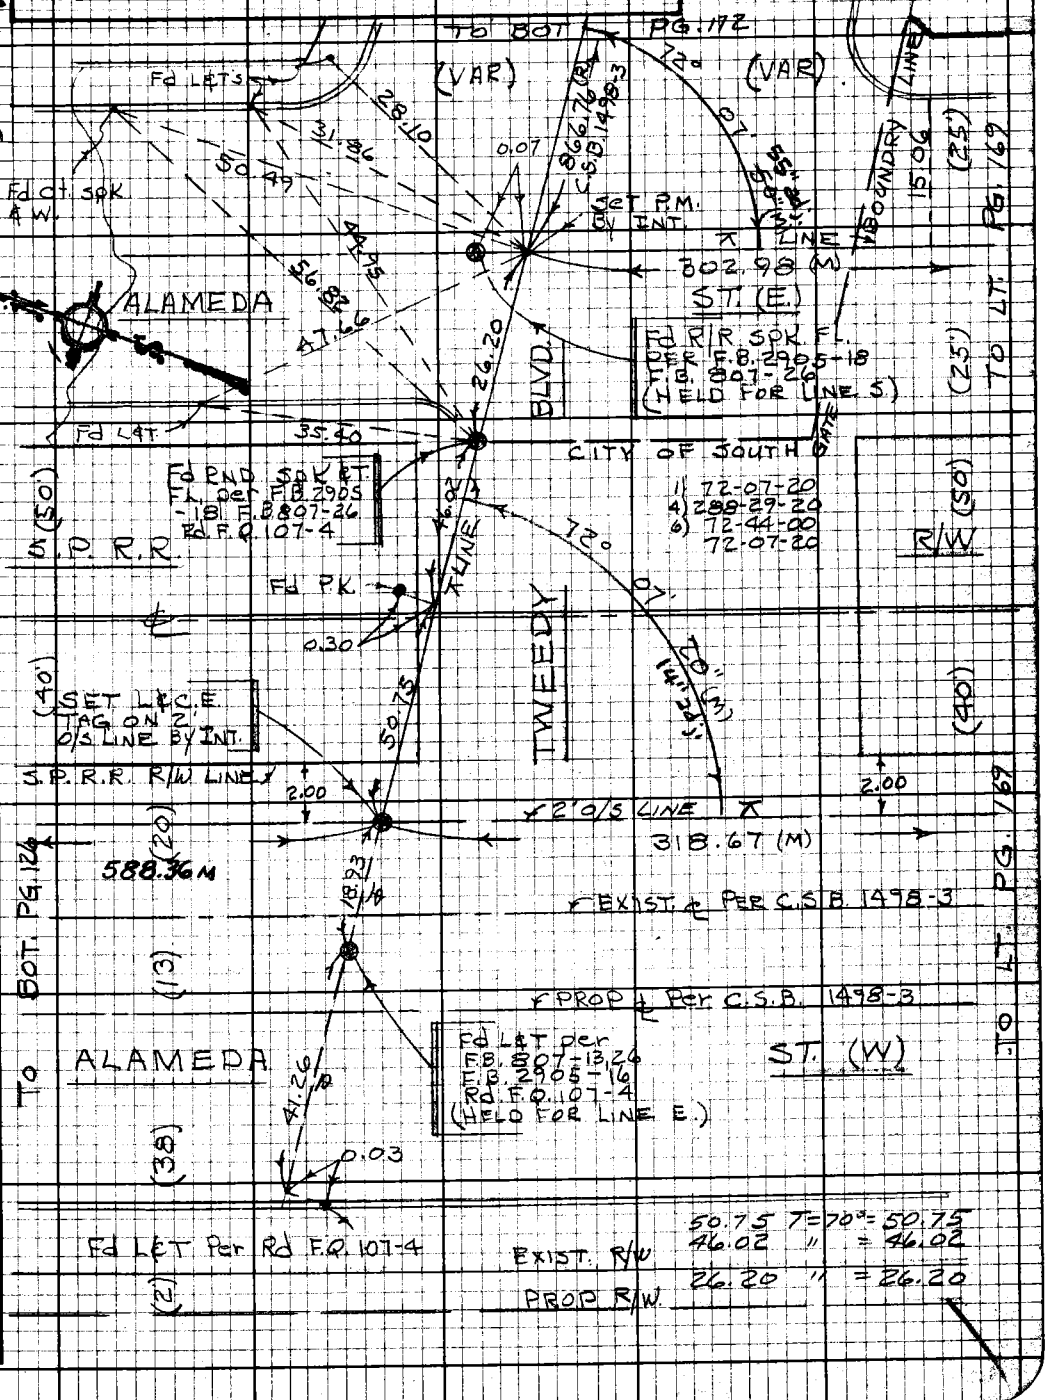

Note: Any Additions or Changes on this Sheet Must be Made or Circled in Red Ink With Date and Name of Person Making Change.

Do not extend this side of this line.

PLEASE RETURN TO
LOS ANGELES COUNTY ENGINEER
403 Los Angeles County Engineering Bldg.

76F3098 CE#310 9-67

PWFB 0921 3493

F.B. ~~2764~~ PG. ~~172~~

WS32A-1

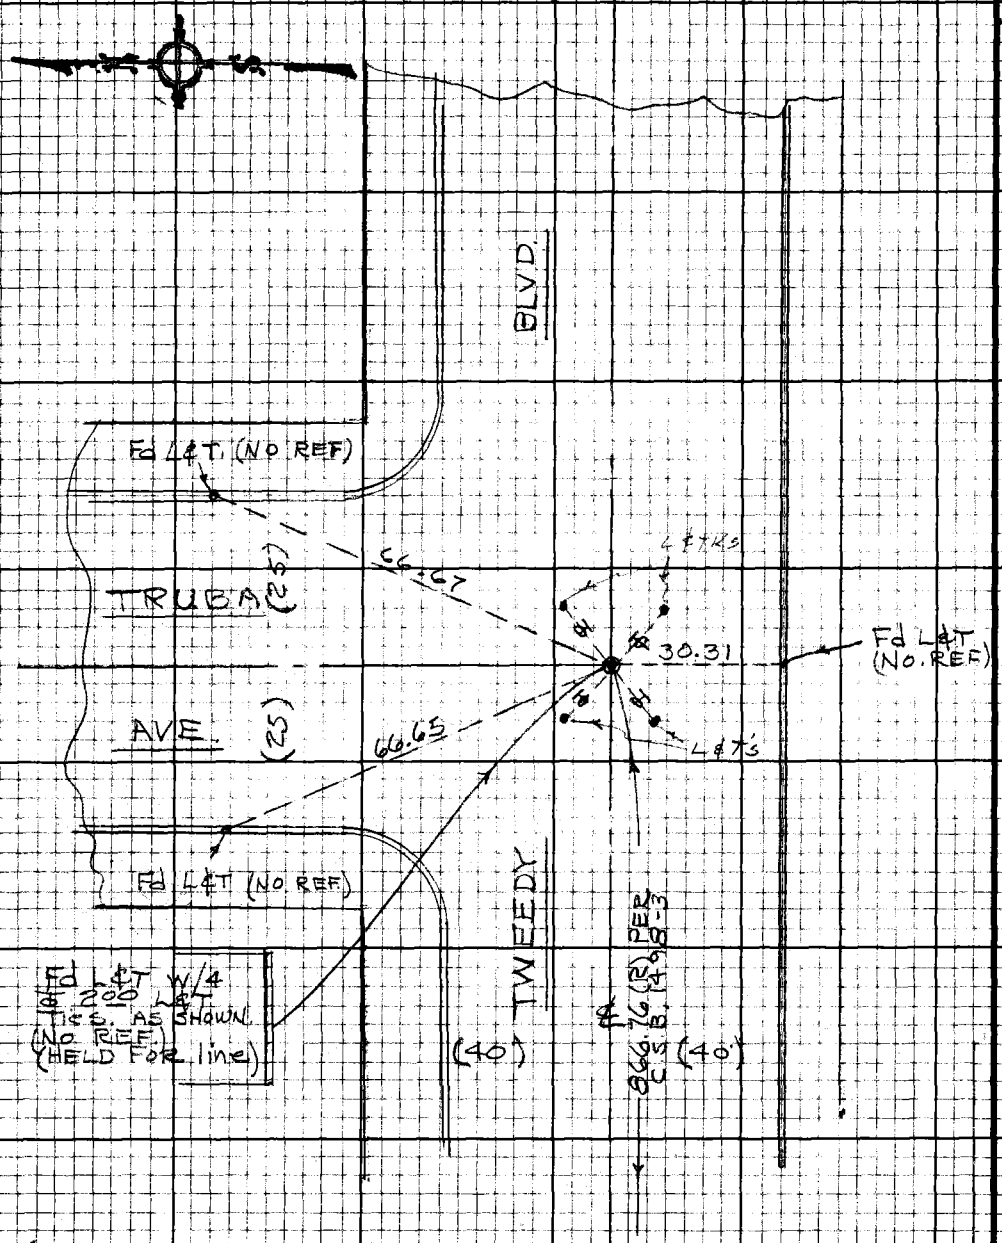

TO TOP PG. 171

PLEASE RETURN TO
LOS ANGELES COUNTY ENGINEER
403 LOS ANGELES COUNTY ENGINEERING BLDG.

Do not extend this side of this line.

Note: Any Additions or Changes on this Sheet Must be Made or Circled in Red Ink With Date and Name of Person Making Change.

PWFB 0921

3494

Notes Ck'd by	Survey of GARDENA ARLA &
Map No.	JN 0383.00 Tape 0256 Std 68 °F
Office Work	Surveyed by J. J. BAZEN
Checked	Notes J.J.B. Date 12-69
Date	Indexed L. GALLI NOV 18

F. B. ~~2764~~ PG. ~~173~~

60.46 T=82°= 60.47
686.22 " = 686.28

TO RT. PG. 165

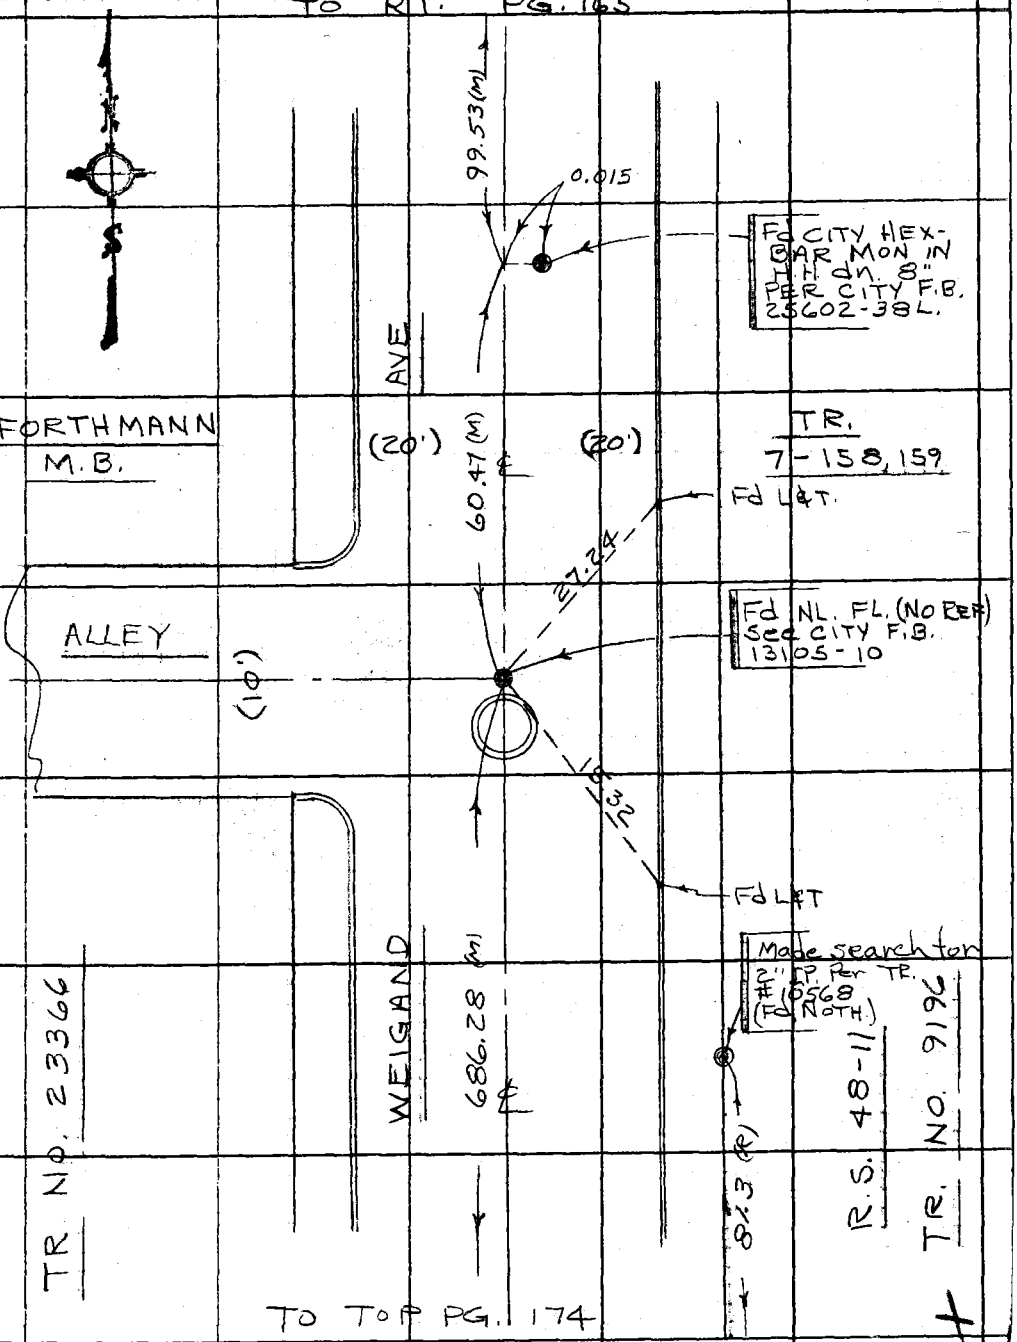

TO TOP PG. 174

Note: Any Additions or Changes on this Sheet Must be Made or Circled in Red Ink With Date and Name of Person Making Change.

Do not extend this side of this line.

PLEASE RETURN TO
COUNTY OF LOS ANGELES
DEPARTMENT OF COUNTY ENGINEER
403 LOS ANGELES COUNTY ENGINEERING BLDG.

6F309S CE#310 3-68

PWFB 0921 3495

F. B. ~~2764~~ PG. ~~174~~

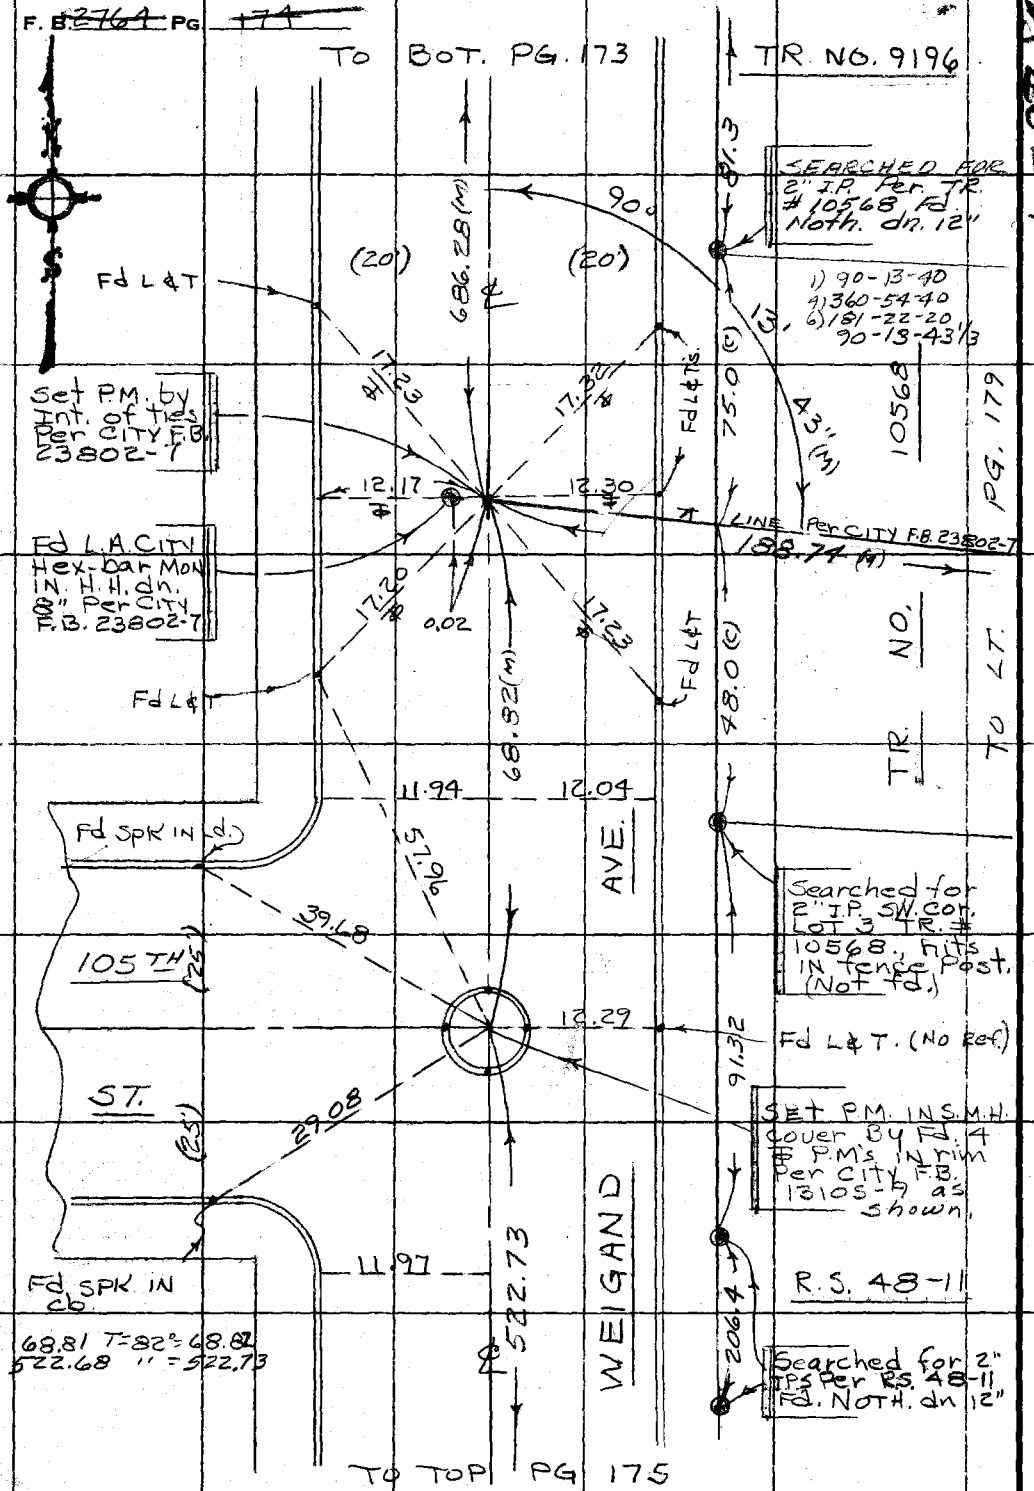

PLEASE RETURN TO
COUNTY OF LOS ANGELES
DEPARTMENT OF COUNTY ENGINEER
403 LOS ANGELES COUNTY ENGINEERING BLDG.

Do not extend this side of this line.

Note: Any Additions or Changes on This Sheet Must be Made or Circled in Red Ink With Date and Name of Person Making Change.

PWFB 0921 3496

Notes Ck'd by
Map No.
Office Work
Checked
Date

Survey of GARDENA AREA ℄ DIV. 5
JN 0303.00 Tape 2256 Std 66 °F
Surveyed by J. BAZEN
Notes J. J. B. Date 12-69
Indexed [illegible] GALLI NOV 15 [illegible]

F.B. 2764 PG. 175

98.75 T = 82° = 98.76
98.69 T = 66° = 98.69
264.80 " = 264.80

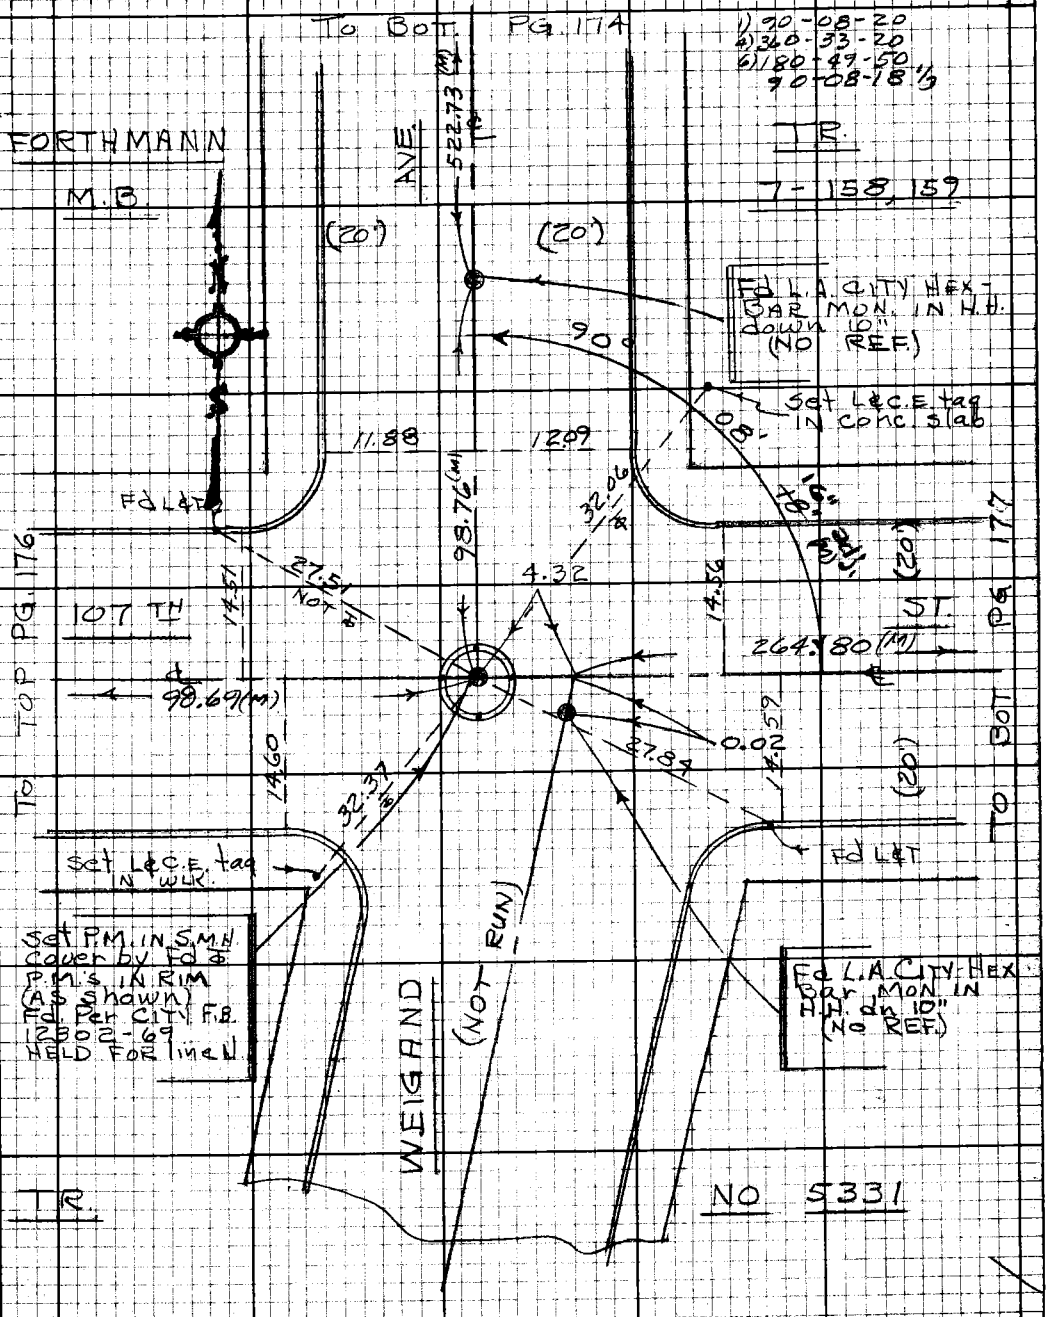

W526, D-1

Note: Any Additions or Changes on this Sheet Must be Made or Circled in Red Ink With Date and Name of Person Making Change.

Do not extend this side of this line.

PLEASE RETURN TO
LOS ANGELES COUNTY ENGINEER
403 LOS ANGELES COUNTY ENGINEERING BLDG.

76F3098 CE#310 9-67

PWFB 0921 3497, 3498

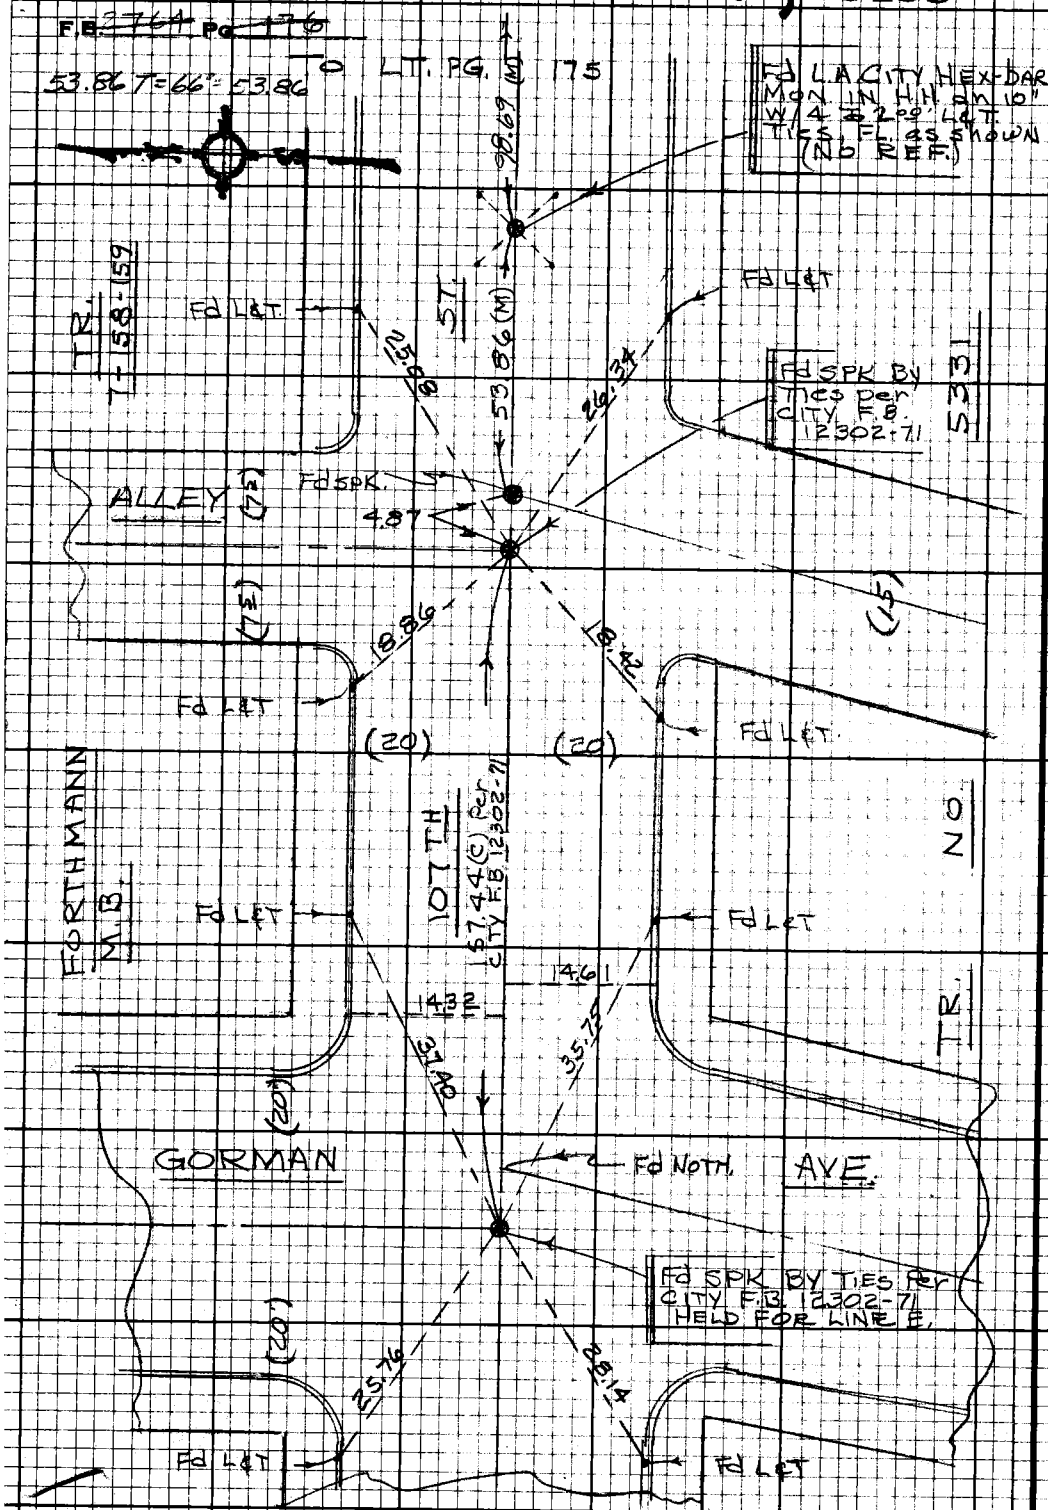

PLEASE RETURN TO
LOS ANGELES COUNTY ENGINEER
403 LOS ANGELES COUNTY ENGINEERING BLDG.

Do not extend this side of this line.

Note: Any Additions or Changes on this Sheet Must be Made or Circled in Red Ink With Date and Name of Person Making Change.

PWFB 0921

3499

Notes Ck'd by
Map No.
Office Work
Checked
Date

DIV-5 Survey of GARDENA AREA 2
JN0303.00 Tape 0256 Std. 68 °F
Surveyed by J. BAZEN
Notes J.J.B. Date 12-69
Indexed R. L. GALLI NOV 18

F. B. ~~2764~~ Pg. 177

D-1

N5 26

RANCHO SAN ANTONIO

PG. 178 TO BOT

52.86 (M)

offset LINE

Set CH'T IN face of conc. footing of new build. up. 10" ON ℄ prod.

New black top parking lot over A. Fill. Get Sq. Hd. Spk. FL. Rec. dist. from W. Per L.A. CITY F.B. 23802-8. ON ℄ prod.

34.19

63.78 (R) ℄ (M)

CITY F.B. 23802-8L.

Newly const 8" conc. retainer wall & CH. LK. fence

79°

63.78 T=66°=63.78
52.86 " = 52.86

Per F.B. 297-119
Fd Noth dn 12" - set NOTH.

L.A. CITY BDRY PER CITY F.B. 23802-8

79.31 (R) F.B. 23802-8

53.

2.24 (E)
Fd L&T ON ℄ Prod. IN WLK.

Fd old 2x2 dn 18" CITY F.B. 12302-69 NO VL. (Held CTR).

Fd L&T

Fd L&T

RANCHO LINE

24.51 (CTM)

0.05

18.35

20.74

14.97

Fd L.A. CITY HEX-BAR MON. IN H.H. dn. 10" HELD for LINE E&W&S. Fd. PER CITY F.B. 23802-8L.

25.00 (M)

14.78

MONA BLVD.

(20')

166.42 (M)

14.70

9.14

1) 79-53-40
4) 319-34-50
6) 119-22-30
79-53-45

17 1/8

Fd L&T

15.03

38.87 (M)

97.11

(20')

TO TOP PG. 180

Fd PMS IN S.M.H. rim (as shown) SEE CITY F.B. 23802-8L.

ST

264.80 (M)

14.70

15'

76°

1) 76-15-40
4) 305-02-20
6) 97-33-40
76-15-36 1/3

FORTHMANN TR.

M.B. 7-158-159

(20')

107 FT.

(20')

TR. NO. 5331

TO RT. PG. 175

Note: Any Additions or Changes on this Sheet Must be Made or Circled in Red Ink With Date and Name of Person Making Change.

Do not extend this side of this line.

PLEASE RETURN TO
COUNTY OF LOS ANGELES
DEPARTMENT OF COUNTY ENGINEER
403 LOS ANGELES COUNTY ENGINEERING BLDG.

16F3095 CE#310 3-68

PWFB 0921 3500

F. B. ~~2764~~ PG. ~~178~~

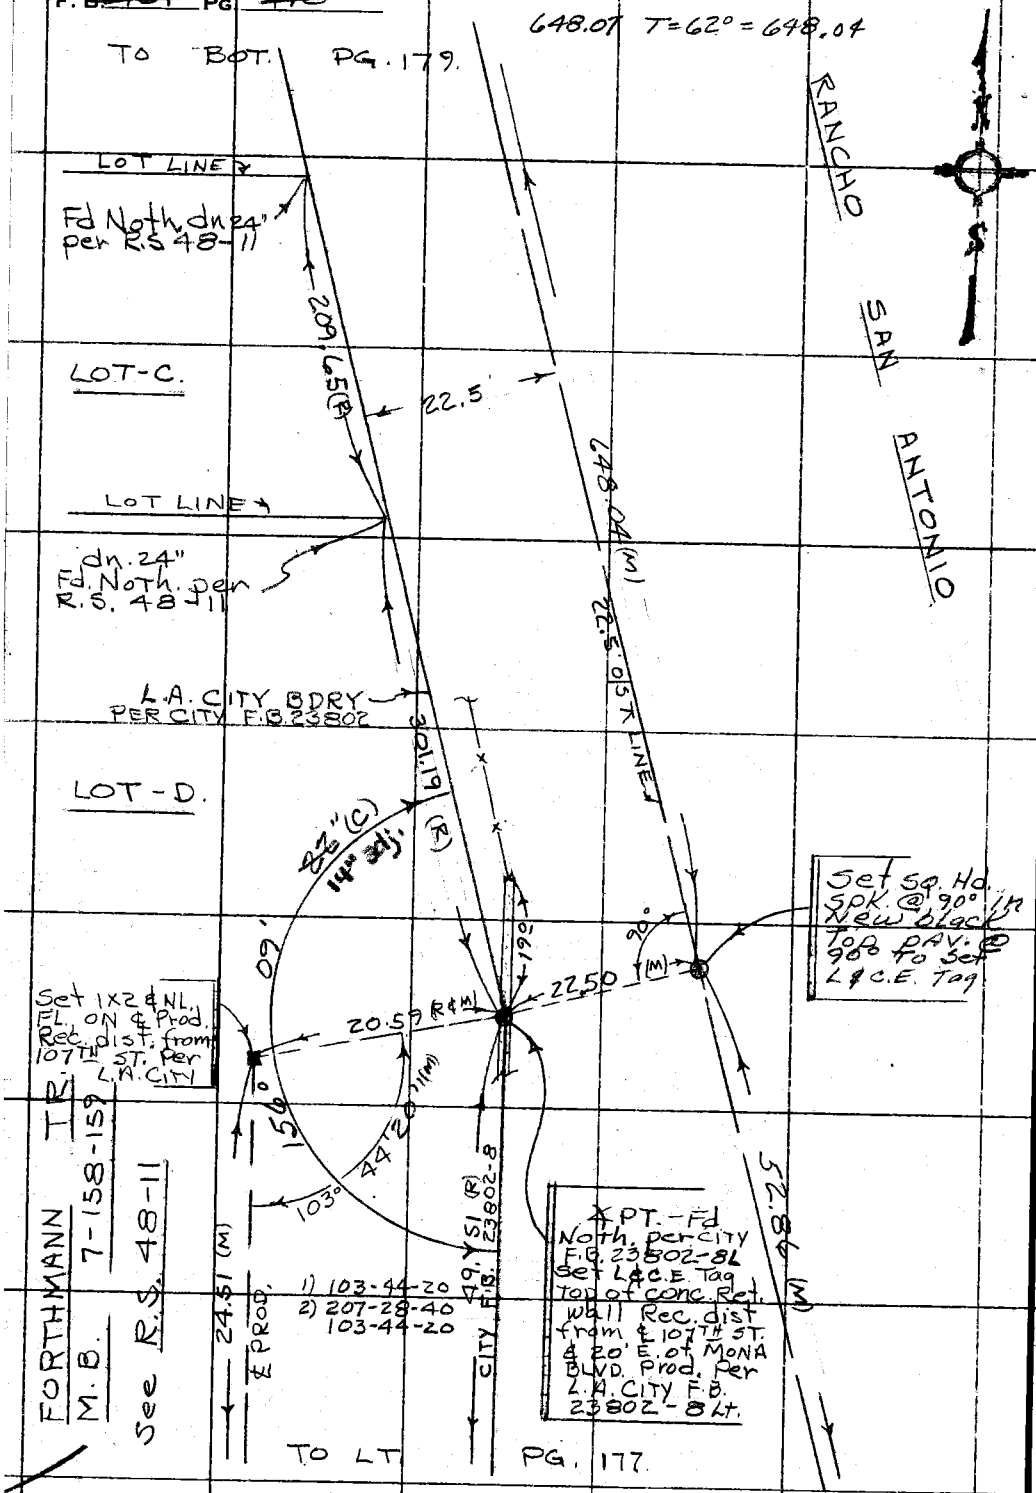

WS26 D-1

PLEASE RETURN TO
COUNTY OF LOS ANGELES
DEPARTMENT OF COUNTY ENGINEER
403 LOS ANGELES COUNTY ENGINEERING BLDG.

Do not extend this side of this line.

Note: Any Additions or Changes on This Sheet Must be Made or Circled in Red Ink With Date and Name of Person Making Change.

PWFB 0921 3501

Notes Ck'd by	Survey of DIV. 5 GARDENA AREA ℄
Map No.	JN 0303.00 Tape 0256 Std 68 °F
Office Work	Surveyed by J. BAZEN
Checked	Notes J.J.B. Date 12-69
Date	Indexed G.J. GALLI NOV 18

F. B. ~~2764~~ PG. ~~179~~

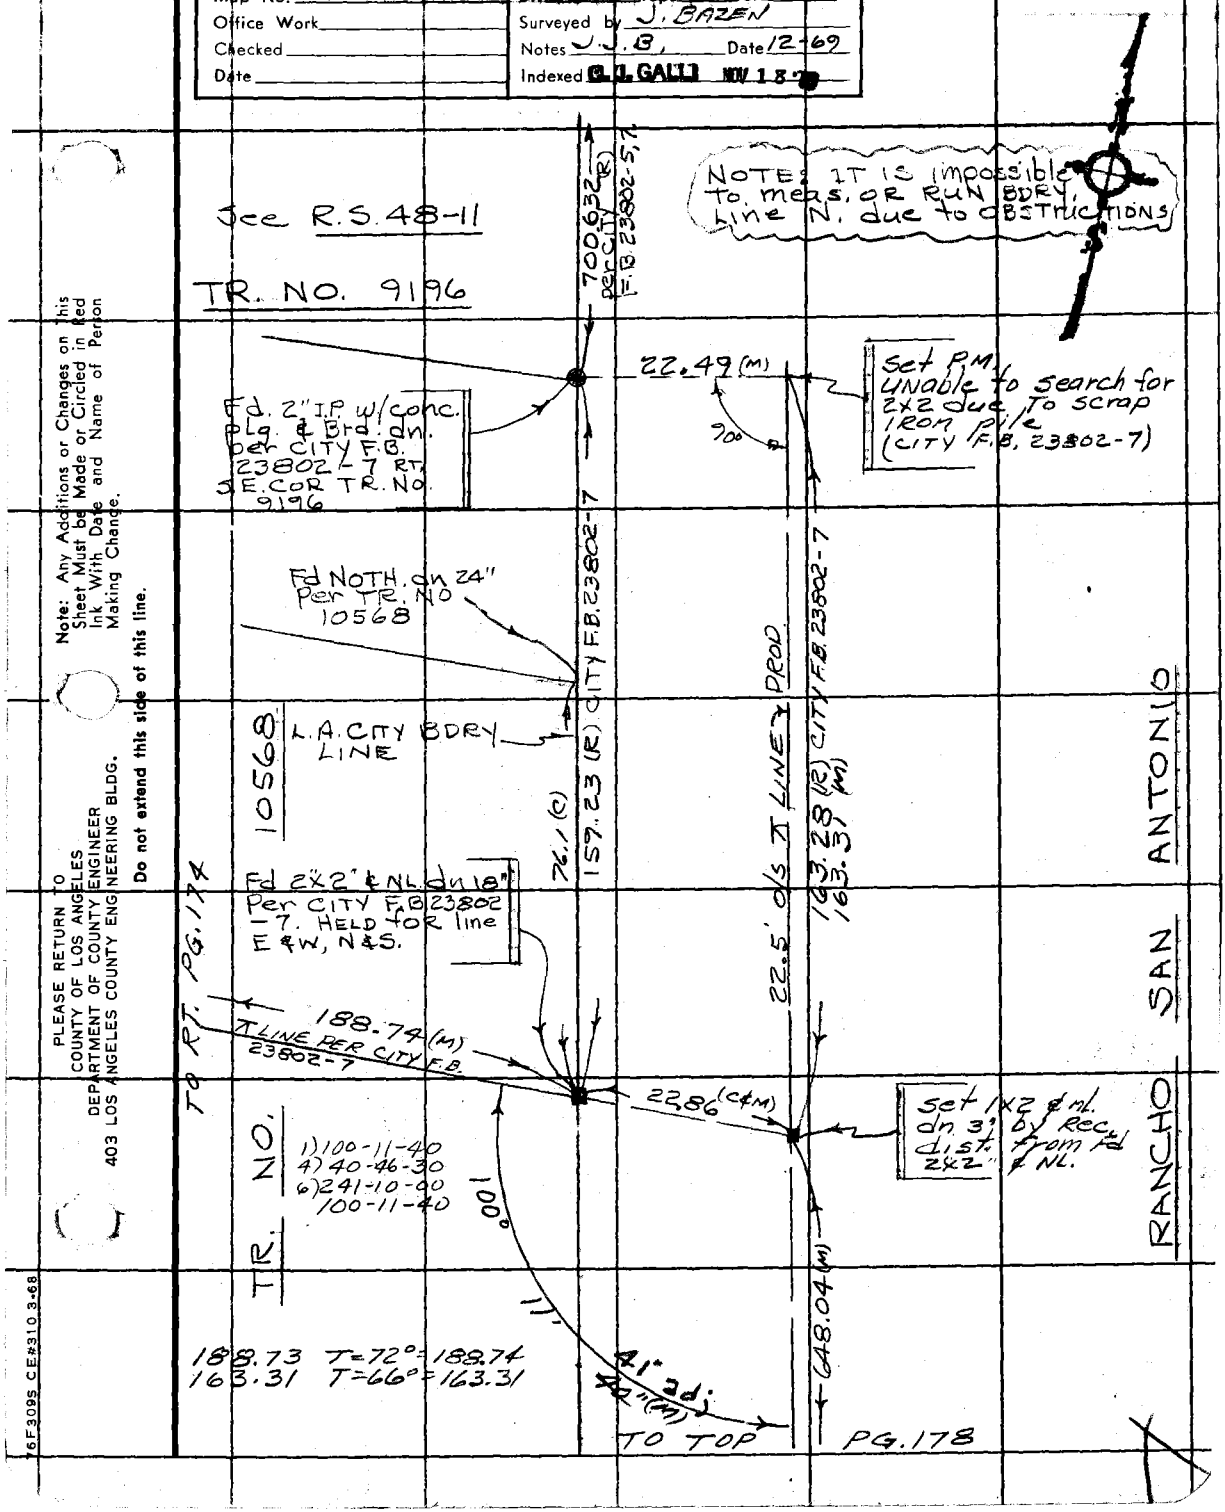

Note: Any Additions or Changes on this Sheet Must be Made or Circled in Red Ink With Date and Name of Person Making Change.

Do not extend this side of this line.

PLEASE RETURN TO
COUNTY OF LOS ANGELES
DEPARTMENT OF COUNTY ENGINEER
403 LOS ANGELES COUNTY ENGINEERING BLDG.

76F309S CE#310 3-68

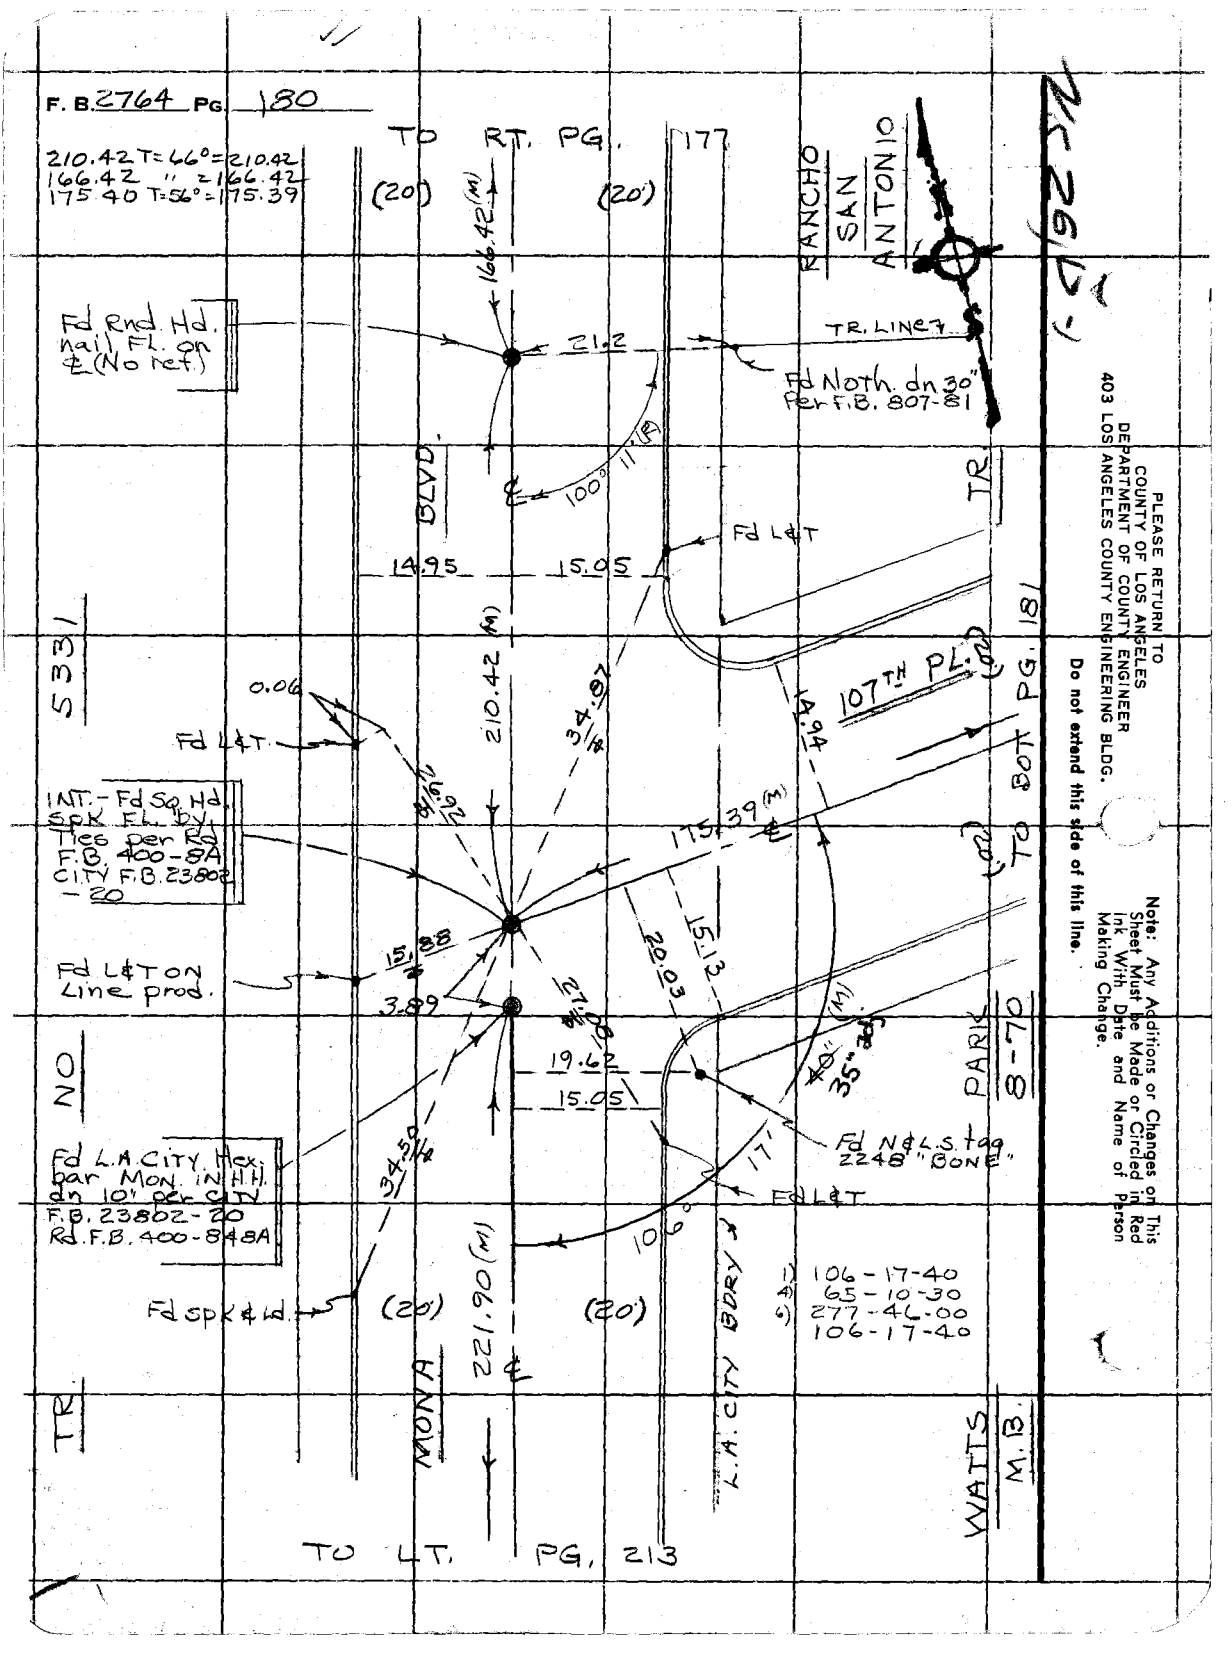
F. B. 2764 PG. 180
210.42 T=66°=210.42
166.42 " =166.42
175.40 T=56°=175.39
TO RT. PG. 177
(20')
(20')
166.42 (M)
RANCHO SAN ANTONIO
Fd Rnd. Hd. nail Fl. on ℄ (No ref.)
21.2
TR. LINE
Fd Noth. dn 30" Per F.B. 807-81
100° 11' (R)
BLVD.
TR.
Fd L&T
14.95
15.05
S331
210.42 (M)
34.87
14.94
107TH PL.
TO BOT PG. 181
0.06
Fd L&T
26.92
INT.- Fd Sq. Hd. Spk Fl. by Ties per Rd F.B. 400-8A CITY F.B. 23802-20
175.39 (M)
15.88
20.03
15.13
Fd L&T on Line prod.
3.89
27.08
19.62
15.05
40" 35" (M)
PARK 8-70
NO
Fd N&L.S. tag 2248 "BONE"
17'
Fd L.A. CITY Hex. bar MON. IN H.H. dn 10" per CITY F.B. 23802-20 Rd. F.B. 400-848A
34.50
Fd L&T
106°
1) 106-17-40
4) 65-10-30
6) 277-46-00
106-17-40
Fd spk & Ld.
(20')
(20')
221.90 (M)
L.A. CITY BDRY
MONA
TR.
WATTS M.B.
TO LT. PG. 213
PLEASE RETURN TO
COUNTY OF LOS ANGELES
DEPARTMENT OF COUNTY ENGINEER
403 LOS ANGELES COUNTY ENGINEERING BLDG.
Do not extend this side of this line.
Note: Any Additions or Changes on This Sheet Must be Made or Circled in Red Ink With Date and Name of Person Making Change.

PWFB 0821

2393

Notes Ck'd by	Survey of DIV-5 GARDENA AREA ℄
Map No.	JN 0303.00 Tape 0256 Std 68 °F
Office Work	Surveyed by J. BAZEN
Checked	Notes J.J.B. Date 12-69
Date	Indexed G.J. GALLI NOV 18 '70

F. B. 2764 PG. 181

W.S.26 D-1

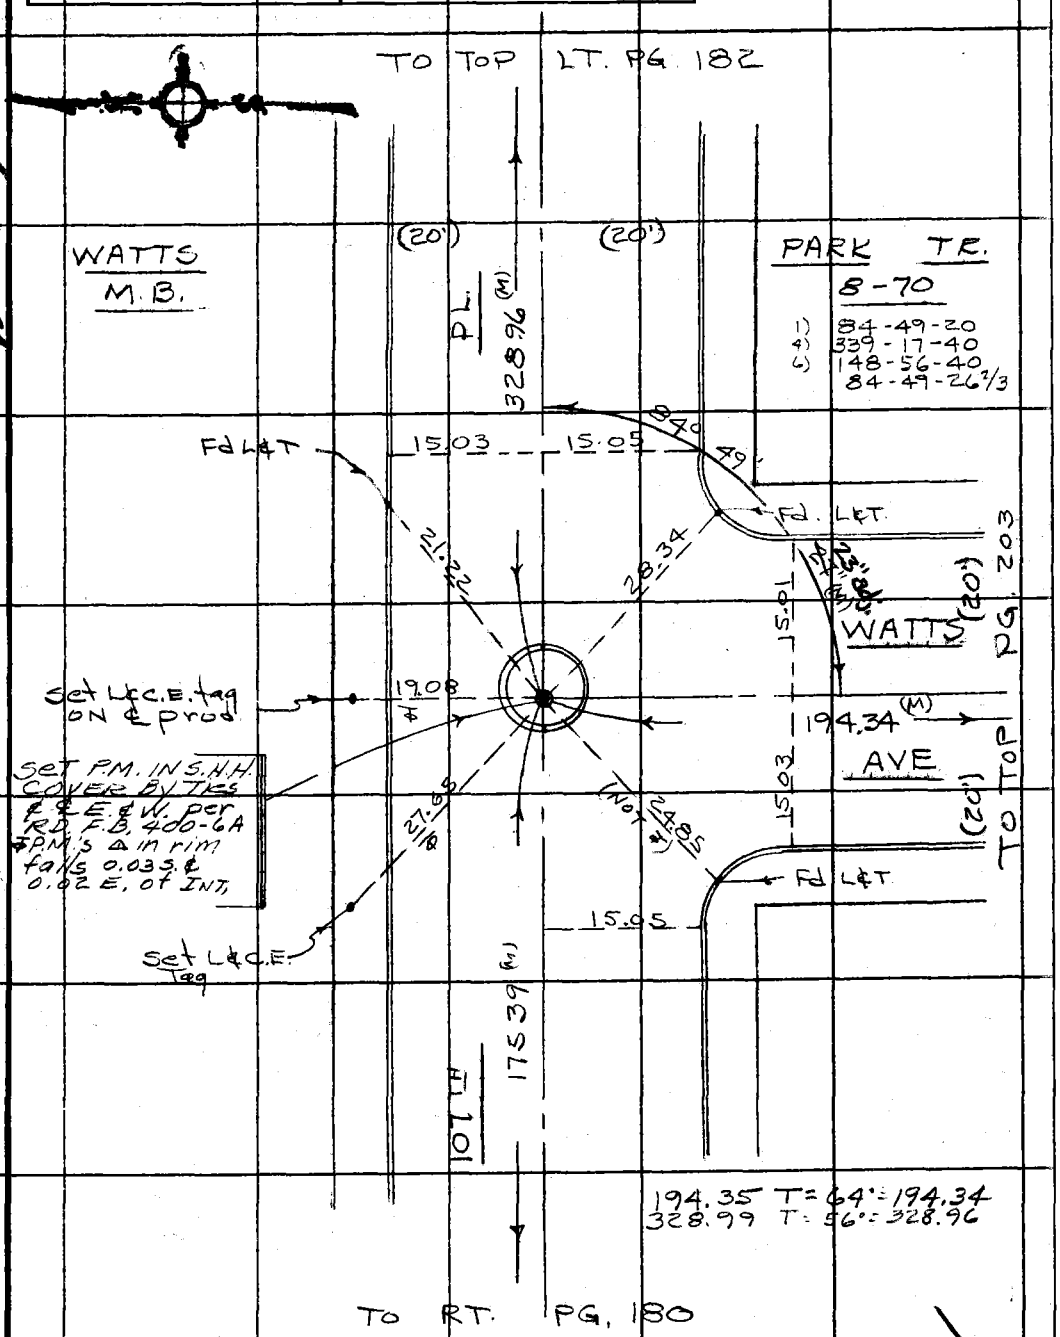

Note: Any Additions or Changes on This Sheet Must be Made or Circled in Red Ink With Date and Name of Person Making Change.

Do not extend this side of this line.

PLEASE RETURN TO
COUNTY OF LOS ANGELES
DEPARTMENT OF COUNTY ENGINEER
403 LOS ANGELES COUNTY ENGINEERING BLDG.

76F309S CE#310 3-68

F. B. 2764 PG. 182

143.06 T=56° = 143.06

TO LT. PG. 183

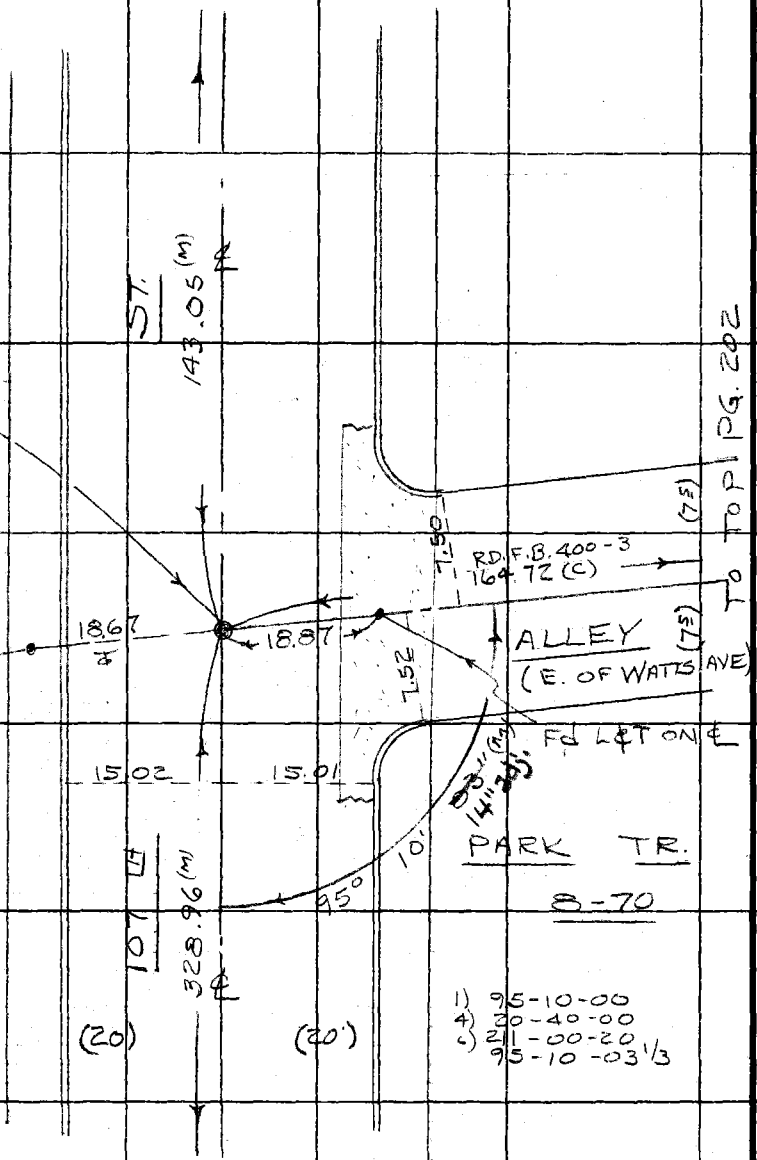

To TOP PG. 181

PLEASE RETURN TO
COUNTY OF LOS ANGELES
DEPARTMENT OF COUNTY ENGINEER
403 LOS ANGELES COUNTY ENGINEERING BLDG.

Do not extend this side of this line.

Note: Any Additions or Changes on This Sheet Must be Made or Circled in Red Ink With Date and Name of Person Making Change.

PWFB 0821

2394

Notes Ck'd by	Survey of DIV. 5 GARDENA AREA ℄
Map No.	JN 0303.00 Tape 0256 Std 68 °F
Office Work	Surveyed by J. J. BAZEN
Checked	Notes J. J. B. Date 12-69
Date	Indexed C. L. GALLI NOV 18 '69

F. B. 2764 PG. 183

305.25 T=64° = 305.24
301.94 T=64° 301.93

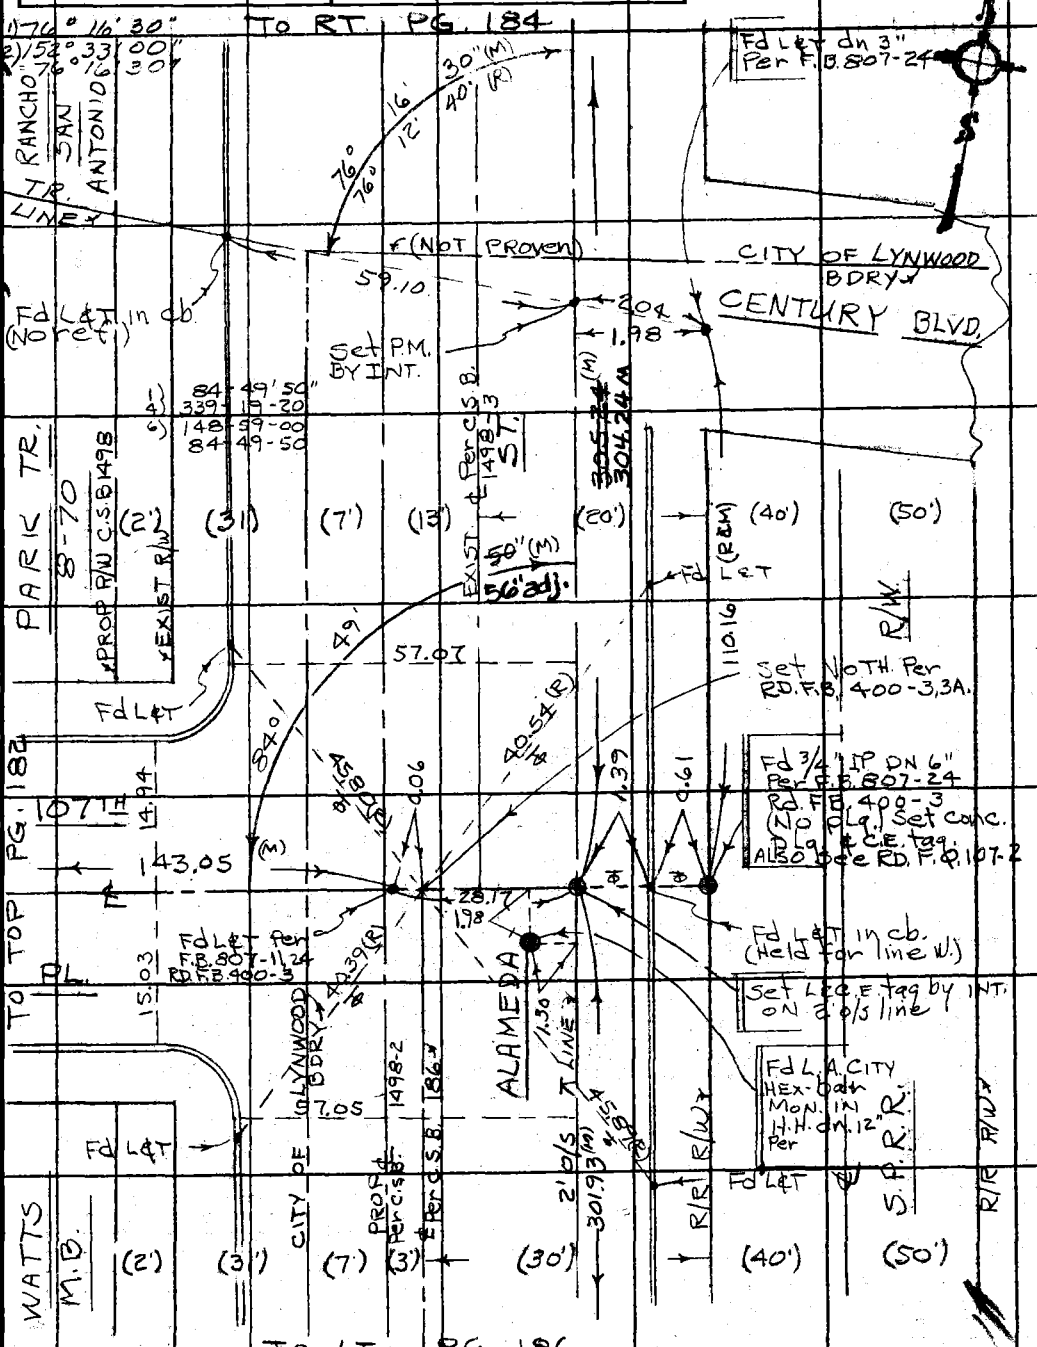

Note: Any Additions or Changes on This Sheet Must be Made or Circled in Red Ink With Date and Name of Person Making Change.

Do not extend this side of this line.

PLEASE RETURN TO
COUNTY OF LOS ANGELES
DEPARTMENT OF COUNTY ENGINEER
403 LOS ANGELES COUNTY ENGINEERING BLDG.

IN S.26 D-1, W.S. 37A-2

76F309S CE#310 3-68

F. B. 2764 PG. 184

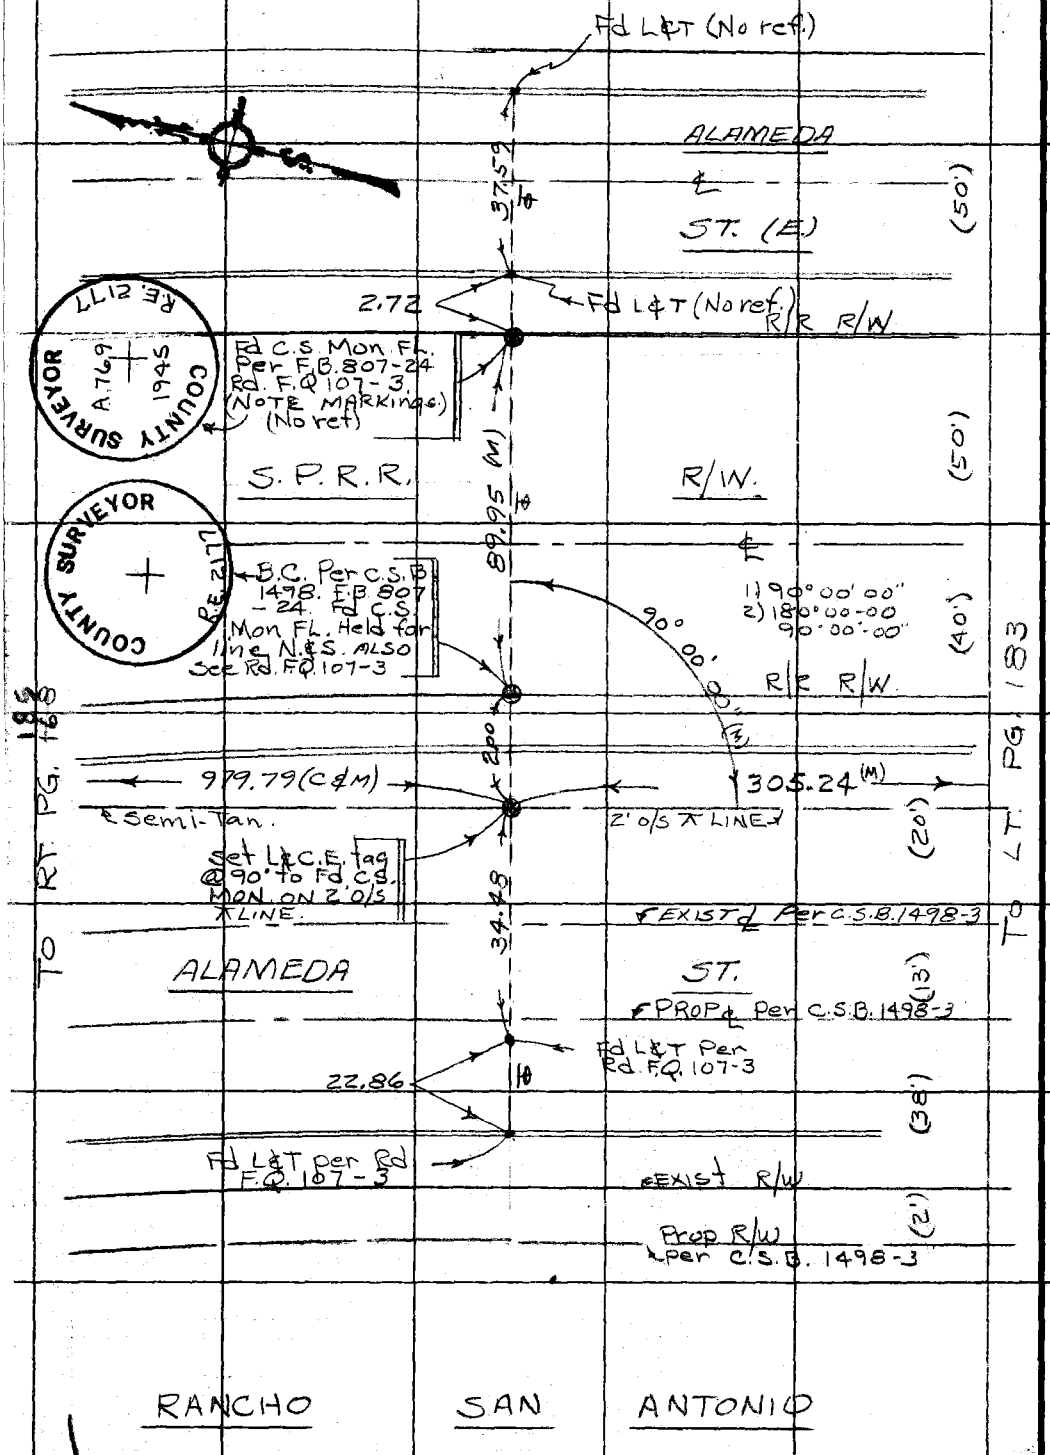

PLEASE RETURN TO
COUNTY OF LOS ANGELES
DEPARTMENT OF COUNTY ENGINEER
403 LOS ANGELES COUNTY ENGINEERING BLDG.

Do not extend this side of this line.

Note: Any Additions or Changes on This Sheet Must be Made or Circled in Red Ink With Date and Name of Person Making Change.

PWFB 0921

3504

Notes Ck'd by	Survey of DIV-5 GARDENA AREA ℄
Map No.	JN 0303.00 Tape 0256 Std 68 °F
Office Work	Surveyed by J. BAZEN
Checked	Notes J.O.B Date 12-69
Date	Indexed G. L. GALLI NOV 18 '70

F. B. 2764 PG. 195

W.S. 26, B-1W, S. 32 A

Note: Any Additions or Changes on This Sheet Must be Made or Circled in Red Ink With Date and Name of Person Making Change.

Do not extend this side of this line

PLEASE RETURN TO
COUNTY OF LOS ANGELES
DEPARTMENT OF COUNTY ENGINEER
403 LOS ANGELES COUNTY ENGINEERING BLDG.

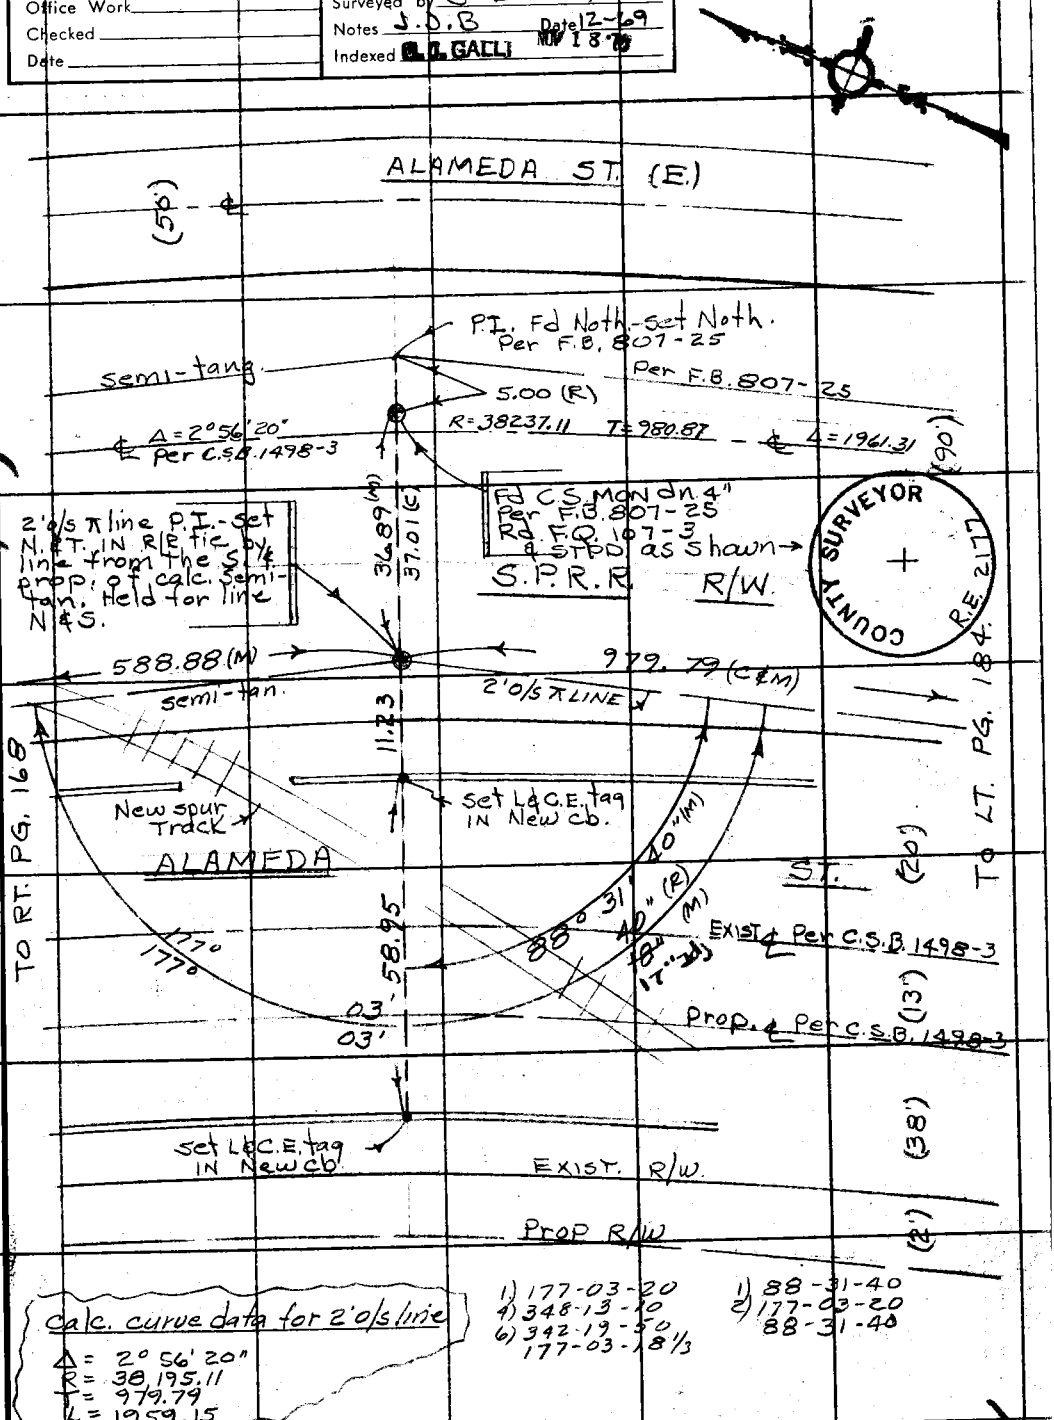

Calc. curve data for 2'o/s line

Δ = 2° 56' 20"
R = 38,195.11
T = 979.79
L = 1959.15

1) 177-03-20
4) 348-13-10
6) 342-19-50
177-03-18 1/3

1) 88-31-40
2) 177-03-20
88-31-40

16F309S CE#310 3-68

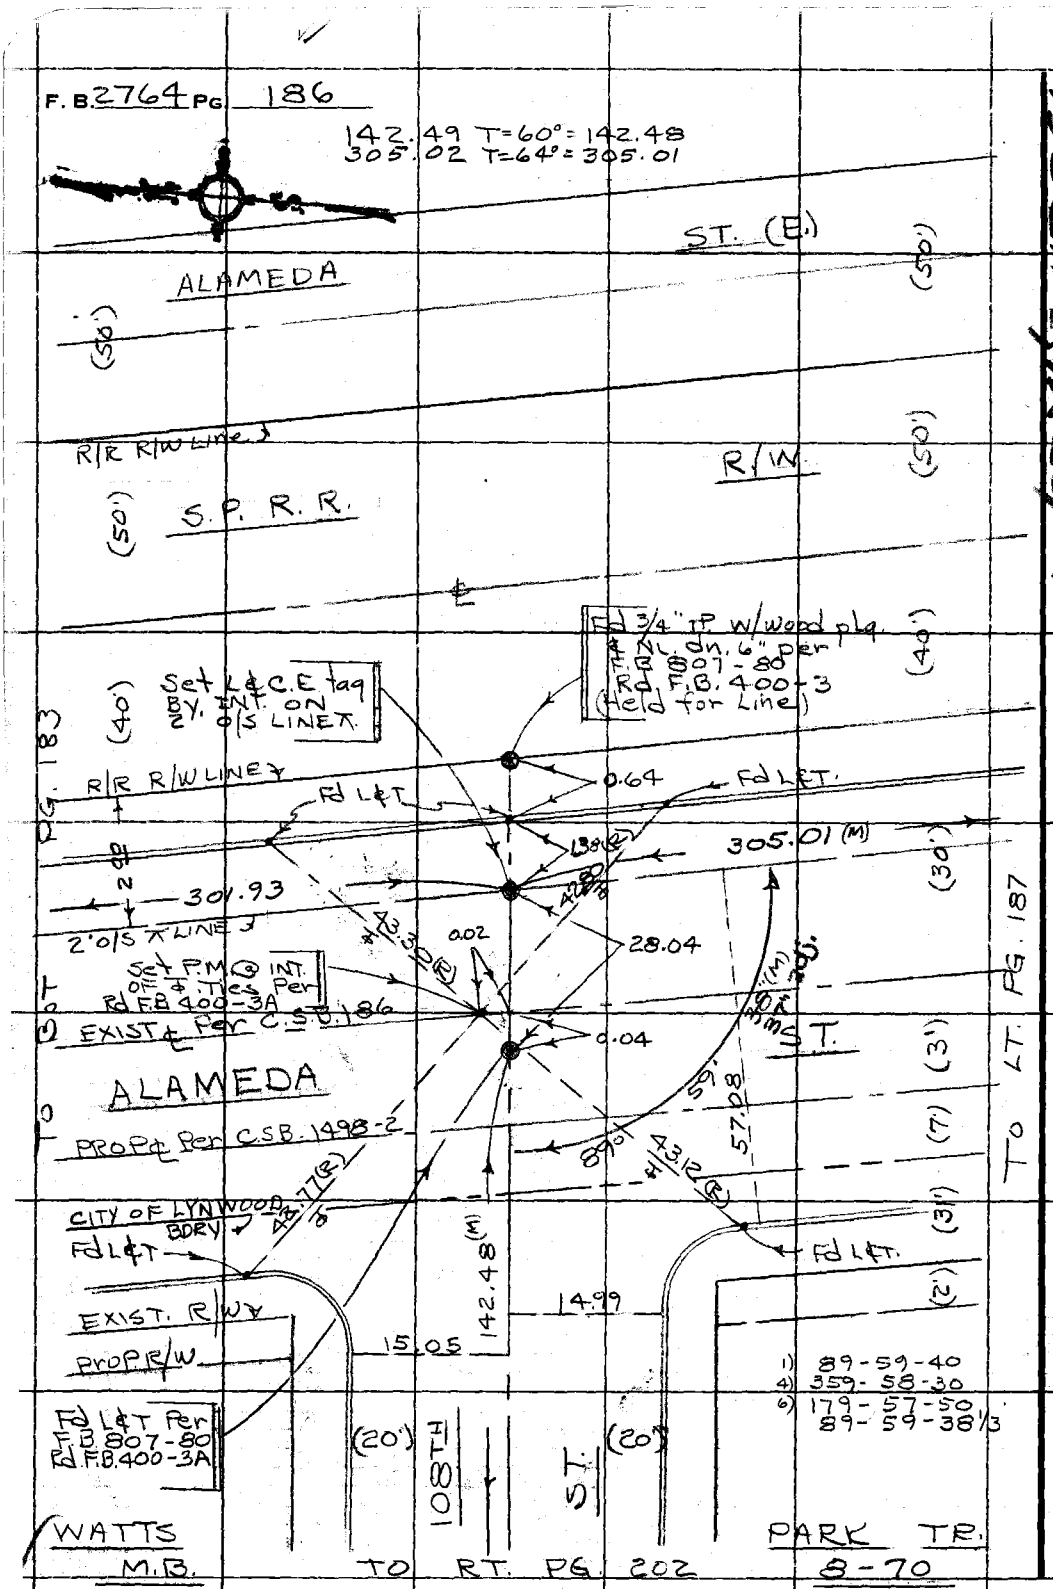

PLEASE RETURN TO
COUNTY OF LOS ANGELES
DEPARTMENT OF COUNTY ENGINEER
403 LOS ANGELES COUNTY ENGINEERING BLDG.

Do not extend this side of this line.

Note: Any Additions or Changes on This Sheet Must be Made or Circled in Red Ink With Date and Name of Person Making Change.

PWFB 0821

2396

Notes Ck'd by	Survey of DIV.-5 GARDENA AREA ℄
Map No.	JN 0303.00 Tape 0256 Std 68 °F
Office Work	Surveyed by J. BAZEN
Checked	Notes J.J.B. Date 12-69
Date	Indexed [illegible] GALLI [illegible] 18 [illegible]

F. B. ~~2764~~ PG. ~~187~~

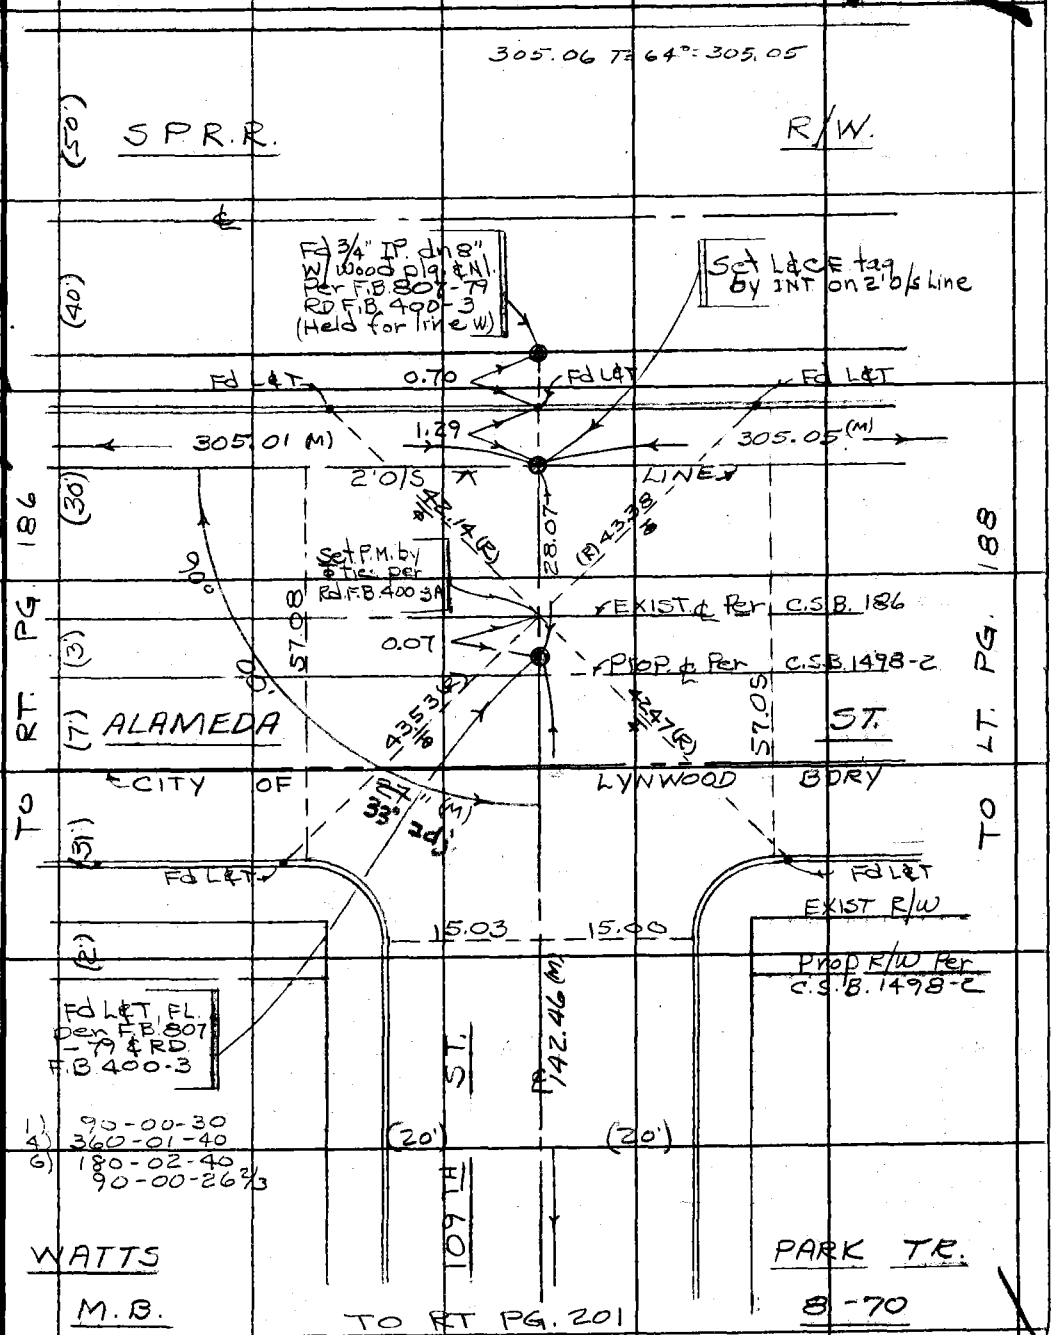

Note: Any Additions or Changes on this Sheet Must be Made or Circled in Red Ink With Date and Name of Person Making Change.

Do not extend this side of this line.

PLEASE RETURN TO
COUNTY OF LOS ANGELES
DEPARTMENT OF COUNTY ENGINEER
403 LOS ANGELES COUNTY ENGINEERING BLDG.

W.S. 26 P-1, &c W.S. 32, A-2

76F309S CE#310 3-68

PWFB 0821 2397

F. B. ~~2764~~ PG ~~188~~

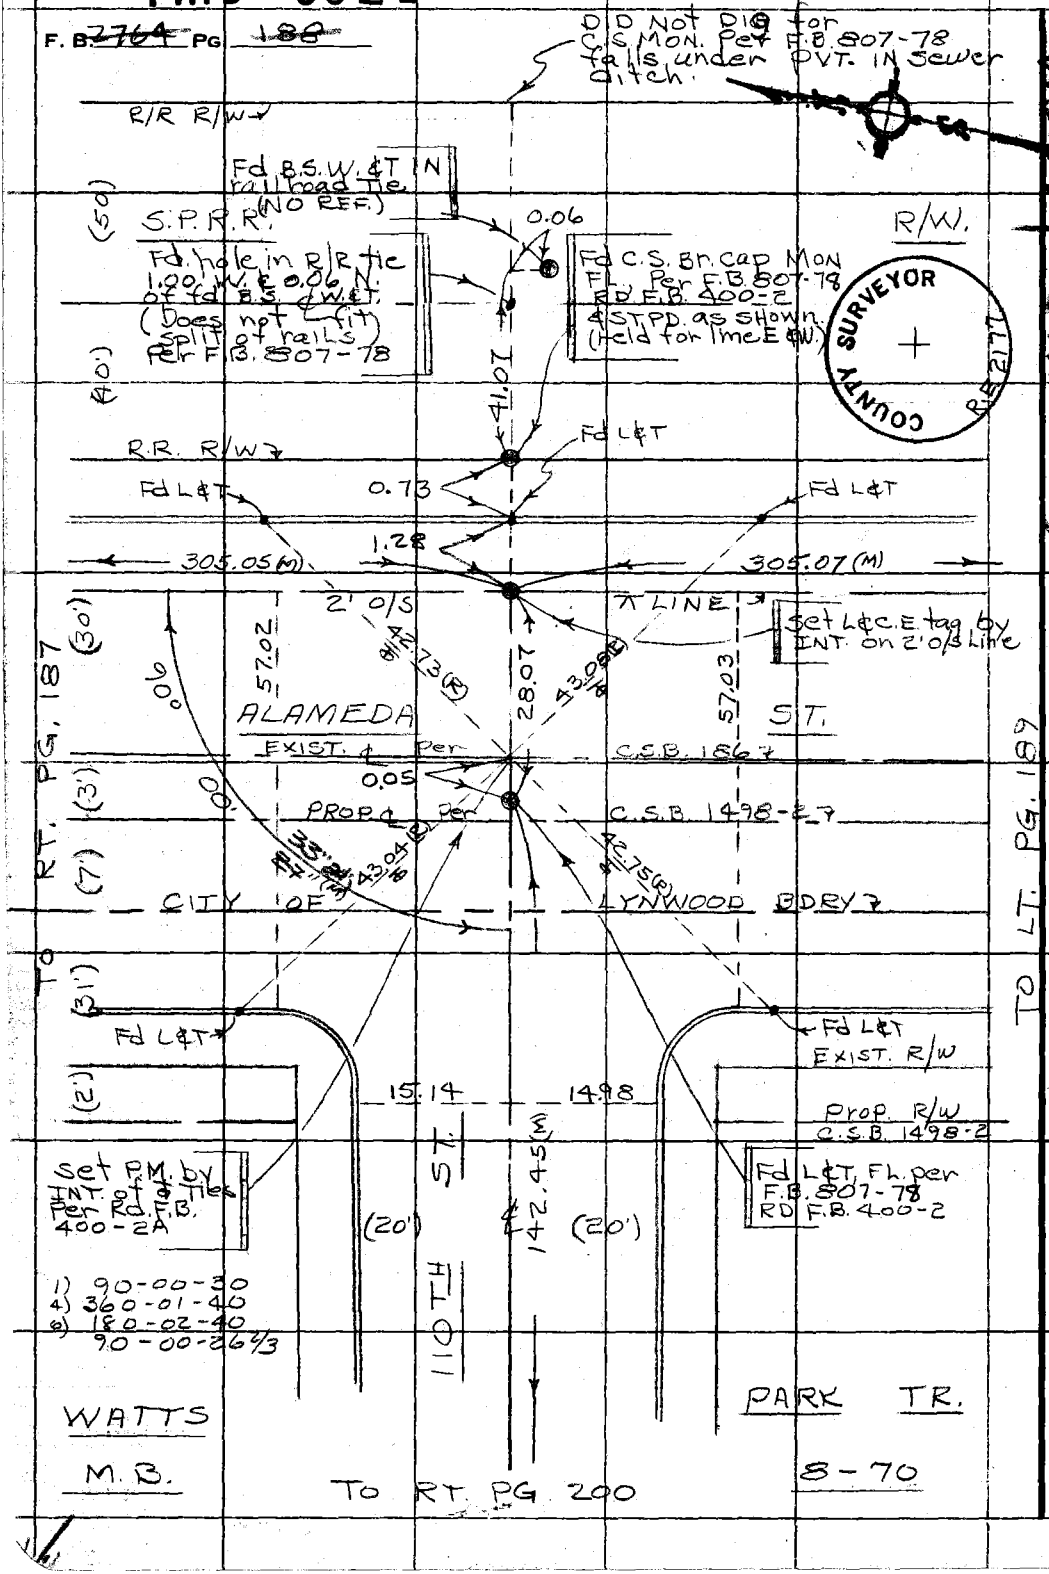

WS 32 A-2 WS 26 D

PLEASE RETURN TO
COUNTY OF LOS ANGELES
DEPARTMENT OF COUNTY ENGINEER
403 LOS ANGELES COUNTY ENGINEERING BLDG.

Note: Any Additions or Changes on This Sheet Must Be Made or Circled in Red Ink With Date and Name of Person Making Change.

extend this side of this line.

PWFB 0821 **2398**

Notes Ck'd by	Survey of DIV. 5 GARDENA AREA ℄
Map No.	JN 0303.00 Tape 0256 Std 68 °F
Office Work	Surveyed by J. BAZEN
Checked	Notes J. J. B. Date 1-70
Date	Indexed [redacted] GALLI NOV 18 [redacted]

F. B. 2764 PG. 189

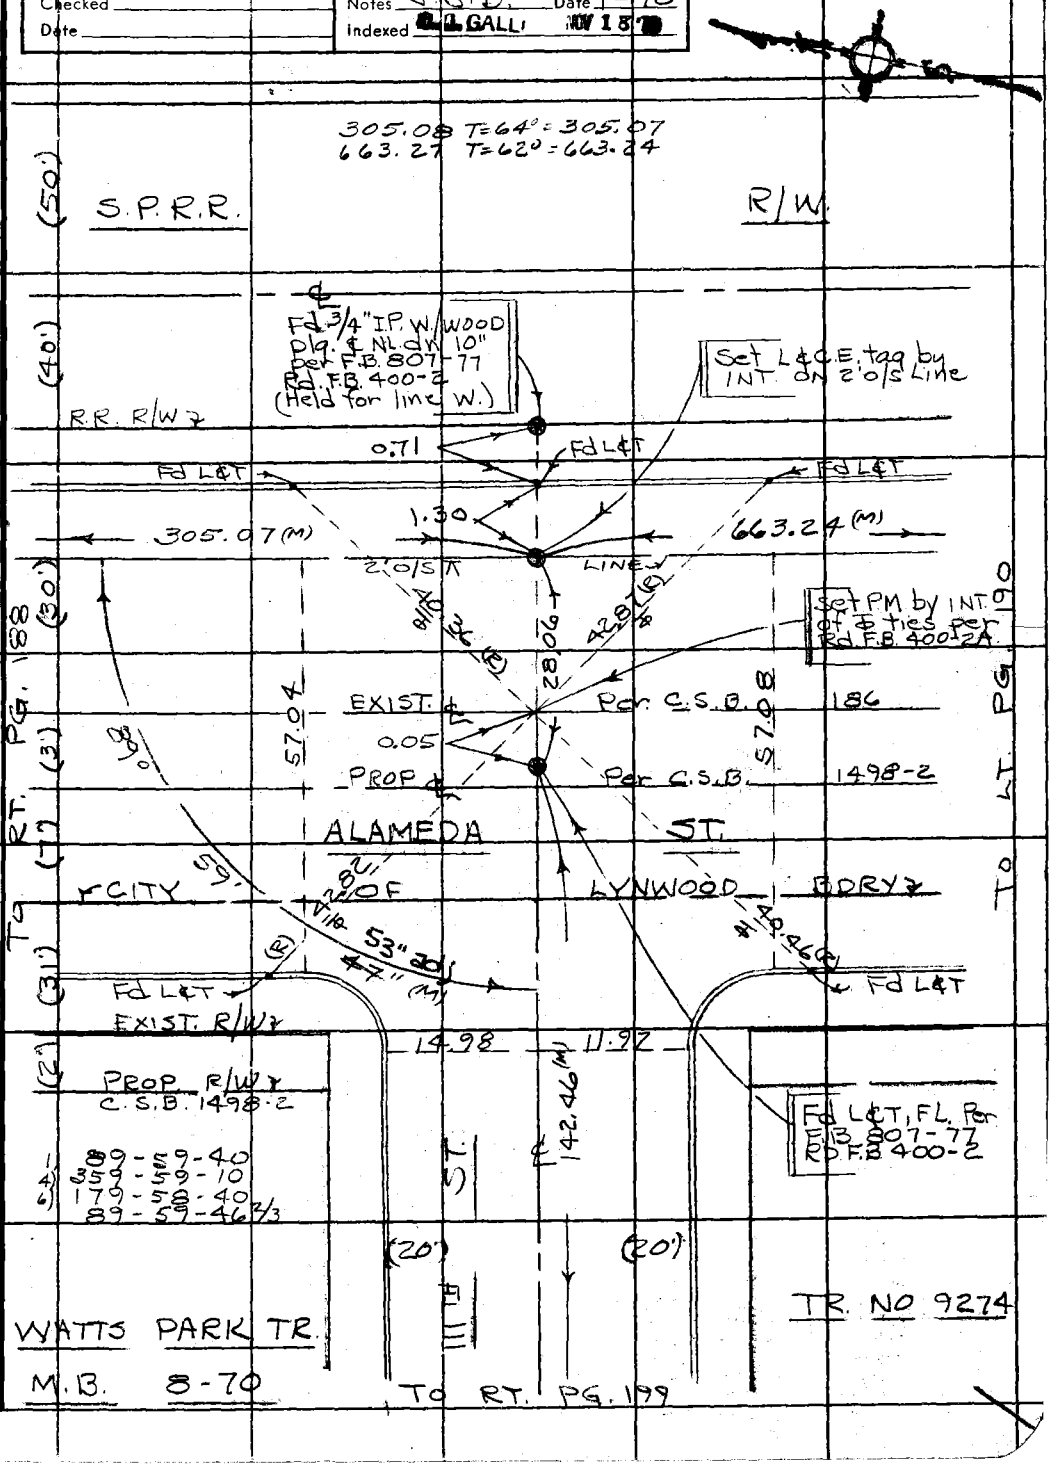

Note: Any Additions or Changes on this Sheet Must be Made or Circled in Red Ink With Date and Name of Person Making Change.

Do not extend this side of this line.

PLEASE RETURN TO
COUNTY OF LOS ANGELES
DEPARTMENT OF COUNTY ENGINEER
403 LOS ANGELES COUNTY ENGINEERING BLDG.

WS 26, D-1, WS 32, A-2

76F309S CE#310 3-68

PWFB 0821 2399, 2400

F. B. ~~2764~~ PG ~~190~~

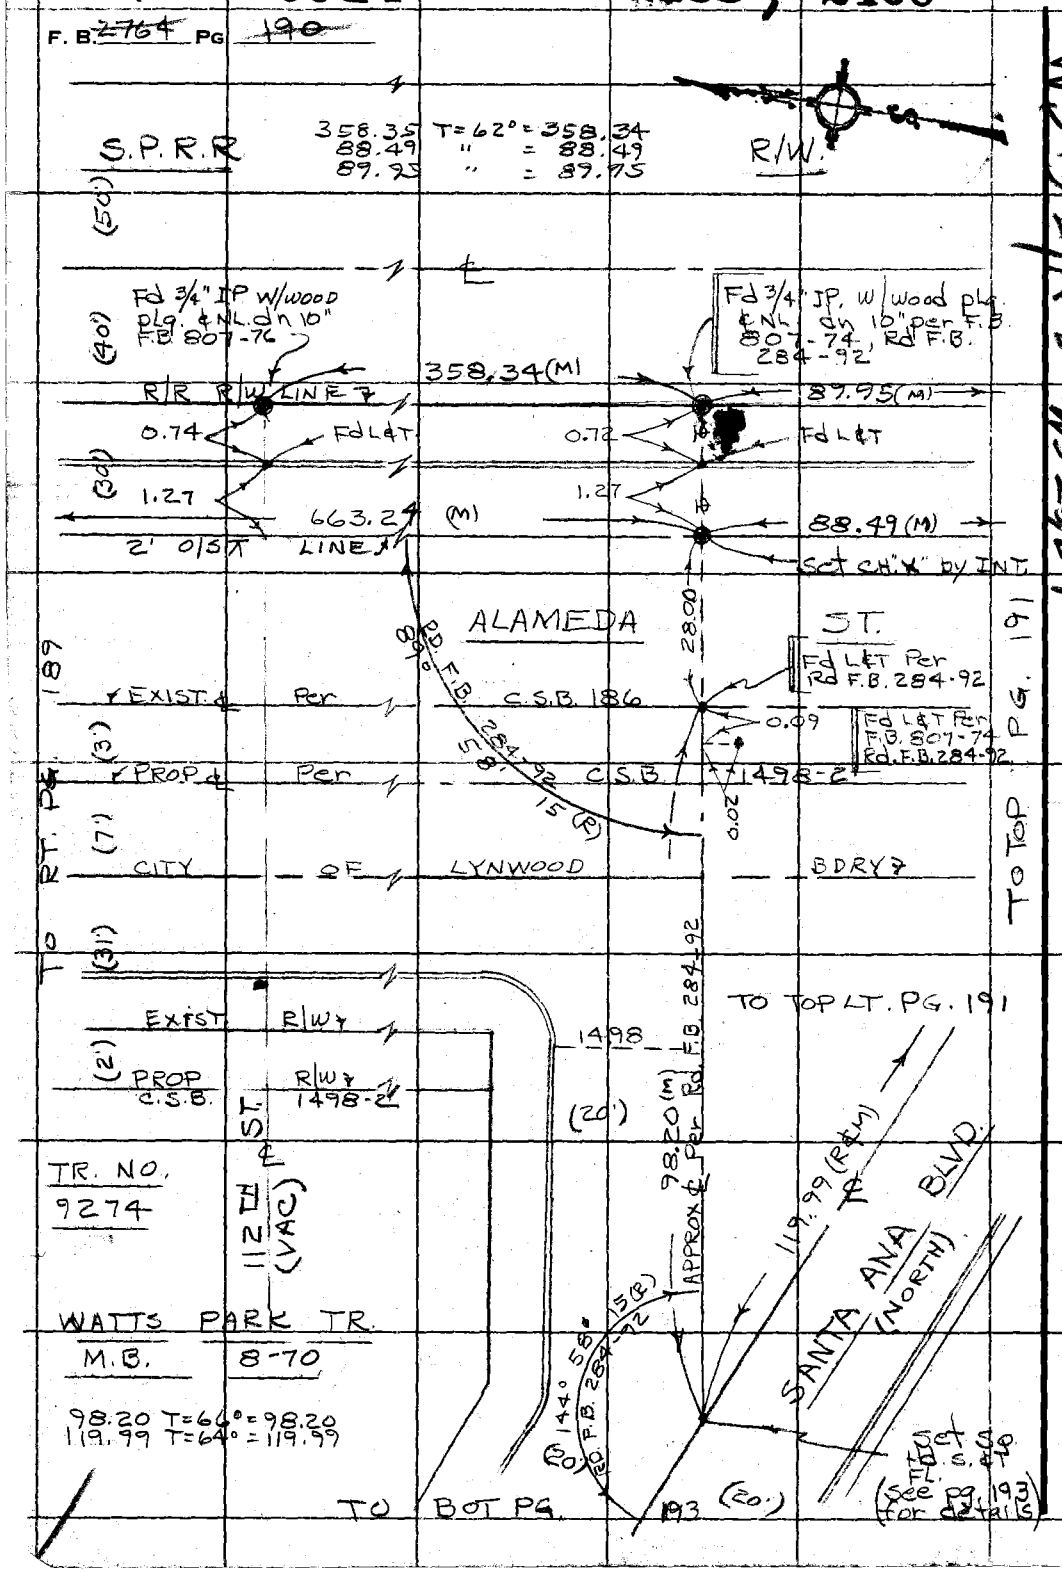

WS 32/A-2 WS 25 D-1

PLEASE RETURN TO
COUNTY OF LOS ANGELES
DEPARTMENT OF COUNTY ENGINEER
403 LOS ANGELES COUNTY ENGINEERING BLDG.

Do not extend this side of this line.

Note: Any Additions or Changes on This Sheet Must be Made or Circled in Red Ink With Date and Name of Person Making Change.

PWFB 0821 **2401**

Notes Ck'd by	Survey of GARDENA AREA E	F. B. 2764 PG. 191
Map No.	JN 0303.00 Tape 0256 Std 68 °F	51.21 T=84° = 51.22
Office Work	Surveyed by J. BAZEN	85.61 " = 85.62
Checked	Notes J.J.B. Date 1-70	
Date	Indexed D. L. GALLI NOV 18 '70	

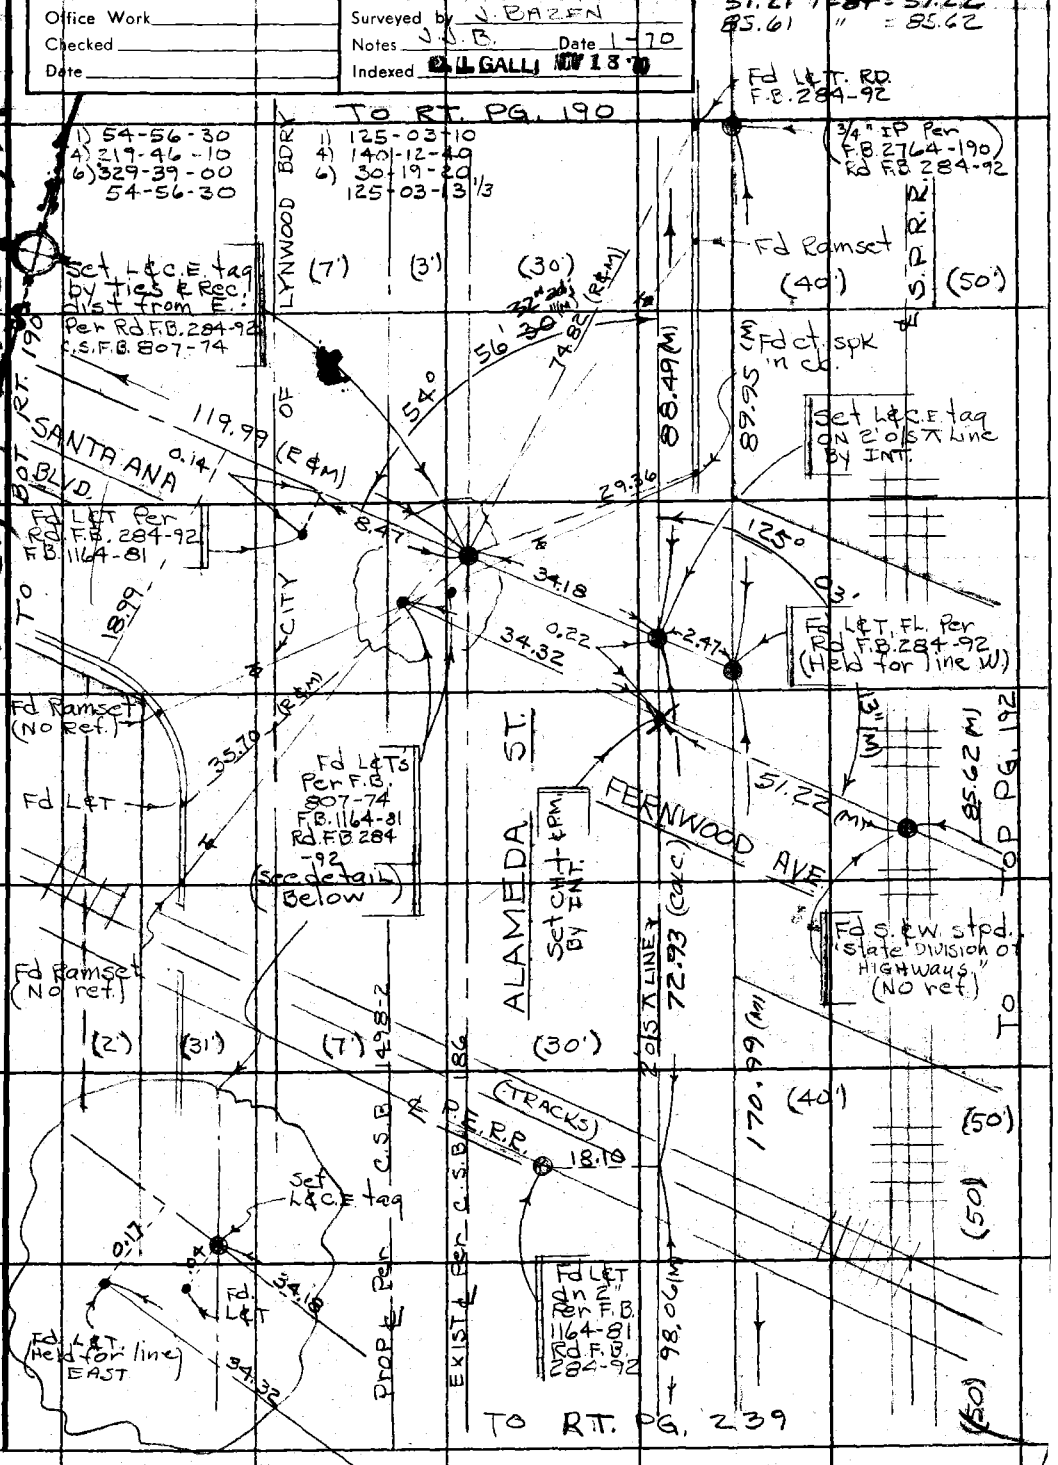

W.S. 26, D-1, B.W.S. 32, A-2

Note: Any Additions or Changes on this Sheet Must be Made or Circled in Red Ink With Date and Name of Person Making Change.

Do not extend this side of this line.

PLEASE RETURN TO
COUNTY OF LOS ANGELES
DEPARTMENT OF COUNTY ENGINEER
403 LOS ANGELES COUNTY ENGINEERING BLDG.

76F3095 CE#310 3-68

PWFB 0821 2402

F. B. 2764 PG. 192 TO RT. 191

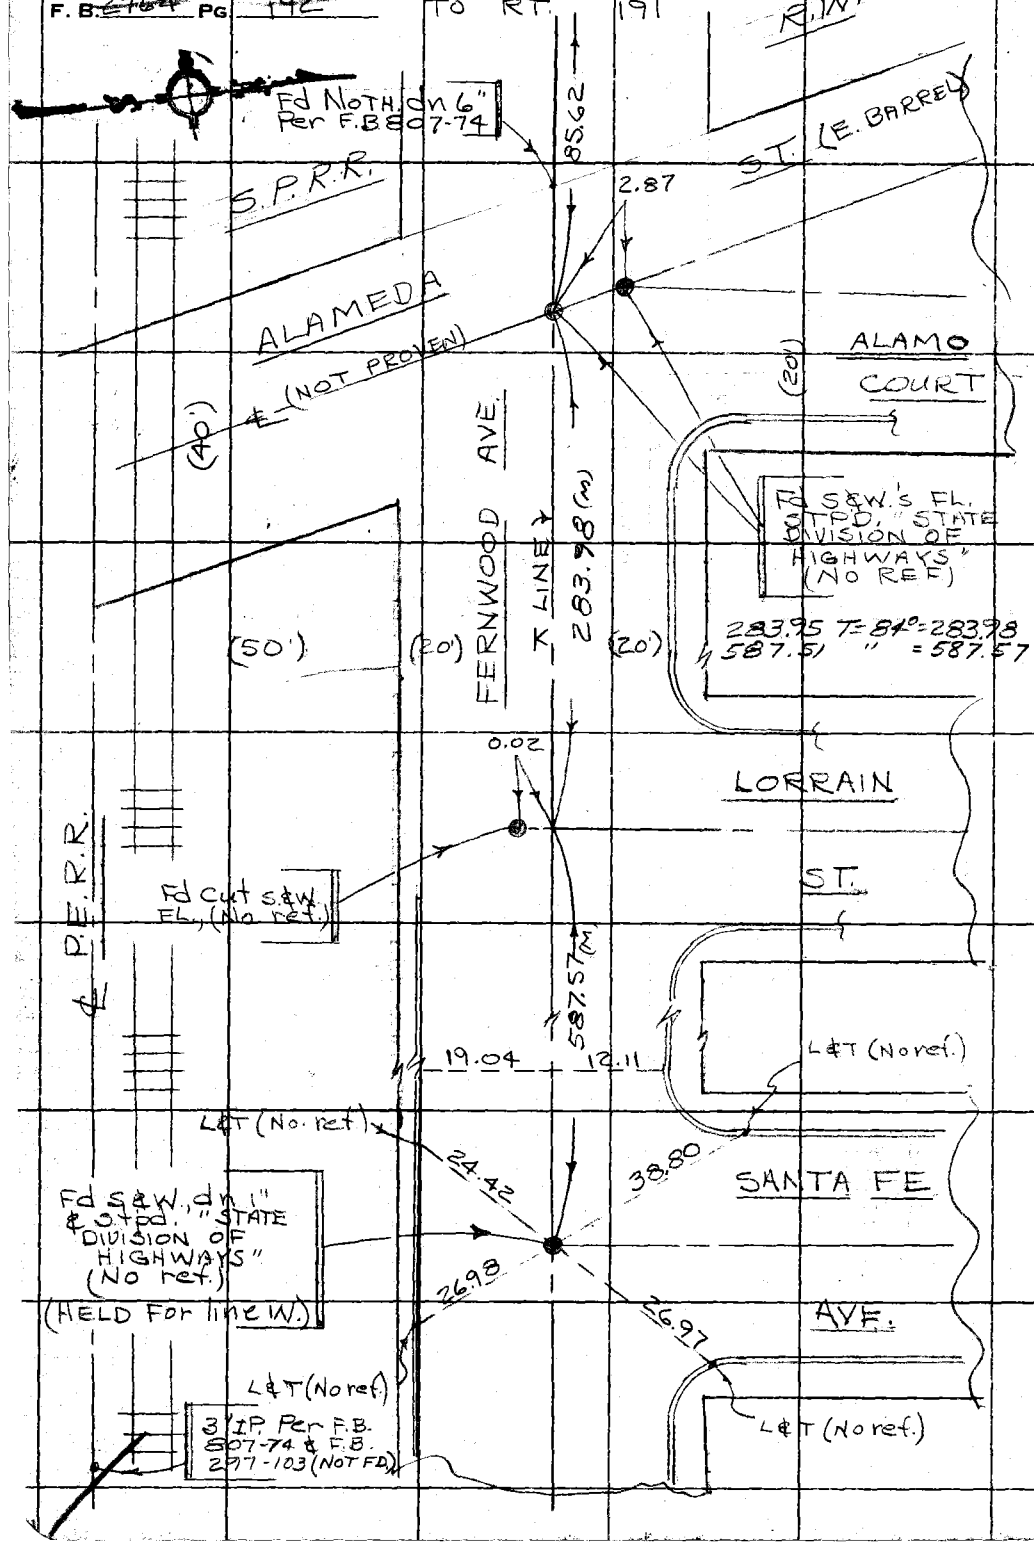

WS 321A-7

PLEASE RETURN TO
COUNTY OF LOS ANGELES
DEPARTMENT OF COUNTY ENGINEER
403 LOS ANGELES COUNTY ENGINEERING BLDG.

Do not extend this side of this line.

Note: Any Additions or Changes on This Sheet Must be Made or Circled in Red Ink With Date and Name of Person Making Change.

PWFB 0821

2403

Notes Ck'd by	Survey of DIV-5 GARDENA AREA ℄
Map No.	JN 0303.00 Tape 0256 Std 68 °F
Office Work	Surveyed by J. BAZEN
Checked	Notes J. J. B. Date 1-70
Date	Indexed [redacted] J. GALLI NOV 1 8 [redacted]

F. B. 3764 PG. 193

W.S.26, P-1

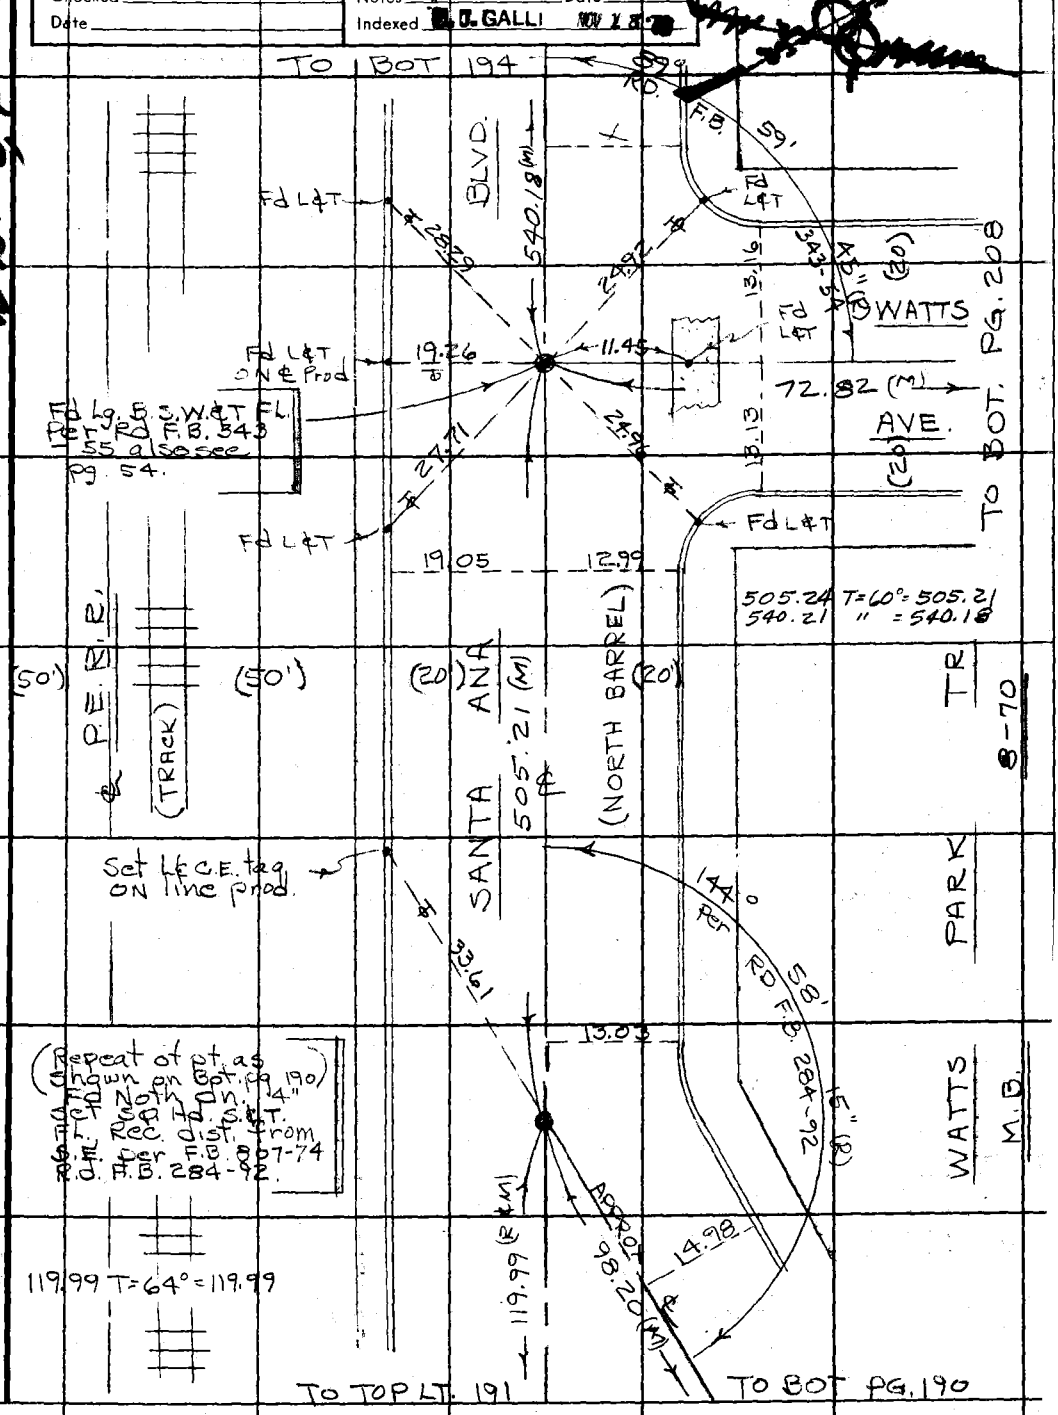

Note: Any Additions or Changes on This Sheet Must be Made or Circled in Red Ink With Date and Name of Person Making Change.

Do not extend this side of this line.

PLEASE RETURN TO:
COUNTY OF LOS ANGELES
DEPARTMENT OF COUNTY ENGINEER
403 LOS ANGELES COUNTY ENGINEERING BLDG.

16F309S CE#310 3-68

PWFB 0821

2404

F. B. ~~2764~~ PG ~~194~~

54.51 T=68° = 54.51
208.66 T=60° = 208.65

TO RT. 195

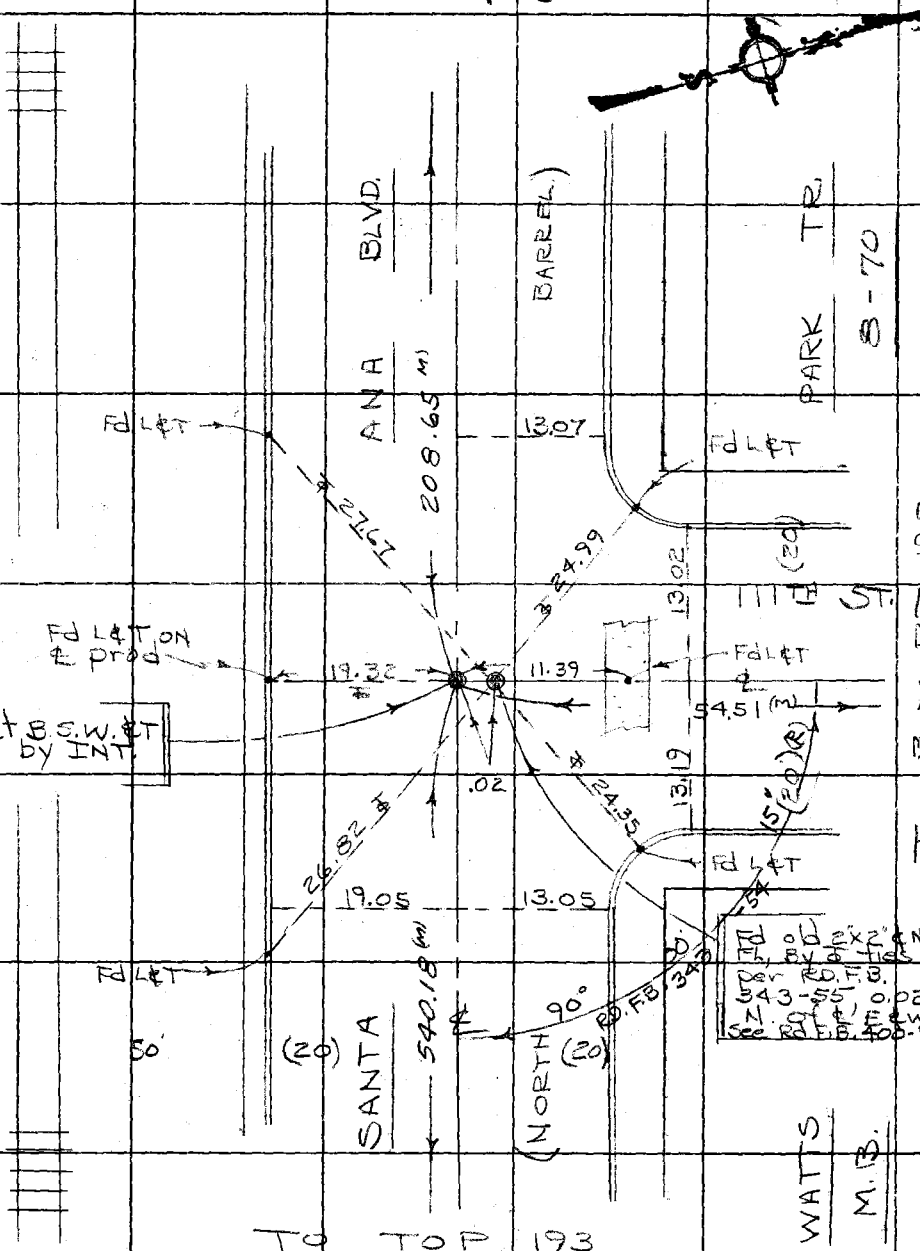

PLEASE RETURN TO
COUNTY OF LOS ANGELES
DEPARTMENT OF COUNTY ENGINEER
403 LOS ANGELES COUNTY ENGINEERING BLDG.

Do not extend this side of this line.

Note: Any Additions or Changes on This Sheet Must Be Made or Circled in Red Ink With Date and Name of Person Making Change.

PWFB 0821

2405

Notes Ck'd by	Survey of DIV-5 GARDENA AREA &
Map No.	JN0303.00 Tape 0256 Std 68 °F
Office Work	Surveyed by J. J. BAZEN
Checked	Notes J. J. B. Date 1-70
Date	Indexed O. L. GALLI NOV 18 '70

F. B. 2764 PG. 195

WS26 D-1

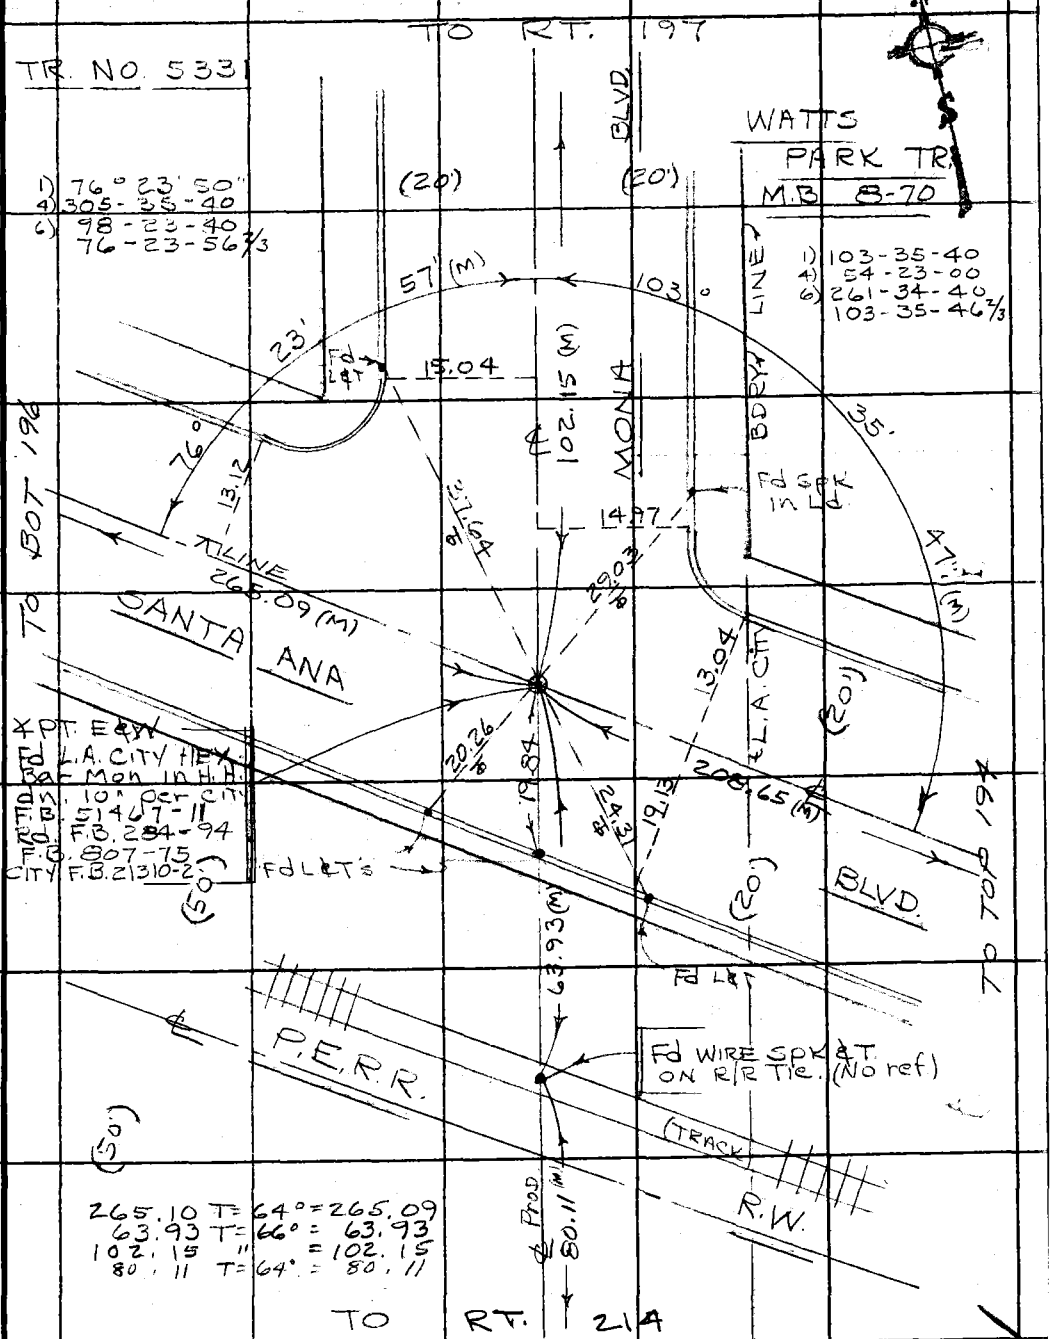

Note: Any Additions or Changes on This Sheet Must be Made or Circled in Red Ink With Date and Name of Person Making Change.

Do not extend this side of this line.

PLEASE RETURN TO
COUNTY OF LOS ANGELES
DEPARTMENT OF COUNTY ENGINEER
403 LOS ANGELES COUNTY ENGINEERING BLDG.

76F309S CE#310 3-68

PWFB 0821

2406

F. B. ~~2764~~ PG. ~~196~~

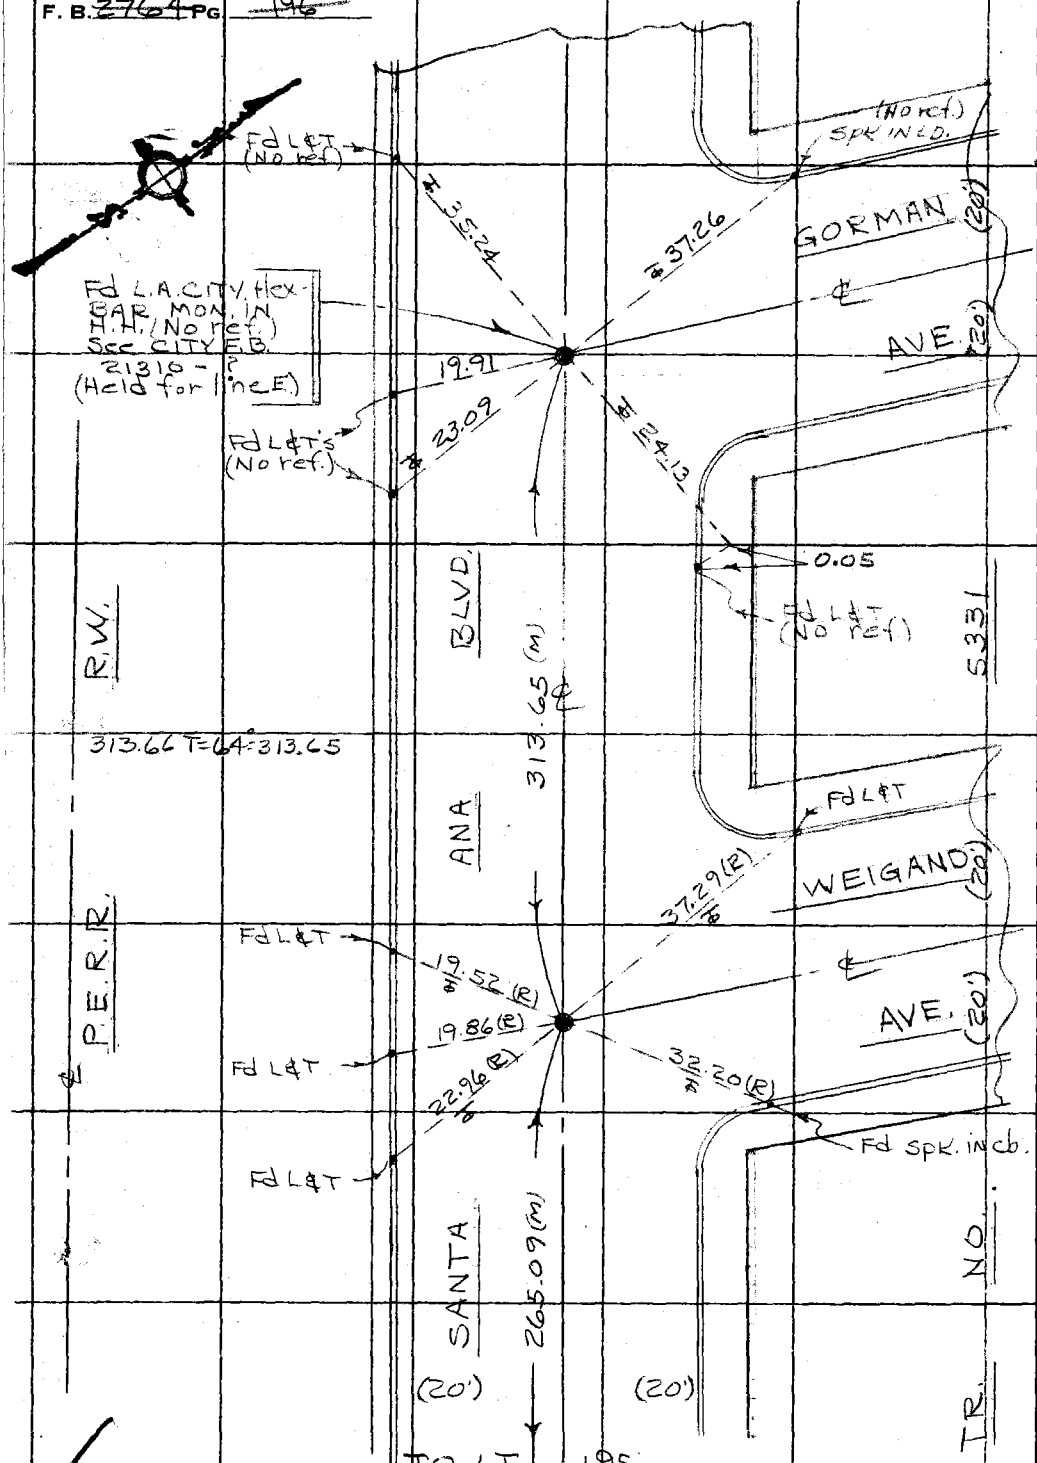

M526.0

PLEASE RETURN TO
COUNTY OF LOS ANGELES
DEPARTMENT OF COUNTY ENGINEER
403 LOS ANGELES COUNTY ENGINEERING BLDG.

Do not extend this side of this line.

Note: Any Additions or Changes on This Sheet Must be Made or Circled in Red Ink With Date and Name of Person Making Change.

PWFB 0821

2407

Notes Ck'd by	Survey of PIU 5 GARDENA AREA
Map No.	JN 0303.00 Tape 0256 Std 68°F
Office Work	Surveyed by J. BAZEN
Checked	Notes J.J.B. Date 1-70
Date	Indexed G. I. GALLI W 187

F. B. 2764 PG. 197

452.62 T=68°=452.62 TO TOP LT. 207
164.71 " = 164.71
164.08 " = 164.08

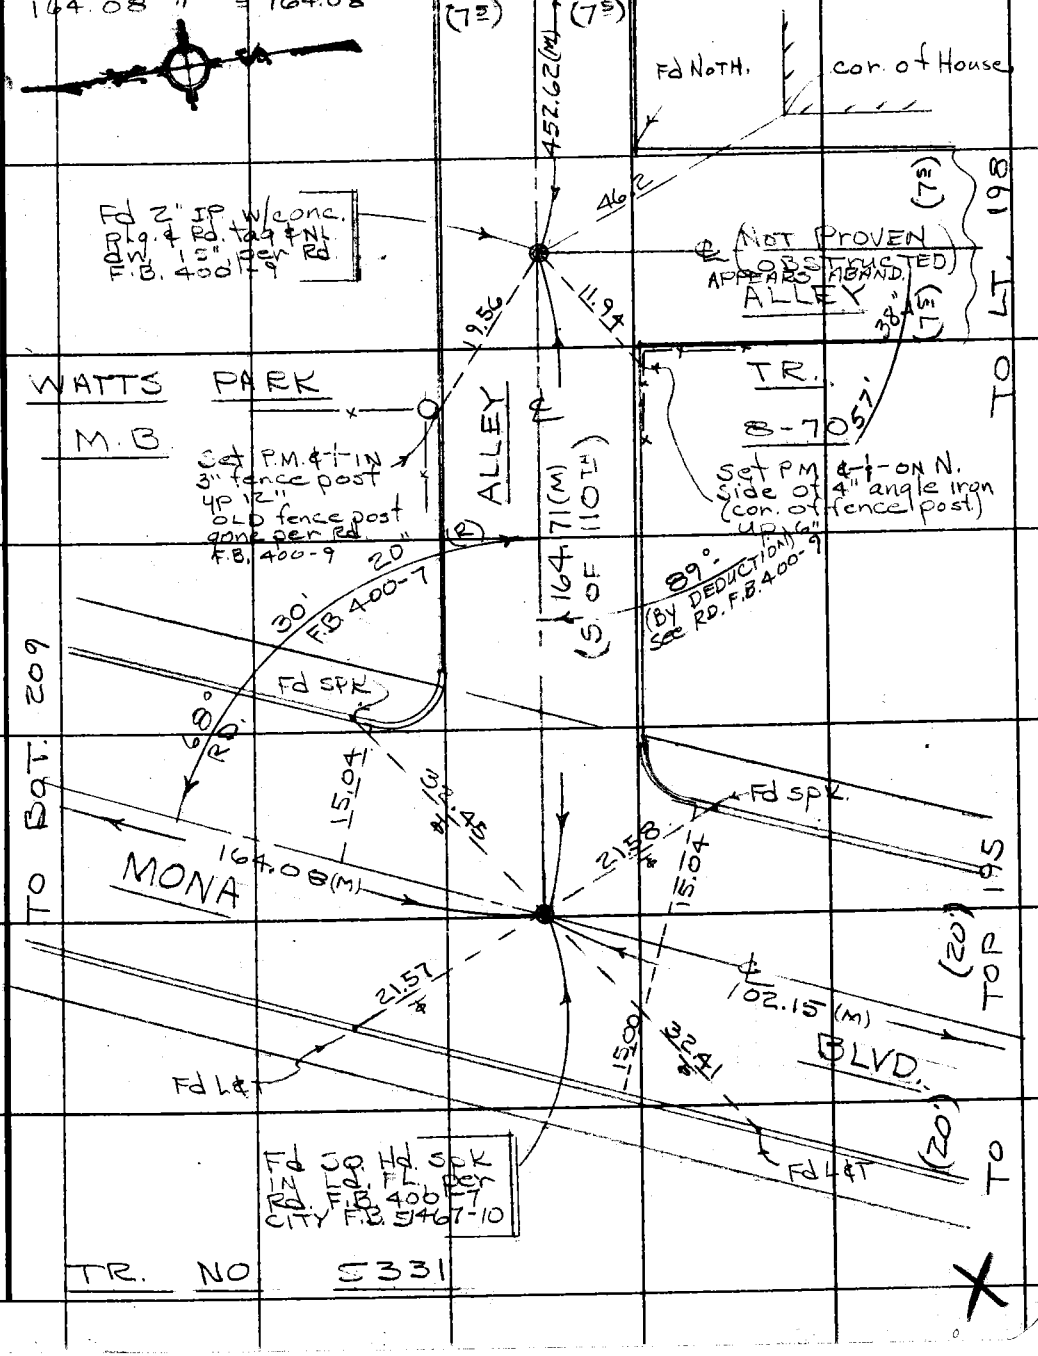

Note: Any Additions or Changes on This Sheet Must be Made or Circled in Red Ink With Date and Name of Person Making Change.

Do not extend this side of this line.

PLEASE RETURN TO
COUNTY OF LOS ANGELES
DEPARTMENT OF COUNTY ENGINEER
403 LOS ANGELES COUNTY ENGINEERING BLDG.

6F309S CE 310 3-68

PWFB 0821 2408

F. B. ~~2764~~ PG ~~198~~ To Bot. Lt. 207

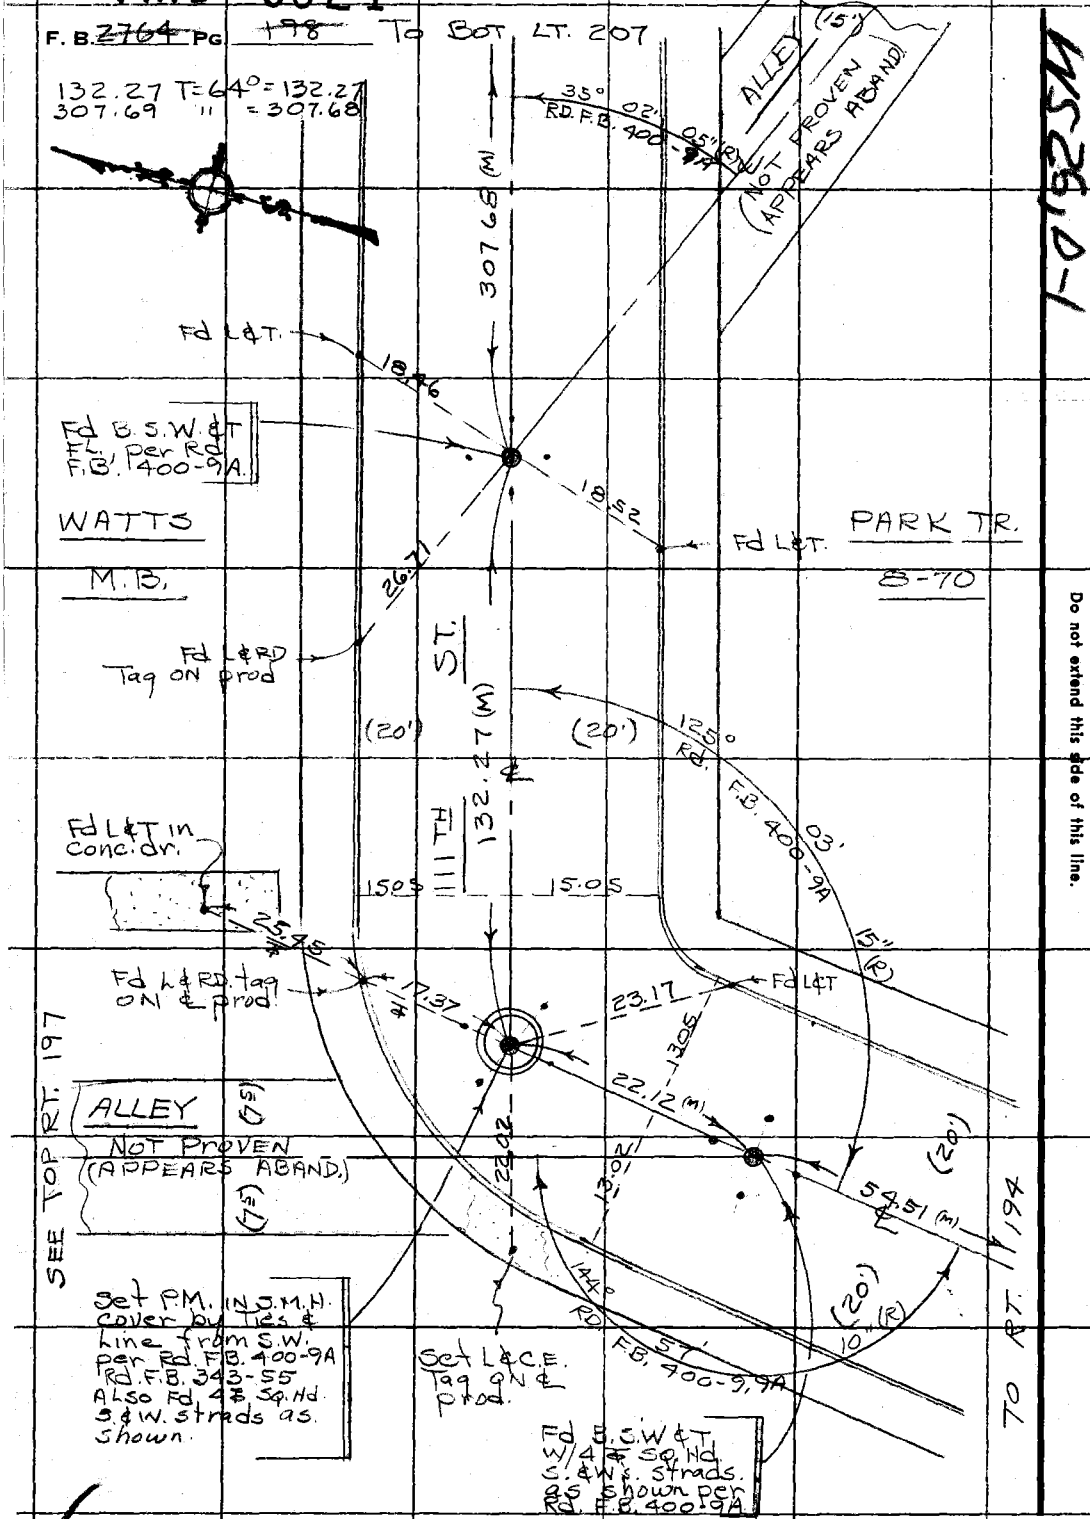

1-0'925M

PLEASE RETURN TO
COUNTY OF LOS ANGELES
DEPARTMENT OF COUNTY ENGINEER
403 LOS ANGELES COUNTY ENGINEERING BLDG.

Do not extend this side of this line.

Note: Any Additions or Changes on This Sheet Must be Made or Circled in Red Ink With Date and Name of Person Making Change.

PWFB 0821

2409

Notes Ck'd by	Survey of DIV.-5 GARDENA AREA ℄
Map No.	JN 0303.00 Tape 0256 Std 68 °F
Office Work	Surveyed by J. BAZEN
Checked	Notes J. J. B. Date 1-70
Date	Indexed [redacted] GALLI [redacted] 18 [redacted]

F. B. 2764 PG. 199

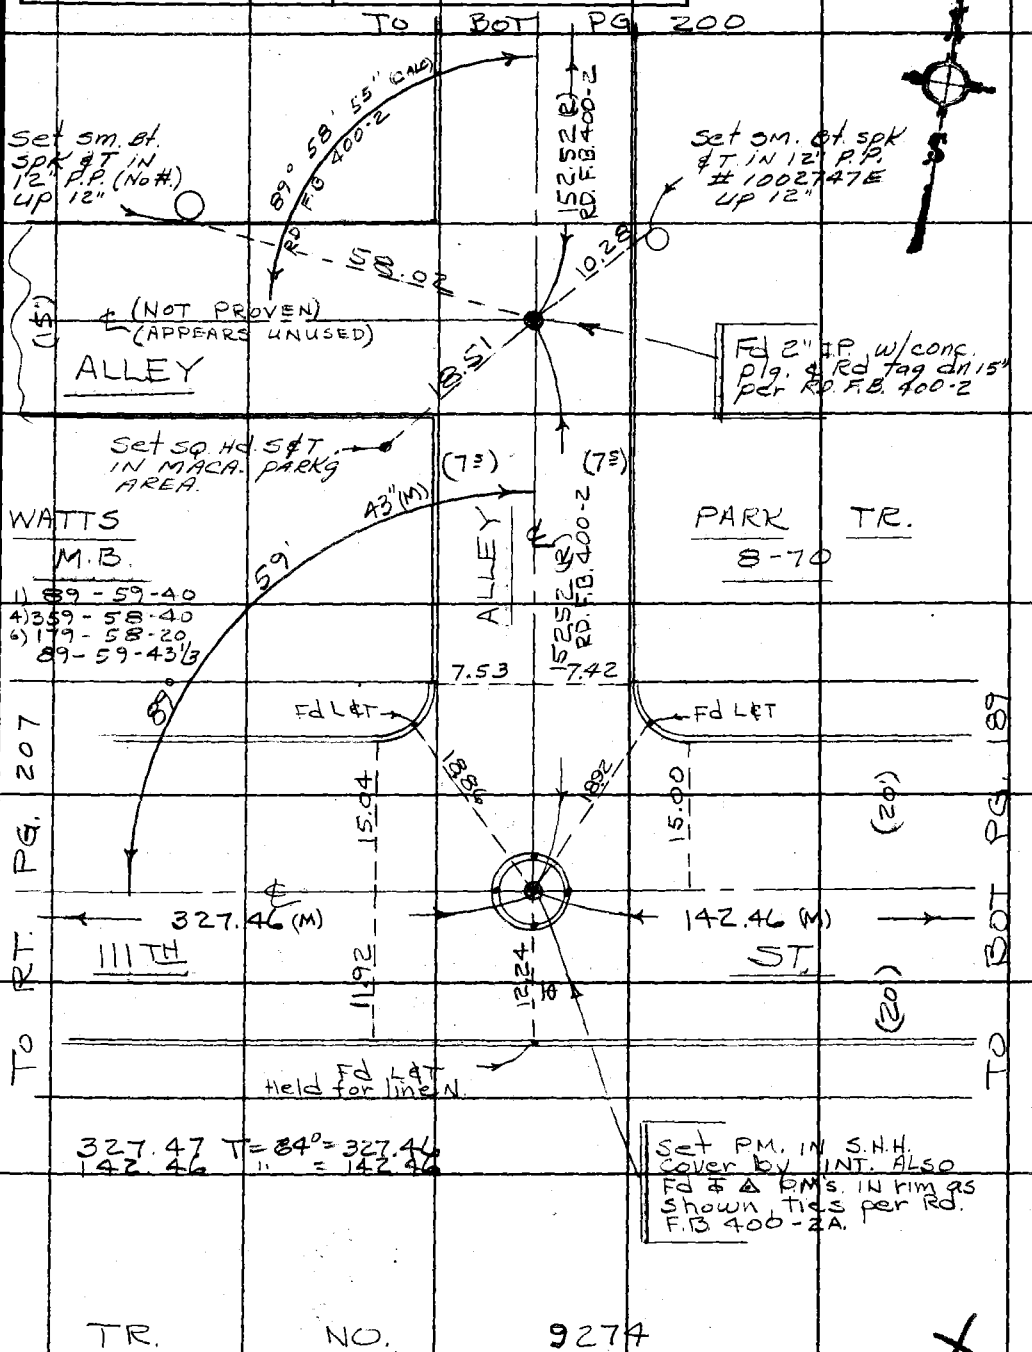

Note: Any Additions or Changes on This Sheet Must be Made or Circled in Red Ink With Date and Name of Person Making Change.

Do not extend this side of this line.

PLEASE RETURN TO
COUNTY OF LOS ANGELES
DEPARTMENT OF COUNTY ENGINEER
403 LOS ANGELES COUNTY ENGINEERING BLDG.

76F3095 CE#310 3-68

PWFB 0821 2410, 2411

F. B. 2764 PG. 200 TO BOT. PG. 201

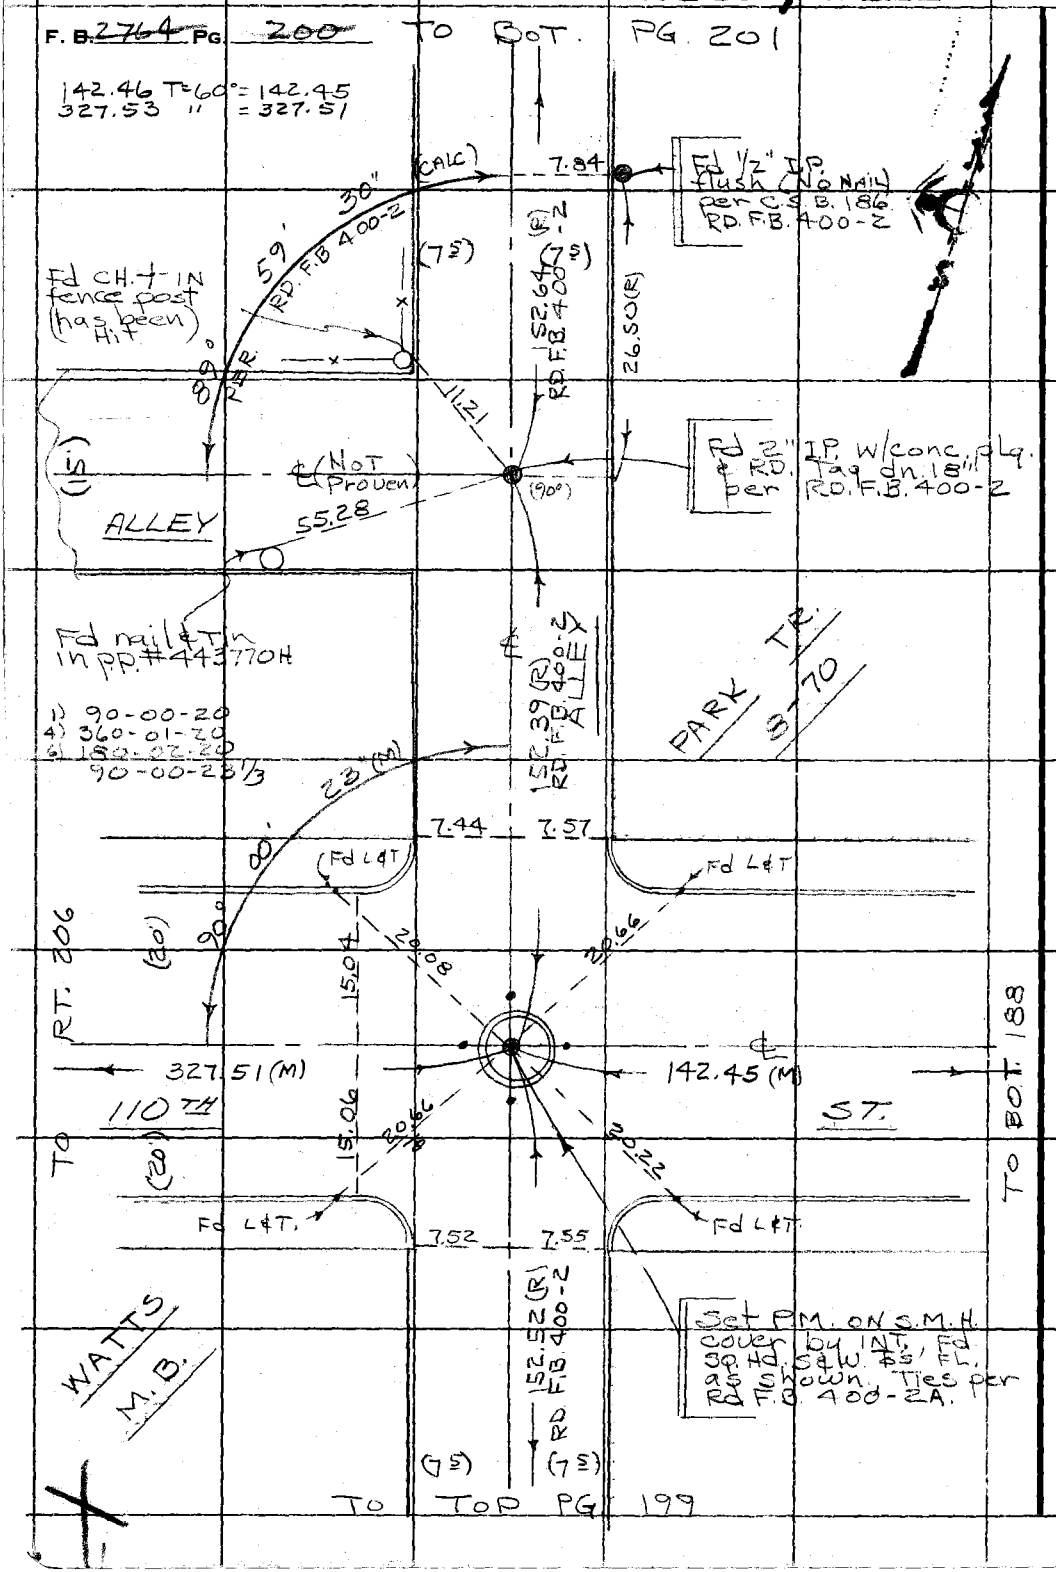

PLEASE RETURN TO
COUNTY OF LOS ANGELES
DEPARTMENT OF COUNTY ENGINEER
403 LOS ANGELES COUNTY ENGINEERING BLDG.

Do not extend this side of this line.

Note: Any Additions or Changes on This Sheet Must be Made or Circled in Red Ink With Date and Name of Person Making Change.

Notes Ck'd by	Survey of DIV.-5 GARDENA AREA ℄
Map No.	JN 0303.00 Tape 0256 Std 68 °F
Office Work	Surveyed by J. BAZEN
Checked	Notes J.J.B. Date 1-70
Date	Indexed [redacted] GALLI [redacted] 18 [redacted]

F. B. 2764 PG. 201

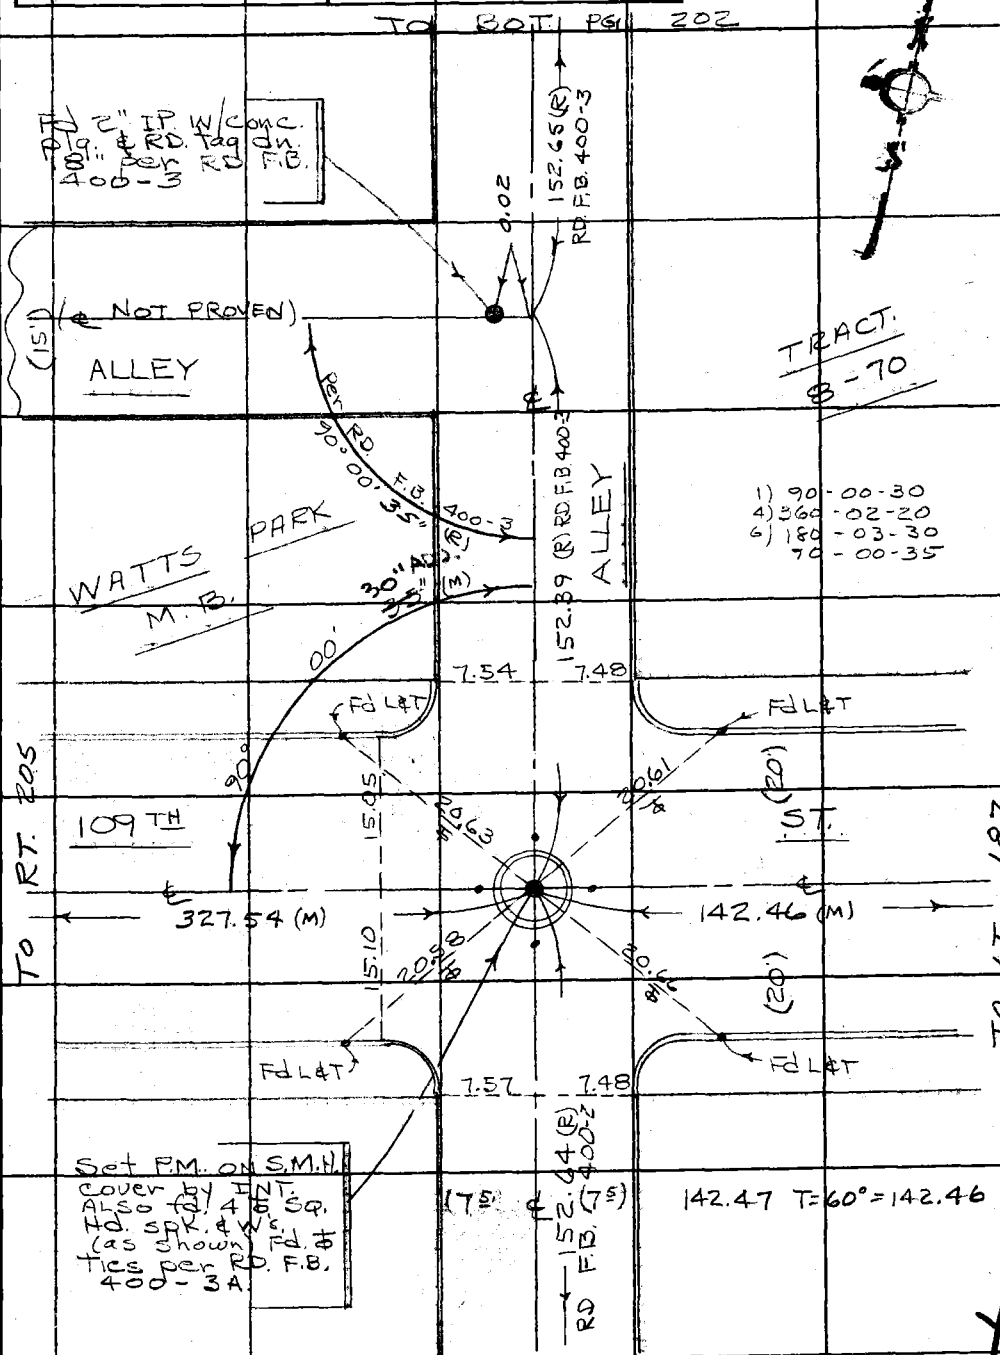

Note: Any Additions or Changes on This Sheet Must be Made or Circled in Red Ink With Date and Name of Person Making Change.

Do not extend this side of this line.

PLEASE RETURN TO
COUNTY OF LOS ANGELES
DEPARTMENT OF COUNTY ENGINEER
403 LOS ANGELES COUNTY ENGINEERING BLDG.

76F309S CE#310 3-68

PWFB 0821 2413

F. B. 2764 PG. 202

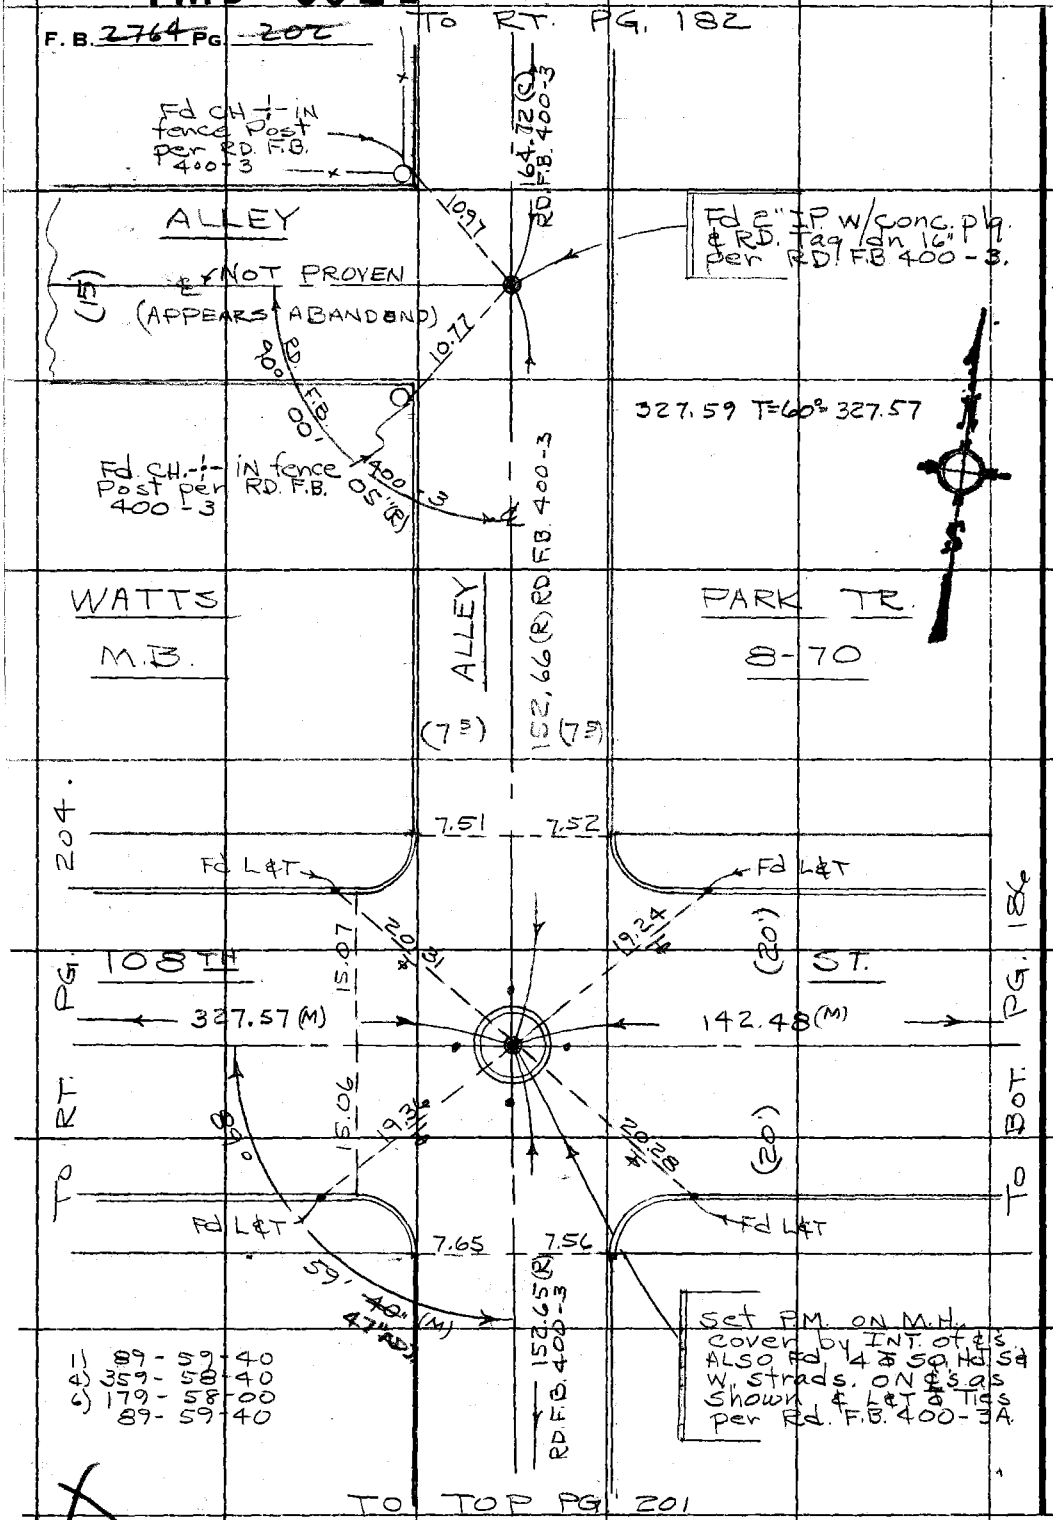

PLEASE RETURN TO
COUNTY OF LOS ANGELES
DEPARTMENT OF COUNTY ENGINEER
403 LOS ANGELES COUNTY ENGINEERING BLDG.

Do not extend this side of this line.

Note: Any Additions or Changes on This Sheet Must be Made or Circled in Red Ink With Date and Name of Person Making Change.

PWFB 0821

2414

Notes Ck'd by	Survey of DIV. 5 GARDENA AREA E
Map No.	JN 0303.00 Tape 0256 Std 68 °F
Office Work	Surveyed by J. BAZEN
Checked	Notes J. J. B. Date 1-70
Date	Indexed [redacted] O. GALLI NOV 1 8 [redacted]

F. B. 2764 Pg. 203

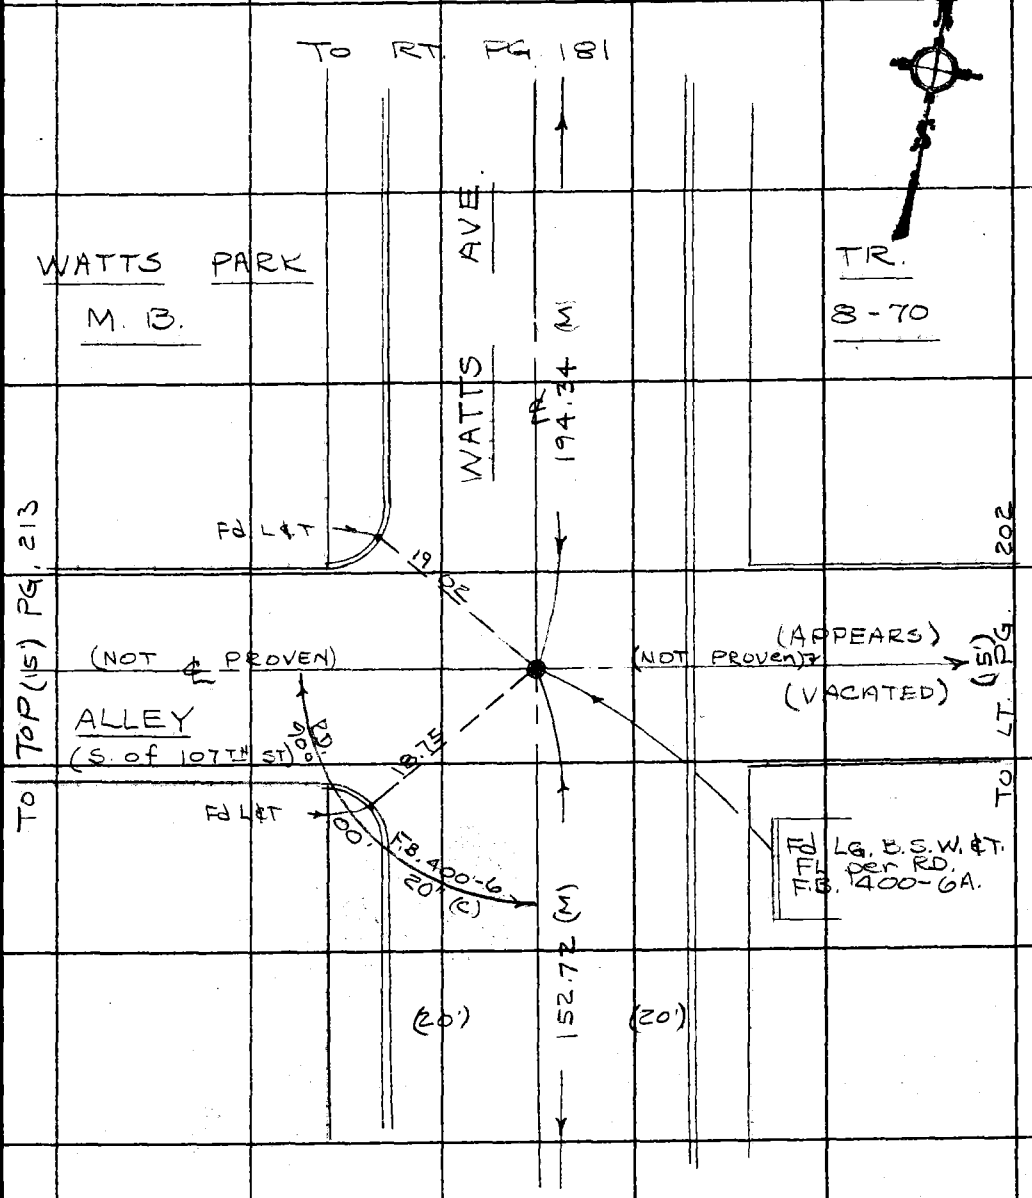

Note: Any Additions or Changes on This Sheet Must be Made or Circled in Red Ink With Date and Name of Person Making Change.

Do not extend this side of this line.

PLEASE RETURN TO
COUNTY OF LOS ANGELES
DEPARTMENT OF COUNTY ENGINEER
403 LOS ANGELES COUNTY ENGINEERING BLDG.

6F309S CE#310 3-68

PWFB 0821 2415

F. B. 2764 PG. 204

152.55 T=64° = 152.55
317.44 T=60° = 317.42

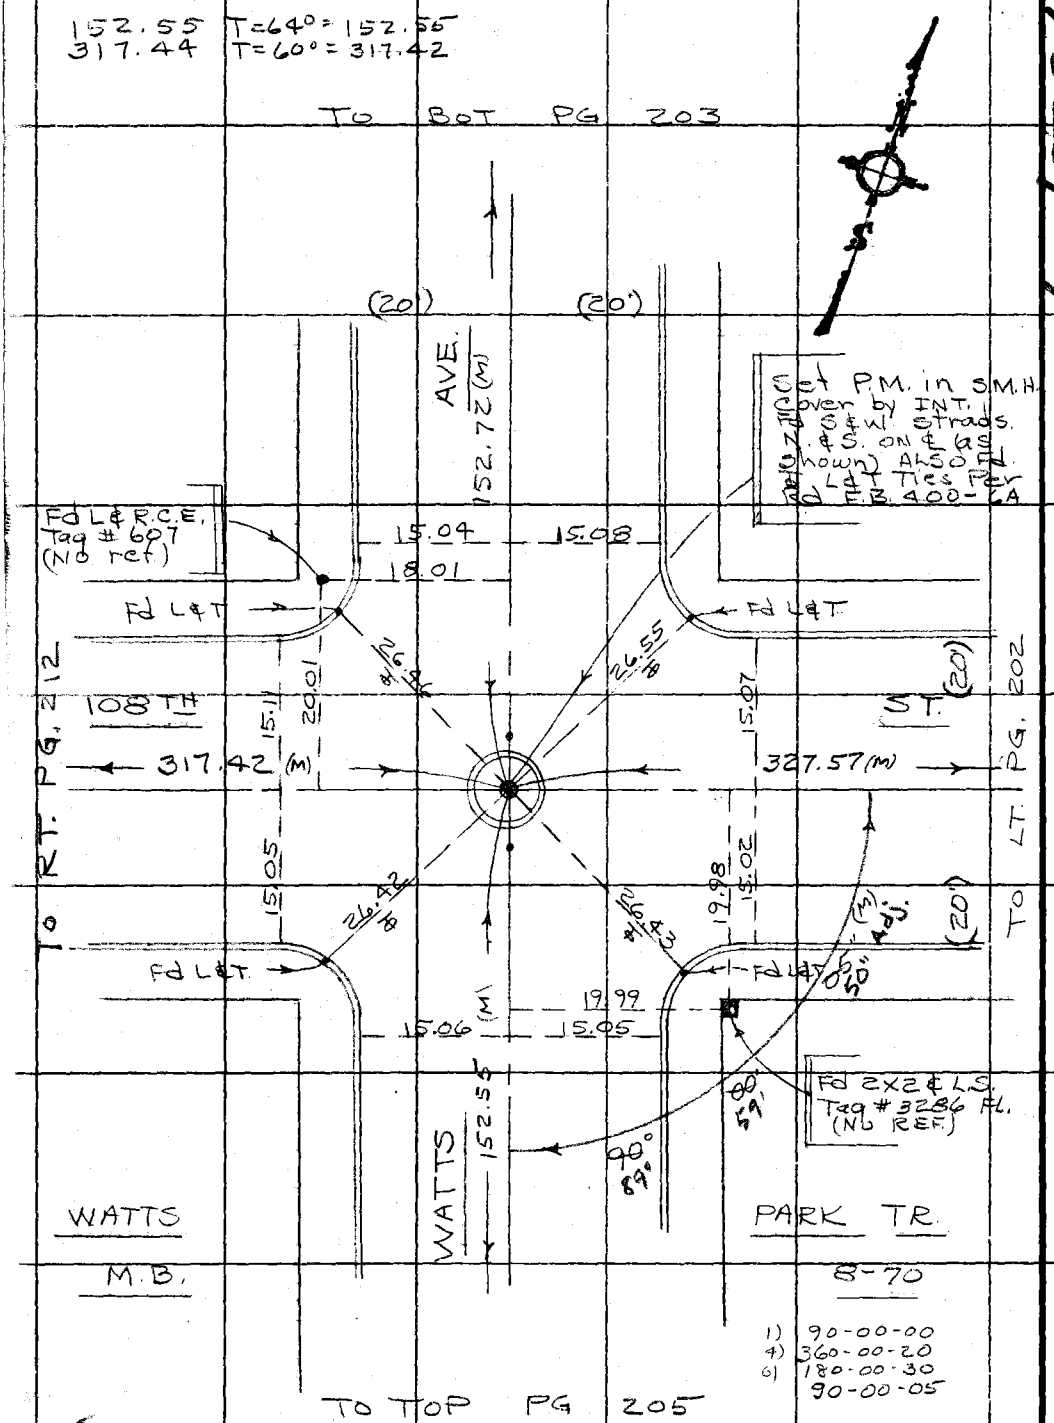

PLEASE RETURN TO
COUNTY OF LOS ANGELES
DEPARTMENT OF COUNTY ENGINEER
403 LOS ANGELES COUNTY ENGINEERING BLDG.

Do not extend this side of this line.

Note: Any Additions or Changes on This Sheet Must be Made or Circled in Red Ink With Date and Name of Person Making Change.

PWFB 0821

2416

Notes Ck'd by	Survey of DIV. 5 GARDENA AREA 2
Map No.	JN 0303.00 Tape 0256 Std 68 °F
Office Work	Surveyed by J. BAZEN
Checked	Notes J. B. Date 1-70
Date	Indexed ILGALLI

F. B. 2769 PG. 205

152.49 T=64°=152.49
152.58 " =152.58
327.56 T=60°=327.54

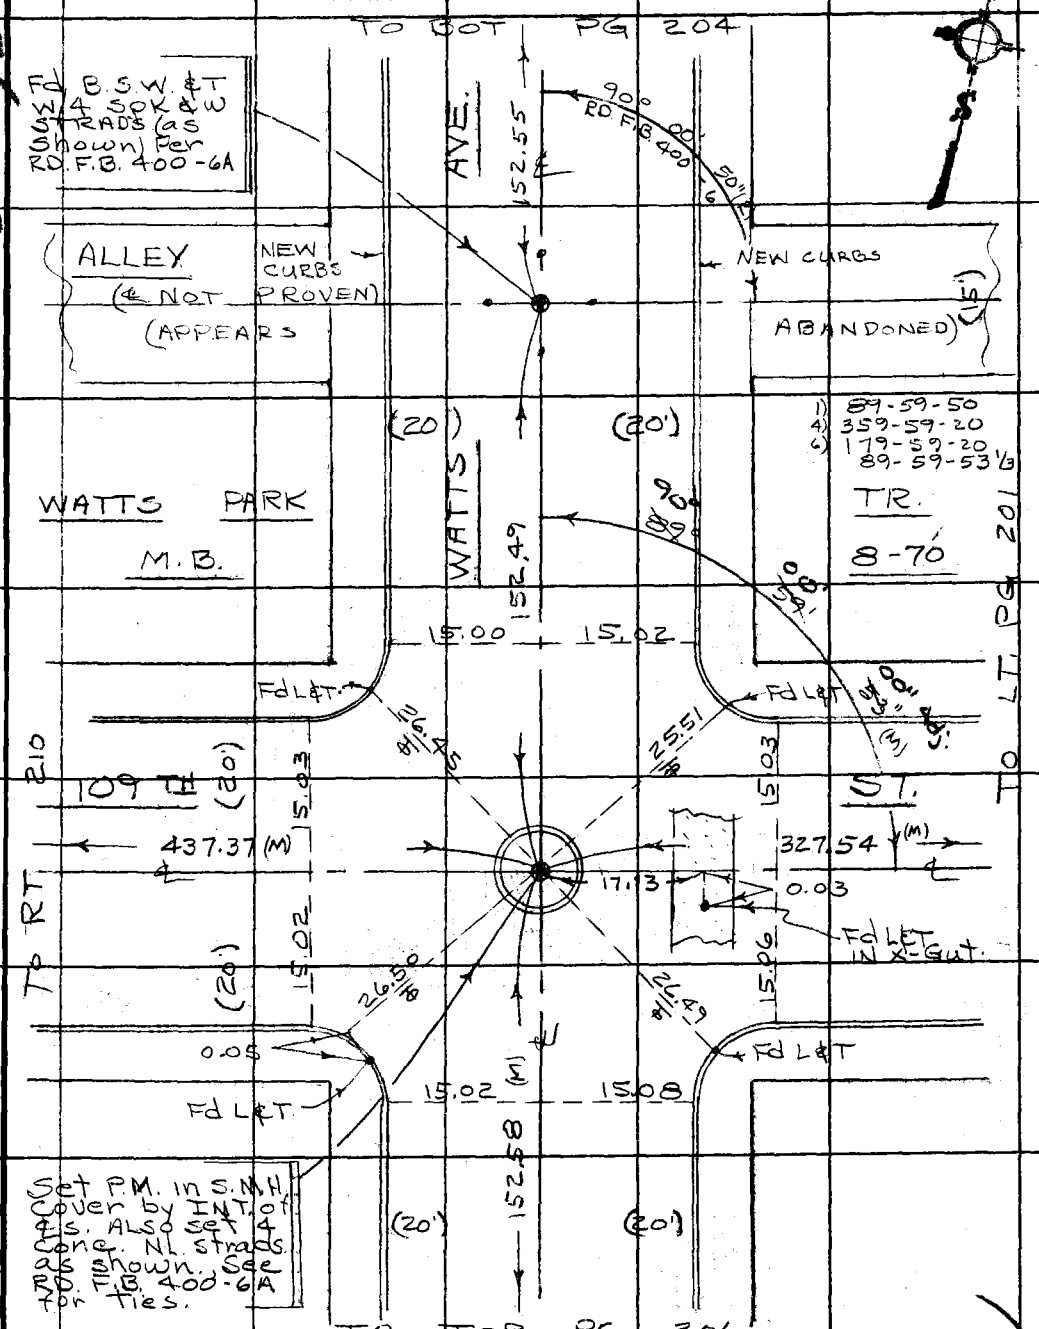

Note: Any Additions or Changes on This Sheet Must be Made or Circled in Red Ink With Date and Name of Person Making Change.

Do not extend this side of this line.

PLEASE RETURN TO
COUNTY OF LOS ANGELES
DEPARTMENT OF COUNTY ENGINEER
403 LOS ANGELES COUNTY ENGINEERING BLDG.

WS 26, D-1

16F309S CE#310 3-68

PWFB 0821 2417, 2418

F. B. ~~2764~~ PG. ~~206~~

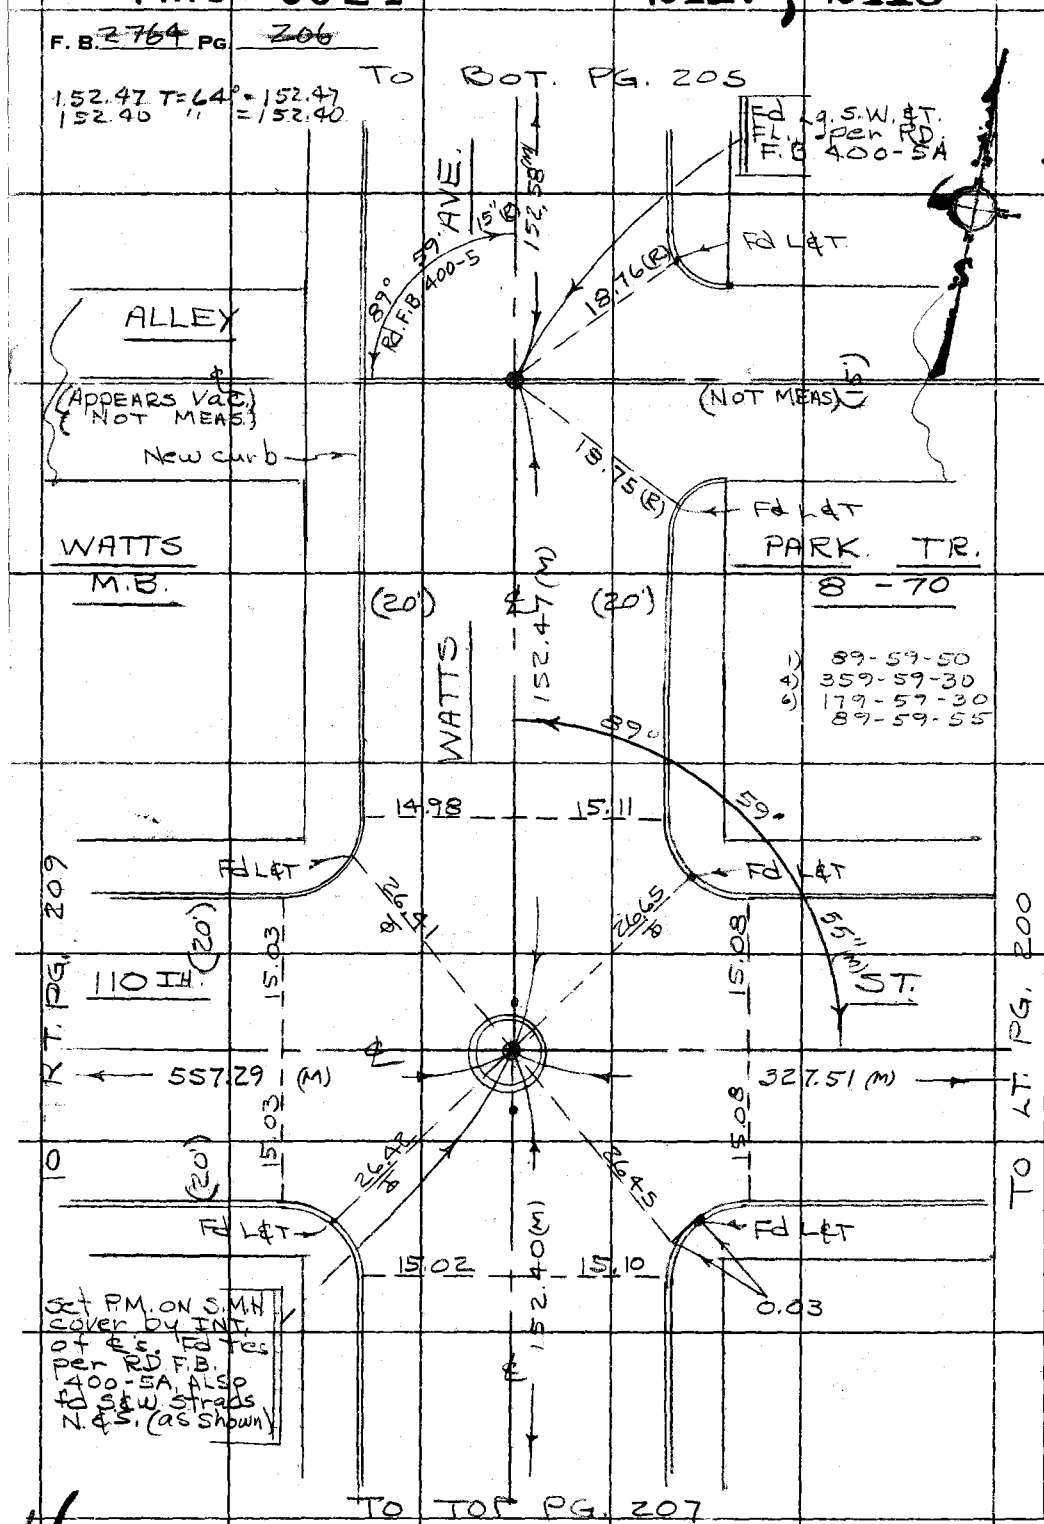

LD 1925M

PLEASE RETURN TO
COUNTY OF LOS ANGELES
DEPARTMENT OF COUNTY ENGINEER
403 LOS ANGELES COUNTY ENGINEERING BLDG.

Do not extend this side of this line.

Note: Any Additions or Changes on This Sheet Must be Made or Circled in Red Ink With Date and Name of Person Making Change.

PWFB 0821

2419

Notes Ck'd by	Survey of DIV-5 GARDENA AREA ℄
Map No.	JN 0303.00 Tape 0256 Std 68 °F
Office Work	Surveyed by J. BAZEN
Checked	Notes J.J.B. Date 1-70
Date	Indexed G.L. GALLI NOV 18 70

F. B. 2764 PG. 207

W.S. 26, D-1

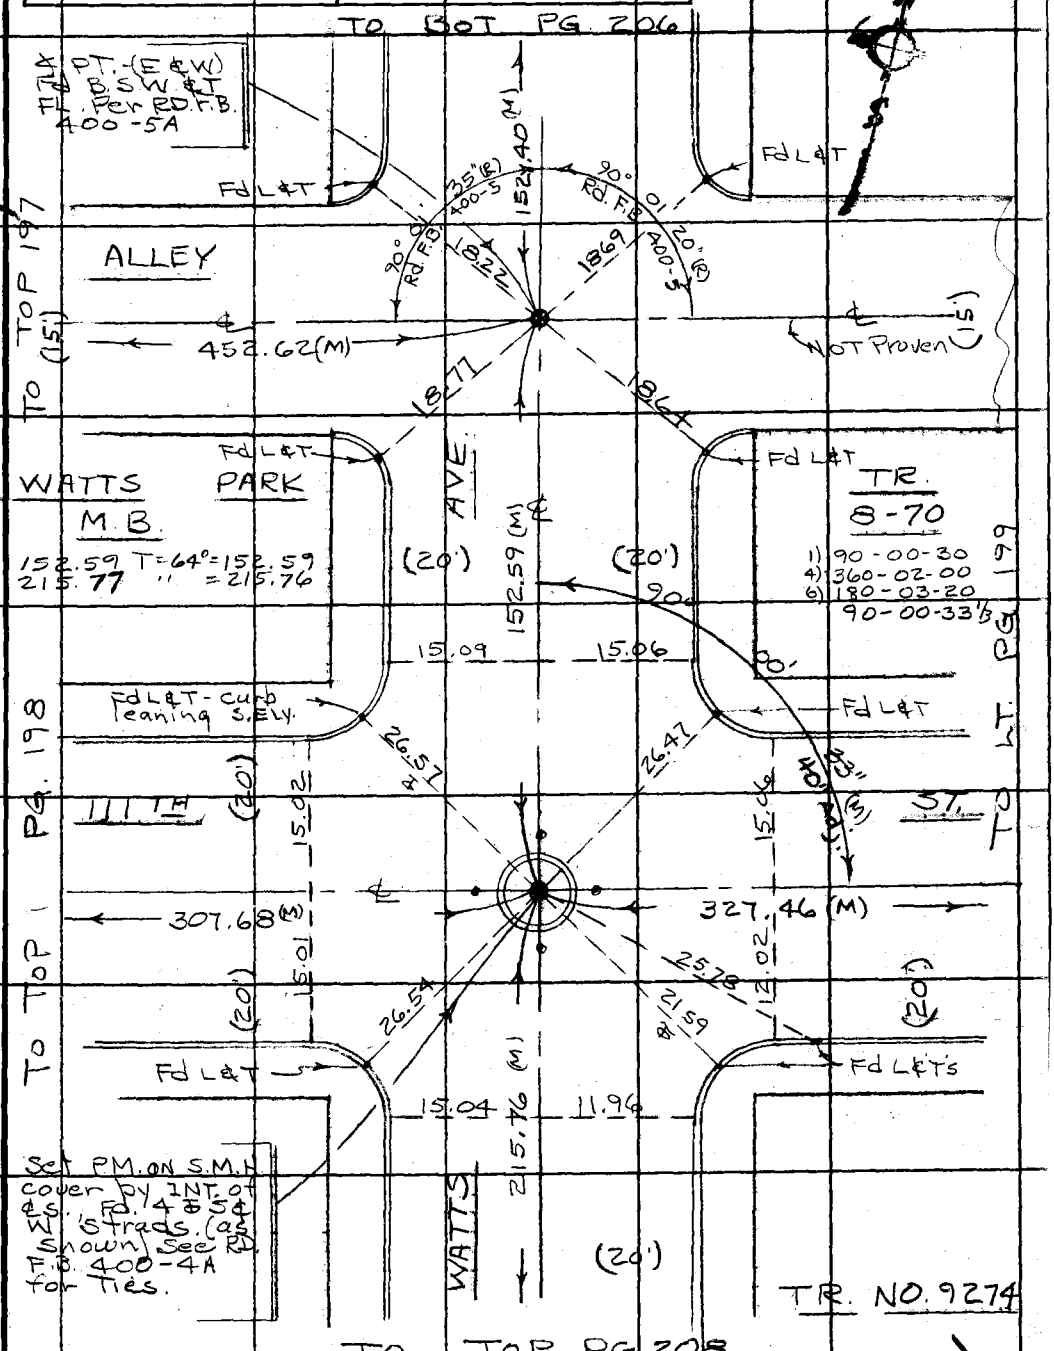

Note: Any Additions or Changes on This Sheet Must be Made or Circled in Red Ink With Date and Name of Person Making Change.

Do not extend this side of this line.

PLEASE RETURN TO
COUNTY OF LOS ANGELES
DEPARTMENT OF COUNTY ENGINEER
403 LOS ANGELES COUNTY ENGINEERING BLDG.

76F309S CE#310 3-68

PWFB 0821 2420

F. B. ~~2764~~ PG. ~~208~~

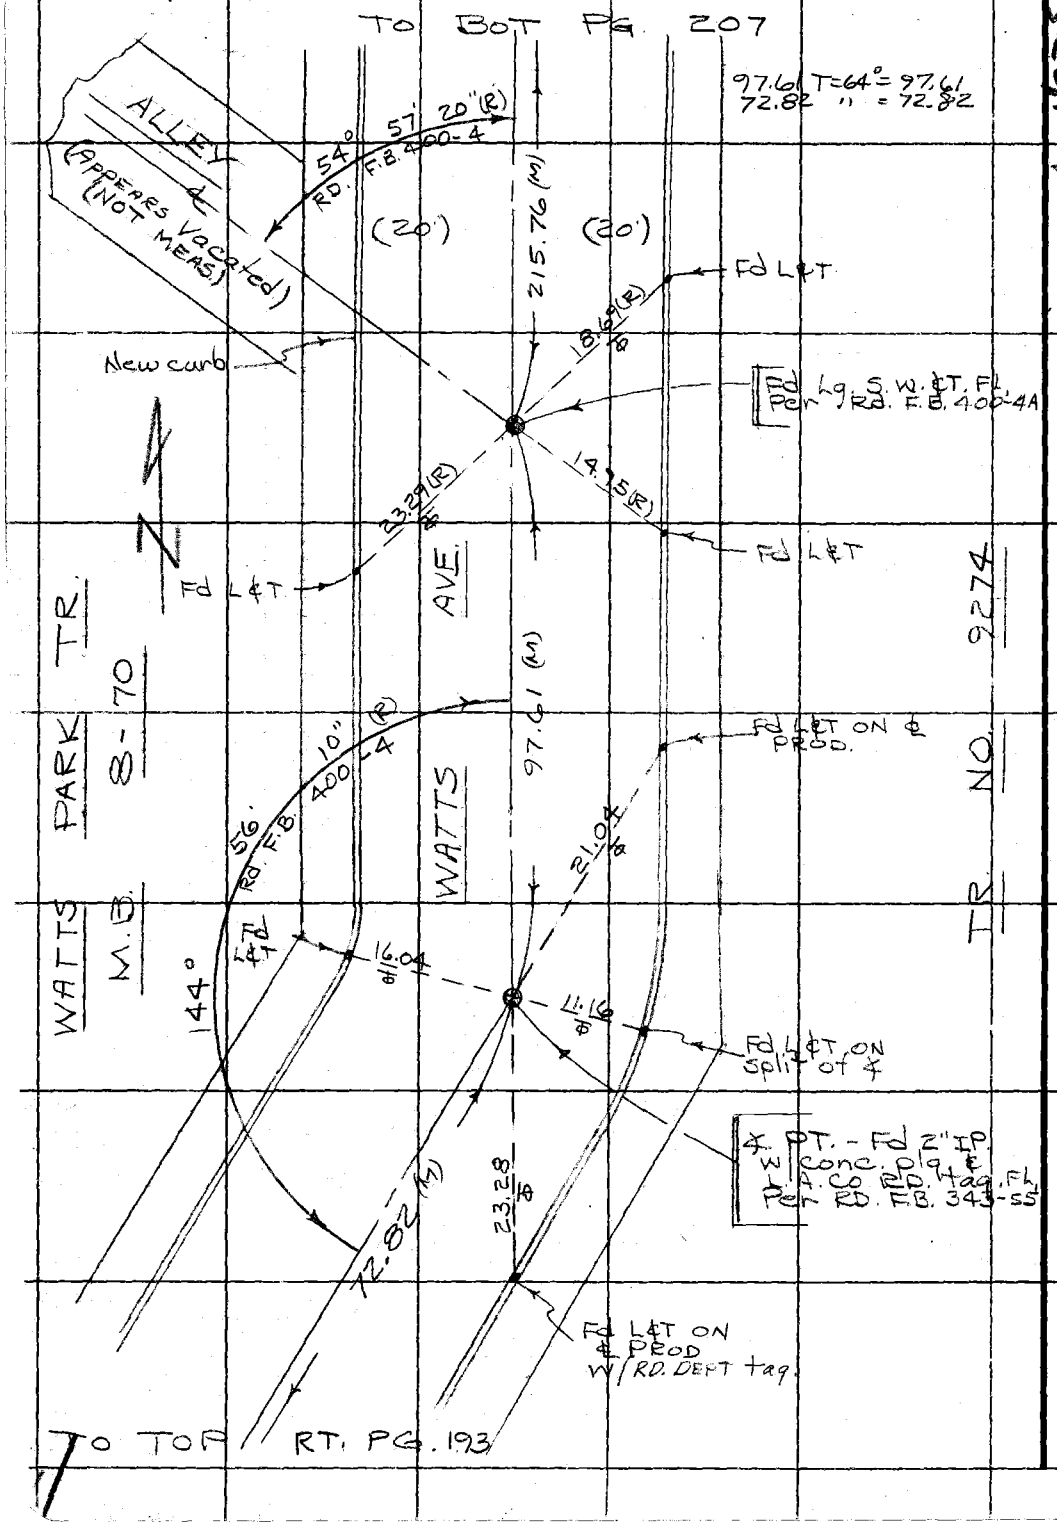

PLEASE RETURN TO
COUNTY OF LOS ANGELES
DEPARTMENT OF COUNTY ENGINEER
403 LOS ANGELES COUNTY ENGINEERING BLDG.

Do not extend this side of this line.

Note: Any Additions or Changes on This Sheet Must be Made or Circled in Red Ink With Date and Name of Person Making Change.

1-D-9254

PWFB 0821 2421, 2422

Notes Ck'd by	Survey of DIV. 5 GARDENA AREA ℄
Map No.	JN 0303.00 Tape 0256 Std 68 °F
Office Work	Surveyed by J. BAZEN
Checked	Notes J.J.B. Date 1-70
Date	Indexed [redacted] GALLI NOV 18 [redacted]

F. B. 2764 PG. 209

163.94 T=66° = 163.94
163.80 T=66° = 163.80
557.32 T=60° = 557.29

W526, D-1

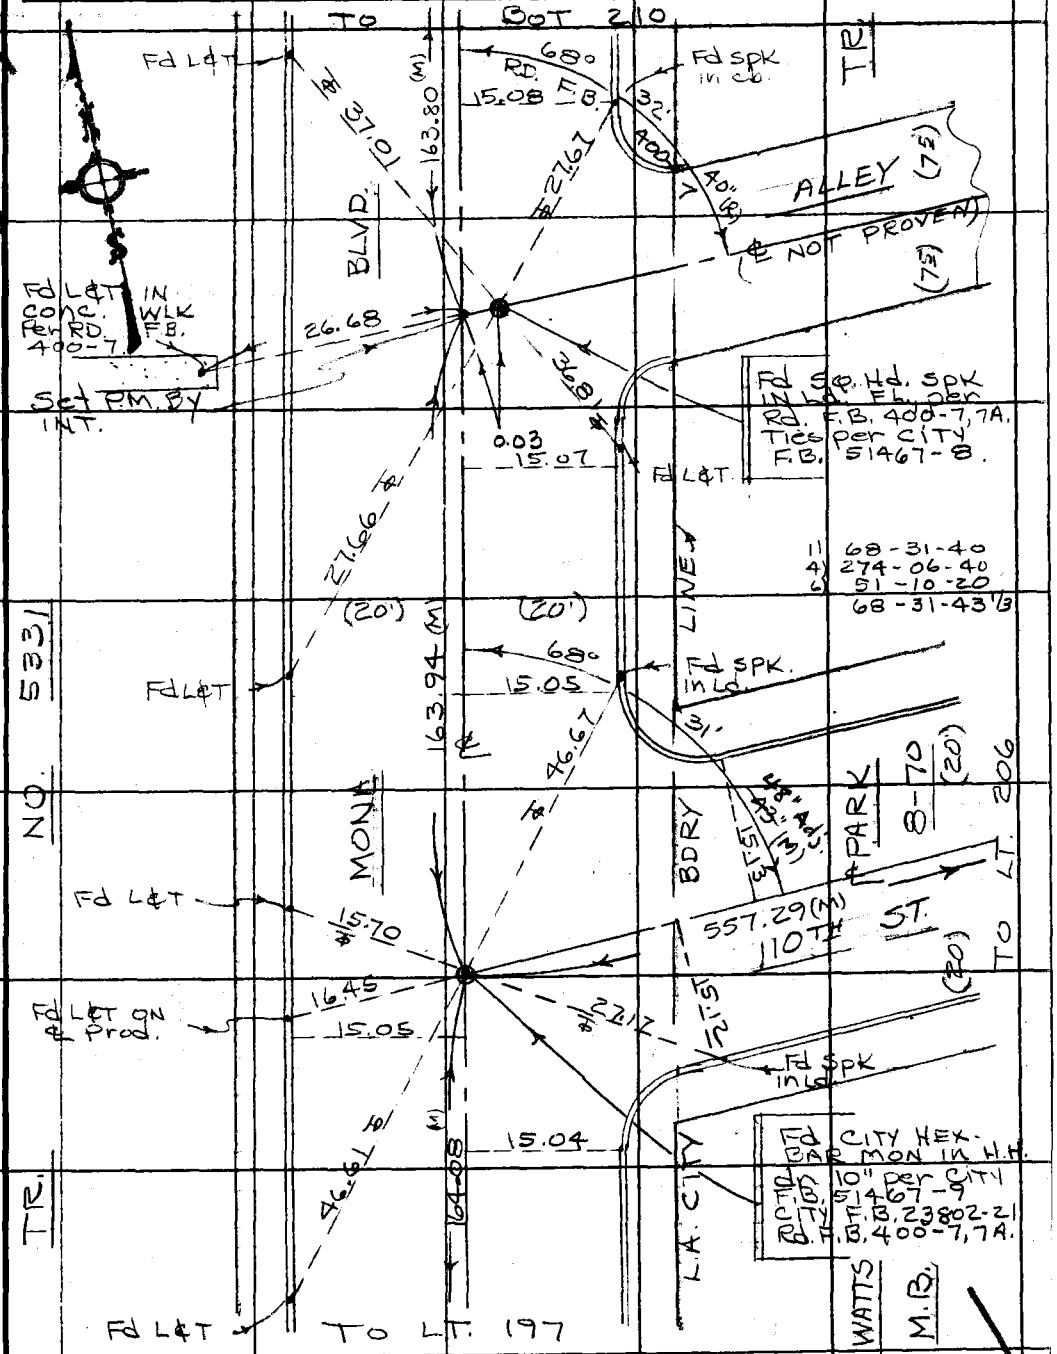

Note: Any Additions or Changes on this Sheet Must be Made or Circled in Red Ink With Date and Name of Person Making Change.

PLEASE RETURN TO
COUNTY OF LOS ANGELES
DEPARTMENT OF COUNTY ENGINEER
403 LOS ANGELES COUNTY ENGINEERING BLDG.

Do not extend this side of this line.

76F309S CE#310 3-68

PWFB 0821 2423

F. B. 2764 PG. 210

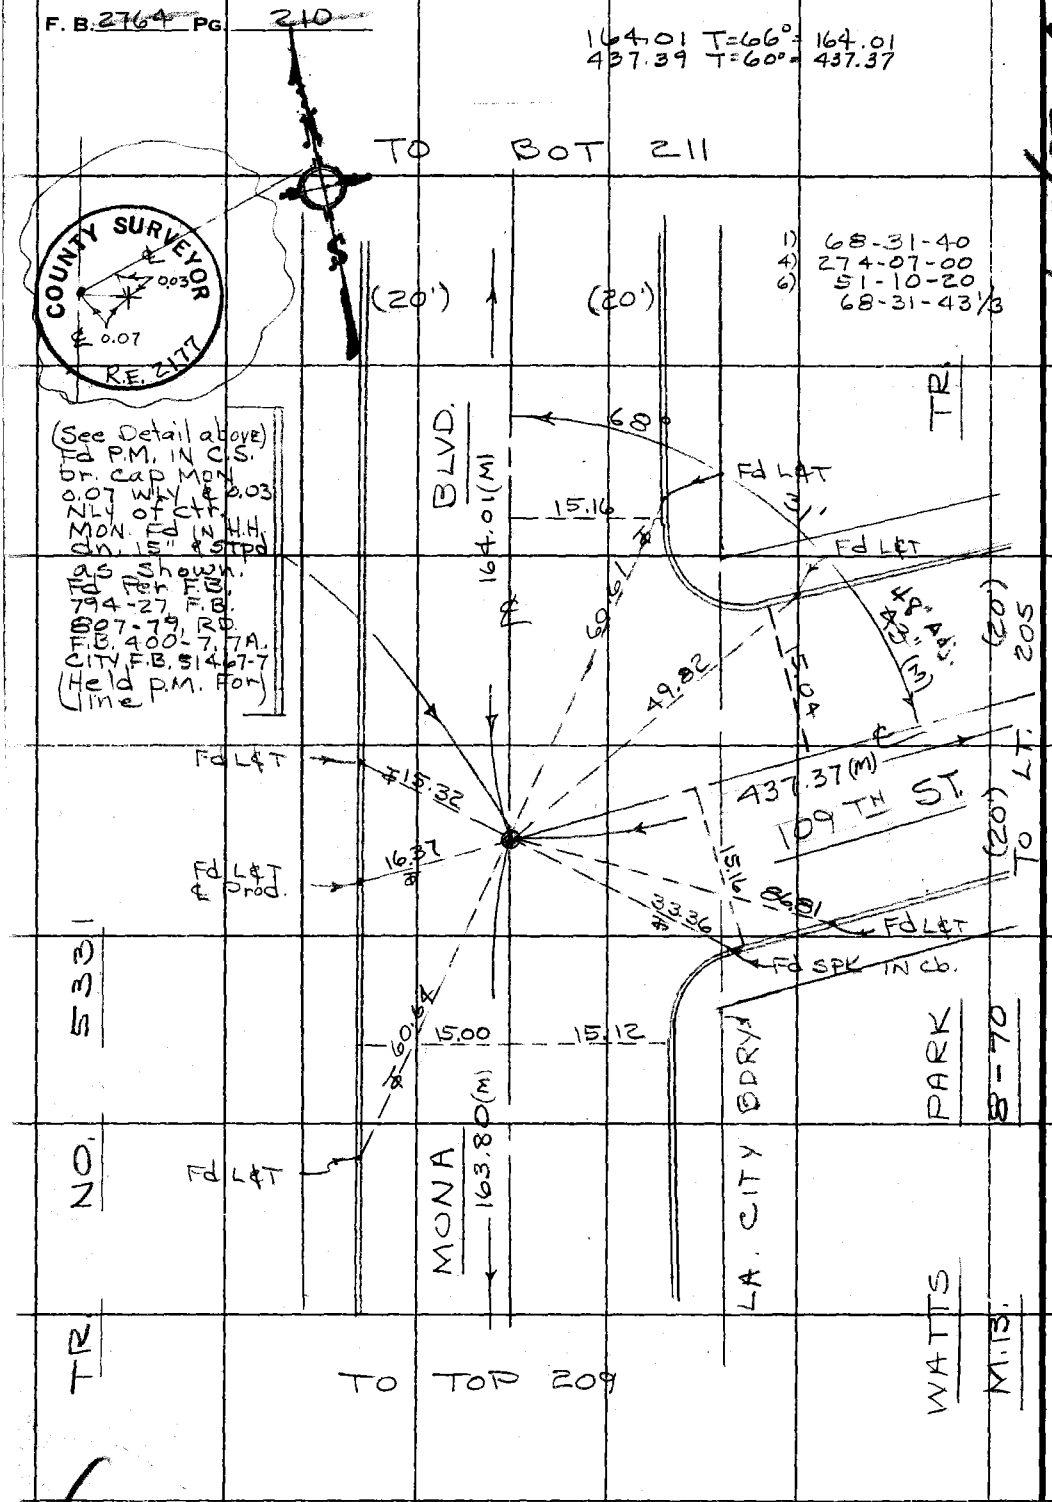

1-0 925M

PLEASE RETURN TO
COUNTY OF LOS ANGELES
DEPARTMENT OF COUNTY ENGINEER
403 LOS ANGELES COUNTY ENGINEERING BLDG.

Do not extend this side of this line.

Note: Any Additions or Changes on This Sheet Must be Made or Circled in Red Ink With Date and Name of Person Making Change.

PWFB 0821

2424

Notes Ck'd by	Survey of DIV-5 PASADENA AREA ℄
Map No.	JN 0303.00 Tape 0256 Std 68 °F
Office Work	Surveyed by J. BAZEN
Checked	Notes J.N.B. Date 1-70
Date	Indexed L. GALLI

F. B. 2764 Pg. 211

Note: Any Additions or Changes on This Sheet Must be Made or Circled in Red Ink With Date and Name of Person Making Change.

Do not extend this side of this line.

PLEASE RETURN TO
COUNTY OF LOS ANGELES
DEPARTMENT OF COUNTY ENGINEER
403 LOS ANGELES COUNTY ENGINEERING BLDG.

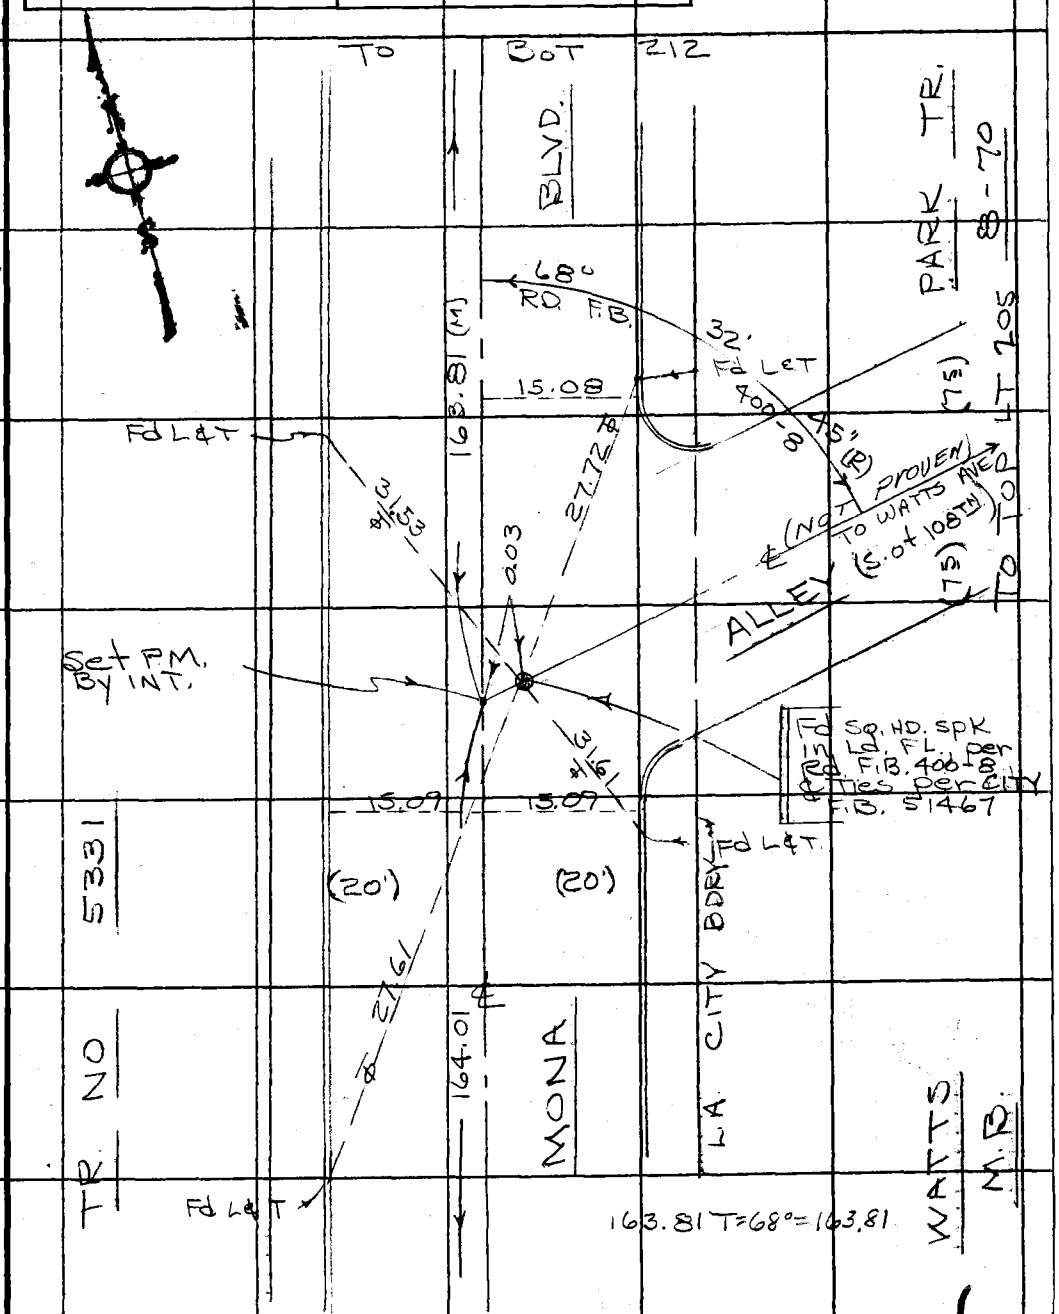

6F309S CE#310 3-68

PWFB 0821 2425

F. B. 2764 PG. 212

157.61 T=66°=157.61

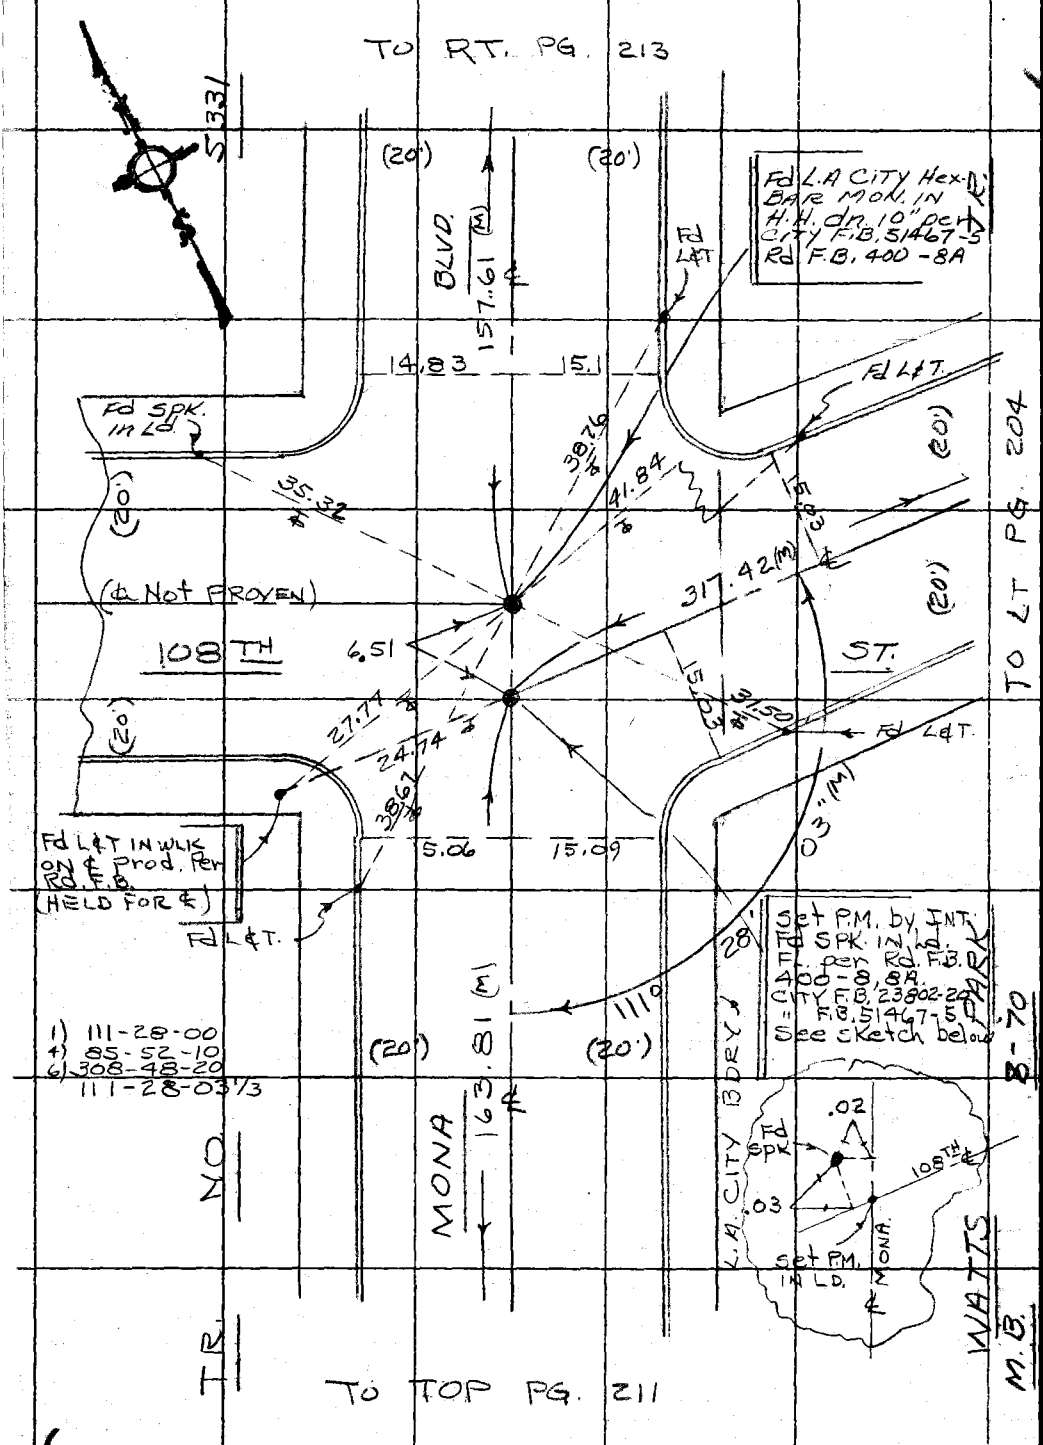

PLEASE RETURN TO
COUNTY OF LOS ANGELES
DEPARTMENT OF COUNTY ENGINEER
403 LOS ANGELES COUNTY ENGINEERING BLDG.

Do not extend this side of this line.

Note: Any Additions or Changes on This Sheet Must be Made or Circled in Red Ink With Date and Name of Person Making Change.

PWFB 0821 **2426**

Notes Ck'd by	Survey of DIV - 5 GARDENA AREA ℄
Map. No.	JN 0303.00 Tape 0256 Std 68 °F
Office Work	Surveyed by J. BAZEN
Checked	Notes J.J.B. Date 1-70
Date	Indexed [redacted]

F. B. 2764 PG. 213

WATTS PARK TO LT. 203 TR.

M.B. 8-70

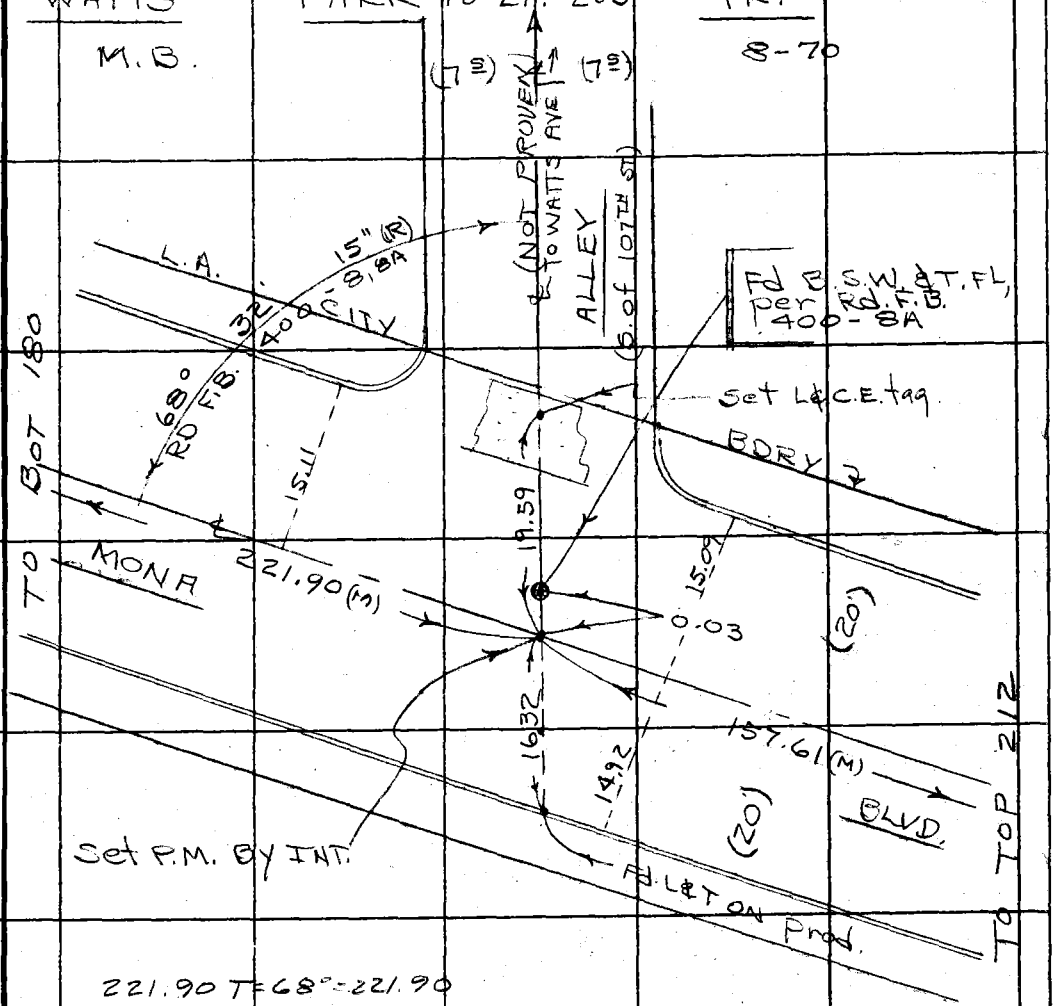

221.90 T=68°=221.90

TR. NO. 5331

Note: Any Additions or Changes on This Sheet Must be Made or Circled in Red Ink With Date and Name of Person Making Change.

Do not extend this side of this line.

PLEASE RETURN TO
COUNTY OF LOS ANGELES
DEPARTMENT OF COUNTY ENGINEER
403 LOS ANGELES COUNTY ENGINEERING BLDG.

76F309S CE#310 3-68

PWFB 0821 2427, 2428

F. B. 2764 PG. 214

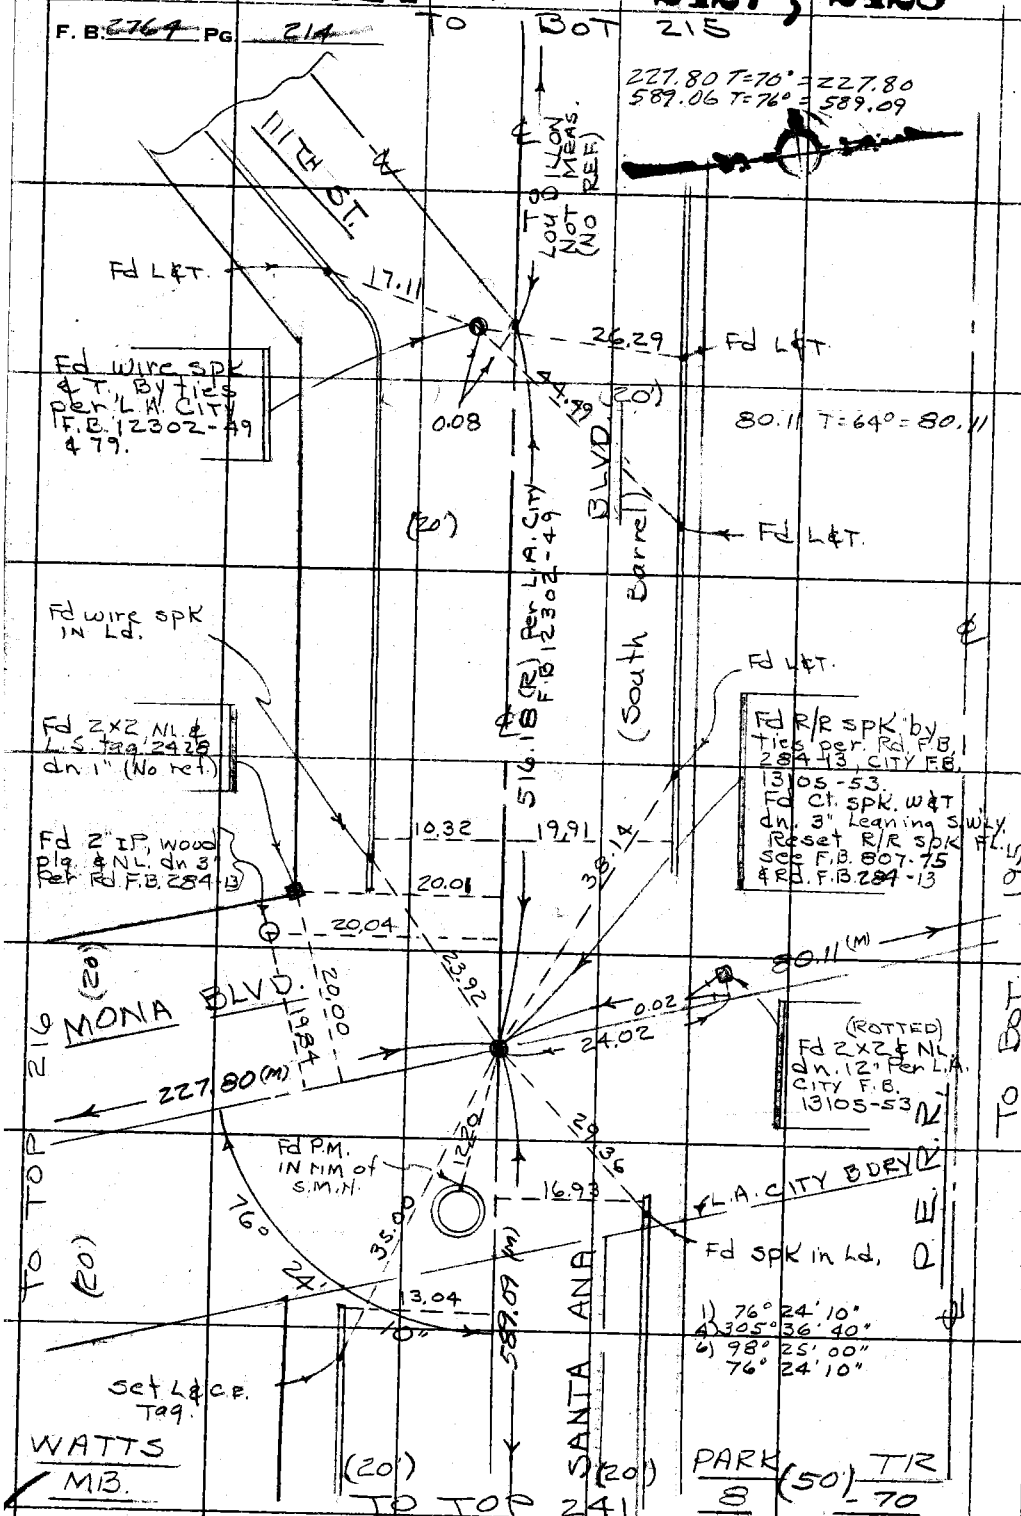

PLEASE RETURN TO
COUNTY OF LOS ANGELES
DEPARTMENT OF COUNTY ENGINEER
403 LOS ANGELES COUNTY ENGINEERING BLDG.

Do not extend this side of this line.

Note: Any Additions or Changes on This Sheet Must be Made or Circled in Red Ink With Date and Name of Person Making Change.

4526, D-1

PWFB 0821 2429

Notes Ck'd by	Survey of DIV.5 GARDENA AREA ℄
Map. No.	JN 0303.00 Tape 0256 Std 68 °F
Office Work	Surveyed by J. BAZEN
Checked	Notes J.J.B. Date 1-70
Date	Indexed C.J. GALLI NOV 18

F. B. 2764 PG. 215

W.S. 26, D-1

Note: Any Additions or Changes on This Sheet Must be Made or Circled in Red Ink With Date and Name of Person Making Change.

Do not extend this side of this line.

PLEASE RETURN TO
COUNTY OF LOS ANGELES
DEPARTMENT OF COUNTY ENGINEER
403 LOS ANGELES COUNTY ENGINEERING BLDG.

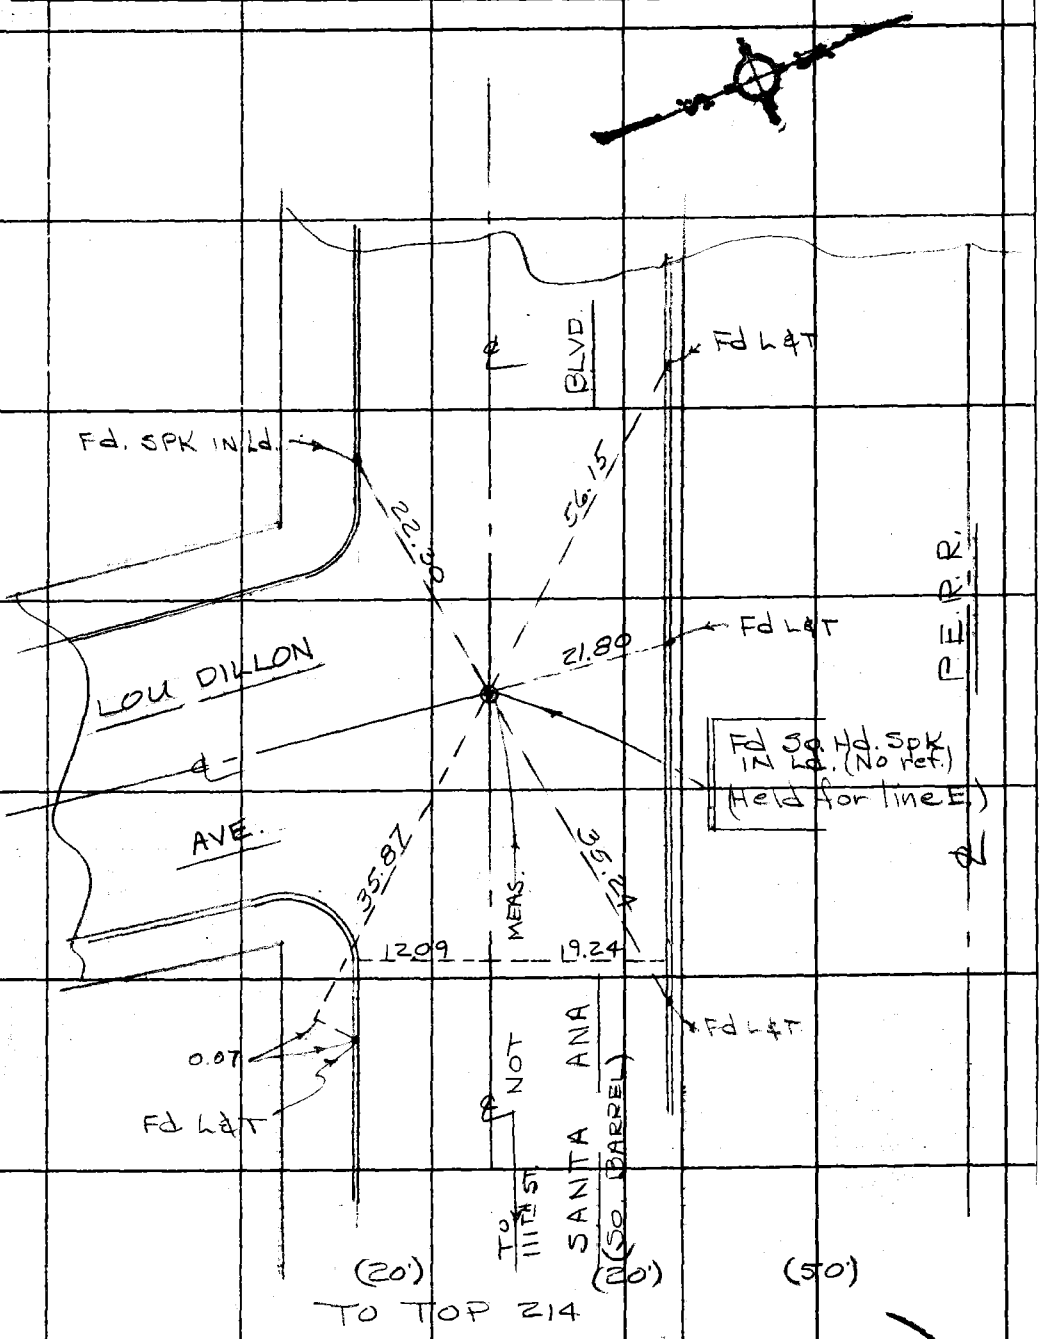

76F309S CE#310 3-68

PWFB 0821 2430, 2431

F. B. ~~2764~~ PG. ~~216~~

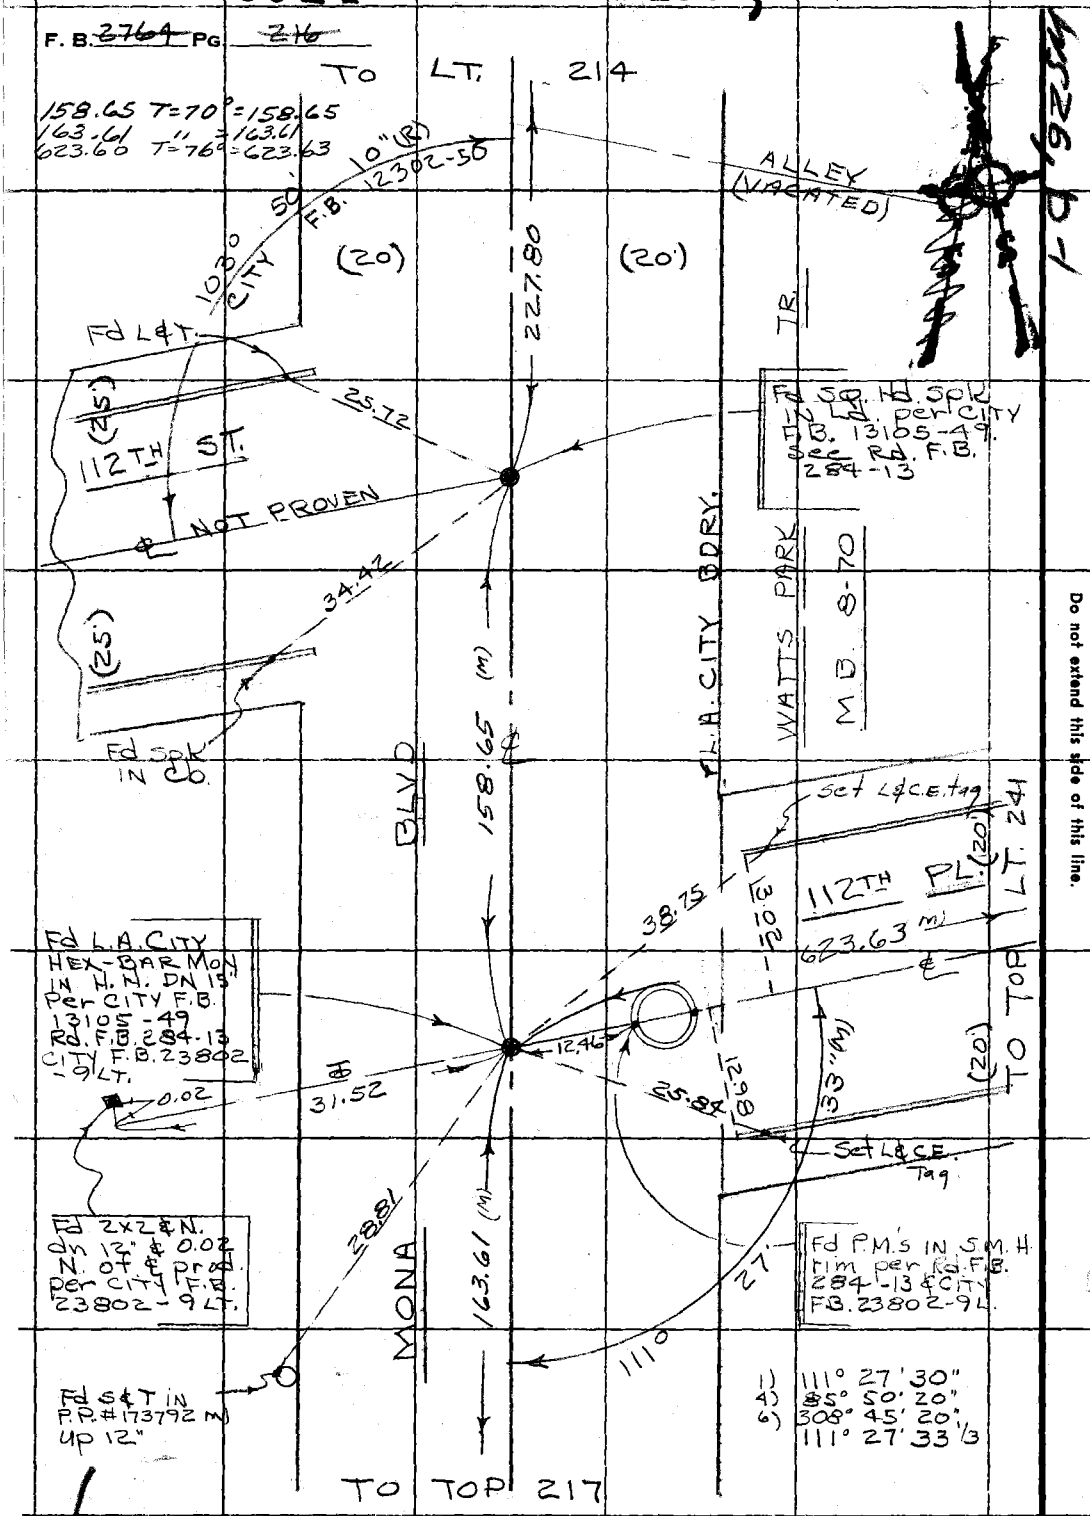

PLEASE RETURN TO
COUNTY OF LOS ANGELES
DEPARTMENT OF COUNTY ENGINEER
403 LOS ANGELES COUNTY ENGINEERING BLDG.

Do not extend this side of this line.

Note: Any Additions or Changes on This Sheet Must be Made or Circled in Red Ink With Date and Name of Person Making Change.

PWFB 0821 2432, 2433

Notes Ck'd by	Survey of DIV-5 [illegible] ARFA ℄
Map No.	JN 0303.00 Tape 0256 Std 68 °F
Office Work	Surveyed by J. J. BAZEN
Checked	Notes J.J.B. Date 1-70
Date	Indexed [illegible] GALLI NOV 18 [illegible]

F. B. 2764 PG. 217

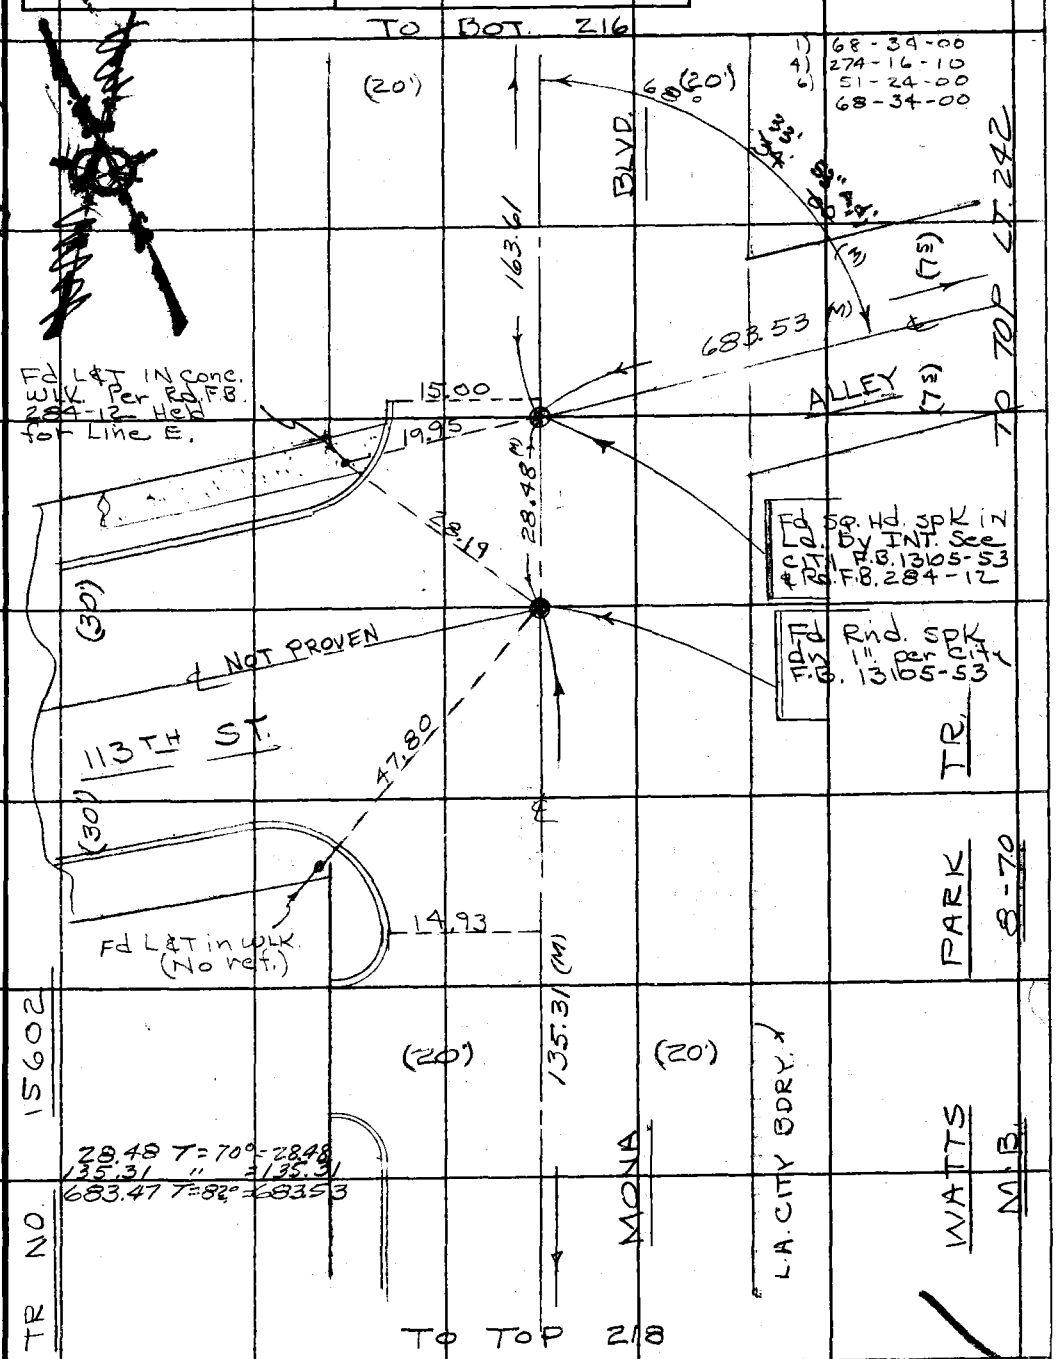

W.C.26, D-1

Note: Any Additions or Changes on this Sheet Must be Made or Circled in Red Ink With Date and Name of Person Making Change.

Do not extend this side of this line.

PLEASE RETURN TO
COUNTY OF LOS ANGELES
DEPARTMENT OF COUNTY ENGINEER
403 LOS ANGELES COUNTY ENGINEERING BLDG.

76F309S CE#310 3-68

PWFB 0821 2434, 2435

F. B. 2764 PG. 218

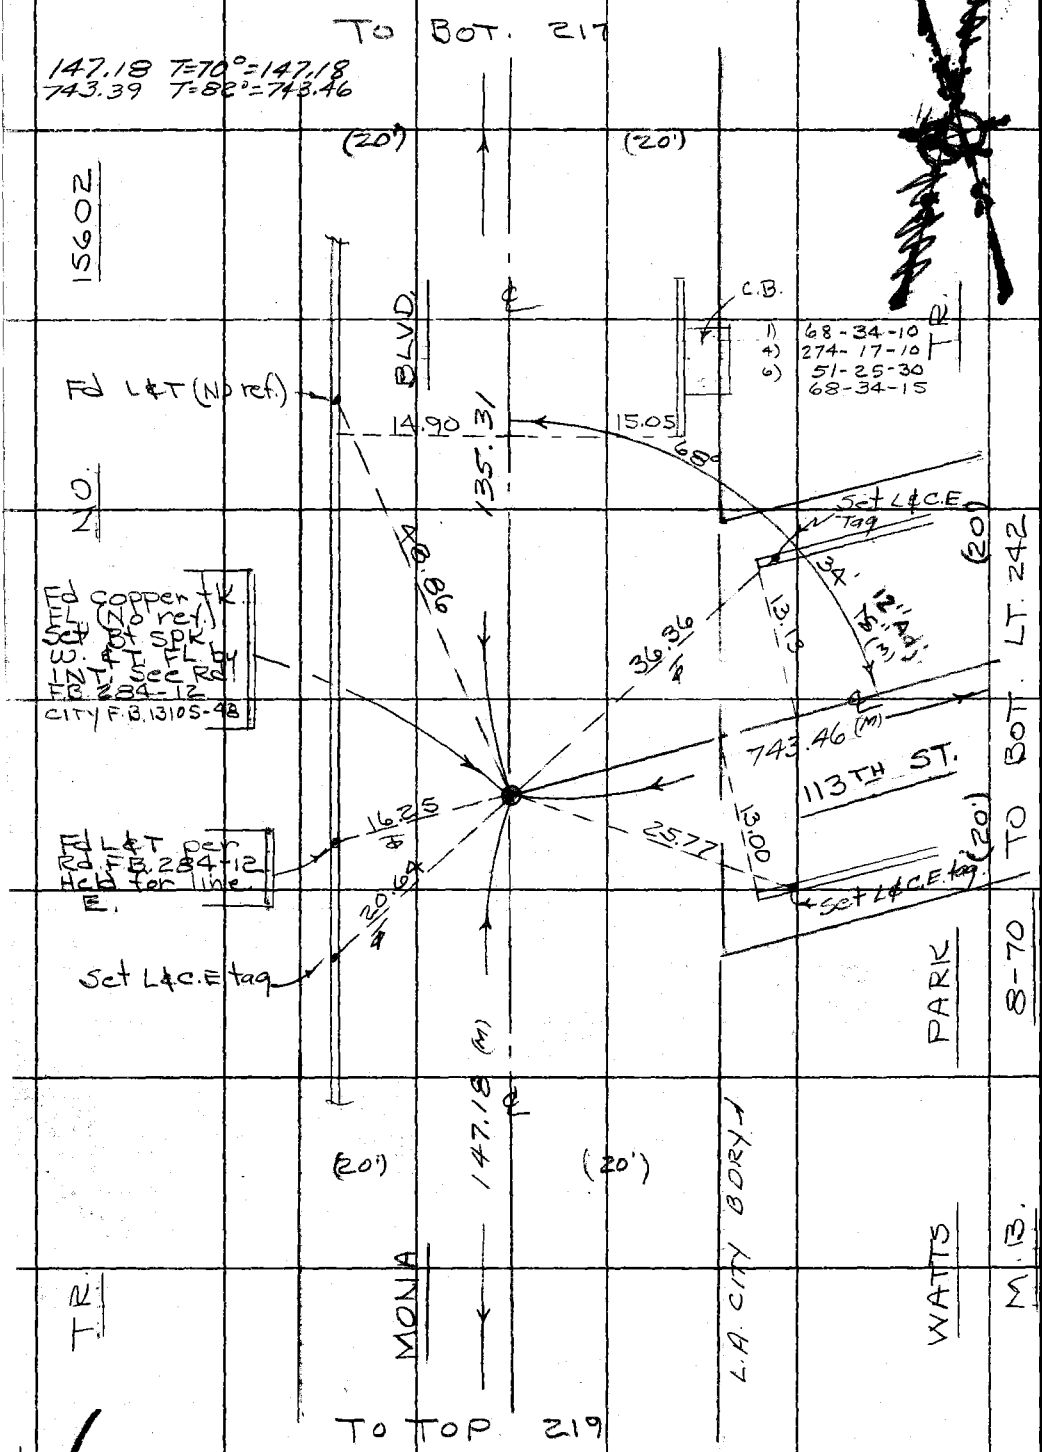

PLEASE RETURN TO
COUNTY OF LOS ANGELES
DEPARTMENT OF COUNTY ENGINEER
403 LOS ANGELES COUNTY ENGINEERING BLDG.

Do not extend this side of this line.

Note: Any Additions or Changes on This Sheet Must be Made or Circled in Red Ink With Date and Name of Person Making Change.

PWFB 0821

2436

Notes Ck'd by	Survey of DIV.-5 GARDENA AREA ℄
Map No.	JN 0303.00 Tape 0256 Std 68 °F
Office Work	Surveyed by J. BAZEN
Checked	Notes J.J.B Date 1-70
Date	Indexed [redacted] NOV 18 7[redacted]

F. B. 2764 PG. 219

WS 26, D-1

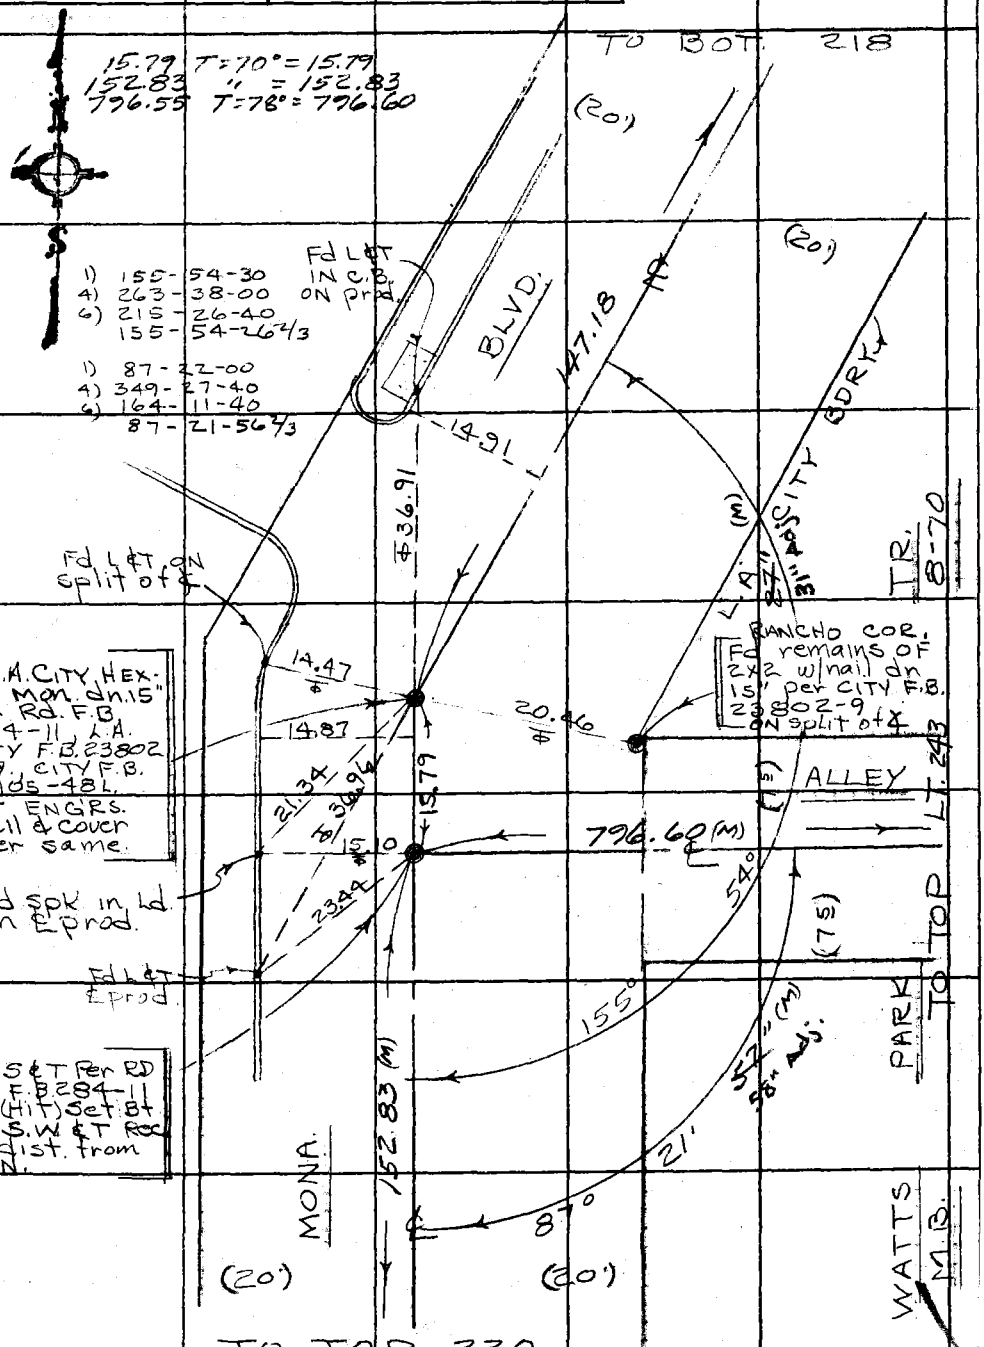

Note: Any Additions or Changes on This Sheet Must be Made or Circled in Red Ink With Date and Name of Person Making Change.

Do not extend this side of this line.

PLEASE RETURN TO
COUNTY OF LOS ANGELES
DEPARTMENT OF COUNTY ENGINEER
403 LOS ANGELES COUNTY ENGINEERING BLDG.

76F309S CE#310 3-68

PWFB 0821 2437

F. B. ~~2764~~ PG. 220

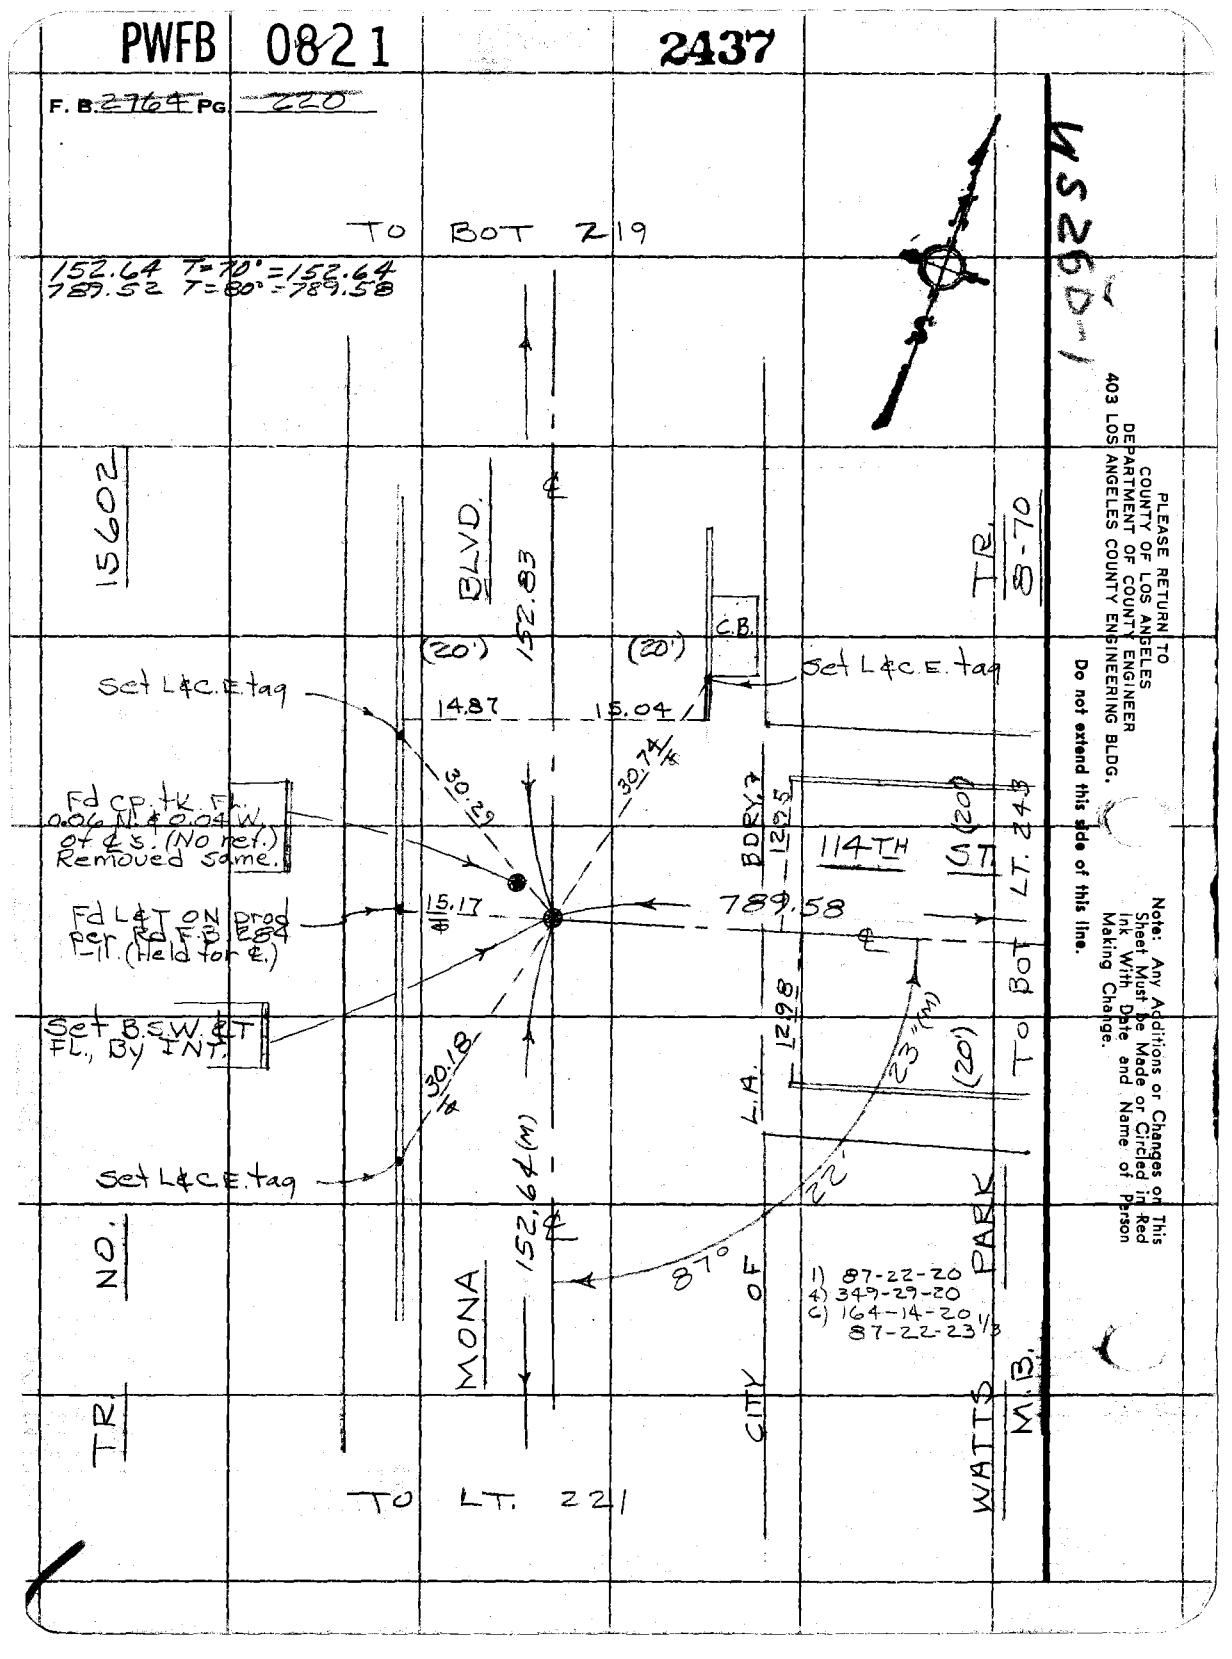

PLEASE RETURN TO
COUNTY OF LOS ANGELES
DEPARTMENT OF COUNTY ENGINEER
403 LOS ANGELES COUNTY ENGINEERING BLDG.

Do not extend this side of this line.

Note: Any Additions or Changes on This Sheet Must be Made or Circled in Red Ink With Date and Name of Person Making Change.

PWFB 0821 2438, 2439

Notes Ck'd by	Survey of GARDENA AREA ℄
Map No.	JN 030300 Tape 0256 Std 68 °F
Office Work	Surveyed by J. J. BAZEN
Checked	Notes J. J. B. Date 2-70
Date	Indexed C. J. GALLI NOV 18 70

F. B. 2764 PG. 221

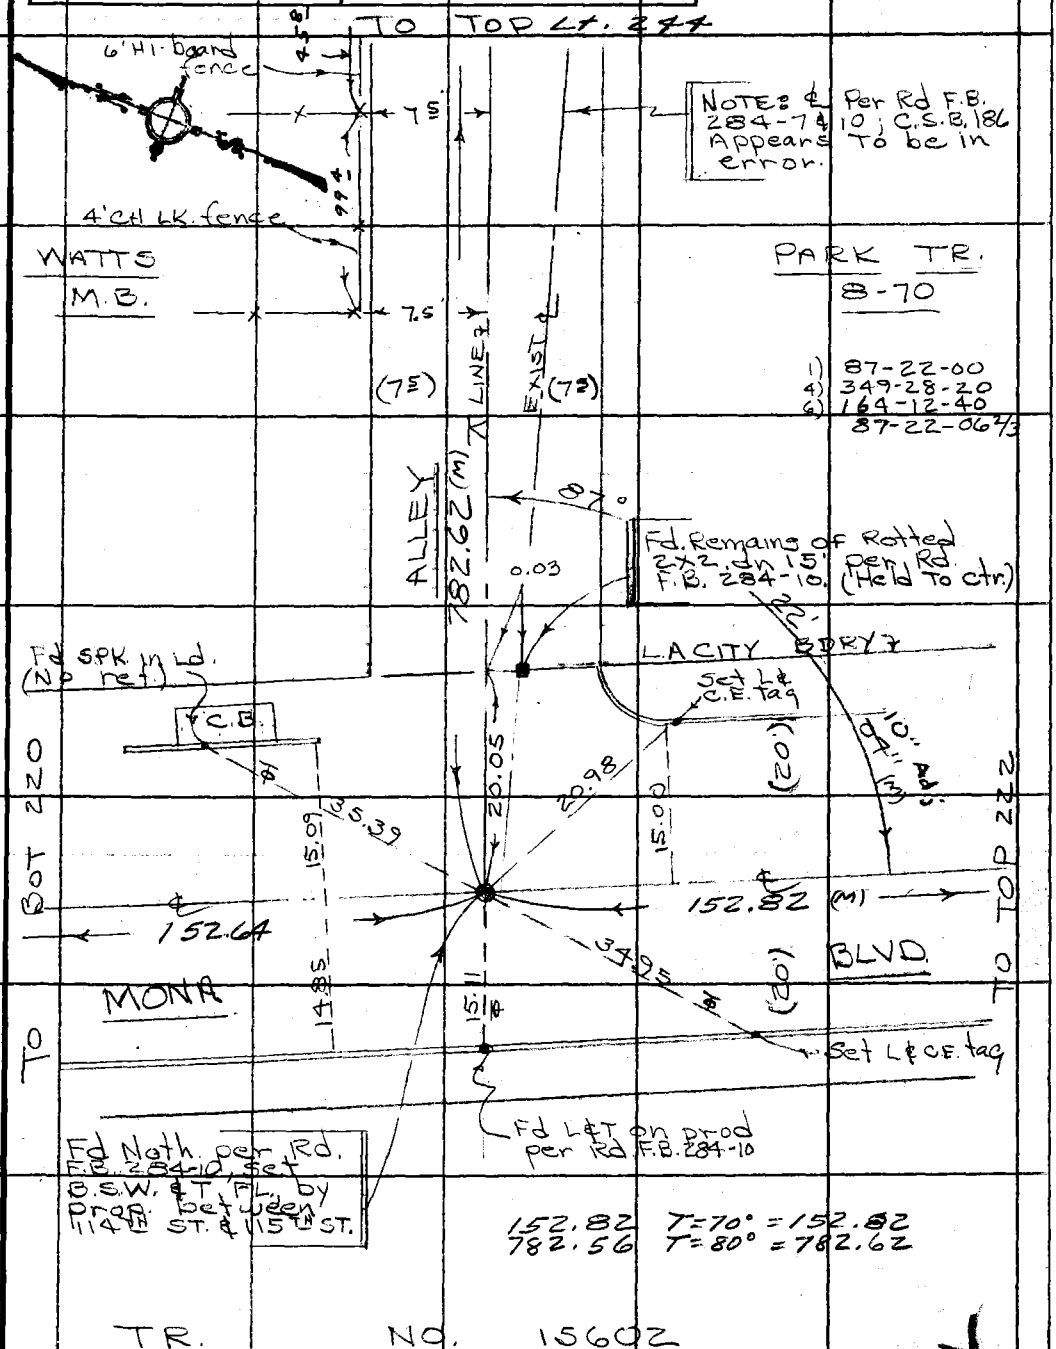

Note: Any Additions or Changes on This Sheet Must be Made or Circled in Red Ink With Date and Name of Person Making Change.

Do not extend this side of this line.

PLEASE RETURN TO
COUNTY OF LOS ANGELES
DEPARTMENT OF COUNTY ENGINEER
403 LOS ANGELES COUNTY ENGINEERING BLDG.

76F309S CE#310 3-68

PWFB 0821 2440 2441

F. B. ~~2764~~ PG ~~222~~

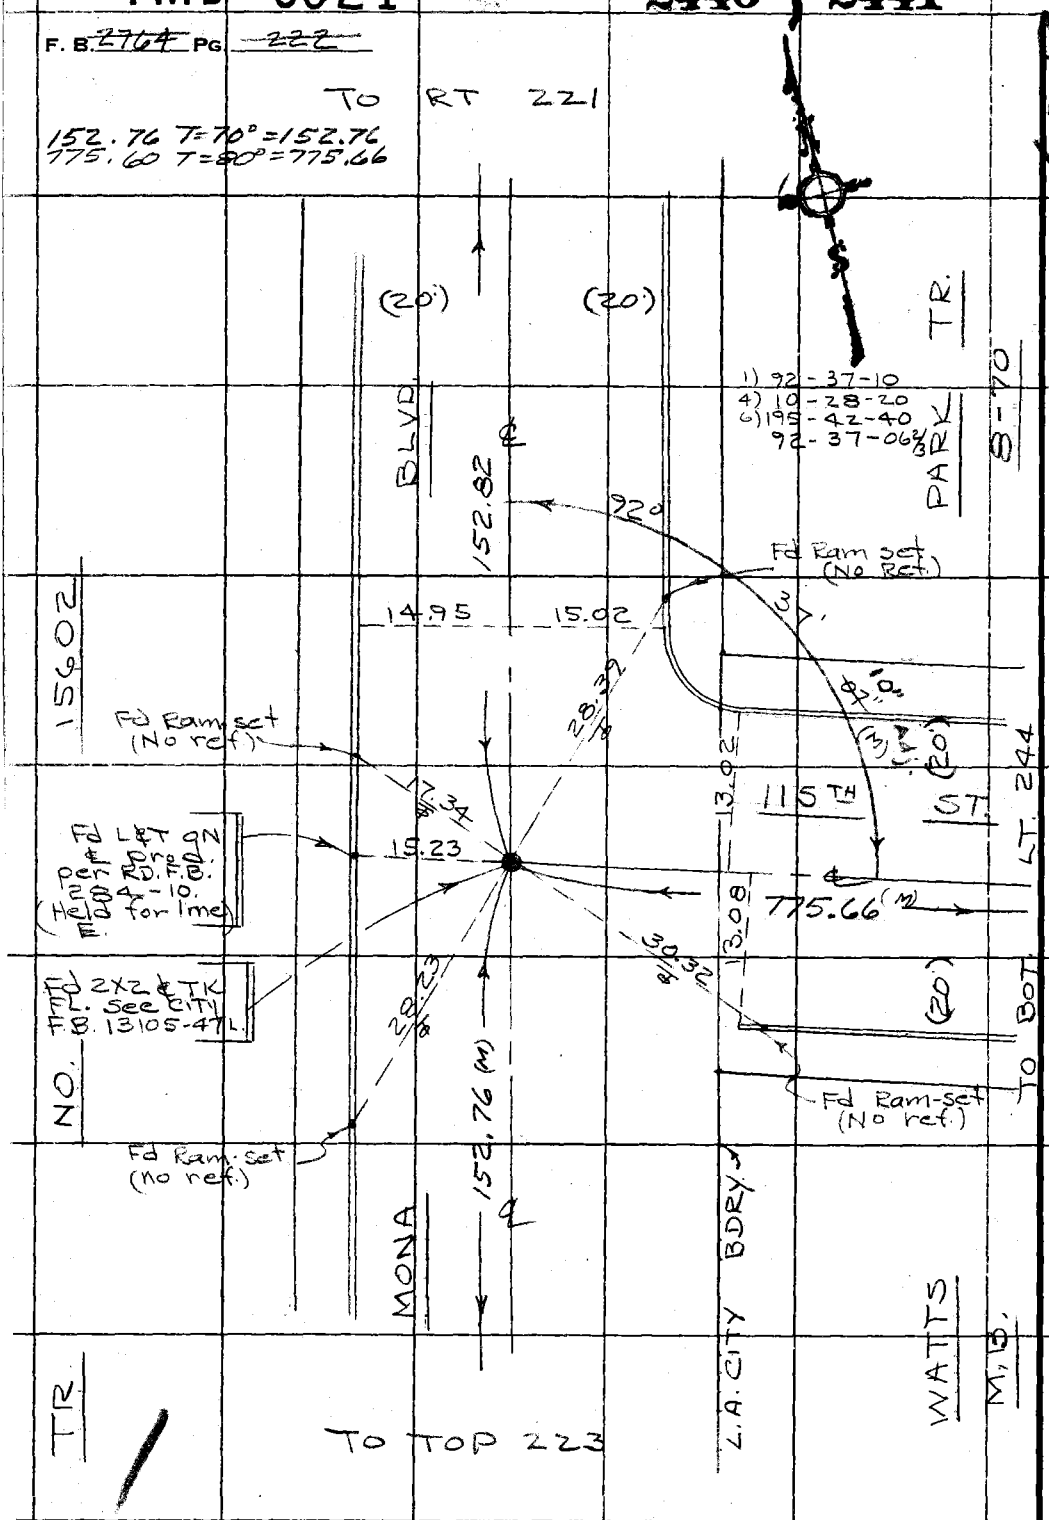

2-9 (92)

PLEASE RETURN TO
COUNTY OF LOS ANGELES
DEPARTMENT OF COUNTY ENGINEER
403 LOS ANGELES COUNTY ENGINEERING BLDG.

Do not extend this side of this line.

Note: Any Additions or Changes on This Sheet Must Be Made or Circled in Red Ink With Date and Name of Person Making Change.

PWFB 0821 2442 , 2443

Notes Ck'd by	Survey of DIV. 5 GARDENA AREA ℄
Map. No.	JN 0303.00 Tape 0256 Std 68 °F
Office Work	Surveyed by J. BAZEN
Checked	Notes J. J. B. Date 2-70
Date	Indexed [illegible] NOV 18 [illegible]

F. B. 2764 PG. 223

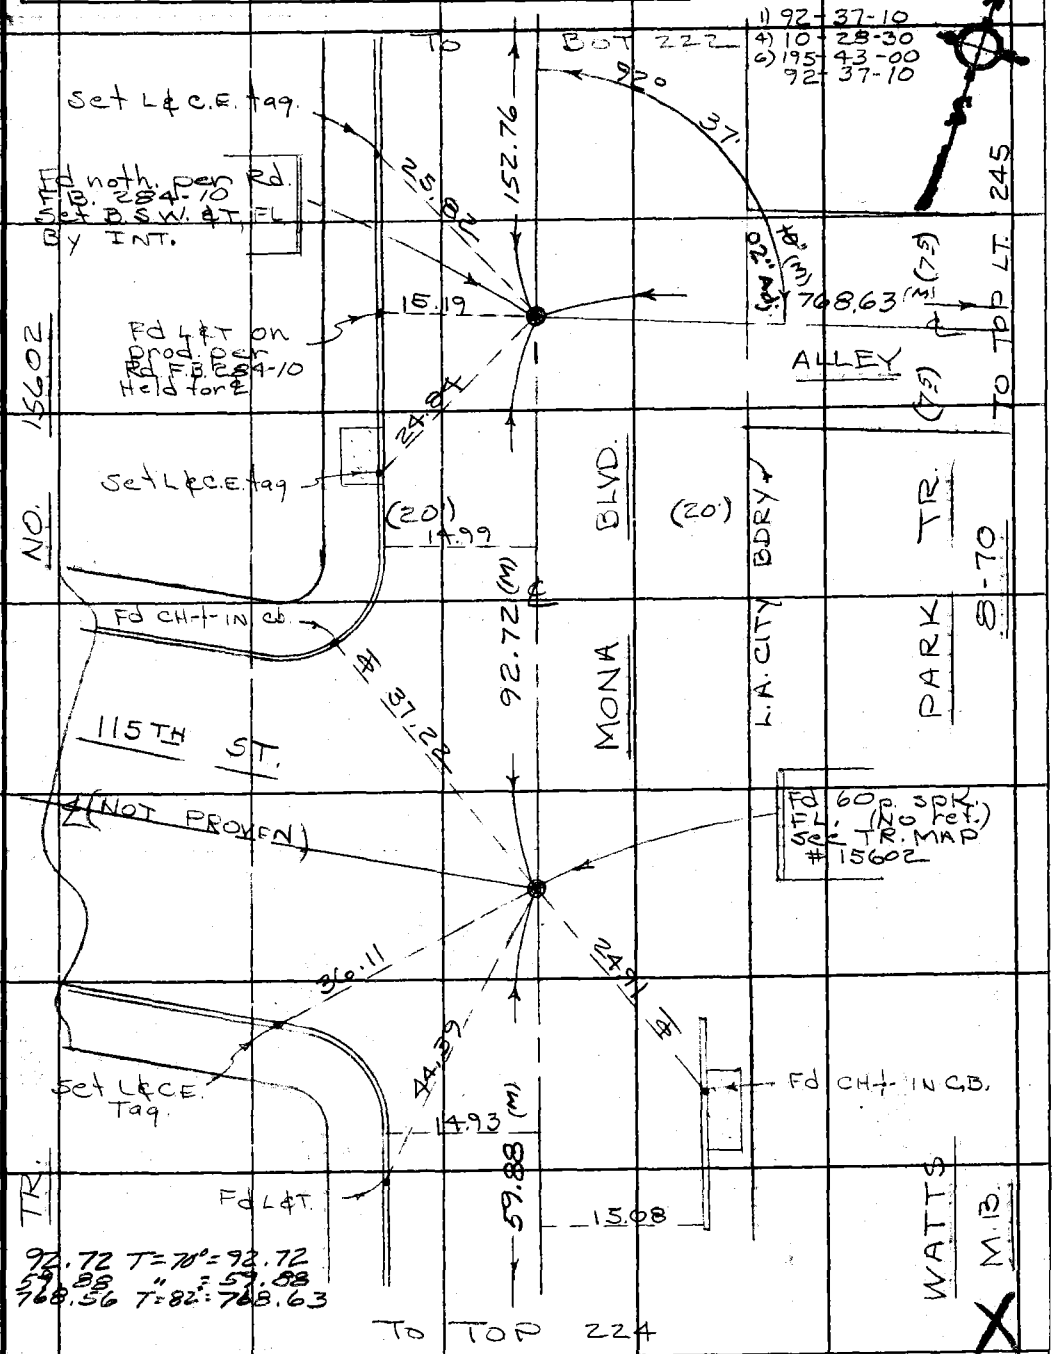

Note: Any Additions or Changes on This Sheet Must be Made or Circled in Red Ink With Date and Name of Person Making Change.

PLEASE RETURN TO
COUNTY OF LOS ANGELES
DEPARTMENT OF COUNTY ENGINEER
403 LOS ANGELES COUNTY ENGINEERING BLDG.

Do not extend this side of this line.

76F309S CE#310 3-68

PWFB 0821

2444

F. B. ~~3764~~ PG. ~~224~~

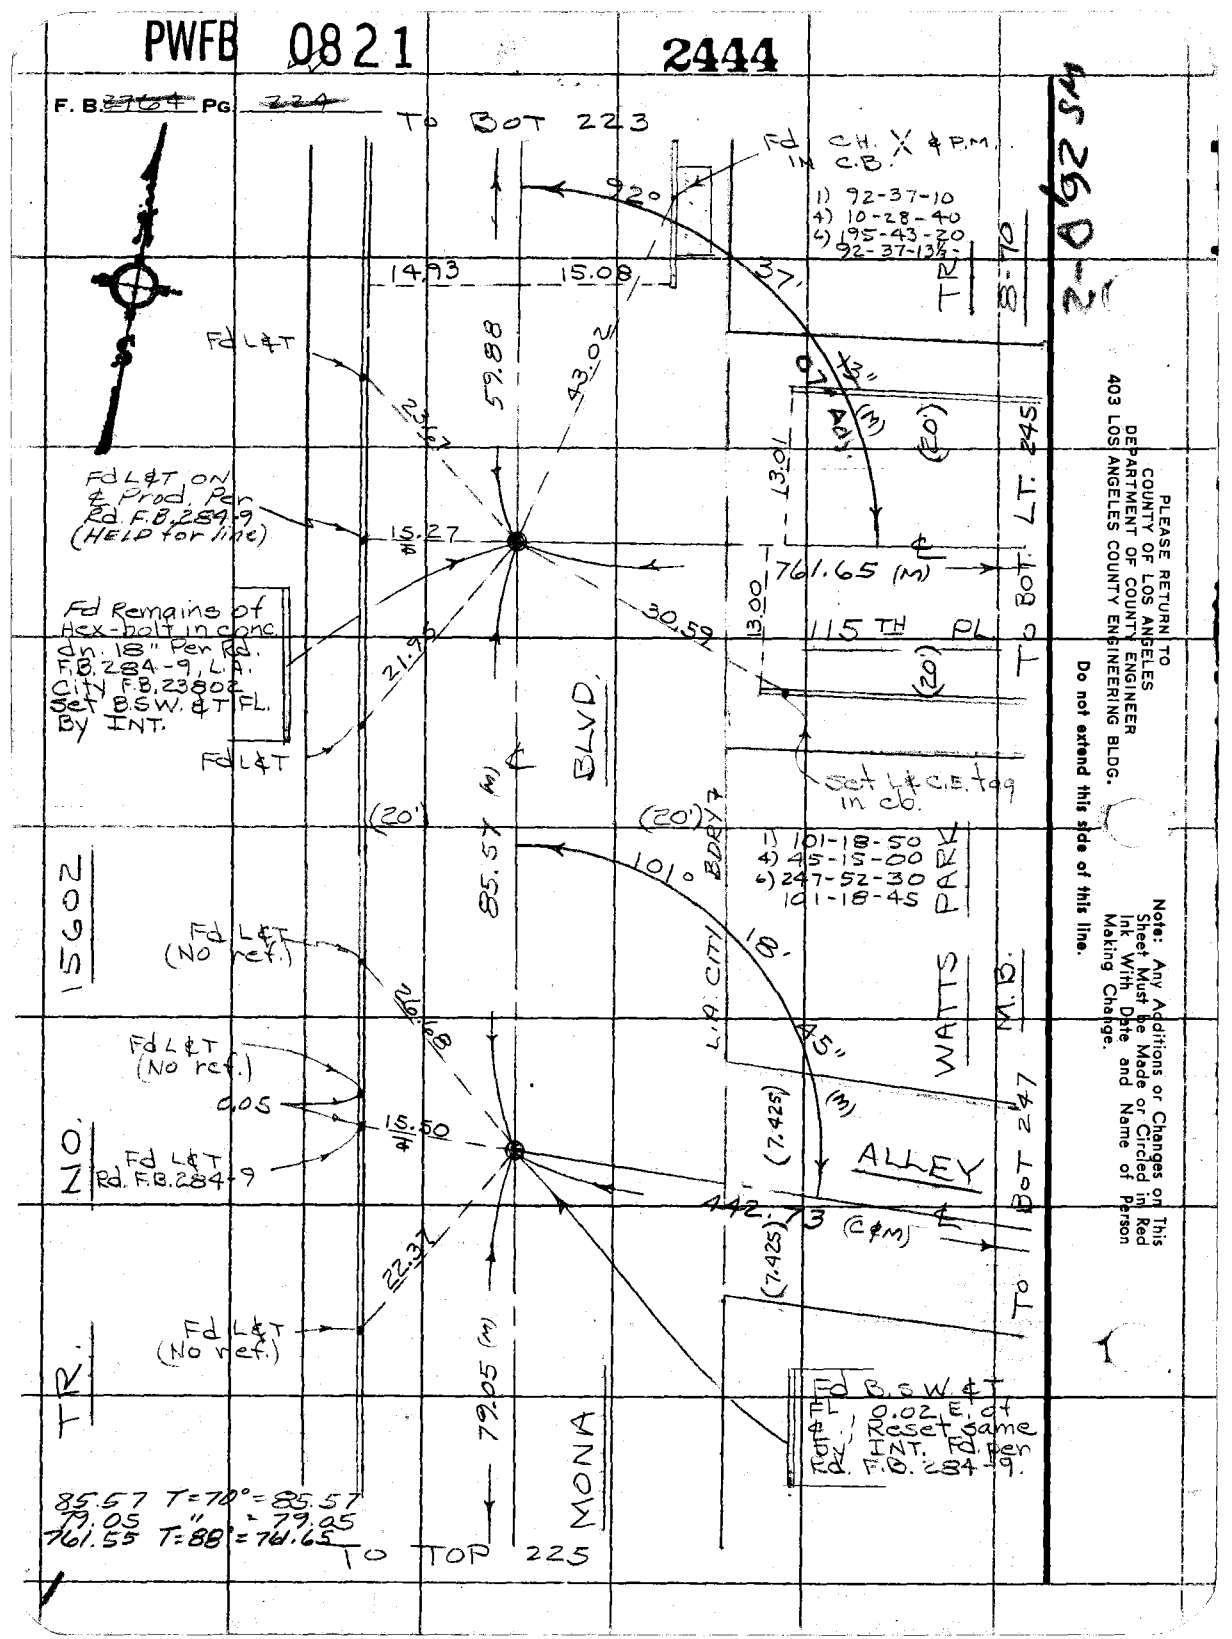

2-0 62 54

PLEASE RETURN TO
COUNTY OF LOS ANGELES
DEPARTMENT OF COUNTY ENGINEER
403 LOS ANGELES COUNTY ENGINEERING BLDG.

Do not extend this side of this line.

Note: Any Additions or Changes on This Sheet Must be Made or Circled in Red Ink With Date and Name of Person Making Change.

PWFB 0821 **2445**

Notes Ck'd by	DIV-5 Survey of GARDENA AREA ℄	F. B. 2764 PG. 225
Map No.	JN 0303.00 Tape 0256 Std 68 °F	WATTS PARK TR
Office Work	Surveyed by J. BAZEN	M.B. 8-70
Checked	Notes J.J.B. Date 1-70	
Date	Indexed [redacted] GALLI [redacted] 18[redacted]	

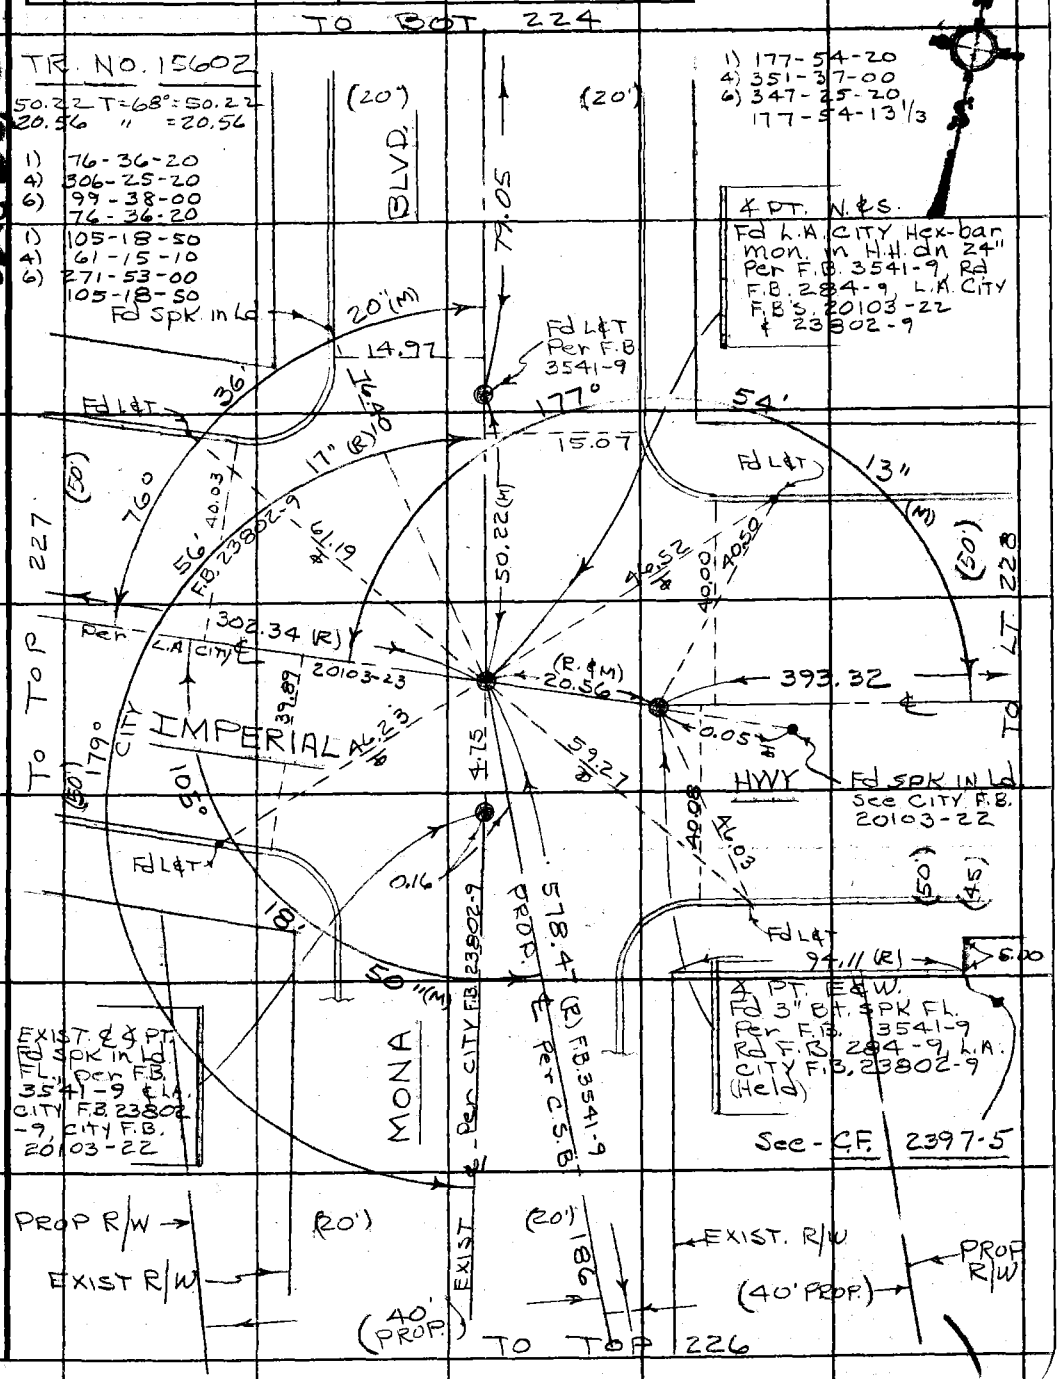

W.S. 26, D-2

Note: Any Additions or Changes on This Sheet Must be Made or Circled in Red Ink With Date and Name of Person Making Change.

Do not extend this side of this line.

PLEASE RETURN TO
COUNTY OF LOS ANGELES
DEPARTMENT OF COUNTY ENGINEER
403 LOS ANGELES COUNTY ENGINEERING BLDG.

76F309S CE#310 3-68

PWFB 0821

2446

F. B. ~~2764~~ PG. ~~226~~

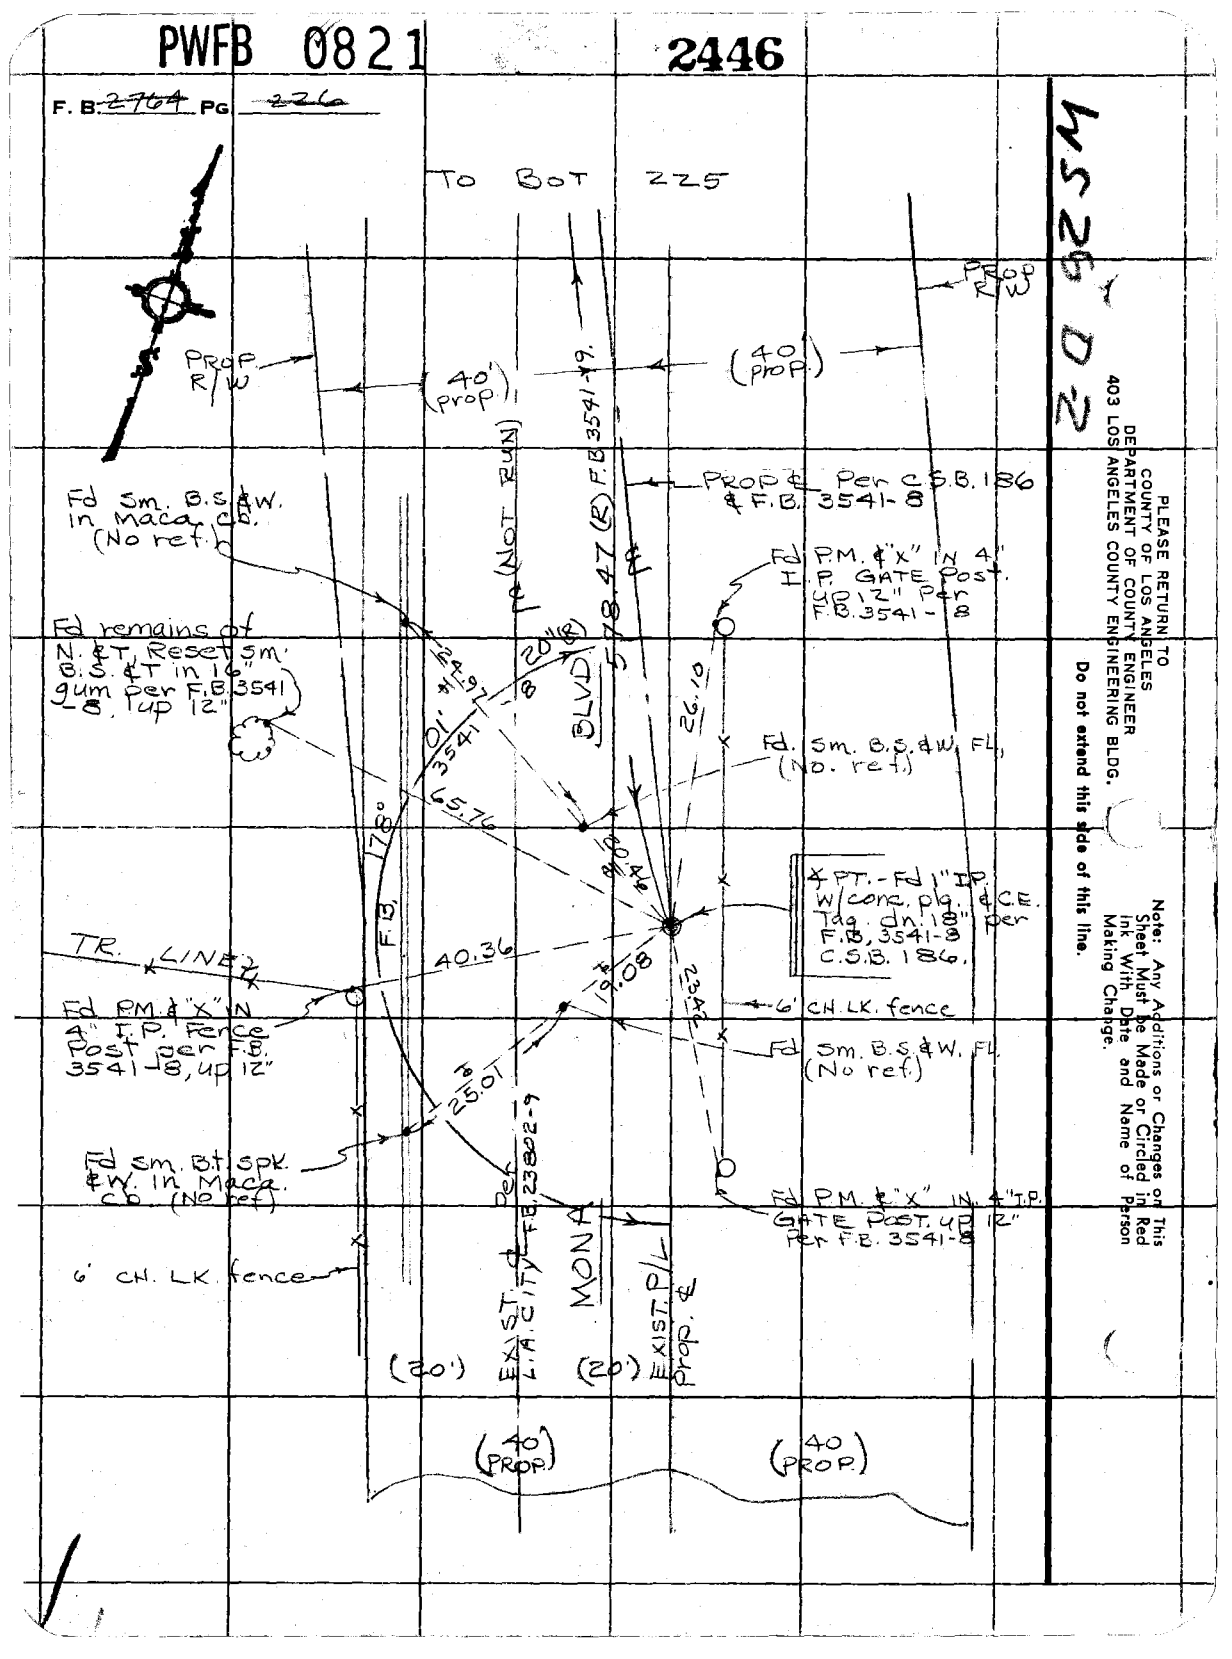

PLEASE RETURN TO
COUNTY OF LOS ANGELES
DEPARTMENT OF COUNTY ENGINEER
403 LOS ANGELES COUNTY ENGINEERING BLDG.

Do not extend this side of this line.

Note: Any Additions or Changes on This Sheet Must be Made or Circled in Red Ink With Date and Name of Person Making Change.

M 25 02

PWFB 0821 2447

Notes Ck'd by	DIV-5 Survey of GARDENA AREA ℄
Map. No.	JN 0303.09 Tape 0256 Std 68 °F
Office Work	Surveyed by J. BAZEN
Checked	Notes J.J.B. Date 2-70
Date	Indexed [redacted]

F. B. 2764 PG. 227

W.S. 26, D 2

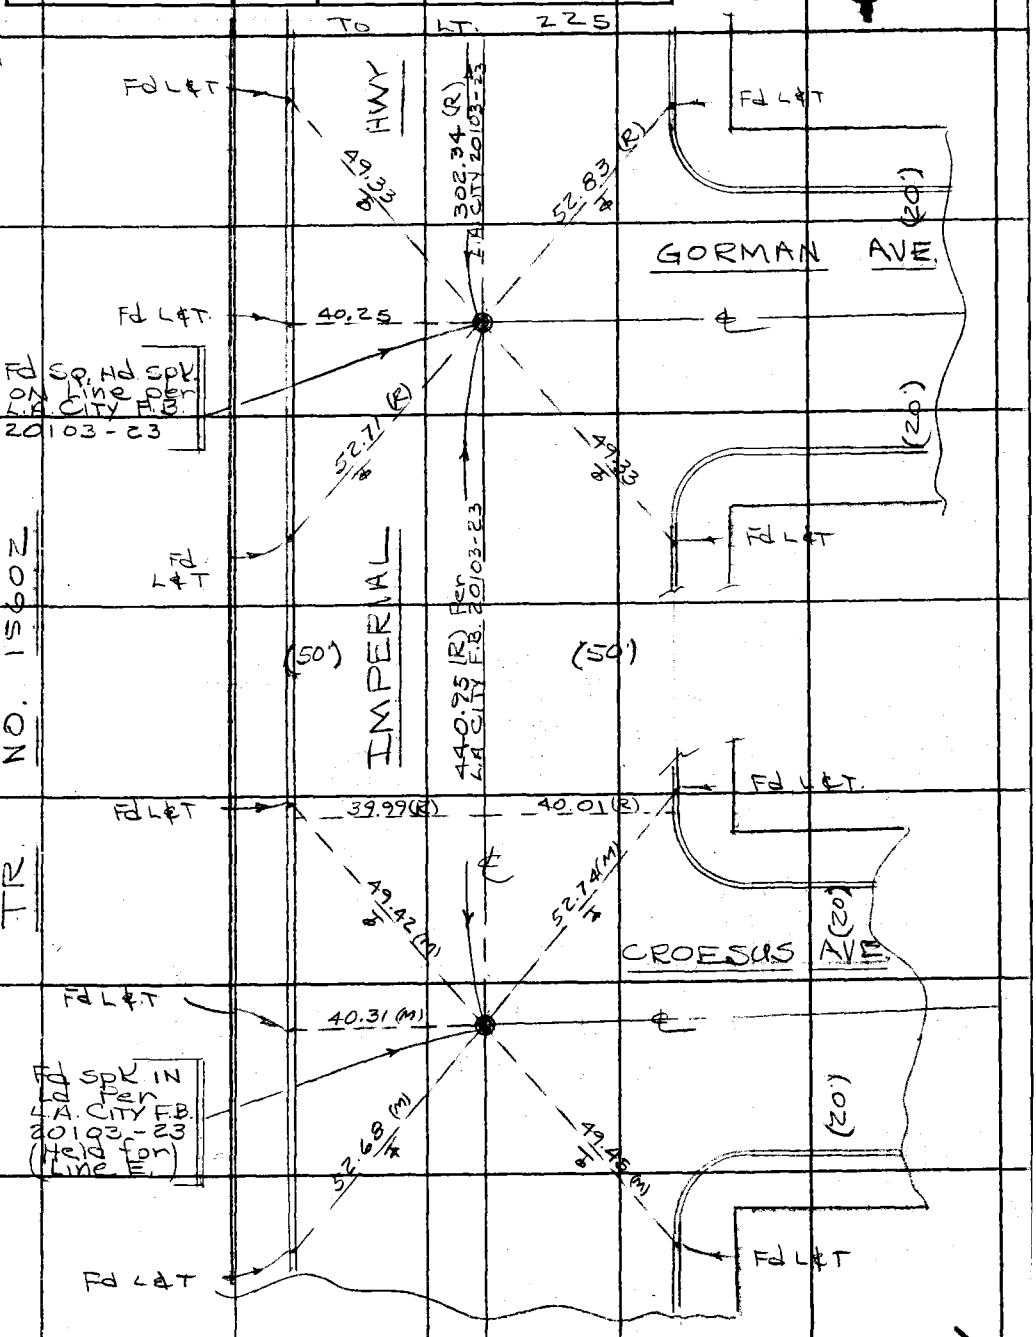

Note: Any Additions or Changes on this Sheet Must be Made or Circled in Red Ink With Date and Name of Person Making Change.

Do not extend this side of this line.

PLEASE RETURN TO
COUNTY OF LOS ANGELES
DEPARTMENT OF COUNTY ENGINEER
403 LOS ANGELES COUNTY ENGINEERING BLDG.

76F3095 CE#310 3-68

PWFB 0821 2448

F. B. ~~2764~~ PG. ~~228~~

WATTS PARK TR.
M.B. 8-70

393.28 T=84°=393.32
343.21 T=86°=343.25

1) 174° 15' 10"
4) 337° 00' 40"
6) 325° 31' 00"
174° 15' 10"

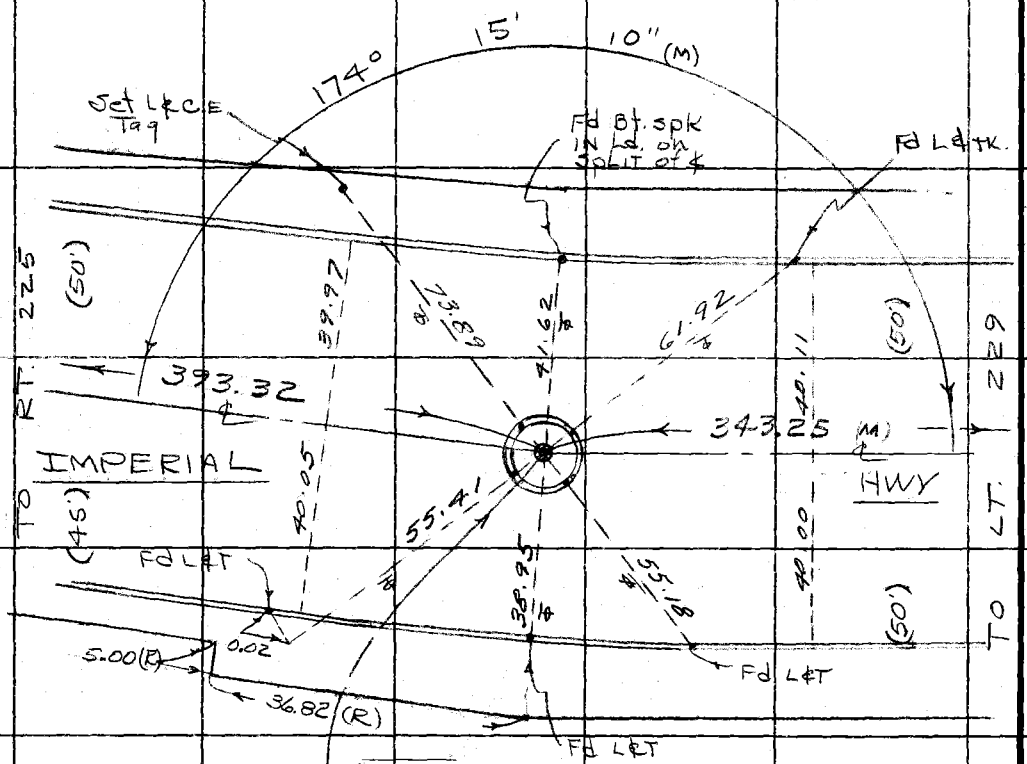

℄ RT. (E. OF MONA BLVD.)
Set P.M. IN S.M.H. cover
by ℄ L&T Ties per L.A.
CITY F.B. 20103. ALSO
fd ℄ P.M.'s IN rim as shown
See Rd. F.B. 284-6
OLD P.M.'s Per F.B. 807-70
Have been destroyed.

See - C.F. 2397-5

4526 D-2

PLEASE RETURN TO
COUNTY OF LOS ANGELES
DEPARTMENT OF COUNTY ENGINEER
403 LOS ANGELES COUNTY ENGINEERING BLDG.

Do not extend this side of this line.

Note: Any Additions or Changes on This Sheet Must be Made or Circled in Red Ink With Date and Name of Person Making Change.

PWFB 0821

2449

Notes Ck'd by	Survey of DIV. 5 GARDENA AREA ℄
Map No.	JN 0303.00 Tape 0256 Std 68 °F
Office Work	Surveyed by J. BAZEN
Checked	Notes J. J. B. Date 1-70
Date	Indexed [redacted] GALLI NOV 18 [redacted]

F. B. ~~2764~~ PG. ~~229~~

WS 26, P-2

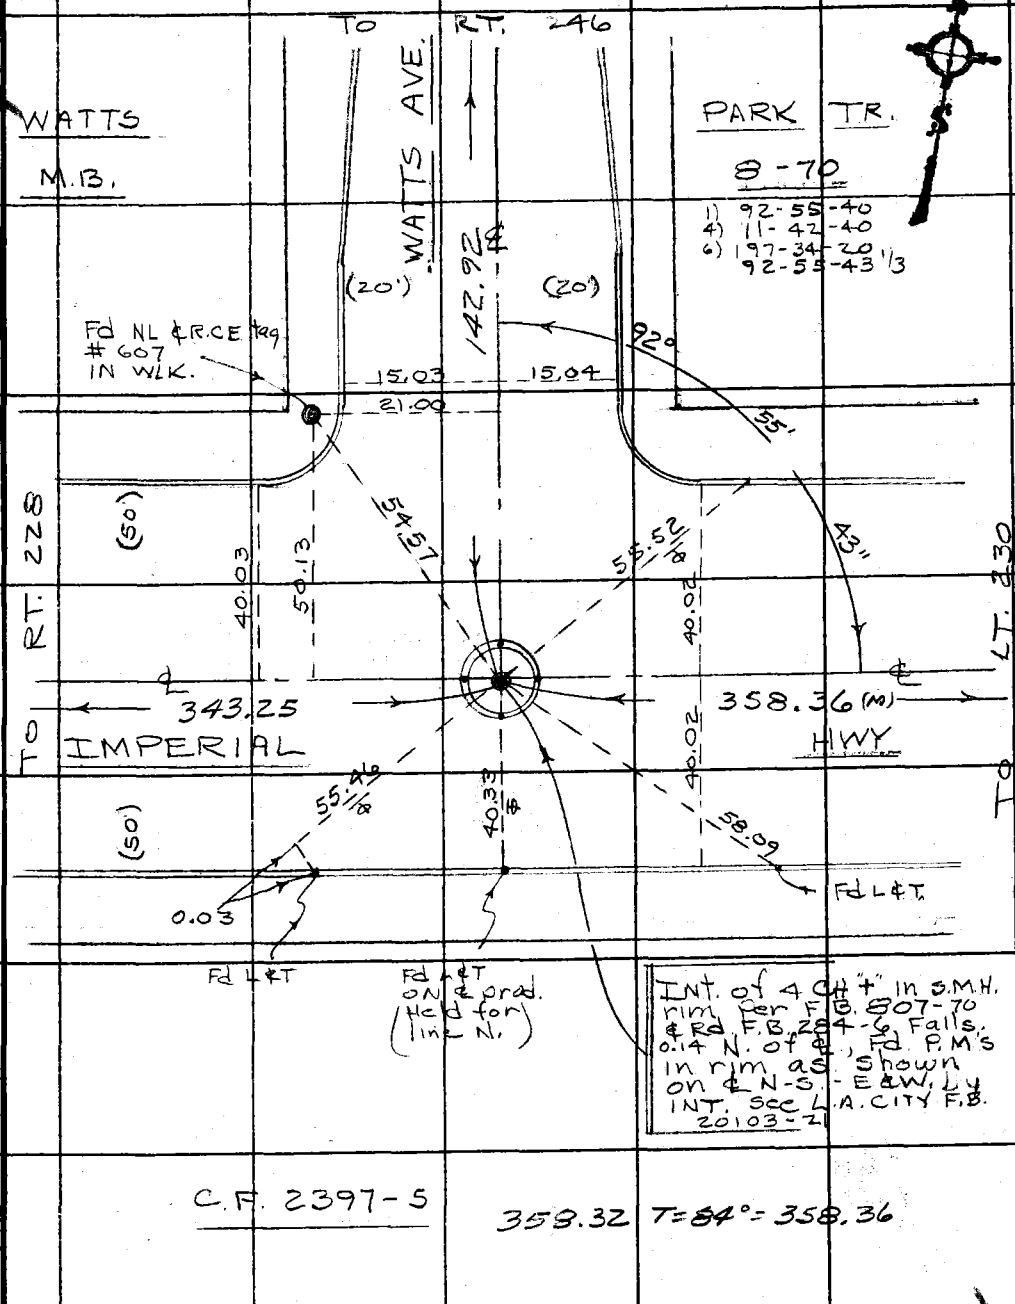

Note: Any Additions or Changes on This Sheet Must be Made or Circled in Red Ink With Date and Name of Person Making Change.

Do not extend this side of this line.

PLEASE RETURN TO
COUNTY OF LOS ANGELES
DEPARTMENT OF COUNTY ENGINEER
403 LOS ANGELES COUNTY ENGINEERING BLDG.

76F309S CE#310 3-68

PWFB 0821 2450

F. B. ~~2764~~ PG. ~~230~~

WATTS PARK TR.

M.B. 8-70

194.71 T=86°=194.73

1) 174-31-20
4) 338-04-40
6) 327-07-20
174-31-13 1/3

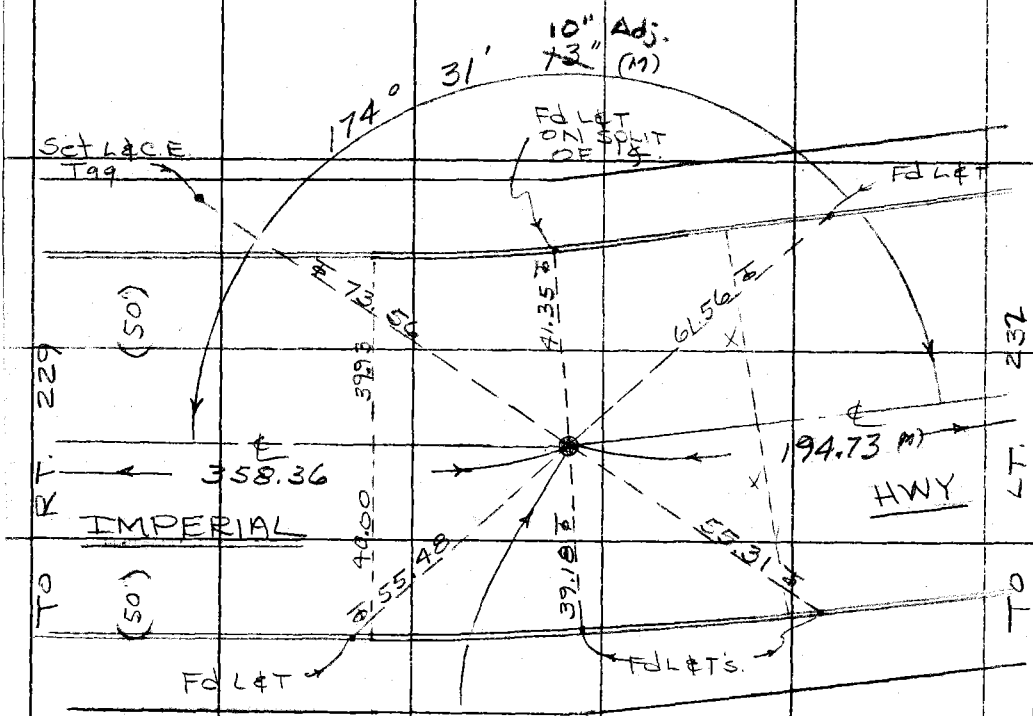

℄ PT. (E. of WATTS AVE)
Fd So. Hd spk IN Ld. FL.
per City F.B. 20103-21 L.
See Rd. F.B. 284-6
C.S. F.B. 807-69.

C.F. 2397-5

PLEASE RETURN TO
COUNTY OF LOS ANGELES
DEPARTMENT OF COUNTY ENGINEER
403 LOS ANGELES COUNTY ENGINEERING BLDG.

Do not extend this side of this line.

Note: Any Additions or Changes on This Sheet Must be Made or Circled in Red Ink With Date and Name of Person Making Change.

W26 D-2

PWFB 0821

2451

Notes Ck'd by	Survey of DIV-5 GARDENA AREA ℄
Map No.	JN 0303.00 Tape 0256 Std 68 °F
Office Work	Surveyed by J. J. BAZEN
Checked	Notes J J B Date 5-70
Date	Indexed [illegible] GALLI NOV 18 [illegible]

F. B. 2764 PG. 231

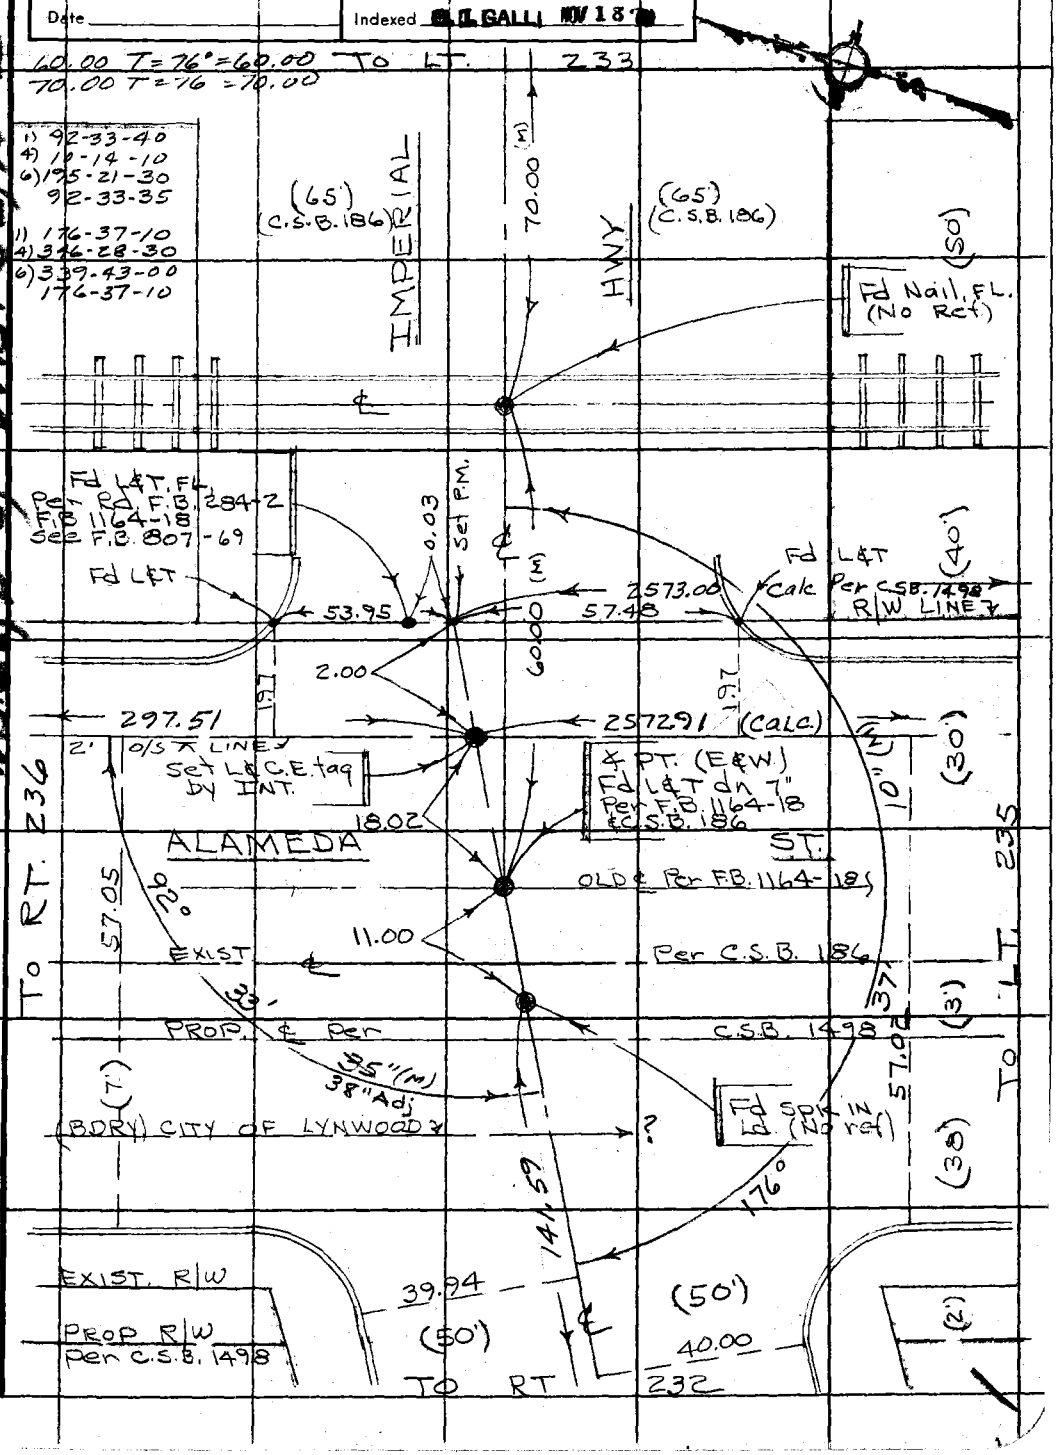

Note: Any Additions or Changes on This Sheet Must be Made or Circled in Red Ink With Date and Name of Person Making Change.

Do not extend this side of this line.

PLEASE RETURN TO
COUNTY OF LOS ANGELES
DEPARTMENT OF COUNTY ENGINEER
403 LOS ANGELES COUNTY ENGINEERING BLDG.

76F309S CE#310 3-68

PWFB 0821 2452

F. B. ~~2764~~ PG ~~232~~

WATTS PARK TR.

M.B. 8-70

141.57 T=86°=141.59
152.43 T=80°=152.44

1) 92-33-30
4) 10-14-00
6) 195-21-00
92-33-30

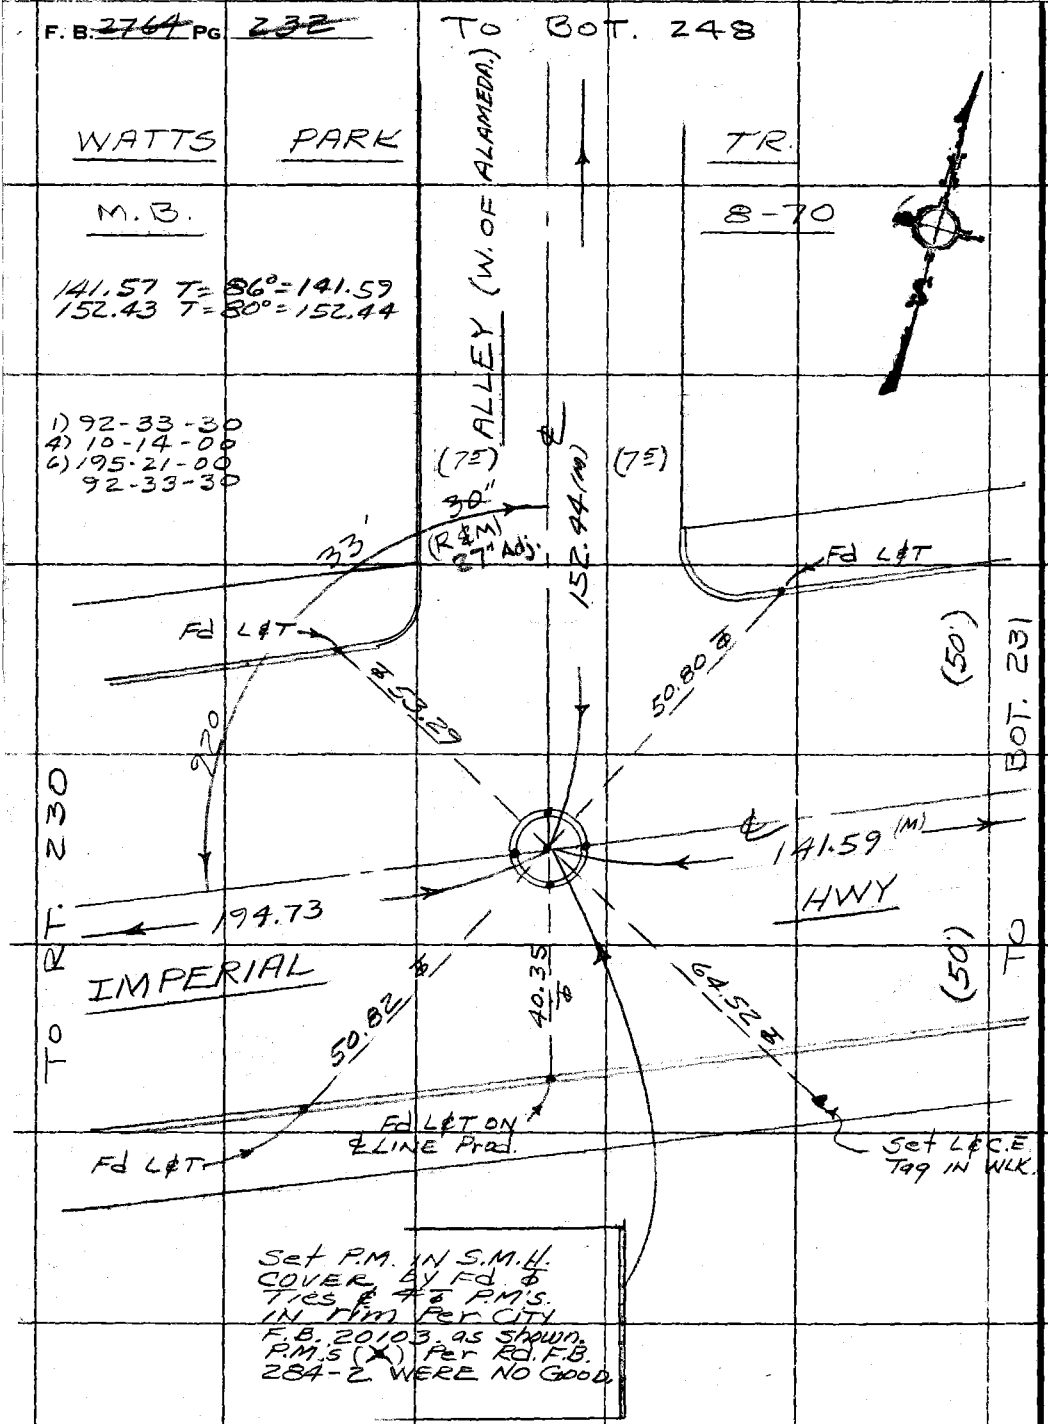

Set P.M. IN S.M.H. COVER BY Fd. ⌀ Ties & 4 ⌀ P.M.'S. IN rim Per CITY F.B. 20103. as shown. P.M.'s (X) Per Rd. F.B. 284-2 WERE NO GOOD.

PLEASE RETURN TO
COUNTY OF LOS ANGELES
DEPARTMENT OF COUNTY ENGINEER
403 LOS ANGELES COUNTY ENGINEERING BLDG.

Do not extend this side of this line.

Note: Any Additions or Changes on This Sheet Must be Made or Circled in Red Ink With Date and Name of Person Making Change.

PWFB 0821

2453

Notes Ck'd by	Survey of DIV-5 GARDENA AREA ℄
Map No.	JN0303.00 Tape 0256 Std 63 °F
Office Work	Surveyed by J J BAZEN
Checked	Notes J.J. B. Date 5-70
Date	Indexed [redacted] GALLI [redacted]

F. B. 2764 PG. 233

555.23 T=76° = 555.26

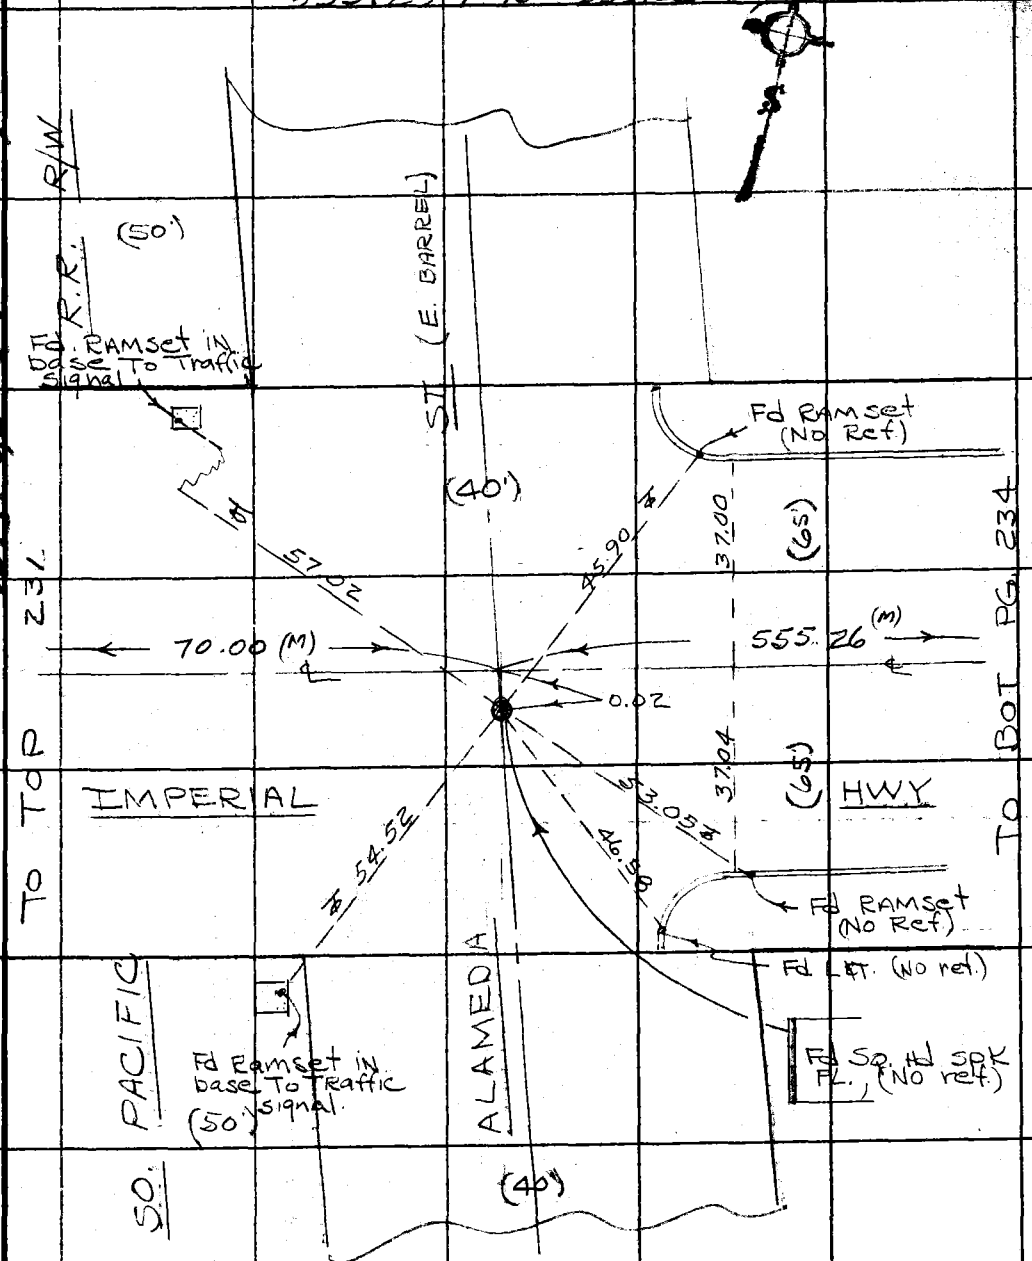

Note: Any Additions or Changes on this Sheet Must be Made or Circled in Red Ink With Date and Name of Person Making Change.

Do not extend this sign of this line.

PLEASE RETURN TO
COUNTY OF LOS ANGELES
DEPARTMENT OF COUNTY ENGINEER
403 LOS ANGELES COUNTY ENGINEERING BLDG.

76F309S CE#310 3-68

PWFB 0821

2454

F. B. ~~3764~~ PG. ~~234~~

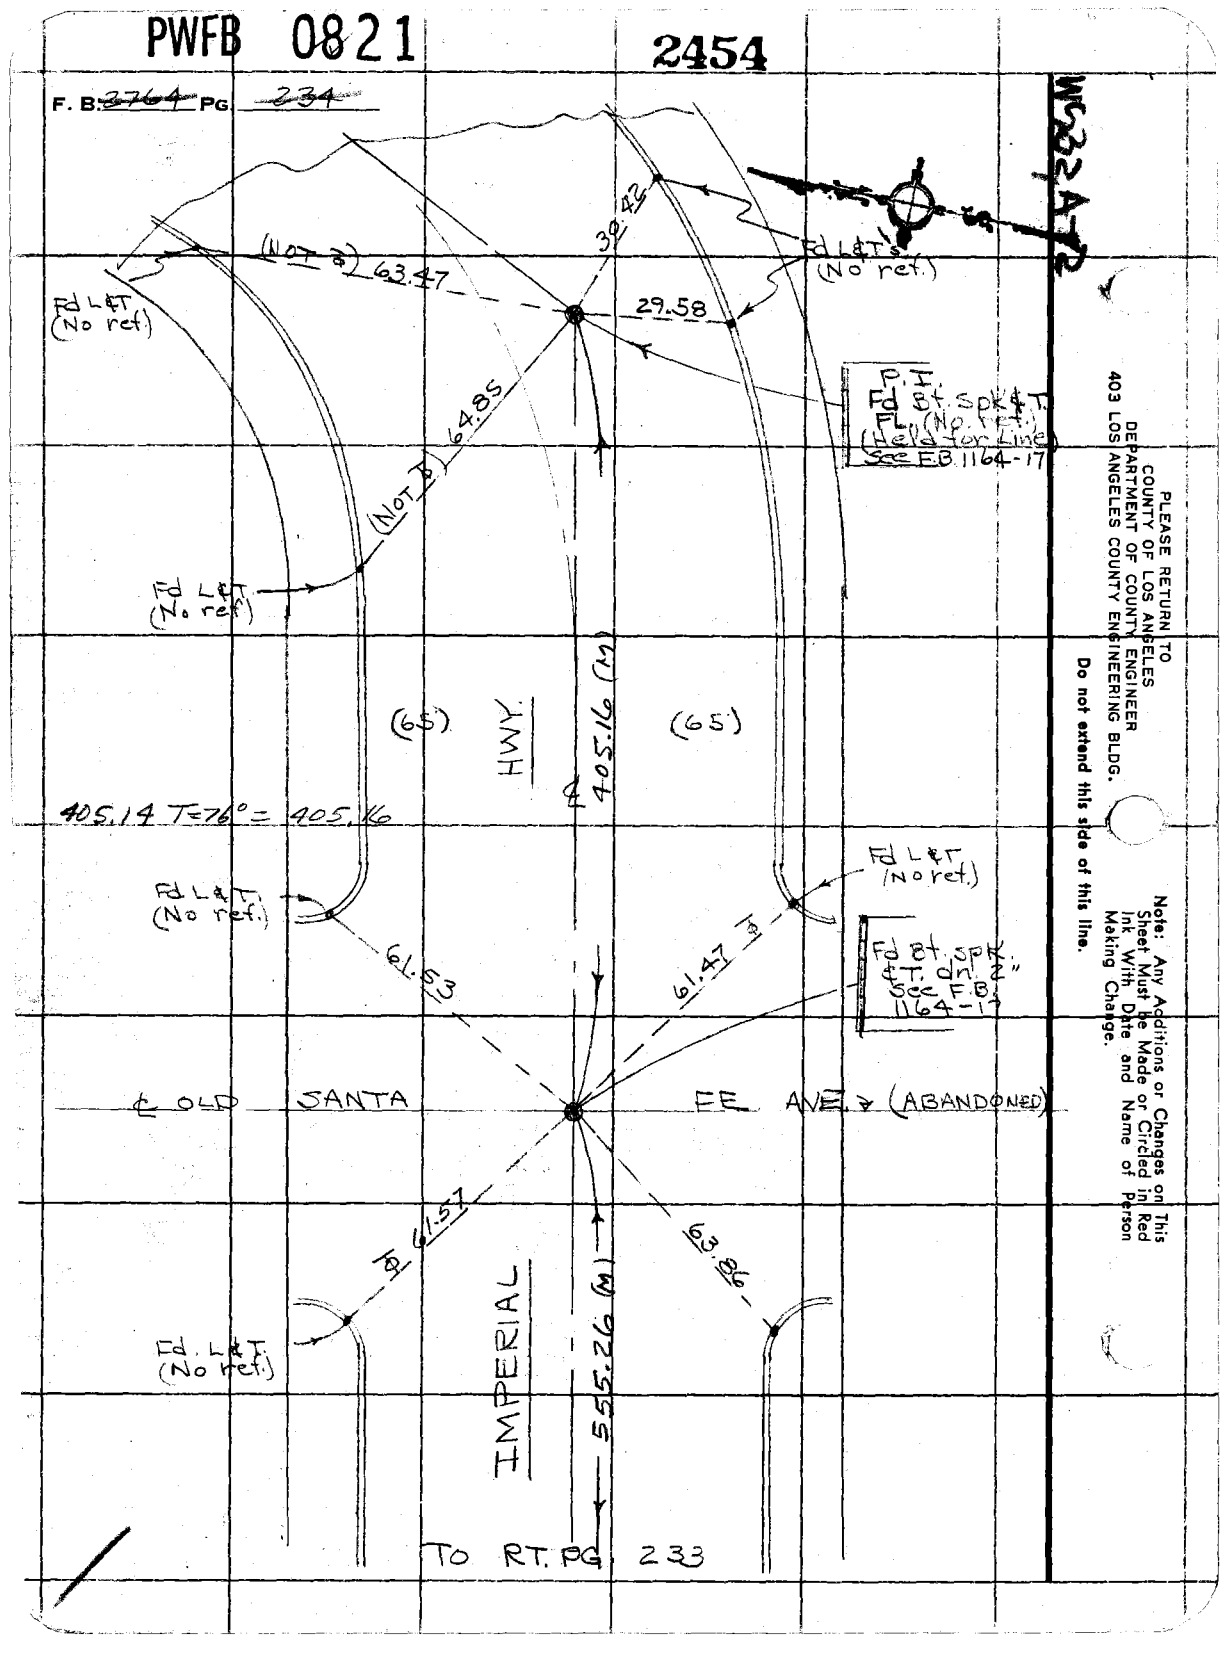

PLEASE RETURN TO
COUNTY OF LOS ANGELES
DEPARTMENT OF COUNTY ENGINEER
403 LOS ANGELES COUNTY ENGINEERING BLDG.

Do not extend this side of this line.

Note: Any Additions or Changes on This Sheet Must be Made or Circled in Red Ink With Date and Name of Person Making Change.

PWFB 0821

2455

Notes Ck'd by	Survey of DIV. 5 GARDENA AREA ℄
Map No.	JN 0303.00 Tape 0256 Std 68 °F
Office Work	Surveyed by J. BAZEN
Checked	Notes J.J.B. Date 2-70
Date	Indexed [redacted] NOV 18 [redacted]

F. B. ~~2704~~ PG. 235

W.S. 26, D-2, W.S. 32, A-2

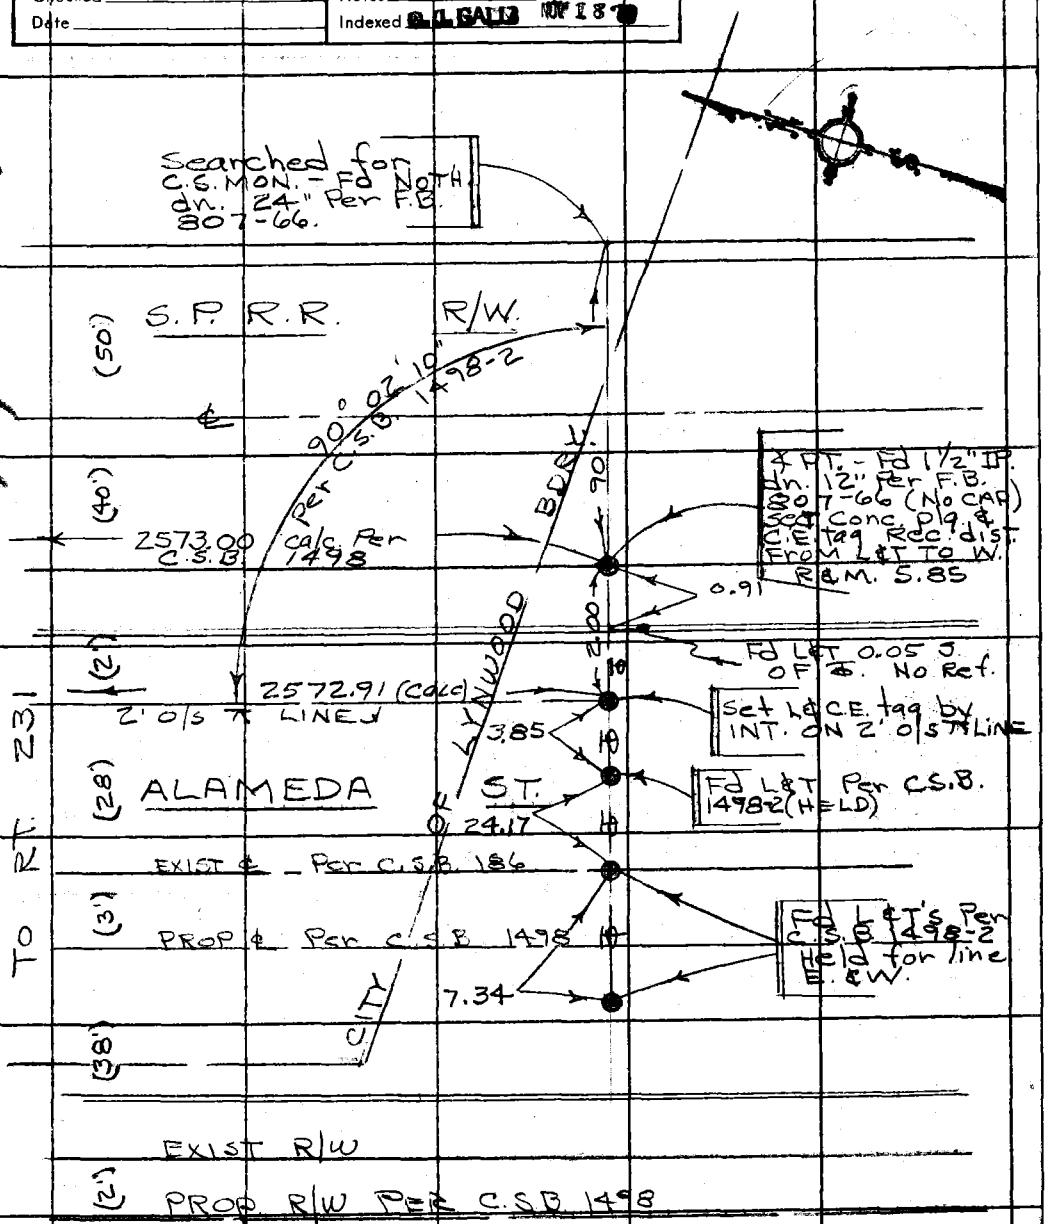

Note: Any Additions or Changes on This Sheet Must be Made or Circled in Red Ink With Date and Name of Person Making Change.

Do not extend this side of this line.

PLEASE RETURN TO
COUNTY OF LOS ANGELES
DEPARTMENT OF COUNTY ENGINEER
403 LOS ANGELES COUNTY ENGINEERING BLDG.

76F309S CE#310 3-68

PWFB 0821 2456

F. B. ~~2764~~ PG. ~~236~~

297.49 T=78°=297.51
305.07 " =305.09

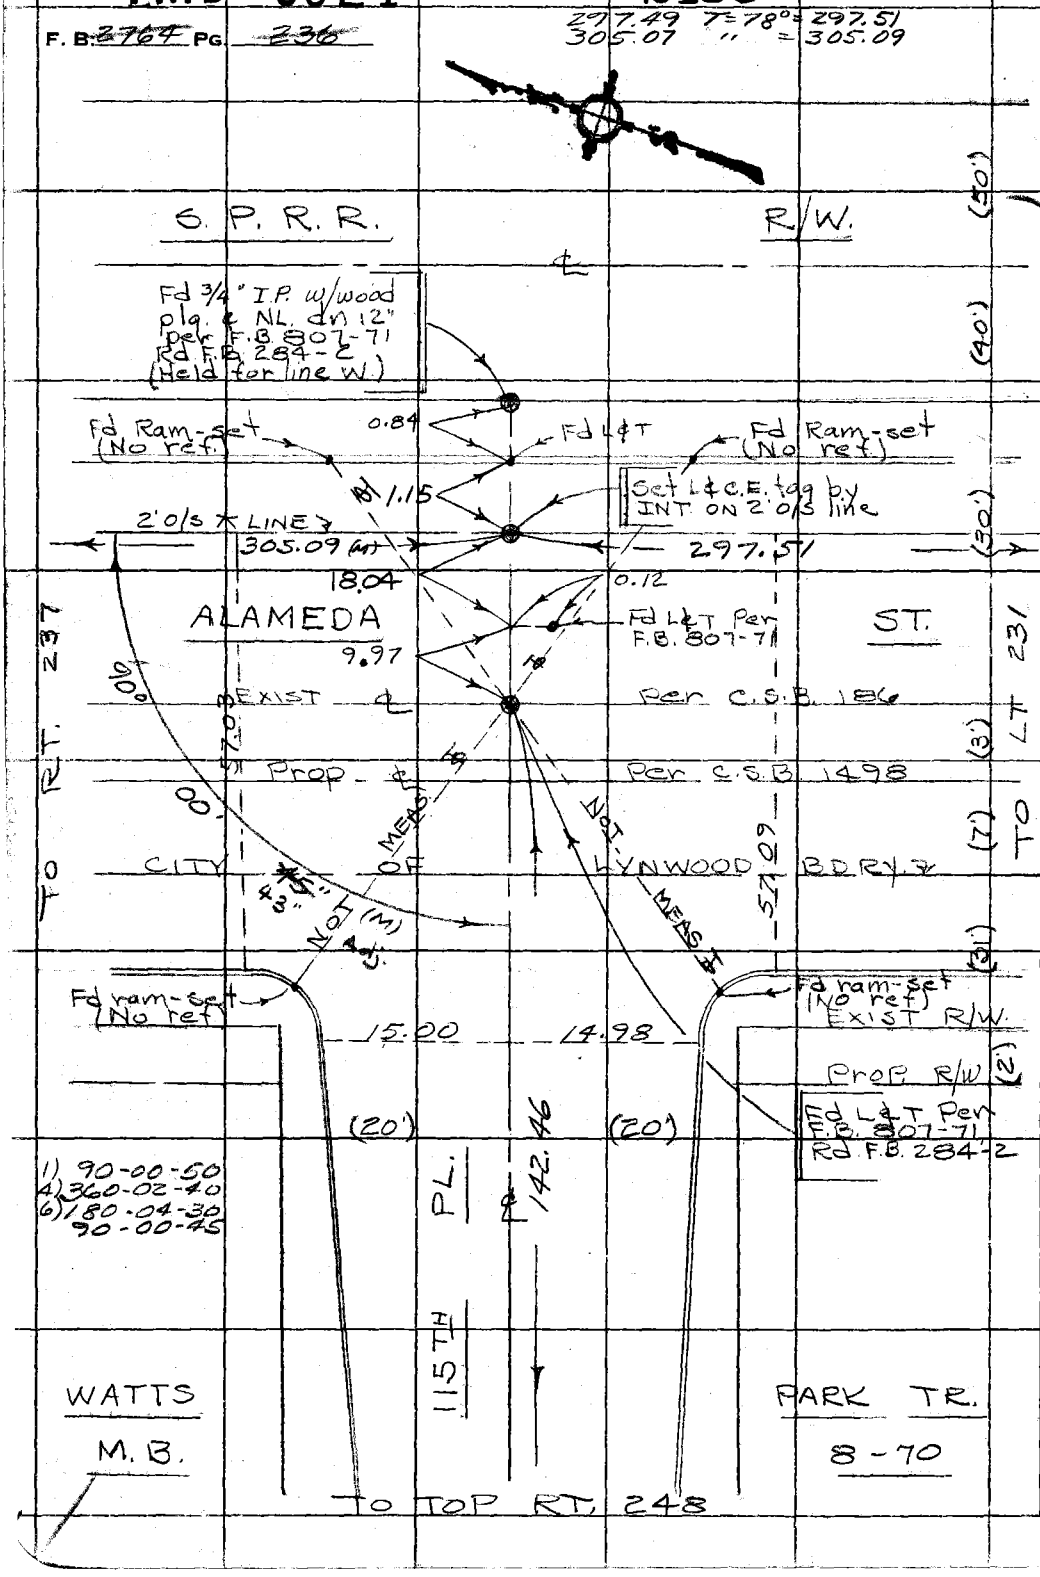

W.S. 32 P-2 W526,P2

PLEASE RETURN TO
COUNTY OF LOS ANGELES
DEPARTMENT OF COUNTY ENGINEER
403 LOS ANGELES COUNTY ENGINEERING BLDG.

Do not extend this side of this line.

Note: Any Additions or Changes on This Sheet Must be Made or Circled in Red Ink With Date and Name of Person Making Change.

PWFB 0821 2457

Notes Ck'd by	Survey of DIV. F. GARDENA AREA ℄
Map. No.	JN 0303.00 Tape 0256 Std 68 °F
Office Work	Surveyed by J. BAZEN
Checked	Notes J. J. B. Date 2-70
Date	Indexed [redacted] GALLI NOV 18 [redacted]

F. B. 2764 PG. 237

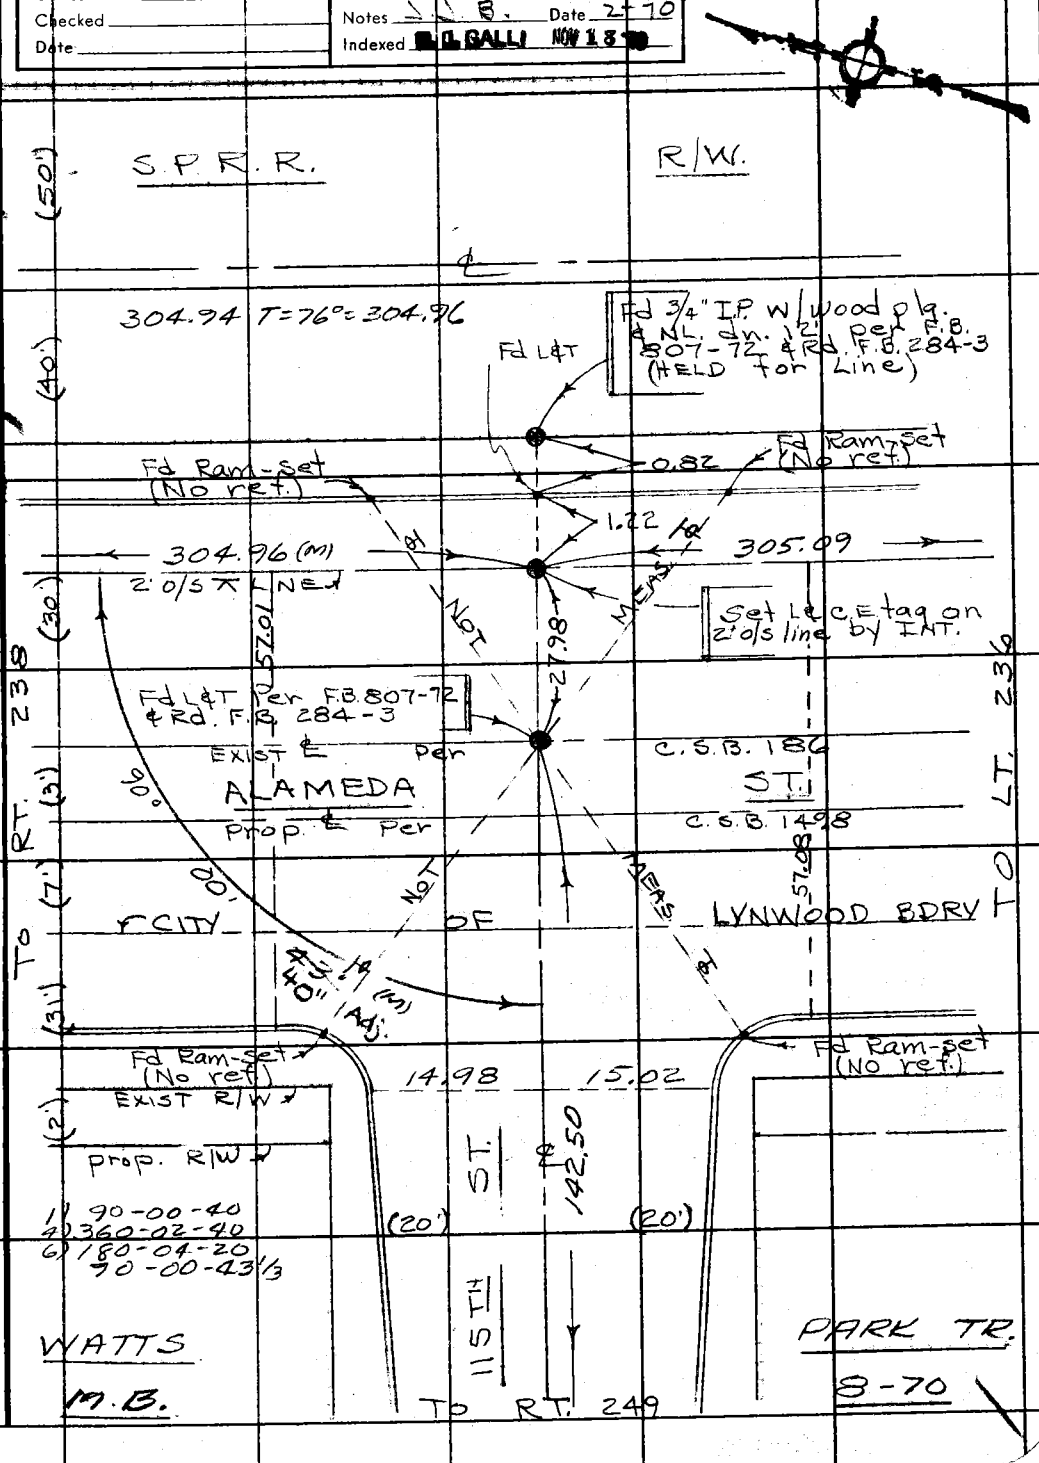

Note: Any Additions or Changes on This Sheet Must be Made or Circled in Red Ink With Date and Name of Person Making Change.

Do not extend this line of this line.

PLEASE RETURN TO
COUNTY OF LOS ANGELES
DEPARTMENT OF COUNTY ENGINEER
403 LOS ANGELES COUNTY ENGINEERING BLDG.

WS 26 D-1, W.S. 32, A-2

76F309S CE#310 3-68

PWFB 0821

2458

F. B. ~~2764~~ PG ~~228~~

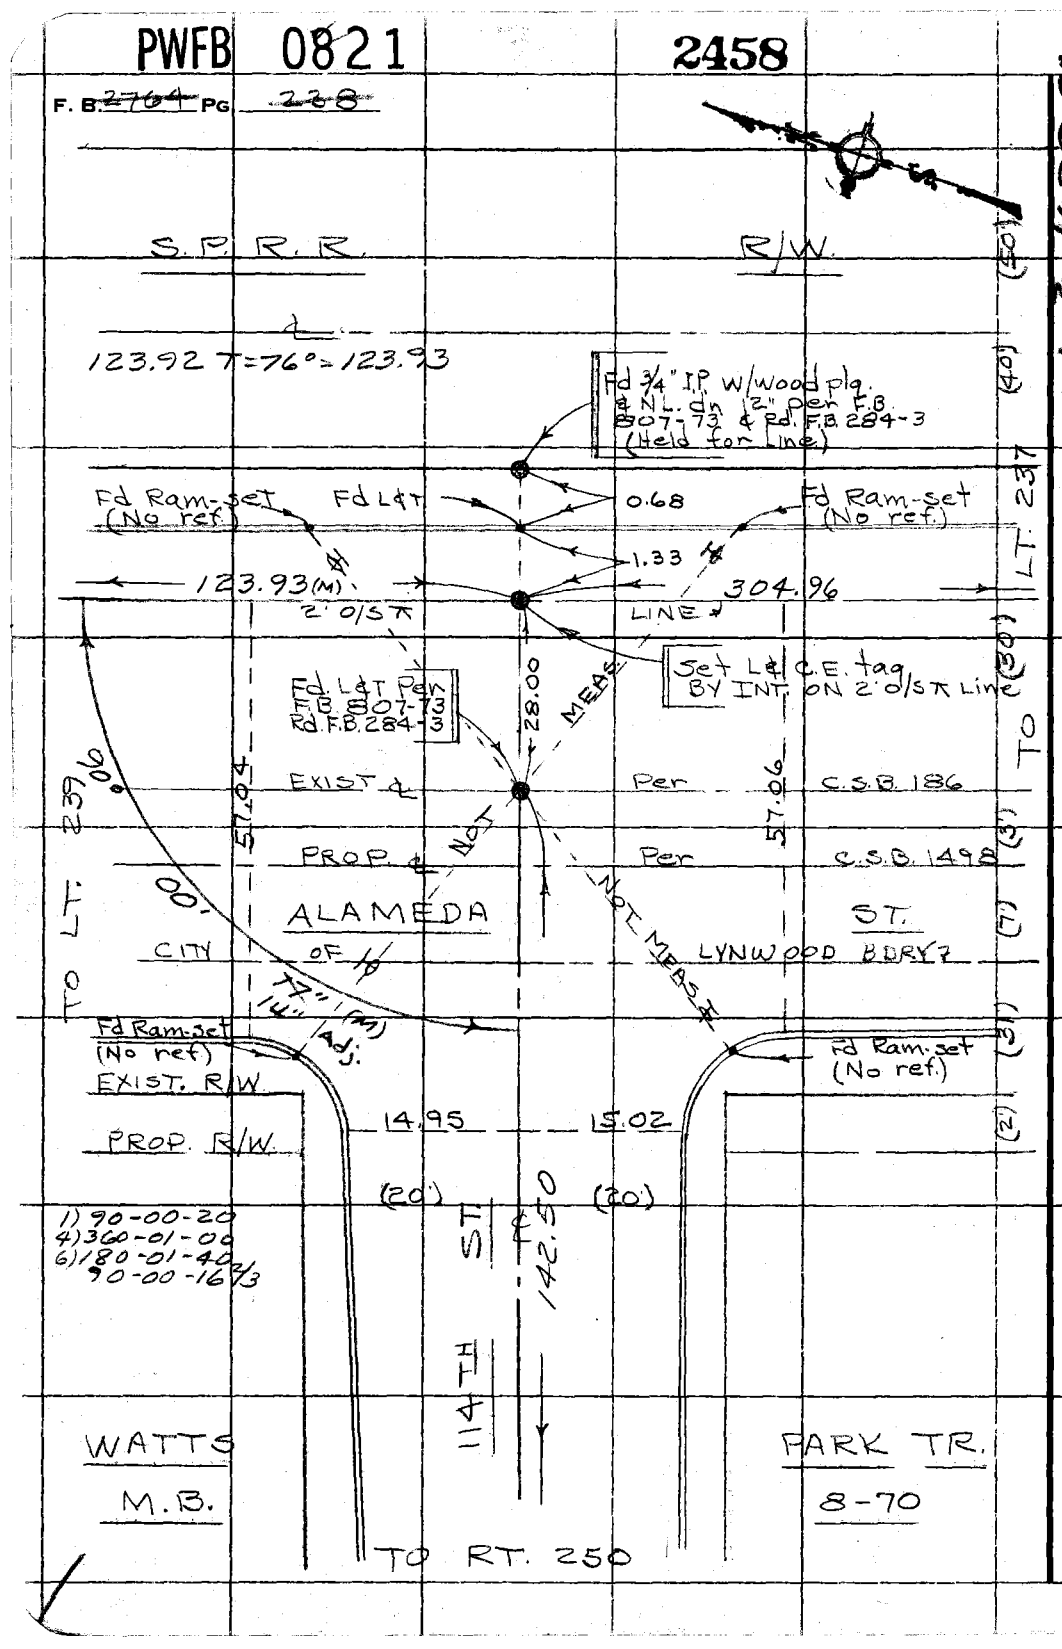

PLEASE RETURN TO
COUNTY OF LOS ANGELES
DEPARTMENT OF COUNTY ENGINEER
403 LOS ANGELES COUNTY ENGINEERING BLDG.

Do not extend this side of this line.

Note: Any Additions or Changes on This Sheet Must be Made or Circled in Red Ink With Date and Name of Person Making Change.

PWFB 0821

2459

Notes Ck'd by	Survey of DIV-5 GARDENA APPR &
Map. No.	JN 0303.00 Tape 0256 Std 68 °F
Office Work	Surveyed by J. BAZEN
Checked	Notes J.J.B. Date 2-70
Date	Indexed G.L. BALL NOV 18

F. B. 2-4A PG. 2-29

WS.2612-18 W.S. 32, A-2

Note: Any Additions or Changes on This Sheet Must be Made or Circled in Red Ink With Date and Name of Person Making Change.

Do not extend this side of this line.

PLEASE RETURN TO
COUNTY OF LOS ANGELES
DEPARTMENT OF COUNTY ENGINEER
403 LOS ANGELES COUNTY ENGINEERING BLDG.

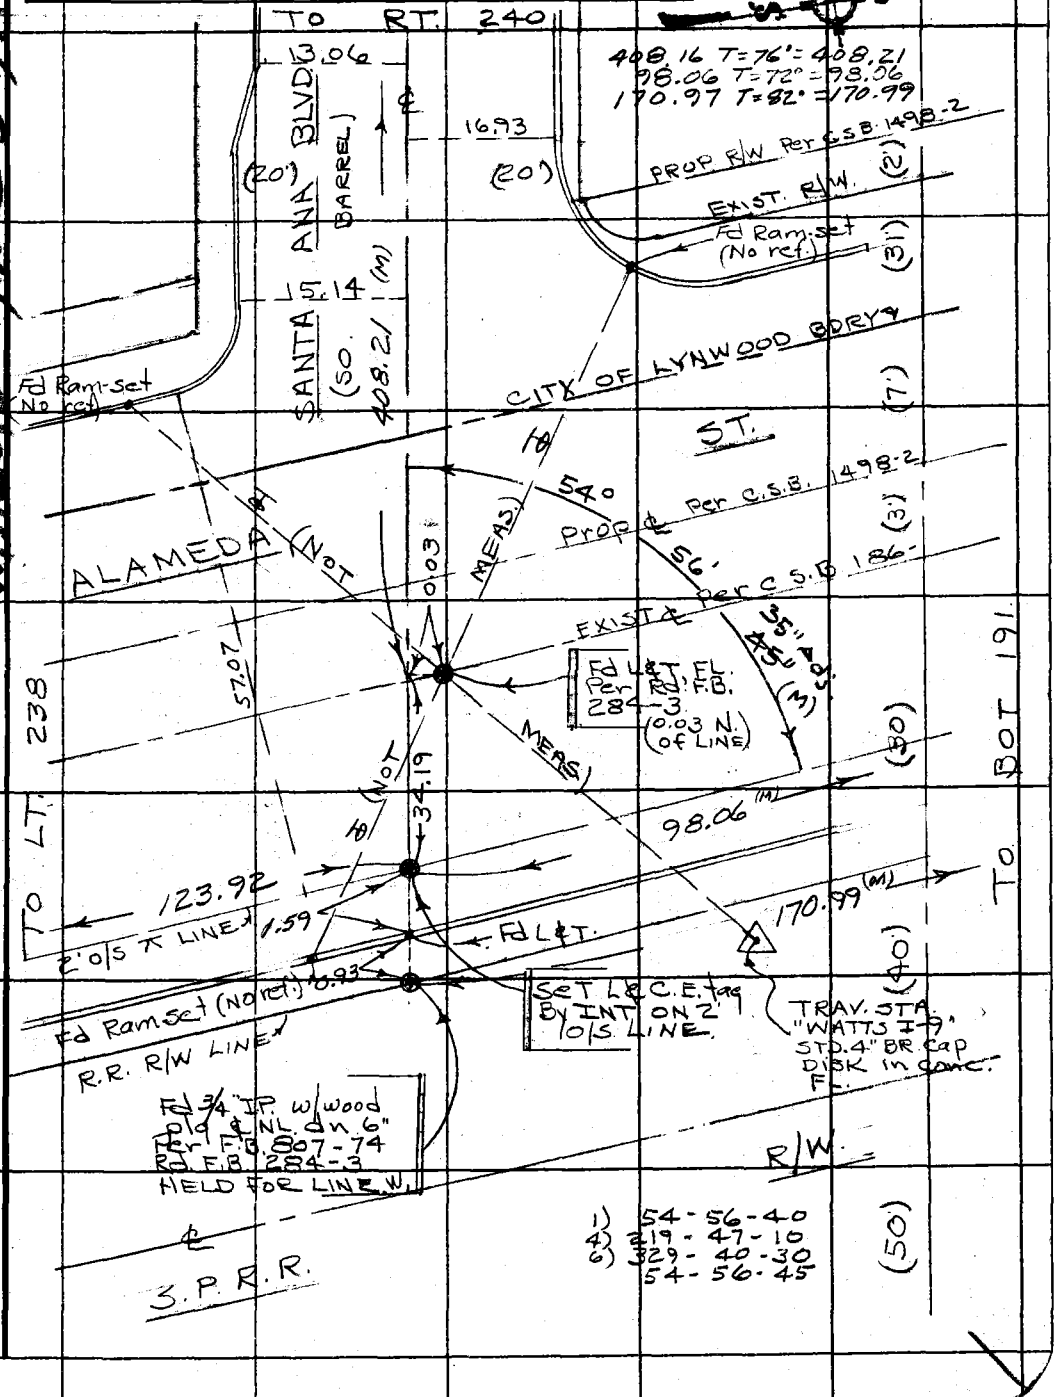

16F309S CE#310 3-68

PWFB 0821 2460

F. B. ~~2764~~ PG ~~240~~

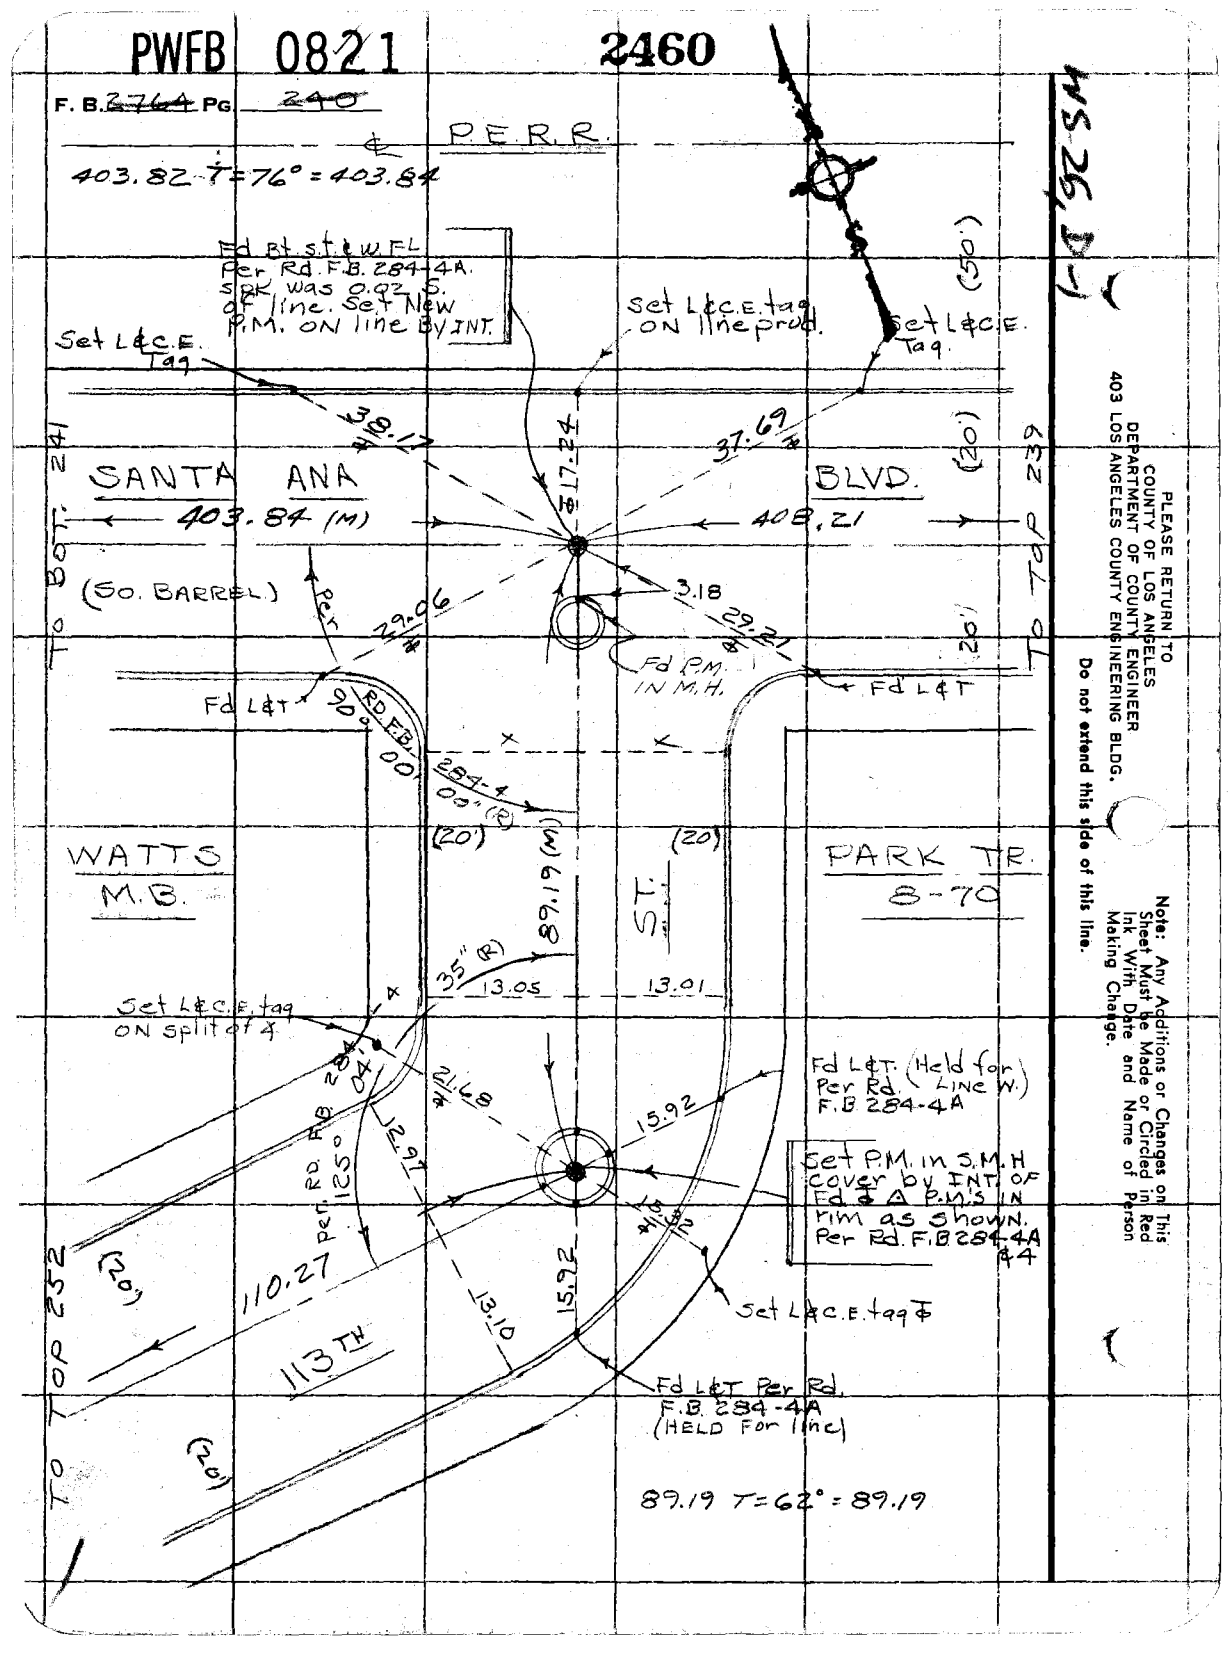

PLEASE RETURN TO
COUNTY OF LOS ANGELES
DEPARTMENT OF COUNTY ENGINEER
403 LOS ANGELES COUNTY ENGINEERING BLDG.

Do not extend this side of this line.

Note: Any Additions or Changes on This Sheet Must be Made or Circled in Red Ink With Date and Name of Person Making Change.

PWFB 0821

2461

Notes Ck'd by	Survey of GARDENA AREA ℄
Map No.	JN 0303.00 Tape 0256 Std 68 °F
Office Work	Surveyed by J. BAZEN
Checked	Notes J.J.B. Date 1-70
Date	Indexed G.L. GALLI NOV 18 70

F. B. 2764 PG. 241

W.S. 26 D-1

TO BOT 214

TO RT. 216

(20') (20')

1) 90-00-30
4) 360-02-00
6) 180-03-00
90-00-30

13.12 16.88

Fd L & T.

112 TH

(20')

12.92

(20')

623.63

34" Adj.
30"

32.14

589.09

BLVD

R/W.

Fd L & Rd. tag ON line prod. (No Ref.)

13.07

20.89

Fd B.S.W. & T. FL. 0.03 S. of ℄ SANTA ANA Reset B.S.W. & T. By INT. See Rd. F.B. 284-5, 5A

21.27

00'

90°

13.10

WATTS AVE.

(20') TO

152.56 (M)

13.08

20.16

30.34

37.06 (M)

SANTA ANA (SO. BARREL)

1) 54° 56' 00"
4) 219-44-40
6) 329-36-40
54-56-06 2/3

P.E.R.R.

TOP 242

54°

(20')

Fd L & T.

56'

13.12

03" Adj.
07" (M)

Fd B.S.W. & T. 0.03 S. of ℄ SANTA ANA Reset B.S.W. & T. FL. By INT. See RD. F.B. 284-5, 5A

Fd B.S.W. & T. FL By Ties per Rd. F.B. 284-5, 5A. (Held for line N-S, E & W)

29.85

403.84

WATTS PARK TR (20') (20') (50')

M.B. 8-70

Fd L & Rd. tag on ℄ prod.

37.06 T=70° = 37.06
21.27 " = 21.27
152.56 " = 152.56

TO TOP LT. 240

Note: Any Additions or Changes on this Sheet Must be Made or Circled in Red Ink With Date and Name of Person Making Change.

Do not extend this side of this line.

PLEASE RETURN TO
COUNTY OF LOS ANGELES
DEPARTMENT OF COUNTY ENGINEER
403 LOS ANGELES COUNTY ENGINEERING BLDG.

76F3095 CE#310 3-68

PWFB 0821 2462

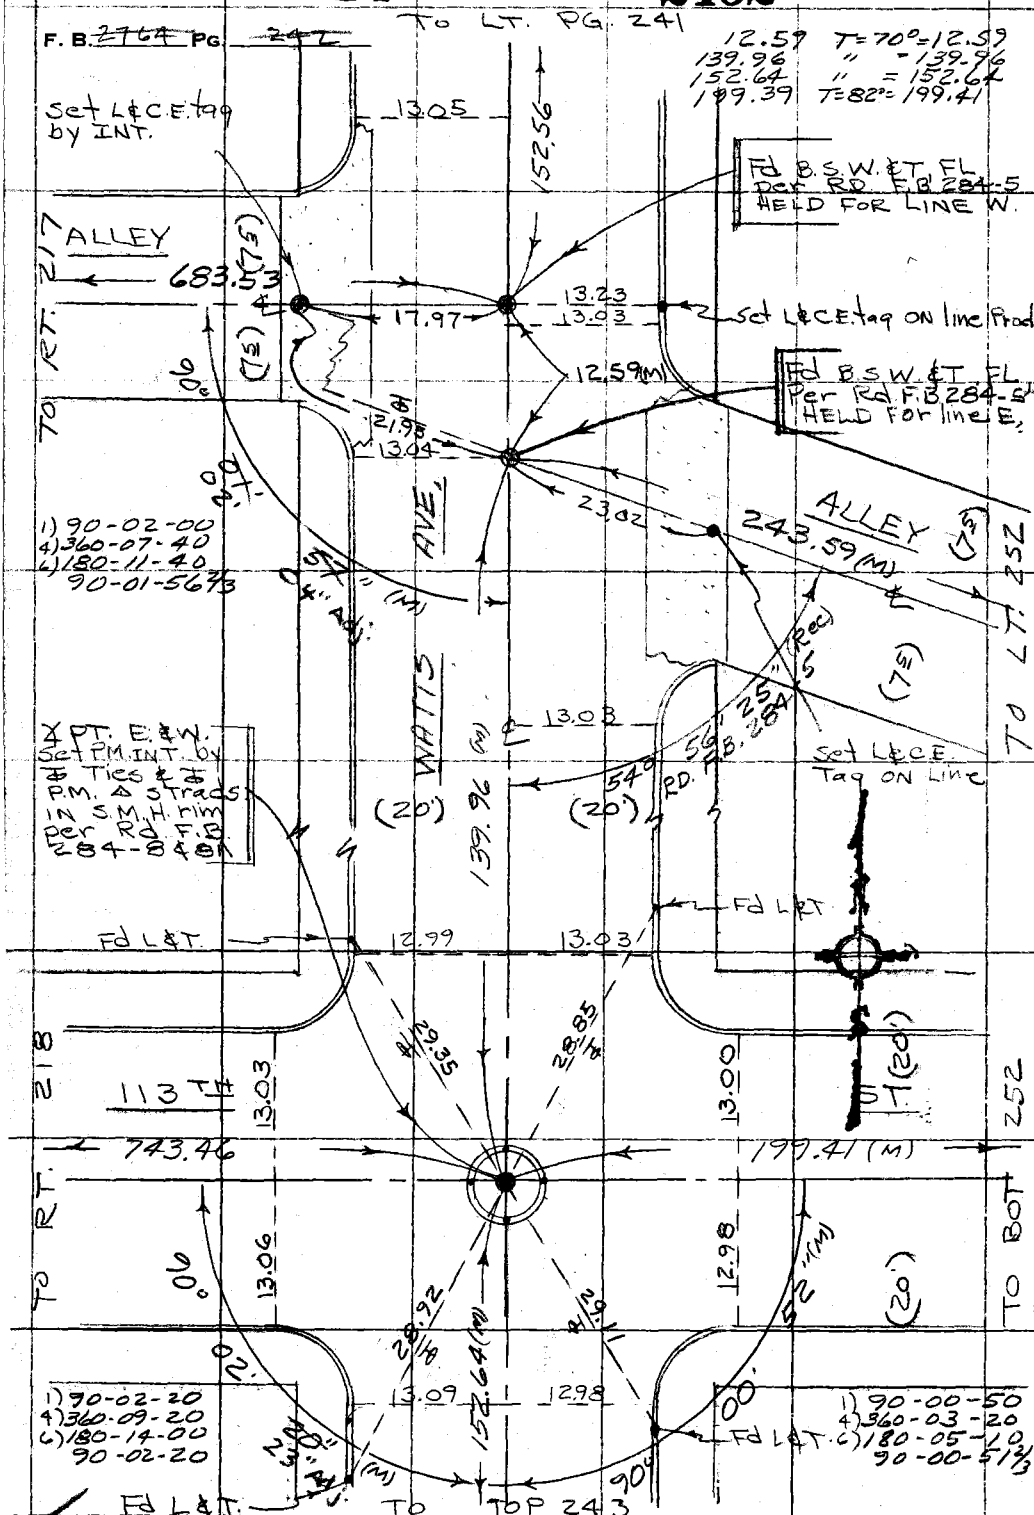

PLEASE RETURN TO
COUNTY OF LOS ANGELES
DEPARTMENT OF COUNTY ENGINEER
403 LOS ANGELES COUNTY ENGINEERING BLDG.

Do not extend this side of this line.

Note: Any Additions or Changes on This Sheet Must be Made or Circled in Red Ink With Date and Name of Person Making Change.

PWFB 0821

2463

Notes Ck'd by
Map No.
Office Work
Checked
Date

Survey of GARDENA AREA
JN 0303.00 Tape 0256 Std 68 °F
Surveyed by J. BAZEN
Notes J.J.B. Date 2-70
Indexed

F. B. 2764 Pg. 213

152.54 T=68° = 152.54
152.55 " = 152.55
552.50 T=80° = 552.54

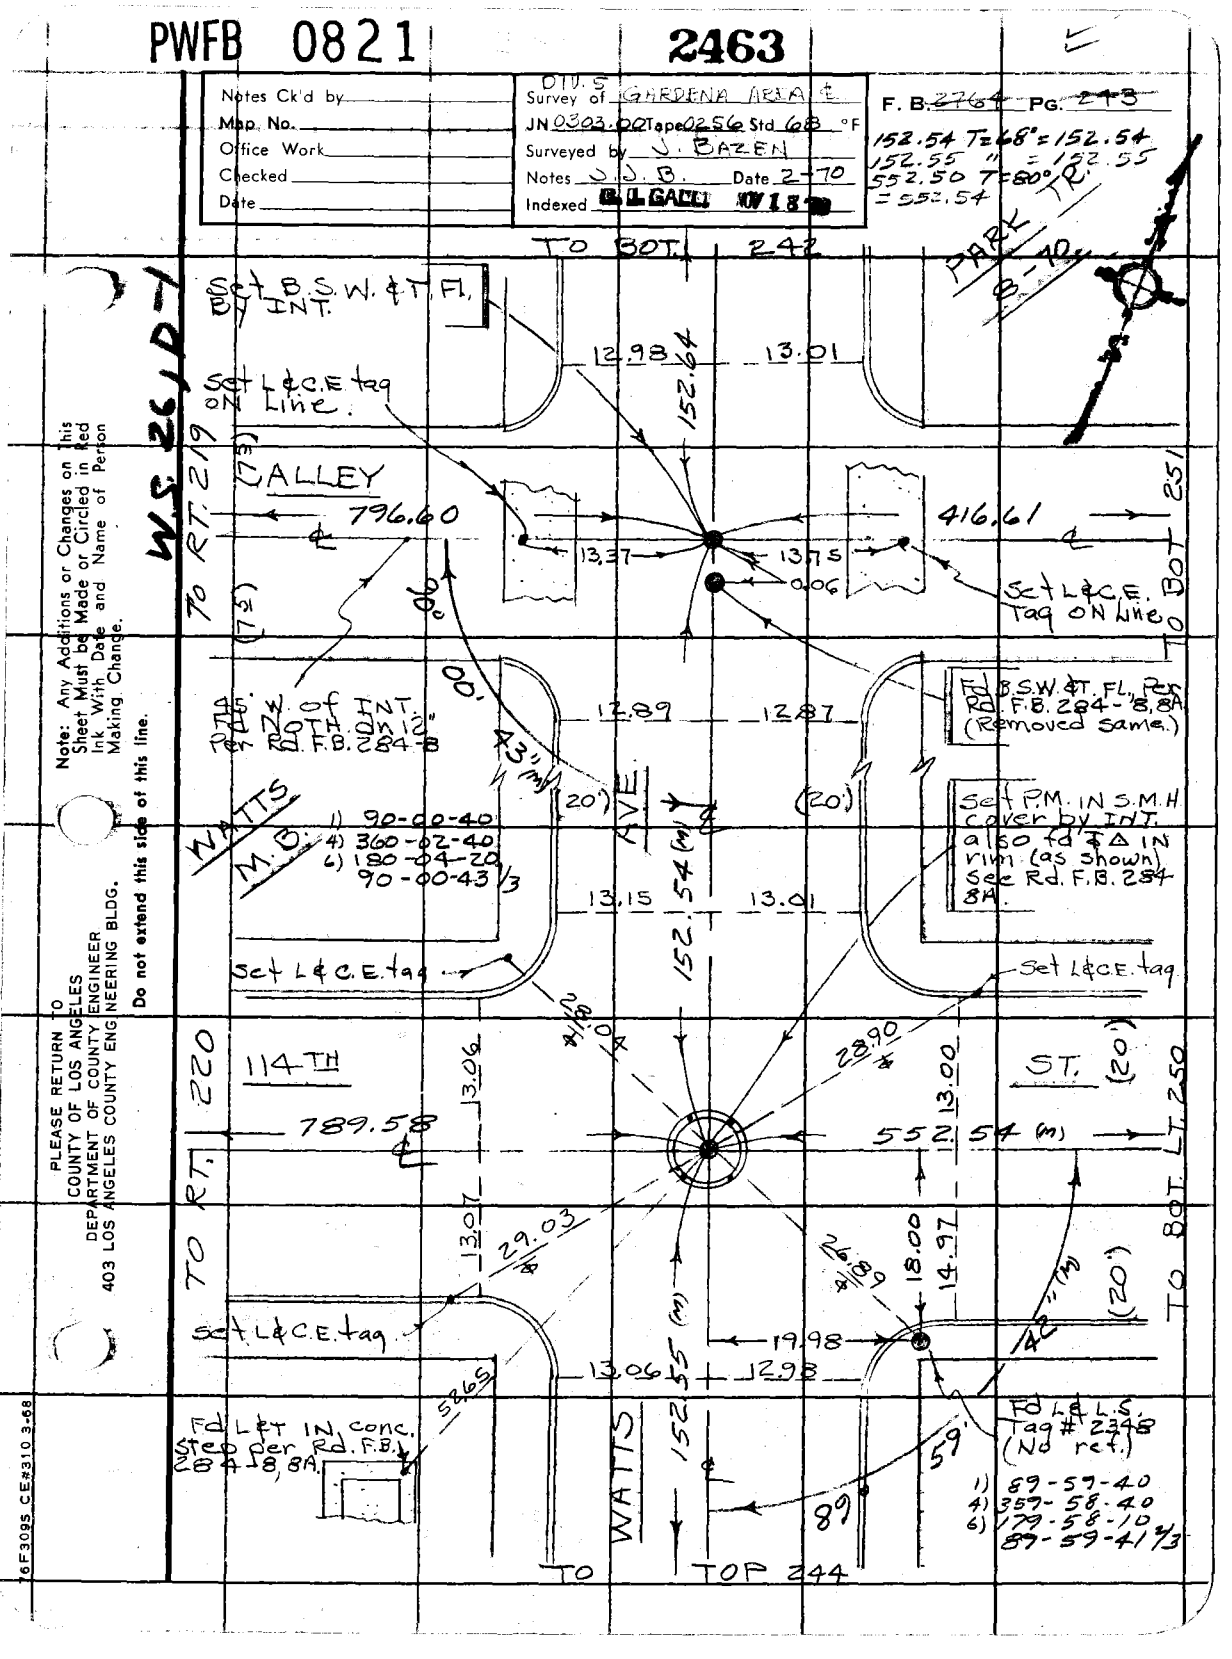

W.S. 26 JD-1

Note: Any Additions or Changes on this Sheet Must be Made or Circled in Red Ink With Date and Name of Person Making Change.

Do not extend this side of this line.

PLEASE RETURN TO
COUNTY OF LOS ANGELES
DEPARTMENT OF COUNTY ENGINEER
403 LOS ANGELES COUNTY ENGINEERING BLDG.

76F3095 CE#310 3-68

PWFB 0821 2464

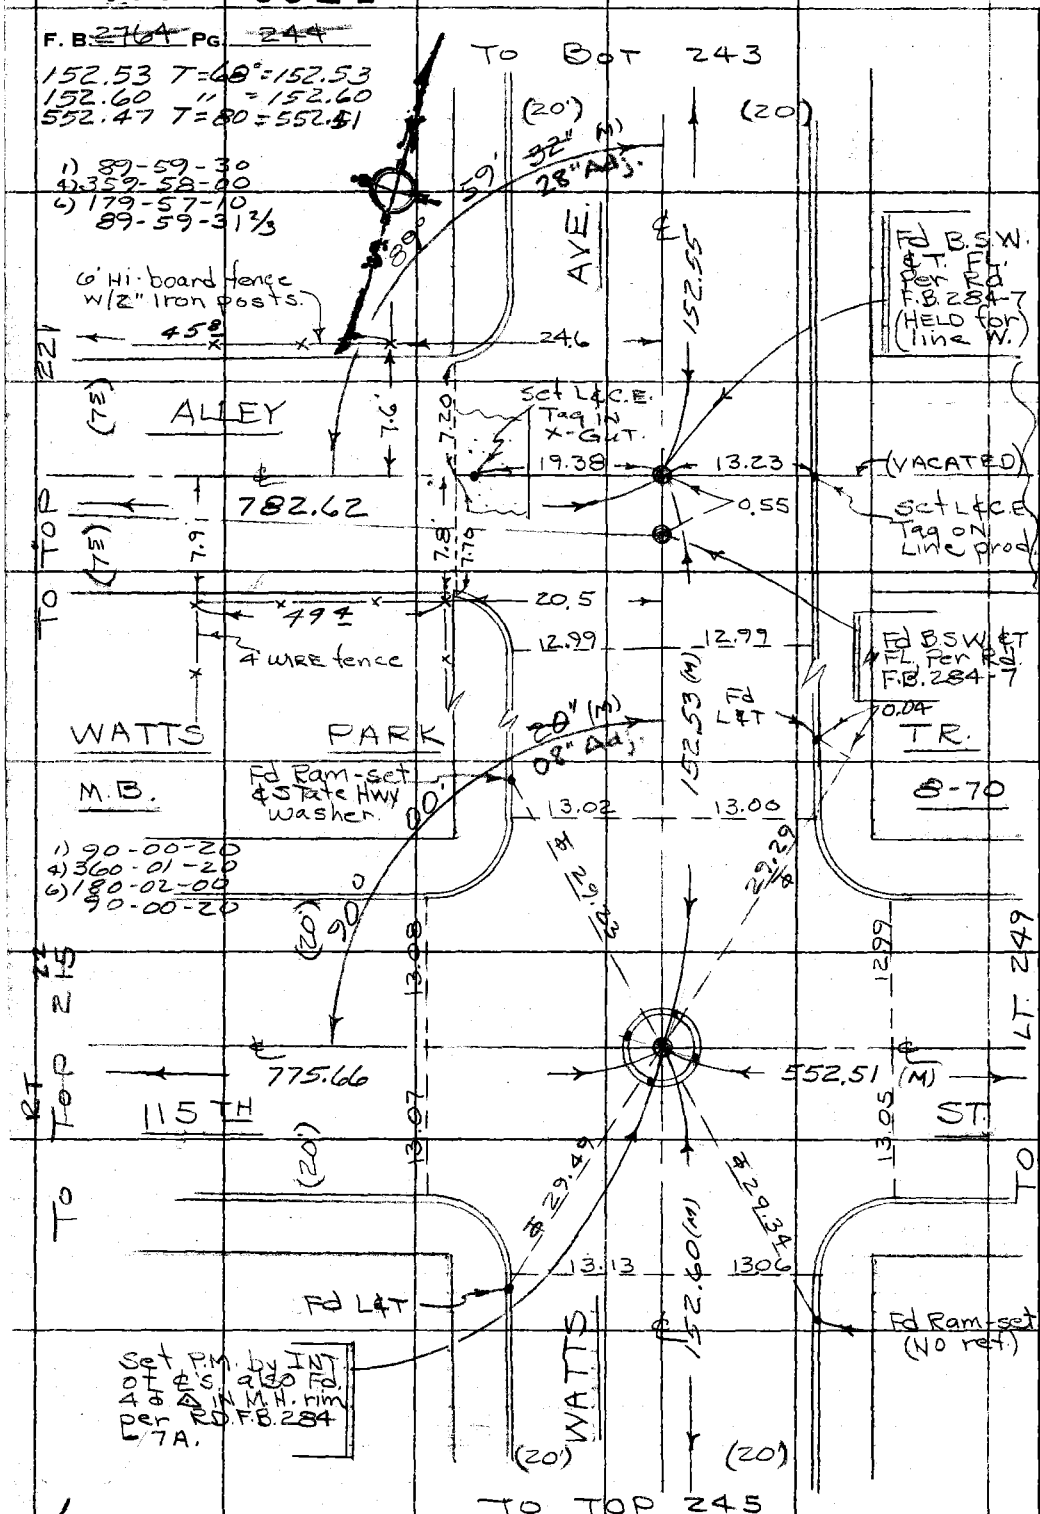

PLEASE RETURN TO
COUNTY OF LOS ANGELES
DEPARTMENT OF COUNTY ENGINEER
403 LOS ANGELES COUNTY ENGINEERING BLDG.

Do not extend this side of this line.

Note: Any Additions or Changes on This Sheet Must be Made or Circled in Red Ink With Date and Name of Person Making Change.

PWFB 0821 2465 , 2466

Notes Ck'd by	Survey of GARDENA AREA ℄
Map. No.	JN 0303.00 Tape 0256 Std 68 °F
Office Work	Surveyed by J. BAZEN
Checked	Notes J. J. B. Date 2-70
Date	Indexed [illegible] GALLI NOV 18 70

F. B. ~~2764~~ Pg. ~~245~~

1.) 90-00-20
4) 360-01-40
6) 180-02-30
90-00-25

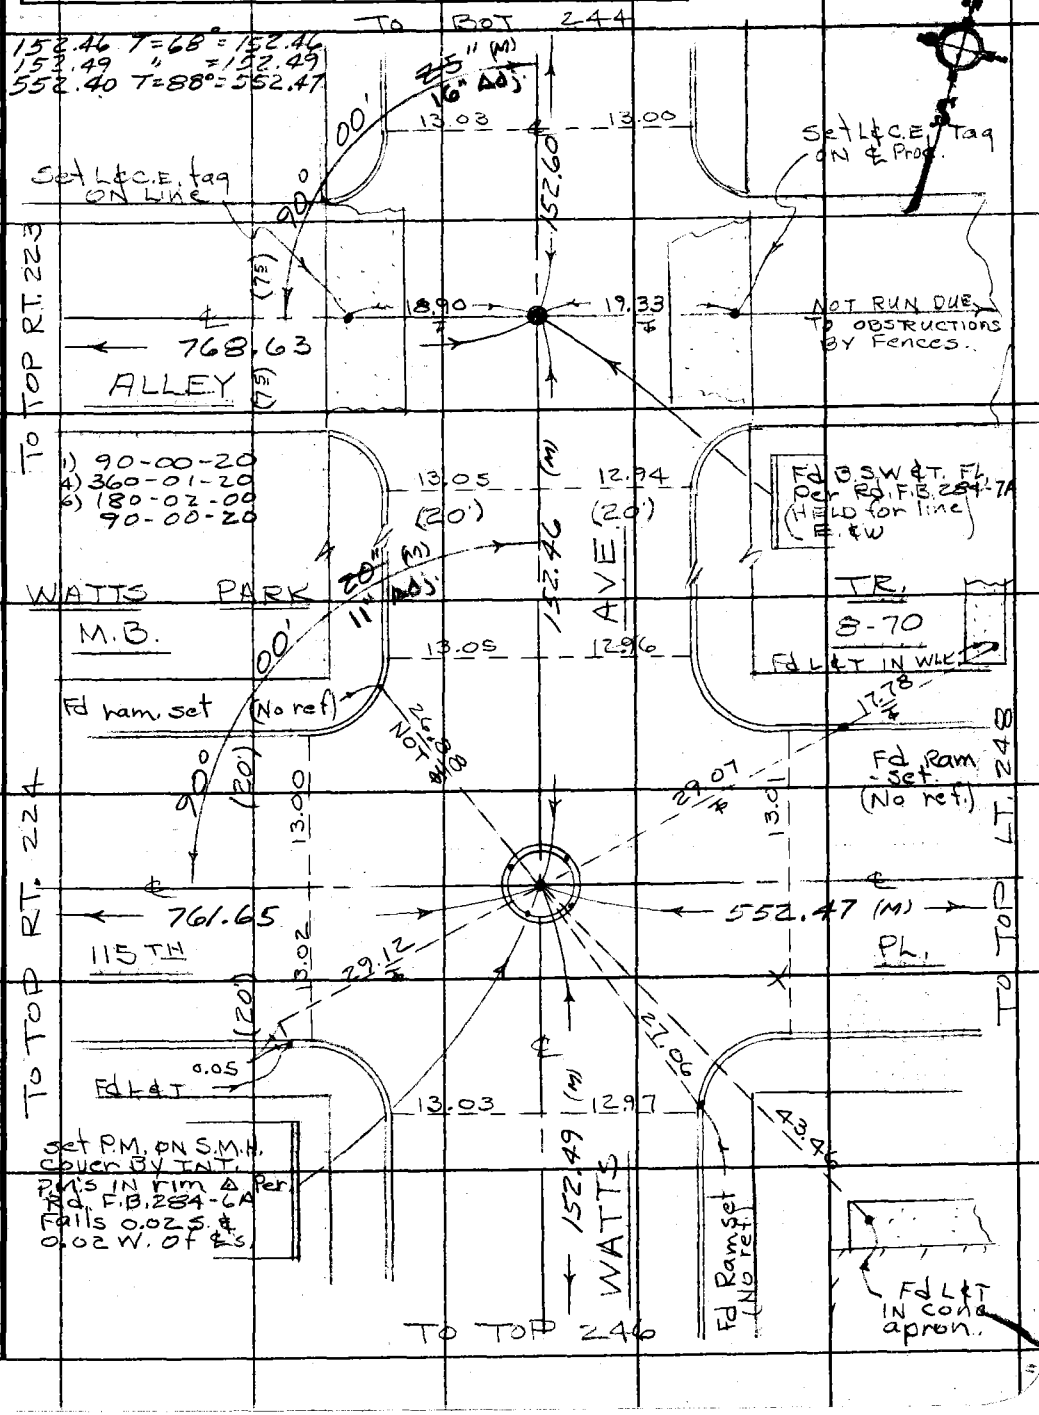

Note: Any Additions or Changes on This Sheet Must be Made or Circled in Red Ink With Date and Name of Person Making Change.

Do not extend this side of this line.

PLEASE RETURN TO
COUNTY OF LOS ANGELES
DEPARTMENT OF COUNTY ENGINEER
403 LOS ANGELES COUNTY ENGINEERING BLDG.

76F309S CE#310 3-68

PWFB 0821 2467

F. B. ~~2704~~ PG. ~~246~~

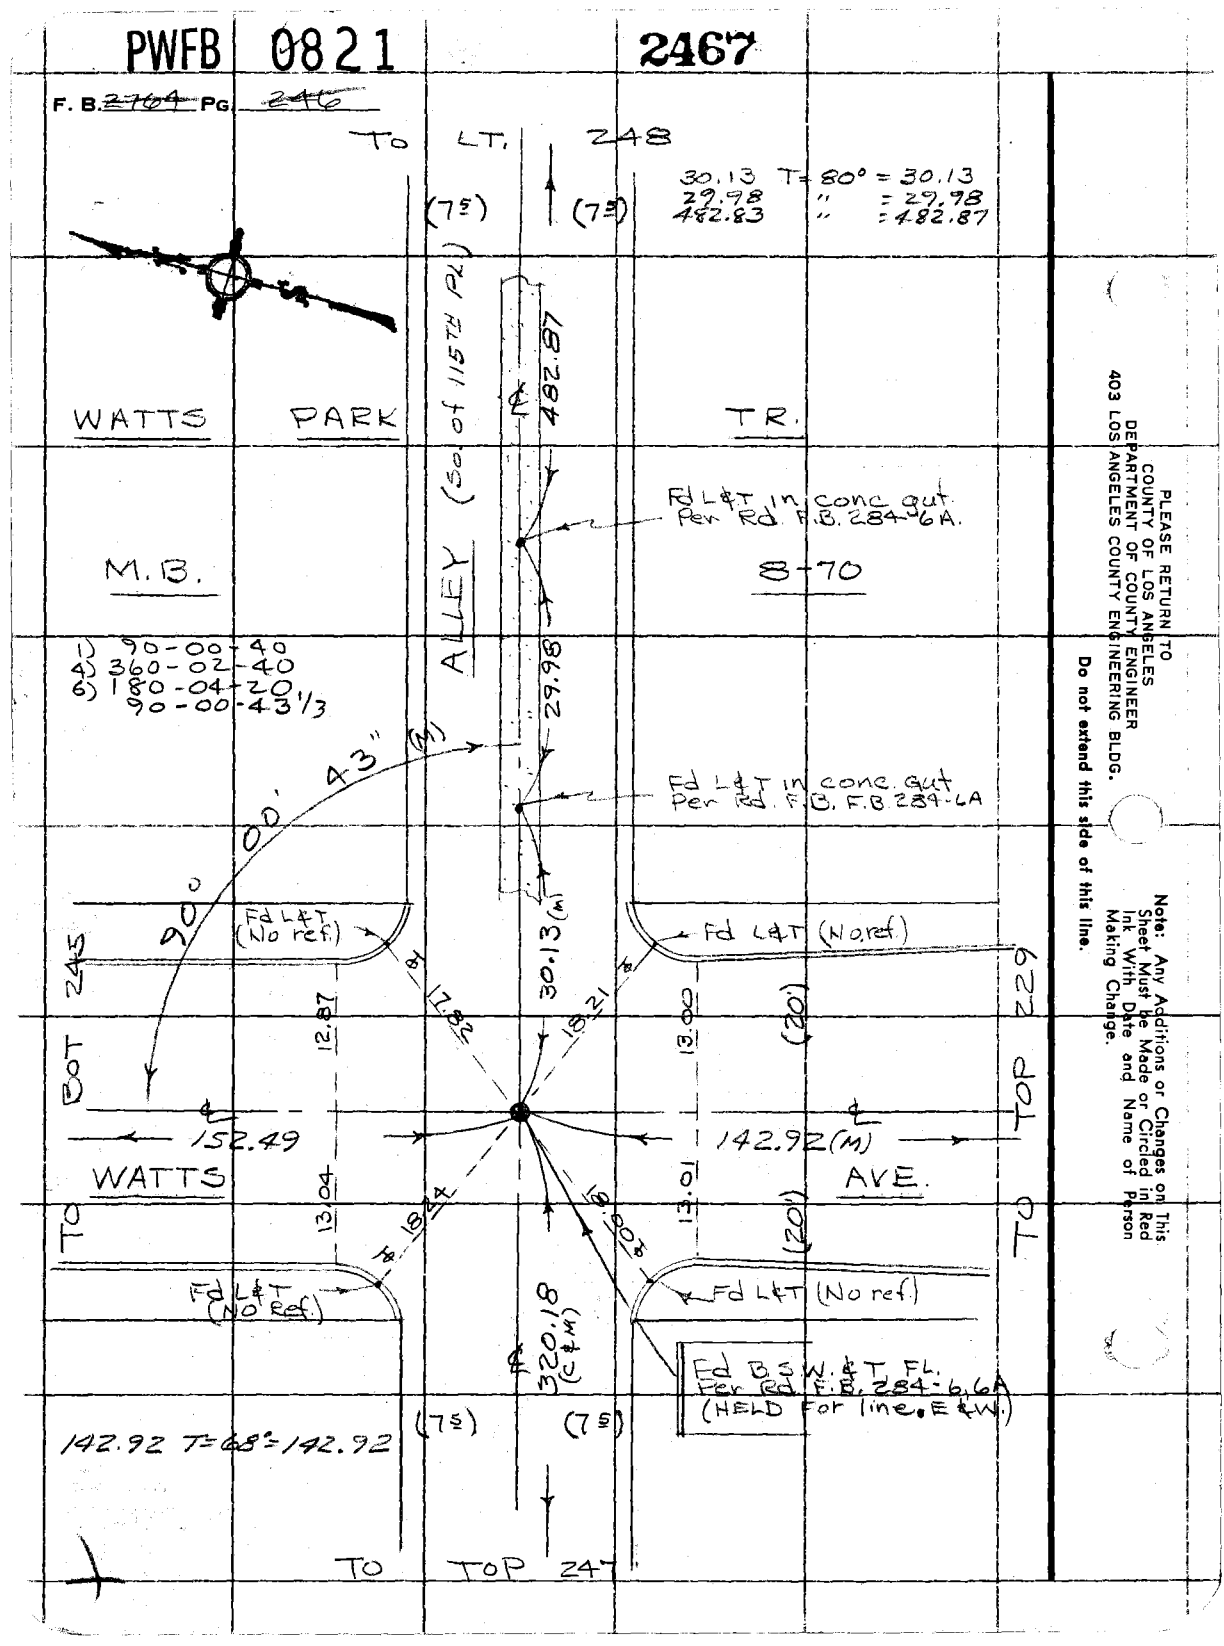

PLEASE RETURN TO
COUNTY OF LOS ANGELES
DEPARTMENT OF COUNTY ENGINEER
403 LOS ANGELES COUNTY ENGINEERING BLDG.

Do not extend this side of this line.

Note: Any Additions or Changes on This Sheet Must be Made or Circled in Red Ink With Date and Name of Person Making Change.

PWFB 0821

2468

Notes Ck'd by	Survey of DIV-5 GARDENA AREA ℄
Map. No.	JN 0308.00 Tape 0256 Std 68 °F
Office Work	Surveyed by J. BAZEN
Checked	Notes J J B. Date 2-70
Date	Indexed [redacted] GALLI [redacted] 18[redacted]

F. B. ~~2764~~ PG. ~~247~~

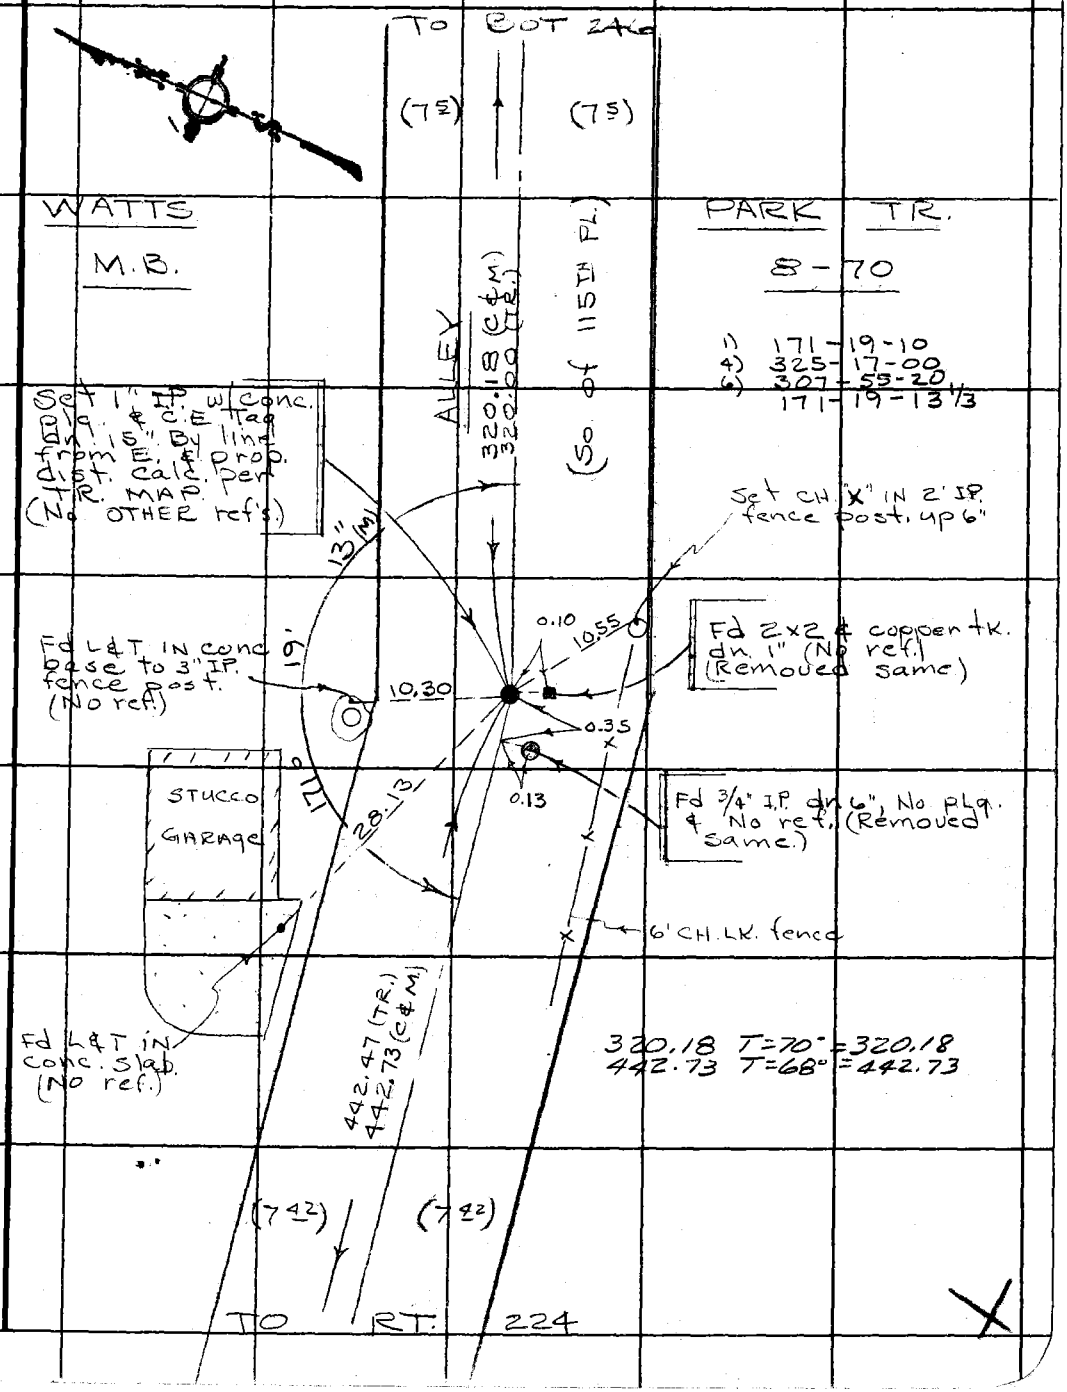

Note: Any Additions or Changes on this Sheet Must be Made or Circled in Red Ink With Date and Name of Person Making Change.

Do not extend this side of this line.

PLEASE RETURN TO
COUNTY OF LOS ANGELES
DEPARTMENT OF COUNTY ENGINEER
403 LOS ANGELES COUNTY ENGINEERING BLDG.

76F309S CE#310 3-68

PWFB 0821 2469, 2470

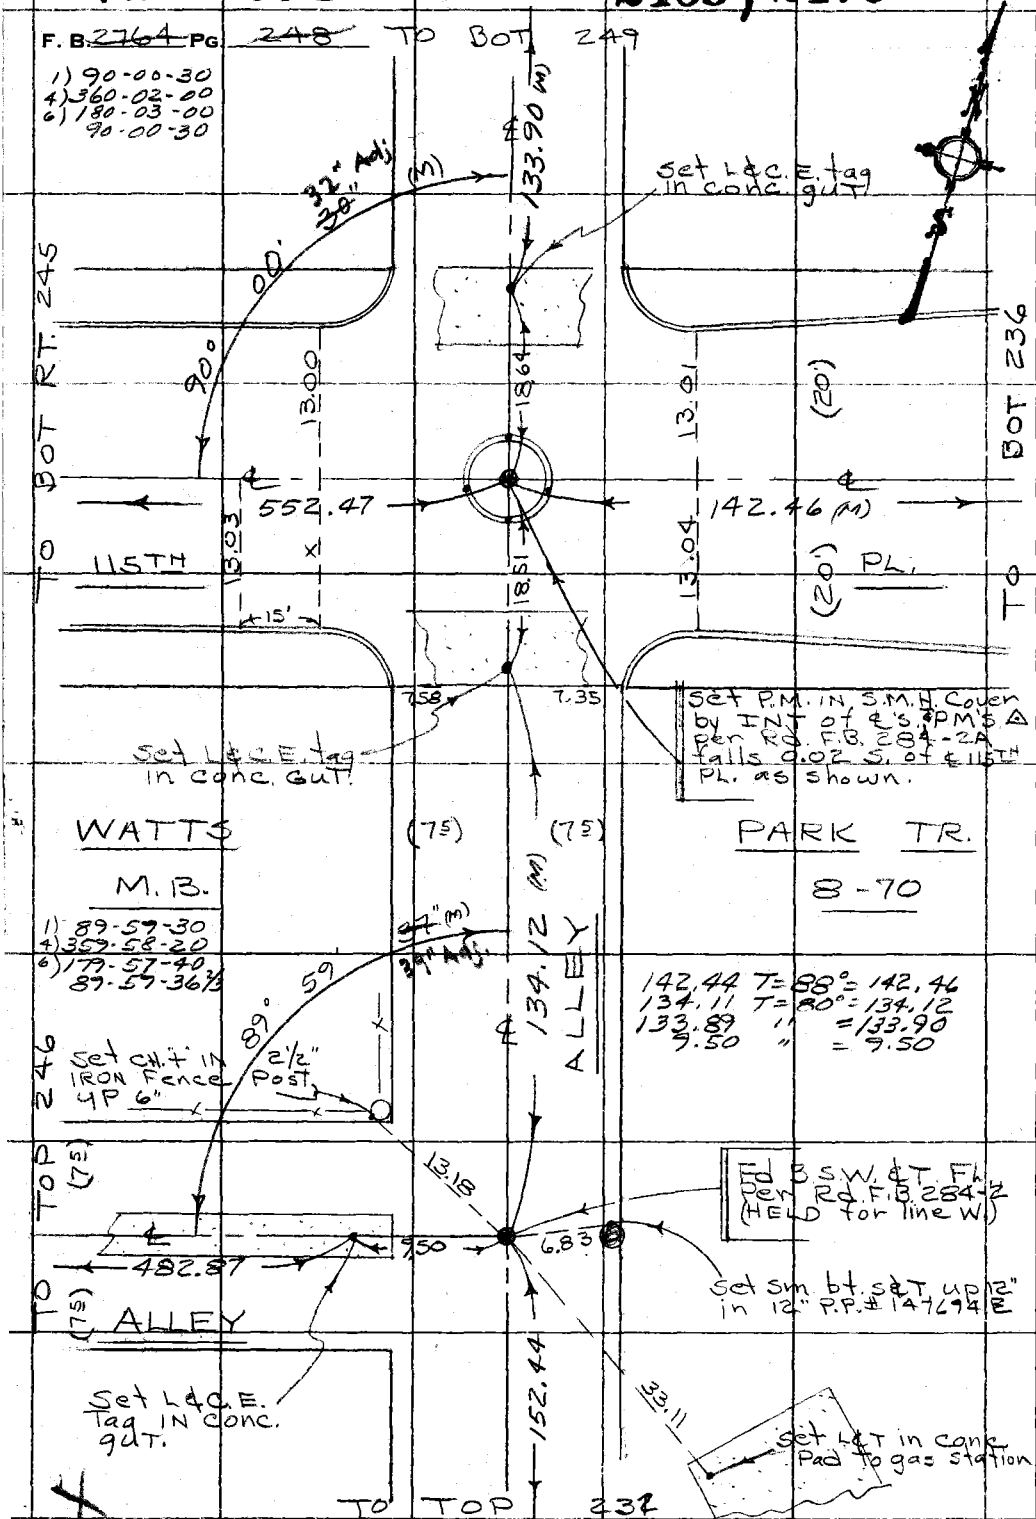

PLEASE RETURN TO
COUNTY OF LOS ANGELES
DEPARTMENT OF COUNTY ENGINEER
403 LOS ANGELES COUNTY ENGINEERING BLDG.

Do not extend this side of this line.

Note: Any Additions or Changes on This Sheet Must be Made or Circled in Red Ink With Date and Name of Person Making Change.

PWFB 0821

2471

Notes Ck'd by	DIV-5 Survey of GARDENA AREA ℄
Map. No.	JN 0303.00 Tape 0256 Std 68 °F
Office Work	Surveyed by J. BAZEN
Checked	Notes J.J.B. Date 2-70
Date	Indexed U.L. GALLI NOV 15

F. B. 2764 Pg. 249

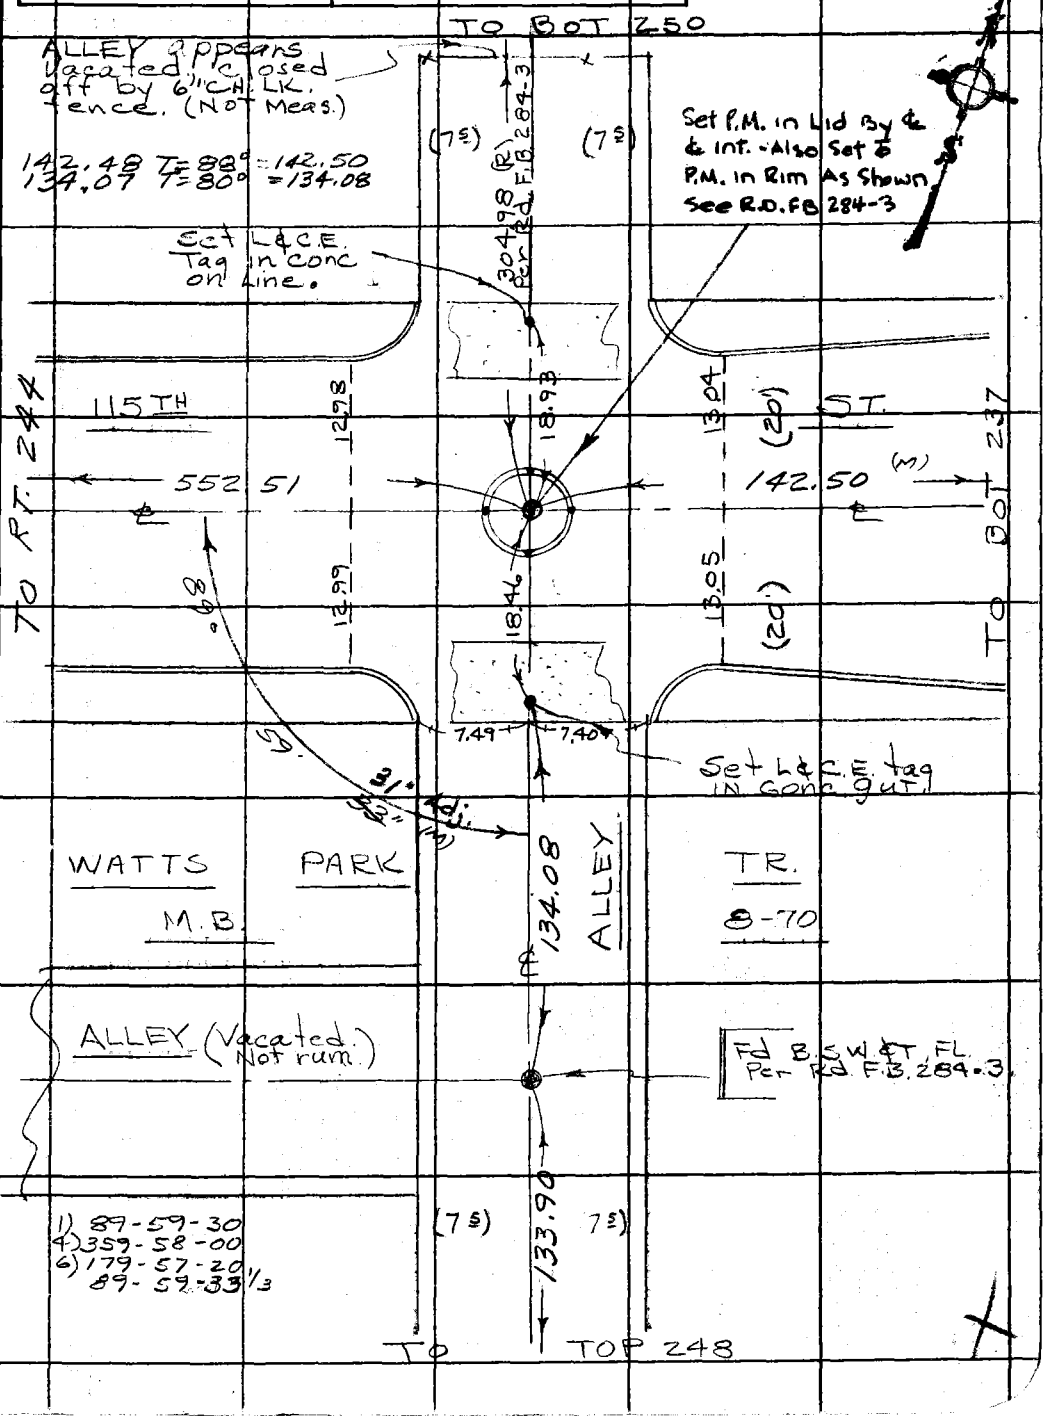

Note: Any Additions or Changes on This Sheet Must be Made or Circled in Red Ink With Date and Name of Person Making Change.

Do not extend this side of this line.

PLEASE RETURN TO
COUNTY OF LOS ANGELES
DEPARTMENT OF COUNTY ENGINEER
403 LOS ANGELES COUNTY ENGINEERING BLDG.

16F309S CE#310 3-68

PWFB 0821 2472

F. B. 2764 PG. 250

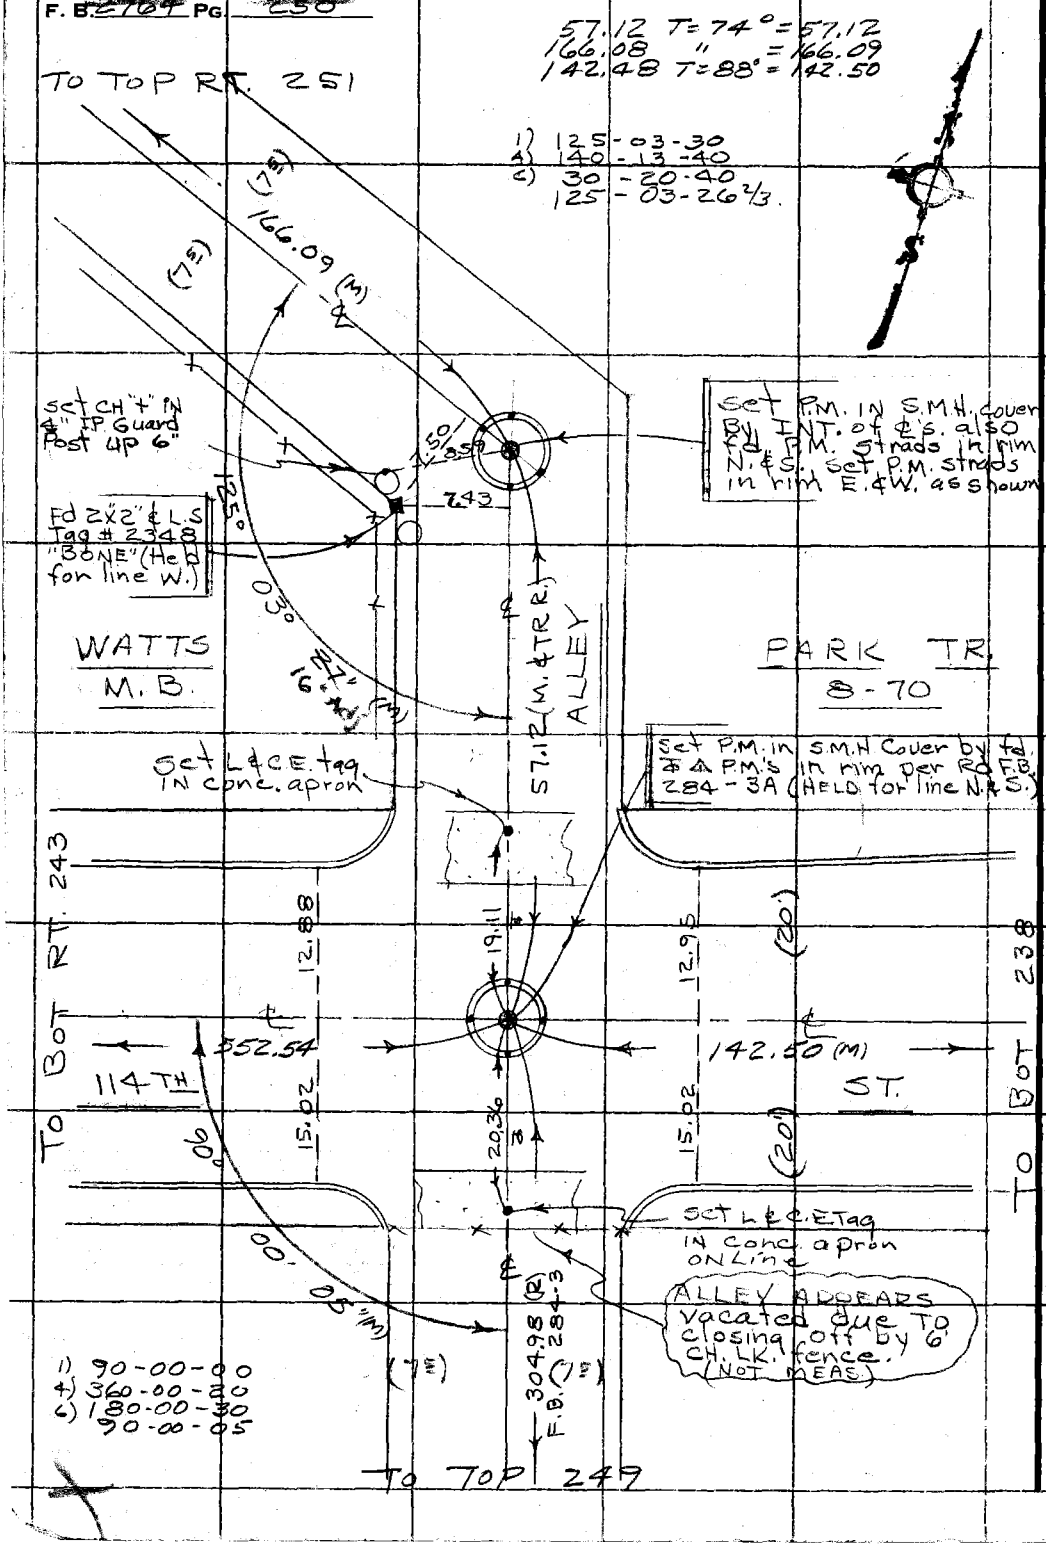

PLEASE RETURN TO
COUNTY OF LOS ANGELES
DEPARTMENT OF COUNTY ENGINEER
403 LOS ANGELES COUNTY ENGINEERING BLDG.

Do not extend this side of this line.

Note: Any Additions or Changes on This Sheet Must Be Made or Circled in Red Ink With Date and Name of Person Making Change.

PWFB 0821

2473

Notes Ck'd by	Survey of DIV. 5 GARDENA AREA ℄
Map No.	JN 0303.00 Tape 0256 Std 68 °F
Office Work	Surveyed by J. BAZEN
Checked	Notes J.J.B. Date 2-70
Date	Indexed [redacted] GALLI NOV 18[redacted]

F. B. ~~2764~~ PG. 251

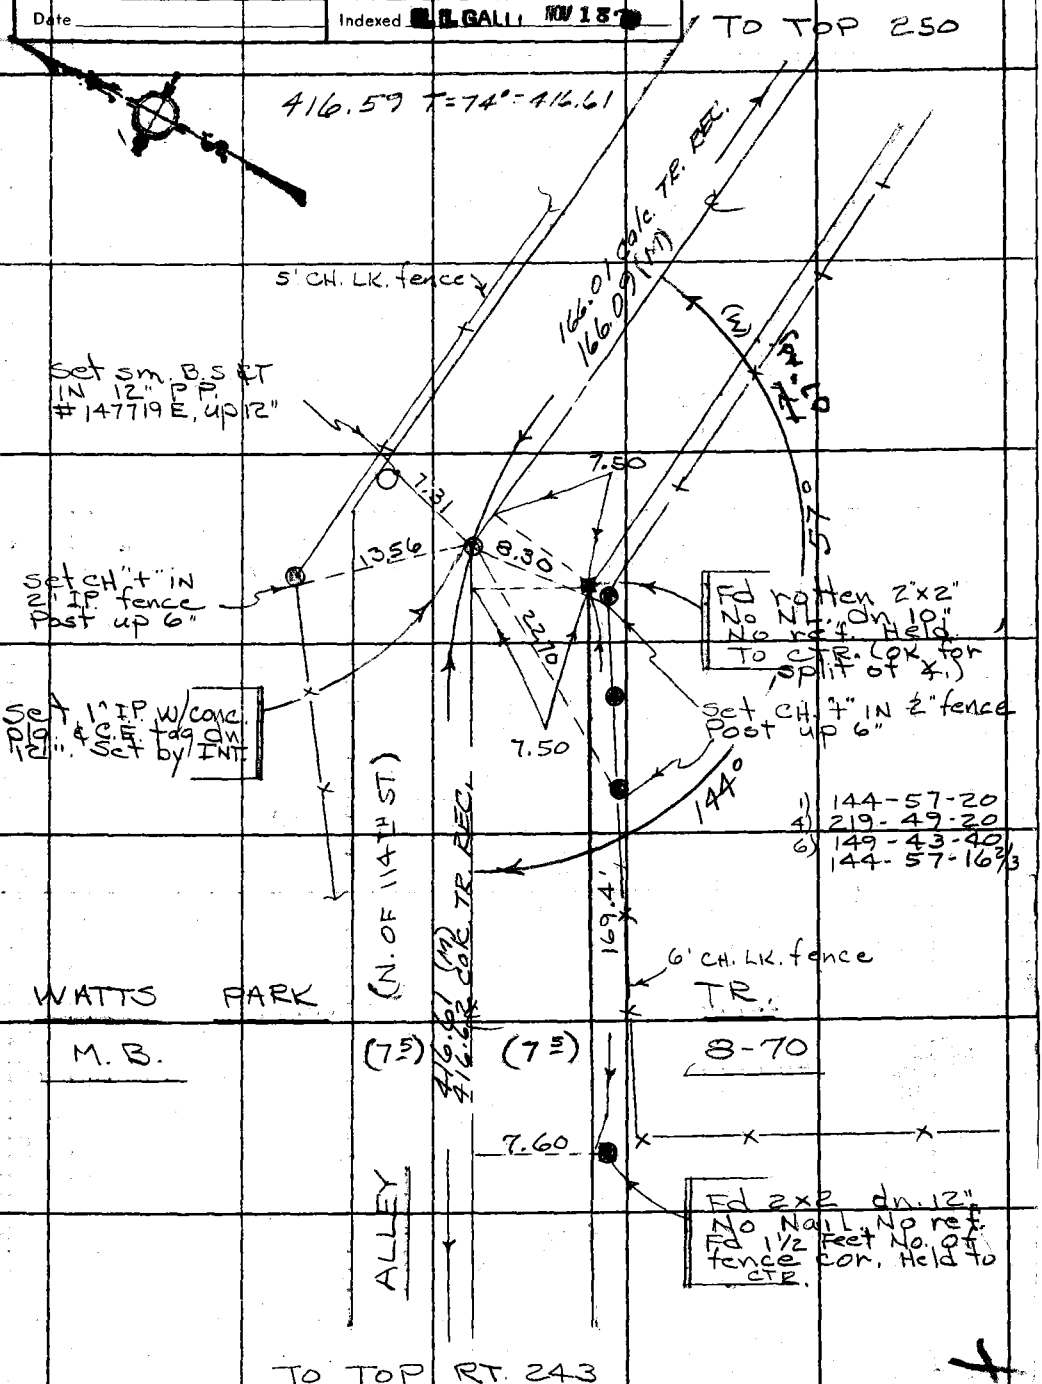

Note: Any Additions or Changes on this Sheet Must be Made or Circled in Red Ink With Date and Name of Person Making Change.

Do not extend this side of this line.

PLEASE RETURN TO
COUNTY OF LOS ANGELES
DEPARTMENT OF COUNTY ENGINEER
403 LOS ANGELES COUNTY ENGINEERING BLDG.

76F309S CE#310 3-68

PWFB 0821

2474
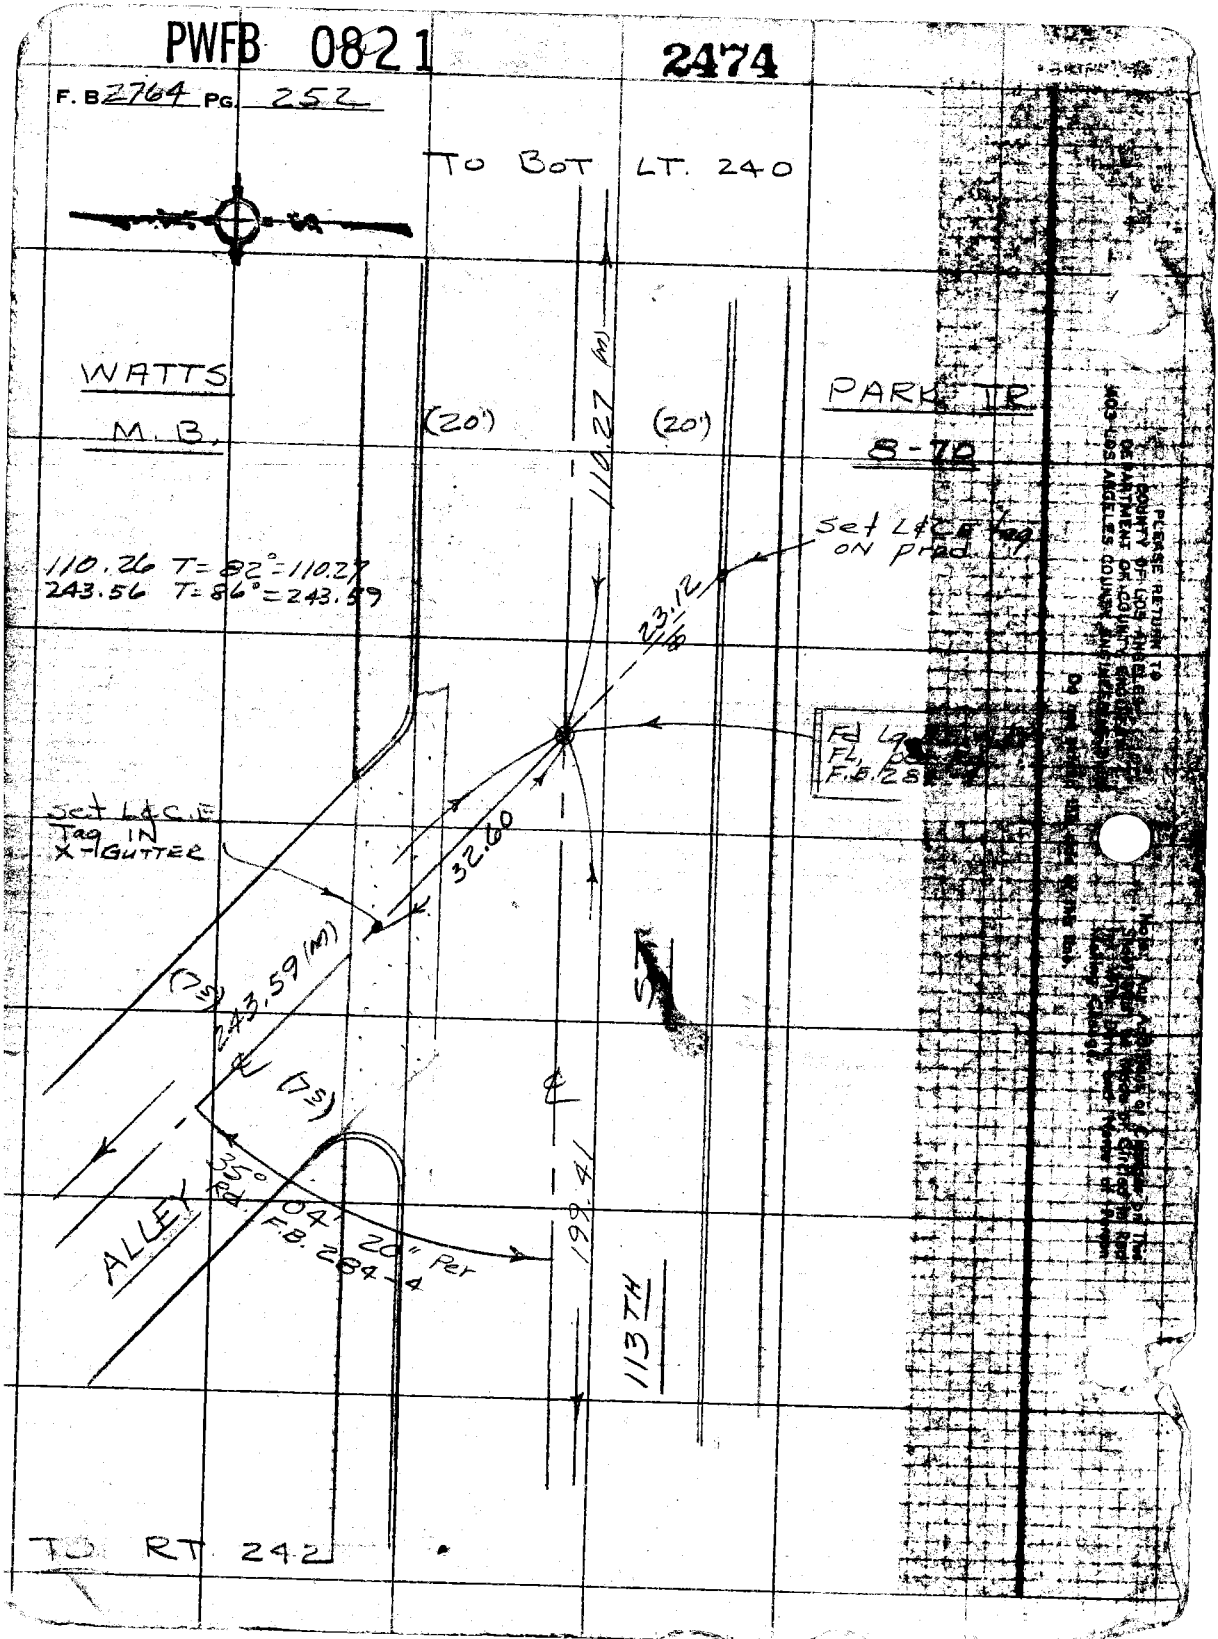
F. B 2764 PG. 252