Notes Checked by | Survey of | F. B. 2774 Pg.

Surveyed by

Notes Date

Indexed

	Job	Description
		GARDENA AREA DIV. #1 0303.00
	Index	
0	C.L.	C.L. Survey of Area Bdy. by Artesia Blvd. on the South, Avalon Blvd. on the West, S.C. Edison R/W on the North & Wilmington Ave. on the East.

Microfilmed July '85.

P.W. file a.k. May '86

F. B. _____ PG _____

PLEASE RETURN TO

LOS ANGELES COUNTY ENGINEER

408 Los Angeles County Engineering Bldg.

Do not extend this side of this line.

Note: Any Additions or Changes on This Sheet Must be Made or Circled in Red Ink With Data and Name of Person Making Change.

PWFB 0620

1168

Notes Ck'd by	Survey of Gardena Area ¢ #1	F.B. 2794 Pg. 5
Sign No.	JN 0303.00 Tape 0254 Std 66 °F	
Office Work	Surveyed by Mankey Jr.	
Checked	Notes RTM Jr. Date 8-67	
Date	Indexed DEC 1	

JN 0303.00

GARDENA AREA ¢ DIV. #1

(CONTINUED FROM FB 2743)

Mankey Jr.
Peterson
Clifford
Caro

Note: Any additions or changes on this sheet must be made or circled in Red Ink with Date and Name of Person Making Change

PLEASE RETURN TO
LOS ANGELES COUNTY ENGINEER
403 LOS ANGELES COUNTY ENGINEERING BLDG.

Do not extend this side of this line.

PWFB 0620

1169

F.B. 2743 Pg. 6

INDEX MAP

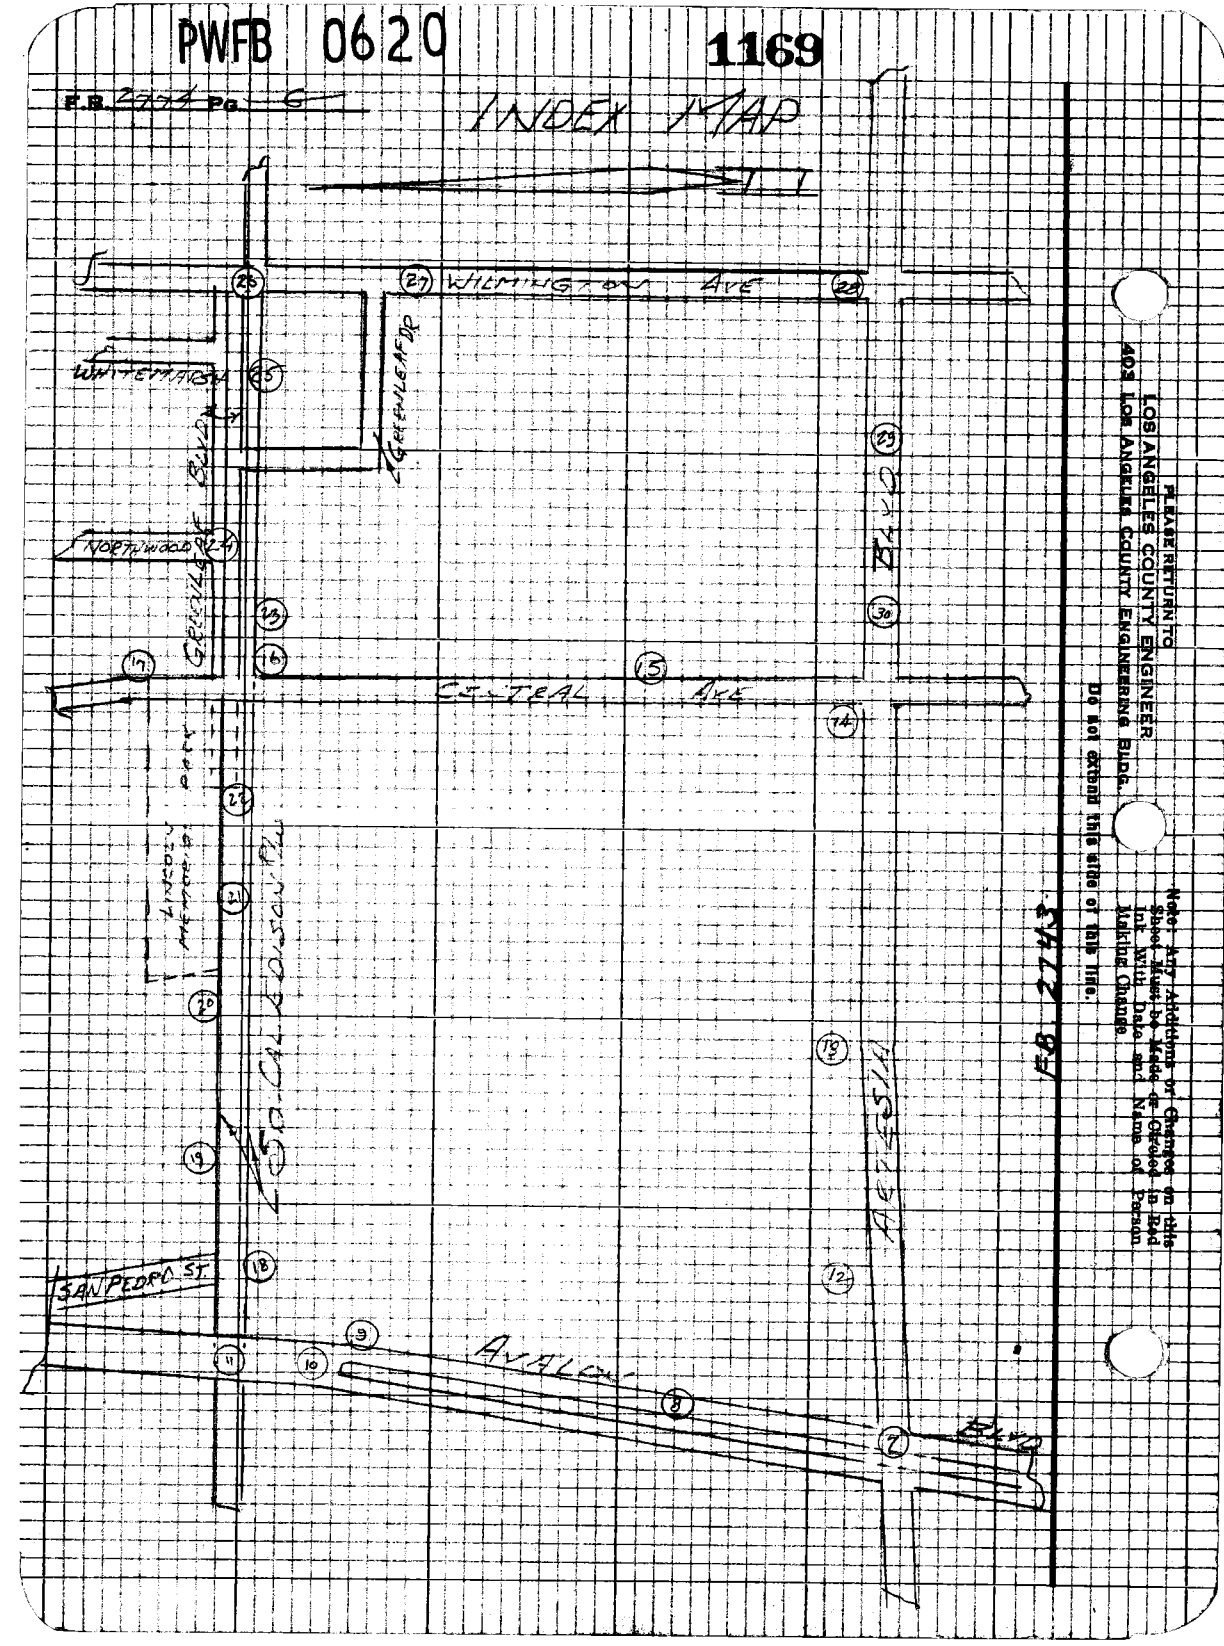

PWFB 0620

1170

Notes Ck'd by	Survey of Gardena Area & Div. 1	F.B. 2774 Pg. 7
Map No.	IN 0303.00 Tape 0254 Std 68 °F	
Office Work	Surveyed by Mankey Jr.	
Checked	Notes ETM Jr. Date 8 '67	
Date	Indexed	

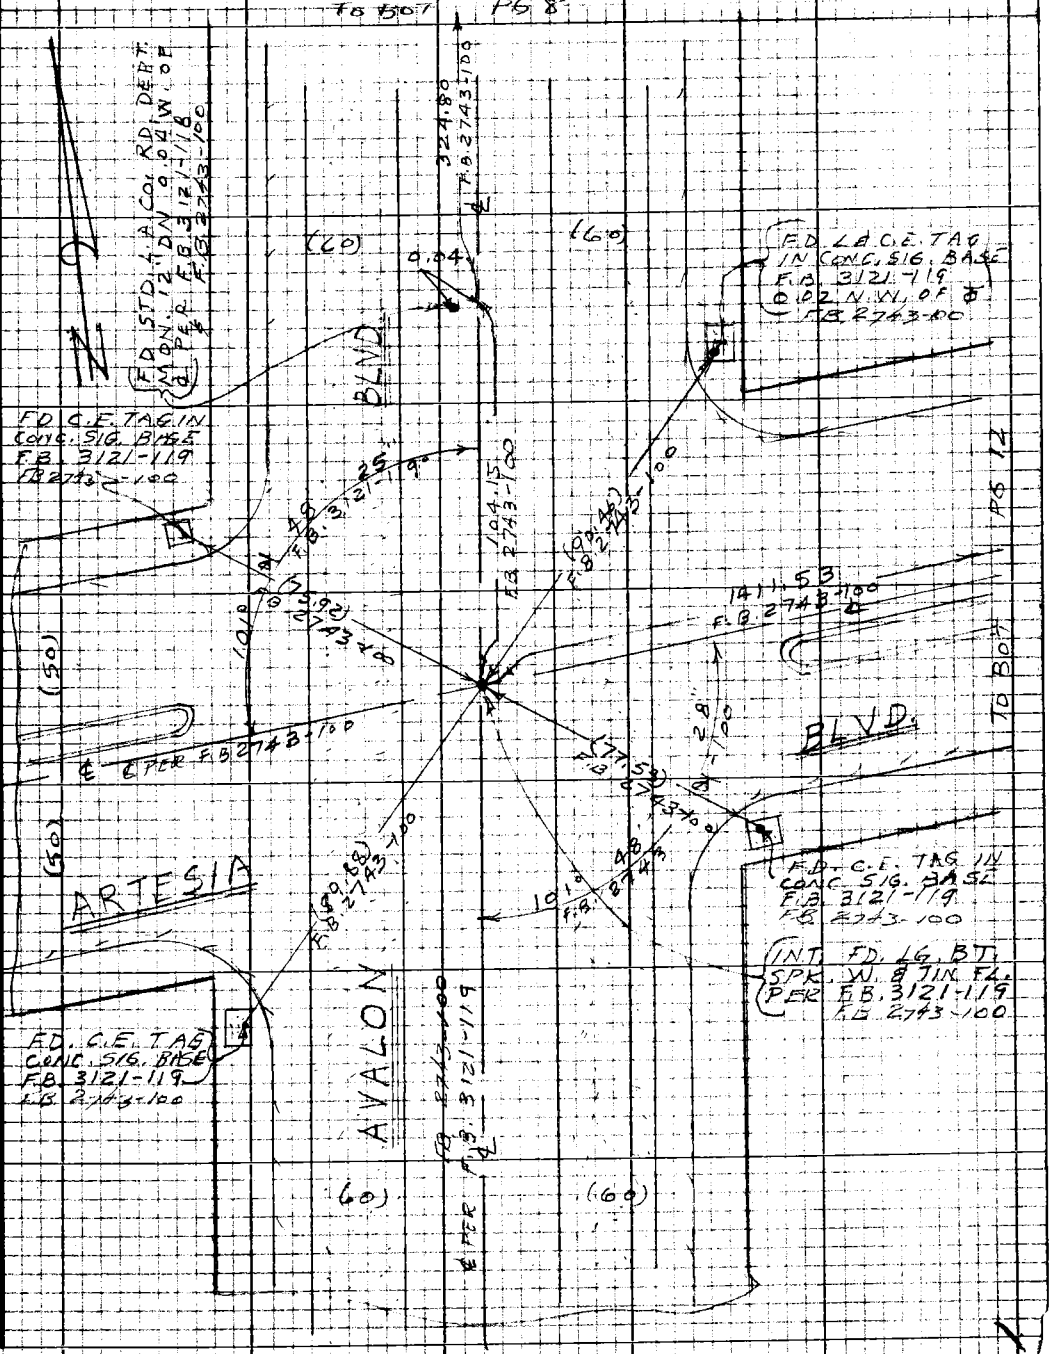

Note: Any Additions or Changes on this Sheet Must be Made or Circled in Red Ink With Date and Name of Person Making Change

Do not extend this side of this line.

PLEASE RETURN TO
LOS ANGELES COUNTY ENGINEER
403 LOS ANGELES COUNTY ENGINEERING BLDG.

76P2095 CE #310 5-66

W.S. 26C-9

PWFB 0620 1171

F.B. 2974 PG. 8

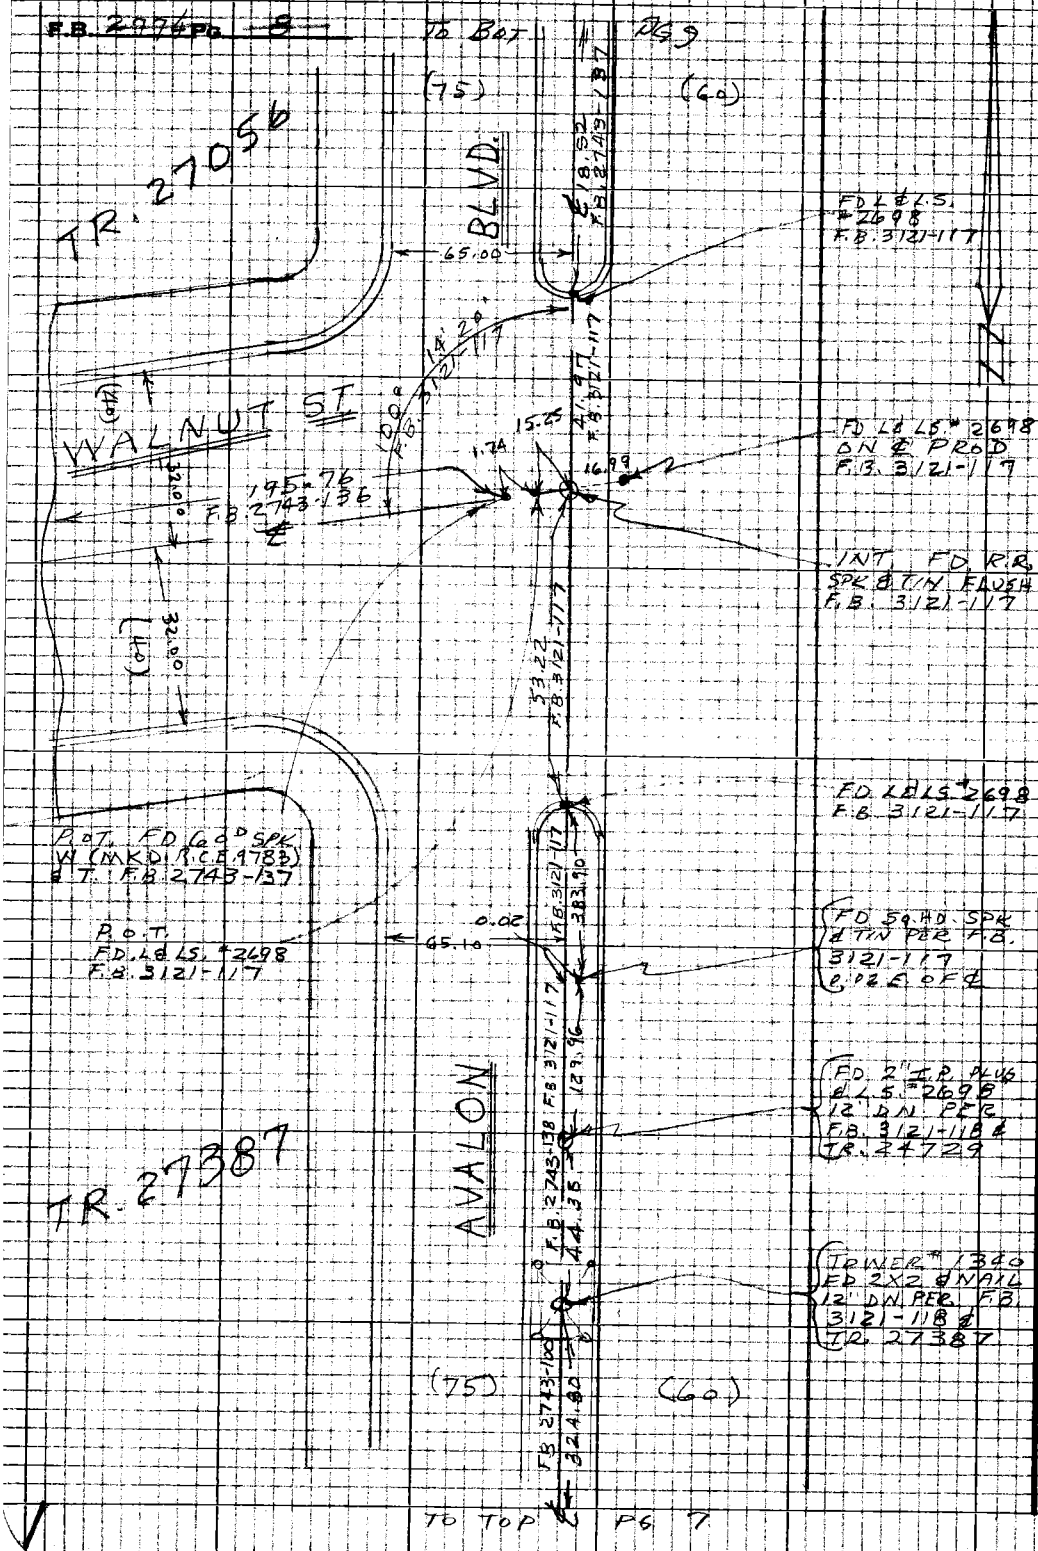

PLEASE RETURN TO
LOS ANGELES COUNTY ENGINEER
403 LOS ANGELES COUNTY ENGINEERING BLDG.
Do not extend this side of this line.
Note: Any Additions or Changes on this Sheet Must be Made or Circled in Red Ink With Date and Name of Person Making Change.

PWFB 0620 1172, 1173

Notes Ck'd by	Survey of Gardena Area & Div.
Map No.	IN 030300 Tape 0254 Std 68 °F
Office Work	Surveyed by Mankey Jr.
Checked	Notes E.T.M. Jr. Date 8-67
Date	Indexed

F.B. 2774 Pg. 9

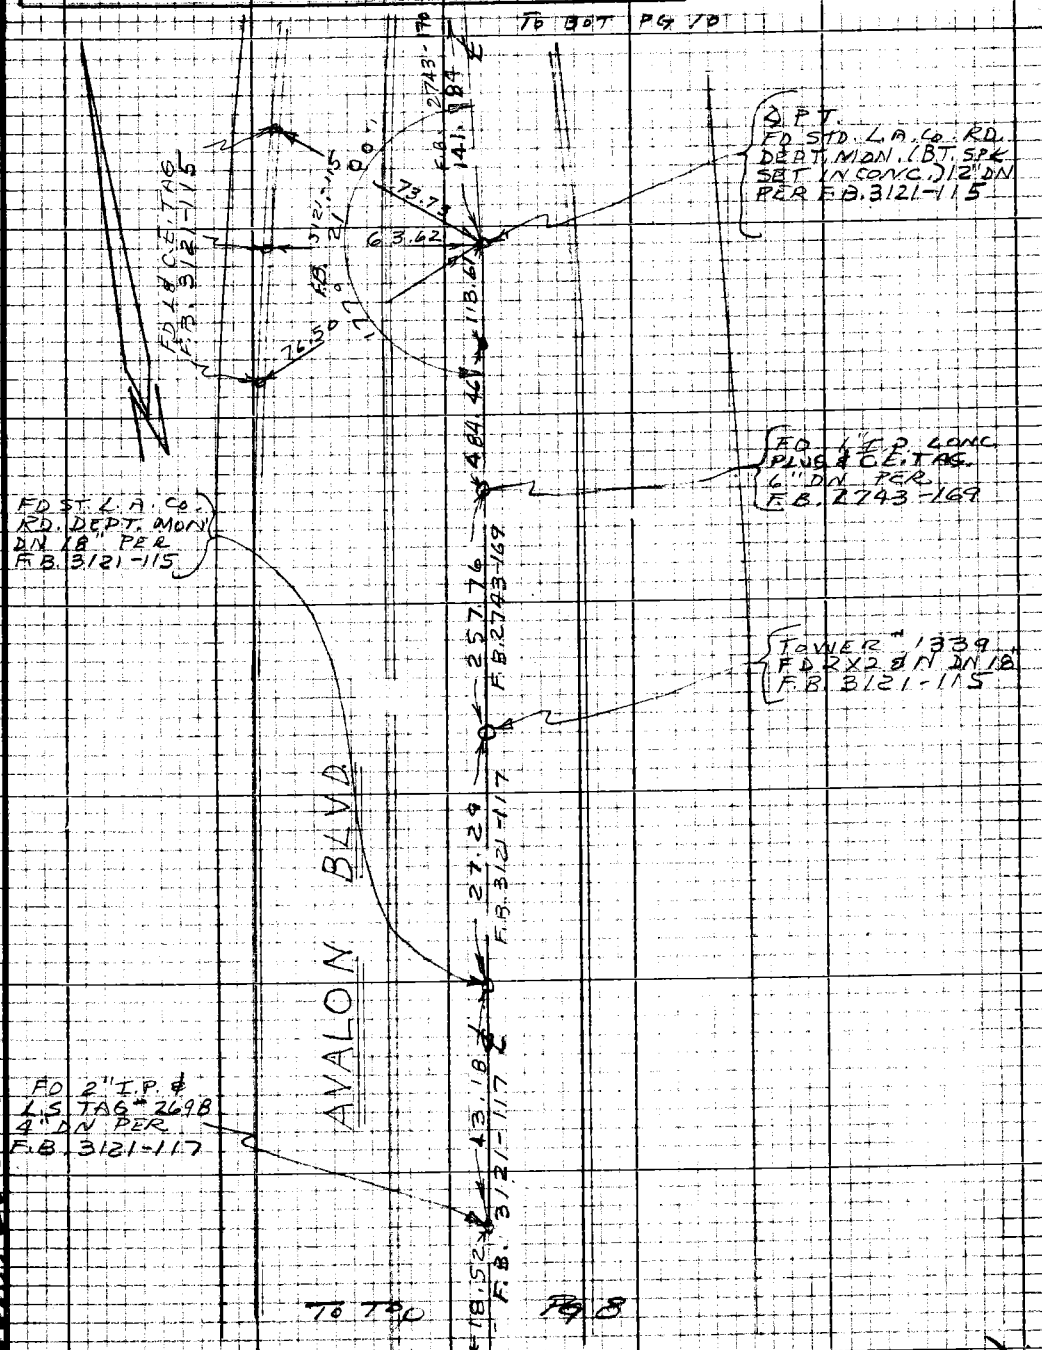

Note: Any Additions or Changes on this Sheet Must be Made or Circled in Red Ink With Date and Name of Person Making Change

Do not extend this side of this line.

PLEASE RETURN TO
LOS ANGELES COUNTY ENGINEER
403 LOS ANGELES COUNTY ENGINEERING BLDG.

76P3095 CK #310 8-66

U.S. 260-4

PWFB 0620

1174

F.B. 2743 Pg. 10

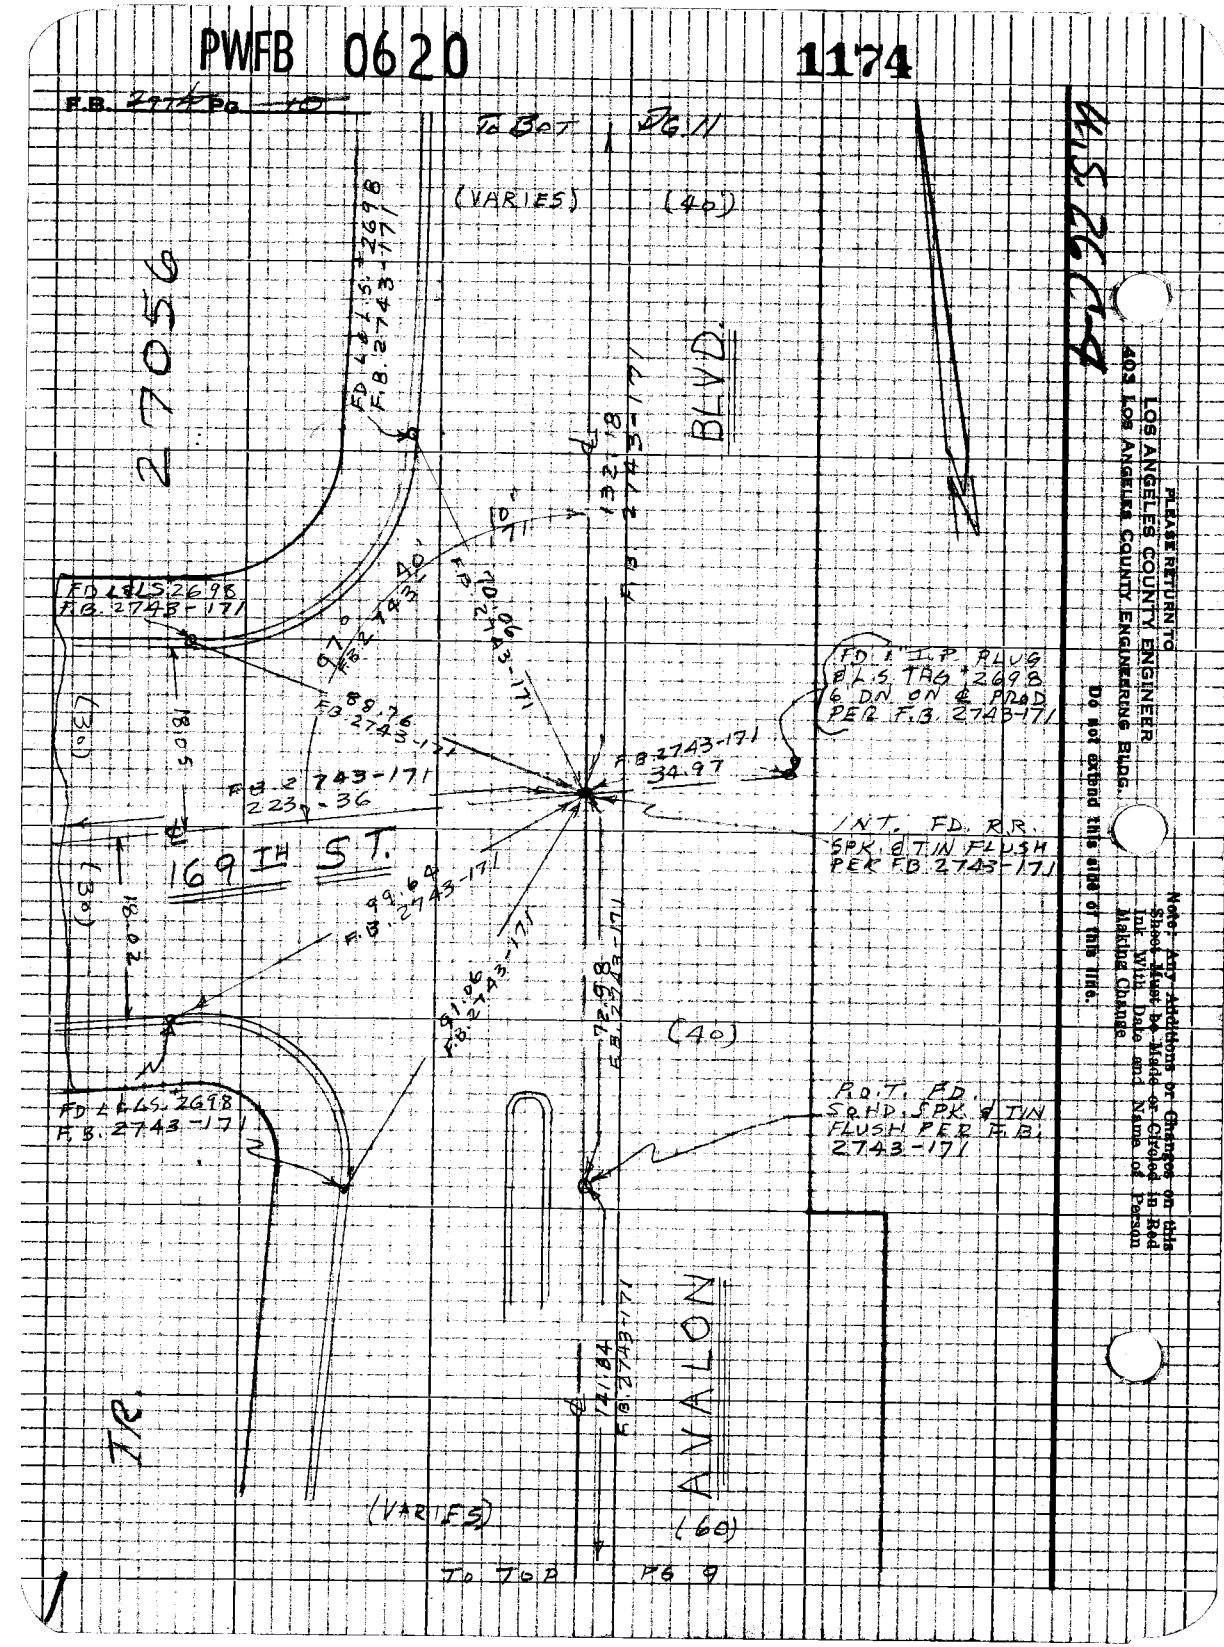

27056

TR.

PLEASE RETURN TO
LOS ANGELES COUNTY ENGINEER
403 LOS ANGELES COUNTY ENGINEERING BLDG.

Do not detach this side of this line.

Note: Any Additions or Changes on this Sheet Must Be Made or Circled in Red Ink With Date and Name of Person Making Change

PWFB 0620

1175

Notes Ck'd by	Survey of Garden Area Dist
Map No.	IN 0303.00 Tape 0254 Std 68 °F
Office Work	Surveyed by Mankey Jr.
Checked	Notes RTM Jr. Date 8-67
Date	Indexed H. E. OTT

F.B. 2744 Pg.

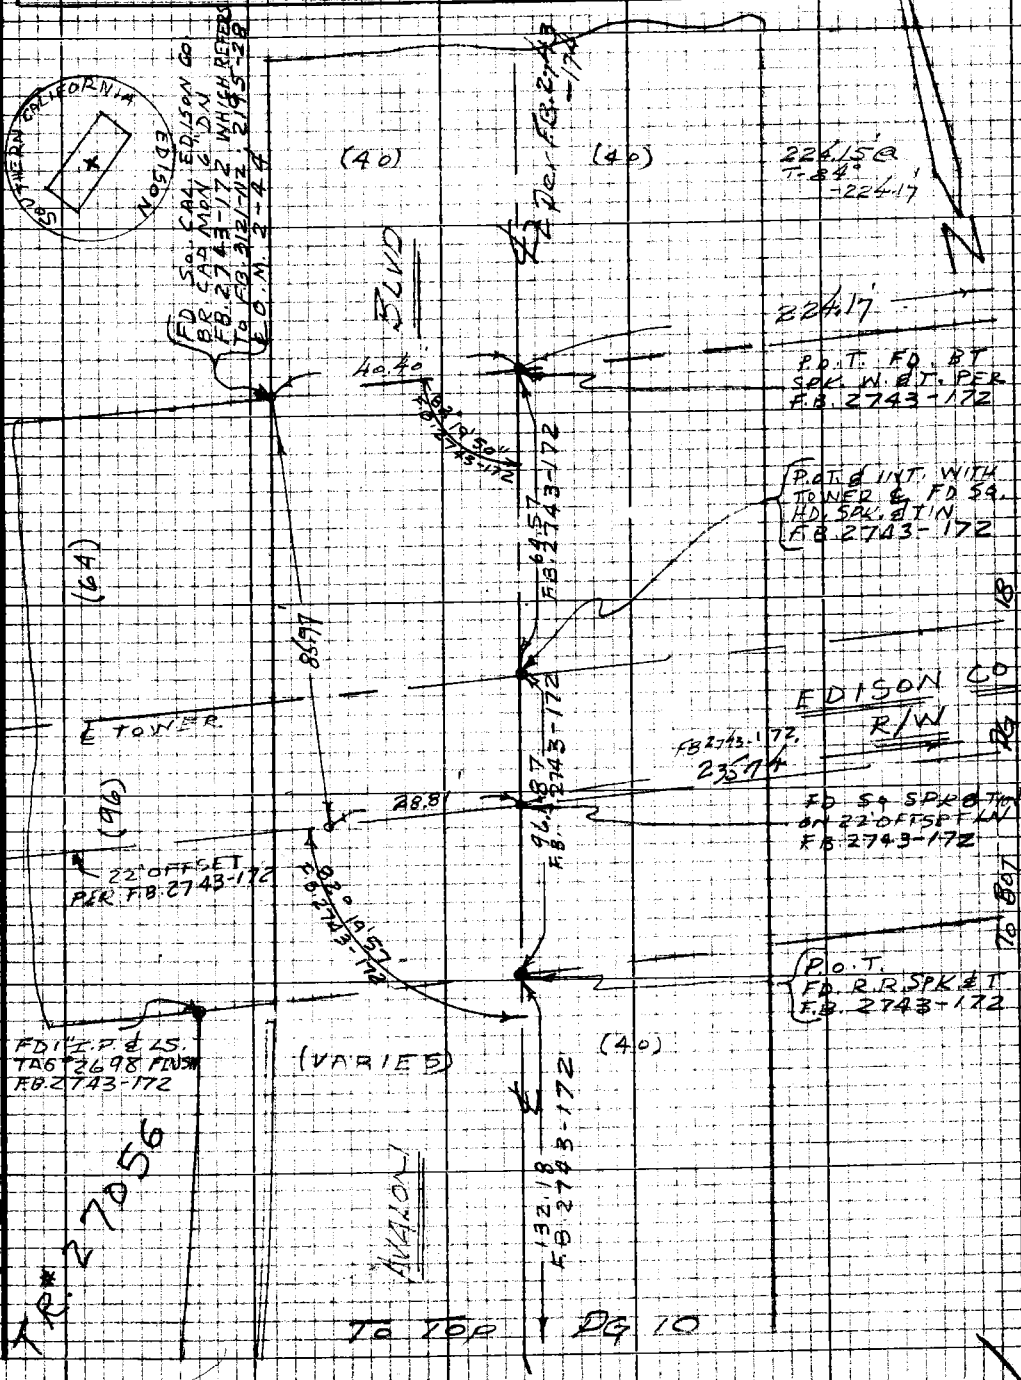

Note: Any Additions or Changes on this Sheet Must be Made or Circled in Red Ink With Date and Name of Person Making Change

Do not extend this side of this line.

PLEASE RETURN TO
LOS ANGELES COUNTY ENGINEER
403 LOS ANGELES COUNTY ENGINEERING BLDG.

76P3098 CK #310 8-66

PWFB 06210 1176

F.B. 2994 Pg. 12

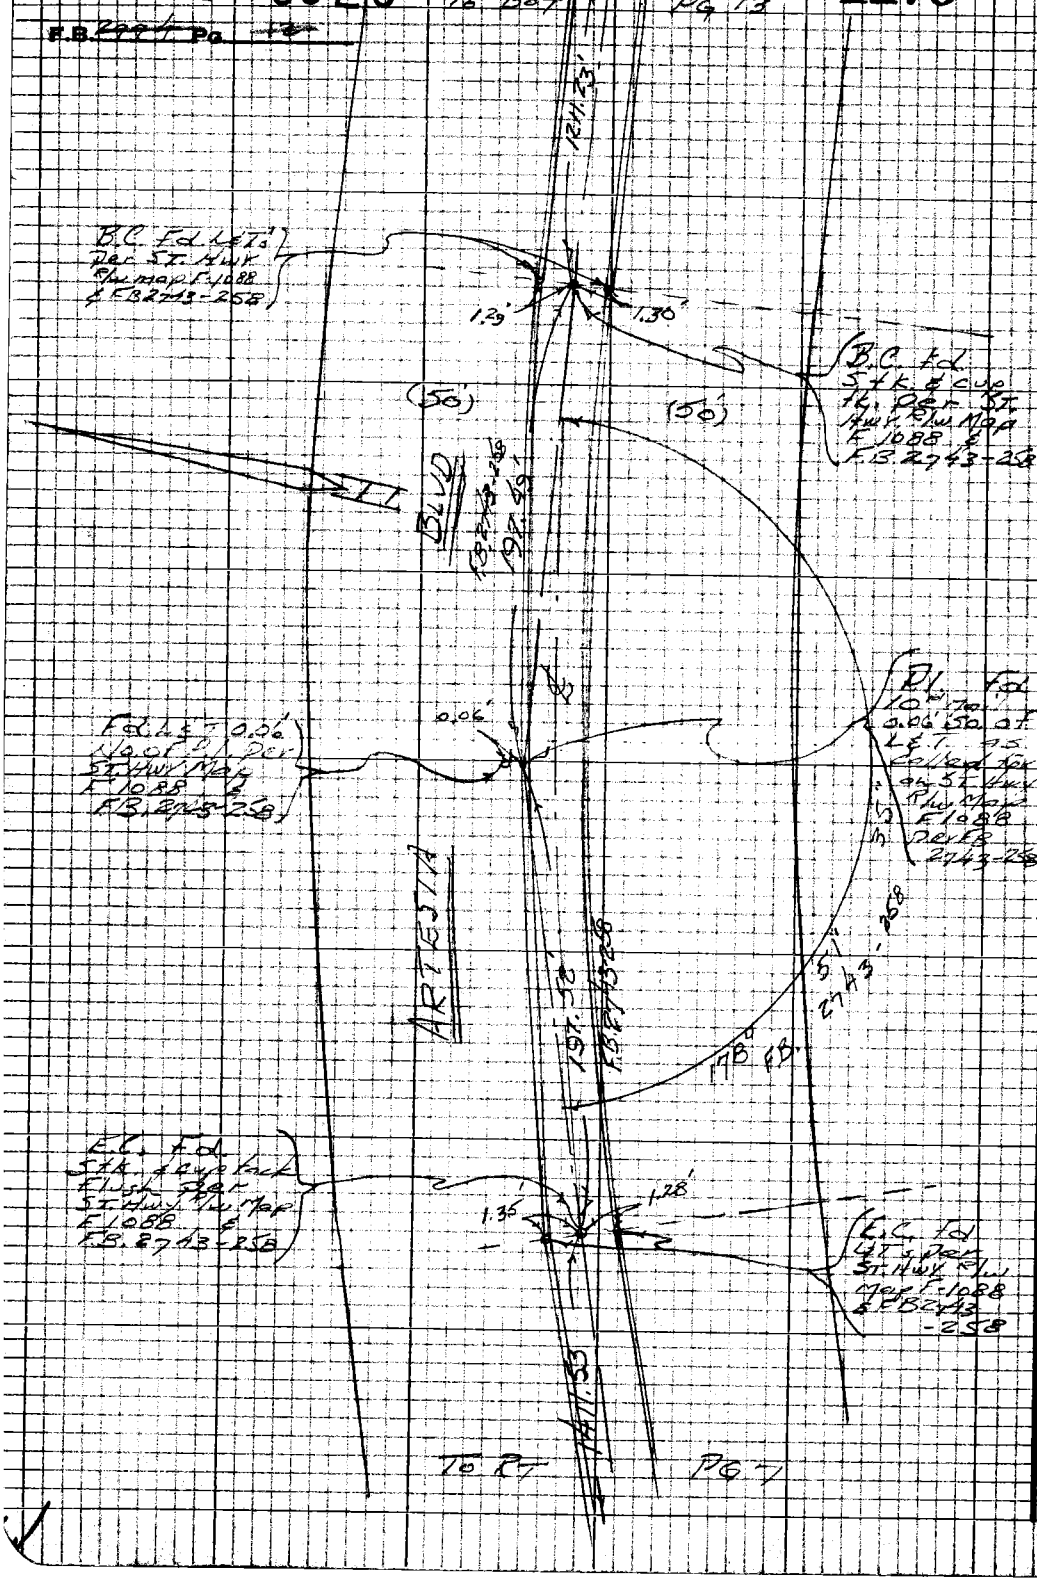

PLEASE RETURN TO
LOS ANGELES COUNTY ENGINEER
403 LOS ANGELES COUNTY ENGINEERING BLDG.

Do not extend this side of this line.

Note: Any Additions or Changes on this Sheet Must be Made or Circled in Red Ink With Date and Name of Person Making Change

PWFB 0621

405

Notes Ck'd by	Survey of Gordon Arcs #1
Map No.	IN 030300 Tape 0254 Std 68 °F
Office Work	Surveyed by Markey Jr.
Checked	Notes ETM Jr. Date 8 67
Date	Indexed E. OH

F.B. 2494 Pg. 12

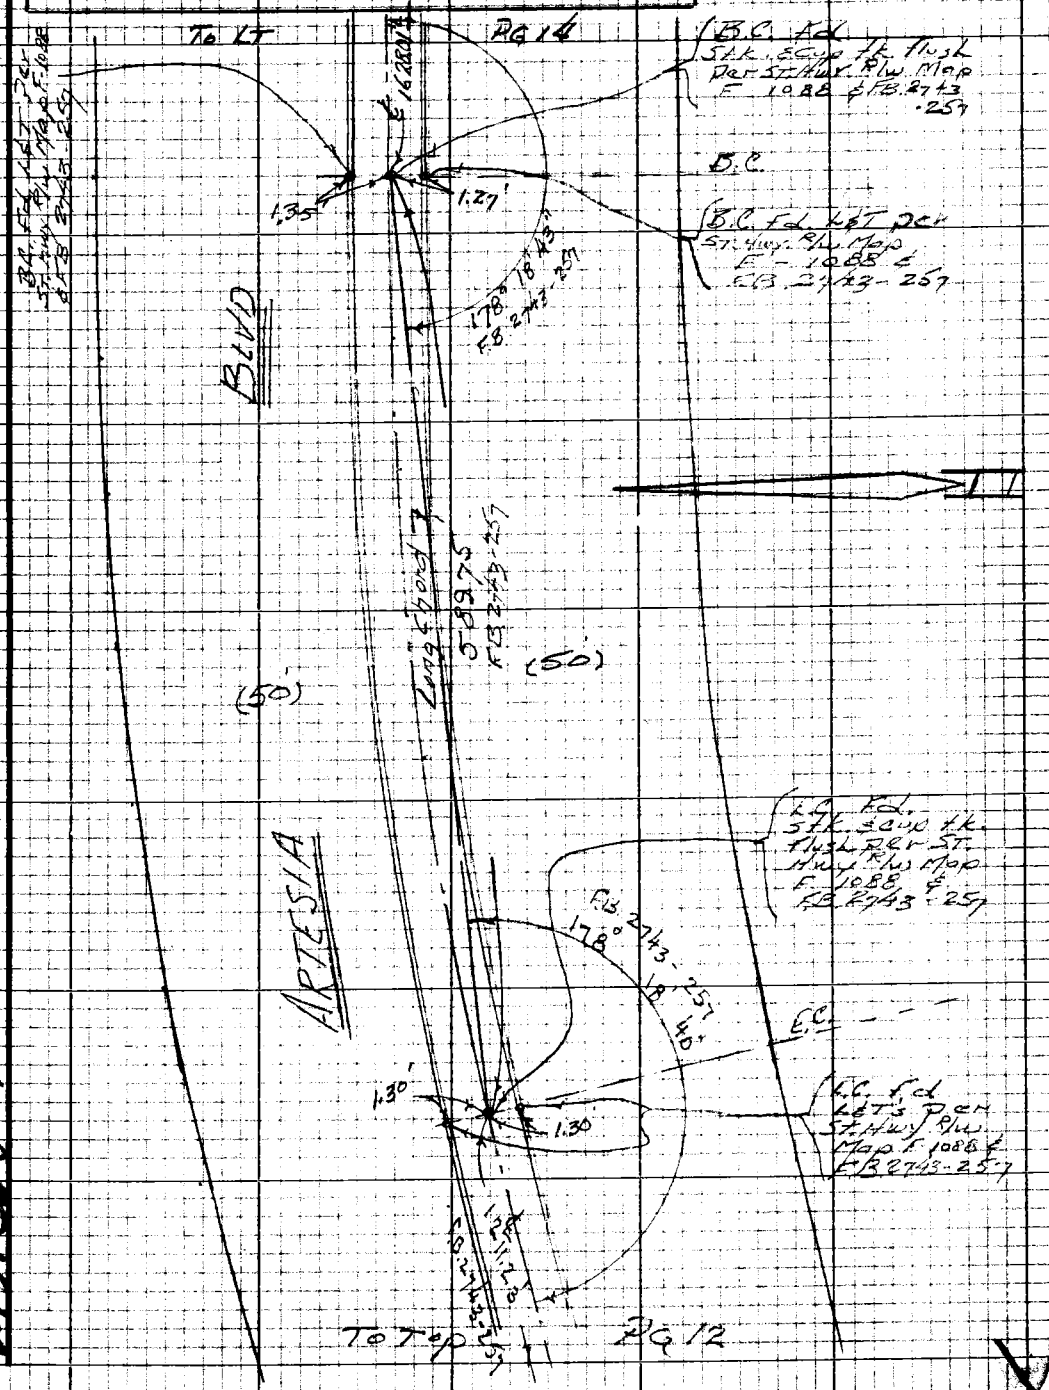

Note: Any Additions or Changes on this Sheet Must be Made or Circled in Red Ink With Date and Name of Person Making Change

Do not extend this side of this line.

PLEASE RETURN TO
LOS ANGELES COUNTY ENGINEER
403 LOS ANGELES COUNTY ENGINEERING BLDG.

U.S. 26 d-4

76P3098 CK #310 5-66

PWFB 0621

406

F.B. 2774 Pg. 14

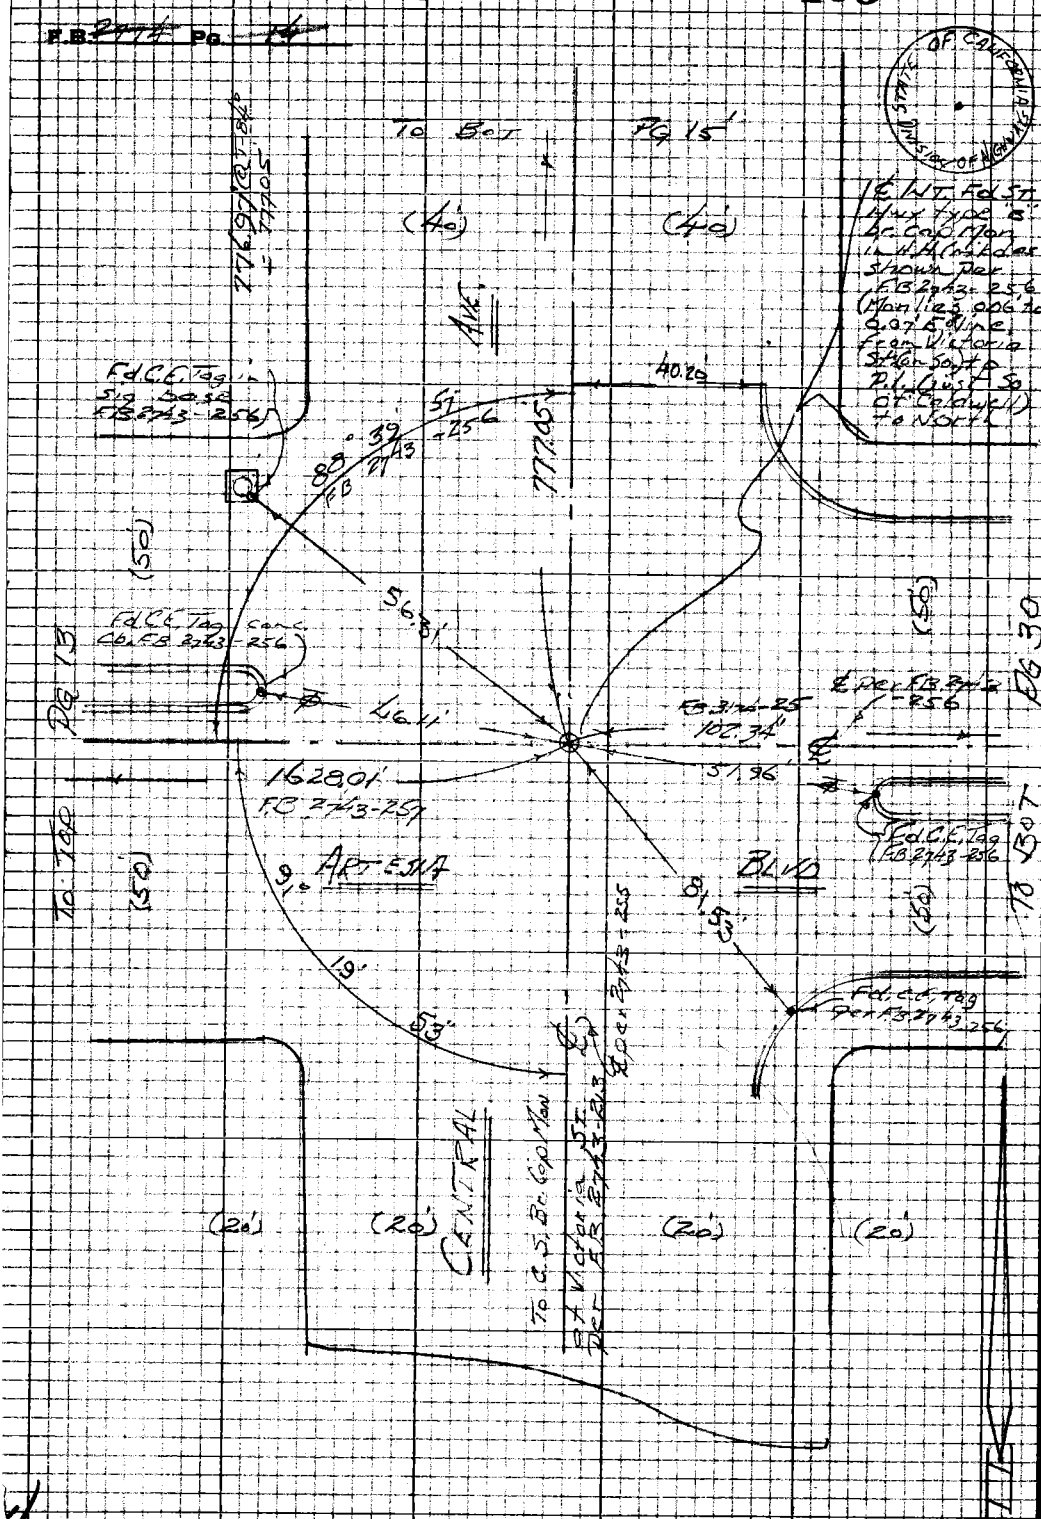

U.S. 26 C-4

STATE OF CALIFORNIA DIVISION OF HIGHWAYS

℄ Int. Fd St. Hwy type "B" Br. Cap Mon in H.H. (mkd as shown per FB 2743-256 (Mon lies 0.06 to 0.07 E Nine from Victoria St. (on So) to P.L. (just So of Caldwell) to North

PLEASE RETURN TO
LOS ANGELES COUNTY ENGINEER
403 LOS ANGELES COUNTY ENGINEERING BLDG.

Do not extend this side of this line.

Note: Any Additions or Changes on this Sheet Must be Made or Circled in Red Ink With Date and Name of Person Making Change.

PWFB 0621 407, 408

Notes Ck'd by	Survey of Gordena Arcadia
Map No.	IN P30300 Tape 0254 Std 68 °F
Office Work	Surveyed by [illegible]
Checked	Notes [illegible] Date [illegible]
Date	Indexed [illegible]

F.B. [illegible] Pg [illegible]

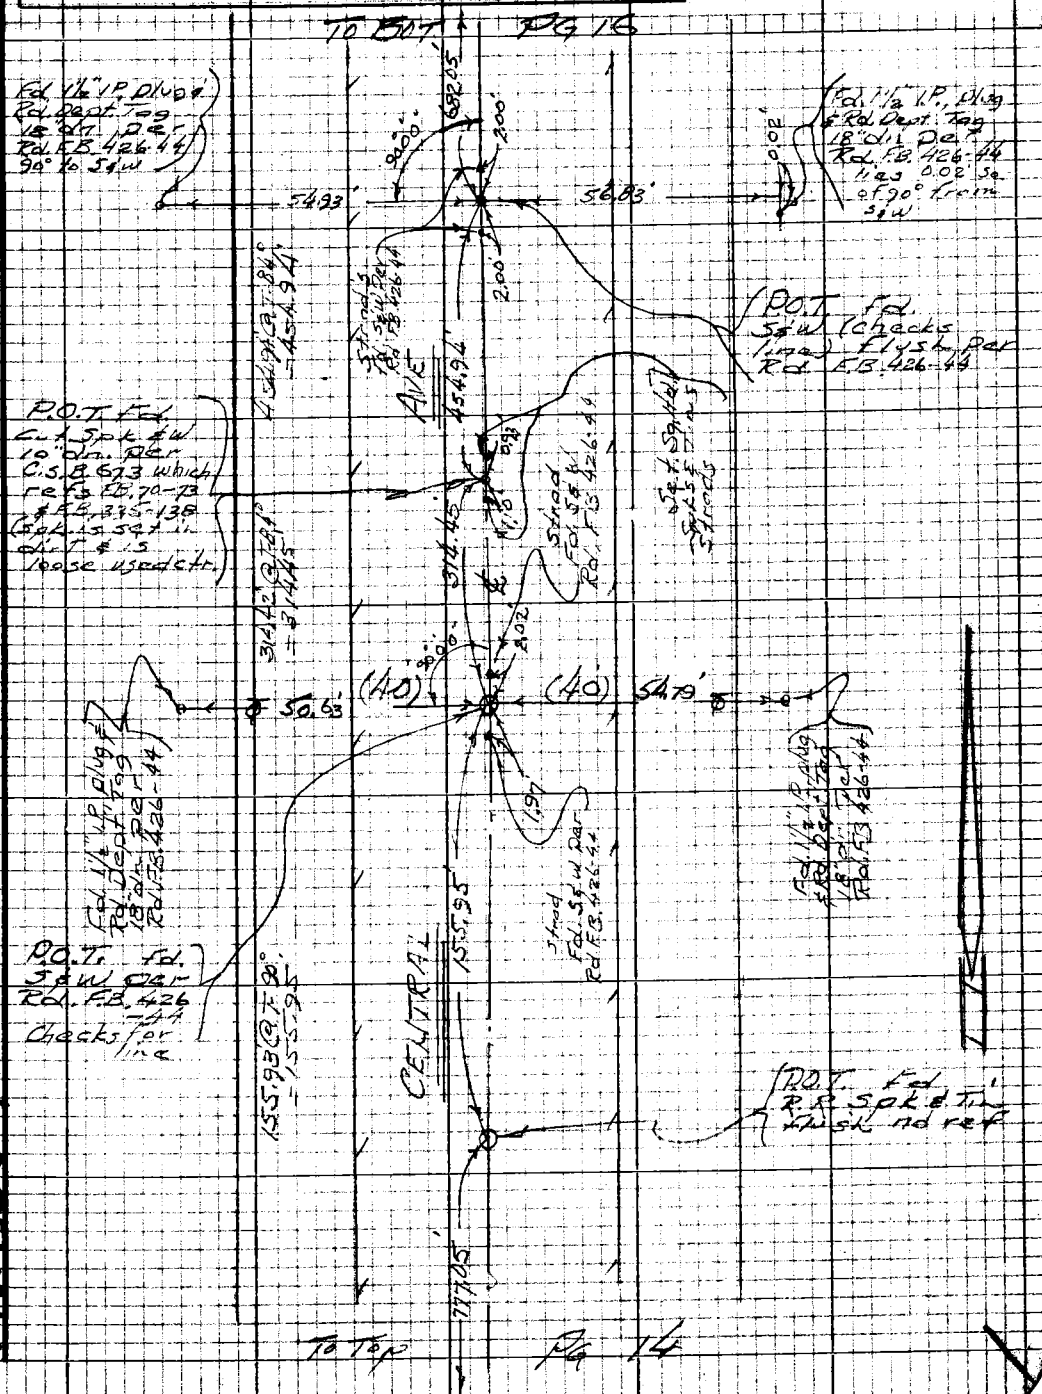

Note: Any Additions or Changes on this Sheet Must be Made or Circled in Red Ink With Date and Name of Person Making Change

Do not extend this side of this line.

PLEASE RETURN TO
LOS ANGELES COUNTY ENGINEER
403 LOS ANGELES COUNTY ENGINEERING BLDG.

A.S. 26 C-4

76P2098 CK #310 8-66

PWFB 0621

409

F.B. 2974 Pg. 16

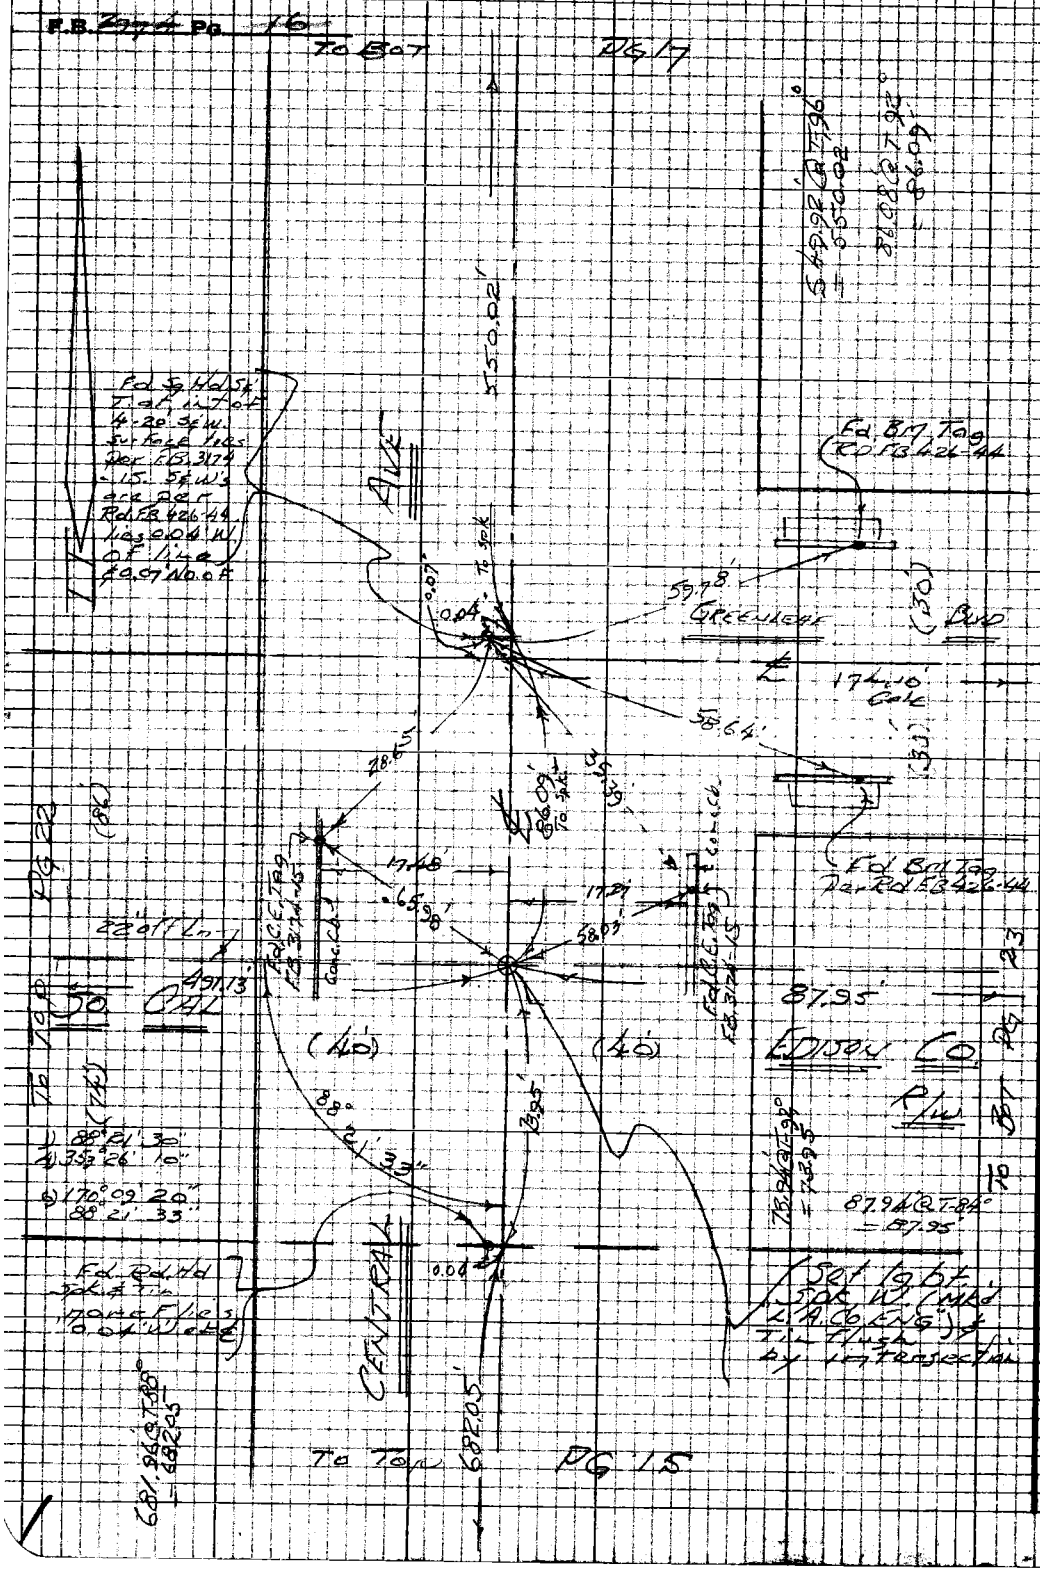

PLEASE RETURN TO
LOS ANGELES COUNTY ENGINEER
403 Los Angeles County Engineering Bldg.

Do not extend this side of this line.

Note: Any Additions or Changes on this Sheet Must be Made or Circled in Red Ink With Date and Name of Person Making Change

4.S.26 C-4

PWFB 0621

410

Notes Ck'd by	Survey of Gordon Area ℄ #1
Map No.	IN 0303.00 Tape 0254 Std 68 °F
Office Work	Surveyed by Markey Jr.
Checked	Notes ETM Jr. Date 8-67
Date	Indexed

F.B. [illegible] Pg. 17

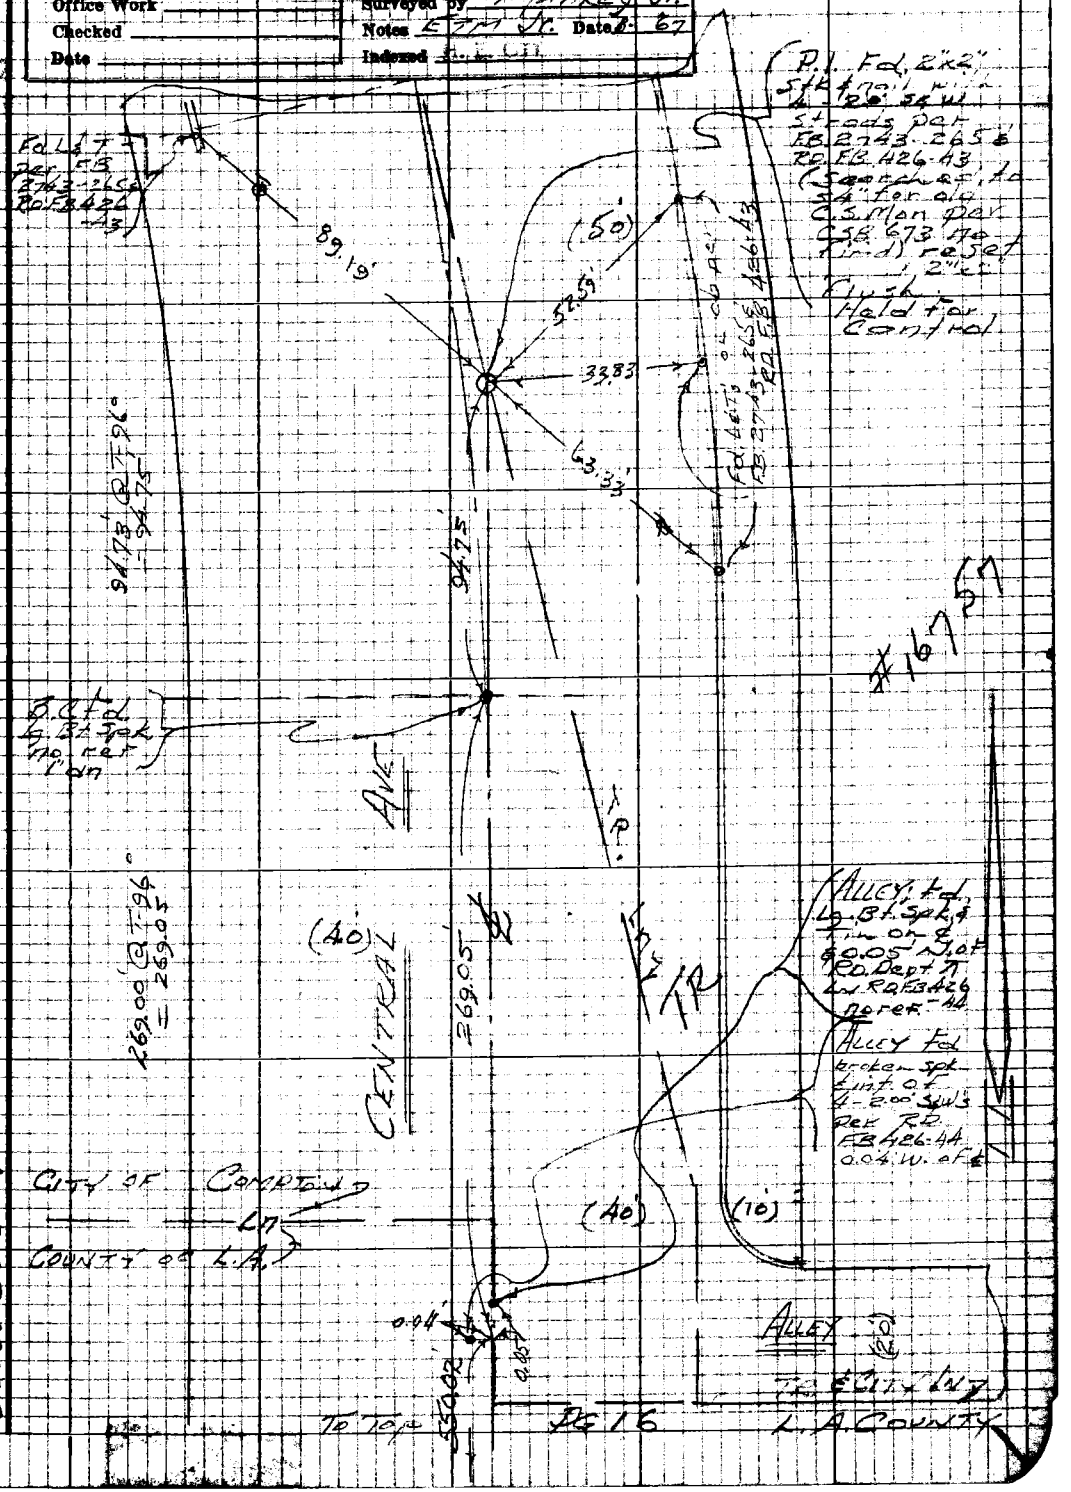

Note: Any Additions or Changes on this Sheet Must be Made or Circled in Red Ink With Date and Name of Person Making Change

Do not extend this side of this line.

PLEASE RETURN TO
LOS ANGELES COUNTY ENGINEER
403 LOS ANGELES COUNTY ENGINEERING BLDG.

U.S. 26 C-4

76P3098 CK #310 5-66

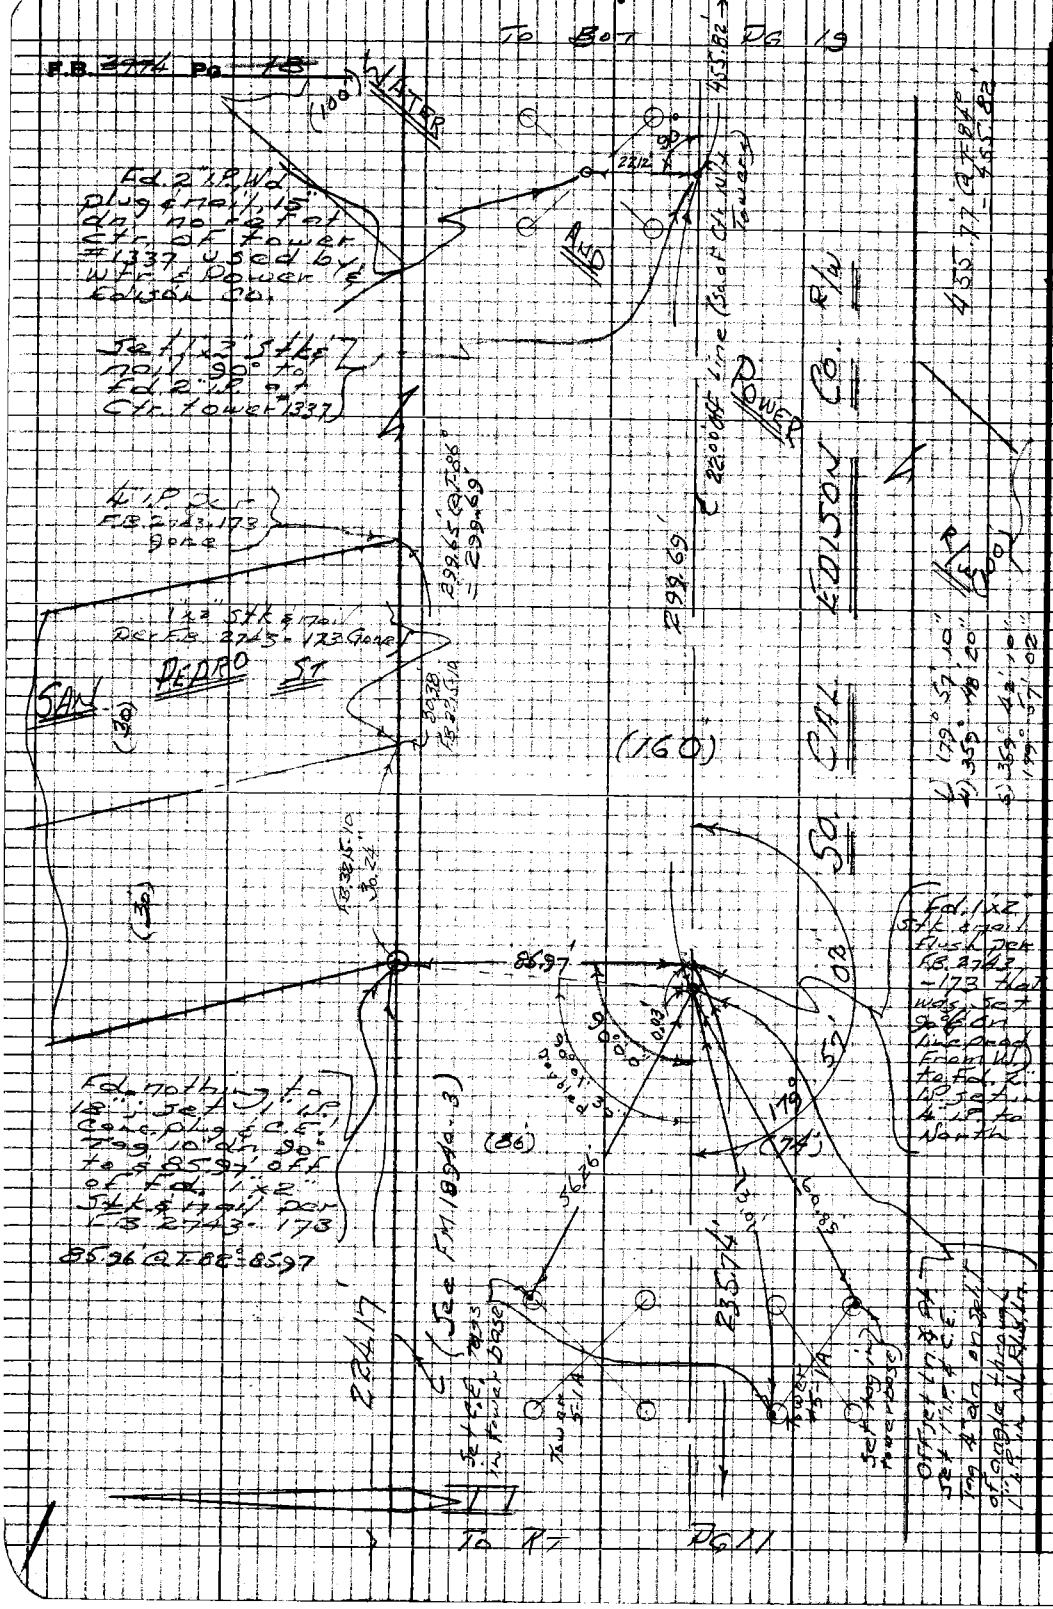

PLEASE RETURN TO
LOS ANGELES COUNTY ENGINEER
403 LOS ANGELES COUNTY ENGINEERING BLDG.

Do not extend this side of this line.

Note: Any Additions or Changes on this Sheet Must be Made or Circled in Red Ink With Date and Name of Person Making Change

PWFB 0620

1179

Notes Ck'd by	Survey of Gardena Area
Map No.	IN 030200 Tape 0254 Std 68°F
Office Work	Surveyed by Mankey Jr.
Checked	Notes [illegible] Date 8-'67
Date	Indexed [illegible]

F.B. [illegible] Pg. 19

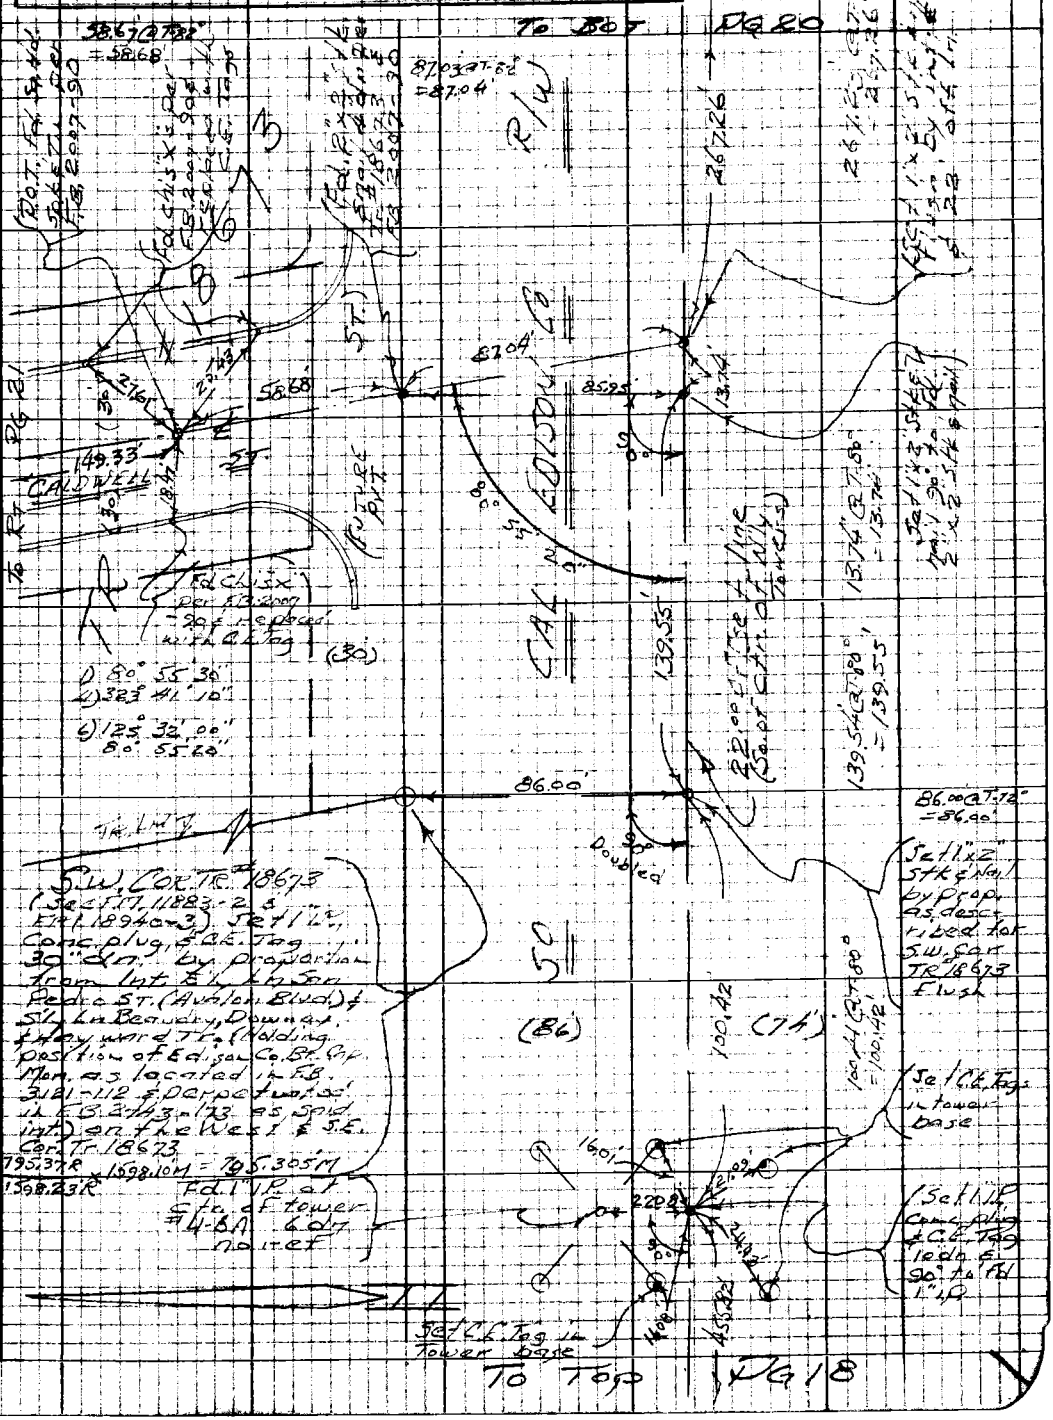

Note: Any Additions or Changes on this Sheet Must be Made or Circled in Red Ink With Date and Name of Person Making Change

PLEASE RETURN TO
LOS ANGELES COUNTY ENGINEER
403 Los Angeles County Engineering Bldg.

Do not extend this side of this line.

76P3095 CE #310 5-66

N.S. 26 C-4

PWFB 0620

1180

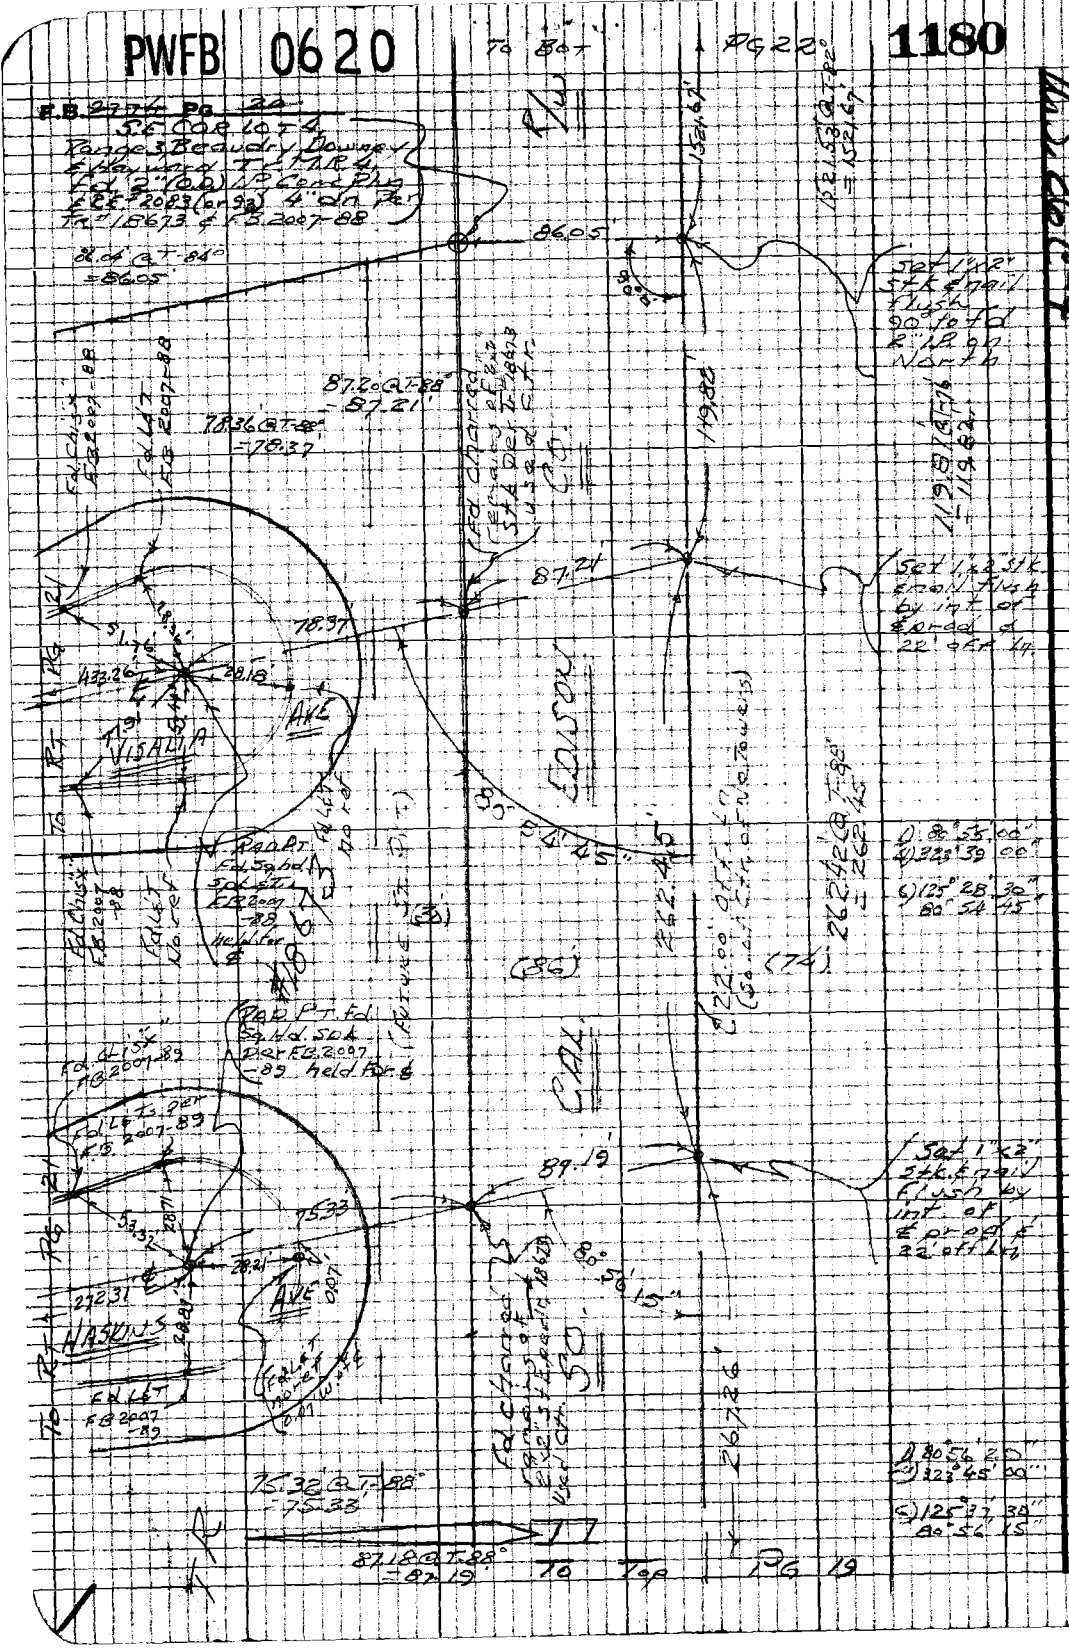

PLEASE RETURN TO
LOS ANGELES COUNTY ENGINEER
403 LOS ANGELES COUNTY ENGINEERING BLDG.

Do not extend this side of this line.

Note: Any Additions or Changes on this Sheet Must be Made or Circled in Red Ink With Date and Name of Person Making Change

PWFB 0620

1181, 1182

Notes Ck'd by	Survey of Garden Area ℄
Map No.	IN 0303.00 Tape 0354 Std 68°F
Office Work	Surveyed by Mankey Jr.
Checked	Notes KTM Jr. Date 8-67
Date	Indexed

F.B. [illegible] Pg. [illegible]

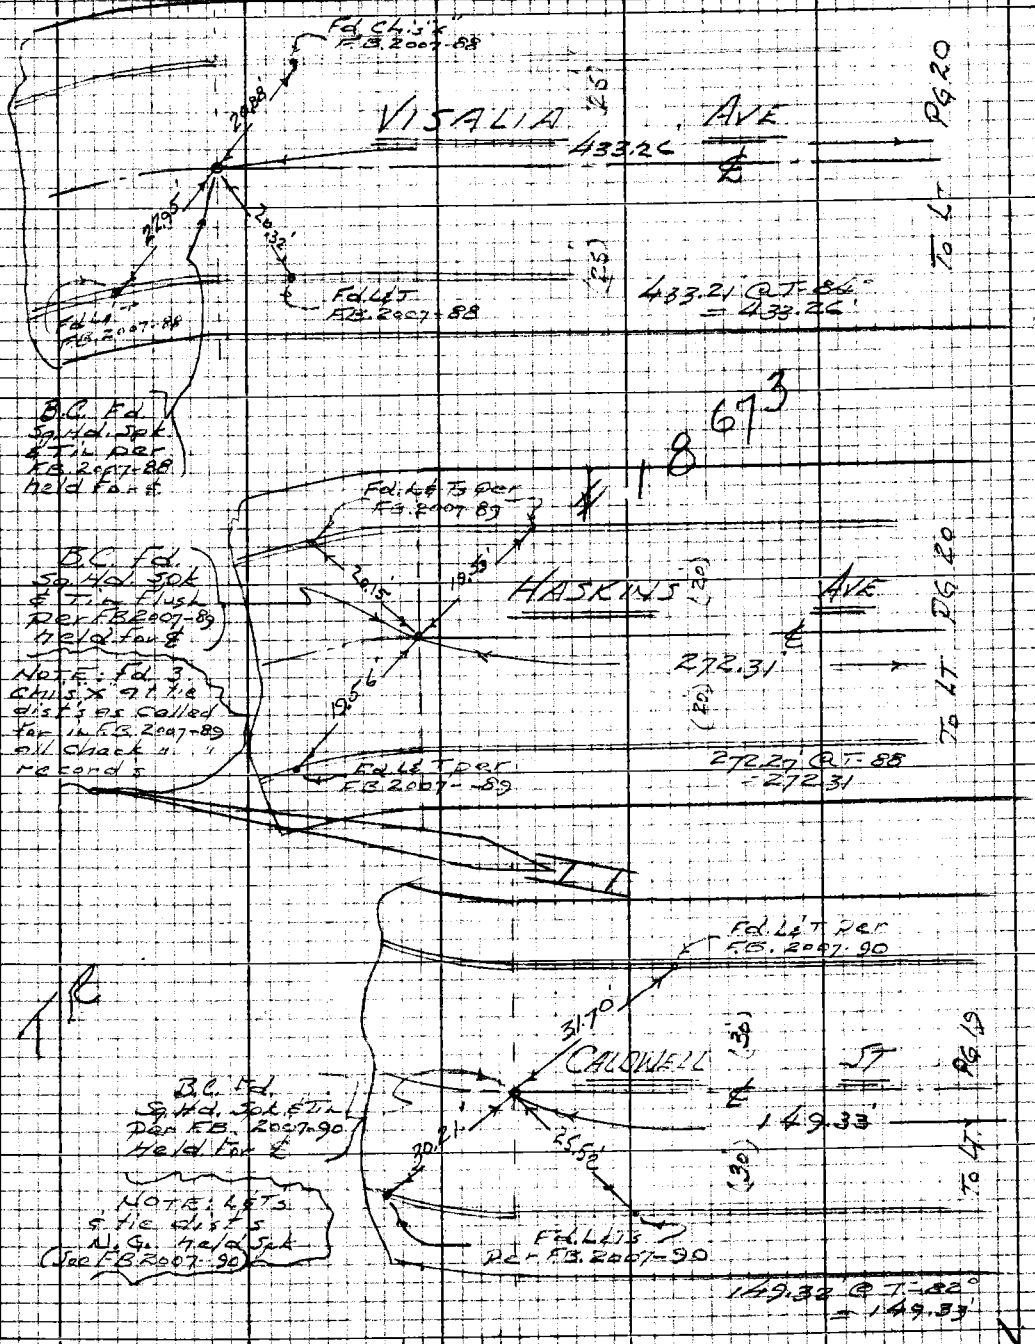

Note: Any Additions or Changes on this Sheet Must be Made or Circled in Red Ink With Date and Name of Person Making Change

Do not extend this side of this line.

PLEASE RETURN TO
LOS ANGELES COUNTY ENGINEER
403 LOS ANGELES COUNTY ENGINEERING BLDG.

76P3098 CE #310 5-66

Un 526 C-4

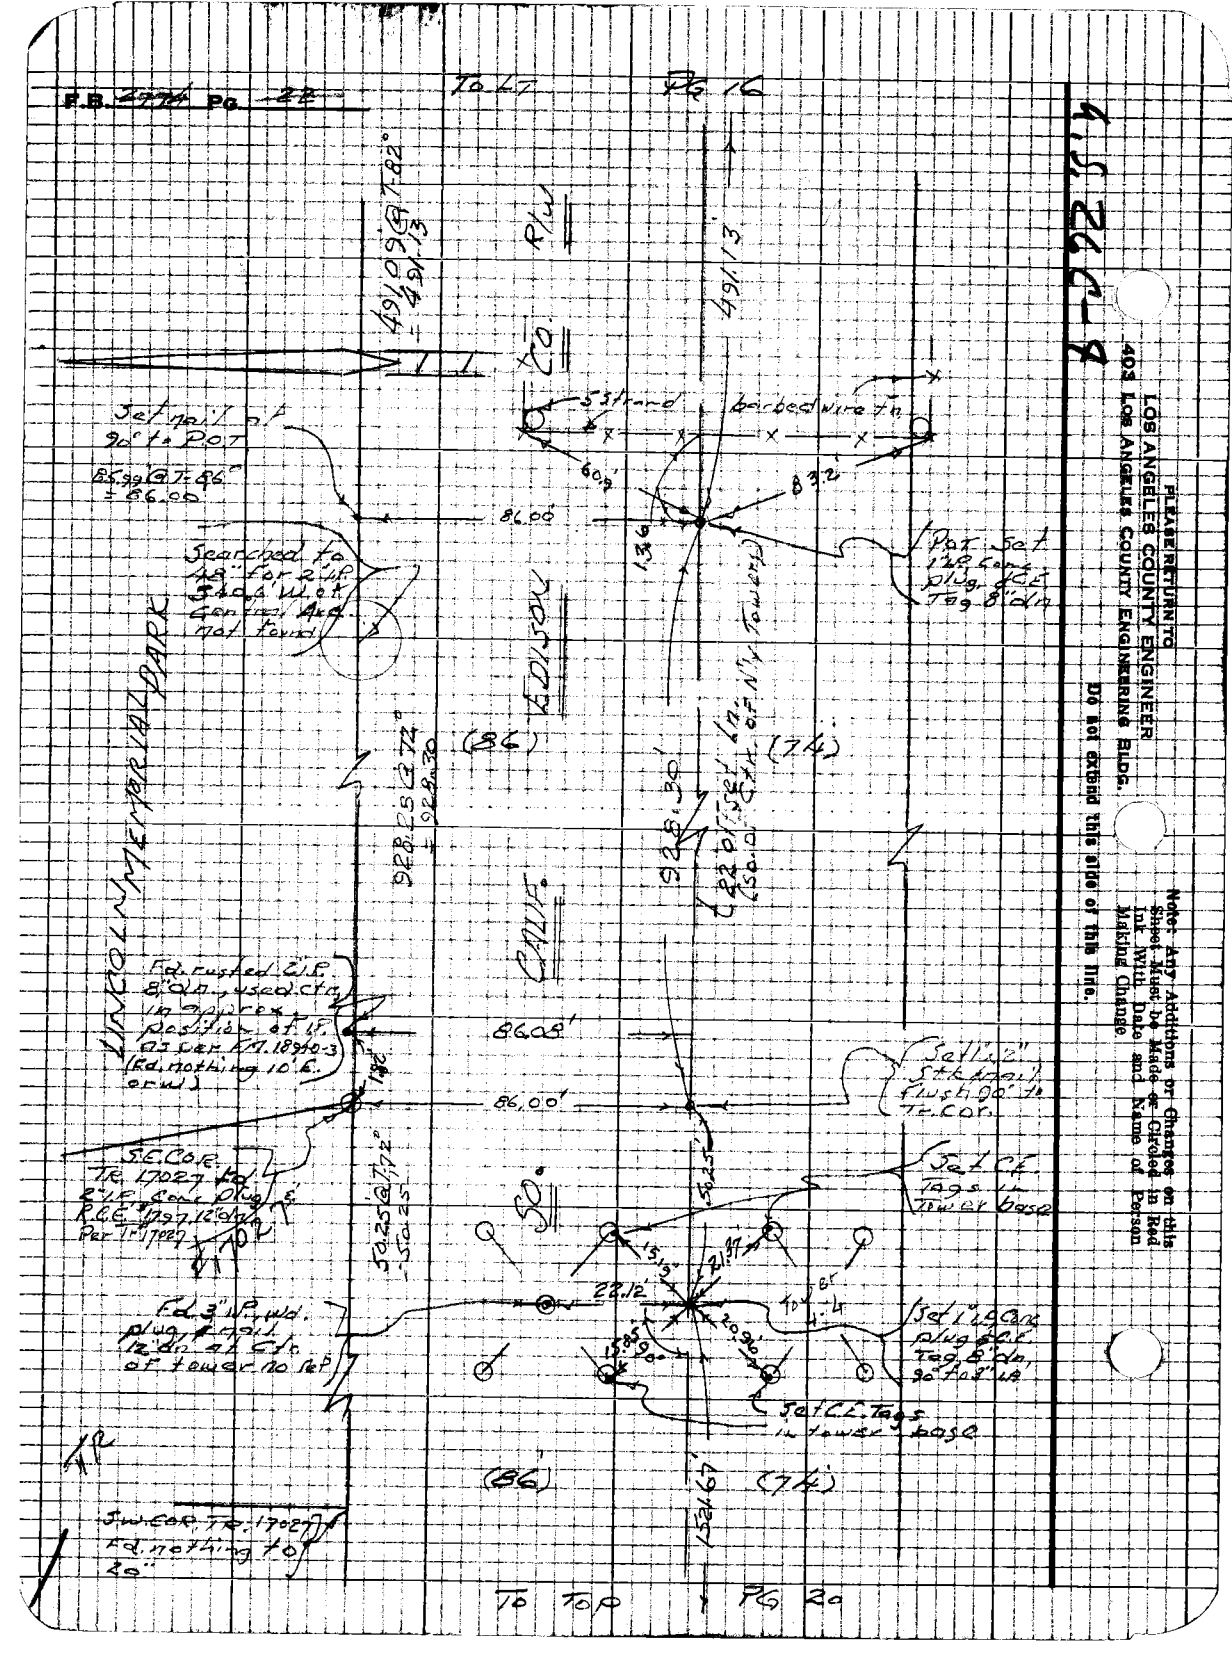
F.B. 2774 Pg. 22
To LT
Pg 16
R/W
CO
491.09 @ T-82° = 491.13
491.13
5 strand barbed wire fn
60.9'
83.2'
86.00
Set nail at 90° to POT
85.99 @ T-86° = 86.00
Searched to 48" for 2" I.P. 540.6' W. of Central Ave. not found
POT Set 1" I.P. Conc plug & C.E. Tag 8" dn
EDISON
(86)
(74)
928.25 @ 72° = 928.30
928.30'
82' off set fn. (So. of Ctr. of N'ly Towers)
CALIF.
LINCOLN MEMORIAL PARK
Fd. rusted 2" I.P. 8" dn., used ctr. in approx. position of I.P. as per FM. 18940-3 (Fd. nothing 10' E. or W.)
86.08'
86.00'
Set 1½" Stk & nail flush 90° to Tr. Cor.
S.E. COR. Tr. 17027 Fd. 2" I.P. Conc plug & R.C.E. 1797 12" dn. Per Tr. 17027
Set C.E. Tags in Tower base
50.25 @ T-72° = 50.25
50.25
50°
15.19'
21.37'
22.12'
Tower 4-4
Fd. 3" I.P. wd. plug & nail 12" dn. at Ctr. of tower no ref.
15.85
90°
20.96
Set 1" I.P. Conc plug & C.E. Tag 8" dn. 90° to 3" I.P.
Set C.E. Tags in tower base
(86)
(74)
1521.67
SW. COR. Tr. 17027 Fd. nothing to 20"
To Top
Pg 20
PLEASE RETURN TO
LOS ANGELES COUNTY ENGINEER
403 LOS ANGELES COUNTY ENGINEERING BLDG.
Do not extend this side of this line.
Note: Any Additions or Changes on this Sheet Must be Made or Circled in Red Ink With Date and Name of Person Making Change.

PWFB 0621

413, 414

Notes Ck'd by	Survey of [illegible]	F.B. [illegible] Pg. [illegible]
Map No.	IN 0303.00 Tape 0254 Std 68 °F	
Office Work	Surveyed by Mankey Jr.	
Checked	Notes [illegible] Date 8-67	
Date	Indexed [illegible]	

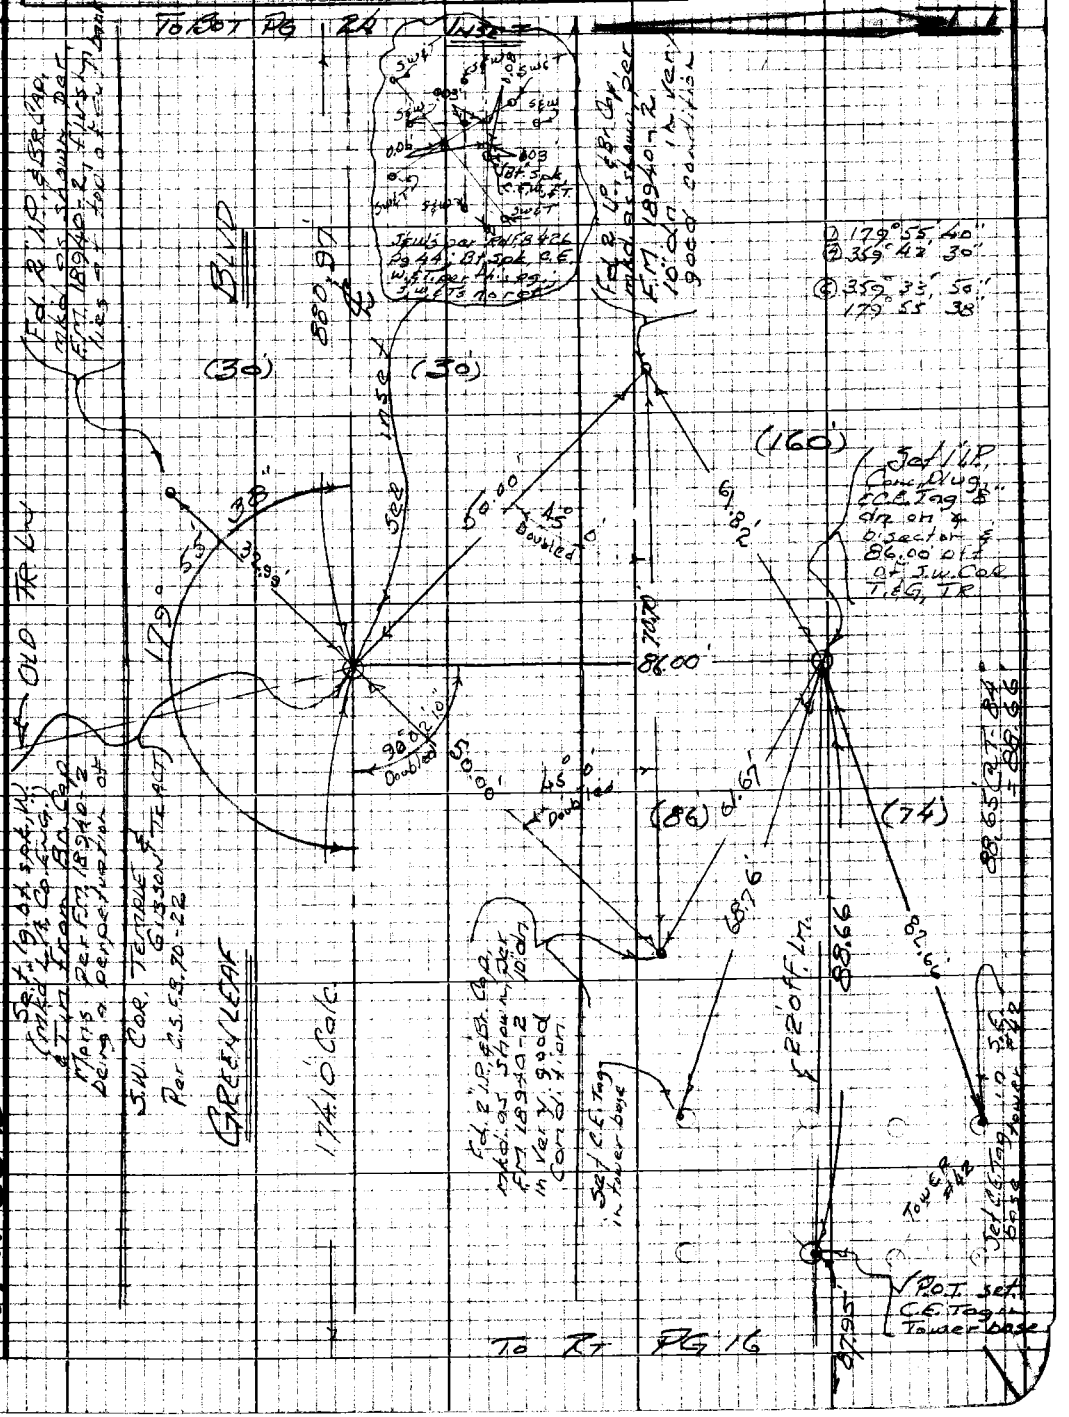

Note: Any Additions or Changes on this Sheet Must be Made or Circled in Red Ink With Date and Name of Person Making Change

Do not extend this side of this line.

PLEASE RETURN TO
LOS ANGELES COUNTY ENGINEER
403 LOS ANGELES COUNTY ENGINEERING BLDG.

W. S. 26 D-4

76P3098 CE #310 5-66

PWFB 0621 To Bot Pg 25 415, 416

F.B. ~~2974~~ Pg ~~24~~

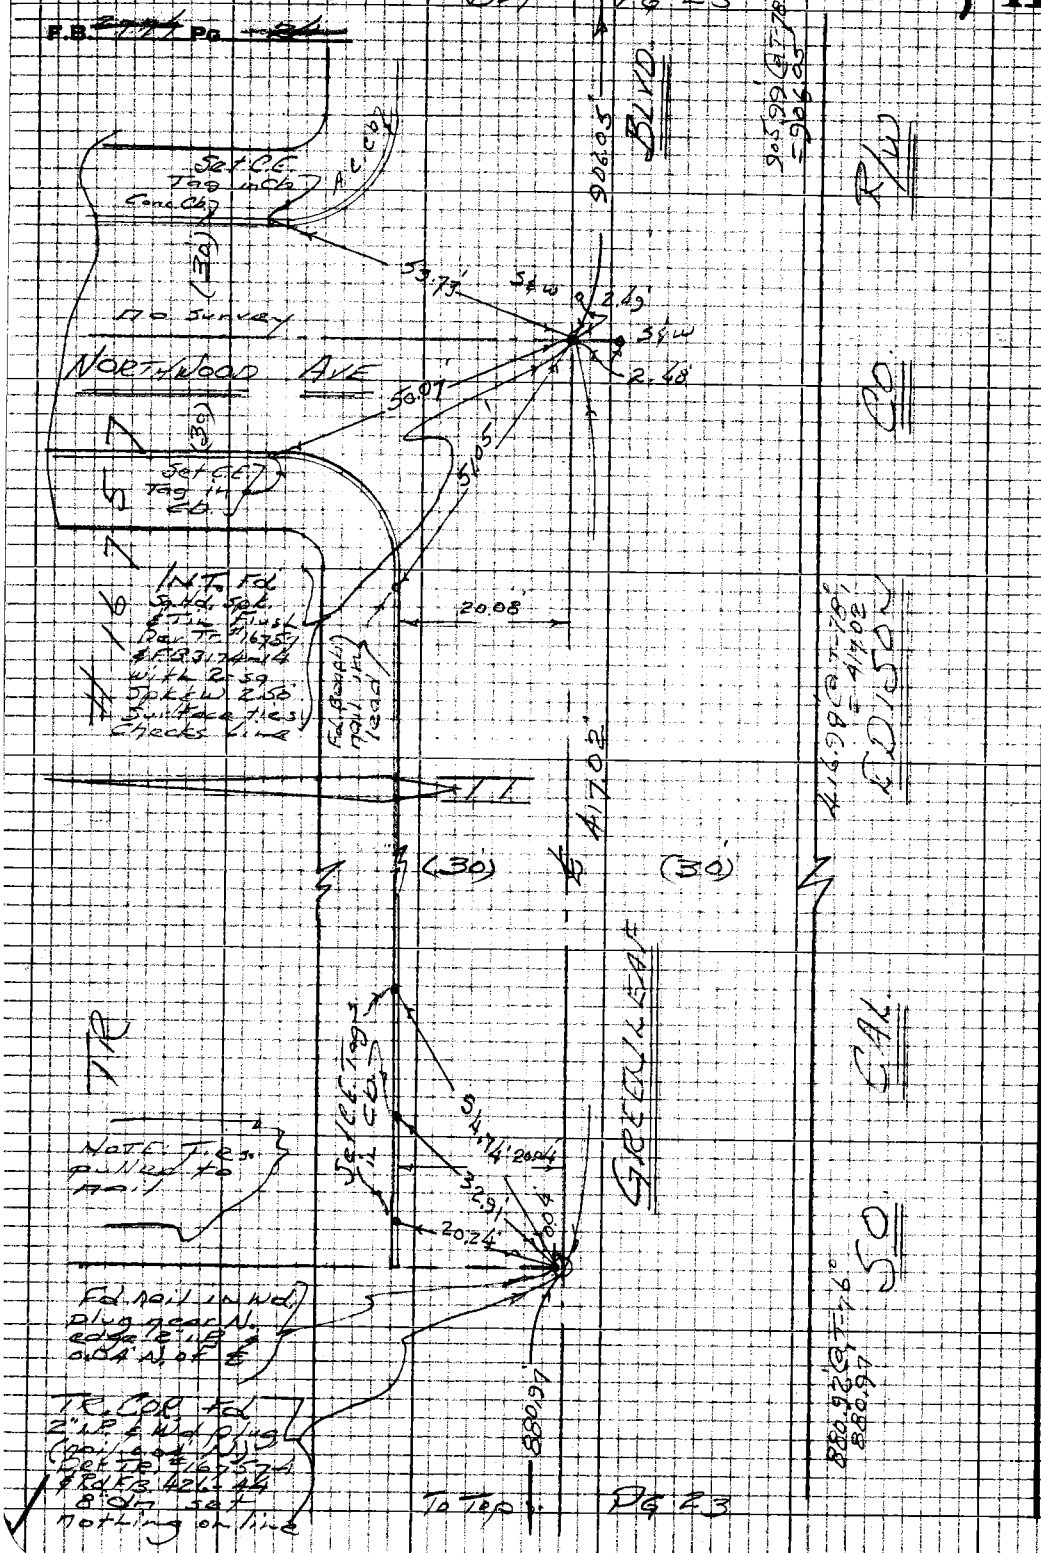

M.S. 26 D-4

PLEASE RETURN TO
LOS ANGELES COUNTY ENGINEER
403 LOS ANGELES COUNTY ENGINEERING BLDG.

Do not extend this side of this line.

Note: Any Additions or Changes on this Sheet Must be Made or Circled in Red Ink With Date and Name of Person Making Change

PWFB 0621

417, 418

Notes Ck'd by	Survey of GARDENA AREA #1
Map No.	IN 030300 Tape 0254 Std 68 °F
Office Work	Surveyed by Mankey Jr.
Checked	Notes ETM Jr. Date 8-67
Date	Indexed H. E. CTY

F.B. 2994 Pg. 25

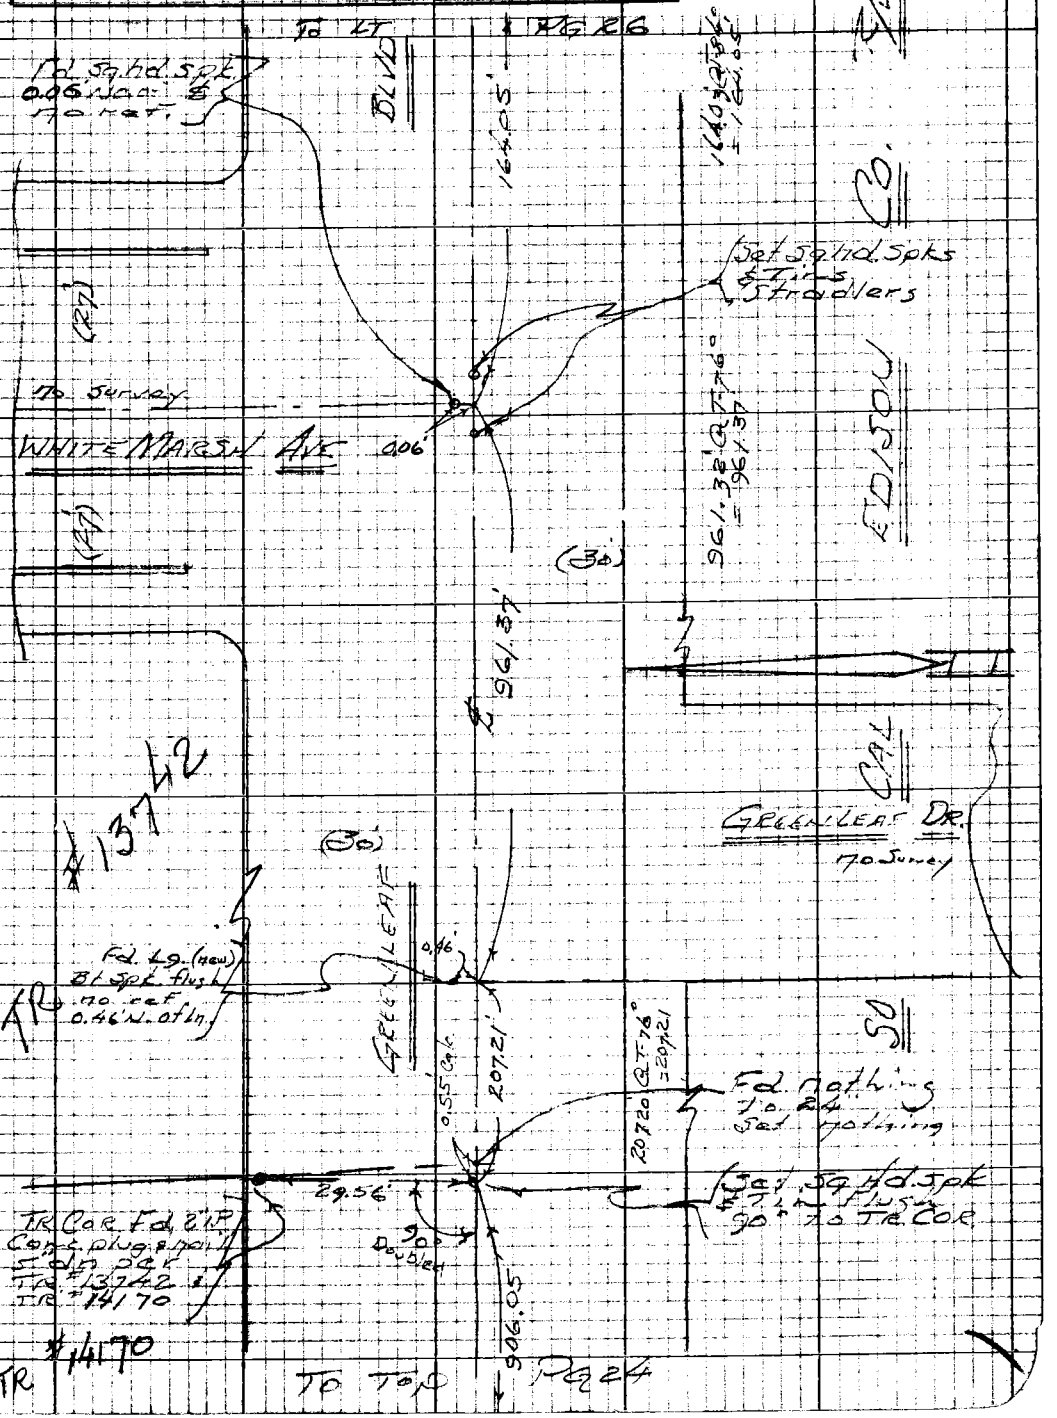

Note: Any Additions or Changes on this Sheet Must be Made or Circled in Red Ink With Date and Name of Person Making Change

Do not extend this side of this line.

PLEASE RETURN TO
LOS ANGELES COUNTY ENGINEER
403 LOS ANGELES COUNTY ENGINEERING BLDG.

76P309S CE #310 8-66

M.I. 26 D-4

PWFB 0621

419

F.B. ~~2774~~ Pg. ~~26~~

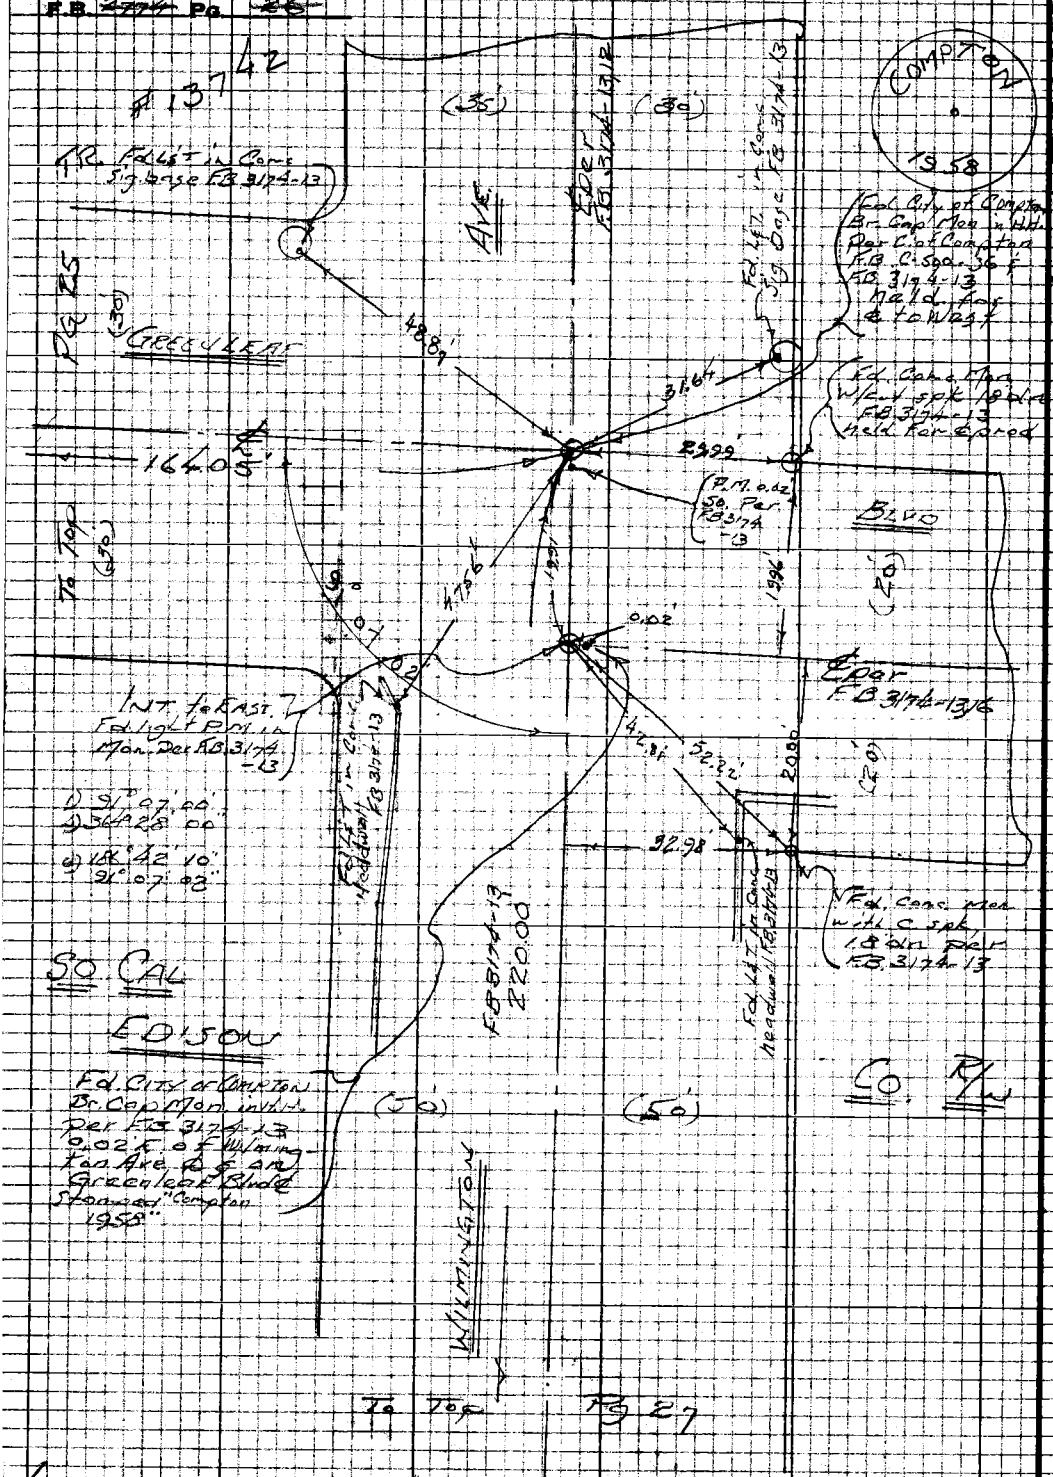

PLEASE RETURN TO
LOS ANGELES COUNTY ENGINEER
403 LOS ANGELES COUNTY ENGINEERING BLDG.

Do not extend this side of this line.

Note: Any Additions or Changes on this Sheet Must be Made or Circled in Red Ink With Date and Name of Person Making Change

PWFB 0621

420

Notes Ck'd by	Survey of Gordon Area & Div #1
Map No.	IN 230350 Tape 0254 Std 55 °F
Office Work	Surveyed by Mankey Jr.
Checked	Notes ETM Jr. Date 9-67
Date	Indexed

F.B. [illegible] Pg. 27

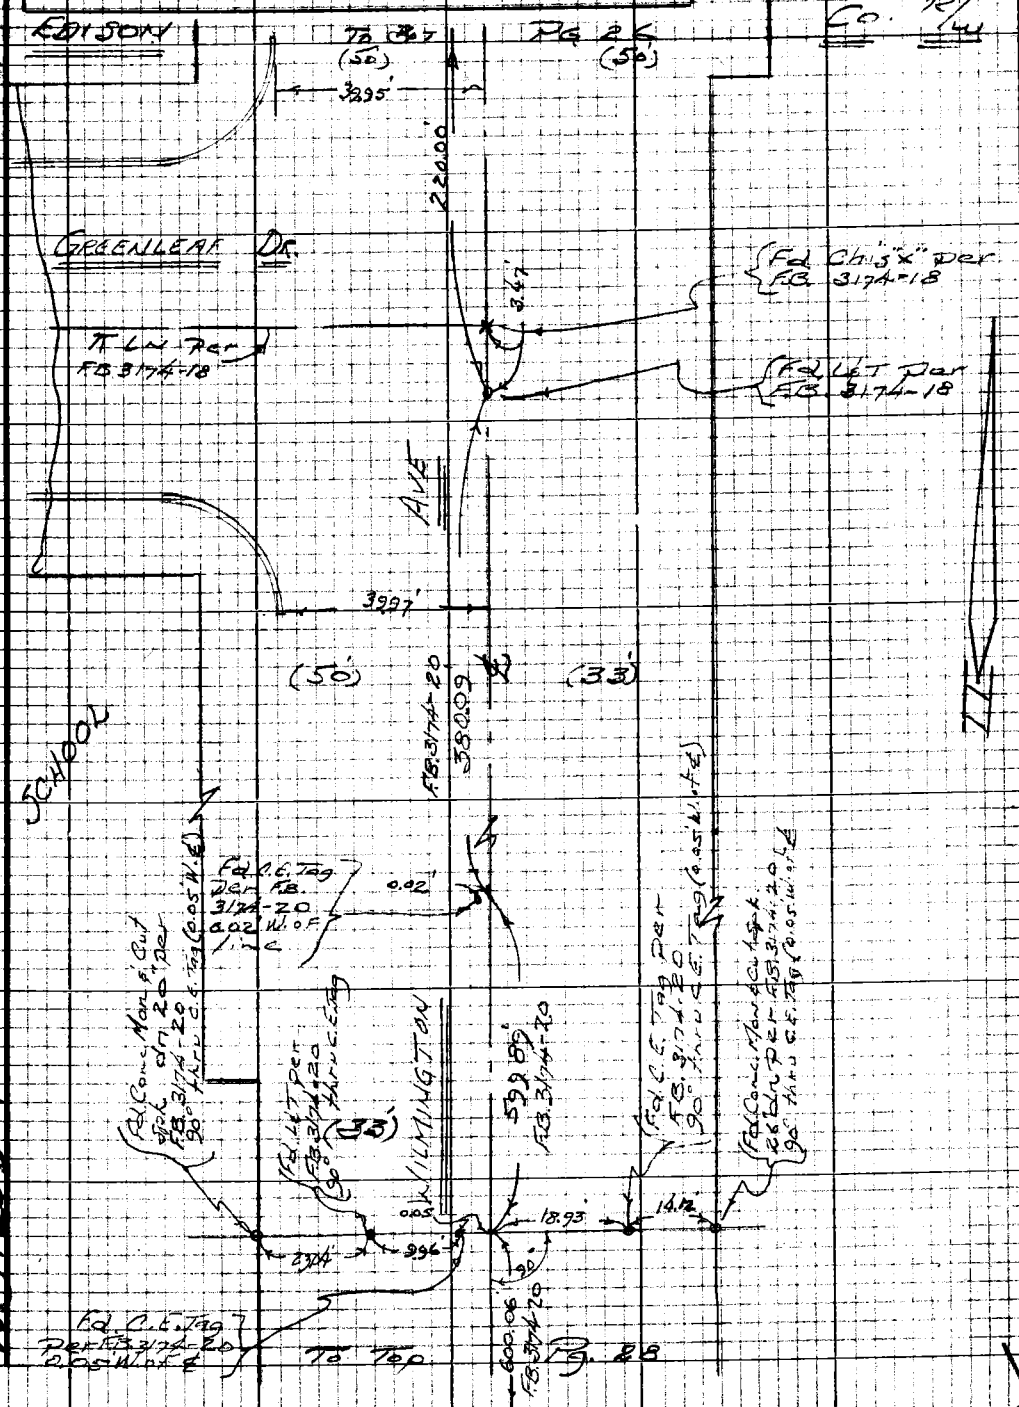

Note: Any Additions or Changes on this Sheet Must be Made or Circled in Red Ink With Date and Name of Person Making Change

Do not extend this side of this line.

PLEASE RETURN TO
LOS ANGELES COUNTY ENGINEER
403 LOS ANGELES COUNTY ENGINEERING BLDG.

W.S. 26 D-4

76P3098 CE #310 8-66

PWFB 0621

421

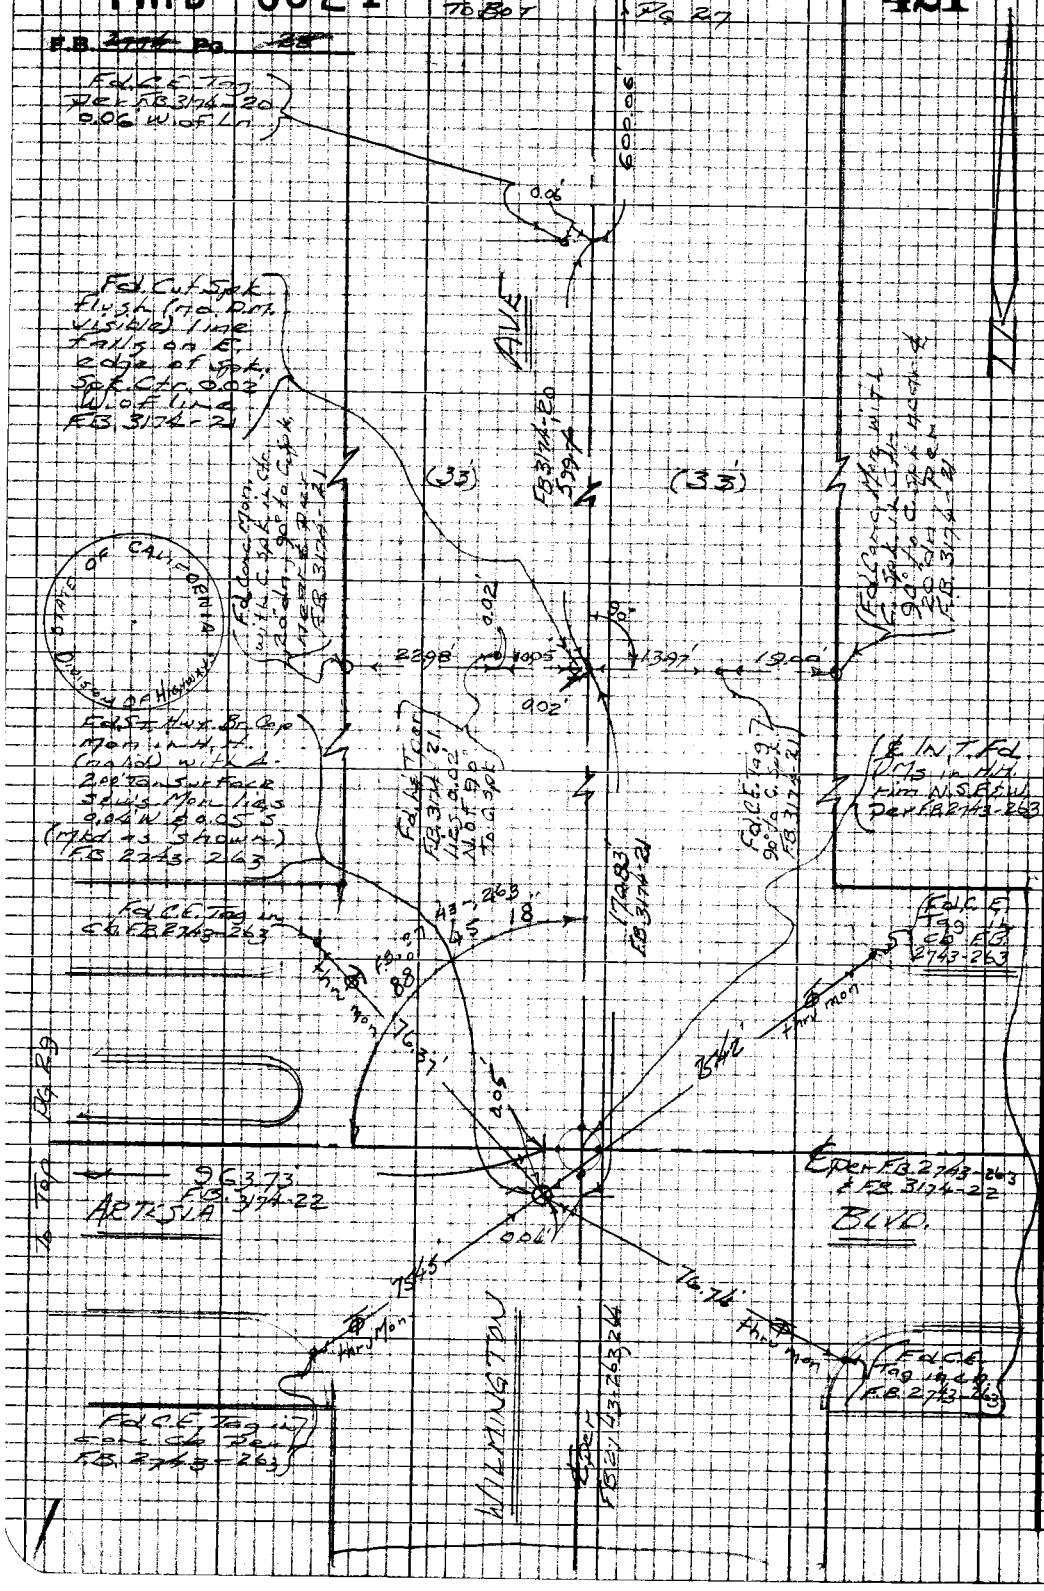

W.S. 26 D-4

PLEASE RETURN TO
LOS ANGELES COUNTY ENGINEER
403 LOS ANGELES COUNTY ENGINEERING BLDG.

Do not extend this side of this line.

Note: Any Additions or Changes on this Sheet Must be Made or Circled in Red Ink With Date and Name of Person Making Change

PWFB 0621

422

Notes Ck'd by	Survey of Garden Area & Div I
Map No.	IN 030300 Tape 0254 Std 68 °F
Office Work	Surveyed by Hankey Jr
Checked	Notes [illegible] Date 9-67
Date	Indexed [illegible] DEC 11 '67

F.B. 2774 Pg. 29

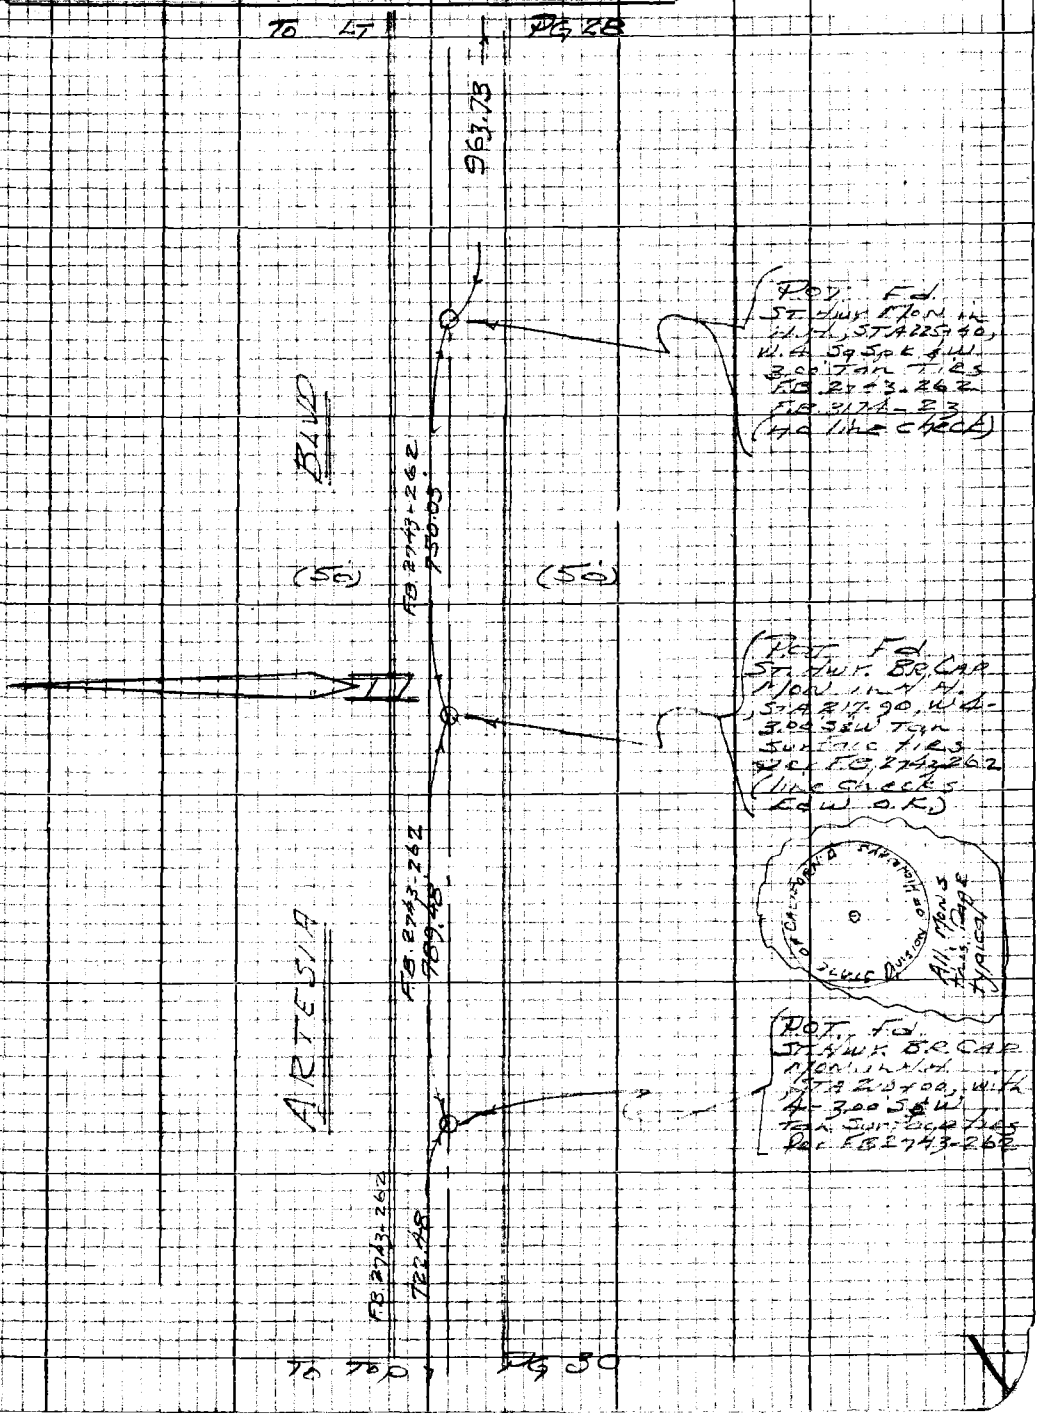

Note: Any Additions or Changes on this Sheet Must be Made or Circled in Red Ink With Date and Name of Person Making Change

Do not extend this side of this line.

PLEASE RETURN TO
LOS ANGELES COUNTY ENGINEER
403 Los Angeles County Engineering Bldg.

W.S. 260-4

76P3098 CE #310 5-66

PWFB 0621

423, 424

F.B. 2774 Pg. 30

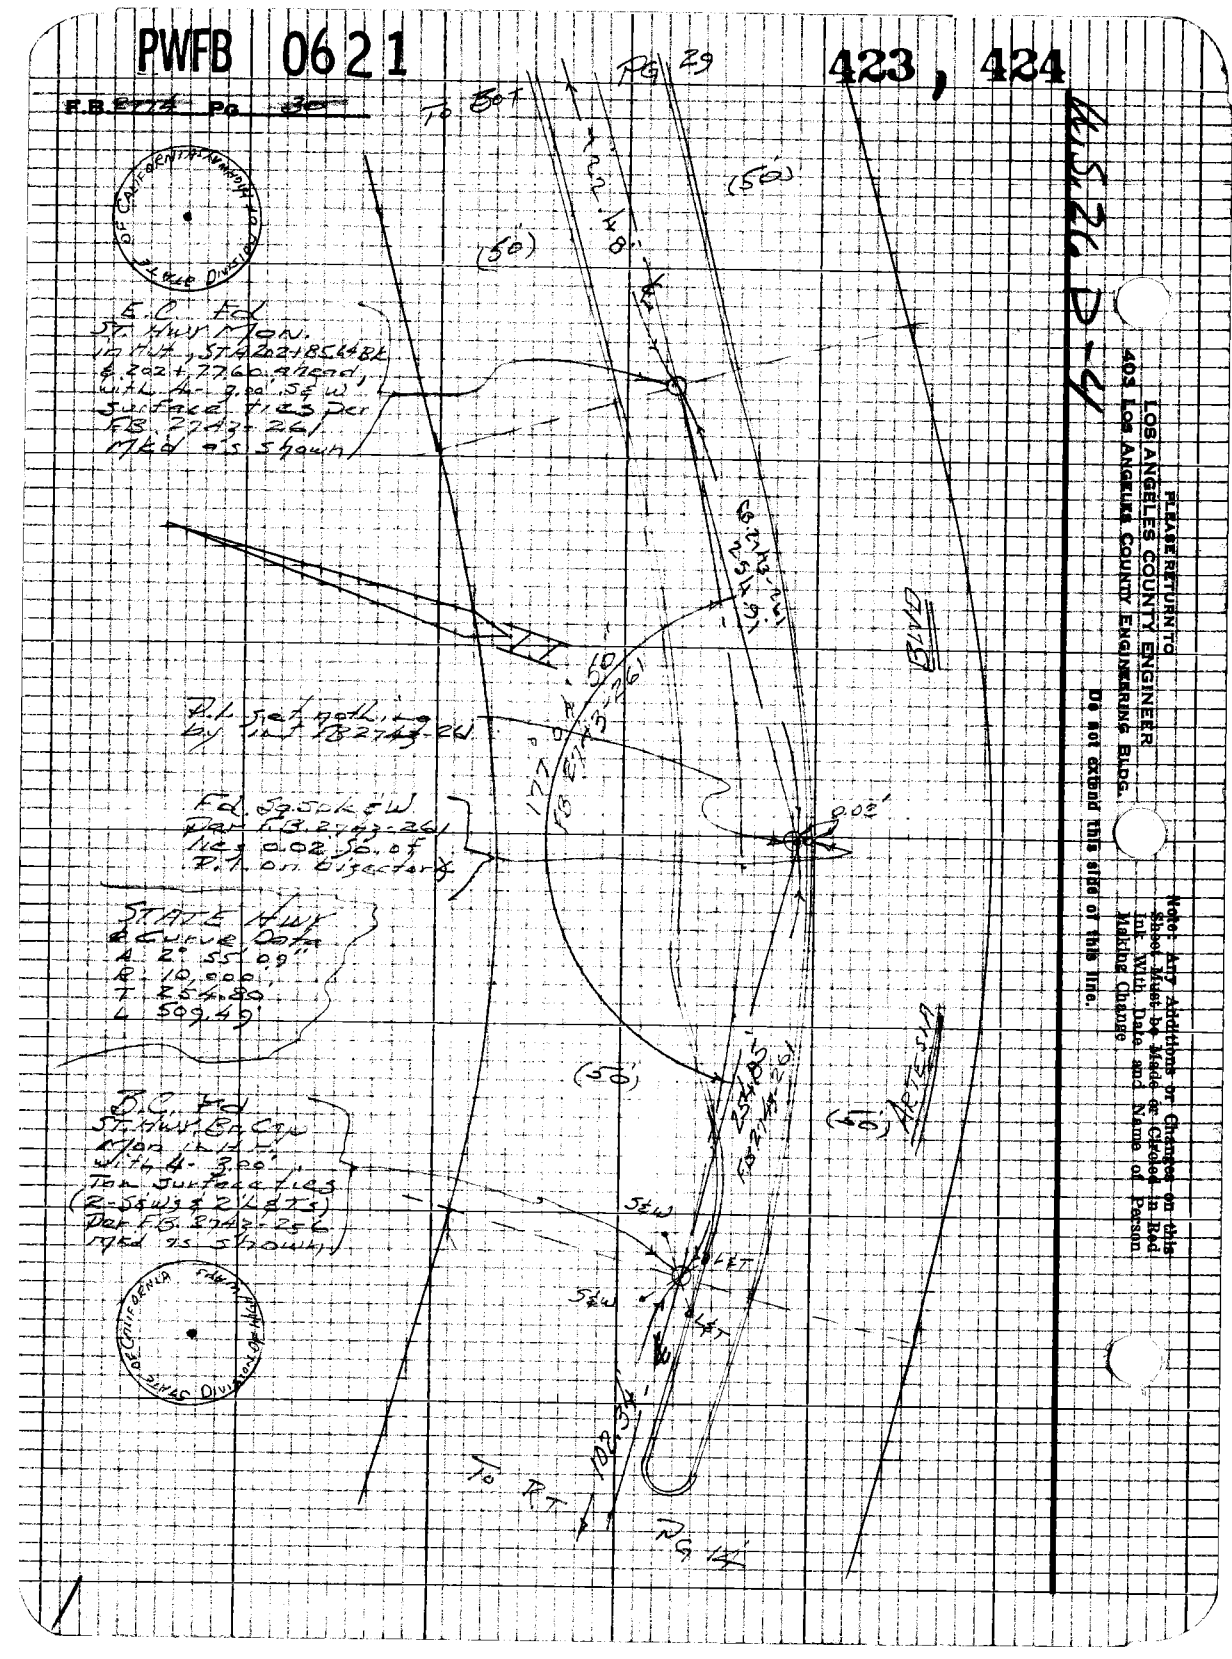

PLEASE RETURN TO
LOS ANGELES COUNTY ENGINEER
403 Los Angeles County Engineering Bldg.
DO NOT CROSS THIS SIDE OF THIS LINE.
Note: Any Additions or Changes on this Sheet Must be Made or Checked in Red Ink With Date and Name of Person Making Change

Notes Ck'd by	Survey of	F.B. Pg.
Mon No.	IN Tape Std °F	
Office Work	Surveyed by	
Checked	Notes Date	
Date	Indexed	

Note: Any Additions or Changes on this Sheet Must be Made or Circled in Red Ink With Date and Name of Person Making Change

PLEASE RETURN TO
LOS ANGELES COUNTY ENGINEER
403 LOS ANGELES COUNTY ENGINEERING BLDG.

Do not extend this side of this line.

76P3098 CK #310 5-66

F.B. _____ Pg. _____