PWFB 0921 3569

Ck'd by
No.
Work

DIV #5
Survey of GARDENA AREA ℄
JN 0303.00 Tape 0256 Std 68 °F
Surveyed by J. BAZEN
Notes J.J.B. Date 12-67
Indexed [illegible] GALLI NOV 18 [illegible]

F. B. 2776 Pg. 5

J.N. 0303.00

GARDENA AREA ℄ SURVEY

DIVISION #5

Area inclosed by survey is as follows:
103RD ST & Central Ave Thence N. to Firestone Blvd,
Thence E. to ALAMEDA ST.,
" S. to IMPERIAL HWY.,
" W. to MONA BLVD.,
" N. to 107TH ST.,
" N. along L.A. City boundary to 97TH ST.
" W. to CROESUS AVE,
" N. to 92ND ST.,
" W. to MAIE AVE.,
" N. to 91ST ST.,
" W. to COMPTON AVE.,
" S. to 92ND ST.,
" W. to SUCCESS AVE.,
" S. to 103RD ST.,
" W. to CENTRAL AVE.

E: FOR CADASTRAL TIES ON W. SIDE OF AREA
E CITY TRAVERSE LINE ON CENTRAL AVE.
E F.B. 2776-237, 238, 239 FOR TIES ON E. SIDE OF AREA.

1967

RTY

OFFICE LETTER REF: #4963

EN, J
MAKER, E
BRILL, R.
EBER, V.

Microfilmed July '85
P.W. file o.k. May '86

PWFB 0921 3570

F. B. 2776 PG 6

GARDENA AREA & SURVEY - DIV. #5

J. N. 0303.00

INDEX - sheet 1 of 3

To Bot. pg. 7

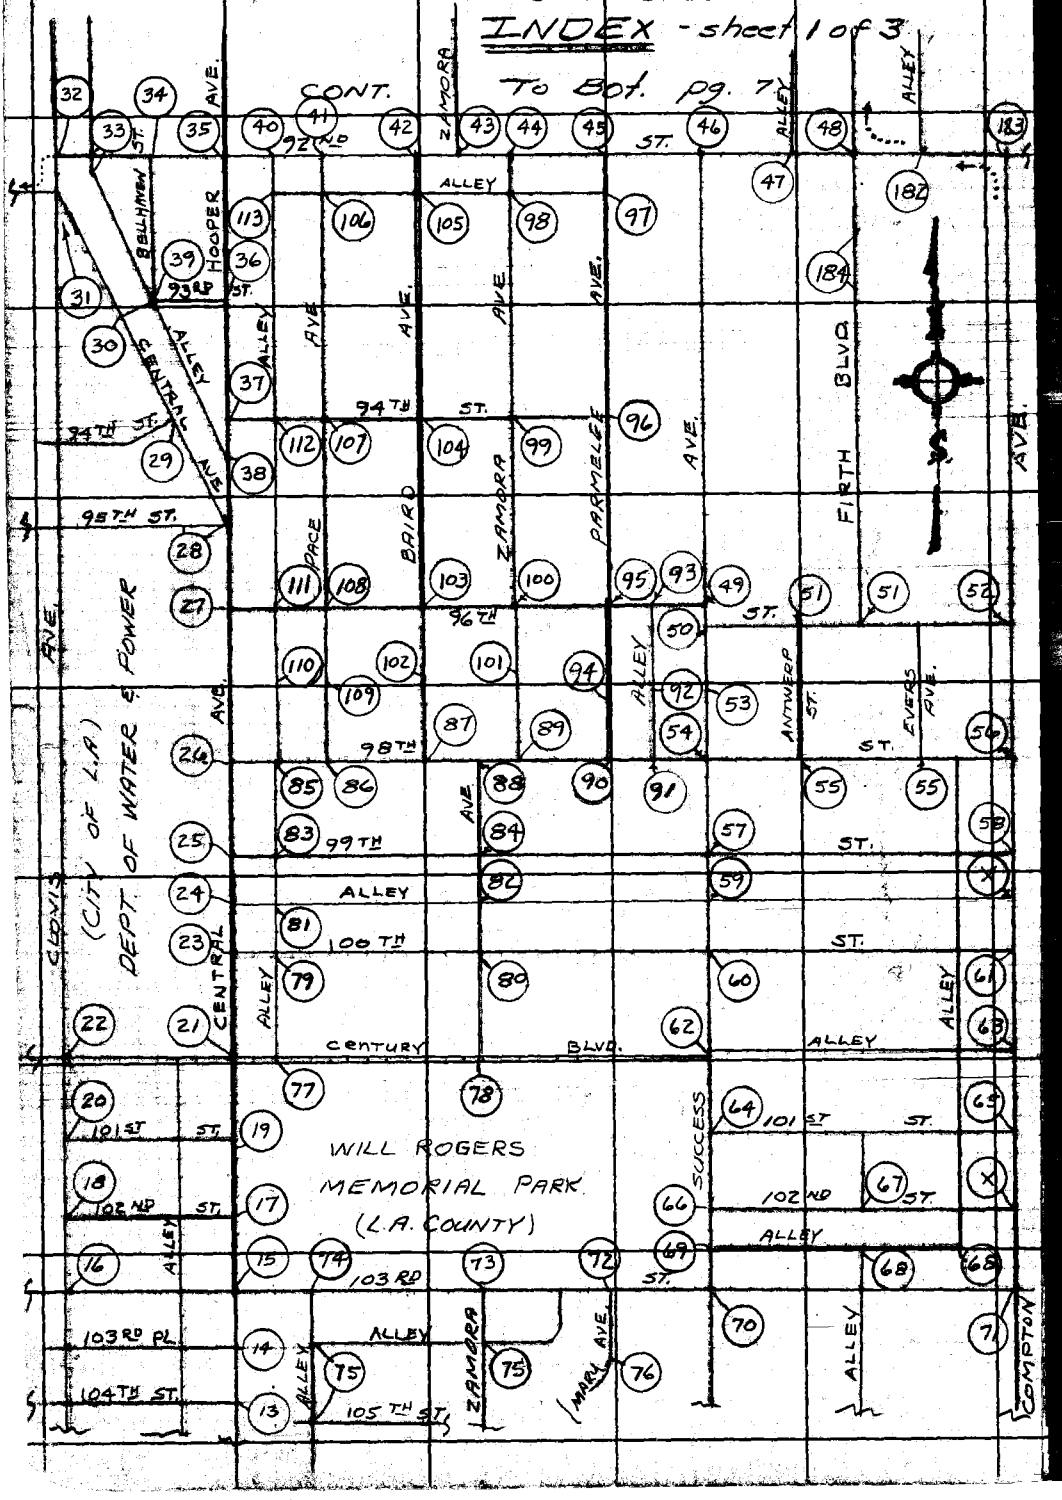

PWFB 0921 3571

Notes Ck'd by	Survey of DIV. #5 GARDENA AREA ℄	F.B. 3776 Pg 7
Map No.	JN 0303.00 Tape 0256 Std 66 °F	GARDENA AREA ℄
Office Work	Surveyed by J. BAZEN	SURVEY - DIV. #5
Checked	Notes J. J. B. Date 2-68	J.N. 0303.00
Date	Indexed [illegible] NOV 18 [illegible]	

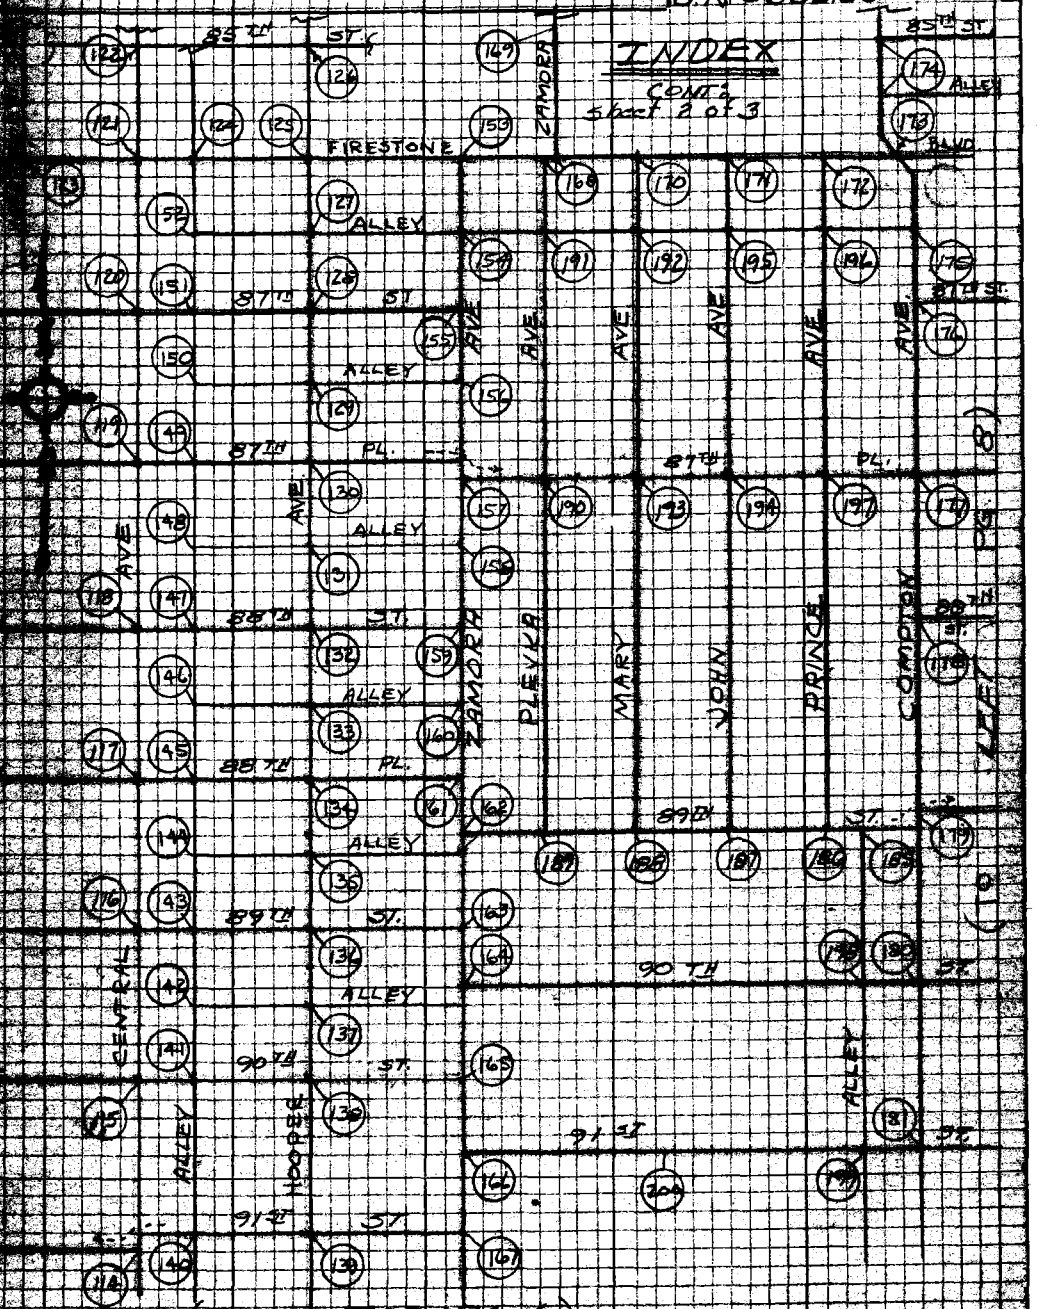

PWFB 0921 3572

F.B. 2776 Pg. 8

GARDENA AREA & SURVEY-DIV #5

J.N. 0303.00

INDEX - Sheet 3 of 3

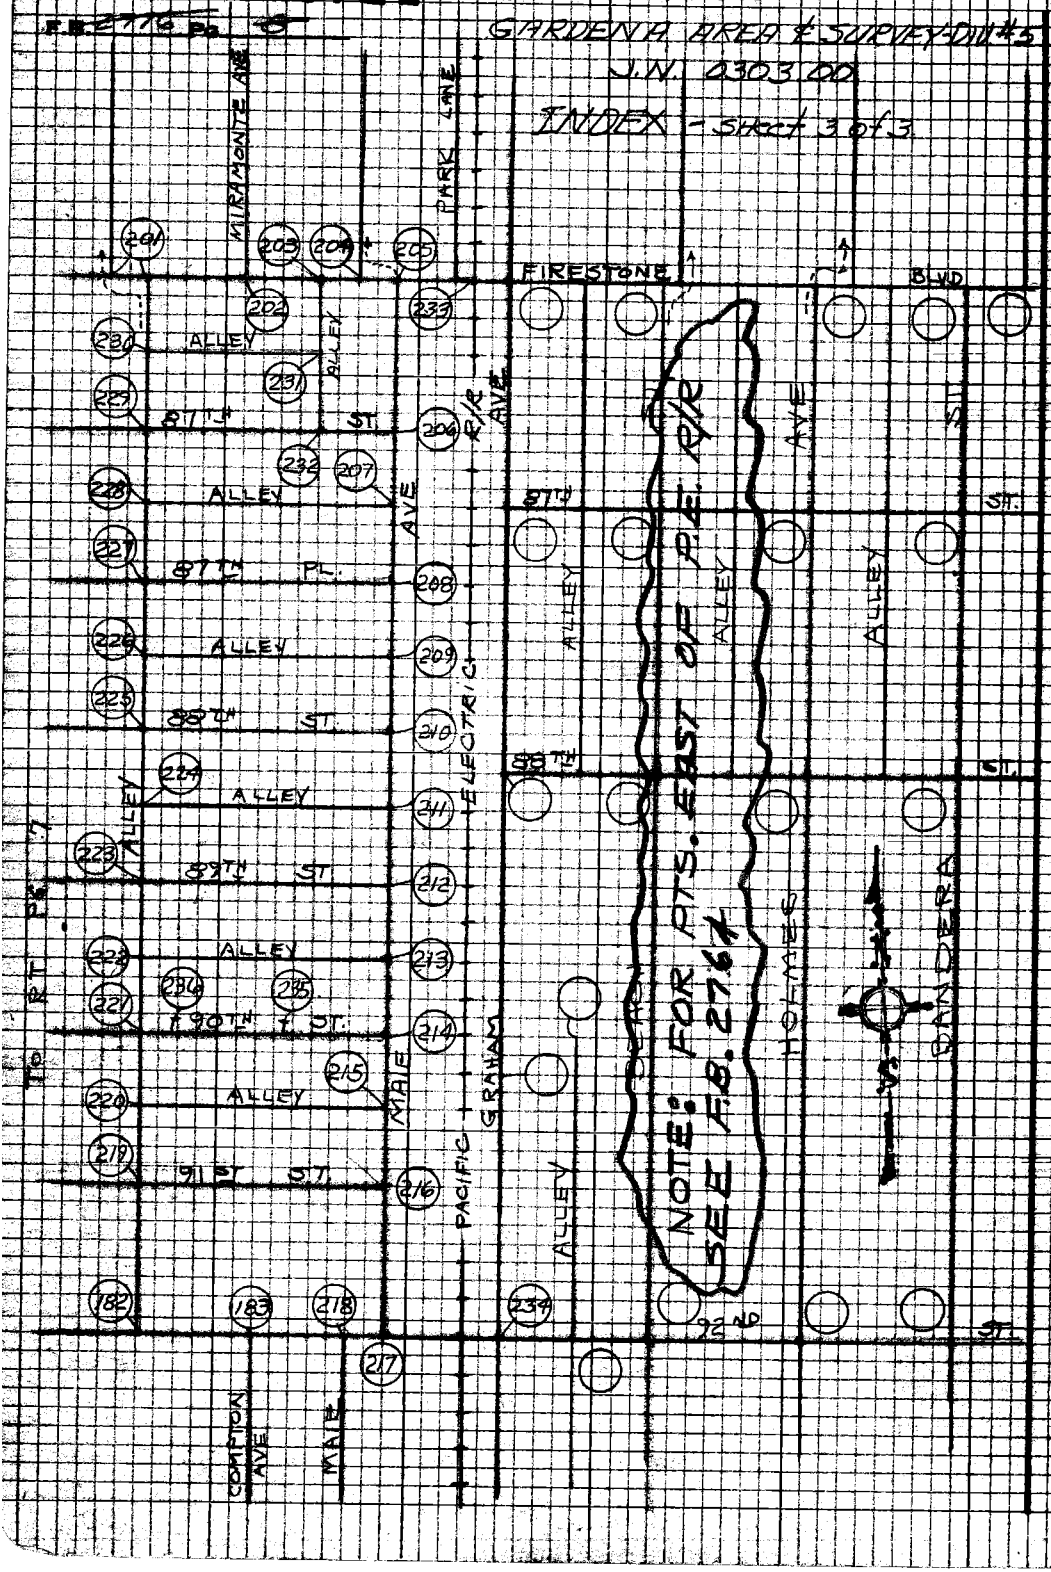

PLEASE RETURN TO
LOS ANGELES COUNTY ENGINEER
403 LOS ANGELES COUNTY ENGINEERING BLDG.

Do not extend this side of this line.

Note: Any Additions or Changes on this Sheet Must be Made or Circled in Red Ink With Date and Name of Person Making Change

PWFB 0921

3573

Notes Ck'd by	DIV. #5 Survey of GARDEN AREA ℄
Map No.	JN 0303.00 Tape 0196 Std 68 °F
Office Work	Surveyed by J. BAZEN
Checked	Notes J.J.B. Date 12-67
Date	Indexed [redacted] GALLI NOV 18 [redacted]

F. B. ~~2776~~ PG. ~~13~~

Ties have been corrected for temp.

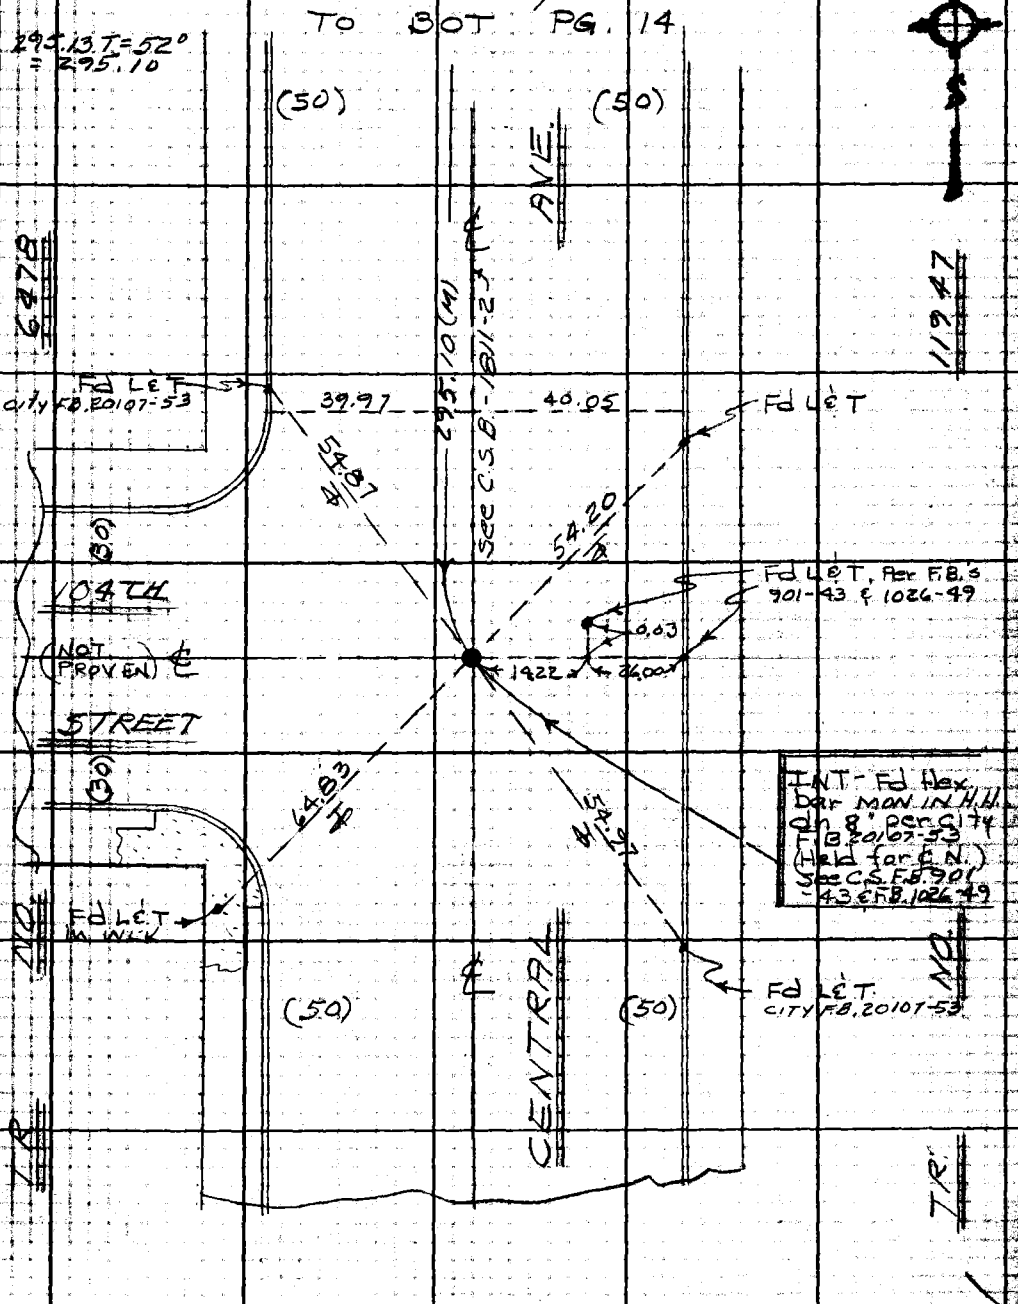

Note: Any Additions or Changes on this Sheet Must be Made or Circled in Red Ink With Date and Name of Person Making Change.

Do not extend this side of this line.

PLEASE RETURN TO
LOS ANGELES COUNTY ENGINEER
403 LOS ANGELES COUNTY ENGINEERING BLDG.

76F309S CE#310 1-65

PWFB 0921 3574

F. B. 2776 PG. 14

ALL ties were corr. for temp.

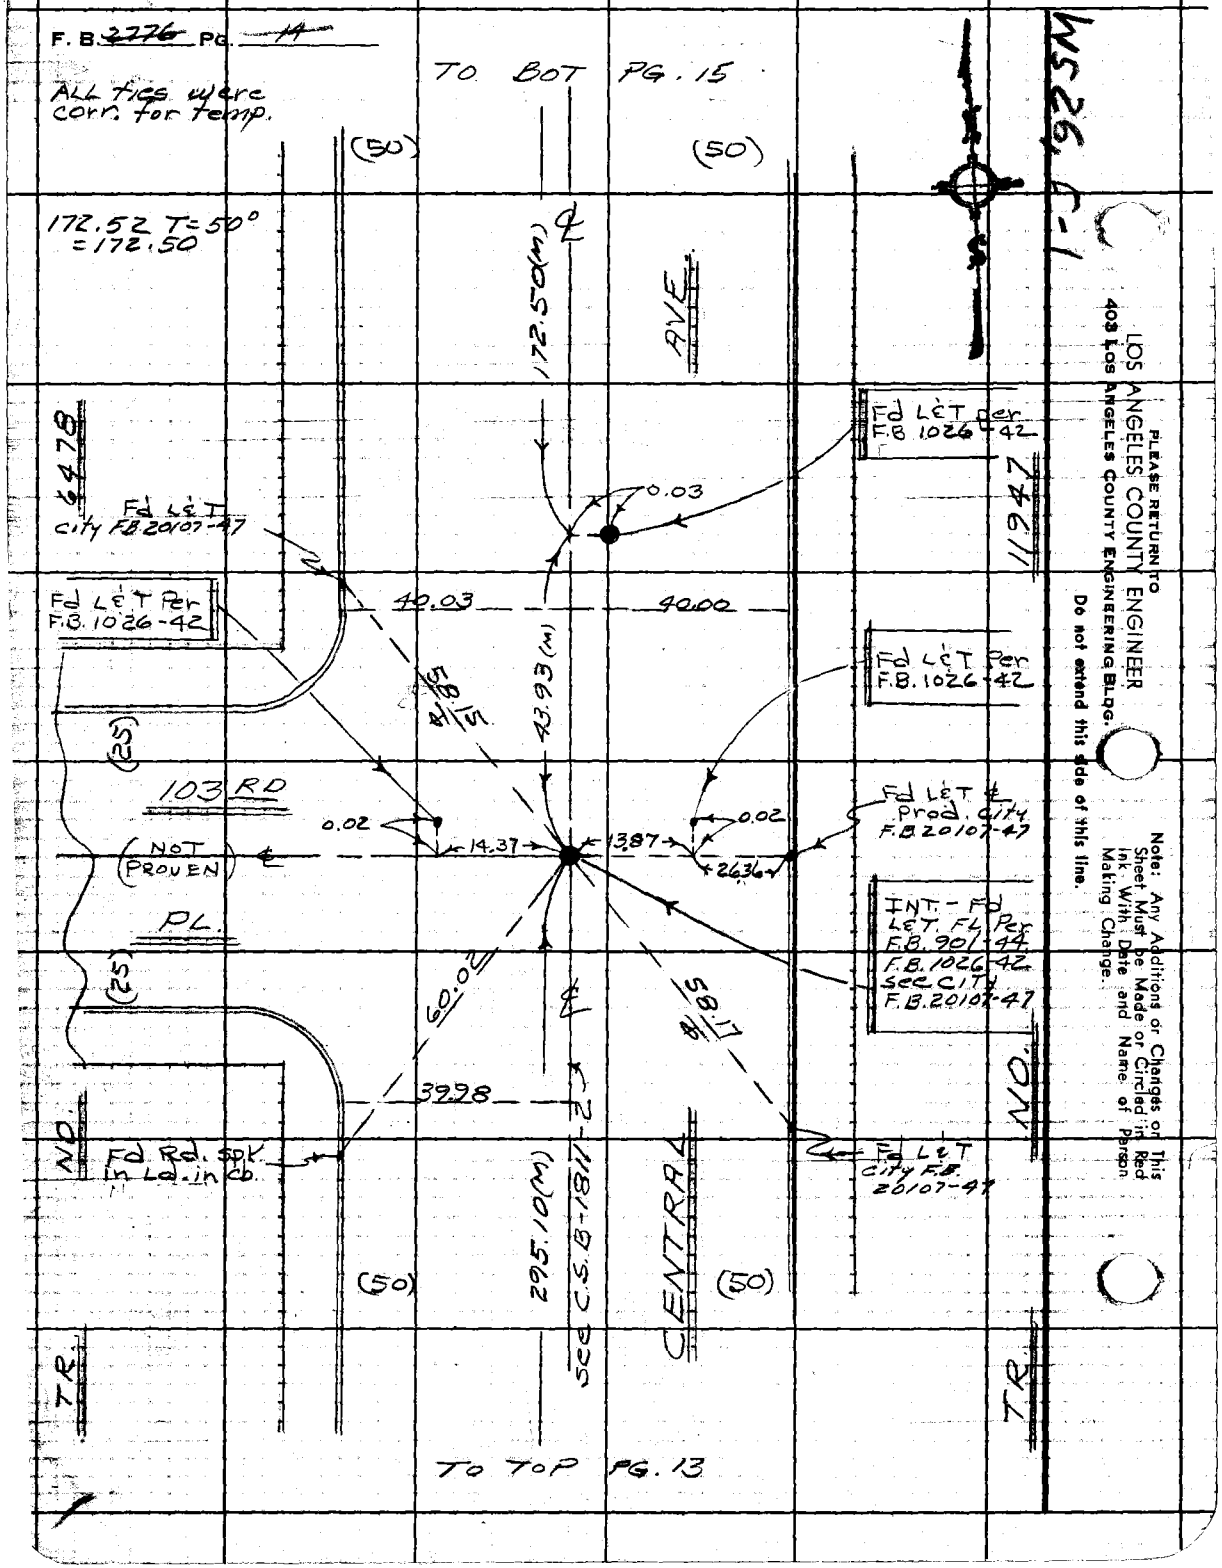

PLEASE RETURN TO
LOS ANGELES COUNTY ENGINEER
403 LOS ANGELES COUNTY ENGINEERING BLDG.
Do not extend this side of this line.

Note: Any Additions or Changes on This Sheet Must be Made or Circled in Red Ink With Date and Name of Person Making Change.

PWFB 0921

3575

Notes Ck'd by	DIV. #5 Survey of GARDENA AREA ℄
Map No.	JN 0303.00 Tape 0196 Std 68 °F
Office Work	Surveyed by J. BAZEN
Checked	Notes J.J.B. Date 12-67
Date	Indexed [redacted] GALLI NOV 18 '67

F. B. ~~2776~~ PG. ~~15~~

WILL ROGERS MEMORIAL PARK

C.S.B. 1831-1

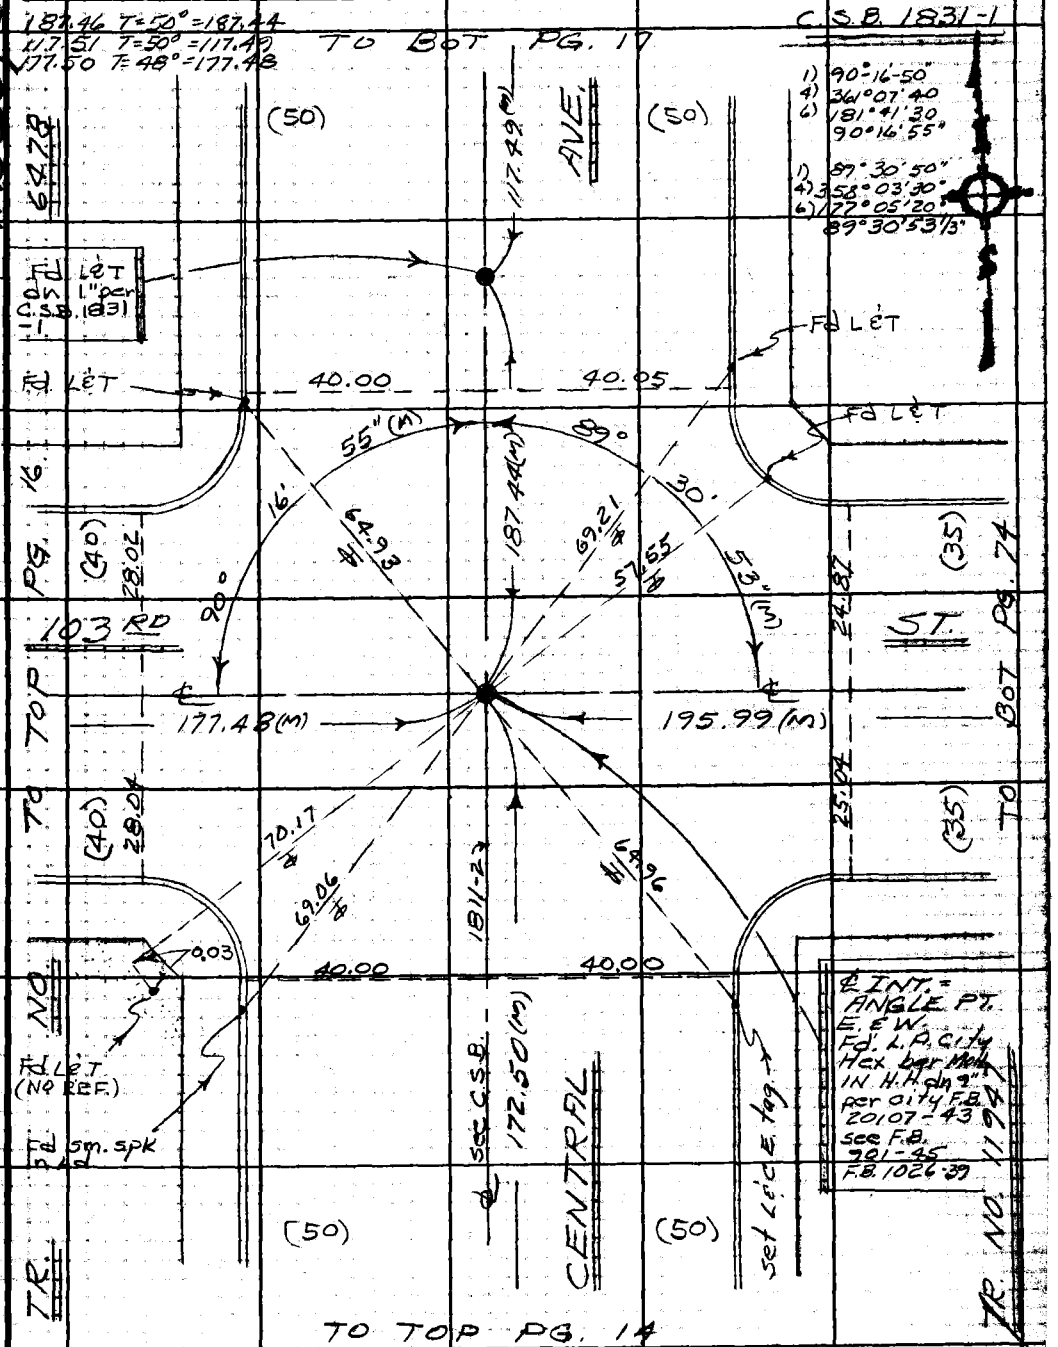

Note: Any Additions or Changes on this Sheet Must be Made or Circled in Red Ink With Date and Name of Person Making Change.

Do not extend this side of this line.

PLEASE RETURN TO LOS ANGELES COUNTY ENGINEER 403 LOS ANGELES COUNTY ENGINEERING BLDG.

76F309S CE#310 1-65

PWFB 0921

3576

F. B. ~~2776~~ PG. ~~16~~

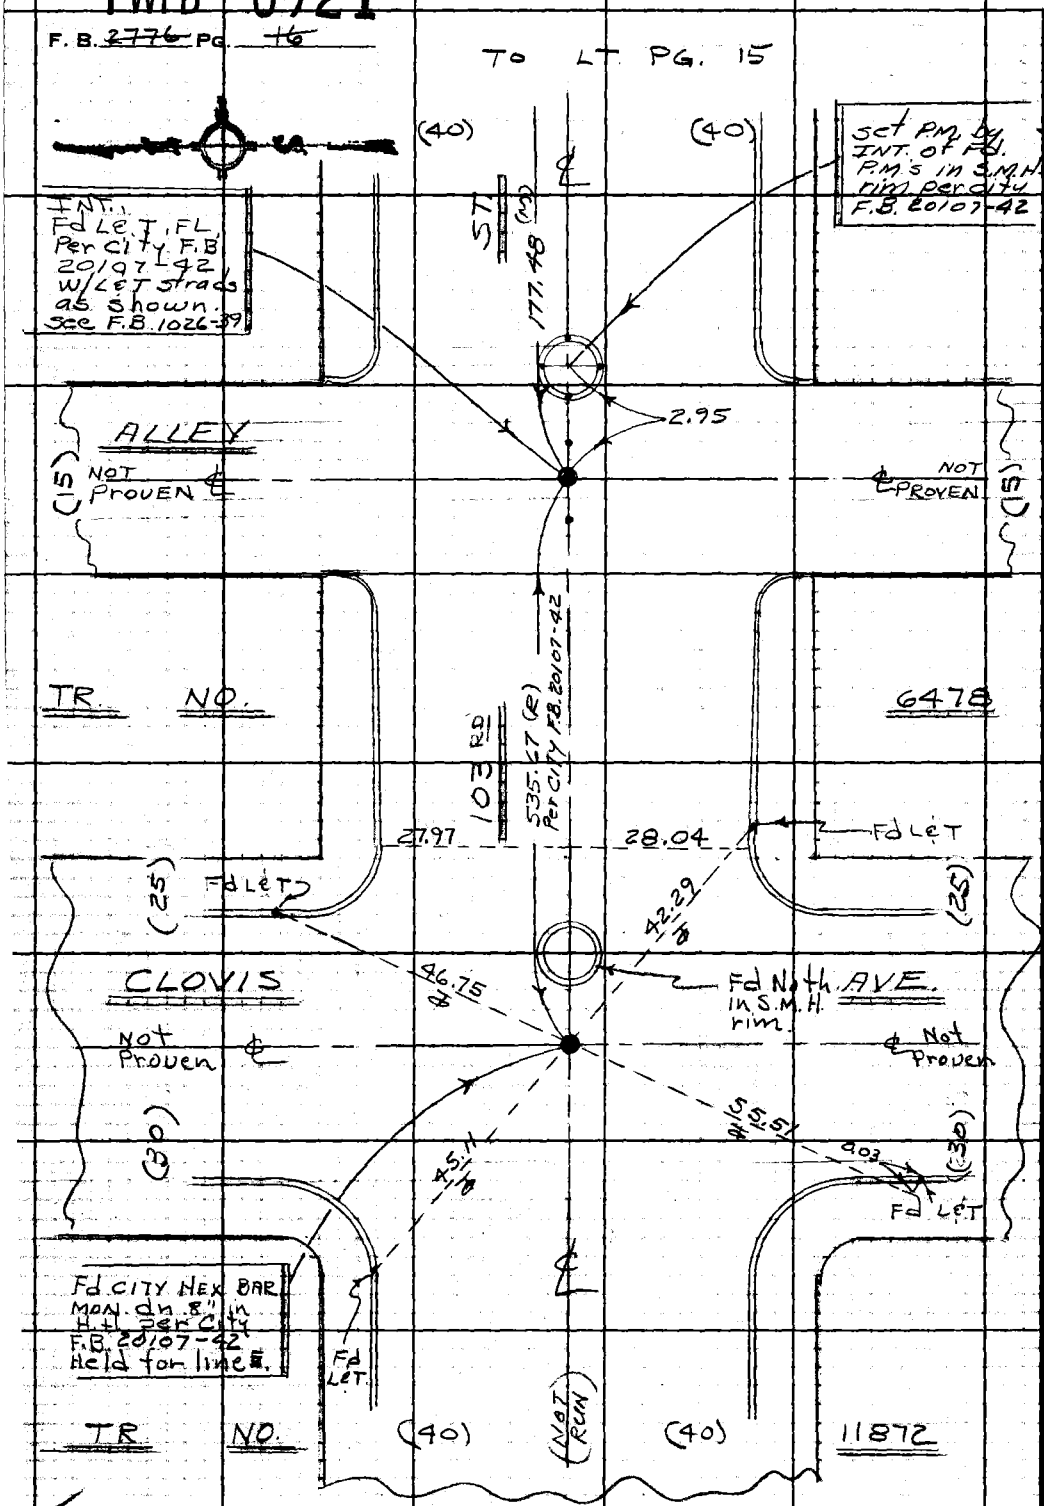

PLEASE RETURN TO
LOS ANGELES COUNTY ENGINEER
403 LOS ANGELES COUNTY ENGINEERING BLDG.

Do not extend this side of this line.

Note: Any Additions or Changes on This Sheet Must be Made or Circled in Red Ink With Date and Name of Person Making Change.

PWFB 0921

3577

Notes Ck'd by	Div. #5 Survey of GARDEN A AREA ℄ F. B. ~~2776~~ Pg. ~~17~~
Map No.	JN 0303.00 Tape 0196 Std 68 °F
Office Work	Surveyed by J. BAZEN
Checked	Notes J. B. Date 12-67
Date	Indexed [redacted] GALLI [redacted] 18 [redacted]

WS 26, C-1

ALL TIES corr. for temp.

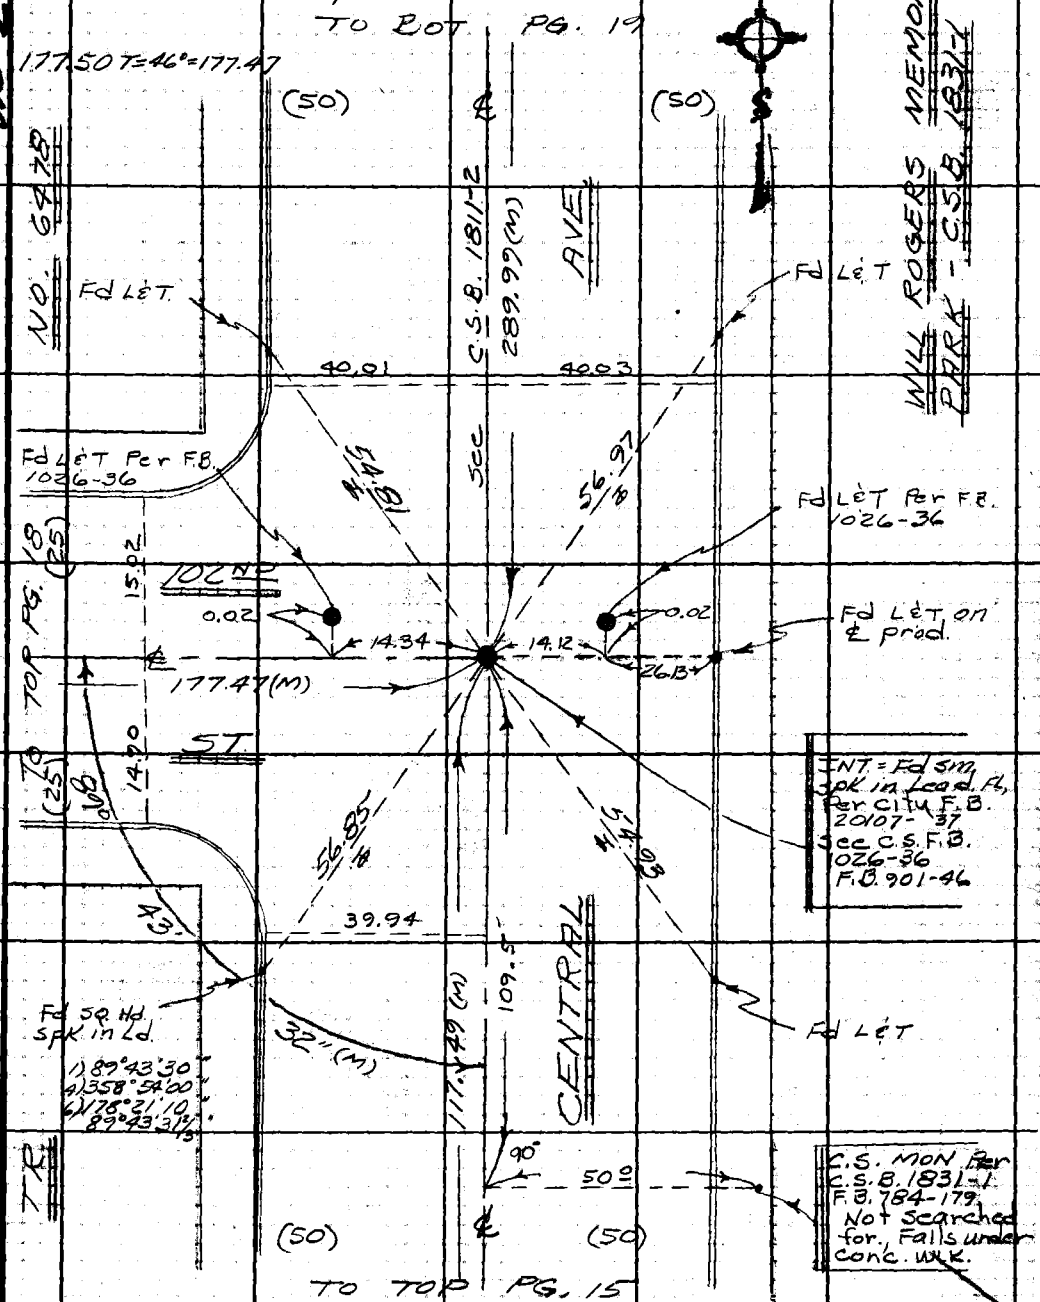

Note: Any Additions or Changes on this Sheet Must be Made or Circled in Red Ink With Date and Name of Person Making Change.

Do not extend this side of this line.

PLEASE RETURN TO
LOS ANGELES COUNTY ENGINEER
403 LOS ANGELES COUNTY ENGINEERING BLDG.

76F309S CE#310 1-85

PWFB 0921 3578

F.B. ~~2776~~ PG. ~~18~~

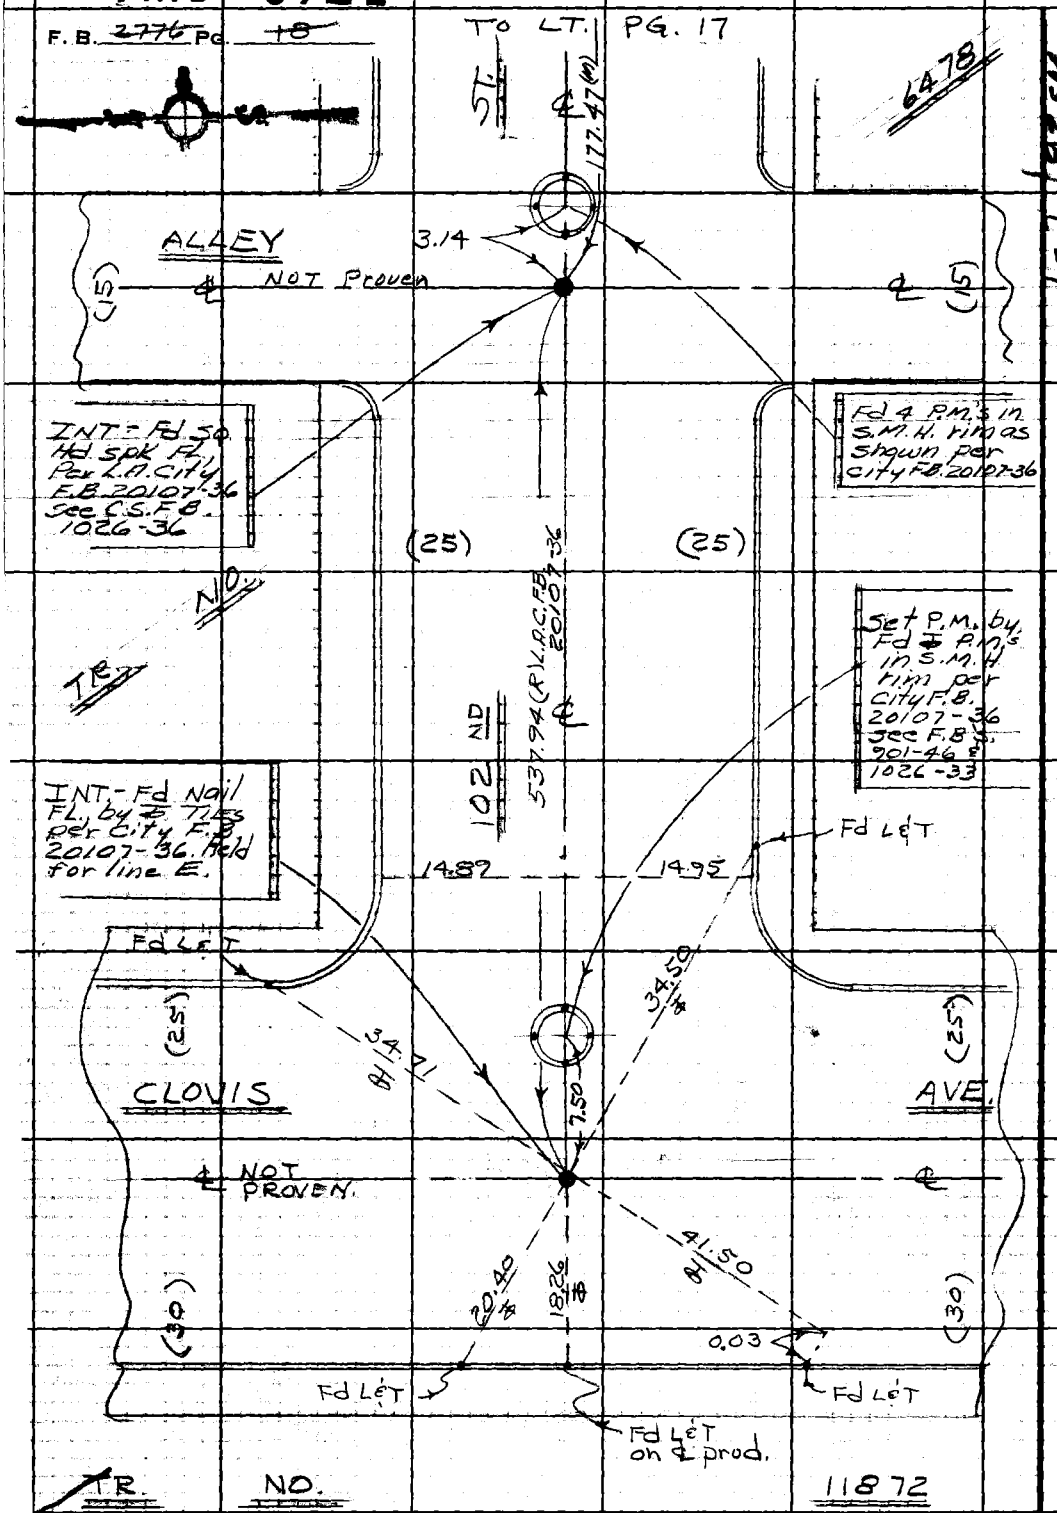

PLEASE RETURN TO
LOS ANGELES COUNTY ENGINEER
403 LOS ANGELES COUNTY ENGINEERING BLDG.

Do not extend this side of this line.

Note: Any Additions or Changes on This Sheet Must be Made or Circled in Red Ink With Date and Name of Person Making Change.

PWFB 0921

3579

Notes Ck'd by	Div. #5 Survey of GARDENA AREA ℄
Map No.	JN 0303.00 Tape 0256 Std 68 °F
Office Work	Surveyed by J. BAZEN
Checked	Notes J. J. B. Date 12-67
Date	Indexed [redacted] GALLI NOV 18 [redacted]

F. B. ~~2776~~ PG. ~~19~~

W.S. 26, C-1

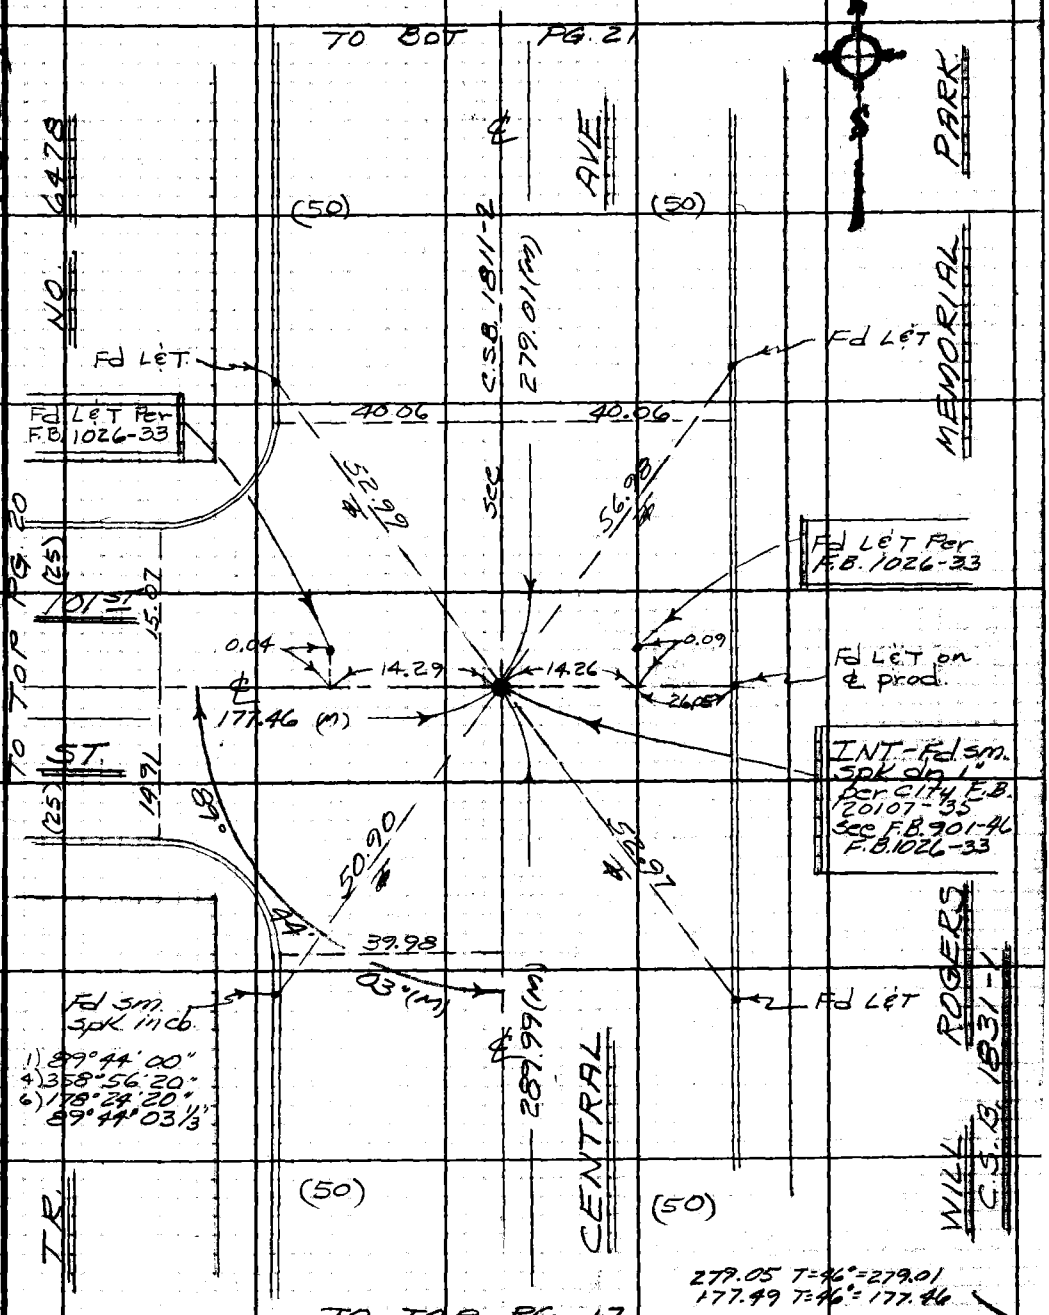

Note: Any Additions or Changes on This Sheet Must be Made or Circled in Red Ink With Date and Name of Person Making Change.

Do not extend this side of this line.

PLEASE RETURN TO
LOS ANGELES COUNTY ENGINEER
403 LOS ANGELES COUNTY ENGINEERING BLDG.

76F309S CE#310 1-65

PWFB 0921 3580

F. B. ~~2776~~ Pg. ~~20~~

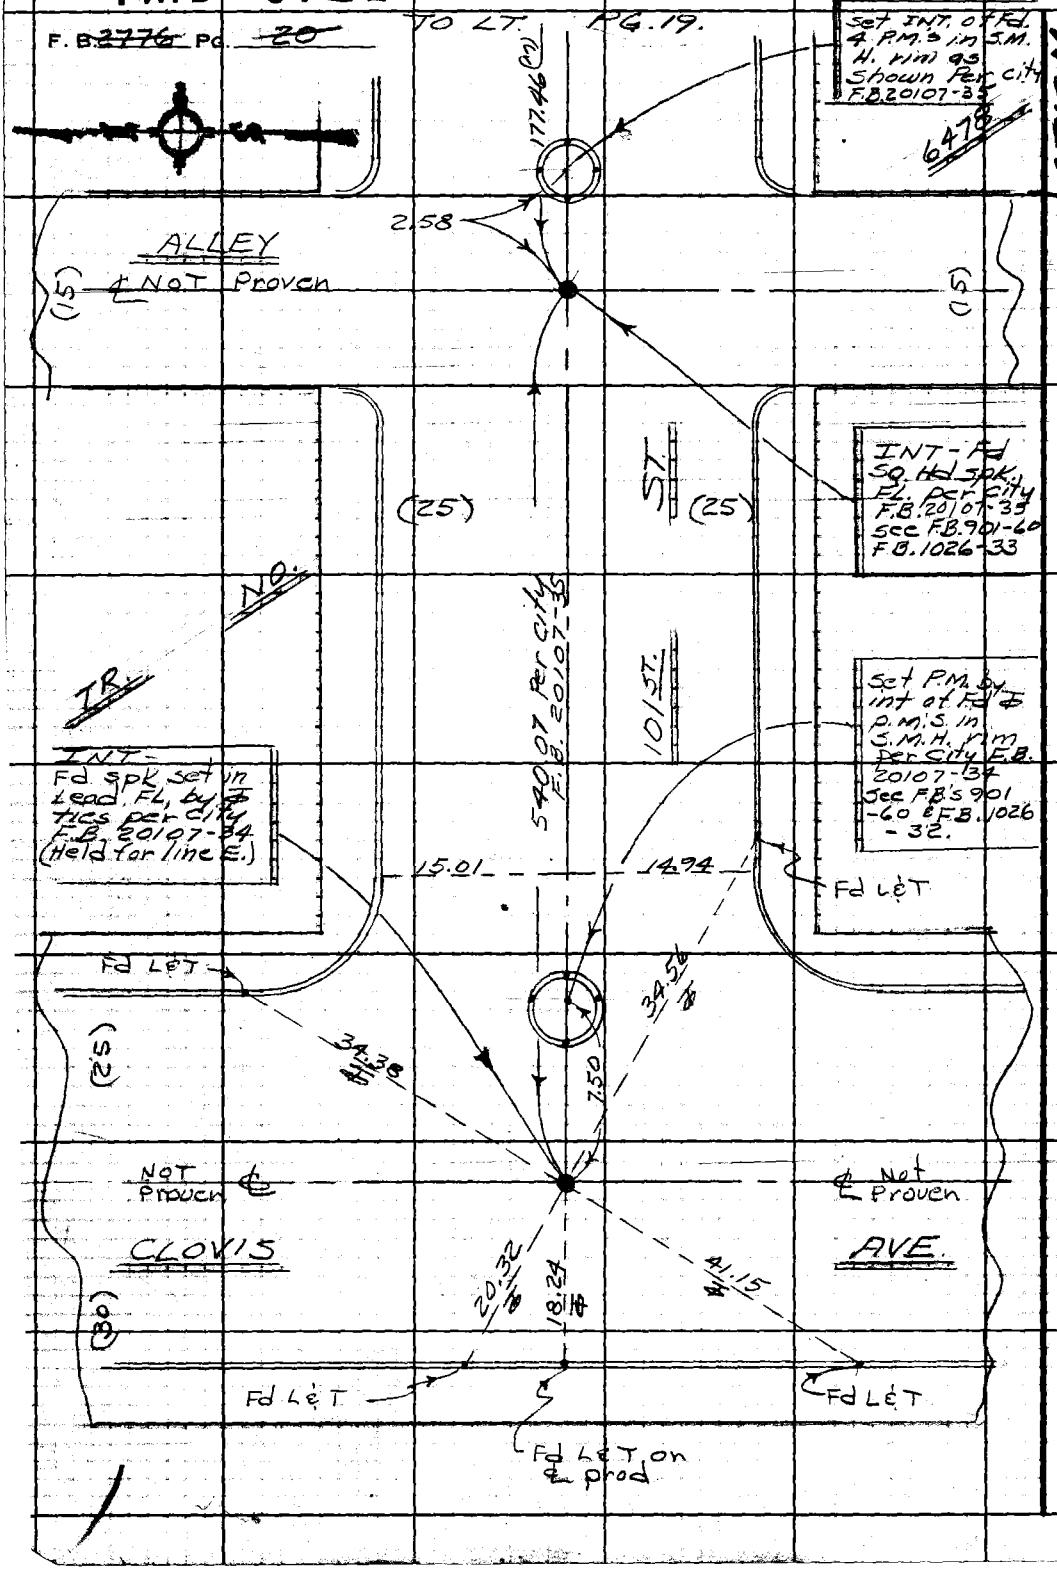

M.S.26 C-1

PLEASE RETURN TO
LOS ANGELES COUNTY ENGINEER
403 LOS ANGELES COUNTY ENGINEERING BLDG.

Do not extend this side of this line.

Note: Any Additions or Changes on This Sheet Must be Made or Circled in Red Ink With Date and Name of Person Making Change.

PWFB 0921

3583

Notes Ck'd by
Map No.
Office Work
Checked
Date

Survey of DIV #5 GARDENA AREA ℄
JN 0303.00 Tape 0256 Std 68 °F
Surveyed by J.J. BAZEN
Notes J.J.B. Date 12-67
Indexed [redacted] L. GALLI [redacted] 1 8 [redacted]

F. B. ~~2776~~ Pg. ~~23~~

W.S. 7,13-6

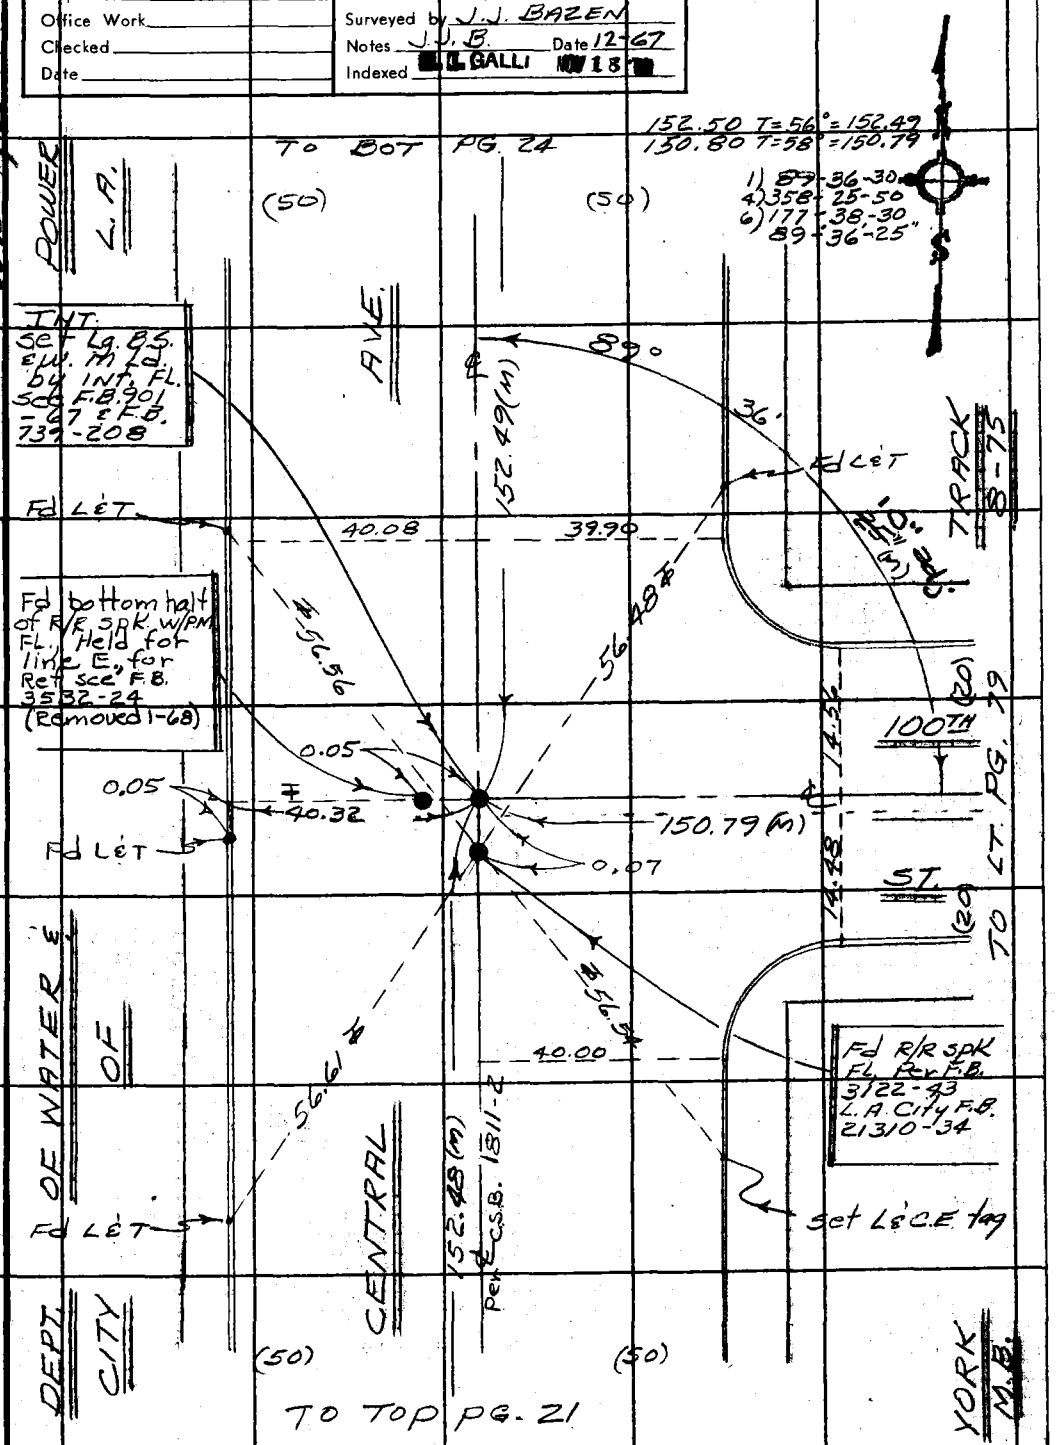

Note: Any Additions or Changes on This Sheet Must be Made or Circled in Red Ink With Date and Name of Person Making Change.

Do not extend this side of this line.

PLEASE RETURN TO
LOS ANGELES COUNTY ENGINEER
403 LOS ANGELES COUNTY ENGINEERING BLDG.

76F309S CE # 310 3-61

PWFB 0921 3584

F. B. ~~2776~~ PG. ~~24~~

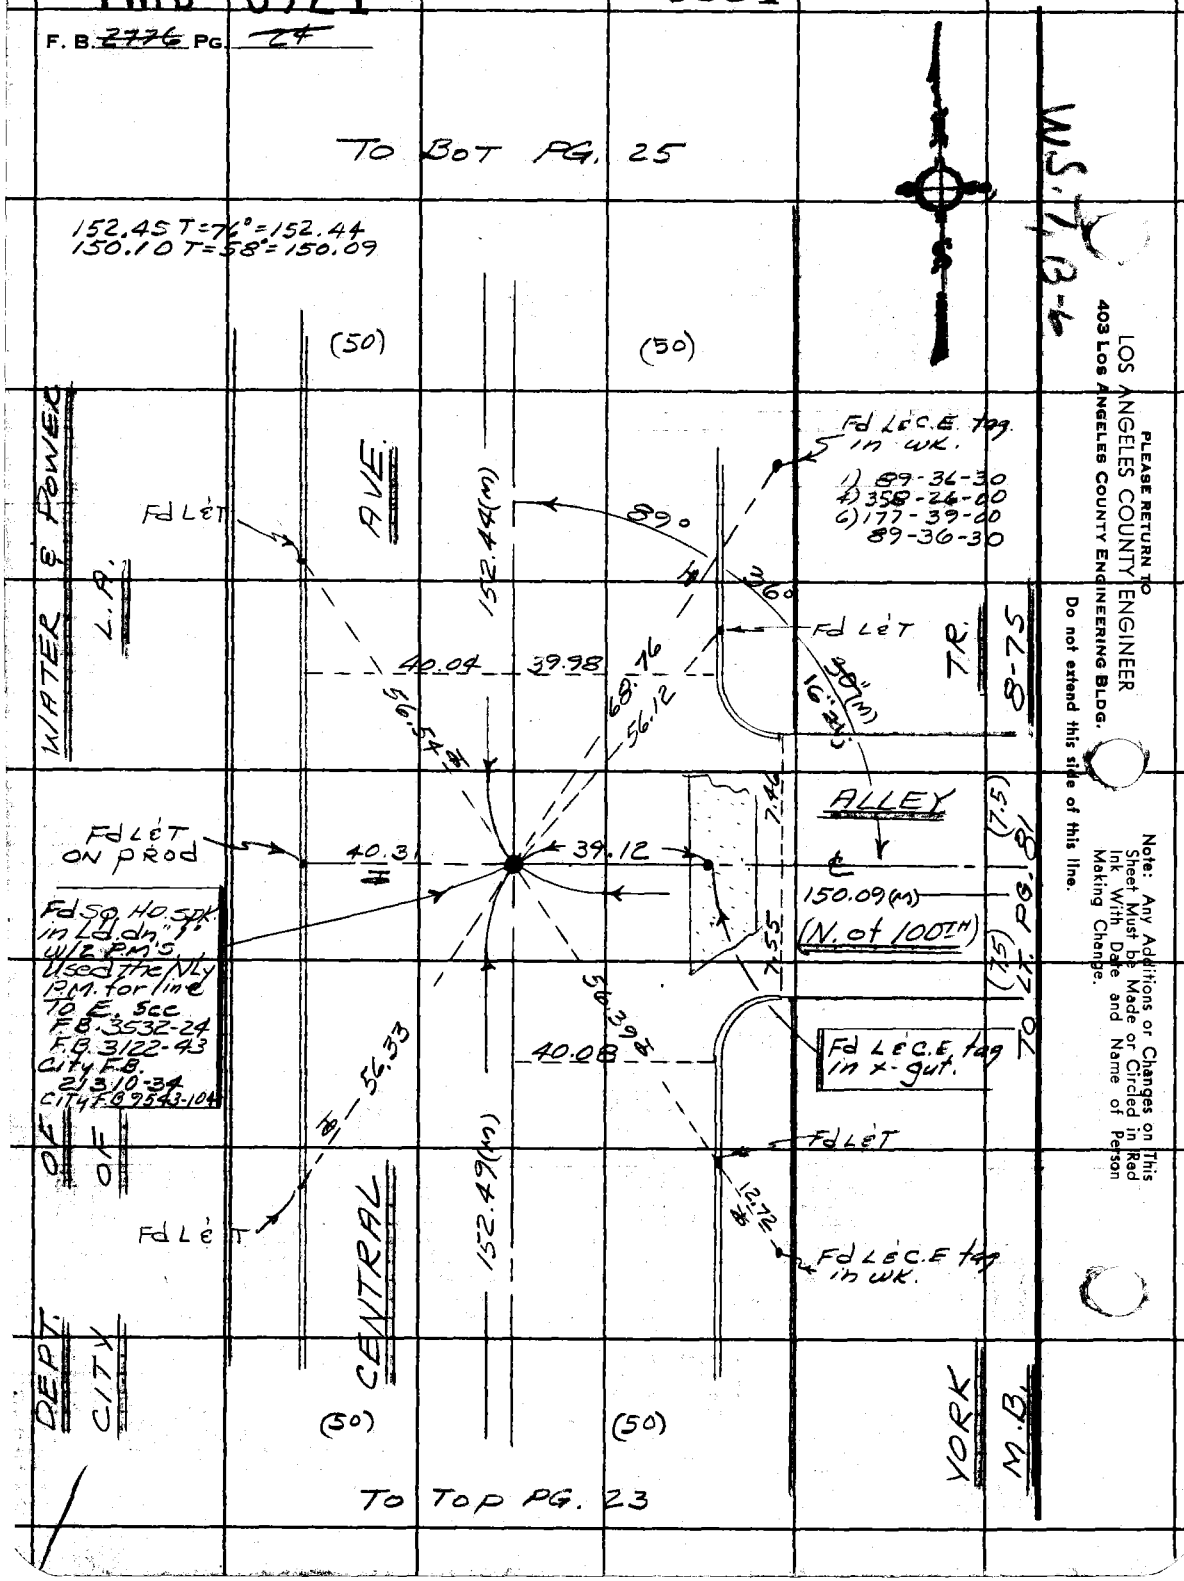

W.S. 7, B-6

PLEASE RETURN TO
LOS ANGELES COUNTY ENGINEER
403 LOS ANGELES COUNTY ENGINEERING BLDG.

Do not extend this side of this line.

Note: Any Additions or Changes on This Sheet Must be Made or Circled in Red Ink With Date and Name of Person Making Change.

PWFB 0921

3581

Notes Ck'd by	Div. #5 Survey of GARDENA AREA ℄
Map No.	JN 0303.00 Tape 0256 Std. 68 °F
Office Work	Surveyed by J. BAZEN
Checked	Notes J.J.B. Date 12-67
Date	Indexed [redacted] GAI[redacted] NOV 18 [redacted]

F. B. ~~2776~~ PG. ~~21~~

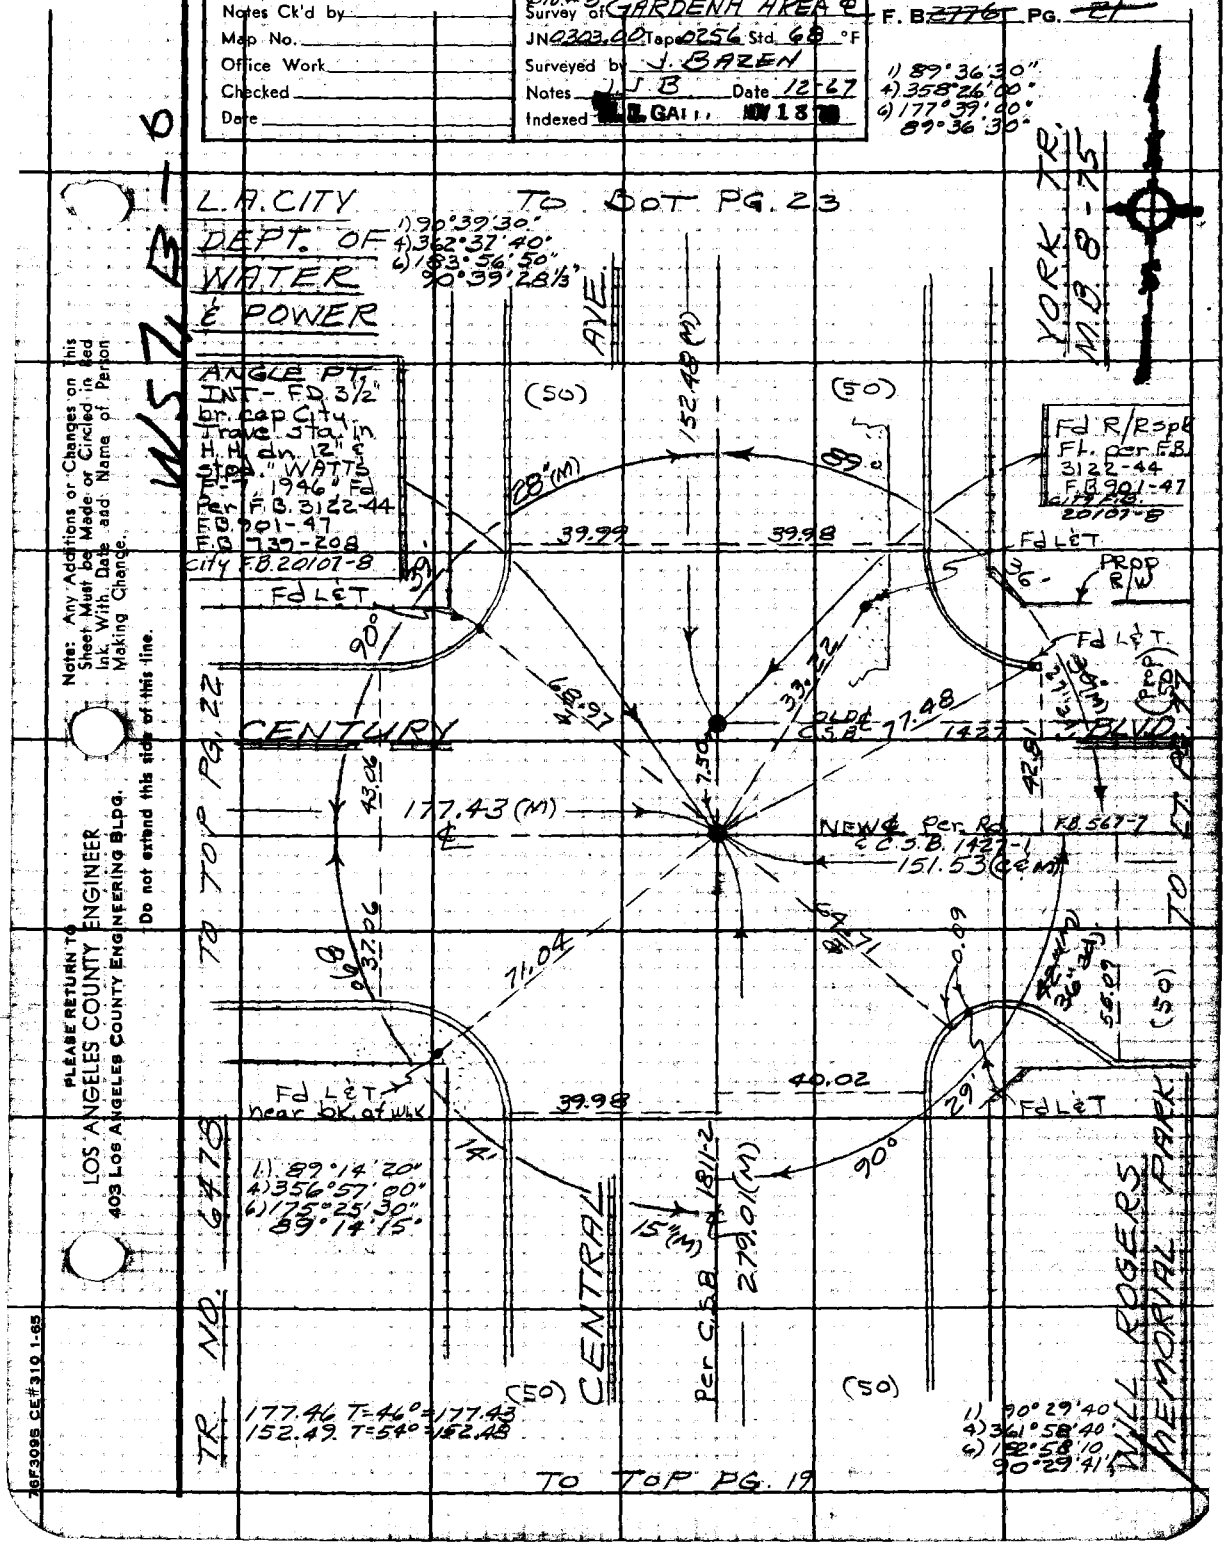

Note: Any Additions or Changes on This Sheet Must be Made or Circled in Red Ink With Date and Name of Person Making Change.

Do not extend this side of this line.

PLEASE RETURN TO
LOS ANGELES COUNTY ENGINEER
403 LOS ANGELES COUNTY ENGINEERING BLDG.

76F309S CE#310 1-65

•PWFB 0921

3582

F. B. ~~2776~~ PG. ~~22~~

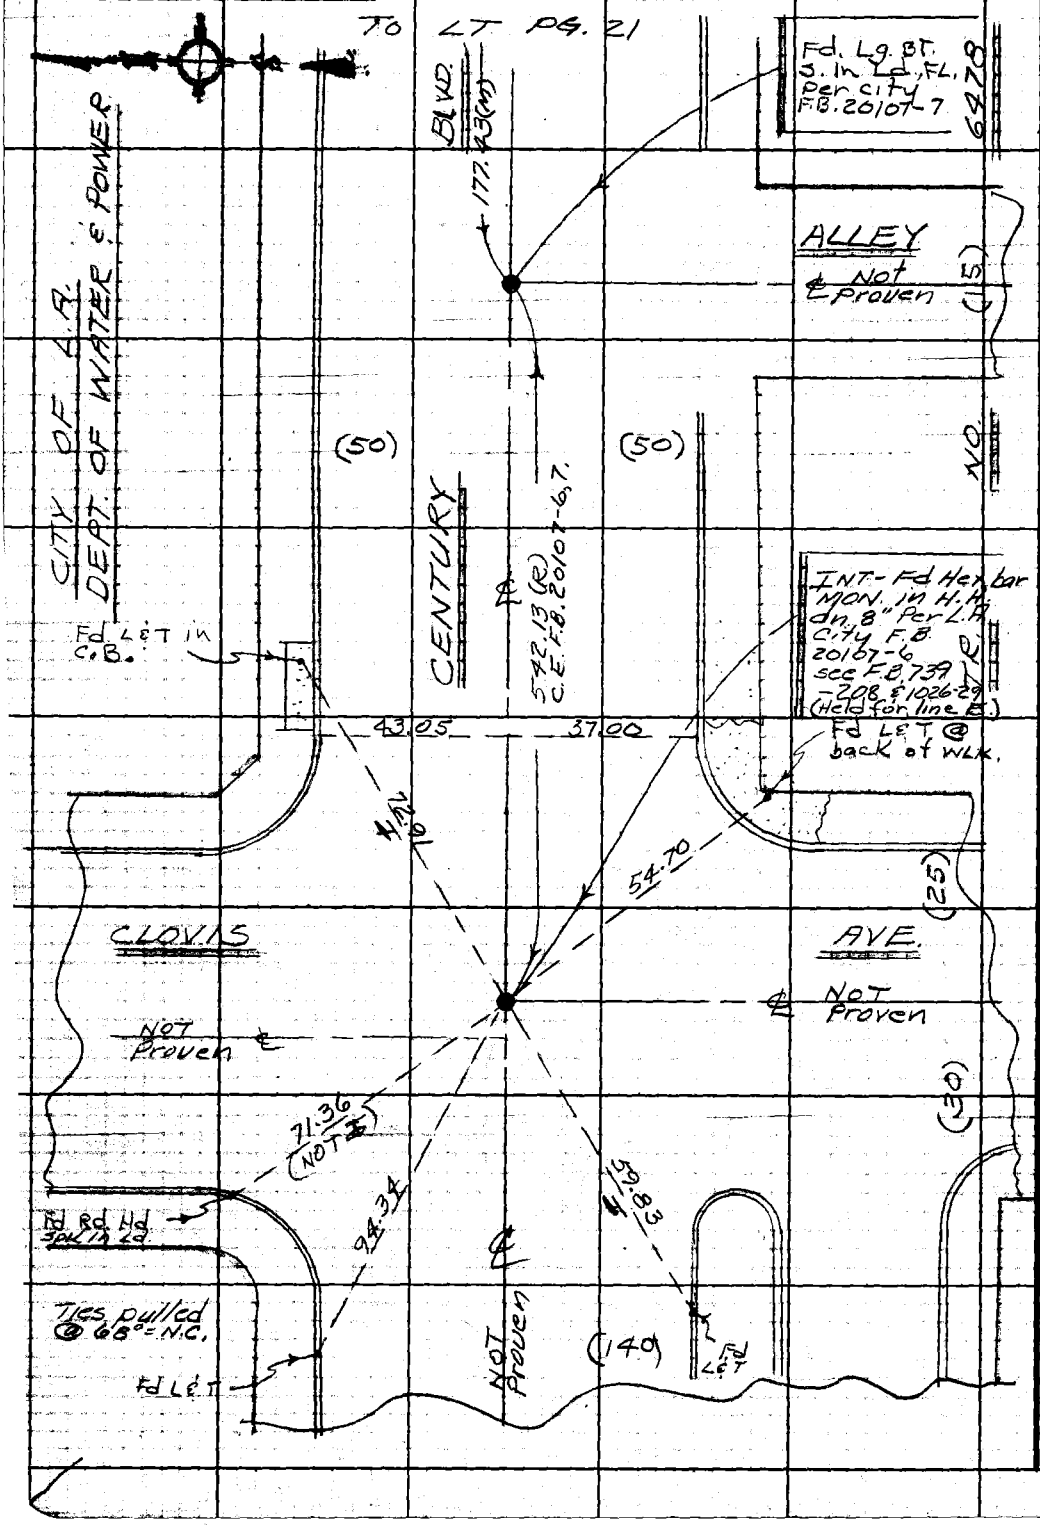

PLEASE RETURN TO
LOS ANGELES COUNTY ENGINEER
403 LOS ANGELES COUNTY ENGINEERING BLDG.

Do not extend this side of this line.

Note: Any Additions or Changes on This Sheet Must be Made or Circled in Red Ink With Date and Name of Person Making Change.

PWFB 0921

3585

Notes Ck'd by	DIV. #5. Survey of GARDENA AREA ℄
Map No.	JN 0303.00 Tape 0256 Std 68 °F
Office Work	Surveyed by J. BAZEN
Checked	Notes J. J. B. Date 12-67
Date	Indexed [redacted] GALLI NOV 18 [redacted]

F. B. ~~2776~~ PG. ~~25~~

W.S. 7, B-6

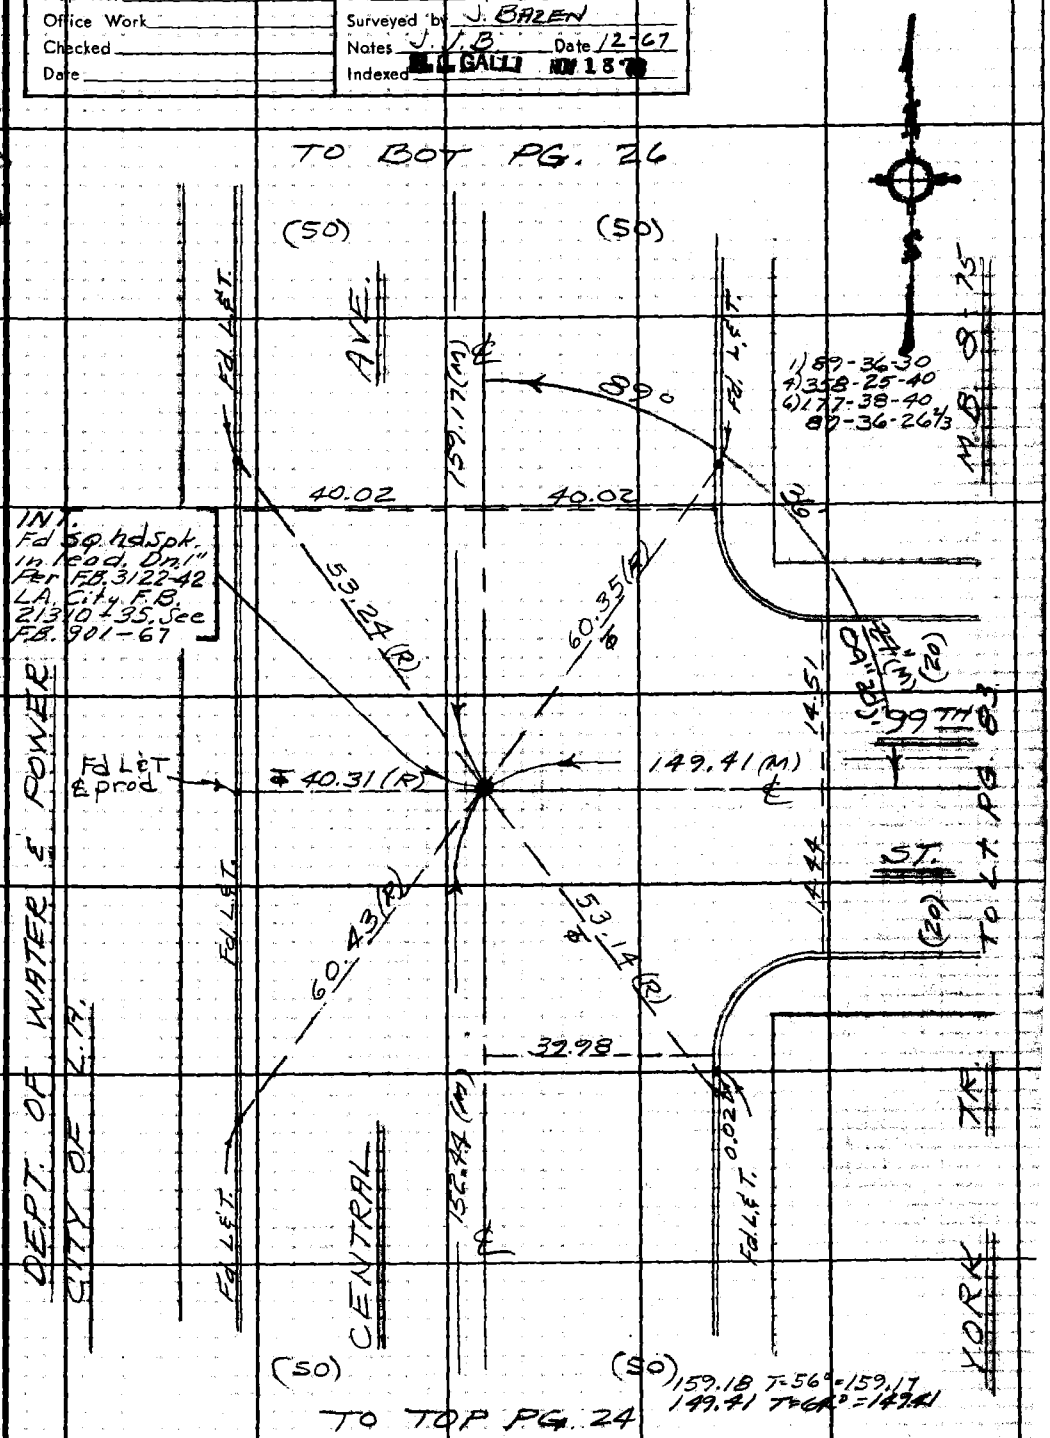

Note: Any Additions or Changes on This Sheet Must be Made or Circled in Red Ink With Date and Name of Person Making Change.

Do not extend this side of this line.

PLEASE RETURN TO
LOS ANGELES COUNTY ENGINEER
403 LOS ANGELES COUNTY ENGINEERING BLDG.

76F309S CE#310 1-65

PWFB 0921 3586

F. B. ~~2776~~ PG. ~~26~~

TO BOT. PG. 27

1) 88-48-10
4) 355-12-40
6) 172-49-00
88-48-10

680.18 T=58°=680.14

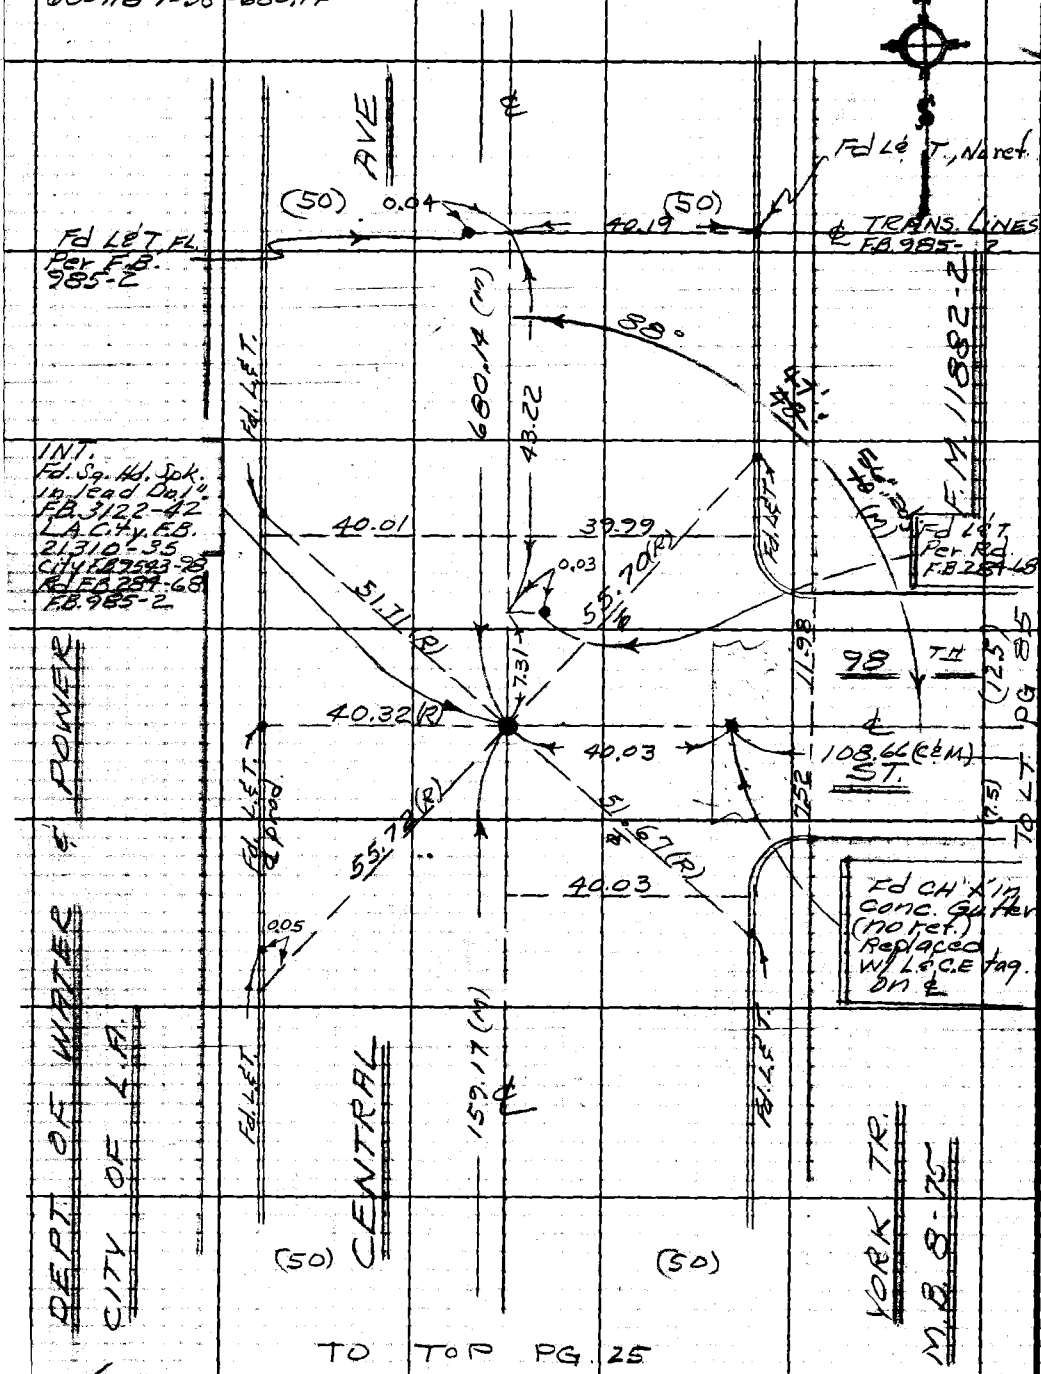

TO TOP PG. 25

PLEASE RETURN TO
LOS ANGELES COUNTY ENGINEER
403 LOS ANGELES COUNTY ENGINEERING BLDG.

Do not extend this side of this line.

Note: Any Additions or Changes on This Sheet Must be Made or Circled in Red Ink With Date and Name of Person Making Change.

PWFB 0921 3587, 3588

Notes Ck'd by	Survey of DIV. #5 GARDEN AREA ℄
Map No.	JN 0303.00 Tape 0256 Std. 68 °F
Office Work	Surveyed by J. BAZEN
Checked	Notes J.O.B. Date 12-67
Date	Indexed [redacted] GALLY [redacted] 18[redacted]

F. B. ~~2776~~ PG. ~~27~~

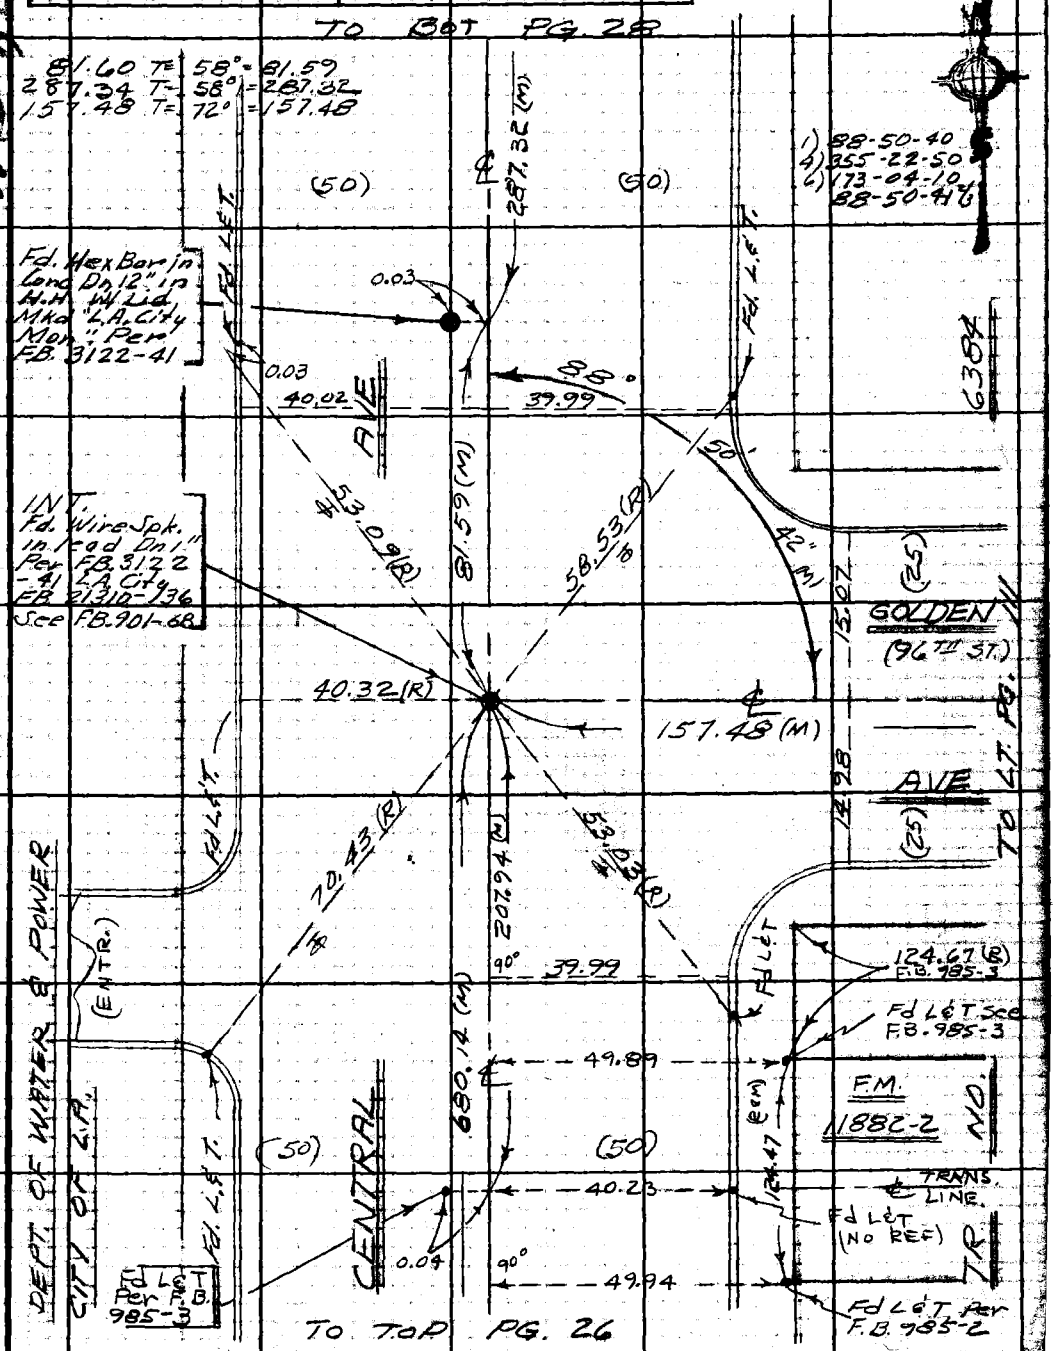

W.S. 7/3-6

Note: Any Additions or Changes on this Sheet Must be Made or Circled in Red Ink With Date and Name of Person Making Change.

PLEASE RETURN TO
LOS ANGELES COUNTY ENGINEER
403 LOS ANGELES COUNTY ENGINEERING BLDG.
Do not extend this side of this line.

76F309S CE#310 1-65

PWFB 0921

3589

F.B. ~~2776~~ PG ~~28~~

153.11 T=58°=153.10

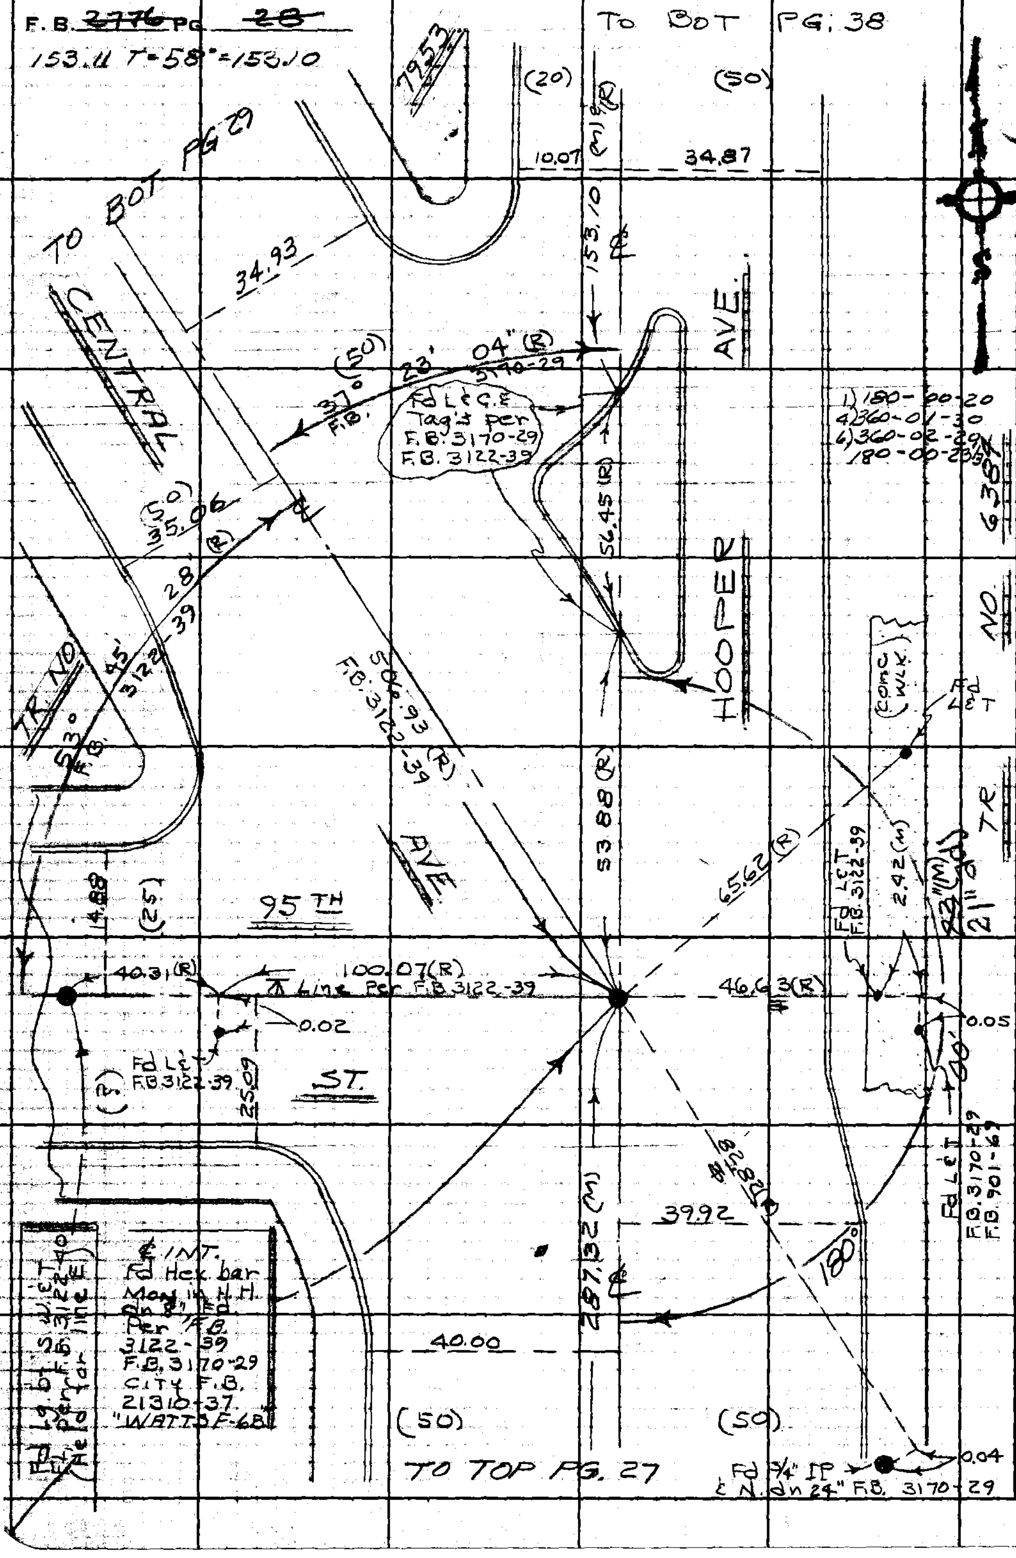

PLEASE RETURN TO
LOS ANGELES COUNTY ENGINEER
408 LOS ANGELES COUNTY ENGINEERING BLDG.

Do not extend this side of this line.

Note: Any Additions or Changes on This Sheet Must Be Made or Circled in Red Ink With Date and Name of Person Making Change.

9-6
7-15-71

PWFB 0921

3590

Notes Ck'd by	DIV. #5 Survey of GARDENA AREA
Map No.	JN 0303.00 Tape 0256 Std. 68 °F
Office Work	Surveyed by J. BAZEN
Checked	Notes J.J.B. Date 12 67
Date	Indexed [redacted] GALLI [redacted] 18 [redacted]

F. B. ~~3776~~ PG. ~~29~~

W.S. 7, B-6

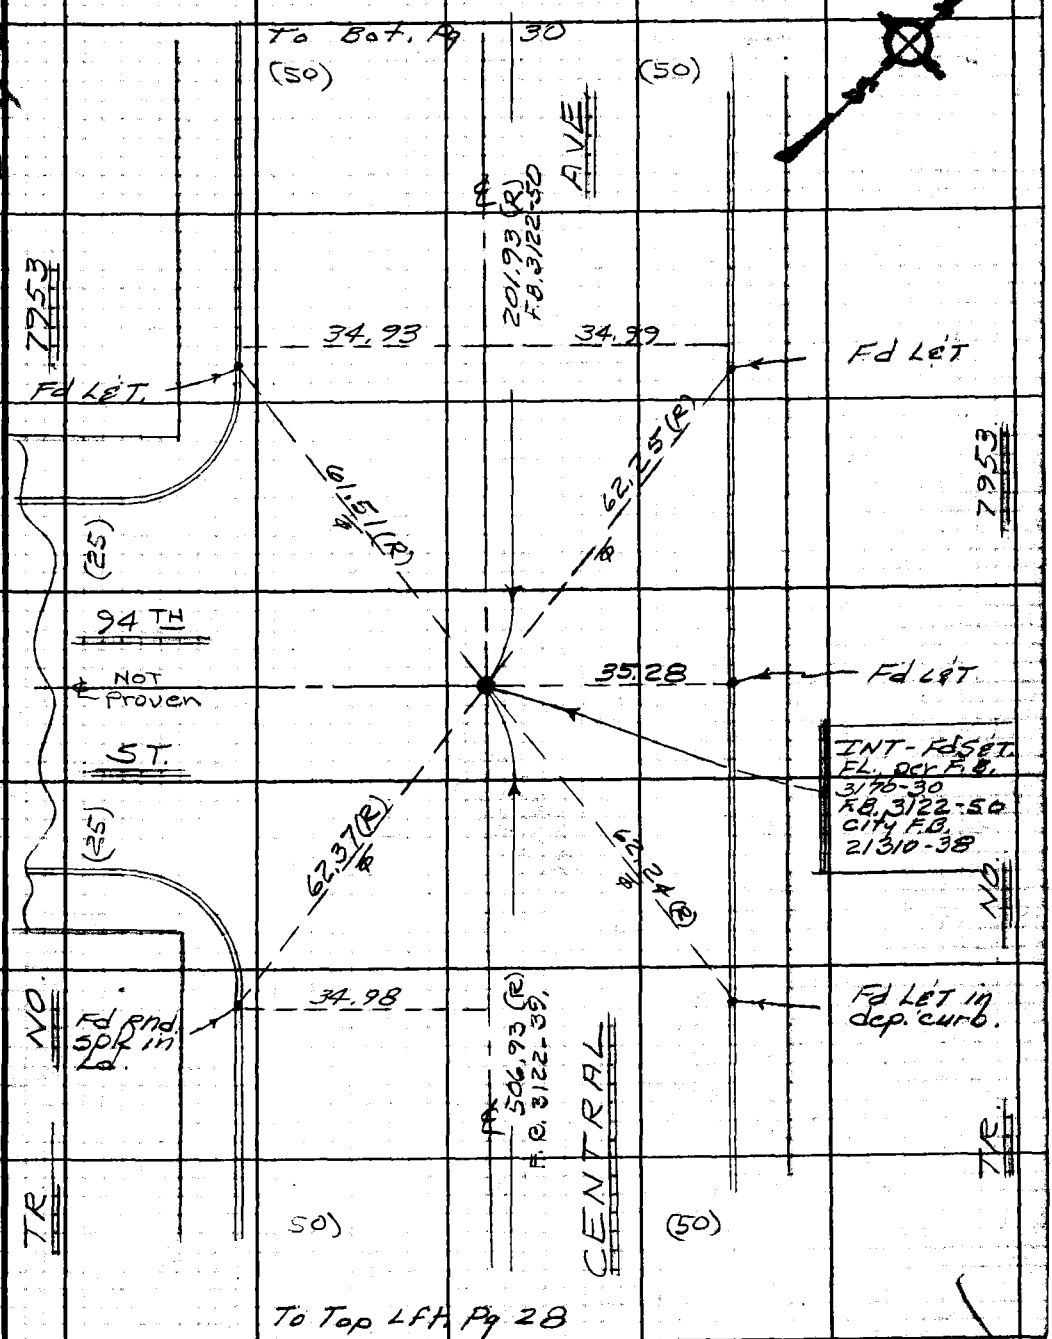

Note: Any Additions or Changes on this Sheet Must be Made or Circled in Red Ink With Date and Name of Person Making Change.

Do not extend this side of this line.

PLEASE RETURN TO
LOS ANGELES COUNTY ENGINEER
403 LOS ANGELES COUNTY ENGINEERING BLDG.

76F309S CE#310 1-65

PWFB 0921 3591, 3592

F. B. ~~2776~~ Pg. ~~30~~

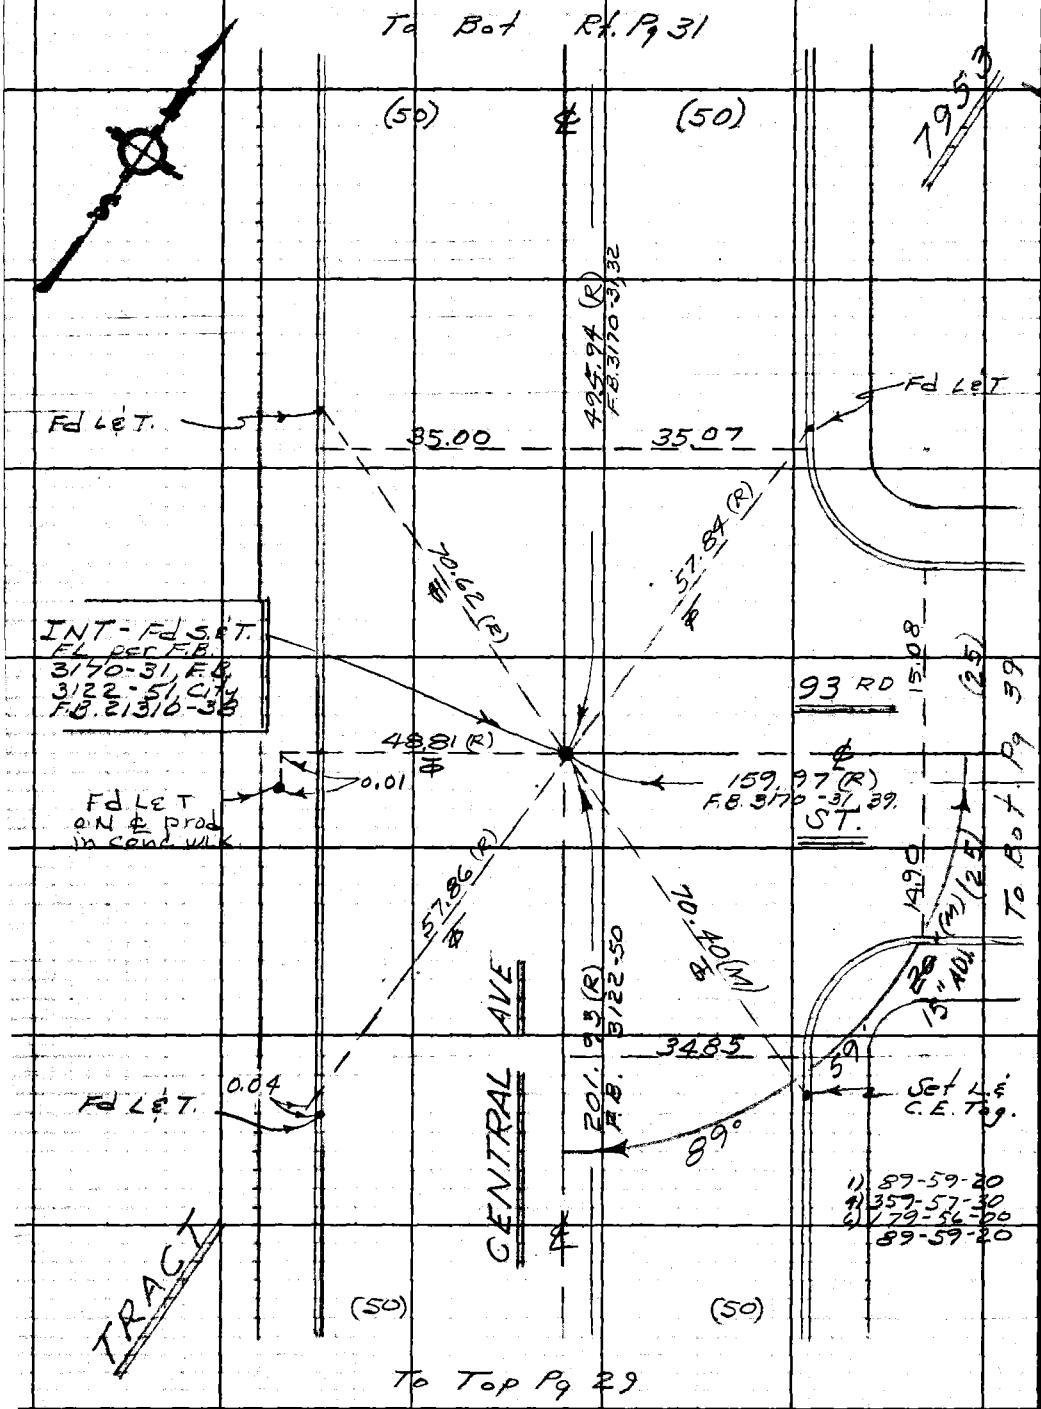

PLEASE RETURN TO
LOS ANGELES COUNTY ENGINEER
403 LOS ANGELES COUNTY ENGINEERING BLDG.

Do not extend this side of this line.

Note: Any Additions or Changes on This Sheet Must be Made or Circled in Red Ink With Date and Name of Person Making Change.

PWFB 0921

3593

Notes Ck'd by
Map No.
Office Work
Checked
Date

DIV. #5 Survey of GARDENA AREA ℄
JN 0303.00 Tape 0256 Std 68 °F
Surveyed by J. BAZEN
Notes J.J.B. Date 12-67
Indexed [redacted] GALLI NOV 18 '[redacted]

F. B. ~~2776~~ PG. ~~31~~

W.S. 7, B-6

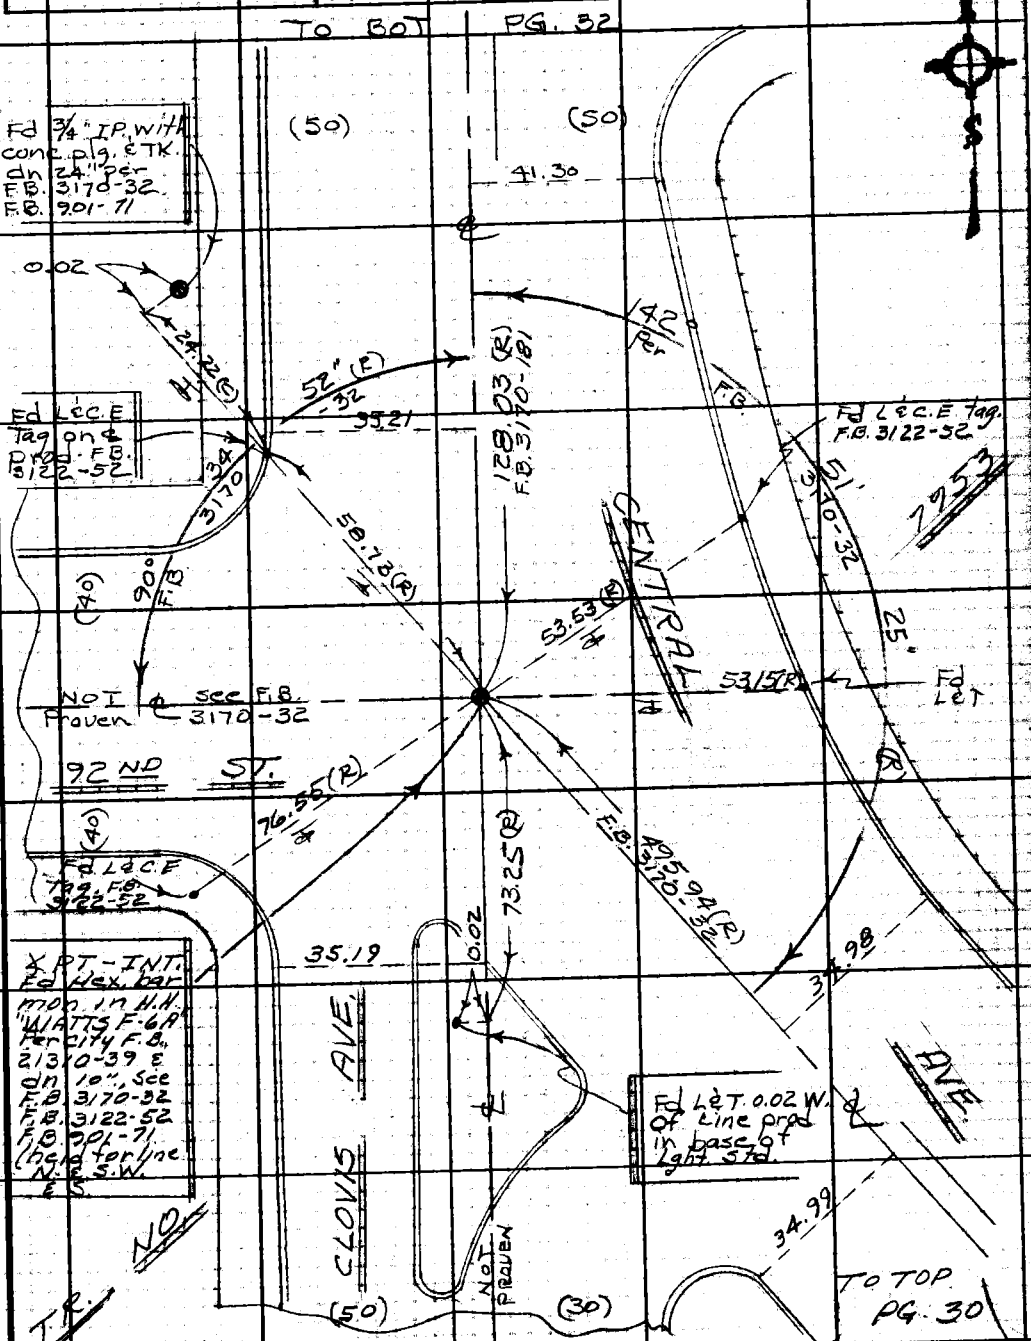

Note: Any Additions or Changes on This Sheet Must be Made or Circled in Red Ink With Date and Name of Person Making Change.

PLEASE RETURN TO
LOS ANGELES COUNTY ENGINEER
403 LOS ANGELES COUNTY ENGINEERING BLDG.

Do not extend this side of this line.

76F309S CE#310 1-65

PWFB 0921 3594

F. B. ~~2776~~ PG. ~~32~~

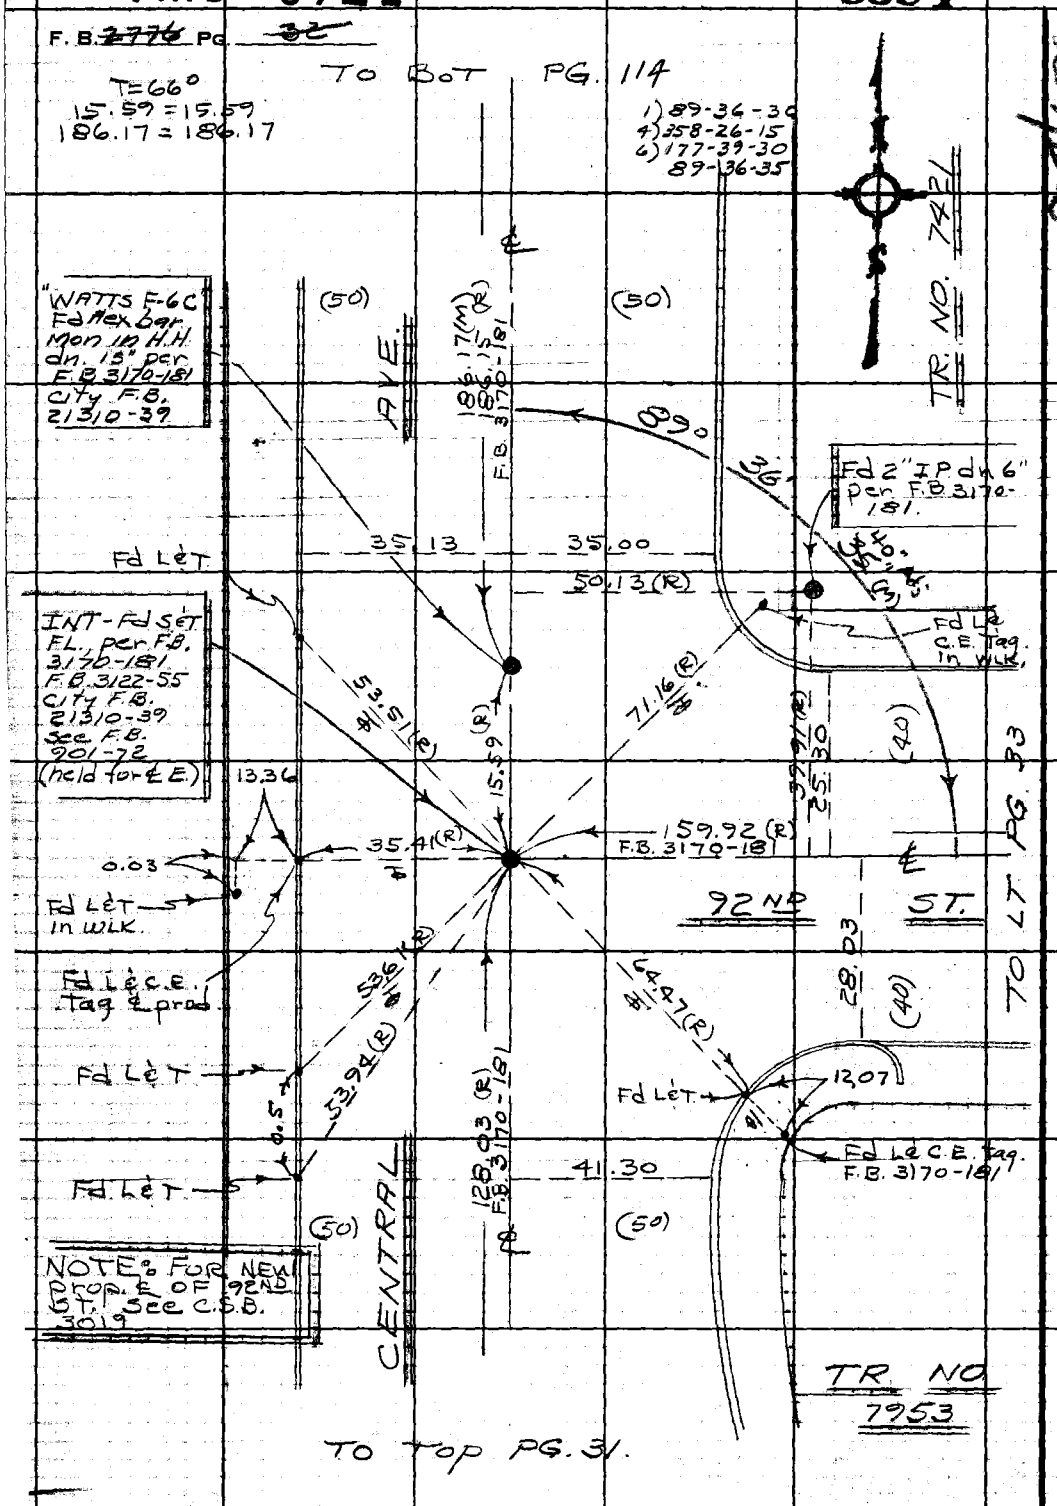

PLEASE RETURN TO
LOS ANGELES COUNTY ENGINEER
403 LOS ANGELES COUNTY ENGINEERING BLDG.

Do not extend this side of this line.

Note: Any Additions or Changes on This Sheet Must be Made or Circled in Red Ink With Date and Name of Person Making Change.

PWFB 0921

3595

Notes Ck'd by	DIV. #5 Survey of GARDENA AREA ℄
Map No.	JN 0303.00 Tape 0256 Std 68 °F
Office Work	Surveyed by J. Bazen
Checked	Notes J. J. B. Date 12-67
Date	Indexed [illegible] GALLI [illegible]

F. B. ~~2776~~ PG. ~~33~~

1) 89-36-30
4) 358-26-00
6) 177-38-45
89-36-27 2/3

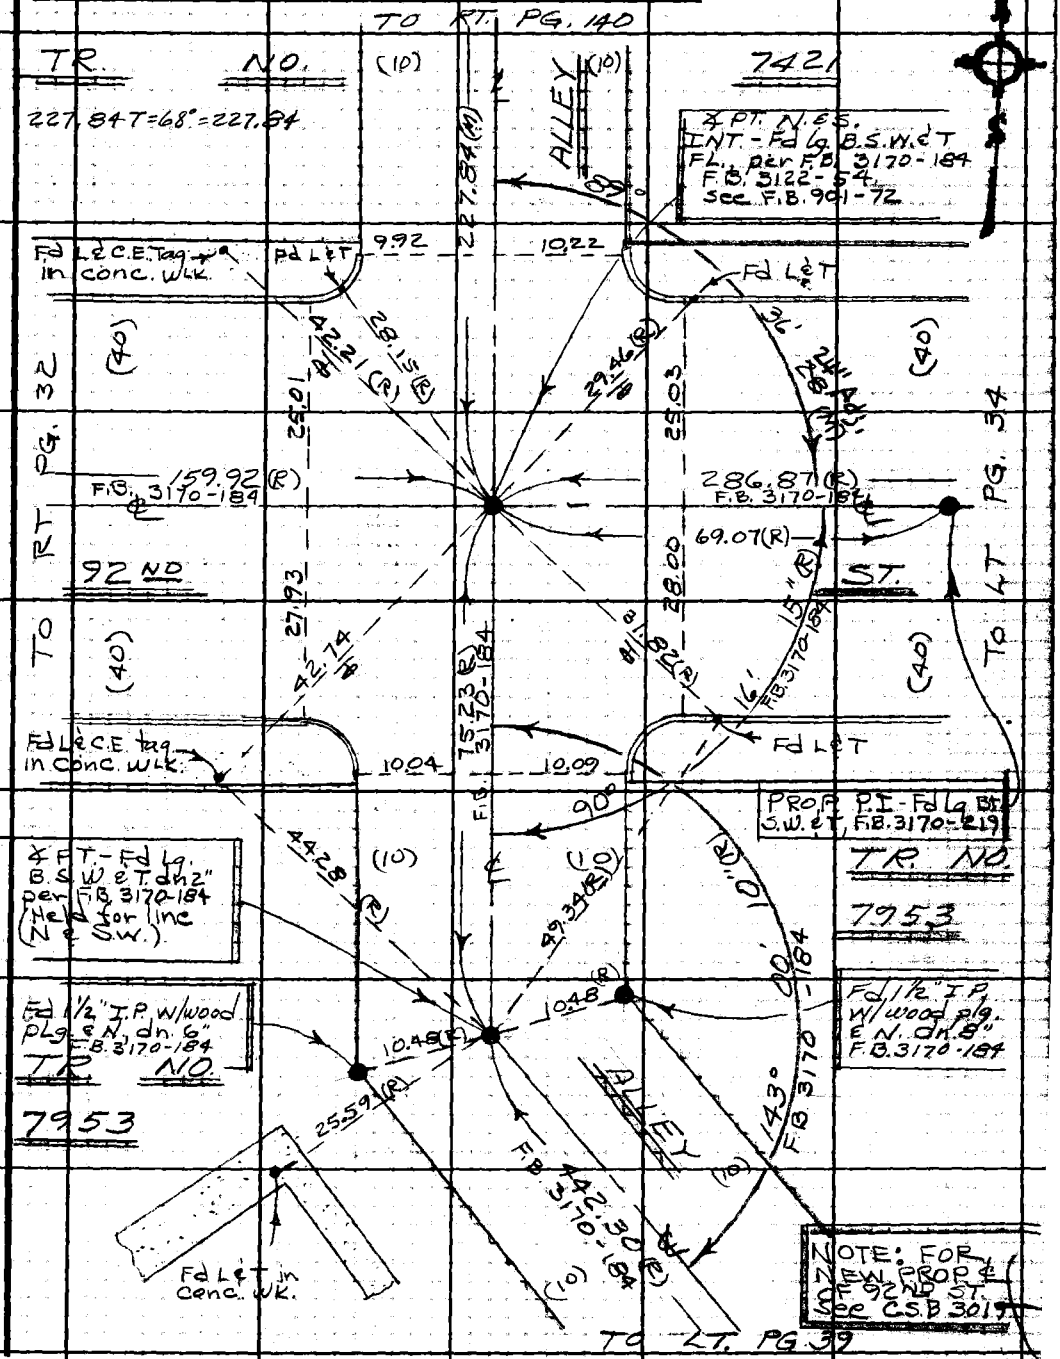

Note: Any Additions or Changes on this Sheet Must be Made or Circled in Red Ink With Date and Name of Person Making Change.

Do not extend this side of this line.

PLEASE RETURN TO
LOS ANGELES COUNTY ENGINEER
403 Los Angeles County Engineering Bldg.

26F309S CE#310 1-65

PWFB 0921 3596

F. B. ~~2776~~ PG. ~~34~~

TR. NO. 7421

NOTE: For New Prop. ℄ of 92ND ST. See C.S.B. 3019

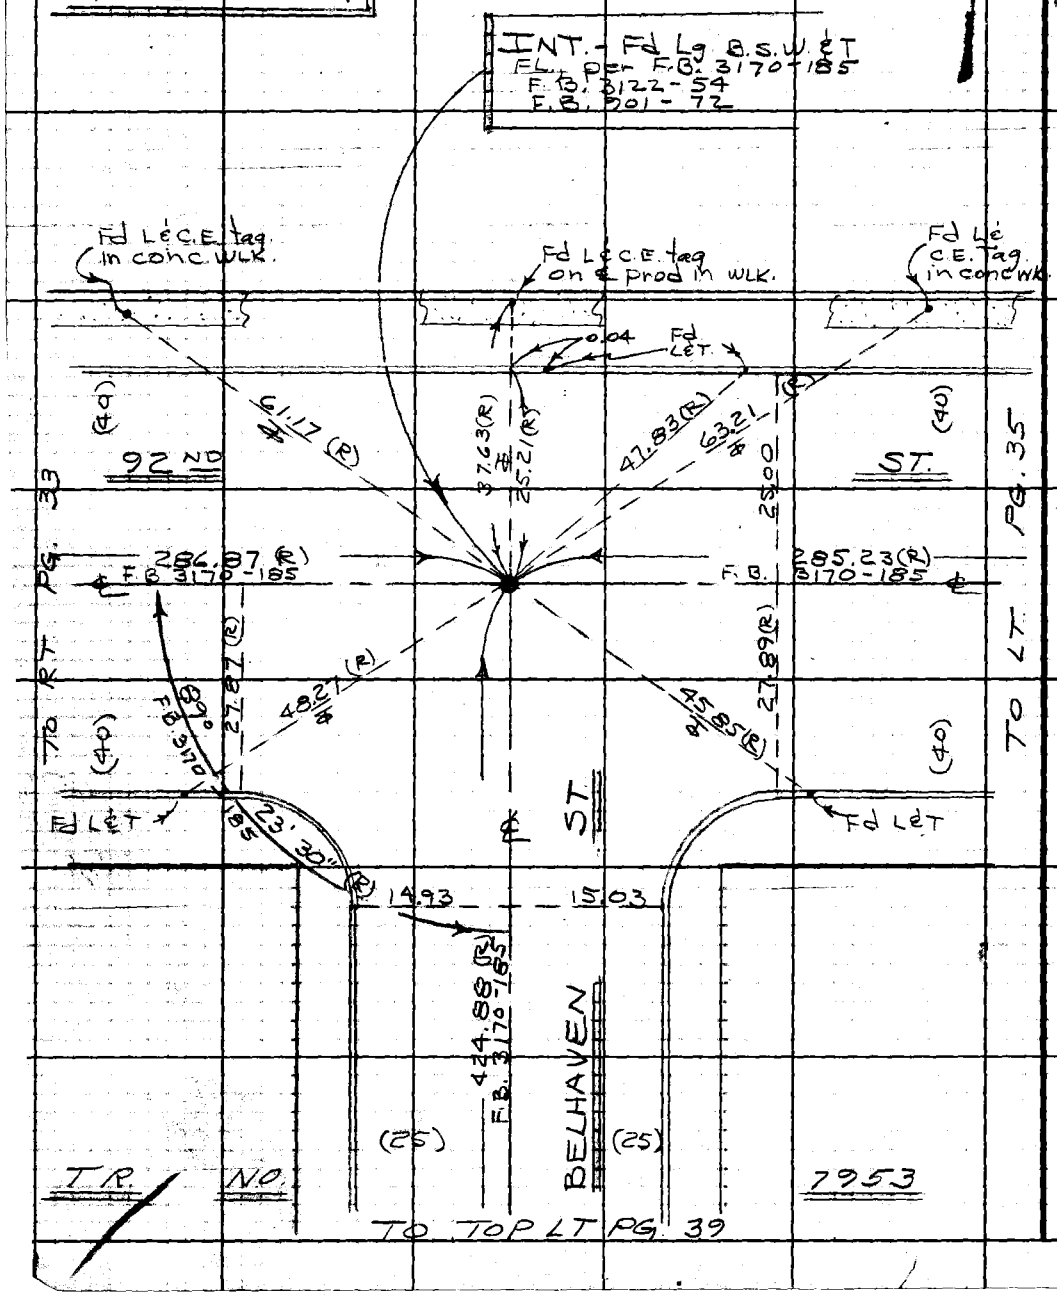

WS7, B-6

PLEASE RETURN TO
LOS ANGELES COUNTY ENGINEER
403 LOS ANGELES COUNTY ENGINEERING BLDG.

Do not extend this side of this line.

Note: Any Additions or Changes on This Sheet Must be Made or Circled in Red Ink With Date and Name of Person Making Change.

PWFB 0921

3597, 3598

Notes Ck'd by
Map No.
Office Work
Checked
Date

DIV. #5
Survey of GARDENA AREA ℄
JN 0303.00 Tape 0256 Std. 68 °F
Surveyed by J. BAZEN
Notes J. J. B. Date 12-67
Indexed L. GALLI #187

F. B. ~~2776~~ PG. ~~35~~

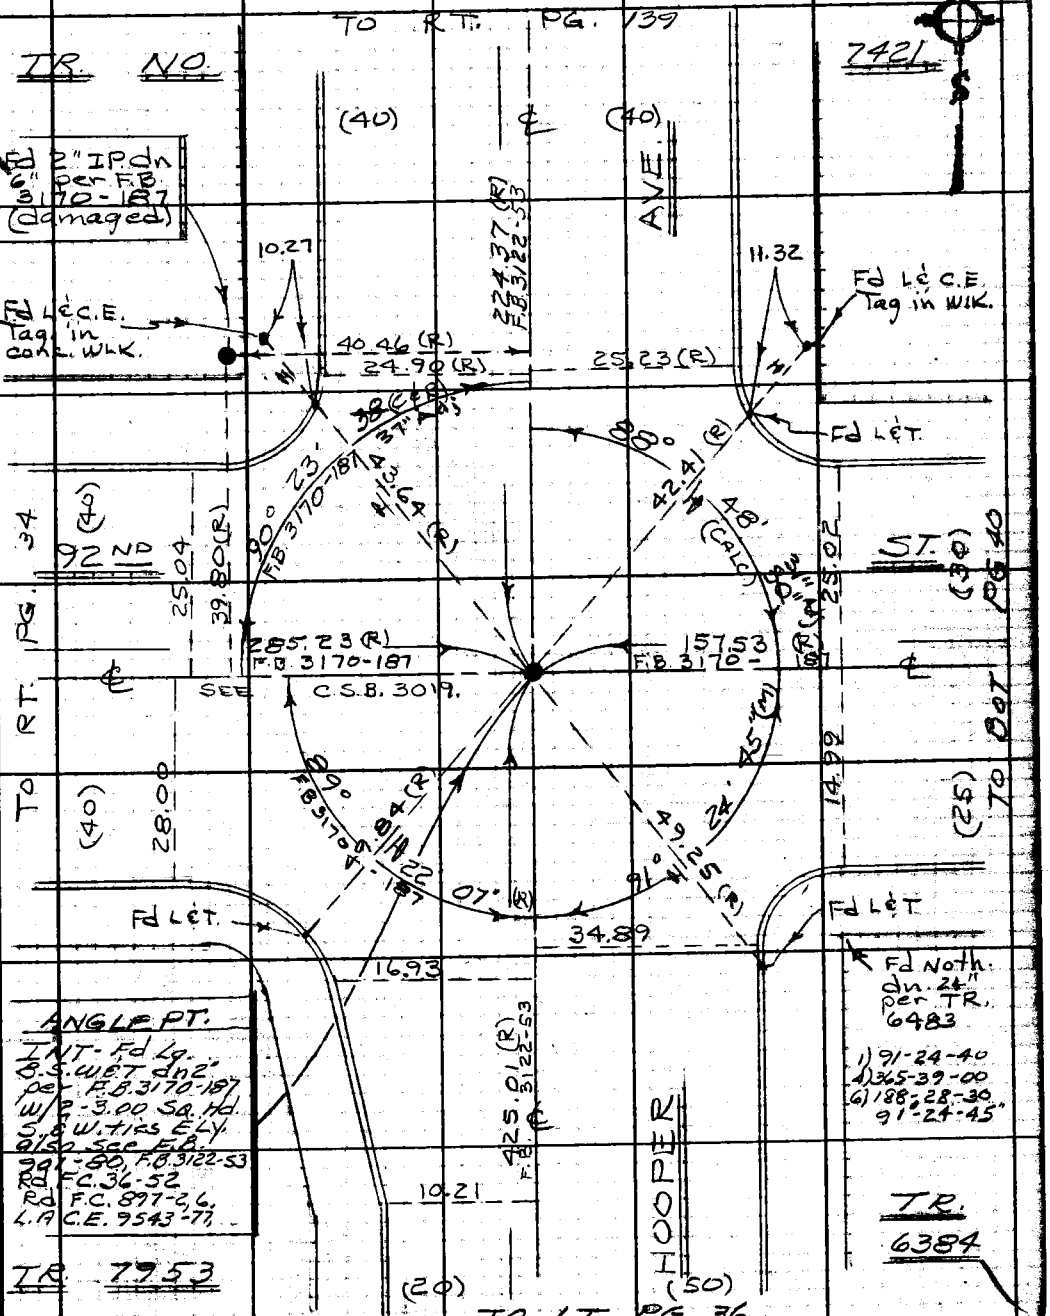

Note: Any Additions or Changes on This Sheet Must be Made or Circled in Red Ink With Date and Name of Person Making Change.

Do not extend this side of this line.

PLEASE RETURN TO
LOS ANGELES COUNTY ENGINEER
403 Los Angeles County Engineering Bldg.

76F309S CE#310 1-65

PWFB 0921 3599

F. B. ~~2776~~ PG. ~~36~~

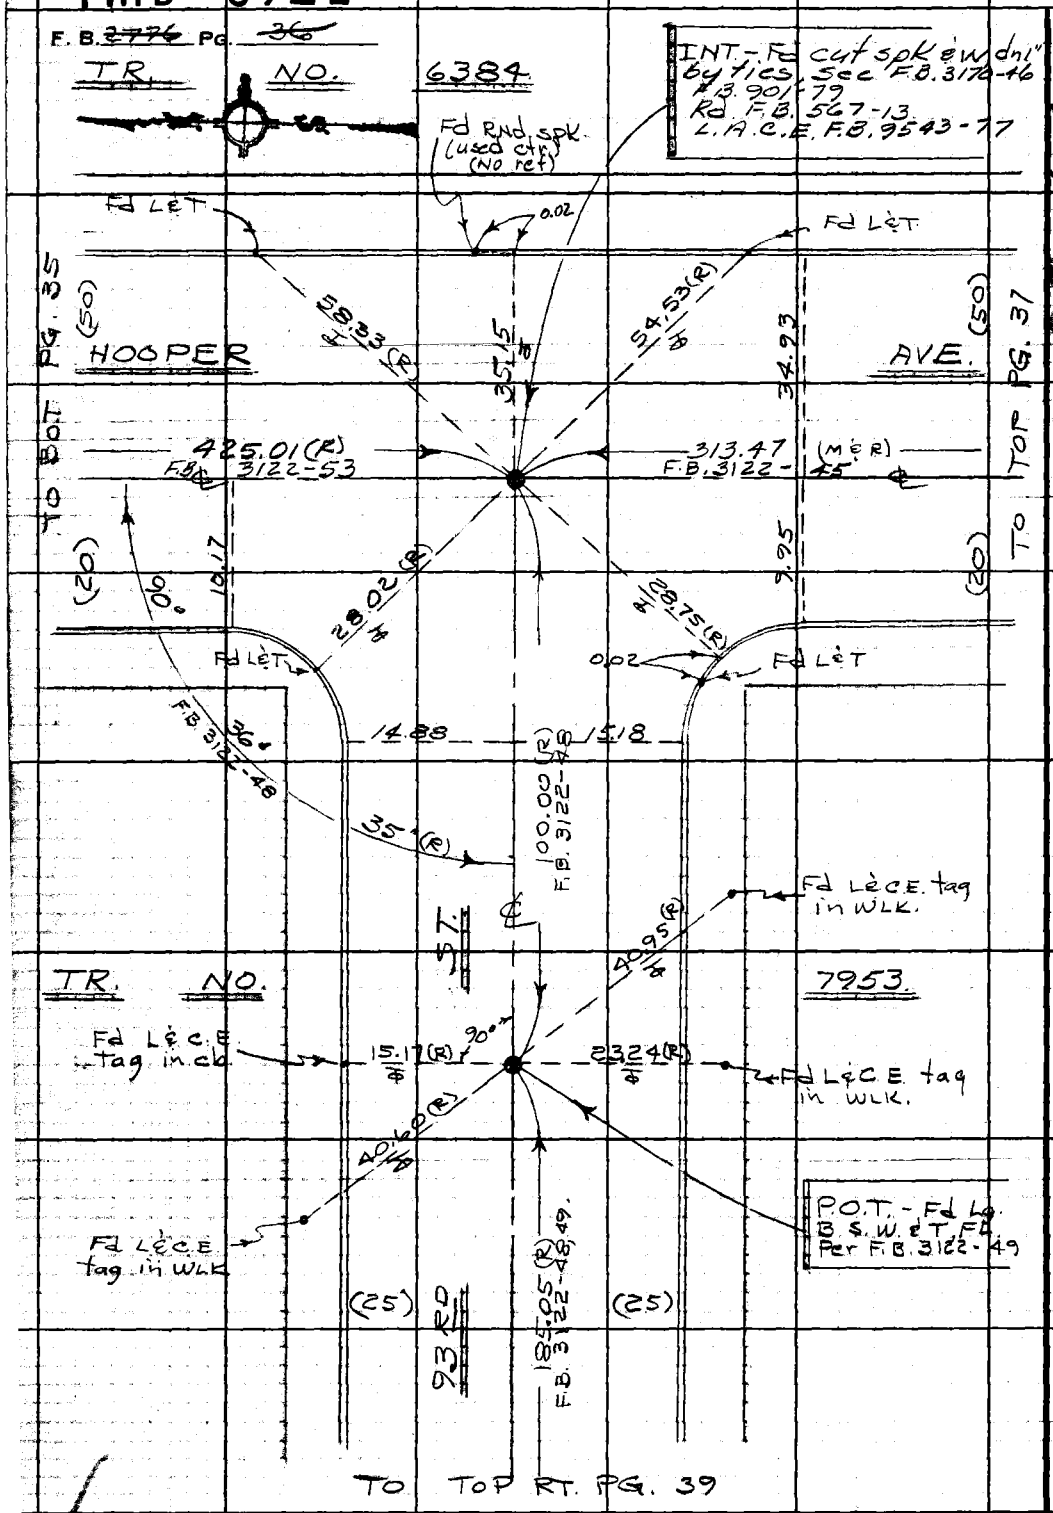

LMS 7 B-6

PLEASE RETURN TO
LOS ANGELES COUNTY ENGINEER
403 LOS ANGELES COUNTY ENGINEERING BLDG.

Do not extend this side of this line.

Note: Any Additions or Changes on This Sheet Must be Made or Circled in Red Ink With Date and Name of Person Making Change.

PWFB 0921

3600, 3601

Notes Ck'd by
Map No.
Office Work
Checked
Date

DIV. #5
Survey of GARDENA AREA
JN 0303.00 Tape 0256 Std. 68 °F
Surveyed by J. BAZEN
Notes J.J.B. Date 12-67
Indexed [redacted] NW 187

F. B. ~~2776~~ PG. ~~87~~

1) 88-51-30
4) 355-26-00
6) 173-09-00
88-51-30

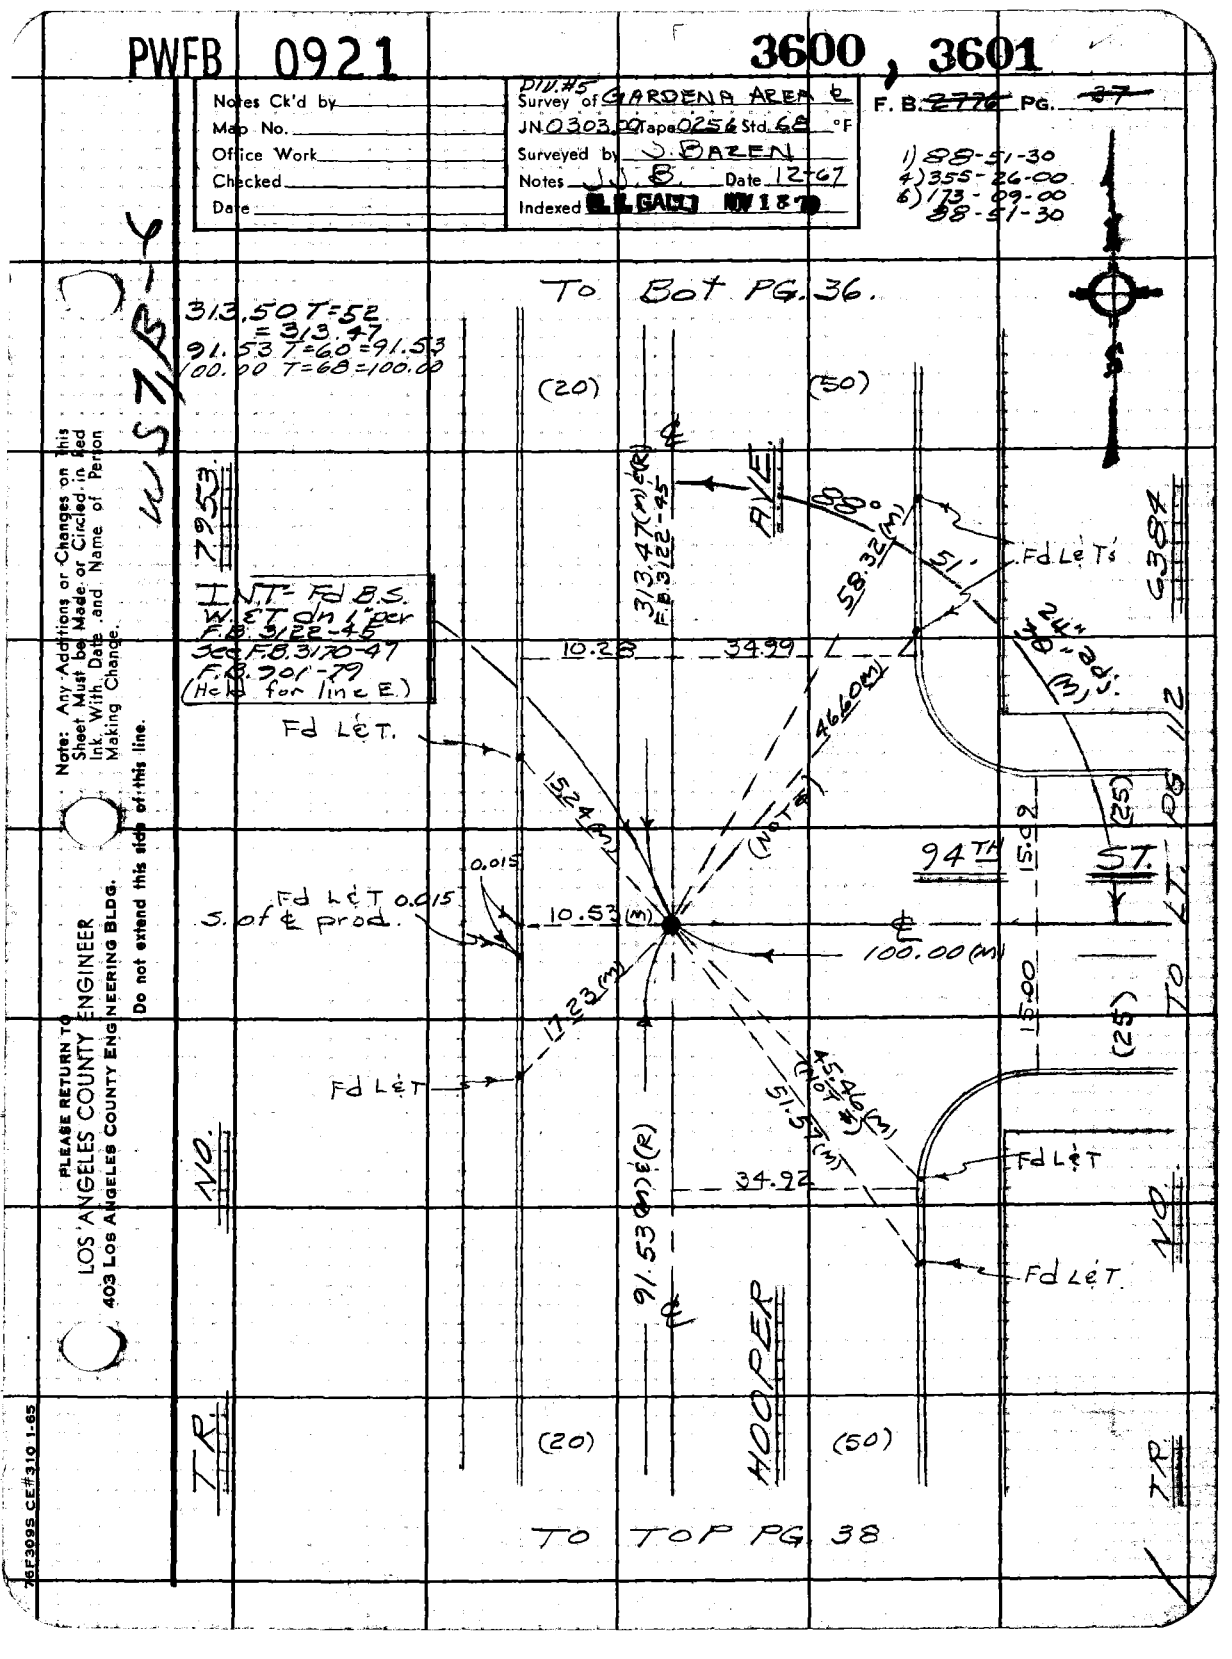

PWFB 0921 3602

F. B. ~~2776~~ PG. ~~38~~

1) 37°22' 40"
4) 149°31' 00"
6) 224°16' 40"
37°22' 46 2/3"

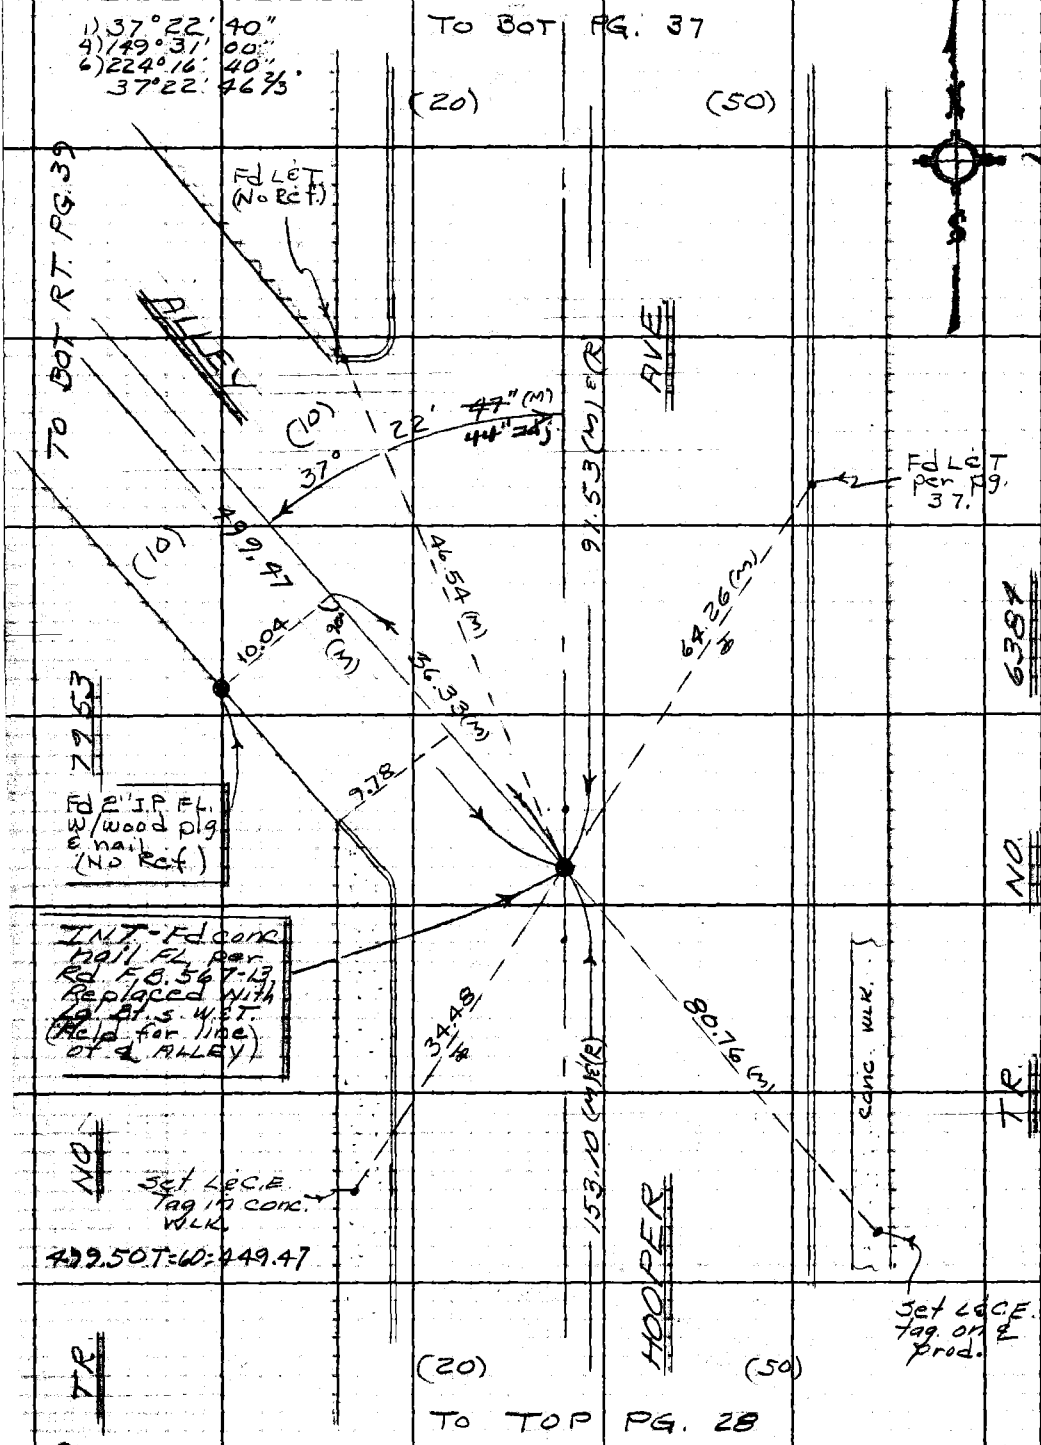

PLEASE RETURN TO
LOS ANGELES COUNTY ENGINEER
403 LOS ANGELES COUNTY ENGINEERING BLDG.
Do not extend this side of this line.

Note: Any Additions or Changes on This Sheet Must be Made or Circled in Red Ink With Date and Name of Person Making Change.

PWFB 0921 3603

Notes Ck'd by	Div. #5 Survey of GARDENA AREA ℄
Map No.	JN 0303.00 Tape 0256 Std 68 °F
Office Work	Surveyed by J. BAZEN
Checked	Notes J. J. B. Date 12-67
Date	Indexed [redacted] GALLI NOV 18 [redacted]

F. B. ~~2776~~ PG. ~~39~~

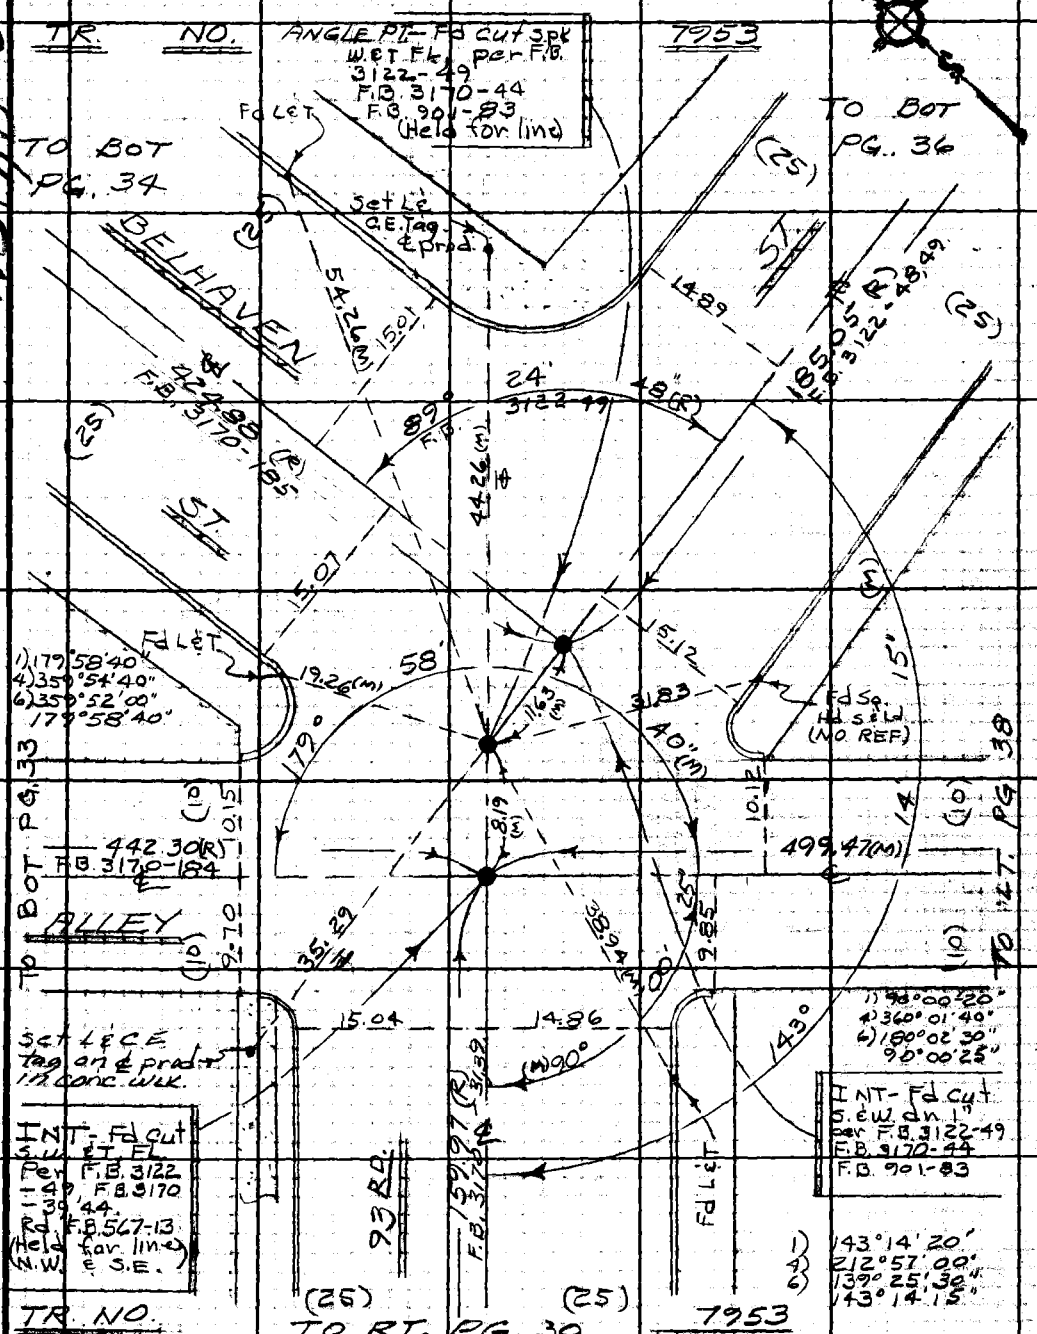

W.S. 7/13-6

Note: Any Additions or Changes on this Sheet Must be Made or Circled in Red Ink With Date and Name of Person Making Change.

Do not extend this side of this line.

PLEASE RETURN TO LOS ANGELES COUNTY ENGINEER 403 LOS ANGELES COUNTY ENGINEERING BLDG.

76F309S CE#310 1-65

PWFB 0921 3604

F. B. ~~3776~~ Pg. ~~40~~

TR. NO. 7421

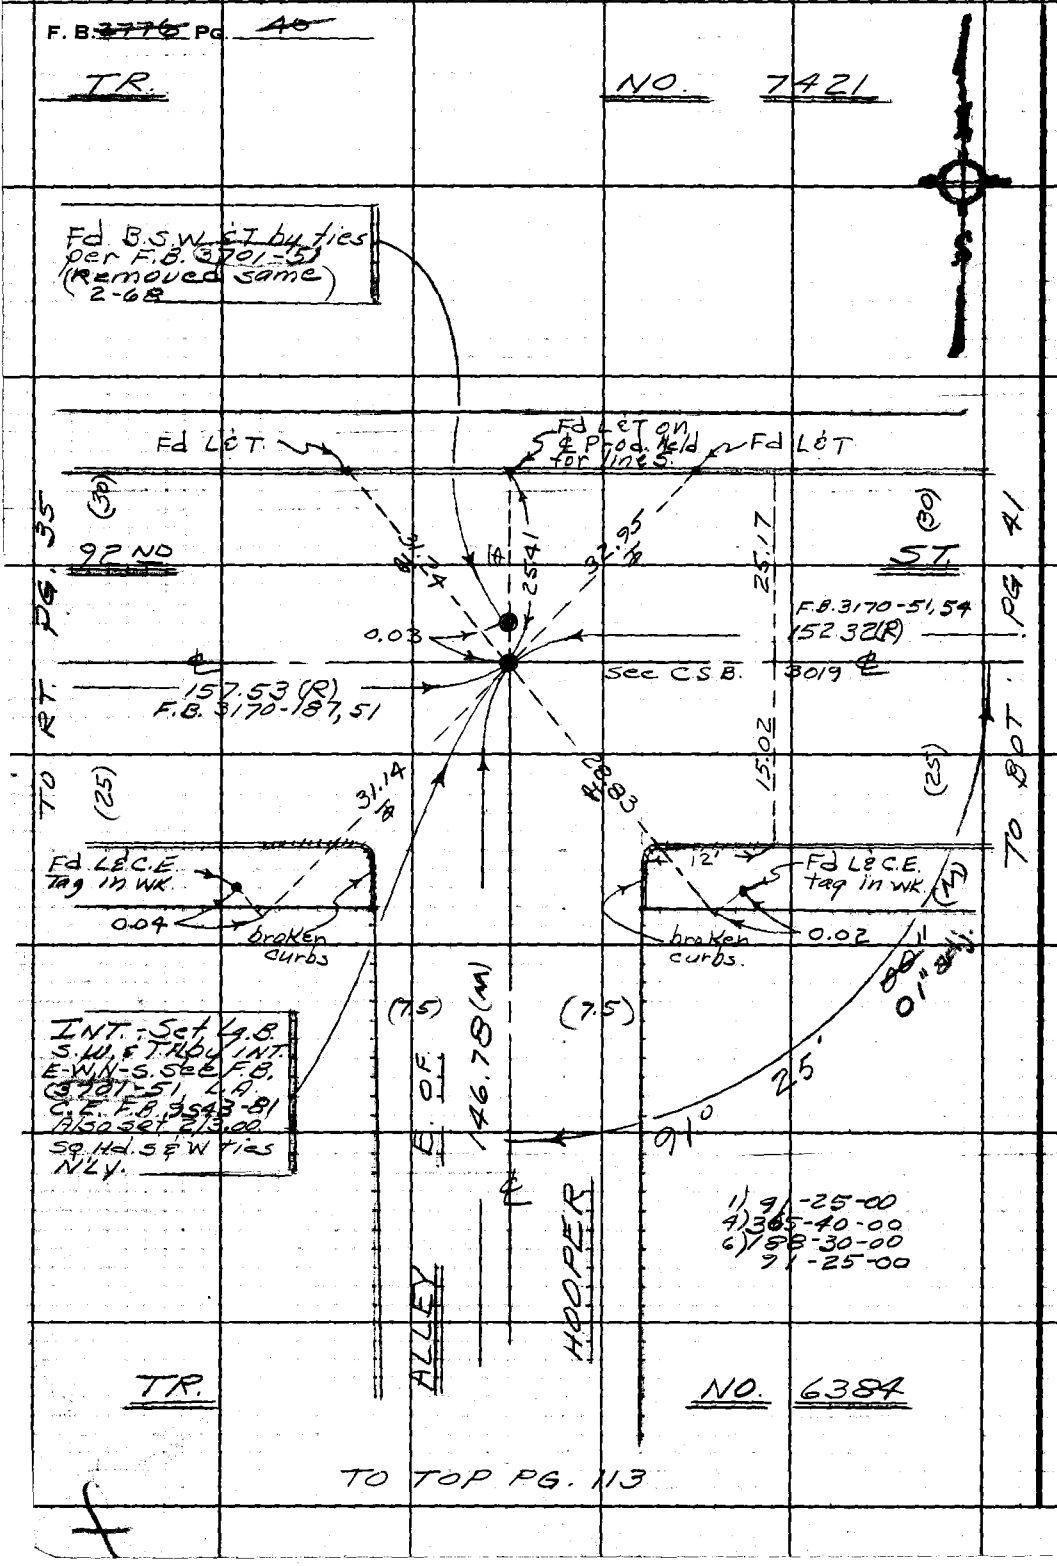

PLEASE RETURN TO
LOS ANGELES COUNTY ENGINEER
403 LOS ANGELES COUNTY ENGINEERING BLDG.
Do not extend this side of this line.

Note: Any Additions or Changes on This Sheet Must be Made or Circled in Red Ink With Date and Name of Person Making Change.

PWFB 0921

3605

Notes Ck'd by	Div. #5 Survey of Gardena Area ℄
Map No.	JN 030300 Tape 0256 Std 68 °F
Office Work	Surveyed by J. BAZEN
Checked	Notes E.S. Date 12-67
Date	Indexed [illegible] GALLI NOV 15 [illegible]

F. B. ~~2776~~ Pg. ~~41~~

W.S. 7, B-6

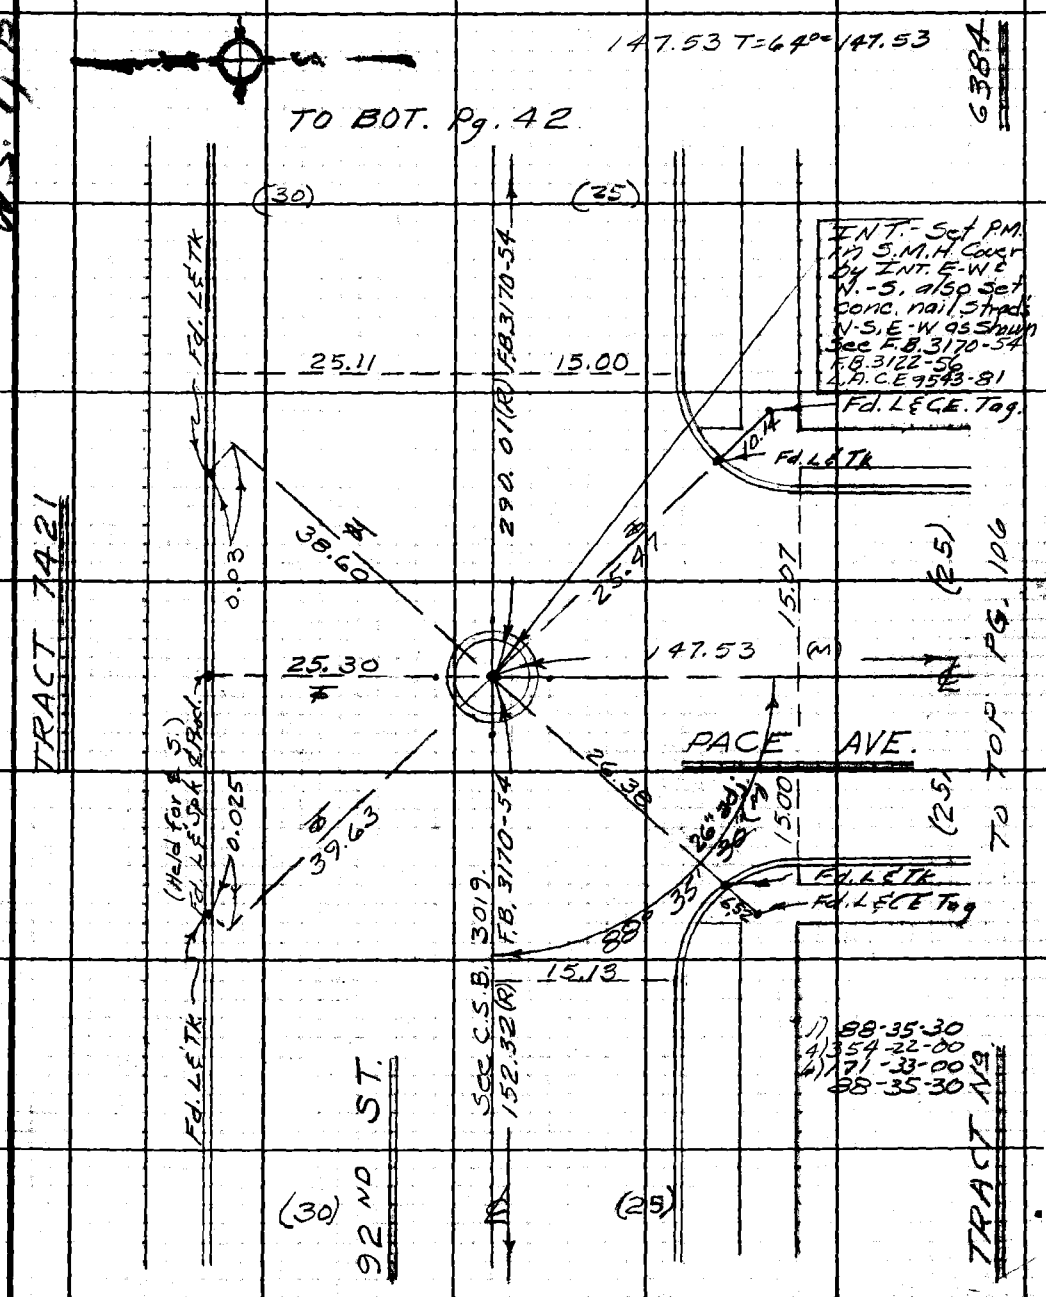

Note: Any Additions or Changes on this Sheet Must be Made or Circled in Red Ink With Date and Name of Person Making Change.

Do not extend this side of this line.

PLEASE RETURN TO
LOS ANGELES COUNTY ENGINEER
403 LOS ANGELES COUNTY ENGINEERING BLDG.

76F309S CE#310 1-65

PWFB 0921 3606

F. B. ~~2776~~ PG. ~~42~~

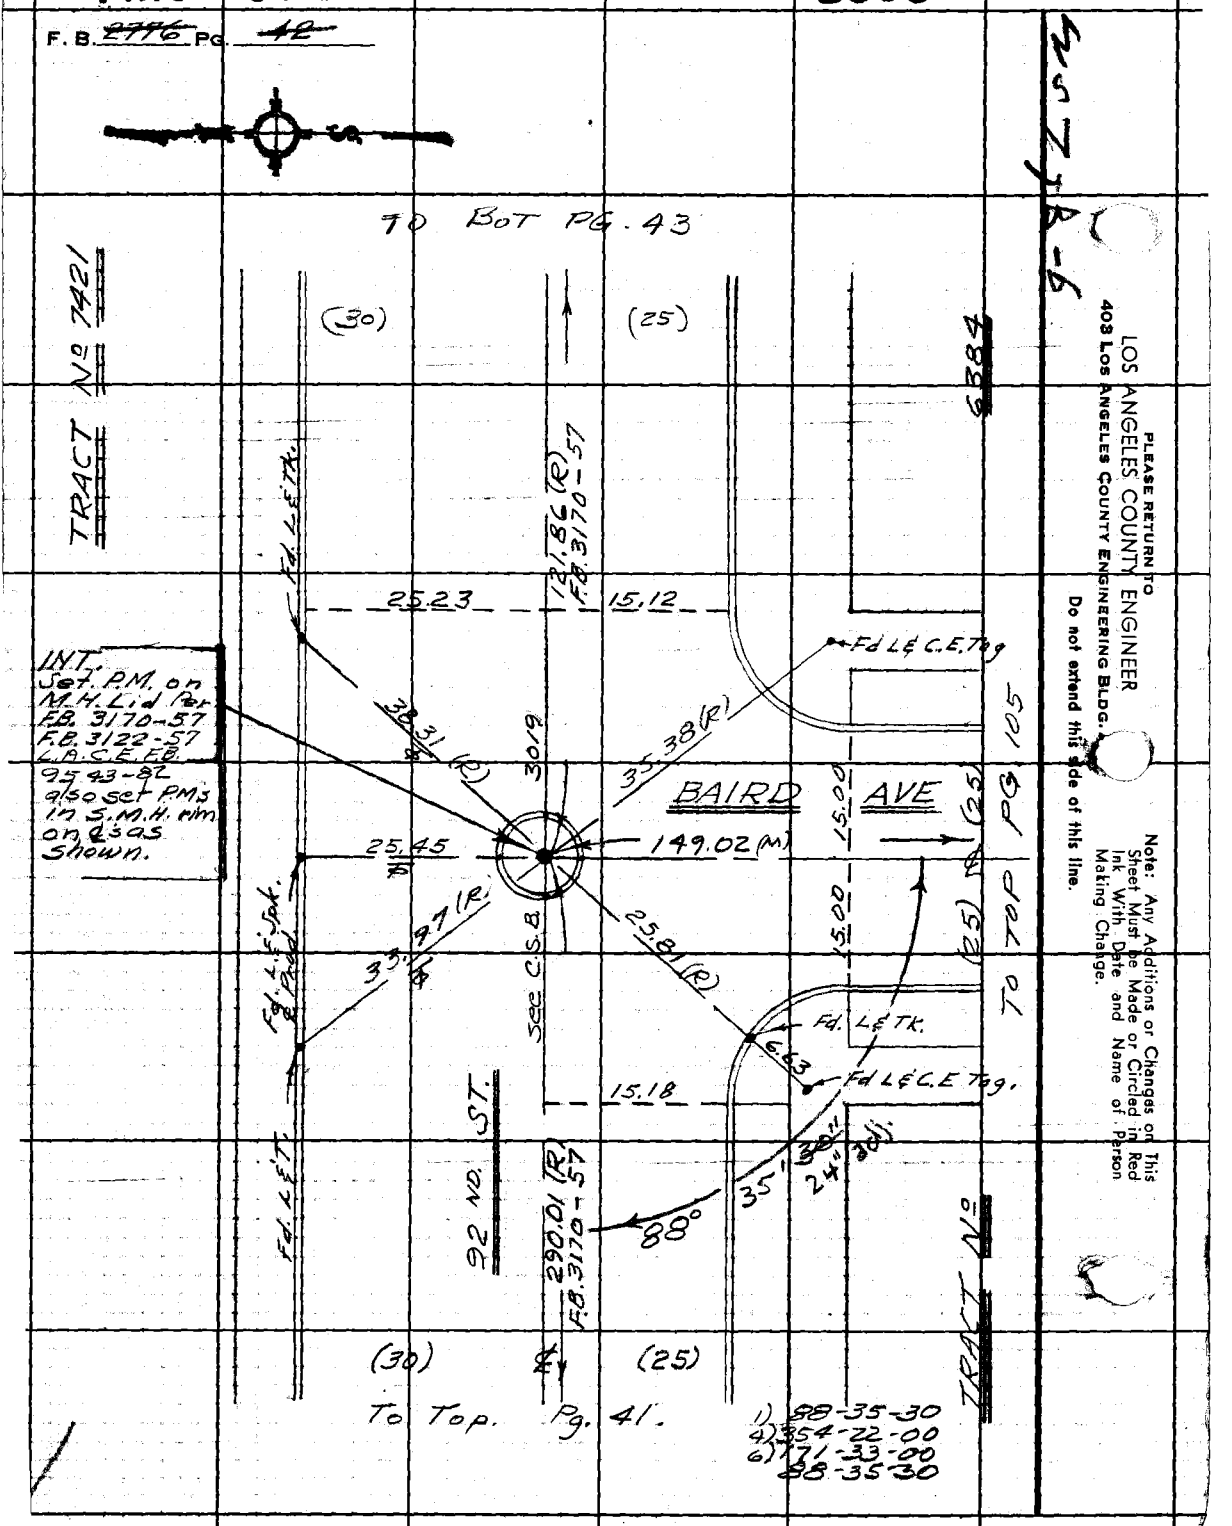

PLEASE RETURN TO
LOS ANGELES COUNTY ENGINEER
403 LOS ANGELES COUNTY ENGINEERING BLDG.
Do not extend this side of this line.

Note: Any Additions or Changes on This Sheet Must be Made or Circled in Red Ink With Date and Name of Person Making Change.

PWFB 0921

3607

Notes Ck'd by	Survey of DIV #5 GARDENA AREA ℄
Map No.	JN 0303.00 Tape 0256 Std 68 °F
Office Work	Surveyed by J. J. BAZEN
Checked	Notes J. J. B. Date 12-67
Date	Indexed [illegible] GALLI [illegible] 18 [illegible]

F.B. 2776 Pg. 43

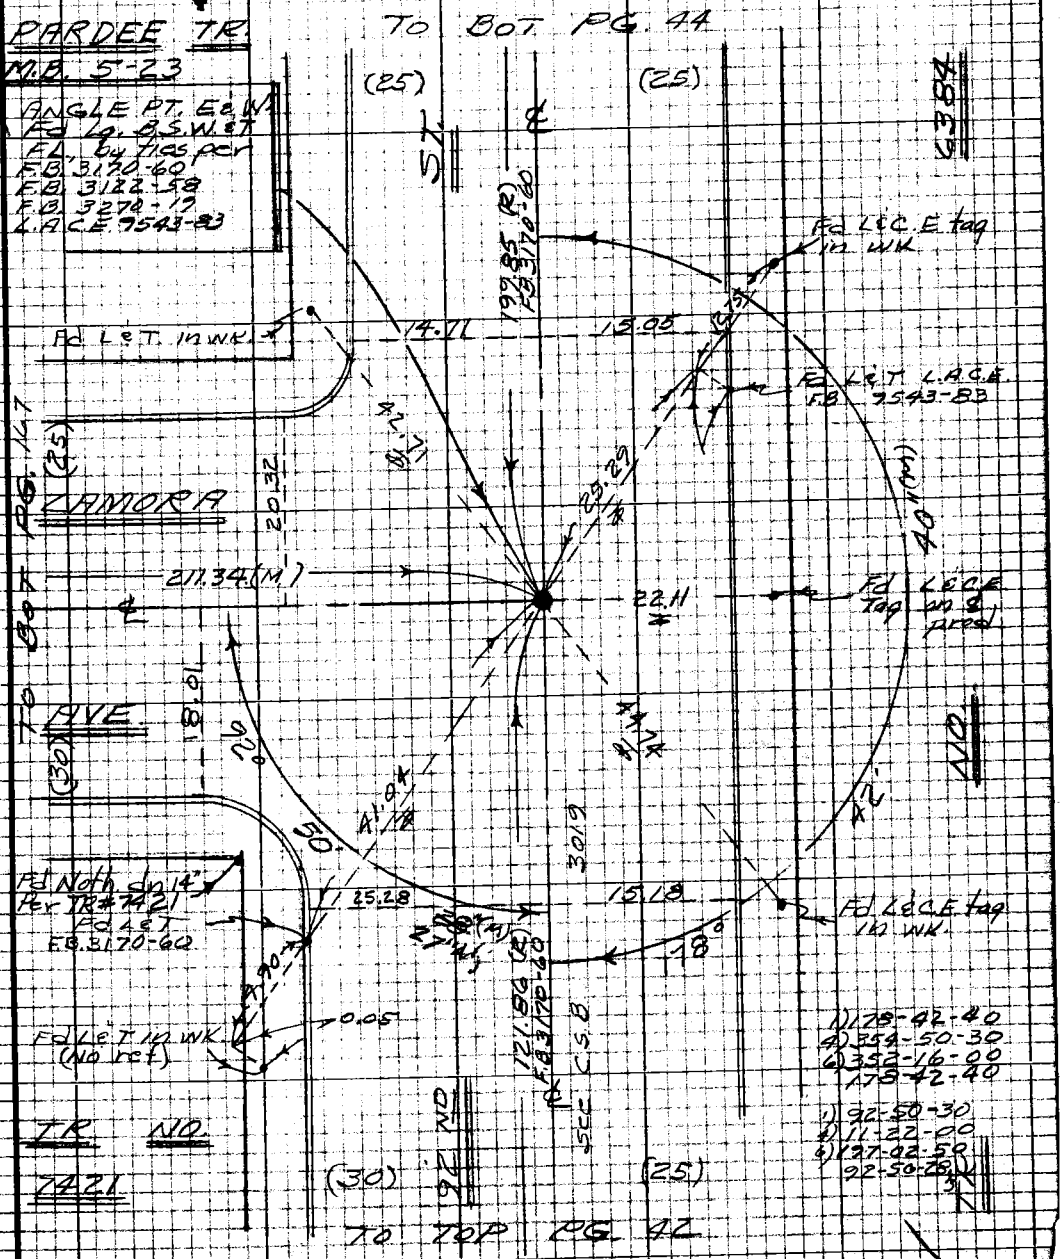

Note: Any Additions or Changes on this Sheet Must be Made or Circled in Red Ink With Date and Name of Person Making Change

Do not extend this side of this line.

PLEASE RETURN TO
LOS ANGELES COUNTY ENGINEER
403 LOS ANGELES COUNTY ENGINEERING BLDG.

PWFB 0921

3608

F.B. ~~2776~~ Pg. ~~44~~

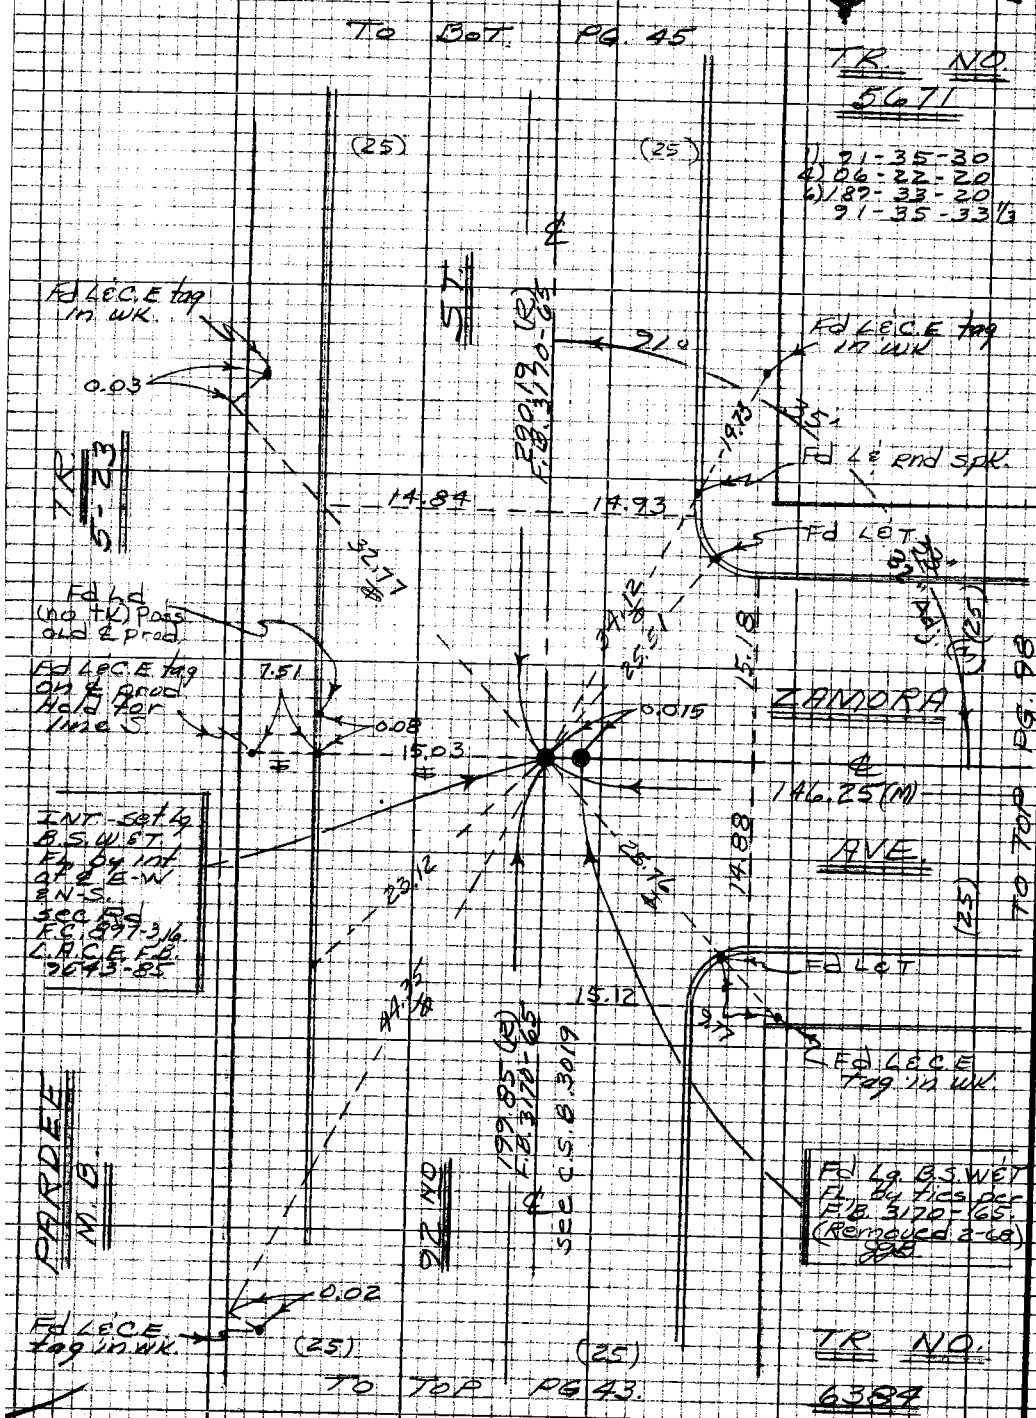

PLEASE RETURN TO
LOS ANGELES COUNTY ENGINEER
403 LOS ANGELES COUNTY ENGINEERING BLDG.

Do not extend this side of this line.

Note: Any Additions or Changes on this Sheet Must be Made or Circled in Red Ink With Date and Name of Person Making Change

PWFB 0921

3609

Notes Ck'd by	Survey of DIV. AS GARDENA AREA ℄
Map No.	JN 0303.00 Tape 0256 Std 68 °F
Office Work	Surveyed by J. J. BAZEN
Checked	Notes J. J. B. Date 12-67
Date	Indexed C. J. GALLI NOV 15 [illegible]

F.B. 2776 Pg. 45

WS 7, B-4

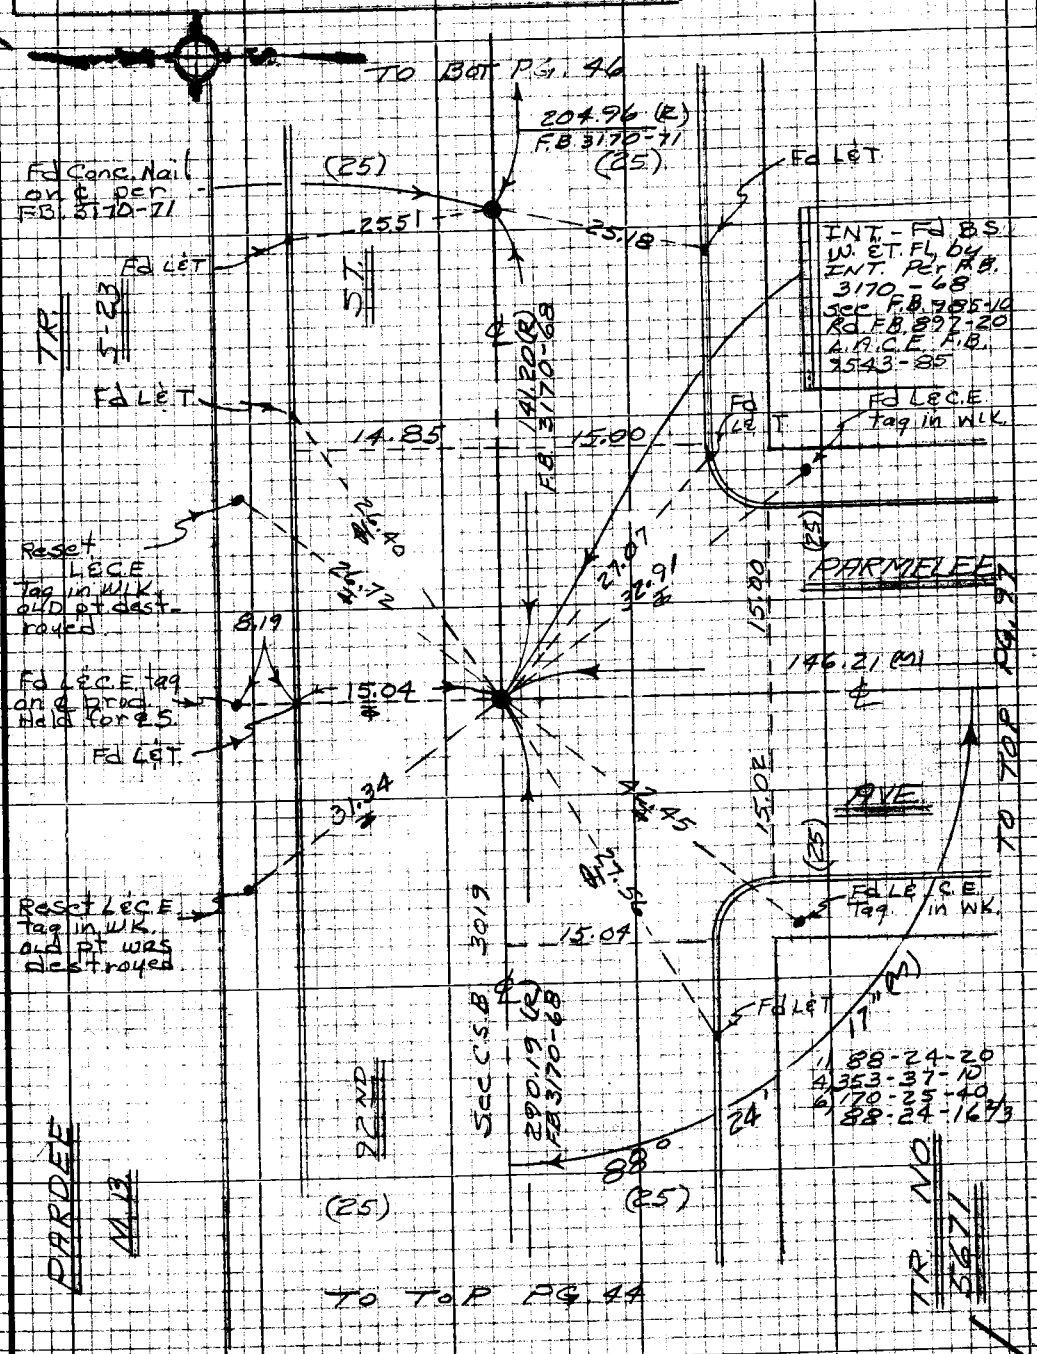

Note: Any Additions or Changes on this Sheet Must be Made or Circled in Red Ink With Date and Name of Person Making Change

Do not extend this side of this line.

PLEASE RETURN TO
LOS ANGELES COUNTY ENGINEER
403 LOS ANGELES COUNTY ENGINEERING BLDG.

76P3095 CE #310 5-66

PWFB 0921

3610

F.B. 2776 PG. 46

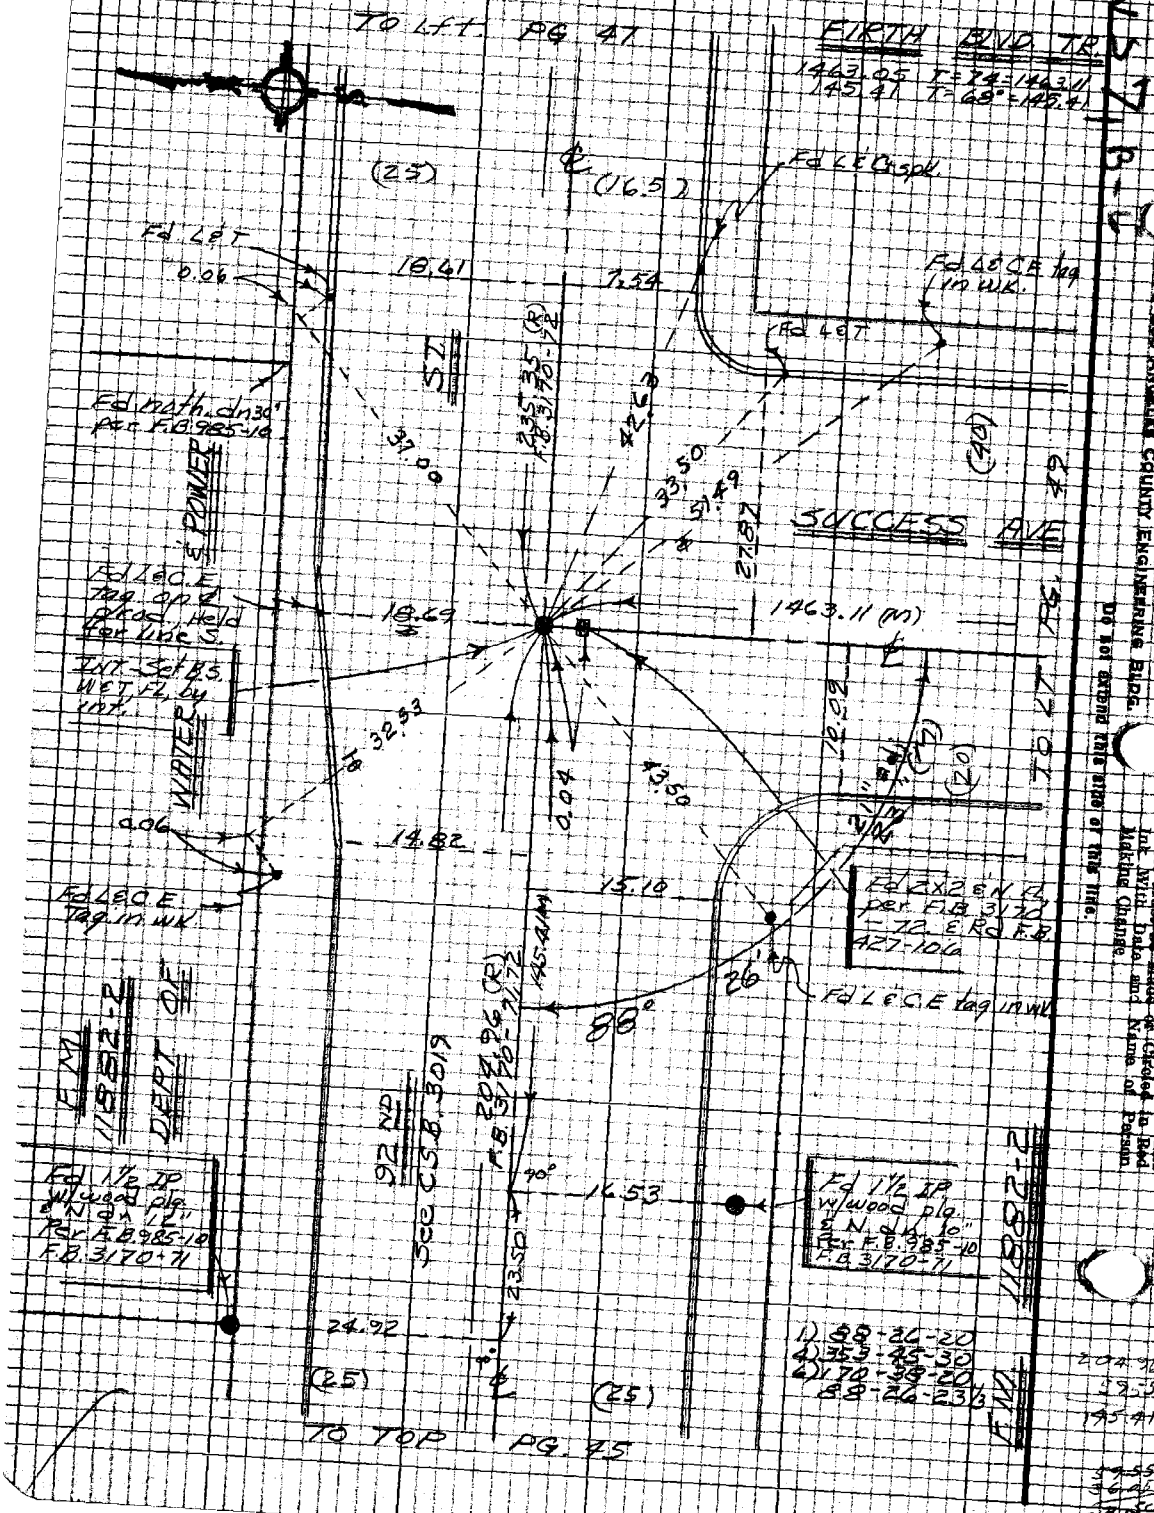

PLEASE RETURN TO
LOS ANGELES COUNTY ENGINEER
403 LOS ANGELES COUNTY ENGINEERING BLDG.

Do not extend this side of this line.

Note: Any Additions or Changes on this Sheet Must be Made or Circled in Red Ink With Date and Name of Person Making Change.

204.96
59.55
145.41

59.55
36.05
23.50

PWFB 0921

3611

Notes Ck'd by
Map No.
Office Work
Checked
Date

DIO.#3 Survey of GARDEN AREA ℄
JN 0303.00 Tape 0256 Std 68 °F
Surveyed by J. BAZEN
Notes J.J.B. Date 12-67
Indexed L. L. GALLI NOV 18 '70

F. B. ~~2776~~ Pg. ~~47~~

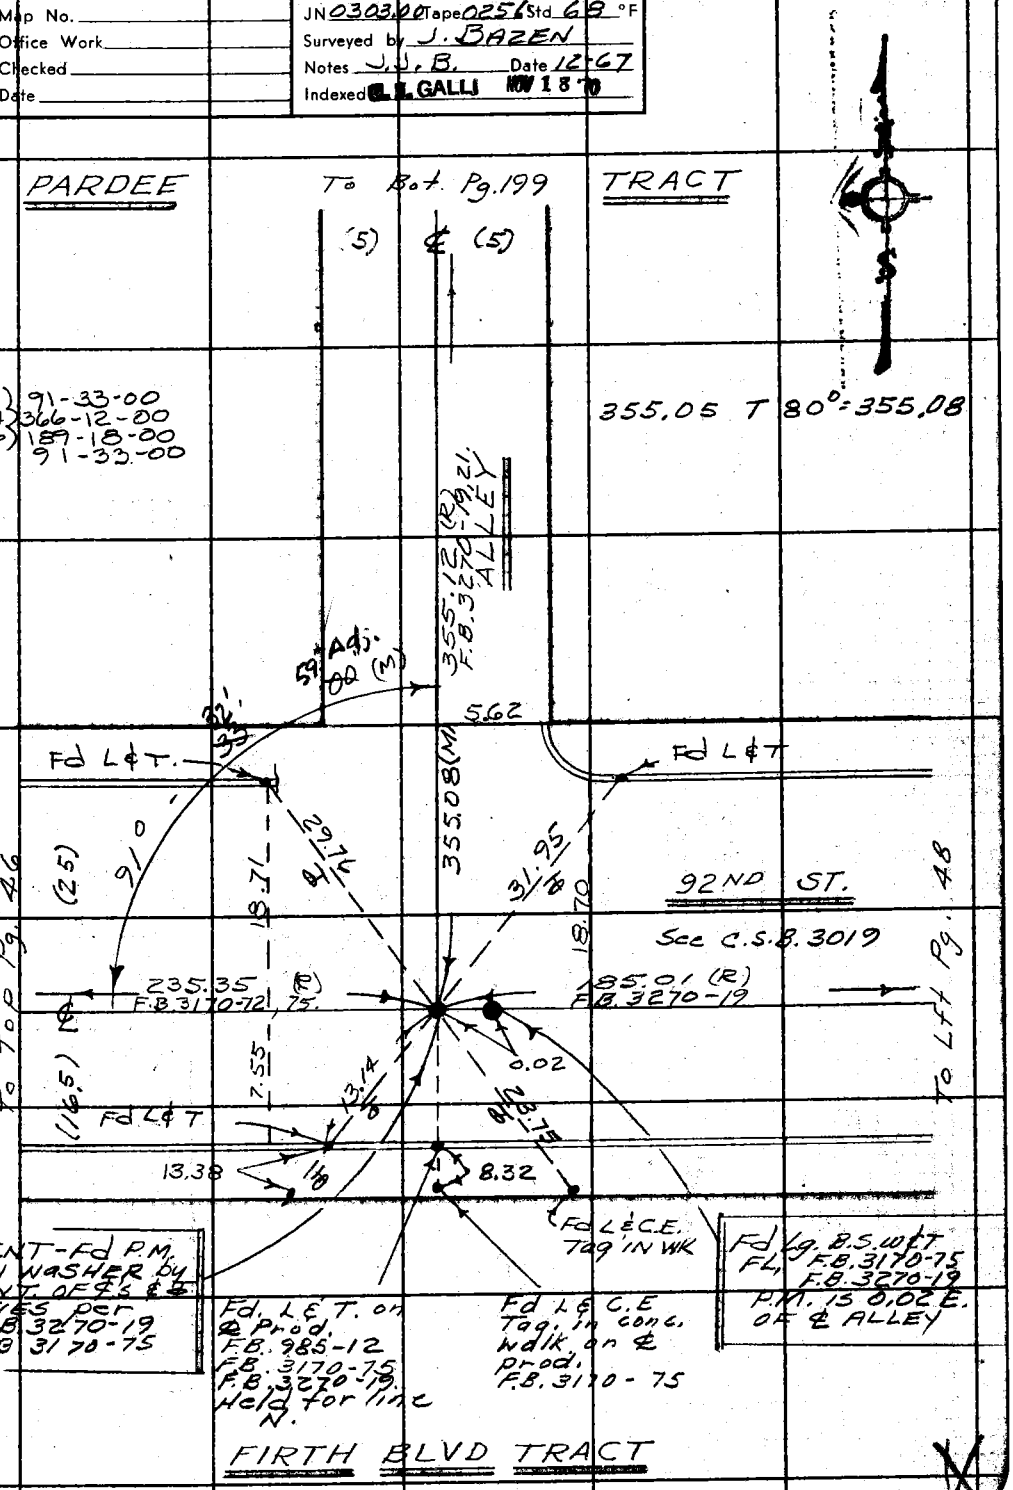

Note: Any Additions or Changes on This Sheet Must Be Made or Circled in Red Ink With Date and Name of Person Making Change.

Do not extend this side of this line.

PLEASE RETURN TO
LOS ANGELES COUNTY ENGINEER
403 LOS ANGELES COUNTY ENGINEERING BLDG.

76F309S CE # 310 3-61

PWFB 0921 3612

F. B. ~~2776~~ PG ~~48~~

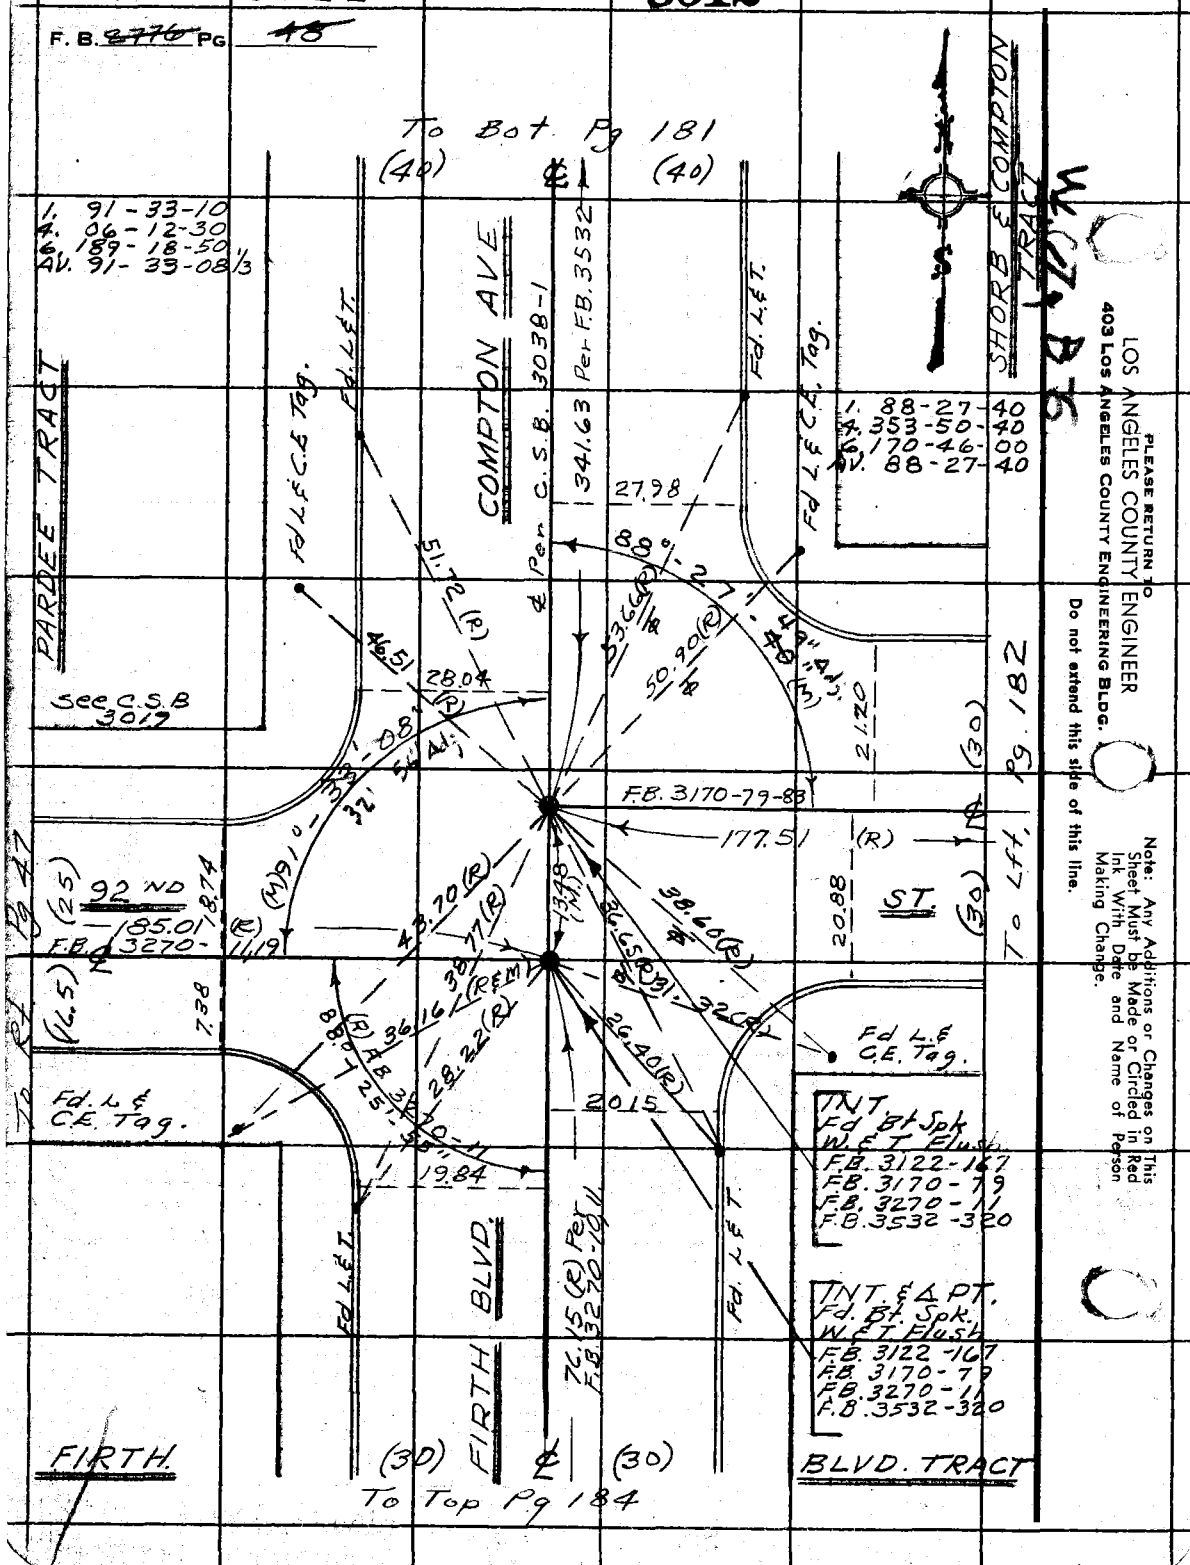

PWFB 0921 3613, 3614

Notes Ck'd by	Div. #5 Survey of Gardena Area ℄
Map No.	JN 0303.09 Tape 0256 Std. 68 °F
Office Work	Surveyed by J. BAZEN
Checked	Notes E.S. Date 12 67
Date	Indexed [redacted] GALLI NOV 18 '70

F.B. ~~2776~~ PG. ~~49~~

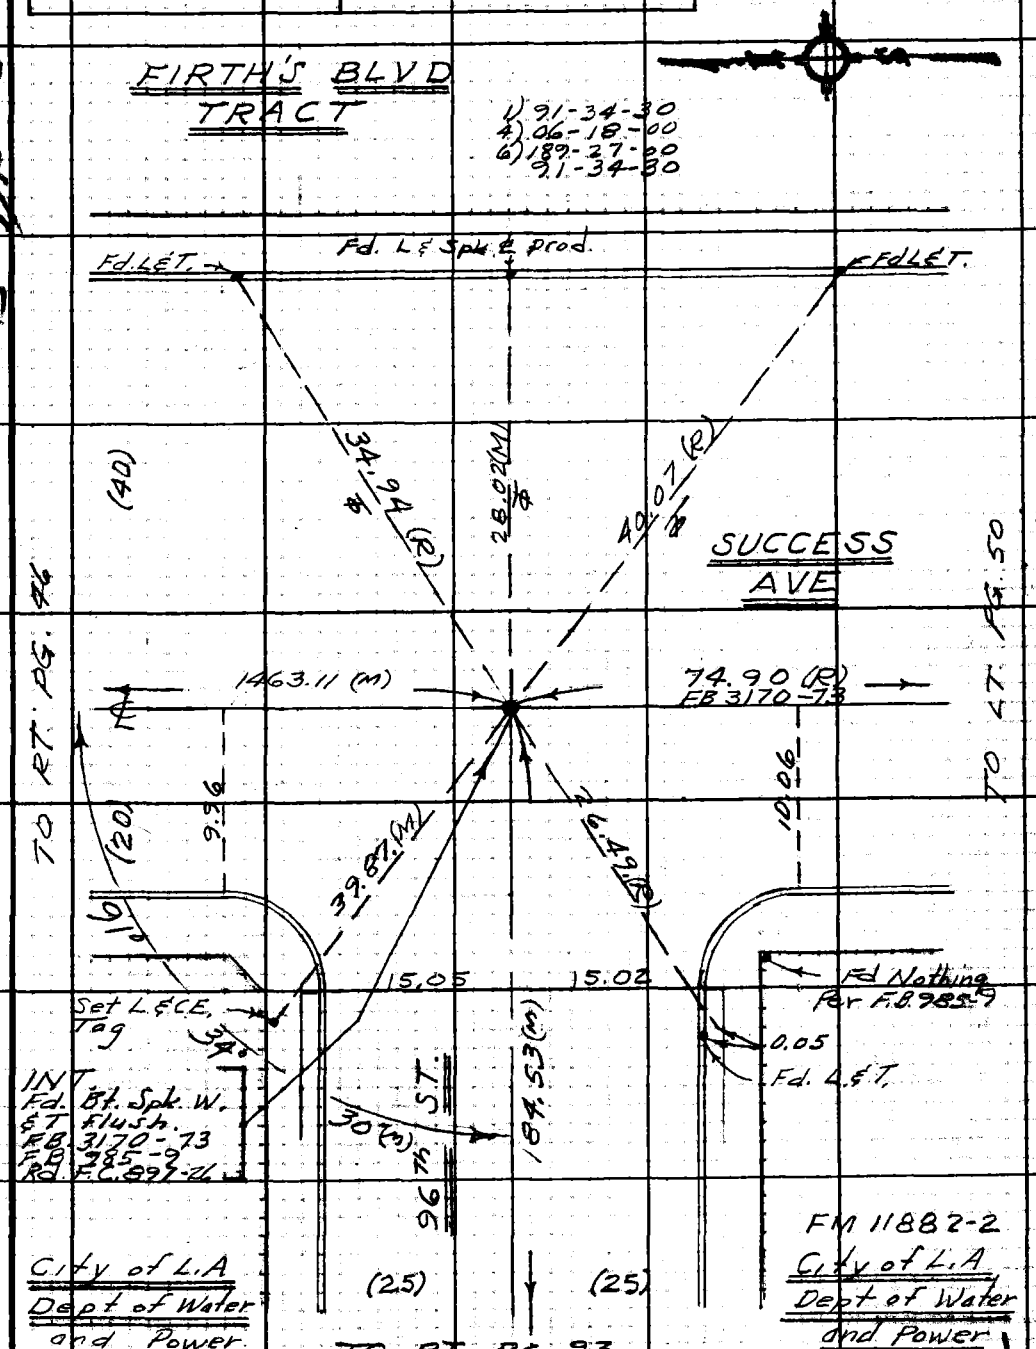

FM 11882-2

Note: Any Additions or Changes on this Sheet Must be Made or Circled in Red Ink With Date and Name of Person Making Change.

Do not extend this side of this line.

PLEASE RETURN TO LOS ANGELES COUNTY ENGINEER 403 LOS ANGELES COUNTY ENGINEERING BLDG.

76F309S CE#310 1-65

PWFB 0921 3615

F. B. ~~2776~~ PG. ~~50~~

302.19 T=68°=302.19
74.90 T=68°=74.90

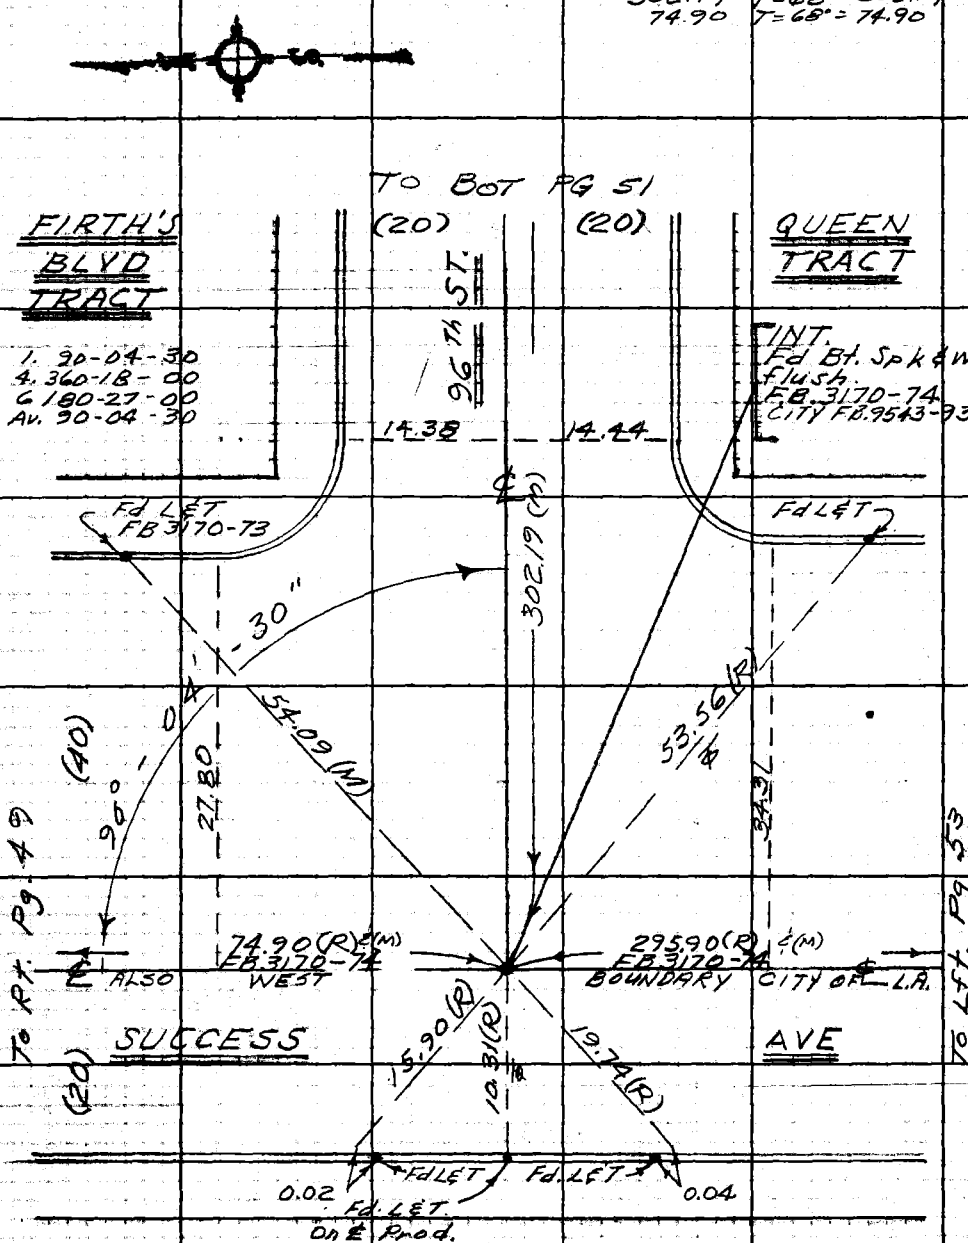

F.M. 11882-2

CITY of LOS ANGELES

DEPT of WATER & POWER

W.S.7.0-6

PLEASE RETURN TO
LOS ANGELES COUNTY ENGINEER
403 LOS ANGELES COUNTY ENGINEERING BLDG.

Do not extend this side of this line.

Note: Any Additions or Changes on This Sheet Must be Made or Circled in Red Ink With Date and Name of Person Making Change.

PWFB 0921 3616

Notes Ck'd by	Div#5 Survey of Gardena Area ℄
Map No.	JN 0303.00 Tape 0256 Std 68 °F
Office Work	Surveyed by J. BAZEN
Checked	Notes J. J. B. Date 12-67
Date	Indexed [illegible] GALLI NOV 18 [illegible]

F. B. ~~2776~~ PG. ~~51~~

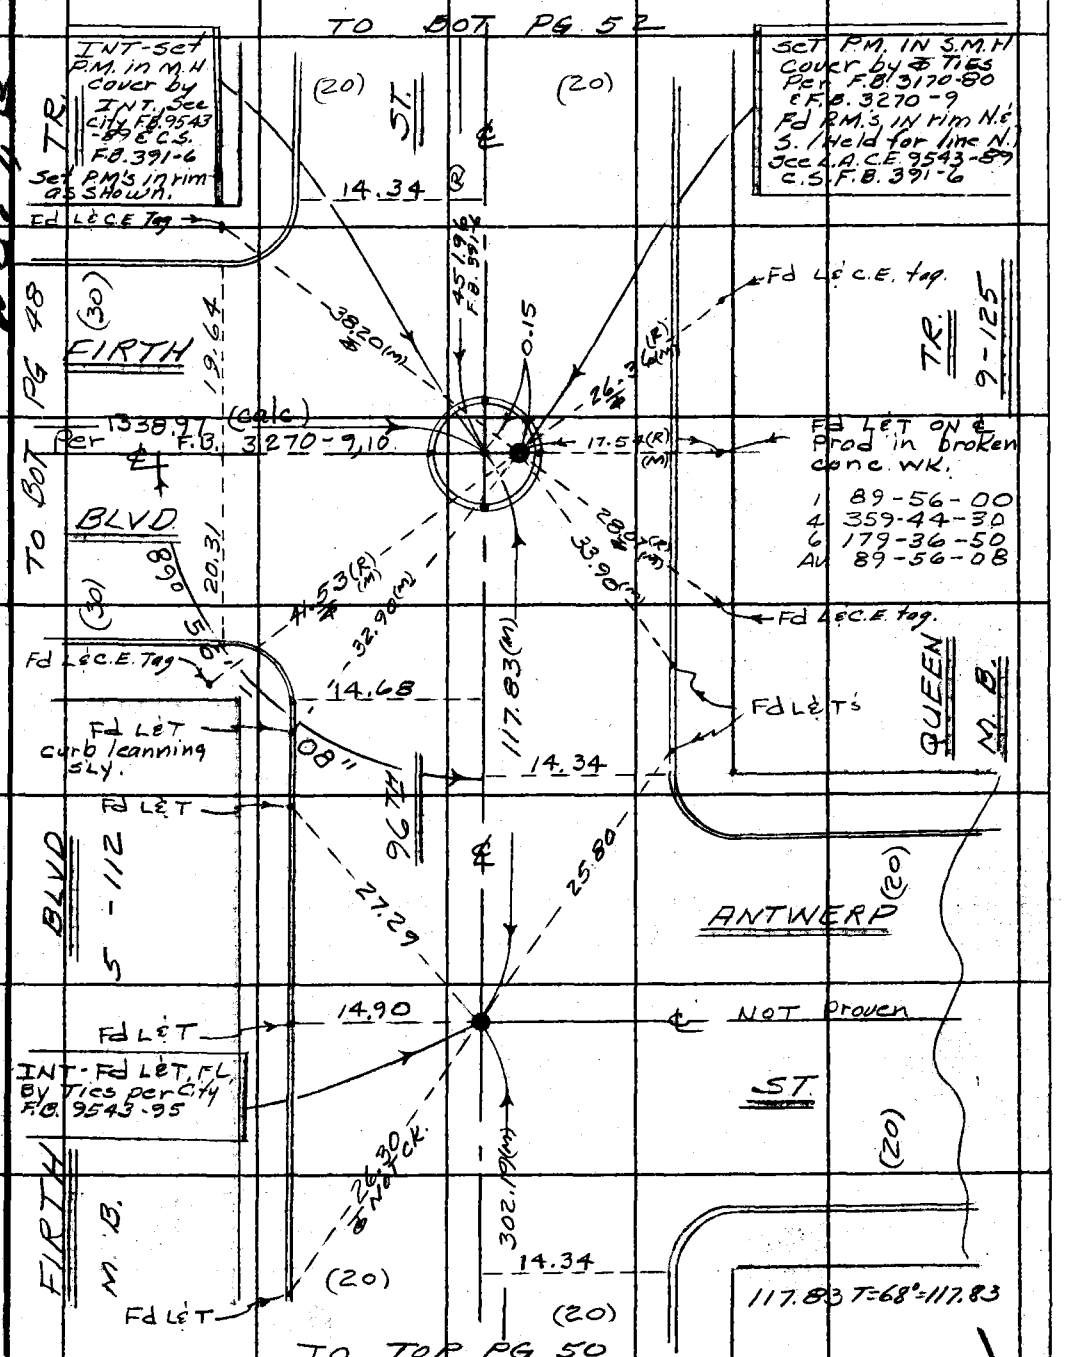

Note: Any Additions or Changes on This Sheet Must be Made or Circled in Red Ink With Date and Name of Person Making Change.

Do not extend this side of this line.

PLEASE RETURN TO
LOS ANGELES COUNTY ENGINEER
403 LOS ANGELES COUNTY ENGINEERING BLDG.

76F309S CE # 310 3-61

PWFB 0921 3617

F. B. ~~2776~~ PG ~~52~~

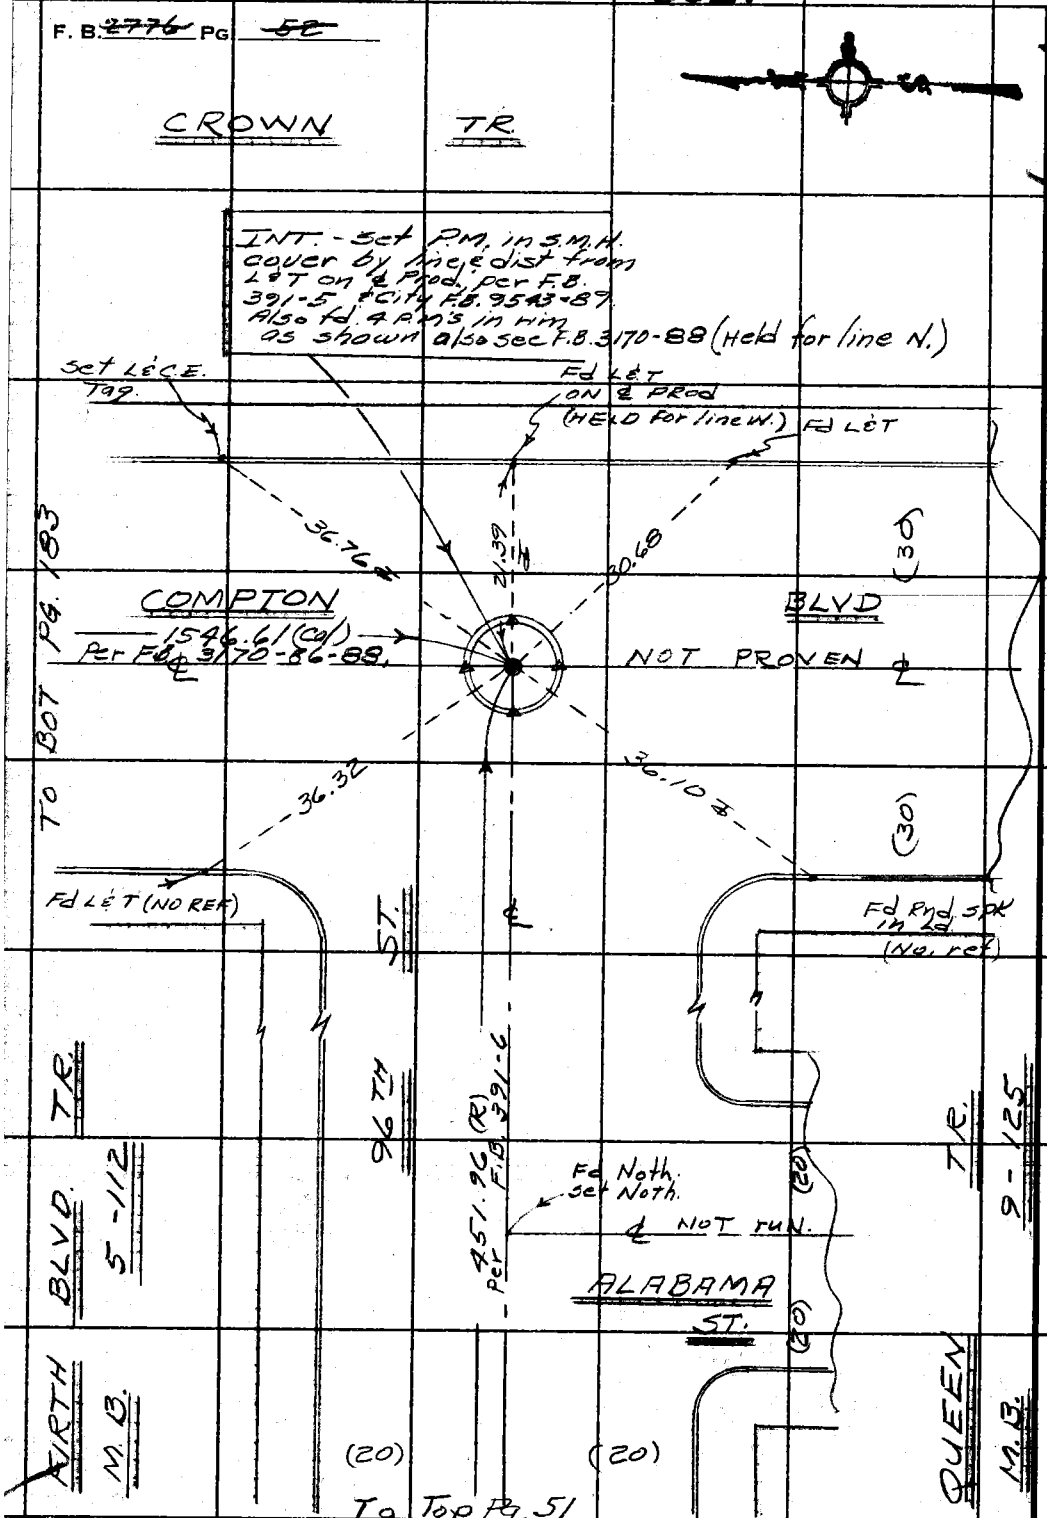

W.C. Pg B-6

PLEASE RETURN TO
LOS ANGELES COUNTY ENGINEER
403 LOS ANGELES COUNTY ENGINEERING BLDG.
Do not extend this side of this line.

Note: Any Additions or Changes on This Sheet Must be Made or Circled in Red Ink With Date and Name of Person Making Change.

PWFB 0921 3618

Notes Ck'd by	Div #5 Survey of Gardena Area ¢
Map No.	JN 0303.00 Tape 0256 Std 68 °F
Office Work	Surveyed by J. BAZEN
Checked	Notes E.S. Date 12 67
Date	Indexed [illegible] NOV 18 '70

F. B. ~~2776~~ PG. ~~55~~

W.S.7, F-6

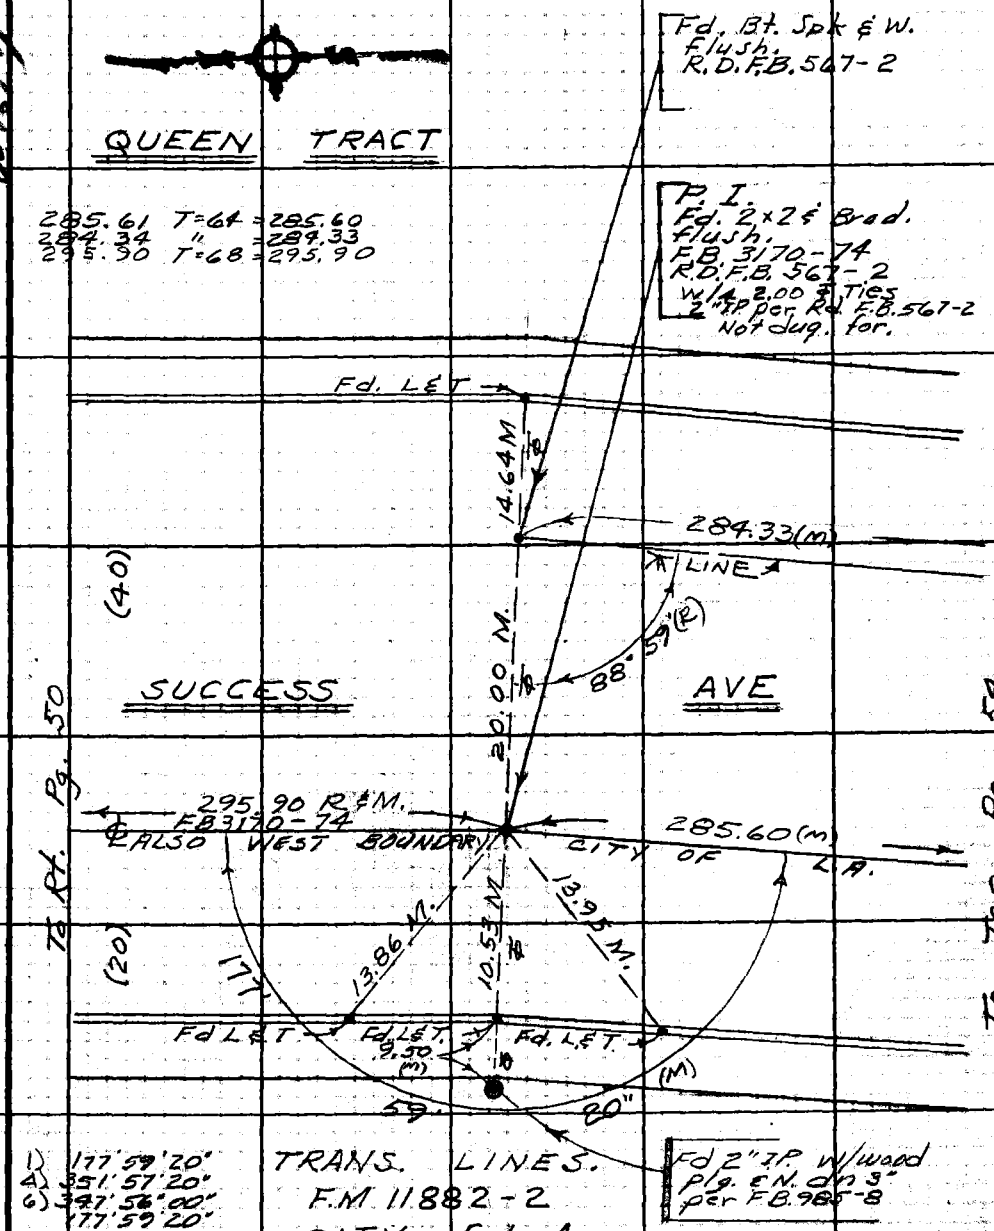

1) 177°59'20"
4) 351°57'20"
6) 347°56'00"
177°59'20"

TRANS. LINES.
F.M. 11882-2
CITY of L.A.
DEPT. of WATER & POWER

TR

NO 5671

Note: Any Additions or Changes on this Sheet Must be Made or Circled in Red Ink With Date and Name of Person Making Change.

Do not extend this side of this line.

PLEASE RETURN TO
LOS ANGELES COUNTY ENGINEER
403 LOS ANGELES COUNTY ENGINEERING BLDG.

76F309S CE#310 1-65

PWFB 0921 3619

F.B. ~~2776~~ Pg. ~~54~~

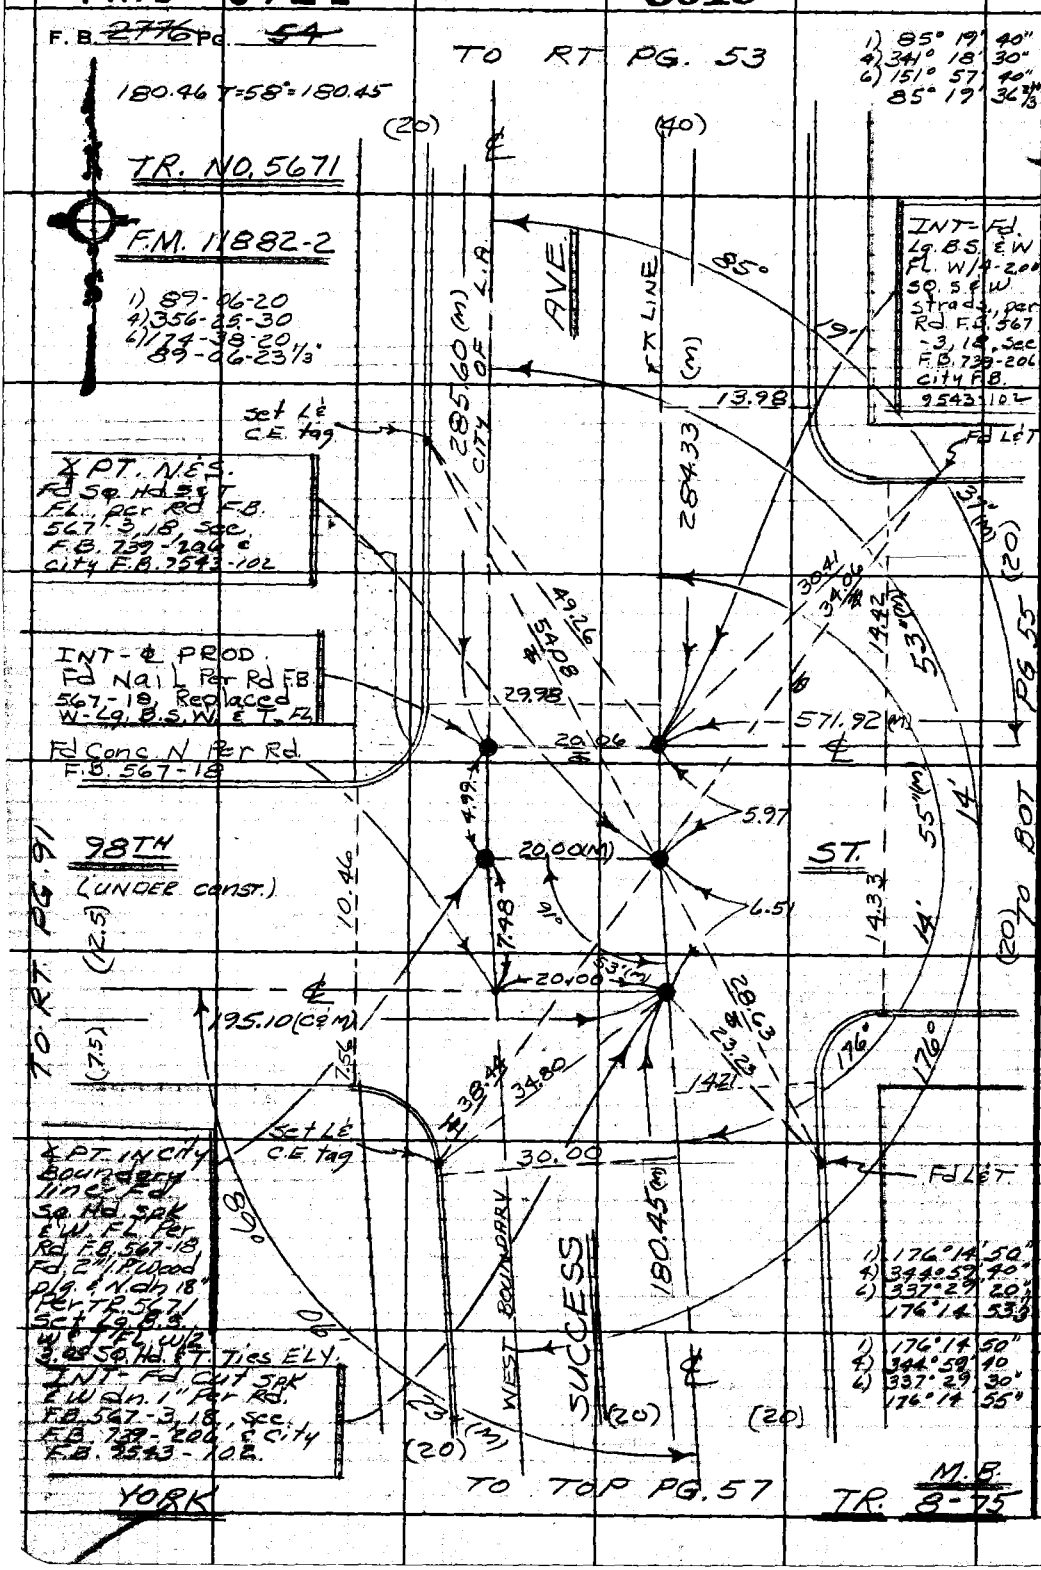

℄ PT. N & S. Fd Sq. Hd S & T FL. per Rd F.B. 567-3, 18, Sec. F.B. 739-206 & City F.B. 9543-102

INT-℄ PROD. Fd Nail Per Rd F.B. 567-18, Replaced W-Lg. B.S. W & T. FL.

Fd Conc. N Per Rd. F.B. 567-18

℄ PT. IN City Boundary line-Fd. Sq. Hd. Spk & W. FL. Per Rd. F.B. 567-18 Fd. 2" I.P. Wood plg. & N. dn 18" Per TR. 5671 Set Lg. B.S. W & T FL. W/2 3.08 Sq. Hd. & T. Ties ELY.

INT-Fd Cut Spk & W dn. 1" Per Rd. F.B. 567-3, 18, Sec. F.B. 739-206 & City F.B. 9543-102.

1) 176° 14' 50"
4) 344° 59' 40"
6) 337° 29' 20"
176° 14' 53 1/3"

1) 176° 14' 50"
4) 344° 59' 40
6) 337° 29' 30"
176° 14' 55"

PLEASE RETURN TO
LOS ANGELES COUNTY ENGINEER
403 LOS ANGELES COUNTY ENGINEERING BLDG.

Do not extend this side of this line.

Note: Any Additions or Changes on This Sheet Must be Made or Circled in Red Ink With Date and Name of Person Making Change.

PWFB 0921 3620, 3621

Notes Ck'd by	Survey of DIV. #5 GARDENA AREA ℄
Map No.	JN 0303.00 Tape 0256 Std 68 °F
Office Work	Surveyed by J. BALEN
Checked	Notes J.J.B. Date 1-68
Date	Indexed [redacted]

F. B. ~~2776~~ PG. ~~55~~

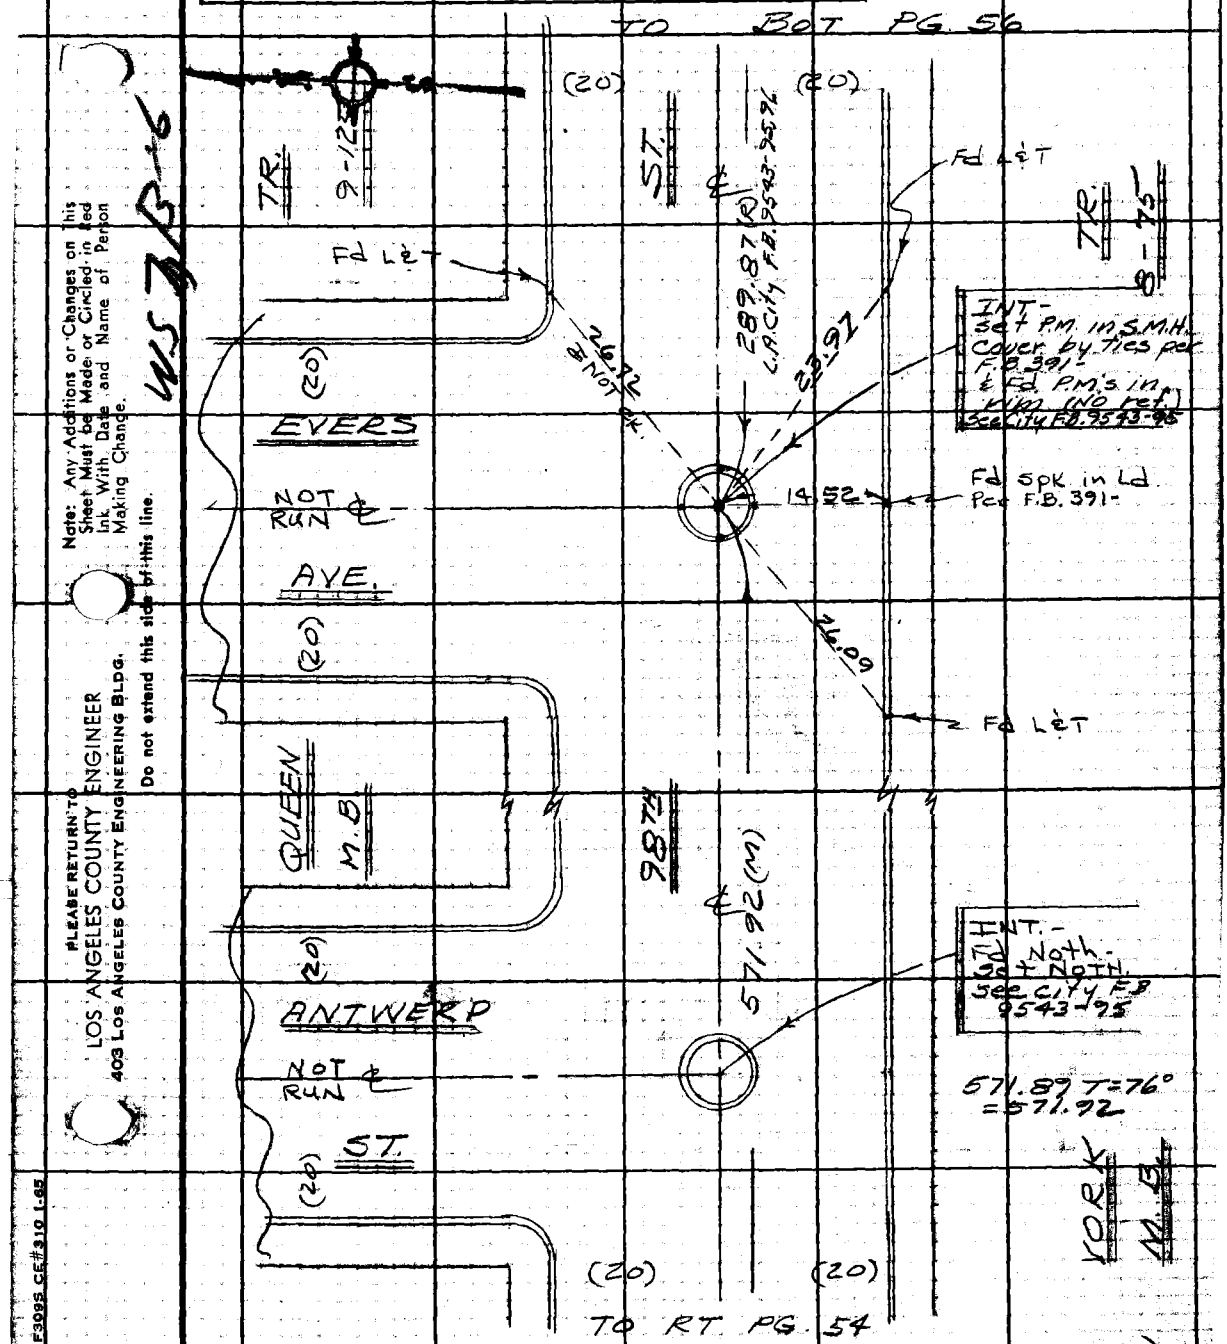

WS 7 B-6

Note: Any Additions or Changes on This Sheet Must be Made or Circled in Red Ink With Date and Name of Person Making Change.

Do not extend this side of this line.

PLEASE RETURN TO
LOS ANGELES COUNTY ENGINEER
403 LOS ANGELES COUNTY ENGINEERING BLDG.

76F309S CE#310 1-65

PWFB 0921

3622

F. B. ~~2776~~ Pg. ~~56~~

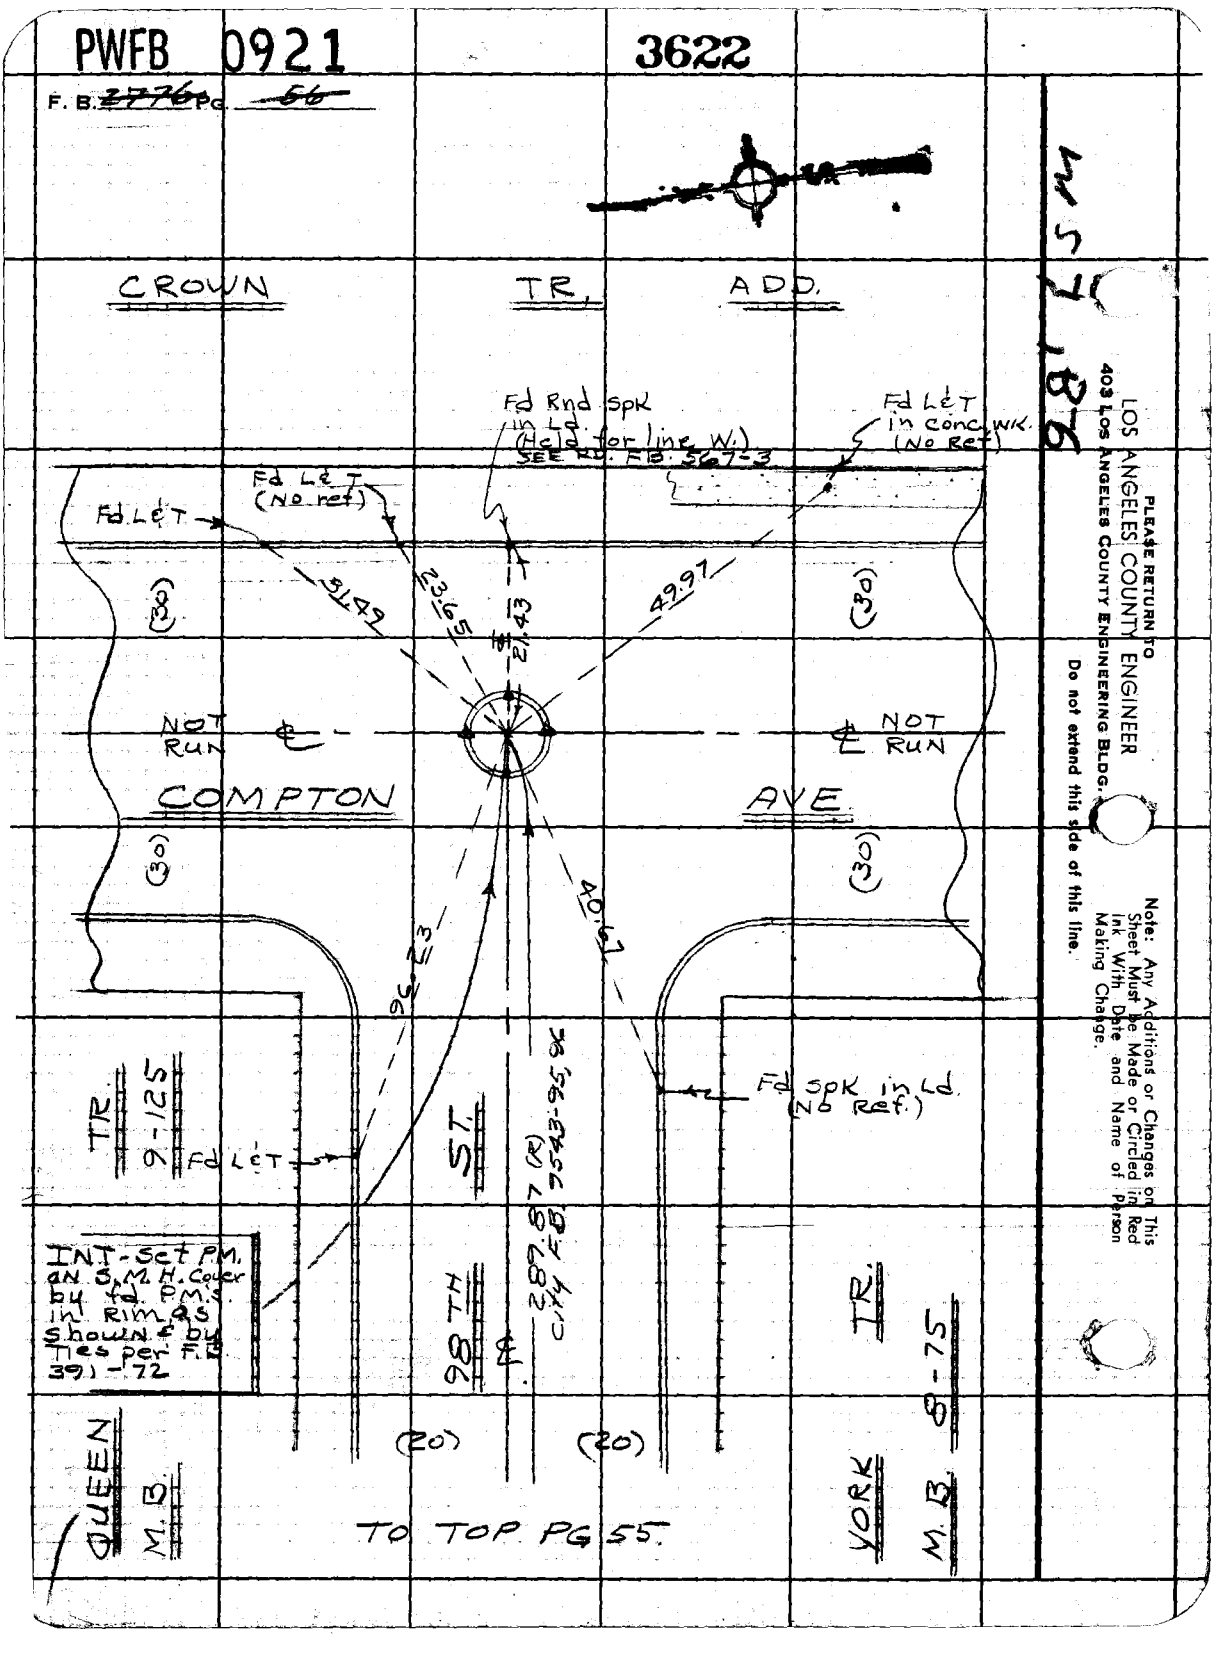

PLEASE RETURN TO
LOS ANGELES COUNTY ENGINEER
403 LOS ANGELES COUNTY ENGINEERING BLDG.
Do not extend this side of this line.
Note: Any Additions or Changes on This Sheet Must Be Made or Circled in Red Ink With Date and Name of Person Making Change.

PWFB 0921 3623

Notes Ck'd by	Survey of DIV. #5 GARDENA AREA ℄
Map No.	JN 0303.00 Tape 0256 Std 68 °F
Office Work	Surveyed by J. BAZEN
Checked	Notes J. J. B. Date 1-68
Date	Indexed R. L. GALLI NOV 18 '68

F. B. ~~2776~~ PG. ~~67~~

W.S. 7, B-6

1) 89-54-40
4) 359-38-30
6) 179-27-40
89-54-36 2/3

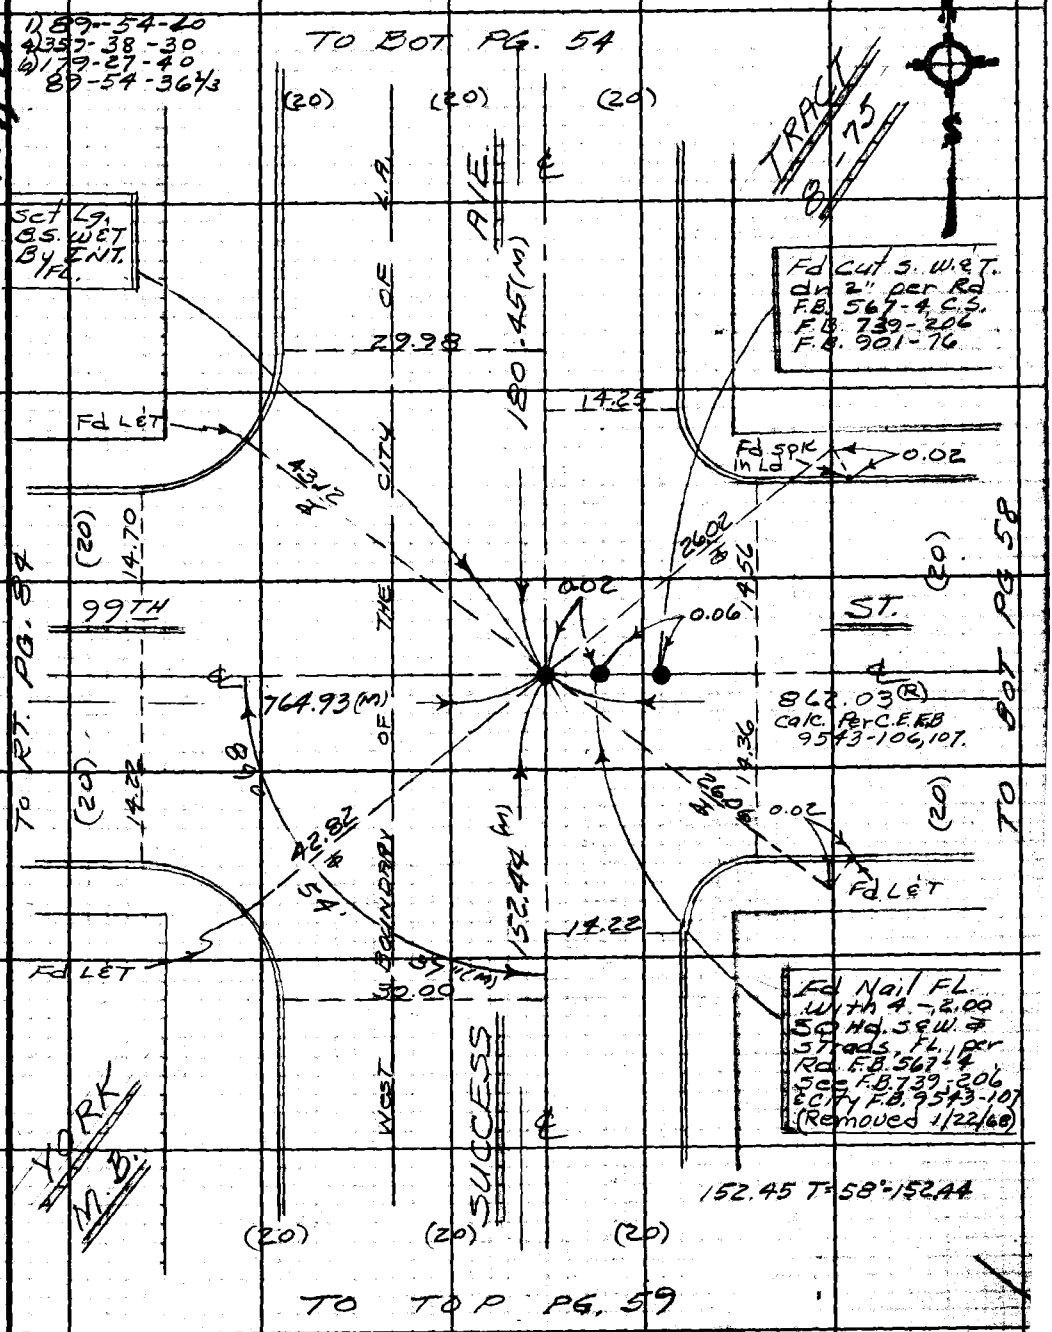

Note: Any Additions or Changes on This Sheet Must be Made or Circled in Red Ink With Date and Name of Person Making Change.

Do not extend this side of this line.

PLEASE RETURN TO
LOS ANGELES COUNTY ENGINEER
403 LOS ANGELES COUNTY ENGINEERING BLDG.

76F309S CE#310 1-65

PWFB 0921

3624

F. B. ~~2776~~ Pg. ~~58~~

Fd L.A. City Hex. bar mon. in H.H. dn 12" (NO REF.) Held for line W. See City F.B. 9543-107 & C.S. F.B. 901-76 Parties

Fd L&T (NO REF)

Fd L&T & prod

Fd L&T (NO REF)

(30)

COMPTON

AVE.

35.17

21.31

39.51

& not proven

& not proven

39.51

35.98

(30)

Fd L&T (NO REF)

14.58

14.43

Fd L&T (NO REF)

Per C.E.F.B. 9543-106,107

57

862.08 (R)

(20)

(20)

YORK

TR.

M.B.

8-75

99 TH

To Rt. Pg. 57

PLEASE RETURN TO
LOS ANGELES COUNTY ENGINEER
103 LOS ANGELES COUNTY ENGINEERING BLDG.
Do not extend this side of this line.

Note: Any Additions or Changes on This Sheet Must Be Made or Circled in Red Ink With Date and Name of Person Making Change.

PWFB 0921

3625

Notes Ck'd by	Survey of DIV. #5 GARDENA AREA ℄
Map No.	JN 0303.00 Tape 0256 Std 68 °F
Office Work	Surveyed by J. BAZEN
Checked	Notes J.J.B. Date 1-68
Date	Indexed [illegible] GALLI [illegible] 1 8 [illegible]

F. B. ~~2776~~ PG. ~~59~~

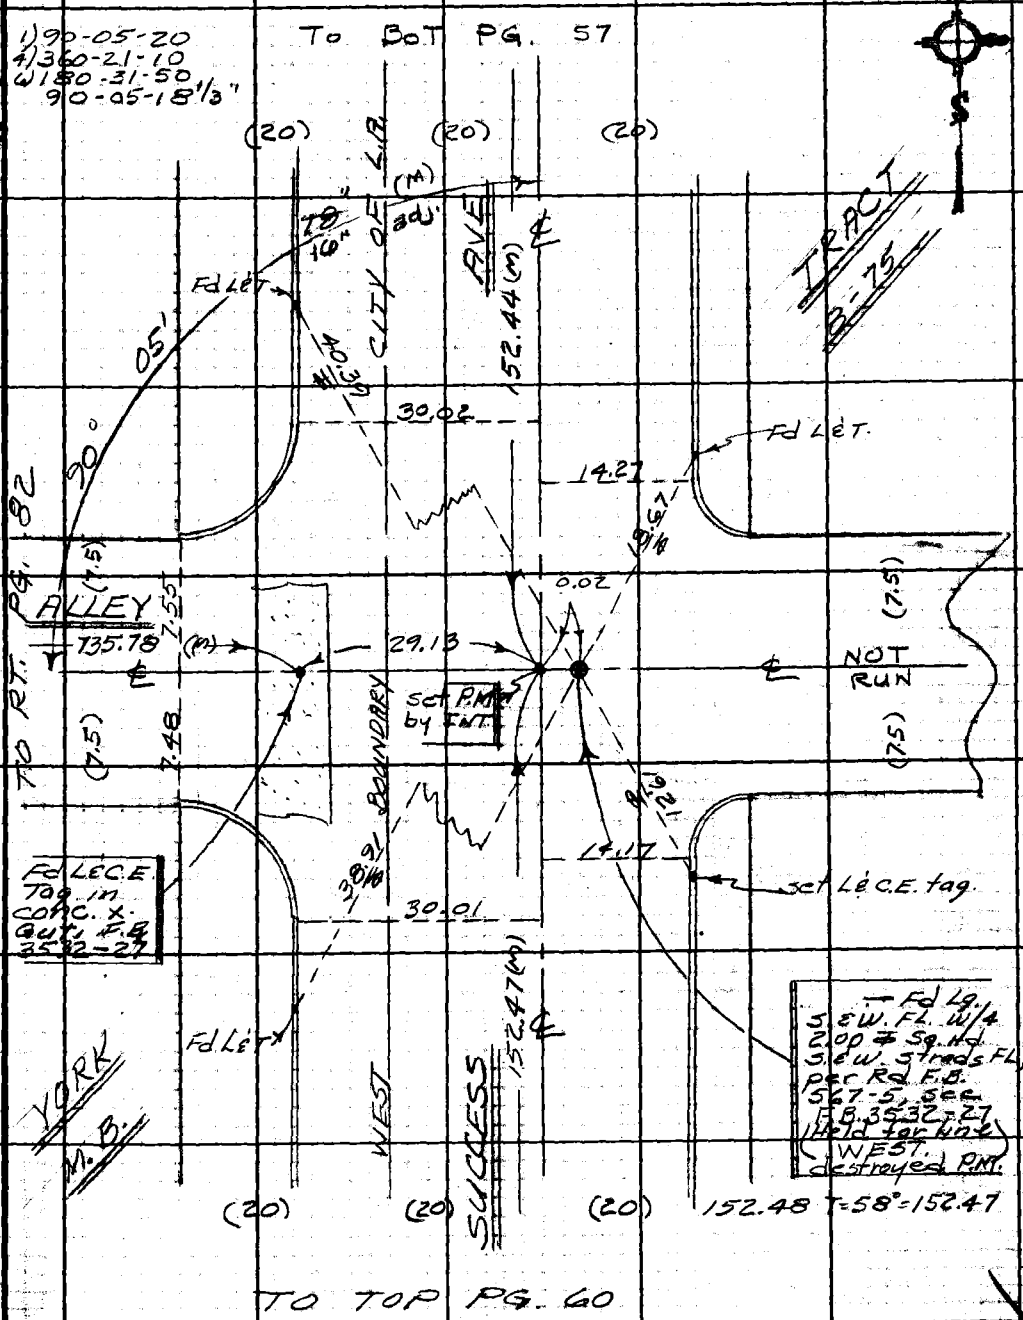

Note: Any Additions or Changes on This Sheet Must be Made or Circled in Red Ink With Date and Name of Person Making Change.

Do not extend this side of this line.

PLEASE RETURN TO
LOS ANGELES COUNTY ENGINEER
403 LOS ANGELES COUNTY ENGINEERING BLDG.

76F309S CE#310 1-65

PWFB 0921

3626

F. B. ~~2776~~ PG. ~~60~~

152.51 T=58°=152.50 TO BOT PG. 59

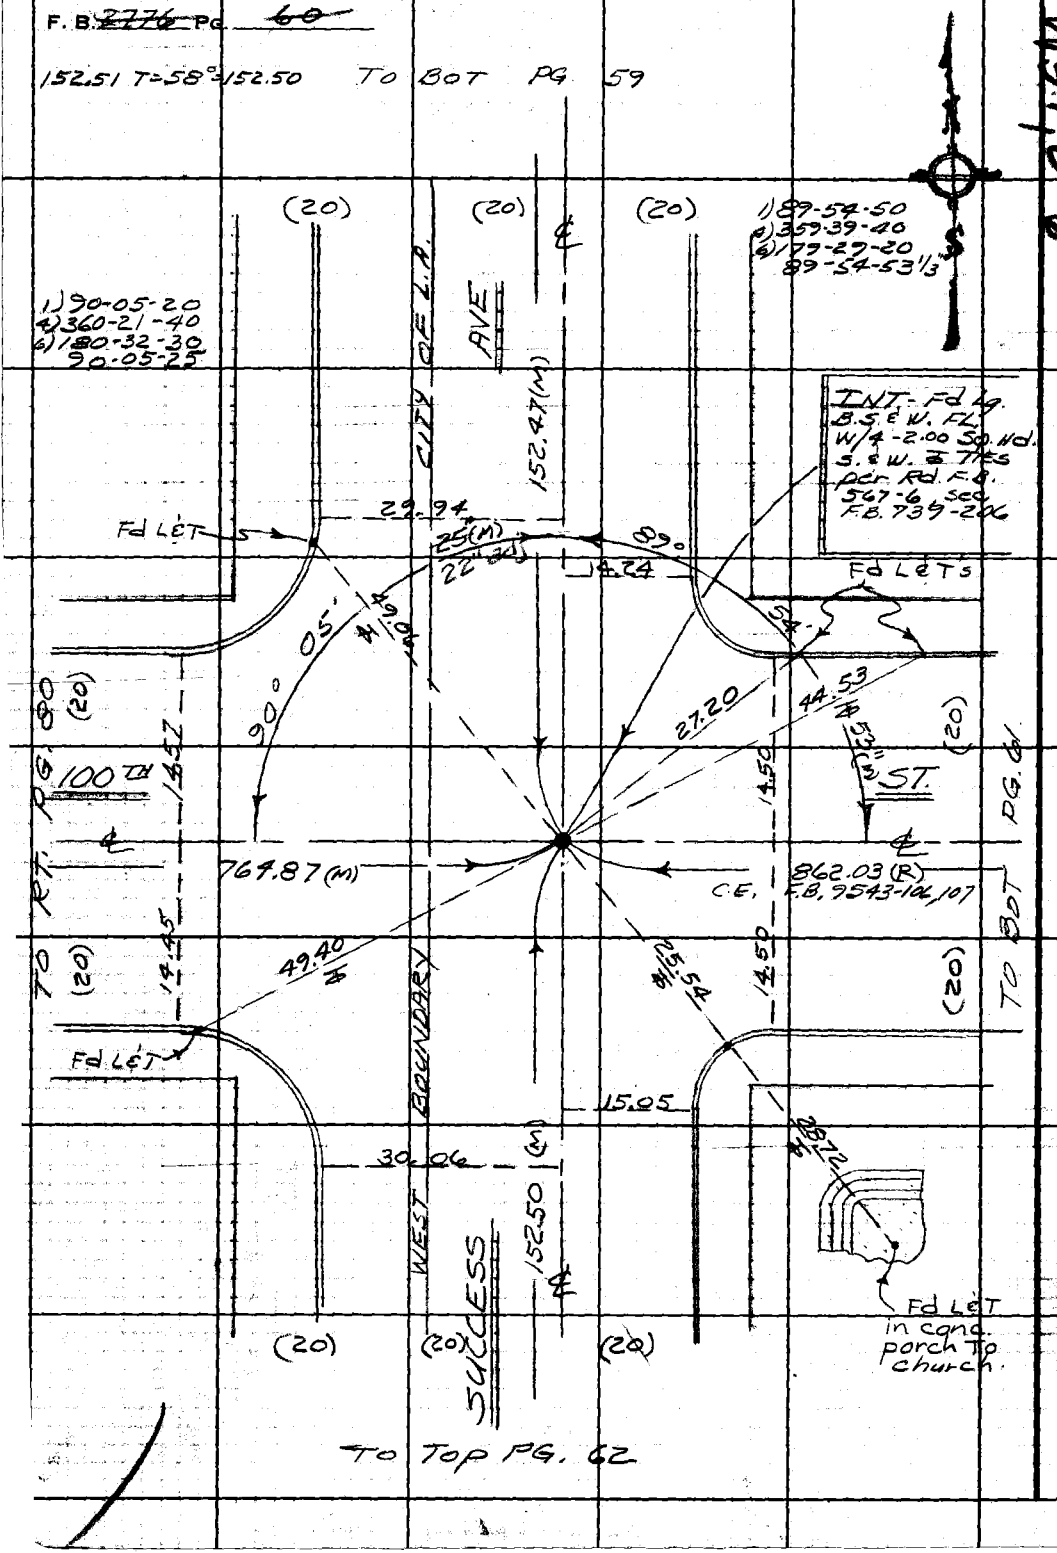

TO TOP PG. 62

W57, B-6

PLEASE RETURN TO
LOS ANGELES COUNTY ENGINEER
403 LOS ANGELES COUNTY ENGINEERING BLDG.

Do not extend this side of this line.

Note: Any Additions or Changes on This Sheet Must be Made or Circled in Red Ink With Date and Name of Person Making Change.

PWFB 0921

3627

Notes Ck'd by	Survey of DIV#3 GARDENA AREA ℄
Map No.	JN 0303.00 Tape 0256 Std. 68 °F
Office Work	Surveyed by J. BARZEN
Checked	Notes J.J.B. Date 1-68
Date	Indexed C.L. GALE NOV 18 '70

F. B. ~~2776~~ PG. ~~61~~

WS 7 B-6

INT. Fd L.A. City Hex bar mon. in H.H. Per Rd. F.B. 567-6 dn 12" Fd per ties in F.B.S. 901-74 City F.B. 9543-107 F.B. 391-75 (Held for ℄ W.)

Fd Rnd. spk & RM. in Cb. on ℄ prod.

Fd LET

(30)

30.67

32.30

21.33

COMPTON AVE.

NOT Proven ℄

℄ Not Proven

35.14

(30)

56.46

81.55

Fd LET (NO REF)

14.46 14.46

Fd LET

Fd LET.

ST.

(20)

(20)

862.03 (R) C.E.F.B. 9543-106, 107

YORK TR.

M.B. 8-75

100TH

TO RT. PG. 60

Note: Any Additions or Changes on this Sheet Must be Made or Circled in Red Ink With Date and Name of Person Making Change.

Do not extend this side of this line.

PLEASE RETURN TO
LOS ANGELES COUNTY ENGINEER
403 LOS ANGELES COUNTY ENGINEERING BLDG.

26F309S CE#310 1-65

PWFB 0921

3628

F. B. ~~2776~~ Pg. ~~62~~

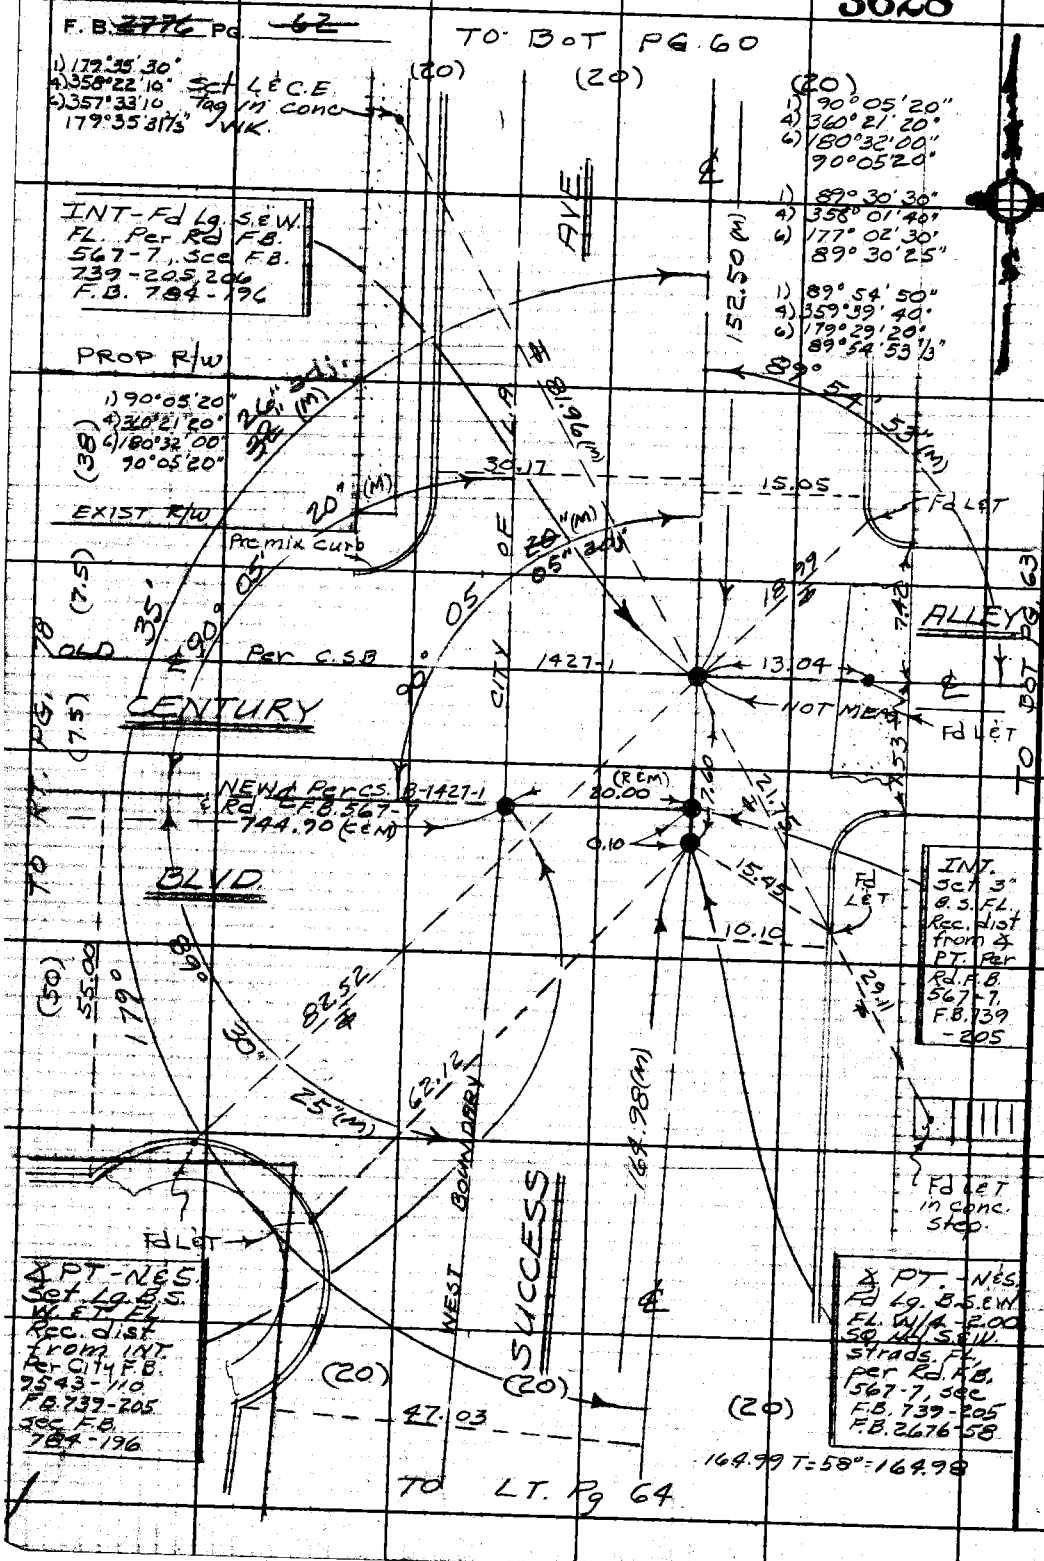

PLEASE RETURN TO
LOS ANGELES COUNTY ENGINEER
403 LOS ANGELES COUNTY ENGINEERING BLDG.
Do not extend this side of this line.

Note: Any Additions or Changes on This Sheet Must be Made or Circled in Red Ink With Date and Name of Person Making Change.

PWFB 0921 3629

Notes Ck'd by	Survey of DIV #5 GARDENA AREA ℄
Map No.	JN 0303.00 Tape 0256 Std 68 °F
Office Work	Surveyed by J. BAZEN
Checked	Notes J. J. B. Date 1-68
Date	Indexed G. J. GALLI NOV 18 70

F. B. ~~2776~~ PG. ~~63~~

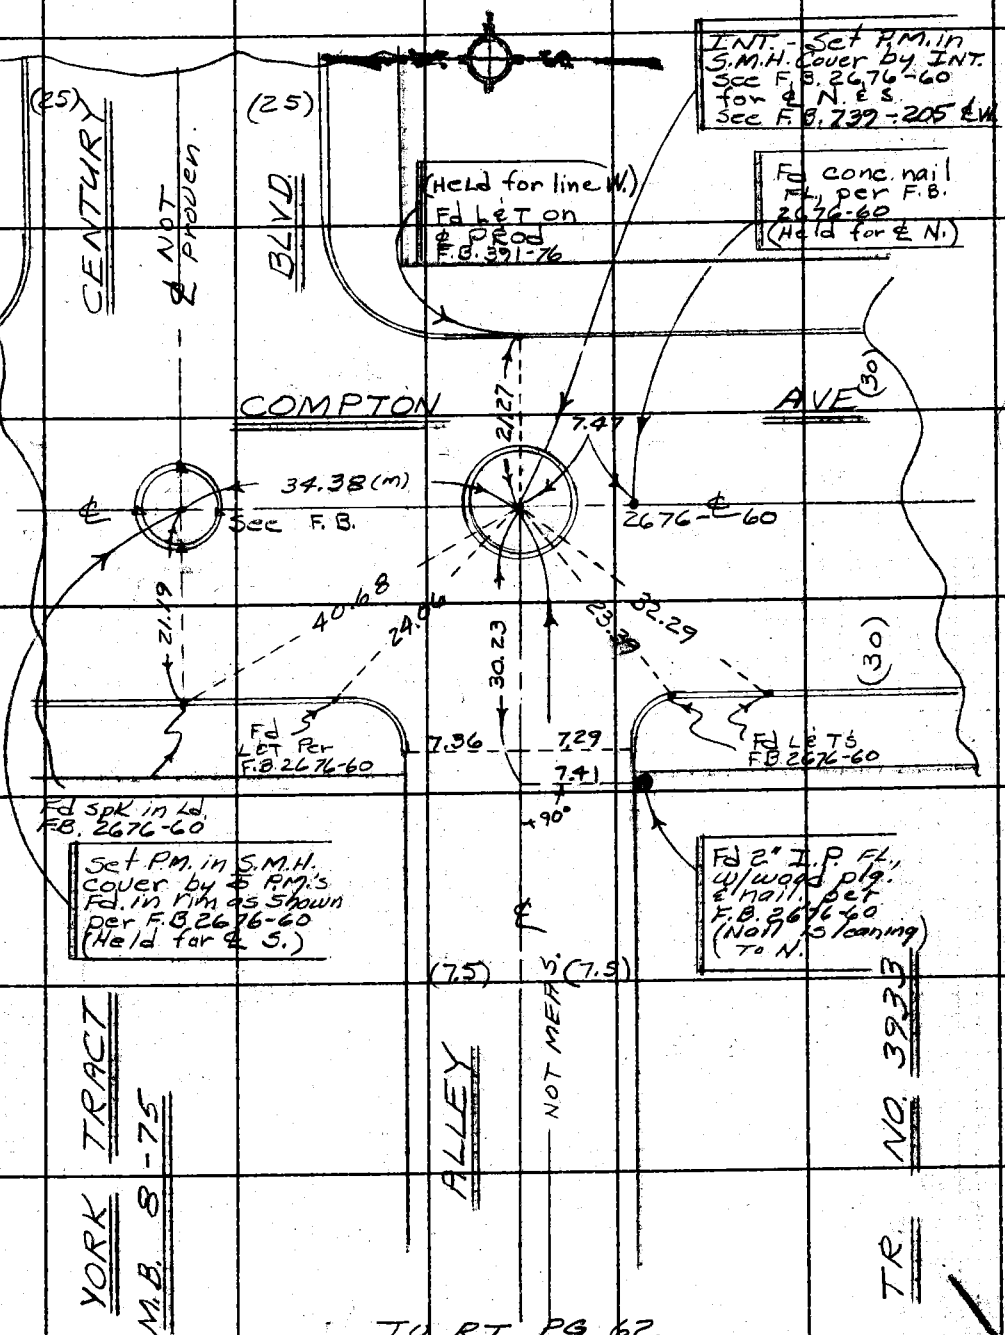

TO RT. PG. 62

Note: Any Additions or Changes on This Sheet Must be Made or Circled in Red Ink With Date and Name of Person Making Change.

Do not extend this side of this line.

PLEASE RETURN TO
LOS ANGELES COUNTY ENGINEER
403 LOS ANGELES COUNTY ENGINEERING BLDG.

76F309S CE # 310 3-61

PWFB 0921 3630

F. B. ~~2776~~ PG. ~~64~~

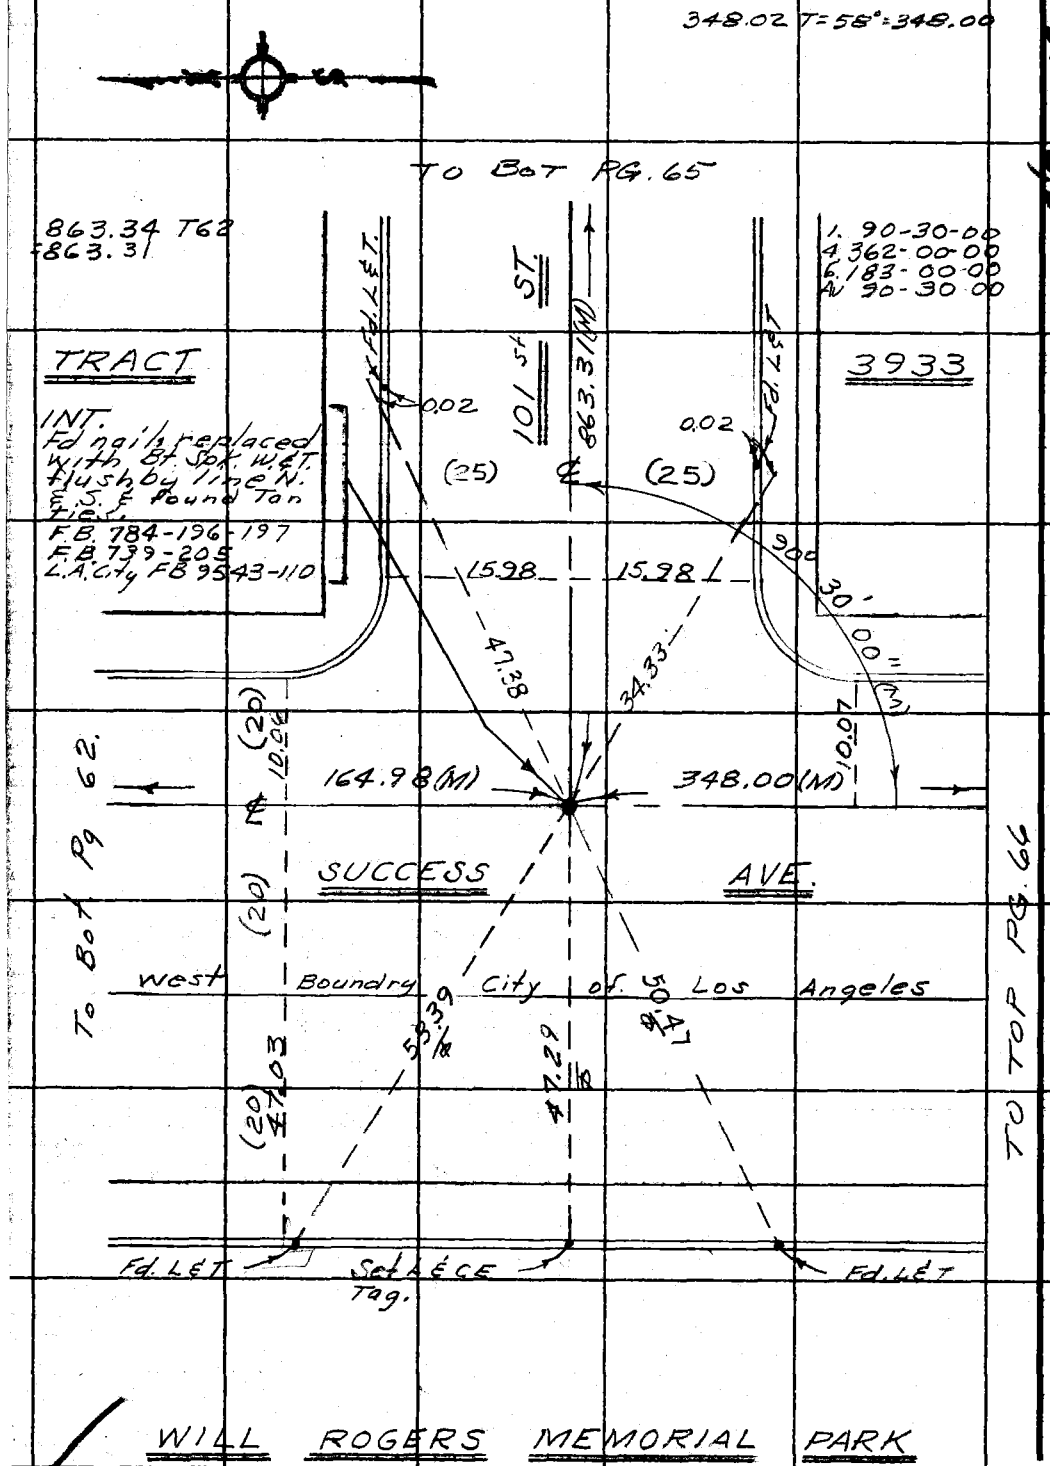

PLEASE RETURN TO
LOS ANGELES COUNTY ENGINEER
403 Los Angeles County Engineering Bldg.
Do not extend this side of this line.

Note: Any Additions or Changes on This Sheet Must be Made or Circled in Red Ink With Date and Name of Person Making Change.

PWFB 0921

3631

Notes Ck'd by	Survey of DIV #5 GARDENA AREA ℄
Map No.	JN 0303.00 Tape 0256 Std 68 °F
Office Work	Surveyed by J. BAZEN
Checked	Notes J.J.B. Date 1-68
Date	Indexed [illegible] GALLI NOV 18 '70

F. B. ~~2776~~ PG. ~~65~~

WS26, D-1

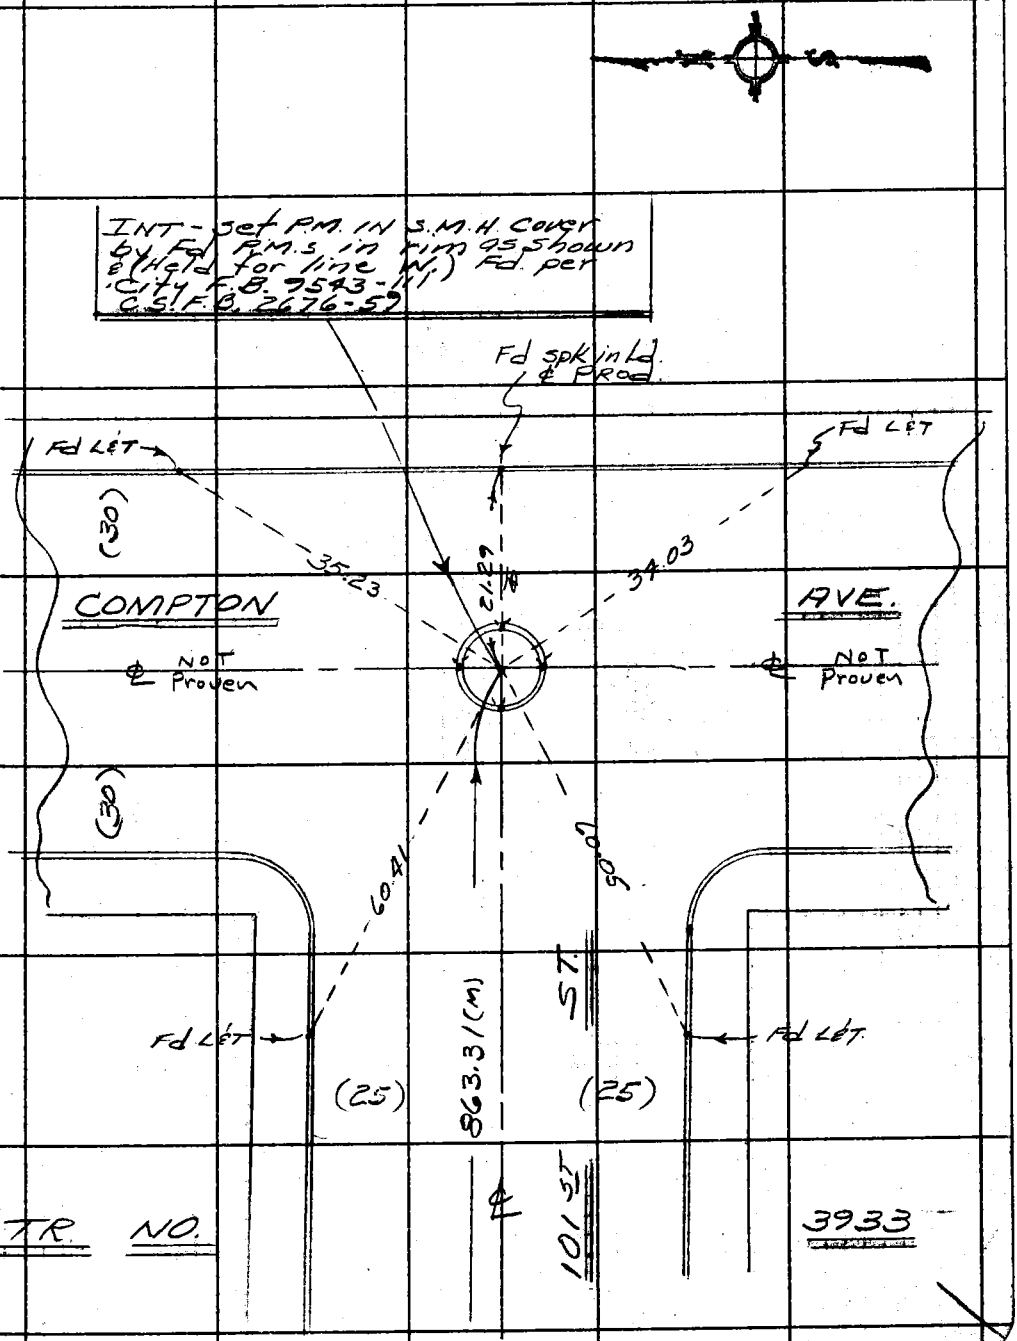

Note: Any Additions or Changes on This Sheet Must be Made or Circled in Red Ink With Date and Name of Person Making Change.

Do not extend this side of this line.

PLEASE RETURN TO
LOS ANGELES COUNTY ENGINEER
403 LOS ANGELES COUNTY ENGINEERING BLDG.

76F309S CE # 310 3-61

PWFB 0921 3632

F. B. ~~2776~~ PG. ~~66~~

173.60 T=60°=173.59

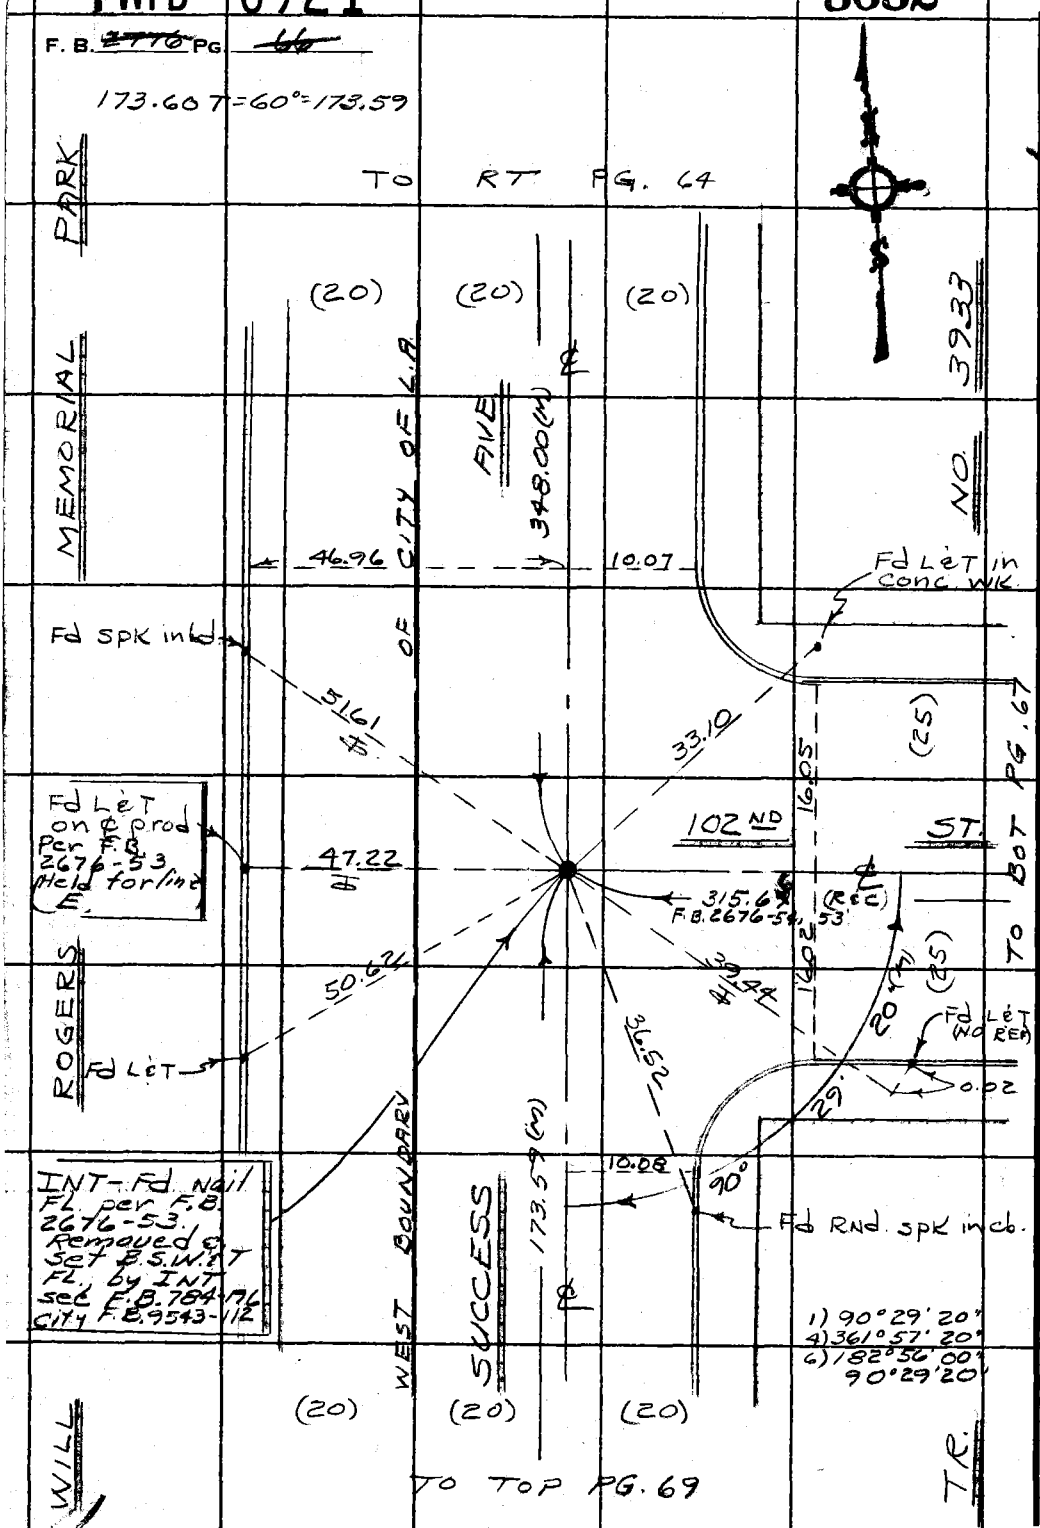

PLEASE RETURN TO
LOS ANGELES COUNTY ENGINEER
403 LOS ANGELES COUNTY ENGINEERING BLDG.
Do not extend this side of this line.

Note: Any Additions or Changes on This Sheet Must be Made or Circled in Red Ink With Date and Name of Person Making Change.

PWFB 0921

3633

Notes Ck'd by	Div. #3 Survey of GARDENA AREA ℄
Map No.	JN 2303.00 Tape 0256 Std. 68 °F
Office Work	Surveyed by J. BAZEN
Checked	Notes J. B. Date 1-68
Date	Indexed D. GALLI NOV 18

F. B. ~~2776~~ PG. ~~67~~

WS26.C.1

Note: Any Additions or Changes on This Sheet Must be Made or Circled in Red Ink With Date and Name of Person Making Change.

Do not extend this side of this line.

PLEASE RETURN TO
LOS ANGELES COUNTY ENGINEER
403 LOS ANGELES COUNTY ENGINEERING BLDG.

76F3098 CE # 310 3-61

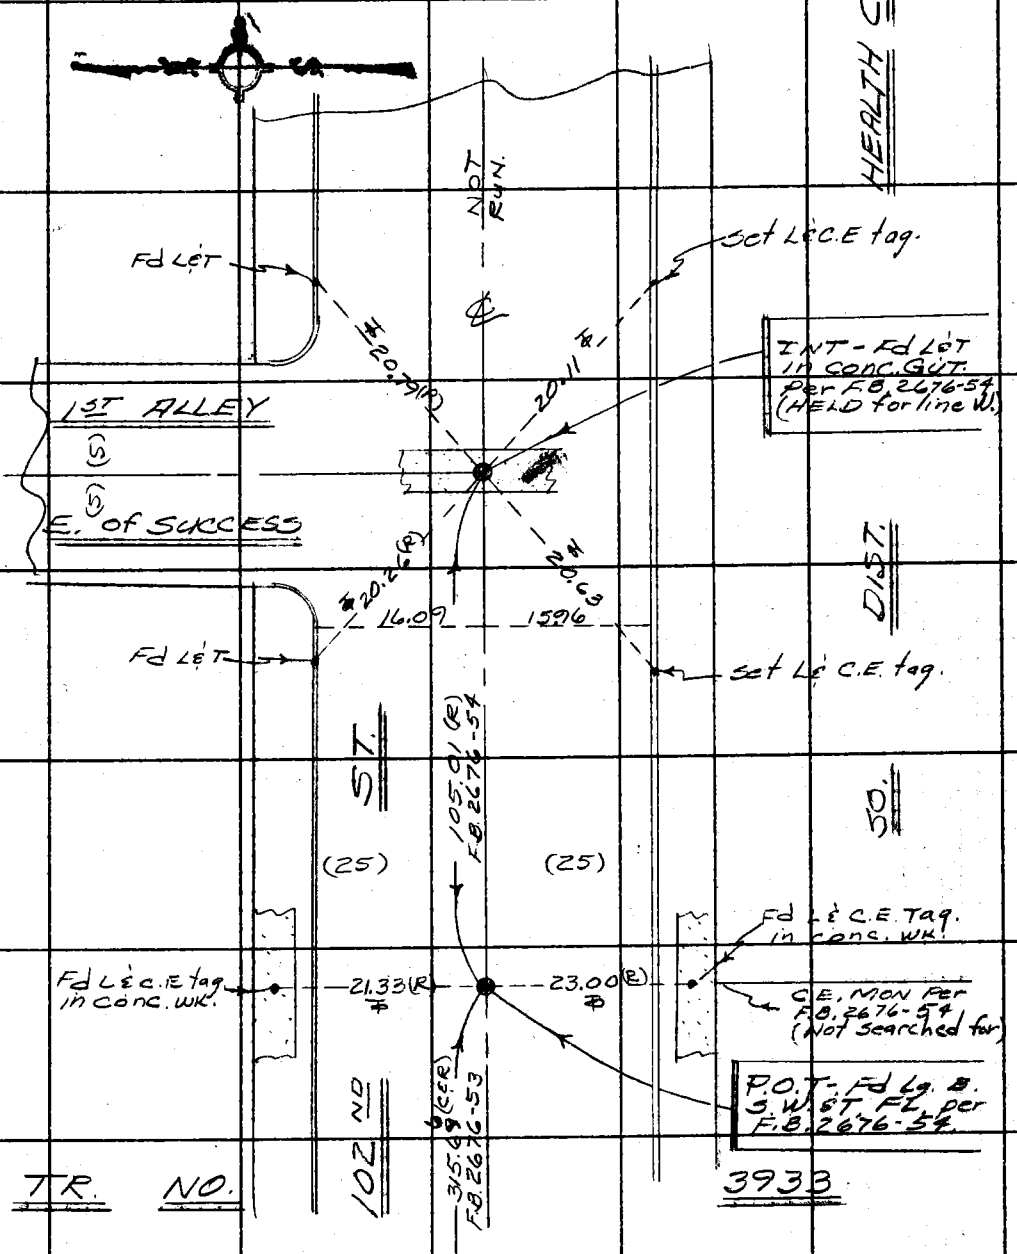

PWFB 0921 3634, 3635

F. B. ~~2776~~ PG. ~~68~~

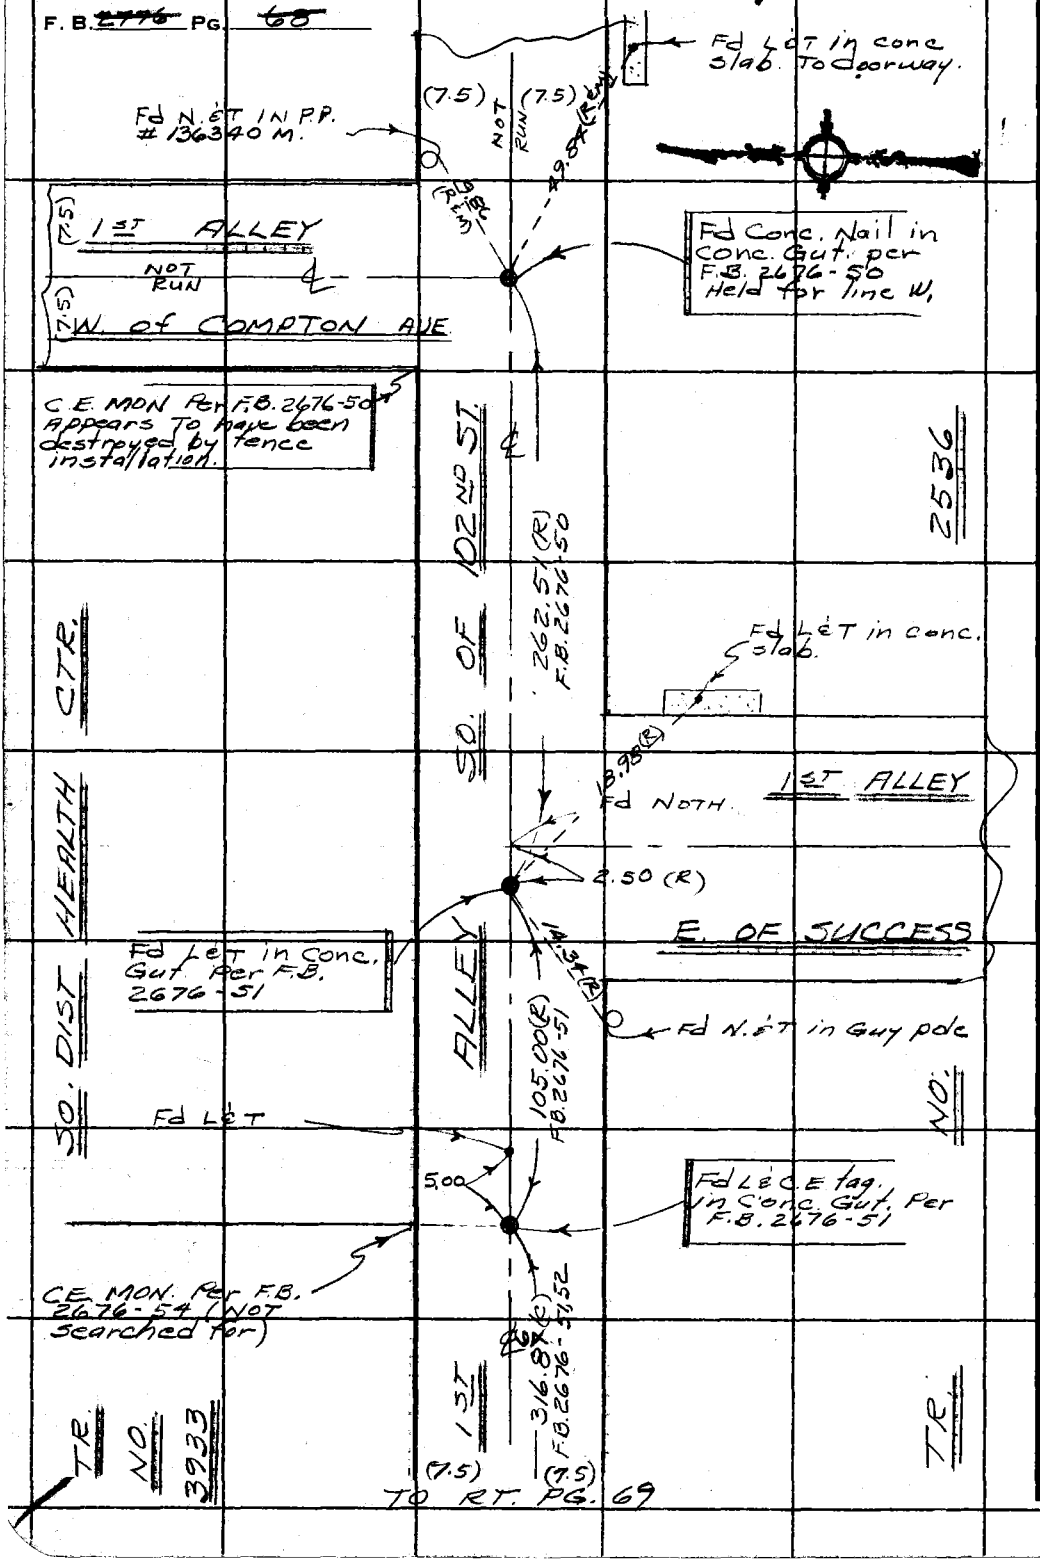

AS 26 C-1

PLEASE RETURN TO
LOS ANGELES COUNTY ENGINEER
403 LOS ANGELES COUNTY ENGINEERING BLDG.

Do not extend this side of this line.

Note: Any Additions or Changes on This Sheet Must be Made or Circled in Red Ink With Date and Name of Person Making Change.

PWFB 0921

3636

Notes Ck'd by	DIV. #5 Survey of GARDENA AREA ℄
Map No.	JN 0303.00 Tape 0256 Std 68 °F
Office Work	Surveyed by J. BAZEN
Checked	Notes J. J. B. Date 1-68
Date	Indexed [redacted] GALLI NOV 18 [redacted]

F. B. ~~2776~~ PG. ~~67~~

W.S. 26, C-1

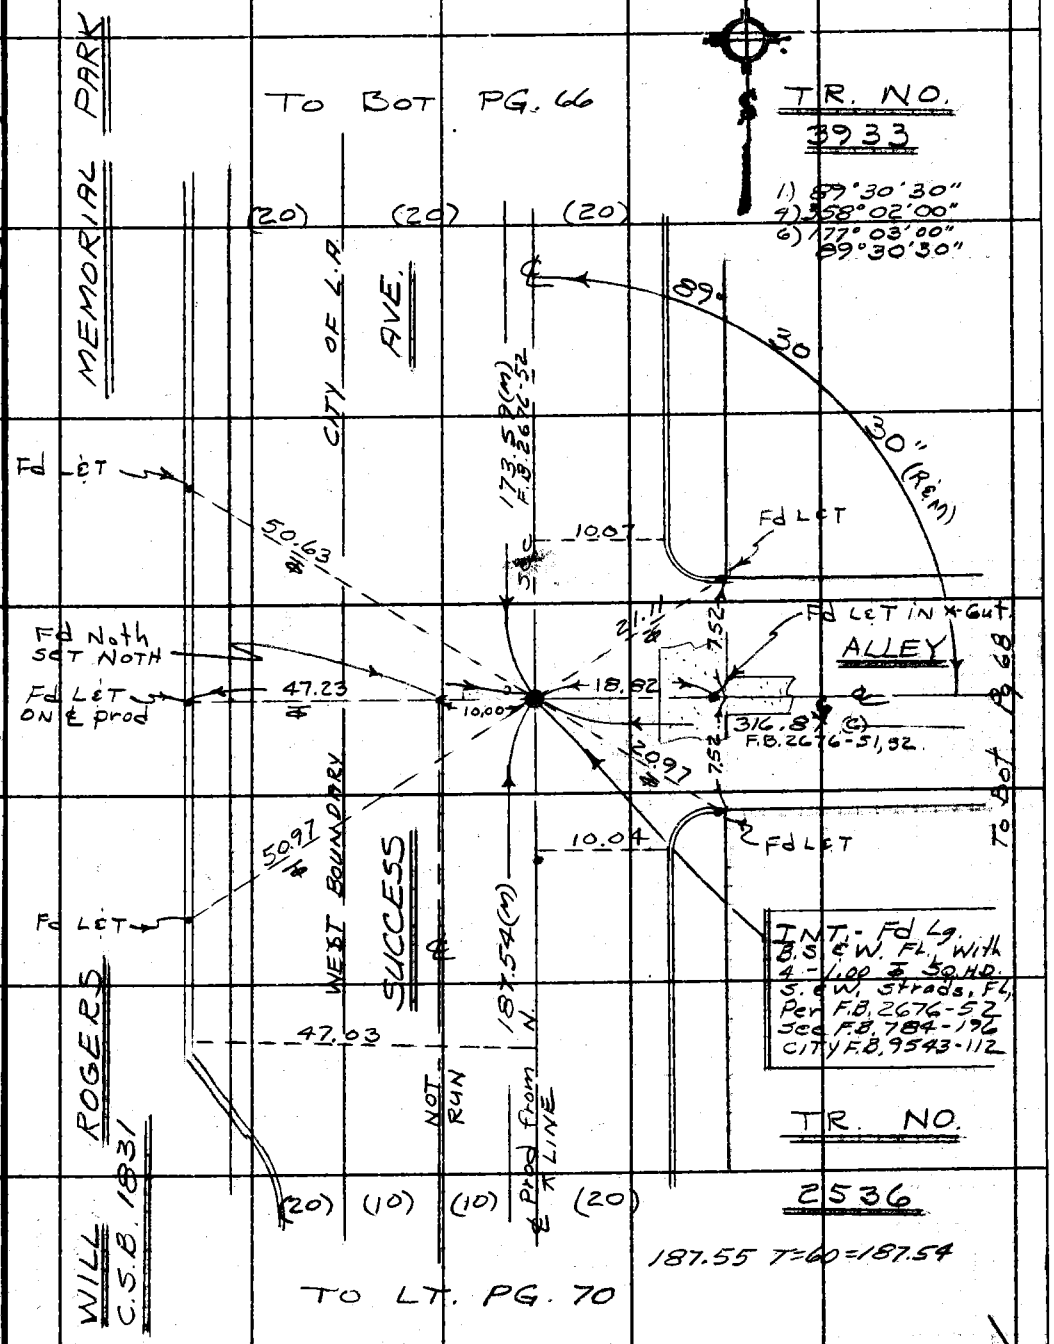

Note: Any Additions or Changes on This Sheet Must be Made or Circled in Red Ink With Date and Name of Person Making Change.

Do not extend this side of this line.

PLEASE RETURN TO
LOS ANGELES COUNTY ENGINEER
403 LOS ANGELES COUNTY ENGINEERING BLDG.

76F3095 CE # 310 3-61

PWFB 0921

3637

F.B. ~~3776~~ PG. ~~70~~

TO BOT. PG. 71

1) 90°29'20"
4) 361°57'40"
6) 182°56'20"
90°29'23 1/3"

1) 90°29'10"
4) 361°57'00"
6) 182°55'30"
90°29'15"

TR. NO. 13104

TR. NO. 2536

80.02 T=68°
=80.02

(40)

Per F.B. 901-66

(40)

Fd LET Per F.B. 2676-57 (Removed Same)

Fd LET

Set L.C.E. Tag by INT. Holding To C.E. MON For line To N. See F.B. 2676-57

Fd. Sq. spk c/w Set in Fd. dn 5" Per City F.B. 9543-112 F.B. 901-66 F.B. 784-18,61 F.B. 2676-57 LEANING N.E'LY (Removed same)

Fd Spk.

868.23 (C&R) F.B. 2676-47,56,57

25.01

24.90

34.19 (m)

41.59 (m)

33.63 (m)

0.02

40.95 (m)

(20)

SUCCESS AVE

LINE

See F.B. 2676-57

9.87

0.03

187.54 (m)

0.03

INT.: set Lg. B. S.W.E.T. FL., Rec. dist. from L & C.E. tag TO E. See City F.B. 9543-112 F.B. 2676-57

(10)

(REM) 10.00

0.05

NOT RUN

NOT RUN

BOT PG. 69

(10)

30.00

40.00

(REM)

9.95 (m) (10.00) (R)

16" Pd. 38.94 (m)

L.A. CITY Boundary

NOT RUN

TO

(20)

40.94 (m)

0.04

41.67 (m)

34.29 (m)

33.67 (m)

35.02

25.00

24.94

Fd Rnd. spk in Ld. dn 0" Per City F.B. 9543-112

Fd 2 1/2" BR. Cap C.S. MON. dn 3" & stpd. as shown Fd. Per F.B. 784-13,18. F.B. 2676-57 (used To Control Line To N.

Fd LET

(35)

Per F.B. 901-66

80.02 (m)

103 RD

(35)

Fd LET

Set Lg. B.S. W.E.T. FL @ 90° To Fd Spk. in Ld dn 10" E on ℄ 103 RD ST. See City F.B. 9543-112

L.A. CITY BOUNDARY

TR. NO. 11743

TO TOP PG. 72

COUNTY SURVEYOR R.E. 2177

MS 26 G1

LOS ANGELES COUNTY ENGINEER
403 LOS ANGELES COUNTY ENGINEERING BLDG.
PLEASE RETURN TO
Do not extend this side of this line.

Note: Any Additions or Changes on This Sheet Must be Made or Circled in Red Ink With Date and Name of Person Making Change.

PWFB 0921

3638

Notes Ck'd by	Survey of Gardena Area ℄
Map No.	JN 0303.00 Tape 0256 Std 68 °F
Office Work	Surveyed by J. BAZEN
Checked	Notes E.S. Date 1-68
Date	Indexed C.J. GALLI [redacted] 1 3 [redacted]

F. B. ~~2776~~ Pg. ~~71~~

W.S. 26 D-1

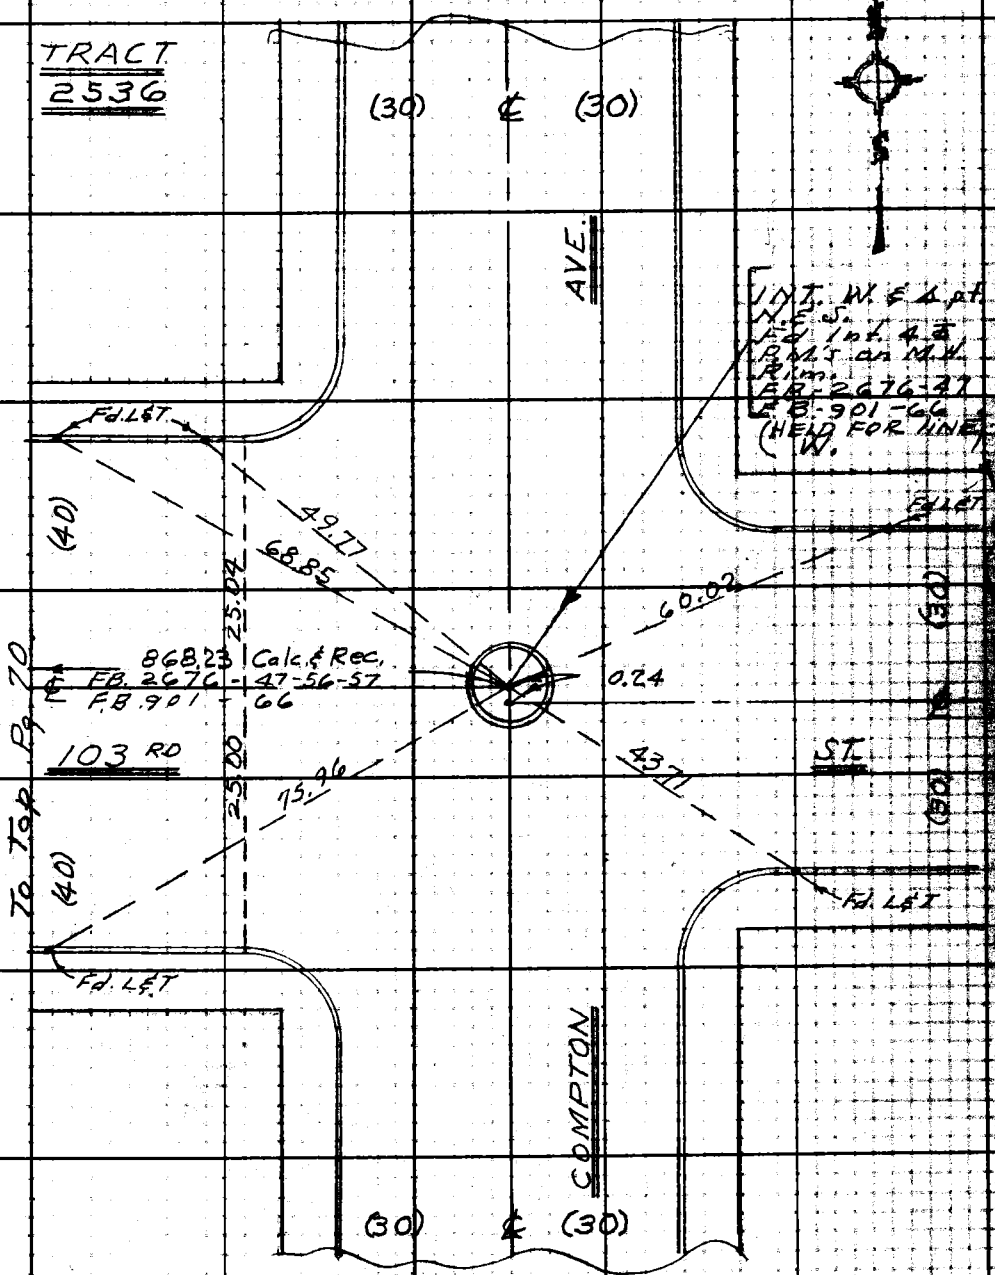

Note: Any Additions or Changes on This Sheet Must be Made or Circled in Red Ink With Date and Name of Person Making Change.

Do not extend this side of this line.

PLEASE RETURN TO
LOS ANGELES COUNTY ENGINEER
403 LOS ANGELES COUNTY ENGINEERING BLDG.

76F309S C.E. #310 6-62

PWFB 0921 3639, 3640

F.B. ~~2776~~ PG. ~~72~~

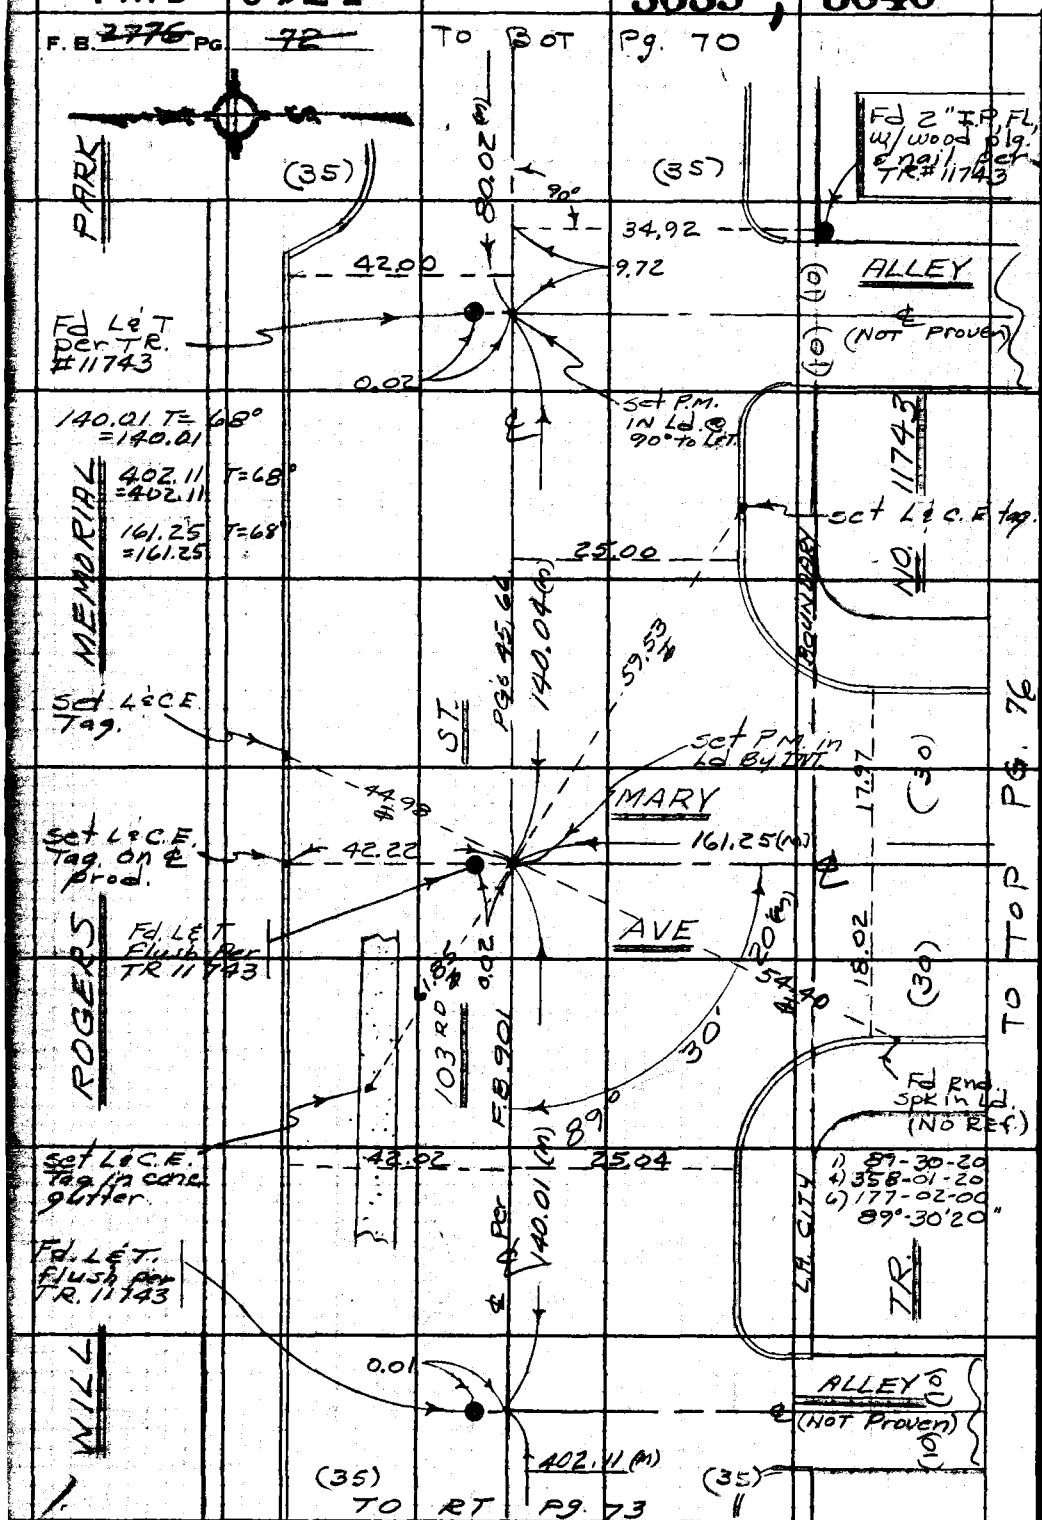

WS 26, C-1

PLEASE RETURN TO
LOS ANGELES COUNTY ENGINEER
403 LOS ANGELES COUNTY ENGINEERING BLDG.
Do not extend this side of this line.

Note: Any Additions or Changes on This Sheet Must be Made or Circled in Red Ink With Date and Name of Person Making Change.

PWFB 0921

3641

Notes Ck'd by	Div #5 Survey of Gardena Area ℄
Map No.	JN 0303.00 Tape 0256 Std 68 °F
Office Work	Surveyed by J. BAZEN
Checked	Notes Shoemaker Date 1-68
Date	Indexed [redacted] GALLI NOV 18 [redacted]

F. B. ~~2776~~ PG. ~~73~~

COUNTY SURVEYOR RE 2177

W.S. 26, C-1

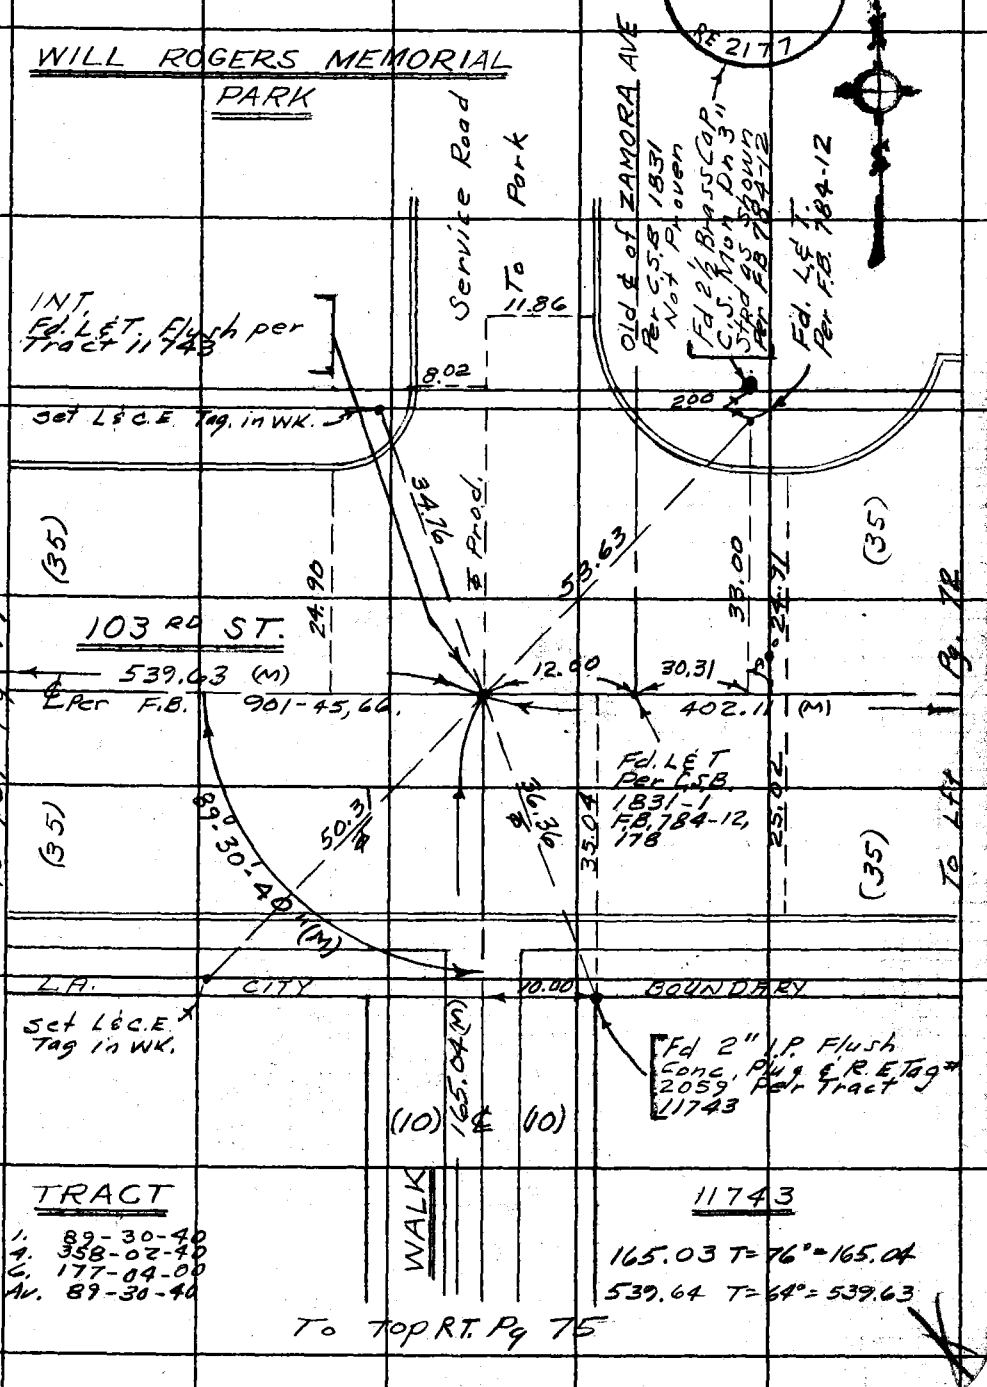

TRACT

1. 89-30-40
4. 358-02-40
6. 177-04-00
Av. 89-30-40

11743

165.03 T=76°=165.04

539.64 T=64°=539.63

To Top RT. Pg 75

Note: Any Additions or Changes on This Sheet Must be Made or Circled in Red Ink With Date and Name of Person Making Change.

Do not extend this side of this line.

PLEASE RETURN TO LOS ANGELES COUNTY ENGINEER 403 LOS ANGELES COUNTY ENGINEERING BLDG.

76F309S CE # 310 3-61

PWFB 0921 3642

F. B. ~~2776~~ PG. ~~74~~

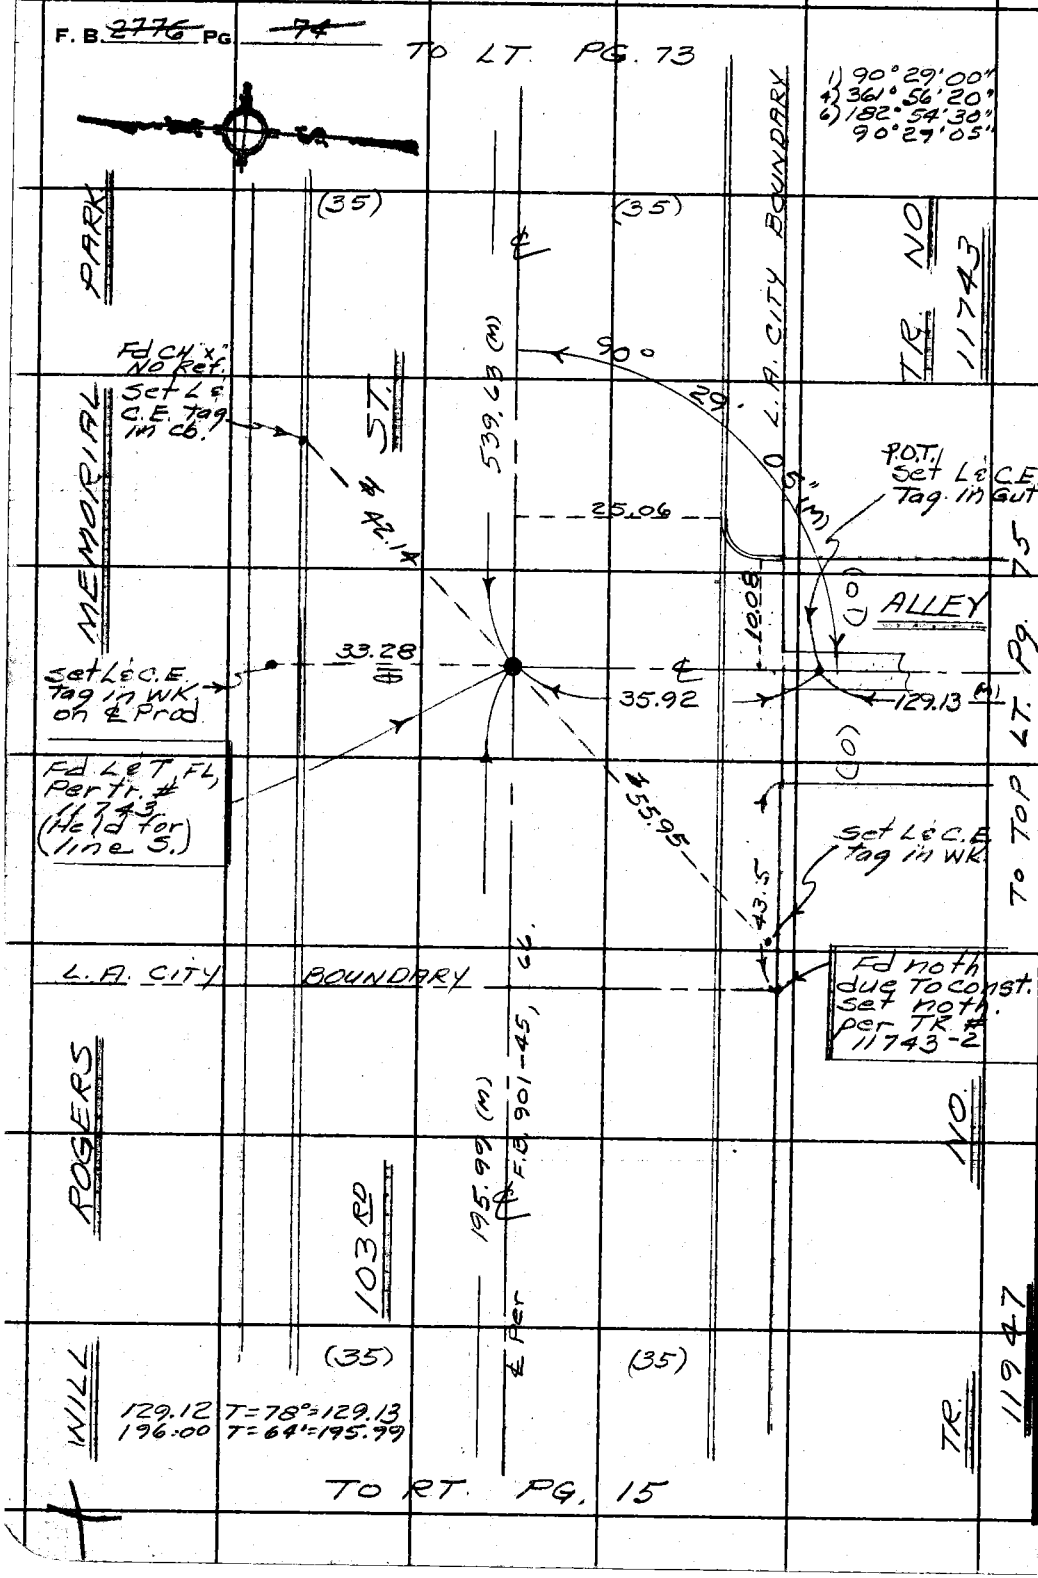

PLEASE RETURN TO
LOS ANGELES COUNTY ENGINEER
403 LOS ANGELES COUNTY ENGINEERING BLDG.
Do not extend this side of this line.

Note: Any Additions or Changes on This Sheet Must be Made or Circled in Red Ink With Date and Name of Person Making Change.

PWFB 0921

3643, 3644

Notes Ck'd by	Survey of DIV. #5 GARDENA AREA ℄
Map No.	JN 0303.00 Tape 0256 Std. 68 °F
Office Work	Surveyed by J. BAZEN
Checked	Notes J. J. B. Date 1-68
Date	Indexed L. GALLI NOV 18

F. B. ~~2776~~ PG. ~~75~~

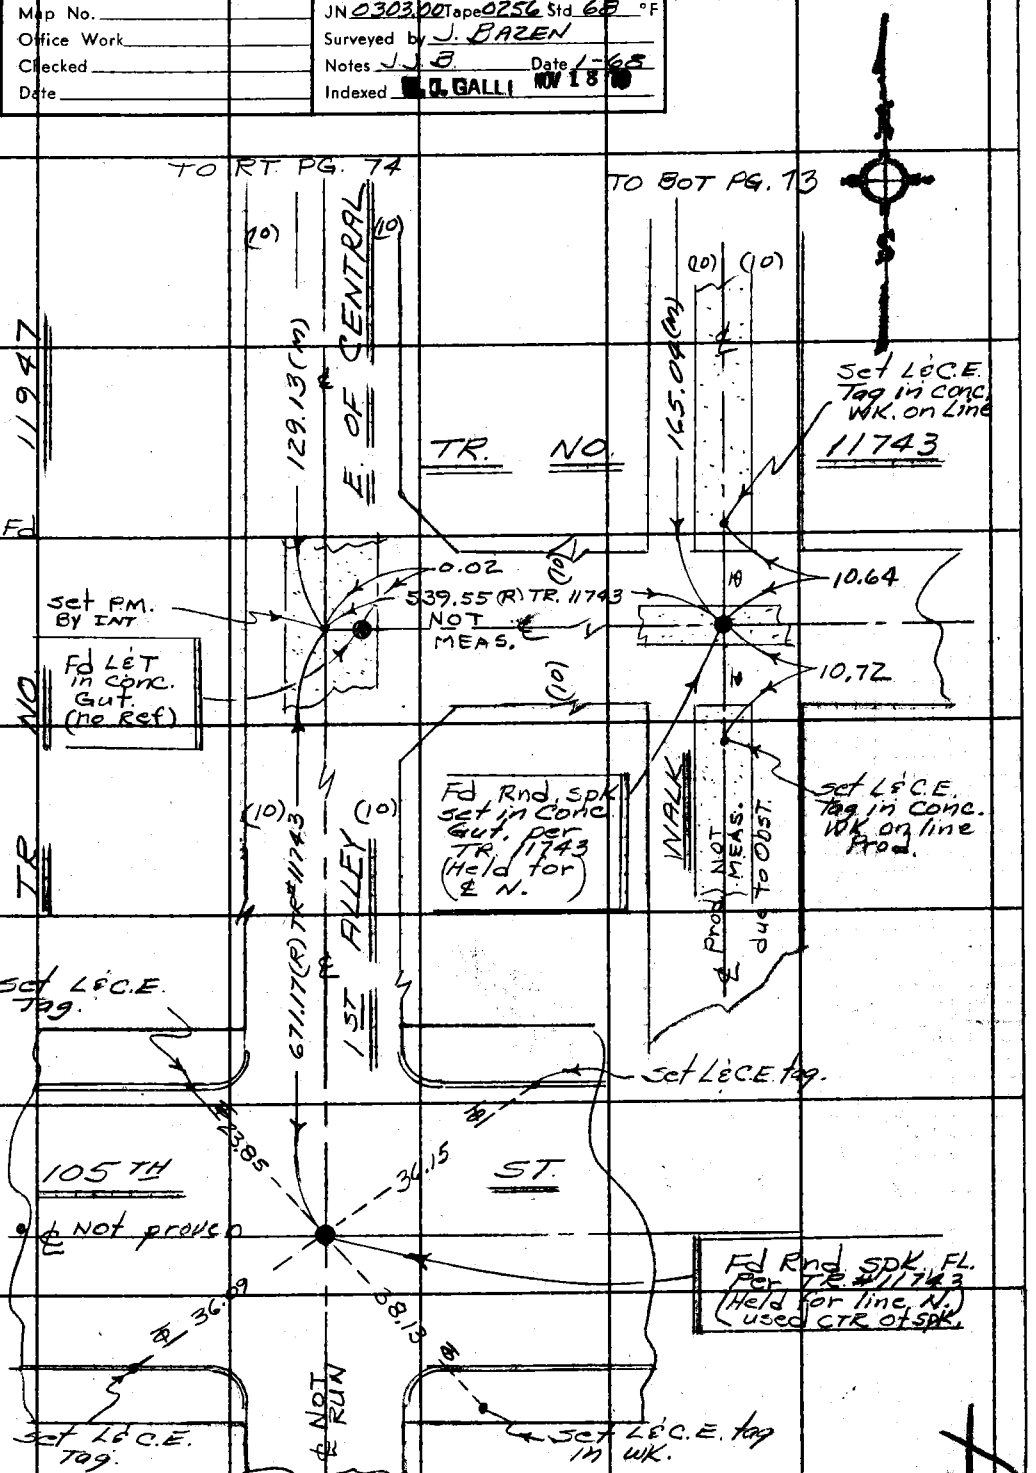

Note: Any Additions or Changes on This Sheet Must be Made or Circled in Red Ink With Date and Name of Person Making Change.

Do not extend this side of this line.

PLEASE RETURN TO
LOS ANGELES COUNTY ENGINEER
403 LOS ANGELES COUNTY ENGINEERING BLDG.

76F308S CE # 310 3-61

PWFB 0921

3645

F. B. ~~2776~~ PG. ~~76~~

TO RT. Pg 72.

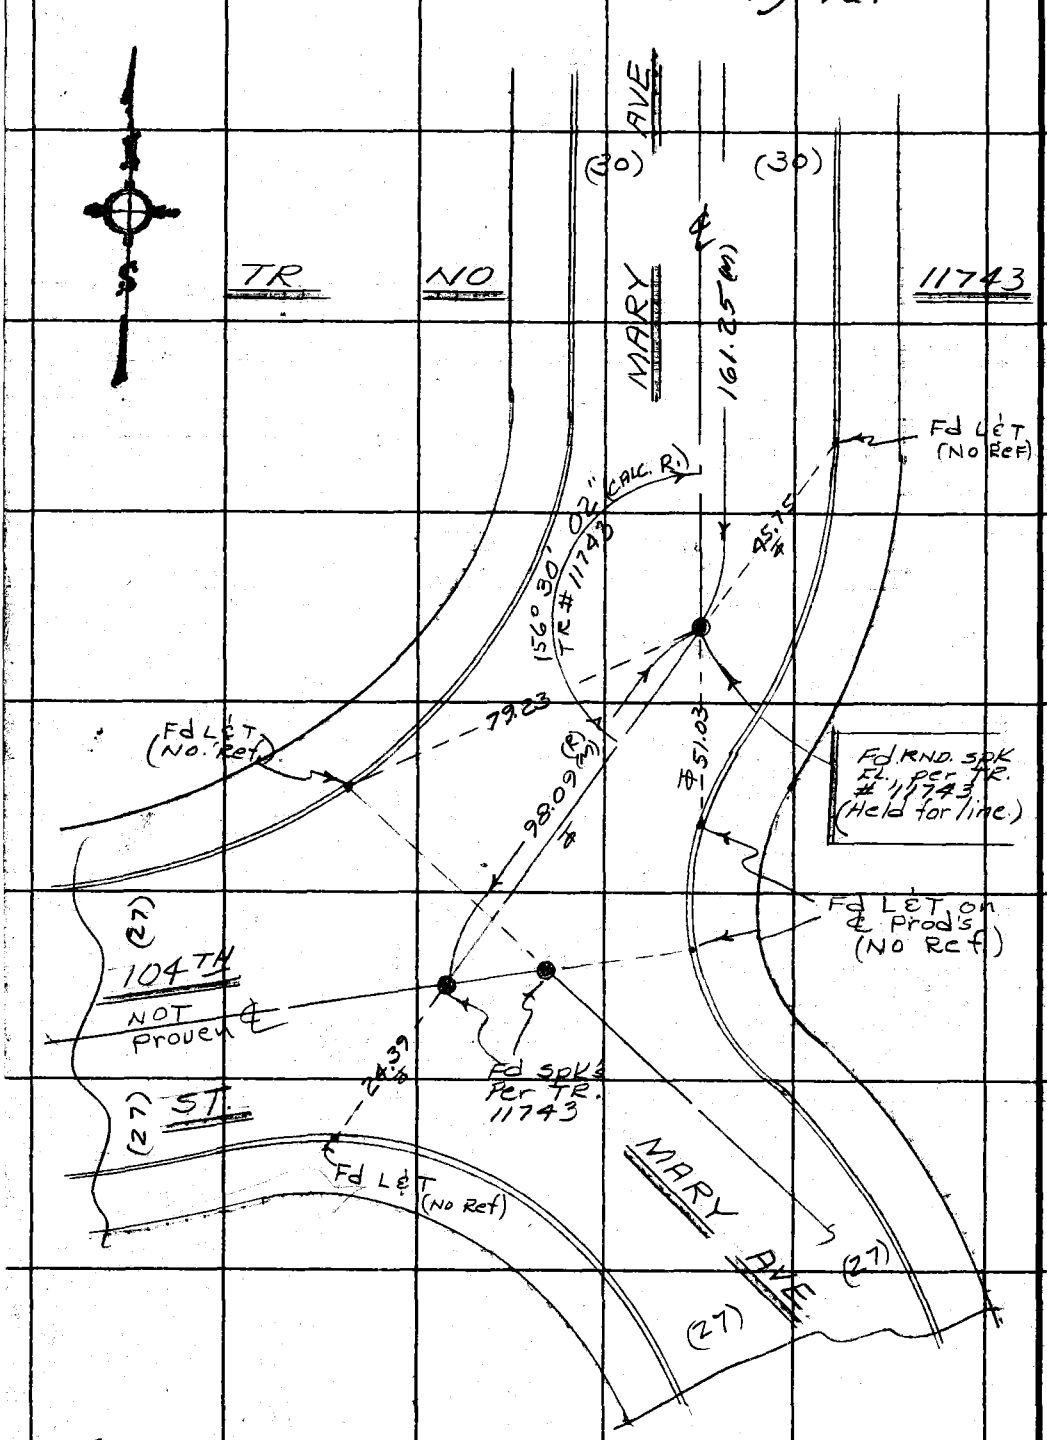

LOS ANGELES COUNTY ENGINEER
403 Los Angeles County Engineering Bldg.

PLEASE RETURN TO

Do not extend this side of this line.

Note: Any Additions or Changes on This Sheet Must be Made or Circled in Red Ink With Date and Name of Person Making Change.

M526-1

PWFB 0921 3646

Notes Ck'd by	Survey of DIV. #5 GARDENA AREA ℄
Map No.	JN 0303.00 Tape 0256 Std 68 °F
Office Work	Surveyed by J. BAZEN
Checked	Notes J.J.B. Date 1/68
Date	Indexed G.J. GALLI NOV 18 '70

F. B. ~~3996~~ PG. ~~77~~

W.S. 7, B. 6

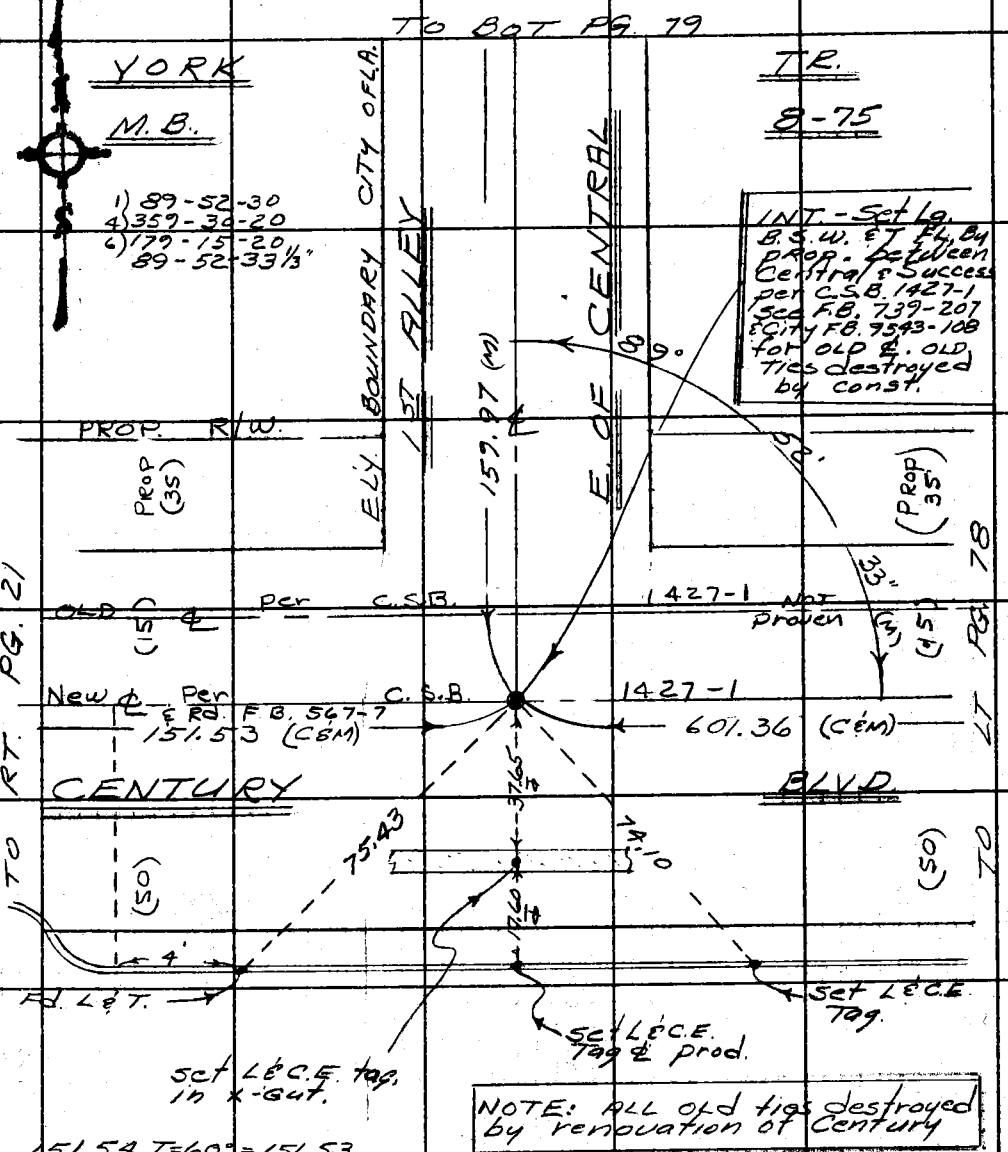

Note: Any Additions or Changes on This Sheet Must be Made or Circled in Red Ink With Date and Name of Person Making Change.

Do not extend this side of this line.

PLEASE RETURN TO
LOS ANGELES COUNTY ENGINEER
403 LOS ANGELES COUNTY ENGINEERING BLDG.

76F309S CE # 310 3-61

PWFB 0921

3647

F. B. ~~2776~~ PG. ~~78~~

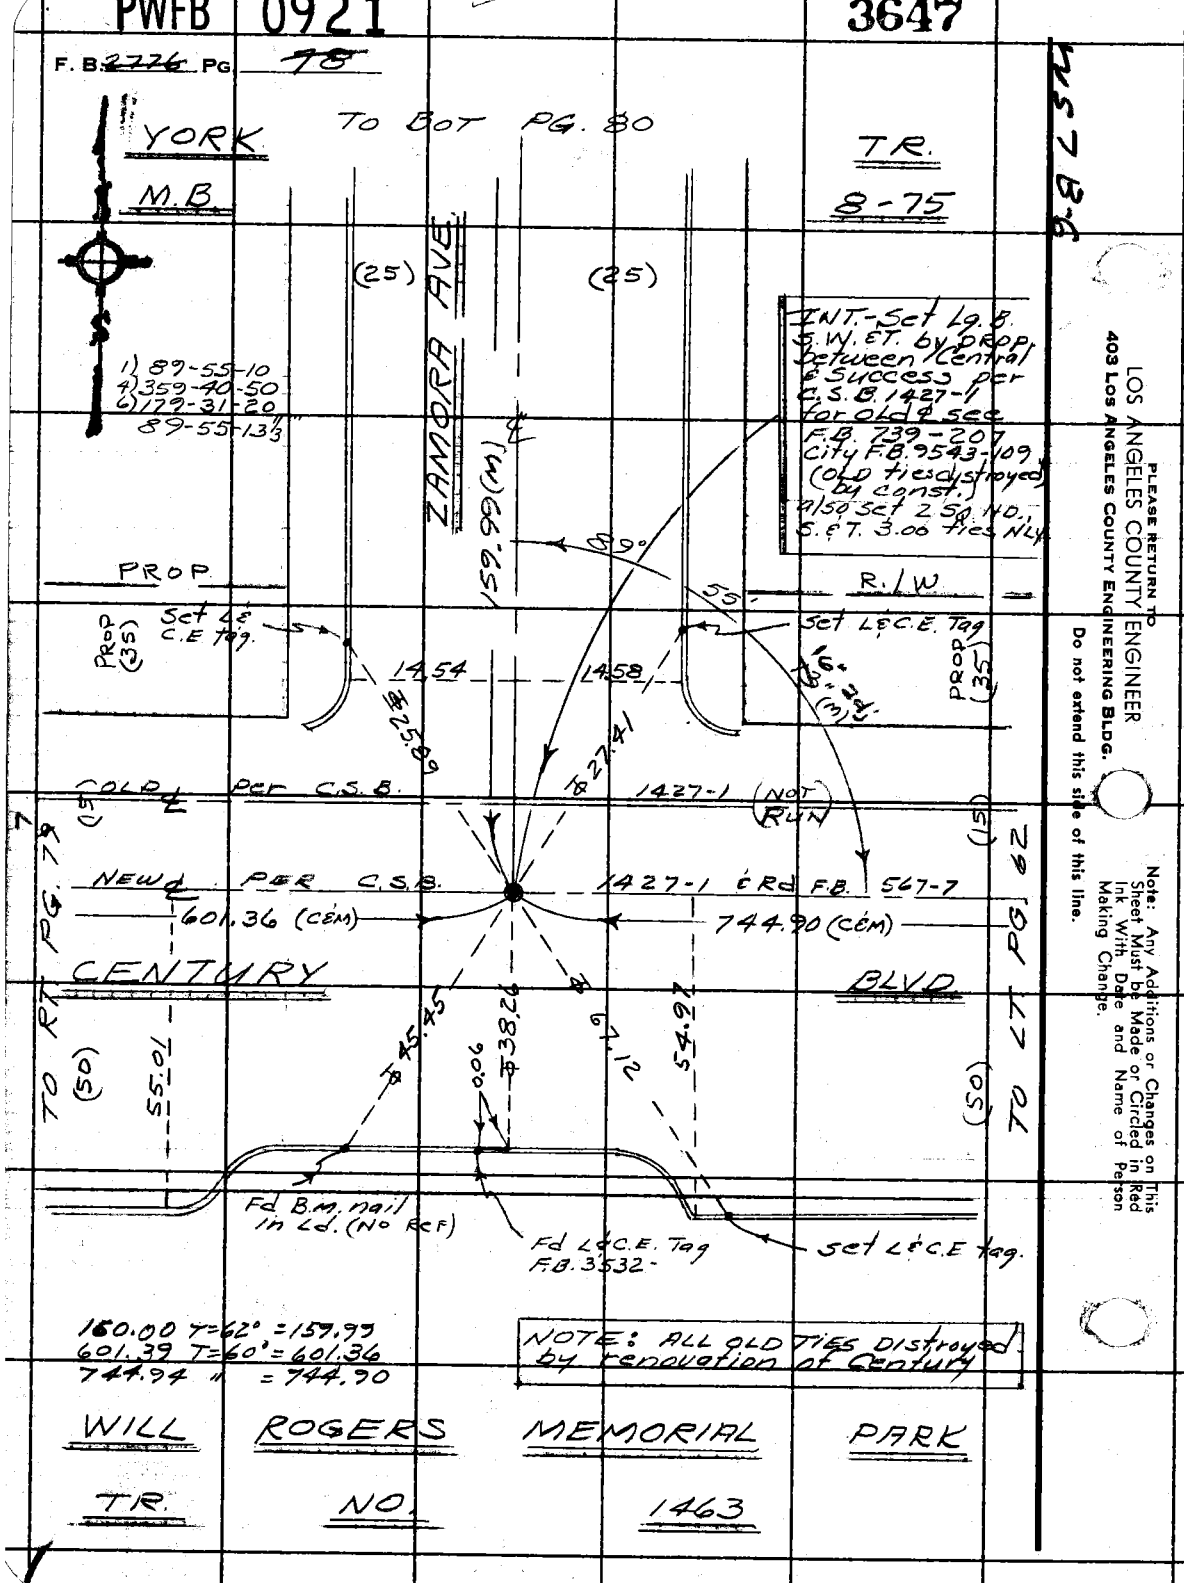

LOS ANGELES COUNTY ENGINEER
403 Los Angeles County Engineering Bldg.
PLEASE RETURN TO
Do not extend this side of this line.
Note: Any Additions or Changes on This Sheet Must be Made or Circled in Red Ink With Date and Name of Person Making Change.

PWFB 0921 3648

Notes Ck'd by	Survey of DIV. #5 GARDENA AREA ℄
Map No.	JN 0303.00 Tape 0256 Std 68 °F
Office Work	Surveyed by J BAZEN
Checked	Notes J.J.B. Date 2-68
Date	Indexed G. L. GALLI NOV 18 '70

F. B. ~~2776~~ PG. ~~79~~

WS 7, B-6

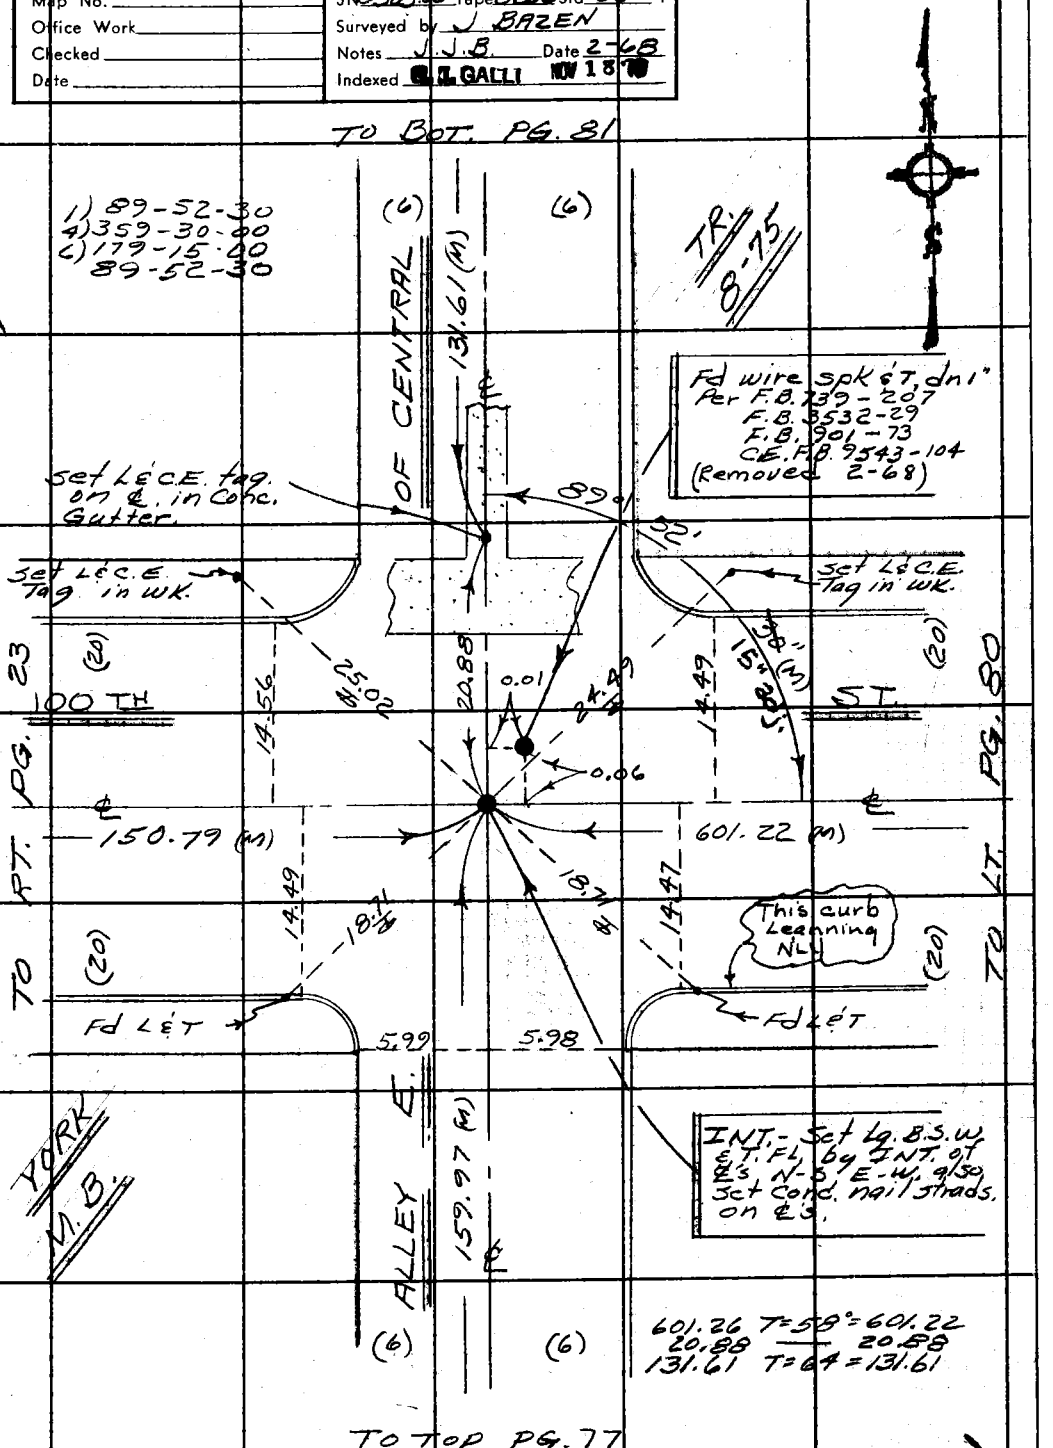

Note: Any Additions or Changes on This Sheet Must be Made or Circled in Red Ink With Date and Name of Person Making Change.

Do not extend this side of this line.

PLEASE RETURN TO
LOS ANGELES COUNTY ENGINEER
403 LOS ANGELES COUNTY ENGINEERING BLDG.

76F309S CE # 310 3-61

PWFB 0921 3649

F. B. ~~2776~~ PG. ~~80~~

764.92 T=58°=764.87
152.49 T=62°=152.48

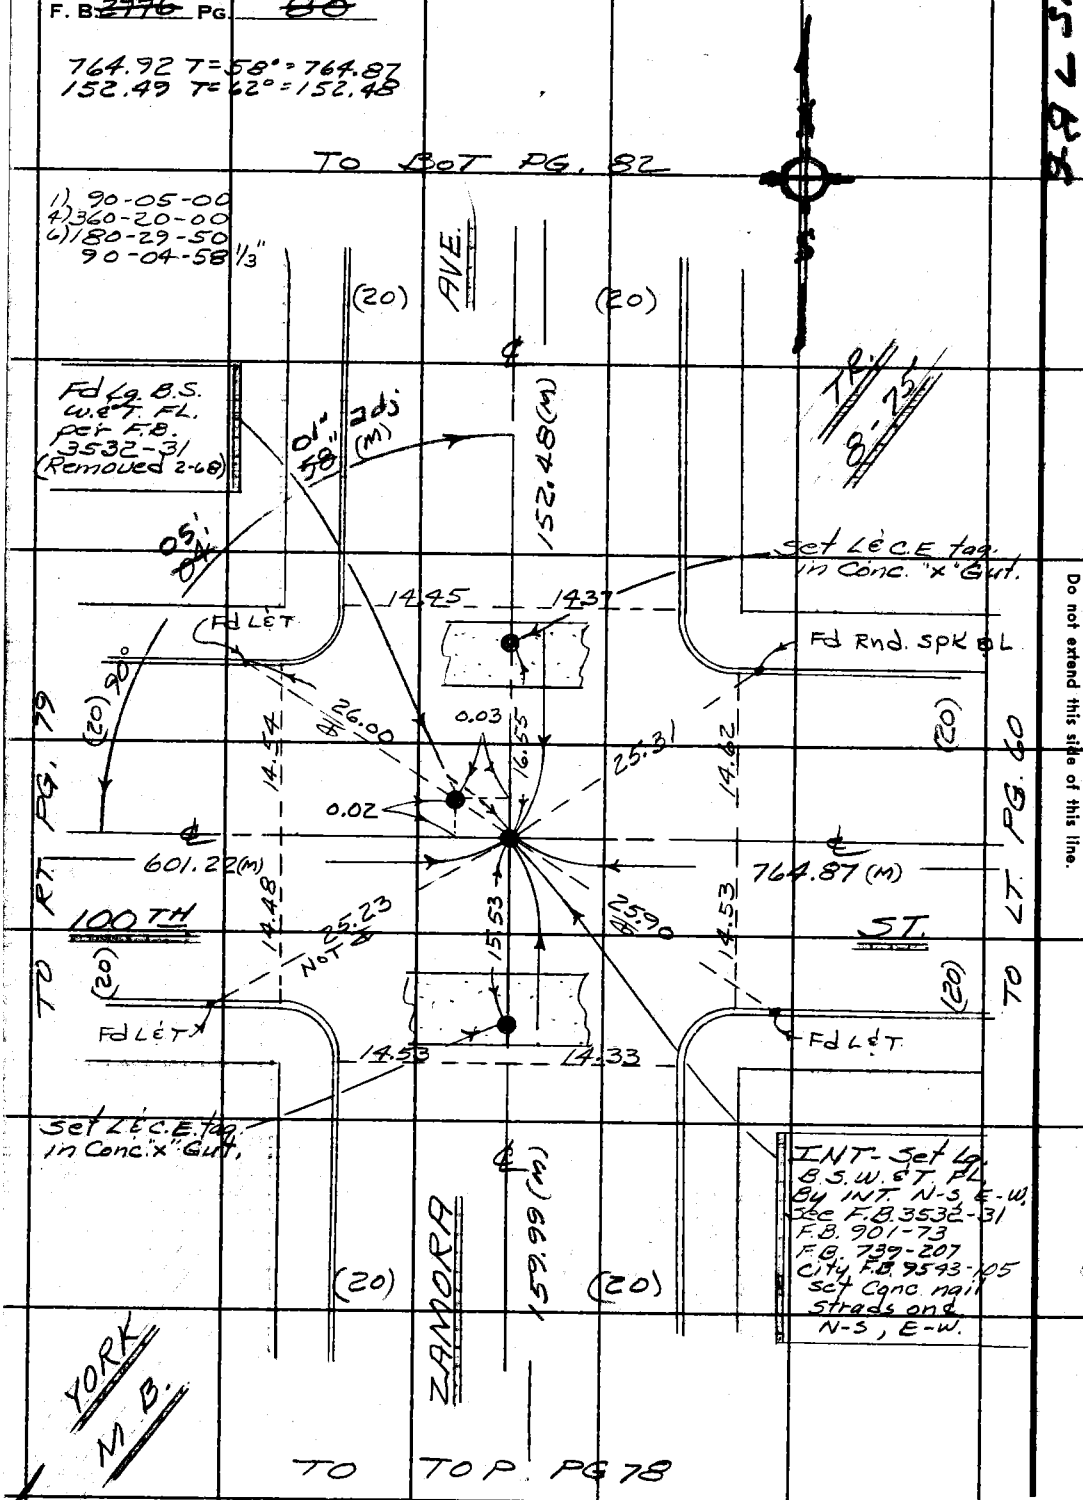

PLEASE RETURN TO
LOS ANGELES COUNTY ENGINEER
403 Los Angeles County Engineering Bldg.
Do not extend this side of this line.

Note: Any Additions or Changes on This Sheet Must be Made or Circled in Red Ink With Date and Name of Person Making Change.

PWFB 0921 3650, 3651

Notes Ck'd by	Survey of DIV #5 GARDENA AREA ℄
Map No.	JN 0303.00 Tape 0256 Std 68 °F
Office Work	Surveyed by J. BAZEN
Checked	Notes J.J.B. Date 2-68
Date	Indexed G. J. GALLI NOV 18 '70

F. B. ~~3796~~ PG. ~~81~~

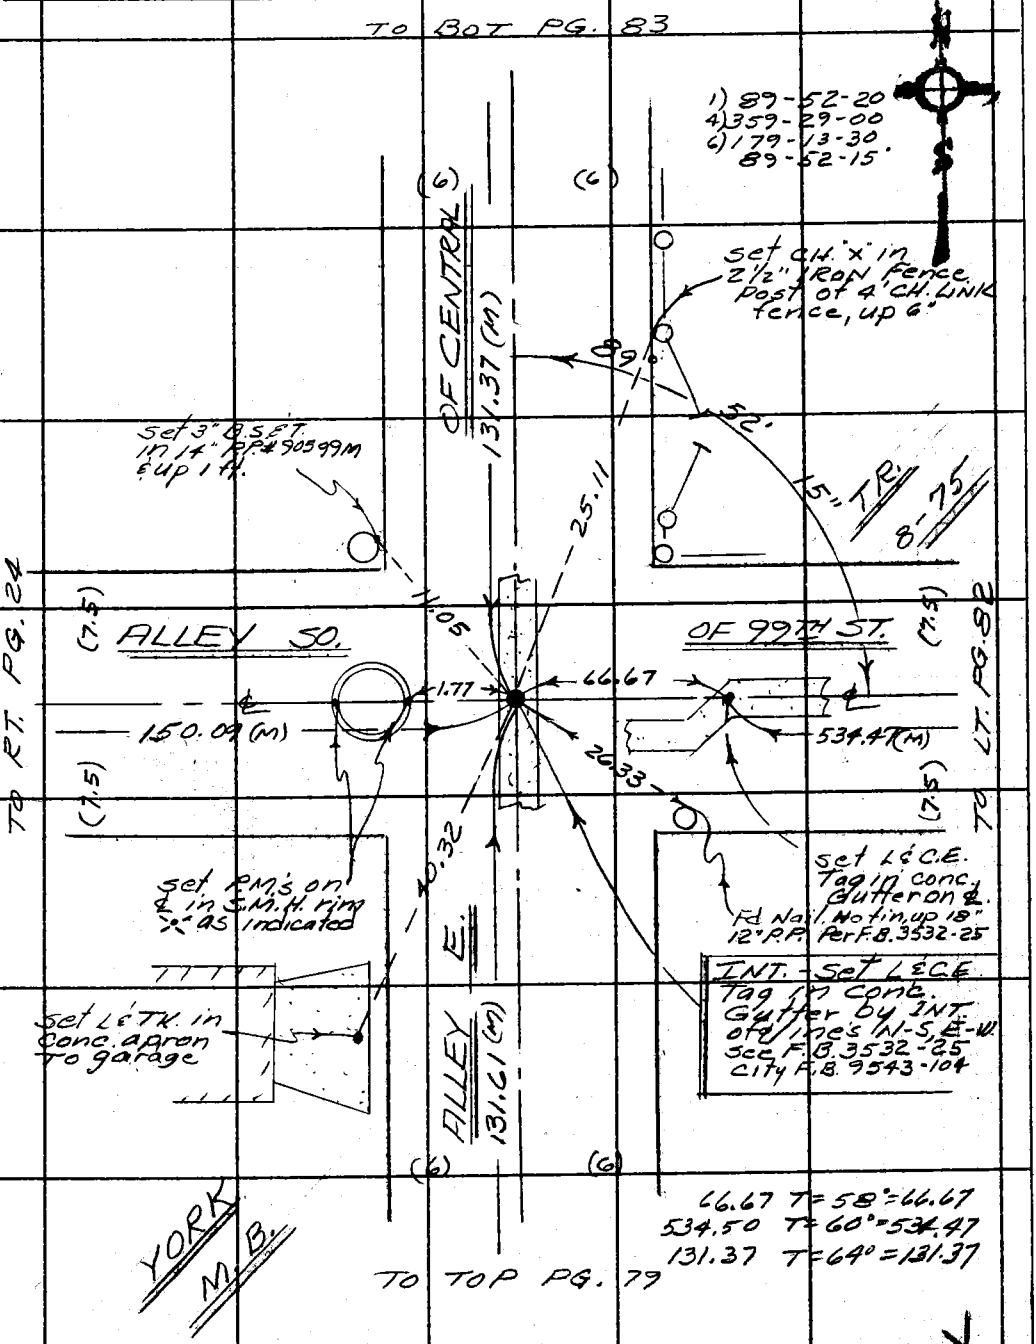

Note: Any Additions or Changes on This Sheet Must be Made or Circled in Red Ink With Date and Name of Person Making Change.

Do not extend this side of this line.

PLEASE RETURN TO
LOS ANGELES COUNTY ENGINEER
403 LOS ANGELES COUNTY ENGINEERING BLDG.

76F309S CE # 310 3-61

PWFB 0921 3652, 3653

F. B. ~~2776~~ PG. ~~82~~

735.82 T=60°=735.78
152.41 T=62°=152.40

TO BOT. PG. 84

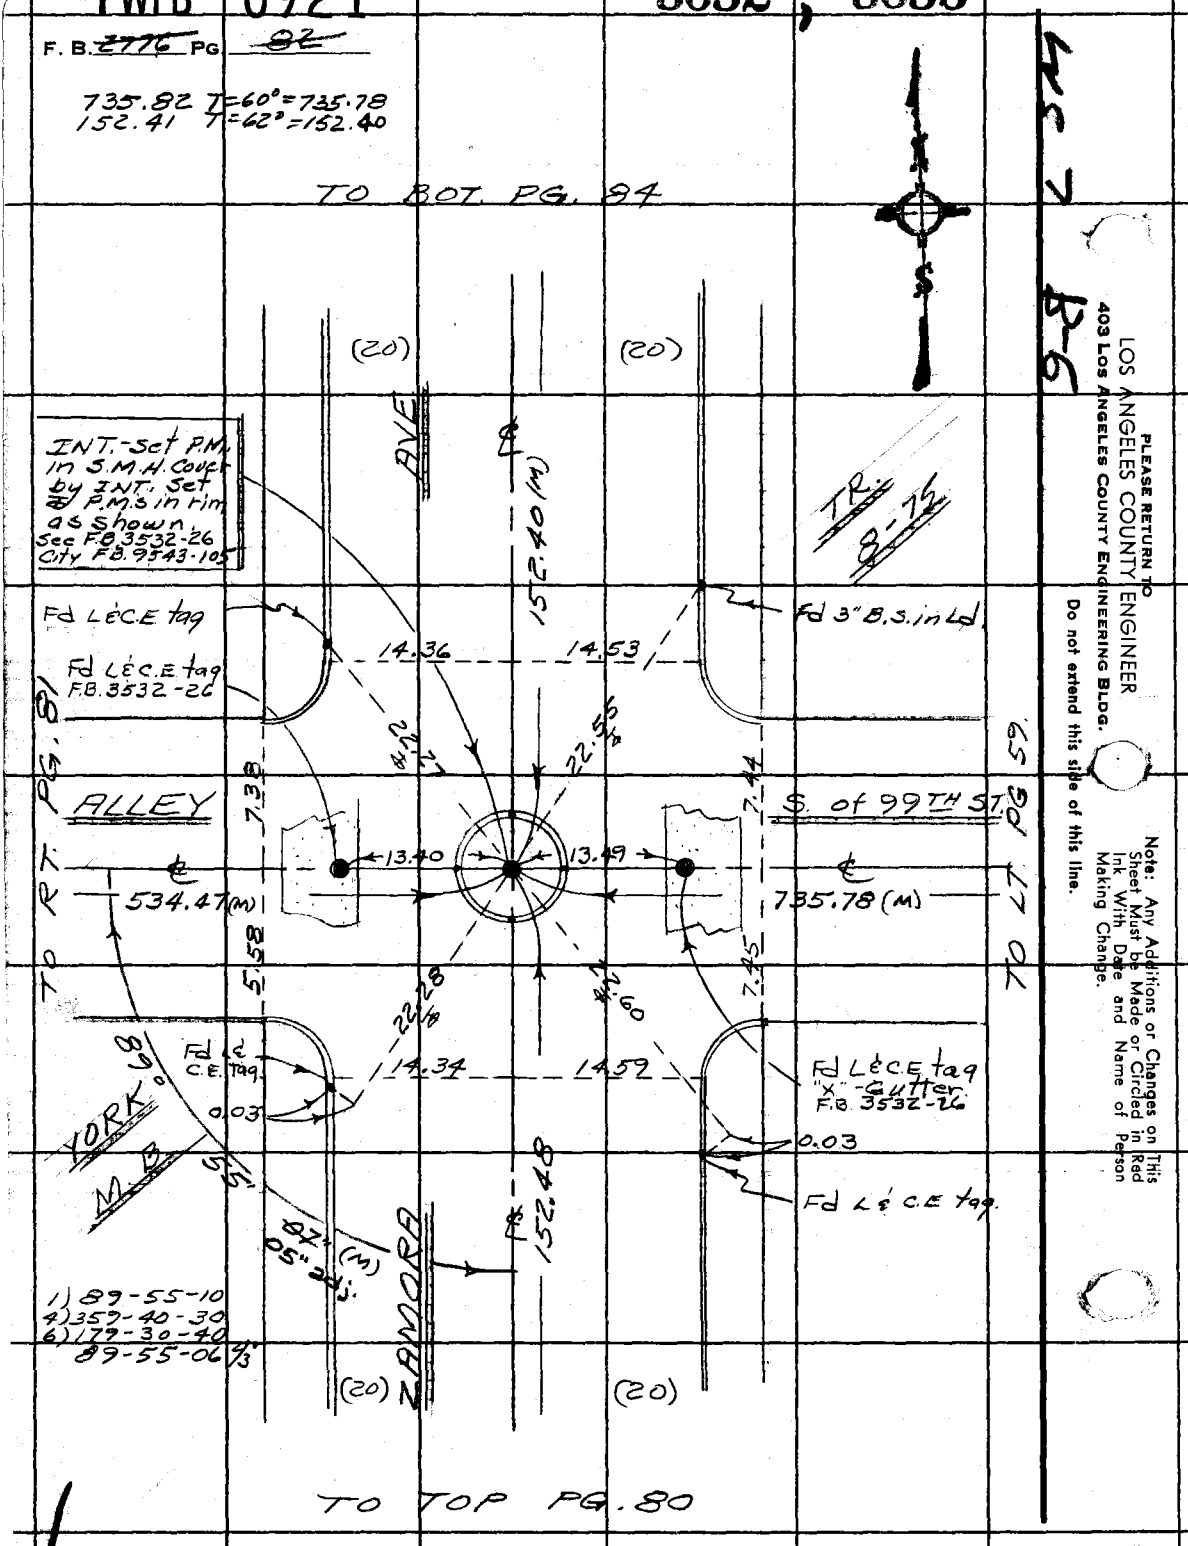

PWFB 0921 3654

Notes Ck'd by	Survey of DIV. #5 GARDENA AREA ℄
Map No.	JN 0303.00 Tape 0256 Std 68 °F
Office Work	Surveyed by J. BACEN
Checked	Notes J. J. B. Date 2-68
Date	Indexed [redacted] GAR[redacted] NOV 18 [redacted]

F. B. ~~3776~~ PG. ~~83~~

WS 7 B-6

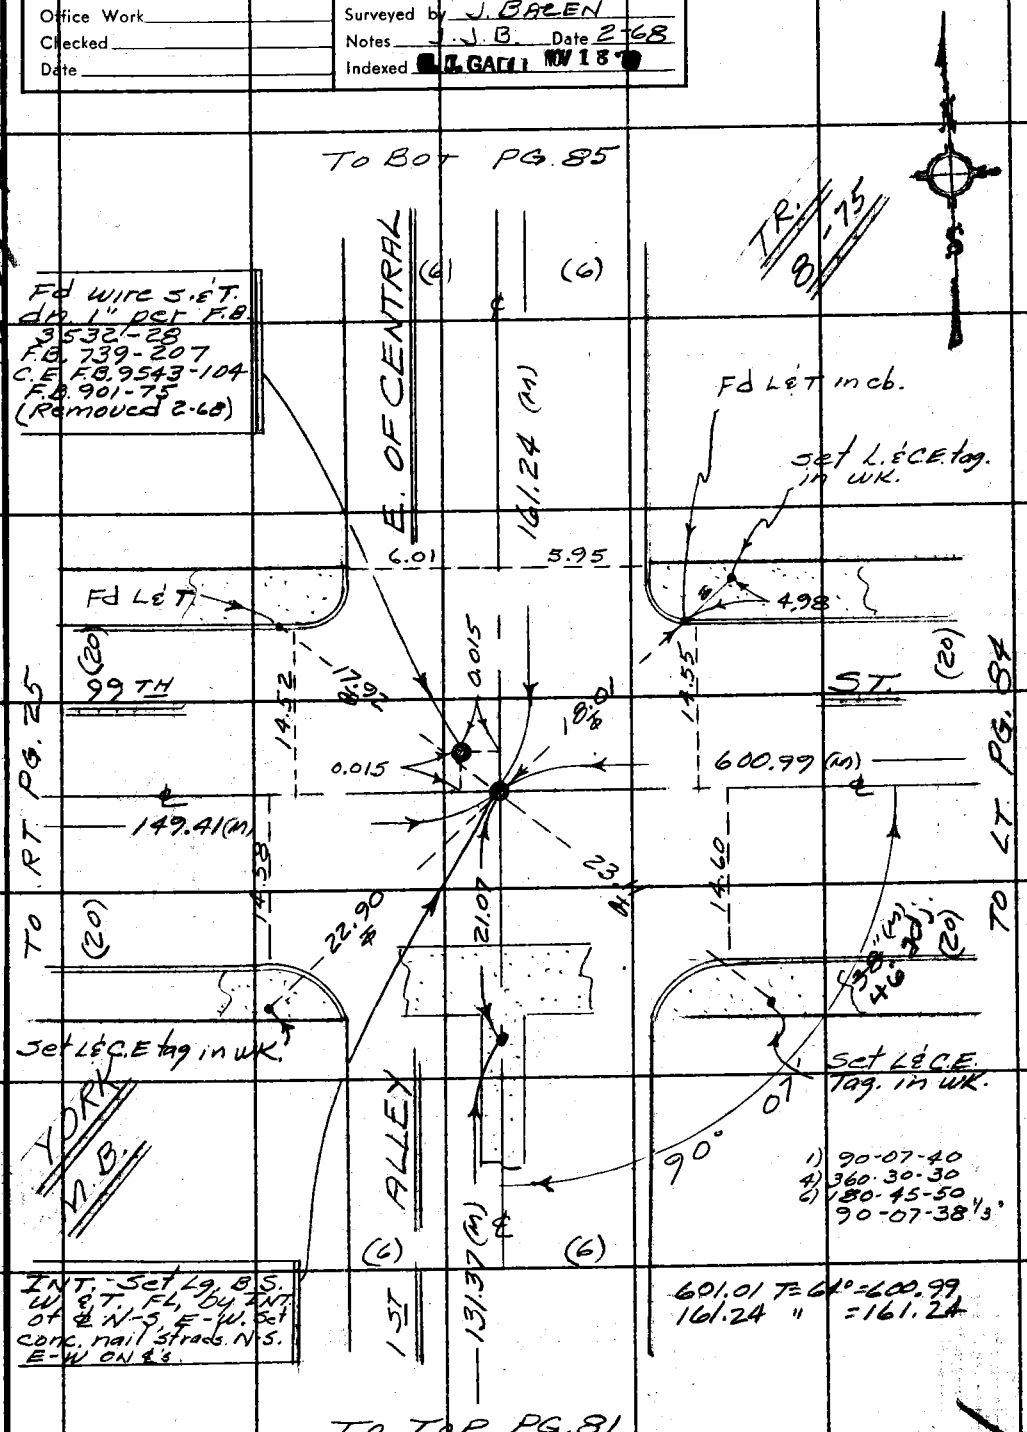

Note: Any Additions or Changes on This Sheet Must be Made or Circled in Red Ink With Date and Name of Person Making Change.

Do not extend this side of this line.

PLEASE RETURN TO
LOS ANGELES COUNTY ENGINEER
403 LOS ANGELES COUNTY ENGINEERING BLDG.

76F309S CE # 310 3-61

PWFB 0921 3655

F. B. ~~2776~~ PG. ~~84~~

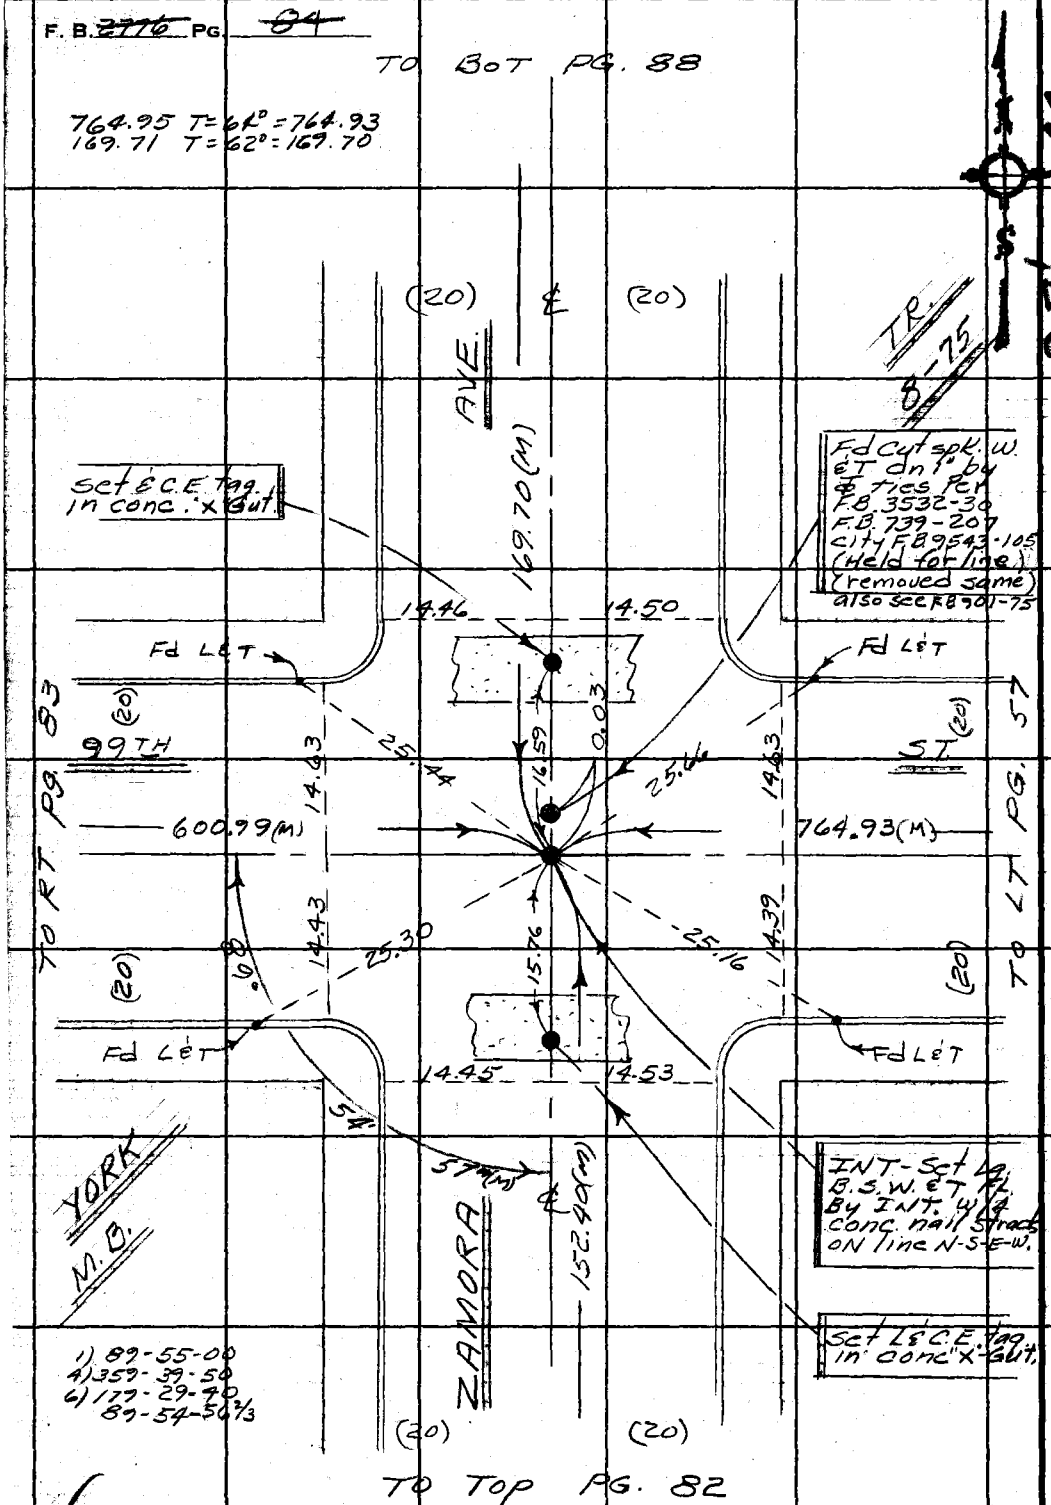

1) 89-55-00
4) 359-39-50
6) 179-29-40
89-54-56 2/3

TR. 8-75

W.S. 7 B.6

PLEASE RETURN TO
LOS ANGELES COUNTY ENGINEER
403 LOS ANGELES COUNTY ENGINEERING BLDG.

Do not extend this side of this line.

Note: Any Additions or Changes on This Sheet Must be Made or Circled in Red Ink With Date and Name of Person Making Change.

PWFB 0921

3656, 3657

Notes Ck'd by	Survey of DIV. #5 GARDENA AREA ℄
Map No.	JN 0303.00 Tape 0256 Std 68 °F
Office Work	Surveyed by J. J. BAZEN
Checked	Notes J. J. B. Date 2-68
Date	Indexed C. L. GA[illegible] [illegible] 15 [illegible]

F.B. 2776 Pg. 85

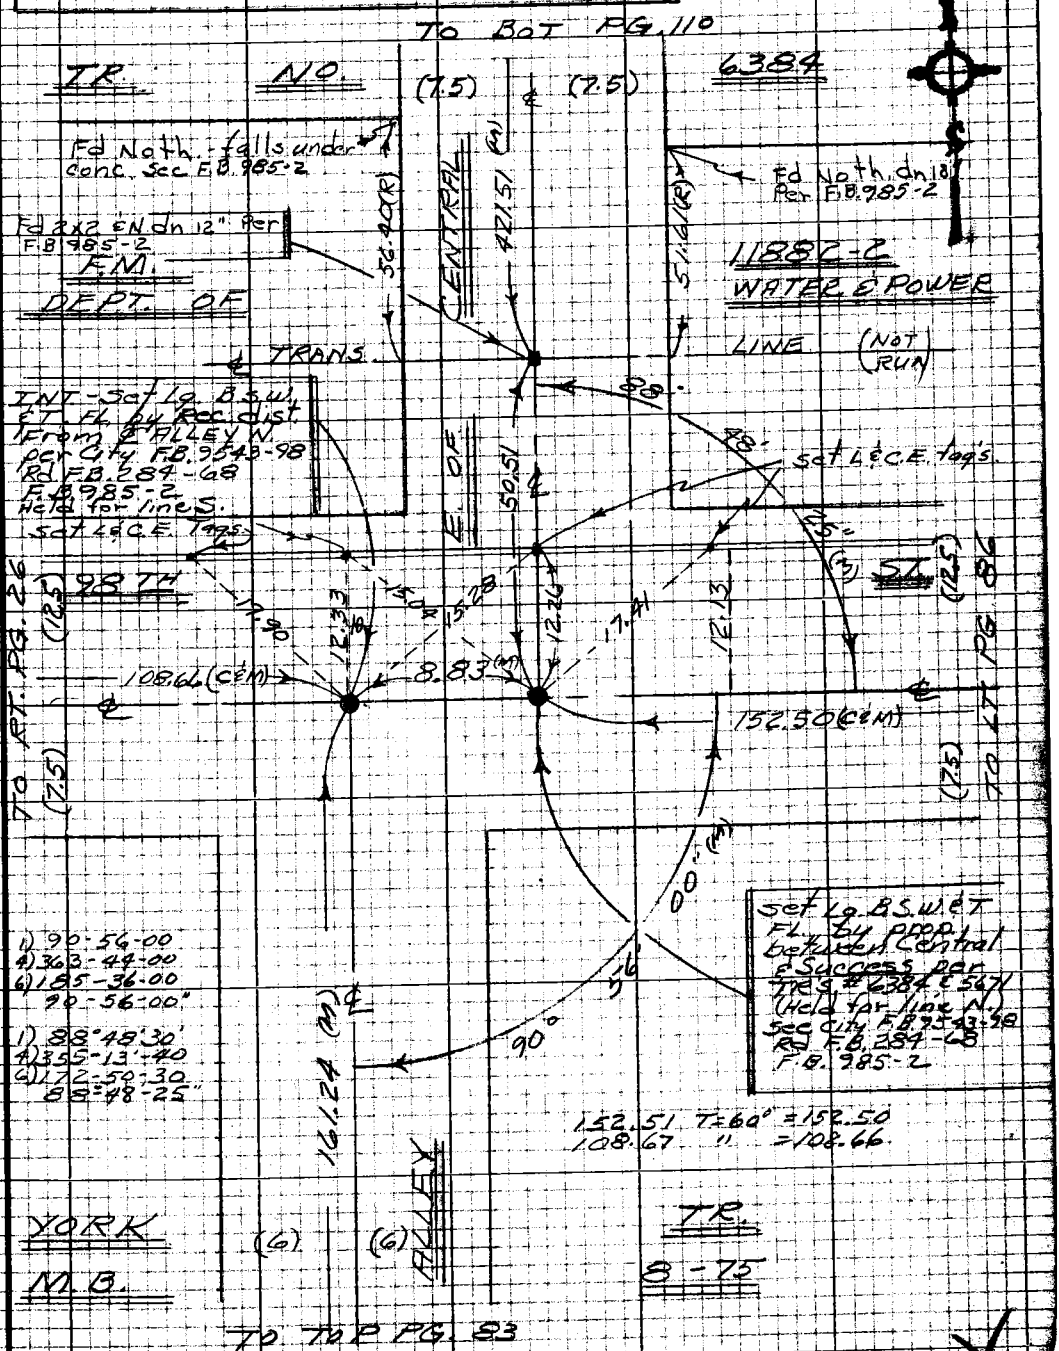

Note: Any Additions or Changes on this Sheet Must be Made or Circled in Red Ink With Date and Name of Person Making Change

Do not extend this side of this line.

PLEASE RETURN TO
LOS ANGELES COUNTY ENGINEER
403 LOS ANGELES COUNTY ENGINEERING BLDG.

76P3095 CK #310 5-66

PWFB 0921

3658, 3659

F.B. ~~2776~~ Pg. ~~86~~

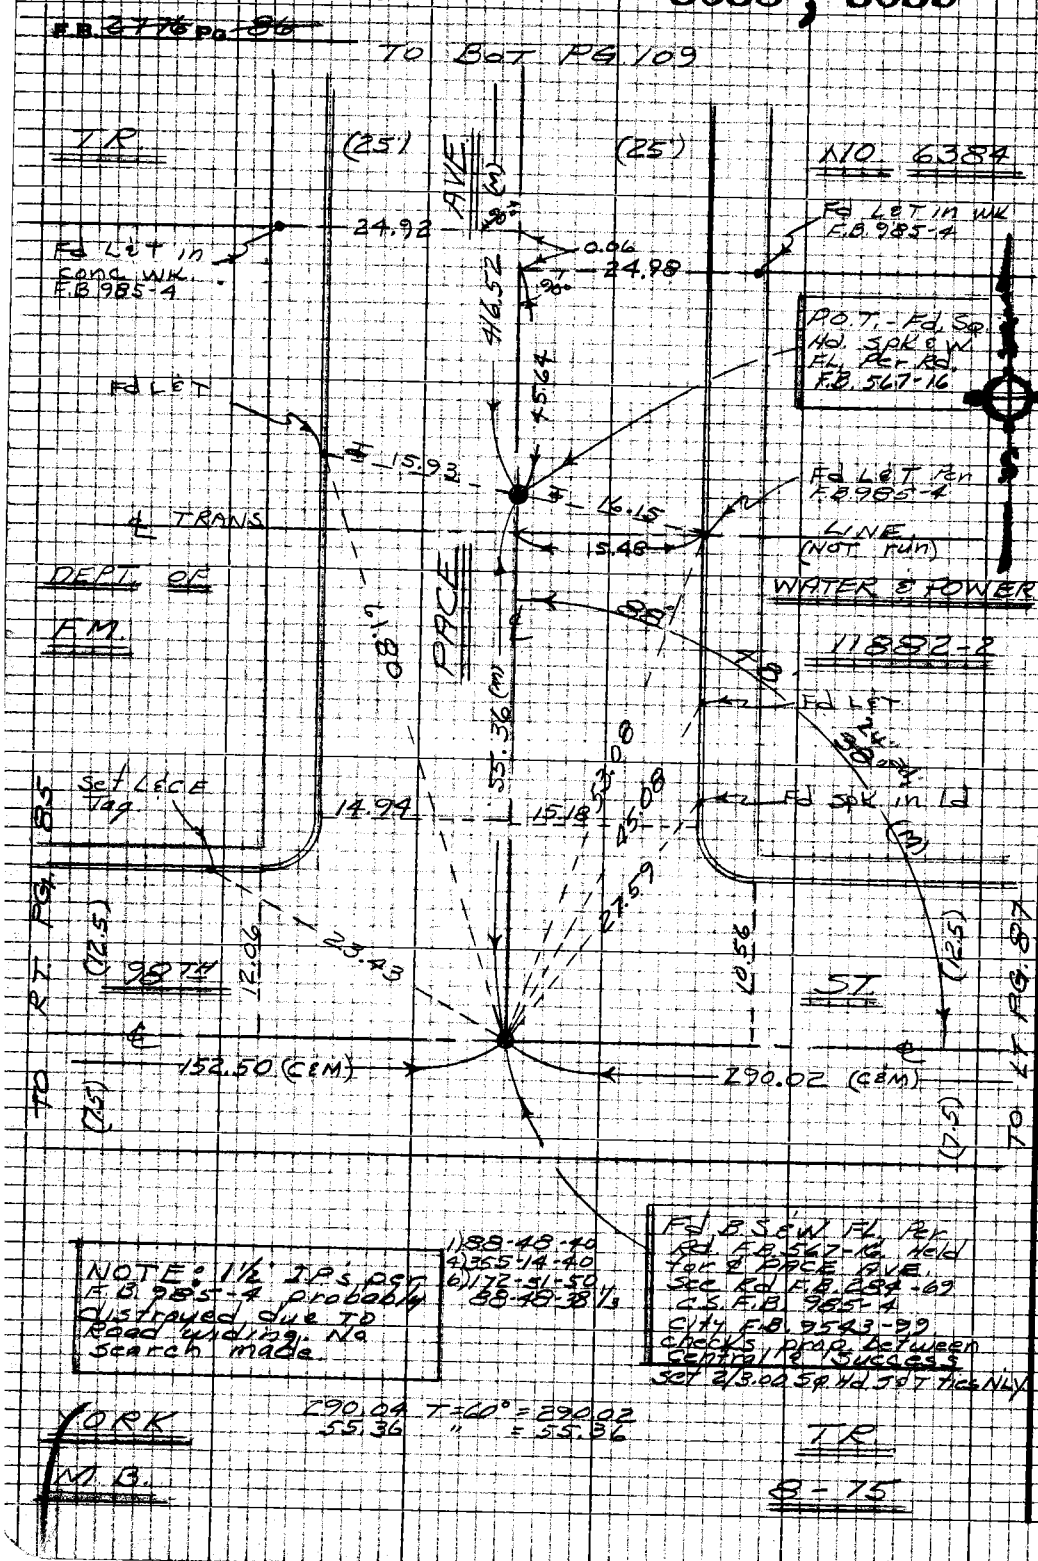

PLEASE RETURN TO
LOS ANGELES COUNTY ENGINEER
403 LOS ANGELES COUNTY ENGINEERING BLDG.

Do not extend this side of this line.

Note: Any Additions or Changes on this Sheet Must be Made or Circled in Red Ink With Date and Name of Person Making Change

PWFB 0921 3660, 3661

Notes Ck'd by	Survey of DIV-5 GARDENA AREA ℄
Map No.	JN 0303.00 Tape 0256 Std 68 °F
Office Work	Surveyed by J. BAZEN
Checked	Notes J.B. Date 2-68
Date	Indexed [illegible] GALL, [illegible]

F.B. 2776 Pg 87

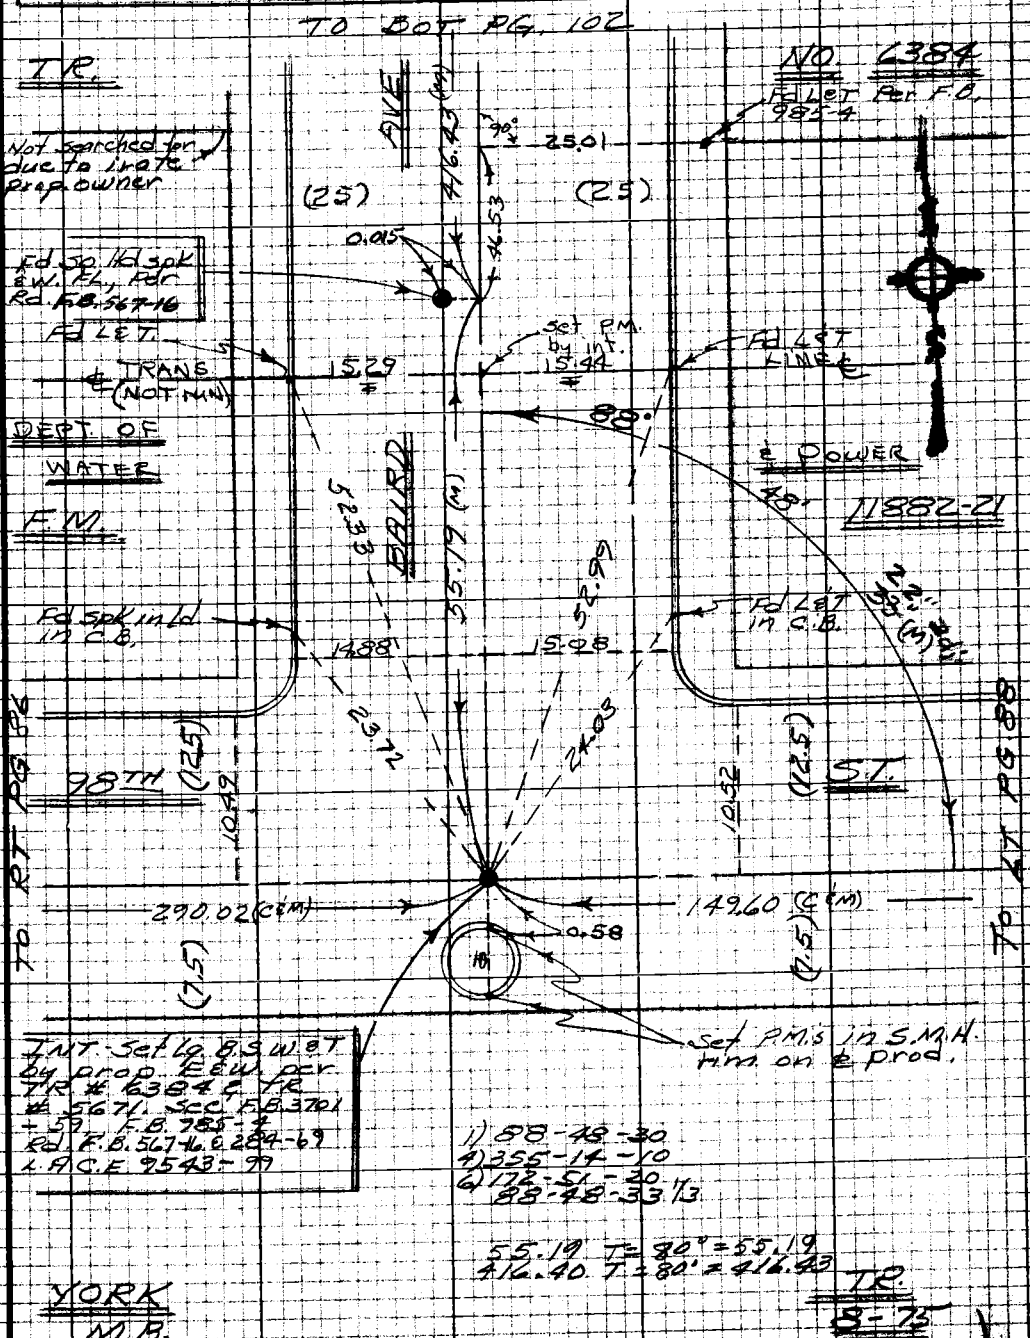

Note: Any Additions or Changes on this Sheet Must be Made or Circled in Red Ink With Date and Name of Person Making Change

Do not extend this side of this line.

PLEASE RETURN TO
LOS ANGELES COUNTY ENGINEER
403 LOS ANGELES COUNTY ENGINEERING BLDG.

76P3098 CK #310 5-66

PWFB 0921 3662, 3663

F.B. ~~2776~~ PG. ~~88~~

F.M. 11882-21

TR. NO. 6384

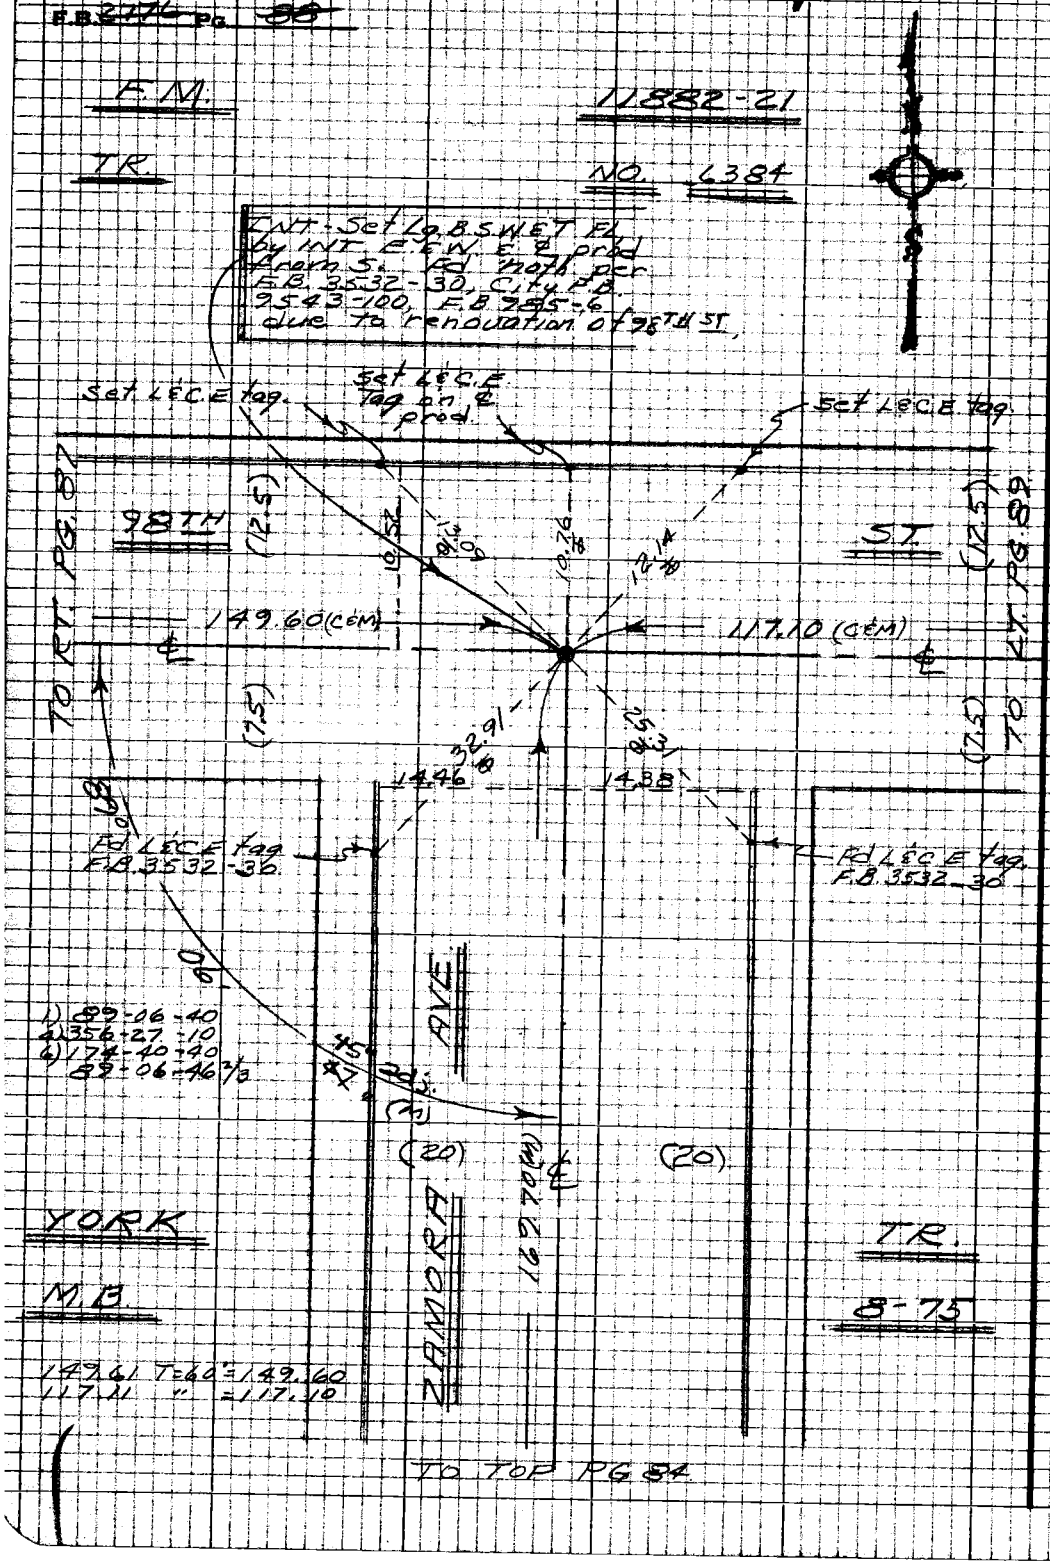

WS 7B-6

PLEASE RETURN TO
LOS ANGELES COUNTY ENGINEER
403 LOS ANGELES COUNTY ENGINEERING BLDG.

Do not extend this side of this line.

Note: Any Additions or Changes on this Sheet Must be Made or Circled in Red Ink With Date and Name of Person Making Change.

PWFB 0921 3664, 3665

Notes Ck'd by	Survey of DIV-5 GARDENA AREA ℄
Map No.	JN 0303.00 Tape 0256 Std. 68 °F
Office Work	Surveyed by J. BAZEN
Checked	Notes J. J. B. Date 2-68
Date	Indexed [redacted] GALLI [redacted]

F. B. ~~2776~~ PG. ~~89~~

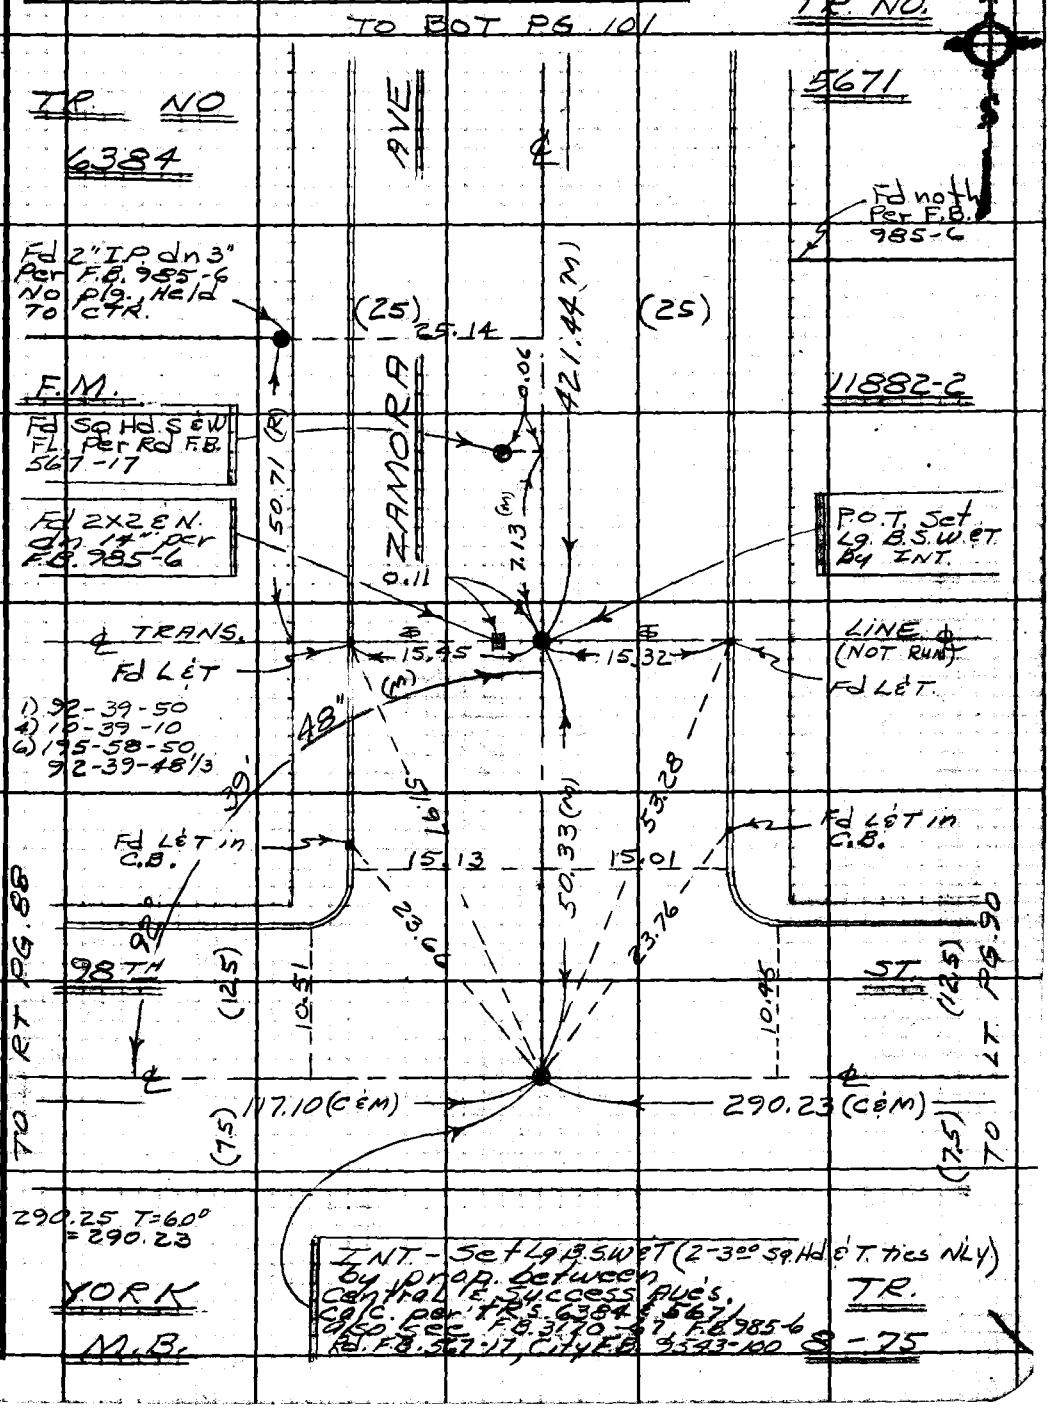

Note: Any Additions or Changes on This Sheet Must be Made or Circled in Red Ink With Date and Name of Person Making Change.

Do not extend this side of this line.

PLEASE RETURN TO
LOS ANGELES COUNTY ENGINEER
403 LOS ANGELES COUNTY ENGINEERING BLDG.

76F309S CE#310 1-65

PWFB 0921 3666, 3667

F. B. ~~2776~~ PG. ~~90~~

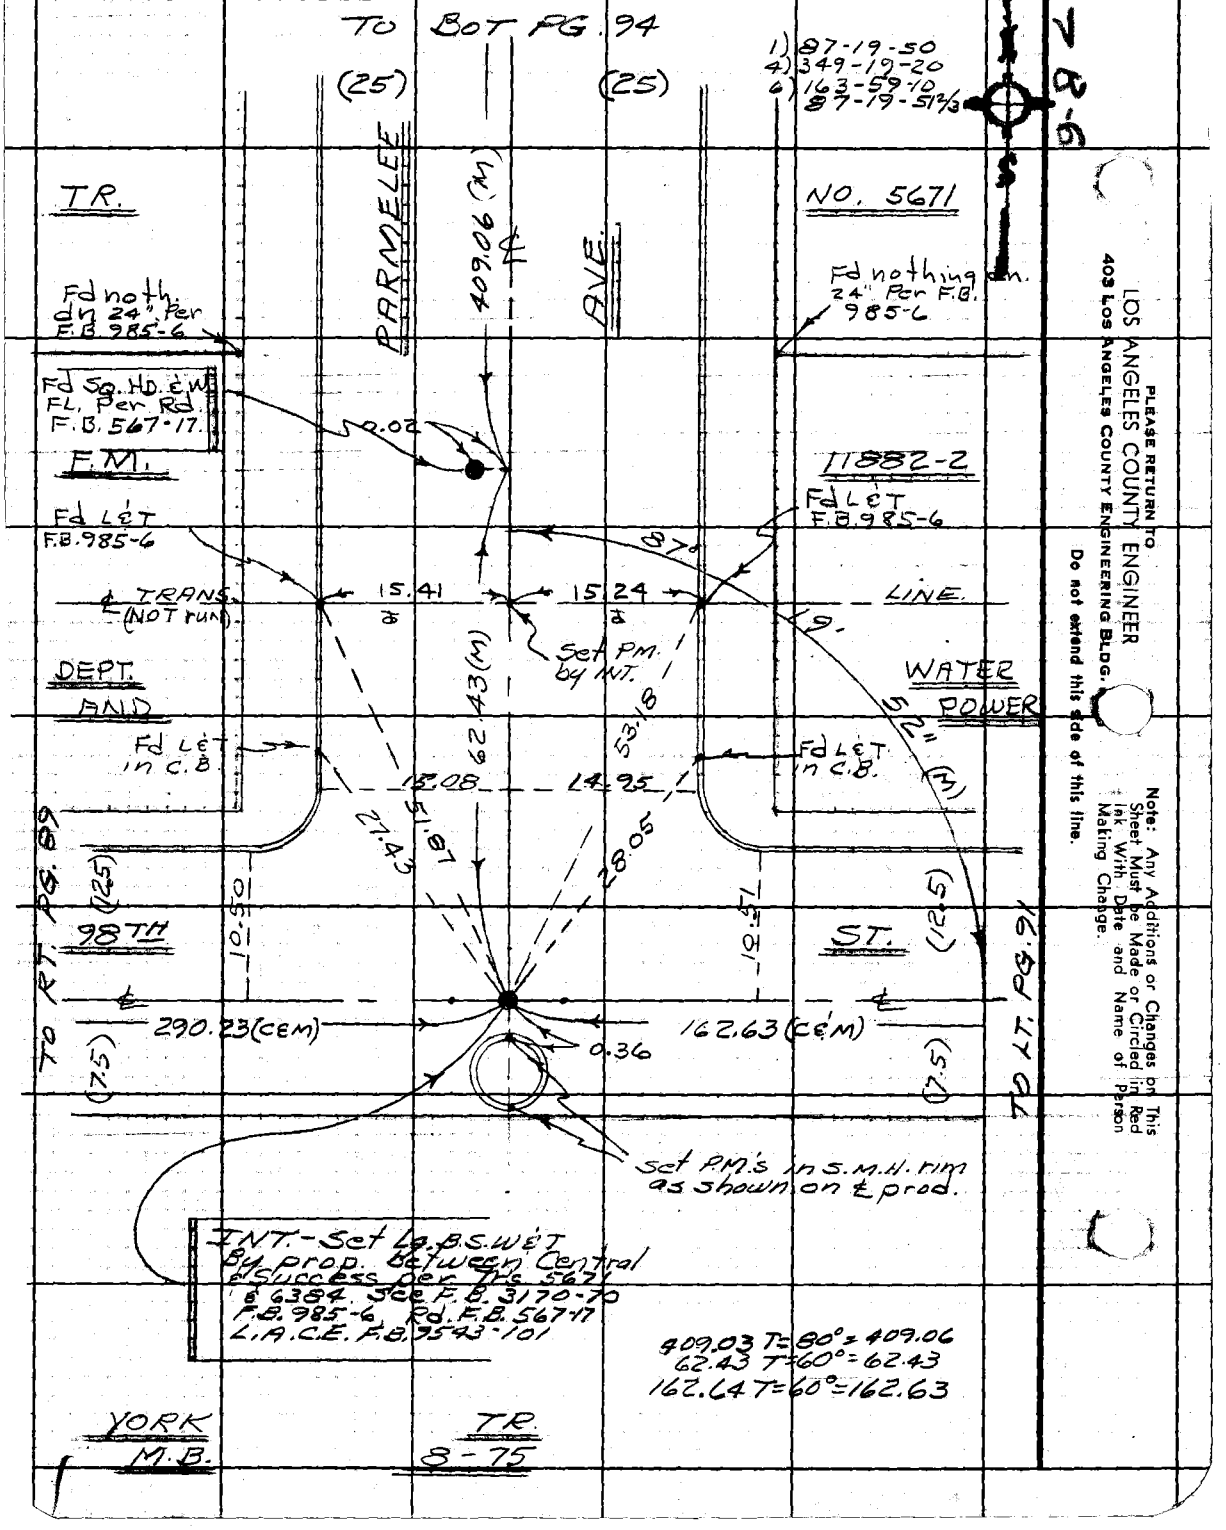

PLEASE RETURN TO
LOS ANGELES COUNTY ENGINEER
403 LOS ANGELES COUNTY ENGINEERING BLDG.

Do not extend this side of this line.

Note: Any Additions or Changes on This Sheet Must be Made or Circled in Red Ink With Date and Name of Person Making Change.

PWFB 0921 3668

Notes Ck'd by	Survey of DIV. #5 GARDENA AREA ℄
Map No.	JN 0303.00 Tape 0256 Std 68 °F
Office Work	Surveyed by J. J. BAZEN
Checked	Notes J. J. B. Date 2-68
Date	Indexed [redacted] GALL NOV 18 [redacted]

F. B. ~~2776~~ PG. ~~91~~

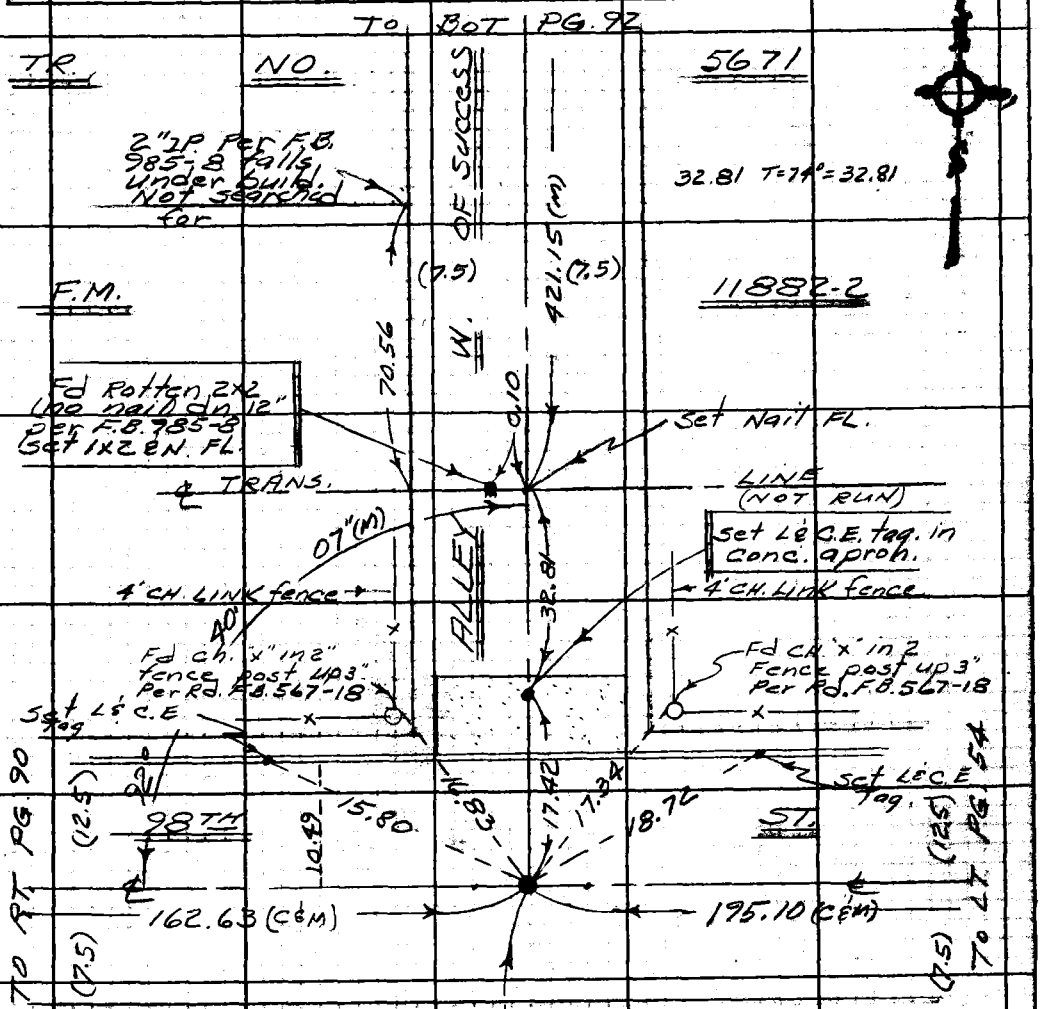

1) 92°40'10"
4) 10°40'30"
6) 196°00'40"
92°40'06 2/3"

INT. - Set Lg. B.S.W. & T by prop. between Central & Success AVE'S per TR. #5 5671 & 6384 See R.B. F.B. 567-18 City F.B. 9543-101 F.B. 985-8

195.11 T=60°=195.10

Note: Any Additions or Changes on this Sheet Must be Made or Circled in Red Ink With Date and Name of Person Making Change.

PLEASE RETURN TO
LOS ANGELES COUNTY ENGINEER
403 LOS ANGELES COUNTY ENGINEERING BLDG.
Do not extend this side of this line.

76F309S CE#310 1-65

PWFB 0921 3669

F. B. ~~2776~~ Pg. 92

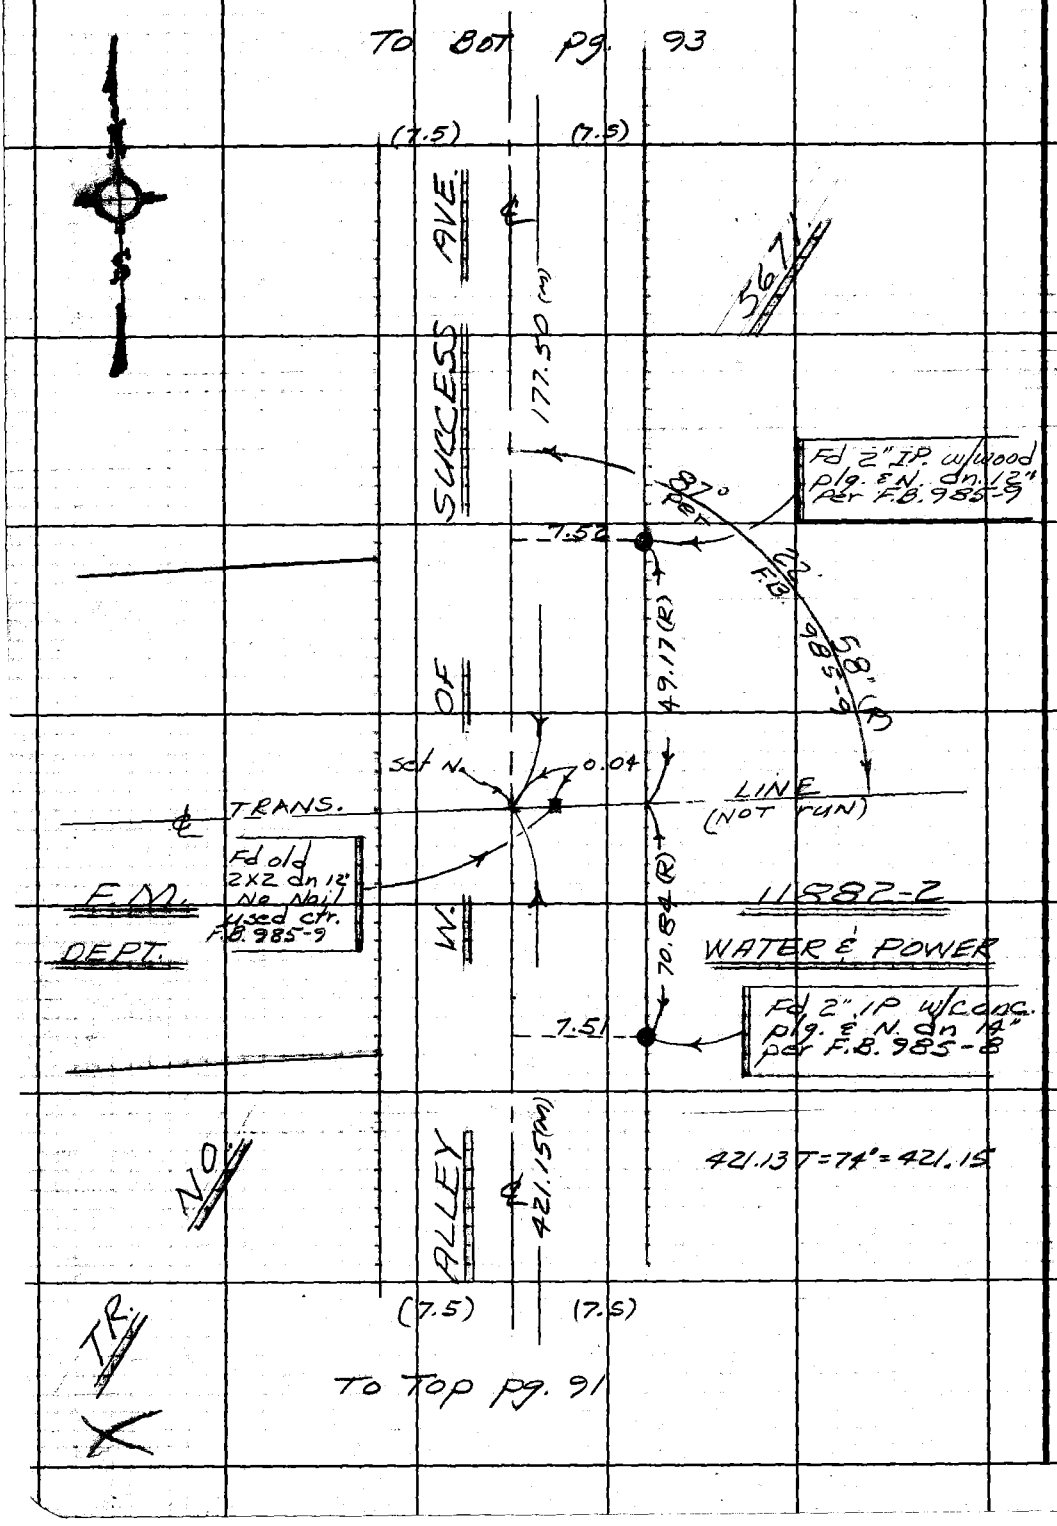

PLEASE RETURN TO
LOS ANGELES COUNTY ENGINEER
403 LOS ANGELES COUNTY ENGINEERING BLDG.

Do not extend this side of this line.

Note: Any Additions or Changes on This Sheet Must be Made or Circled in Red Ink With Date and Name of Person Making Change.

PWFB 0921 3670, 3671

Notes Ck'd by	Survey of GARDENA AREA ℄
Map No.	JN 0303.00 Tape 0256 Std 68 °F
Office Work	Surveyed by J. BAZEN
Checked	Notes J.J.B. Date 2-68
Date	Indexed [illegible]

F.B. 2776 Pg. 93

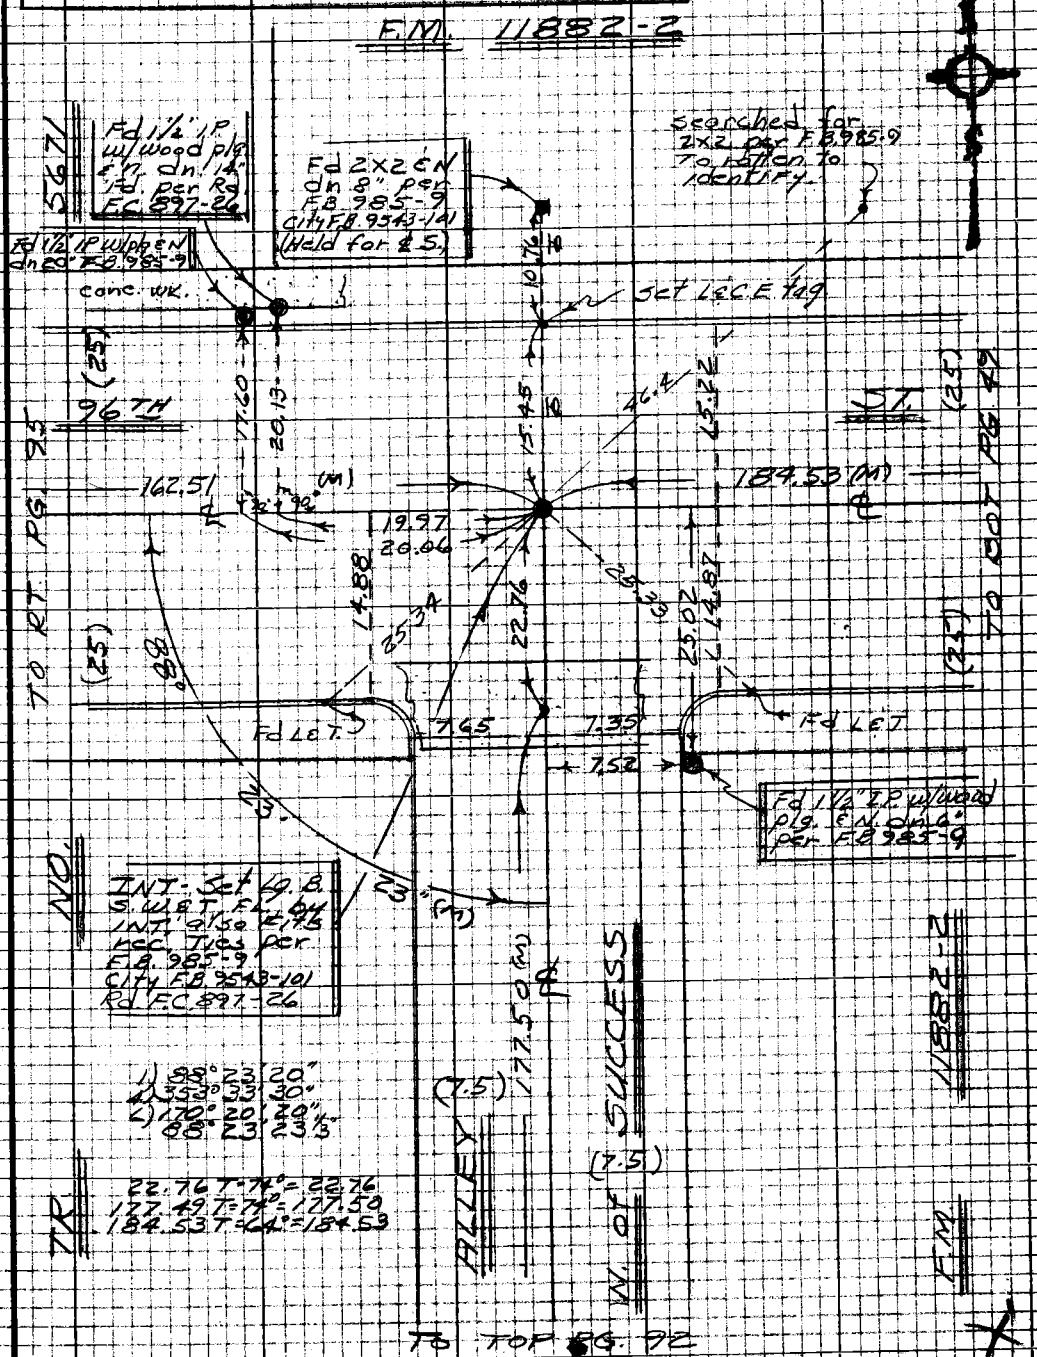

Note: Any Additions or Changes on this Sheet Must be Made or Checked in Red Ink With Date and Name of Person Making Change

Do not extend this side of this line.

PLEASE RETURN TO
LOS ANGELES COUNTY ENGINEER
403 LOS ANGELES COUNTY ENGINEERING BLDG.

7673095 CR #310 5-66

PWFB 0921 3672

F.B. ~~2776~~ Pg. ~~94~~

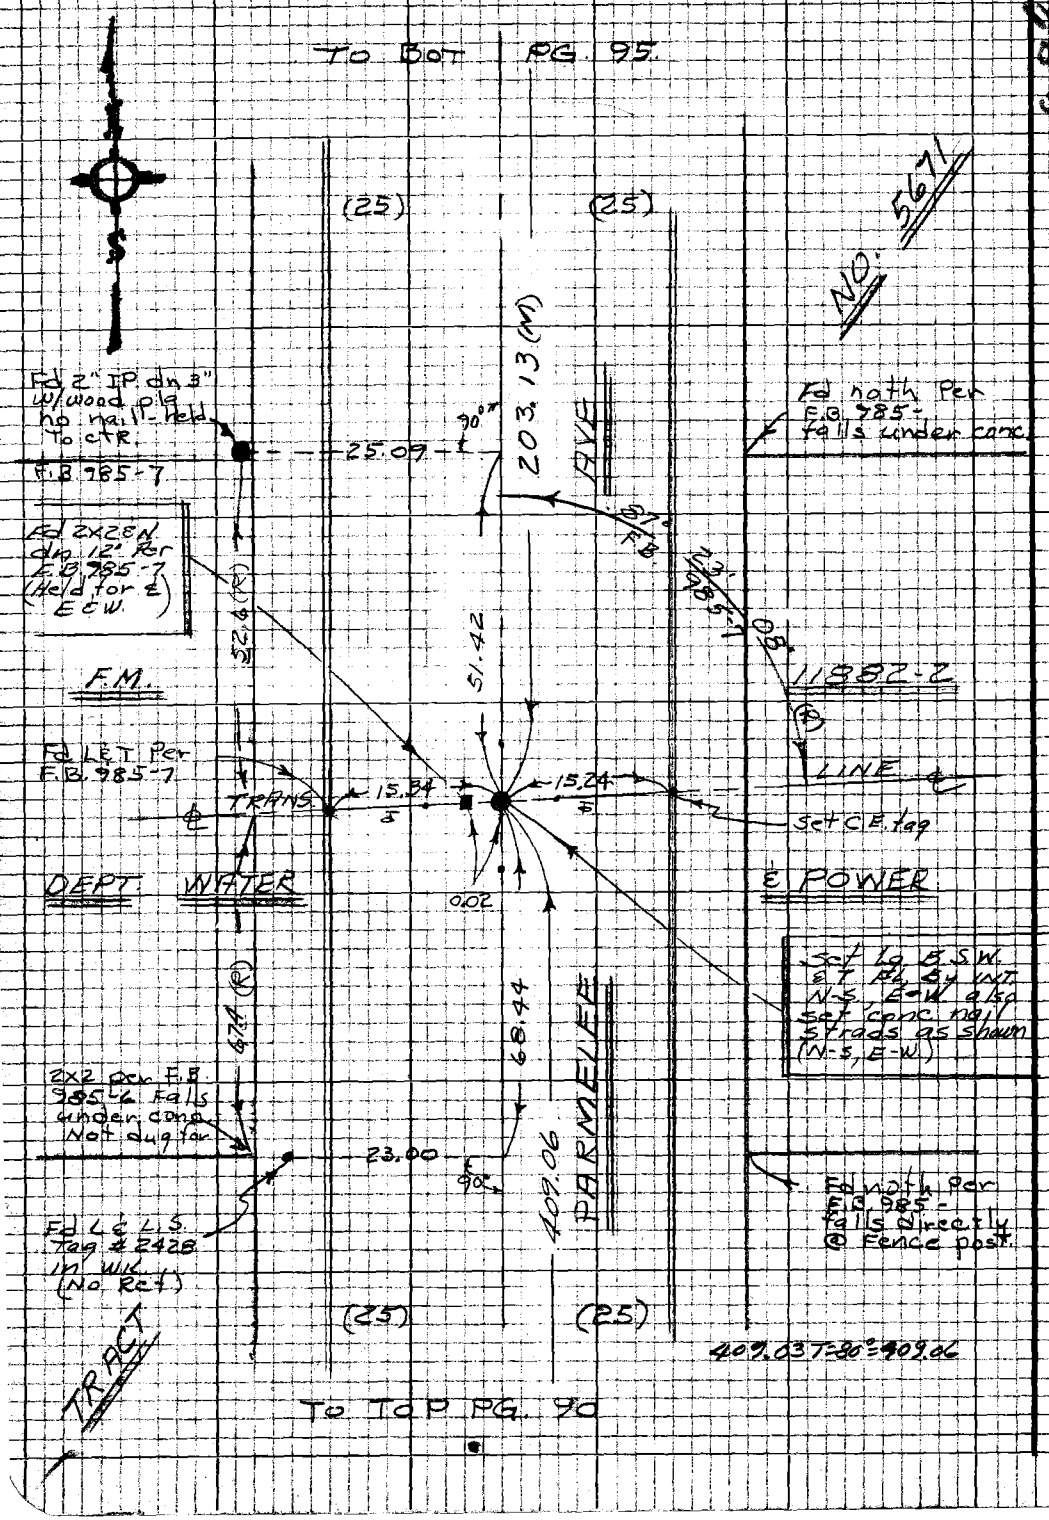

PLEASE RETURN TO
LOS ANGELES COUNTY ENGINEER
403 LOS ANGELES COUNTY ENGINEERING BLDG.

Do not extend this side of this line.

Note: Any Additions or Changes on this Sheet Must be Made or Circled in Red Ink With Date and Name of Person Making Change

PWFB 0921 3673, 3674

Notes Ck'd by	Survey of DIV #5 GARDENA AREA ℄
Map No.	IN 0303.00 Tape 0256 Std 68 °F
Office Work	Surveyed by J. BAZEN
Checked	Notes J.J.B. Date 2-68
Date	Indexed

F.B. 2776 Pg. 95

1) 88-23-20
4) 353-33-40
6) 170-20-30
88-23-25

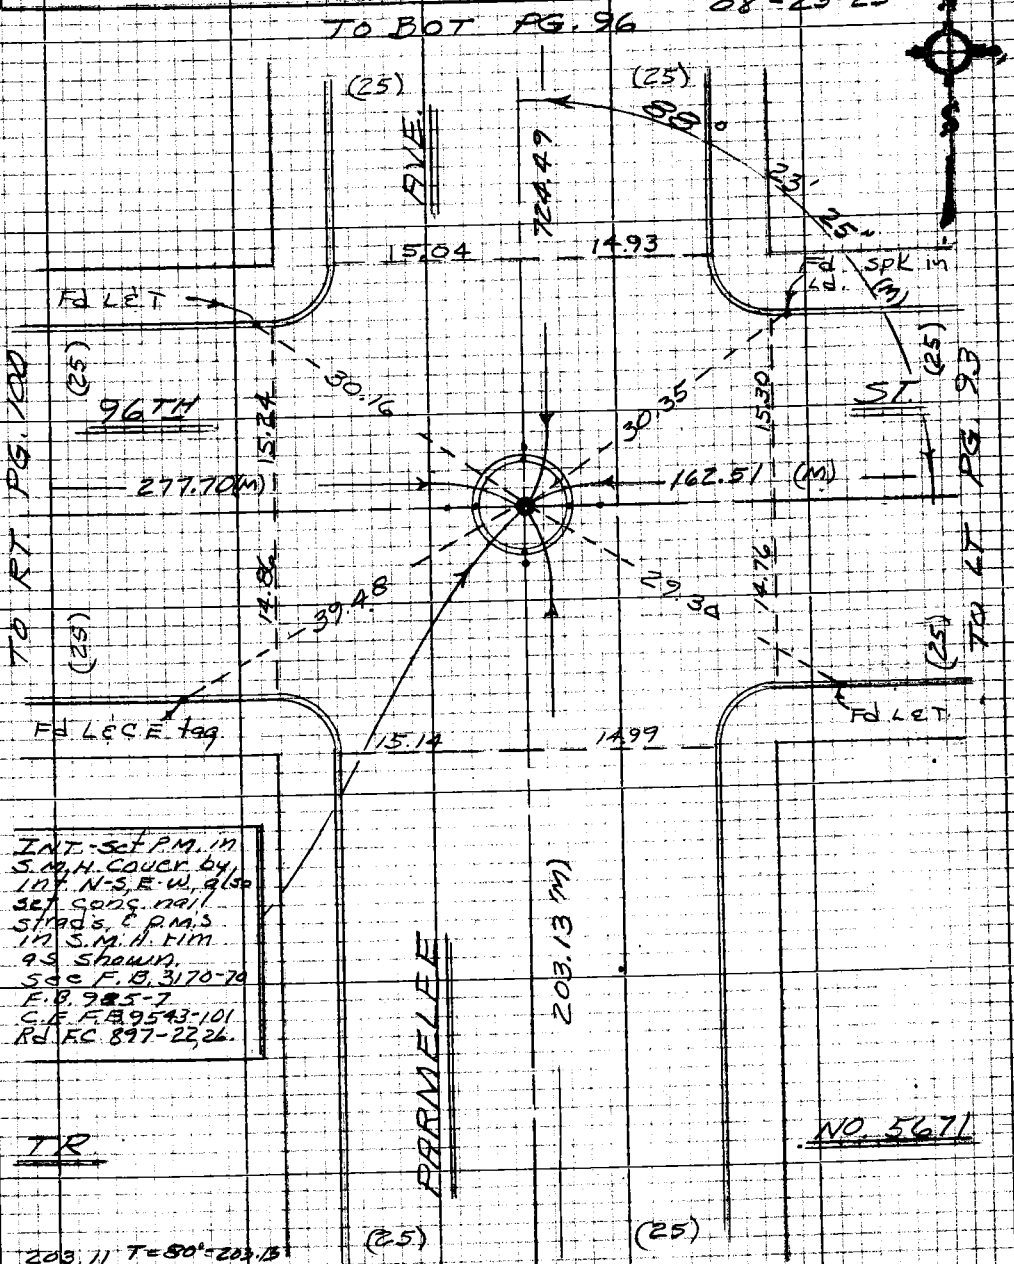

INT. - Set P.M. in S.M.H. Cover by Int. N-S, E-W, also set conc. nail strads. & P.M.'s in S.M.H. rim as shown. See F.B. 3170-70 F.B. 985-7 C.E. F.B. 9543-101 Rd. F.C. 897-22, 26.

203.11 T=80°=203.13
162.51 T=64=162.51
~~[illegible]~~
724.44 " =724.49

TO TOP PG. 94

WS 7 B-6

Note: Any Additions or Changes on this Sheet Must be Made or Circled in Red Ink With Date and Name of Person Making Change

Do not extend this side of this line.

PLEASE RETURN TO
LOS ANGELES COUNTY ENGINEER
403 LOS ANGELES COUNTY ENGINEERING BLDG.

76P3098 CE #310 8-66

PWFB 0921

3675

F.B. ~~2776~~ PG. ~~96~~

592.44 T = 78° = 592.47

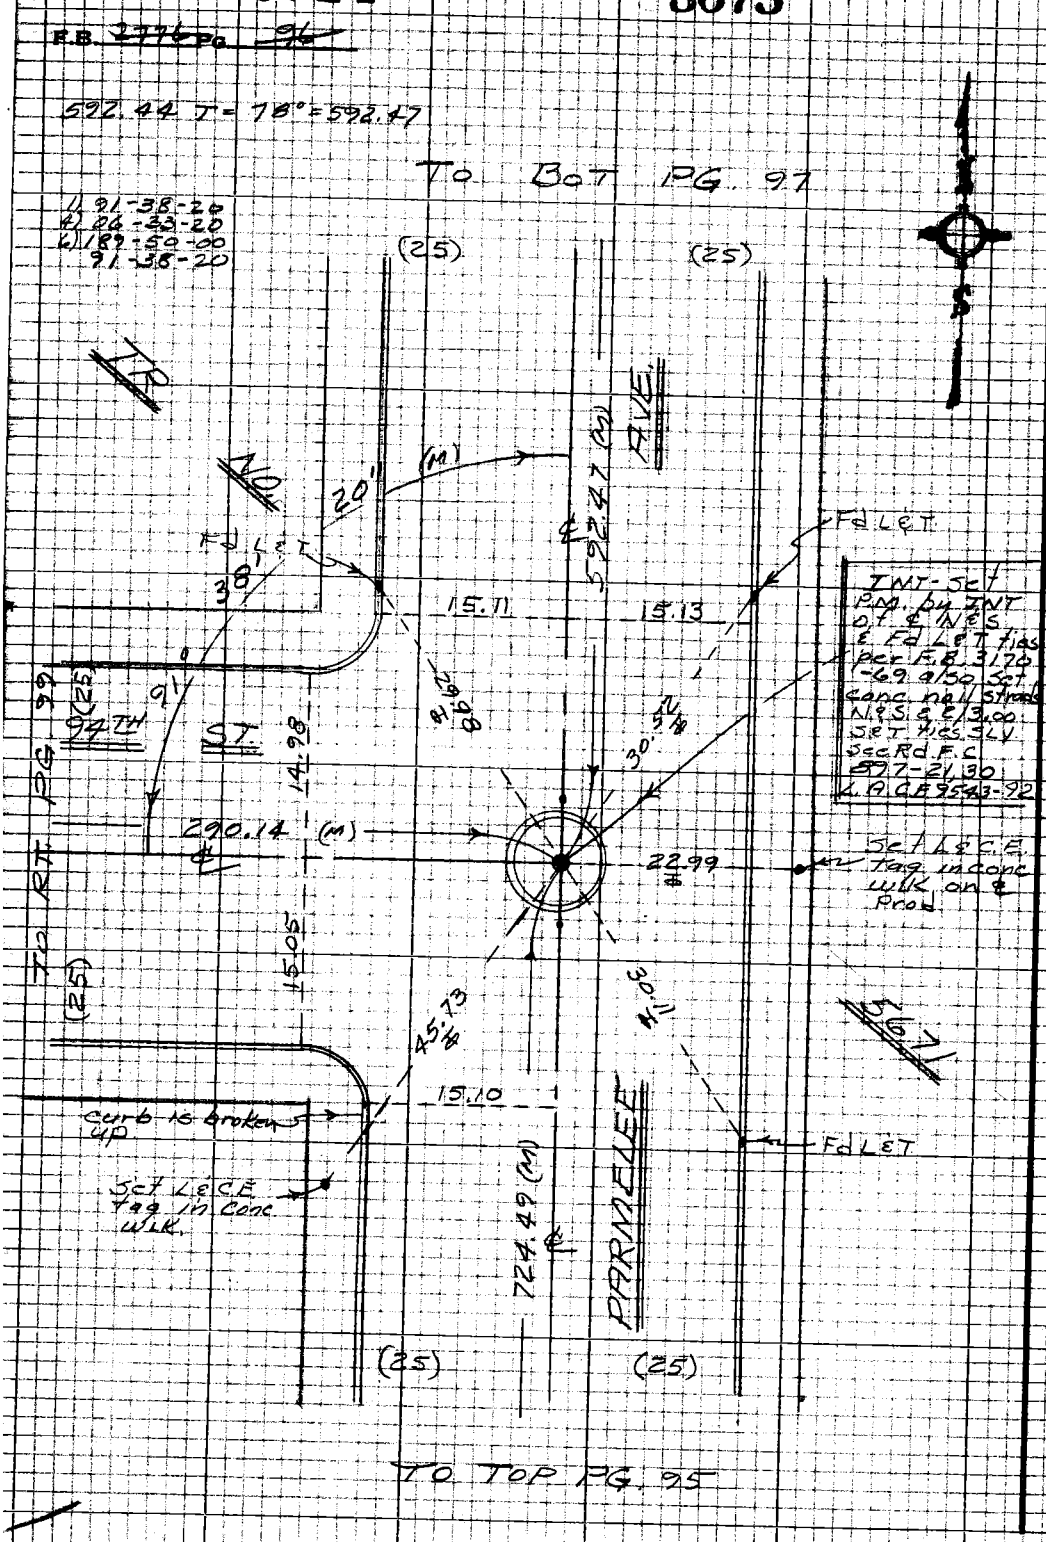

PLEASE RETURN TO
LOS ANGELES COUNTY ENGINEER
403 LOS ANGELES COUNTY ENGINEERING BLDG.

Do not extend this side of this line.

Note: Any Additions or Changes on this Sheet Must be Made or Circled in Red Ink With Date and Name of Person Making Change.

PWFB 0921

3676

Notes Ck'd by	Survey of DIV. #5 GARDENA AREA
Map No.	JN 0303.00 Tape 0256 Std 68°F
Office Work	Surveyed by J. BAZEN
Checked	Notes J.L.B. Date 2-68
Date	Indexed [illegible] GALLI [illegible]

F.B. ~~2776~~ Pg. ~~97~~

146.20 T= 76° = 146.21 To RT PG. 45
290.14 T= 88° = 290.18

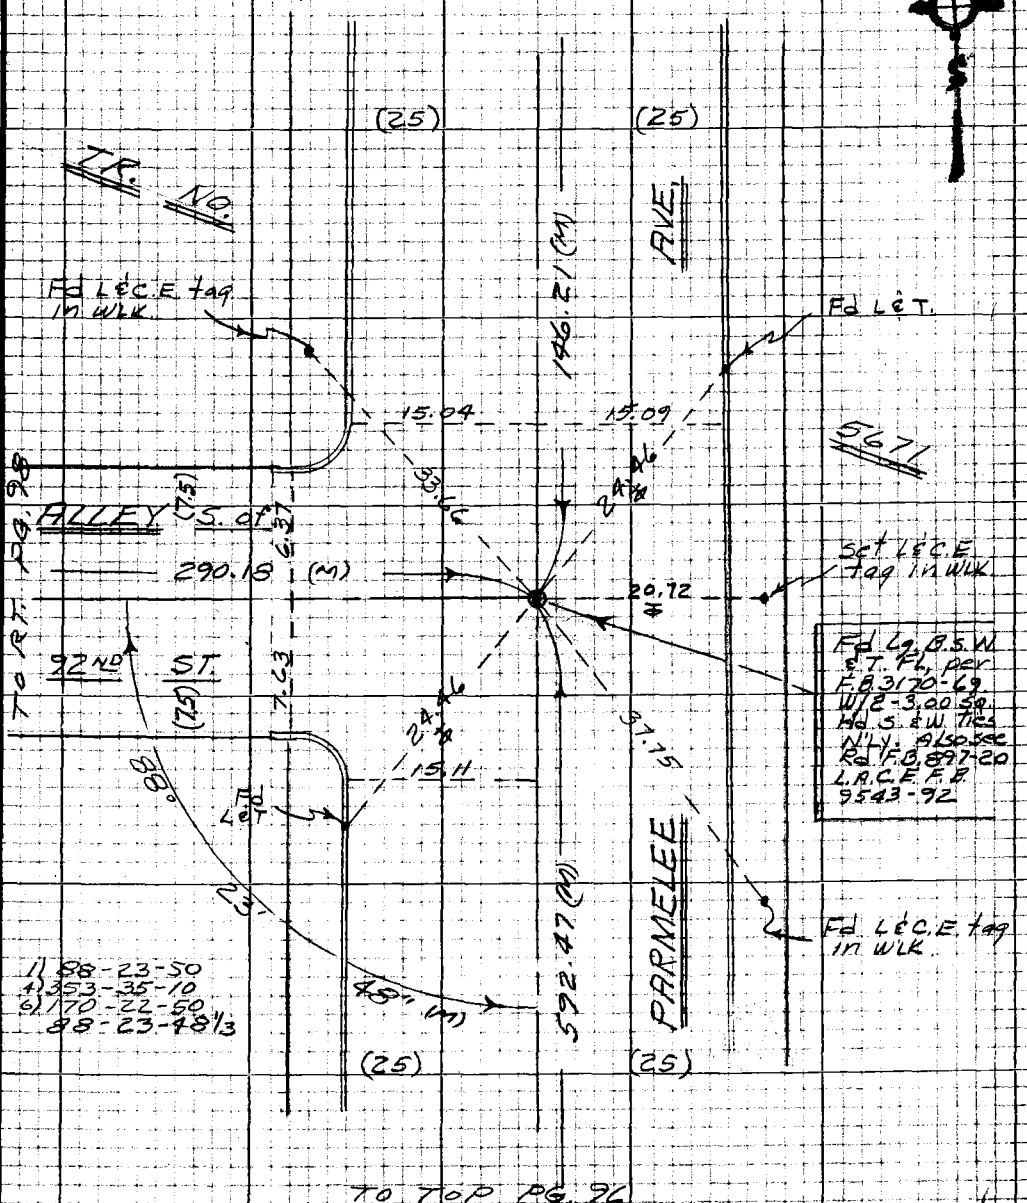

Note: Any Additions or Changes on this Sheet Must be Made or Circled in Red Ink With Date and Name of Person Making Change

Do not extend this side of this line.

PLEASE RETURN TO
LOS ANGELES COUNTY ENGINEER
403 LOS ANGELES COUNTY ENGINEERING BLDG.

76P3093 CE #310 5-66

PWFB 0921 3677

F.B. 2776 Pg. 98

146.24 T=80=146.25
592.62 T=80=592.67
317.87 T=88°=317.93

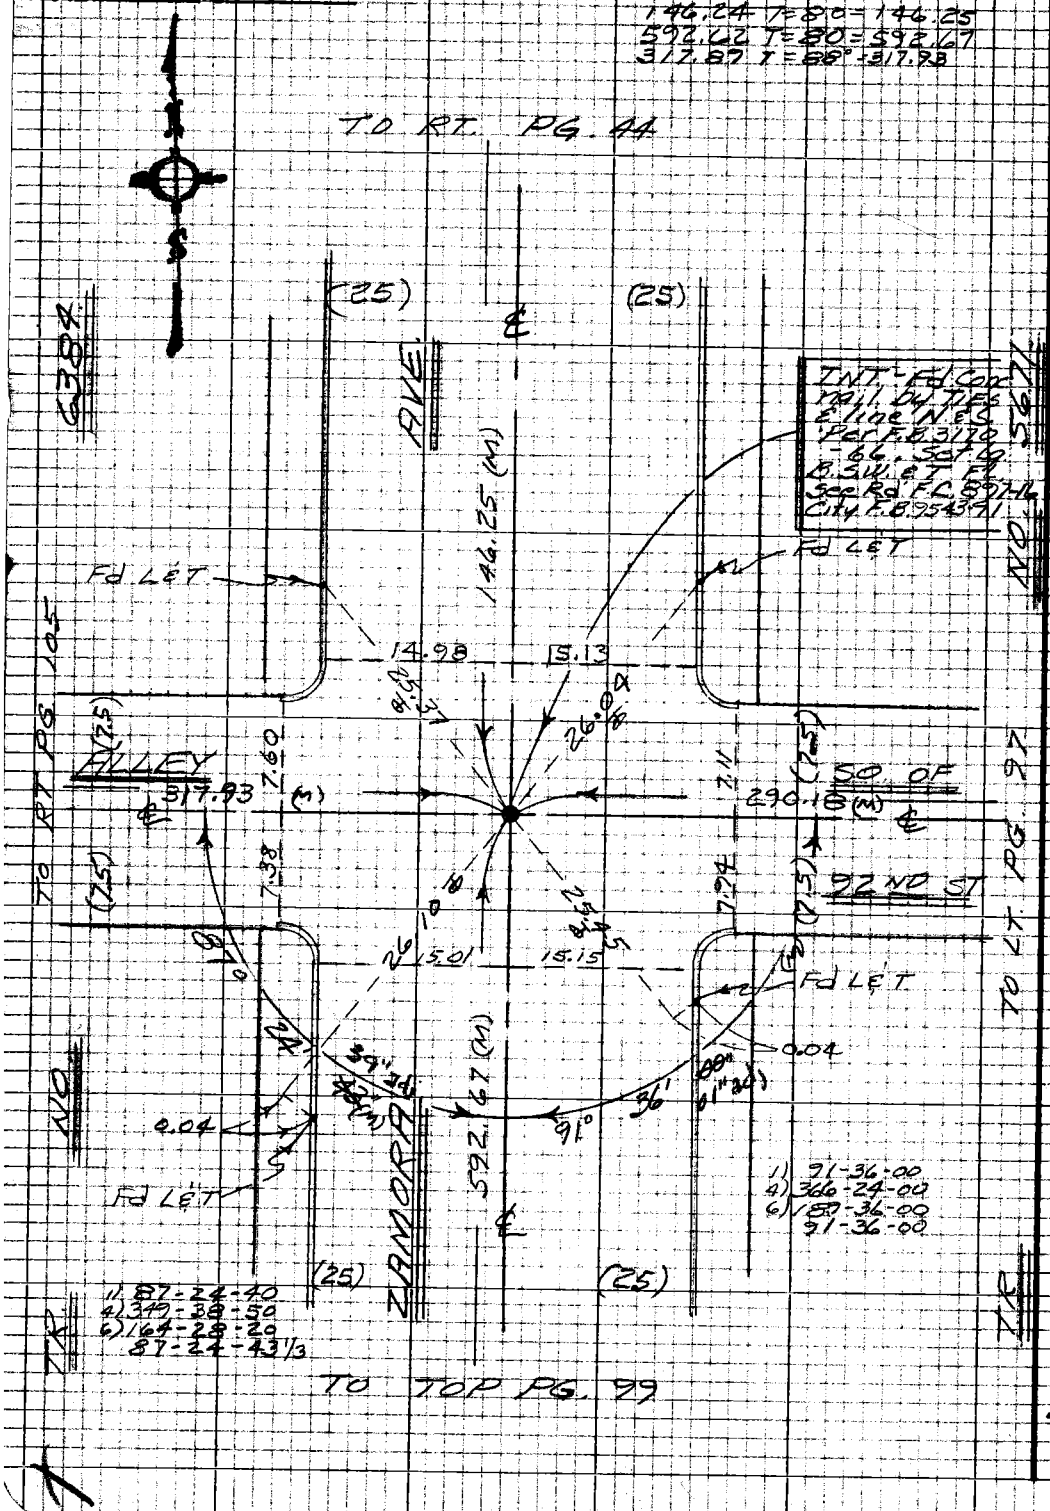

PLEASE RETURN TO
LOS ANGELES COUNTY ENGINEER
403 Los Angeles County Engineering Bldg.

Do not extend this side of this line.

Note: Any Additions or Changes on this Sheet Must be Made or Circled in Red Ink With Date and Name of Person Making Change

PWFB 0921 3678

Notes Ck'd by	Survey of DIV #5 GARDENA AREA ℄
Map No.	IN 0303.00 Tape 0256 Std 68°F
Office Work	Surveyed by J.J. BAZEN
Checked	Notes J. BAZEN Date 2-68
Date	Indexed [illegible] NOV 18 [illegible]

F.B. 2776 Pg 99

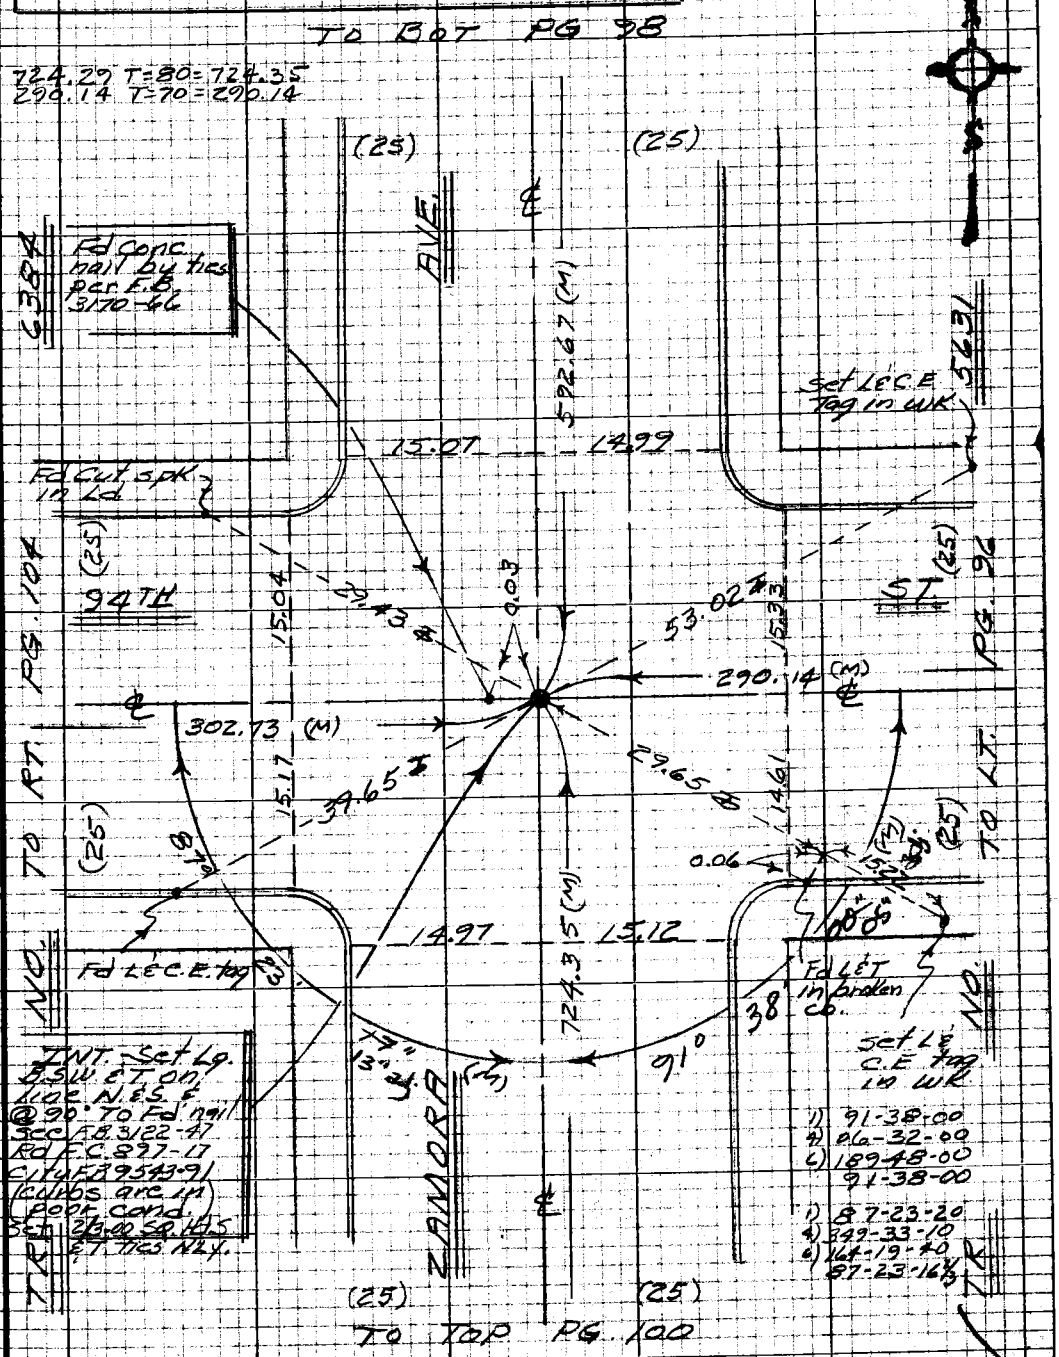

Note: Any Additions or Changes on this Sheet Must be Made or Circled in Red Ink With Date and Name of Person Making Change

Do not extend this side of this line.

PLEASE RETURN TO
LOS ANGELES COUNTY ENGINEER
403 LOS ANGELES COUNTY ENGINEERING BLDG.

76P309S CK #310 8-66

PWFB 0921 3679 , 3680

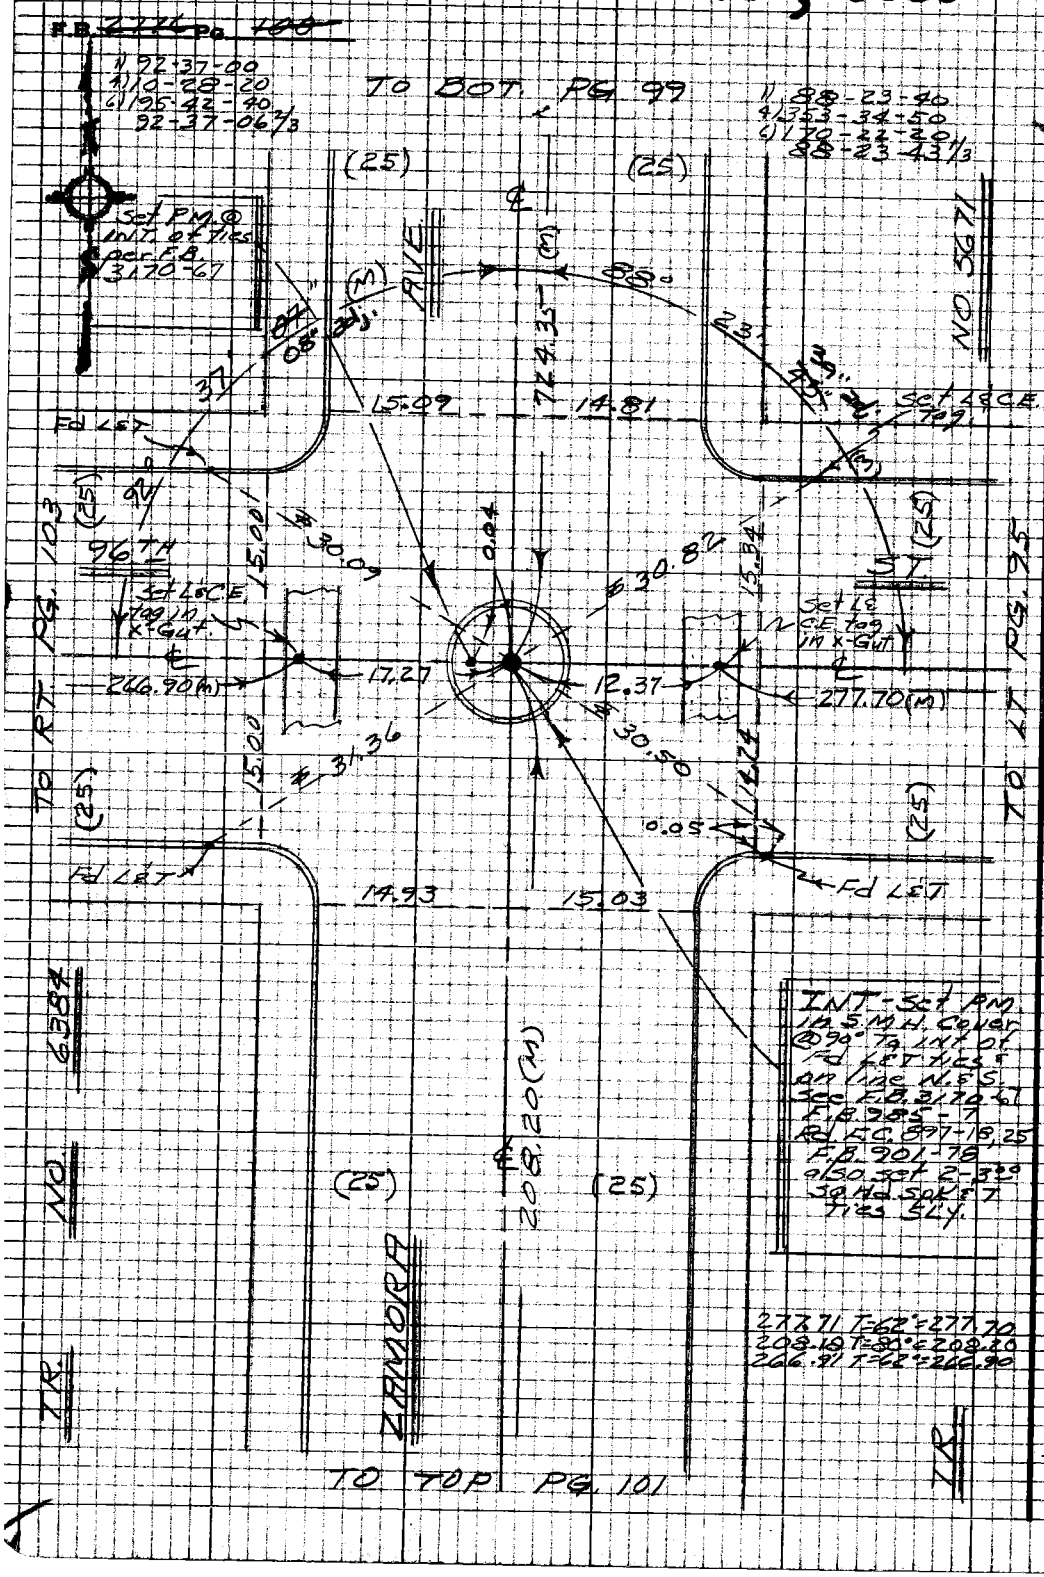

PLEASE RETURN TO
LOS ANGELES COUNTY ENGINEER
403 LOS ANGELES COUNTY ENGINEERING BLDG.

Do not extend this side of this line.

Note: Any Additions or Changes on this Sheet Must be Made or Circled in Red Ink With Date and Name of Person Making Change

PWFB 0921 3681

Notes Ck'd by	DIV. #5 Survey of GARDENA AREA ℄
Map No.	JN 0303.00 Tape 0256 Std. 68 °F
Office Work	Surveyed by J. J. BAZEN
Checked	Notes J. J. B. Date 2-68
Date	Indexed G. L. GALLY NOV 18 '68

F. B. ~~2776~~ PG. ~~101~~

WS 7 B-6

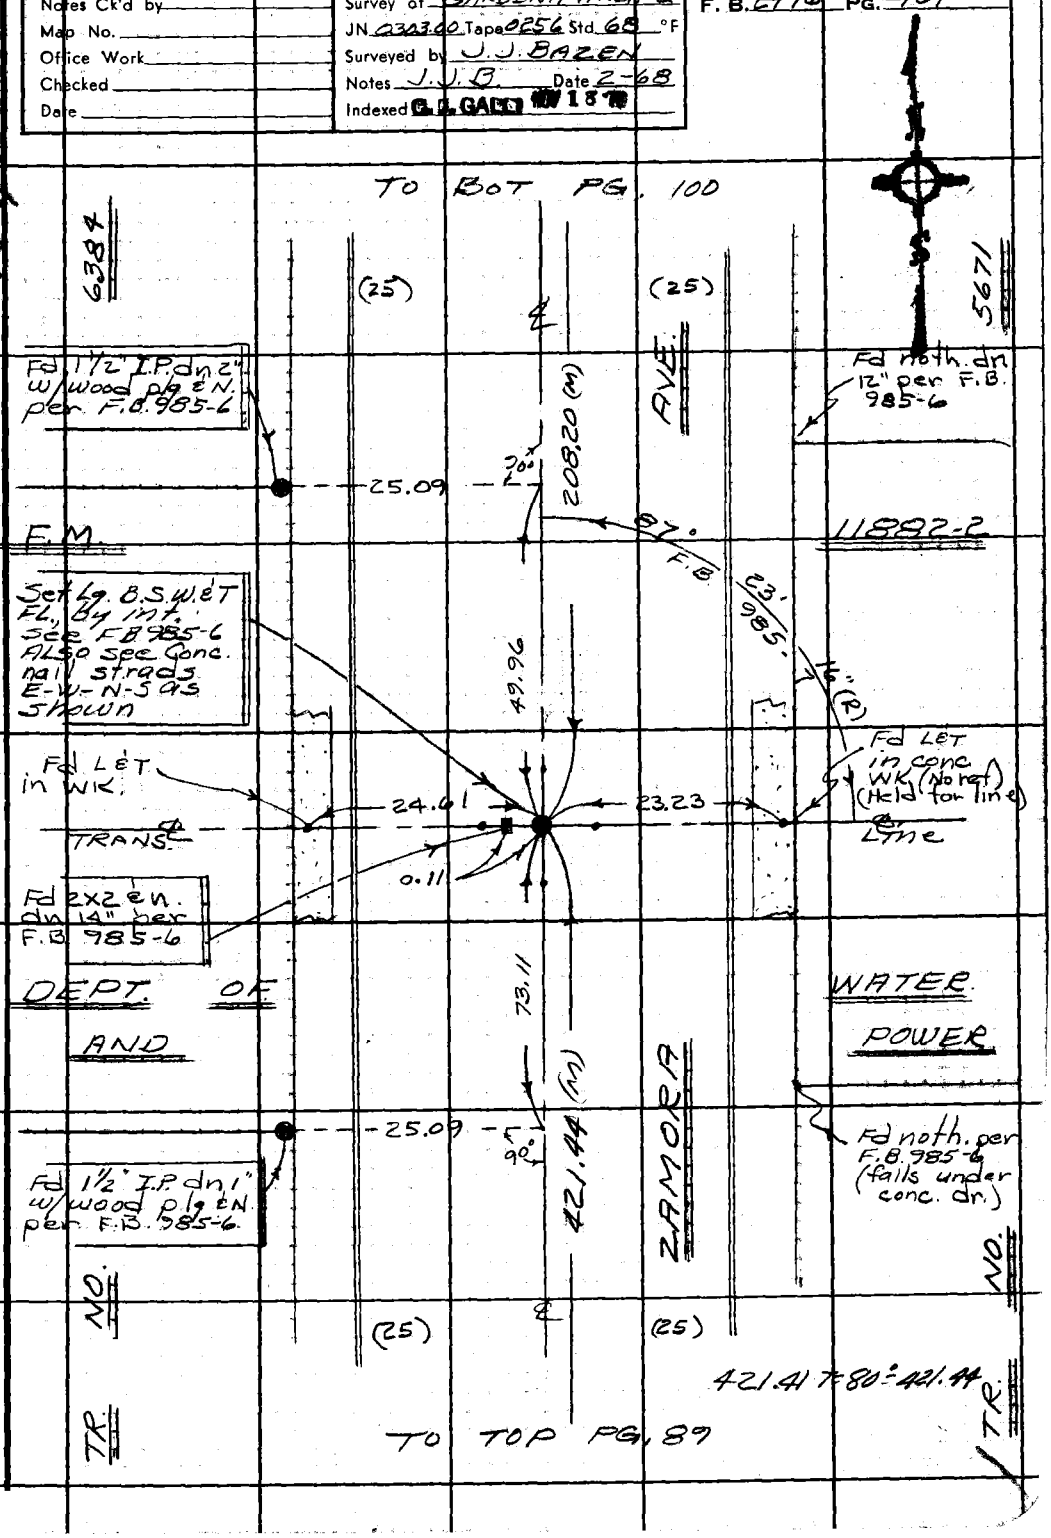

Note: Any Additions or Changes on This Sheet Must be Made or Circled in Red Ink With Date and Name of Person Making Change.

Do not extend this side of this line.

PLEASE RETURN TO
LOS ANGELES COUNTY ENGINEER
403 LOS ANGELES COUNTY ENGINEERING BLDG.

76F309S CE#310 1-65

PWFB 0921 3682

F. B. ~~2776~~ PG. ~~102~~

207.99 T = 72° = 208.00 TO BOT PG. 103

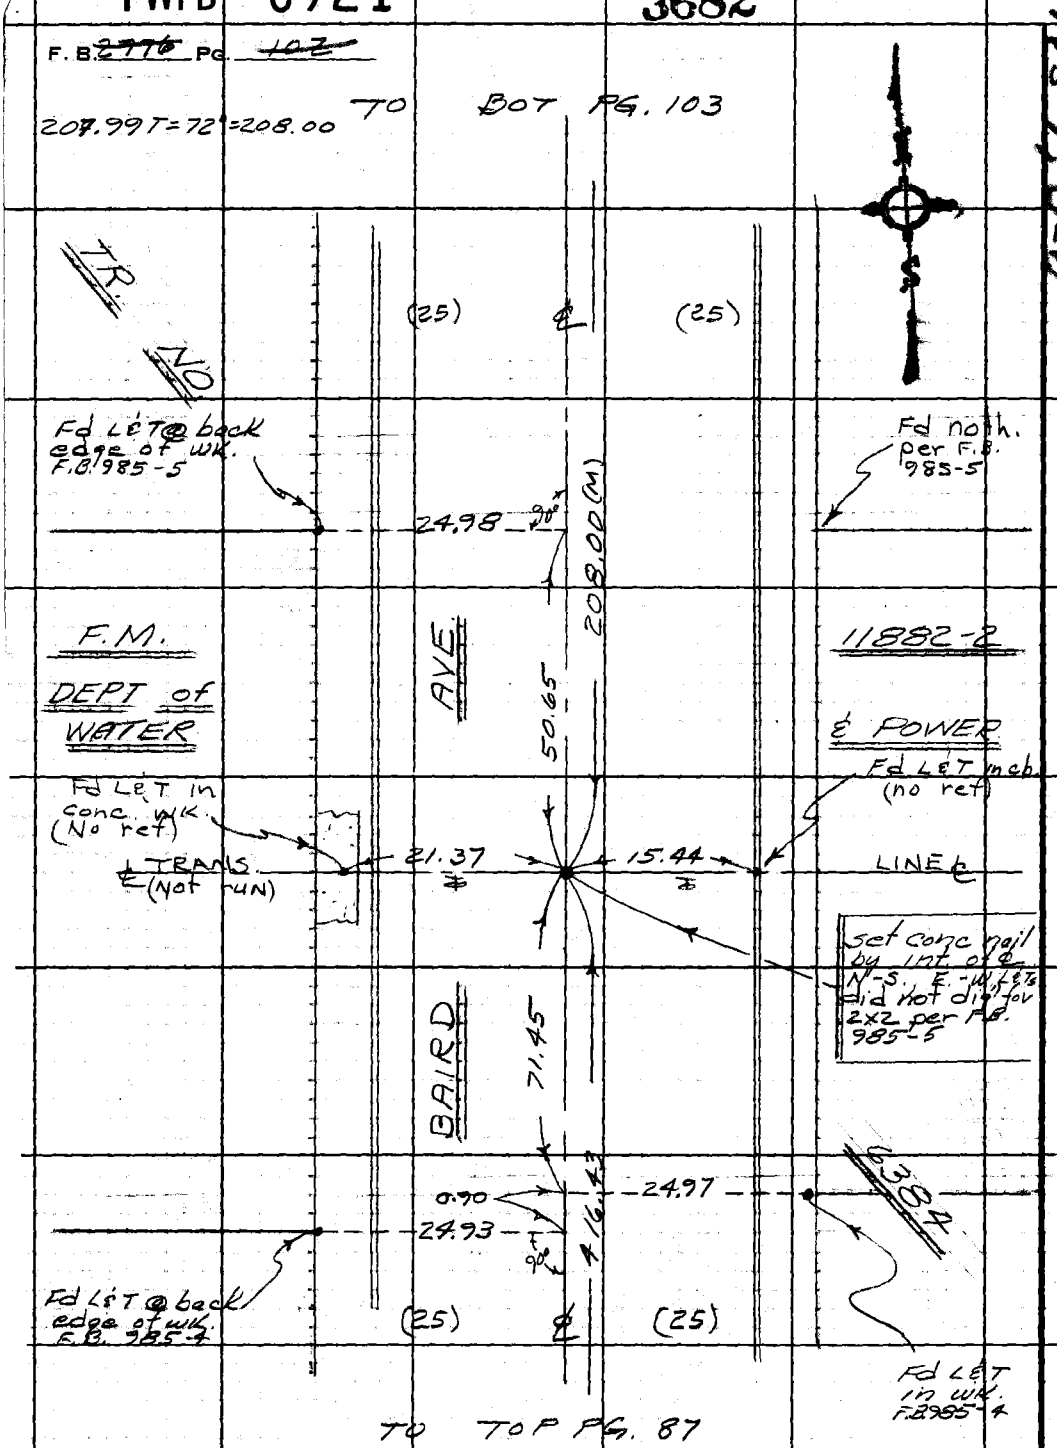

TO TOP PG. 87

NS 7, B-6

PLEASE RETURN TO
LOS ANGELES COUNTY ENGINEER
403 LOS ANGELES COUNTY ENGINEERING BLDG.

Do not extend this side of this line.

Note: Any Additions or Changes on This Sheet Must be Made or Circled in Red Ink With Date and Name of Person Making Change.

PWFB 0921

3683, 3684

Notes Ck'd by	DIV. #5 Survey of GARDENA AREA ℄
Map No.	JN 0303.00 Tape 0256 Std 68 °F
Office Work	Surveyed by J.J. BAZEN
Checked	Notes J.J.B. Date 2-68
Date	Indexed [illegible] GACLI [illegible] 1 8 [illegible]

F.B. ~~2776~~ Pg. ~~103~~

W57 B-6

TO BOT PG. 104

1) 91-08-50
4) 364-35-40
6) 186-53-20
91-08-53 1/3

6384

(25) (25)

~~53"~~ (M) 52" adj. ℄ AVE

723.82 (M)

08'

14.98 14.88

Fd L&C.E. tag

Set L&C.E. tag

(25) 91

96 TH

15.15 39.00

30.70 15.12

ST

(25) PG. 100

TO RT. PG. 108

16.26 16.69

℄ 290.01 (M)

℄ 266.90 (M)

Set L&C.E. tag in conc. X-gutter

Set L&C.E. tag in conc. X-gutter

15.06 30.34 30.20 15.01

(25) (25)

TO LT. PG. 100

Fd L&T

Fd L&T

15.07 15.06

INT.-Set P.M. on S.M.H. Lid by Int. N-S-E-W. See F.B. 3[illegible] F.B. 985- L.A.C.E. 9543- also set Conc. nail 3 Trads as shown

℄ 208.00 (M)

723.79 T=74° = 723.82

NO

(25) BAIRD (25)

TR

TO TOP PG. 102

Note: Any Additions or Changes on this Sheet Must be Made or Circled in Red Ink With Date and Name of Person Making Change

Do not extend this side of this line.

PLEASE RETURN TO
LOS ANGELES COUNTY ENGINEER
403 LOS ANGELES COUNTY ENGINEERING BLDG.

76P309S CE #310 8-68

PWFB 0921

3685

F.B. ~~2776~~ PG. ~~104~~

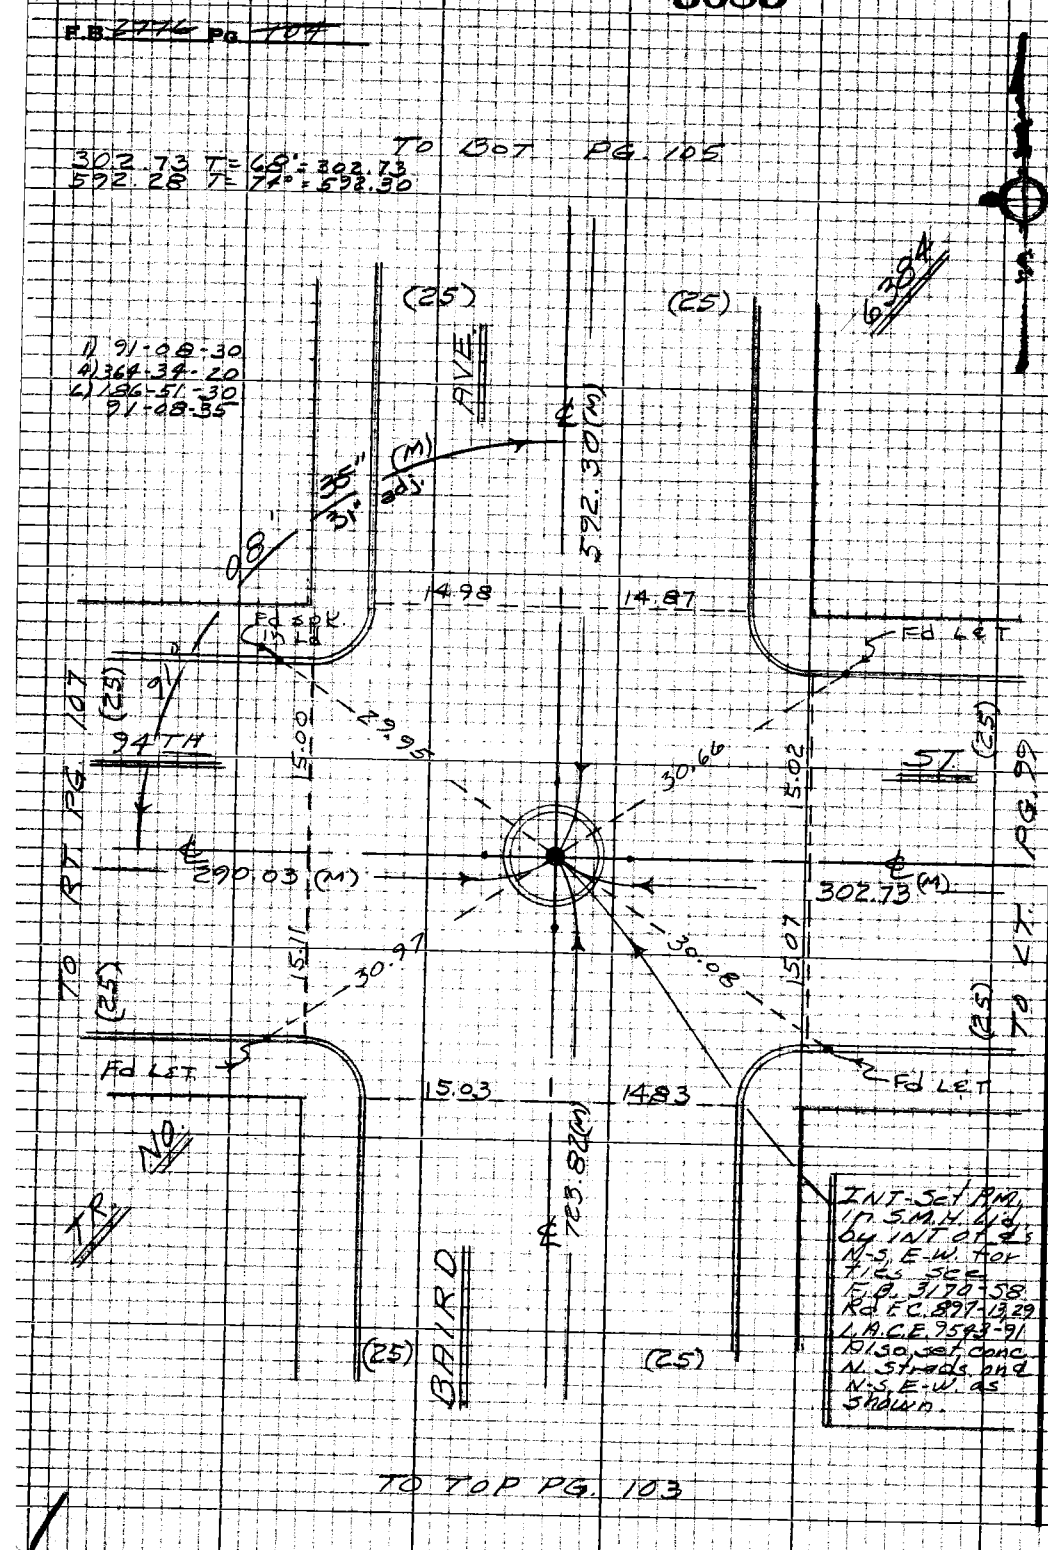

PLEASE RETURN TO
LOS ANGELES COUNTY ENGINEER
403 LOS ANGELES COUNTY ENGINEERING BLDG.

Do not extend this side of this line.

Note: Any Additions or Changes on this Sheet Must be Made or Circled in Red Ink With Date and Name of Person Making Change

PWFB 0921

3686

Notes Ck'd by	Survey of DIV #5 GARDENA AREA ℄
Map No.	JN 0303.00 Tape 0256 Std 68 °F
Office Work	Surveyed by J. J. BAZEN
Checked	Notes J. J. B. Date 2-68
Date	Indexed [redacted] GALLI [redacted] 18 [redacted]

F.B. ~~2776~~ Pg. ~~105~~

149.01 T=74°=149.02
289.98 T=88°=290.02

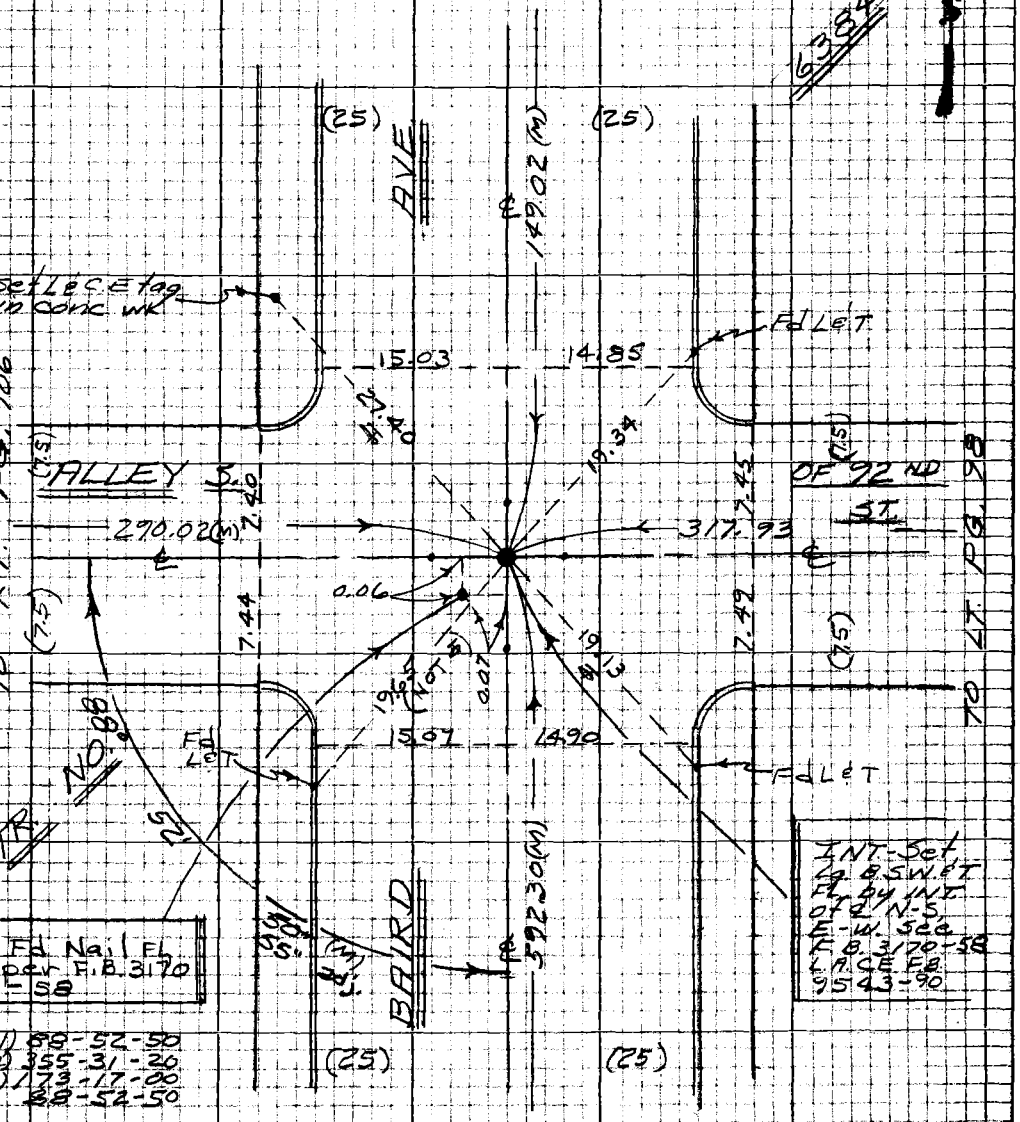

Note: Any Additions or Changes on this Sheet Must be Made or Circled in Red Ink With Date and Name of Person Making Change

Do not extend this side of this line.

PLEASE RETURN TO
LOS ANGELES COUNTY ENGINEER
403 LOS ANGELES COUNTY ENGINEERING BLDG.

76P3098 CE #310 5-66

PWFB 0921

3687

F.B. ~~2796~~ Pg. ~~106~~

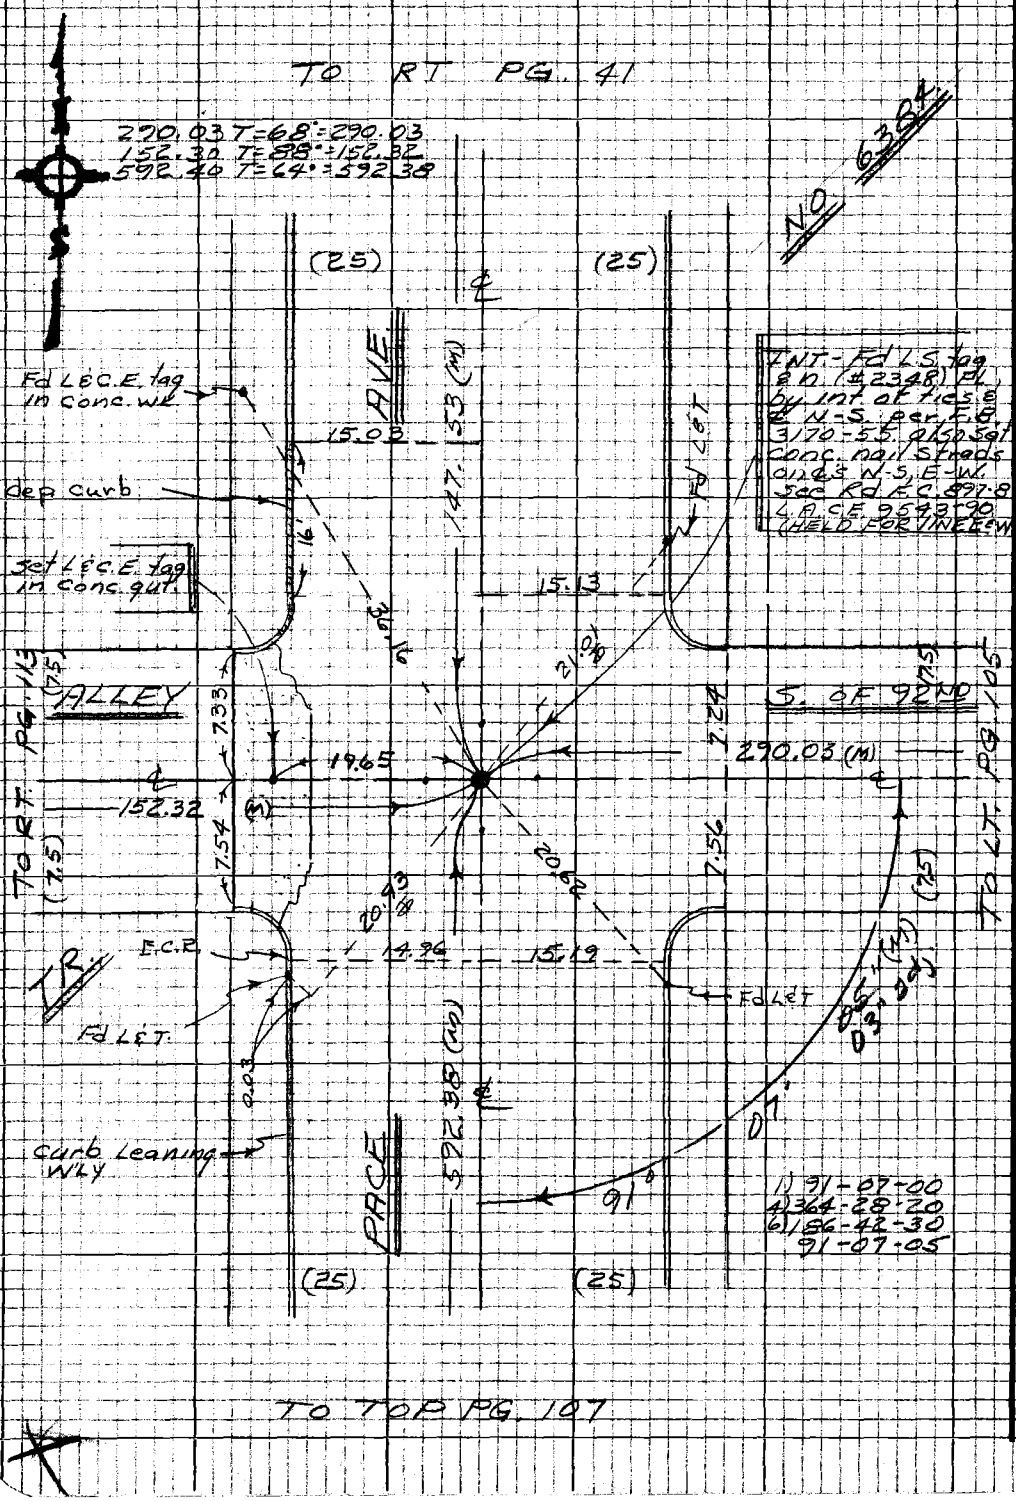

PLEASE RETURN TO
LOS ANGELES COUNTY ENGINEER
403 LOS ANGELES COUNTY ENGINEERING BLDG.

Do not extend this side of this line.

Note: Any Additions or Changes on this Sheet Must be Made or Circled in Red Ink With Date and Name of Person Making Change

PWFB 0921 3688

Notes Ck'd by	Survey of DIV. #5 GARDENA AREA ℄
Map No.	IN 0303.00 Tape 0256 Std 68 °F
Office Work	Surveyed by J. J. BAZEN
Checked	Notes J J B Date 2-68
Date	Indexed [redacted] GALLI NOV 18 70

F.B. ~~2776~~ Pg. ~~107~~

W.S. 7, B-6

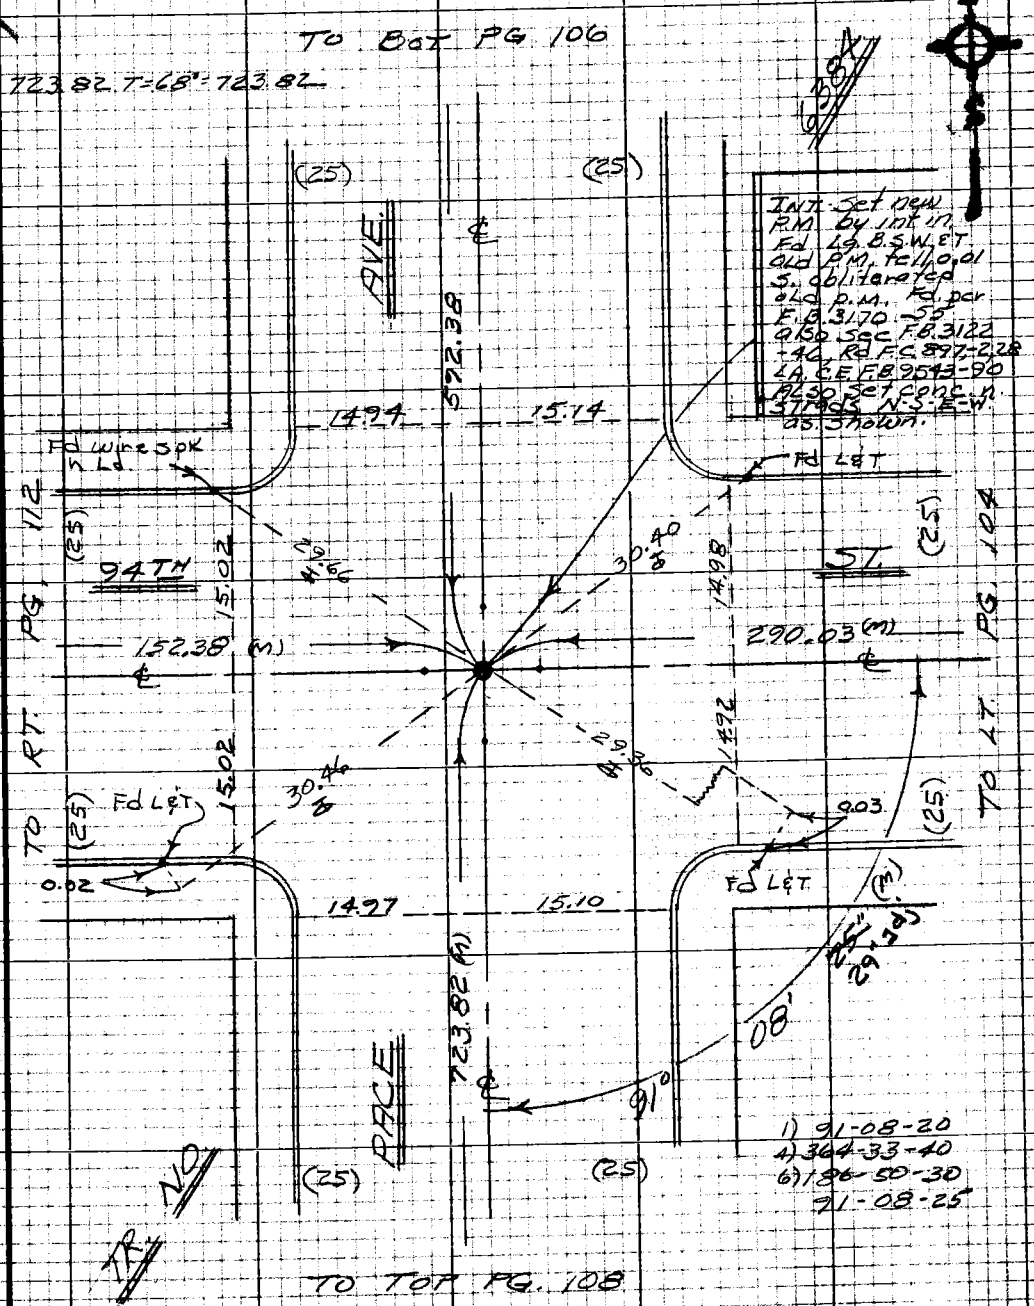

Note: Any Additions or Changes on this Sheet Must be Made or Circled in Red Ink With Date and Name of Person Making Change

Do not extend this side of this line.

PLEASE RETURN TO
LOS ANGELES COUNTY ENGINEER
403 LOS ANGELES COUNTY ENGINEERING BLDG.

76P3098 CE #810 5-66

PWFB 0921 3689 , 3690

F.B. 2776 Pg. 108

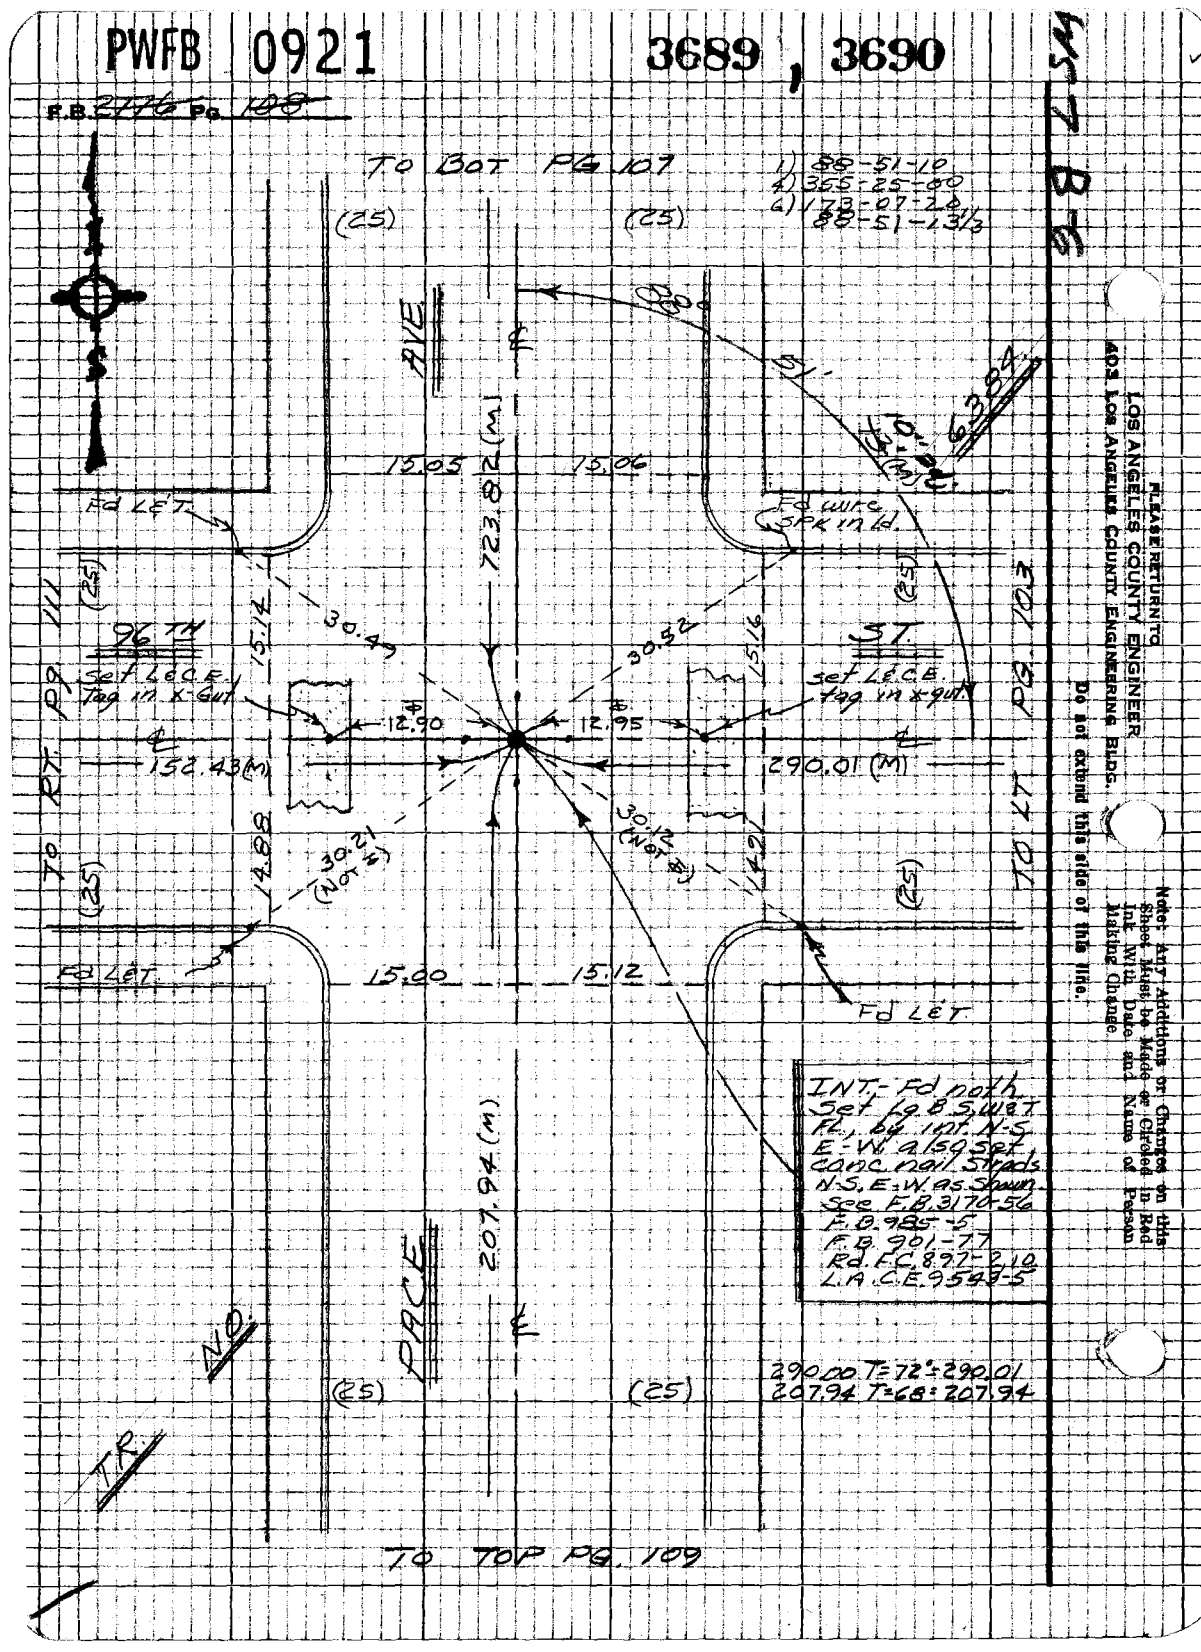

PLEASE RETURN TO
LOS ANGELES COUNTY ENGINEER
403 LOS ANGELES COUNTY ENGINEERING BLDG.

Do not extend this side of the line.

Note: Any Additions or Changes on this Sheet Must be Made or Checked in Red Int. With Date and Name of Person Making Change.

PWFB 0921 3691

Notes Ck'd by	Survey of DIV 25 GARDEN AREA ℄
Map No.	JN 0303.00 Tape 0256 Std 68 °F
Office Work	Surveyed by J.J. BAZEN
Checked	Notes J.J.B. Date 2-68
Date	Indexed G.L. GALLI NOV 18 '70

F.B. 2776 Pg. 109

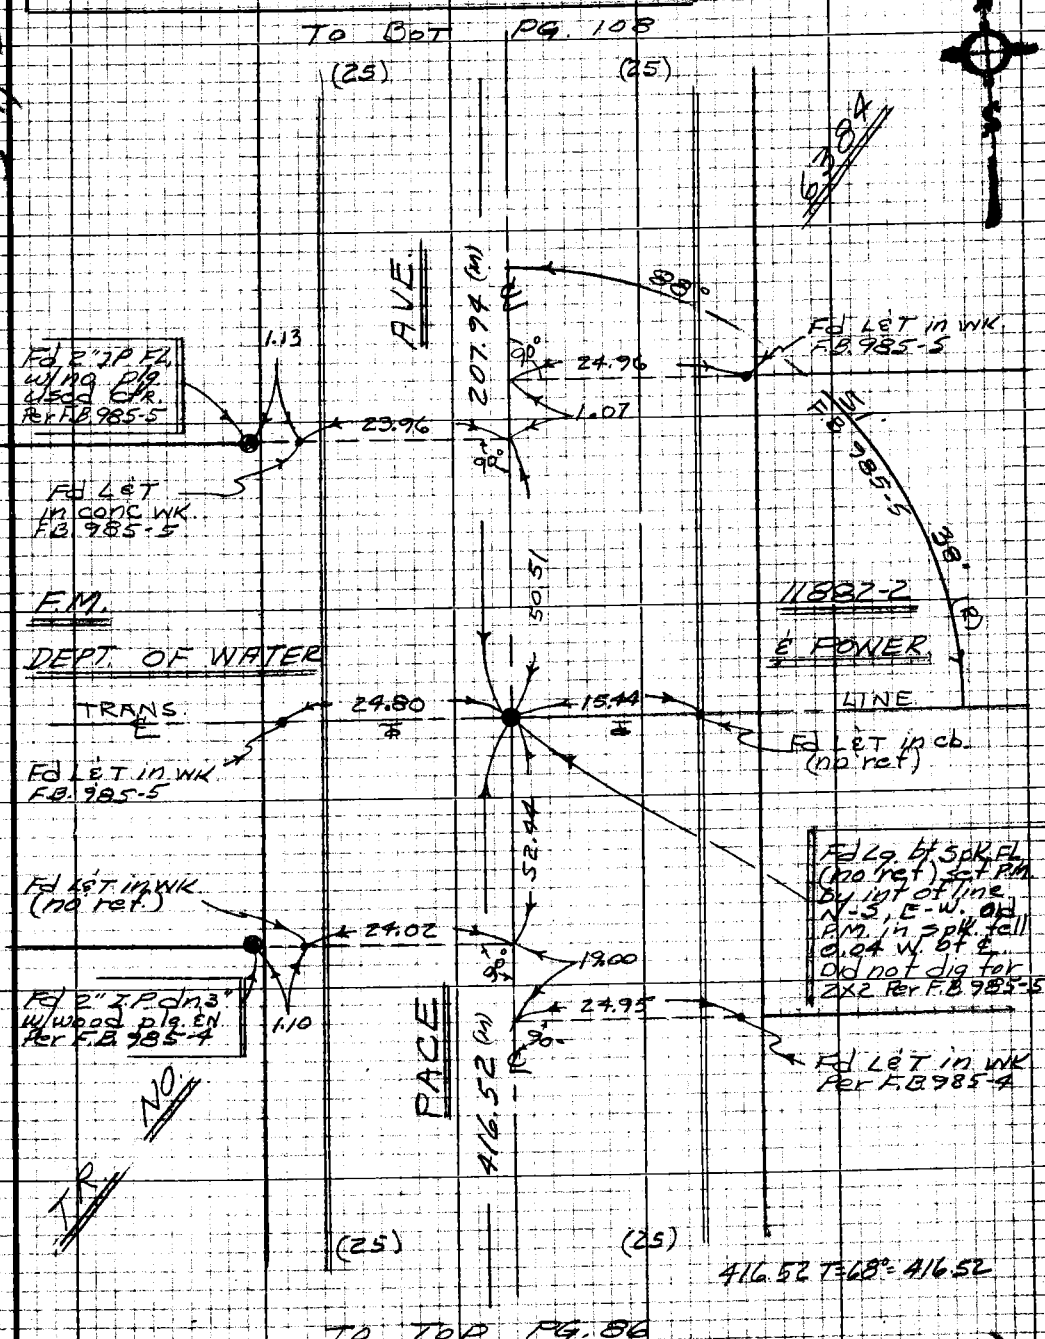

Note: Any Additions or Changes on this Sheet Must be Made or Circled in Red Ink With Date and Name of Person Making Change

Do not extend this side of this line.

PLEASE RETURN TO
LOS ANGELES COUNTY ENGINEER
403 Los Angeles County Engineering Bldg.

76P3098 CK #310 8-66

PWFB 0921 3692

F.B. ~~2776~~ Pg. ~~110~~

TO BOT PG. 111

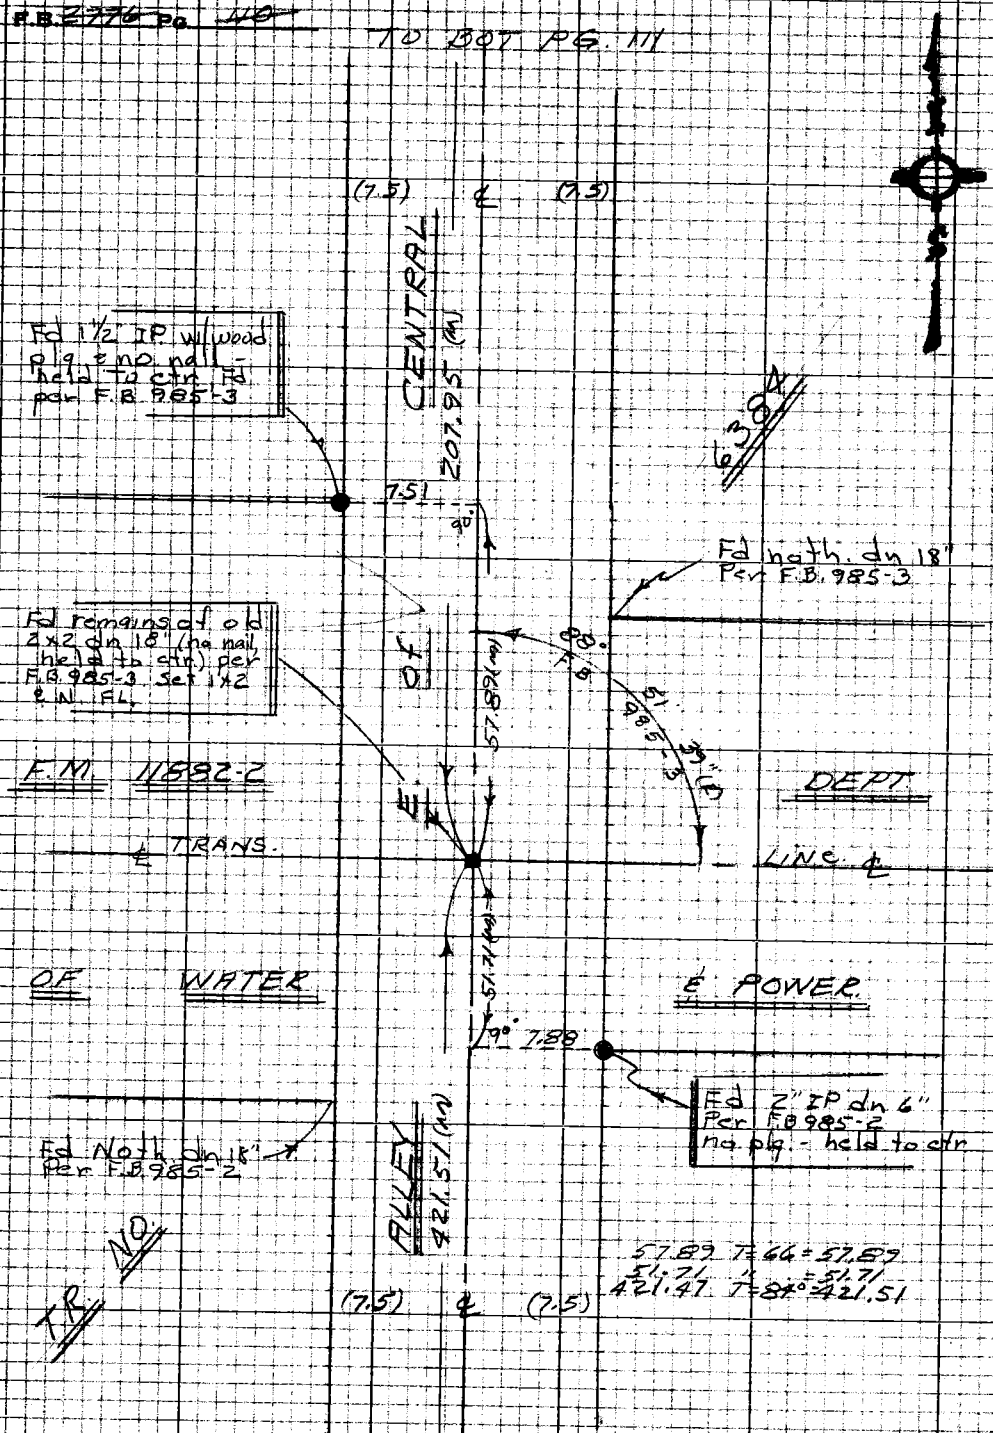

TO TOP PG. 85

PLEASE RETURN TO
LOS ANGELES COUNTY ENGINEER
403 LOS ANGELES COUNTY ENGINEERING BLDG.

Do not extend this side of this line.

Note: Any Additions or Changes on this Sheet Must be Made or Circled in Red Ink With Date and Name of Person Making Change

PWFB 0921 3693 , 3694

Notes Ck'd by	Survey of DIV #5 GARDENA AREA ℄
Map No.	JN 03 08 00 Tape 0256 Std 68° F
Office Work	Surveyed by J.J. Bazen
Checked	Notes J.J.B Date 2-68
Date	Indexed [illegible] GALLI NOV 18 '70

F.B. 2776 Pg 111

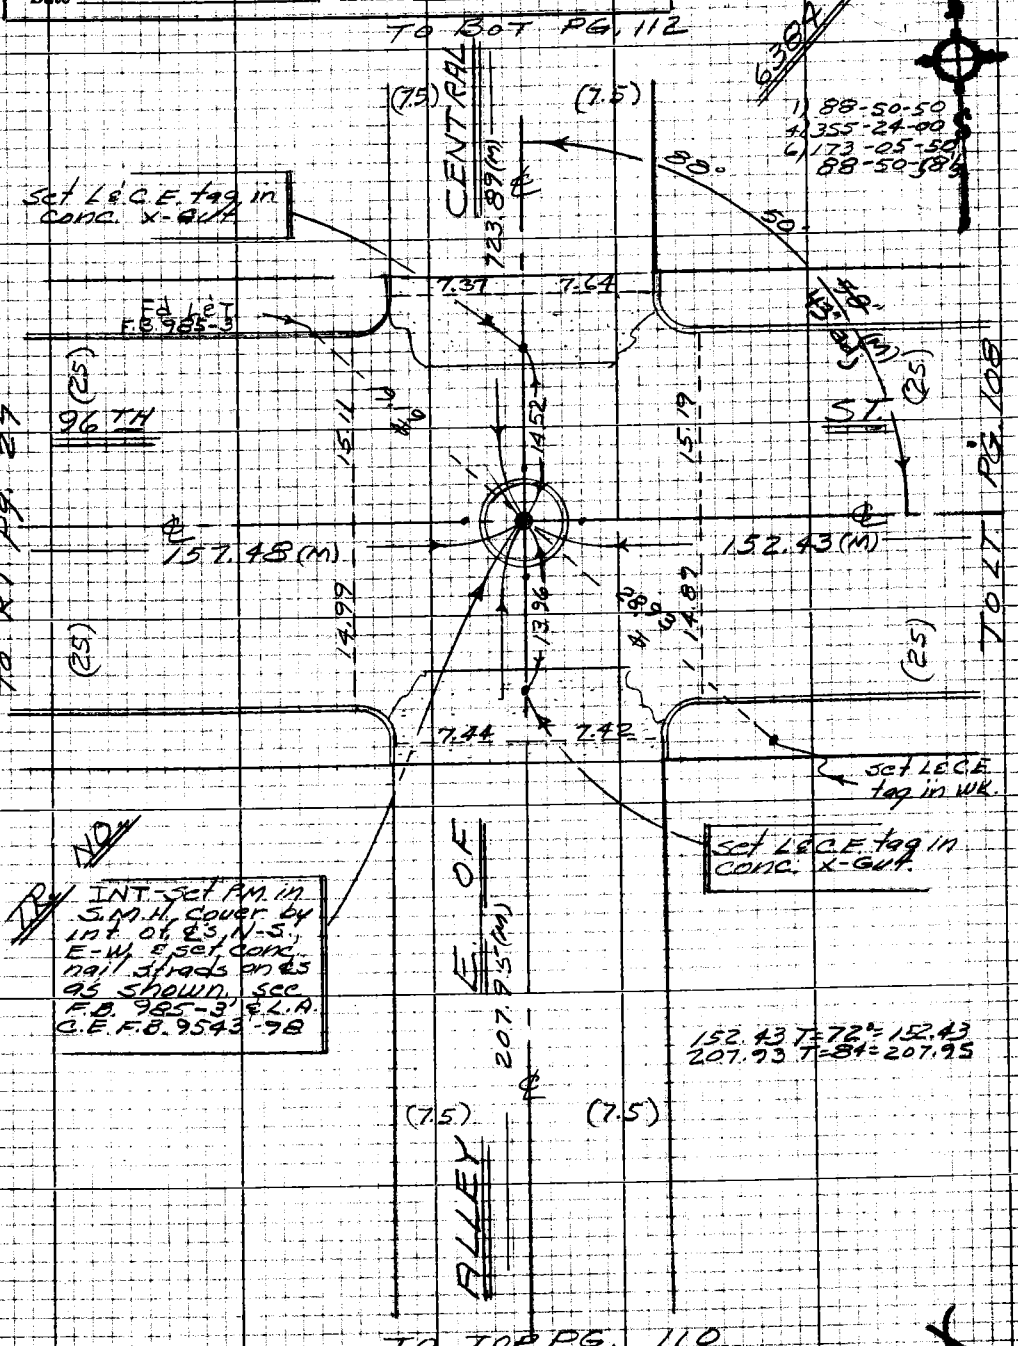

Note: Any Additions or Changes on this Sheet Must be Made or Circled in Red Ink With Date and Name of Person Making Change

Do not extend this side of this line.

PLEASE RETURN TO
LOS ANGELES COUNTY ENGINEER
403 LOS ANGELES COUNTY ENGINEERING BLDG.

76P3098 CE #310 8-66

PWFB 0921 3695

F.B. ~~2776~~ Pg. ~~112~~

57.44 T=68=57.44 TO BOT PG. 113
152.38 " = 152.38
723.81 T=84=723.89

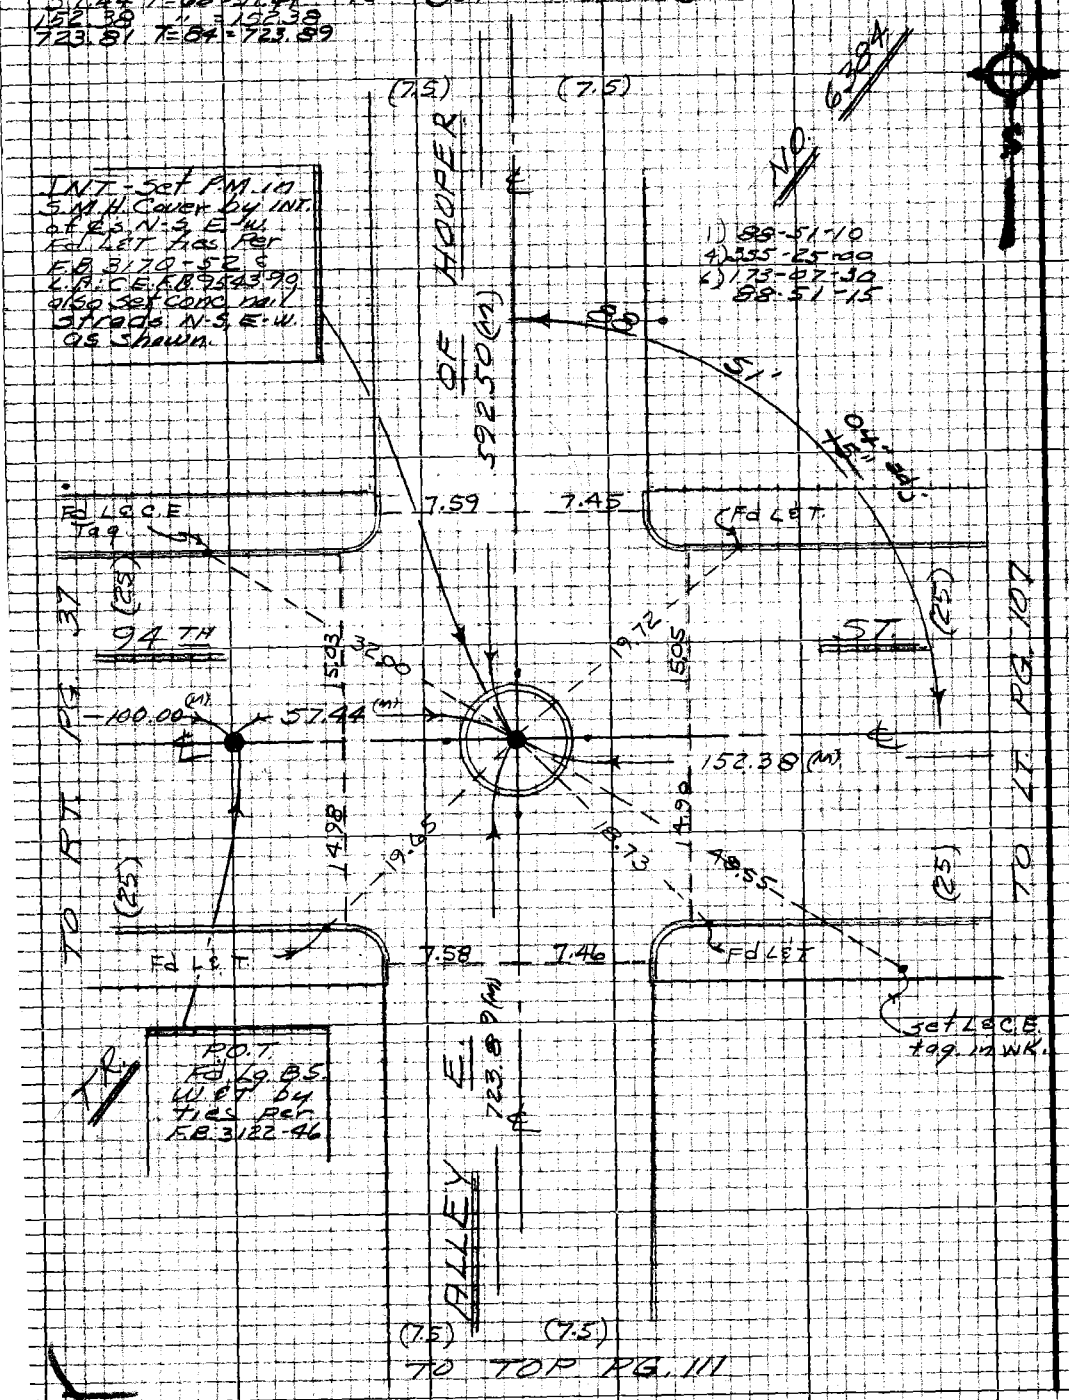

PLEASE RETURN TO
LOS ANGELES COUNTY ENGINEER
403 LOS ANGELES COUNTY ENGINEERING BLDG.

Do not extend this side of this line.

Note: Any Additions or Changes on this Sheet Must be Made or Circled in Red Ink With Date and Name of Person Making Change

PWFB 0921 3696

Notes Ck'd by	Survey of DIV. #5 GARDENA AREA ℄
Map No.	IN 030300 Tape 0256 Std 68 °F
Office Work	Surveyed by J. J. BAZEN
Checked	Notes J. J. B Date 2-68
Date	Indexed C. J. GALLI NOV 1 8 '70

F.B. ~~2776~~ Pg. ~~113~~

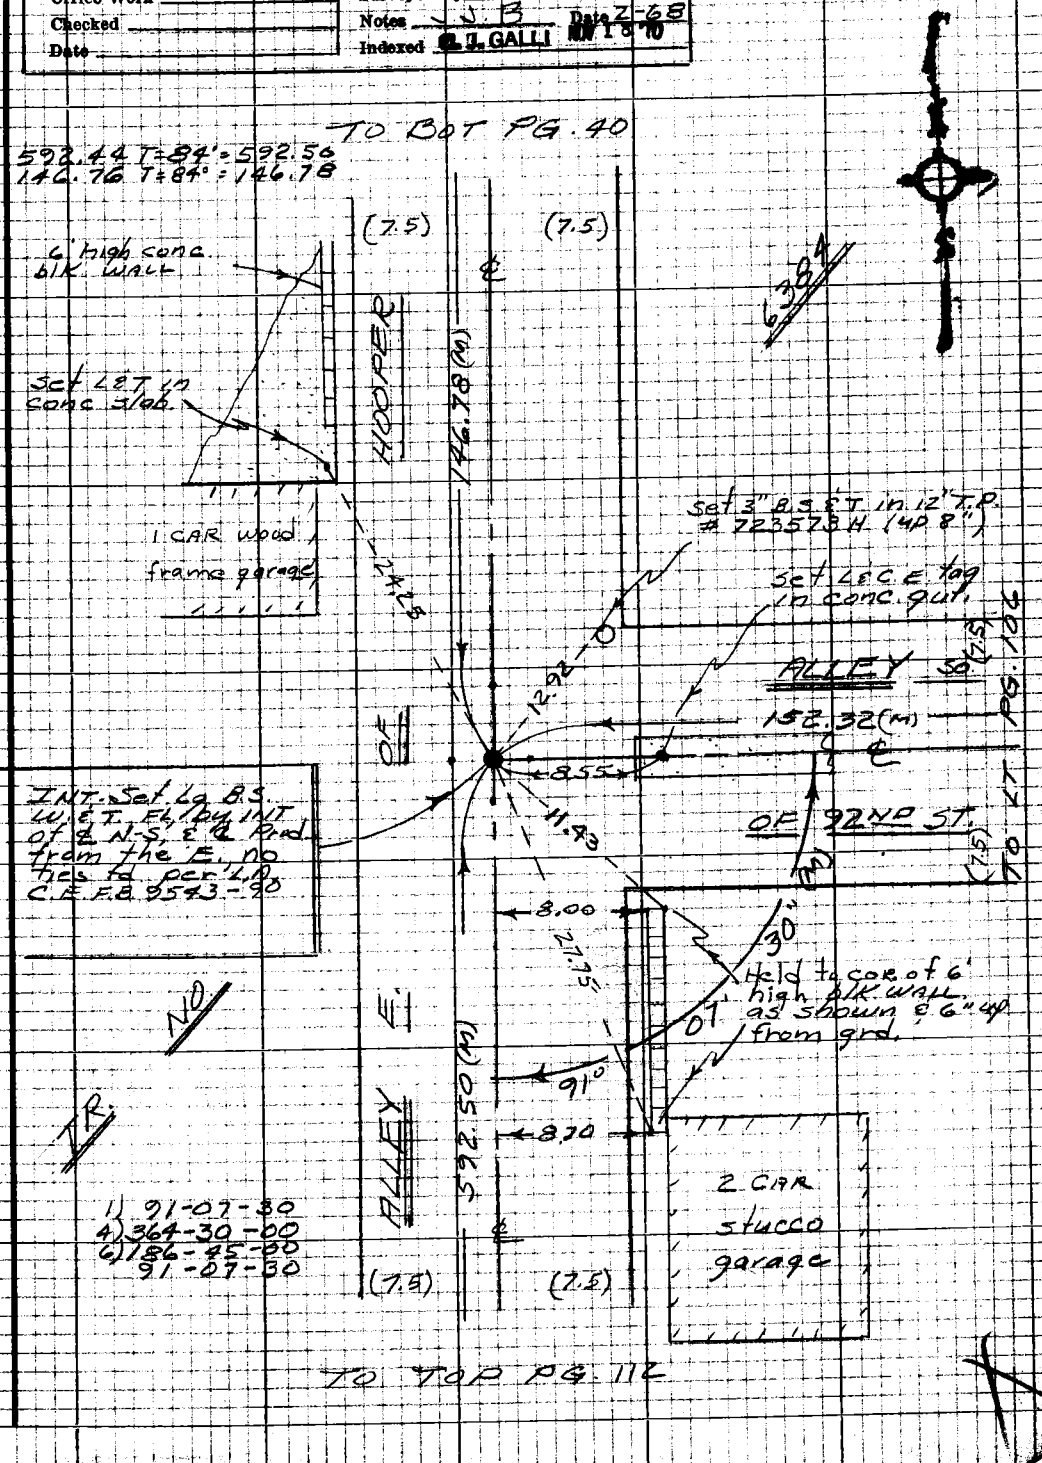

Note: Any Additions or Changes on this Sheet Must be Made or Circled in Red Ink With Date and Name of Person Making Change

Do not extend this side of this line.

PLEASE RETURN TO
LOS ANGELES COUNTY ENGINEER
403 LOS ANGELES COUNTY ENGINEERING BLDG.

76P309S CE #310 5-66

PWFB 0921 3697

F.B. 2776 Pg. 114

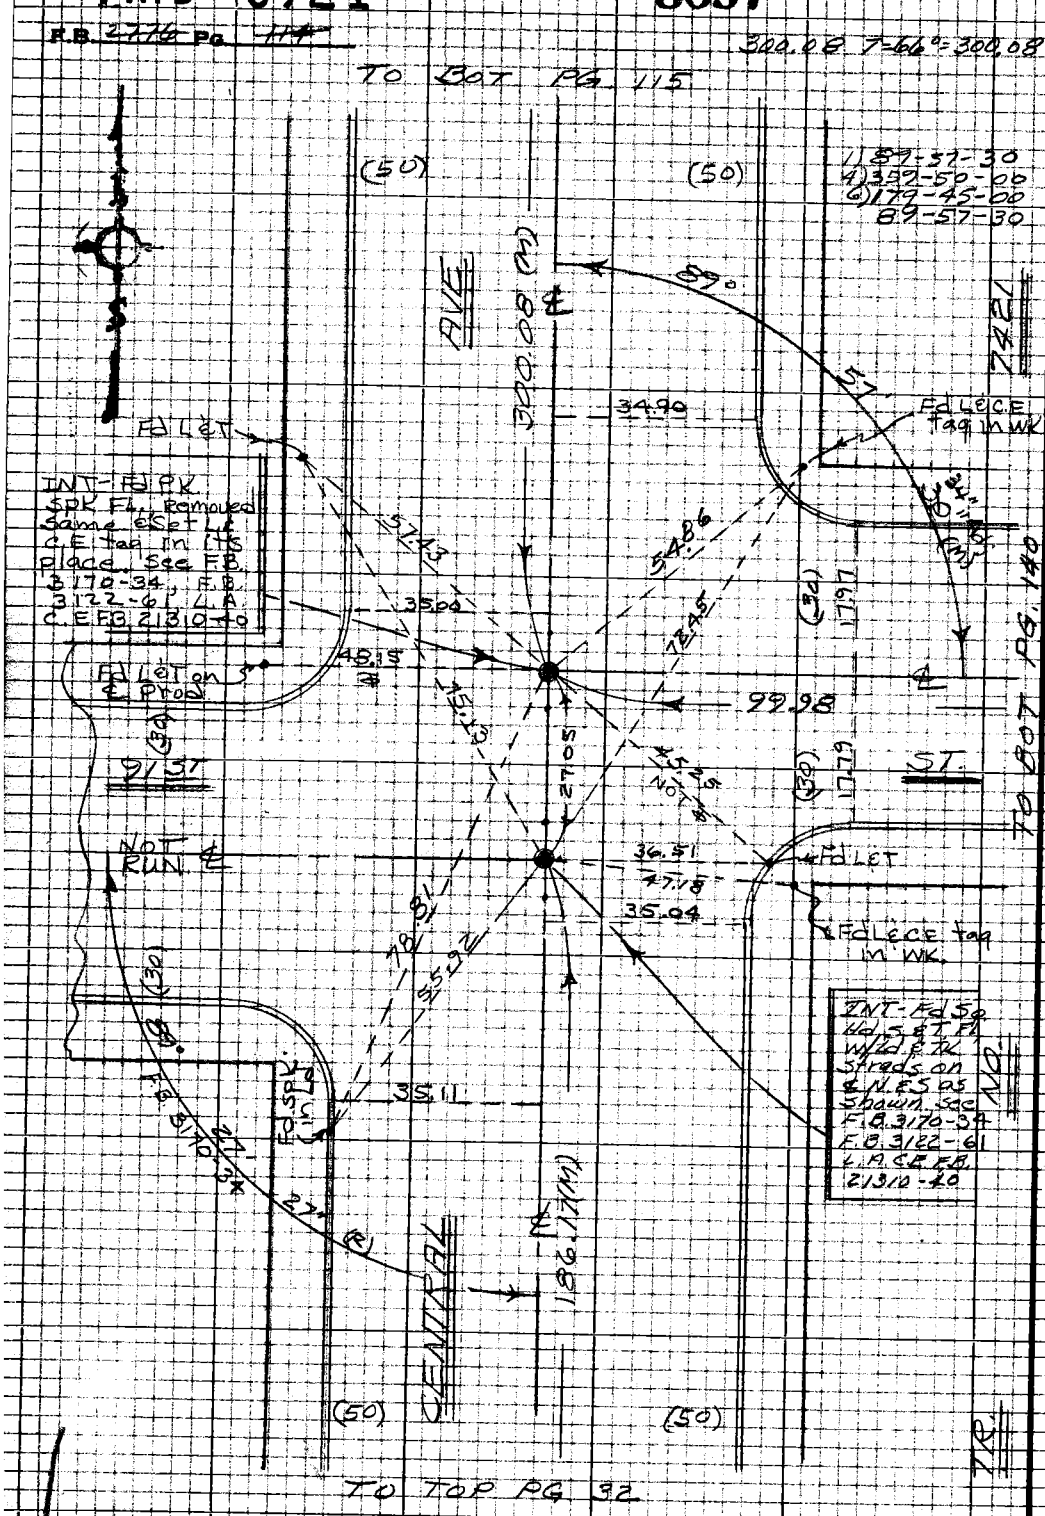

PLEASE RETURN TO
LOS ANGELES COUNTY ENGINEER
403 LOS ANGELES COUNTY ENGINEERING BLDG.

Note: Any Additions or Changes on this Sheet Must be Made or Circled in Red Ink With Date and Name of Person Making Change

Do not extend this side of this line.

MS 7 B-6

PWFB 0921

3698

Notes Ck'd by	Survey of DIV. #5 GARDENA AREA ℄
Map No.	JN 0303.00 Tape 0256 Std 68 °F
Office Work	Surveyed by J. BAZEN
Checked	Notes J.J.B. Date 3-68
Date	Indexed [illegible] GAITT [illegible] 18 [illegible]

F.B. ~~3776~~ Pg. ~~115~~

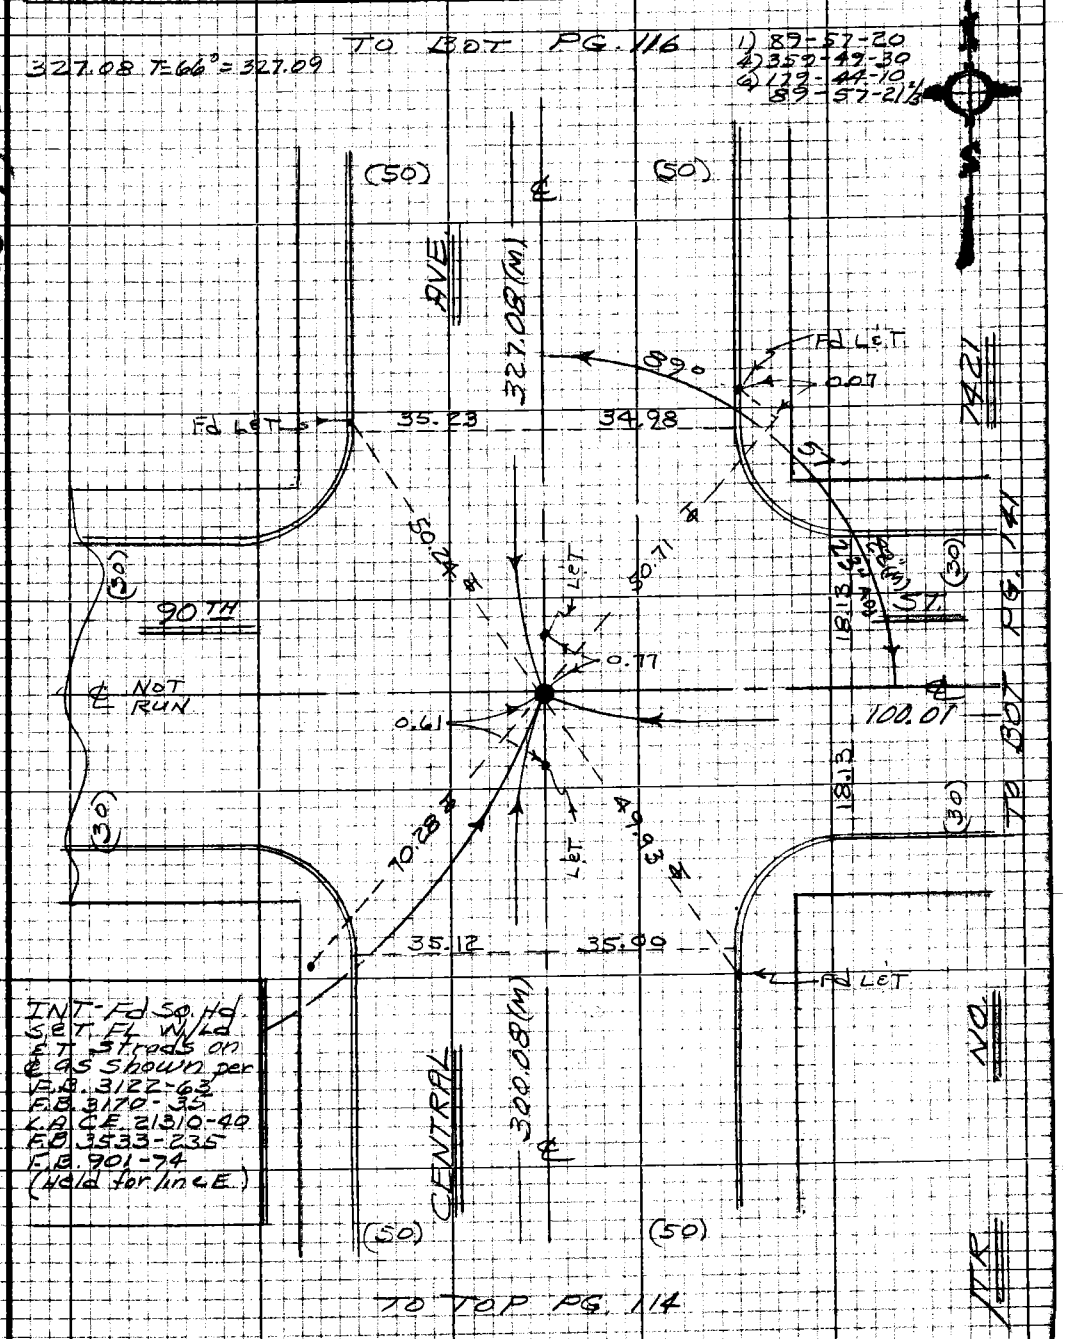

Note: Any Additions or Changes on this Sheet Must be Made or Circled in Red Ink With Date and Name of Person Making Change

Do not extend this side of this line.

PLEASE RETURN TO
LOS ANGELES COUNTY ENGINEER
403 LOS ANGELES COUNTY ENGINEERING BLDG.

76P3098 CE #310 8-66

PWFB 0921

3699

F.B. ~~2776~~ Pg. ~~116~~

TO BOT Pg 117

327.24 T=66° = 327.24
100.03 T=76° = 100.04

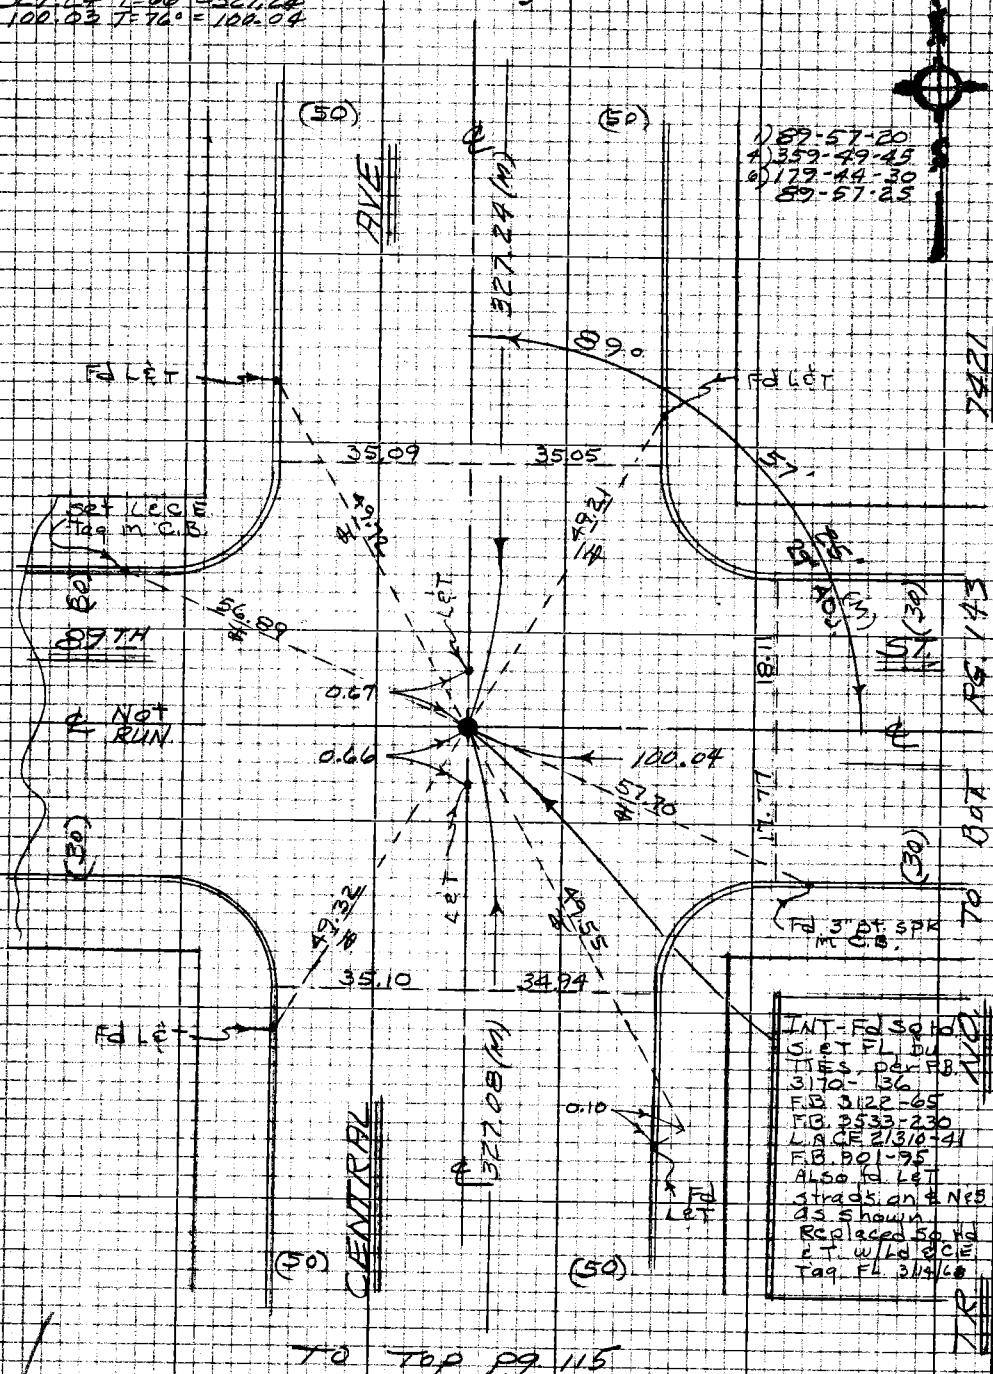

INT-Fd Sq Hd S. & T. FL. Bu TTES, per F.B. 3170-136
F.B. 3122-65
F.B. 3533-230
L.A.C.E. 21310-41
F.B. 901-95
Also Fd L&T strads on ℄ N&S as shown
Replaced Sq Hd & T. w/Ld & C.E. Tag. FL 3/14/68

TO TOP Pg 115

PLEASE RETURN TO
LOS ANGELES COUNTY ENGINEER
403 LOS ANGELES COUNTY ENGINEERING BLDG.

Note: Any Additions or Changes on this Sheet Must be Made or Circled in Red Ink With Date and Name of Person Making Change

Do not extend this side of this line.

PWFB 0921 3700

Notes Ck'd by	Survey of DIV. #5 GARDENA AREA ℄
Map No.	JN 0303.00 Tape 0256 Std 68 °F
Office Work	Surveyed by J. BAZEN
Checked	Notes J. J. B. Date 3-68
Date	Indexed [illegible]

F.B. 2776 Pg. 117

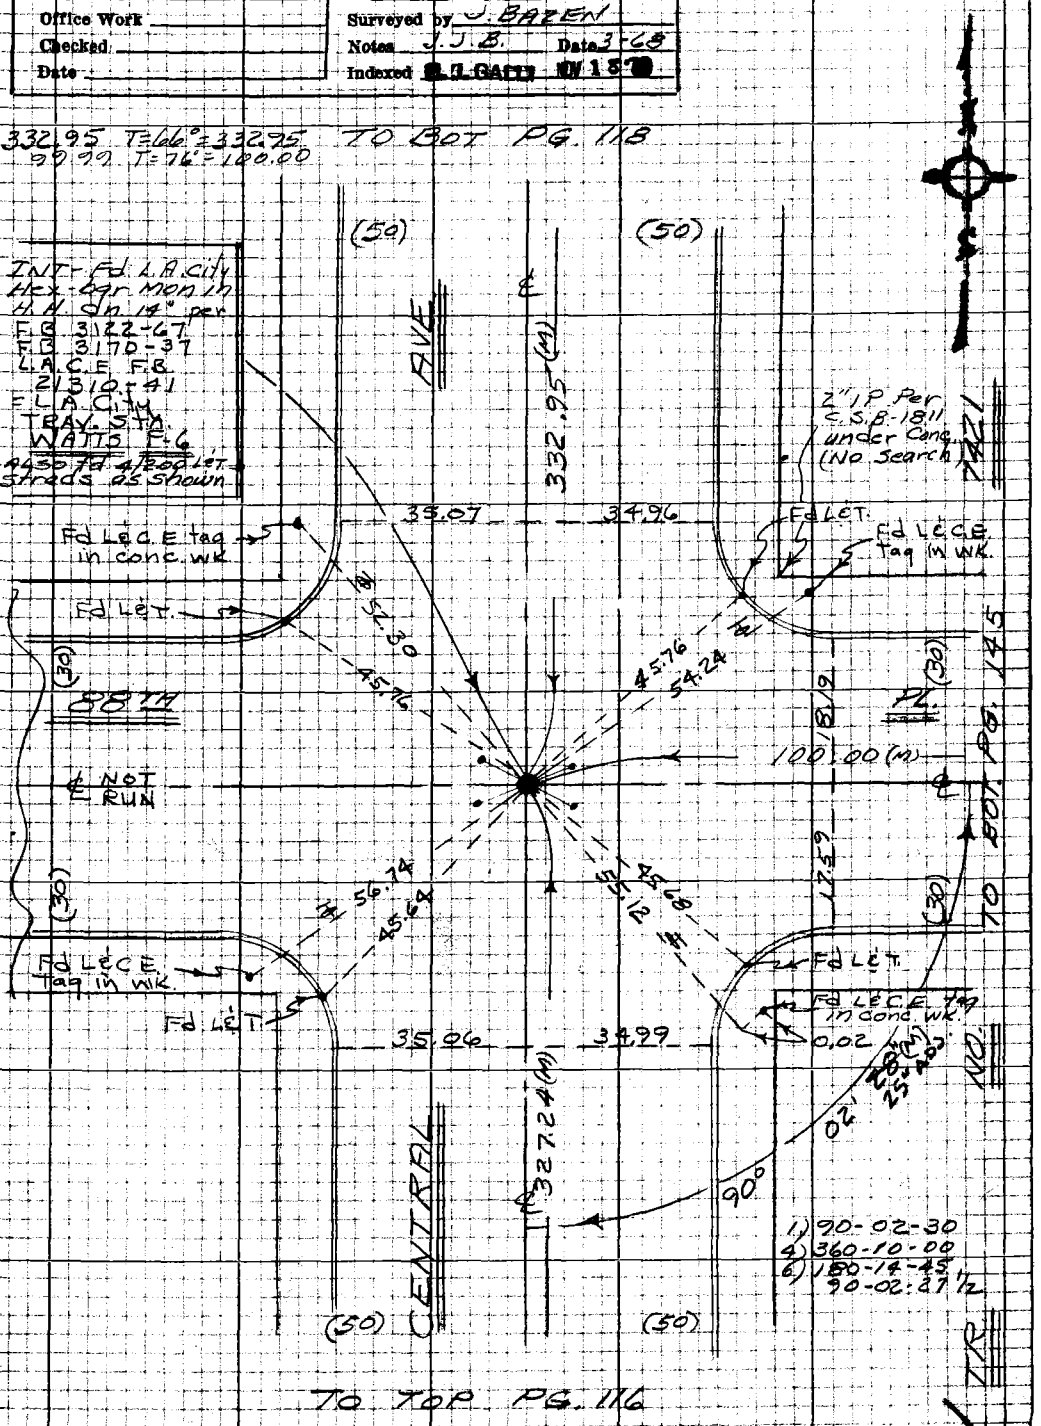

Note: Any Additions or Changes on this Sheet Must be Made or Circled in Red Ink With Date and Name of Person Making Change

Do not extend this side of this line.

PLEASE RETURN TO
LOS ANGELES COUNTY ENGINEER
403 LOS ANGELES COUNTY ENGINEERING BLDG.

75P3095 CE #310 5-66

PWFB 0921

3701, 3702

F.B. ~~2776~~ Pg. ~~118~~

332.89 T=66°=332.89

TO BOT PG 119

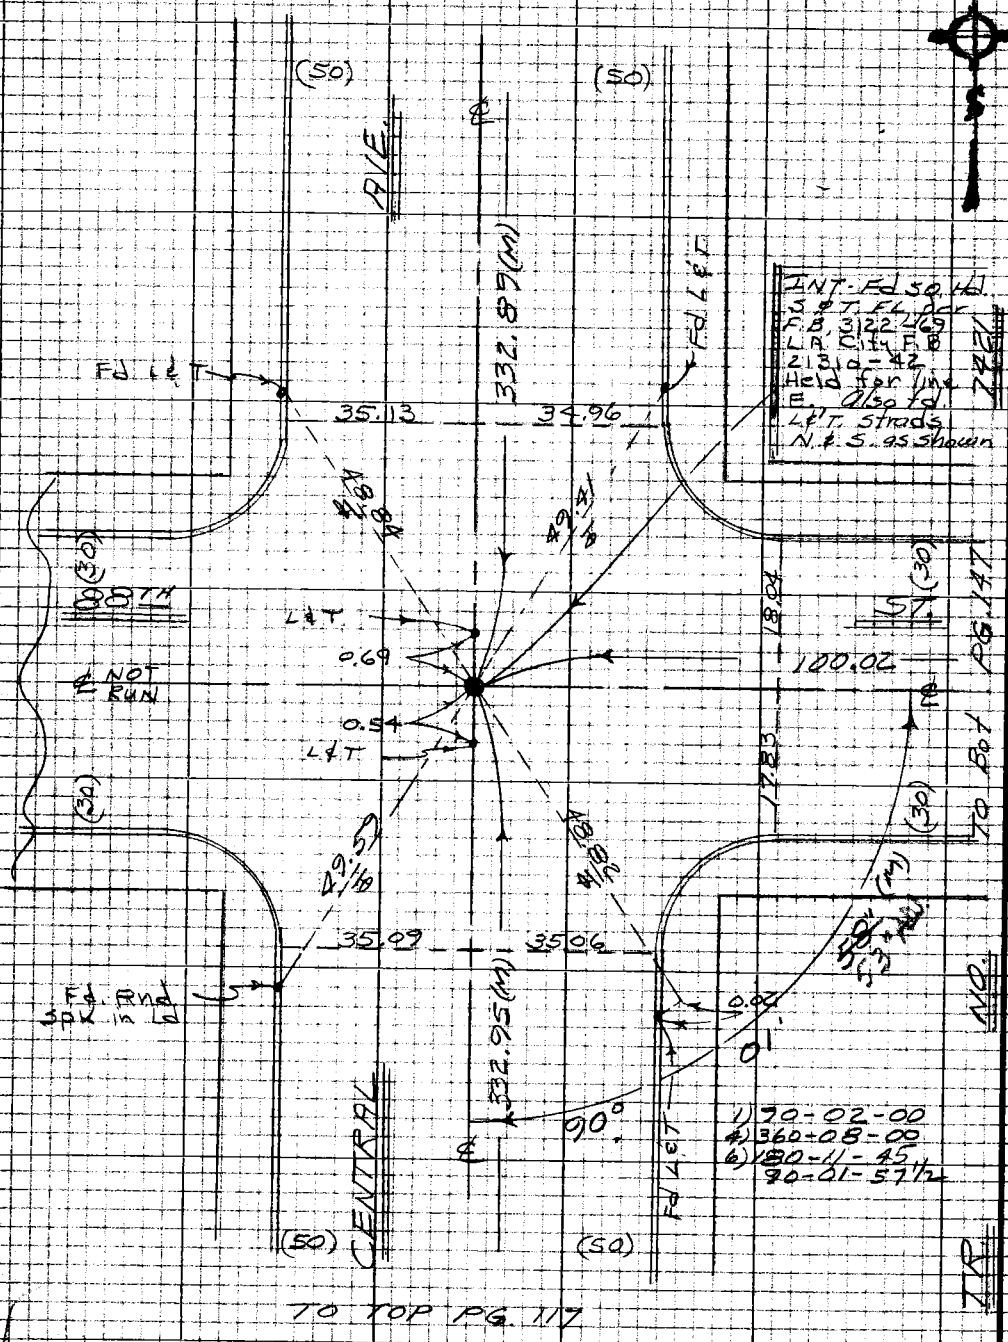

TO TOP PG. 117

PLEASE RETURN TO
LOS ANGELES COUNTY ENGINEER
403 LOS ANGELES COUNTY ENGINEERING BLDG.

Do not extend this side of this line.

Note: Any Additions or Changes on this Sheet Must be Made or Circled in Red Ink With Date and Name of Person Making Change.

PWFB 0921 3703

Notes Ck'd by	DIV #5 Survey of GARDENA AREA ℄
Map No.	JN 0303.00 Tape 0256 Std 68 °F
Office Work	Surveyed by J. BAZEN
Checked	Notes J.J.B. Date 3-68
Date	Indexed G.J. GALLI NOV 1 3 '70

F.B. ~~2776~~ Pg. ~~119~~

W57 B-6

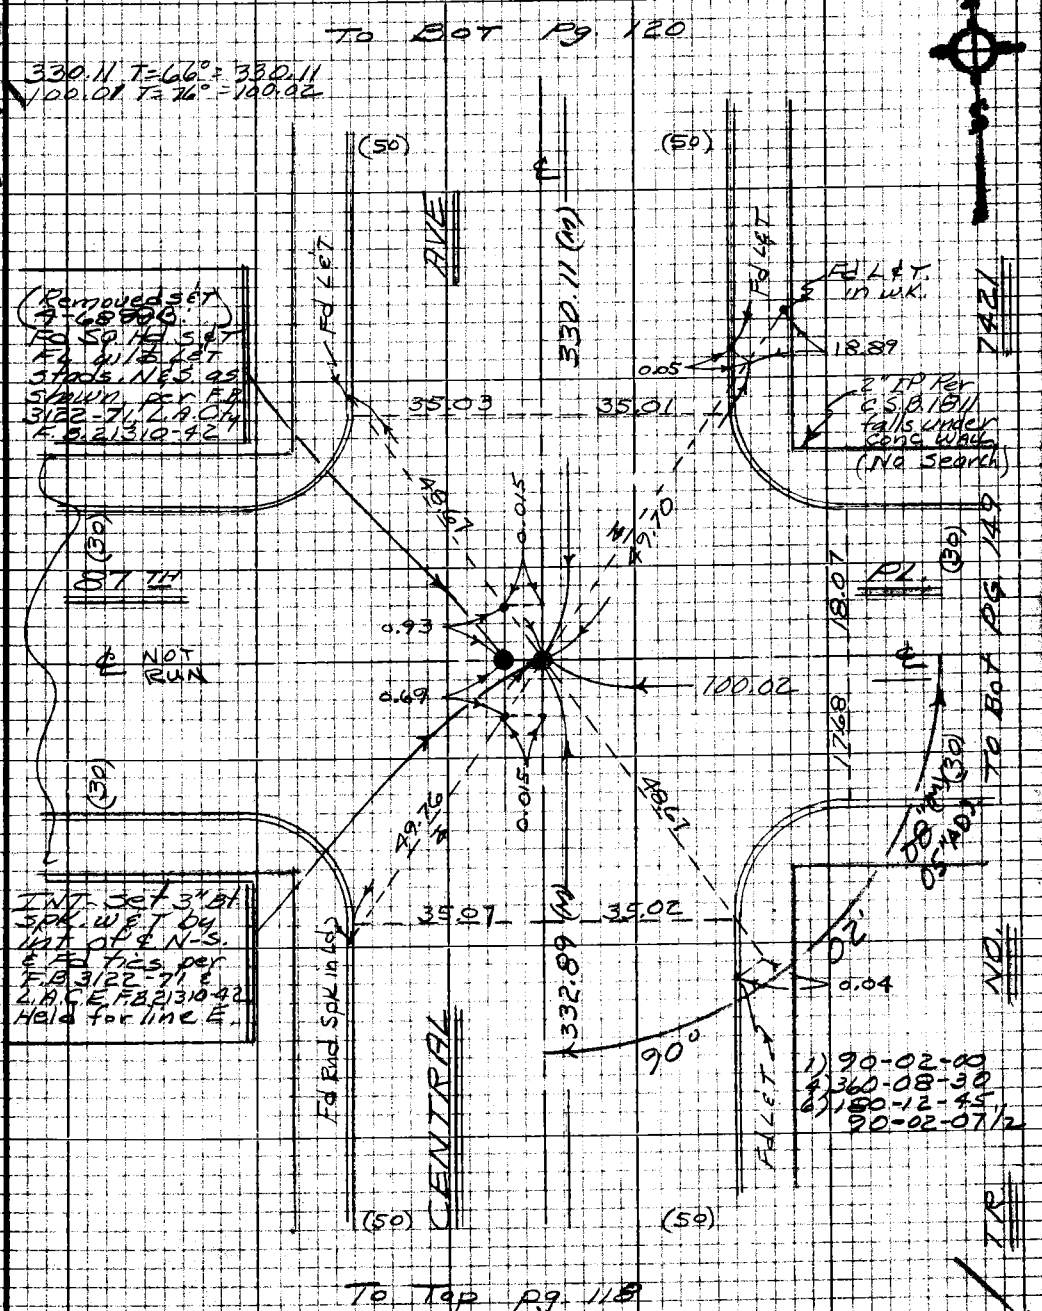

Note: Any Additions or Changes on this Sheet Must be Made or Circled in Red Ink With Date and Name of Person Making Change

Do not extend this side of this line.

PLEASE RETURN TO
LOS ANGELES COUNTY ENGINEER
403 LOS ANGELES COUNTY ENGINEERING BLDG.

76P3098 CE #310 5-66

PWFB 0921 3704

F.B. ~~2776~~ Pg. ~~120~~

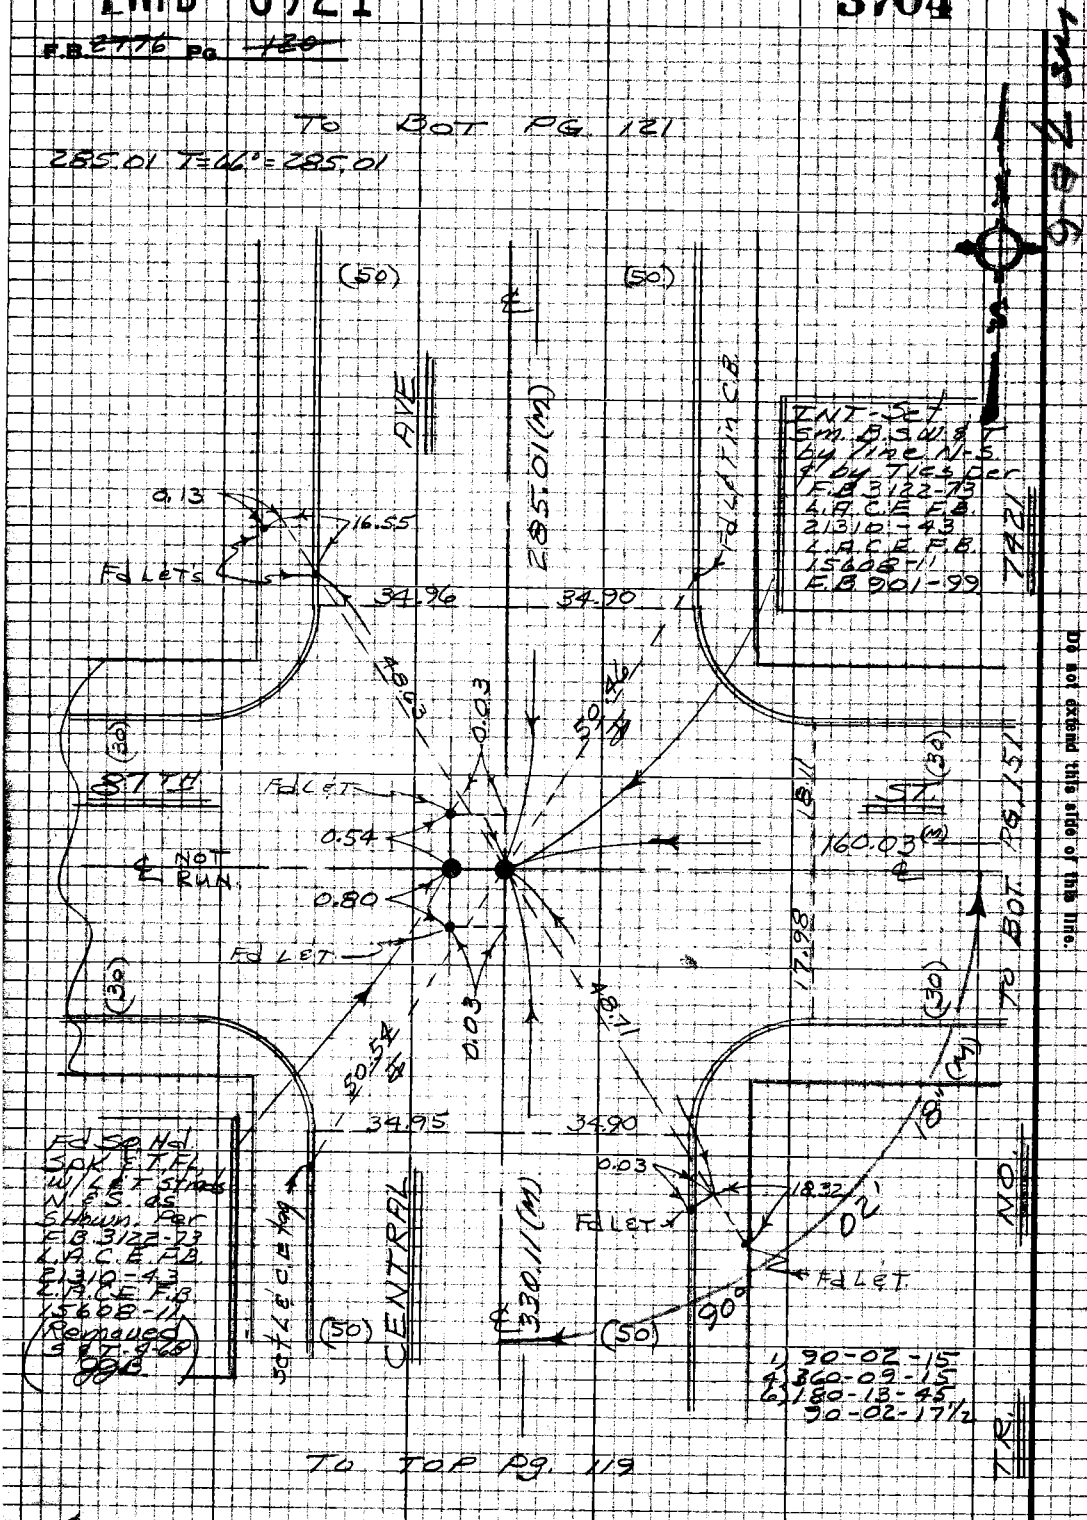

PLEASE RETURN TO
LOS ANGELES COUNTY ENGINEER
403 Los Angeles County Engineering Bldg.

Do not extend this side of this line.

Note: Any Additions or Changes on this Sheet Must be Made or Circled in Red Ink With Date and Name of Person Making Change

PWFB 0921 3705, 3706

Notes Ck'd by
Map No.
Office Work
Checked
Date

DIV #5
Survey of GARDENA AREA 4
IN 0303.00 Tape 0256 Std 68 °F
Surveyed by J. BAZEN
Notes J.J.B. Date 3-68
Indexed [illegible]

F.B. [illegible] Pg. [illegible]

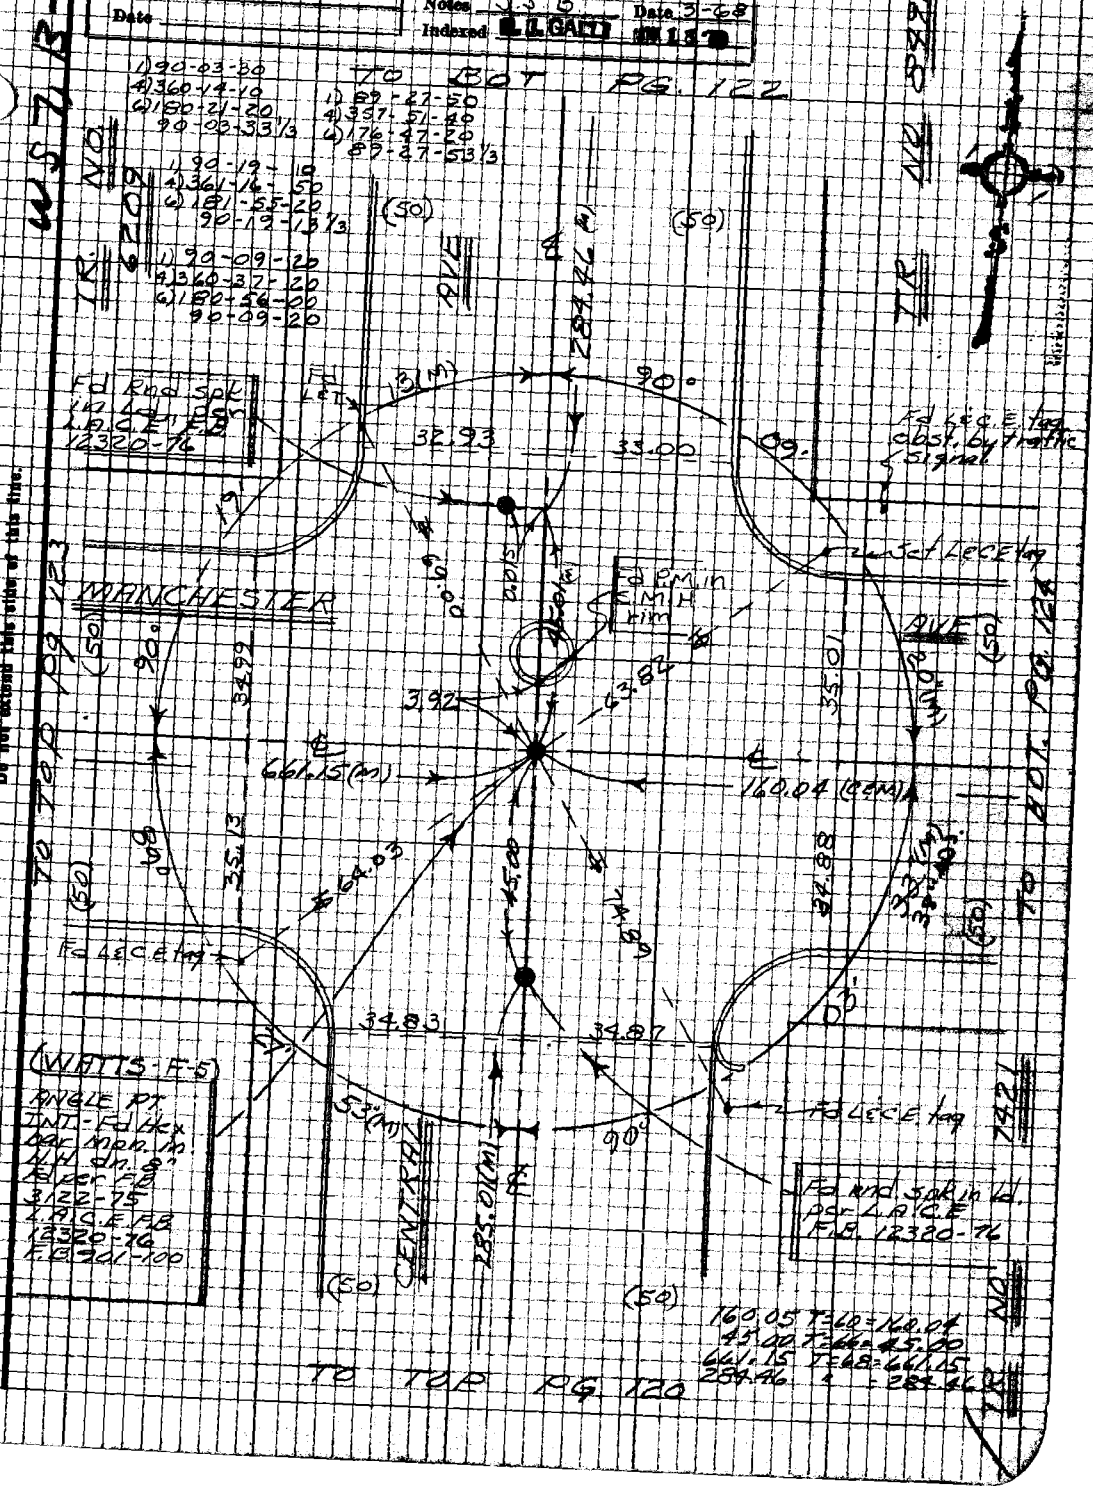

Note: Any Additions or Changes on this Sheet Must be Made or Circled in Red Ink With Date and Name of Person Making Change

Do not extend this side of this line.

PLEASE RETURN TO
LOS ANGELES COUNTY ENGINEER
403 LOS ANGELES COUNTY ENGINEERING BLDG.

7SP3098 CE #310 5-66

PWFB 0921

3707

F.B. ~~3776~~ Pg. ~~122~~

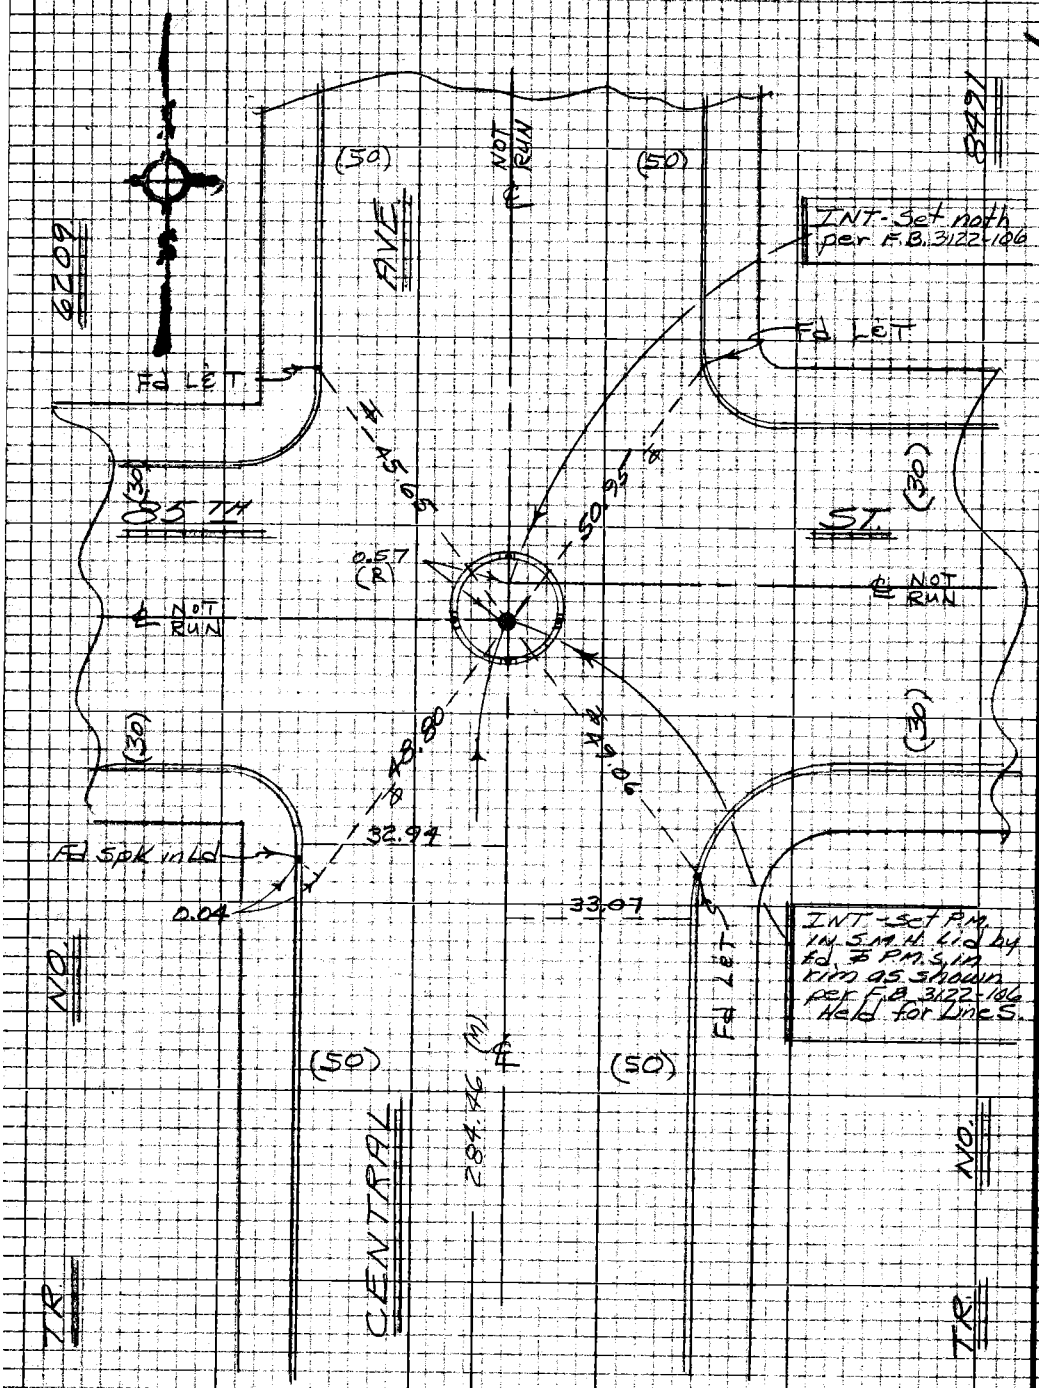

TO TOP PG. 121

MS 7, B-5

PLEASE RETURN TO
LOS ANGELES COUNTY ENGINEER
403 LOS ANGELES COUNTY ENGINEERING BLDG.

Do not extend this side of this line.

Note: Any Additions or Changes on this Sheet Must be Made or Circled in Red Ink With Date and Name of Person Making Change

PWFB 0921 3708, 3709

Notes Ck'd by	Survey of DIV. 95 GARDENA AREA ℄
Map No.	JN 030300 Tape 0256 Std 68 °F
Office Work	Surveyed by J. BAZEN
Checked	Notes J.J.B. Date 3-68
Date	Indexed [illegible] GALLI NOV 1 8 '68

F.B. ~~2776~~ Pg. ~~123~~

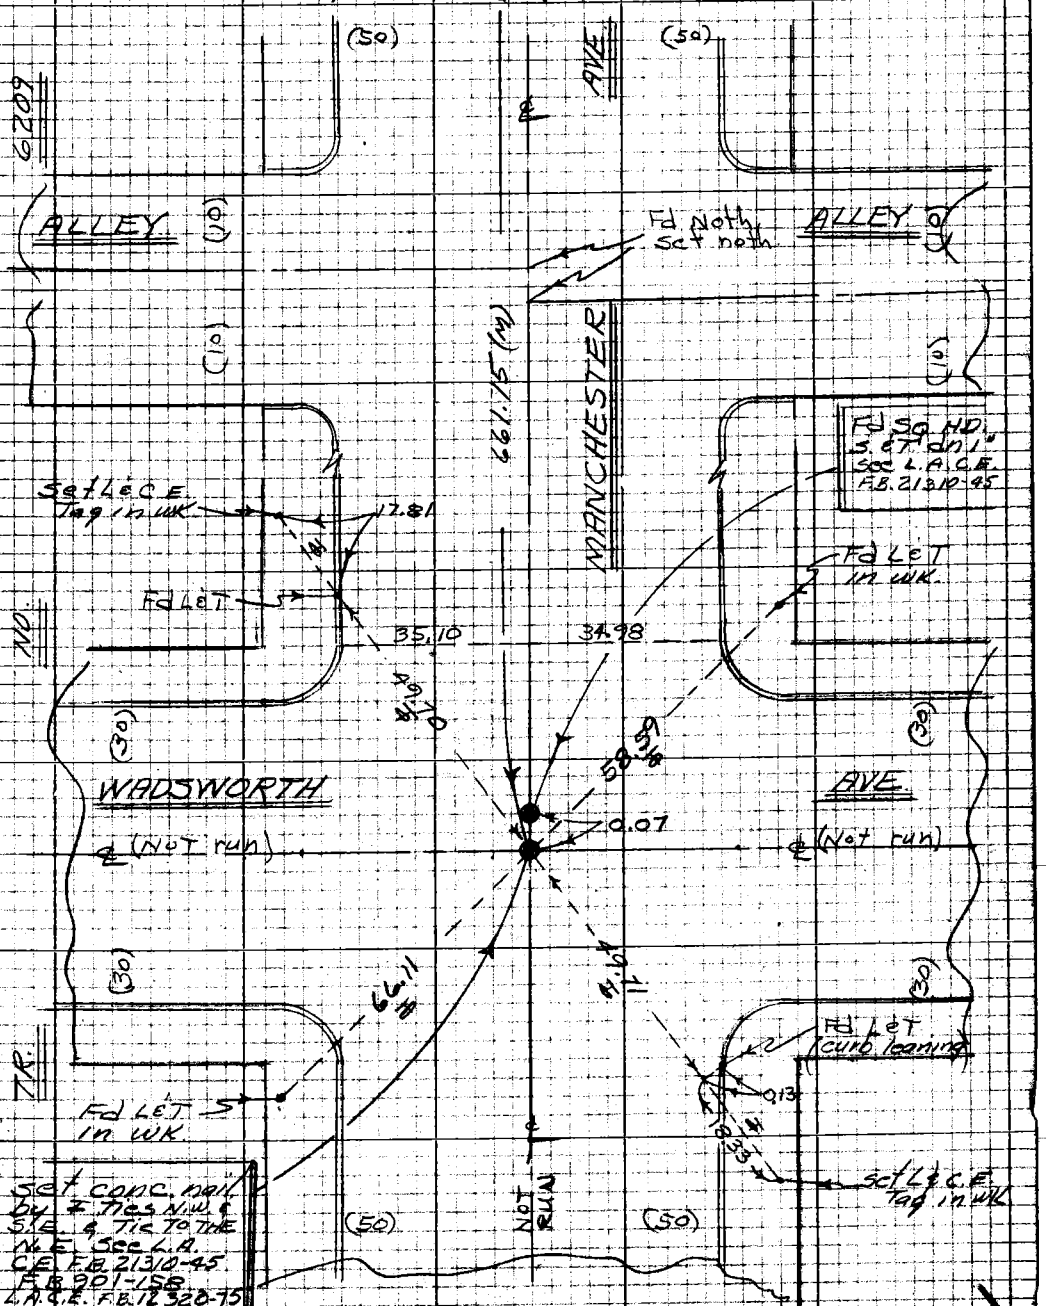

Note: Any Additions or Changes on this Sheet Must be Made or Circled in Red Ink With Date and Name of Person Making Change

Do not extend this side of this line.

PLEASE RETURN TO
LOS ANGELES COUNTY ENGINEER
403 LOS ANGELES COUNTY ENGINEERING BLDG.

76P2098 CE #210 8-66

PWFB 0921

3710, 3711

F.B. ~~2776~~ Pg. ~~124~~

472.10 @ 60° Lev = 472.08
100.01 @ 60° Lev = 100.00

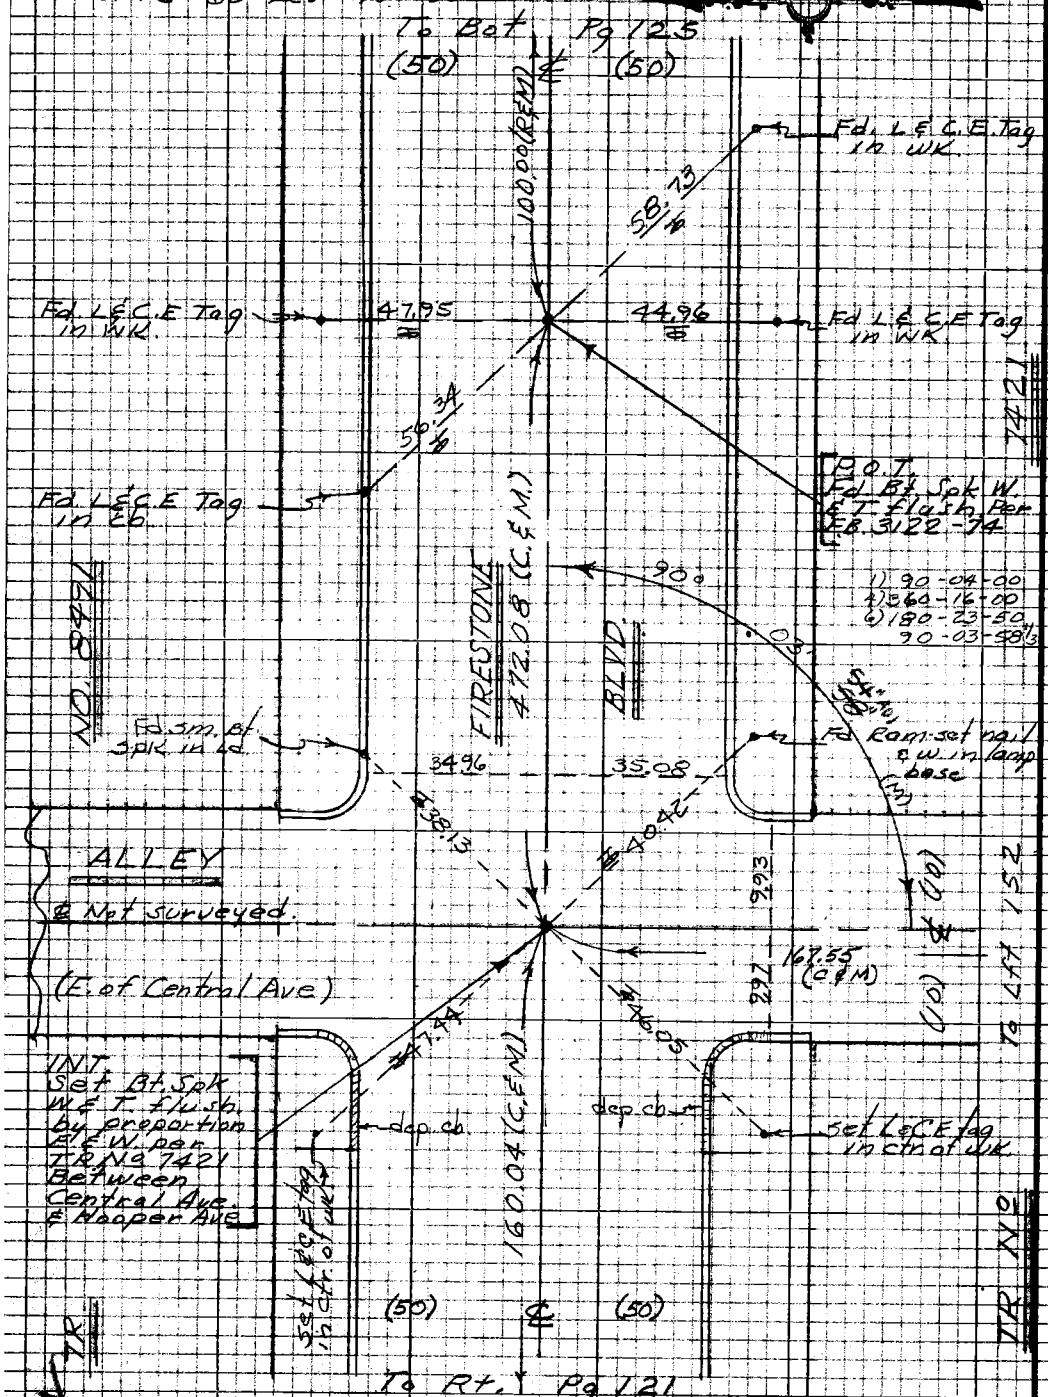

PLEASE RETURN TO
LOS ANGELES COUNTY ENGINEER
403 LOS ANGELES COUNTY ENGINEERING BLDG.

Note: Any Additions or Changes on this Sheet Must be Made or Circled in Red Ink With Date and Name of Person Making Change

Do not extend this side of this line.

PWFB 0921 3712, 3713, 3714, 3715

Notes Ck'd by	Survey of DIV. #5 GARDENA AREA ℄
Map No.	JN 0303.00 Tape 0256 Std 68 °F
Office Work	Surveyed by J. BAZEN
Checked	Notes J.J.B. Date 3-68
Date	Indexed [redacted] GALLI NOV 1 8 [redacted]

F.B. ~~2776~~ Pg. ~~125~~

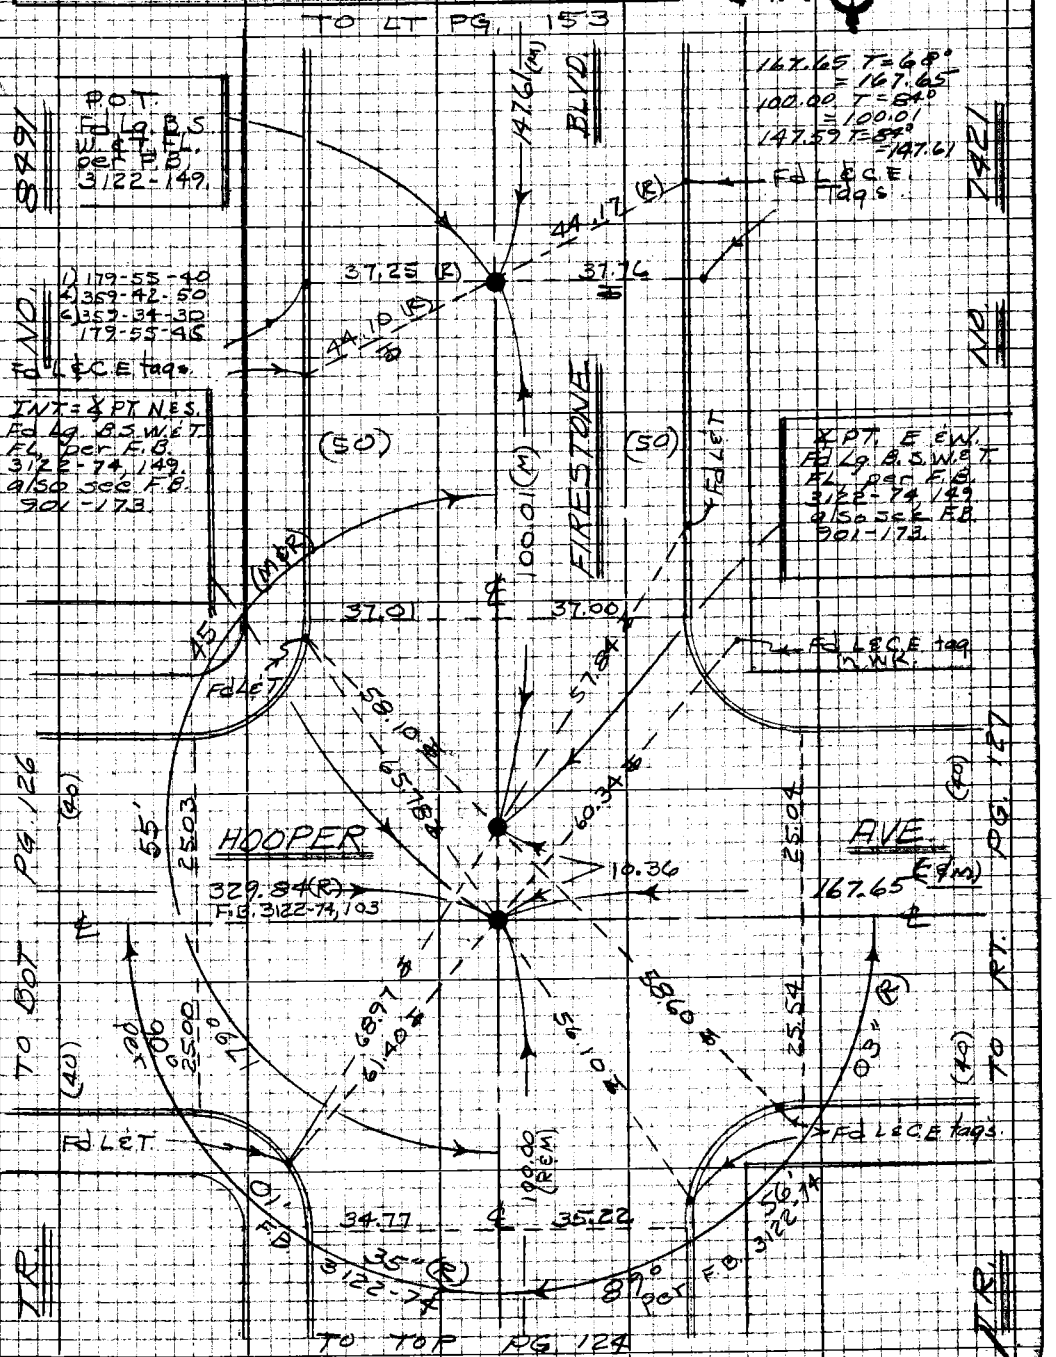

Note: Any Additions or Changes on this Sheet Must be Made or Circled in Red Ink With Date and Name of Person Making Change

Do not extend this side of this line.

PLEASE RETURN TO
LOS ANGELES COUNTY ENGINEER
403 LOS ANGELES COUNTY ENGINEERING BLDG.

76P3098 CE #310 8-66

PWFB 0921

3716 , 3717

F.B. ~~2776~~ Pg. ~~126~~

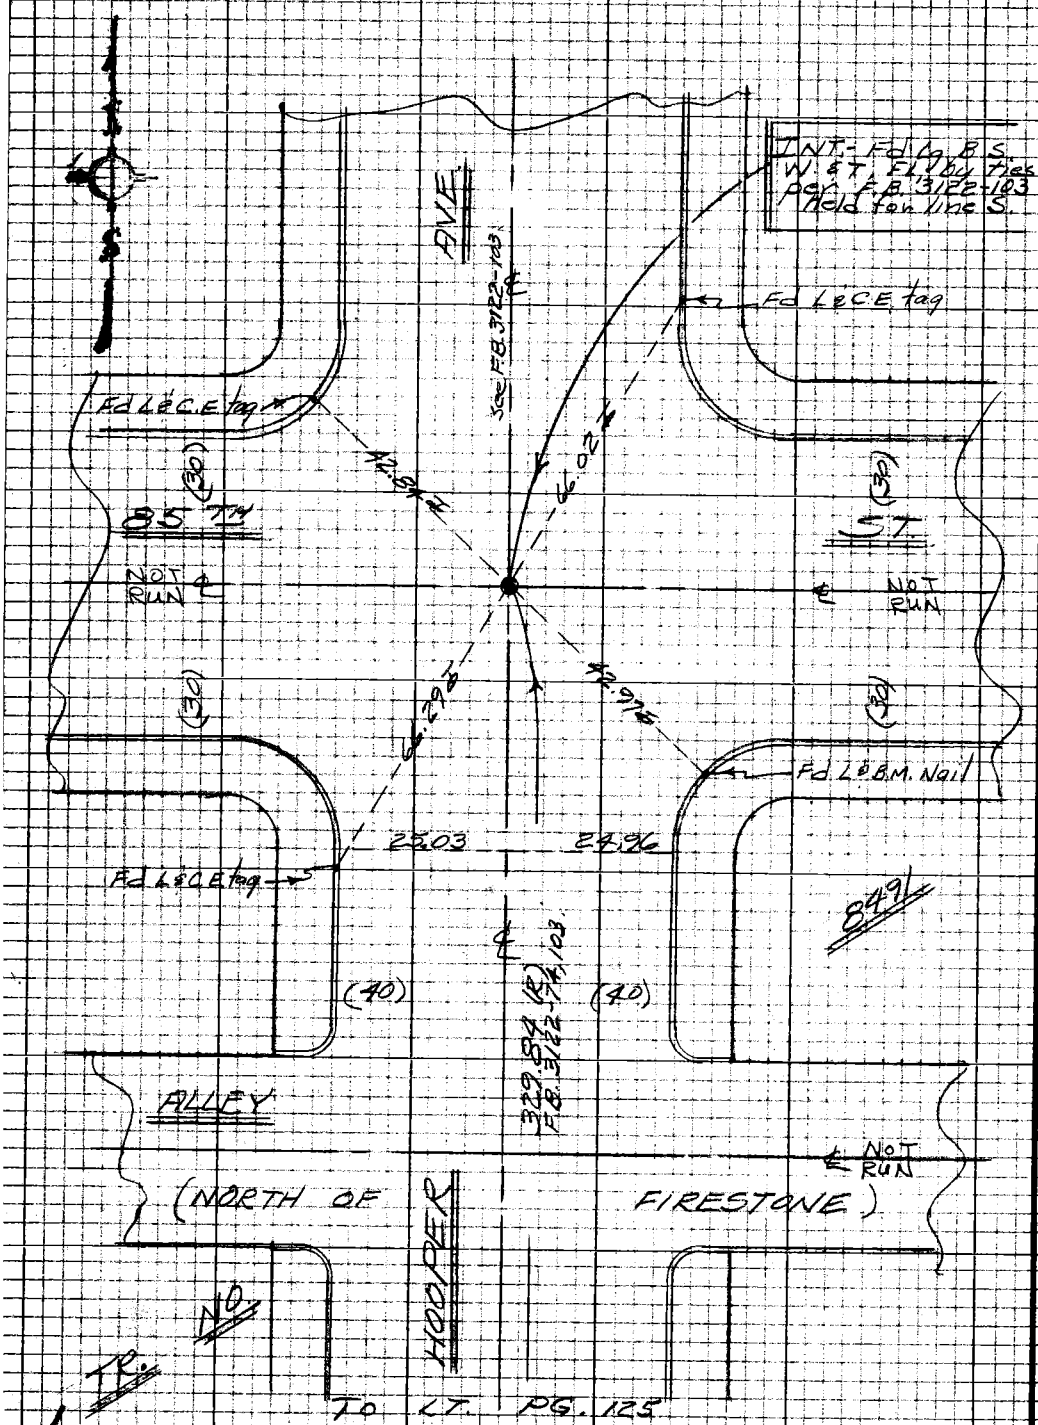

TO LT. PG. 125

PLEASE RETURN TO
LOS ANGELES COUNTY ENGINEER
403 LOS ANGELES COUNTY ENGINEERING BLDG.
Do not extend this side of this line.
Note: Any Additions or Changes on this Sheet Must be Made or Circled in Red Ink With Date and Name of Person Making Change

PWFB 0921 3718 , 3719

Notes Ck'd by	Survey of DIV #5 GARDENA AREA ℄
Map No.	JN 0303.00 Tape 0256 Std 68 °F
Office Work	Surveyed by J. BAZEN
Checked	Notes JJ.B Date 4-68
Date	Indexed [redacted] NOV 13 [redacted]

F.B. ~~3716~~ Pg. ~~137~~

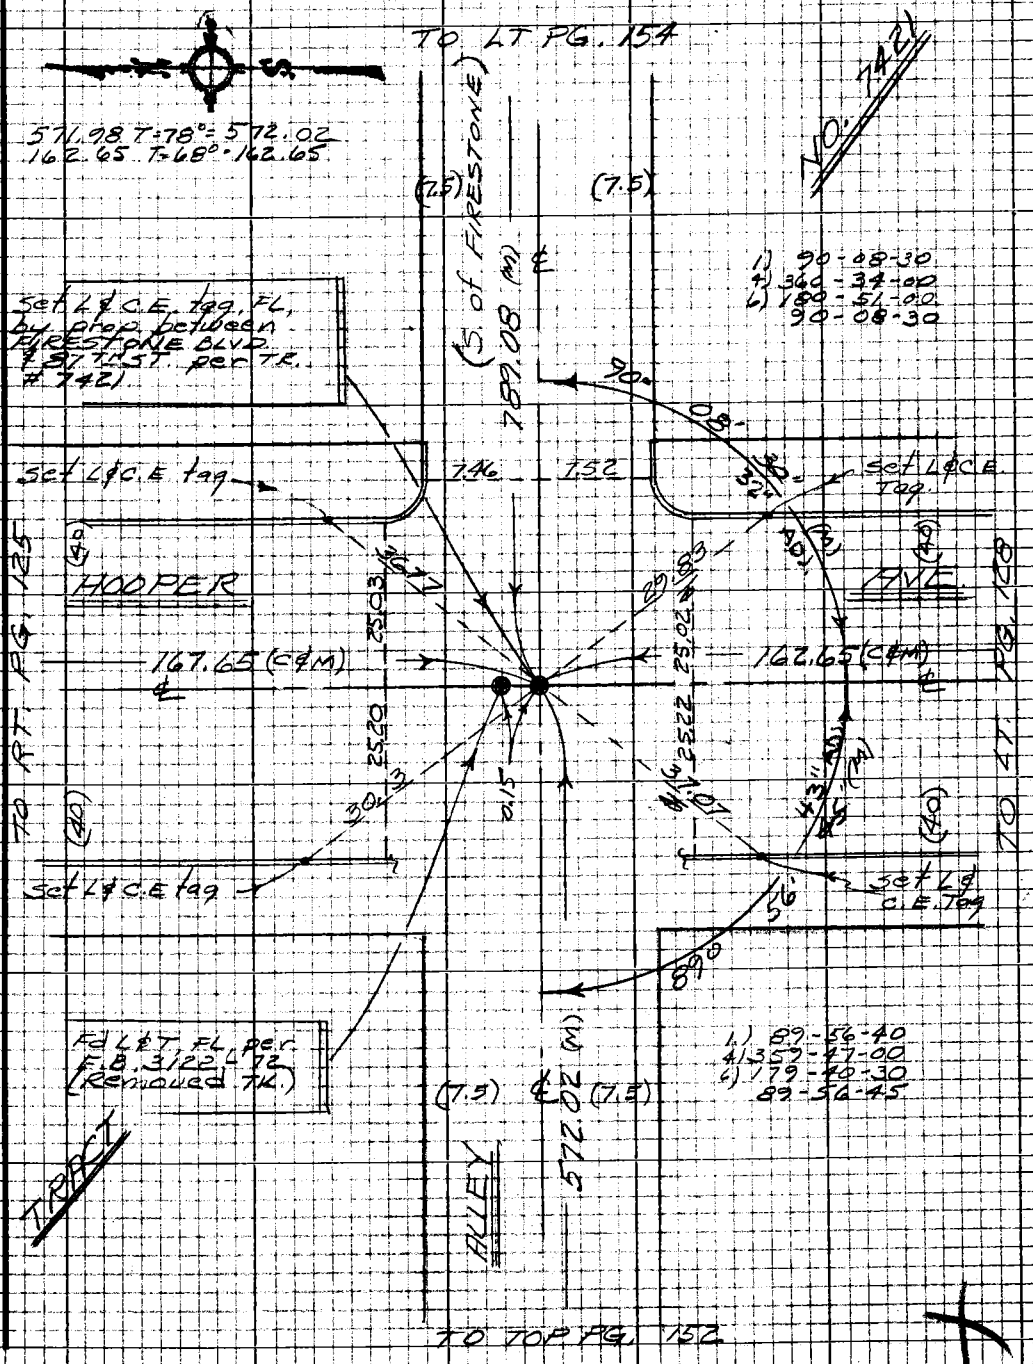

Note: Any Additions or Changes on this Sheet Must be Made or Circled in Red Ink With Date and Name of Person Making Change

Do not extend this side of this line.

PLEASE RETURN TO
LOS ANGELES COUNTY ENGINEER
403 LOS ANGELES COUNTY ENGINEERING BLDG.

76P3095 CK #310 5-68

PWFB 0921 3720, 3721

F.B. 2776 Pg. 128

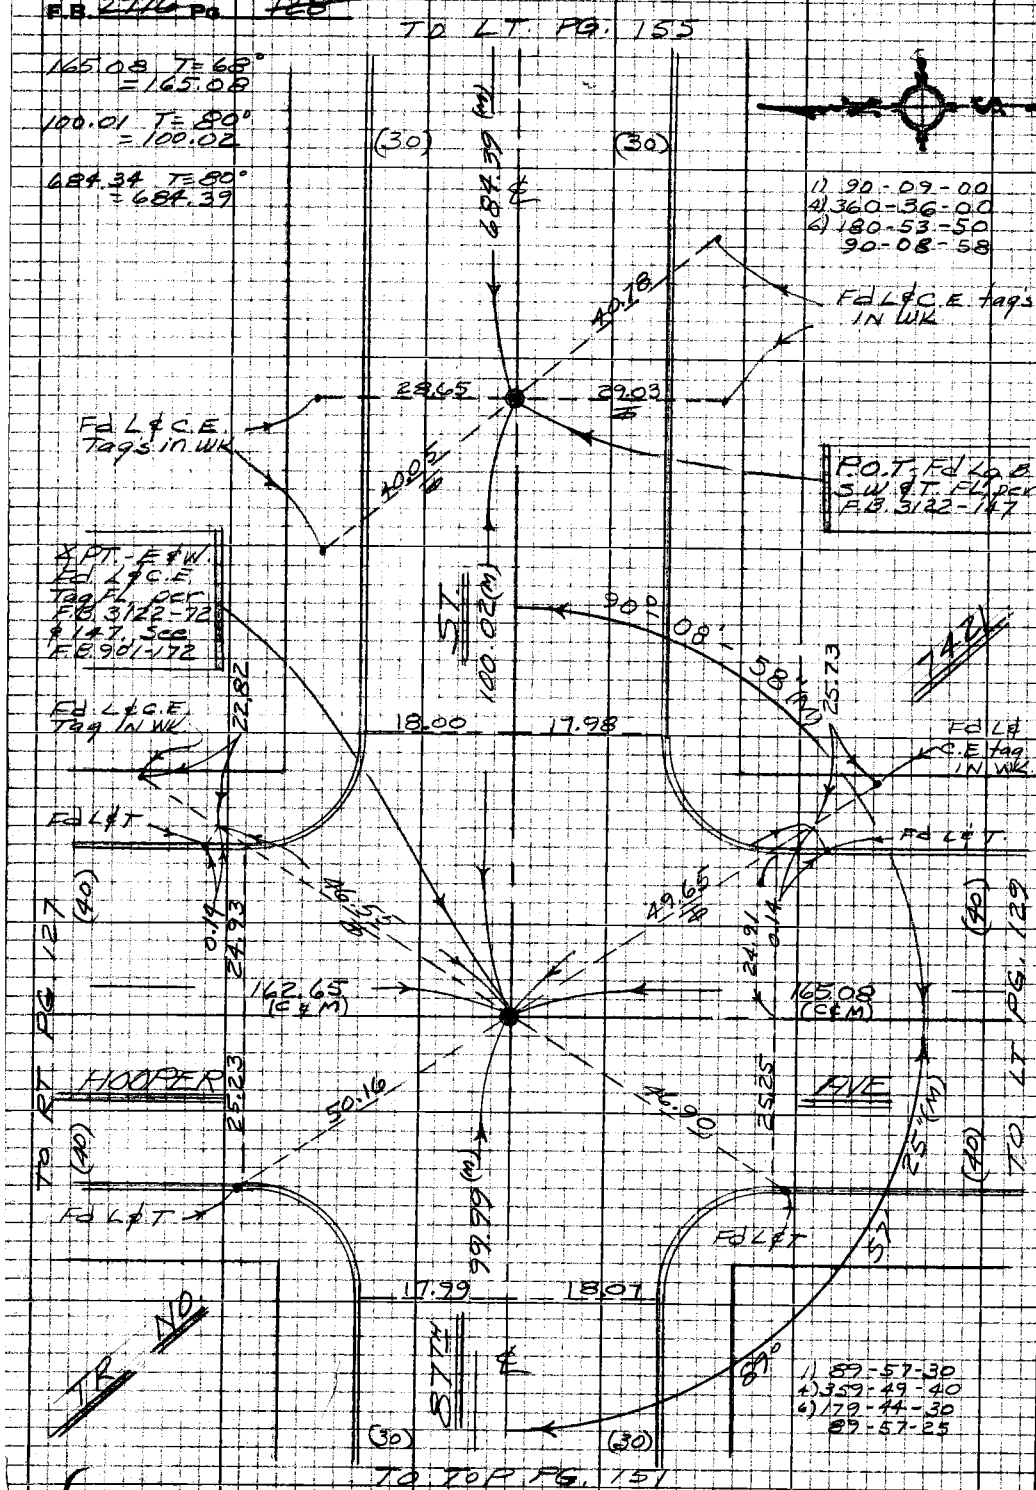

PLEASE RETURN TO
LOS ANGELES COUNTY ENGINEER
403 LOS ANGELES COUNTY ENGINEERING BLDG.

Do not extend this side of this line.

Note: Any Additions or Changes on this Sheet Must be Made or Circled in Red Ink With Date and Name of Person Making Change.

PWFB 0921 3722, 3723

Notes Ck'd by	Div #5 Survey of Gardena Area ℄
Map No.	JN0303.00 Tape 0256 Std 68 °F
Office Work	Surveyed by J. Bozen
Checked	Notes JJB Date 3-68
Date	Indexed [redacted] GA 11 NOV 18 [redacted]

F.B. 2776 Pg. 129

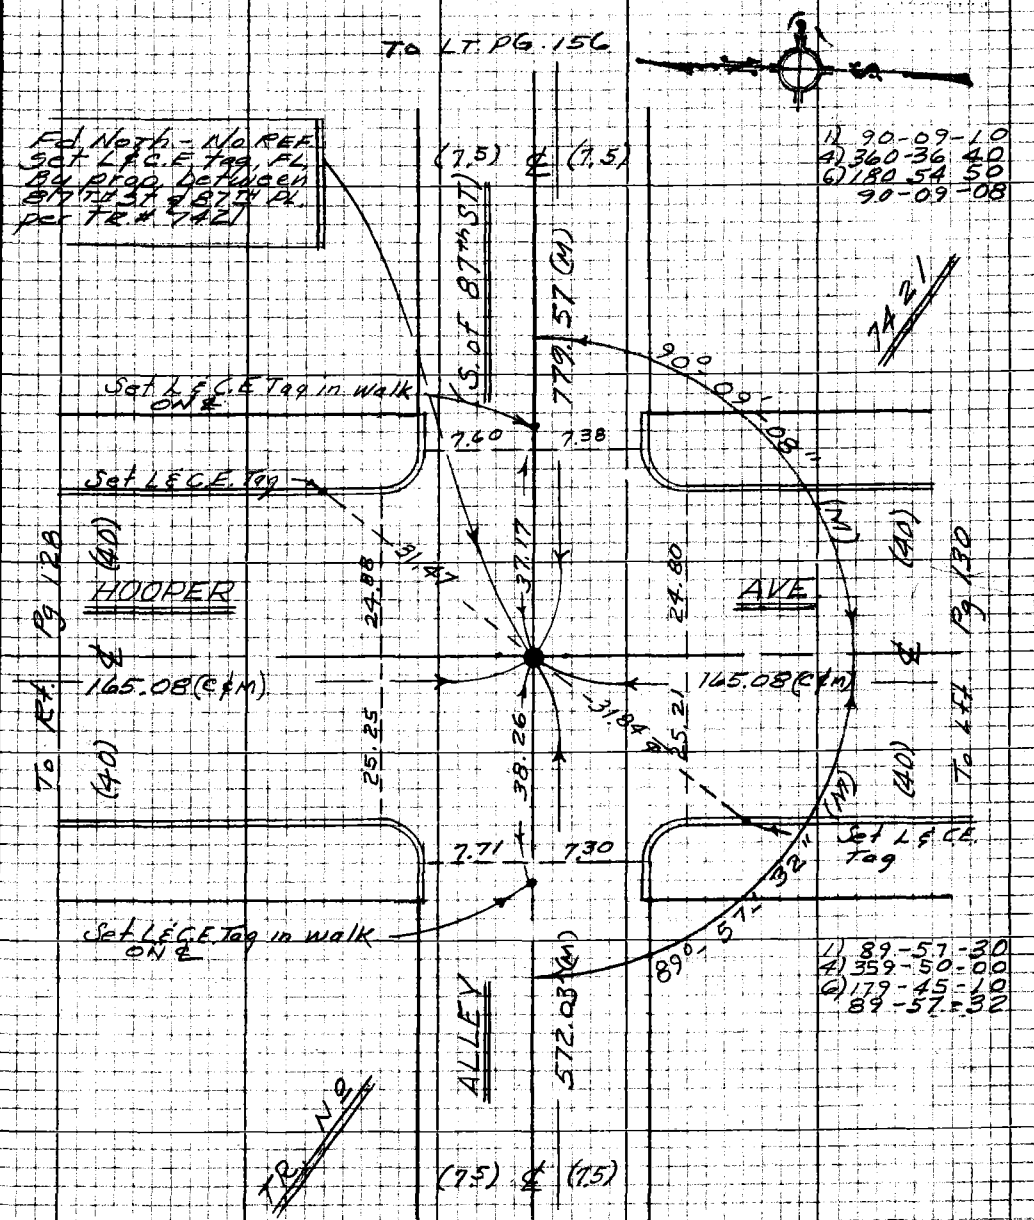

165.08 T=68°=165.08
571.98 T=82°=572.03

To Top Pg. 150

Note: Any Additions or Changes on this Sheet Must be Made or Circled in Red Ink With Date and Name of Person Making Change

Do not extend this side of this line.

PLEASE RETURN TO
LOS ANGELES COUNTY ENGINEER
403 LOS ANGELES COUNTY ENGINEERING BLDG.

76P3098 CE #310 3-66

PWFB 0921 3724 3725

F.B. ~~2776~~ Pg. ~~130~~

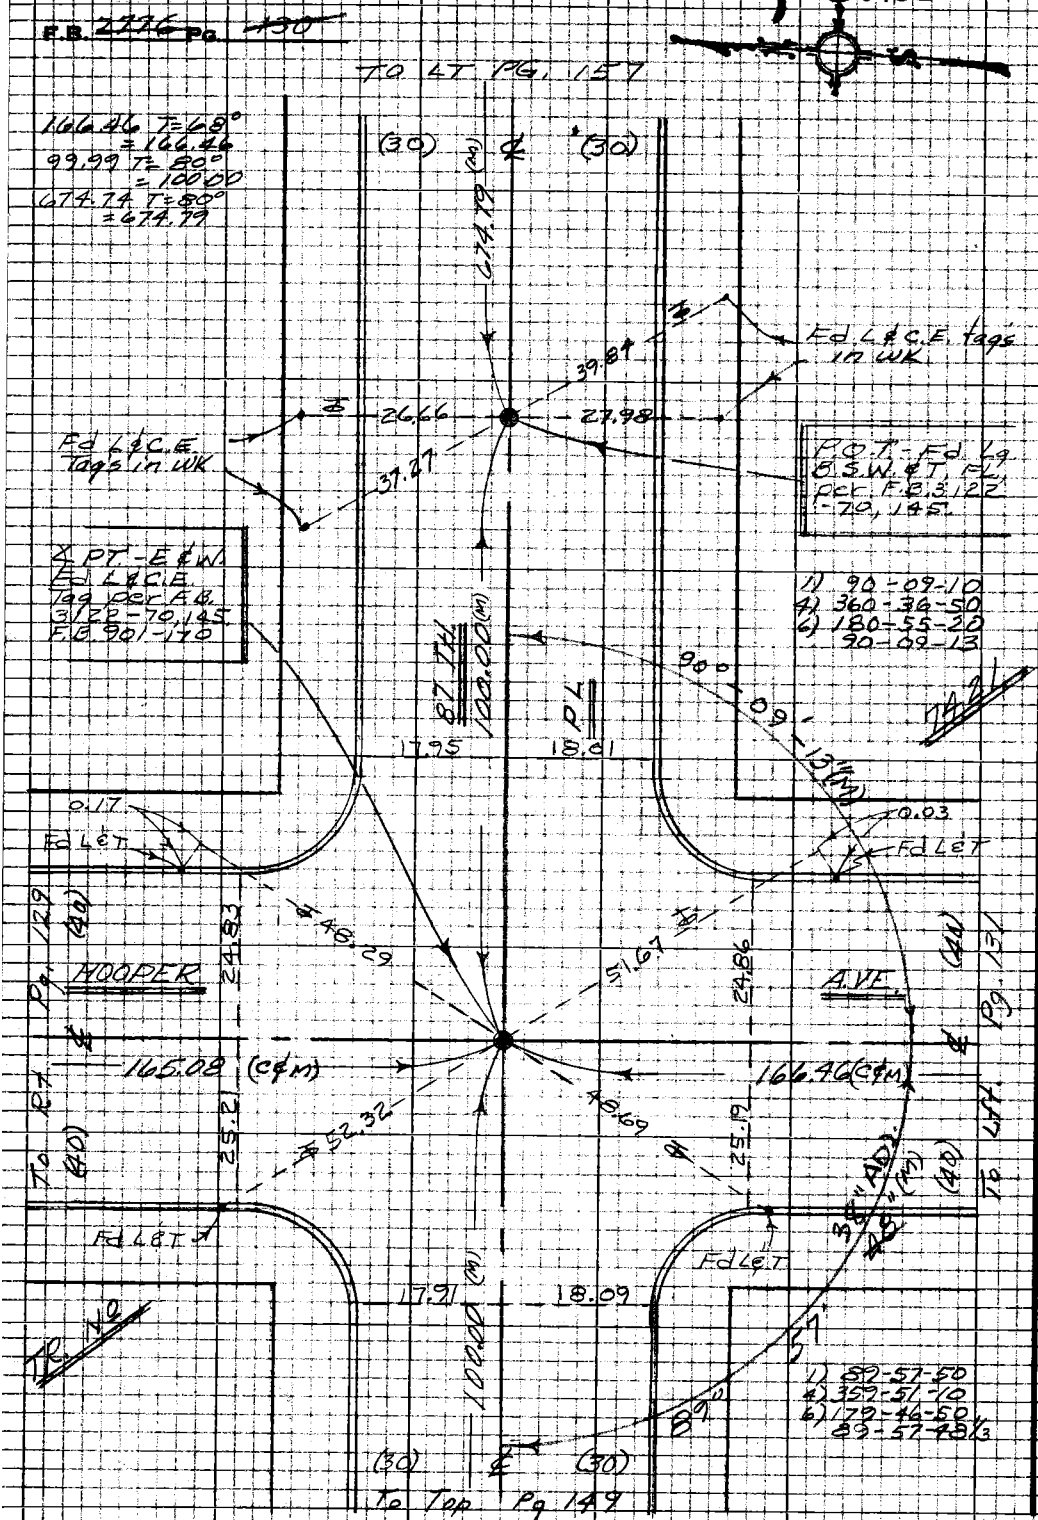

PLEASE RETURN TO
LOS ANGELES COUNTY ENGINEER
403 LOS ANGELES COUNTY ENGINEERING BLDG.

Do not extend this side of this line.

Note: Any Additions or Changes on this Sheet Must be Made or Circled in Red Ink With Date and Name of Person Making Change

PWFB 0921 3726 , 3727

Notes Ck'd by	Div #5 Survey of Gardena Area ℄
Map No.	JN 0303.00 Tape 0256 Std 68 °F
Office Work	Surveyed by J. Bozen
Checked	Notes J. B. Date 3-68
Date	Indexed [redacted] GALLI [redacted]

F.B. ~~2796~~ Pg. ~~131~~

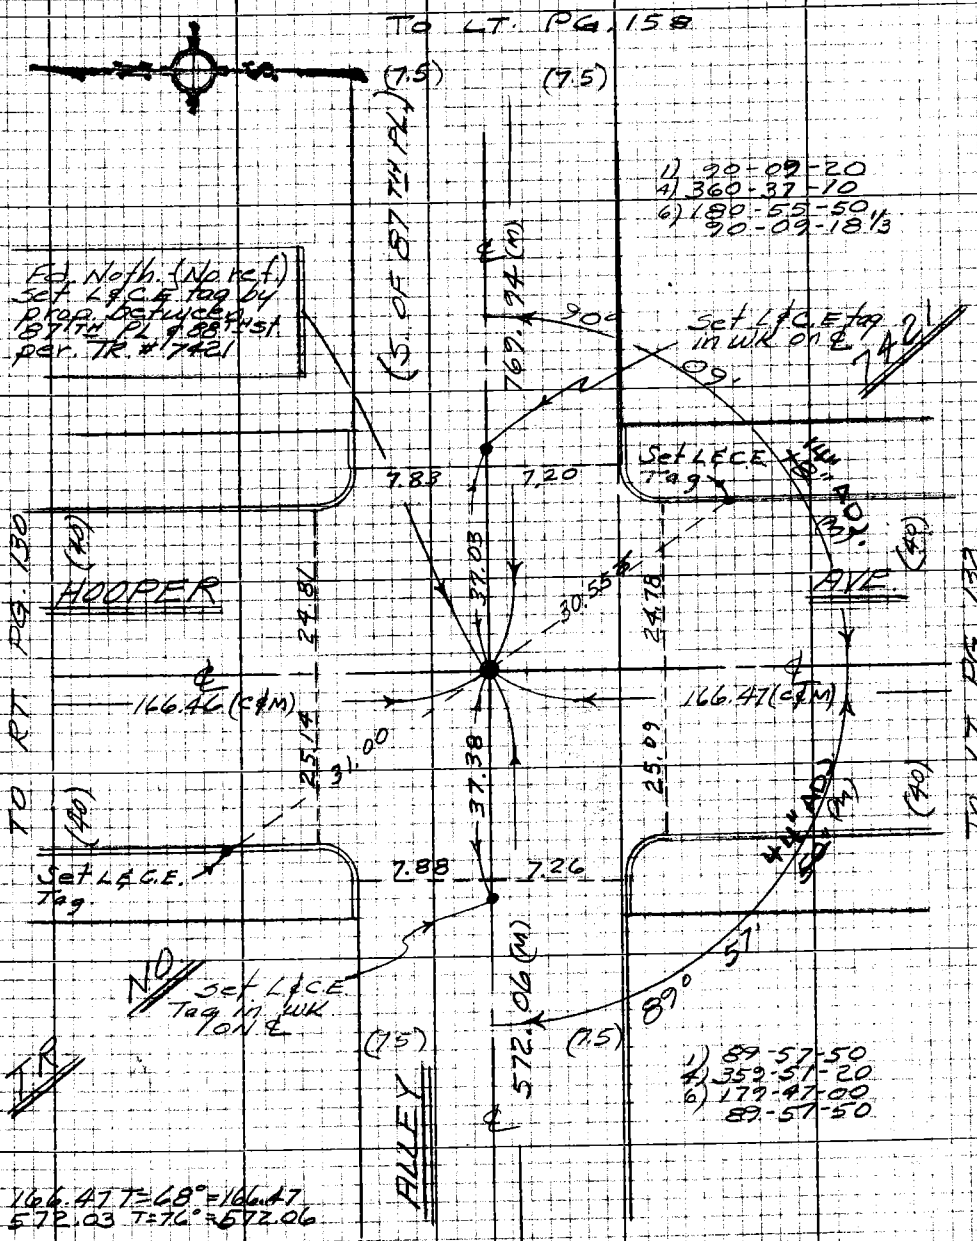

Note: Any Additions or Changes on this Sheet Must be Made or Circled in Red Ink With Date and Name of Person Making Change

Do not extend this side of this line.

PLEASE RETURN TO
LOS ANGELES COUNTY ENGINEER
403 LOS ANGELES COUNTY ENGINEERING BLDG.

76P309S CE #310 5-66

PWFB 0921 3728, 3729, 3730, 3731

F.B. ~~2776~~ Pg. ~~102~~

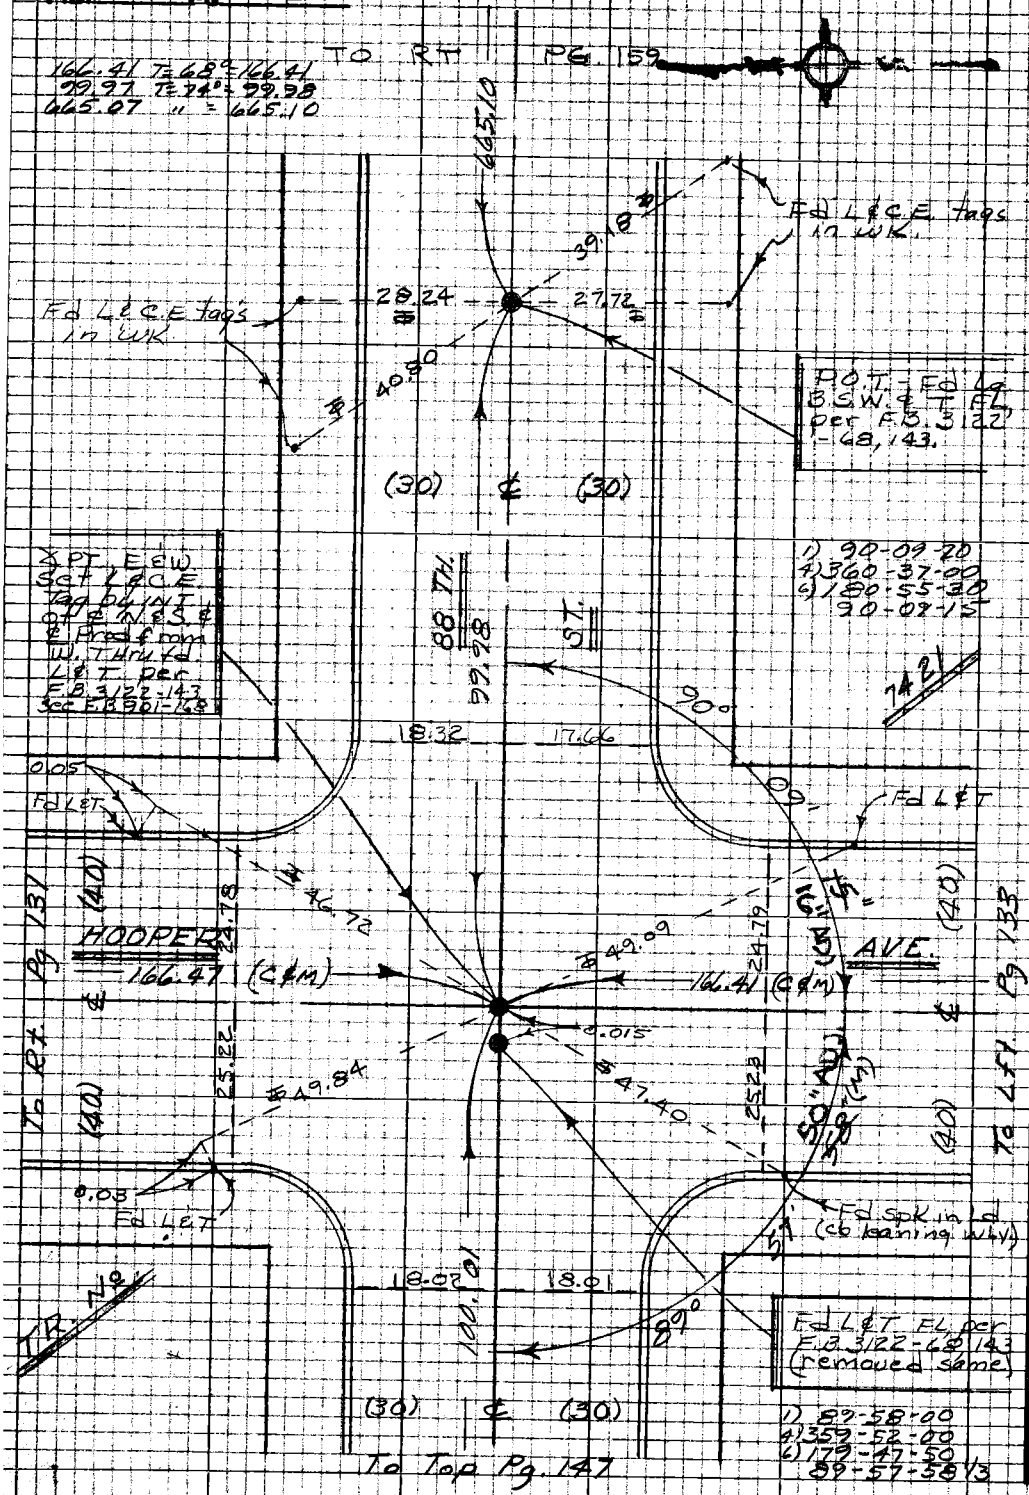

PLEASE RETURN TO
LOS ANGELES COUNTY ENGINEER
403 LOS ANGELES COUNTY ENGINEERING BLDG.

Do not extend this side of this line.

Note: Any Additions or Changes on this Sheet Must be Made or Circled in Red Ink With Date and Name of Person Making Change

PWFB 0921 3732 , 3733

Notes Ck'd by	DIV. #5 Survey of GARDENA AREA ℄
Map No.	IN 030360 Tape 0256 Std 68 °F
Office Work	Surveyed by J. J. BAZEN
Checked	Notes J.J. B. Date 3-68
Date	Indexed [illegible]

F.B. ~~3776~~ Pg. ~~133~~

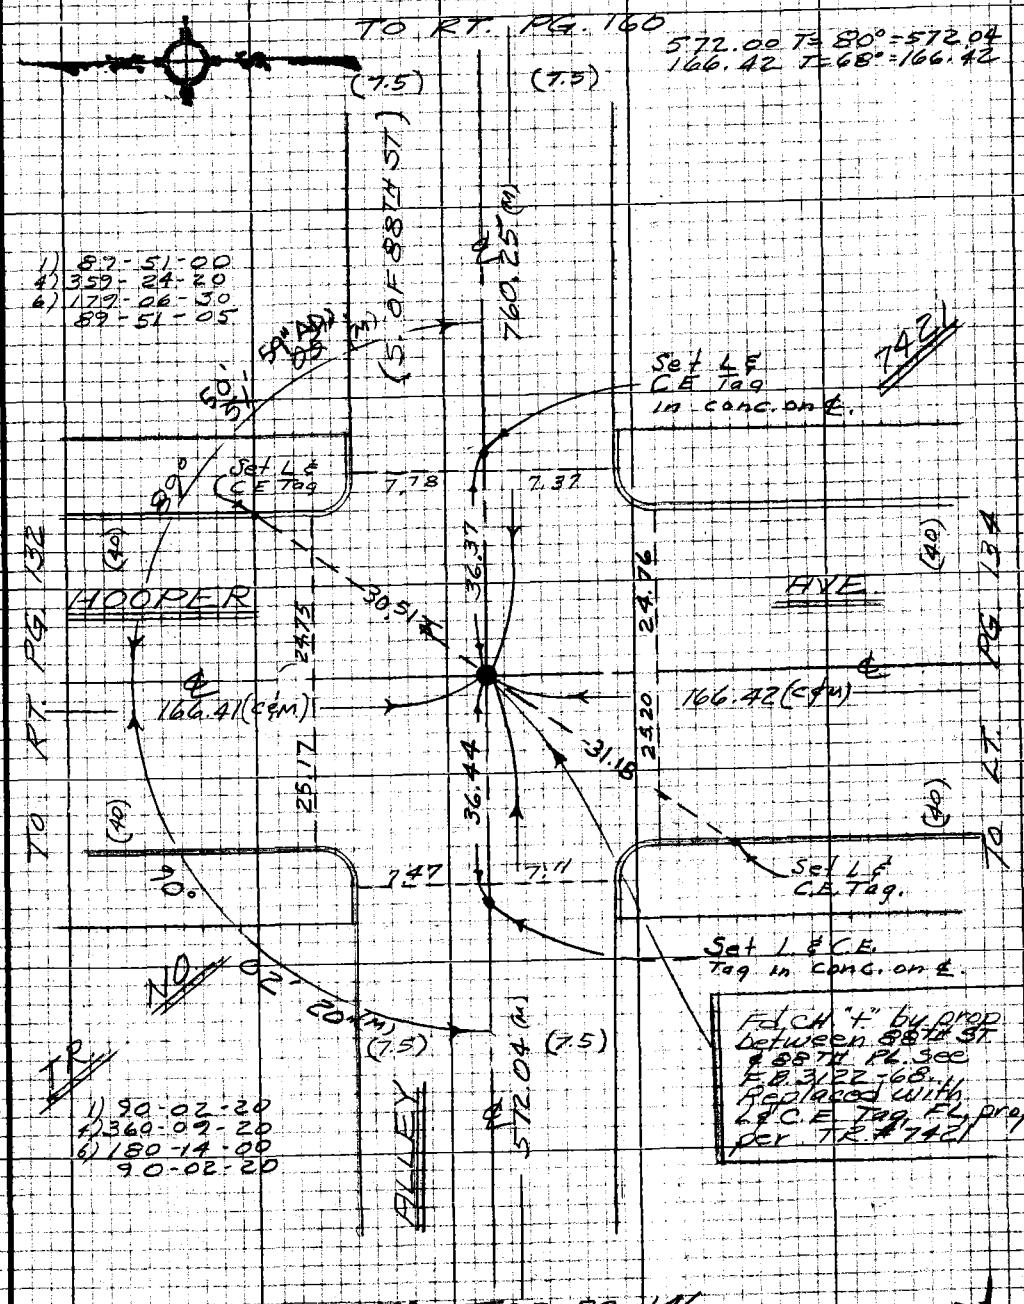

Note: Any Additions or Changes on this Sheet Must be Made or Circled in Red Ink With Date and Name of Person Making Change

Do not extend this side of this line.

PLEASE RETURN TO
LOS ANGELES COUNTY ENGINEER
403 Los Angeles County Engineering Bldg.

76P3098 CE #310 5-66

PWFB 0921 3734 , 3735

F.B. ~~2776~~ Pg. ~~134~~

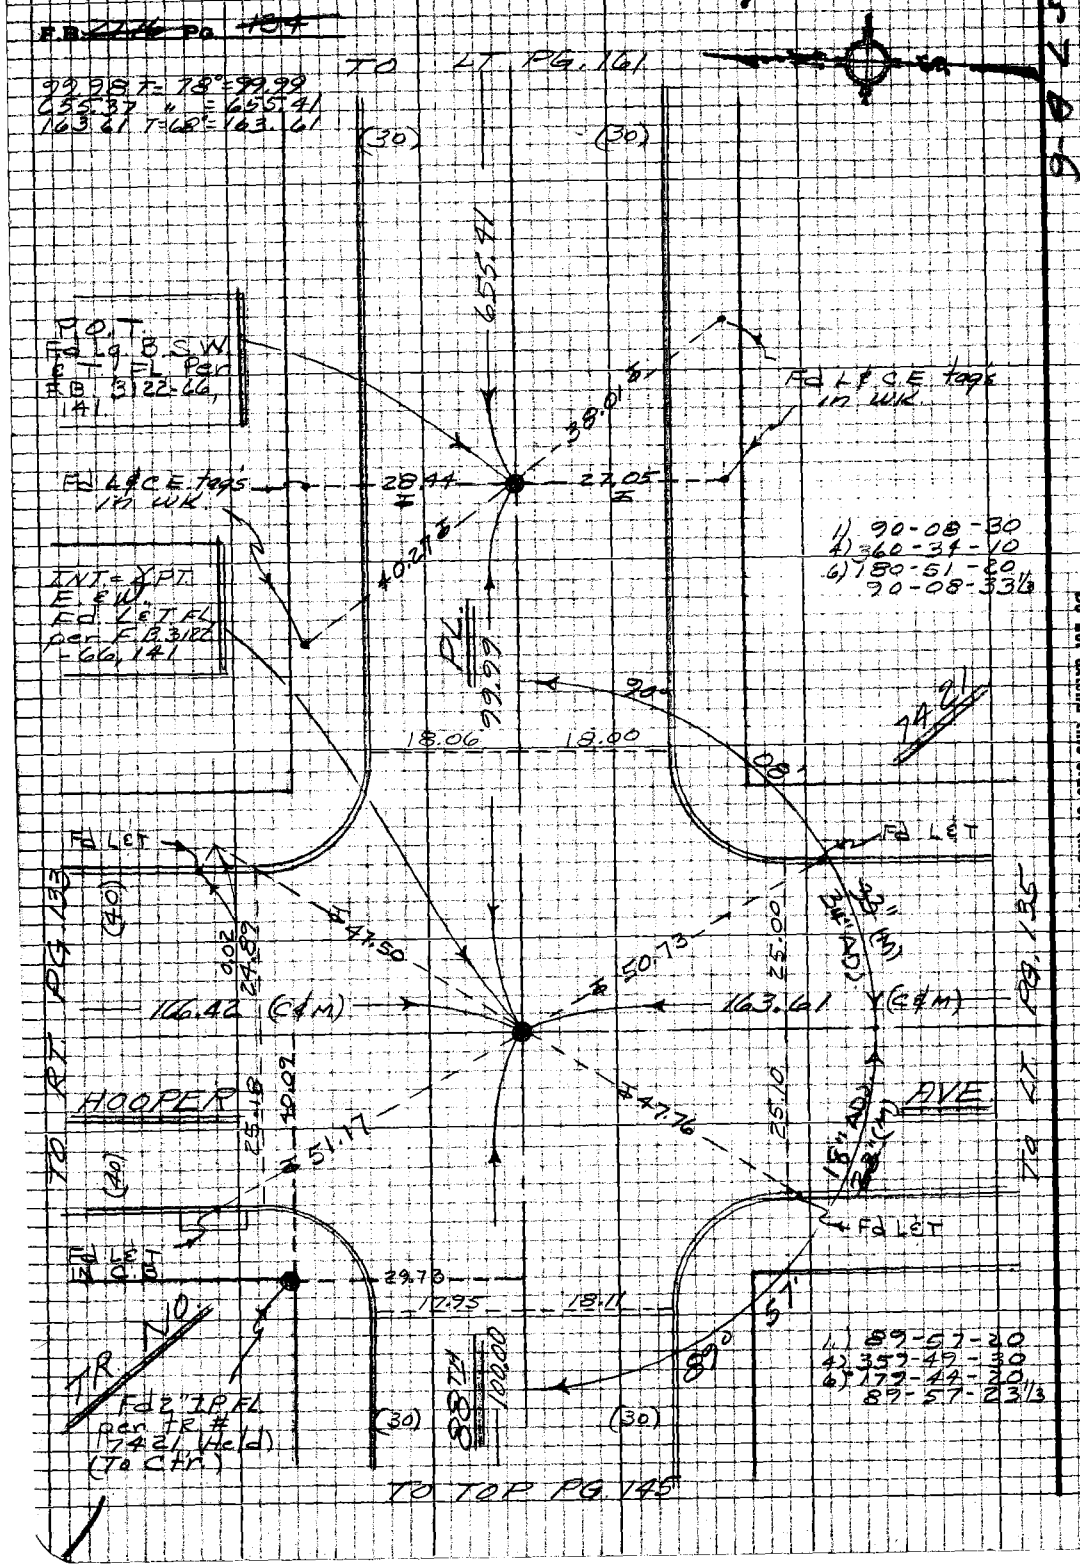

1) 90-08-30
4) 360-34-10
6) 180-51-20
90-08-33 1/3

1) 89-57-20
4) 359-49-30
6) 179-44-20
89-57-23 1/3

PLEASE RETURN TO
LOS ANGELES COUNTY ENGINEER
403 LOS ANGELES COUNTY ENGINEERING BLDG.

Do not extend this side of this line.

Note: Any Additions or Changes on this Sheet Must be Made or Circled in Red Ink With Date and Name of Person Making Change

PWFB 0921 3736, 3737

Notes Ck'd by	Div #5 Survey of Gardena Area ℄
Map No.	JN 0303.00 Tape 0256 Std 68 °F
Office Work	Surveyed by J. Bazen
Checked	Notes J.J.B. Date 3-68
Date	Indexed [illegible] NOV 18 [illegible]

F.B. ~~2776~~ Pg. ~~135~~

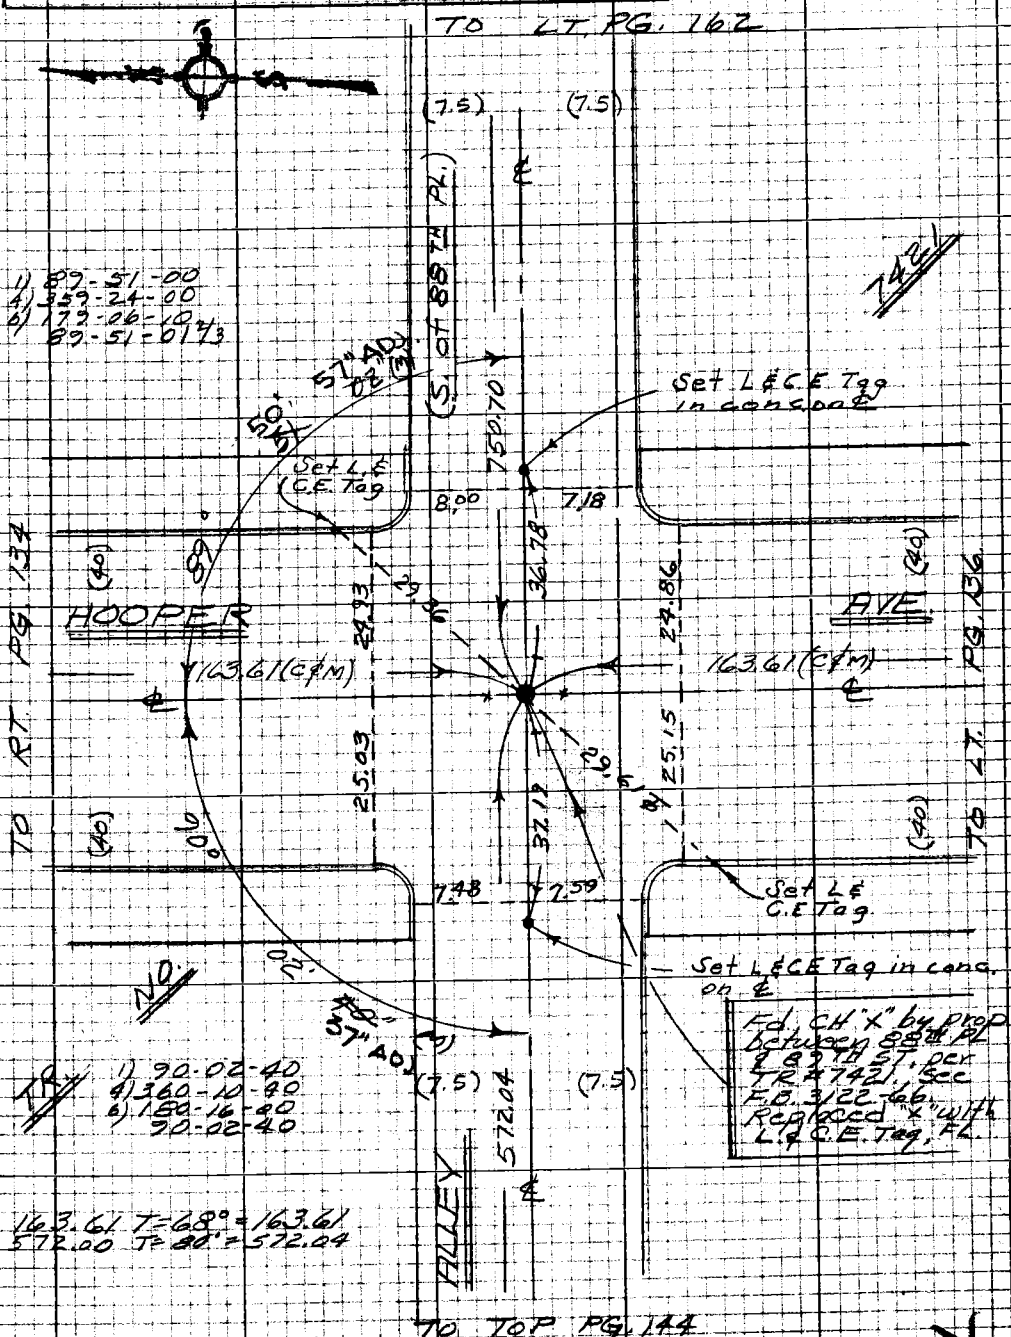

Note: Any Additions or Changes on this Sheet Must be Made or Circled in Red Ink With Date and Name of Person Making Change

Do not extend this side of this line.

PLEASE RETURN TO
LOS ANGELES COUNTY ENGINEER
403 LOS ANGELES COUNTY ENGINEERING BLDG.

76P3098 CE #310 5-66

PWFB 0921

3738, 3739

F.B. ~~2776~~ Pg. ~~136~~

163.53 T = 68° = 163.53
100.01 T = 78° = 100.02
645.86 " = 645.90

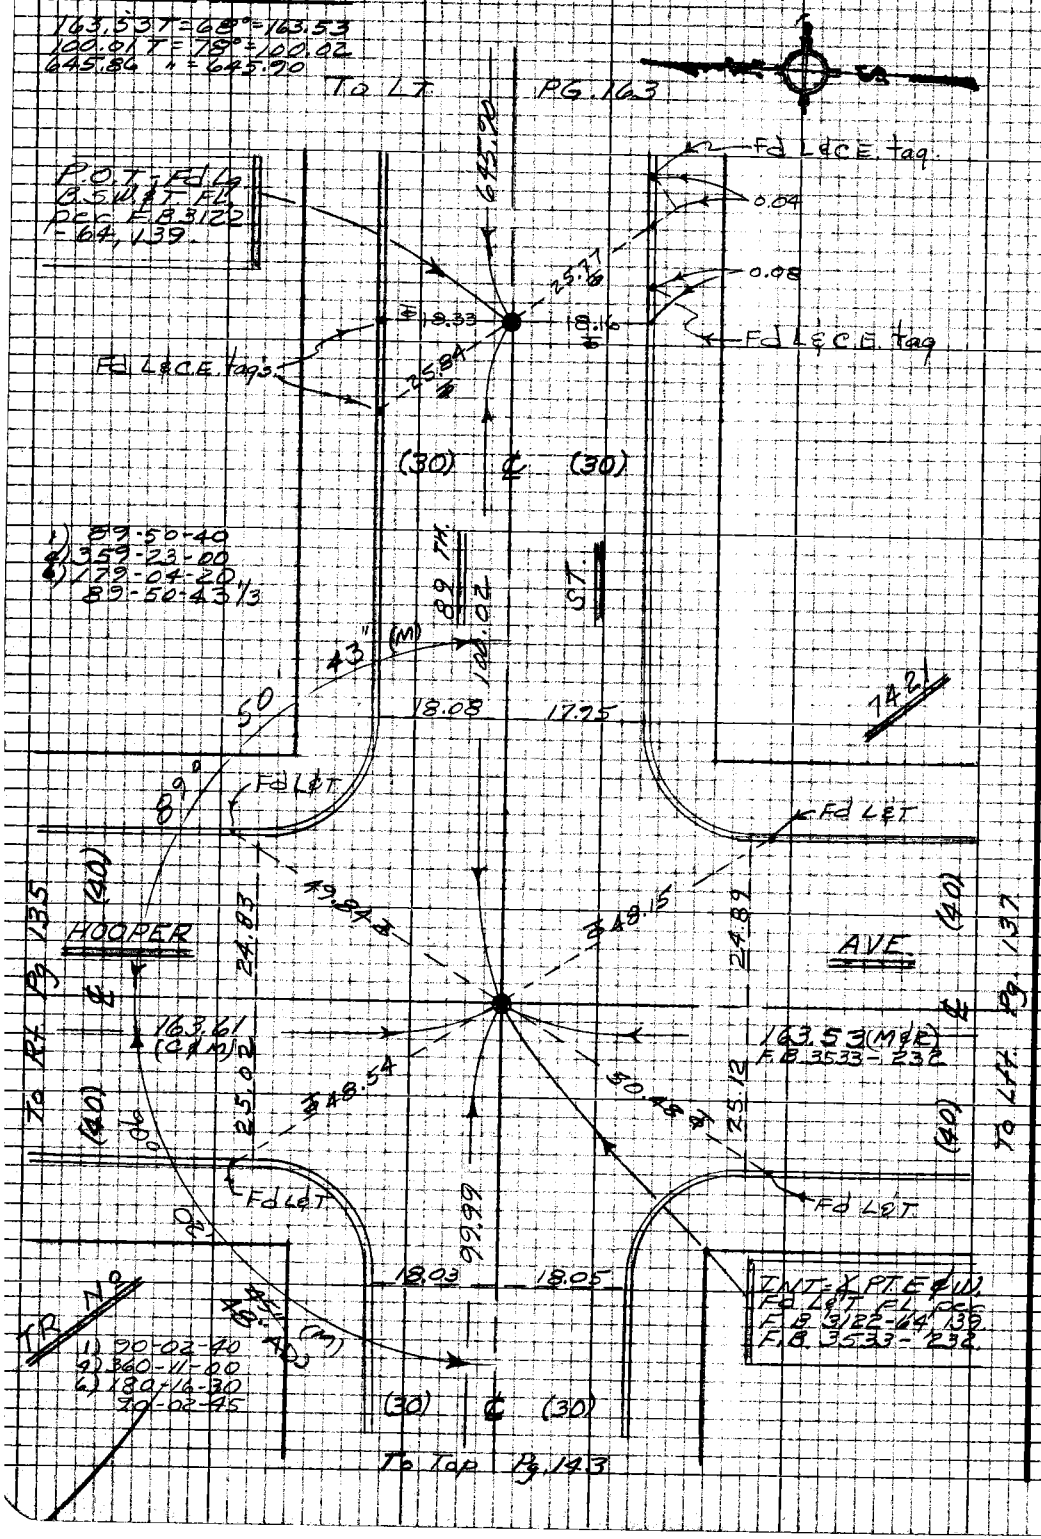

WS 7, B-6

PLEASE RETURN TO
LOS ANGELES COUNTY ENGINEER
403 LOS ANGELES COUNTY ENGINEERING BLDG.

Do not extend this side of this line.

Note: Any Additions or Changes on this Sheet Must be Made or Circled in Red Ink With Date and Name of Person Making Change

PWFB 0921 3740 , 3741

Notes Ck'd by	Survey of DIV #5 GARDENA AREA ℄
Map No.	JN030300 Tape 0256 Std 68 °F
Office Work	Surveyed by J. BAZEN
Checked	Notes J. J. B. Date 3-68
Date	Indexed [illegible] GALLI

F.B. ~~2776~~ Pg. ~~137~~

741.11 T=84°=741.19

TO LT. PG. 164

(7.5) (7.5)

ALLEY

1) 89-51-40
4) 359-26-50
6) 179-10-10
89-51-41 2/3

INT- Fd L & C.E. tag by Int. of ℄ N-S & ⊕ ties per F.B. 3533-232 Held for ℄ E & W.

742

42" (M) 37" ADJ.

51

741.19 (M)

Fd L & C.E. tag in WK.

89°

7.90 7.13

Fd L & C.E. tag in WK.

(40) (40)

HOOPER AVE

24.86 42.61 42.26 25.00

163.53 (R&M) F.B. 3533-232

163.54 (R&M) F.B. 3533-232

TO RT. PG. 136

TO LT. PG. 138

25.08 43.56 43.56 25.14

(40) (40)

90°

Fd L & C.E. Tag in WK.

7.53 7.57

Fd L & C.E. Tag in WK.

NO. 03

00" (M)

572.03 (M)

(S. of 89TH ST.)

TR.

1) 90-03-00
4) 360-12-00
6) 180-18-00
90-03-00

ALLEY

(7.5) (7.5)

TO TOP PG. 142

Note: Any Additions or Changes on this Sheet Must be Made or Circled in Red Ink With Date and Name of Person Making Change

Do not extend this side of this line.

PLEASE RETURN TO
LOS ANGELES COUNTY ENGINEER
403 LOS ANGELES COUNTY ENGINEERING BLDG.

76P3098 CE #310 8-66

PWFB 0921 3742, 3743, 3744, 3745

F.B. ~~2776~~ Pg. ~~138~~

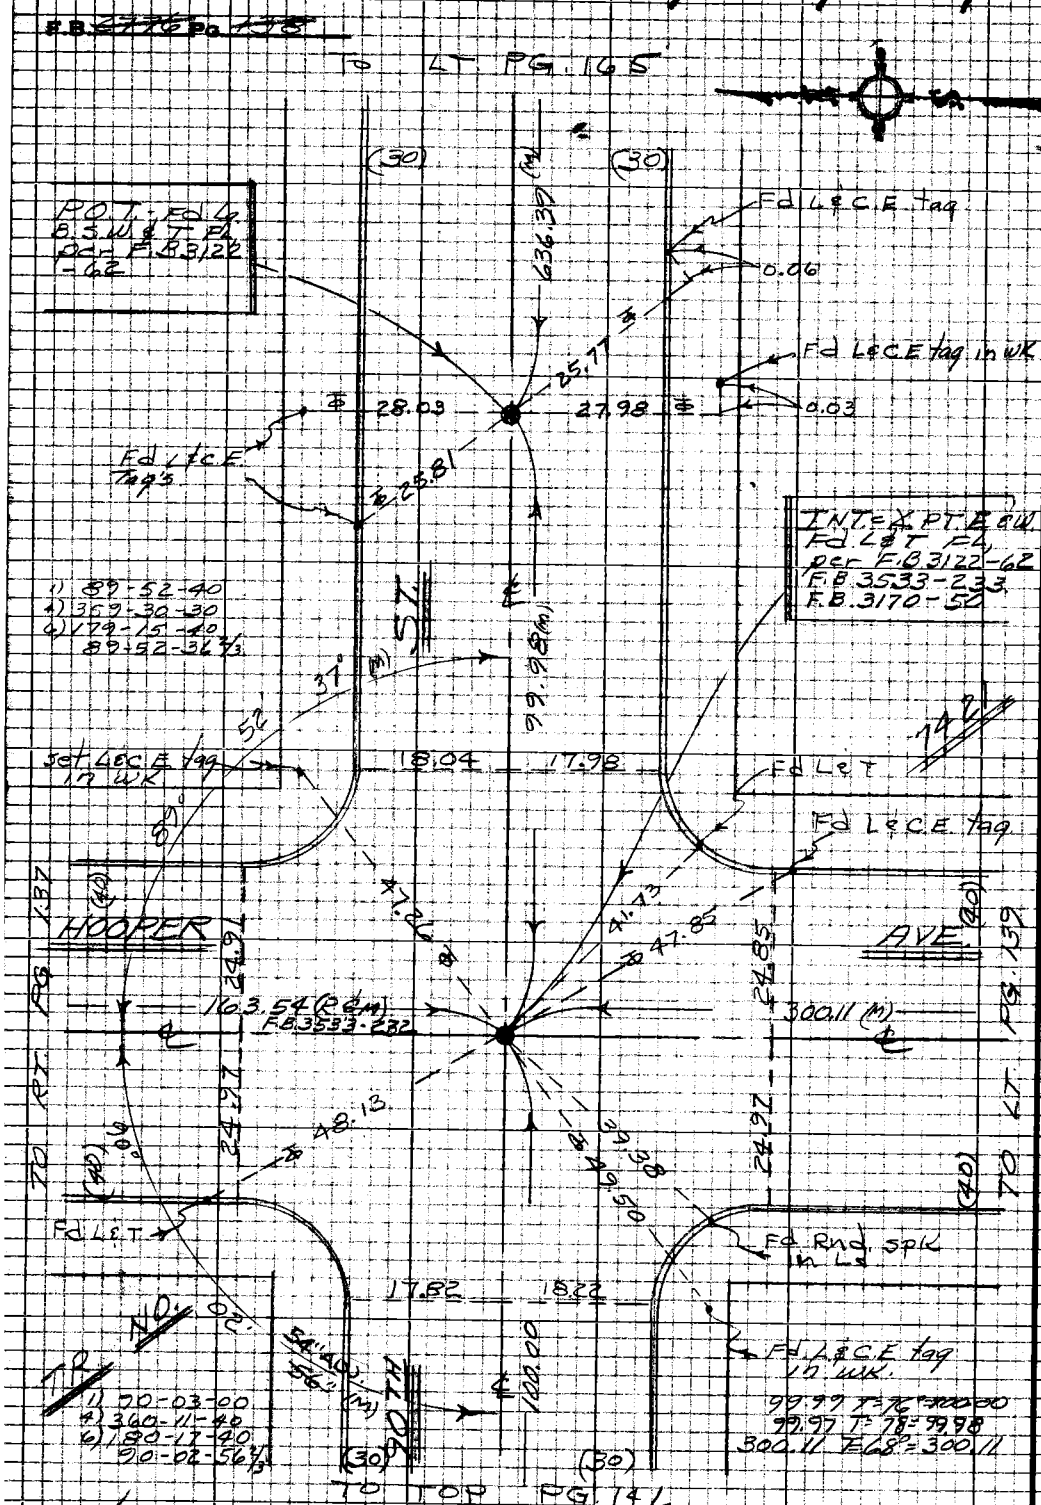

PLEASE RETURN TO
LOS ANGELES COUNTY ENGINEER
403 LOS ANGELES COUNTY ENGINEERING BLDG.

Do not extend this side of this line.

Note: Any Additions or Changes on this Sheet Must be Made or Circled in Red Ink With Date and Name of Person Making Change

PWFB 0921 3746 , 3747

Notes Ck'd by	Survey of DIV #5 GARDENA AREA ℄
Map No.	JN 0303.00 Tape 0256 Std 68 °F
Office Work	Surveyed by J. BAZEN
Checked	Notes J.J.B. Date 3-68
Date	Indexed [redacted]

F.B. ~~2776~~ Pg ~~139~~

627.63 T=80=627.68
99.99 " =100.00
99.99 T=76=100.00

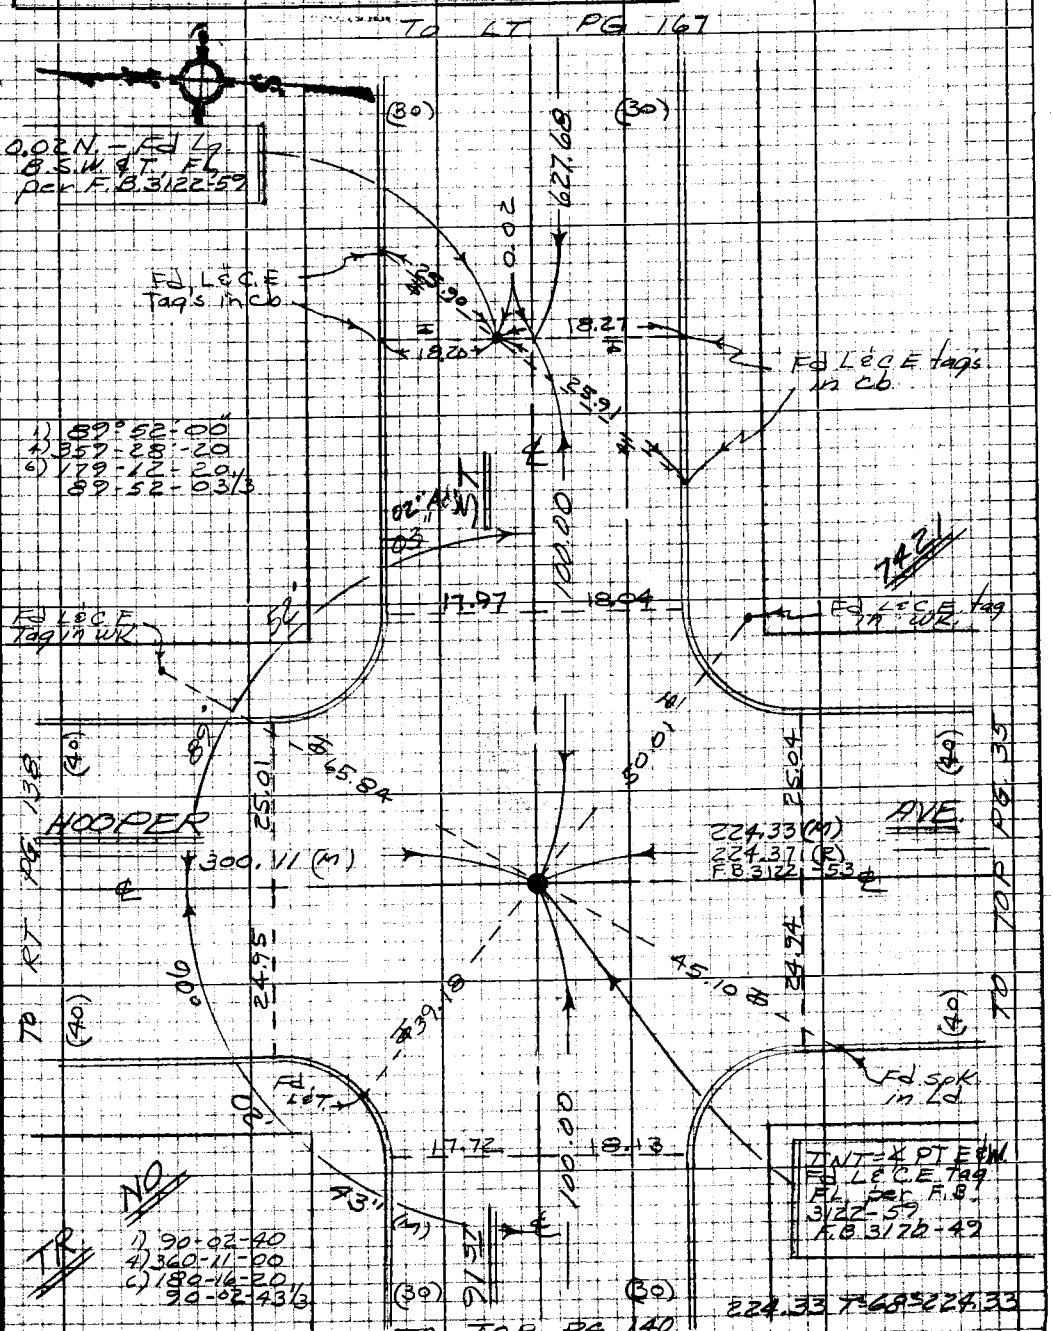

Notes: Any Additions or Changes on this Sheet Must be Made or Circled in Red Ink With Date and Name of Person Making Change

Do not extend this side of this line.

PLEASE RETURN TO
LOS ANGELES COUNTY ENGINEER
403 LOS ANGELES COUNTY ENGINEERING BLDG.

76P3098 CE #310 5-66

PWFB 0921

3748

F.B. ~~2776~~ Pg. ~~140~~

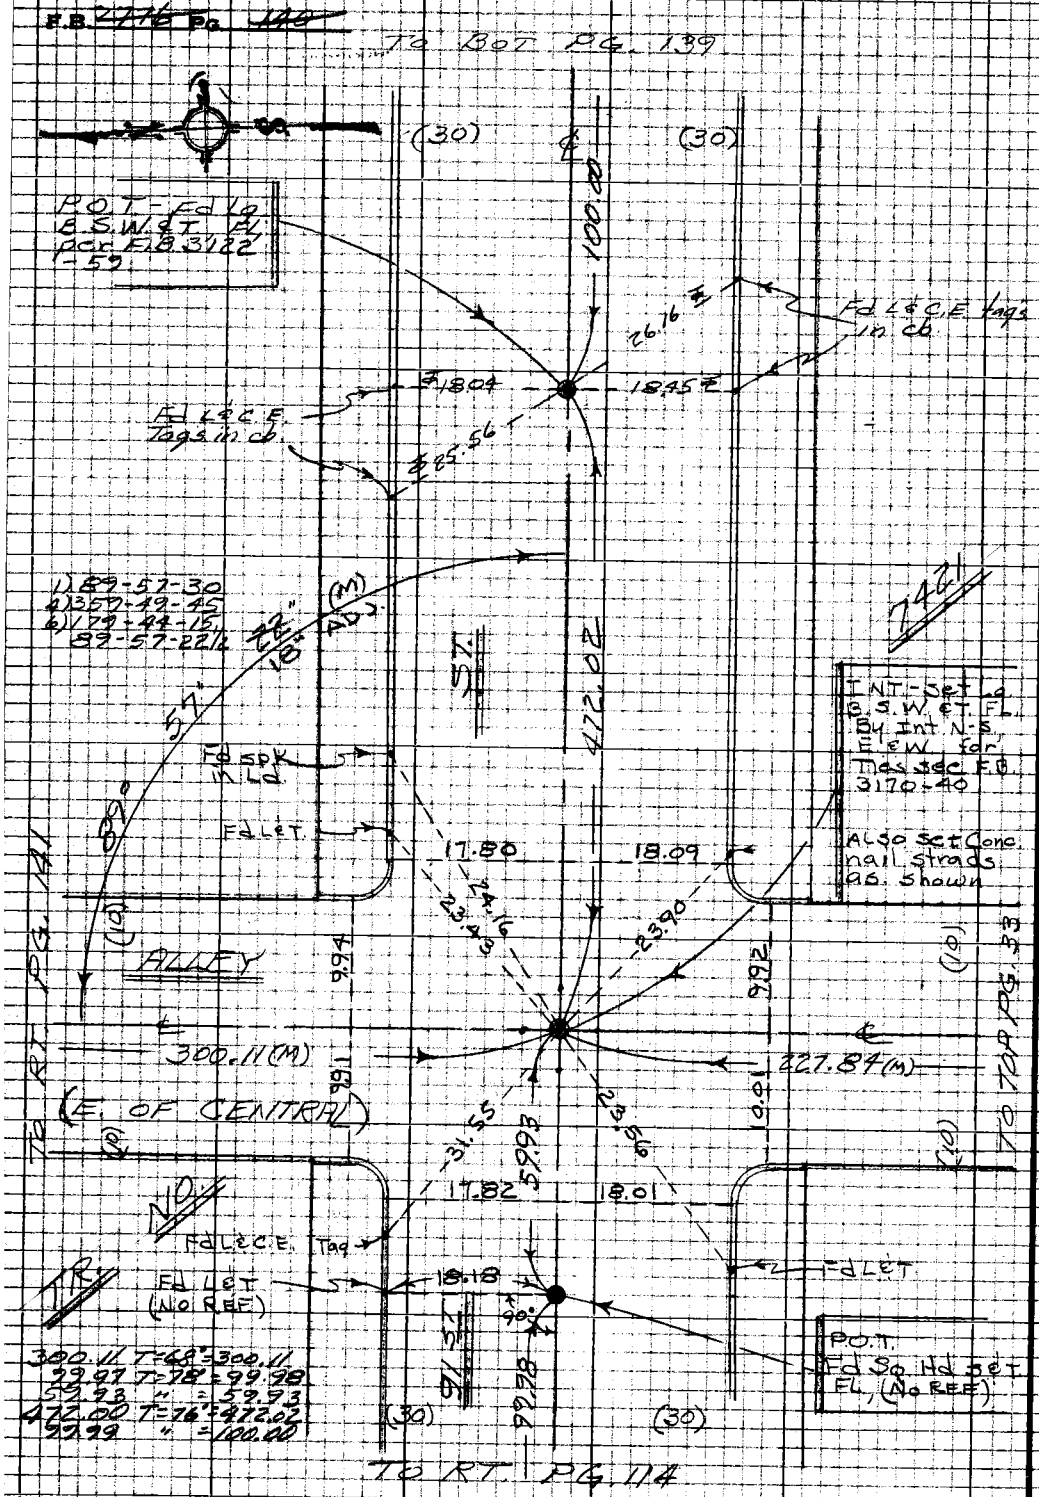

PLEASE RETURN TO
LOS ANGELES COUNTY ENGINEER
403 LOS ANGELES COUNTY ENGINEERING BLDG.

Do not extend this side of this line.

Note: Any Additions or Changes on this Sheet Must be Made or Circled in Red Ink With Date and Name of Person Making Change

PWFB 0921 3749

Notes Ck'd by	Survey of DIV #5 GARDENA AREA ℄
Map No.	JN 0303.00 Tape 0256 Std 68 °F
Office Work	Surveyed by J BAZEN
Checked	Notes J.B. Date 3/68
Date	Indexed [redacted] GALLI [redacted]

F.B. ~~2776~~ Pg. ~~141~~

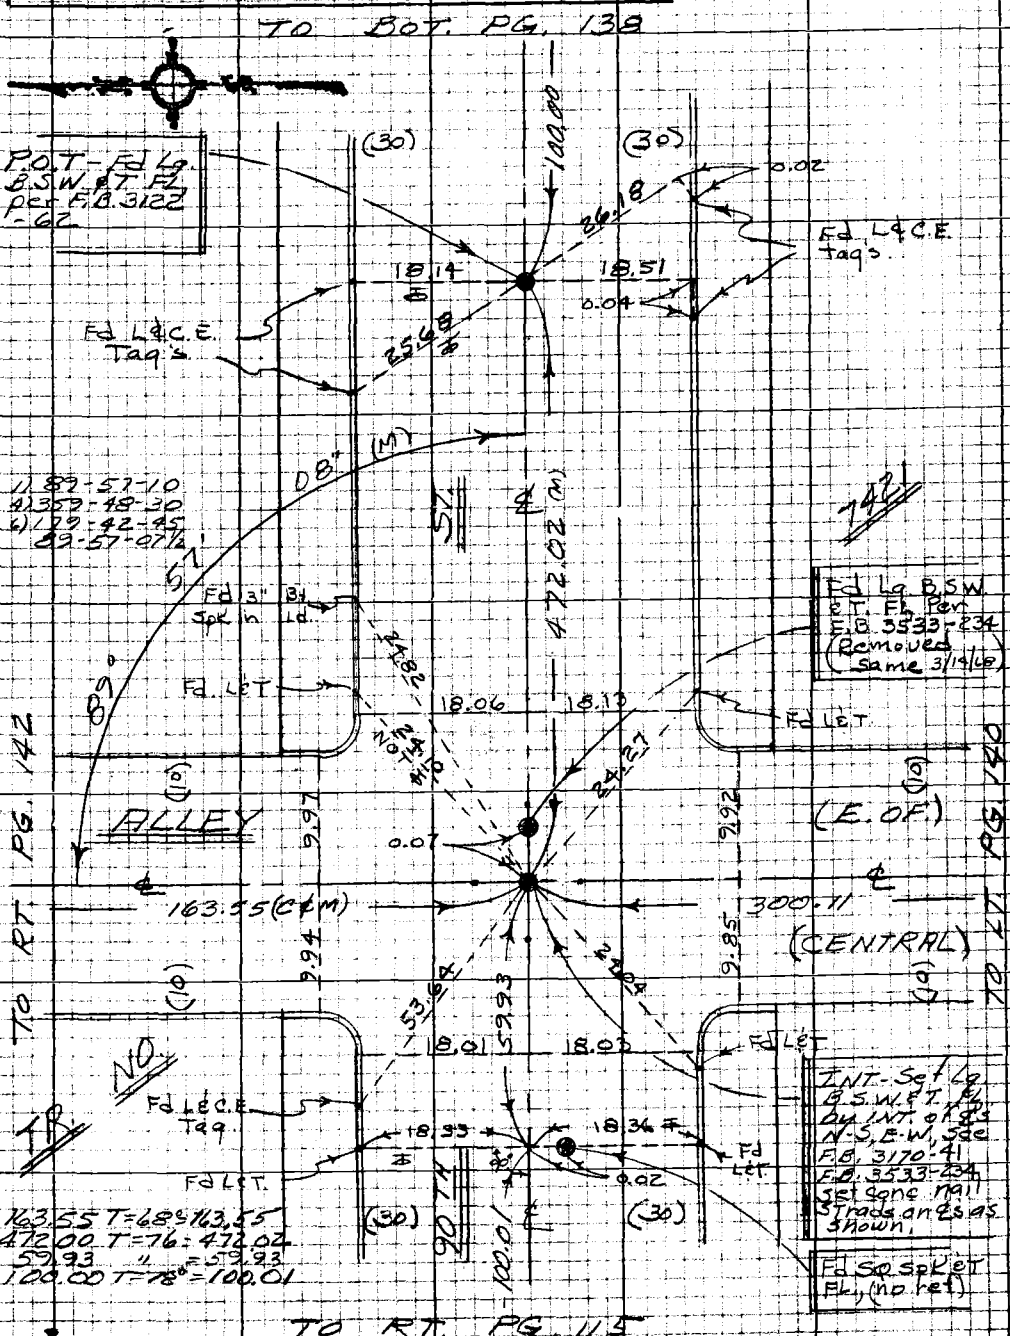

Note: Any Additions or Changes on this Sheet Must be Made or Circled in Red Ink With Date and Name of Person Making Change

Do not extend this side of this line.

PLEASE RETURN TO
LOS ANGELES COUNTY ENGINEER
403 LOS ANGELES COUNTY ENGINEERING BLDG.

76P3098 CE #310 5-66

PWFB 0921 3750

F.B. ~~2776~~ Pg. ~~142~~

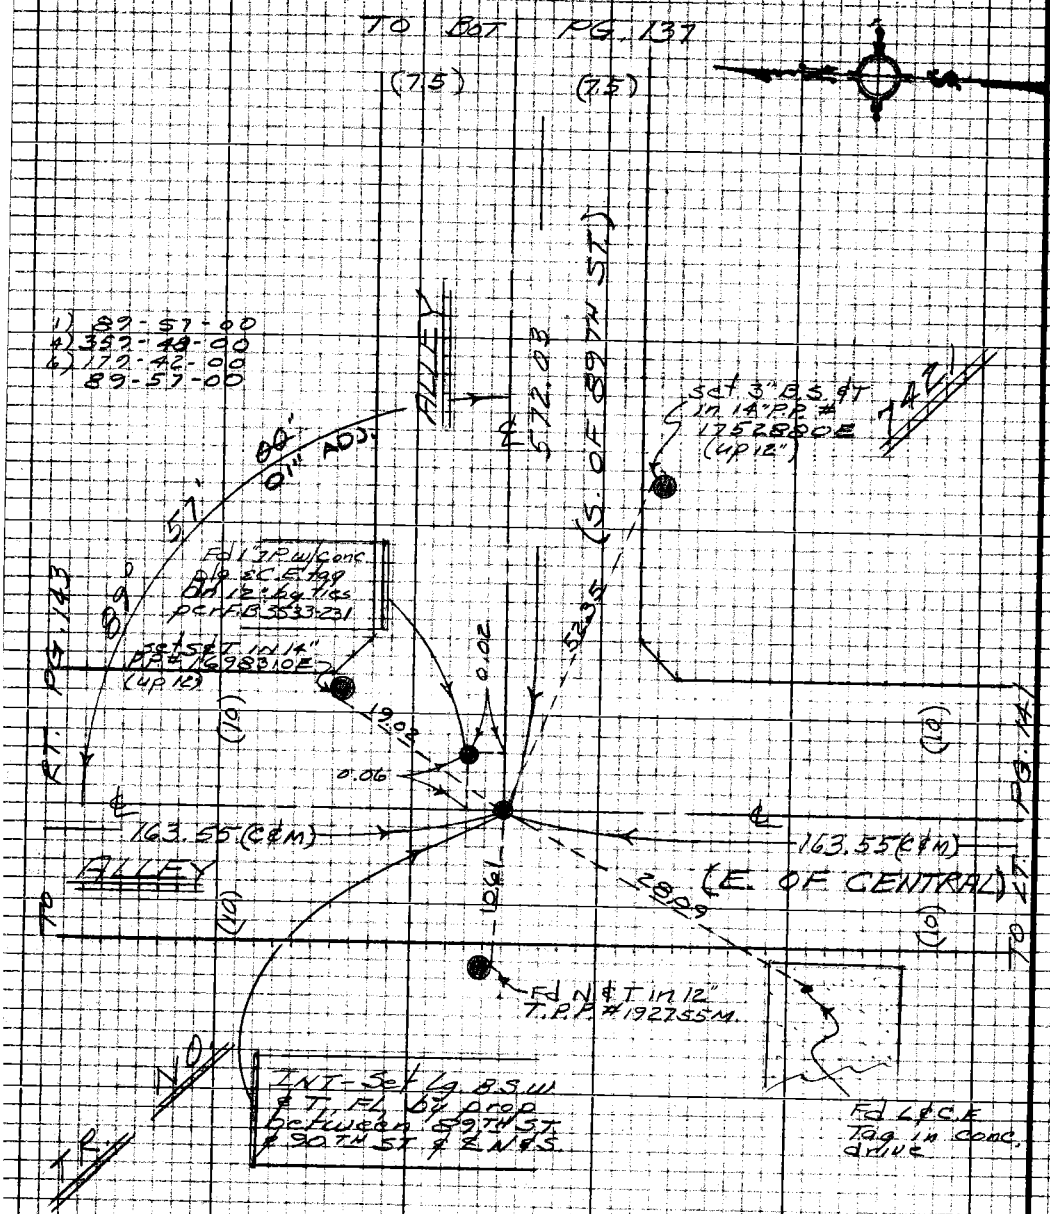

163.55 T = 68° = 163.55

571.97 T = 84° = 572.03

PLEASE RETURN TO
LOS ANGELES COUNTY ENGINEER
403 Los Angeles County Engineering Bldg.

Do not extend this side of this line.

Note: Any Additions or Changes on this Sheet Must be Made or Circled in Red Ink With Date and Name of Person Making Change

PWFB 0921 **3751**

Notes Ck'd by	Survey of DIV. #5 GARDENA AREA 4
Map No.	JN 0303.00 Tape 0256 Std 68°F
Office Work	Surveyed by J. BAZEN
Checked	Notes J.J.B Date 3-68
Date	Indexed [redacted] GALLI [redacted] 18 [redacted]

F.B. ~~2776~~ Pg ~~143~~

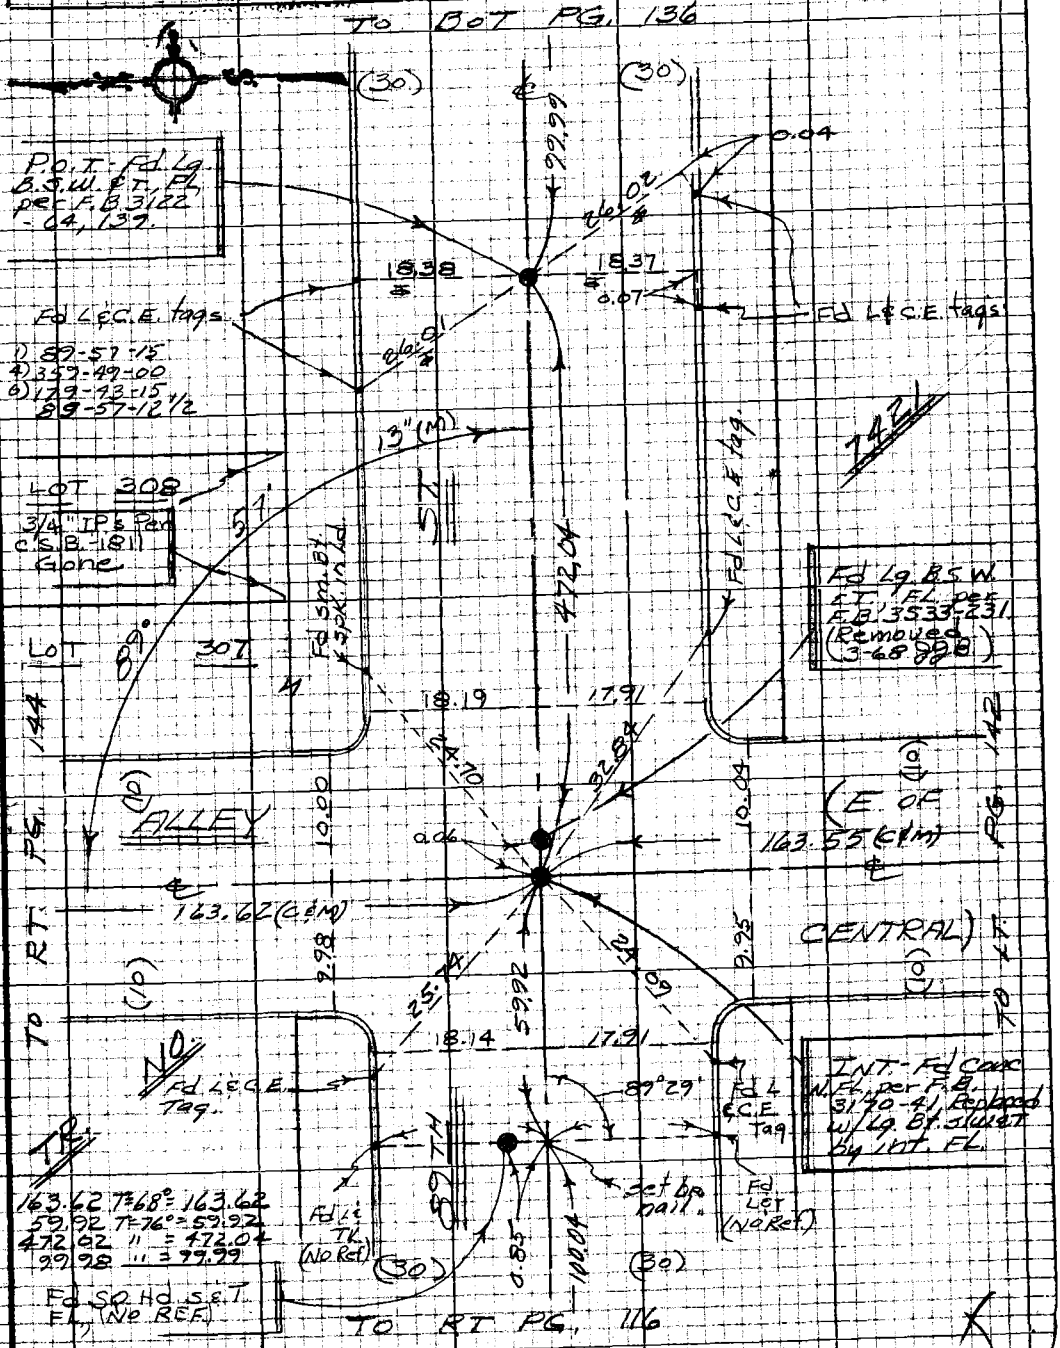

Note: Any Additions or Changes on this Sheet Must be Made or Circled in Red Ink With Date and Name of Person Making Change

Do not extend this side of this line.

PLEASE RETURN TO
LOS ANGELES COUNTY ENGINEER
403 LOS ANGELES COUNTY ENGINEERING BLDG.

76P3098 CE #310 8-66

PWFB 0921

3752

F.B. ~~2776~~ Pg. ~~144~~

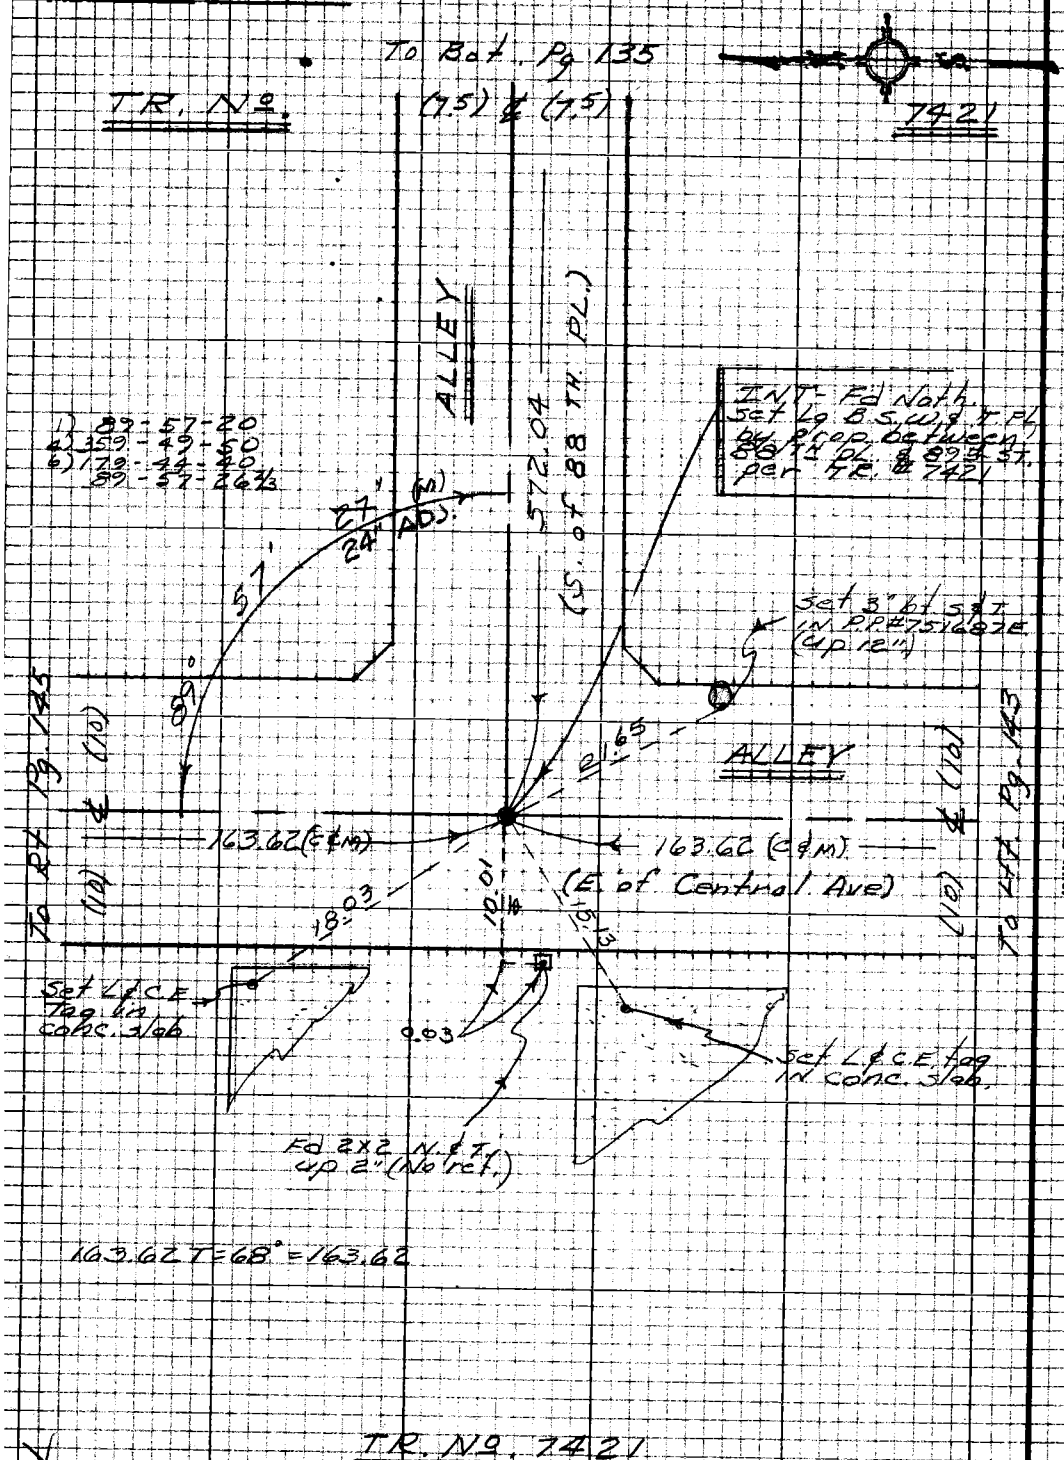

PLEASE RETURN TO
LOS ANGELES COUNTY ENGINEER
403 LOS ANGELES COUNTY ENGINEERING BLDG.

Note: Any Additions or Changes on this Sheet Must be Made or Circled in Red Ink With Date and Name of Person Making Change

Do not extend this side of this line.

PWFB 0921

3753

Notes Ck'd by	DW #5 Survey of Gardena Area ℄
Map No.	JN 0303.00 Tape 0256 Std 68 °F
Office Work	Surveyed by J. Bazen
Checked	Notes J.J.B. Date 3-68
Date	Indexed [redacted]

F.B. ~~2776~~ Pg. ~~145~~

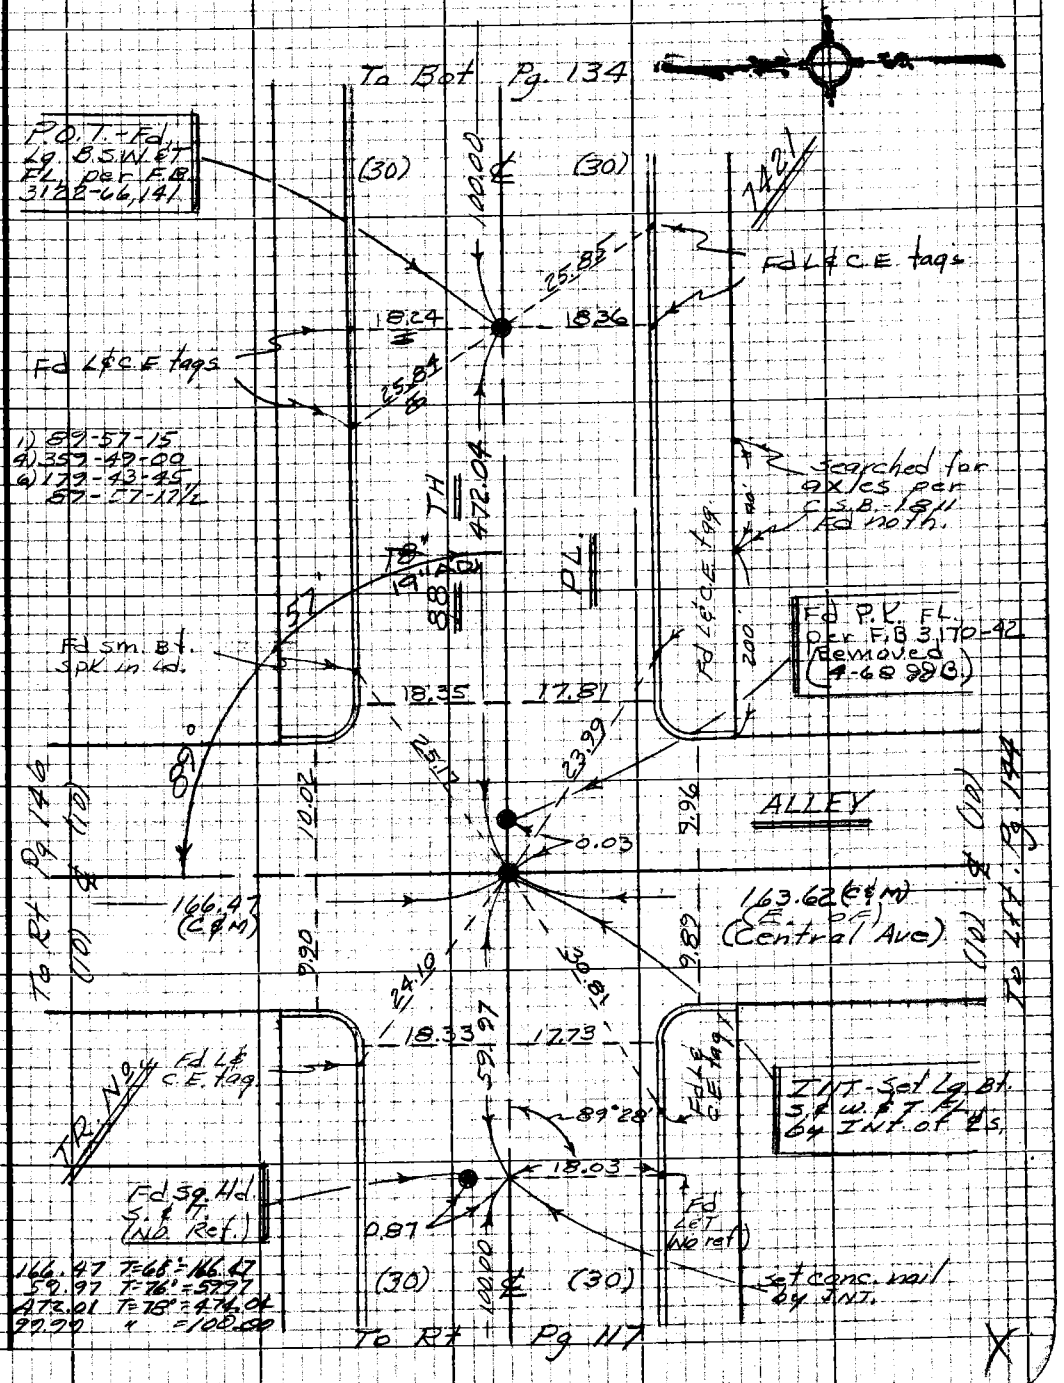

Note: Any Additions or Changes on this Sheet Must be Made or Circled in Red Ink With Date and Name of Person Making Change

Do not extend this side of this line.

PLEASE RETURN TO
LOS ANGELES COUNTY ENGINEER
403 LOS ANGELES COUNTY ENGINEERING BLDG.

76P3098 CE #310 5-66

PWFB 0921 3754

F.B. 2776 Pg. 146

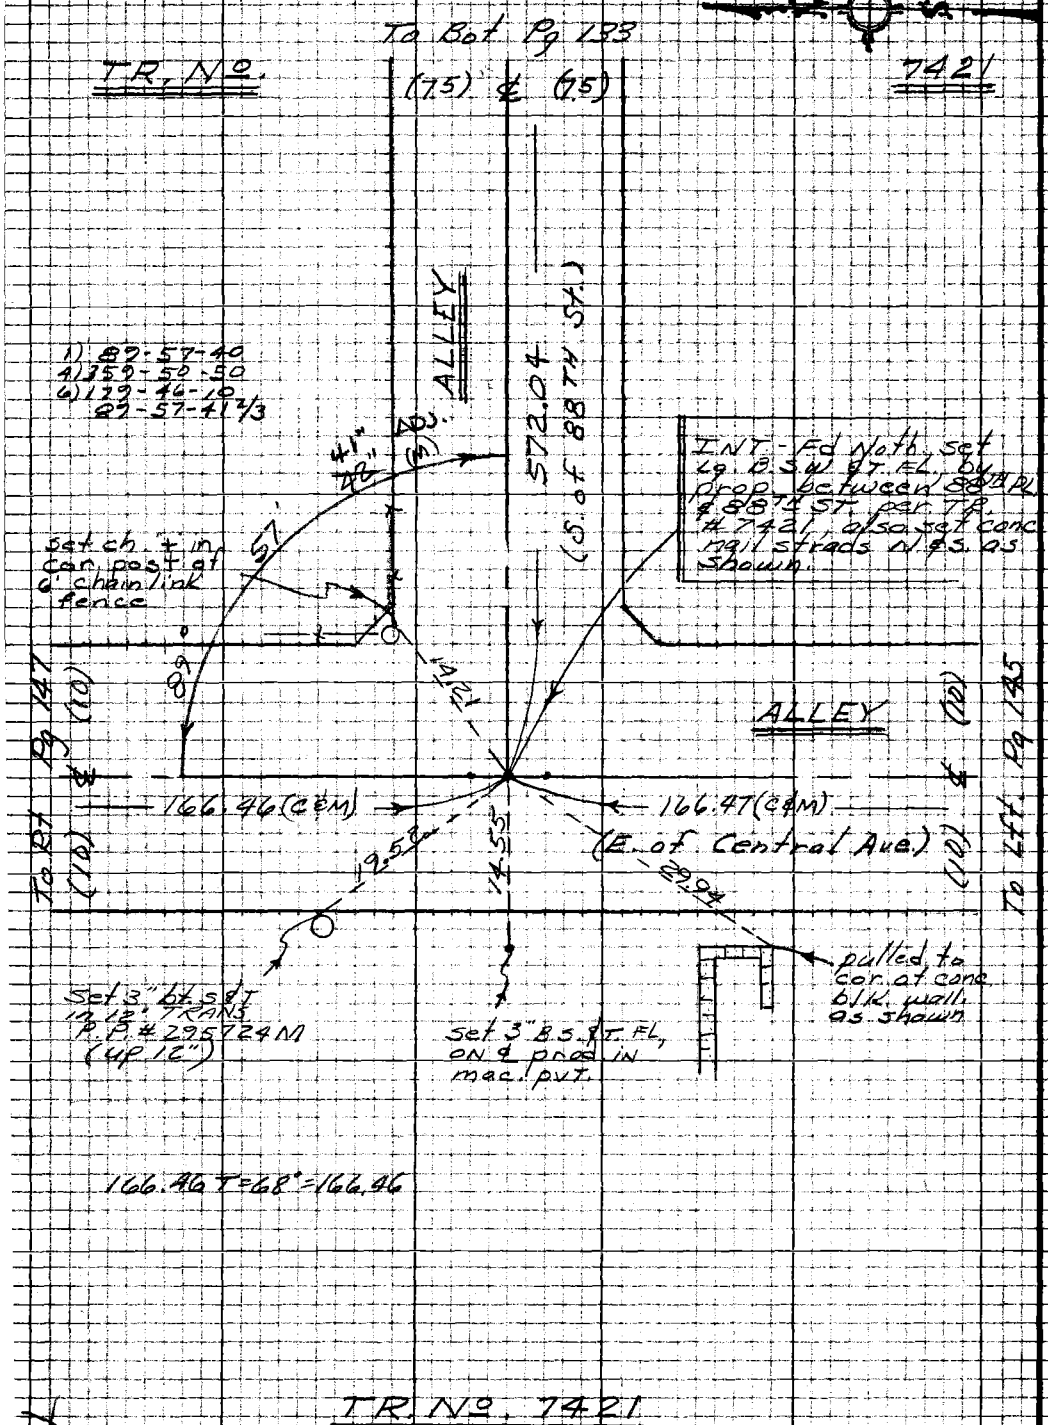

PLEASE RETURN TO
LOS ANGELES COUNTY ENGINEER
403 LOS ANGELES COUNTY ENGINEERING BLDG.

Do not extend this side of this line.

Note: Any Additions or Changes on this Sheet Must be Made or Circled in Red Ink With Date and Name of Person Making Change.

PWFB 0921 3755, 3756

Notes Ck'd by	Survey of Gardena Area ℄ Div #5
Map No.	JN 0303.00 Tape 0256 Std 68 °F
Office Work	Surveyed by J. Bazen
Checked	Notes J.J.B. Date 8-68
Date	Indexed [illegible]

F.B. ~~2776~~ Pg ~~147~~

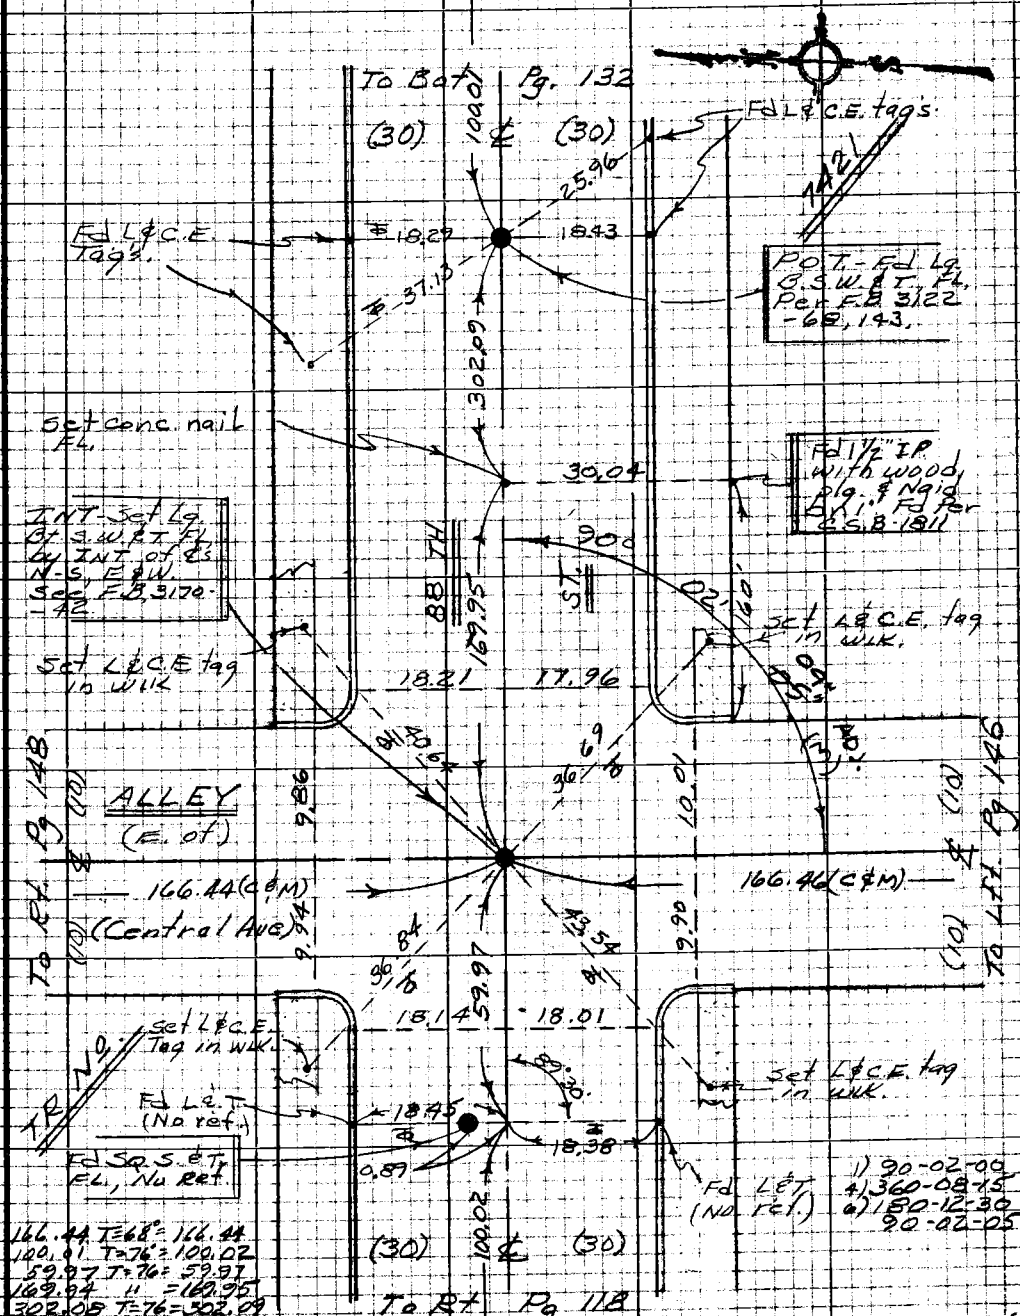

166.44 T=68° = 166.44
100.01 T=76° = 100.02
59.97 T=76 = 59.97
169.94 " = 169.95
302.08 T=76 = 302.09
100.00 T=74 = 100.01

Note: Any Additions or Changes on this Sheet Must be Made or Circled in Red Ink With Date and Name of Person Making Change

Do not extend this side of this line.

PLEASE RETURN TO
LOS ANGELES COUNTY ENGINEER
403 LOS ANGELES COUNTY ENGINEERING BLDG.

76P3095 CE #310 5-66

PWFB 0921

3757

F.B. ~~2776~~ Pg ~~148~~

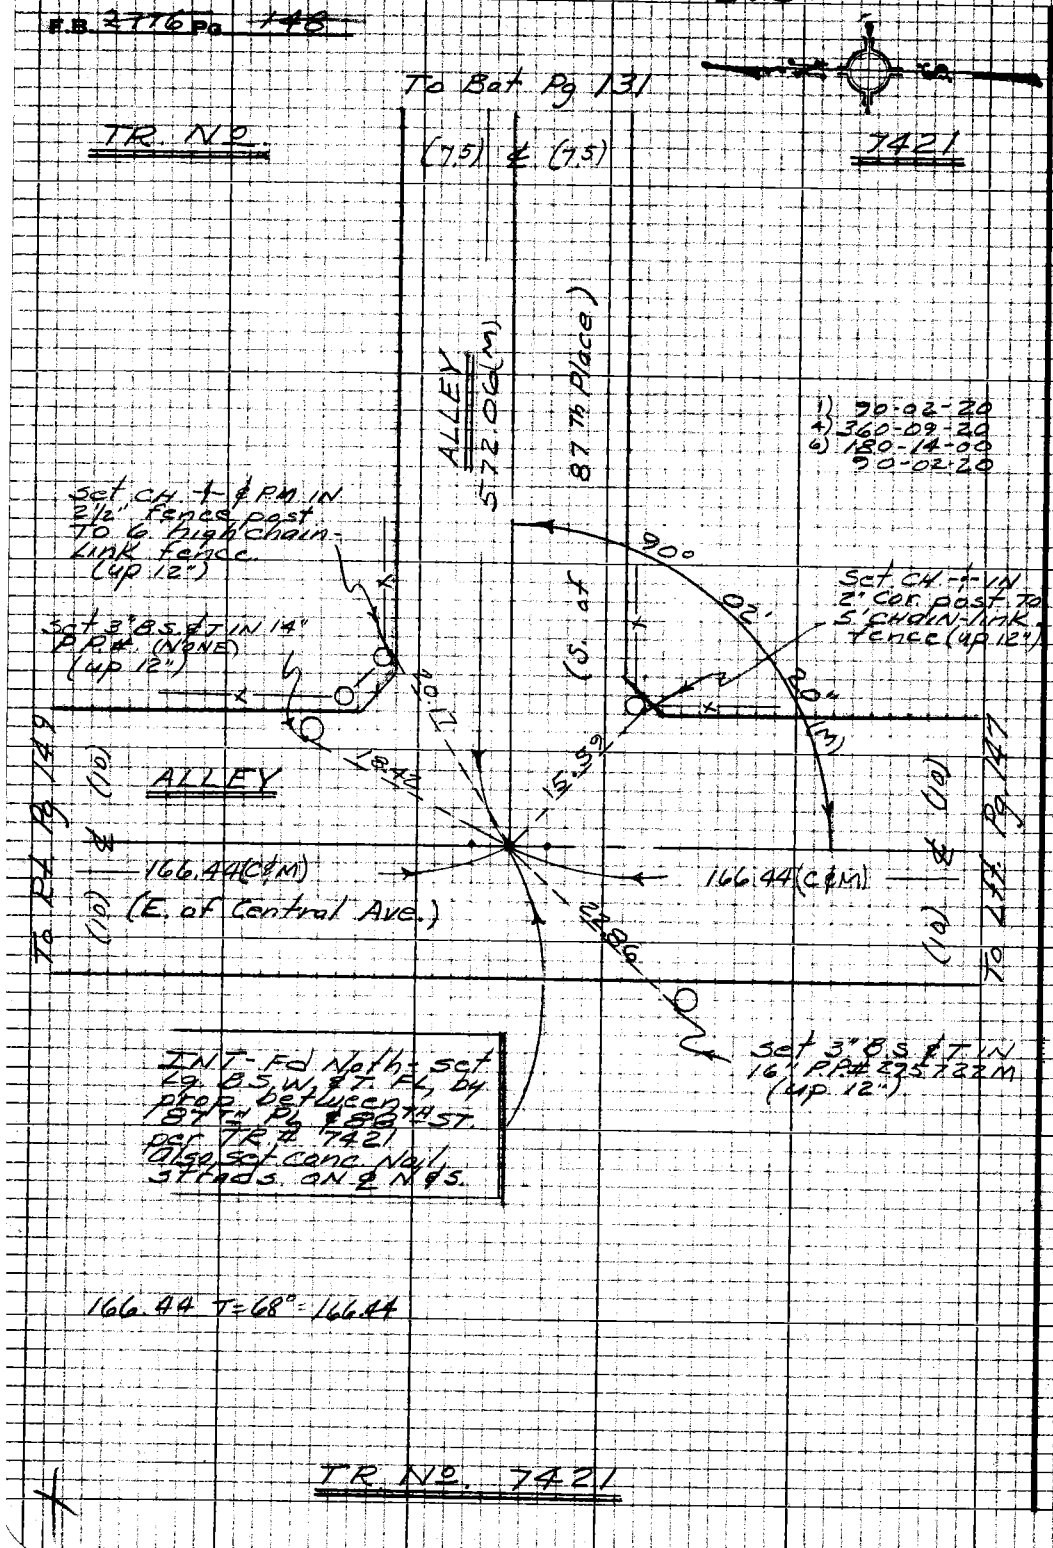

PLEASE RETURN TO
LOS ANGELES COUNTY ENGINEER
403 LOS ANGELES COUNTY ENGINEERING BLDG.

Do not extend this side of this line.

Note: Any Additions or Changes on this Sheet Must be Made or Circled in Red Ink With Date and Name of Person Making Change

PWFB 0921

3758

Notes Ck'd by	Div #5 Survey of Gardena Area ℄
Map No.	JN 030300 Tape 0256 Std 68°F
Office Work	Surveyed by J. Bazen
Checked	Notes J.J.B. Date 3-68
Date	Indexed [illegible]

F.B. 2776 Pg. 147

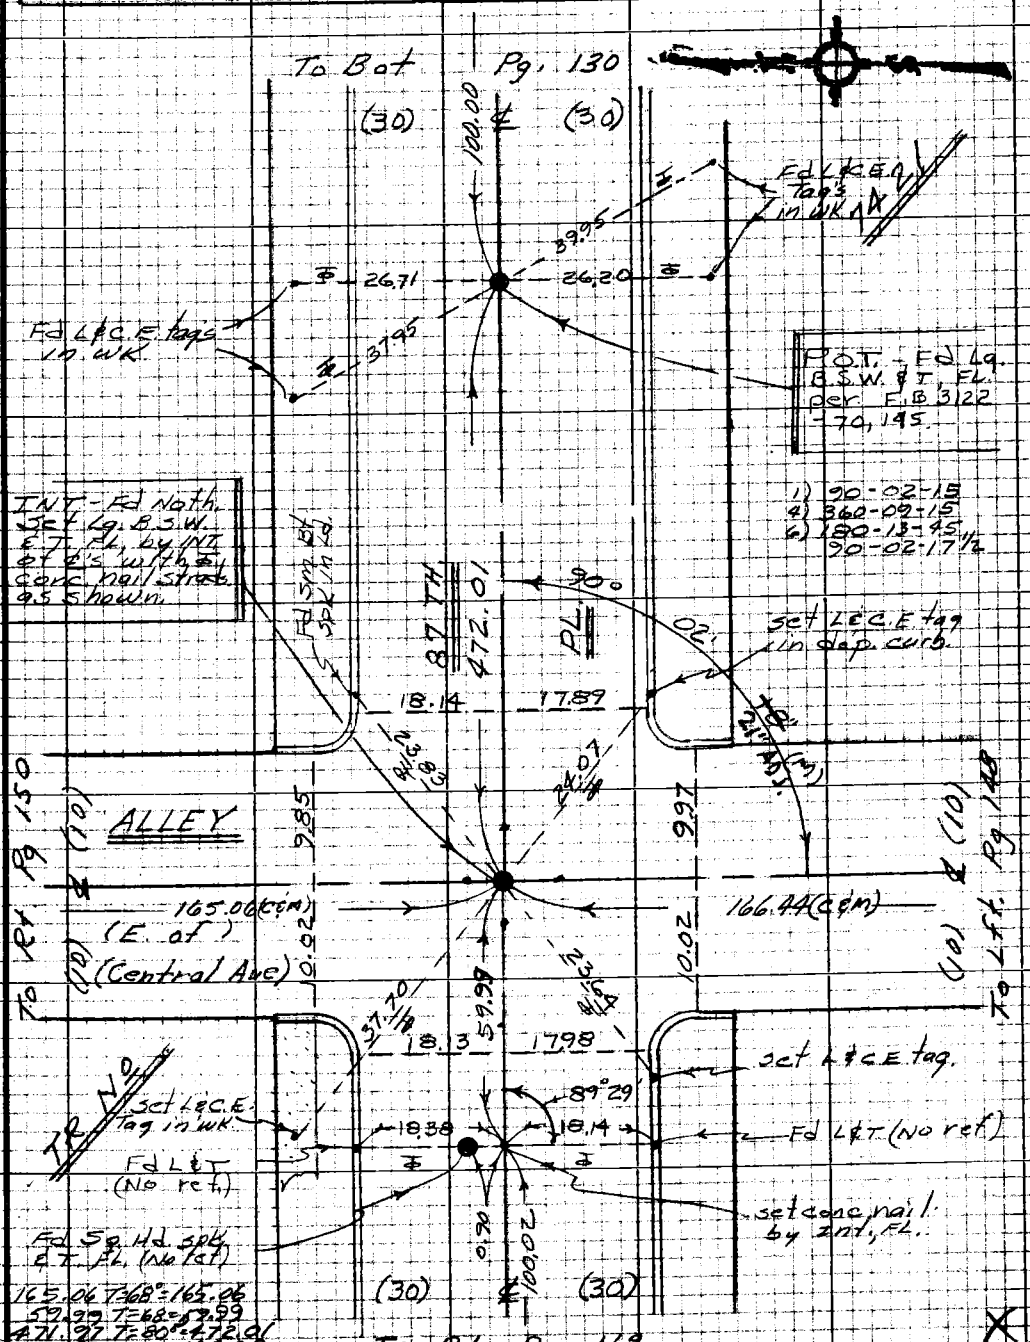

Note: Any Additions or Changes on this Sheet Must be Made or Circled in Red Ink With Date and Name of Person Making Change

Do not extend this side of this line.

PLEASE RETURN TO
LOS ANGELES COUNTY ENGINEER
403 LOS ANGELES COUNTY ENGINEERING BLDG.

76P3098 CE #310 5-66

PWFB 0921 3759

F.B. 2776 Pg. 150

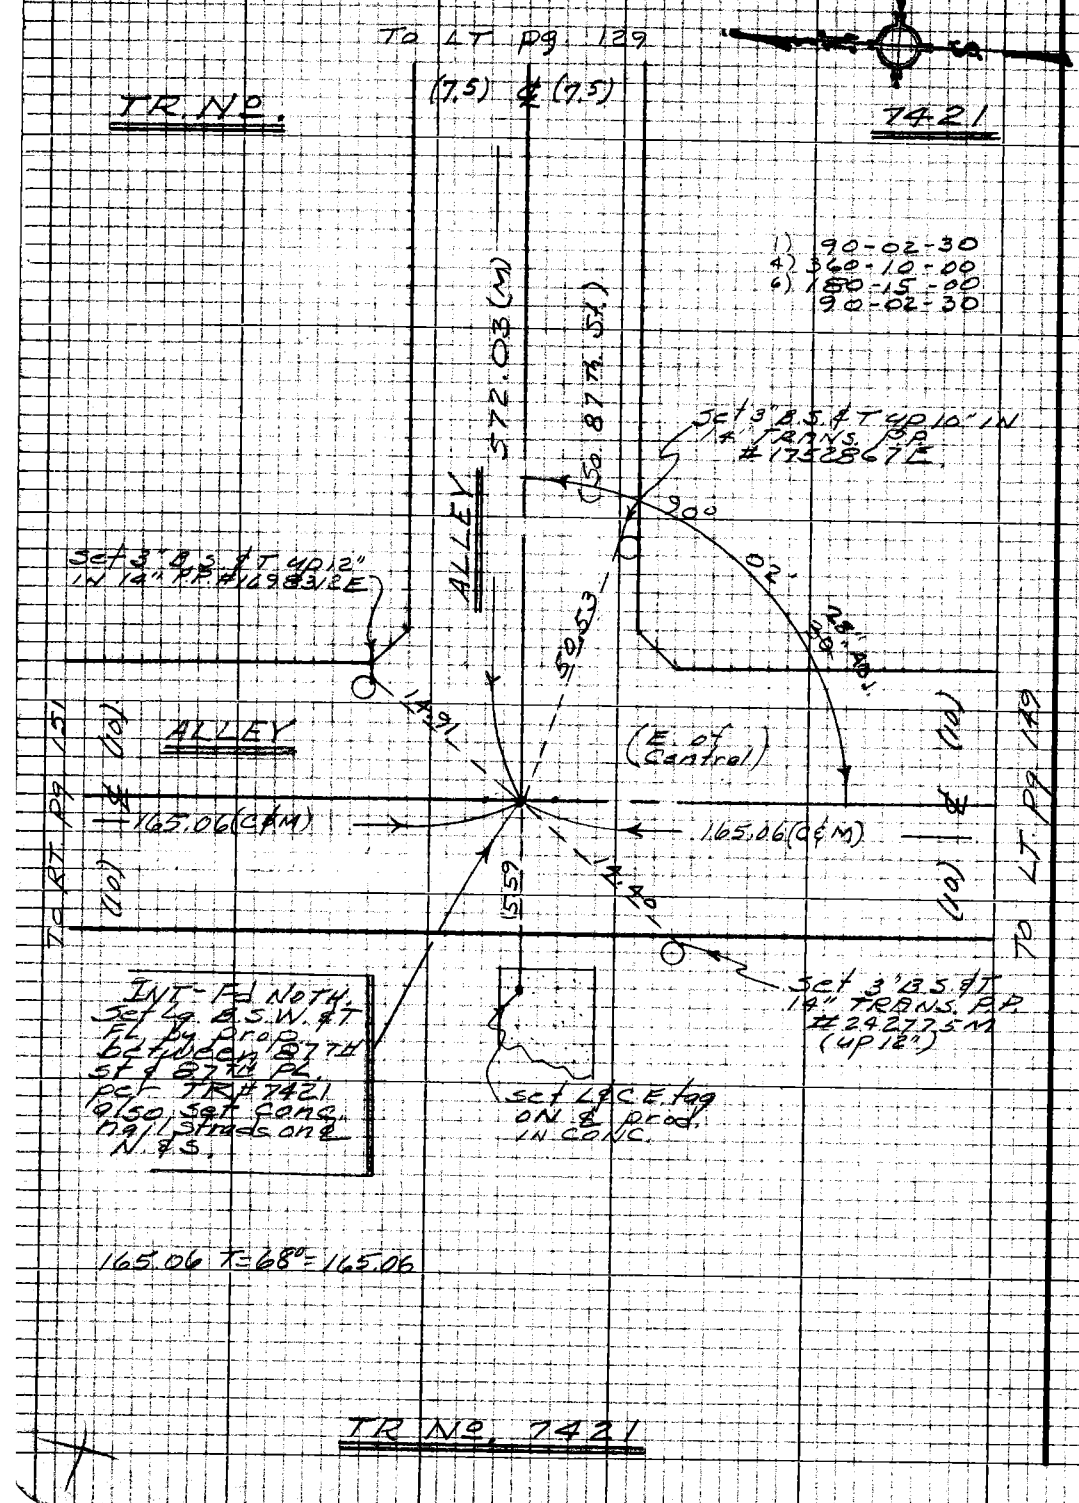

PLEASE RETURN TO
LOS ANGELES COUNTY ENGINEER
403 LOS ANGELES COUNTY ENGINEERING BLDG.

Do not extend this side of this line.

Note: Any Additions or Changes on this Sheet Must be Made or Circled in Red Ink With Date and Name of Person Making Change

PWFB 0921 3760

Notes Ck'd by	Div #5 Survey of Gardena Area ℄
Map No.	JN 0303.00 Tape 0256 Std 68 °F
Office Work	Surveyed by J. Bazen
Checked	Notes JJB Date 3/68
Date	Indexed [redacted] GALLI [redacted] 137

F.B. 2776 Pg. 151

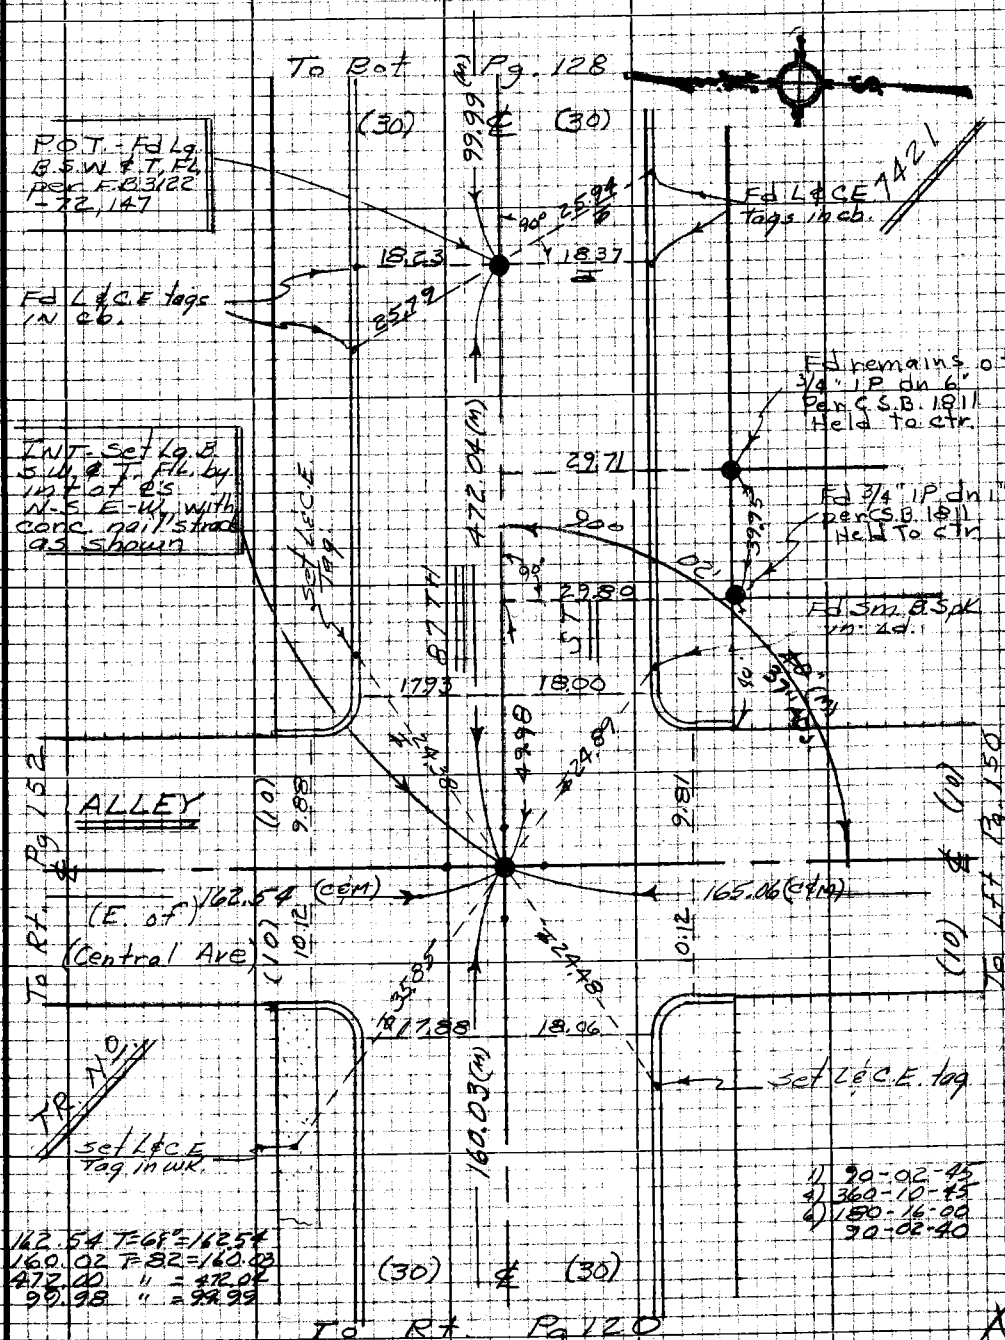

Note: Any Additions or Changes on this Sheet Must be Made or Circled in Red Ink With Date and Name of Person Making Change

Do not extend this side of this line.

PLEASE RETURN TO
LOS ANGELES COUNTY ENGINEER
403 Los Angeles County Engineering Bldg.

76P3098 CE #310 5-66

PWFB 0921 3761

F.B. 2776 Pg. 132

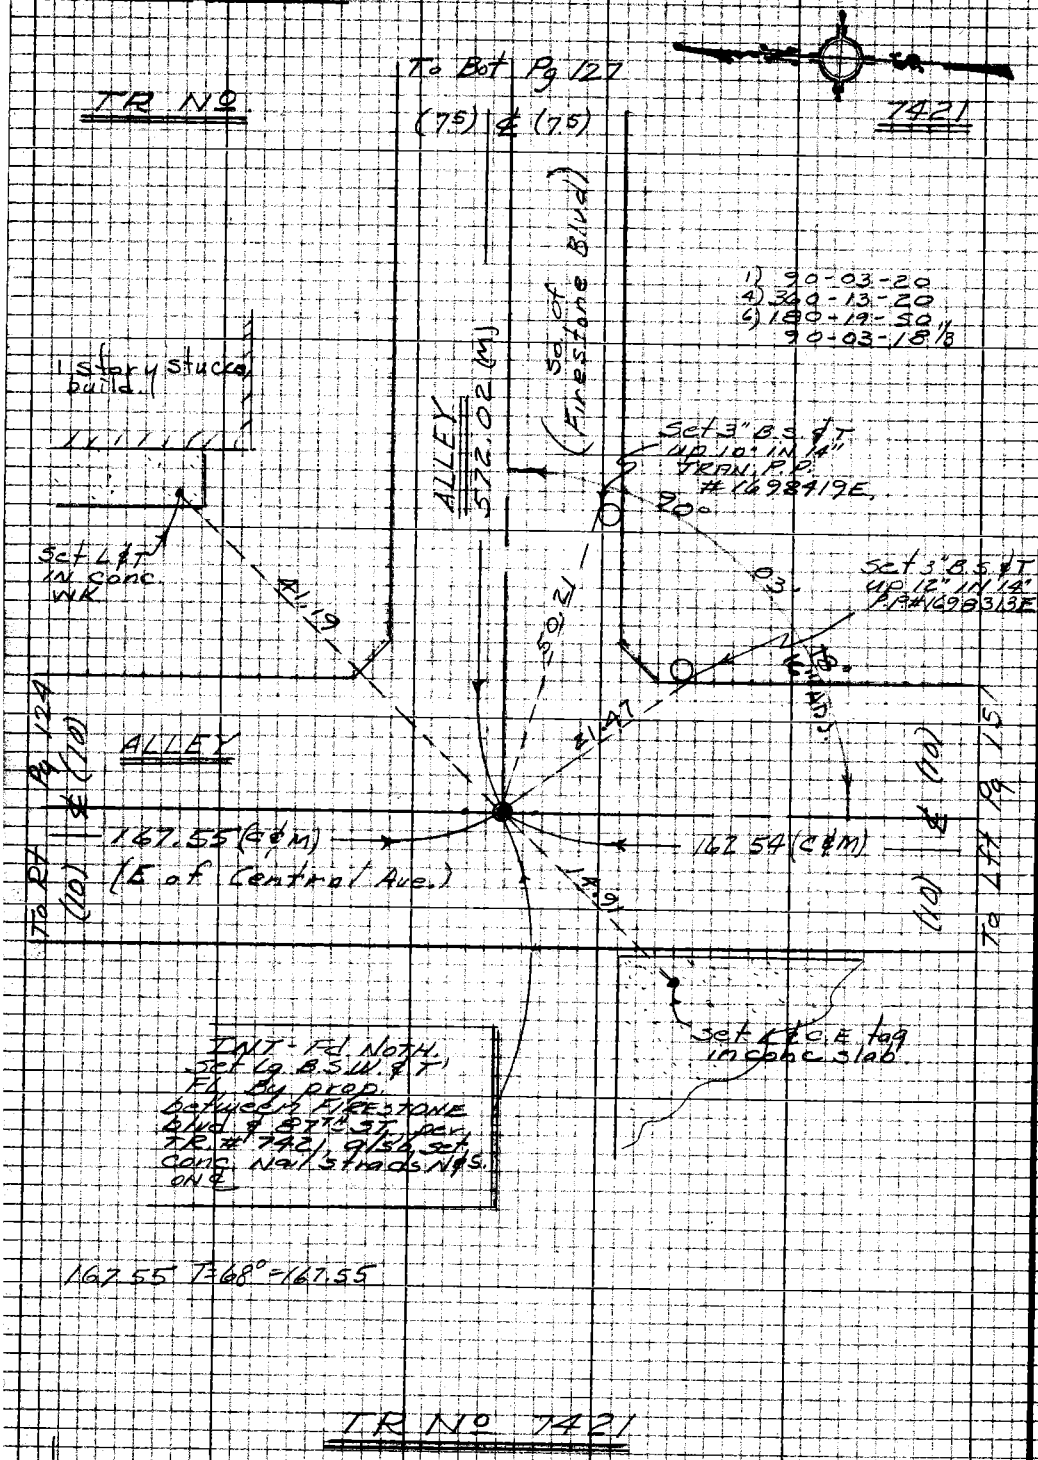

PLEASE RETURN TO
LOS ANGELES COUNTY ENGINEER
403 LOS ANGELES COUNTY ENGINEERING BLDG.

Do not extend this side of this line.

Note: Any Additions or Changes on this Sheet Must be Made or Circled in Red Ink With Date and Name of Person Making Change.

PWFB 0921 3762, 3763

Notes Ck'd by	Survey of GARDENA AREA ℄
Map No.	JN 0303 00 Tape 0256 Std 68 °F
Office Work	Surveyed by J. J. BAZEN
Checked	Notes J. J. B. Date 4-68
Date	Indexed [illegible]

F.B. ~~2776~~ Pg. ~~153~~

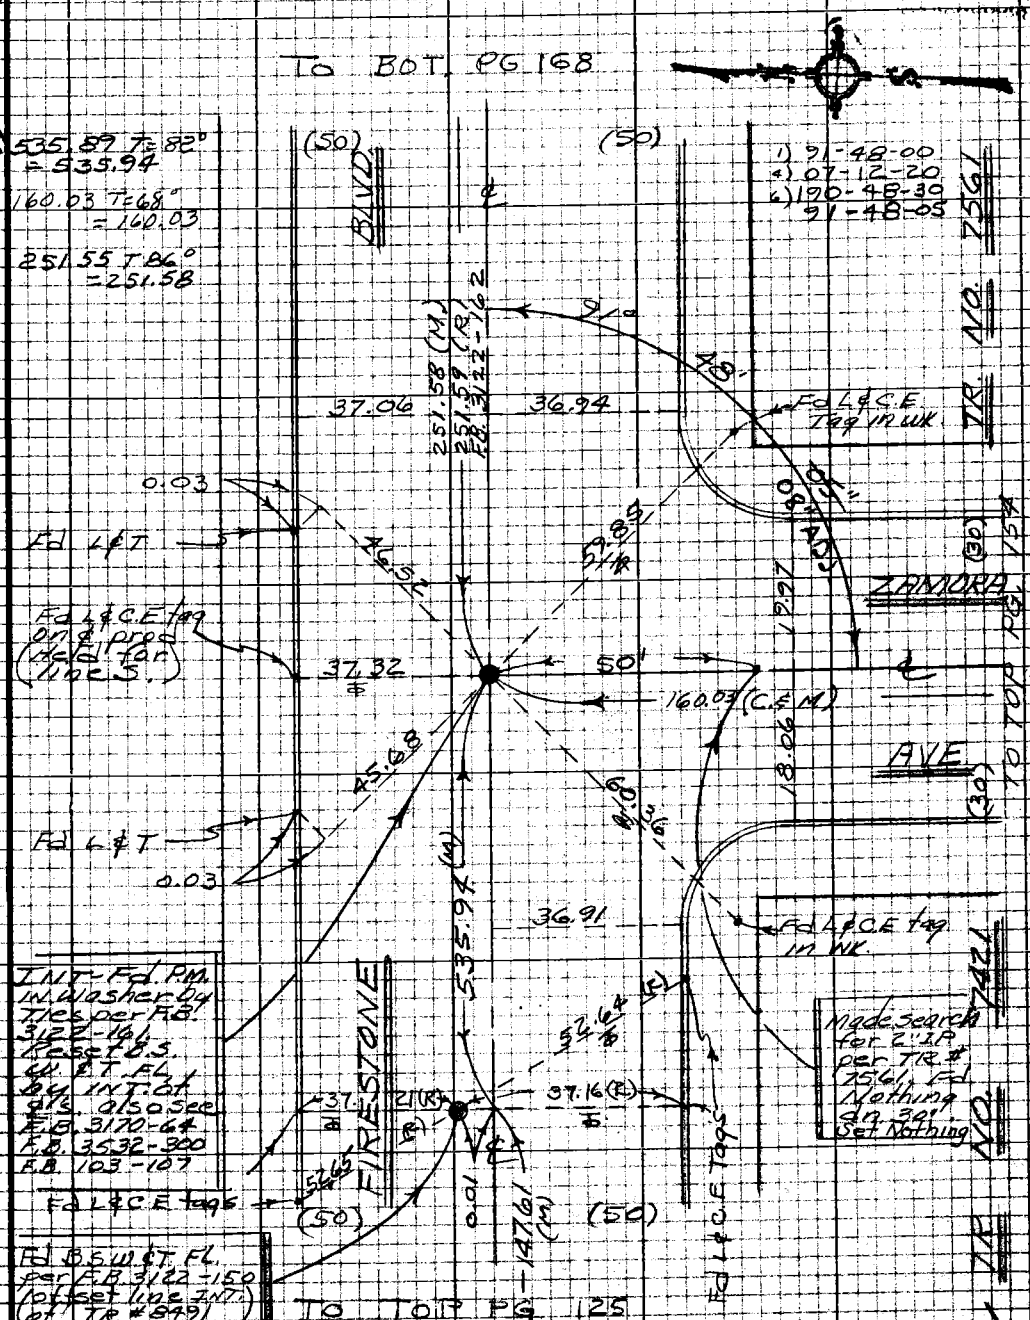

Note: Any Additions or Changes on this Sheet Must be Made or Circled in Red Ink With Date and Name of Person Making Change

Do not extend this side of this line.

PLEASE RETURN TO
LOS ANGELES COUNTY ENGINEER
403 Los Angeles County Engineering Bldg.

76P3098 CK #310 5-66

PWFB 0921 3764

F.B. ~~3776~~ Pg. ~~154~~

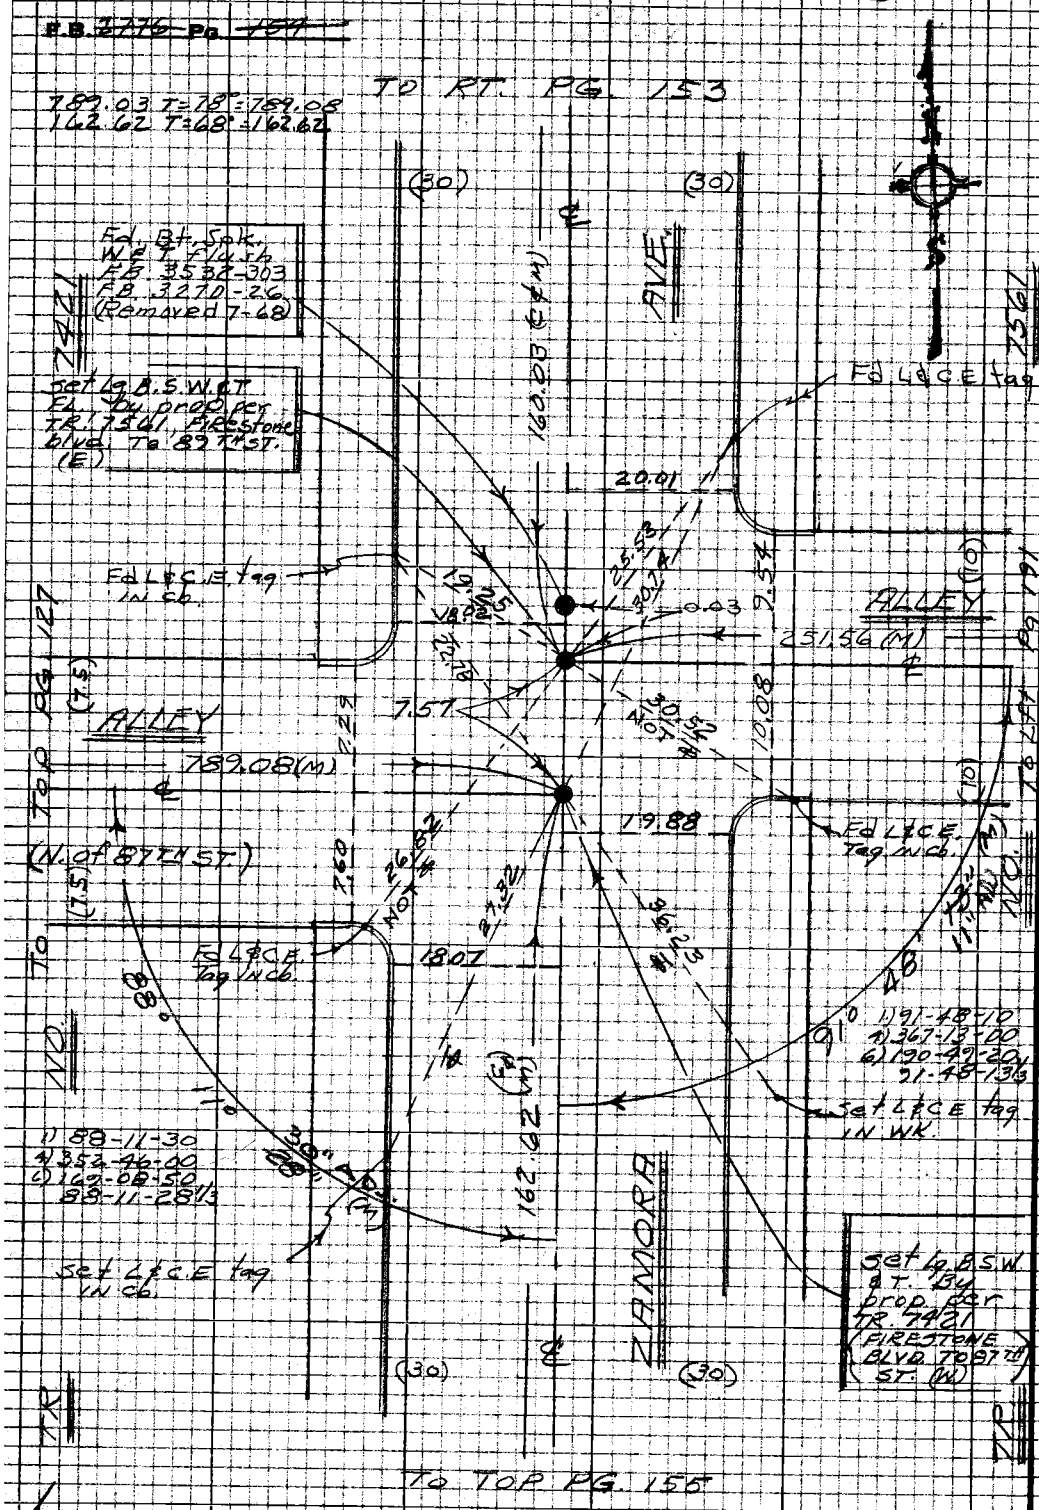

PLEASE RETURN TO
LOS ANGELES COUNTY ENGINEER
403 LOS ANGELES COUNTY ENGINEERING BLDG.

Do not extend this side of this line.

Note: Any Additions or Changes on this Sheet Must be Made or Circled in Red Ink With Date and Name of Person Making Change

PWFB 0921

3765

Notes Ck'd by	Survey of DIV. #5 GARDENA AREA ℄
Map No.	JN 030300 Tape 0256 Std 68 °F
Office Work	Surveyed by J. J. BAZEN
Checked	Notes J. J. B. Date 4-68
Date	Indexed [illegible] GALLI [illegible]

F.B. 2776 Pg. 155

W.S.7 B-6

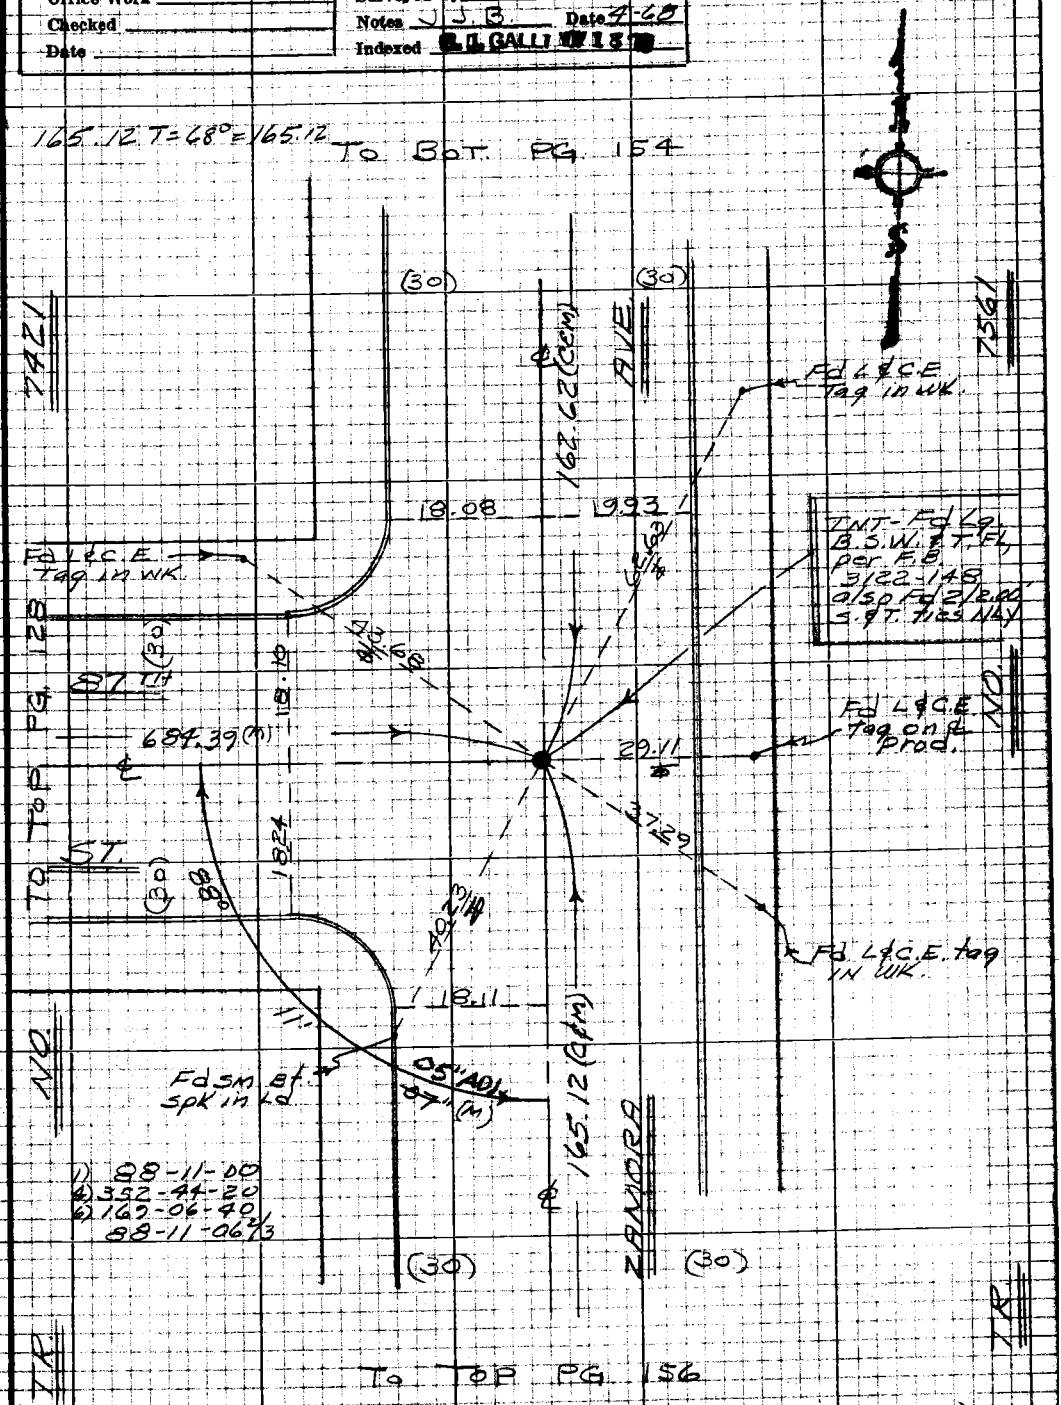

Note: Any Additions or Changes on this Sheet Must be Made or Circled in Red Ink With Date and Name of Person Making Change

Do not extend this side of this line.

PLEASE RETURN TO
LOS ANGELES COUNTY ENGINEER
403 Los Angeles County Engineering Bldg.

76P3095 CK #310 8-66

PWFB 0921 3766

F.B. ~~2776~~ PG. ~~156~~

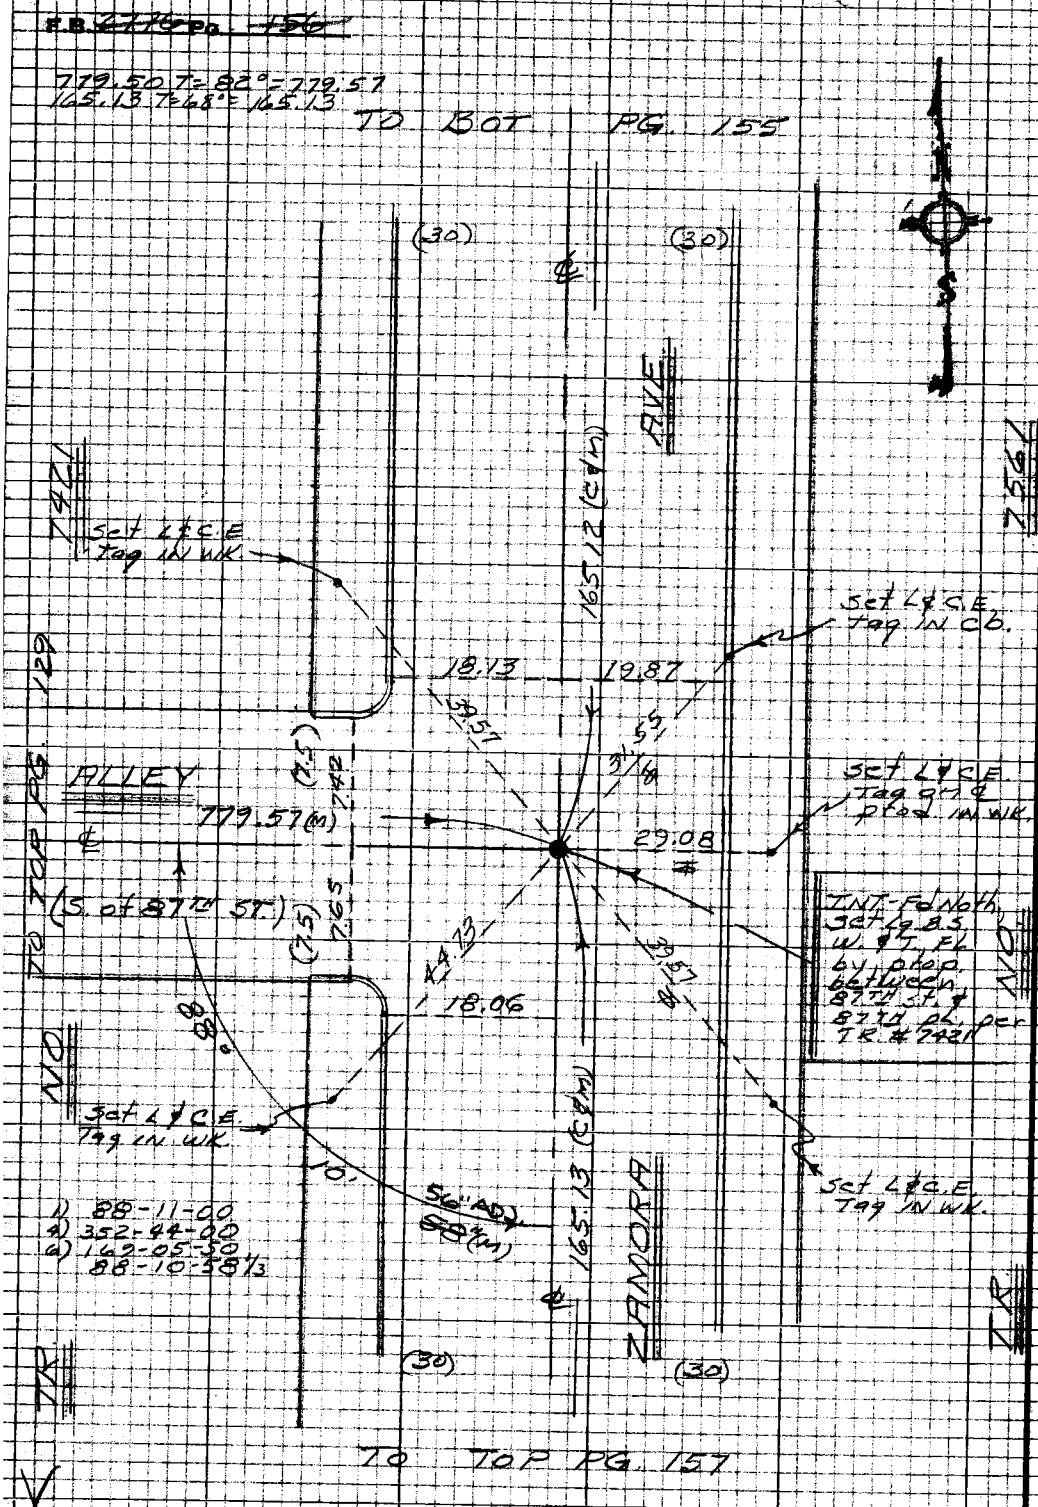

PLEASE RETURN TO
LOS ANGELES COUNTY ENGINEER
403 LOS ANGELES COUNTY ENGINEERING BLDG.

Do not extend this side of this line.

Note: Any Additions or Changes on this Sheet Must be Made or Circled in Red Ink With Date and Name of Person Making Change

PWFB 0921

3767

Notes Ck'd by	Survey of GARDENA AREA ℄
Map No.	IN 0303.00 Tape 0256 Std 68°F
Office Work	Surveyed by J J BAZEN
Checked	Notes JJB Date 4-68
Date	Indexed [illegible]

F.B. ~~2776~~ PG. ~~157~~

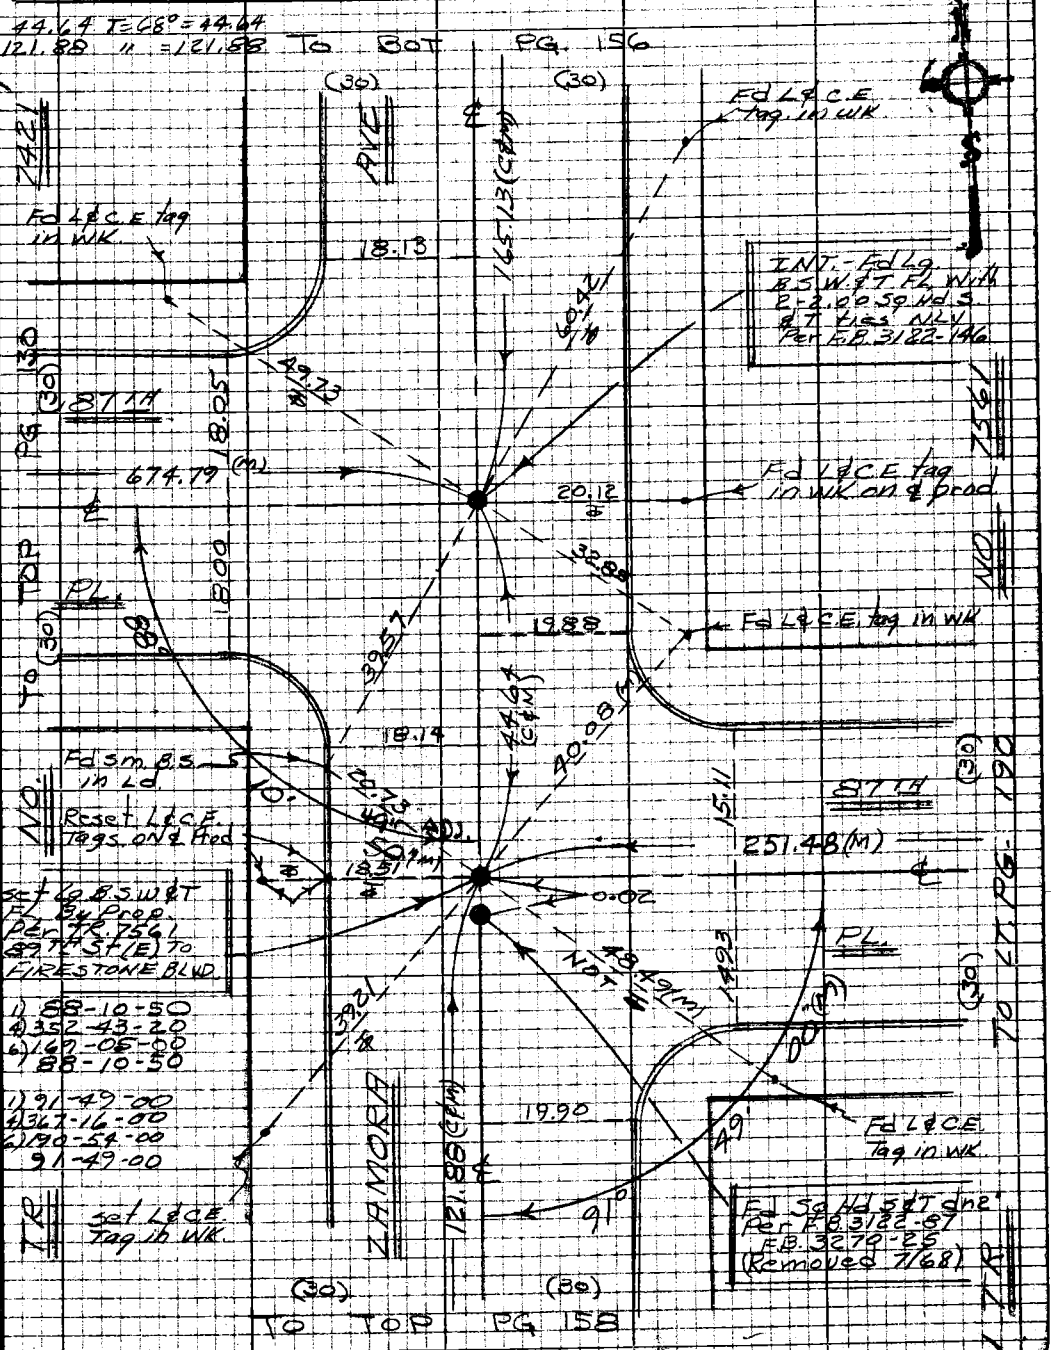

Note: Any Additions or Changes on this Sheet Must be Made or Circled in Red Ink With Date and Name of Person Making Change

Do not extend this side of this line.

PLEASE RETURN TO
LOS ANGELES COUNTY ENGINEER
403 LOS ANGELES COUNTY ENGINEERING BLDG.

76P3098 CK #310 5-66

PWFB 0921

3768

F.B. ~~2776~~ PG. ~~158~~

769.91 T=74=769.94
166.52 T=68°=166.52 TO BOT PG. 157

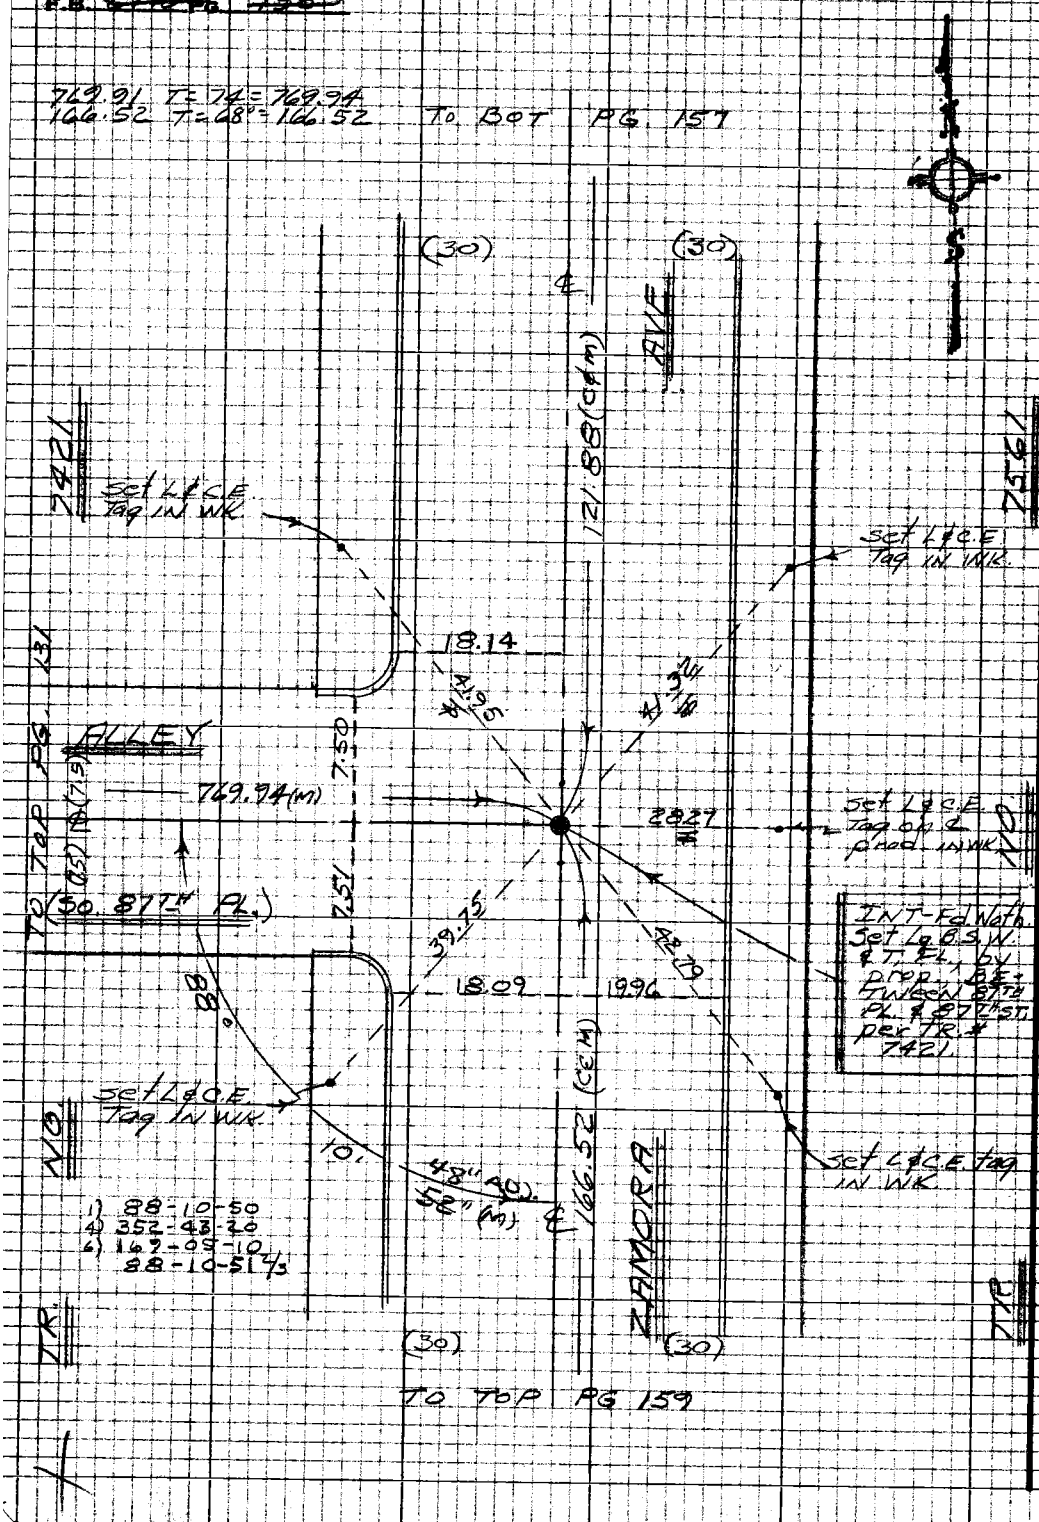

PLEASE RETURN TO
LOS ANGELES COUNTY ENGINEER
403 LOS ANGELES COUNTY ENGINEERING BLDG.

Do not extend this side of this line.

Note: Any Additions or Changes on this Sheet Must be Made or Circled in Red Ink With Date and Name of Person Making Change

PWFB 0921 3769, 3770

Notes Ck'd by	Survey of DIV. #5 GARDENA AREA ℄
Map No.	IN 0303.00 Tape 0256 Std 68°F
Office Work	Surveyed by J. J. BAZEN
Checked	Notes JJB Date 4-68
Date	Indexed [illegible] GALLY NOV 1 8 [illegible]

F.B. 2776 Pg. 159

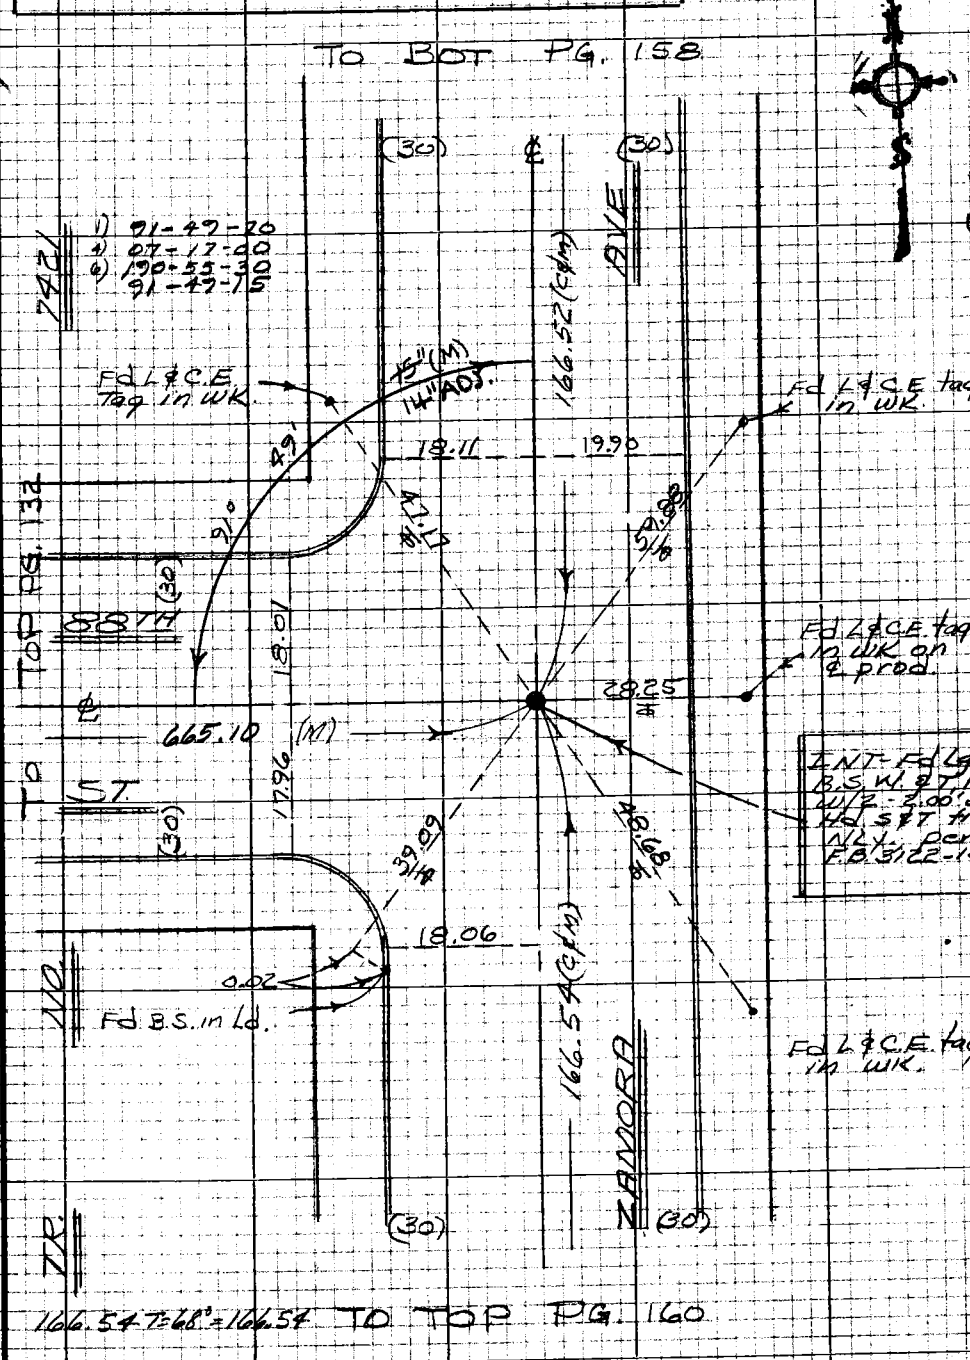

Note: Any Additions or Changes on this Sheet Must be Made or Circled in Red Ink With Date and Name of Person Making Change

Do not extend this side of this line.

PLEASE RETURN TO
LOS ANGELES COUNTY ENGINEER
403 LOS ANGELES COUNTY ENGINEERING BLDG.

76P3098 CE #310 8-66

PWFB 0921 3771

F.B. ~~2776~~ Pg. ~~160~~

760.21 T=76°=760.25
166.55 T=68=166.55

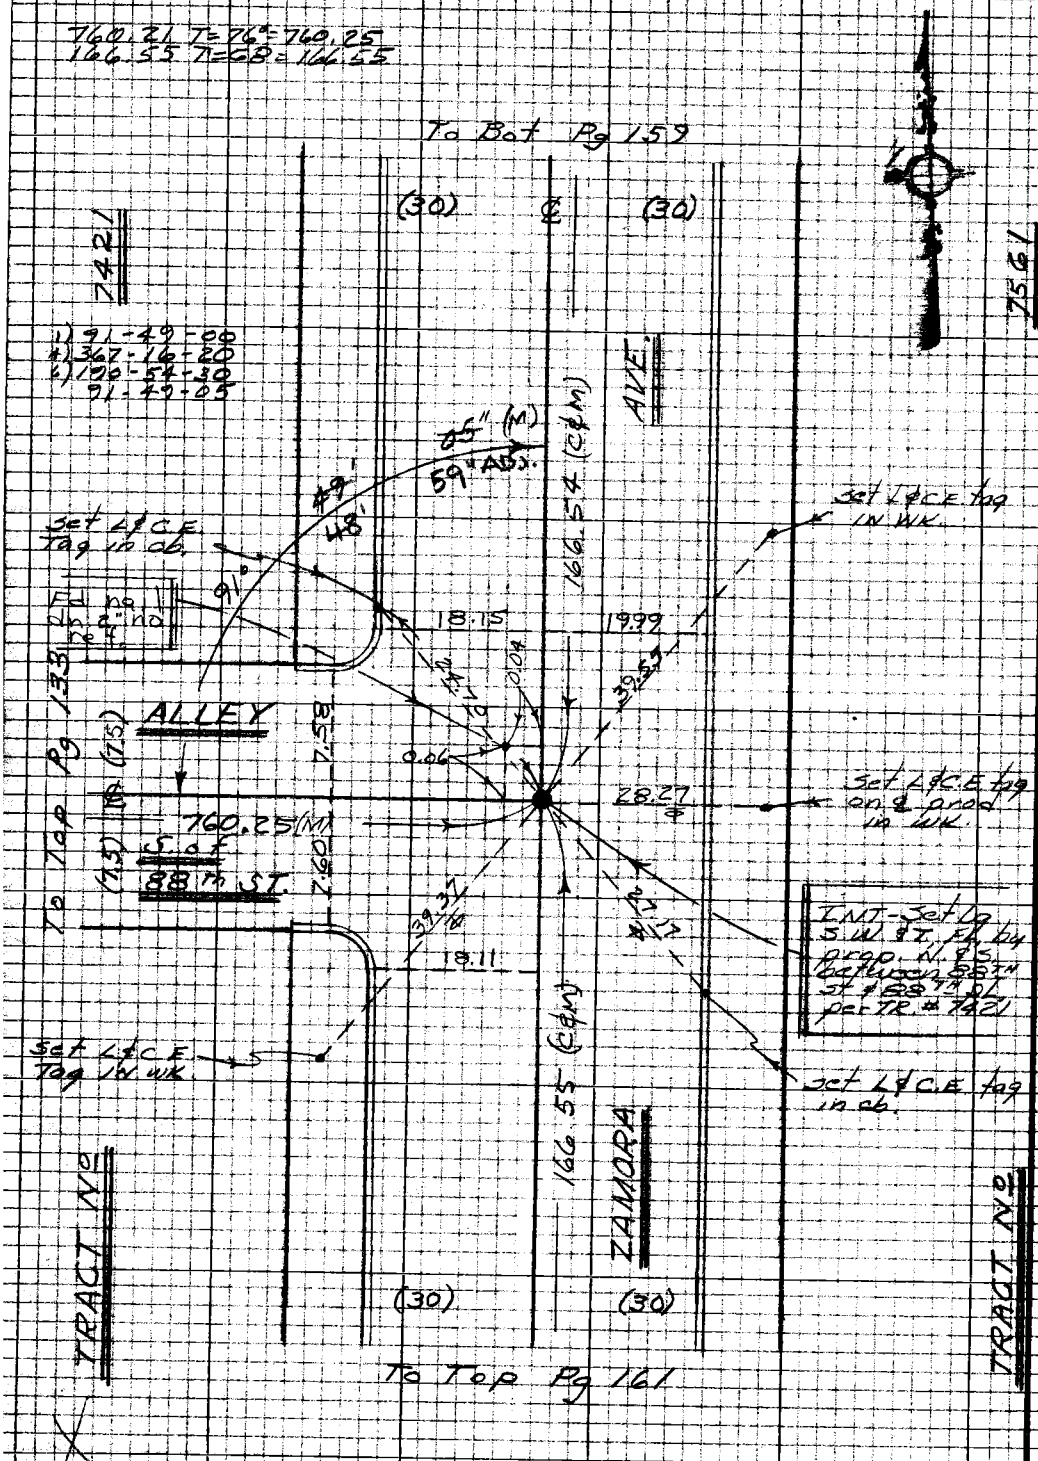

PLEASE RETURN TO
LOS ANGELES COUNTY ENGINEER
403 LOS ANGELES COUNTY ENGINEERING BLDG.

Do not extend this side of this line.

Note: Any Additions or Changes on this Sheet Must be Made or Circled in Red Ink With Date and Name of Person Making Change

PWFB 0921 3772

Notes Ck'd by	Survey of DIV #5 GARDENA AREA ℄
Map No.	IN 030300 Tape 0256 Std 68 °F
Office Work	Surveyed by J.J. BAZEN
Checked	Notes JJB Date 4-68
Date	Indexed C. J. GAITT

F.B. ~~3776~~ Pg ~~161~~

W.S. 7 B 6

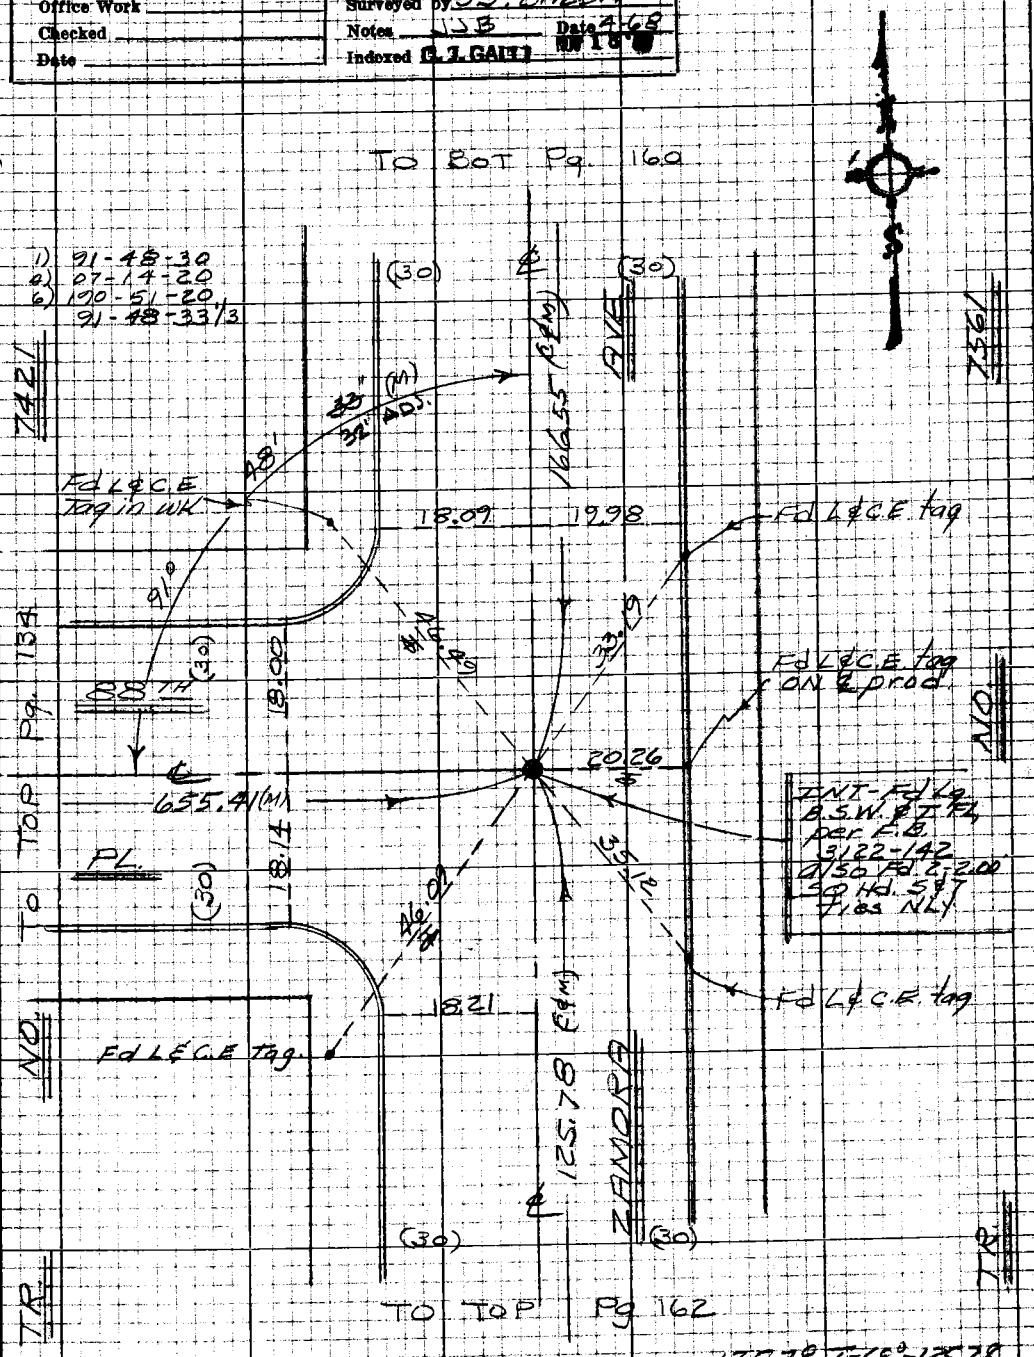

Note: Any Additions or Changes on this Sheet Must be Made or Circled in Red Ink With Date and Name of Person Making Change

Do not extend this side of this line.

PLEASE RETURN TO
LOS ANGELES COUNTY ENGINEER
403 LOS ANGELES COUNTY ENGINEERING BLDG.

76P3098 CE #310 8-66

PWFB 0921

3773

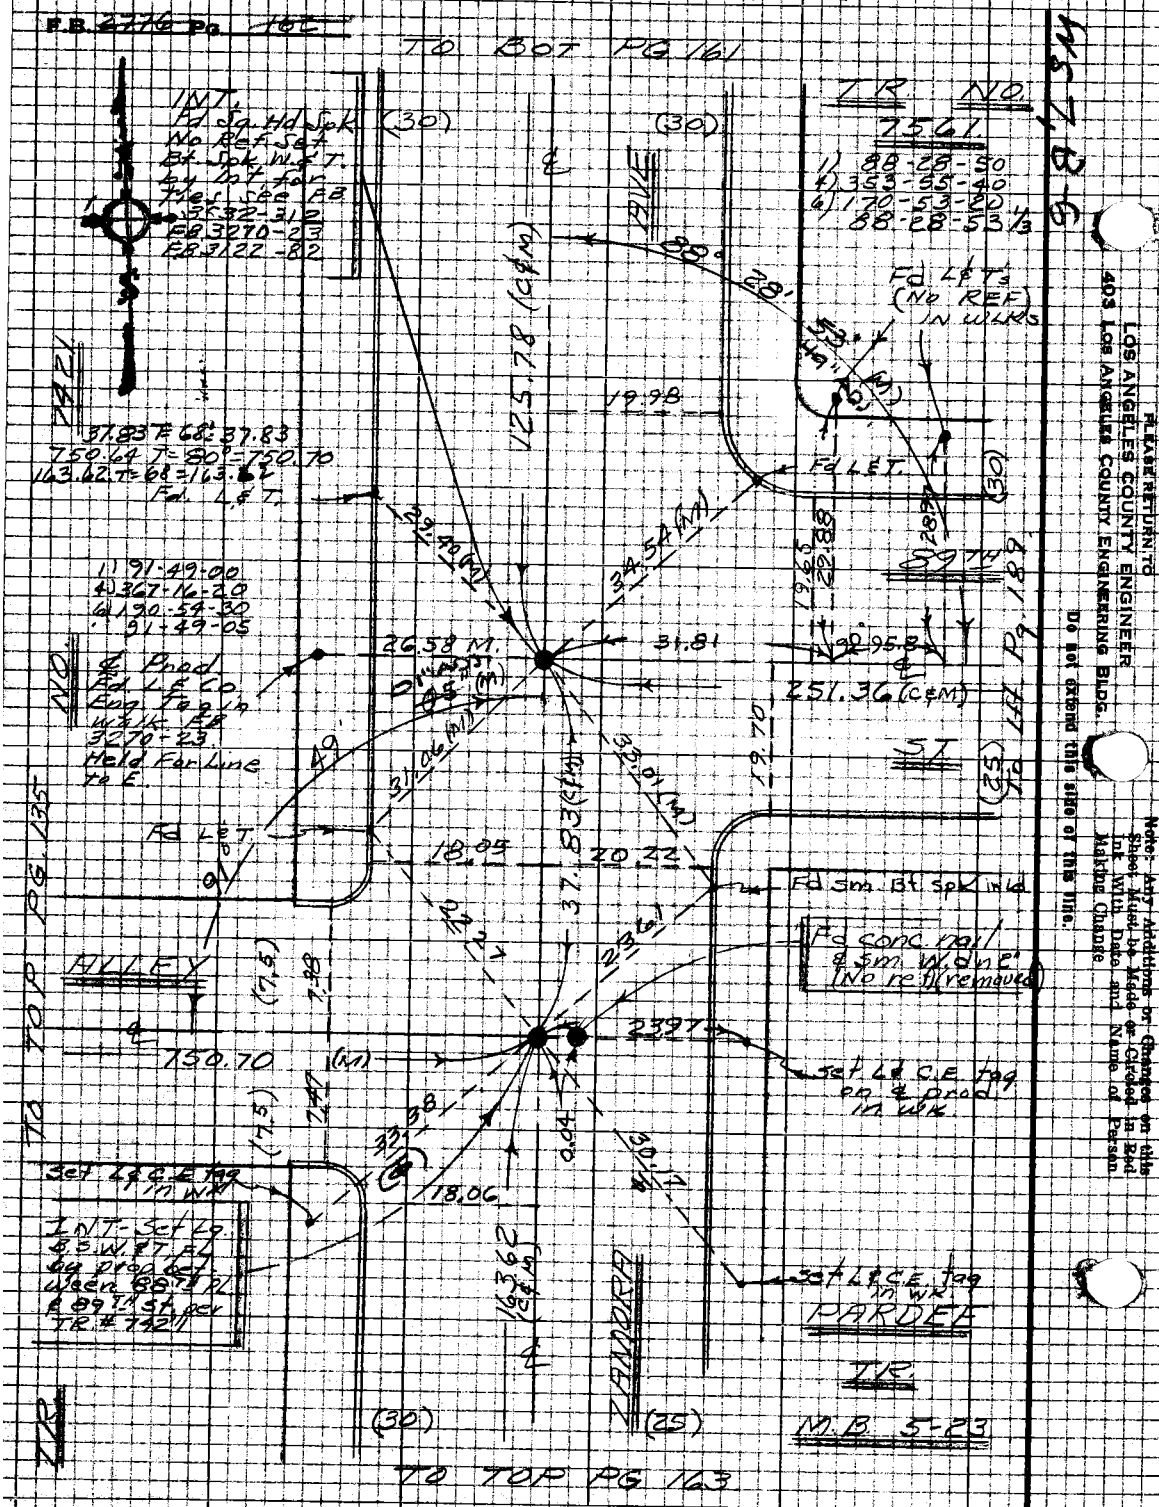

PLEASE RETURN TO
LOS ANGELES COUNTY ENGINEER
403 LOS ANGELES COUNTY ENGINEERING BLDG.

Do not extend this side of this line.

Note: Any Additions or Changes on this Sheet Must be Made or Circled in Red Ink With Date and Name of Person Making Change

PWFB 0921 3774

Notes Ck'd by	DID #5 Survey of GARDENA AREA 4
Map No.	JN 0303.00 Tape 0256 Std 68 °F
Office Work	Surveyed by J.J. BAZEN
Checked	Notes JJB Date 4-68
Date	Indexed [illegible]

F.B. ~~2776~~ Pg. ~~163~~

W.S. 7 B-6

TO BOT PG. 162

7421

1) 91-49-20
4) 07-17-00
6) 190-55-30
91-49-15

(30) (25)

163.62 (S&M)

AVE.

15" (M)

49'

18.00 20.31

Fd L&C.E. tag

Fd L&C.E. tag

INT - Fd Lg. B.S.W. & T.Fl. 200 S. & T. Ties NLY. per F.B. 3122-140 also See F.B. 3122-80 F.B. 3170-63

89TH

(30) 91 8.00

34.12 34.16

20.60

645.90 (M)

18.04

37.74

33.51

Fd L&C.E. tag on ℄ prod

Fd L&C.E. tag

ST.

(30)

Fd L&C.E. tag

18.09

134.14 Lev. T72° = 134.14.

134.14 (C&M)

ZAMORA

(30) (25)

TR

NO. TO TOP PG. 136

M.B. 5-23

TR

PARDEE

TO TOP PG. 164

Note: Any Additions or Changes on this Sheet Must be Made or Circled in Red Ink With Date and Name of Person Making Change

Do not extend this side of this line.

PLEASE RETURN TO
LOS ANGELES COUNTY ENGINEER
403 LOS ANGELES COUNTY ENGINEERING BLDG.

76P3098 CE #310 5-66

PWFB 0921

3775

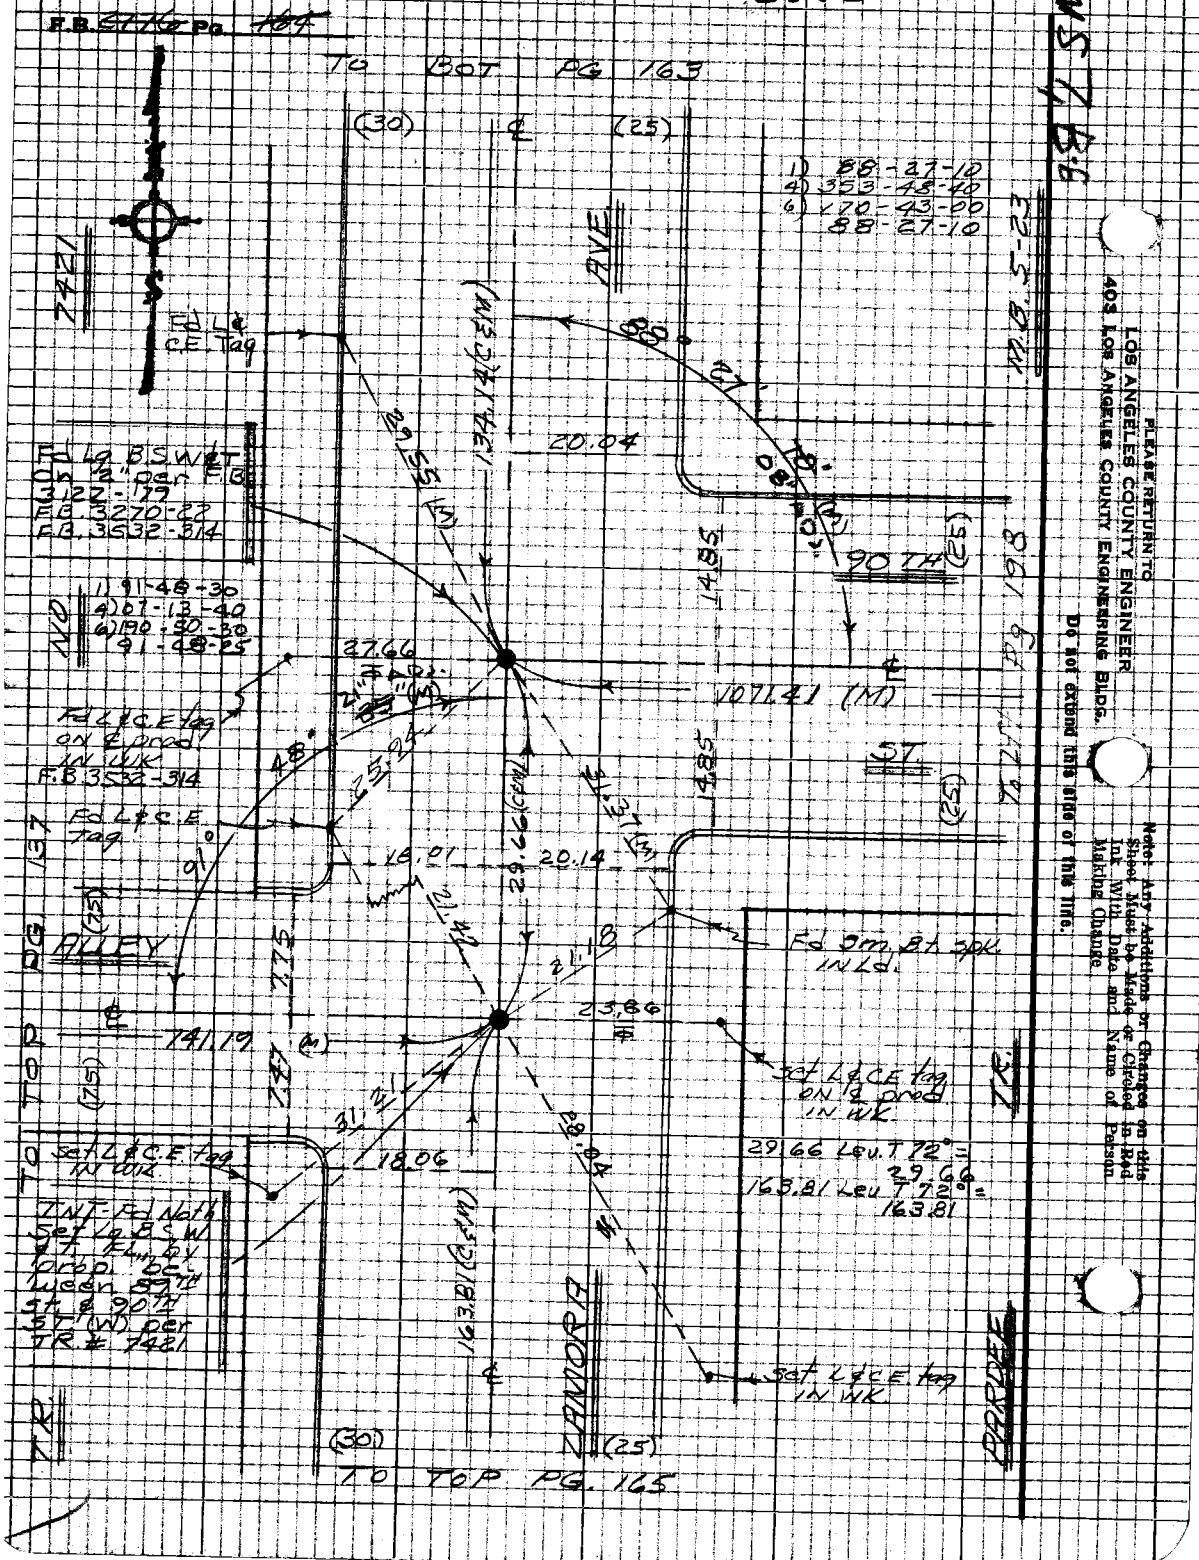

PLEASE RETURN TO
LOS ANGELES COUNTY ENGINEER
403 LOS ANGELES COUNTY ENGINEERING BLDG.

Do not extend this side of this line.

Note: Any Additions or Changes on this Sheet Must be Made or Circled in Red Ink With Date and Name of Person Making Change

PWFB 0921

3776

Notes Ck'd by	Survey of GARDENA AREA ℄
Map No.	JN 0303.00 Tape 0256 Std 68 °F
Office Work	Surveyed by J.J. BAZEN
Checked	Notes J.J.B. Date 4-68
Date	Indexed [illegible]

F.B. ~~3776~~ Pg. ~~165~~

W 5 7 B-6

TO BOT PG. 164

636.35 T=78°=636.39

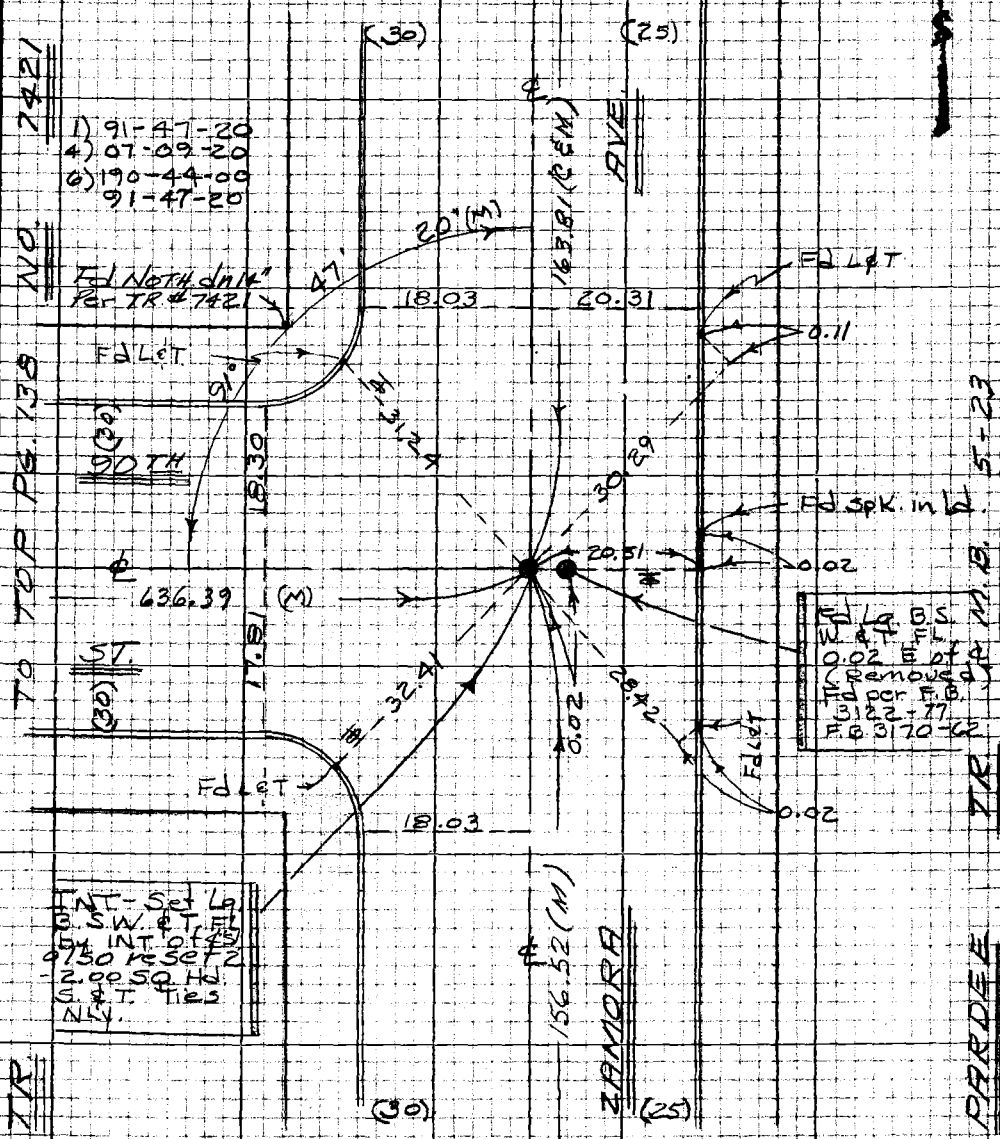

TO TOP PG. 138

TO TOP PG. 166

Note: Any Additions or Changes on this Sheet Must be Made or Circled in Red Ink With Date and Name of Person Making Change

Do not extend this side of this line.

PLEASE RETURN TO
LOS ANGELES COUNTY ENGINEER
403 LOS ANGELES COUNTY ENGINEERING BLDG.

76P2095 CK #310 5-66

PWFB 0921

3777

F.B. 2776 Pg. 166

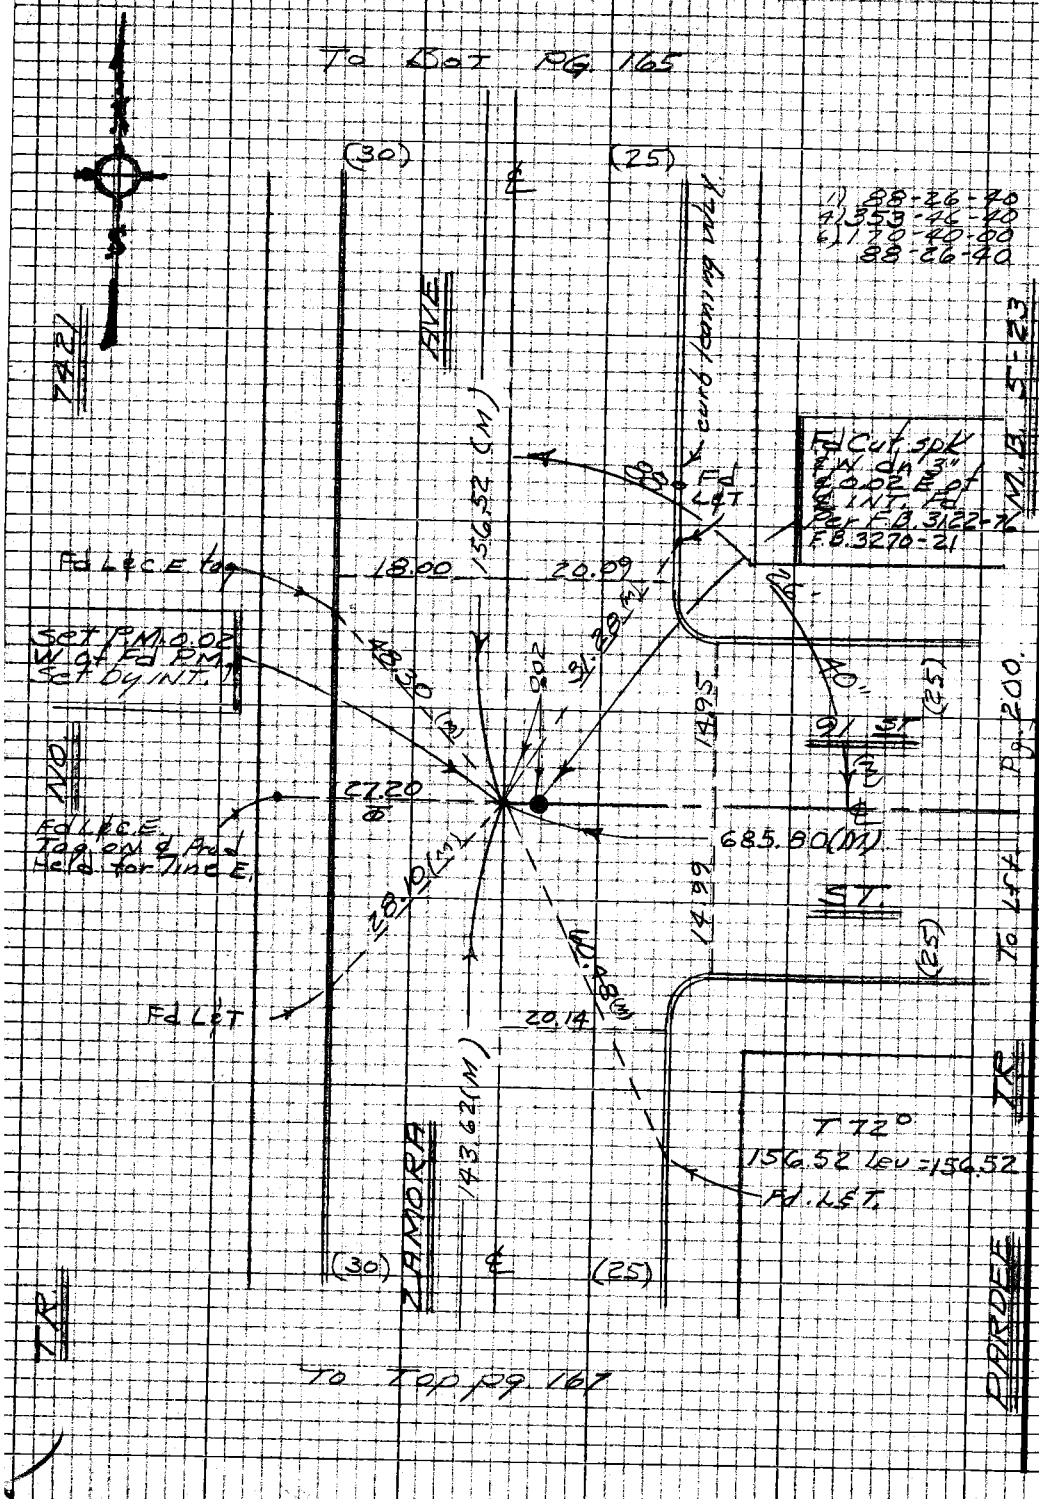

PLEASE RETURN TO
LOS ANGELES COUNTY ENGINEER
403 Los Angeles County Engineering Bldg.

Do not extend this side of this line.

Note: Any Additions or Changes on this Sheet Must be Made or Circled in Red Ink With Date and Name of Person Making Change

PWFB 0921 3778

Notes Ck'd by	Survey of DIV #5 GARDENA AREA ℄
Map No.	JN 0303.00 Tape 0256 Std 68 °F
Office Work	Surveyed by J.J. BAZEN
Checked	Notes J.J.B. Date 4-68
Date	Indexed [illegible] GALLI NOV 1 8 [illegible]

F.B. ~~2776~~ Pg. ~~167~~

WS 7 B-6

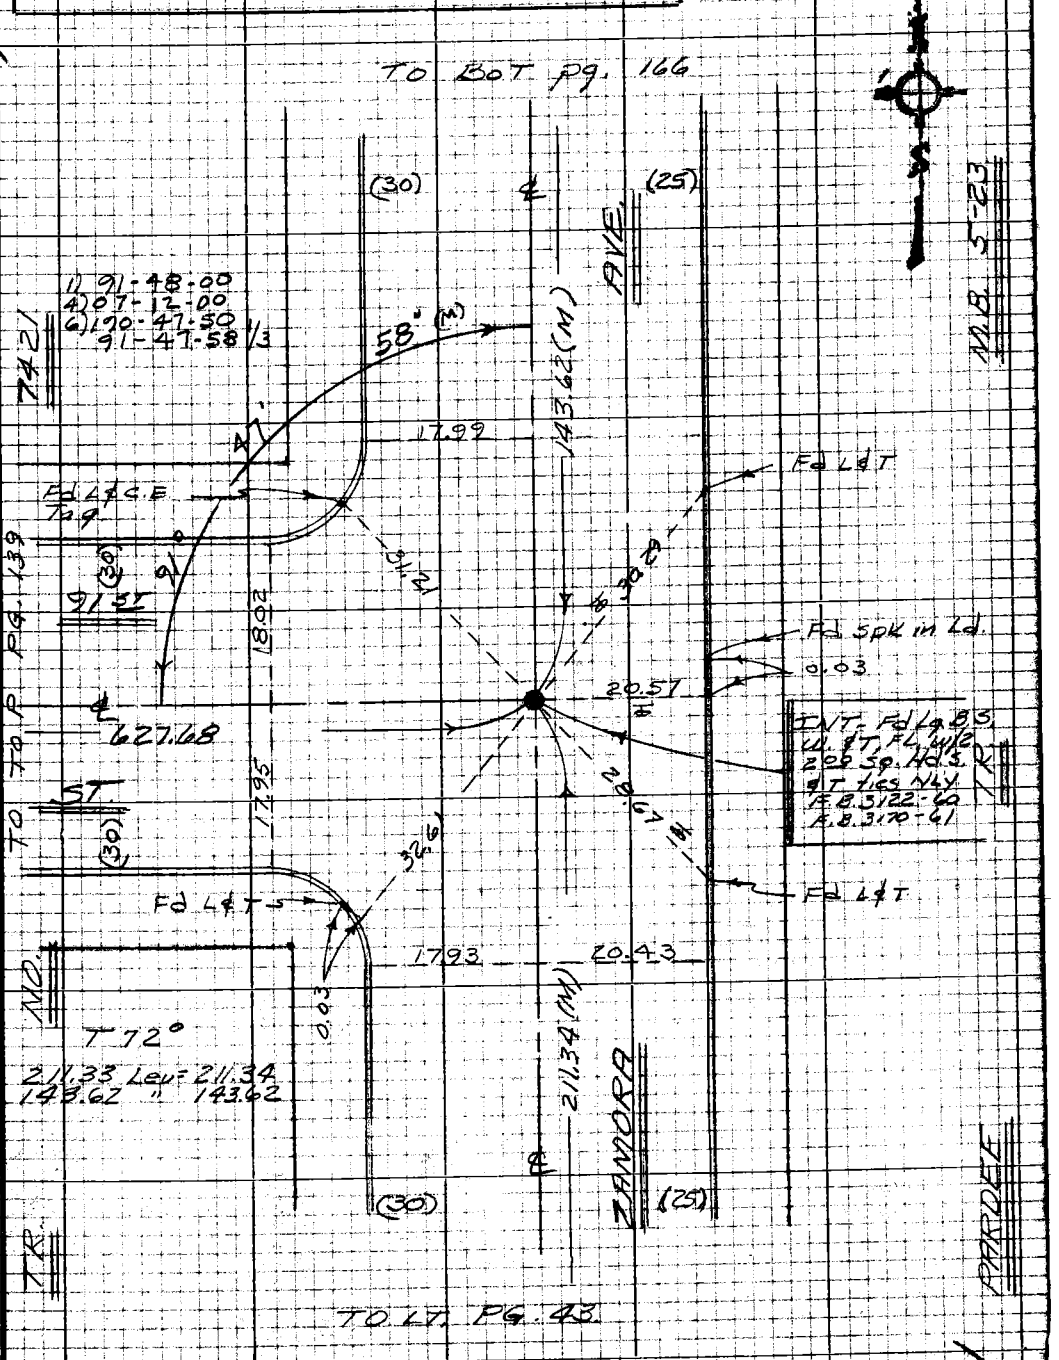

Note: Any Additions or Changes on this Sheet Must be Made or Circled in Red Ink With Date and Name of Person Making Change

Do not extend this side of this line.

PLEASE RETURN TO
LOS ANGELES COUNTY ENGINEER
403 LOS ANGELES COUNTY ENGINEERING BLDG.

76P3098 CE #210 8-66

PWFB 0921 3779, 3780

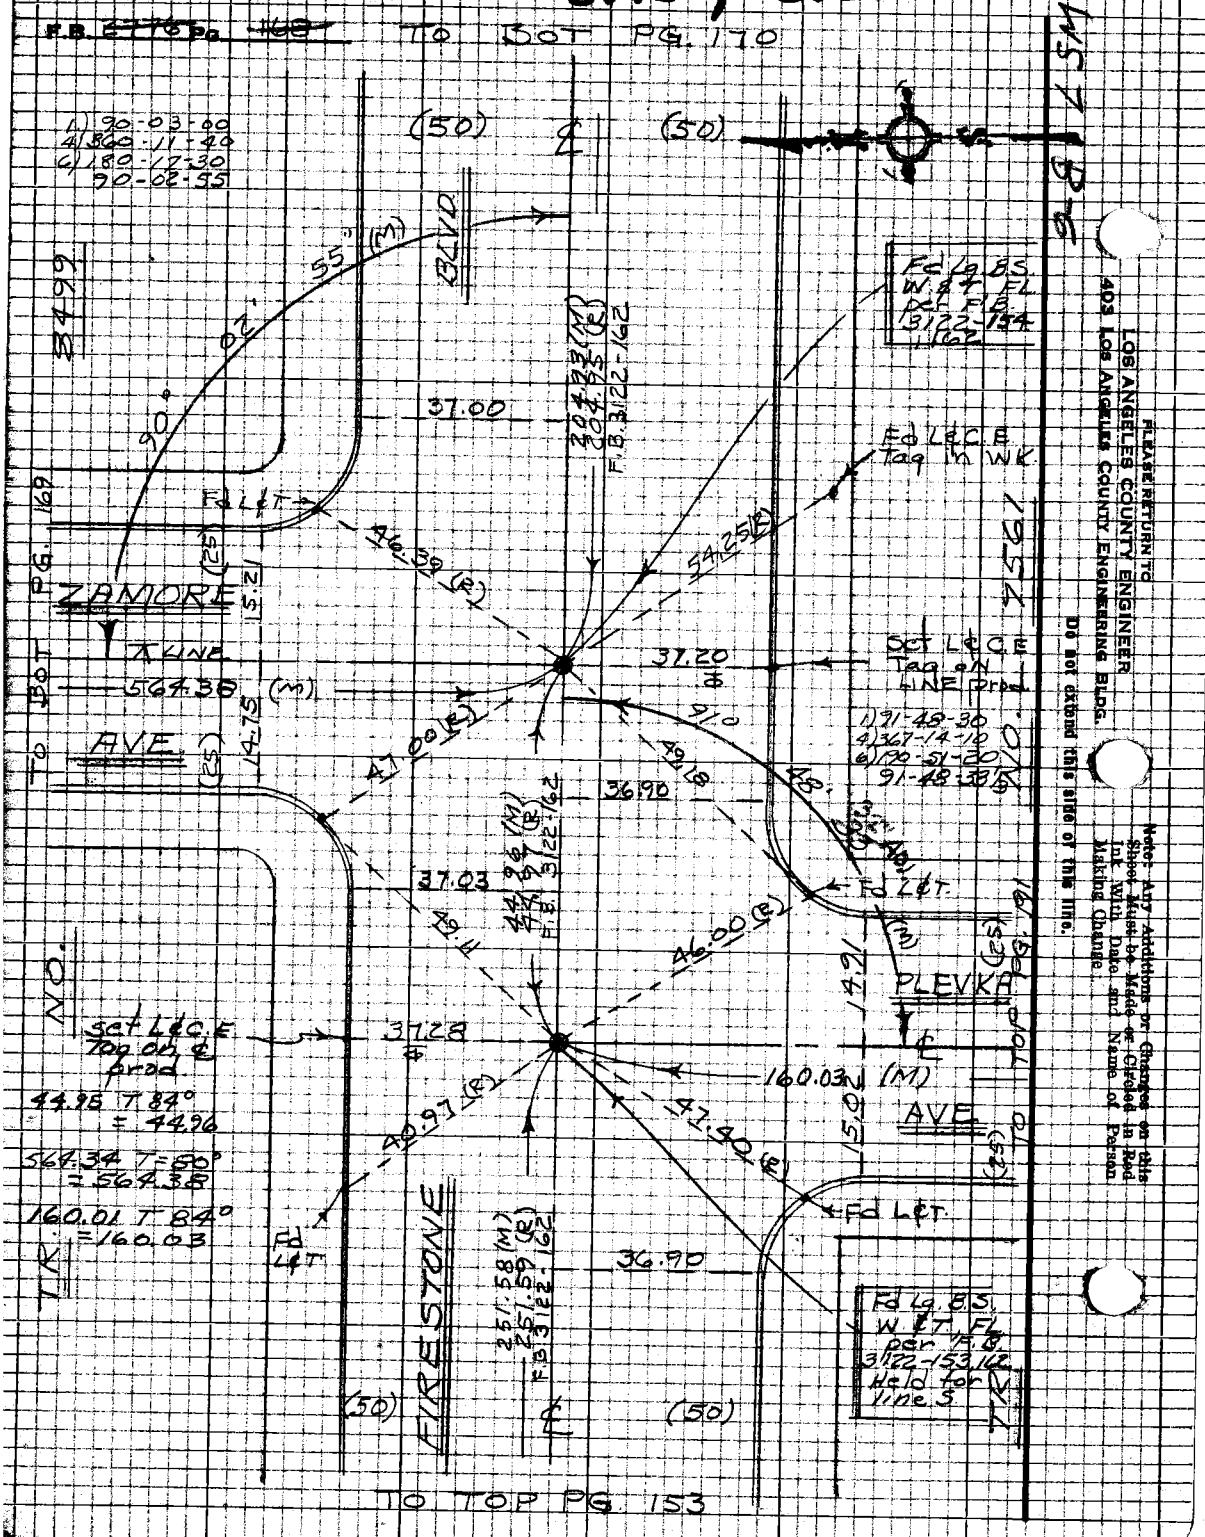

PLEASE RETURN TO
LOS ANGELES COUNTY ENGINEER
403 Los Angeles County Engineering Bldg.

Do not extend this side of this line.

Note: Any Additions or Changes on this Sheet Must be Made or Circled in Red Ink With Date and Name of Person Making Change.

PWFB 0921

3781

Notes Ck'd by	Survey of DIVISE GARDENA AREA ℄
Map No.	JN 0303.00 Tape 0256 Std 68 °F
Office Work	Surveyed by J.J. BAZEN
Checked	Notes J.J.B. Date 7-68
Date	Indexed [illegible] GALLI [illegible]

F.B. ~~2776~~ Pg. ~~169~~

(SCHOOL PROP.)

W.S. 7, B-5

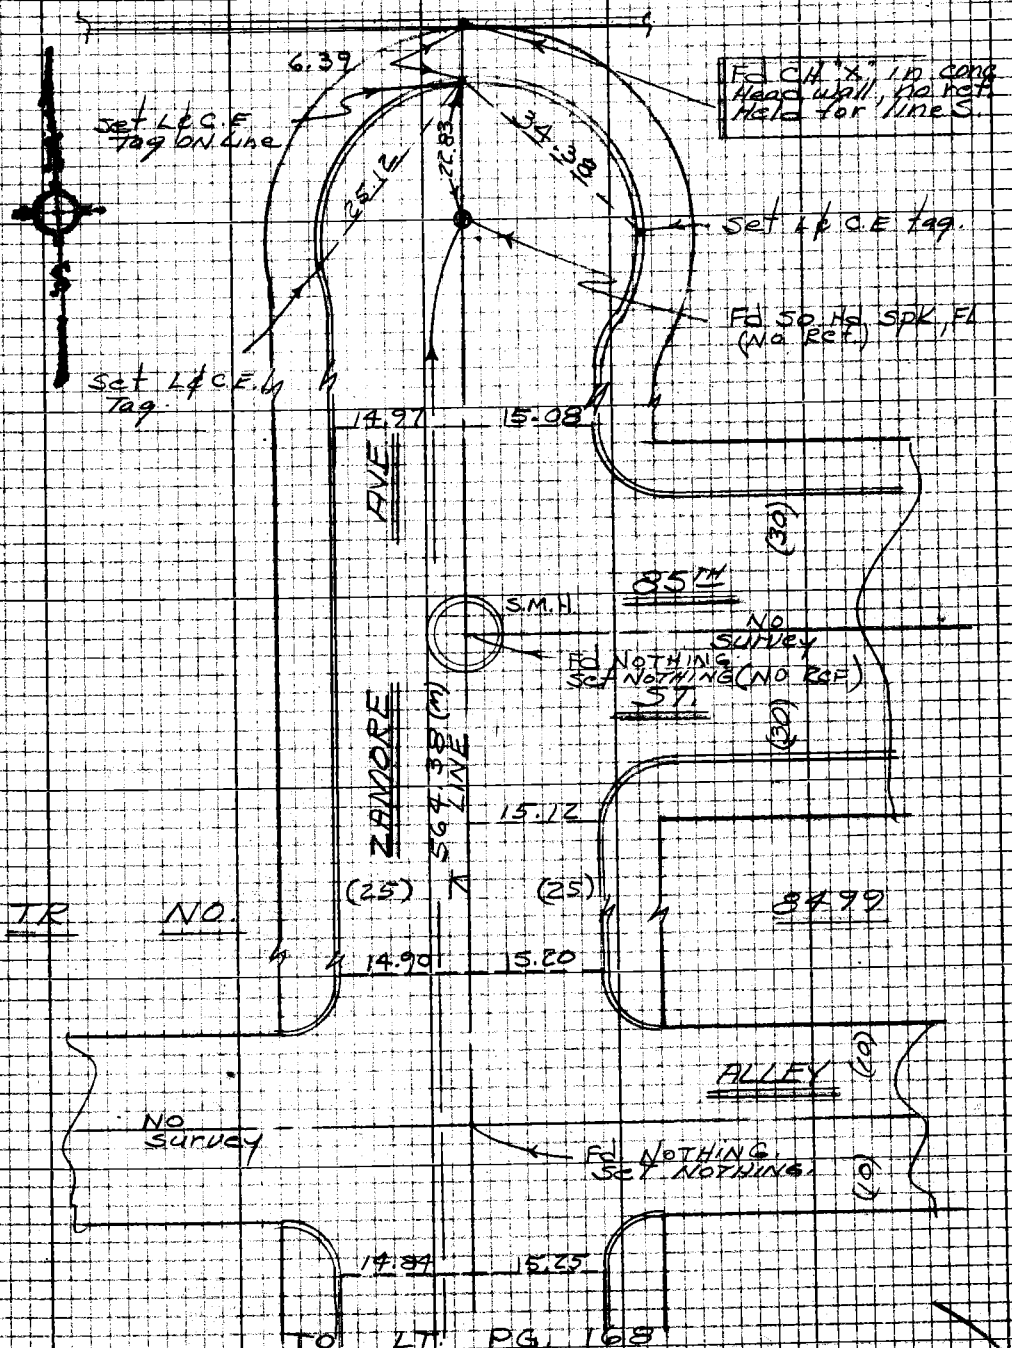

Note: Any Additions or Changes on this Sheet Must be Made or Circled in Red Ink With Date and Name of Person Making Change

Do not extend this side of this line.

PLEASE RETURN TO
LOS ANGELES COUNTY ENGINEER
403 LOS ANGELES COUNTY ENGINEERING BLDG.

76P3098 CE #310 8-66

PWFB 0921

3782, 3783

F.B. ~~2776~~ Pg. ~~170~~

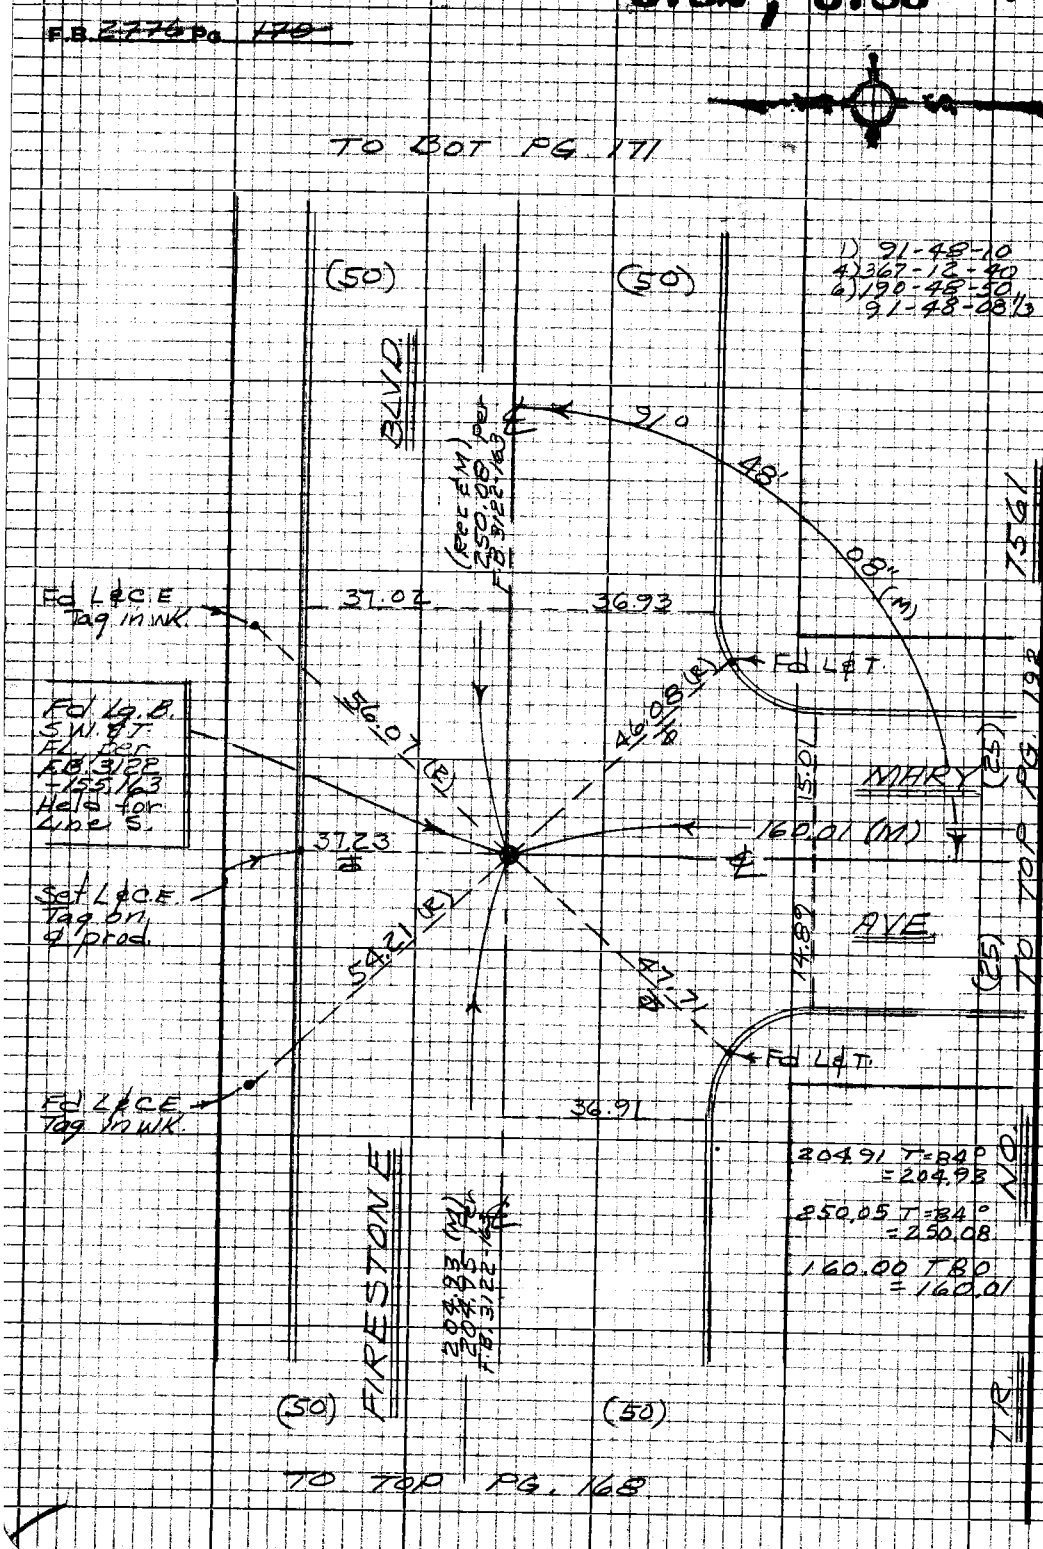

PLEASE RETURN TO
LOS ANGELES COUNTY ENGINEER
403 LOS ANGELES COUNTY ENGINEERING BLDG.

Do not extend this side of this line.

Note: Any Additions or Changes on this Sheet Must be Made or Circled in Red Ink With Date and Name of Person Making Change

PWFB 0921

3784, 3785

Notes Ck'd by	Survey of Gardena Area ℄
Map No.	JN 0303.00 Tape 0256 Std 68°F
Office Work	Surveyed by J. Bozen
Checked	Notes C.E.S. Date 6-68
Date	Indexed [illegible] GALLI [illegible]

F.B. 2776 Pg. 171

WST B-6

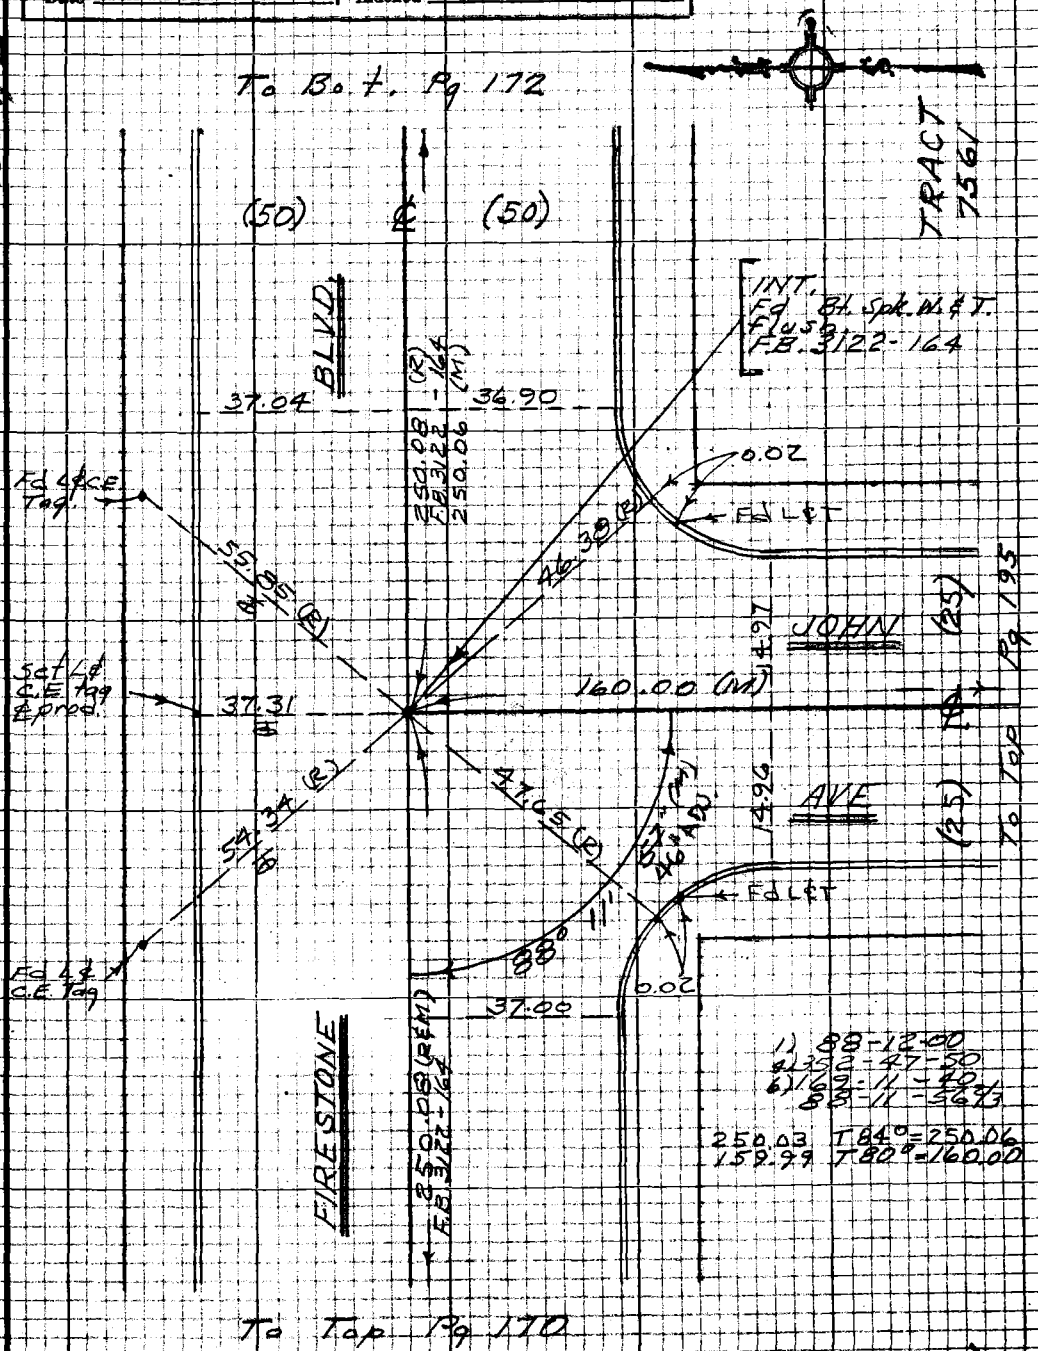

Note: Any Additions or Changes on this Sheet Must be Made or Circled in Red Ink With Date and Name of Person Making Change

Do not extend this side of this line.

PLEASE RETURN TO
LOS ANGELES COUNTY ENGINEER
403 LOS ANGELES COUNTY ENGINEERING BLDG.

76P2095 CE #310 5-66

PWFB 0921

3786 3787

F.B. 2776 Pg. 172

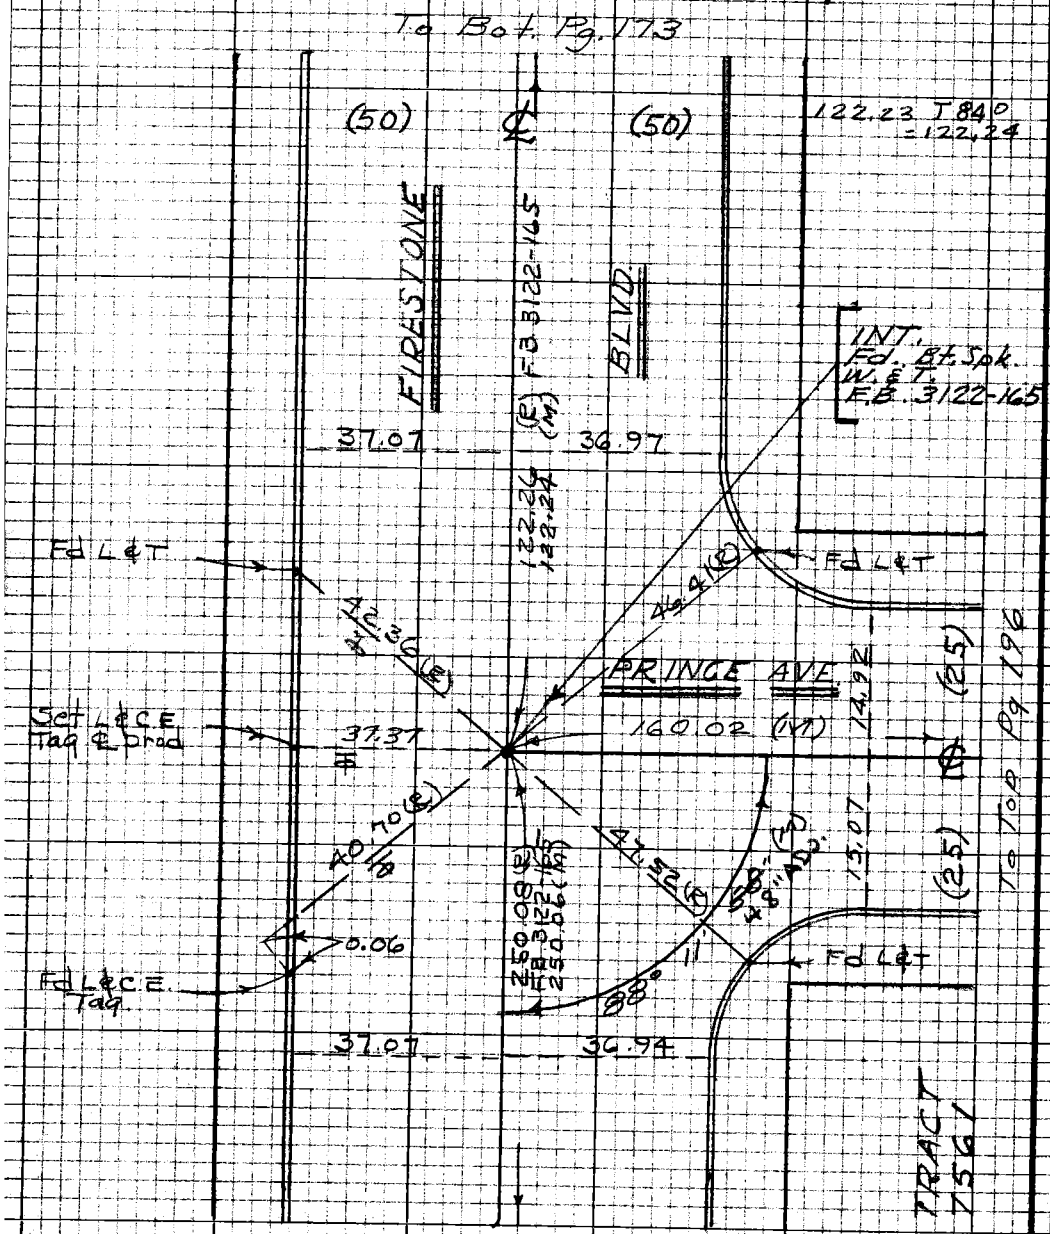

1) 88-12-00
4) 352-47-50
6) 169-11-50
88-11-58 1/3

PLEASE RETURN TO
LOS ANGELES COUNTY ENGINEER
403 LOS ANGELES COUNTY ENGINEERING BLDG.

Do not extend this side of this line.

Note: Any Additions or Changes on this Sheet Must be Made or Circled in Red Ink With Date and Name of Person Making Change

M57 B-6

PWFB 0921 3788, 3789, 3790, 3791

Notes Ck'd by	Survey of GARDENA AREA ℄
Map No.	JN 0303.00 Tape 0256 Std 68 °F
Office Work	Surveyed by J. BAZEN
Checked	Notes J.J.B. Date 7-68
Date	Indexed G. J. GALLI NOV 1 8 70

F.B. ~~2776~~ Pg. ~~173~~

159.97 T84 = 159.99
132.69 T84 = 132.70
64.81 T72 = 64.81

1) 91-46-40
4) 367-07-00
6) 190-40-40
91-46-46 2/3

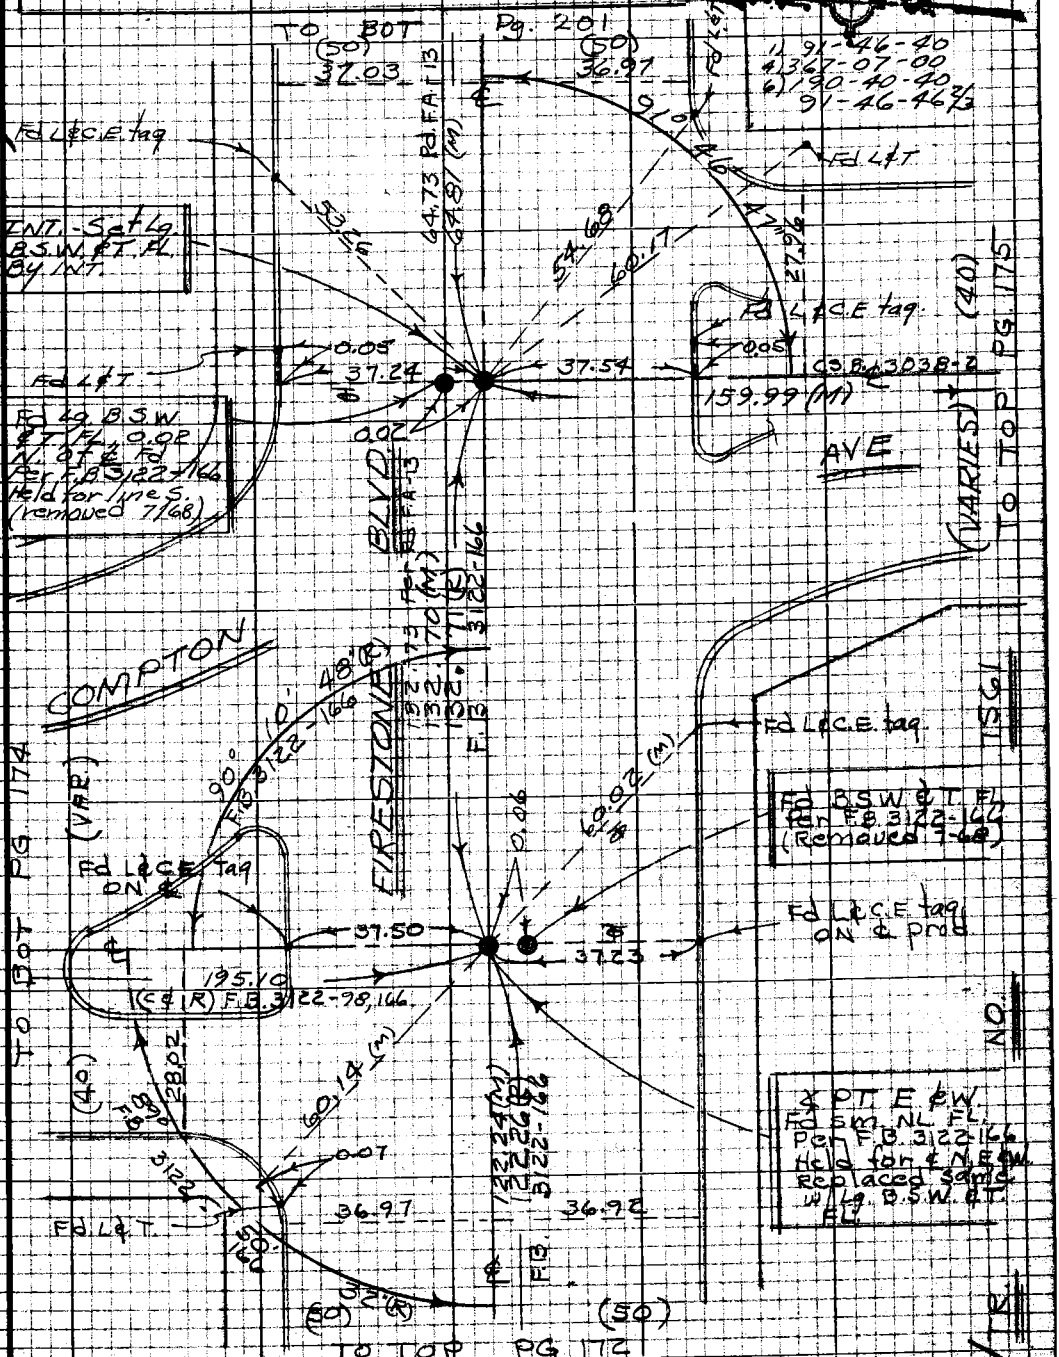

Note: Any Additions or Changes on this Sheet Must be Made or Circled in Red Ink With Date and Name of Person Making Change

Do not extend this side of this line.

PLEASE RETURN TO
LOS ANGELES COUNTY ENGINEER
403 Los Angeles County Engineering Bldg.

76P3095 CK #310 8-66

PWFB 0921 3792

F.B. ~~2776~~ Pg. ~~174~~

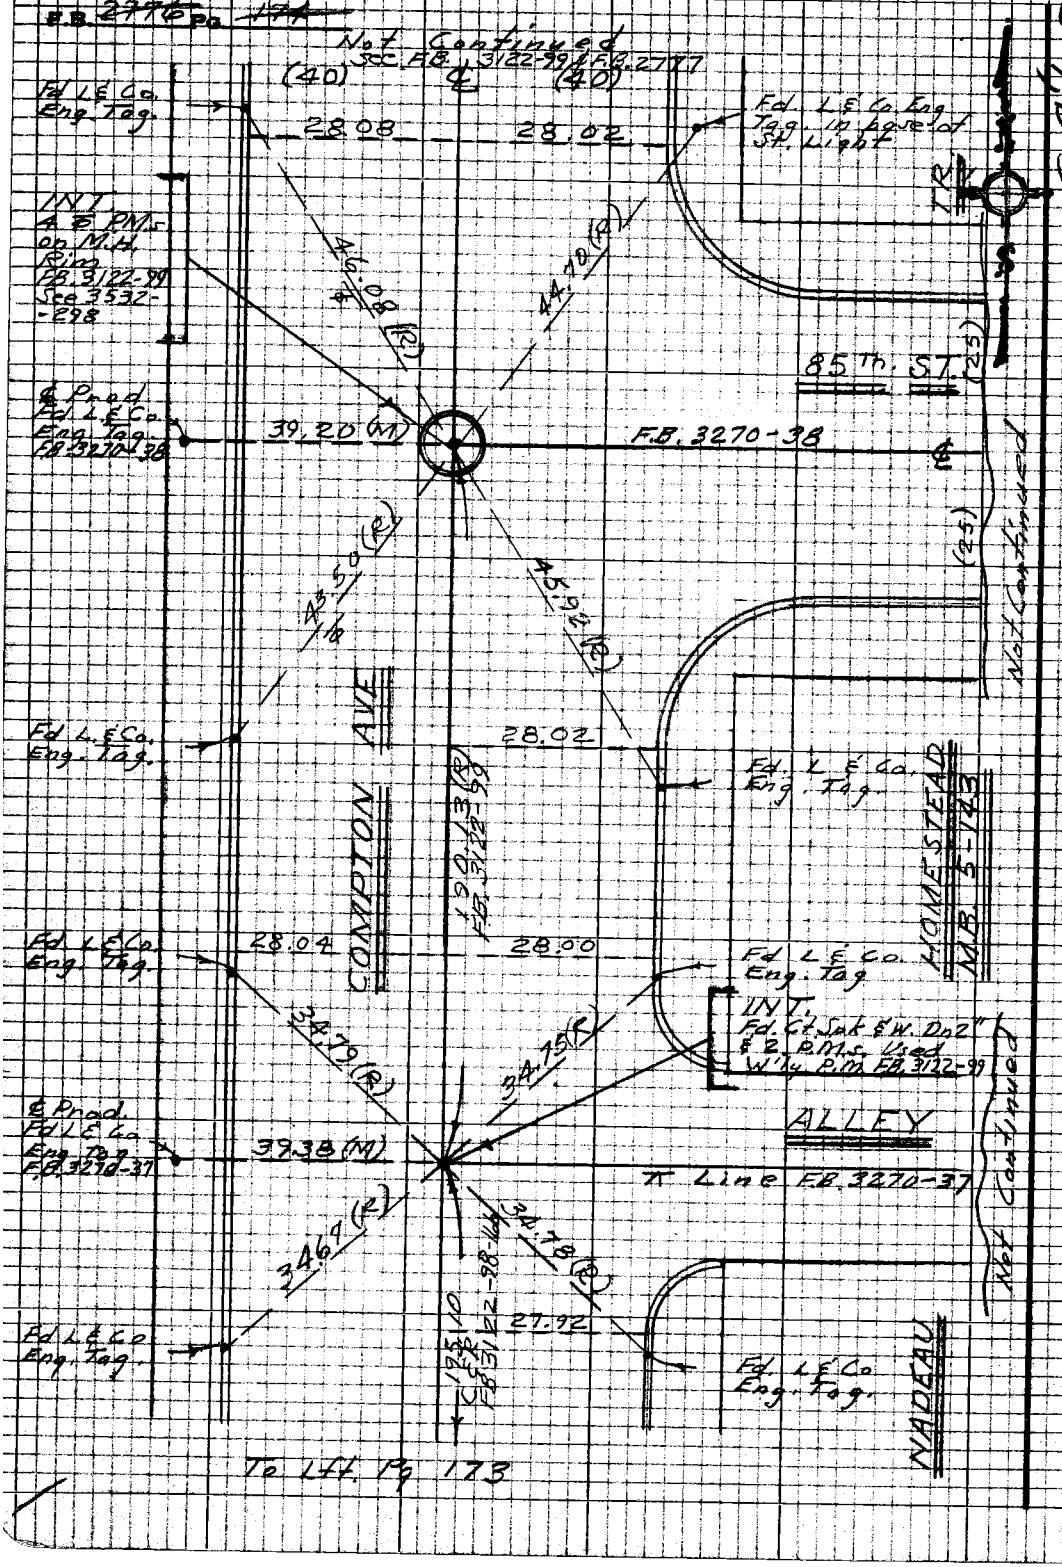

PLEASE RETURN TO
LOS ANGELES COUNTY ENGINEER
403 Los Angeles County Engineering Bldg.

Do not extend this side of this line.

Note: Any Additions or Changes on this Sheet Must be Made or Circled in Red Ink With Date and Name of Person Making Change

PWFB 0921

3793

Notes Ck'd by	DIV#5 Survey of Gardena Area ℄
Map No.	JN 2303.00 Tape 0256 Std 68 °F
Office Work	Surveyed by J. Bazen
Checked	Notes C.E.S. Date 7-68
Date	Indexed [illegible] NOV 1 8 '68

F.B. ~~2776~~ Pg. 172

W.S. 7, B-6

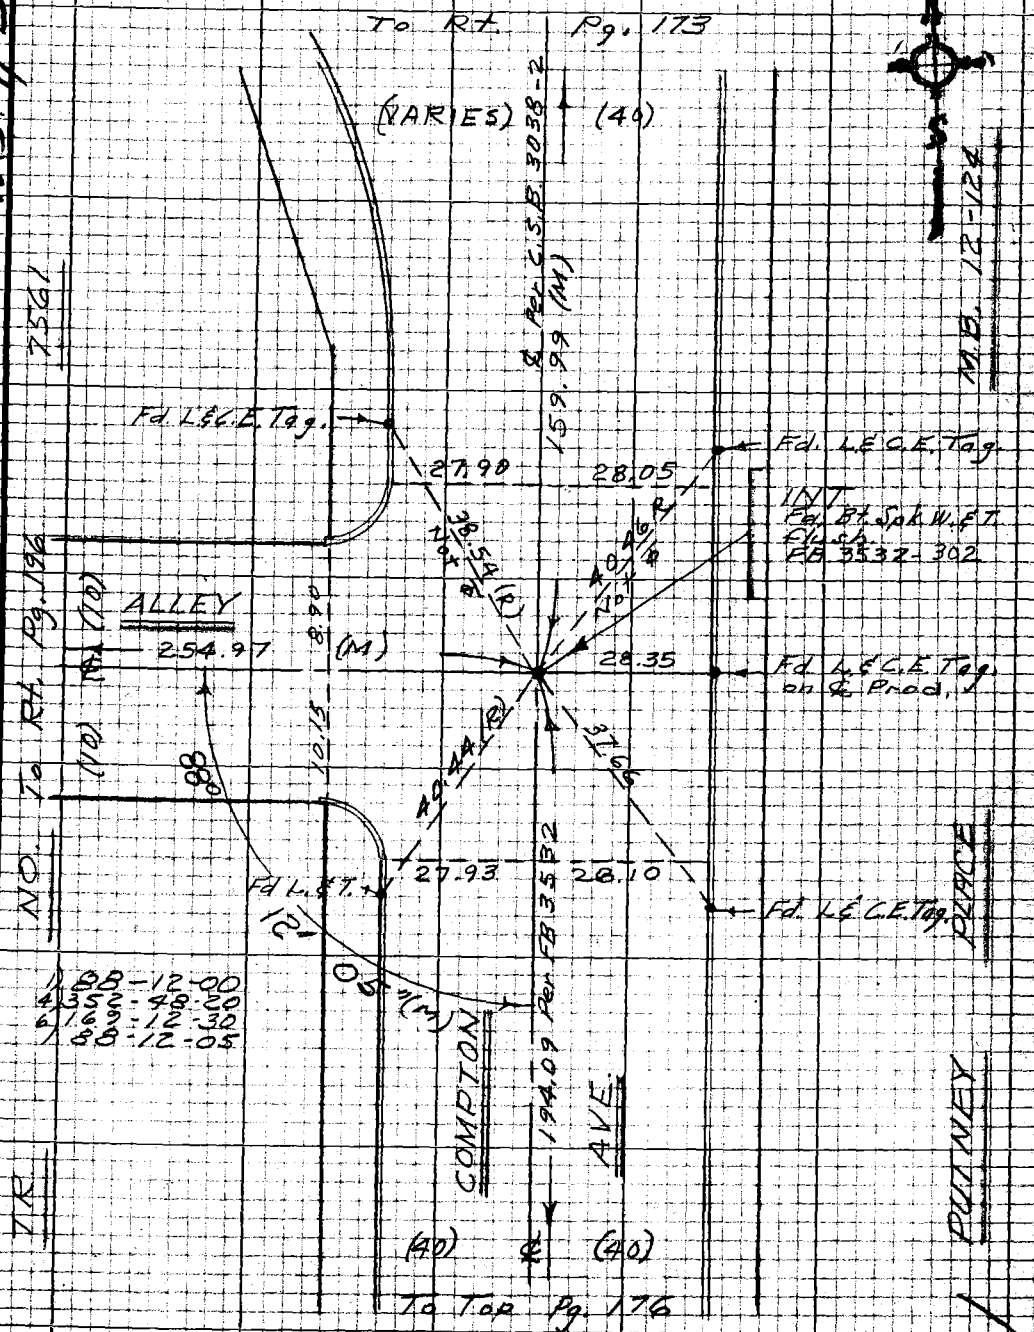

Note: Any Additions or Changes on this Sheet Must be Made or Circled in Red Ink With Date and Name of Person Making Change

Do not extend this side of this line.

PLEASE RETURN TO
LOS ANGELES COUNTY ENGINEER
403 Los Angeles County Engineering Bldg.

76P3098 CE #310 8-68

PWFB 0921 3794

F.B. 2776 Pg 176

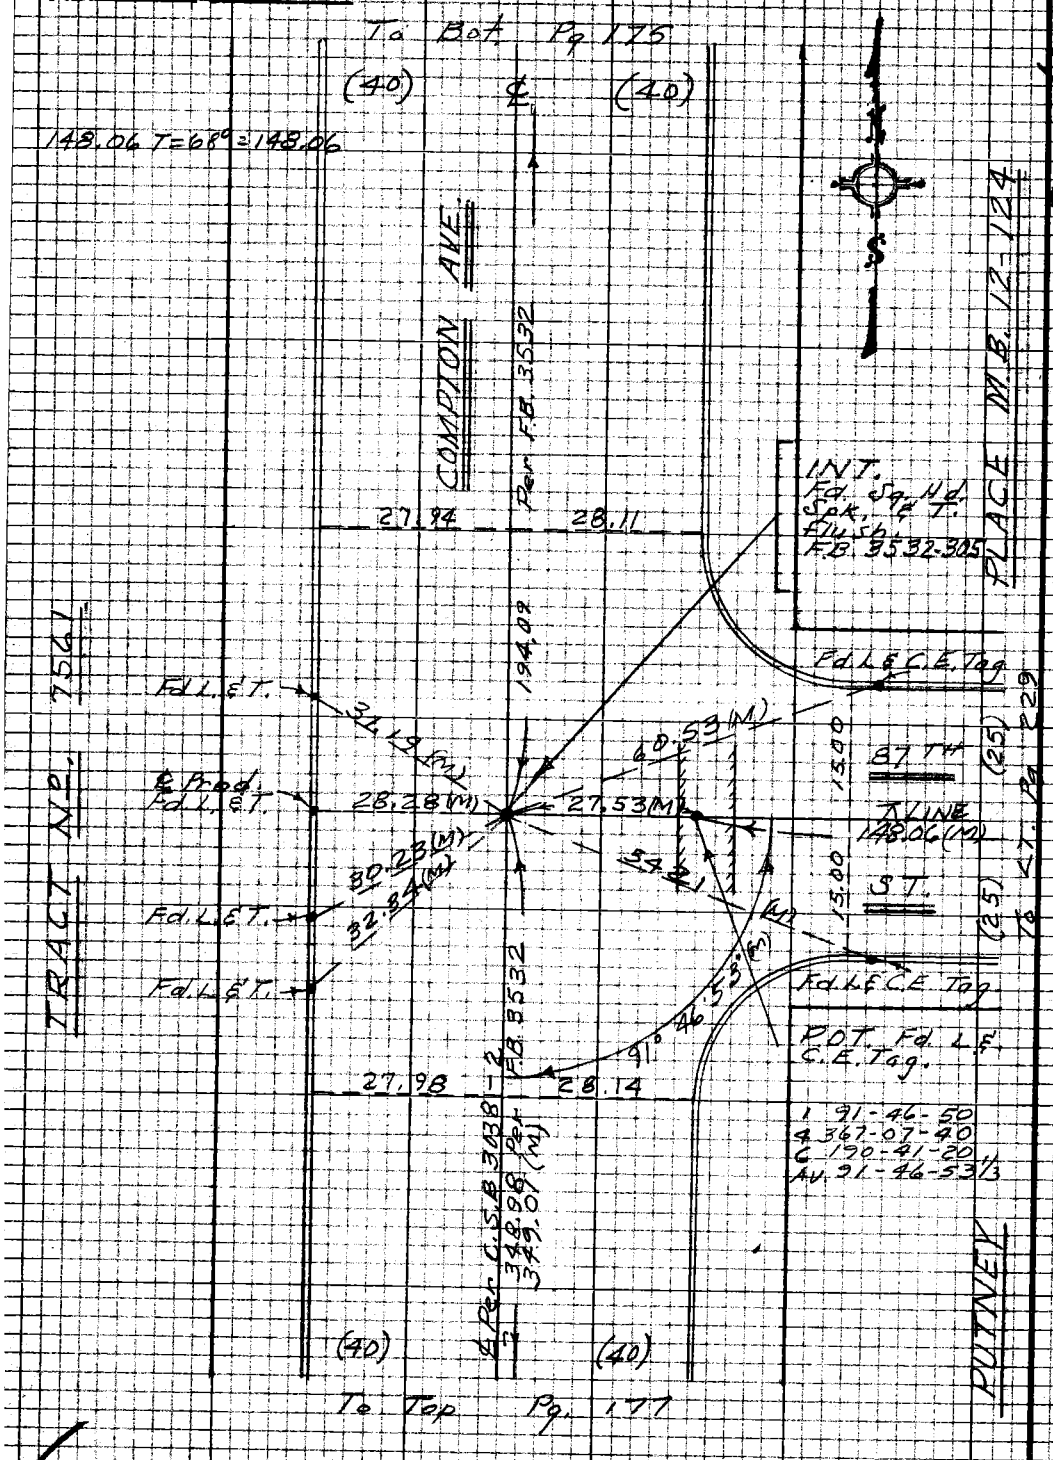

PLEASE RETURN TO
LOS ANGELES COUNTY ENGINEER
403 LOS ANGELES COUNTY ENGINEERING BLDG.

Do not extend this side of this line.

Note: Any Additions or Changes on this Sheet Must be Made or Circled in Red Ink With Date and Name of Person Making Change

PWFB 0921 3795, 3796

Notes Ck'd by	Div #5 Survey of Gardena Area ℄
Map No.	JN 0303.00 Tape 0256 Std 68°F
Office Work	Surveyed by J. Bazen
Checked	Notes C.E.S. Date 7-68
Date	Indexed [illegible]

F.B. ~~2776~~ Pg. ~~177~~

W 57, B 6

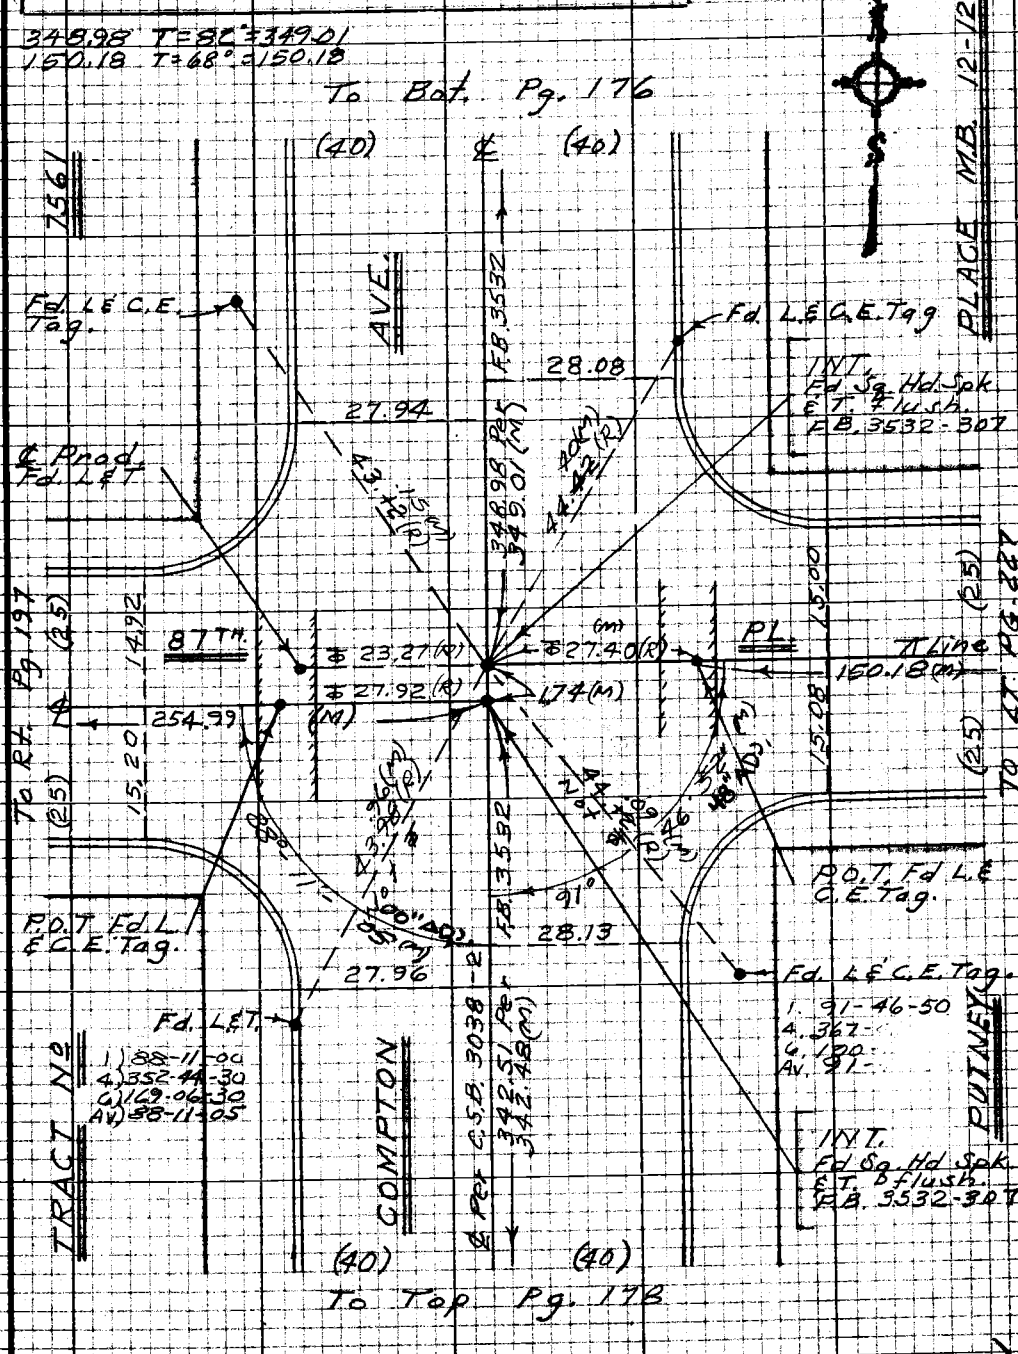

Note: Any Additions or Changes on this Sheet Must be Made or Circled in Red Ink With Date and Name of Person Making Change

Do not extend this side of this line.

PLEASE RETURN TO
LOS ANGELES COUNTY ENGINEER
403 LOS ANGELES COUNTY ENGINEERING BLDG.

76P3095 CE #310 5-66

PWFB 0921 3797, 3798

F.B. ~~2776~~ Pg. 178

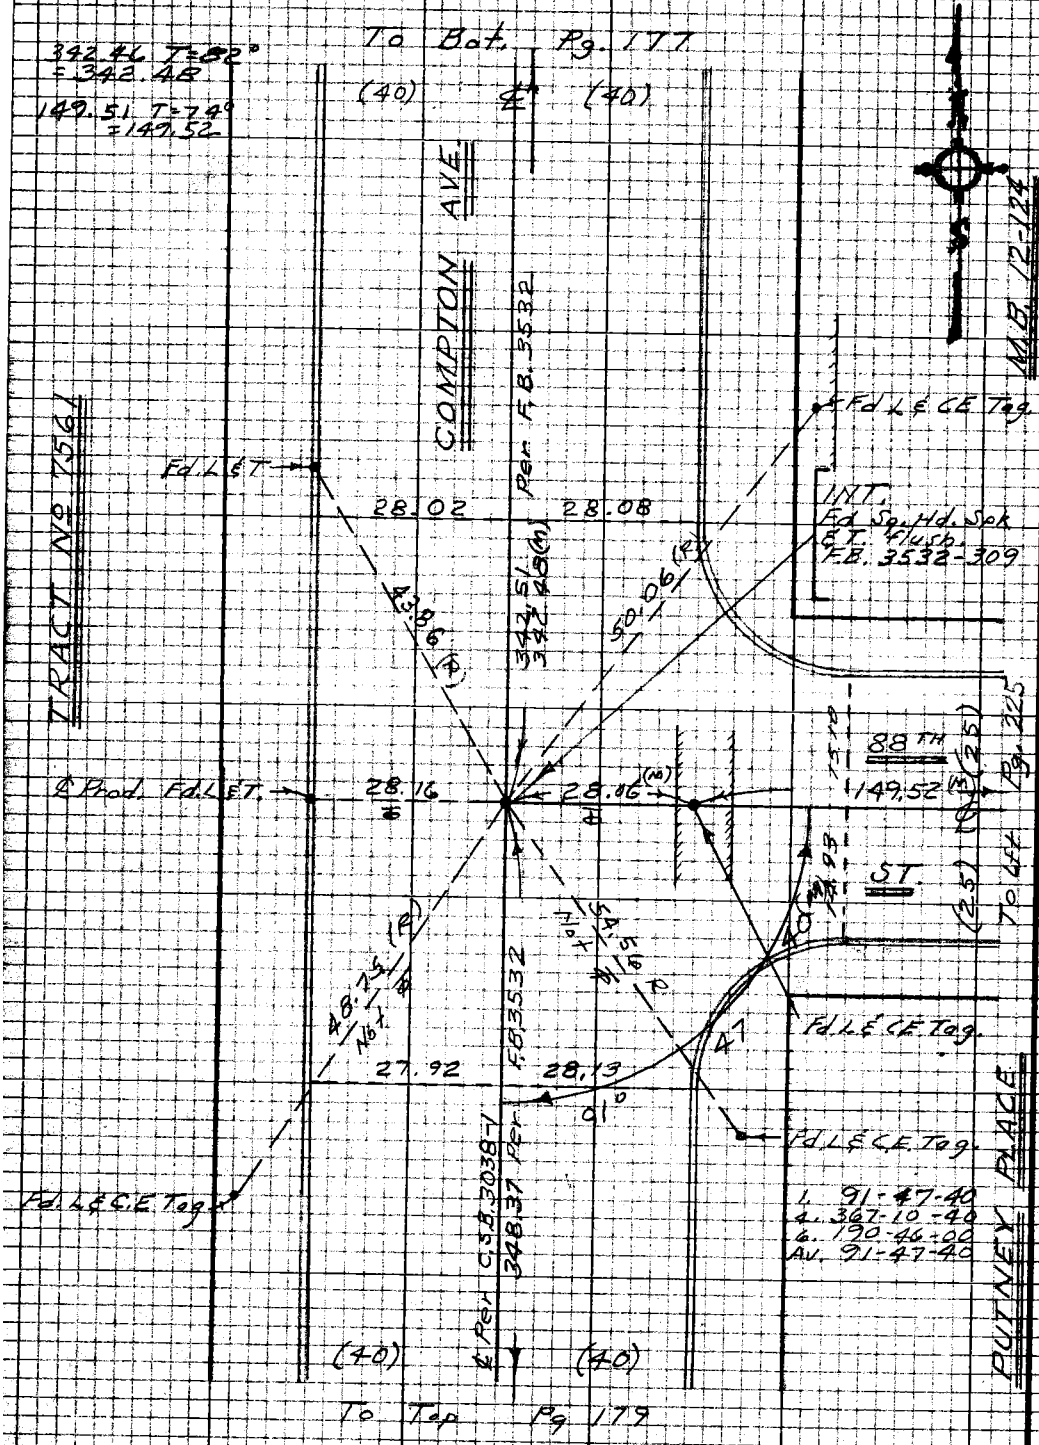

PLEASE RETURN TO
LOS ANGELES COUNTY ENGINEER
403 LOS ANGELES COUNTY ENGINEERING BLDG.

Do not extend this side of this line.

Note: Any Additions or Changes on this Sheet Must be Made or Circled in Red Ink With Date and Name of Person Making Change.

PWFB 0921 3799 3800

Notes Ck'd by
Map No.
Office Work
Checked
Date

Pw. #5 Survey of Gardena Area 4 F.B. 2776 Pg. 177
IN 03.03.00 Tape 0256 Std 68 °F
Surveyed by J. Bazen
Notes CES Date 7-68
Indexed GALLI

PUTNEY PLACE
M.B. 12-124

To Bot. Pg 178

Fd. L.E.T.

(40) 28.05 ℄ (40) 28.06

INT. Fd. Sq. Hd. Spk. E.T. Flush. F.B. 3532-311

1) 88-13-20
4) 352-53-40
6) 169-20-20
88-13-23½

Fd. L.E.T.

AVE. 40

13.

348.37 Per F.B. 3532

89TH ST.

(30) 20.12 To Lft Pg 223

TRACT No 7561

Fd. L.E.C.E. Tag. on ℄ Rod.

39.52 ℄ 27.73 ℄ 149.84 (M)

0.08

1) 91-31-10
4) 366-04-40
6) 87-07-00
71-31-10

Fd. L.E.T.

28.00

Fd. L.E.C.E. Tag.

P.O.T. Fd. L.E. C.E. Tag.

P.O.T. Fd. L.E. C.E. Tag.

Fd. Hex. Bar Mon. Flush Per F.B. 3270-32 & F.B. 3532-311

28.18

Fd. L.E.T.

Fd. L.E.T.

℄ Per C.S.B. 3038-1 F.B. 3532 (3.04 (M))

89TH ST.

(30) 19.90 To Rt. Pg 185

157.19 (CEM) 27.82 (M) 31.51 35.37

Fd. L.E.C.E. Tag. on ℄ Rod.

SHORB E COMPTON BLVD TRACT M.B. 8-124

(25) 19.60

57.58 N 0° ℄

Fd. L.E.T.

335.00 (M) 334.98 Per F.B. 3532

COMPTON

Fd. L.E.T.

INT. Fd. Sq. Hd. Spk. E.T. Flush. F.B. 3532-311

PARDEE TRACT M.B. 5-23

27.81 28.15

To Top Pg. 180

27.82 T=88°=27.82
157.19 T=68°=157.19
63.04 T=68°=63.04

W57 B-6

Note: Any Additions or Changes on this Sheet Must be Made or Circled in Red Ink With Date and Name of Person Making Change

Do not extend this side of this line.

PLEASE RETURN TO
LOS ANGELES COUNTY ENGINEER
403 LOS ANGELES COUNTY ENGINEERING BLDG.

7-82-058 CE #310 8-66

PWFB 0921 3801 , 3802

F.B. ~~2776~~ Pg. ~~180~~

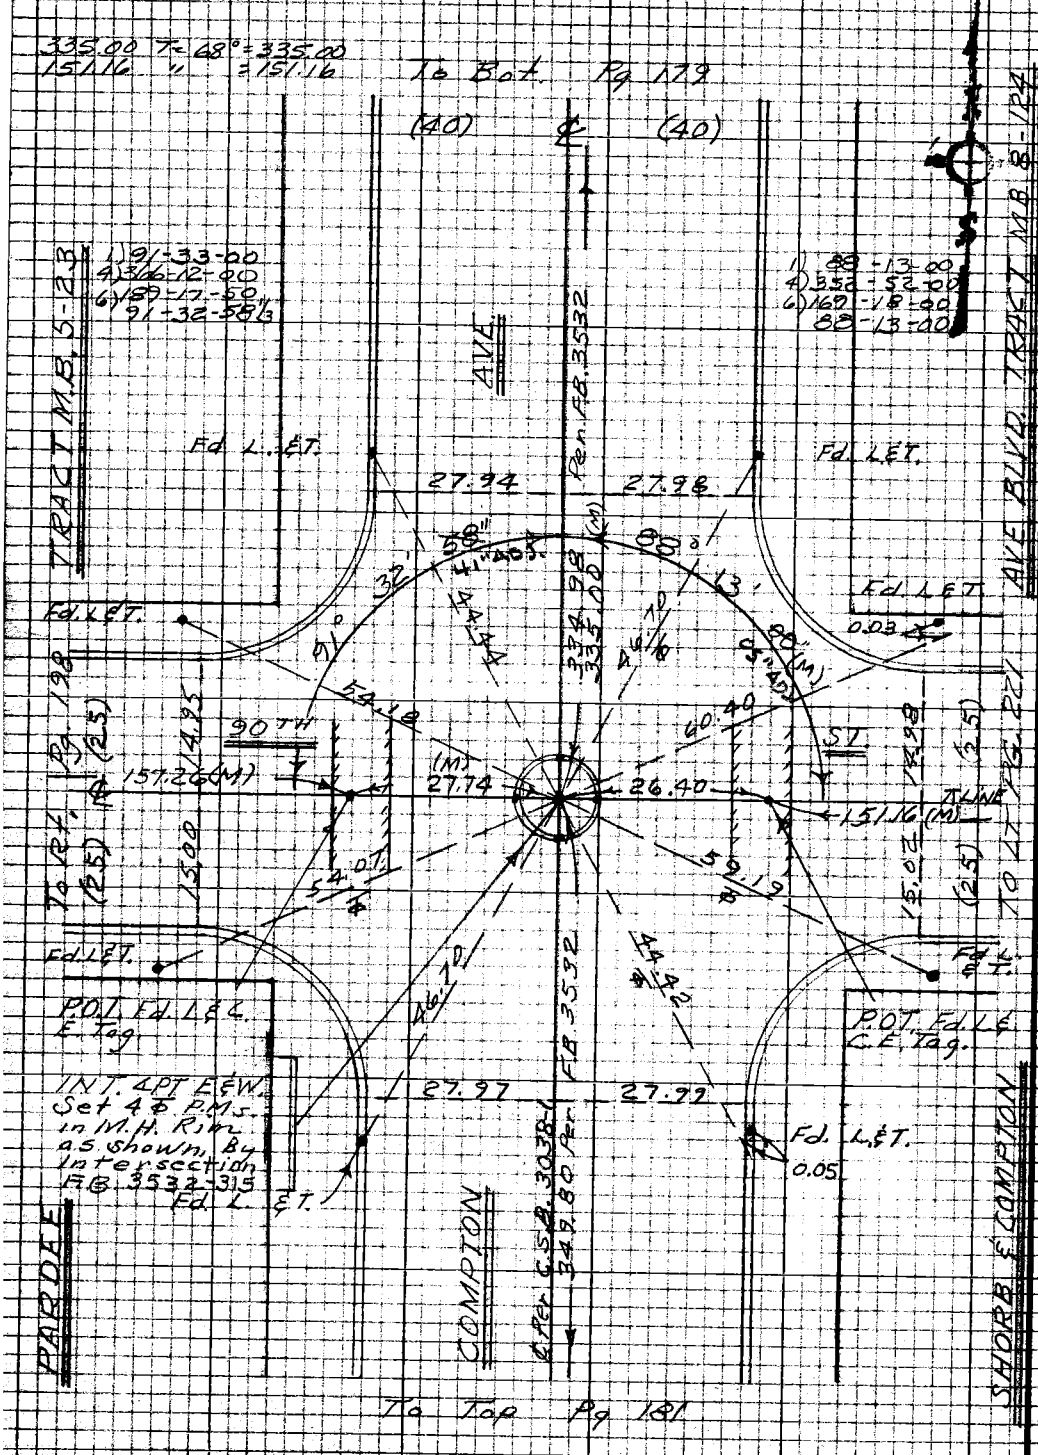

PLEASE RETURN TO
LOS ANGELES COUNTY ENGINEER
403 LOS ANGELES COUNTY ENGINEERING BLDG.

Do not extend this side of this line.

Note: Any Additions or Changes on this Sheet Must be Made or Circled in Red Ink With Date and Name of Person Making Change

MS 7 B-9

PWFB 0921 3803 3804

Notes Ck'd by
Map No.
Office Work
Checked
Date

Div #5
Survey of Gardena Area 6
JN 0303.00 Tape 0256 Std. 68.°T
Surveyed by J. Bazen
Notes C.&.S. Date 7-68
Indexed O. L. GALLT NOV 1 8 1968

F.B. 4790 Pg. 181

1) 88-16-20
4) 353-04-40
6) 169-37-20
88-16-13

To Bot. Pg. 180

1) 91-33-30
4) 366-14-00
6) 189-21-00
91-33-30

MB 5-23

Fd L&T

(40) (40)

AVE

C.S.B. 3038 Per

0.03

Fd L&T

Fd. L&T.

INT
Set 4-¢ P.
M's in M.H.
Rim as
Shown by
Ro2. F.B. 3532-318

MB 8-124

Fd. L&T.

28.05 28.03

P.O.T. Fd. L&C.
E. Tag Held for
Line

Fd L&T.

Fd. L&T.

E. Per
349.80
F.B. 3532

(M)

(25)

Top of Pa. 192

9.15 T

156.8 T

28.15 (M)

26.79

156.72 (M)

LINE

To Top of Pa. 219

(25)

14.92

14.98

(25)

Fd 1½" I.P.
Wood plug
E.M. on L.
F.B. 3270-12

Fd L&T.

28.03 28.05

P.O.T. Fd L&
C.E. Tag. Held
For line

Fd L&T

28.15 T 180°
= 28.15
26.79 T 180°
= 26.79

PARDEE TRACT

150.18 Calc
Per F.B. 3270-12

COMPTON

78.0° C.G.K. F.B. 985-12
341.63 Per F.B. 3532

Fd L&T.

0.02

Searched for
L&T F.B. 985-13
Fd. Nothing
Set P.K. Ny. int.

7.54 28.28 28.27 7.54

¢ Towers.

Fd L&T.

Fd L&T

929 Per
F.B. 3270-12

70.03

Set P.M.

39.97

Fd 1½" I.P. Wd.
plug & N. Dog
F.B. 3270-12

Fd 1½" I.P.
Wd. plug & EM
Dog
F.B. 3270-12

To Top Pg. 48

SHORES & COMPTON AVE. BLVD. TRACT

Note: Any Additions or Changes on this Sheet Must be Made or Checked in Red Ink With Date and Name of Person Making Change.

Do not extend this line at this time.

PLEASE RETURN TO
LOS ANGELES COUNTY ENGINEER
403 LOS ANGELES COUNTY ENGINEERING BLDG.

7B2308 CE #210 5-68

PWFB 0921 3805

F.B. ~~2776~~ Pg. ~~182~~

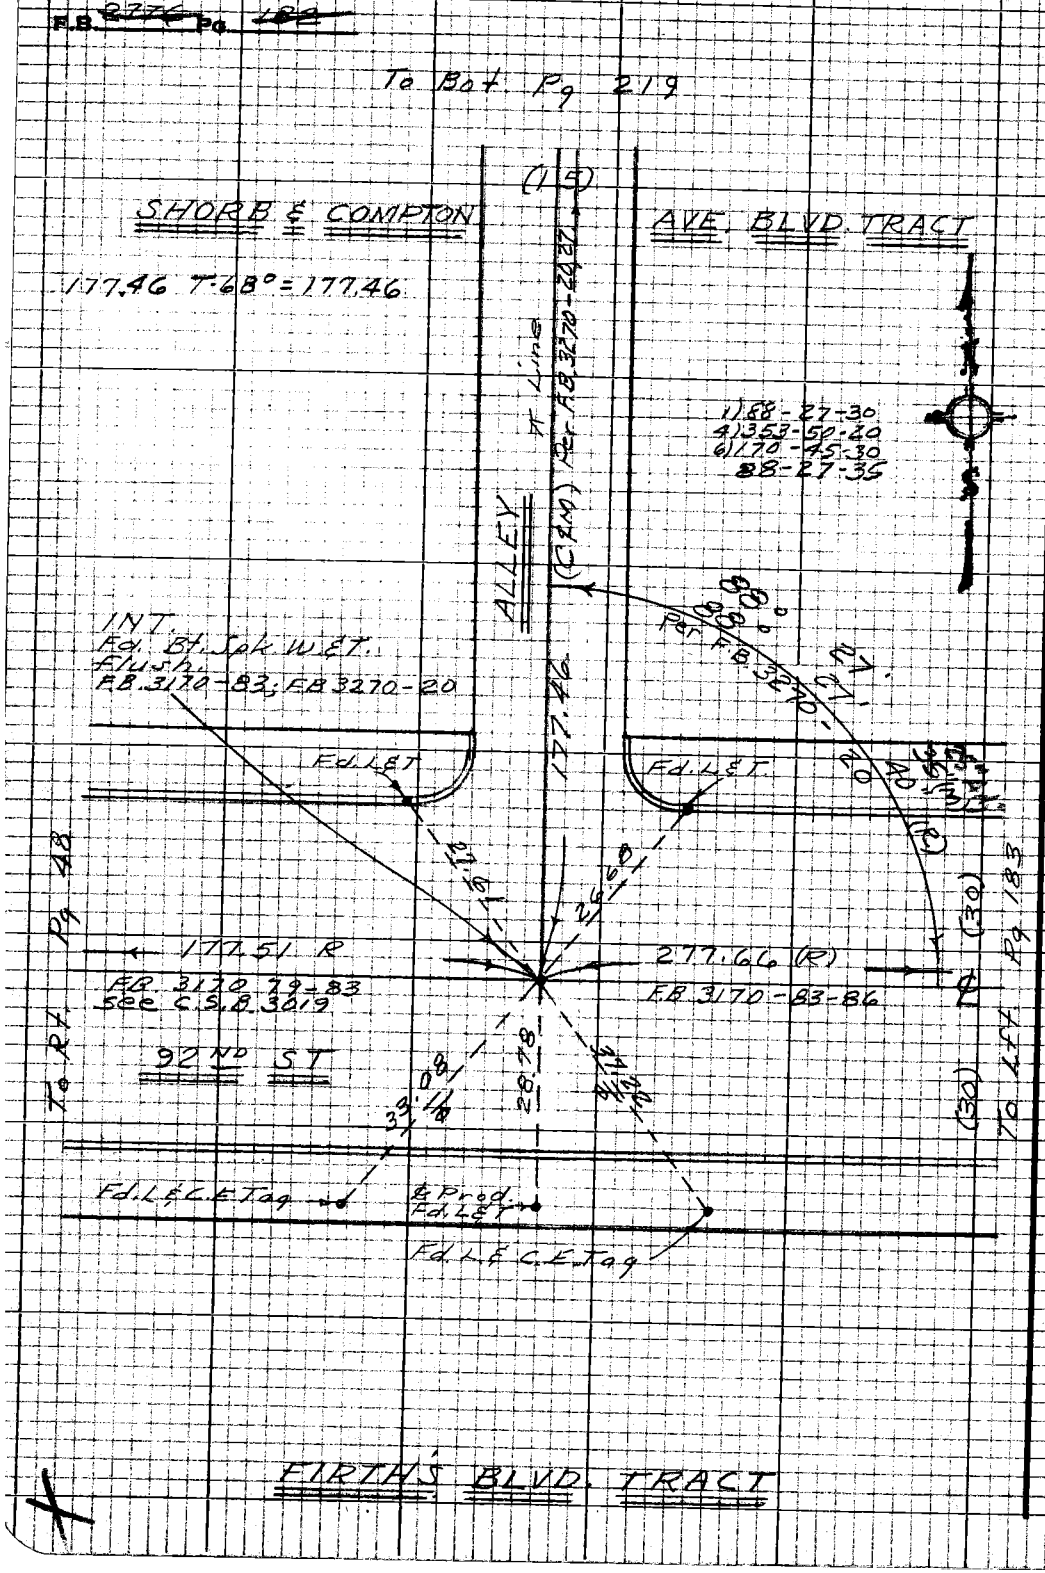

PLEASE RETURN TO
LOS ANGELES COUNTY ENGINEER
403 LOS ANGELES COUNTY ENGINEERING BLDG.
Do not extend this side of this line.

Note: Any Additions or Changes on this Sheet Must be Made or Circled in Red Ink With Date and Name of Person Making Change

PWFB 0921 3806, 3807

Notes Ck'd by	Survey of DIV. #5 GARDENA AREA ℄
Map No.	JN 0303.00 Tape 0256 Std 68 °F
Office Work	Surveyed by J. BAZEN
Checked	Notes J.J.B. Date 7-68
Date	Indexed [redacted] GALL NOV 13 '68

F.B. ~~2774~~ Pg. ~~103~~

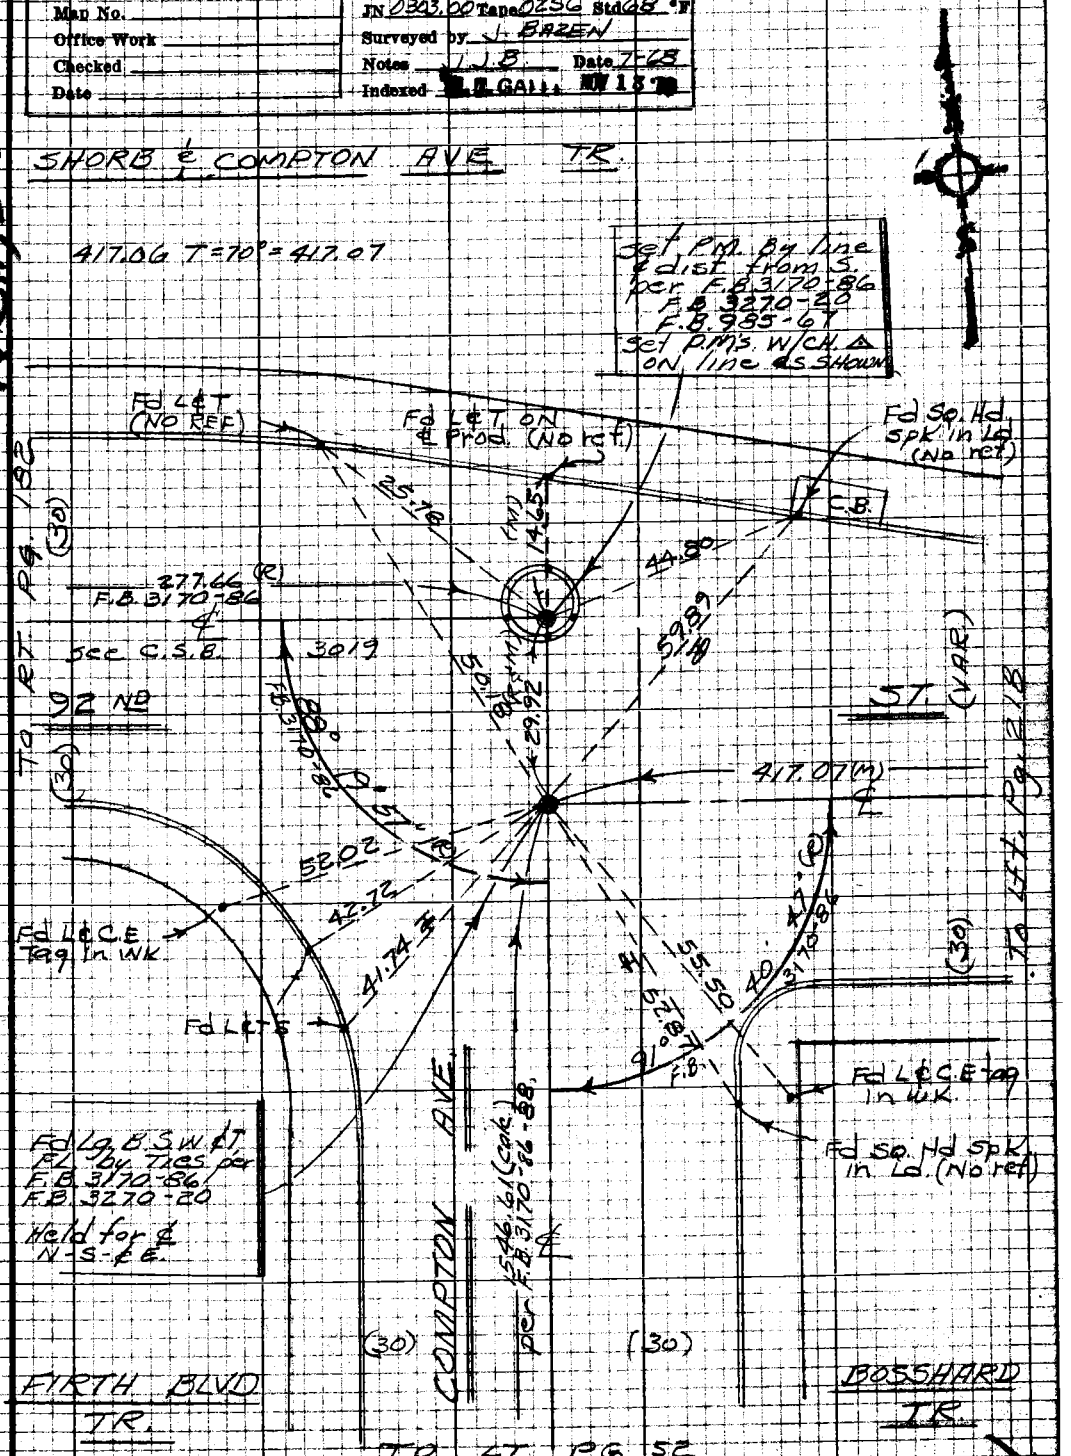

W.S.7, B-6

Note: Any Additions or Changes on this Sheet Must be Made or Circled in Red Ink With Date and Name of Person Making Change

Do not extend this side of this line.

PLEASE RETURN TO
LOS ANGELES COUNTY ENGINEER
403 LOS ANGELES COUNTY ENGINEERING BLDG.

76P3098 CK #310 8-66

PWFB 0921

3808

F.B. ~~2776~~ Pg. ~~184~~

TO BOT PG. 48

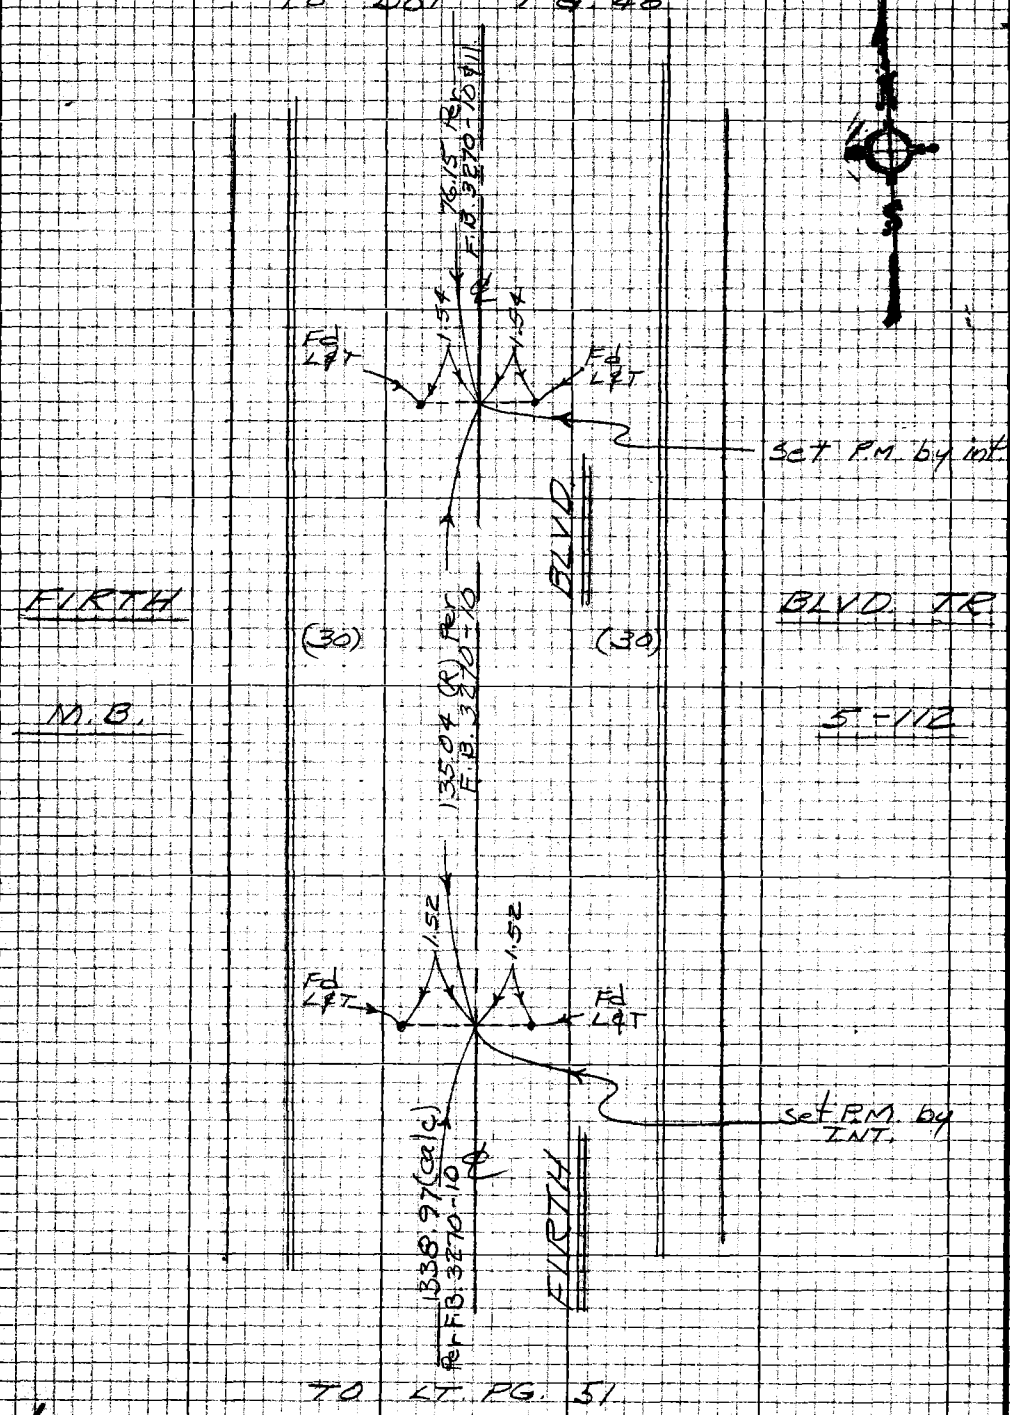

TO LT. PG. 51

WS 7, B-6

PLEASE RETURN TO
LOS ANGELES COUNTY ENGINEER
403 LOS ANGELES COUNTY ENGINEERING BLDG.

Note: Any Additions or Changes on this Sheet Must be Made or Circled in Red Ink With Date and Name of Person Making Change

Do not extend this side of this line.

PWFB 0921 3809

Notes Ck'd by	Survey of DIV. #5 GARDENA AREA ℄ F.B. 2776 Pg. 185
Map No.	JN 0303.00 Tape 0256 Std 68 °F
Office Work	Surveyed by J. BAZEN
Checked	Notes J.J.B Date 7-68
Date	Indexed [illegible]

TR. NO. 7561

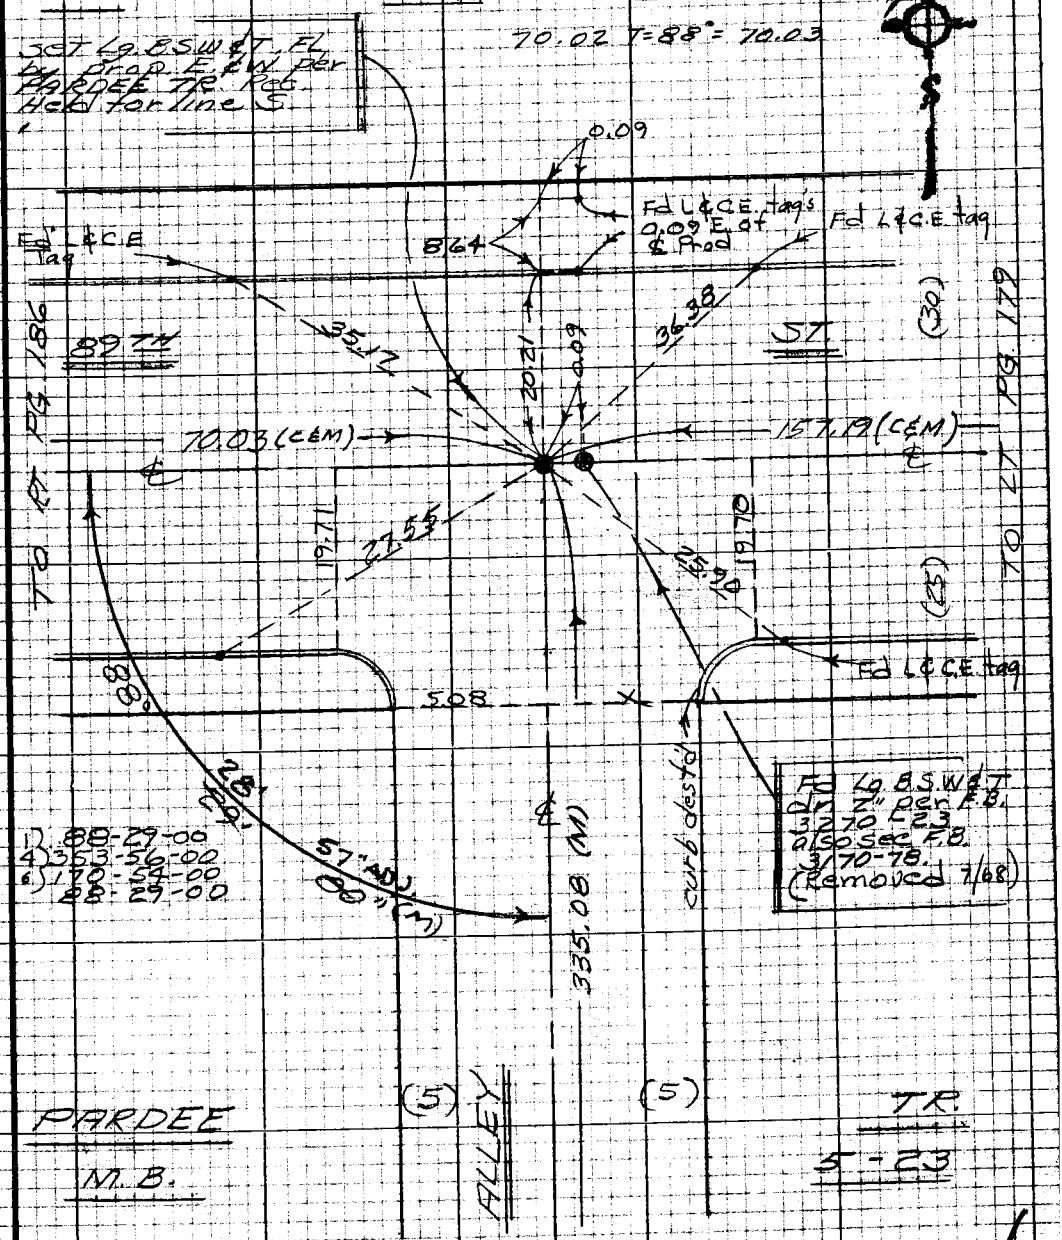

Note: Any Additions or Changes on this Sheet Must be Made or Circled in Red Ink With Date and Name of Person Making Change

Do not extend this side of this line.

PLEASE RETURN TO
LOS ANGELES COUNTY ENGINEER
403 LOS ANGELES COUNTY ENGINEERING BLDG.

76P3093 CE #310 8-66

PWFB 0921

3810

F.B. 2776 Pg. 186

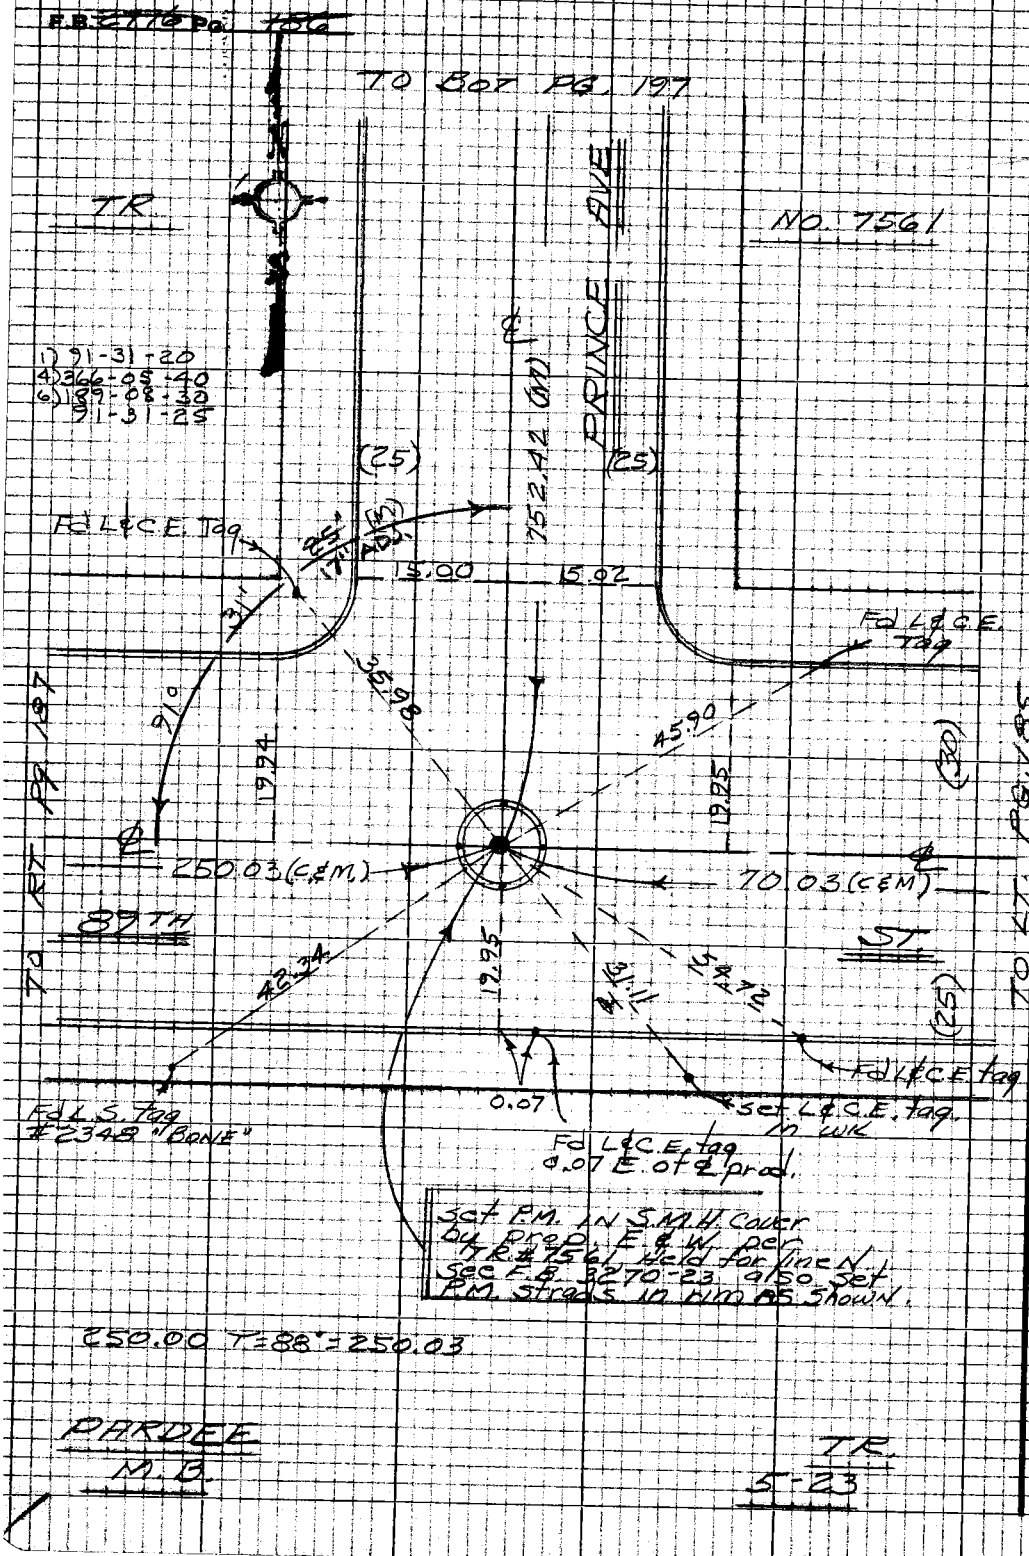

9-8 LSM

PLEASE RETURN TO
LOS ANGELES COUNTY ENGINEER
403 LOS ANGELES COUNTY ENGINEERING BLDG.

Do not extend this side of this line.

Note: Any Additions or Changes on this Sheet Must be Made or Circled in Red Ink With Date and Name of Person Making Change

PWFB 0921 3811

Notes Ck'd by
Map No.
Office Work
Checked
Date

Div #5 Survey of Gardena Area ℄
JN 0303.00 Tape 0256 Std 68°F
Surveyed by J. Bazen
Notes C.E.S. Date 7-68
Indexed C.J. GALLI 1 3 78

F.B. ~~2776~~ Pg. 187

W57 B-6

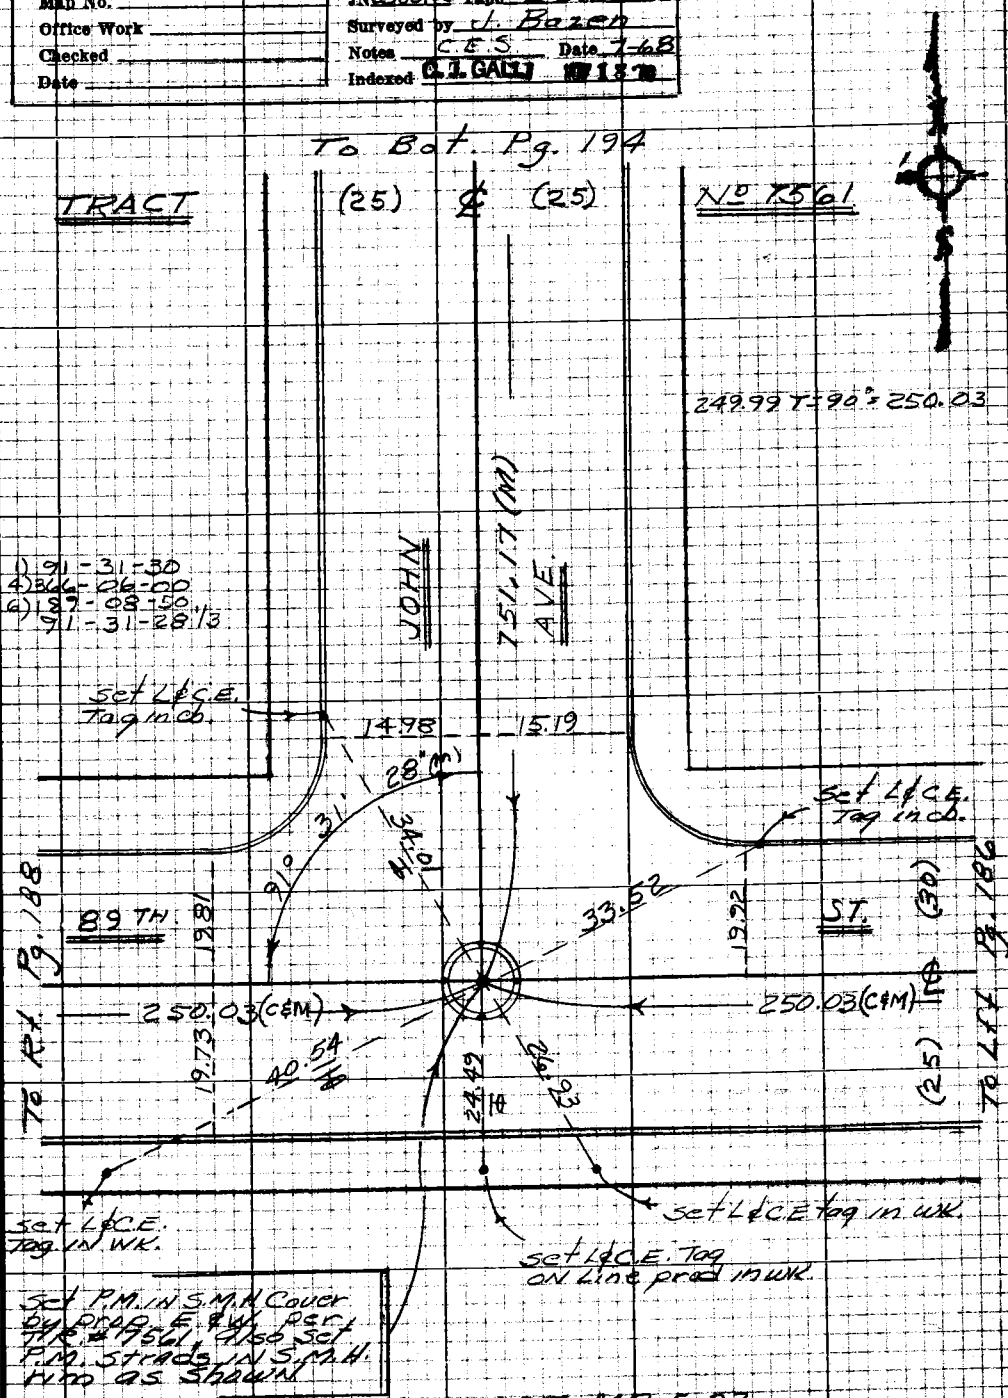

Note: Any Additions or Changes on this Sheet Must be Made or Circled in Red Ink With Date and Name of Person Making Change

Do not extend this side of this line.

PLEASE RETURN TO
LOS ANGELES COUNTY ENGINEER
403 LOS ANGELES COUNTY ENGINEERING BLDG.

76P3098 CK #310 8-66

PWFB 0921

3812

F.B. ~~2776~~ Pg. ~~188~~

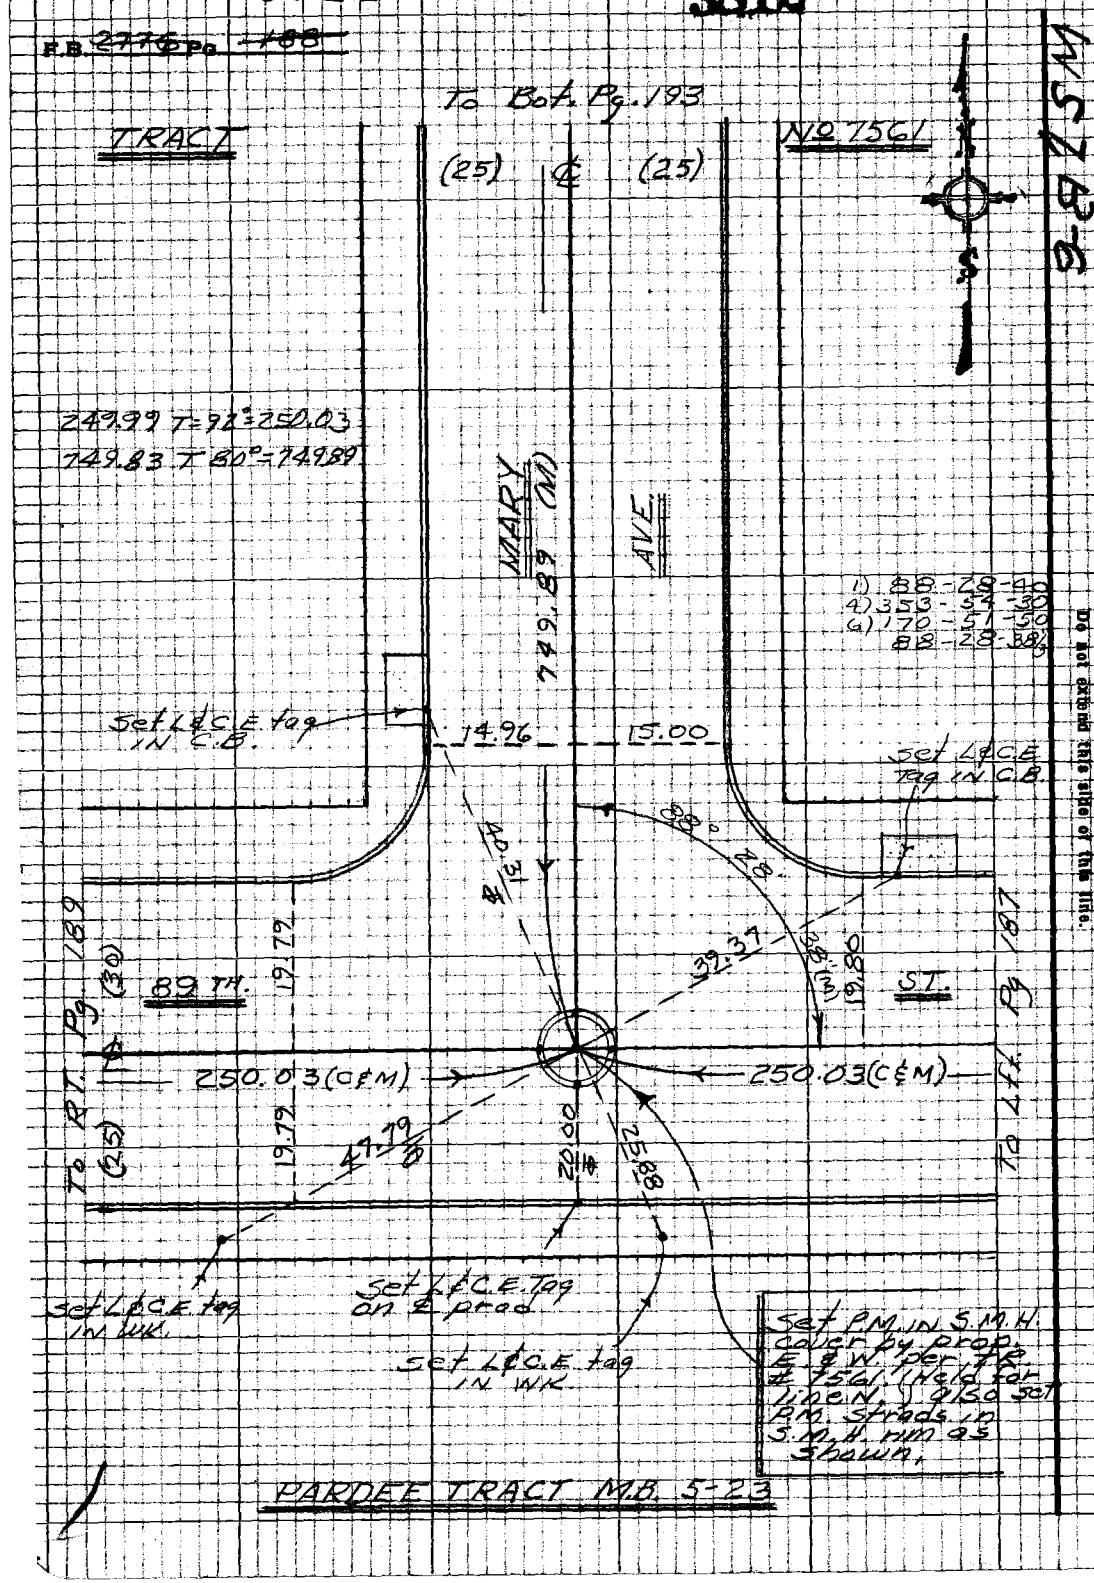

PLEASE RETURN TO
LOS ANGELES COUNTY ENGINEER
403 LOS ANGELES COUNTY ENGINEERING BLDG.

Do not extend this side of this line.

Note: Any Additions or Changes on this Sheet Must be Made or Circled in Red Ink With Date and Name of Person Making Change

PWFB 0921 3813

Notes Ck'd by	Div #5 Survey of Gardena Area ℄
Map No.	JN 0303.00 Tape 0256 Std 68°F
Office Work	Surveyed by J. Bazen
Checked	Notes J.J.B. Date 7-68
Date	Indexed [redacted]

F.B. ~~2776~~ Pg ~~189~~

W57B-6

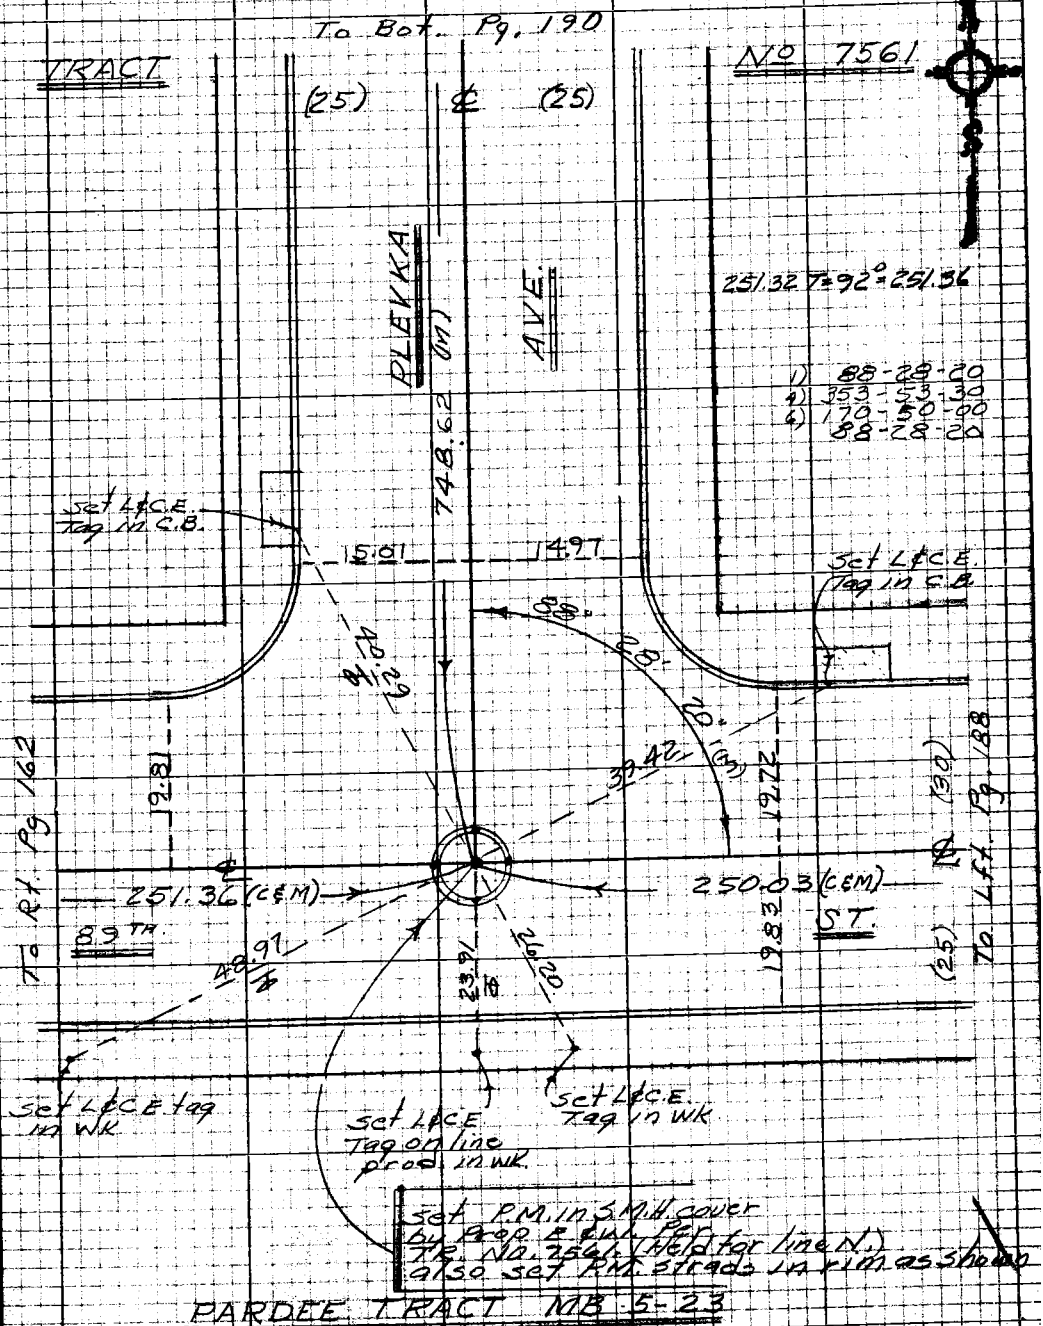

Note: Any Additions or Changes on this Sheet Must be Made or Circled in Red Ink With Date and Name of Person Making Change

Do not extend this side of this line.

PLEASE RETURN TO
LOS ANGELES COUNTY ENGINEER
403 LOS ANGELES COUNTY ENGINEERING BLDG.

76P3098 CK #310 8-66

PWFB 0921

3814 , 3815

F.B. ~~2776~~ Pg. ~~190~~

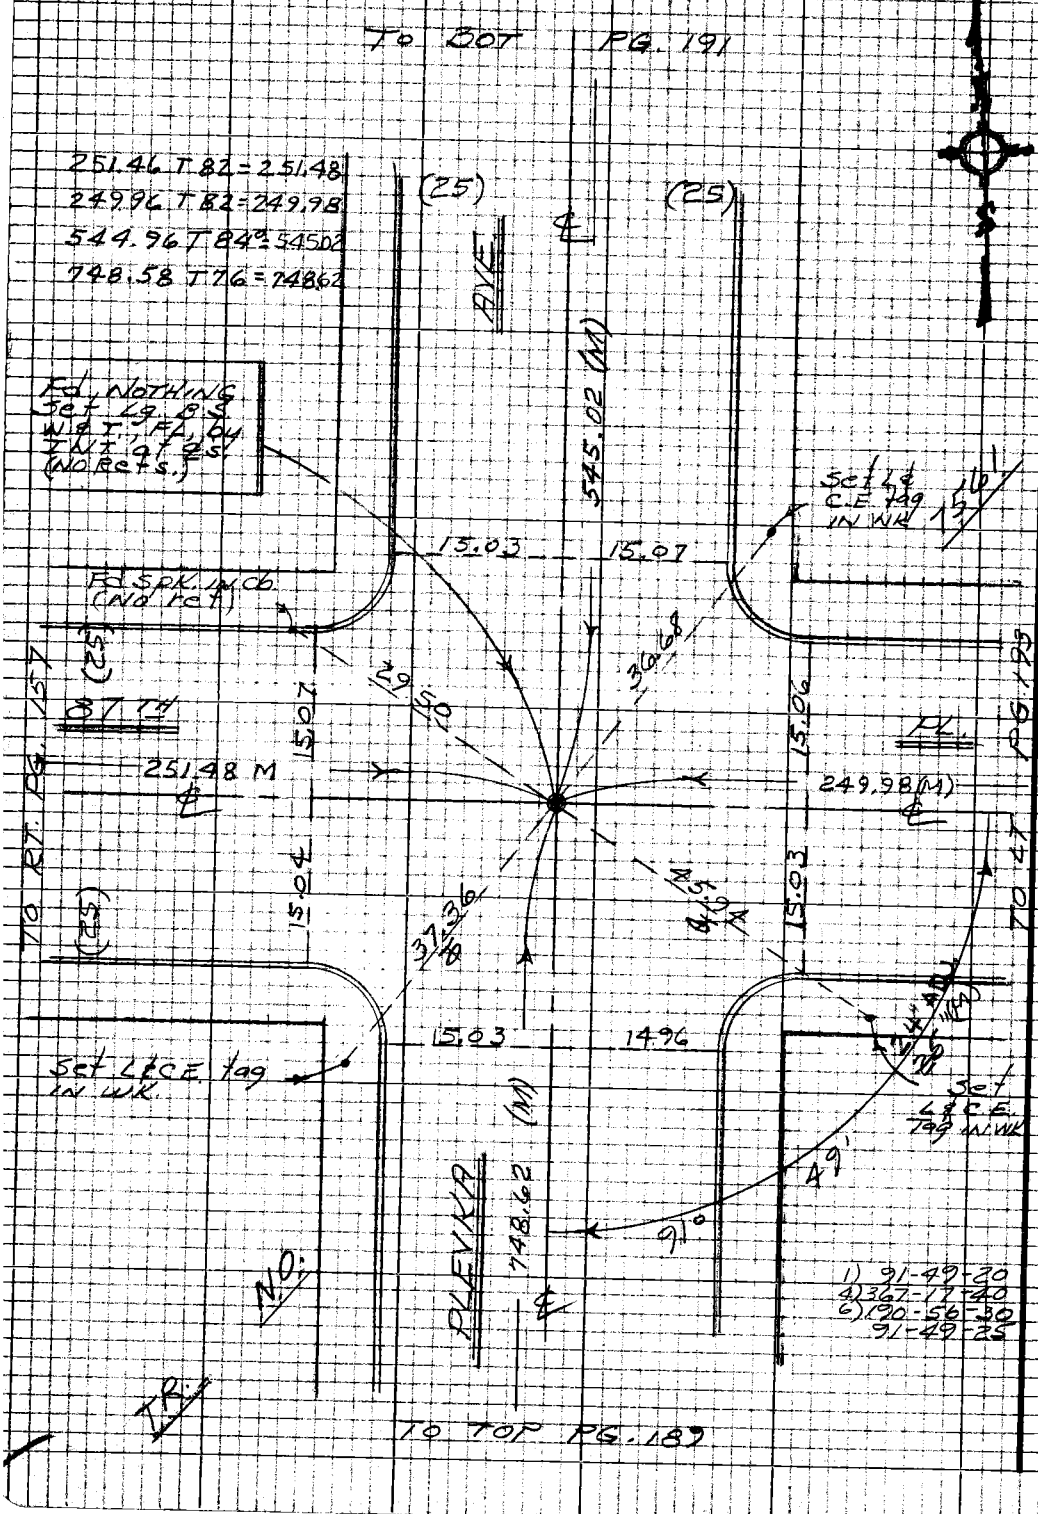

PLEASE RETURN TO
LOS ANGELES COUNTY ENGINEER
403 LOS ANGELES COUNTY ENGINEERING BLDG.

Do not extend this side of this line.

Note: Any Additions or Changes on this Sheet Must be Made or Circled in Red Ink With Date and Name of Person Making Change

PWFB 0921 3816, 3817

Notes Ck'd by	Survey of DIV # GARDENA AREA ℄
Map No.	JN 0303,00 Tape 0256 Std 68 °F
Office Work	Surveyed by J. BAZEN
Checked	Notes J J B Date 7-68
Date	Indexed C. J. GALLI NOV 1 8

F.B. 2776 Pg. 171

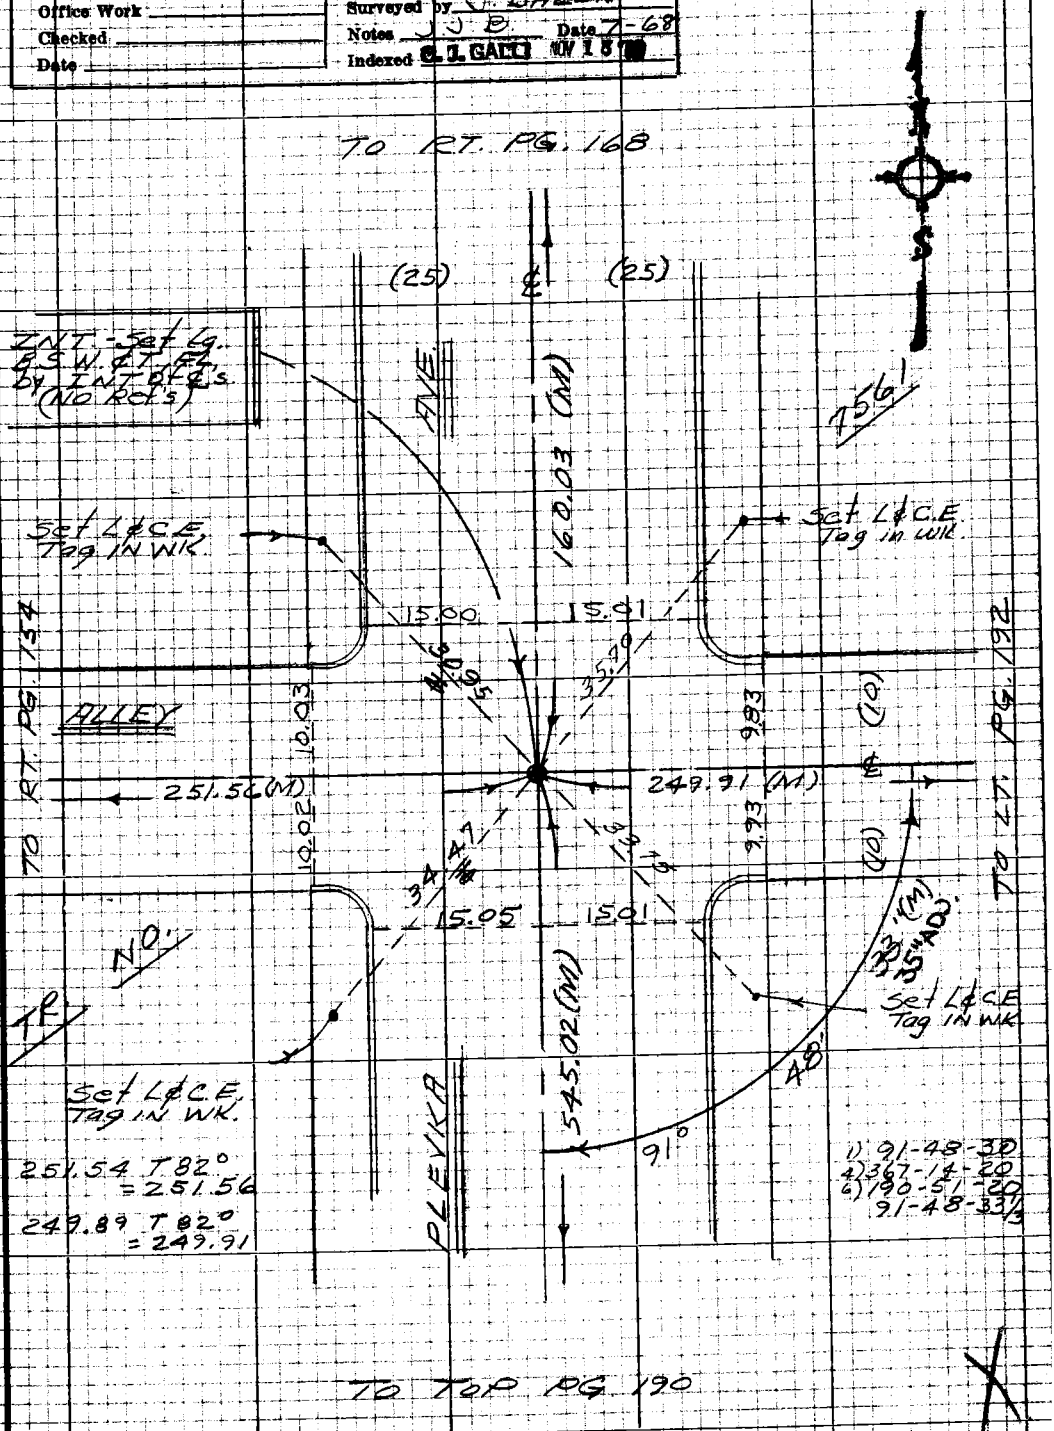

Note: Any Additions or Changes on this Sheet Must be Made or Circled in Red Ink With Date and Name of Person Making Change

Do not extend this side of this line.

PLEASE RETURN TO
LOS ANGELES COUNTY ENGINEER
403 Los Angeles County Engineering Bldg.

76P3098 CE #310 5-66

PWFB 0921

3818

F.B. 3776 Pg. 192

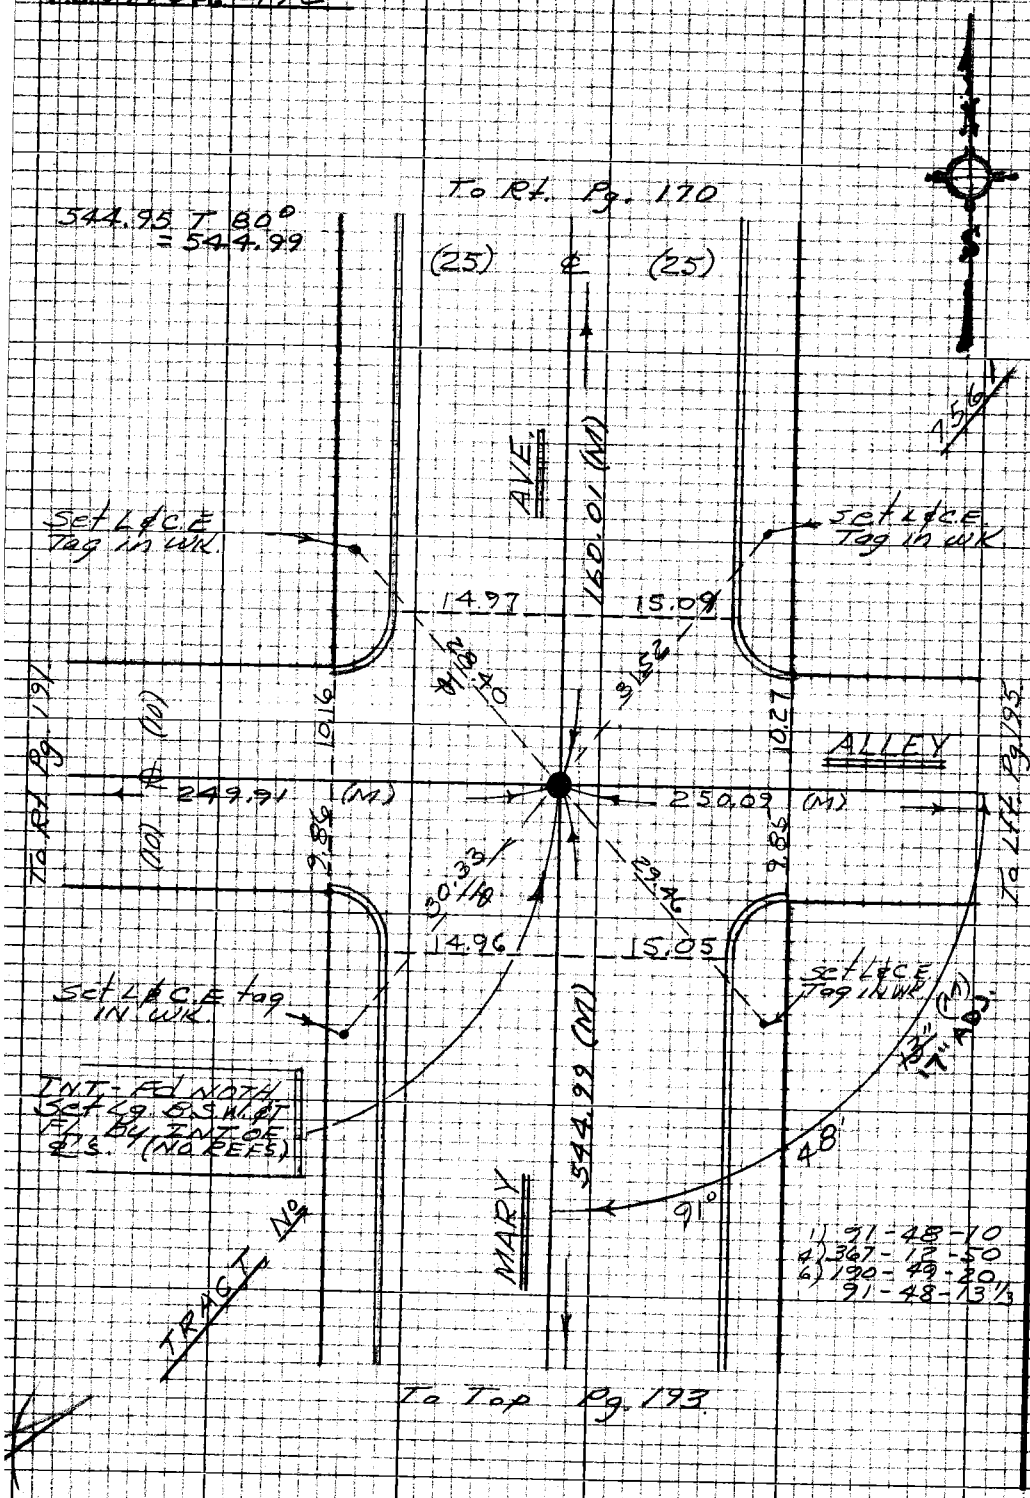

PLEASE RETURN TO
LOS ANGELES COUNTY ENGINEER
403 LOS ANGELES COUNTY ENGINEERING BLDG.

Do not extend this side of this line.

Note: Any Additions or Changes on this Sheet Must be Made or Circled in Red Ink With Date and Name of Person Making Change

PWFB 0921

3819

Notes Ck'd by	Survey of DIV ID GARDENA AREA ℄
Map No.	JN 030300 Tape 0256 Std 68 °F
Office Work	Surveyed by J. BAZEN
Checked	Notes J. J. B. Date 7-68
Date	Indexed [illegible] NOV 18 '70

F.B. 2776 Pg. 193

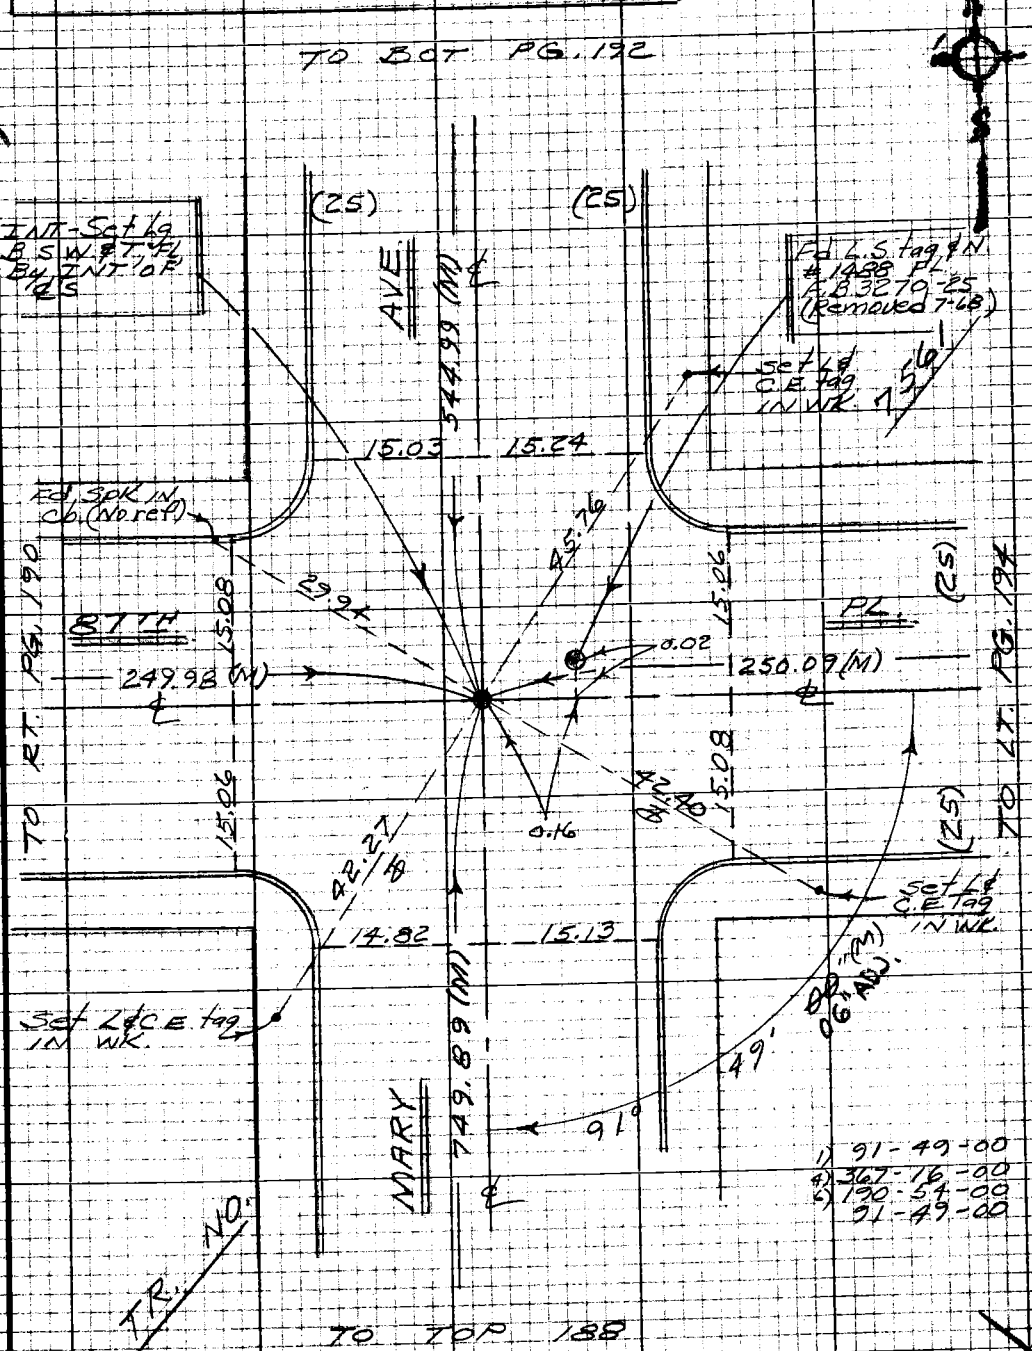

Note: Any Additions or Changes on this Sheet Must be Made or Circled in Red Ink With Date and Name of Person Making Change

Do not extend this side of this line.

PLEASE RETURN TO
LOS ANGELES COUNTY ENGINEER
403 LOS ANGELES COUNTY ENGINEERING BLDG.

76P3099 CK #310 5-66

PWFB 0921

3820

F.B. ~~2776~~ Pg. ~~194~~

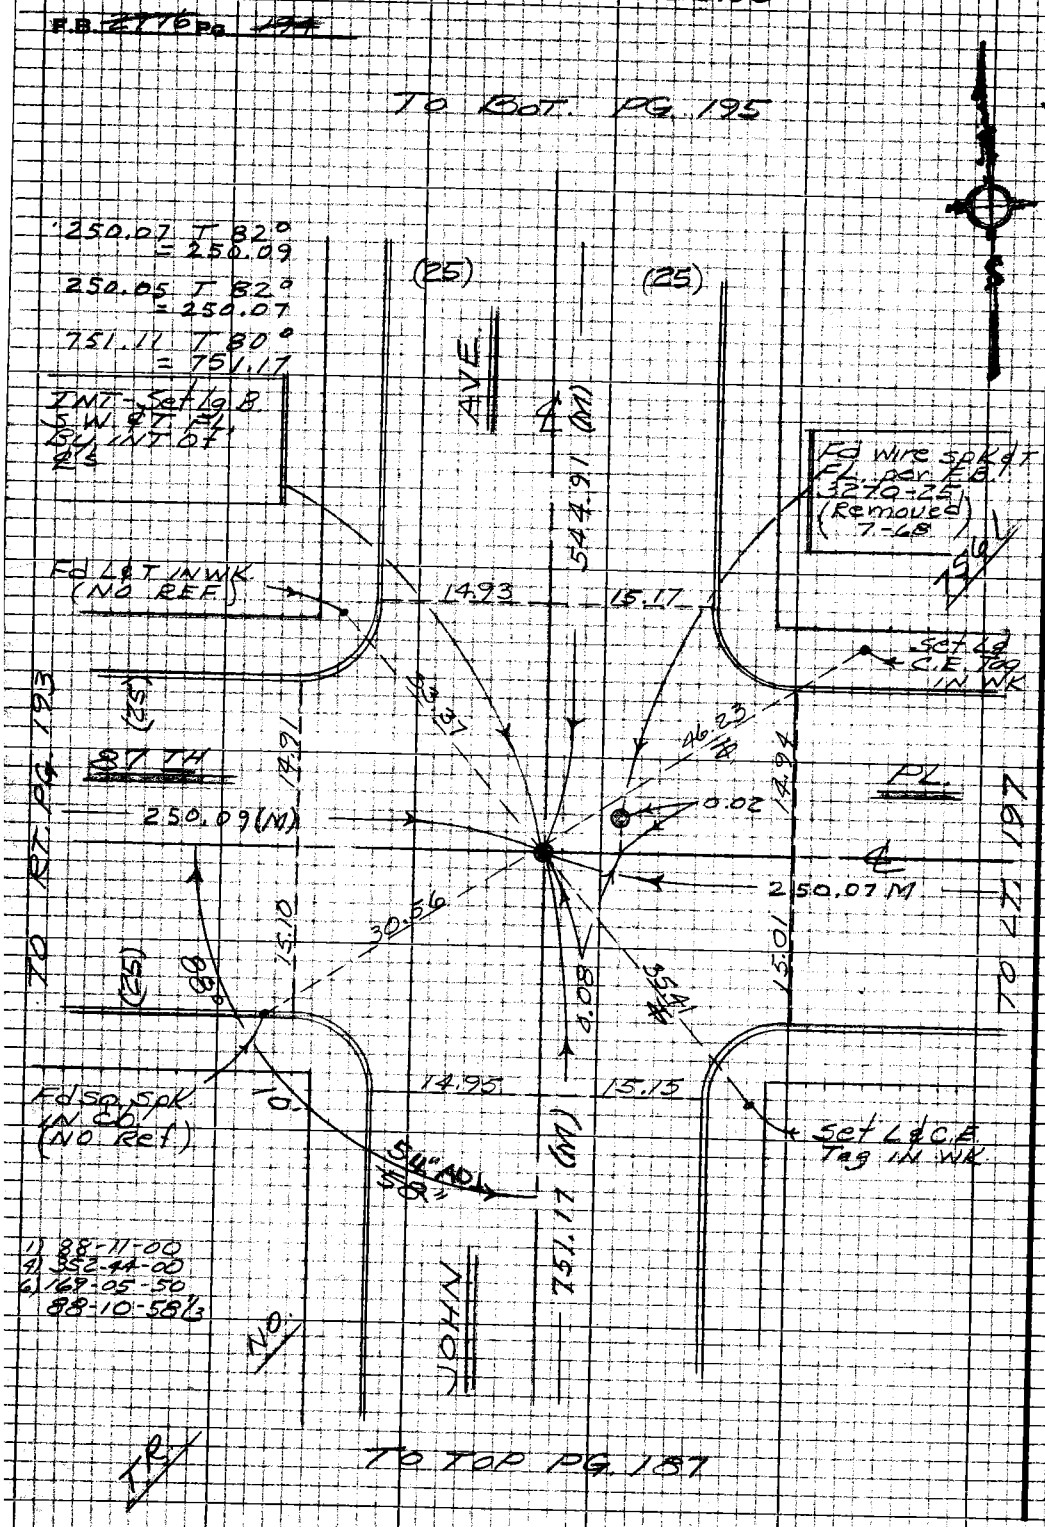

PLEASE RETURN TO
LOS ANGELES COUNTY ENGINEER
403 LOS ANGELES COUNTY ENGINEERING BLDG.

Do not extend this side of this line.

Note: Any Additions or Changes on this Sheet Must be Made or Circled in Red Ink With Date and Name of Person Making Change

PWFB 0921

3821

Notes Ck'd by	DIV. #5 GARDENA AREA ℄
Map No.	JN 2303.00 Tape 0256 Std 68°F
Office Work	Surveyed by J. BAZEN
Checked	Notes J.J.B. Date 7-68
Date	Indexed [illegible] GALLI NOV 18 '70

F.B. ~~2776~~ Pg. ~~195~~

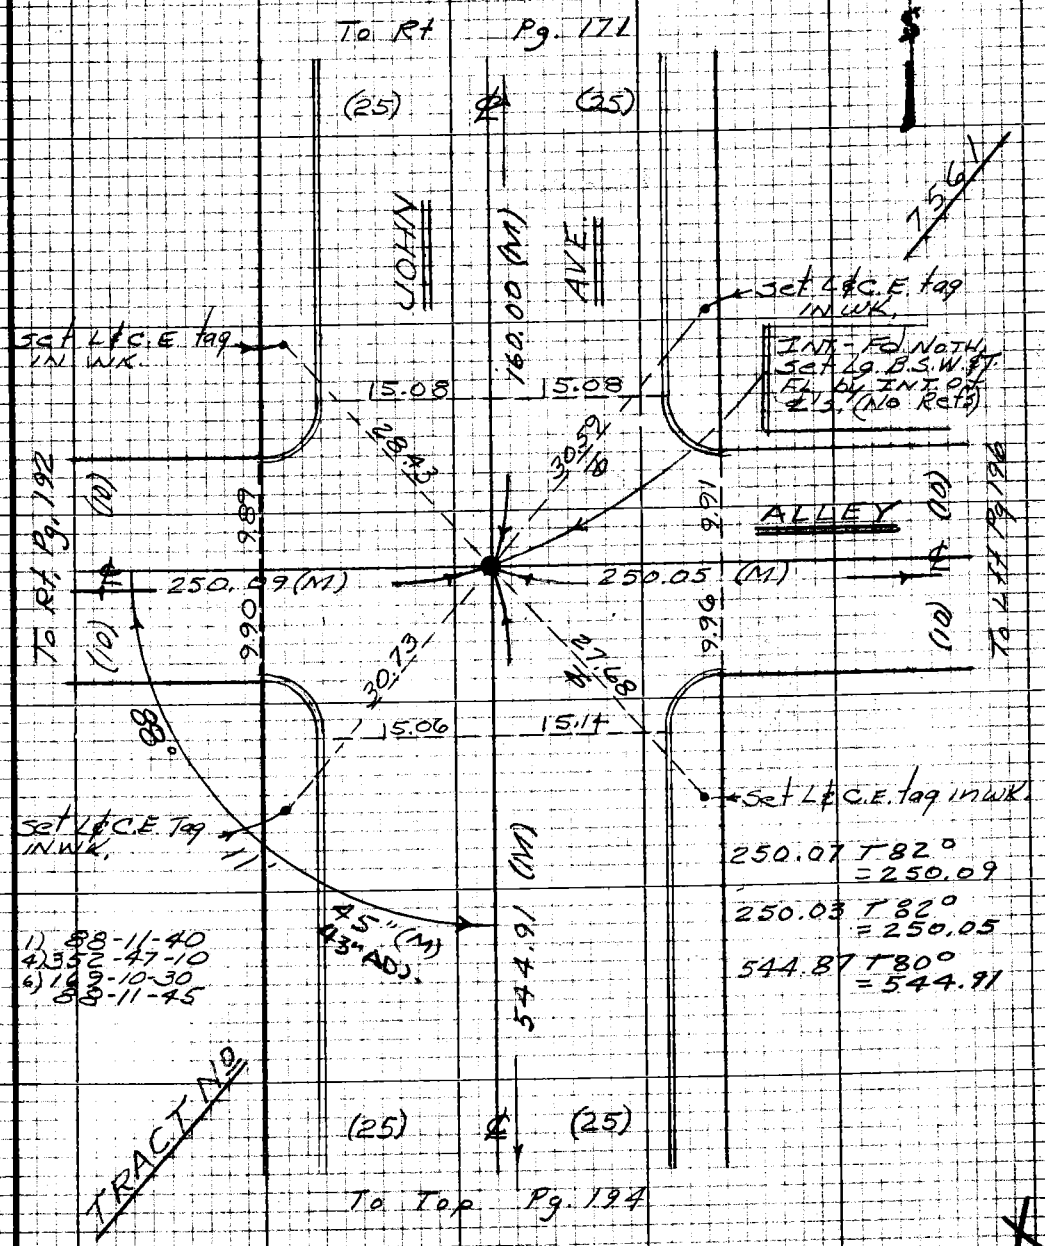

Note: Any Additions or Changes on this Sheet Must be Made or Circled in Red Ink With Date and Name of Person Making Change

Do not extend this side of this line.

PLEASE RETURN TO
LOS ANGELES COUNTY ENGINEER
403 LOS ANGELES COUNTY ENGINEERING BLDG.

76P3095 CE #310 5-66

PWFB 0921

3822

F.B. ~~3776~~ Pg. ~~196~~

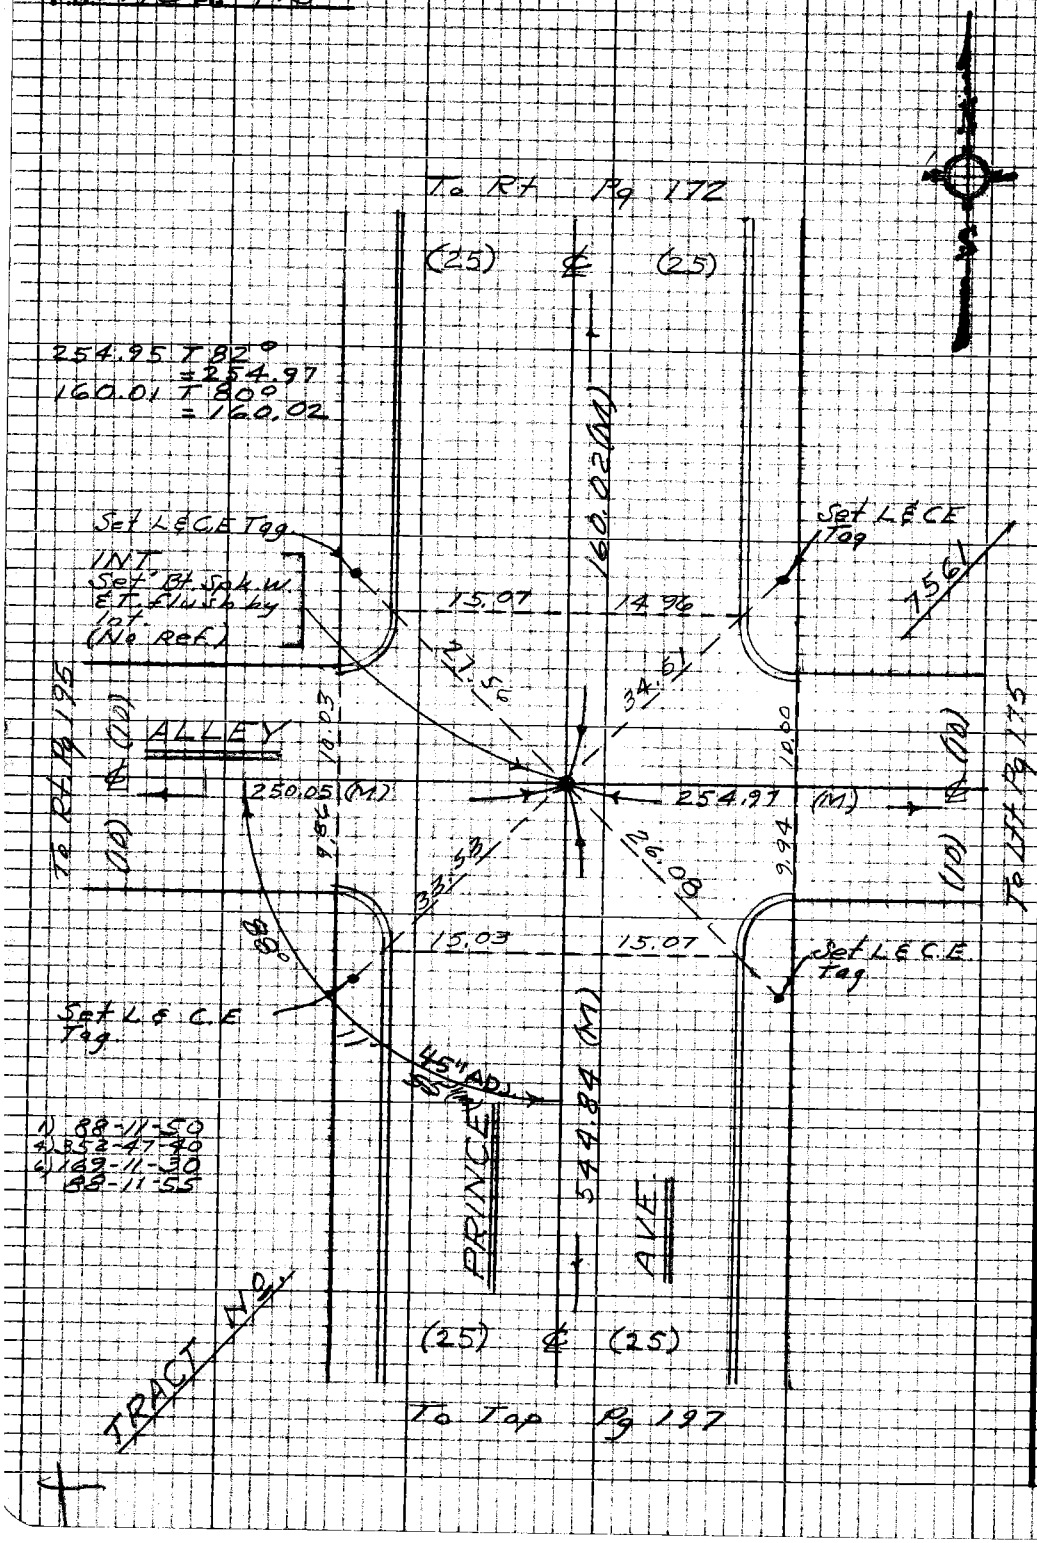

1) 88-11-50
4) 352-47-40
6) 169-11-30
88-11-55

PLEASE RETURN TO
LOS ANGELES COUNTY ENGINEER
403 LOS ANGELES COUNTY ENGINEERING BLDG.

Do not extend this side of this line.

Note: Any Additions or Changes on this Sheet Must be Made or Circled in Red Ink With Date and Name of Person Making Change

PWFB 0921

3823

Notes Ck'd by	Survey of DIV.-5 GARDENA AREA ¢
Map No.	JN 0303 00 Tape 0256 Std 68 °F
Office Work	Surveyed by J. BAZEN
Checked	Notes J. J. B. Date 7-68
Date	Indexed G. L. GALLI NOV 18 '68

F.B. ~~2776~~ Pg. ~~197~~

W57B-6

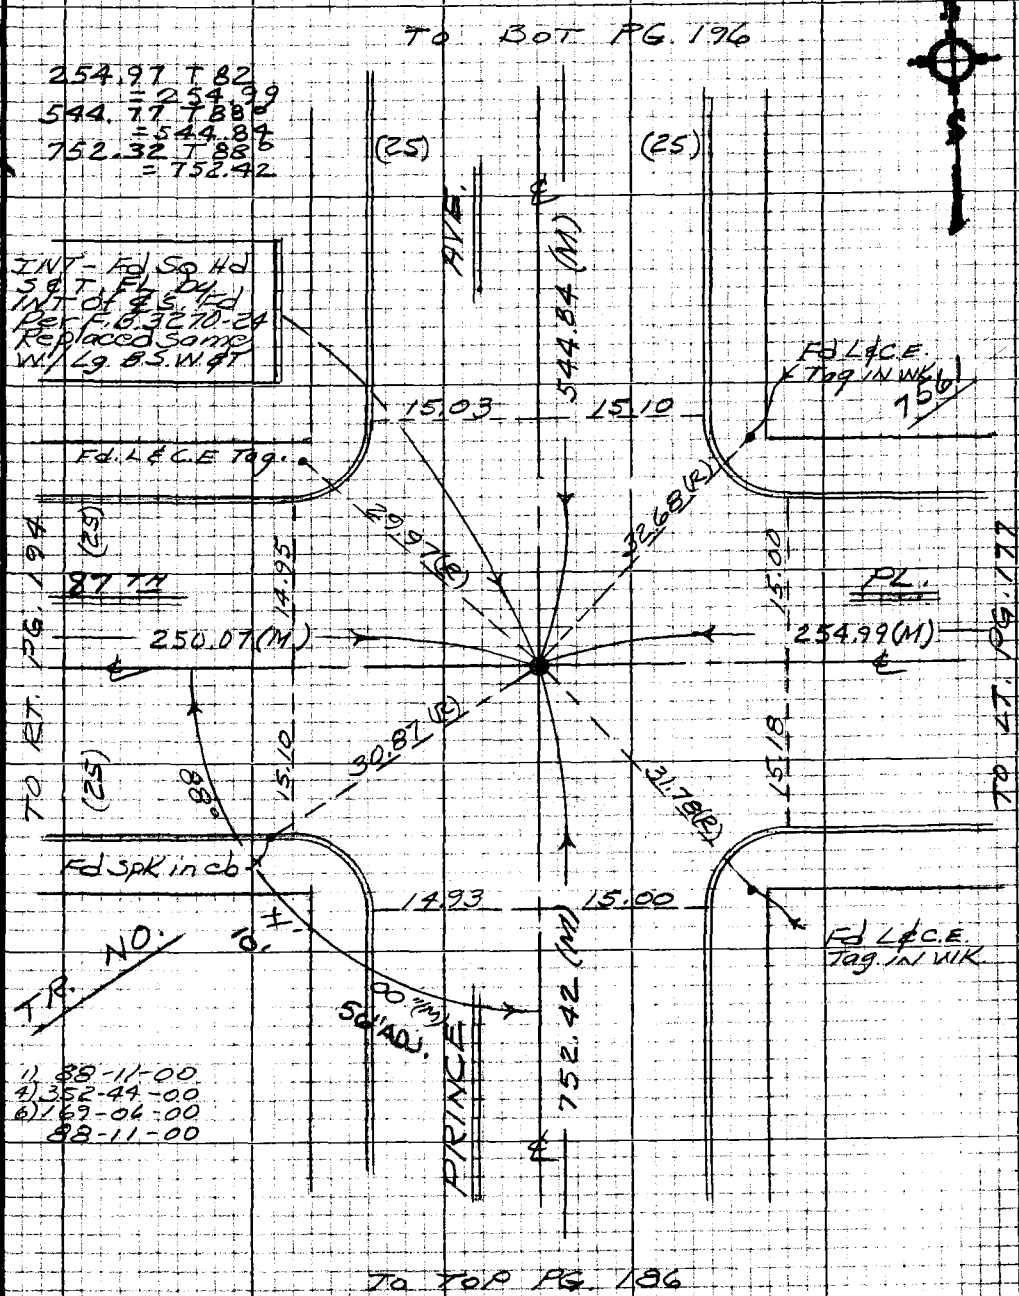

Note: Any Additions or Changes on this Sheet Must be Made or Circled in Red Ink With Date and Name of Person Making Change

Do not extend this side of this line.

PLEASE RETURN TO
LOS ANGELES COUNTY ENGINEER
403 LOS ANGELES COUNTY ENGINEERING BLDG.

7673098 CE #310 8-66

PWFB 0921

3824

F.B. ~~2776~~ Pg. ~~198~~

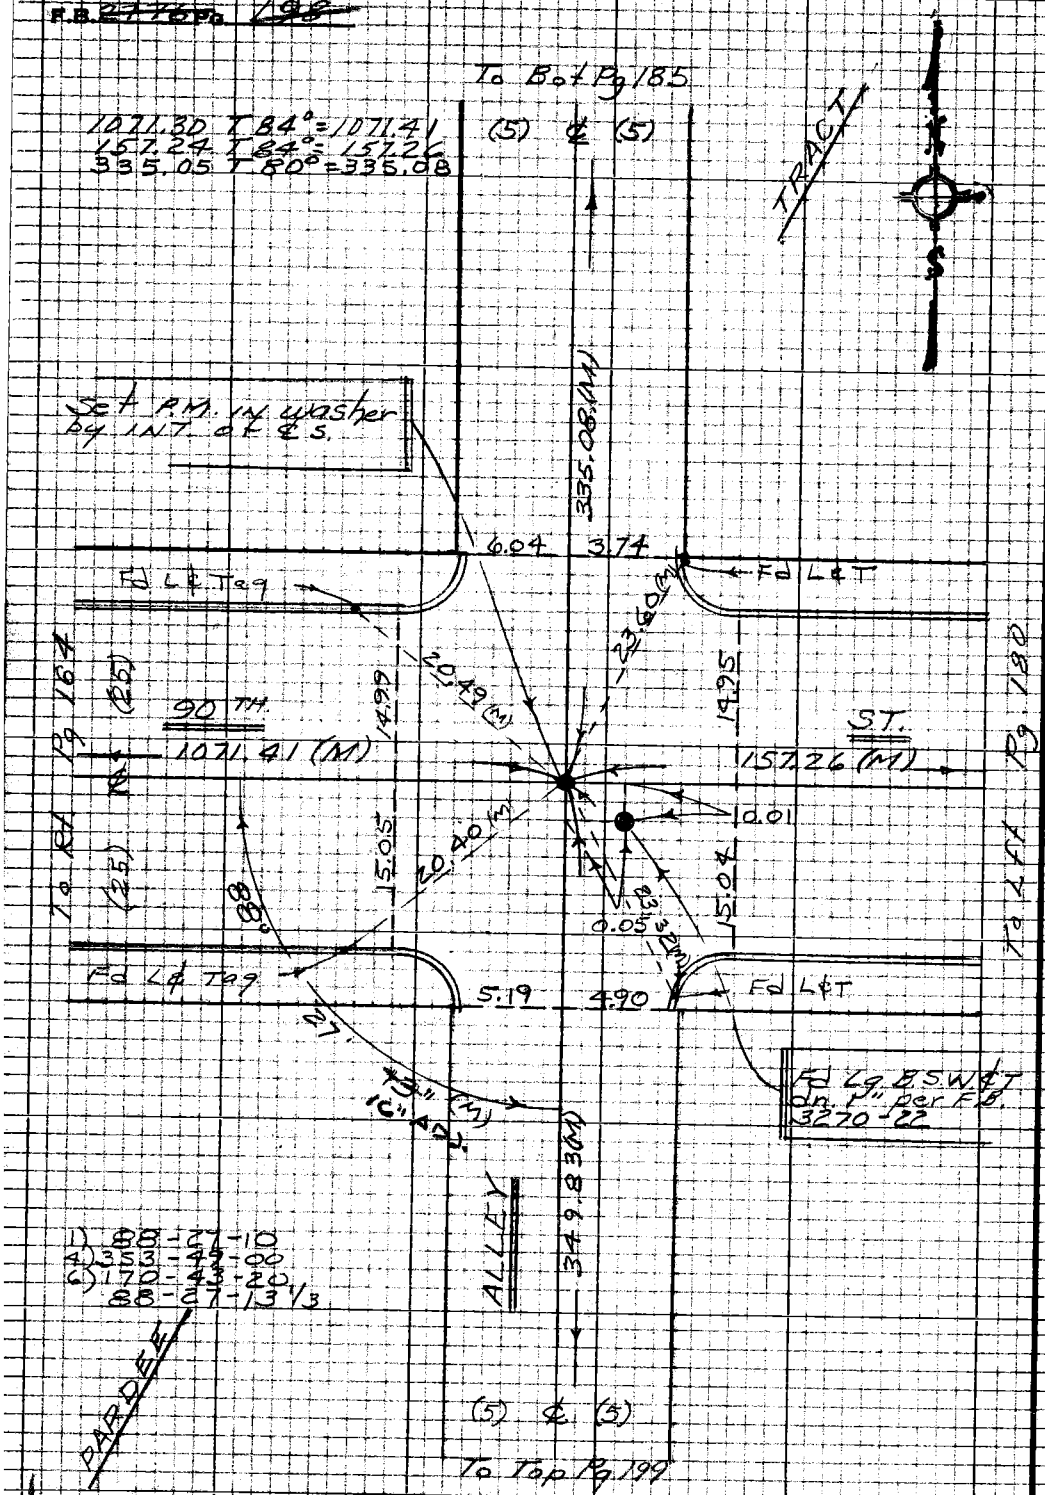

PLEASE RETURN TO
LOS ANGELES COUNTY ENGINEER
403 LOS ANGELES COUNTY ENGINEERING BLDG.

Do not extend this side of this line.

Note: Any Additions or Changes on this Sheet Must be Made or Circled in Red Ink With Date and Name of Person Making Change

PWFB 0921

3825

Notes Ck'd by	DIV. #5 Survey of Gardena Area ℄
Map No.	JN 0303.00 Tape 0256 Std 68°F
Office Work	Surveyed by J. Bozen
Checked	Notes C.E.S. Date 7-68
Date	Indexed [illegible]

F.B. ~~2776~~ Pg. ~~199~~

TRACT

1) 91-33-20
4) 366-13-30
6) 189-20-10
91-33-21 2/3

To Bot. Pg 198

Fd. L&T

Fd. L&T.

91 JT

ST.

385.64 (M)

156.87 (M)

To Rt. Pg. 200 (25)

To Lft. Pg. 181

Fd. L&C.E. Tag.

Fd. L&C.E. Tag.

Fd. Nail in NE edge Tin in Fd Bt. L&T FB. 3270-21 (Removed Same)

INT. Set Bt. Spk W&T. Flush by ℄ Int.

Fd. 1½" I.P. Wood plug & N. Dn. 10" FB. 985-13.

Fd. 3" Bt. Spk W&T. FB. 3270-21 (Removed same) 7-68

Fd. 1½" I.P. Wood plug & N. Dn. 10" FB. 985-13

Fd. 1½" I.P. Wood plug & N. Dn. 10" FB. 985-13

355.12 (R) FB. 3270-19, 21 355.08 (M) ALLEY

150.05 (R) FB. 985-13

PARDEE

156.86 T 80° = 156.87
349.80 T 82° = 349.83

(5) ℄ (5)

To Top Pg 47

Note: Any Additions or Changes on this Sheet Must be Made or Circled in Red Ink With Date and Name of Person Making Change

Do not extend this side of this line.

PLEASE RETURN TO
LOS ANGELES COUNTY ENGINEER
403 Los Angeles County Engineering Bldg.

76P3095 CE #310 5-66

PWFB 0921

3826

F.B. 2776 Pg. 290

385.61 T 80° = 385.64
685.75 T 80° = 685.80

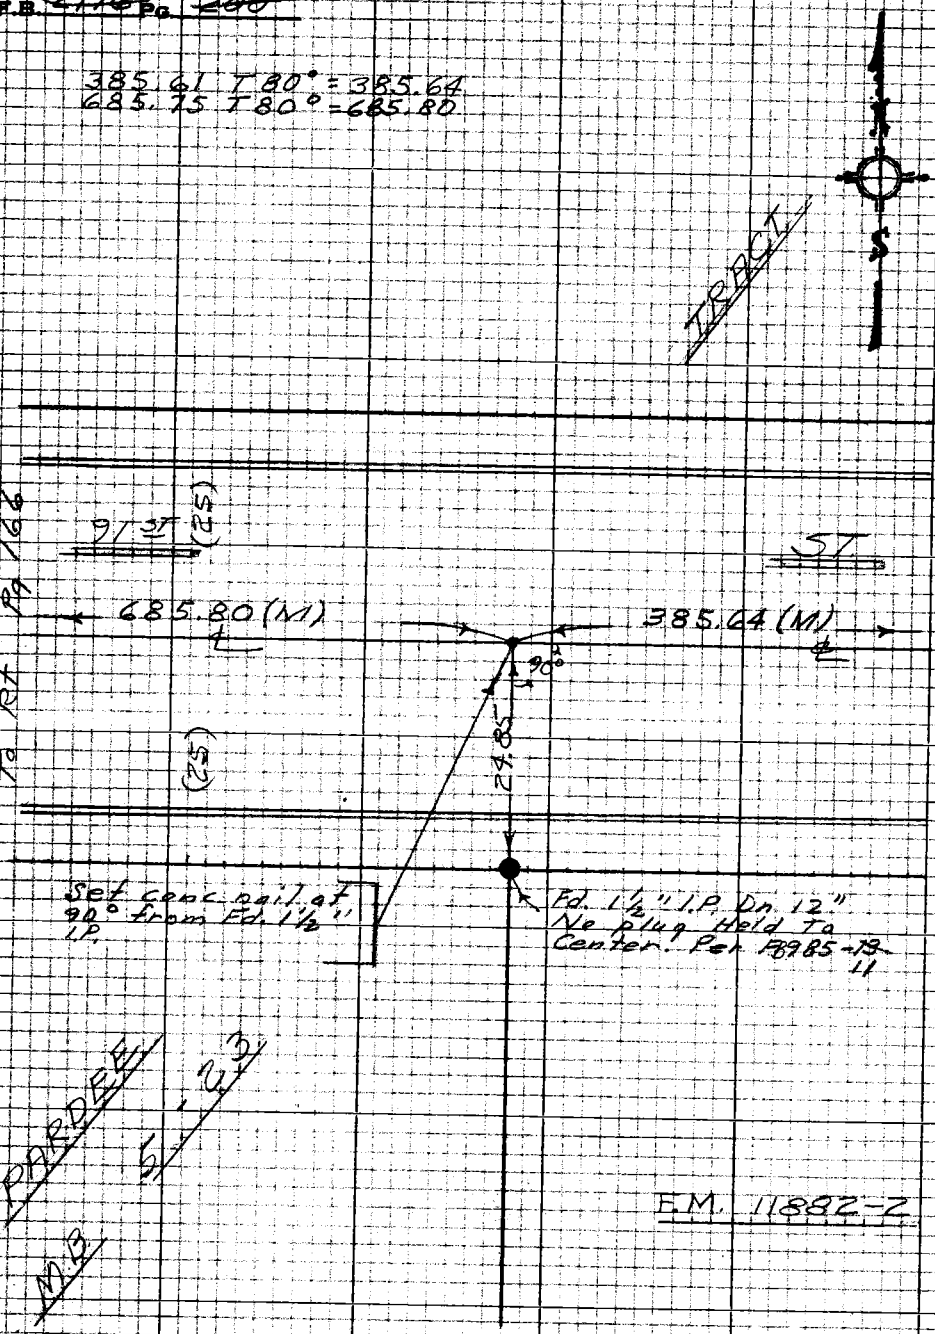

PLEASE RETURN TO
LOS ANGELES COUNTY ENGINEER
403 LOS ANGELES COUNTY ENGINEERING BLDG.

Do not extend this side of this line.

Note: Any Additions or Changes on this Sheet Must Be Made or Circled in Red Ink With Date and Name of Person Making Change

PWFB 0921 3827, 3828

Notes Ck'd by
Map No.
Office Work
Checked
Date

Div. #5 Survey of Gardena Area ℄
JN 0303.00 Tape 0256 Std 68 °F
Surveyed by J. Bazen
Notes J.J.B. Date 9-68
Indexed G. L. GARD NOV 18 '70

F.B. 2776 Pg 201

1) 91-48-00
4) 367-12-00
6) 190-48-00
91-48-00

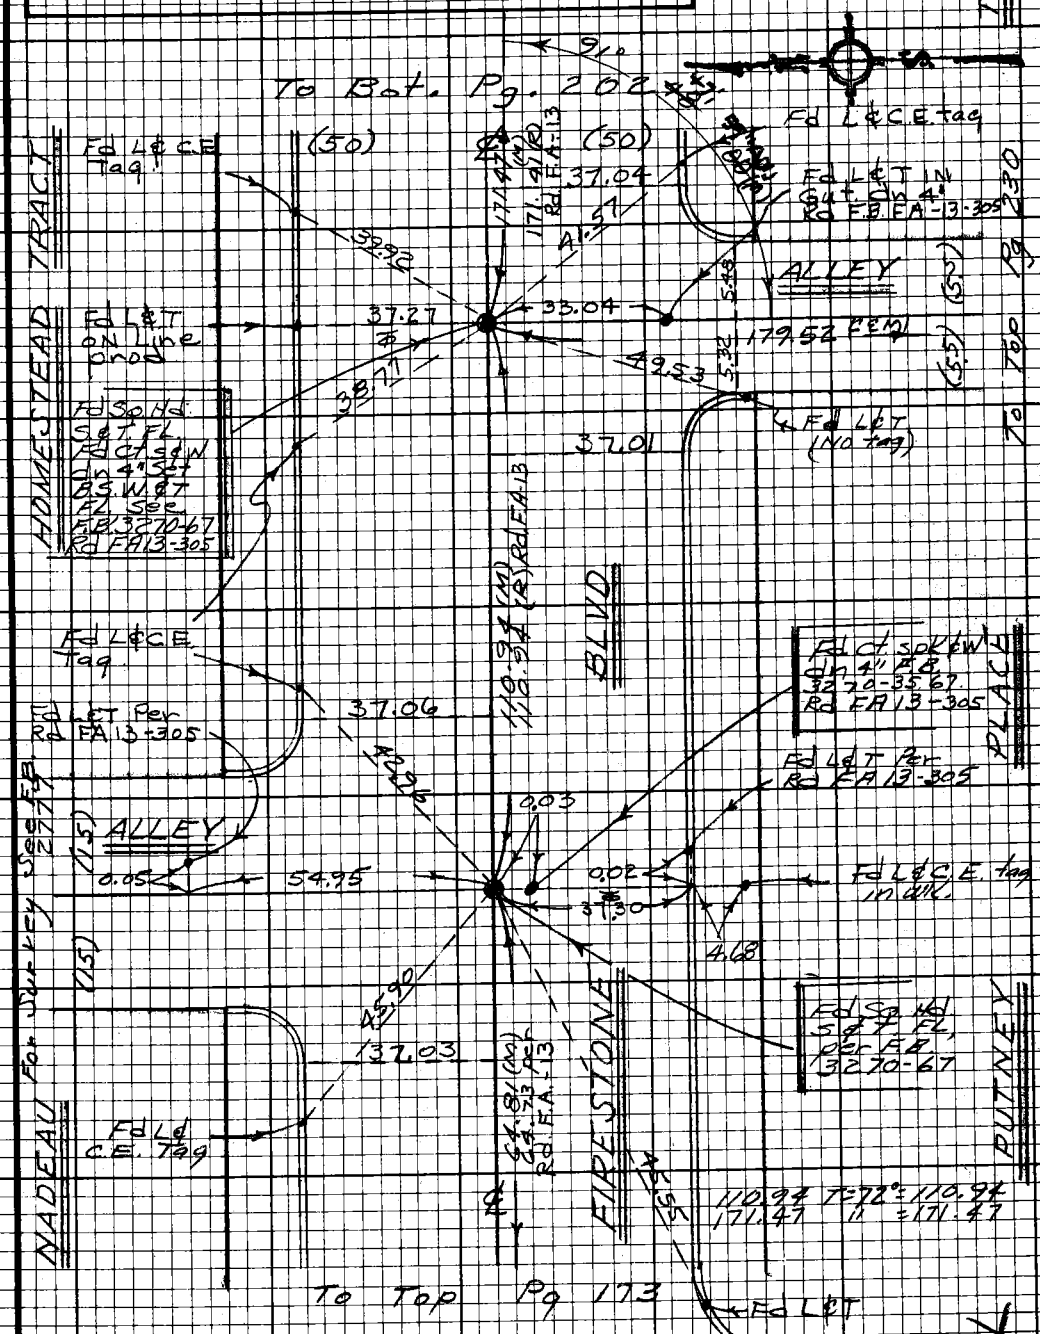

Note: Any Additions or Changes on this Sheet Must be Made or Circled in Red Ink With Date and Name of Person Making Change.

Do not extend this side of this line.

PLEASE RETURN TO
LOS ANGELES COUNTY ENGINEER
403 LOS ANGELES COUNTY ENGINEERING BLDG.

76F3098 CE#31D 9-67

PWFB 0921 3829 , 3830

F.B. ~~2776~~ Pg ~~202~~

PLEASE RETURN TO
LOS ANGELES COUNTY ENGINEER
403 Los Angeles County Engineering Bldg.

Do not extend this side of this line.

Note: Any Additions or Changes on this Sheet Must be Made or Circled in Red Ink With Date and Name of Person Making Change.

PWFB 0921

3831, 3832

Notes Ck'd by	DIV #5 Survey of Gardena Area ℄
Map No.	JN 0303.00 Tape 0256 Std 68 °F
Office Work	Surveyed by J. Bazen
Checked	Notes J.J.B. Date 9-68
Date	Indexed G. L. GALLI NOV 18 '70

F.B. 2976 Pg. 203

181.59 T = 72° = 181.59
179.43 " = 179.43
To Bot. Pg 204

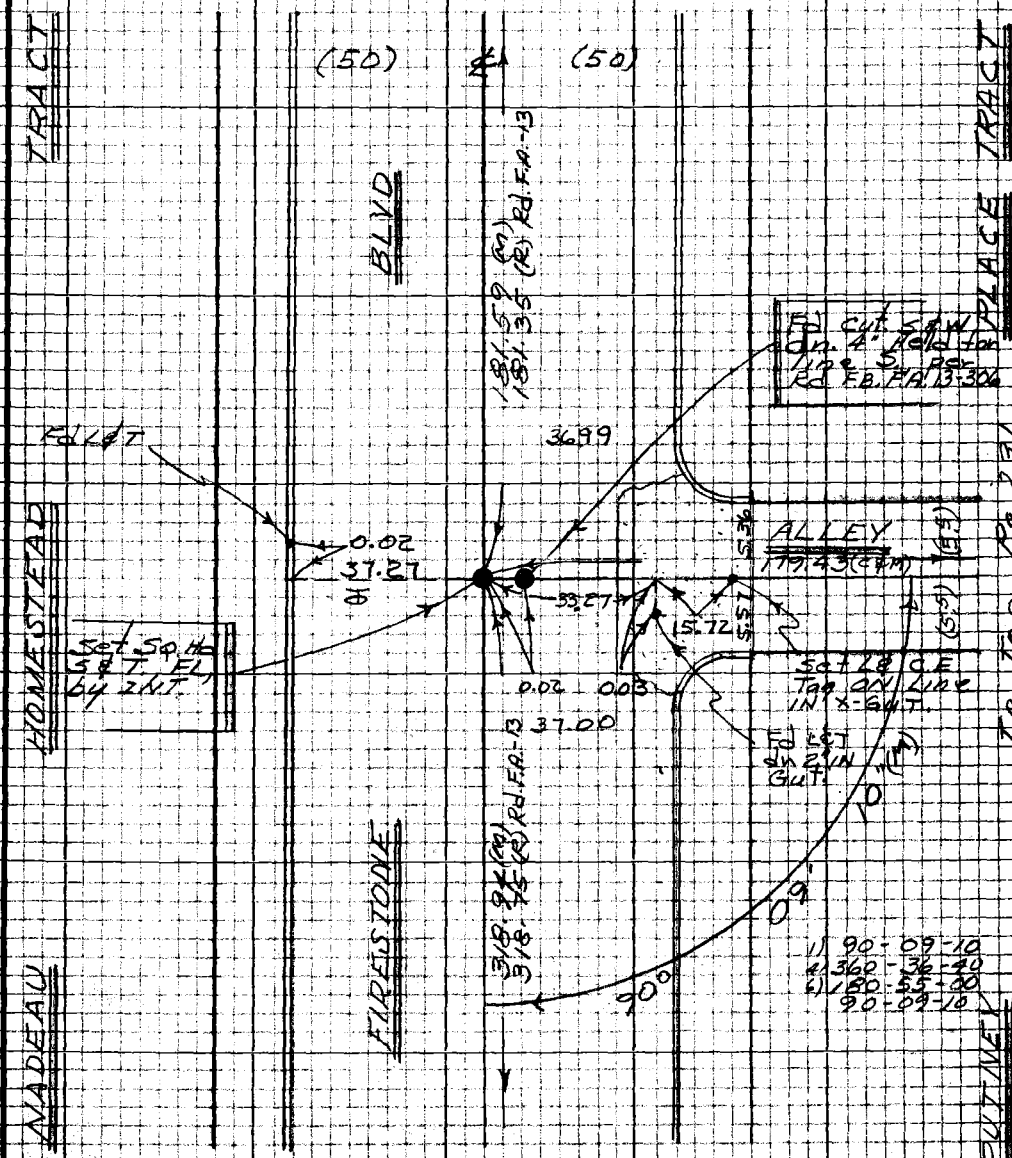

To Top Pg. 202

Note: Any Additions or Changes on this Sheet Must be Made or Circled in Red Ink With Date and Name of Person Making Change

Do not extend this side of this line.

PLEASE RETURN TO
LOS ANGELES COUNTY ENGINEER
403 LOS ANGELES COUNTY ENGINEERING BLDG.

76P3098 CK #310 8-68

PWFB 0921 3833, 3834

F.B. ~~2776~~ Pg. ~~204~~

64.61 T=72°=64.61

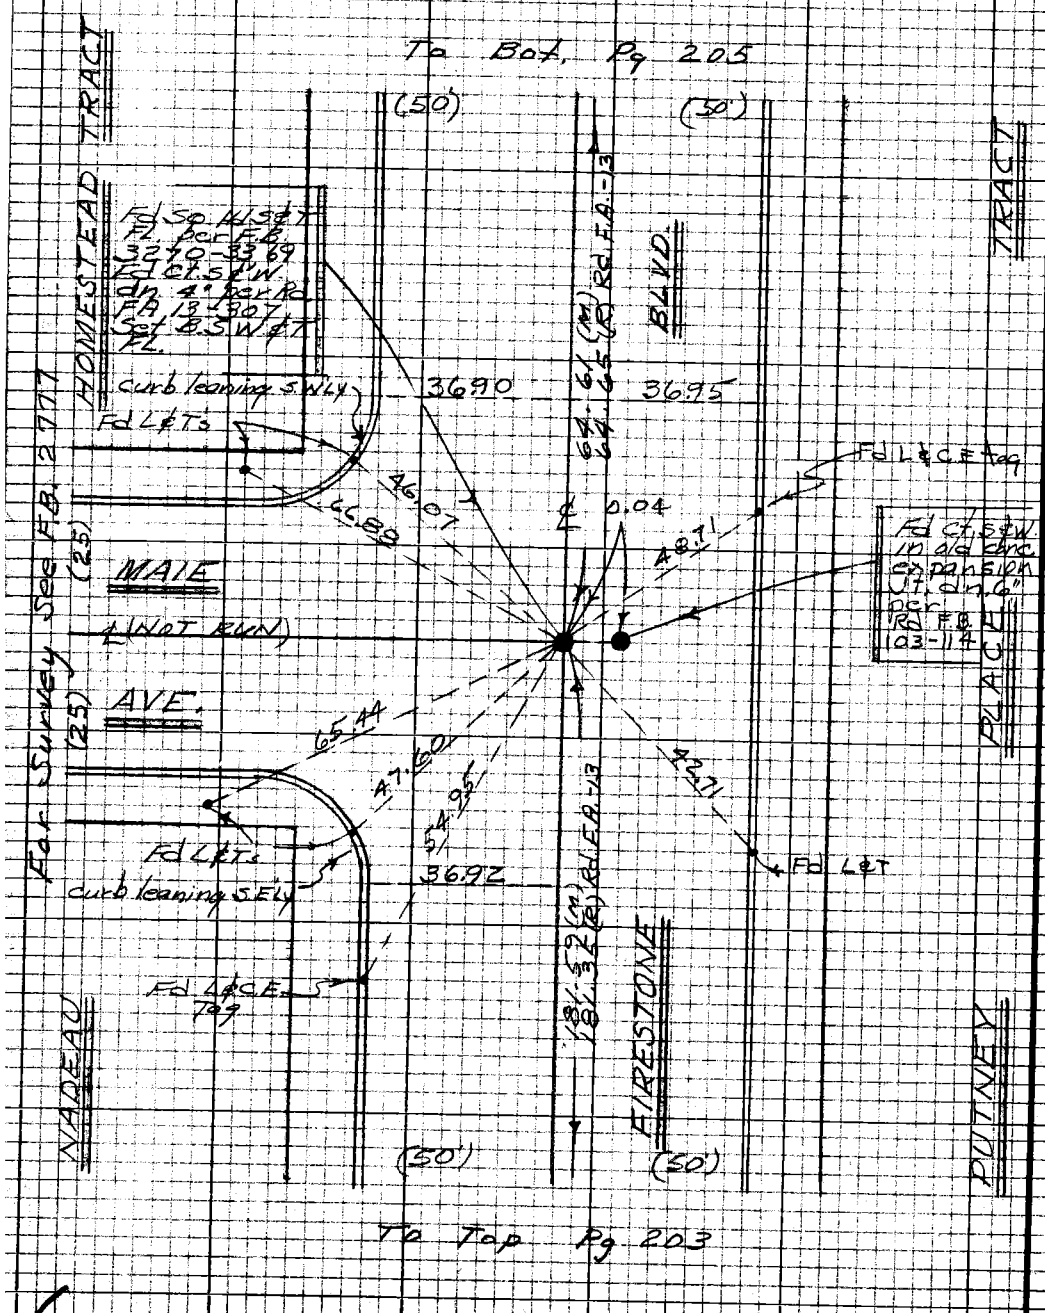

MS7 B-8

PLEASE RETURN TO
LOS ANGELES COUNTY ENGINEER
403 LOS ANGELES COUNTY ENGINEERING BLDG.

Do not extend this side of this line.

Note: Any Additions or Changes on this Sheet Must be Made or Circled in Red Ink With Date and Name of Person Making Change

PWFB 0921

3835, 3836

3837, 3838

Notes Ck'd by R. SHORT	Div #5 Survey of Gardena Area ℄
Map No.	JN 0303.00 Tape 0256 Std 68 °F
Office Work	Surveyed by C. Bazen
Checked	Notes J. B. Date 9-68
Date	Indexed [illegible] GALLI NOV 1 8 76

F.B. ~~2776~~ Pg. ~~206~~

279.57 T=72°=279.58
353.81 " =353.82

W5 7B-6

To Bot Pg. 233

Fd L&T

279.74 (R) Rd F.A.-13
279.58 (M)

BLVD

Fd L&T

Fd Bt spk

Fd cut spk dn 4' Per F.B. 3270-33 (Removed 9/68)

C.E. MON. SET 5-13-71 SEE F.B. 1876-89.

Fd cut S&W dn 6" PER Rd F.A.-13-307 (Held for line S.)

NADEAU HOMESTEAD TRACT

60.32

36.92

53.57

0.04

49.90

0.12

3.00

9.00

MAIE

353.82 (C&M)

Set L&C.E. Tag on prod. IN WLK

48.00

℄ LINE

0.05

AVE

10.26

(20)

To Top Pg 206

Set Sq Hd S&T, FL, By TNT.

75.90

58.47

49.82

Fd L&C.E. Tag.

35" (M)

36.95

36.90

FIRESTONE

64.65 (R) Rd F.A.-13
64.61 (M)

11'

90°

1) 90-11-30
4) 360-46-20
6) 181-09-30
90-11-35

PUTNEY PLACE TRACT

(50) ℄ (50)

To Top Pg 204

Note: Any Additions or Changes on this Sheet Must be Made or Circled in Red Ink With Date and Name of Person Making Change.

Do not extend this side of this line.

PLEASE RETURN TO
LOS ANGELES COUNTY ENGINEER
403 LOS ANGELES COUNTY ENGINEERING BLDG.

76F3098 CE#310 9-67

PWFB 0921 [redacted], [redacted]

F.B. ~~2776~~ Pg ~~206~~

3839, 3840

174.41 T=72°=174.41

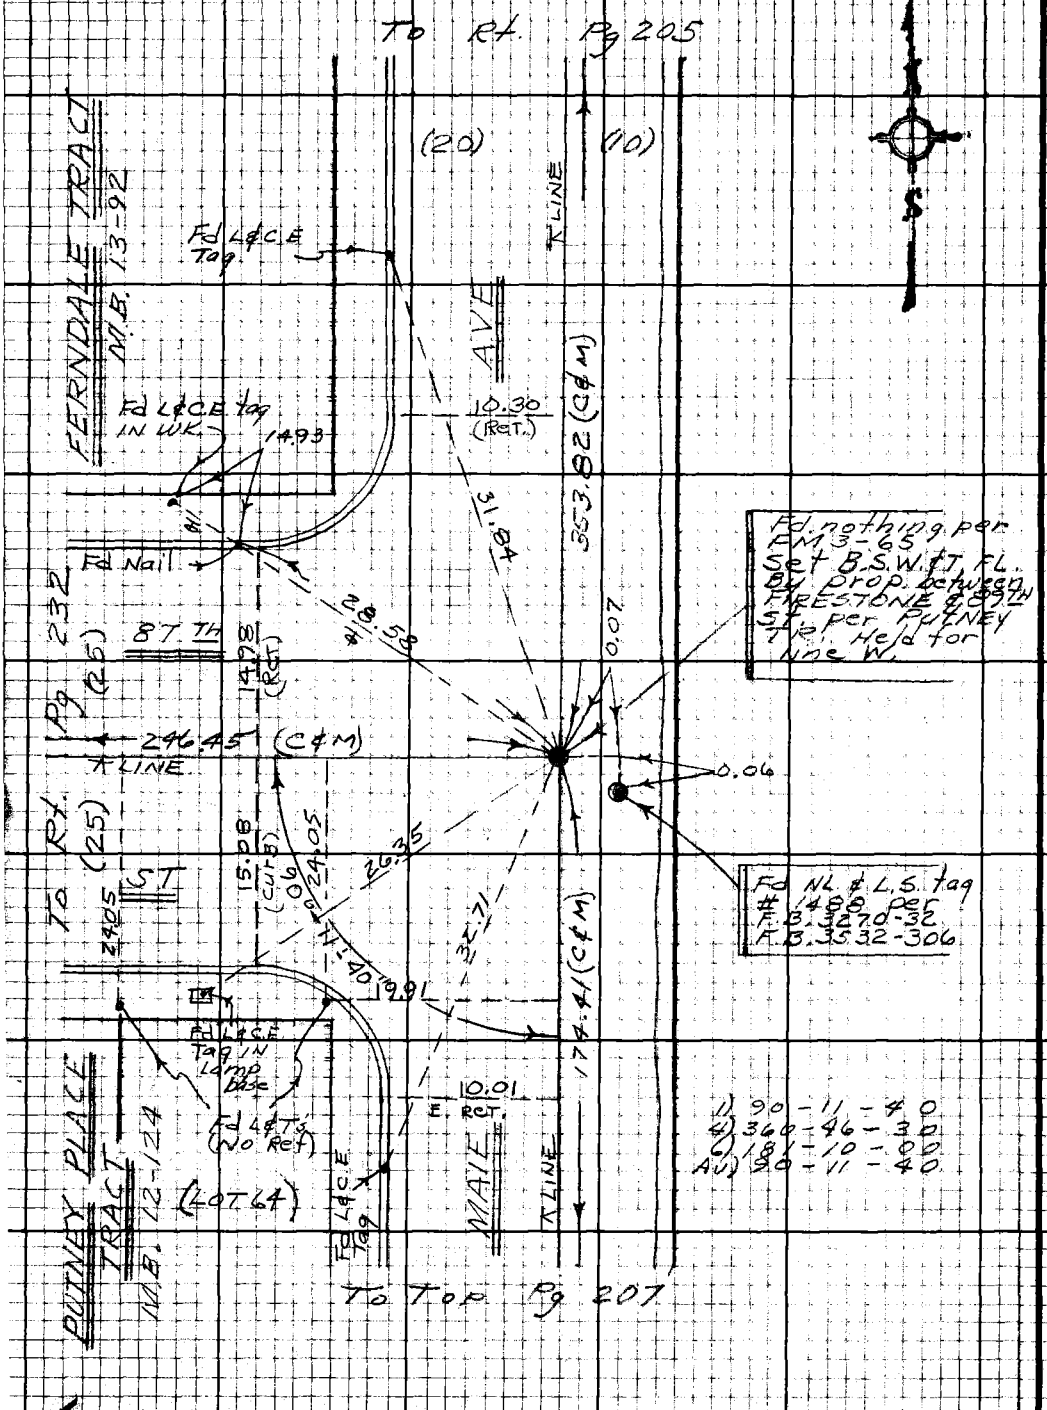

1) 90-11-40
4) 360-46-30
6) 181-10-00
AV) 90-11-40

MS 7,8-6

PLEASE RETURN TO
LOS ANGELES COUNTY ENGINEER
403 LOS ANGELES COUNTY ENGINEERING BLDG.

Do not extend this side of this line.

Note: Any Additions or Changes on this Sheet Must be Made or Circled in Red Ink With Date and Name of Person Making Change.

PWFB 0921 3841, 3842

Notes Ck'd by R. SHORT	Div #5 Survey of Gardena Area ℄
Map No.	JN 0303.00 Tape 0256 Std 68 °F
Office Work	Surveyed by J. Bozen
Checked	Notes J.J.B. Date 9-68
Date	Indexed [illegible] GALL NOV 13 '70

F.B. ~~2776~~ Pg. ~~207~~

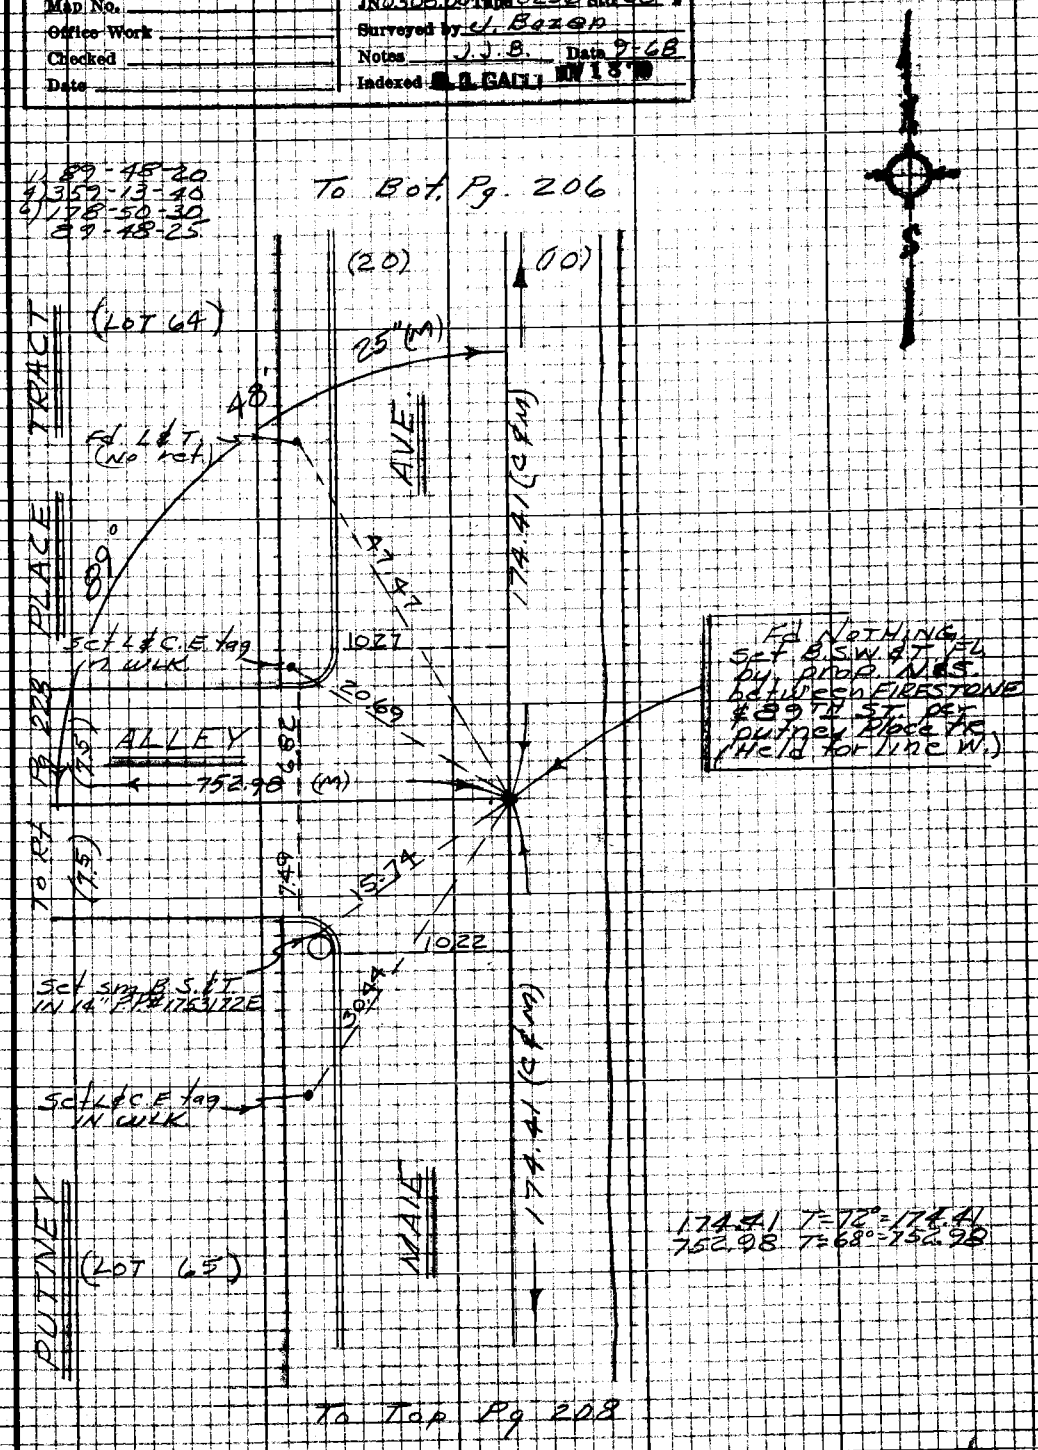

Note: Any Additions or Changes on this Sheet Must be Made or Circled in Red Ink With Date and Name of Person Making Change

Do not extend this side of this line.

PLEASE RETURN TO
LOS ANGELES COUNTY ENGINEER
403 LOS ANGELES COUNTY ENGINEERING BLDG.

76F3095 CE #310 5-66

PWFB 0921

3843 , 3844

F.B. ~~2776~~ Pg. ~~208~~

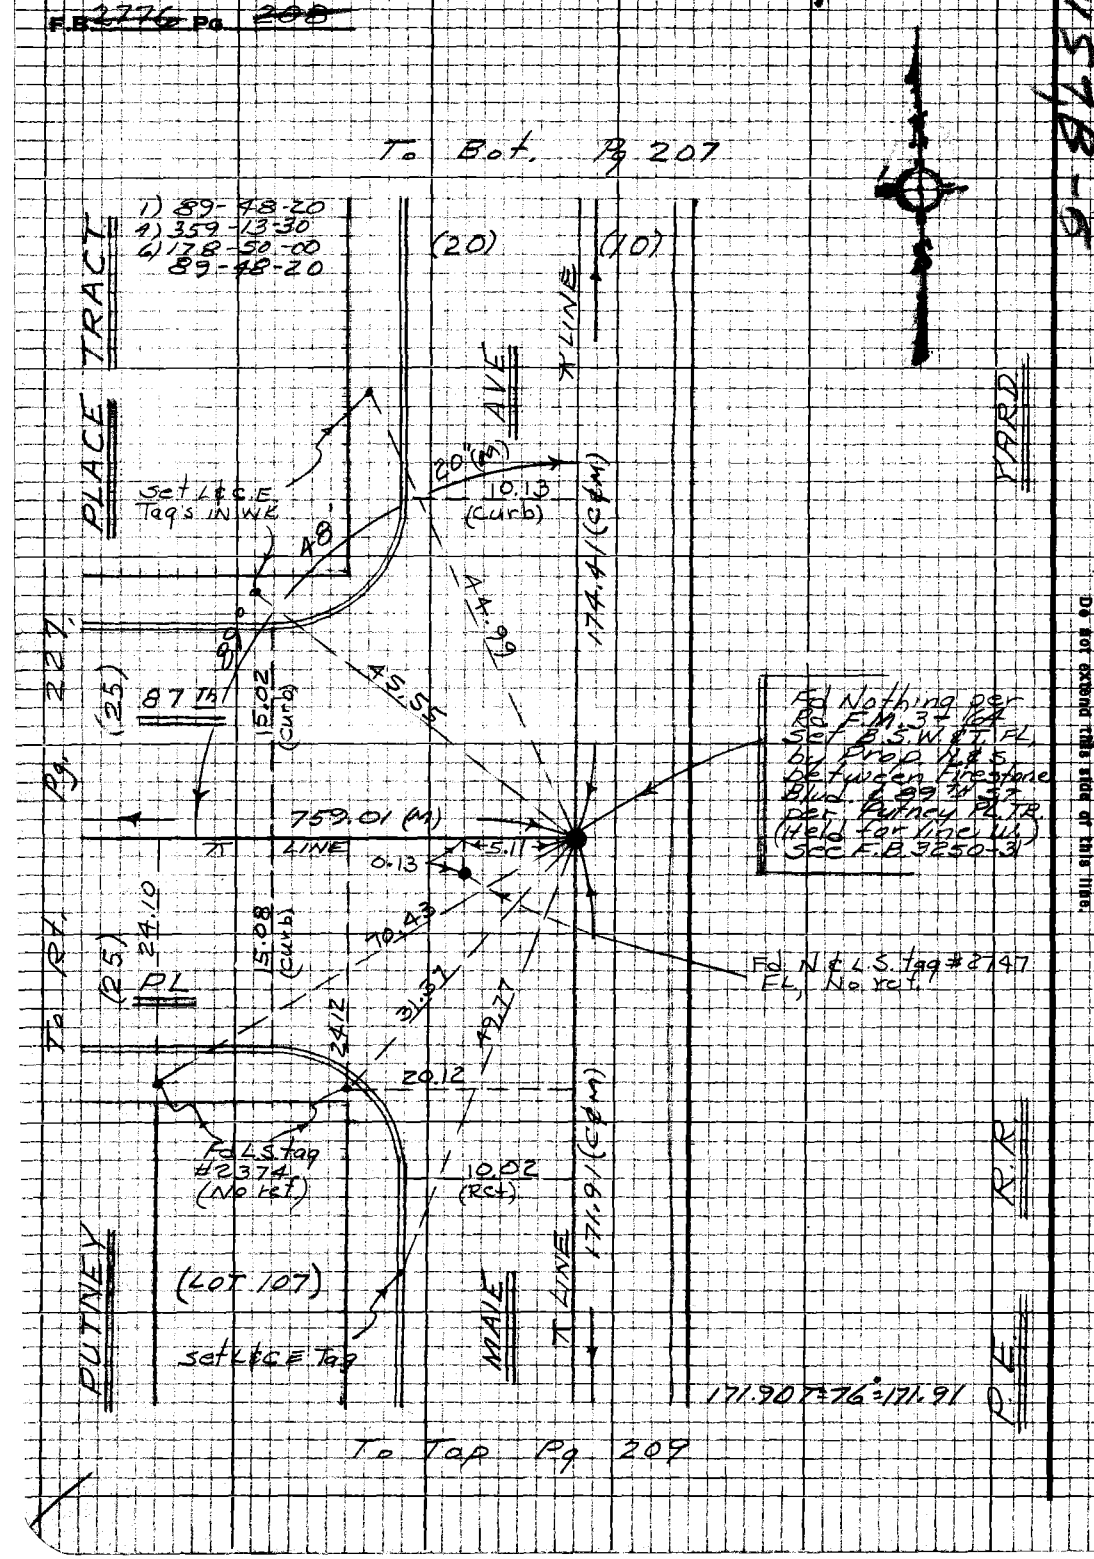

PLEASE RETURN TO
LOS ANGELES COUNTY ENGINEER
403 LOS ANGELES COUNTY ENGINEERING BLDG.

Note: Any Additions or Changes on this Sheet Must be Made or Circled in Red Ink With Date and Name of Person Making Change

Do not extend this side of this line.

PWFB 0921 3845, 3846

Notes Ck'd by R. SHORT	DIV #5 Survey of Gardena Area F.B. ~~2776~~ Pg. ~~809~~
Map No.	JN 0303.00 Tape 0256 Std. 68°F
Office Work	Surveyed by J. Bazen
Checked	Notes J.J.B. Date 9-68
Date	Indexed [illegible] GALLI [illegible]

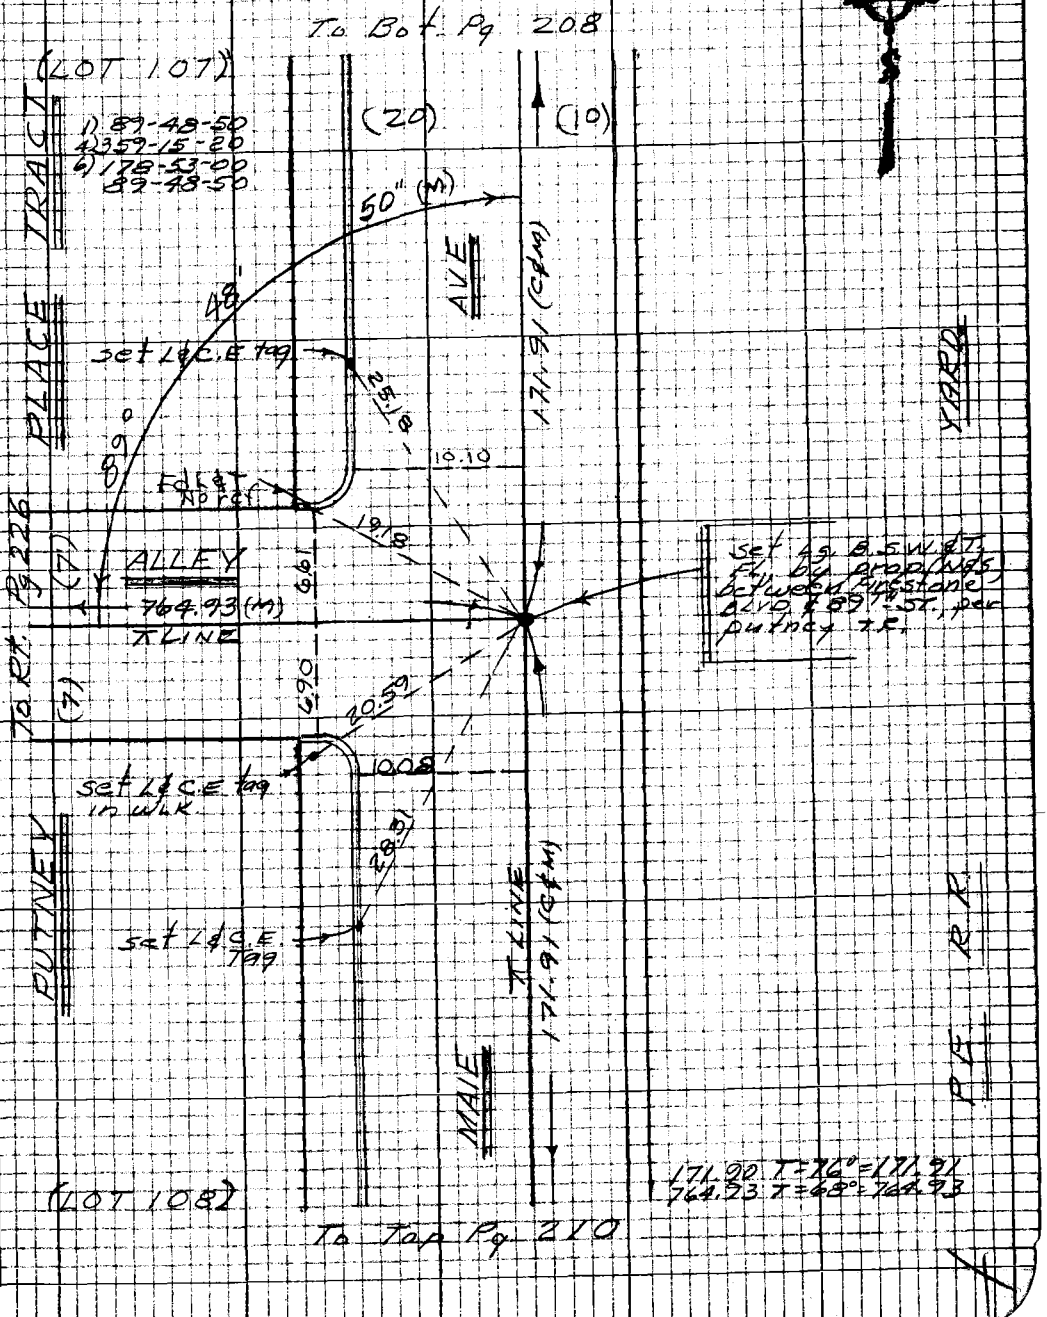

Note: Any Additions or Changes on this Sheet Must be Made or Circled in Red Ink With Date and Name of Person Making Change

Do not extend this side of this line.

PLEASE RETURN TO
LOS ANGELES COUNTY ENGINEER
403 Los Angeles County Engineering Bldg.

76P3095 CE #310 8-66

PWFB 0921 3847, 3848

F.B. ~~2776~~ Pg ~~210~~

1) 89-49-10
4) 359-16-50
6) 178-55-10
89-49-11 2/3

To Bot. Pg 209

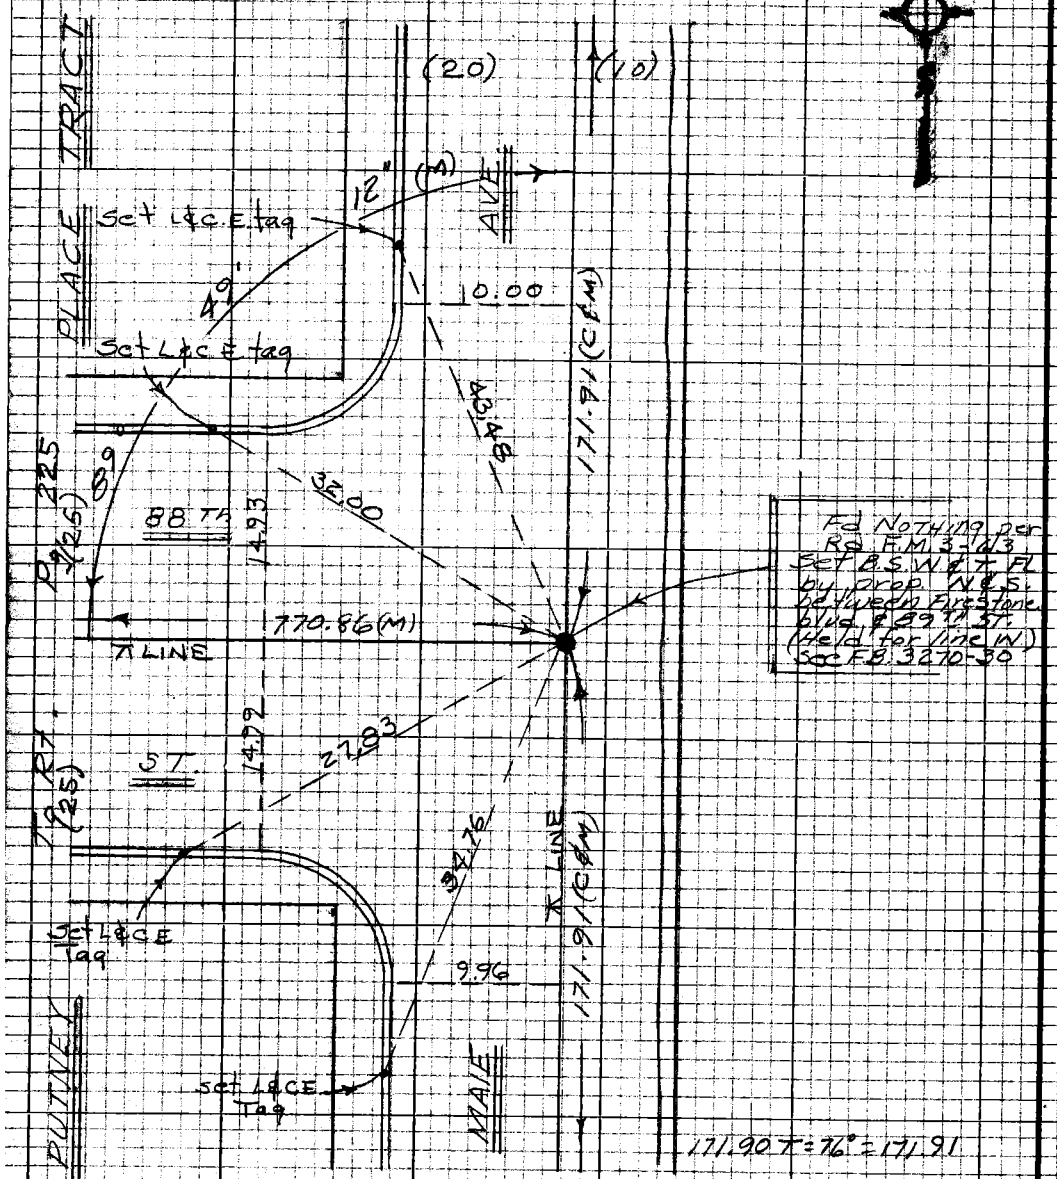

To Top Pg 211

PLEASE RETURN TO
LOS ANGELES COUNTY ENGINEER
403 LOS ANGELES COUNTY ENGINEERING BLDG.
Do not extend this side of this line.
Note: Any Additions or Changes on this Sheet Must be Made or Circled in Red Ink With Date and Name of Person Making Change

PWFB 0921 3849 3850

F.B. 2776 Pg. 211

Notes Ck'd by R. SHORT
Map No.
Office Work
Checked
Date

Div #5 Survey of Gardena Area 4
JN 0303.00 Tape 0256 Std 68 °F
Surveyed by J. Bazen
Notes E.S. & J.B. Date 9-68
Indexed [redacted] GALL [redacted] 18 [redacted]

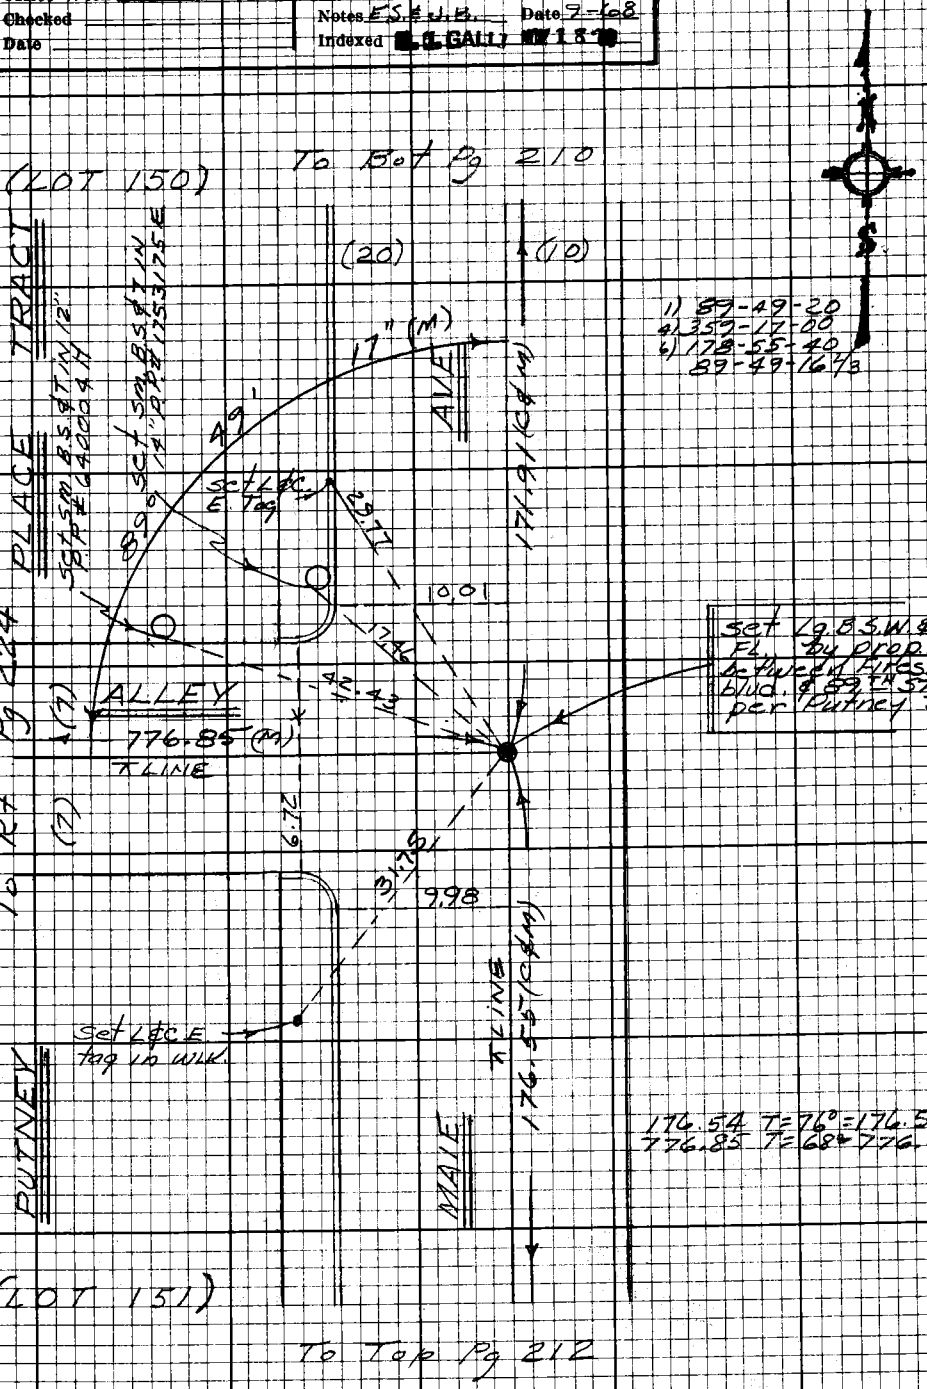

Note: Any Additions or Changes on this Sheet Must be Made or Circled in Red Ink With Date and Name of Person Making Change.

Do not extend this side of this line.

PLEASE RETURN TO
LOS ANGELES COUNTY ENGINEER
403 LOS ANGELES COUNTY ENGINEERING BLDG.

16F3098 CE#310 9-67

PWFB 0921 3851, 3852

F.B. ~~2776~~ Pg ~~212~~

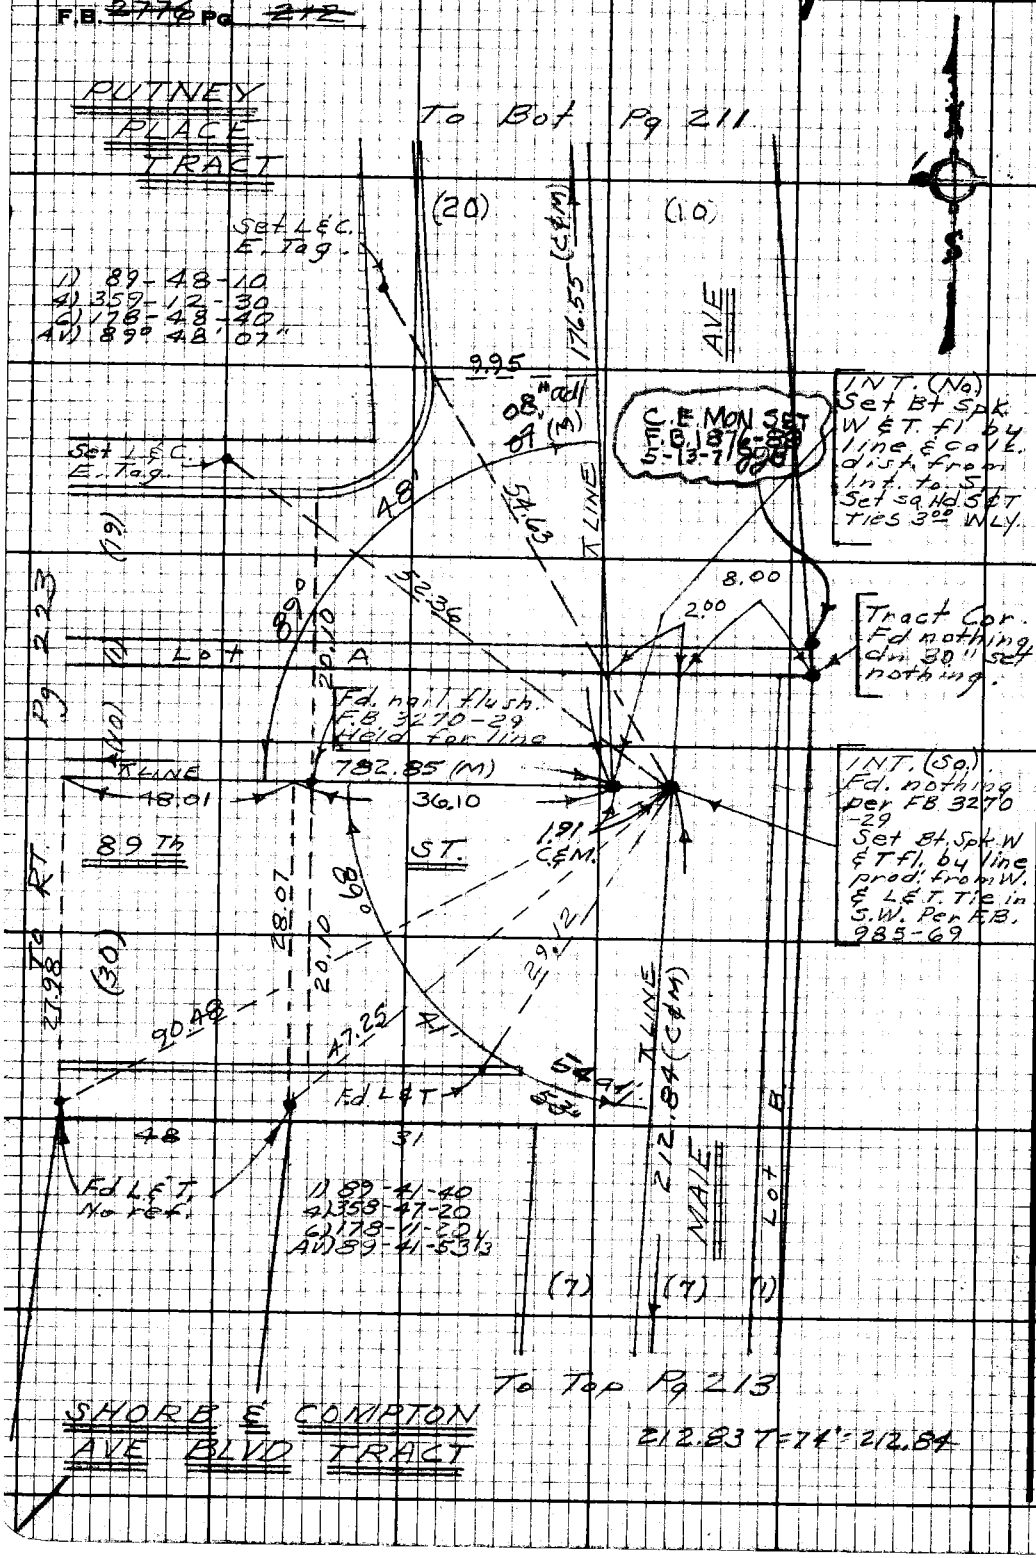

PLEASE RETURN TO
LOS ANGELES COUNTY ENGINEER
403 LOS ANGELES COUNTY ENGINEERING BLDG.

Do not extend this side of this line.

Note: Any Additions or Changes on this Sheet Must be Made or Circled in Red Ink With Date and Name of Person Making Change.

WS7 B-6

PWFB 0921 3853, 3854, [redacted], [redacted]

Notes Ck'd by R. SHORT	Survey of DIV #5 GARDENA AREA C
Map No.	JN 0303.00 Tape 0256 Std 68 °F
Office Work	Surveyed by J. BAZEN
Checked	Notes J.J.B. Date 9-68
Date	Indexed [illegible] GALLI [illegible]

F.B. 2776 Pg. 213

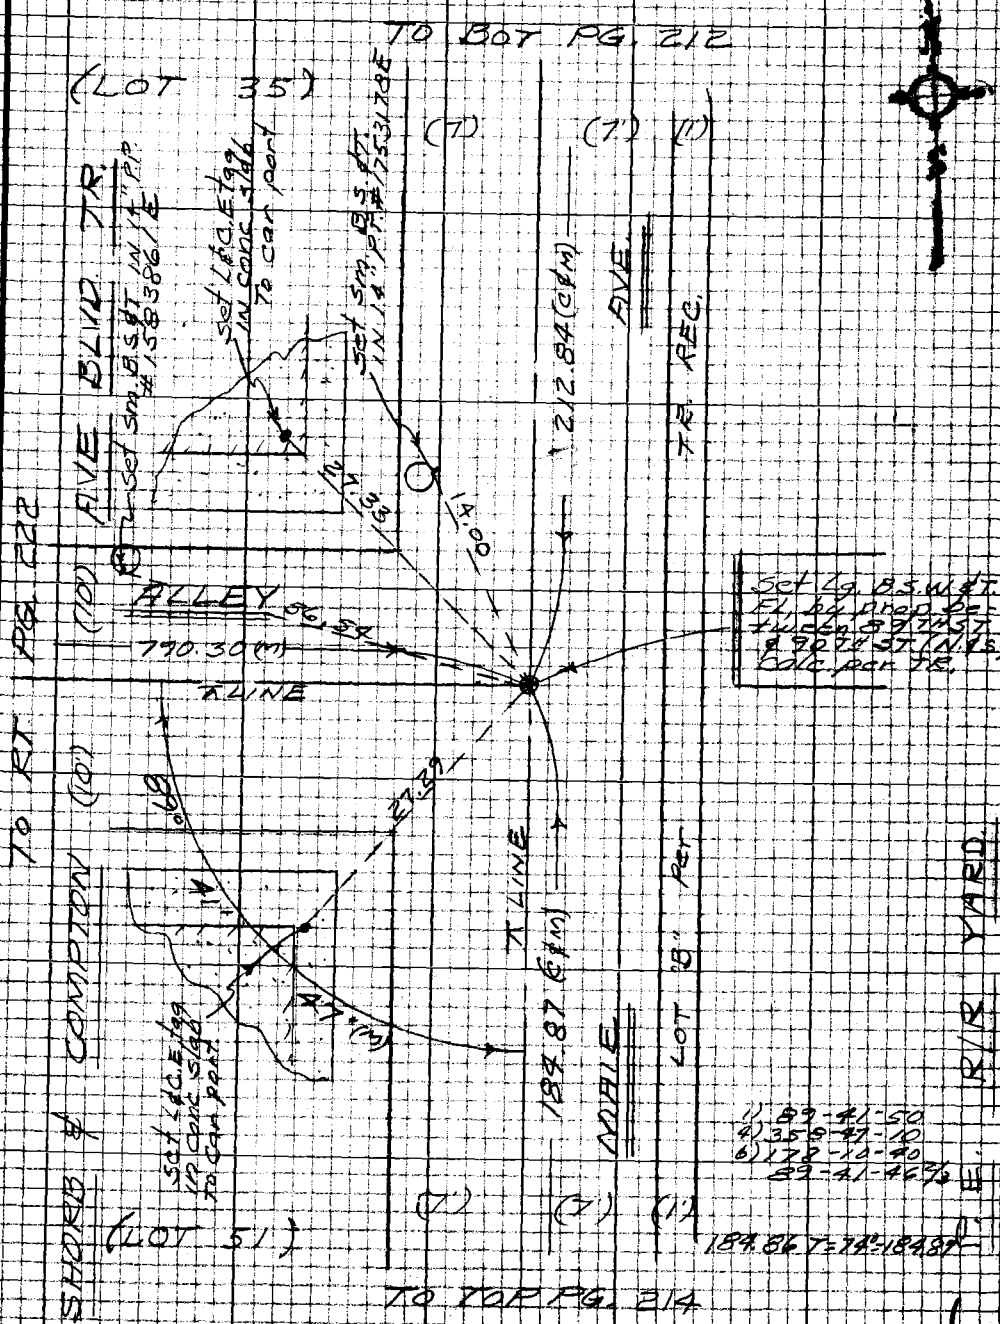

Note: Any Additions or Changes on this Sheet Must be Made or Circled in Red Ink With Date and Name of Person Making Change

Do not extend this side of this line.

PLEASE RETURN TO
LOS ANGELES COUNTY ENGINEER
403 LOS ANGELES COUNTY ENGINEERING BLDG.

76P309B CE #310 5-66

PWFB 0921 3855, 3856

F.B. ~~2276~~ Pg. ~~214~~

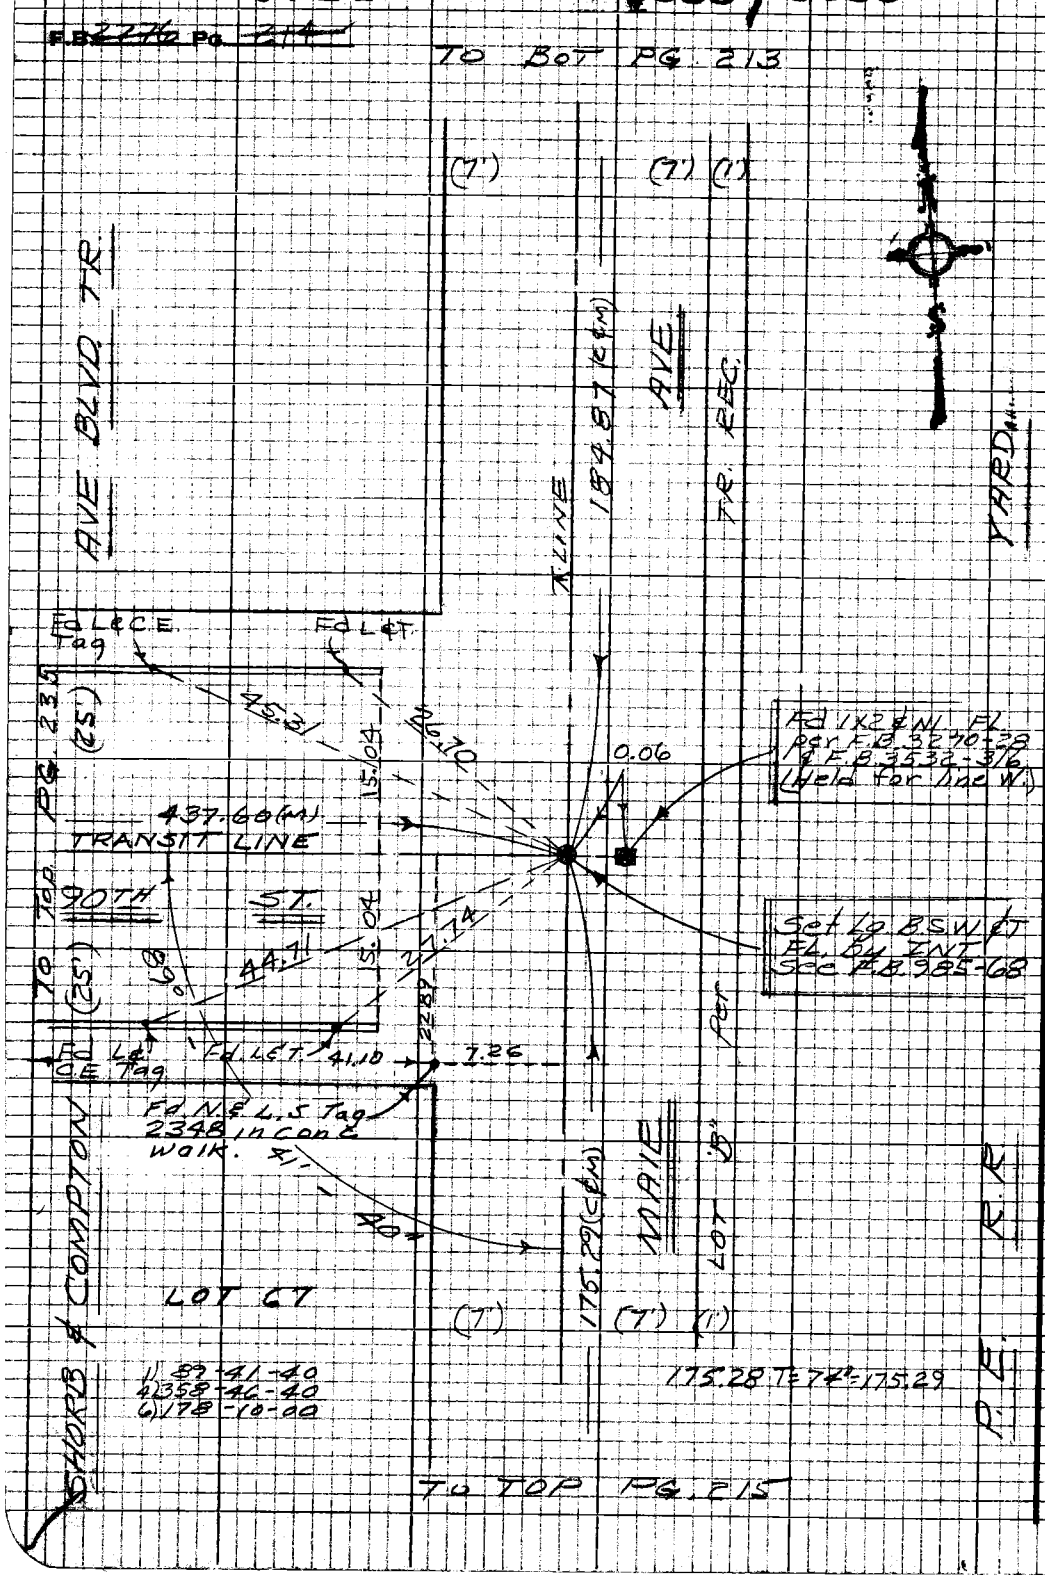

PLEASE RETURN TO
LOS ANGELES COUNTY ENGINEER
403 LOS ANGELES COUNTY ENGINEERING BLDG.

Do not extend this side of this line.

Note: Any Additions or Changes on this Sheet Must be Made or Circled in Red Ink With Date and Name of Person Making Change

PWFB 0921 3857, 3858, 3859, 3860

Notes Ck'd by R. SHORT	Survey of DIV #5 GARDENA AREA ℄
Map No.	JN 030300 Tape 0256 Std 68 °F
Office Work	Surveyed by J. BAZEN
Checked	Notes J.J.B. Date 9-68
Date	Indexed [redacted] GALLI NOV 18 [redacted]

F.B. ~~3776~~ Pg. ~~215~~

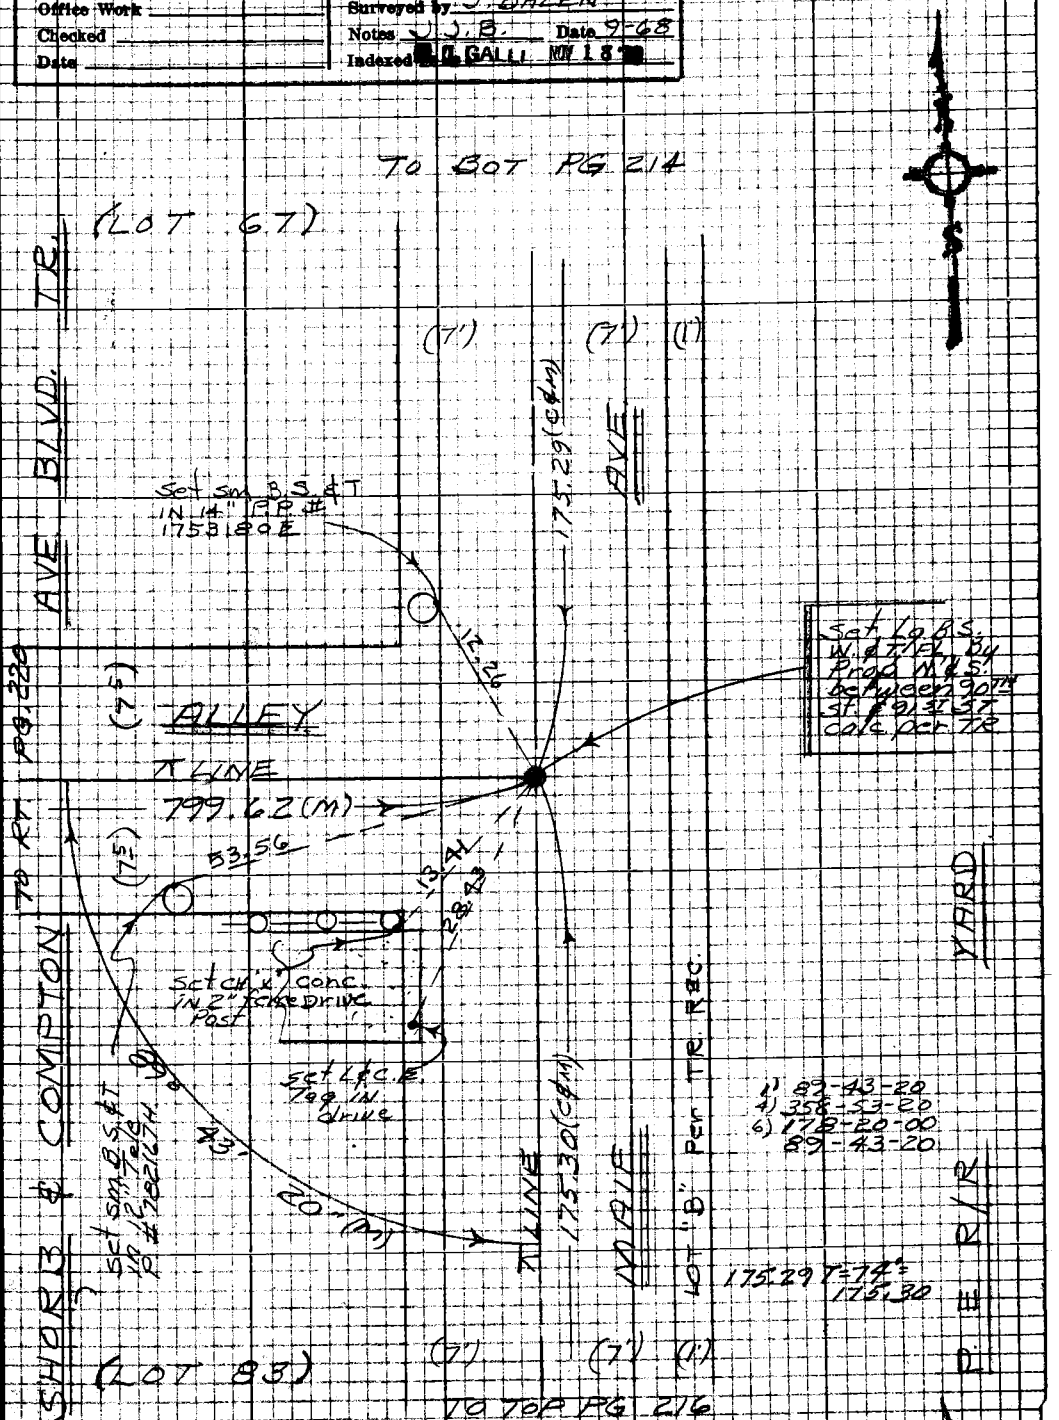

Note: Any Additions or Changes on this Sheet Must be Made or Circled in Red Ink With Date and Name of Person Making Change

Do not extend this side of this line.

PLEASE RETURN TO
LOS ANGELES COUNTY ENGINEER
403 LOS ANGELES COUNTY ENGINEERING BLDG.

76P3098 CE #310 5-68

PWFB 0921 3861, 3862

F.B. ~~2776~~ Pg. ~~216~~

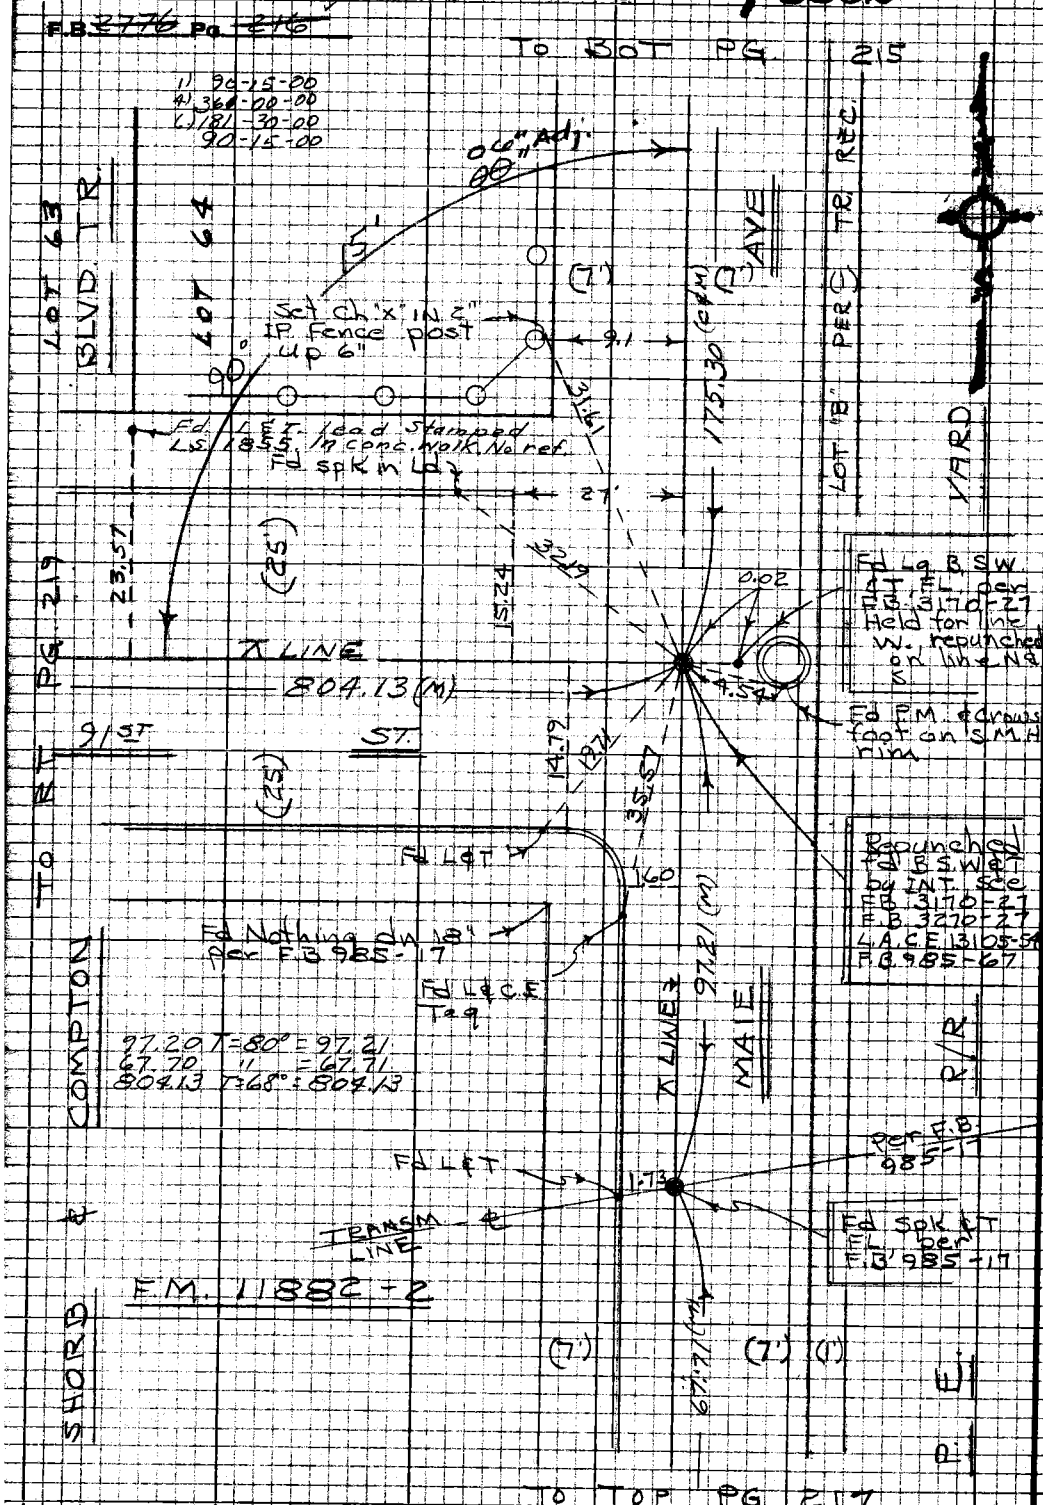

PLEASE RETURN TO
LOS ANGELES COUNTY ENGINEER
403 LOS ANGELES COUNTY ENGINEERING BLDG.

Do not extend this side of this line.

Note: Any Additions or Changes on this Sheet Must be Made or Circled in Red Ink With Date and Name of Person Making Change

PWFB 0921 3863 , 3864

Notes Ck'd by R. SHORT	Survey of DIV #5 GARDENA AREA ℄
Map No.	JN 0303.00 Tape 0256 Std 68°F
Office Work	Surveyed by J. BAZEN
Checked	Notes J.J.B. Date 7-68
Date	Indexed [redacted]

F.B. ~~2776~~ Pg. ~~217~~

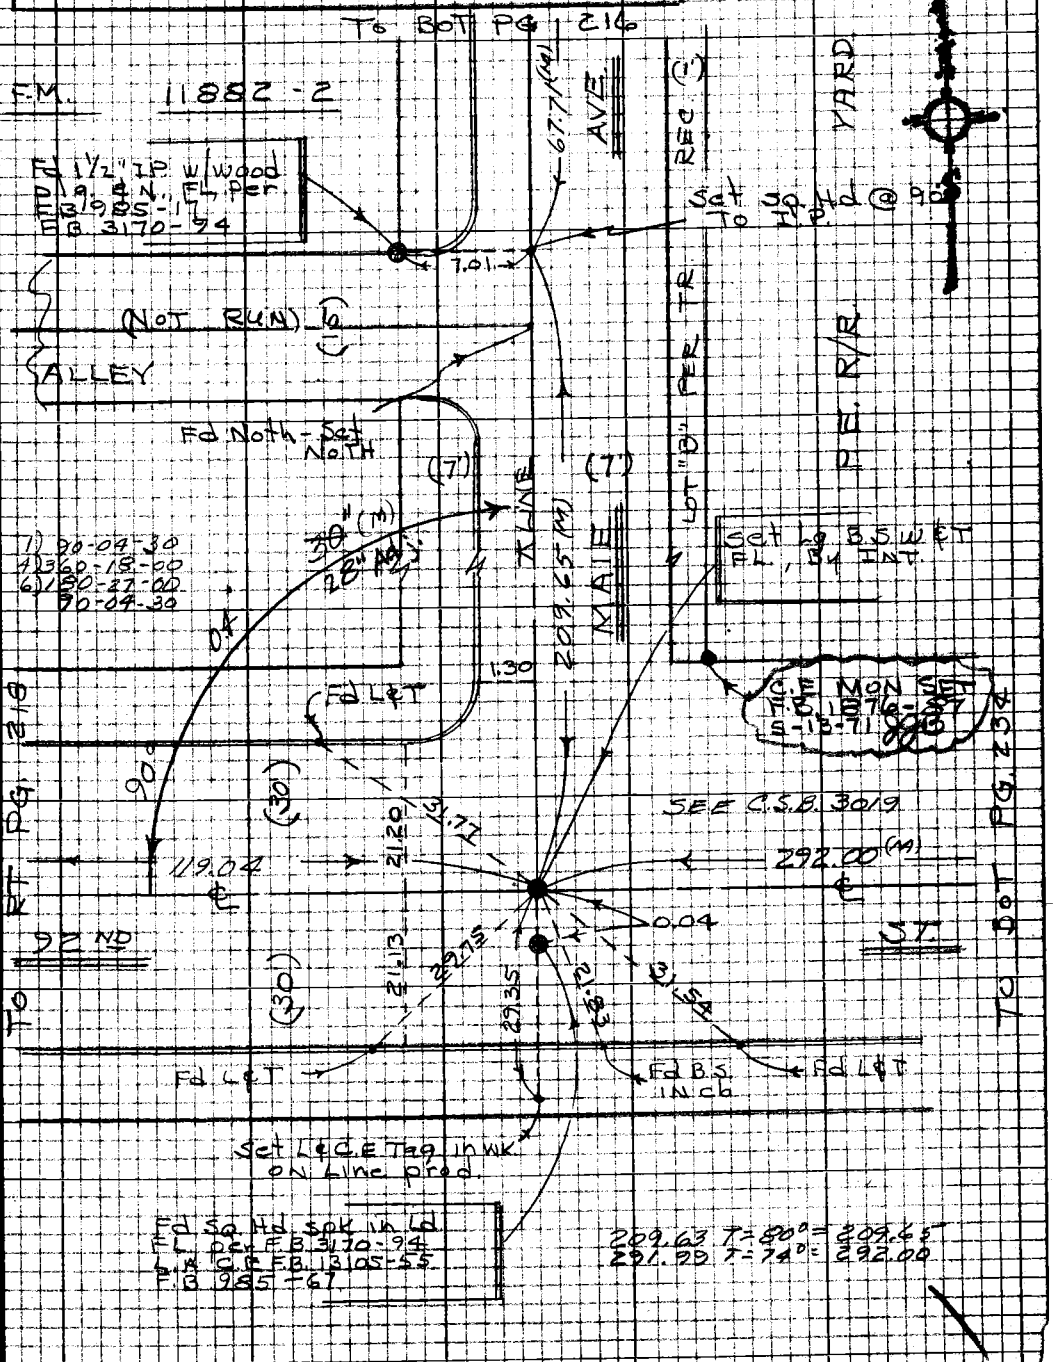

Note: Any Additions or Changes on this Sheet Must be Made or Circled in Red Ink With Date and Name of Person Making Change

Do not extend this side of this line.

PLEASE RETURN TO
LOS ANGELES COUNTY ENGINEER
403 LOS ANGELES COUNTY ENGINEERING BLDG.

76F3025 CK #310 5-68

PWFB 0921

3865

F.B. 2776 Pg. 218

SHORB & COMPTON AVE BLVD TRACT

INT.
Fd nothing (new pvmt)
Set Lg Bd spk W&T, flush.
by line & dist from MAIE
AVE to N. Per 3170-91 &
L.A.C.E. 13105-55

T 68°
119.04 L = 119.04

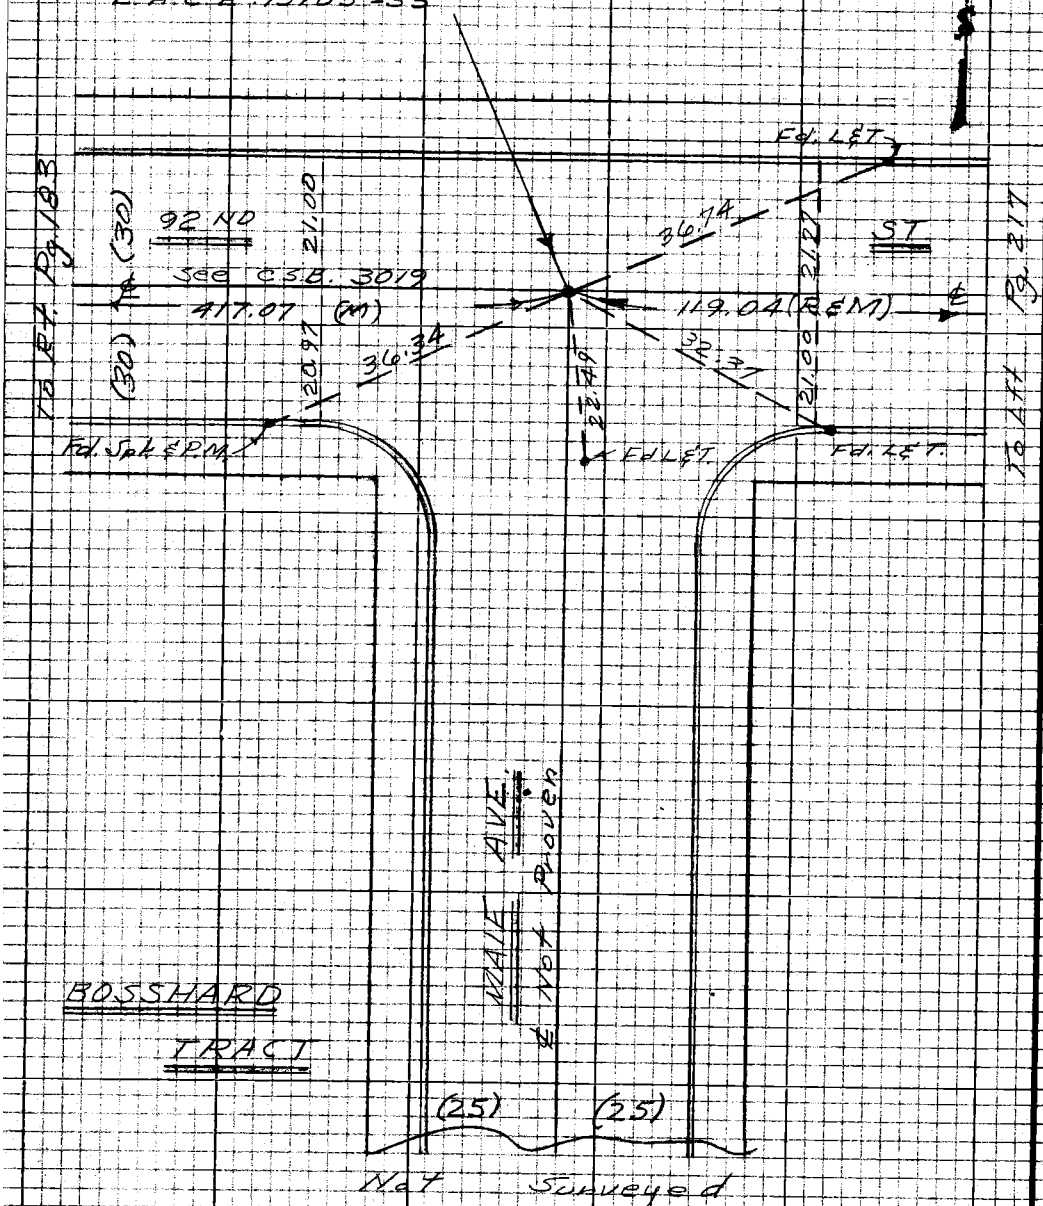

MS 7 B-6

PLEASE RETURN TO
LOS ANGELES COUNTY ENGINEER
403 LOS ANGELES COUNTY ENGINEERING BLDG.

Note: Any Additions or Changes on this Sheet Must be Made or Circled in Red Ink With Date and Name of Person Making Change

Do not extend this side of this line.

PWFB 0921 3866

Notes Ck'd by
Map No.
Office Work
Checked
Date

Div #5 Survey of Gardena Area ℄
JN 080300 Tape 0256 Std 68 °F
Surveyed by J. Bazer
Notes E.S. Date 9-68
Indexed G. J. GALLI NOV 1 8 '68

F.B. 2776 Pg. 219

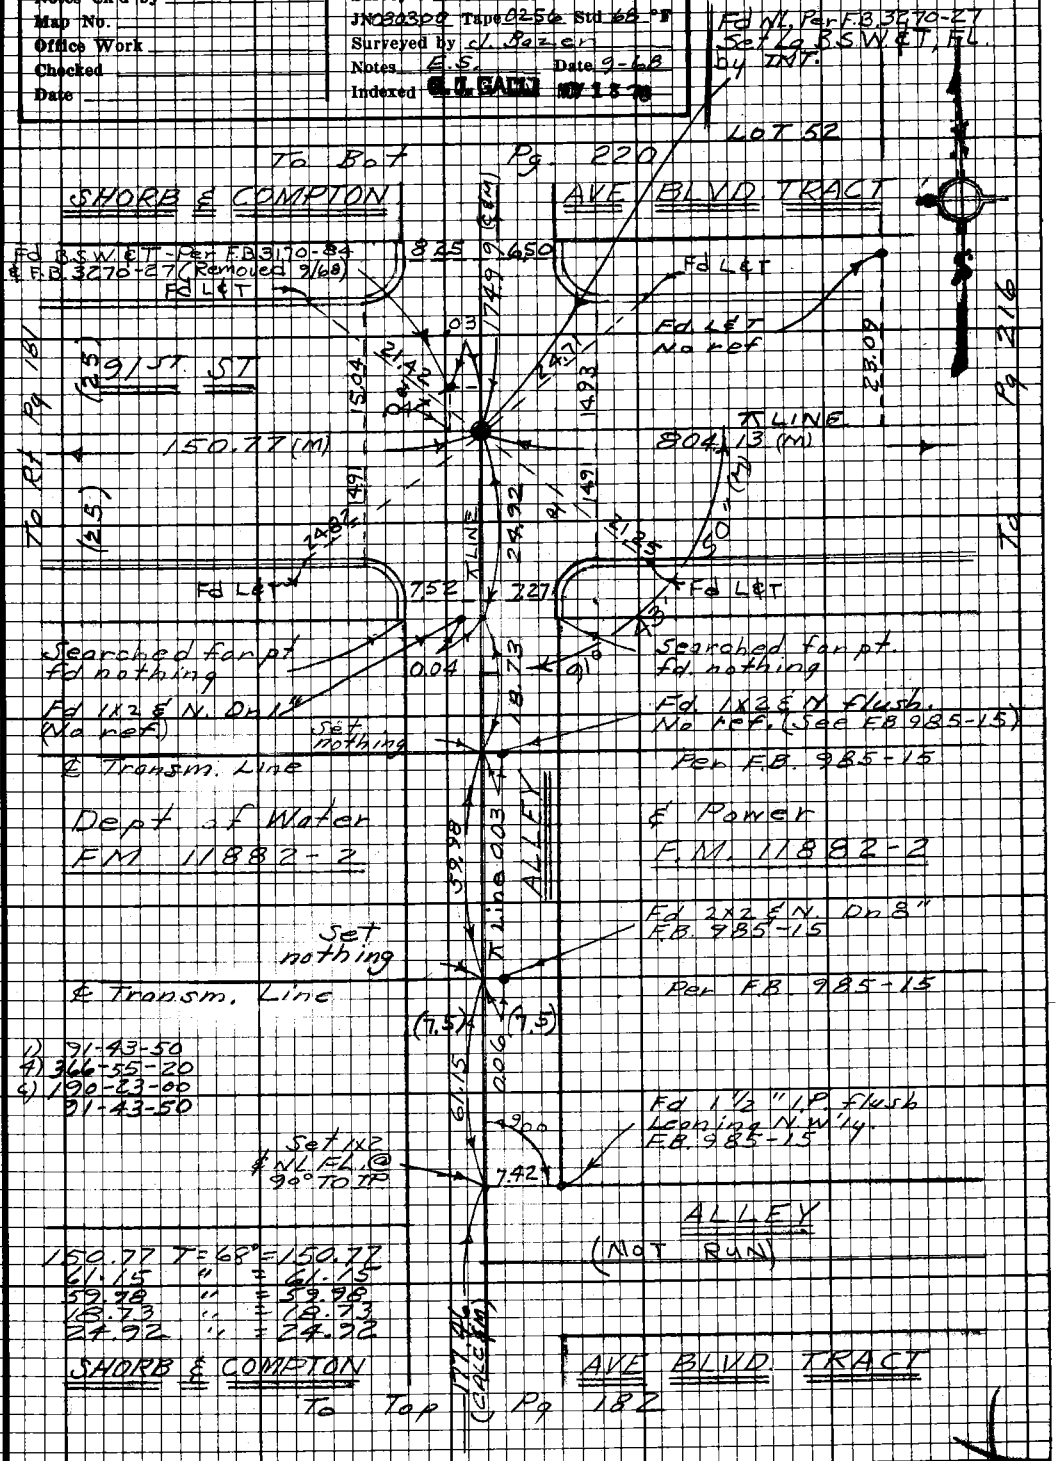

1) 91-43-50
4) 366-55-20
6) 190-23-00
91-43-50

150.77 T = 68° = 150.77
61.15 " = 61.15
59.98 " = 59.98
18.73 " = 18.73
24.92 " = 24.92

SHORB & COMPTON AVE BLVD TRACT

Note: Any Additions or Changes on this Sheet Must be Made or Circled in Red Ink With Date and Name of Person Making Change.

Do not extend this side of this line.

PLEASE RETURN TO
LOS ANGELES COUNTY ENGINEER
403 LOS ANGELES COUNTY ENGINEERING BLDG.

76F3098 CE#310 9-67

PWFB 0921 3867, 3868

F.B. ~~2776~~ Pg ~~220~~

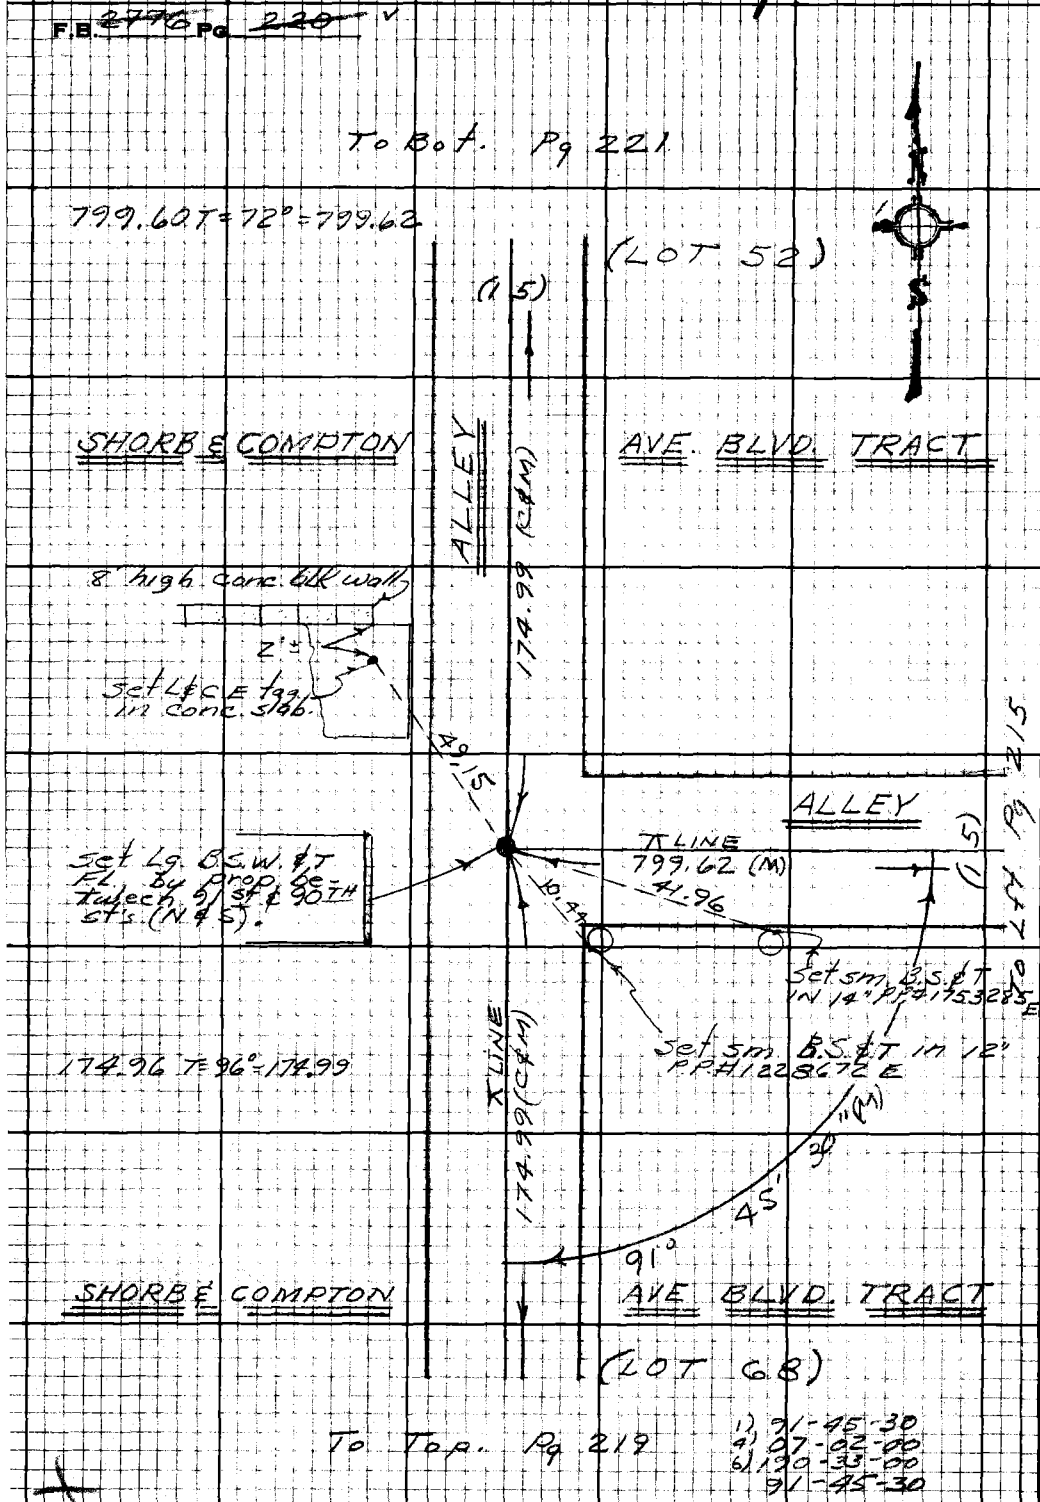

PLEASE RETURN TO
LOS ANGELES COUNTY ENGINEER
403 LOS ANGELES COUNTY ENGINEERING BLDG.

Do not extend this side of this line.

Note: Any Additions or Changes on this Sheet Must be Made or Circled in Red Ink With Date and Name of Person Making Change.

PWFB 0921 3869

Notes Ck'd by	Survey of DIV. #5 GARDENA AREA C
Map No.	JN 4303.00 Tape 0256 Std 68 °F
Office Work	Surveyed by J. BAZEN
Checked	Notes J.J.B. Date 7-68
Date	Indexed [redacted] GALLI [redacted]

F.B. ~~2716~~ Pg. ~~221~~

184.96 T=96°=184.99
207.51 T=66°=207.51 TO BOT PG. 222

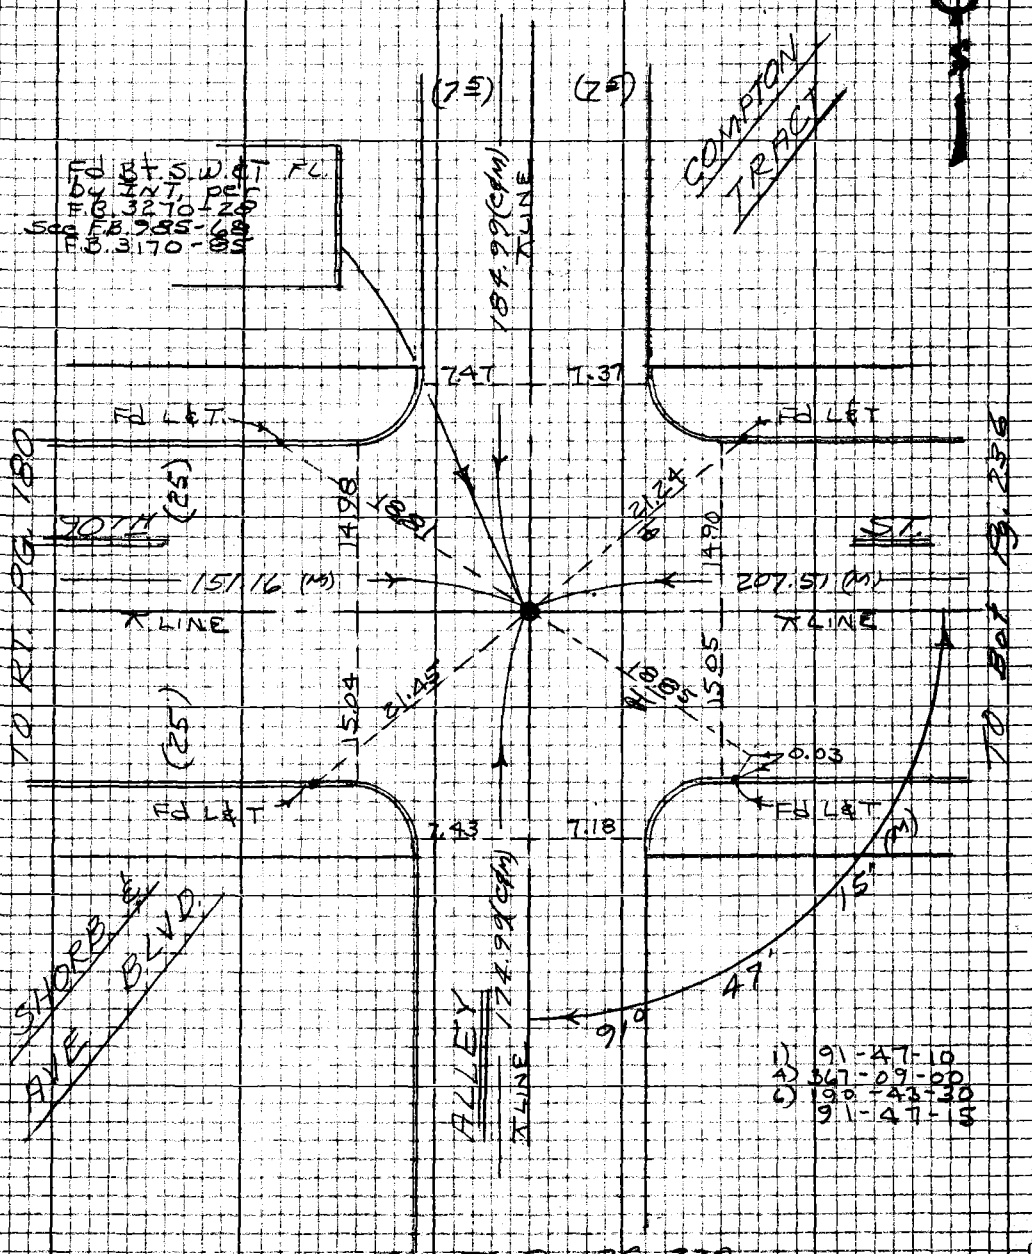

Note: Any Additions or Changes on this Sheet Must be Made or Circled in Red Ink With Date and Name of Person Making Change

Do not extend this side of this line.

PLEASE RETURN TO
LOS ANGELES COUNTY ENGINEER
403 LOS ANGELES COUNTY ENGINEERING BLDG.

76P3098 CE #310 5-66

PWFB 0921

3870

F.B. ~~2776~~ PG. ~~222~~

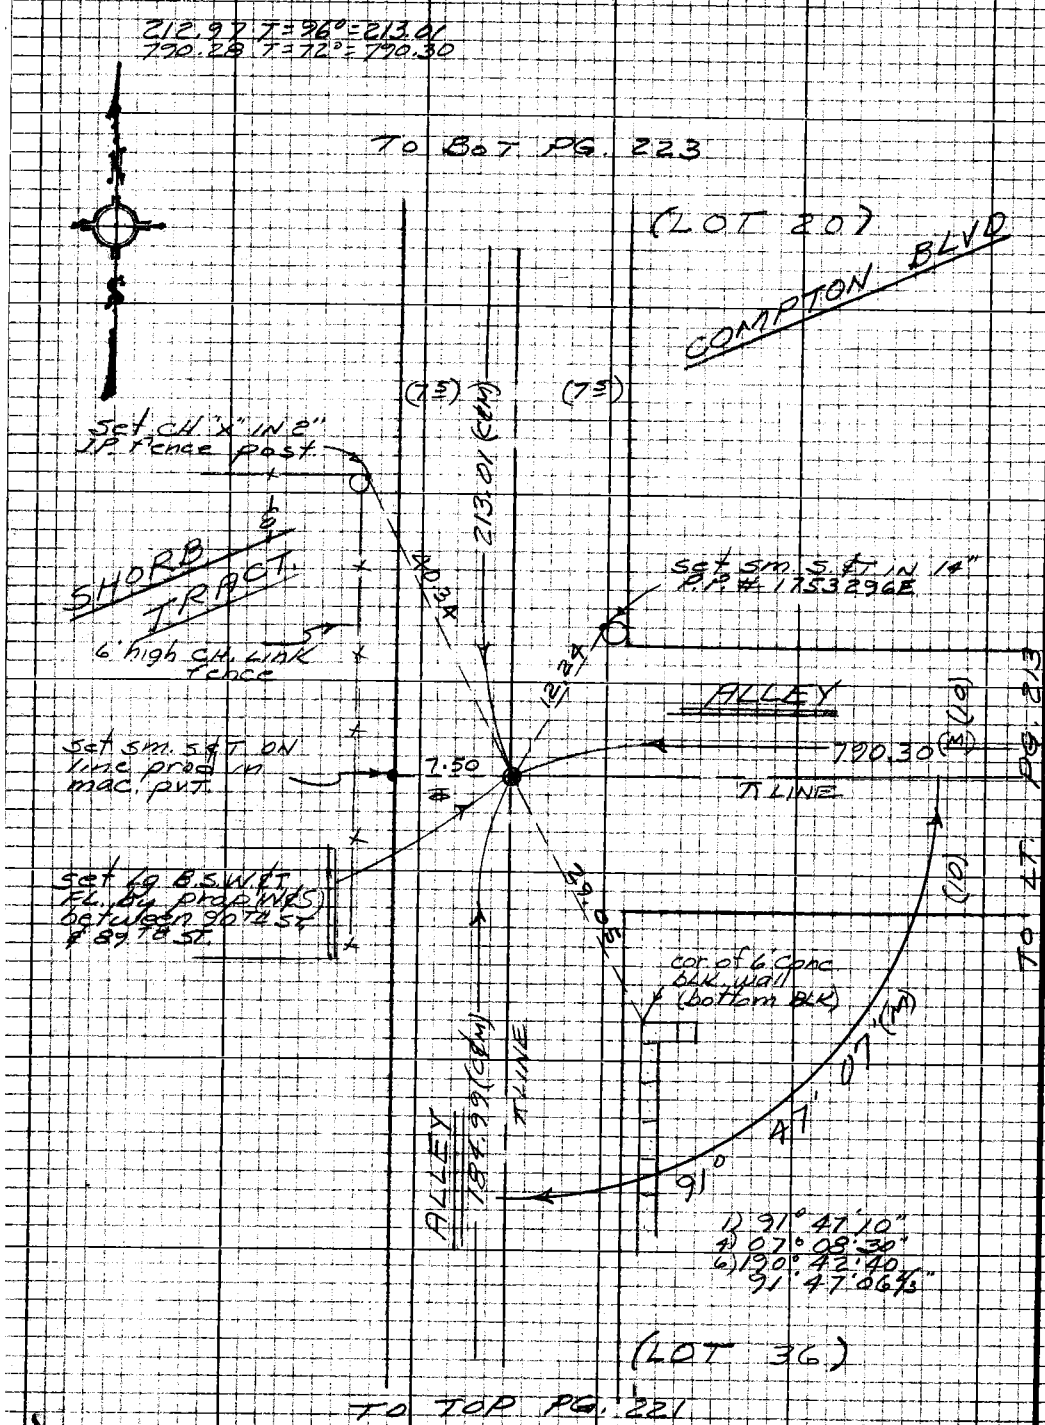

PLEASE RETURN TO
LOS ANGELES COUNTY ENGINEER
403 LOS ANGELES COUNTY ENGINEERING BLDG.

Note: Any Additions or Changes on this Sheet Must be Made or Circled in Red Ink With Date and Name of Person Making Change

Do not extend this side of this line.

PWFB 0921

3871

Notes Ck'd by	Survey of Div #5 Gardena Area ℄
Map No.	JN 0303.00 Tape 0256 Std 68°F
Office Work	Surveyed by J. Bozen
Checked	Notes E.S. Date 9-68
Date	Indexed C. J. GALLI NOV 1 8 '70

F.B. ~~2776~~ Pg. ~~223~~

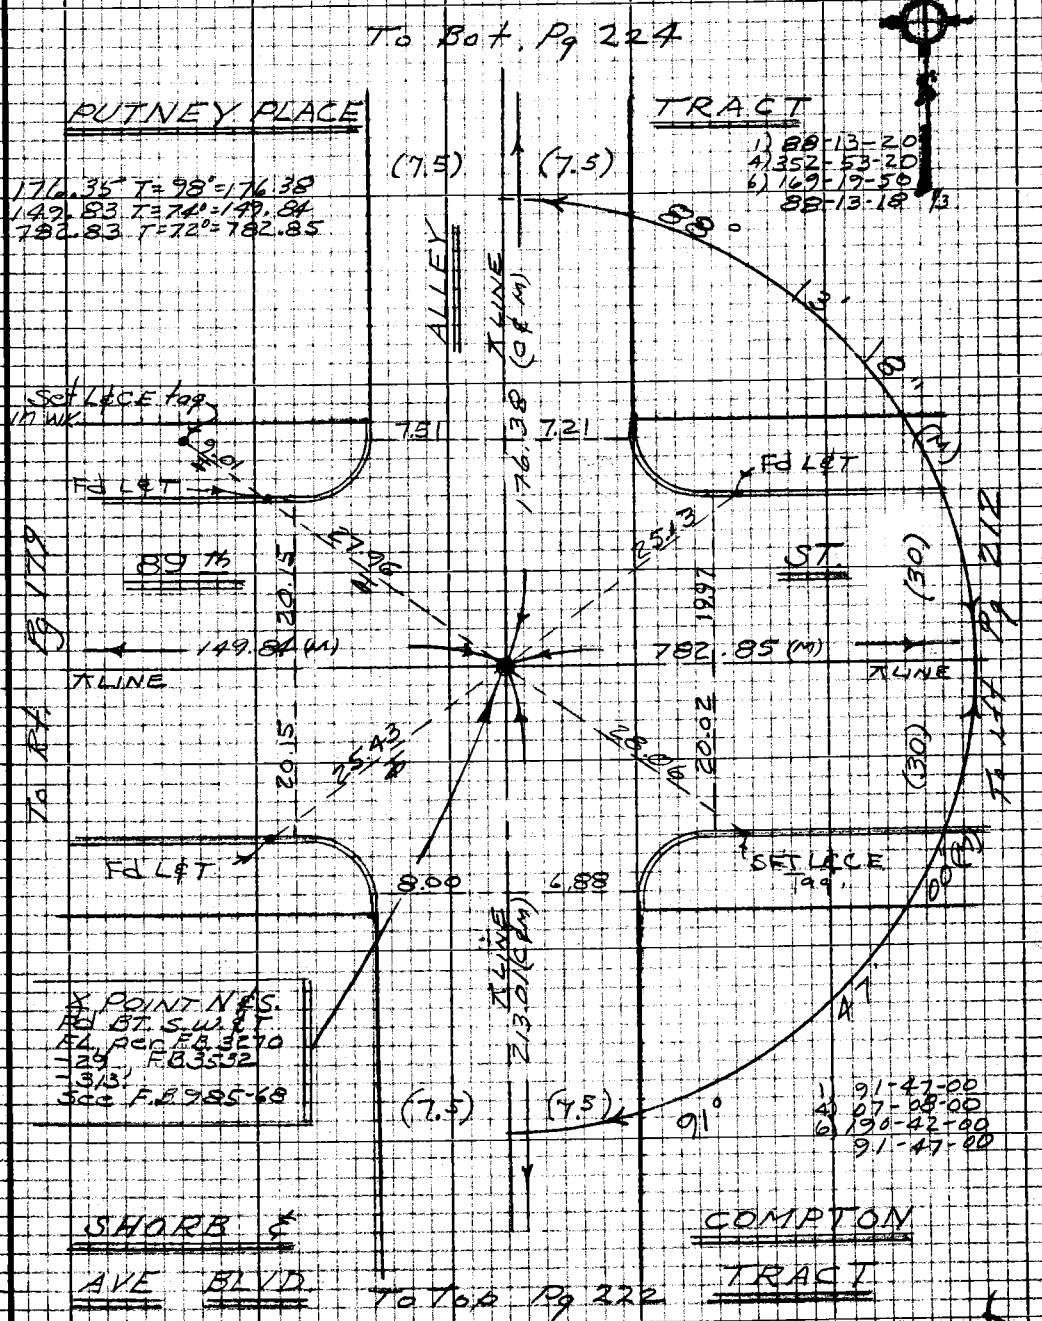

Note: Any Additions or Changes on this Sheet Must be Made or Circled in Red Ink With Date and Name of Person Making Change

Do not extend this side of this line.

PLEASE RETURN TO
LOS ANGELES COUNTY ENGINEER
403 LOS ANGELES COUNTY ENGINEERING BLDG.

TSP3098 CE #310 5-66

PWFB 0921

3872

F.B. ~~2776~~ Pg. ~~224~~

171.97 T=98=172.00

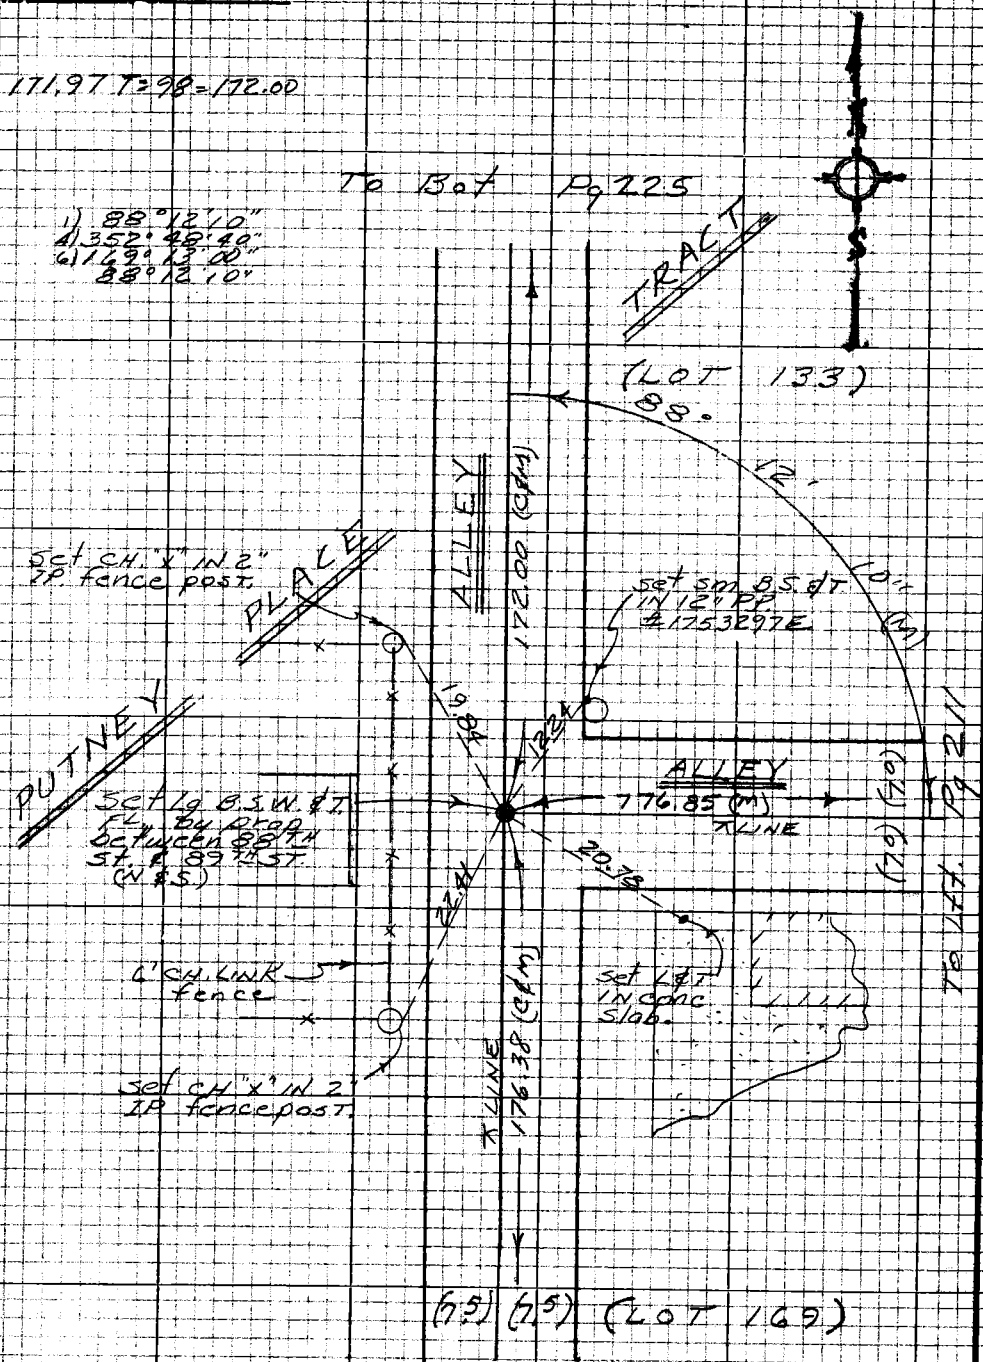

PLEASE RETURN TO
LOS ANGELES COUNTY ENGINEER
403 LOS ANGELES COUNTY ENGINEERING BLDG.

Do not extend this side of this line.

Note: Any Additions or Changes on this Sheet Must be Made or Circled in Red Ink With Date and Name of Person Making Change

PWFB 0921

3873

Notes Ck'd by
Map No.
Office Work
Checked
Date

Div #5
Survey of Gardena Area 4
JN 0503.00 Tape 0256 Std 68 "T"
Surveyed by J. Bazen
Notes E.S.
Date 9-68
Indexed G. L. GALLI

F.B. 2776 Pg. 225

172.07 T=98°=172.10
770.83 T=74°=770.86 To Bot. Pg 226.

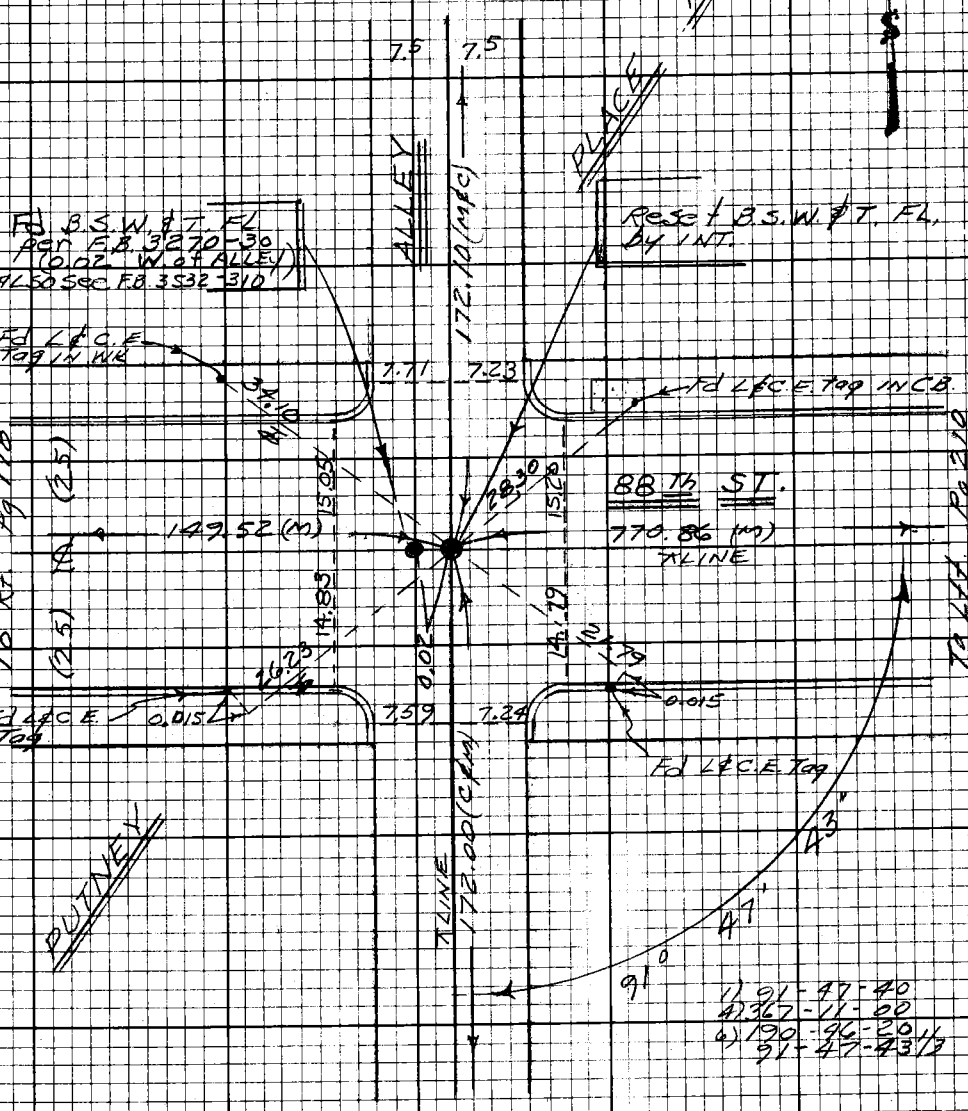

To Top Pg 224

Note: Any Additions or Changes on this Sheet Must be Made or Checked in Red Ink With Date and Name of Person Making Change.

Do not extend this side of this line.

PLEASE RETURN TO
LOS ANGELES COUNTY ENGINEER
403 LOS ANGELES COUNTY ENGINEERING BLDG.

16F308B CE#310 9-67

PWFB 0921

3874

F.B. ~~2776~~ Pg ~~226~~

172.07 T = 98° = 172.10

To Bot Pg 227

1) 88-12-30
4) 352-50-10
6) 169-16-20
88-12-33 1/3

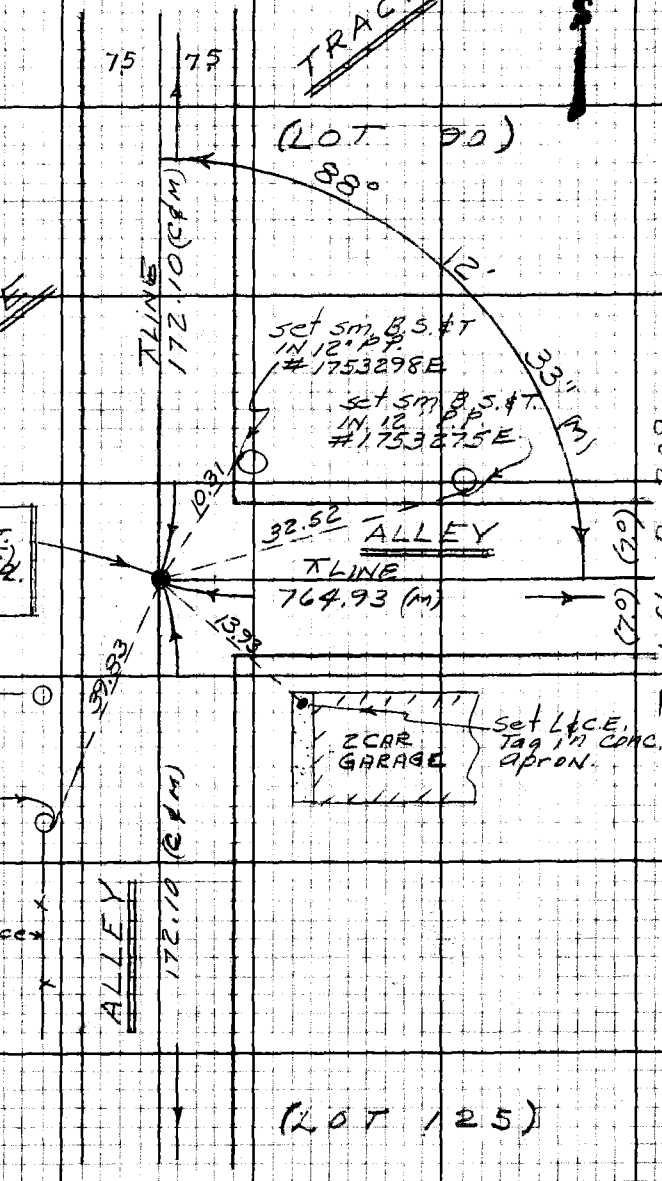

To Top Pg 225

PLEASE RETURN TO
LOS ANGELES COUNTY ENGINEER
403 Los Angeles County Engineering Bldg.

Do not extend this side of this line.

Note: Any Additions or Changes on this Sheet Must be Made on Circled in Red Ink With Date and Name of Person Making Change.

PWFB 0921 3875

WS 7 B-6

Notes Ck'd by	Div #5 Survey of Gardena Area &
Map No.	JN 030300 Tape 0256 Std 68°F
Office Work	Surveyed by J. Bazen
Checked	Notes E.S. Date 9-68
Date	Indexed G. J. GALL NOV 18 '69

F.B. ~~2776~~ Pg ~~227~~

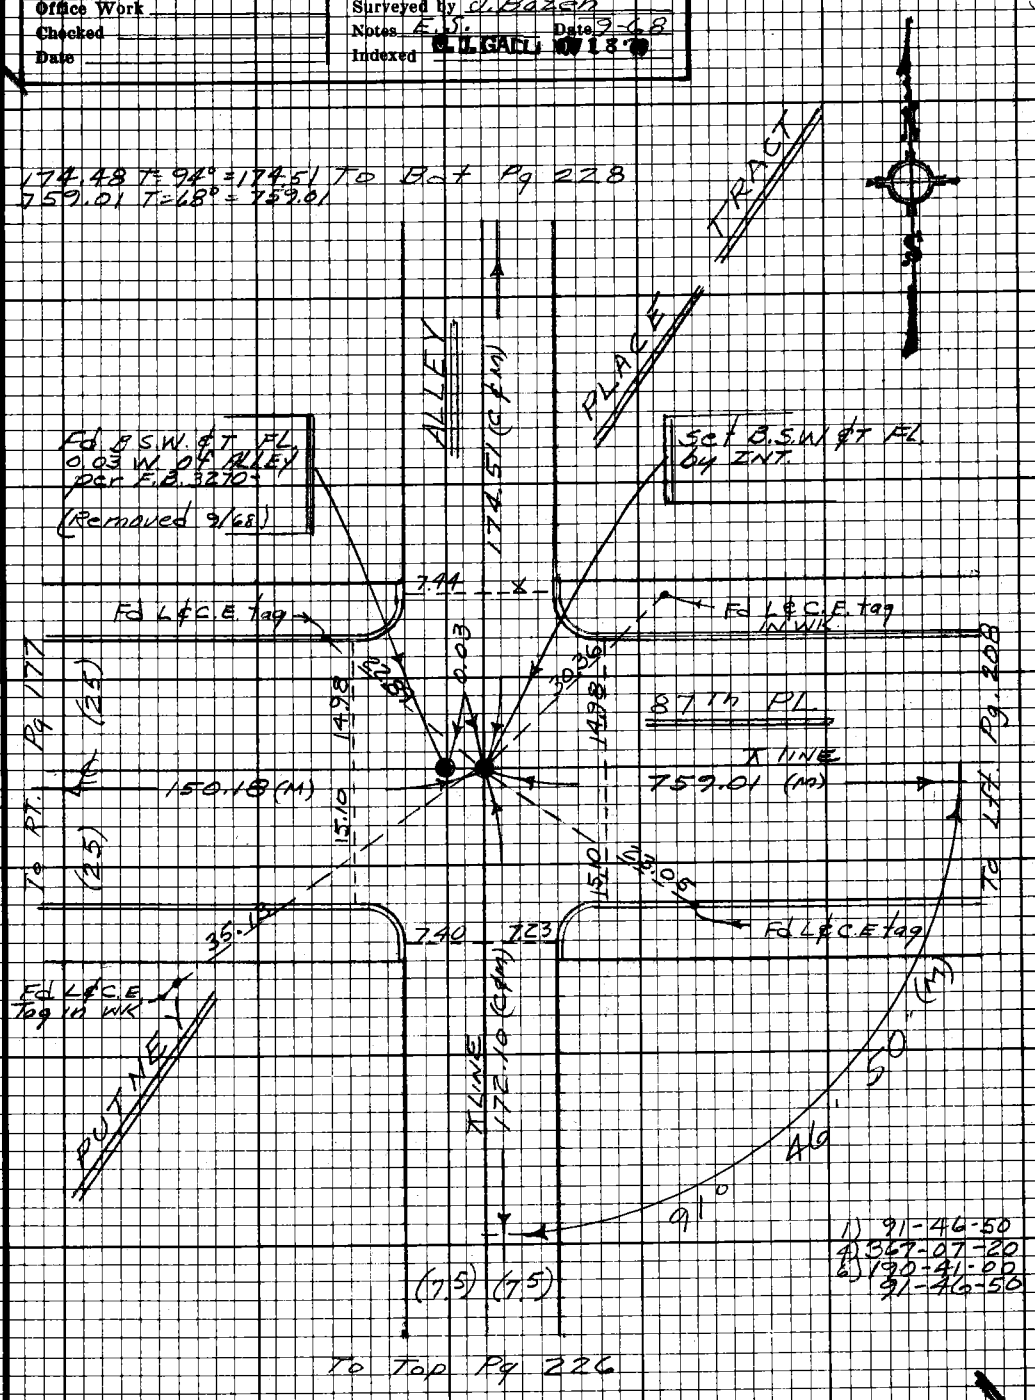

Note: Any Additions or Changes on this Sheet Must be Made or Circled in Red Ink With Date and Name of Person Making Change.

Do not extend this side of this line.

PLEASE RETURN TO
LOS ANGELES COUNTY ENGINEER
403 LOS ANGELES COUNTY ENGINEERING BLDG.

76F3098 CE#310 9-67

PWFB 0921

3876

F.B. ~~2776~~ Pg. ~~228~~

174.47 T=94°=174.50

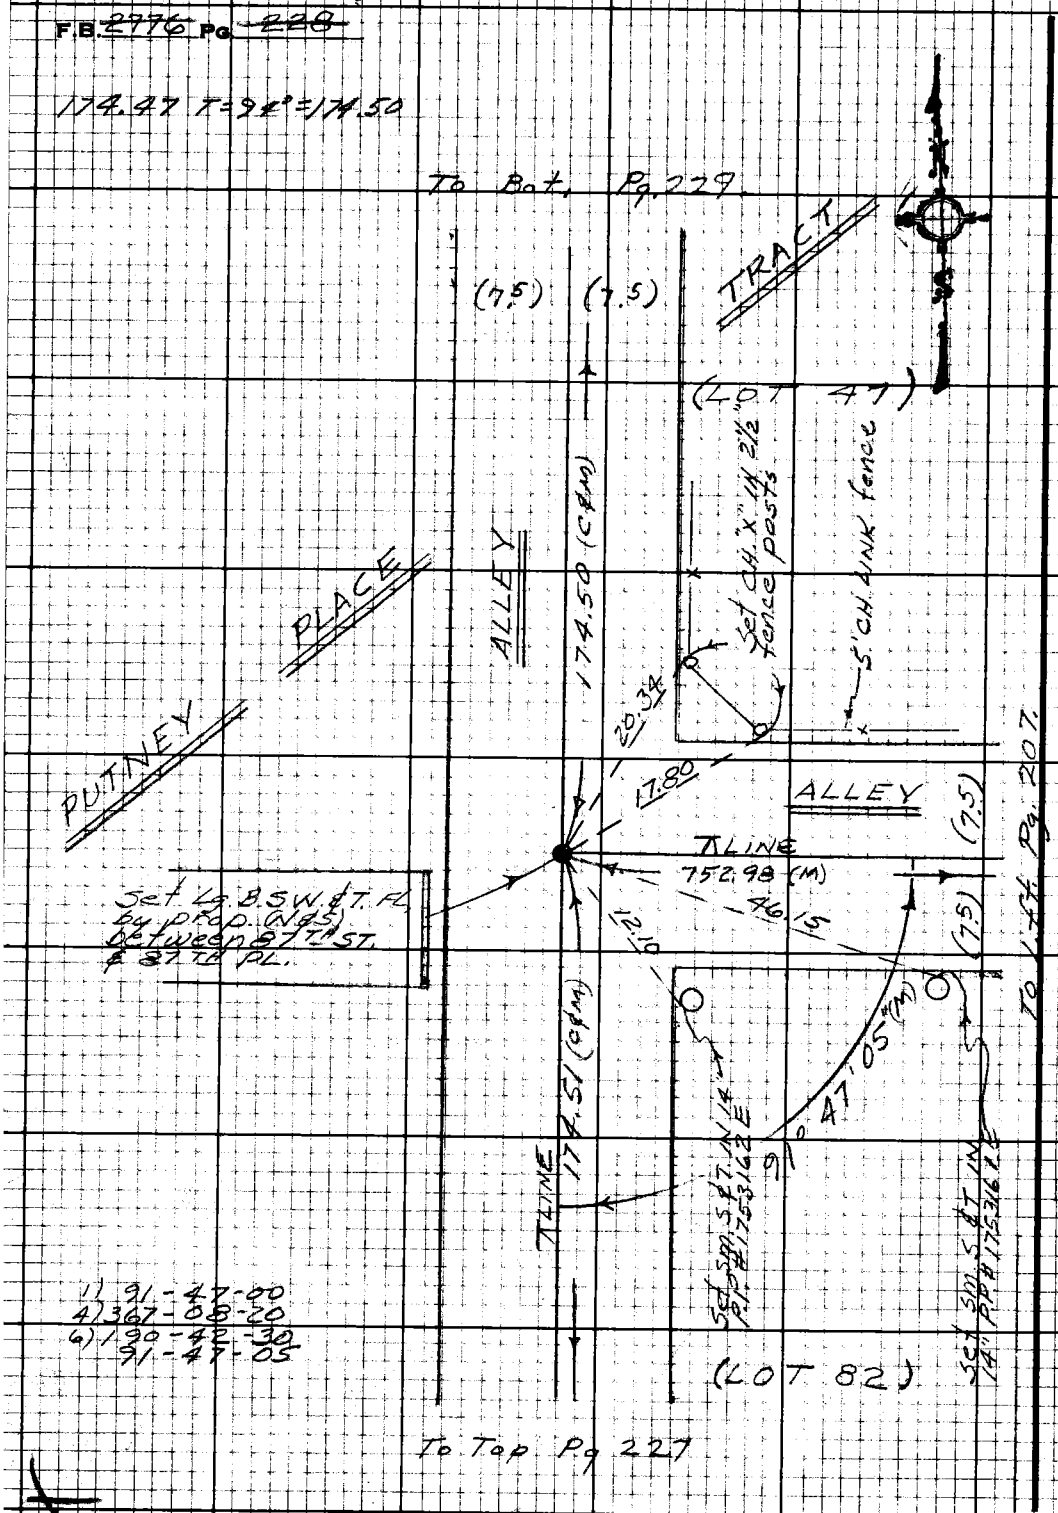

1) 91-47-00
4) 367-08-20
6) 190-42-30
91-47-05

PLEASE RETURN TO
LOS ANGELES COUNTY ENGINEER
403 LOS ANGELES COUNTY ENGINEERING BLDG.

Do not extend this side of this line.

Note: Any Additions or Changes on this Sheet Must be Made or Circled in Red Ink With Date and Name of Person Making Change.

PWFB 0921 3877

Notes Ck'd by	Survey of Gardena Area ℄
Map No.	JN 030300 Tape 0256 Std 68 °F
Office Work	Surveyed by J. Bazen
Checked	Notes E.S. & J.B. Date 9-68
Date	Indexed [redacted]

F.B. ~~2776~~ Pg ~~229~~

174.51 T=92 = 174.54
500.49 T=68° = 500.49 To Bot Pg 230

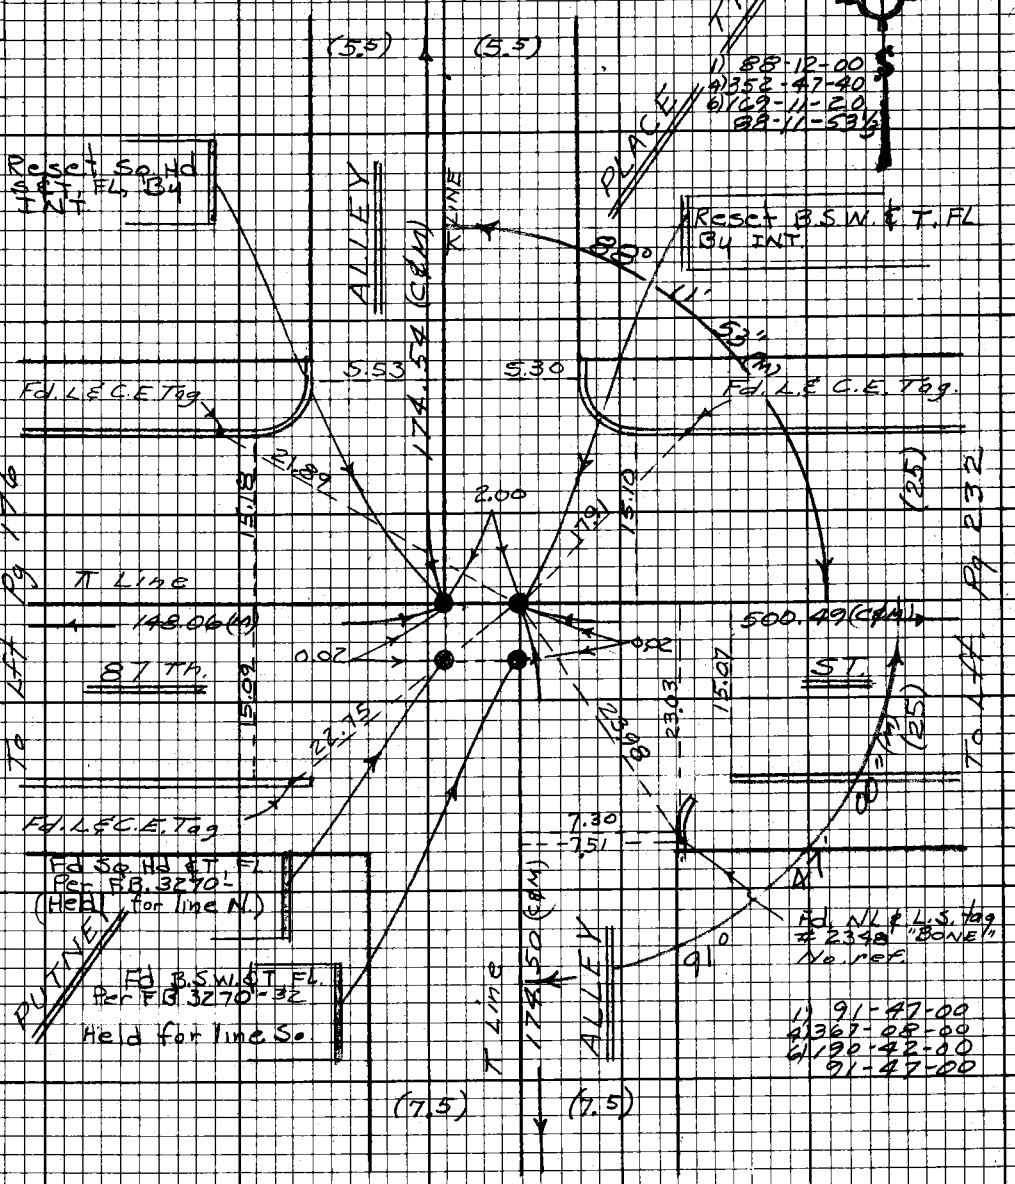

To Top Pg 228

Note: Any Additions or Changes on this Sheet Must be Made or Circled in Red Ink With Date and Name of Person Making Change.

Do not extend this side of this line.

PLEASE RETURN TO
LOS ANGELES COUNTY ENGINEER
403 LOS ANGELES COUNTY ENGINEERING BLDG.

76F3098 CE#310 9-67

PWFB 0921

3878

F.B. 2776 Pg 230

179.49 T = 92° = 179.52

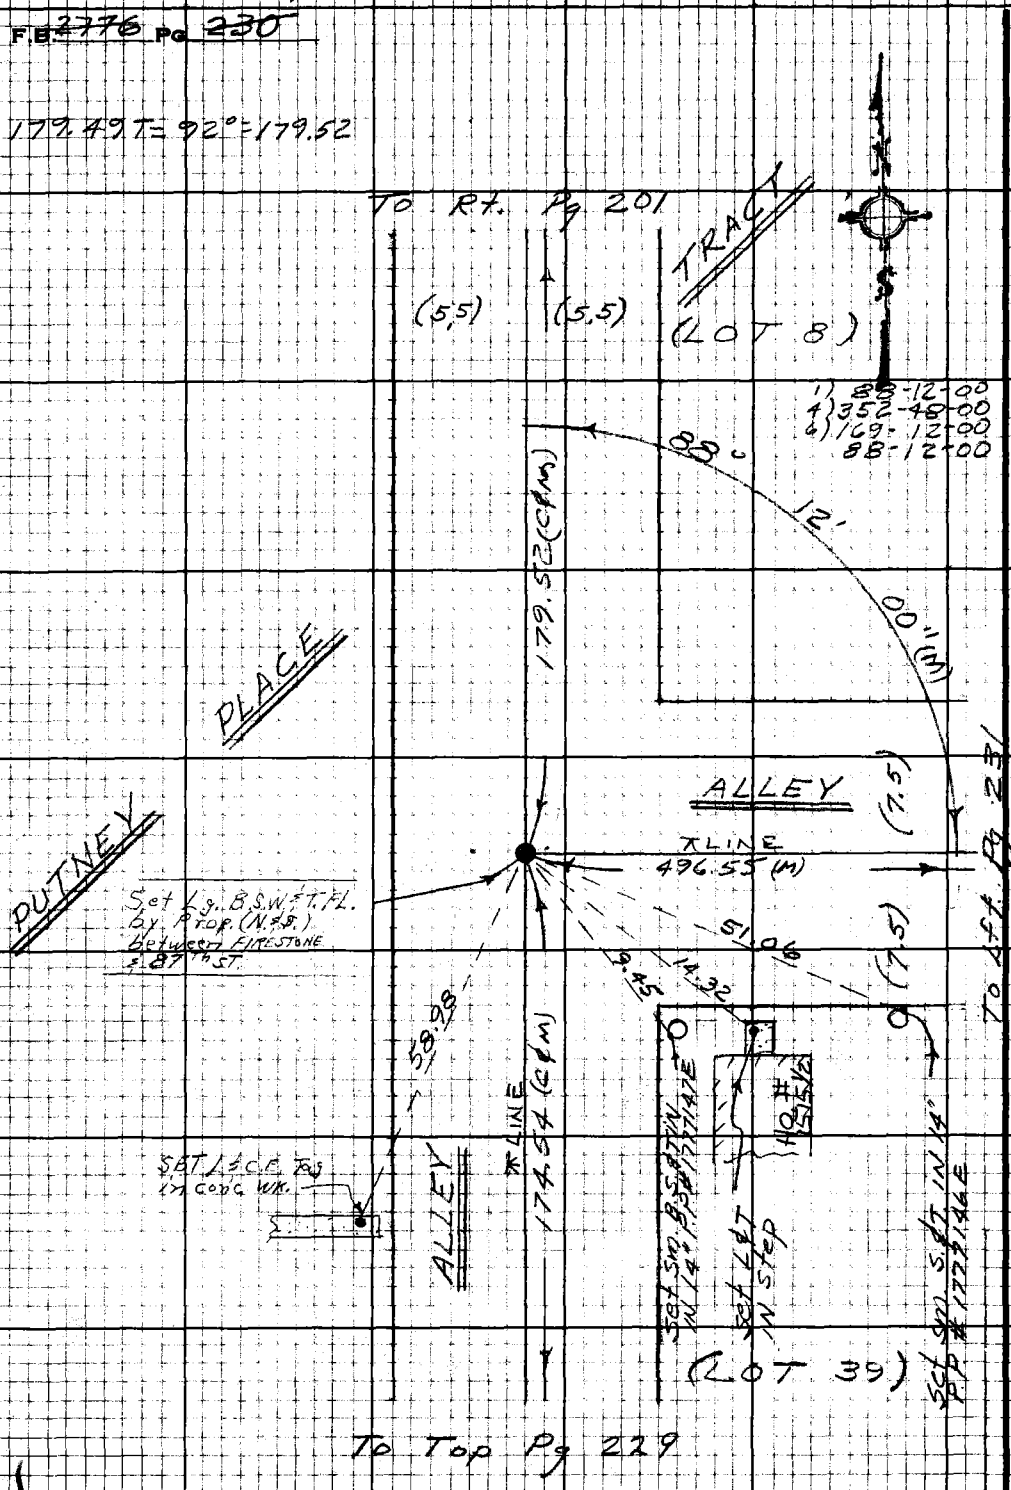

PLEASE RETURN TO
LOS ANGELES COUNTY ENGINEER
403 Los Angeles County Engineering Bldg.

Do not extend this side of this line.

Note: Any Additions or Changes on this Sheet Must be Made or Circled in Red Ink With Date and Name of Person Making Change.

PWFB 0921

3879

F.B. 2776 Pg. 231

Notes Ck'd by	Div #5 Survey of Gardena Area ℄
Map No.	JN 0303.00 Tape 0256 Std 68 °F
Office Work	Surveyed by J. Bozen
Checked	Notes E.S. & J.B. Date 9-68
Date	Indexed G.L. GALL, NOV 18 '70

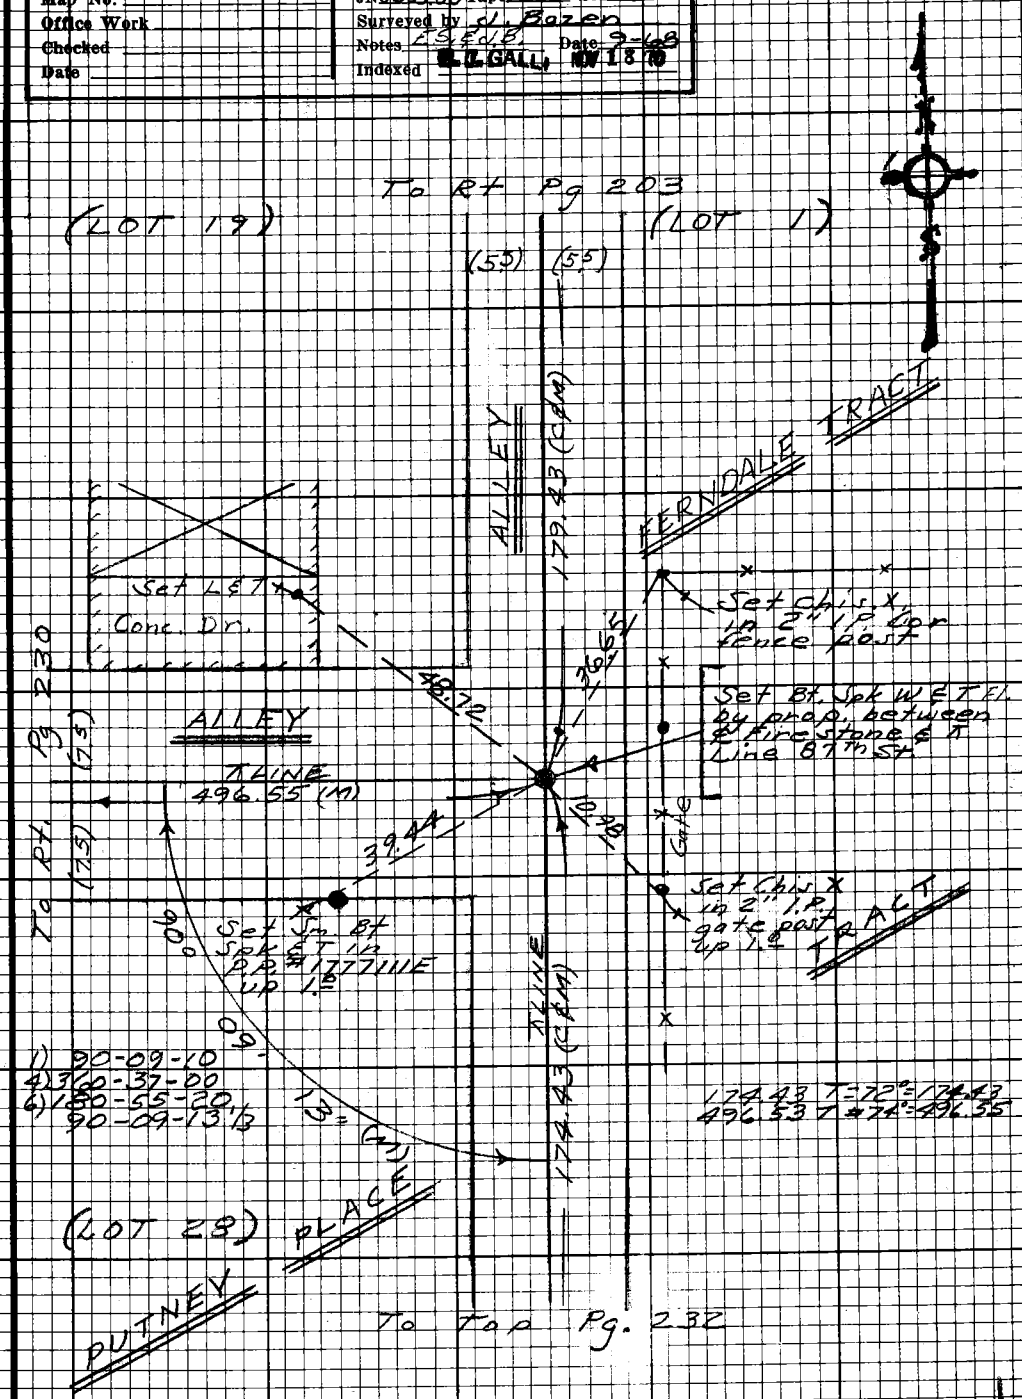

Note: Any Additions or Changes on this Sheet Must be Made or Circled in Red Ink With Date and Name of Person Making Change.

Do not extend this side of this line.

PLEASE RETURN TO
LOS ANGELES COUNTY ENGINEER
403 LOS ANGELES COUNTY ENGINEERING BLDG.

76F3098 CE#310 9-67

PWFB 0921

3880

F.B. 2776 Pg 232

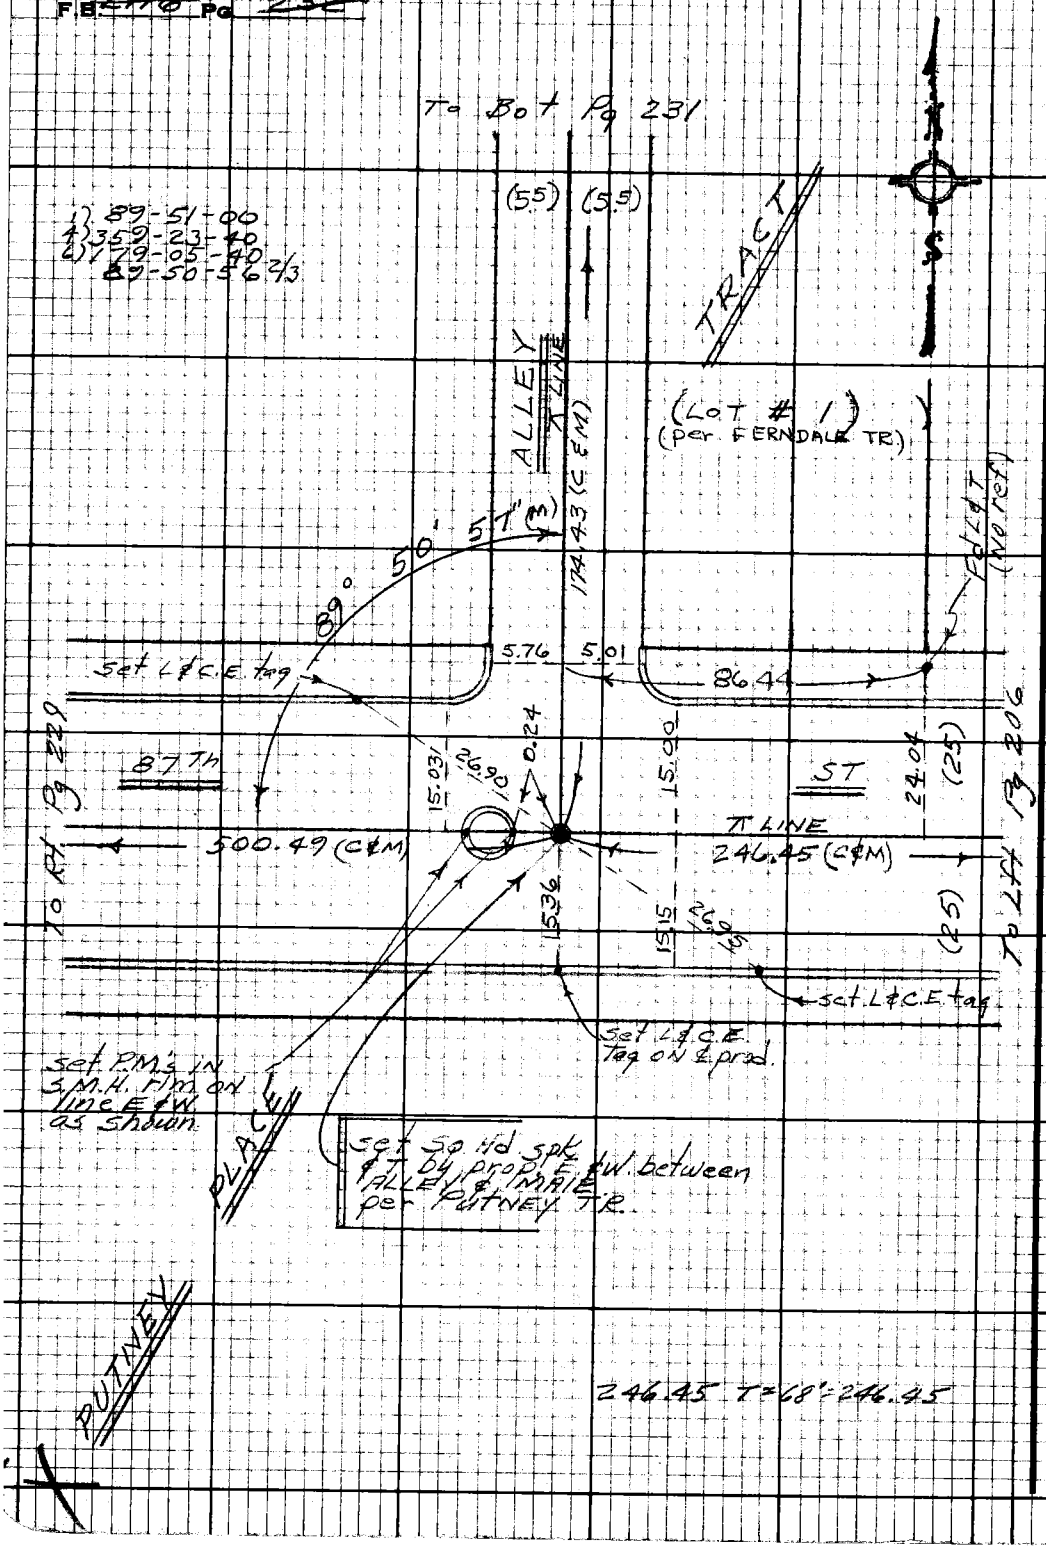

PLEASE RETURN TO
LOS ANGELES COUNTY ENGINEER
403 LOS ANGELES COUNTY ENGINEERING BLDG.

Do not extend this side of this line.

Note: Any Additions or Changes on this Sheet Must be Made or Circled in Red Ink With Date and Name of Person Making Change.

PWFB 0921

3881 , 3882

Notes Ck'd by R. SHORT	Div. #5 Survey of Gardena Area ℄
Map No.	JN 0303.00 Tape 0256 Std 68 °F
Office Work	Surveyed by J. Bazen
Checked	Notes E.S. Date 9-68
Date	Indexed [illegible]

F.B. ~~2770~~ Pg. ~~235~~

W57 B-6

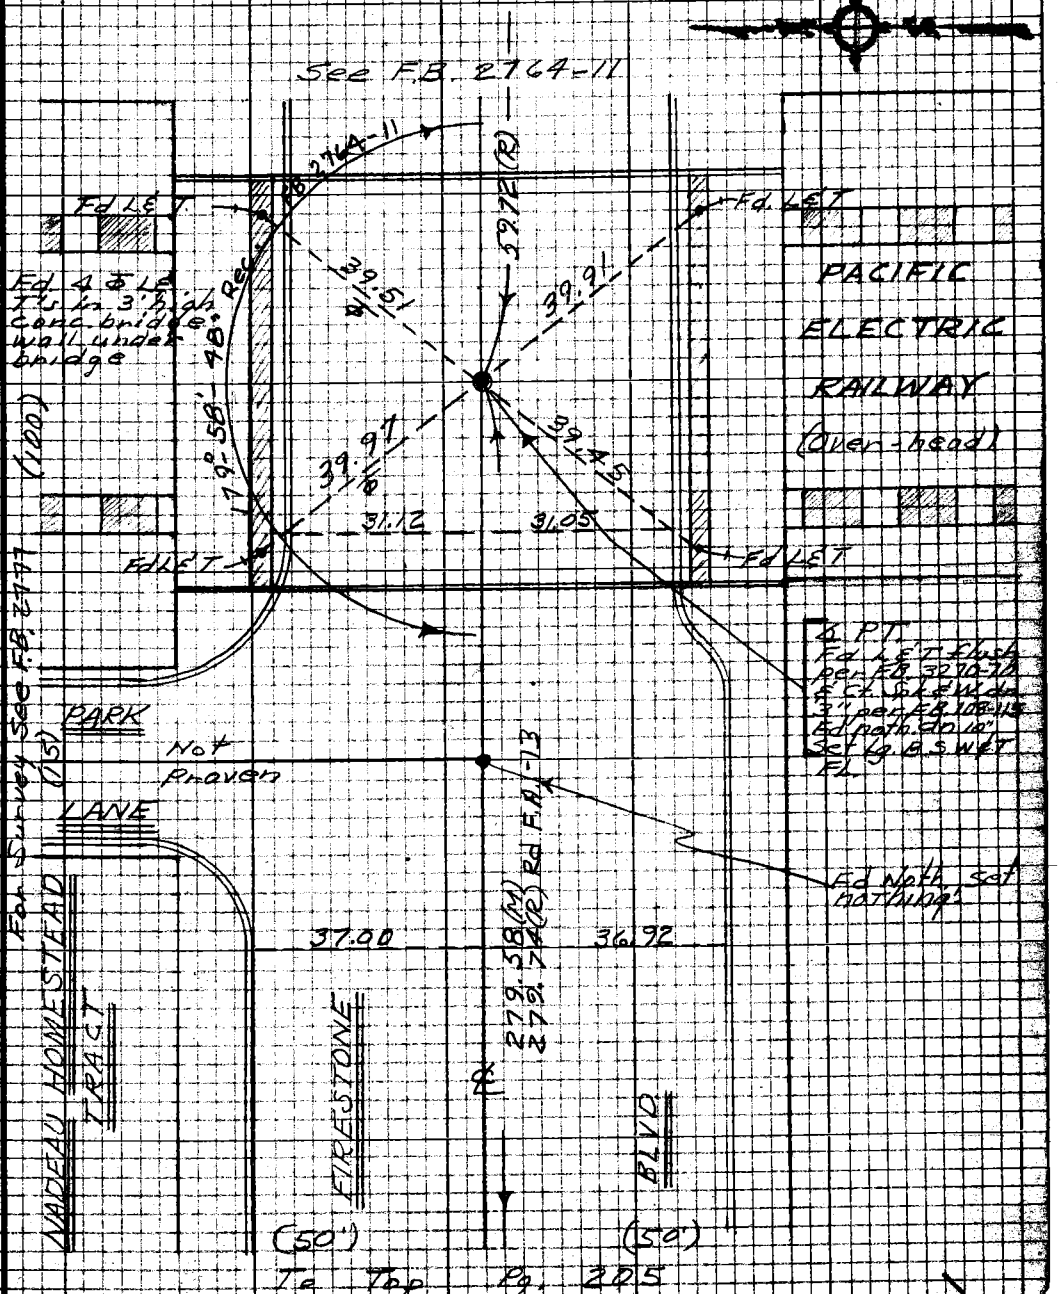

To Top Pg. 205

Note: Any Additions or Changes on this Sheet Must be Made or Circled in Red Ink With Date and Name of Person Making Change

Do not extend this side of this line.

PLEASE RETURN TO
LOS ANGELES COUNTY ENGINEER
403 LOS ANGELES COUNTY ENGINEERING BLDG.

76F3098 CE #310 5-66

PWFB 0921 3883

F.B. ~~2776~~ Pg. ~~234~~

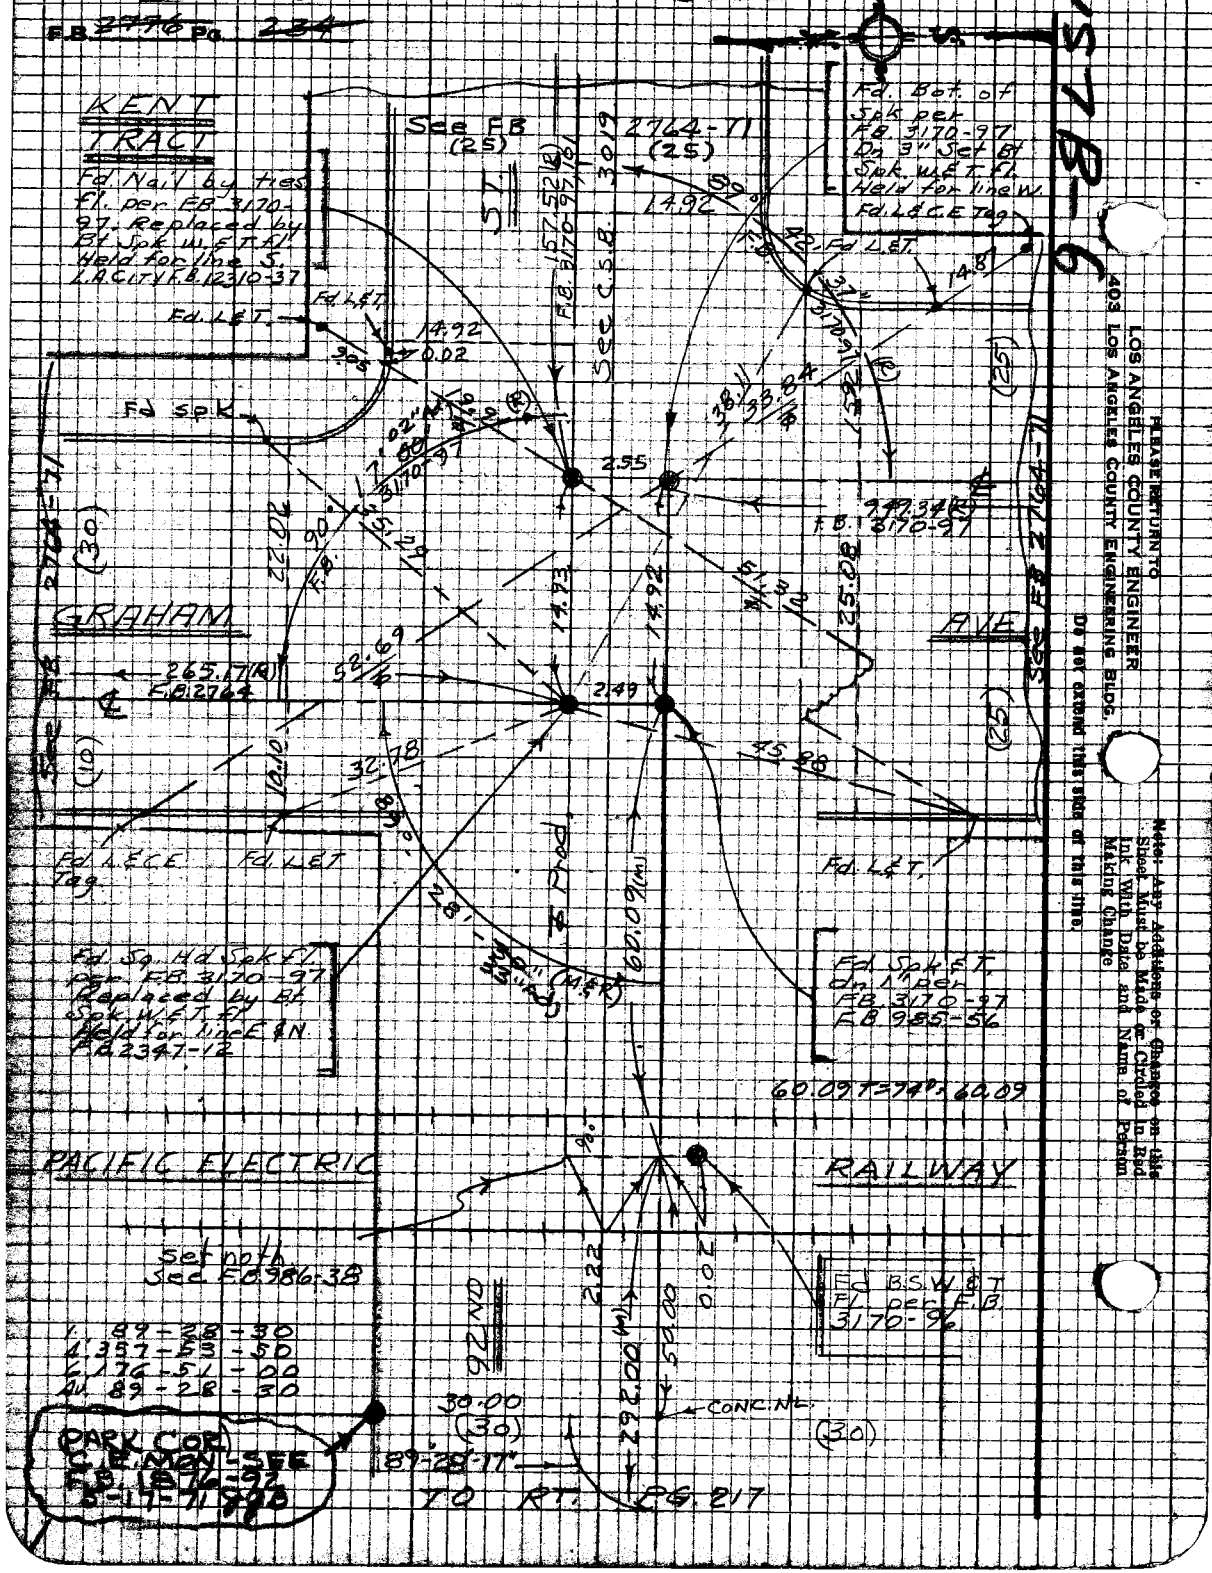

PLEASE RETURN TO
LOS ANGELES COUNTY ENGINEER
403 LOS ANGELES COUNTY ENGINEERING BLDG.

Do not extend this side of this line.

Note: Any Additions or Changes on this Sheet Must be Made or Circled in Red Ink With Date and Name of Person Making Change

PWFB 0921

3884

Notes Ck'd by
Map No.
Office Work
Checked
Date

Div # 5 Survey of Gardena Area 4
JN 03D300 Tape 0256 Std 68°F
Surveyed by J. Bazan
Notes E.C. Date 9-68
Indexed

F.B. ~~2776~~ Pg. ~~235~~

437.60 T-68 = 437.60

To Lft. Pg 214

LOT 67

22.89

Fd L&T Tag "in conc. walk L.S. 2348 BONE" No ref.

(25) (25)

LOT 66

LOT 48

Fd L&T in conc. walk. No ref.

23.01

TRACT

AVE BLVD

LOT 47

ST.

90 ft.

437.60 (M) TRANSIT LINE

LOT 46

Fd L&T in conc walk. No ref.

22.96

LOT 45

LOT 44

COMPTON

0.02

22.99

LOT 59

Fd. L&T in conc walk. No ref.

50.00 (M)

LOT 58

Fd N.&L.S. Tag 2450 No ref.

SHORB ST

To Top Pg 236

Note: Any Additions or Changes on this Sheet Must be Made or Circled in Red Ink With Date and Name of Person Making Change.

Do not extend this side of this line.

PLEASE RETURN TO
LOS ANGELES COUNTY ENGINEER
403 LOS ANGELES COUNTY ENGINEERING BLDG.

78FSC28 CE# 310 9-67

PWFB 0921

3885

F.B. 2776 Pg. 236

To Bot Pg. 235

LOT 42

50.00 M

0.02

(25) (25)

50.00 (M)

LOT 41

Fd N & Tag 1488 in conc. walk No ref.

28.00

0.02

Fd N.E.L.S. Tag 2450 No ref.

50.00

LOT 56

LOT 40

Fd L & T in conc walk No ref.

22.95

0.04

23.02

Fd. L & T in conc. walk No ref.

LOT 55

LOT 39

Fd. L & T in conc walk No ref.

22.96

Fd. N.E.L.S. Tag 2450 No ref.

TRACT

BLVD

LOT 38

Fd. L & T in conc walk No ref.

22.94

LOT 37

50.00 T68 = 50.00

TRANSIT LINE

207.51 (M)

90 th ST.

LOT 53

Fd. N.E.L.S. Tag. 2348 BONE in conc. walk. No ref.

22.98

LOT 52

AVE

SHORB & COMPTON

To Rt. Pg. 221

PLEASE RETURN TO
LOS ANGELES COUNTY ENGINEER
403 LOS ANGELES COUNTY ENGINEERING BLDG.

Do not extend this side of this line.

Note: Any Additions or Changes on this Sheet Must be Made or Circled in Red Ink With Date and Name of Person Making Change.

PWFB 0921

3886

Notes Ck'd by	Survey of GARDENA AREA ℄
Map No.	JN 0303.00 Tape 0256 Std 68 °F
Office Work	Surveyed by J. BAZEN
Checked	Notes J.J.B. Date 11-70
Date	Indexed [illegible]

F. B. ~~3776~~ PG. ~~237~~

J.N. 0303.00

CADASTRAL TIES - GARDENA AREA CENTERLINE SURVEY. (EAST SIDE.)

FOR TIES ON WEST SIDE OF JOB SEE L.A. CITY TRAVERSE SURVEY ON CENTRAL AVE.

11-12-70

BAZEN
TULLIER
STROUD.

Note: Any Additions or Changes on This Sheet Must be Made or Circled in Red Ink With Date and Name of Person Making Change.

Do not extend this side of this line.

PLEASE RETURN TO
COUNTY OF LOS ANGELES
DEPARTMENT OF COUNTY ENGINEER
403 LOS ANGELES COUNTY ENGINEERING BLDG.

76F309S CE#310 3-68

PWFB 0921 3887

F. B. ~~2776~~ PG. ~~238~~

CADASTRAL TIE

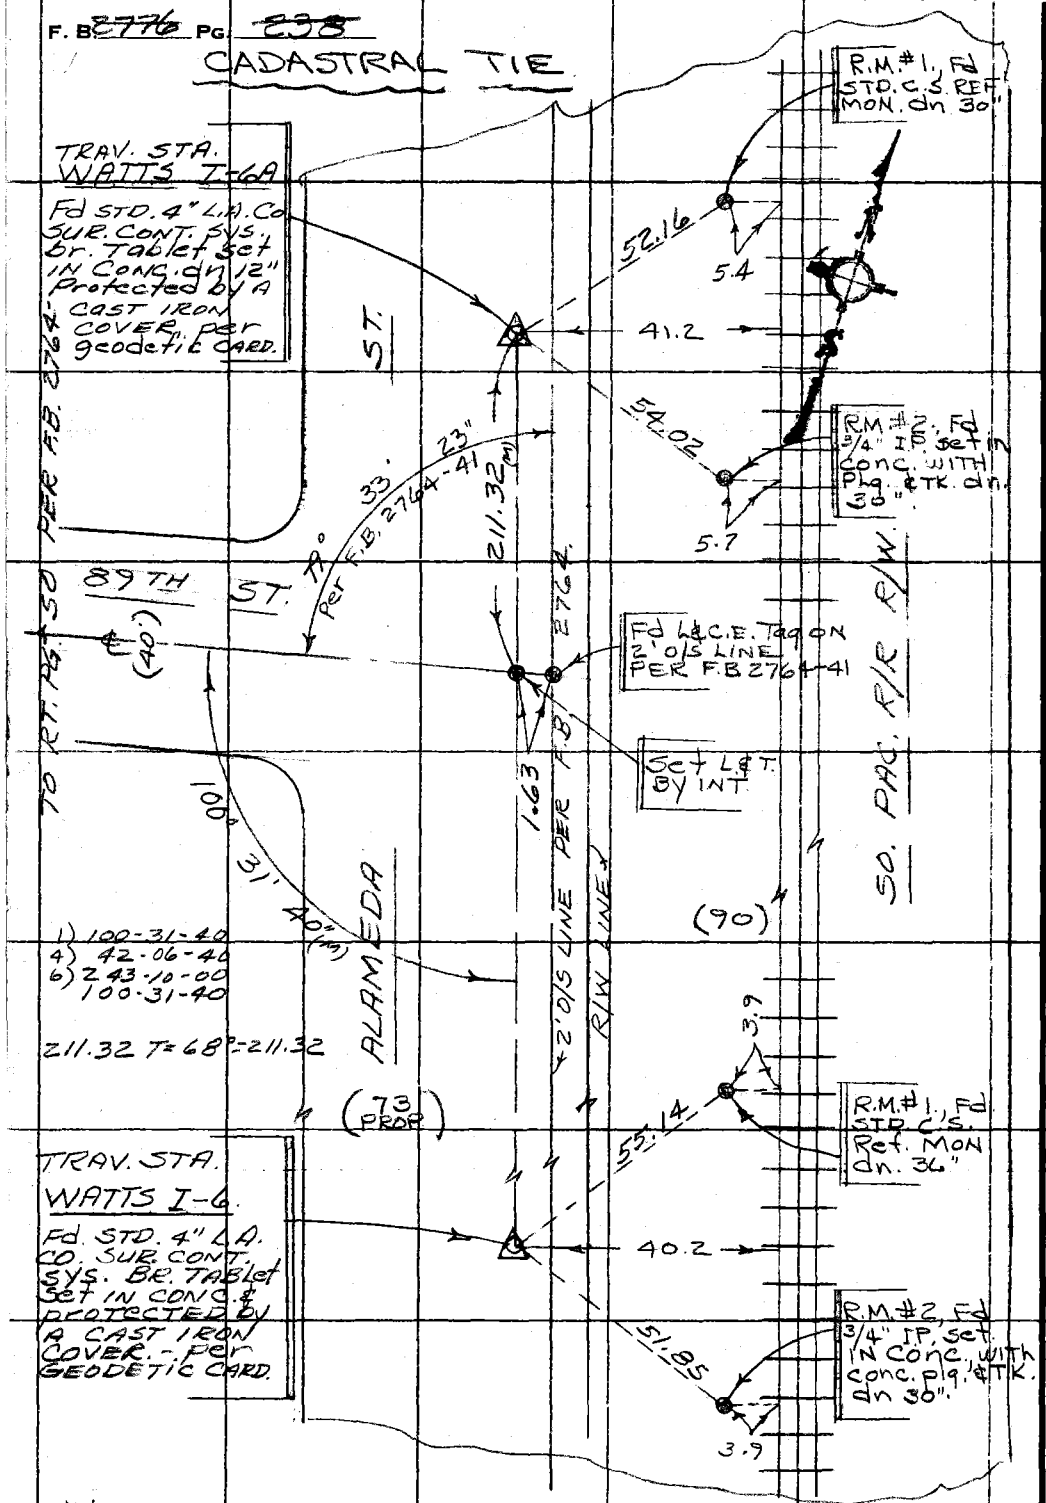

1) 100-31-40
4) 42-06-40
6) 243-10-00
100-31-40

211.32 T=68°=211.32

PLEASE RETURN TO
COUNTY OF LOS ANGELES
DEPARTMENT OF COUNTY ENGINEER
403 LOS ANGELES COUNTY ENGINEERING BLDG.

Do not extend this side of this line.

Note: Any Additions or Changes on This Sheet Must be Made or Circled in Red Ink With Date and Name of Person Making Change.

9-3 LSM

PWFB 0821

2823

Notes Ck'd by	Survey of GARDENA AREA ℄
Map No.	JN 0303.00 Tape 0256 Std 68 °F
Office Work	Surveyed by J. BAZEN
Checked	Notes J. J. B. Date 11-70
Date	Indexed C. J. GALLI NOV 18 '70

F. B. ~~2776~~ Pg. ~~239~~

M526, D-1

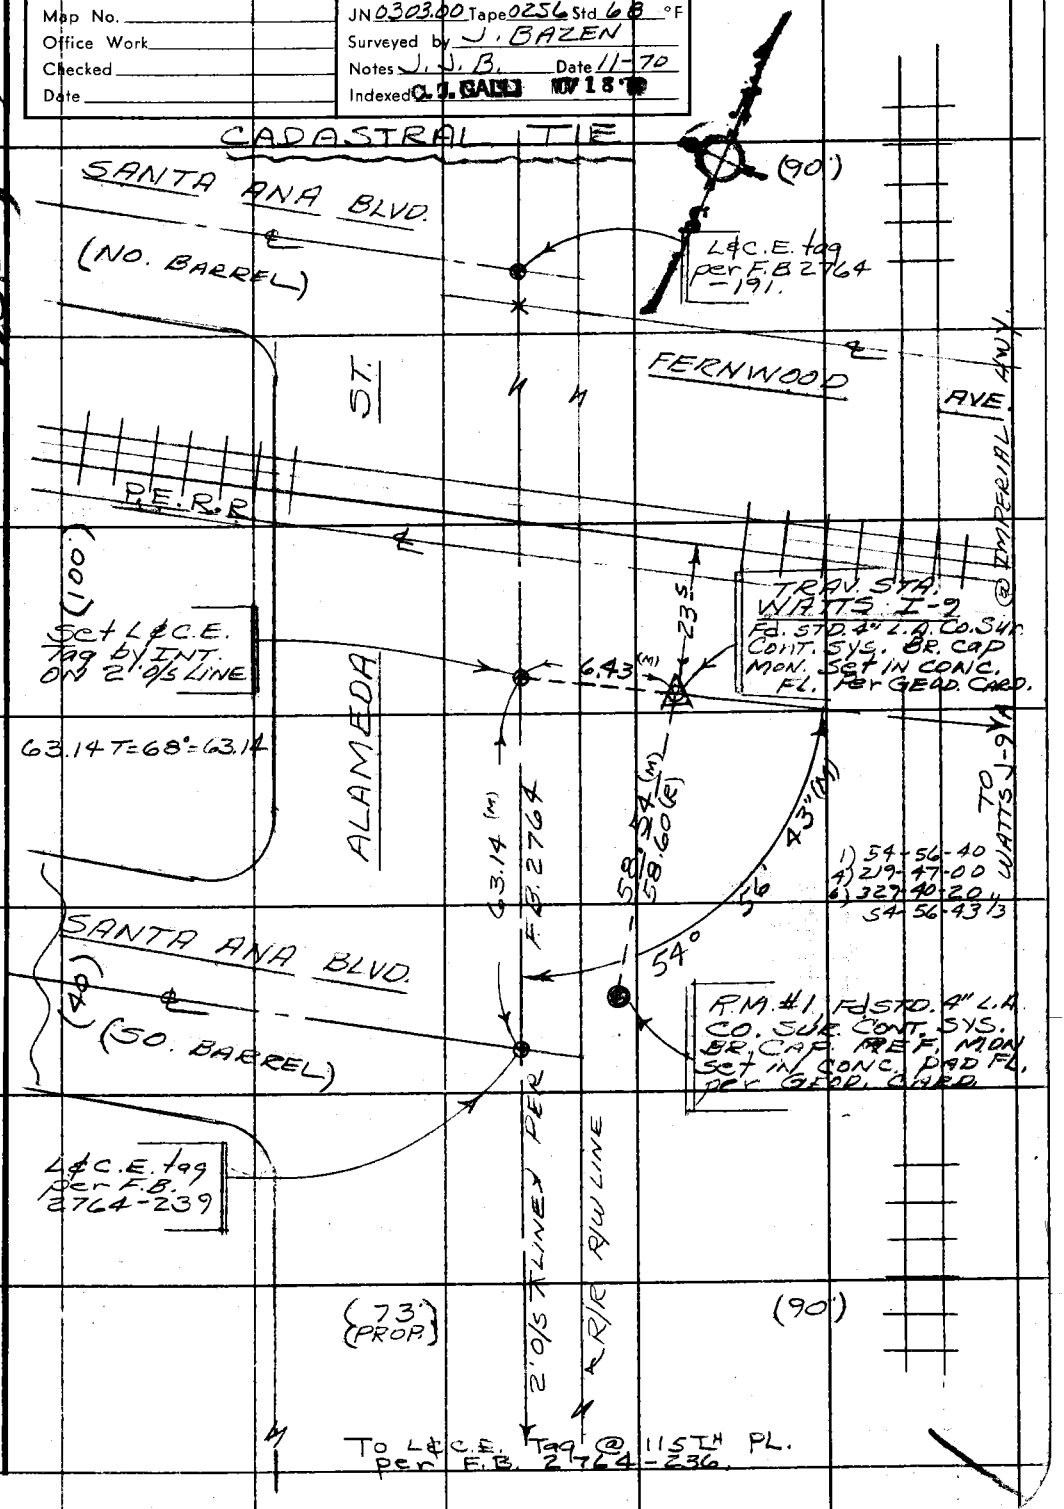

Note: Any Additions or Changes on This Sheet Must be Made or Circled in Red Ink With Date and Name of Person Making Change.

Do not extend this side of this line.

PLEASE RETURN TO
COUNTY OF LOS ANGELES
DEPARTMENT OF COUNTY ENGINEER
403 LOS ANGELES COUNTY ENGINEERING BLDG.

76F309S CE#310 3-68

F. B. 2776 PG 240

PLEASE RETURN TO
COUNTY OF LOS ANGELES
DEPARTMENT OF COUNTY ENGINEER
403 LOS ANGELES COUNTY ENGINEERING BLDG.

Do not extend this side of this line.

Note: Any Additions or Changes on This Sheet Must be Made or Circled in Red Ink With Date and Name of Person Making Change.

Notes Ck'd by	Survey of	F.B. Pg.
Map No.	JN Tape Std °F	
Office Work	Surveyed by	
Checked	Notes Date	
Date	Indexed	

F.B. _____ Pg. _____