Notes Ck'd by	Survey of	F.B. 2778 Pg
Map No.	JN Tape Std °F	
Office Work	Surveyed by	
Checked	Notes Date	
Date	Indexed	

Page	Job	Description
		GARDENA AREA SURVEY-DIV. NO.7 0303.00
5-10	Index	
11-221	C.L.	Street C.L. survey bounded by Alameda Street on the west, The City of South Gate on the south, State Street on the east, & Florenc Ave. on the north.

Microfilmed July '85
P.W. file o.k. May '86

F.B. _____ Pg _____

PLEASE RETURN TO
LOS ANGELES COUNTY ENGINEER
[illegible]
[illegible]

PWFB 1021

3981

Notes Ck'd by	Survey of GARDENA AREA & DIV 7
Map No.	JN 0303.00 Tape 0251 Std 68 °F
Office Work	Surveyed by E. LANDA
Checked	Notes E. L. Date 1-69
Date	Indexed D.J. GALLI NOV 7 '69

F. B. ~~2778~~ PG. ~~5~~

GARDENA AREA ST.
CENTER-LINE
DIV. 7

J.N. 0303.00
JAN. 1969 —
MARCH 1970.

REF. SEE PG 10 FOR ADDITIONAL REF.
C.S. 8974-1 (ALONG SANTA FE AVE)
C.S. B-348 (ALONG PACIFIC & SEVILLE)
C.S. B-2890 (ALONG MOUNTAIN VIEW)
HUNT. PARK CITY TIE F.B. (ALONG STATE)
FLORENCE AVE (

PARTY:
LANDA
NEWMAN & DOVER
MARTINEZ
CREASON

Note: Any Additions or Changes on This Sheet Must Be Made or Circled in Red Ink With Date and Name of Person Making Change.

Do not extend this space of this line.

PLEASE RETURN TO
LOS ANGELES COUNTY ENGINEER
403 LOS ANGELES COUNTY ENGINEERING BLDG.

76F309S CE # 310 3-61

PWFB 1021

3982

F. B. 2778 PG. 6

INDEX

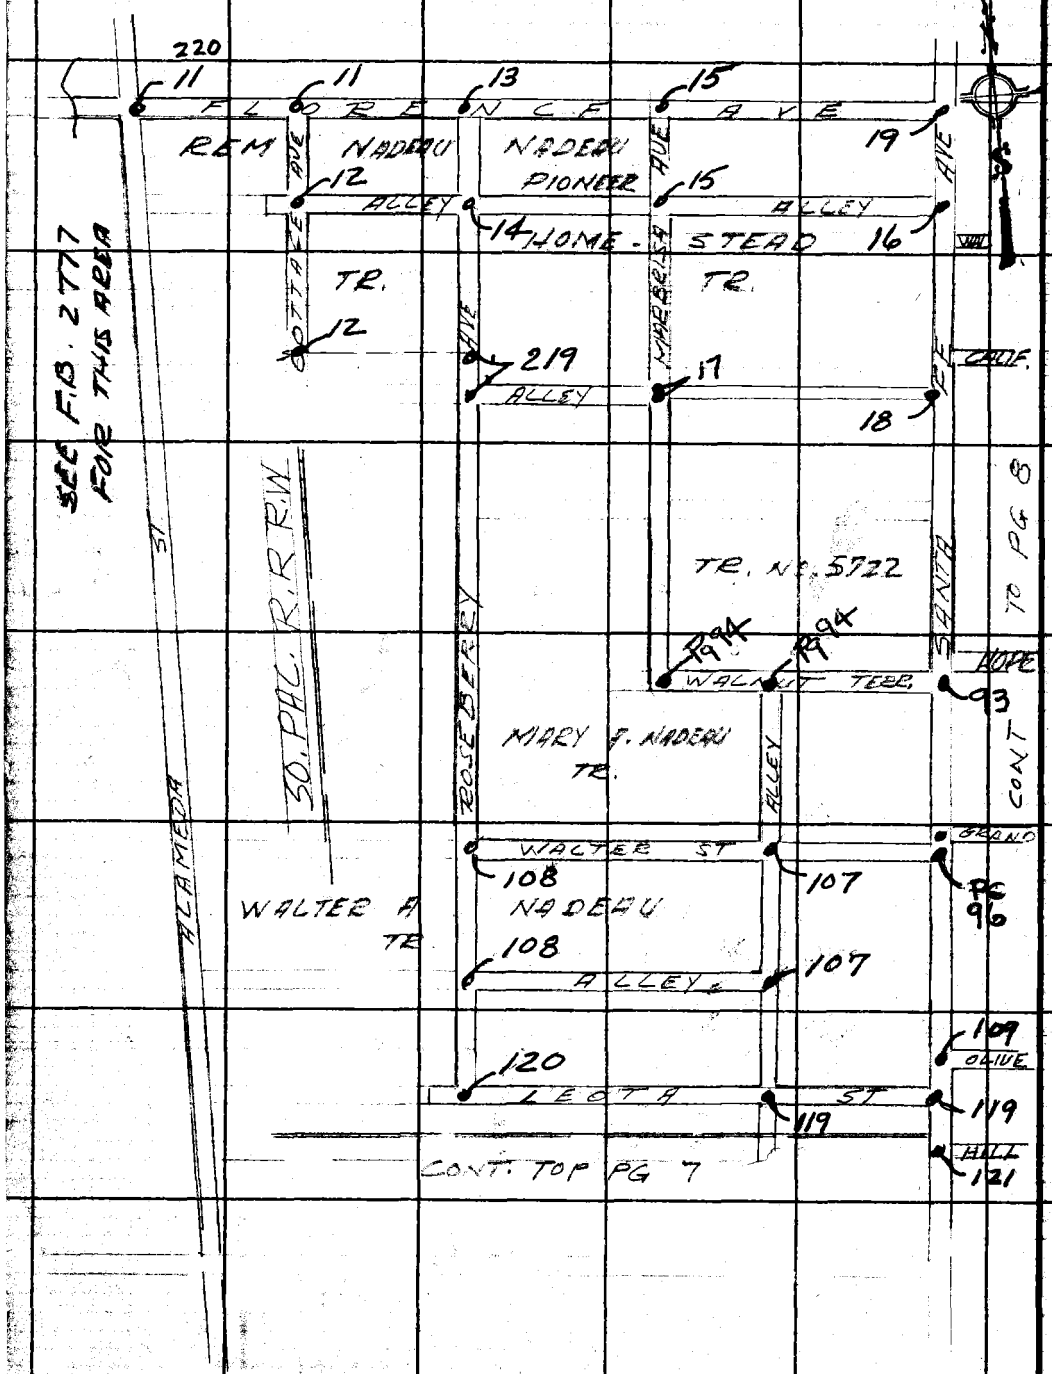

PLEASE RETURN TO
LOS ANGELES COUNTY ENGINEER
403 Los Angeles County Engineering Bldg.

Do not extend this side of this line.

Note: Any Additions or Changes on This Sheet Must be Made or Circled in Red Ink With Date and Name of Person Making Change.

PWFB 1021 3983, 3984, 3985

Notes Ck'd by	Survey of DIV. 7 GARDENA HERA ℄
Map No.	JN 0303.00 Tape 0251 Std 68 °F
Office Work	Surveyed by E. LANDA
Checked	Notes E. LANDA Date 2-69
Date	Indexed D.L. GALLI 7/69

F. B. ~~2778~~ PG. 7

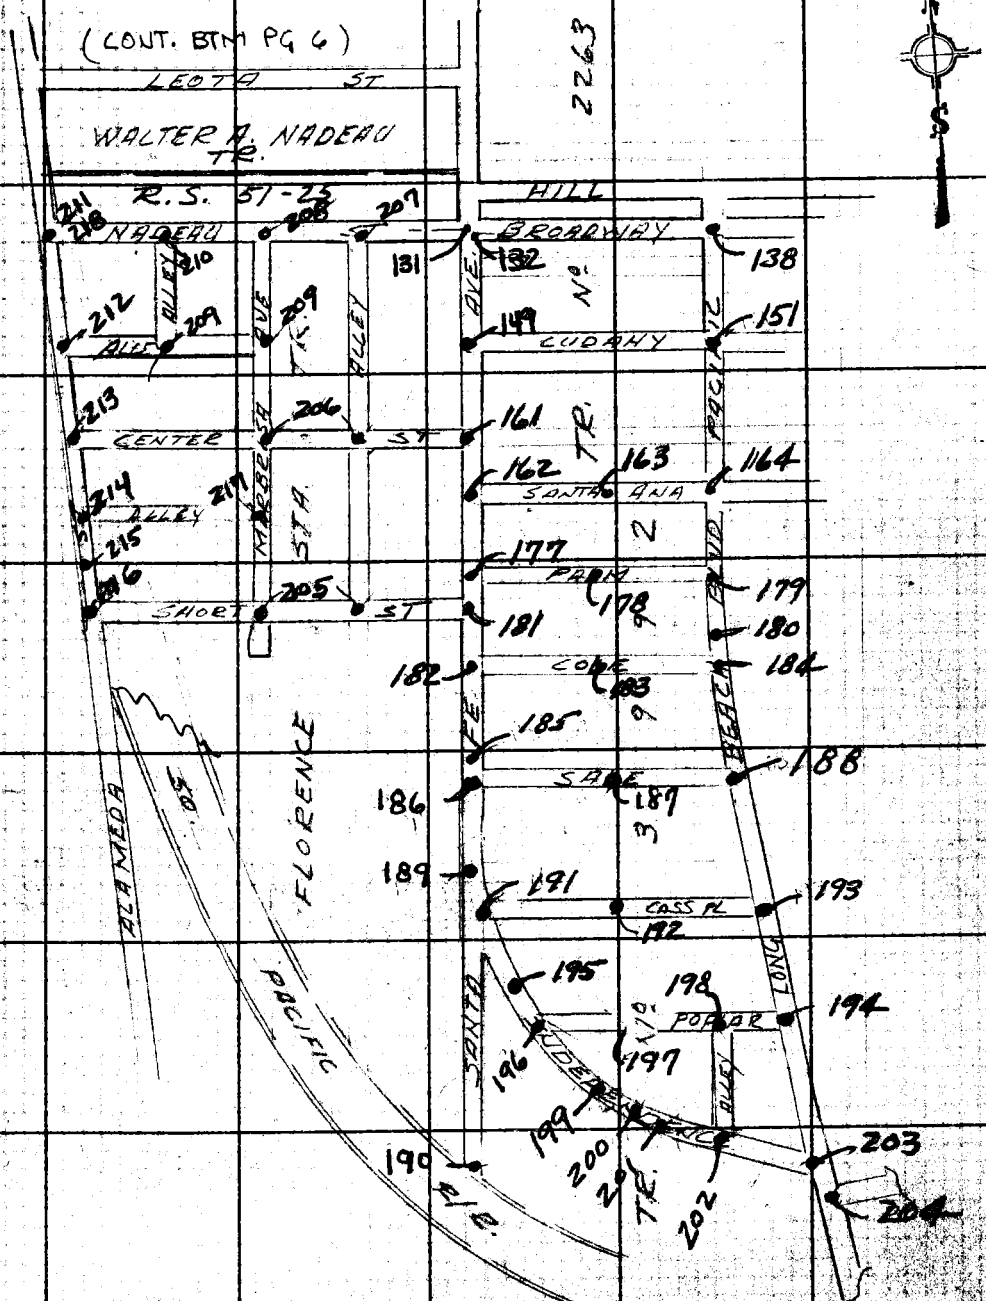

Note: Any Additions or Changes on this Sheet Must be Made or Circled in Red Ink With Date and Name of Person Making Change.

Do not extend this side of this line.

PLEASE RETURN TO
LOS ANGELES COUNTY ENGINEER
403 LOS ANGELES COUNTY ENGINEERING BLDG.

76F309S CE # 310 3-61

PWFB 1021 3986

F. B. 2778 PG. 8

INDEX

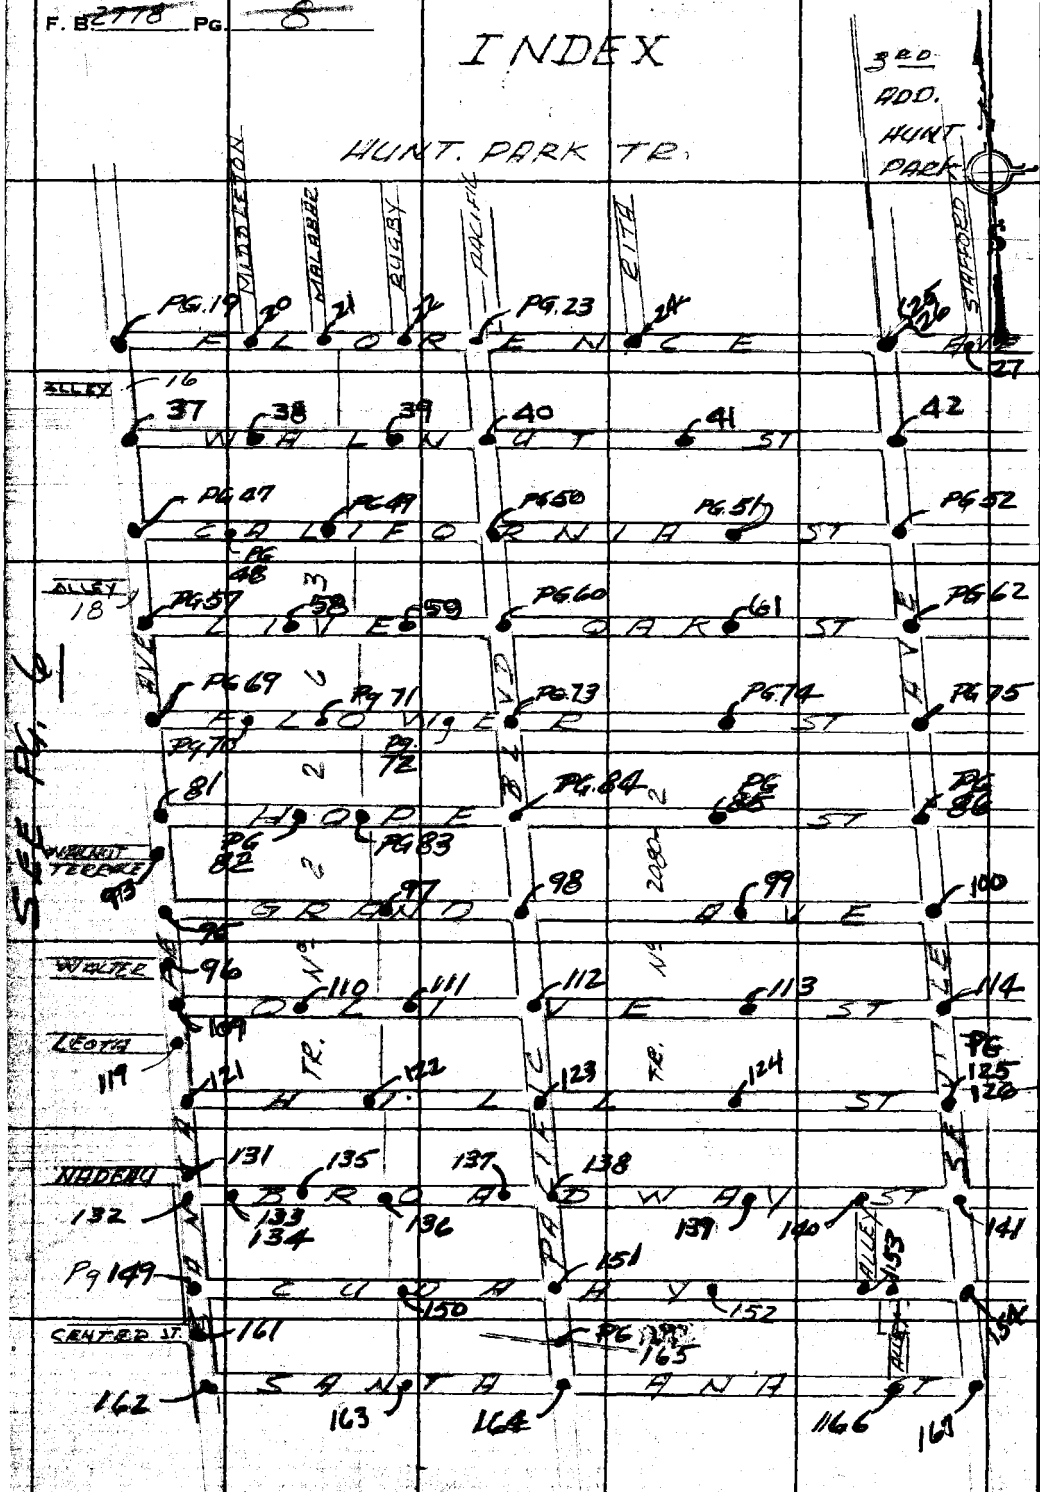

PLEASE RETURN TO
LOS ANGELES COUNTY ENGINEER
403 LOS ANGELES COUNTY ENGINEERING BLDG.

Do not extend this side of this line.

Note: Any Additions or Changes on This Sheet Must be Made or Circled in Red Ink With Date and Name of Person Making Change.

PWFB 1022 1009

Notes Ck'd by	Survey of DIV. 7 GARDENA AREA &
Map No.	JN 03 03 00 Tape 0251 Std 68 °F
Office Work	Surveyed by E. LANDA
Checked	Notes E. LANDA Date 2-69
Date	Indexed C. J. GALLI NOV 7 '69

F. B. 2778 PG. 9

TR. No 2283 INDEX

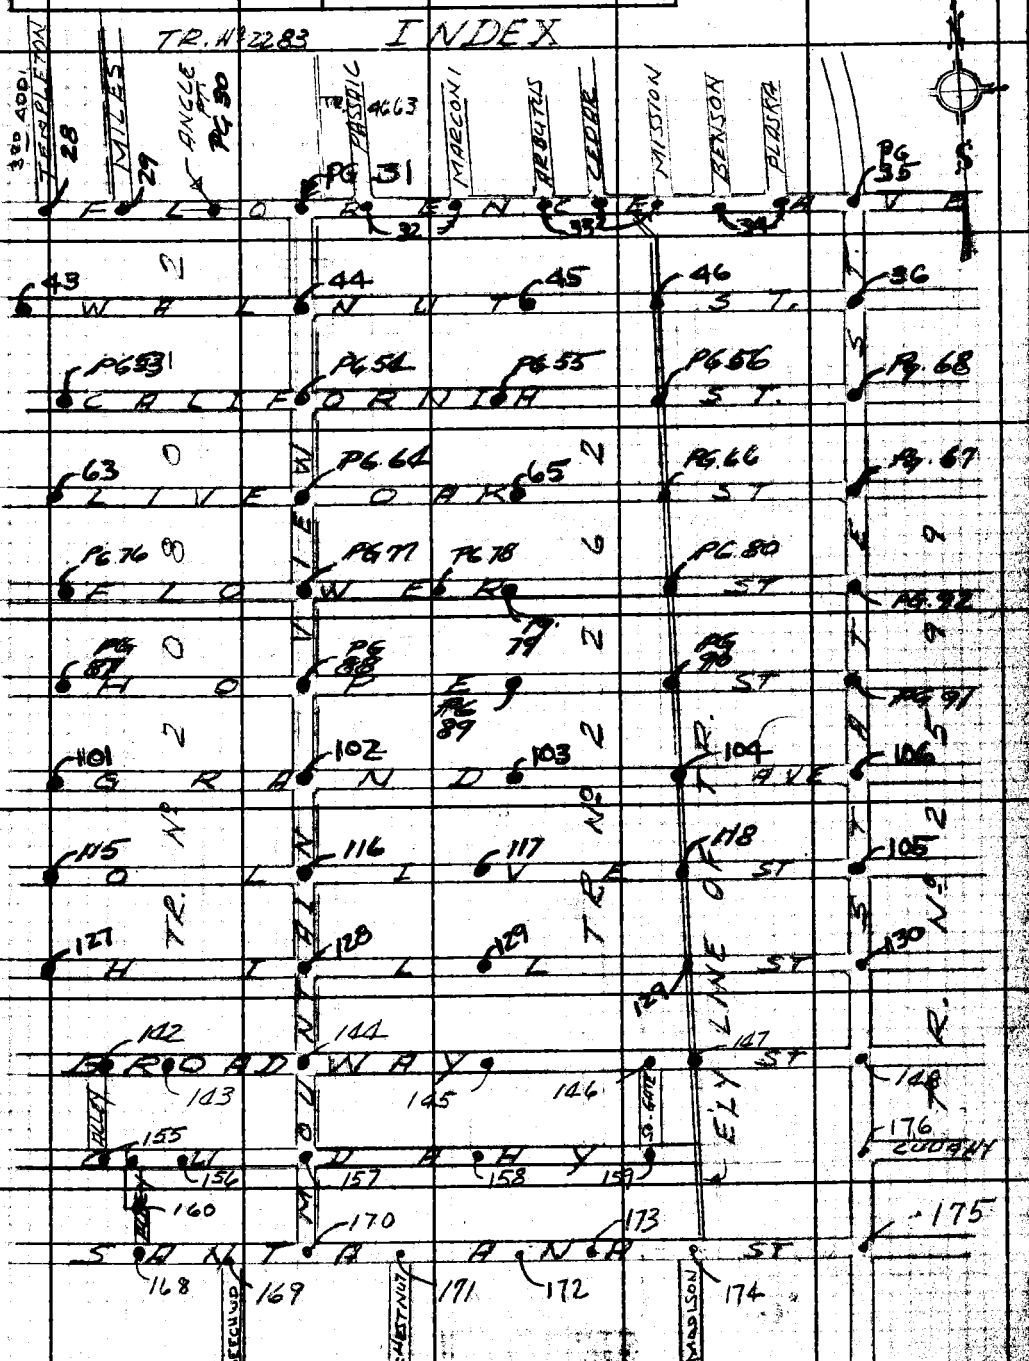

Note: Any Additions or Changes on This Sheet Must Be Made or Circled in Red Ink With Date and Name of Person Making Change.

Do not extend this sheet at this line.

PLEASE RETURN TO
LOS ANGELES COUNTY ENGINEER
403 LOS ANGELES COUNTY ENGINEERING BLDG.

76F3095 CE # 310 3-61

F. B. 2778 PG 10

REF.

NORTH & SOUTH STS

SANTA FE AVE
CSB 348
RDFB 332

PACIFIC BLVD
CSB 348
RDFB 246

SEVILLE AVE
CSB 348
RDFB FC-337

MOUNTAIN VIEW AVE
CSB 2890

STATE ST.
HUNT. PARK CITY FB (TIE)

PLEASE RETURN TO
LOS ANGELES COUNTY ENGINEER
403 Los Angeles County Engineering Bldg.

Do not extend this side of this line.

Note: Any Additions or Changes on This Sheet Must be Made or Circled in Red Ink With Date and Name of Person Making Change.

PWFB 1021 3987, 3988

Notes Ck'd by A. T. SUE	Survey of GARDENA AREA & DIV. 7
Map No.	JN 0303.00 Tape 0251 Std. 68°F
Office Work	Surveyed by E. LANDA
Checked	Notes E. LANDA Date 2-70
Date	Indexed C. L. GALLI

F.B. 2778 Pg. 14

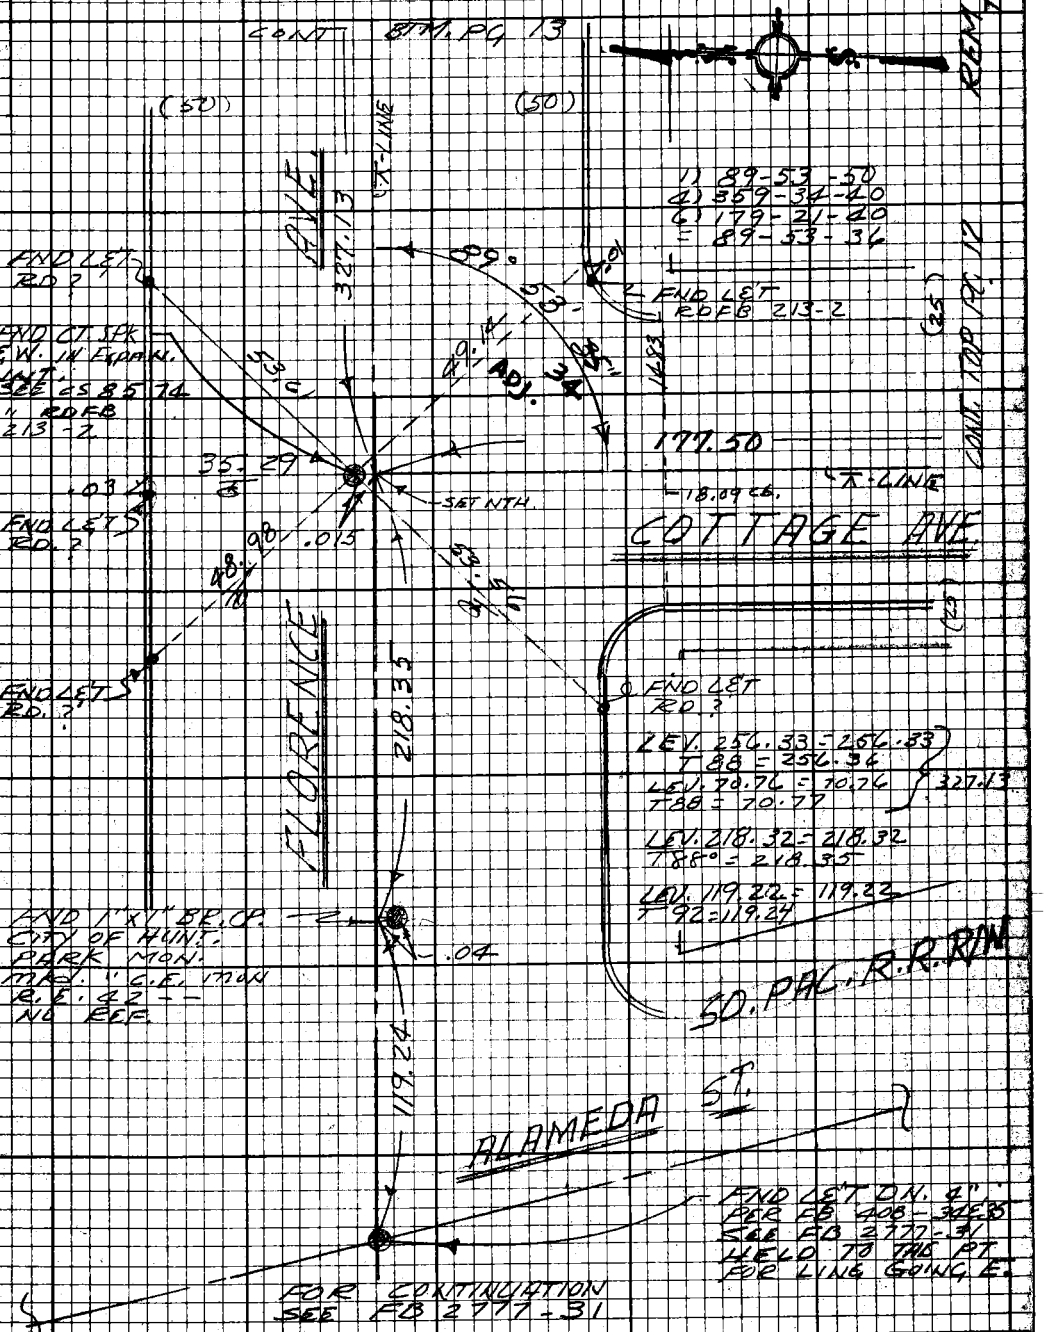

Note: Any Additions or Changes on this Sheet Must be Made or Circled in Red Ink With Date and Name of Person Making Change.

PLEASE RETURN TO LOS ANGELES COUNTY ENGINEER 403 Los Angeles County Engineering Bldg.

Do not extend this line of this line.

PWFB 1021 3989

F.B. 2778 Pg. 12

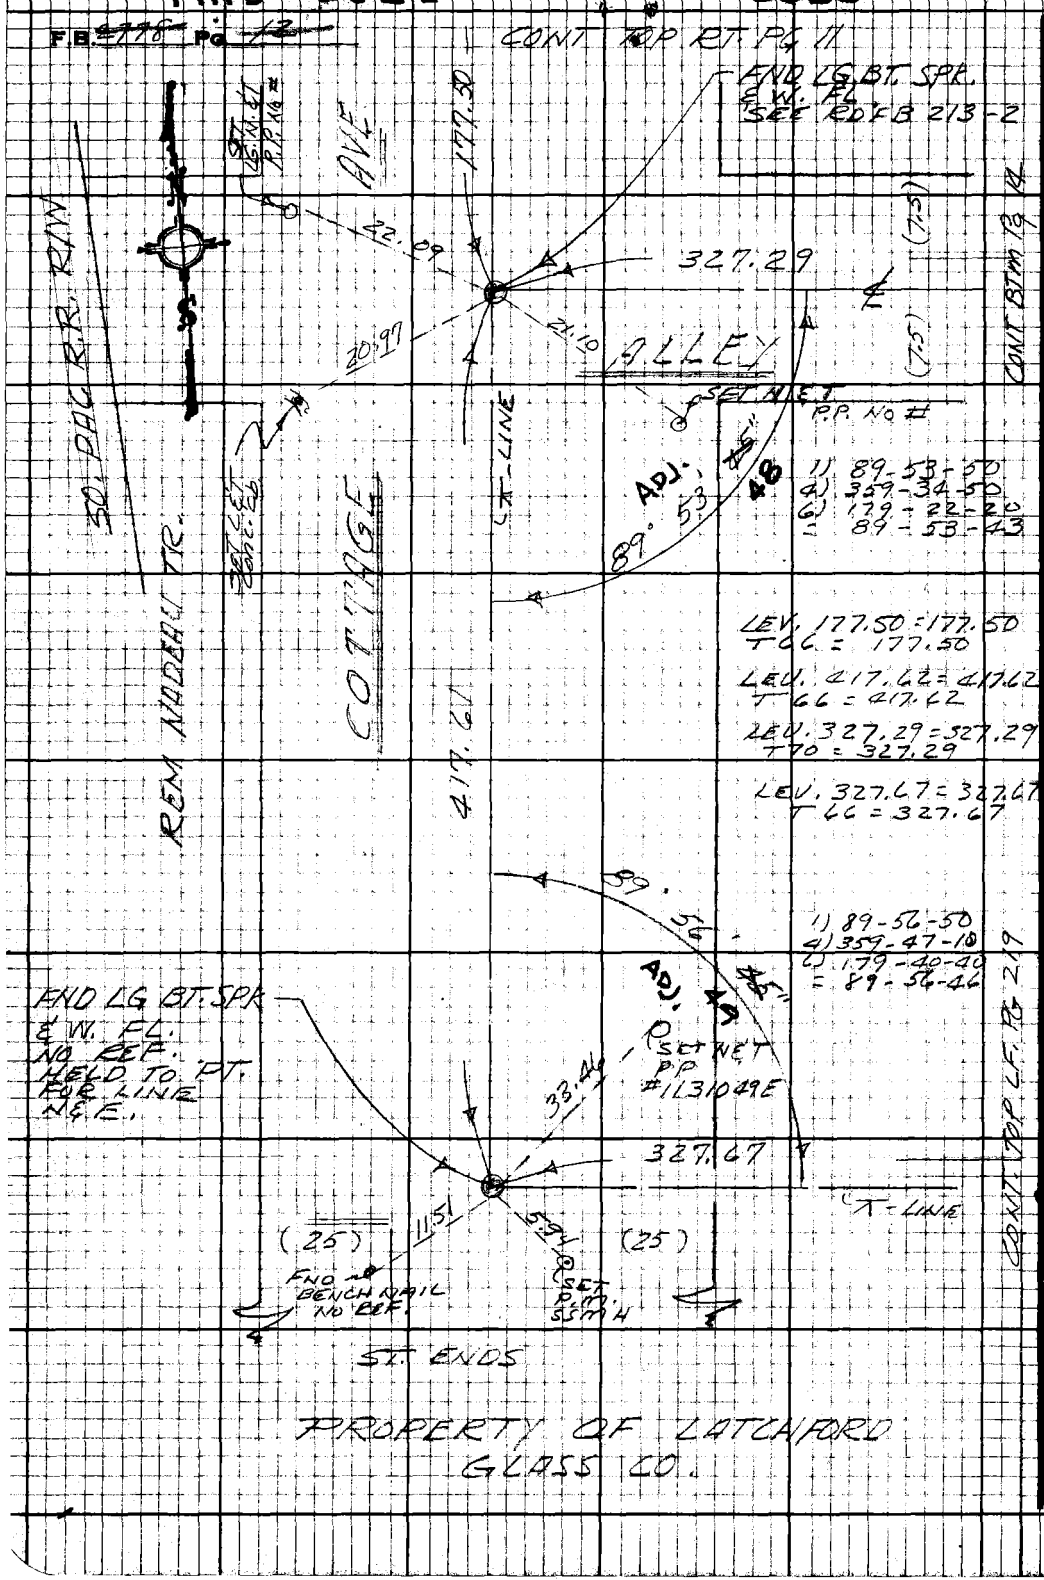

PLEASE RETURN TO
LOS ANGELES COUNTY ENGINEER
403 LOS ANGELES COUNTY ENGINEERING BLDG.

Do not extend this side of this line.

Note: Any Additions or Changes on this Sheet Must be Made or Circled in Red Ink With Date and Name of Person Making Change.

WS 7 C-5

PWFB 1021

3990

F.B. 2778 Pg. 13

Notes Ck'd by A. T. SUE
Map No.
Office Work
Checked
Date

Survey of GARDENA AREA
JN 0303.00 Tape 0251 Std 68 °F
Surveyed by E. LANDA
Notes E. LANDA Date 2-70
Indexed C. J. GALLI APR 10 '70

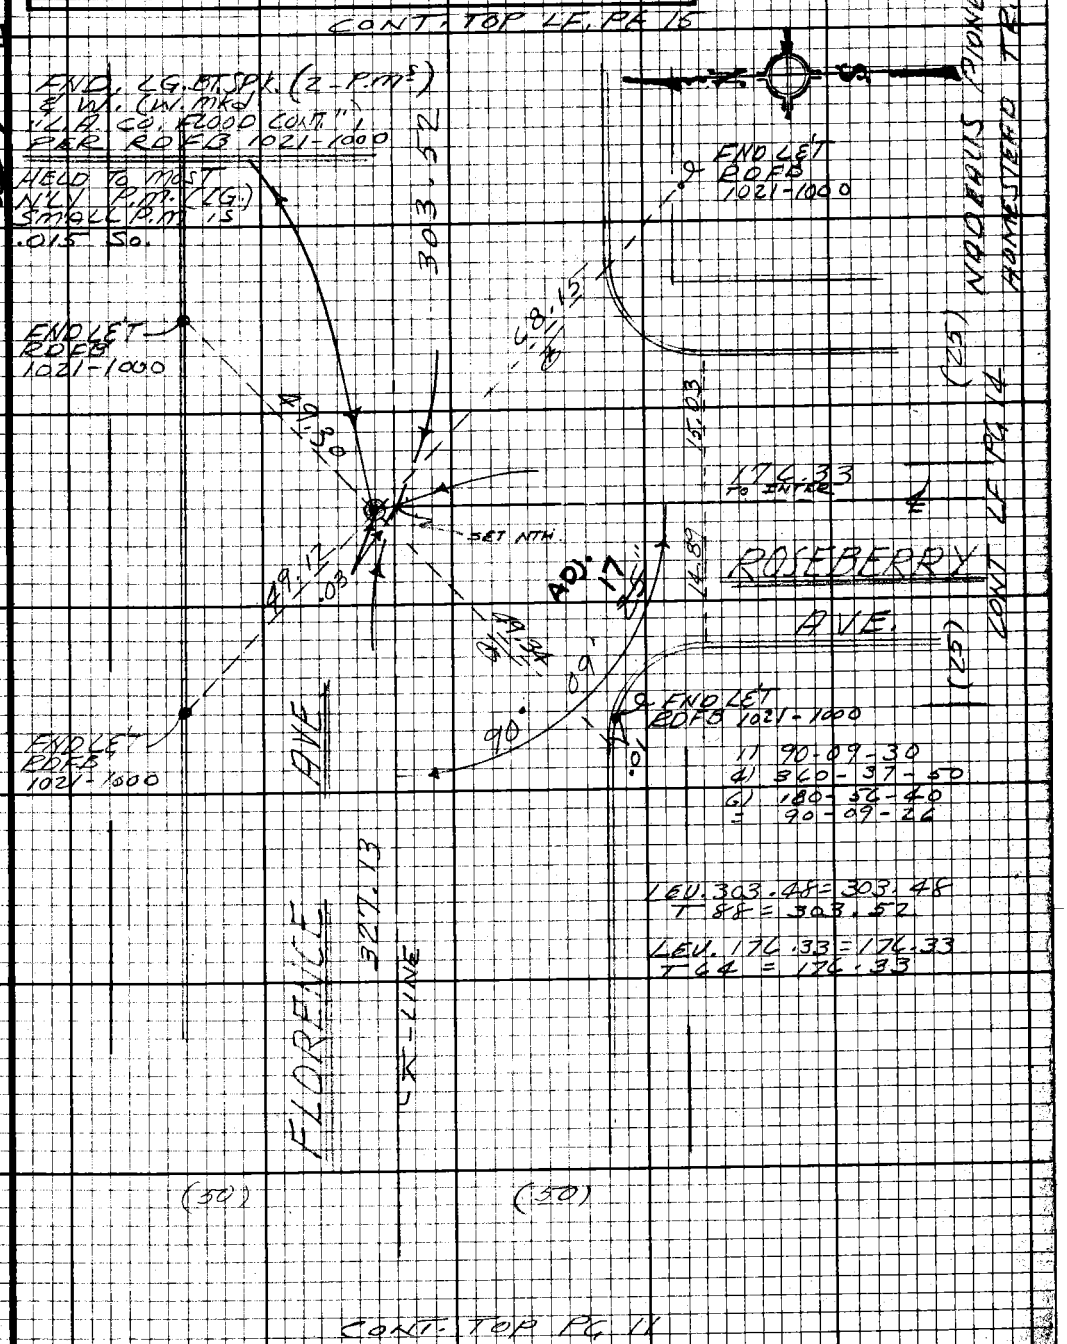

Note: Any Additions or Changes on this Sheet Must be Made or Circled in Red Ink With Date and Name of Person Making Change.

Do not extend this side of this line.

PLEASE RETURN TO
LOS ANGELES COUNTY ENGINEER
403 LOS ANGELES COUNTY ENGINEERING BLDG.

76F3098 CE#310 9.67

PWFB 1021 3991

F.B. ~~2778~~ Pg 14

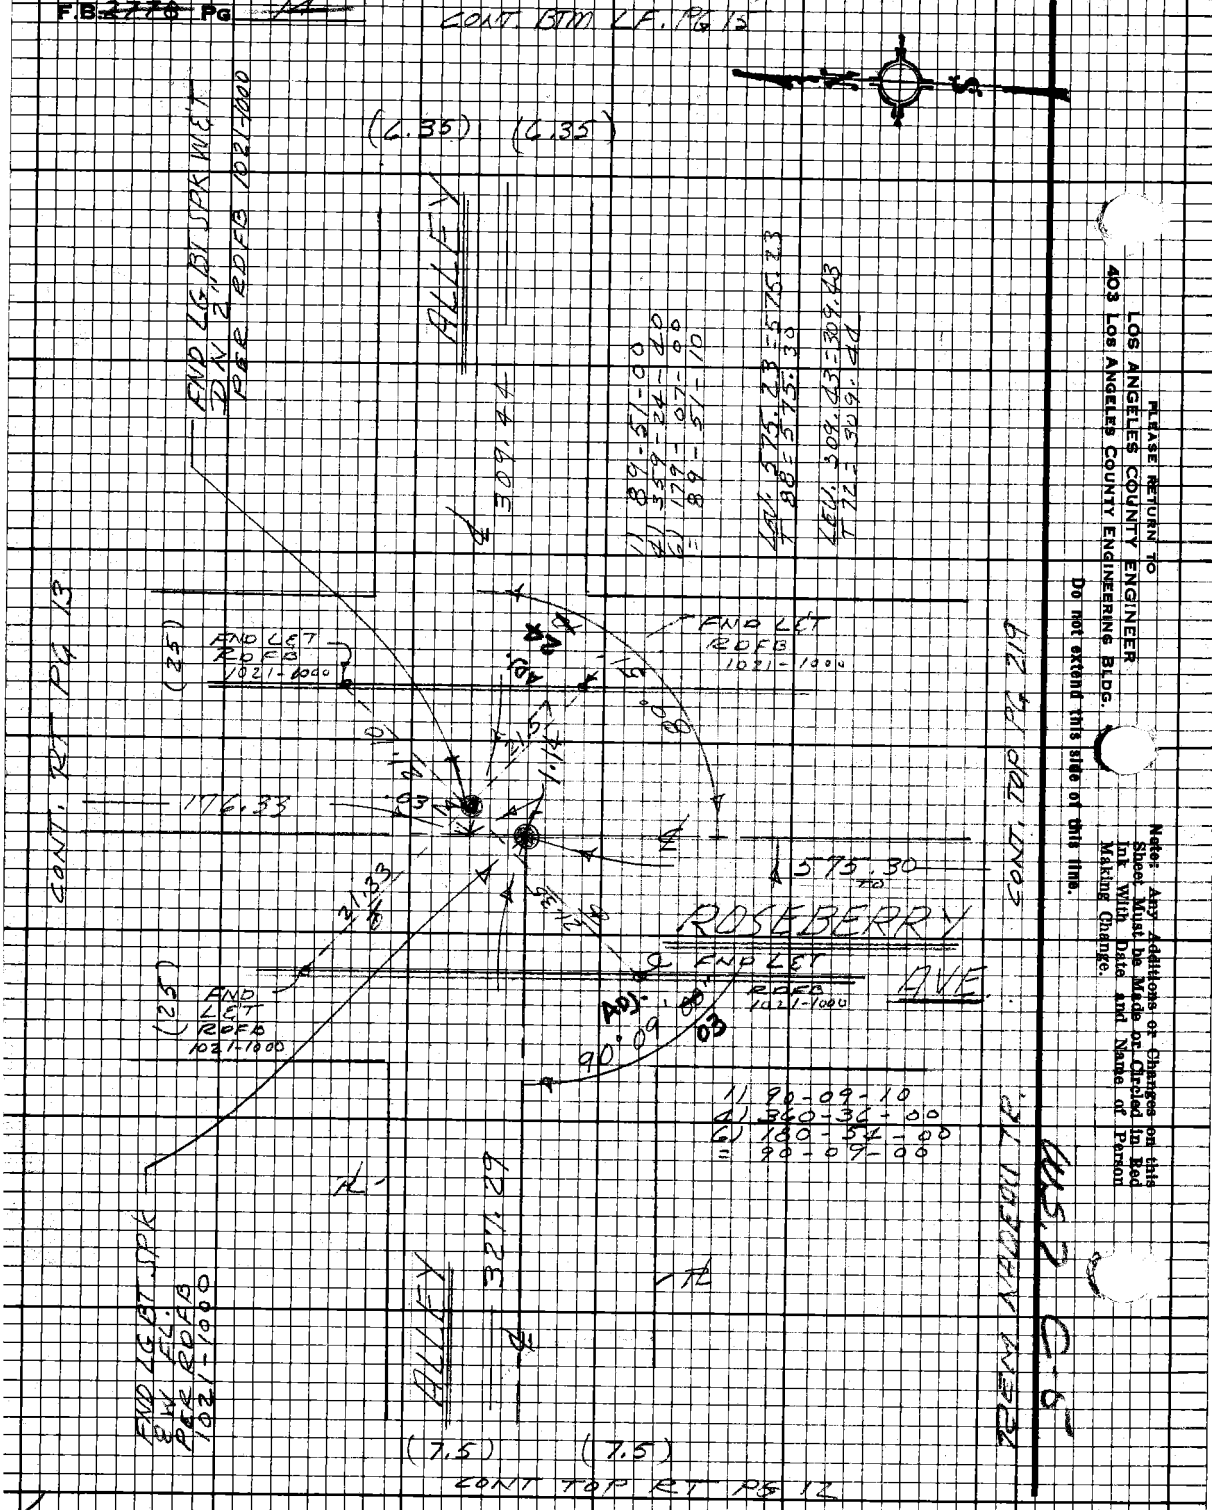

PLEASE RETURN TO
LOS ANGELES COUNTY ENGINEER
403 LOS ANGELES COUNTY ENGINEERING BLDG.

Do not extend this side of this line.

Note: Any Additions or Changes on this Sheet Must be Made or Circled in Red Ink With Date and Name of Person Making Change.

PWFB 1021

3992

Notes Ck'd by A. T. SUE	Survey of GARDENA AREA & DIV. 7
Map No.	JN 0303.00 Tape 0251 Std 68 °F
Office Work	Surveyed by E. LANDA
Checked	Notes E. LANDA Date 2-70
Date	Indexed C. J. GALLZ APR 10 70

F.B. ~~2778~~ PG. 15

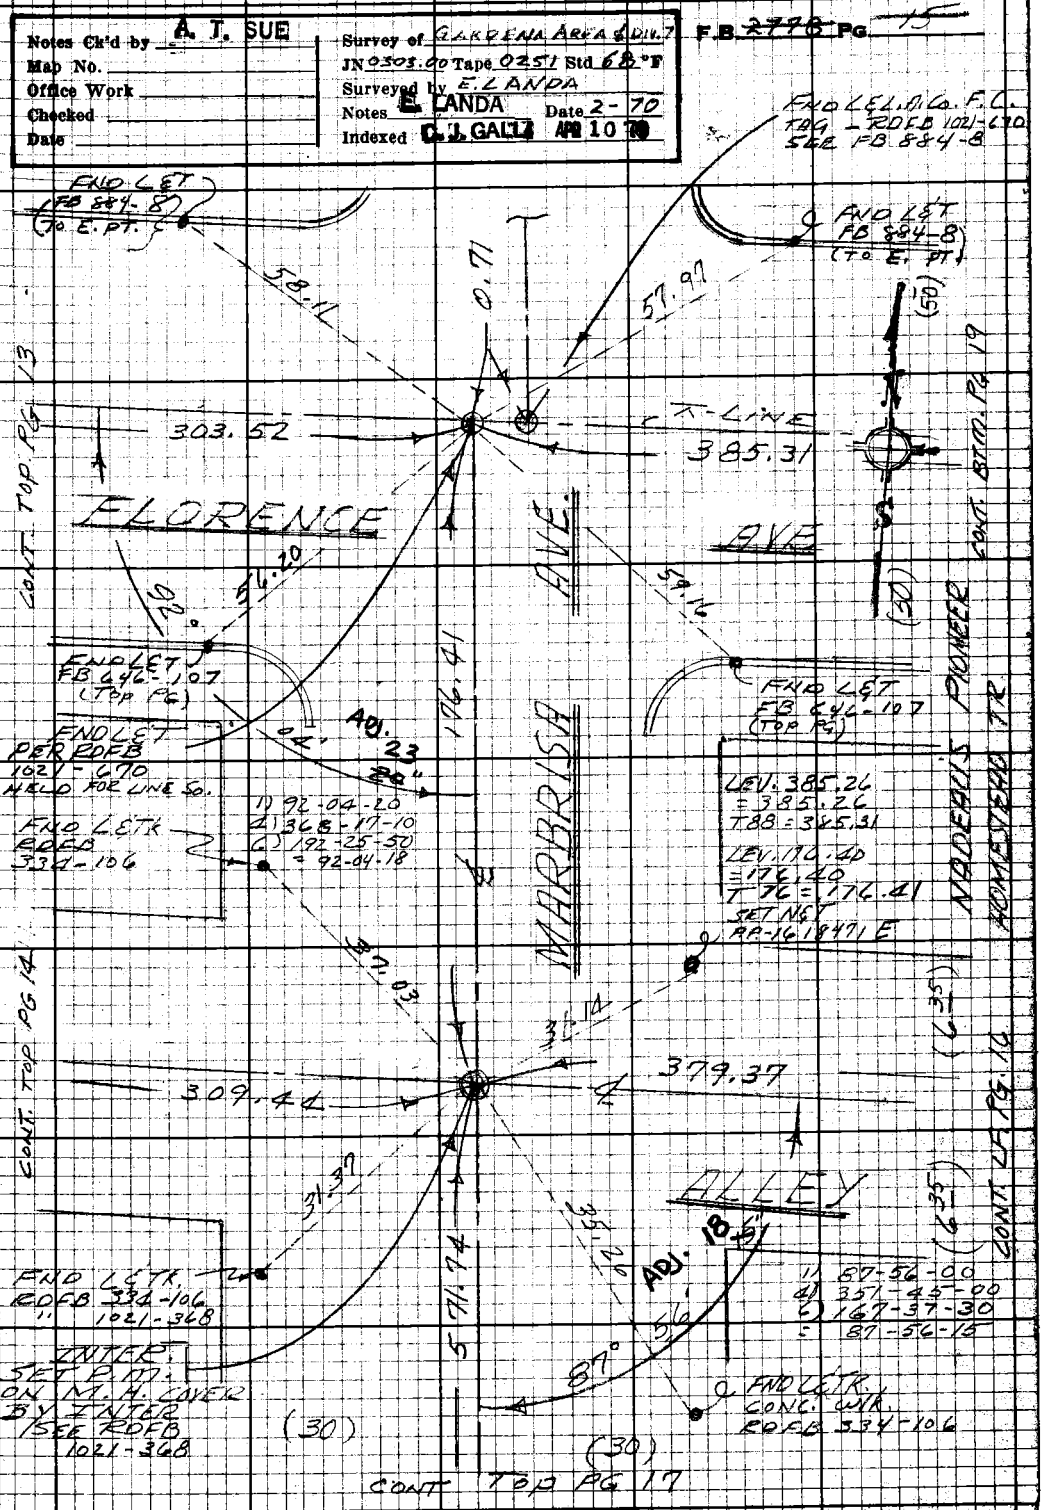

Note: Any Additions or Changes on this Sheet Must be Made or Circled in Red Ink With Date and Name of Person Making Change.

Do not extend this side of this line.

PLEASE RETURN TO
LOS ANGELES COUNTY ENGINEER
403 LOS ANGELES COUNTY ENGINEERING BLDG.

75F3098 CE#310 9-67

PWFB 1021 3993

F.B. ~~2778~~ Pg ~~16~~

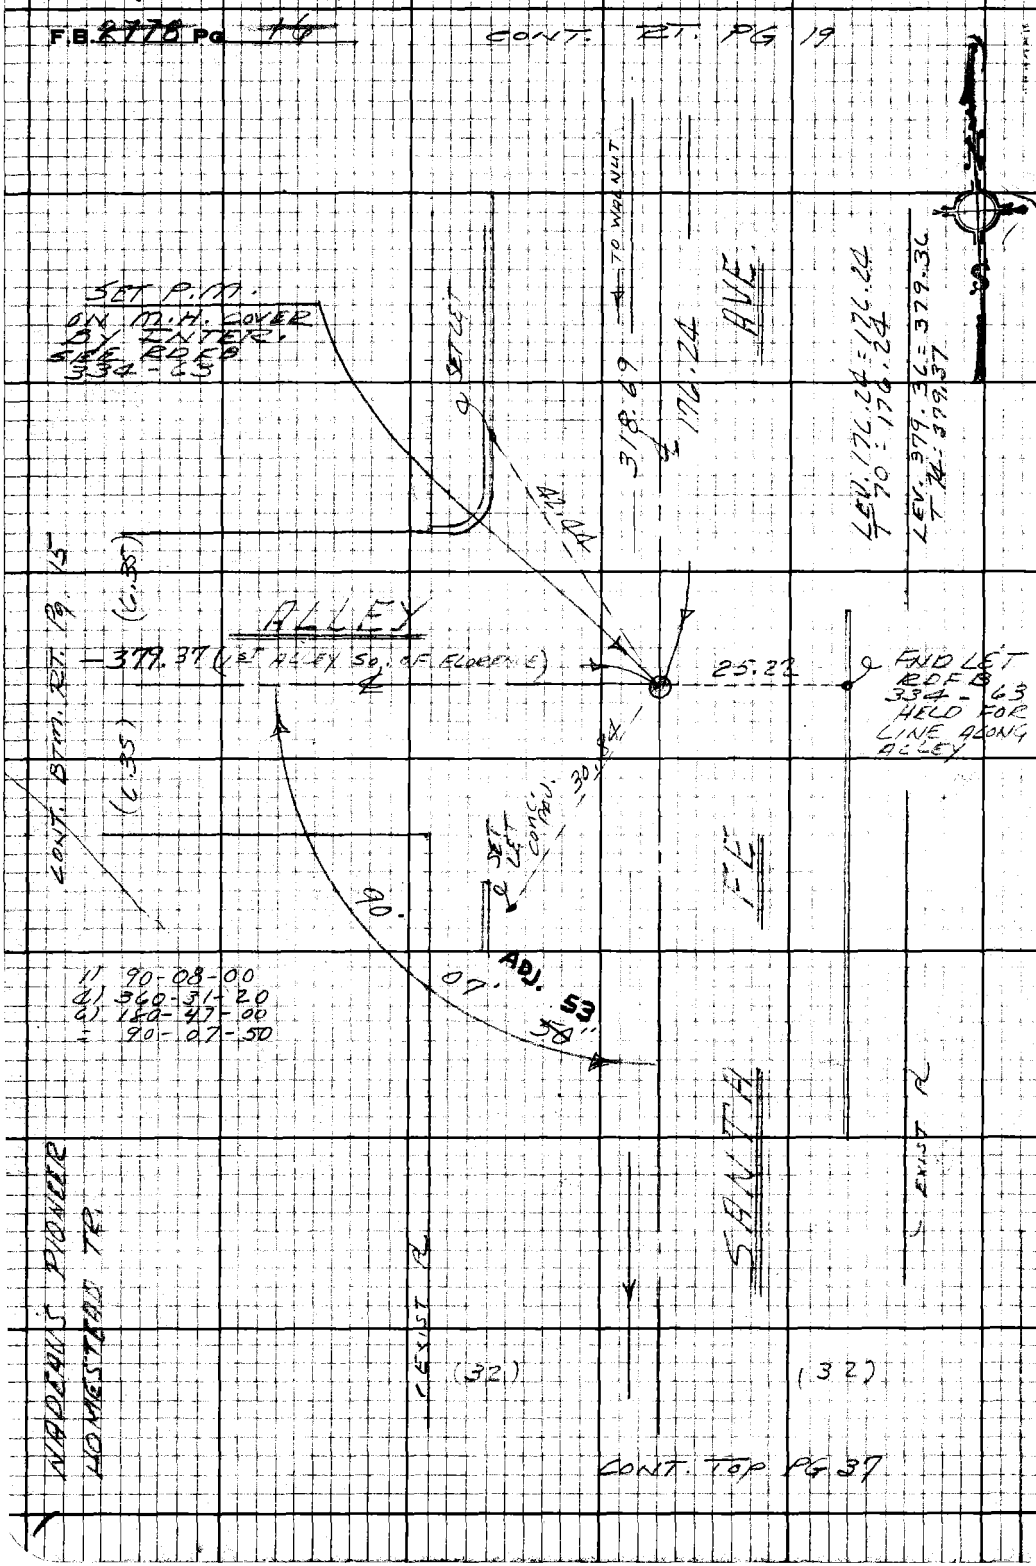

PLEASE RETURN TO
LOS ANGELES COUNTY ENGINEER
403 LOS ANGELES COUNTY ENGINEERING BLDG.

Do not extend this side of this line.

Note: Any Additions or Changes on this Sheet Must be Made or Circled in Red Ink With Date and Name of Person Making Change.

PWFB 1021 3994

Notes Ck'd by A. T. SUE	Survey of GARDENA AREA & DIV. 7
Map No.	JN 0303.00 Tape 0251 Std 68 °F
Office Work	Surveyed by E. LANDA
Checked	Notes E. LANDA Date 2-70
Date	Indexed C. J. GALLI 10 70

F.B. 2770 Pg 19

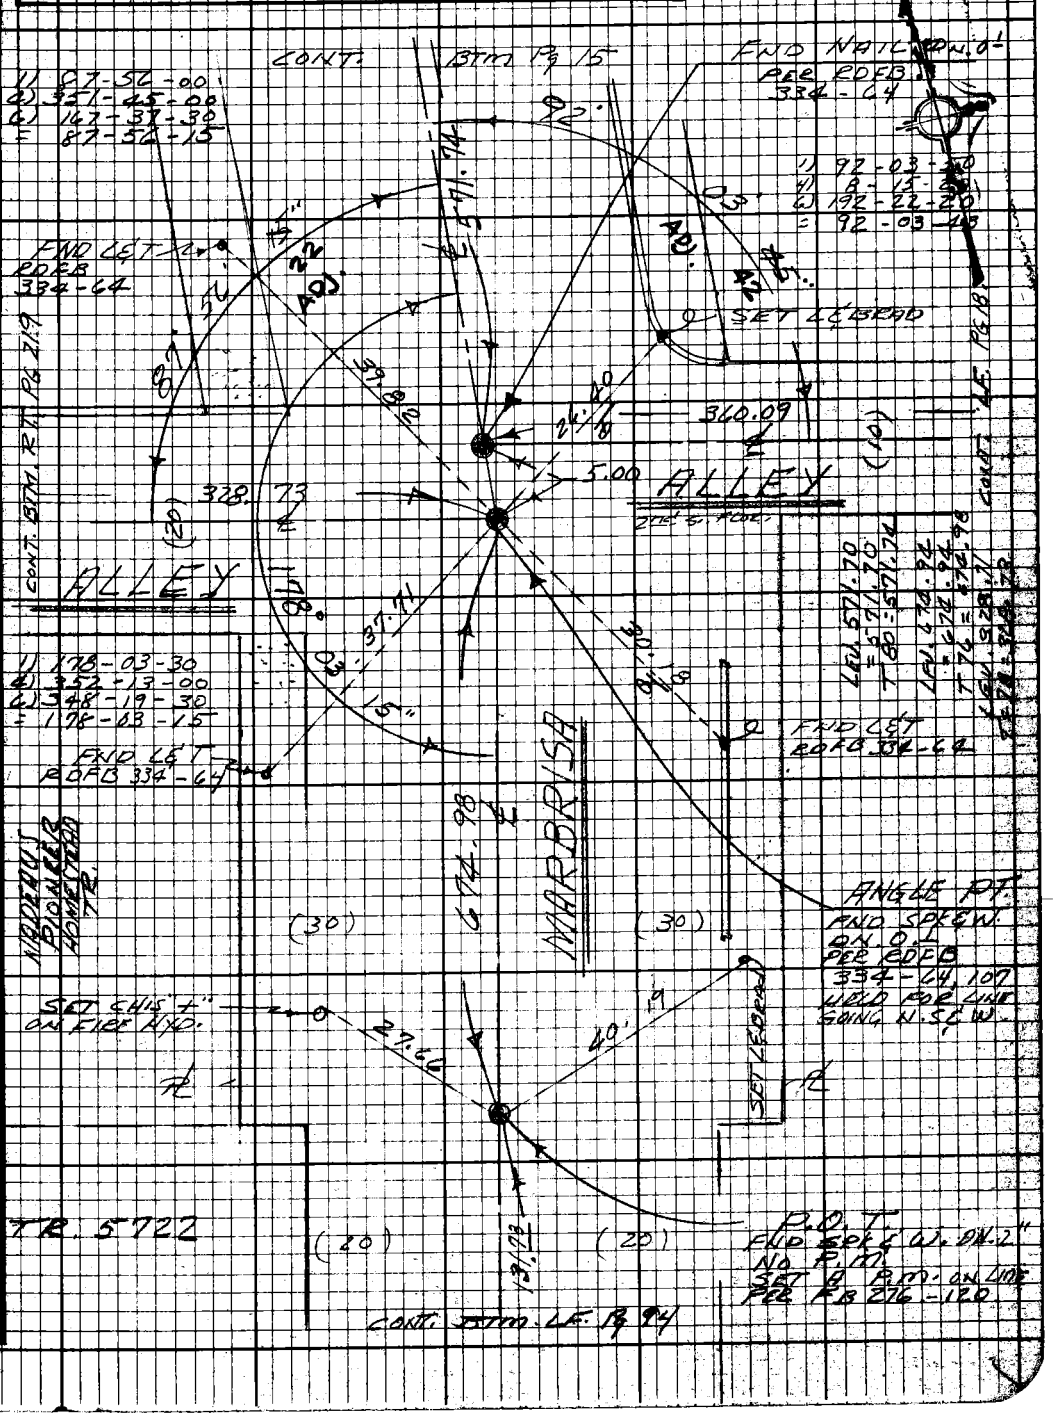

Note: Any Additions or Changes on this Sheet Must be Made or Circled in Red Ink With Date and Name of Person Making Change.

Do not extend [illegible] of this line.

PLEASE RETURN TO
LOS ANGELES COUNTY ENGINEER
403 LOS ANGELES COUNTY ENGINEERING BLDG.

7FS3028 CE#310 9.67

PWFB 1021 3995

F.B. ~~2770~~ Pg ~~18~~

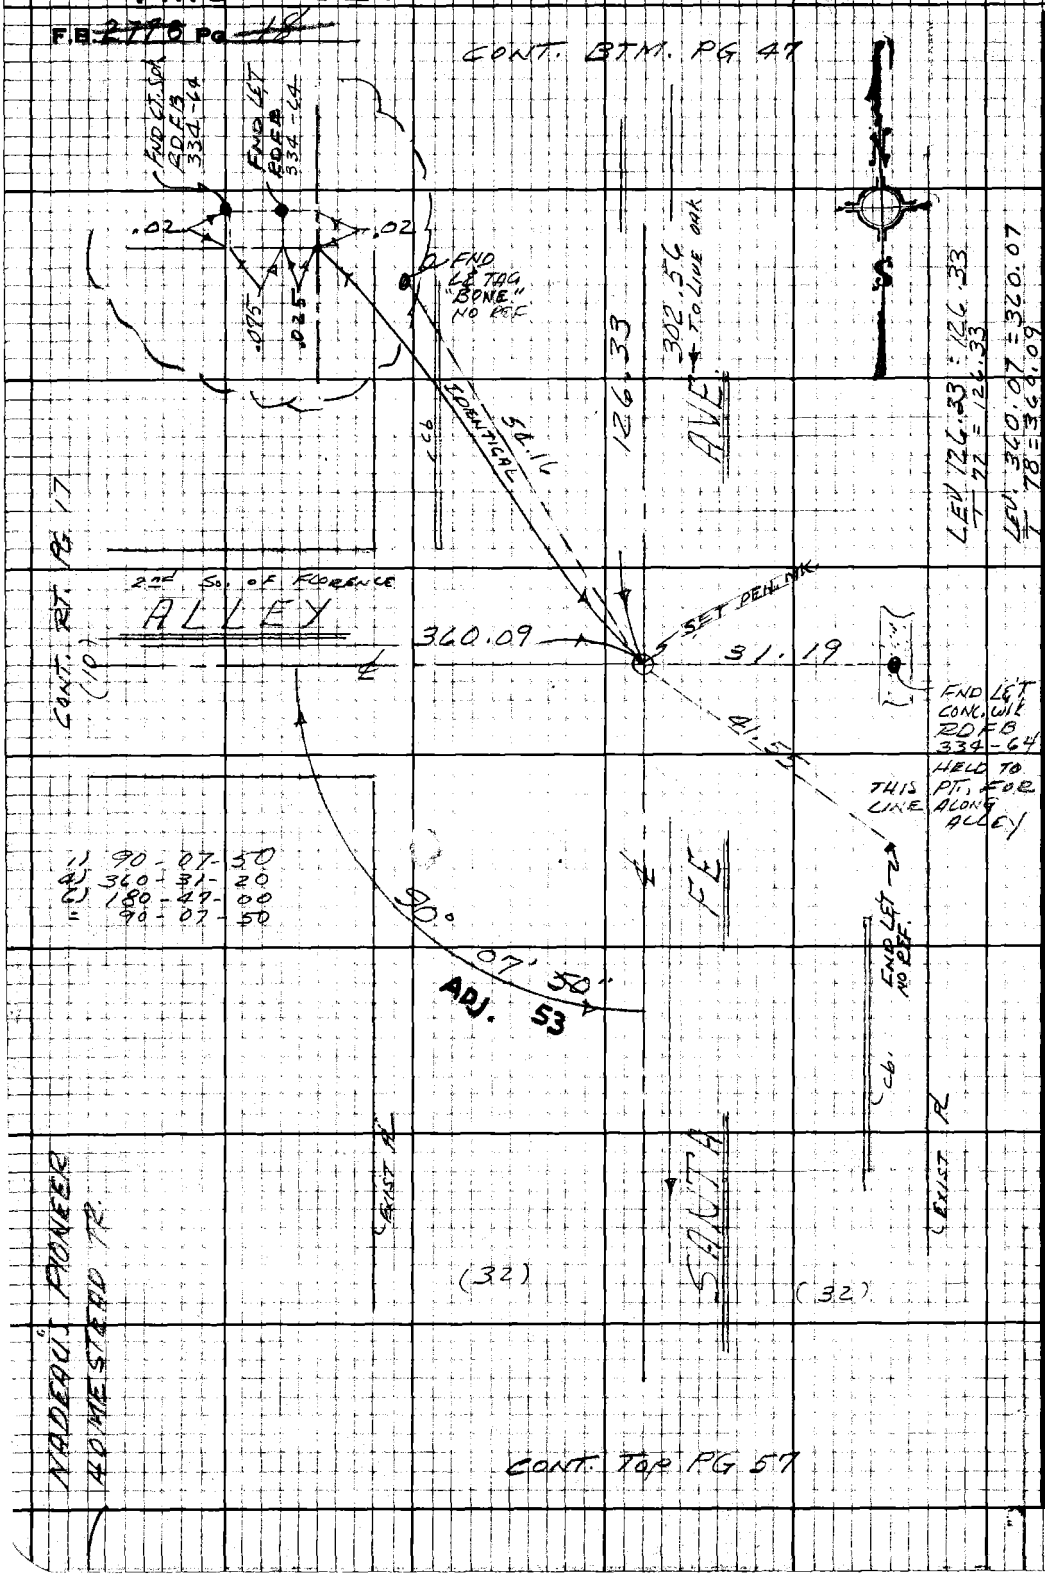

PLEASE RETURN TO
LOS ANGELES COUNTY ENGINEER
403 LOS ANGELES COUNTY ENGINEERING BLDG.

Do not extend this side of this line.

Note: Any Additions or Changes on this Sheet Must be Made or Circled in Red Ink With Date and Name of Person Making Change.

PWFB 1021

3996

Notes Ck'd by W. EDMONDSON	Survey of DIV 7 GARDENA AREA C
Map No.	JN 0303.00 Tape 0251 Std 68°F
Office Work	Surveyed by E. LANDA
Checked	Notes E. LANDA Date 4-69
Date	Indexed C. J. GALLI

F.B. 2778 Pg. 17

TR No 2263

MON. 01 5° OF LINE
FND. L.A.C. FLOOD
CONTROL MON. FL.
MKD. AS SHOWN
See Flood
Control Dist.
F.B. FC
SD 624-54A

CONT. BTM. PG 20

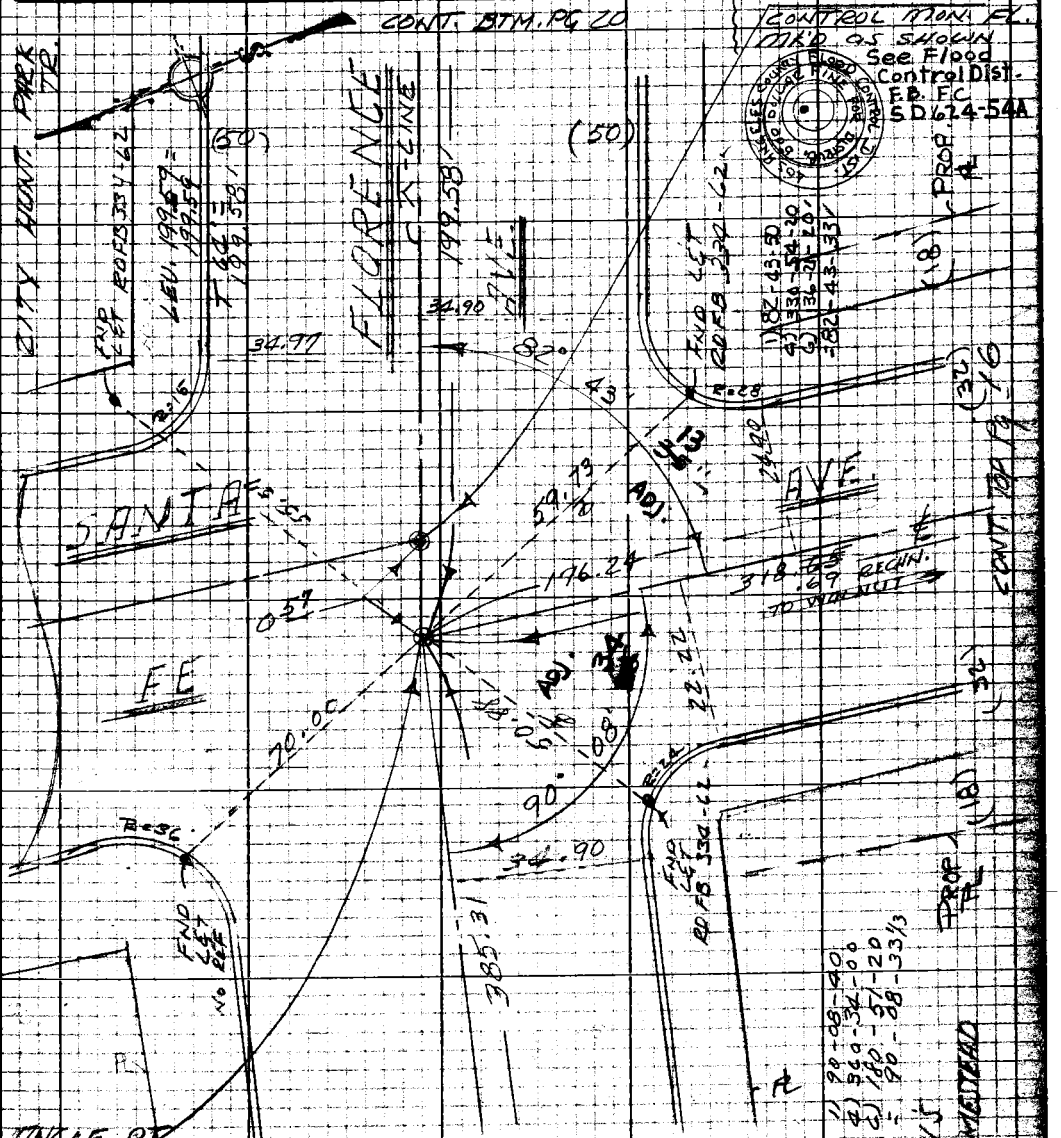

FND NAIL ON
LINE PROD FROM
FLOWER ST.
FD. 4 - APPROX 2 FT
TAN. SQ HD. & W. TIES (TANGENCY GD.) PER
RDFB 334-62, SEE ALSO
FB. 260-13, CS MAP 8974-1, CS MAP 8721
C.S.B. 348
SEE FB 884-8, & FC 763-2
HELD TO THIS PT. FOR LINE GOING E'LY, S., & W.

Note: Any Additions or Changes on this Sheet Must be Made or Circled in Red Ink With Date and Name of Person Making Change

Do not extend this line of this line.

PLEASE RETURN TO
LOS ANGELES COUNTY ENGINEER
403 LOS ANGELES COUNTY ENGINEERING BLDG.

7672028 CK #310 8-66

PWFB 1021

3997

F.B. ~~2778~~ Pg. ~~20~~

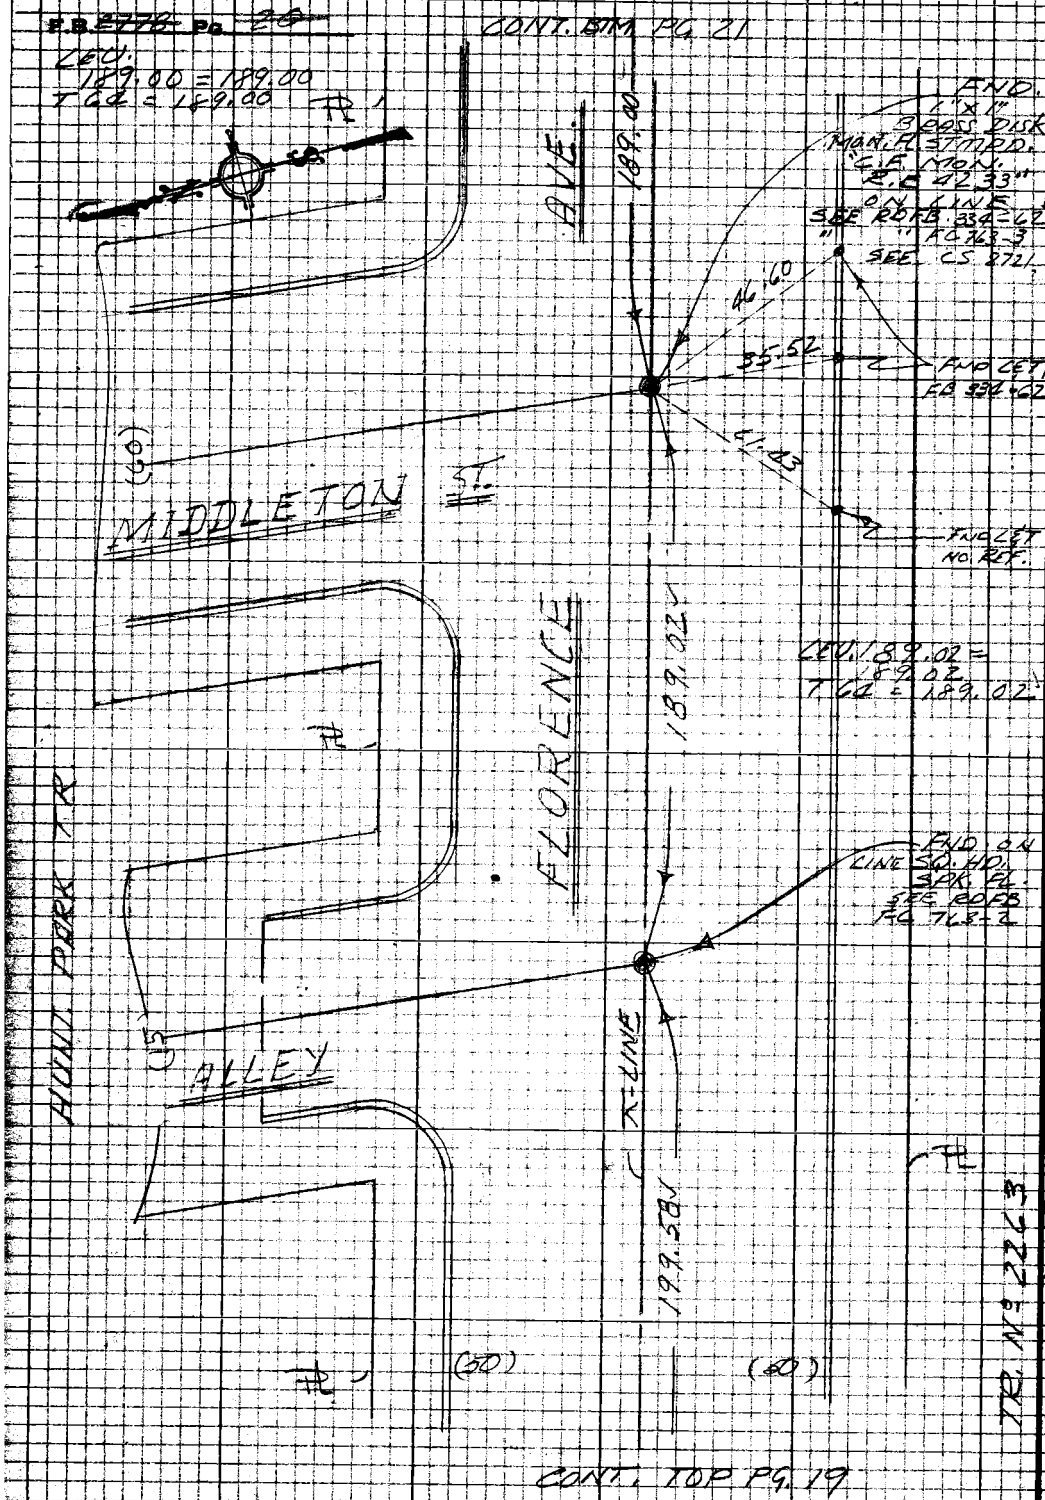

PLEASE RETURN TO
LOS ANGELES COUNTY ENGINEER
403 LOS ANGELES COUNTY ENGINEERING BLDG.

Do not extend this side of this line.

Note: Any Additions or Changes on this Sheet Must be Made or Circled in Red Ink With Date and Name of Person Making Change

PWFB 1021 3998, 3999

Notes Ck'd by A. T. SUE	Survey of DIV 7 GARDENA AREA ℄
Map No.	JN 0303.00 Tape 0251 Std 68°F
Office Work	Surveyed by E. LANDA
Checked	Notes E. LANDA Date 5-69
Date	Indexed C. J. GALLI AUG 12 '69

F.B. 2778 Pg. 21

LEV. 378.29 = 378.29
T 64 = 378.28

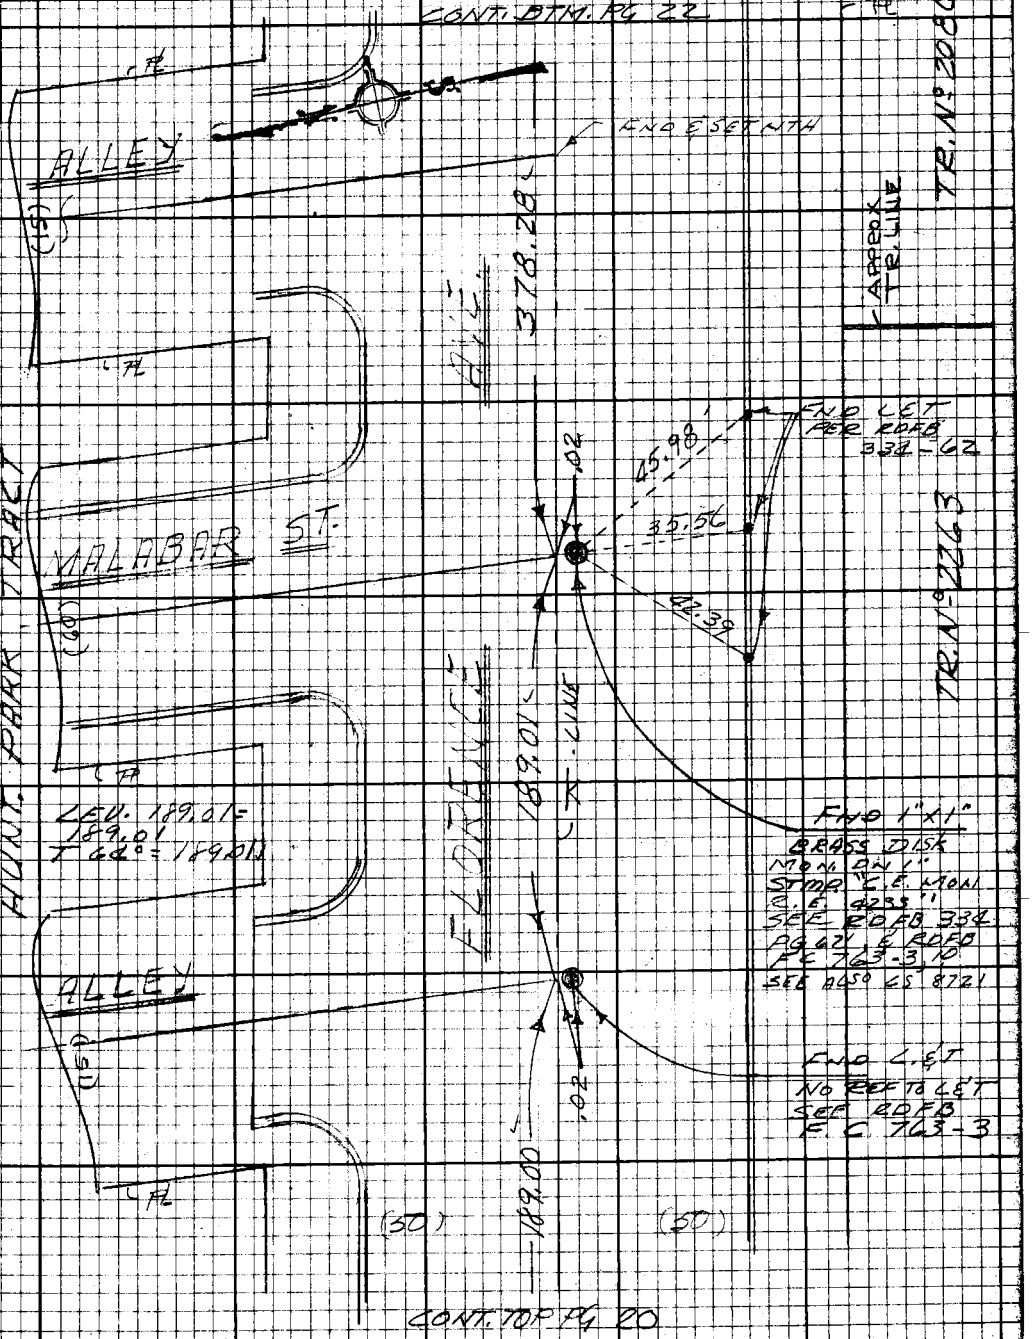

Note: Any Additions or Changes on this Sheet Must be Made or Circled in Red Ink With Date and Name of Person Making Change.

Do not extend this side of this line.

PLEASE RETURN TO
LOS ANGELES COUNTY ENGINEER
403 LOS ANGELES COUNTY ENGINEERING BLDG.

76F3098 CE #310 9-67

PWFB 1021 4000

F.B. ~~2778~~ Pg ~~22~~

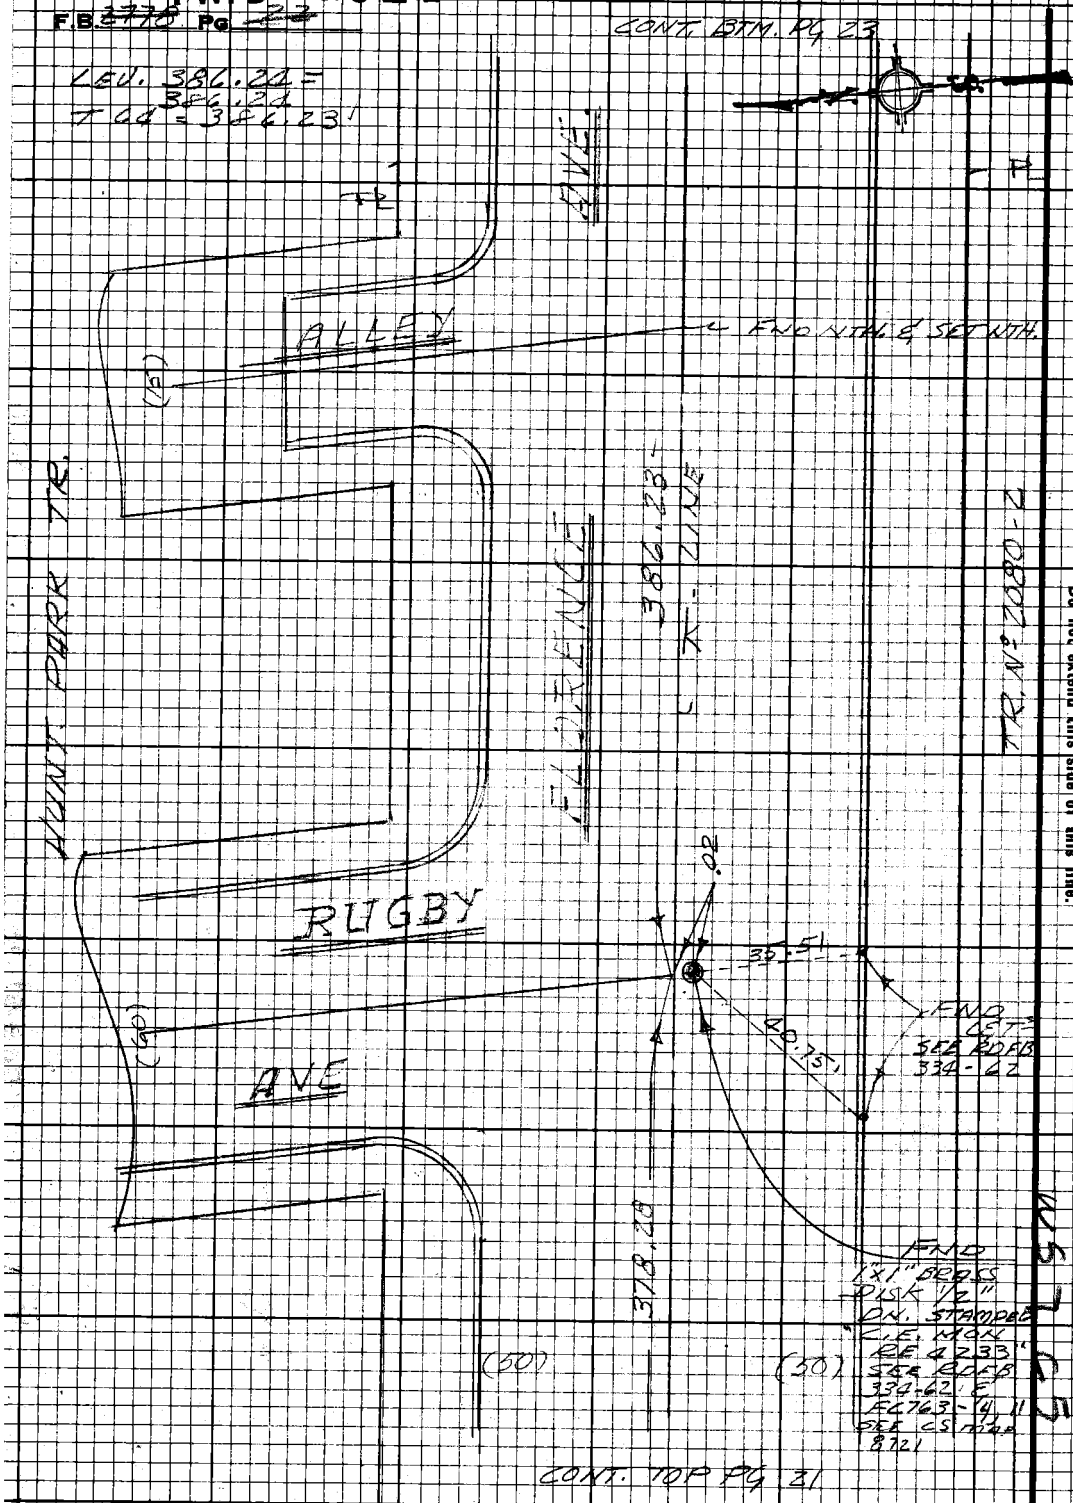

PLEASE RETURN TO
LOS ANGELES COUNTY ENGINEER
403 LOS ANGELES COUNTY ENGINEERING BLDG.

Do not extend this side of this line.

Note: Any Additions or Changes on this Sheet Must be Made or Circled in Red Ink With Date and Name of Person Making Change.

PWFB 1021 4001, 4002

Notes Ck'd by W. EDMONDSON
Map No.
Office Work
Checked
Date

Survey of GARDENA AREA ST. L
IN 0303.00 Tape 0251 Std 68 °F
Surveyed by E. LANDA
Notes E LANDA Date 3-69
Indexed D.T. GALLI

F.B. 2773 Pg. 23

Note: Any Additions or Changes on this Sheet Must be Made or Circled in Red Ink With Date and Name of Person Making Change

PLEASE RETURN TO
LOS ANGELES COUNTY ENGINEER
403 LOS ANGELES COUNTY ENGINEERING BLDG.

Do not extend this side of this line.

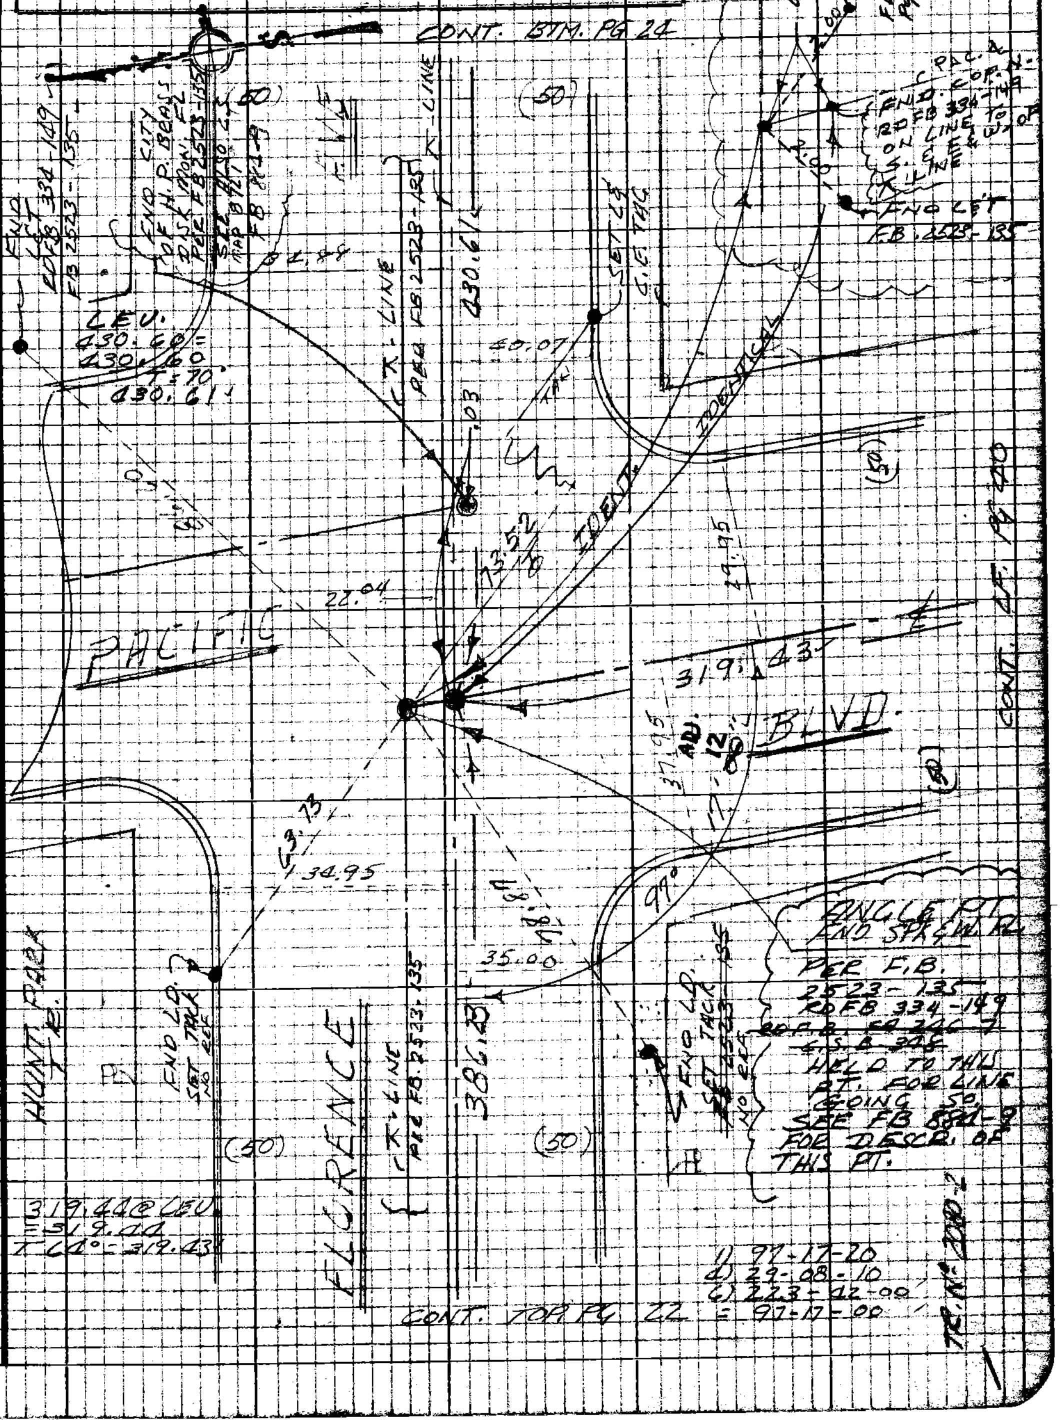

78P3098 CE #310 8-66

PWFB 1021 4003 , 4004

F.B. ~~2770~~ Pg. ~~24~~

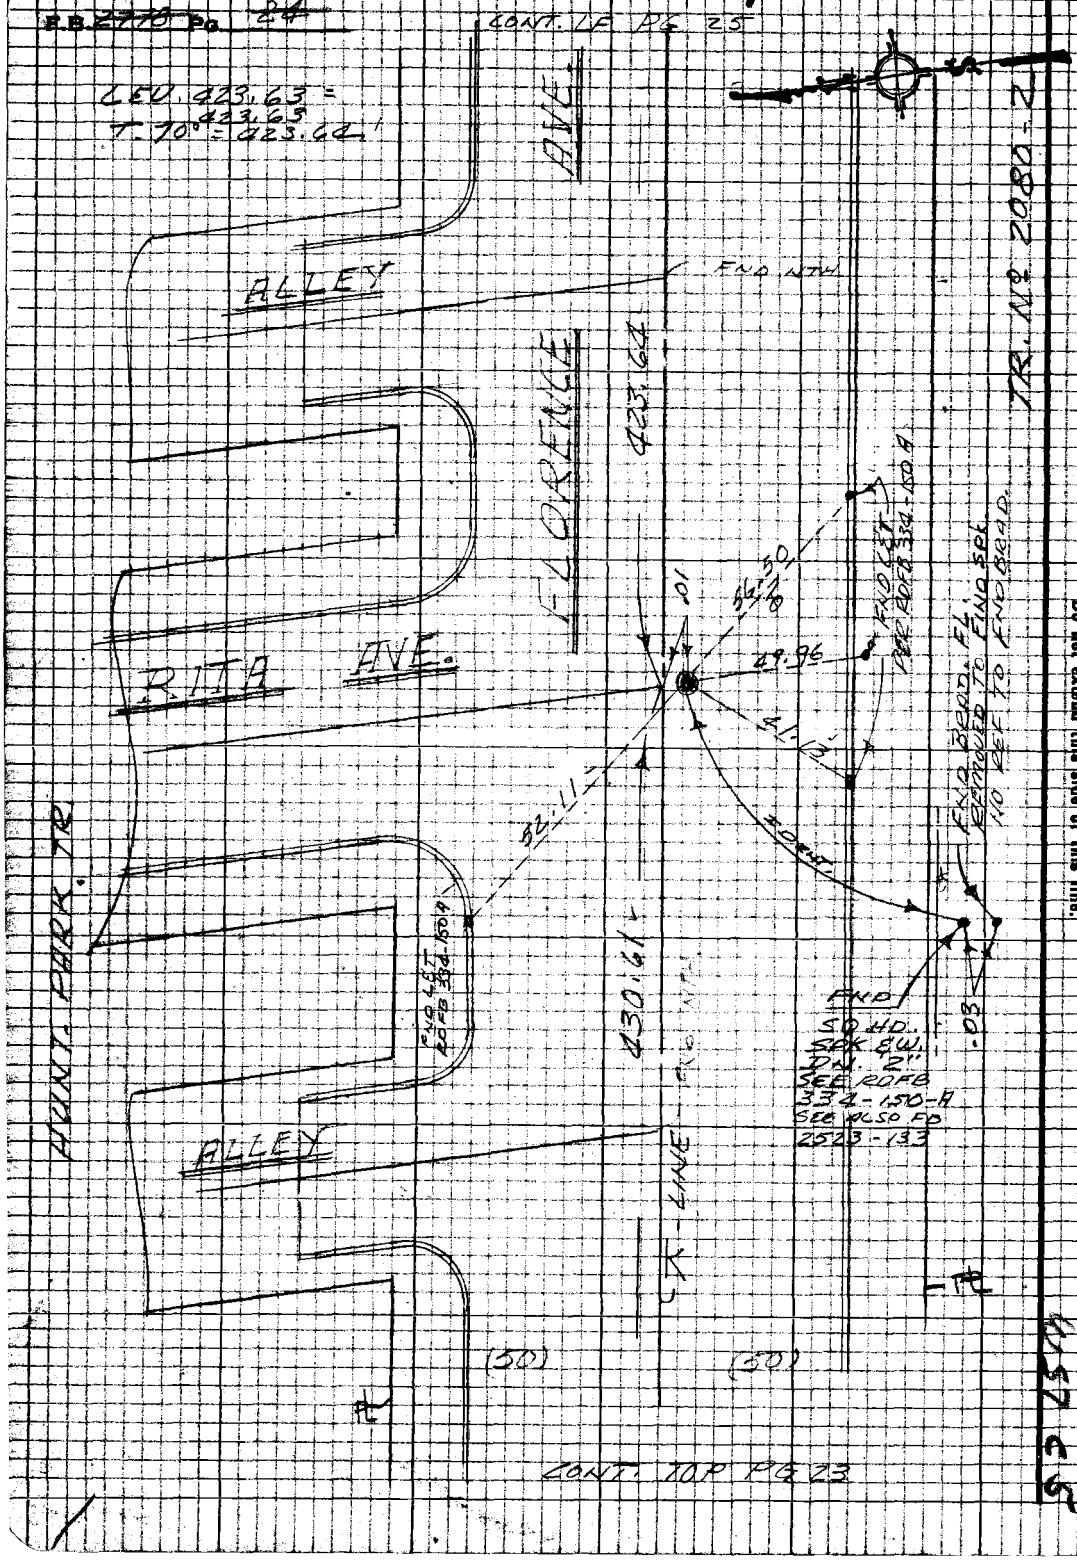

PLEASE RETURN TO
LOS ANGELES COUNTY ENGINEER
403 LOS ANGELES COUNTY ENGINEERING BLDG.

Do not extend this side of this line.

Note: Any Additions or Changes on this Sheet Must be Made or Circled in Red Ink With Date and Name of Person Making Change.

PWFB 1022

1011

Notes Ck'd by A. T. SUE
Map No.
Office Work
Checked
Date

Survey of DIV. GARDENA AREA ℄
JN 0303 09 Tape 0251 Std 68°F
Surveyed by E. LANDA
Notes E. LANDA Date 5-69
Indexed C. J. GALLI AUG 12 '69

F.B. 2778 PG 25

3RD ADD. HUNT. PARK TR.

Note: Any Additions or Changes on this Sheet Must be Made or Circled in Red Ink With Date and Name of Person Making Change.

Do not extend this side of this line.

PLEASE RETURN TO
LOS ANGELES COUNTY ENGINEER
403 LOS ANGELES COUNTY ENGINEERING BLDG.

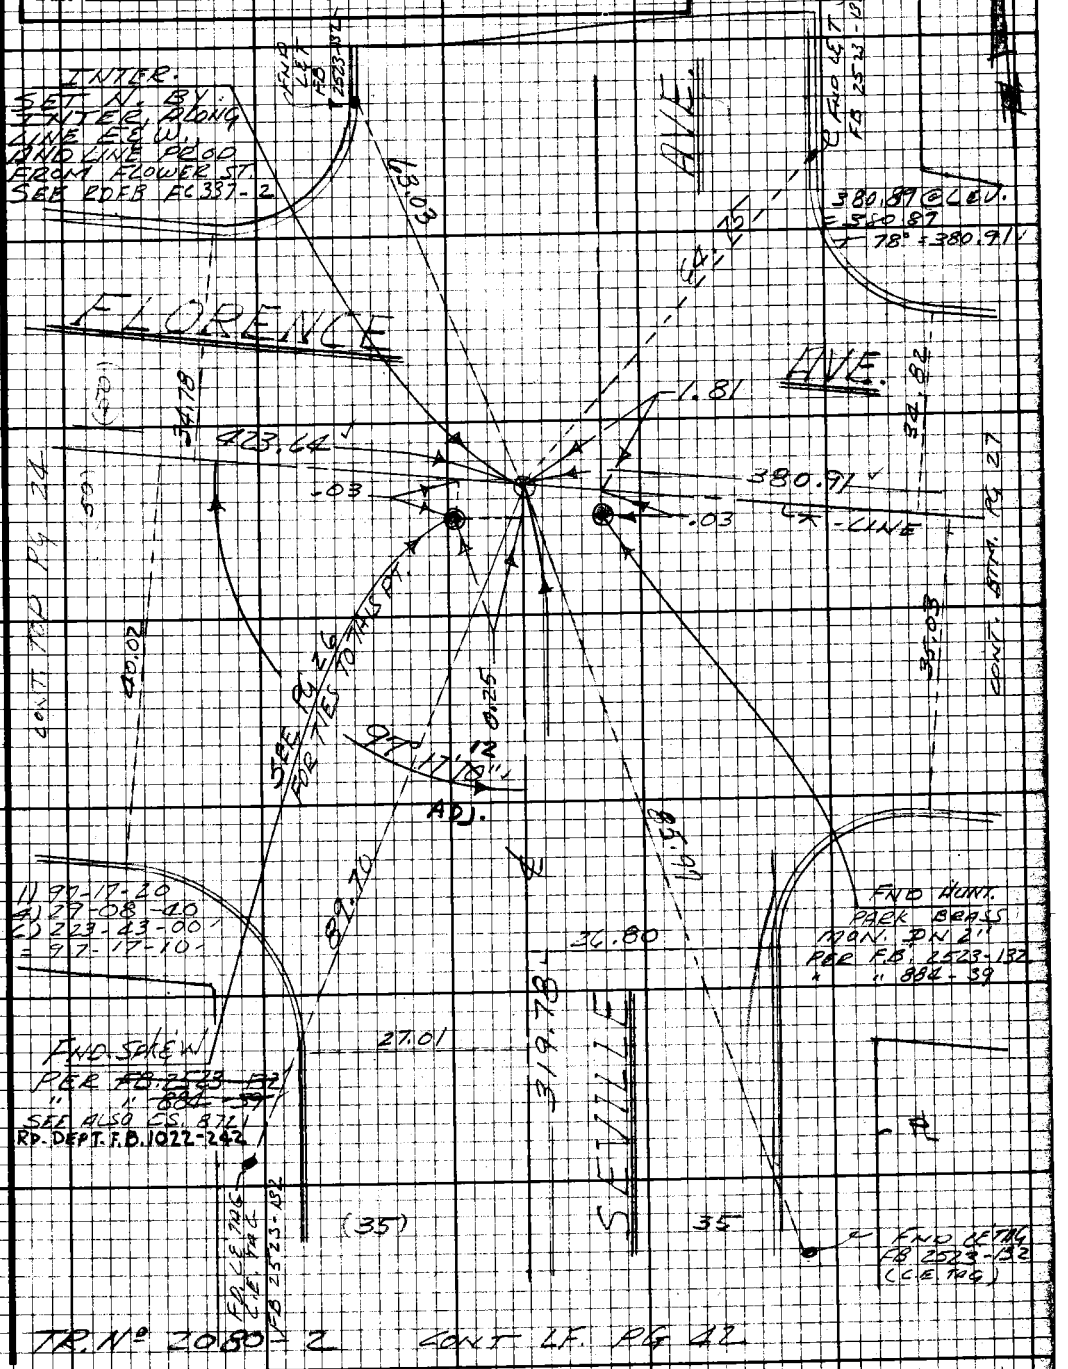

36F3098 CE #310 9-67

PWFB 1022 1012

F.B. 2778 Pg 26

PLEASE RETURN TO
LOS ANGELES COUNTY ENGINEER
403 LOS ANGELES COUNTY ENGINEERING BLDG.

Do not extend this side of this line.

Note: Any Additions or Changes on this Sheet Must be Made or Circled in Red Ink With Date and Name of Person Making Change.

WS 2 65

PWFB 1022 1013, 1014

Notes Ck'd by A. T. SUE
Map No.
Office Work
Checked
Date

Survey of GARDENA AREA ℄
JN 0303.0 Tape 0251 Std 68°F
Surveyed by E. LANDA
Notes E. LANDA Date 5-69
Indexed C. J. GALLI AUG 12 '69

F.B. 2778 PG 27

LEV. 378.98 = 378.98
T 68° = 378.98

WS 7 CS

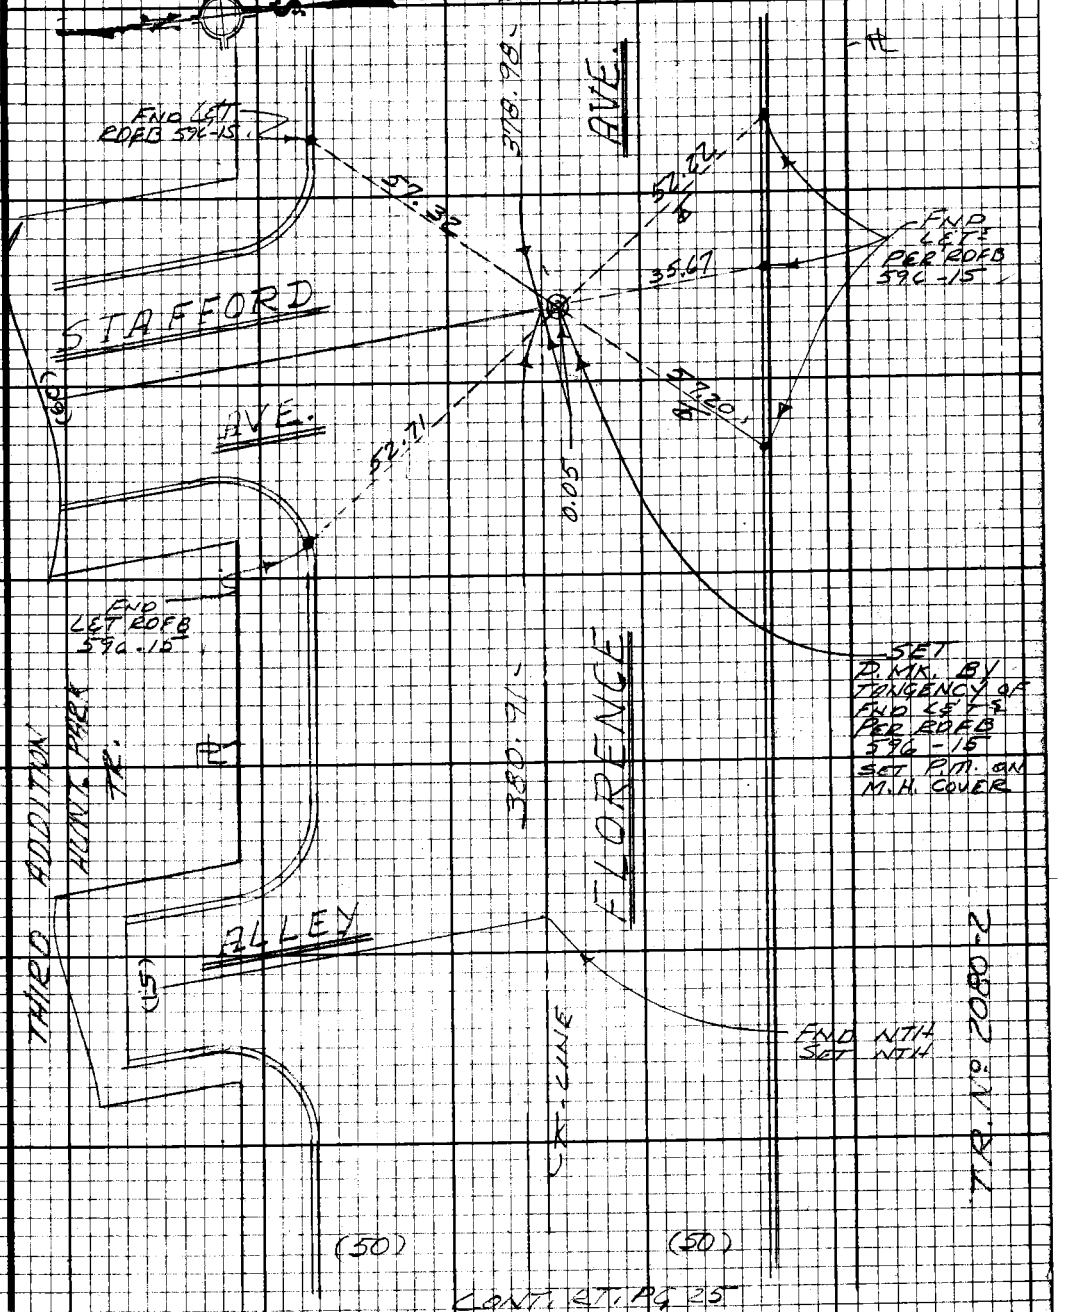

Note: Any Additions or Changes on this Sheet Must be Made or Circled in Red Ink With Date and Name of Person Making Change.

Do not extend this side of this line.

PLEASE RETURN TO
LOS ANGELES COUNTY ENGINEER
403 LOS ANGELES COUNTY ENGINEERING BLDG.

76F3098 CE#310 9.67

PWFB 1022

1015, 1016

F.B. 2778 Pg 28

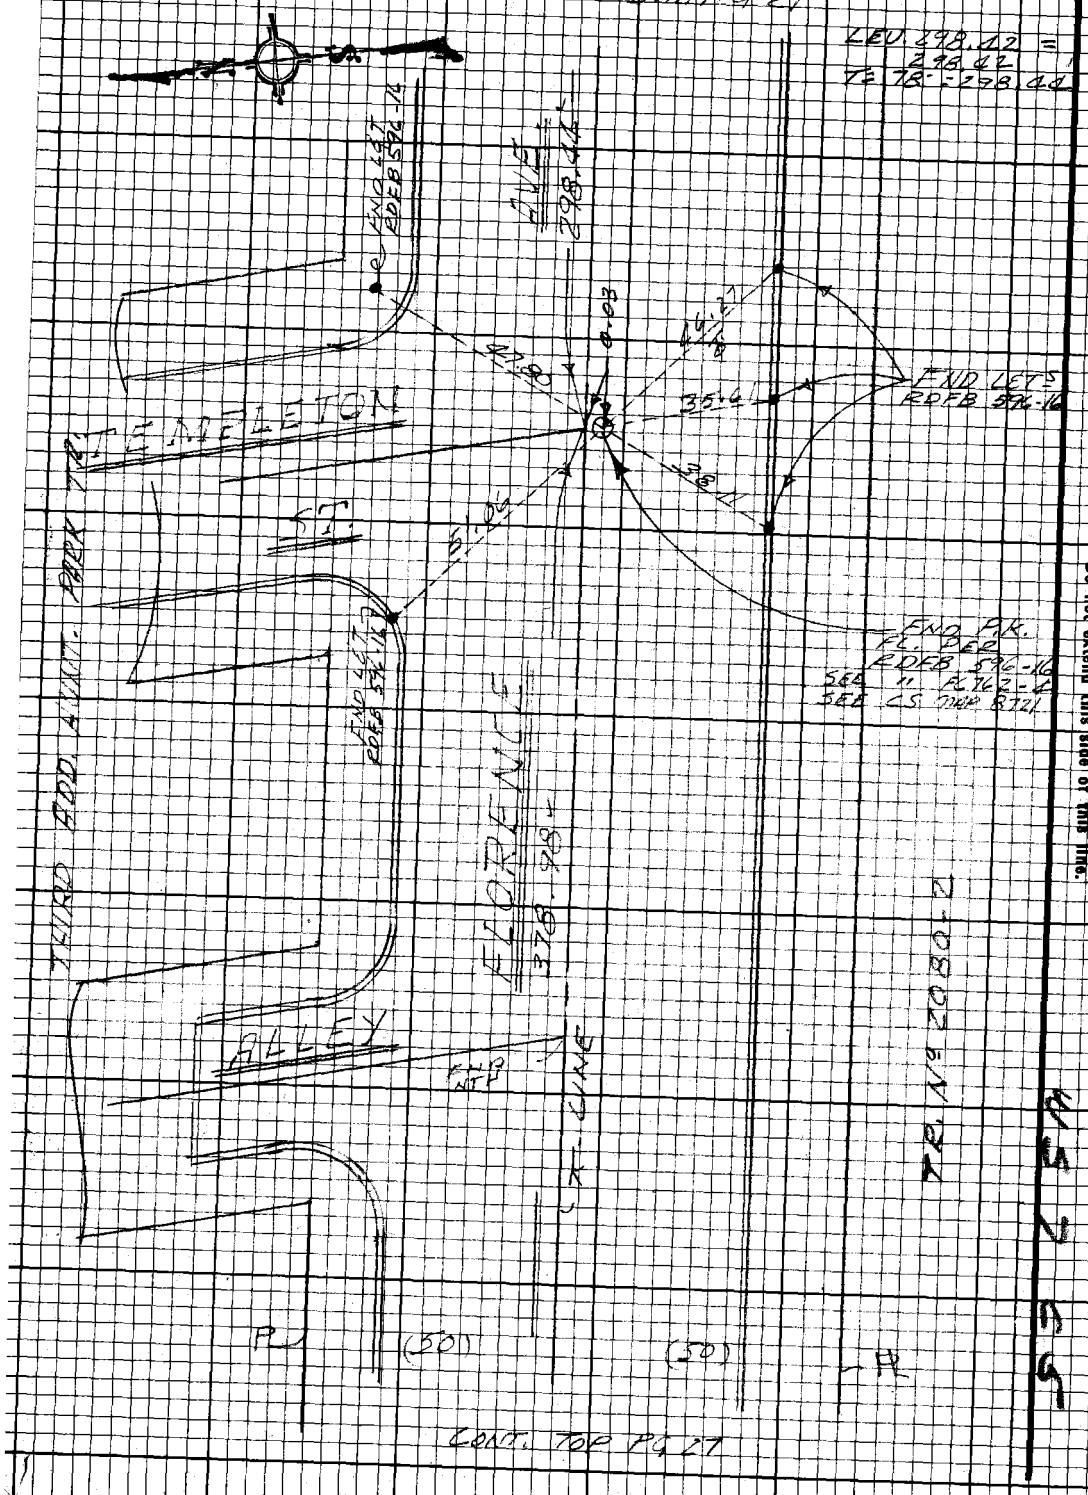

PLEASE RETURN TO
LOS ANGELES COUNTY ENGINEER
403 LOS ANGELES COUNTY ENGINEERING BLDG.

Do not extend this side of this line.

Note: Any Additions or Changes on this Sheet Must be Made or Circled in Red Ink With Date and Name of Person Making Change.

PWFB 1022

1017

Notes Ck'd by A. T. SUE
Map No.
Office Work
Checked
Date

DIV 7 GARDENA AREA ℄
JN 0303.00 Tape 0251 Std 68°F
Surveyed by E. LANDA
Notes E. LANDA Date 5-69
Indexed G. J. GALLI AUG 12 '69

F.B. 2778 PG 29

LEV. 118.68 = 118.68
+ 68 = 118.68

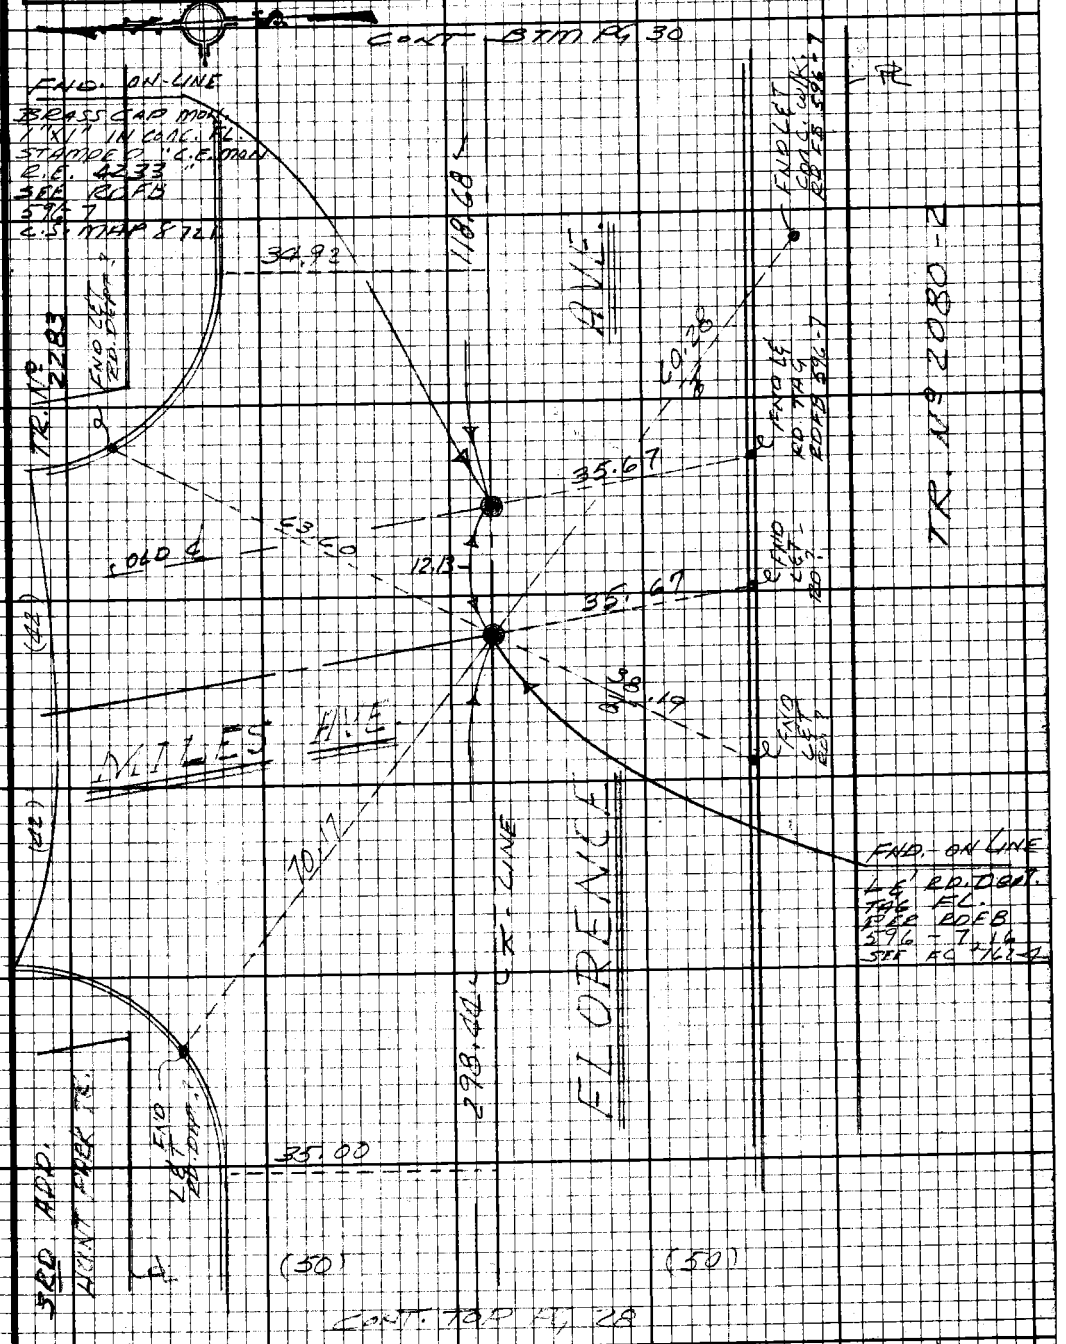

Note: Any Additions or Changes on this Sheet Must be Made or Circled in Red Ink With Date and Name of Person Making Change.

Do not extend this side of this line.

PLEASE RETURN TO
LOS ANGELES COUNTY ENGINEER
403 LOS ANGELES COUNTY ENGINEERING BLDG.

76F3098 CE#310 9-67

PWFB 1022

1018

F.B. ~~2778~~ Pg ~~80~~

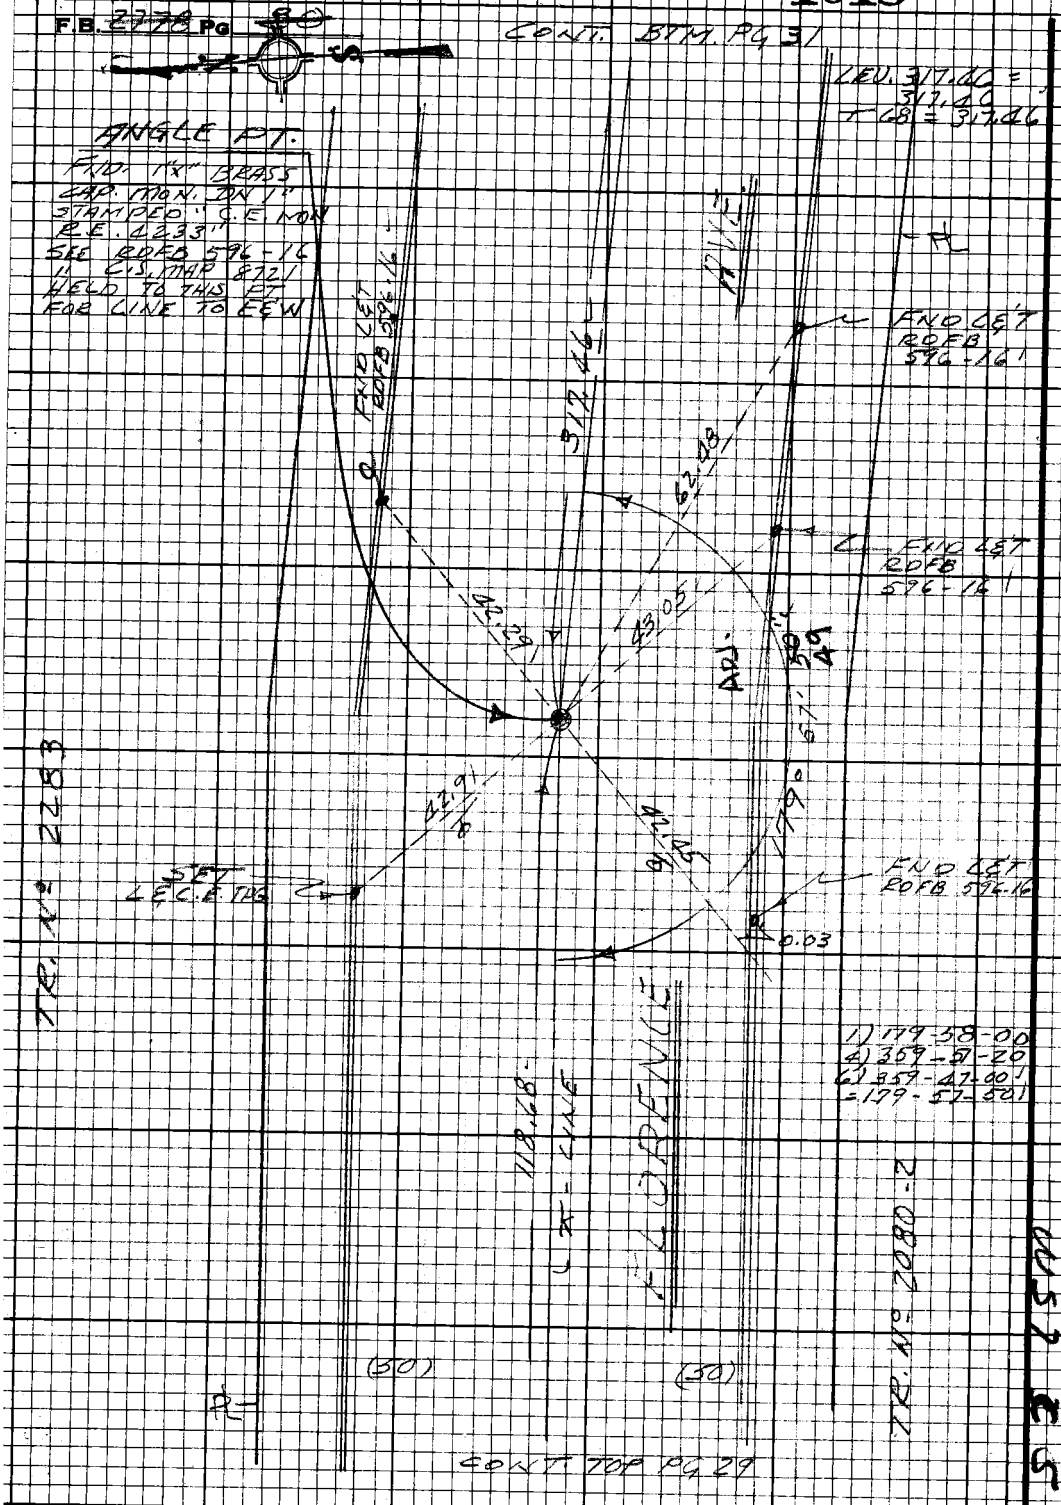

PLEASE RETURN TO
LOS ANGELES COUNTY ENGINEER
403 LOS ANGELES COUNTY ENGINEERING BLDG.

Do not extend this side of this line.

Note: Any Additions or Changes on this Sheet Must be Made or Circled in Red Ink With Date and Name of Person Making Change.

WS 7 E 5

PWFB 1022

1019

Notes Ck'd W. EDMONDSON	Survey of GARDENA AREA 4	F.B. 2778	Pg. 31
Map No.	JN 0303.00 Tape 0251 Std 68 °F		
Office Work	Surveyed by E. LANDA		
Checked	Notes [illegible] Date 4-69		
Date	Indexed [illegible]		

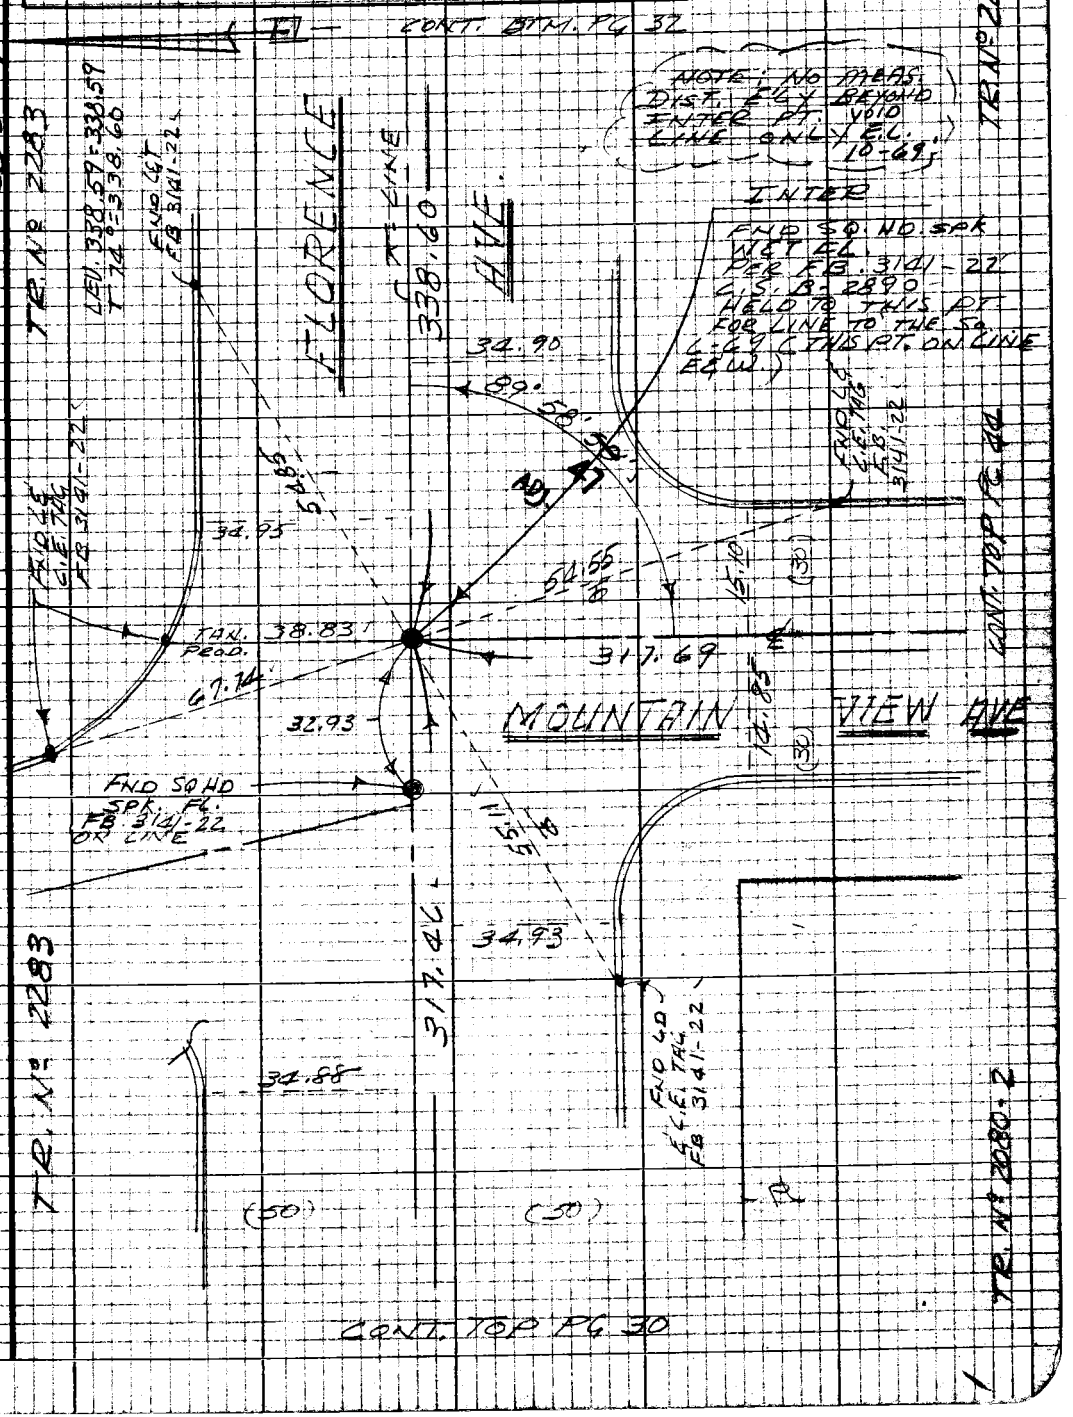

Note: Any Additions or Changes on this Sheet Must be Made or Circled in Red Ink With Date and Name of Person Making Change

Do not extend this side of this line.

PLEASE RETURN TO
LOS ANGELES COUNTY ENGINEER
403 LOS ANGELES COUNTY ENGINEERING BLDG.

76P3098 CK #310 8-66

PWFB 1022

1020

F.B. 2778 Pg. 32

CONT. BTM. PG 33

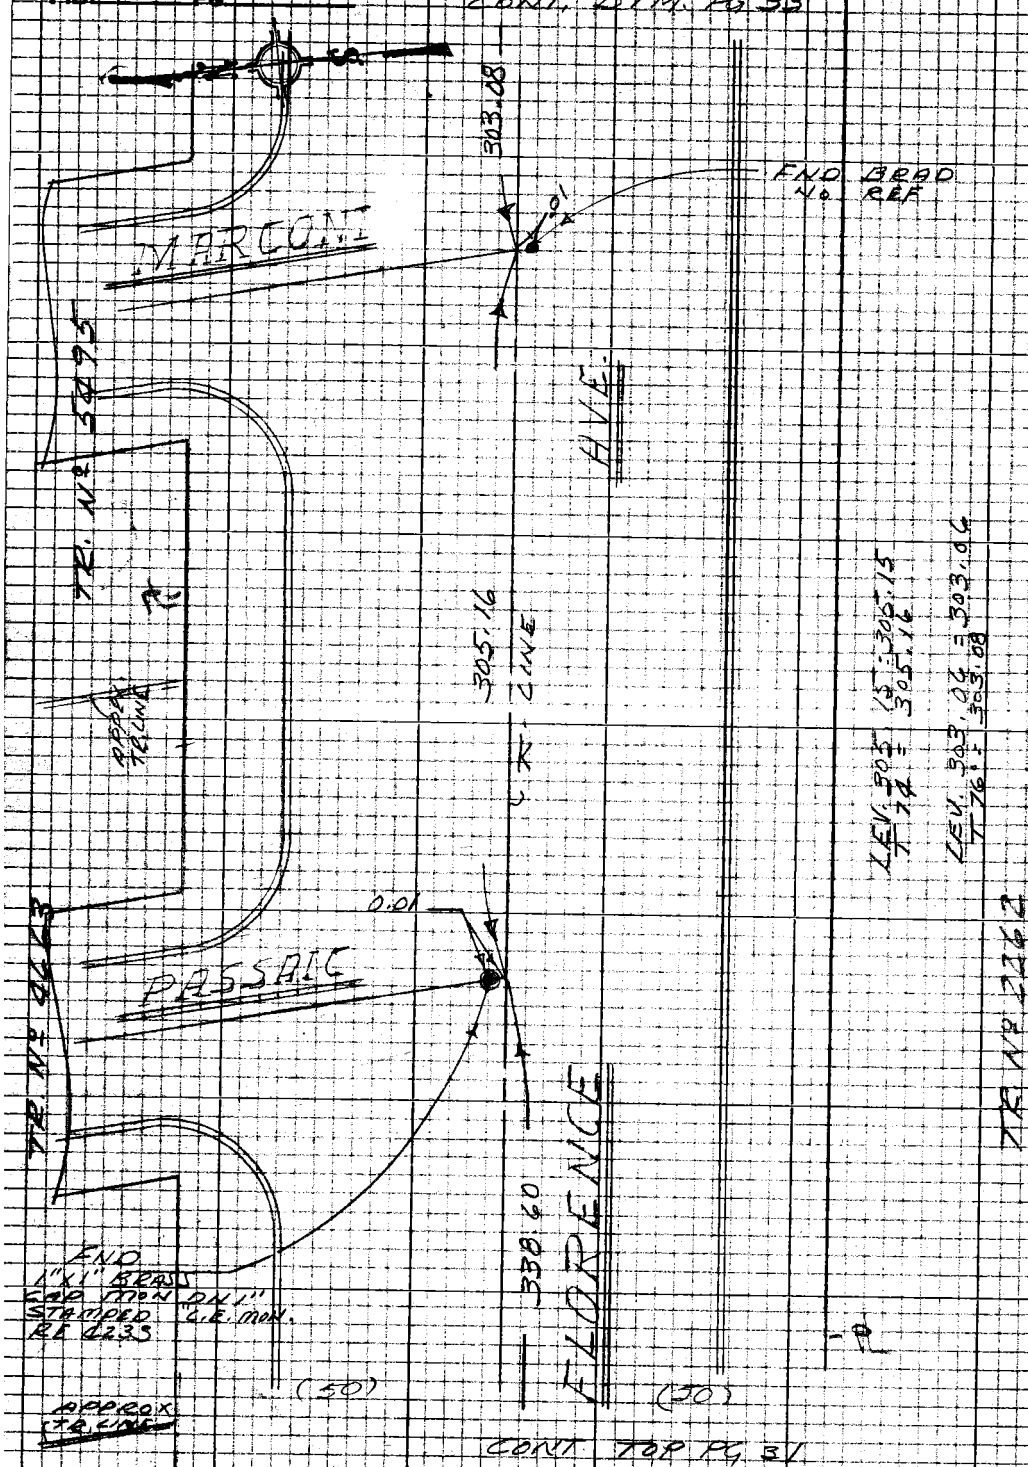

CONT TOP PG 31

PLEASE RETURN TO
LOS ANGELES COUNTY ENGINEER
403 LOS ANGELES COUNTY ENGINEERING BLDG.

Do not extend this side of this line.

Note: Any Additions or Changes on this Sheet Must be Made or Circled in Red Ink With Date and Name of Person Making Change.

WS 7 C 5

PWFB 1022 1021, 1022

Notes Ck'd by A. T. SUE
Map No.
Office Work
Checked
Date

Survey of GARDENA AREA C
JN 0303.00 Tape 0251 Std 68°F
Surveyed by E. LANDA
Notes E. LANDA Date 6-69
Indexed C. J. GALLIAN 12-69

F.B. 2778 PG. 32

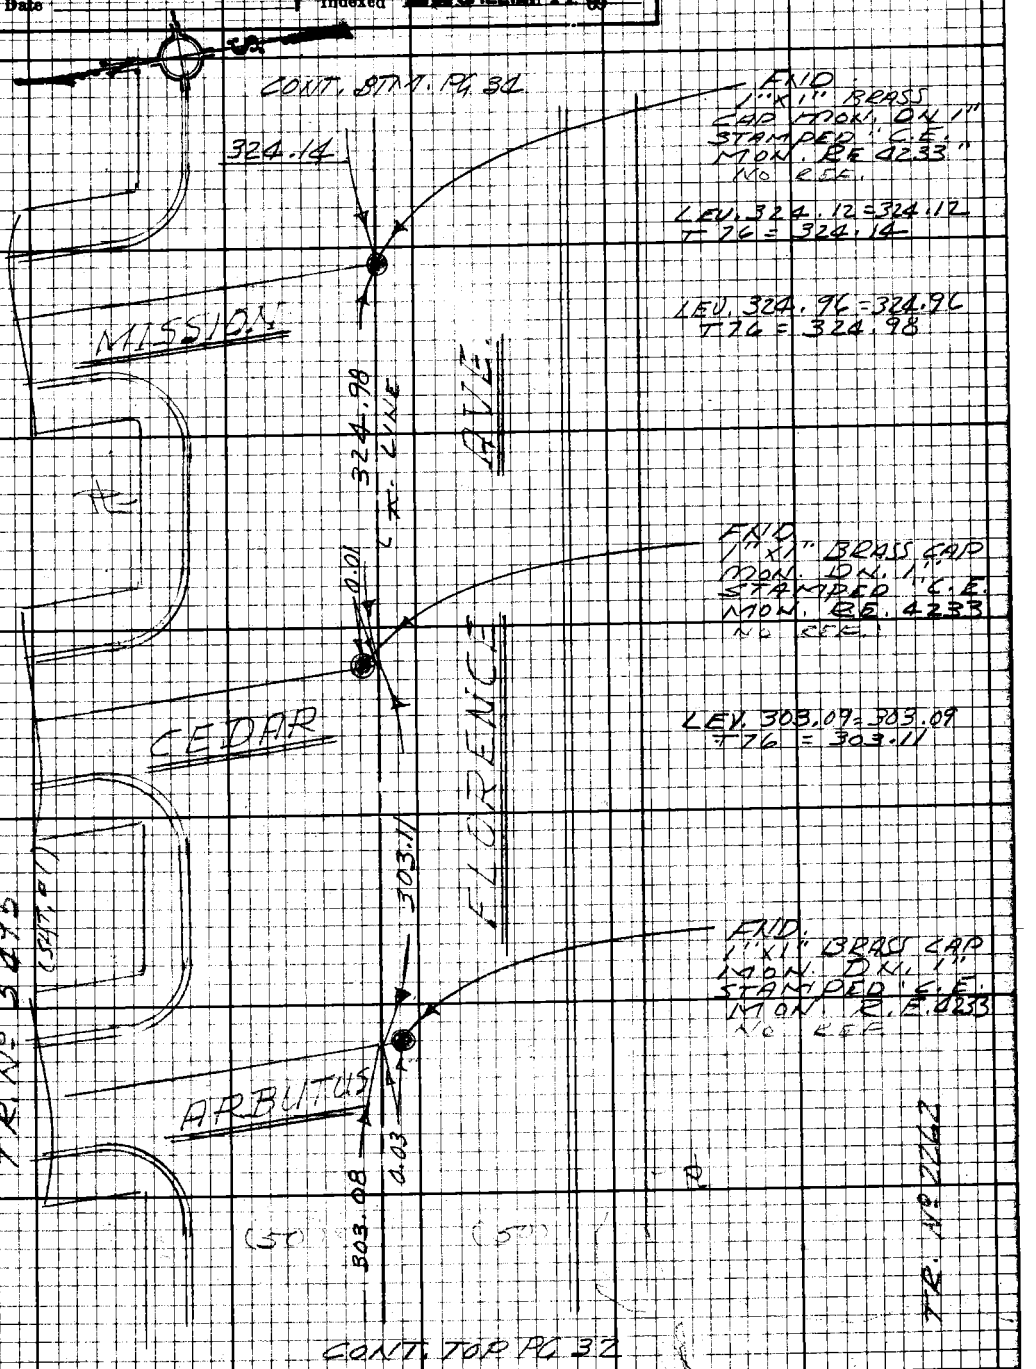

Note: Any Additions or Changes on this Sheet Must be Made or Circled in Red Ink With Date and Name of Person Making Change.

Do not extend this side of this line.

PLEASE RETURN TO
LOS ANGELES COUNTY ENGINEER
403 LOS ANGELES COUNTY ENGINEERING BLDG.

76F3098 CE#310 9-67

PWFB 1022 1023, 1024

F.B. 2778 Pg. 34

PLEASE RETURN TO
LOS ANGELES COUNTY ENGINEER
403 LOS ANGELES COUNTY ENGINEERING BLDG.
Do not extend this side of this line.

Note: Any Additions or Changes on this Sheet Must be Made on Checked in Red Ink With Date and Name of Person Making Change.

MS 2 05

PWFB 1022

1025

Notes Ck'd by: W. EDMONDSON	Survey of GARDENA AREA ST. ℄
Map No.	IN 0303.00 Tape 0251 Std 68 °F
Office Work	Surveyed by E. LANDA
Checked	Notes E. LANDA Date 4-69
Date	Indexed C. T. GALLI

F.B. 6778 Pg. 35

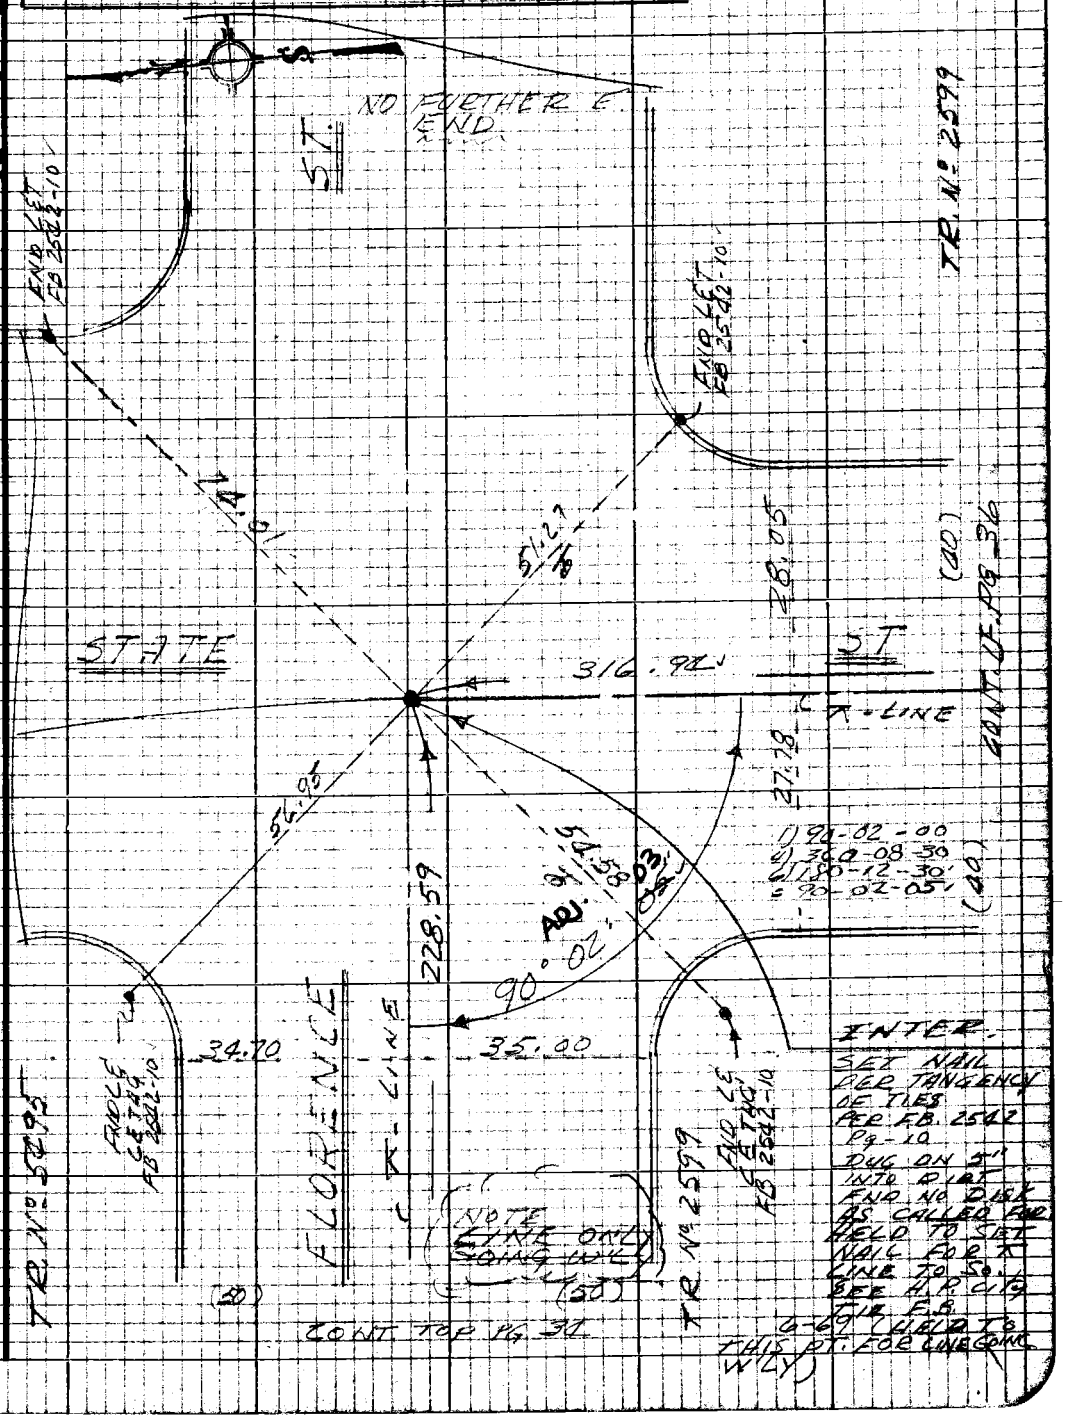

Note: Any Additions or Changes on this Sheet Must be Made or Circled in Red Ink With Date and Name of Person Making Change

Do not extend this side of this line.

PLEASE RETURN TO
LOS ANGELES COUNTY ENGINEER
403 LOS ANGELES COUNTY ENGINEERING BLDG.

76P3098 CE #310 8-66

PWFB 1022

1026

F.B. 2778 Pg. 36

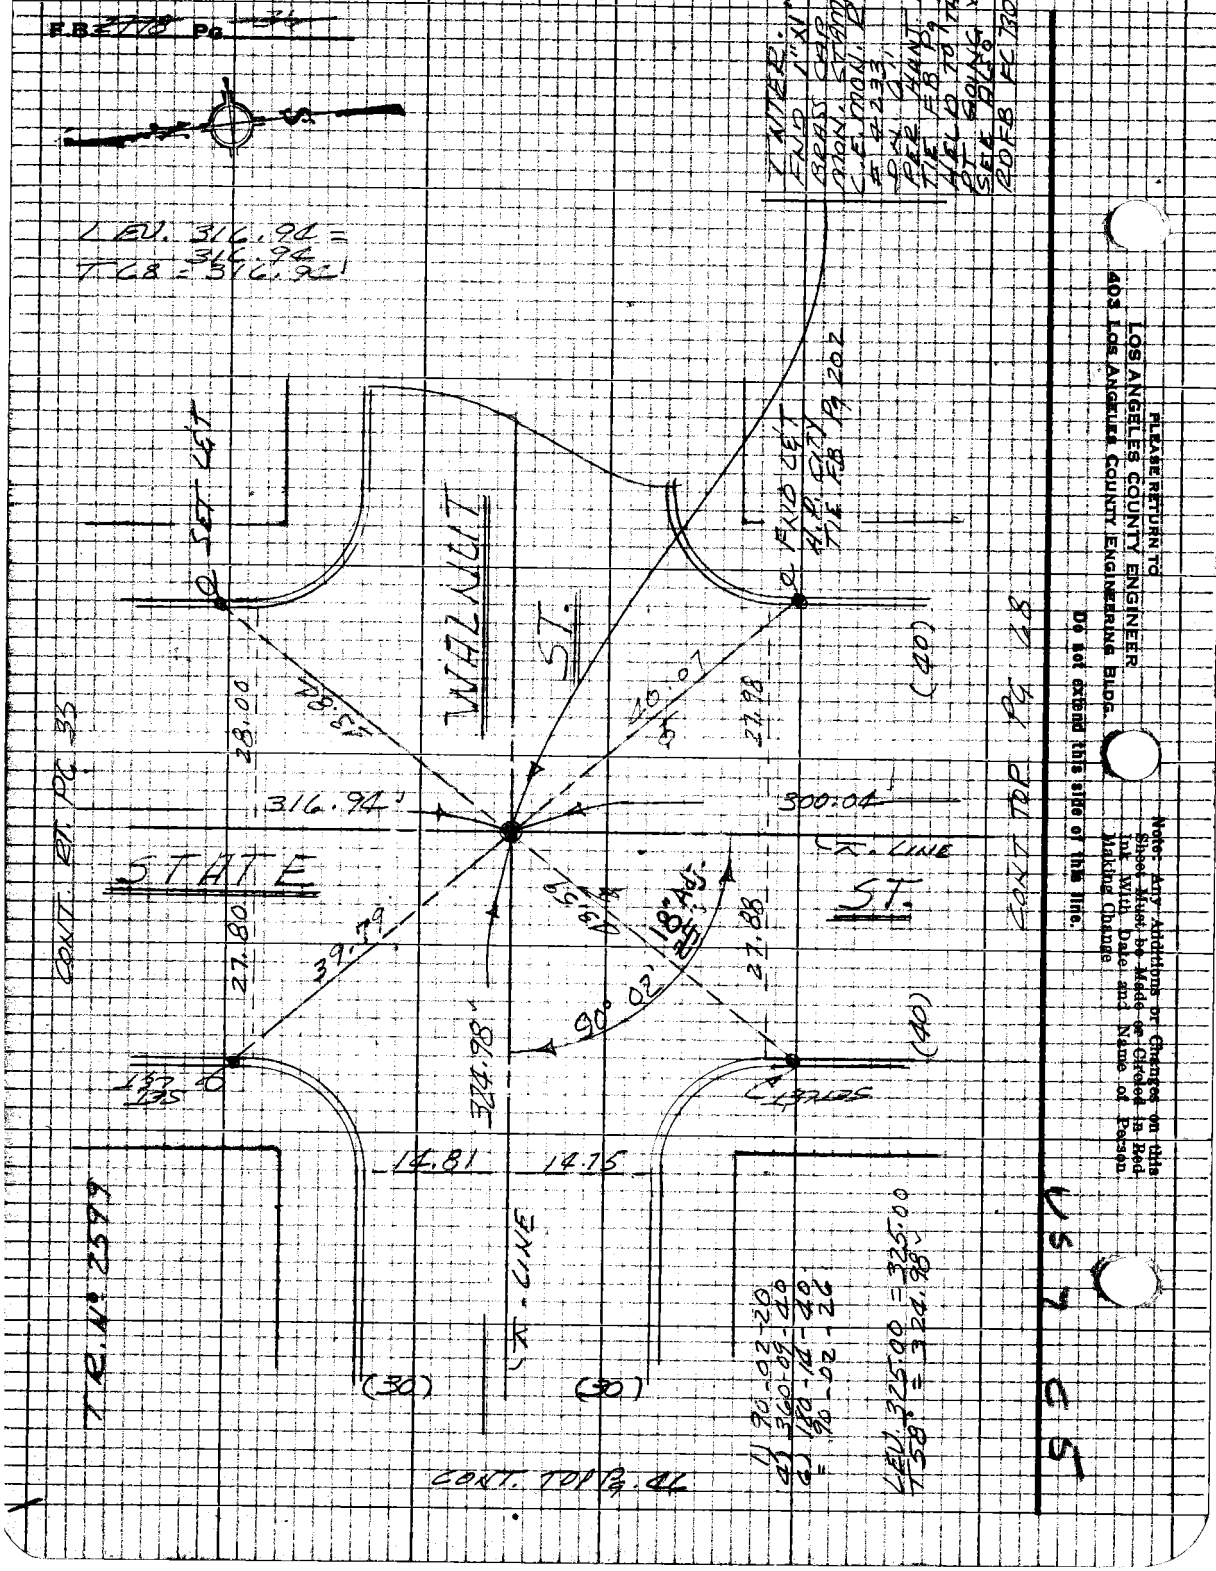

PLEASE RETURN TO
LOS ANGELES COUNTY ENGINEER
403 LOS ANGELES COUNTY ENGINEERING BLDG.

Do not extend this side of this line.

Note: Any Additions or Changes on this Sheet Must be Made or Circled in Red Ink With Date and Name of Person Making Change

PWFB 1021 4005

Notes Ck'd by W. EDMONDSON	Survey of GARDENA AREA ℄	F.B. ~~2778~~ Pg. ~~39~~
Map No.	JN 030300 Tape 0251 Std 68° °F	
Office Work	Surveyed by E. LANDA	
Checked	Notes E. LANDA Date	
Date	Indexed E. J. GALLI NOV 7 '68	

T = 70
LEV. 318.65 (.69) (RE-CHAIN)
= 318.65 (.69)
171.84 @ LEV = 171.84
T 62° = 171.83

CONT. BTM PG 16

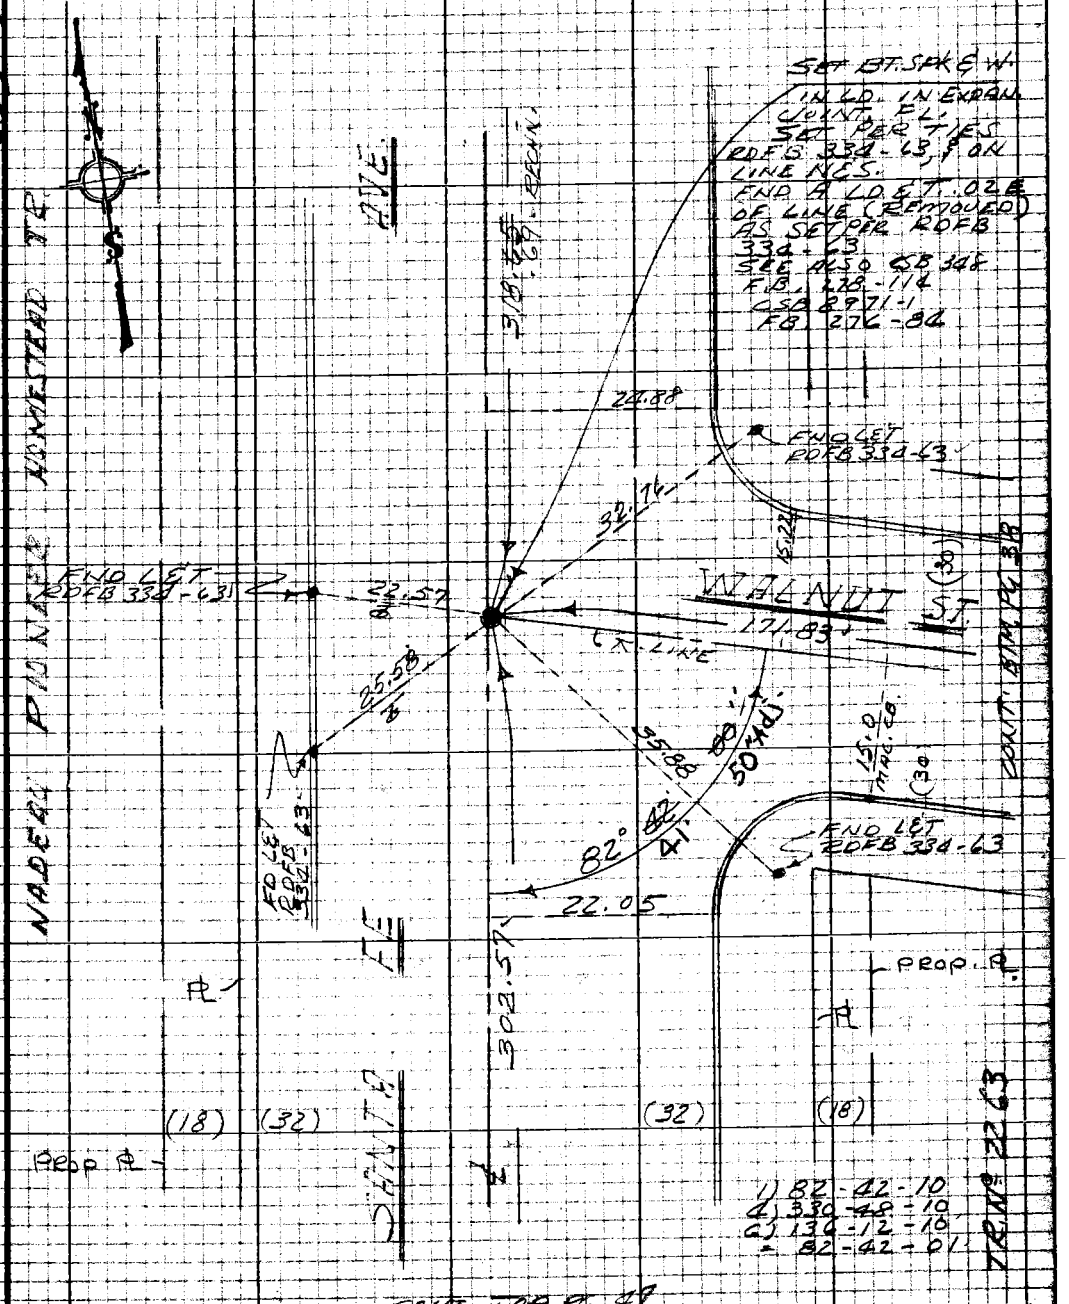

CONT. TOP PG 47

Note: Any Additions or Changes on this Sheet Must be Made or Circled in Red Ink With Date and Name of Person Making Change

Do not extend this side of this line.

PLEASE RETURN TO
LOS ANGELES COUNTY ENGINEER
403 LOS ANGELES COUNTY ENGINEERING BLDG.

76P209S CE #310 5-66

PWFB 1021

4006

F.B. ~~2778~~ Pg. ~~38~~

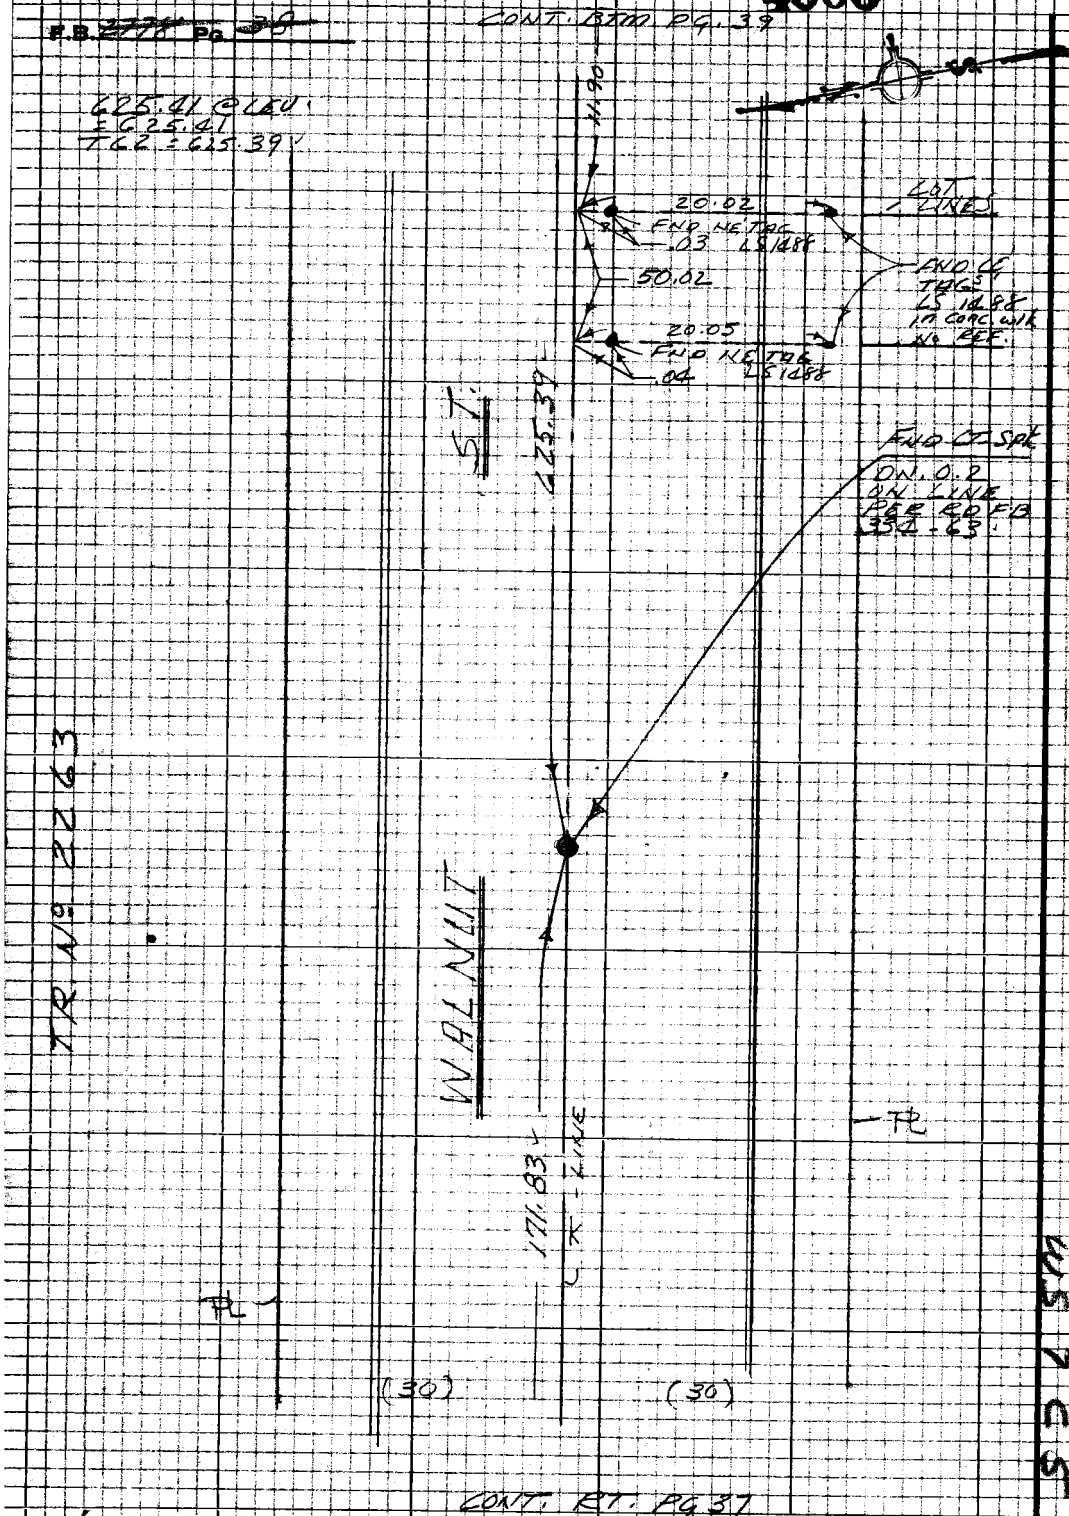

PLEASE RETURN TO
LOS ANGELES COUNTY ENGINEER
403 LOS ANGELES COUNTY ENGINEERING BLDG.

Do not extend this side of this line.

Note: Any Additions or Changes on this Sheet Must be Made or Circled in Red Ink With Date and Name of Person Making Change

WS 7 C 5

PWFB 1021 4007, 4008

Notes Ck'd by W. EDMONDSON	DW 7 Survey of GARDENA AREA ℄
Map No.	JN 0303 00 Tape 0251 Std 68 °F
Office Work	Surveyed by E. LANDA
Checked	Notes E. LANDA Date 4/69
Date	Indexed D.J. GALLI JN 2-69

F.B. ~~2778~~ PG ~~39~~

733.96 @ LEV: 733.96
T = 62 = 733.93'

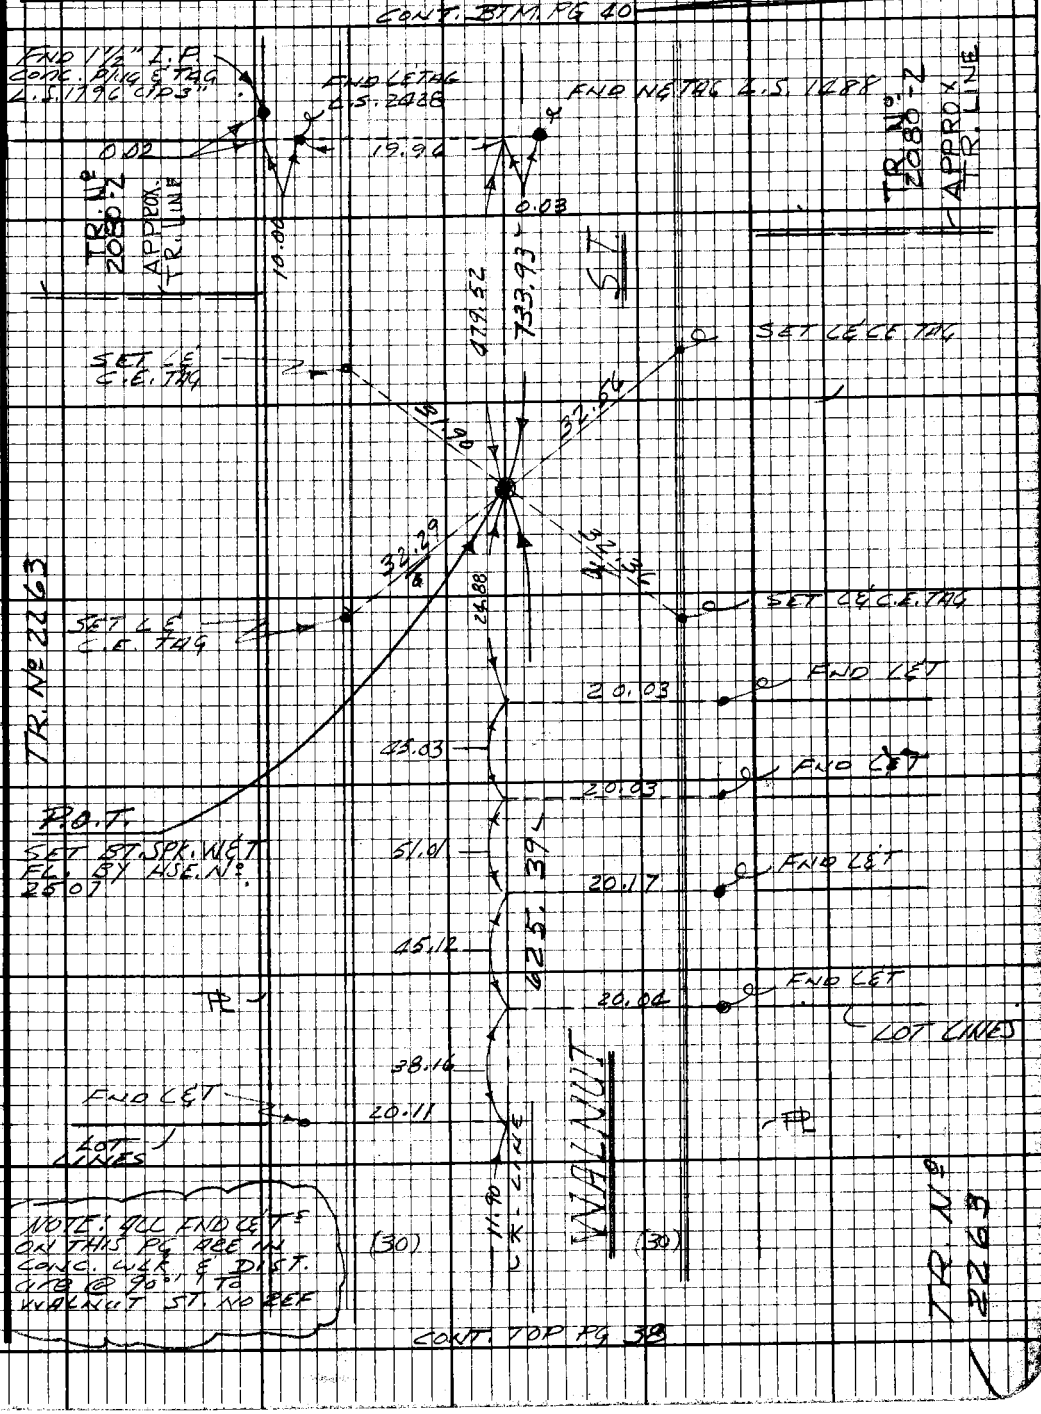

Note: Any Additions or Changes on this Sheet Must be Made or Circled in Red Ink With Date and Name of Person Making Change.

Do not extend this side of this line.

PLEASE RETURN TO
LOS ANGELES COUNTY ENGINEER
403 LOS ANGELES COUNTY ENGINEERING BLDG.

76F3098 CE #310 9-67

PWFB 1021 4009

F.B. 2778 Pg 40

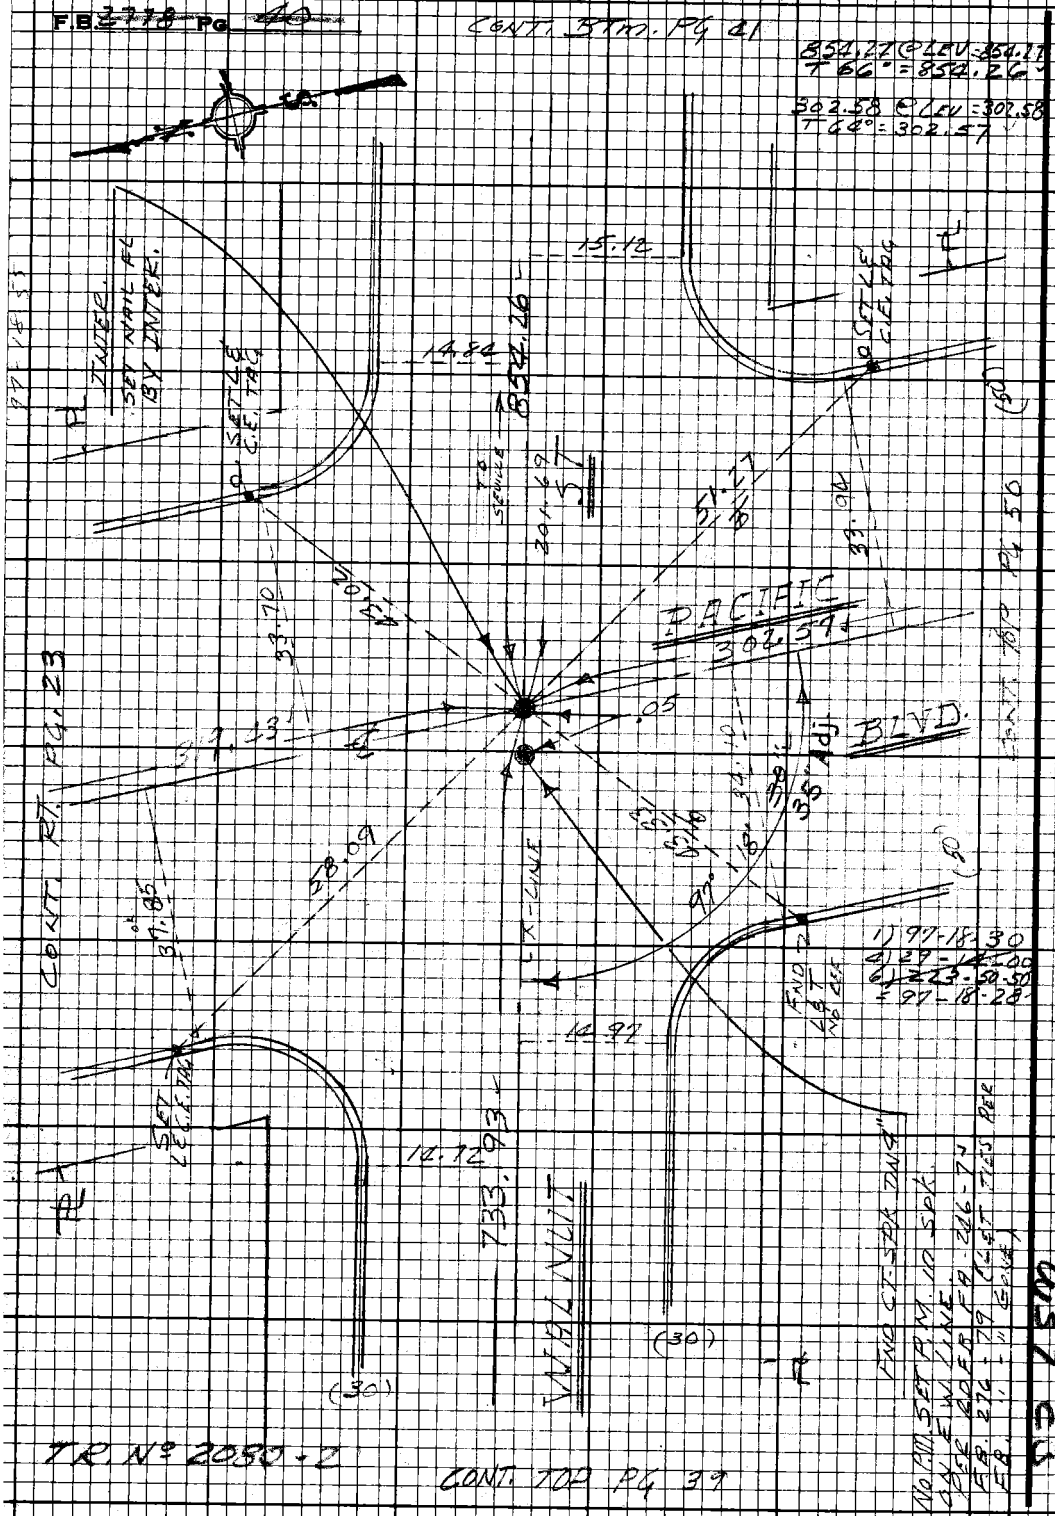

PLEASE RETURN TO
LOS ANGELES COUNTY ENGINEER
403 LOS ANGELES COUNTY ENGINEERING BLDG.

Do not extend this side of this line.

Note: Any Additions or Changes on this Sheet Must be Made or Circled in Red Ink With Date and Name of Person Making Change.

PWFB 1022

1027

Notes Ck'd by W. EDMONDSON	Survey of GADENA AREA ℄
Map No.	JN 030306 Type 025 Std 68 °F
Office Work	Surveyed by E. LAND
Checked	Notes E. LANDA Date 4/69
Date	Indexed G.L. GALLI JUN 2 '69

F.B. 1778 Pg 41

CONT. BTM. PG 42

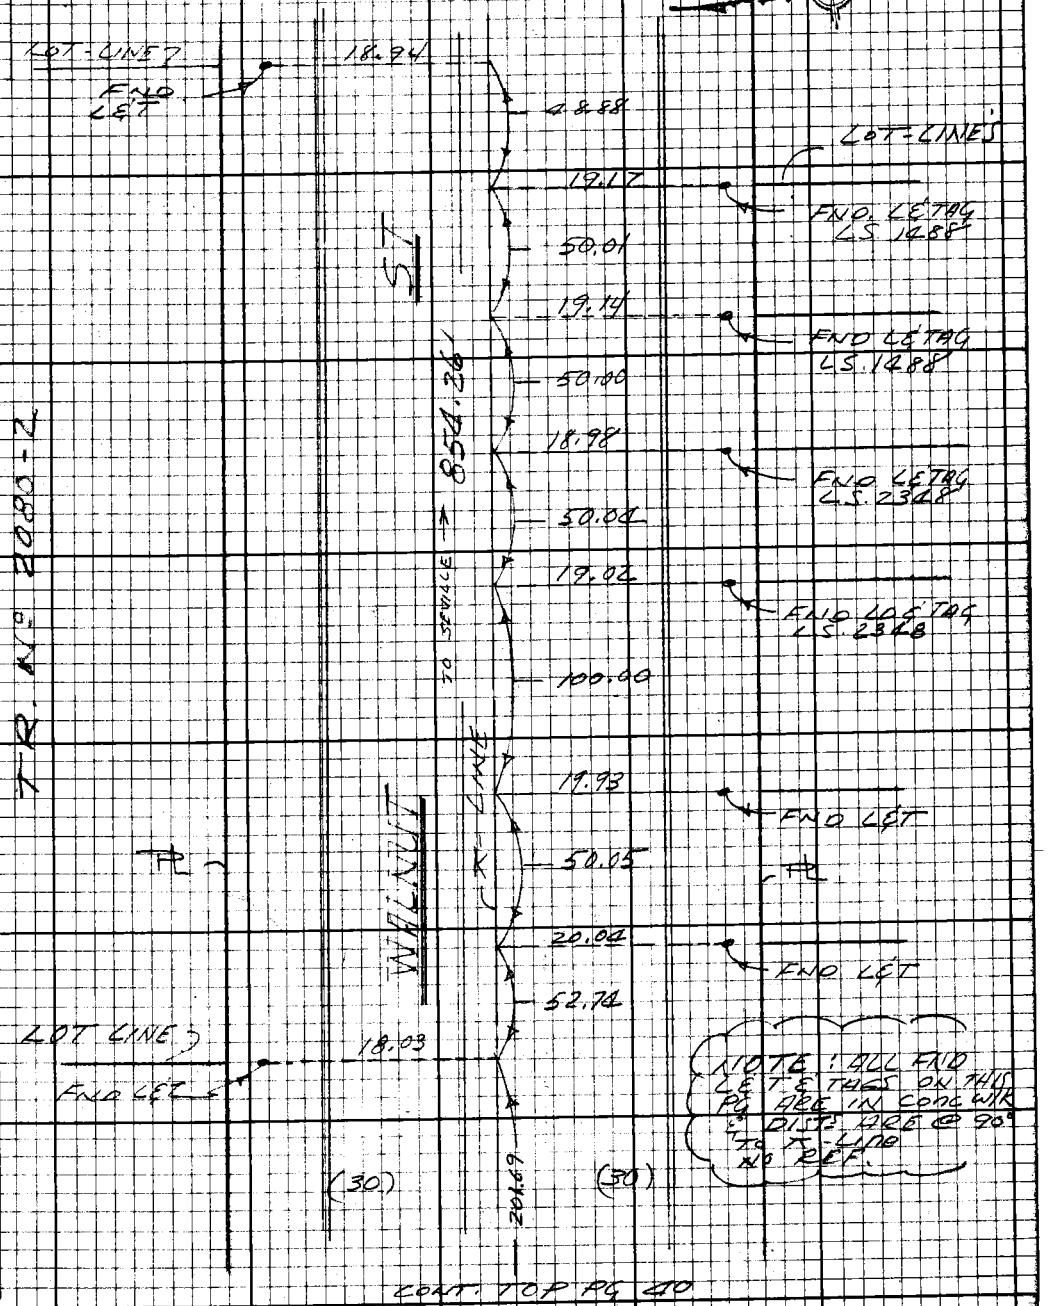

CONT. TOP PG 40

Note: Any Additions or Changes on this Sheet Must be Made or Circled in Red Ink With Date and Name of Person Making Change.

Do not extend this side of this line.

PLEASE RETURN TO
LOS ANGELES COUNTY ENGINEER
403 LOS ANGELES COUNTY ENGINEERING BLDG.

16F309B CE #310 9-67

PWFB 1022 1028

F.B. 2778 Pg 42

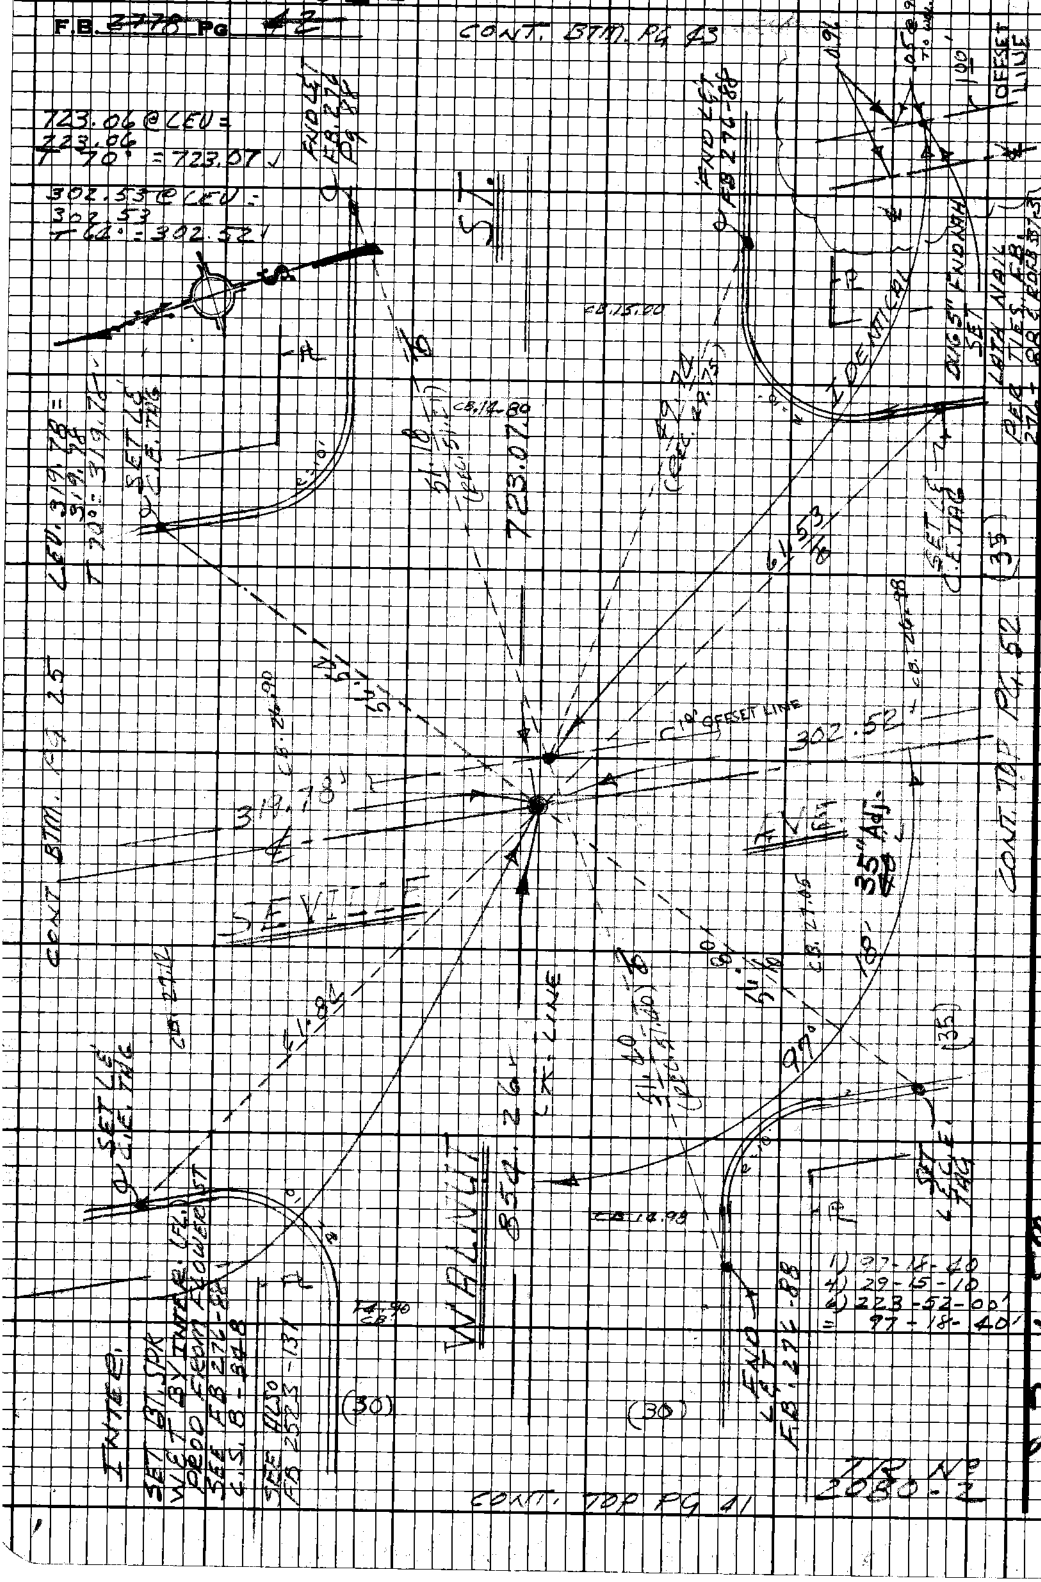

PLEASE RETURN TO
LOS ANGELES COUNTY ENGINEER
408 Los Angeles County Engineering Bldg.

Do not extend this side of this line.

Note: Any Additions or Changes on this Sheet Must be Made or Circled in Red Ink With Date and Name of Person Making Change.

PWFB 1022

1029

Notes Ck'd by W. EDMONDSON	Survey of DIV 7 GARDENA AREA ℄		F.B. 2778 Pg. 43
Map No.	IN 0303 00 Tape 0251 Std 68 °F		
Office Work	Surveyed by E. LANDA		
Checked	Notes E. LANDA	Date 4/69	
Date	Indexed C. L. GALLI		

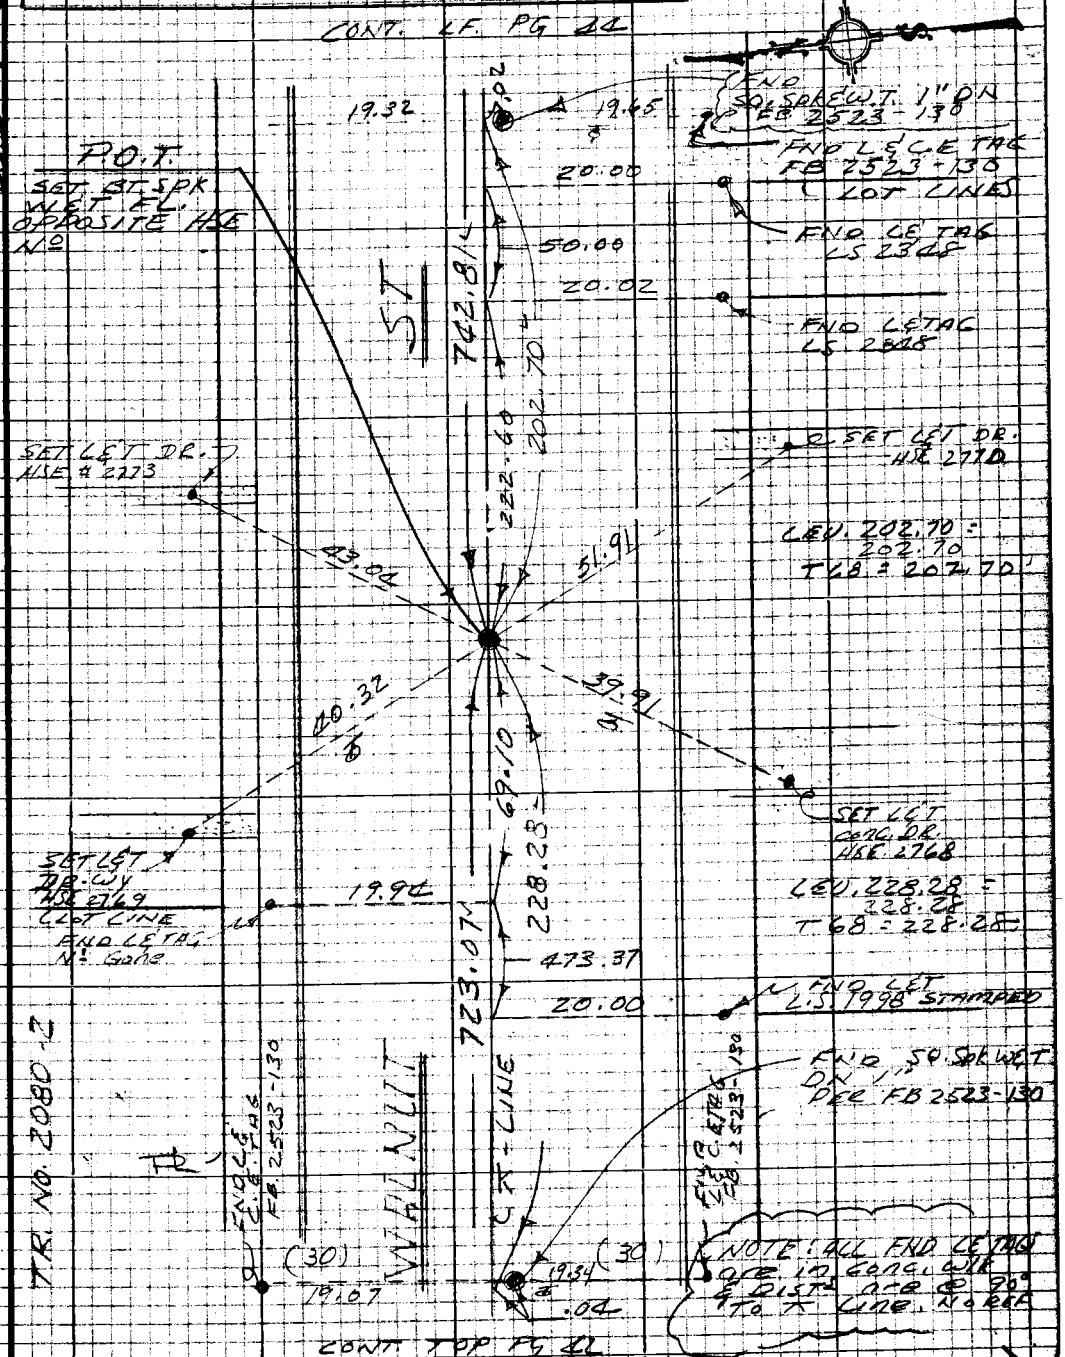

Note: Any Additions or Changes on this Sheet Must be Made or Circled in Red Ink With Date and Name of Person Making Change

Do not extend this side of this line.

PLEASE RETURN TO
LOS ANGELES COUNTY ENGINEER
403 LOS ANGELES COUNTY ENGINEERING BLDG.

76P2098 CE #310 8-66

PWFB 1022

1030

F.B. 2778 Pg. 44

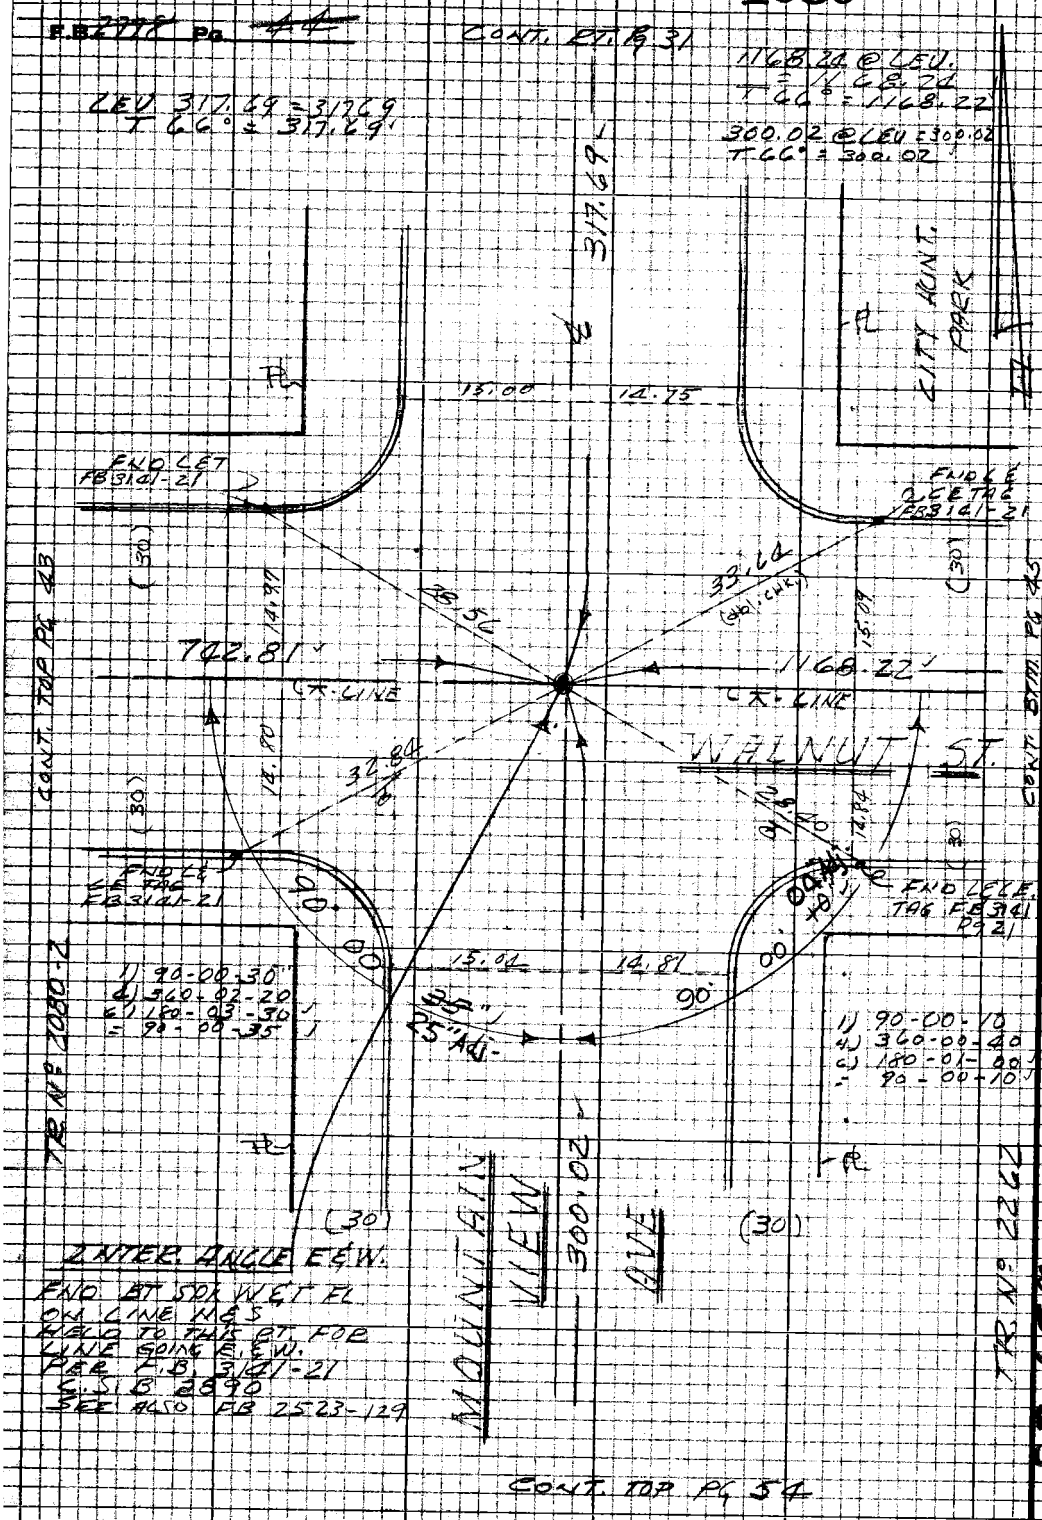

PLEASE RETURN TO
LOS ANGELES COUNTY ENGINEER
403 LOS ANGELES COUNTY ENGINEERING BLDG.

Do not extend this side of this line.

Note: Any Additions or Changes on this Sheet Must be Made or Circled in Red Ink With Date and Name of Person Making Change

PWFB 1022

1031

Notes Ck'd by W. EDMONDSON	DIV. 7 Survey of GARDENA AREA ℄
Map No.	JN 0303.00 Tape 0251 Std 68 °F
Office Work	Surveyed by E. LANDA
Checked	Notes E. LANDA Date 4/68
Date	Indexed [redacted] GALLI JAN 2 '69

F.B. ~~2778~~ PG. ~~45~~

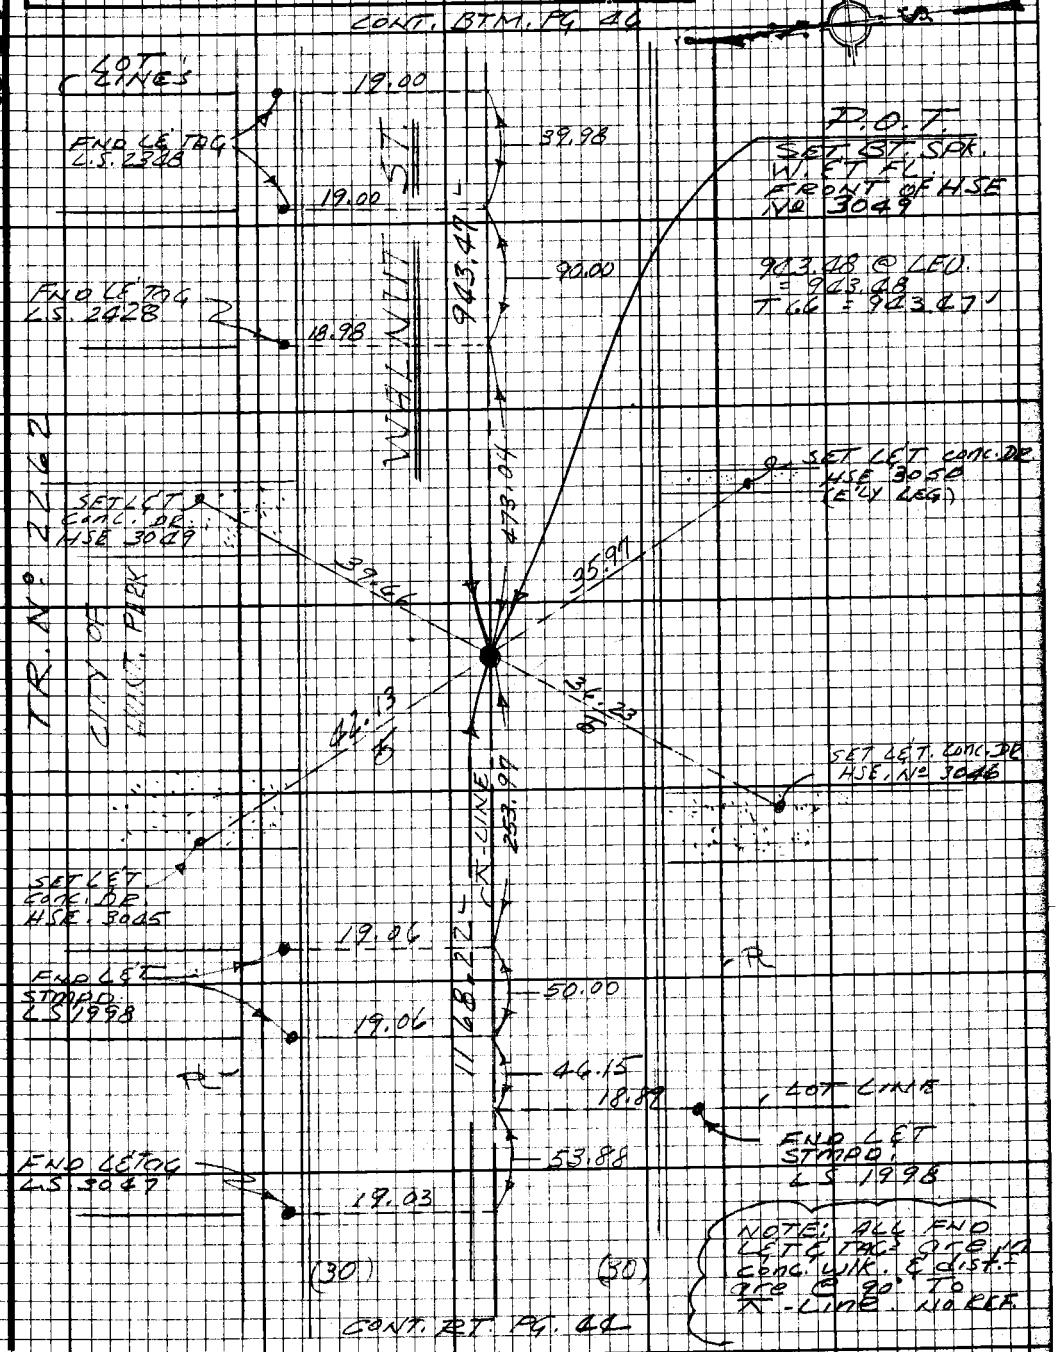

Note: Any Additions or Changes on this Sheet Must be Made or Circled in Red Ink With Date and Name of Person Making Change.

Do not extend this side of this line.

PLEASE RETURN TO
LOS ANGELES COUNTY ENGINEER
403 Los Angeles County Engineering Bldg.

15F3098 CE #310 9-67

PWFB 1022

1032

F.B. ~~2778~~ PG ~~46~~

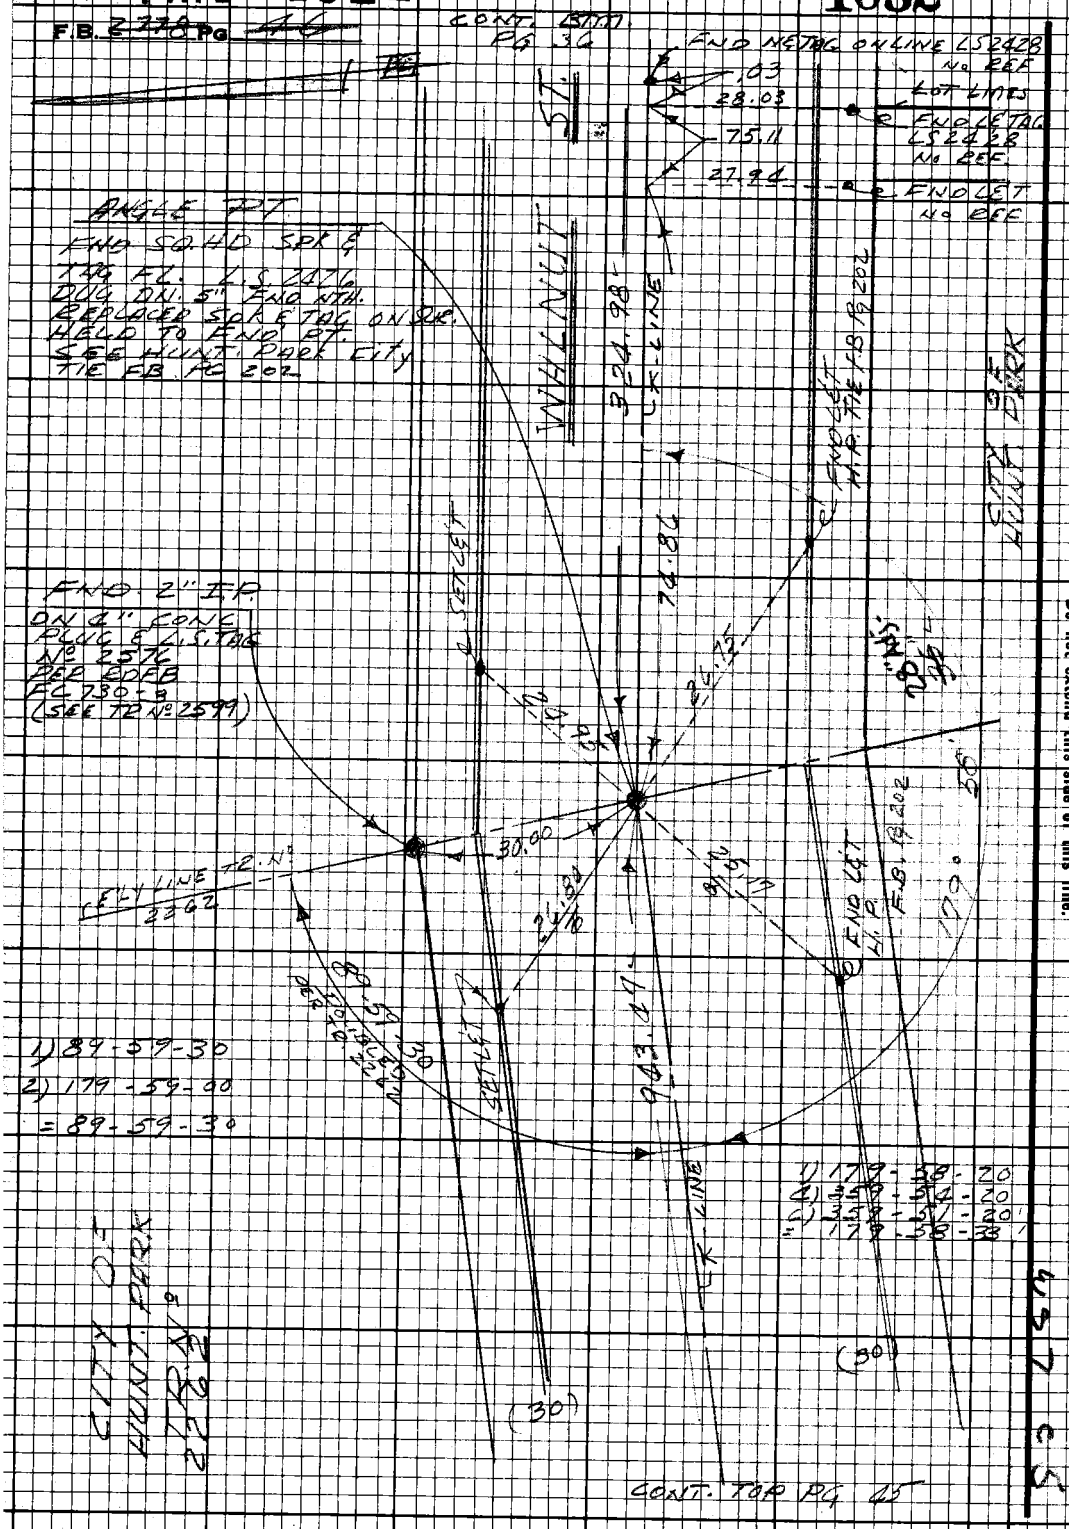

PLEASE RETURN TO
LOS ANGELES COUNTY ENGINEER
403 LOS ANGELES COUNTY ENGINEERING BLDG.

Do not extend this side of this line.

Note: Any Additions or Changes on this Sheet Must be Made or Circled in Red Ink With Date and Name of Person Making Change.

437 C5

PWFB 1021 4010

Notes Ck'd by W. EDMONDSON	DIV 7 Survey of GARDENA AREA ST. ℄	F. B. ~~2778~~ PG. ~~44~~
Map No.	JN 0303.00 Tape 0251 Std 68 °F	
Office Work	Surveyed by E. LANDA	
Checked	Notes E. LANDA Date 4-69	
Date	Indexed C.I. GALLI NOV 7 '69	

T=68°
LEV. 81.86 = 81.86

T=64°
LEV= 302.58 = 302.57 PROP ℞

CONT. BTM. Pg 37

PROP ℞ (18) (32) (32) (18)

AVE

TR. Nº 2263

INTER.
SET TK. IN FND LD.
BY INT. FALLS IN
EDGE CONC PAV.
EXPAN. JOINT MAY
SHIFT W'LY. SEE BELOW
FOR DETAIL.
PER C.S. MAP 8974-1
" FB 278-114 & 276-84
" FB 260-15
" FB 1891-181
" RDFB 334-2, 63
" " FA 85-17
C.S. MAP B-348

FND L&T
RDFB 334-63

FND L&T
RDFB. 334-63

FND L&T
RDFB 334-63

FND L&T
RDFB 334-63

302.57 ℄

21.95

30.91

39.42

(30)

0.29

22.76

81.57

15.31

81.86

29.73
CB=12.50

F.B. 276 1531.09 REC. TO PACIFIC

℄ LINE

CALIFORNIA ST.

85.69

CONT. BTM. Pg 48

FND LD. & NO TACK
IN CONC. WLK.
RDFB 334-63
SET TK IN LD.
ON PROD

39.84

41.31

FND L&T
RDFB 334-63

FND L&T
RDFB 334-63

FND C.S.P.
IN EXPAN. JNT.
FB. 278-114
C.S.M. 8974-1
.09

IDENT.

FND L&T
RDFB 334-63

.01

22.00

.05

.05

CALIF. ℄

NADEAU'S PIONEER TRACT
HOMESTEAD

SANTA FE

126.33

302.56 TO LINE OAK

82° 42' 00" MEA. 82° 41' 50"

FND L&T
RDFB 334-63
IN CONC WLK

REC. FB. 278-114

1) 82-41-40
4) 330-48-00
6) 136-12-00
= 82-42-00

S.F. AVE.

0.02

FND L&T
PER RDFB 334-63
REMOVED - TACK
CONC. SEEMS TO BE
MOVING W'LY. HELD
TO THIS PT. FOR LINE
TO EAST

CONT TOP PG. 18

TR. Nº 2263

Note: Any Additions or Changes on This Sheet Must be Made or Circled in Red Ink With Date and Name of Person Making Change.

PLEASE RETURN TO
LOS ANGELES COUNTY ENGINEER
403 LOS ANGELES COUNTY ENGINEERING BLDG.

Do not extend this side of this line.

76F309S CE # 310 3-61

PWFB 1021 4011

F. B. ~~2778~~ PG. ~~48~~

CONT. BTM. Pg. 49

NOTE: ALL FND L & TAGS ON THIS PG ARE SET IN CONC. WLK. & 90° TO CALIF. NO REF.

T = 68°
LEV. 404.42 = 404.42
" 44.87 = 44.87
" 49.96 = 49.96
" 50.01 = 50.01
" 111.54 = 111.54

T = 60°
LEV. 698.08 = 698.04

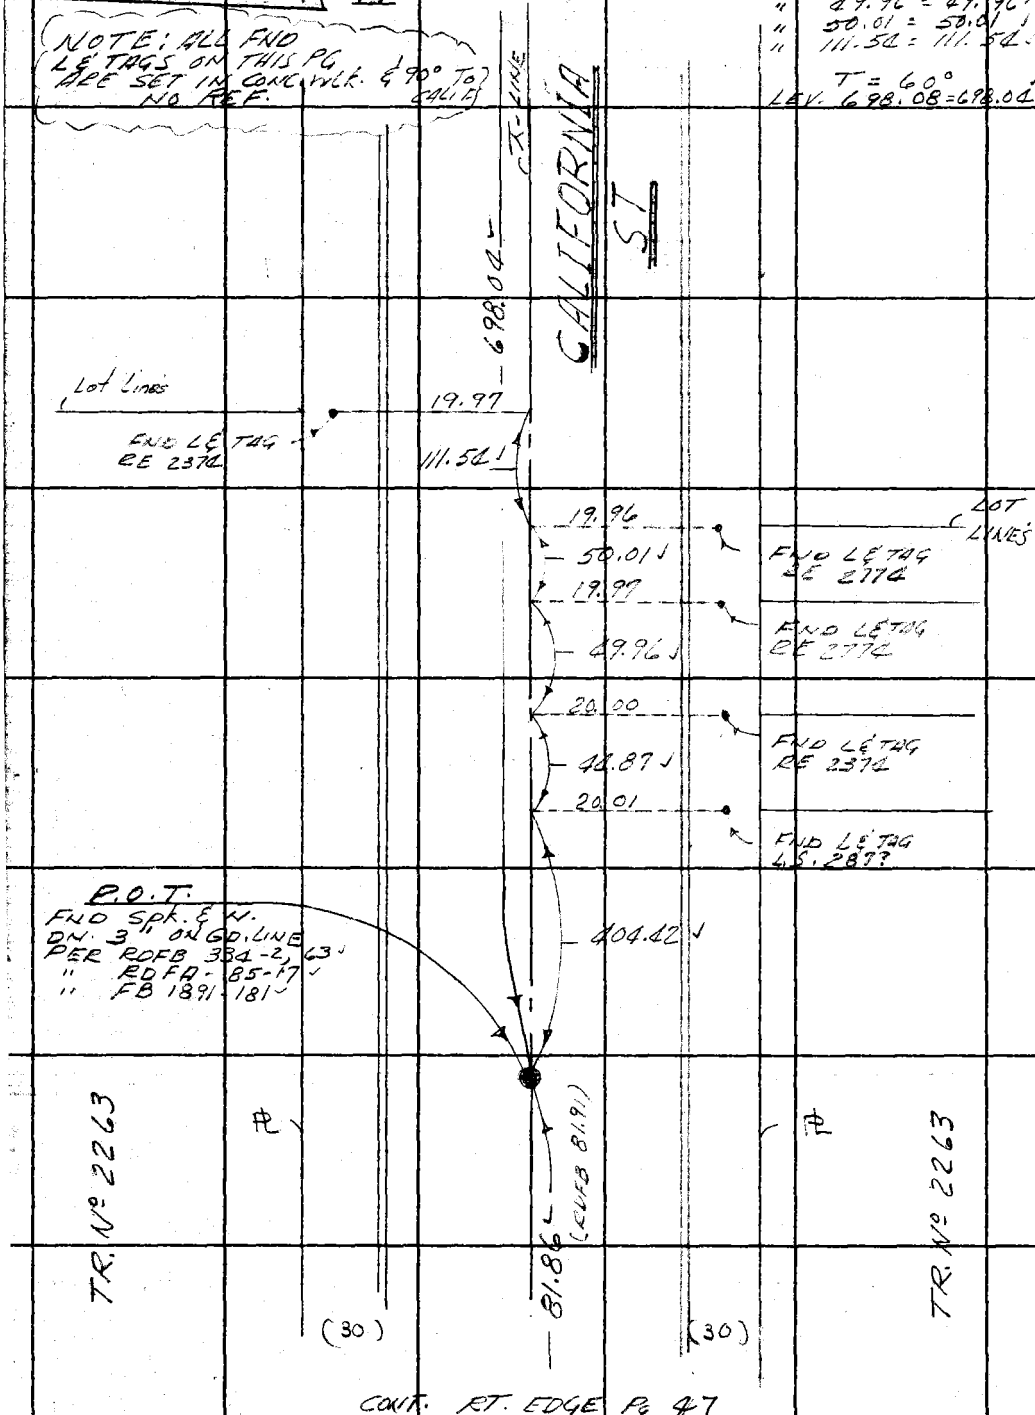

CONT. RT. EDGE Pg 47

PLEASE RETURN TO
LOS ANGELES COUNTY ENGINEER
403 LOS ANGELES COUNTY ENGINEERING BLDG.
Do not extend this side of this line.

Note: Any Additions or Changes on This Sheet Must be Made or Circled in Red Ink With Date and Name of Person Making Change.

WS 7 C5

PWFB 1021 4012, 4013

Notes Ck'd by W. EDMONDSON	DIV 7 Survey of GARDENA AREA ST. ℄
Map No.	JN 0303 00 Tape 0251 Std 68 °F
Office Work	Surveyed by E. LANDA
Checked	Notes E. LANDA Date 4-69
Date	Indexed E. L. GALLI NOV 7 '69

F. B. 2778 PG. 49

T = 68
LEV. 96.55 = 96.55
" 50.01 = 50.01
" 275.36 = 275.36
" 175.04 = 175.04

T = 60
LEV. 751.34 = 751.30

CONT. LF. EDGE Pg. 50

NOTE: ALL FND L&TAGS ON THIS PG ARE SET IN CONC. WLK & DIST. ARE @ 90° TO CALIF. NO REF.

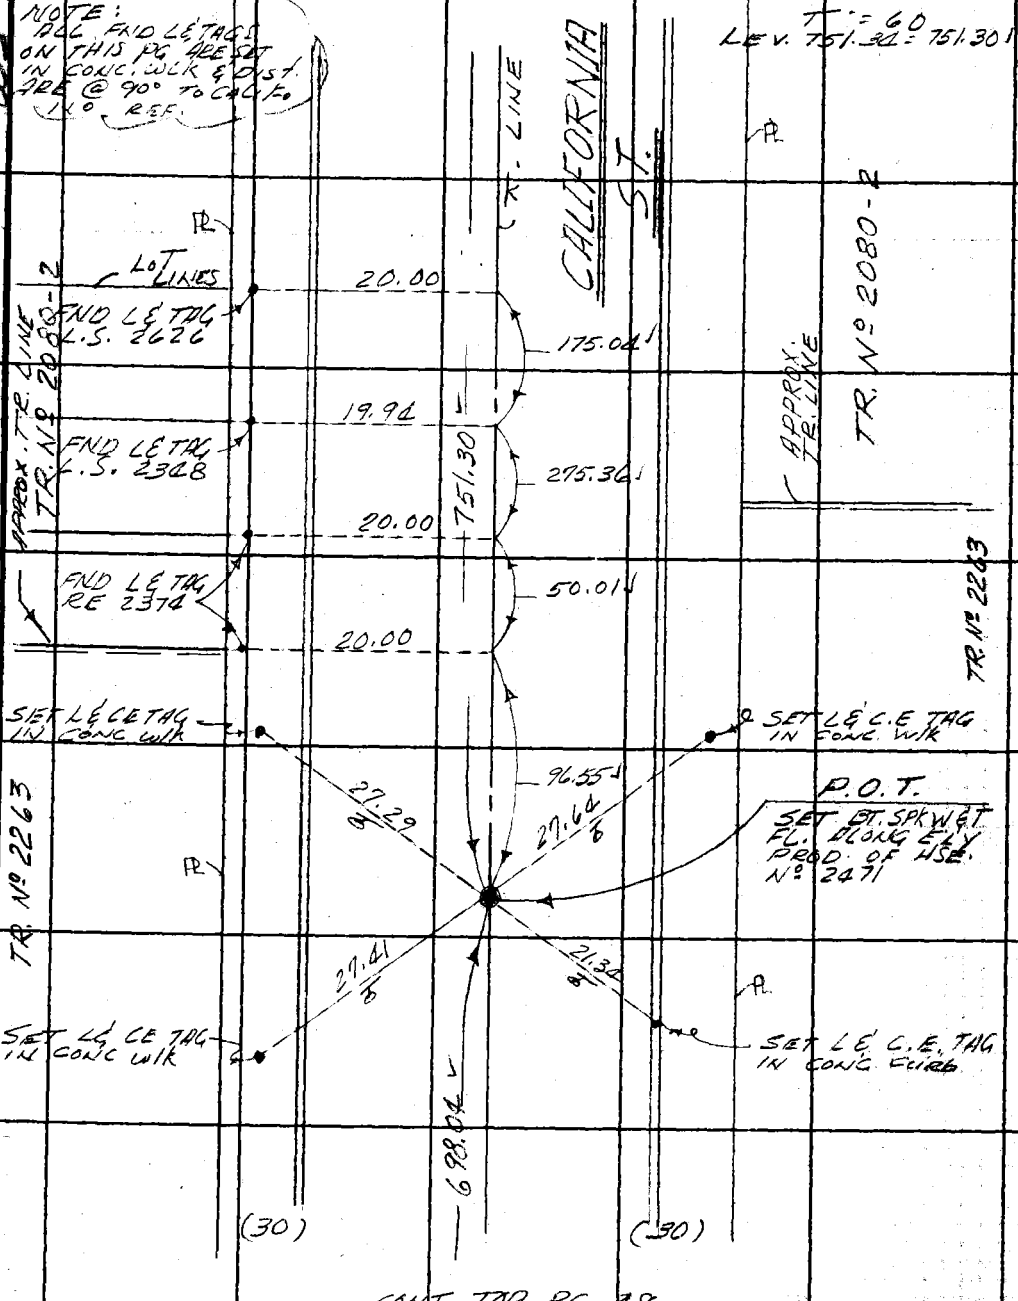

CONT. TOP. PG 48

Note: Any Additions or Changes on This Sheet Must be Made or Circled in Red Ink With Date and Name of Person Making Change.

Do not extend this side of this line.

PLEASE RETURN TO
LOS ANGELES COUNTY ENGINEER
403 LOS ANGELES COUNTY ENGINEERING BLDG.

76F3095 CE # 310 3-61

PWFB 1021 4014

F. B. ~~2778~~ Pg. ~~50~~

CONT. RT Pg 40

TR. Nº 2080-2

1) 82-41-40
4) 330-46-20
6) 136-09-20
= 82-41-33

INTER.
SET BY INTER.
SET N. ON SURFACE
SET 4-2 FT. SQ HD.
TAN STRADS (NOT ON LINE)

BLVD.
302.57

FND L.&TAG
L.S 2526
CONC. WLK
NO REF

34.09

33.90

SET L&
C.E TAG
CONC WLK

FND L&T
F.B. 276-78

82° 41' 35" MEA.
82° 42' 00
F.B. 276-88

R=15

14.93
27.99

52.08
79.49

42.10

14.87

(30)

CONT. TOP Pg 49

43.92

751.30

CALIFORNIA
CT-LINE

F.B. 276-854.17 TO SEVILLE

412.44
ST.

CONT. BTM. Pg 51

14.93

77.66

FND L&T
F.B. 276-78

47.29

0.05

48.84

14.94

34.08

FND L&TAG
IN CONC. WLK
L.S. Nº ??
NO REF

33.97

SET
L&C.E. TAG
CONC. WLK

302.58

PACIFIC

FND CT SPK & W.
DN. 3" IN SUB. GRD.
ON GD. LINE N&S (PER L.S. MAP)
PER F.B. 276-78 - B-348
CALL'S FOR L&T.
SEE RDFB FA-246
Pg 6. HE CALL'S FOR
SPK. W&T.

T = 60°
LEV. 412.46
= 412.44

(50)

(60)

cont TOP Pg 60

TR. Nº 2080-2

SPK @ HELD TO BNDRY

REC = 1531.09
FB 276-78

PLEASE RETURN TO
LOS ANGELES COUNTY ENGINEER
403 LOS ANGELES COUNTY ENGINEERING BLDG.
Do not extend this side of this line.

Note: Any Additions or Changes on This Sheet Must be Made or Circled in Red Ink With Date and Name of Person Making Change.

PWFB 1022

1033

Notes Ck'd by W. EDMONDSON	Survey of GARDENA AREA ST. ℄	F. B. ~~2770~~ PG. ~~51~~
Map No.	JN 0303.00 Tape 0251 Std 68 °F	
Office Work	Surveyed by E. LANDA	
Checked	Notes E. LANDA Date 4-69	
Date	Indexed E. I. GALLI	

T° = 60°
LEV. 441.83
= 441.81

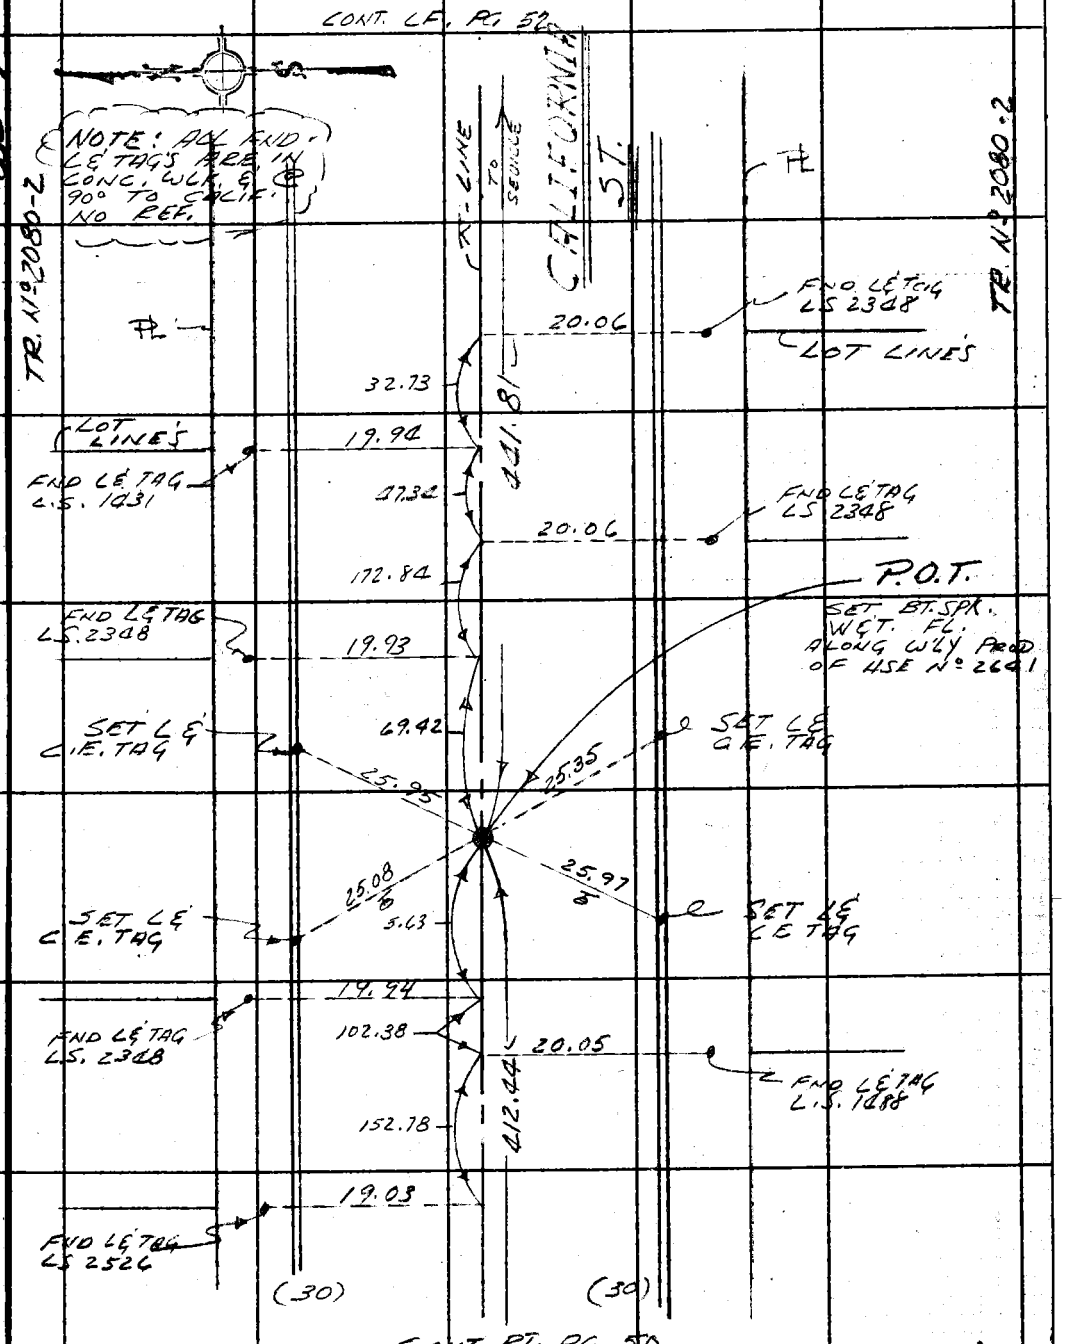

Note: Any Additions or Changes on This Sheet Must be Made or Circled in Red Ink With Date and Name of Person Making Change.

PLEASE RETURN TO
LOS ANGELES COUNTY ENGINEER
403 LOS ANGELES COUNTY ENGINEERING BLDG.

Do not extend this side of this line.

76F309S CE # 310 3-61

PWFB 1022

1034

F. B. ~~2778~~ PG. ~~52~~

CONT. RT PG. 42

TR. Nº 2080-2

T = 56°
LEV. 704.64 =
704.59

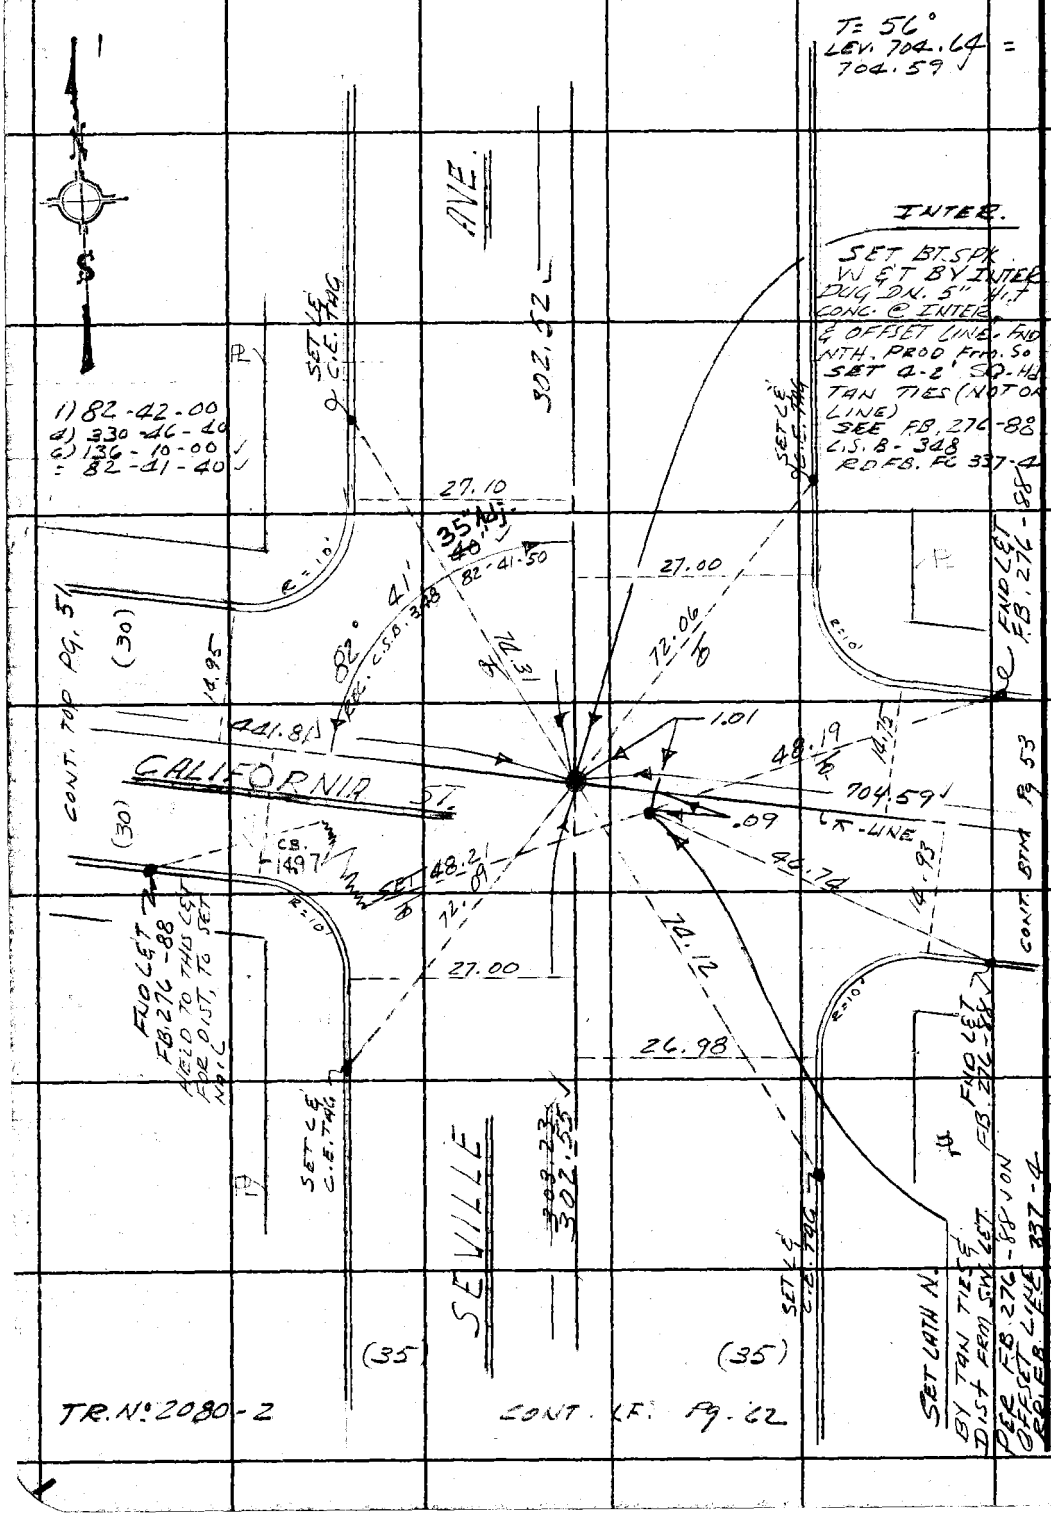

TR. Nº 2080-2

LOS ANGELES COUNTY ENGINEER
403 Los Angeles County Engineering Bldg.

PLEASE RETURN TO

Do not extend this side of this line.

Note: Any Additions or Changes on This Sheet Must Be Made or Circled in Red Ink With Date and Name of Person Making Change.

PWFB 1022 1035

Notes Ck'd by W. EDMONDSON	Survey of GARDENA AREA ST ℄ DIV 7
Map No.	JN 0303.00 Tape 0251 Std 68 °F
Office Work	Surveyed by E. LANDA
Checked	Notes E. LANDA Date 4-69
Date	Indexed R.J. GALLI NV 7

F. B. 2778 PG. 53

WS 7 C5

CONT LF PG 54

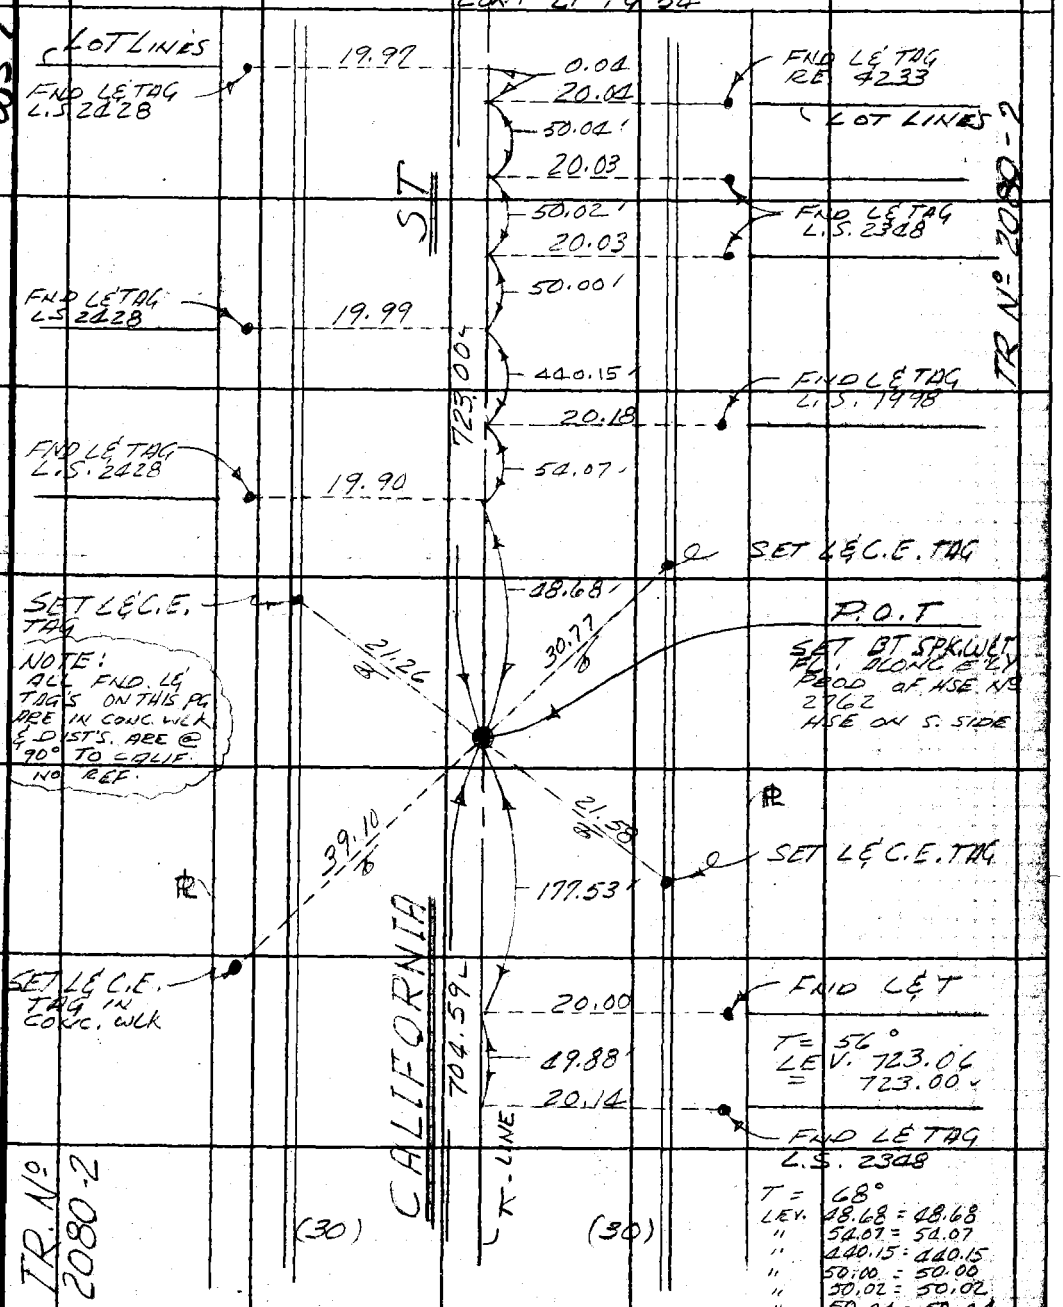

T = 68°
LEV. 48.68 = 48.68
" 54.07 = 54.07
" 440.15 = 440.15
" 50.00 = 50.00
" 50.02 = 50.02
" 50.04 = 50.04
" 177.53 = 177.53
" 49.88 = 49.88

CONT. RT. PG 52

Note: Any Additions or Changes on This Sheet Must be Made or Circled in Red Ink With Date and Name of Person Making Change.

Do not extend this side of this line.

PLEASE RETURN TO
LOS ANGELES COUNTY ENGINEER
403 LOS ANGELES COUNTY ENGINEERING BLDG.

76F3095 CE # 310 3-61

PWFB 1022 1036

F. B. ~~2778~~ PG. ~~54~~

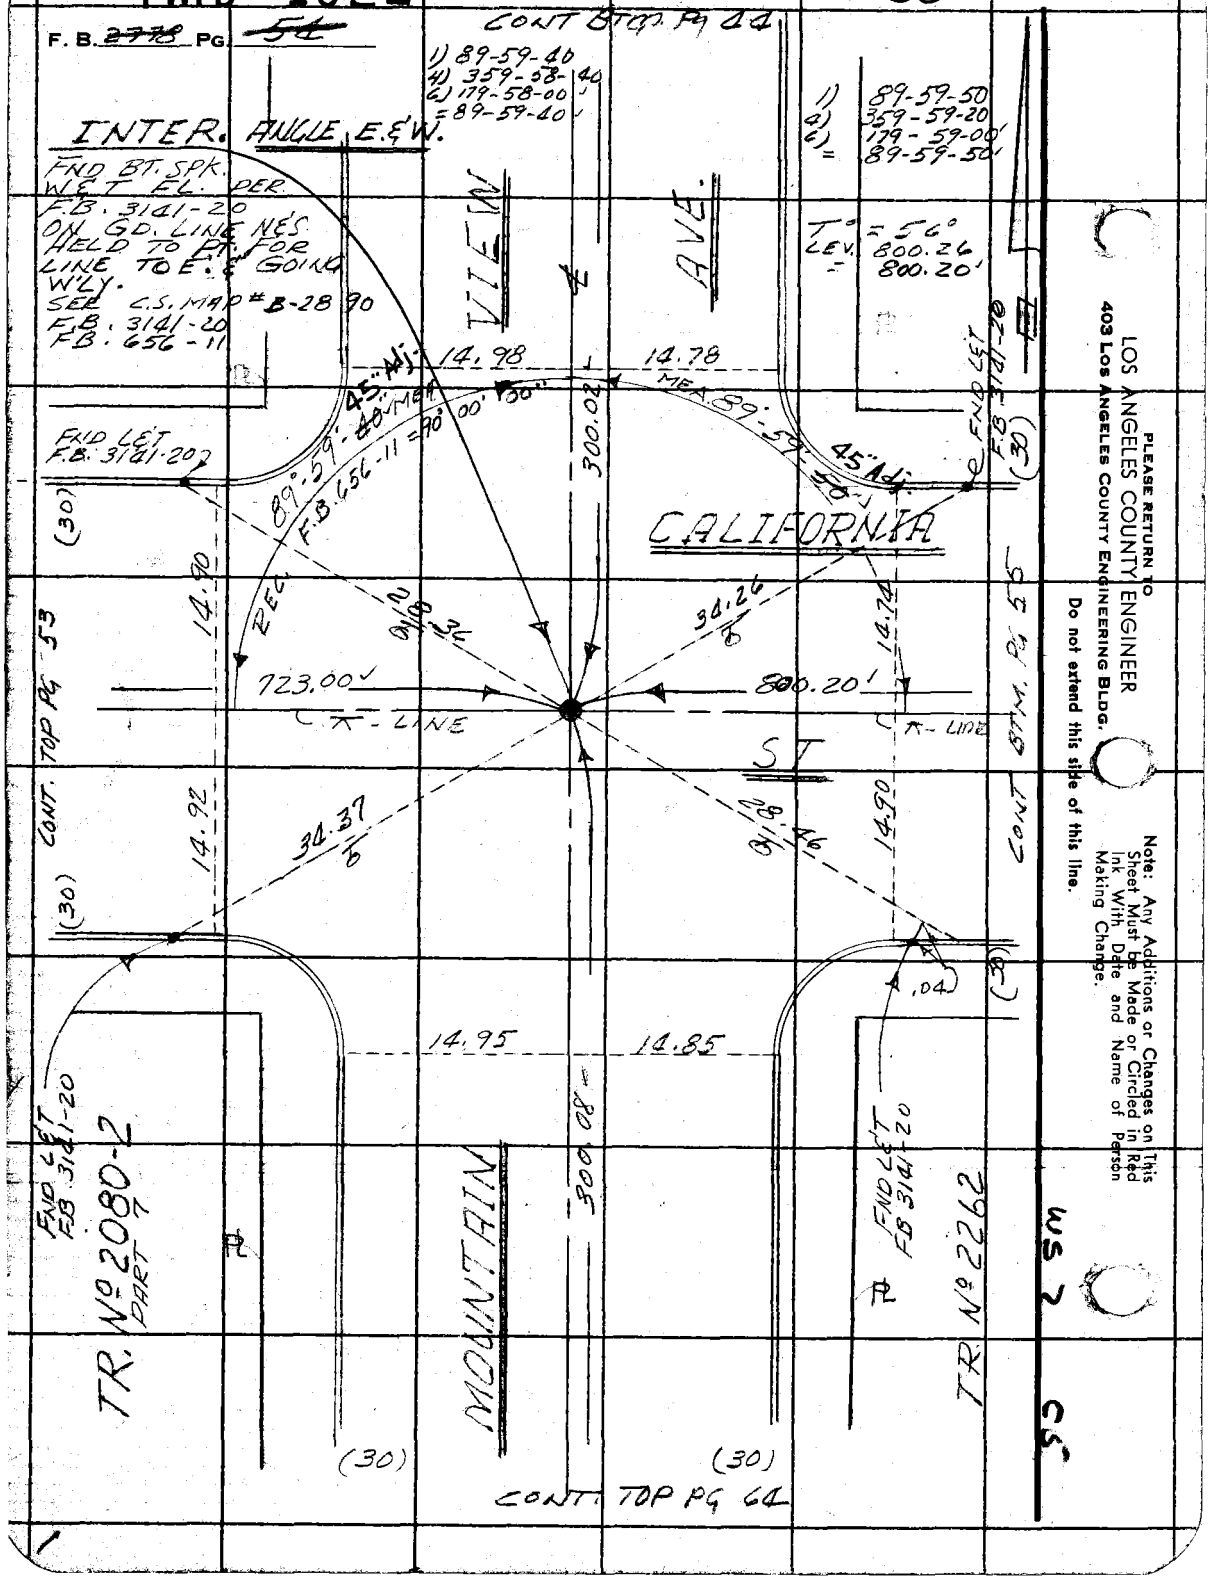

PLEASE RETURN TO
LOS ANGELES COUNTY ENGINEER
403 LOS ANGELES COUNTY ENGINEERING BLDG.
Do not extend this side of this line.

Note: Any Additions or Changes on This Sheet Must be Made or Circled in Red Ink With Date and Name of Person Making Change.

WS 7 CS

PWFB 1022 1037

Notes Ck'd by W. EDMONDSON	Survey of DIV 7 GARDENA AREA ST. ℄	F. B. ~~2778~~ PG. ~~55~~
Map No.	JN 0303.60 Tape 025 Std 68 °F	
Office Work	Surveyed by E. LANDA	T = 86
Checked	Notes E. LAND Date 4-69	LEV. 1311.36
Date	Indexed E. I. GALLI	= 1311.51

WS 7 C5

CONT. BTM PG 56

T = 62°
LEV. 61.03 = 61.03
" 49.99 = 49.99
" 140.07 = 140.06
" 144.05 = 144.04

FND L&T

LOT LINES

FND L&T

SET L&C.E. TAG IN CONC WLK

SET L&C.E. TAG IN CONC WLK.

CALIFORNIA ST

140.06

49.99

61.03

144.04

1311.51

19.02

17.99

18.03

26.43

26.71

26.40

26.38

19.01

LOT LINES

FND L&T TAG L.S. 2428

NOTE: ALL FND L&T & TAG'S ON THIS PG. ARE IN CONC WLK. & DIST'S ARE @ 90° TO CALIF. NO REF

SET L&CE TAG IN CONC. WLK

P.O.T.

SET BT. SPK. W&T FL ALONG ELY PROD OF HSE. No 3013 HSE. ON N. SIDE

SET L&CE TAG IN CONC WLK

FND L&T TAG L.S. 2348

TR. No 2262

(30)

(30)

TR. No 2262

CONT. RT. PG. 8

Note: Any Additions or Changes on This Sheet Must be Made or Circled in Red Ink With Date and Name of Person Making Change.

Do not extend this side of this line.

PLEASE RETURN TO
LOS ANGELES COUNTY ENGINEER
403 LOS ANGELES COUNTY ENGINEERING BLDG.

76F309S CE # 310 3-61

PWFB 1022 1038, 1039

F. B. ~~2228~~ PG. ~~56~~

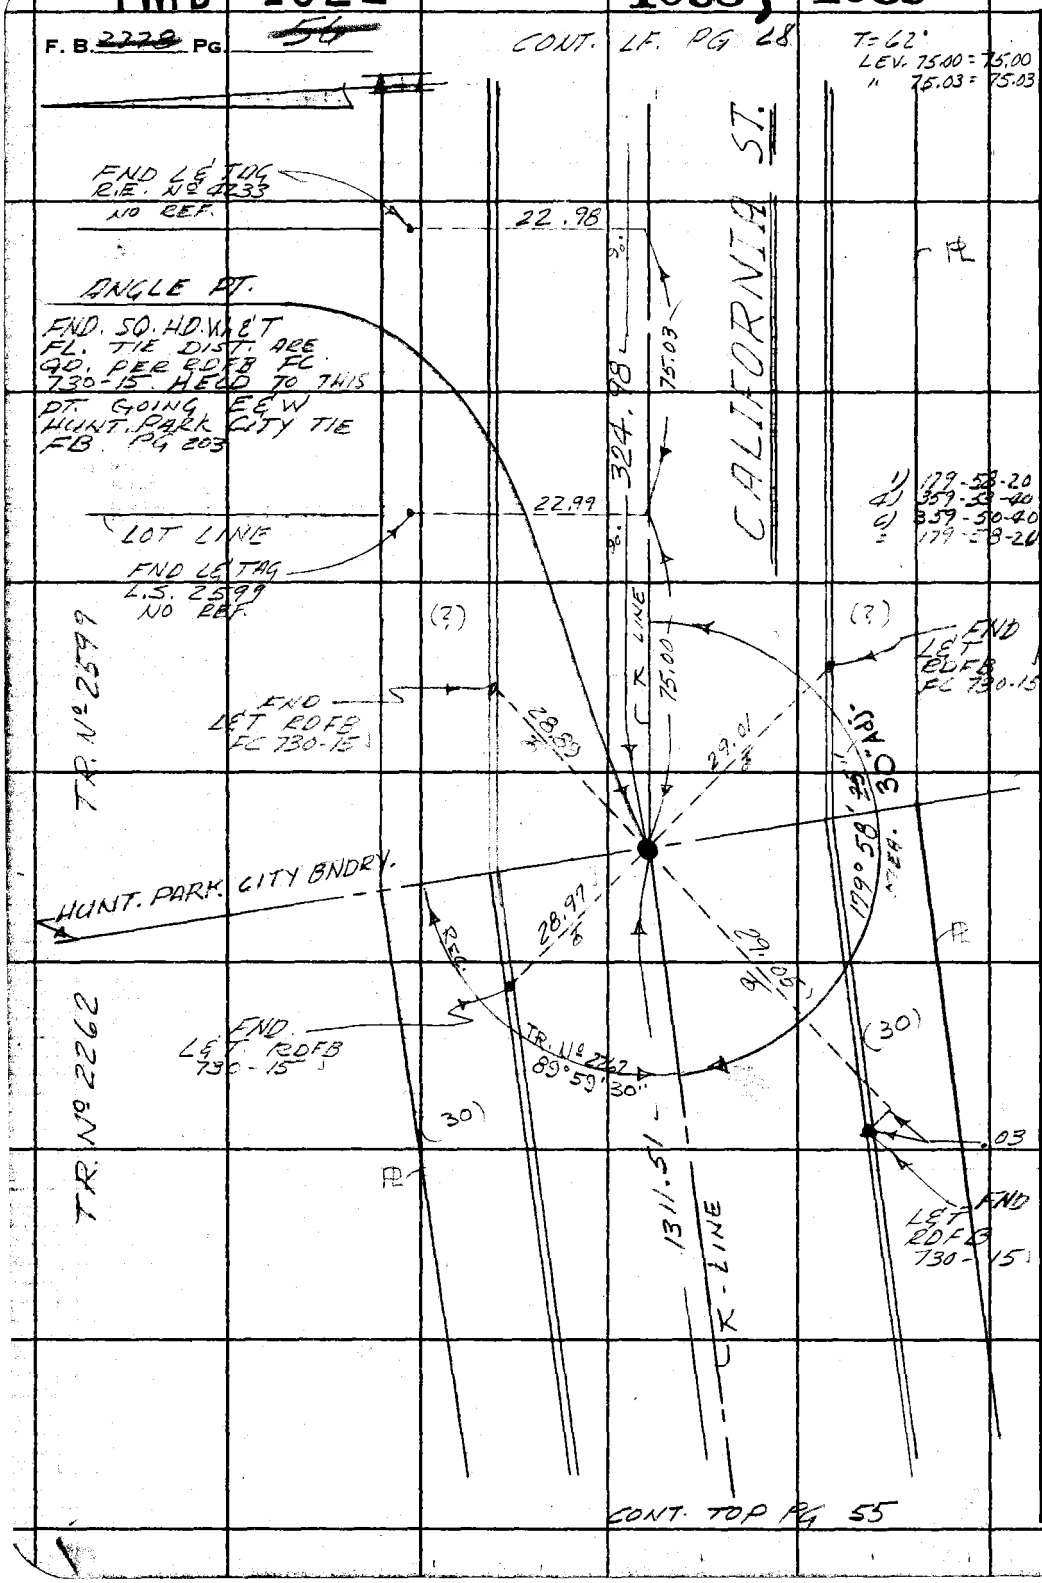

PLEASE RETURN TO
LOS ANGELES COUNTY ENGINEER
403 LOS ANGELES COUNTY ENGINEERING BLDG.
Do not extend this side of this line.

Note: Any Additions or Changes on This Sheet Must be Made or Circled in Red Ink With Date and Name of Person Making Change.

PWFB 1021

4015

Notes Ck'd by W. EDMONDSON Div. 7	Survey of GARDENA AREA ℄
Map No.	JN 0309.00 Tape 0251 Std 68 °F
Office Work	Surveyed by E. LANDA
Checked	Notes E. LANDA Date 4-69
Date	Indexed [illegible] GALLI [illegible] 7'69

F.B. ~~2778~~ Pg. ~~57~~

T = 80°
LEV. 302.54 = 302.56
81.82 LEV. = 81.82
T 78° = 81.83

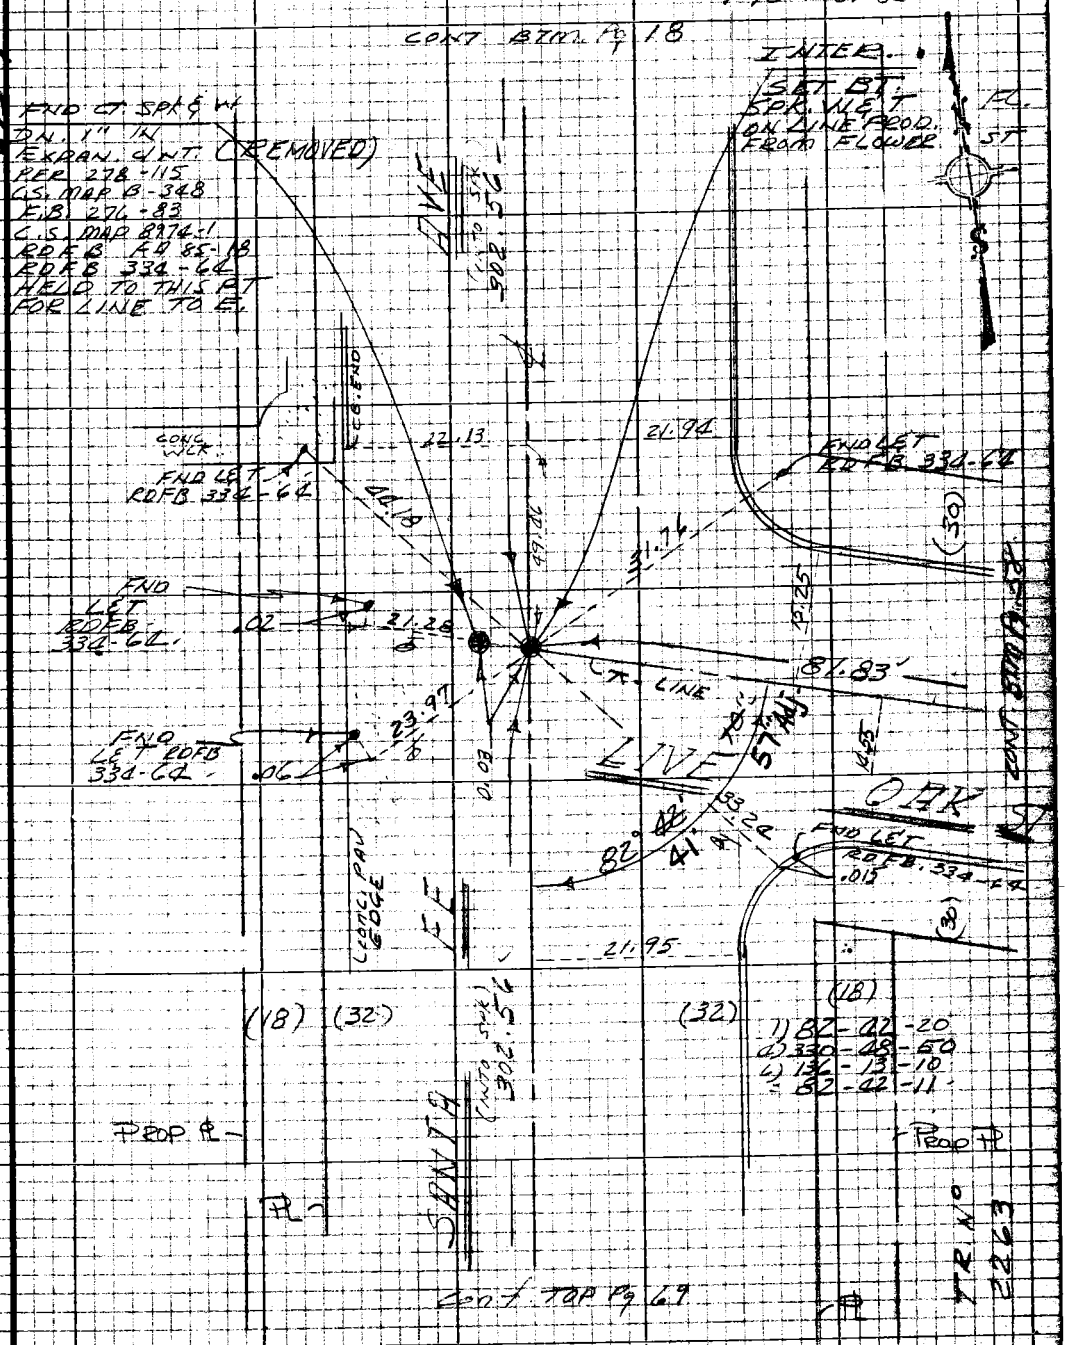

Note: Any Additions or Changes on this Sheet Must be Made or Circled in Red Ink With Date and Name of Person Making Change

Do not extend this side of this line.

PLEASE RETURN TO
LOS ANGELES COUNTY ENGINEER
403 LOS ANGELES COUNTY ENGINEERING BLDG.

76P2098 CE #310 5-66

PWFB 1021 4016

F.B. ~~2770~~ Pg. ~~58~~

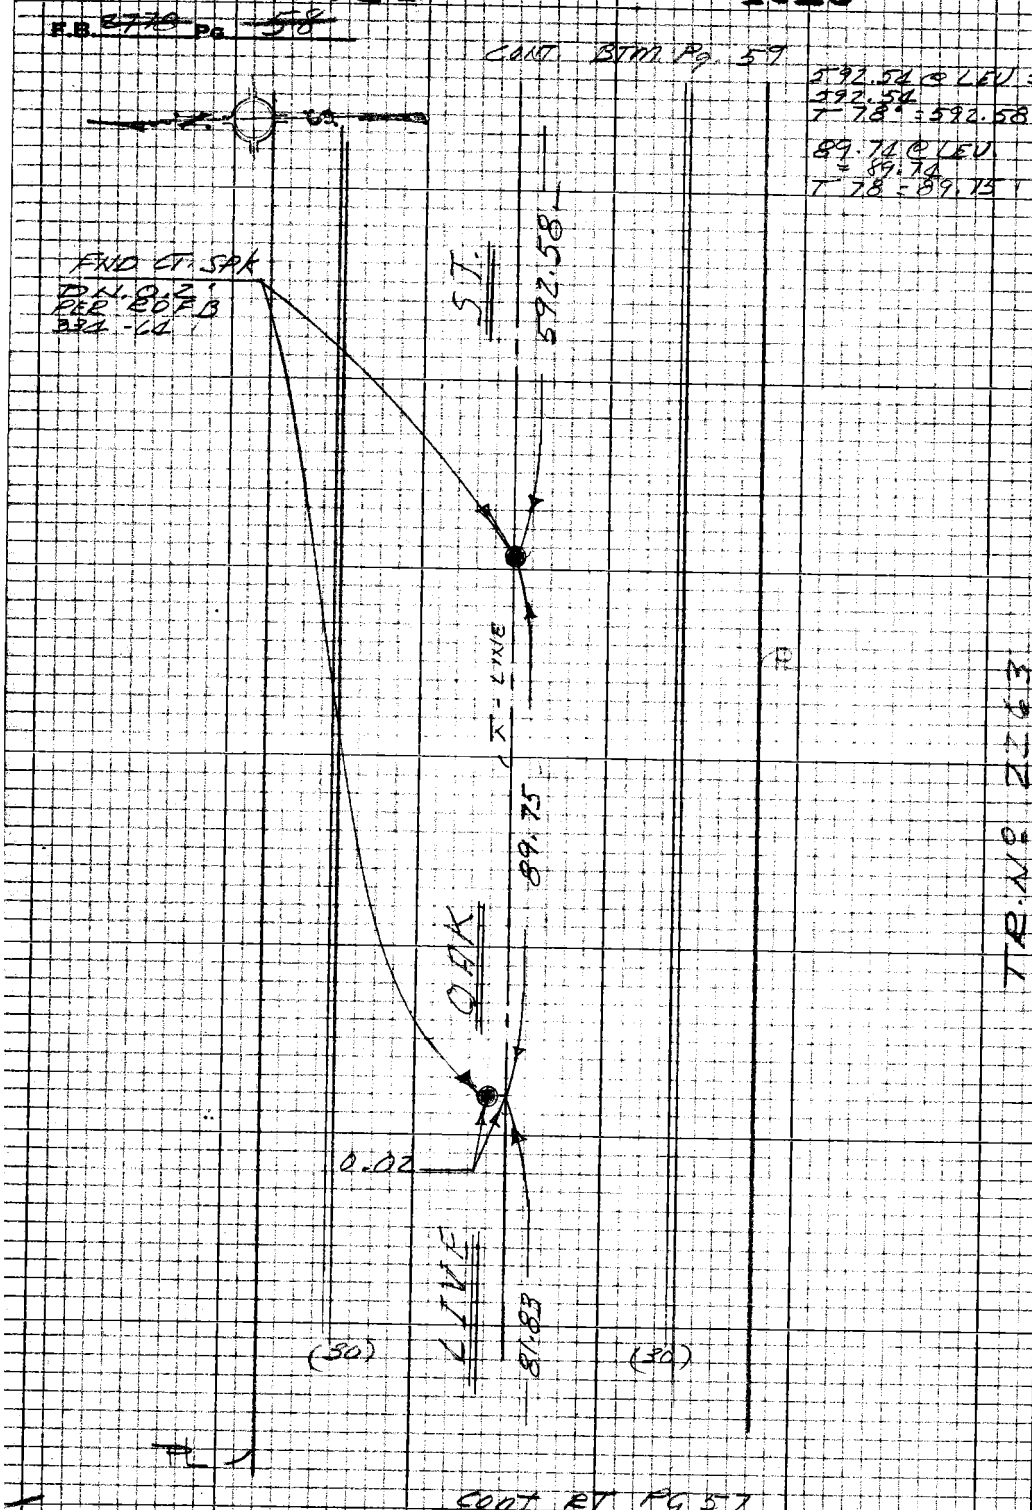

PLEASE RETURN TO
LOS ANGELES COUNTY ENGINEER
403 LOS ANGELES COUNTY ENGINEERING BLDG.

Note: Any Additions or Changes on this Sheet Must be Made or Circled in Red Ink With Date and Name of Person Making Change

Do not extend this side of this line.

TR. No. 2263

W 57 C 5

PWFB 1021 4017, 4018

Notes Ck'd by W. EDMONDSON	Survey of GARDENE AREA ℄	F.B. ~~2778~~	Pg. ~~59~~
Map No.	IN 0303.00 Tape 0251 Std 68 °F		
Office Work	Surveyed by E. LANDA		
Checked	Notes E. LANDA Date 4-69		
Date	Indexed C.J. GALLI 7'69		

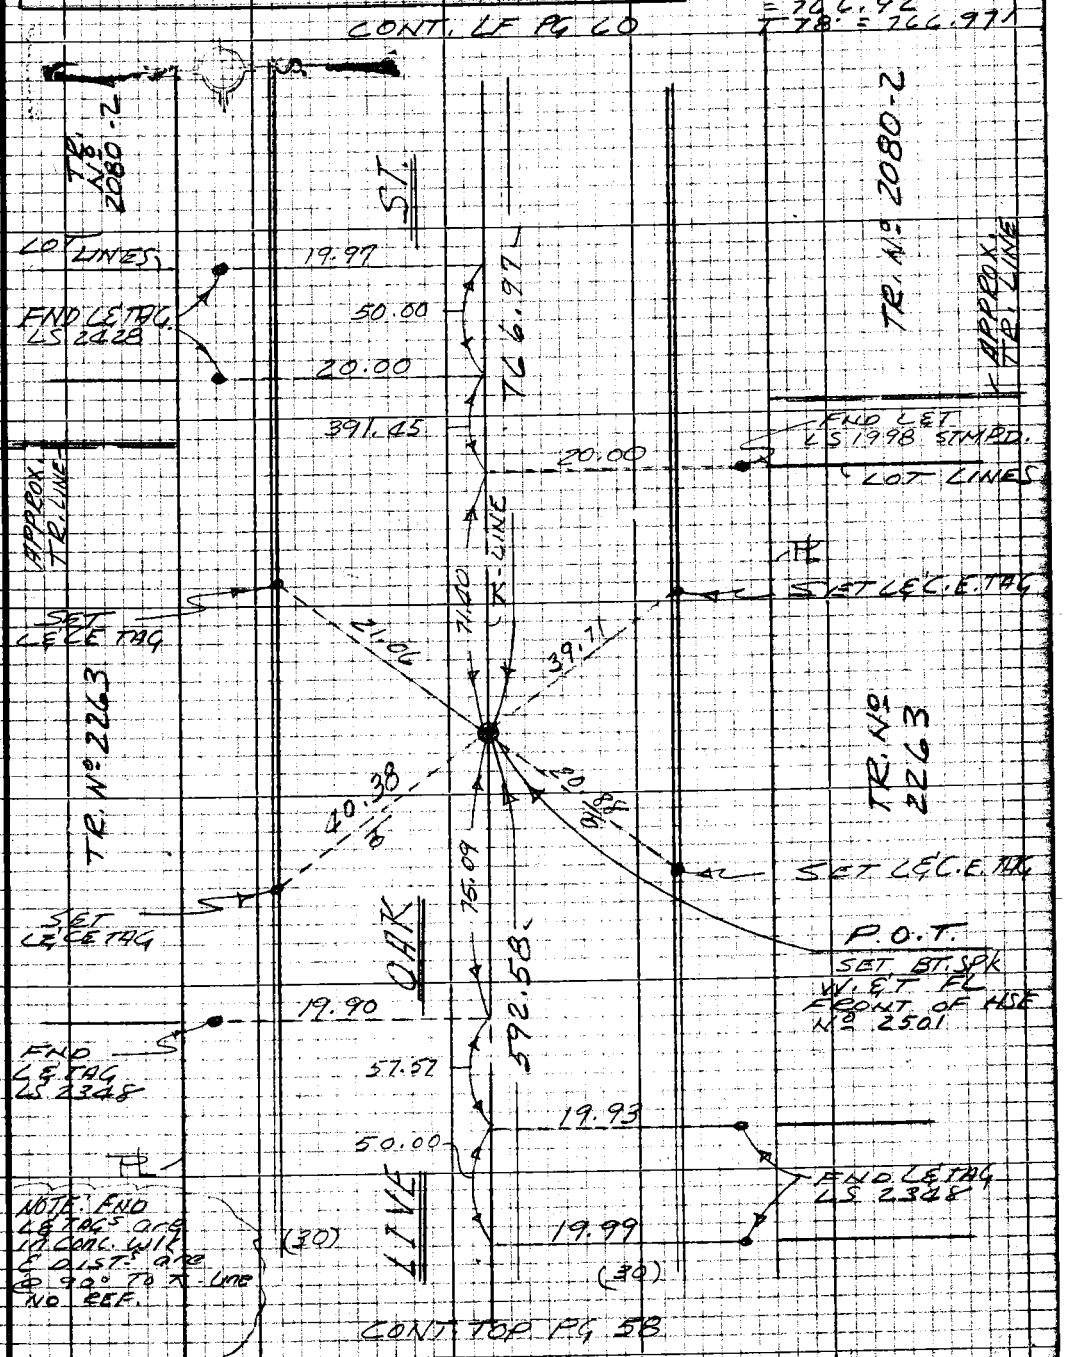

Note: Any Additions or Changes on this Sheet Must be Made or Circled in Red Ink With Date and Name of Person Making Change

Do not extend this side of this line.

PLEASE RETURN TO
LOS ANGELES COUNTY ENGINEER
403 LOS ANGELES COUNTY ENGINEERING BLDG.

76P3098 CE #310 5-66

PWFB 1021

4019

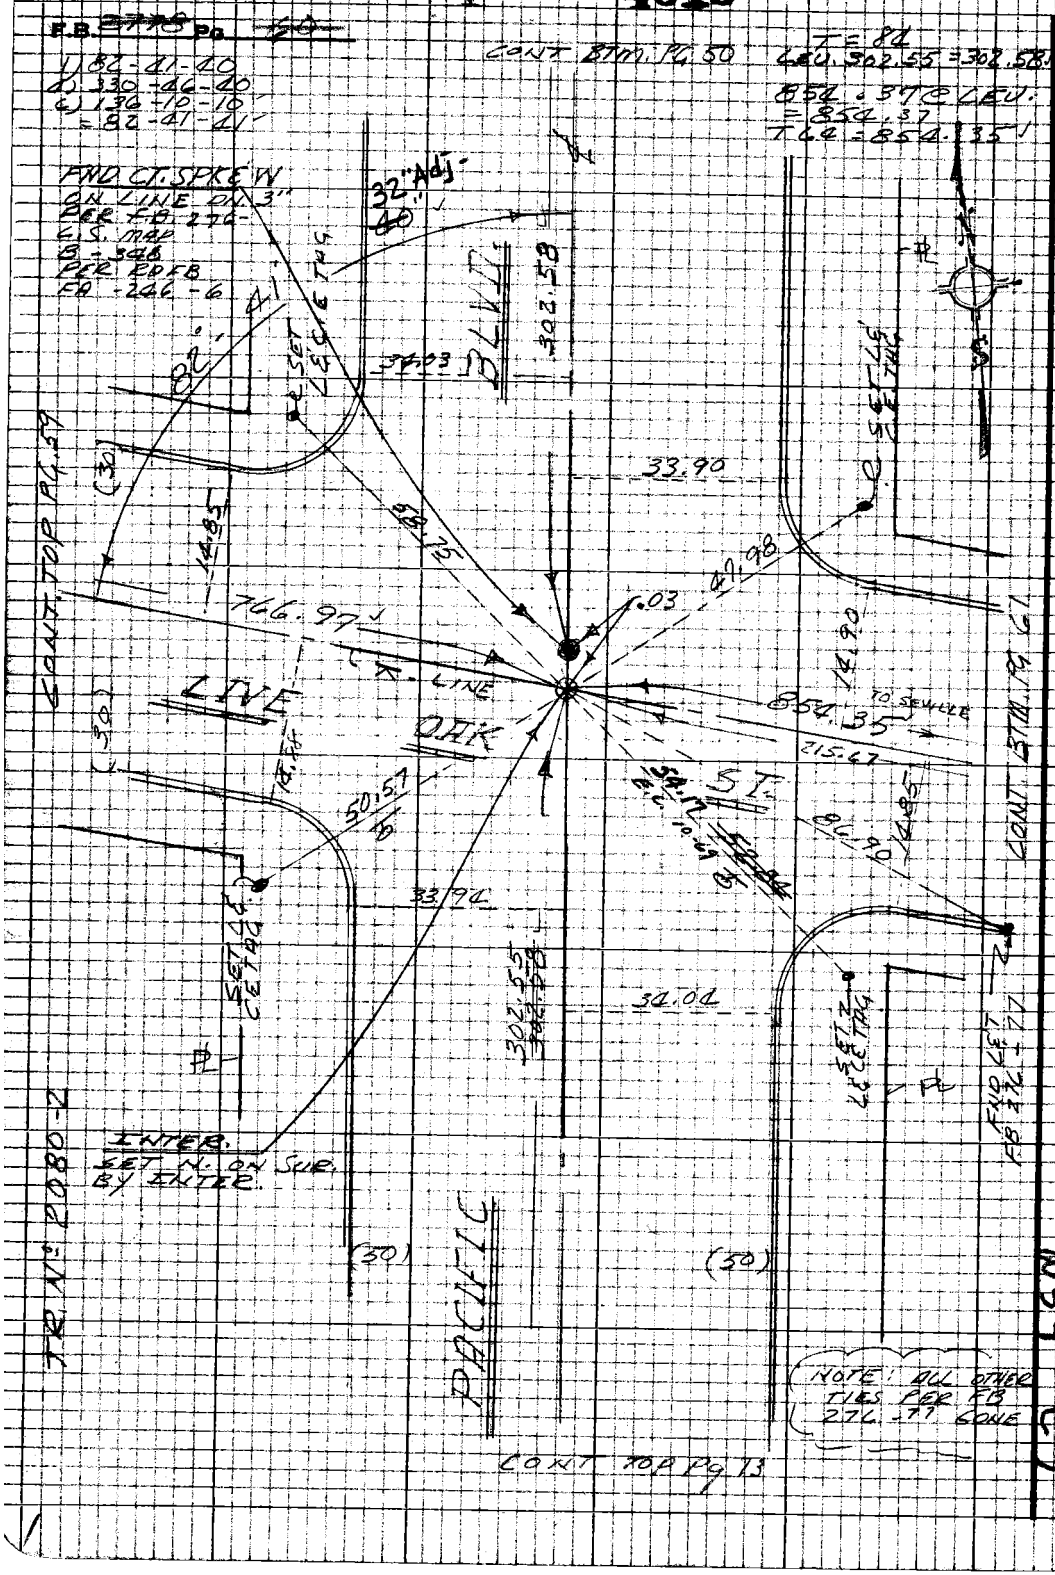

PLEASE RETURN TO
LOS ANGELES COUNTY ENGINEER
403 LOS ANGELES COUNTY ENGINEERING BLDG.

Do not extend this side of this line.

Note: Any Additions or Changes on this Sheet Must be Made or Circled in Red Ink With Date and Name of Person Making Change

PWFB 1022

1040

Notes Ck'd by W. EDMONDSON	Survey of DIV 7 GARDENA AREA ℄
Map No.	JN 0303.00 Tape 0251 Std 68 °F
Office Work	Surveyed by E. LANDA
Checked	Notes E. LANDA Date 4-69
Date	Indexed [illegible] GALLI [illegible] 7'69

F.B. 2778 Pg. 64

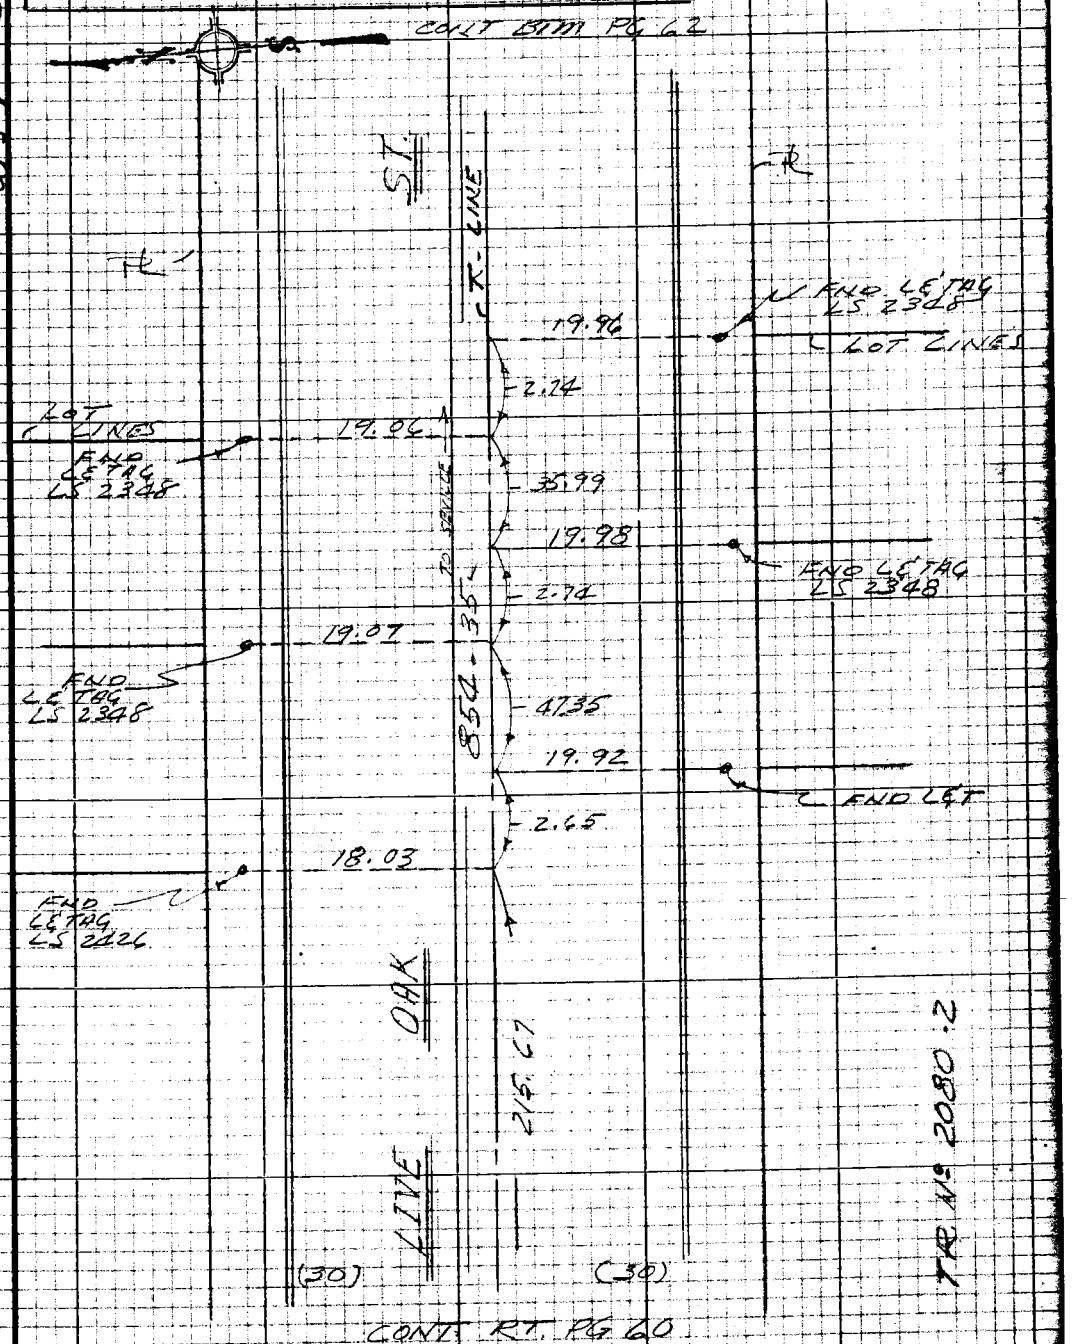

Note: Any Additions or Changes on this Sheet Must be Made or Circled in Red Ink With Date and Name of Person Making Change

Do not extend this side of this line.

PLEASE RETURN TO
LOS ANGELES COUNTY ENGINEER
403 LOS ANGELES COUNTY ENGINEERING BLDG.

76P3098 CE #310 5-66

PWFB 1022

1041

F.B. 2770 Pg. 63

CONT BTM PG 63

(30) (30)

SET LATH W/ BY TAN. TIES S.W. DIST. OF ALE LET. DIVE DIST INTO AREA TRAVELWAY WITH. FEET FB 2776-87

FAULE KIA TRA 2776-87

SET LE C.E. TAG

FAULE FB 2776-87

T = 78° 303.21 — 303.23 — 0.28

LEN. 303.21 DIST. CAND. INTO STRAD. BEFORE INTER MADE.

660.16 @ LEU = 660.16

T = 660.16 — 660.16

SET LE C.E. TAG

0.07 99% DIST TO EATH

1.00

(33) (33)

Cont. Pg. 32

Cont. Pg. 75

303.23 302.53

303.89 302.59

SEVILLE AVE

SET LE C.E. TAG

SET LE C.E. TAG

INTER.

SET BT. SPK. W. ST. EL. BY INTER.

FAULE FB 2776-87 HALD FOR DIST TO LATH KI.

TR. No. 2080-2

1) 82-41-40
2) 330-44-00
3) 136-07-00
4) 82-41-30

CONT. TOP PG. 61

NOTE: Any Additions or Changes on this Sheet Must be Made or Checked in Red Ink With Date and Name of Person Making Change

LOS ANGELES COUNTY ENGINEER
403 LOS ANGELES COUNTY ENGINEERING BLDG.

PLEASE RETURN TO

DO NOT DETAIN THIS SHEET OF THIS LINE.

W.S. 2

21.50
302.28
302.59

PWFB 1022 1042, 1043

Notes Ck'd W. EDMONDSON	Survey of DIV 7 GARDENA AREA ℄		F.B. ~~2778~~ Pg. ~~63~~
Map No.	JN 0303.09	Tape 0251	Std 68 °F
Office Work	Surveyed by E. LANDA		
Checked	Notes E. LANDA	Date 4-69	
Date	Indexed R. I. GALLI		

729.01 @ LEV = 729.01
T 64° = 728.99

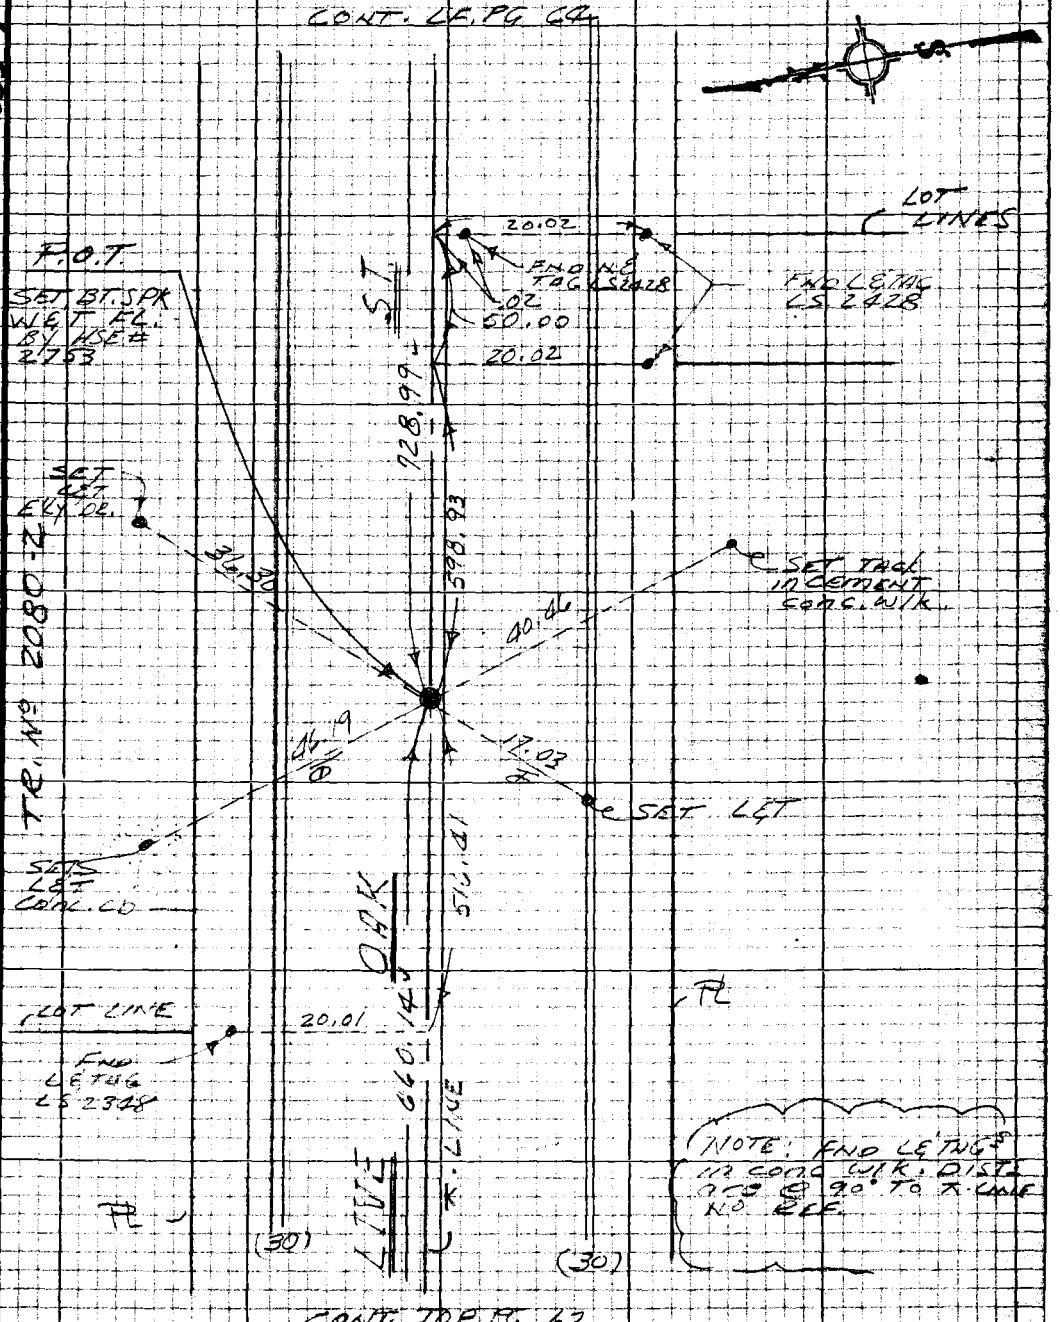

Note: Any Additions or Changes on this Sheet Must be Made or Circled in Red Ink With Date and Name of Person Making Change

Do not extend this side of this line.

PLEASE RETURN TO
LOS ANGELES COUNTY ENGINEER
403 Los Angeles County Engineering Bldg.

76P309S CE #310 8-66

PWFB 1022

1044

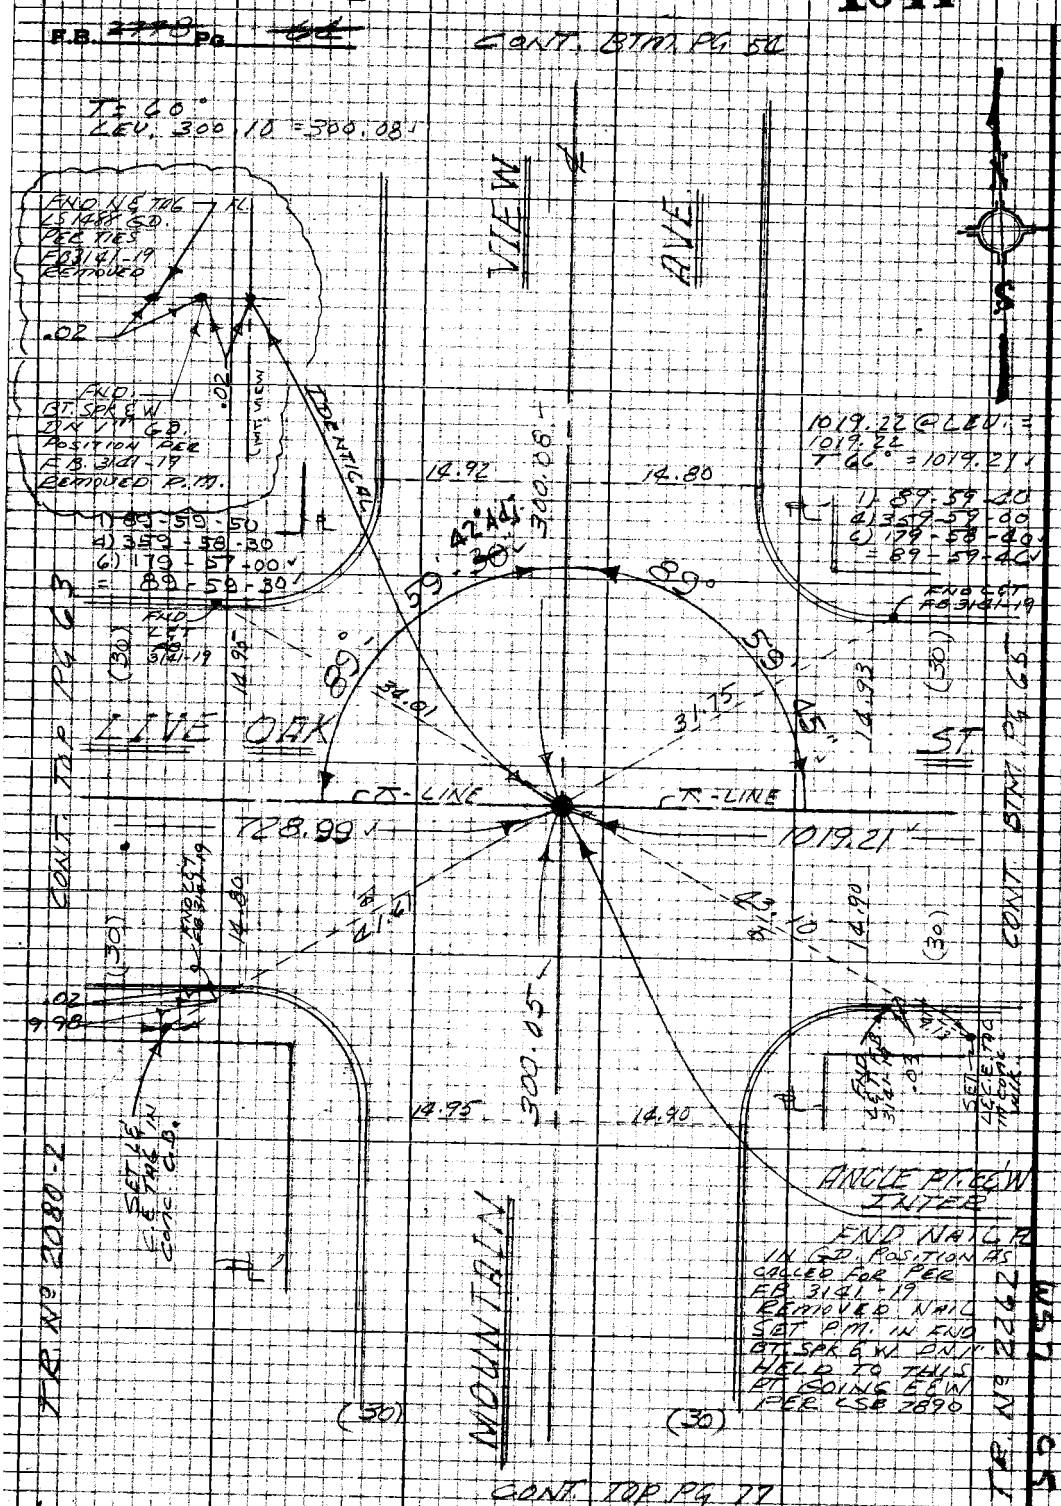

PLEASE RETURN TO
LOS ANGELES COUNTY ENGINEER
403 LOS ANGELES COUNTY ENGINEERING BLDG.

Do not extend this side of this line.

Note: Any Additions or Changes on this Sheet Must be Made or Circled in Red Ink With Date and Name of Person Making Change

PWFB 1022

1045

Notes Ck'd by W. EDMONDSON	Survey of DIV 7 GARDENA AREA &
Map No.	JN 0303.01 Tape 0251 Std 68°F
Office Work	Surveyed by E. LANDA
Checked	Notes E. LANDA Date 4-69
Date	Indexed [illegible] GALLI JUN 2 '69

F.B. 2778 Pg. 65

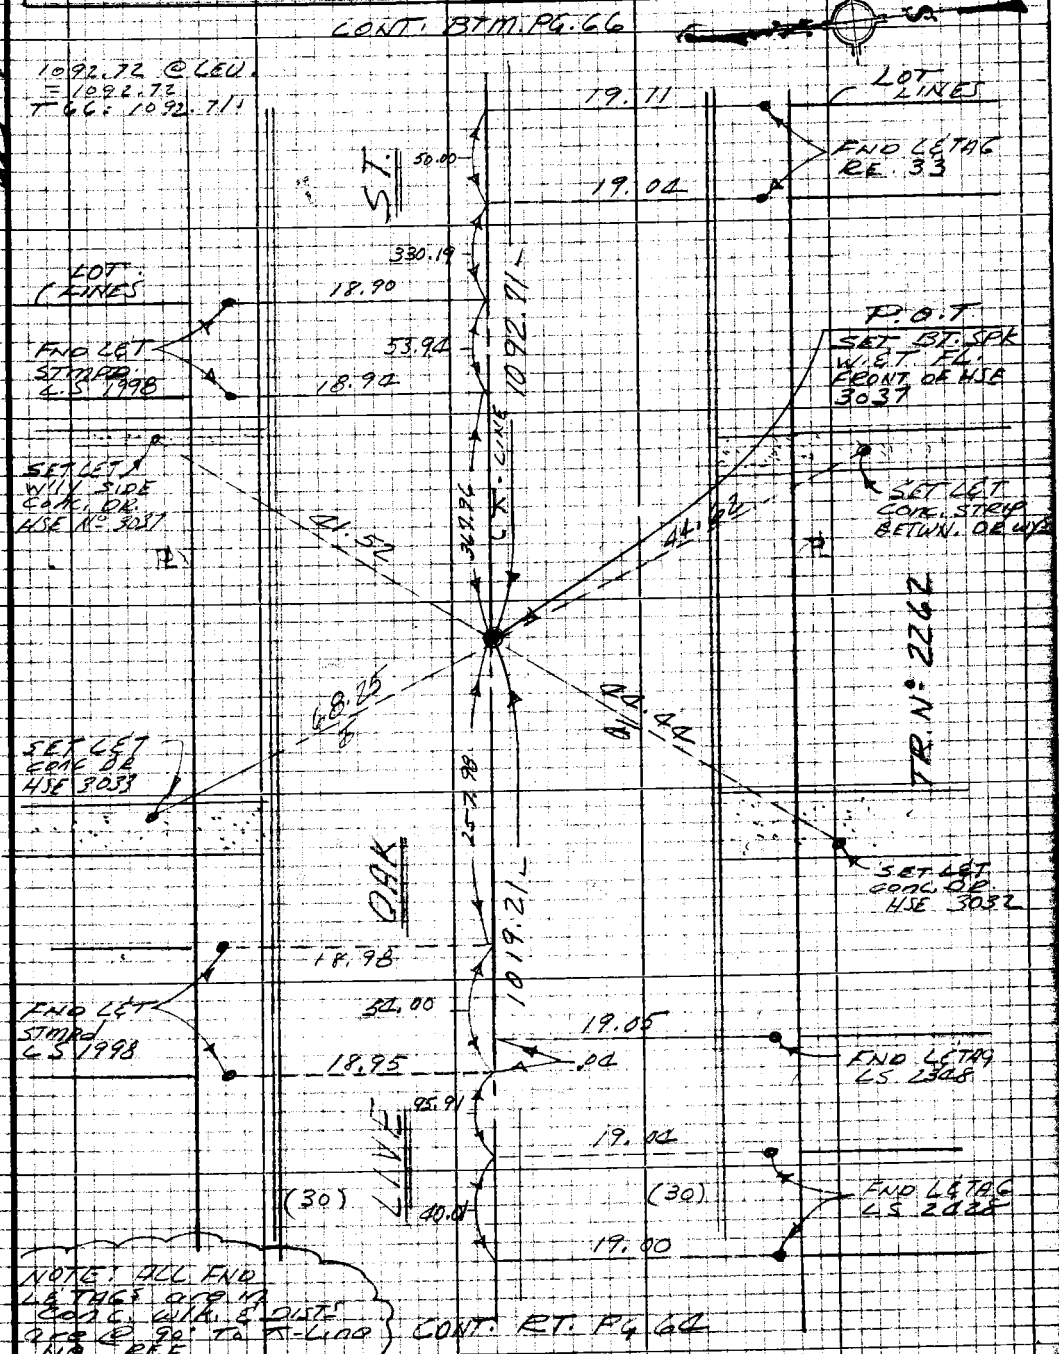

Note: Any Additions or Changes on this Sheet Must be Made or Circled in Red Ink With Date and Name of Person Making Change

Do not extend this side of this line.

PLEASE RETURN TO
LOS ANGELES COUNTY ENGINEER
403 LOS ANGELES COUNTY ENGINEERING BLDG.

76P3098 CK #310 5-66

PWFB 1022

1046

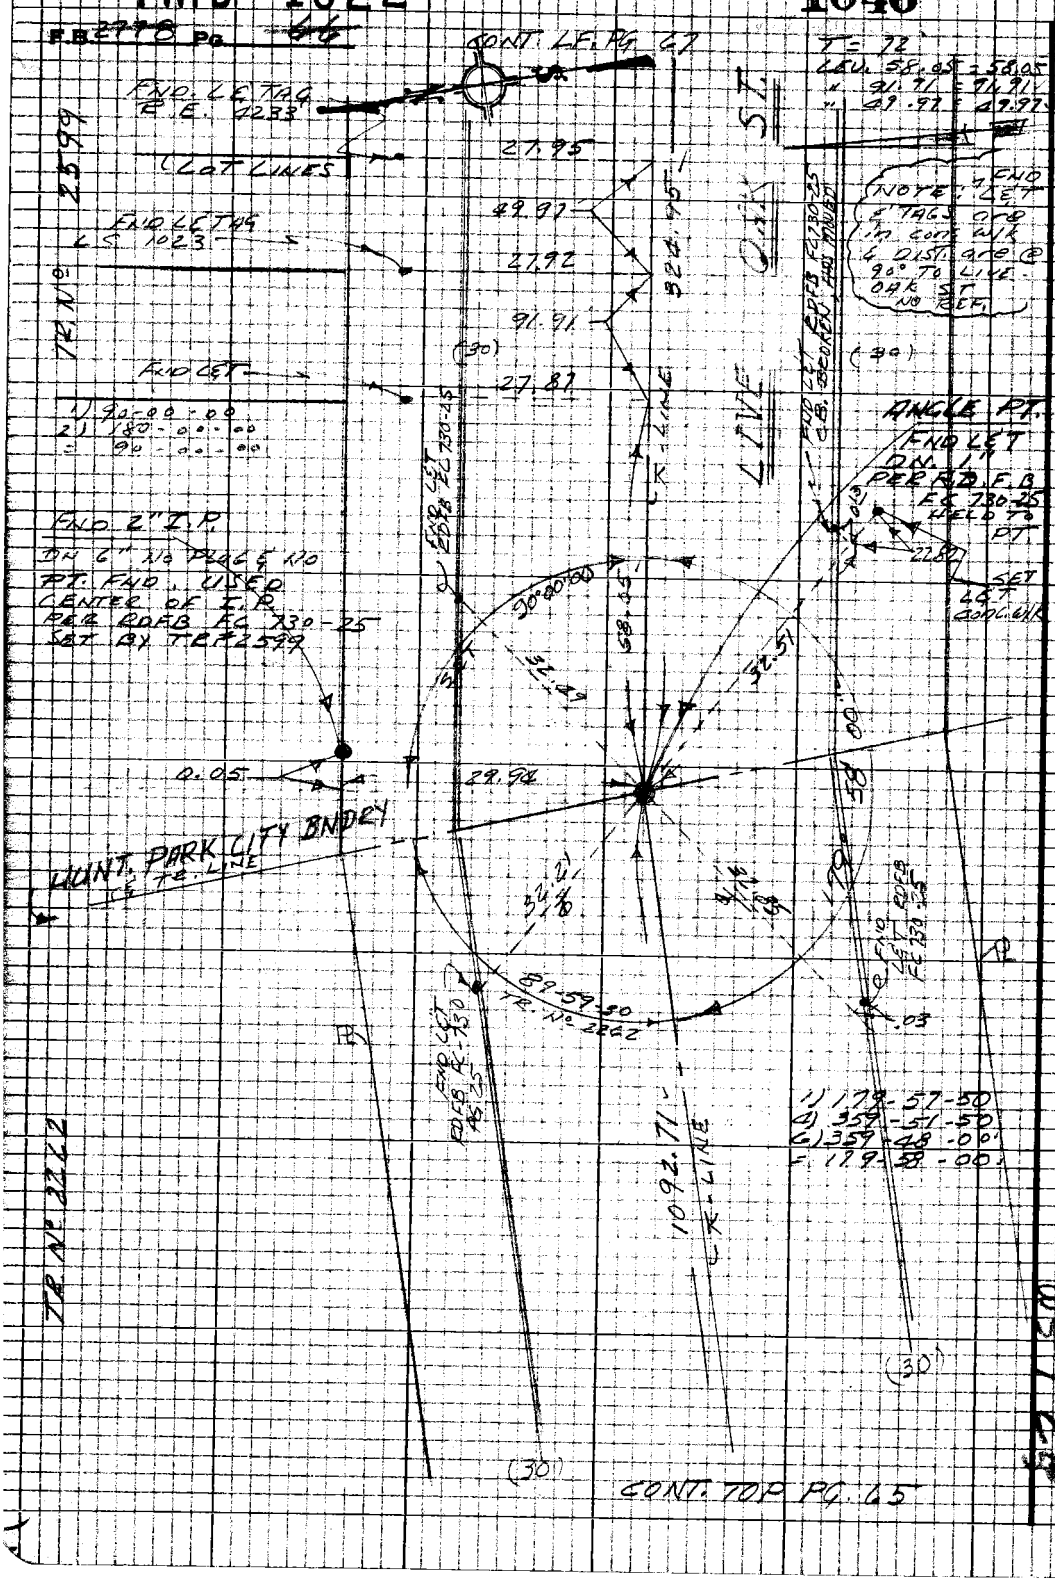

PLEASE RETURN TO
LOS ANGELES COUNTY ENGINEER
403 LOS ANGELES COUNTY ENGINEERING BLDG.

Do not extend this side of this line.

Note: Any Additions or Changes on this Sheet Must be Made or Circled in Red Ink With Date and Name of Person Making Change

WS 7 65

PWFB 1022 1047

Notes Ck'd by W. EDMONDSON	Survey of GARDENA AREA ℄ DIV 7
Map No.	JN 0303.00 Tape 0251 Std 68 °F
Office Work	Surveyed by E. LANDA
Checked	Notes E. LANDA Date 4-69
Date	Indexed E. I. GALLI

F. B. ~~2778~~ Pg. ~~67~~

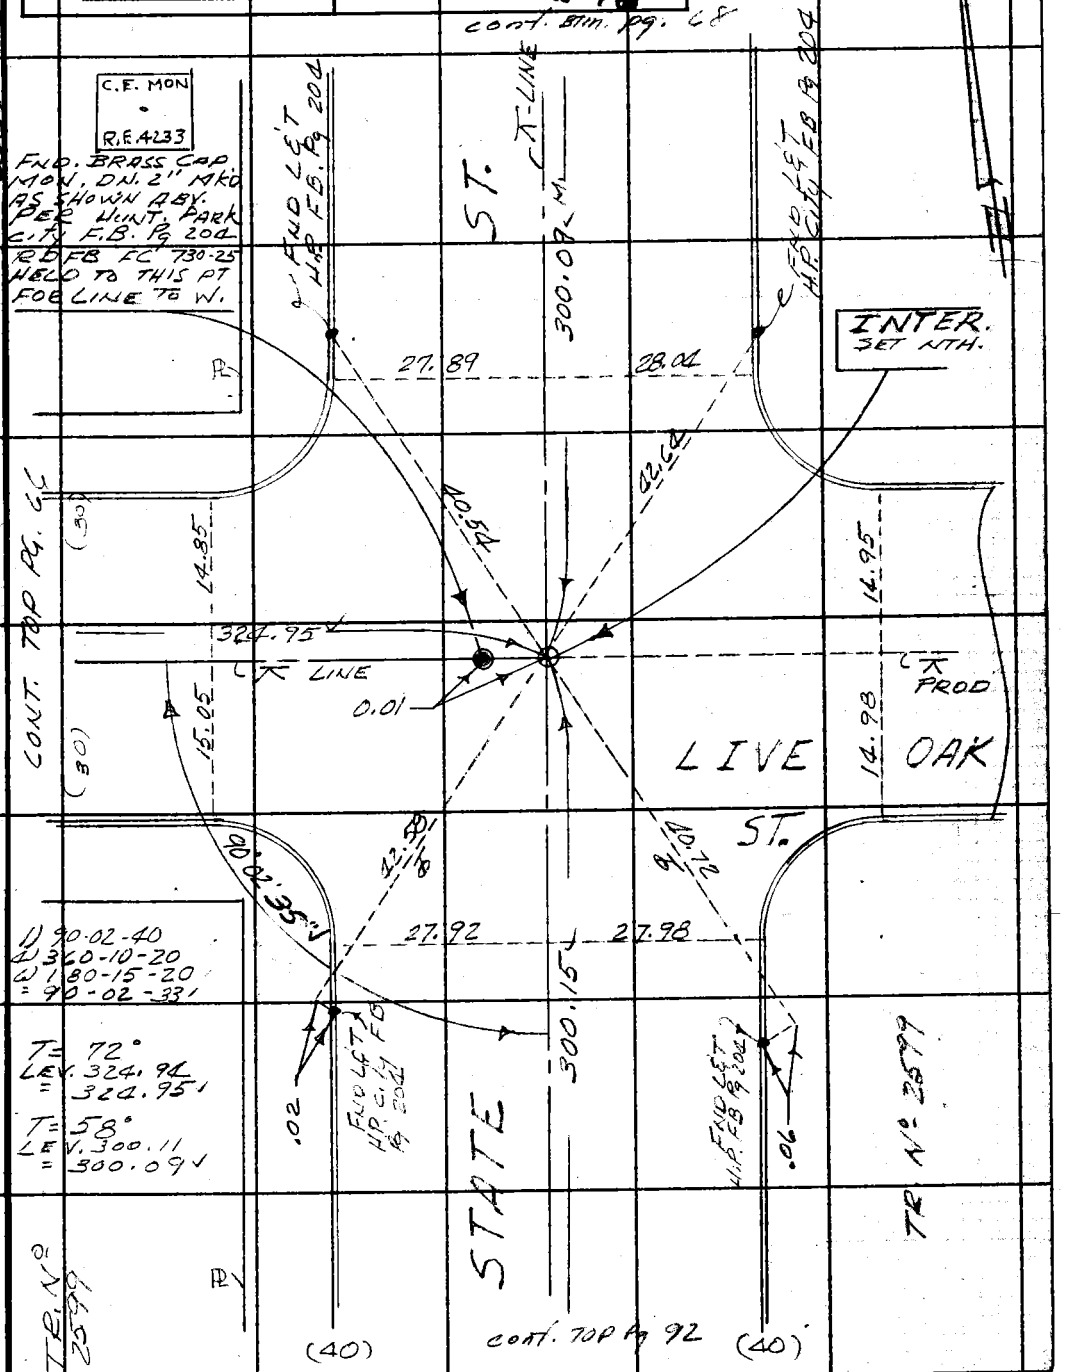

Note: Any Additions or Changes on This Sheet Must be Made or Circled in Red Ink With Date and Name of Person Making Change.

Do not extend this side of this line.

PLEASE RETURN TO
LOS ANGELES COUNTY ENGINEER
403 LOS ANGELES COUNTY ENGINEERING BLDG.

76F309S CE # 310 3-61

PWFB 1022 1048

F. B. ~~2778~~ PG. ~~68~~

CONT. RT. PG 36

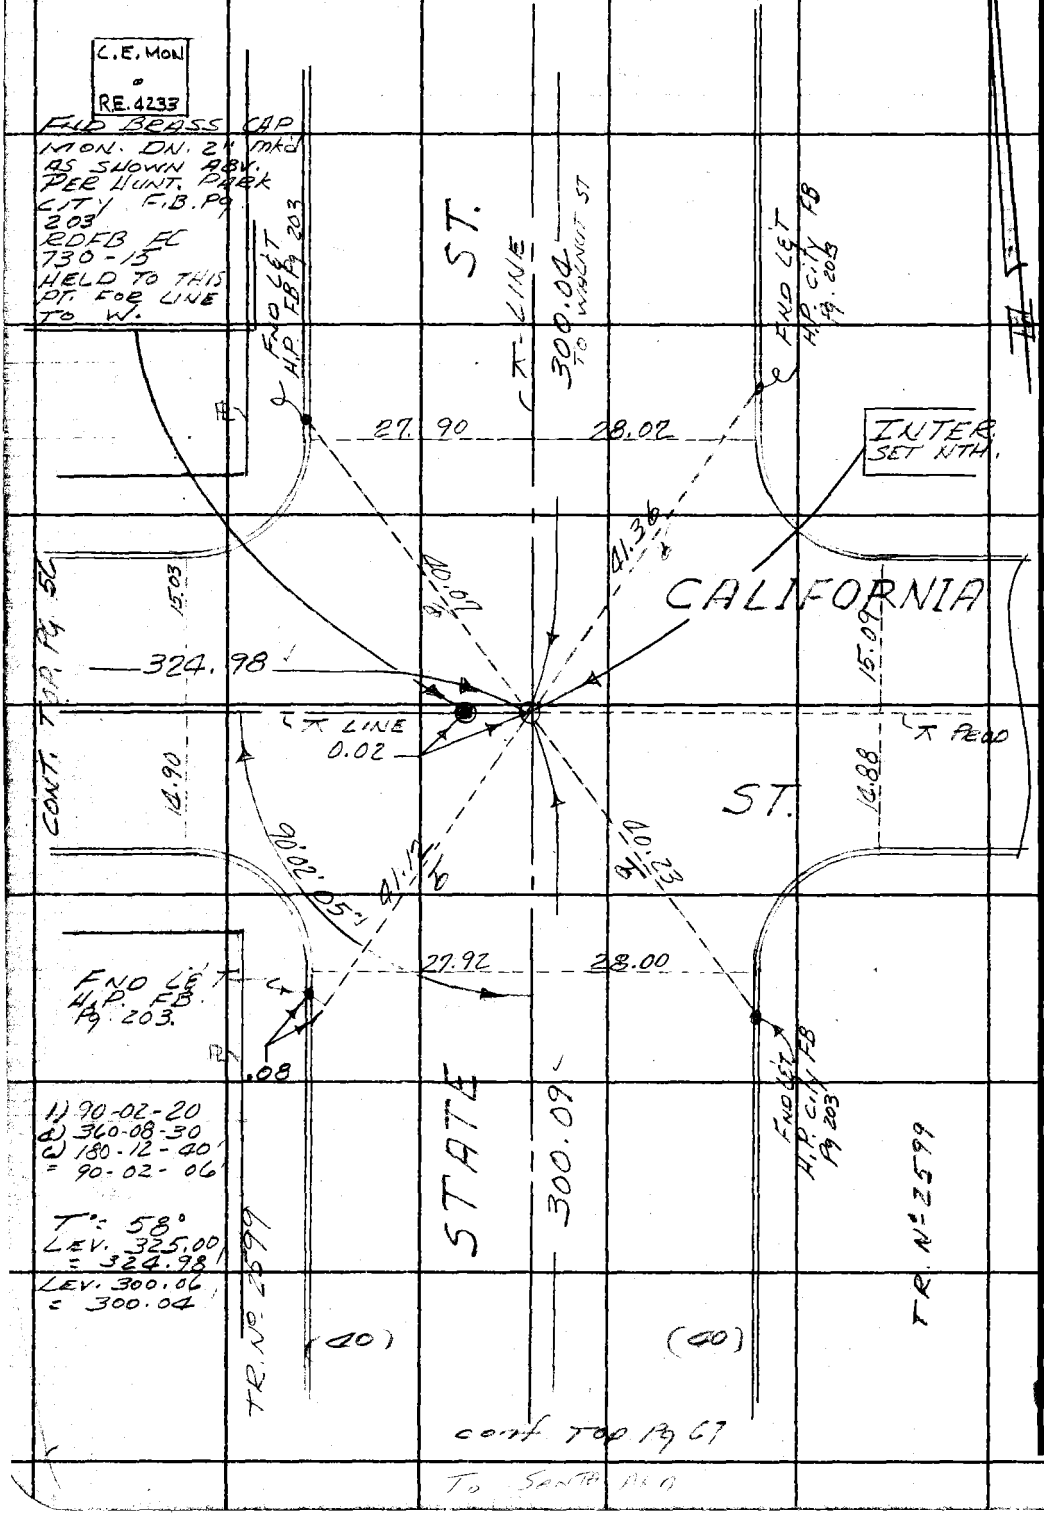

PLEASE RETURN TO
LOS ANGELES COUNTY ENGINEER
403 LOS ANGELES COUNTY ENGINEERING BLDG.
Do not extend this side of this line.

Note: Any Additions or Changes on This Sheet Must be Made or Circled in Red Ink With Date and Name of Person Making Change.

WS 7 D5

PWFB 1021 4020, 4021

Notes Ck'd by W. EDMONDSON	Survey of DIV 7 GARDENA AREA ℄	F. B. ~~2778~~ PG. ~~69~~
Map No.	JN 0303.09 Tape 0251 Std 68 °F	TR. Nº 2263
Office Work	Surveyed by E. LANDA	
Checked	Notes E. LANDA Date 4-69	
Date	Indexed E. L. GALLI NV 7/69	

T = 68°
LEV. 82.00 = 82.00
T = 80°
LEV. 302.54 = 302.56

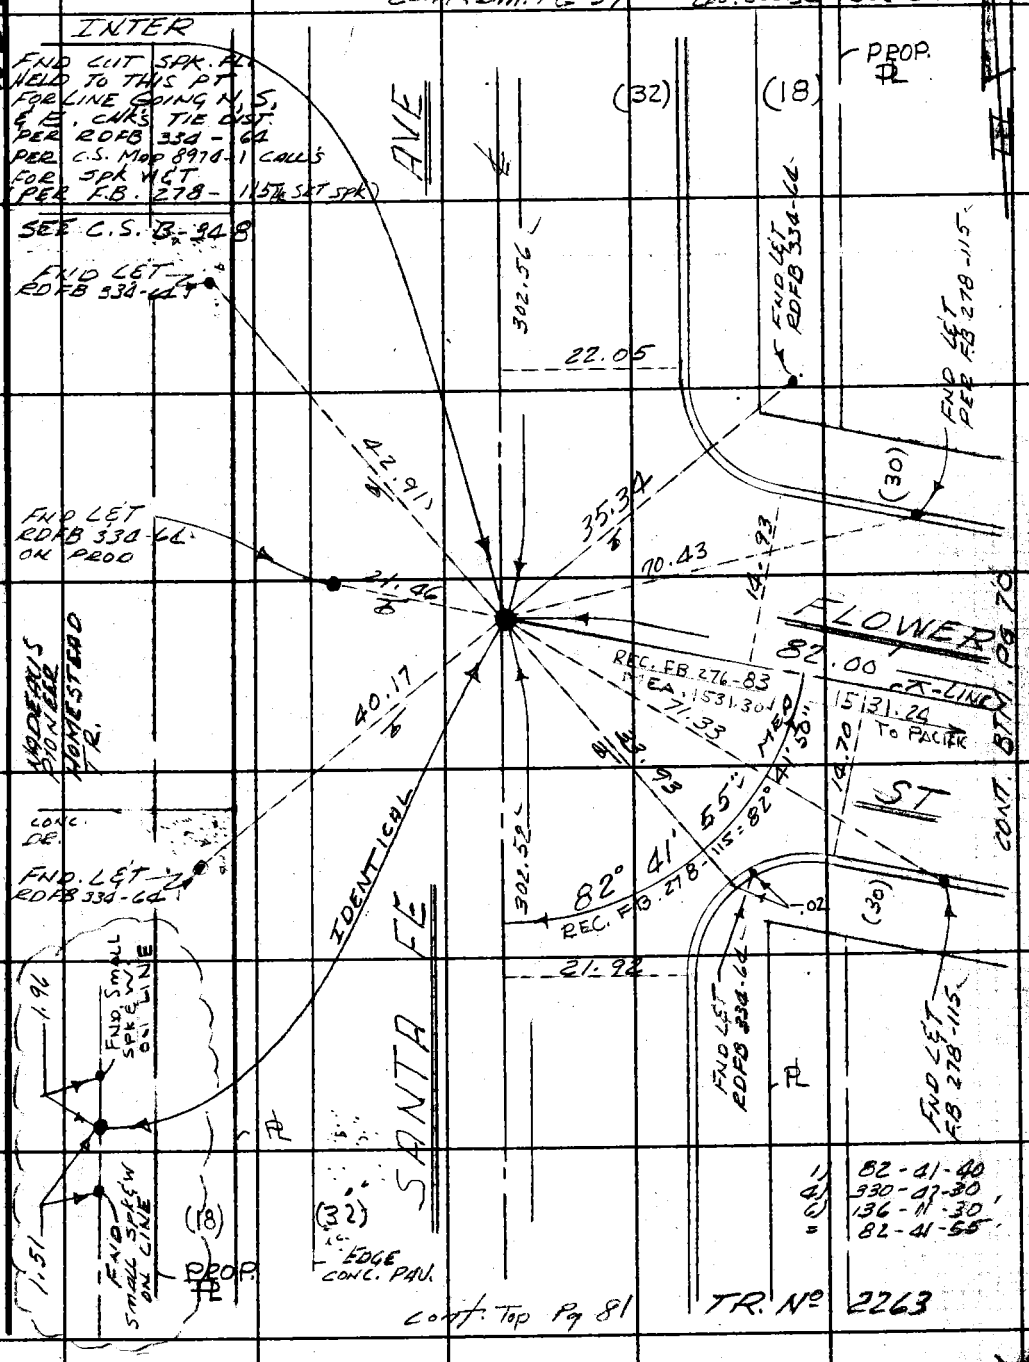

Note: Any Additions or Changes on This Sheet Must be Made or Circled in Red Ink With Date and Name of Person Making Change.

Do not extend this side of this line.

PLEASE RETURN TO
LOS ANGELES COUNTY ENGINEER
403 LOS ANGELES COUNTY ENGINEERING BLDG.

76F3095 CE # 310 3-61

PWFB 1021

4022

F. B. ~~2778~~ PG. ~~70~~

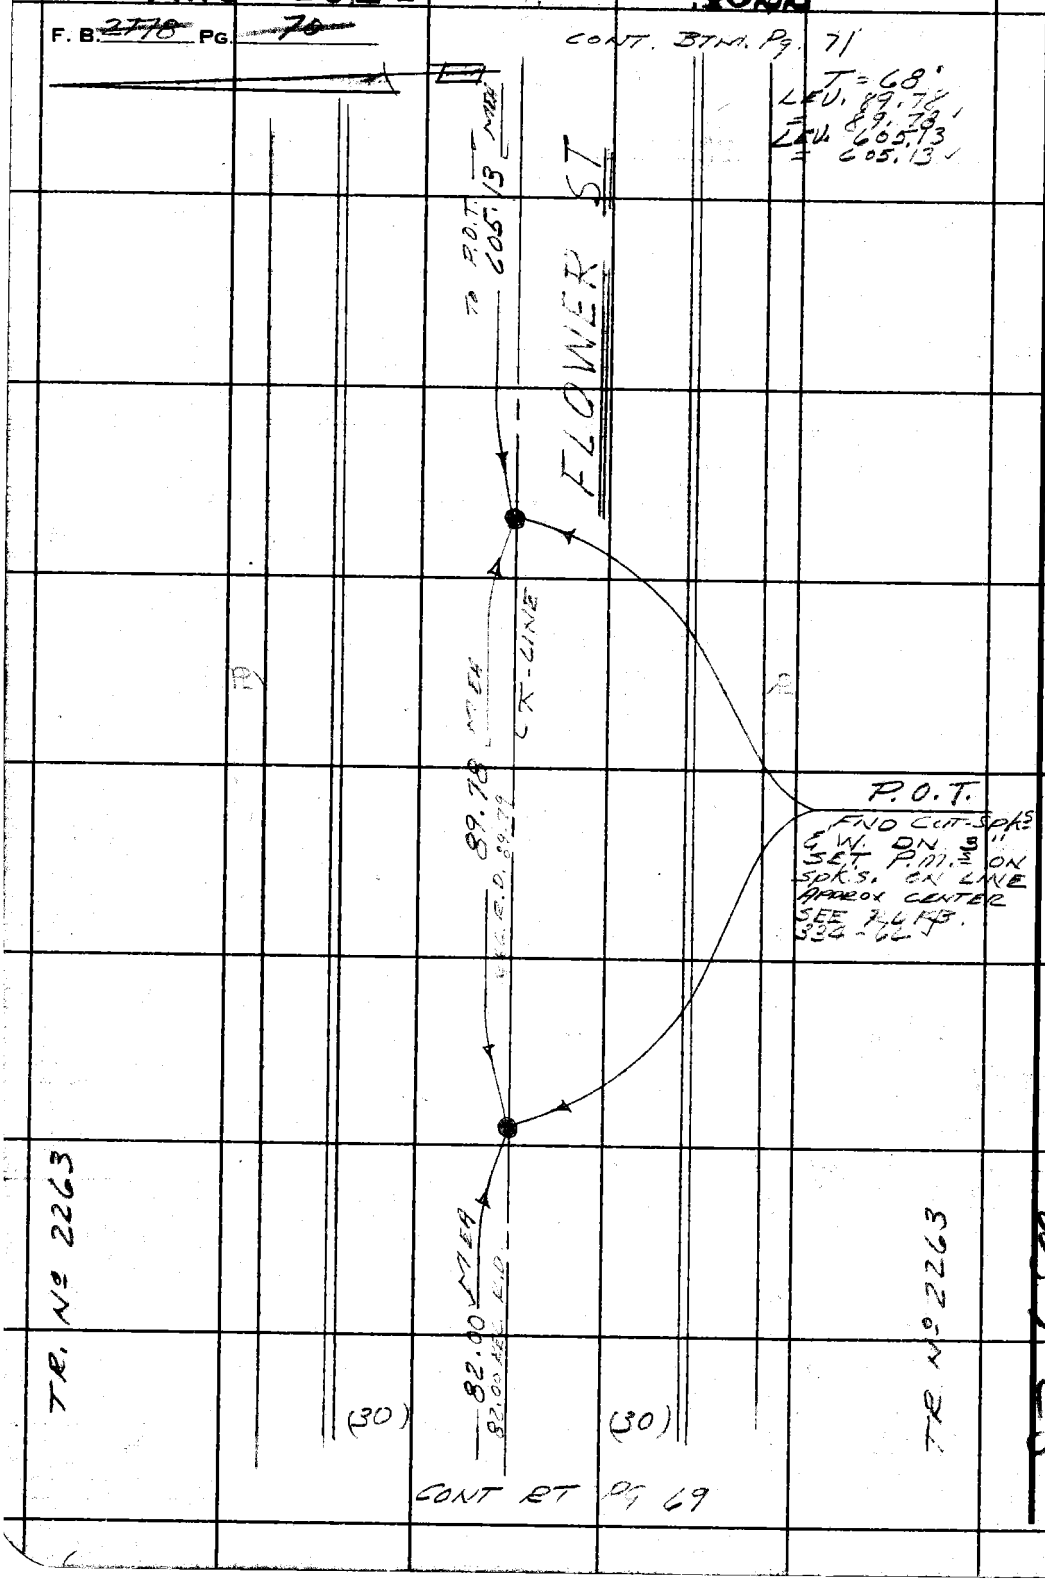

PLEASE RETURN TO
LOS ANGELES COUNTY ENGINEER
403 LOS ANGELES COUNTY ENGINEERING BLDG.

Do not extend this side of this line.

Note: Any Additions or Changes on This Sheet Must be Made or Circled in Red Ink With Date and Name of Person Making Change.

PWFB 1021 4023, 4024

Notes Ck'd by W. EDMONDSON	Survey of DIV 7 GARDENA AREN &	F. B. ~~2778~~ Pg. ~~71~~
Map No.	JN 030300 Tape 0251 Std 68 °F	
Office Work	Surveyed by E. LANDA	
Checked	Notes E. LANDA Date 4-69	
Date	Indexed D. L. GALLI	

CONT. BTM. Pg. 72

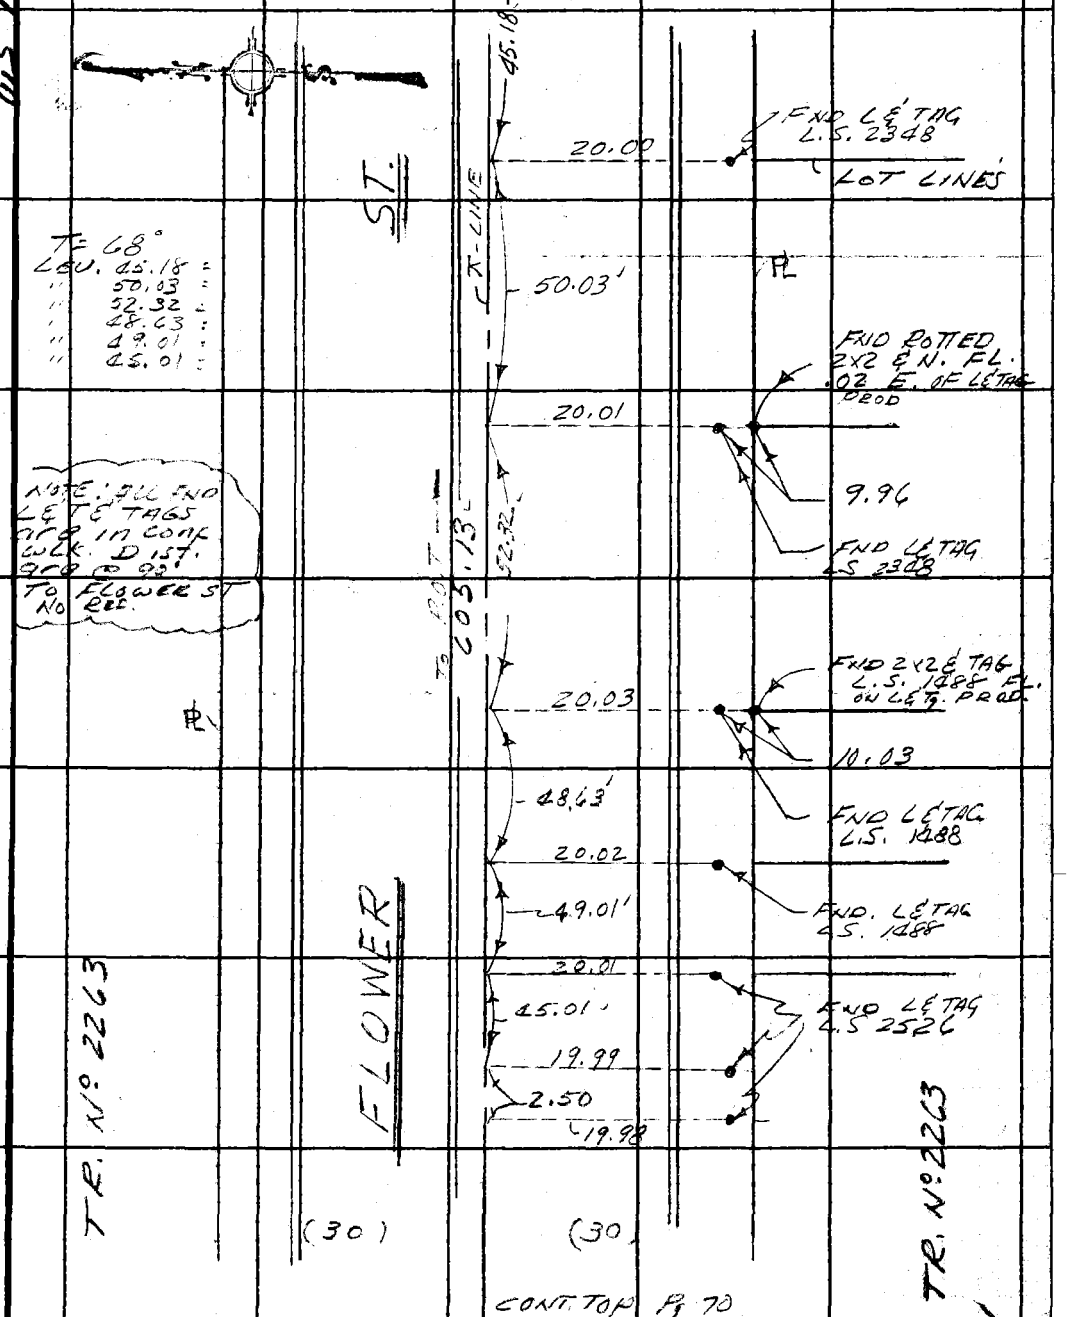

CONT. TOP Pg 70

Note: Any Additions or Changes on This Sheet Must be Made or Circled in Red Ink With Date and Name of Person Making Change.

Do not extend this side of this line.

PLEASE RETURN TO
LOS ANGELES COUNTY ENGINEER
403 LOS ANGELES COUNTY ENGINEERING BLDG.

76F3098 CE # 310 3-61

PWFB 1021 4025

F. B. ~~2778~~ PG. ~~72~~

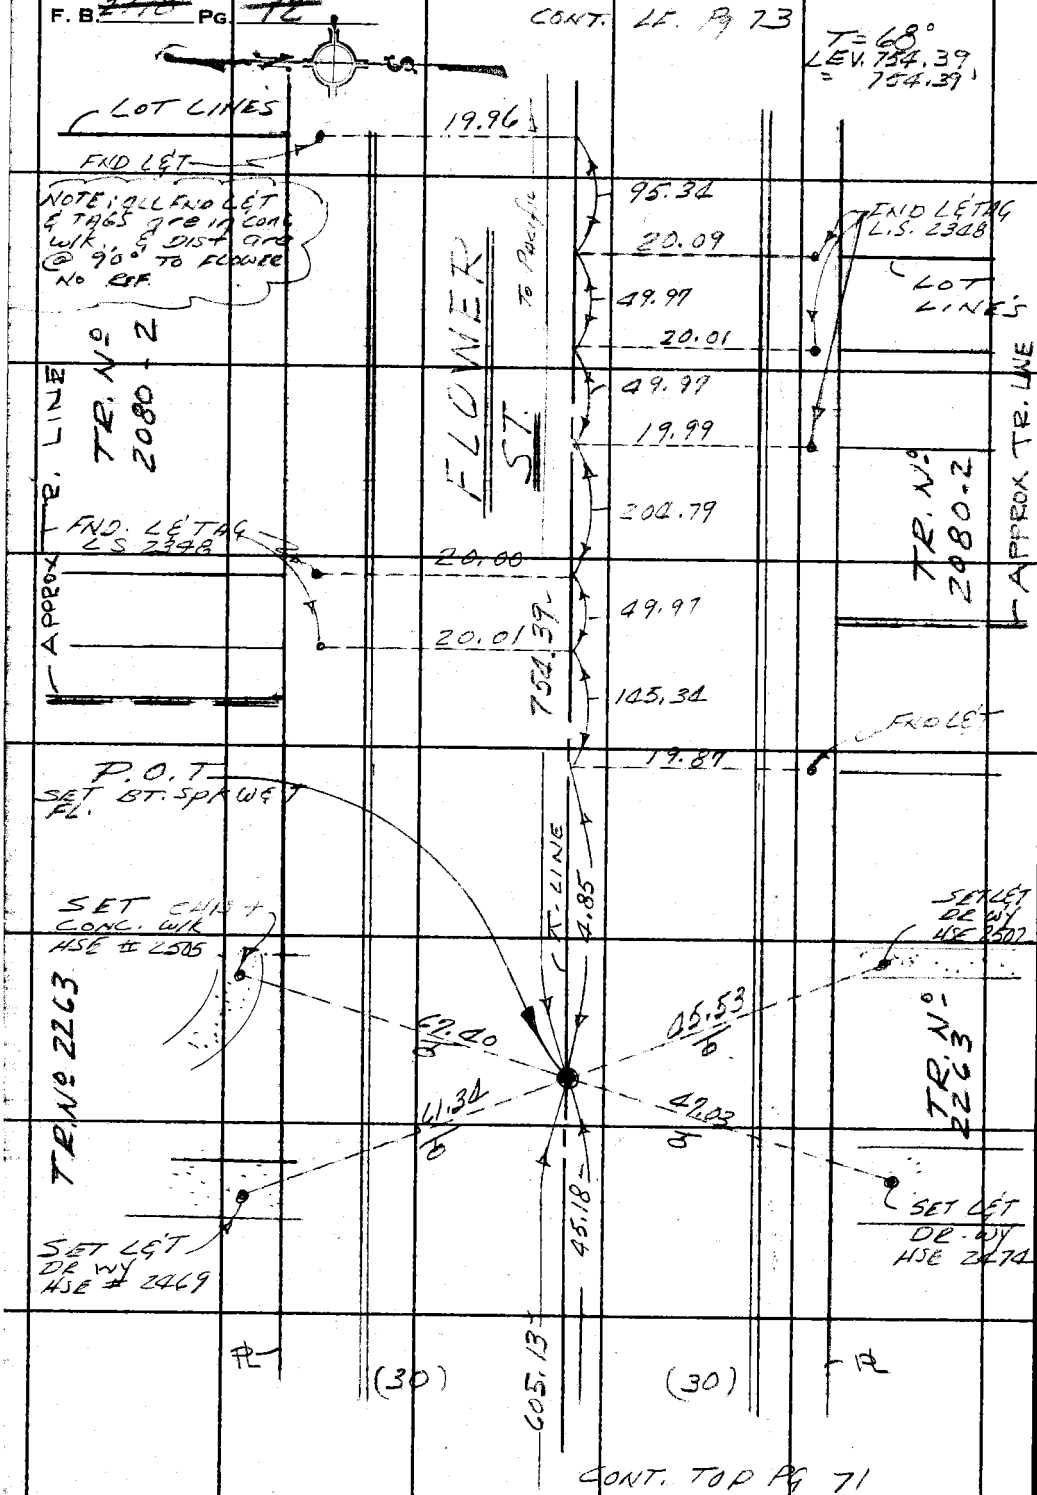

PLEASE RETURN TO
LOS ANGELES COUNTY ENGINEER
403 LOS ANGELES COUNTY ENGINEERING BLDG.
Do not extend this side of this line.

Note: Any Additions or Changes on This Sheet Must be Made or Circled in Red Ink With Date and Name of Person Making Change.

PWFB 1021

4026

Notes Ck'd By W. EDMONDSON
Map No.
Office Work
Checked
Date

Survey of DIV 7 GARDENA AREA ¢
JN 0303.00 Tape 0251 Std 68 °F
Surveyed by E. LANDA
Notes E. LANDA Date 4-69
Indexed [illegible] GALLI

F. B. ~~2770~~ PG. ~~73~~

T = 68°
LEV. 433.19 = 433.19'
T = 81
LEV. 302.55 = 302.58'

Note: Any Additions or Changes on This Sheet Must be Made or Circled in Red Ink With Date and Name of Person Making Change.

Do not extend this side of this line.

PLEASE RETURN TO
LOS ANGELES COUNTY ENGINEER
403 LOS ANGELES COUNTY ENGINEERING BLDG.

76F309S CE # 310 3-61

1157 65

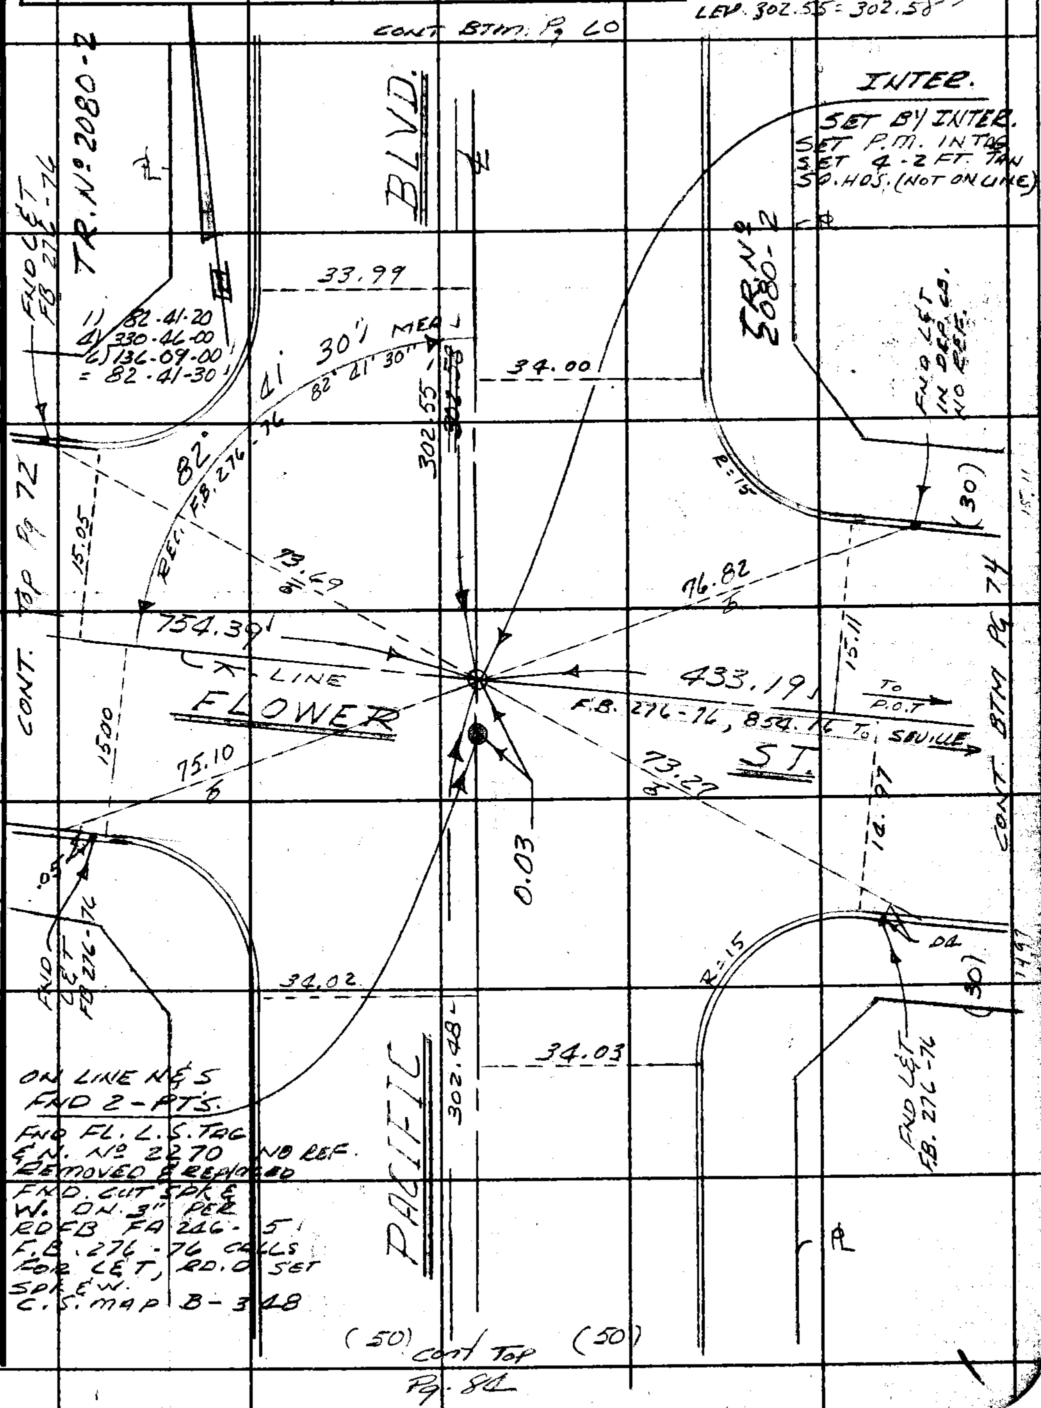

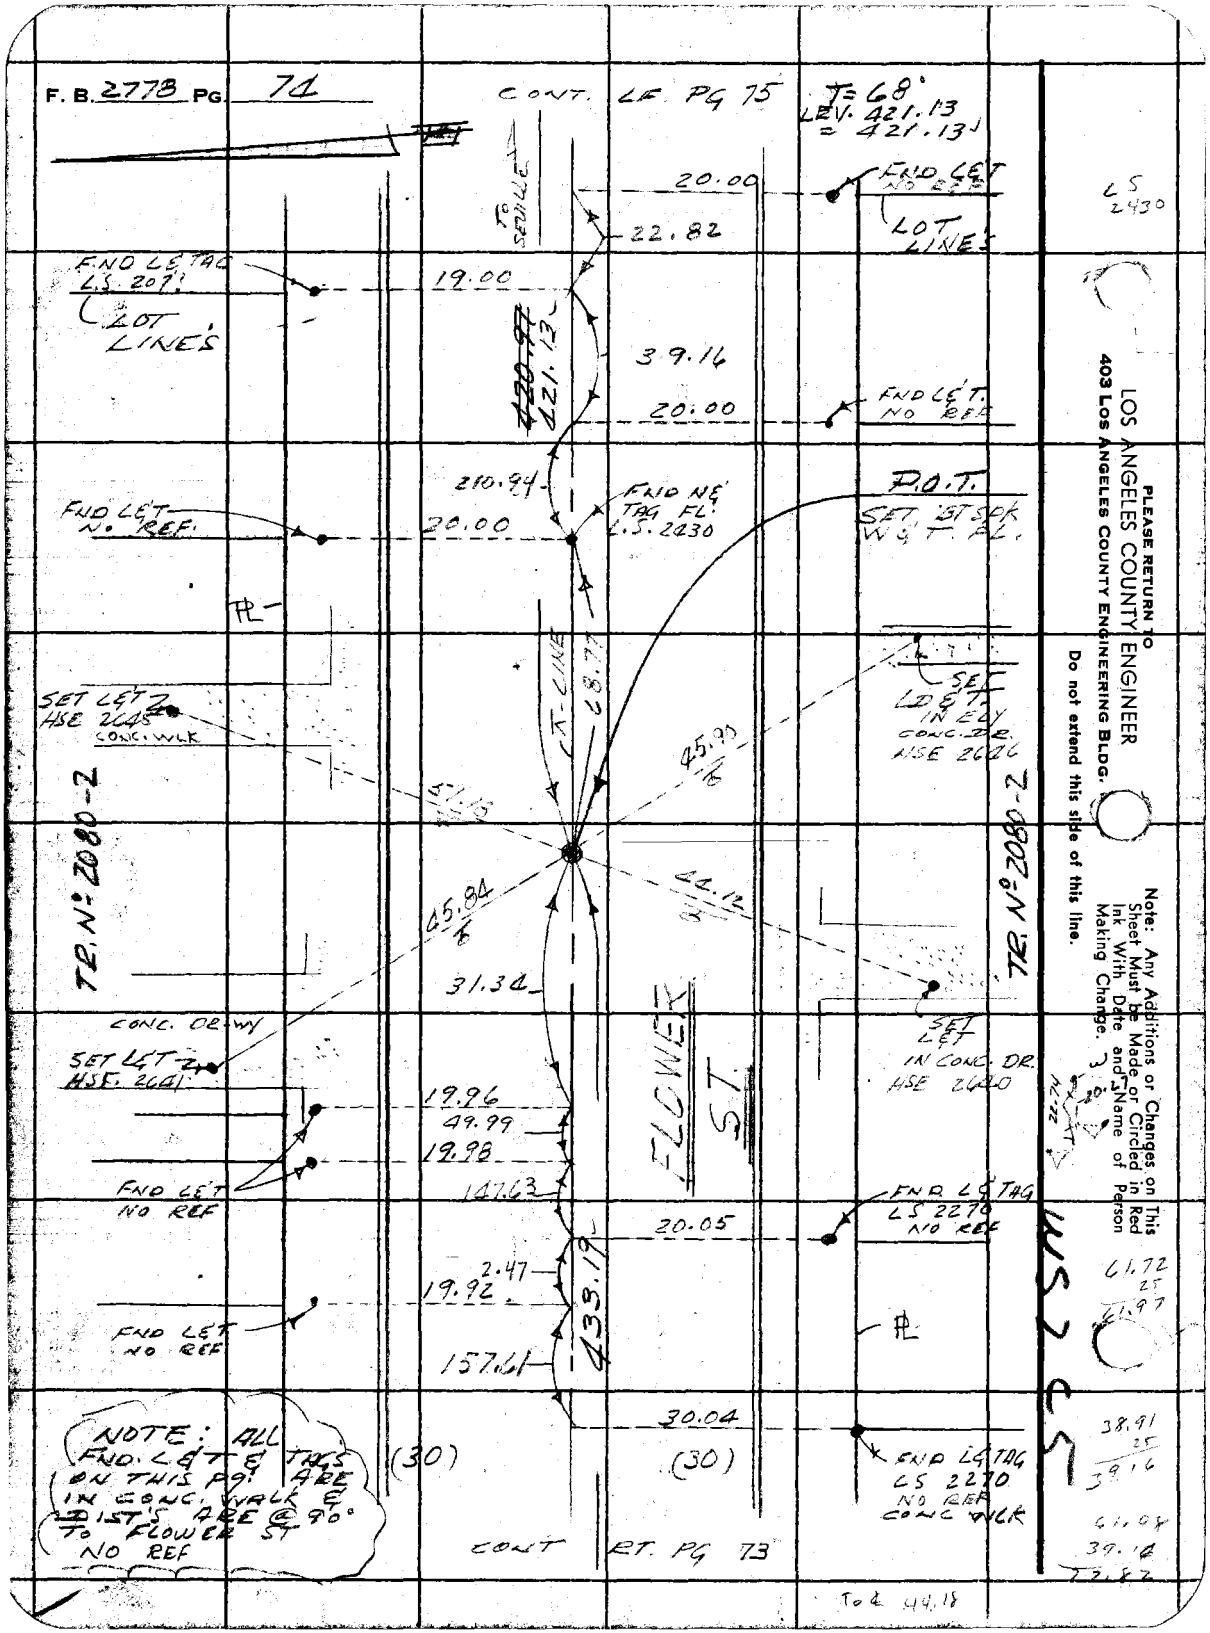
F. B. 2778 PG. 74
CONT. LF. PG 75
T = 68°
LEV. 421.13
= 421.13
TO SEVILLE
20.00
FND L&T NO REF
LOT LINES
22.82
FND L&T TAG L.S. 2071
LOT LINES
19.00
39.16
421.13
20.00
FND L&T. NO REF
210.94
FND N&T TAG FL. L.S. 2430
P.O.T.
SET BT SPK W&T FL.
FND L&T NO REF.
20.00
SET L&T HSE 2645 CONC. WLK
SET L&T IN ELY CONC. DR. HSE 2646
45.90
TR. No 2080-2
TR. No 2080-2
45.84
44.12
31.34
CONC. DR-WY
SET L&T HSE. 2641
SET L&T IN CONC. DR. HSE 2640
FLOWER ST.
19.96
49.99
19.98
147.63
FND L&T NO REF
FND L&T TAG LS 2270 NO REF
20.05
2.47
19.92
433.19
FND L&T NO REF
157.61
30.04
(30)
(30)
FND L&T TAG LS 2270 NO REF CONC WLK
NOTE: ALL FND. L&T & TAGS ON THIS PG. ARE IN CONC. WALK & DIST'S ARE @ 90° TO FLOWER ST NO REF
CONT RT. PG 73
To ℄ 44.18
LS 2430
61.72
25
61.97
38.91
25
39.16
61.08
39.14
72.82
PLEASE RETURN TO
LOS ANGELES COUNTY ENGINEER
403 LOS ANGELES COUNTY ENGINEERING BLDG.
Do not extend this side of this line.
Note: Any Additions or Changes on This Sheet Must be Made or Circled in Red Ink With Date and Name of Person Making Change.

PWFB 1022

1050

Notes Ck'd by W. EDMONDSON DIV 7 Survey of GARDENA AREA ℄
Map No.
Office Work
Checked
Date
IN 0303.00 Tape 0251 Std 68 °F
Surveyed by E. LANDA
Notes E. LANDA Date 4-69
Indexed C. J. GALLI 7-69

F.B. 2778 Pg. 75

T = 68°
LEV. 651.02 = 651.02
" 34.75 = 34.75
" 120.96 = 120.96
(LEV. 100.23 = 100.23)
SEE NXT PG.

T = 78°
LEV. 301.87 = 301.89
MADE INTER. + .68
= 302.57

INTER.
SET BT SPK WET IN REPLACEMENT OF A FND SMALL SPK EW .02 S. OF OUR LINE, HELD TO FND PT. GOING NES SET 4-2' SQ. HDS TAN TIES (NOT ON LINE) F.B. 276-87 CSB-348 RDFB F.C. 337-6 F.B. 463-183

cont RT Pg 62

INS 7 C.S.

1) 82-41-40
4) 330-46-00
4) 136-09-00
82-41-30

AVE

SET LE C.E. TAG

TO INTER BT. SPK 302.57

27.01

29.00

FND LET F.B. 276-87

82° 41' 30"

62.69

58.91

49.33

421.13

CT - LINE

(30)

15.12

15.20

45.31

FND N. NO REC. DUG DN 5" INTO CONC. FND NTH. TWO TIE DIST GO PER F.B. 276-87

CBS GONE WIDENING

TR. REC. 1350.25 TO MT. VIEW

651.02 TO P.O.T.

1.01

FLOWER ST.

CONT. TOP Pg 74

FND LET F.B. 276-87

58.99

27.02

34.75 TO INTER BT. SPK

62.53

35.00

27.00

CBS GONE

SEE Pg 76

CONT. BTM. Pg 76

SET LE C.E. TAG

304.48 L TO INTER BT. SPK

SEVILLE

120.96 MEA. ALONG ℄ OF SEVILLE

FND C.S. MON. FL. MKD AS SHOWN PER F.B. 463-183

COUNTY SURVEYOR MONUMENT

LA CO. PIPE STA. No 24

TR No 2080-2

34.99

(35)

(35)

cont. Top Pg 86

Note: Any Additions or Changes on this Sheet Must be Made or Circled in Red Ink With Date and Name of Person Making Change

Do not extend this side of this line.

PLEASE RETURN TO
LOS ANGELES COUNTY ENGINEER
403 Los Angeles County Engineering Bldg.

7623095 CE #310 5-66

PWFB 1022

1051

F.B. ~~2778~~ Pg. ~~76~~

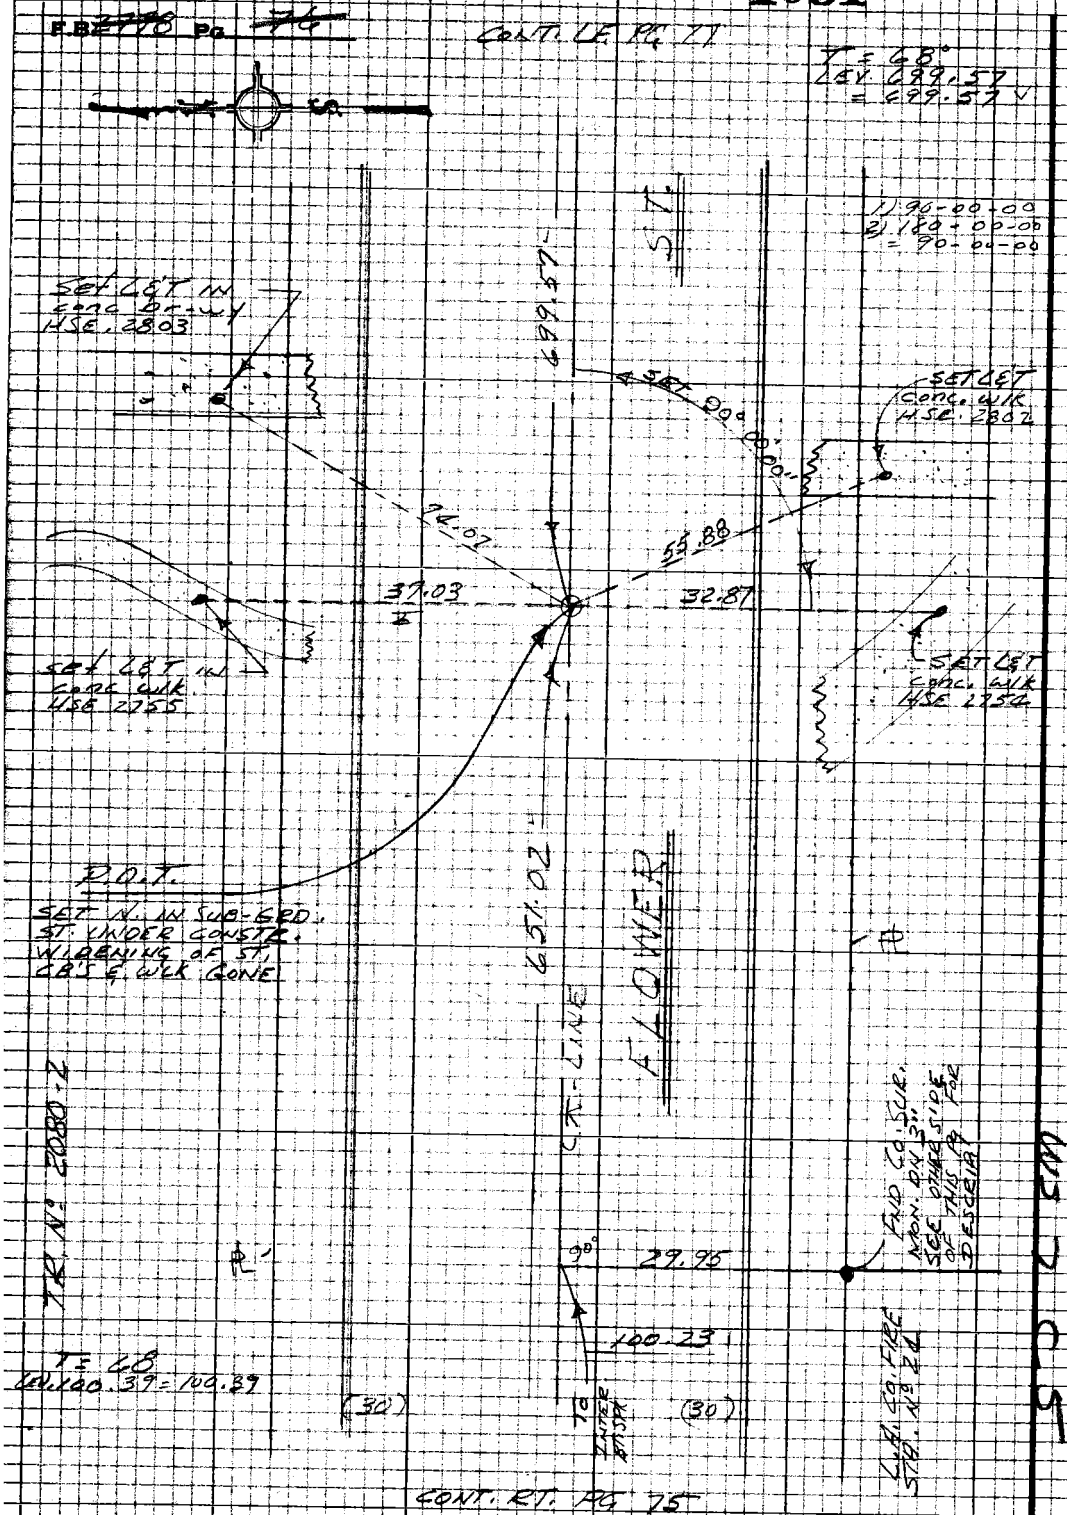

PLEASE RETURN TO
LOS ANGELES COUNTY ENGINEER
403 LOS ANGELES COUNTY ENGINEERING BLDG.

Do not extend this side of this line.

Note: Any Additions or Changes on this Sheet Must be Made or Circled in Red Ink With Date and Name of Person Making Change

PWFB 1022 1052

Notes Ck'd by W. EDMONDSON
Map No.
Office Work
Checked
Date

DIV 7
Survey of GARDENA AREA ℄
JN 0303.00 Tape 0251 Std 68 °F
Surveyed by E. LANDA
Notes E. LANDA Date
Indexed E. L. GALLI NOV 7 '80

F. B. ~~2770~~ PG. ~~77~~

1) 89-59-30
4) 359-58-20
6) 179-57-30
= 89-59-35

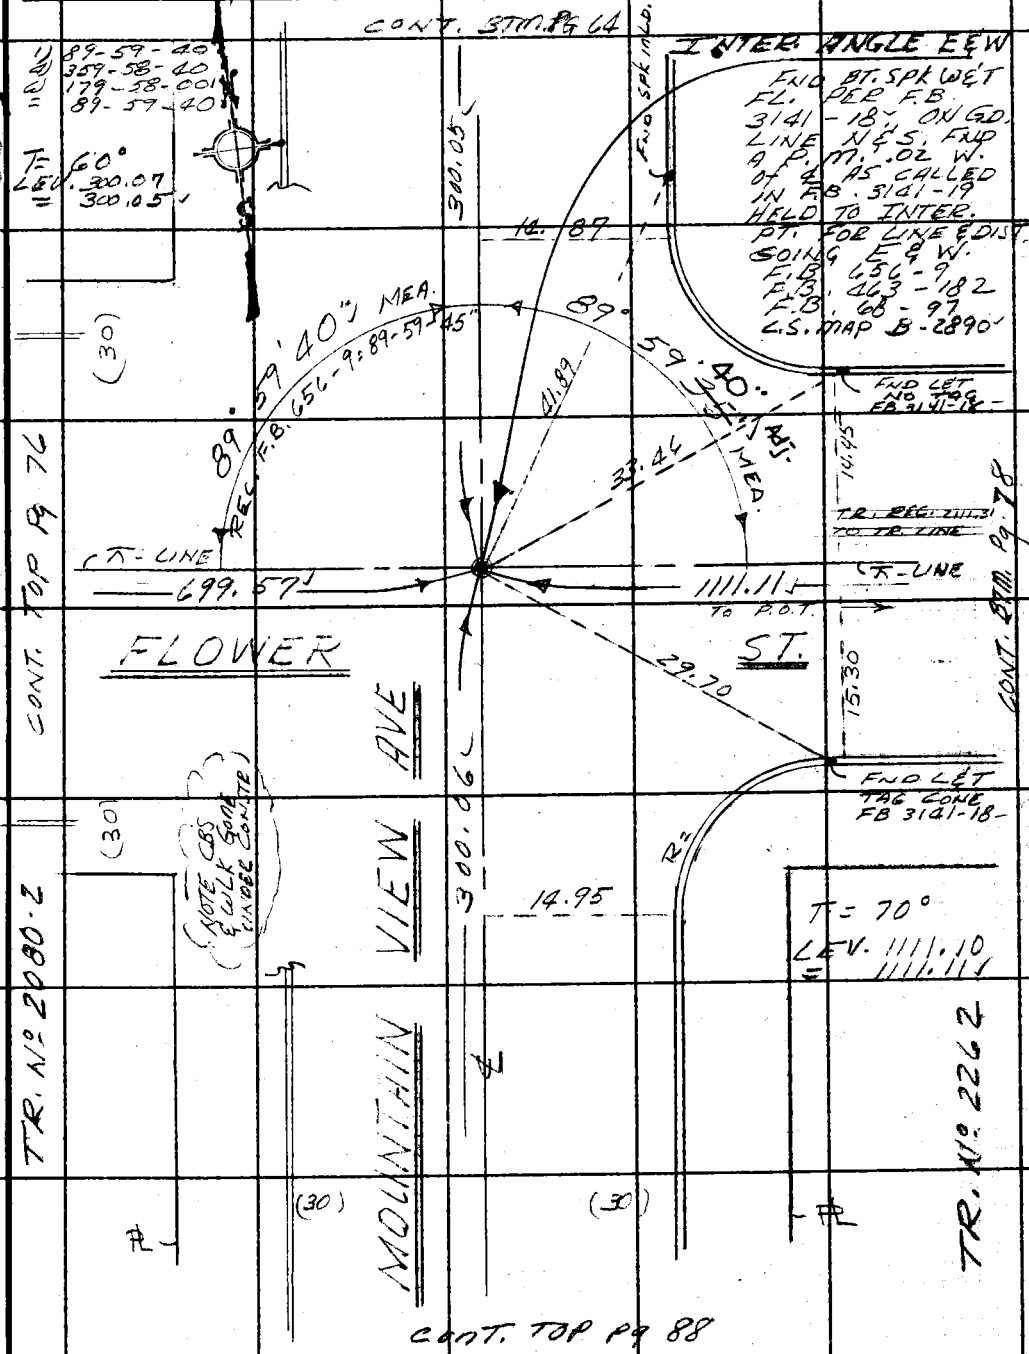

Note: Any Additions or Changes on This Sheet Must be Made or Circled in Red Ink With Date and Name of Person Making Change.

PLEASE RETURN TO
LOS ANGELES COUNTY ENGINEER
403 LOS ANGELES COUNTY ENGINEERING BLDG.
Do not extend this side of this line.

76F309S CE # 310 3-61

PWFB 1022 1053

F. B. ~~2778~~ PG. ~~78~~

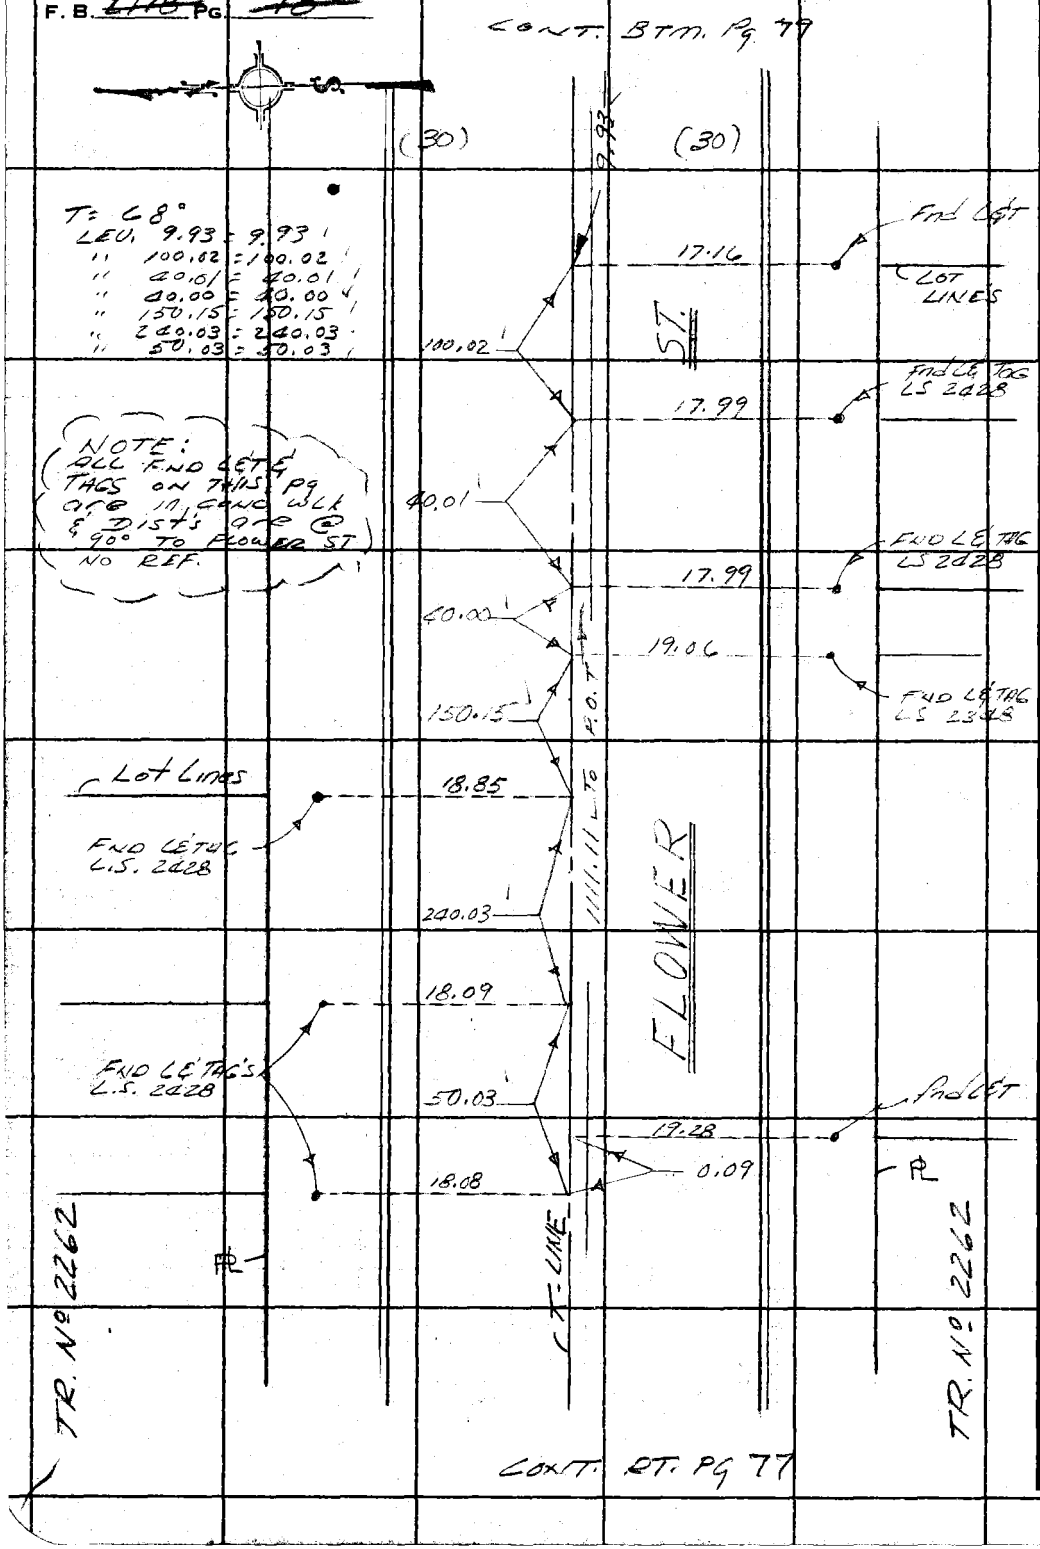

PLEASE RETURN TO
LOS ANGELES COUNTY ENGINEER
403 LOS ANGELES COUNTY ENGINEERING BLDG.
Do not extend this side of this line.

Note: Any Additions or Changes on This Sheet Must be Made or Circled in Red Ink With Date and Name of Person Making Change.

1054

Notes Ck'd by W. EDMONDSON	Survey of DIV 7 GARDENA AREA ℄	F. B. ~~2778~~ PG. ~~79~~
Map No.	JN 0303.00 Tape 0251 Std 68 °F	
Office Work	Surveyed by E. LANDA	T° = 70°
Checked	Notes E. LANDA Date 4-69	LEV. 1000.62 = 1000.63'
Date	Indexed T. J. GALLI NW 7 '69	T = 68

CONT. BTM Pg 80

LEV. 570.05 = 570.05'
" 49.96 = 49.96'
" 40.17 = 40.17'
" 50.01 = 50.01'
" 29.15 = 29.15'

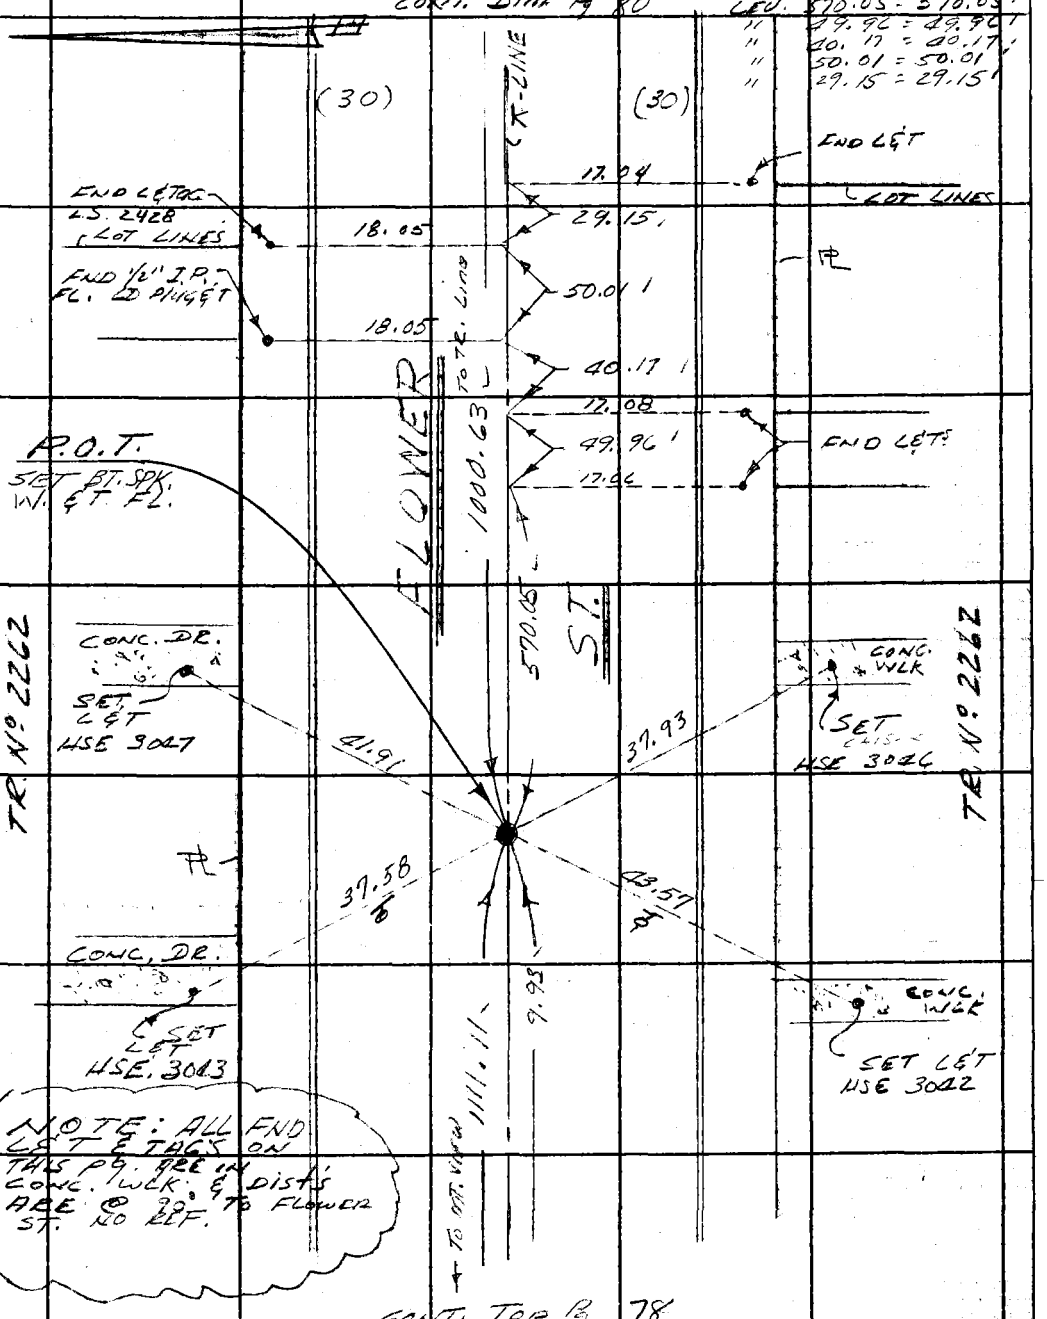

NOTE: ALL FND L&T & TAGS ON THIS PG. ARE IN CONC. WLK. & DIST'S ARE @ 90° TO FLOWER ST. NO REF.

CONT. TOP Pg 78

Note: Any Additions or Changes on This Sheet Must be Made or Circled in Red Ink With Date and Name of Person Making Change.

Do not extend this side of this line.

PLEASE RETURN TO
LOS ANGELES COUNTY ENGINEER
403 LOS ANGELES COUNTY ENGINEERING BLDG.

76F309S CE # 310 3-61

F. B. ~~2773~~ PG. ~~80~~

CONT LF. Pg. 92

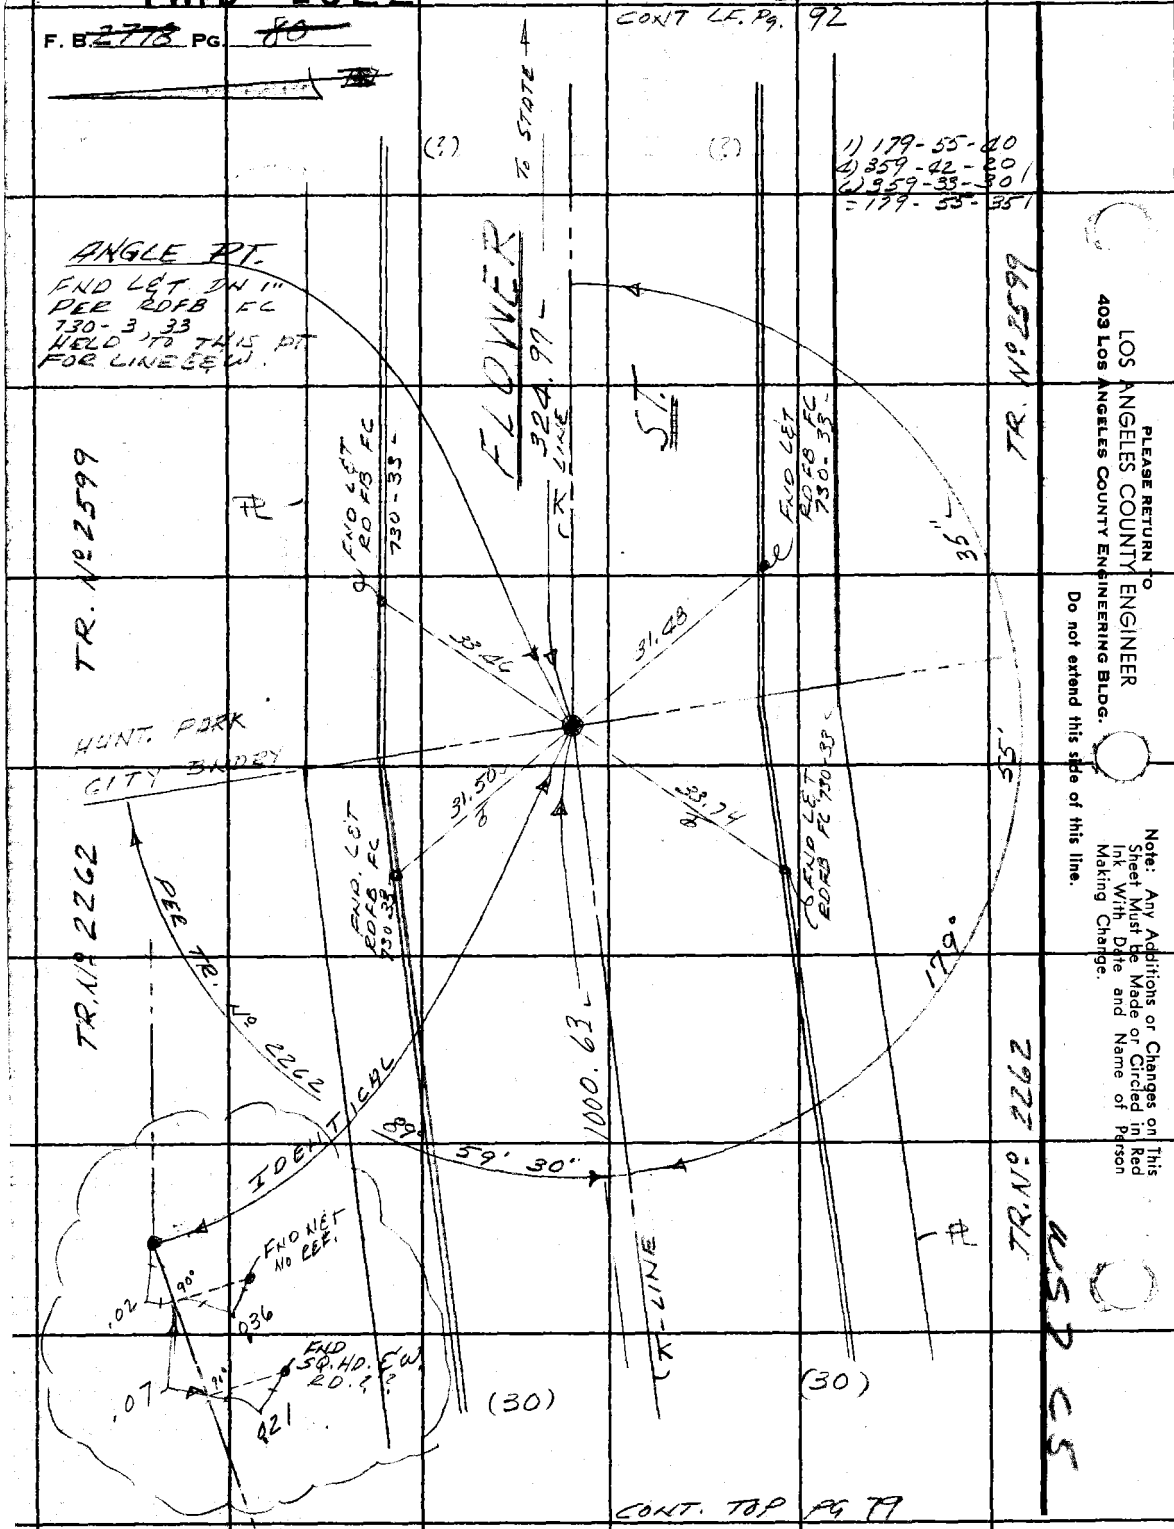

PLEASE RETURN TO
LOS ANGELES COUNTY ENGINEER
403 LOS ANGELES COUNTY ENGINEERING BLDG.

Do not extend this side of this line.

Note: Any Additions or Changes on This Sheet Must be Made or Circled in Red Ink With Date and Name of Person Making Change.

PWFB 1021 4027

Notes Ck'd by W. EDMONDSON	Survey of DIV 7 GARDENA AREA ℄	F. B. ~~2778~~ PG. ~~81~~
Map No.	JN 0303.00 Tape 0251 Std 68 °F	T = 60° LEV. 691.16 = 691.12
Office Work	Surveyed by E. LANDA	T = 62° LEV. 101.33 = 101.33
Checked	Notes E. LANDA Date 4-69	T = 70° LEV. 302.52 = 302.52
Date	Indexed D. I. GALLI	

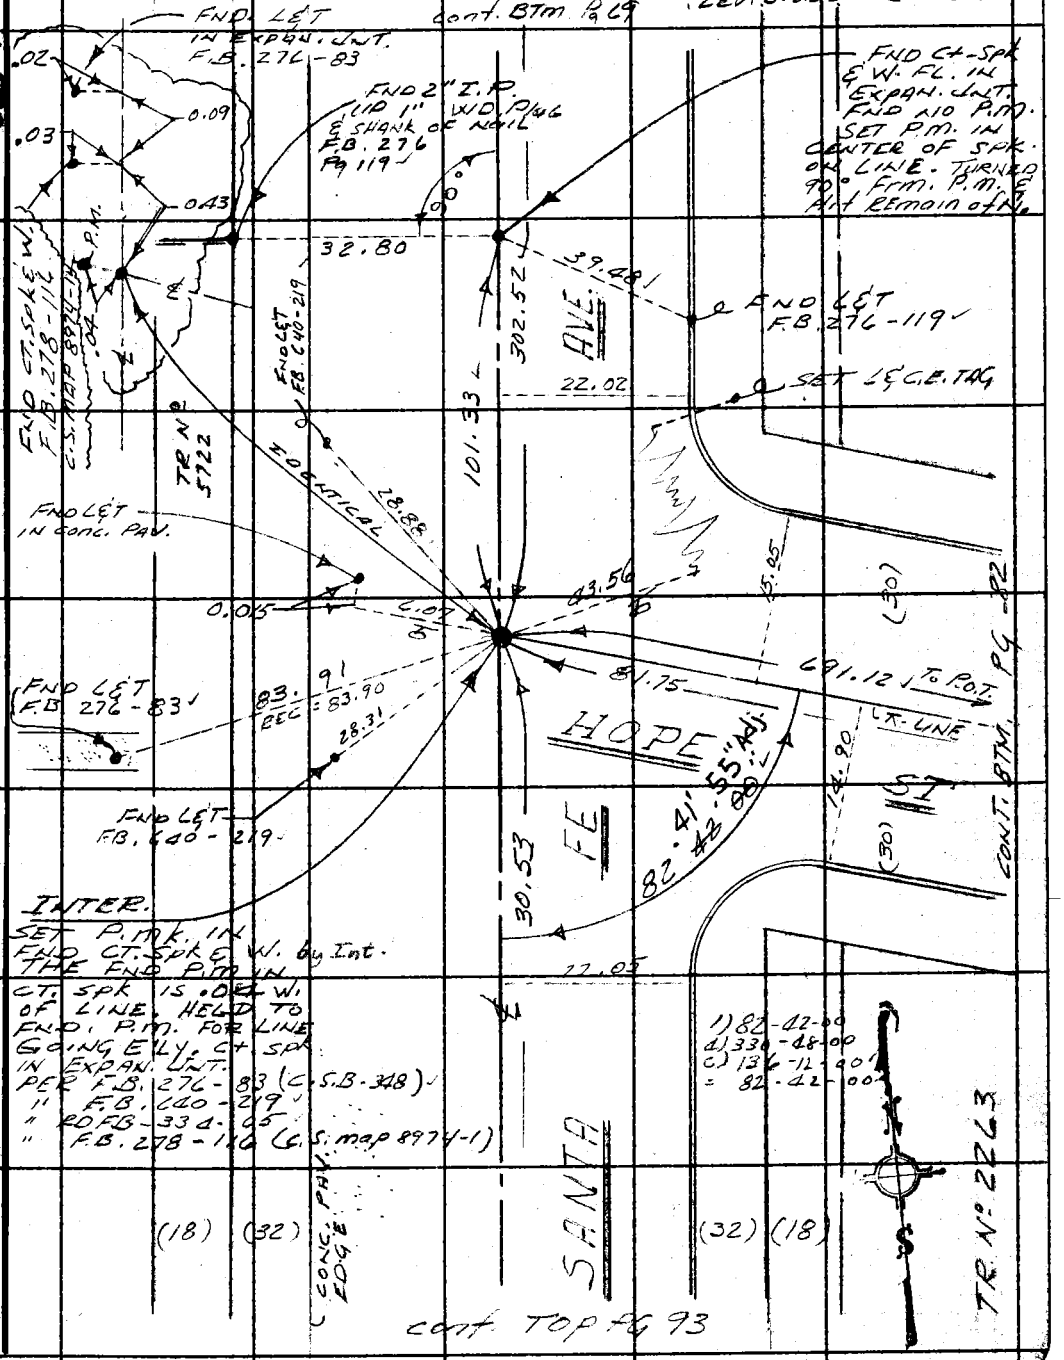

Note: Any Additions or Changes on This Sheet Must be Made or Circled in Red Ink With Date and Name of Person Making Change.

Do not extend this side of this line.

PLEASE RETURN TO
LOS ANGELES COUNTY ENGINEER
403 LOS ANGELES COUNTY ENGINEERING BLDG.

76F309S CE # 310 3-61

PWFB 1021

4028

F. B. ~~2778~~ PG. ~~82~~

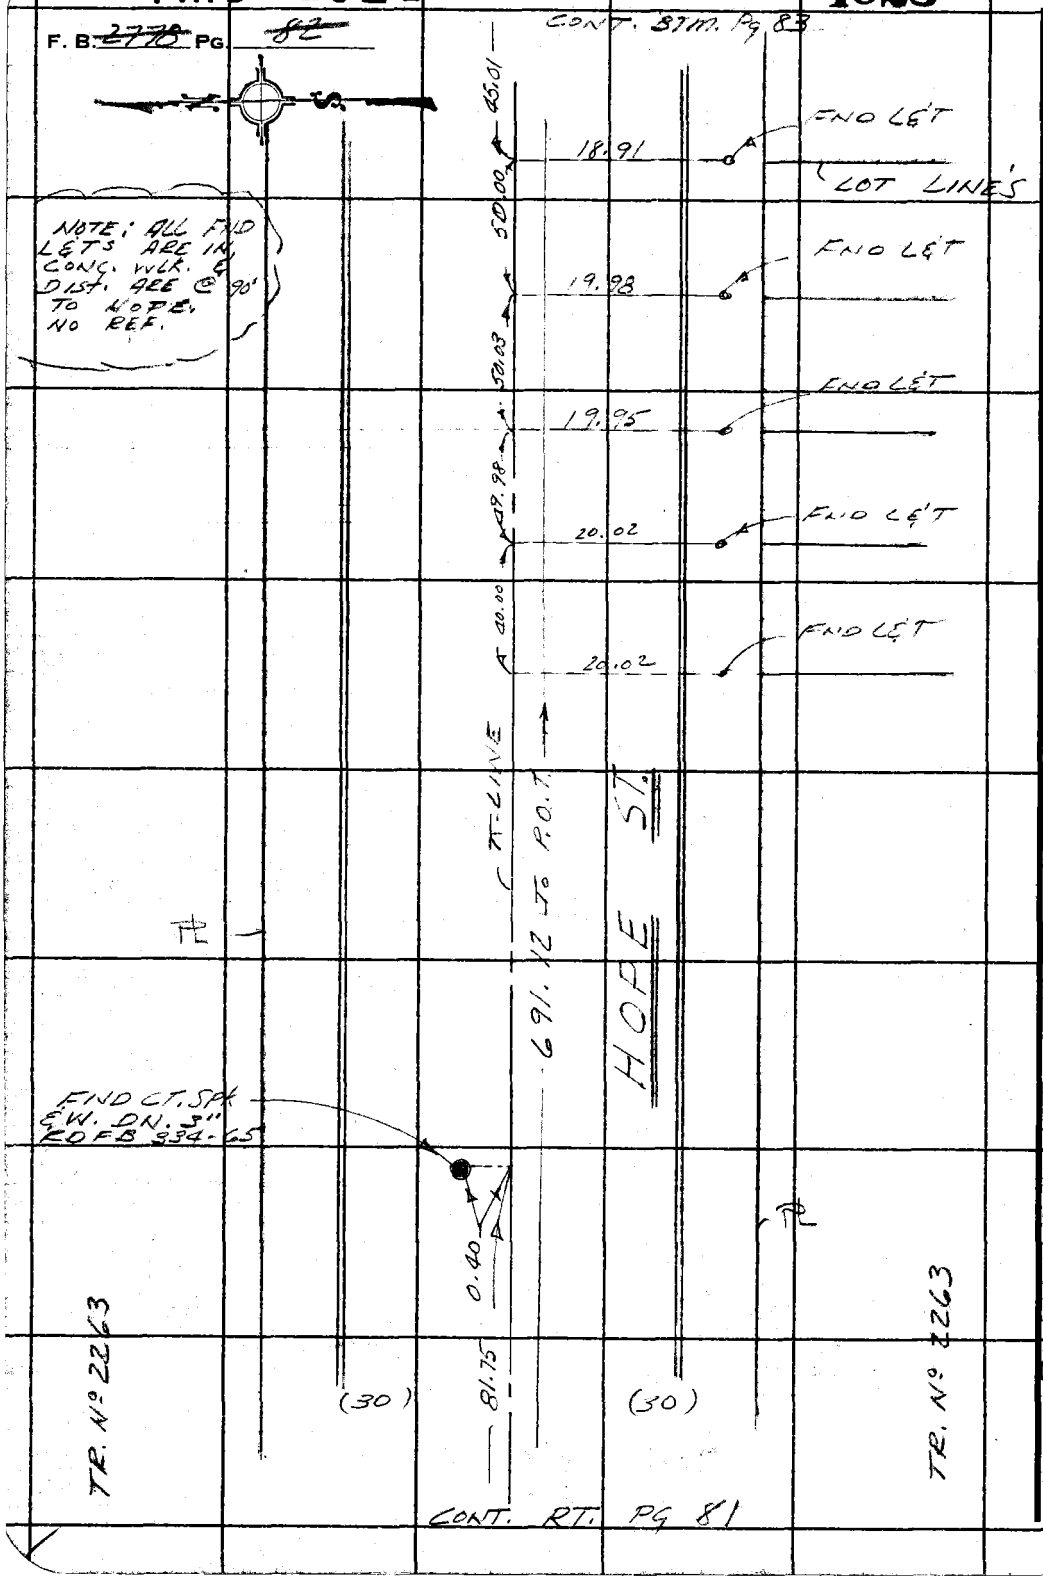

PLEASE RETURN TO
LOS ANGELES COUNTY ENGINEER
403 LOS ANGELES COUNTY ENGINEERING BLDG.

Do not extend this side of this line.

Note: Any Additions or Changes on This Sheet Must be Made or Circled in Red Ink With Date and Name of Person Making Change.

WS 7 CS

PWFB 1021 4029

Notes Ck'd by W. EDMONDSON	Survey of DIV 7 GARDENA AREA ℄	F. B. ~~2778~~ Pg. 83
Map No.	JN 0303.00 Tape 0251 Std 68 °F	
Office Work	Surveyed by E. LANDA	T = 62°
Checked	Notes E. LANDA Date 4-69	LEV. 840.20 = 840.17
Date	Indexed [illegible]	

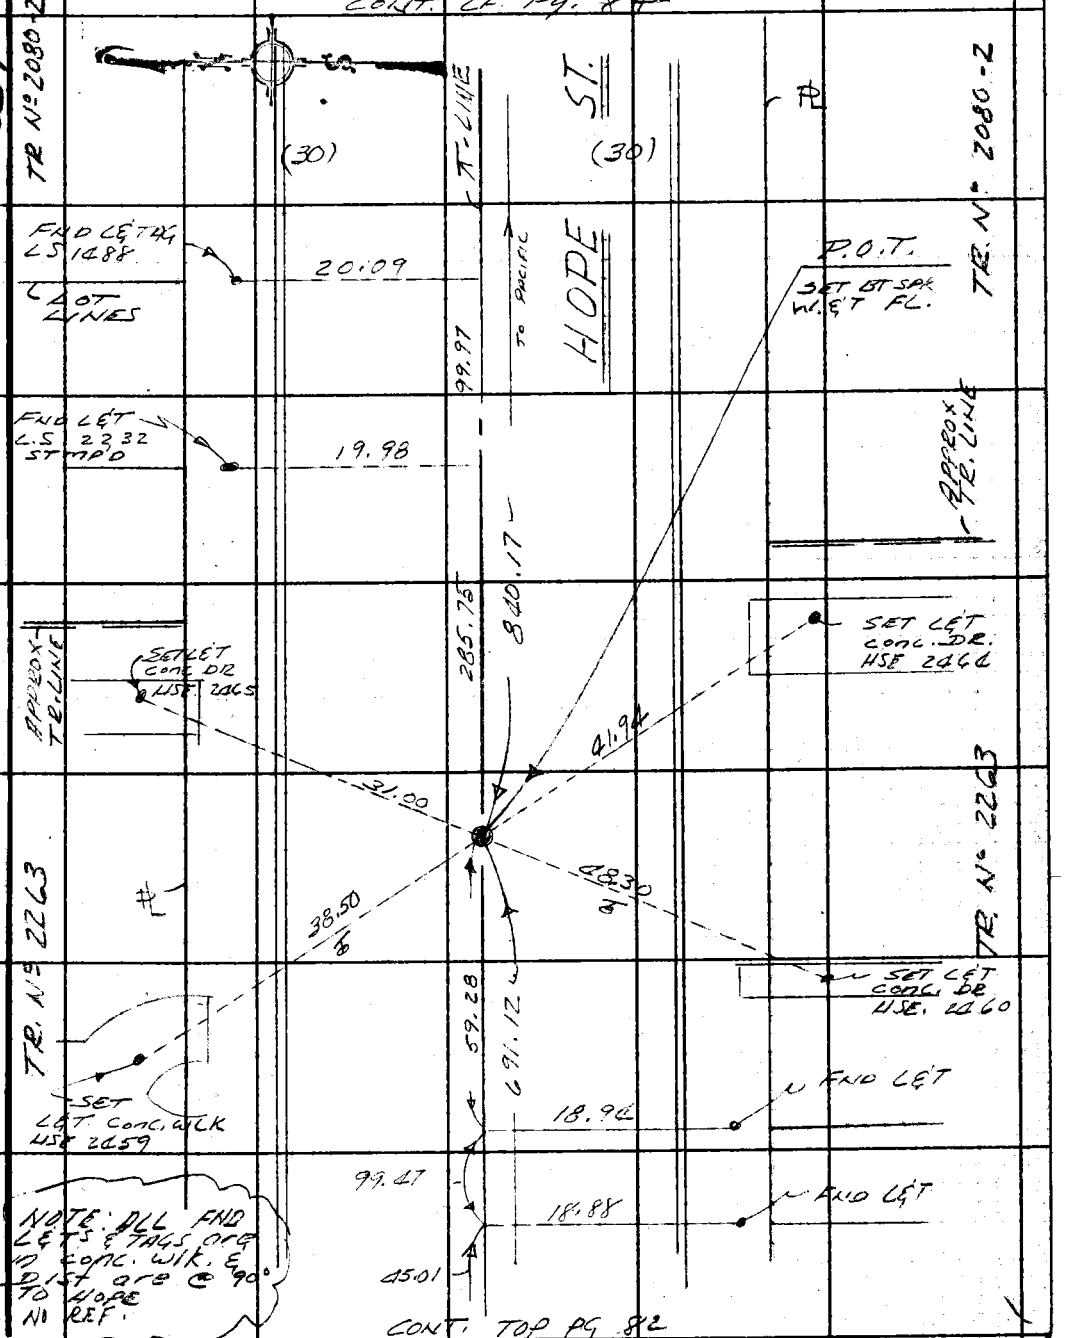

Note: Any Additions or Changes on This Sheet Must be Made or Circled in Red Ink With Date and Name of Person Making Change.

Do not extend this side of this line.

PLEASE RETURN TO
LOS ANGELES COUNTY ENGINEER
403 LOS ANGELES COUNTY ENGINEERING BLDG.

76F309S CE # 310 3-61

PWFB 1021 4030

F. B. ~~2778~~ PG. ~~84~~

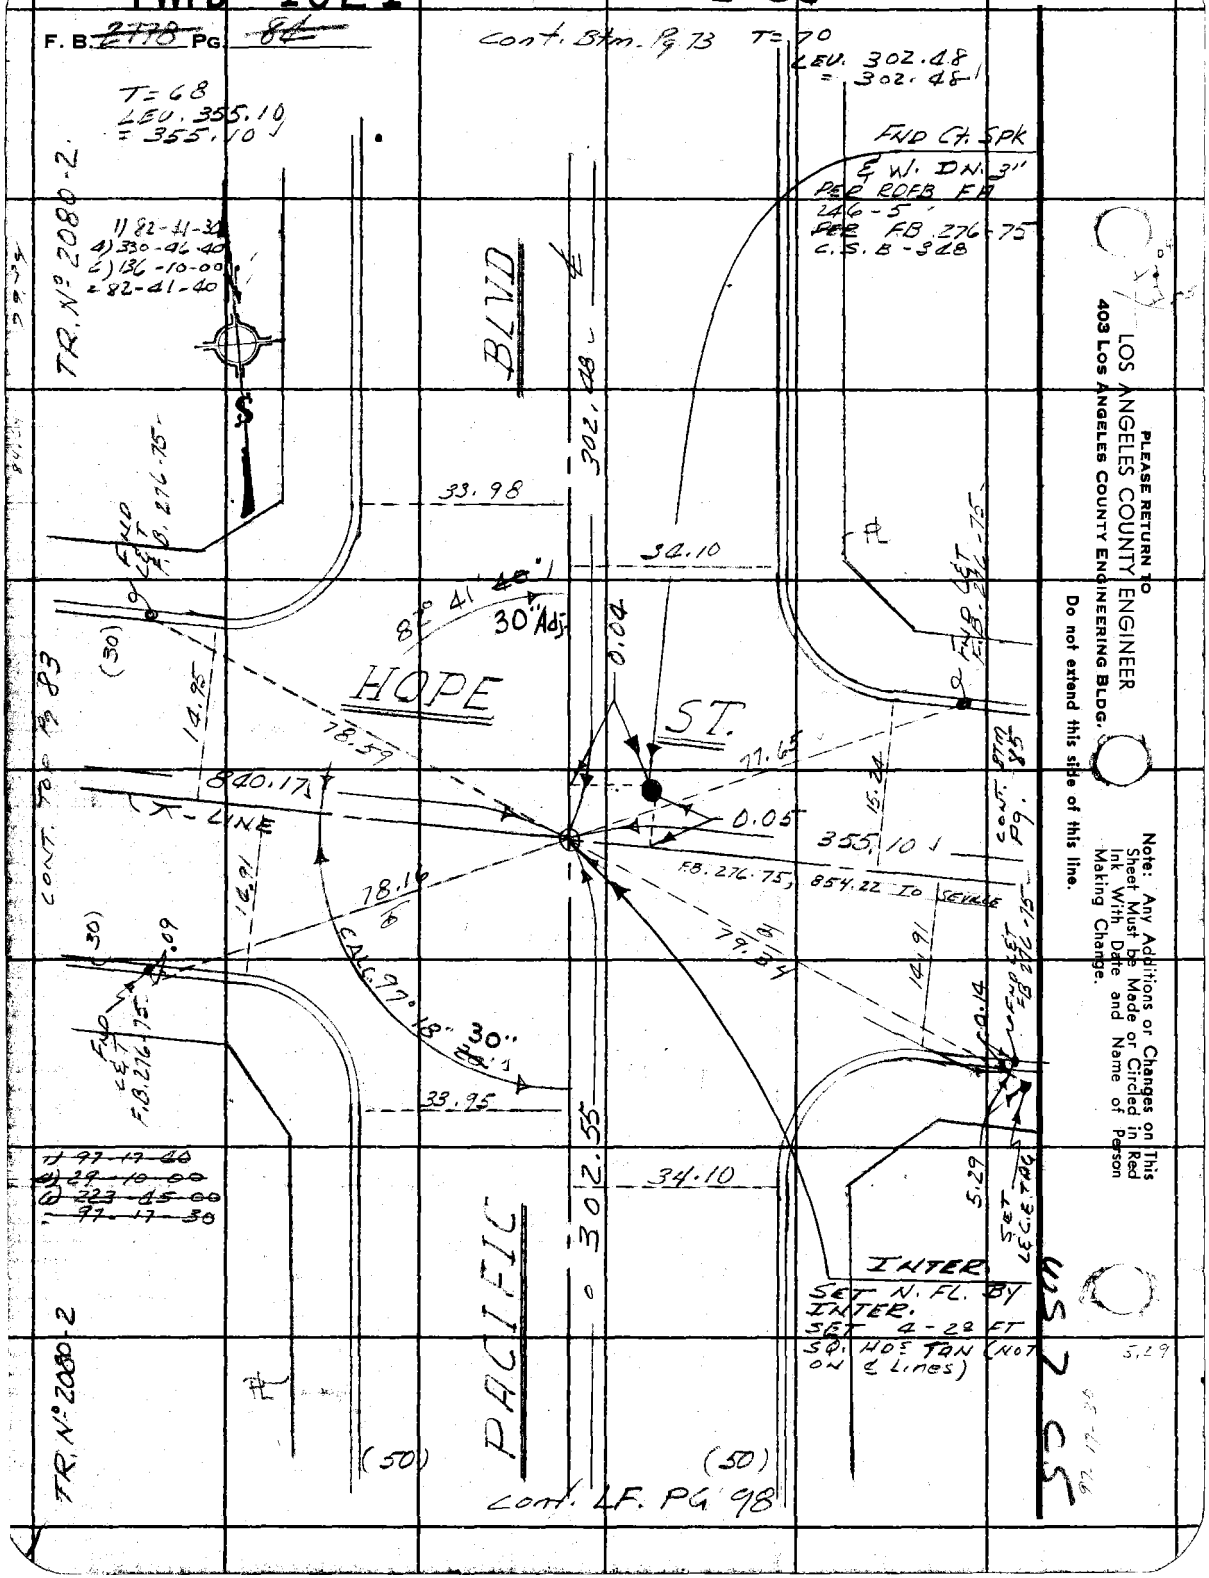

PLEASE RETURN TO
LOS ANGELES COUNTY ENGINEER
403 LOS ANGELES COUNTY ENGINEERING BLDG.

Do not extend this side of this line.

Note: Any Additions or Changes on This Sheet Must be Made or Circled in Red Ink With Date and Name of Person Making Change.

PWFB 1022

1056

Notes Ck'd by W. EDMONDSON	DIV 7 Survey of GARDENA AREA ℄	F.B. 2779 Pg. 85
Map No.	IN 0303 Tape 0251 Std 68°F	
Office Work	Surveyed by E. LANDA	
Checked	Notes E. LANDA Date 4-68	
Date	Indexed C.T. GALLI 7/69	

T = 68°
LEV. 499.21 = 499.21

CONT. LF. PG 86

US 7 C 5

Note: Any Additions or Changes on this Sheet Must be Made or Circled in Red Ink With Date and Name of Person Making Change

Do not extend this side of this line.

PLEASE RETURN TO
LOS ANGELES COUNTY ENGINEER
403 LOS ANGELES COUNTY ENGINEERING BLDG.

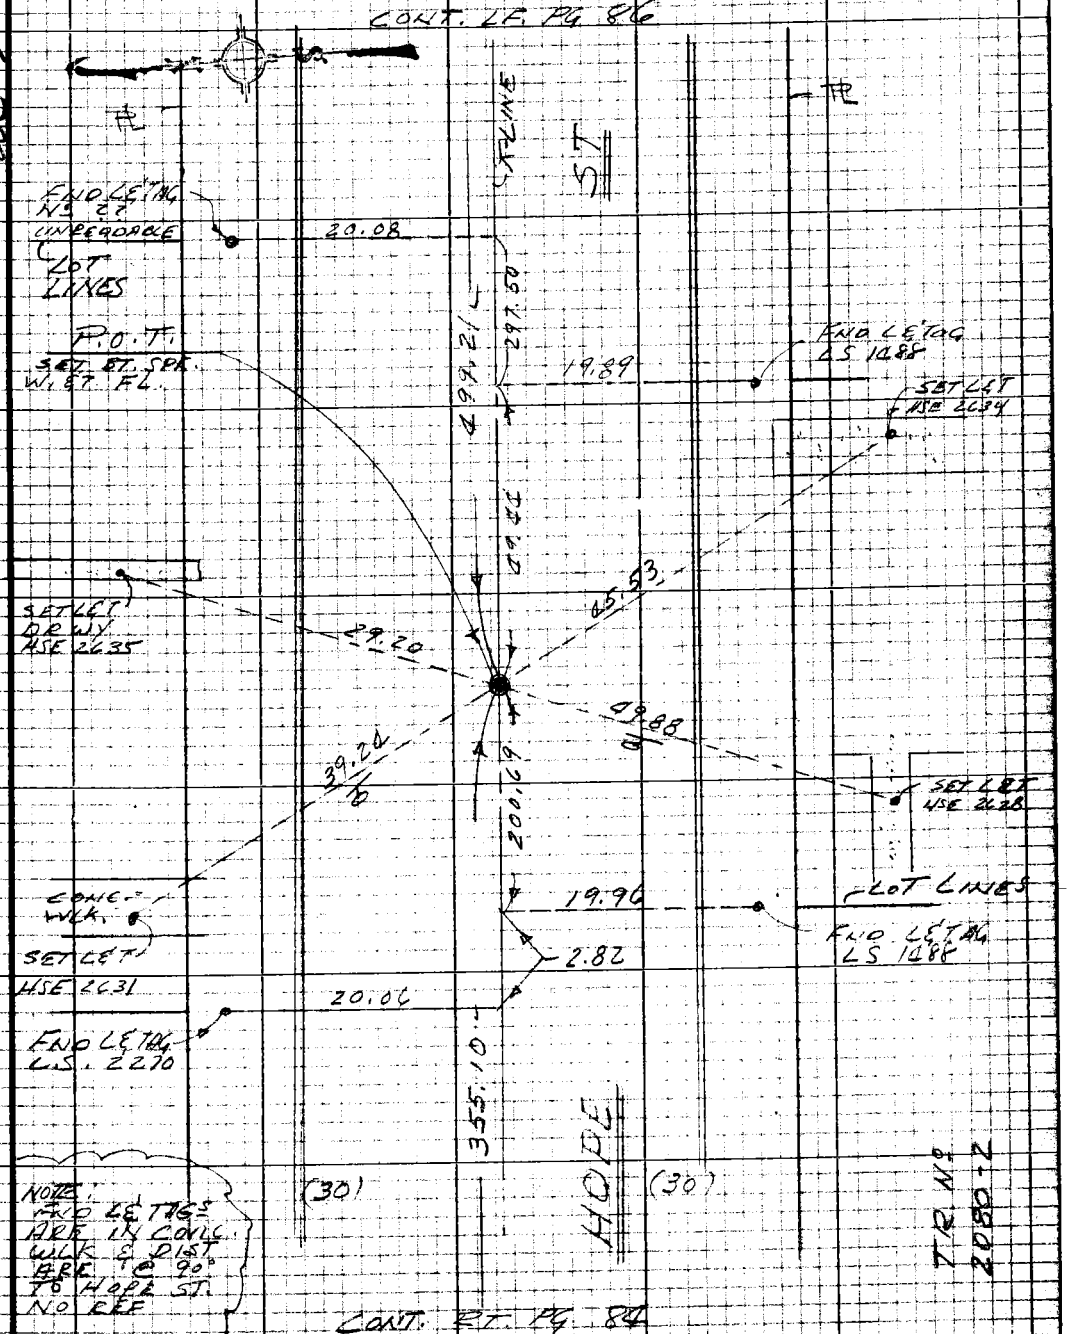

CONT. RT. PG 84

76P3098 CE #310 8-66

PWFB 1022

1057

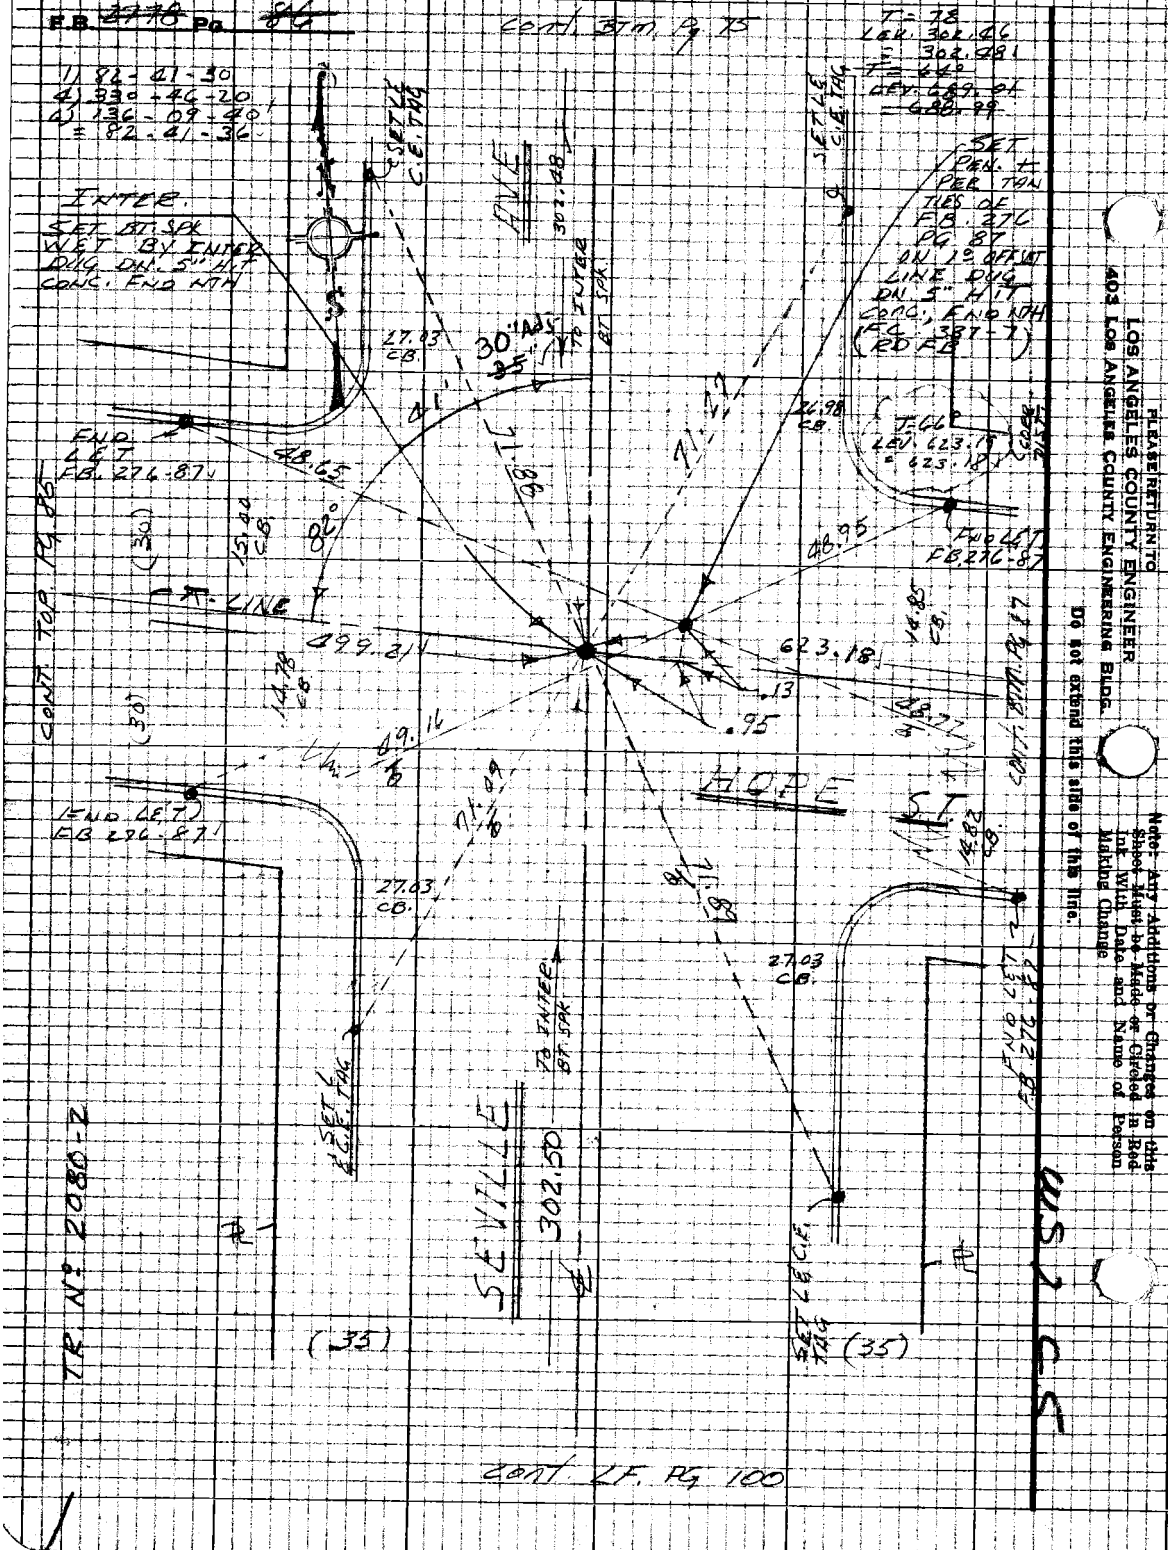

PLEASE RETURN TO
LOS ANGELES COUNTY ENGINEER
403 LOS ANGELES COUNTY ENGINEERING BLDG.

Do not extend this side of this line.

Note: Any Additions or Changes on this Sheet Must be Made or Circled in Red Ink With Date and Name of Person Making Change

PWFB 1022 1058

Notes Ck'd by W. EDMONDSON	Survey of DIV 7 GARDENA AREA	F.B. ~~2778~~	Pg. ~~87~~
Map No.	JN 0303.00 Tape 0251 Std 68°F		
Office Work	Surveyed by E. LANDA		
Checked	Notes E. LANDA Date 4-69		
Date	Indexed		

T = 64°
LEV. 689.01
688.991

WS 7 C5

cont. LF. Pg 88

270.07 TO INTER

HOPE ST.

19.99
50.01
19.97

FND LETAG LS 2248 (BOKE)

688.99

SET LET IN BRICK WLK. TO HSE 2803

SET LET CONC. DR. HSE 2802

P.O.T.
SET BT. SPK W&T EL.

47.74

41.81

48.88

47.90

31.29

SET LET CONC. DR. HSE 2754

SET LET CONC DR. E'LY DR.

19.89
50.01
18.89

FND LETAG LS 2428

623.18

TR NO 2080-2

NOTE: ALL FND LETAGS are IN CONC. WLK. & DIST are @ 90° TO HOPE ST NO REF.

(30) (30)

cont Rt. Pg 84

Note: Any Additions or Changes on this Sheet Must be Made or Circled in Red Ink With Date and Name of Person Making Change

Do not extend this side of this line.

PLEASE RETURN TO
LOS ANGELES COUNTY ENGINEER
403 LOS ANGELES COUNTY ENGINEERING BLDG.

76P309S CE #310 5-66

PWFB 1022

1059

F.B. 2778 Pg. 88

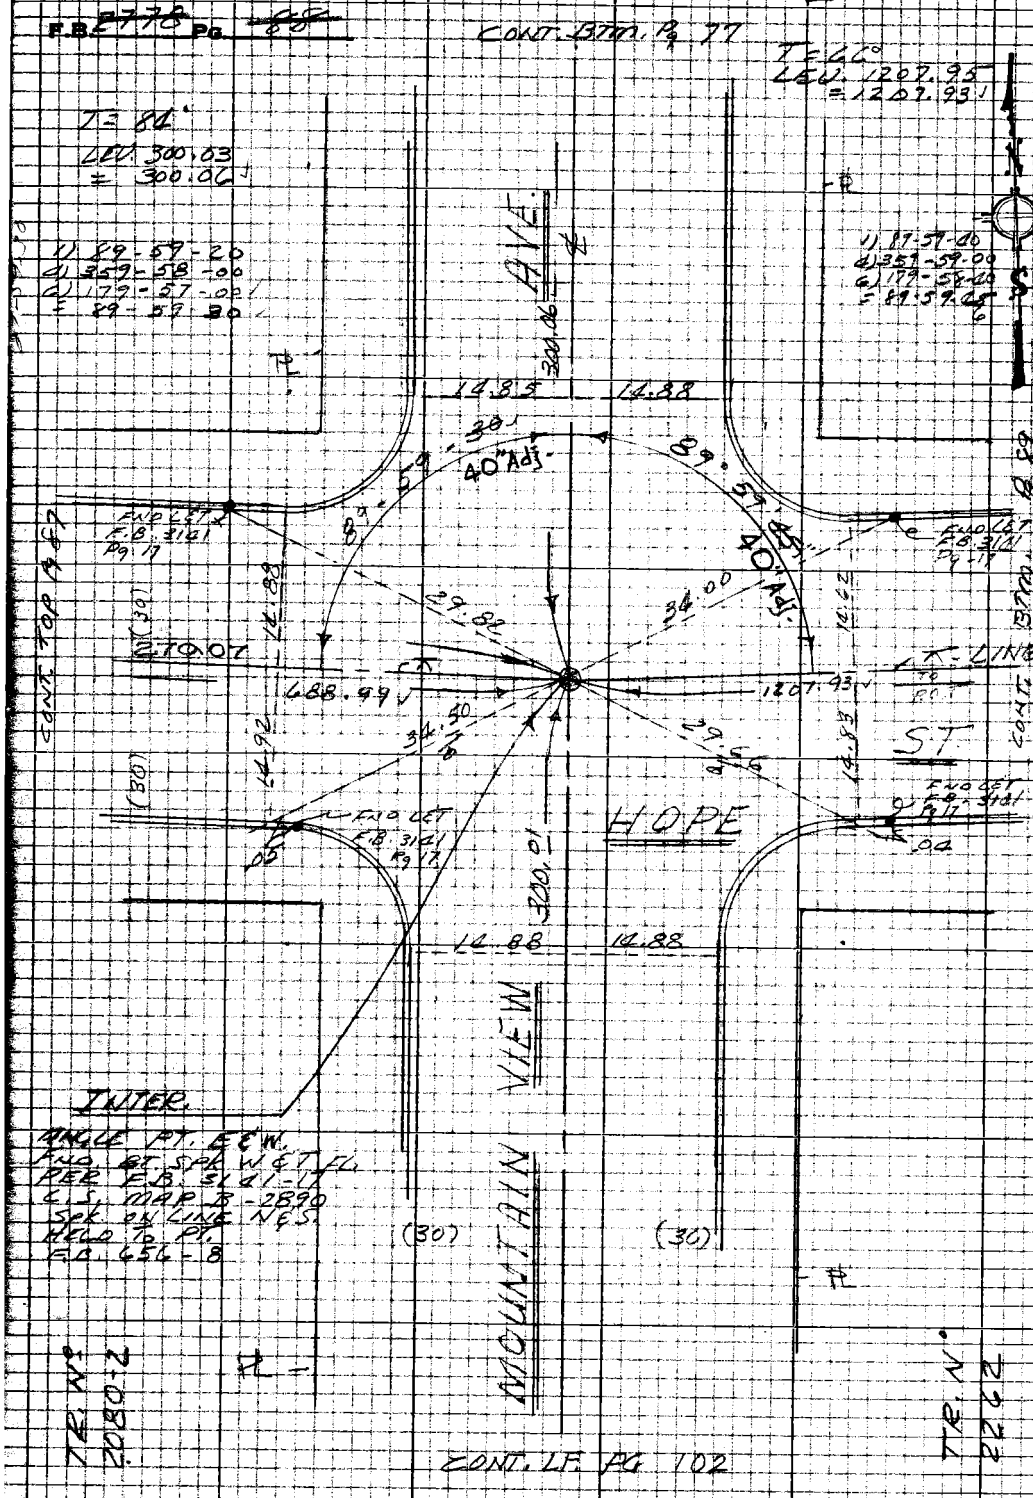

PLEASE RETURN TO
LOS ANGELES COUNTY ENGINEER
403 LOS ANGELES COUNTY ENGINEERING BLDG.

Do not extend this side of this line.

Note: Any Additions or Changes on this Sheet Must be Made or Circled in Red Ink With Date and Name of Person Making Change

CS 7 CS

PWFB 1022

1060

Notes Ck'd by W. EDMONDSON	Survey of GARDENA AREA ℄	F.B. 2778	Pg. 89
Map No.	JN 0303.00 Tape 0251 Std 68 °F		
Office Work	Surveyed by E. LANDA		
Checked	Notes E. LANDA Date 4-69		
Date	Indexed C.L. GARLI		

T = 68°
LEV. 904.16 : 904.16

cont BTM Pg 90

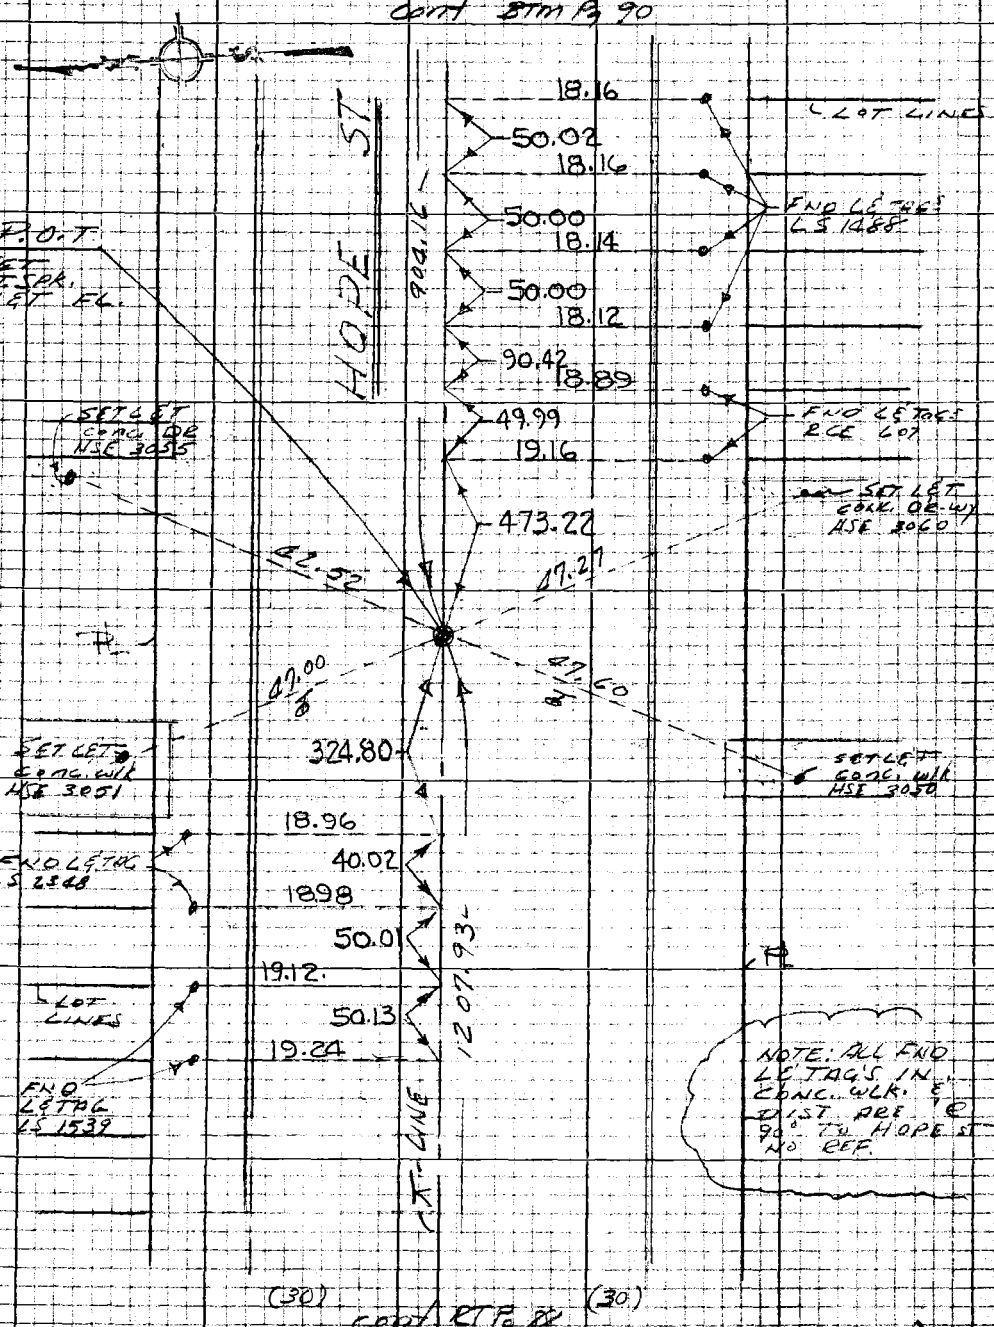

Note: Any Additions or Changes on this Sheet Must be Made or Circled in Red Ink With Date and Name of Person Making Change

Do not extend this side of this line.

PLEASE RETURN TO
LOS ANGELES COUNTY ENGINEER
403 LOS ANGELES COUNTY ENGINEERING BLDG.

76P3098 CE #310 5-66

PWFB 1022

1061

F.B. ~~2778~~ Pg. ~~90~~

Cont. Lf Pg. 91

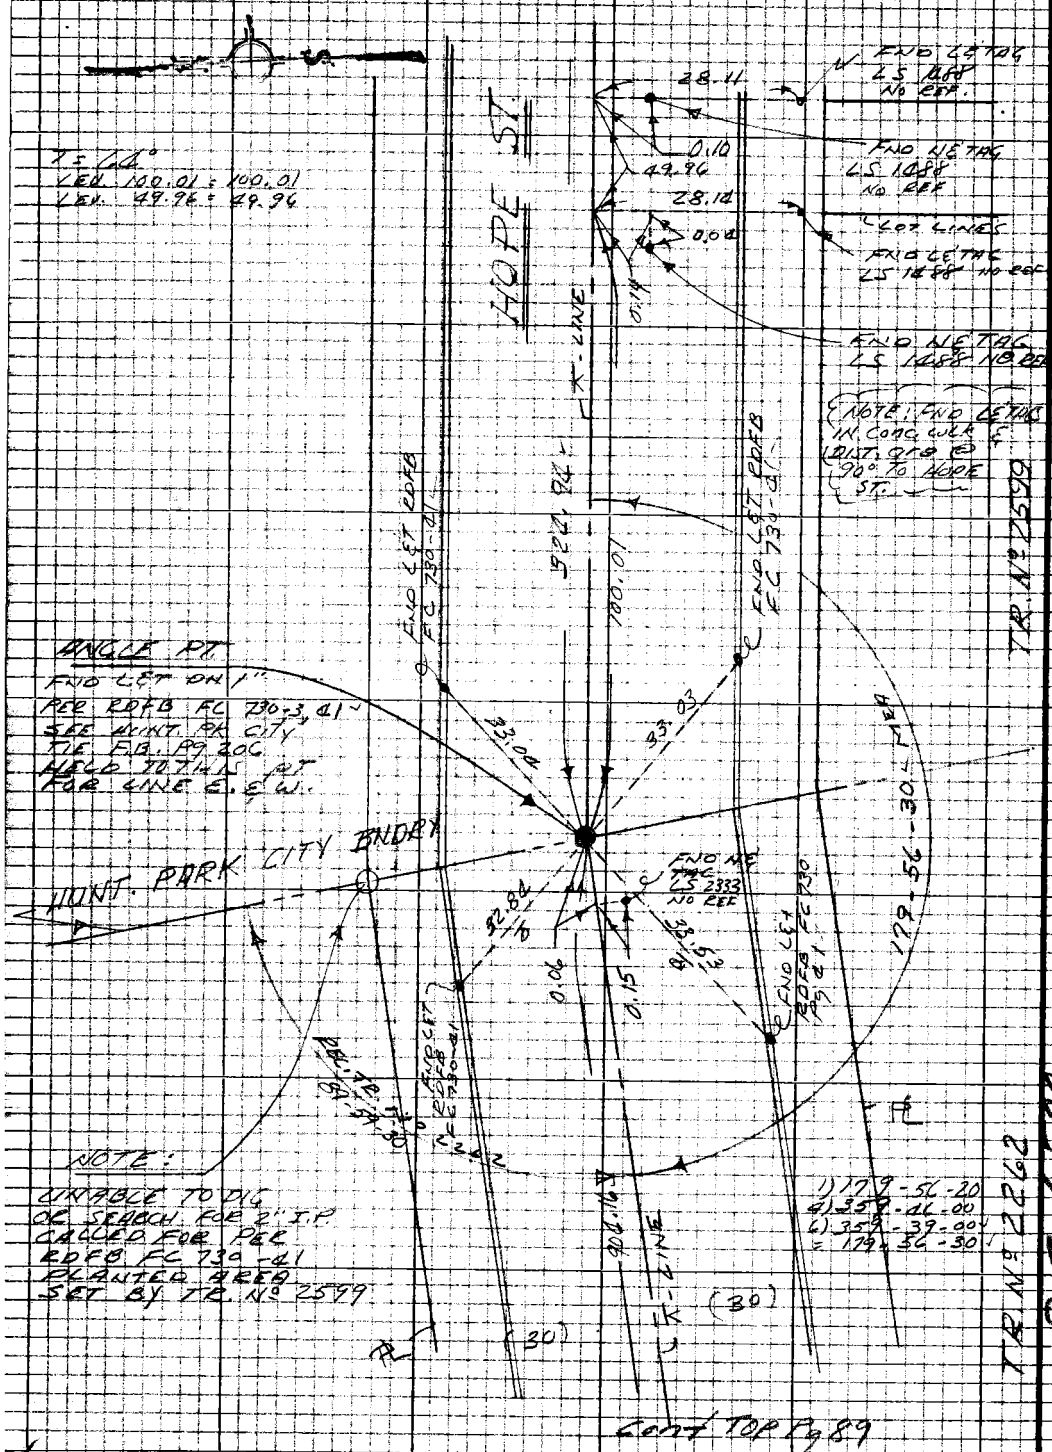

Cont Top Pg 89

PLEASE RETURN TO
LOS ANGELES COUNTY ENGINEER
403 LOS ANGELES COUNTY ENGINEERING BLDG.

Do not extend this side of this line.

Note: Any Additions or Changes on this Sheet Must be Made or Circled in Red Ink With Date and Name of Person Making Change

PWFB 1022 1062, 1063

Notes Ck'd by W. EDMONDSON	Survey of DIV 7 GARDENA AREA ℄
Map No.	JN 0303.00 Tape 0251 Std 68 °F
Office Work	Surveyed by E. LANDA
Checked	Notes E. LANDA Date 4-69
Date	Indexed E. GALLI NOV 7 '69

F. B. ~~2778~~ PG. ~~94~~

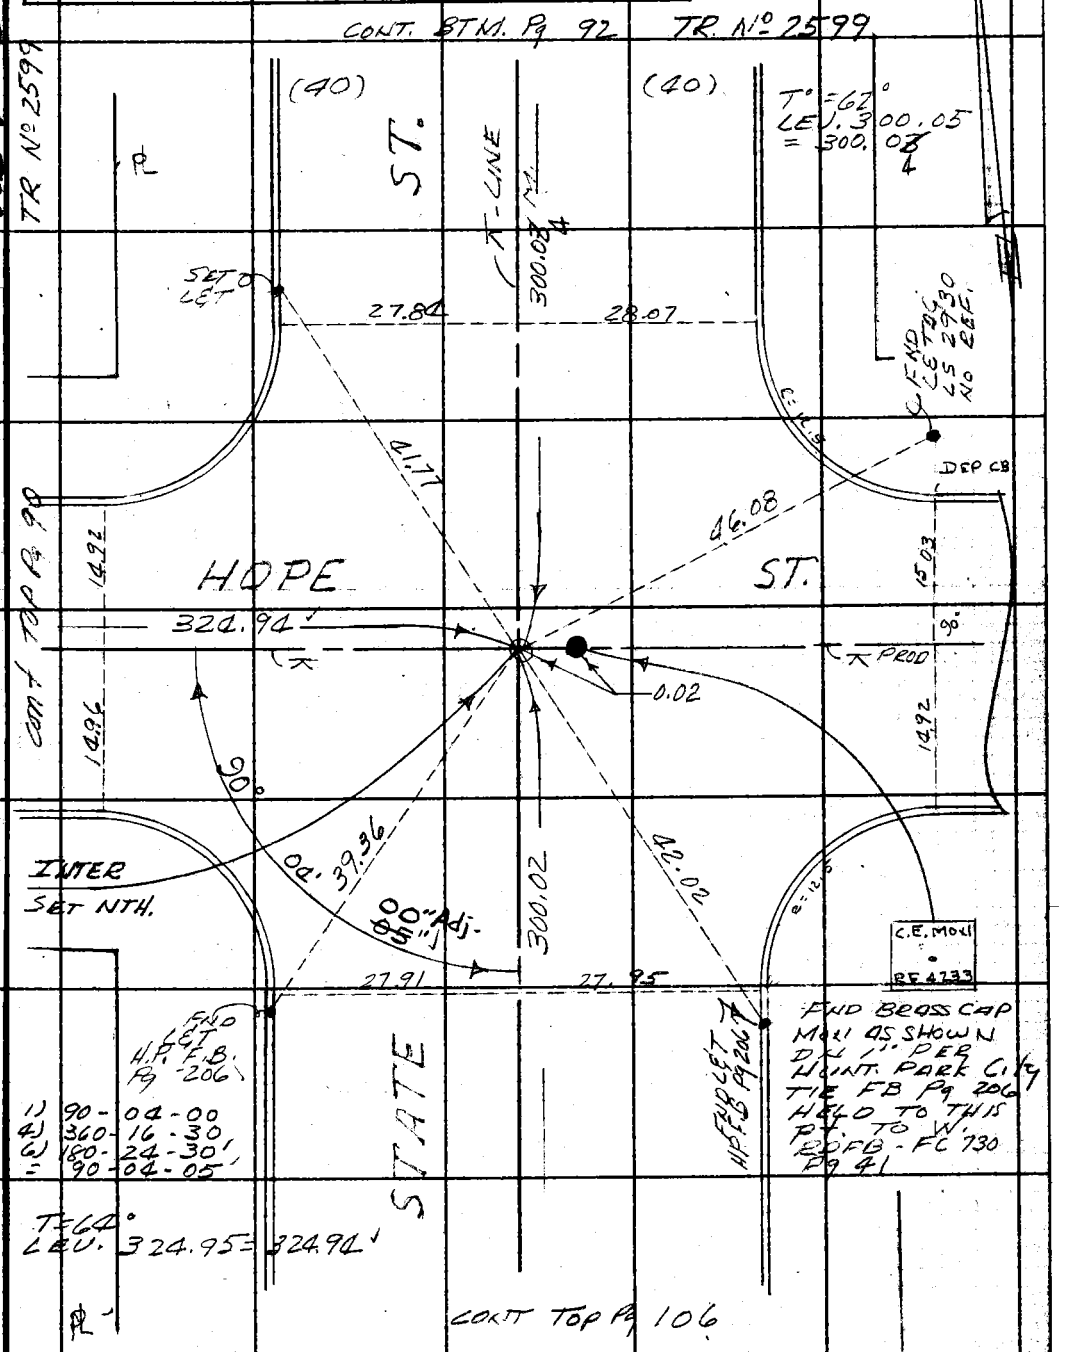

Note: Any Additions or Changes on This Sheet Must be Made or Circled in Red Ink With Date and Name of Person Making Change.

Do not extend this side of this line.

PLEASE RETURN TO
LOS ANGELES COUNTY ENGINEER
403 LOS ANGELES COUNTY ENGINEERING BLDG.

76F3095 CE # 310 3-61

PWFB 1022 1064

F. B. ~~2778~~ PG. ~~92~~

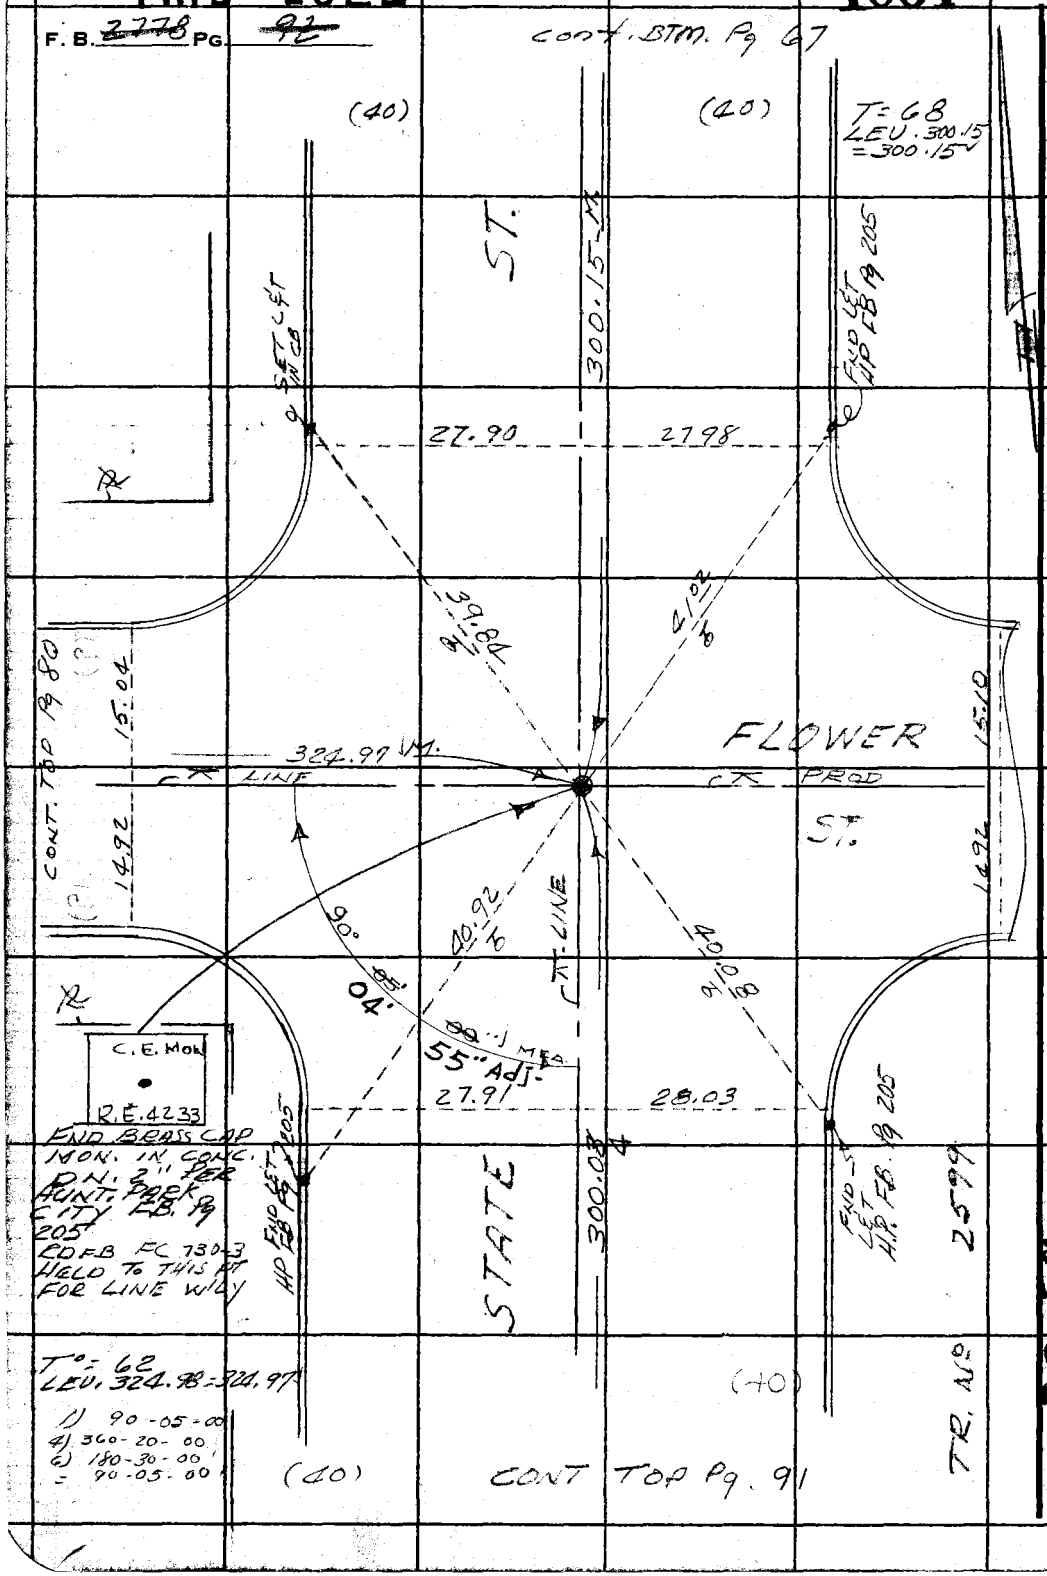

PLEASE RETURN TO
LOS ANGELES COUNTY ENGINEER
403 Los Angeles County Engineering Bldg.
Do not extend this side of this line.

Note: Any Additions or Changes on This Sheet Must be Made or Circled in Red Ink With Date and Name of Person Making Change.

PWFB 1021 4031

Notes Ck'd by A. T. SUE
Map No.
Office Work
Checked
Date

DIV 7 GARDENA AREA
Survey of
JN 0303.00 Tape 0251 Std 68 °F
Surveyed by E. LANDA
Notes DOVER Date 6/69
Indexed C. J. GALLI APR 10 '70

F.B. 2778 PG. 93

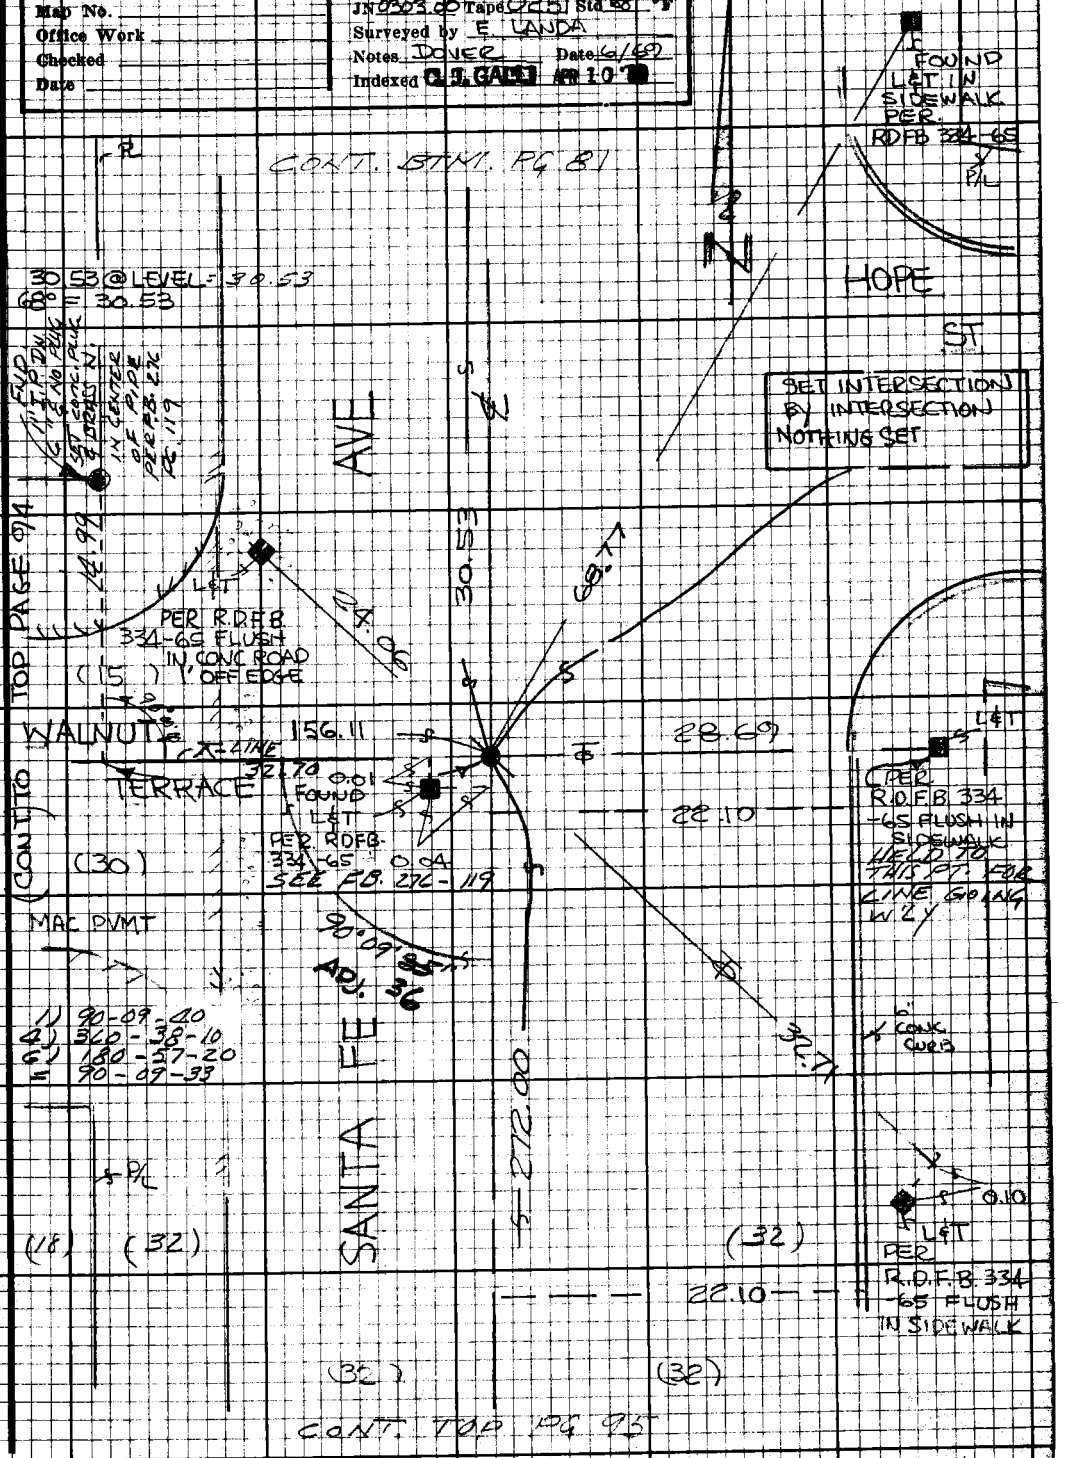

Note: Any Additions or Changes on this Sheet Must be Made or Circled in Red Ink With Date and Name of Person Making Change.

Do not extend this side of this line.

PLEASE RETURN TO
LOS ANGELES COUNTY ENGINEER
403 LOS ANGELES COUNTY ENGINEERING BLDG.

76F3098 CE#310 9-67

PWFB 1021 4032, 4033

F.B. 2778 Pg.

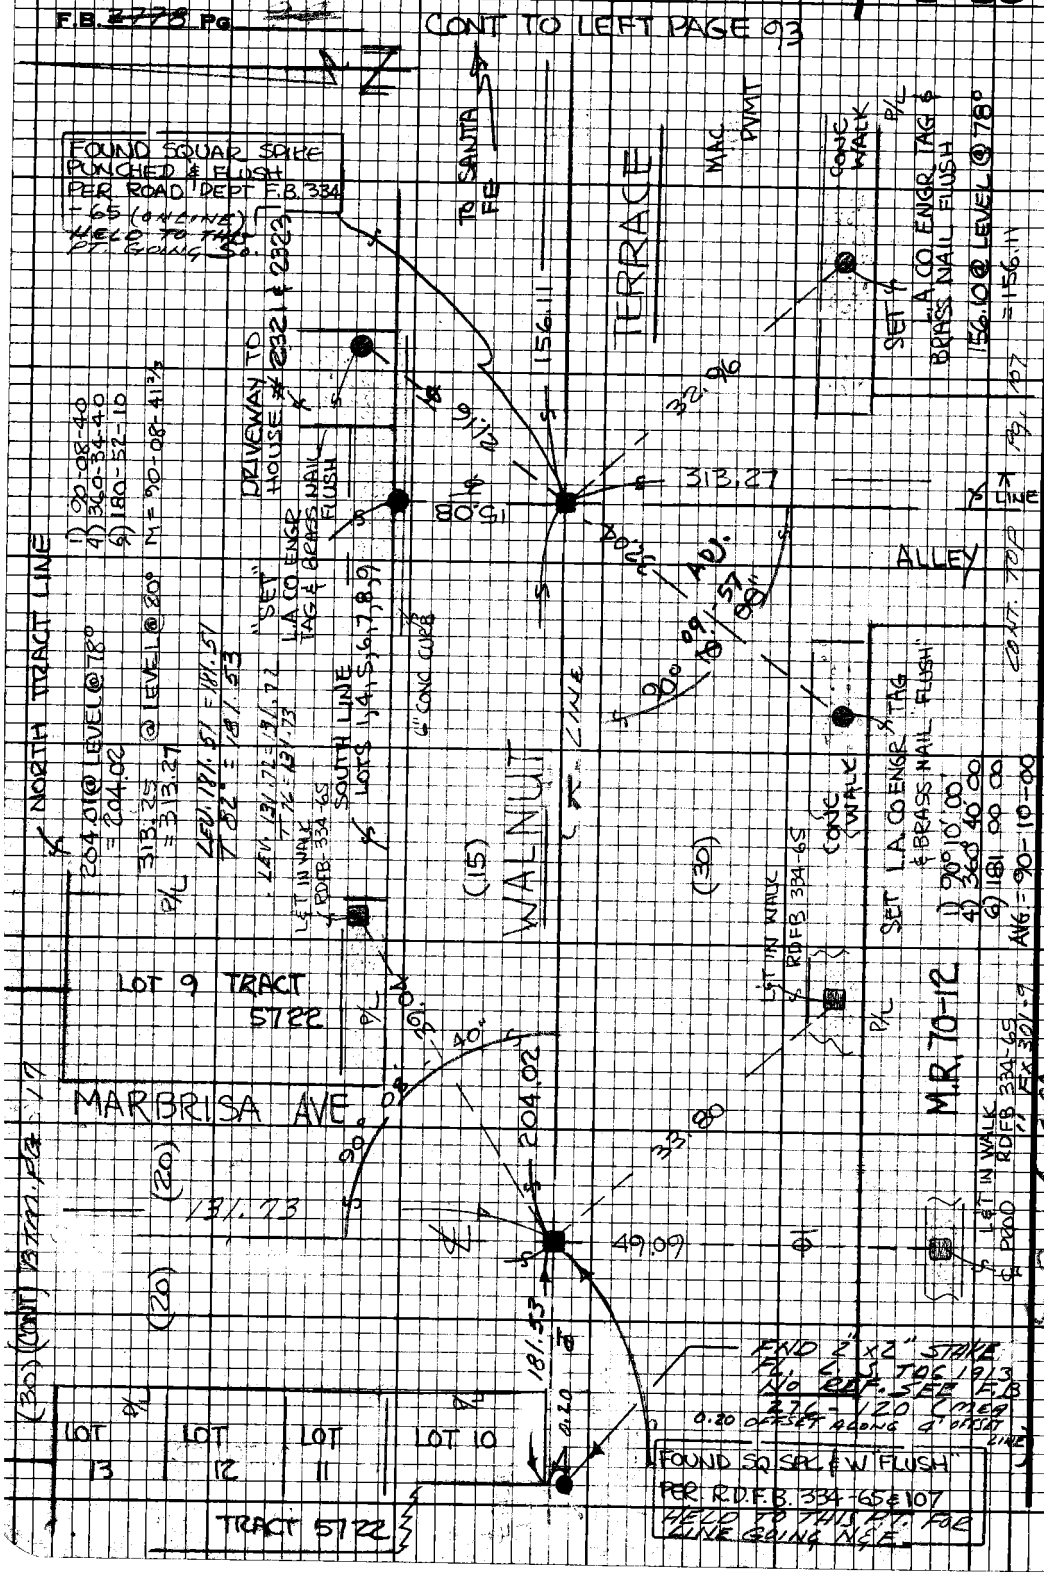

PLEASE RETURN TO
LOS ANGELES COUNTY ENGINEER
403 LOS ANGELES COUNTY ENGINEERING BLDG.

Do not extend this side of this line.

Note: Any Additions or Changes on this Sheet Must be Made or Circled in Red Ink With Date and Name of Person Making Change.

PWFB 1021 4034

Notes Ck'd by A. T. SUE	DIV 7 Survey of GARDENA AREA ℄
Map No.	JN 0303 Tape 0251 Std 68°F
Office Work	Surveyed by E. LANDA
Checked	Notes E. LANDA Date 6-69
Date	Indexed C. J. GALLI APR 10 '69

F.B. 2778 PG. 95

LEU. 272.00 = 272.00
T68 = 272.00

LEU. 810.05 = 810.05
T 74° = 810.08

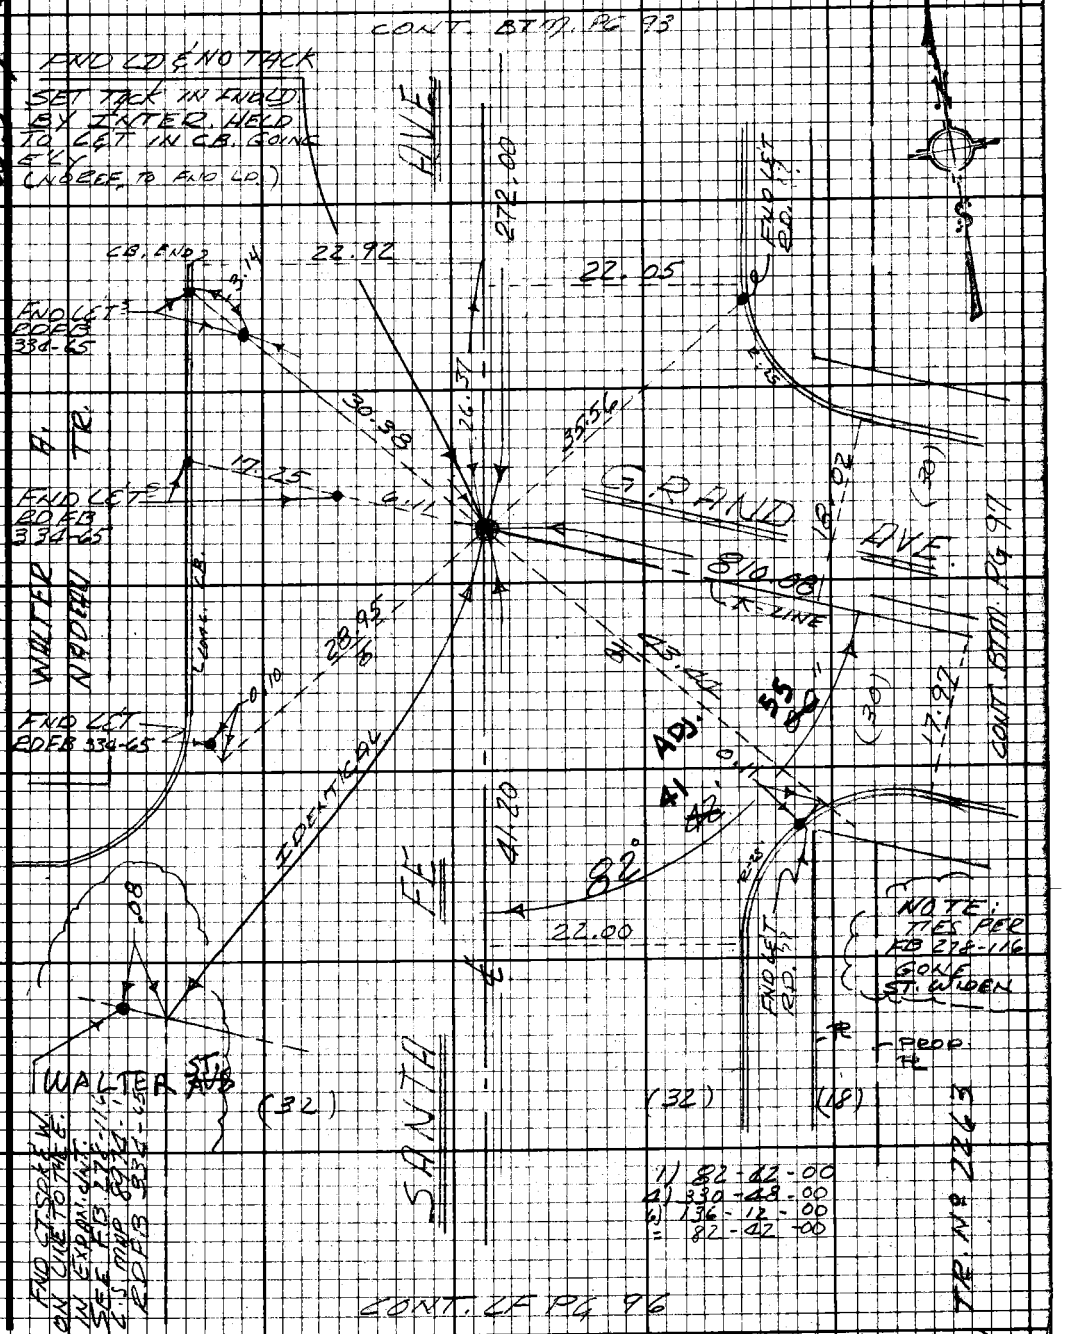

Note: Any Additions or Changes on this Sheet Must be Made or Circled in Red Ink With Date and Name of Person Making Change.

Do not extend this side of this line.

PLEASE RETURN TO
LOS ANGELES COUNTY ENGINEER
403 LOS ANGELES COUNTY ENGINEERING BLDG.

26F3098 CE#310 9-67

PWFB 1021

4035

F.B. 2778 Pg 94

PWFB 1021 4036

Notes Ck'd by A. T. SUE
Map No.
Office Work
Checked
Date

DW 7 Survey of GARDENA AREA ℄
JN 0303 W Tape 0251 Std 68°F
Surveyed by E. LANDA
Notes E. LANDA Date 6-69
Indexed C. L. GALLE APR 10 70

F.B. ~~2778~~ PG. ~~99~~

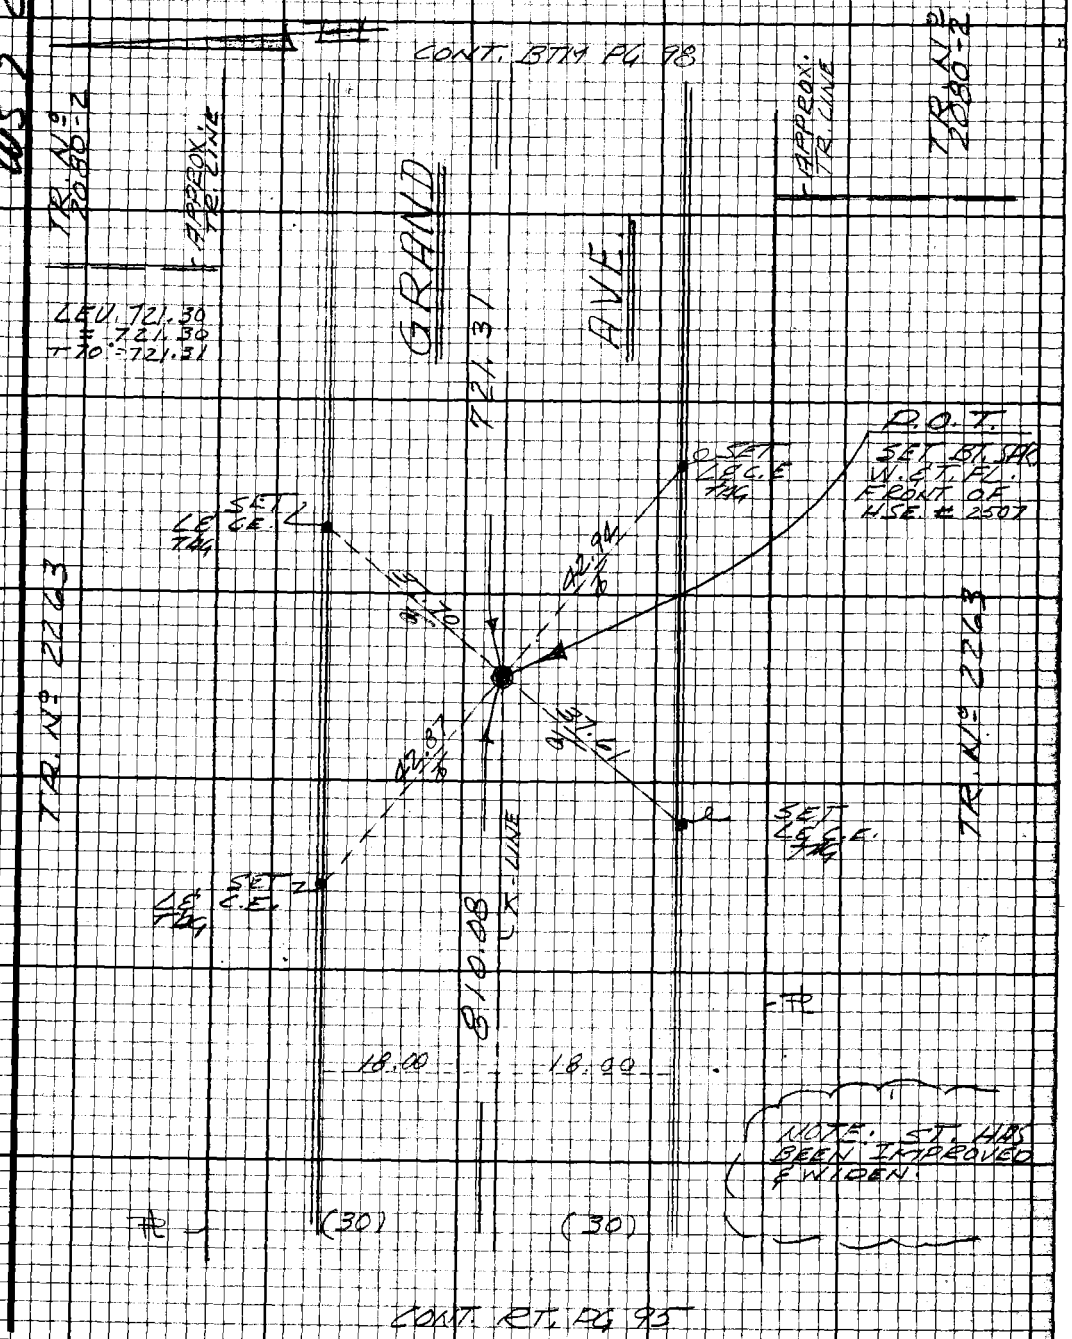

Note: Any Additions or Changes on this Sheet Must be Made or Circled in Red Ink With Date and Name of Person Making Change.

Do not extend this side of this line.

PLEASE RETURN TO
LOS ANGELES COUNTY ENGINEER
403 LOS ANGELES COUNTY ENGINEERING BLDG.

16F3098 CE#310 9-67

PWFB 1021 4037

F.B. ~~2778~~ Pg ~~98~~

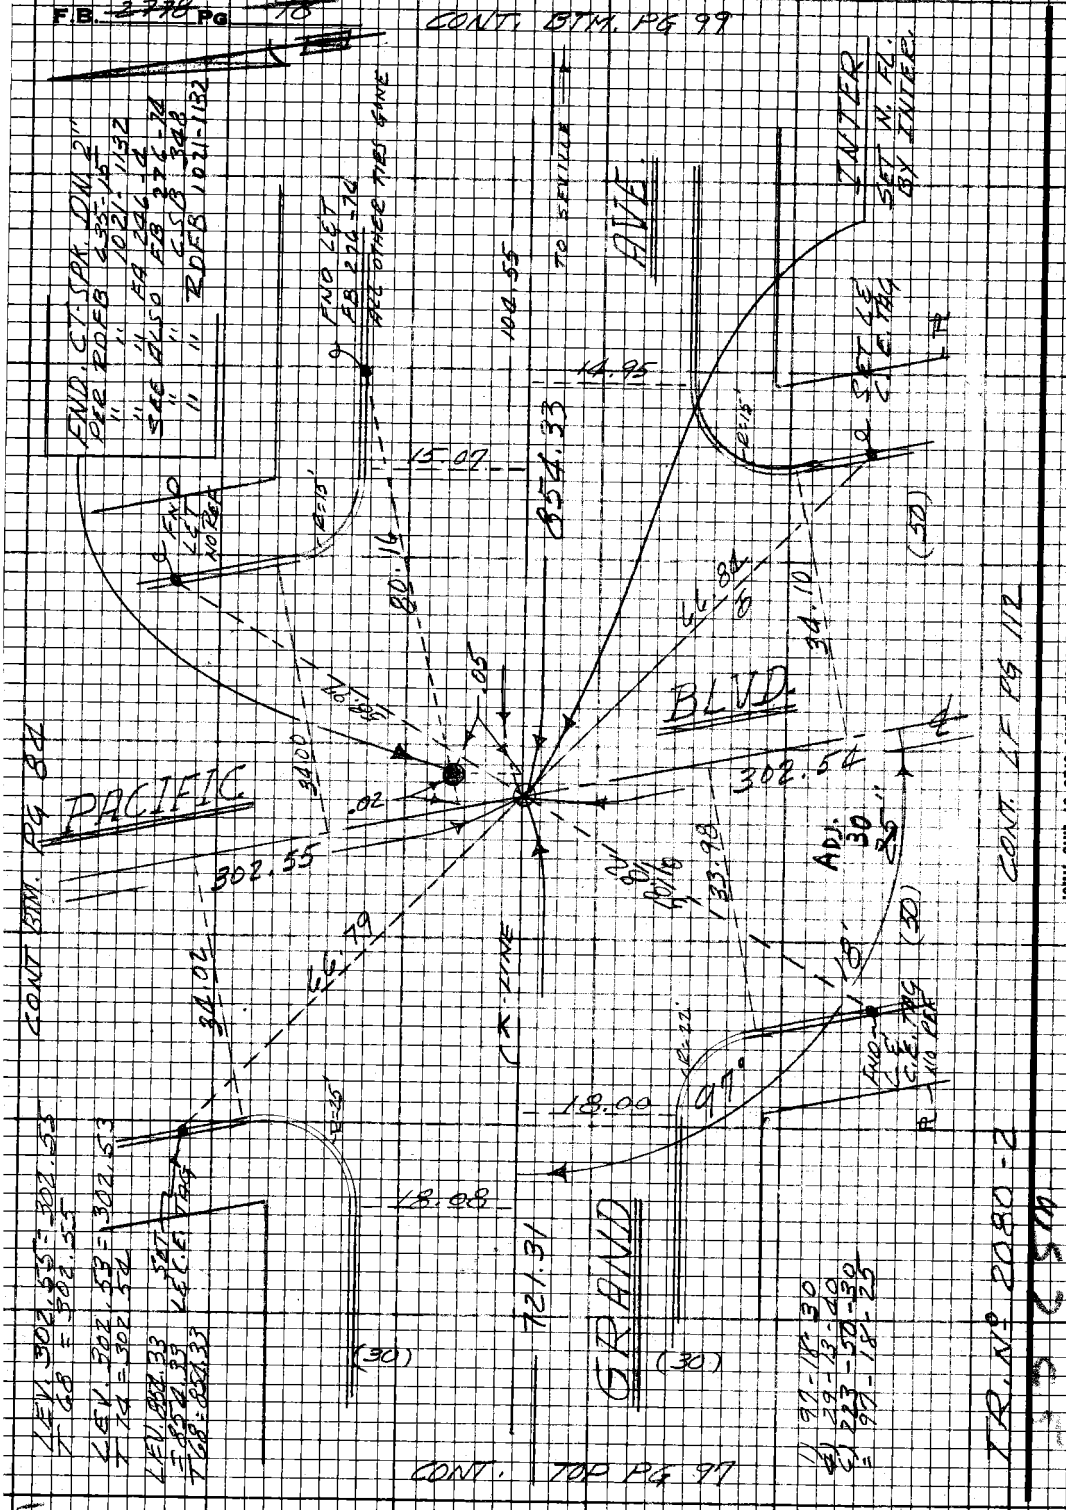

PLEASE RETURN TO
LOS ANGELES COUNTY ENGINEER
403 LOS ANGELES COUNTY ENGINEERING BLDG.

Do not extend this side of this line.

Note: Any Additions or Changes on this Sheet Must be Made or Circled in Red Ink With Date and Name of Person Making Change.

PWFB 1022

1065

Notes Ck'd by A. T. SUE	DIV 7 Survey of GARDENA AREA ℄
Map No.	JN 0303 00 Tape 0251 Std 68°F
Office Work	Surveyed by E. LANDA
Checked	Notes E. LANDA Date 6-69
Date	Indexed C. J. GALLI APR 10 '70

F.B. ~~2778~~ Pg ~~99~~

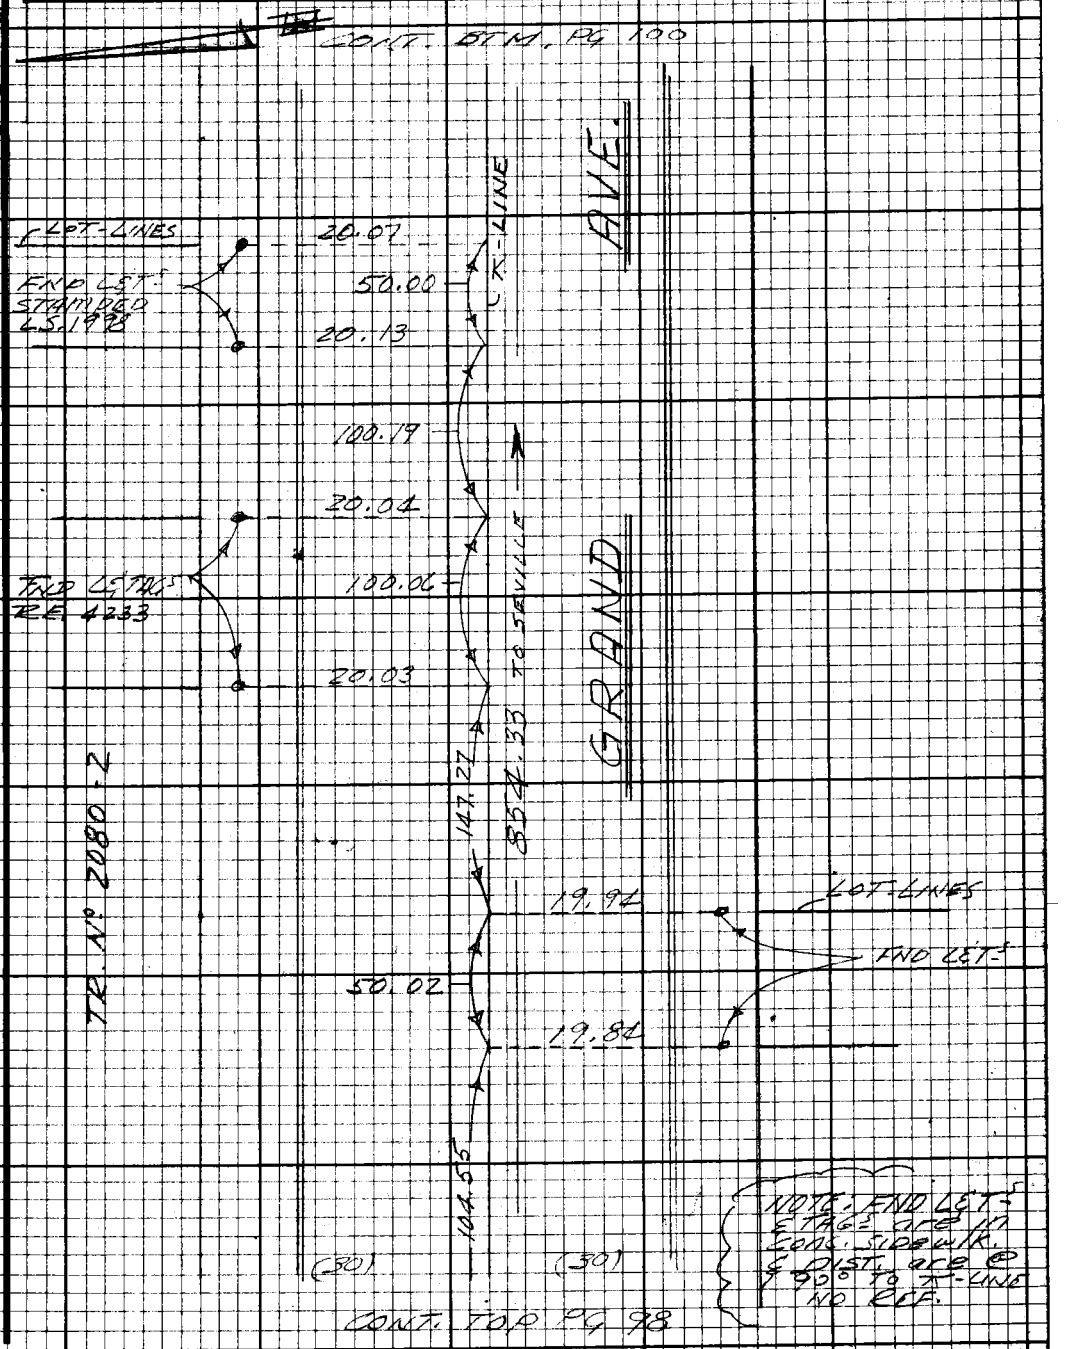

Note: Any Additions or Changes on this Sheet Must be Made or Circled in Red Ink With Date and Name of Person Making Change.

Do not extend this side of this line.

PLEASE RETURN TO
LOS ANGELES COUNTY ENGINEER
403 LOS ANGELES COUNTY ENGINEERING BLDG.

76F3098 CE#310 9-67

PWFB 1022

1066

F.B. 2778 Pg. 100

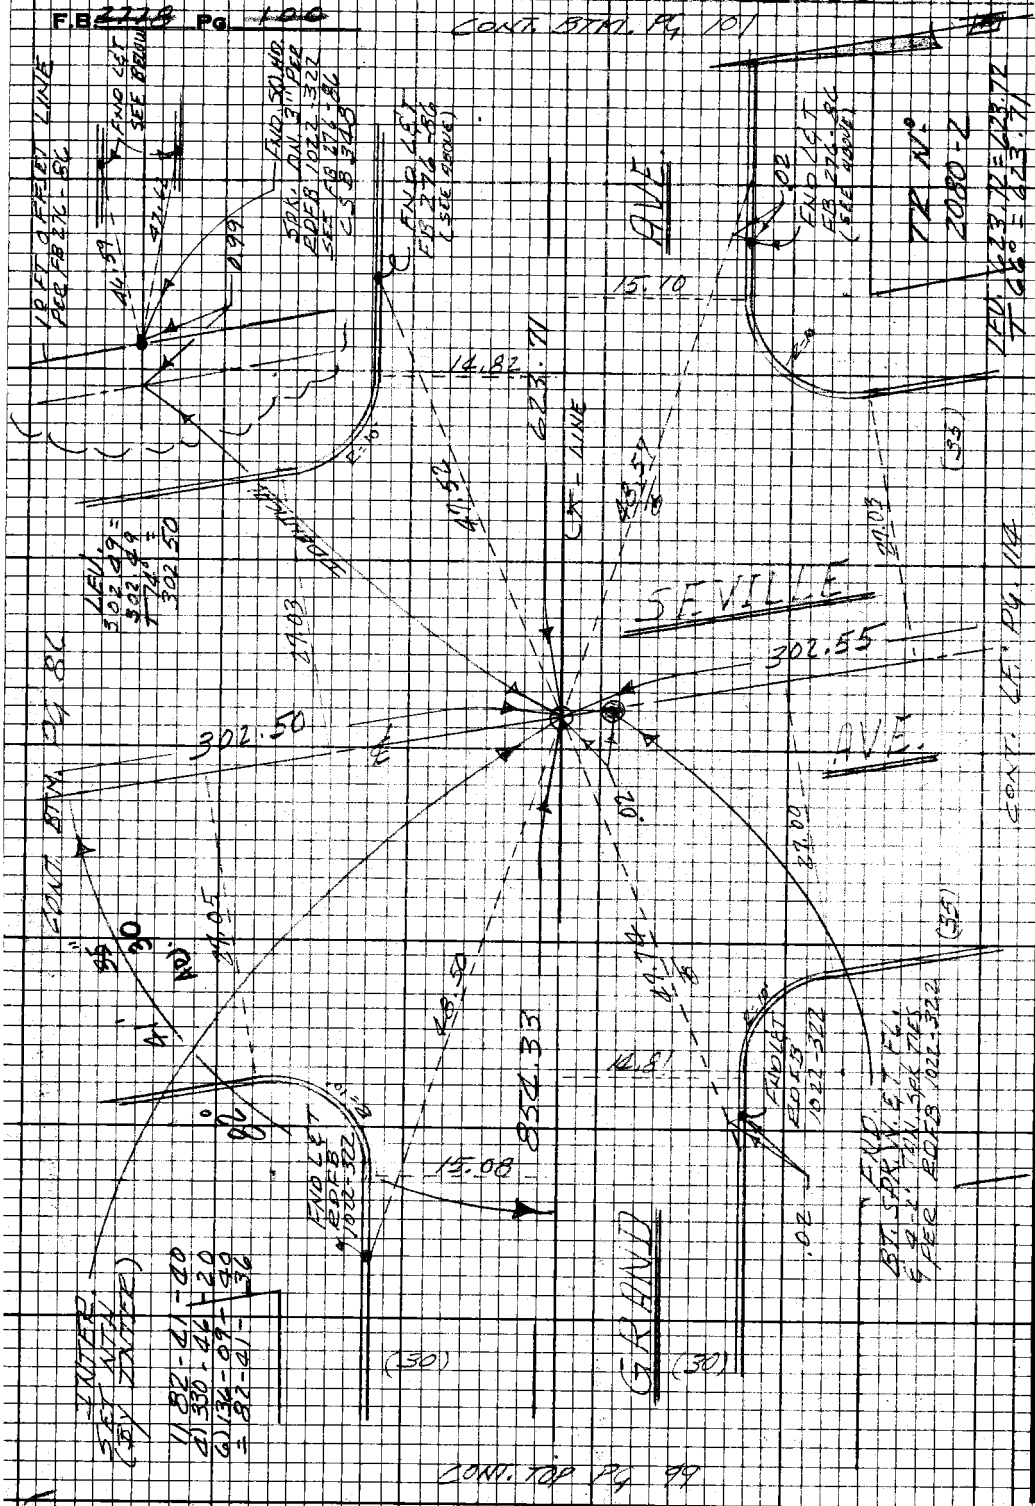

PLEASE RETURN TO
LOS ANGELES COUNTY ENGINEER
403 Los Angeles County Engineering Bldg.

Do not extend this side of this line.

Note: Any Additions or Changes on this Sheet Must be Made or Circled in Red Ink With Date and Name of Person Making Change.

PWFB 1022 1067

Notes Ck'd by A. T. SUE	Survey of DIV 7 GARDENA AREA ℄
Map No.	JN 0303.00 Tape 0251 Std 68°F
Office Work	Surveyed by E. LANDA
Checked	Notes E. LANDA Date 6-69
Date	Indexed C.L. GALLI AM 10 78

F.B. ~~2778~~ PG. ~~104~~

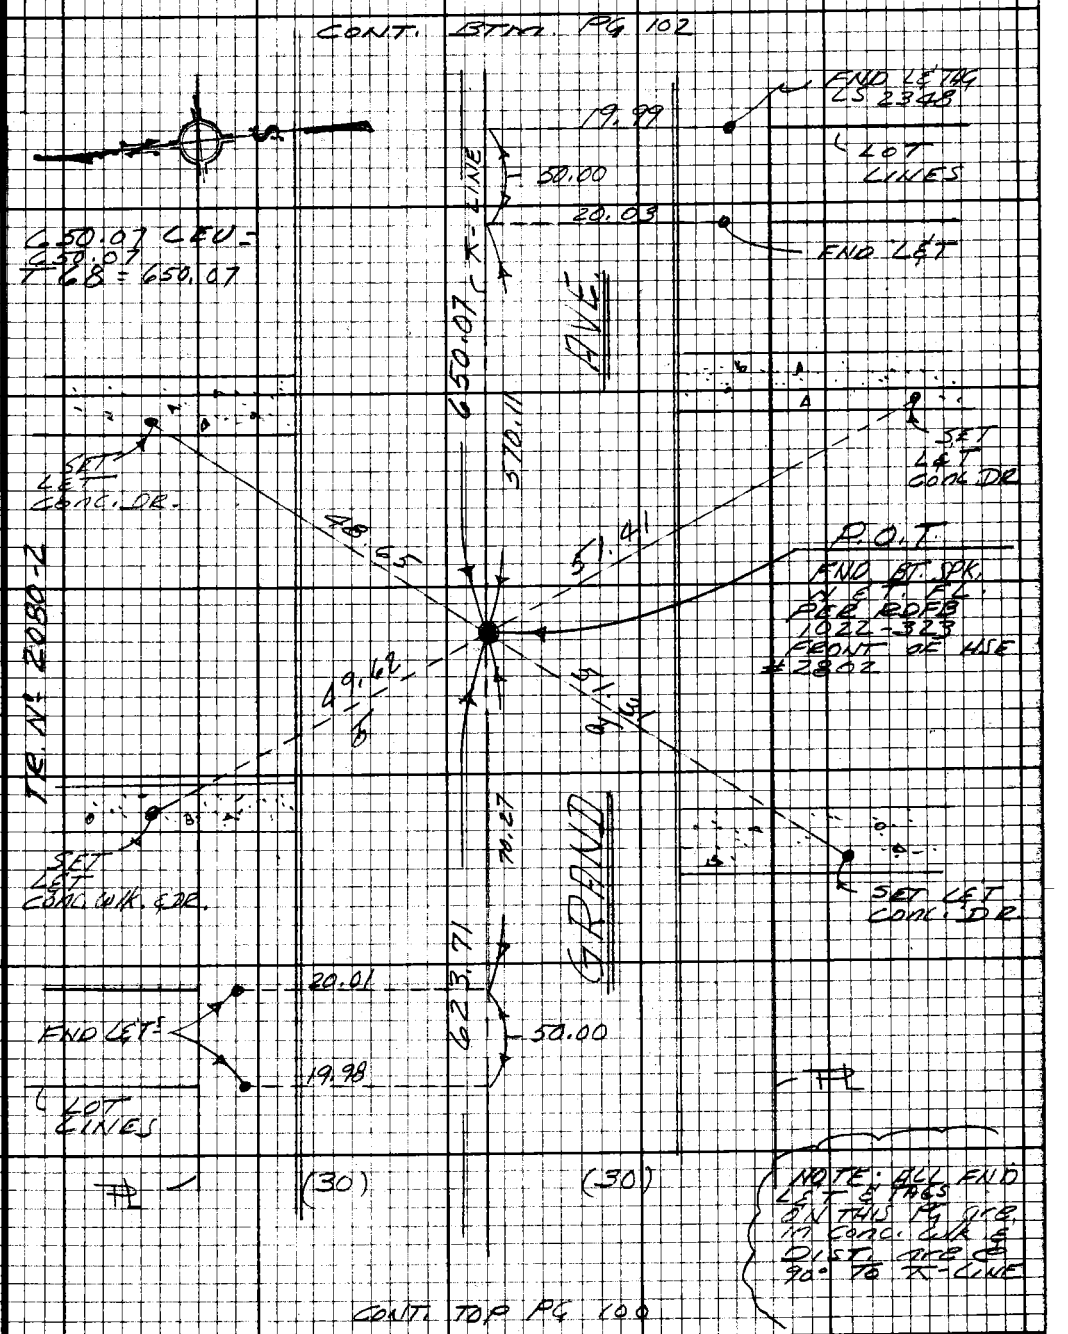

Note: Any Additions or Changes on this Sheet Must be Made or Circled in Red Ink With Date and Name of Person Making Change.

Do not extend this side of this line.

PLEASE RETURN TO
LOS ANGELES COUNTY ENGINEER
403 LOS ANGELES COUNTY ENGINEERING BLDG.

76F3098 CE#310 9.67

PWFB 1022

1068, 1069

F.B. 2228 Pg 102

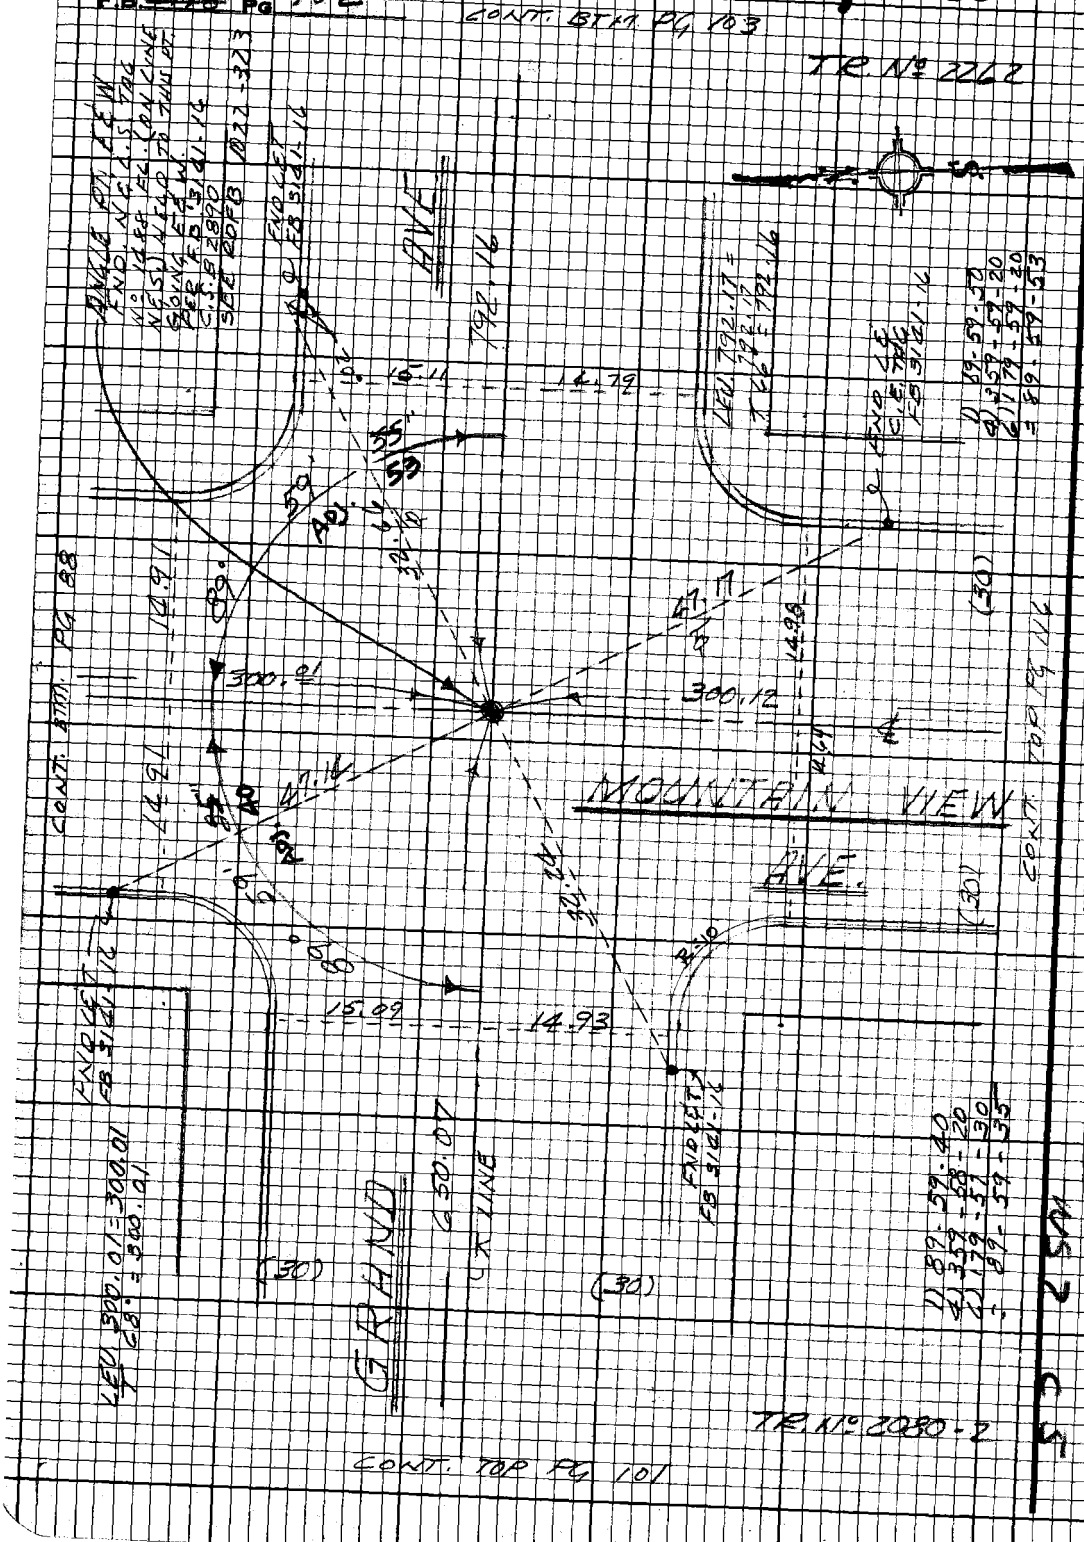

PLEASE RETURN TO
LOS ANGELES COUNTY ENGINEER
403 LOS ANGELES COUNTY ENGINEERING BLDG.

Do not extend this side of this line.

Note: Any Additions or Changes on this Sheet Must be Made or Circled in Red Ink With Date and Name of Person Making Change.

PWFB 1022

1070

Notes Ck'd by A. T. SUE	Survey of GARDENA AREA ℄
Map No.	JN 0303.00 Tape 0251 Std 68°F
Office Work	Surveyed by E. LANDA
Checked	Notes E. LANDA Date 6-69
Date	Indexed C. J. GALLI [illegible] 10 70

F.B. ~~2778~~ Pg. ~~103~~

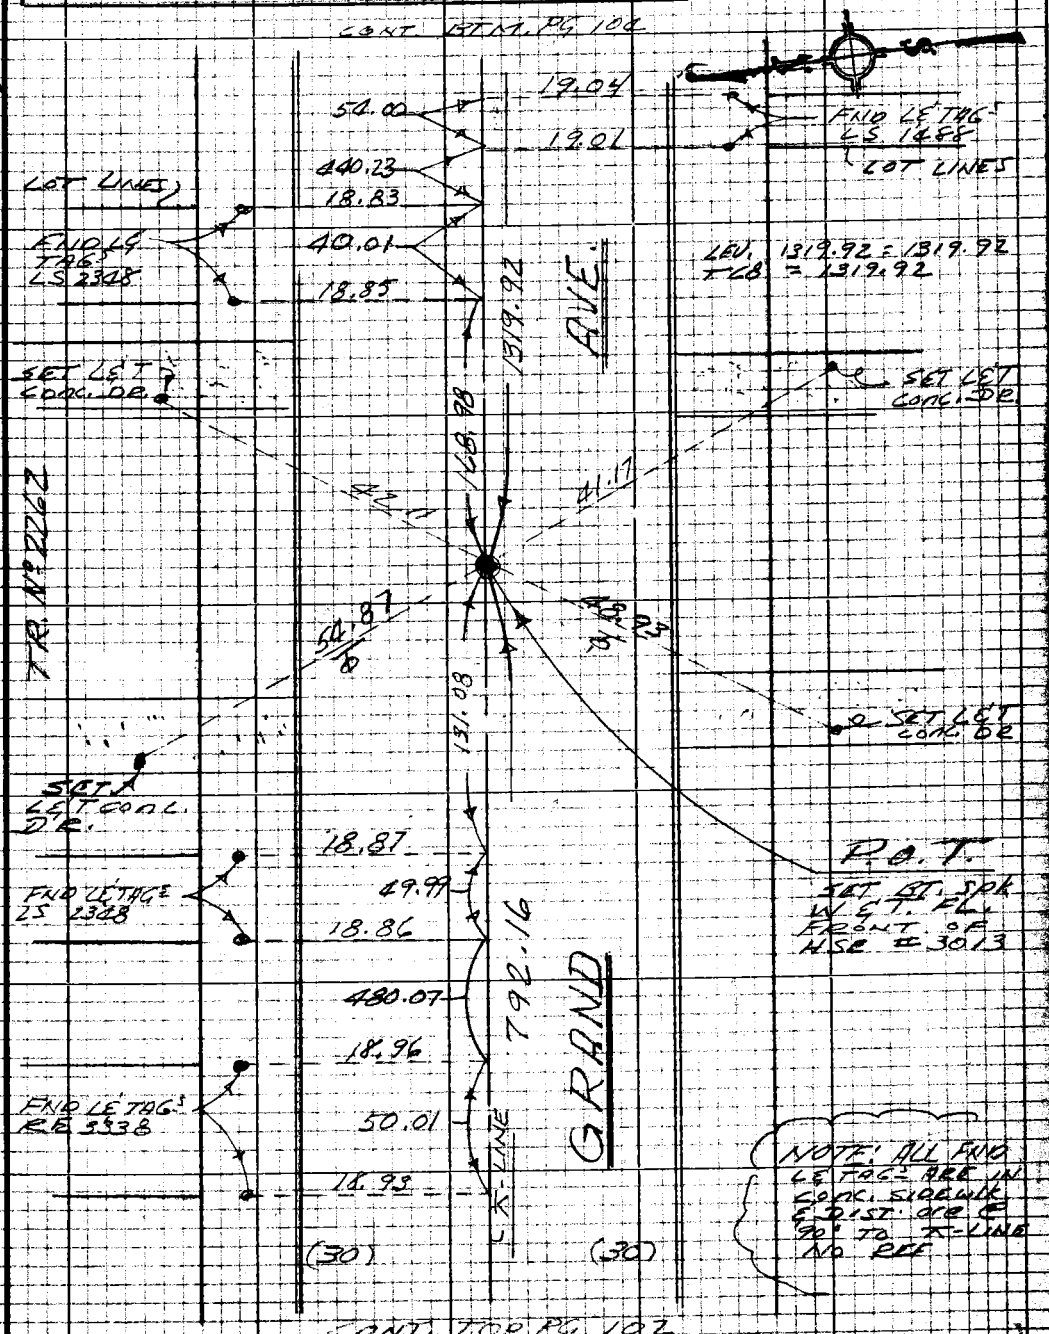

Note: Any Additions or Changes on this Sheet Must be Made or Circled in Red Ink With Date and Name of Person Making Change

Do not extend this side of this line.

PLEASE RETURN TO
LOS ANGELES COUNTY ENGINEER
403 LOS ANGELES COUNTY ENGINEERING BLDG.

7SP2098 CE #310 5-66

PWFB 1022

1071

F.B. 2778 Pg. 104

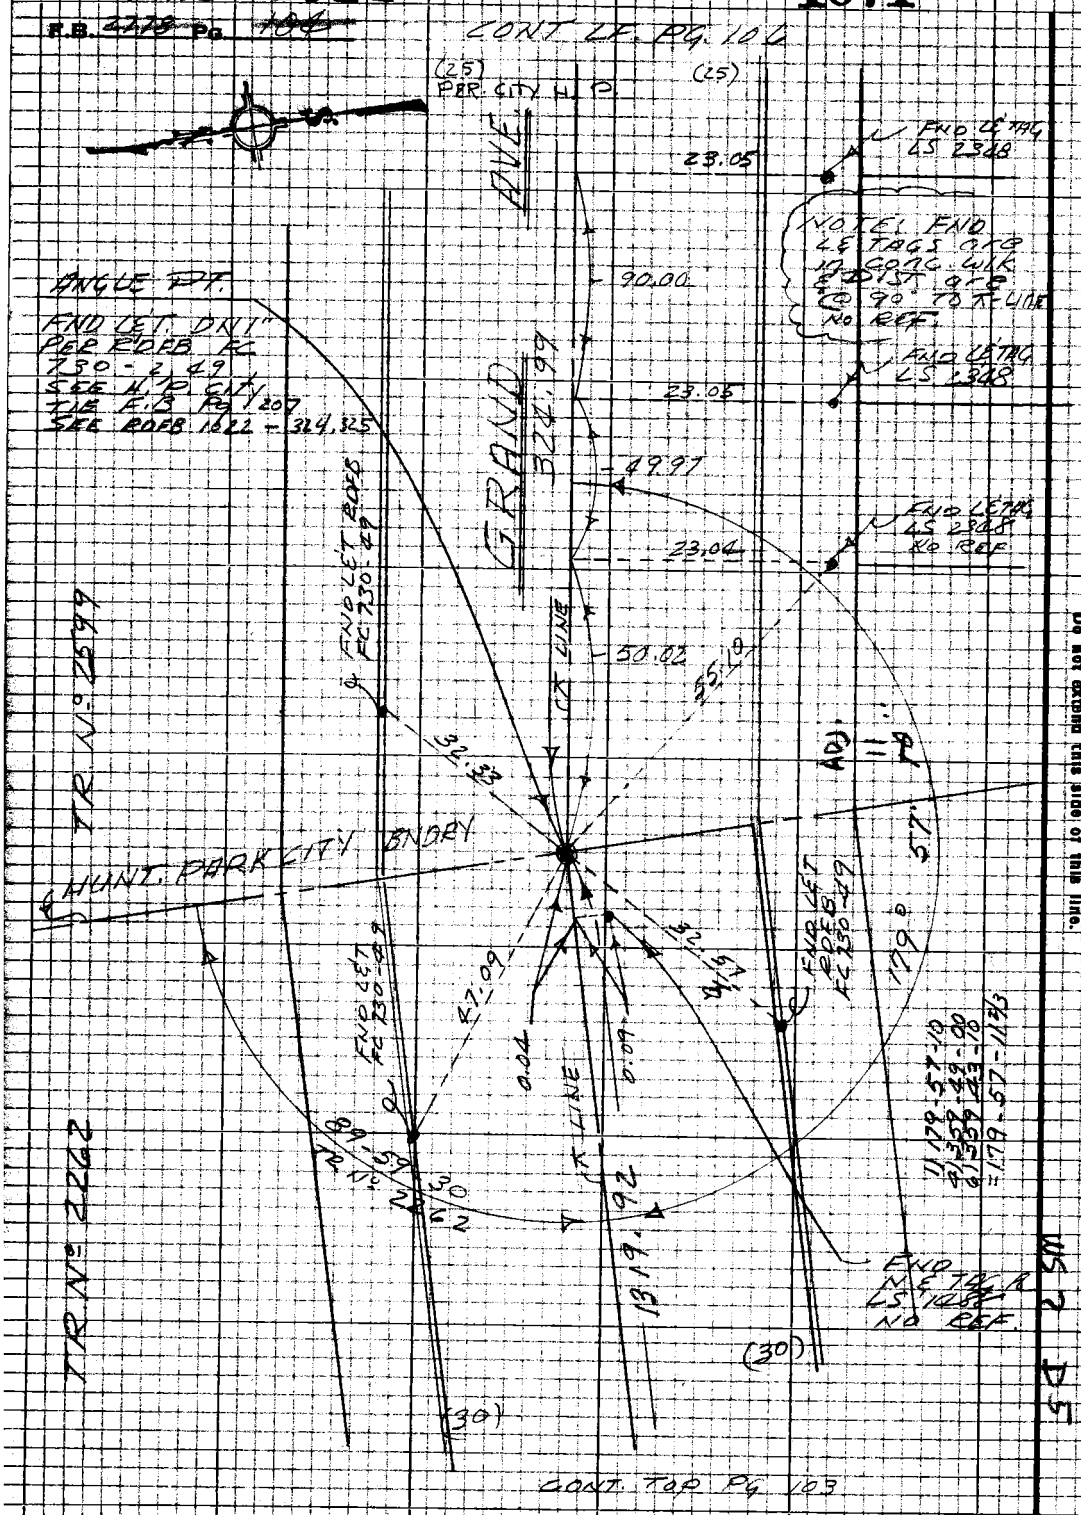

PLEASE RETURN TO
LOS ANGELES COUNTY ENGINEER
403 LOS ANGELES COUNTY ENGINEERING BLDG.

Do not extend this side of this line.

Note: Any Additions or Changes on this Sheet Must be Made or Circled in Red Ink With Date and Name of Person Making Change.

US 2 D5

PWFB 1022

1072

Notes Ck'd by A. T. SUE	Survey of DIV 7 GARDENA AREA ℄
Map No.	JN 0303.00 Tape 0251 Std 68 °F
Office Work	Surveyed by E. LANDA
Checked	Notes E. LANDA Date 4-69
Date	Indexed C. J. GALLI APR 10 70

F. B. ~~2770~~ PG. ~~105~~

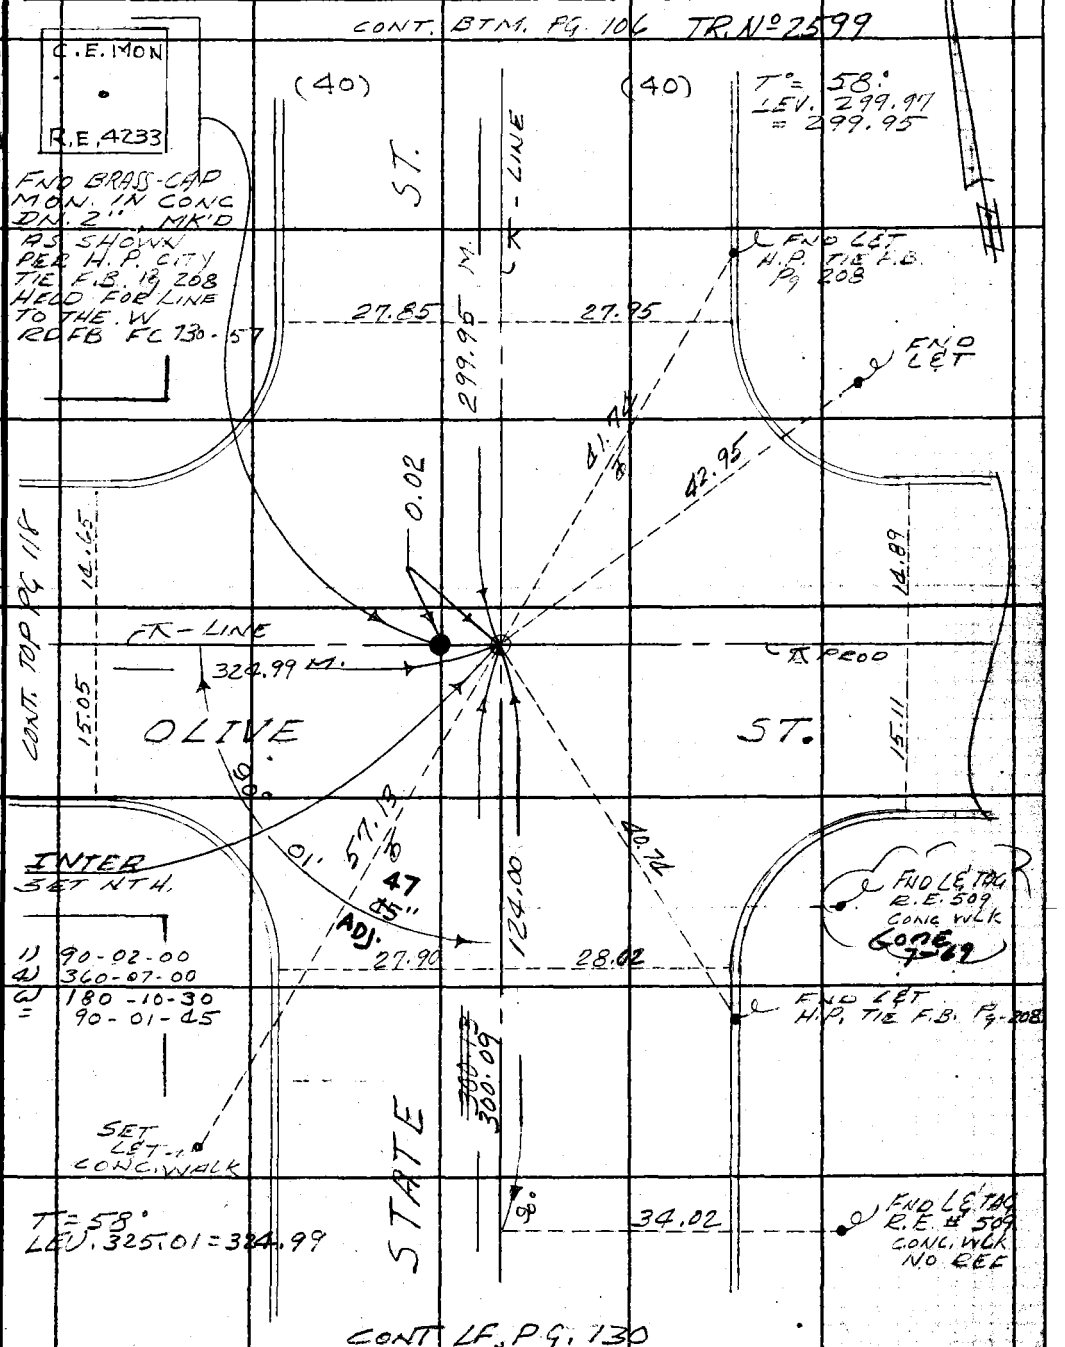

Note: Any Additions or Changes on This Sheet Must be Made or Circled in Red Ink With Date and Name of Person Making Change.

Do not extend this side of this line.

PLEASE RETURN TO
LOS ANGELES COUNTY ENGINEER
403 LOS ANGELES COUNTY ENGINEERING BLDG.

76F309S CE # 310 3-61

PWFB 1022

1073

F. B. ~~2778~~ PG. ~~106~~

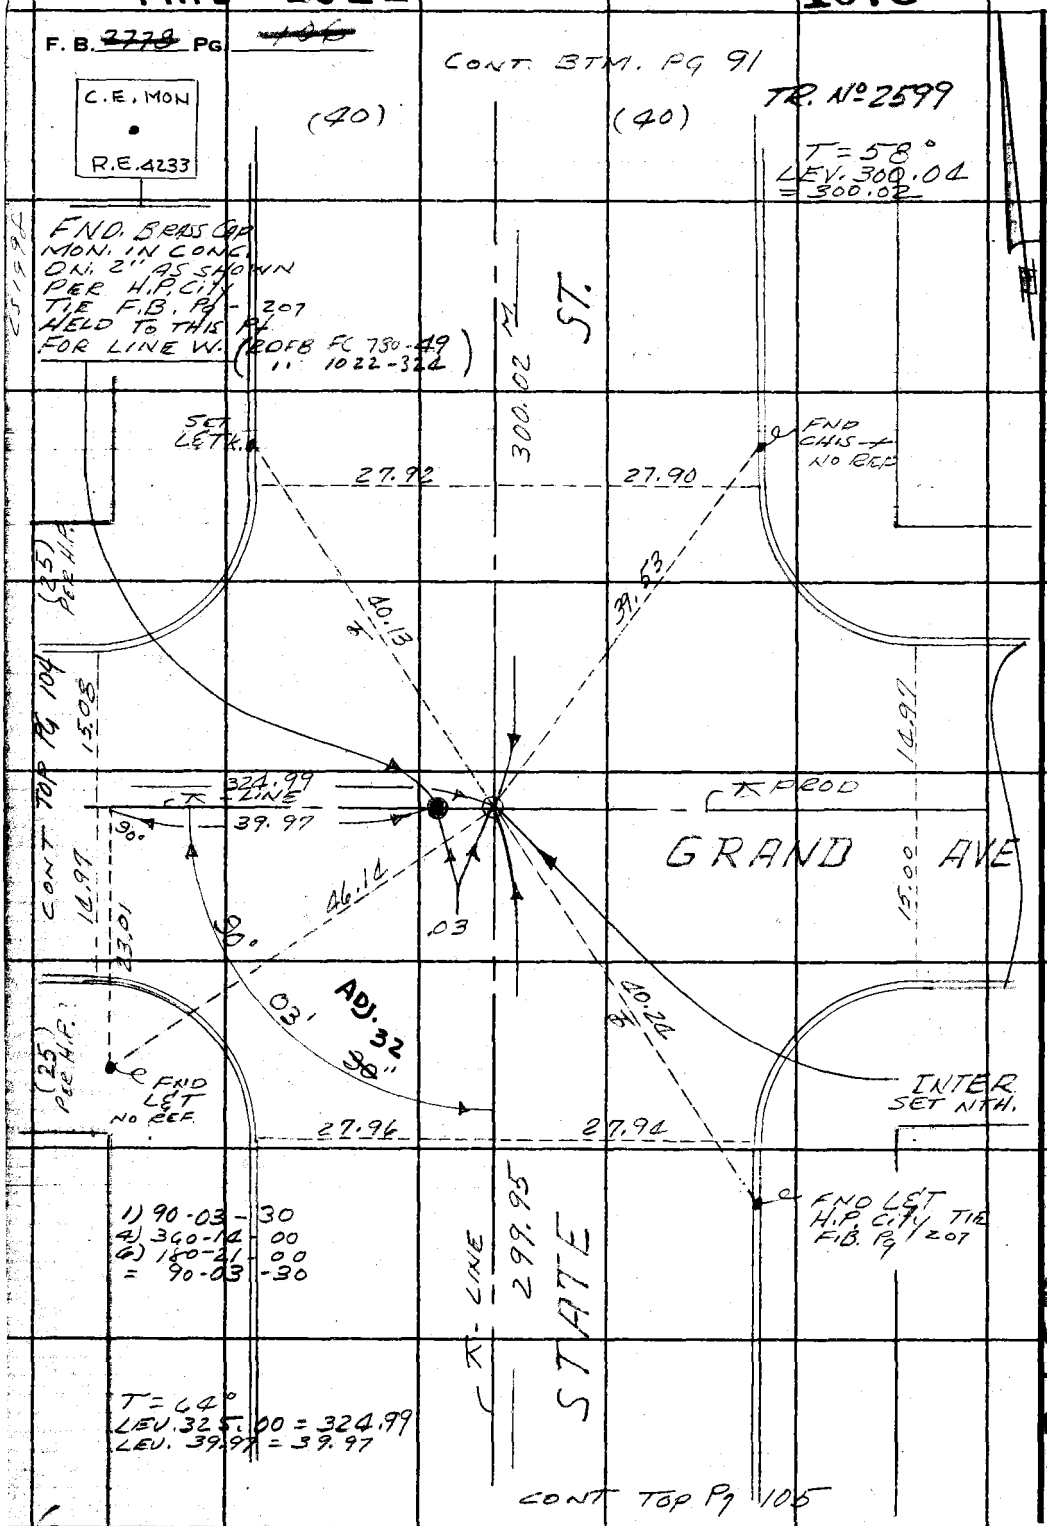

PLEASE RETURN TO
LOS ANGELES COUNTY ENGINEER
403 LOS ANGELES COUNTY ENGINEERING BLDG.
Do not extend this side of this line.

Note: Any Additions or Changes on This Sheet Must be Made or Circled in Red Ink With Date and Name of Person Making Change.

WS7D5

PWFB 1021 4038

Notes Ck'd by A. T. SUE	Survey of GARDENA AREA ℄
Map No.	JN 0305.00 Tape 0251 Std 68°F
Office Work	Surveyed by E. LANDA
Checked	Notes E. G. J. GALLI Date 2-70
Date	Indexed

F.B. 2778 Pg. 107

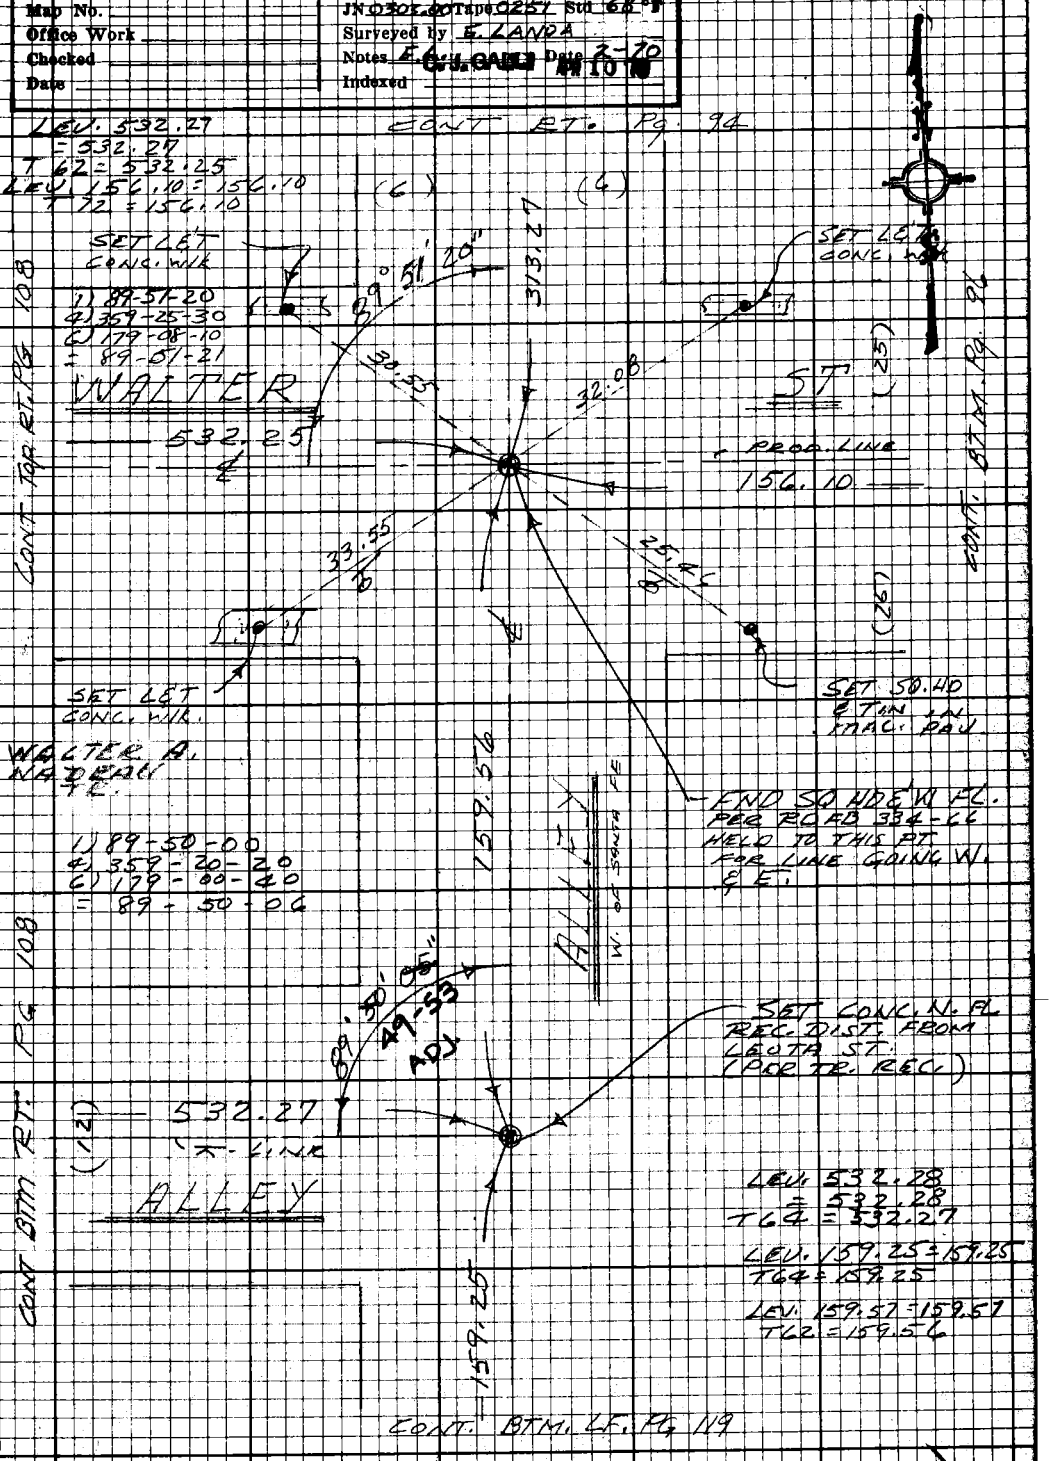

Note: Any Additions or Changes on this Sheet Must be Made or Circled in Red Ink With Date and Name of Person Making Change.

Do not extend this side of this line.

PLEASE RETURN TO
LOS ANGELES COUNTY ENGINEER
403 LOS ANGELES COUNTY ENGINEERING BLDG.

76F3098 CE#310 9-67

PWFB 1021 4039

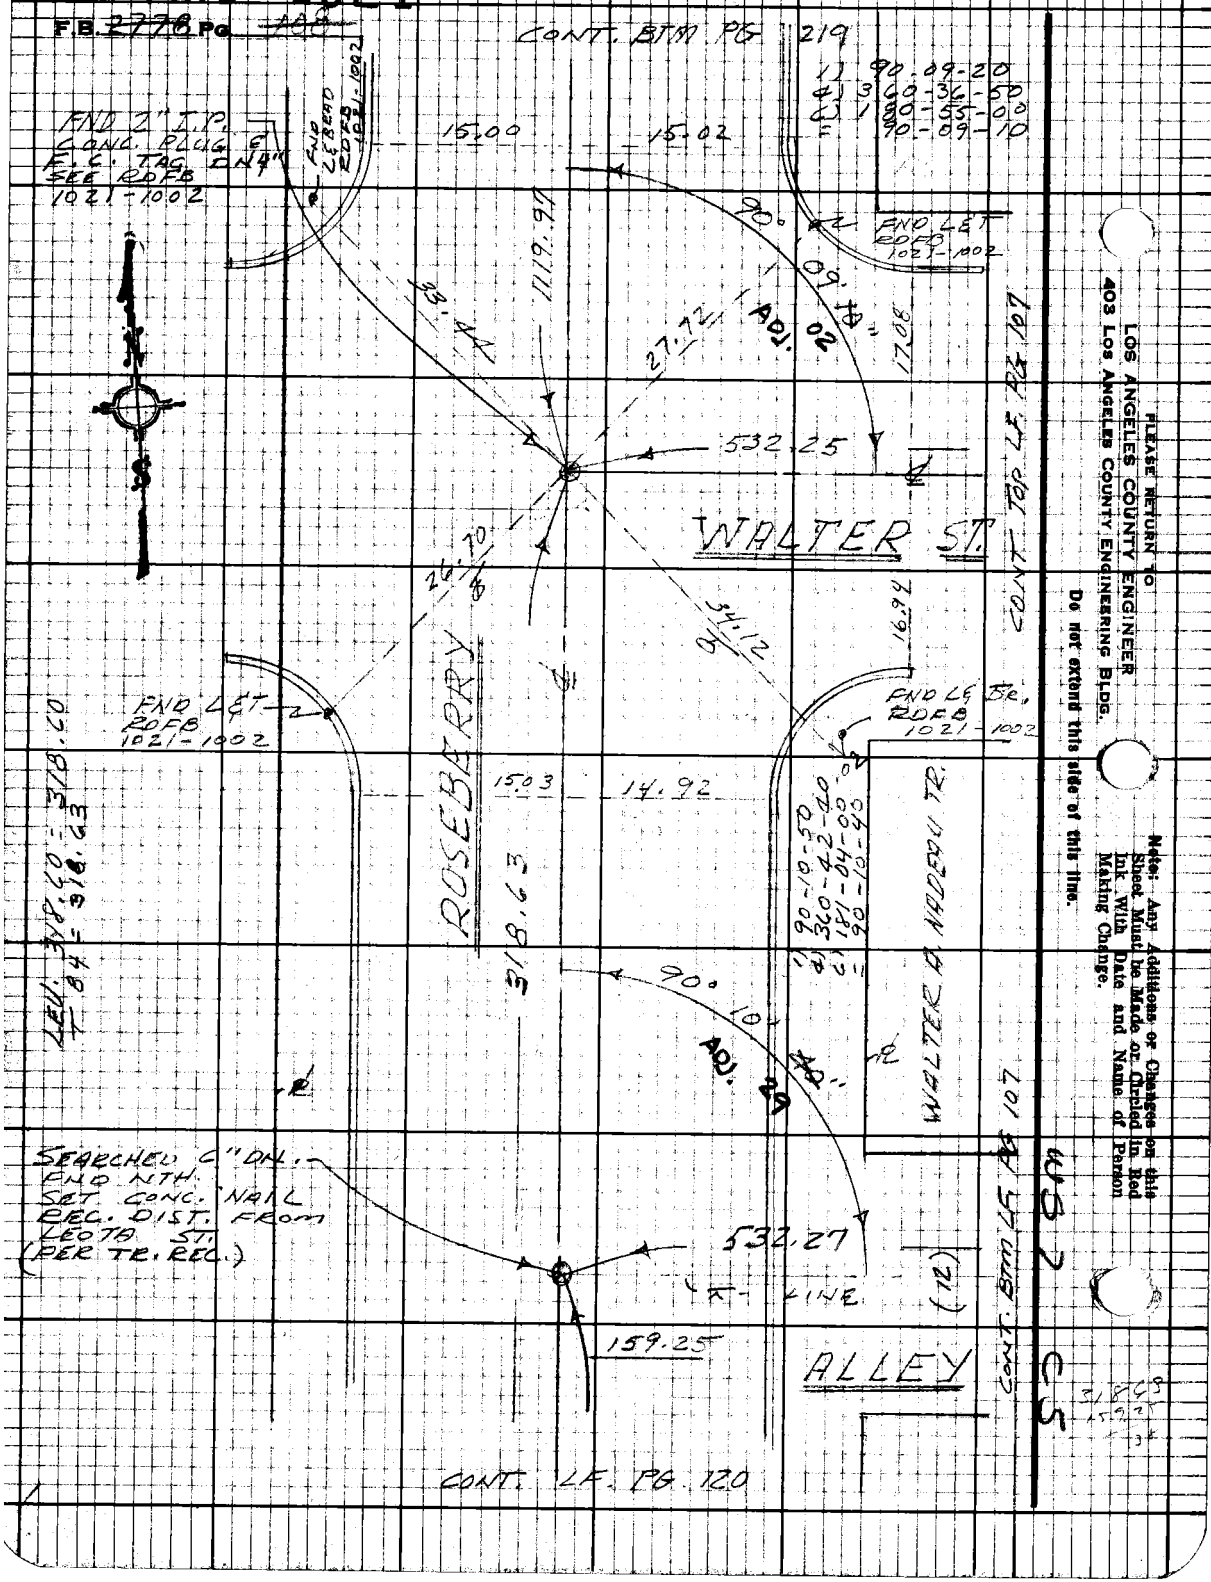

PLEASE RETURN TO
LOS ANGELES COUNTY ENGINEER
403 LOS ANGELES COUNTY ENGINEERING BLDG.

Do not extend this side of this line.

Note: Any Additions or Changes on this Sheet Must be Made or Circled in Red Ink With Date and Name of Person Making Change.

PWFB 1021 4040

Notes Ck'd by A. T. SUE	Survey of GARENA AREA ℄
Map No.	JN 0303 Tape 0251 Std 68°F
Office Work	Surveyed by E. LANDA
Checked	Notes E. LANDA Date 6-69
Date	Indexed E. L. GALLI APR 10 70

F.B. ~~2778~~ Pg. ~~109~~

LEV. 261.33 = 261.33
T68° = 261.33

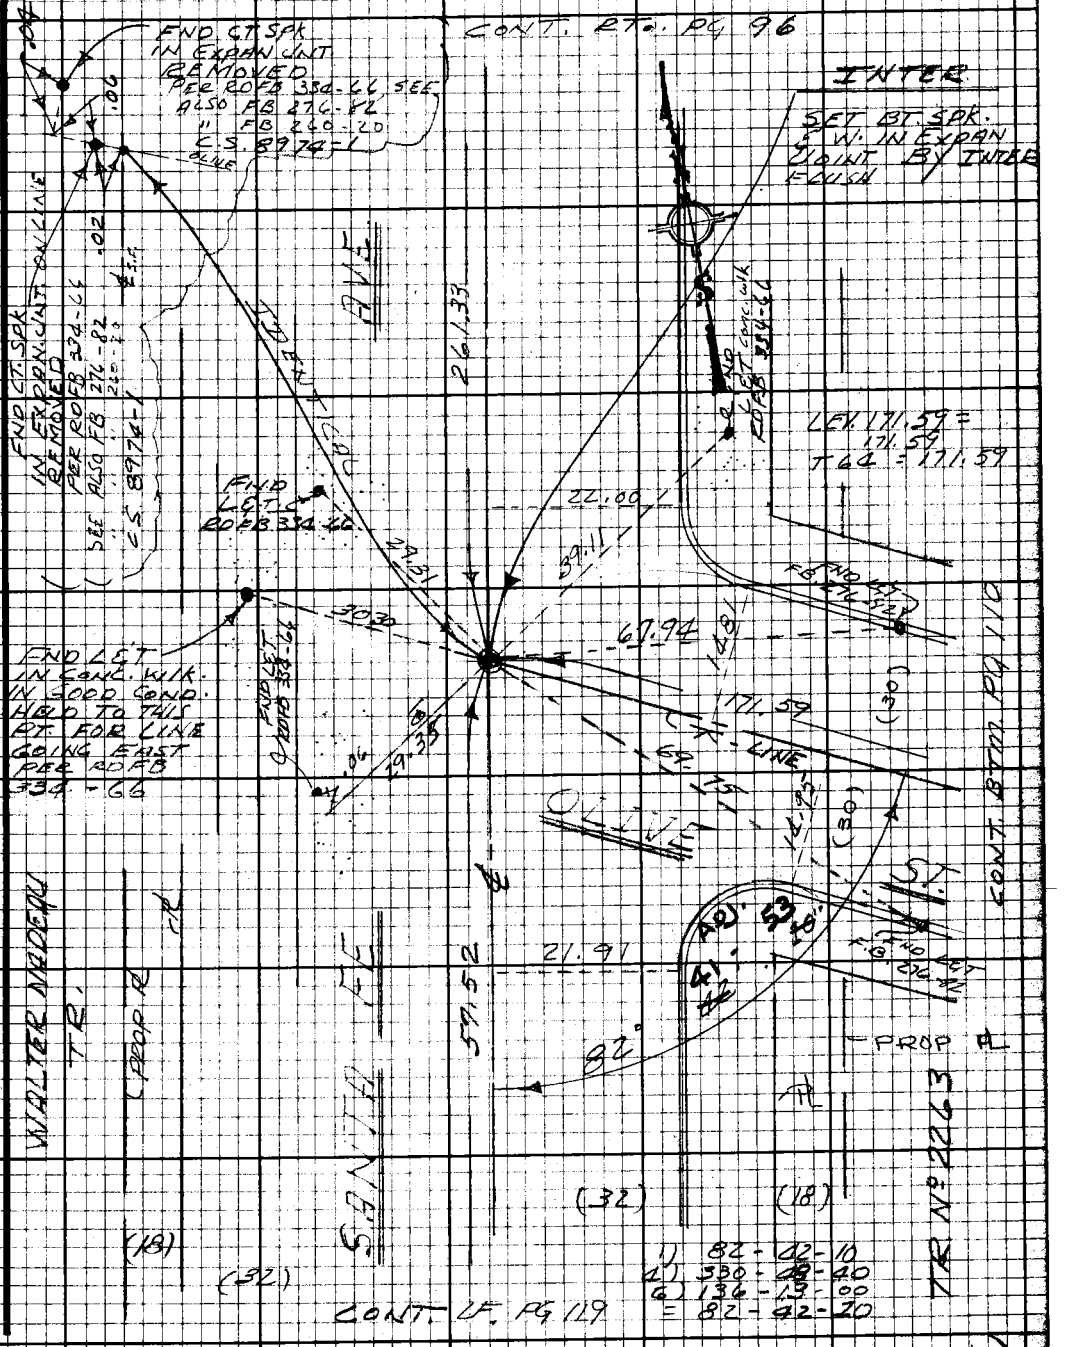

Note: Any Additions or Changes on this Sheet Must be Made or Circled in Red Ink With Date and Name of Person Making Change.

Do not extend this side of this line.

PLEASE RETURN TO
LOS ANGELES COUNTY ENGINEER
403 LOS ANGELES COUNTY ENGINEERING BLDG.

16F3098 CE#310 9-67

PWFB 1021 4041, 4042

F.B. 2778 Pg 110

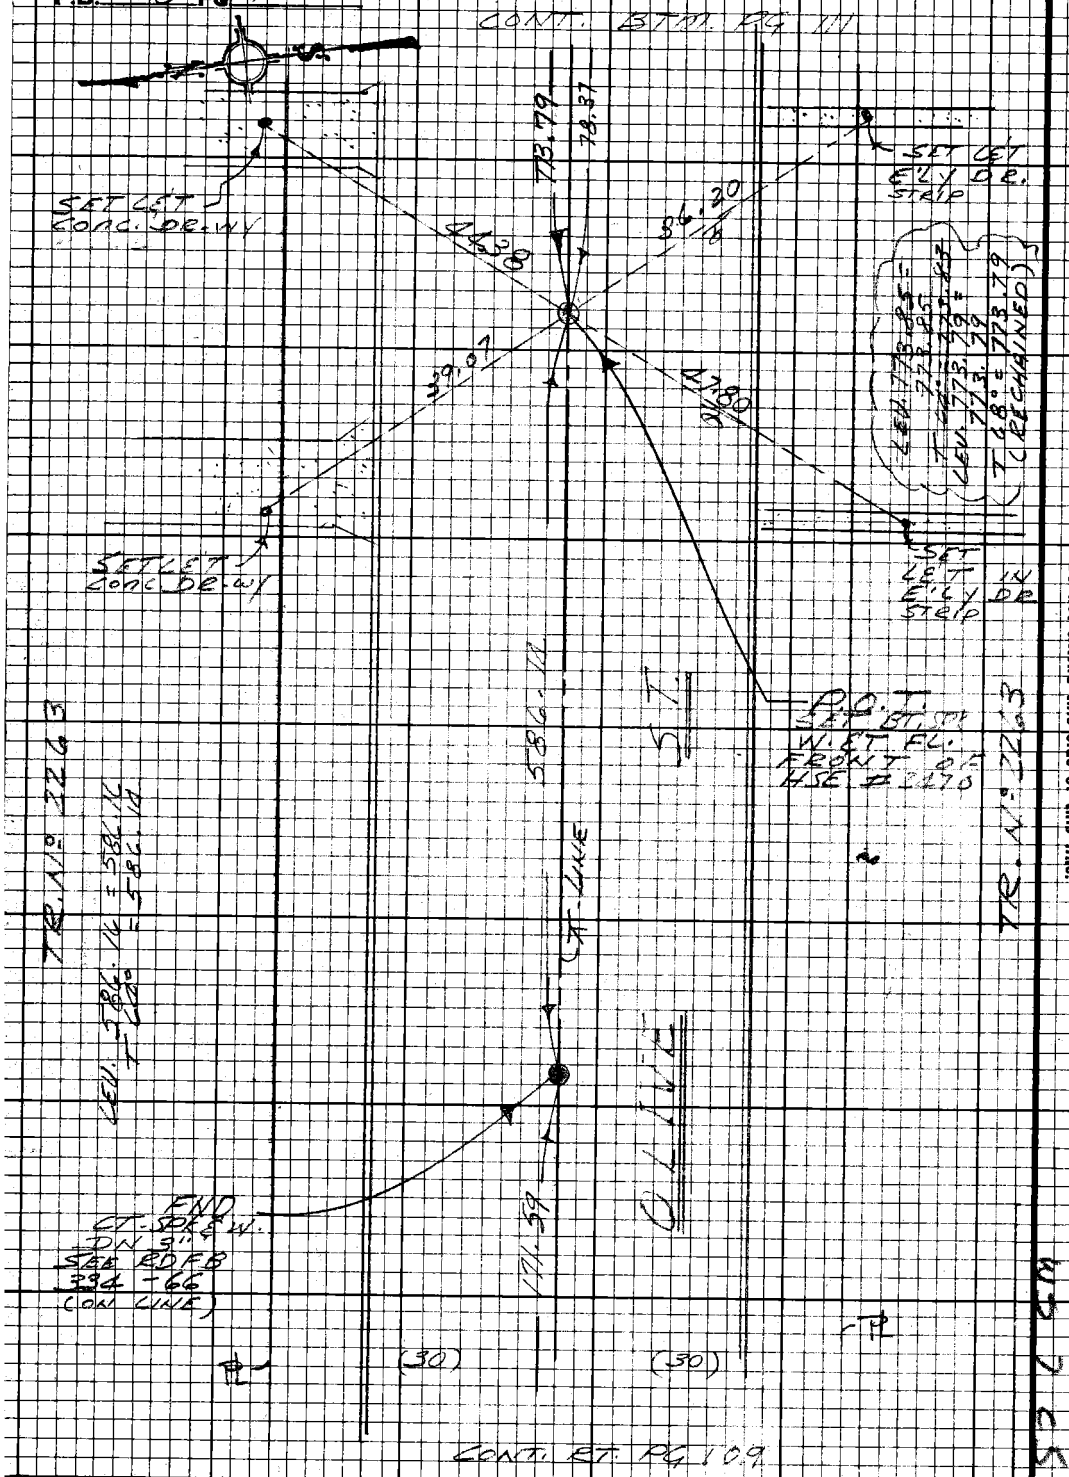

PLEASE RETURN TO
LOS ANGELES COUNTY ENGINEER
403 LOS ANGELES COUNTY ENGINEERING BLDG.

Do not extend this side of this line.

Note: Any Additions or Changes on this Sheet Must be Made or Circled in Red Ink With Date and Name of Person Making Change.

PWFB 1021 4043

Notes Ck'd by A. T. SUE	Survey of GARDENA AREA & DIV 7
Map No.	JN 030300 Tape 0251 Std 68 °F
Office Work	Surveyed by E. LANDA
Checked	Notes E. LANDA Date 6-69
Date	Indexed E. J. GALLI AUG 10 70

F.B. 2778 Pg. 114

CONT. BTM. PG 112

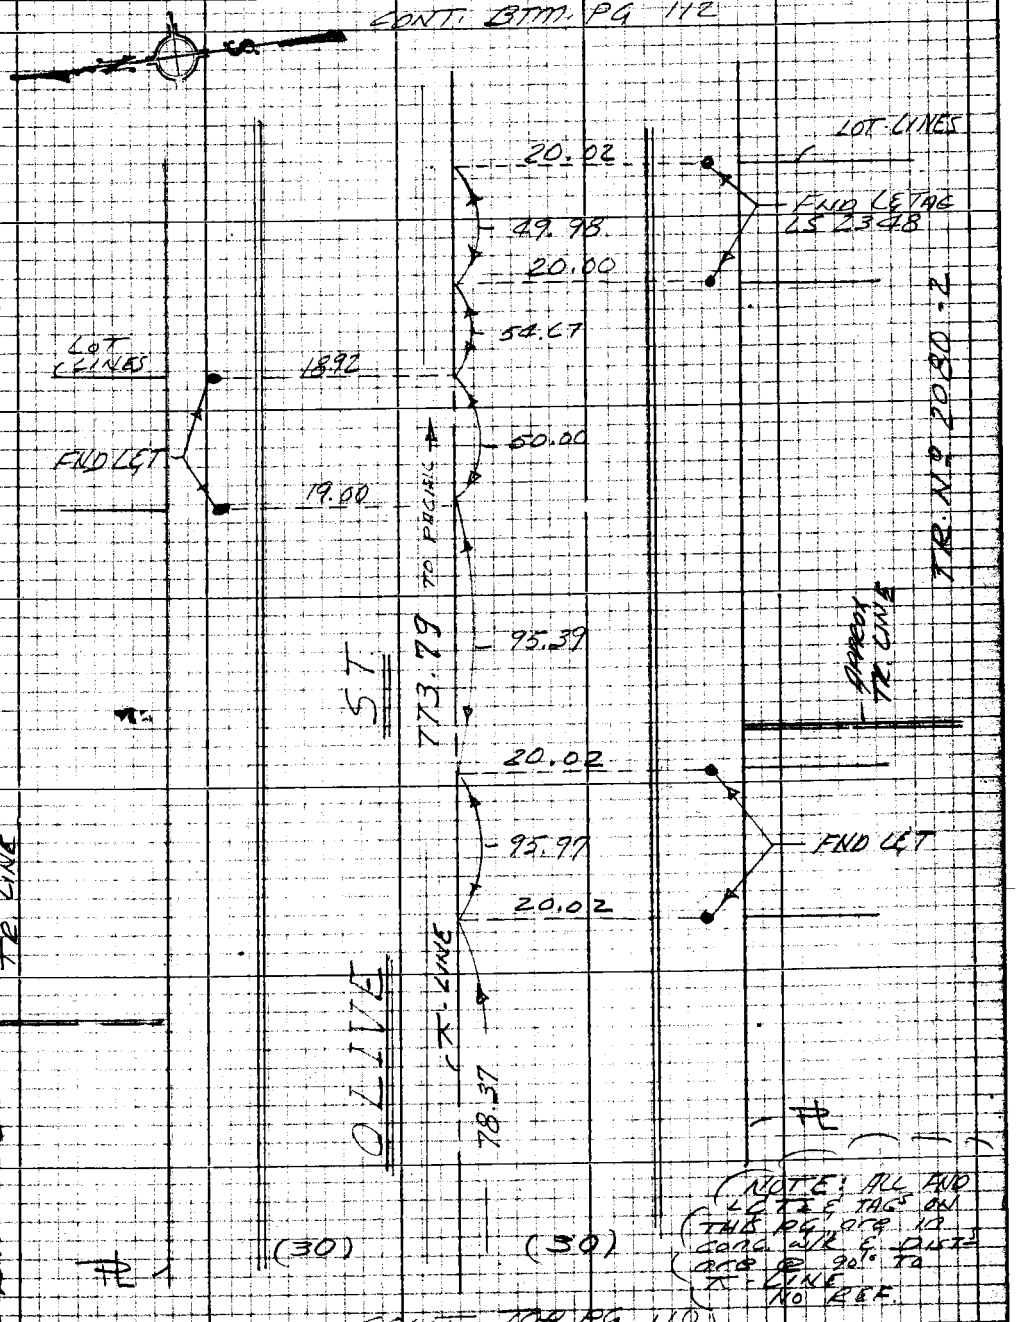

CONT. TOP PG 110

Note: Any Additions or Changes on this Sheet Must be Made or Circled in Red Ink With Date and Name of Person Making Change

Do not extend this side of this line.

PLEASE RETURN TO
LOS ANGELES COUNTY ENGINEER
403 LOS ANGELES COUNTY ENGINEERING BLDG.

76P3098 CK #310 8-66

PWFB 1021 4044

F.B. 2778 Pg. 112 CONT. BTM. PG 113

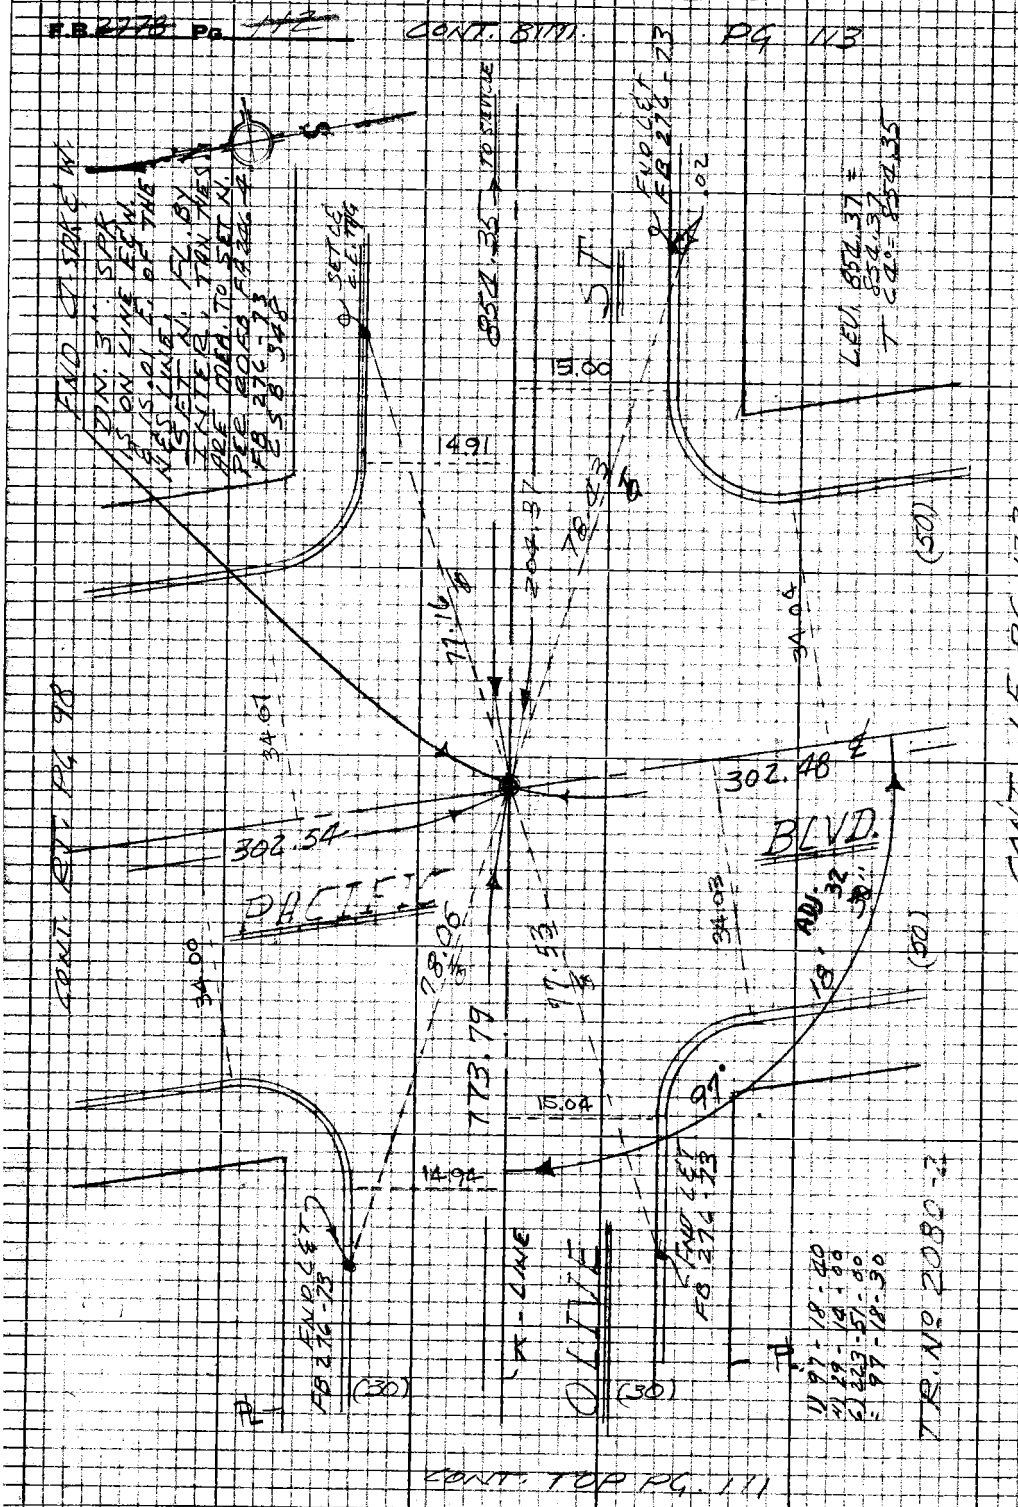

PLEASE RETURN TO
LOS ANGELES COUNTY ENGINEER
403 LOS ANGELES COUNTY ENGINEERING BLDG.

Do not extend this side of this line.

Note: Any Additions or Changes on this Sheet Must be Made or Circled in Red Ink With Date and Name of Person Making Change

WS 2 C5

PWFB 1022

1074

Notes Ck'd by A. I. SUE	Survey of DIV. 7 GARDENA AREA ¢
Map No.	IN 0303.00 Tape 0251 Std 68 °F
Office Work	Surveyed by E. LANDA
Checked	Notes E. LANDA Date 6-69
Date	Indexed C. J. GALLI [illegible] 10[illegible]

F.B. 2770 Pg. [illegible]

CONT. BTM. PG. 114

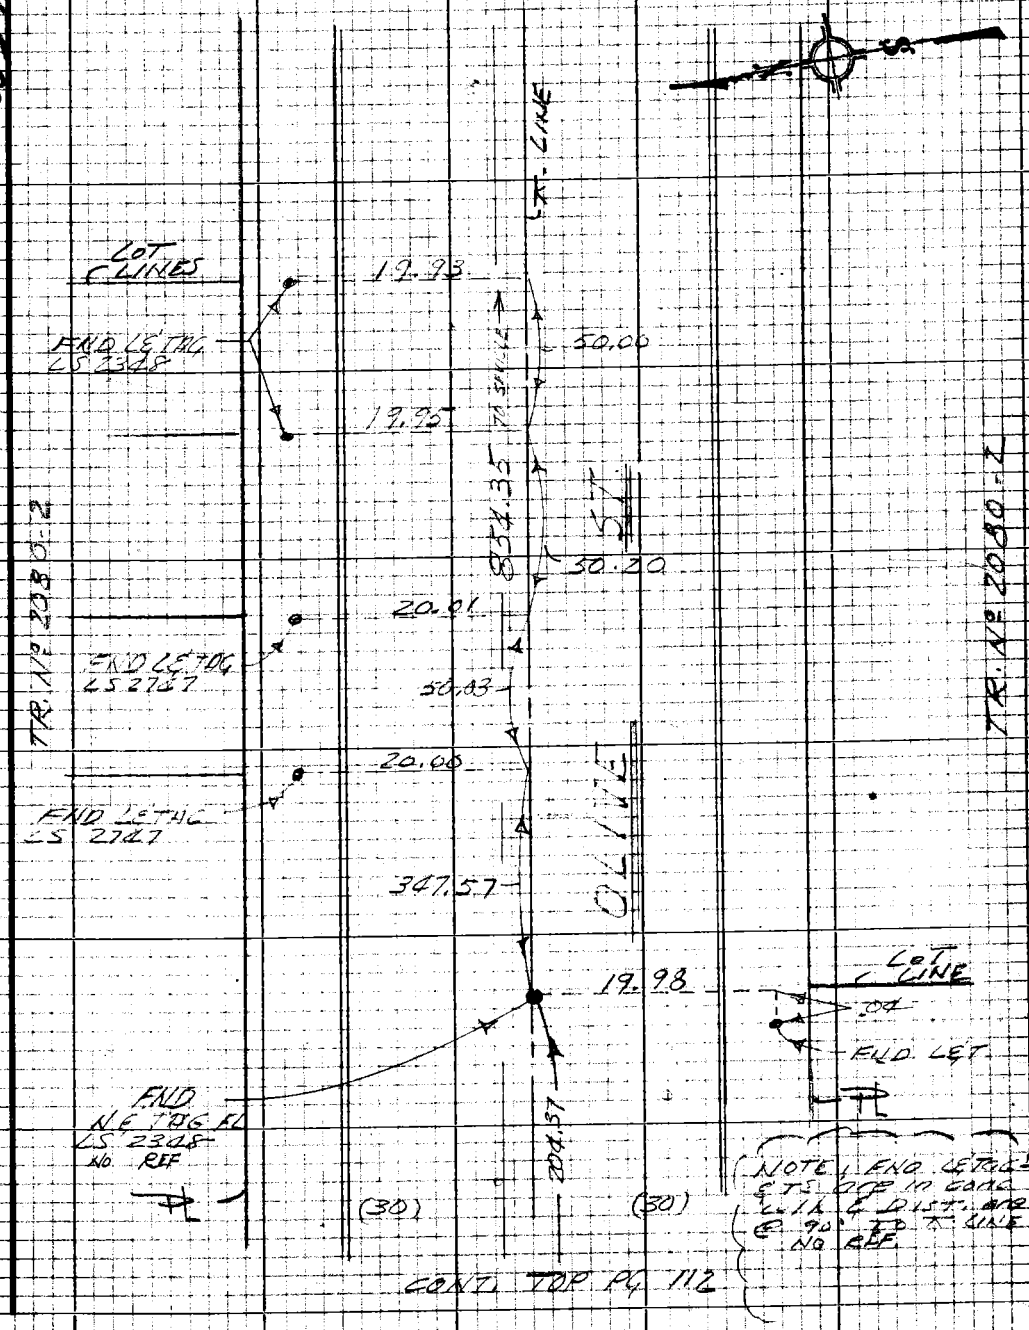

CONT. TOP PG. 112

Note: Any Additions or Changes on this Sheet Must be Made or Circled in Red Ink With Date and Name of Person Making Change

Do not extend this side of this line.

PLEASE RETURN TO
LOS ANGELES COUNTY ENGINEER
403 LOS ANGELES COUNTY ENGINEERING BLDG.

76P3098 CE #310 5-66

PWFB 1022

1075

F.B. 2770 Pg. 114

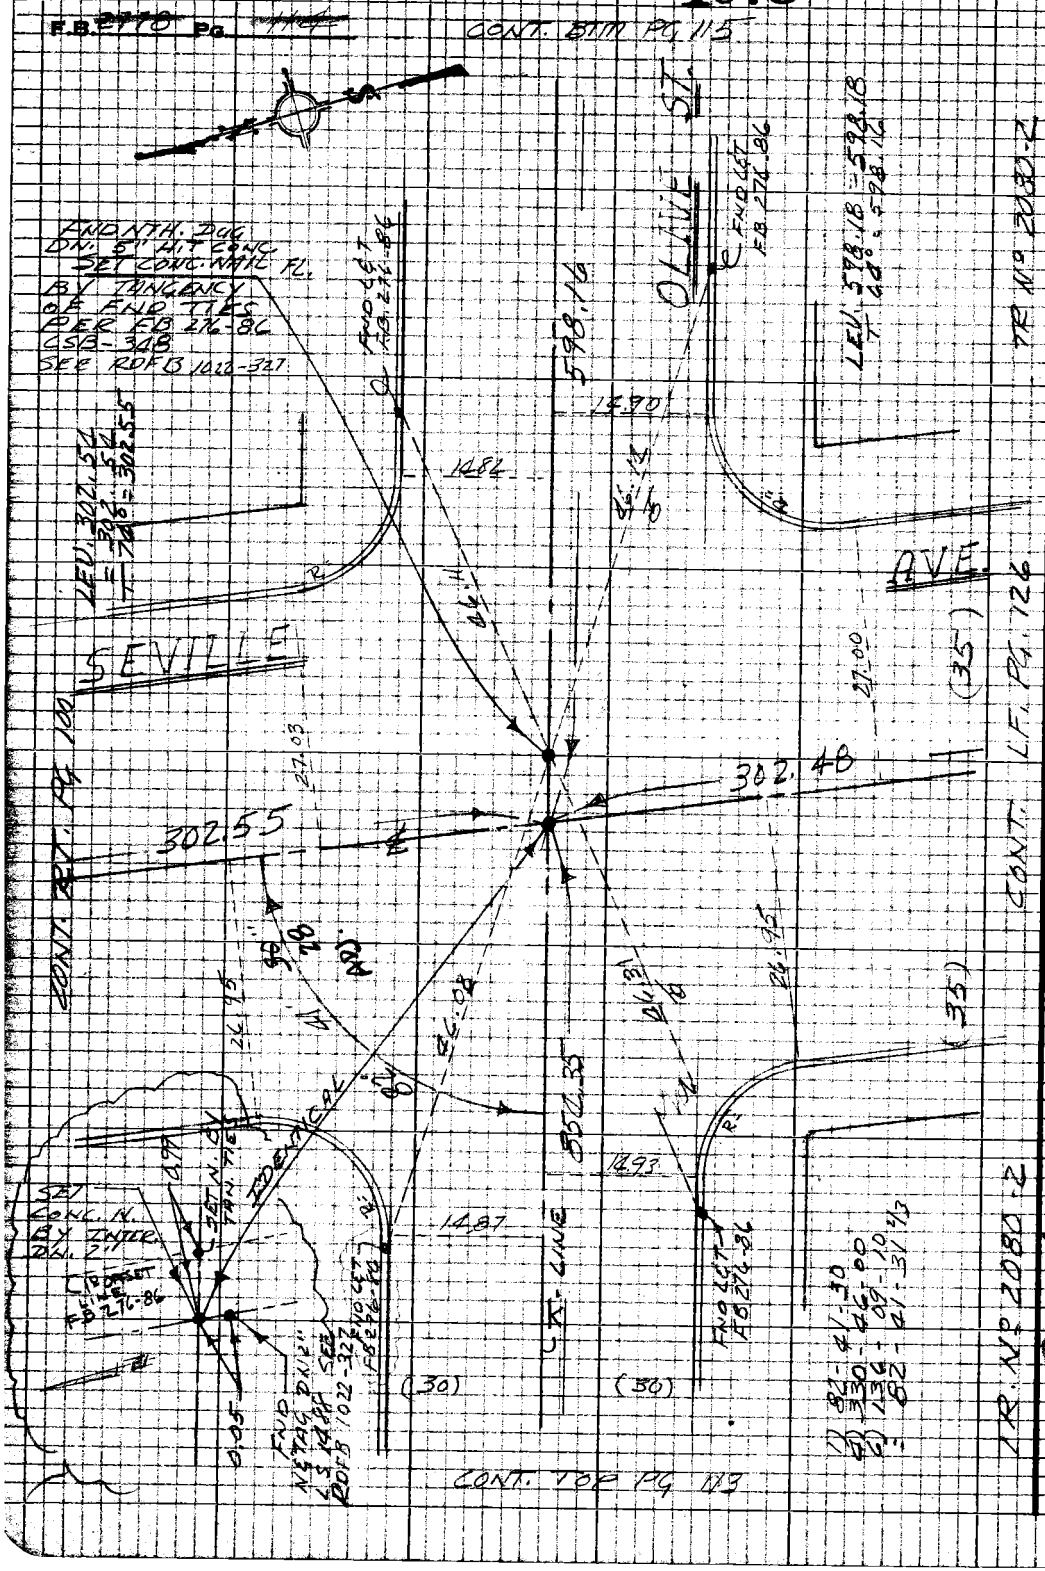

PLEASE RETURN TO
LOS ANGELES COUNTY ENGINEER
403 LOS ANGELES COUNTY ENGINEERING BLDG.

Do not extend this side of this line.

Note: Any Additions or Changes on this Sheet Must be Made or Circled in Red Ink With Date and Name of Person Making Change

PWFB 1022

1076

Notes Ck'd by A. T. SUE	Survey of DIV 7 GARDENA AREA
Map No.	JN 0303.00 Tape 0251 Std 68°F
Office Work	Surveyed by E. LANDA
Checked	Notes E. LANDA Date 10-69
Date	Indexed R. L. GALLI #10

F.B. 2778 Pg. 45

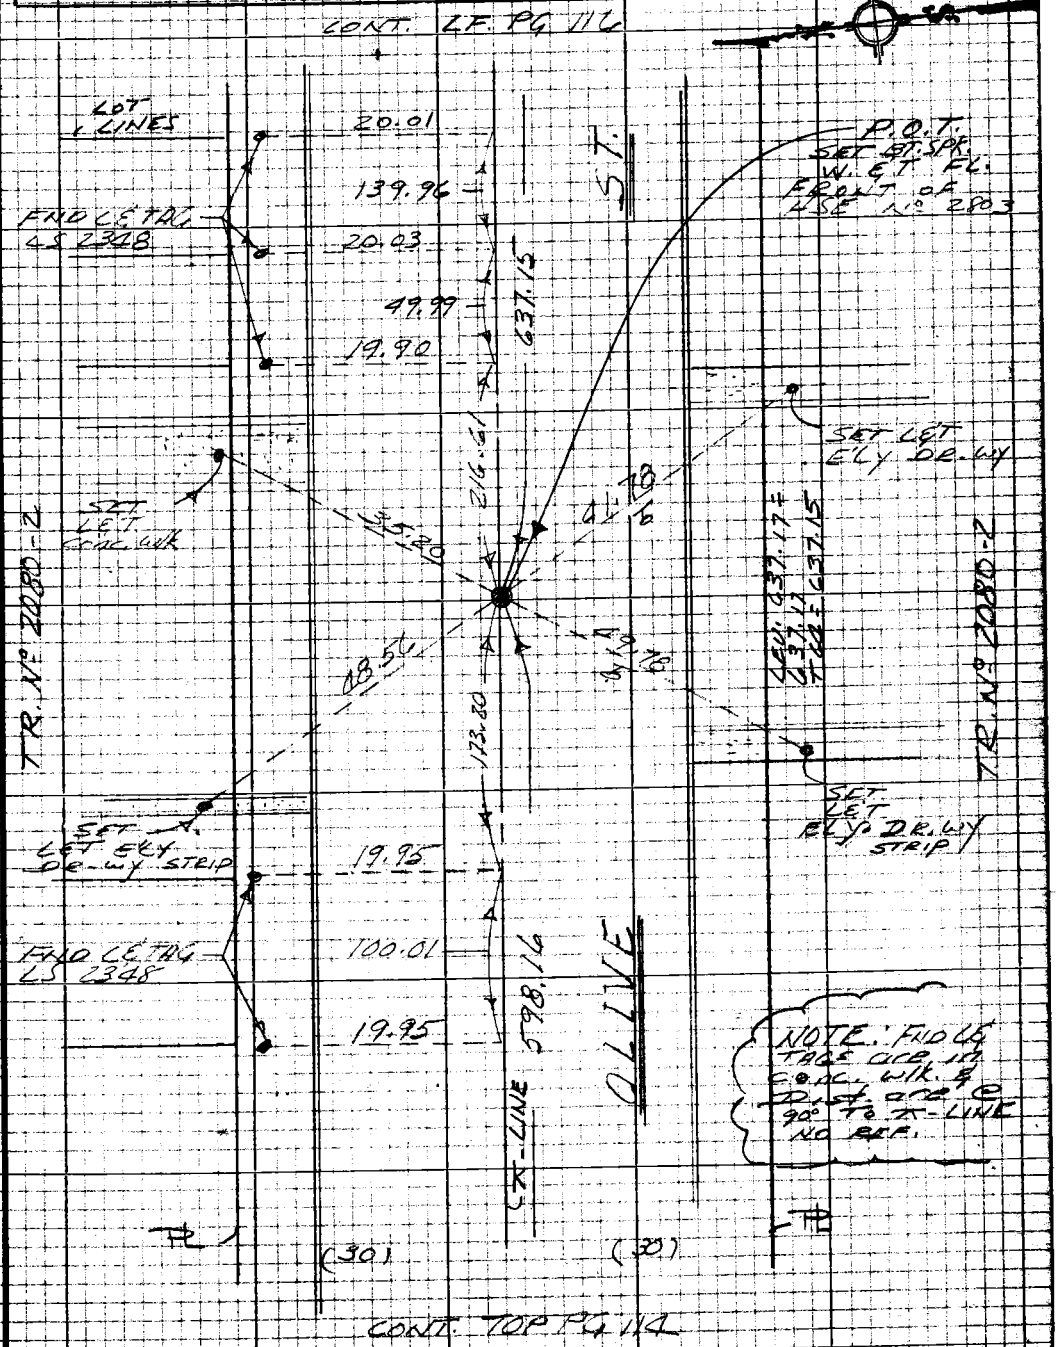

Note: Any Additions or Changes on this Sheet Must be Made or Circled in Red Ink With Date and Name of Person Making Change

Do not extend this side of this line.

PLEASE RETURN TO
LOS ANGELES COUNTY ENGINEER
403 LOS ANGELES COUNTY ENGINEERING BLDG.

76P3098 CE #310 5-66

PWFB 1022

1077

F.B. 2778 Pg. 116

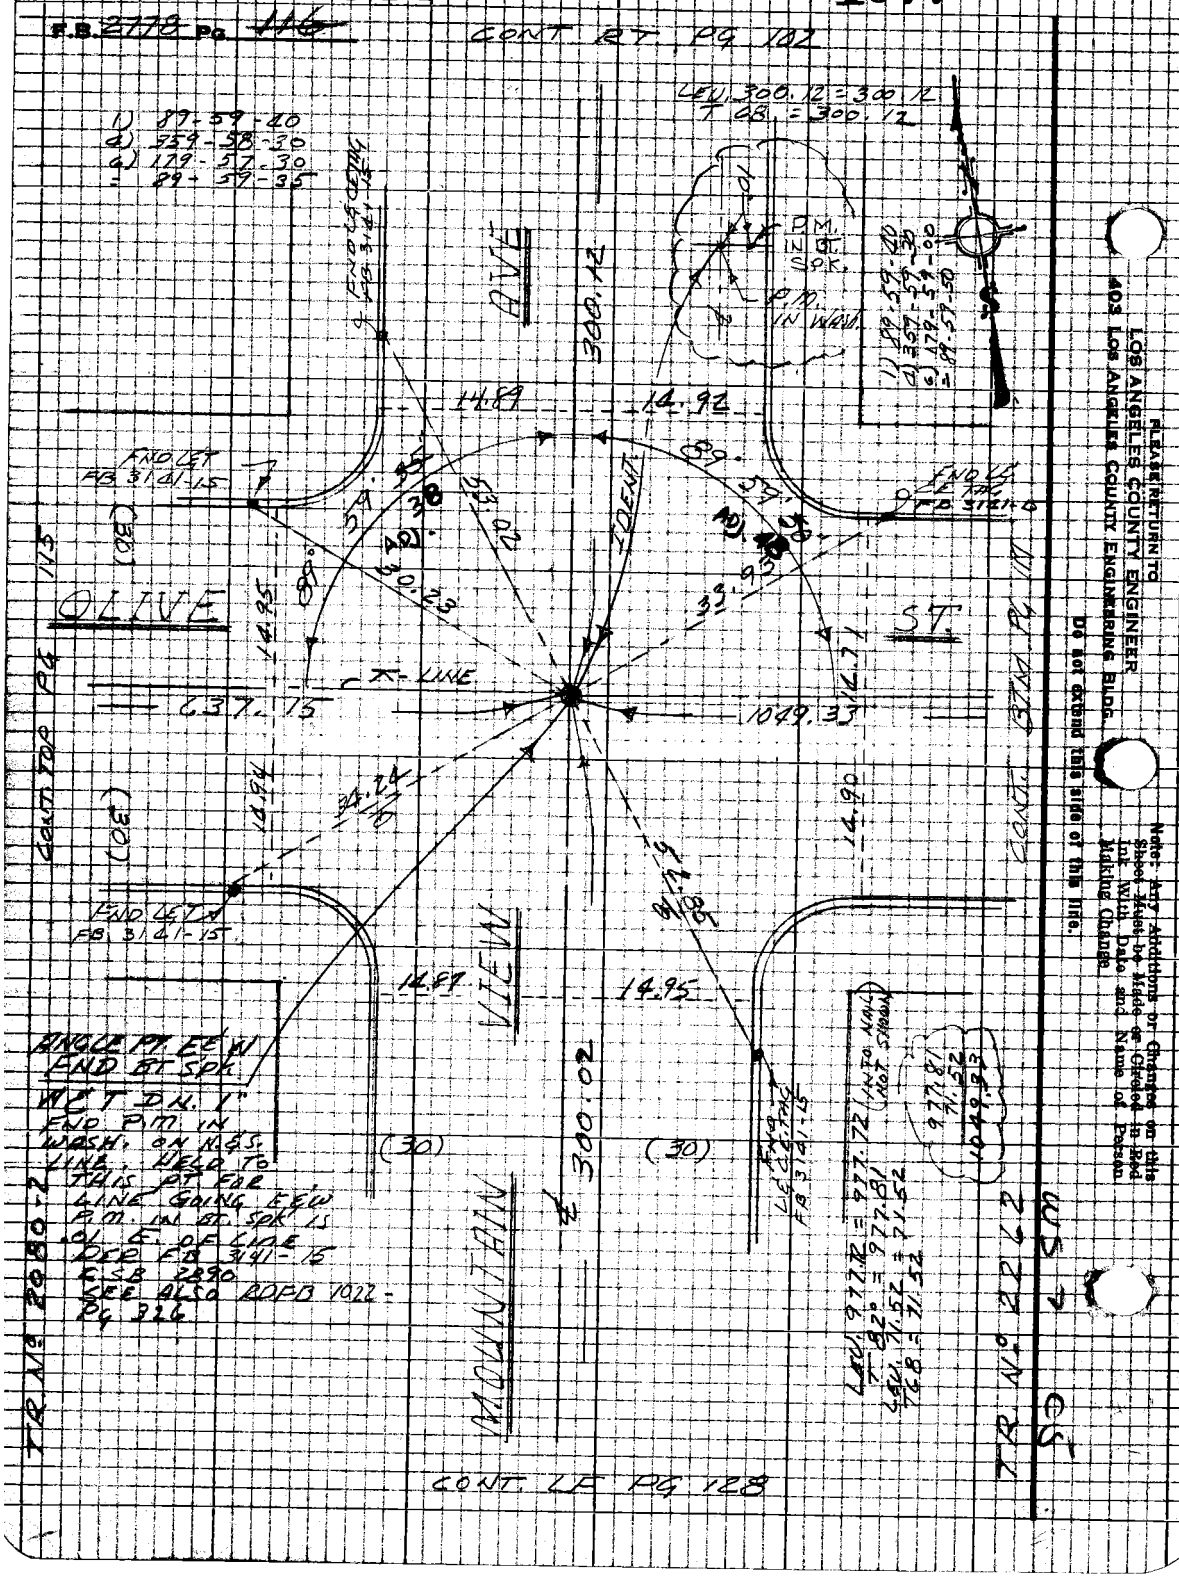

PLEASE RETURN TO
LOS ANGELES COUNTY ENGINEER
403 LOS ANGELES COUNTY ENGINEERING BLDG.

Do not extend this side of this line.

Note: Any Additions or Changes on this Sheet Must be Made or Circled in Red Ink With Date and Name of Person Making Change.

PWFB 1022

1078

Notes Ck'd by A. T. SUE
Map No.
Office Work
Checked
Date

Survey of DW. 7 GARDENA AREA
JN 0303.00 Tape 0251 Std 68 °F
Surveyed by E. LANDA
Notes E. LANDA Date 6-69
Indexed G. L. GALL 10 '69

F.B. 2778 PG. 119

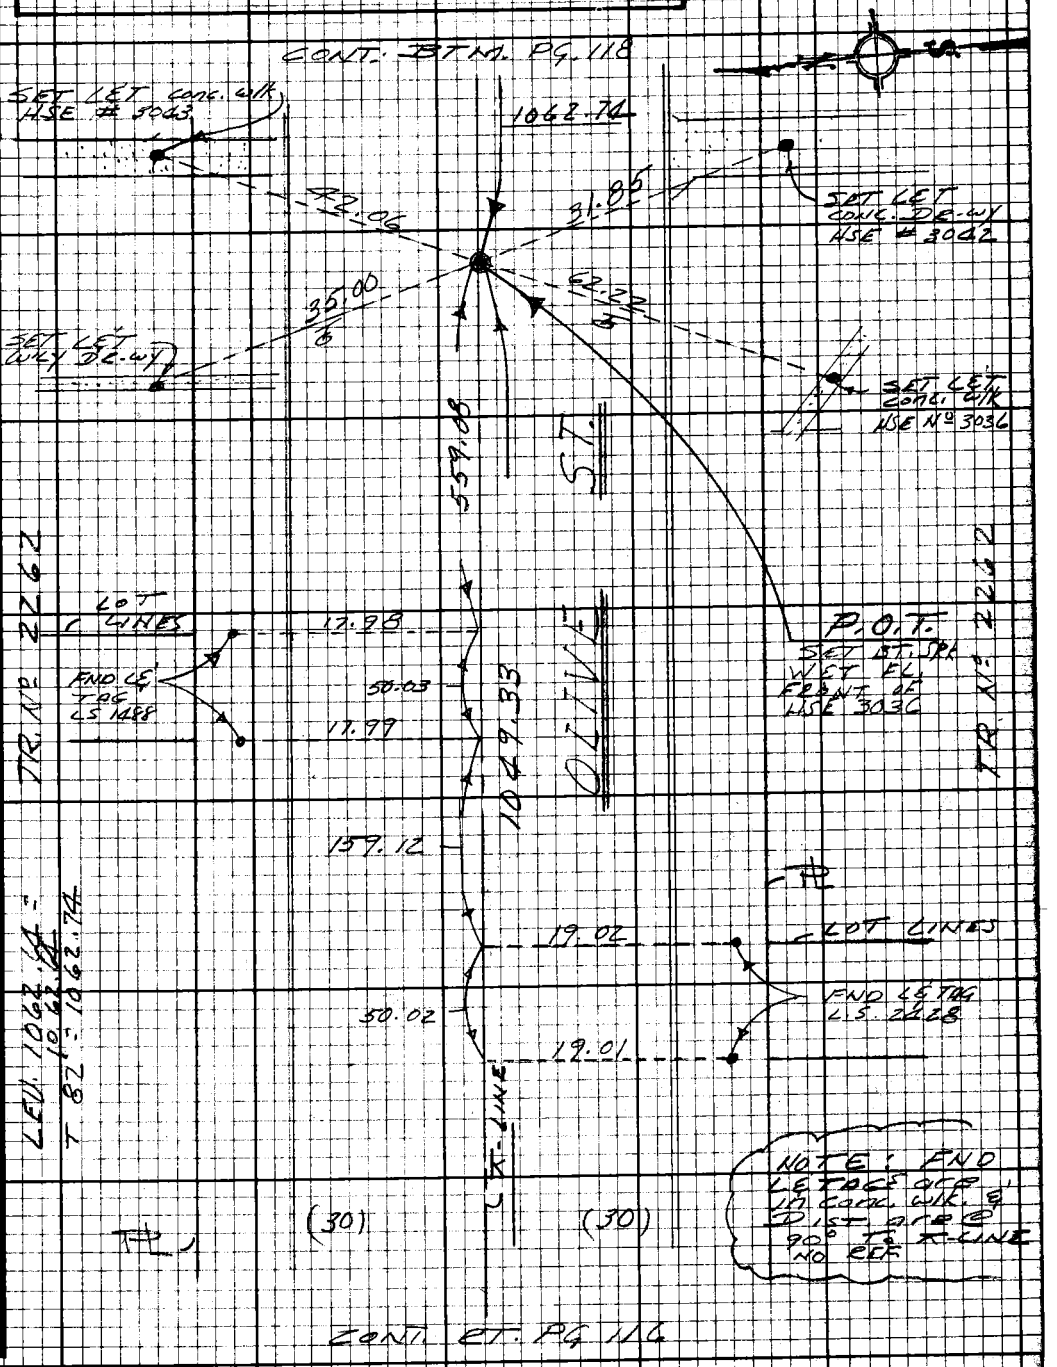

Note: Any Additions or Changes on this Sheet Must be Made or Circled in Red Ink With Date and Name of Person Making Change.

Do not extend this side of this line.

PLEASE RETURN TO
LOS ANGELES COUNTY ENGINEER
403 LOS ANGELES COUNTY ENGINEERING BLDG.

76F3098 CE #310 9-67

F.B. 2778 Pg

CONT. LF. PG. 105

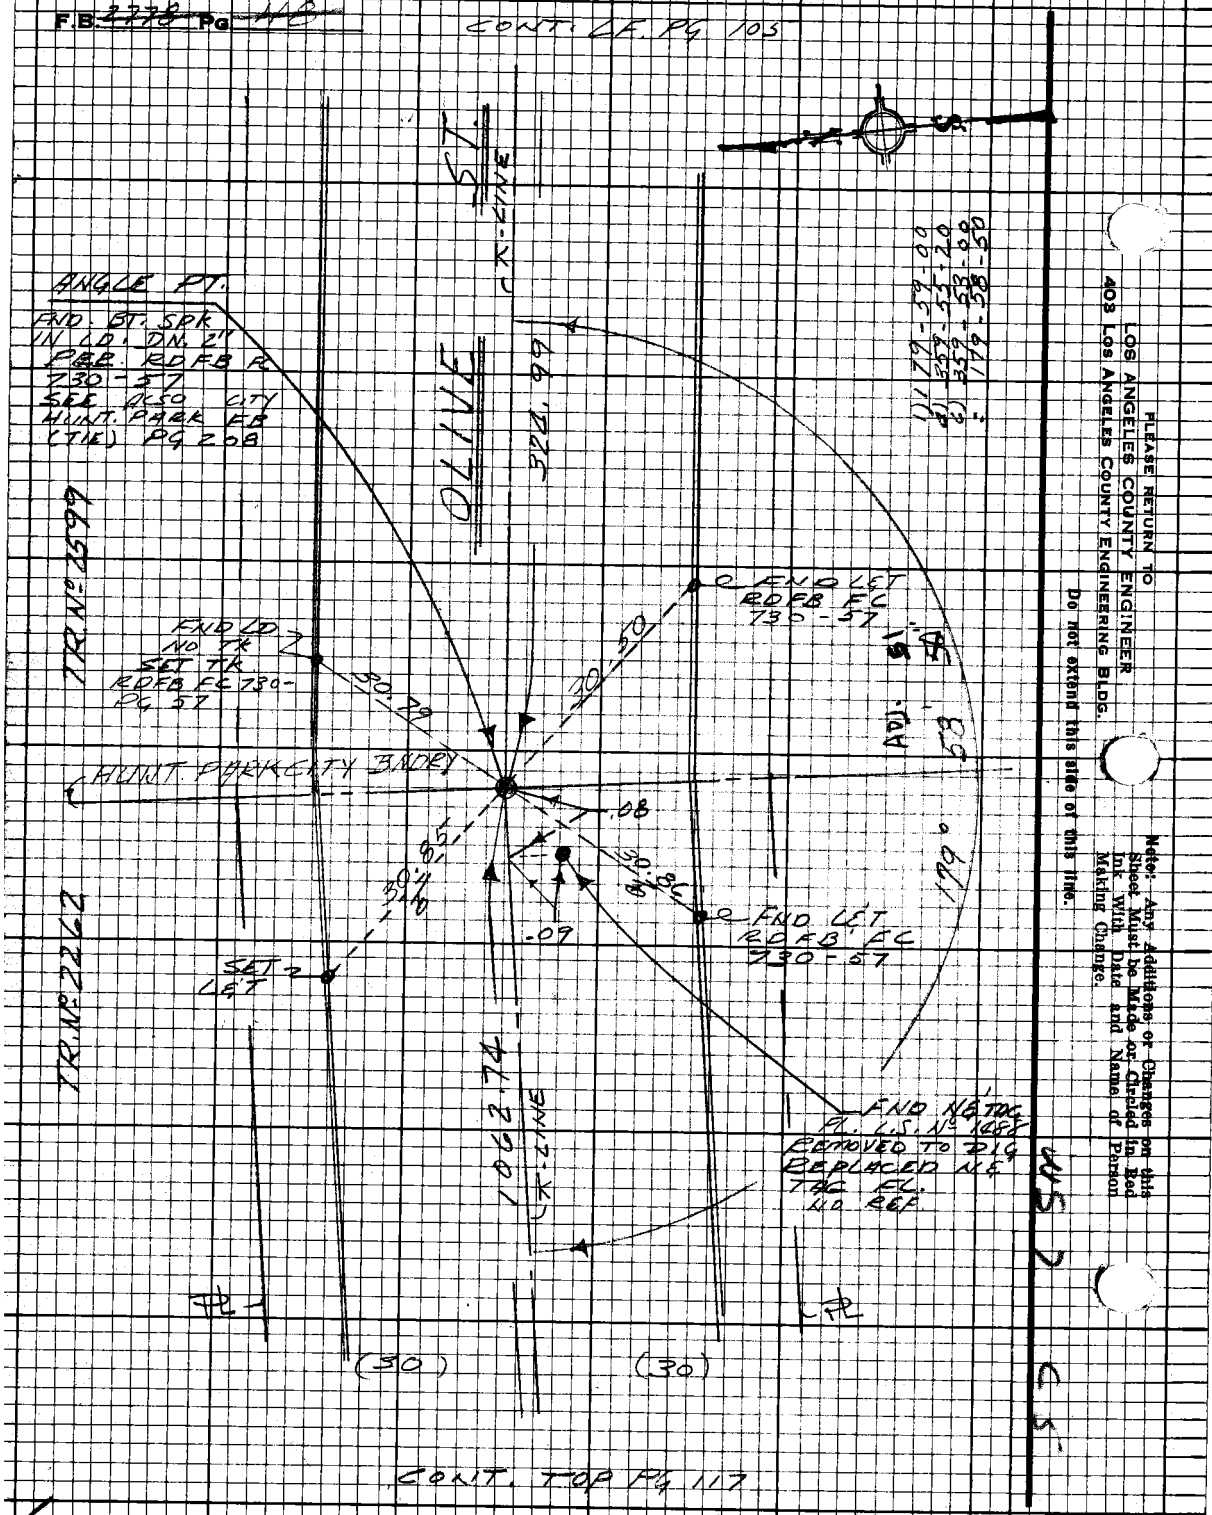

PLEASE RETURN TO
LOS ANGELES COUNTY ENGINEER
403 Los Angeles County Engineering Bldg.
Do not extend this side of this line.
Note: Any Additions or Changes on this Sheet Must be Made or Checked in Red Ink with Date and Name of Person Making Change.

PWFB 1021

4045

Notes Ck'd by A. T. SUB	DIV. 7 Survey of GARDENA AREA 2
Map No.	JN 0303.00 Tape 0251 Std 68 °F
Office Work	Surveyed by E. LANDA
Checked	Notes E. LANDA Date 8-69
Date	Indexed C. J. GALLI APR 10 '70

F.B. 2778 Pg 49

LEV. 156.04 = 156.04
T 86° = 156.06

LEV. 57.51 = 57.51
T 86° = 57.52

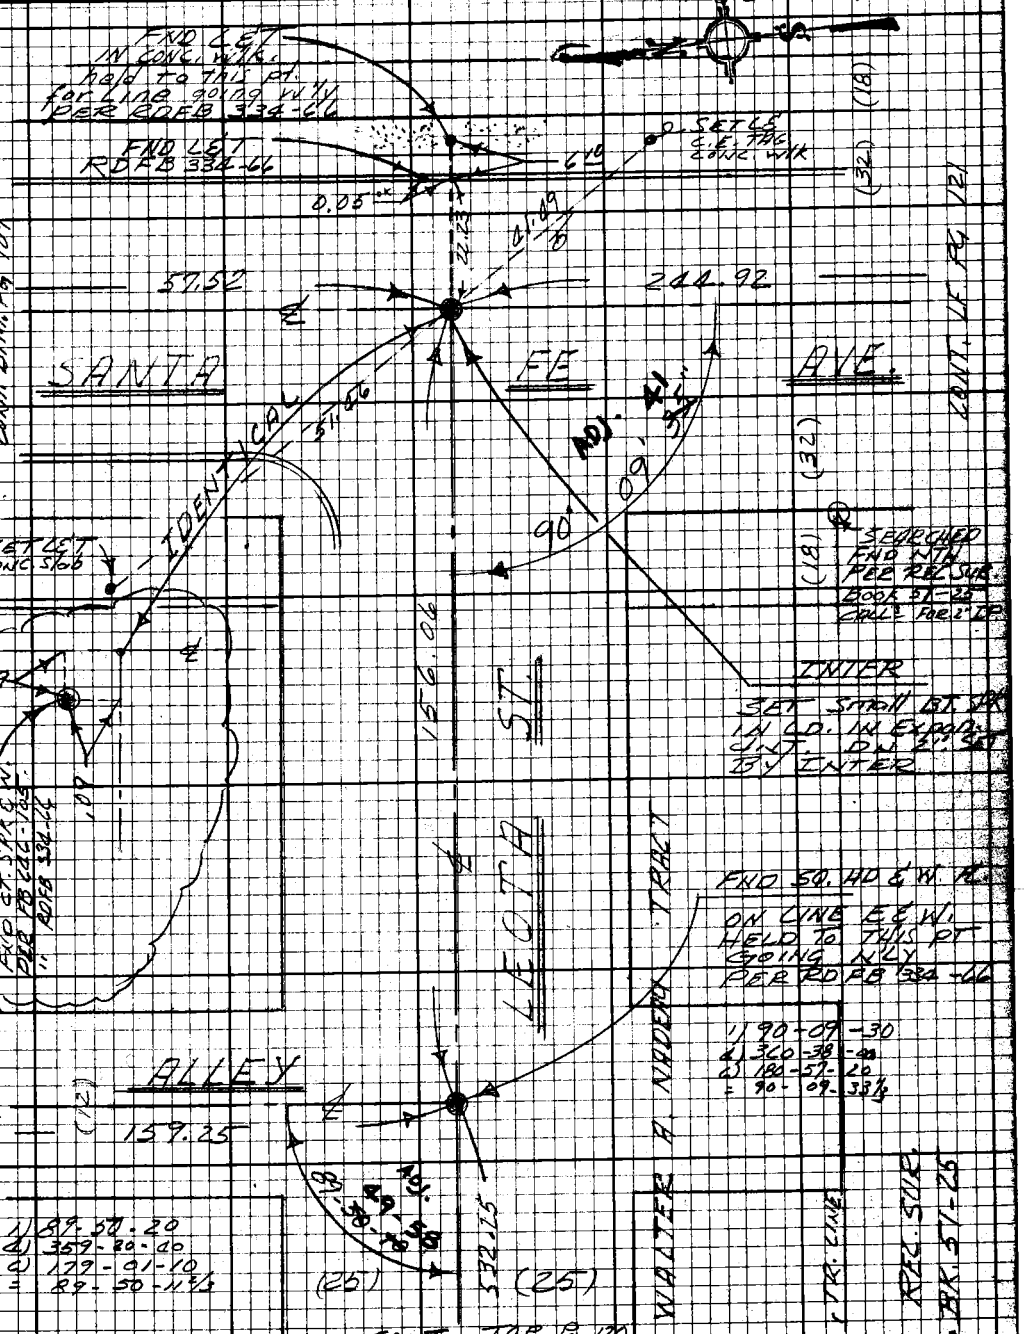

1) 89-50-20
2) 359-20-40
3) 179-01-10
= 89-50-11 2/3

Note: Any Additions or Changes on this Sheet Must be Made or Circled in Red Ink With Date and Name of Person Making Change.

Do not extend this side of this line.

PLEASE RETURN TO
LOS ANGELES COUNTY ENGINEER
403 LOS ANGELES COUNTY ENGINEERING BLDG.

76F3098 CE#310 9.67

PWFB 1021 4046

F.B. ~~2778~~ Pg ~~120~~

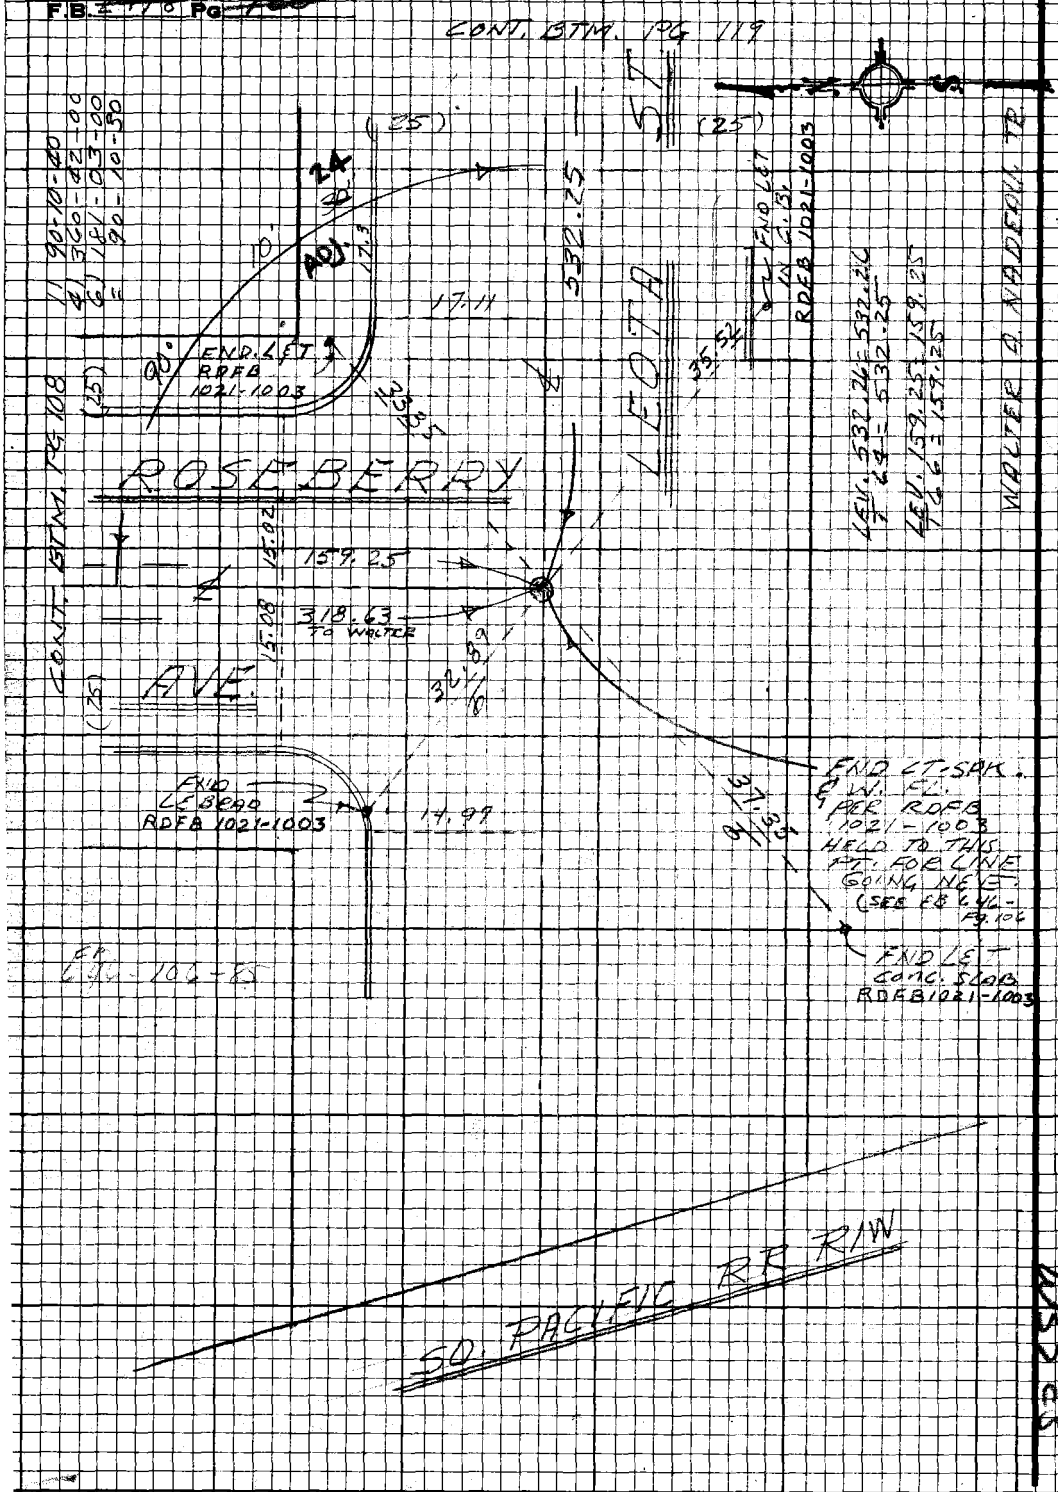

PLEASE RETURN TO
LOS ANGELES COUNTY ENGINEER
403 LOS ANGELES COUNTY ENGINEERING BLDG.

Do not extend this side of this line.

Note: Any Additions or Changes on this Sheet Must be Made or Circled in Red Ink With Date and Name of Person Making Change.

PWFB 1021 4047

Notes Ck'd by A. T. SUB
Map No.
Office Work
Checked
Date

Survey of DIV. 7 GARDENA AREA 2
JN 0303.00 Tape 0251 Std 68 °F
Surveyed by E. LANDA
Notes E. LANDA Date 8-69
Indexed C. J. GALLI APR 10 '70

F.B. 2778 PG 121

TR Nº 2263

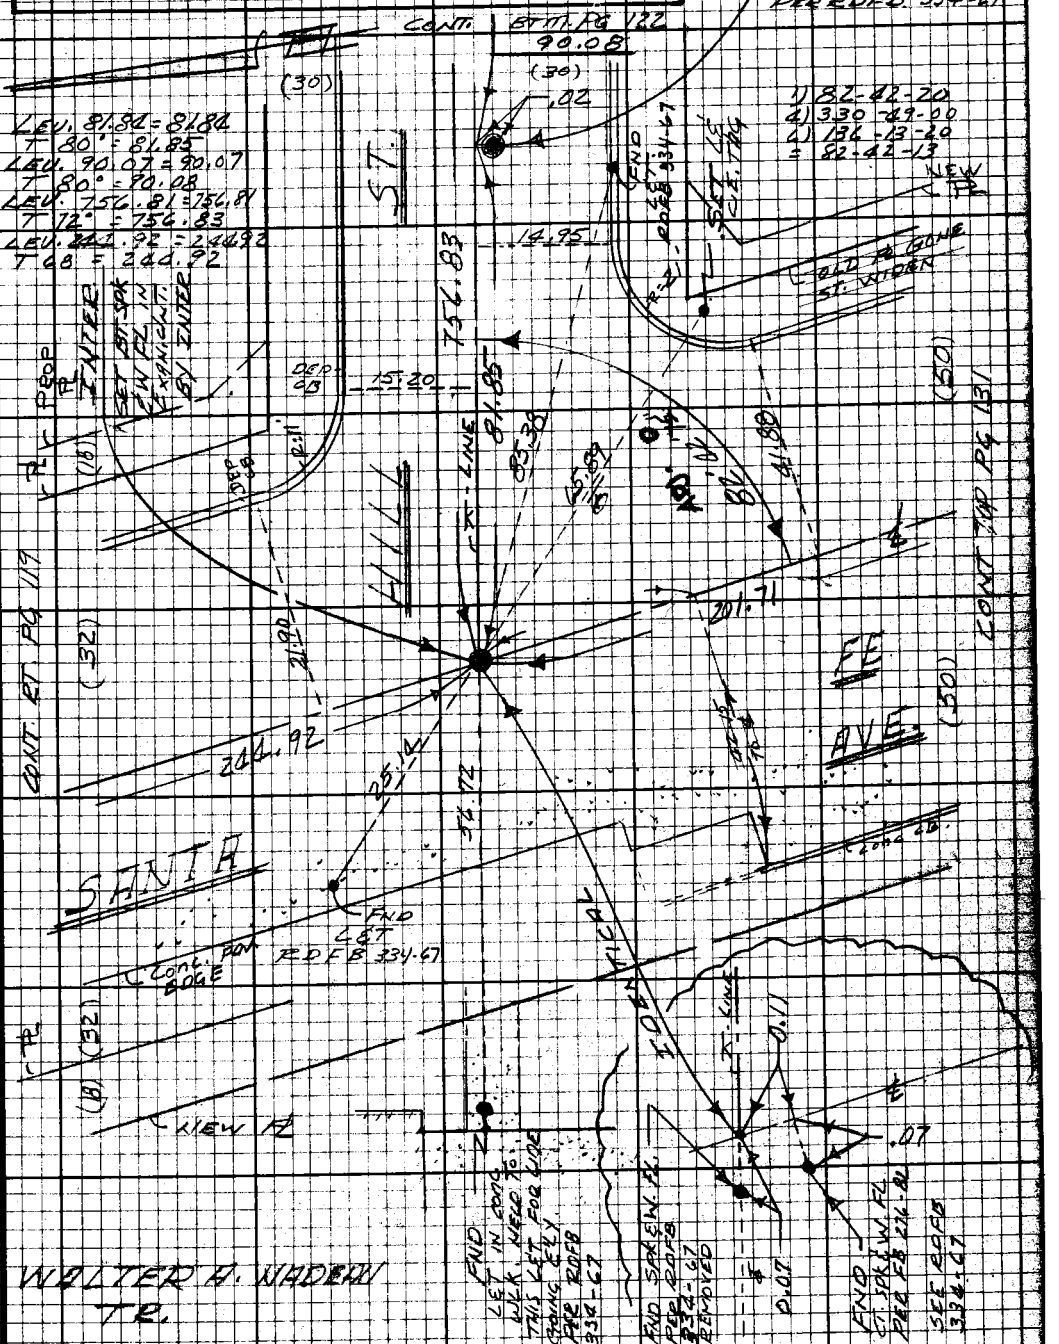

Note: Any Additions or Changes on this Sheet Must be Made or Circled in Red Ink With Date and Name of Person Making Change.

Do not extend this side of this line.

PLEASE RETURN TO
LOS ANGELES COUNTY ENGINEER
403 LOS ANGELES COUNTY ENGINEERING BLDG.

1683098 CE #310 9-67

PWFB 1021 4048 , 4049

F.B. 2778 Pg 122

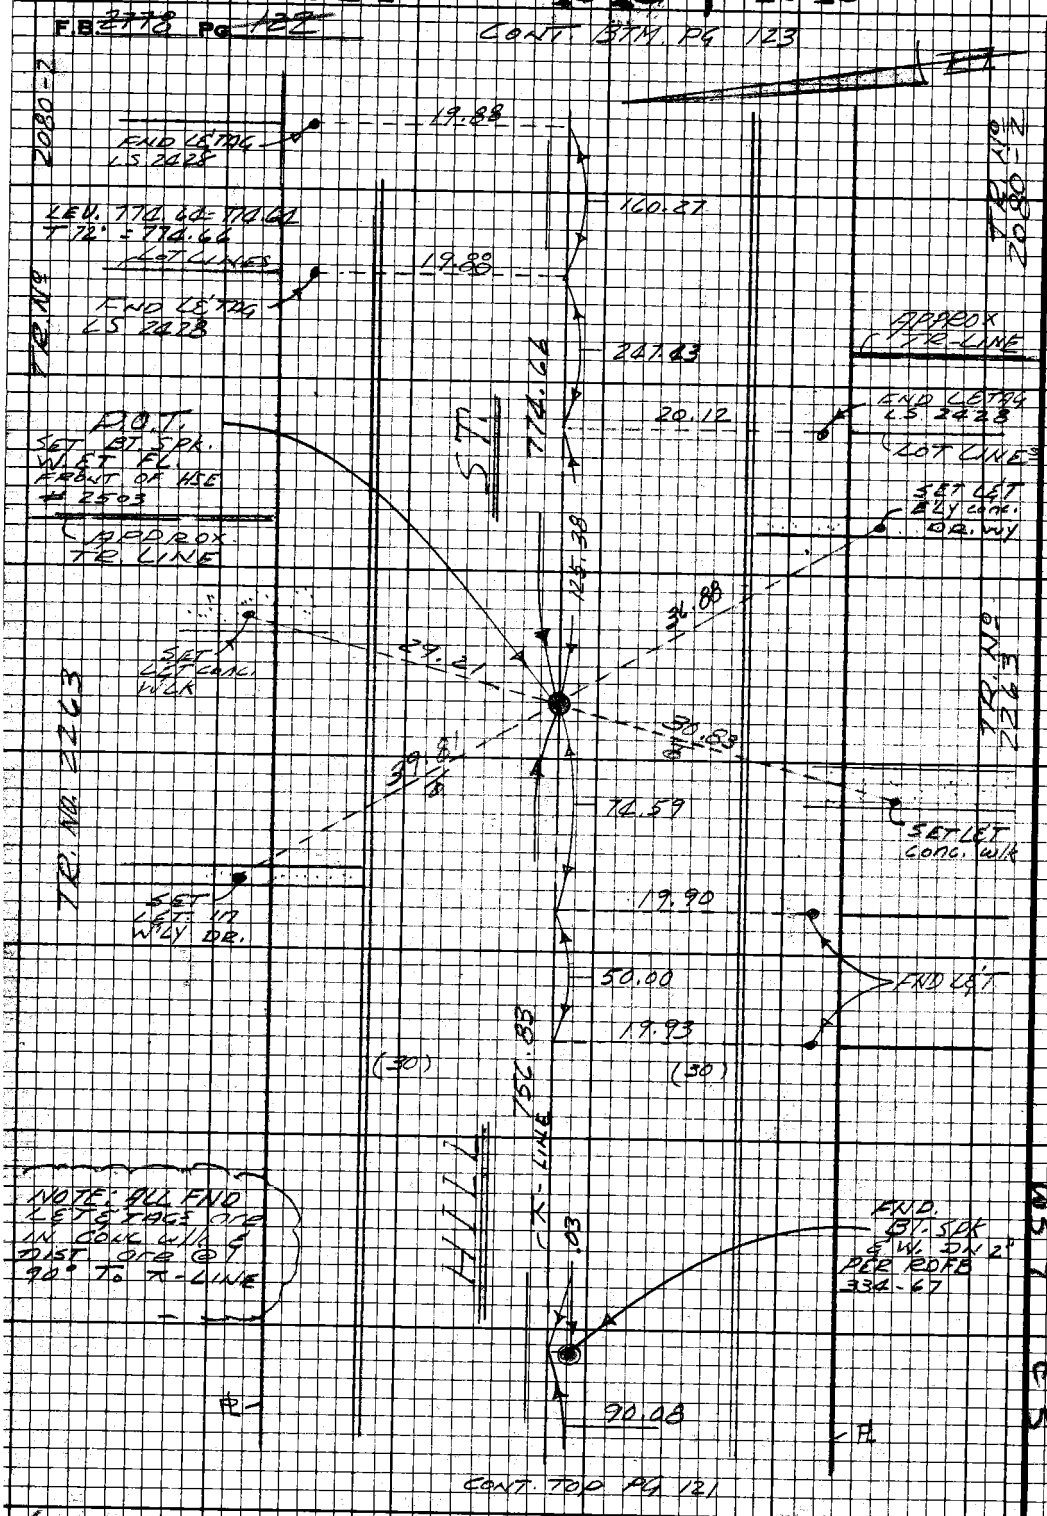

PLEASE RETURN TO
LOS ANGELES COUNTY ENGINEER
403 Los Angeles County Engineering Bldg.

Do not extend this side of this line.

Note: Any Additions or Changes on this Sheet Must be Made or Circled in Red Ink With Date and Name of Person Making Change.

PWFB 1021 4050

Notes Ck'd by A. T. SUB
Map No.
Office Work
Checked
Date

Survey of GARDENA AREA ℄
JN 0303.00 Tape 0251 Std 68 °F
Surveyed by E. LANDA
Notes E. LANDA Date 8-69
Indexed C. J. GALLI AM 10 [illegible]

F.B. 2778 PG. 123

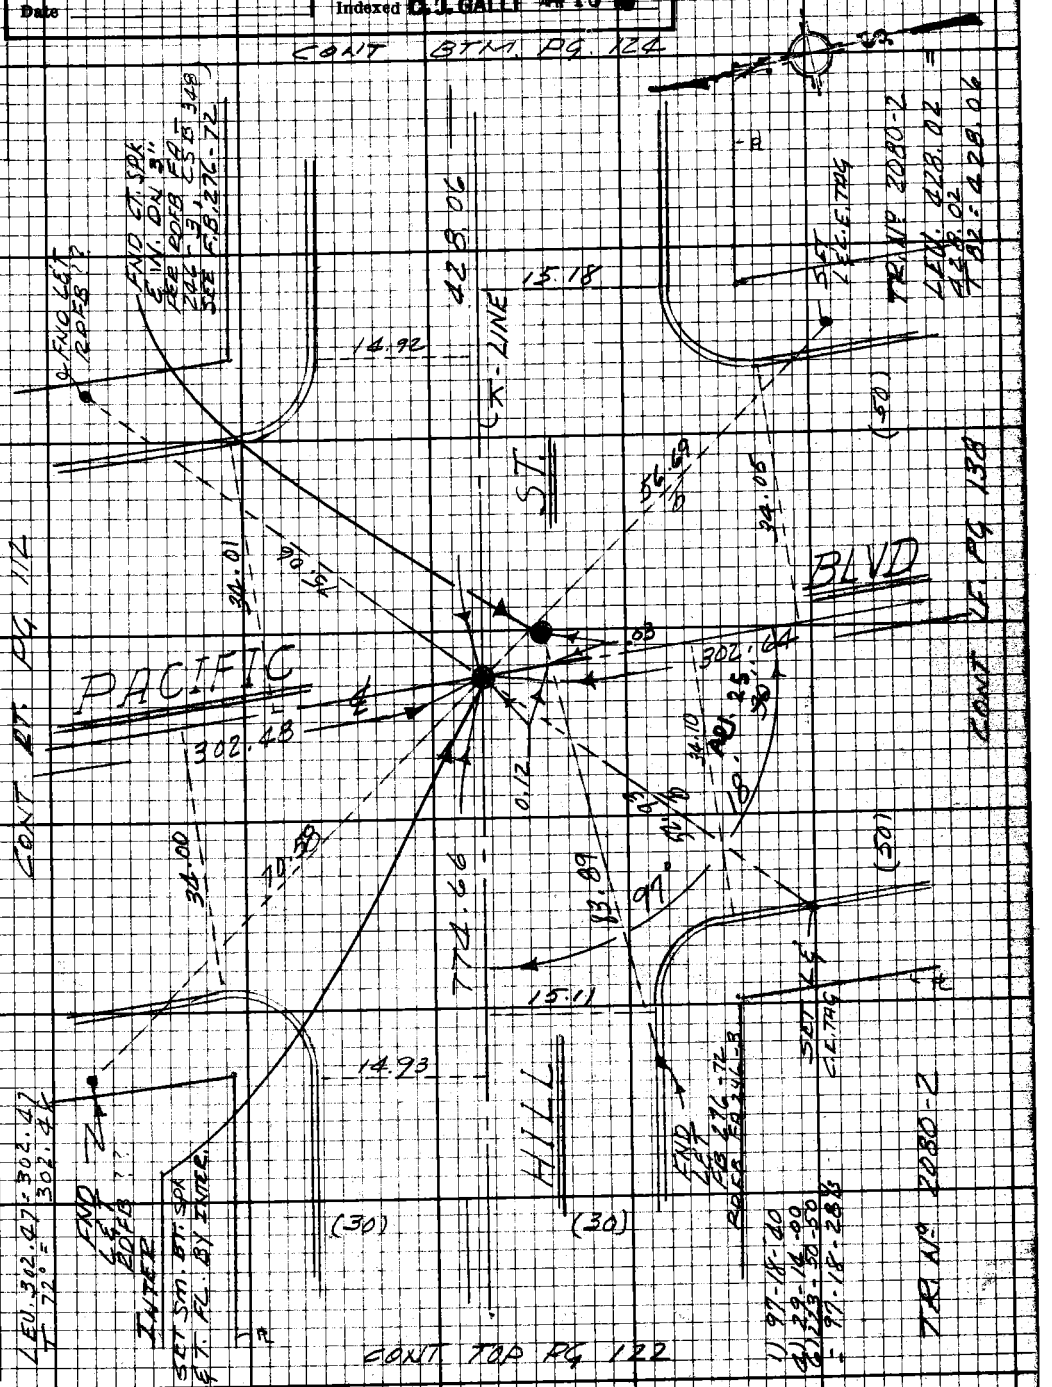

Note: Any Additions or Changes on this Sheet Must be Made or Circled in Red Ink With Date and Name of Person Making Change.

Do not extend this side of this line.

PLEASE RETURN TO
LOS ANGELES COUNTY ENGINEER
403 LOS ANGELES COUNTY ENGINEERING BLDG.

76F3098 CE #310 9-67

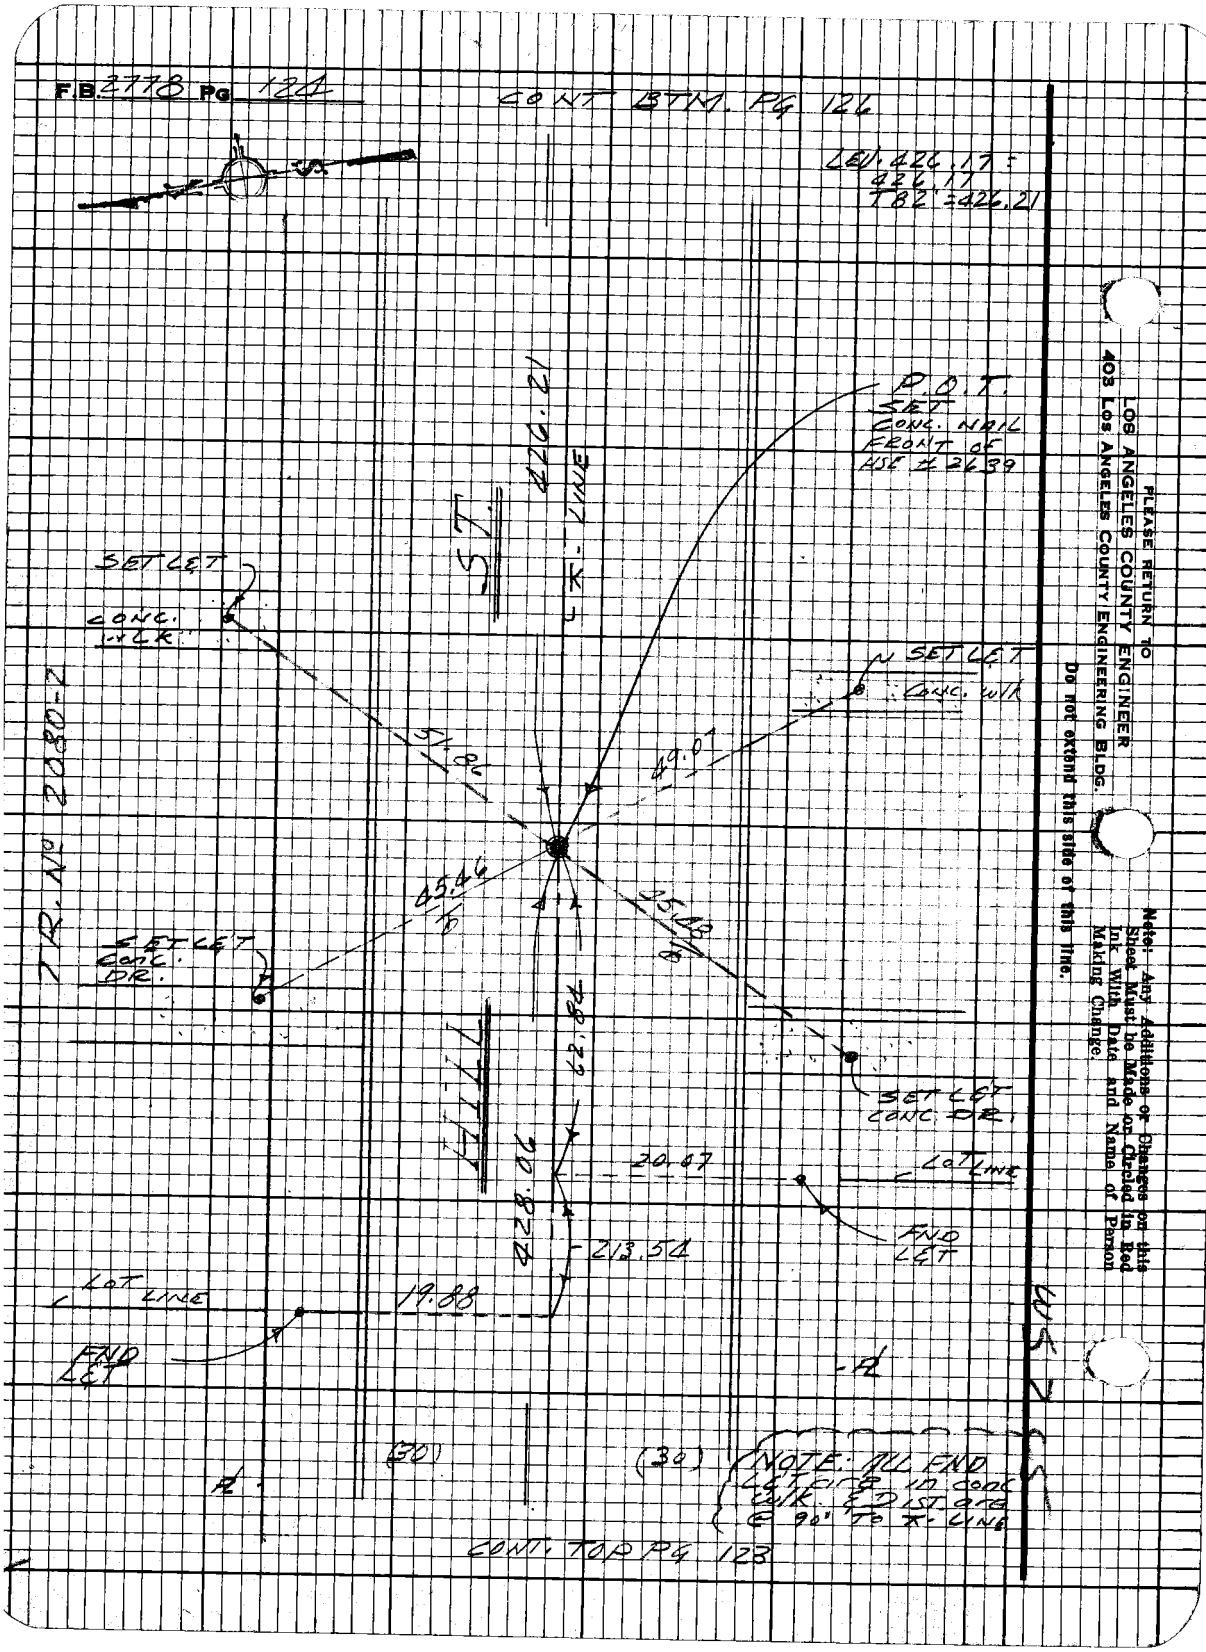
F.B. 2778 PG 124
CONT BTM. PG 126
LEV. 426.17 = 426.17
T82' = 426.21
P.O.T. SET CONC. NAIL FRONT OF HSE # 2639
ST.
426.21
X-LINE
SET LET CONC. WLK
SET LET CONC. WLK
51.86
49.07
45.46
45.48
TR. No 2080-2
SET LET CONC. DR.
SET LET CONC. DR.
HILL
62.84
428.06
20.47
LOT LINE
FND LET
213.54
LOT LINE
19.88
FND LET
(30)
(30)
NOTE: ALL FND LET. are in conc wlk. & DIST. are @ 90° TO X-LINE
CONT. TOP PG 123
PLEASE RETURN TO
LOS ANGELES COUNTY ENGINEER
403 Los Angeles County Engineering Bldg.
Do not extend this side of this line.
Note: Any Additions or Changes on this Sheet Must be Made or Circled in Red Ink With Date and Name of Person Making Change.

PWFB 1022

1081

Notes Ck'd by W. EDMONDSON	Survey of DIV 7 GARDENA AREA E
Map No.	IN Δ303.00 Tape 025 Std 68 °F
Office Work	Surveyed by E. LANDA
Checked	Notes E. LANDA Date 4-69
Date	Indexed C. J. GALLI 7 '69

F.B. 2772 Pg. 125

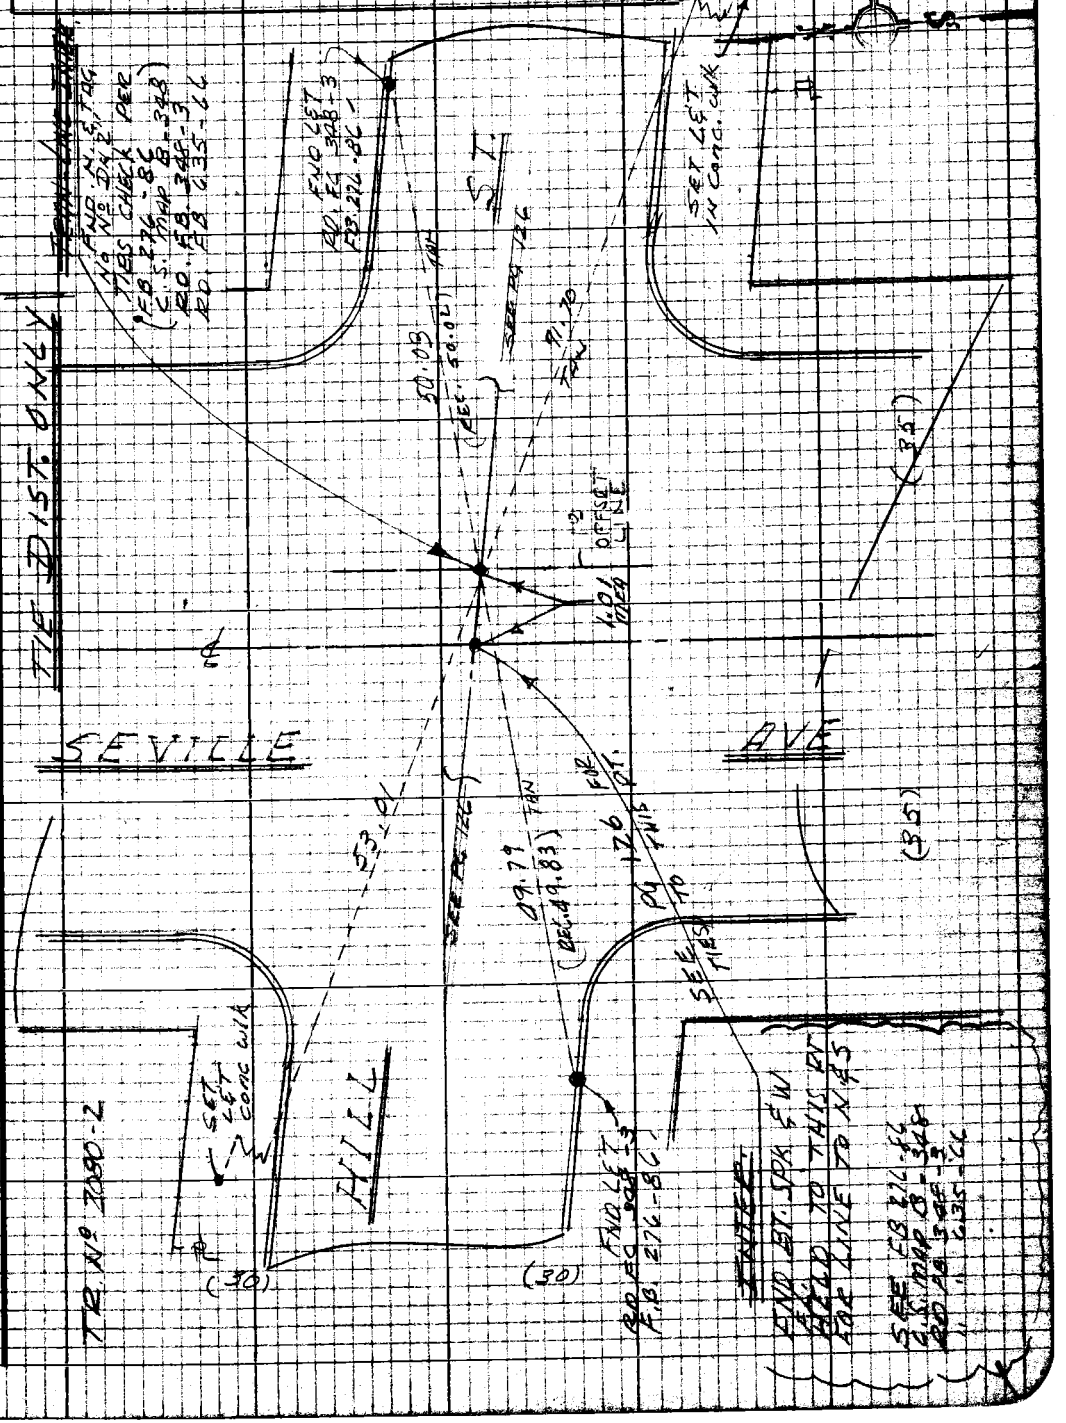

Note: Any Additions or Changes on this Sheet Must be Made or Circled in Red Ink With Date and Name of Person Making Change

Do not extend this side of this line.

PLEASE RETURN TO
LOS ANGELES COUNTY ENGINEER
403 LOS ANGELES COUNTY ENGINEERING BLDG.

76P3095 CK #310 5-66

PWFB 1022 1082

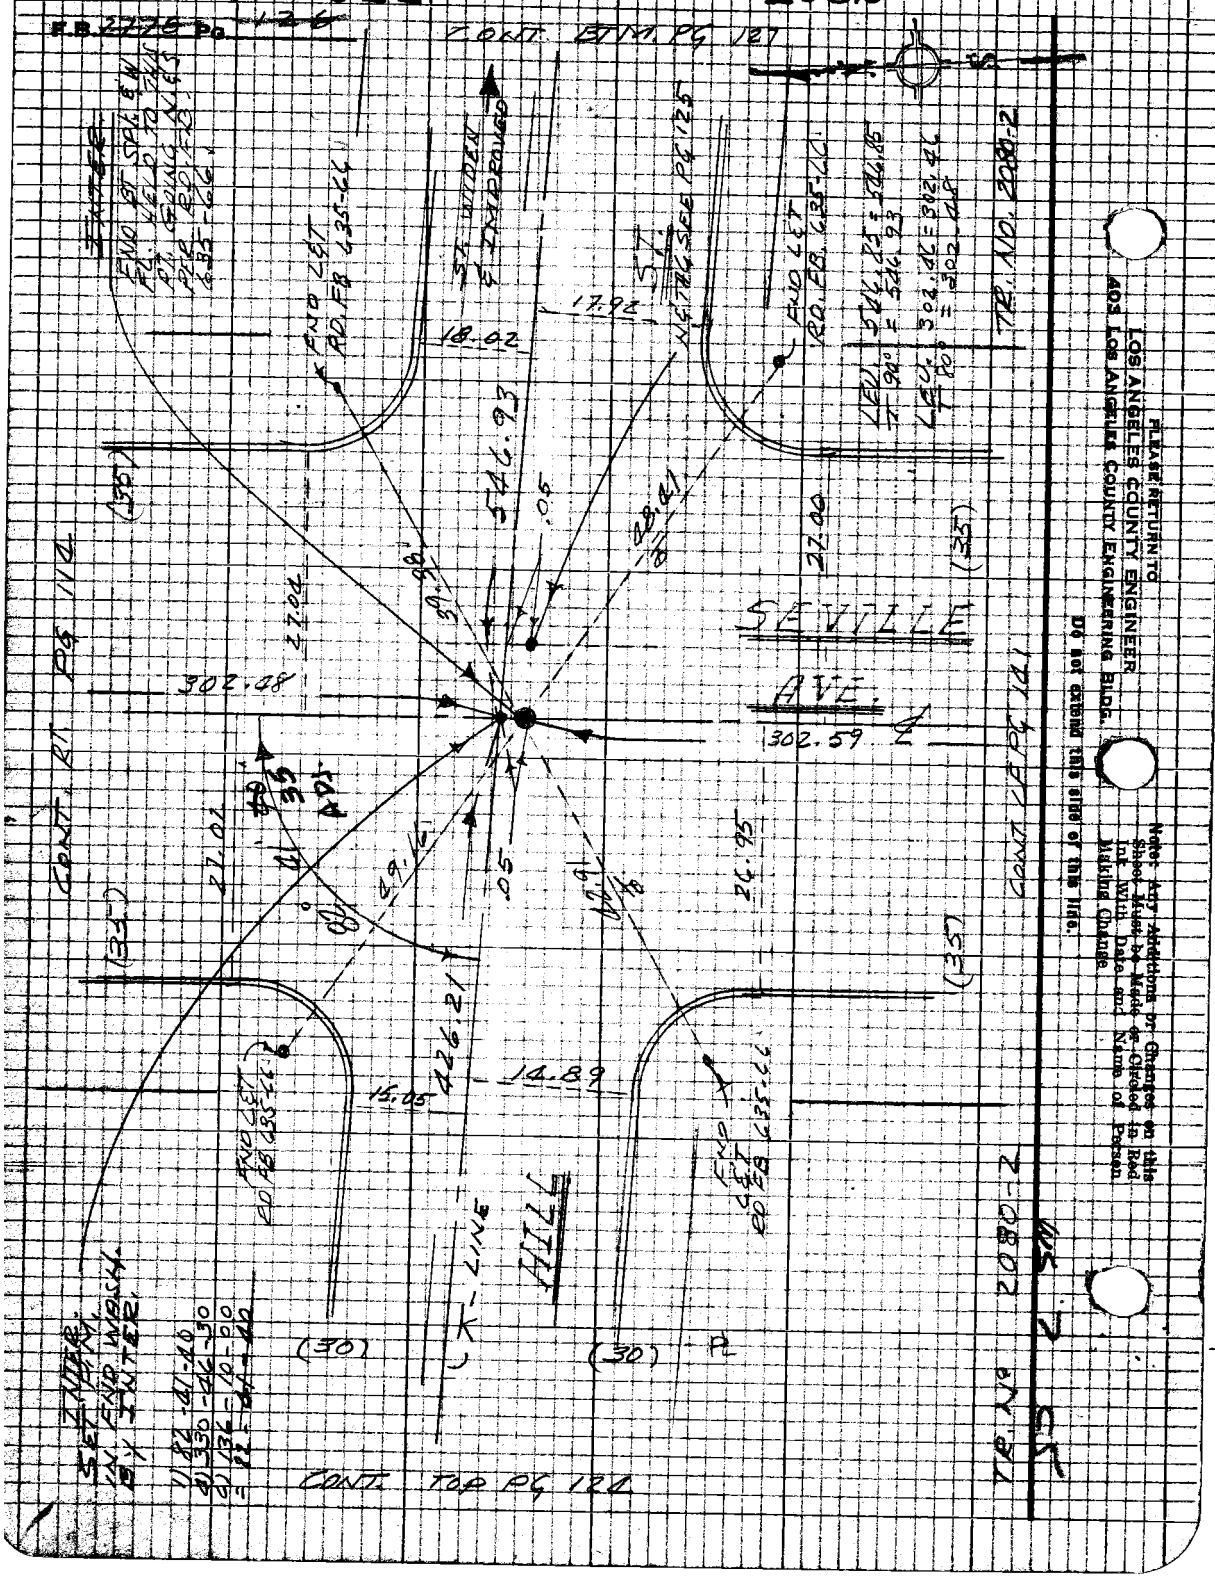

PLEASE RETURN TO
LOS ANGELES COUNTY ENGINEER
403 LOS ANGELES COUNTY ENGINEERING BLDG.

Note: Any Additions or Changes on this Sheet Must be Made or Circled in Red Ink With Date and Name of Person Making Change

Do not extend this side of this line.

PWFB 1022 1083

Notes Ck'd by A. I. SUE
Map No.
Office Work
Checked
Date

Survey of DIV. 7 GARDENA AREA ℄
JN 0303.00 Tape 0251 Std 68 °F
Surveyed by E. LANDA
Notes E. LANDA Date 8-69
Indexed C. J. GALLI 10

F.B. 2778 Pg 129

LEV. 649.69 = 649.69
T = 88° = 649.77

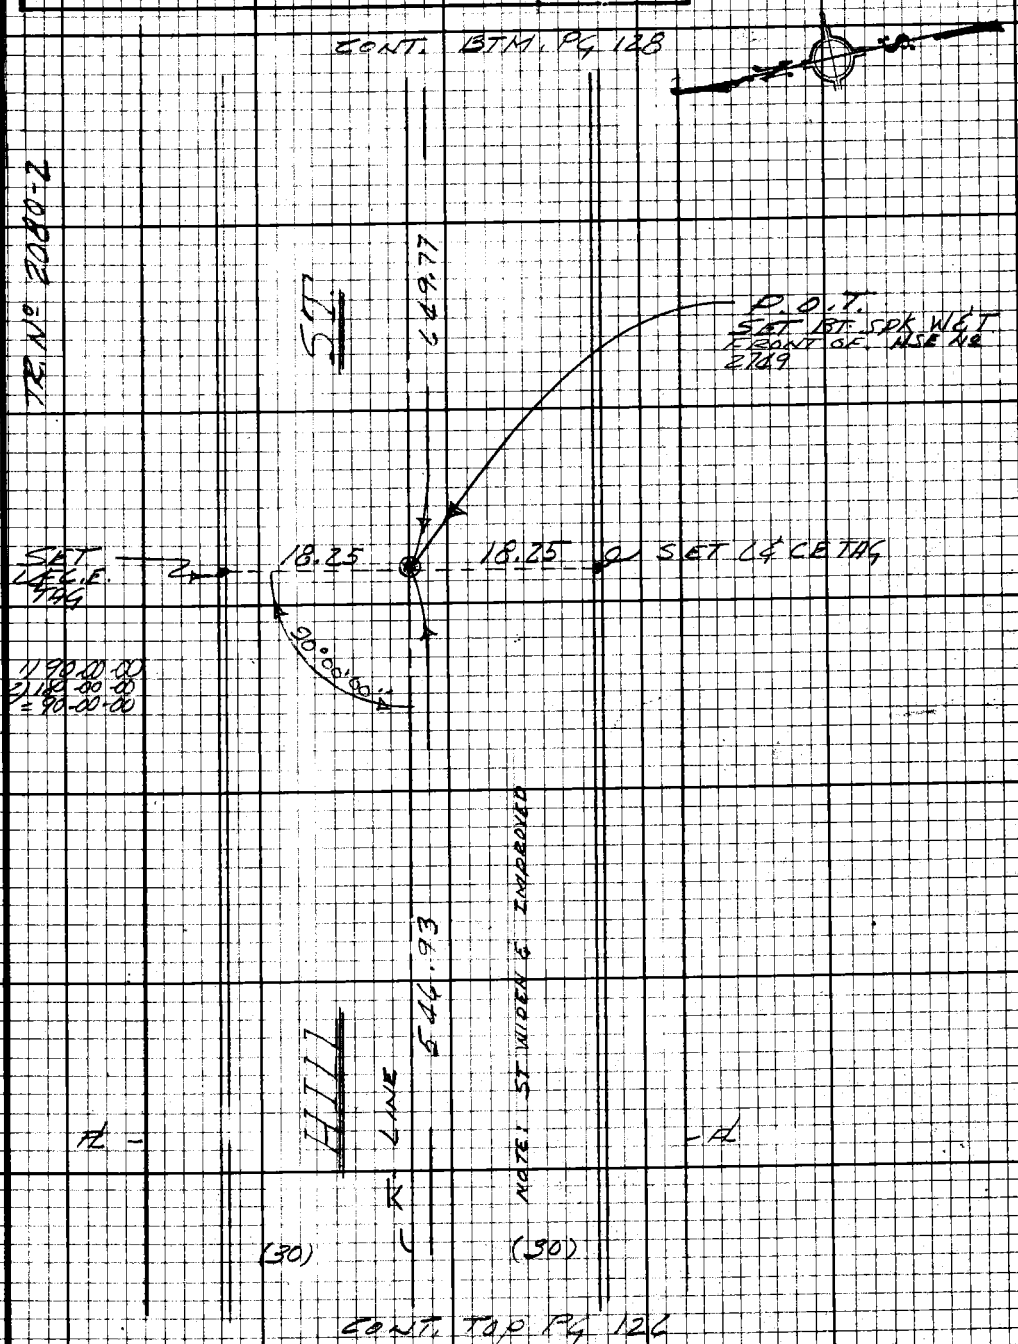

Note: Any Additions or Changes on this Sheet Must be Made or Circled in Red Ink With Date and Name of Person Making Change.

Do not extend this side of this line.

PLEASE RETURN TO
LOS ANGELES COUNTY ENGINEER
403 LOS ANGELES COUNTY ENGINEERING BLDG.

76F3098 CE#310 9-67

PWFB 1022

1084

F.B. ~~2778~~ Pg ~~128~~

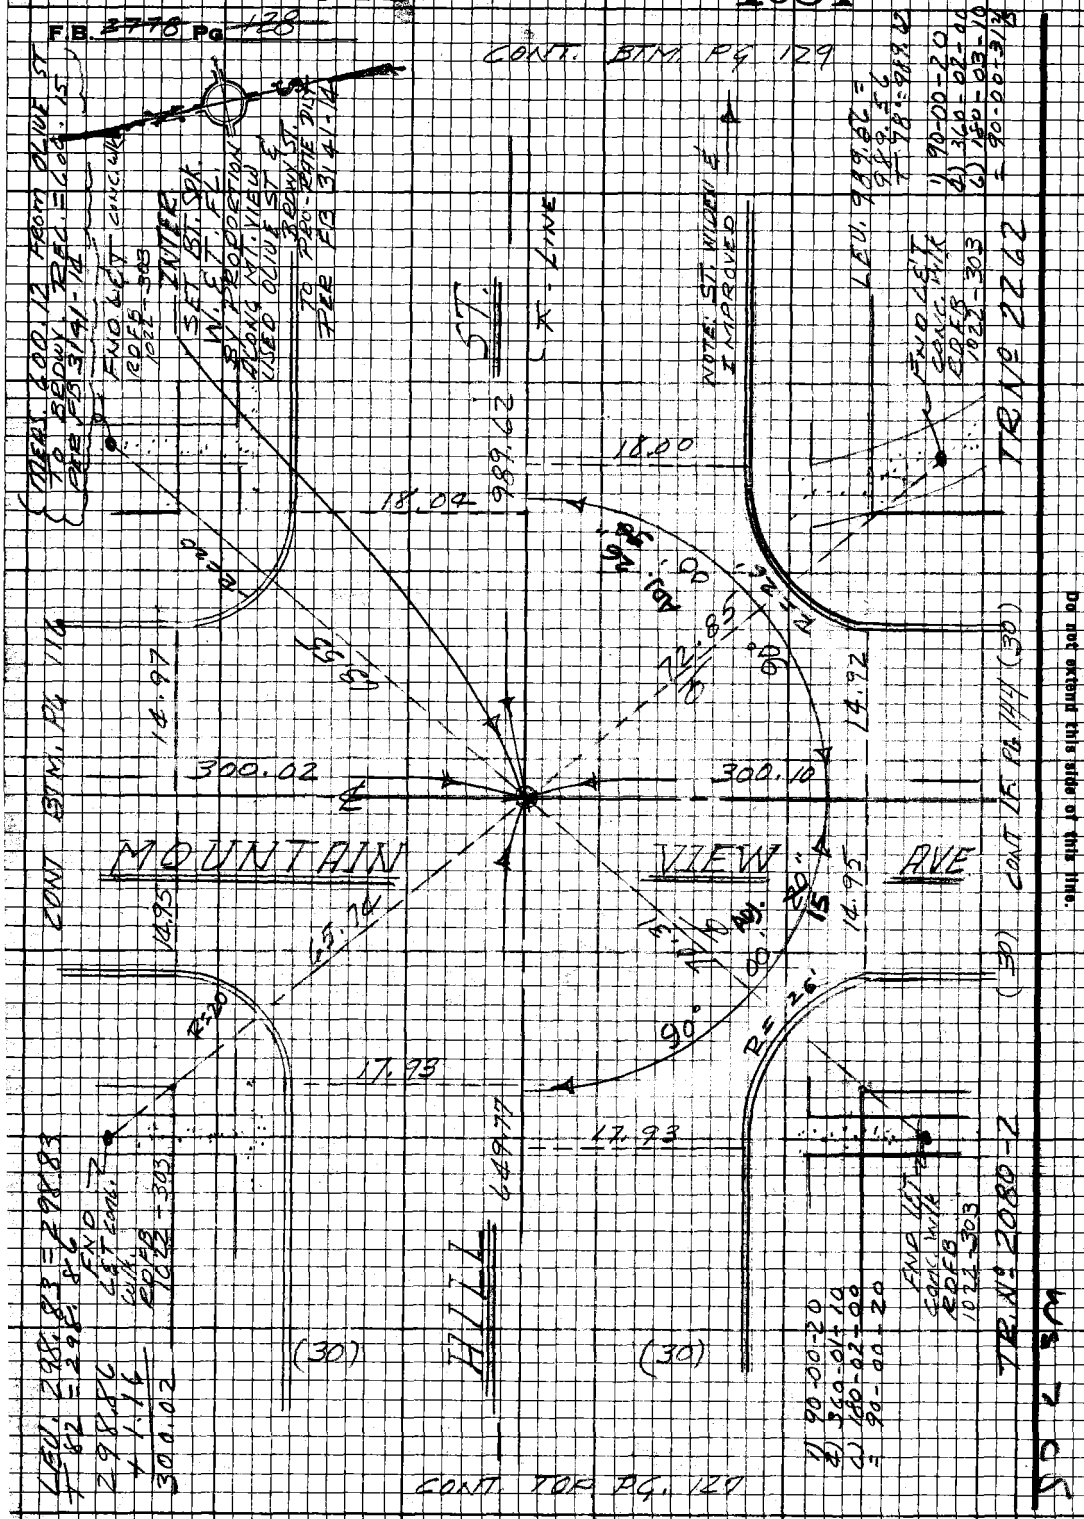

PLEASE RETURN TO
LOS ANGELES COUNTY ENGINEER
403 LOS ANGELES COUNTY ENGINEERING BLDG.

Do not extend this side of this line.

Note: Any Additions or Changes on this Sheet Must be Made or Circled in Red Ink With Date and Name of Person Making Change.

PWFB 0922

177

Notes Ck'd by A. T. SUE
Map No.
Office Work
Checked
Date

Survey of GARDENA AREA E
JN 0303.10 Tape 0251 Std 68°F
Surveyed by E. LANDA
Notes E. LANDA Date 8-69
Indexed C. J. GALLI APR 10 '70

F.B. 2278 PG. 129

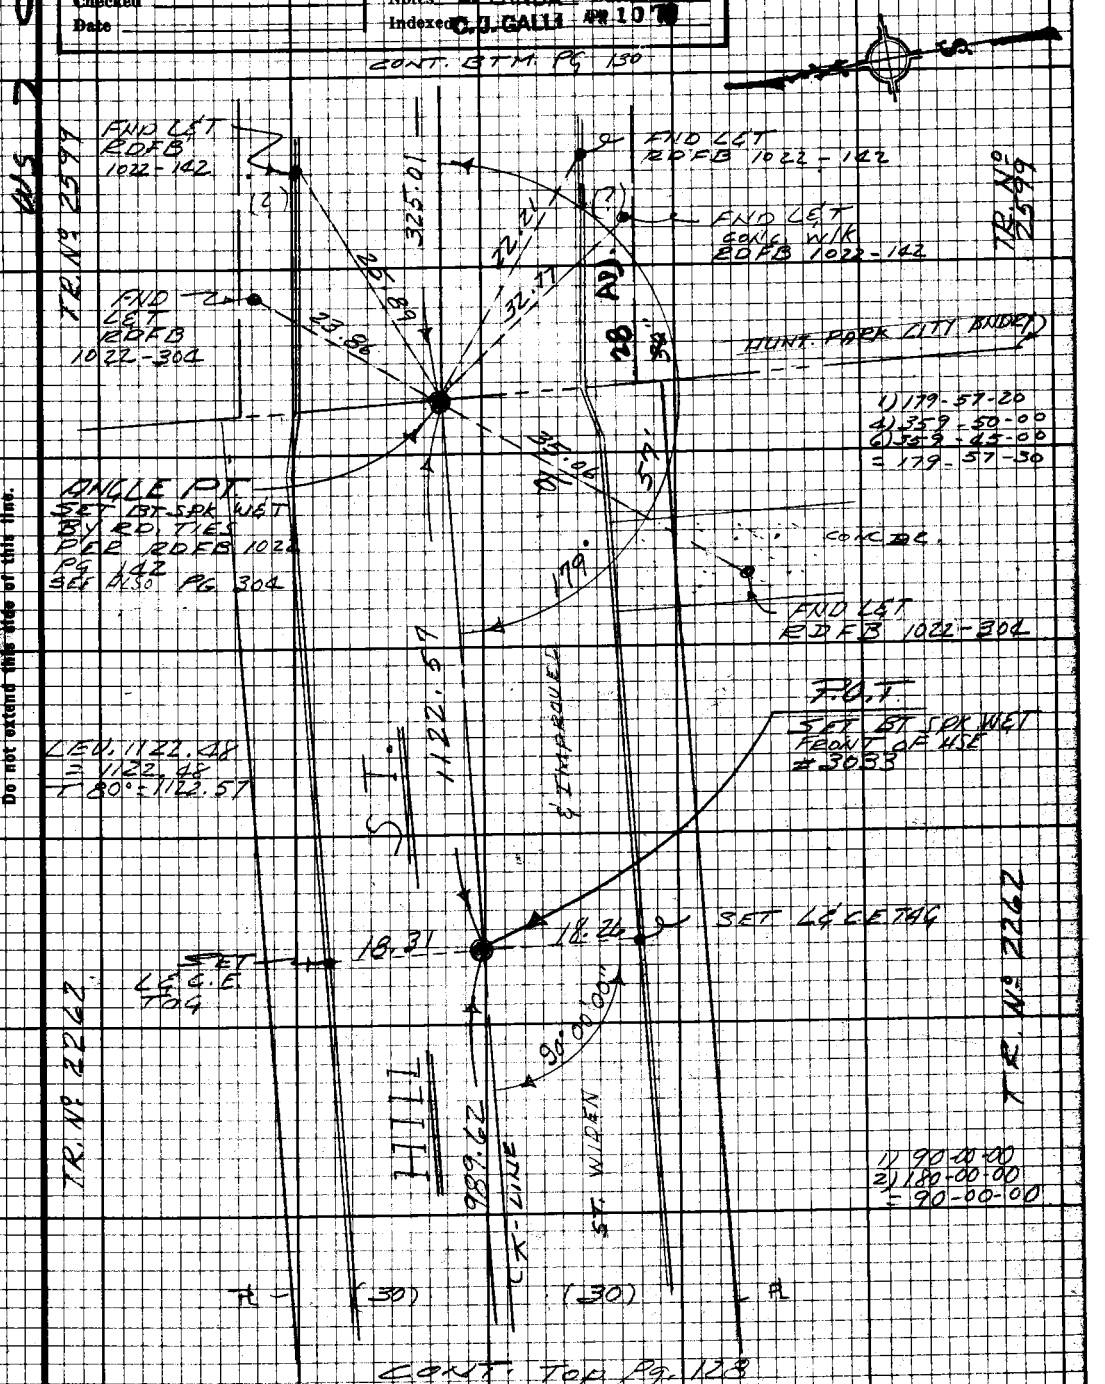

Note: Any Additions or Changes on this Sheet Must be Made or Circled in Red Ink With Date and Name of Person Making Change.

Do not extend this side of this line.

PLEASE RETURN TO
LOS ANGELES COUNTY ENGINEER
403 LOS ANGELES COUNTY ENGINEERING BLDG.

16F3098 CE #310 9-67

F.B. 2778 Pg. 130

PWFB 1021 4051

Notes Ck'd by A. T. SUE	Survey of GARDENA AREA ℄, DIV. 7
Map No.	JN 0303.00 Tape 0251 Std 68 °F
Office Work	Surveyed by E. LANDA
Checked	Notes E. L. Date 8-69
Date	Indexed C. J. GALLI No 10

F.B. 2778 Pg 134

LEV. 57.62 = 57.62
T 70° = 57.62
LEV. 3.01 = 3.01
T 70° = 3.01
LEV. 201.69 = 201.69
T82 = 201.71

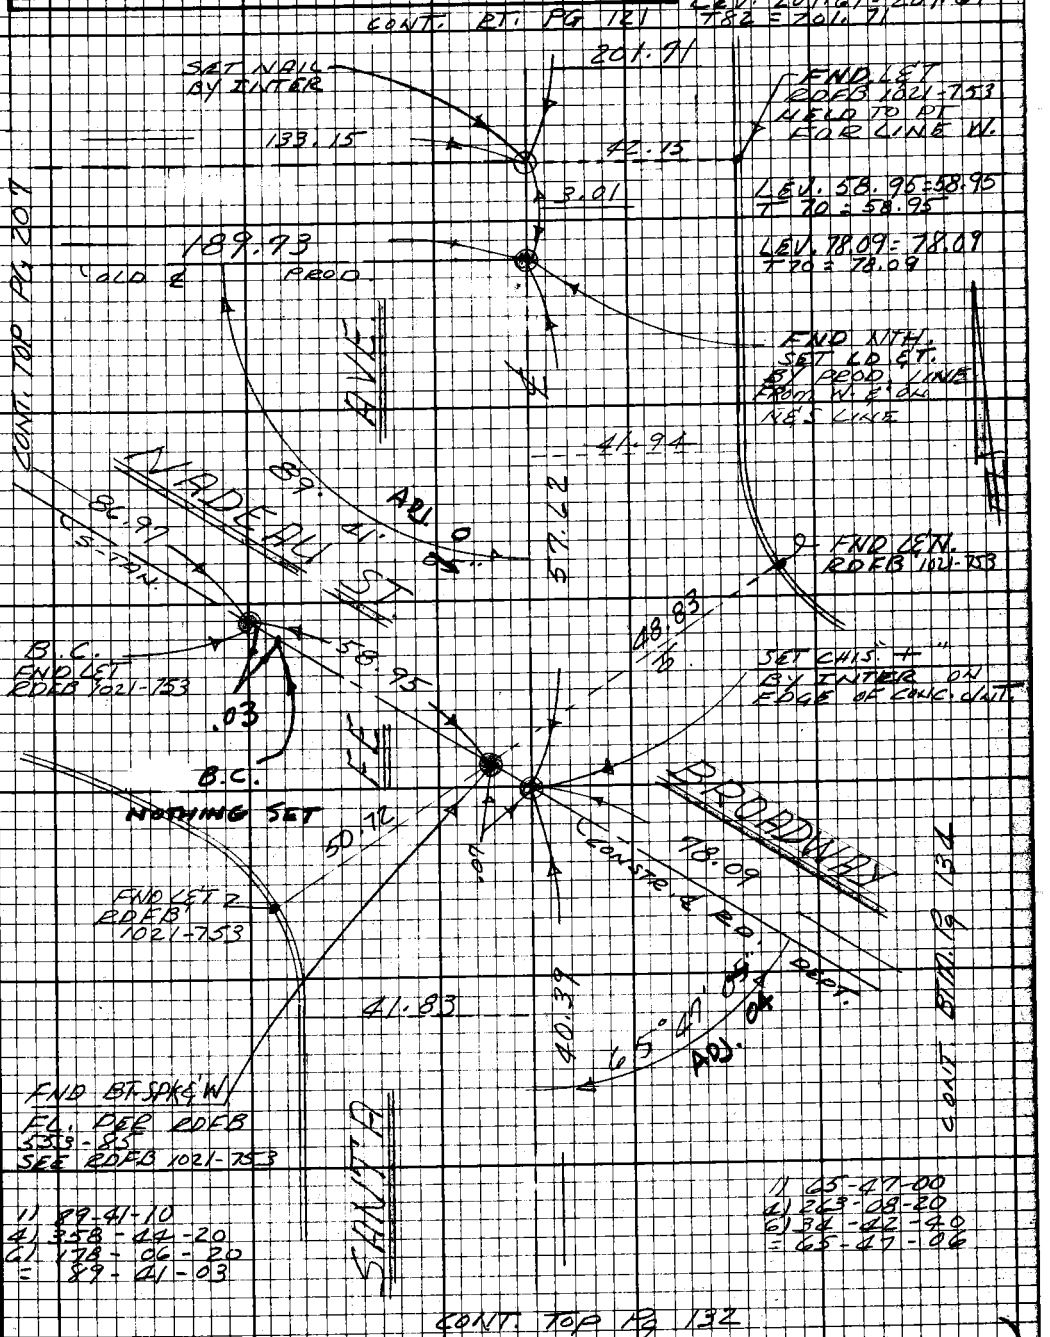

Note: Any Additions or Changes on this Sheet Must be Made or Circled in Red Ink With Date and Name of Person Making Change.

Do not extend this side of this line.

PLEASE RETURN TO
LOS ANGELES COUNTY ENGINEER
403 LOS ANGELES COUNTY ENGINEERING BLDG.

76F3098 CE#310 9-67

PWFB 1021 4052

F.B. ~~2778~~ Pg. ~~132~~

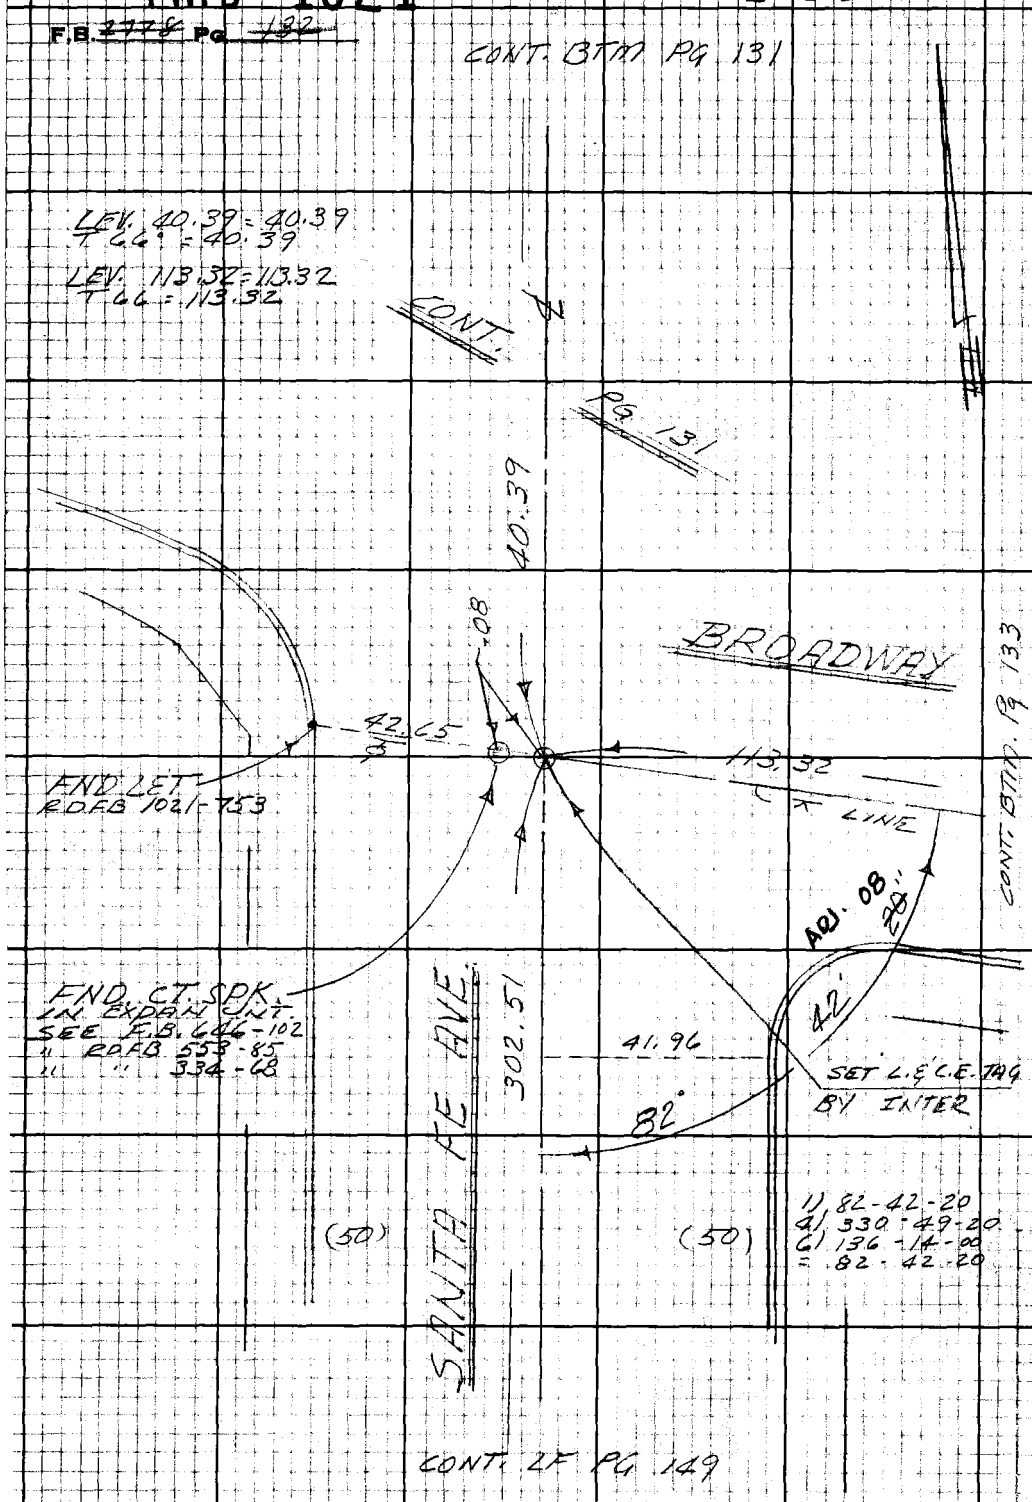

PLEASE RETURN TO
LOS ANGELES COUNTY ENGINEER
403 LOS ANGELES COUNTY ENGINEERING BLDG.

Do not extend this side of this line.

Note: Any Additions or Changes on this Sheet Must be Made or Circled in Red Ink With Date and Name of Person Making Change.

PWFB 1021 4053

Notes Ck'd by A. T. SUB
Map No.
Office Work
Checked
Date

DIV. 7 Survey of GARDENA AREA ℄
JN 0303.00 Tape 0251 Std 68 °F
Surveyed by E. LANDA
Notes E. LANDA Date 8-69
Indexed C. J. GALLI

F.B. 2778 Pg 133

LEV. 13.22 : 13.22
T70 : 13.22
LEV. 59.51 = 59.51
T70 = 59.51

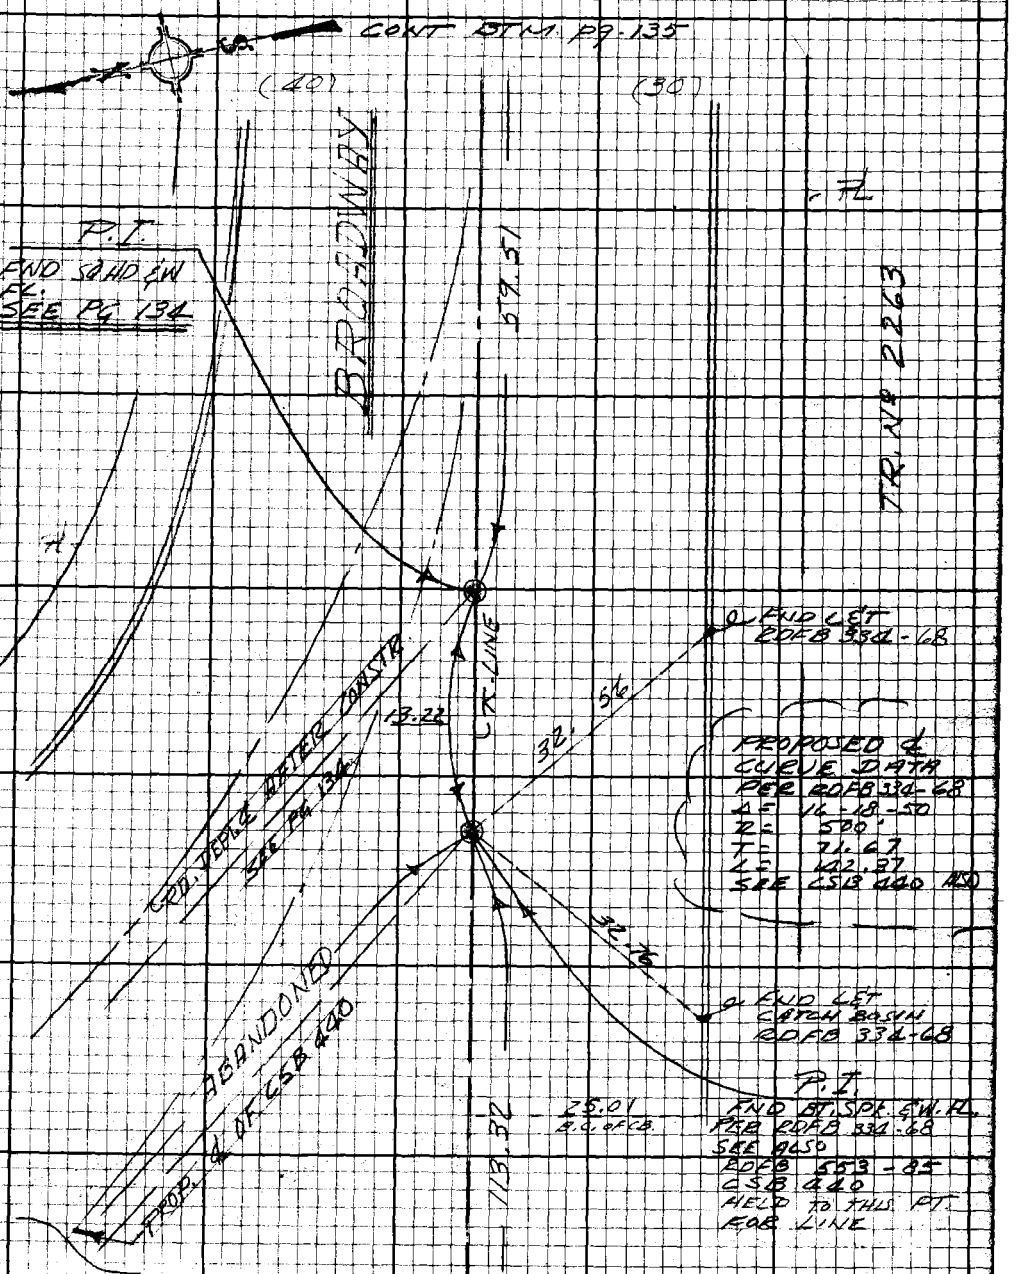

Note: Any Additions or Changes on this Sheet Must be Made or Circled in Red Ink With Date and Name of Person Making Change.

Do not extend this side of this line.

PLEASE RETURN TO
LOS ANGELES COUNTY ENGINEER
403 LOS ANGELES COUNTY ENGINEERING BLDG.

76F3098 CE#310 9.67

PWFB 1021 4054

F.B. 2778 Pg 134

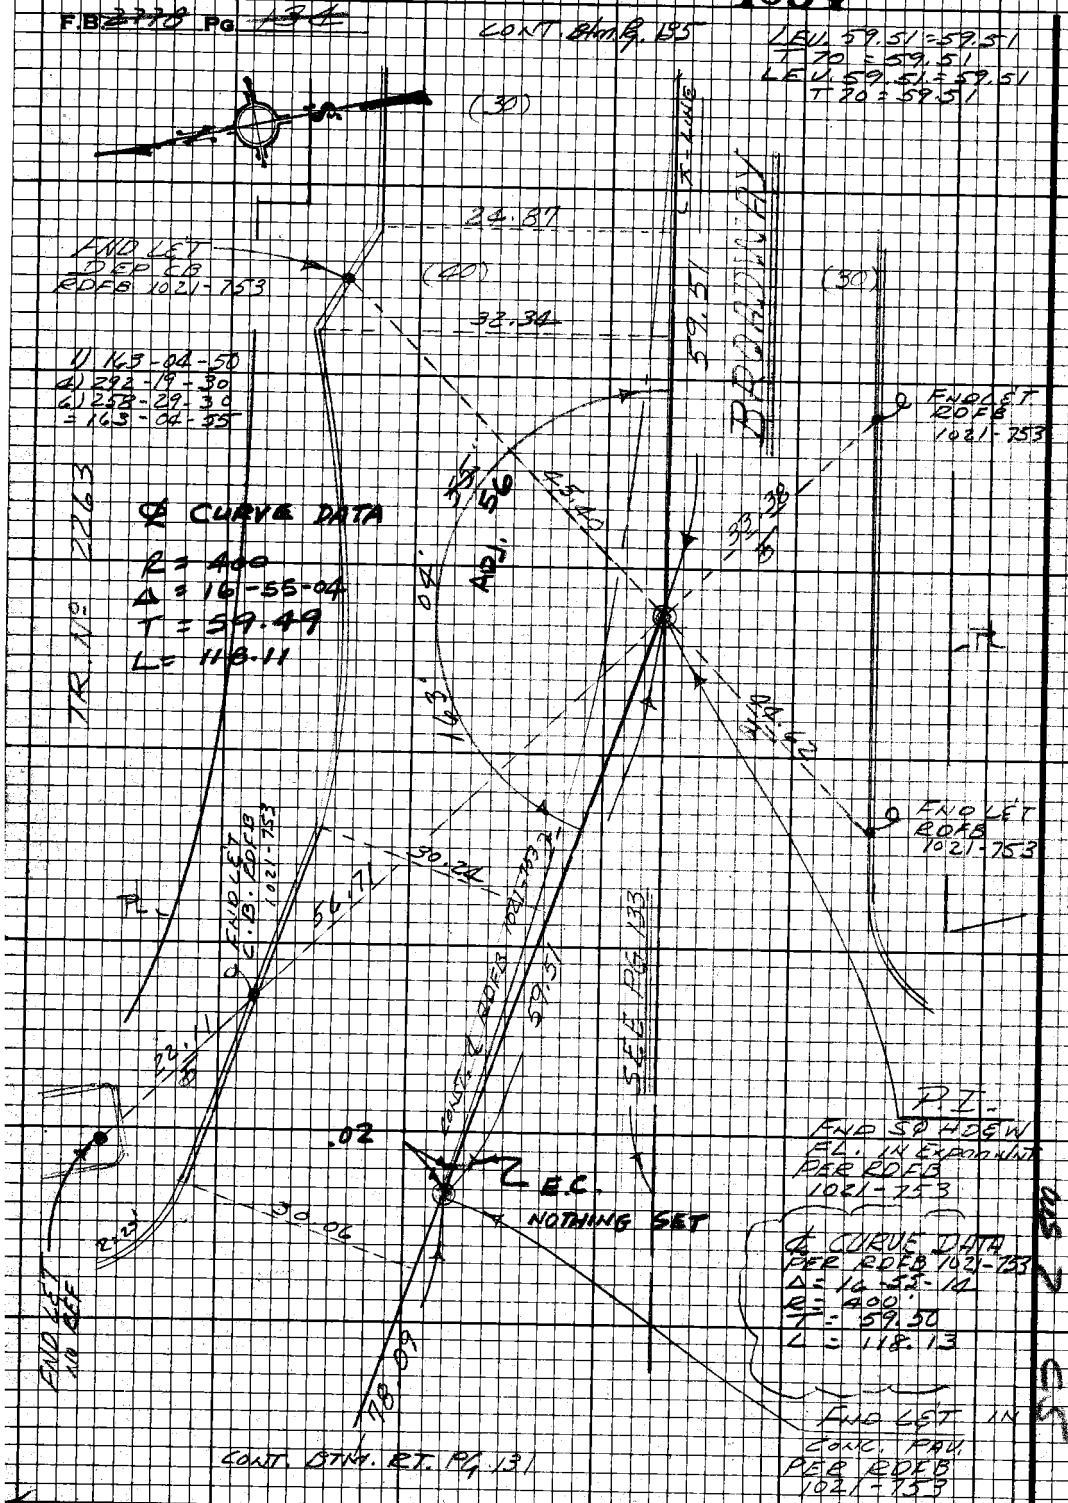

PLEASE RETURN TO
LOS ANGELES COUNTY ENGINEER
403 LOS ANGELES COUNTY ENGINEERING BLDG.

Do not extend this side of this line.

Note: Any Additions or Changes on this Sheet Must be Made or Circled in Red Ink With Date and Name of Person Making Change.

PWFB 1021 4055

Notes Ck'd by A. T. SUB	Survey of GARDENA AREA ℄
Map No.	JN 0303.08 Tape 0251 Std 68 °F
Office Work	Surveyed by E. LANDA
Checked	Notes E. LANDA Date 8-69
Date	Indexed C. J. GALLE APR 10 '70

F.B. 2778 PG. 135

LEV. 633.77 = 633.77
T.C.G. = 633.78

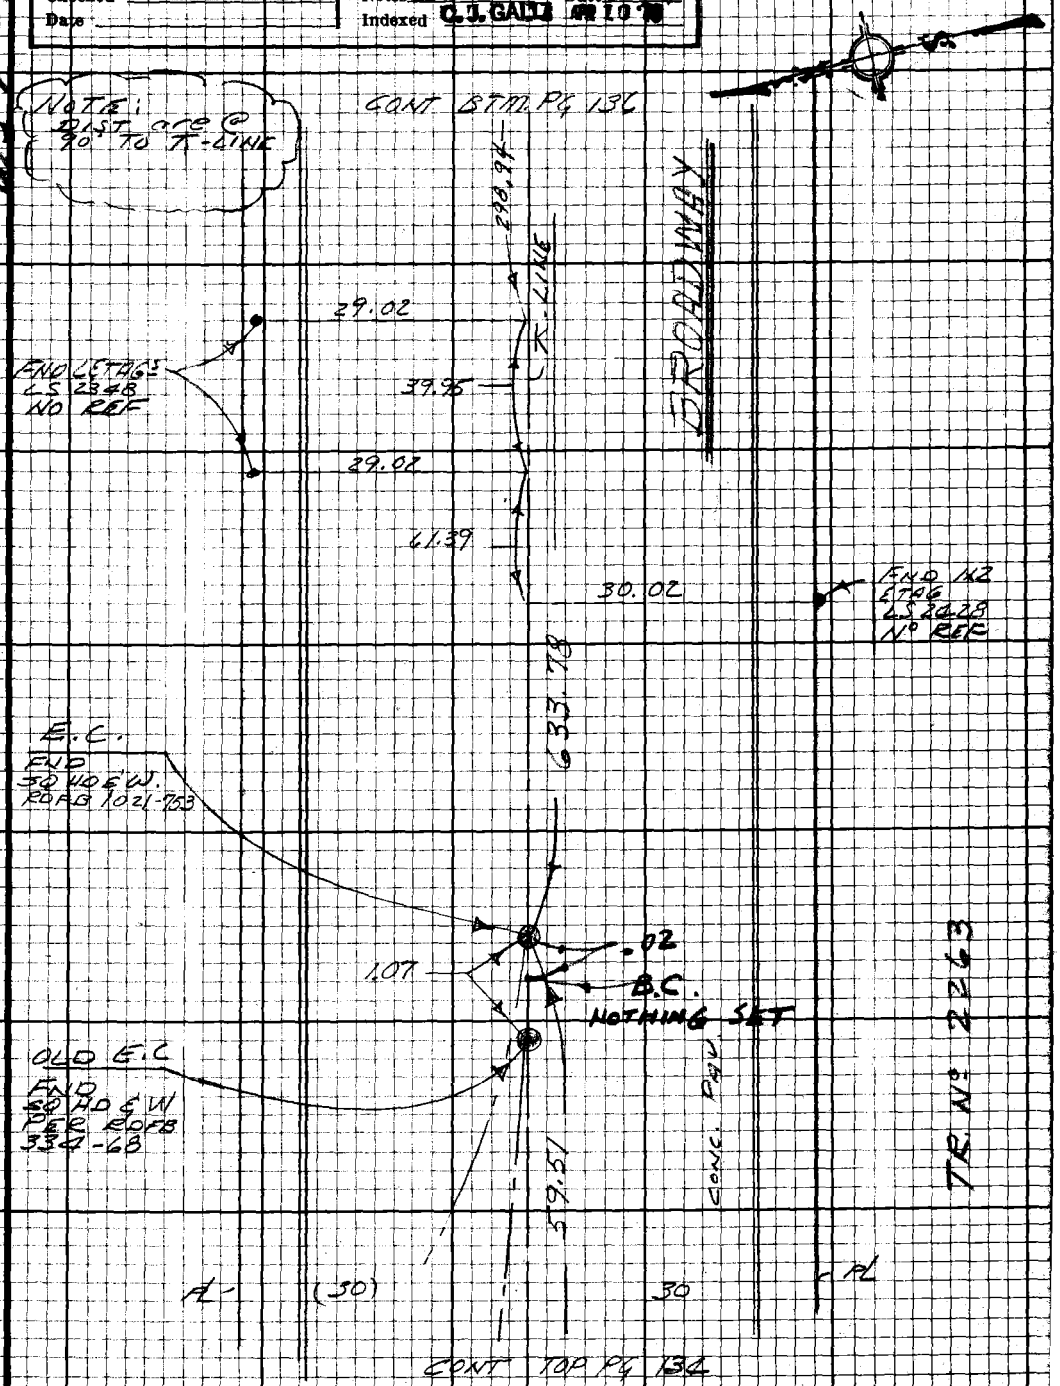

Note: Any Additions or Changes on this Sheet Must be Made or Circled in Red Ink With Date and Name of Person Making Change.

Do not extend this side of this line.

PLEASE RETURN TO
LOS ANGELES COUNTY ENGINEER
403 LOS ANGELES COUNTY ENGINEERING BLDG.

76F3098 CE#310 9-67

PWFB 1021 4056

F.B. 2778 PG 136

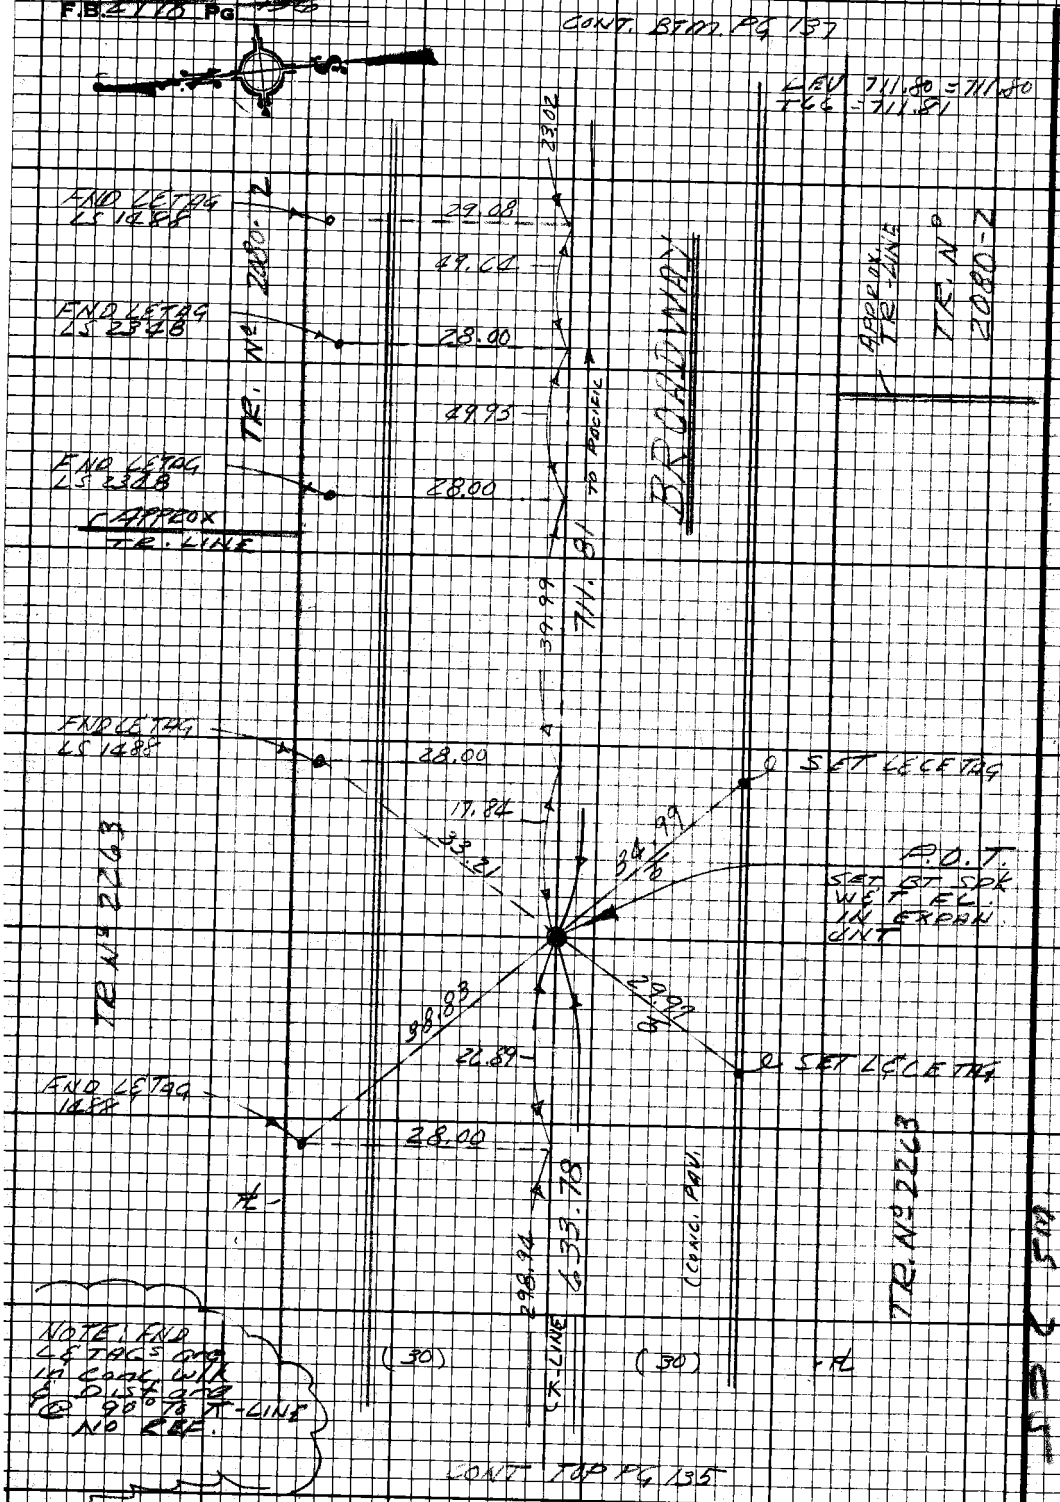

PLEASE RETURN TO
LOS ANGELES COUNTY ENGINEER
403 LOS ANGELES COUNTY ENGINEERING BLDG.

Do not extend this side of this line.

Note: Any Additions or Changes on this Sheet Must be Made or Circled in Red Ink With Date and Name of Person Making Change.

PWFB 1021 4057

A. I. SUE DIV. 7 GARDENA AREA ST. ℄ F.B. 2778 PG. 137

Notes Ck'd by
Map No.
Office Work
Checked
Date

Survey of
JN 1303.00 Tape 0251 Std 68 °F
Surveyed by E. LANDA
Notes E. LANDA Date 8-69
Indexed C.J. GALLI 10

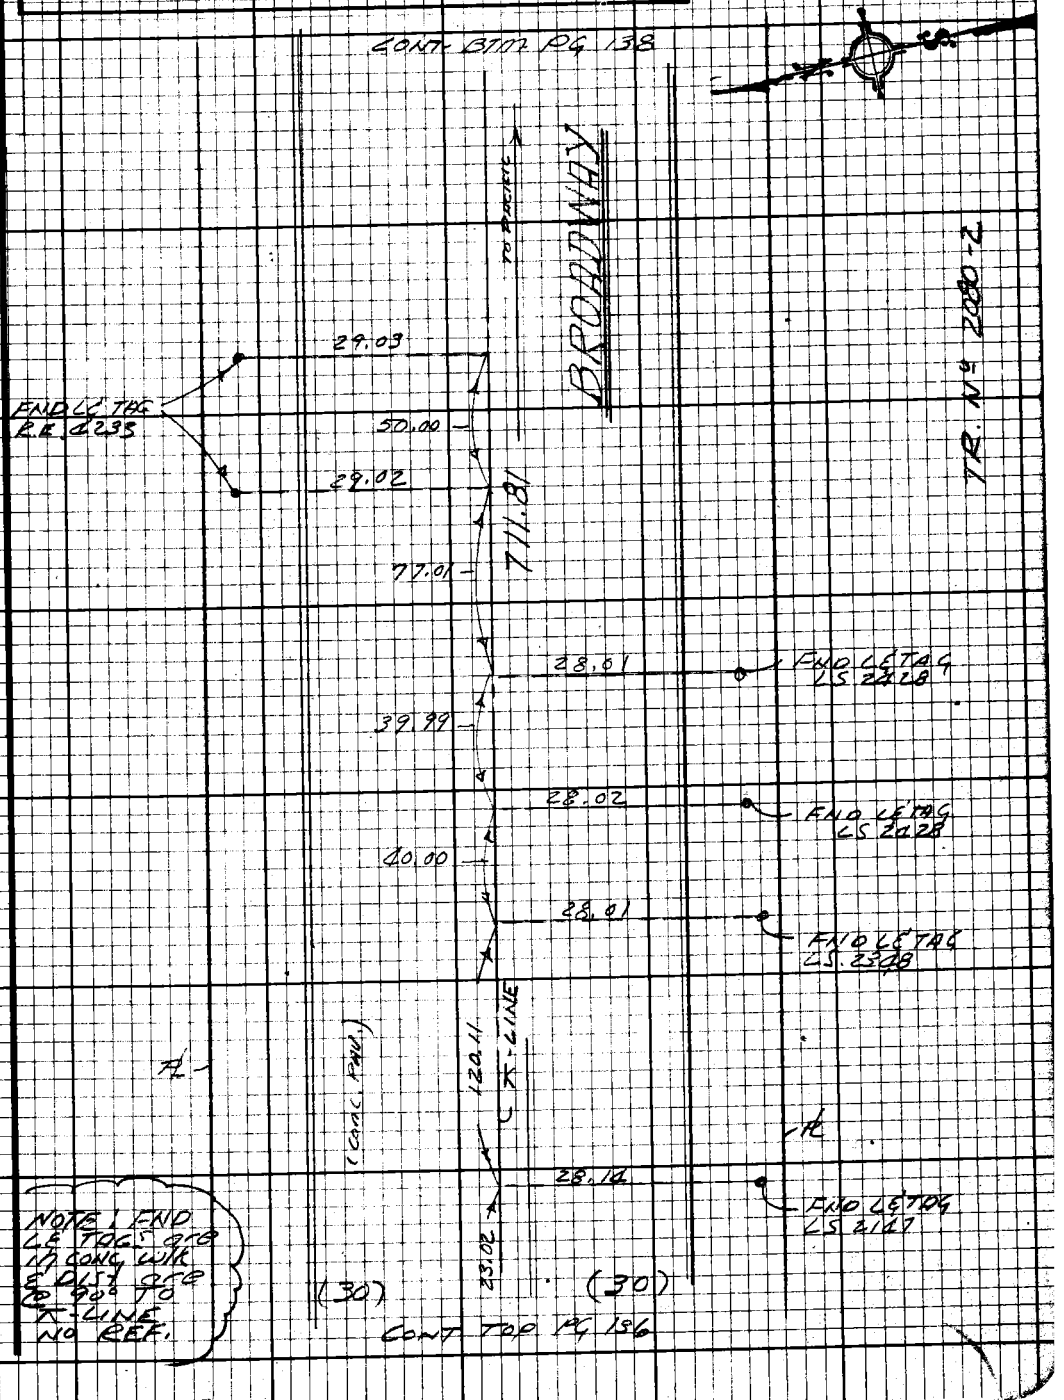

NOTE: FND LE TAGS are in CONC. WLK & DIST are @ 90° TO T-LINE NO REF.

Note: Any Additions or Changes on this Sheet Must be Made or Circled in Red Ink With Date and Name of Person Making Change.

Do not extend this side of this line.

PLEASE RETURN TO
LOS ANGELES COUNTY ENGINEER
403 LOS ANGELES COUNTY ENGINEERING BLDG.

76F3098 CE#310 9.67

PWFB 1021

4058

F.B. 2778 Pg 38

PLEASE RETURN TO
LOS ANGELES COUNTY ENGINEER
408 Los Angeles County Engineering Bldg.

Do not extend this side of this line.

Note: Any Additions or Changes on this Sheet Must Be Made on Circled in Red Ink With Date and Name of Person Making Change!

PWFB 1022 P.O.T. 1085 13

Notes Ck'd by A. T. SUE
Map No.
Office Work
Checked
Date

Survey of DIV. 7 GARDENA AREA S.L.
JN 0303.00 Tape 0251 Std 68 °F
Surveyed by E. LANDA
Notes E. LANDA Date 8-69
Indexed C. L. GALLI APR 10 [illegible]

F.B. 2778 PG. 139

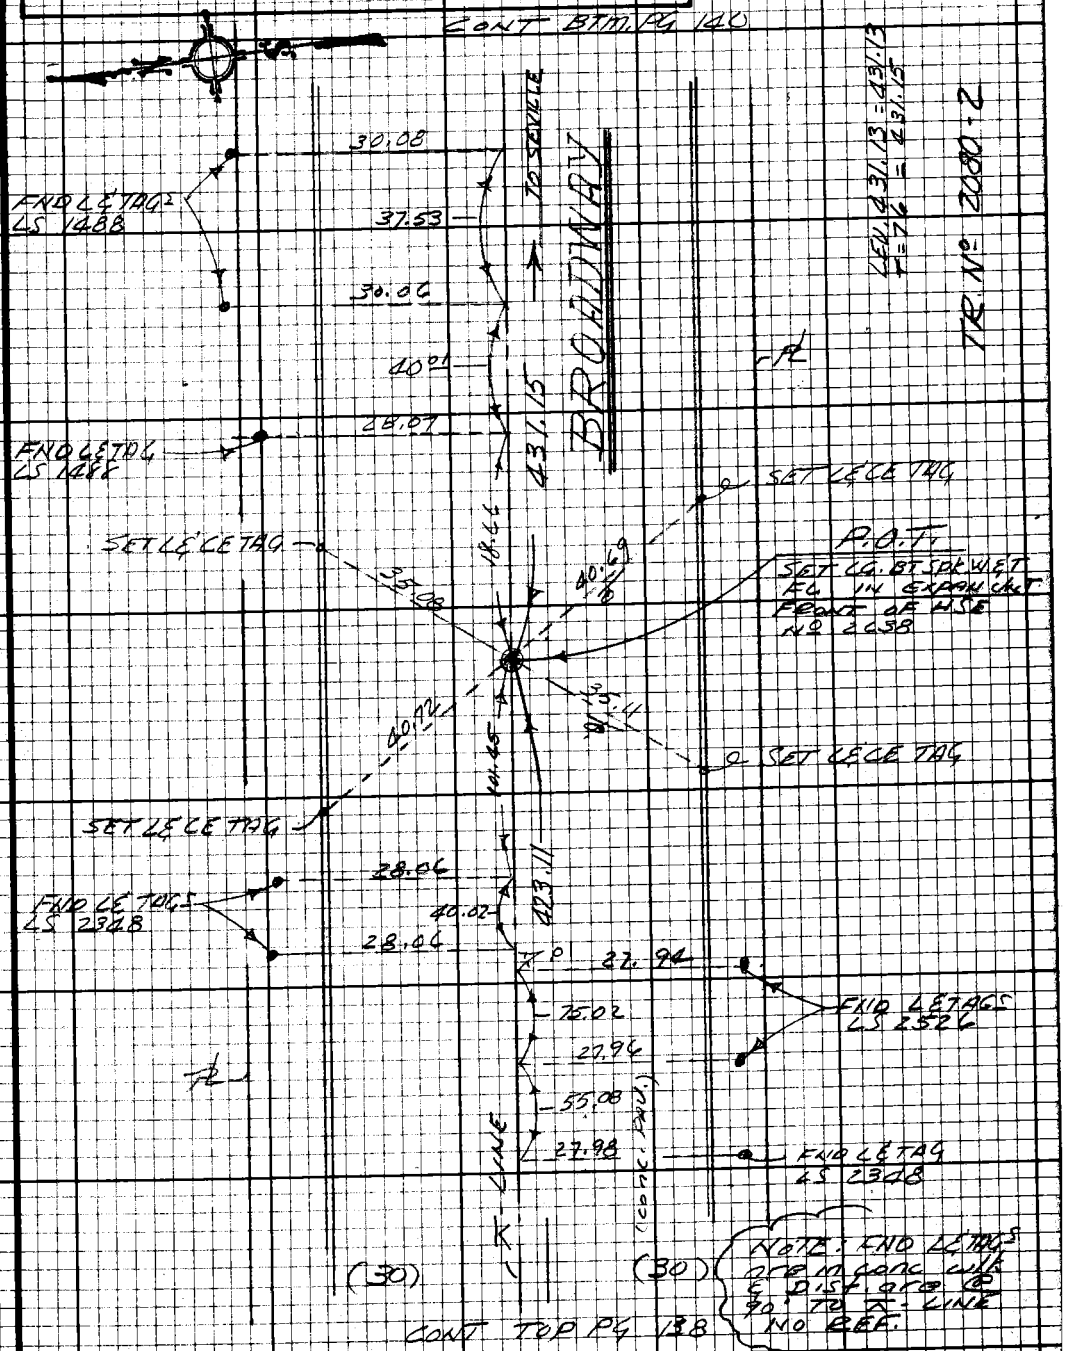

Note: Any Additions or Changes on this Sheet Must be Made or Circled in Red Ink With Date and Name of Person Making Change.

Do not extend this side of this line.

PLEASE RETURN TO
LOS ANGELES COUNTY ENGINEER
403 LOS ANGELES COUNTY ENGINEERING BLDG.

76F3098 CE# 310 9.67

PWFB 1022 ALLEY 1086

F.B. 2778 PG 146

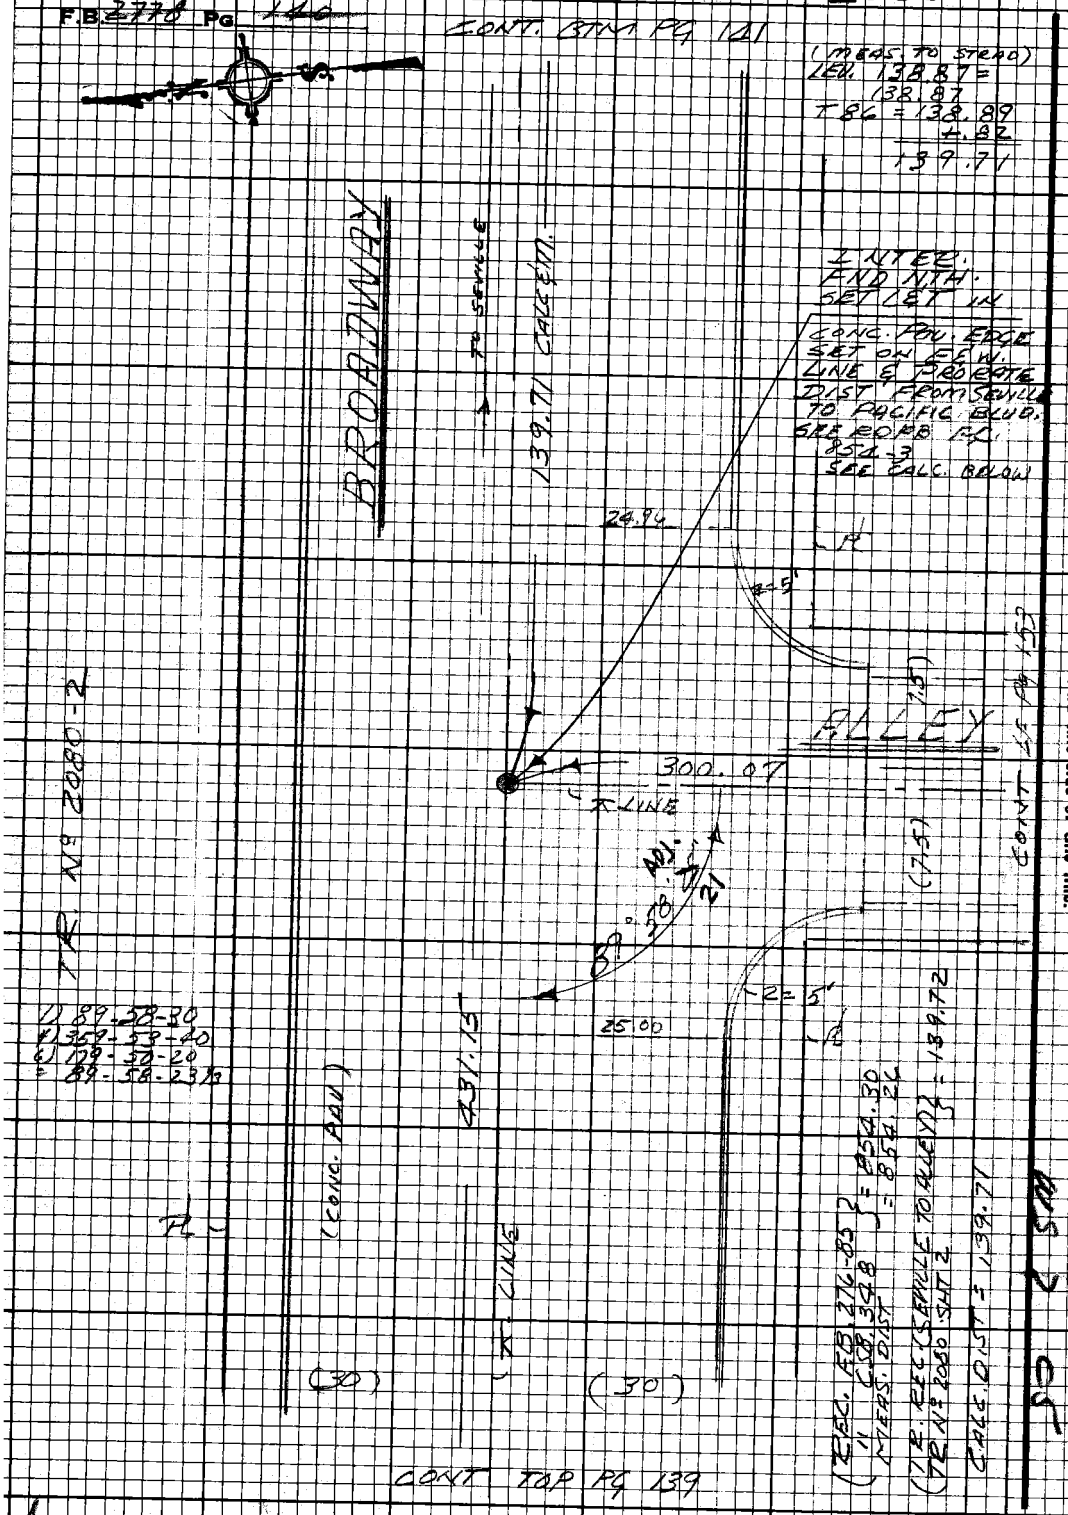

PLEASE RETURN TO
LOS ANGELES COUNTY ENGINEER
403 LOS ANGELES COUNTY ENGINEERING BLDG.

Do not extend this side of this line.

Note: Any Additions or Changes on this Sheet Must be Made or Circled in Red Ink With Date and Name of Person Making Change.

PWFB 1022 1087

Notes Ck'd by A. T. SUE
Map No.
Office Work
Checked
Date

Survey of GARDENA AREA ℄
JN 0303.00 Tape 0251 Std 68 °F
Surveyed by E. LANDA
Notes E. LANDA Date 8-69
Indexed C. J. GALLI

F.B. 2778 Pg. 141

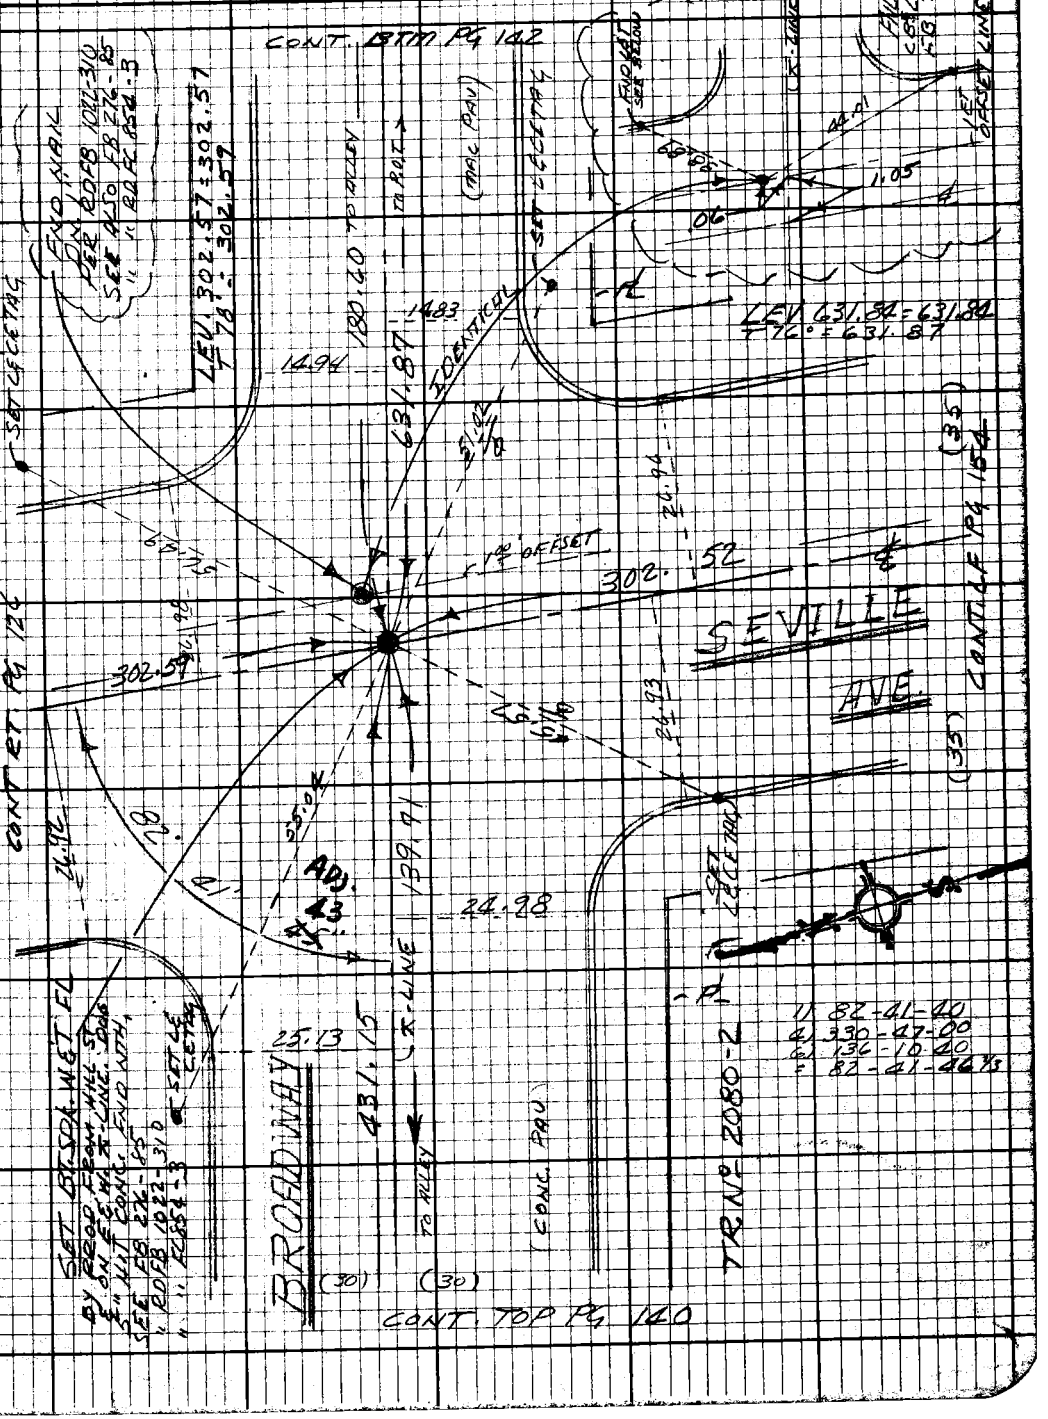

Note: Any Additions or Changes on this Sheet Must be Made or Circled in Red Ink With Date and Name of Person Making Change.

Do not extend this side of this line.

PLEASE RETURN TO
LOS ANGELES COUNTY ENGINEER
403 LOS ANGELES COUNTY ENGINEERING BLDG.

76F3098 CE# 310 9-67

PWFB 1022

1088

F.B. 2778 Pg 142

CONT. BTM. PG 143

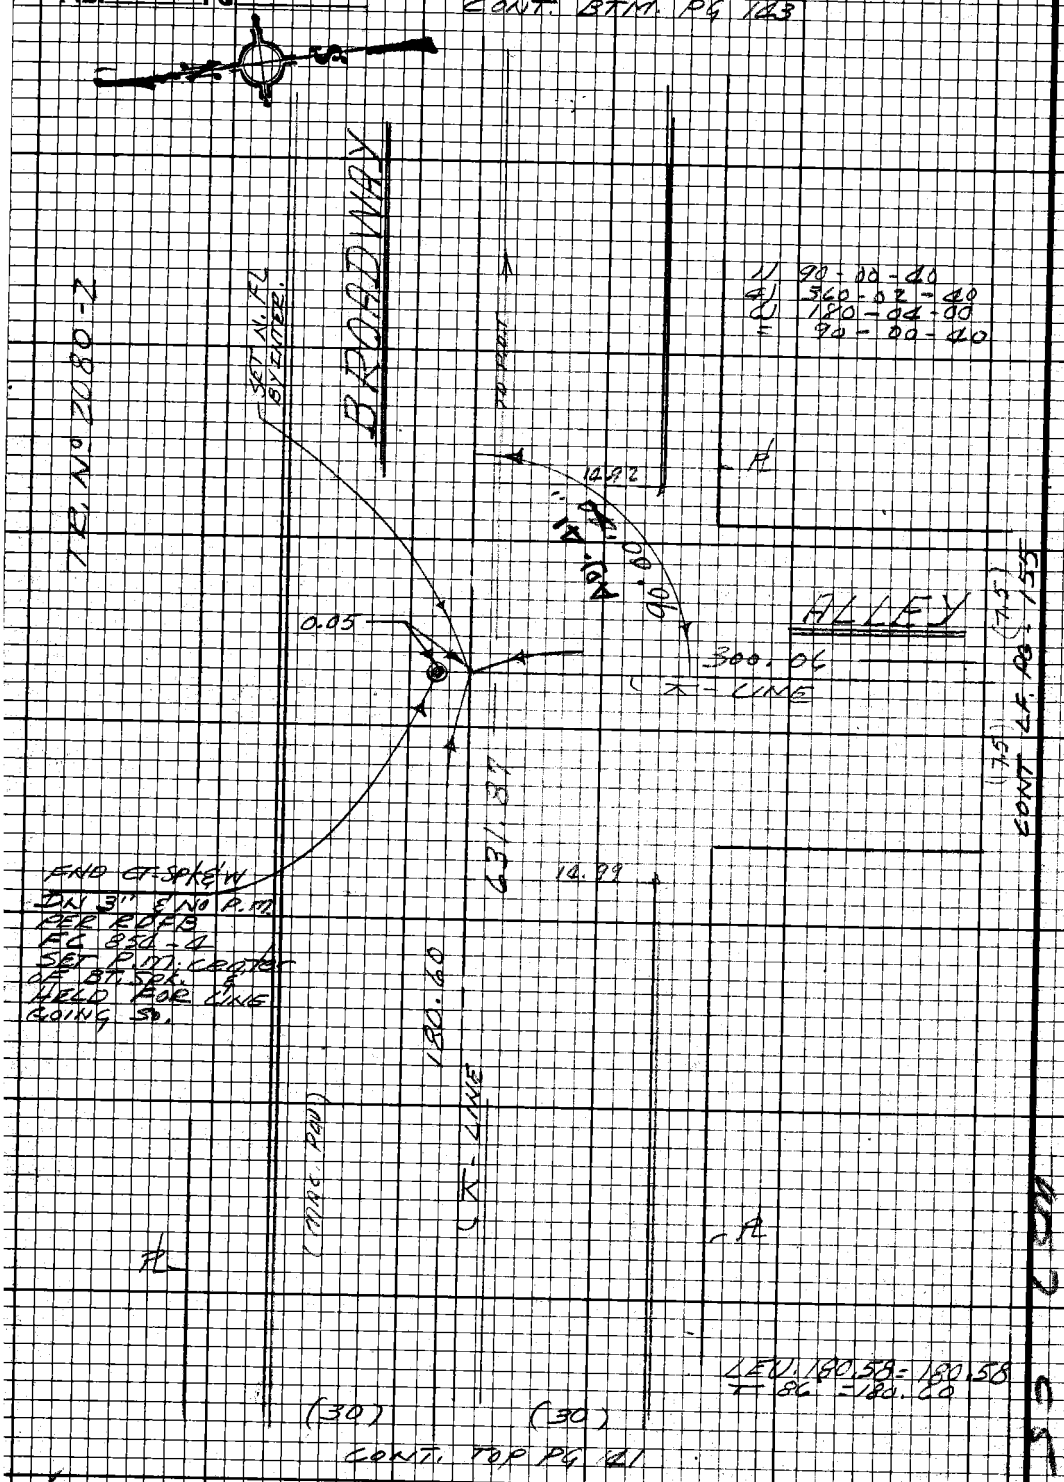

CONT. TOP PG 41

PLEASE RETURN TO
LOS ANGELES COUNTY ENGINEER
403 LOS ANGELES COUNTY ENGINEERING BLDG.

Do not extend this side of this line.

Note: Any Additions or Changes on this Sheet Must be Made or Circled in Red Ink With Date and Name of Person Making Change.

PWFB 1022 1089, 1090

Notes Ck'd by A. T. SUE
Map No.
Office Work
Checked
Date

Survey of GARDENA AREA 4
JN 0303.00 Tape 0251 Std 68 °F
Surveyed by E. LANDA
Notes E. LANDA Date 8-69
Indexed C. J. GALLI APR 10

F.B. 2778 Pg. 145

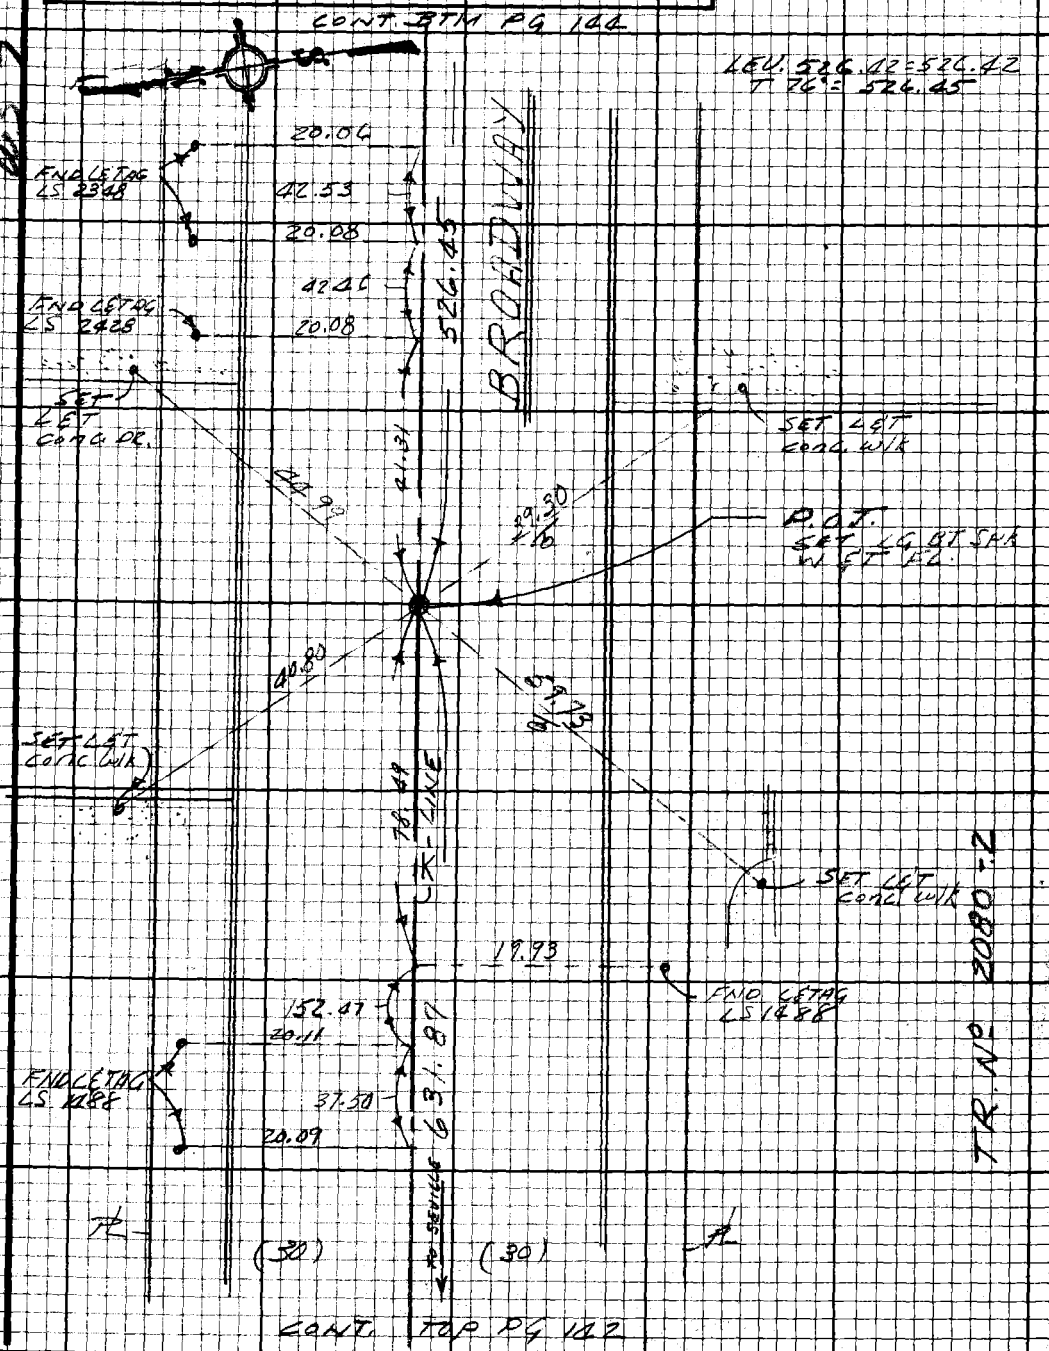

Note: Any Additions or Changes on this Sheet Must be Made or Circled in Red Ink With Date and Name of Person Making Change.

Do not extend this side of this line.

PLEASE RETURN TO
LOS ANGELES COUNTY ENGINEER
403 LOS ANGELES COUNTY ENGINEERING BLDG.

76F3098 CE#310 9.67

PWFB 1022

1091

F.B. 2798 PG. 144

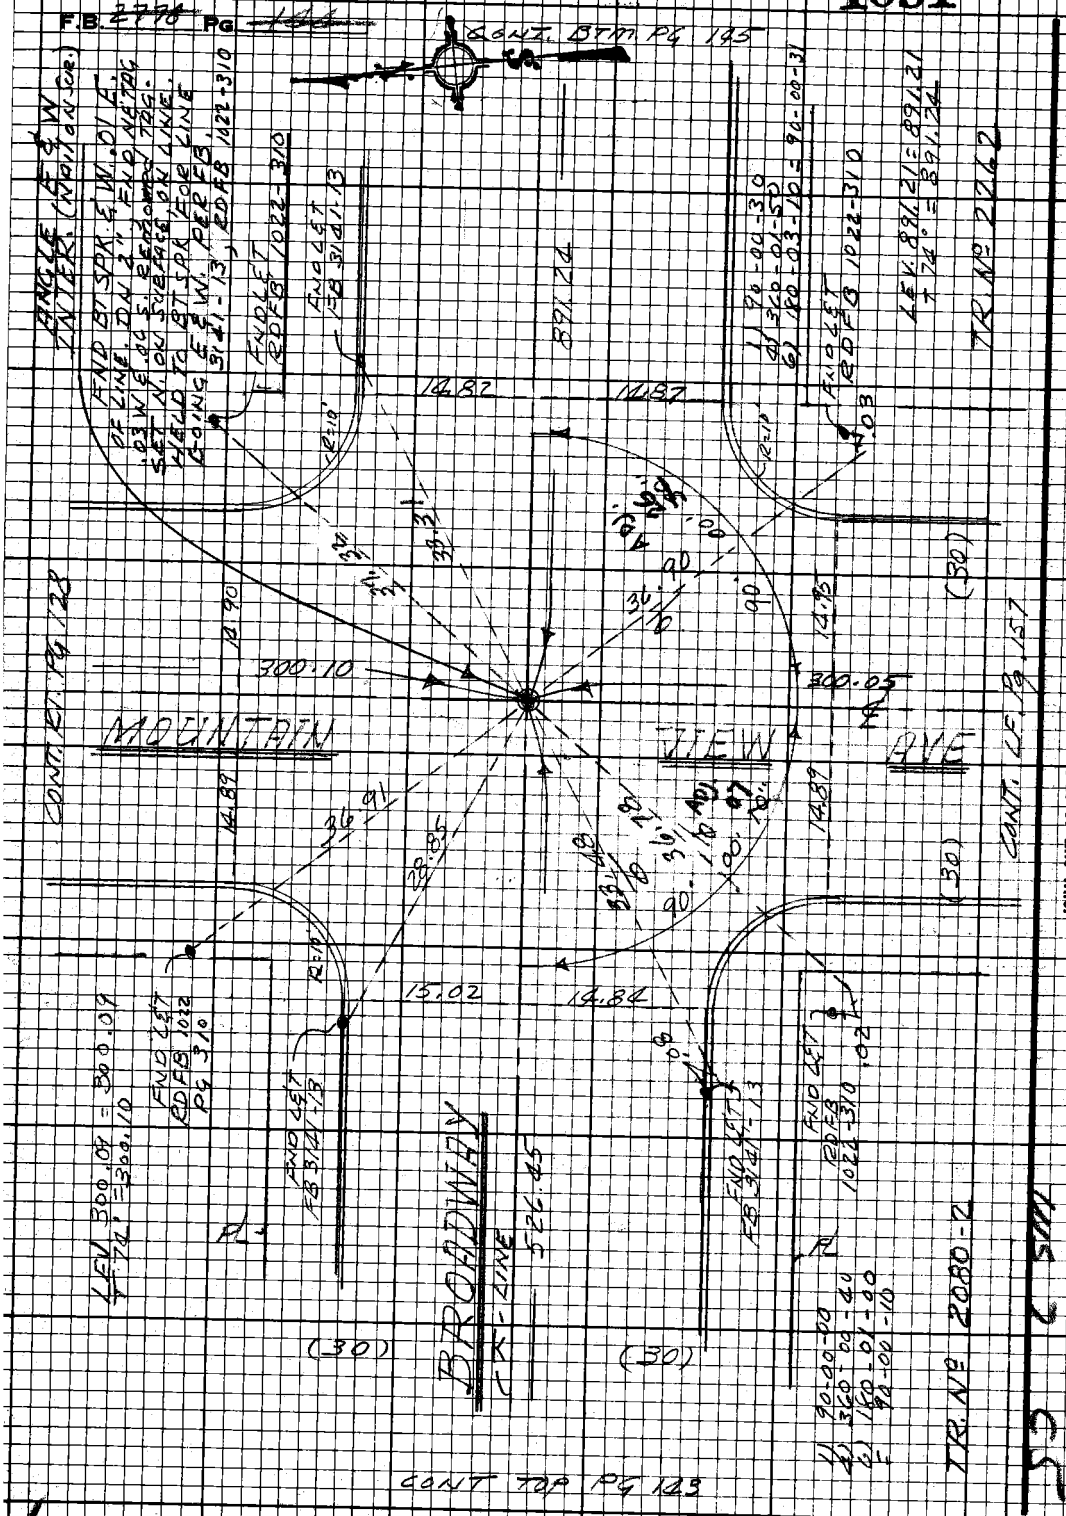

PLEASE RETURN TO
LOS ANGELES COUNTY ENGINEER
403 Los Angeles County Engineering Bldg.

Do not extend this side of this line.

Note: Any Additions or Changes on this Sheet Must be Made or Circled in Red Ink With Date and Name of Person Making Change.

PWEB 0922

179

Notes Ck'd by A. T. SUE
Map No.
Office Work
Checked
Date

DIV. 7 Survey of GARDENA AREA ℄
JN 1303.00 Tape 0251 Std 68 °F
Surveyed by E. LANDA
Notes E. LANDA Date 8-69
Indexed C. J. GALLI APR 10 '70

F.B. 2778 Pg. 1[illegible]

LEV. 860.35 = 860.35
T 7B = 860.41

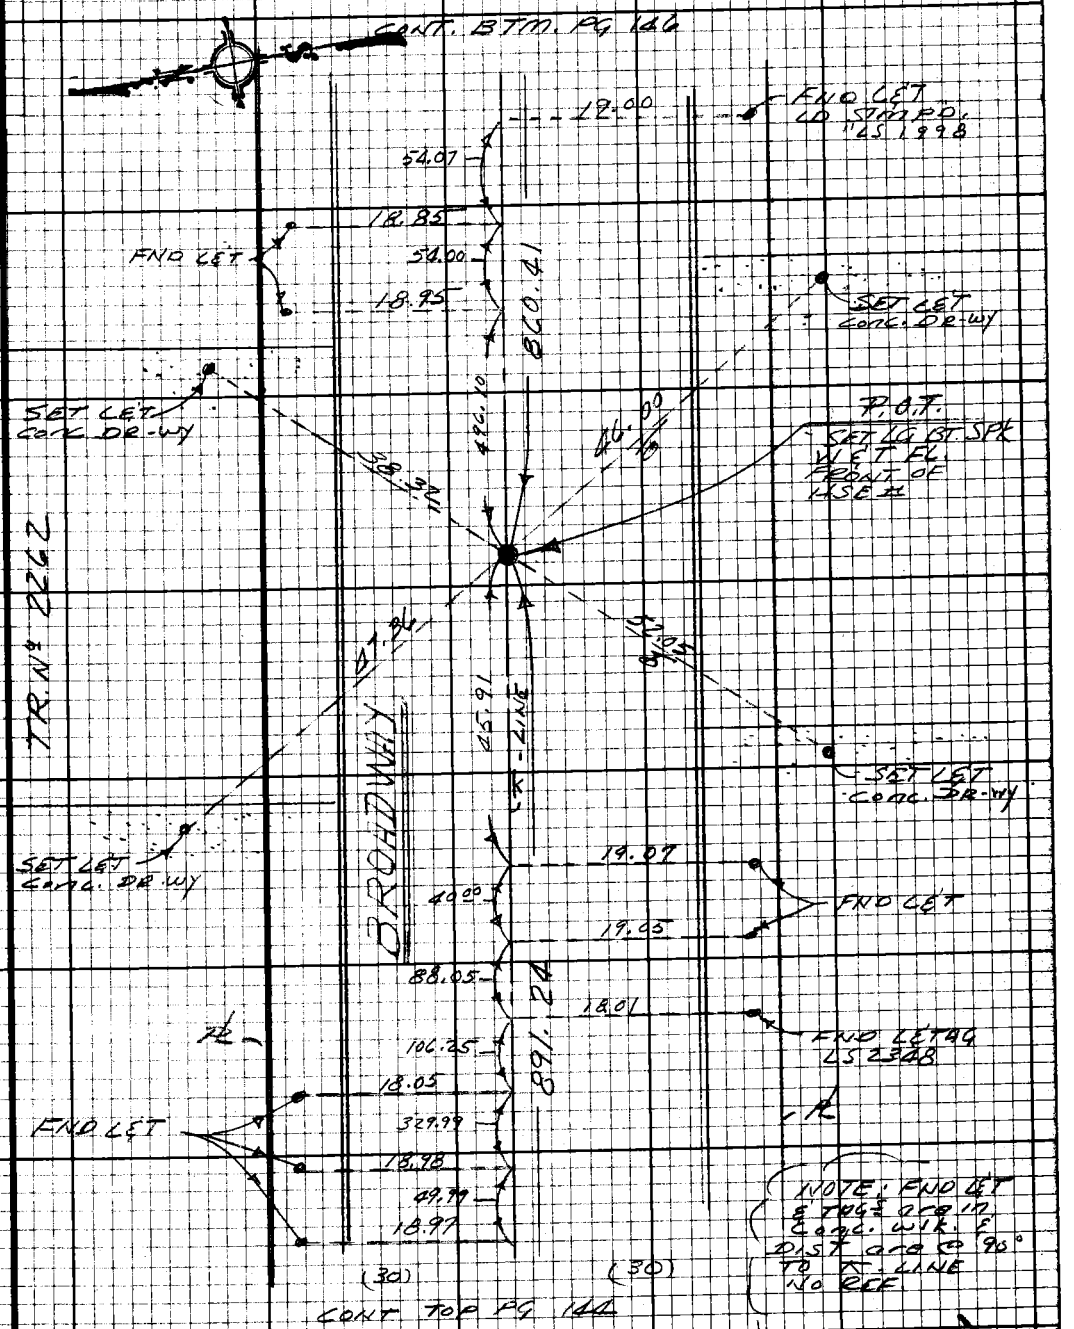

Note: Any Additions or Changes on this Sheet Must be Made or Circled in Red Ink With Date and Name of Person Making Change.

Do not extend this side of this line.

PLEASE RETURN TO
LOS ANGELES COUNTY ENGINEER
403 LOS ANGELES COUNTY ENGINEERING BLDG.

76F3098 CE#310 9-67

PWFB 0922

180

F.B. ~~2778~~ PG ~~146~~

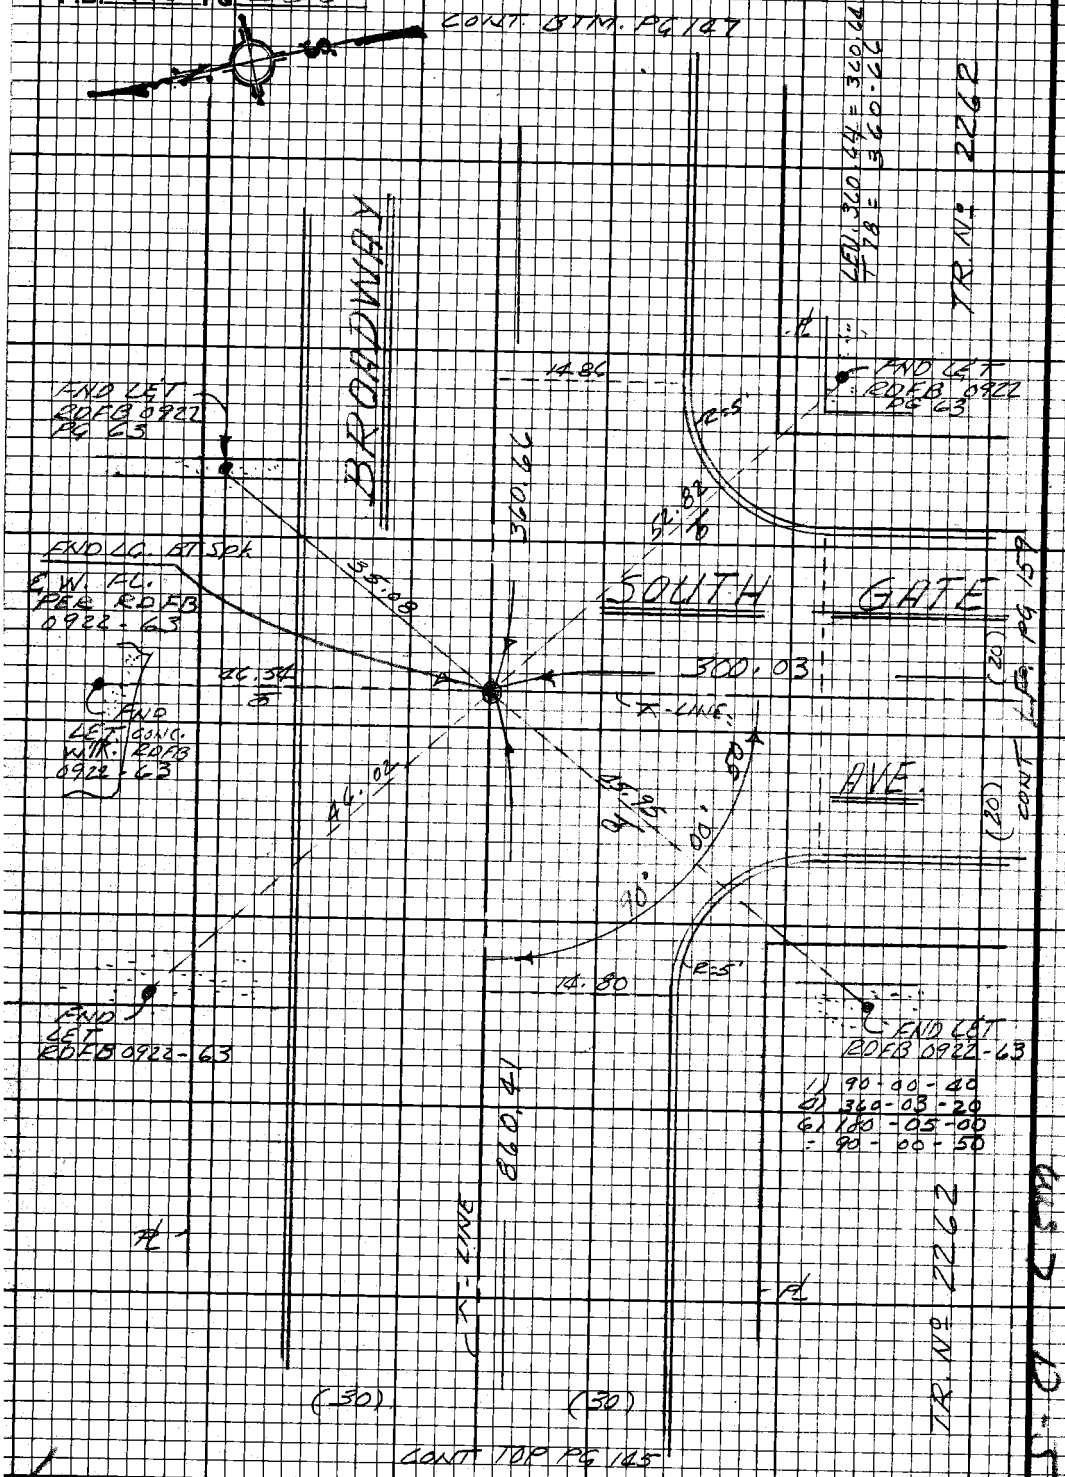

PLEASE RETURN TO
LOS ANGELES COUNTY ENGINEER
403 LOS ANGELES COUNTY ENGINEERING BLDG.

Do not extend this side of this line.

Note: Any Additions or Changes on this Sheet Must be Made or Circled in Red Ink With Date and Name of Person Making Change.

PWFB 0922

181 / 182

Notes Ck'd by A. T. SUE	Survey of DIV. 7 GARDENA AREA
Map No.	JN 0343.00 Tape 0251 Std 68°F
Office Work	Surveyed by E. LANDA
Checked	Notes E. LANDA Date 8-69
Date	Indexed C. J. GALLI

F.B. 2778 PG. 1-7

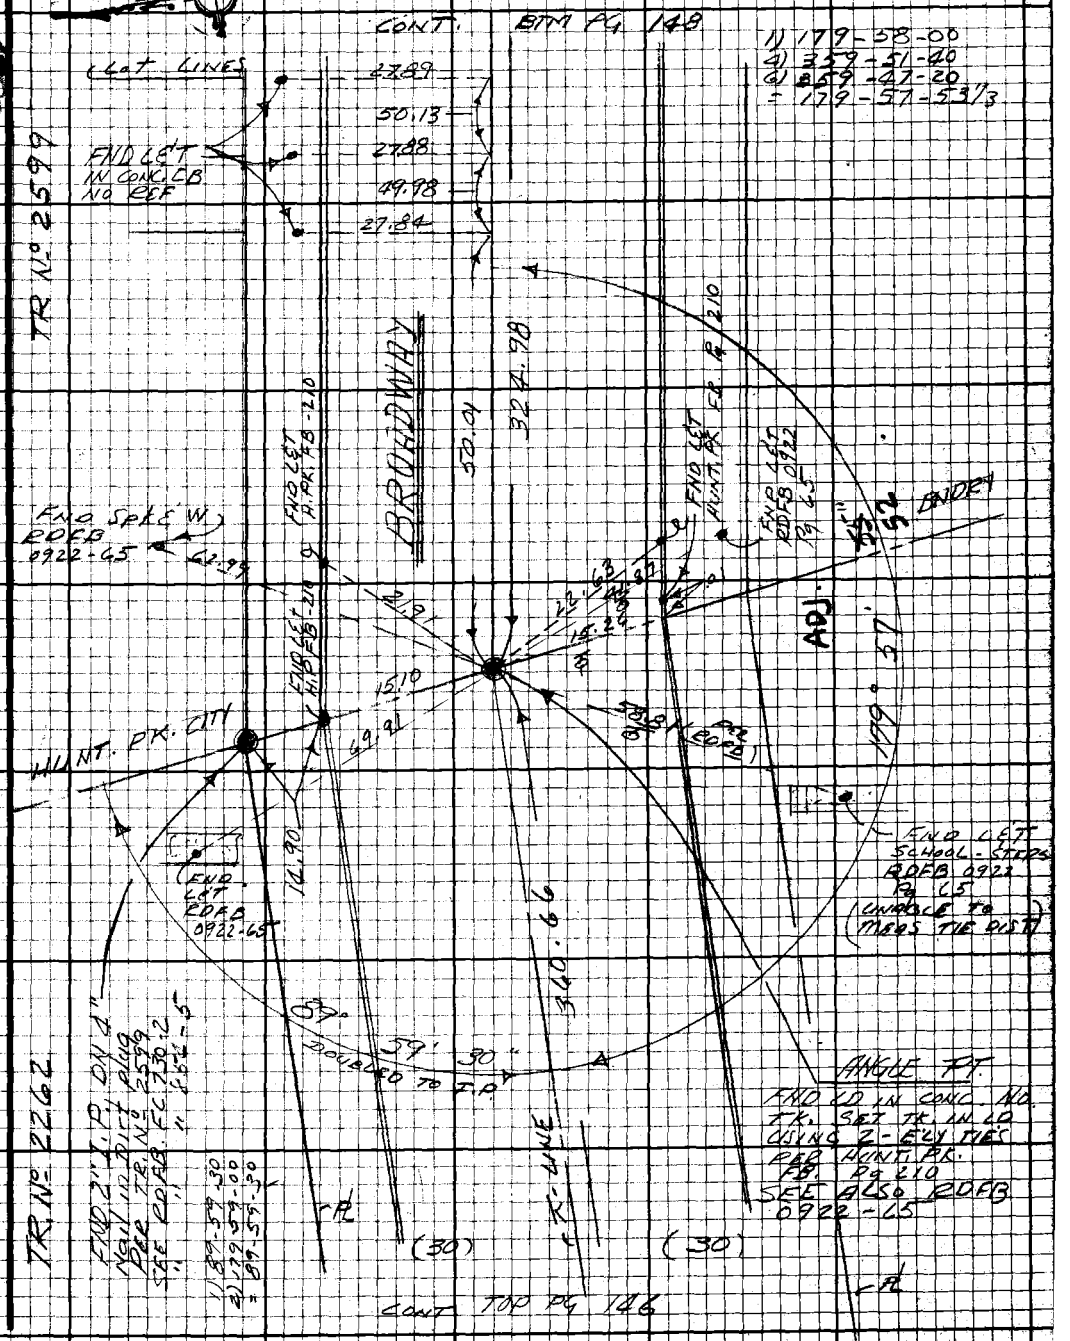

Note: Any Additions or Changes on this Sheet Must be Made or Circled in Red Ink With Date and Name of Person Making Change.

Do not extend this side of this line.

PLEASE RETURN TO
LOS ANGELES COUNTY ENGINEER
403 LOS ANGELES COUNTY ENGINEERING BLDG.

76F3098 CE#310 9-67

PWFB 0922

F.B. 2773 PG 148

183

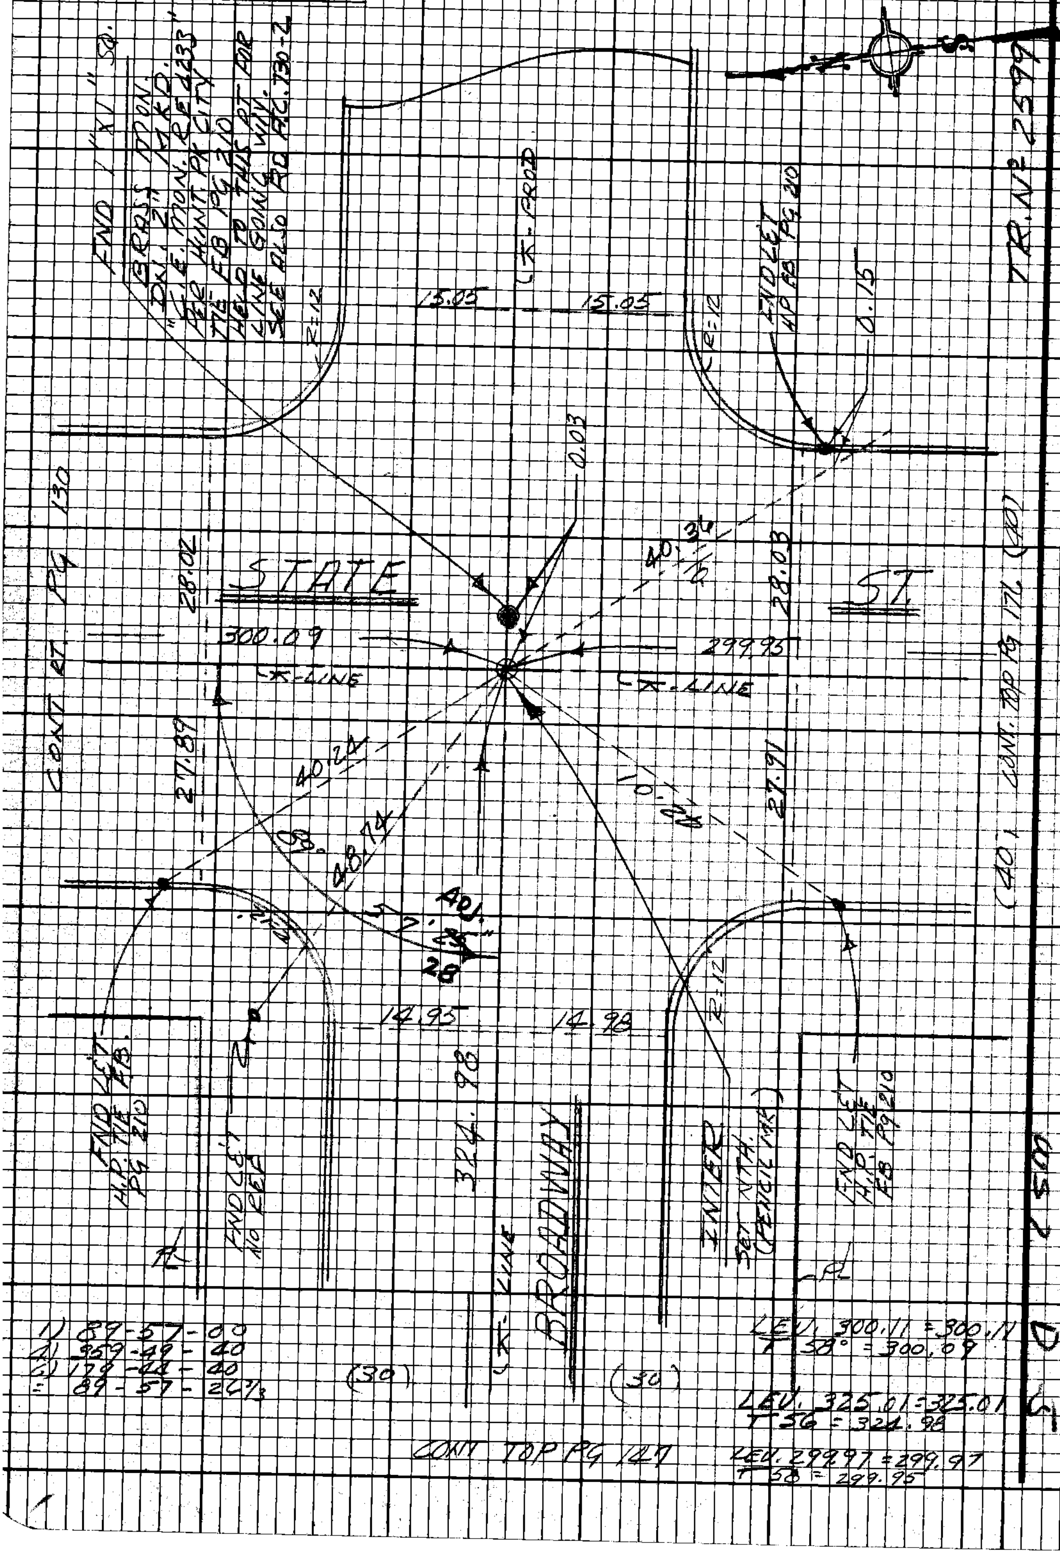

PLEASE RETURN TO
LOS ANGELES COUNTY ENGINEER
403 LOS ANGELES COUNTY ENGINEERING BLDG.

Do not extend this side of this line.

Note: Any Additions or Changes on this Sheet Must be Made or Circled in Red Ink With Date and Name of Person Making Change.

PWFB 1021 4059

Notes Ck'd by A. T. SUE
Map No.
Office Work
Checked
Date

DIV. 7 Survey of GARDENA AREA ST ℄
JN 0303.00 Tape 0251 Std 68 °F
Surveyed by E. LANDA
Notes E. LANDA Date 10-69
Indexed C. J. GALL APR 10 '69

F.B. 2778 PG. 149

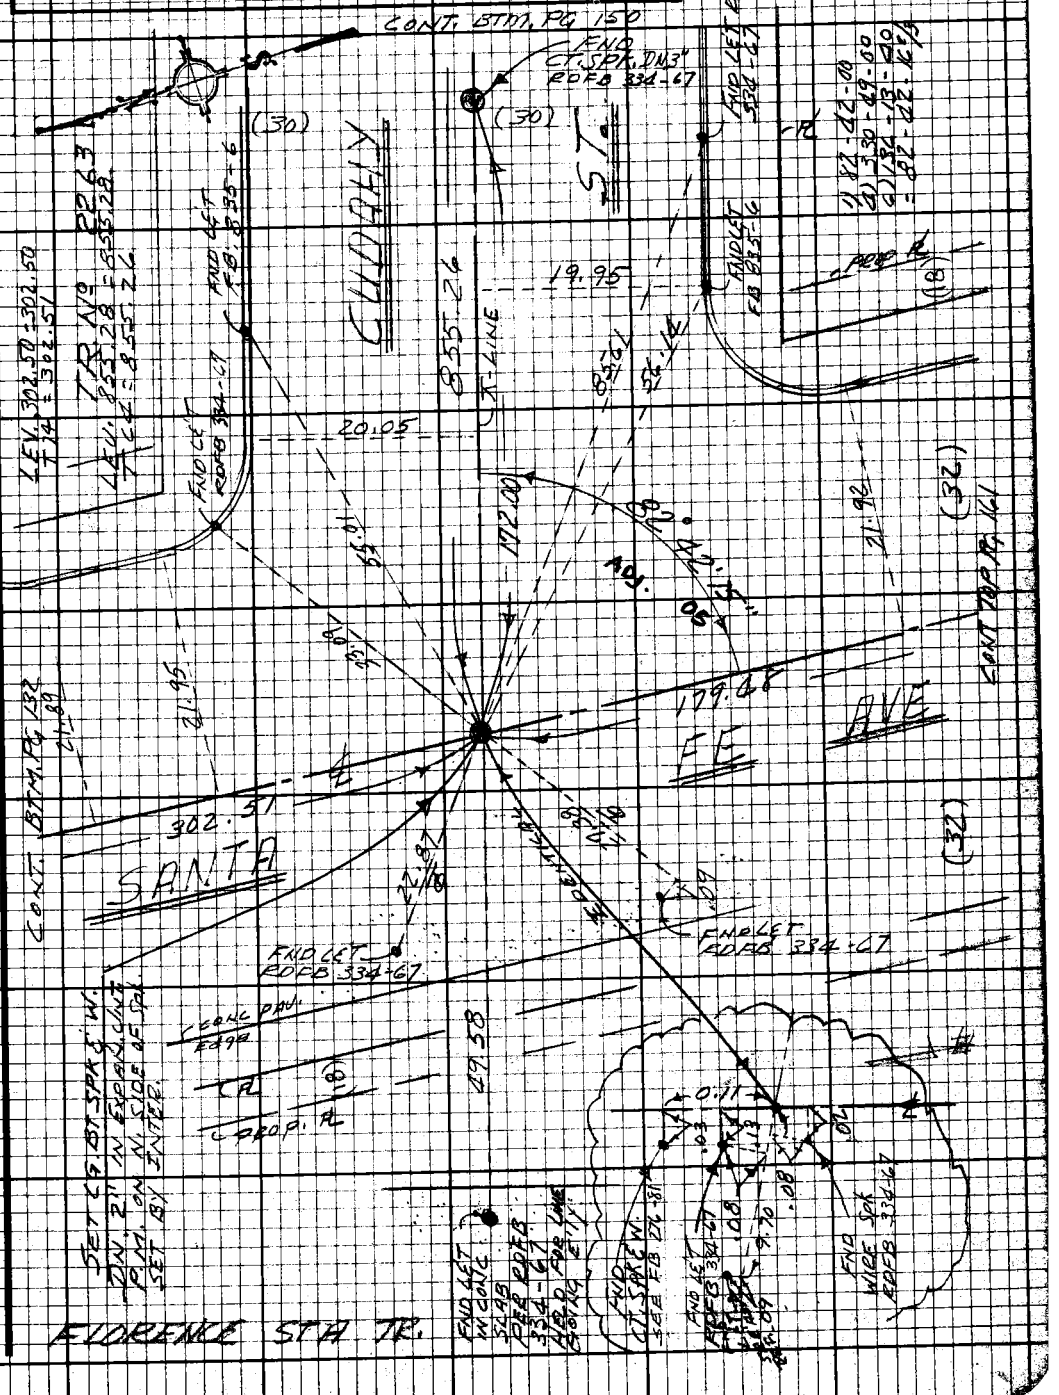

Note: Any Additions or Changes on this Sheet Must be Made or Circled in Red Ink With Date and Name of Person Making Change.

Do not extend this side of this line.

PLEASE RETURN TO
LOS ANGELES COUNTY ENGINEER
403 LOS ANGELES COUNTY ENGINEERING BLDG.

16F3098 CE #310 9.67

PWFB 1021

4060

F.B. ~~2770~~ Pg ~~150~~

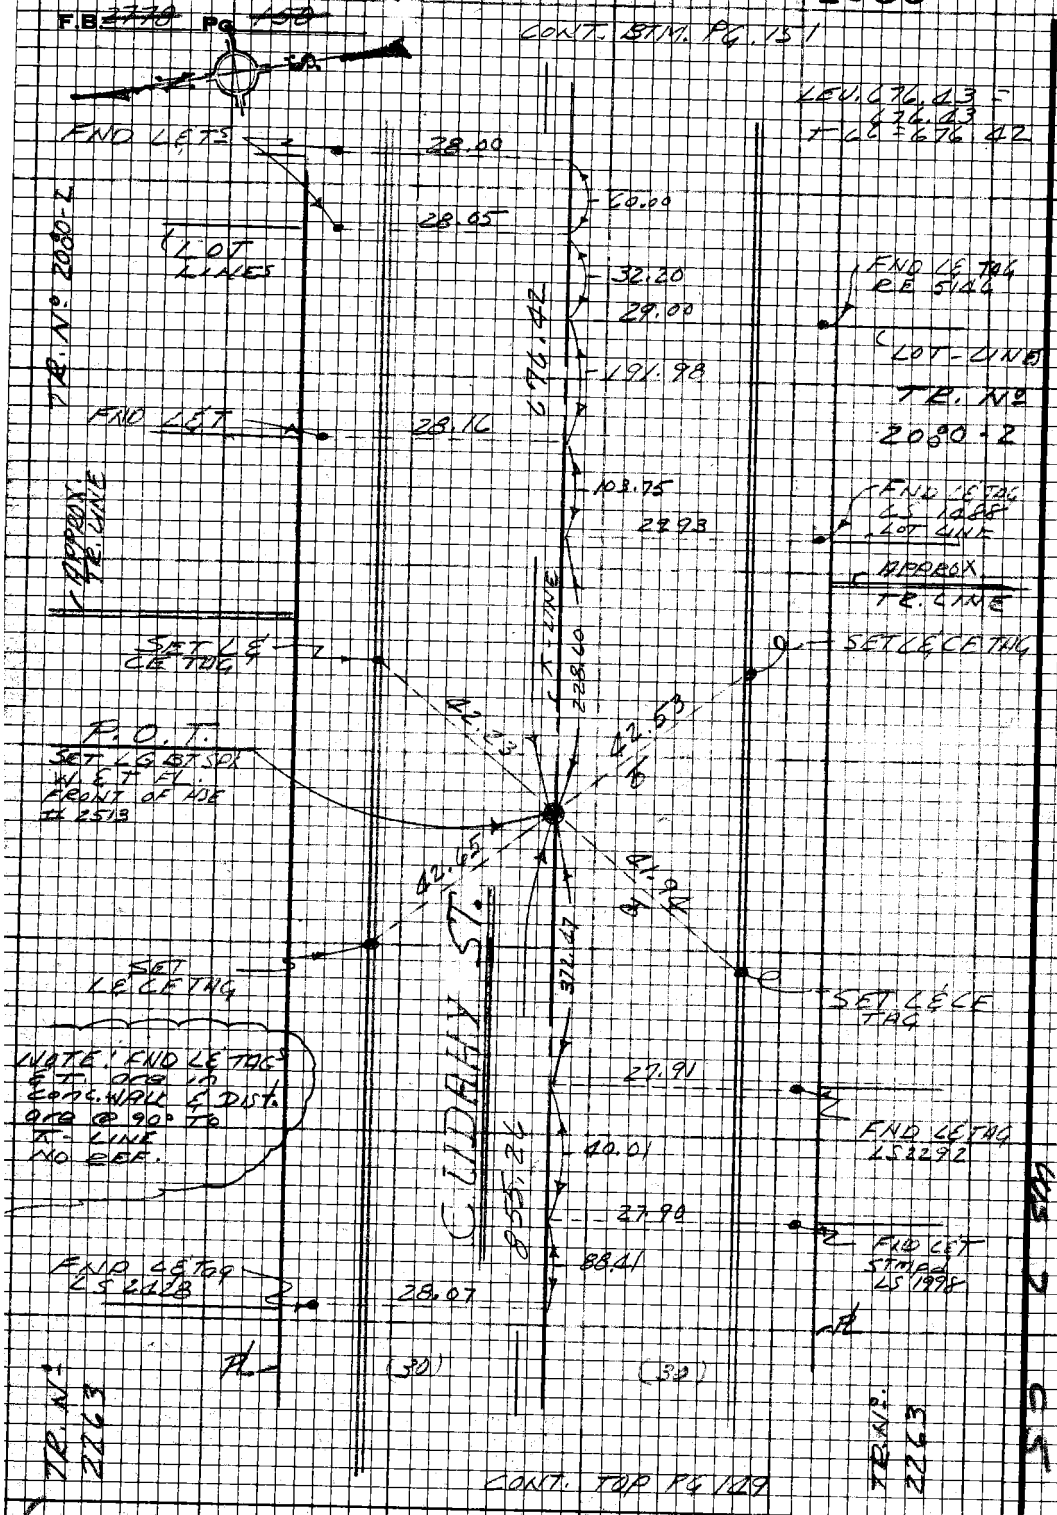

PLEASE RETURN TO
LOS ANGELES COUNTY ENGINEER
403 LOS ANGELES COUNTY ENGINEERING BLDG.

Do not extend this side of this line.

Note: Any Additions or Changes on this Sheet Must be Made or Circled in Red Ink With Date and Name of Person Making Change.

PWFB 1021

4061

Notes Ck'd by A. T. SUE
Map No.
Office Work
Checked
Date

DIV. 7 Survey of GARDENA AREA ST ℄
JN 0303.00 Tape 0251 Std 68 °F
Surveyed by E. LAN
Notes E. LANDA Date 10-69
Indexed C. J. GALLI APR 10 '70

F.B. ~~2778~~ Pg. ~~191~~

LEV. 302.50 = 302.50
T 68 = 302.50

LEV. 398.24 = 398.24
T 62 = 398.22

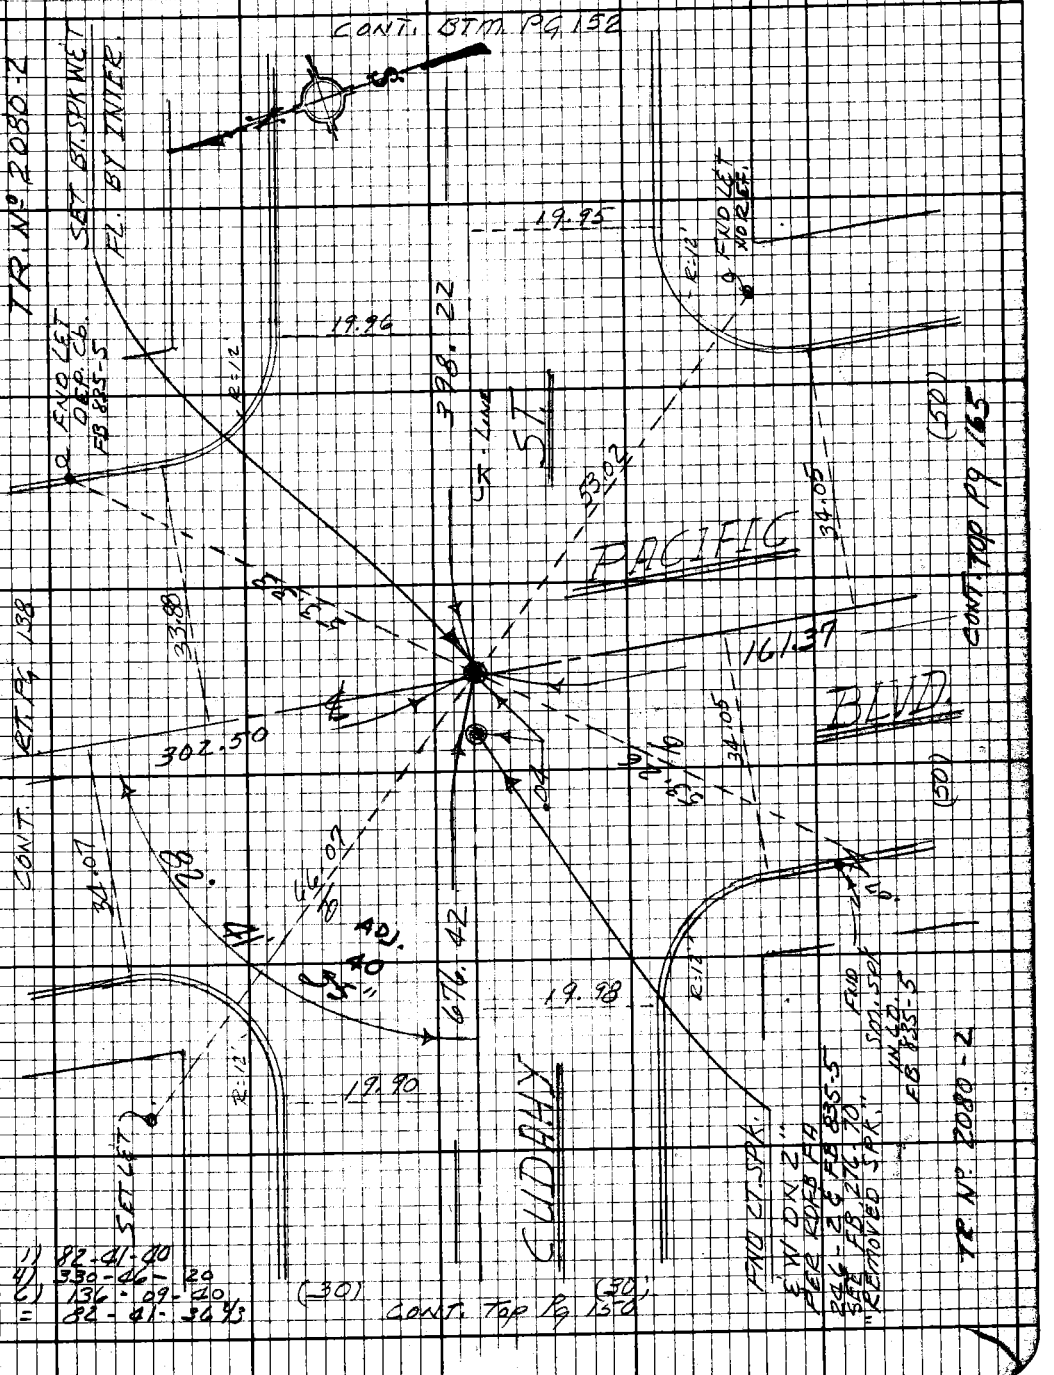

1) 82-41-40
4) 330-46-20
6) 136-09-40
= 82-41-36 4/3

Note: Any Additions or Changes on this Sheet Must be Made or Circled in Red Ink With Date and Name of Person Making Change.

Do not extend this side of this line.

PLEASE RETURN TO
LOS ANGELES COUNTY ENGINEER
403 LOS ANGELES COUNTY ENGINEERING BLDG.

76F3098 CE#310 9-67

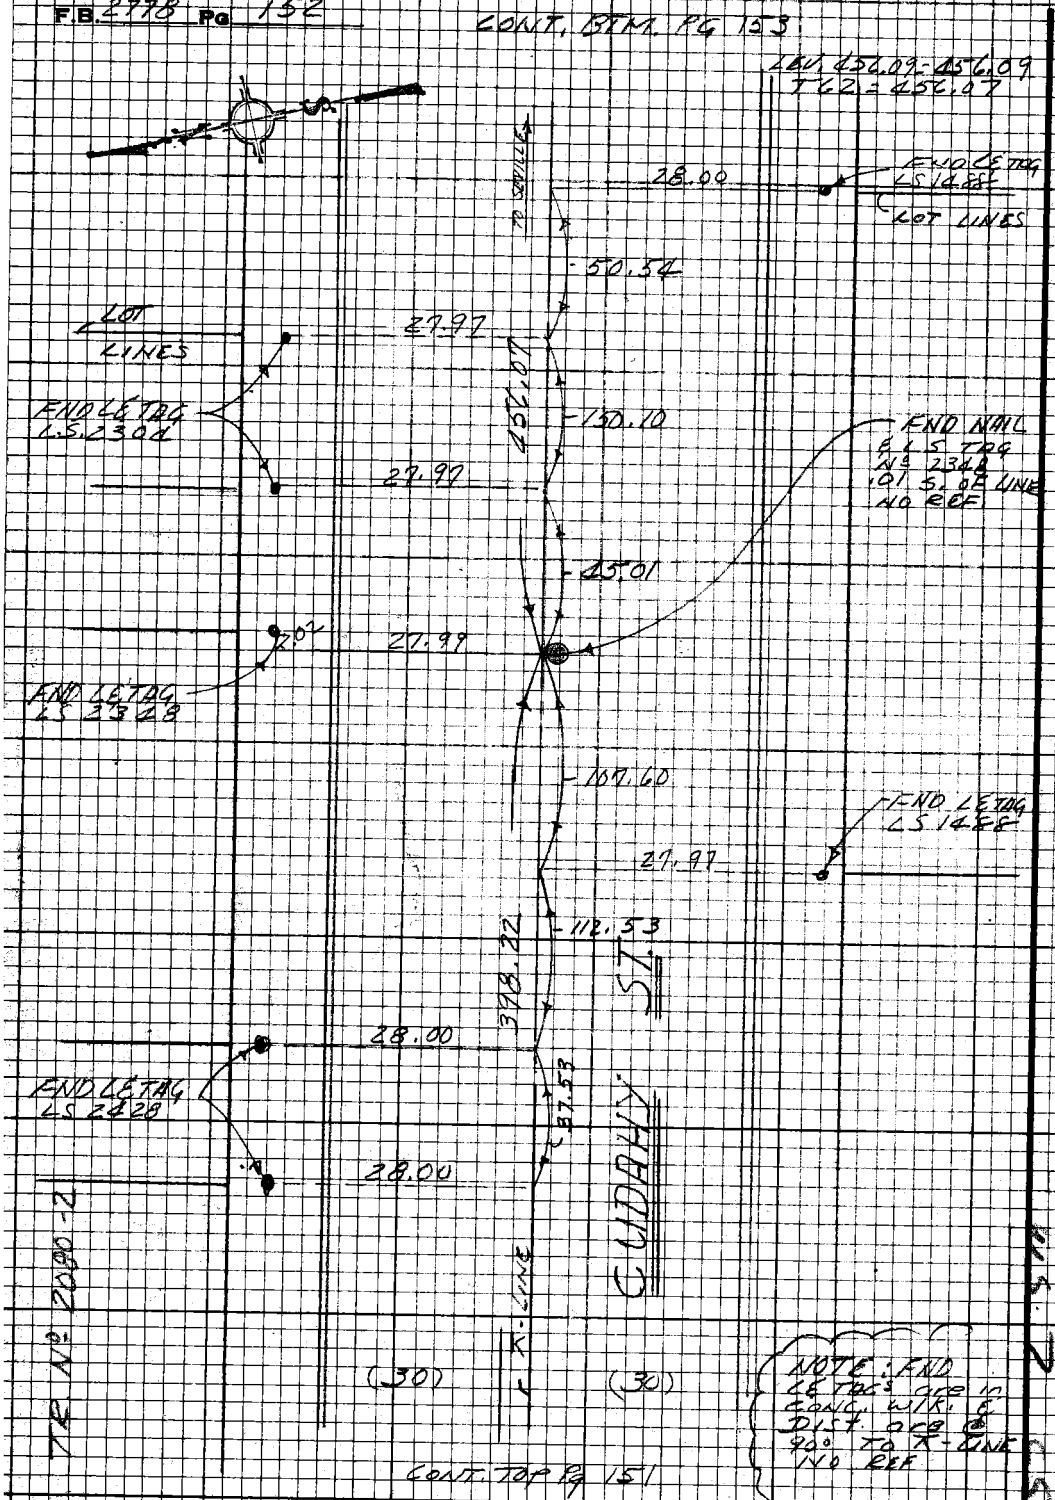

PLEASE RETURN TO
LOS ANGELES COUNTY ENGINEER
403 LOS ANGELES COUNTY ENGINEERING BLDG.

Do not extend this side of this line.

Note: Any Additions or Changes on this Sheet Must be Made or Circled in Red Ink With Date and Name of Person Making Change.

PWFB 0922

185

Notes Ck'd by A. T. SUE
Map No.
Office Work
Checked
Date

Survey of DIV. 7 GARDENA AREA ℄
JN 03030 Tape 0251 Std 68 °F
Surveyed by E. LANDA
Notes E. LANDA Date 10-69
Indexed C. J. GALLI 10 70

F.B. ~~2778~~ PG ~~153~~

1) 90-01-20
4) 360-04-50
6) 180-07-00
90-01-10

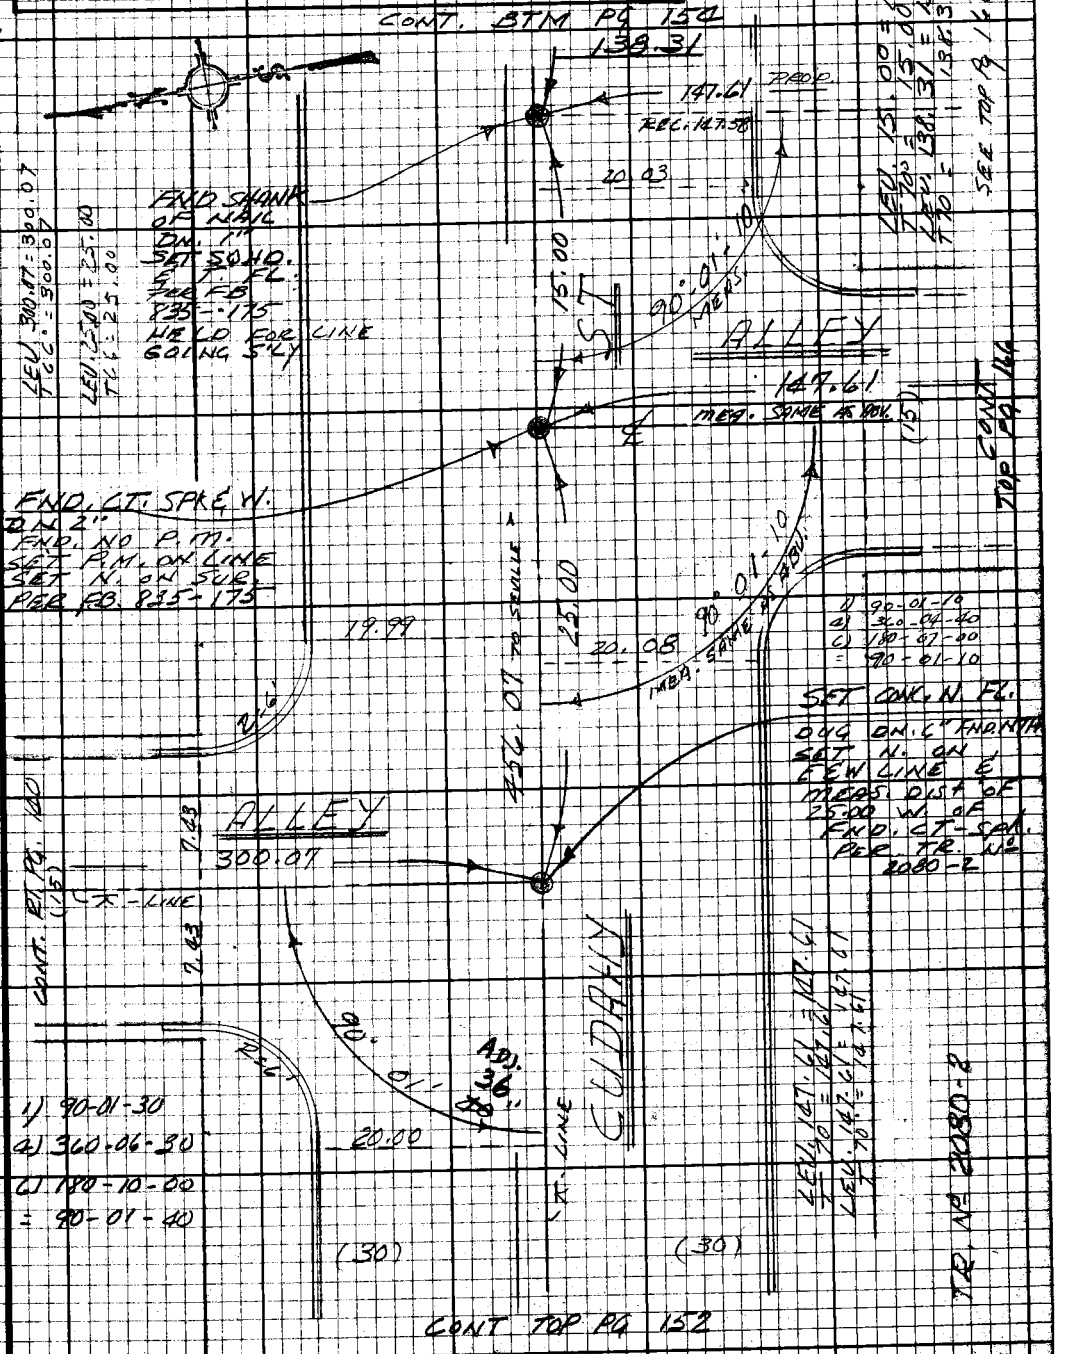

Note: Any Additions or Changes on this Sheet Must be Made or Circled in Red Ink With Date and Name of Person Making Change.

Do not extend this side of this line.

PLEASE RETURN TO
LOS ANGELES COUNTY ENGINEER
403 LOS ANGELES COUNTY ENGINEERING BLDG.

76F3098 CE#310 9-67

F.B. 2278 Pg 154

CONT. BTM PG 155

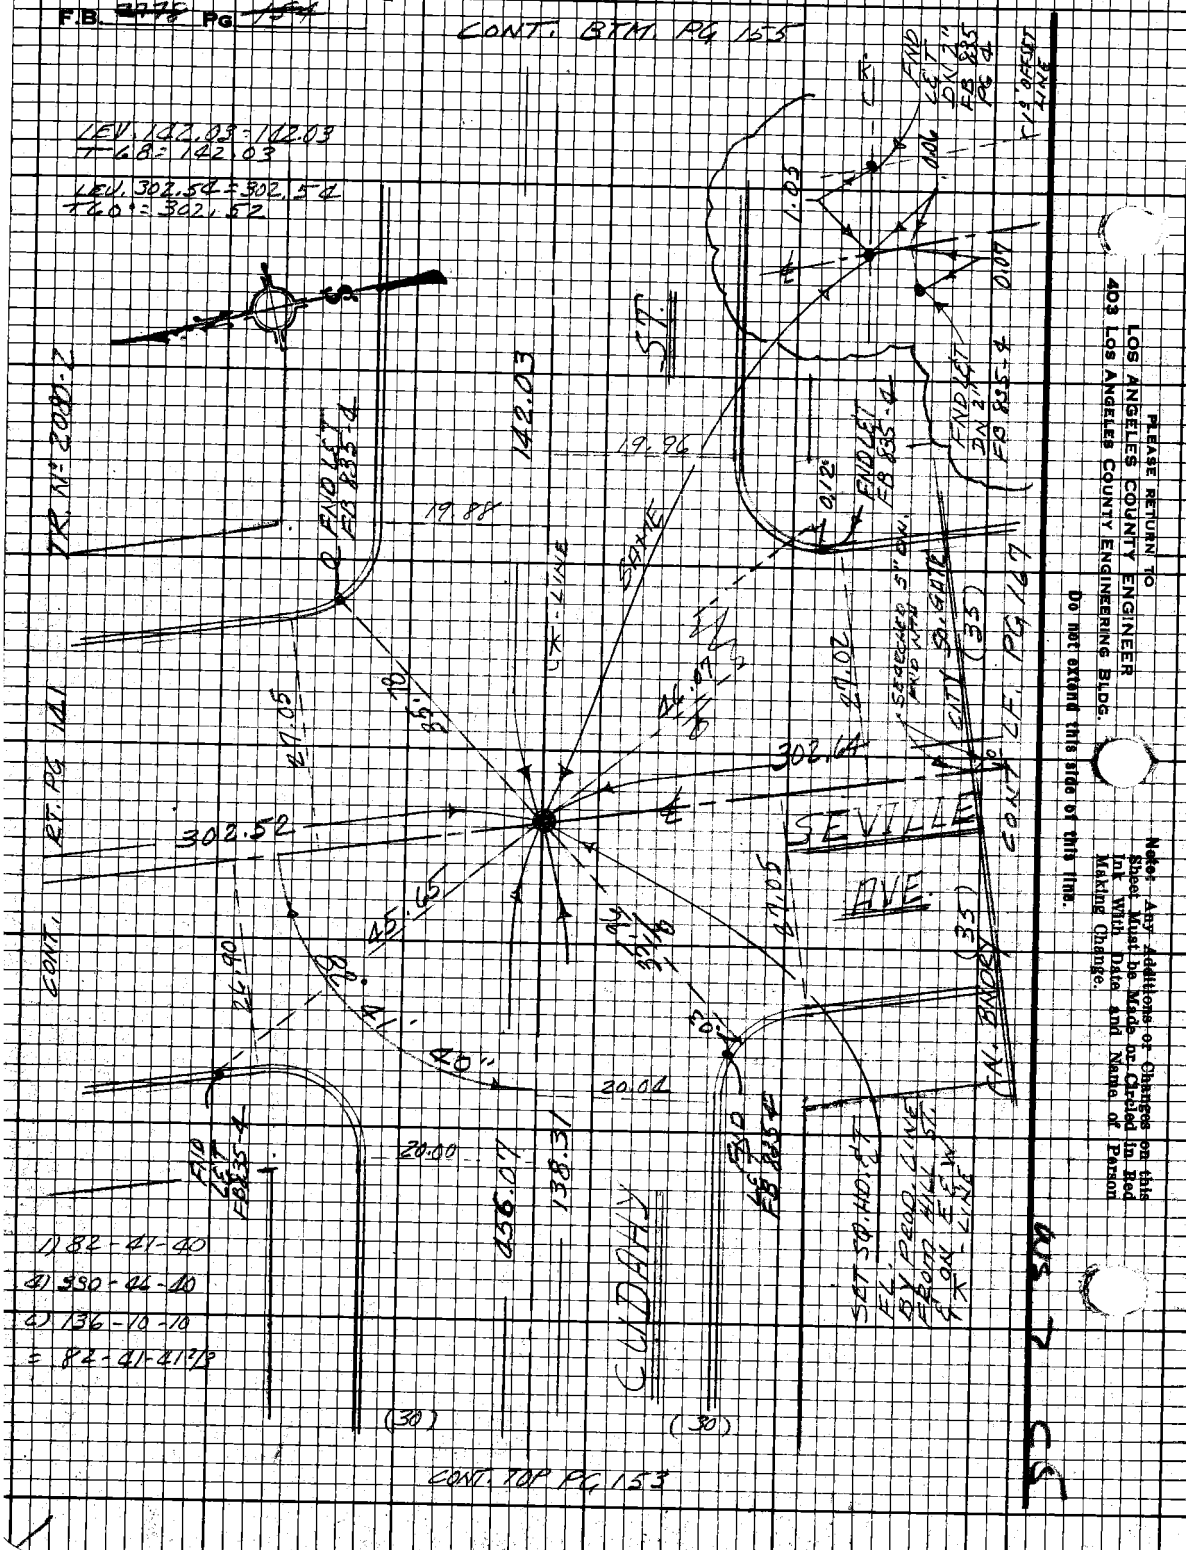

PWFB 0922

187

Notes Ck'd by A. T. SUE
Map No.
Office Work
Checked
Date

D10.7 Survey of GARDENA AREA ST 2
JN 0303.04 Tape 0251 Std 68 °F
Surveyed by E. LANDA
Notes E. LANDA Date 10-69
Indexed C. J. GALLI 10

F.B. ~~2778~~ PG. ~~155~~

1) 89-59-00
2) 359-56-00
3) 179-54-00
= 89-59-00

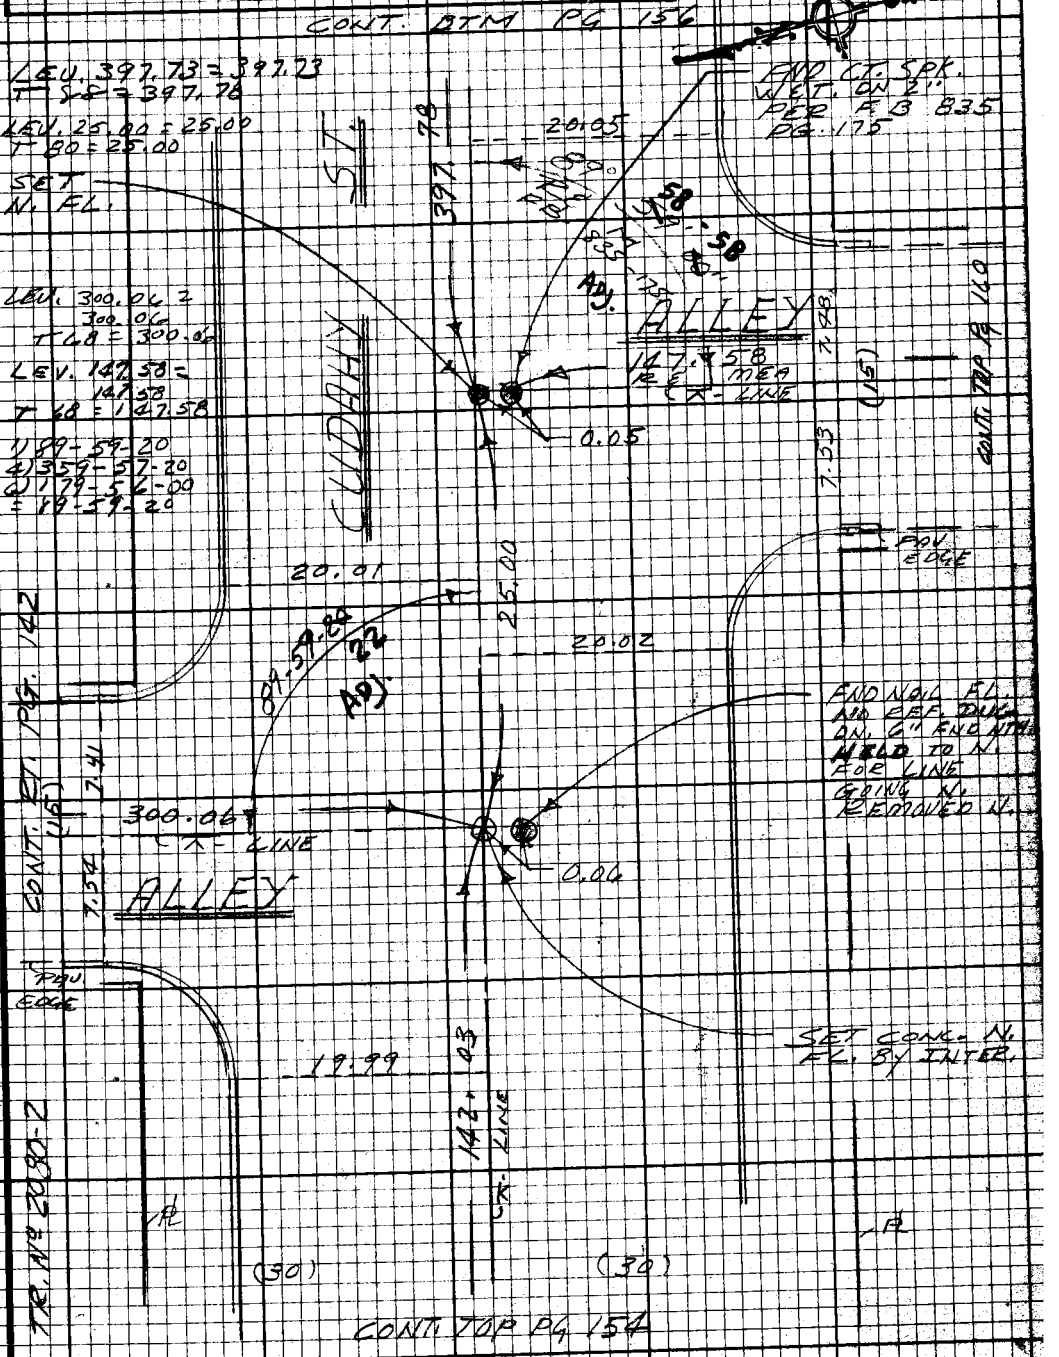

Note: Any Additions or Changes on this Sheet Must be Made or Circled in Red Ink With Date and Name of Person Making Change.

Do not extend this side of this line.

PLEASE RETURN TO
LOS ANGELES COUNTY ENGINEER
403 LOS ANGELES COUNTY ENGINEERING BLDG.

76F3098 CE #310 9-67

PWFB 0922

188 / 189

F.B. ~~2998~~ Pg. ~~156~~

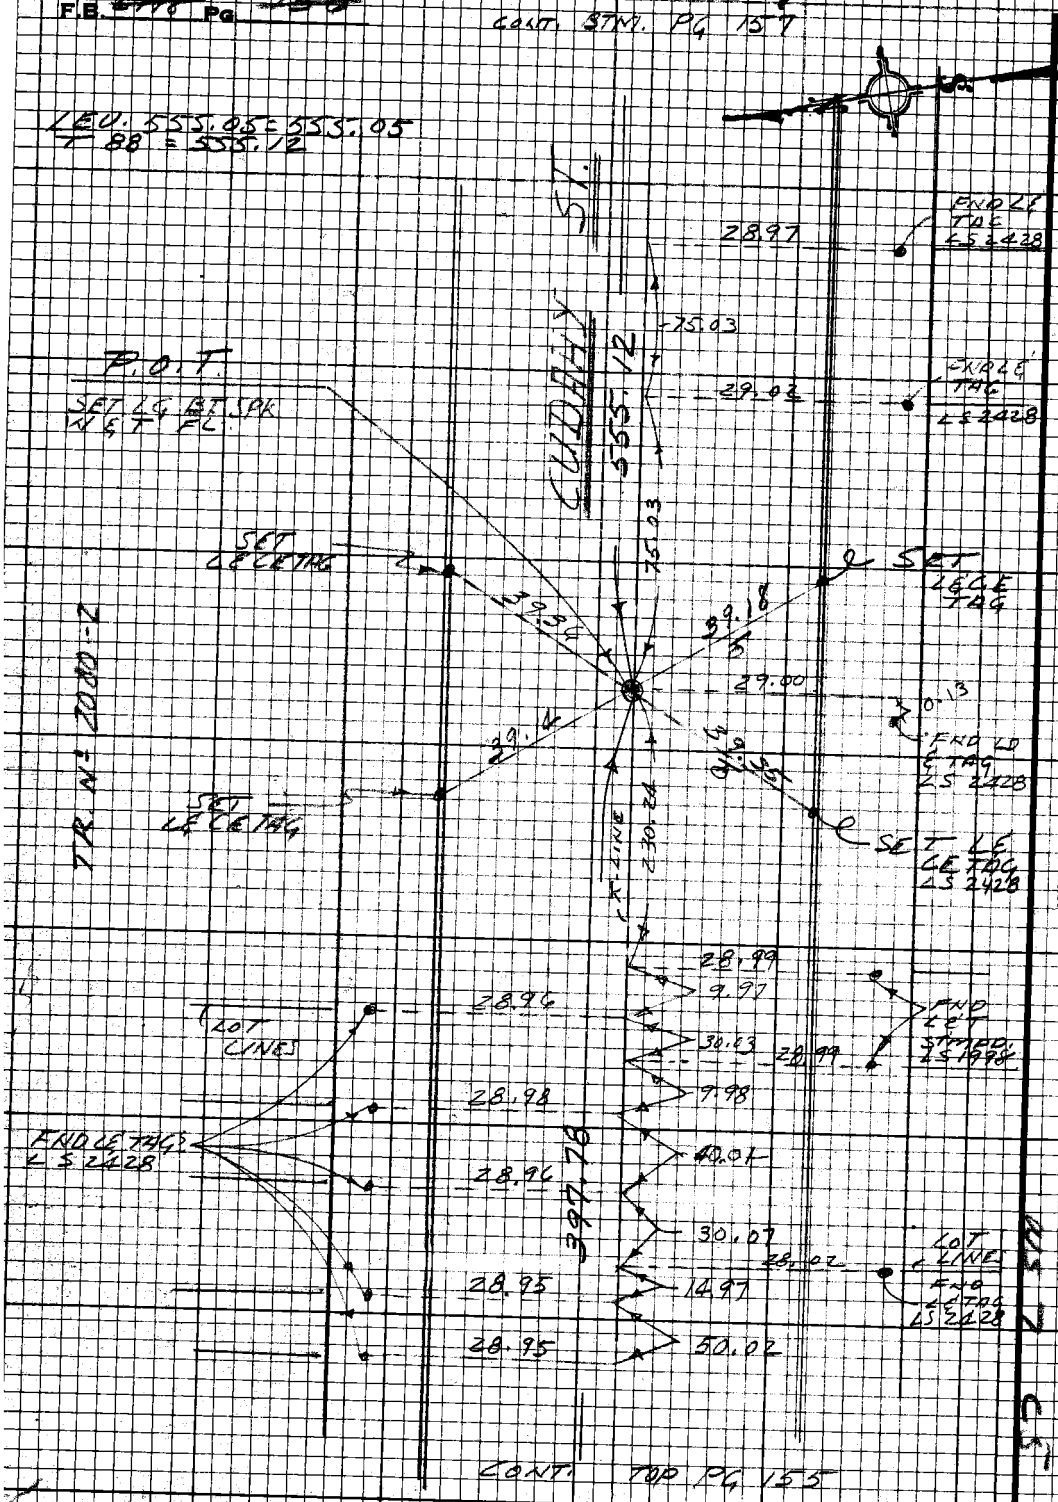

PLEASE RETURN TO
LOS ANGELES COUNTY ENGINEER
403 LOS ANGELES COUNTY ENGINEERING BLDG.

Do not extend this side of this line.

Note: Any Additions or Changes on this Sheet Must be Made or Circled in Red Ink With Date and Name of Person Making Change.

PWFB 0922

Notes Ck'd by A. T. SUE
Map No.
Office Work
Checked
Date

DIV. 7 GARDENA AREA ST
Survey of
JN 0303.00 Tape 0251 Std 68°F
Surveyed by E. LANDA
Notes E. LANDA Date 10-69
Indexed C. J. GALLI 10-70

F.B. ~~2778~~ PG ~~159~~

CUS 7 C5

Note: Any Additions or Changes on this Sheet Must be Made or Circled in Red Ink With Date and Name of Person Making Change.

Do not extend this side of this line.

PLEASE RETURN TO
LOS ANGELES COUNTY ENGINEER
403 LOS ANGELES COUNTY ENGINEERING BLDG.

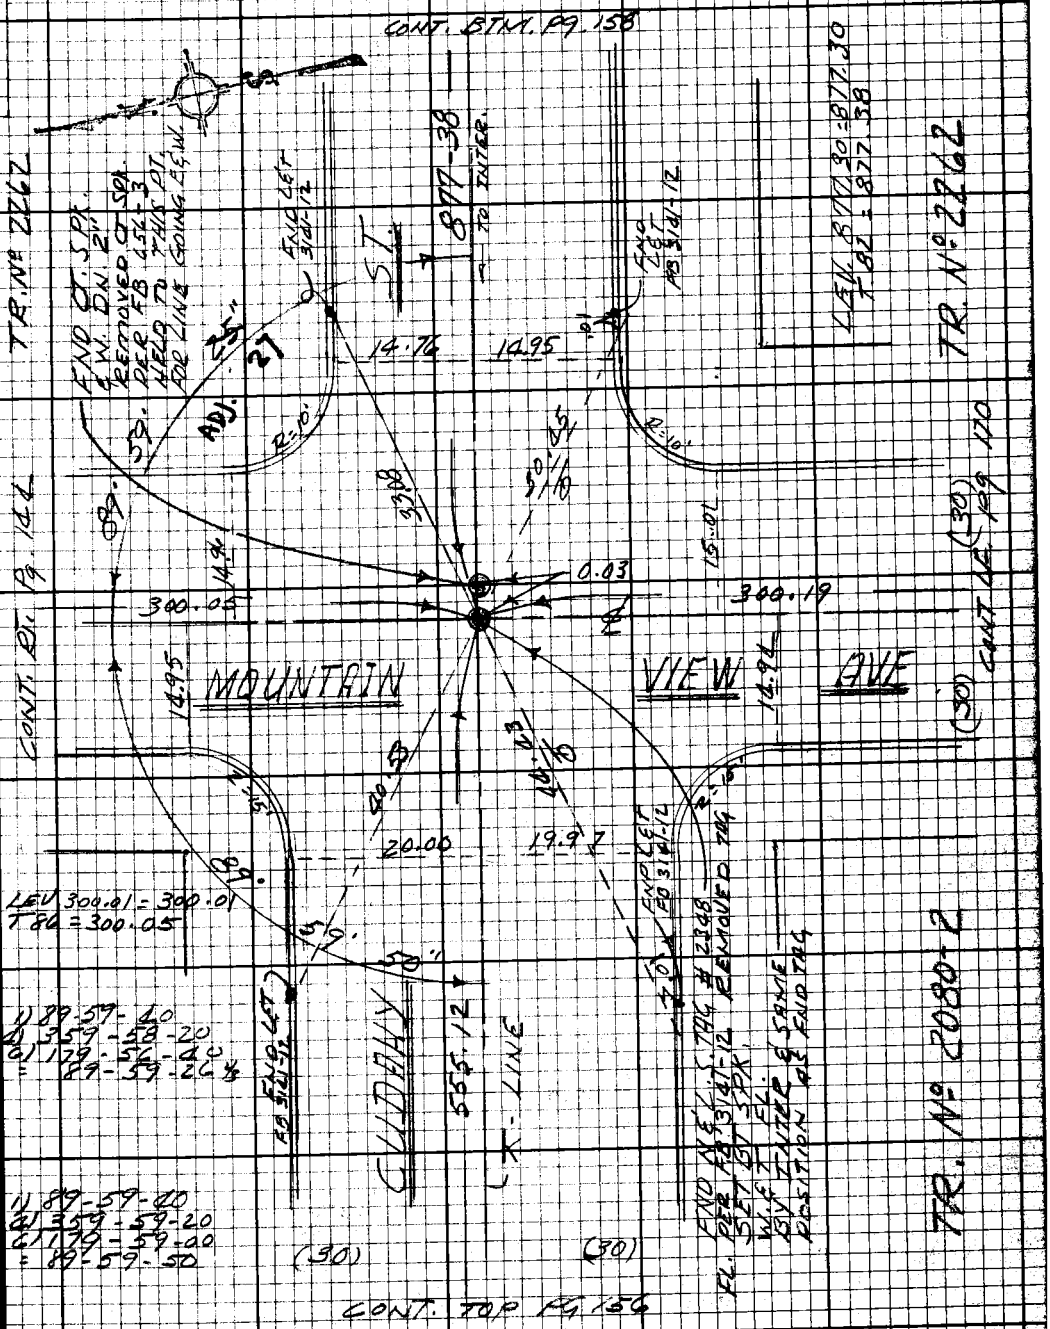

76F3098 CE#310 9.67

PWFB 0922

191

F.B. ~~1228~~ PG ~~158~~

CONT. BTM. PG 159

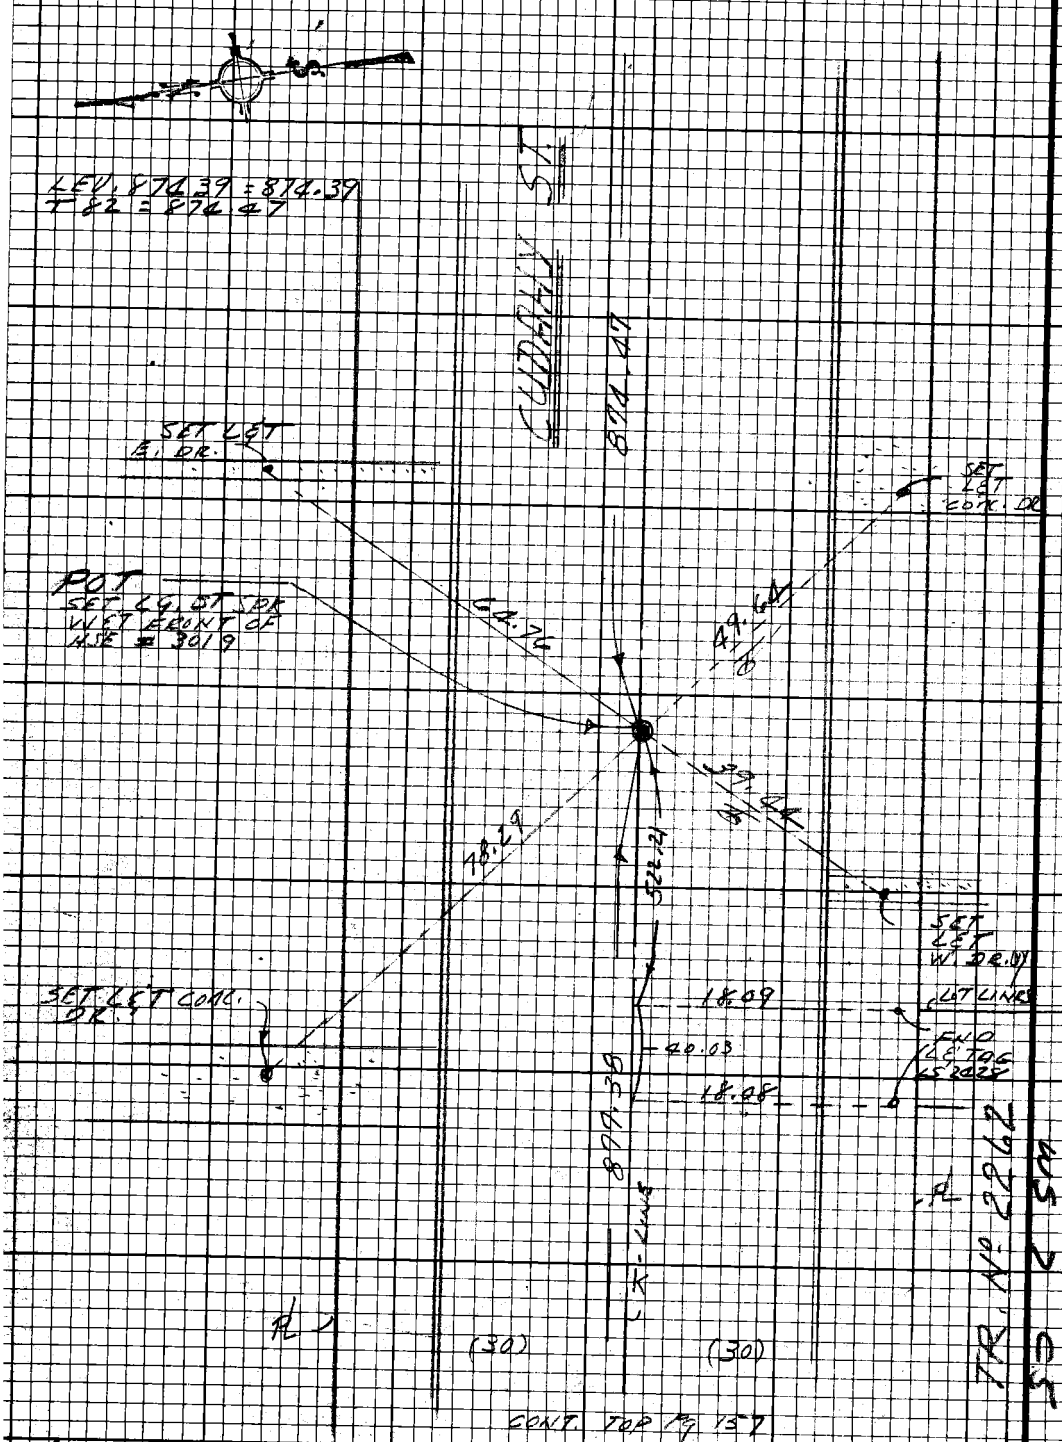

CONT. TOP PG 157

PLEASE RETURN TO
LOS ANGELES COUNTY ENGINEER
403 LOS ANGELES COUNTY ENGINEERING BLDG.

Do not extend this side of this line.

Note: Any Additions or Changes on this Sheet Must be Made or Circled in Red Ink With Date and Name of Person Making Change.

PWFB 0922

192

Notes Ck'd by A. T. SUE
Map No.
Office Work
Checked
Date

Survey of DIV. 7 GARDENA AREA ST ℄
JN 0303.00 Tape 0251 Std 68°F
Surveyed by E. LANDA
Notes E. LANDA Date 10-69
Indexed C. J. GALLI 10-70

F.B. ~~2778~~ Pg. ~~159~~

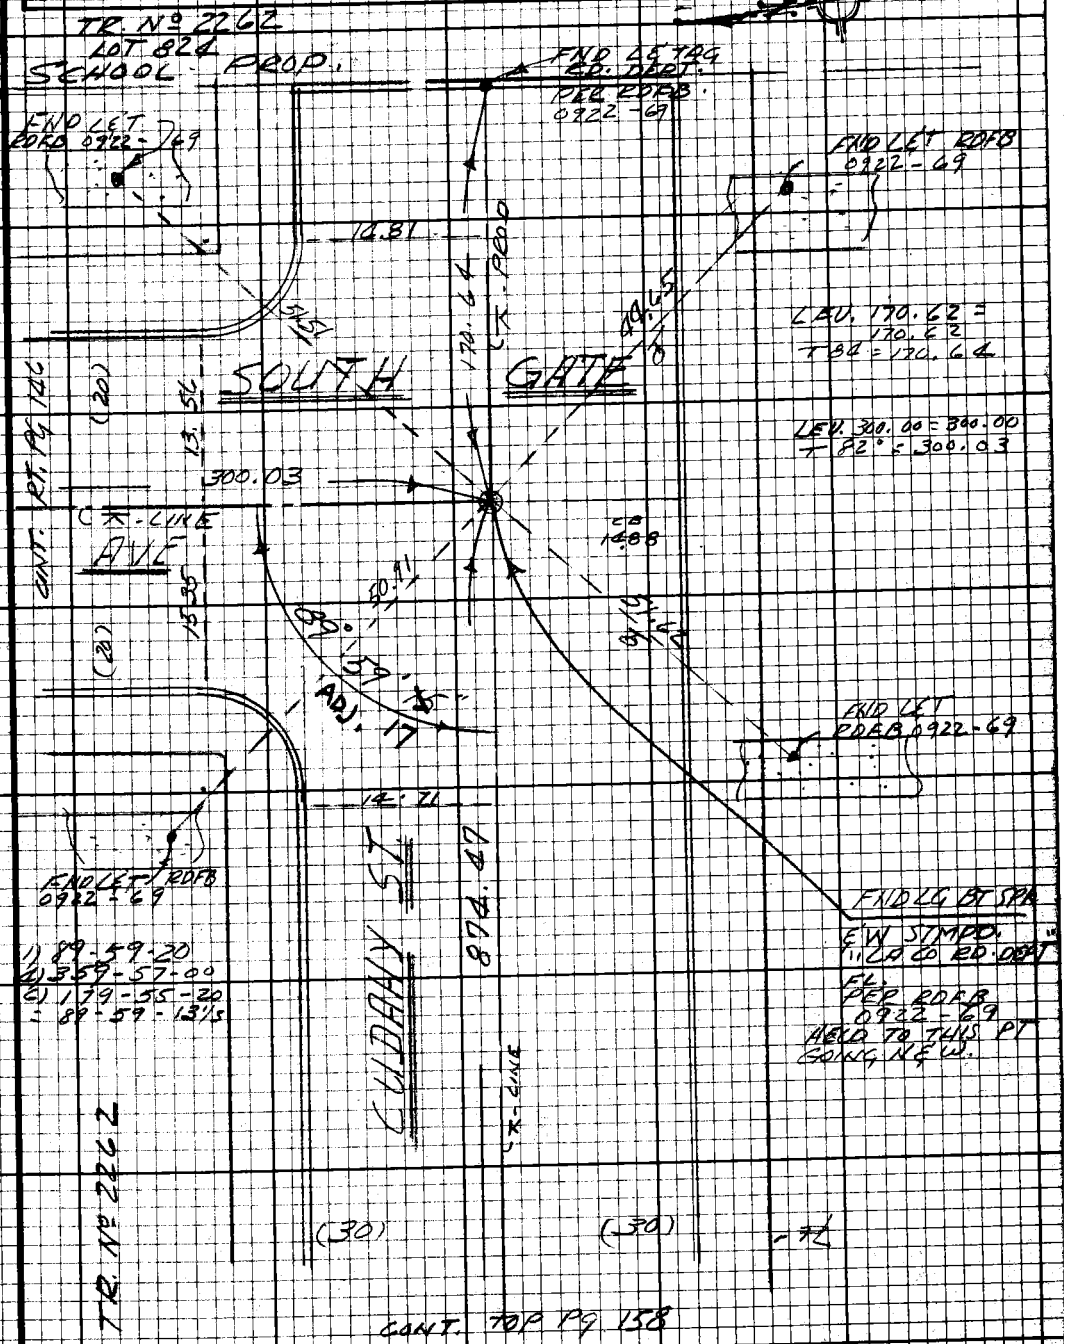

Note: Any Additions or Changes on this Sheet Must be Made or Circled in Red Ink With Date and Name of Person Making Change.

Do not extend this side of this line.

PLEASE RETURN TO
LOS ANGELES COUNTY ENGINEER
403 LOS ANGELES COUNTY ENGINEERING BLDG.

76F3098 CE#310 9.67

PWFB 0922

193

F.B. 2770 Pg 168

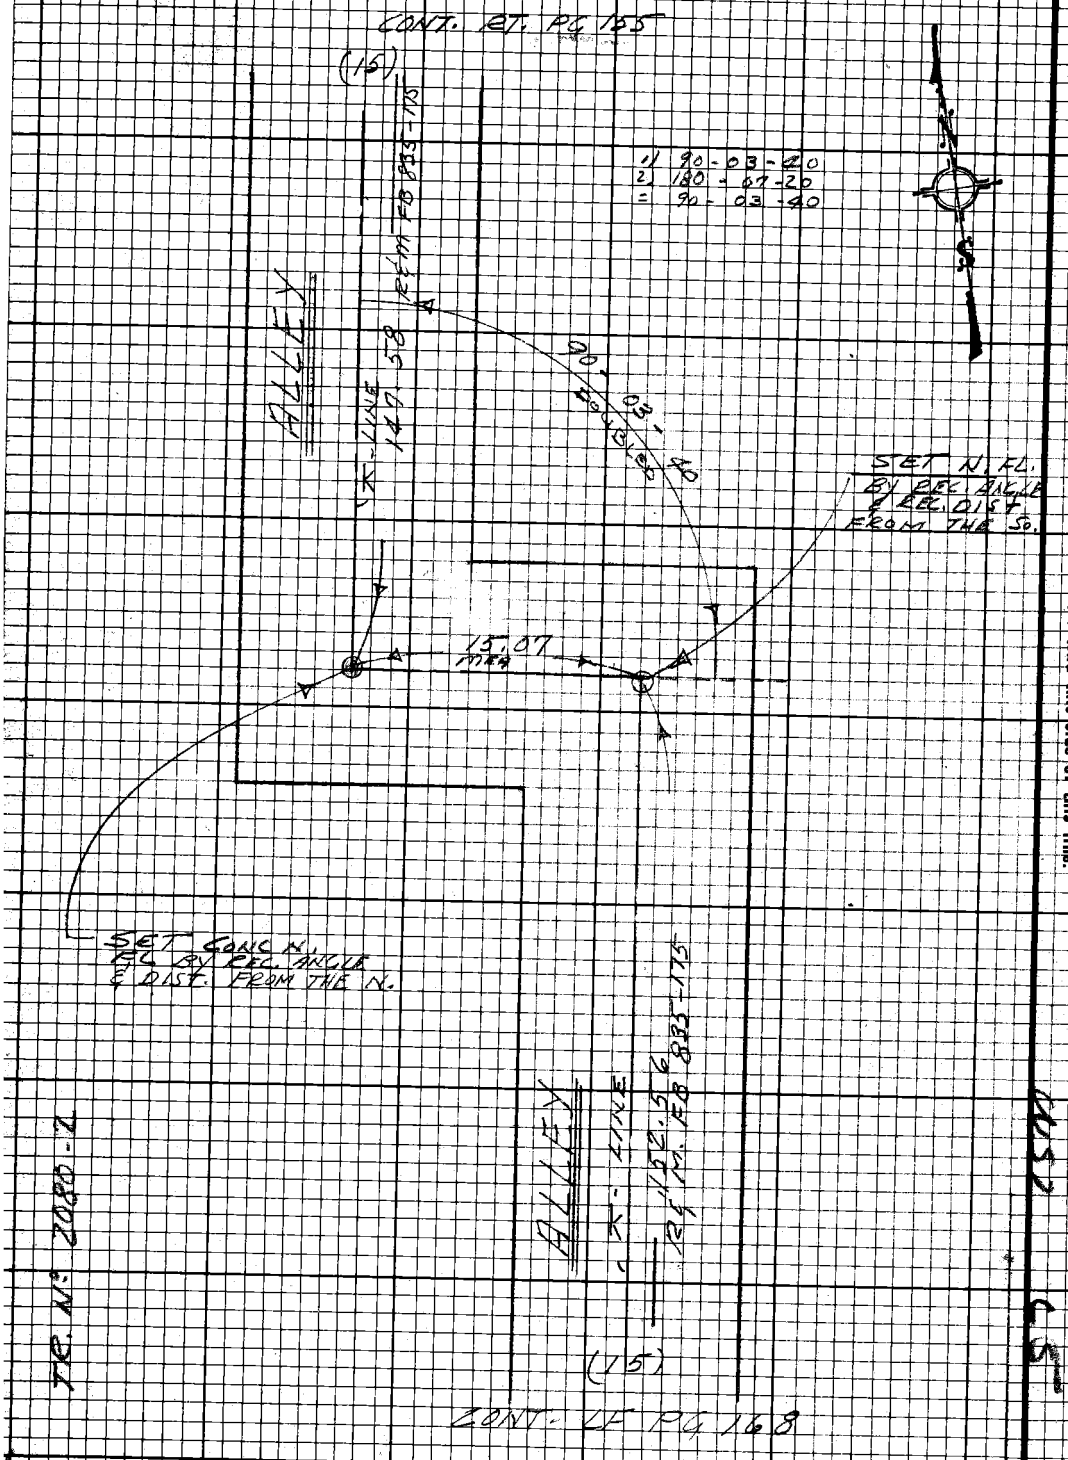

PLEASE RETURN TO
LOS ANGELES COUNTY ENGINEER
403 LOS ANGELES COUNTY ENGINEERING BLDG.

Do not extend this side of this line.

Note: Any Additions or Changes on this Sheet Must be Made or Circled in Red Ink With Date and Name of Person Making Change.

PWFB 1021

4062

Notes Ck'd by A. T. SUE
Map No.
Office Work
Checked
Date

Survey of Div. 7 GARDENA AREA STD
JN 0303.00 Tape 0251 Std 68 °F
Surveyed by E. LANDA
Notes E. LANDA Date 10-69
Indexed C. J. GALLI 10-70

F.B. 2998 Pg. 164

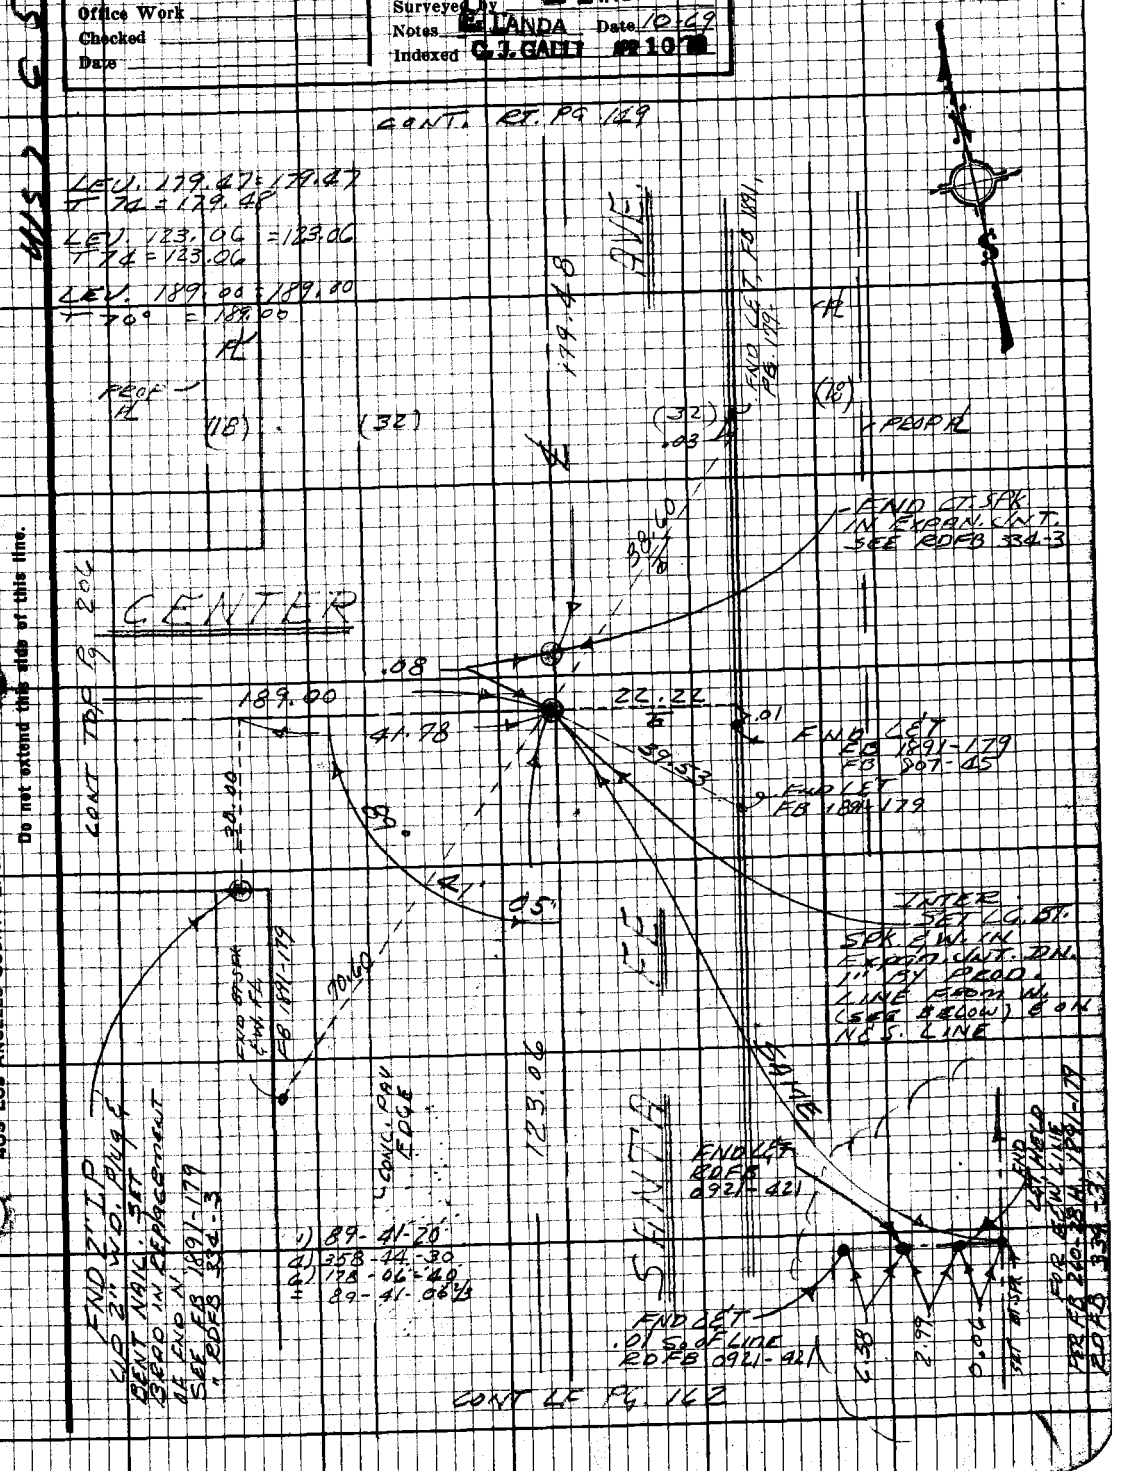

Note: Any Additions or Changes on this Sheet Must be Made or Circled in Red Ink With Date and Name of Person Making Change.

Do not extend this side of this line.

PLEASE RETURN TO
LOS ANGELES COUNTY ENGINEER
403 LOS ANGELES COUNTY ENGINEERING BLDG.

76F3098 CE#31D 9-67

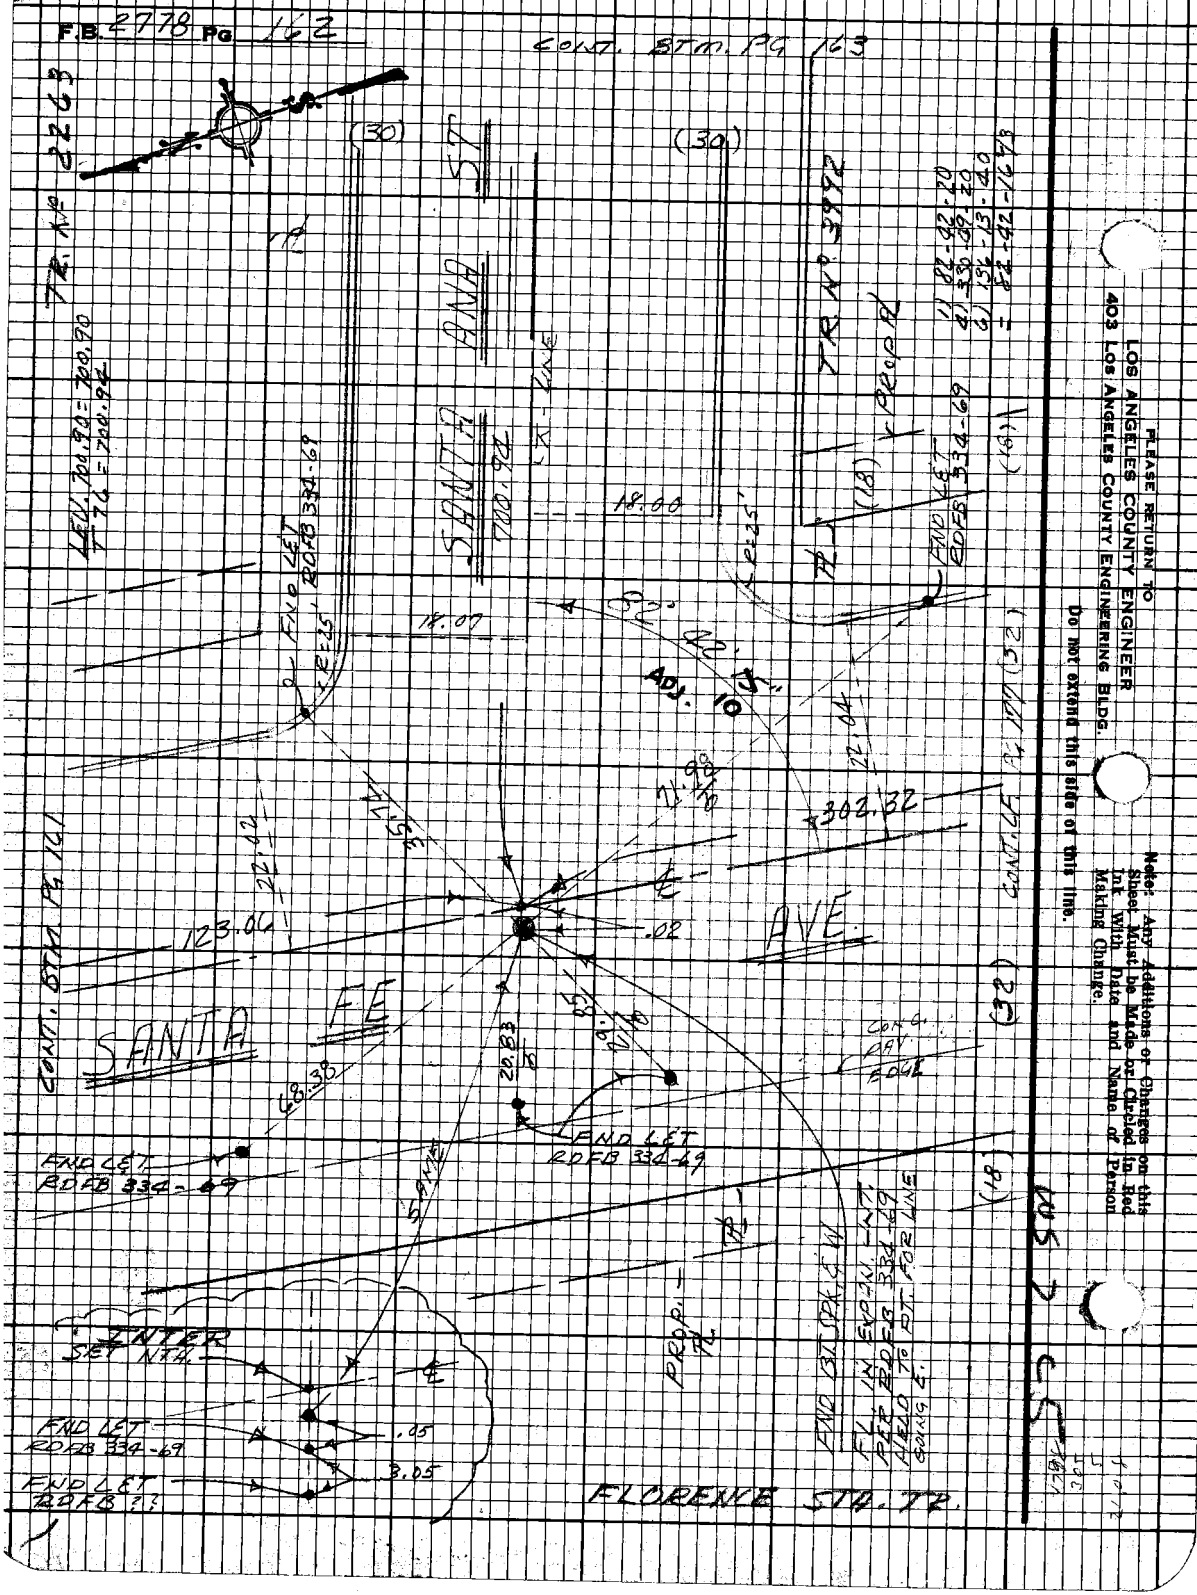
F.B. 2778 Pg 162
CONT. BTM. PG 163
TR. No 2263
LEV. 700.90 = 700.90
T 76 = 700.94
SANTA ANA ST
700.94
(30)
(30)
TR No 3992
PROP PL
FND LET RDFB 334-69
18.00
18.07
82° 42' 15"
ADJ. 10
302.32
123.06
.02
AVE.
SANTA FE
CONT. BTM PG 161
CONT. LF PG 177 (32)
(32)
(18)
68.38
FND LET RDFB 334-69
FND LET RDFB 334-69
SAME
INTER
SET NTH.
FND LET RDFB 334-69
FND LET RDFB ??
.05
3.05
FLORENCE STA. TR.
FND BT SPK & W
FL. IN EXPAN. INT. PER RDFB 334-69 HELD TO PT. FOR LINE GOING E.
PLEASE RETURN TO
LOS ANGELES COUNTY ENGINEER
403 LOS ANGELES COUNTY ENGINEERING BLDG.
Do not extend this side of this line.
Note: Any Additions or Changes on this Sheet Must be Made or Circled in Red Ink With Date and Name of Person Making Change.

PWEB 0921 3509 / 3510

Notes Ck'd by A. T. SUE
Map No.
Office Work
Checked
Date

DIV. 7 Survey of GARDENA AREA ST C
JN 0303.00 Tape 0251 Std 68 °F
Surveyed by E. LANDA
Notes E. LANDA Date 10-69
Indexed C. J. GALLI

F.B. 2778 Pg. 163

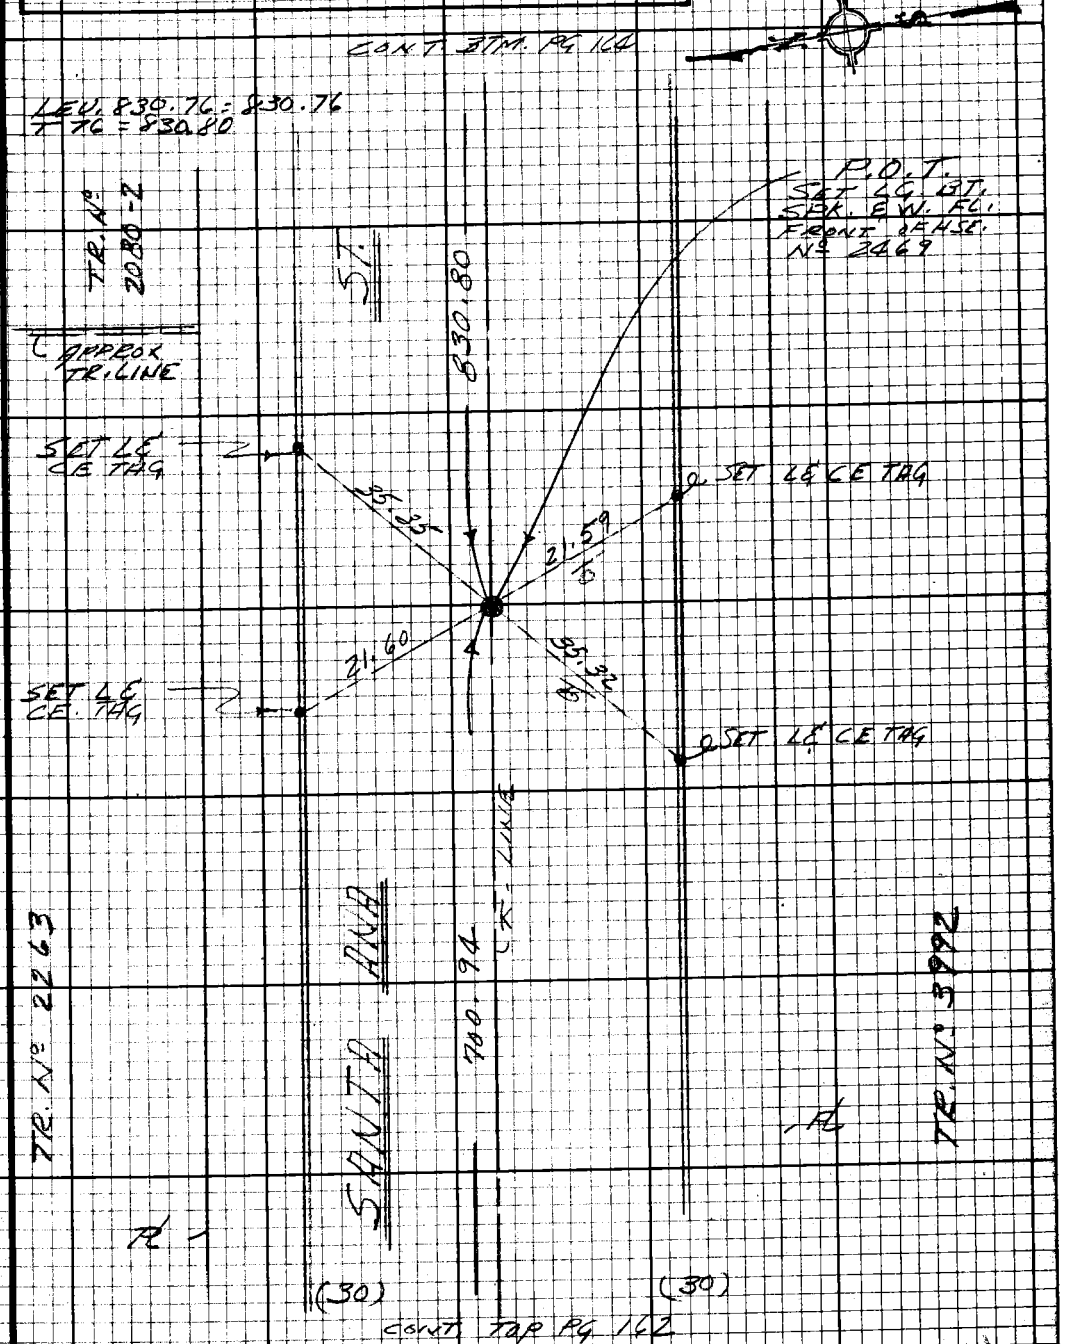

Note: Any Additions or Changes on this Sheet Must be Made or Circled in Red Ink With Date and Name of Person Making Change.

Do not extend this side of this line.

PLEASE RETURN TO
LOS ANGELES COUNTY ENGINEER
403 LOS ANGELES COUNTY ENGINEERING BLDG.

75F3098 CE#310 9-67

PWFB 0921

F.B. ~~2778~~ Pg ~~44~~

3511

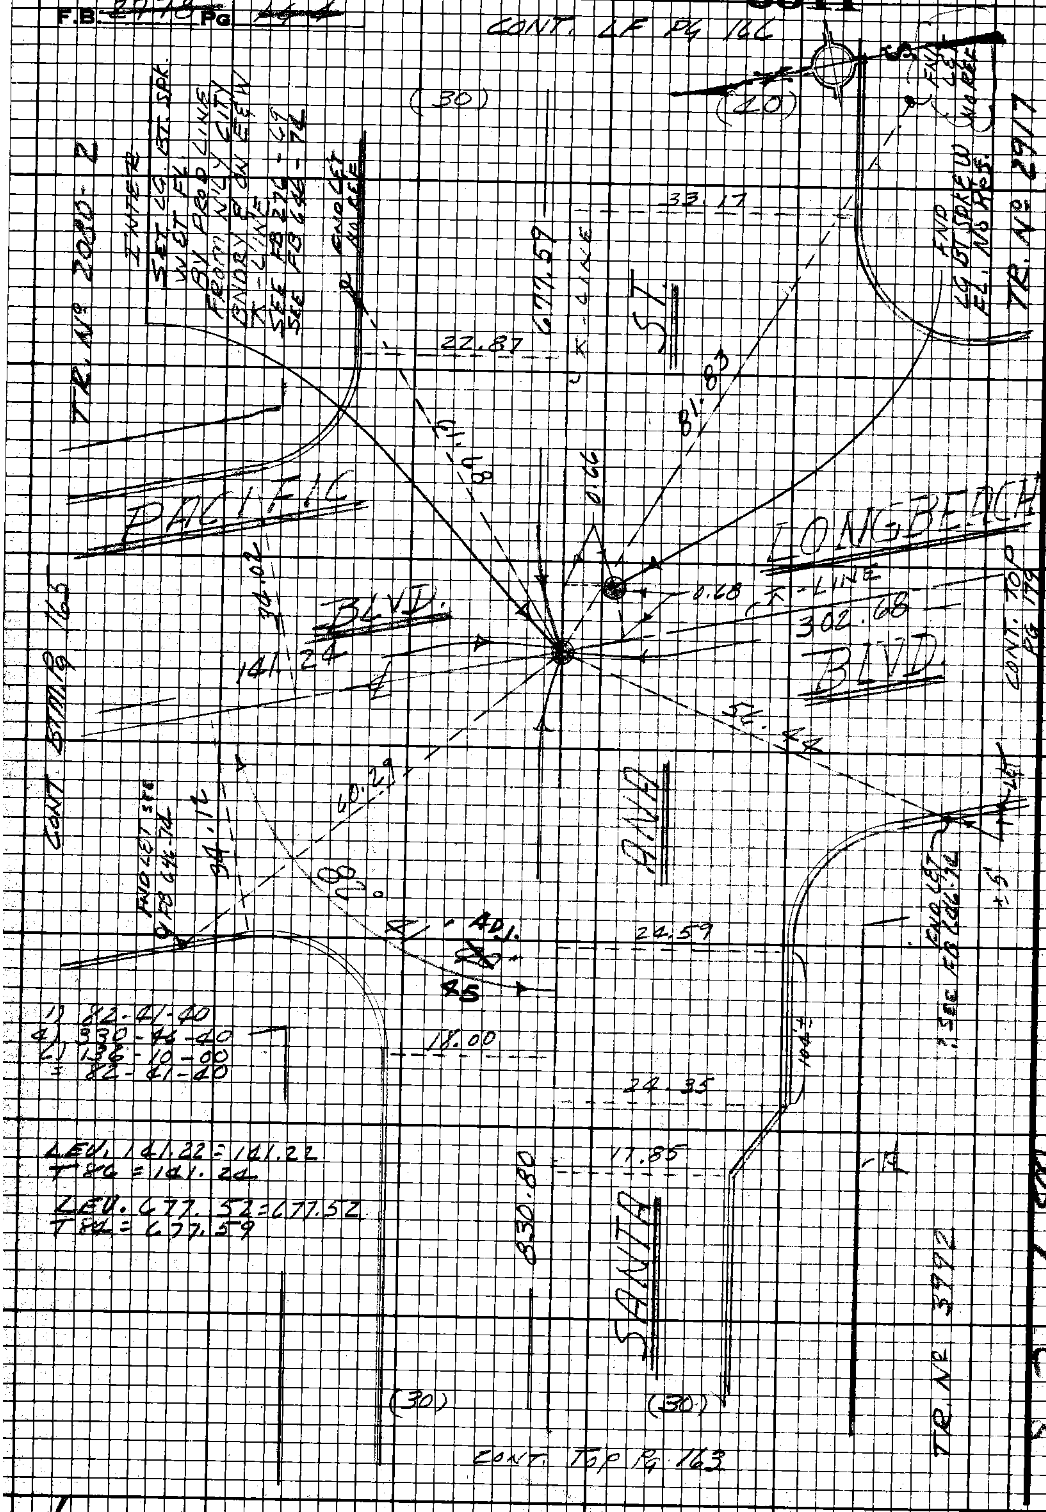

PLEASE RETURN TO
LOS ANGELES COUNTY ENGINEER
403 Los Angeles County Engineering Bldg.
Do not extend this side of this line.
Note: Any Additions or Changes on this Sheet Must be Made or Circled in Red Ink With Date and Name of Person Making Change.

PWFB 0921 3512

Notes Ck'd by A. T. SUE
Map No.
Office Work
Checked
Date

Survey of GARDENA AREA STD
JN 03 03.00 Tape 0251 Std 68°F
Surveyed by E. LANDA
Notes E. LANDA Date 10-1-69
Indexed C. L. GALLI 10 7

F.B. 2778 Pg 165

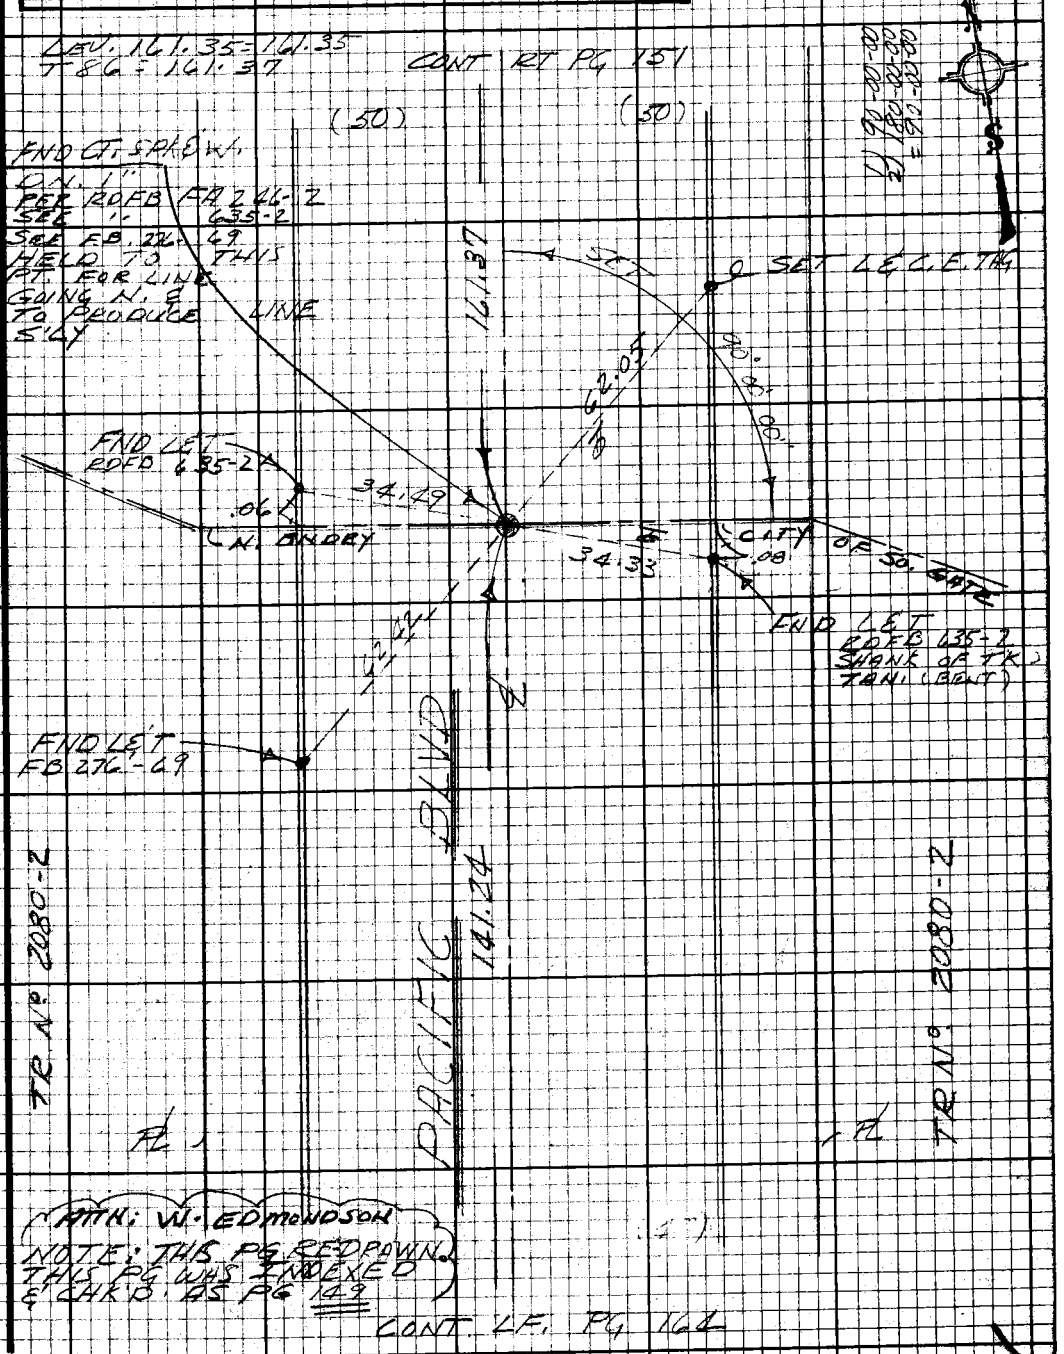

Note: Any Additions or Changes on this Sheet Must be Made or Circled in Red Ink With Date and Name of Person Making Change.

Do not extend this side of this line.

PLEASE RETURN TO
LOS ANGELES COUNTY ENGINEER
403 LOS ANGELES COUNTY ENGINEERING BLDG.

76F3098 CE#31D 9-67

F.B. 2778 Pg. 166

TR. Nº 2080-2

CONT. RT PG 153

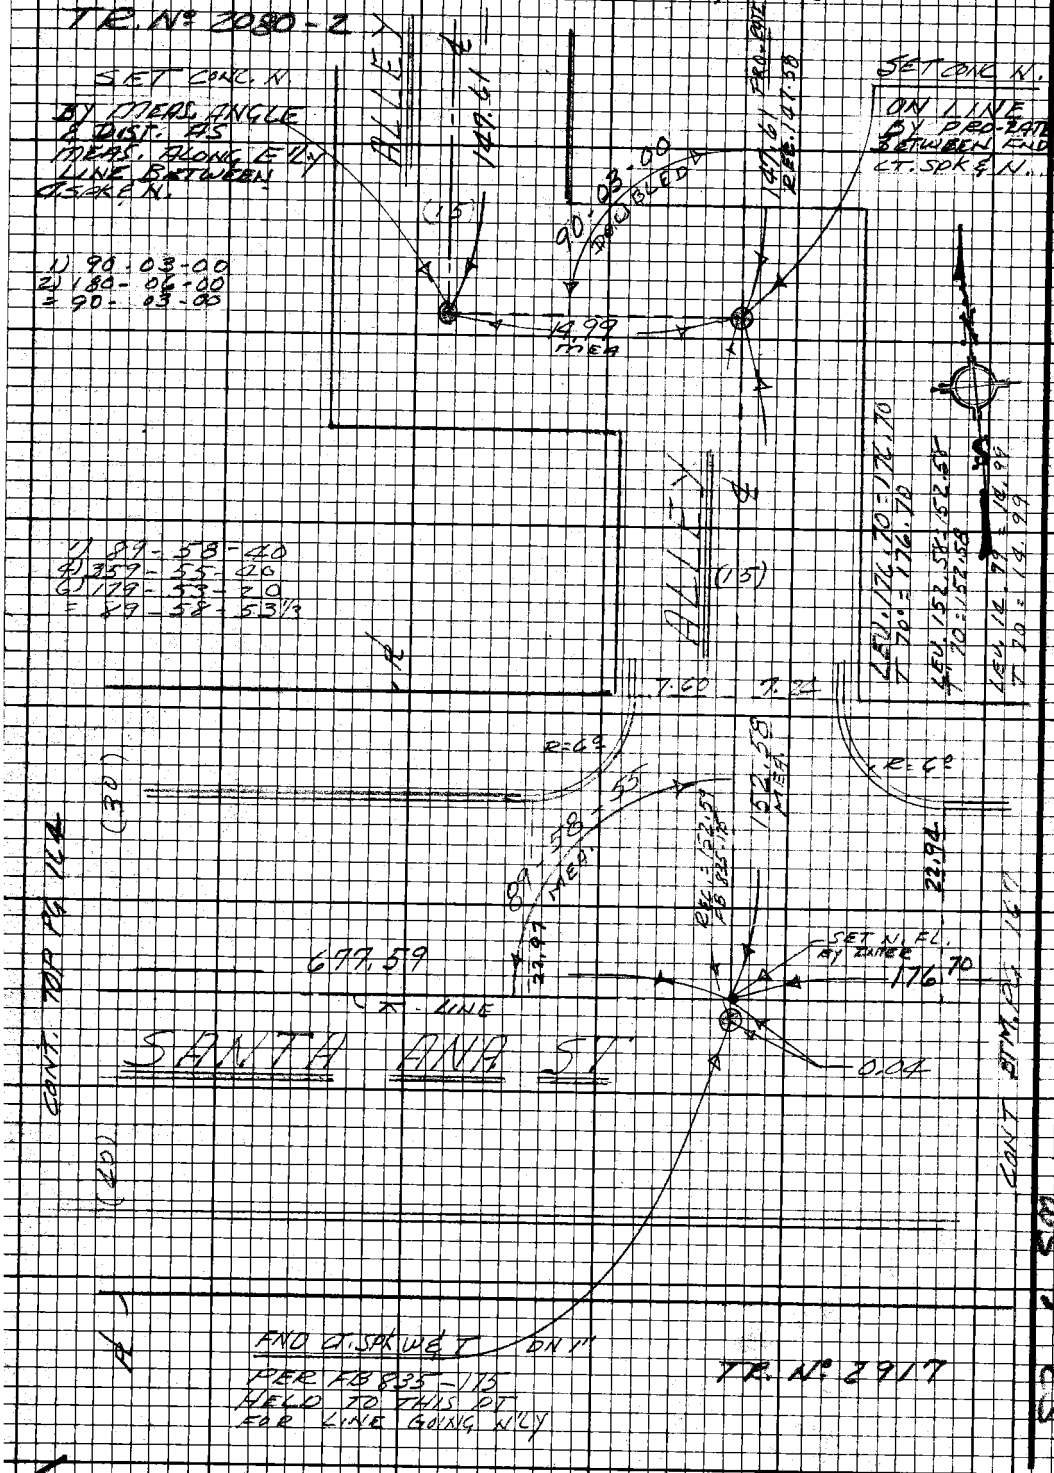

PLEASE RETURN TO
LOS ANGELES COUNTY ENGINEER
403 LOS ANGELES COUNTY ENGINEERING BLDG.

Do not extend this side of this line.

Note: Any Additions or Changes on this Sheet Must be Made or Circled in Red Ink With Date and Name of Person Making Change.

PWFB 0922

195

Notes Ck'd by A. T. SUE	Survey of GARDENA AREA ST &
Map No.	JN 0308-00 Tape 0251 Std 68 °F
Office Work	Surveyed by E. LANDA
Checked	Notes E. LANDA Date 11-69
Date	Indexed C. J. GALLI APR 10 70

F.B. 2998 Pg. 169

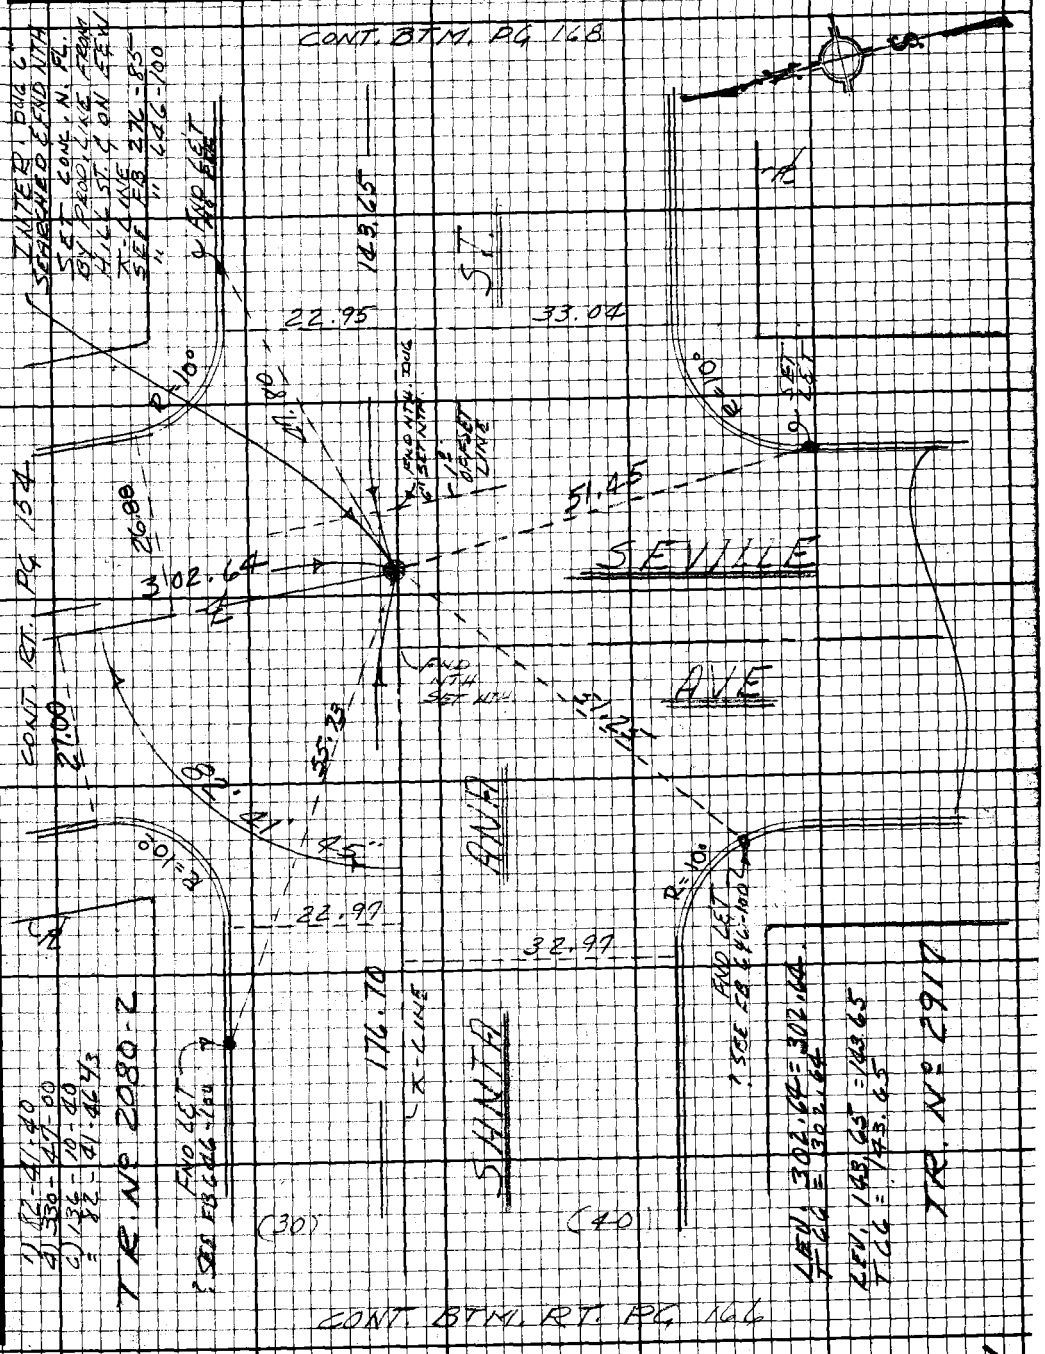

Note: Any Additions or Changes on this Sheet Must be Made or Circled in Red Ink With Date and Name of Person Making Change.

Do not extend this side of this line.

PLEASE RETURN TO
LOS ANGELES COUNTY ENGINEER
403 LOS ANGELES COUNTY ENGINEERING BLDG.

76F3098 CE#310 9-67

PWFB 0922

196 / 197

F.B. ~~2778~~ Pg ~~168~~

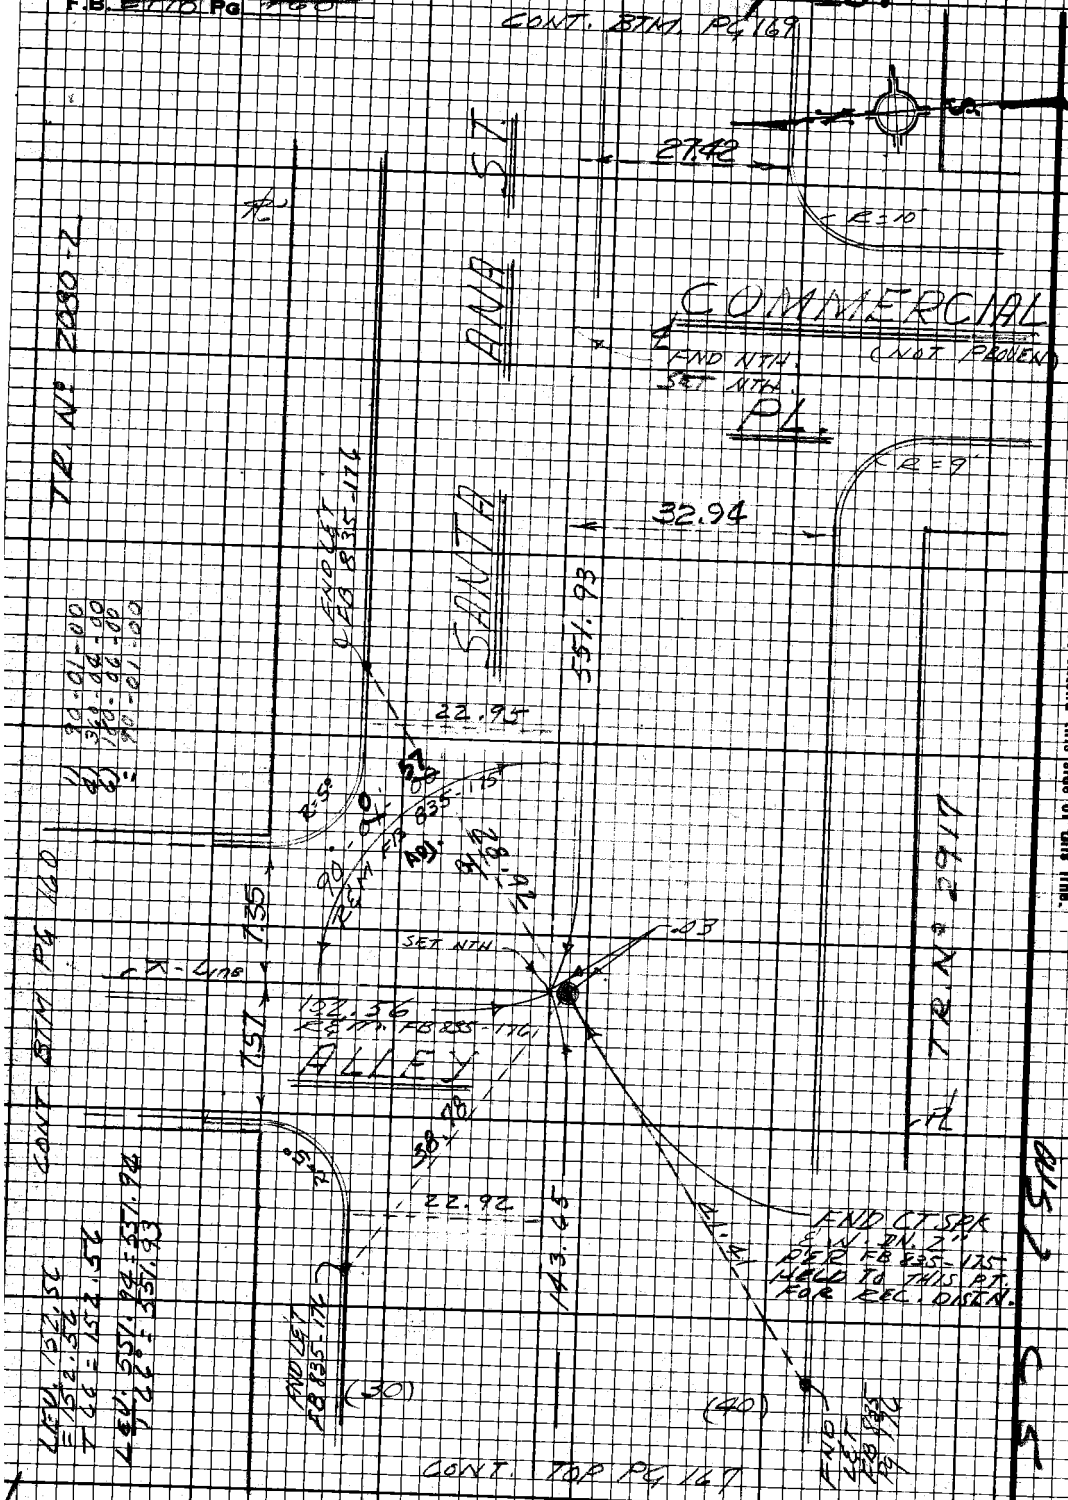

PLEASE RETURN TO
LOS ANGELES COUNTY ENGINEER
403 LOS ANGELES COUNTY ENGINEERING BLDG.

Do not extend this side of this line.

Note: Any Additions or Changes on this Sheet Must be Made or Circled in Red Ink With Date and Name of Person Making Change.

PWFB 0922

198

Notes Ck'd by A. T. SUE
Map No.
Office Work
Checked
Date

Survey of DIV. 7 GARDENA AREA STD
JN 0303-00 Tape 0251 Std 68 °F
Surveyed by E. LANDA
Notes E. LANDA Date 11-69
Indexed C. J. GALLI 10-70

F.B. 2778 PG. 169

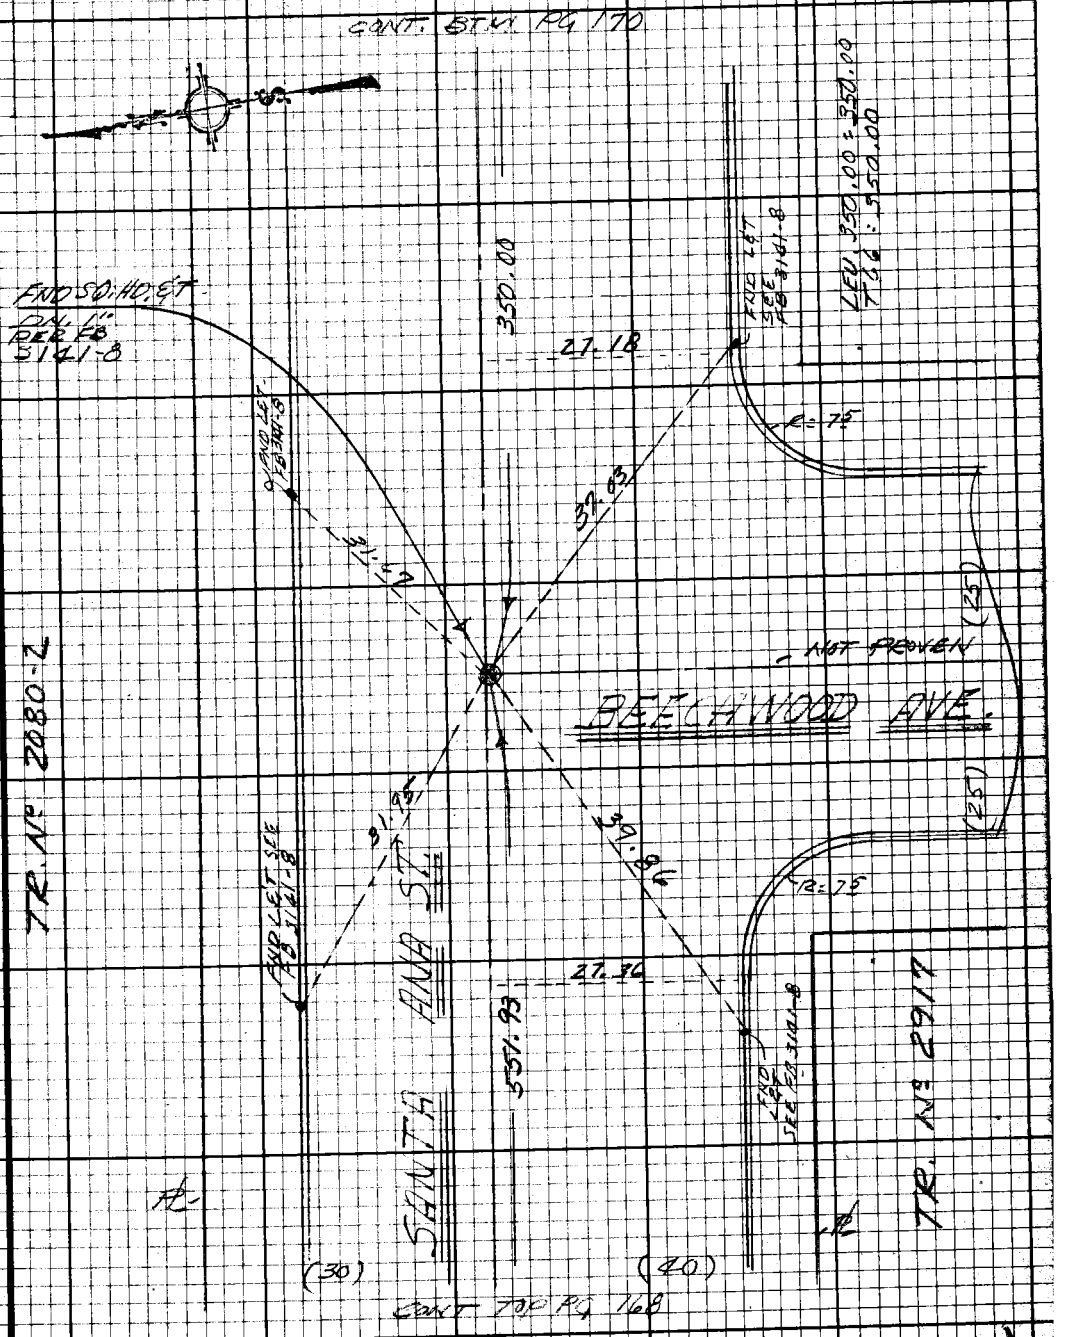

Note: Any Additions or Changes on this Sheet Must be Made or Circled in Red Ink With Date and Name of Person Making Change.

Do not extend this side of this line.

PLEASE RETURN TO
LOS ANGELES COUNTY ENGINEER
403 LOS ANGELES COUNTY ENGINEERING BLDG.

76F3098 CE#310 9.67

F.B. 2278 PG 90

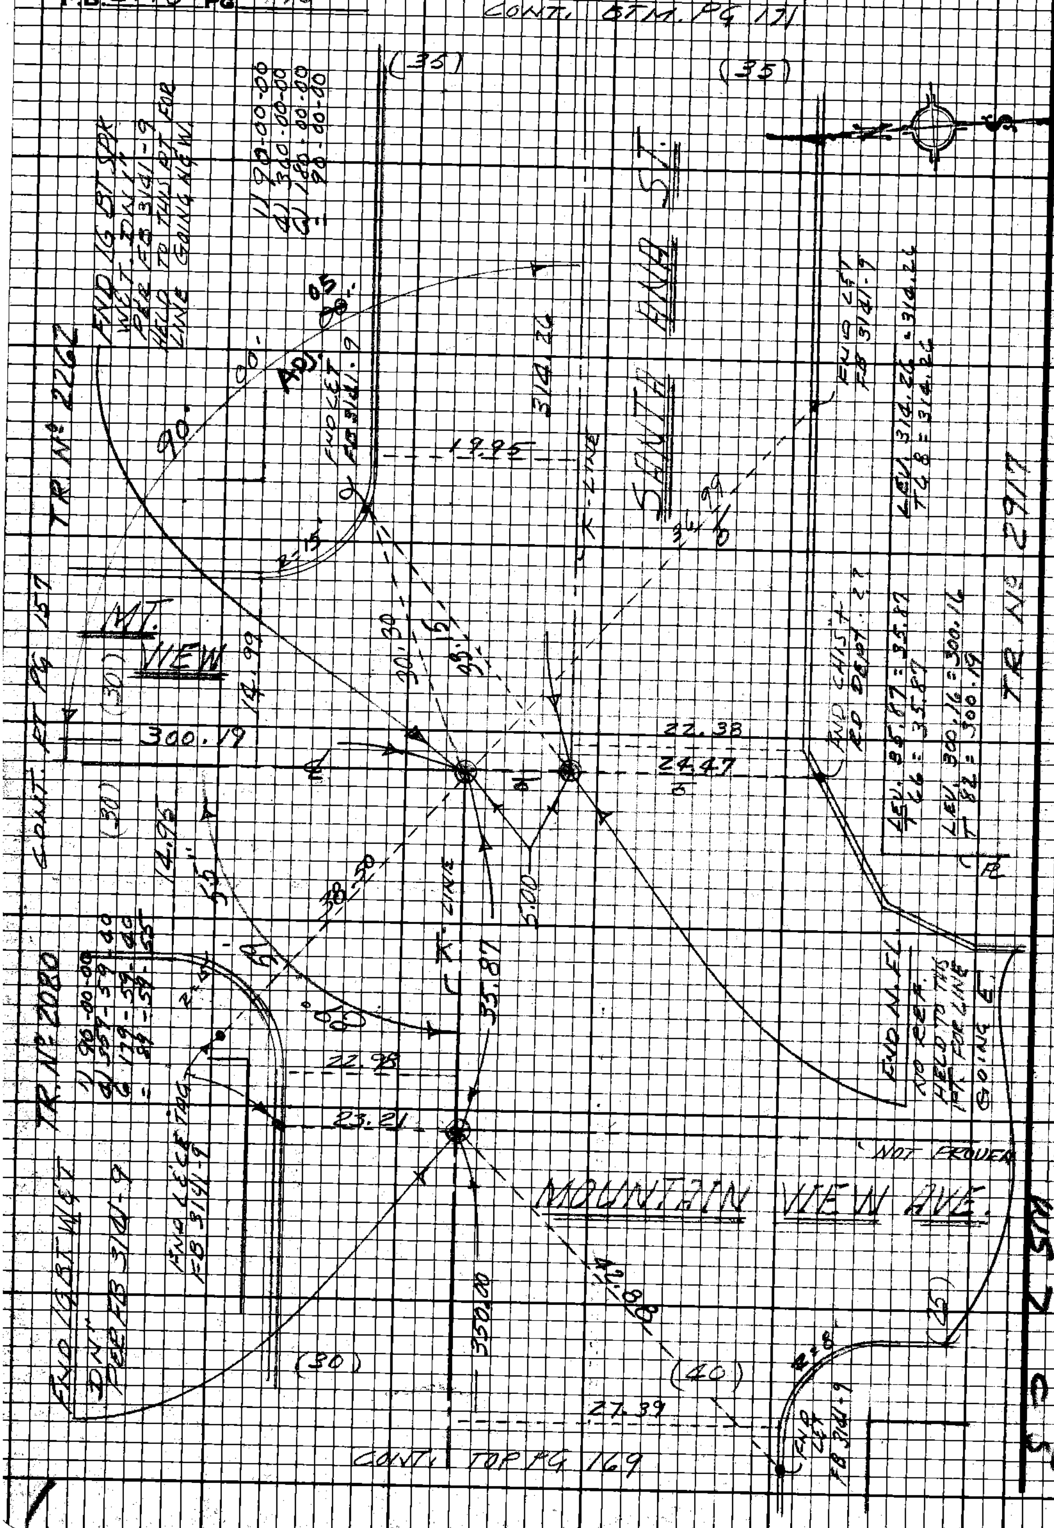

PLEASE RETURN TO
LOS ANGELES COUNTY ENGINEER
408 LOS ANGELES COUNTY ENGINEERING BLDG.

Do not extend this side of this line.

Note: Any Additions or Changes on this Sheet Must be Made or Circled in Red Ink With Date and Name of Person Making Change.

PWFB 0922 200 / 201

Notes Ck'd by A. T. SUE DIV. 7 Survey of GARDENA AREA ST ℄ F.B. ~~2798~~ PG. ~~191~~
Map No.
Office Work
Checked
Date
JN 0303.00 Tape 0251 Std 68°F
Surveyed by E. LANDA
Notes E. LANDA Date 11-69
Indexed C. L. GALLI APR 10 '70

CONT. BTM. PG 172

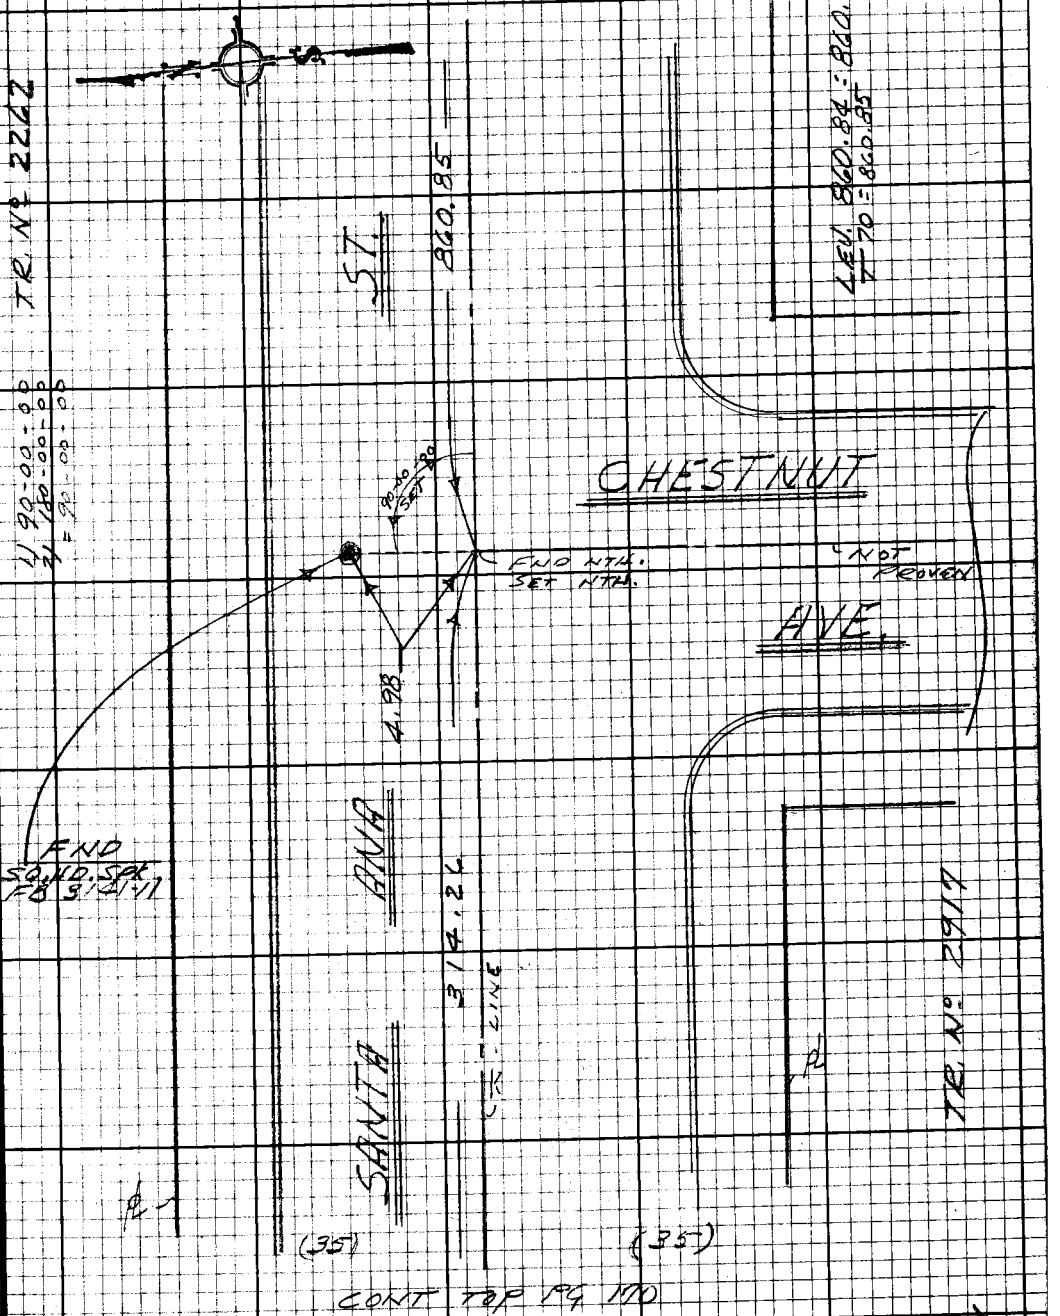

CONT TOP PG 170

Note: Any Additions or Changes on this Sheet Must be Made or Circled in Red Ink With Date and Name of Person Making Change.

Do not extend this side of this line.

PLEASE RETURN TO
LOS ANGELES COUNTY ENGINEER
403 LOS ANGELES COUNTY ENGINEERING BLDG.

76F3098 CE#310 9-67

PWFB 0922

202

F.B. 2798 Pg 192

CONT. BTM. Pg 173

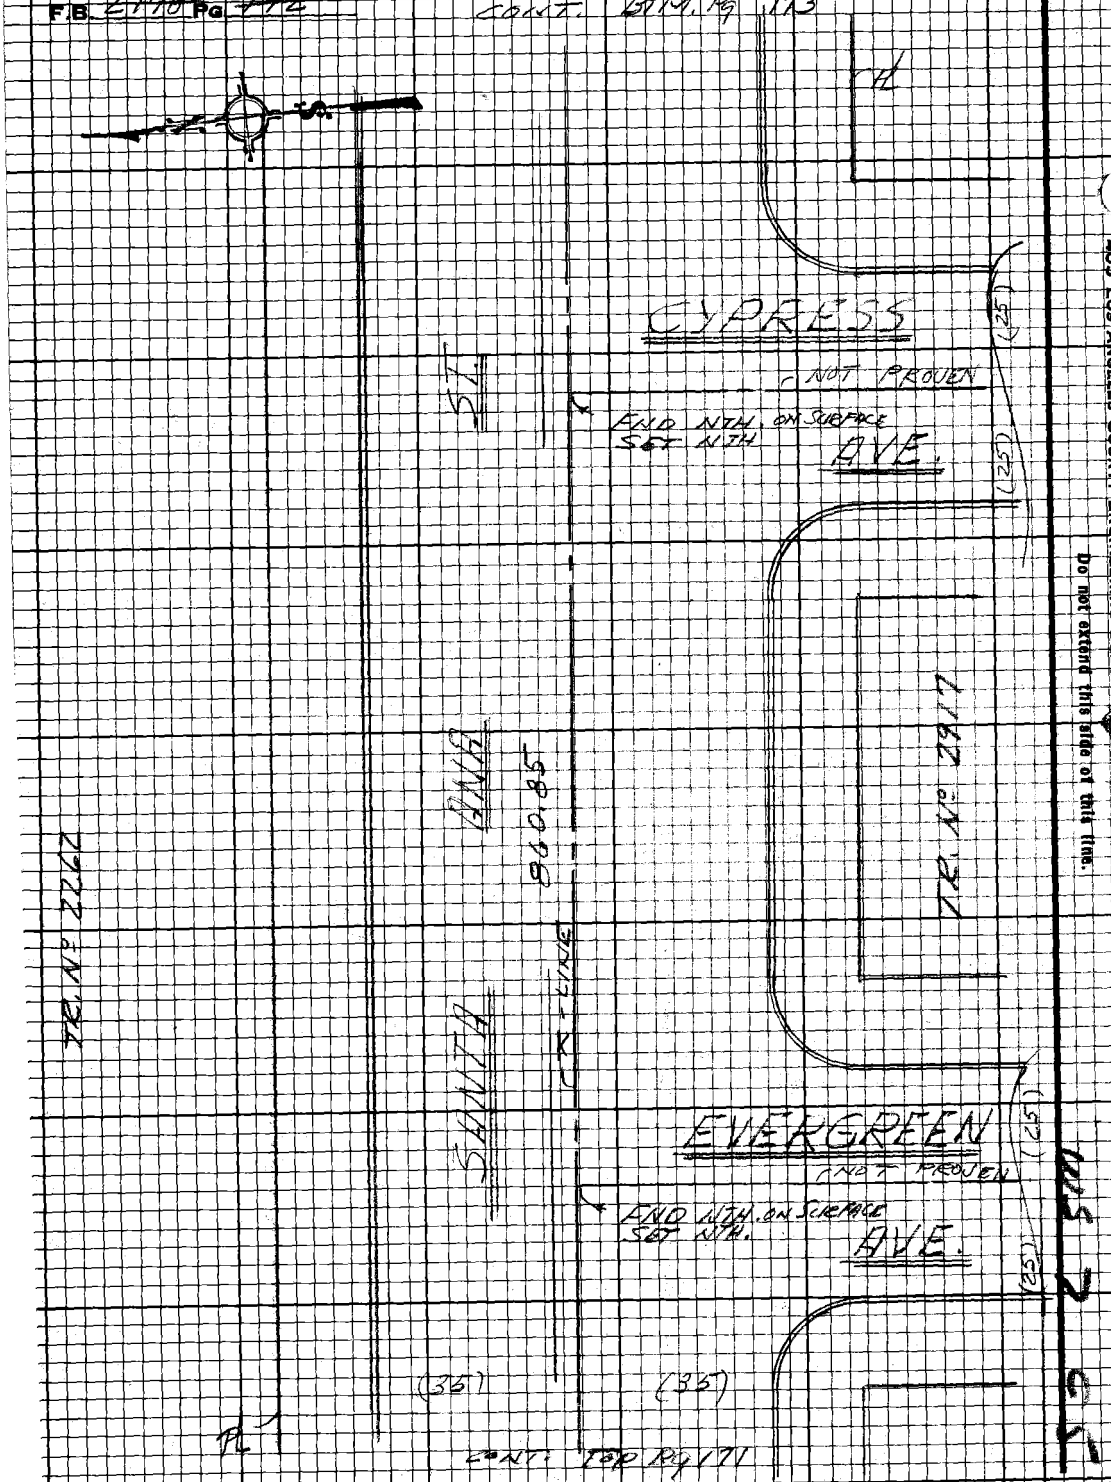

CONT. TOP Pg 171

PLEASE RETURN TO
LOS ANGELES COUNTY ENGINEER
403 Los Angeles County Engineering Bldg.

Do not extend this side of this line.

Note: Any Additions or Changes on this Sheet Must be Made or Circled in Red Ink With Date and Name of Person Making Change.

PWFB 0922 203 204

Notes Ck'd by A. T. SUE
Map No.
Office Work
Checked
Date

Survey of GARDENA AREA ST ℄
JN 0308.00 Tape 0251 Std 68 °F
Surveyed by E. LANDA
Notes E. LANDA Date 11-69
Indexed C. J. GALLI APR 1970

F.B. ~~2778~~ PG. ~~193~~

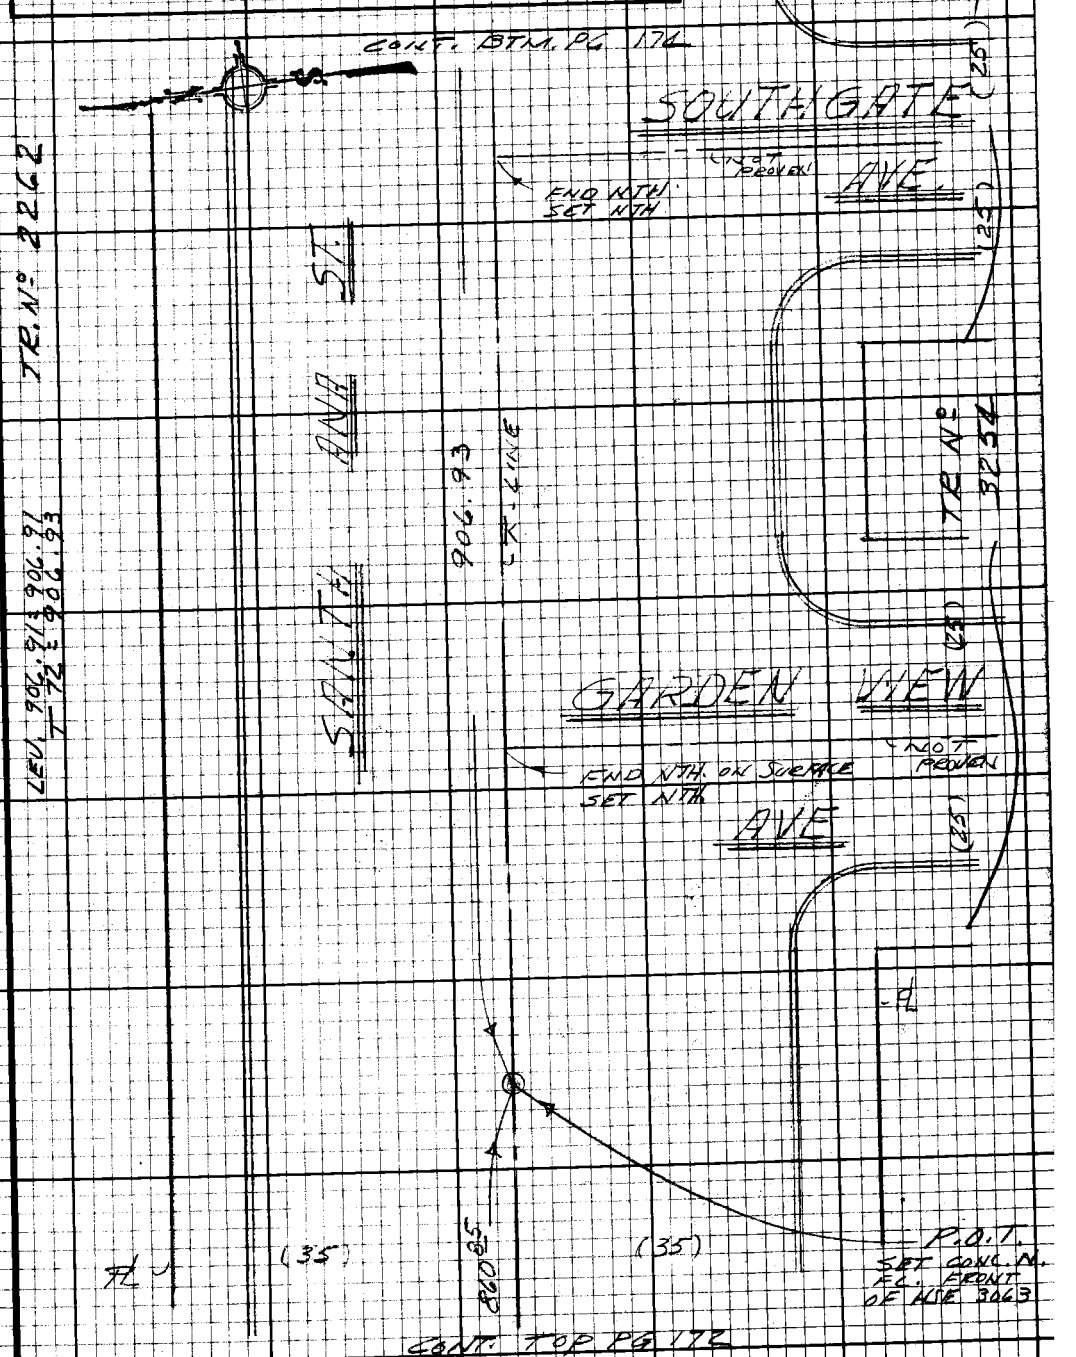

Note: Any Additions or Changes on this Sheet Must be Made or Circled in Red Ink With Date and Name of Person Making Change.

Do not extend this side of this line.

PLEASE RETURN TO
LOS ANGELES COUNTY ENGINEER
403 LOS ANGELES COUNTY ENGINEERING BLDG.

76F3098 CE#310 9-67

PWFB 0922

F.B. 2778 PG 174

205

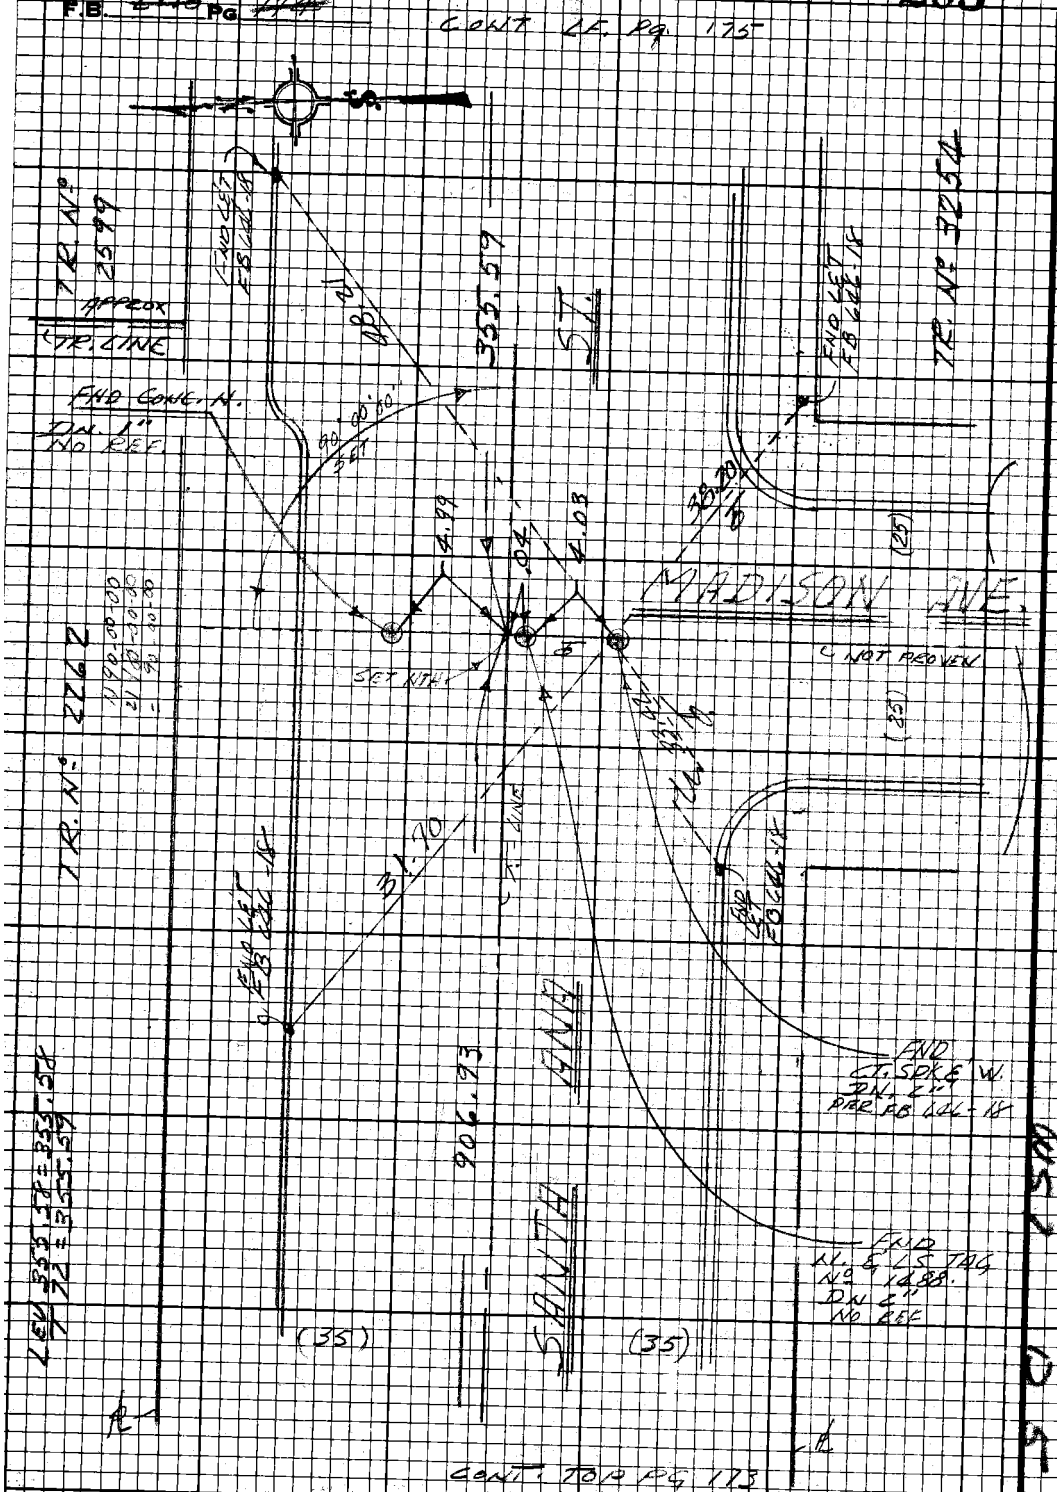

PLEASE RETURN TO
LOS ANGELES COUNTY ENGINEER
403 LOS ANGELES COUNTY ENGINEERING BLDG.

Do not extend this side of this line.

Note: Any Additions or Changes on this Sheet Must be Made or Circled in Red Ink With Date and Name of Person Making Change.

PWFB 0922 206, 207

Notes Ck'd by W. EDMONDSON	Survey of DIV 7 GARDENA AREA ℄	F. B. ~~2778~~ PG. ~~175~~
Map No.	JN 0303.00 Tape 0251 Std 68 °F	
Office Work	Surveyed by E. LANDA	LEV. 305.44 = 305.44
Checked	Notes E. LANDA Date 4-69	T 58 = 305.42
Date	Indexed D. L. GALLI NW 7 '69	

CONT BTM PG 176

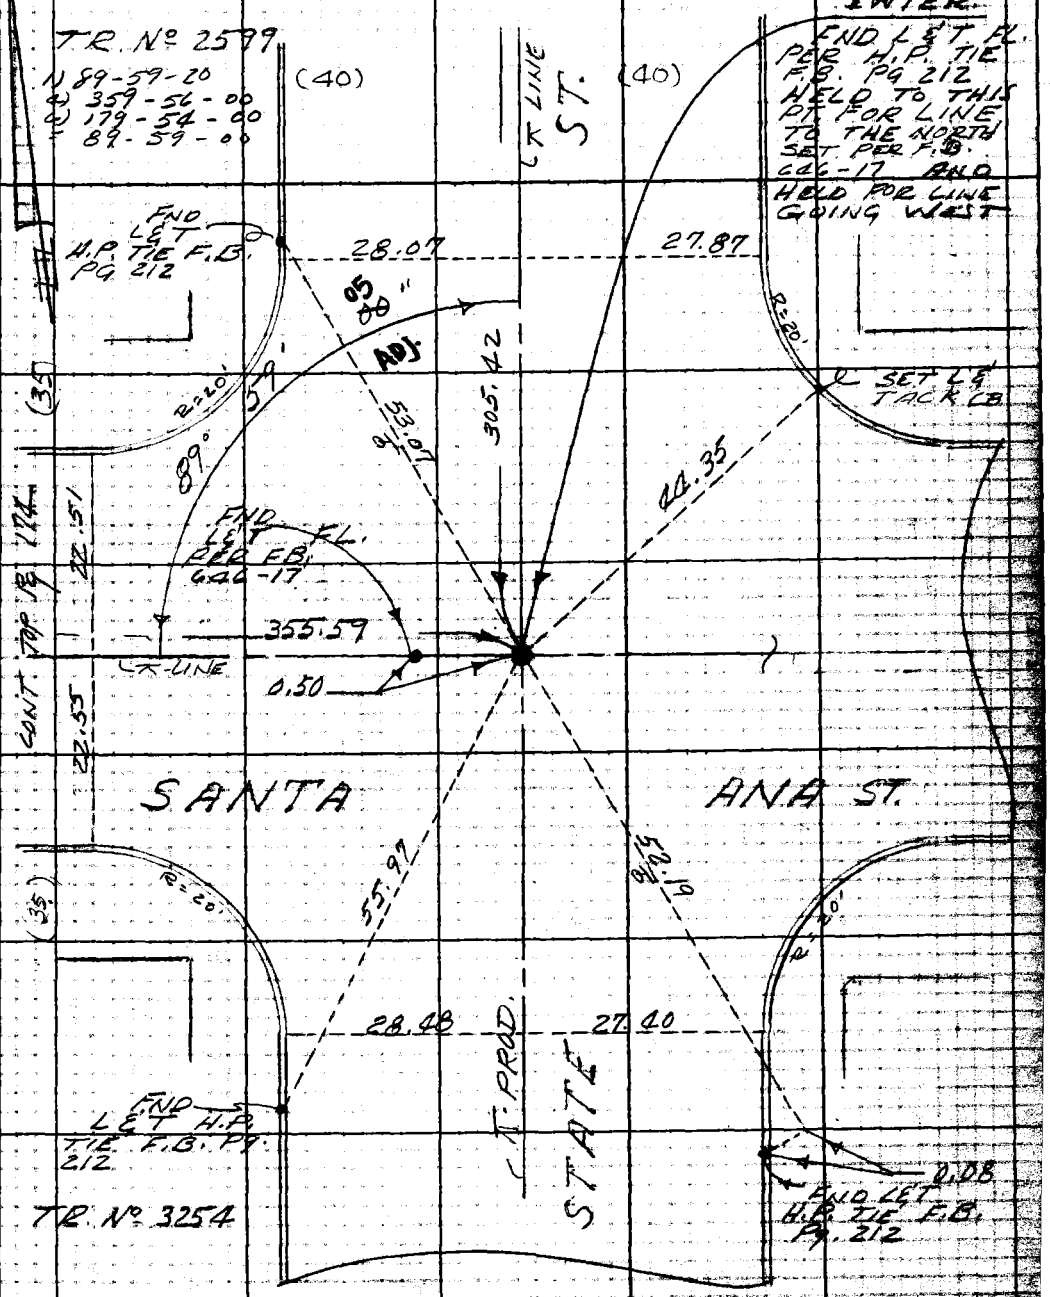

Note: Any Additions or Changes on This Sheet Must be Made or Circled in Red Ink With Date and Name of Person Making Change.

Do not extend this side of this line.

PLEASE RETURN TO
LOS ANGELES COUNTY ENGINEER
403 LOS ANGELES COUNTY ENGINEERING BLDG.

76F309S CE#310 1-65

PWFB 0922

208

F. B. ~~2778~~ PG ~~176~~

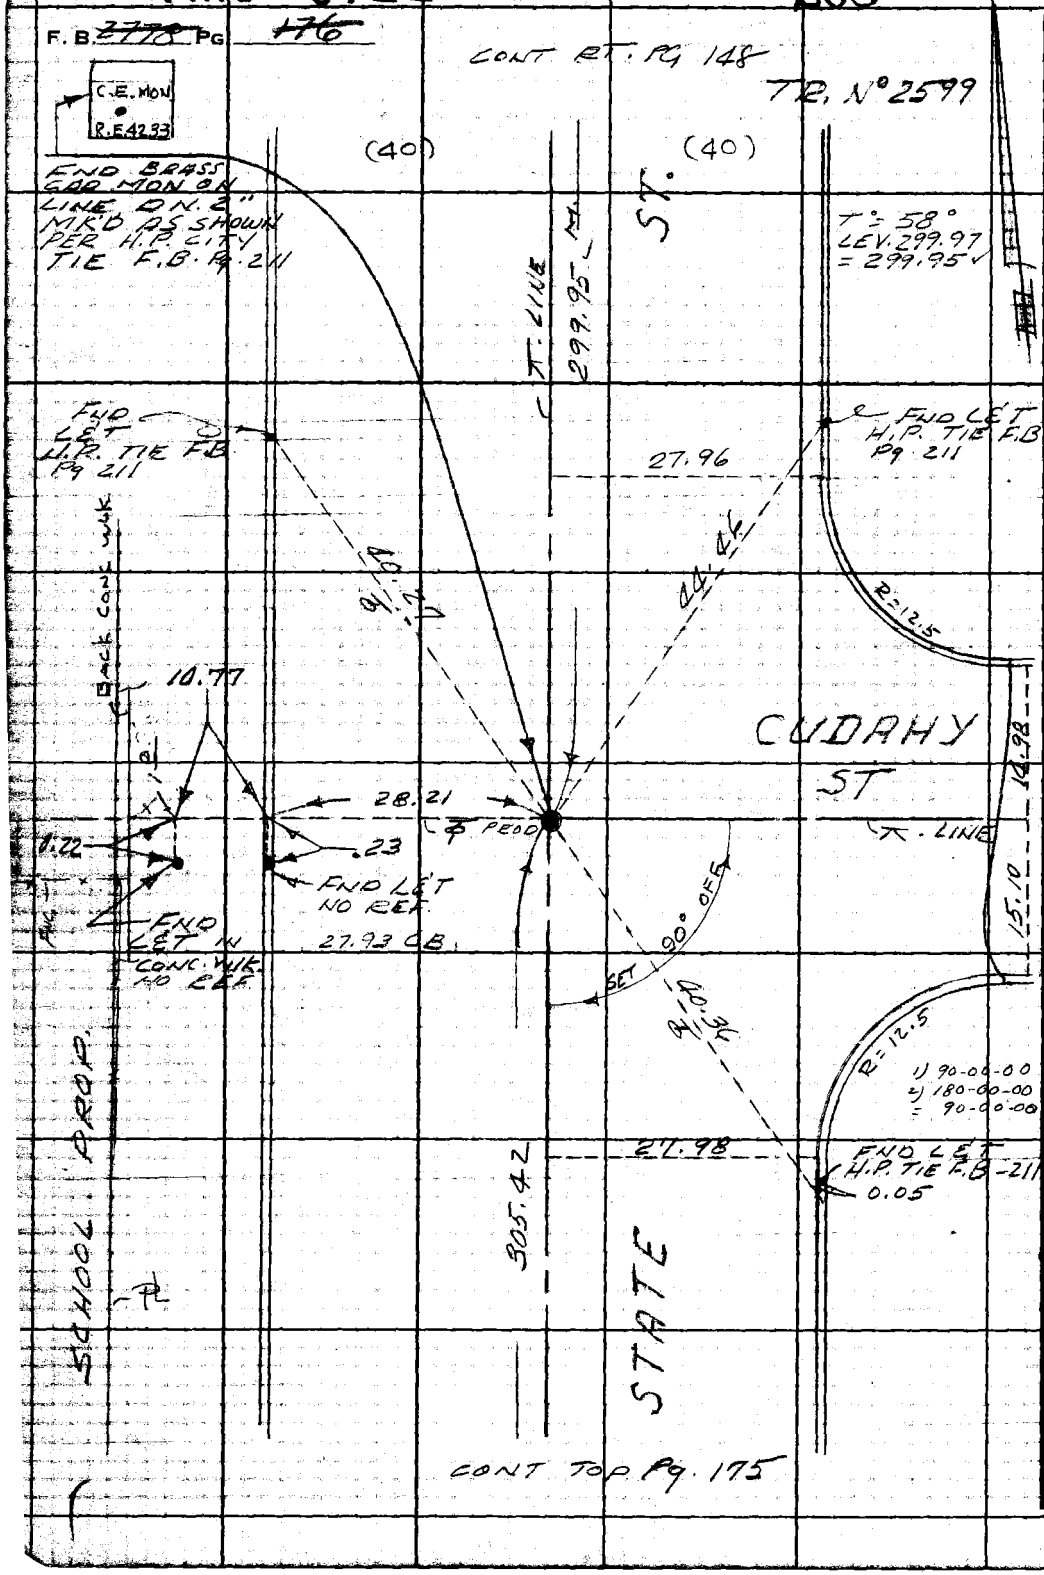

PLEASE RETURN TO
LOS ANGELES COUNTY ENGINEER
403 LOS ANGELES COUNTY ENGINEERING BLDG.
Do not extend this side of this line.

Note: Any Additions or Changes on This Sheet Must be Made or Circled in Red Ink With Date and Name of Person Making Change.

PWFB 0921

3513

Notes Ck'd by A. T. SUE	Survey of DIV 7 GARDENA AREA 4
Map No.	JN 030300 Tape 0251 Std 68°F
Office Work	Surveyed by E. LAND
Checked	Notes E. LANDA Date 1-70
Date	Indexed C. J. GALLI APR 10 70

F.B. 2778 PG. 199

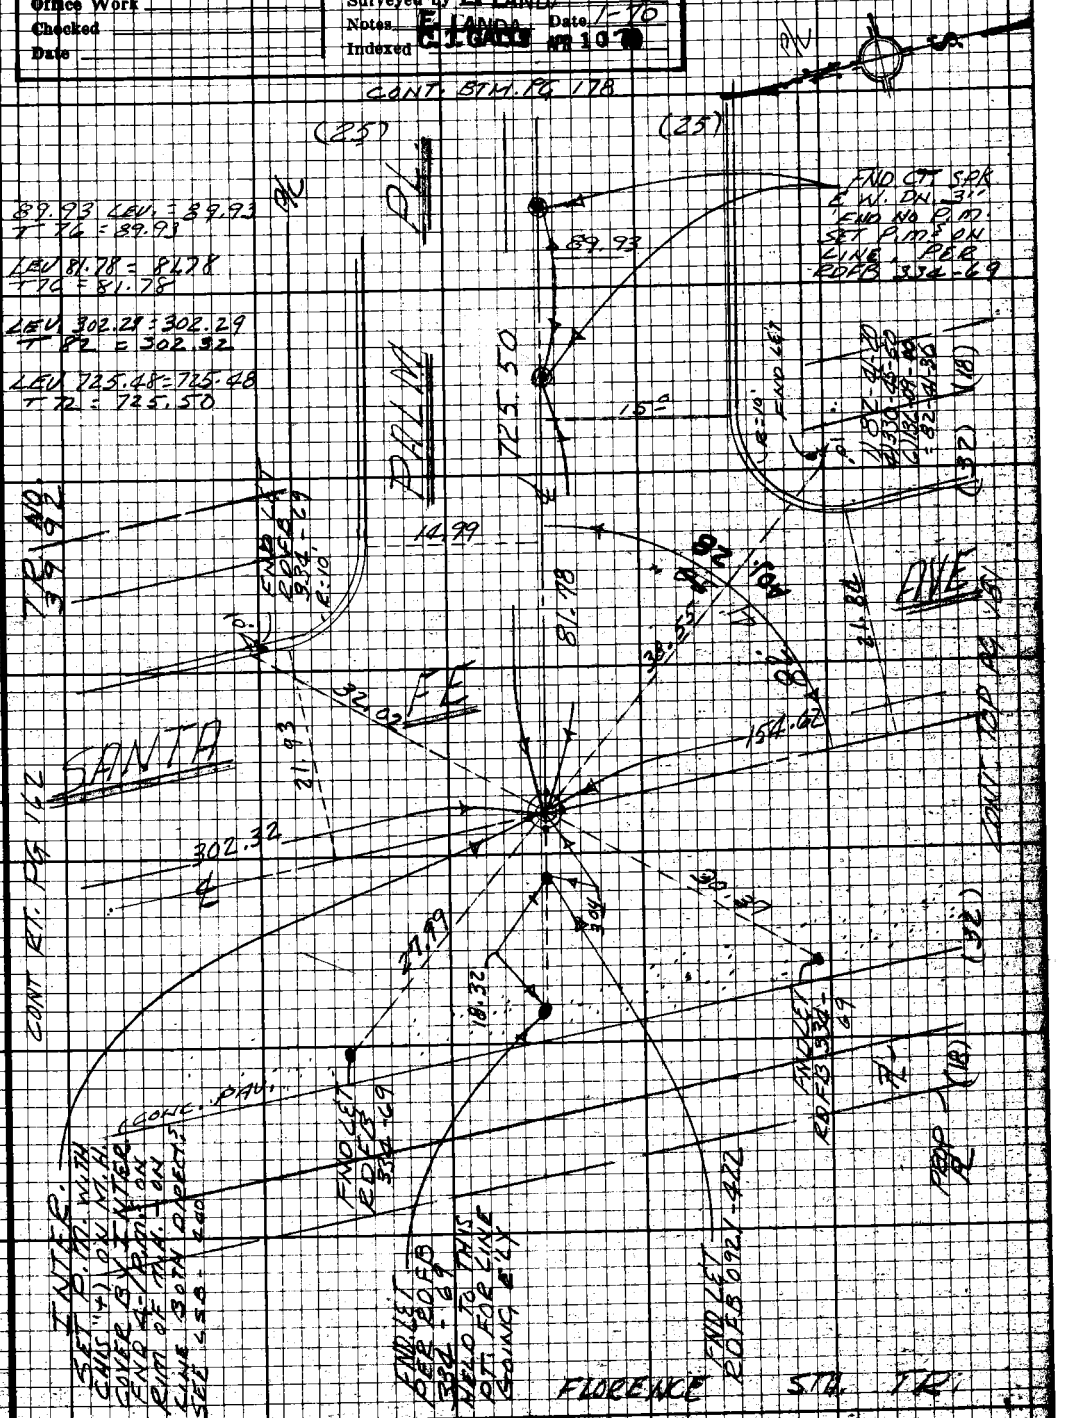

Note: Any Additions or Changes on this Sheet Must be Made or Circled in Red Ink With Date and Name of Person Making Change.

Do not extend this side of this line.

PLEASE RETURN TO
LOS ANGELES COUNTY ENGINEER
403 LOS ANGELES COUNTY ENGINEERING BLDG.

WS 7 C 5

7FB3098 CE#310 9-67

PWFB 0921

3514

F.B. ~~2778~~ Pg ~~178~~

CONT. LF Pg 179

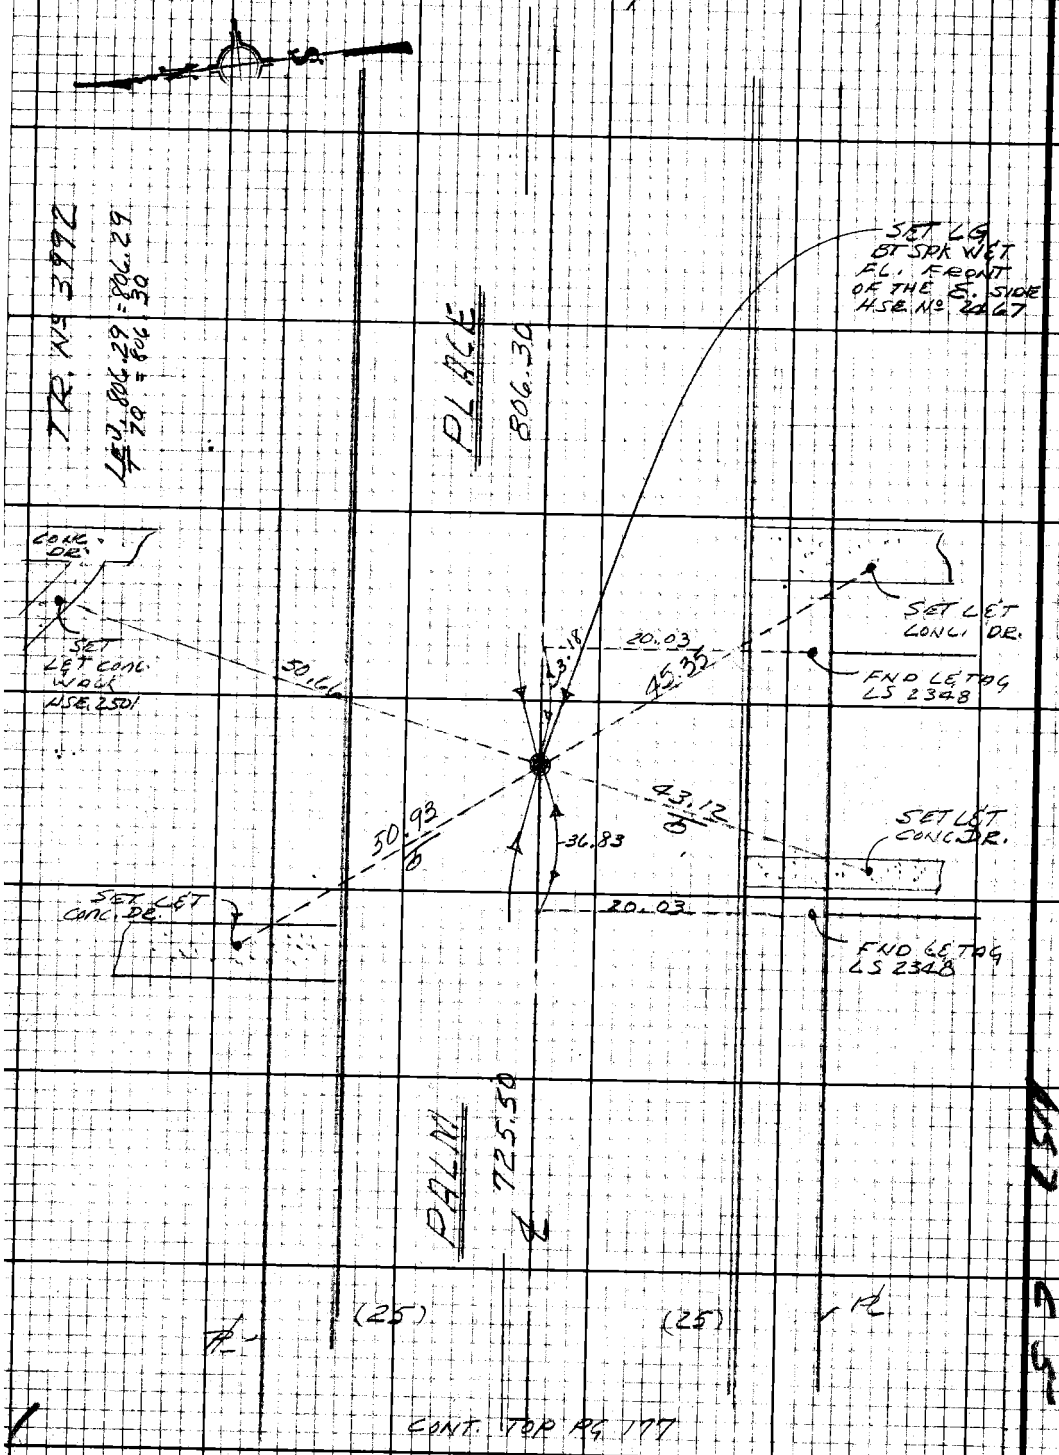

CONT. TOP PG 177

PLEASE RETURN TO
LOS ANGELES COUNTY ENGINEER
403 LOS ANGELES COUNTY ENGINEERING BLDG.

Do not extend this side of this line.

Note: Any Additions or Changes on this Sheet Must be Made or Circled in Red Ink With Date and Name of Person Making Change.

PWFB 0921 3515

Notes Ck'd by A. T. SUE	Survey of DIV. 7 GARDENA AREA ST 4
Map No.	JN 0303.00 Tape 0251 Std 68 °F
Office Work	Surveyed by E. LANDA
Checked	Notes E. LANDA Date 12-69
Date	Indexed C. J. GALLI APR 10 '70

F.B. ~~2778~~ Pg ~~179~~

LEV. 302.65 = 302.65
T 84 = 302.68

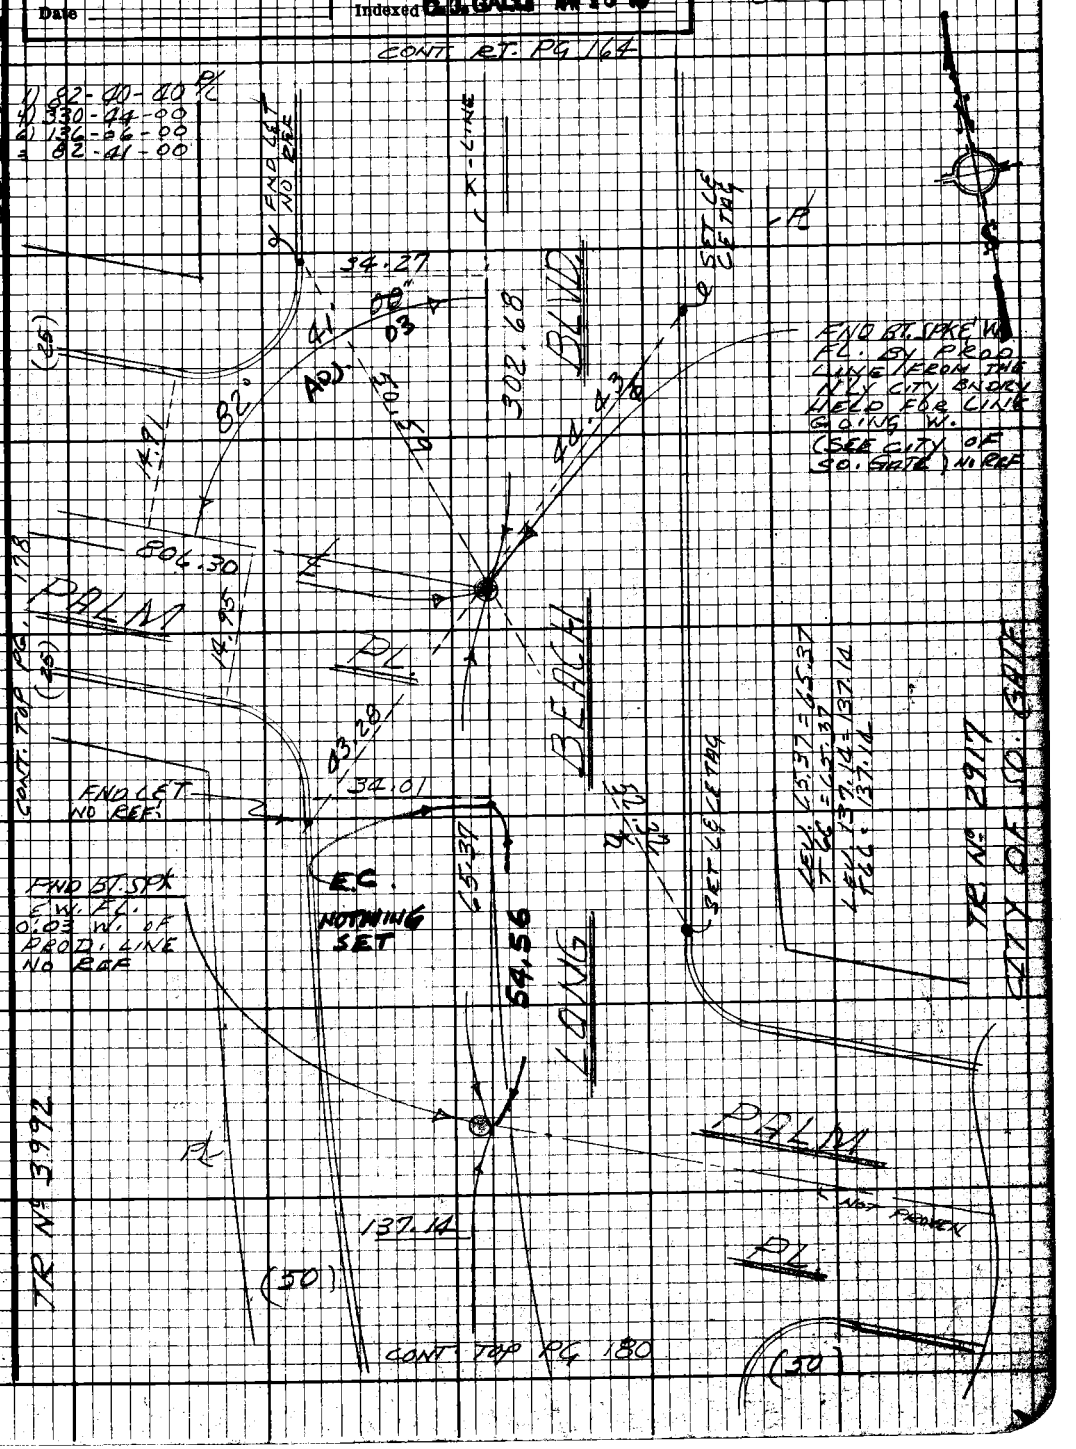

Note: Any Additions or Changes on this Sheet Must be Made or Circled in Red Ink With Date and Name of Person Making Change.

Do not extend this side of this line.

PLEASE RETURN TO
LOS ANGELES COUNTY ENGINEER
403 LOS ANGELES COUNTY ENGINEERING BLDG.

76F3098 CE#310 9-67

PWFB 0921 3516

F.B. ~~2778~~ Pg ~~180~~

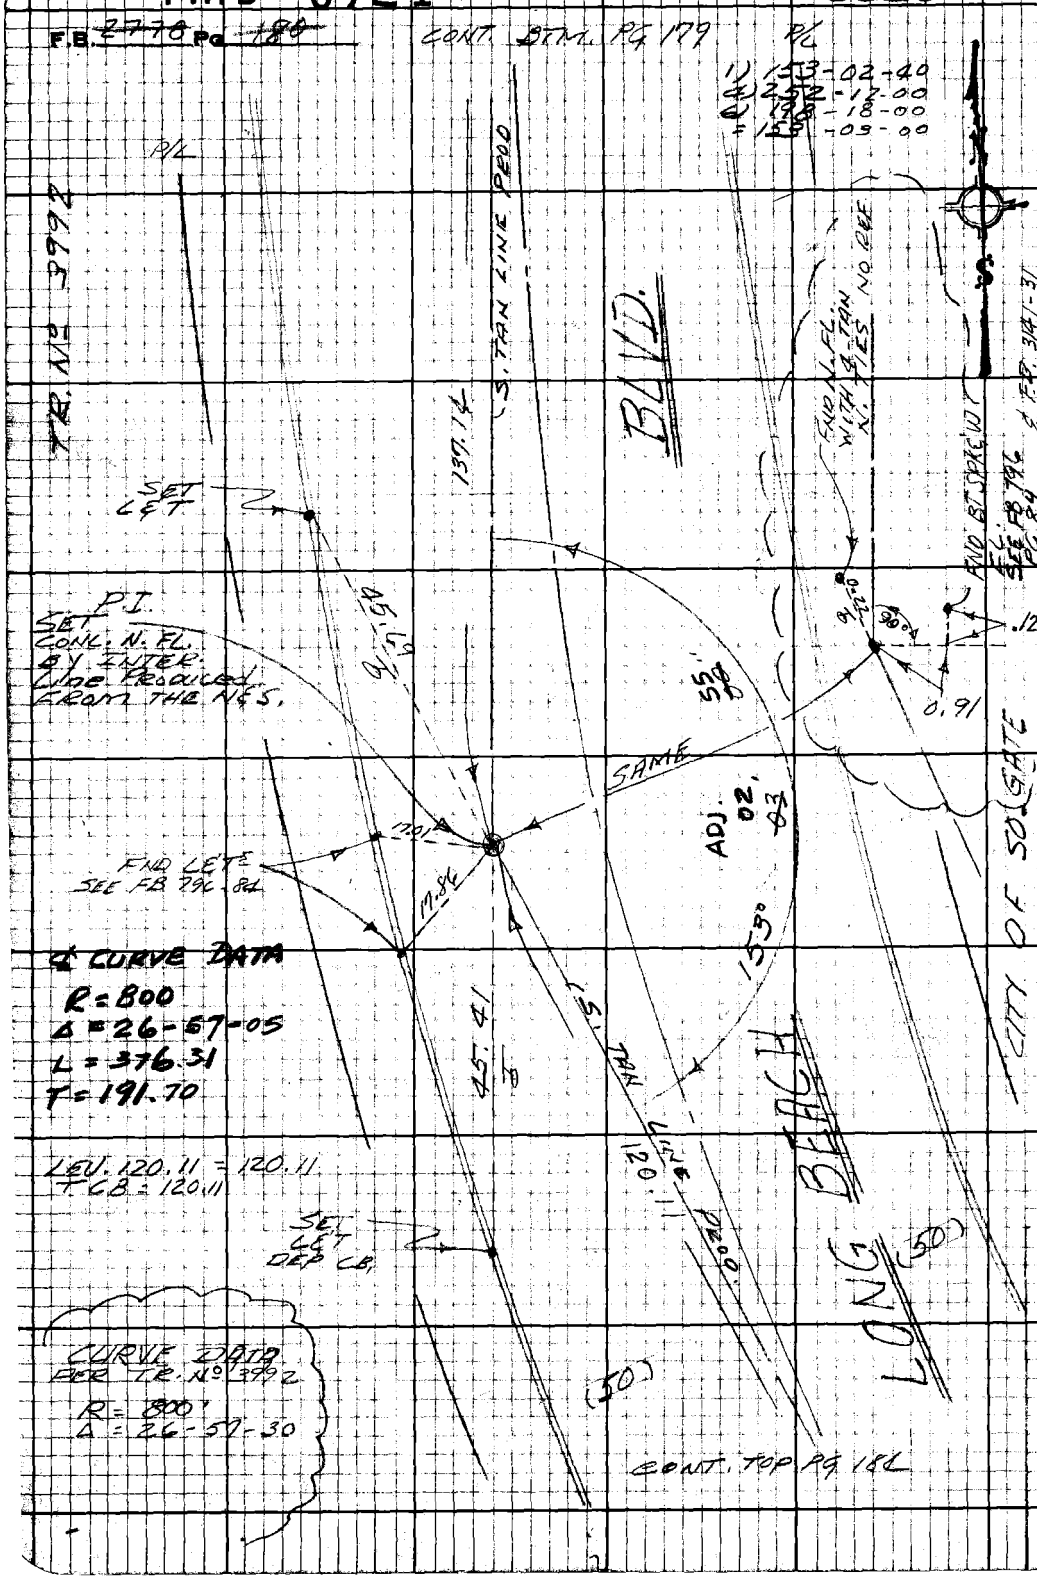

PLEASE RETURN TO
LOS ANGELES COUNTY ENGINEER
403 LOS ANGELES COUNTY ENGINEERING BLDG.

Do not extend this side of this line.

Note: Any Additions or Changes on this Sheet Must be Made or Circled in Red Ink With Date and Name of Person Making Change.

US 7 C5

PWFB 0921

3517

Notes Ck'd by A. T. SUE
Map No.
Office Work
Checked
Date

Survey of GARDENA AREA ST ℄ DIV. 7
JN 0303.00 Tape 0251 Std 68 °F
Surveyed by E. LANDA
Notes E. LANDA Date 12-69
Indexed C. L. GALLI

F.B. 2778 Pg 181

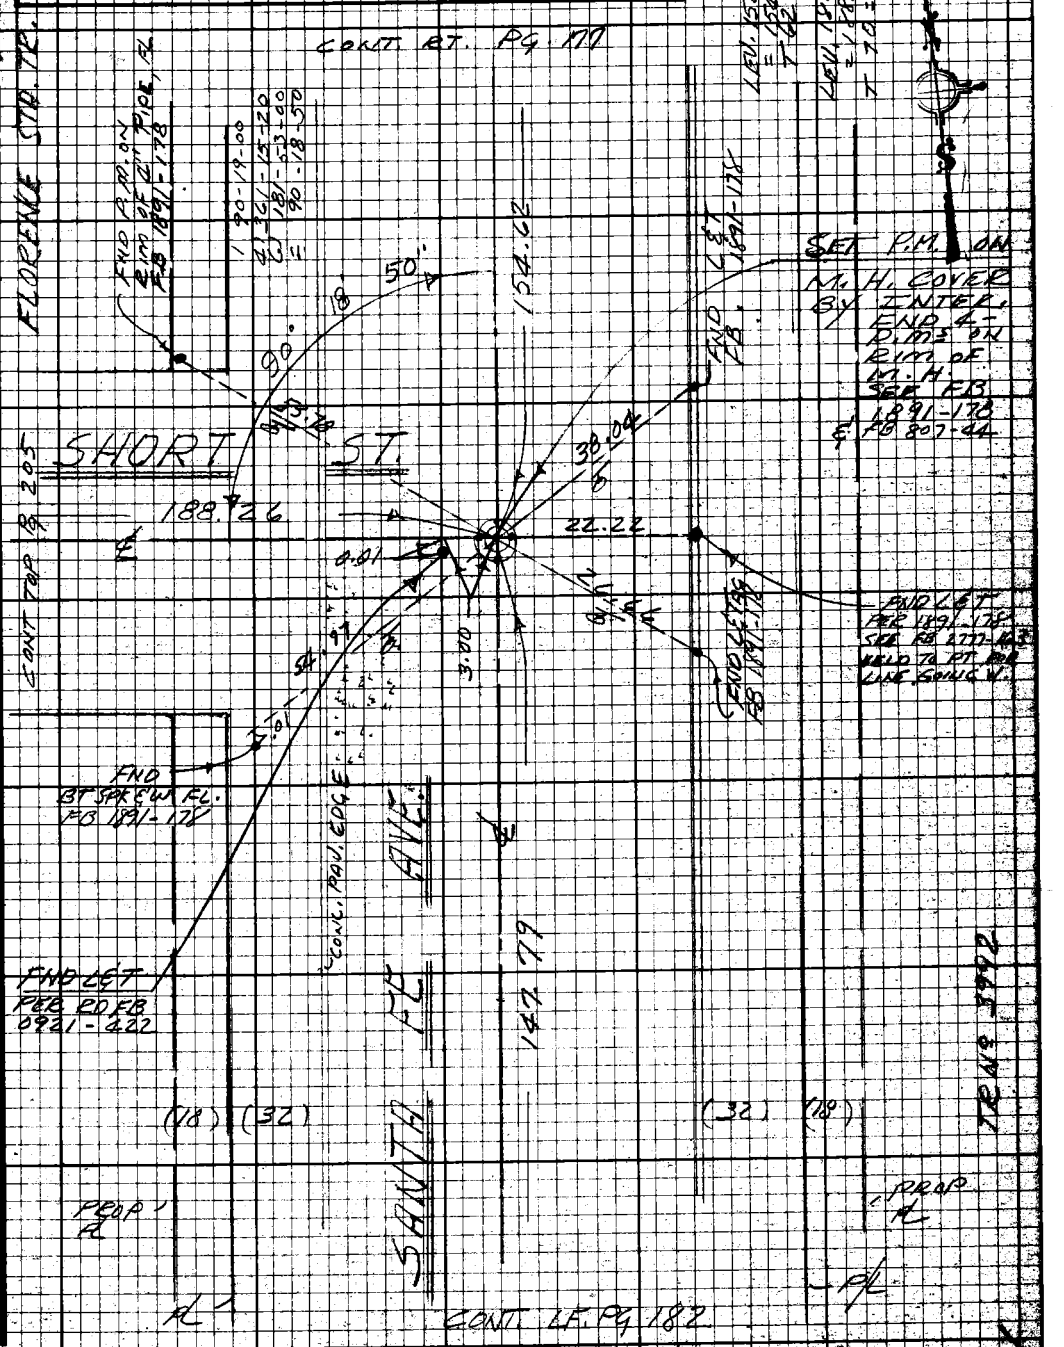

Note: Any Additions or Changes on this Sheet Must be Made or Circled in Red Ink With Date and Name of Person Making Change.

Do not extend this side of this line.

PLEASE RETURN TO
LOS ANGELES COUNTY ENGINEER
403 LOS ANGELES COUNTY ENGINEERING BLDG.

F6F3098 CE#310 9-67

PWFB 0921 3518

F.B. 2778 Pg. 182

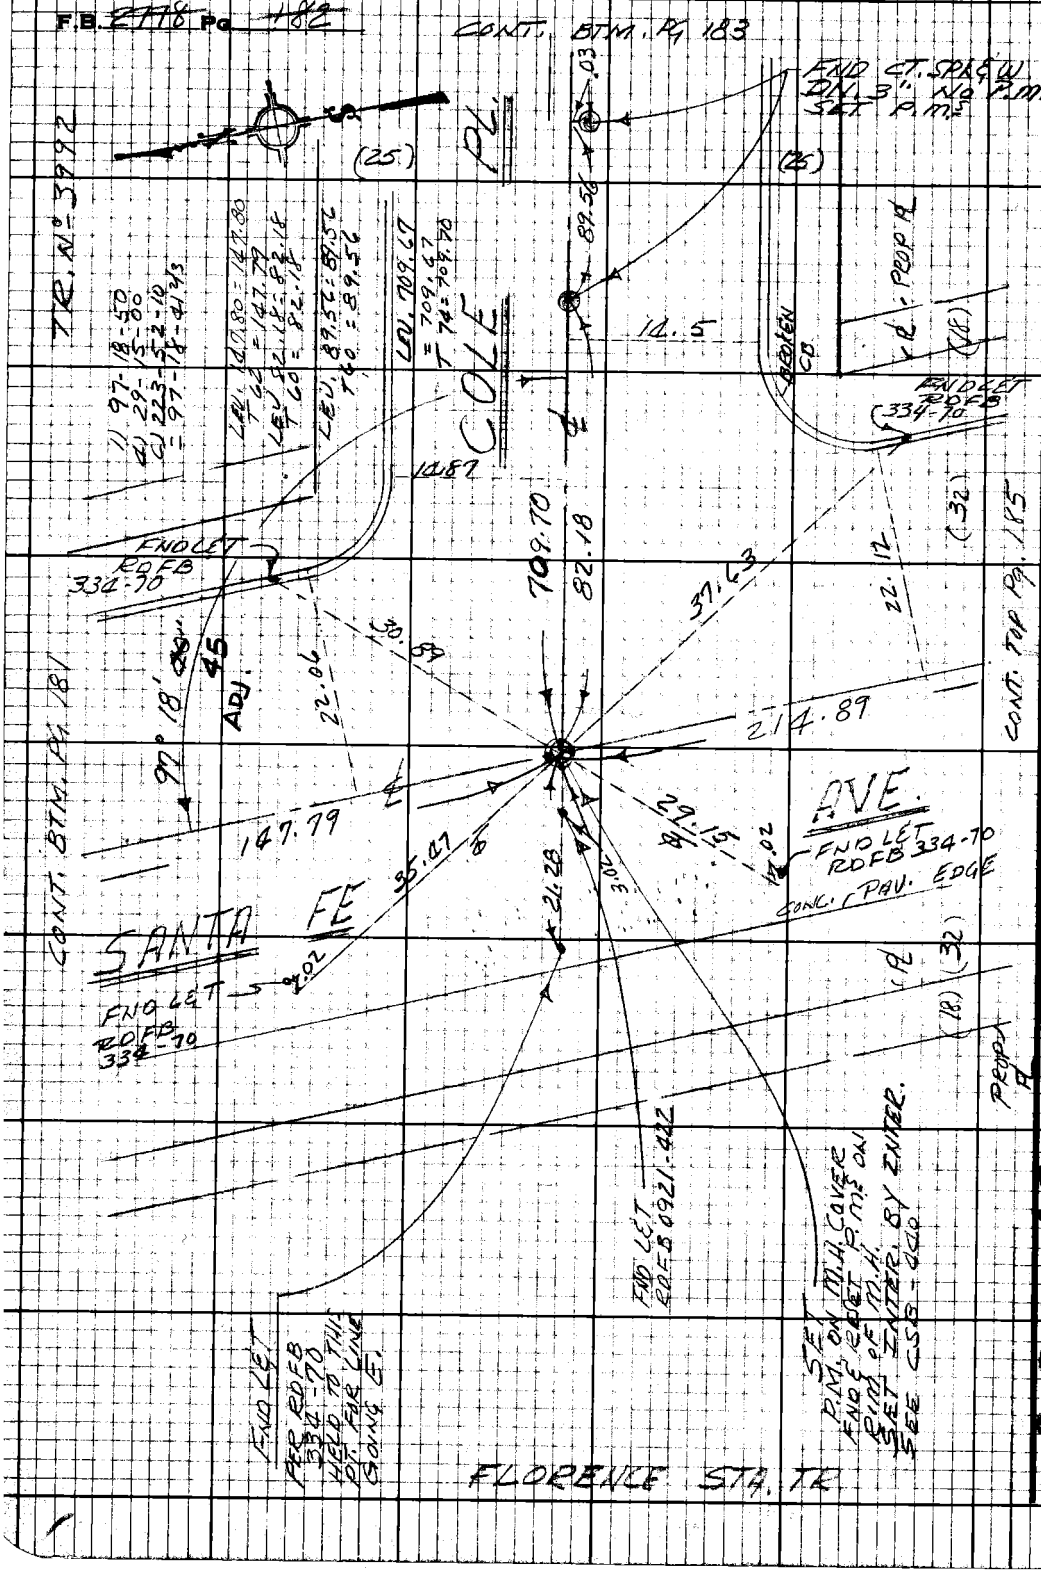

PLEASE RETURN TO
LOS ANGELES COUNTY ENGINEER
403 LOS ANGELES COUNTY ENGINEERING BLDG.

Do not extend this side of this line.

Note: Any Additions or Changes on this Sheet Must be Made or Circled in Red Ink With Date and Name of Person Making Change.

PWFB 0921 3519

Notes Ck'd by A. T. SUE	Survey of DIV. 7 GARDENA AREA 4
Map No.	JN 0303.40 Tape 0251 Std 68°F
Office Work	Surveyed by E. LANDA
Checked	Notes E. LANDA Date 1-70
Date	Indexed C. J. GALLI AUG 10 '70

F.B. 2778 Pg. 183

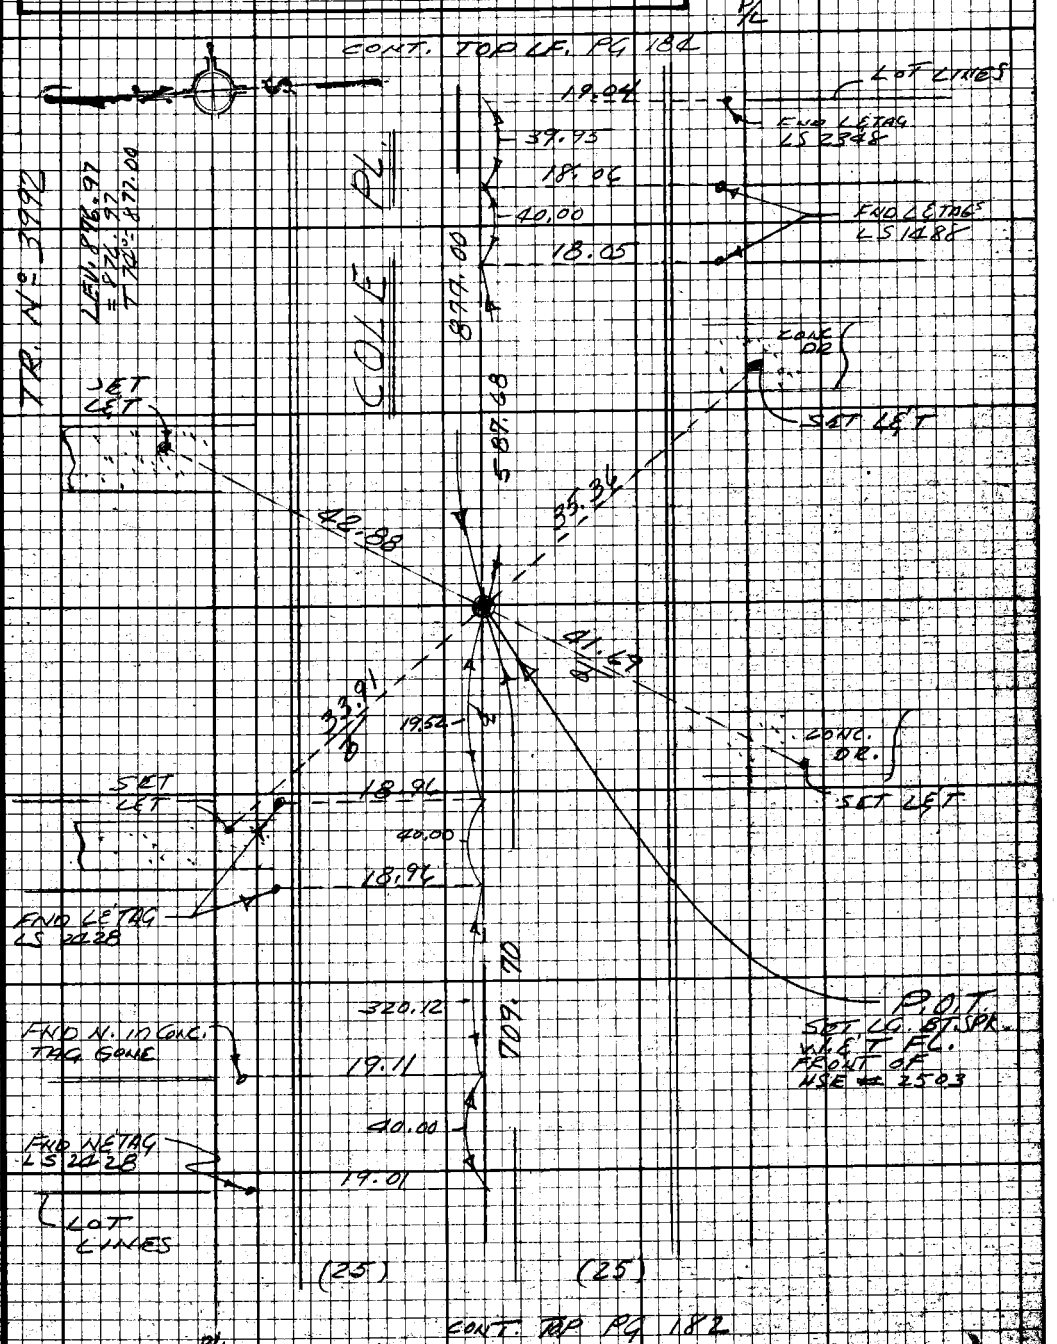

Note: Any Additions or Changes on this Sheet Must be Made or Circled in Red Ink With Date and Name of Person Making Change.

Do not extend this side of this line.

PLEASE RETURN TO
LOS ANGELES COUNTY ENGINEER
403 LOS ANGELES COUNTY ENGINEERING BLDG.

76F3098 CE#310 9-67

PWFB 0921 3520 / 3521

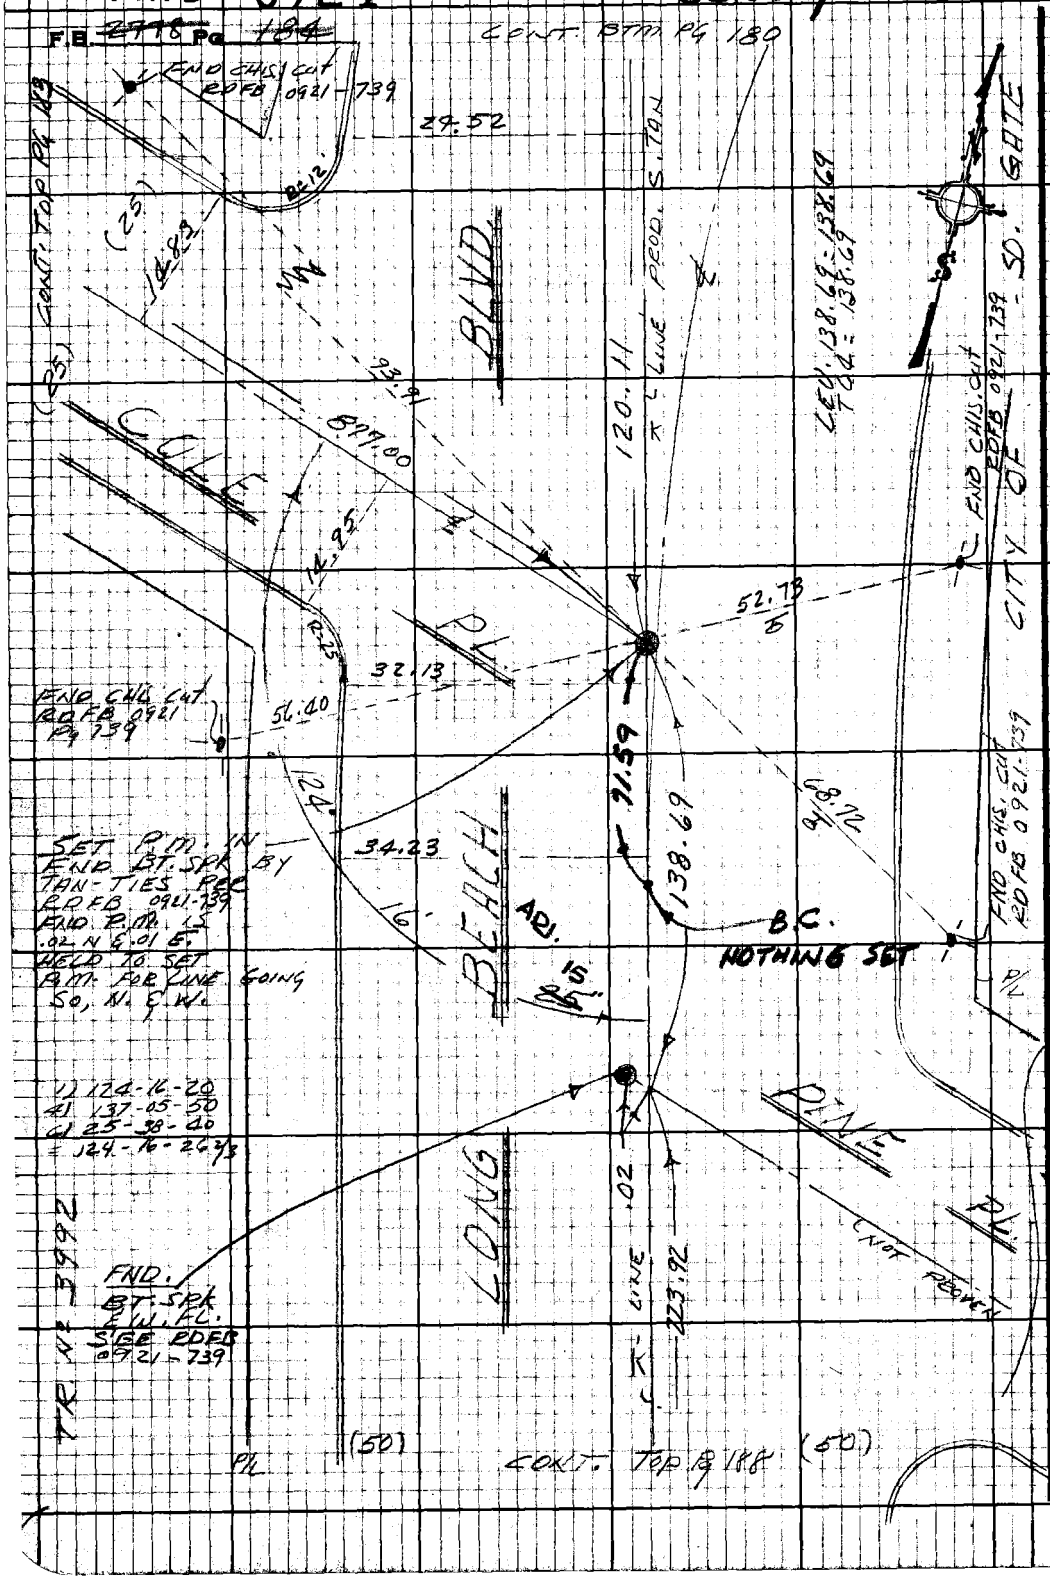

PLEASE RETURN TO
LOS ANGELES COUNTY ENGINEER
403 LOS ANGELES COUNTY ENGINEERING BLDG.

Do not extend this side of this line.

Note: Any Additions or Changes on this Sheet Must be Made or Circled in Red Ink With Date and Name of Person Making Change.

PWFB 0921 3522 3523

Notes Ck'd by W. EDMONDSON	Survey of DIV 7 GARDENA AREA
Map No.	IN 0303.09 Tape 0251 Std 68 °F
Office Work	Surveyed by E. LANDA
Checked	Notes E. LANDA Date 4-68
Date	Indexed C. E. GALLI

F.B. 2778 Pg. 185

LEV. 214.90
= 214.90
TCL = 214.89

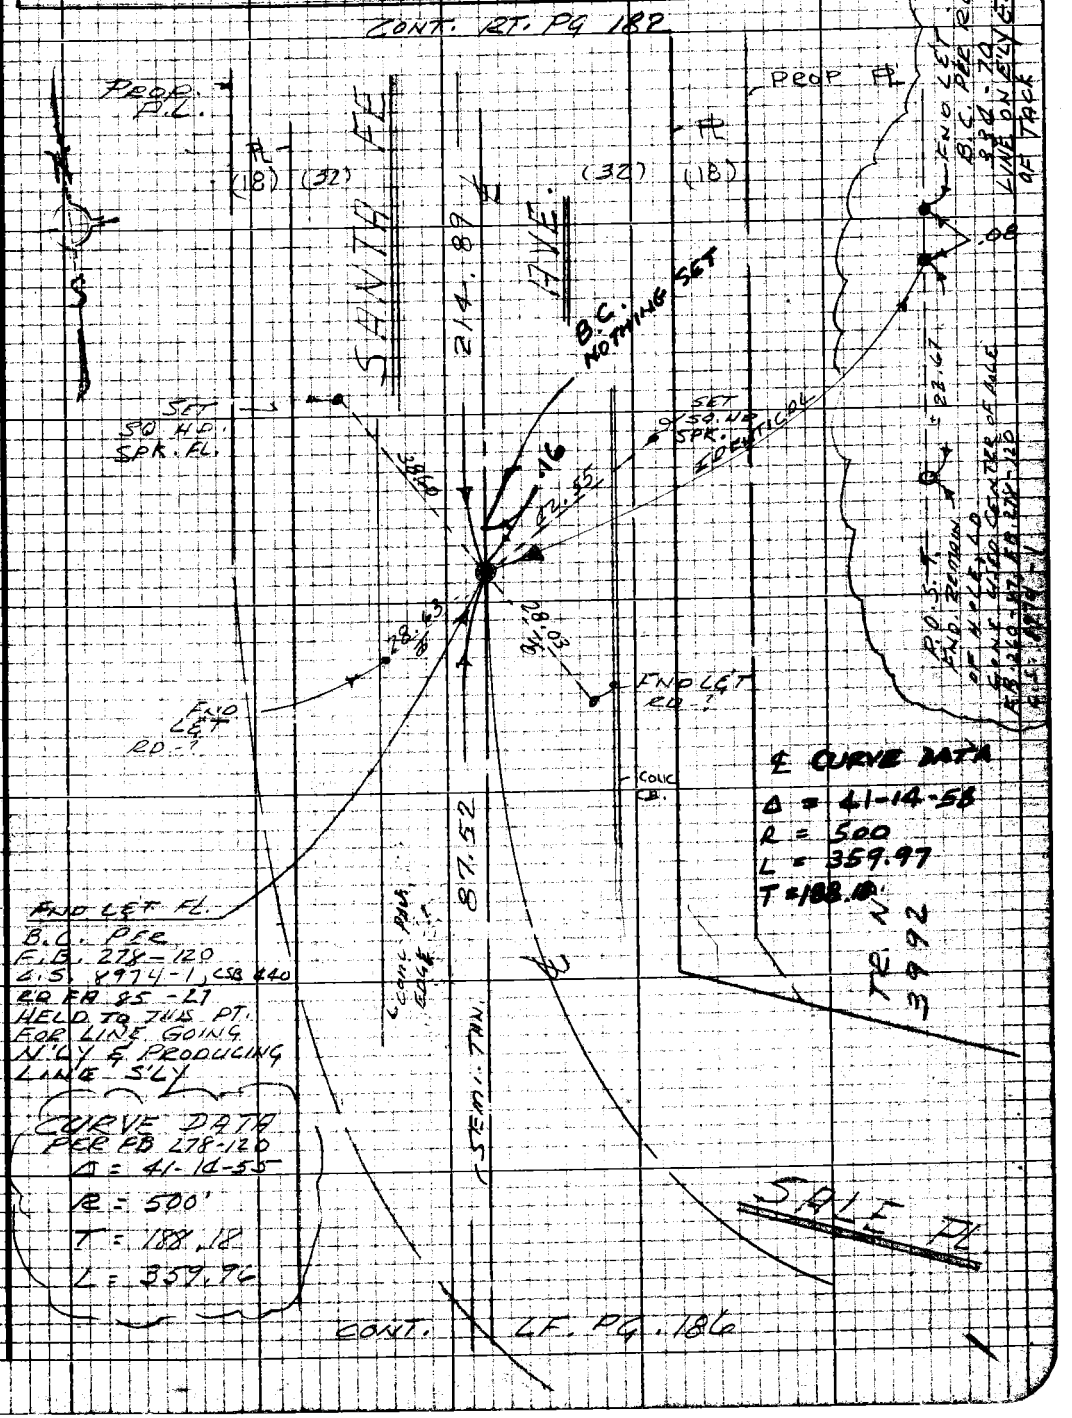

Note: Any Additions or Changes on this Sheet Must be Made or Circled in Red Ink With Date and Name of Person Making Change

Do not extend this side of this line.

PLEASE RETURN TO
LOS ANGELES COUNTY ENGINEER
403 LOS ANGELES COUNTY ENGINEERING BLDG.

76P3098 CK #310 5-66

PWFB 0921 3524 / 3525

F.B. ~~2778~~ Pg. ~~186~~

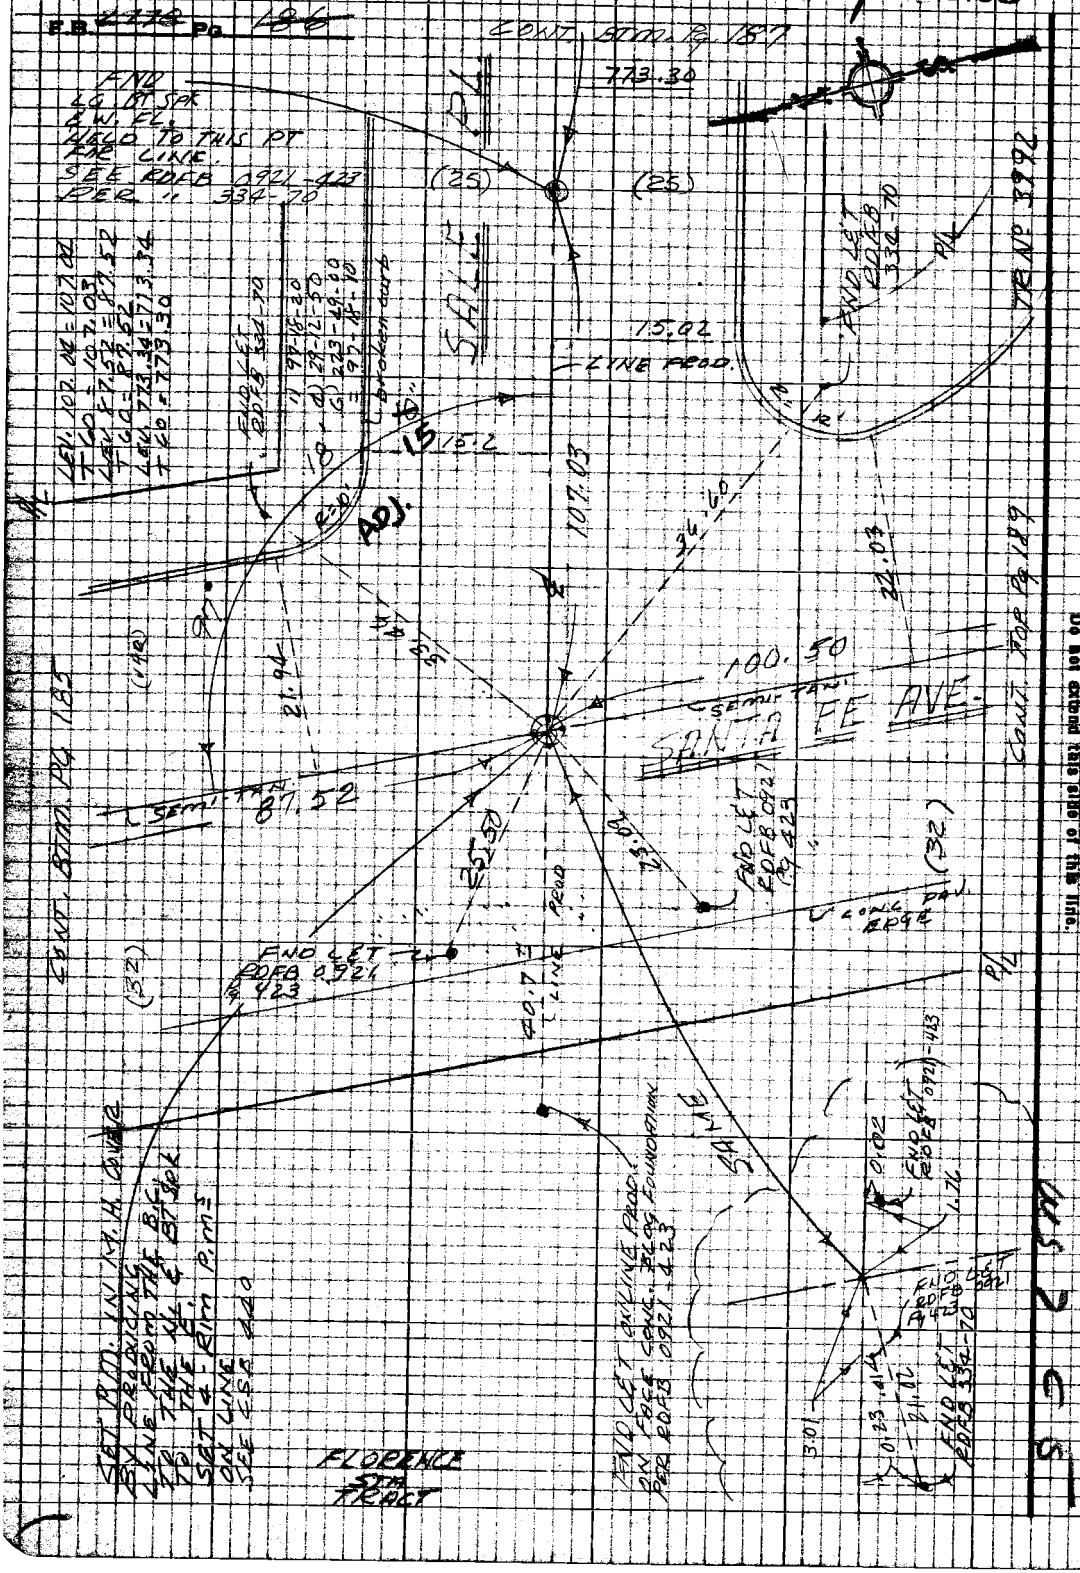

PLEASE RETURN TO
LOS ANGELES COUNTY ENGINEER
403 LOS ANGELES COUNTY ENGINEERING BLDG.

Do not extend this side of this line.

Note: Any Additions or Changes on this Sheet Must be Made or Circled in Red Ink With Date and Name of Person Making Change

PWFB 0921 Sale P.O.T. 3526

Notes Ck'd by A. I. SUE	Survey of DIV. 7 GARDENA AREA STE
Map No.	JN 0909.00 Tape 0251 Std 68 °F
Office Work	Surveyed by E. LANDA
Checked	Notes E. LANDA Date 12-69
Date	Indexed C. L. GALLI APR 10 '70

F.B. 2778 Pg 189

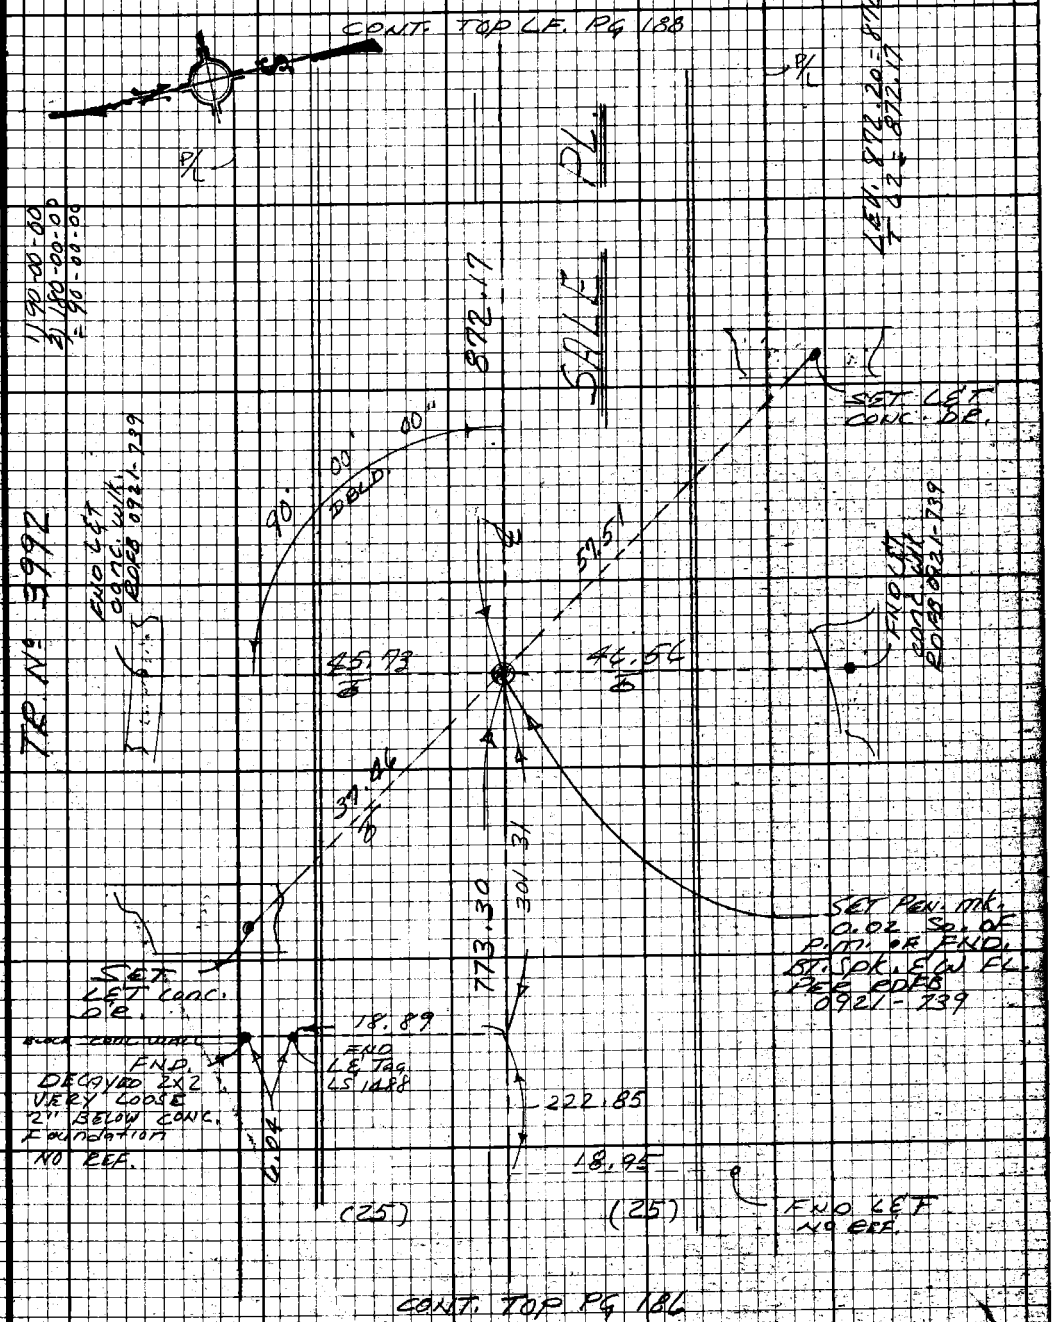

Note: Any Additions or Changes on this Sheet Must be Made or Circled in Red Ink With Date and Name of Person Making Change.

Do not extend this side of this line.

PLEASE RETURN TO
LOS ANGELES COUNTY ENGINEER
403 LOS ANGELES COUNTY ENGINEERING BLDG.

75F3098 CE#310 9-67

PWFB 0921 3527

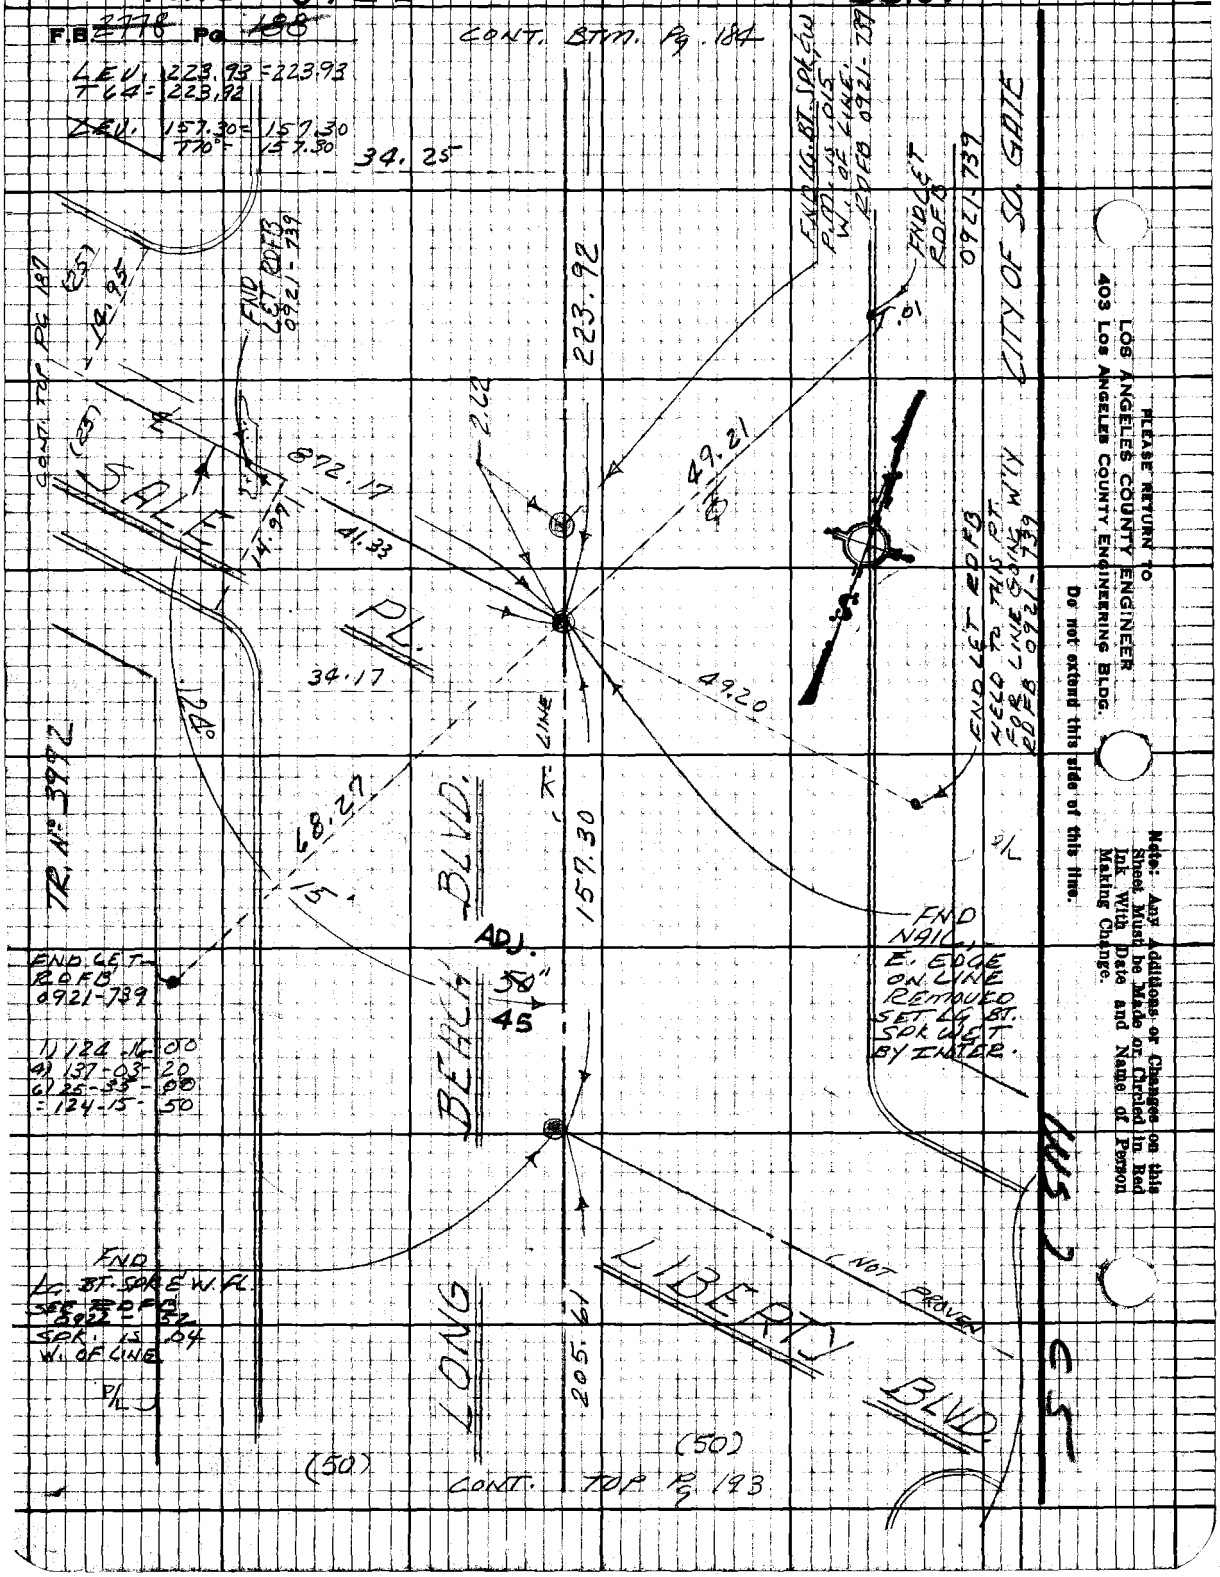

PLEASE RETURN TO
LOS ANGELES COUNTY ENGINEER
403 LOS ANGELES COUNTY ENGINEERING BLDG.

Do not extend this side of this line.

Note: Any Additions or Changes on this Sheet Must be Made or Circled in Red Ink With Date and Name of Person Making Change.

PWFB 0921

3528

Notes Ck'd by A. T. SUE	DIV 7 Survey of GARDENA AREA ℄
Map No.	JN 030300 Tape 0251 Std 68 °F
Office Work	Surveyed by E. LANDA
Checked	Notes E. LANDA Date 1-70
Date	Indexed G. L. GALLI APR 10 '70

F.B. 2778 Pg. 189

Note: Any Additions or Changes on this Sheet Must be Made or Circled in Red Ink With Date and Name of Person Making Change.

Do not extend this side of this line.

PLEASE RETURN TO
LOS ANGELES COUNTY ENGINEER
403 LOS ANGELES COUNTY ENGINEERING BLDG.

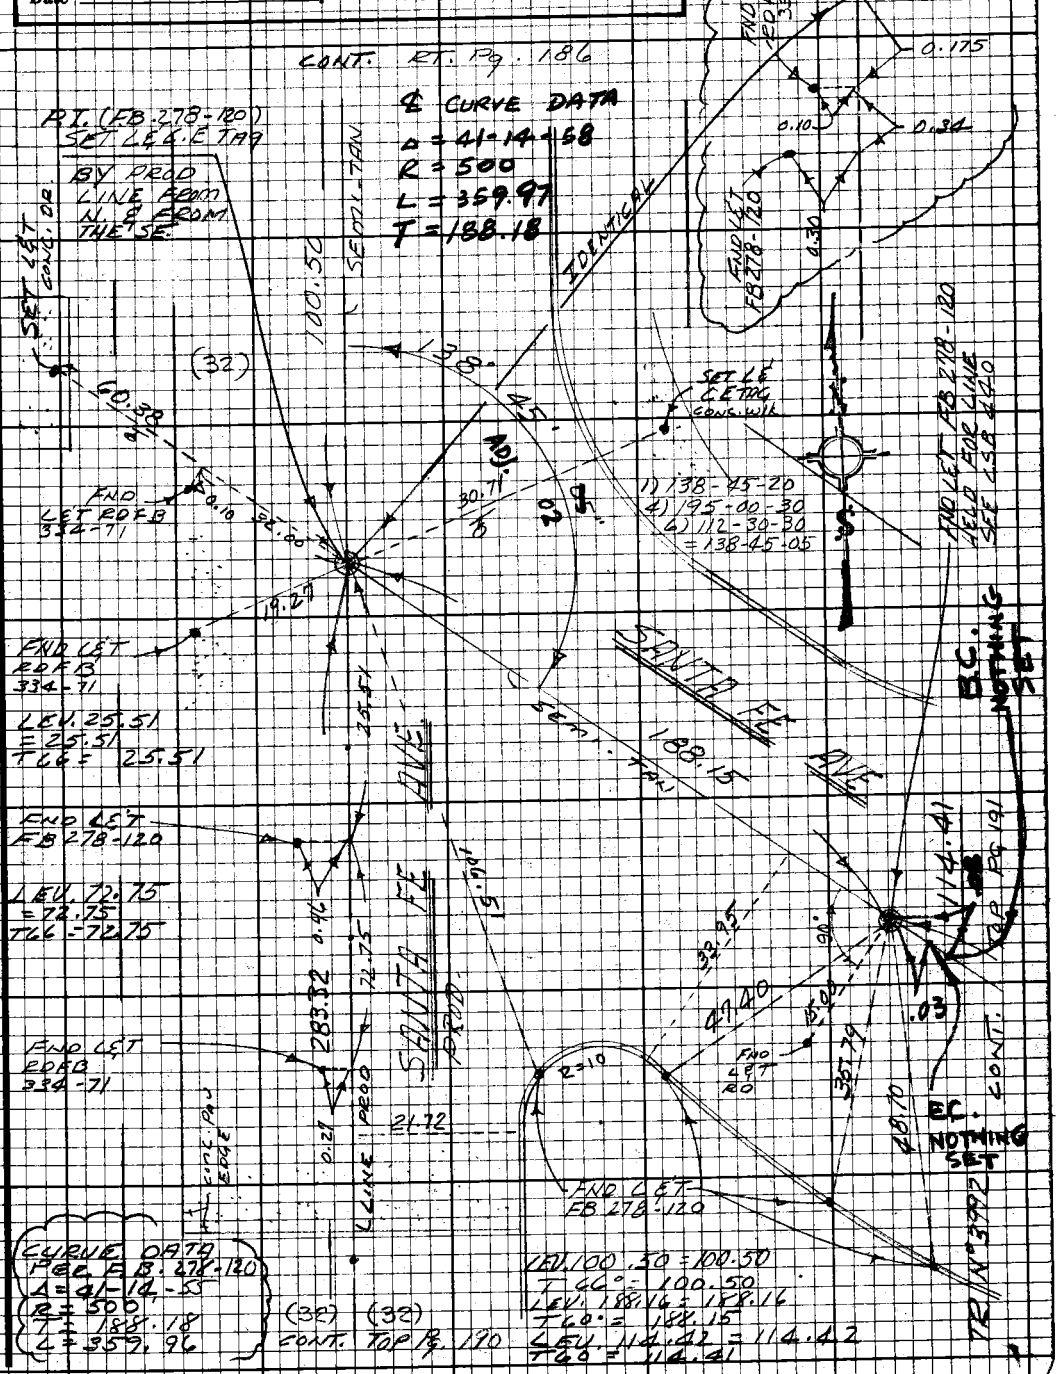

76F3098 CE#310 9-67

PWFB 0921 3529

F.B. ~~2778~~ PG ~~190~~

CONT. BTM. Pg 189

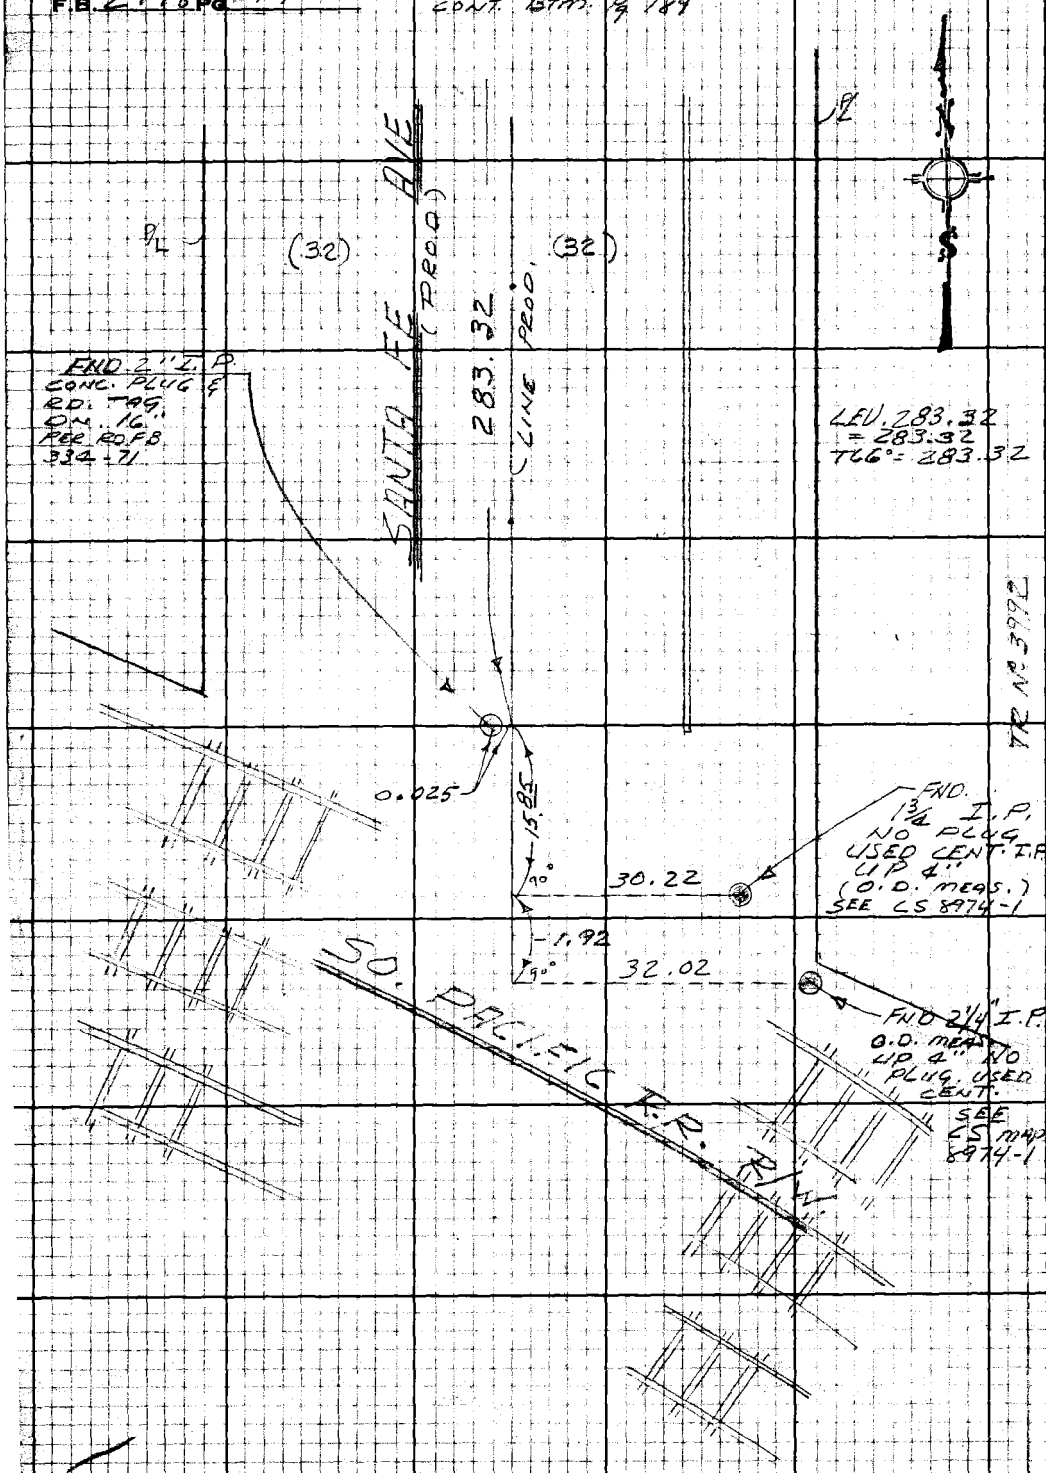

PLEASE RETURN TO
LOS ANGELES COUNTY ENGINEER
403 LOS ANGELES COUNTY ENGINEERING BLDG.

Do not extend this side of this line.

Note: Any Additions or Changes on this Sheet Must be Made or Circled in Red Ink With Date and Name of Person Making Change.

PWFB 0921 3530

Notes Ck'd by A. T. SUE	Survey of DIV 7 GARDENA AREA ℄
Map No.	JN 030300 Tape 0251 Std 68 °F
Office Work	Surveyed by E. LANDA
Checked	Notes E. LANDA Date 1-70
Date	Indexed C. J. GALLI 10

F.B. ~~2118~~ Pg. 1-94

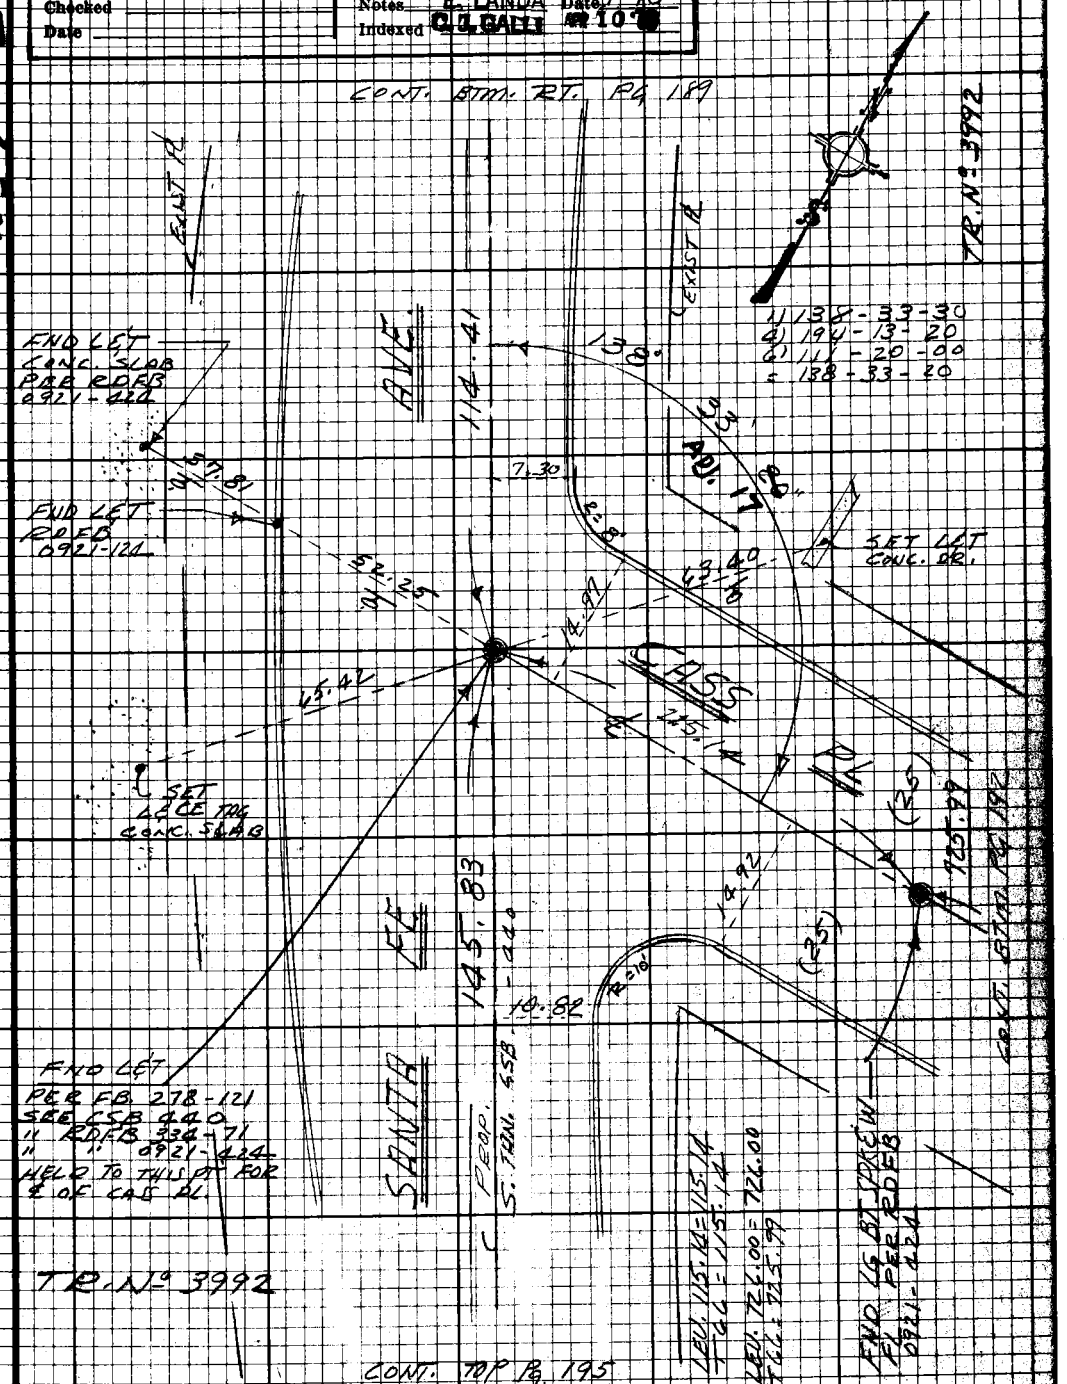

Note: Any Additions or Changes on this Sheet Must be Made or Circled in Red Ink With Date and Name of Person Making Change.

Do not extend this side of this line.

PLEASE RETURN TO
LOS ANGELES COUNTY ENGINEER
403 LOS ANGELES COUNTY ENGINEERING BLDG.

78F3098 CE#310 9-67

PWFB 0921

3531

F.B. ~~2778~~ Pg. ~~192~~

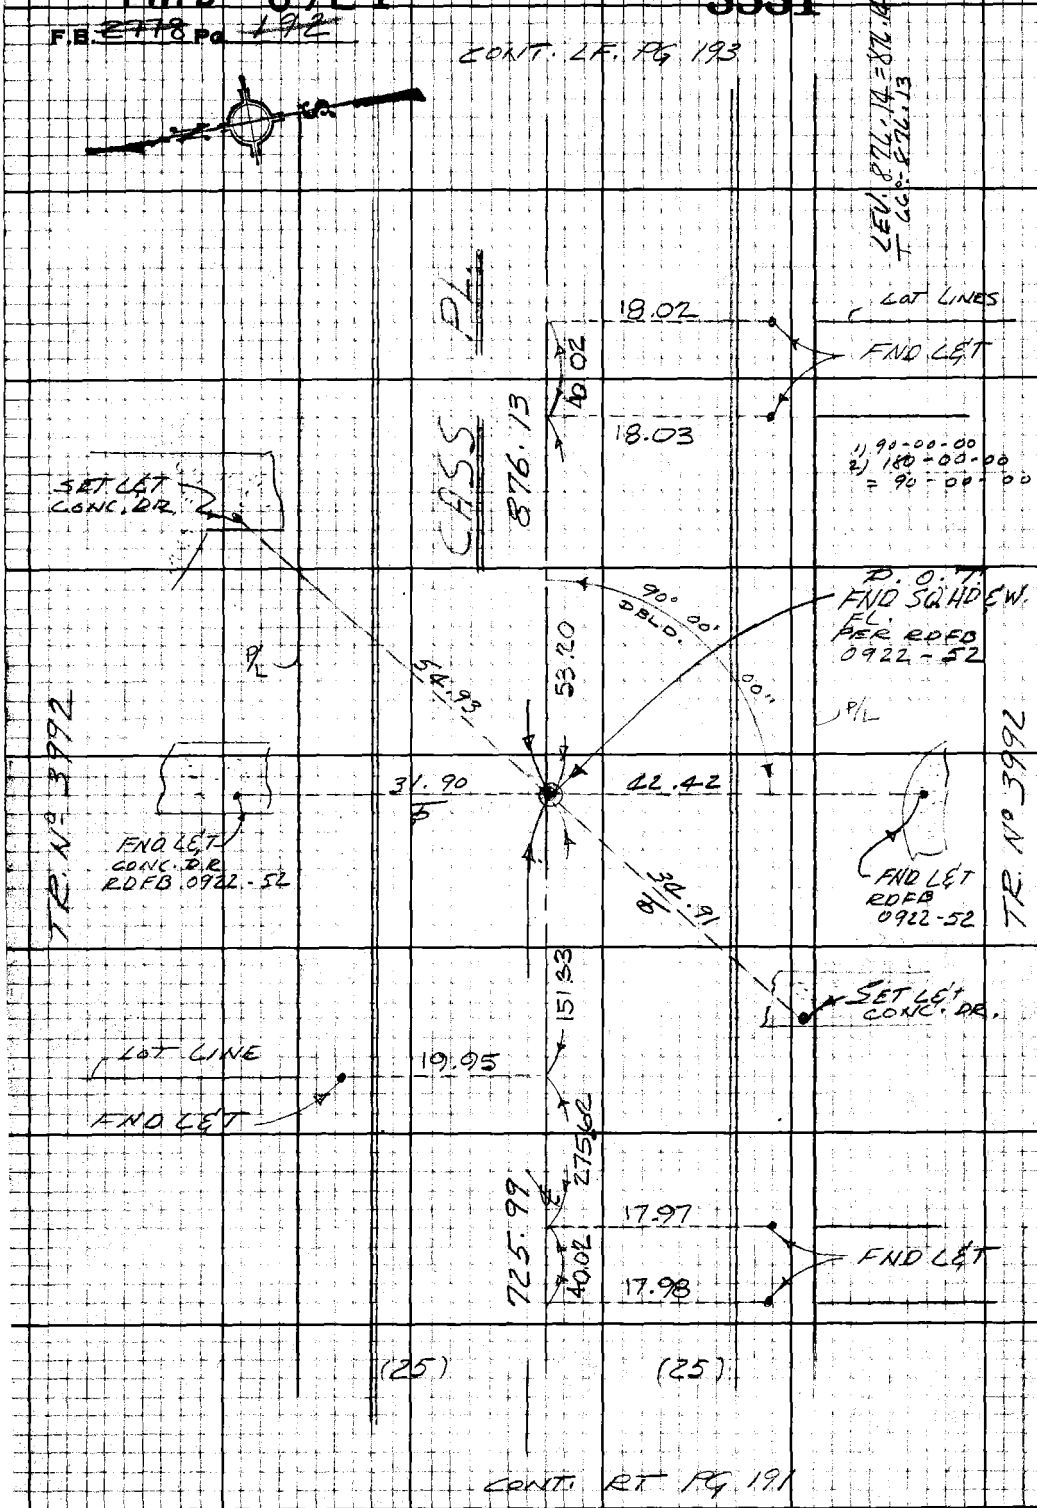

PLEASE RETURN TO
LOS ANGELES COUNTY ENGINEER
403 LOS ANGELES COUNTY ENGINEERING BLDG.

Do not extend this side of this line.

Note: Any Additions or Changes on this Sheet Must be Made or Circled in Red Ink With Date and Name of Person Making Change.

PWFB 0922

210

Notes Ck'd by A. T. SUE	Survey of DIV 7 GARDENA AREA C
Map No.	JN 030309 Tape 0251 Std 68 °F
Office Work	Surveyed by E. LANDA
Checked	Notes E. LANDA Date 1-70
Date	Indexed G. L. GALLI 10

F.B. ~~2778~~ PG ~~193~~

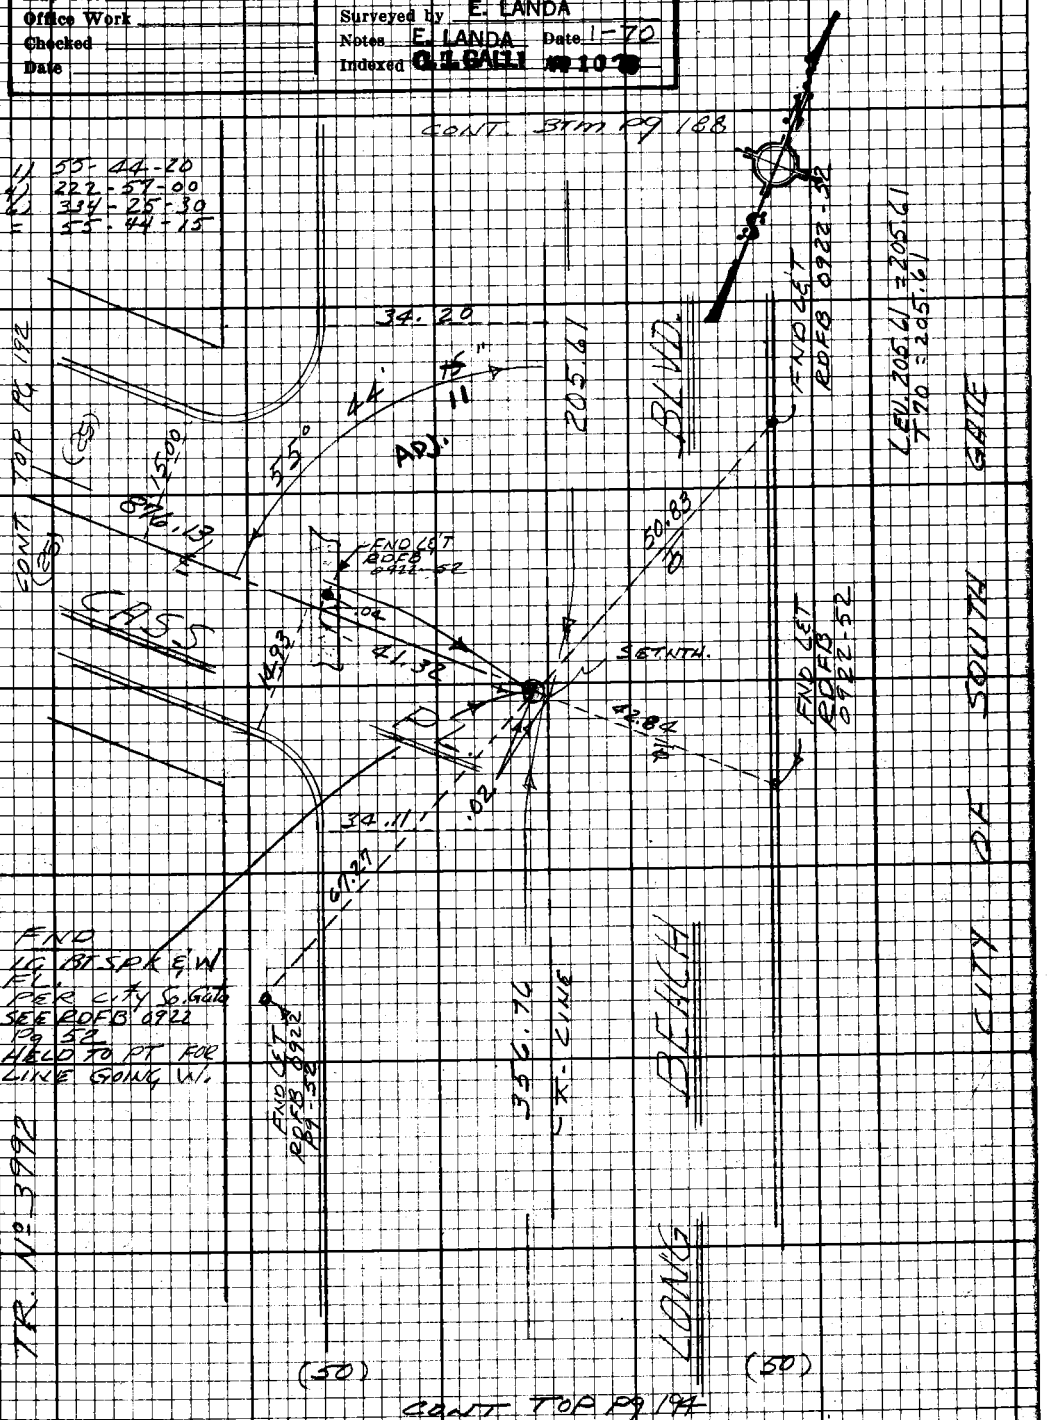

Note: Any Additions or Changes on this Sheet Must be Made or Circled in Red Ink With Date and Name of Person Making Change.

Do not extend this side of this line.

PLEASE RETURN TO
LOS ANGELES COUNTY ENGINEER
403 LOS ANGELES COUNTY ENGINEERING BLDG.

75F3098 CE #310 9-67

PWFB 0922 POPLAR LONG 211

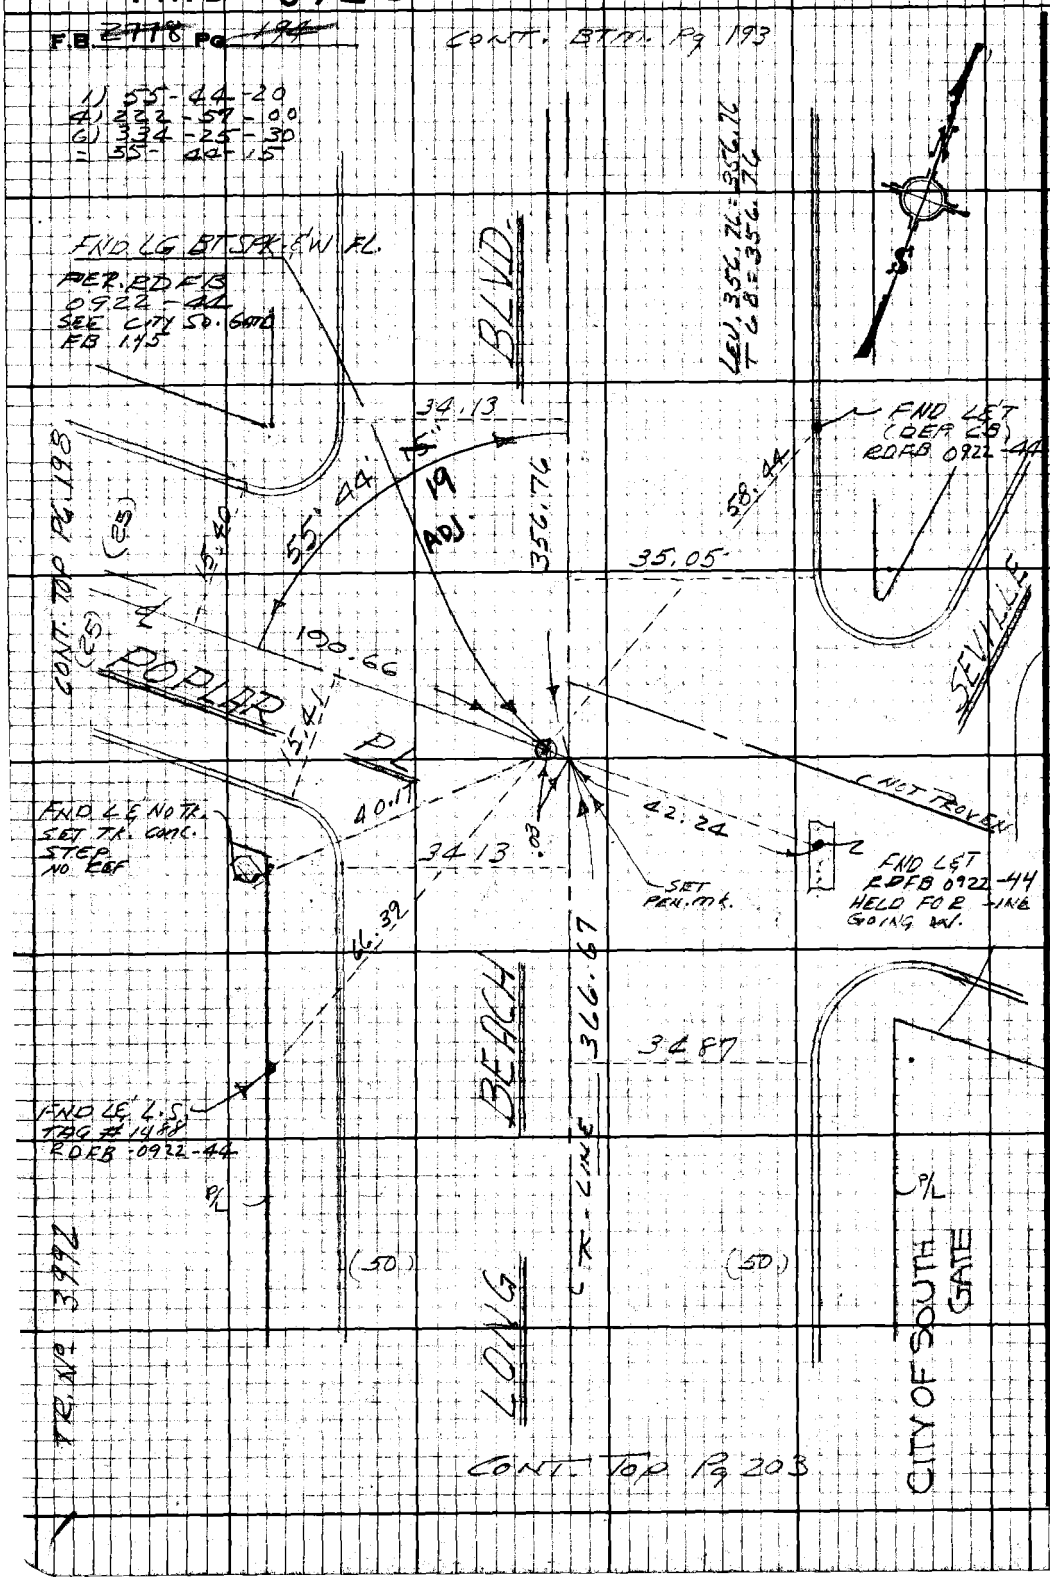

PLEASE RETURN TO
LOS ANGELES COUNTY ENGINEER
403 LOS ANGELES COUNTY ENGINEERING BLDG.

Do not extend this side of this line.

Note: Any Additions or Changes on this Sheet Must be Made or Circled in Red Ink With Date and Name of Person Making Change.

PWFB 0921 3532

Notes Ck'd by A. T. SUE	Survey of DIV. 7 GARDENA AREA ℄
Map No.	JN 030300 Tape 0251 Std 68 °F
Office Work	Surveyed by E. LANDA
Checked	Notes E. LANDA Date 1-70
Date	Indexed C. J. GALLI APR 10 '70

F.B. ~~2778~~ Pg. ~~195~~

WS 7 6 5

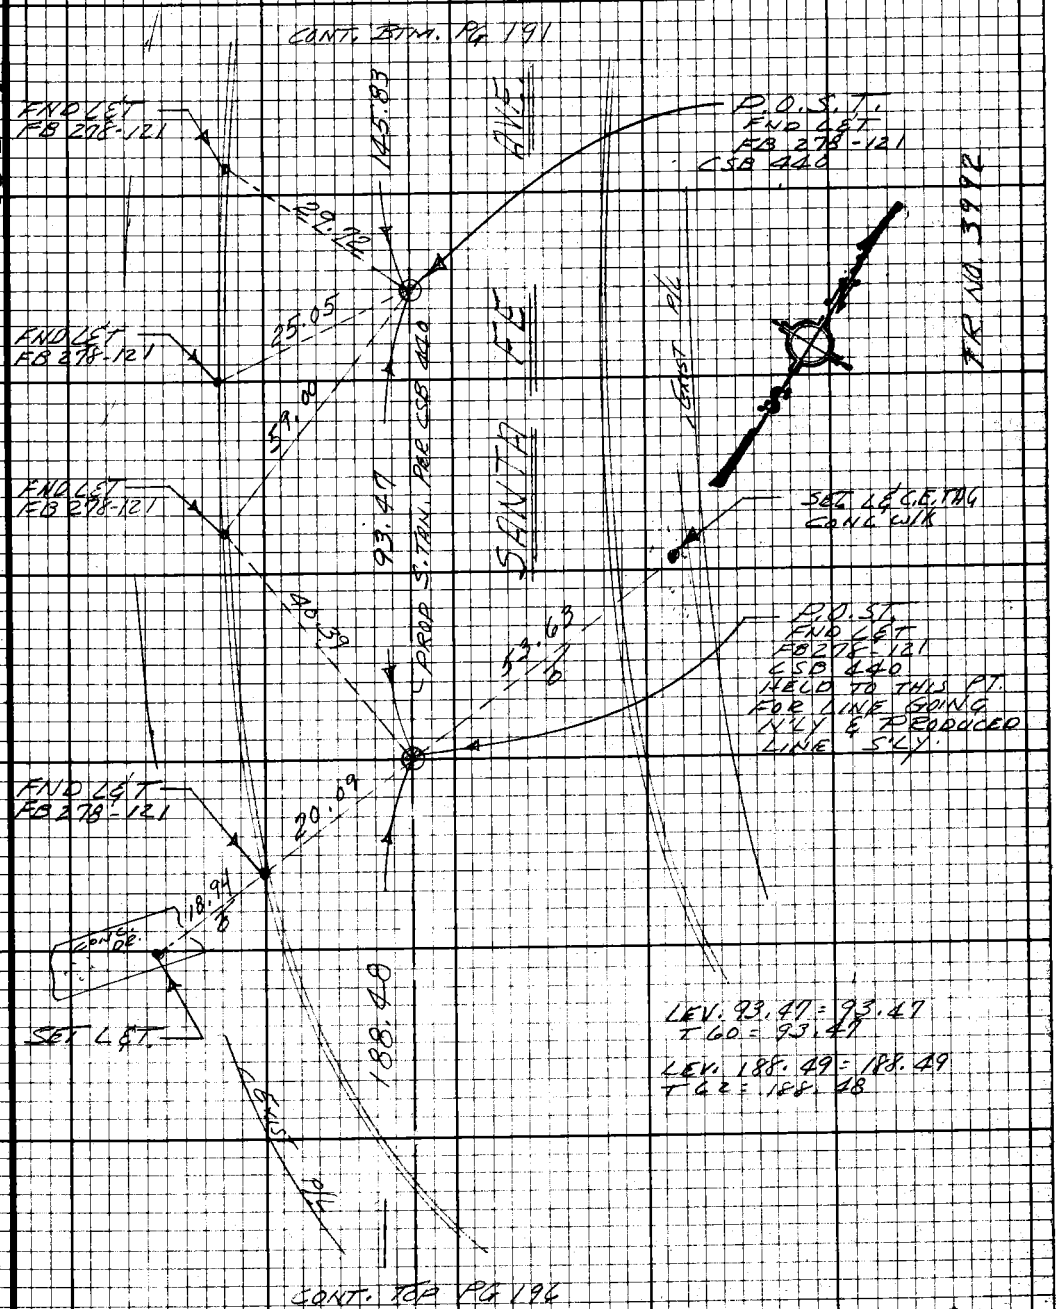

Note: Any Additions or Changes on this Sheet Must be Made or Circled in Red Ink With Date and Name of Person Making Change.

Do not extend this side of this line.

PLEASE RETURN TO
LOS ANGELES COUNTY ENGINEER
403 LOS ANGELES COUNTY ENGINEERING BLDG.

76F3098 CE#310 9-67

PWFB 0921 3533

F.B. ~~2778~~ Pg ~~196~~

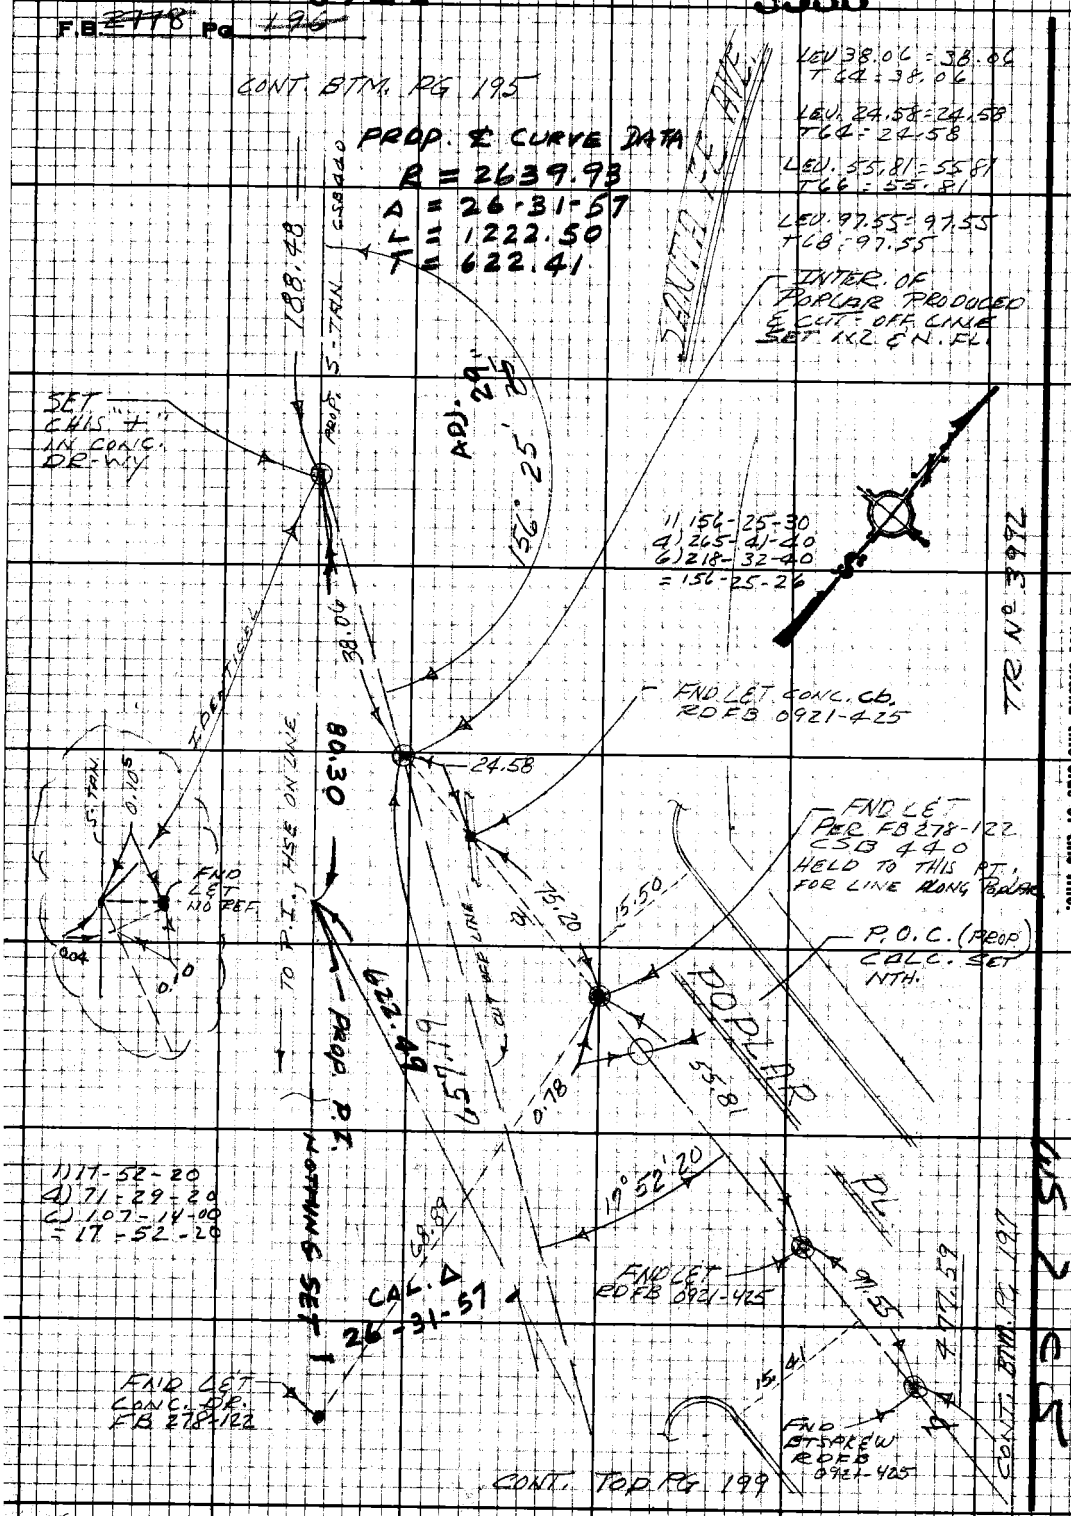

PLEASE RETURN TO
LOS ANGELES COUNTY ENGINEER
403 LOS ANGELES COUNTY ENGINEERING BLDG.

Do not extend this side of this line.

Note: Any Additions or Changes on this Sheet Must be Made or Circled in Red Ink With Date and Name of Person Making Change.

PWFB 0921

3534 , 3535

Notes Ck'd by A. T. SUE
Map No.
Office Work
Checked
Date

Survey of DIV 7 GARDENA AREA ℄
JN 030300 Tape 0251 Std 68 °F
Surveyed by E. LANDA
Notes E. LANDA Date 1-70
Indexed C. J. GALLI APR 10 '70

F.B. 2778 Pg. 194

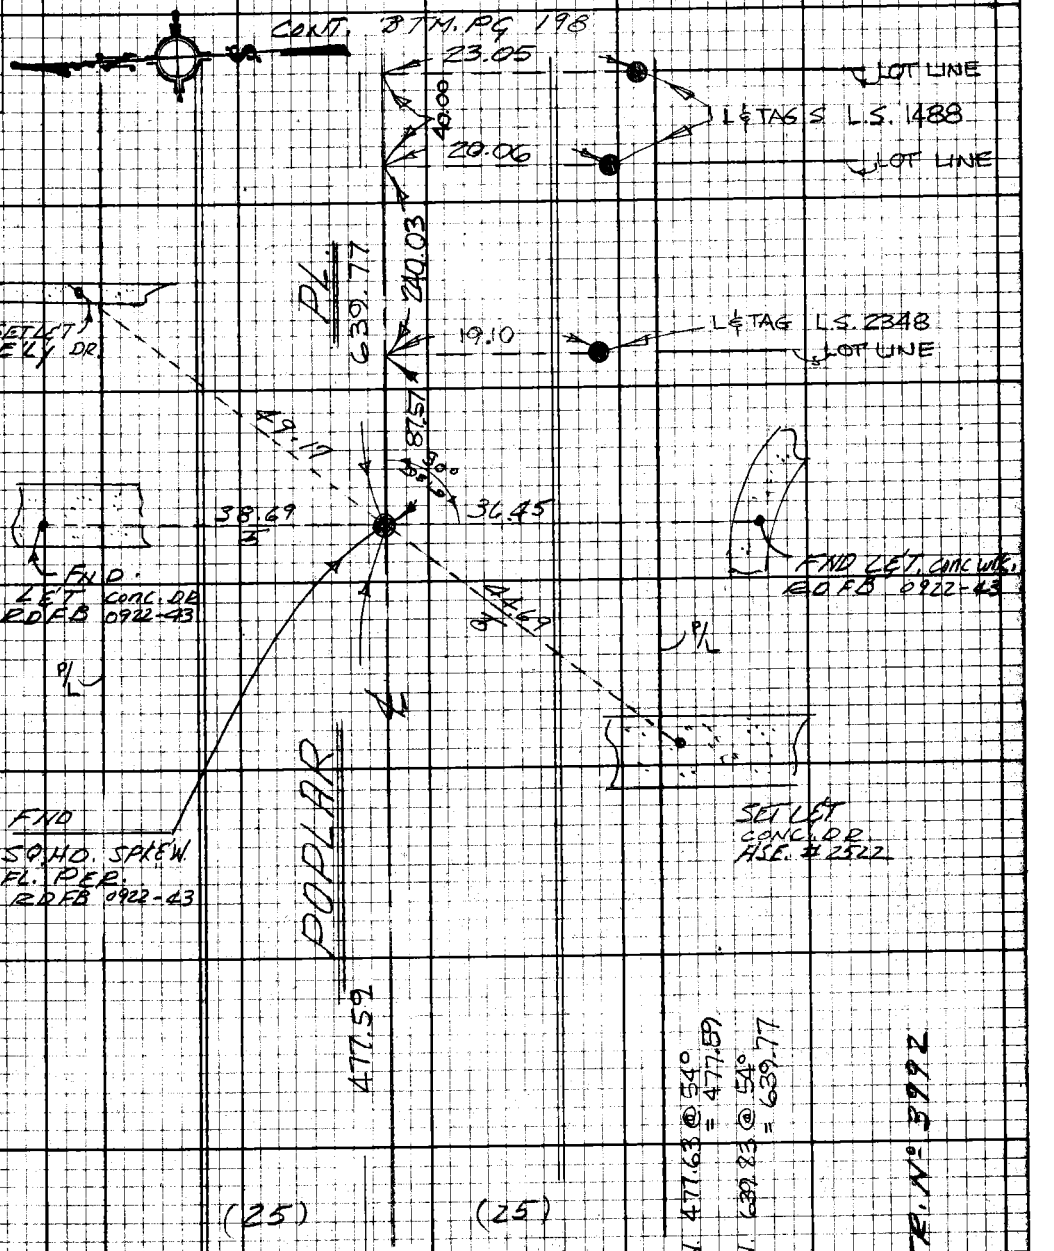

Note: Any Additions or Changes on this Sheet Must be Made or Circled in Red Ink With Date and Name of Person Making Change.

Do not extend this side of this line.

PLEASE RETURN TO
LOS ANGELES COUNTY ENGINEER
403 LOS ANGELES COUNTY ENGINEERING BLDG.

26F3098 CE#310 9-67

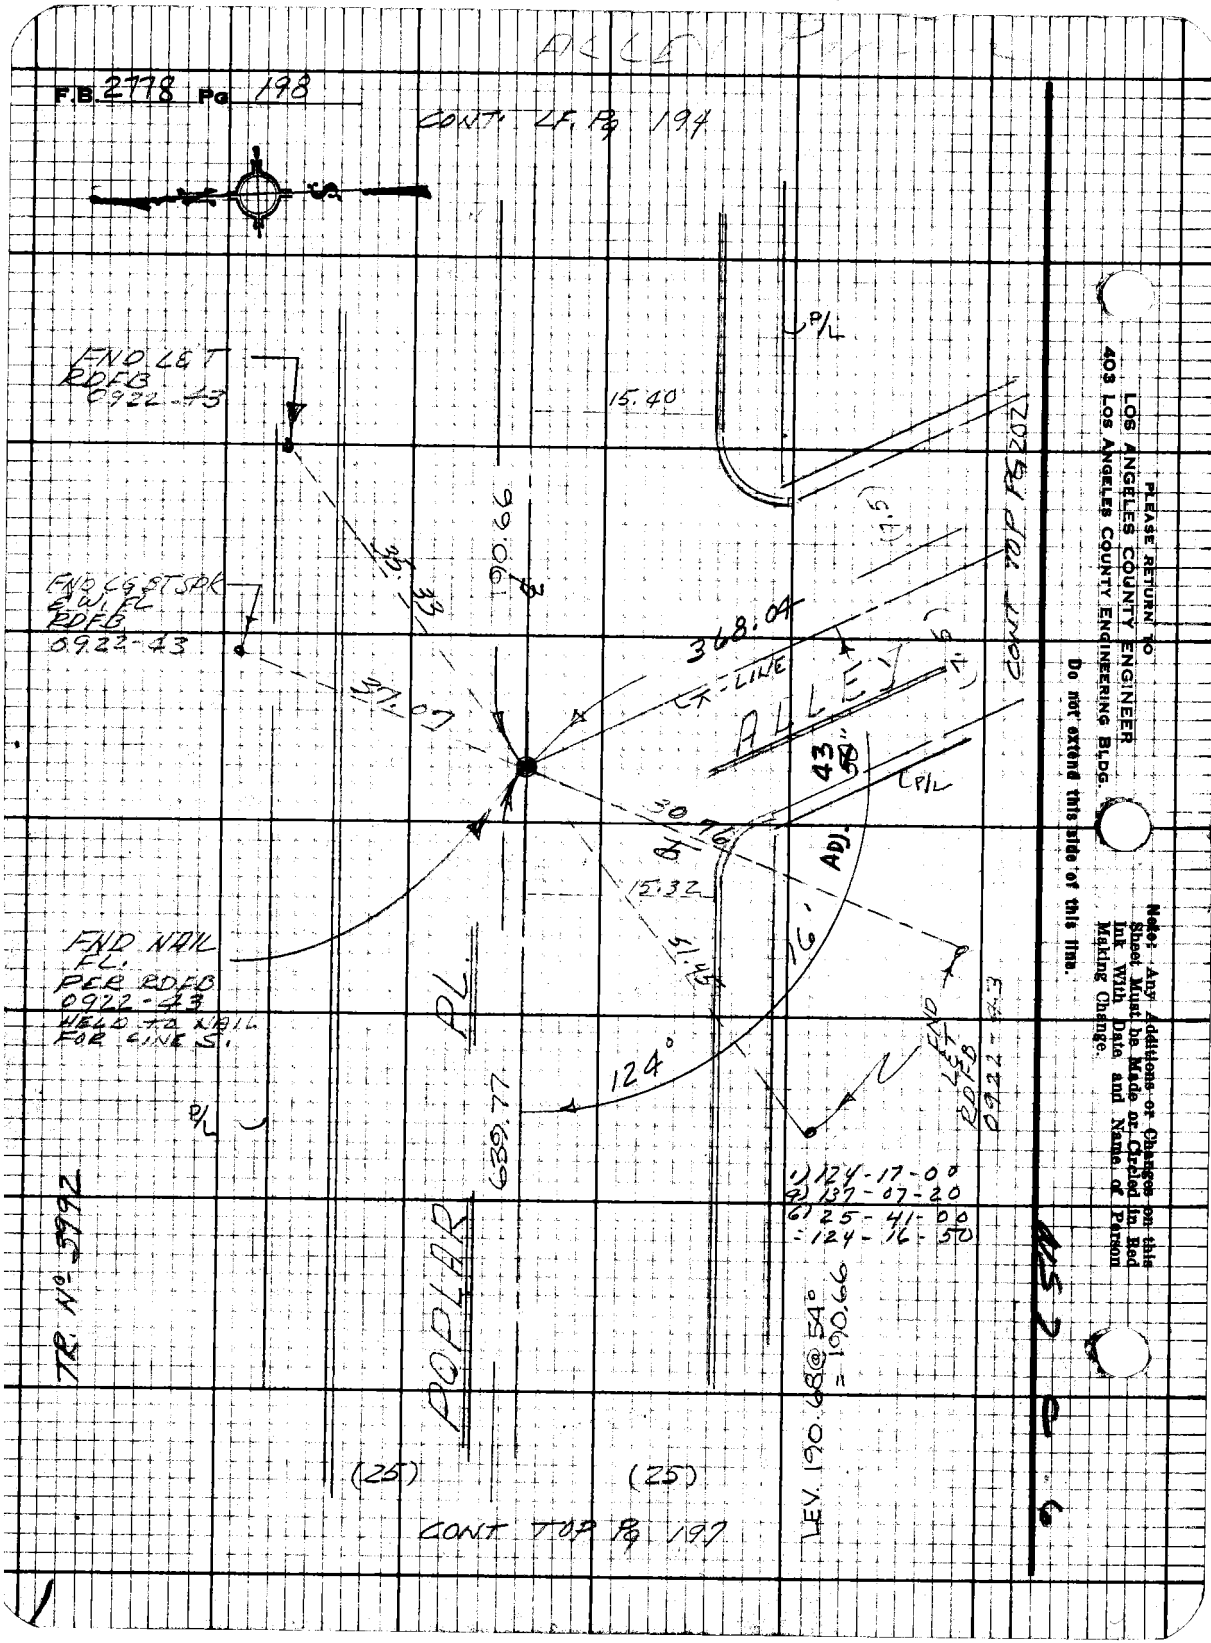
F.B. 2778 Pg 198
CONT. LF. Pg 194
FND L&T RDFB 0922-43
FND LG ST SPK & W. FL RDFB 0922-43
FND NAIL FL. PER RDFB 0922-43 WELD TO NAIL FOR LINE S.
15.40
P/L
368.04
ALLEY
CONT TOP Pg 202
30.76
15.32
51.45
124°
639.77
POPLAR PL.
1) 124-17-00
4) 137-07-20
6) 25-41-00
= 124-16-50
LEV. 190.68 @ 54° = 190.66
TR. No. 3992
(25)
(25)
CONT TOP Pg 197
PLEASE RETURN TO
LOS ANGELES COUNTY ENGINEER
403 LOS ANGELES COUNTY ENGINEERING BLDG.
Do not extend this side of this line.
Note: Any Additions or Changes on this Sheet Must be Made or Circled in Red Ink With Date and Name of Person Making Change.

PWFB 0921 3536, 3537

Notes Ck'd by A. T. SUE	Survey of DIV 7 GARDENA AREA ℄
Map No.	JN 030300 Tape 0251 Std 68 °F
Office Work	Surveyed by E. LANDA
Checked	Notes E. LANDA Date 1-70
Date	Indexed C. J. GALLI 10 70

F.B. 2778 PG 199

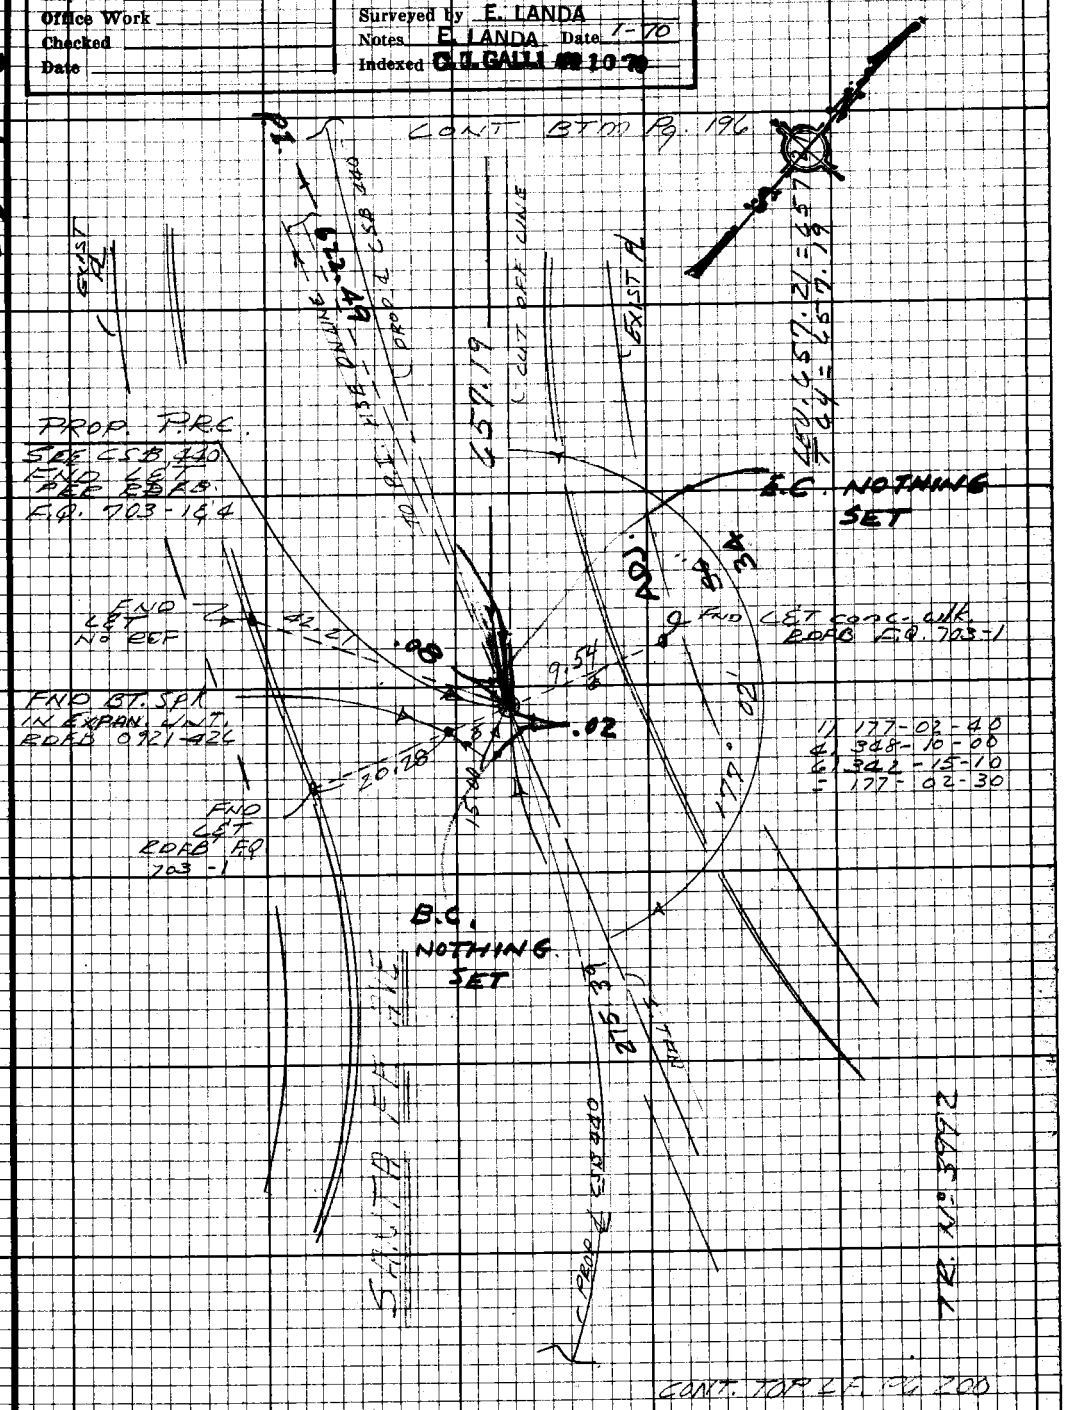

Note: Any Additions or Changes on this Sheet Must be Made or Circled in Red Ink With Date and Name of Person Making Change.

Do not extend this side of this line.

PLEASE RETURN TO
LOS ANGELES COUNTY ENGINEER
403 LOS ANGELES COUNTY ENGINEERING BLDG.

76F3098 CE#310 9-67

PWFB 0921

3538 / 3539

F.B. 2778 Pg. 700

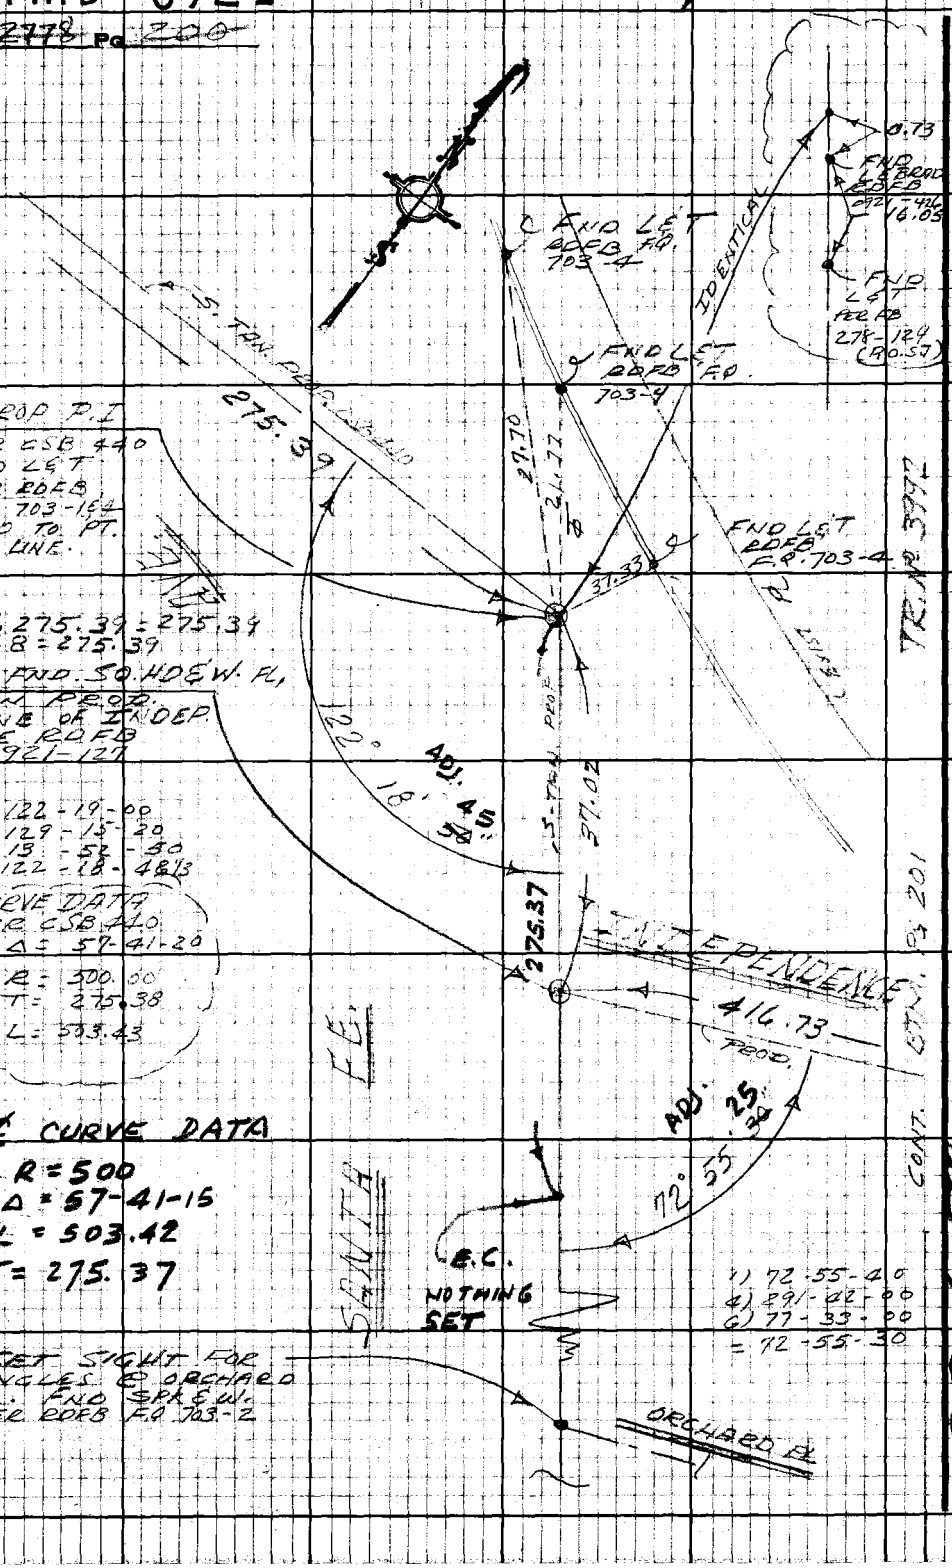

LOS ANGELES COUNTY ENGINEER
403 Los Angeles County Engineering Bldg.

PLEASE RETURN TO

Do not extend this side of this line.

Note: Any Additions or Changes on this Sheet Must be Made or Circled in Red Ink With Date and Name of Person Making Change.

SHT 7 OF 6

PWFB 0922

213

Notes Ck'd by A. T. SUB	Survey of DIV'T GARDENA AREA ℄
Map No.	JN 030300 Tape 0251 Std 68 °F
Office Work	Surveyed by E. LANDA
Checked	Notes E. LANDA Date 1-70
Date	Indexed C. J. GALLI

F.B. 2778 Pg. 201

258.45
.50
257.95

WS 7 C-16

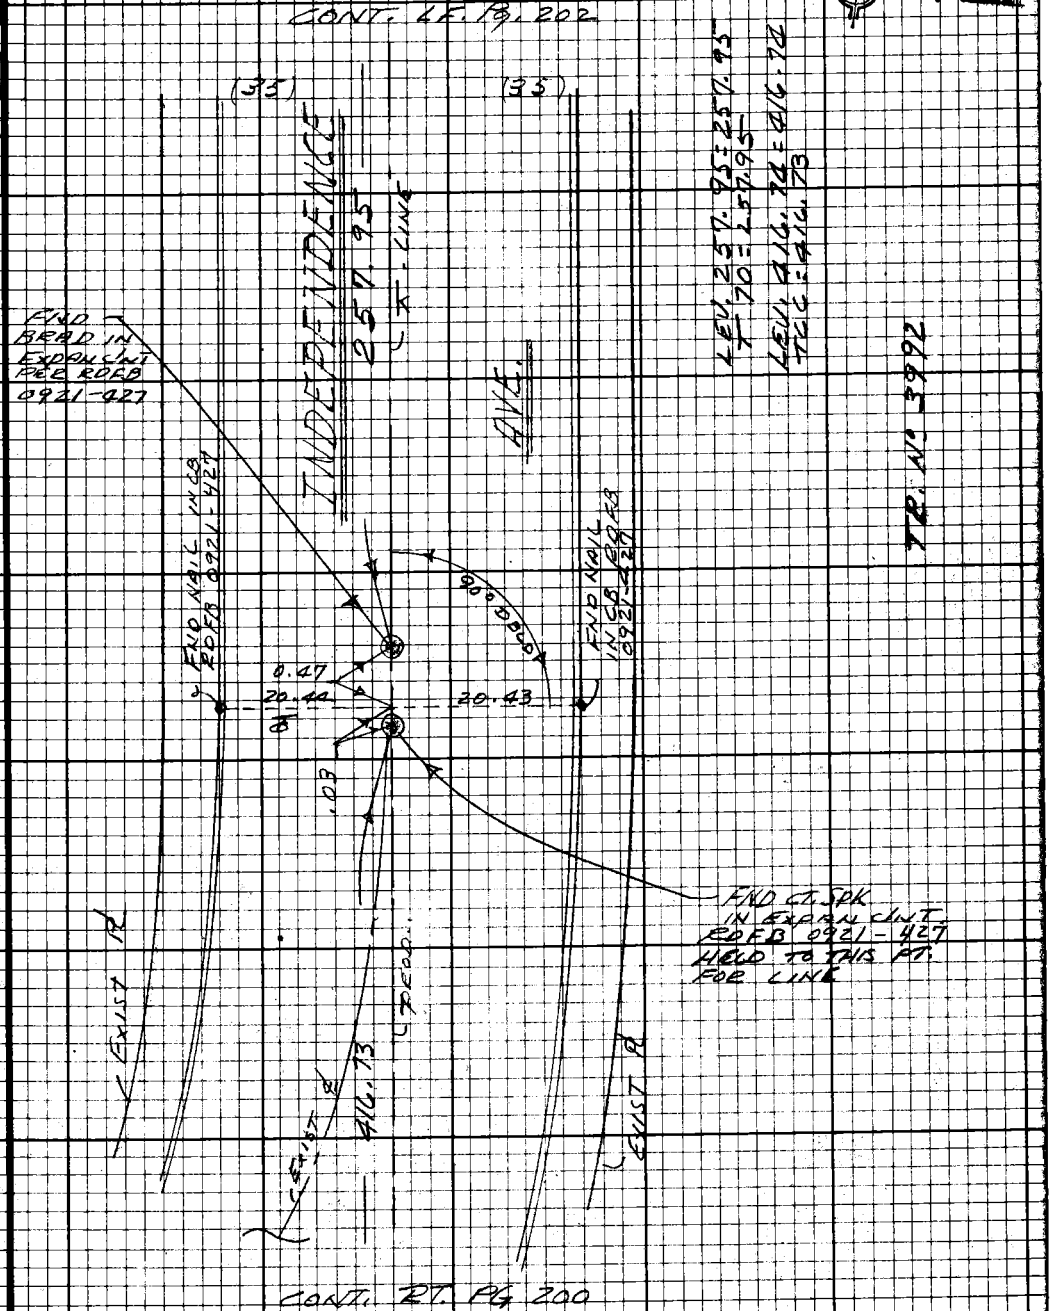

Note: Any Additions or Changes on this Sheet Must be Made or Circled in Red Ink With Date and Name of Person Making Change.

Do not extend this side of this line.

PLEASE RETURN TO
LOS ANGELES COUNTY ENGINEER
403 LOS ANGELES COUNTY ENGINEERING BLDG.

7SF3098 CE#310 9-67

PWFB 0922

214

F.B. ~~2778~~ Pg ~~202~~

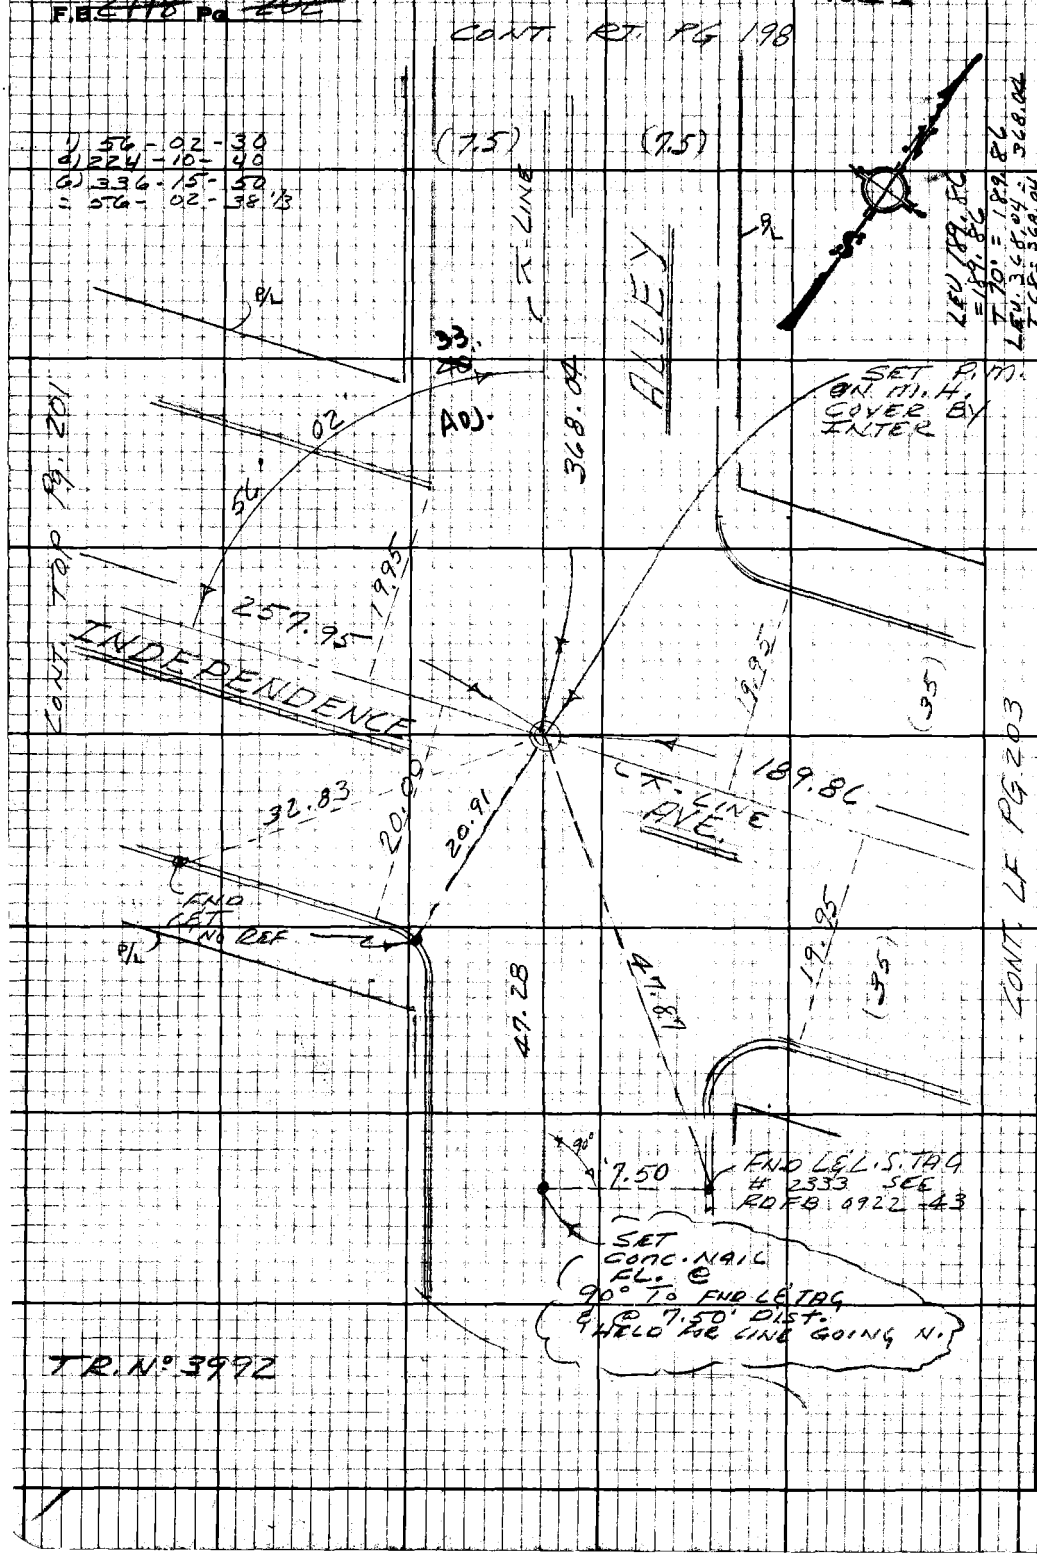

PLEASE RETURN TO
LOS ANGELES COUNTY ENGINEER
403 LOS ANGELES COUNTY ENGINEERING BLDG.

Do not extend this side of this line.

Note: Any Additions or Changes on this Sheet Must be Made or Circled in Red Ink With Date and Name of Person Making Change.

PWFB 0922

215

Notes Ck'd by A. T. SUE	Survey of DIV 7 GARDENA AREA ℄
Map No.	JN 080300 Tape 0251 Std 68 °F
Office Work	Surveyed by E. LANDA
Checked	Notes E. LANDA Date 1-70
Date	Indexed C. J. GALLI Apr 10 70

F.B. ~~2778~~ Pg ~~203~~

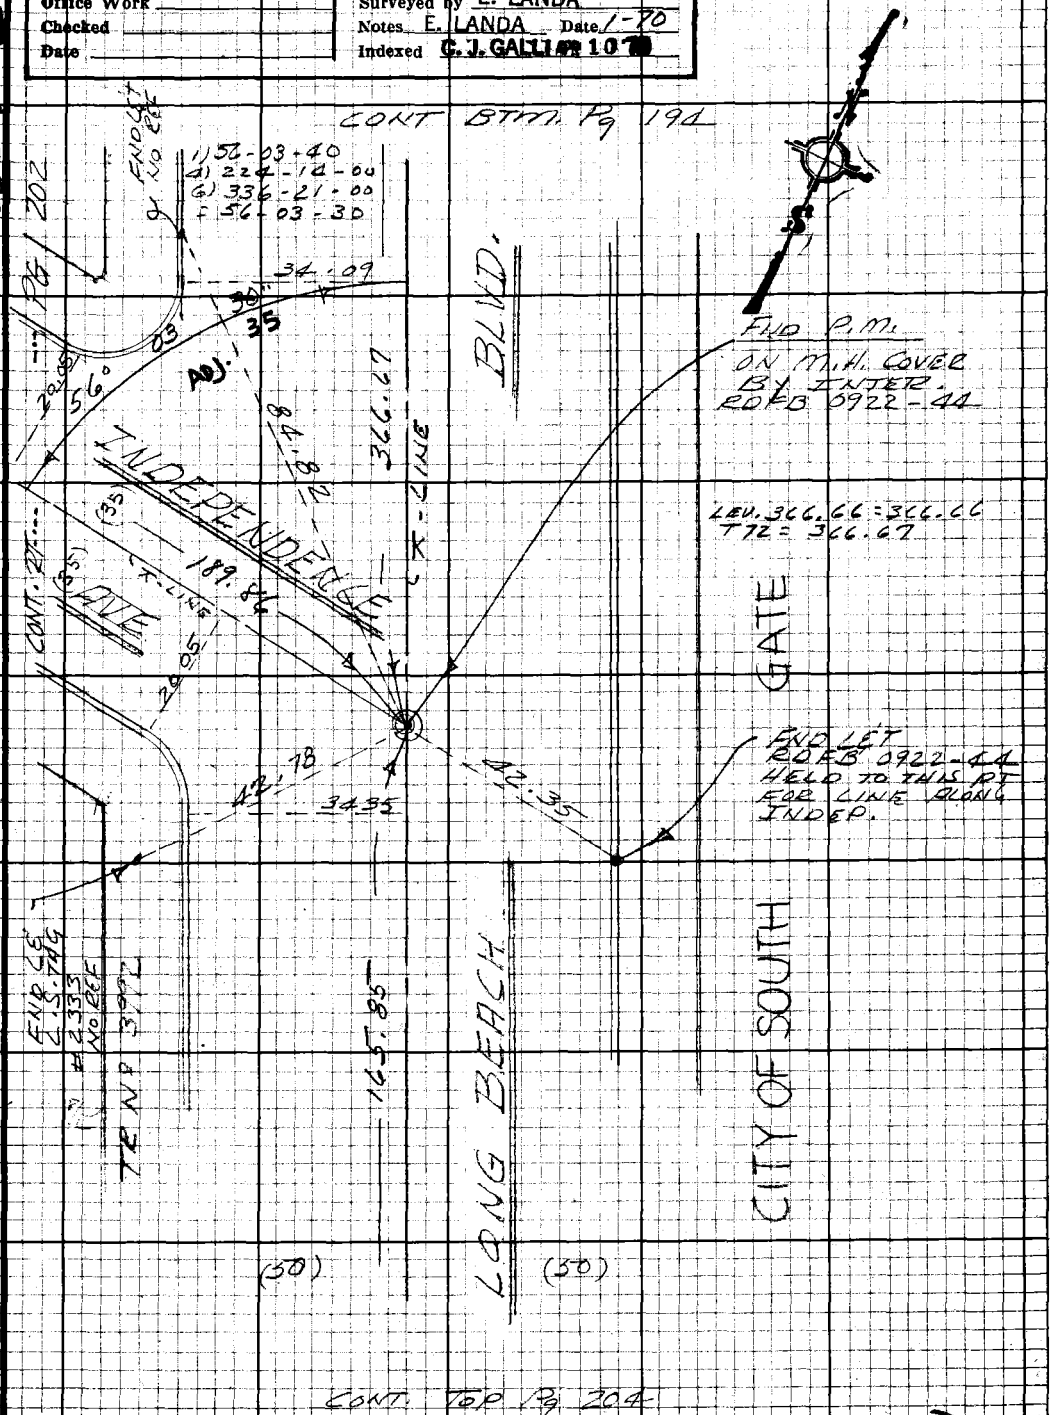

Note: Any Additions or Changes on this Sheet Must be Made or Circled in Red Ink With Date and Name of Person Making Change.

Do not extend this side of this line.

PLEASE RETURN TO
LOS ANGELES COUNTY ENGINEER
403 LOS ANGELES COUNTY ENGINEERING BLDG.

76F3098 CE#310 9-67

PWFB 0922

216

F.B. ~~2778~~ Pg ~~204~~

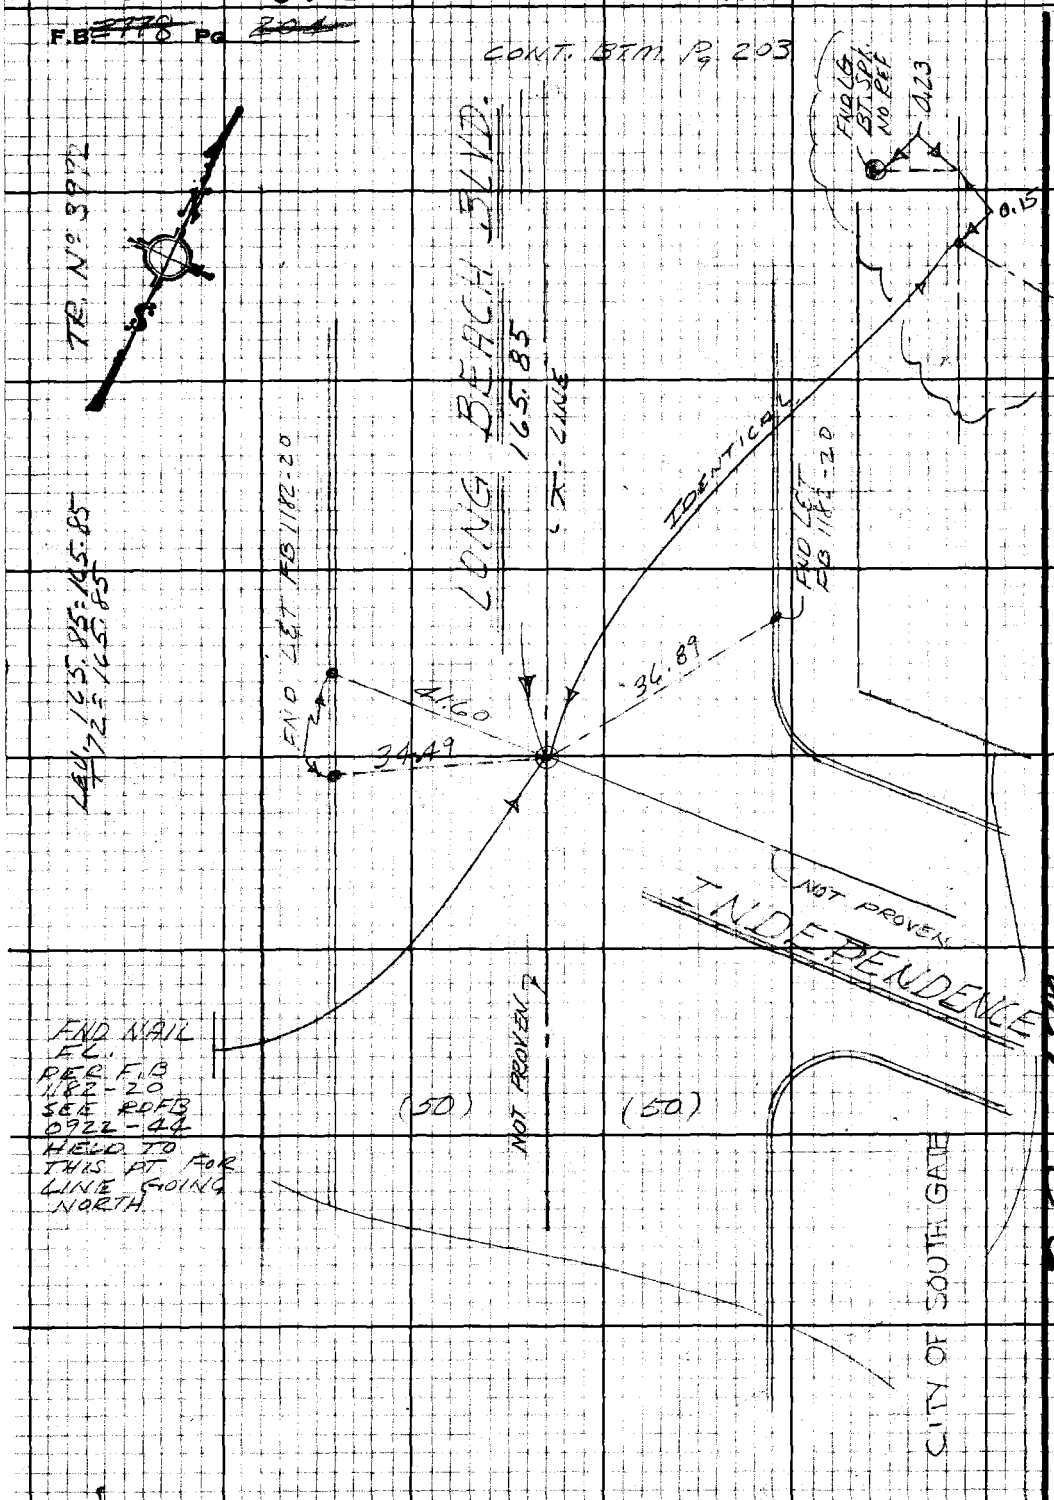

PLEASE RETURN TO
LOS ANGELES COUNTY ENGINEER
403 LOS ANGELES COUNTY ENGINEERING BLDG.

Do not extend this side of this line.

Note: Any Additions or Changes on this Sheet Must be Made or Circled in Red Ink With Date and Name of Person Making Change.

PWFB 0921

3540

Notes Ck'd by A. T. SUE	Survey of DIV 7 Gardena Area ℄
Map No.	JN 030300 Tape 0251 Std 68 °F
Office Work	Surveyed by E. LANDA
Checked	Notes E. LANDA Date 1-70
Date	Indexed G. J. GALLI [illegible] 10 [illegible]

F.B. 2778 Pg. 245

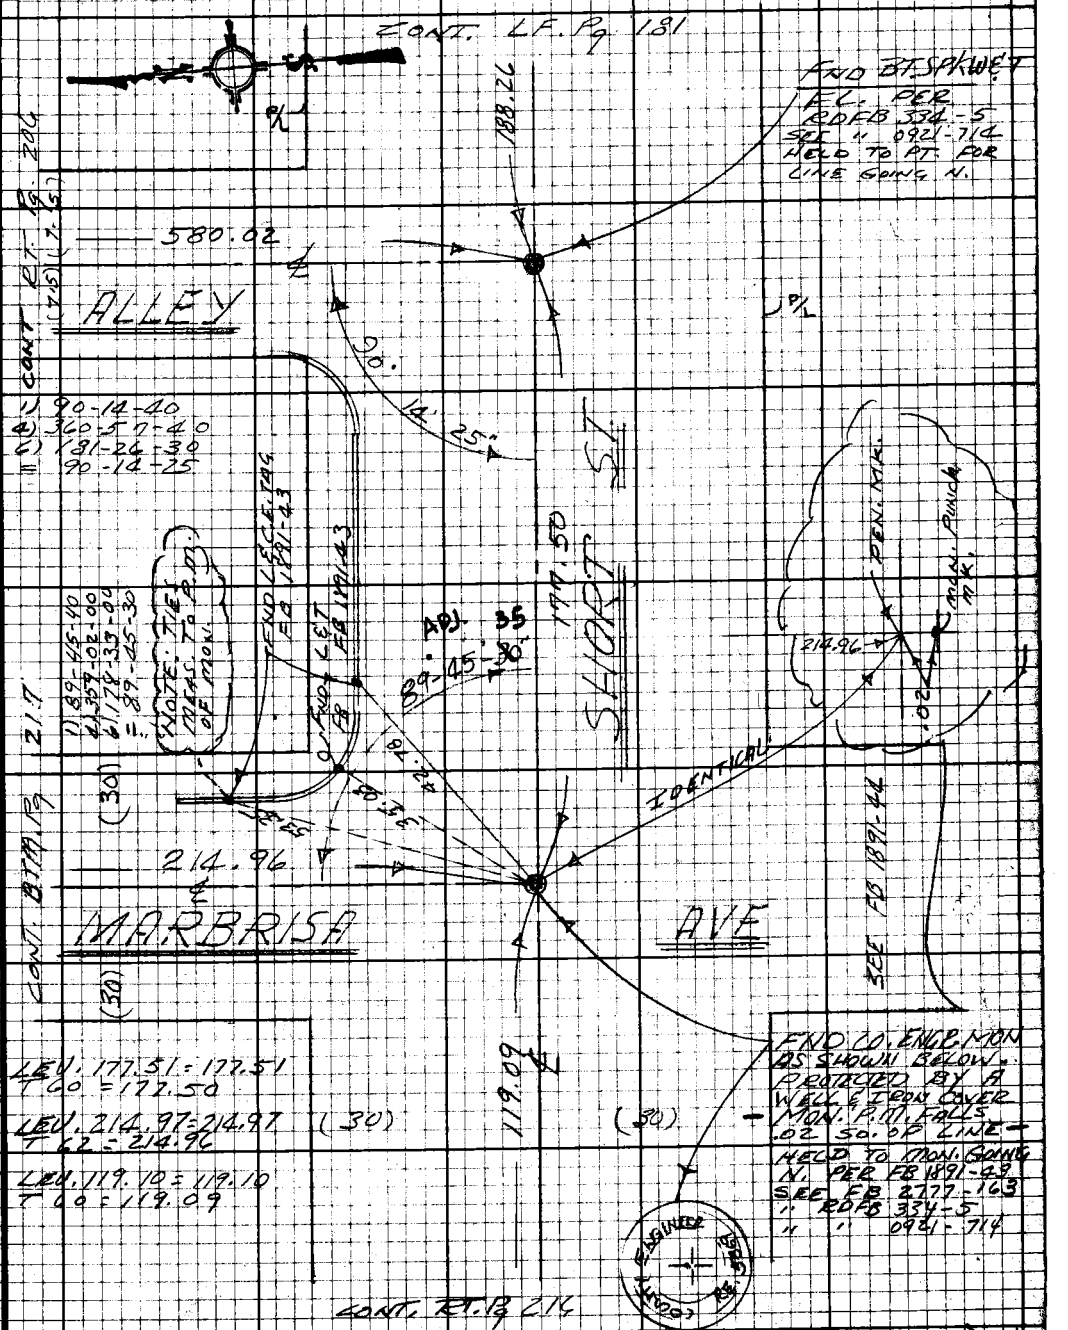

Note: Any Additions or Changes on this Sheet Must be Made or Circled in Red Ink With Date and Name of Person Making Change.

Do not extend this side of this line.

PLEASE RETURN TO
LOS ANGELES COUNTY ENGINEER
403 LOS ANGELES COUNTY ENGINEERING BLDG.

76F3098 CE#310 8-67

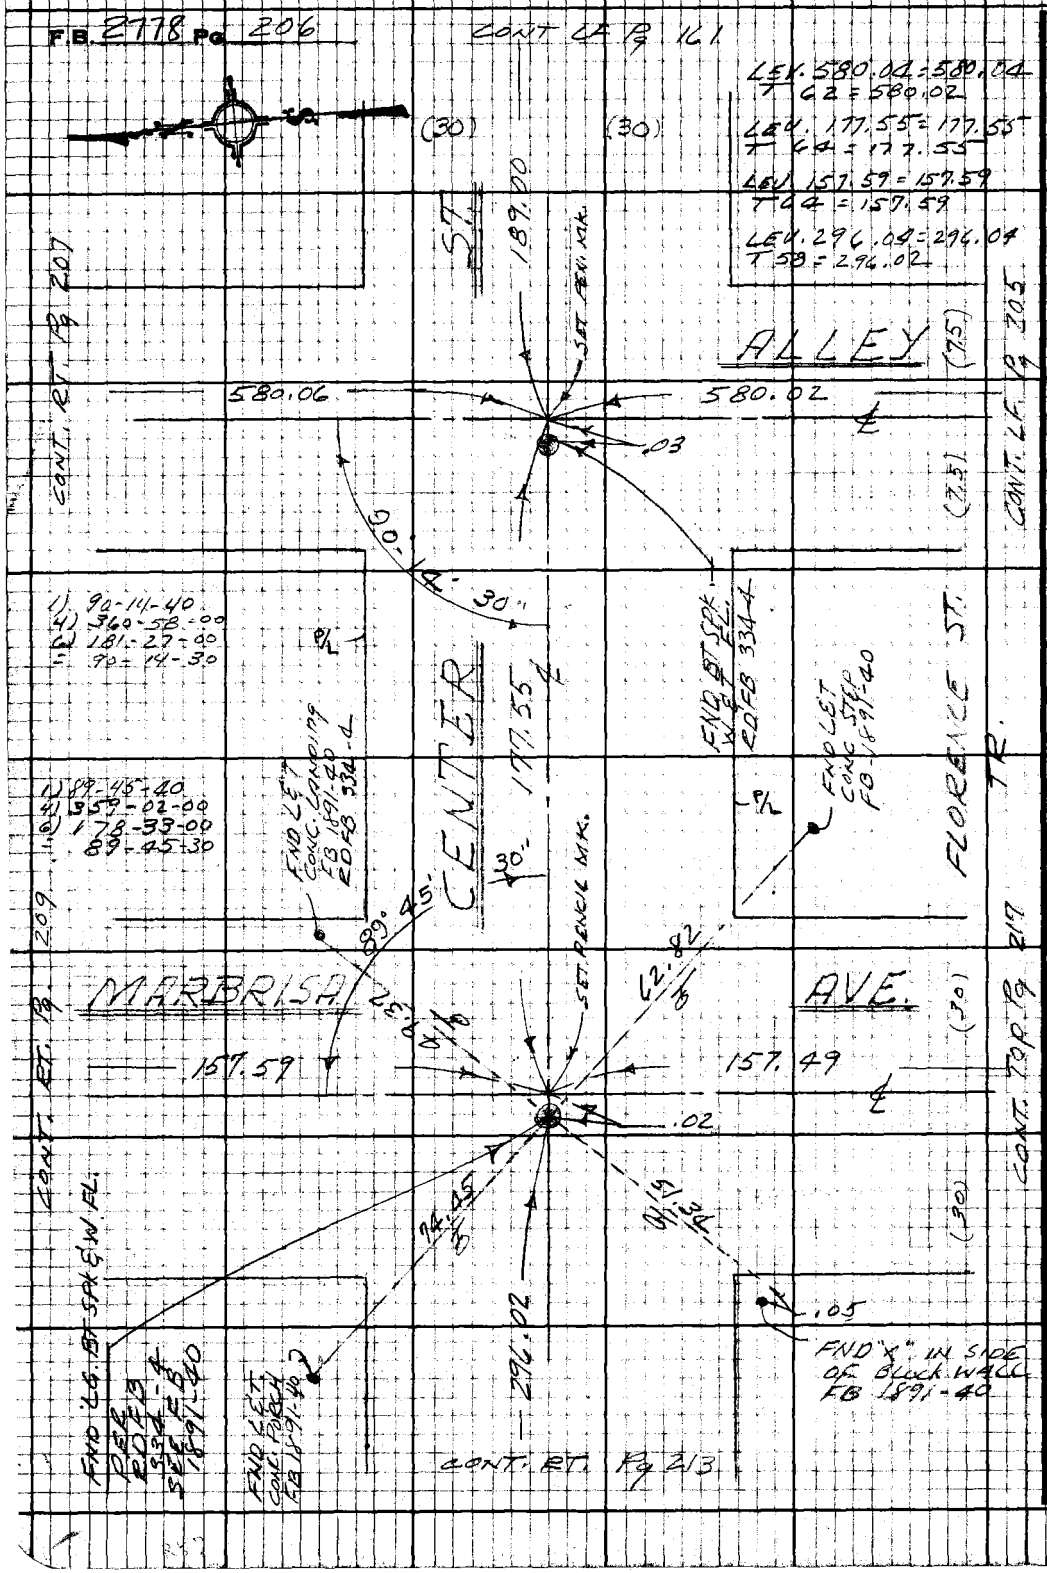
F.B. 2778 Pg 206
CONT LF Pg 161
LEV. 580.04 = 580.04
T 62 = 580.02
LEV. 177.55 = 177.55
T 64 = 177.55
LEV. 157.59 = 157.59
T 64 = 157.59
LEV. 296.04 = 296.04
T 58 = 296.02
(30)
(30)
ST.
189.00
SET PENCIL MK.
ALLEY
(7.5)
580.06
580.02
.03
CONT. RT. Pg 207
CONT. LF. Pg 205
90-14-30"
1) 90-14-40
4) 360-58-00
6) 181-27-00
= 90-14-30
P/L
CENTER
177.55
FND BT SPK. W & T FL. RDFB 334-4
FND LET CONC STEP FB 1891-40
FLORENCE ST.
TR.
1) 89-45-40
4) 359-02-00
6) 178-33-00
= 89-45-30
FND LET CONC. LANDING FB 1891-40 RDFB 334-4
30"
89° 45'
SET PENCIL MK.
MARBRISA
AVE.
(30)
157.59
157.49
.02
CONT. RT. Pg 209
CONT. TOP Pg 217
(30)
.05
FND "X" IN SIDE OF BLOCK WALL FB 1891-40
296.02
FND LG. BT SPK & W. FL. PER RDFB 334-4 SEE FB 1891-40
FND LET CONC. PORCH FB 1891-40
CONT. RT. Pg 213
PLEASE RETURN TO
LOS ANGELES COUNTY ENGINEER
403 LOS ANGELES COUNTY ENGINEERING BLDG.
Do not extend this side of this line.
Note: Any Additions or Changes on this Sheet Must be Made or Circled in Red Ink With Date and Name of Person Making Change.
W57 05

PWFB 1021 4065, 4066

Notes Ck'd by A. T. SUE	Survey of DIV. 7 GARDENA AREA ℄
Map No.	JN 030300 Tape 0251 Std 68 °F
Office Work	Surveyed by E. LANDA
Checked	Notes E. LANDA Date 1-70
Date	Indexed G. L. GALLI APR 1970

F.B. 2778 PG 209

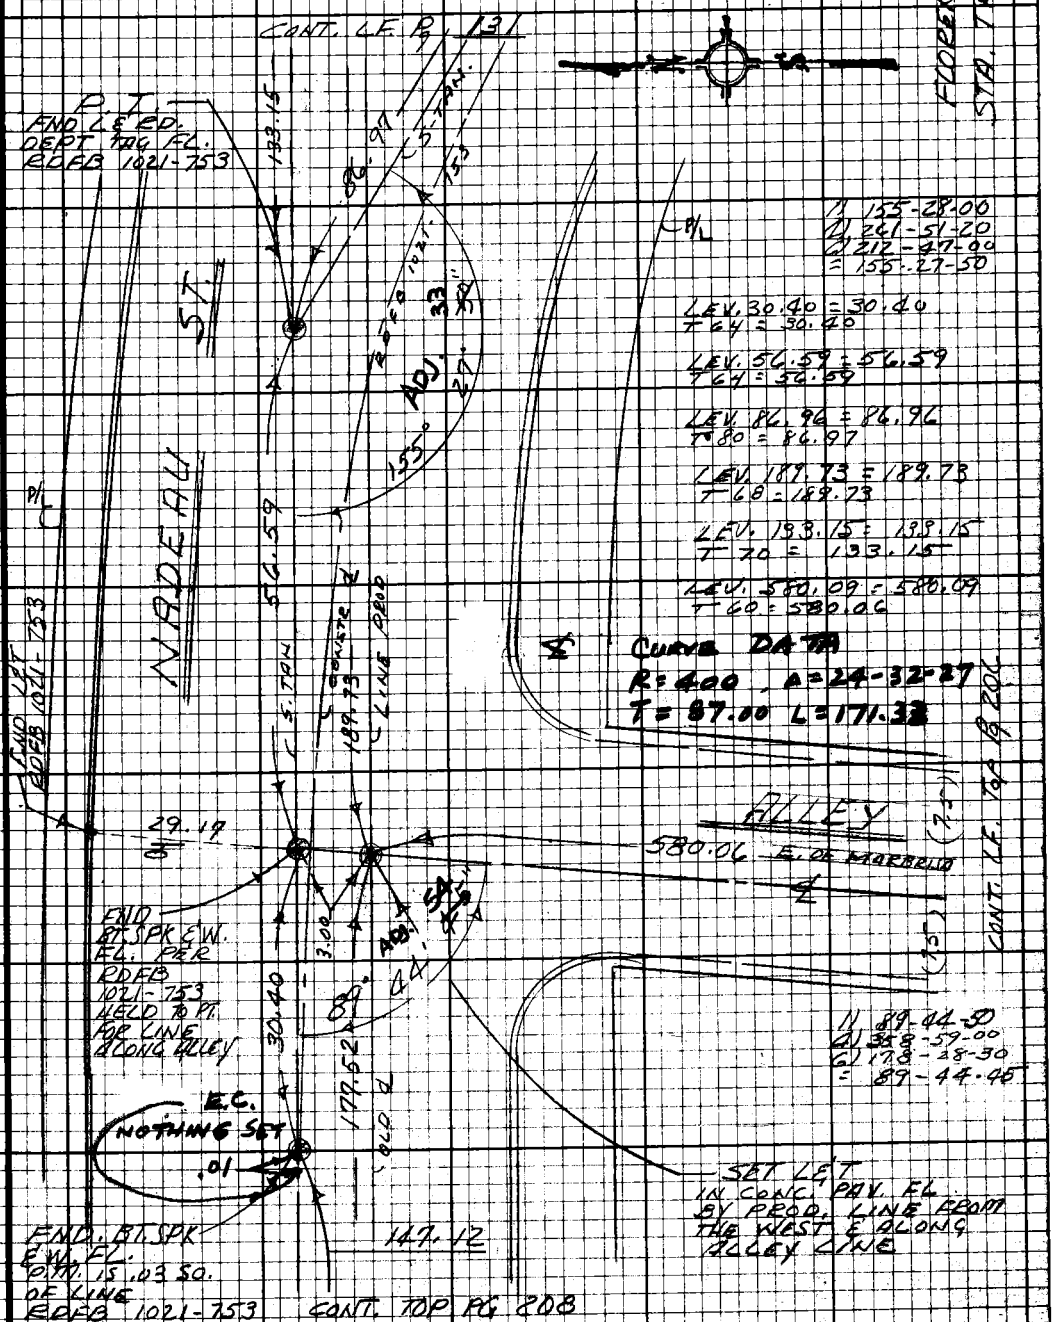

Note: Any Additions or Changes on this Sheet Must be Made or Circled in Red Ink With Date and Name of Person Making Change.

Do not extend this side of this line.

PLEASE RETURN TO
LOS ANGELES COUNTY ENGINEER
403 LOS ANGELES COUNTY ENGINEERING BLDG.

75F3098 CE#310 9-67

PWFB 1021 4067

F.B. ~~2778~~ Pg ~~208~~

CONT. BTM. PG 207

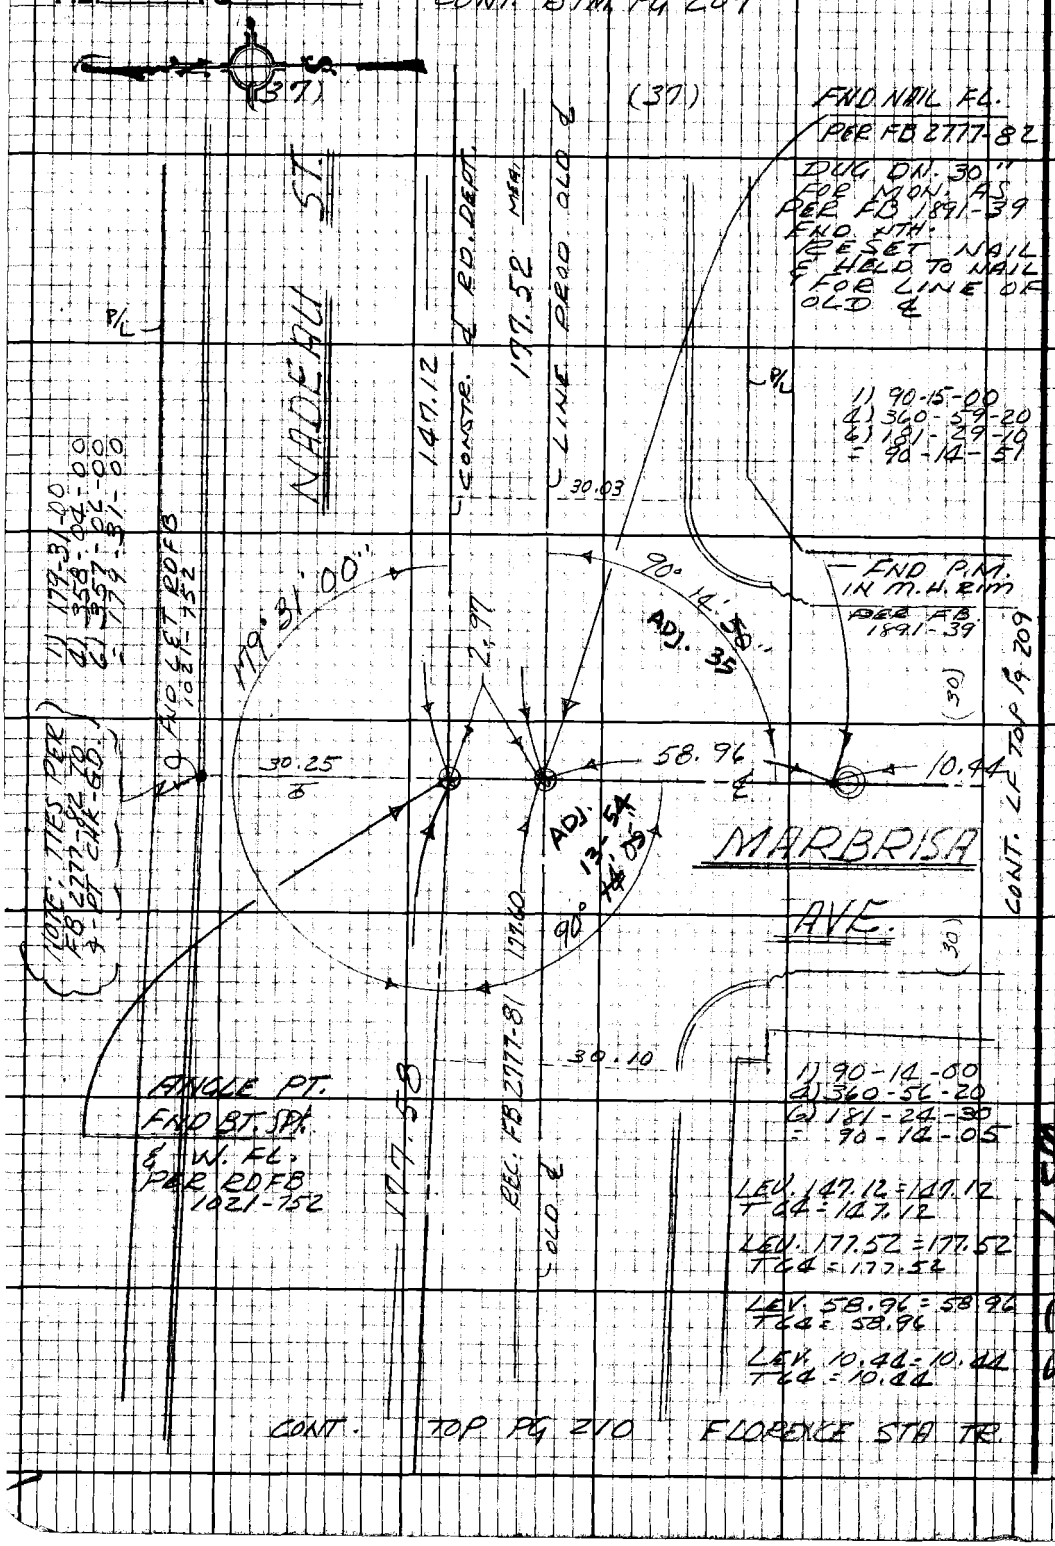

PLEASE RETURN TO
LOS ANGELES COUNTY ENGINEER
403 LOS ANGELES COUNTY ENGINEERING BLDG.

Do not extend this side of this line.

Note: Any Additions or Changes on this Sheet Must be Made or Circled in Red Ink With Date and Name of Person Making Change.

WS 7 C 5

PWFB 1021 4068

Notes Ck'd by A. T. SUE
Map No.
Office Work
Checked
Date

Survey of DIV. 7 GARDENA AREA ℄
JN 030300 Tape 0251 Std 68 °F
Surveyed by E. LANDA
Notes E. LANDA Date 1-70
Indexed C. L. GALLI 1-70

F.B. ~~2778~~ Pg. ~~209~~

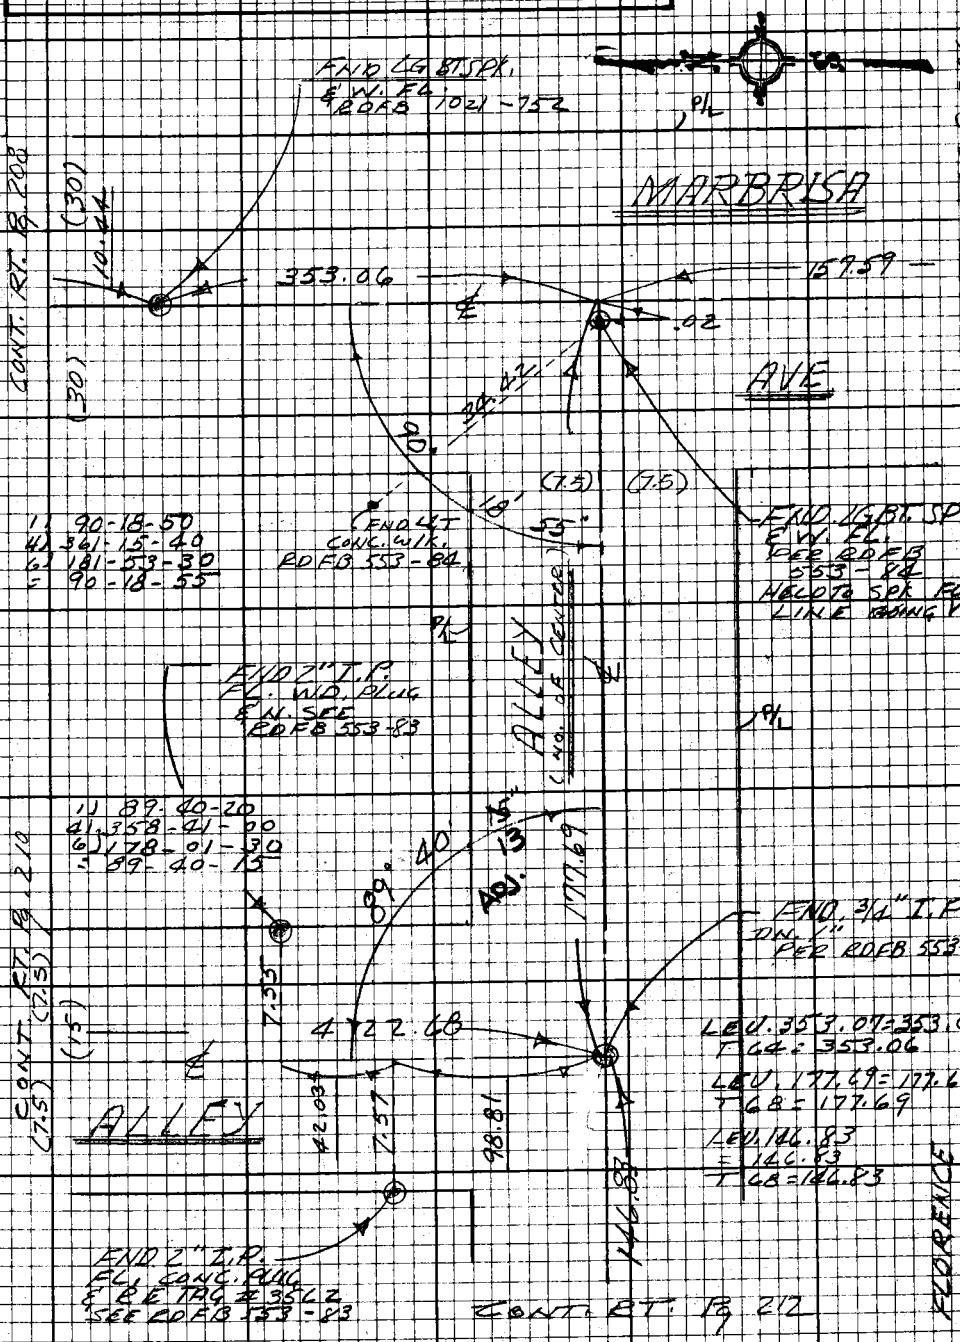

Note: Any Additions or Changes on this Sheet Must be Made or Circled in Red Ink With Date and Name of Person Making Change.

Do not extend this side of this line.

PLEASE RETURN TO
LOS ANGELES COUNTY ENGINEER
403 Los Angeles County Engineering Bldg.

76F3098 CE#310 9-67

PWFB 1021

4069

F.B. ~~2778~~ Pg ~~210~~

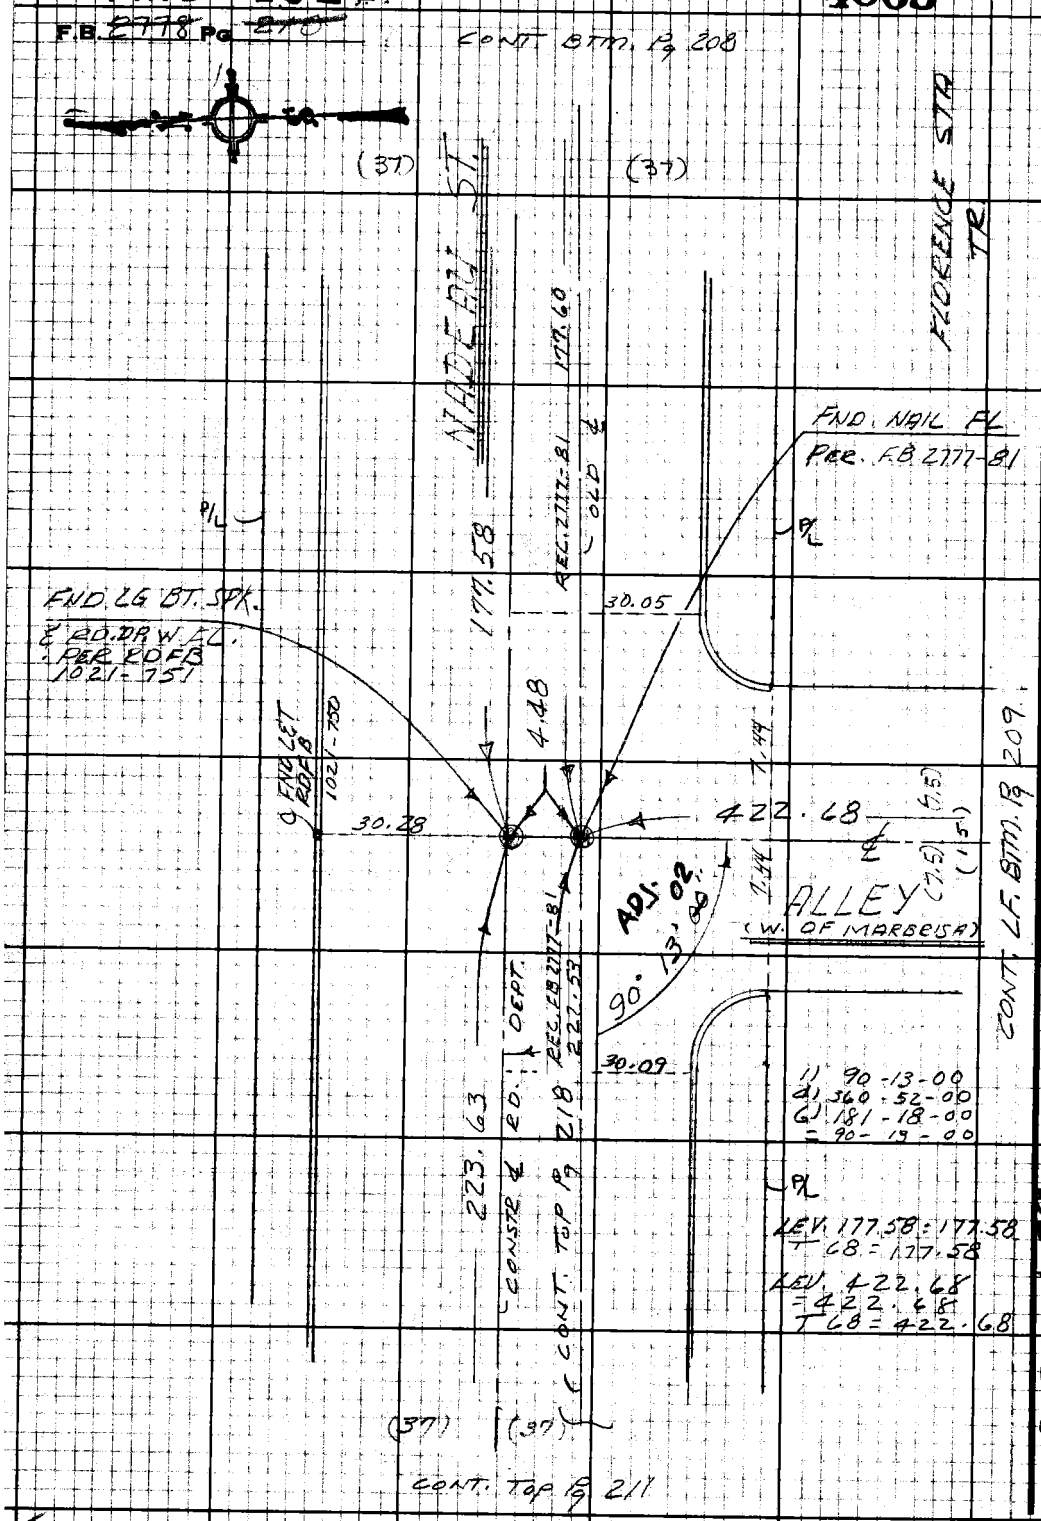

PLEASE RETURN TO
LOS ANGELES COUNTY ENGINEER
403 LOS ANGELES COUNTY ENGINEERING BLDG.

Do not extend this side of this line.

Note: Any Additions or Changes on this Sheet Must be Made or Circled in Red Ink With Date and Name of Person Making Change.

PWFB 1021 4070

Notes Ck'd by A. T. SUE	Survey of DIV 7 GARDENA AREA ℄
Map No.	JN 030300 Tape 0251 Std 68 °F
Office Work	Surveyed by E. LANDA
Checked	Notes E. LANDA Date 1-70
Date	Indexed C. J. GALLI APR 10 70

F.B. 2778 PG. 211

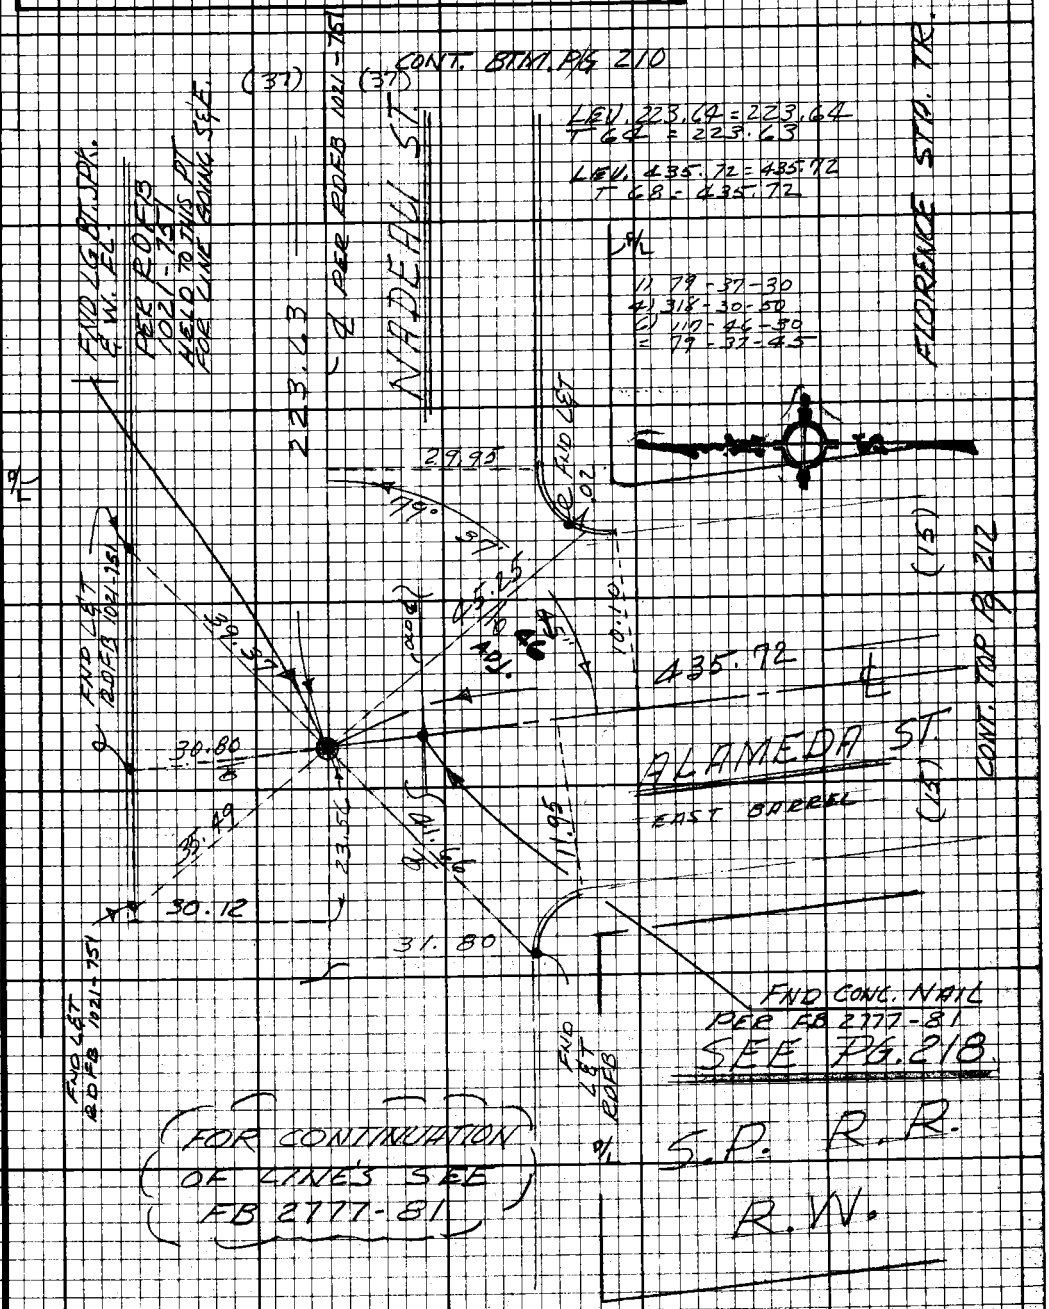

FOR CONTINUATION OF LINE'S SEE FB 2777-81

Note: Any Additions or Changes on this Sheet Must be Made or Circled in Red Ink With Date and Name of Person Making Change.

Do not extend this side of this line.

PLEASE RETURN TO
LOS ANGELES COUNTY ENGINEER
403 LOS ANGELES COUNTY ENGINEERING BLDG.

76F3098 CE#310 9-67

PWFB 1021 4071

F.B. ~~2778~~ Pg ~~212~~

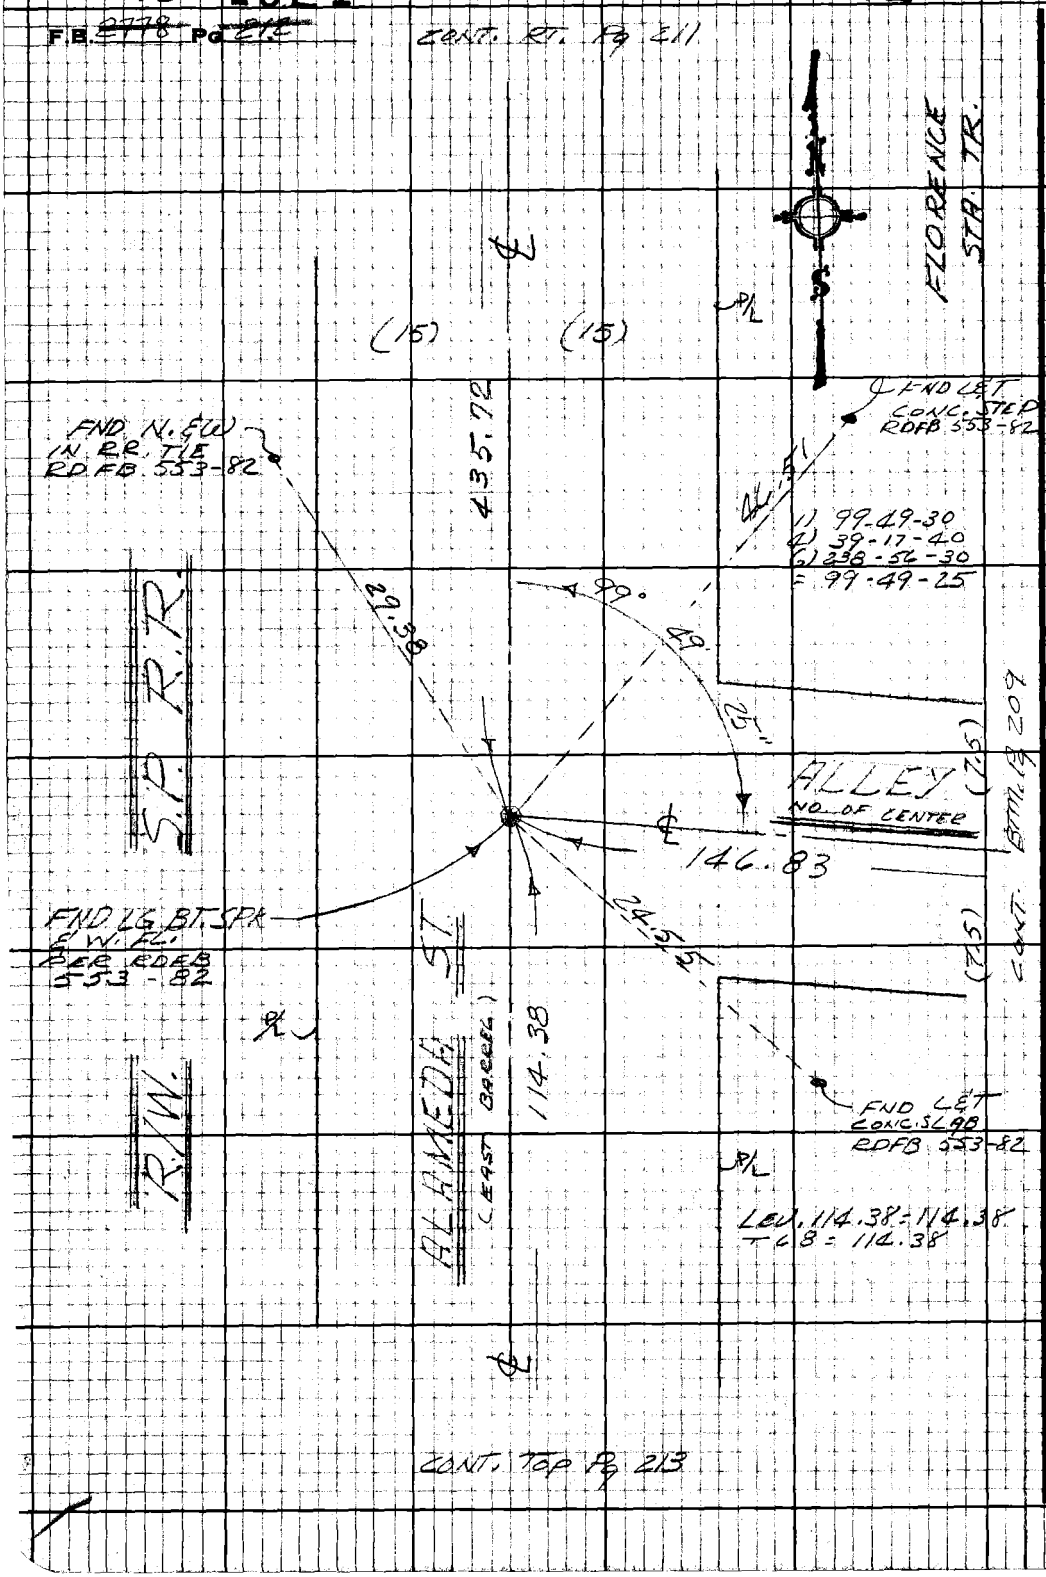

PLEASE RETURN TO
LOS ANGELES COUNTY ENGINEER
403 LOS ANGELES COUNTY ENGINEERING BLDG.

Do not extend this side of this line.

Note: Any Additions or Changes on this Sheet Must be Made or Circled in Red Ink With Date and Name of Person Making Change.

PWFB 1021 Center of Alameda 4072

Notes Ck'd by A. T. SUE
Map No.
Office Work
Checked
Date

Div 7 Survey of GARDENA AREA ℄
JN 030300 Tape 0251 Std 68 °F
Surveyed by E. LANDA
Notes E. LANDA Date 1-70
Indexed C. J. GALLI APR 10 '70

F.B. 2778 Pg. 213

LEV. 1.44 = 1.44
LEV. 43.70 = 43.70
T 66 = 43.70
LEV. 43.77 = 43.77
T 66 = 43.77
LEV. 107.18 = 107.18
T 68 = 107.18
28.71 } FB
30.89 } 2777-154
166.78

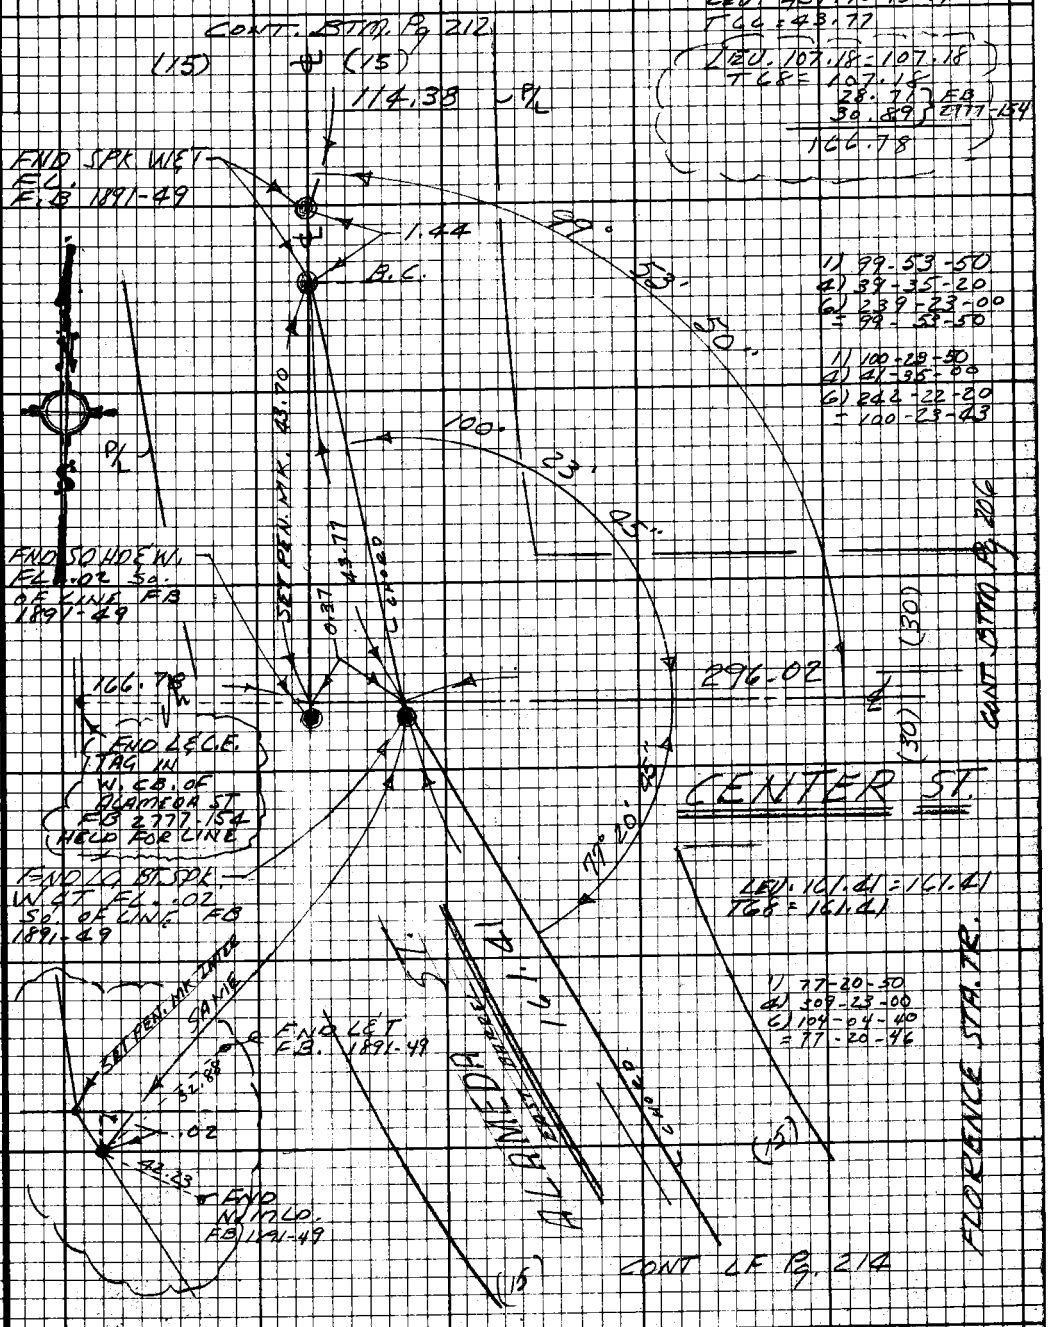

1) 99-53-50
4) 39-35-20
6) 239-23-00
= 99-53-50

1) 100-23-50
4) 41-35-00
6) 242-22-20
= 100-23-43

1) 77-20-50
4) 309-23-00
6) 104-04-40
= 77-20-46

Note: Any Additions or Changes on this Sheet Must be Made or Circled in Red Ink With Date and Name of Person Making Change.

Do not extend this side of this line.

PLEASE RETURN TO
LOS ANGELES COUNTY ENGINEER
403 LOS ANGELES COUNTY ENGINEERING BLDG.

76F3098 CE#310 9-67

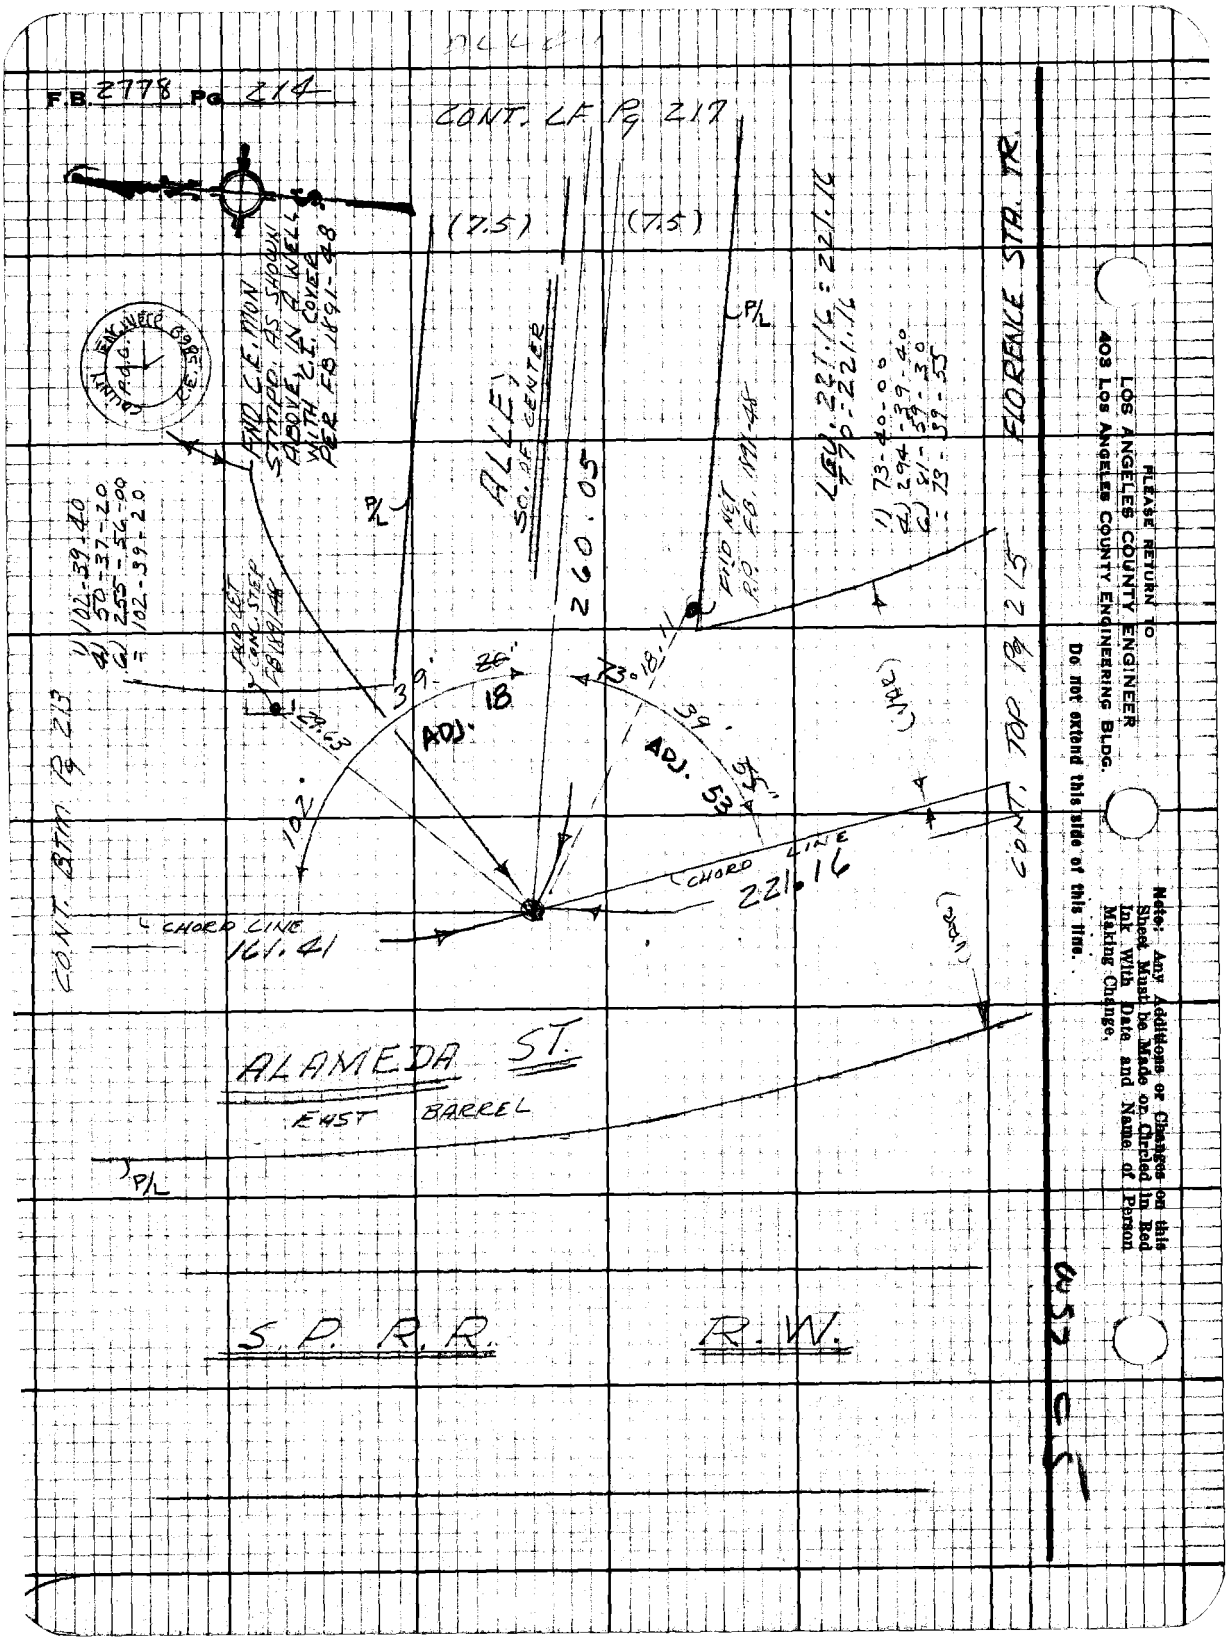
F.B. 2778 Pg 214
CONT. LF Pg 217
(7.5)
(7.5)
FND C.E. MON STMPD. AS SHOWN ABOVE, IN A WELL WITH C.E. COVER PER FB 1891-48
ALLEY SO. OF CENTER
260.05
P/L
P/L
FND NET R.P. FB 1891-48
LEG. 221.16 = 221.16
T70 = 221.16
1) 73-40-00
4) 294-39-40
6) 81-59-30
= 73-39-55
FLORENCE STA. TR.
1) 102-39-40
4) 50-37-20
6) 255-56-00
= 102-39-20
FND CET CONC. STEP FB 1891-48
29.63
39'
26'
ADJ. 18
73°18'11"
39'
55"
ADJ. 53
102'
CHORD LINE
221.16
CHORD LINE
161.41
CONT. BTM Pg 213
CONT. TOP Pg 215
ALAMEDA ST.
EAST BARREL
P/L
S.P.R.R.
R.W.
PLEASE RETURN TO
LOS ANGELES COUNTY ENGINEER
403 Los Angeles County Engineering Bldg.
Do not extend this side of this line.
Note: Any Additions or Changes on this Sheet Must be Made or Circled in Red Ink With Date and Name of Person Making Change.

PWFB 0921 3542

Notes Ck'd by A. T. SUE	DIV 7 Survey of GARDENA AREA ℄
Map No.	JN 030300 Tape 0251 Std 68 °F
Office Work	Surveyed by E. LANDA
Checked	Notes E. LANDA Date 1-70
Date	Indexed G. L. GALLI Apr 10 '70

F.B. 2778 Pg. 215

Note: Any Additions or Changes on this Sheet Must be Made or Circled in Red Ink With Date and Name of Person Making Change.

Do not extend this side of this line.

PLEASE RETURN TO
LOS ANGELES COUNTY ENGINEER
403 LOS ANGELES COUNTY ENGINEERING BLDG.

76F3098 CE#310 9-67

PWFB 0921

3543

F.B. ~~2778~~ Pg ~~246~~

CONT BTM Pg 215

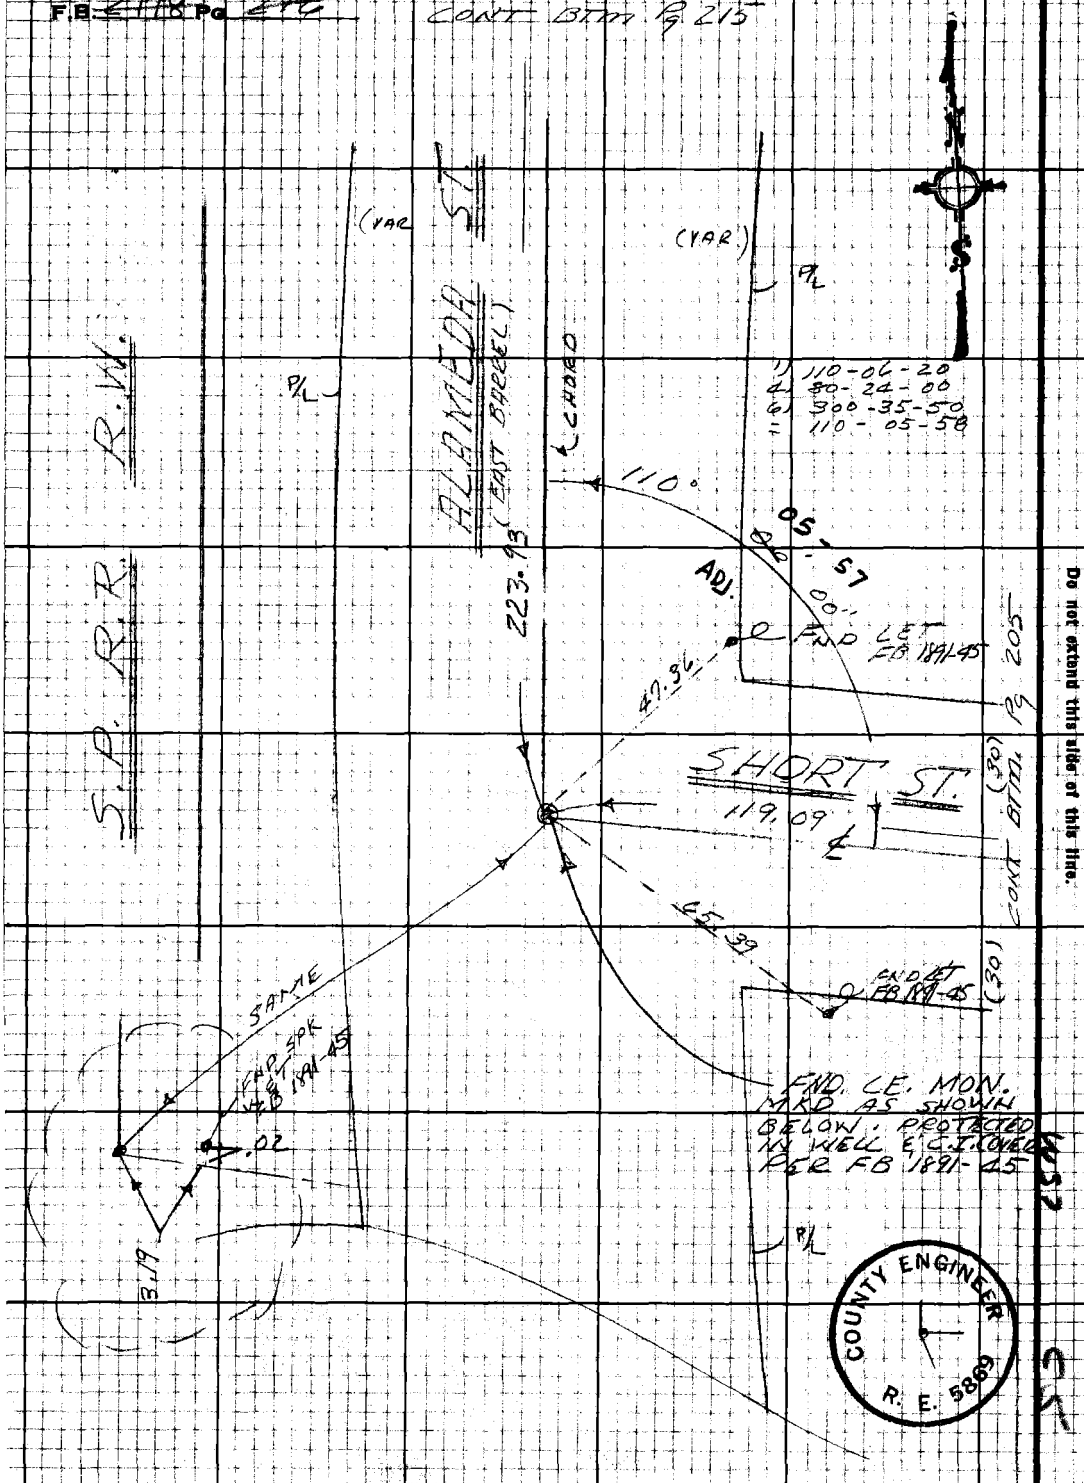

PLEASE RETURN TO
LOS ANGELES COUNTY ENGINEER
403 LOS ANGELES COUNTY ENGINEERING BLDG.

Do not extend this side of this line.

Note: Any Additions or Changes on this Sheet Must be Made or Circled in Red Ink With Date and Name of Person Making Change.

PWFB 0921

3544

Notes Ck'd by A. T. SUE	Survey of DIV. 7 GARDENA AREA ℄
Map No.	JN 030300 Tape 0251 Std 68 °F
Office Work	Surveyed by E. LANDA
Checked	Notes E. LANDA Date 1-70
Date	Indexed C. J. GALLI PR 10 '70

F.B. ~~2778~~ Pg. ~~217~~

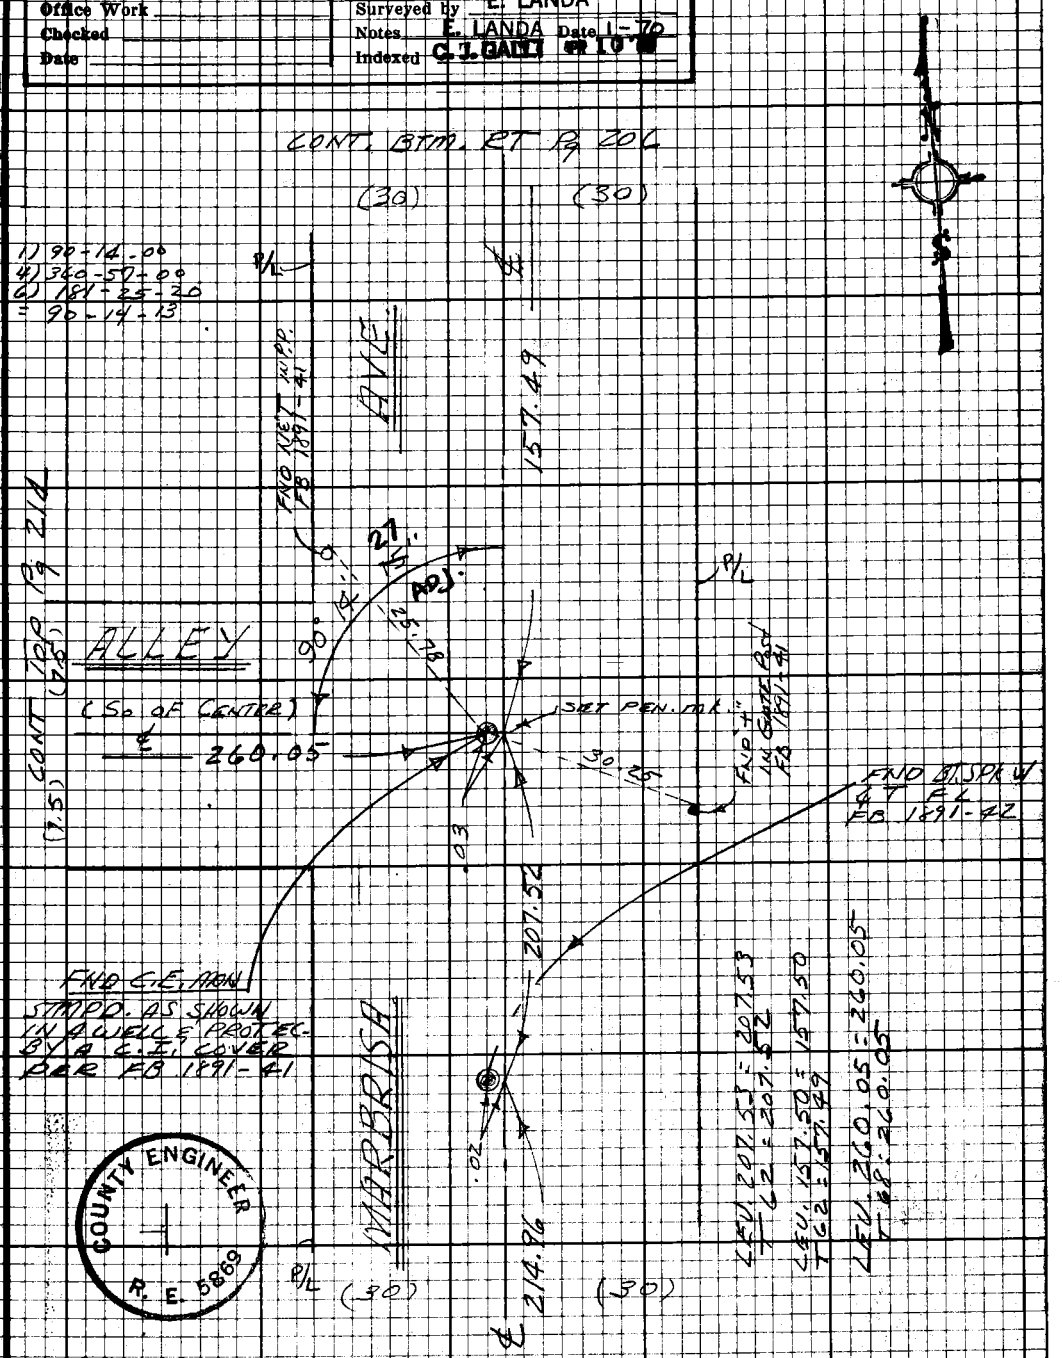

Note: Any Additions or Changes on this Sheet Must be Made or Circled in Red Ink With Date and Name of Person Making Change.

Do not extend this side of this line.

PLEASE RETURN TO
LOS ANGELES COUNTY ENGINEER
403 LOS ANGELES COUNTY ENGINEERING BLDG.

76F3098 CE#310 9-67

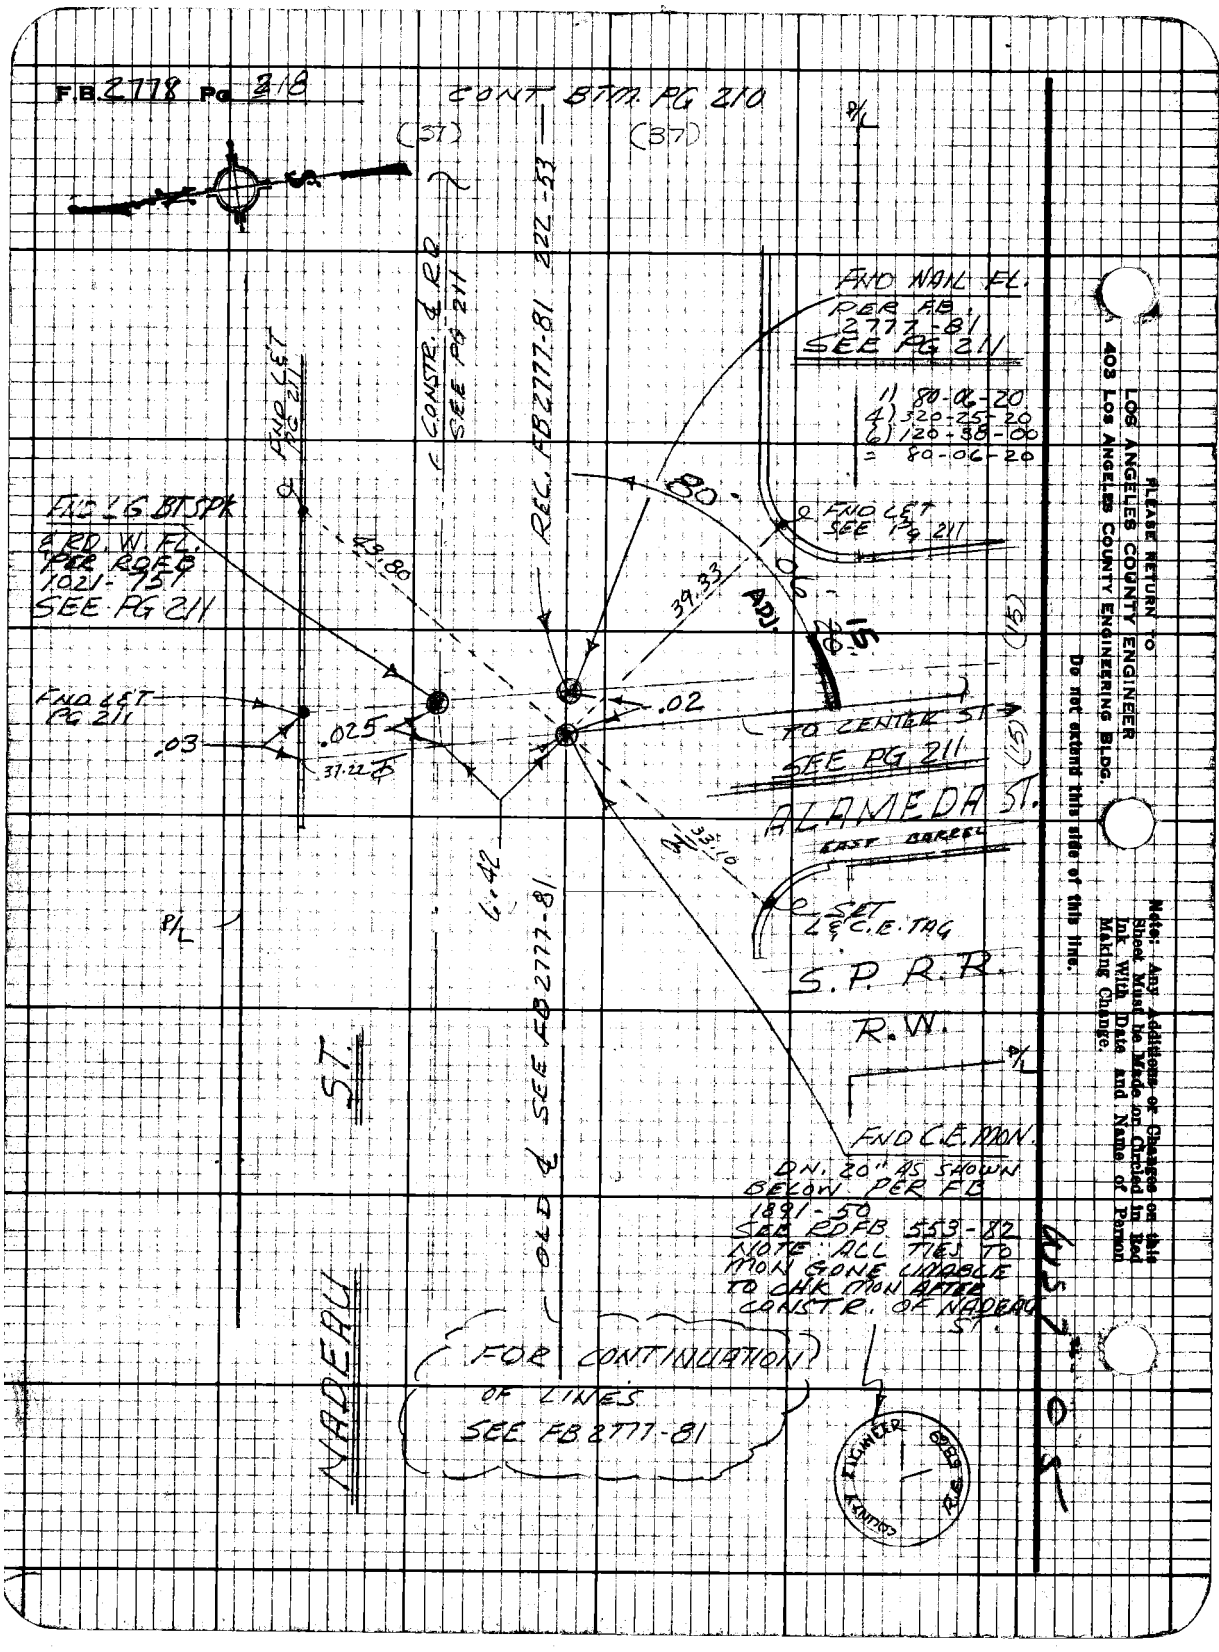
F.B. 2778 Pg 218
CONT BTM. PG 210
(37)
(37)
CONSTR. ℄ RD
SEE PG 211
REC. FB 2777-81 222-53
FND NAIL FL.
PER FB
2777-81
SEE PG 211
1) 80-06-20
4) 320-25-20
6) 120-38-00
= 80-06-20
FND LET
PG 211
FND LET
SEE PG 211
FND LG BT SPK
& RD. W. FL.
PER RDFB
1021-751
SEE PG 211
43.80
39.33
80
06
15
ADJ.
(15)
FND LET
PG 211
.03
.025
37.22
.02
TO CENTER ST
SEE PG 211
ALAMEDA ST.
EAST BARREL
33.10
6.42
SET
L & C.E. TAG
S.P. R.R.
R.W.
OLD ℄ SEE FB 2777-81
ST.
FND C.E. MON.
DN. 20" AS SHOWN
BELOW PER FB
1891-50
SEE RDFB 553-82
NOTE: ALL TIES TO
MON GONE UNABLE
TO CHK MON AFTER
CONSTR. OF NADEAU
ST.
NADEAU
FOR CONTINUATION
OF LINES
SEE FB 2777-81
COUNTY ENGINEER
R.E.
PLEASE RETURN TO
LOS ANGELES COUNTY ENGINEER
403 LOS ANGELES COUNTY ENGINEERING BLDG.
Do not extend this side of this line.
Note: Any Additions or Changes on this Sheet Must be Made or Circled in Red Ink With Date and Name of Person Making Change.

FB 1021 4074

Notes Ck'd by A. T. SUE	Survey of GARDENA AREA & DIV. 7
Map No.	JN 0303.00 Tape 0251 Std 68 °F
Office Work	Surveyed by E. LANDA
Checked	Notes E. LANDA Date 2-70
Date	Indexed G. L. GALLI Pk 10

F.B. ~~2770~~ Pg ~~219~~

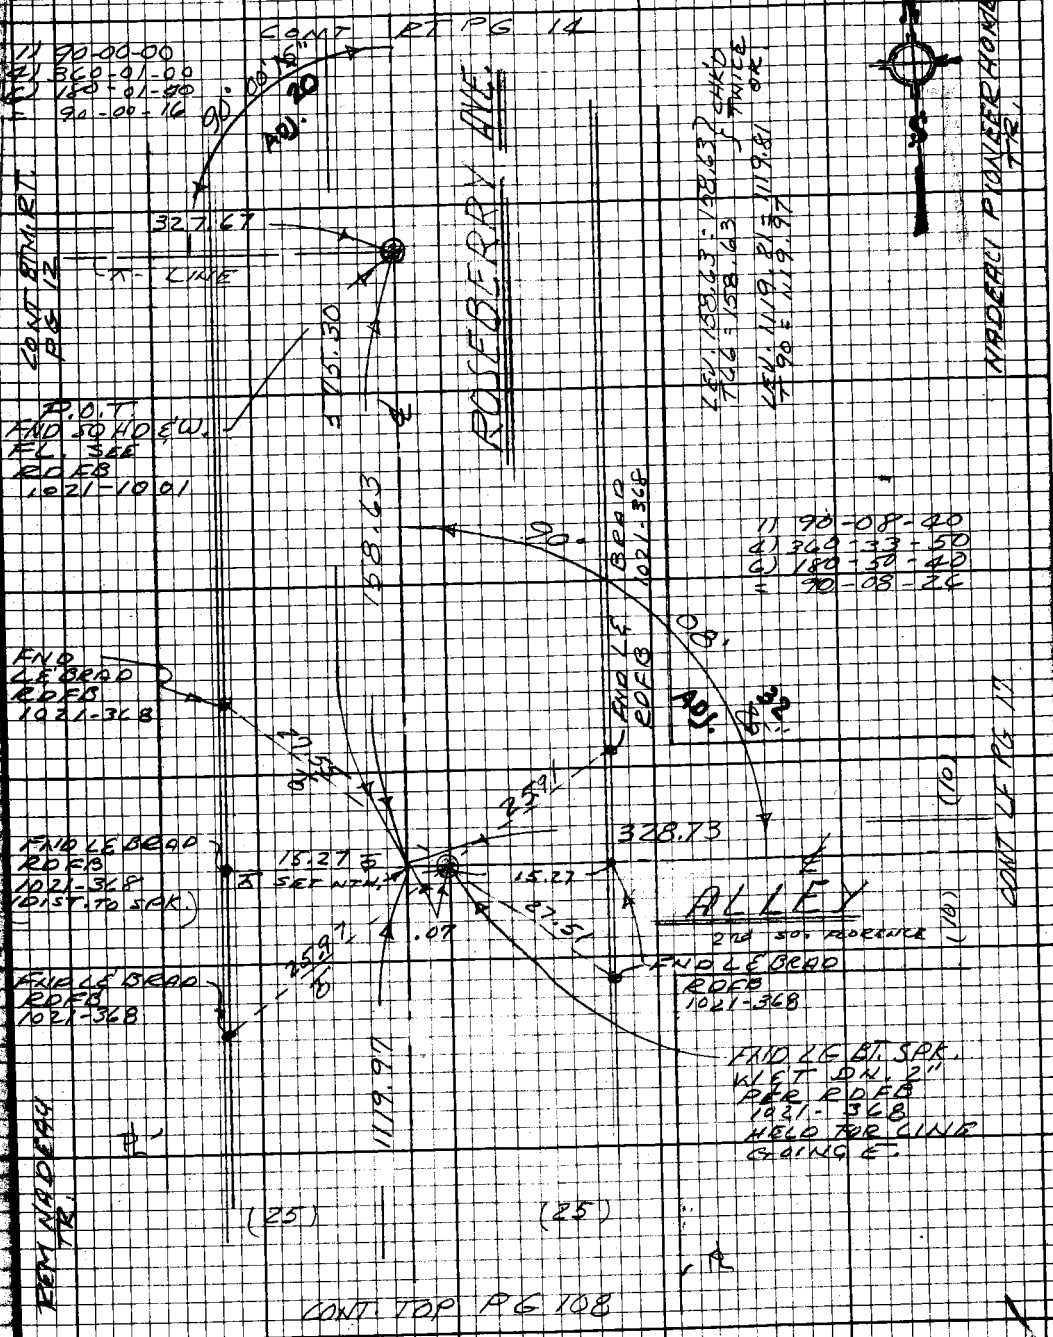

Angles - Requested by Survey Analysis Section

F.B. 2778 Pg. 220

PWFB 1021

4-28-76, E.F.E.

J.N. 0303.00

4075, 4076

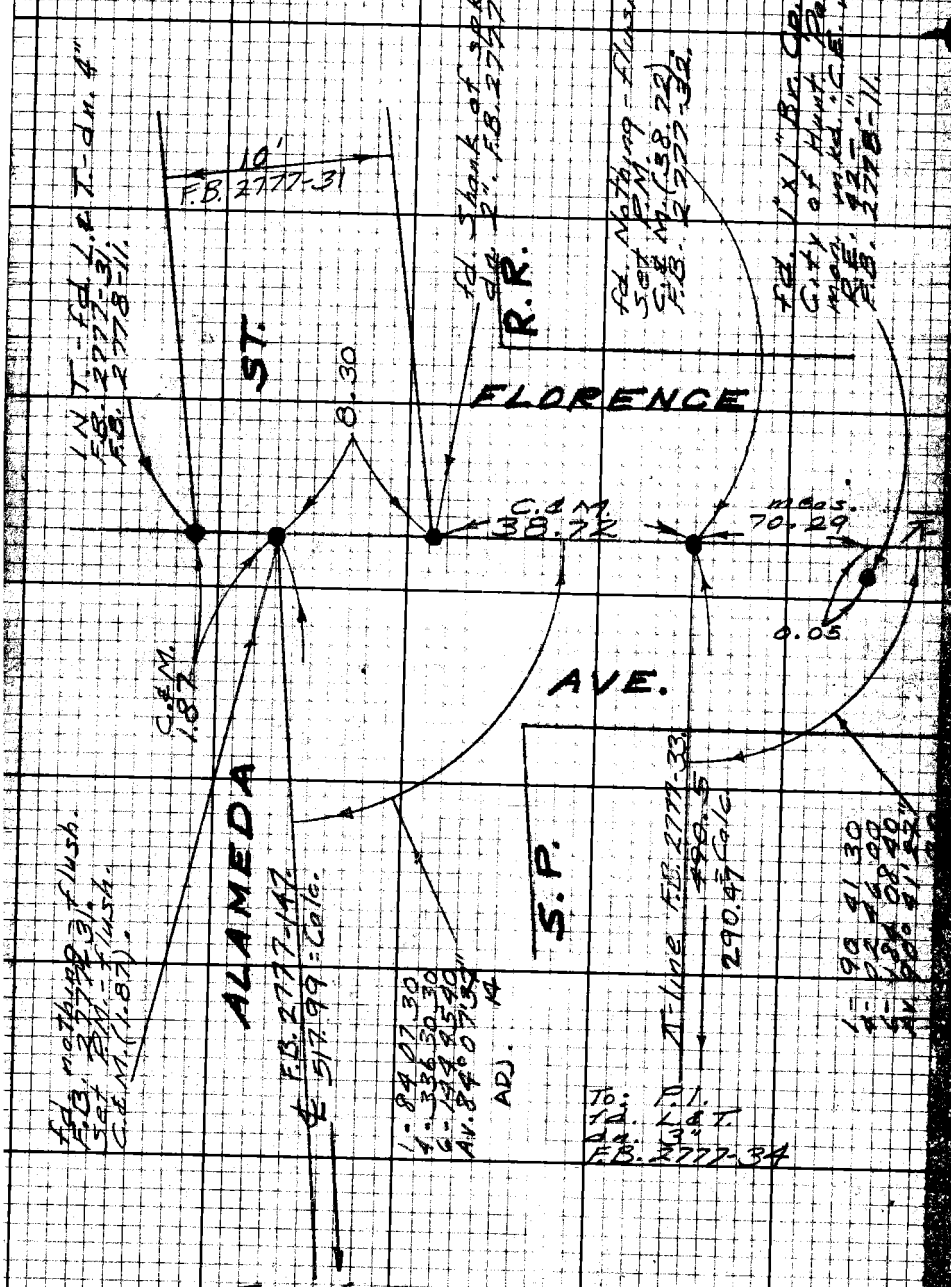

To: ∡ Pt. - fd. L.&C.E. Tag - dn. 2"
F.B. 2777-147.