PWFB 0819

2099

Notes Ck'd by
Map No.
Type of Work

Survey of Athens Area Es
JN 0303.00 Tape 245 Std 68 °F
Surveyed by English
Notes Ed. Date 2-74
Indexed T. M. PALMER JUN 5 1974

F. B. 2795 Pg. 5

ATHENS AREA
DIVISION 3

J.N. 0303.00

Street
Centerlines.

Feb. 13, 1974.
English
Caro
Stroud
Johnson

Microfilmed July '85
P. W. File Updated '86

PWFB 0819 2100

F. B. ~~2795~~ PG ~~6~~

INDEX MAP

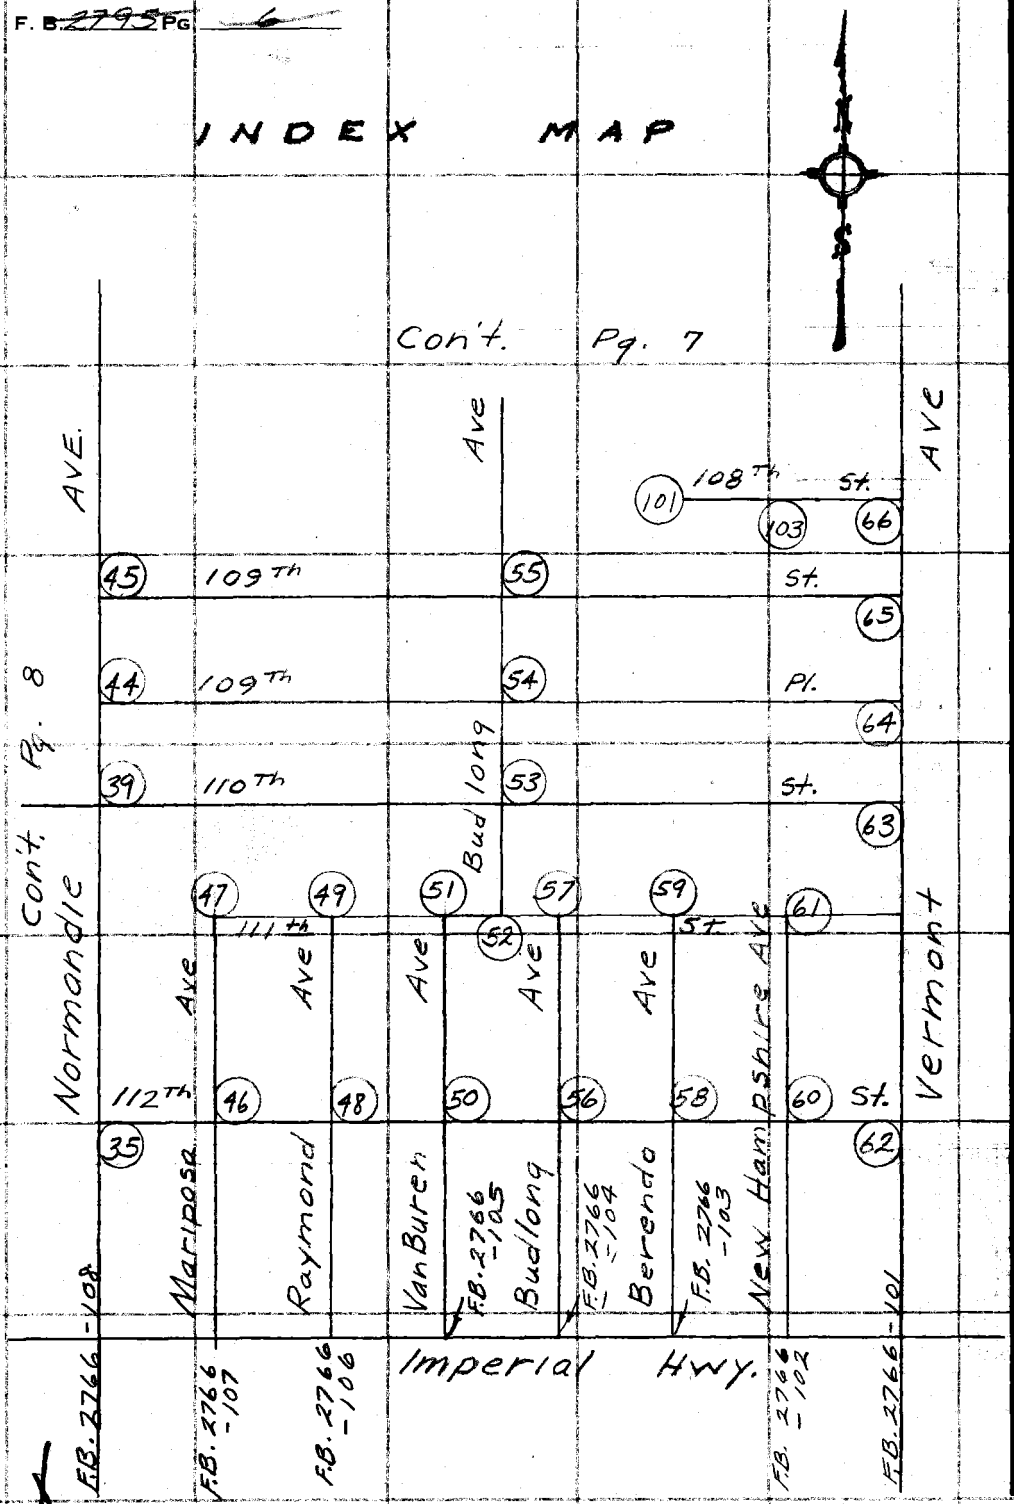

PLEASE RETURN TO
COUNTY OF LOS ANGELES
DEPARTMENT OF COUNTY ENGINEER
403 LOS ANGELES COUNTY ENGINEERING BLDG.

Do not extend this side of this line.

Note: Any Additions or Changes on This Sheet Must be Made or Circled in Red Ink With Date and Name of Person Making Change.

PWFB 0919

1572

Notes Ck'd by	Survey of Athens Acres
Map No.	JN 0303.00 Tape 245 Std 68 °F
Office Work	Surveyed by English
Checked	Notes Ed. Date 2-74
Date	Indexed M. PALMERI JUN 5 1974

F. B. 2795 PG. 7

INDEX MAP

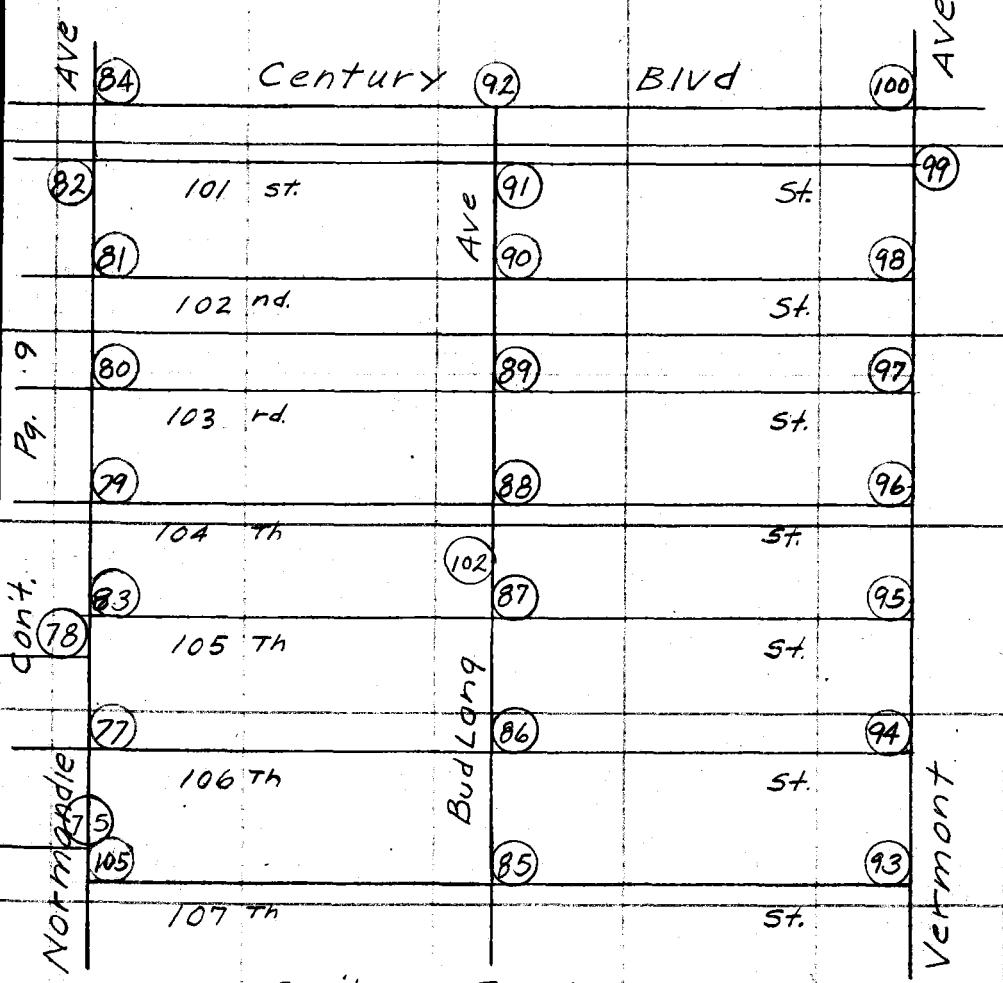

Note: Any Additions or Changes on this Sheet Must be Made or Circled in Red Ink With Date and Name of Person Making Change.

Do not extend this side of this line.

PLEASE RETURN TO
COUNTY OF LOS ANGELES
DEPARTMENT OF COUNTY ENGINEER
403 LOS ANGELES COUNTY ENGINEERING BLDG.

76F309S CE#310 3-69

PWFB 0919 1573, 1574, 1575

F. B. 2795 Pg. 8

INDEX MAP

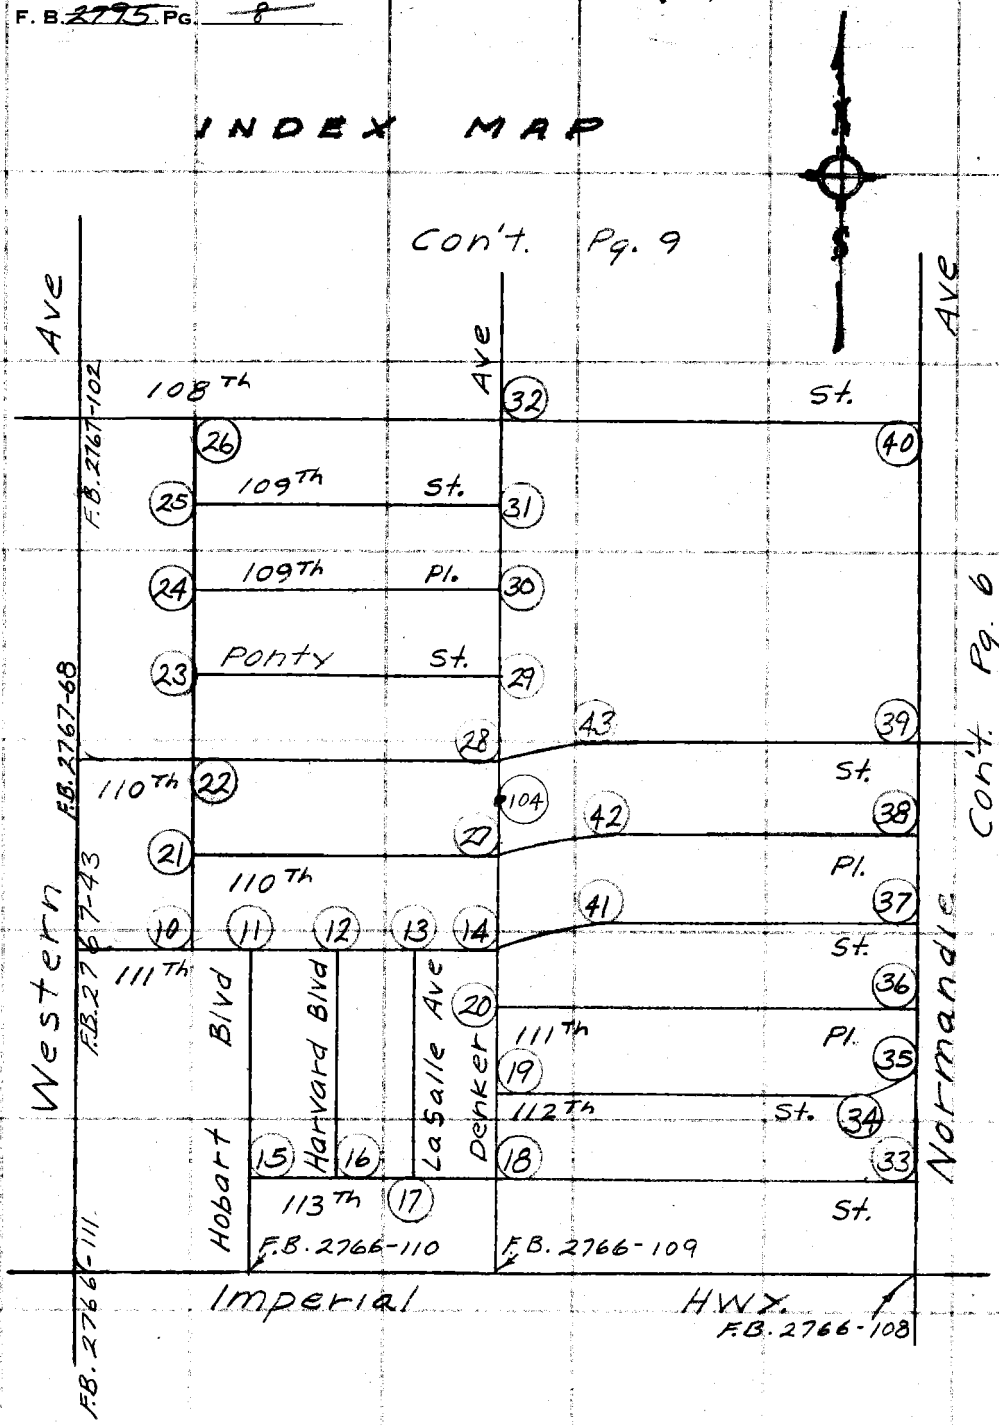

PLEASE RETURN TO
COUNTY OF LOS ANGELES
DEPARTMENT OF COUNTY ENGINEER
403 LOS ANGELES COUNTY ENGINEERING BLDG.

Do not extend this side of this line.

Note: Any Additions or Changes on This Sheet Must be Made or Circled in Red Ink With Date and Name of Person Making Change.

PWFB 0919 1576

Notes Ck'd by	Survey of Athens Area ℄s
Map No.	JN 0303.00 Tape 245 Std 68 °F
Office Work	Surveyed by English
Checked	Notes Ed. Date 2-74
Date	Index T. M. PALMERI JUN 5 1974

F. B. ~~2795~~ PG. ~~9~~

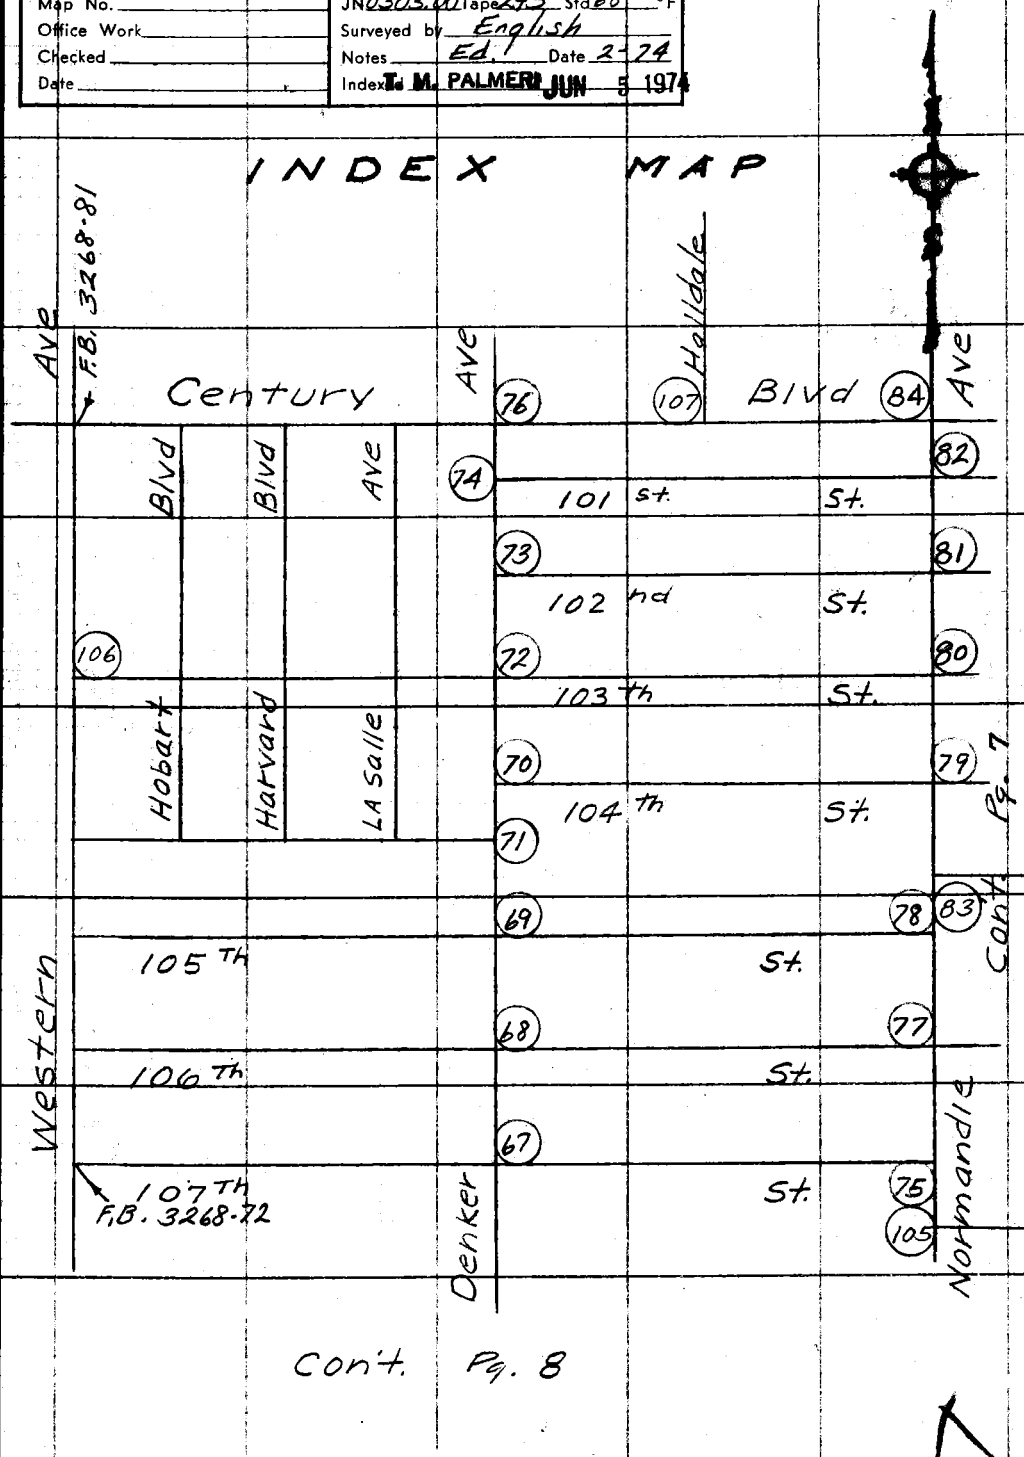

Note: Any Additions or Changes on This Sheet Must be Made or Circled in Red Ink With Date and Name of Person Making Change.

Do not extend this side of this line.

PLEASE RETURN TO
COUNTY OF LOS ANGELES
DEPARTMENT OF COUNTY ENGINEER
403 LOS ANGELES COUNTY ENGINEERING BLDG.

76F309S CE#310 3-69

PLEASE RETURN TO
COUNTY OF LOS ANGELES
DEPARTMENT OF COUNTY ENGINEER
403 LOS ANGELES COUNTY ENGINEERING BLDG.

Note: Any Additions or Changes on This Sheet Must be Made or Circled in Red Ink With Date and Name of Person Making Change.

Do not extend this side of this line.

W526A-1

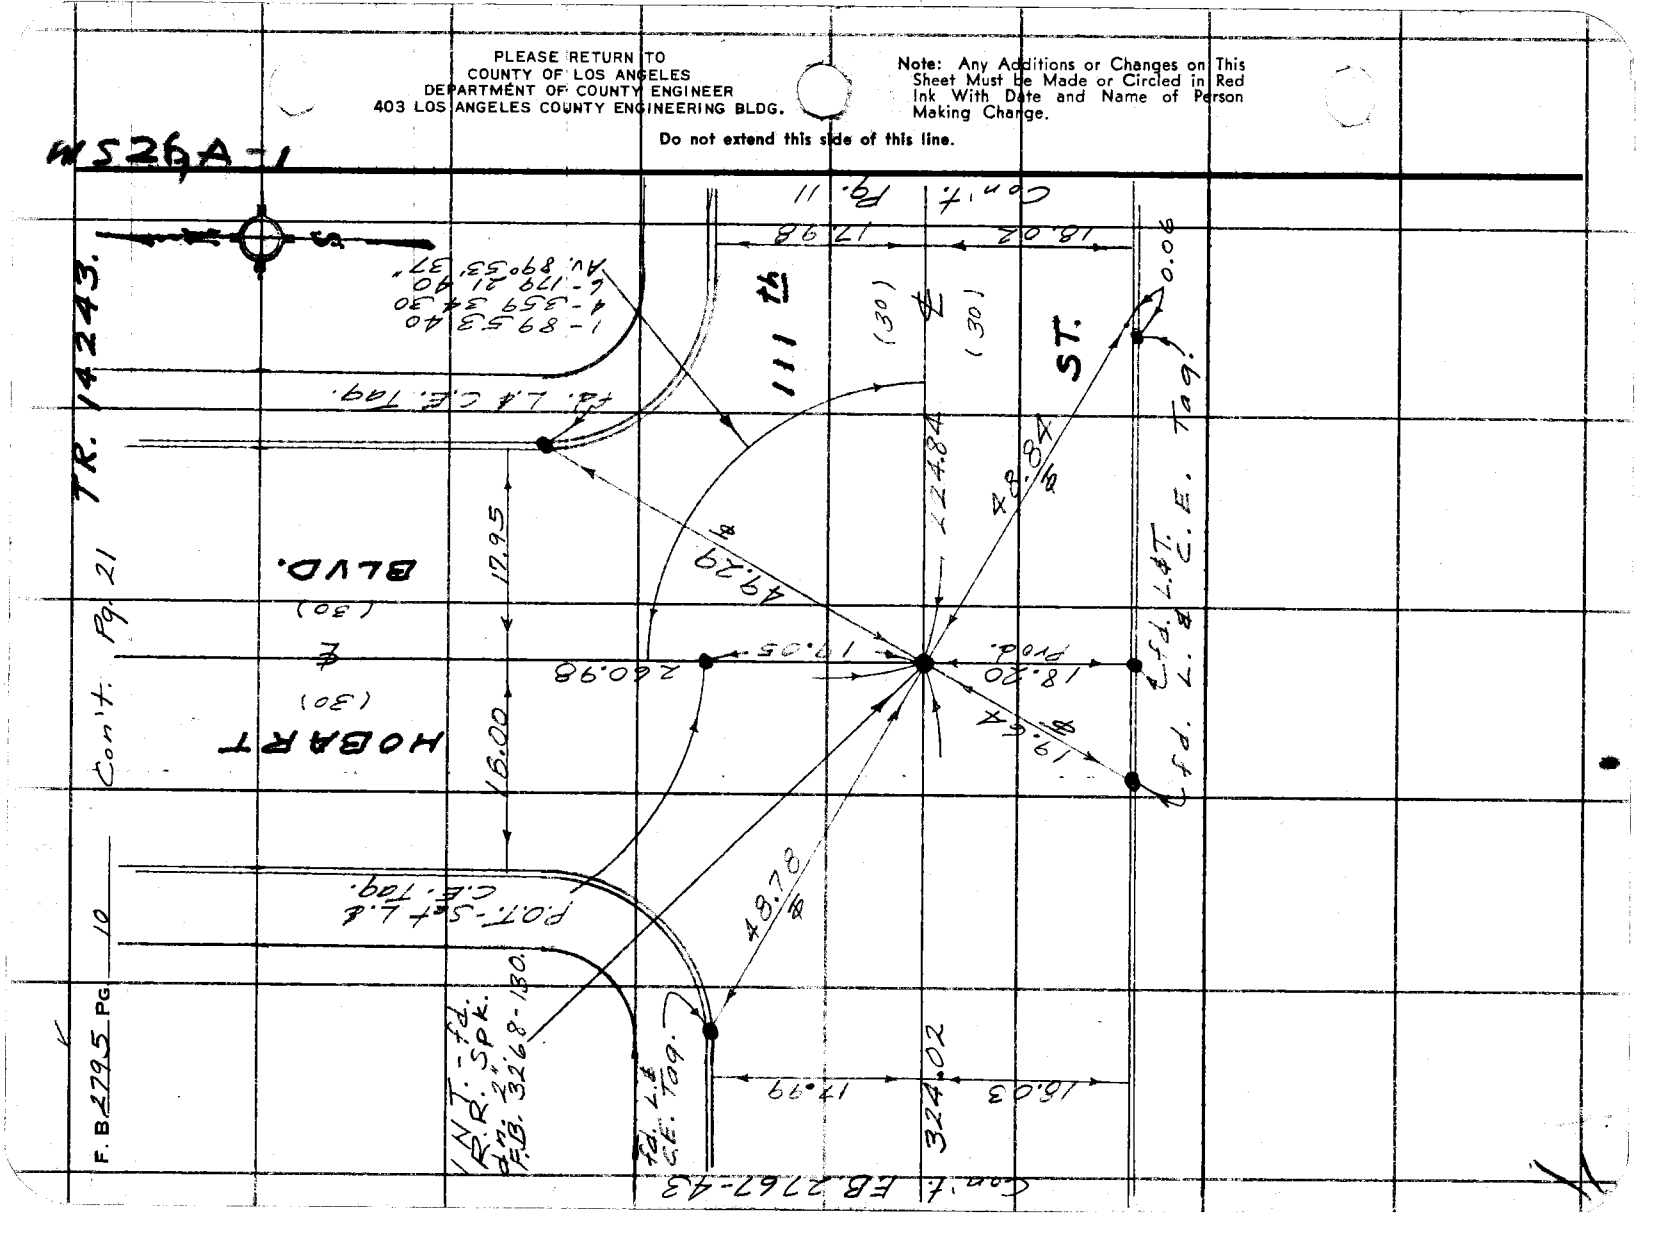

PWFB 0819 2103

Notes Ck'd by	Survey of Athens Area- ℄s
Map No.	JN 0303.00 Tape 245 Std 68 °F
Office Work	Surveyed by English
Checked	Notes Ed. Date 4-74
Date	Indexed T. M. PALMERI JUN 5 1974

F. B. ~~2795~~ PG. 11

WS 26, A-1

T-68°
719.88 Lev. = 719.88
256.97 " = 256.97
224.84 " = 224.84

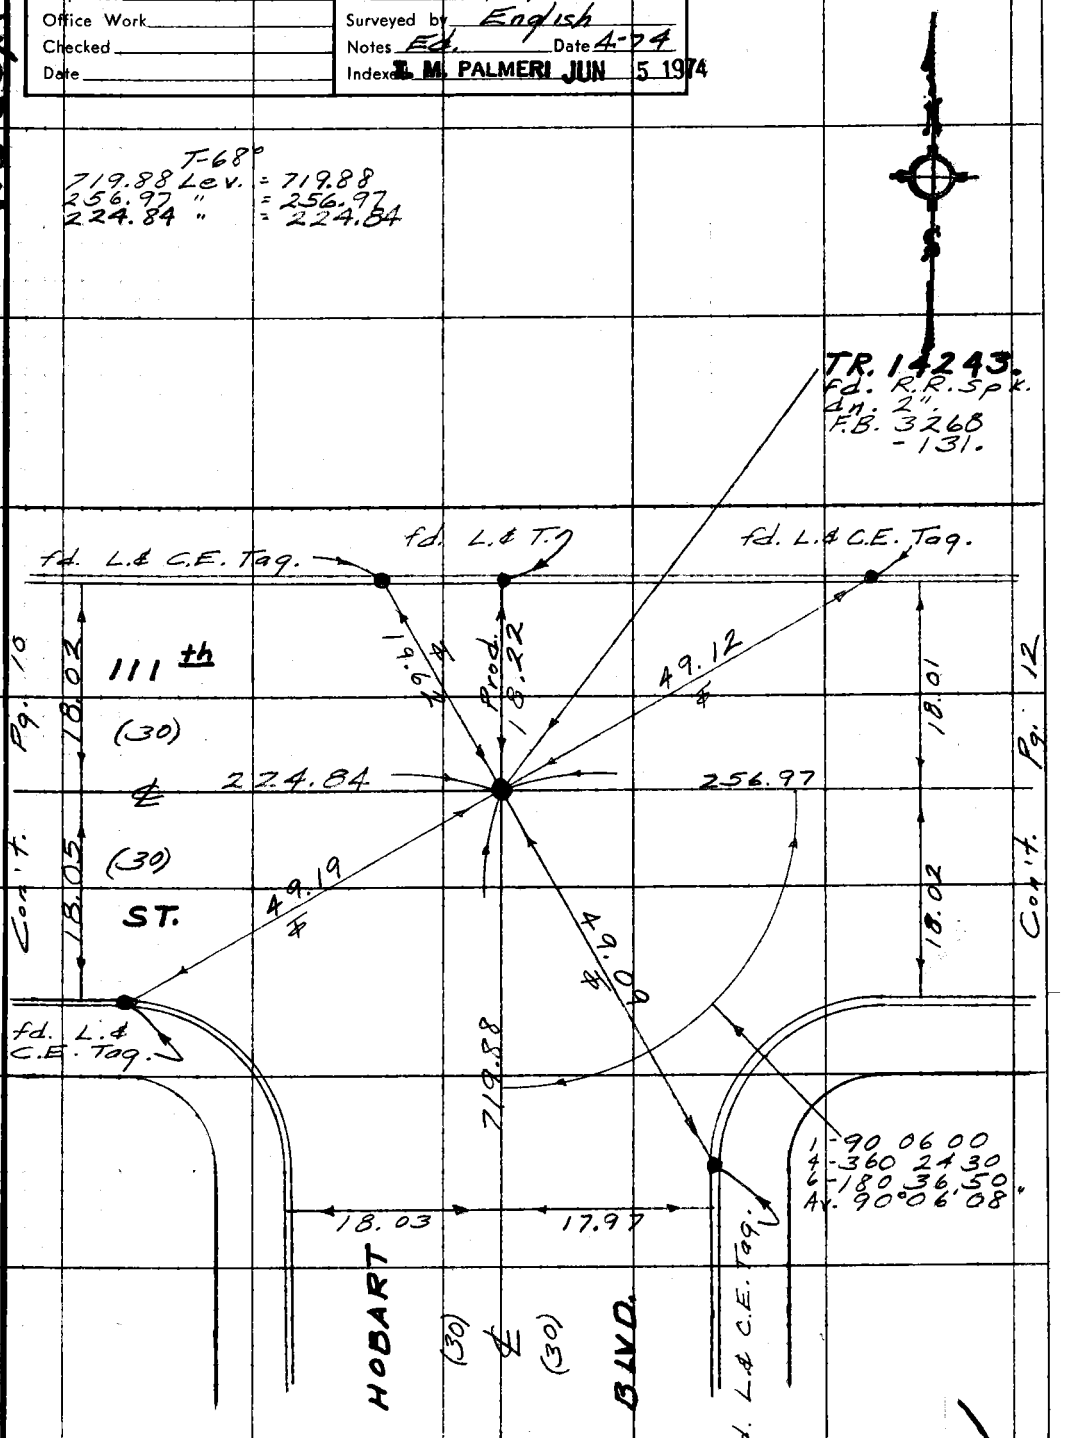

Con't. Pg. 15

Note: Any Additions or Changes on This Sheet Must be Made or Circled in Red Ink With Date and Name of Person Making Change.

Do not extend this side of this line.

PLEASE RETURN TO
COUNTY OF LOS ANGELES
DEPARTMENT OF COUNTY ENGINEER
403 LOS ANGELES COUNTY ENGINEERING BLDG.

76F309S CE#310 3-69

PWFB 0819

2104

F. B. 2795 PG. 12

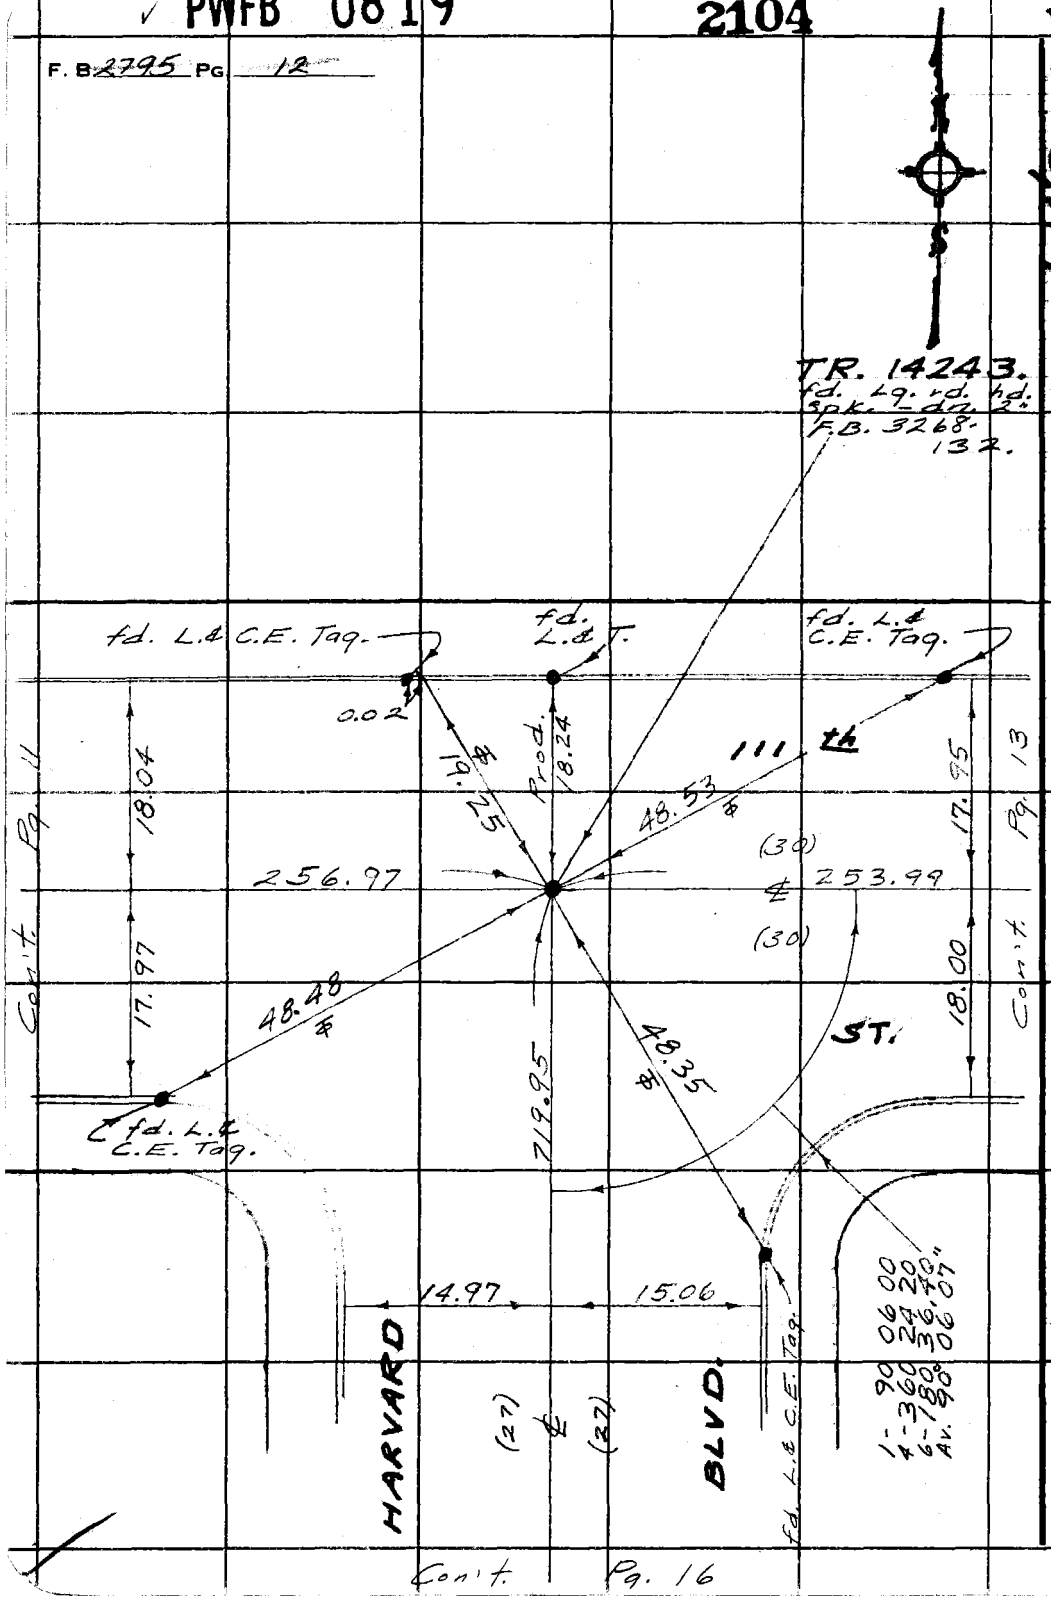

WS26, A-1

PLEASE RETURN TO
COUNTY OF LOS ANGELES
DEPARTMENT OF COUNTY ENGINEER
403 LOS ANGELES COUNTY ENGINEERING BLDG.

Do not extend this side of this line.

Note: Any Additions or Changes on This Sheet Must be Made or Circled in Red Ink With Date and Name of Person Making Change.

PWFB 0819

2105

Notes Ck'd by	Survey of Athens Area - ℄s
Map No.	JN 0303.00 Tape 245 Std 68 °F
Office Work	Surveyed by English
Checked	Notes Ed. Date 4-74
Date	Indexed I. M. PALMERI JUN 5 1974

F. B. ~~2795~~ PG. ~~13~~

W.S.2-5 A-1

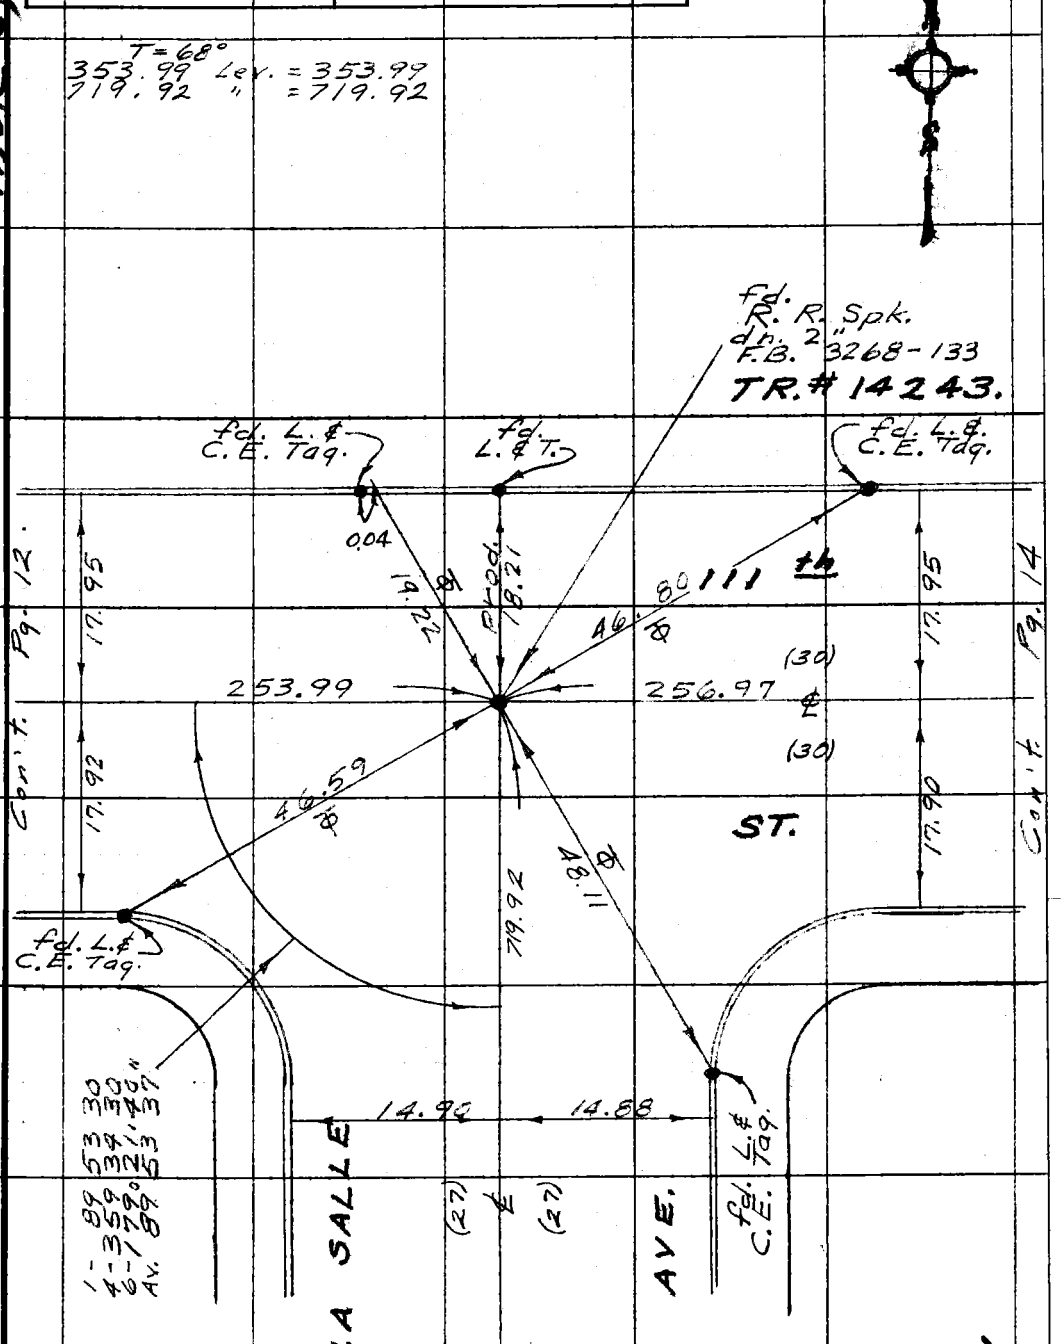

Note: Any Additions or Changes on this Sheet Must be Made or Circled in Red Ink With Date and Name of Person Making Change.

Do not extend this side of this line.

PLEASE RETURN TO
COUNTY OF LOS ANGELES
DEPARTMENT OF COUNTY ENGINEER
403 LOS ANGELES COUNTY ENGINEERING BLDG.

76F309S CE#310 3-69

Con't. Pg. 17

PWFB 0819

2106

F. B. 2795 PG 14

TR. 14243.

Con't. pg. 27

T-68°
260.96 Lev. = 260.96
256.97 " = 256.97

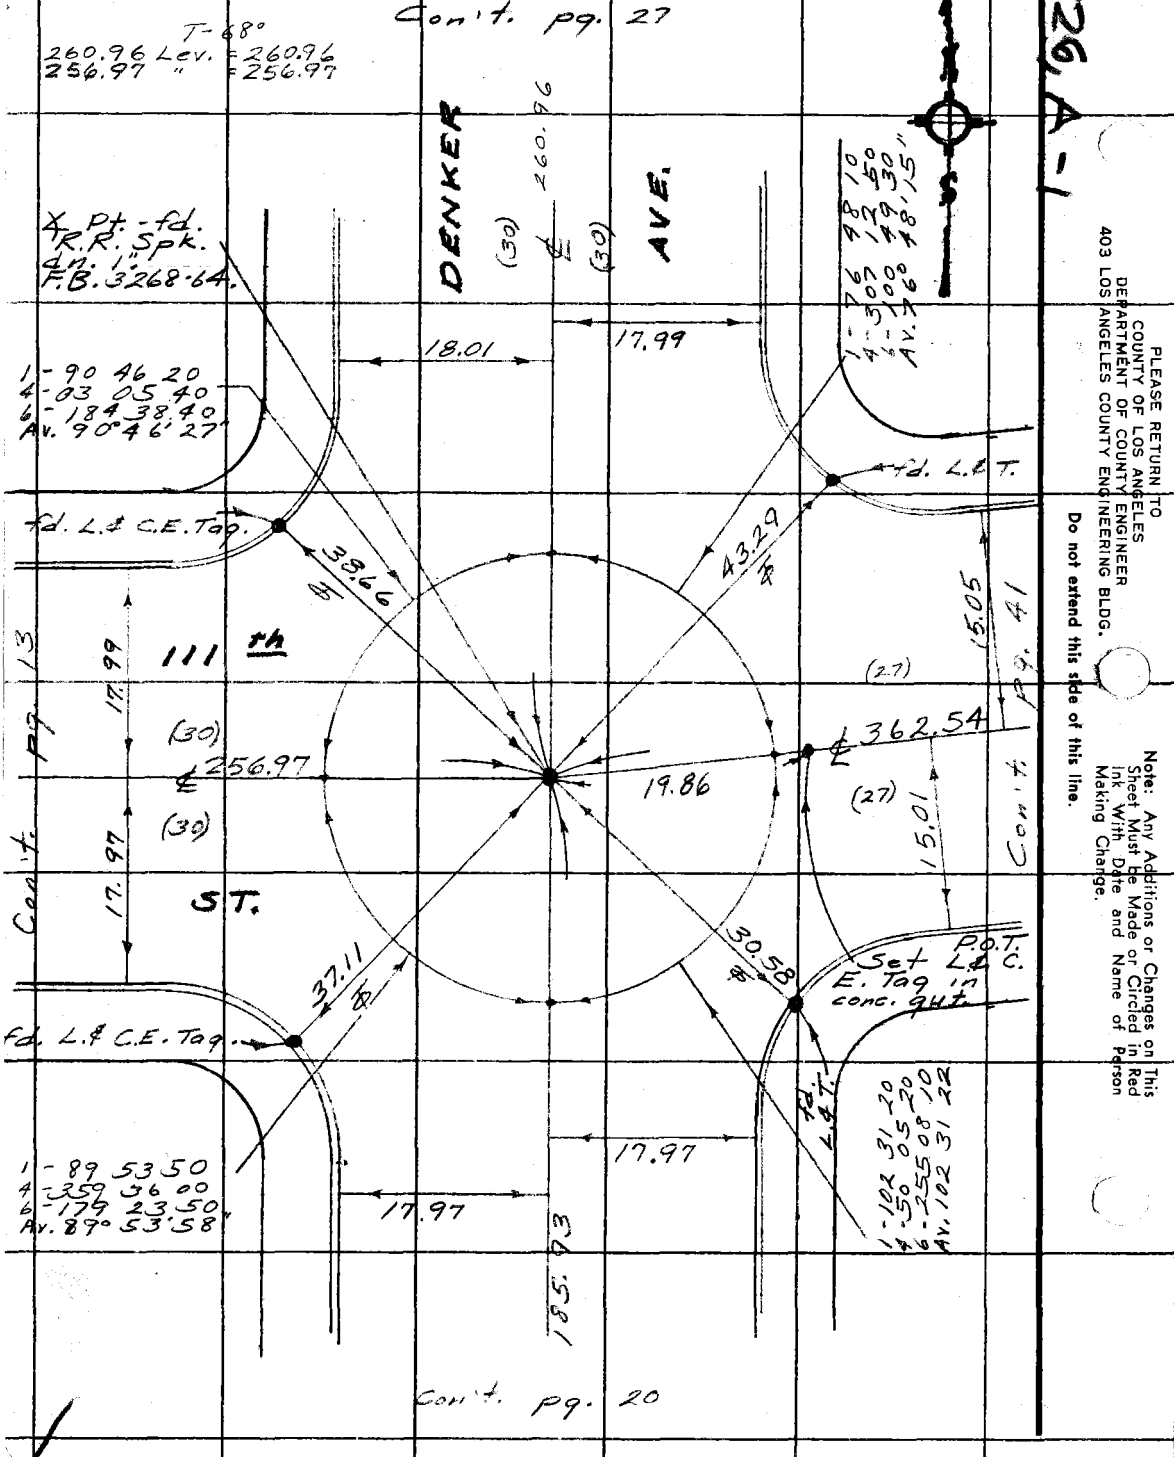

M 926 A - 1

PLEASE RETURN TO
COUNTY OF LOS ANGELES
DEPARTMENT OF COUNTY ENGINEER
403 LOS ANGELES COUNTY ENGINEERING BLDG.

Do not extend this side of this line.

Note: Any Additions or Changes on This Sheet Must Be Made or Circled in Red Ink With Date and Name of Person Making Change.

PWFB 0819

2107

Notes Ck'd by	Survey of Athens Area-℄s
Map No.	JN 0303.00 Tape 245 Std 68 °F
Office Work	Surveyed by English
Checked	Notes Ed. Date 2-74
Date	Index T. M. PALMERI JUN 5 1974

F. B. ~~2795~~ PG. ~~15~~

TR. 14243.

WS 26, A-1

Note: Any Additions or Changes on This Sheet Must be Made or Circled in Red Ink With Date and Name of Person Making Change.

Do not extend this side of this line.

PLEASE RETURN TO
COUNTY OF LOS ANGELES
DEPARTMENT OF COUNTY ENGINEER
403 LOS ANGELES COUNTY ENGINEERING BLDG.

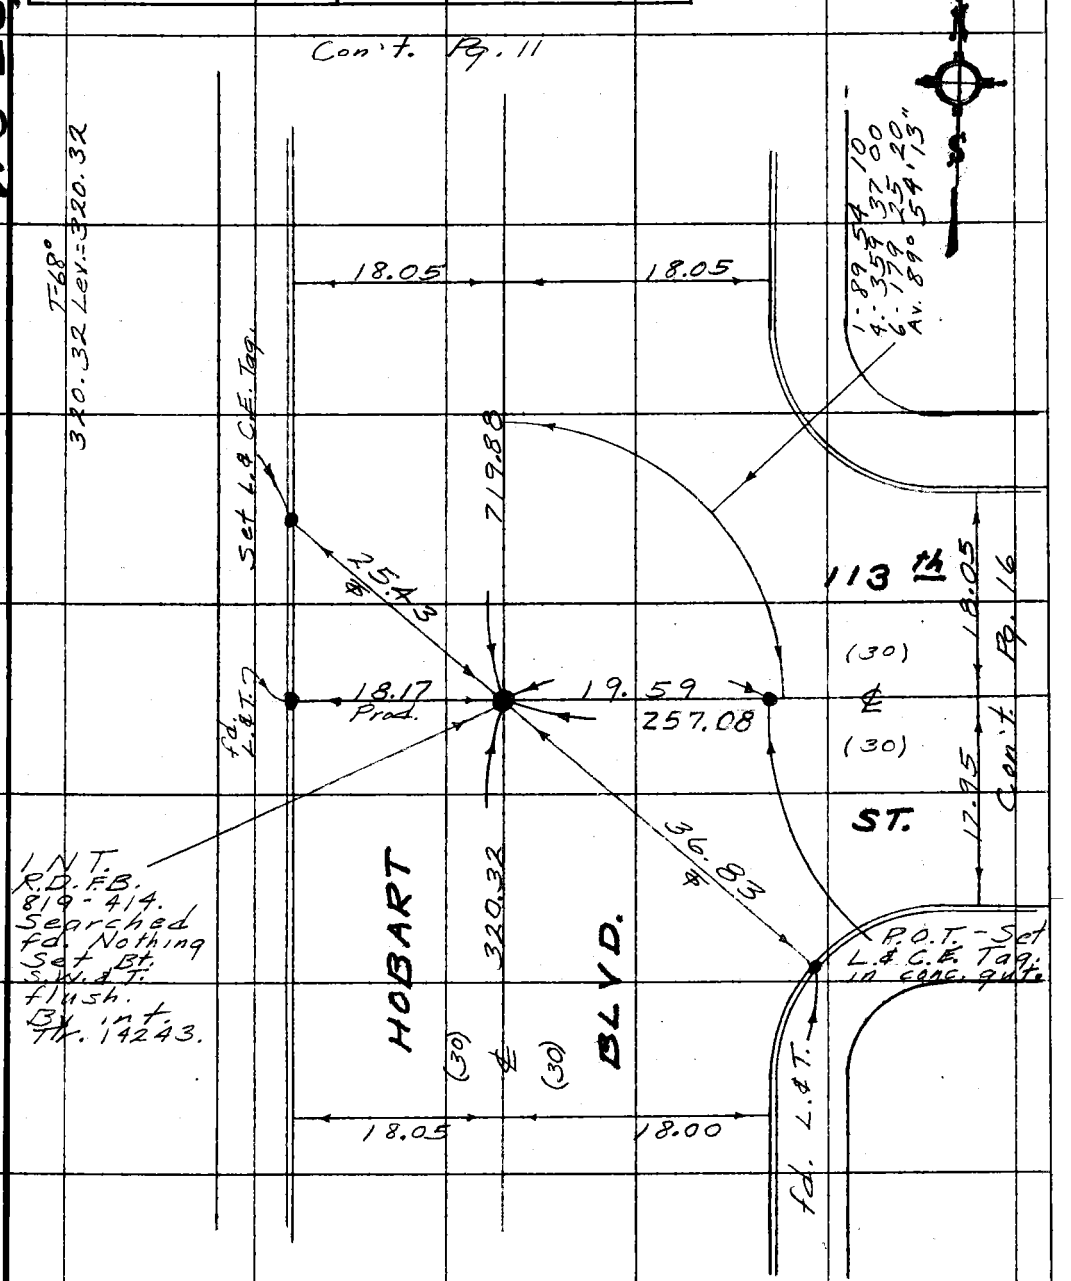

Con't. F.B. 2766-110

76F309S CE#310 3-69

PWFB 0819 2108

F. B. 2795 PG. 16

Con't. Pg. 12

T.R. 14243.

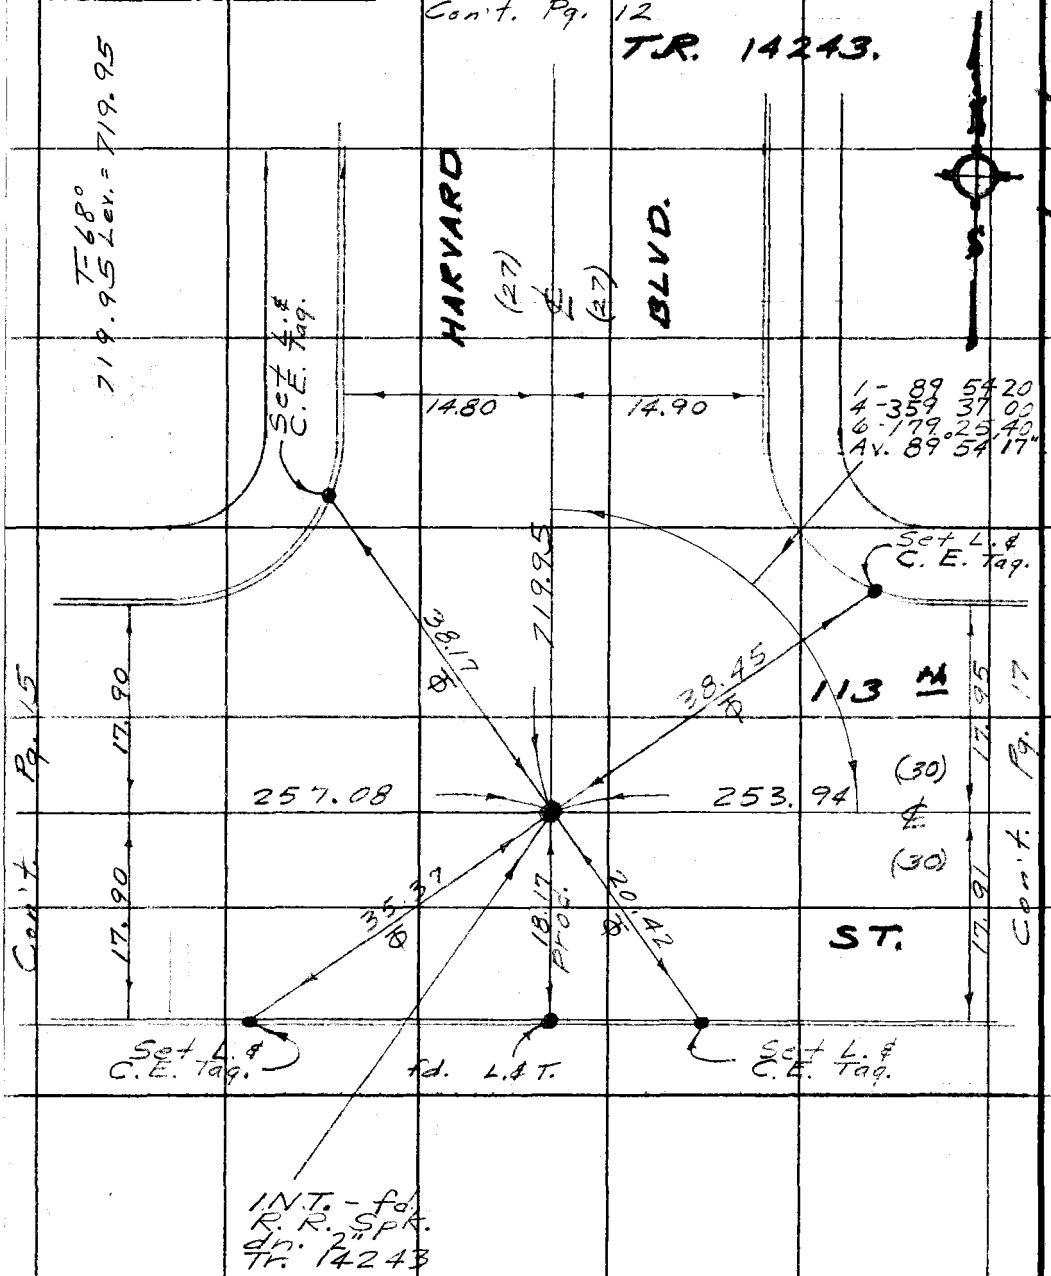

MS 26, A-1

PLEASE RETURN TO
COUNTY OF LOS ANGELES
DEPARTMENT OF COUNTY ENGINEER
403 LOS ANGELES COUNTY ENGINEERING BLDG.

Do not extend this side of this line.

Note: Any Additions or Changes on This Sheet Must Be Made or Circled in Red Ink With Date and Name of Person Making Change.

PWFB 0819 2109

Notes Ck'd by	Survey of Athens Area ℄s
Map No.	JN 030300 Tape 245 Std 68 °F
Office Work	Surveyed by English
Checked	Notes Ed. Date 2-74
Date	Indexed T. M. PALMERI JUN 5 1974

F. B. ~~2195~~ PG. 17

TR. 14243.

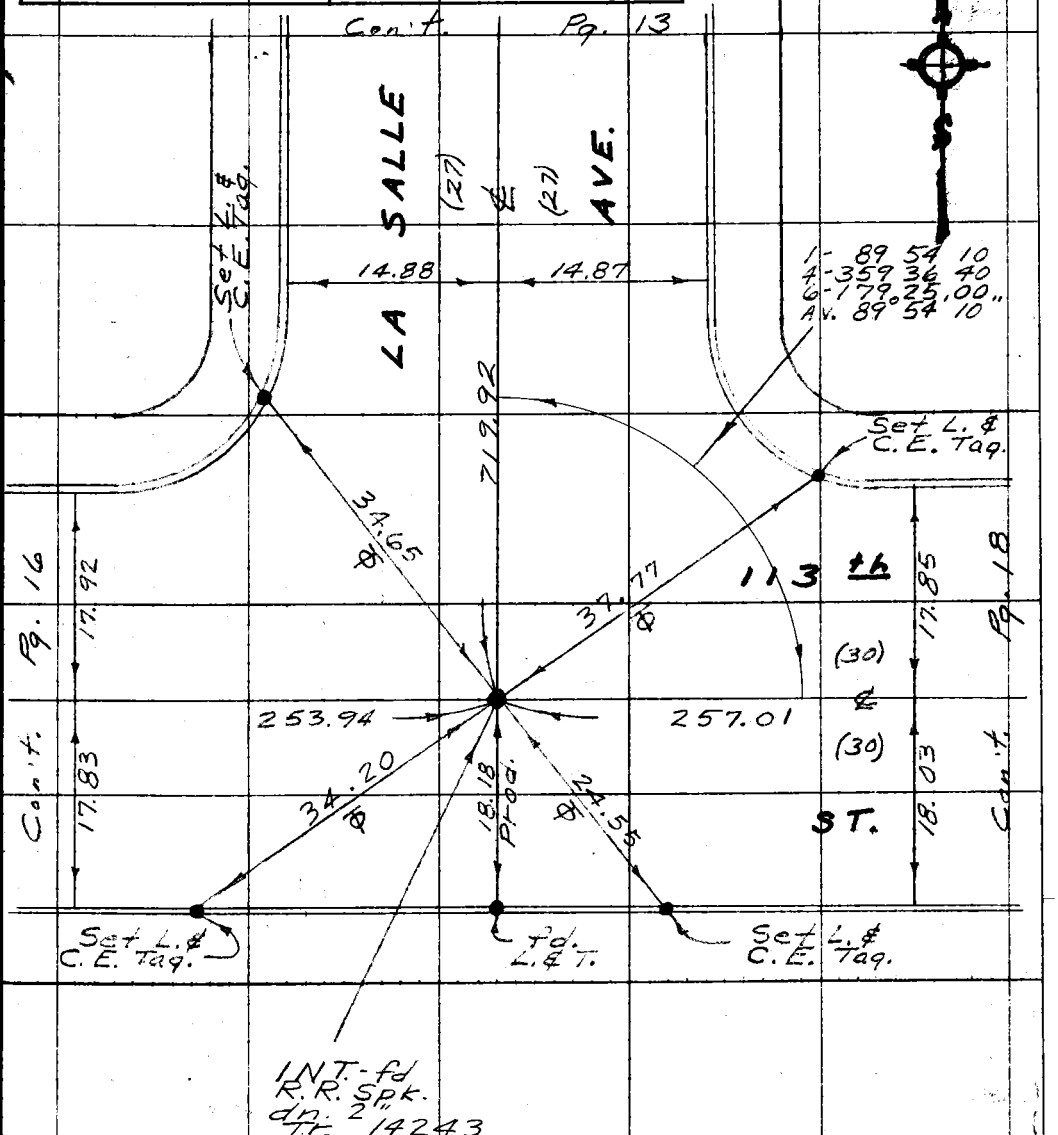

WS2E, A-1

Note: Any Additions or Changes on This Sheet Must be Made or Circled in Red Ink With Date and Name of Person Making Change.

Do not extend this side of this line.

PLEASE RETURN TO
COUNTY OF LOS ANGELES
DEPARTMENT OF COUNTY ENGINEER
403 LOS ANGELES COUNTY ENGINEERING BLDG.

76F309S CE#310 3-69

✓ PWFB 0819

2110

F. B. ~~2795~~ PG. ~~18~~

Con't. Pg. 19

TR. 14243.

T-68°
320.36 Lev. = 320.36
847.36 " = 847.36

Ws 26/A-1

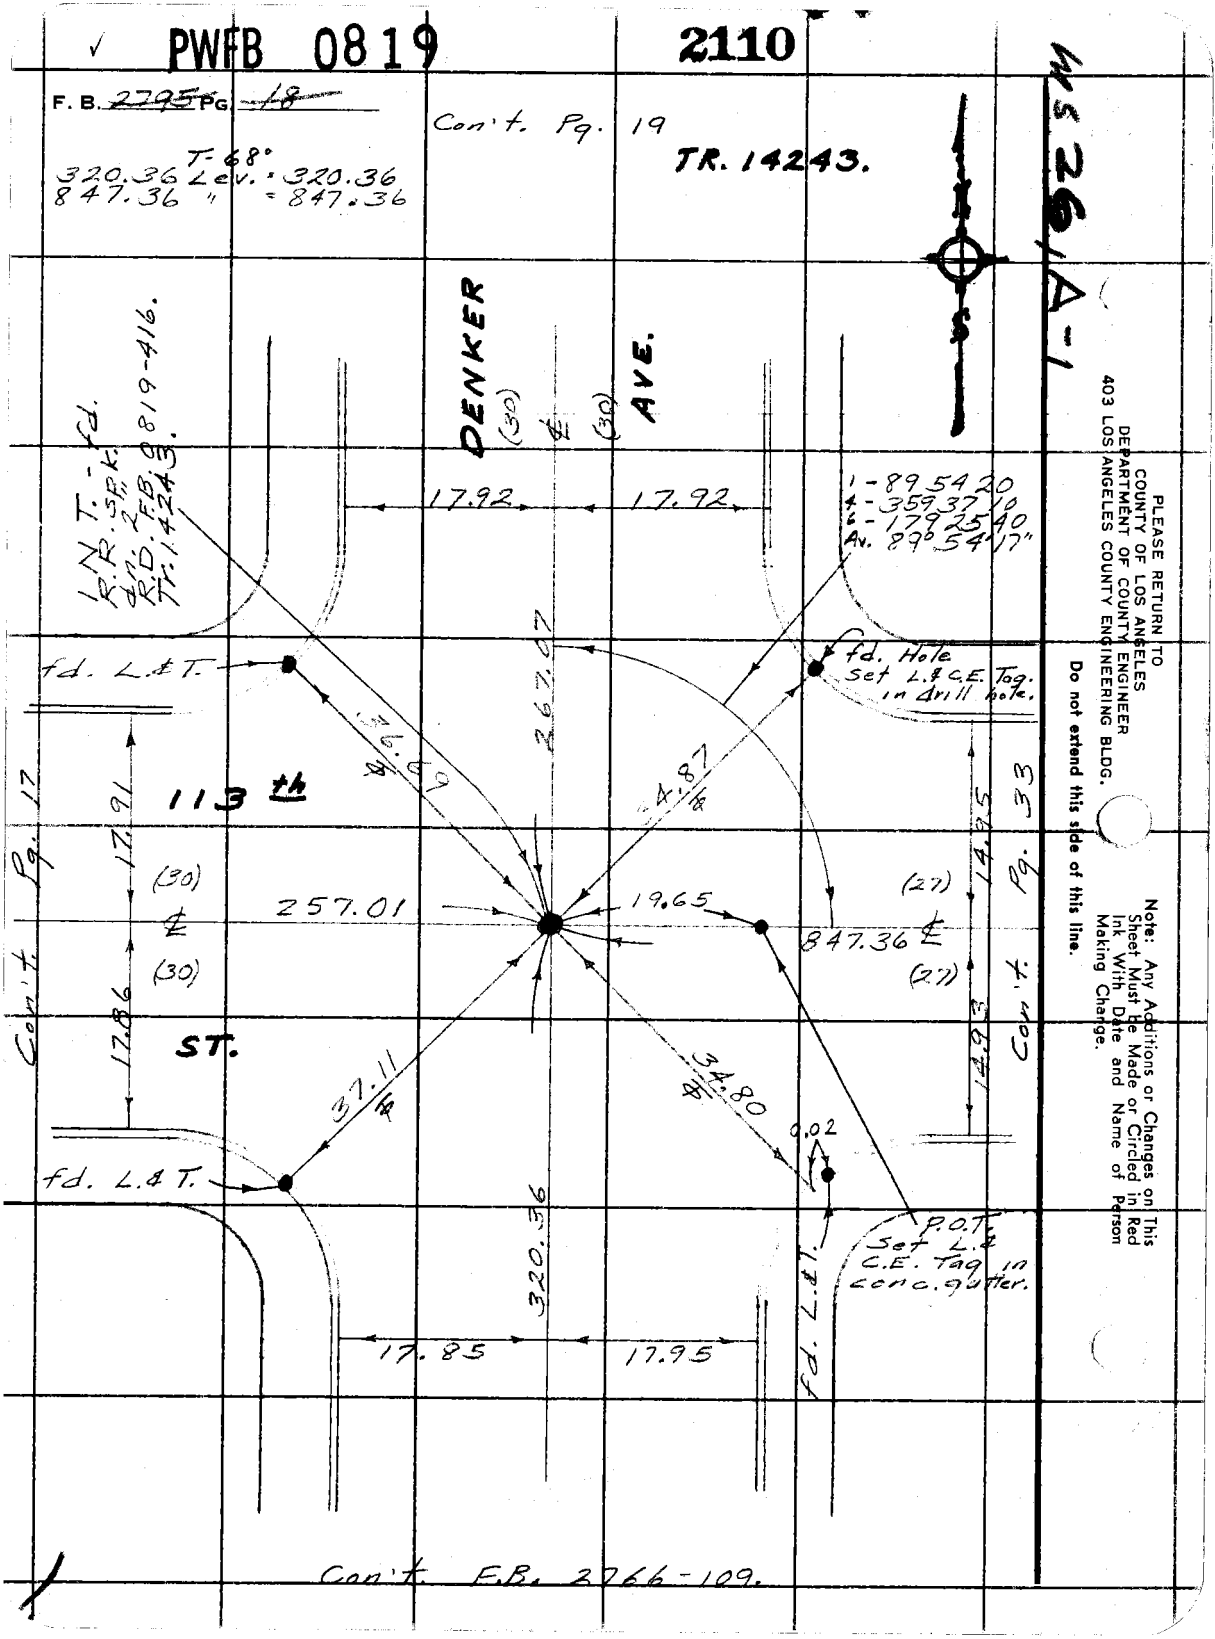

Con't. F.B. 2066-109.

PLEASE RETURN TO
COUNTY OF LOS ANGELES
DEPARTMENT OF COUNTY ENGINEER
403 LOS ANGELES COUNTY ENGINEERING BLDG.

Do not extend this side of this line.

Note: Any Additions or Changes on This Sheet Must Be Made or Circled in Red Ink With Date and Name of Person Making Change.

PWFB 0819

2111

Notes Ck'd by	Survey of Athens Area ℄s
Map No.	JN 0303.00 Tape 245 Std 68 °F
Office Work	Surveyed by English
Checked	Notes Ed. Date 3-74
Date	Index T. M. PALMERI JUN 5 1974

F. B. ~~2795~~ PG. 19

TR. 14243.

WP 26, A-1

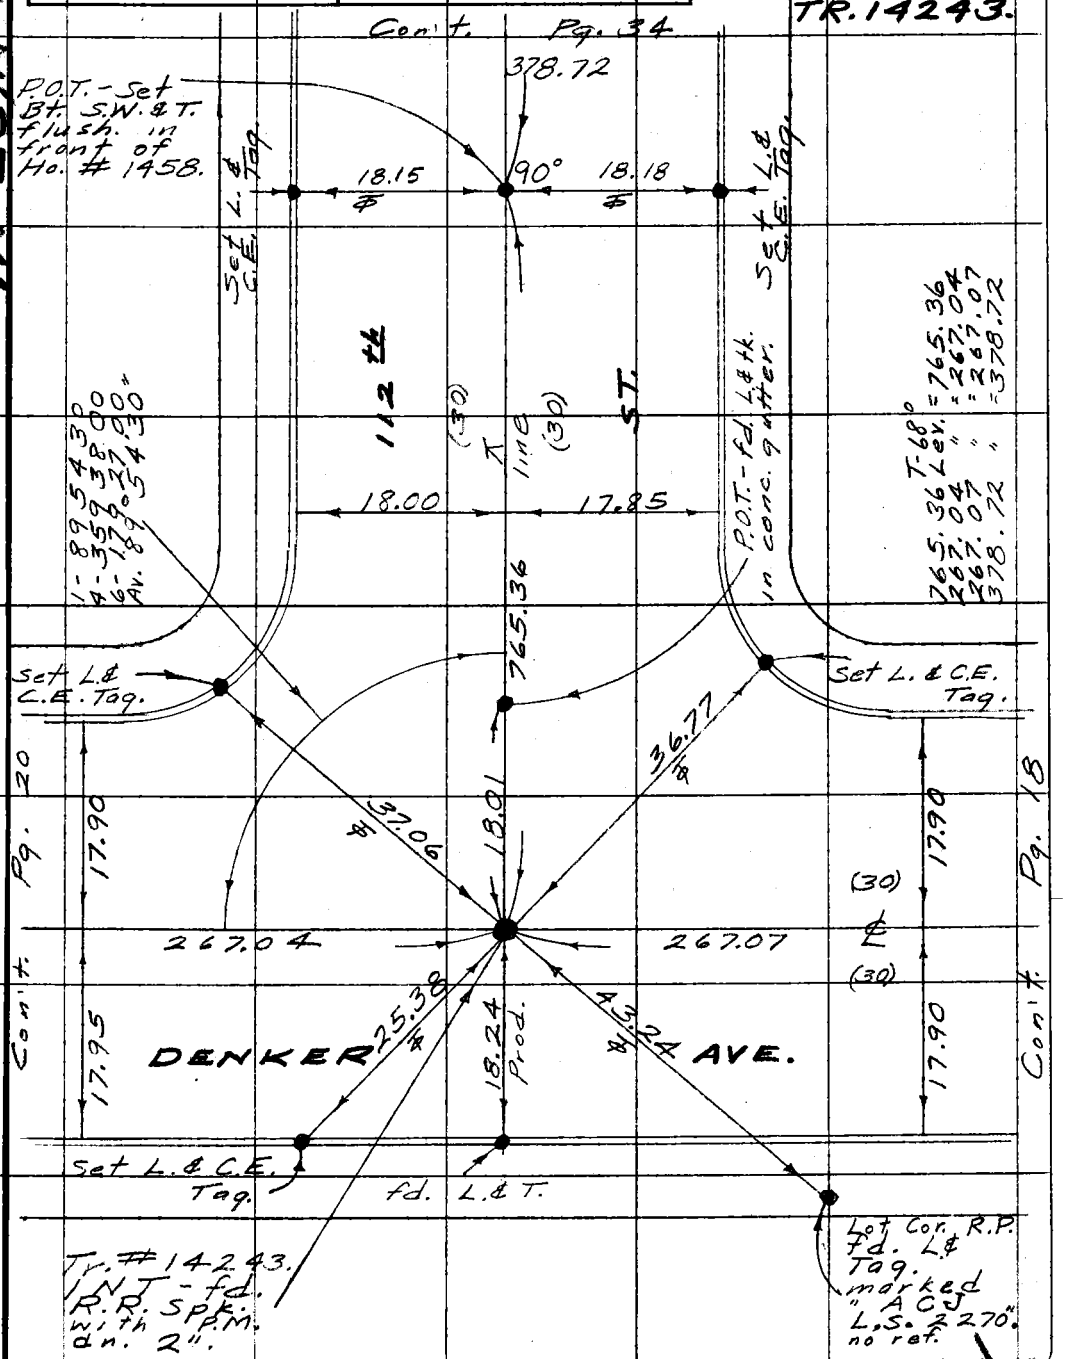

Note: Any Additions or Changes on This Sheet Must be Made or Circled in Red Ink With Date and Name of Person Making Change.

Do not extend this side of this line.

PLEASE RETURN TO
COUNTY OF LOS ANGELES
DEPARTMENT OF COUNTY ENGINEER
403 LOS ANGELES COUNTY ENGINEERING BLDG.

76F309S CE#310 3-69

PWFB 0819 2112

F. B. ~~2795~~ PG ~~20~~

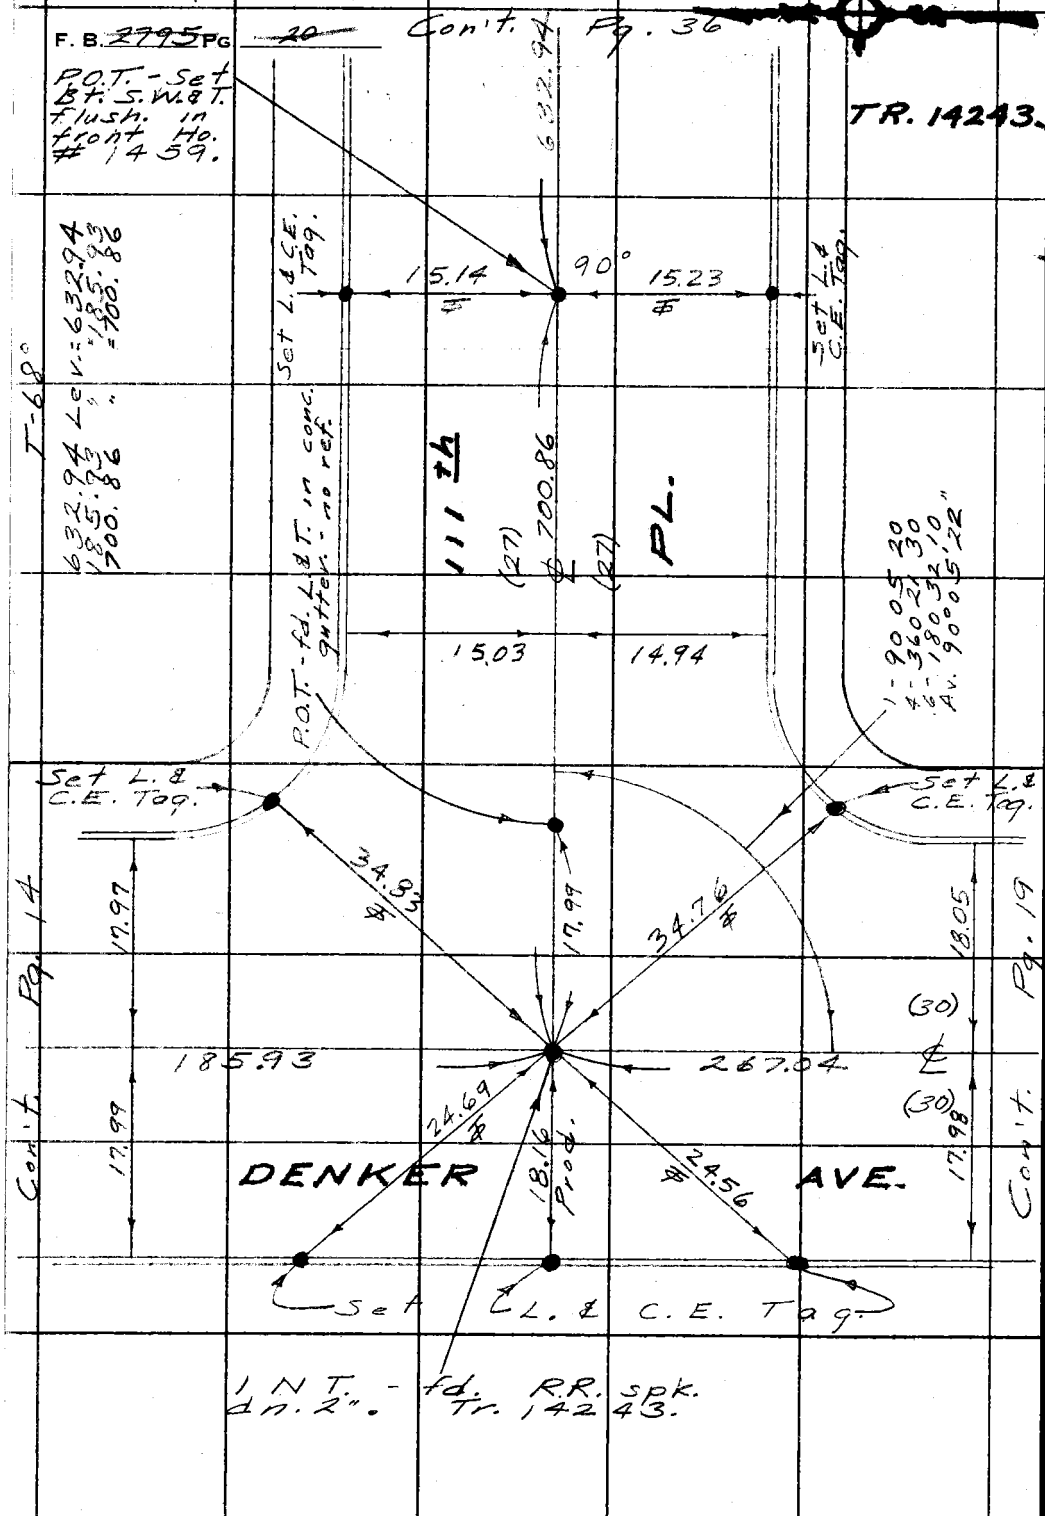

WS26, A-1

PLEASE RETURN TO
COUNTY OF LOS ANGELES
DEPARTMENT OF COUNTY ENGINEER
403 LOS ANGELES COUNTY ENGINEERING BLDG.

Do not extend this side of this line.

Note: Any Additions or Changes on This Sheet Must Be Made or Circled in Red Ink With Date and Name of Person Making Change.

PWFB 0819

2113

Notes Ck'd by	Survey of Athens Area - ℄s
Map No.	JN 0303.00 Tape 245 Std 68 °F
Office Work	Surveyed by English
Checked	Notes Ed. Date 2-74
Date	Indexed I. M. PALMERI JUN 5 1974

F. B. ~~2795~~ Pg. ~~21~~

TR. 14243.

WS26 A-1

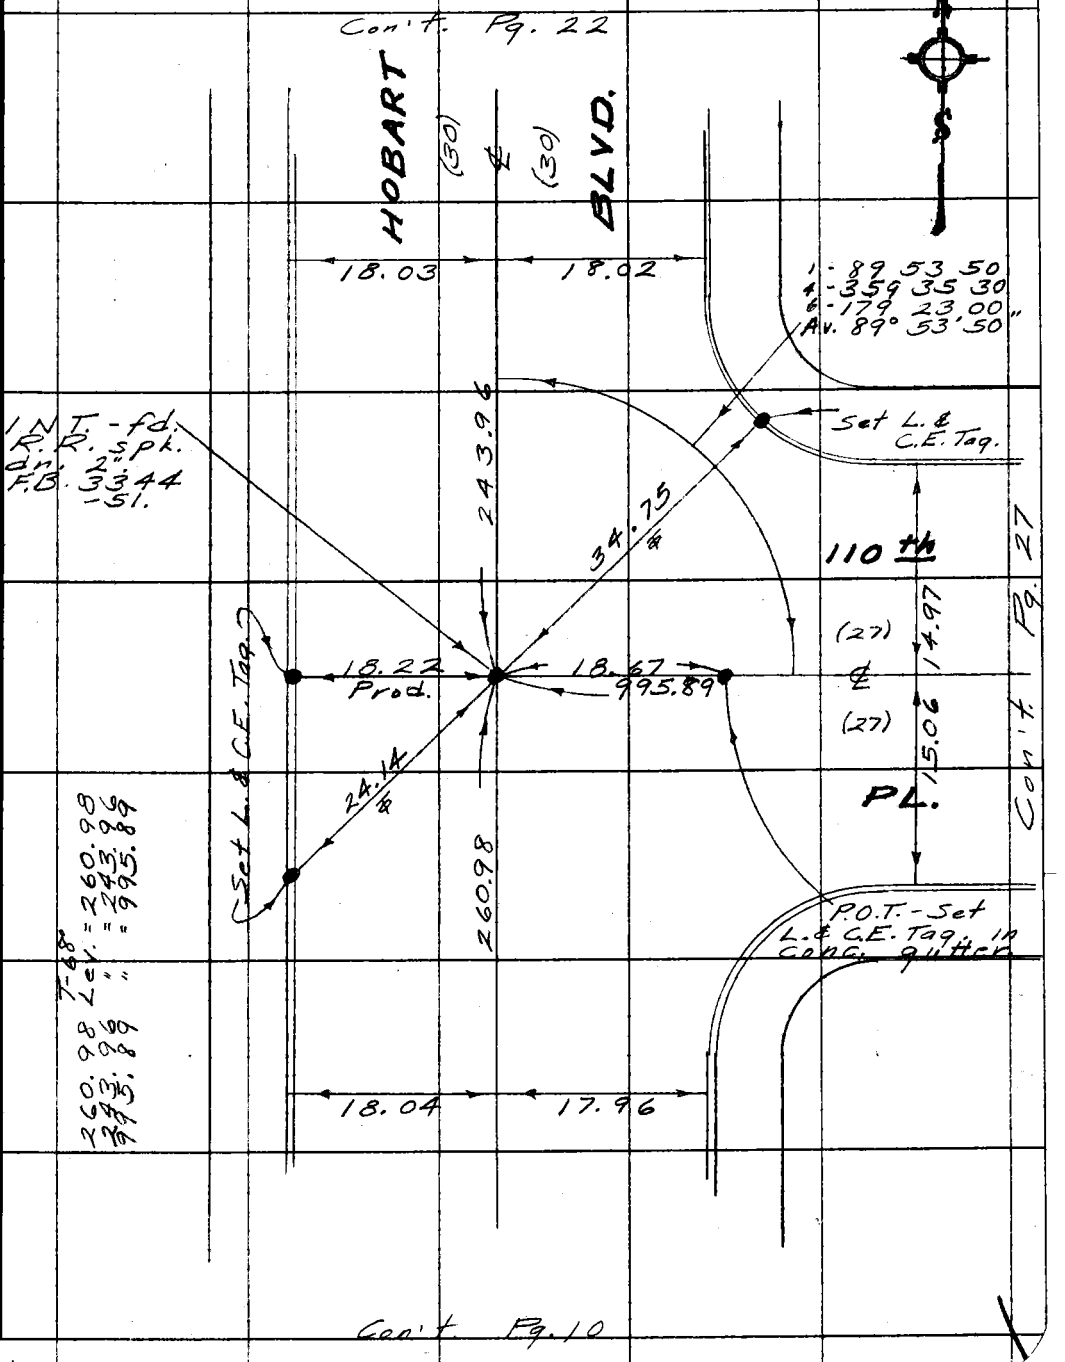

Note: Any Additions or Changes on This Sheet Must be Made or Circled in Red Ink With Date and Name of Person Making Change.

Do not extend this side of this line.

PLEASE RETURN TO
COUNTY OF LOS ANGELES
DEPARTMENT OF COUNTY ENGINEER
403 LOS ANGELES COUNTY ENGINEERING BLDG.

76F309S CE#310 3-69

PWFB 0819 2114

F. B. ~~2795~~ PG. ~~22~~

Con't. Pg. 23

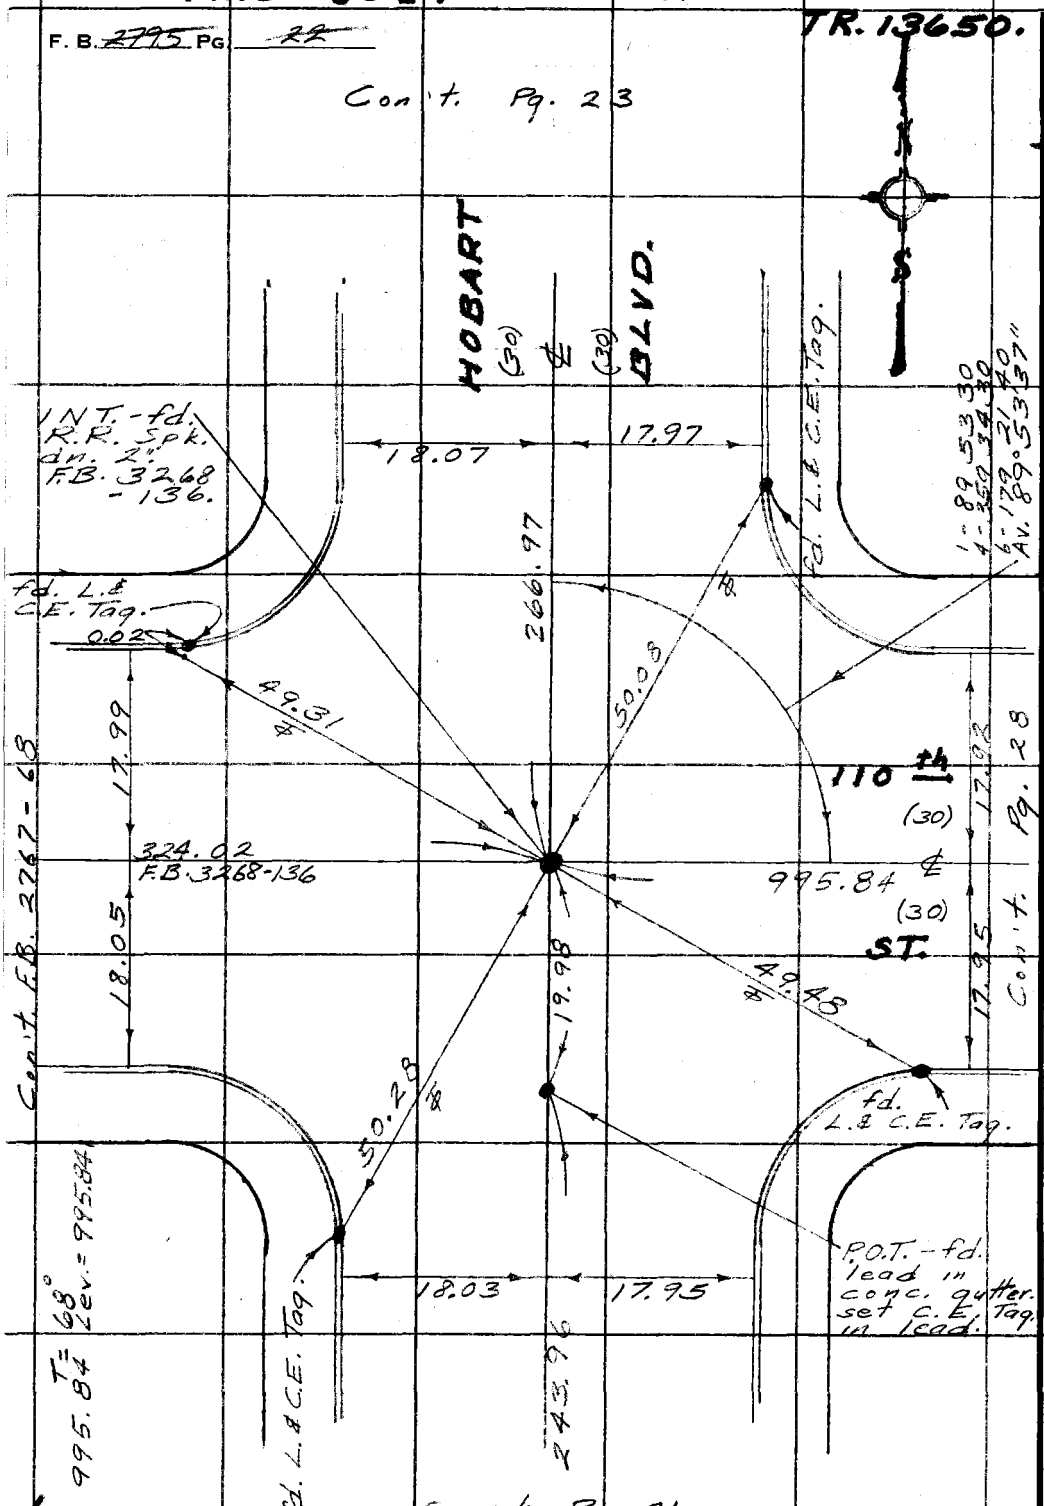

1-4 1925

PLEASE RETURN TO
COUNTY OF LOS ANGELES
DEPARTMENT OF COUNTY ENGINEER
403 LOS ANGELES COUNTY ENGINEERING BLDG.

Do not extend this side of this line.

Note: Any Additions or Changes on This Sheet Must be Made or Circled in Red Ink With Date and Name of Person Making Change.

PWFB 0819

2115

Notes Ck'd by	Survey of Athens Area-¢s
Map No.	JN 030300 Tape 0245 Std 68 °F
Office Work	Surveyed by English
Checked	Notes Ed. Date 4-74
Date	Indexed T. M. PALMERI [redacted] 5 1974

F. B. ~~2795~~ Pg. ~~23~~

TR. 13650.

WS 2 C A-1

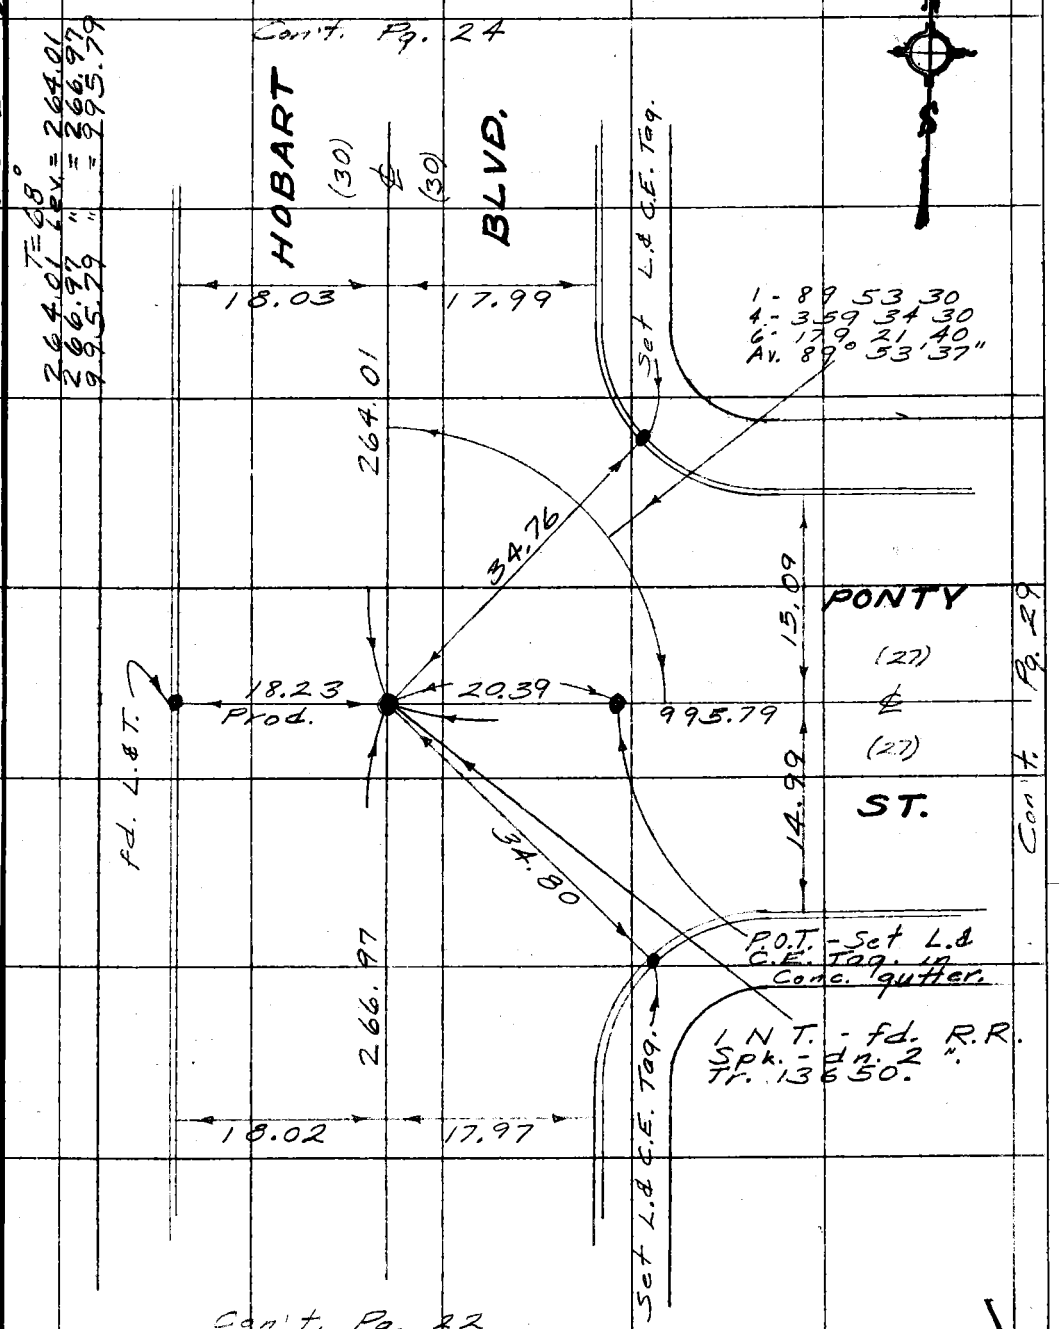

Note: Any Additions or Changes on This Sheet Must be Made or Circled in Red Ink With Date and Name of Person Making Change.

Do not extend this side of this line.

PLEASE RETURN TO
COUNTY OF LOS ANGELES
DEPARTMENT OF COUNTY ENGINEER
403 LOS ANGELES COUNTY ENGINEERING BLDG.

76F309S CE#310 3-69

PWFB 0819

2116

F. B. 2795 PG. 24

TR. 13361.

Cont. Pg. 25

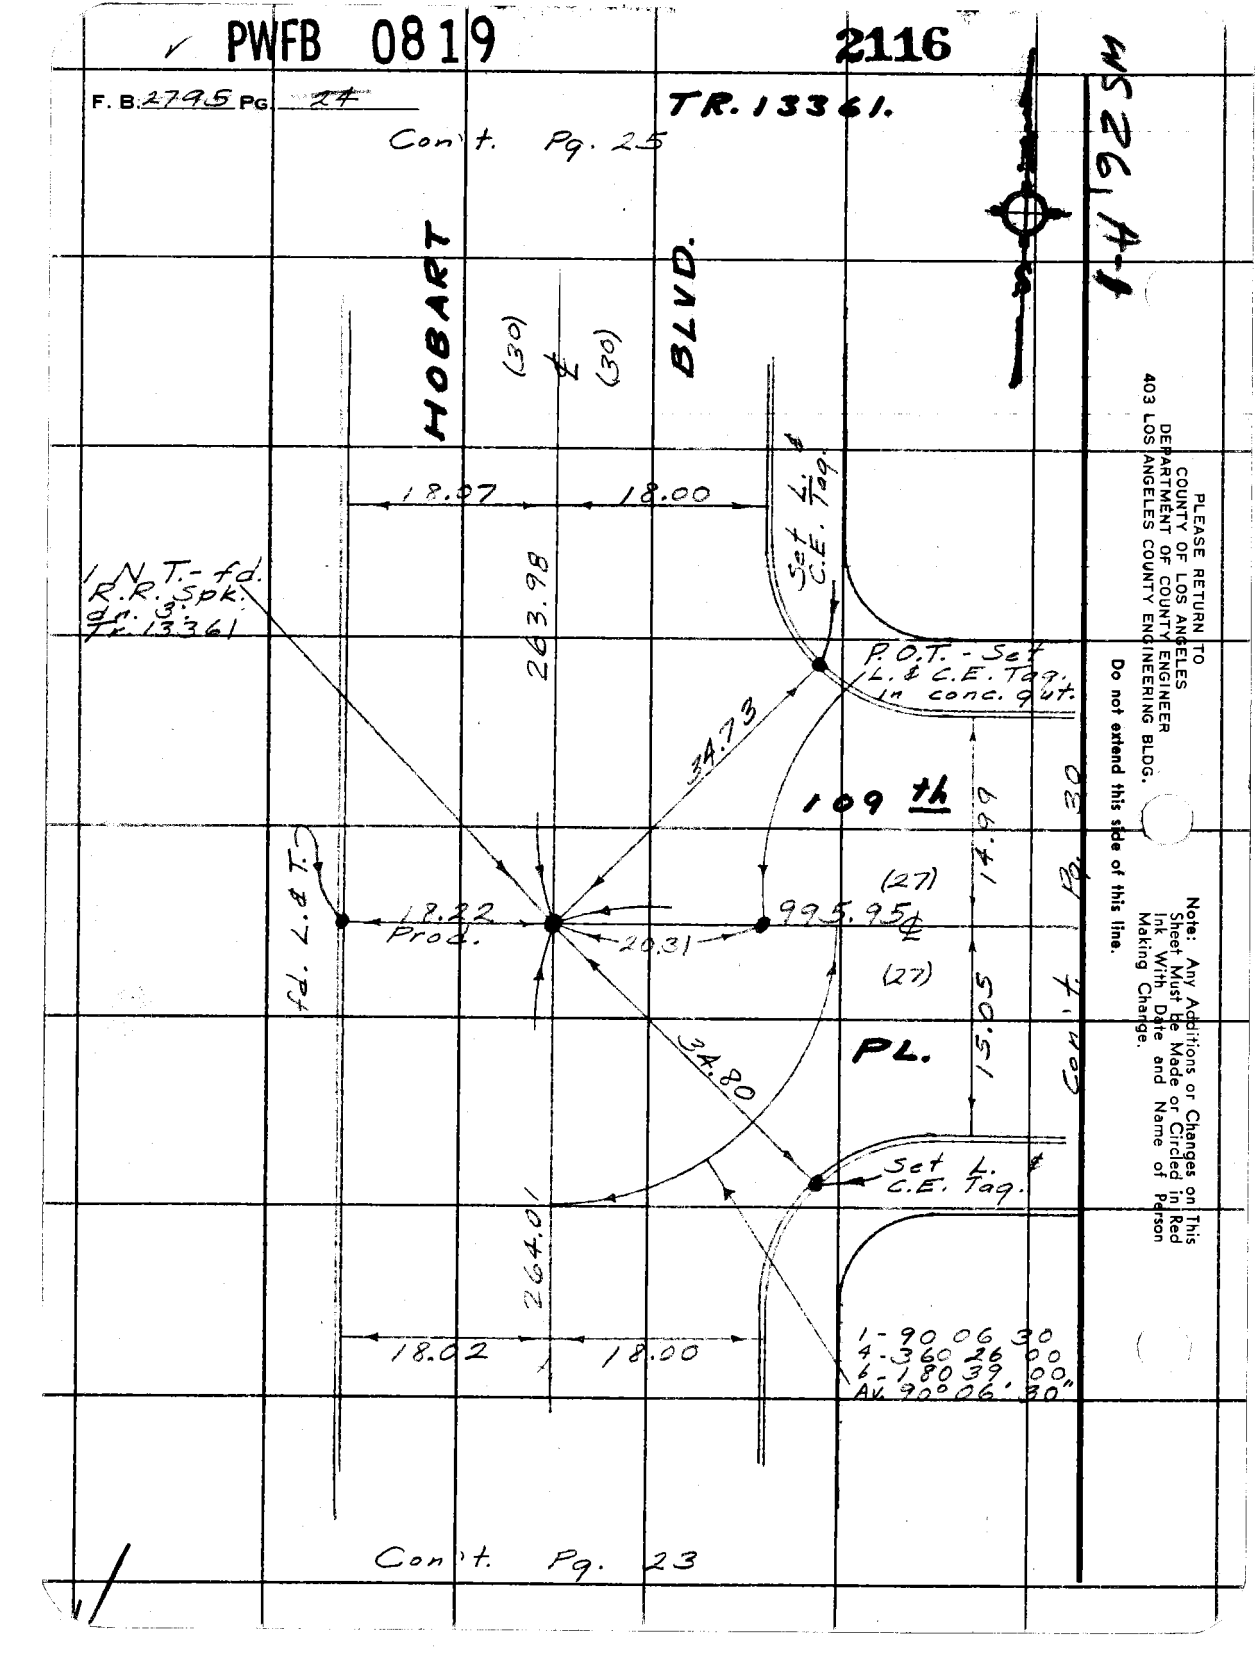

Cont. Pg. 23

PLEASE RETURN TO
COUNTY OF LOS ANGELES
DEPARTMENT OF COUNTY ENGINEER
403 LOS ANGELES COUNTY ENGINEERING BLDG.

Do not extend this side of this line.

Note: Any Additions or Changes on This Sheet Must Be Made or Circled in Red Ink With Date and Name of Person Making Change.

PWFB 0819

2117

Notes Ck'd by	Survey of Athens Area-Es
Map No.	JN 0303.00 Tape 245 Std 68 °F
Office Work	Surveyed by English
Checked	Notes Ed. Date 4-74
Date	Index T. M. PALMERI JUN 5 1974

F. B. 2795 PG. 25

TR. 13361.

WS 26, A-1

Note: Any Additions or Changes on This Sheet Must be Made or Circled in Red Ink With Date and Name of Person Making Change.

Do not extend this side of this line.

PLEASE RETURN TO
COUNTY OF LOS ANGELES
DEPARTMENT OF COUNTY ENGINEER
403 LOS ANGELES COUNTY ENGINEERING BLDG.

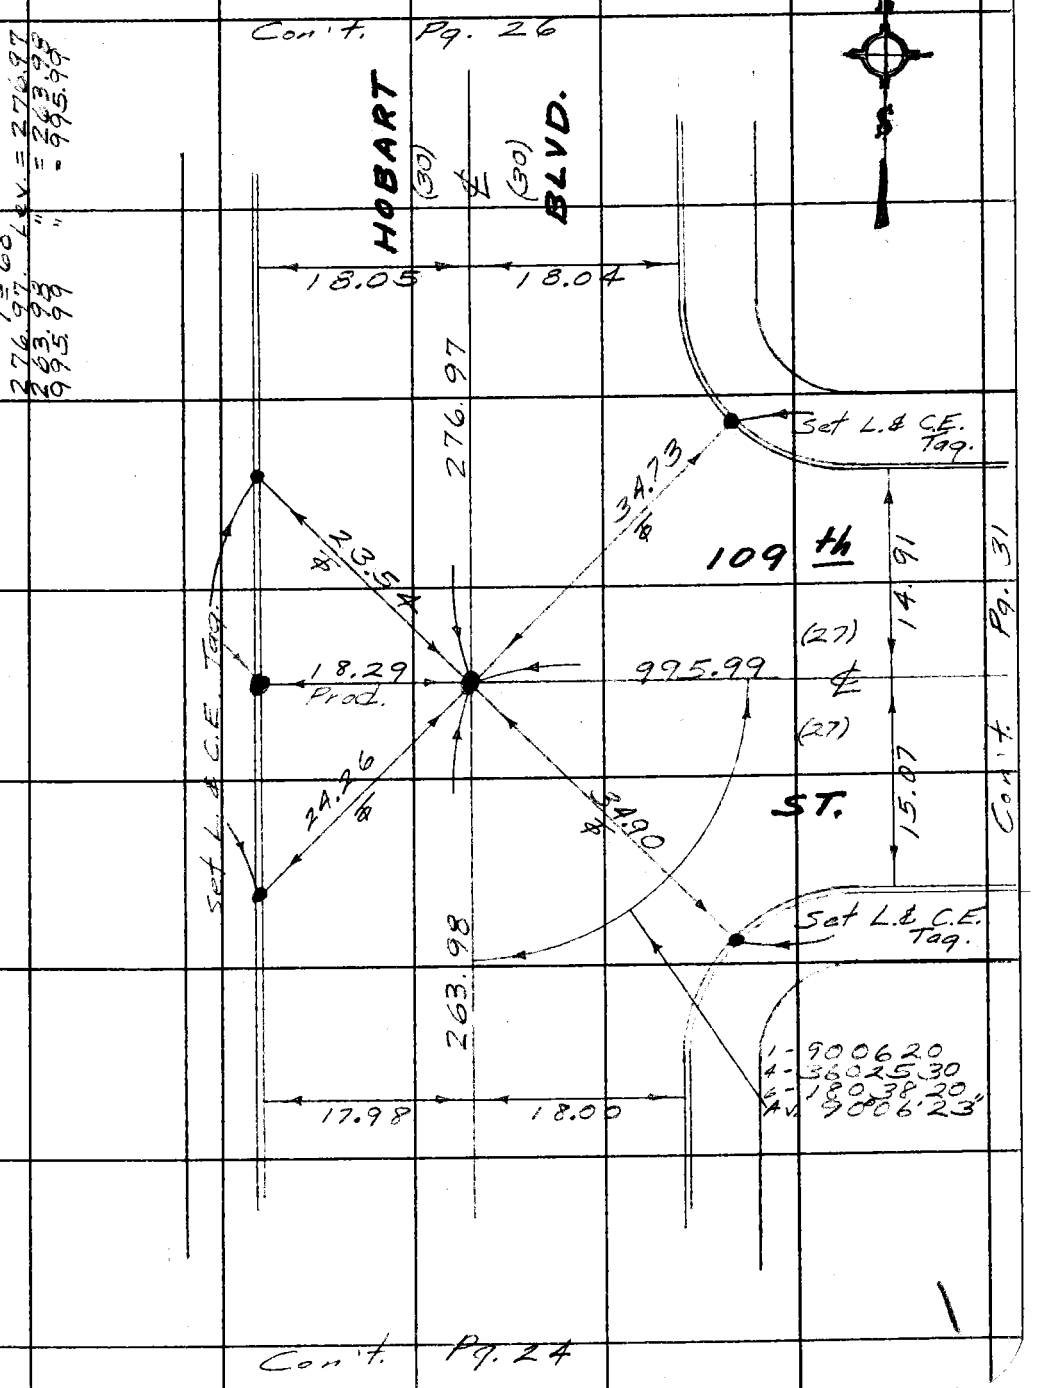

76F309S CE#310 3-68

F. B. 2795 Pg. 26

Con't. Pg. 32

PLEASE RETURN TO
COUNTY OF LOS ANGELES
DEPARTMENT OF COUNTY ENGINEER
403 LOS ANGELES COUNTY ENGINEERING BLDG.

Do not extend this side of this line.

Note: Any Additions or Changes on This Sheet Must be Made or Circled in Red Ink With Date and Name of Person Making Change.

Con't. F.B. 2767-102

PWFB 0819

2118

Notes Ck'd by	Survey of Athens Area - Es
Map No.	JN 0303.00 Tape 245 Std 68 °F
Office Work	Surveyed by English
Checked	Notes Ed. Date 4-74
Date	Ind. E. M. PALMERI JUN 5 1974

F. B. ~~2795~~ PG. ~~47~~

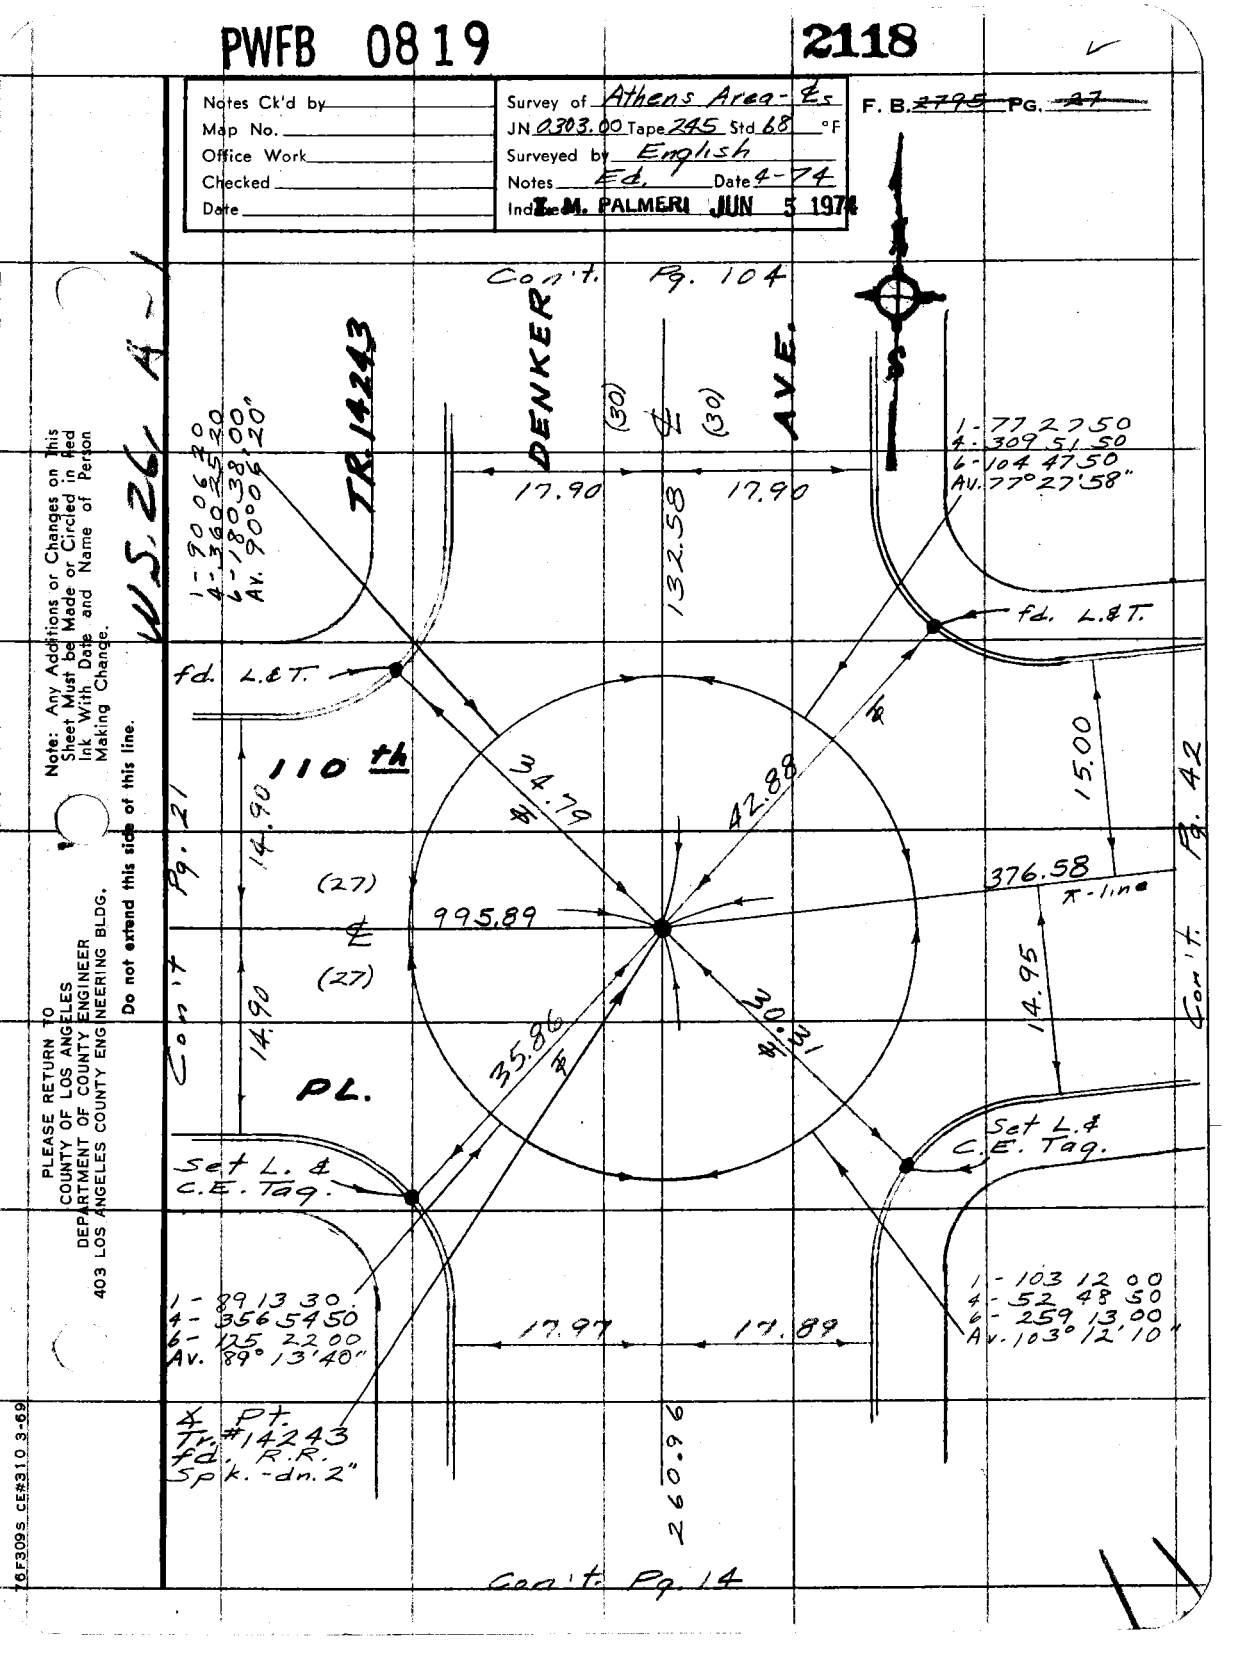

Note: Any Additions or Changes on This Sheet Must be Made or Circled in Red Ink With Date and Name of Person Making Change.

Do not extend this side of this line.

PLEASE RETURN TO
COUNTY OF LOS ANGELES
DEPARTMENT OF COUNTY ENGINEER
403 LOS ANGELES COUNTY ENGINEERING BLDG.

76F309S CE#310 3-69

PWFB 0819

2119

TR. 13651.

F. B. ~~2795~~ Pg. ~~28~~

Con't. Pg. 29

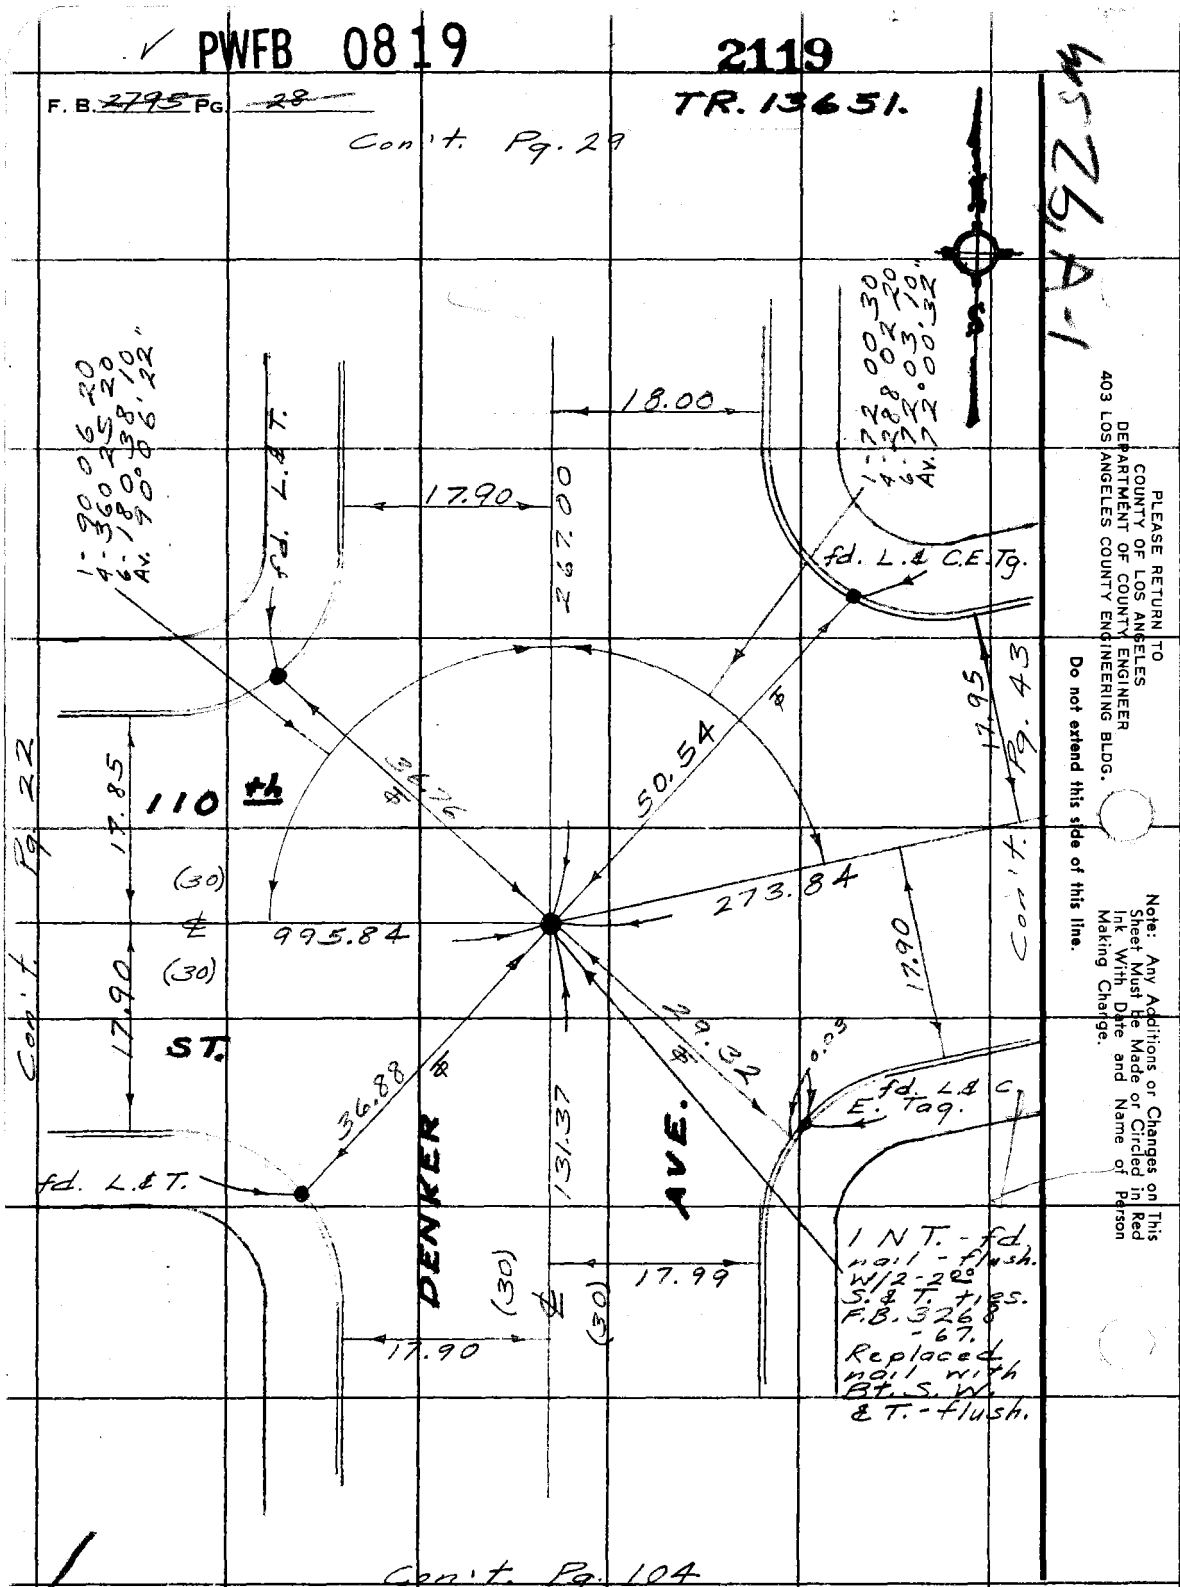

PLEASE RETURN TO
COUNTY OF LOS ANGELES
DEPARTMENT OF COUNTY ENGINEER
403 LOS ANGELES COUNTY ENGINEERING BLDG.

Do not extend this side of this line.

Note: Any Additions or Changes on This Sheet Must Be Made or Circled in Red Ink With Date and Name of Person Making Change.

PWFB 0819

2120

Notes Ck'd by	Survey of Athens Area - ℄s
Map No.	JN 030300 Tape 245 Std 68 °F
Office Work	Surveyed by English
Checked	Notes Ed. Date 4-74
Date	Indexed T. M. PALMERI JUN 5 1974

F. B. ~~2795~~ PG. ~~29~~

TR. 13650.

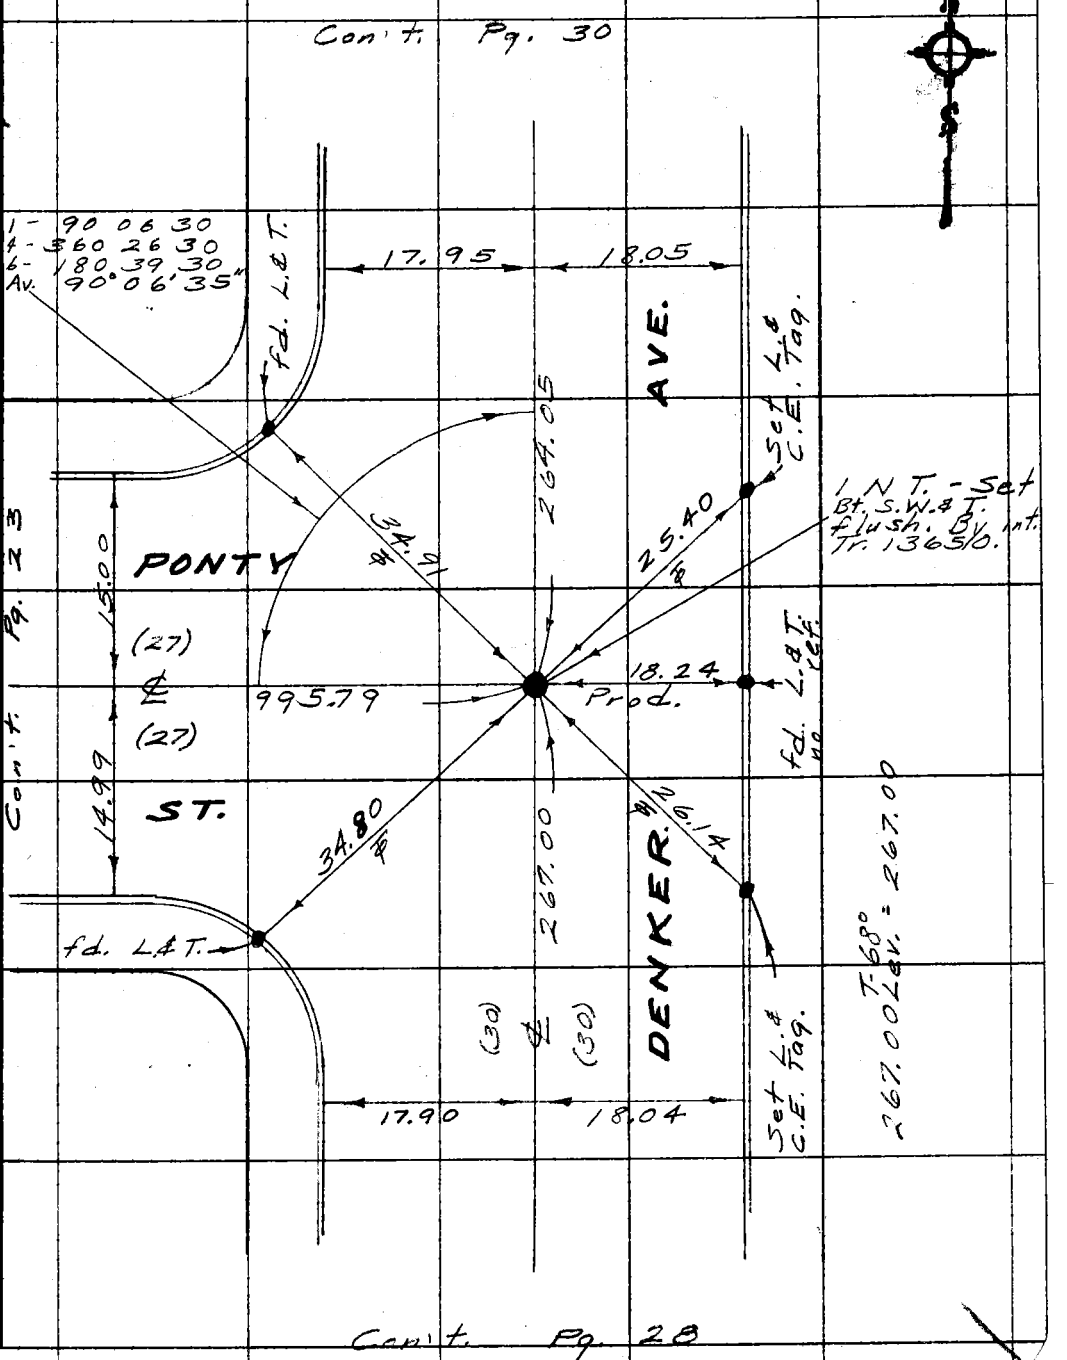

Note: Any Additions or Changes on This Sheet Must be Made or Circled in Red Ink With Date and Name of Person Making Change.

Do not extend this side of this line.

PLEASE RETURN TO
COUNTY OF LOS ANGELES
DEPARTMENT OF COUNTY ENGINEER
403 LOS ANGELES COUNTY ENGINEERING BLDG.

76F309S CE#310 3-69

PWFB 0819

2121

F. B. 2795 PG. 30

TR. 13361.

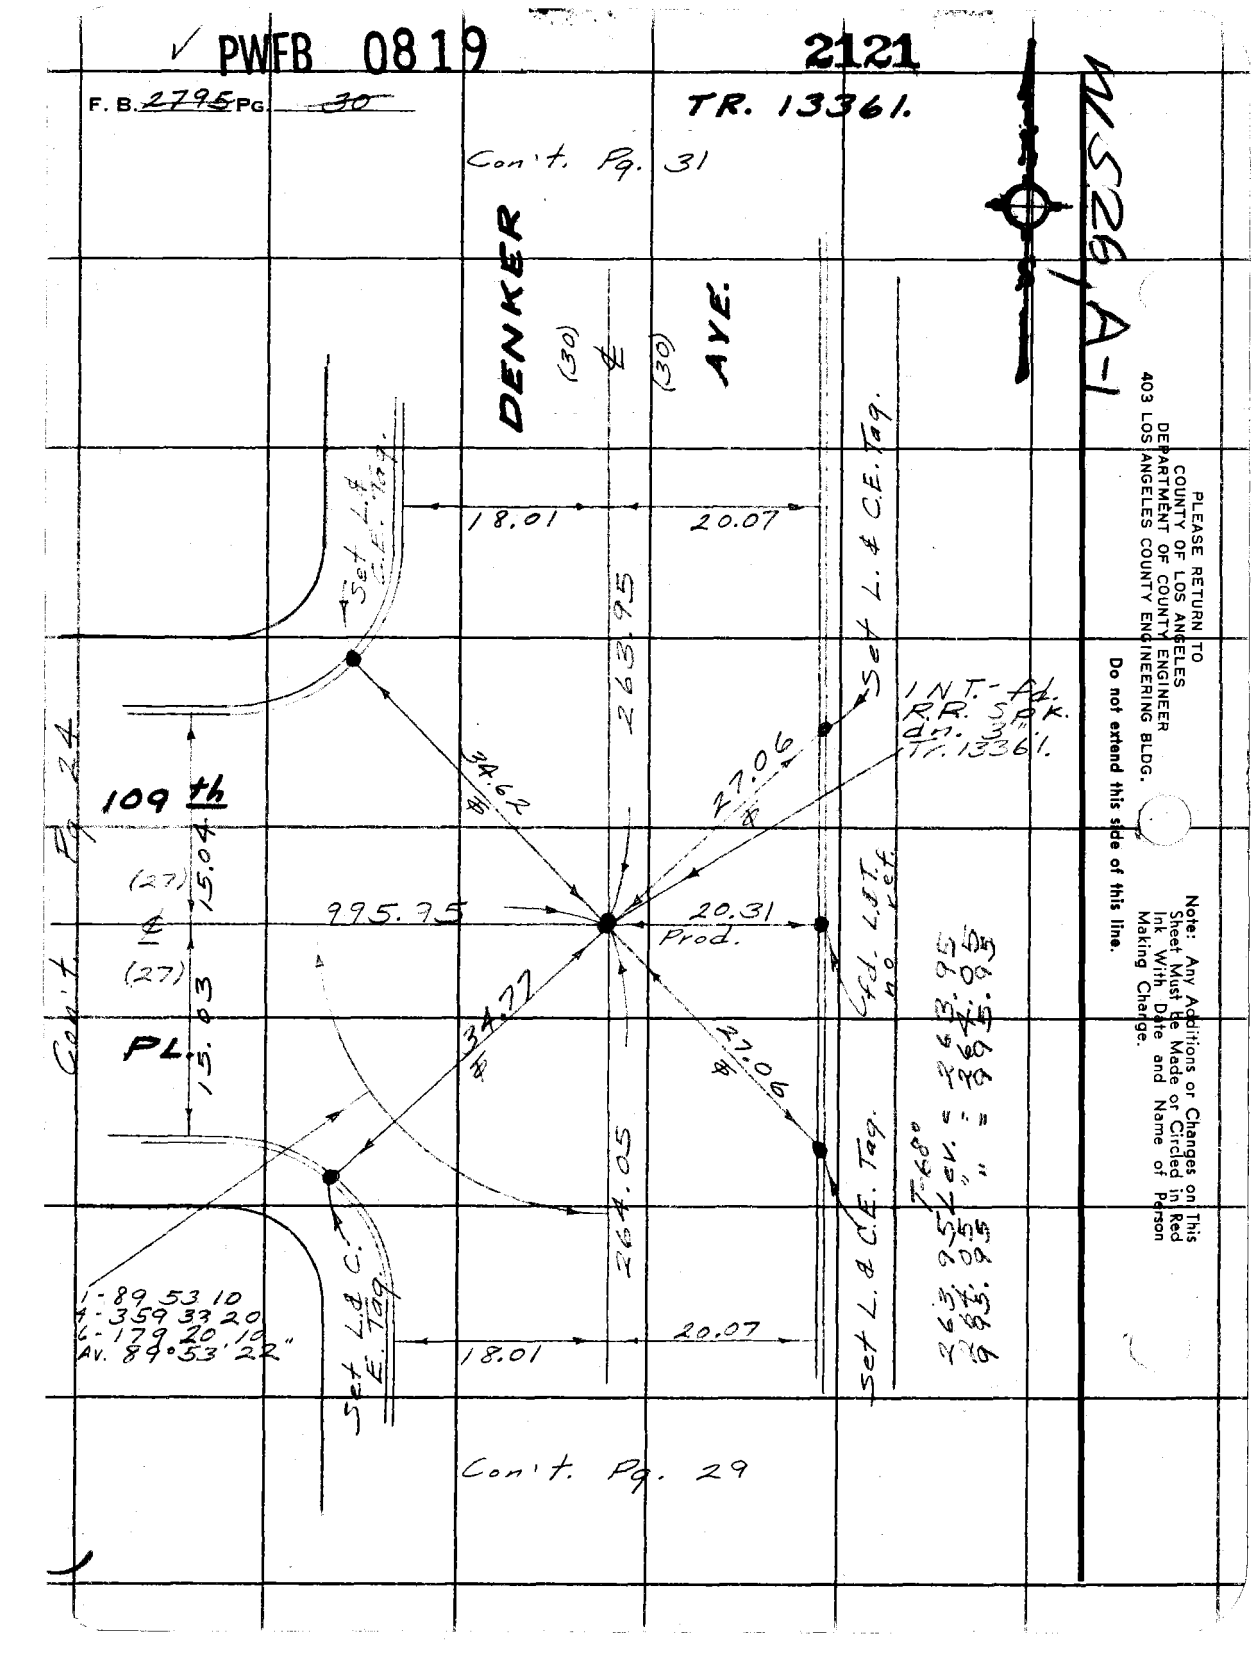

PLEASE RETURN TO
COUNTY OF LOS ANGELES
DEPARTMENT OF COUNTY ENGINEER
403 LOS ANGELES COUNTY ENGINEERING BLDG.

Do not extend this side of this line.

Note: Any Additions or Changes on This Sheet Must Be Made or Circled in Red Ink With Date and Name of Person Making Change.

PWFB 0819

2122

Notes Ck'd by	Survey of Athens Area - ℄s
Map No.	JN 0303.00 Tape 245 Std 68 °F
Office Work	Surveyed by English
Checked	Notes Ed. Date 4-74
Date	Indexed T. M. PALMERI JUN 5 1974

F. B. ~~2795~~ PG. ~~31~~

TR. 13361.

W52G.A-1

Con't. Pg. 32

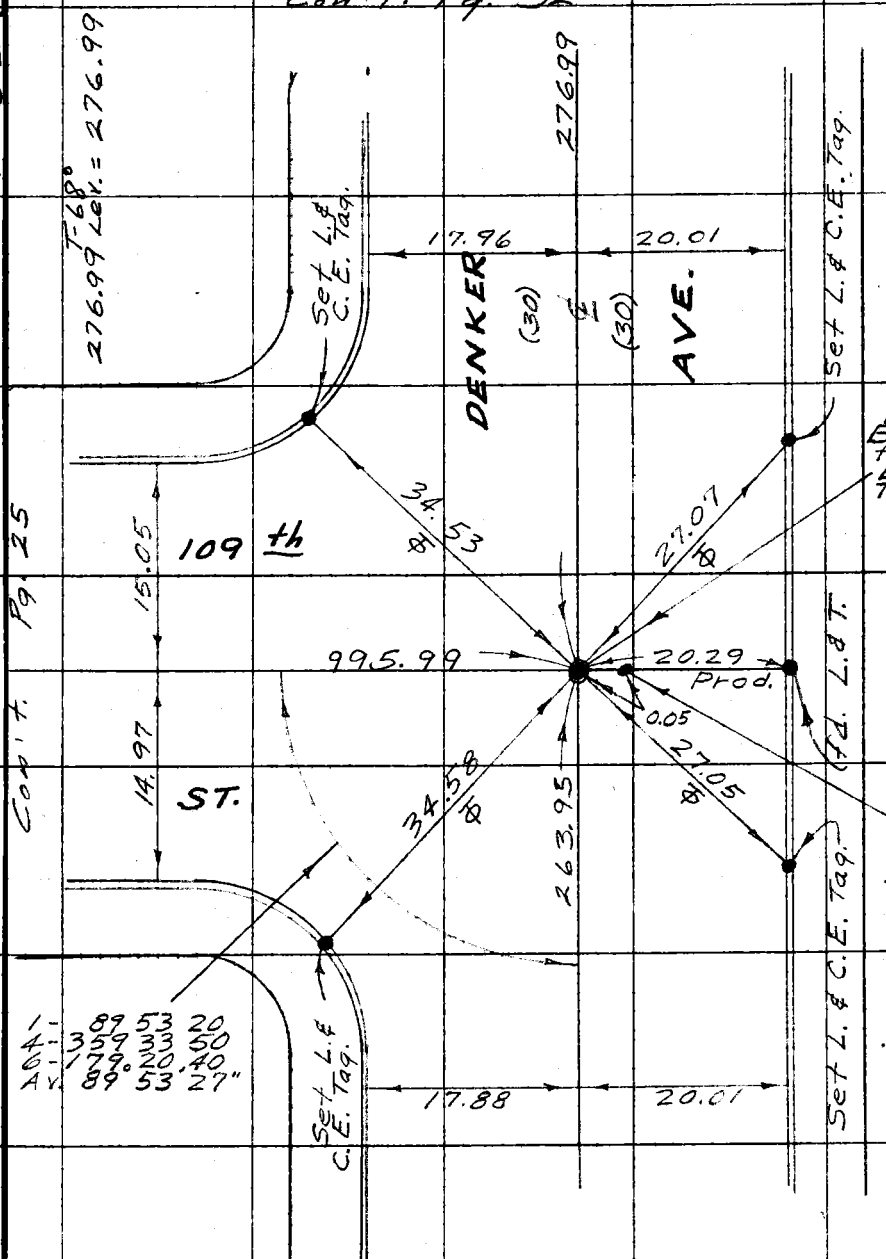

Con't. Pg. 25

Con't. Pg. 30

Note: Any Additions or Changes on This Sheet Must be Made or Circled in Red Ink With Date and Name of Person Making Change.

Do not extend this side of this line.

PLEASE RETURN TO
COUNTY OF LOS ANGELES
DEPARTMENT OF COUNTY ENGINEER
403 LOS ANGELES COUNTY ENGINEERING BLDG.

76F309S CE#310 3-69

PLEASE RETURN TO
COUNTY OF LOS ANGELES
DEPARTMENT OF COUNTY ENGINEER
403 LOS ANGELES COUNTY ENGINEERING BLDG.

Note: Any Additions or Changes on This Sheet Must be Made or Circled in Red Ink With Date and Name of Person Making Change.

Do not extend this side of this line.

W.S.26, A-1

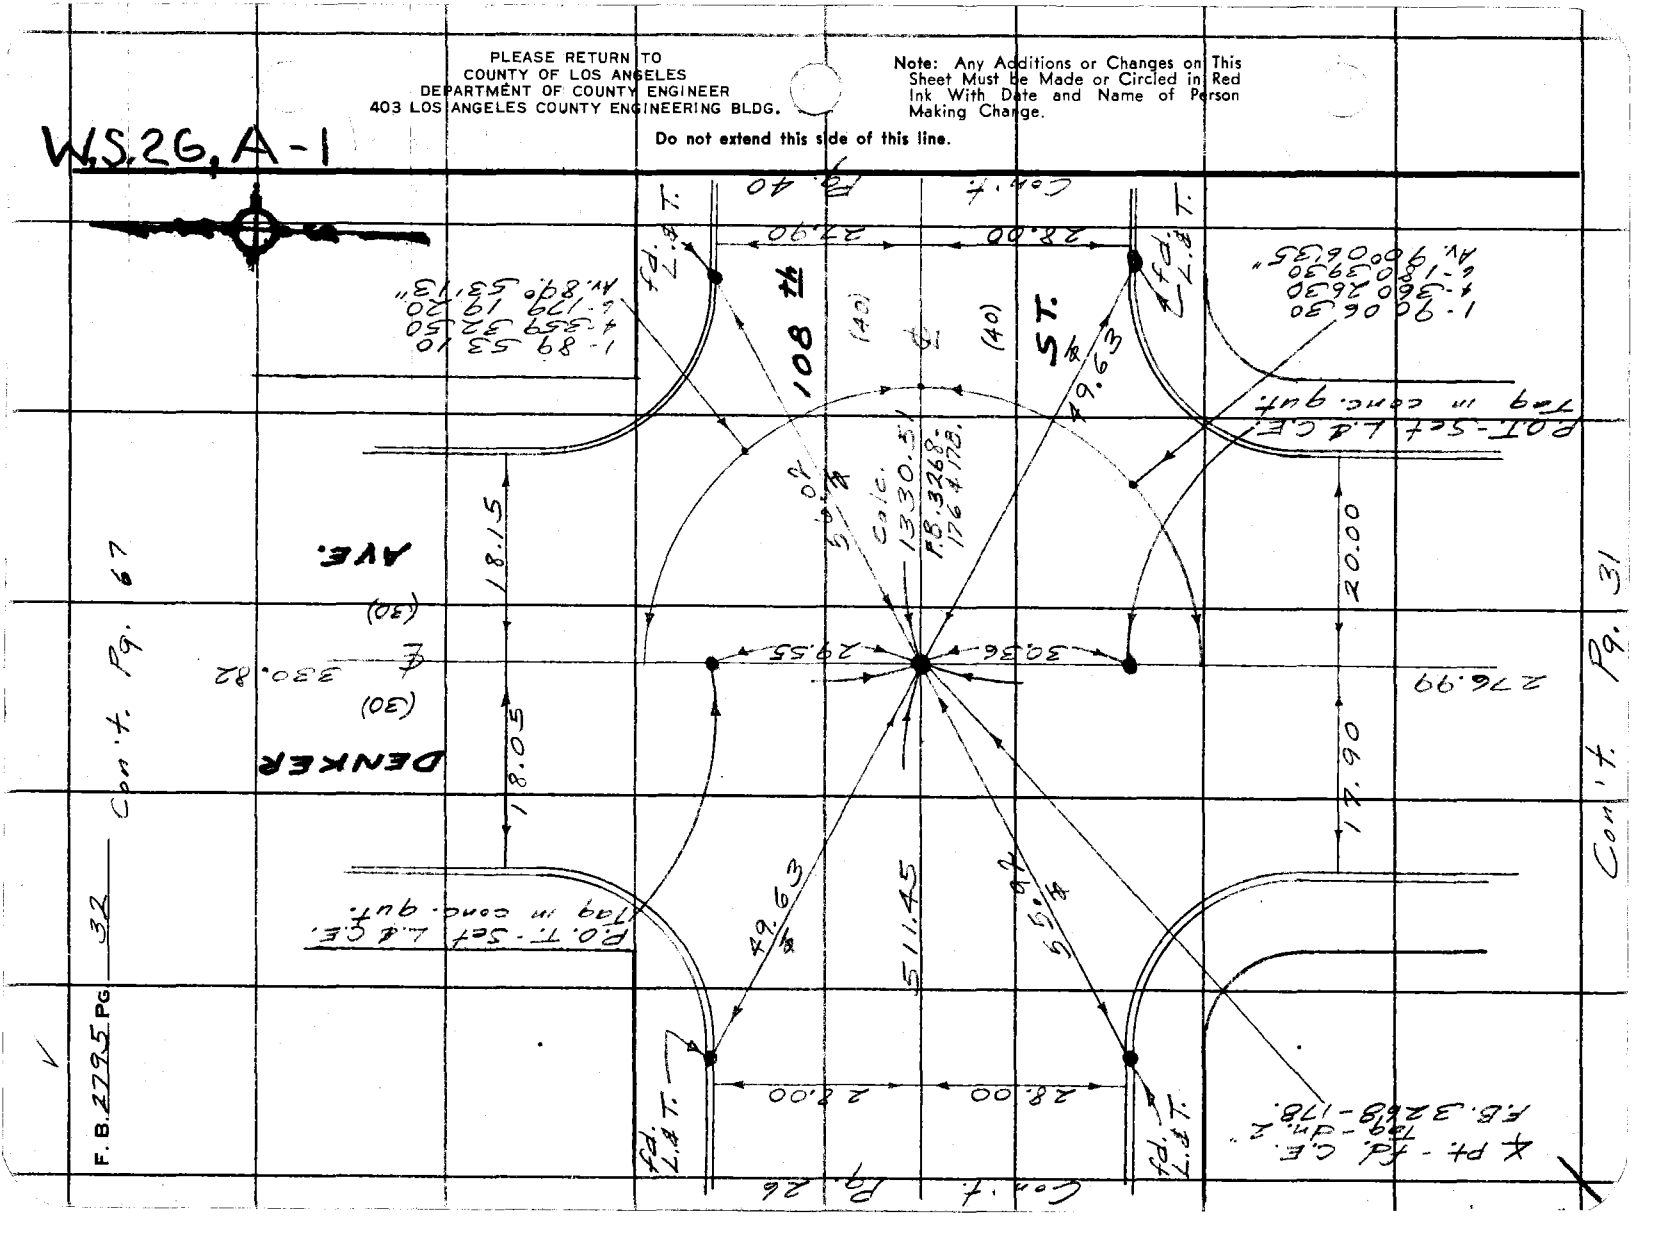

F.B. 2795 PG 32

PWFB 0819

2123

Notes Ck'd by	Survey of Athens Area ℄s
Map No.	JN 0303.00 Tape 245 Std 68 °F
Office Work	Surveyed by English
Checked	Notes Ed. Date 2-74
Date	Indexed T. M. PALMERI JUN 5 1974

F. B. ~~2795~~ PG. ~~33~~

TR. 13651.

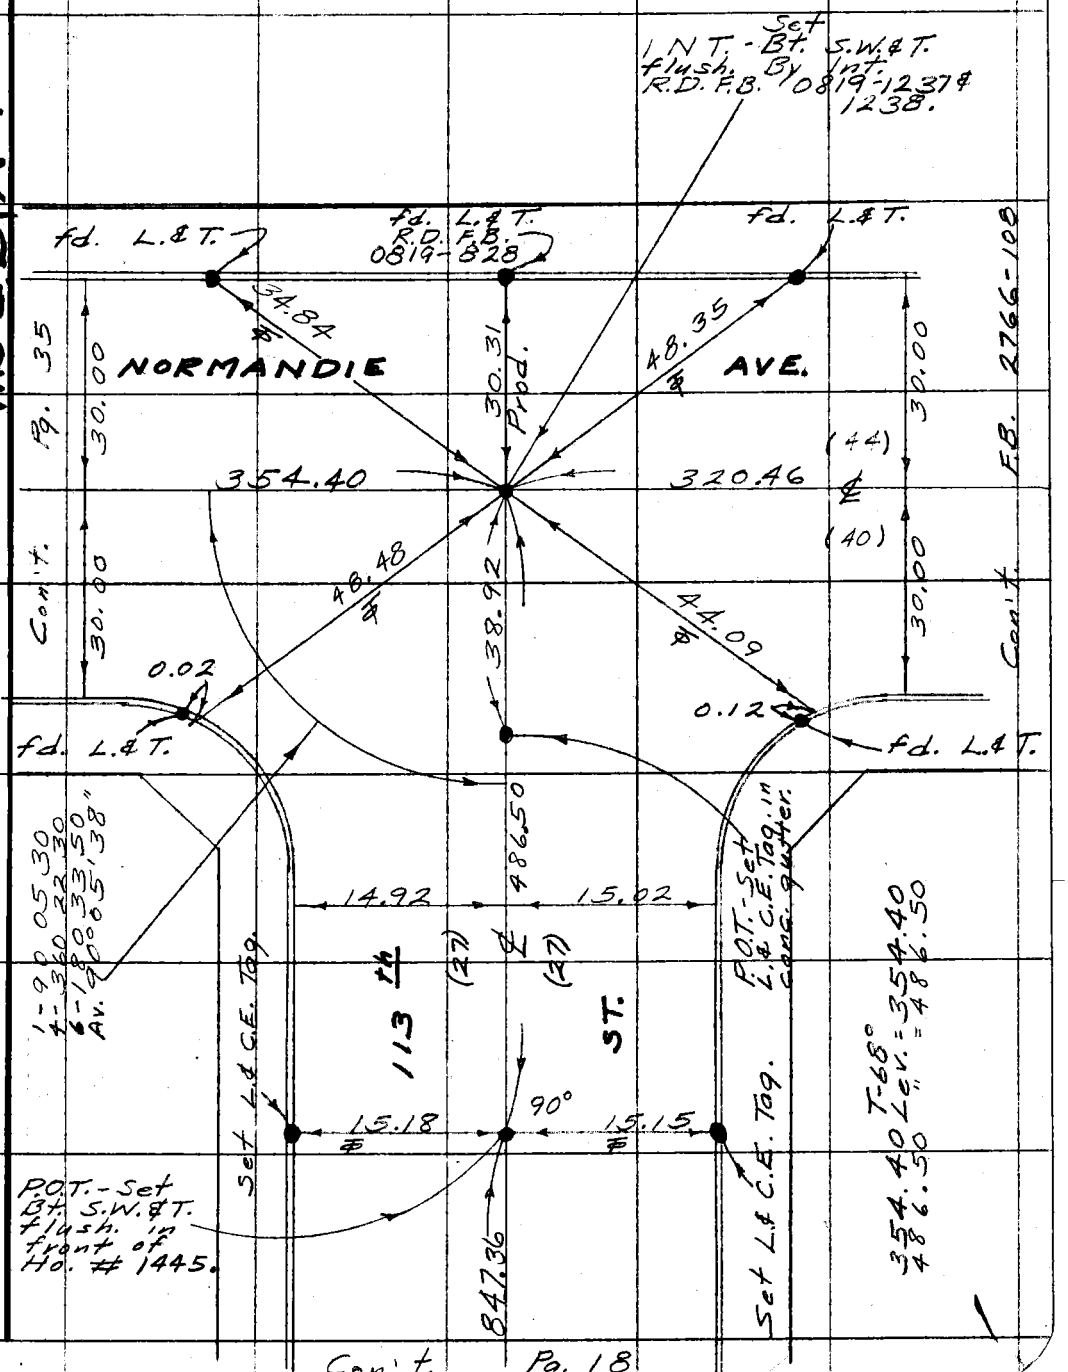

WS26, A-1

Note: Any Additions or Changes on This Sheet Must be Made or Circled in Red Ink With Date and Name of Person Making Change.

Do not extend this side of this line.

PLEASE RETURN TO
COUNTY OF LOS ANGELES
DEPARTMENT OF COUNTY ENGINEER
403 LOS ANGELES COUNTY ENGINEERING BLDG.

76F309S CE#310 3-69

PWFB 0819

2124

F. B. ~~2795~~ PG ~~34~~

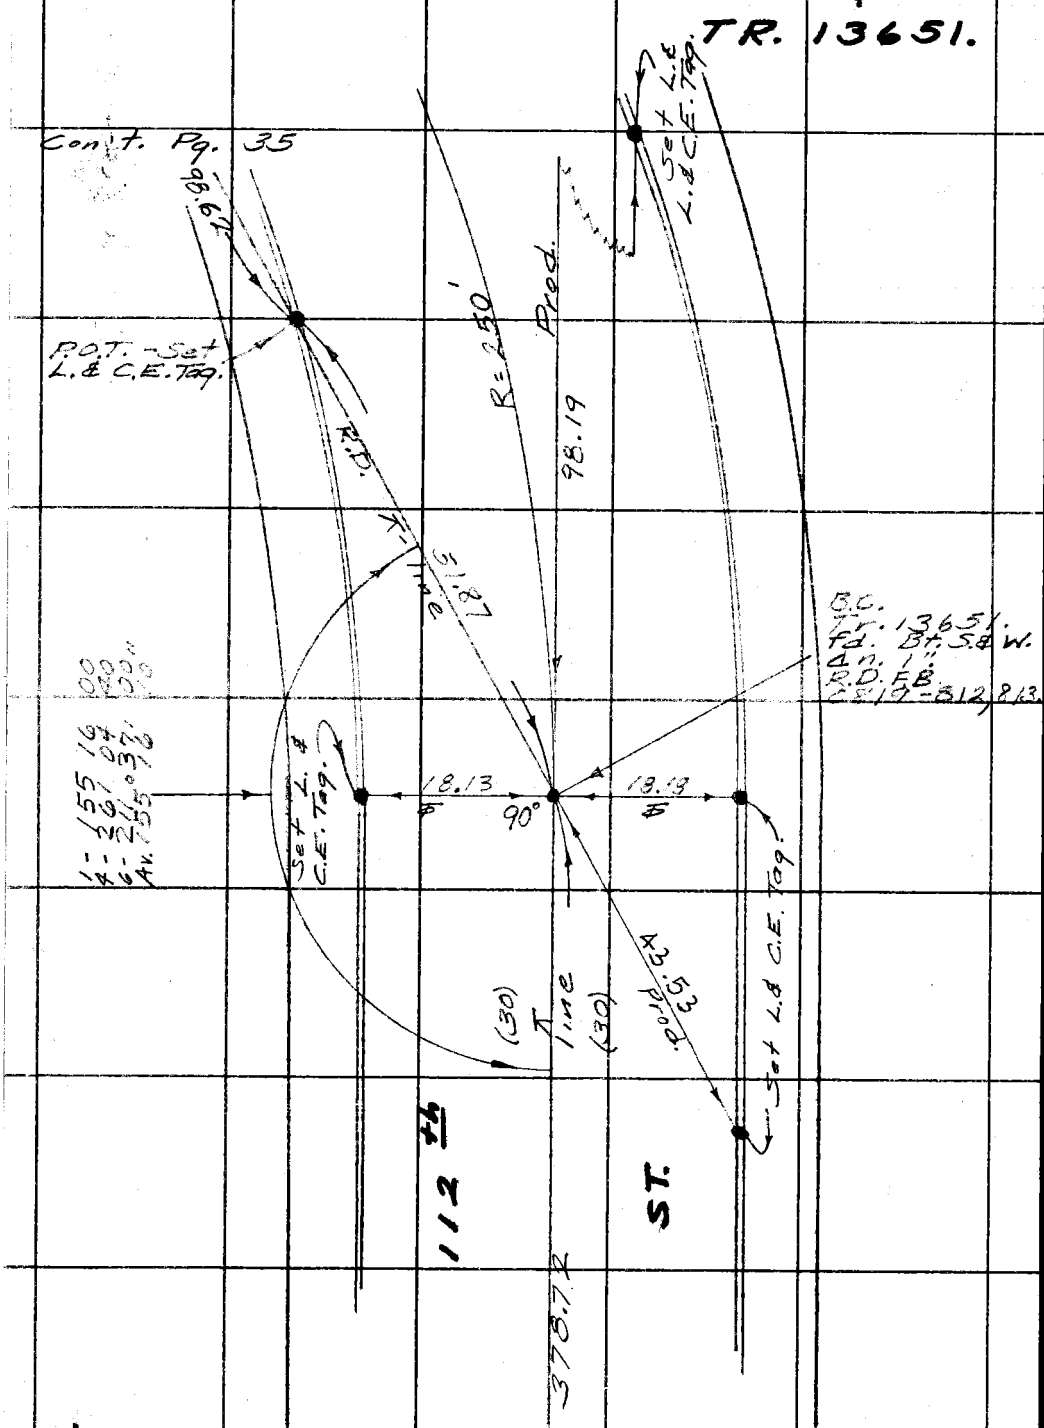

Con't. Pg. 19

PLEASE RETURN TO
COUNTY OF LOS ANGELES
DEPARTMENT OF COUNTY ENGINEER
403 LOS ANGELES COUNTY ENGINEERING BLDG.

Do not extend this side of this line.

Note: Any Additions or Changes on This Sheet Must be Made or Circled in Red Ink With Date and Name of Person Making Change.

PWFB 0819 2125

Notes Ck'd by	Survey of Athens Area ℄s
Map No.	JN 0303.00 Tape 245 Std 68 °F
Office Work	Surveyed by English
Checked	Notes Ed. Date
Date	Indexed T. M. PALMERI JUN 5 1974

F. B. ~~2795~~ PG. ~~35~~

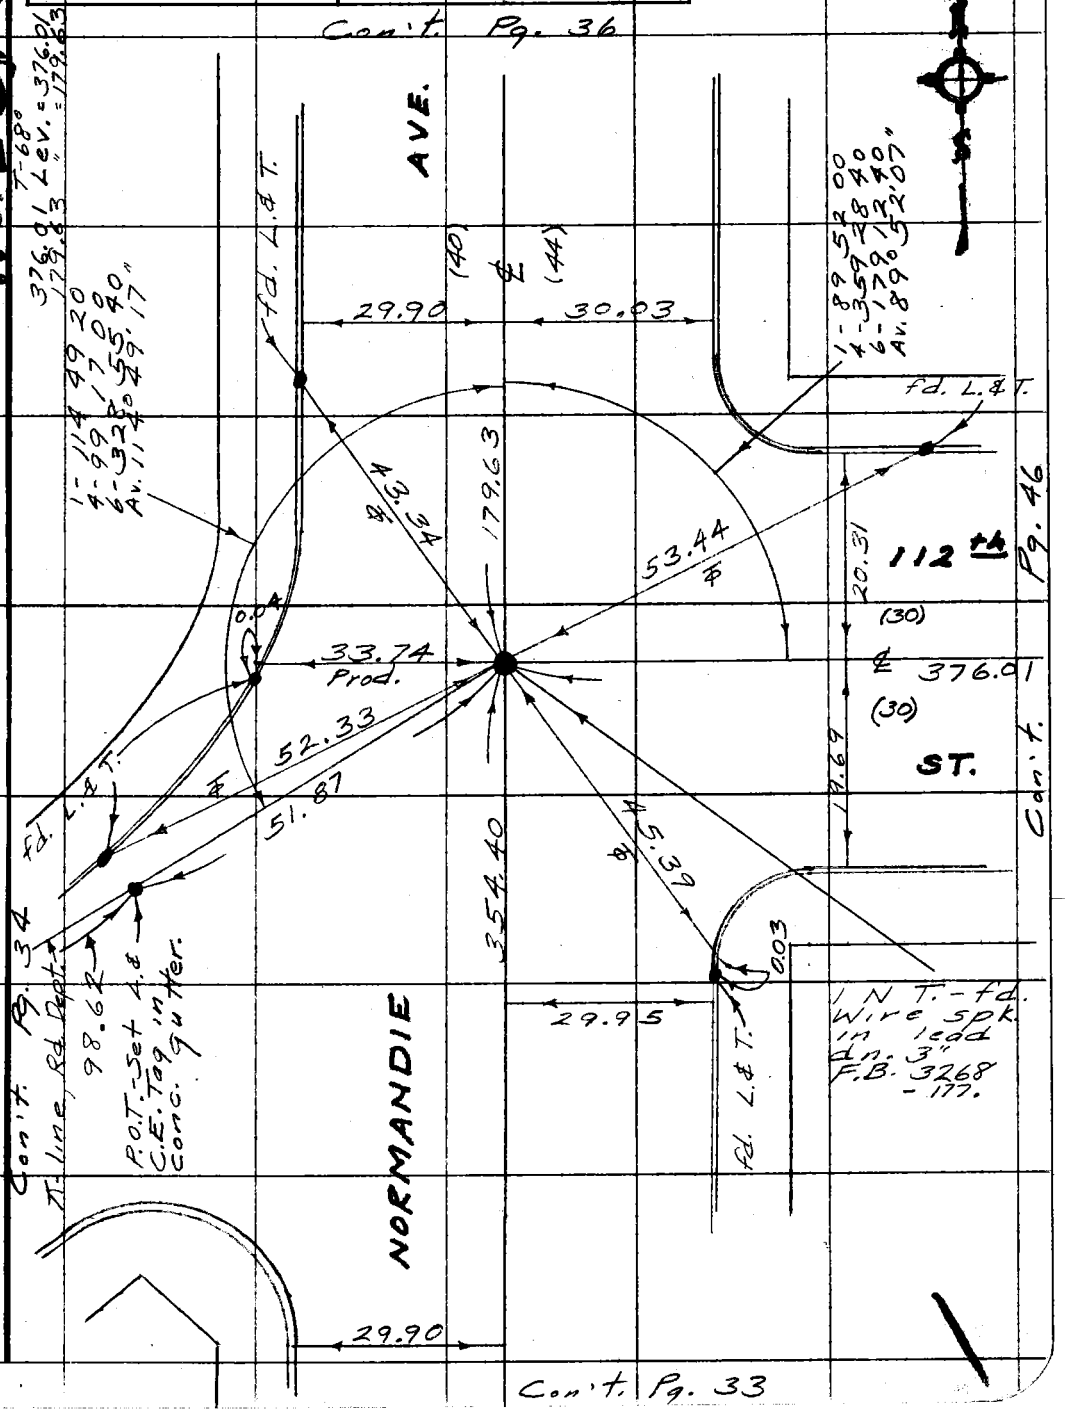

Note: Any Additions or Changes on This Sheet Must be Made or Circled in Red Ink With Date and Name of Person Making Change.

Do not extend this side of this line.

PLEASE RETURN TO
COUNTY OF LOS ANGELES
DEPARTMENT OF COUNTY ENGINEER
403 LOS ANGELES COUNTY ENGINEERING BLDG.

76F309S CE#310 3-69

PWFB 0819

2126

F. B. ~~376~~ PG. 36

2795

T.B. 8/25.87

Con't. Pg. 37

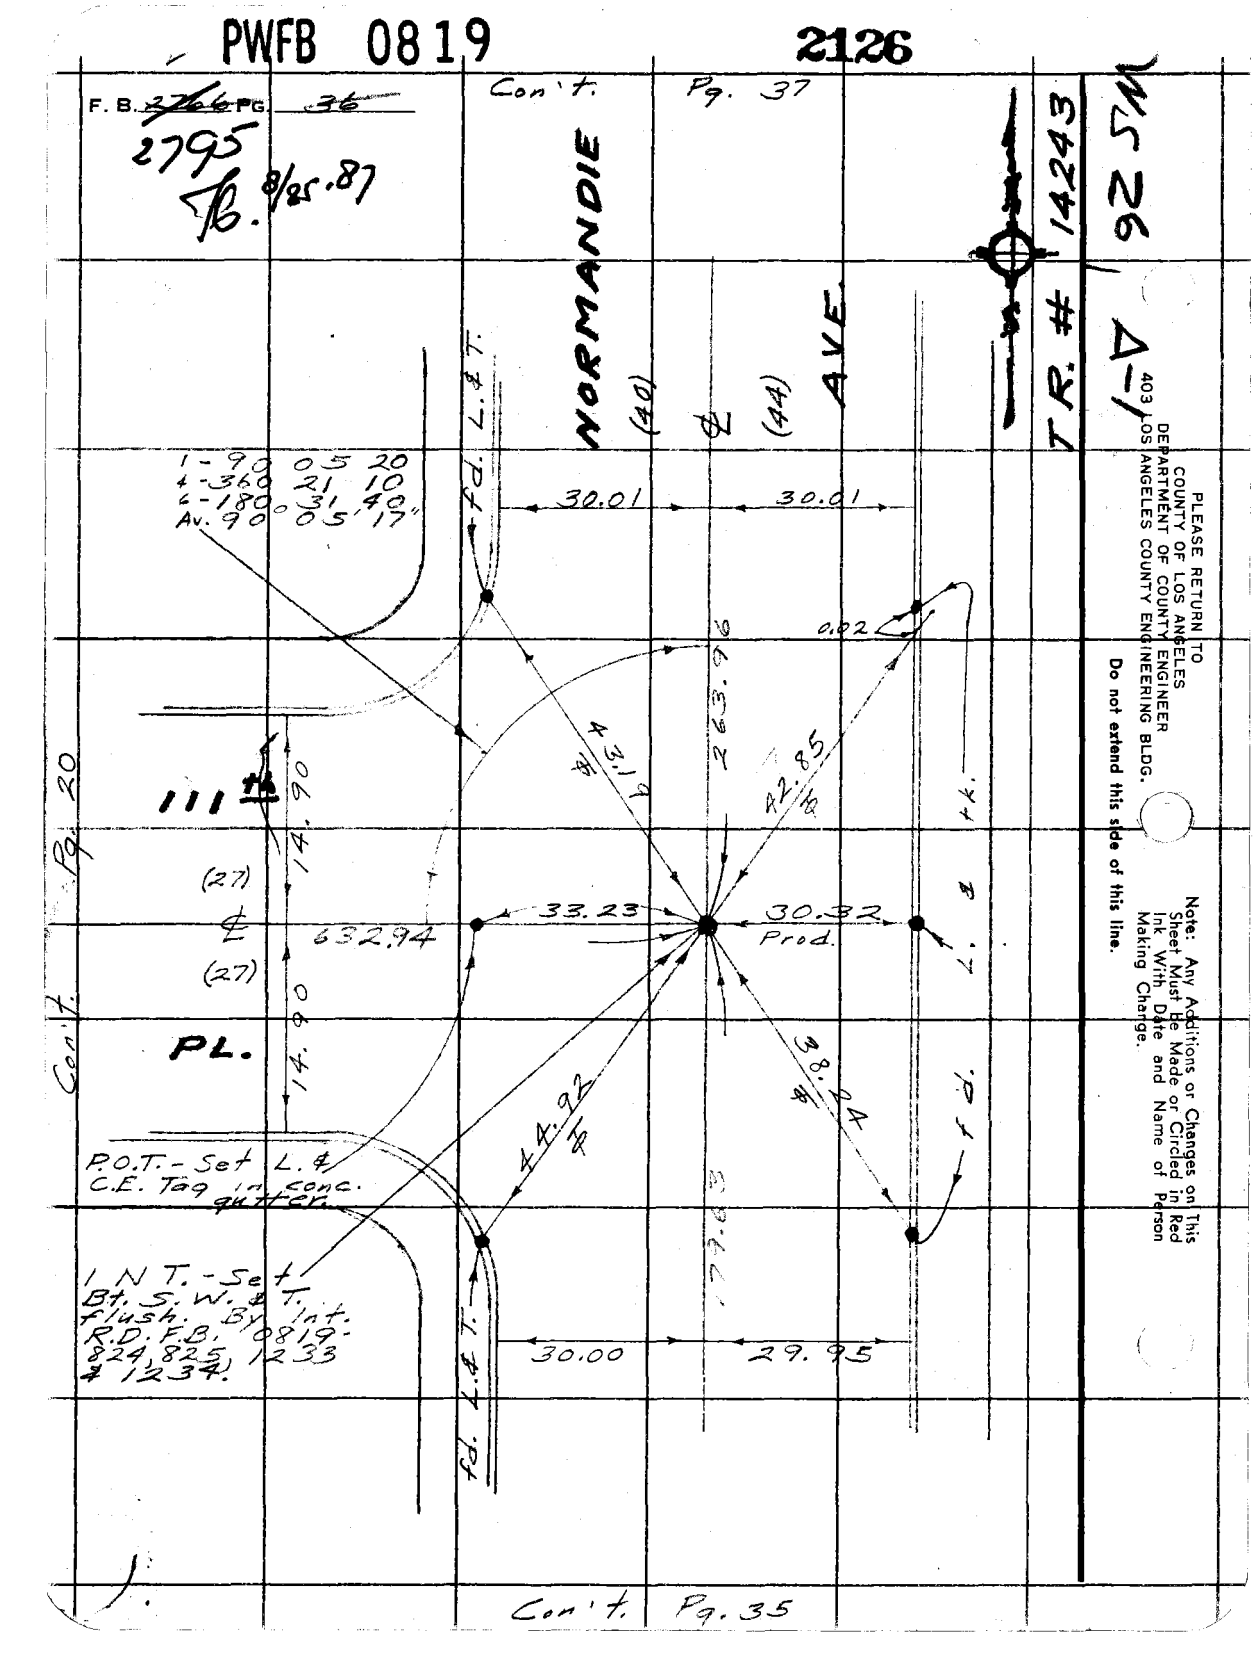

PWFB 0819 2127

Notes Ck'd by	Survey of Athens Area ℄s
Map No.	JN 0303.00 Tape 245 Std 68 °F
Office Work	Surveyed by English
Checked	Notes Ed. Date 3-74
Date	Indexed T. M. PALMERI JUN 5 1974

F. B. ~~2795~~ PG. ~~37~~

TR. # 13651.

WS 26 A-1

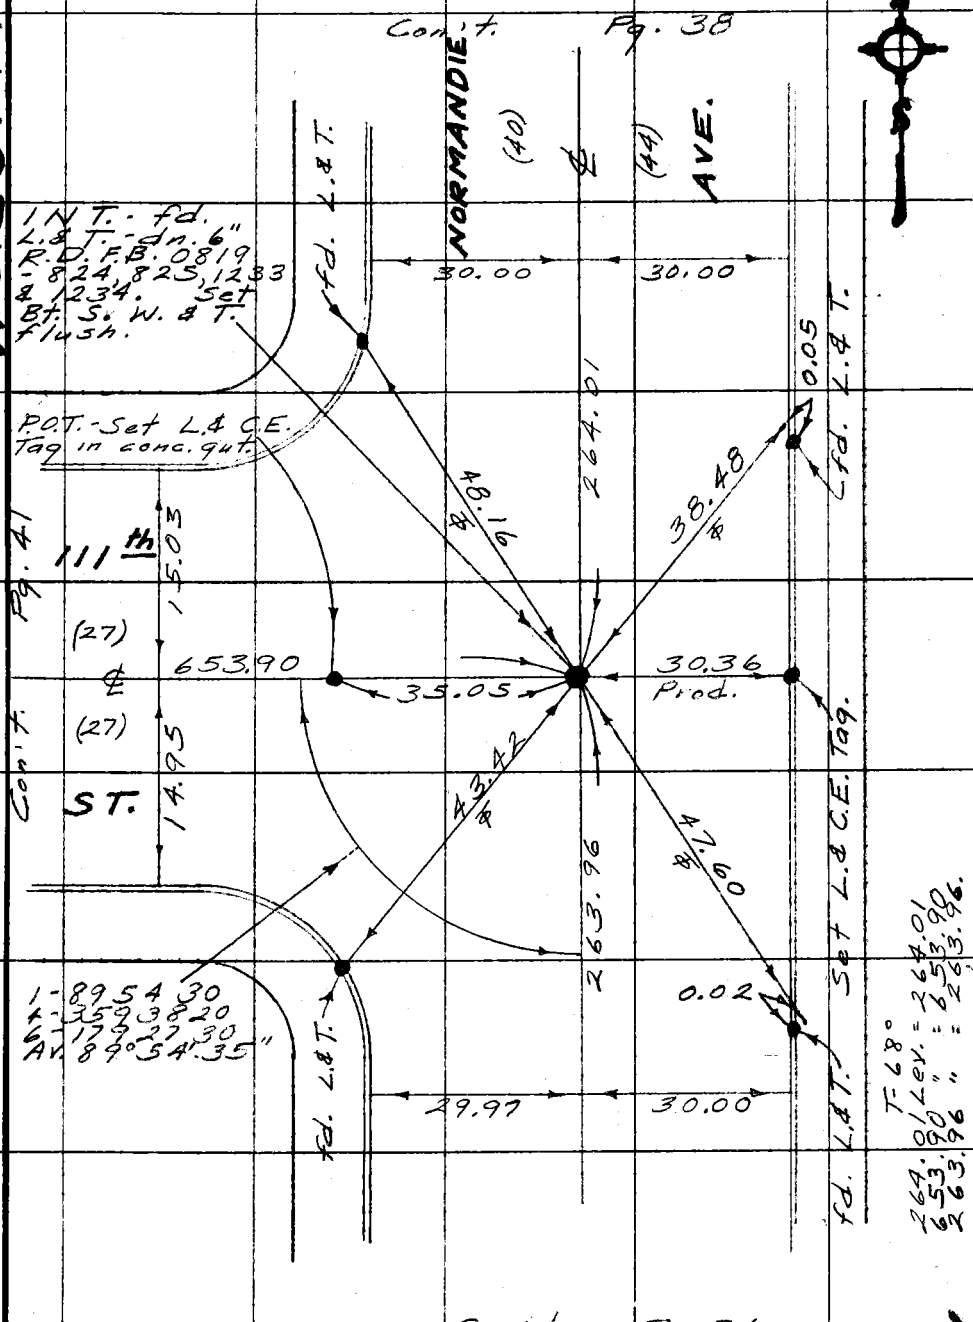

Note: Any Additions or Changes on This Sheet Must be Made or Circled in Red Ink With Date and Name of Person Making Change.

Do not extend this side of this line.

PLEASE RETURN TO
COUNTY OF LOS ANGELES
DEPARTMENT OF COUNTY ENGINEER
403 LOS ANGELES COUNTY ENGINEERING BLDG.

76F309S CE#310 3-69

PWFB 0819 2128

F. B. ~~2295~~ PG. ~~38~~

PLEASE RETURN TO
COUNTY OF LOS ANGELES
DEPARTMENT OF COUNTY ENGINEER
403 LOS ANGELES COUNTY ENGINEERING BLDG.

Do not extend this side of this line.

Note: Any Additions or Changes on This Sheet Must be Made or Circled in Red Ink With Date and Name of Person Making Change.

PWFB 0819

2129

Notes Ck'd by	Survey of Athens Area - ℄s
Map No.	JN 0303.00 Tape 245 Std 68 °F
Office Work	Surveyed by English
Checked	Notes Ed. Date 3-74
Date	Indexed T. M. PALMERI JUN 5 1974

F. B. ~~2795~~ PG. ~~39~~

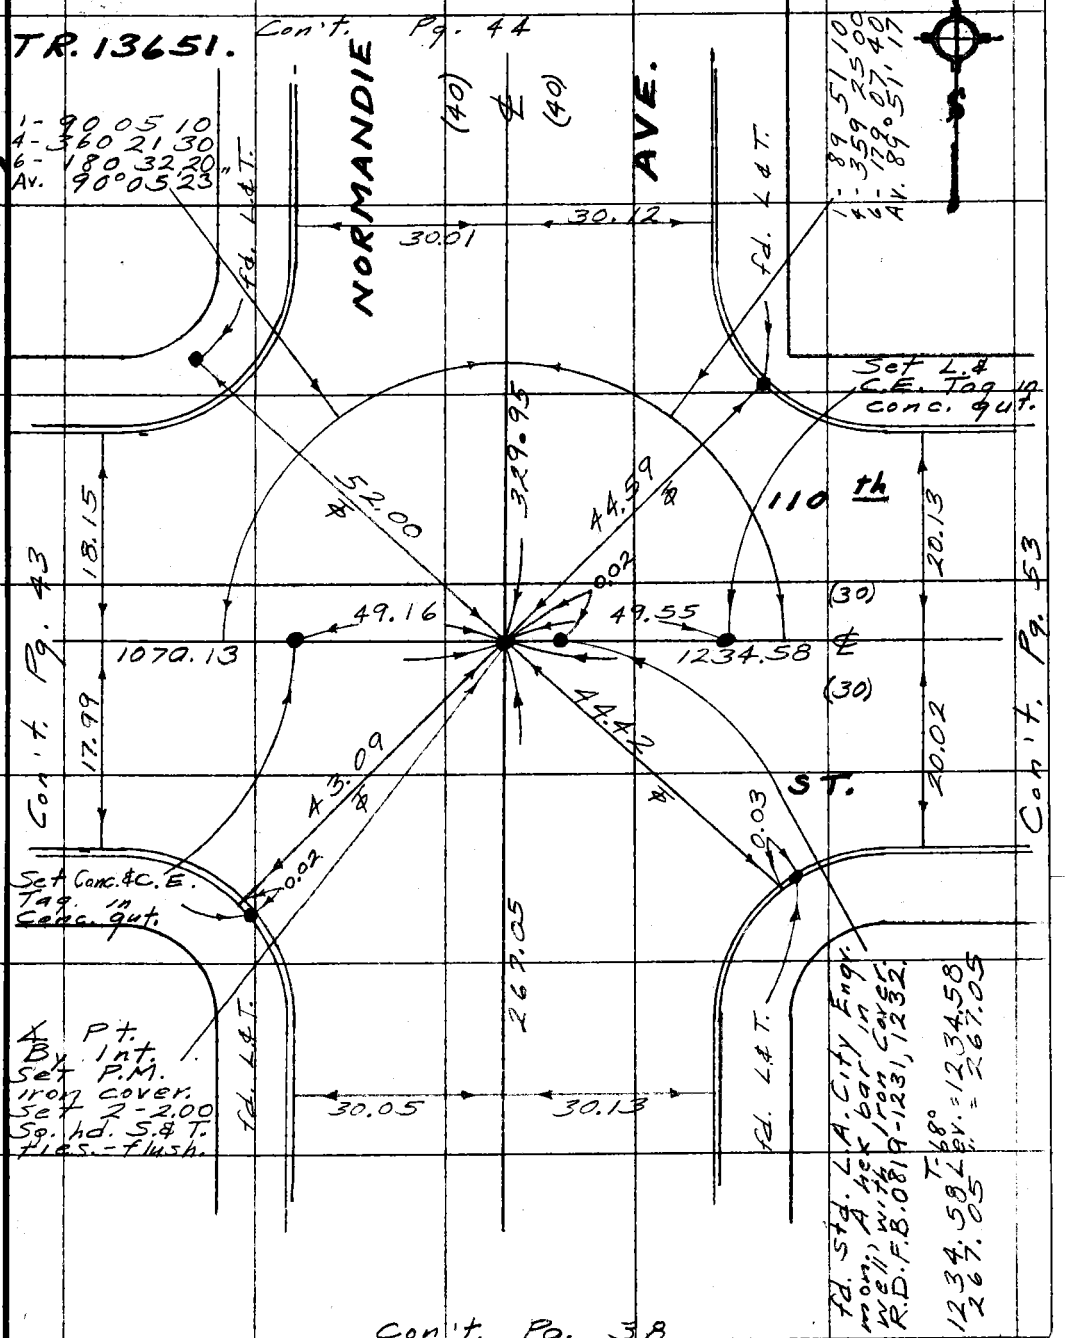

Note: Any Additions or Changes on This Sheet Must be Made or Circled in Red Ink With Date and Name of Person Making Change.

Do not extend this side of this line.

PLEASE RETURN TO
COUNTY OF LOS ANGELES
DEPARTMENT OF COUNTY ENGINEER
403 LOS ANGELES COUNTY ENGINEERING BLDG.

76F309S CE#310 3-69

F. B. 2795 PG. 40

Cont. Pg. 105

W.S. 26 A-1

PLEASE RETURN TO
COUNTY OF LOS ANGELES
DEPARTMENT OF COUNTY ENGINEER
403 LOS ANGELES COUNTY ENGINEERING BLDG.

Do not extend this side of this line.

Note: Any Additions or Changes on This Sheet Must be Made or Circled in Ink With Date and Name of Person Making Change.

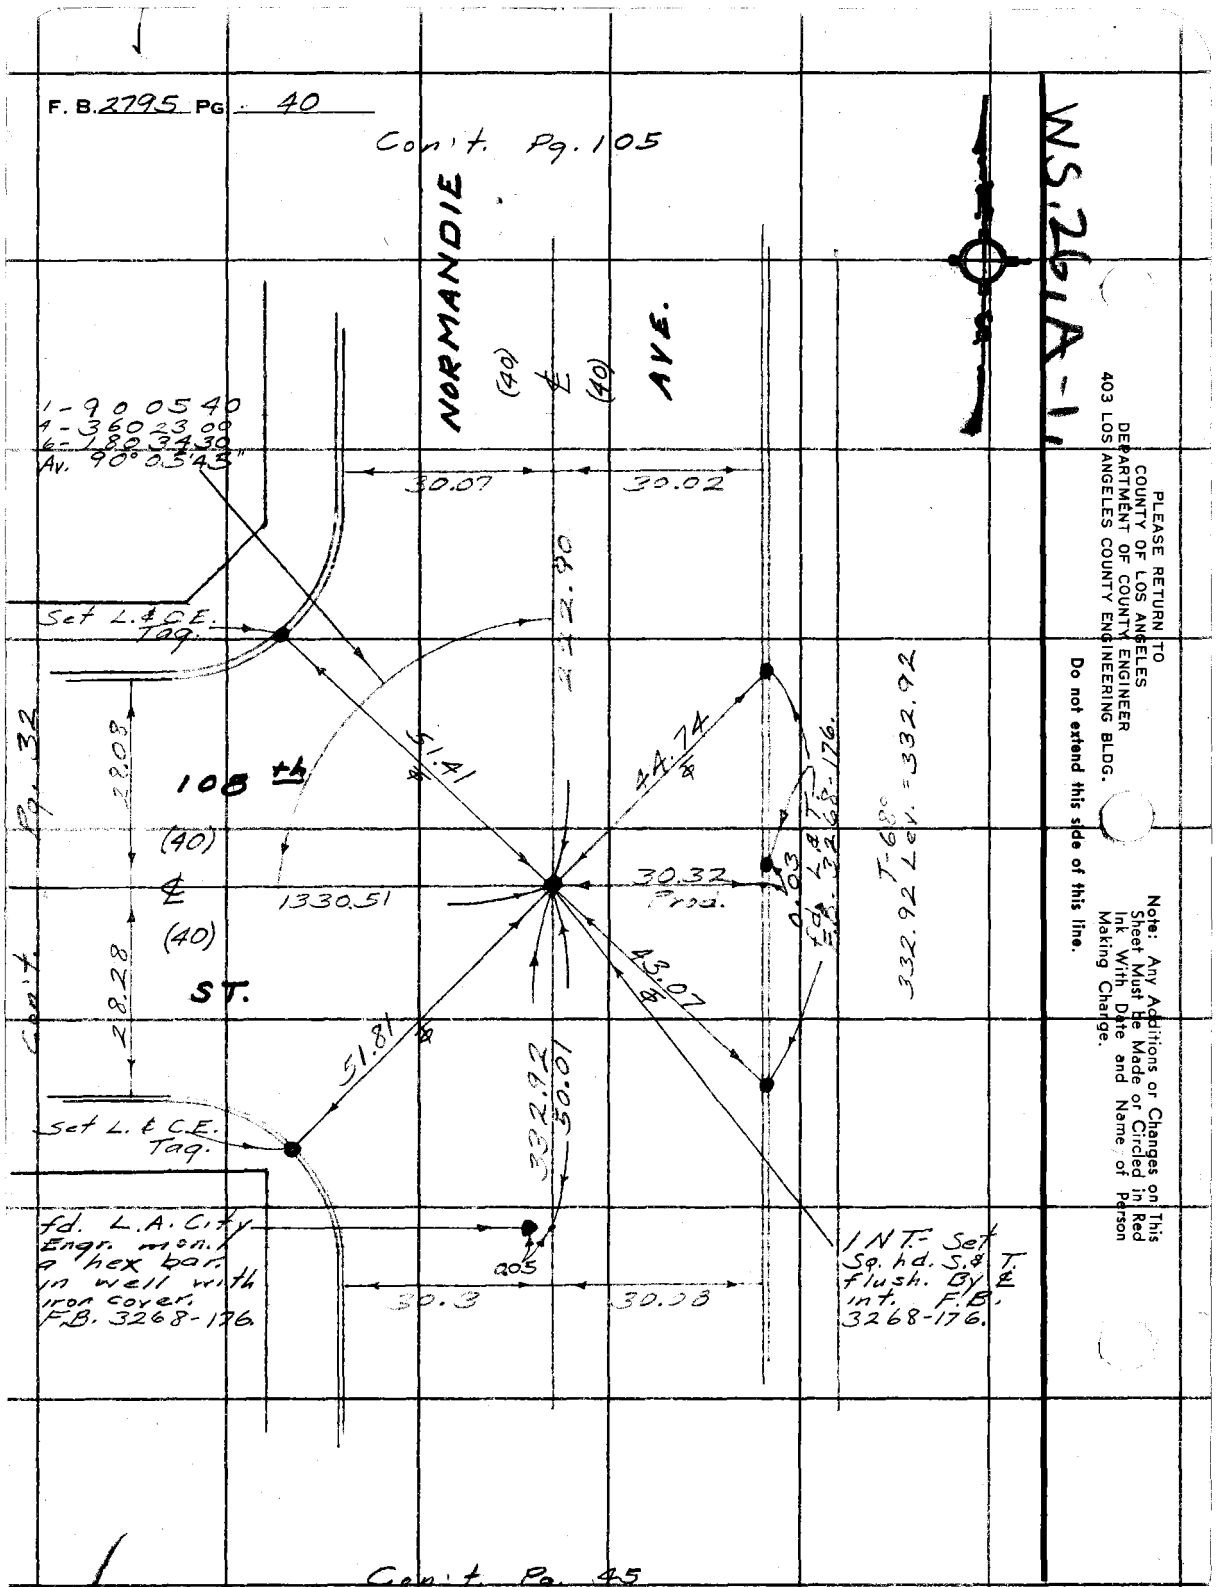

Cont. Pg. 45

PWFB 0819 2130, 2131

Notes Ck'd by	Survey of Athens Area - ℄s
Map No.	JN 0303.00 Tape 245 Std 68 °F
Office Work	Surveyed by English
Checked	Notes Ed. Date 3-74
Date	Indexed T. M. PALMERI JUN 5 1974

F. B. ~~2795~~ Pg. ~~41~~

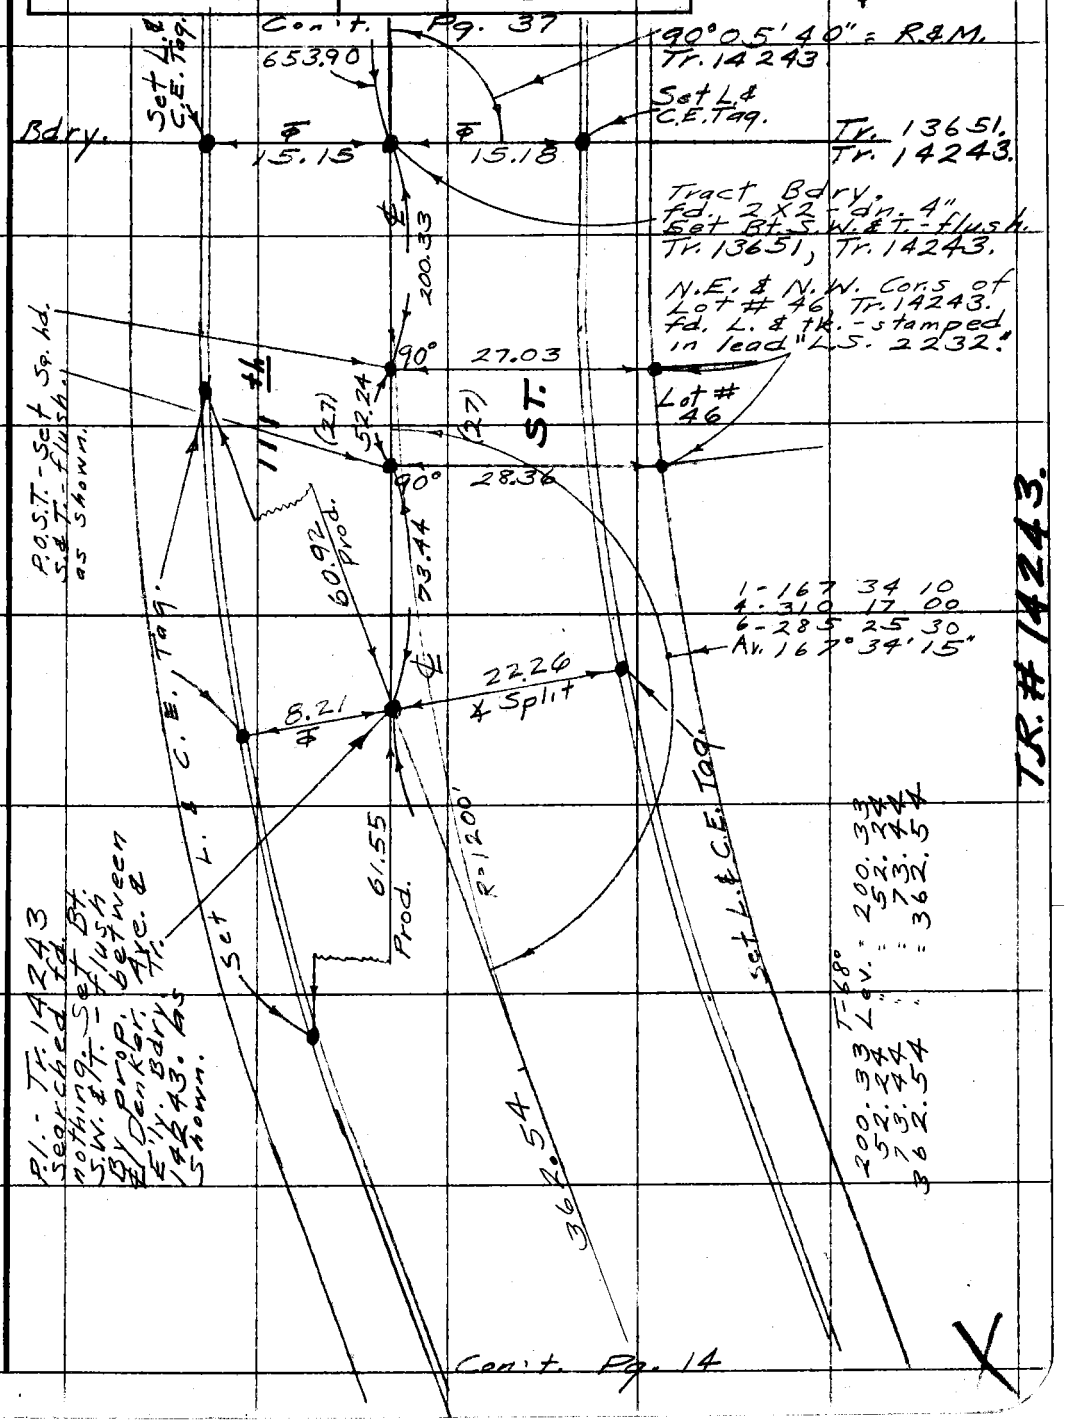

Note: Any Additions or Changes on this Sheet Must be Made or Circled in Red Ink With Date and Name of Person Making Change.

PLEASE RETURN TO
COUNTY OF LOS ANGELES
DEPARTMENT OF COUNTY ENGINEER
403 LOS ANGELES COUNTY ENGINEERING BLDG.

Do not extend this side of this line.

76F309S CE#310 3-69

PWFB 0819 2132, 2133

F. B. ~~2795~~ PG ~~42~~

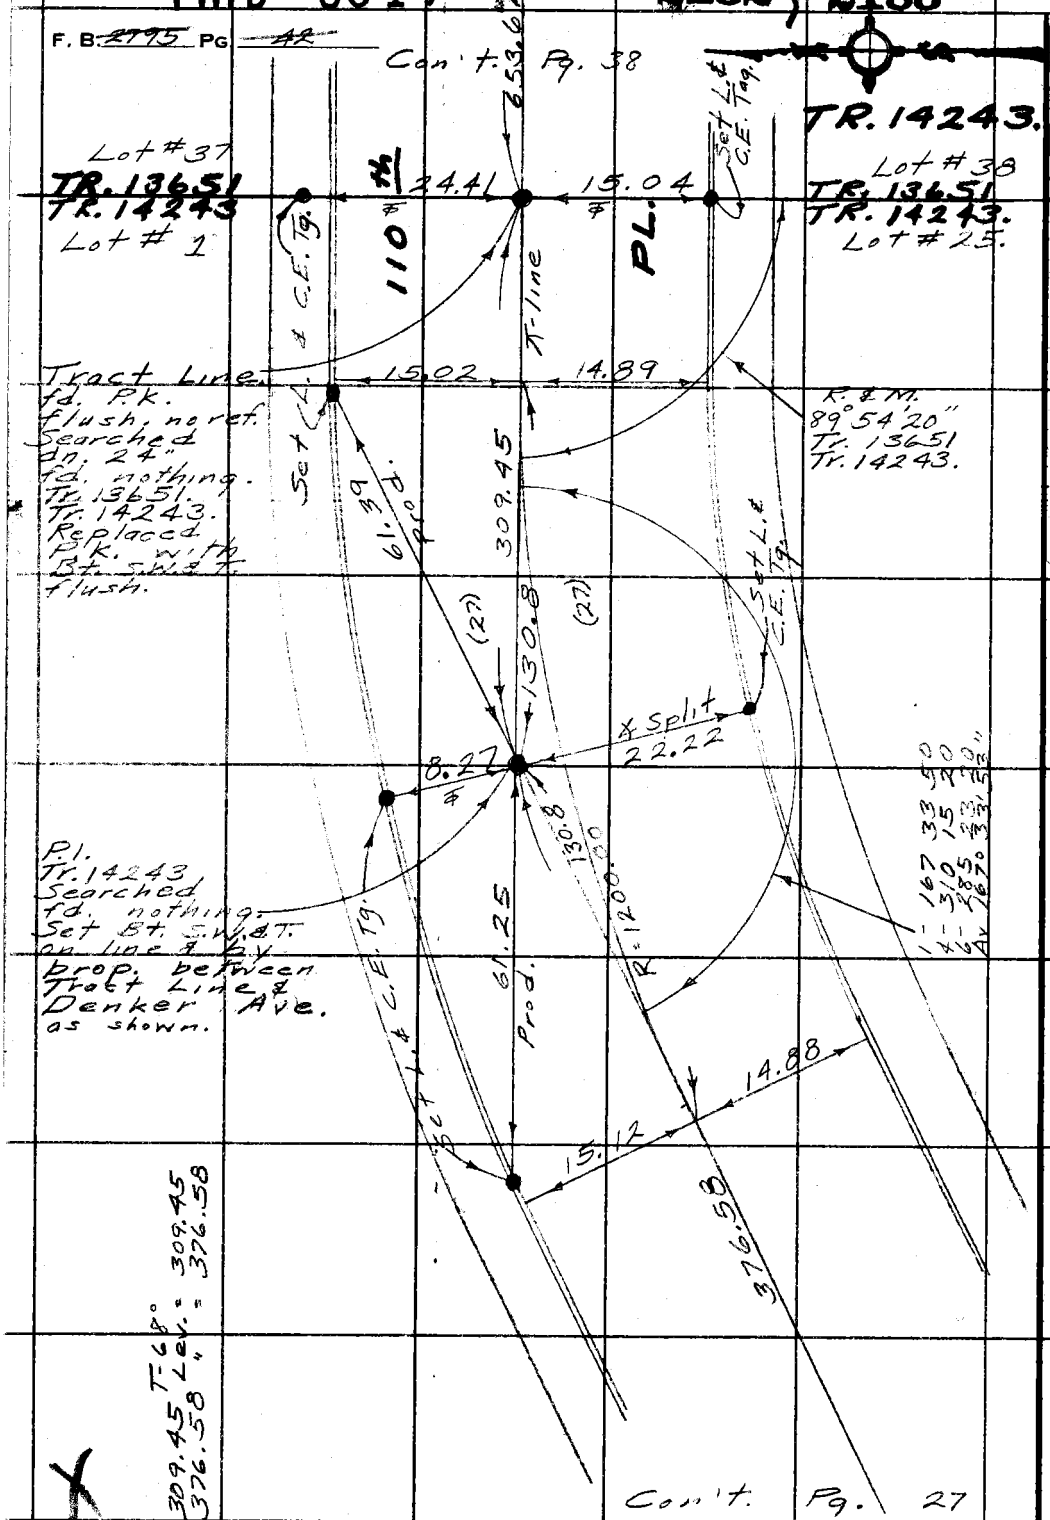

PLEASE RETURN TO
COUNTY OF LOS ANGELES
DEPARTMENT OF COUNTY ENGINEER
403 LOS ANGELES COUNTY ENGINEERING BLDG.

Do not extend this side of this line.

Note: Any Additions or Changes on This Sheet Must be Made or Circled in Red Ink With Date and Name of Person Making Change.

PWFB 0819 2134, 2135

Notes Ck'd by	Survey of Athens Area-℄s
Map No.	JN 0303.00 Tape 245 Std 68 °F
Office Work	Surveyed by English
Checked	Notes Ed. Date 3-74
Date	Indexed T. M. PALMERI JUN 5 1974

F. B. ~~2795~~ Pg. ~~43~~

TR. 13651.

Con't. Pg. 39

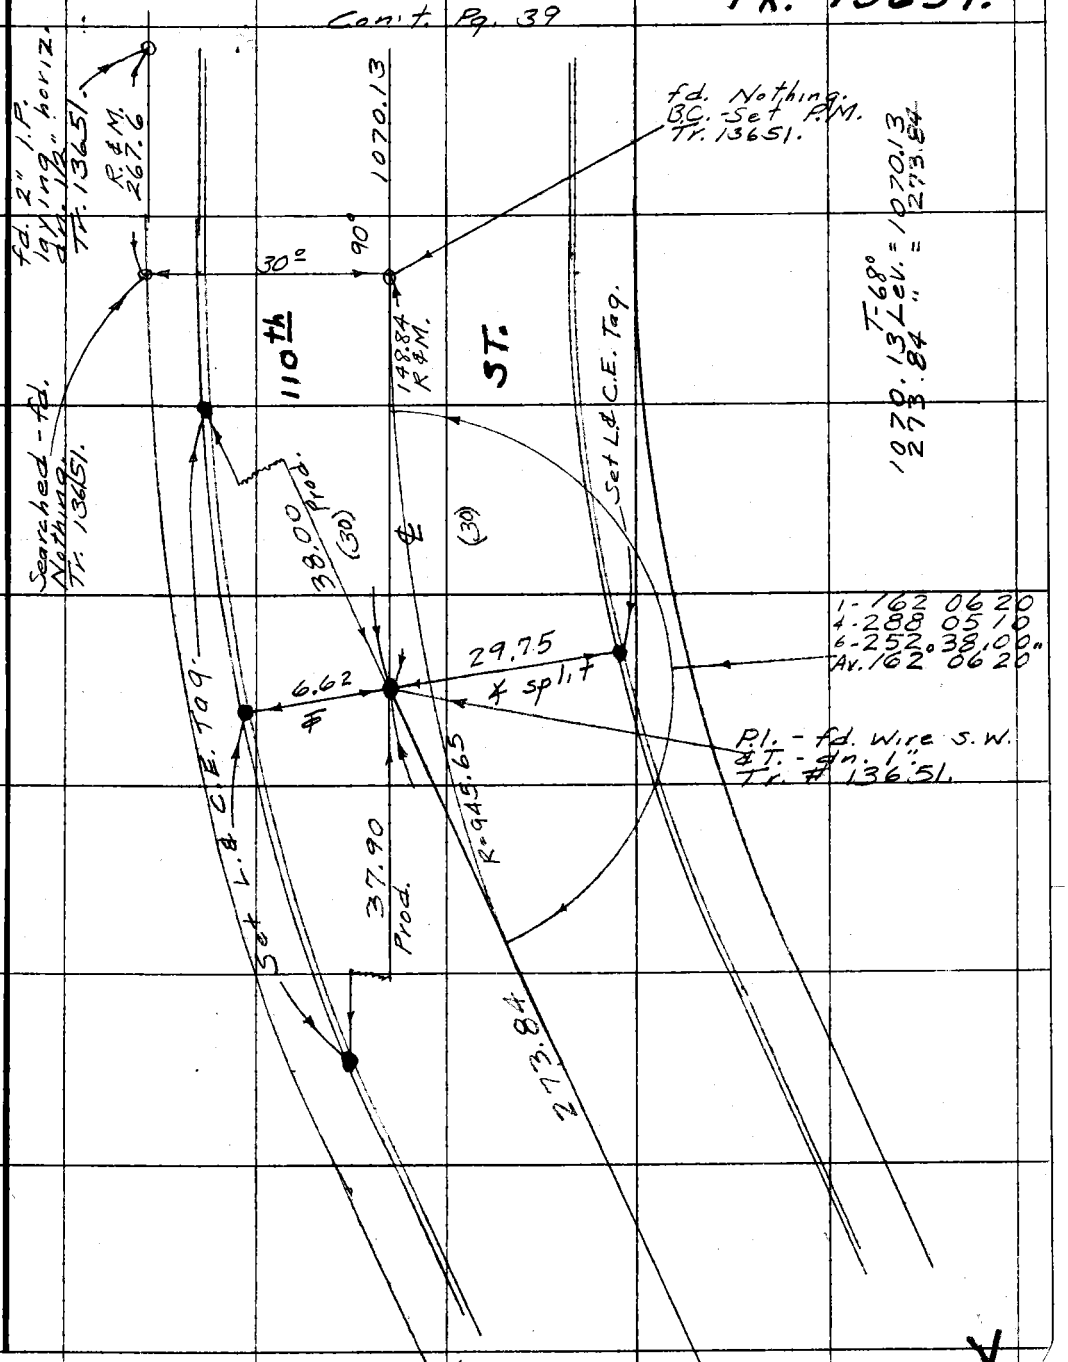

Con't. Pg. 28

Note: Any Additions or Changes on this Sheet Must be Made or Circled in Red Ink With Date and Name of Person Making Change.

PLEASE RETURN TO
COUNTY OF LOS ANGELES
DEPARTMENT OF COUNTY ENGINEER
403 LOS ANGELES COUNTY ENGINEERING BLDG.

Do not extend this side of this line.

76F309S CE#310 3-69

PWFB 0819 2136

F. B. 2795 PG 44

Con't. Pg. 45

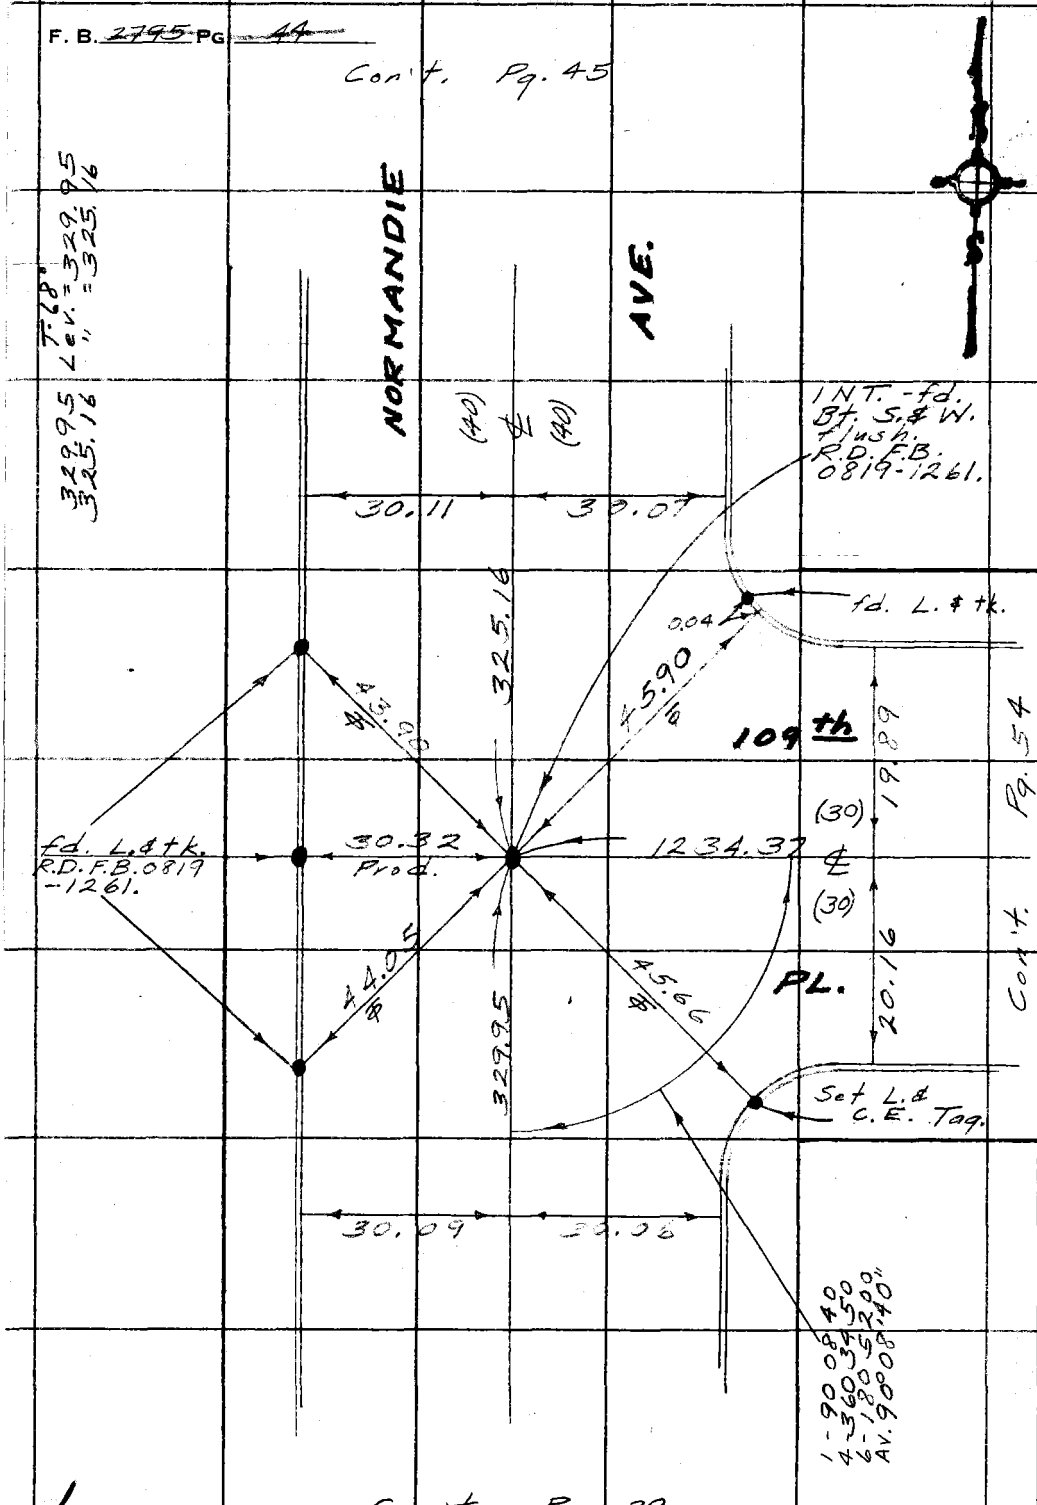

W.S.28 A-1

PLEASE RETURN TO
COUNTY OF LOS ANGELES
DEPARTMENT OF COUNTY ENGINEER
403 LOS ANGELES COUNTY ENGINEERING BLDG.

Do not extend this side of this line.

Note: Any Additions or Changes on This Sheet Must Be Made or Circled in Red Ink With Date and Name of Person Making Change.

Con't. Pg. 39

PWFB 0819 2137

Notes Ck'd by	Survey of Athens Area ℄s
Map No.	JN 0303.00 Tape 245 Std 68 °F
Office Work	Surveyed by English
Checked	Notes Ed. Date 3-74
Date	Indexed L. M. PALMERI JUN 5 1974

F. B. ~~2795~~ PG. ~~45~~

W526 A-1

Con't. Pg. 40

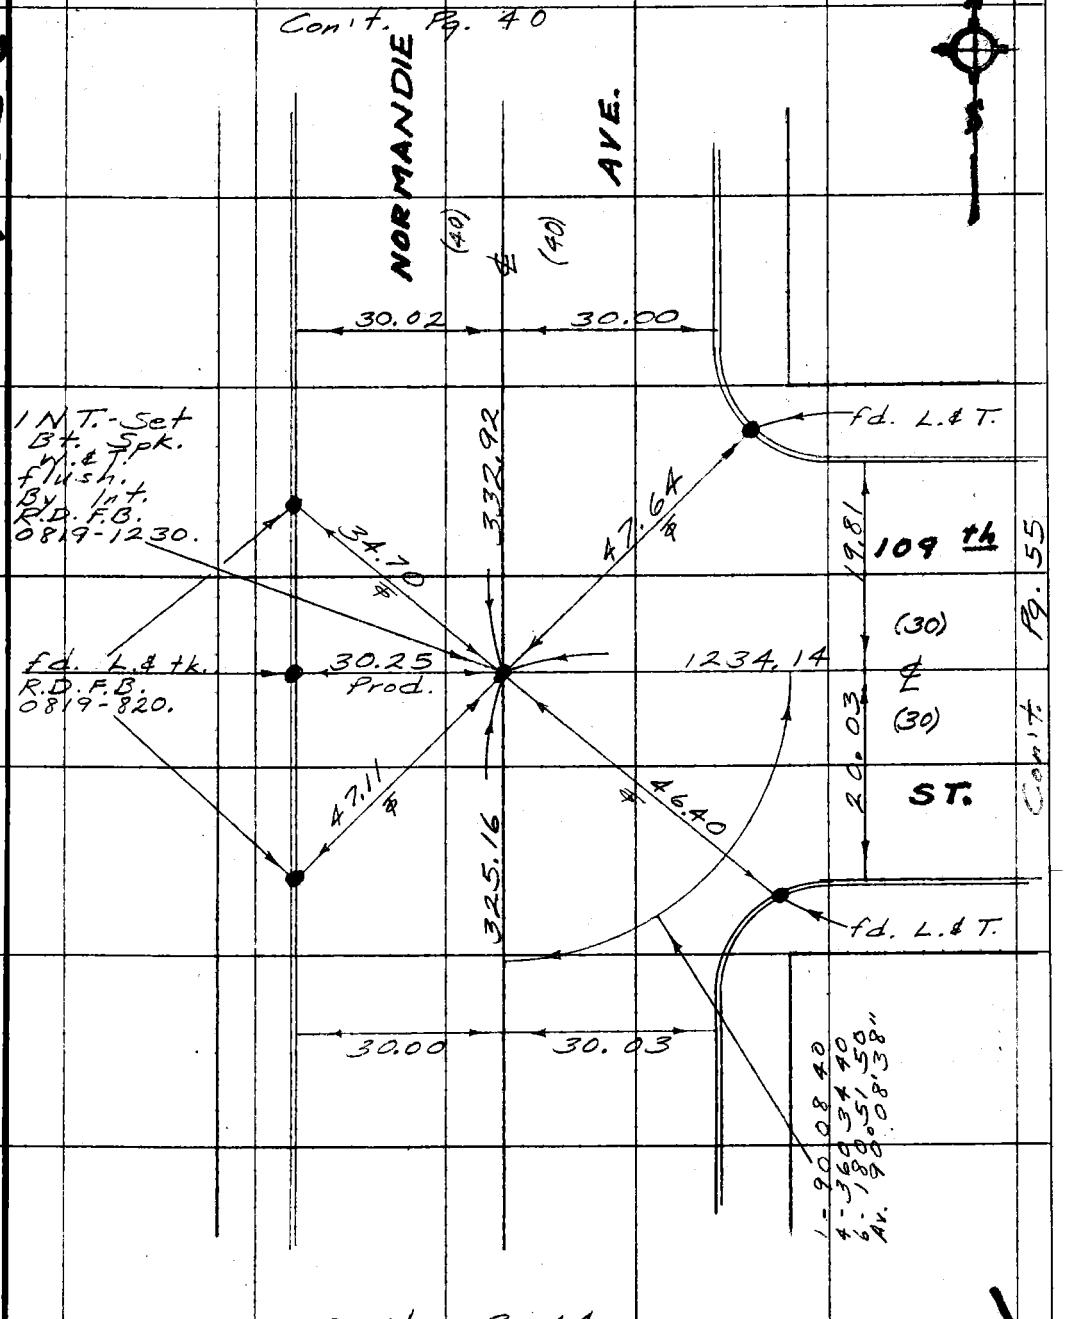

Con't. Pg. 55

Con't. Pg. 44

Note: Any Additions or Changes on This Sheet Must be Made or Circled in Red Ink With Date and Name of Person Making Change.

Do not extend this side of this line.

PLEASE RETURN TO
COUNTY OF LOS ANGELES
DEPARTMENT OF COUNTY ENGINEER
403 LOS ANGELES COUNTY ENGINEERING BLDG.

76F309S CE#310 3-69

PWFB 0819 2138

F. B. 2795 PG 46

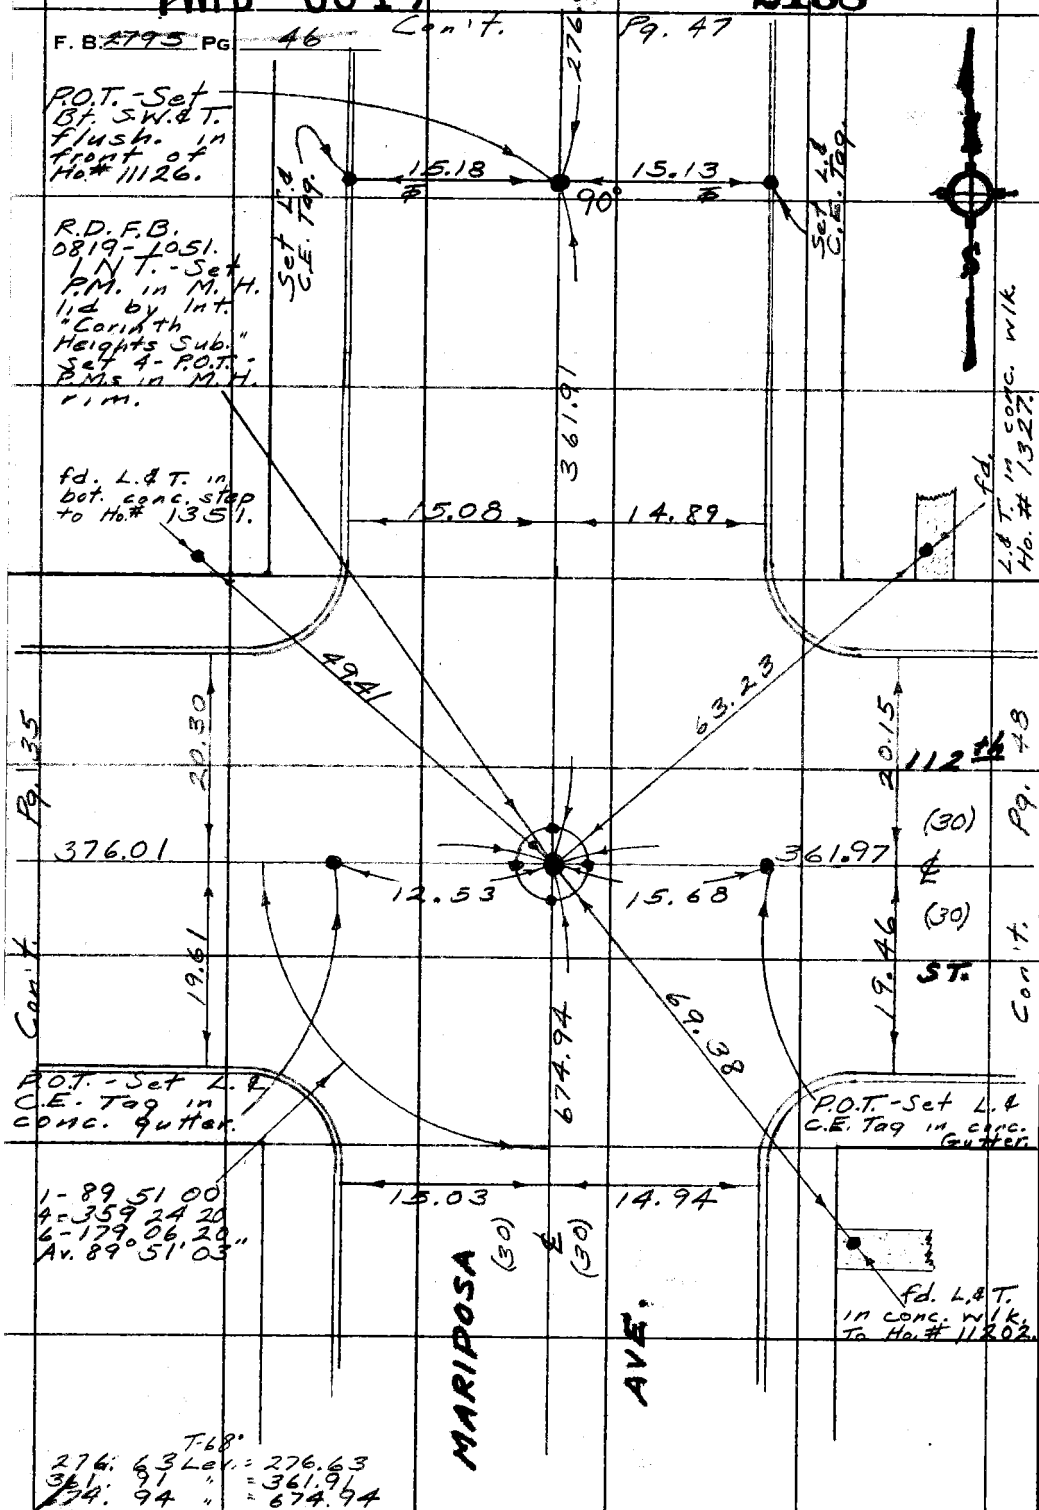

WS 26 A-1

PLEASE RETURN TO
COUNTY OF LOS ANGELES
DEPARTMENT OF COUNTY ENGINEER
403 LOS ANGELES COUNTY ENGINEERING BLDG.

Do not extend this side of this line.

Note: Any Additions or Changes on This Sheet Must Be Made or Circled in Red Ink With Date and Name of Person Making Change.

Con't. F.B. 2766-107

PWFB 0819 2139

Notes Ck'd by	Survey of Athens Area ℄s
Map No.	JN 0303.00 Tape 245 Std 68 °F
Office Work	Surveyed by English
Checked	Notes Ed. Date 2-74
Date	Indexed I. M. PALMERI JUN 5 1974

F. B. ~~279 5~~ PG. ~~47~~

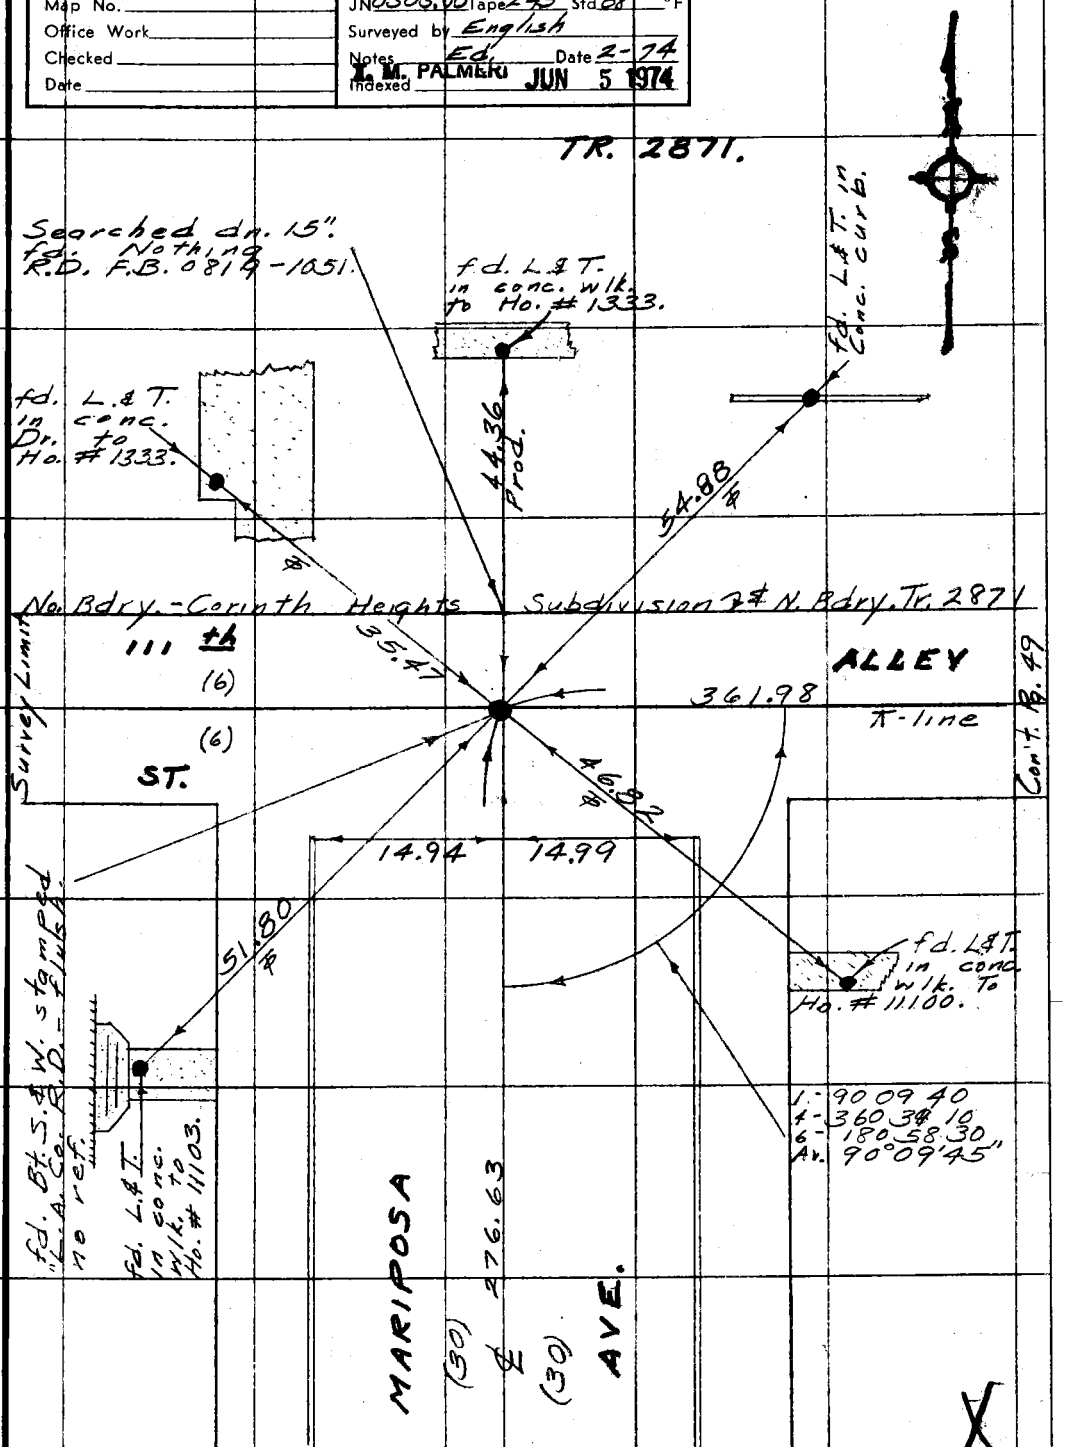

Con't. Pg. 49

Con't. Pg. 46

Note: Any Additions or Changes on This Sheet Must be Made or Circled in Red Ink With Date and Name of Person Making Change.

Do not extend this side of this line.

PLEASE RETURN TO
COUNTY OF LOS ANGELES
DEPARTMENT OF COUNTY ENGINEER
403 LOS ANGELES COUNTY ENGINEERING BLDG.

76F309S CE#310 3-69

PWFB 0819 2140

F. B. ~~2795~~ PG ~~48~~

Con't. Pg. 49

T-68°
674.92 Lev. = 674.92
258.66 " = 258.66
361.97 " = 361.97

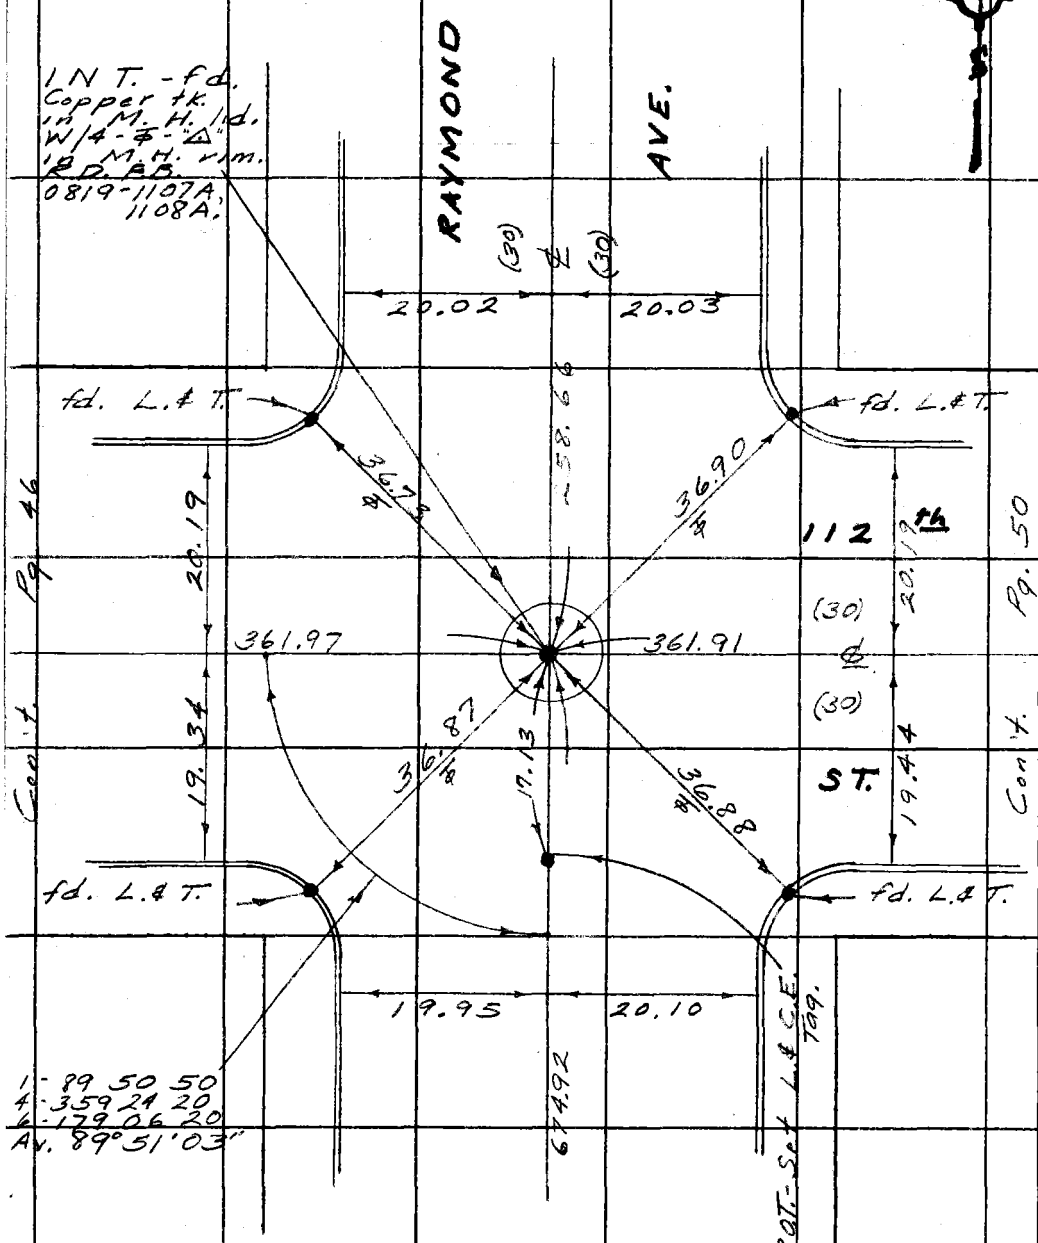

Con't. Pg. 46

Con't. Pg. 50

Con't. F.B. 2766-106.

WS 26 A-1

PLEASE RETURN TO
COUNTY OF LOS ANGELES
DEPARTMENT OF COUNTY ENGINEER
403 LOS ANGELES COUNTY ENGINEERING BLDG.

Do not extend this side of this line.

Note: Any Additions or Changes on This Sheet Must Be Made or Circled in Red Ink With Date and Name of Person Making Change.

PWFB 0819

2141

Notes Ck'd by	Survey of Athens Area ℄s
Map No.	JN 0303.00 Tape 245 Std 68 °F
Office Work	Surveyed by English
Checked	Notes Ed. Date 2-74
Date	Indexed X.M. PALMERI JUN 5 1974

F. B. ~~2795~~ PG. ~~49~~

WS26 A-1

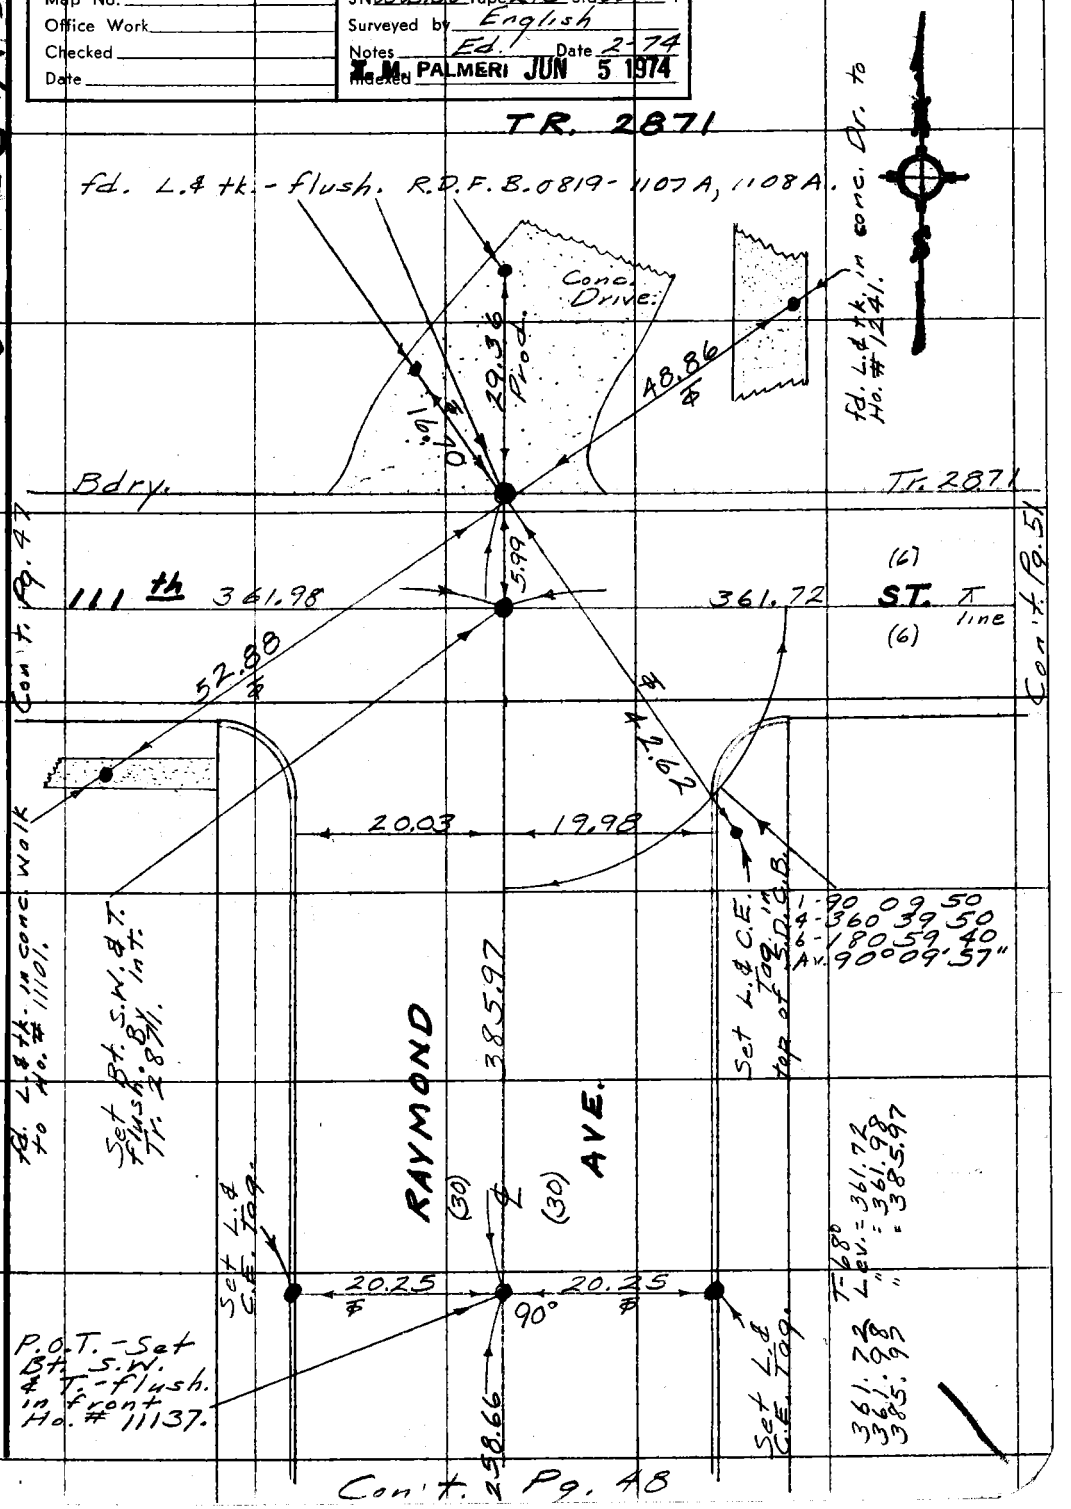

Note: Any Additions or Changes on This Sheet Must be Made or Circled in Red Ink With Date and Name of Person Making Change.

Do not extend this side of this line.

PLEASE RETURN TO
COUNTY OF LOS ANGELES
DEPARTMENT OF COUNTY ENGINEER
403 LOS ANGELES COUNTY ENGINEERING BLDG.

76F309S CE#310 3-69

PWFB 0819 2142

F. B. 2795 PG 50

Con't. Pg. 51

TR. 2871

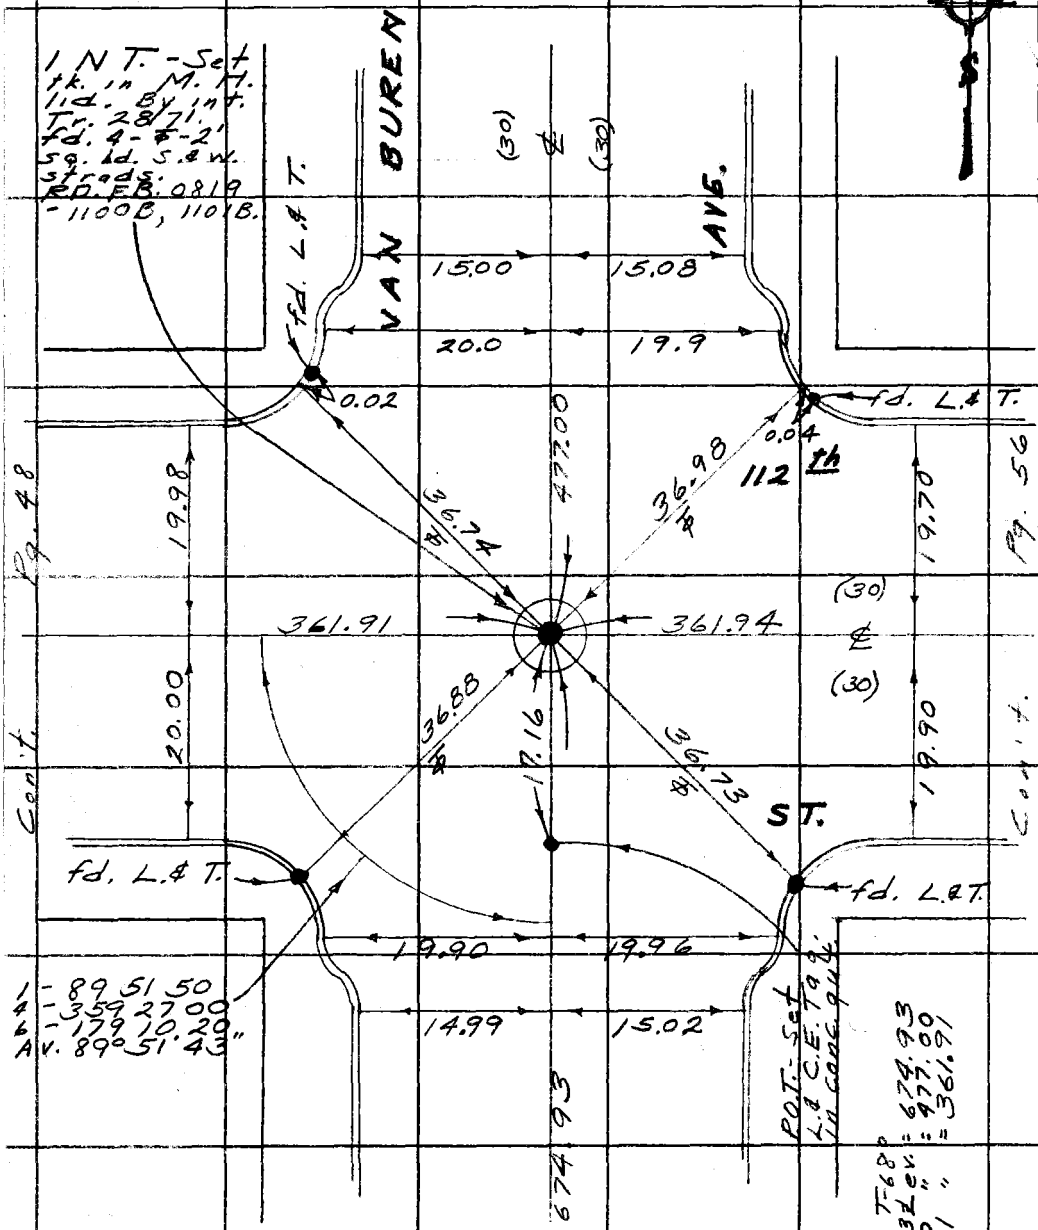

Con't. F.B. 2766-105

PLEASE RETURN TO
COUNTY OF LOS ANGELES
DEPARTMENT OF COUNTY ENGINEER
403 LOS ANGELES COUNTY ENGINEERING BLDG.

Do not extend this side of this line.

Note: Any Additions or Changes on This Sheet Must Be Made or Circled in Red Ink With Date and Name of Person Making Change.

PWFB 0819

2143

Notes Ck'd by
Map No.
Office Work
Checked
Date

Survey of Athens Area - 4s
JN 0303.00 Tape 245 Std 68 °F
Surveyed by English
Notes Ed. Date 2-74
Indexed I. M. PALMER JUN 5 1974

F. B. ~~2295~~ PG. 54

TR. 2871.

WS 36A-1

Set L. & tk. in bot. conc. step.

fd. 1X2 ± N. -dn. 1" R.D.F.B. 0819-1103, 1106.

Blk. wall.

Set L. & C.E. Tag in conc. wlk.

fd. Wire S.W. & T. (no #). dn. 1" R.D.F.B. 0819-1103/1106.

66.26

36.32

0.03

51.39 ℄

Tr. 2871

Bdry.

Pg. 49

0.13

6.09 prod.

(6)

111 th

361.72

134.89

℄ line

ST.

(6)

Con't Pg. 52

0.08

3.96

46.51 ℄

1. N.T. - Set Bt. S.W. & T. flush. by Tr. 2871.

1 - 89 50 50
4 - 359 23 20
6 - 179 05 10
Av. 89° 50' 52"

15.08

15.06

R.O.T. - fd. P.M. in M.H. rim R.D.F.B. 0819 240 & 1103, 1106.

T=68°
Lev. = 157.79
Lev. = 134.89

157.79
134.89

Set L. & C.E. Tag in conc. wlk.

157.79

VAN BUREN AVE.

(30) ℄ (30)

fd. L. & T. in conc. dr. to Ho = 11115.

28.18

90°

15.34

fd. L. & T.

R.O.T. - fd. Sm. Bt. S. & W. - flush. R.D.F.B. 0819-1103, 1106.

477.00

Con't Pg. 50

Note: Any Additions or Changes on this Sheet Must be Made or Circled in Red Ink With Date and Name of Person Making Change.

Do not extend this side of this line.

PLEASE RETURN TO
COUNTY OF LOS ANGELES
DEPARTMENT OF COUNTY ENGINEER
403 LOS ANGELES COUNTY ENGINEERING BLDG.

76F309s CE#310 3-69

PWFB 0819

2144

F. B. ~~2795~~ PG ~~51~~

Con't. Pg. 53

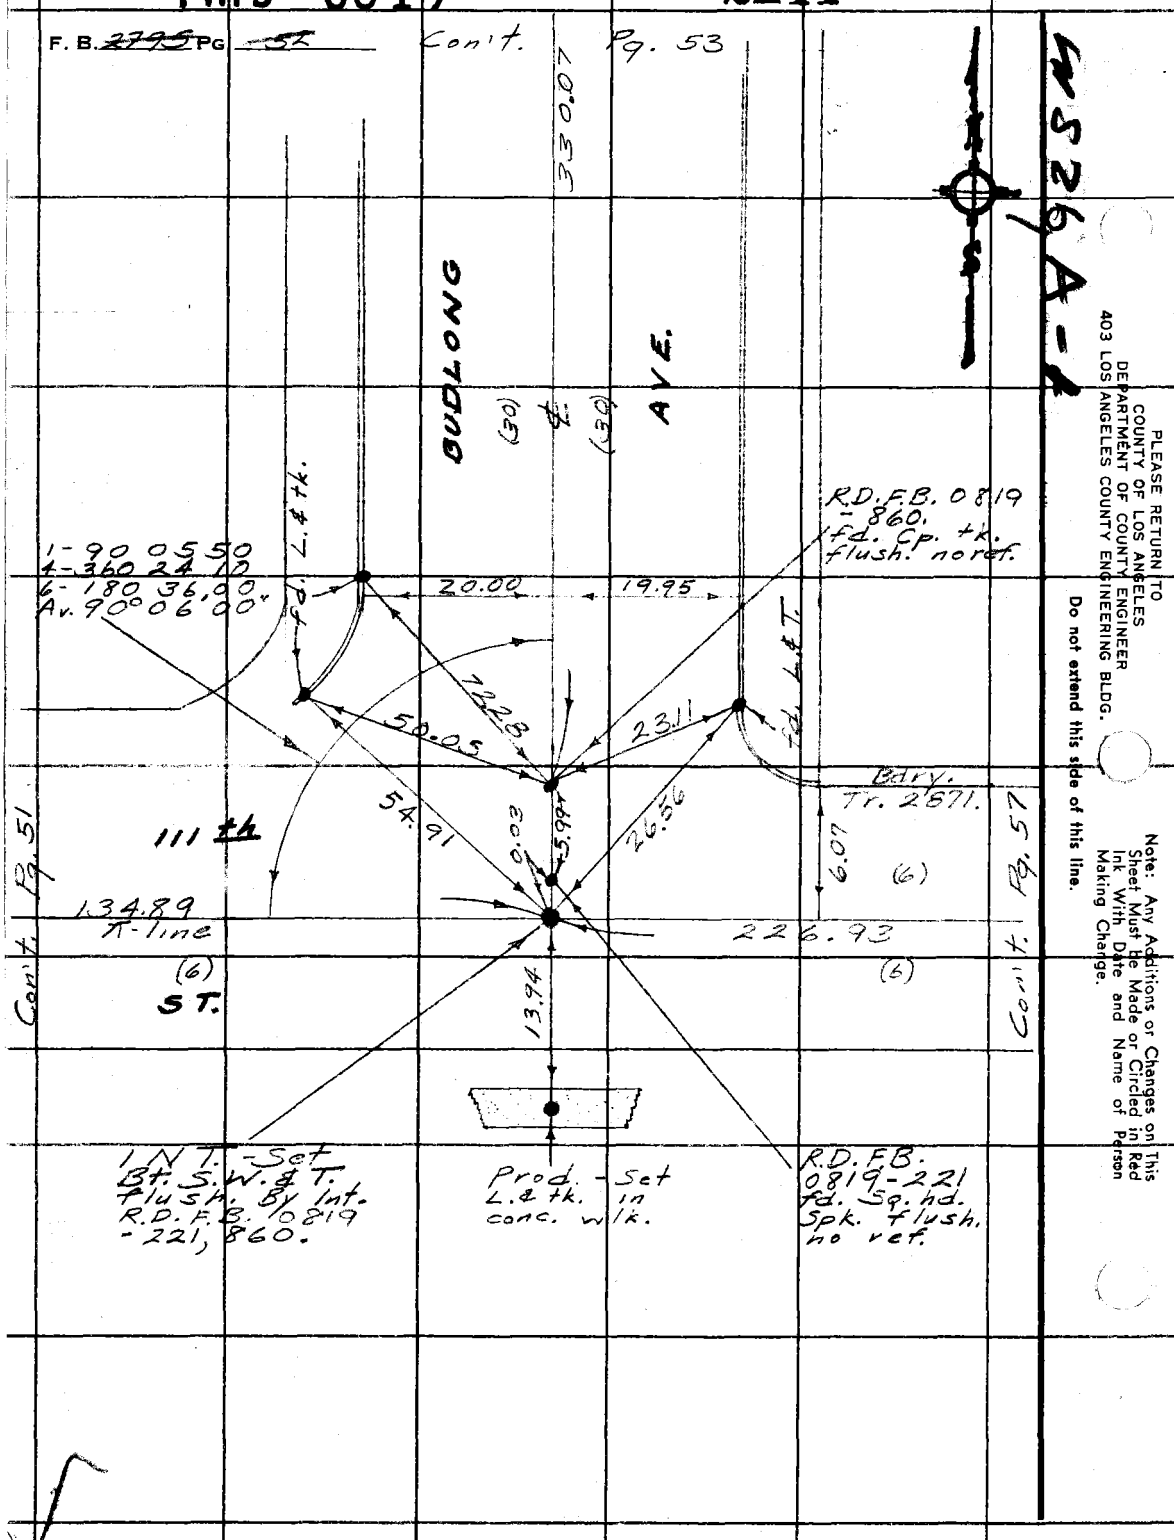

PLEASE RETURN TO
COUNTY OF LOS ANGELES
DEPARTMENT OF COUNTY ENGINEER
403 LOS ANGELES COUNTY ENGINEERING BLDG.

Do not extend this side of this line.

Note: Any Additions or Changes on This Sheet Must Be Made or Circled in Red Ink With Date and Name of Person Making Change.

PWFB 0819 2145

Notes Ck'd by	Survey of Athens Area ℄s
Map No.	JN 0303.00 Tape 245 Std 68 °F
Office Work	Surveyed by English
Checked	Notes Ed. Date 3-74
Date	Indexed T. M. PALMERI JUN 5 1974

F. B. ~~2795~~ PG. ~~53~~

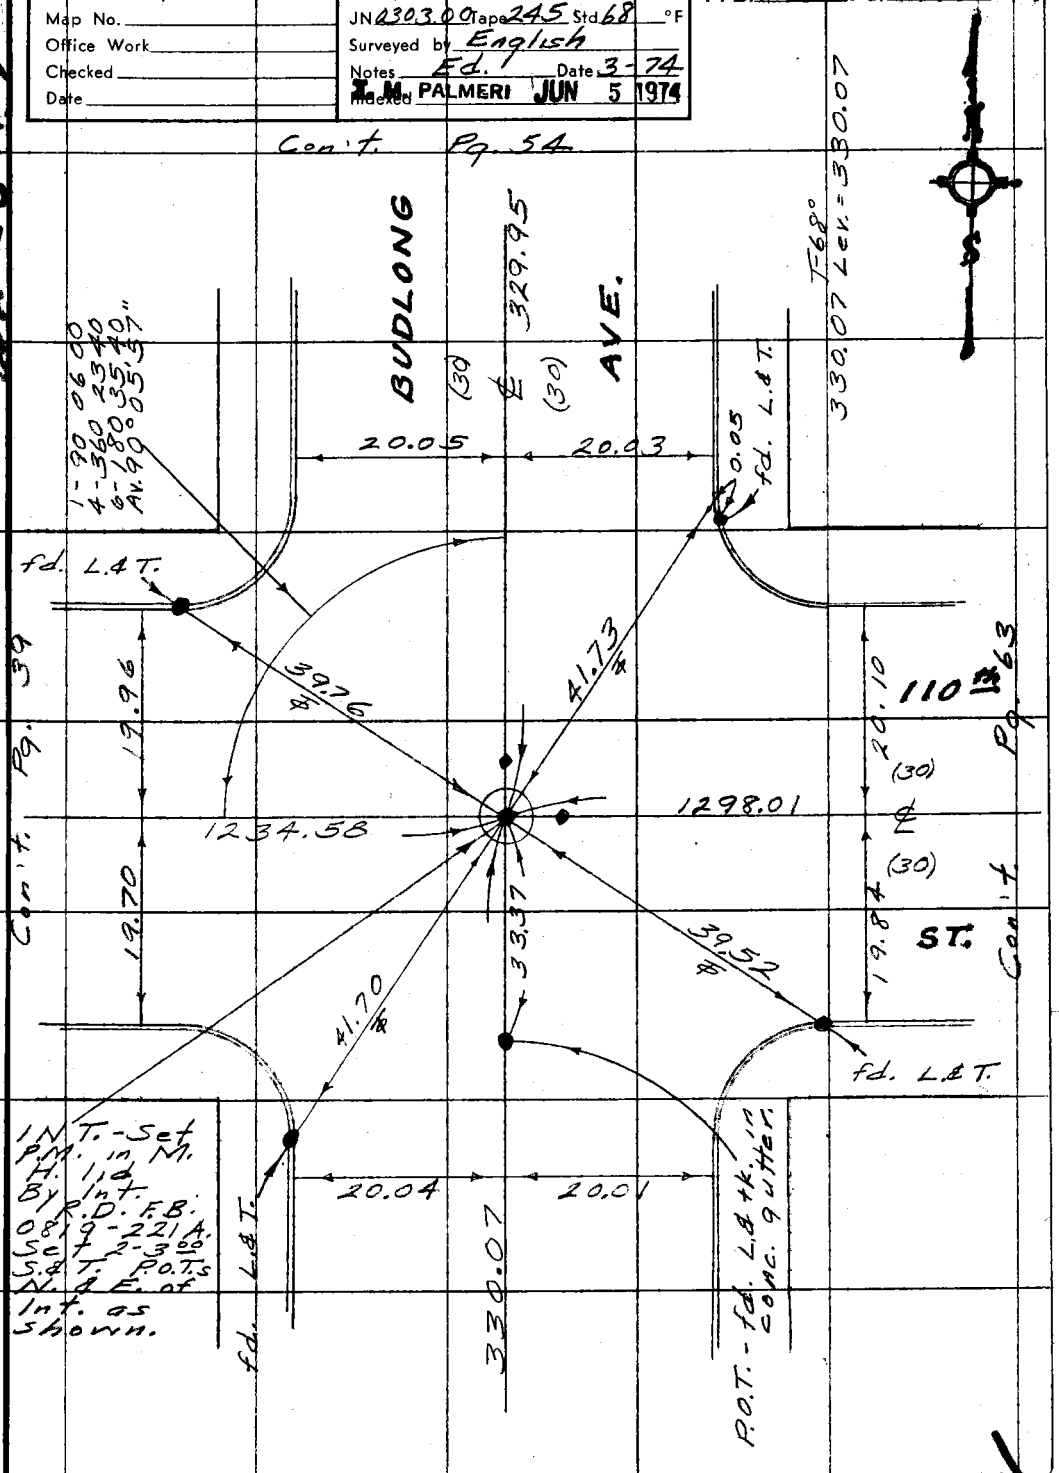

Con't. Pg. 52

Note: Any Additions or Changes on This Sheet Must be Made or Circled in Red Ink With Date and Name of Person Making Change.

Do not extend this side of this line.

PLEASE RETURN TO
COUNTY OF LOS ANGELES
DEPARTMENT OF COUNTY ENGINEER
403 LOS ANGELES COUNTY ENGINEERING BLDG.

76F309S CE#310 3-69

PWFB 0819

2146

F. B: ~~2795~~ PG ~~54~~

Con't. Pg. 55

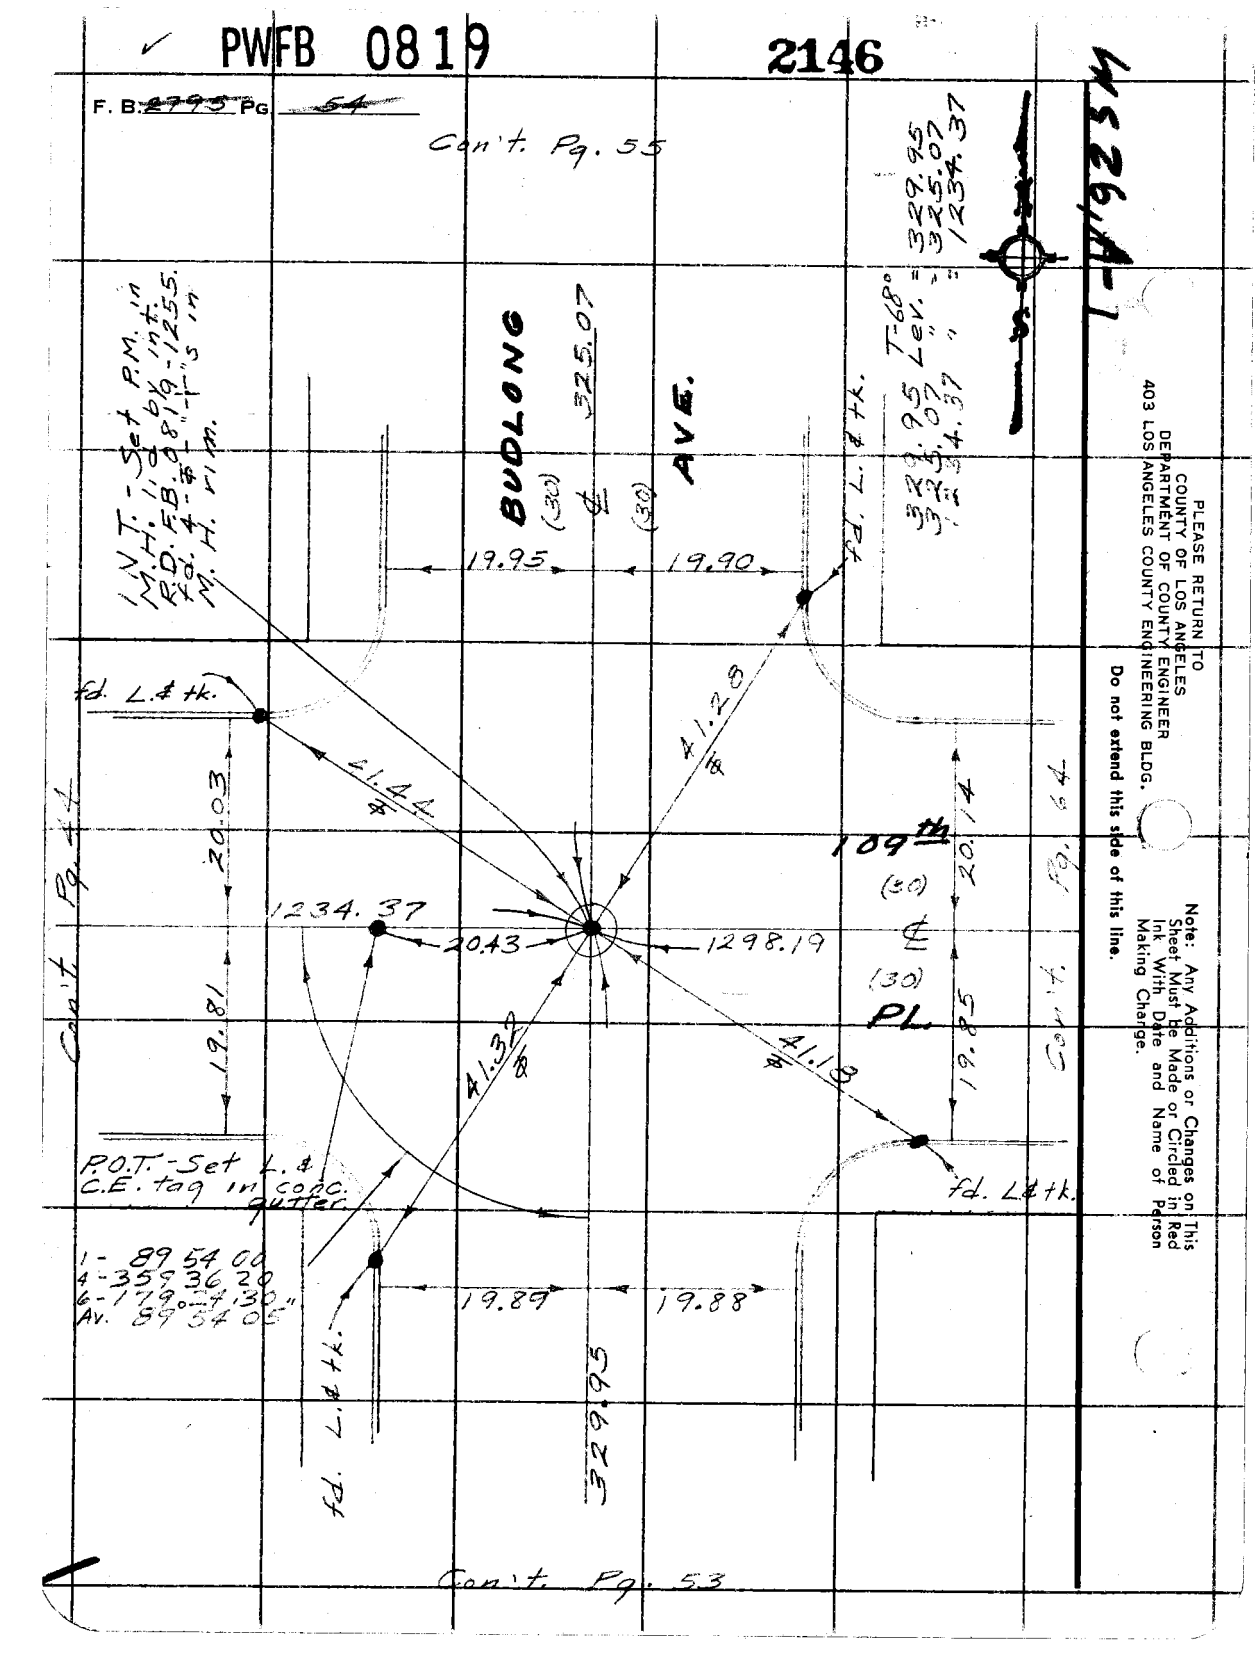

4526,A-1

PLEASE RETURN TO
COUNTY OF LOS ANGELES
DEPARTMENT OF COUNTY ENGINEER
403 LOS ANGELES COUNTY ENGINEERING BLDG.

Do not extend this side of this line.

Note: Any Additions or Changes on This Sheet Must be Made or Circled in Red Ink With Date and Name of Person Making Change.

Con't. Pg. 53

PWFB 0819 2147

Notes Ck'd by	Survey of Athens Area ℄s
Map No.	JN 0303.00 Tape 245 Std 68 °F
Office Work	Surveyed by English
Checked	Notes Ed. Date 3-74
Date	Index T. M. PALMERI JUN 5 1974

F. B. ~~2795~~ Pg. ~~55~~

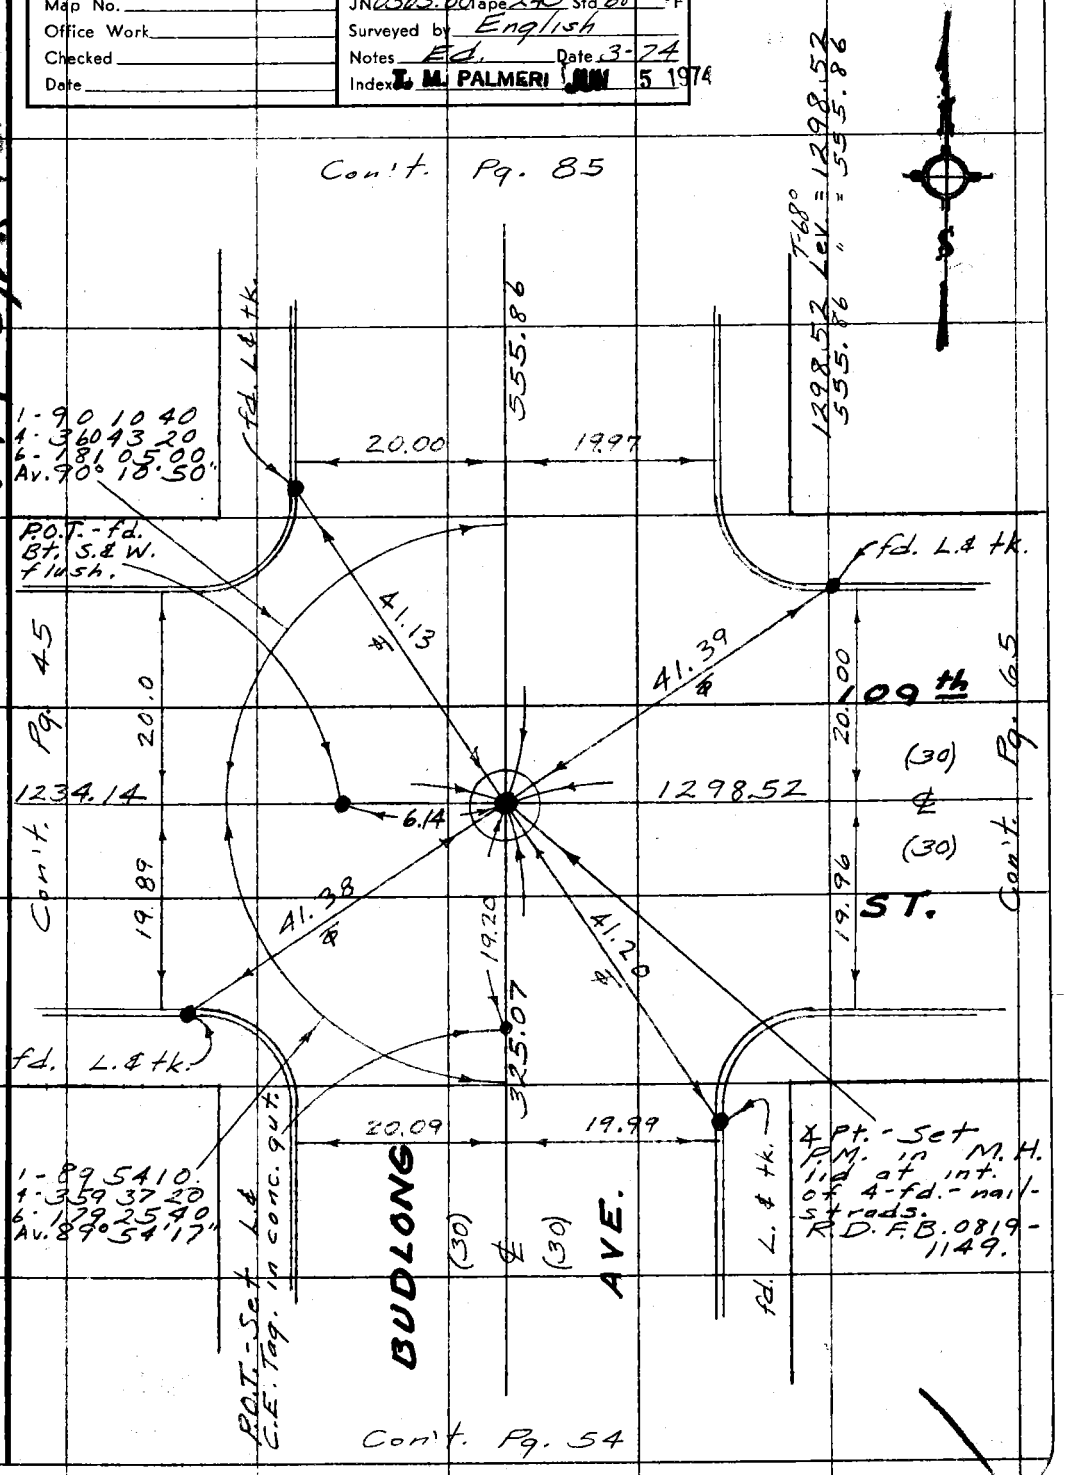

W,526,A-1

Note: Any Additions or Changes on This Sheet Must be Made or Circled in Red Ink With Date and Name of Person Making Change.

Do not extend this side of this line.

PLEASE RETURN TO
COUNTY OF LOS ANGELES
DEPARTMENT OF COUNTY ENGINEER
403 LOS ANGELES COUNTY ENGINEERING BLDG.

76F309S CE#310 3-69

PWFB 0819

F. B. ~~2795~~ Pg. 56

2148

TR. 2871

1259-1

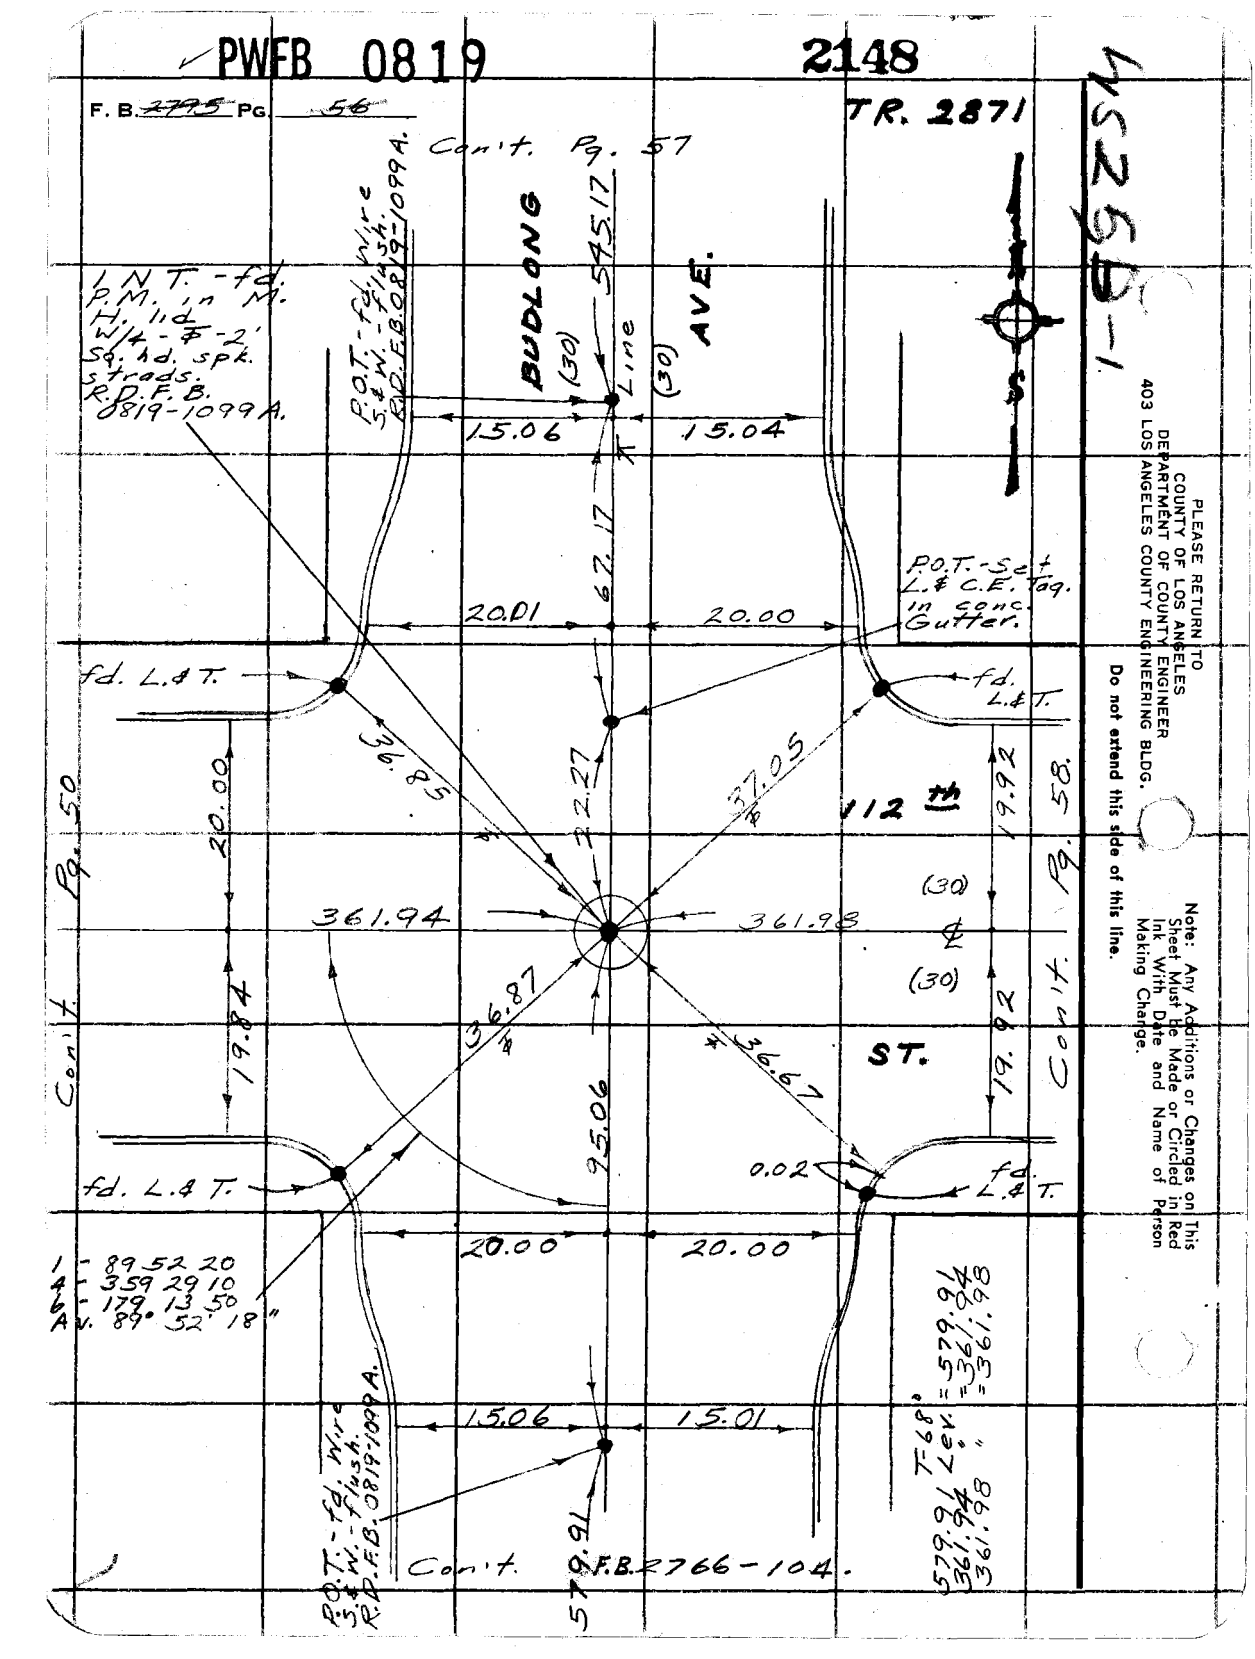

PLEASE RETURN TO
COUNTY OF LOS ANGELES
DEPARTMENT OF COUNTY ENGINEER
403 LOS ANGELES COUNTY ENGINEERING BLDG.

Do not extend this side of this line.

Note: Any Additions or Changes on This Sheet Must Be Made or Circled in Red Ink With Date and Name of Person Making Change.

PWFB 0819 2149

Notes Ck'd by	Survey of Athens Area ℄s
Map No.	JN 0303.00 Tape 245 Std 68 °F
Office Work	Surveyed by English
Checked	Notes English Date 2-74
Date	Indexed T. M. PALMERI JUN 5 1974

F. B. ~~2795~~ Pg. ~~57~~

WS26,B-1

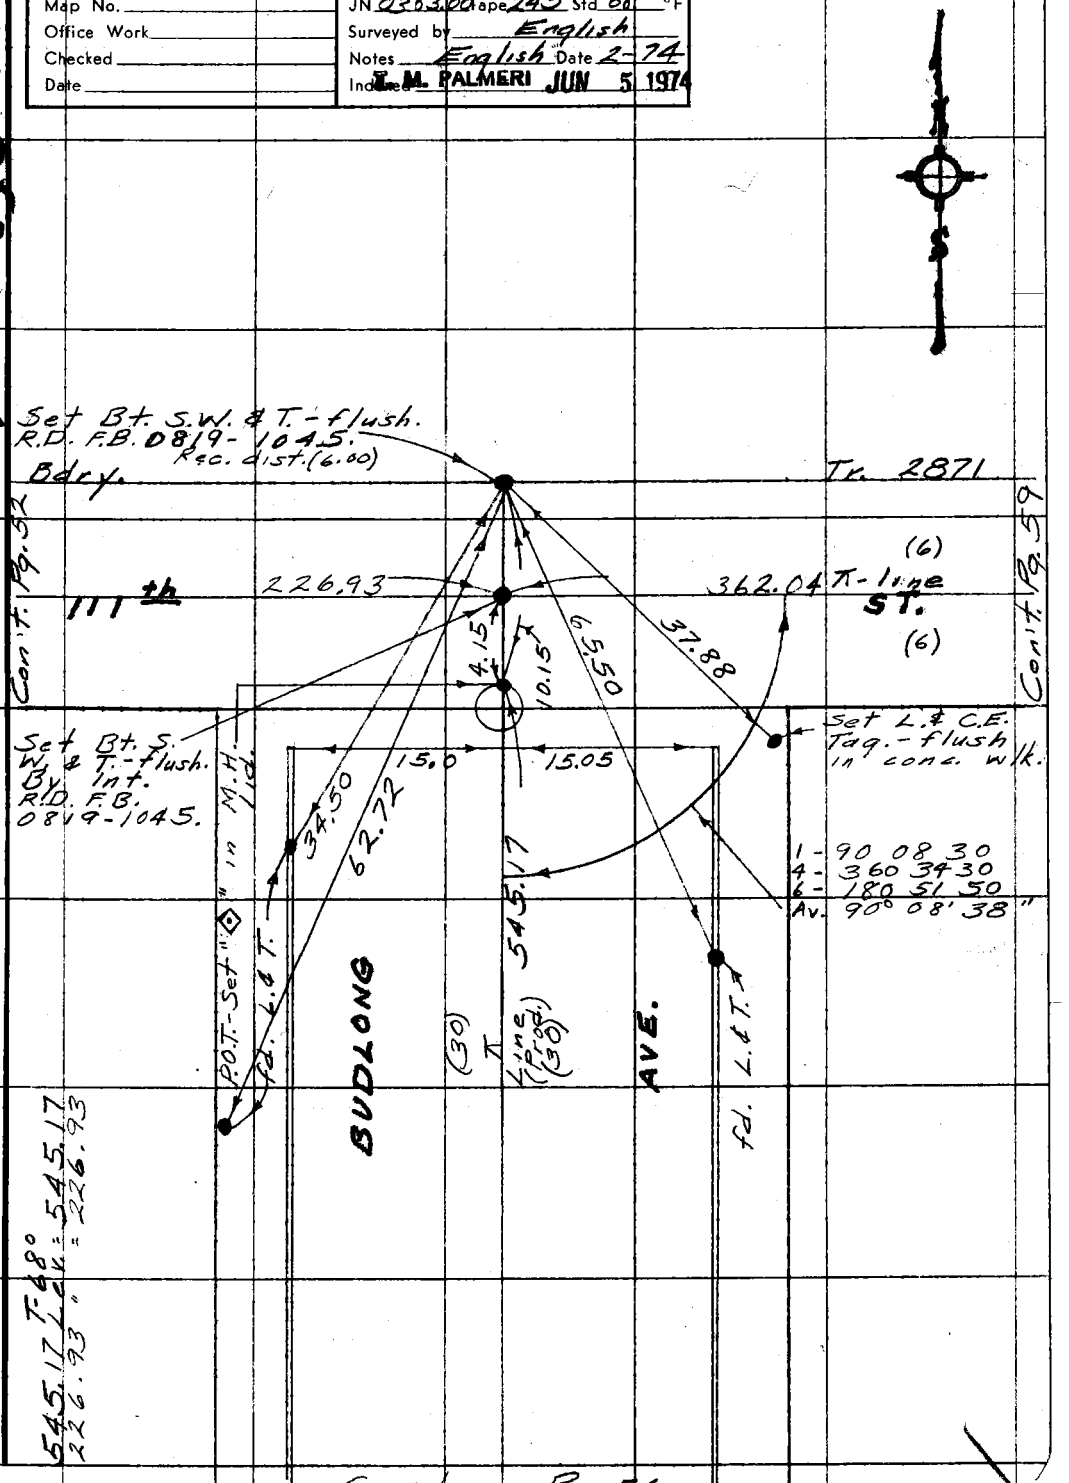

Note: Any Additions or Changes on This Sheet Must be Made or Circled in Red Ink With Date and Name of Person Making Change.

Do not extend this side of this line.

PLEASE RETURN TO
COUNTY OF LOS ANGELES
DEPARTMENT OF COUNTY ENGINEER
403 LOS ANGELES COUNTY ENGINEERING BLDG.

76F309S CE#310 3-69

Con't. Pg. 56

PWFB 0819

2150

F. B. ~~2995~~ PG. ~~58~~

Con't. Pg. 59

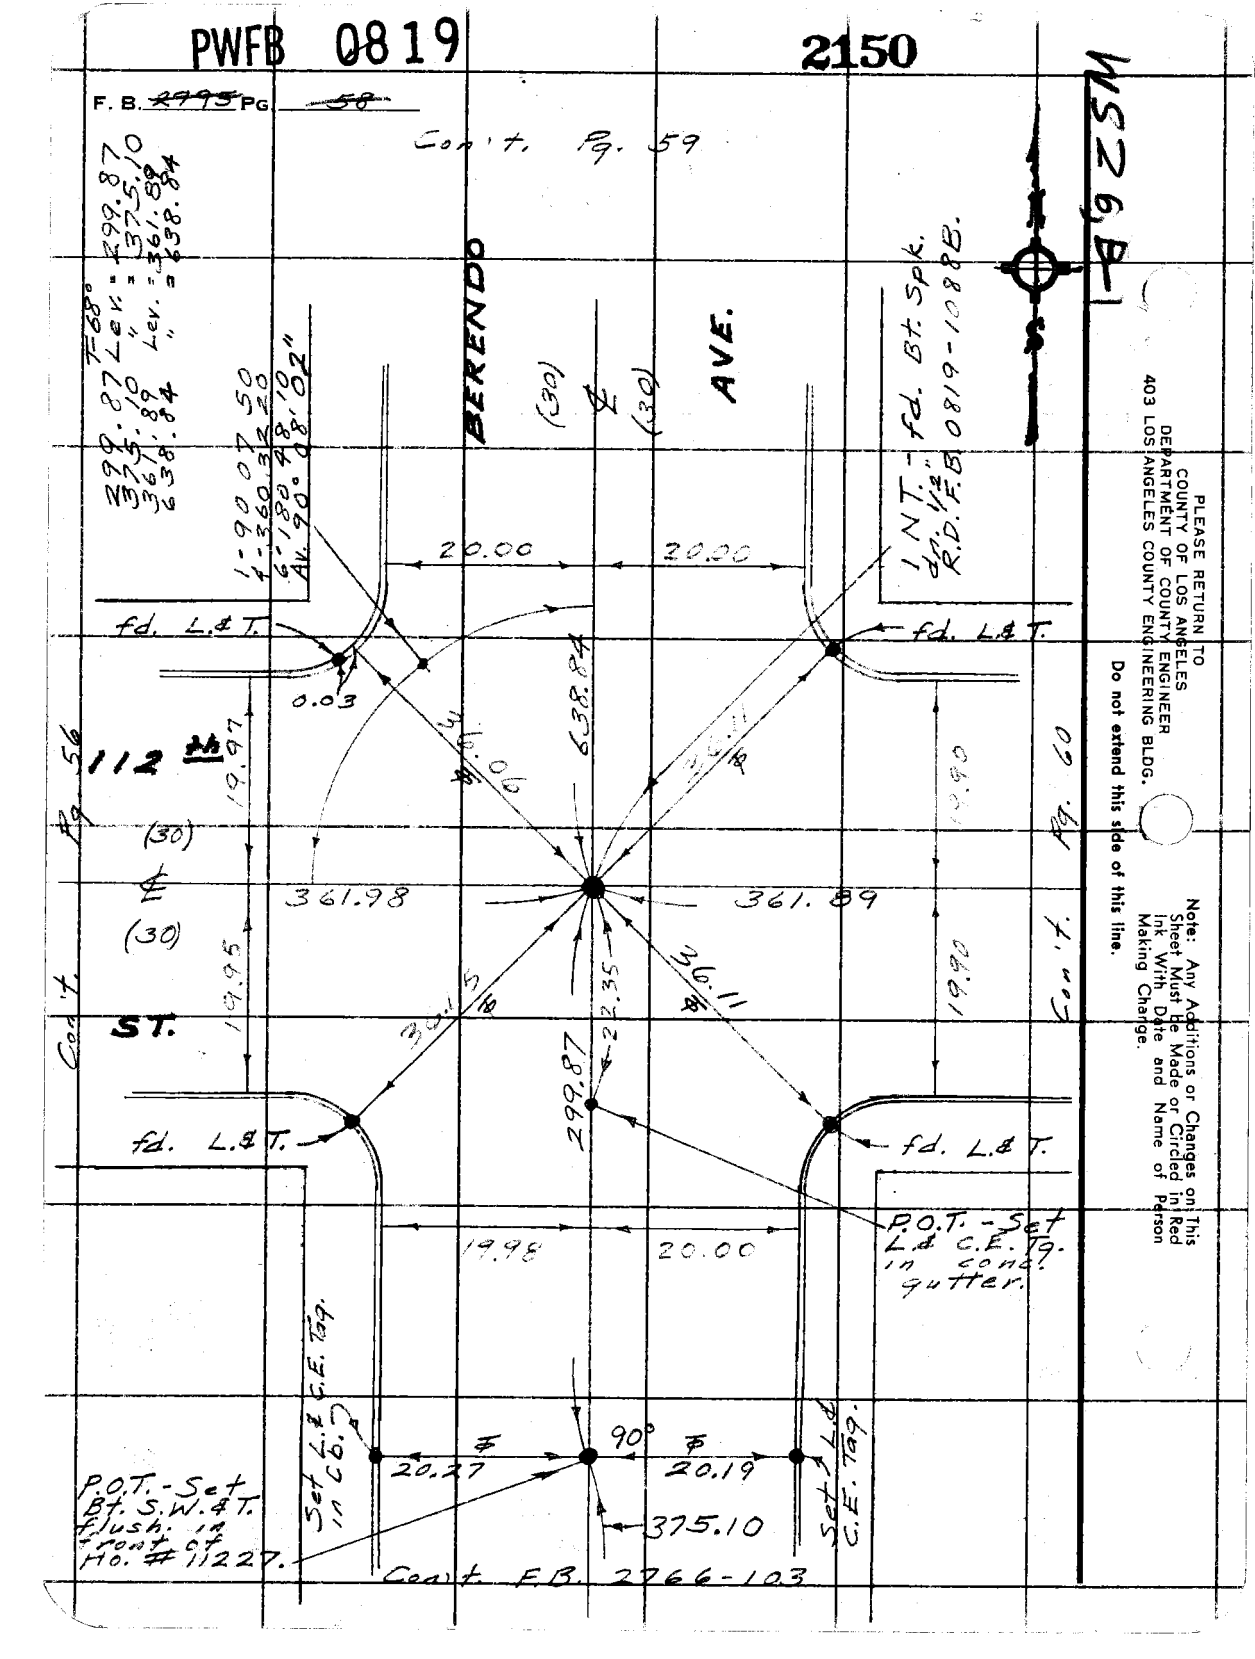

PLEASE RETURN TO
COUNTY OF LOS ANGELES
DEPARTMENT OF COUNTY ENGINEER
403 LOS ANGELES COUNTY ENGINEERING BLDG.

Do not extend this side of this line.

Note: Any Additions or Changes on This Sheet Must Be Made or Circled in Red Ink With Date and Name of Person Making Change.

PWFB 0819

2151

Notes Ck'd by	Survey of Athens Area Es
Map No.	JN 0303.00 Tape 245 Std 68 °F
Office Work	Surveyed by English
Checked	Notes Ed Date 2-74
Date	Indexed L. M. PALMER JUN 5 1974

F. B. ~~2795~~ Pg. 59

W526, B-1

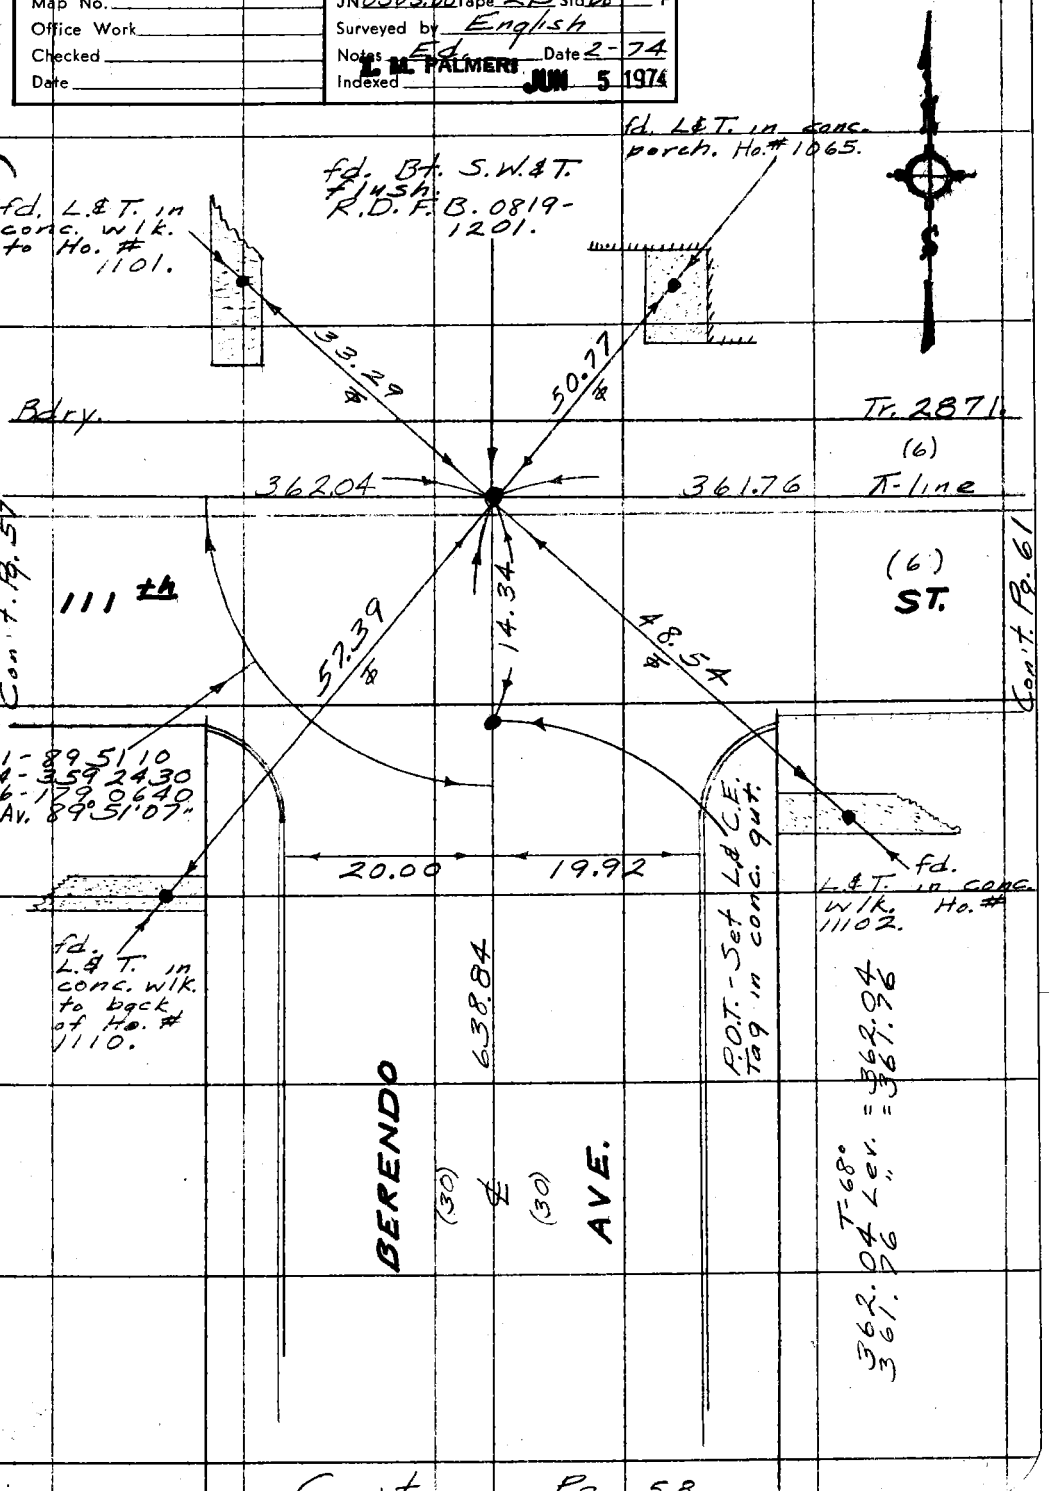

Note: Any Additions or Changes on this Sheet Must be Made or Circled in Red Ink With Date and Name of Person Making Change.

Do not extend this side of this line.

PLEASE RETURN TO
COUNTY OF LOS ANGELES
DEPARTMENT OF COUNTY ENGINEER
403 LOS ANGELES COUNTY ENGINEERING BLDG.

76F309S CE#310 3-69

Con't. Pg. 58

PWFB 0819

2152

F. B. ~~2795~~ PG. ~~60~~

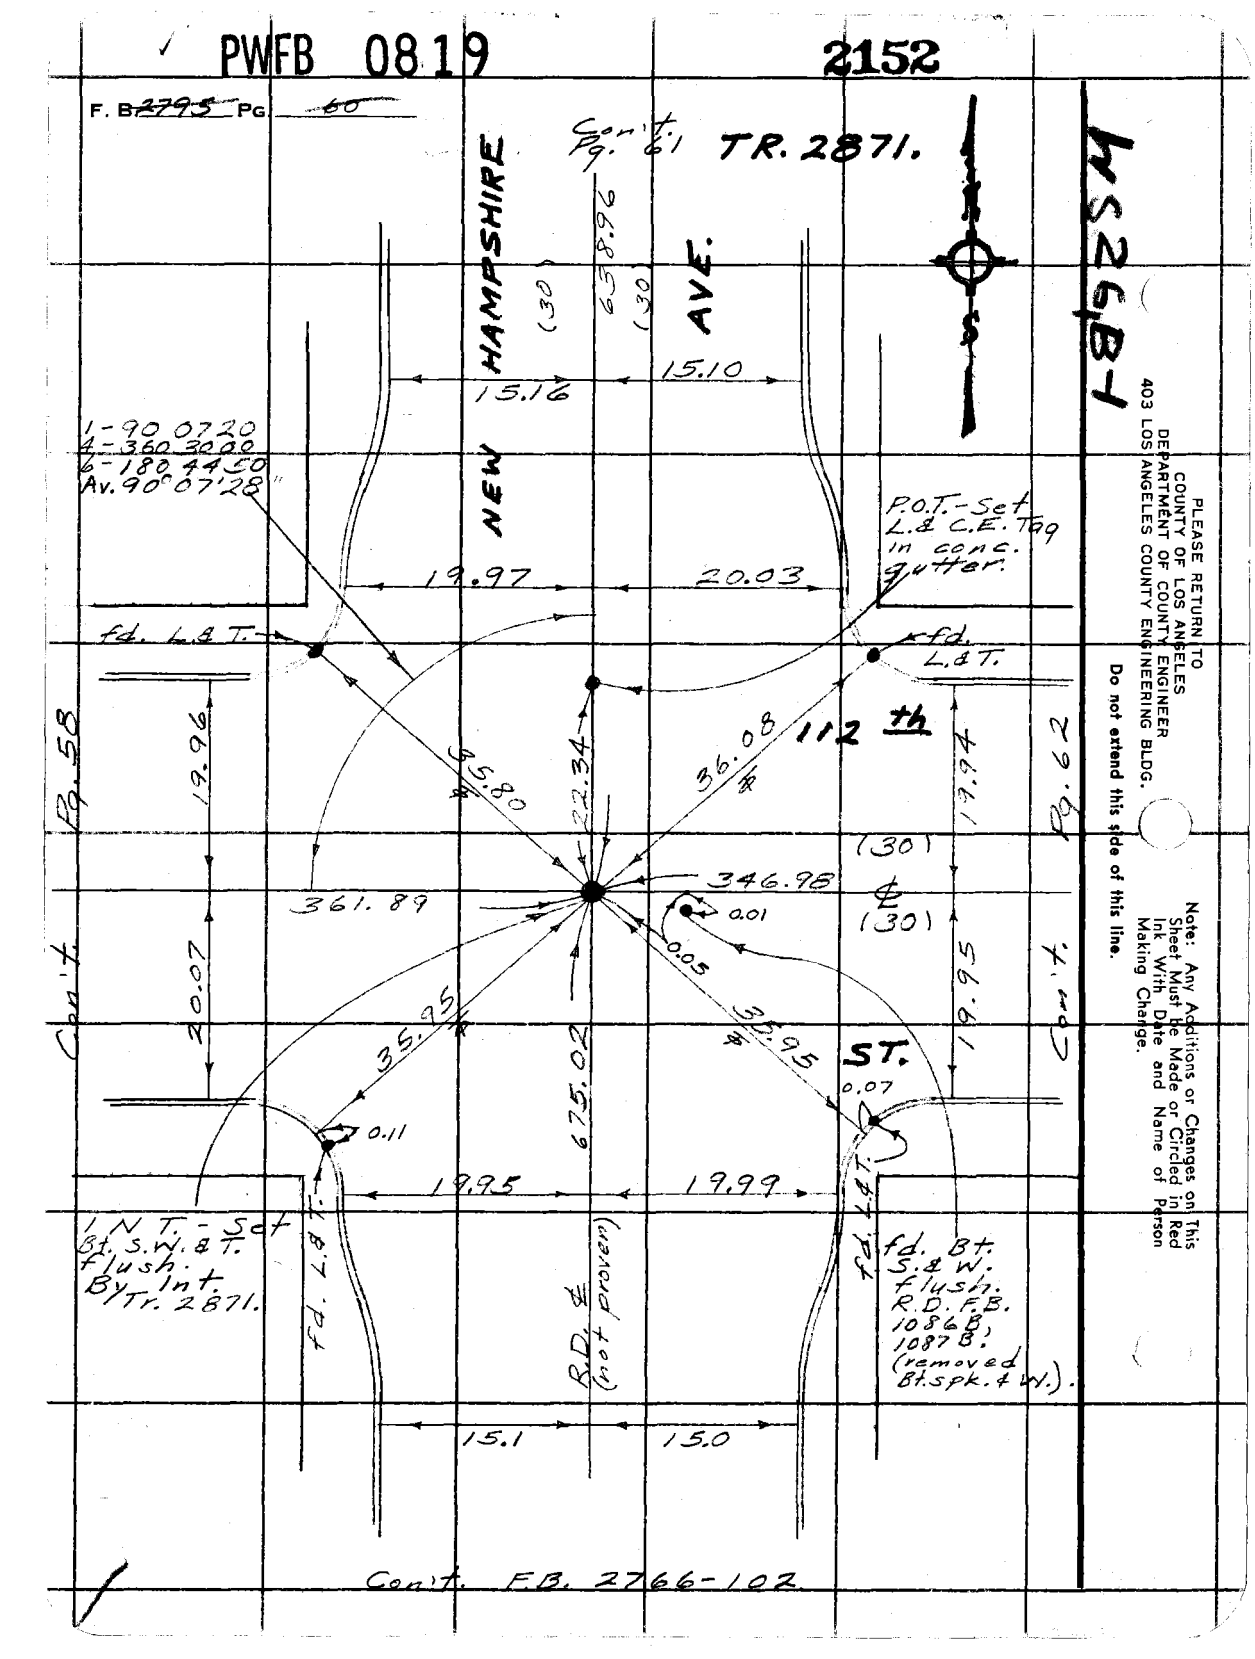

Cont'd. F.B. 2766-102

PLEASE RETURN TO
COUNTY OF LOS ANGELES
DEPARTMENT OF COUNTY ENGINEER
403 LOS ANGELES COUNTY ENGINEERING BLDG.

Do not extend this side of this line.

Note: Any Additions or Changes on This Sheet Must Be Made or Circled in Red Ink With Date and Name of Person Making Change.

R.S. 26, 81

PWFB 0819

2153

Notes Ck'd by	Survey of Athens Area ℄s
Map No.	JN 0303.00 Tape 24.5 Std 68 °F
Office Work	Surveyed by English
Checked	Notes Ed. Date 2-74
Date	Indexed T. M. PALMERI JUN 5 1974

F. B. ~~279.5~~ PG. ~~61~~

W826, B-1

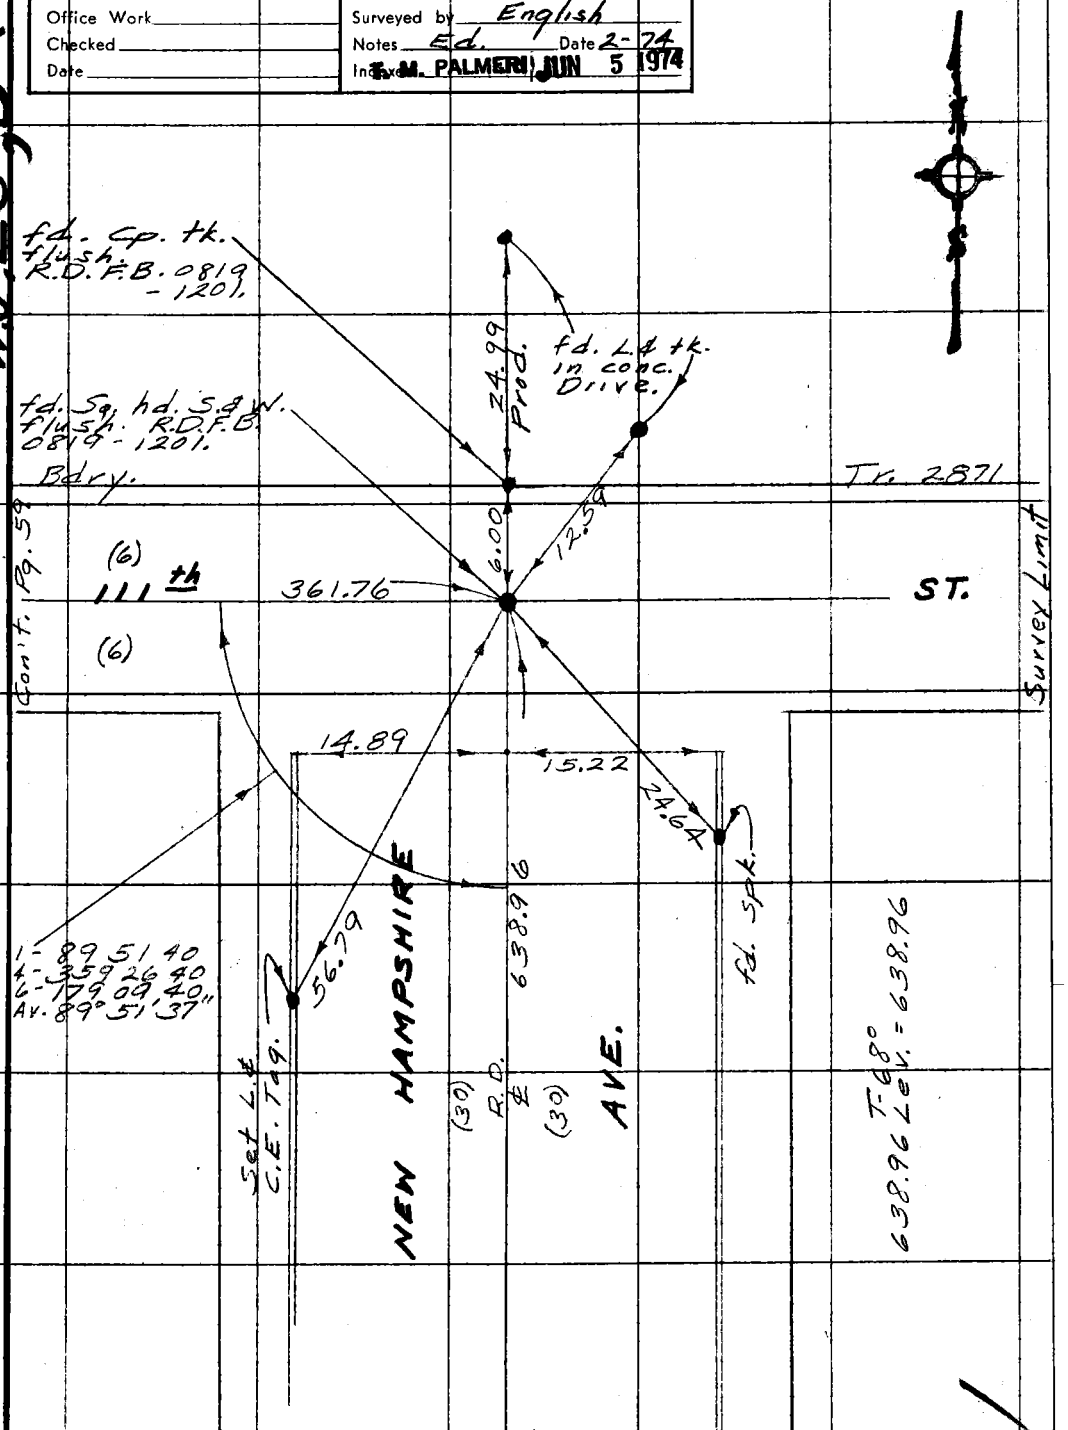

Note: Any Additions or Changes on this Sheet Must be Made or Circled in Red Ink With Date and Name of Person Making Change.

Do not extend this side of this line.

PLEASE RETURN TO
COUNTY OF LOS ANGELES
DEPARTMENT OF COUNTY ENGINEER
403 LOS ANGELES COUNTY ENGINEERING BLDG.

76F309S CE#310 3-69

Con't. Pg. 60

PWFB 0819

2154

F. B. ~~2795~~ PG. ~~62~~

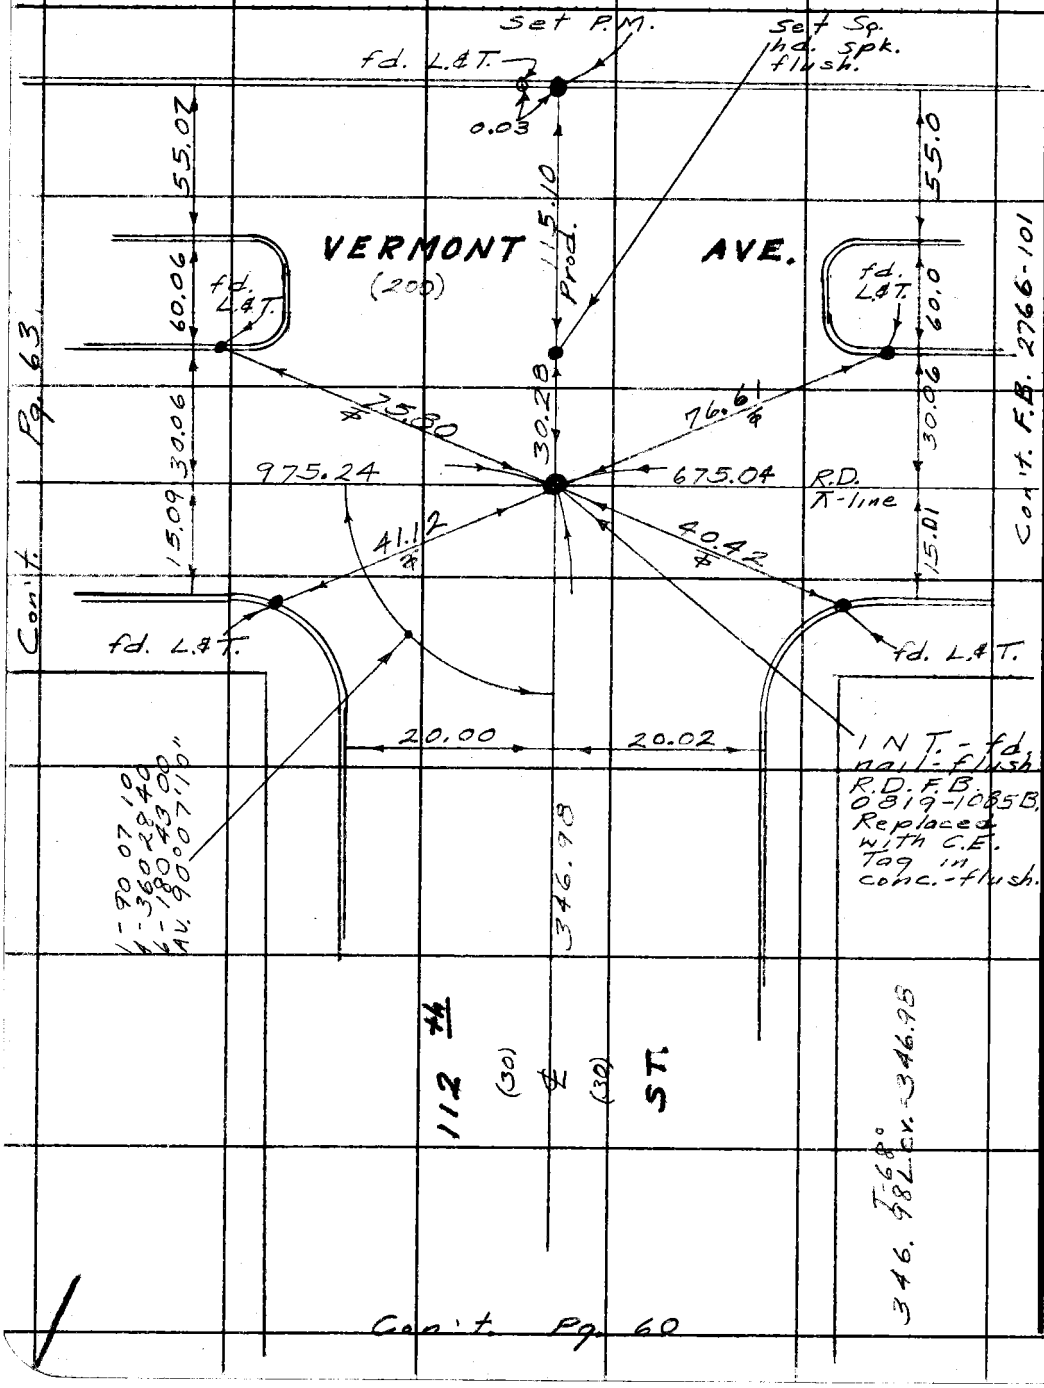

PLEASE RETURN TO
COUNTY OF LOS ANGELES
DEPARTMENT OF COUNTY ENGINEER
403 LOS ANGELES COUNTY ENGINEERING BLDG.

Do not extend this side of this line.

Note: Any Additions or Changes on This Sheet Must Be Made or Circled in Red Ink With Date and Name of Person Making Change.

PWFB 0819

2155

Notes Ck'd by	Survey of Athens Area ℄s
Map No.	JN 0303.00 Tape 245 Std 68 °F
Office Work	Surveyed by English
Checked	Notes Ed. Date 3-74
Date	Indexed T. M. PALMERI JUN 5 1974

F. B. ~~2795~~ PG. ~~63~~

WP 26, B-1

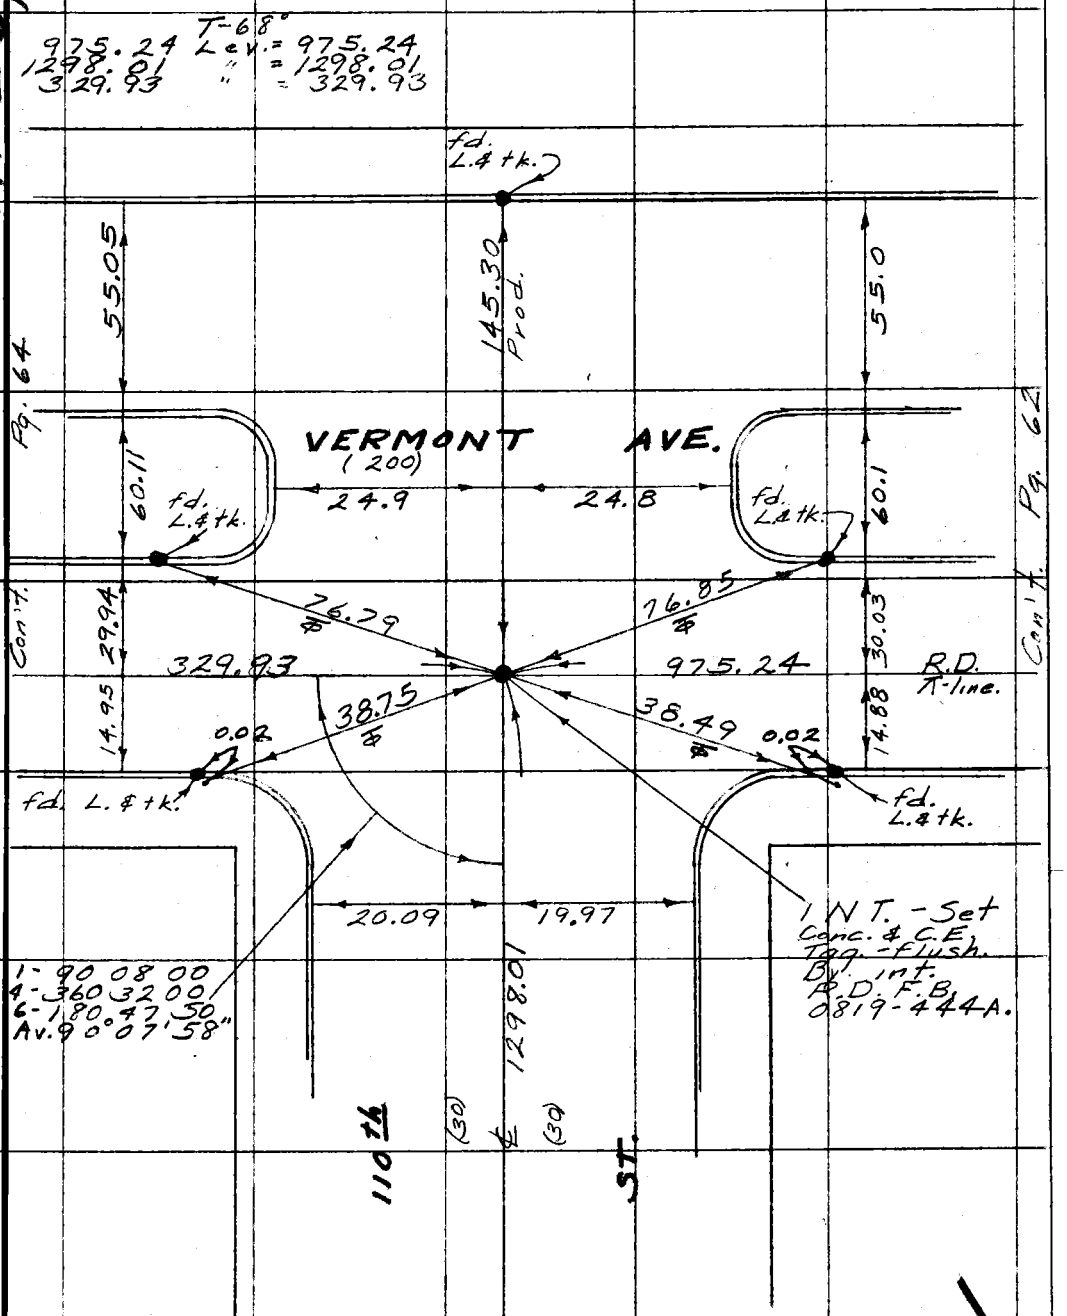

Note: Any Additions or Changes on This Sheet Must be Made or Circled in Red Ink With Date and Name of Person Making Change.

Do not extend this side of this line.

PLEASE RETURN TO
COUNTY OF LOS ANGELES
DEPARTMENT OF COUNTY ENGINEER
403 LOS ANGELES COUNTY ENGINEERING BLDG.

76F309S CE#310 3-69

Con't. Pg. 53

PWFB 0819

2156

F. B. 2795 PG. 64

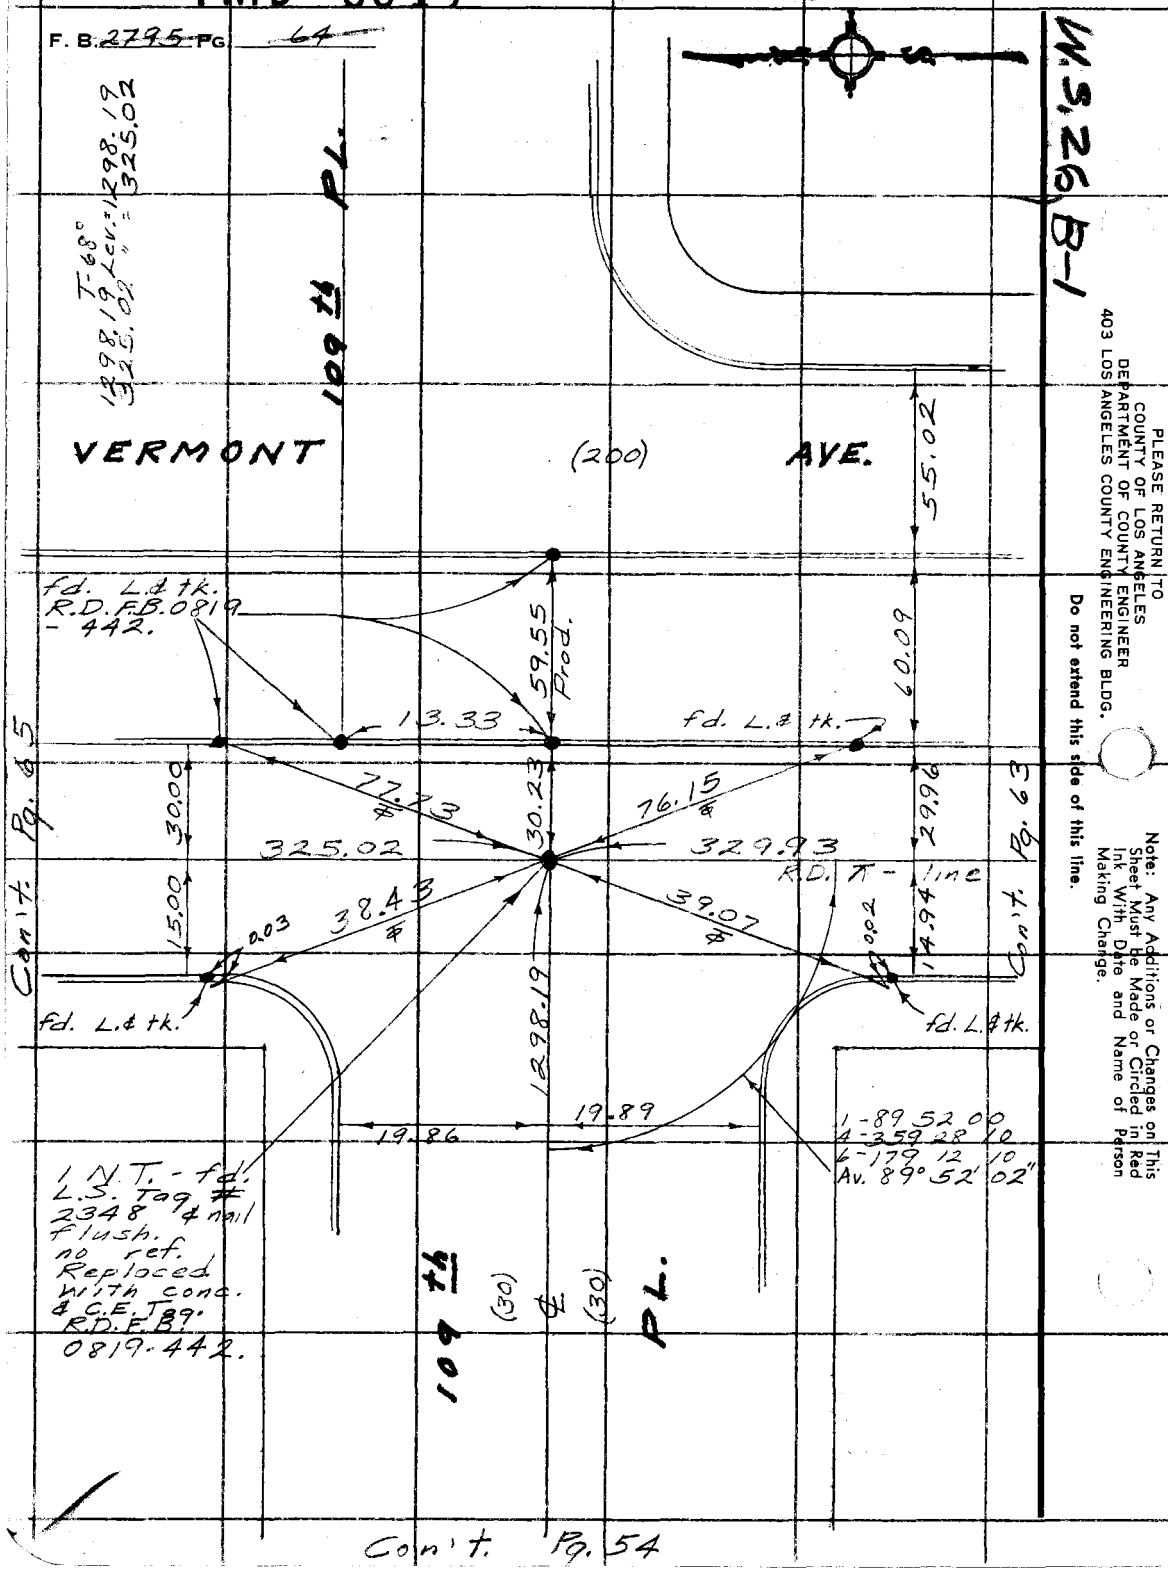

PWFB 0819

2157

Notes Ck'd by	Survey of Athens Area Es
Map No.	JN 0303.60 Tape 245 Std 68 °F
Office Work	Surveyed by English
Checked	Notes Ed. Date 3-74
Date	Indexed T. M. PALMER JUN 5 1974

F. B. ~~2795~~ PG. ~~65~~

WS29, B-1

Note: Any Additions or Changes on this Sheet Must be Made or Circled in Red Ink With Date and Name of Person Making Change.

Do not extend this side of this line.

PLEASE RETURN TO
COUNTY OF LOS ANGELES
DEPARTMENT OF COUNTY ENGINEER
403 LOS ANGELES COUNTY ENGINEERING BLDG.

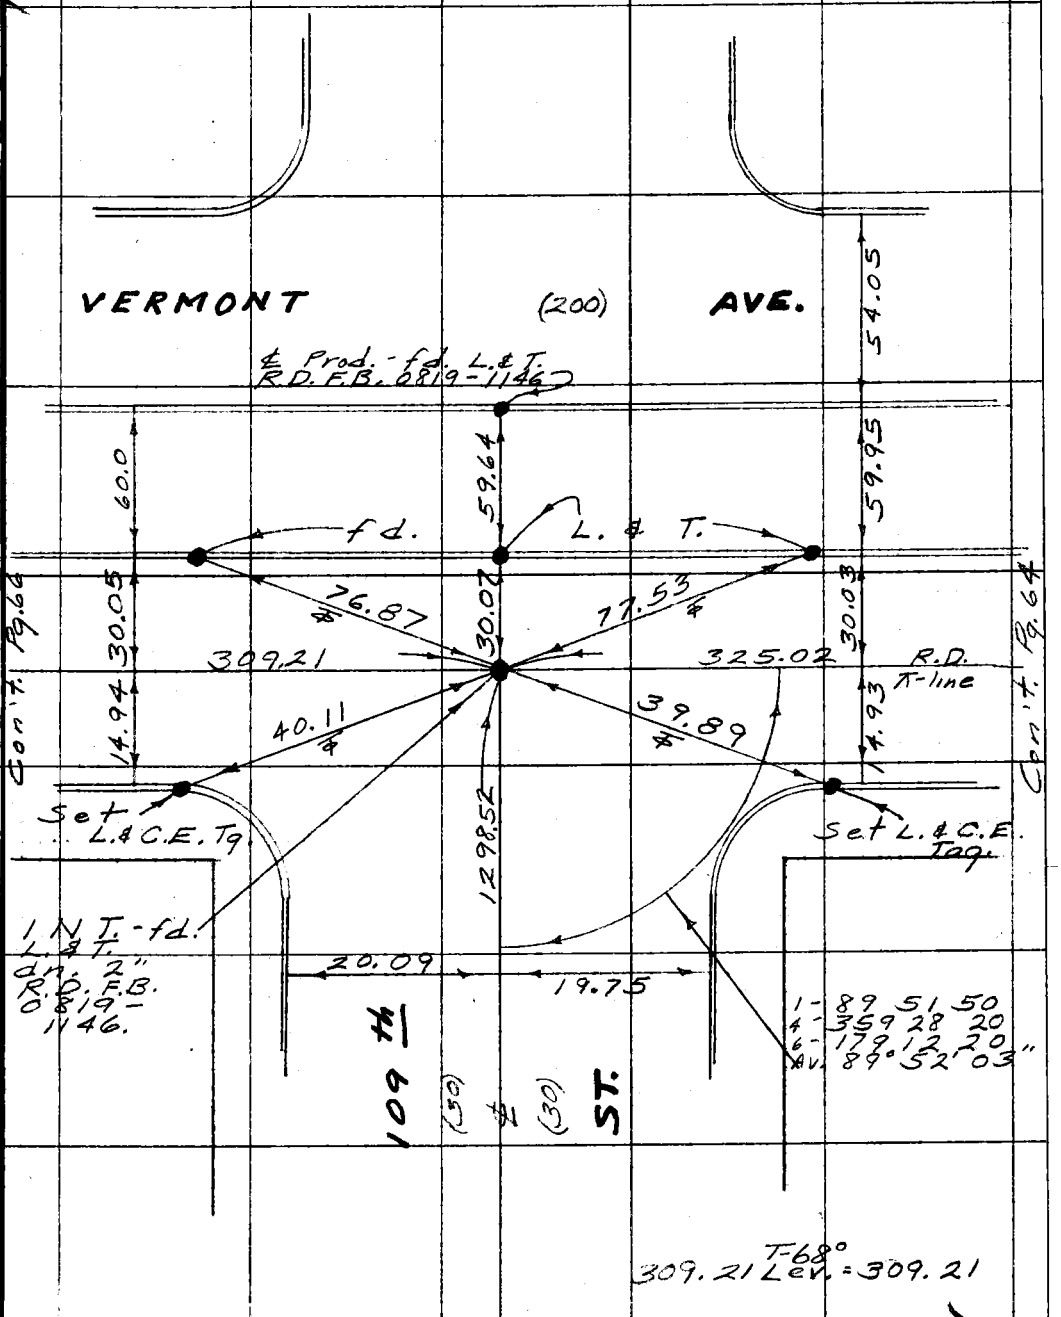

Con't. Pg. 55

T6F309S CE#310 3-69

PLEASE RETURN TO
COUNTY OF LOS ANGELES
DEPARTMENT OF COUNTY ENGINEER
403 LOS ANGELES COUNTY ENGINEERING BLDG.

Note: Any Additions or Changes on This Sheet Must be Made or Circled in Red Ink With Date and Name of Person Making Change.

Do not extend this side of this line.

WS 25, B-1

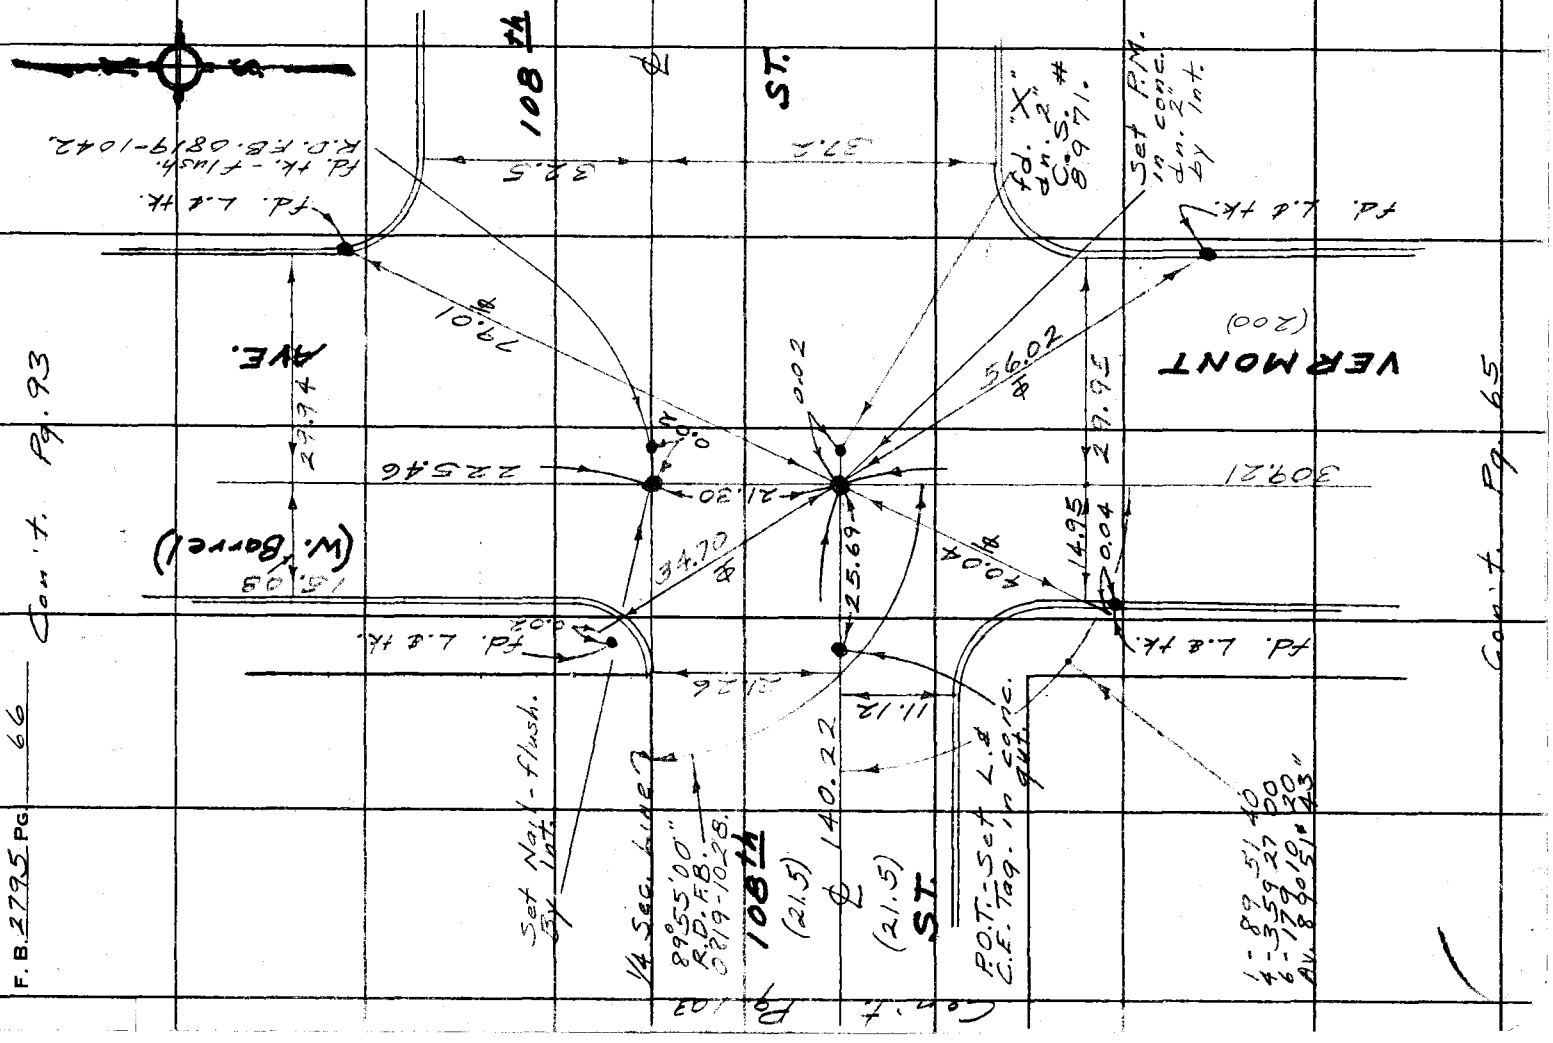

F.B. 2795 PG. 66

PWFB 0919 1582

Notes Ck'd by	Survey of Athens Area - ℄s
Map No.	JN 0303.00 Tape 242 Std 68 °F
Office Work	Surveyed by English
Checked	Notes Ed. Date 4-74
Date	Indexed E. M. PALMERI JUN 5 1974

F. B. ~~2795~~ PG. ~~67~~

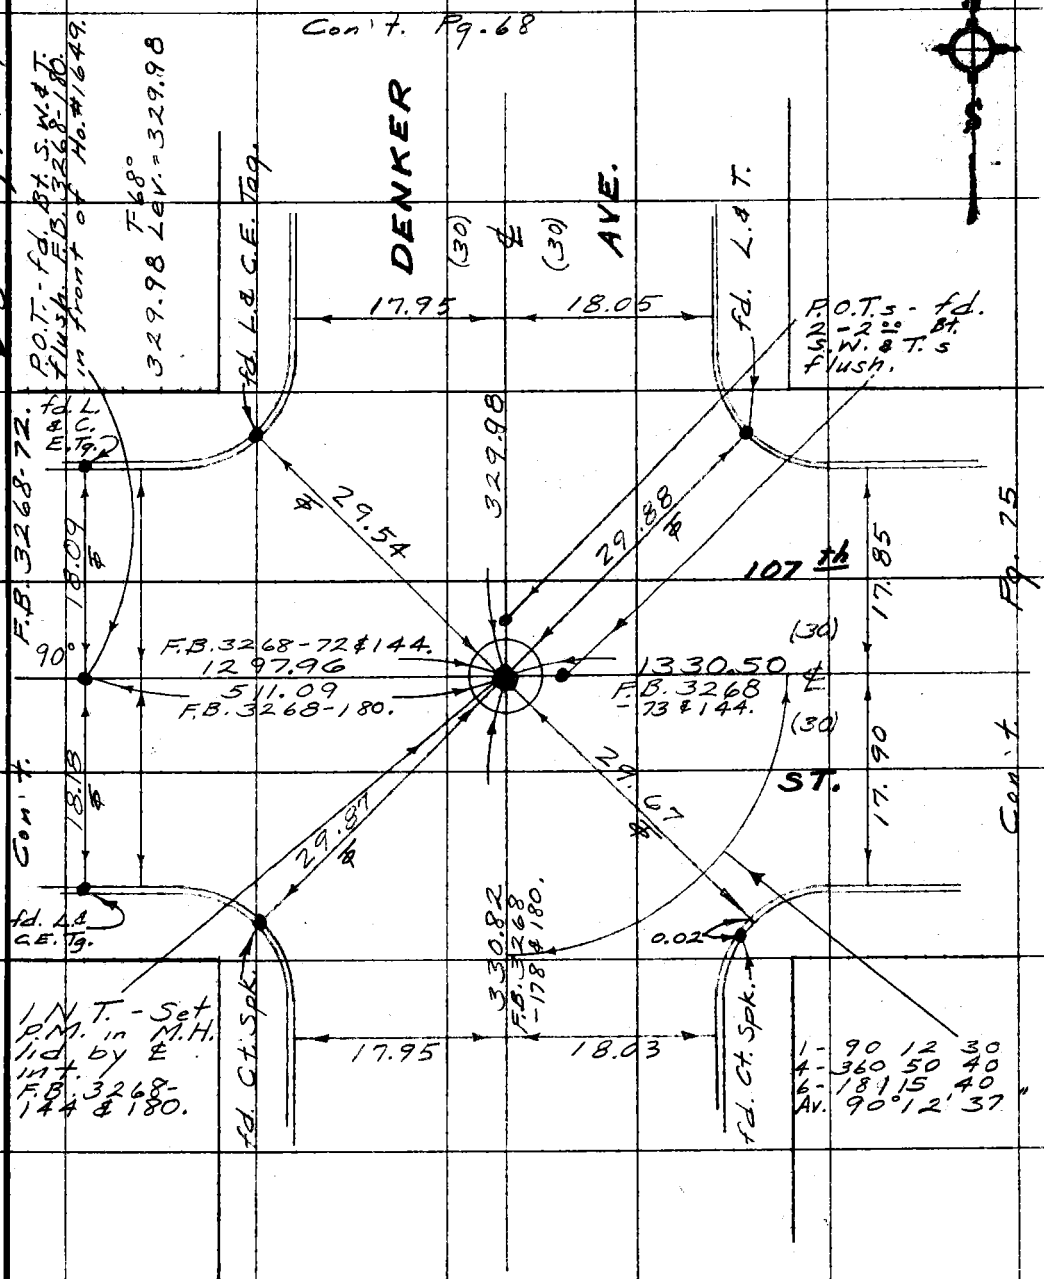

Note: Any Additions or Changes on This Sheet Must be Made or Circled in Red Ink With Date and Name of Person Making Change.

Do not extend this side of this line.

PLEASE RETURN TO
COUNTY OF LOS ANGELES
DEPARTMENT OF COUNTY ENGINEER
403 LOS ANGELES COUNTY ENGINEERING BLDG.

76F309S CE#310 3-69

PWFB 0919 1583

F. B. ~~2795~~ PG ~~68~~

Con't. Pg. 69

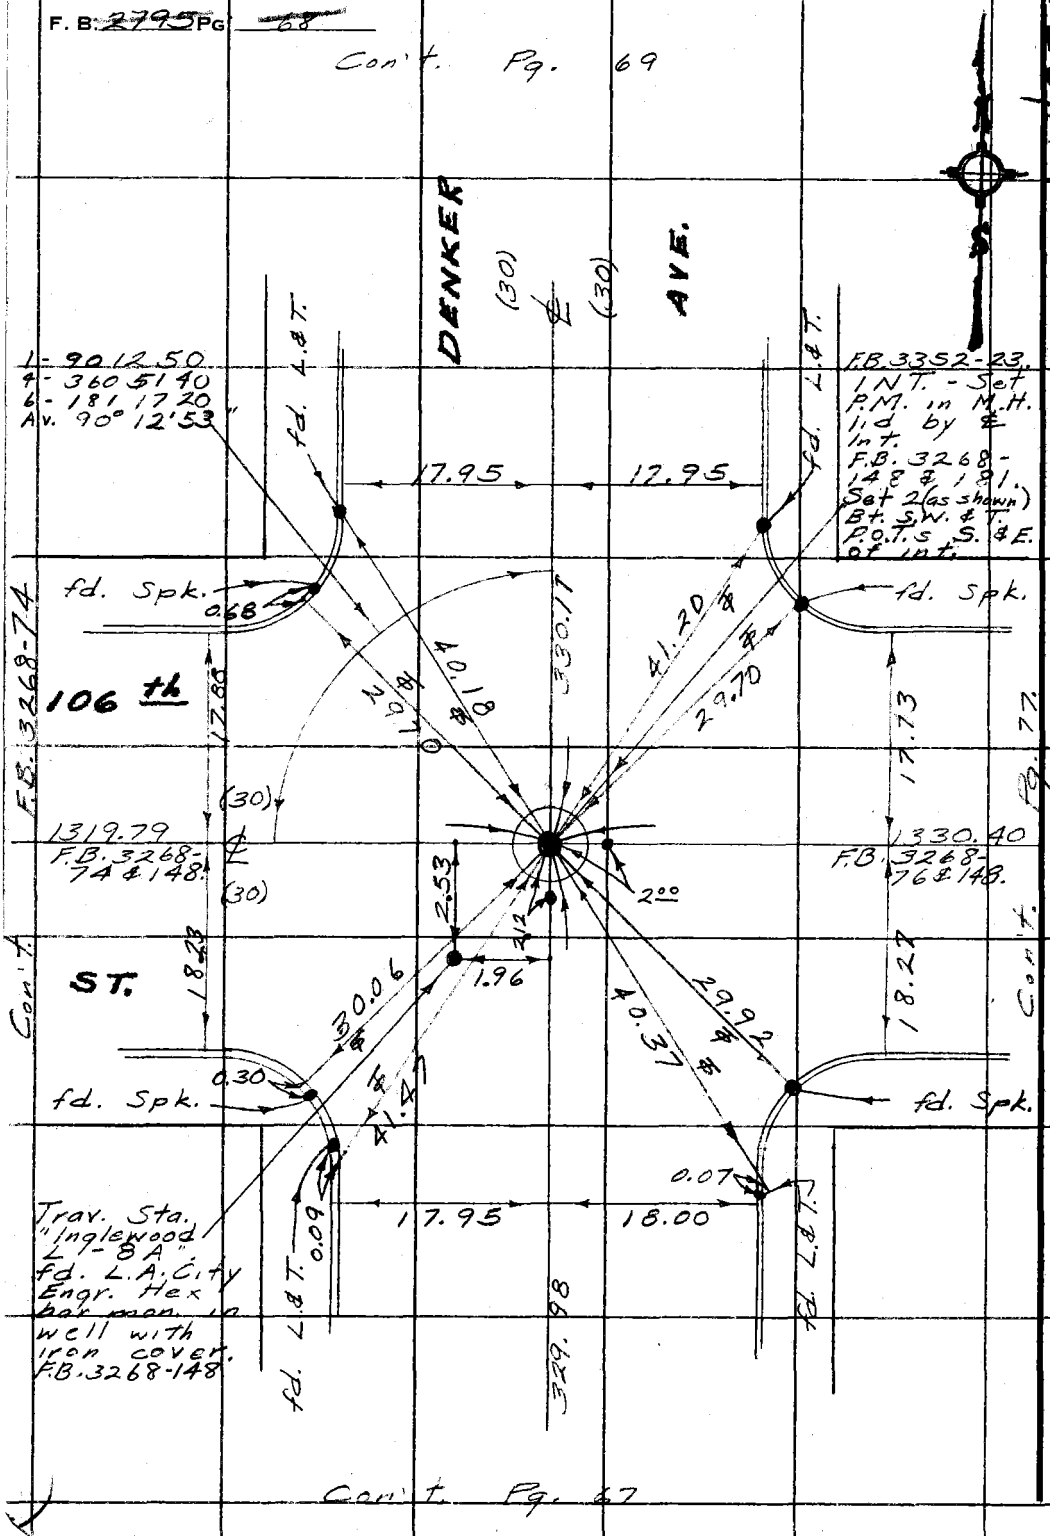

WS 26 A-1

PLEASE RETURN TO
COUNTY OF LOS ANGELES
DEPARTMENT OF COUNTY ENGINEER
403 LOS ANGELES COUNTY ENGINEERING BLDG.

Do not extend this side of this line.

Note: Any Additions or Changes on This Sheet Must Be Made or Circled in Red Ink With Date and Name of Person Making Change.

PWFB 0919 **1584**

Notes Ck'd by	Survey of Athens Area - ℄s
Map No.	JN 0303.00 Tape 242 Std 68 °F
Office Work	Surveyed by English
Checked	Notes Ed. Date 4-74
Date	T. McPALMER JUN 5 1974

F. B. ~~2795~~ PG. ~~69~~

W126 A-1

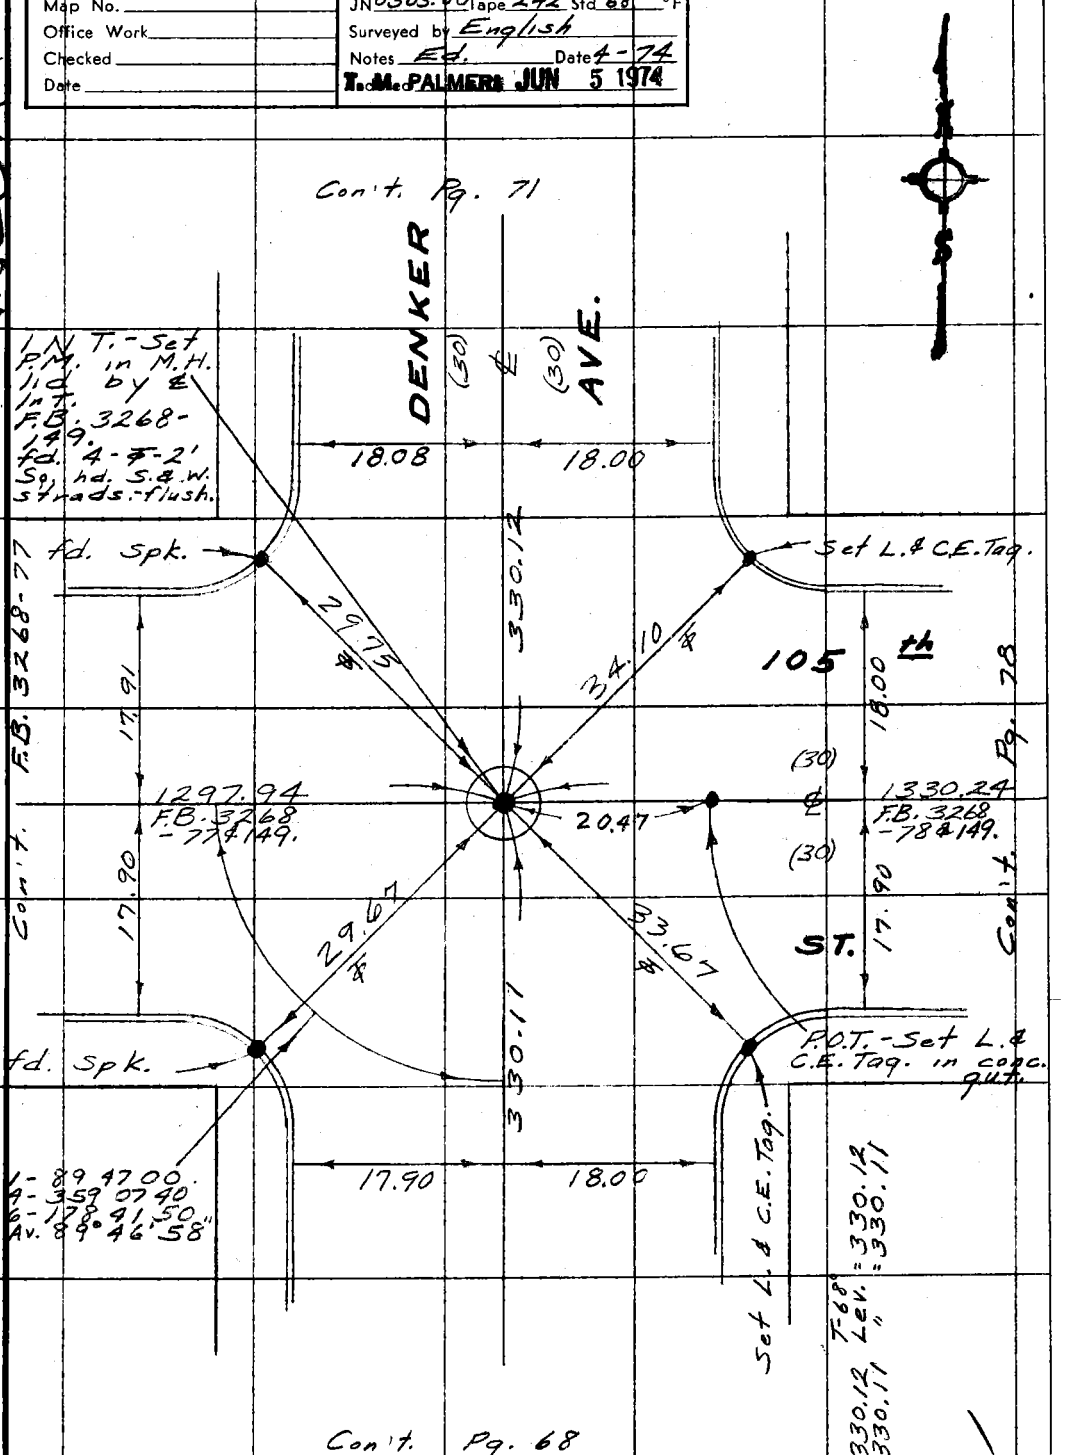

Note: Any Additions or Changes on This Sheet Must be Made or Circled in Red Ink With Date and Name of Person Making Change.

Do not extend this side of this line.

PLEASE RETURN TO
COUNTY OF LOS ANGELES
DEPARTMENT OF COUNTY ENGINEER
403 LOS ANGELES COUNTY ENGINEERING BLDG.

76F309S CE#310 3-69

PLEASE RETURN TO
COUNTY OF LOS ANGELES
DEPARTMENT OF COUNTY ENGINEER
403 LOS ANGELES COUNTY ENGINEERING BLDG.

Note: Any Additions or Changes on This Sheet Must be Made or Circled in Red Ink With Date and Name of Person Making Change.

Do not extend this side of this line.

WS 26, A-1

1585

PWFB 0919

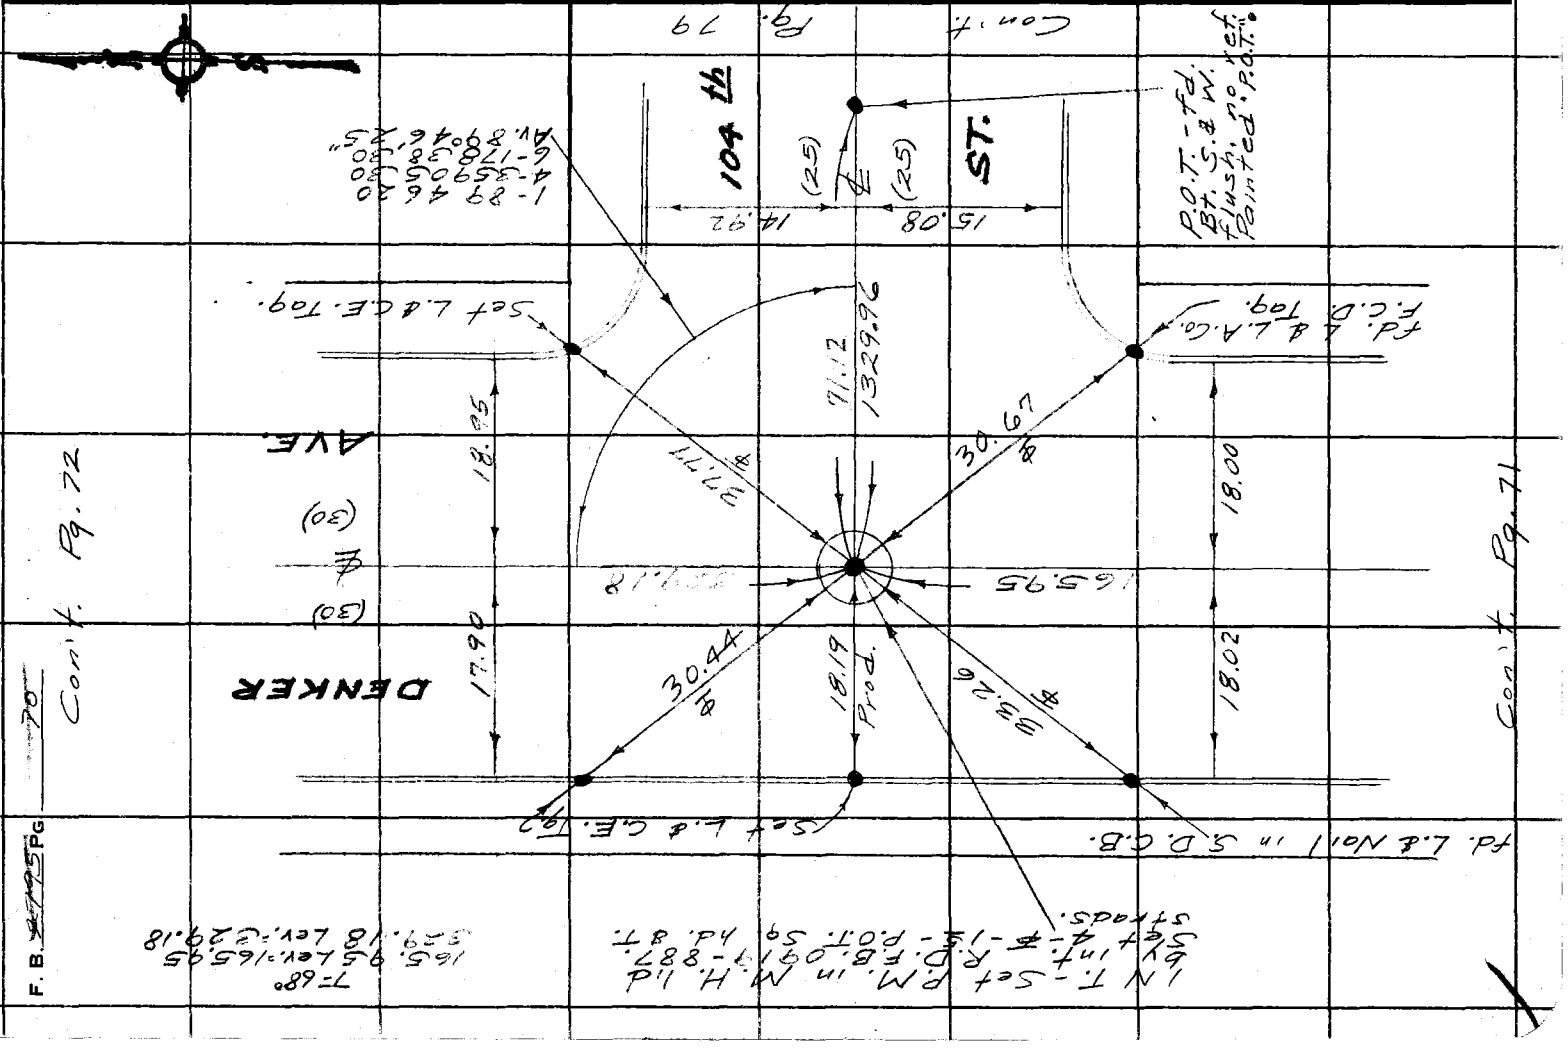

PWFB 0919

1586

WS 26,A-1

Notes Ck'd by	Survey of Athens Area-Zs
Map No.	JN 0303.00 Tape 212 Std 68 °F
Office Work	Surveyed by English
Checked	Notes Ed Date 4-74
Date	Indexed L.M. PALMERI JUN 5 1974

F. B. 2795 Pg. 24

Con't. Pg. 70

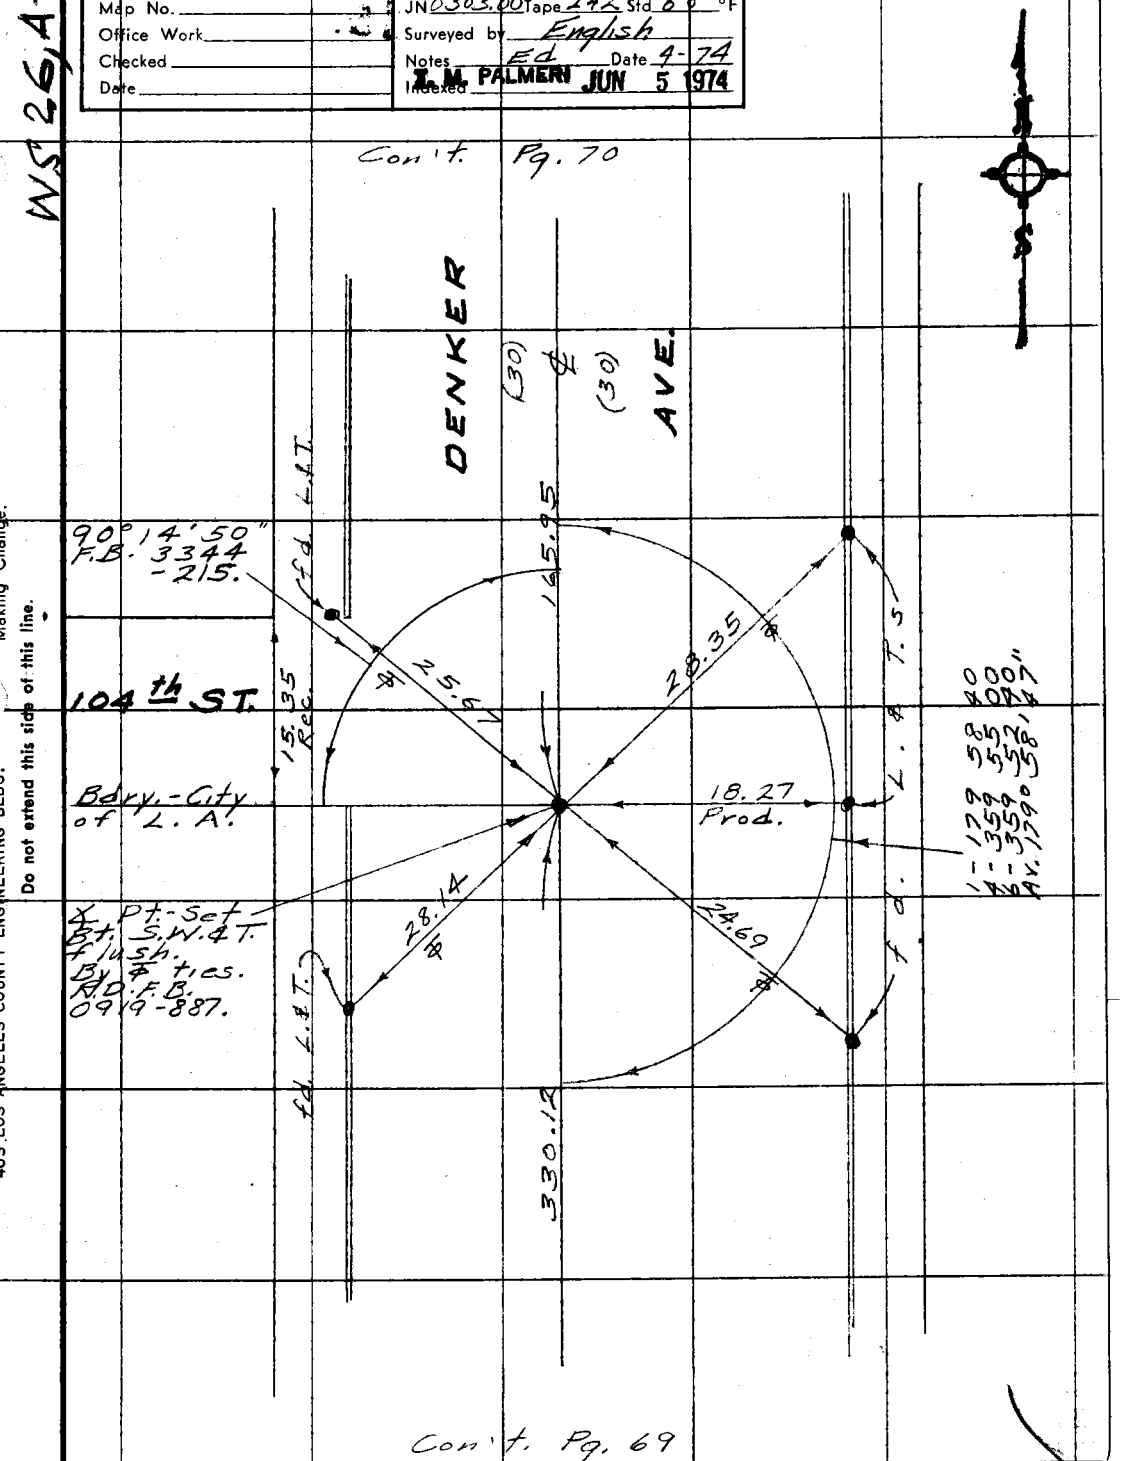

Con't. Pg. 69

Note: Any Additions or Changes on This Sheet Must be Made or Circled in Red Ink With Date and Name of Person Making Change.

Do not extend this side of this line.

PLEASE RETURN TO
COUNTY OF LOS ANGELES
DEPARTMENT OF COUNTY ENGINEER
403 LOS ANGELES COUNTY ENGINEERING BLDG.

76F309s CE#310 3-69

PWFB 0919

1587

F. B. ~~2795~~ PG 72

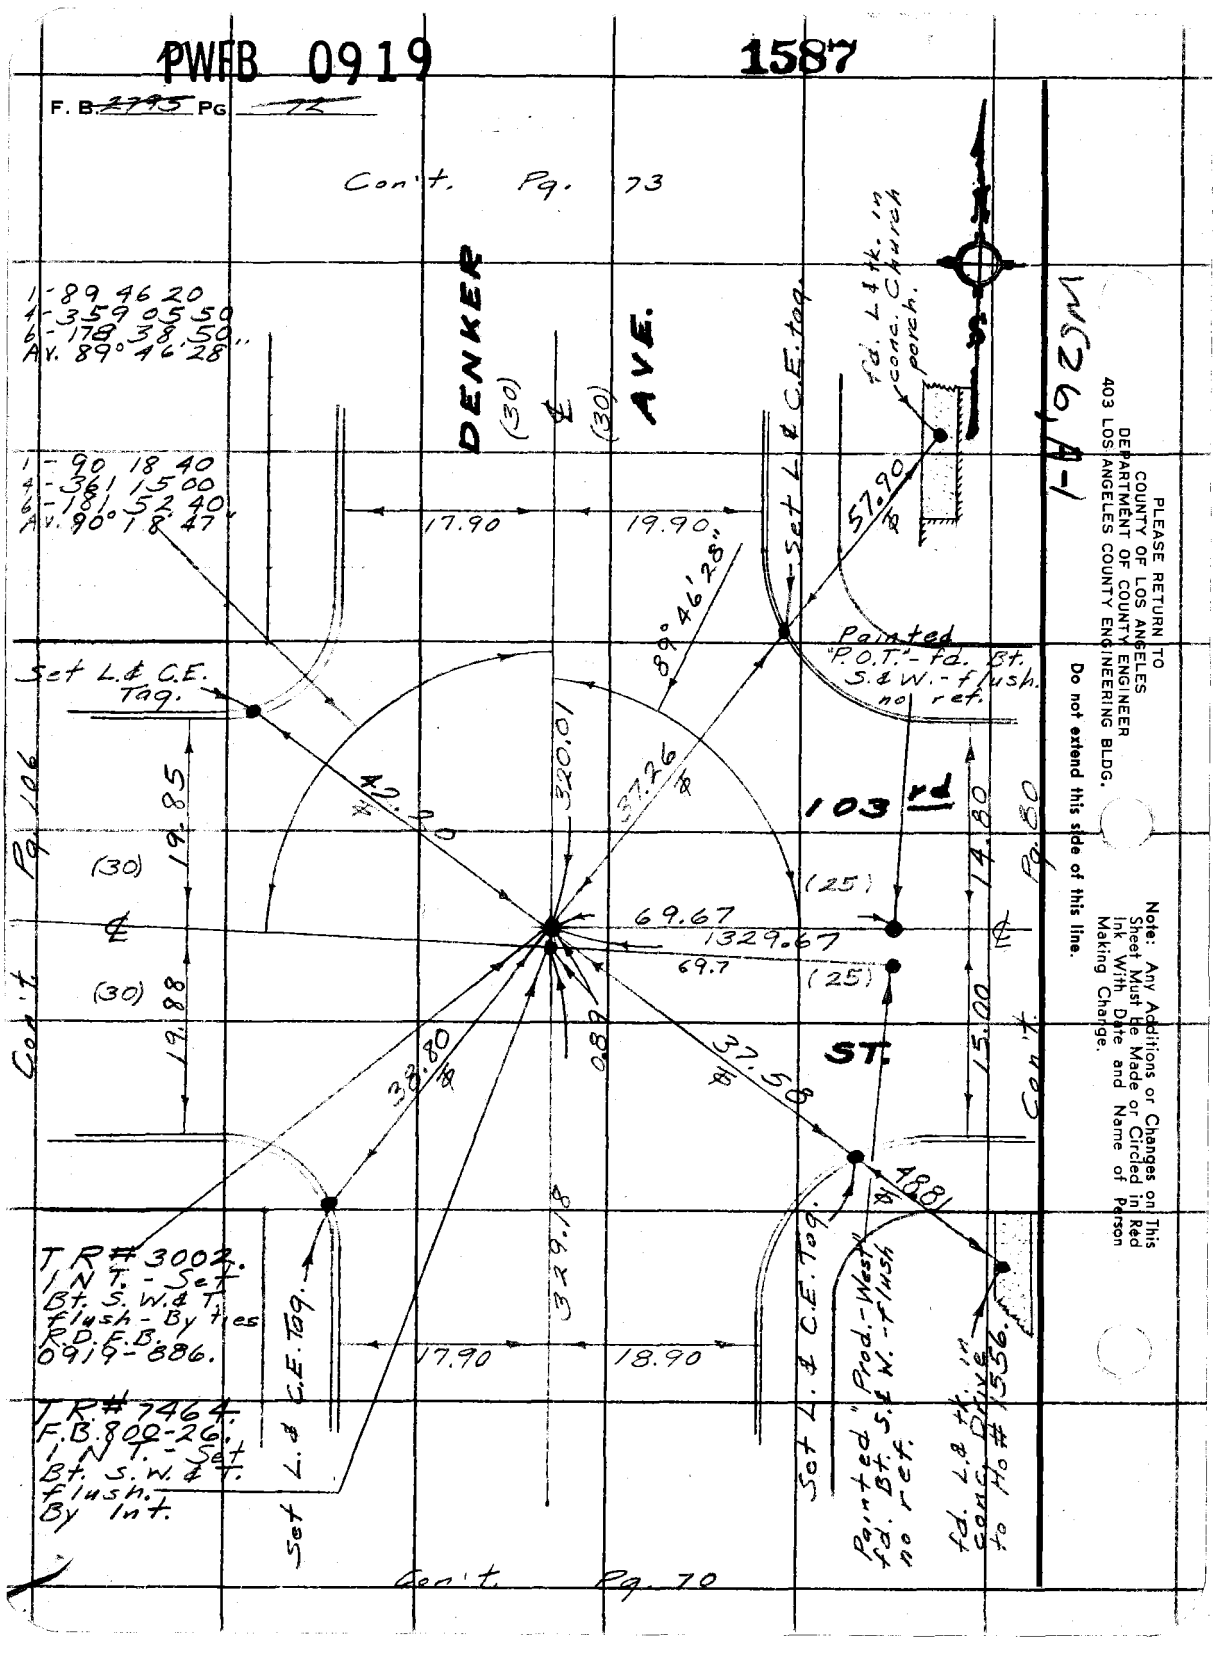

PLEASE RETURN TO
COUNTY OF LOS ANGELES
DEPARTMENT OF COUNTY ENGINEER
403 LOS ANGELES COUNTY ENGINEERING BLDG.

Do not extend this side of this line.

Note: Any Additions or Changes on This Sheet Must Be Made or Circled in Red Ink With Date and Name of Person Making Change.

PWFB 0919

1588

Notes Ck'd by	Survey of Athens Area ℄s
Map No.	JN 0303.00 Tape 202 Std 68 °F
Office Work	Surveyed by English
Checked	Notes Ed. Date 4-74
Date	Inspected T. M. PALMERI JUN 5 1974

F. B. ~~2795~~ Pg. ~~73~~

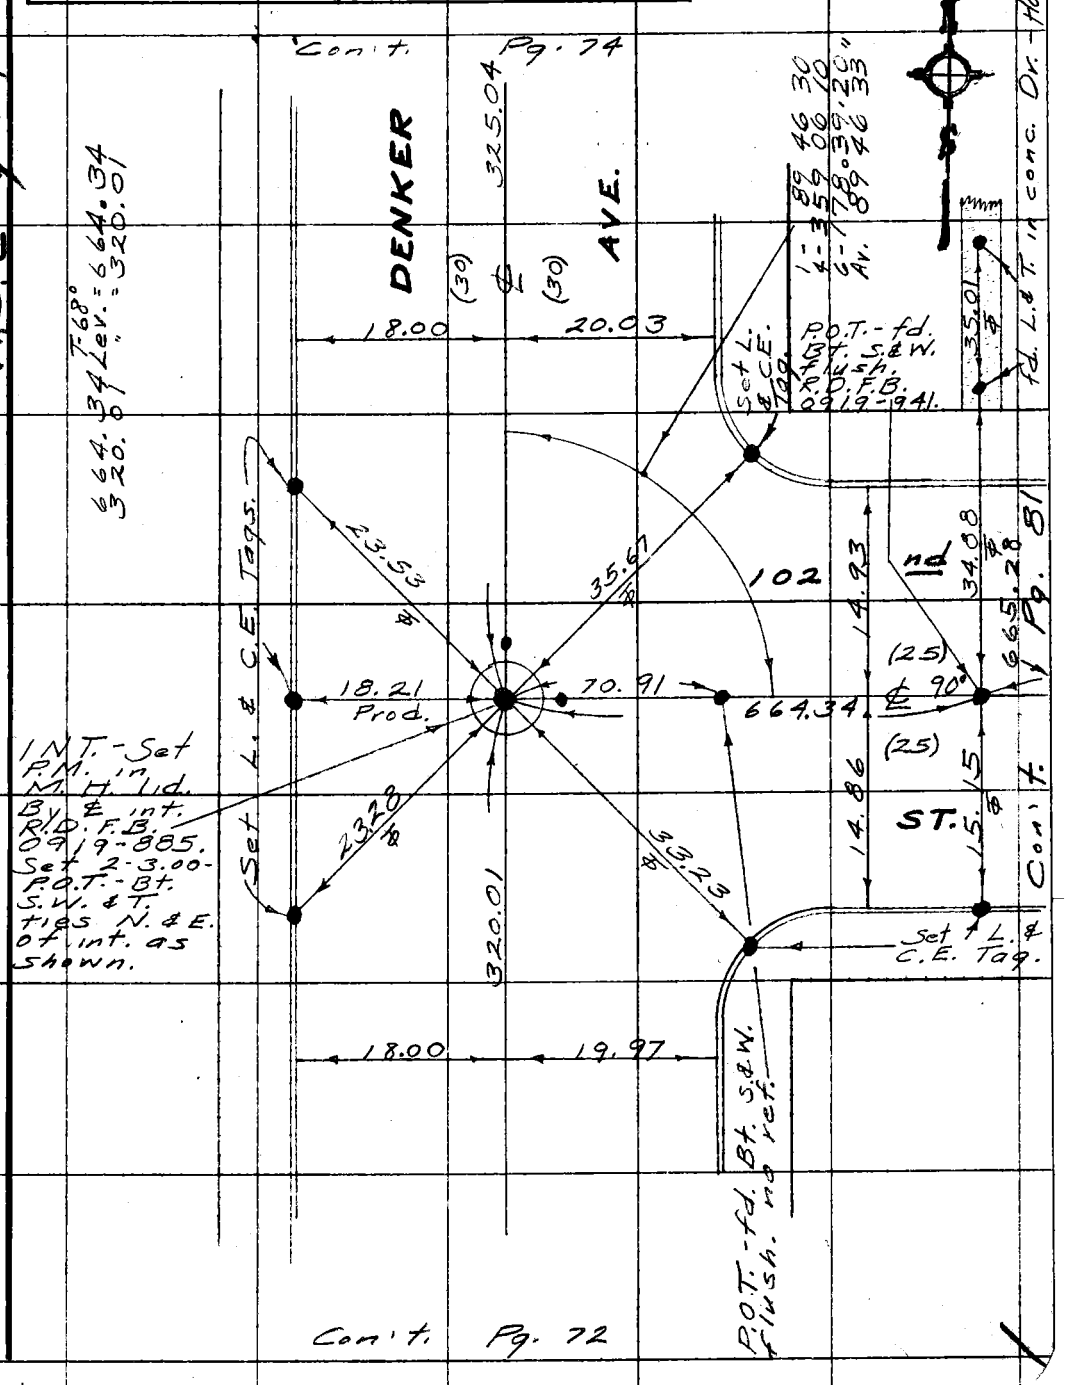

W.S.2 Cy A-1

Note: Any Additions or Changes on This Sheet Must be Made or Circled in Red Ink With Date and Name of Person Making Change.

Do not extend this side of this line.

PLEASE RETURN TO
COUNTY OF LOS ANGELES
DEPARTMENT OF COUNTY ENGINEER
403 LOS ANGELES COUNTY ENGINEERING BLDG.

76F309S CE#310 3-69

PWFB 0919 1589

F. B. ~~2295~~ PG ~~74~~

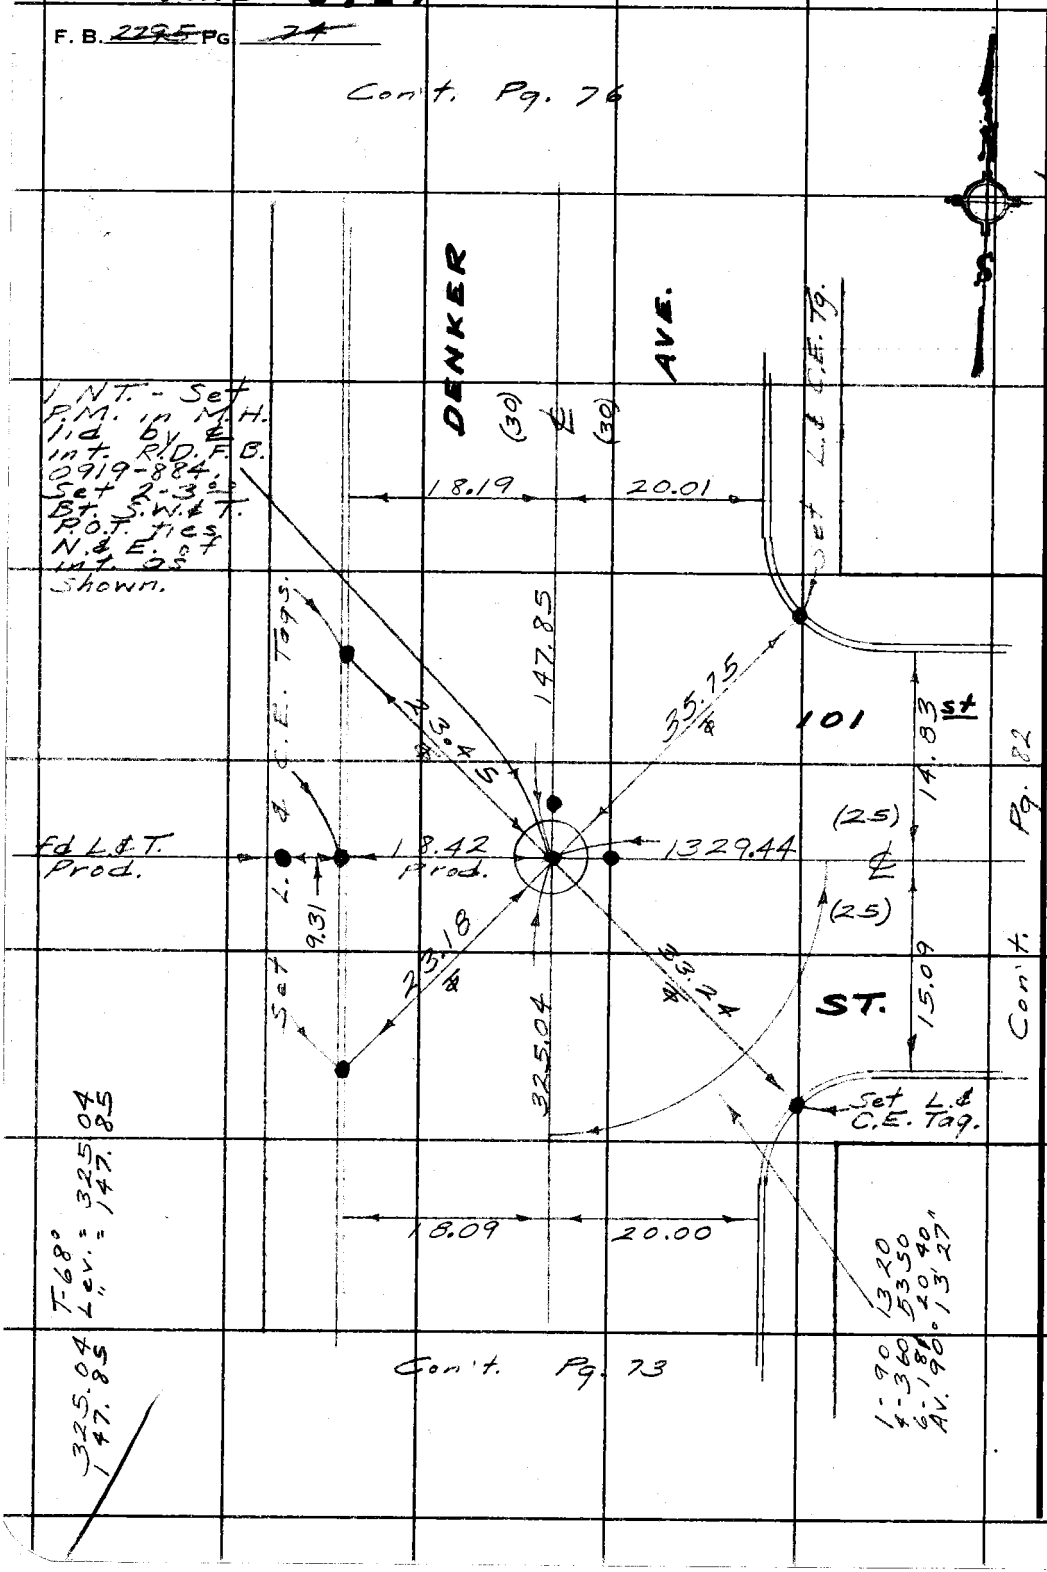

WS 26, A-1

PLEASE RETURN TO
COUNTY OF LOS ANGELES
DEPARTMENT OF COUNTY ENGINEER
403 LOS ANGELES COUNTY ENGINEERING BLDG.

Do not extend this side of this line.

Note: Any Additions or Changes on This Sheet Must Be Made or Circled in Red Ink With Date and Name of Person Making Change.

PWFB 0919

1590

Notes Ck'd by	Survey of Athens Area - ℄s
Map No.	JN 0303.00 Tape 242 Std 68 °F
Office Work	Surveyed by English
Checked	Notes Ed Date 4-74
Date	Indexed T. M. PALMERI JUN 5 1974

F. B. 2795 PG. 75

WS26A-1

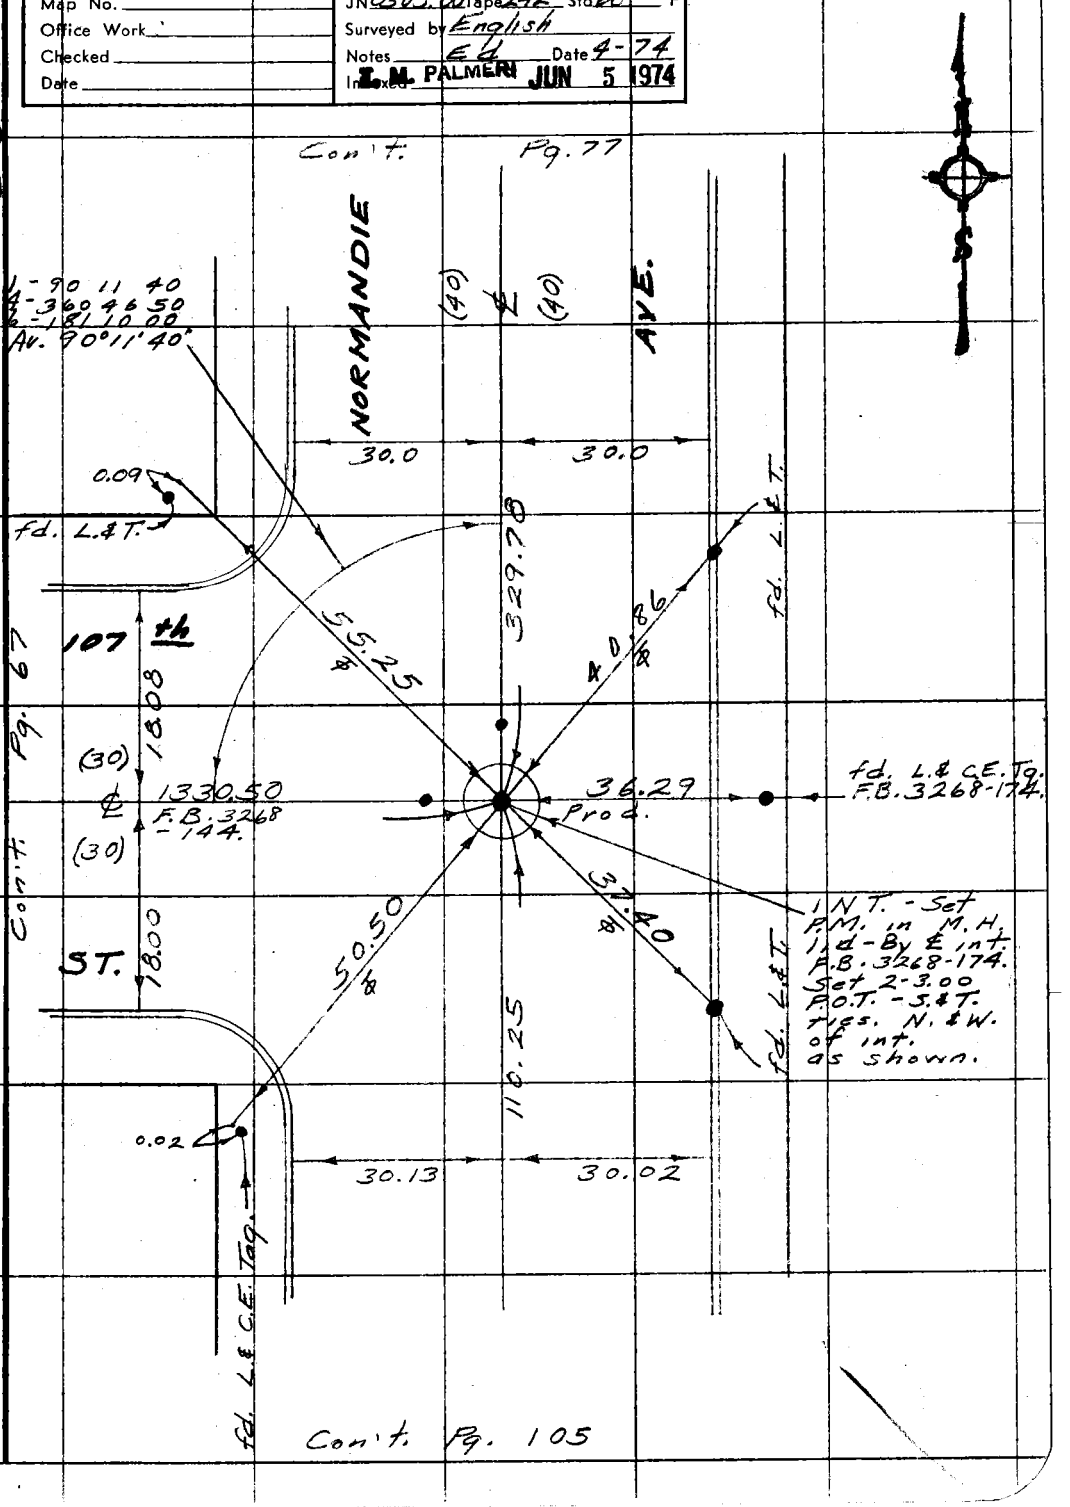

Note: Any Additions or Changes on This Sheet Must be Made or Circled in Red Ink With Date and Name of Person Making Change.

Do not extend this side of this line.

PLEASE RETURN TO
COUNTY OF LOS ANGELES
DEPARTMENT OF COUNTY ENGINEER
403 LOS ANGELES COUNTY ENGINEERING BLDG.

76F309S CE#310 3-69

PLEASE RETURN TO
COUNTY OF LOS ANGELES
DEPARTMENT OF COUNTY ENGINEER
403 LOS ANGELES COUNTY ENGINEERING BLDG.

Note: Any Additions or Changes on This Sheet Must Be Made or Circled in Red Ink With Date and Name of Person Making Change.

Do not extend this side of this line.

WS 26A-1

1591

PWFB 0919

F. B. 2795 PG. 76

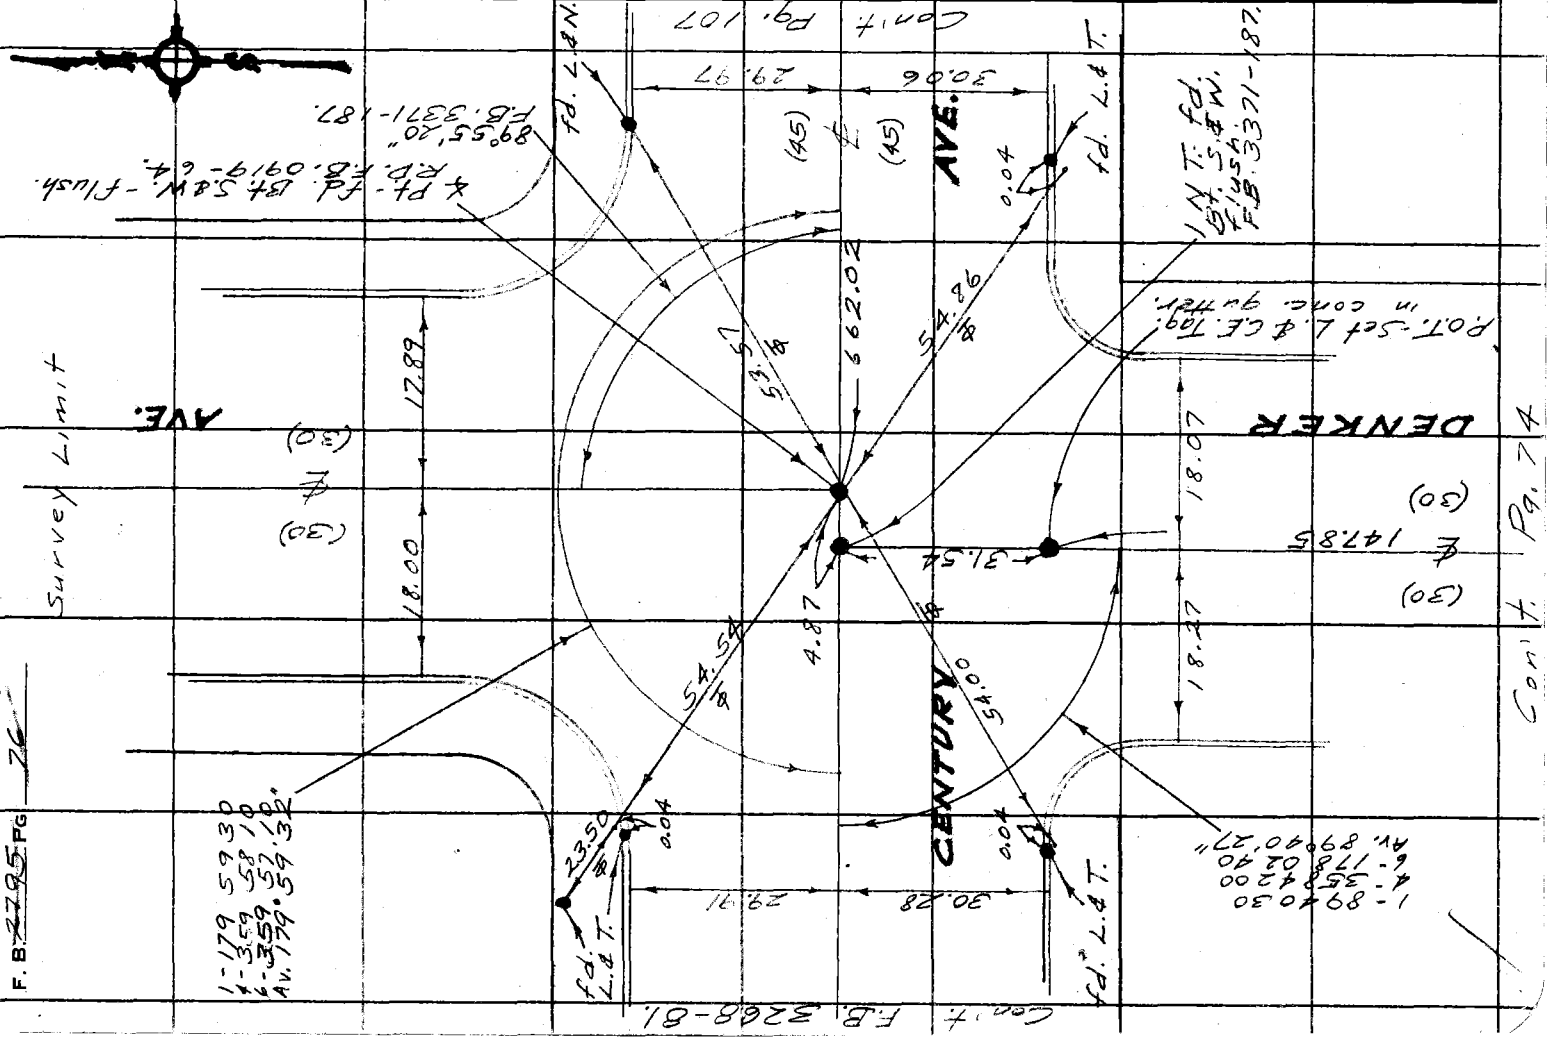

PWFB 0919 1592

Notes Ck'd by	Survey of Athens Area - ℄s
Map No.	JN 0303.00 Tape 242 Std 68 °F
Office Work	Surveyed by English
Checked	Notes Ed. Date 4-74
Date	Indexed T. M. PALMERI JUN 5 1974

F. B. ~~2795~~ Pg. ~~77~~

WS2CA-1

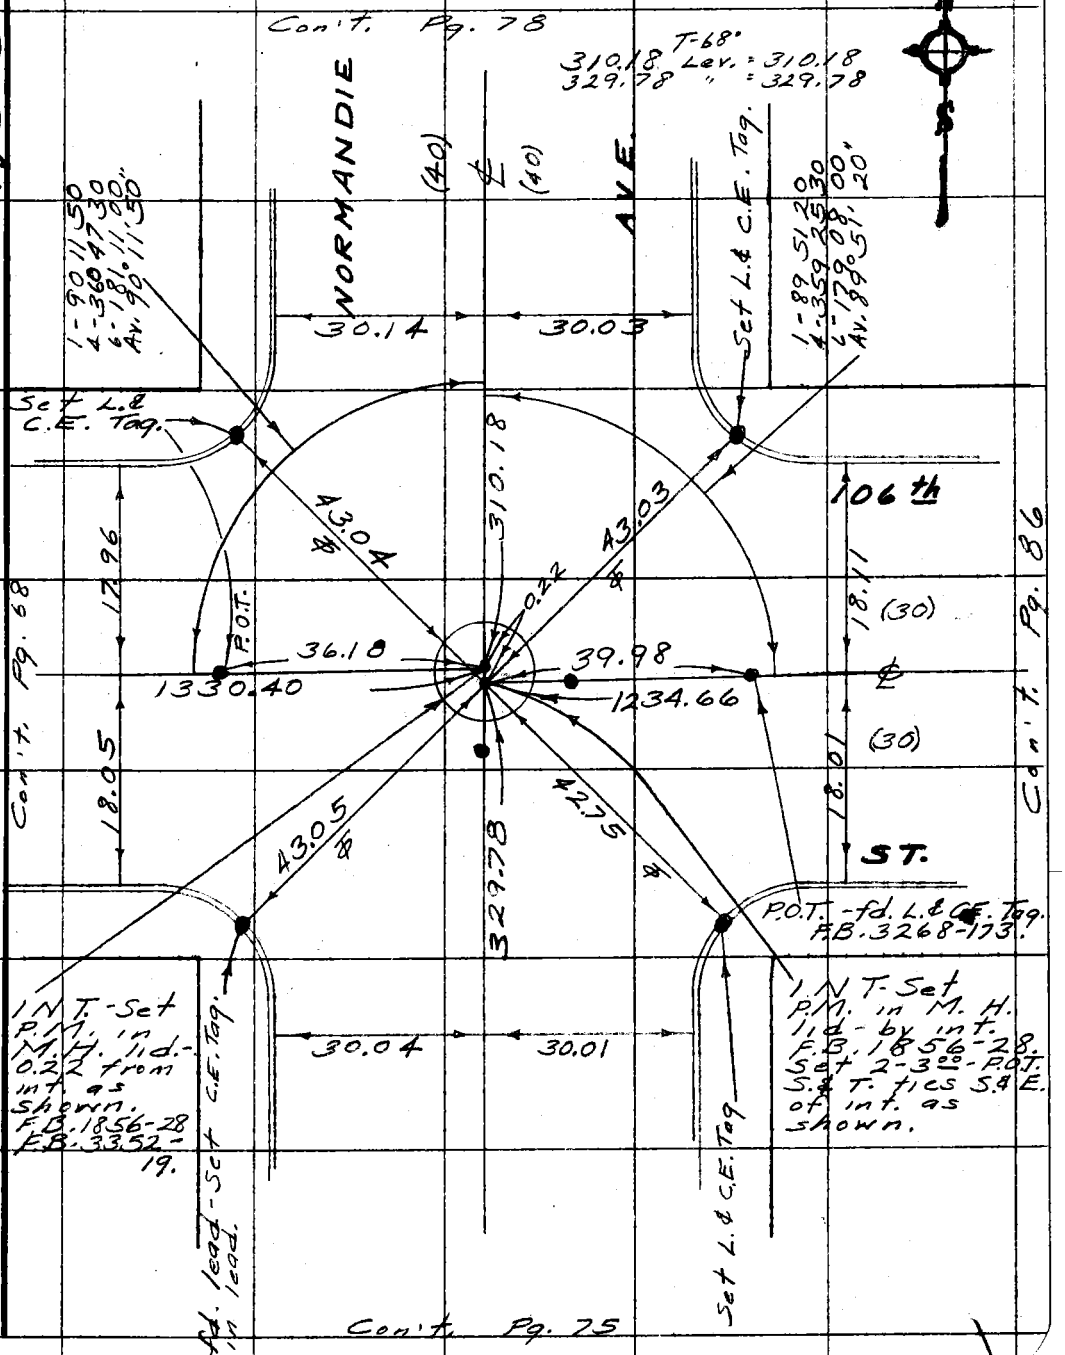

Note: Any Additions or Changes on this Sheet Must be Made or Circled in Red Ink With Date and Name of Person Making Change.

Do not extend this side of this line.

PLEASE RETURN TO
COUNTY OF LOS ANGELES
DEPARTMENT OF COUNTY ENGINEER
403 LOS ANGELES COUNTY ENGINEERING BLDG.

76F309S CE#310 3-69

PWFB 0919 1593

F. B. ~~2795~~ PG. ~~28~~

Con't. Pg. 83

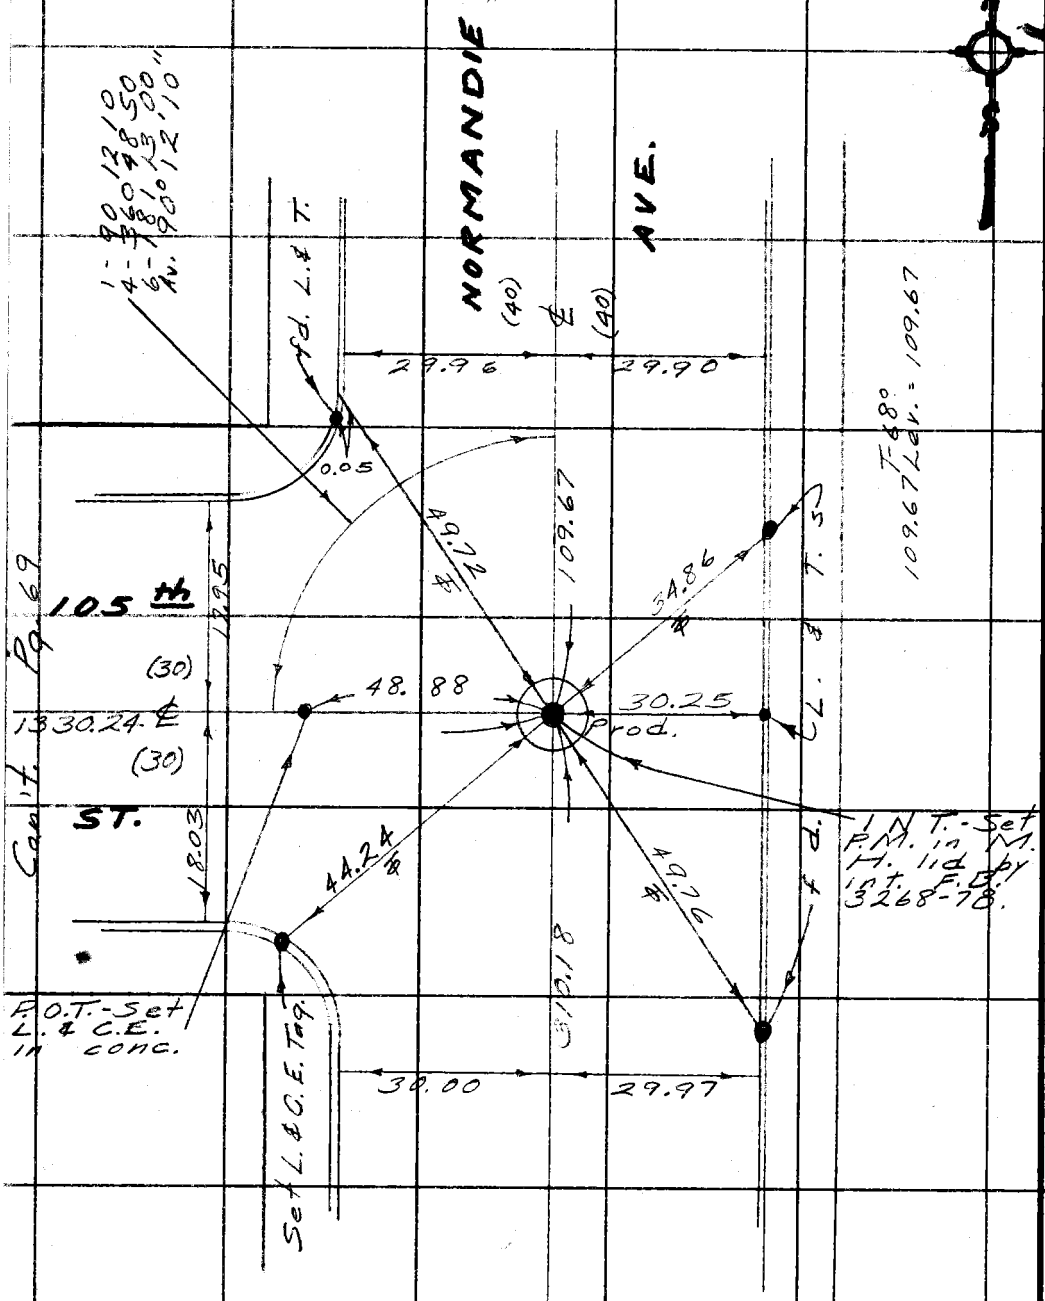

M.S. 2.6 A-1

PLEASE RETURN TO
COUNTY OF LOS ANGELES
DEPARTMENT OF COUNTY ENGINEER
403 LOS ANGELES COUNTY ENGINEERING BLDG.

Do not extend this side of this line.

Note: Any Additions or Changes on This Sheet Must Be Made or Circled in Red Ink With Date and Name of Person Making Change.

PWFB 0919

1594

Notes Ck'd by	Survey of Athens Area #3
Map No.	JN 0303.00 Tape 202 Std. 68 °F
Office Work	Surveyed by English
Checked	Notes Ed. Date 4-74
Date	L. M. PALMERI JUN 5 1974 Indexed

F. B. 2795 Pg. 79

WS 2 C A-1

Note: Any Additions or Changes on This Sheet Must be Made or Circled in Red Ink With Date and Name of Person Making Change.

Do not extend this side of this line.

PLEASE RETURN TO
COUNTY OF LOS ANGELES
DEPARTMENT OF COUNTY ENGINEER
403 LOS ANGELES COUNTY ENGINEERING BLDG.

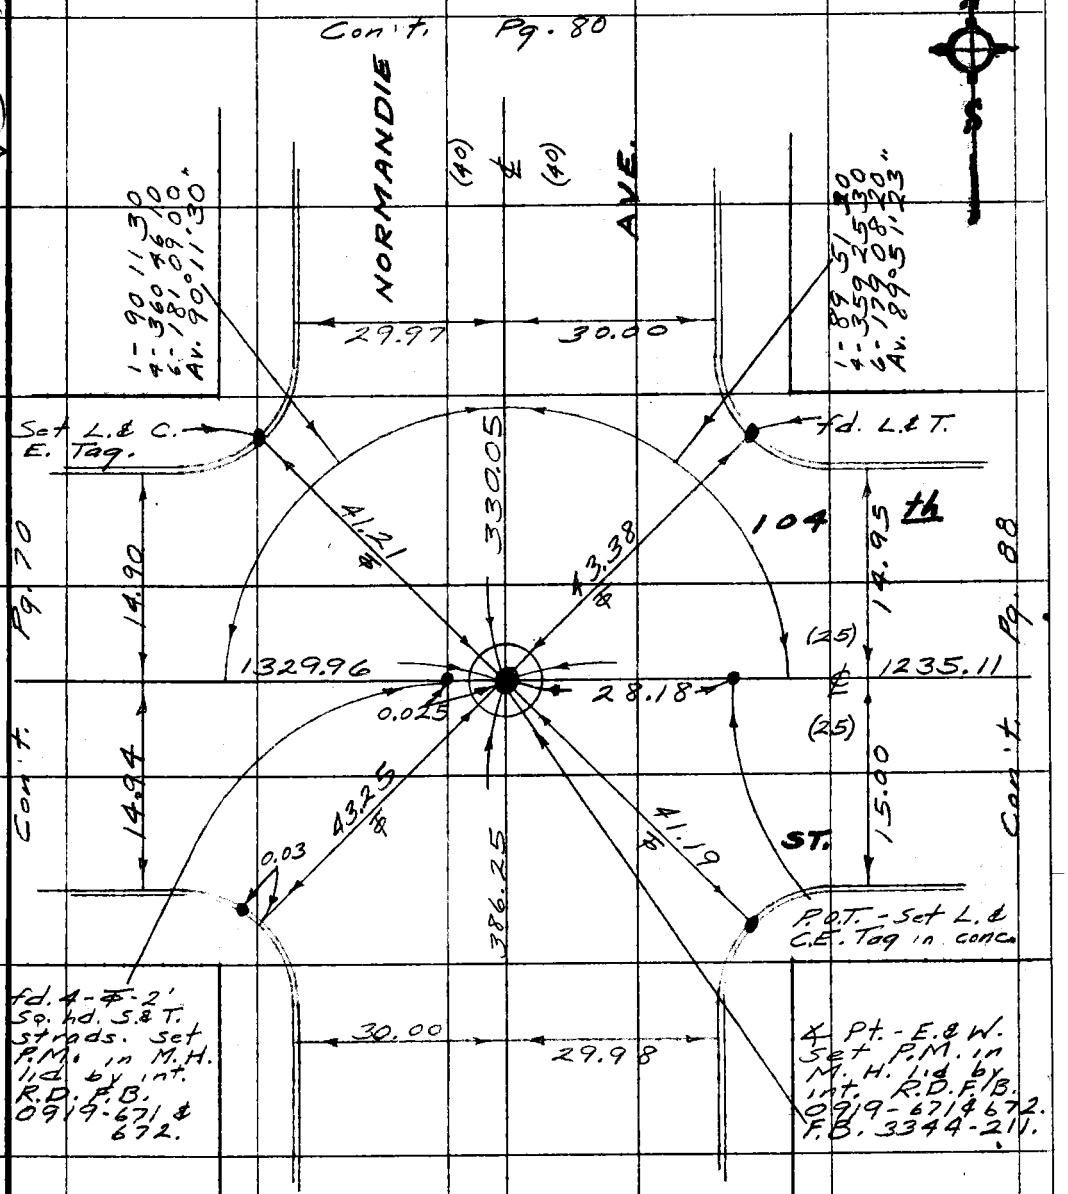

76F309S CE#310 3-69

PWFB 0919 1595

F. B. ~~2295~~ PG. ~~80~~

Con't. Pg. 81

T-68°
1329.67 Lev. = 1329.67
1235.25 " = 1235.25

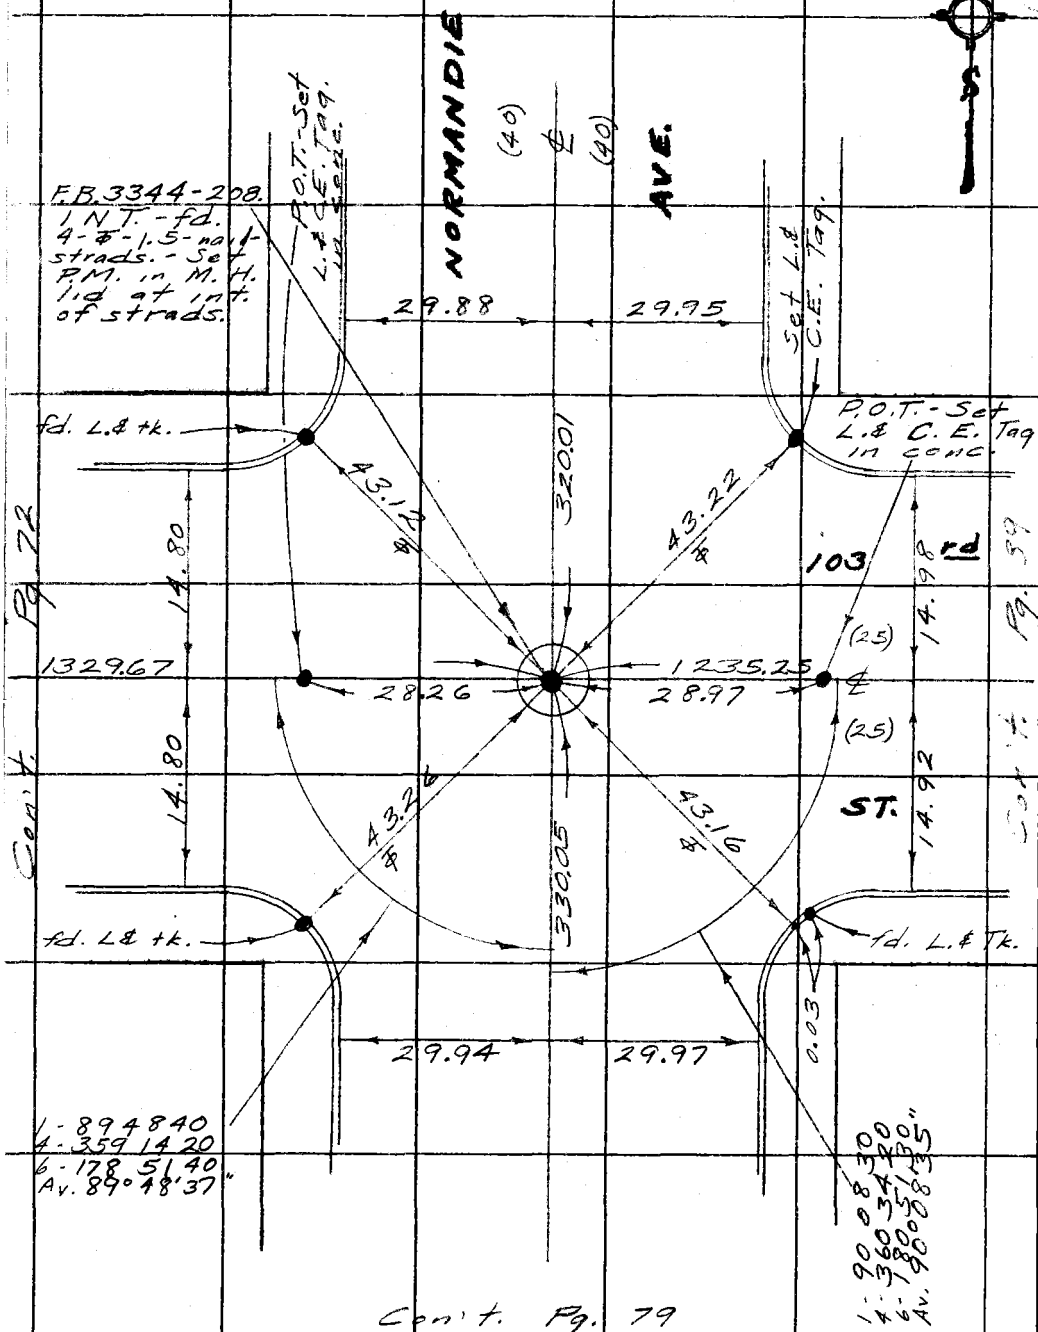

Con't. Pg. 79

WS26, A-1

PLEASE RETURN TO
COUNTY OF LOS ANGELES
DEPARTMENT OF COUNTY ENGINEER
403 LOS ANGELES COUNTY ENGINEERING BLDG.

Do not extend this side of this line.

Note: Any Additions or Changes on This Sheet Must be Made or Circled in Red Ink With Date and Name of Person Making Change.

PWFB 0919

1596

Notes Ck'd by	Survey of Athens Area ℄s
Map No.	JN 0303.00 Tape 202 Std 68 °F
Office Work	Surveyed by English
Checked	Notes Ed. Date 4-74
Date	Indexed T. M. PALMERI JUN 5 1974

F. B. ~~2795~~ PG. ~~81~~

WS26 A-1

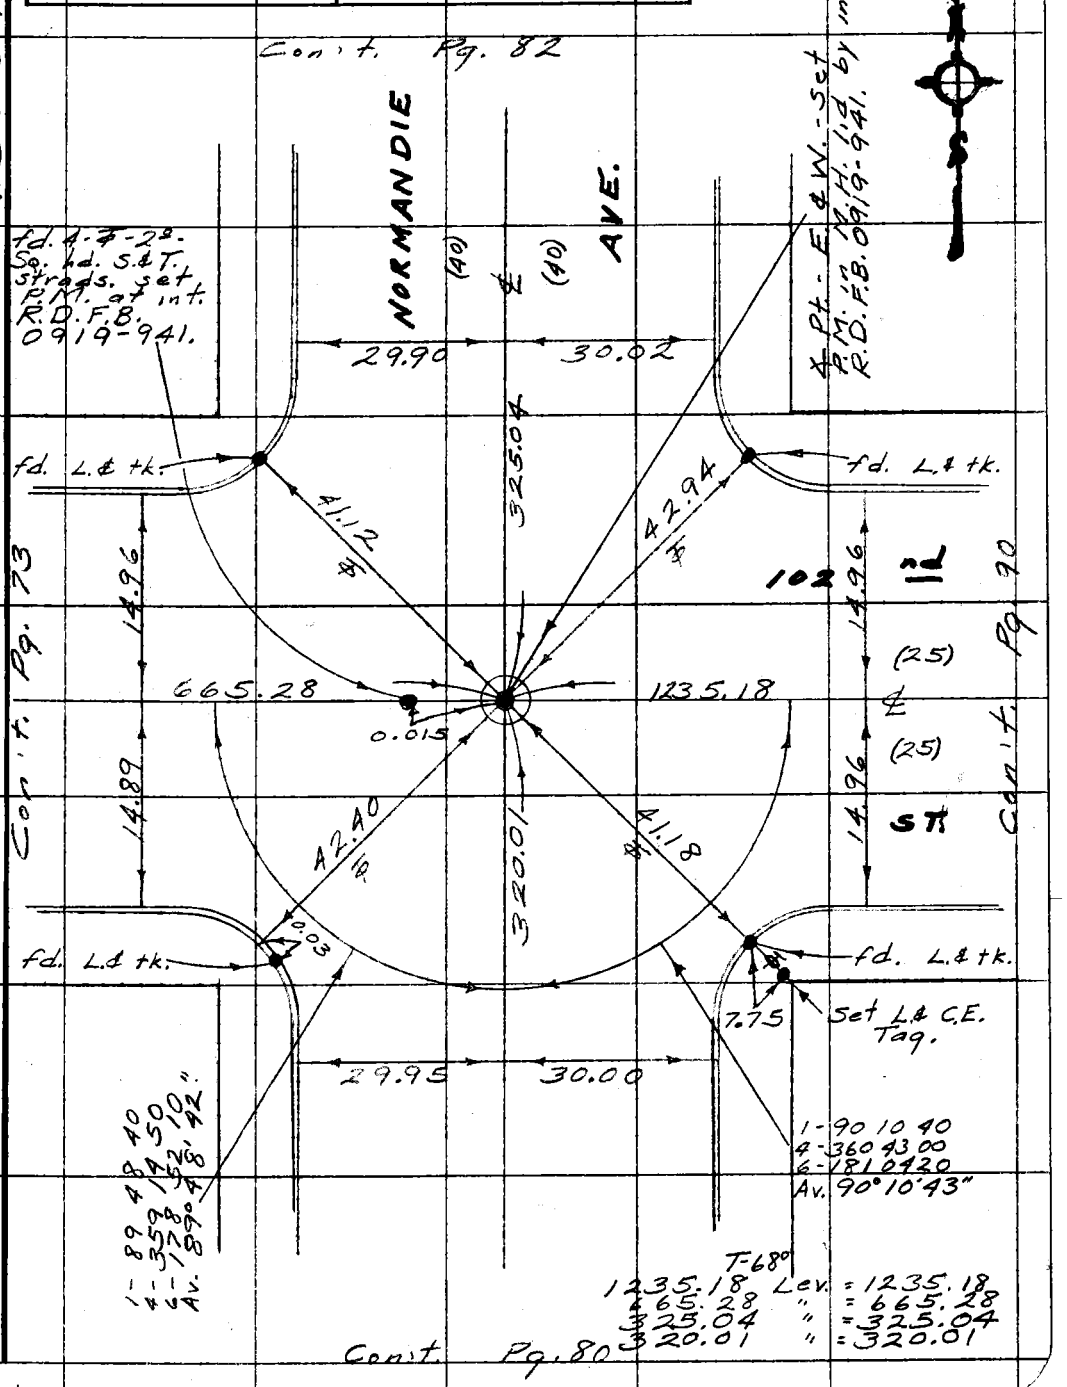

Note: Any Additions or Changes on This Sheet Must be Made or Circled in Red Ink With Date and Name of Person Making Change.

Do not extend this side of this line.

PLEASE RETURN TO
COUNTY OF LOS ANGELES
DEPARTMENT OF COUNTY ENGINEER
403 LOS ANGELES COUNTY ENGINEERING BLDG.

76F309S CE#310 3-69

PWFB 0919

1597

F. B. 2795 PG. 82

Con't. Pg. 83

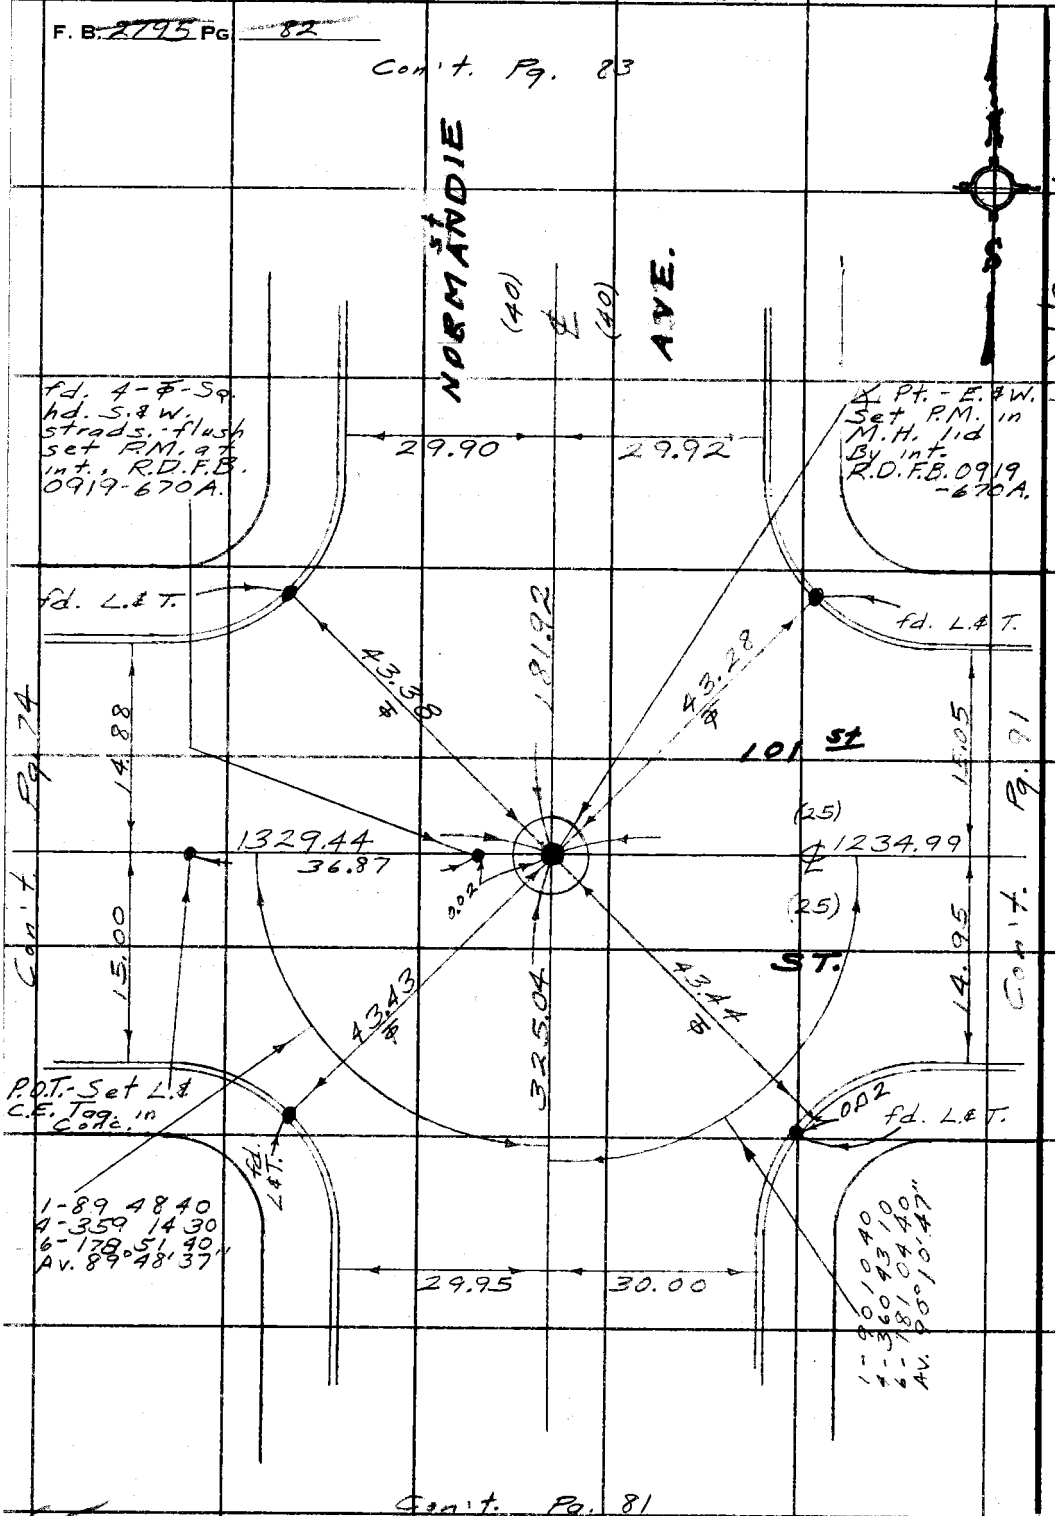

Con't. Pg. 81

PLEASE RETURN TO
COUNTY OF LOS ANGELES
DEPARTMENT OF COUNTY ENGINEER
403 LOS ANGELES COUNTY ENGINEERING BLDG.

Do not extend this side of this line.

Note: Any Additions or Changes on This Sheet Must Be Made or Circled in Red Ink With Date and Name of Person Making Change.

PWFB 0919

1598

Notes Ck'd by	Survey of Athens Area ℄s
Map No.	JN 0303.00 Tape 202 Std 68 °F
Office Work	Surveyed by English
Checked	Notes Ed. Date 5-74
Date	Indexed T. M. PALMERI JUN 5 1974

F. B. ~~2795~~ PG. 83

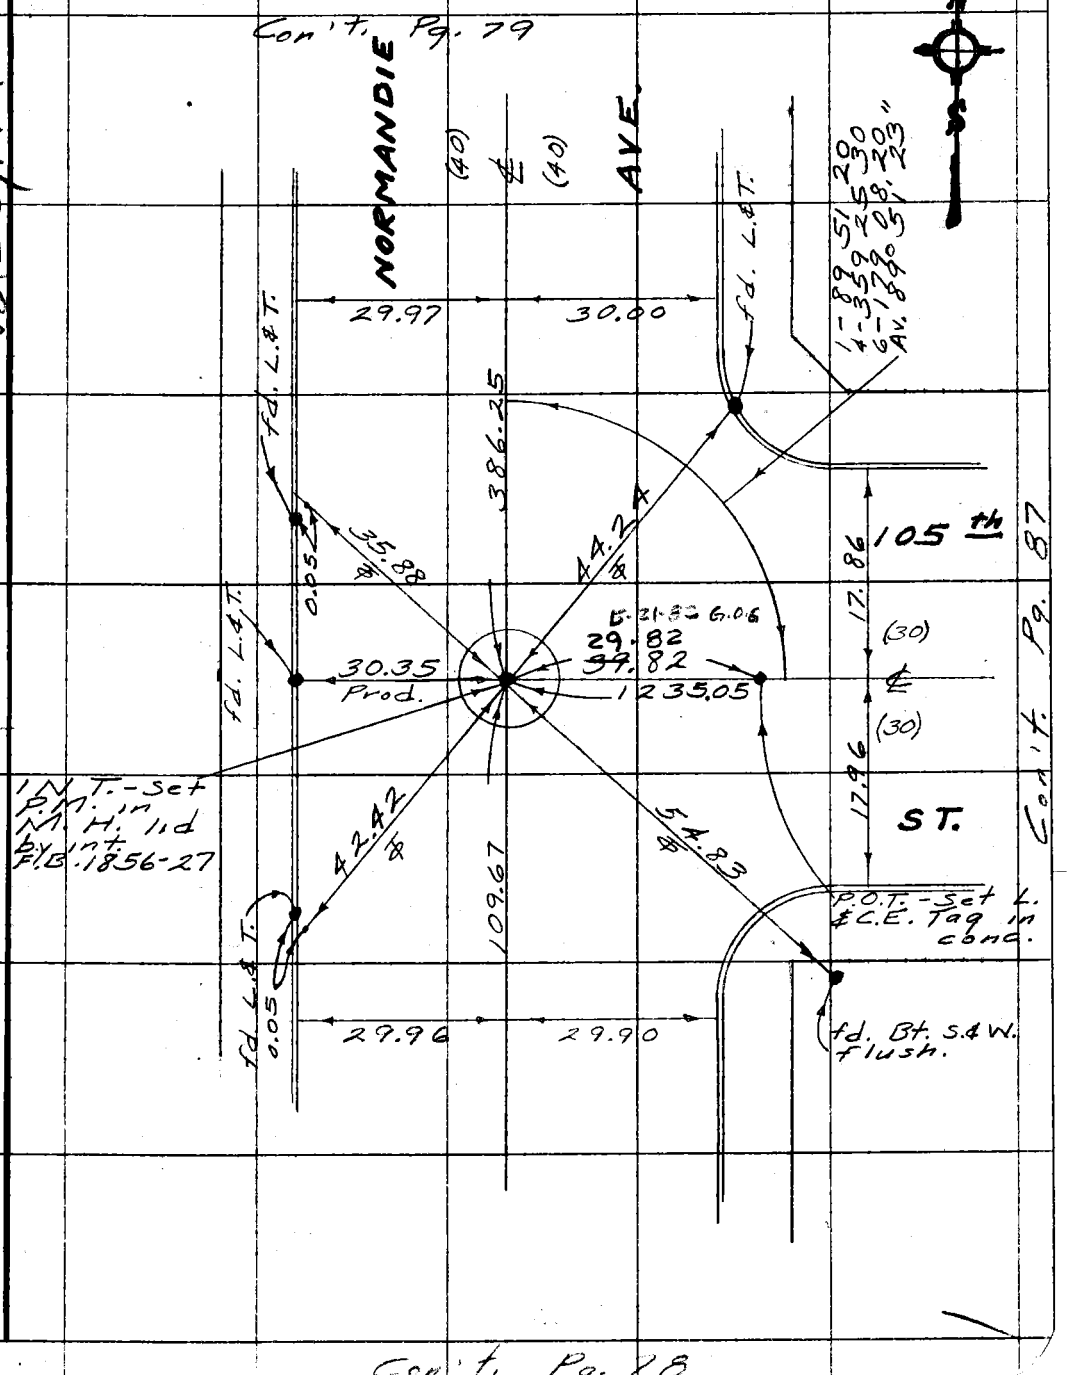

WS26,A-1

Note: Any Additions or Changes on This Sheet Must be Made or Circled in Red Ink With Date and Name of Person Making Change.

Do not extend this side of this line.

PLEASE RETURN TO
COUNTY OF LOS ANGELES
DEPARTMENT OF COUNTY ENGINEER
403 LOS ANGELES COUNTY ENGINEERING BLDG.

76F309S CE#310 3-69

PWFB 0919

1599

F. B. ~~2795~~ PG. ~~84~~

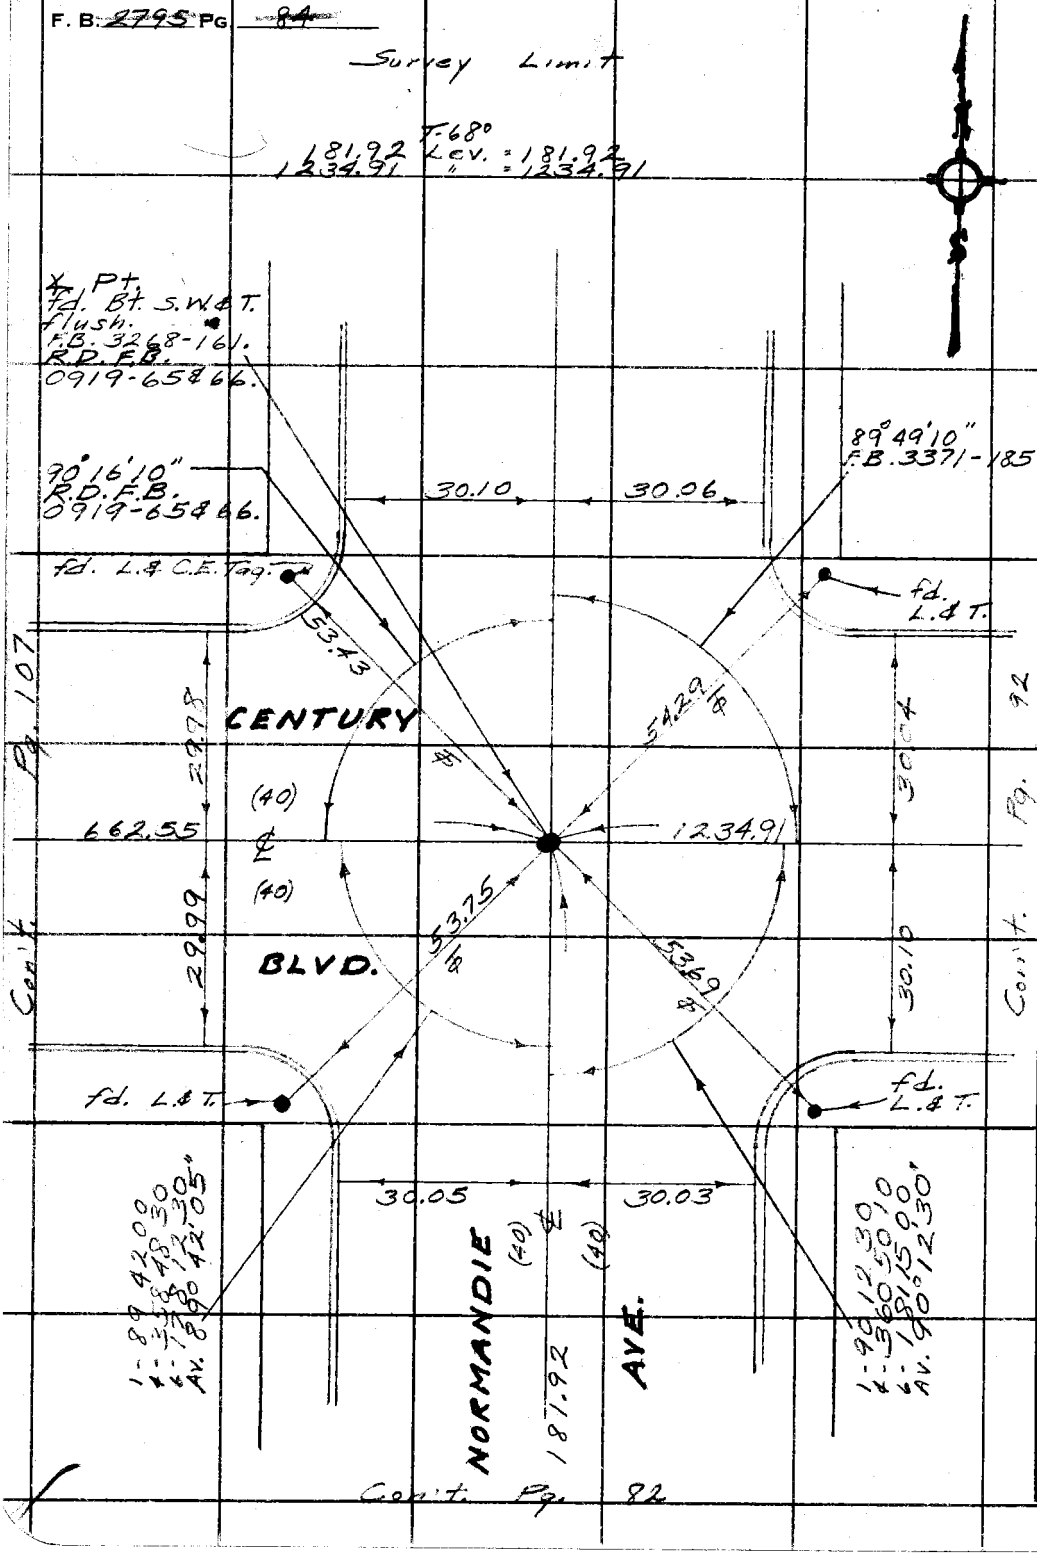

WS26A-1

PLEASE RETURN TO
COUNTY OF LOS ANGELES
DEPARTMENT OF COUNTY ENGINEER
403 LOS ANGELES COUNTY ENGINEERING BLDG.

Do not extend this side of this line.

Note: Any Additions or Changes on This Sheet Must be Made or Circled in Red Ink With Date and Name of Person Making Change.

PWFB 0919

1600

Notes Ck'd by	Survey of Athens Area ℄s
Map No.	JN 0303.00 Tape 202 Std 68 °F
Office Work	Surveyed by English
Checked	Notes Ed Date 5-74
Date	Indexed L. M. PALMERI JUN 5 1974

F. B. ~~2795~~ Pg. ~~85~~

WS26A-1

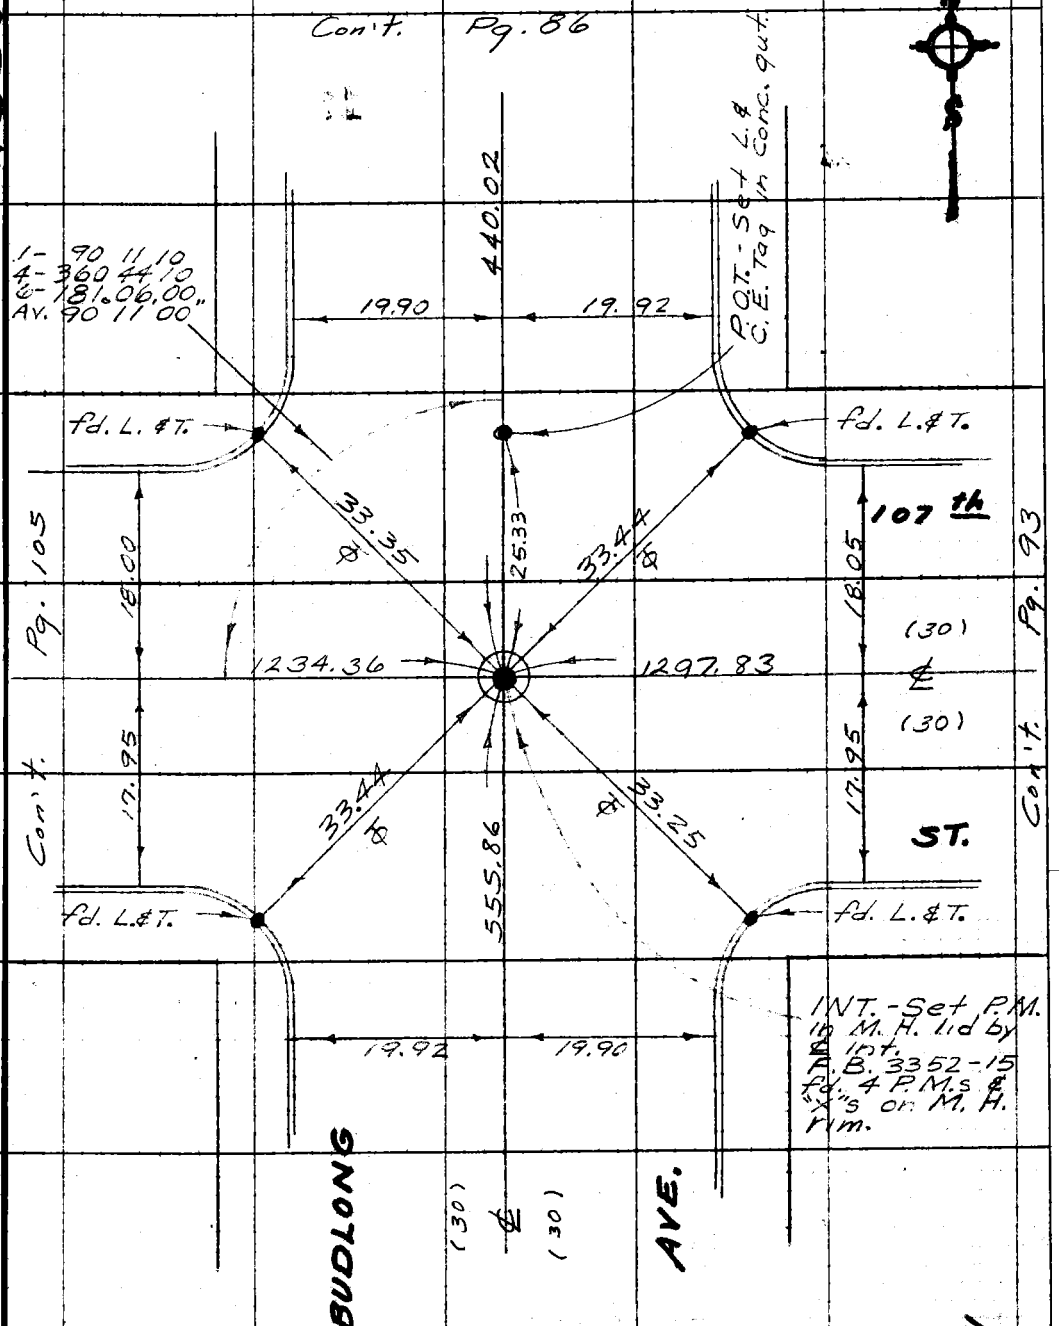

Note: Any Additions or Changes on This Sheet Must be Made or Circled in Red Ink With Date and Name of Person Making Change.

Do not extend this side of this line.

PLEASE RETURN TO
COUNTY OF LOS ANGELES
DEPARTMENT OF COUNTY ENGINEER
403 LOS ANGELES COUNTY ENGINEERING BLDG.

76F309S CE#310 3-69

Con't. Pg. 55

PWFB 0919 **1601**

F. B. ~~2795~~ PG ~~86~~

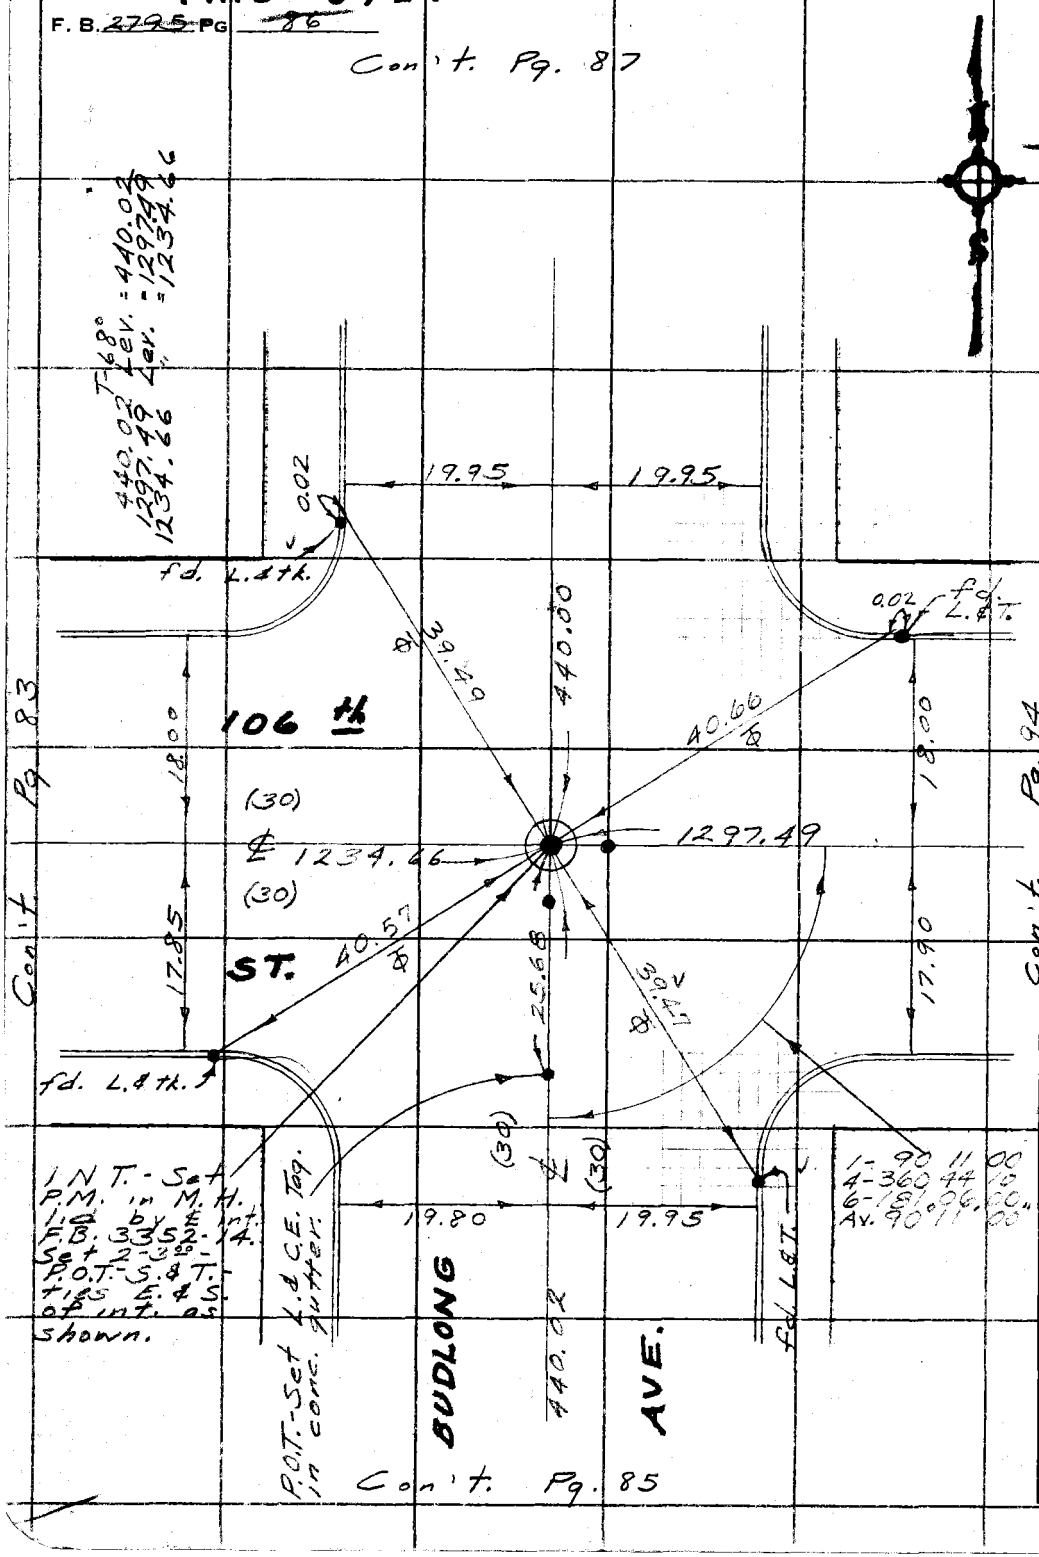

PLEASE RETURN TO
COUNTY OF LOS ANGELES
DEPARTMENT OF COUNTY ENGINEER
403 LOS ANGELES COUNTY ENGINEERING BLDG.

Do not extend this side of this line.

Note: Any Additions or Changes on This Sheet Must be Made or Circled in Red Ink With Date and Name of Person Making Change.

PWFB 0919

1602

Notes Ck'd by	Survey of Athens Area ℄s
Map No.	JN 0303.00 Tape 202 Std 68 °F
Office Work	Surveyed by English
Checked	Notes Ed Date 5-74
Date	Indexed T. M. PALMERI JUN 5 1974

F. B. ~~2795~~ Pg. ~~87~~

WS26 A-1

Con't. Pg. 102

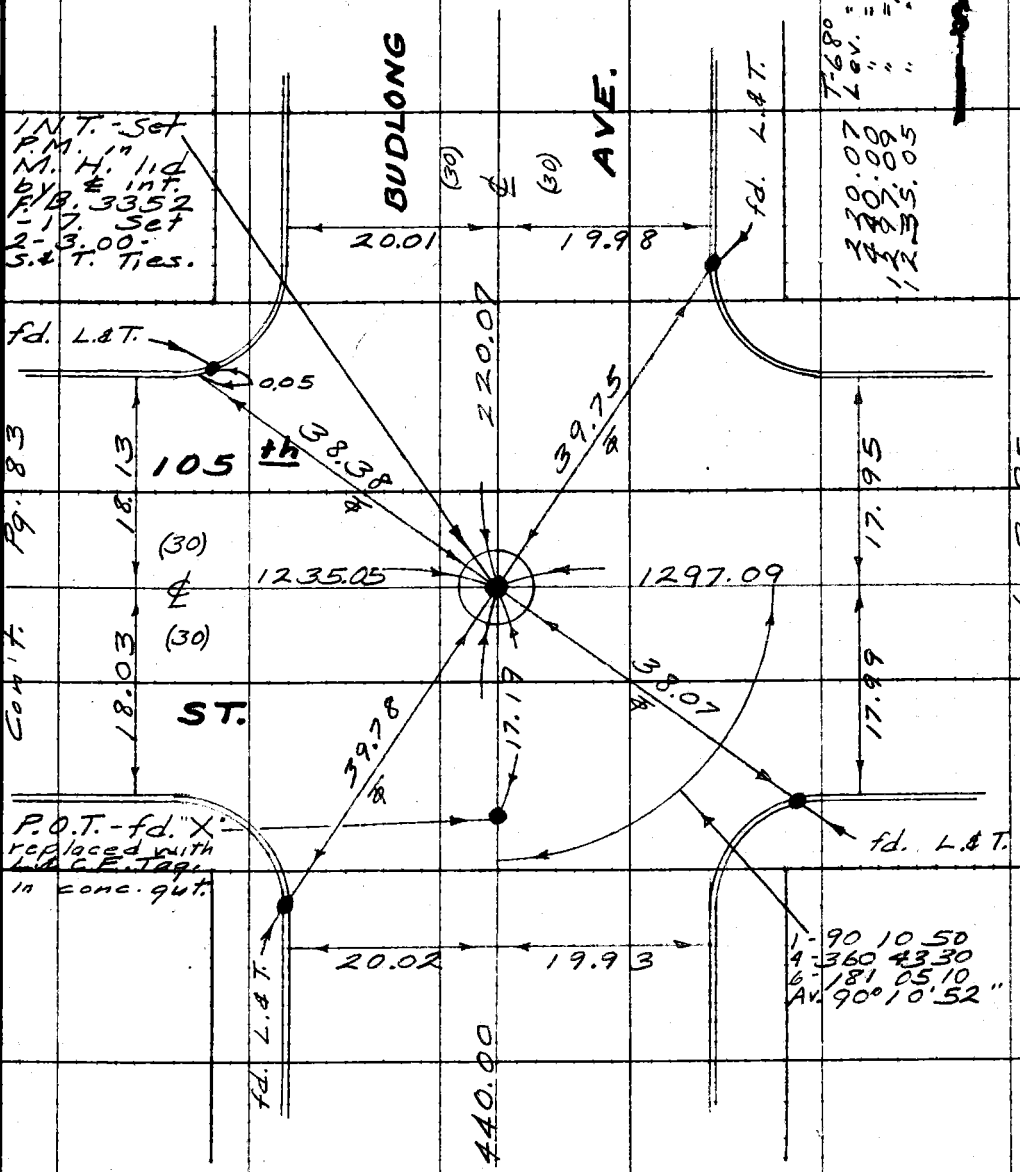

Con't. Pg. 83

Con't. Pg. 95

Con't. Pg. 86

Note: Any Additions or Changes on This Sheet Must be Made or Circled in Red Ink With Date and Name of Person Making Change.

Do not extend this side of this line.

PLEASE RETURN TO
COUNTY OF LOS ANGELES
DEPARTMENT OF COUNTY ENGINEER
403 LOS ANGELES COUNTY ENGINEERING BLDG.

76F309S CE#310 3-69

PLEASE RETURN TO
COUNTY OF LOS ANGELES
DEPARTMENT OF COUNTY ENGINEER
403 LOS ANGELES COUNTY ENGINEERING BLDG.

Note: Any Additions or Changes on This Sheet Must be Made or Circled in Red Ink With Date and Name of Person Making Change.

Do not extend this side of this line.

WS26, A-1

1603

PWFB 0919

F. B. 2775 PG 88

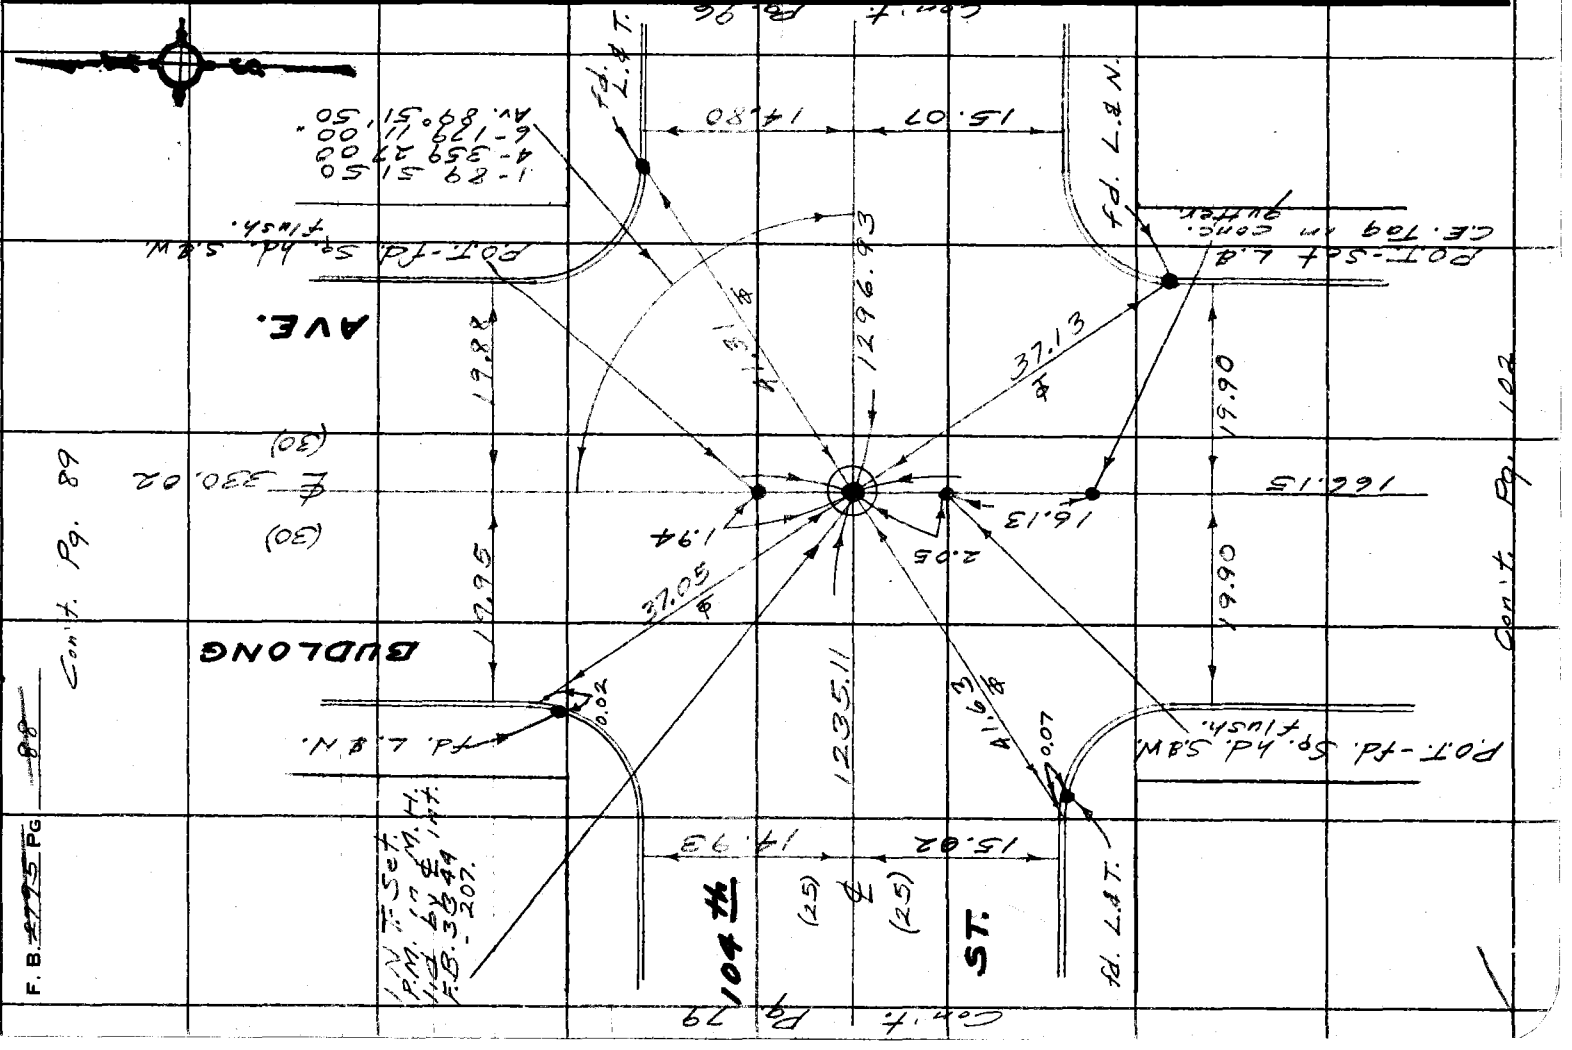

PWEB 0919

1604

Notes Ck'd by	Survey of Athens Area ES
Map No.	JN 2303.00 Tape 202 Std 68 °F
Office Work	Surveyed by English
Checked	Notes Ed. Date 5-74
Date	Indexed T. M. PALMERI JUN 5 1974

F. B. 2775 PG. 89

W.S. 264-1

Note: Any Additions or Changes on This Sheet Must be Made or Circled in Red Ink With Date and Name of Person Making Change.

Do not extend this side of this line.

PLEASE RETURN TO
COUNTY OF LOS ANGELES
DEPARTMENT OF COUNTY ENGINEER
403 LOS ANGELES COUNTY ENGINEERING BLDG.

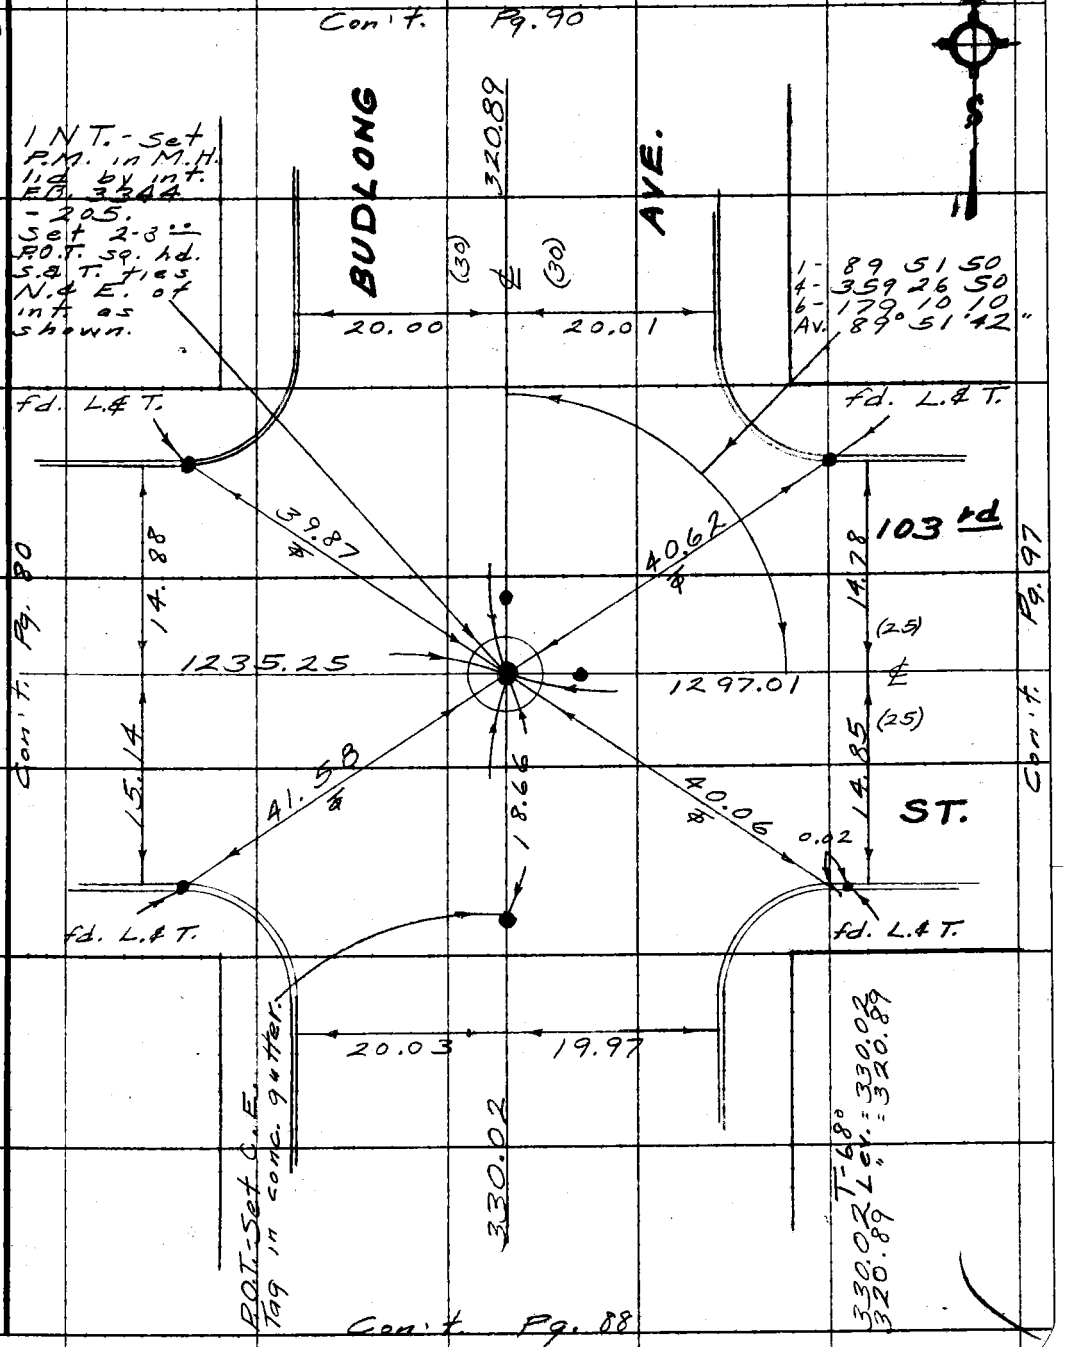

16F309S CE#310 3-69

PWFB 0919 1605

F. B. 2795 Pg 90

Con't. Pg. 91

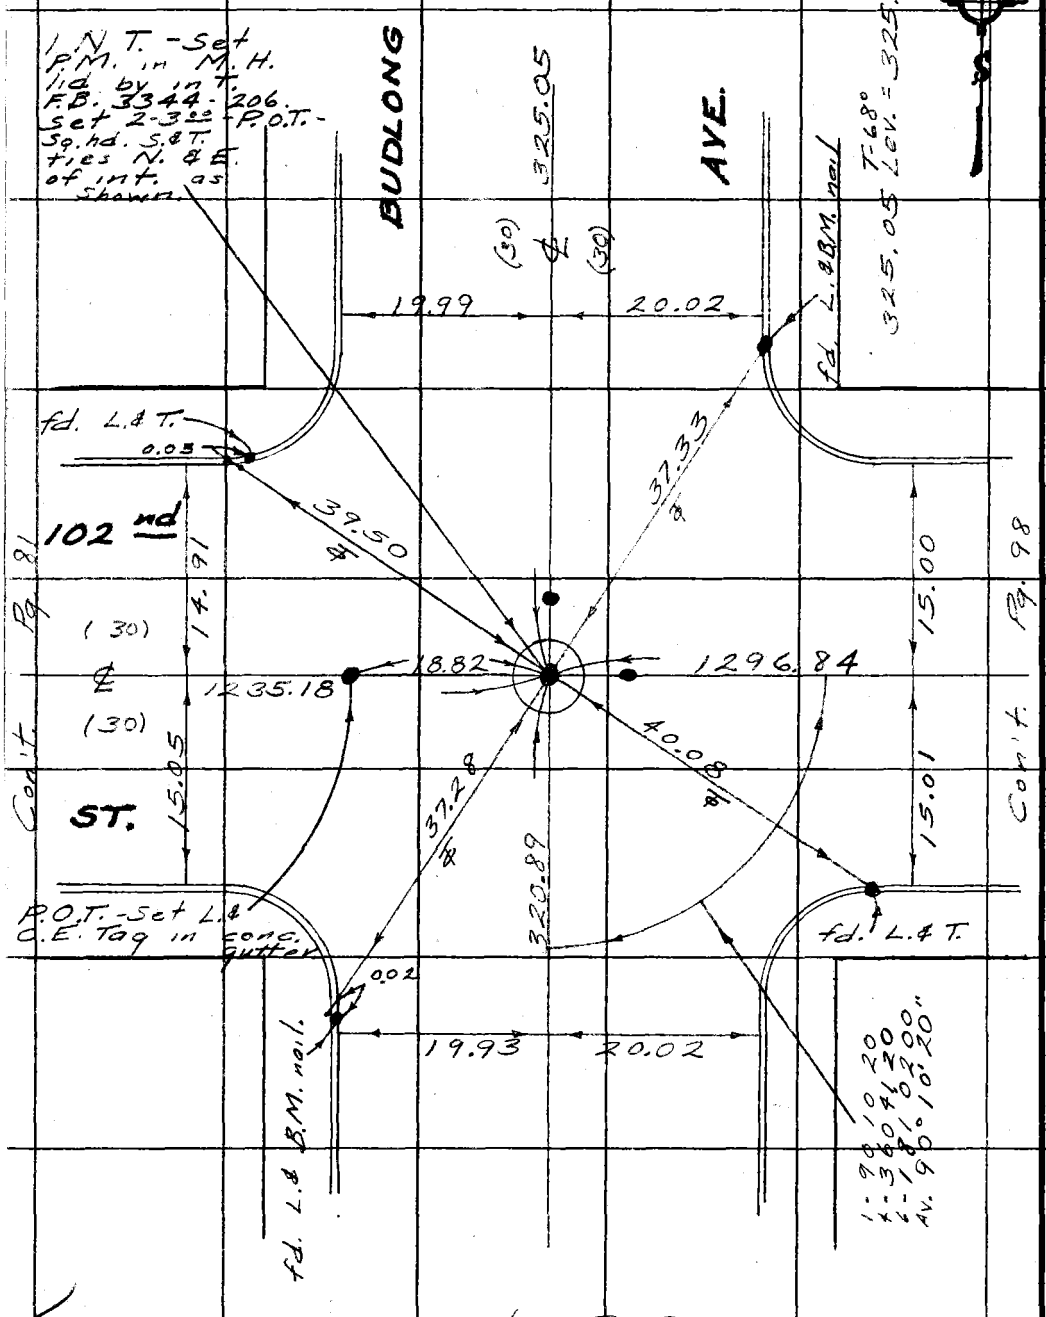

Con't. Pg. 89

WS 26 A-1

PLEASE RETURN TO
COUNTY OF LOS ANGELES
DEPARTMENT OF COUNTY ENGINEER
403 LOS ANGELES COUNTY ENGINEERING BLDG.

Do not extend this side of this line.

Note: Any Additions or Changes on This Sheet Must Be Made or Circled in Red Ink With Date and Name of Person Making Change.

PWFB 0919

1606

Notes Ck'd by	Survey of Athens Area ℄s
Map No.	JN 0303.00 Tape 202 Std 68 °F
Office Work	Surveyed by English
Checked	Notes Ed. Date 5-74
Date	Indexed E. M. PALMERI JUN 5 1974

F. B. ~~2795~~ PG. ~~91~~

WS 26, A-1

Con't. Pg. 92

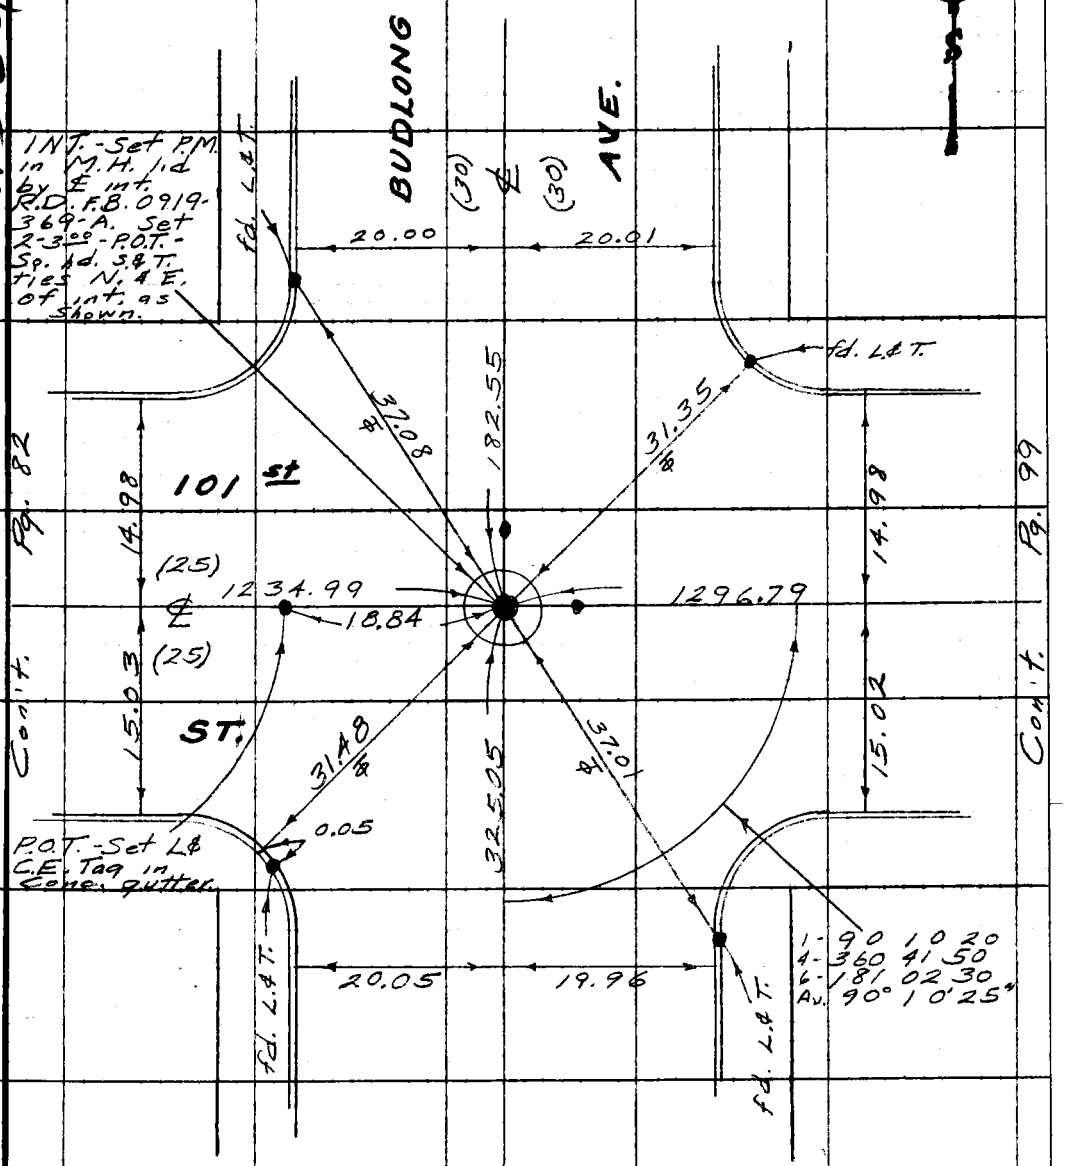

Con't. Pg. 82

Con't. Pg. 99

Con't. Pg. 90

Note: Any Additions or Changes on This Sheet Must be Made or Circled in Red Ink With Date and Name of Person Making Change.

Do not extend this side of this line.

PLEASE RETURN TO
COUNTY OF LOS ANGELES
DEPARTMENT OF COUNTY ENGINEER
403 LOS ANGELES COUNTY ENGINEERING BLDG.

76F309S CE#310 3-69

PWFB 0919 1607

F. B. 2795 PG. 92 Con't. Pg. 100

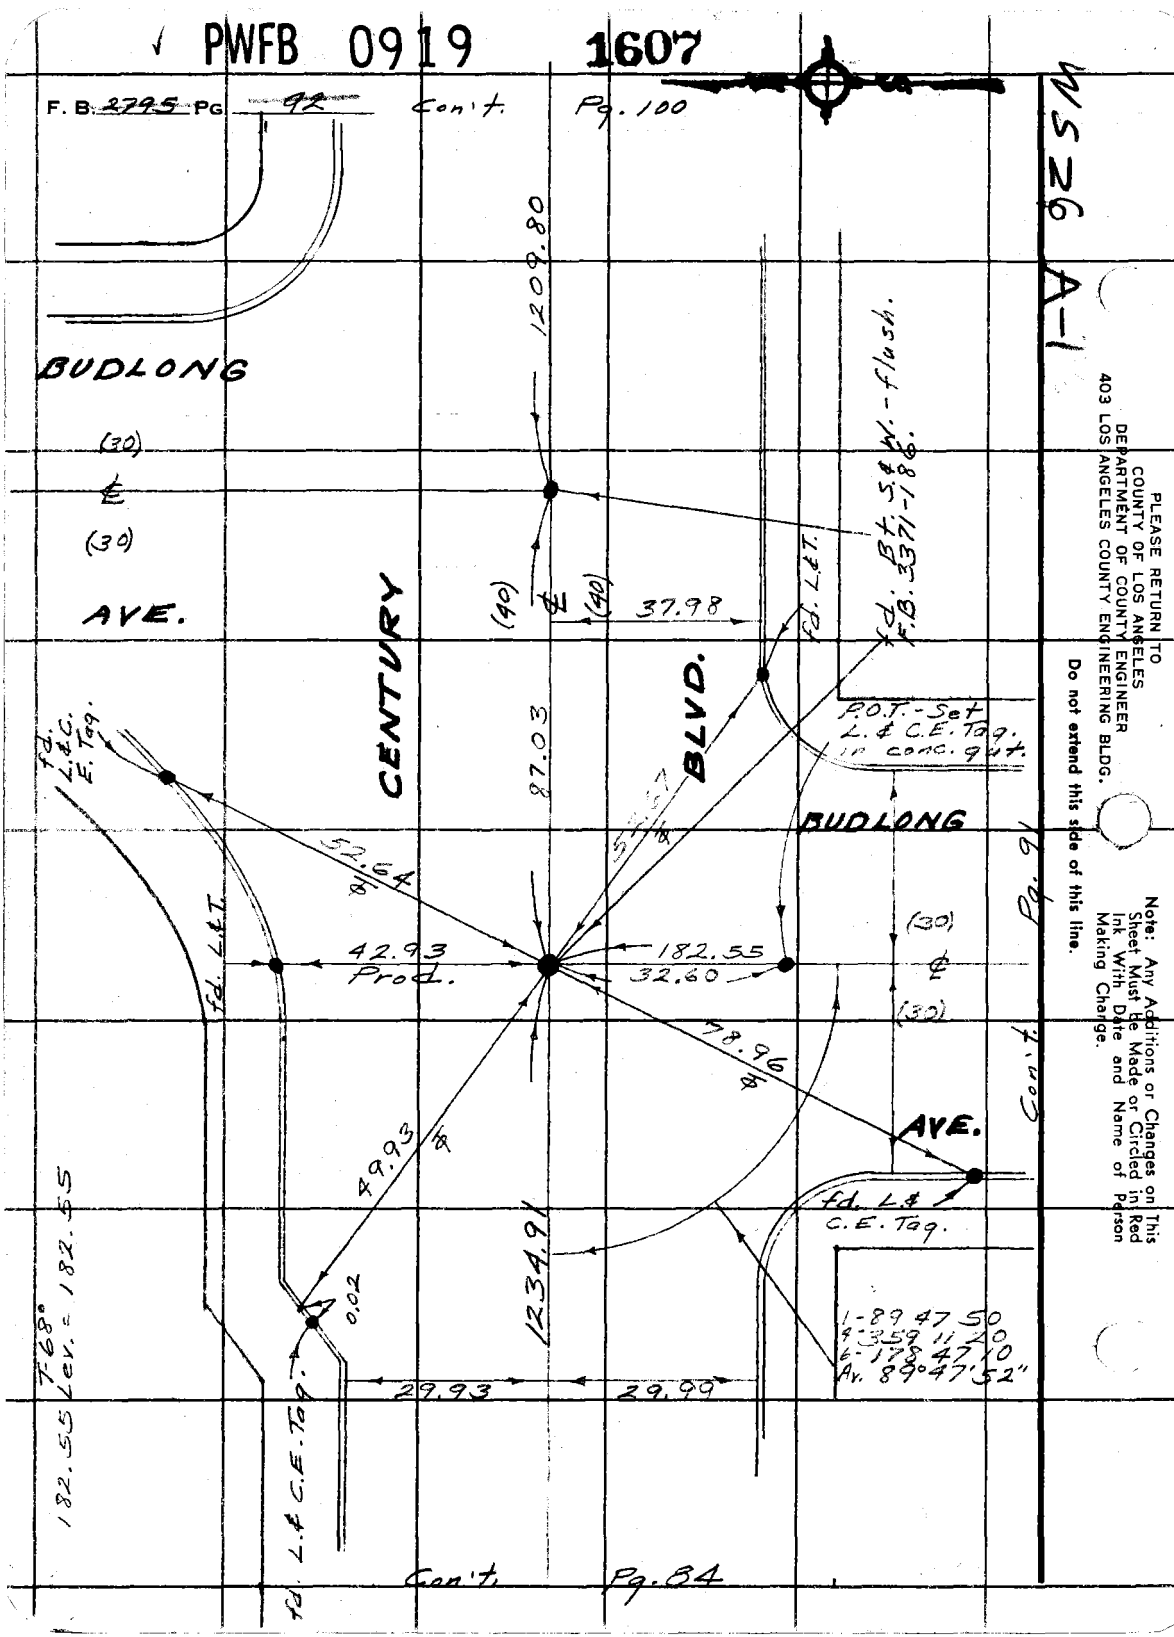

PLEASE RETURN TO
COUNTY OF LOS ANGELES
DEPARTMENT OF COUNTY ENGINEER
403 LOS ANGELES COUNTY ENGINEERING BLDG.

Do not extend this side of this line.

Note: Any Additions or Changes on This Sheet Must Be Made or Circled in Red Ink With Date and Name of Person Making Change.

MS 26 A-1

PWFB 0919 **1608**

Notes Ck'd by	Survey of Athens Area ℄s
Map No.	JN 0303.00 Tape 202 Std 68 °F
Office Work	Surveyed by English
Checked	Notes Ed. Date 5-74
Date	In T. M. PALMERI JUN 5 1974

F. B. ~~2795~~ Pg. ~~93~~

WS 26 B-1

T-68°
1297.83 Lev. = 1297.83
225.46 " = 225.46
439.87 " = 439.87

0.05 N. of ℄ prod. &
0.03 E. of ℄ Vermont.
fd. L.& T. - dn 2". R.D. F.B. 0919-172.
as shown.

INT. - Set cem. & C. E. Tag. - flush by ℄ int. R.D. F.B. 0919-172 & 173.

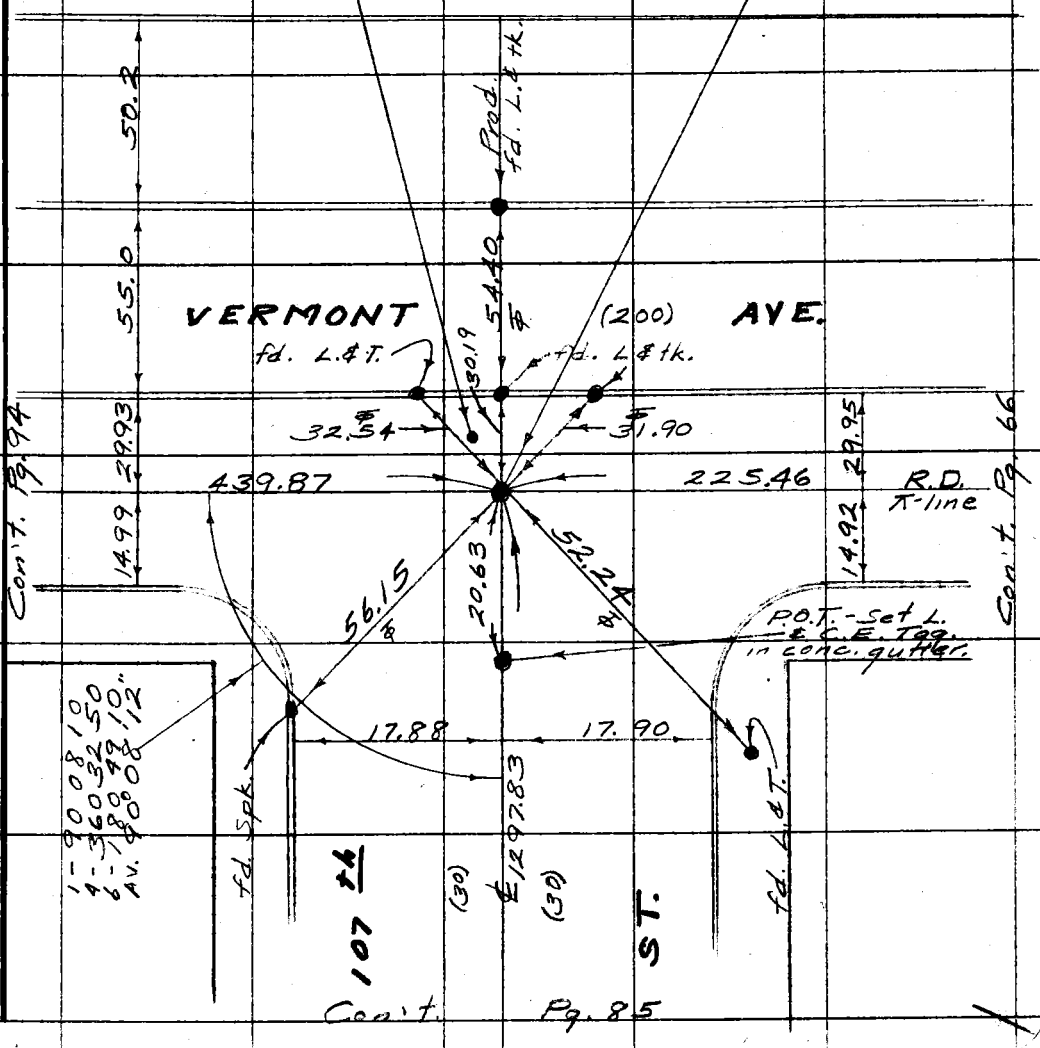

Note: Any Additions or Changes on This Sheet Must be Made or Circled in Red Ink With Date and Name of Person Making Change.

Do not extend this side of this line.

PLEASE RETURN TO
COUNTY OF LOS ANGELES
DEPARTMENT OF COUNTY ENGINEER
403 LOS ANGELES COUNTY ENGINEERING BLDG.

76F309S CE#310 3-69

PWFB 0919

1609

F. B. 2795 PG. 94

Con't. Pg. 95.

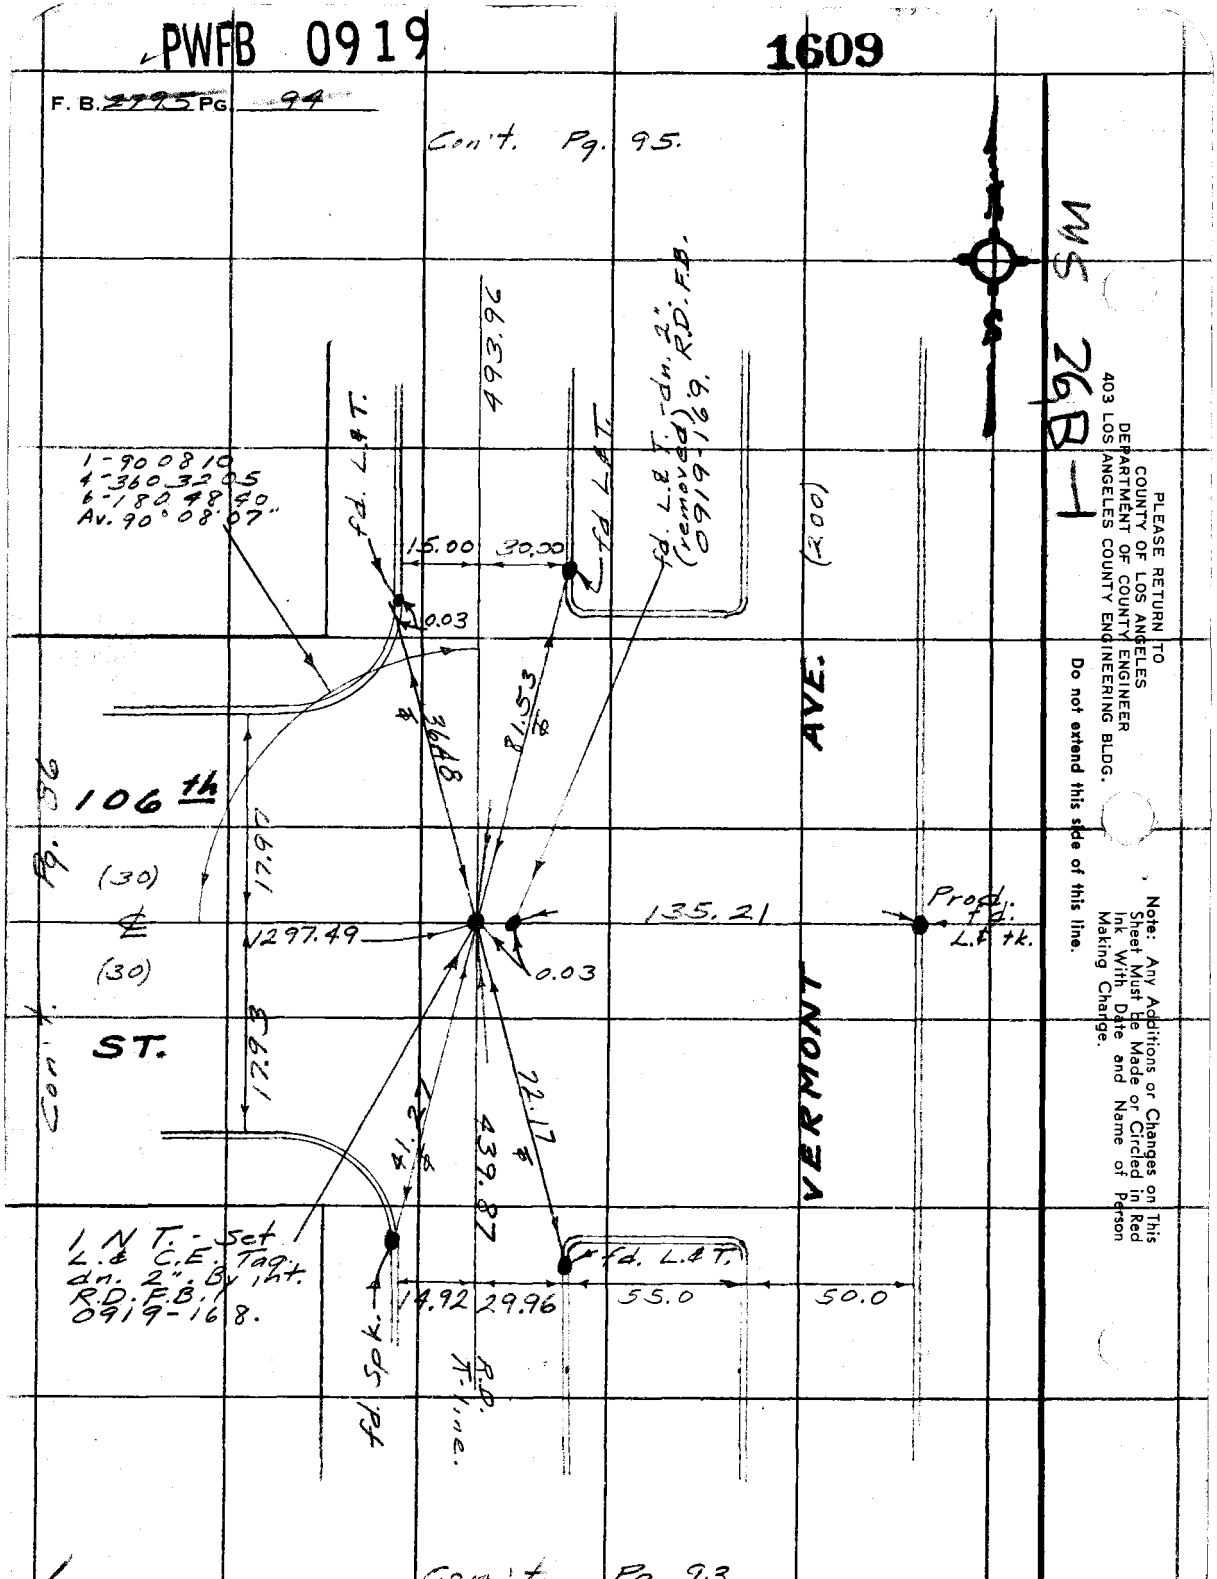

I.N.T. - Set L.& C.E. Tag. dn. 2" By Int. R.D. F.B. 0919-168.

Con't. Pg. 93

MS 26 B-1

PLEASE RETURN TO
COUNTY OF LOS ANGELES
DEPARTMENT OF COUNTY ENGINEER
403 LOS ANGELES COUNTY ENGINEERING BLDG.

Do not extend this side of this line.

Note: Any Additions or Changes on This Sheet Must be Made or Circled in Red Ink With Date and Name of Person Making Change.

PWFB 0919 1610

Notes Ck'd by	Survey of Athens Area ℄s
Map No.	JN 0303.00 Tape 202 Std 68 °F
Office Work	Surveyed by English
Checked	Notes Ed. Date 5-74
Date	Indexed T. M. PALMERI JUN 5 1974

F. B. ~~2795~~ Pg. ~~95~~

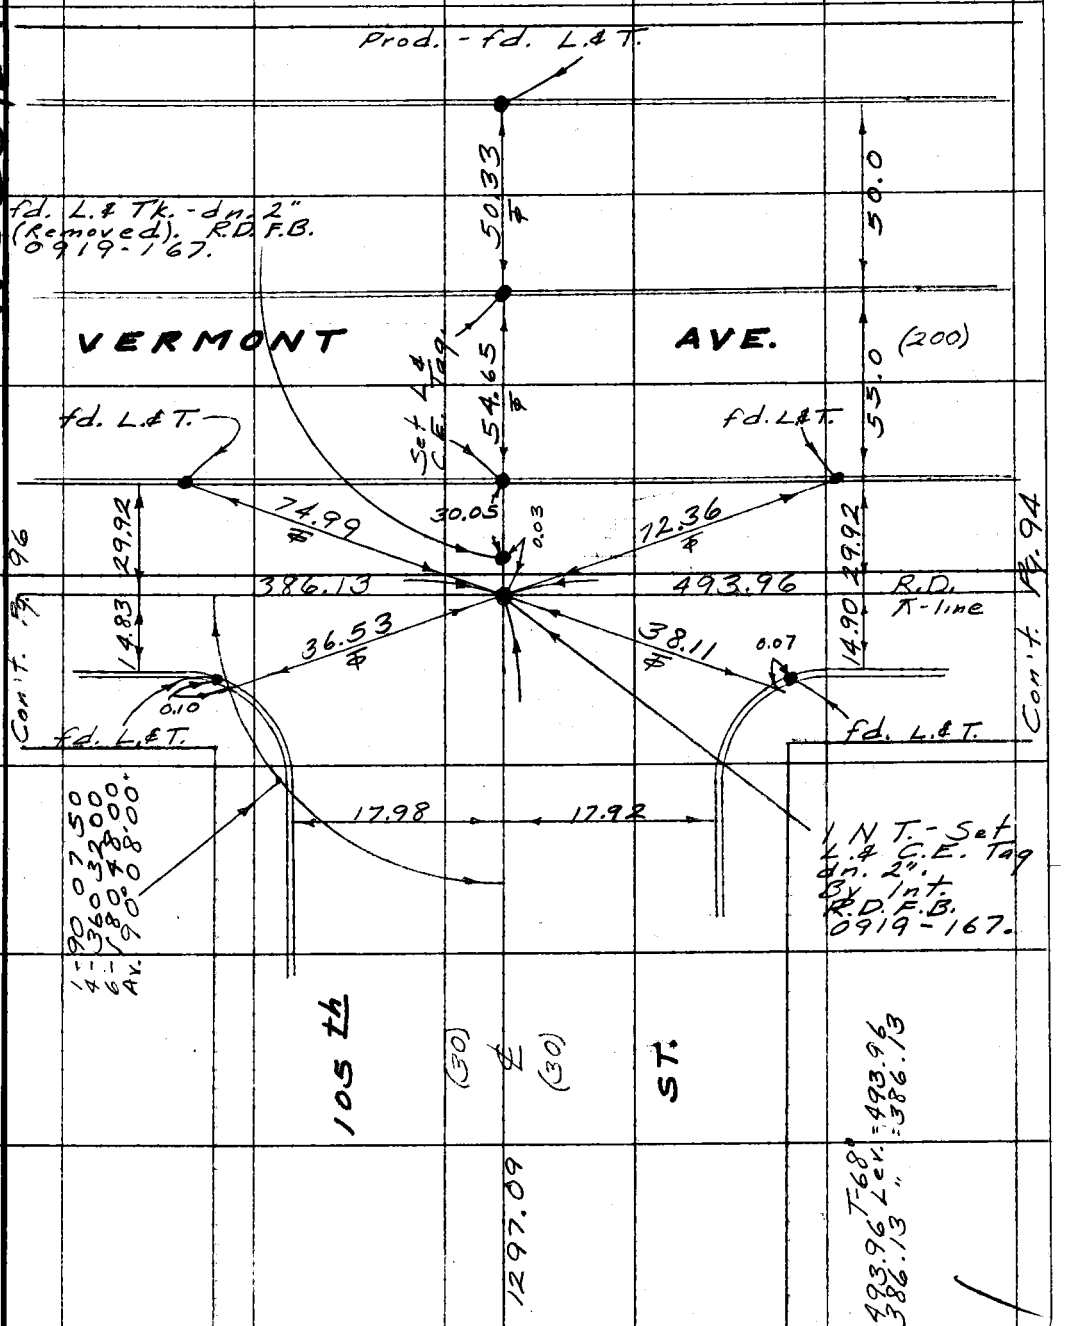

Con't. Pg. 96

Con't. Pg. 94

Con't. Pg. 87

Note: Any Additions or Changes on This Sheet Must be Made or Circled in Red Ink With Date and Name of Person Making Change.

Do not extend this side of this line.

PLEASE RETURN TO
COUNTY OF LOS ANGELES
DEPARTMENT OF COUNTY ENGINEER
403 LOS ANGELES COUNTY ENGINEERING BLDG.

76F309S CE#310 3-69

PWFB 0919

1611

F. B. 229-S PG. 96

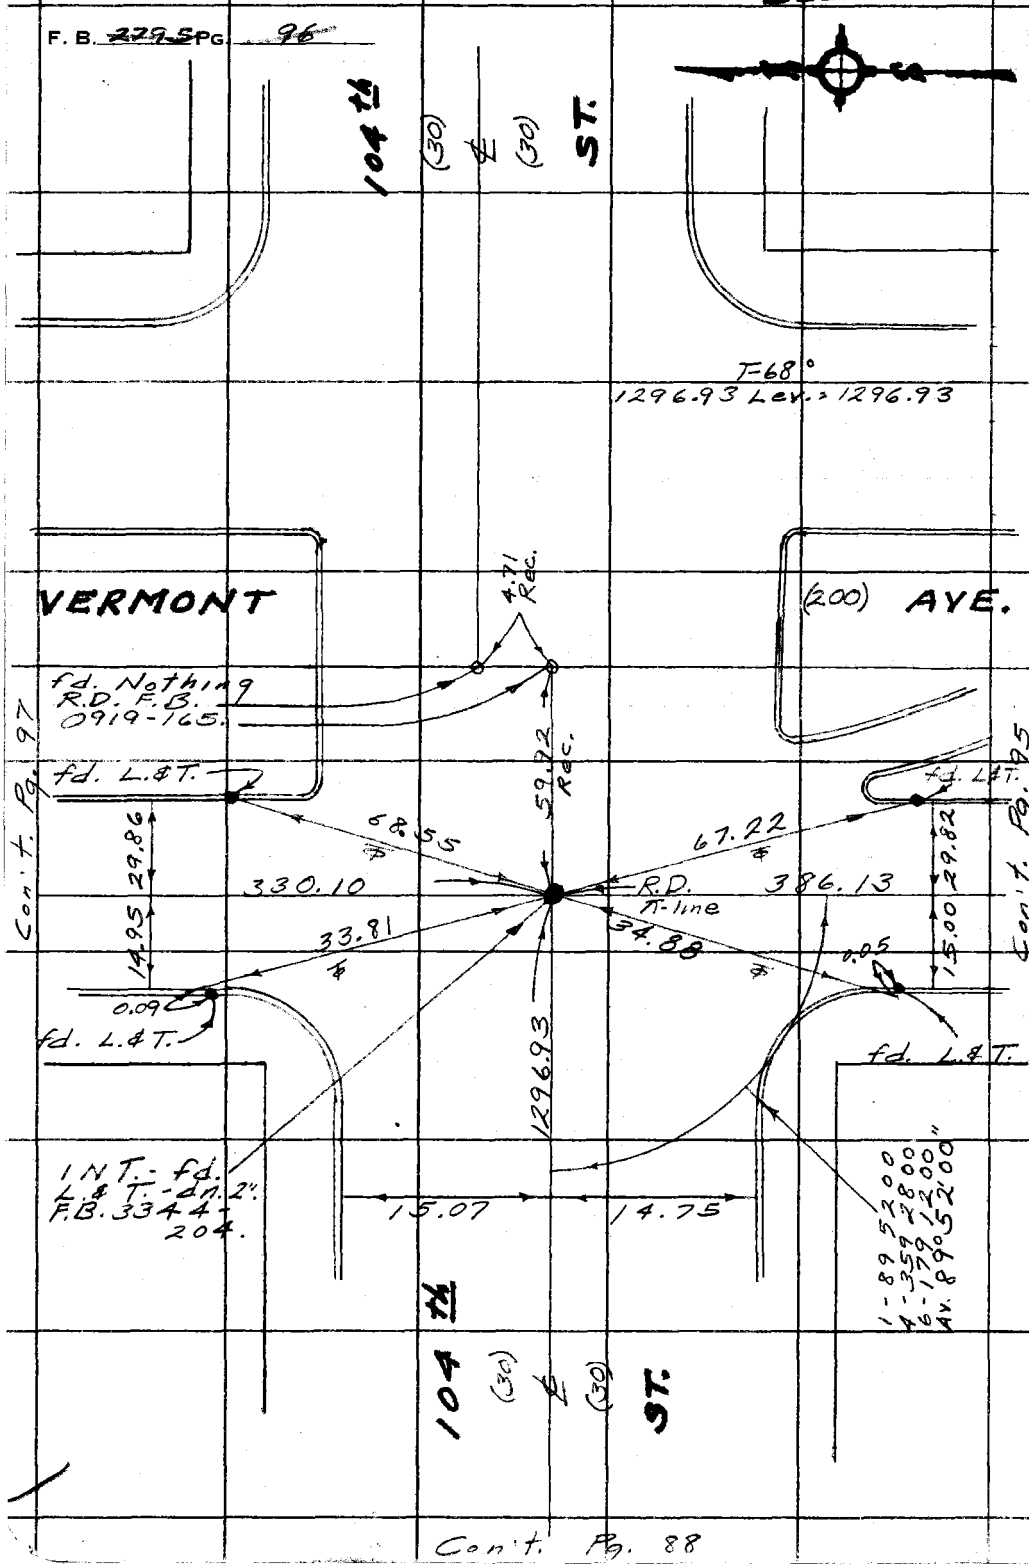

MS 26 B-1

PLEASE RETURN TO
COUNTY OF LOS ANGELES
DEPARTMENT OF COUNTY ENGINEER
403 LOS ANGELES COUNTY ENGINEERING BLDG.

Do not extend this side of this line.

Note: Any Additions or Changes on This Sheet Must Be Made or Circled in Red Ink With Date and Name of Person Making Change.

PWFB 0919

1612

Notes Ck'd by
Map No.
Office Work
Checked
Date

Survey of Athens Area & s
JN 0303.00 Tape 202 Std 68 °F
Surveyed by English
Notes Ed. Date 5-74
Indexed T. M. PALMER JUN 5 1974

F. B. ~~2795~~ PG. ~~99~~

WS 26, B-1

T=68°
330.10 Lev. = 330.10

fd. L.& T.

50.49 Prod. R.O.F.B. 0919-163.

50.00

55.00

VERMONT (200) AVE.

fd. L.& C.E. Tag.

54.58 ℄

fd. L.& C.E. Tag. -dn. 2'. (Removed). F.B. 3344-202.

fd. L.& tk.

fd. L.& tk.

Pg. 98

29.75

14.95

51.95 ℄

30.13 ℄

50.92 ℄

29.99

14.96

Pg. 96

321.54

330.10

R.D. ℄-line

0.17

28.54 ℄

29.11 ℄

0.03

0.02

Cont.

Cont.

fd. L.& C.E. tk.

fd. L.& tk.

INT.-Set L.& C.E. Tag. dn. 2". By Int. F.B. 3344-202. R.O.F.B. 0919-162 & 163.

14.85

14.88

1 - 89 51 50
Δ - 359 28 00
C - 179 11 40
Av. 89° 51' 57"

(25) ℄ (25)

103 rd ST.

1297.01

Cont. Pg. 89

Note: Any Additions or Changes on This Sheet Must be Made or Circled in Red Ink With Date and Name of Person Making Change.

Do not extend this side of this line.

PLEASE RETURN TO
COUNTY OF LOS ANGELES
DEPARTMENT OF COUNTY ENGINEER
403 LOS ANGELES COUNTY ENGINEERING BLDG.

76F309S CE#310 3-69

PWFB 0919

1613

F. B. ~~2795~~ PG ~~98~~

1296.84 T-68°
321.54 Lev. = 1296.84
" = 321.54

R.D.F.B. 0919-160 & 161.
fd. L.&T. -dn. 2"
0.04 S. of ℄ prod. & 0.02
E. of ℄-as shown.

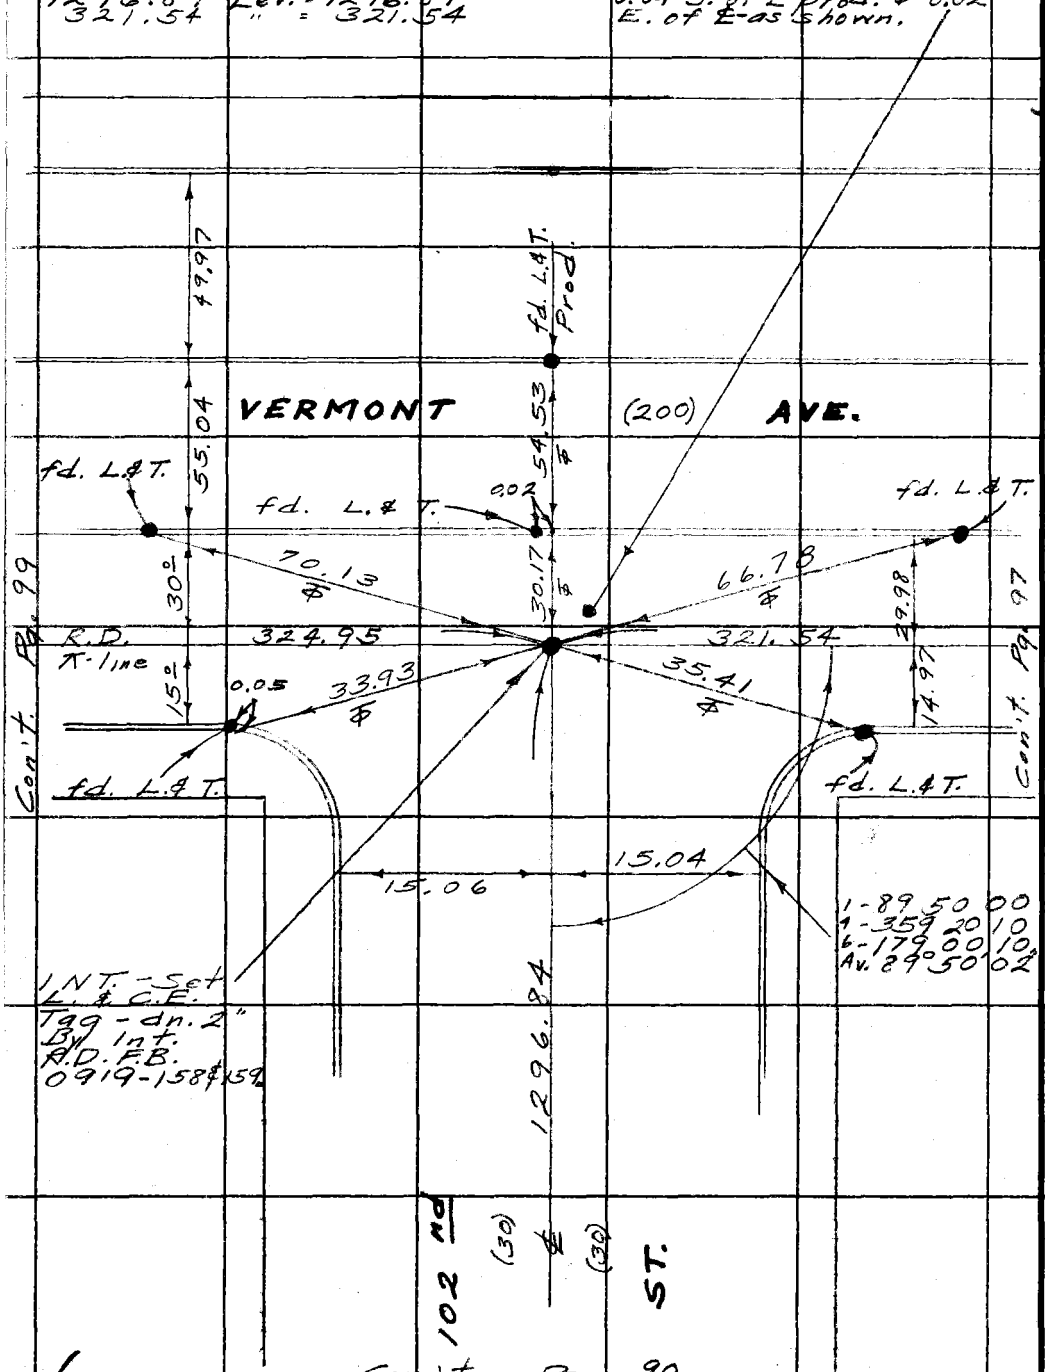

WS26, B-1

PLEASE RETURN TO
COUNTY OF LOS ANGELES
DEPARTMENT OF COUNTY ENGINEER
403 LOS ANGELES COUNTY ENGINEERING BLDG.

Do not extend this side of this line.

Note: Any Additions or Changes on This Sheet Must be Made or Circled in Red Ink With Date and Name of Person Making Change.

PWFB 0919

1614

Notes Ck'd by	Survey of Athens Area ℄s
Map No.	JN 0303.00 Tape 202 Std 68 °F
Office Work	Surveyed by English
Checked	Notes Ed. Date 5-74
Date	Indexed T. M. PALMERI JUN 5 1974

F. B. ~~2795~~ Pg. ~~99~~

WS26, B-1

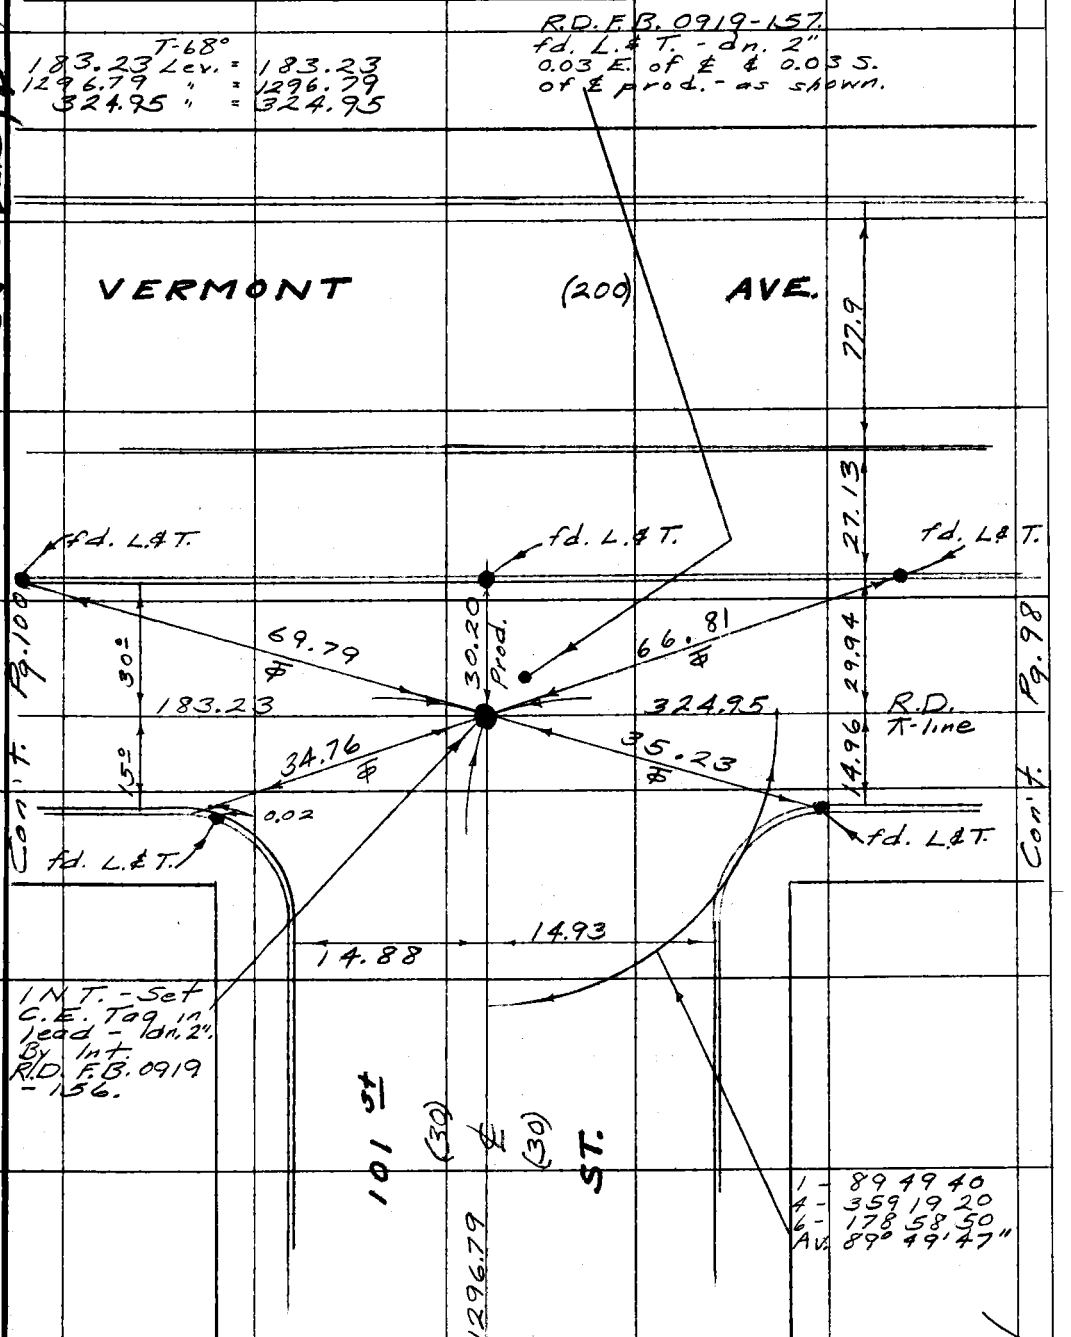

Note: Any Additions or Changes on This Sheet Must be Made or Circled in Red Ink With Date and Name of Person Making Change.

Do not extend this side of this line.

PLEASE RETURN TO
COUNTY OF LOS ANGELES
DEPARTMENT OF COUNTY ENGINEER
403 LOS ANGELES COUNTY ENGINEERING BLDG.

76F309S CE#310 3-69

Con't. Pg. 91

PWFB 0919 1615

F. B. ~~2795~~ PG ~~100~~

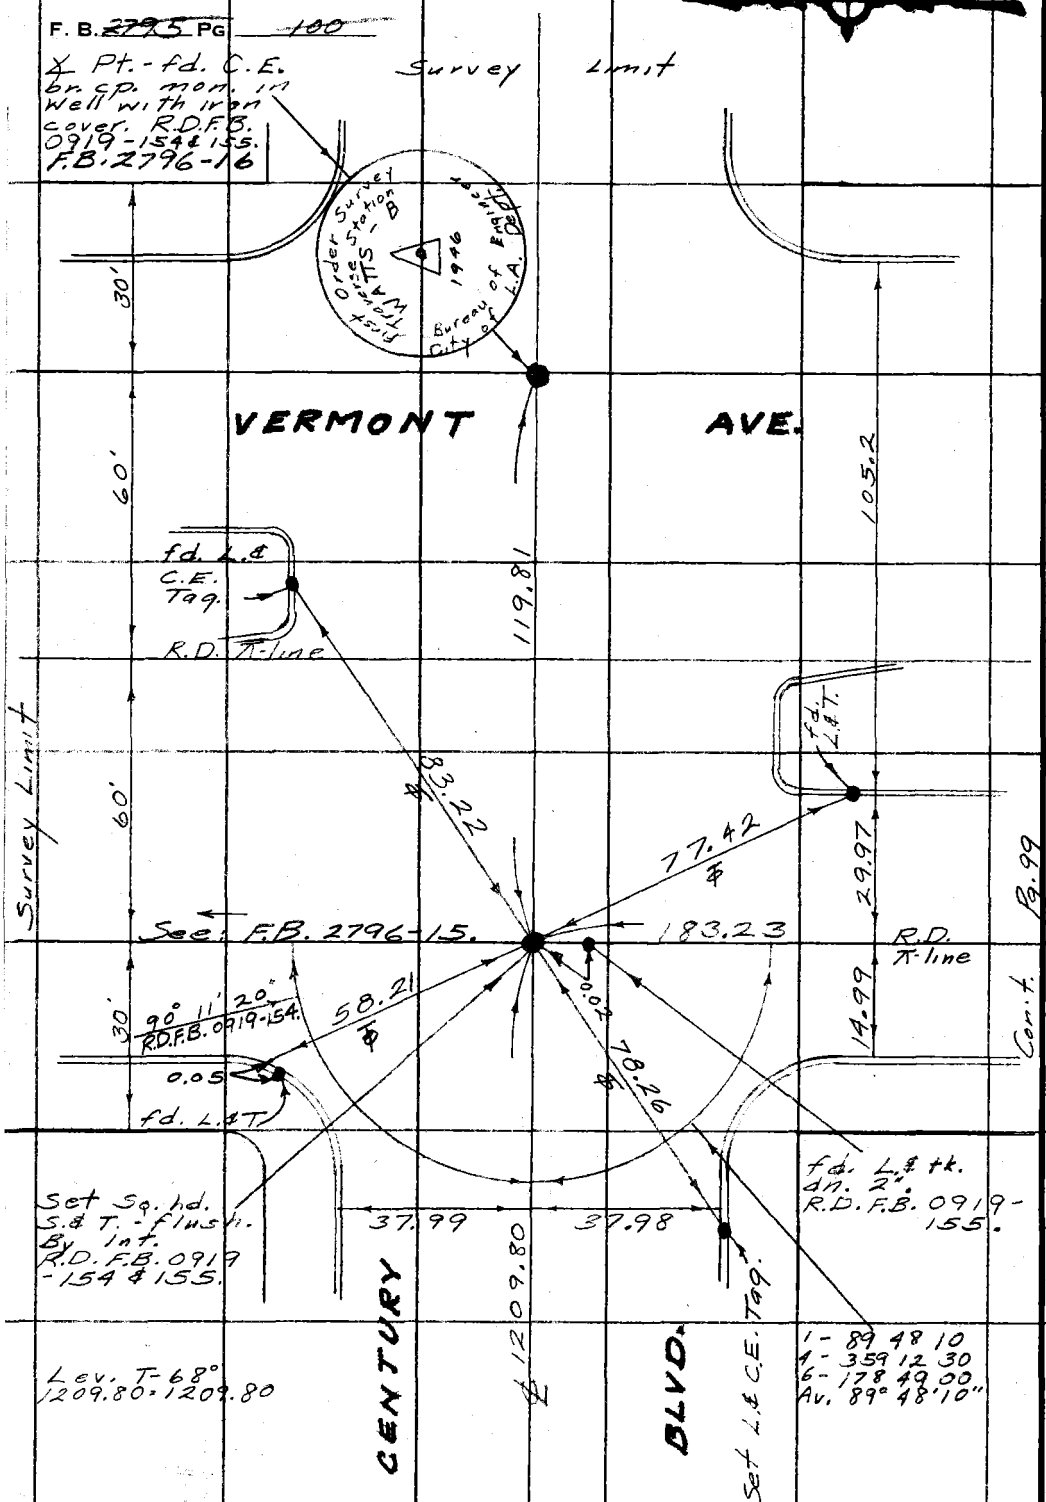

PLEASE RETURN TO
COUNTY OF LOS ANGELES
DEPARTMENT OF COUNTY ENGINEER
403 LOS ANGELES COUNTY ENGINEERING BLDG.

Do not extend this side of this line.

Note: Any Additions or Changes on This Sheet Must be Made or Circled in Red Ink With Date and Name of Person Making Change.

PWFB 0919

1616

Notes Ck'd by
Map No.
Office Work
Checked
Date

Survey of Athens Acca-Es
JN 030300 Tape 245 Std 68 °F
Surveyed by English
Notes Ed. Date 3-74
Checked T. M. PALMER JUN 5 1974

F. B. ~~2795~~ Pg. 101

Con't. Pg. 103

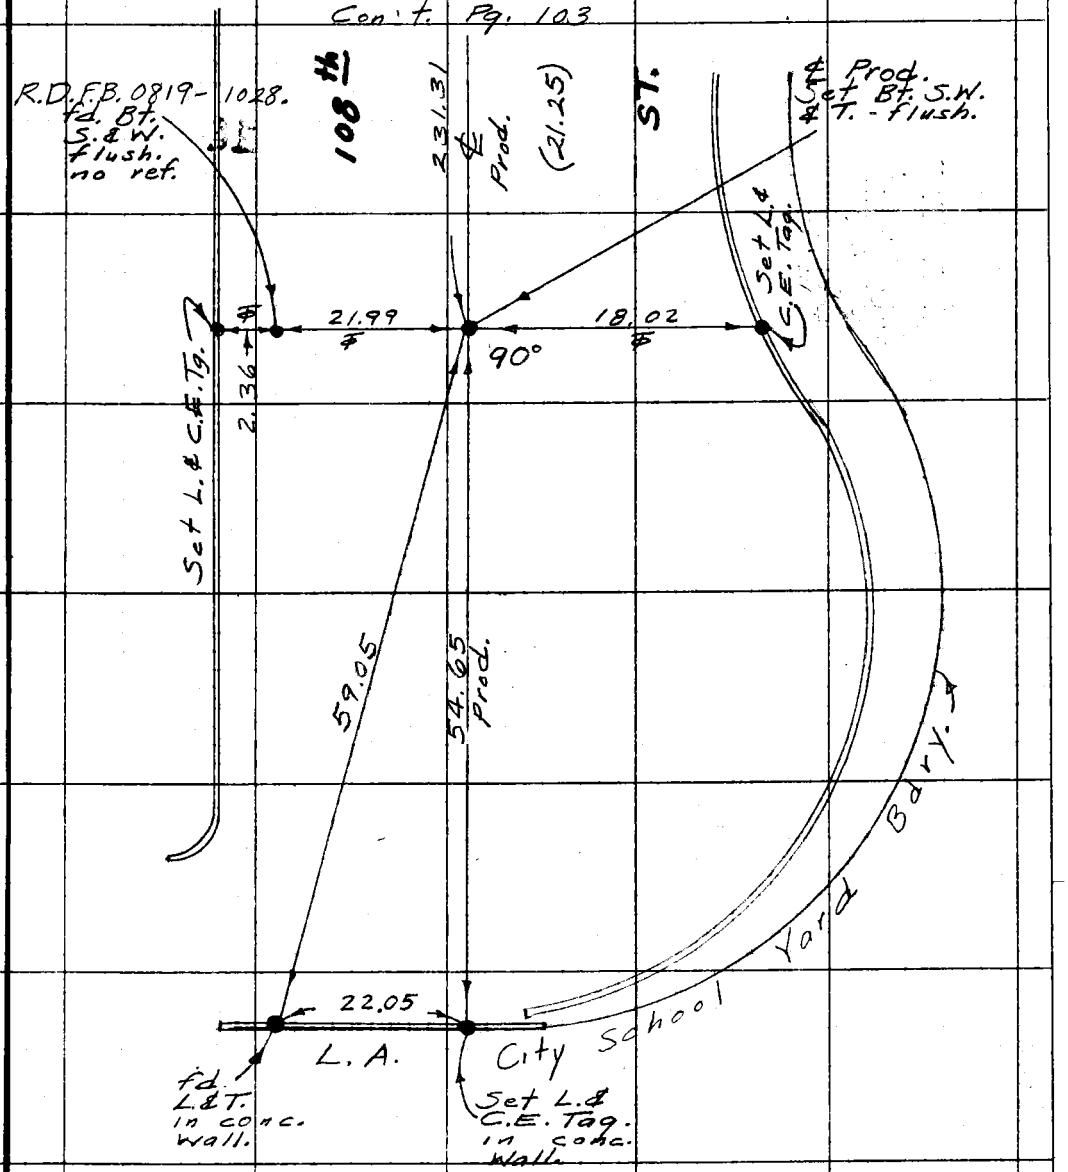

Note: Any Additions or Changes on this Sheet Must be Made or Circled in Red Ink With Date and Name of Person Making Change.

Do not extend this side of this line.

PLEASE RETURN TO
COUNTY OF LOS ANGELES
DEPARTMENT OF COUNTY ENGINEER
403 LOS ANGELES COUNTY ENGINEERING BLDG.

76F309s CE#310 3-69

PWFB - 0919

1617

F. B. ~~2795~~ PG. 102

Con't. Pg. 88

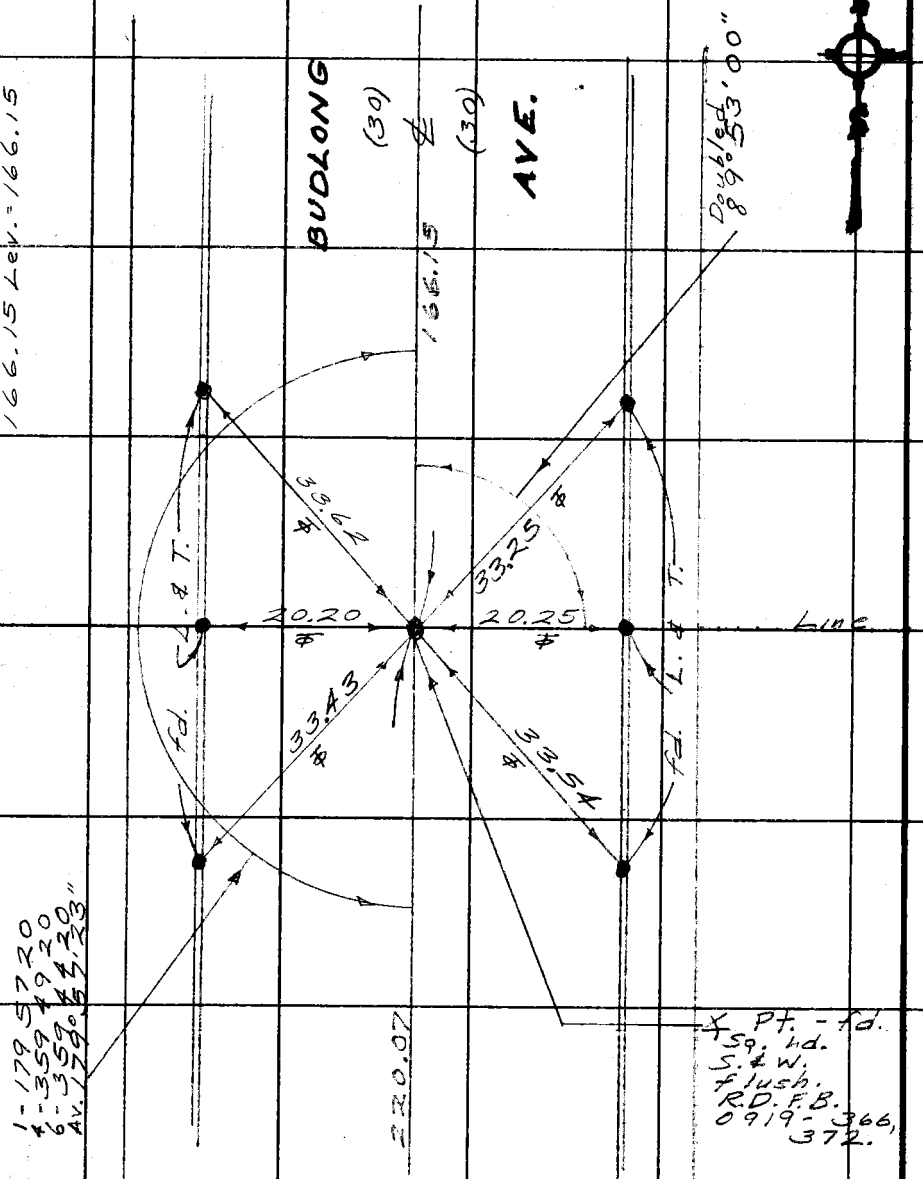

Con't. Pg. 87

PLEASE RETURN TO
COUNTY OF LOS ANGELES
DEPARTMENT OF COUNTY ENGINEER
403 LOS ANGELES COUNTY ENGINEERING BLDG.

Do not extend this side of this line.

Note: Any Additions or Changes on This Sheet Must Be Made or Circled in Red Ink With Date and Name of Person Making Change.

PWFB 0919

1618

Notes Ck'd by	Survey of Athens Area-℄s
Map No.	JN 0303.00 Tape 245 Std 68 °F
Office Work	Surveyed by English
Checked	Notes Ed. Date 3-74
Date	T. M. PALMERI JUN 5 1974

F. B. ~~2795~~ PG. ~~103~~

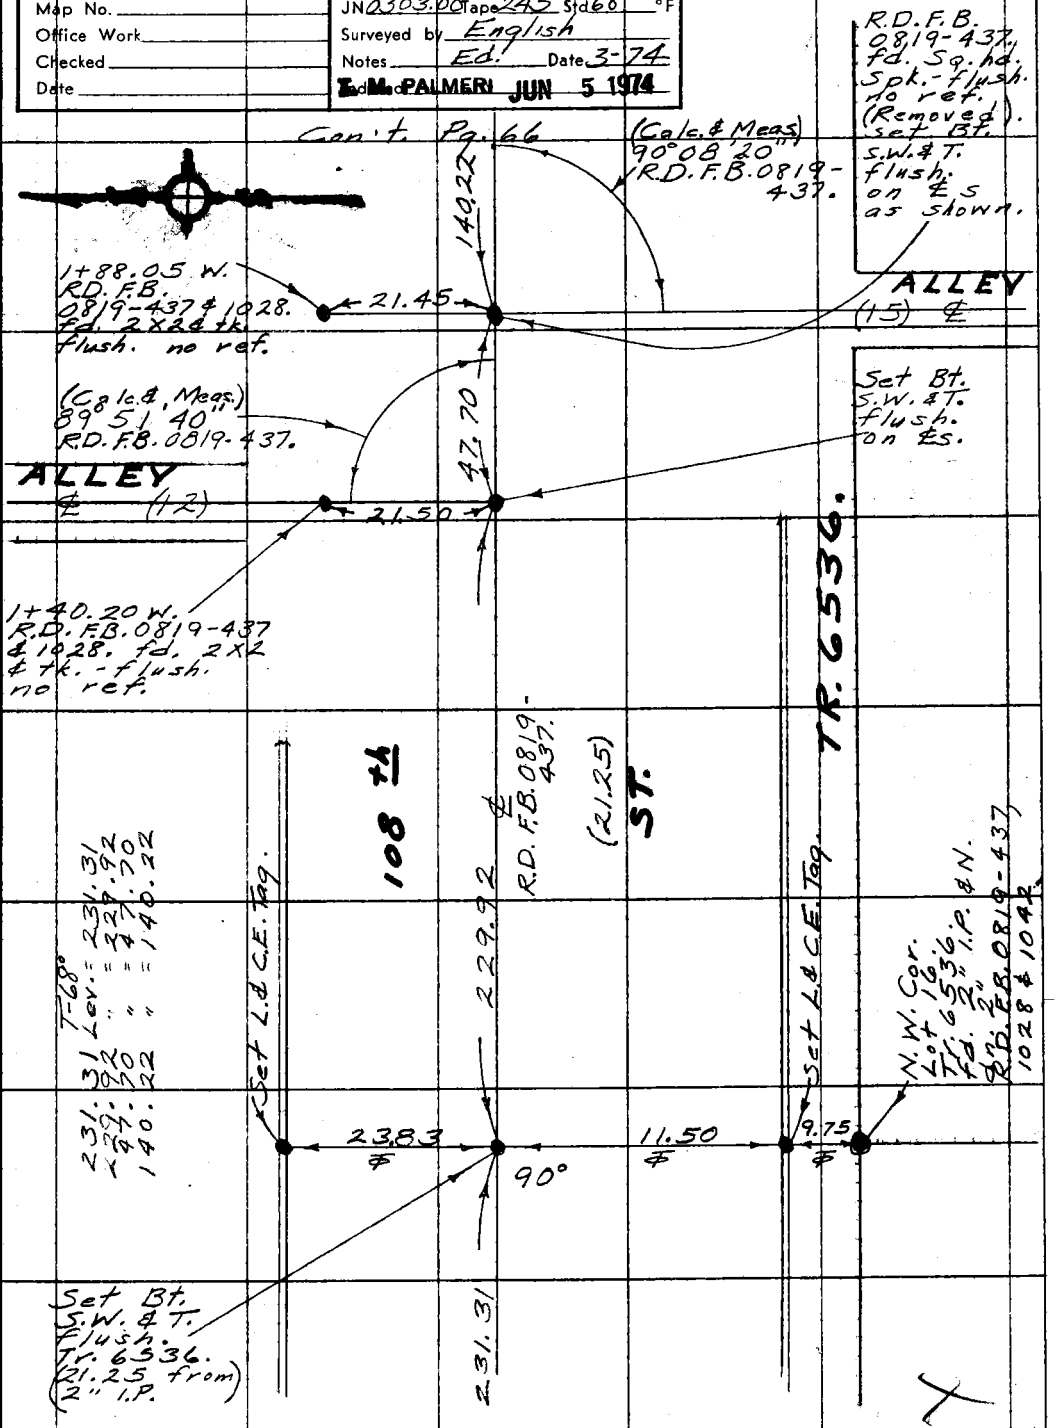

Note: Any Additions or Changes on This Sheet Must be Made or Circled in Red Ink With Date and Name of Person Making Change.

Do not extend this side of this line.

PLEASE RETURN TO
COUNTY OF LOS ANGELES
DEPARTMENT OF COUNTY ENGINEER
403 LOS ANGELES COUNTY ENGINEERING BLDG.

76F309S CE#310 3-69

Con't. Pg. 101

F. B. 2795 PG. 104

Con't. Pg. 28

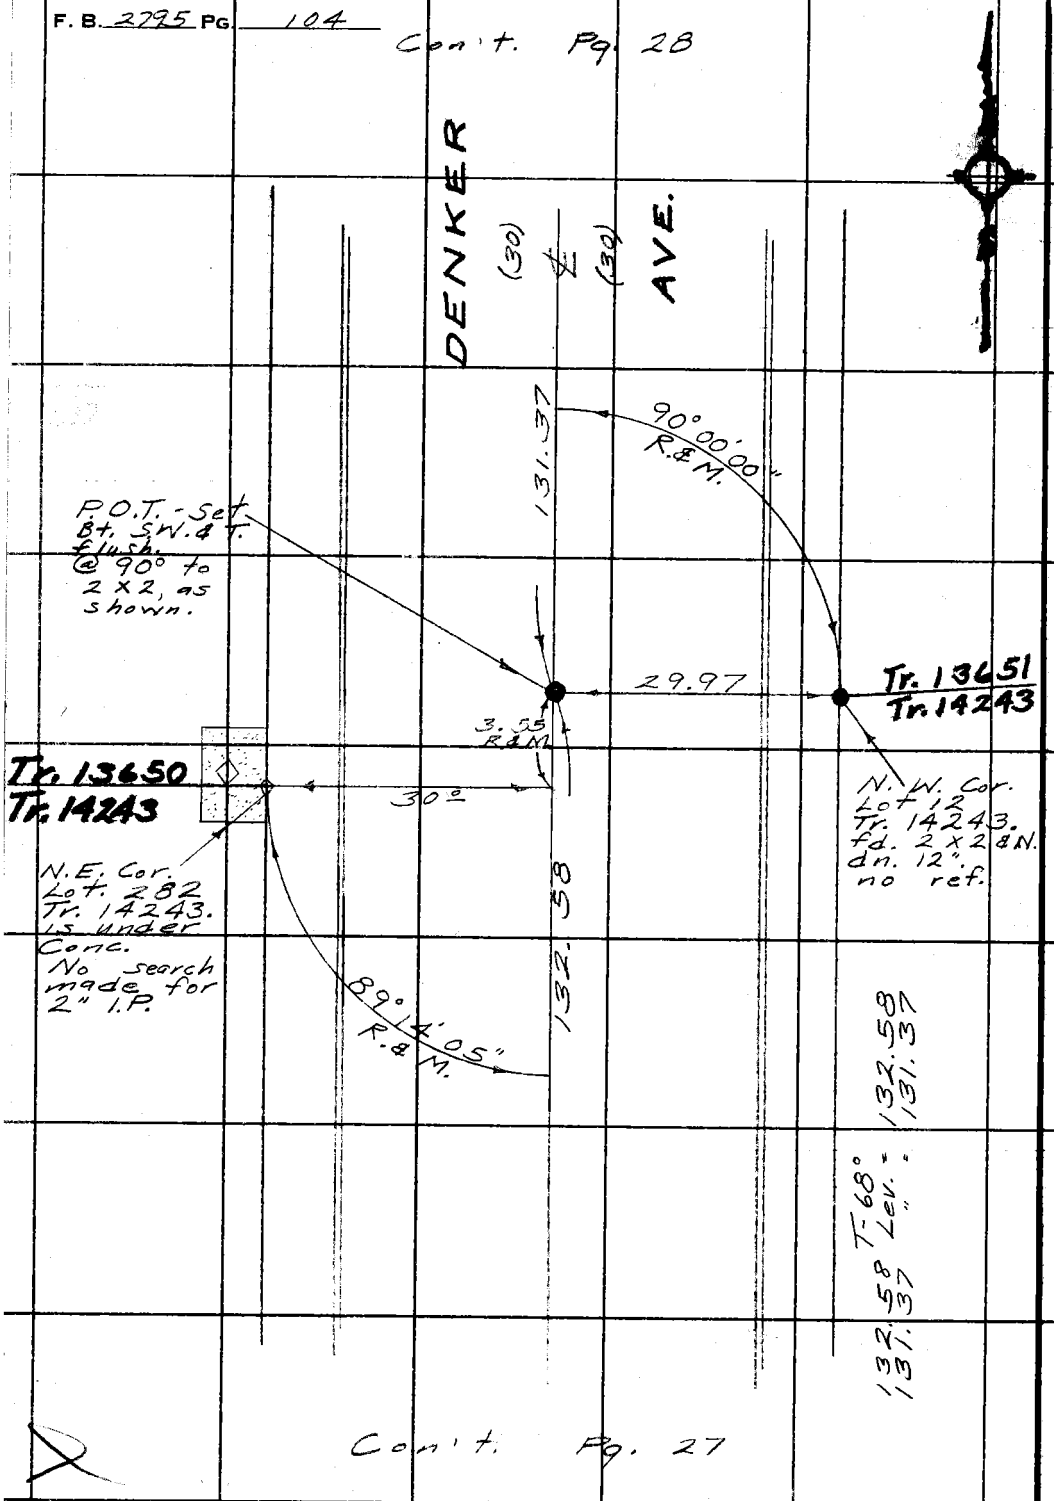

PLEASE RETURN TO
COUNTY OF LOS ANGELES
DEPARTMENT OF COUNTY ENGINEER
403 LOS ANGELES COUNTY ENGINEERING BLDG.

Do not extend this side of this line.

Note: Any Additions or Changes on This Sheet Must Be Made or Circled in Red Ink With Date and Name of Person Making Change.

Con't. Pg. 27

PWFB 0919

1619

Notes Ck'd by	Survey of Athens Area ℄s
Map No.	JN 0303.00 Tape 202 Std 68 °F
Office Work	Surveyed by English
Checked	Notes Ed. Date 5-74
Date	T. M. PALMER JUN 5 1974

F. B. ~~2795~~ PG. ~~105~~

WS 26A-1

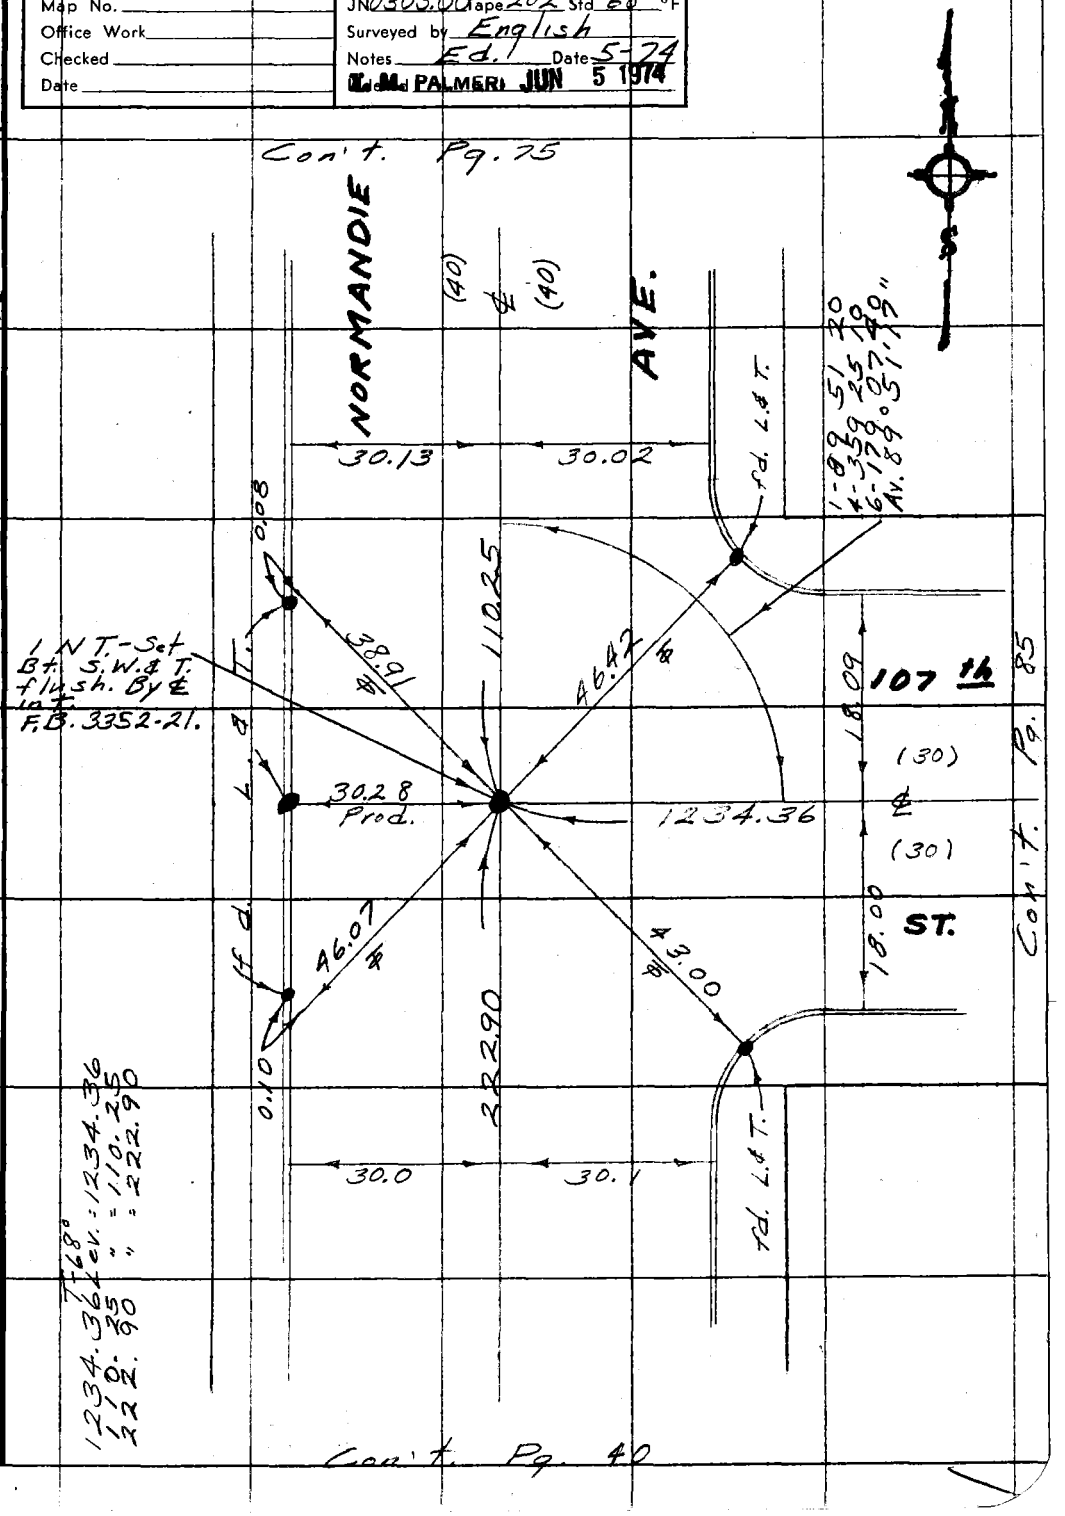

Note: Any Additions or Changes on This Sheet Must be Made or Circled in Red Ink With Date and Name of Person Making Change.

Do not extend this side of this line.

PLEASE RETURN TO
COUNTY OF LOS ANGELES
DEPARTMENT OF COUNTY ENGINEER
403 LOS ANGELES COUNTY ENGINEERING BLDG.

76F309S CE#310 3-69

PWFB 0919

1620

F. B. ~~2295~~ PG. 106

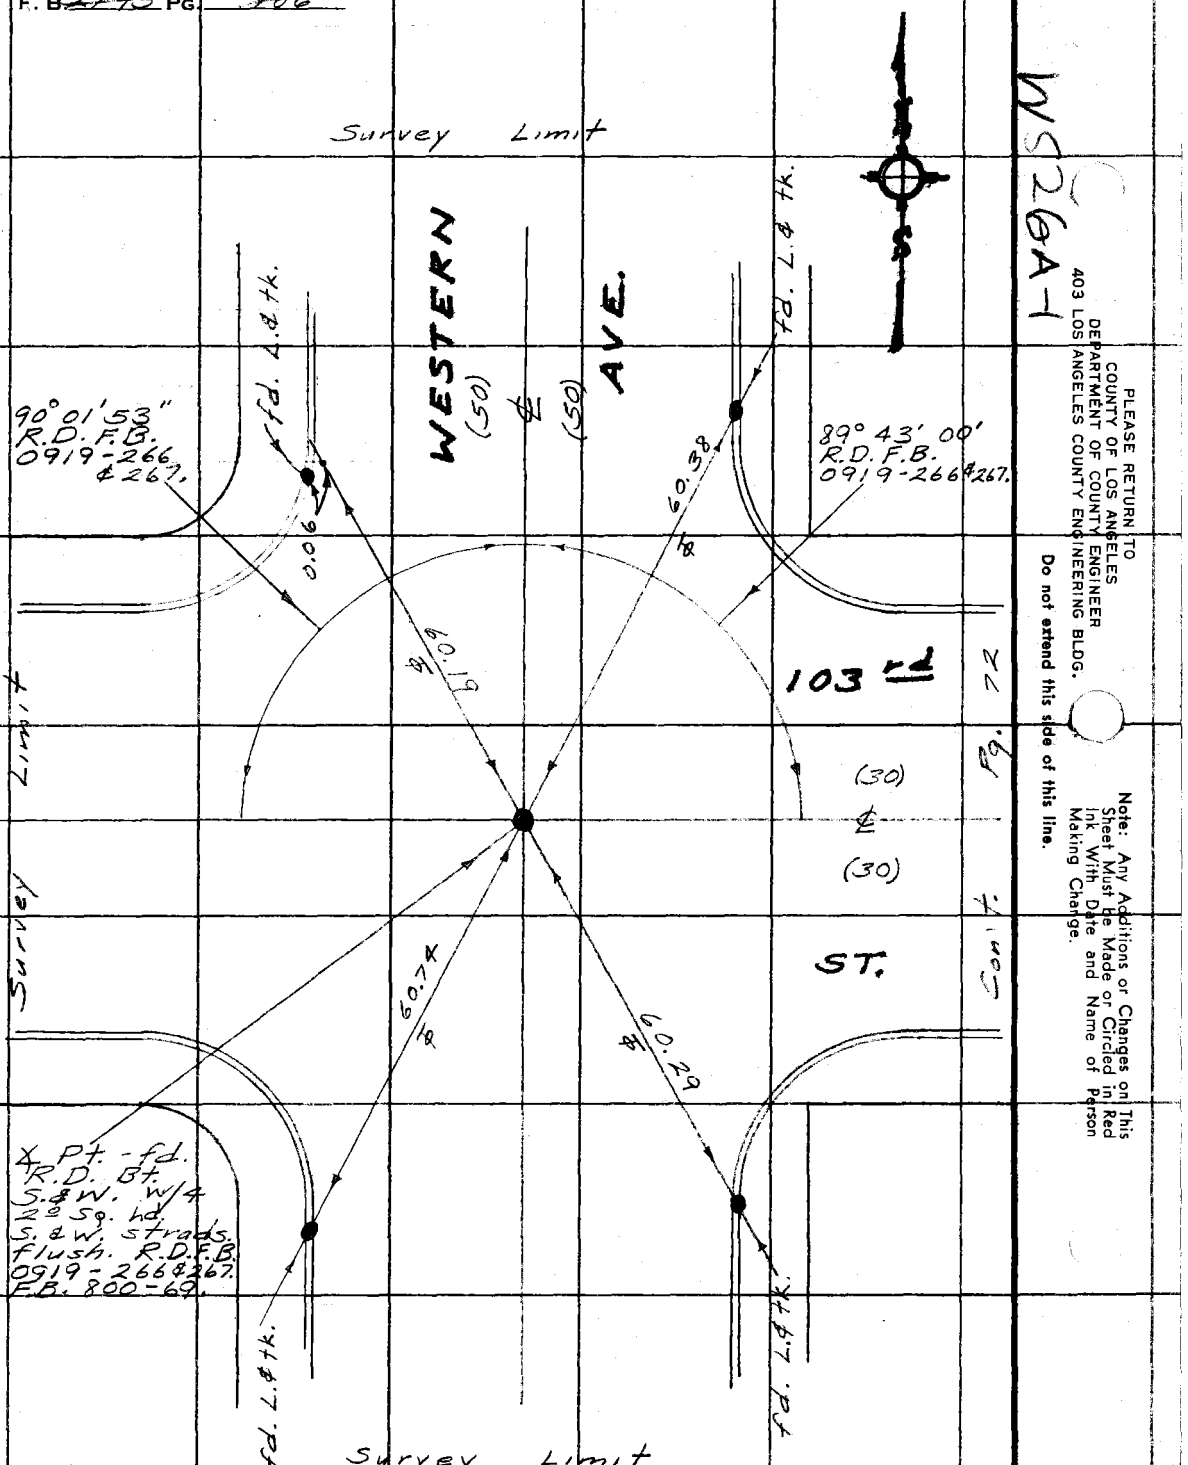

WS 26A-1

PLEASE RETURN TO
COUNTY OF LOS ANGELES
DEPARTMENT OF COUNTY ENGINEER
403 LOS ANGELES COUNTY ENGINEERING BLDG.

Do not extend this side of this line.

Note: Any Additions or Changes on This Sheet Must Be Made or Circled in Red Ink With Date and Name of Person Making Change.

PWFB 0919 1621

Notes Ck'd by	Survey of Athens Area ℄ s
Map No.	JN 0303.00 Tape 165 Std 68 °F
Office Work	Surveyed by English
Checked	Notes Ed. Date 5-74
Date	T. M. PALMERI JUN 5 1974

F.B. 2795 Pg. 107

W.S. 26A-1

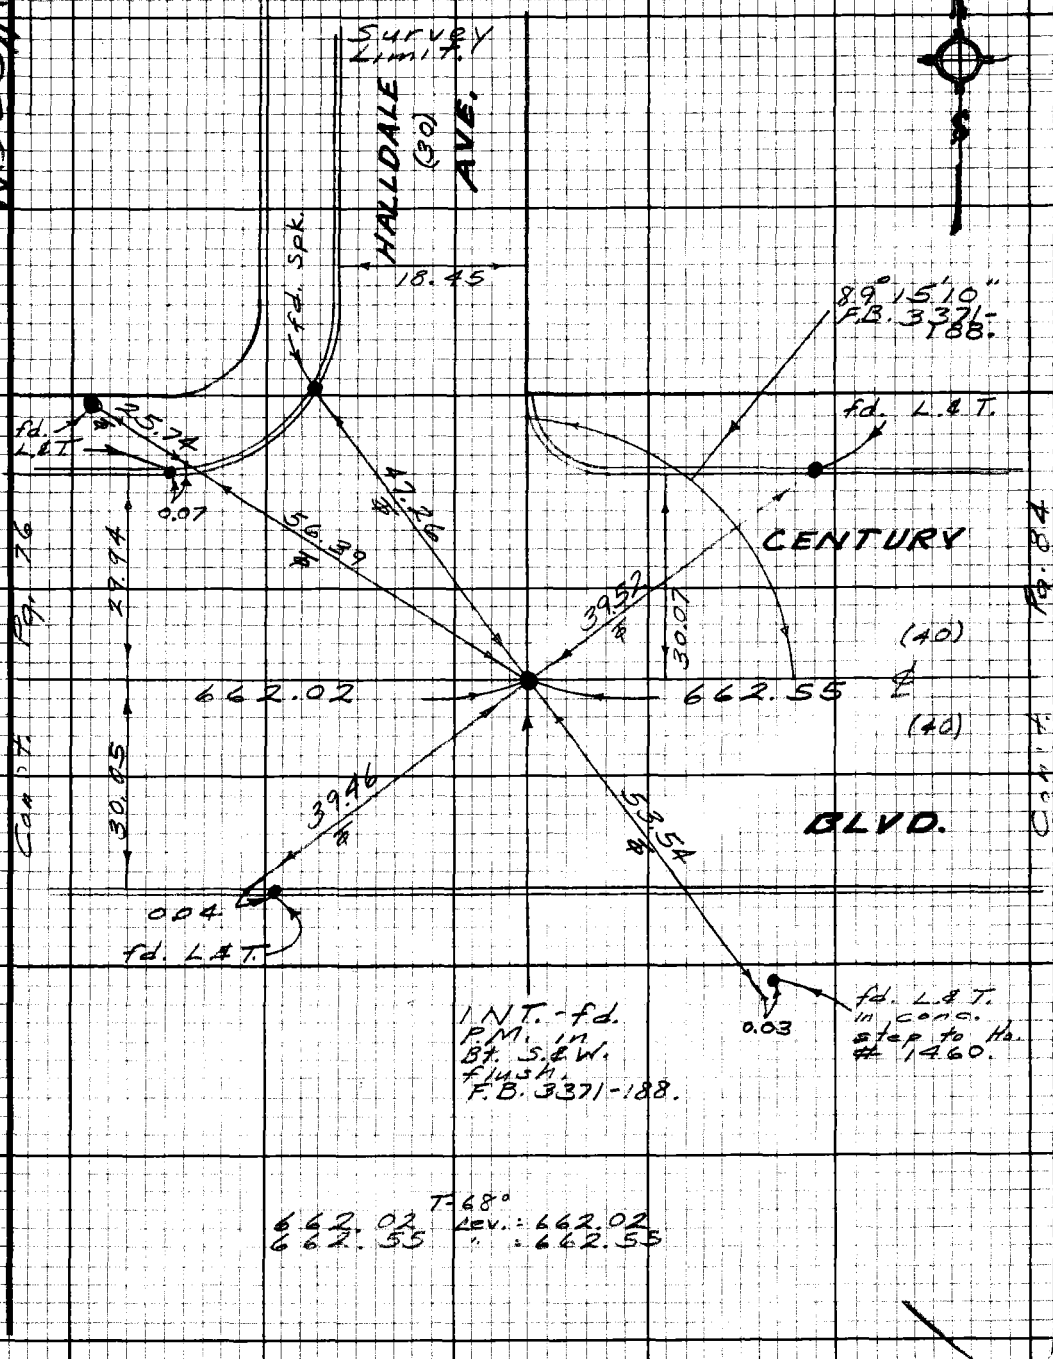

Note: Any Additions or Changes on this Sheet Must be Made or Circled in Red Ink With Date and Name of Person Making Change.

Do not extend this side of this line.

PLEASE RETURN TO
LOS ANGELES COUNTY ENGINEER
403 LOS ANGELES COUNTY ENGINEERING BLDG.

76F3098 CE#310 9-67

PLEASE RETURN TO
LOS ANGELES COUNTY ENGINEER
403 Los Angeles County Engineering Bldg.

Note: Any Additions or Changes on this Sheet Must be Made or Circled in Red Ink With Date and Name of Person Making Change.

Do not extend this side of this line.

FB 2795 Pg 108

PWFB 09|19

HOUSING DEVELOPMENT 1622

Notes Ck'd by	Survey of 10634 BUDLONG AVE F. B. 2795 Pg. 109
Map No.	JN 1504.34 Tape Std °F
Office Work	Surveyed by M.E. WACKER
Checked	Notes M.E.W Date 6-80
Date	Indexed E. HOLMAN JUN 2 2 1980

W.S. 26 A-1

J.N. 1504.34

HOUSING DEVELOPMENT

ORIGINAL SUNNYSIDE

LOT # 171

10634 - BUDLONG AVE

BOUNDRY

REF:

F.B. 2795

ORIGINAL SUNNYSIDE

M.B. 7-171

PARTY:

WACKER

GOBLE

PYLE

FALSEY

Note: Any Additions or Changes on This Sheet Must be Made or Circled in Red Ink With Date and Name of Person Making Change.

Do not extend this side of this line.

PLEASE RETURN TO
LOS ANGELES COUNTY ENGINEER
403 LOS ANGELES COUNTY ENGINEERING BLDG.

76F309S CE #310 6-63

PWFB 0919

1623

F. B ~~2727~~ Pg. ~~110~~

INDEX

BUDLONG AVE

VERMONT AVE

106TH ST.

107TH ST.

112

111

LOT-170

LOT-171

LOT-172

113

111

PLEASE RETURN TO
LOS ANGELES COUNTY ENGINEER
403 Los Angeles County Engineering Bldg.

2941-1

Do not extend this side of this line.

Note: Any Additions or Changes on This Sheet Must be Made or Circled in Red Ink With Date and Name of Person Making Change.

PWFB 0919

1624

HOUSING DEVELOPMENT

Notes Ck'd by A L G
Map No.
Office Work
Checked
Date

Survey of LOT # 106 34-BUDLONG AVE
JN 1504.34 Tape 09 Std 84 °F
Surveyed by M. E. WACKER
Notes M. E. W. Date 6-80
Indexed H. HOLMAN JUN 22 1980

F. B. 2795 PG. 117

Note: Any Additions or Changes on This Sheet Must be Made or Circled in Red Ink With Date and Name of Person Making Change.

Do not extend this side of this line.

29 A-1

PLEASE RETURN TO
COUNTY OF LOS ANGELES
DEPARTMENT OF COUNTY ENGINEER
403 LOS ANGELES COUNTY ENGINEERING BLDG.

T= 78°
40.00 CLEV
=40.00
30.00 CLEV
=30.00
54.675 CLEV
=54.675
25.33 CLEV
=25.33
1) 89°49'00"
2) 359°16'00"
=89°49'00"

SET SQ. HD + TW BY PROPORTION BETWEEN 107TH + 108TH ST.

BTM PG-112

AVE

320.01'

89°49'00"

30.00

26.95

SET 2" I.P. CONC. PLUG L.A. Co. ENGR. TAC ON 6" BY PROPORTION FROM BUDLONG + 107TH ST.

111.99

LOT # 171

BTM PG-113

40.00

89°49'00"

30.00

111.99

SET 2" I.P. CONC. PLUG + L.A. Co. ENGR. TAC ON 1" BY PROPORTION FROM BUDLONG + 107TH ST

54.675

FD. L+T. + L.A. Co. E. TAC F.B. 2795-85 CONC. CROSS GUTTER.

FD. L+T PER F.B. 2795-85

PER F.B. 2795-85

89° 49' 00"

SET L+T + L.A. Co. ENGR. TAC IN CURB.

90° 11' 00"

33.35

25.33

33.42

= CHLC.

1297.83 PER PG-85

107TH.

ST.

33.42

34.285

FD. L+T. PER F.B. 2795-85

SET L.+T + L.A. Co. ENGR. TAC IN CURB.

INT. SET P.M. ON M.H. LID PER TIES F.B. 2795-85. HELD SAME

BUDLONG

F30385 CE#310 3-69

PWRB 0919 1625

F. B. ~~2795~~ Pg. 112

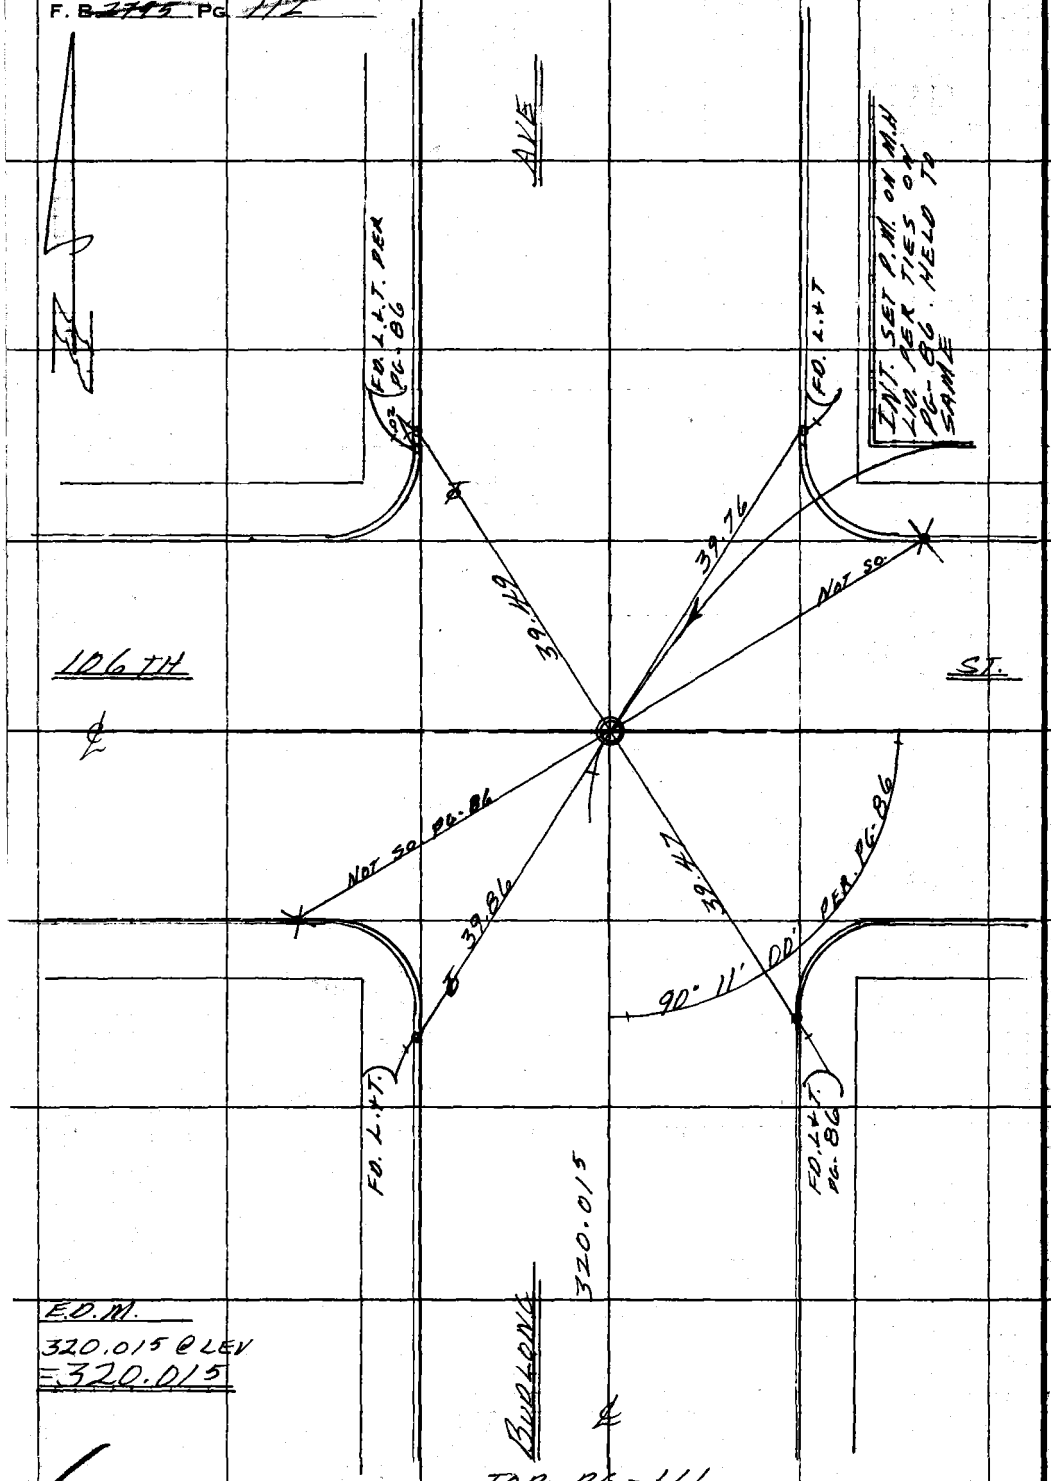

E.O.M.
320.015 @ LEV
=320.015

PLEASE RETURN TO
COUNTY OF LOS ANGELES
DEPARTMENT OF COUNTY ENGINEER
403 LOS ANGELES COUNTY ENGINEERING BLDG.

26 Above to extend this side of this line.

Note: Any Additions or Changes on This Sheet Must be Made or Circled in Red Ink With Date and Name of Person Making Change.

PWFB 0919 HOUSING DEVELOPMENT 1626

Notes Ck'd by A L G	Survey of LOT # 171 10634 - BUDLONG AVE
Map No.	JN 1504.34 Tape 09 Std 84 °F
Office Work	Surveyed by M. E. WACKER
Checked	Notes M. E. W. Date 6-80
Date	Indexed H. HOLMAN JUN 22 1980

F. B. ~~2795~~ PG. ~~113~~

24

WS-26A-1

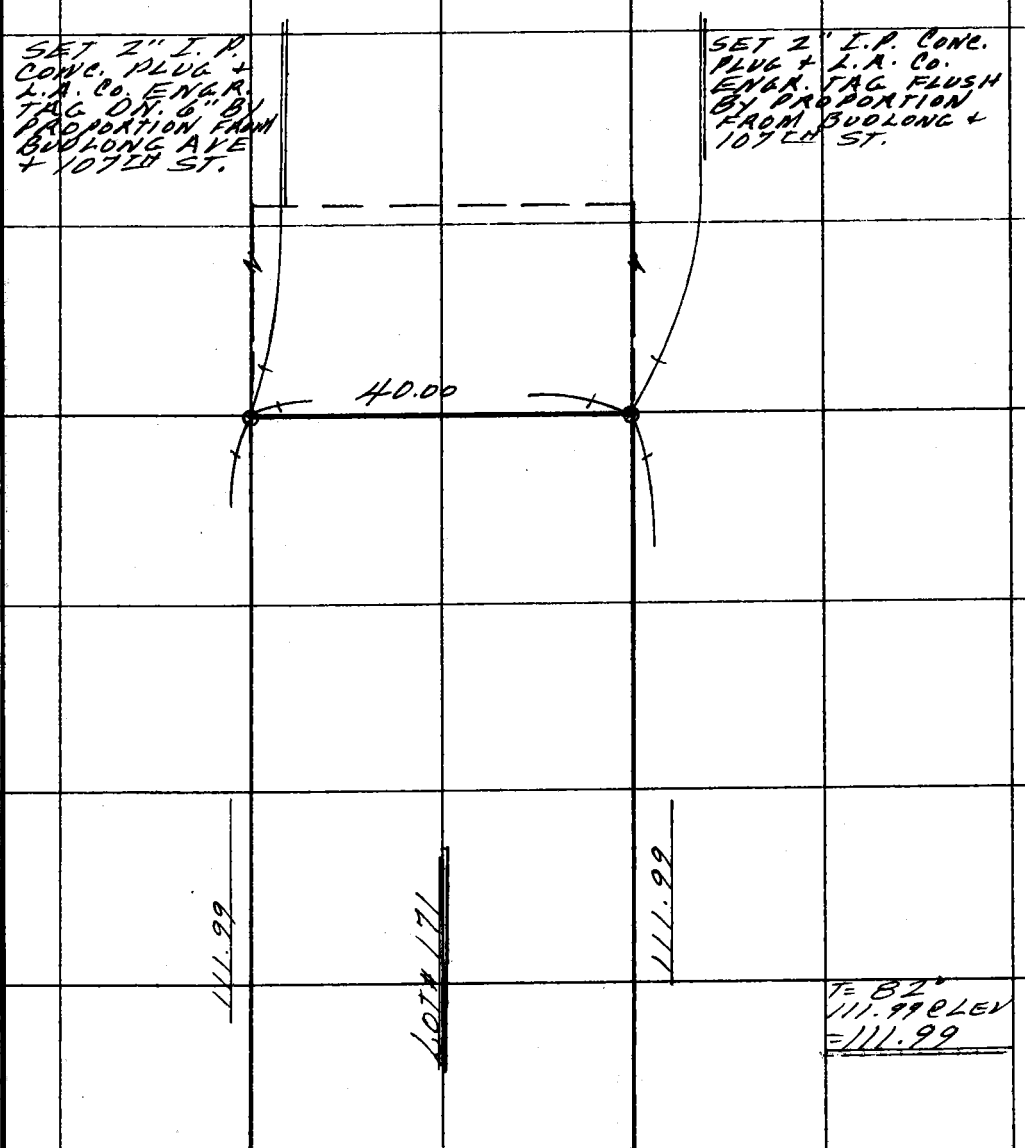

Note: Any Additions or Changes on This Sheet Must be Made or Circled in Red Ink With Date and Name of Person Making Change.

Do not extend this side of this line.

PLEASE RETURN TO
COUNTY OF LOS ANGELES
DEPARTMENT OF COUNTY ENGINEER
403 LOS ANGELES COUNTY ENGINEERING BLDG.

76F309S CE#310 3-69

TOP RT PG-111

PLEASE RETURN TO
COUNTY OF LOS ANGELES
DEPARTMENT OF COUNTY ENGINEER
403 LOS ANGELES COUNTY ENGINEERING BLDG.

Note: Any Additions or Changes on This Sheet Must be Made or Circled in Red Ink With Date and Name of Person Making Change.

Do not extend this side of this line.

BLANK

F. B. 2795 PG 114

F. B. 2795 PG. 115

Profile No. ____ X-Sec. No. ____

Notes Red ____ Date ____ Notes Chk'd. ____ Date ____

Plotted ____ Date ____ Checked ____ Date ____

Job No. 1504.34 Division No. ____

Survey of HOUSING DEVELOPMENT

Survey by M E W Notes A L G Date 6-17-80

Map No. ____ Indexed L. HOLMAN Date JUN 22 1980

J. N. 1504.34

HOUSING DEVELOPMENT

16034 BUDLONG AVE

STATION	B. S.	H. I.	F. S.	ELEV.
		WACKER PYLE GOBLE PASLEY		

NOTE: ANY ADDITIONS OR CHANGES ON THIS SHEET MUST BE MADE OR CIRCLED IN RED INK, WITH DATE AND NAME OF PERSON MAKING CHANGE.

Do not extend notes this side of this line.

PLEASE RETURN TO
LOS ANGELES COUNTY ENGINEER
403 Los Angeles County Engineering Bldg.

76-L-298 CE 307 5-66

76-L-298 CE 307 5-66

PLEASE RETURN TO
LOS ANGELES COUNTY ENGINEER
403 Los Angeles County Engineering Bldg.

NOTE: ANY ADDITIONS OR CHANGES ON THIS SHEET MUST BE MADE OR CIRCLED IN RED INK, WITH DATE AND NAME OF PERSON MAKING CHANGE.

F. B. 2795 Pg. 116 | Job No. 50434 Division No. | Notes Red | Plotted | Profile
Survey of HOUSING DEVELOPMENT | Date | Date | No.
Survey by MEW | Notes ALG | Notes Chk'd. | Checked | X-Sec.
Indexed | Date | Date | Date | No.

Do not extend notes this side of this line.

STATION	B. S.	H. I.	F. S.	ELEV.		
FD B.M CY 7229 RD DEPT				214 17	BM CY 7229 EL. 214.169 1975 ADJ	
					LET E. CB. NORMANDIE AVE. 30' E. C/L &	
	536	21953			& PROD 108TH ST.	
F.D BM CY 9627			514	21439	BM. CY 9627 EL. 214.385	
	429	21868			Lt W. CB NORMANDIE 2'S BCR	
T.P.			732	21136	S.W COR NORMANDIE AVE & 108TH ST	
	283	21419			30' W NORMANDIE & 55' S 108TH ST.	
T.P			720	20699		
	267	20966				
T.P			866	20100		
	227	20327				
T.P			802	19525		
	267	19792				
T.P			860	18932		
	224	19156				
T.BM			725	18431	T.BM	
					L.E.T CTR. C/R. S.W COR BUDLONG AVE &	
	464	18895			107TH ST. 25' W BUDLONG AVE &	
					25' S 107TH ST.	

76-L-298 CE 307 5-66

PLEASE RETURN TO
LOS ANGELES COUNTY ENGINEER
403 LOS ANGELES COUNTY ENGINEERING BLDG.

NOTE: ANY ADDITIONS OR CHANGES ON THIS SHEET MUST BE MADE OR CIRCLED IN RED INK, WITH DATE AND NAME OF PERSON MAKING CHANGE.

Do not extend notes this side of this line.

STATION	B. S.	H. I.	F. S.	ELEV.		
SET T.BM		188 95	4 74	184 21	T.B.M	
					2"IP E. SIDE BUDLONG AVE. S.W. COR.	
	4 83	189 04			LOT H171, 10634 BUDLONG AVE	
T.P			4 54	184 50	30' E. BUDLONG AVE & 80' N. 107 TH. ST.	
	9 36	193 86				
T.P			2 00	191 86		
	7 82	199 68				
T.P			2 81	196 87		
	8 06	204 93				
T.P			2 04	202 89		
	8 09	210 98				
T.P			3 07	207 91		
	7 93	215 84				
T.P			3 25	212 59		
	6 21	218 80				
BM CY 7229 RD DEPT			4 62	214 18	BM CY 7229 EL 214.169	
					LET E. CB. NORMANDIE AVE. 30' E C/L & PROD 108 TH. ST.	

Profile Notes Red Plotted Job No. 59434 Division No.
No. Date Date Survey of HOUSING DEVELOPMENT
X-Sec. Notes Chk'd. Checked Survey by HLH Notes HLH Date
No. Date Date Map No. Indexed H. HOLMAN Date JUN 22 1980

F. B. 2735 Pg. 117

F. B. 2795 PG. 118

Job No. Division No. Notes Red Plotted Profile

Survey of Date Date No.

Survey by Notes Notes Chk'd. Checked X-Sec.

Indexed Date Date Date No.

STATION	B. S.	H. I.	F. S.	ELEV.

PLEASE RETURN TO
LOS ANGELES COUNTY ENGINEER
403 LOS ANGELES COUNTY ENGINEERING BLDG.

Do not extend notes this side of this line.

NOTE: ANY ADDITIONS OR CHANGES ON THIS SHEET MUST BE MADE OR CIRCLED IN RED INK, WITH DATE AND NAME OF PERSON MAKING CHANGE.

76-L-298 CE 307 5-66

76-L-298 CE 307 5-66

PLEASE RETURN TO
LOS ANGELES COUNTY ENGINEER
403 LOS ANGELES COUNTY ENGINEERING BLDG.

NOTE: ANY ADDITIONS OR CHANGES ON THIS SHEET MUST BE MADE OR CIRCLED IN RED INK, WITH DATE AND NAME OF PERSON MAKING CHANGE.

Do not extend notes this side of this line.

STATION	B. S.	H. I.	F. S.	ELEV.		

Profile Notes Red Plotted Job No. Division No.
No. Date Date Survey of
X-Sec. Notes Chk'd. Checked Survey by Notes Date
No. Date Date Map No. Indexed Date

F. B. PG.

F. B. Pg.

Job No. Division No. Notes Red Plotted Profile

Survey of Date Date No.

Survey by Notes Notes Chk'd. Checked X-Sec.

Indexed Date Date Date No.