Ck'd W. EDMONDSON B-3081 R. R. SHEAN W. EDMONDSON [illegible]	Survey of Avalon Blvd. JN 0095.94 Tape 0259 Std 68 °F Surveyed by HH Spriggs Notes HHS Date 2-11-66 Indexed C. J. GALLI OCT 28 '66	F. B. [illegible] PG. [illegible]

JN 0095.94

E Survey - Avalon Blvd.

Limits: Alondum Blvd North to 120th St.

Index: FB 3367 - 6, 7, 8,

Alignment [illegible] - 158

[illegible]RENCE:

[illegible]30
[illegible]20
[illegible]04
[illegible]15
[illegible]95
[illegible]70
[illegible]56
[illegible]19
[illegible]33
[illegible]72
[illegible]301

[illegible]848
[illegible]500

[illegible]588
[illegible]120
[illegible]686-1
[illegible]929
[illegible]649-9
[illegible]395
[illegible] FB 10662
23802

256
176
269
550
410
FX 217
161
269
FQ 789
[illegible]

FB 419
454
1027
1007
1051
2195
1918

HH Spriggs
MA Watch A. Goble H. Frank
N. Smith
A. Workman R. Moore

Microfilmed Feb. 85

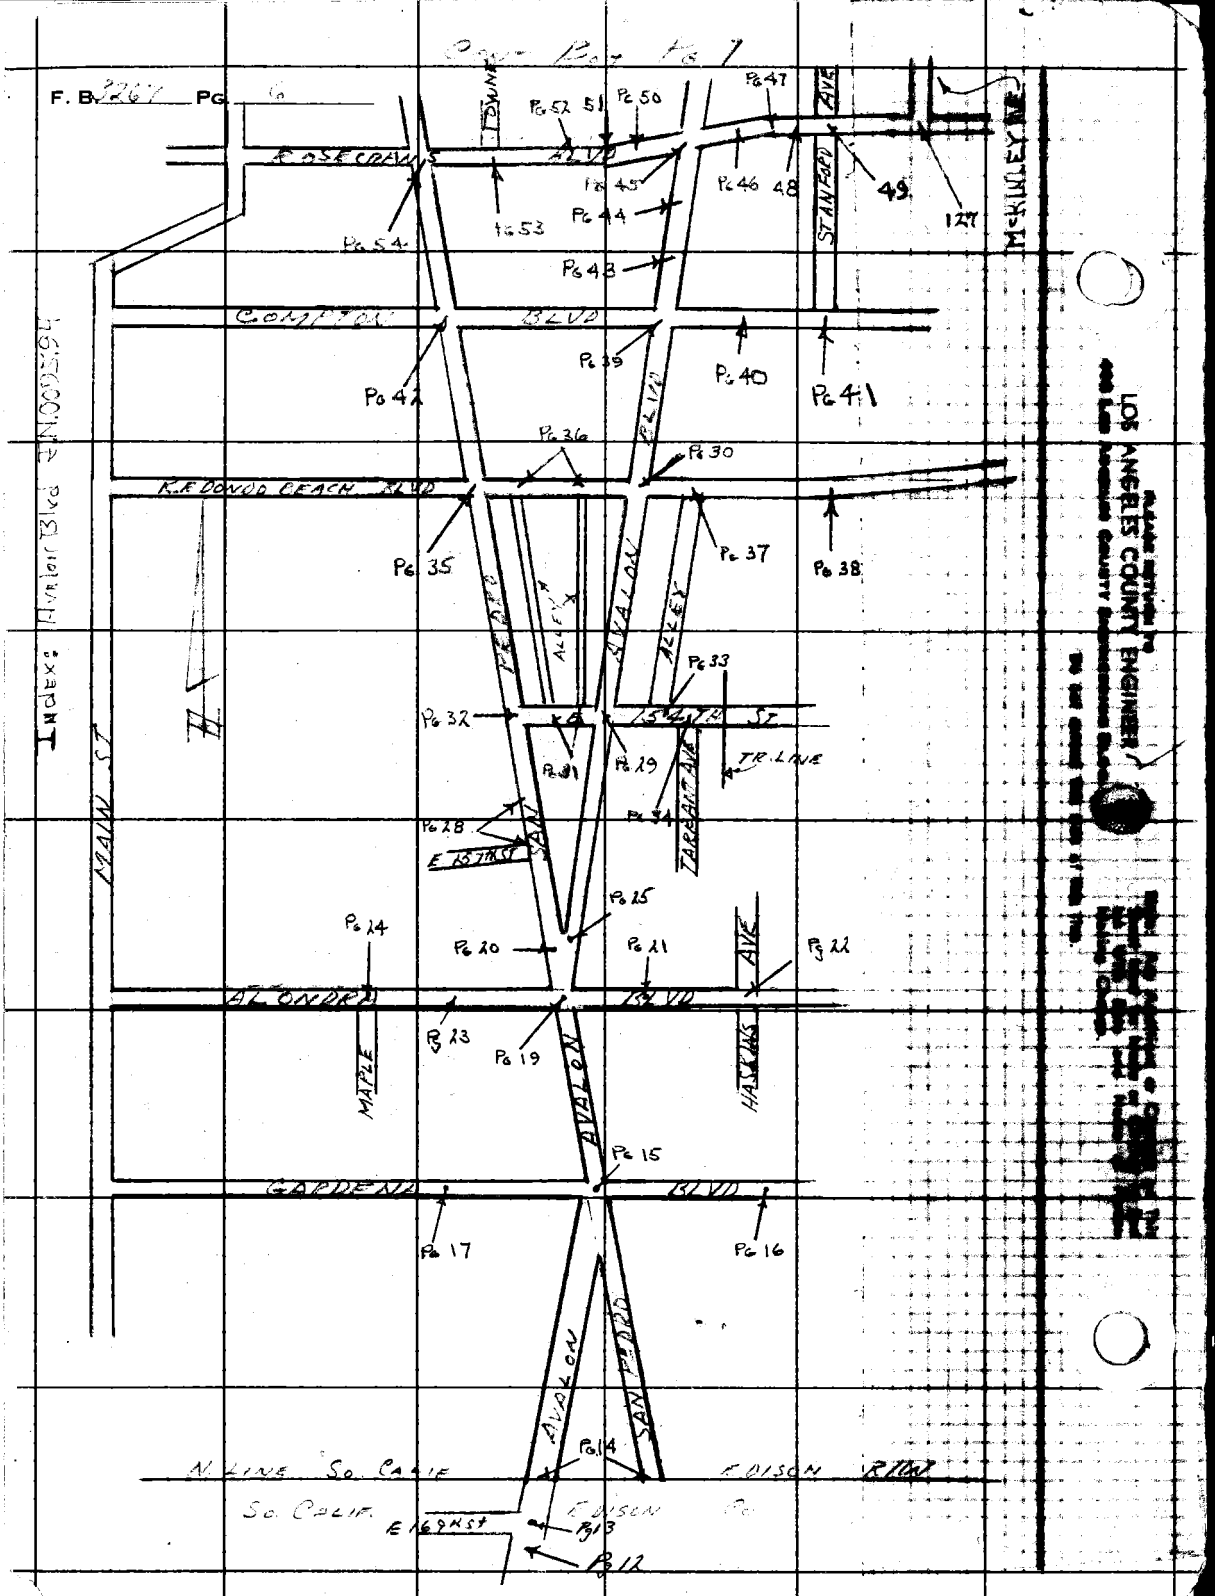

F. B. 3267 PG. 6
Index: Avalon Blvd
ROSECRANS BLVD
COMPTON BLVD
REDONDO BEACH BLVD
ALONDRA BLVD
GARDENA BLVD
MAIN ST
AVALON BLVD
SAN PEDRO
ALLEY
TARRANT AVE
TR. LINE
HASKINS AVE
MAPLE
STANFORD AVE
McKINLEY AVE
N. LINE SO. CALIF
SO. CALIF.
EDISON RIW
EDISON CO.
E 169th ST
Pg 12
Pg 13
Pg 14
Pg 15
Pg 16
Pg 17
Pg 19
Pg 20
Pg 21
Pg 22
Pg 23
Pg 24
Pg 25
Pg 28
Pg 29
Pg 30
Pg 31
Pg 32
Pg 33
Pg 34
Pg 35
Pg 36
Pg 37
Pg 38
Pg 39
Pg 40
Pg 41
Pg 42
Pg 43
Pg 44
Pg 45
Pg 46
Pg 47
Pg 48
Pg 49
Pg 50
Pg 51
Pg 52
Pg 53
Pg 54
127
LOS ANGELES COUNTY ENGINEER

Notes Ck'd by W. EDMONDSON	Survey of AVALON BLVD	F. B. 3267	PG. 7
Map No. B-3081	JN ____ Tape ____ Std ____ °F		
Office Work R. R. SHEAN	Surveyed by SPRIGGS		
Checked W. EDMONDSON	Notes WALSH Date 2-10-66		
Date APR 18 '68	Indexed C. J. GALLI		

CONT BOT PG 8

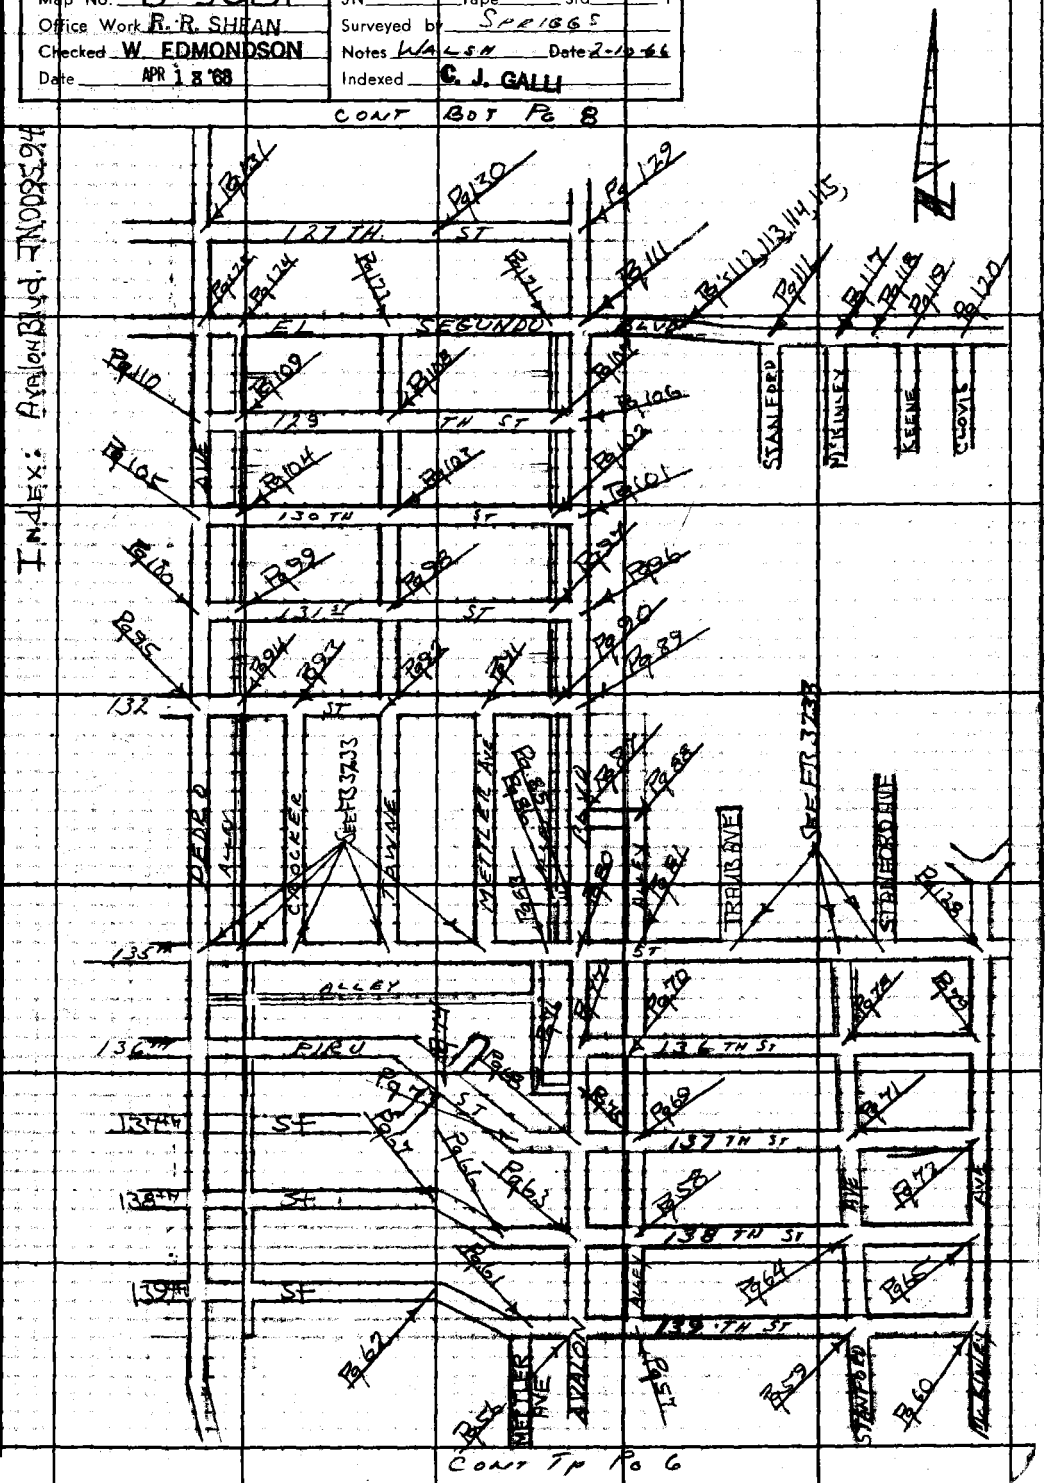

CONT TP PG 6

Note: Any Additions or Changes on This Sheet Must be Made or Circled in Red Ink With Date and Name of Person Making Change.

PLEASE RETURN TO
LOS ANGELES COUNTY ENGINEER
408 LOS ANGELES COUNTY ENGINEERING BLDG.

Do not extend this side of this line.

7REV09S CE#310 1-65

F. B. 3267 Pg. 8

Index: Avalon Blvd. 4N 009.94

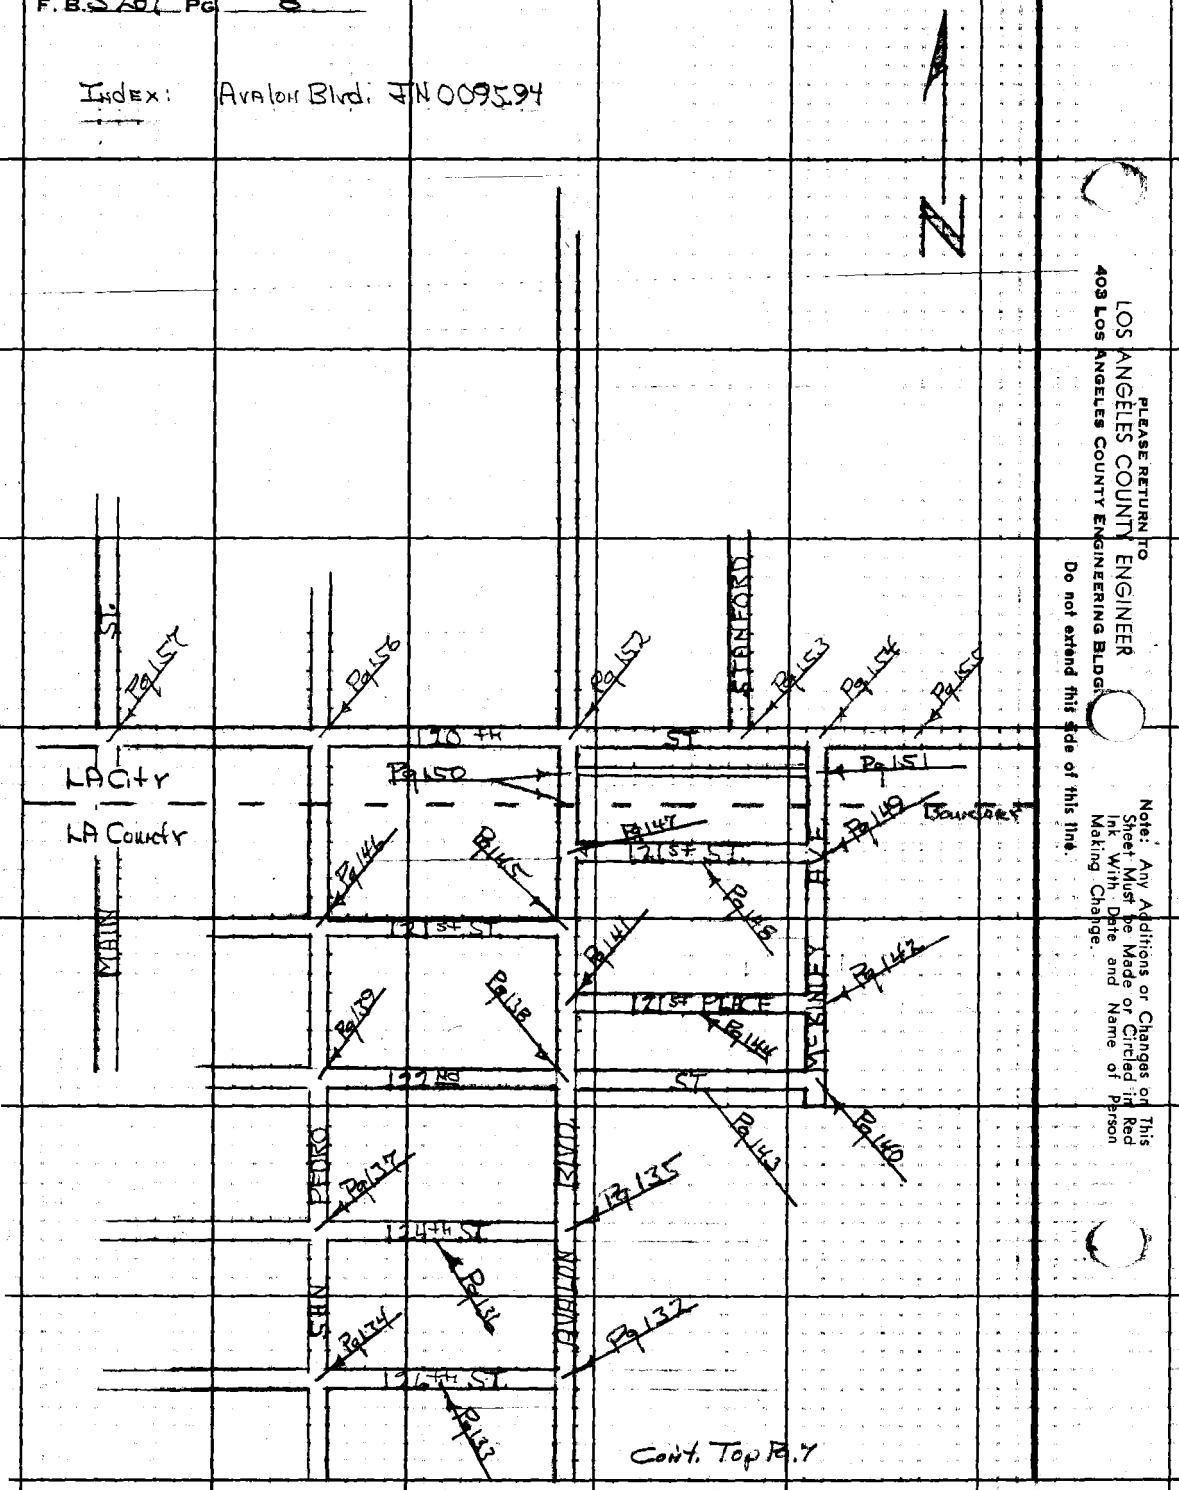

Notes Ck'd by W. EDMONDSON	Survey of Avalon Blvd.
Map No. B-3081	JN 0095.94 Tape 0259 Std 68 °F
Office Work R. R. SHEAN	Surveyed by H.H. Spriggs
Checked W. EDMONDSON	Notes HHS Date 2-11-66
Date APR 1 8 '68	Indexed C. J. GALLI OCT 28 '66

F. B. 3267 PG. 11

JN 0095.94

~~E~~ Survey - Avalon Blvd.
Alondra Blvd. North to 120th St.
Index Pg. 6, 7, 8,
Alignment 11-158

REFERENCE:

FB's: 2195 - 3215 - 2072 3233 1404 1720 1007 1027 1051 1230 1970 856 1519

C.S.B. 2395 1649 2929 686-1 120-2 2588

3233 1301 479 454 1007 1978

RDFB 256 - 176 - 269 550 410 FX 217 161 FQ 789 FT 26 393 544

C.S. 8500 8848

LAC. & FB 10662 23802

H H Spriggs
MA Walsh A. Tuttle H. Fronk
N. Smith
A. Workman R. Moore

Note: Any Additions or Changes on This Sheet Must be Made or Circled in Red Ink With Date and Name of Person Making Change.

Do not extend this side of this line.

PLEASE RETURN TO
LOS ANGELES COUNTY ENGINEER
403 LOS ANGELES COUNTY ENGINEERING BLDG.

7BF309S CE#310 1-65

F. B. 3267 PG. 12 ✓

Cont Bk. Pg. 13

214.82 Level @ 64 = 214.81

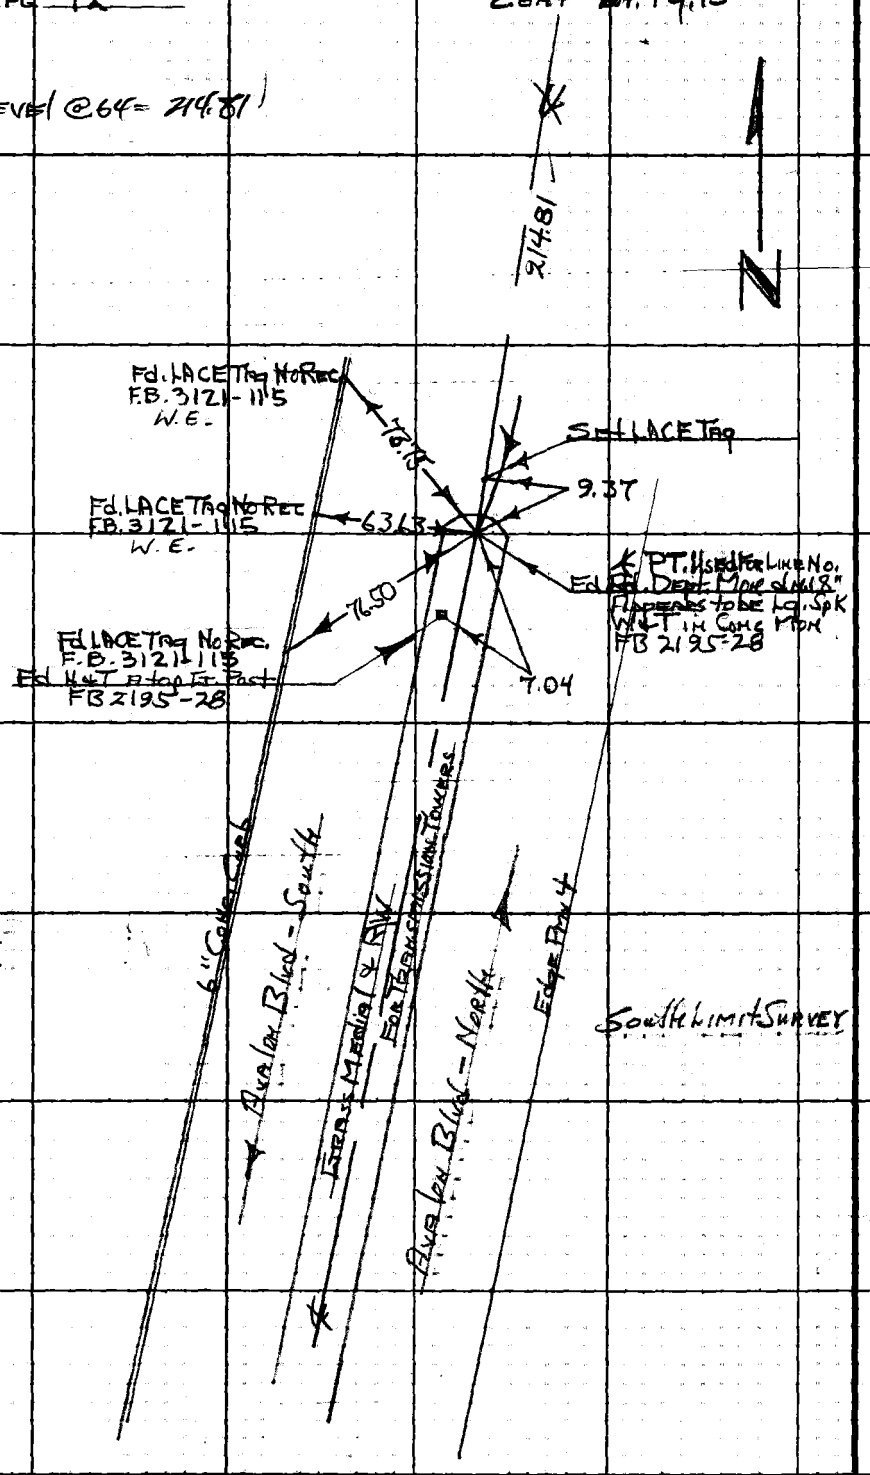

PLEASE RETURN TO
LOS ANGELES COUNTY ENGINEER
403 Los Angeles County Engineering Bldg.

Do not extend this side of this line.

Note: Any Additions or Changes on This Sheet Must be Made or Circled in Red Ink With Date and Name of Person Making Change.

Notes Ck'd by: W. EDMONDSON
Map No. B-3081
Office Work R. R. SHEAN
Checked W. EDMONDSON
Date APR 18 '66

Survey of Avalon Blvd.
JN 009594 Tape 0259 Std 60 °F
Surveyed by H.H. Spriggs
Notes HHS Date 2-1-66
Indexed C. J. GALLI

F. B. 3267 PG. 13

2936 Level @ CH = 203.60

Cont. Bot. Pg 14.

N

Avalon Blvd.

29360

Edge Bay 14

6" Conc. Ch.

FD. LS 2698 Thos PER F. B. 3044-92 F. B. 3121-114 W.E.

70.95

88.77

169th St.

Fd. R.R. Sp.K. - PM - Flush No Rec. (@ Int. 169th PER TR)

99.63

91.06

214.81

FD. LS 2698 Thos PER F.B. 3044-92 F.B. 3121-114 W.E.

6" Conc. Ch.

Cont. Top Pg. 12

W.S. 26, 4-4

Note: Any Additions or Changes on This Sheet Must be Made or Circled in Red Ink With Date and Name of Person Making Change.

PLEASE RETURN TO
LOS ANGELES COUNTY ENGINEER
403 LOS ANGELES COUNTY ENGINEERING BLDG.

Do not extend this side of this line.

26F309S CE#310 1-65

F. B. 3267 Pg. 14

Cont. Bk. Pg. 15

W.S. 26, Ct 4

254.46 Level @ 62 - 254.45
887.62 " " " 64 - 887.62
890.20 " " " 60 - 890.15

N.E
1. 97-40-00
4. 30-40-00
6. 226-00-00
A. 97-40-00

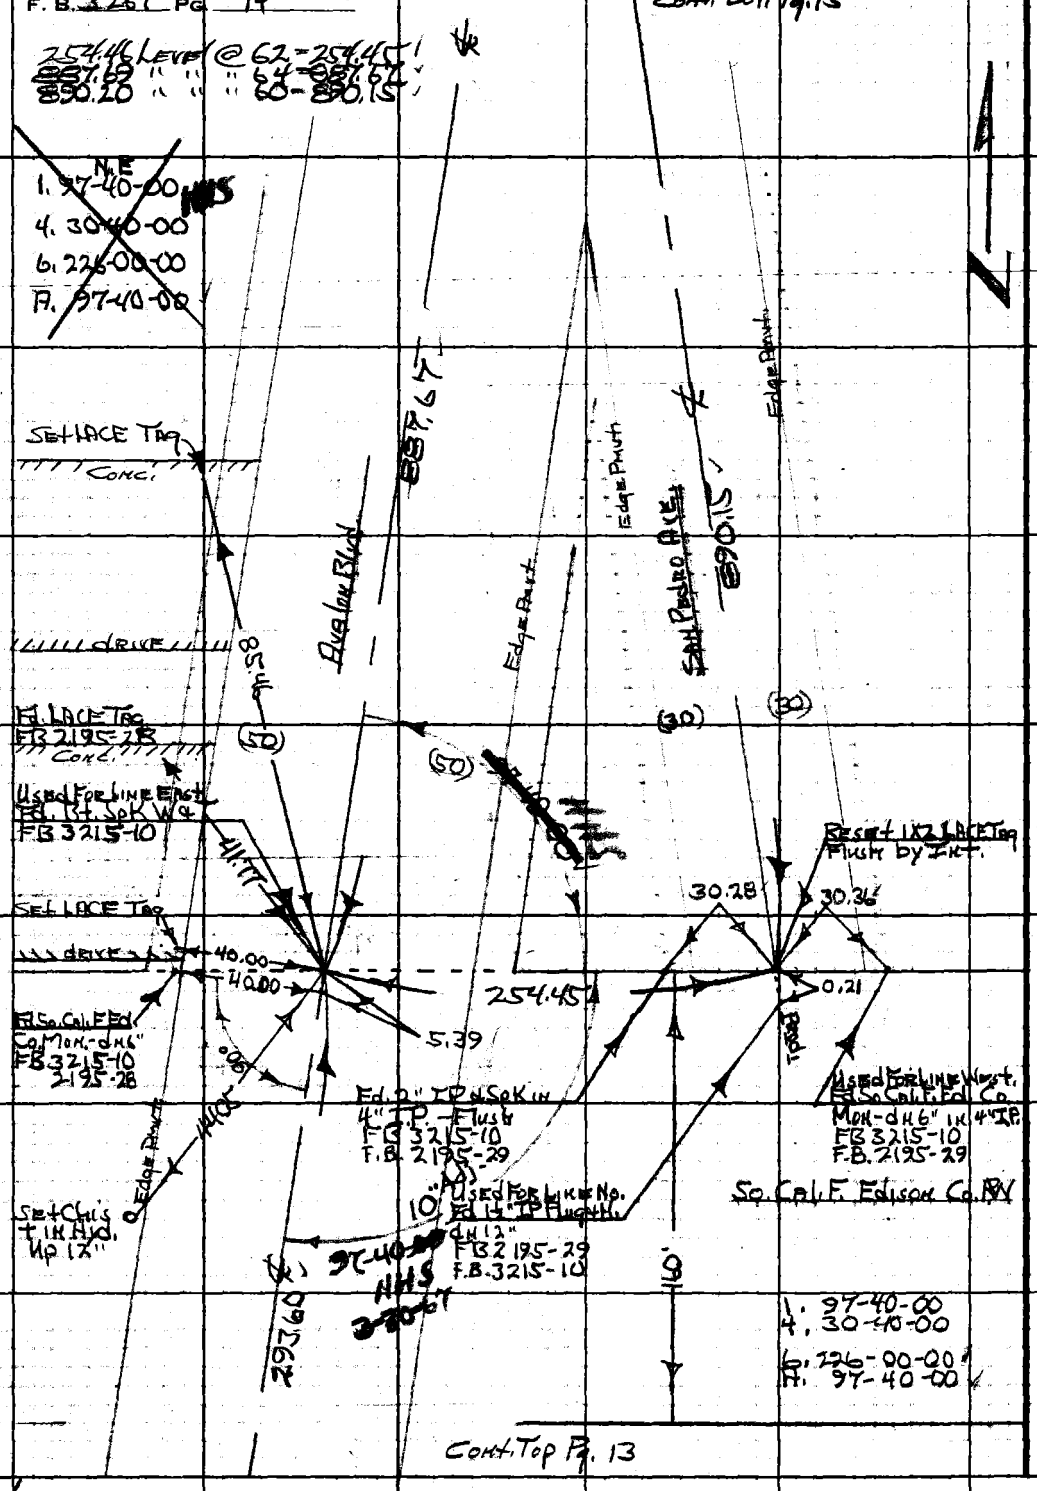

Cont. Top Pg. 13

PLEASE RETURN TO
LOS ANGELES COUNTY ENGINEER
403 LOS ANGELES COUNTY ENGINEERING BLDG.
Do not extend this side of this line.

Note: Any Additions or Changes or This Sheet Must be Made or Circled in Red Ink With Date and Name of Person Making Change.

AVALON

Notes Ck'd W. EDMONDSON
Map No. B-3081
Office Work R. R. SHEAN
Checked W. EDMONDSON
Date APR 1 8 '68

Survey of Avalon Blvd
JN 0025 94 Tape 0259 Std 68 °F
Surveyed by H.H. Griggs
Notes H.H.S Date 2-1166
Indexed C. J. GALLI

F. B. 3267 Pg. 15

Cont. Bot Pg. 18

West
1. 163-31-45
4. 294-07-00
6. 261-10-30
A. 163-31-45

6" Prem Ck.

Avalon Blvd

T360.14

6" Prem Ck.

COUNTY ENGINEER
1960
R. E. 5869

Note: Any Additions or Changes on this Sheet Must be Made or Circled in Red Ink With Date and Name of Person Making Change.

Do not extend this side of this line. W, S, 26, C-4

Cont. Rt. Pg. 19

FELLACE TAG IN Conc. Slab OF SIGNAL No Rec

FELLACE TAG IN Concrete Slab IN Front Side of Stucco Bldg. FB 3215-7 2195-30

35" Adj. Row 19

S1-05-30E

43.03

61.22

50' Adj.

98-41-30

FELLACE TAG IN Conc. Slab OF SIGNAL No Rec

Cont. Rt. Pg. 16

Gardena

163-31-45

67.21

Blvd.

606.71

Transit Line

SPT. USE FOR LINE N.E.W.S.
Ed. Std. Mon. Chgd.
B.M. Mon. with PK Nail "Hub" Mkd. 1940 RE 5869
IN H.H. FB 2195-30
With City of 3215-7
L.A. Cover See F.B. 1761-131

47.74

S.05

NE
1. 98-41-30
4. 34-46-00
6. 232-08-00
A. 98-41-30

FELLACE TAG IN Conc. Slab OF SIGNAL No Rec

FELLACE TAG IN Conc. Slab OF SIGNAL No Rec

NW
1. 81-05-30
4. 324-22-30
6. 176-33-00
A. 81-05-32

6" Prem Ck.

Avalon Blvd

887.67

B80.15

San Pedro Blvd

6" Prem Ck.

T360.14

S.
1. 16-27-15
4. 65-49-30
6. 98-44-15
A. 16-27-22

10" Adj.

16-27-22

Cont. Top Pg. 14

PLEASE RETURN TO
LOS ANGELES COUNTY ENGINEER
403 Los Angeles County Engineering Bldg.

26F3095 CE#310 1-65

F. B. 3267 PG. 16

U.S. 26, C-4

PLEASE RETURN TO
LOS ANGELES COUNTY ENGINEER
403 LOS ANGELES COUNTY ENGINEERING BLDG.

Do not extend this side of this line.

Note: Any Additions or Changes or This Sheet Must be Made or Circled in Red Ink With Date and Name of Person Making Change.

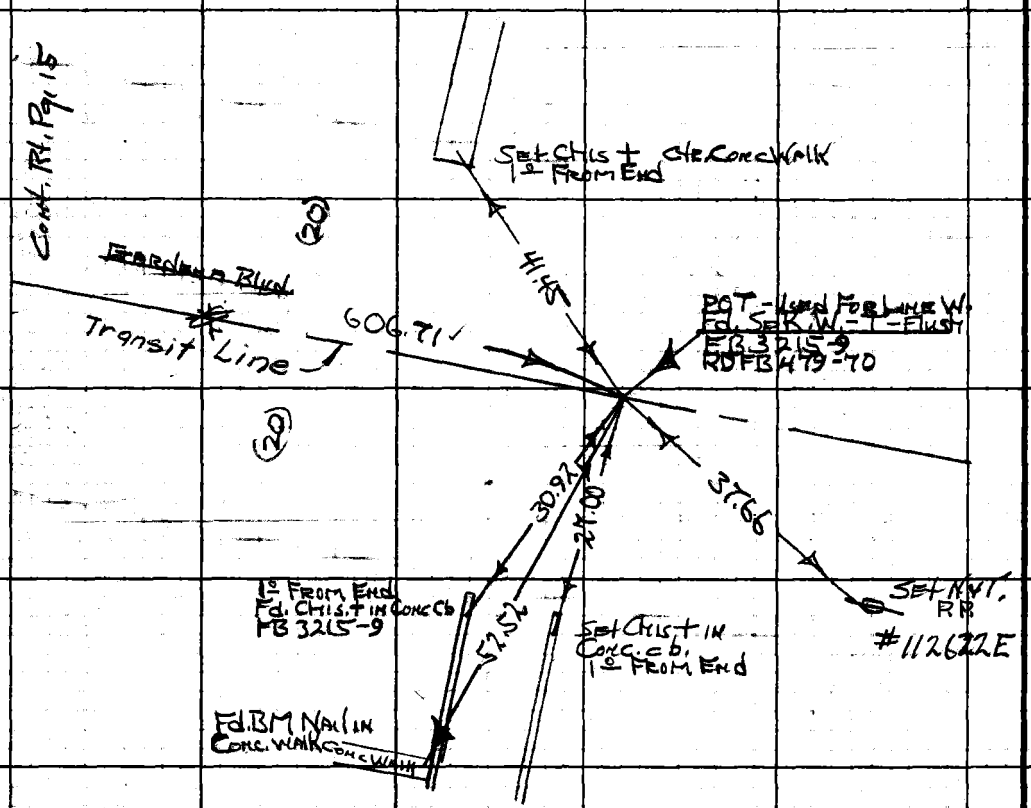

AVALON

Notes Ck'd by W. EDMONDSON	Survey of Avalon Blvd		F. B. 3267 Pg. 17
Map No. B-3081	JN 002592 Tape 0252 Std 68 °F		
Office Work R. R. SHEAN	Surveyed by HH, Sprigg's		
Checked W. EDMONDSON	Notes HHS Date 2-1-66		
Date APR 18 '68	Indexed C. J. GALLI		

409.81 Level @ 66 = 409.80
151.10 " " 66 = 151.10

N

Note: Any Additions or Changes on This Sheet Must be Made or Circled in Red Ink With Date and Name of Person Making Change.

Do not extend this side of this line.

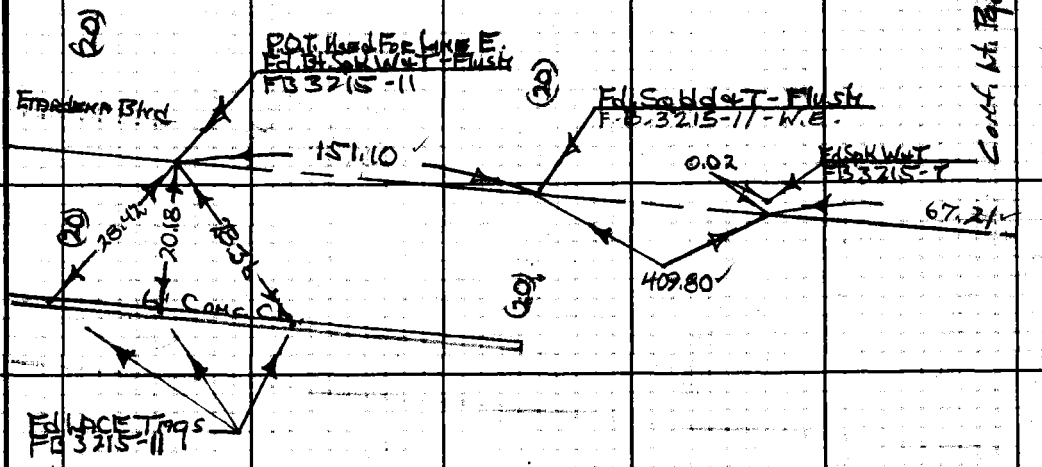

PLEASE RETURN TO
LOS ANGELES COUNTY ENGINEER
403 LOS ANGELES COUNTY ENGINEERING BLDG.

76F309S CE#310 1-65

PLEASE RETURN TO
LOS ANGELES COUNTY ENGINEER
403 LOS ANGELES COUNTY ENGINEERING BLDG.

Note: Any Additions or Changes on This Sheet Must be Made or Circled in Red Ink With Date and Name of Person Making Change.

Do not extend this side of this line.

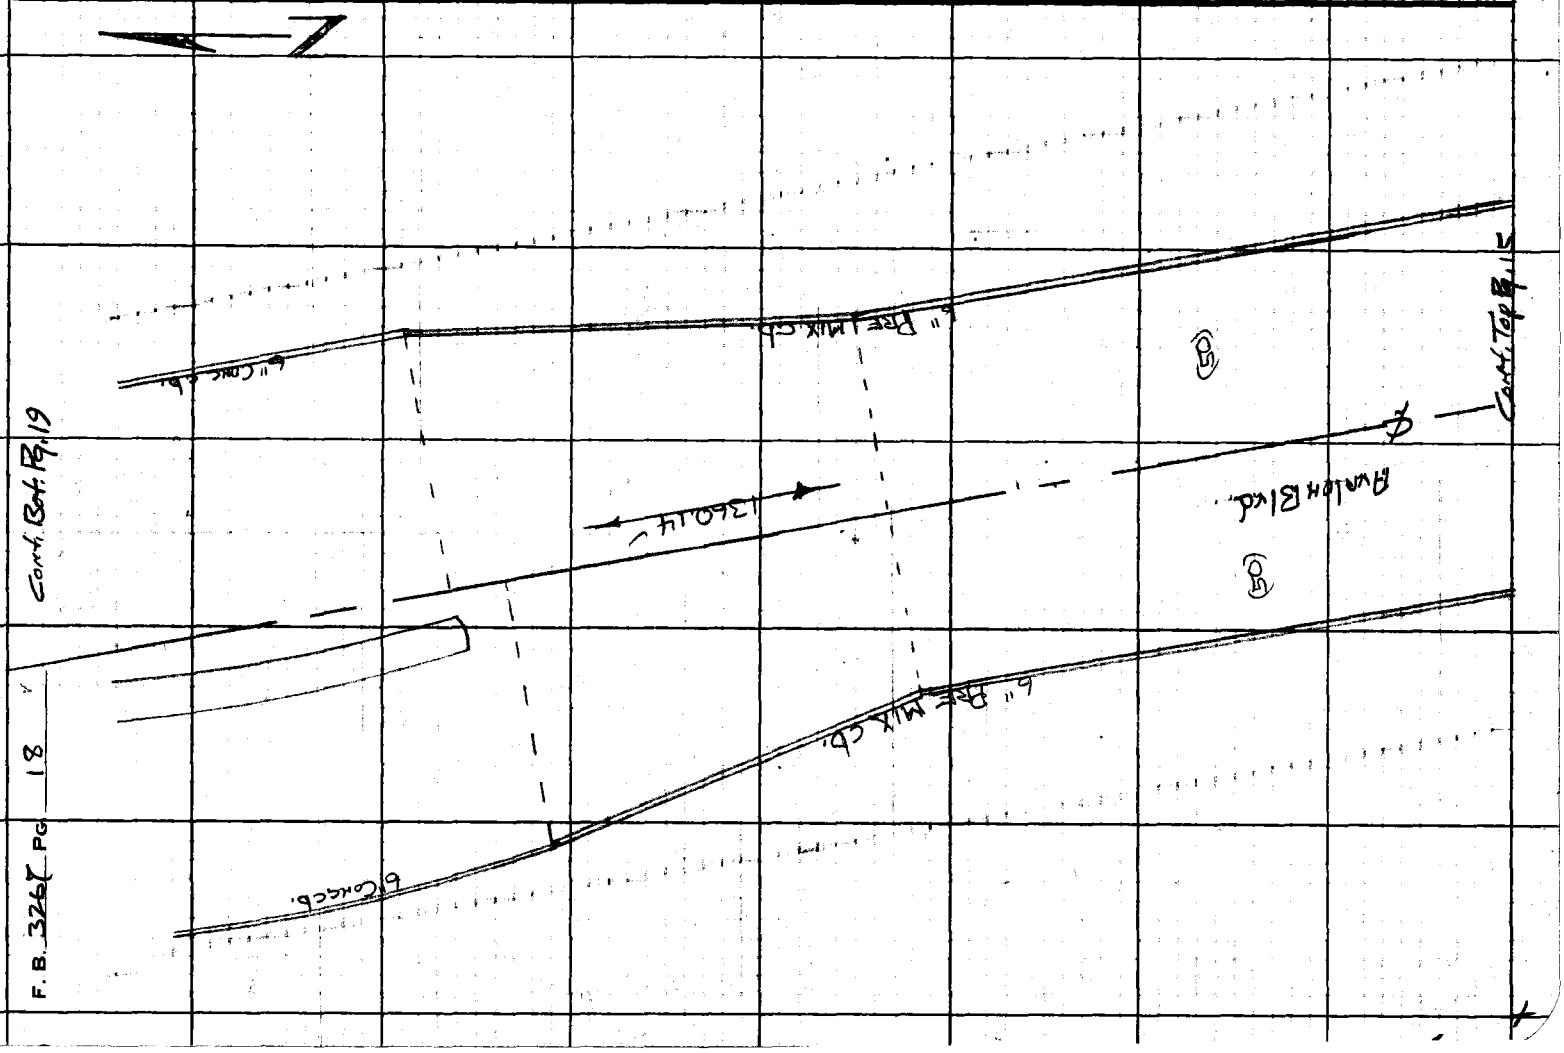

AVALON

Notes Ck'd by W. EDMONDSON	Survey of Avalon Blvd	F. B3267 PG. 19
Map No. B-3081	JN0095.94 Tape 0259 Std 68 °F	NW 1. 81-34-00
Office Work R. R. SHEAN	Surveyed by H.H. Spriggs	4. 326-16-15
Checked W. EDMONDSON	Notes HHS Date 2-14-66	6. 129-24-30
Date APR 1 8 '68	Indexed C. J. GALLI	A. 81-34-05

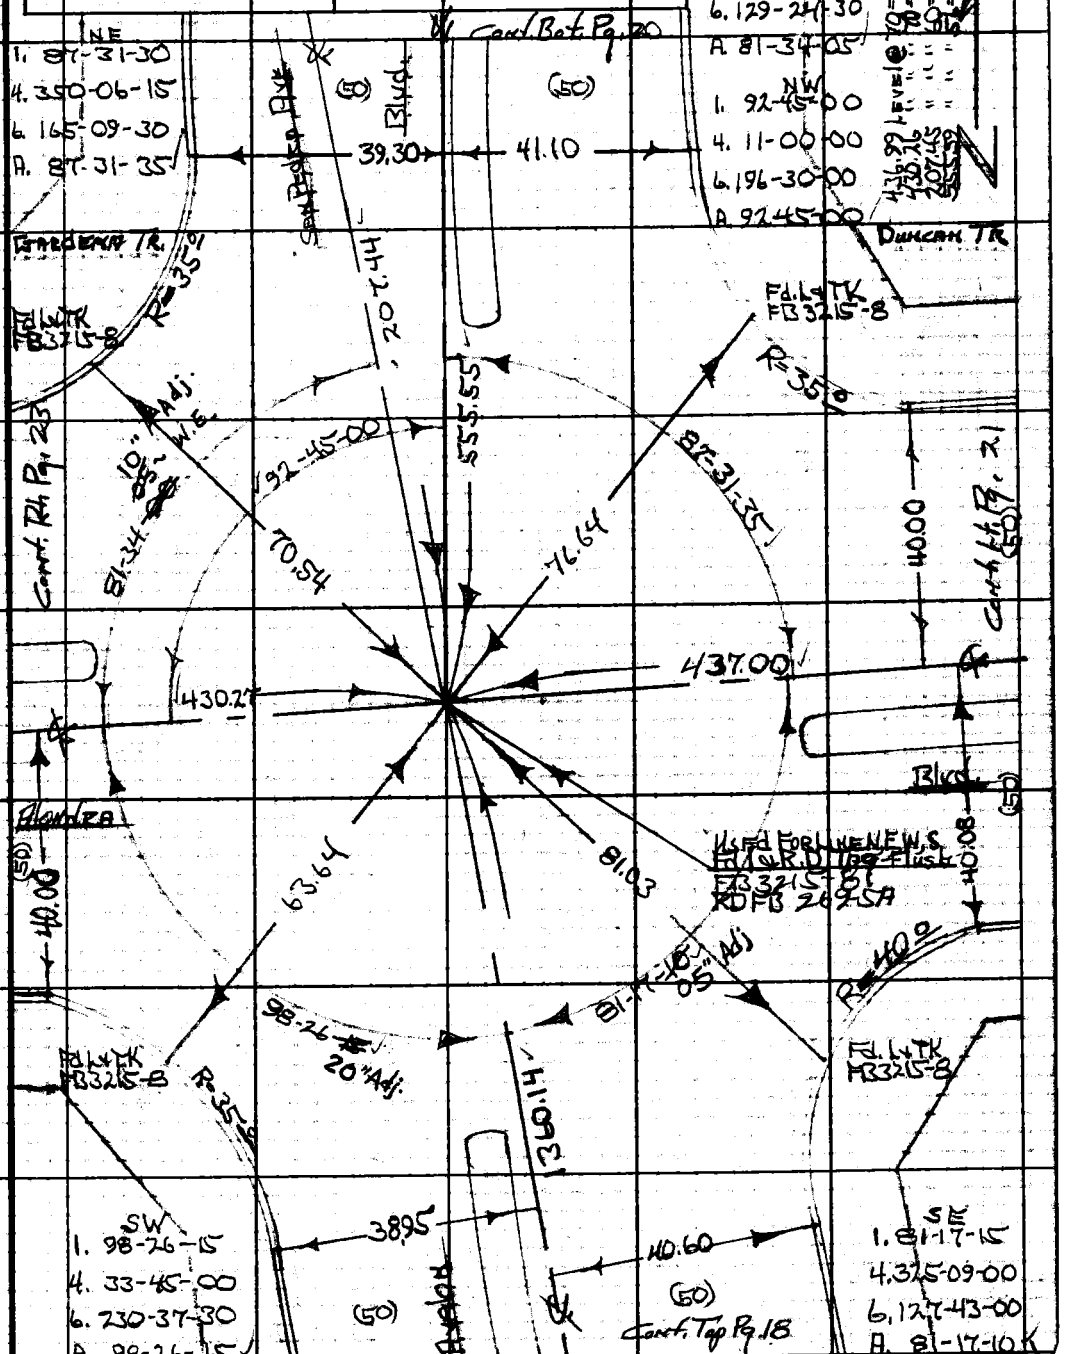

Note: Any Additions or Changes on This Sheet Must be Made or Circled in Red Ink With Date and Name of Person Making Change.

W.S. 26, C-4

PLEASE RETURN TO
LOS ANGELES COUNTY ENGINEER
403 LOS ANGELES COUNTY ENGINEERING BLDG.

Do not extend this side of this line.

76F309S CE#310 1-65

F. B 3267 PG 20

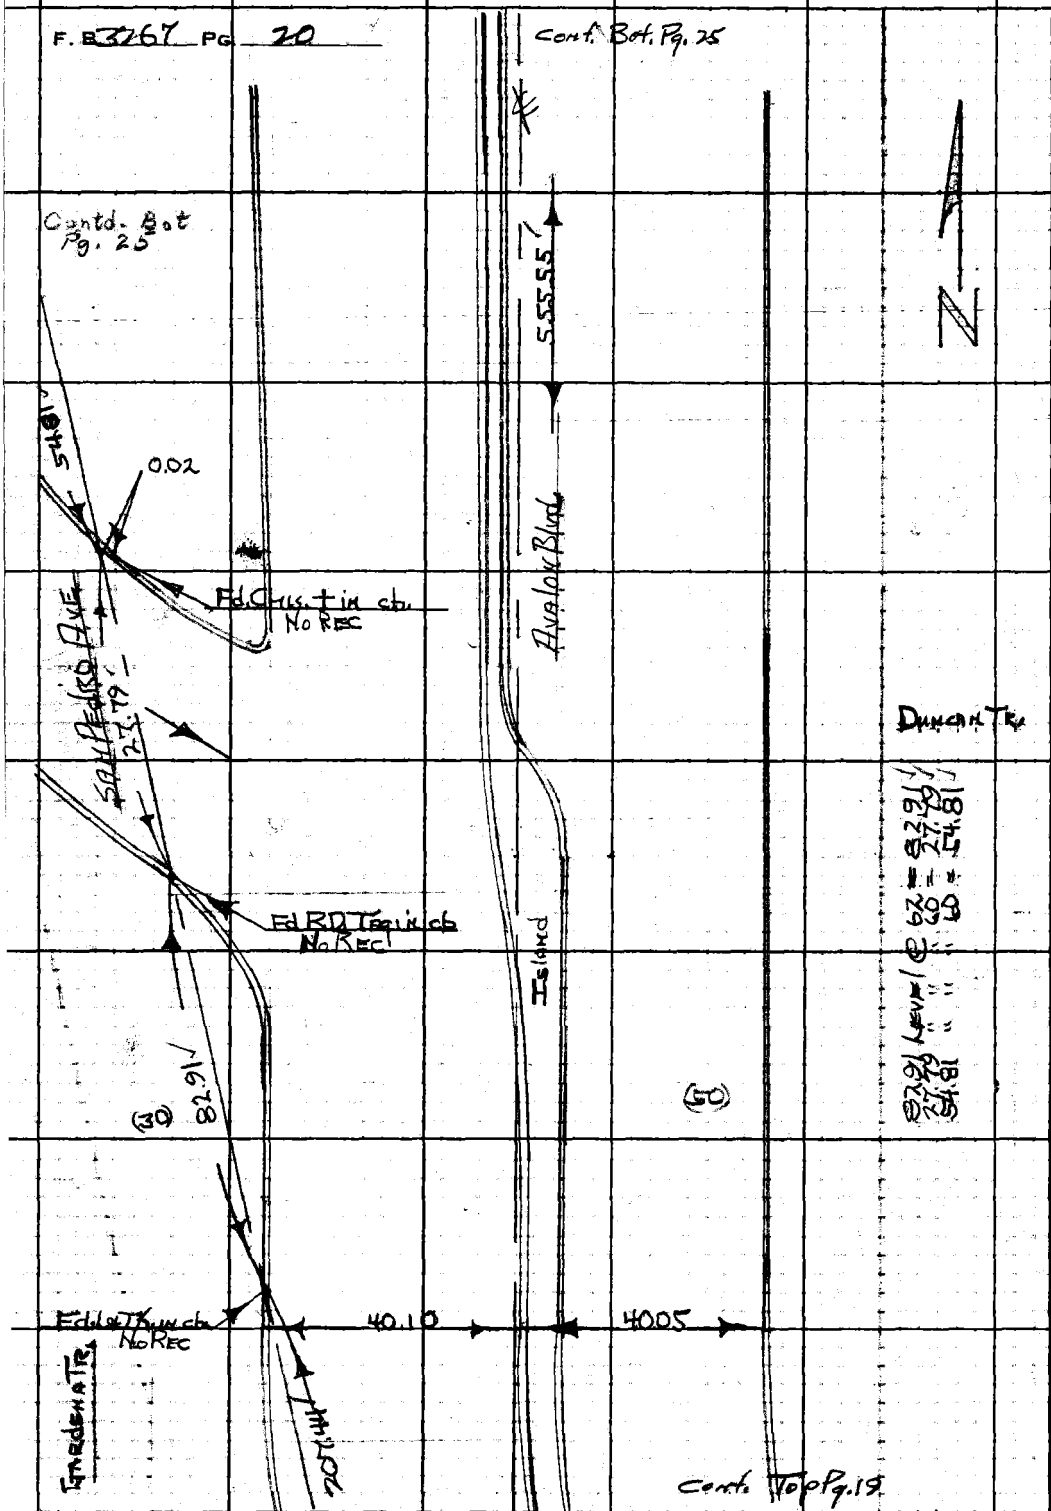

PLEASE RETURN TO
LOS ANGELES COUNTY ENGINEER
403 LOS ANGELES COUNTY ENGINEERING BLDG.

Do not extend this side of this line.

Note: Any Additions or Changes on This Sheet Must be Made or Circled in Red Ink With Date and Name of Person Making Change.

Notes Ck'd by W. EDMONDSON	Survey of Avalon Blvd.	F. B. 3267	PG. 21
Map No. B-3081	JN 0095.94 Tape 0259 Std 68 °F		
Office Work R. R. SHEAN	Surveyed by HHSpriggs		
Checked W. EDMONDSON	Notes HHS Date 2-15-66		
Date APR 1 8 '68	Indexed C. J. GALLI		

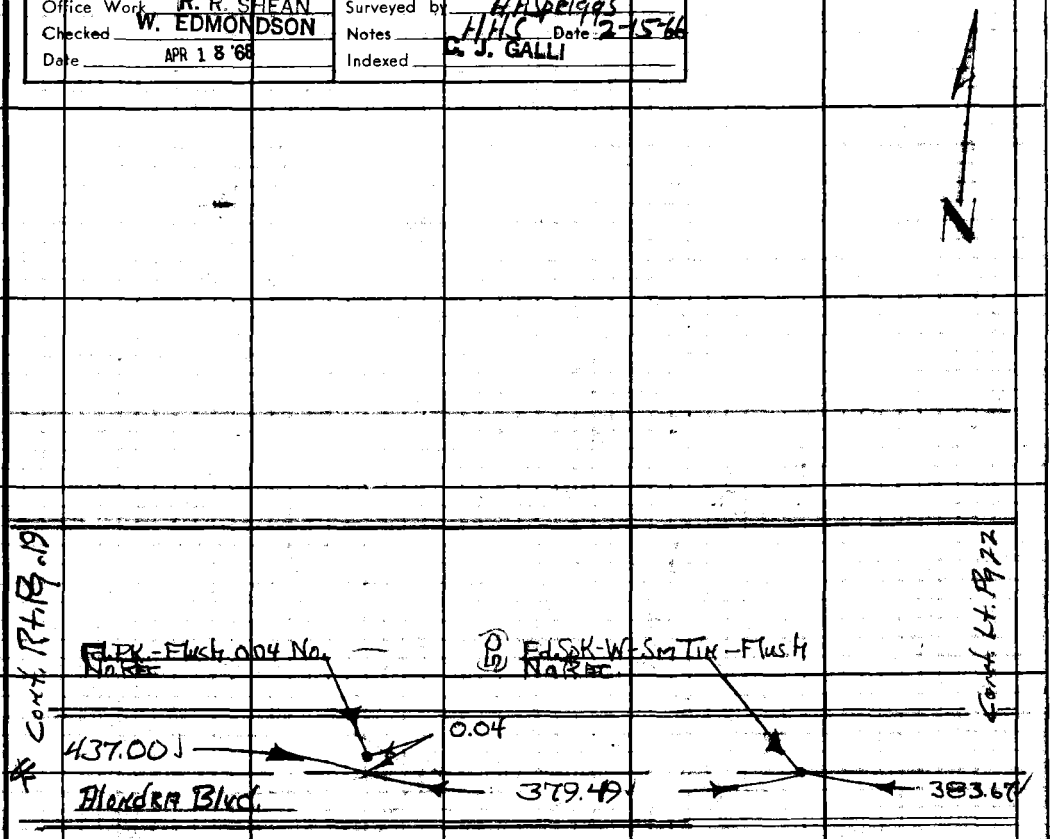

383.67 Level @ 68 = 383.67
379.49 " " " 68 = 379.49

Note: Any Additions or Changes on This Sheet Must be Made or Circled in Red Ink. With Date and Name of Person Making Change.

Do not extend this side of this line.

W.S. 26, C-4

PLEASE RETURN TO
LOS ANGELES COUNTY ENGINEER
403 LOS ANGELES COUNTY ENGINEERING BLDG.

75F309S CE#310 1-65

F. B 3767 PG 22

W.S. 26, C-4

437.00
379.49
383.61
1200.12 Total
Avalon to Hawkins So.

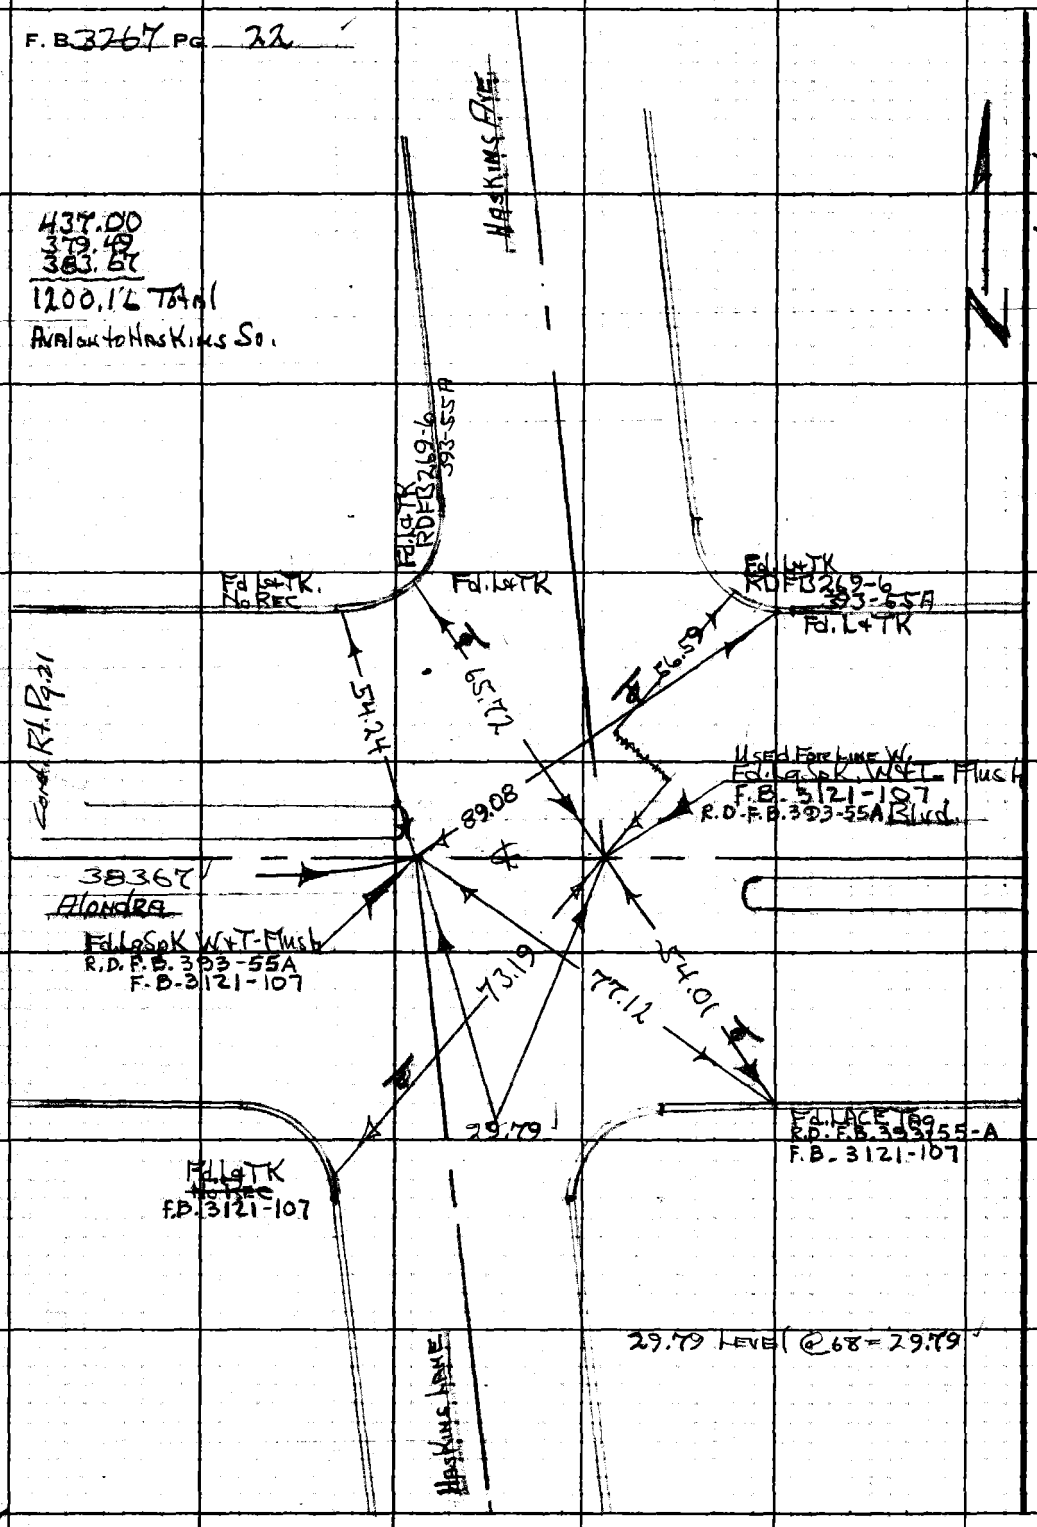

PLEASE RETURN TO
LOS ANGELES COUNTY ENGINEER
403 Los Angeles County Engineering Bldg.

Do not extend this side of this line.

Note: Any Additions or Changes on This Sheet Must be Made or Circled in Red Ink With Date and Name of Person Making Change.

Notes Ck'd by W. EDMONDSON	Survey of Avalon Blvd	F. B 3267 Pg. 23
Map No. B-3081	JN 003594 Tape 0759 Std 68 °F	
Office Work R. R. SHEAN	Surveyed by H.H. Spriggs	
Checked W. EDMONDSON	Notes HHS Date 2-16-66	
Date APR 18 '68	Indexed C. J. GALLI	

Note: Any Additions or Changes on This Sheet Must be Made or Circled in Red Ink With Date and Name of Person Making Change.

Do not extend this side of this line.

PLEASE RETURN TO
LOS ANGELES COUNTY ENGINEER
403 LOS ANGELES COUNTY ENGINEERING BLDG.

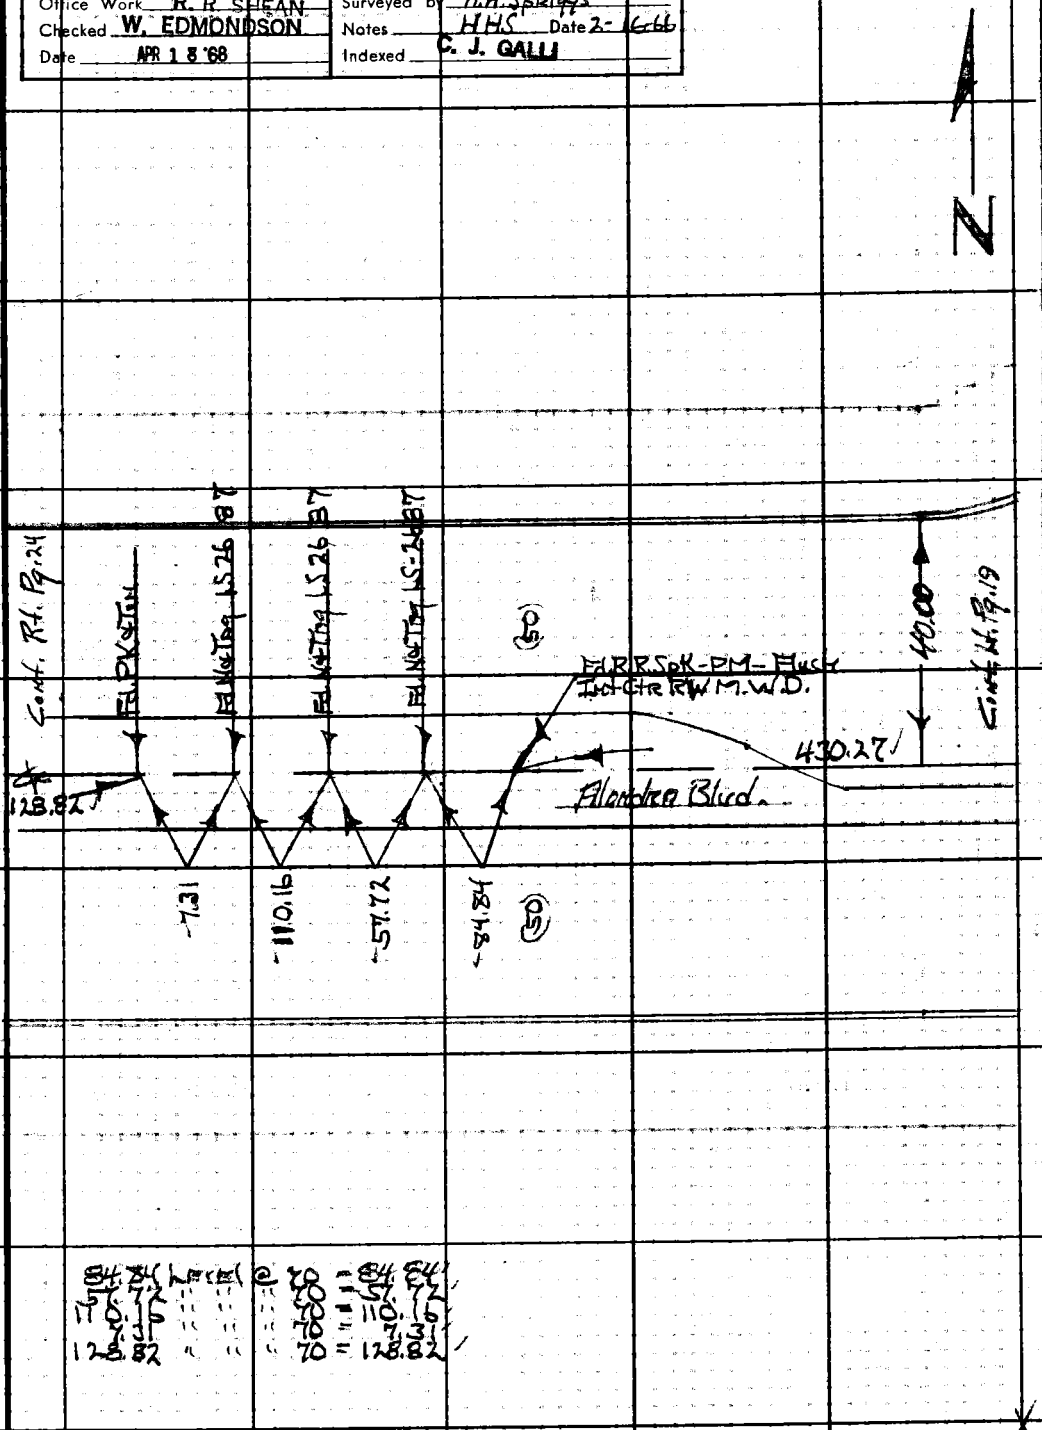

76F309S CE# 310 1-65

F. B. 3267 PG. 24

430.27
84.84
57.72
110.16
7.31
128.82
823.34

1642.46 Total
Avalon to Maple So.

823.33 Level @ 70 = 823.34

W.S. 26, C-4

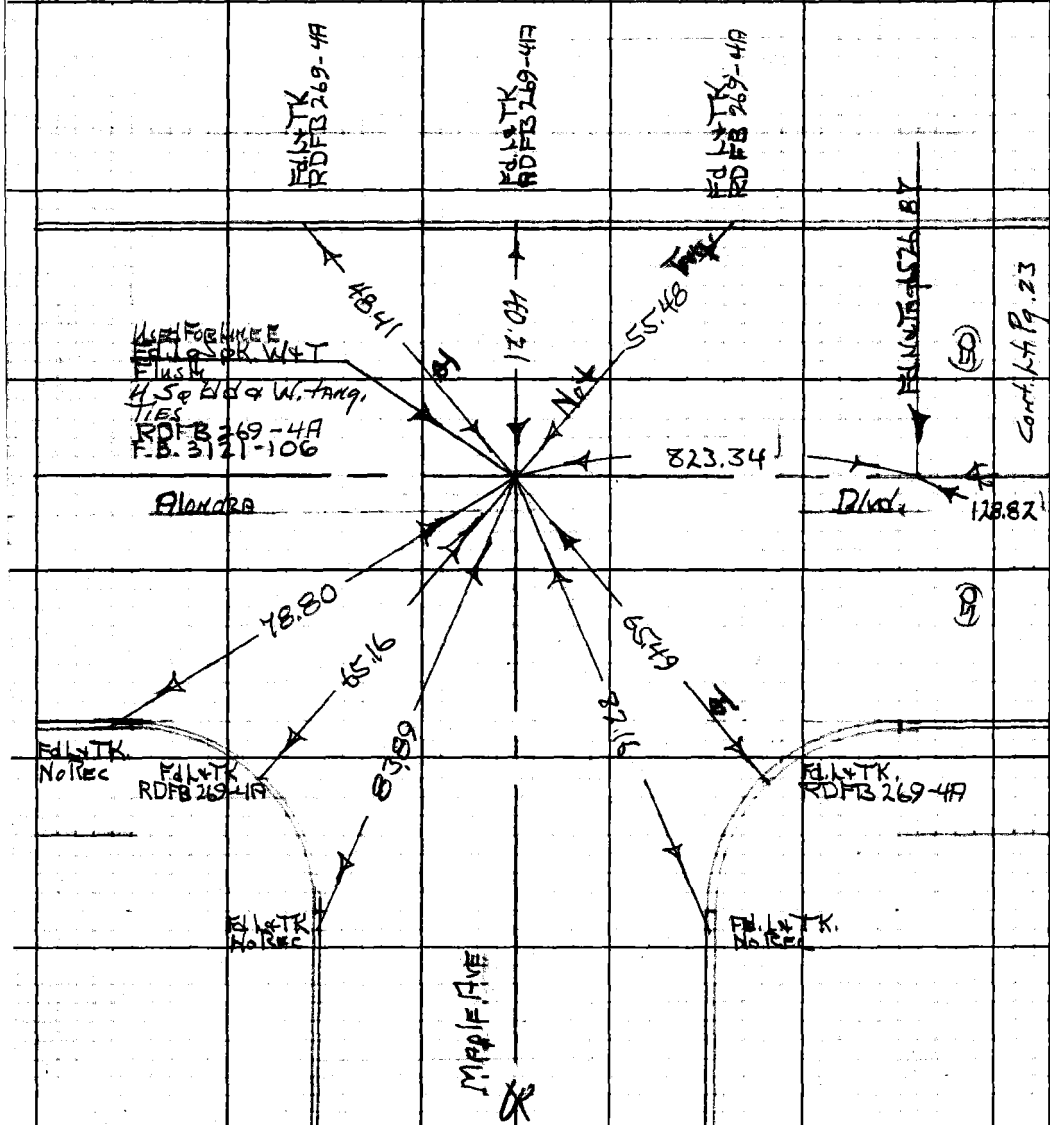

PLEASE RETURN TO
LOS ANGELES COUNTY ENGINEER
403 LOS ANGELES COUNTY ENGINEERING BLDG.

Do not extend this side of this line.

Note: Any Additions or Changes on This Sheet Must be Made or Circled in Red Ink With Date and Name of Person Making Change.

Notes Ck'd by W. EDMONDSON	Survey of Avalon Blvd.	F. B. 3267	PG. 25
Map No. B-3081	JN 0095.94 Tape 0259 Std 68 °F		
Office Work R. R. SHEAN	Surveyed by HHSpriggs		
Checked W. EDMONDSON	Notes HHS Date 2-16-66		
Date APR 18 '68	Indexed C. J. GALLI		

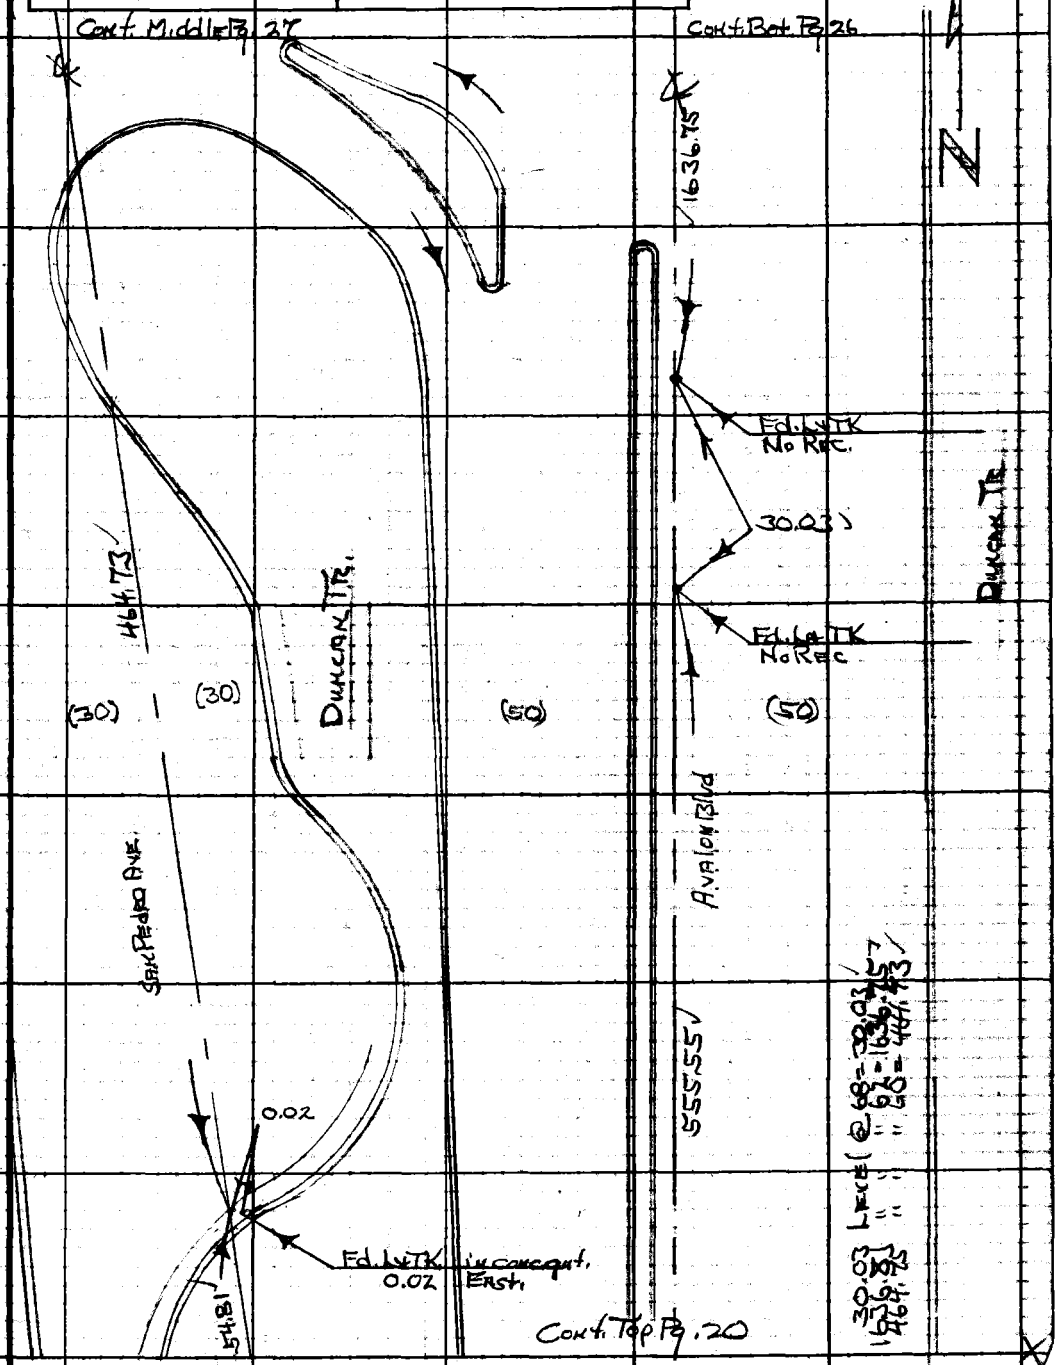

Note: Any Additions or Changes on This Sheet Must be Made or Circled in Red Ink With Date and Name of Person Making Change.

Do not extend this side of this line.

PLEASE RETURN TO
LOS ANGELES COUNTY ENGINEER
403 LOS ANGELES COUNTY ENGINEERING BLDG.

75F309S CE#310 1-65

F. B 3267 PG 26

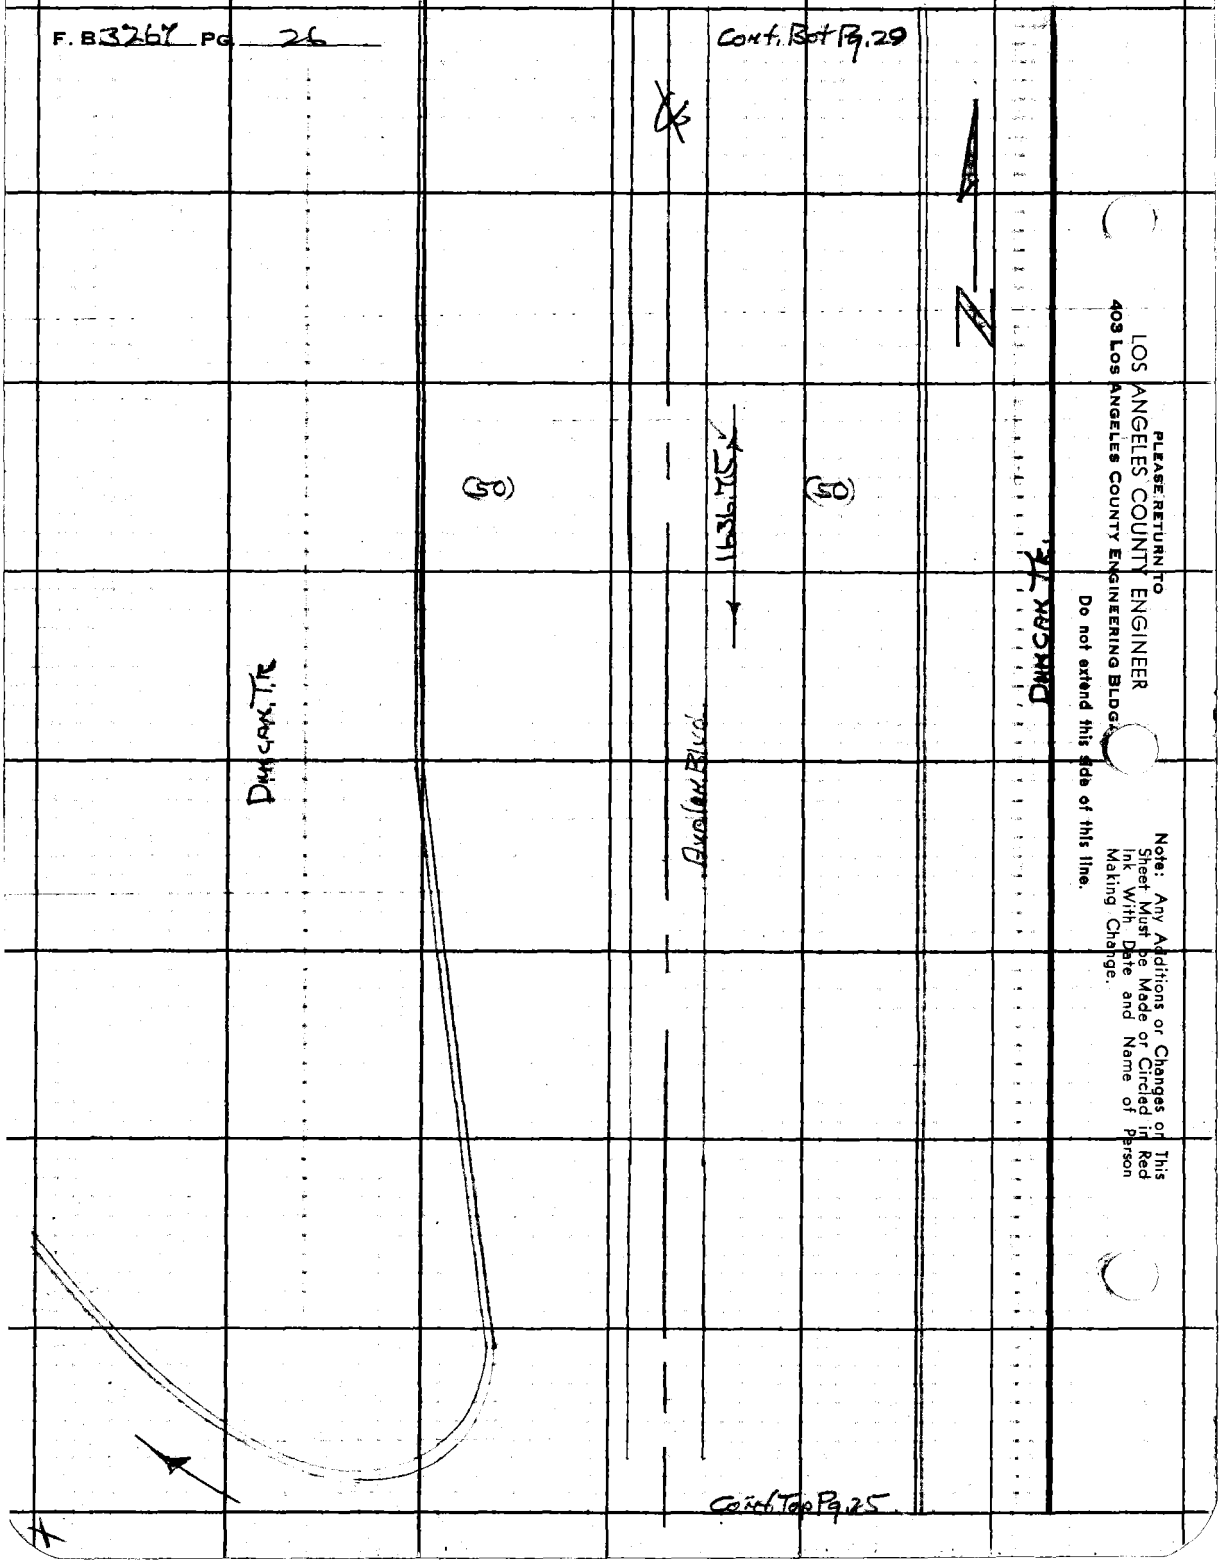

PLEASE RETURN TO
LOS ANGELES COUNTY ENGINEER
403 LOS ANGELES COUNTY ENGINEERING BLDG.
Do not extend this side of this line.
Note: Any Additions or Changes on This Sheet Must be Made or Circled in Red Ink With Date and Name of Person Making Change.

Notes Ck'd By W. EDMONDSON	Survey of Avalon Blvd
Map No. B-3081	JN 009594 Tape 0259 Std 68 °F
Office Work R. R. SHEAN	Surveyed by HHSpriggs
Checked W. EDMONDSON	Notes HHS Date 2-16-66
Date APR 1 8 '68	Indexed C. J. GALLI

F. B3267 PG. 27

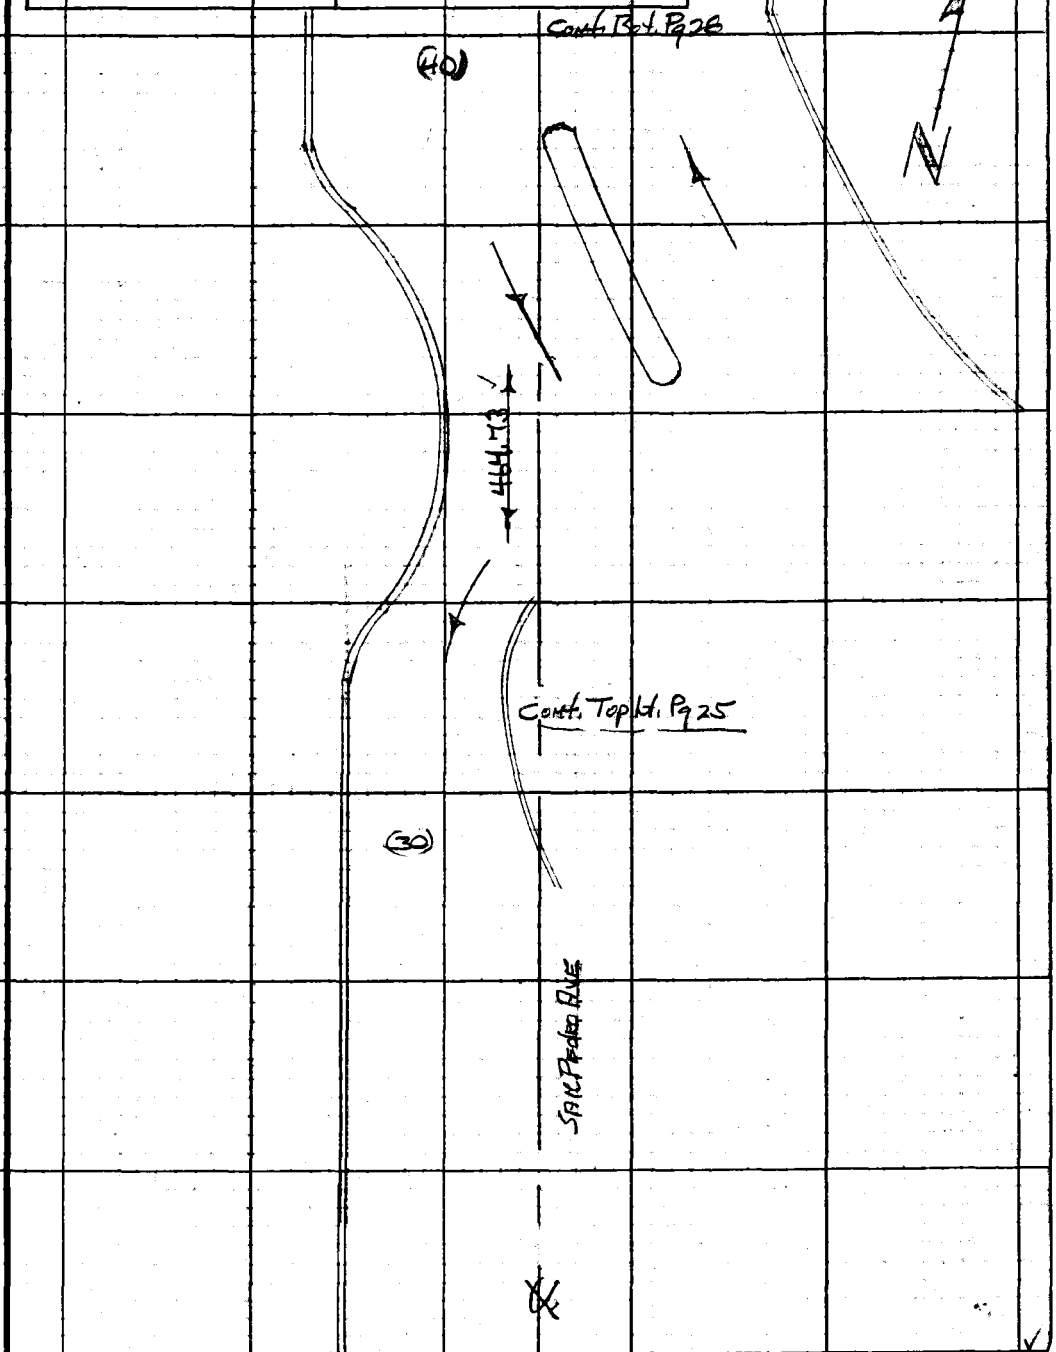

Note: Any Additions or Changes on This Sheet Must be Made or Circled in Red Ink With Date and Name of Person Making Change.

PLEASE RETURN TO
LOS ANGELES COUNTY ENGINEER
403 LOS ANGELES COUNTY ENGINEERING BLDG.

Do not extend this side of this line.

75F309S CE#310 1-65

PLEASE RETURN TO
LOS ANGELES COUNTY ENGINEER
403 LOS ANGELES COUNTY ENGINEERING BLDG.

Note: Any Additions or Changes on This Sheet Must be Made or Circled in Red Ink With Date and Name of Person Making Change.

Do not extend this side of this line.

W.S. 26, C-4

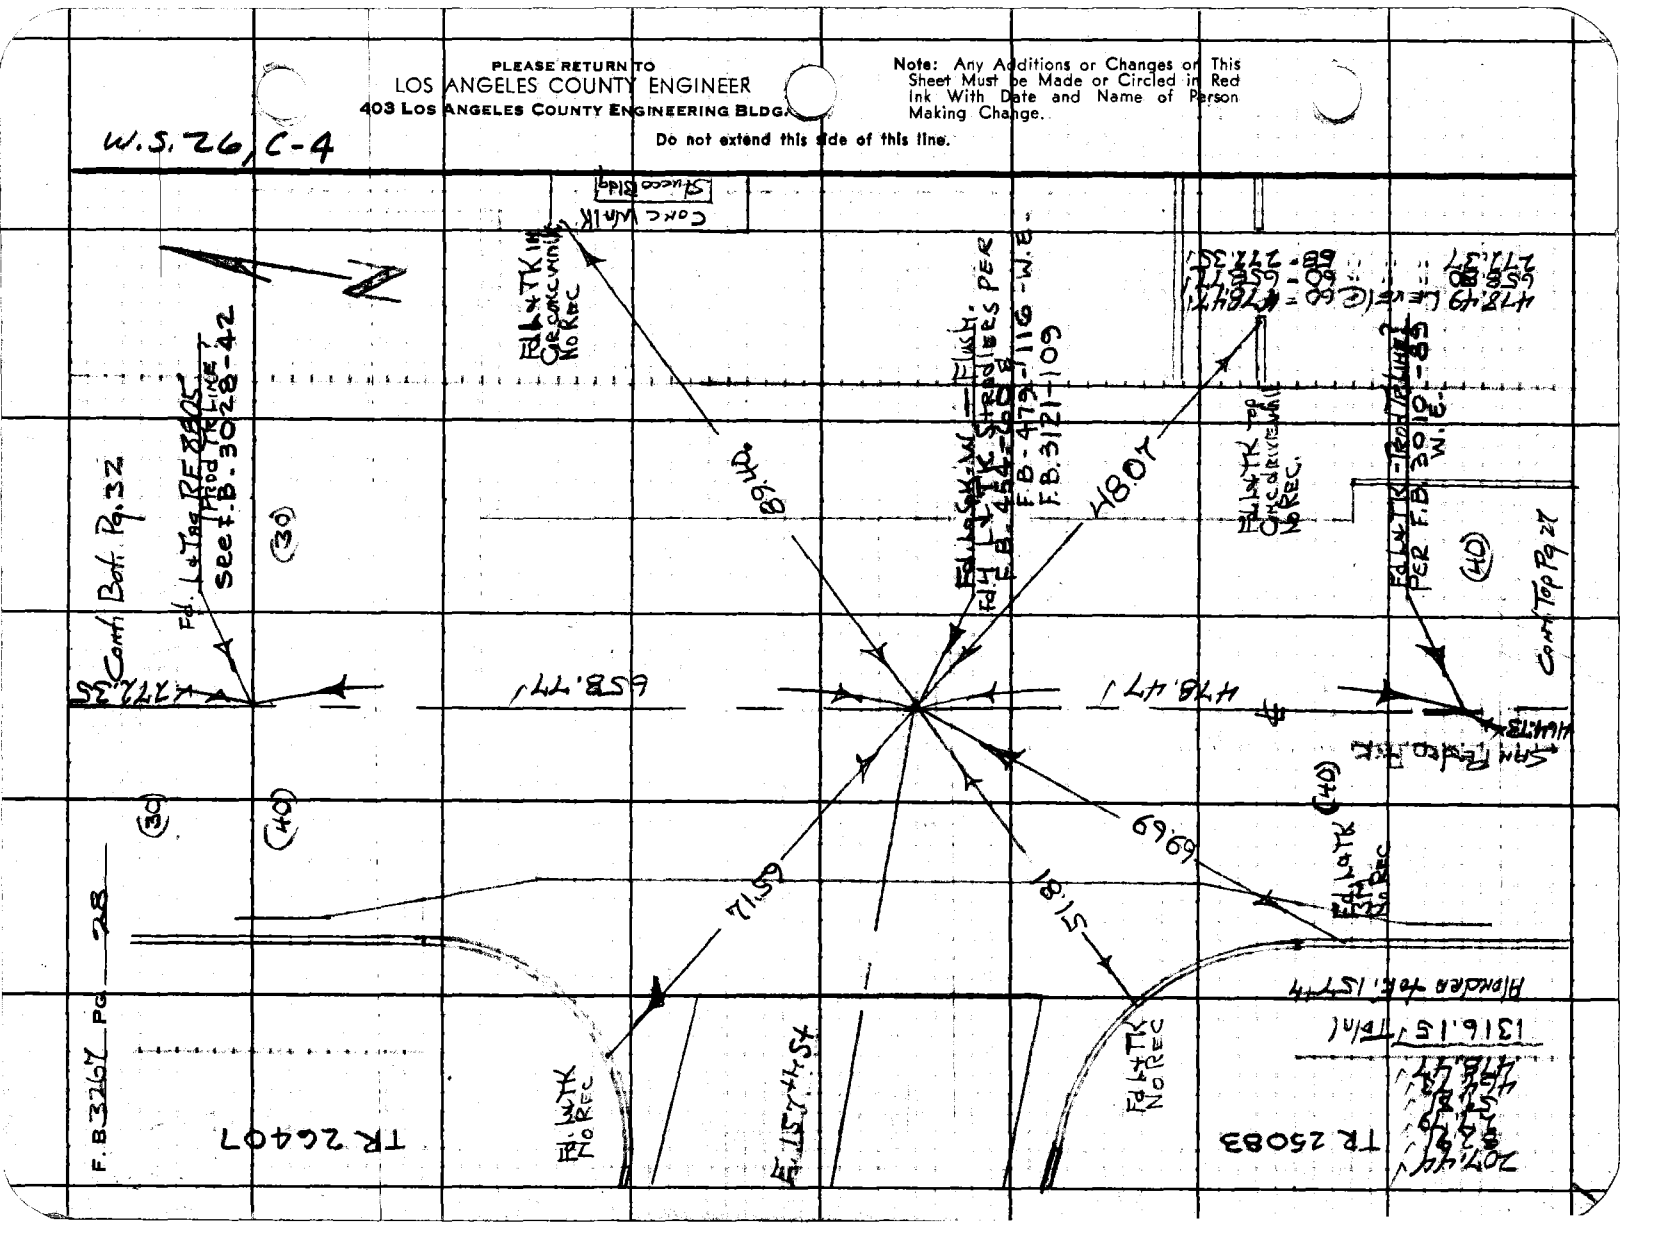

Notes Ck'd by W. EDMONDSON	Survey of Avalon Blvd.	F. B. 3267 Pg. 29
Map No. B-3081	JN 0095.94 Tape 0259 Std 68 °F	
Office Work R. R. SHEAN	Surveyed by HHGriggs	
Checked W. EDMONDSON	Notes HHS Date 2-16-66	
Date APR 1 8 '68	Indexed C. J. GALLI	

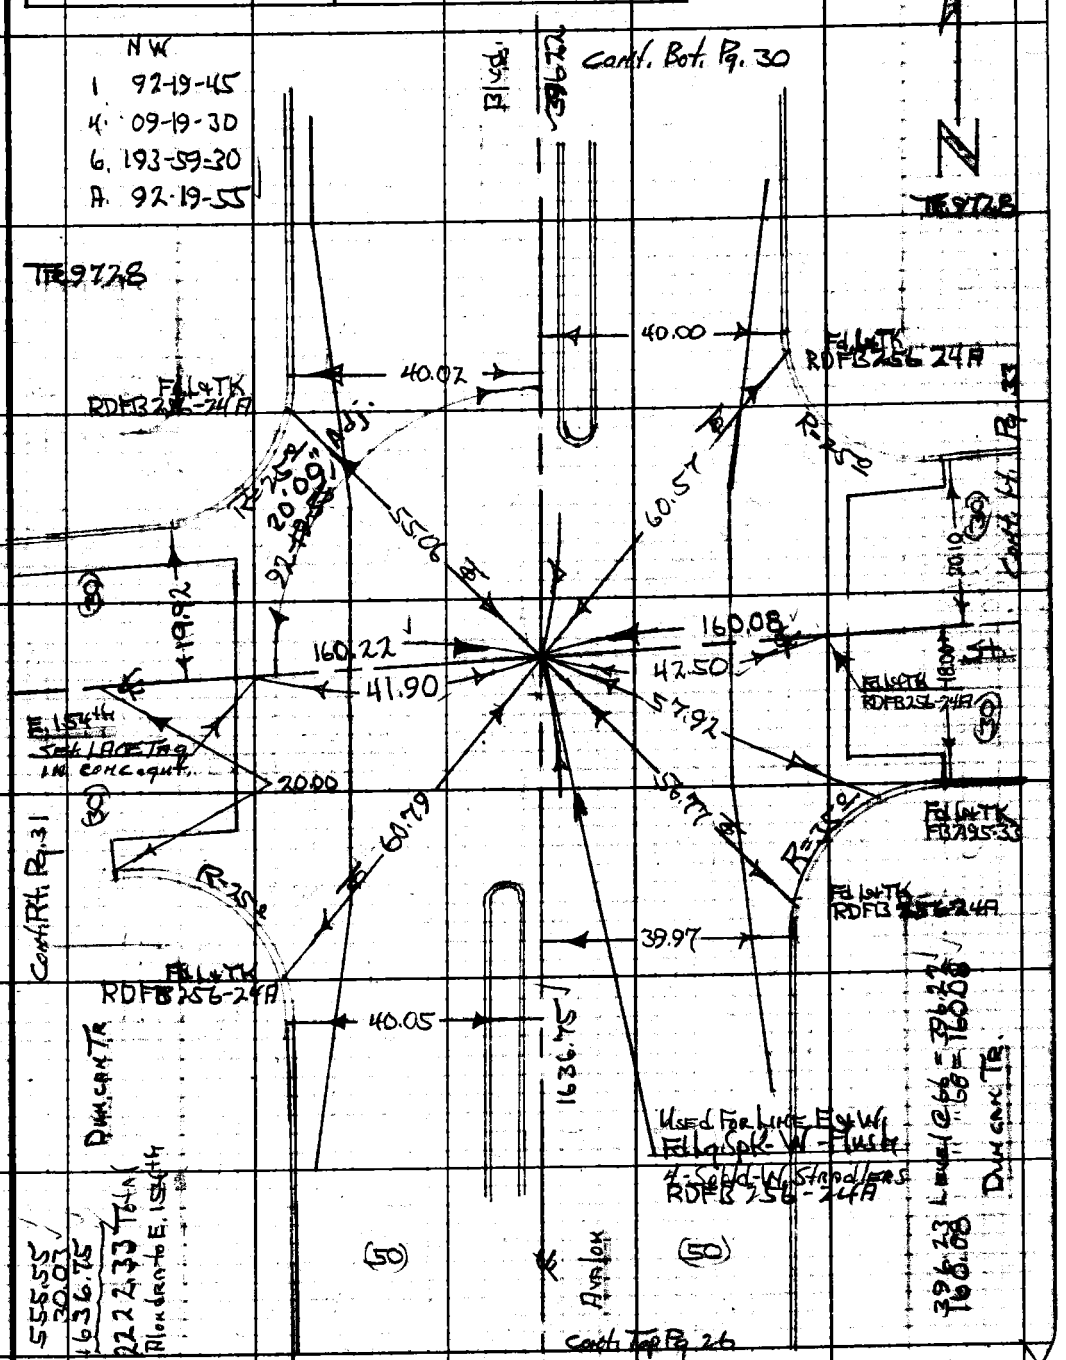

Note: Any Additions or Changes on This Sheet Must be Made or Circled in Red Ink With Date and Name of Person Making Change.

Do not extend this side of this line.

W.S. 26, C-3

PLEASE RETURN TO
LOS ANGELES COUNTY ENGINEER
403 LOS ANGELES COUNTY ENGINEERING BLDG.

76F3095 CE#310 1-65

F. B. 3267 PG 30

W.S. 26, C-3

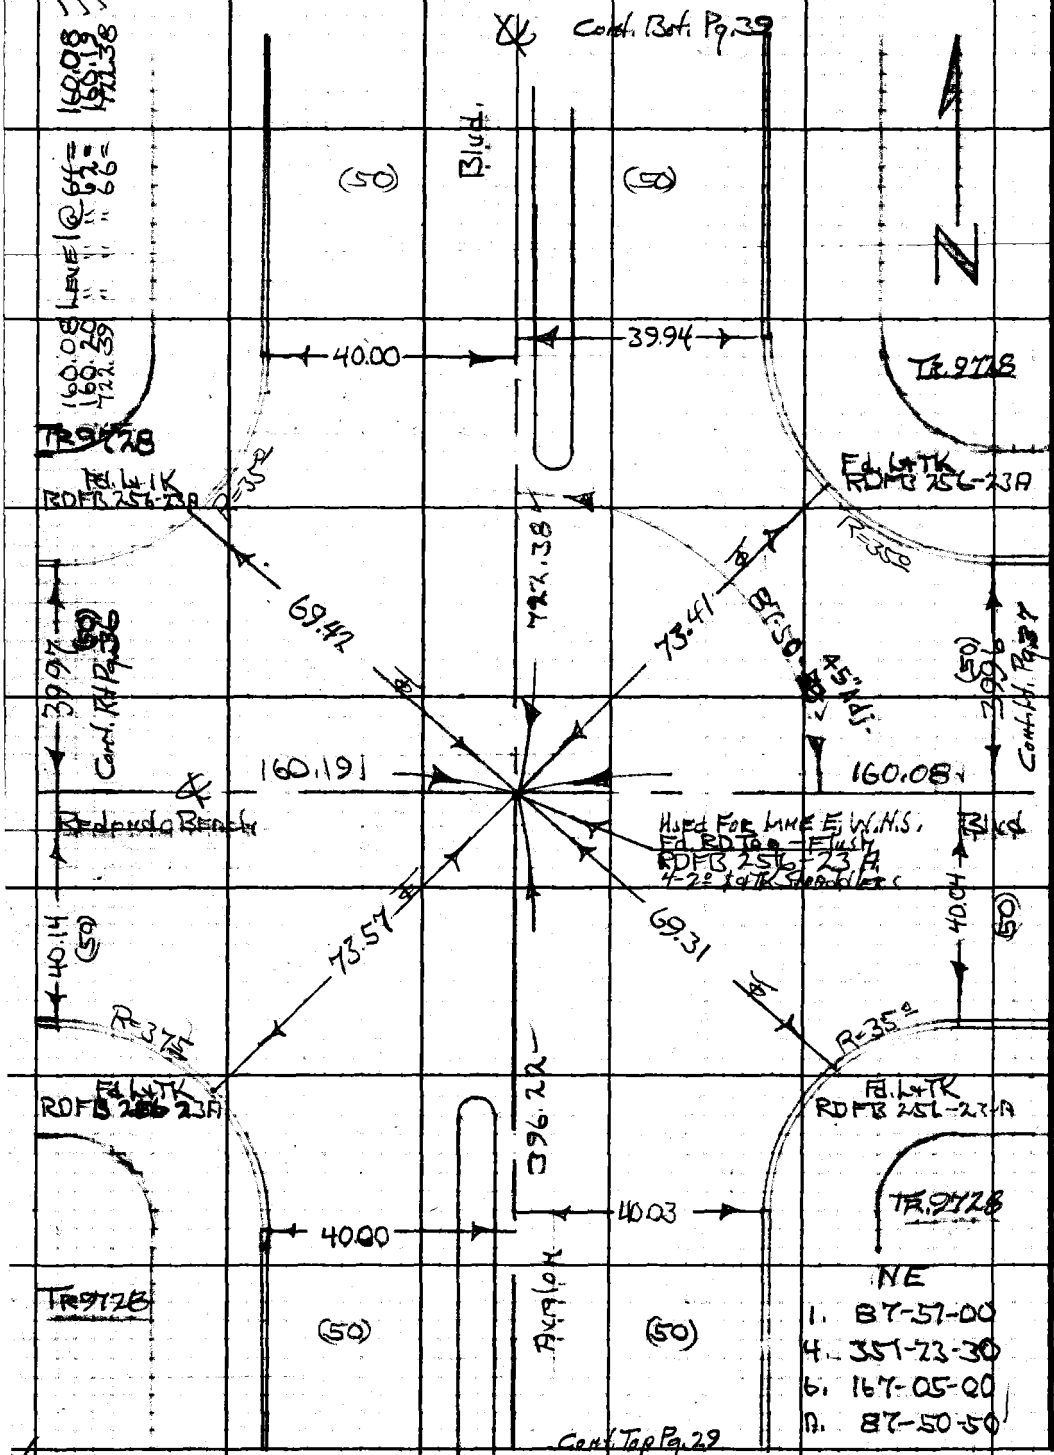

NE
1. 87-57-00
4. 351-23-30
6. 167-05-00
A. 87-50-50

PLEASE RETURN TO
LOS ANGELES COUNTY ENGINEER
403 LOS ANGELES COUNTY ENGINEERING BLDG.

Do not extend this side of this line.

Note: Any Additions or Changes on This Sheet Must be Made or Circled in Red Ink With Date and Name of Person Making Change.

Notes Ck'd by W. EDMONDSON	Survey of Avalon Blvd.	F. B. 3267	Pg. 31
Map No. B-3081	JN 0095.94 Tape 0259 Std 68 °F		
Office Work R. R. SHEAN	Surveyed by HHSpriggs		
Checked W. EDMONDSON	Notes HHS Date 2-16-66		
Date APR 18 '68	Indexed C. J. GALLI		

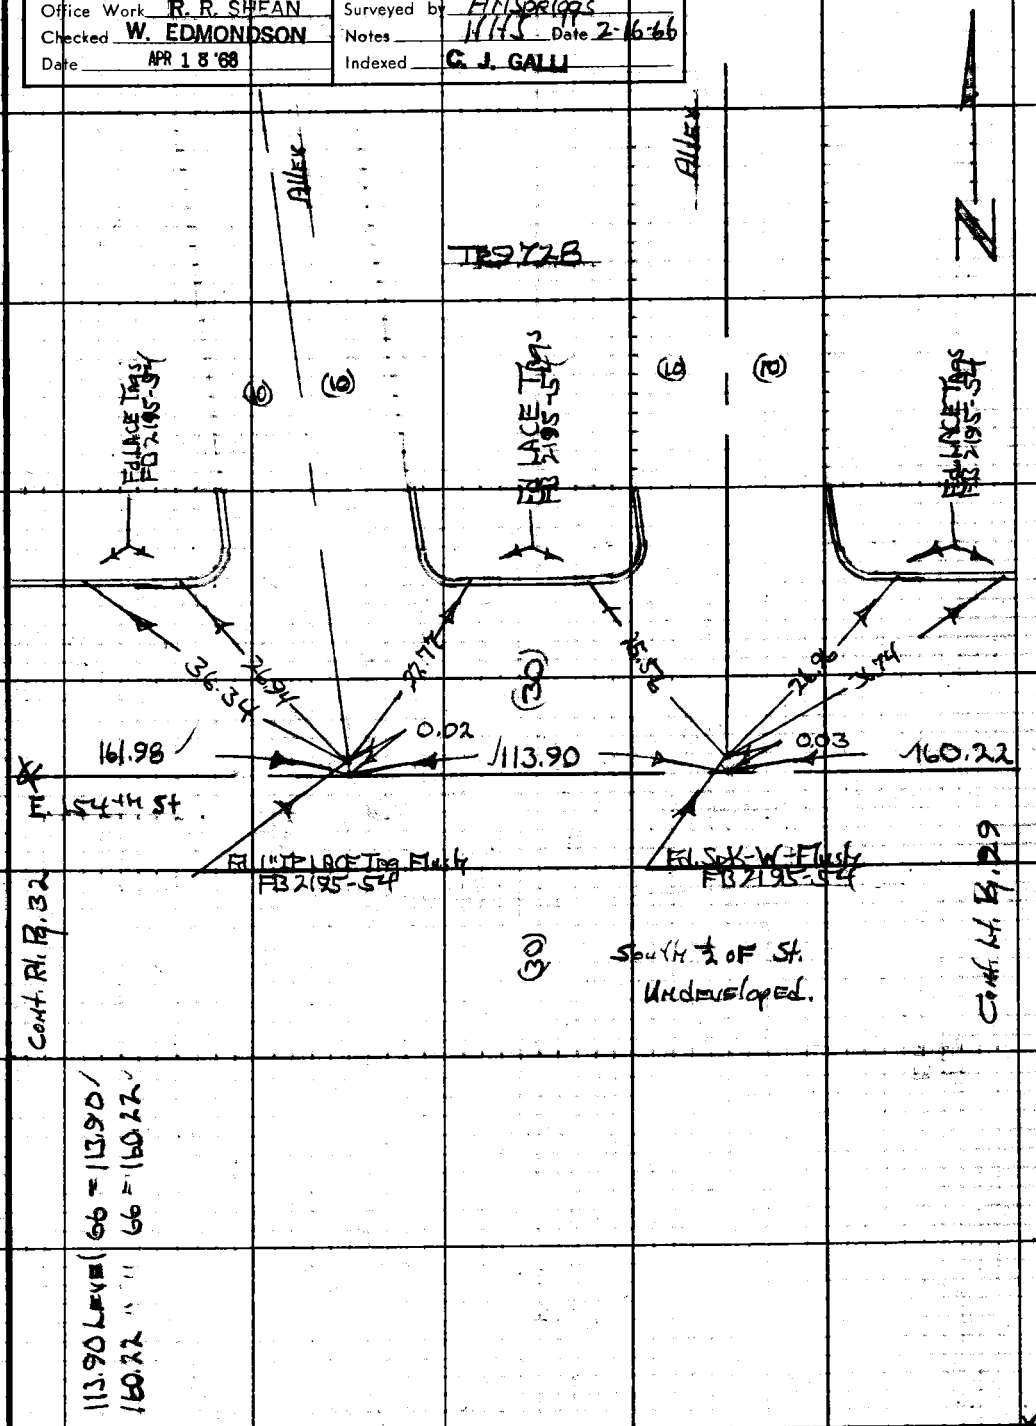

Note: Any Additions or Changes on This Sheet Must be Made or Circled in Red Ink With Date and Name of Person Making Change.

Do not extend this side of this line.

PLEASE RETURN TO
LOS ANGELES COUNTY ENGINEER
403 LOS ANGELES COUNTY ENGINEERING BLDG.

76F309S CE#310 1-65

F.B. 3267 Pg. 32

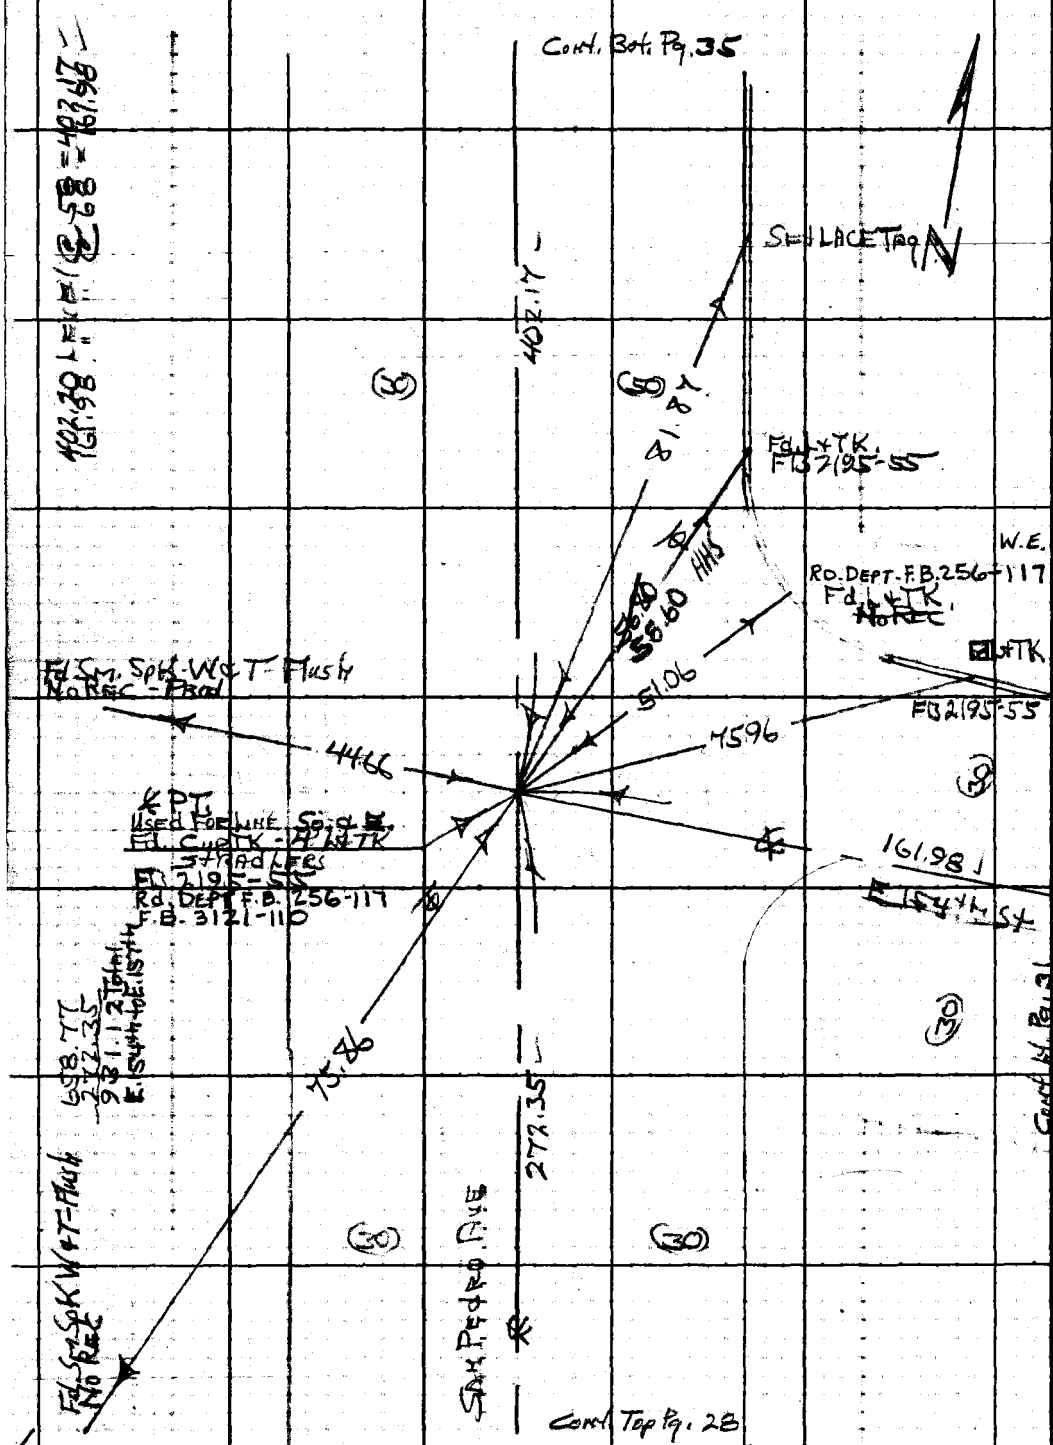

W.S. 26, C-3

PLEASE RETURN TO
LOS ANGELES COUNTY ENGINEER
403 LOS ANGELES COUNTY ENGINEERING BLDG.

Do not extend this side of this line.

Note: Any Additions or Changes on This Sheet Must be Made or Circled in Red Ink With Date and Name of Person Making Change.

Notes Ck'd by W. EDMONDSON	Survey of Avalon Blvd	F. B. 3267	PG. 33
Map No. B-3081	JN 009594 Tape 0259 Std 68 °F		
Office Work R. R. SHEAN	Surveyed by HH Spriggs		
Checked W. EDMONDSON	Notes HHS Date 2-17-66		
Date APR 18 '68	Indexed C. J. GALLI		

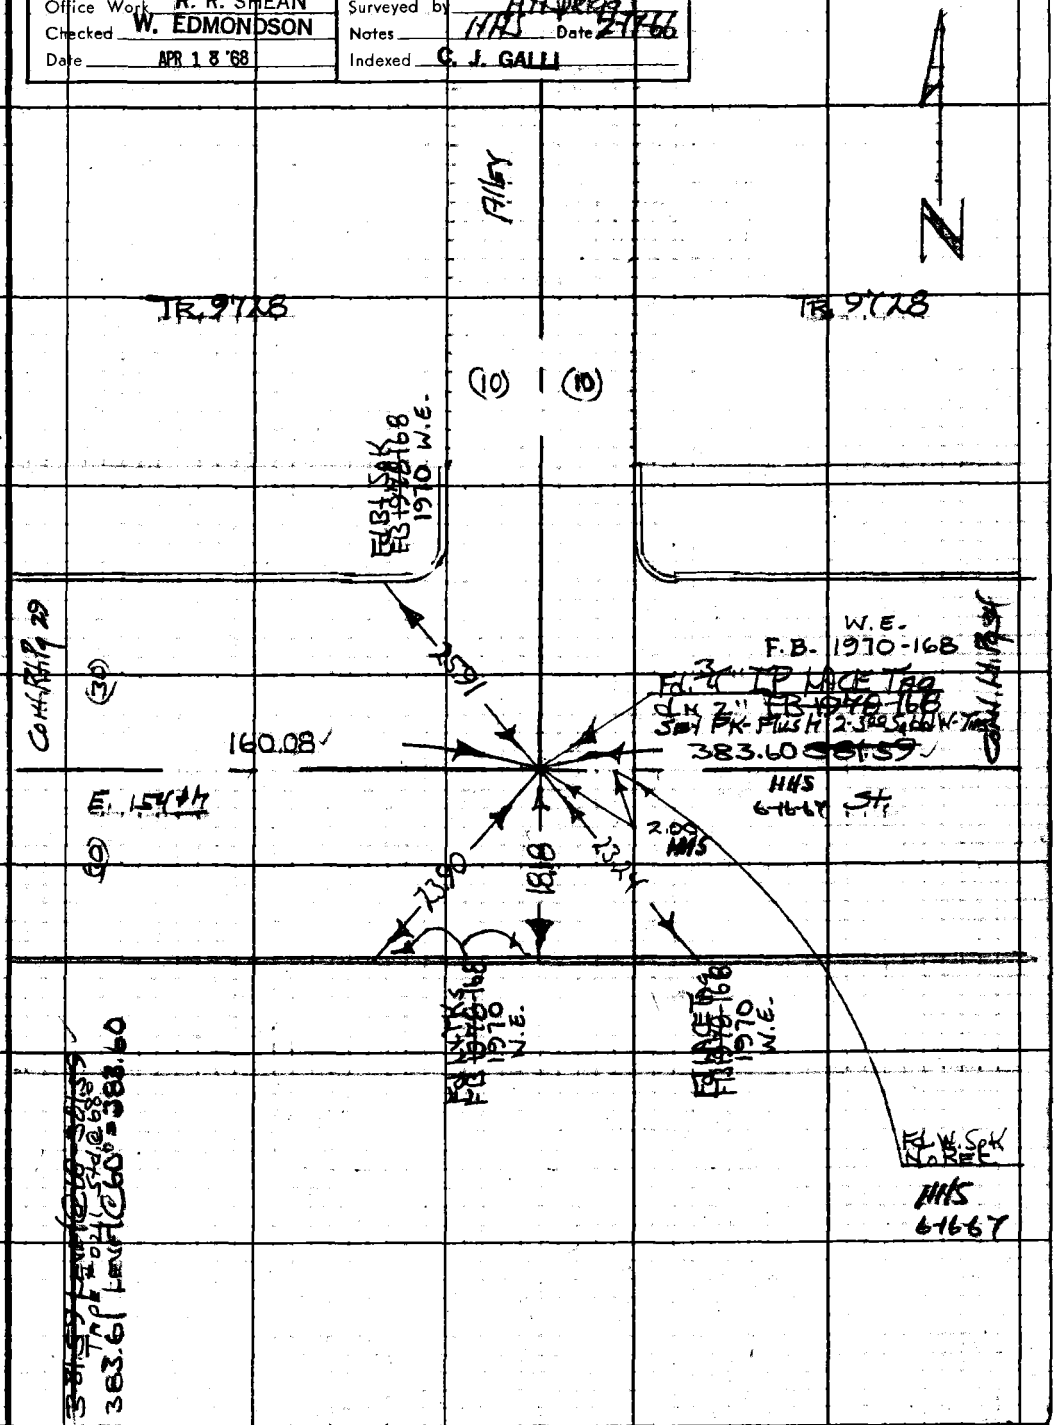

Note: Any Additions or Changes on This Sheet Must be Made or Circled in Red Ink With Date and Name of Person Making Change.

W.S. 26, C-3

PLEASE RETURN TO
LOS ANGELES COUNTY ENGINEER
403 LOS ANGELES COUNTY ENGINEERING BLDG.

Do not extend this side of this line.

76F309S CE#310 1-65

F. B 3267 PG 34

Note

HHS

6-16-67
Searched this area
For IP's per FB 1970-168
& TR. 22000
Fd. 2" IP Cap Plug & LACo
Engr Tag did 3" checks
Ties per FB 1970-168

At depth of F 18" to 24"
Fd 2" IP knocked over
N. to S. Nail in IP but
type of Plug not evident
Approx. 0.30 Elo Fd. 2" IP.
TR 972 ?

W.S. 26, C-3

PLEASE RETURN TO
LOS ANGELES COUNTY ENGINEER
403 LOS ANGELES COUNTY ENGINEERING BLDG.
Do not extend this side of this line.

Note: Any Additions or Changes on This Sheet Must be Made or Circled in Red Ink With Date and Name of Person Making Change.

Notes Ck'd by W. EDMONDSON	Survey of Avalon Blvd	F. B. 3267	Pg. 35
Map No. B-3081	JN 009594 Tape 0259 Std 68 °F		
Office Work R. R. SHEAN	Surveyed by HHSpriggs		
Checked W. EDMONDSON	Notes HHS Date 2-16-66		
Date APR 1 8 '68	Indexed C. J. GALLI		

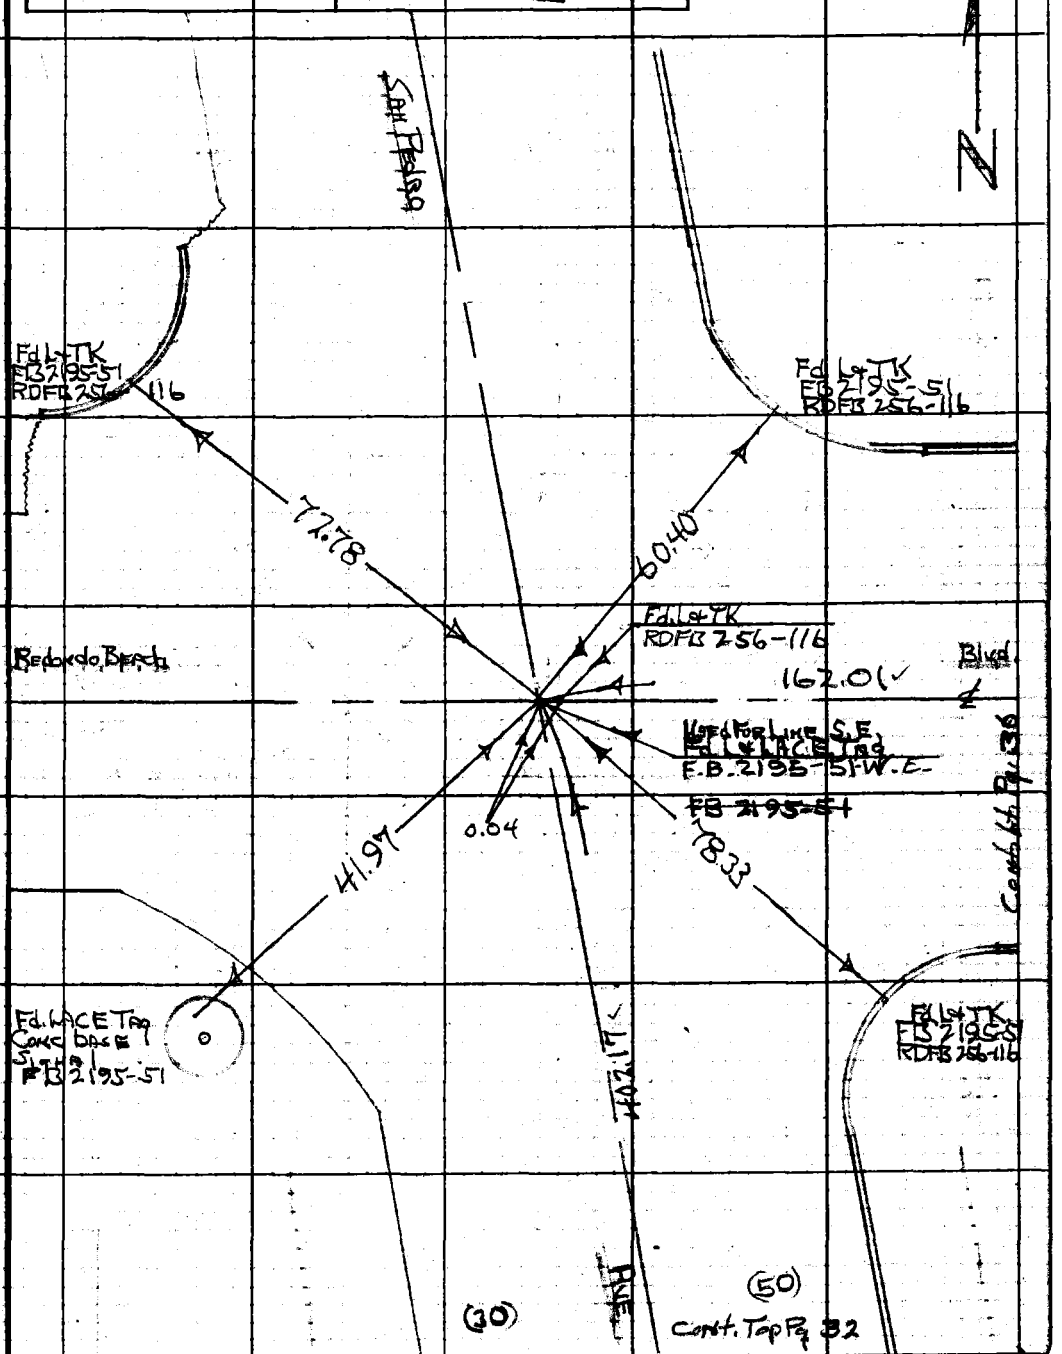

Note: Any Additions or Changes on This Sheet Must be Made or Circled in Red Ink With Date and Name of Person Making Change.

W.S. 26, C-3

PLEASE RETURN TO
LOS ANGELES COUNTY ENGINEER
403 LOS ANGELES COUNTY ENGINEERING BLDG.

Do not extend this side of this line.

76F309S CE#310 1-65

F.B 3267 PG 36

W.S. 26, C-3

PLEASE RETURN TO
LOS ANGELES COUNTY ENGINEER
403 LOS ANGELES COUNTY ENGINEERING BLDG.
Do not extend this side of this line.

Note: Any Additions or Changes on This Sheet Must be Made or Circled in Red Ink With Date and Name of Person Making Change.

Notes Ck'd by W. EDMONDSON	Survey of Avalon Blvd
Map No. B-3081	JN 0095.94 Tape 0259 Std 68 °F
Office Work R. R. SHEAN	Surveyed by HH Griggs
Checked W. EDMONDSON	Notes HHS Date 2-18-66
Date APR 1 8 '68	Indexed C. J. GALLI

F. B. 3267 PG. 37

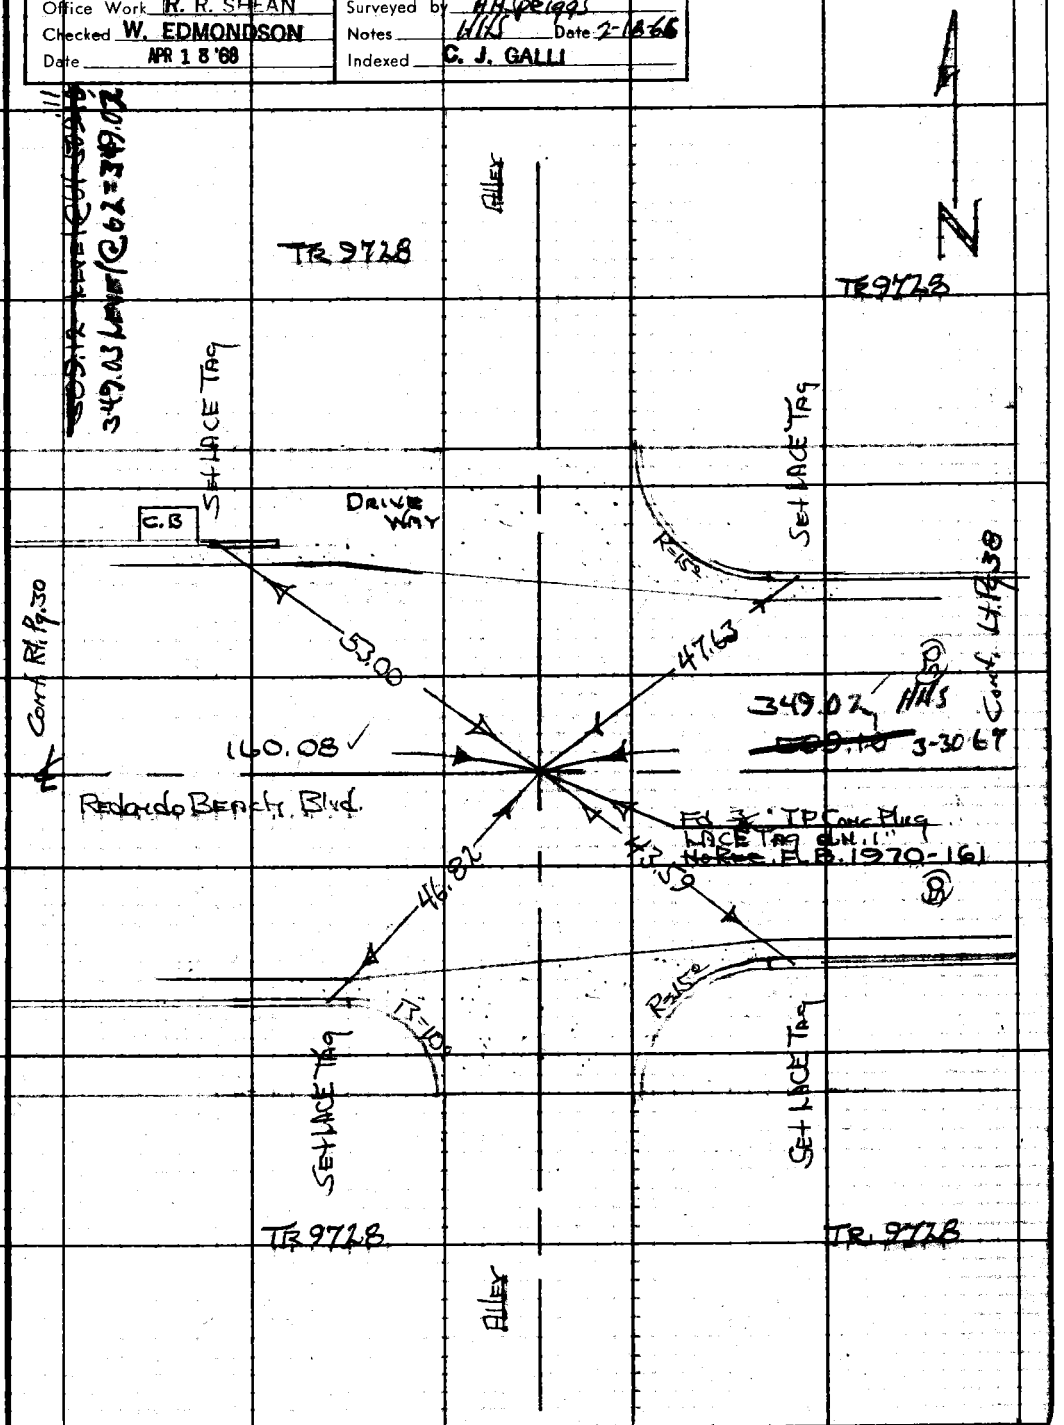

Note: Any Additions or Changes on This Sheet Must be Made or Circled in Red Ink. With Date and Name of Person Making Change.

W.S. 26, C-3

PLEASE RETURN TO
LOS ANGELES COUNTY ENGINEER
403 LOS ANGELES COUNTY ENGINEERING BLDG.

Do not extend this side of this line.

75F309S CE#310 1-65

F.B. 3267 PG 38

267.78 LEVEL @ 62-267.77

W.S. 26, C-3

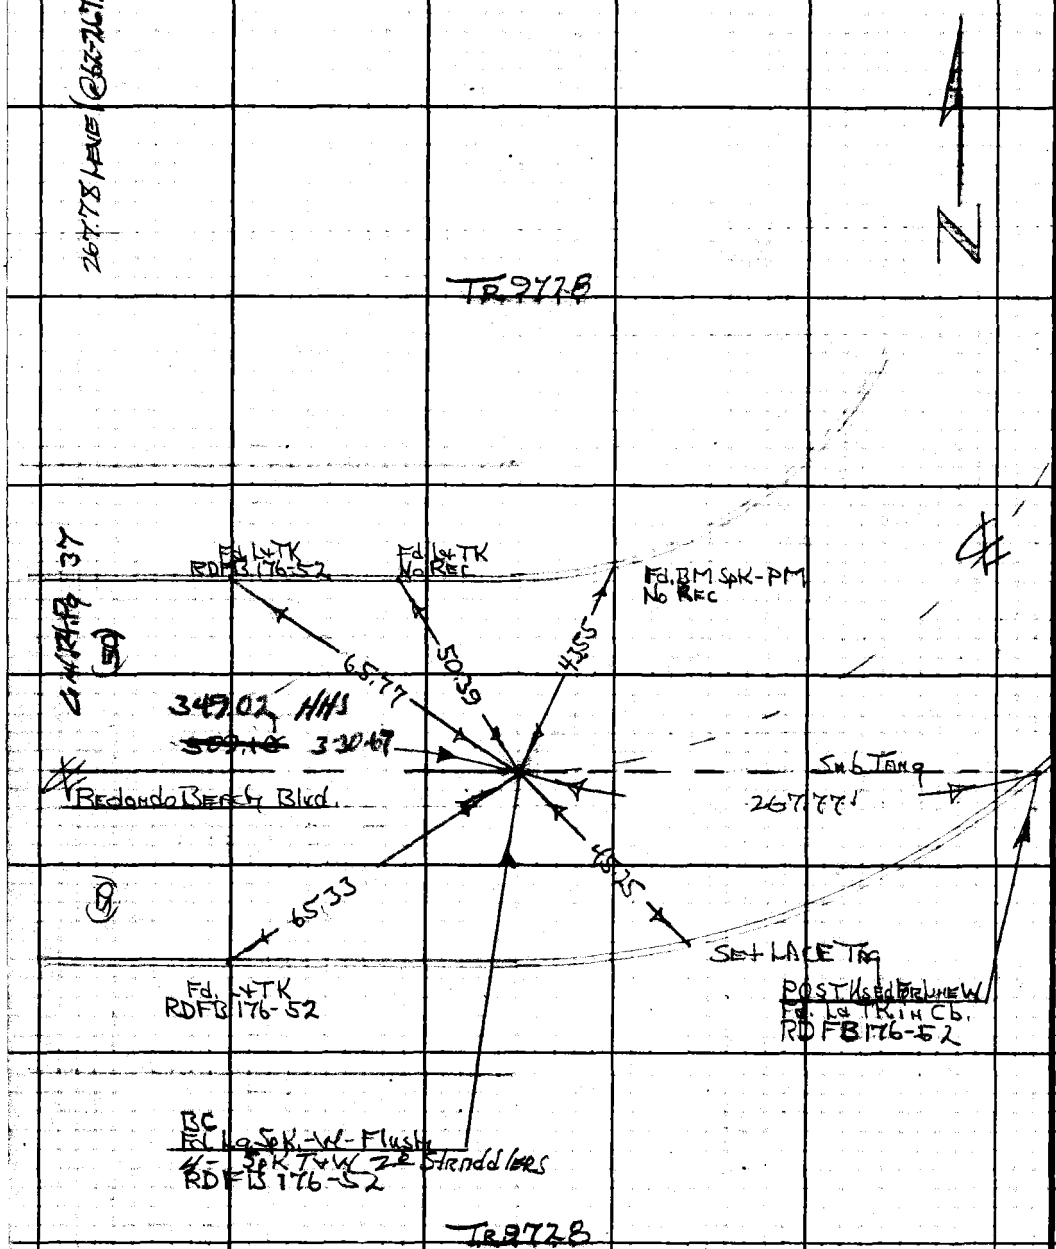

PLEASE RETURN TO
LOS ANGELES COUNTY ENGINEER
403 LOS ANGELES COUNTY ENGINEERING BLDG.

Do not extend this side of this line.

Note: Any Additions or Changes on This Sheet Must be Made or Circled in Red Ink With Date and Name of Person Making Change.

Notes Ck'd by W. EDMONDSON	Survey of Avalon Blvd
Map No. B-3081	JN 0095.94 Tape 0259 Std 68 °F
Office Work R. R. SHEAN	Surveyed by H.H. Spriggs
Checked W. EDMONDSON	Notes HHS Date 2-18-66
Date APR 18 '68	Indexed C. J. GALLI

F. B. 3267 PG. 39

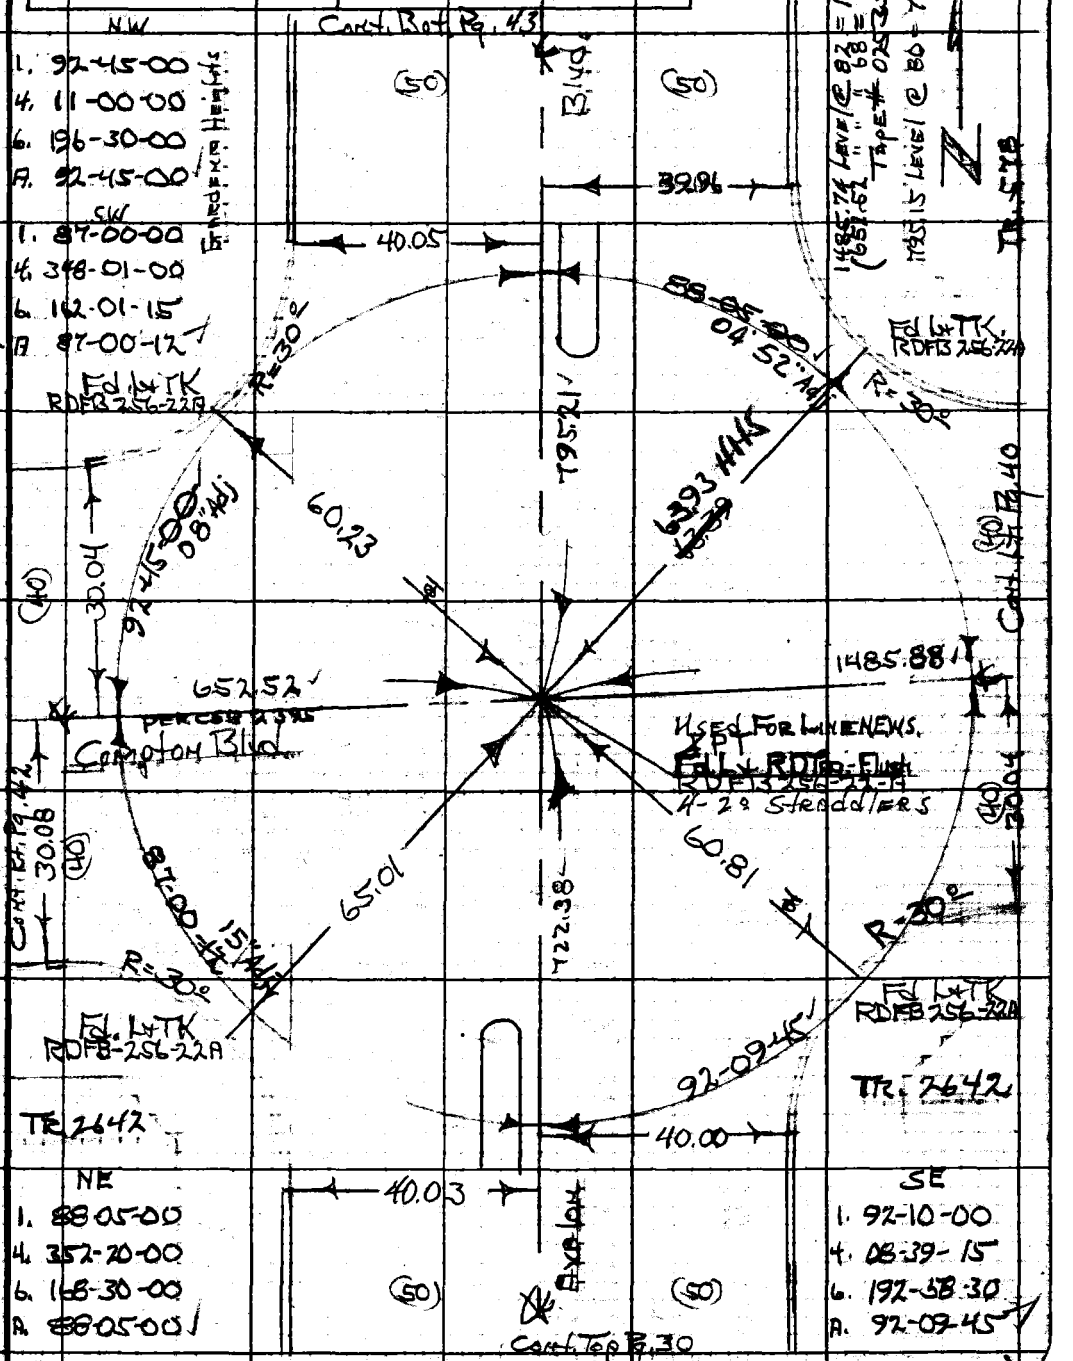

Note: Any Additions or Changes on This Sheet Must be Made or Circled in Red Ink With Date and Name of Person Making Change.

Do not extend this side of this line.

W.S. 26, C-3

PLEASE RETURN TO
LOS ANGELES COUNTY ENGINEER
403 LOS ANGELES COUNTY ENGINEERING BLDG.

76F309S CE#310 1-65

F. B. 3267 PG 40

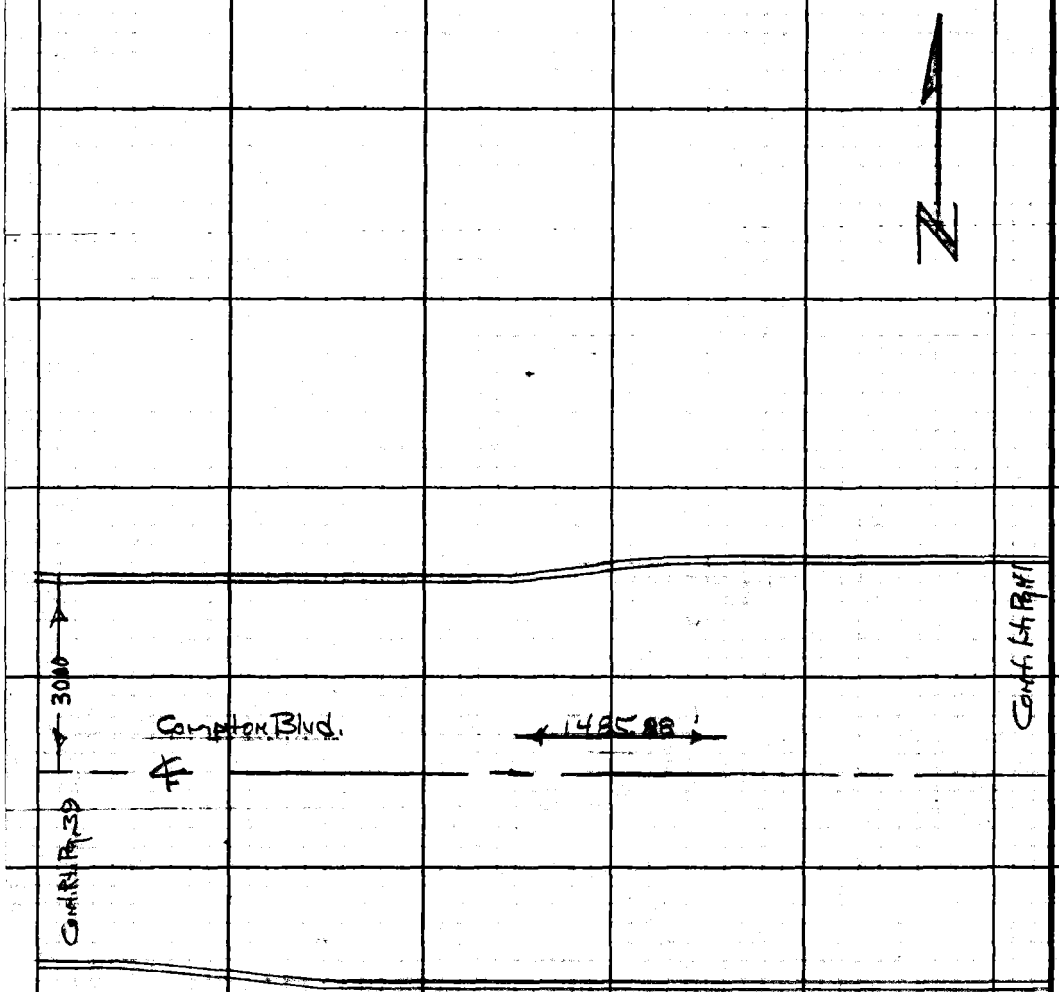

PLEASE RETURN TO
LOS ANGELES COUNTY ENGINEER
403 LOS ANGELES COUNTY ENGINEERING BLDG.

Do not extend this side of this line.

Note: Any Additions or Changes on This Sheet Must be Made or Circled in Red Ink With Date and Name of Person Making Change.

Notes Ck'd by W. EDMONDSON	Survey of Avalon Blvd.
Map No. B-3081	JN 009594 Tape 0259 Std 68 °F
Office Work R. R. SHEAN	Surveyed by HH Springs
Checked W. EDMONDSON	Notes HHS Date 2-18-66
Date APR 1 8 '68	Indexed C. J. GALLI

F. B. 3267 PG. 41

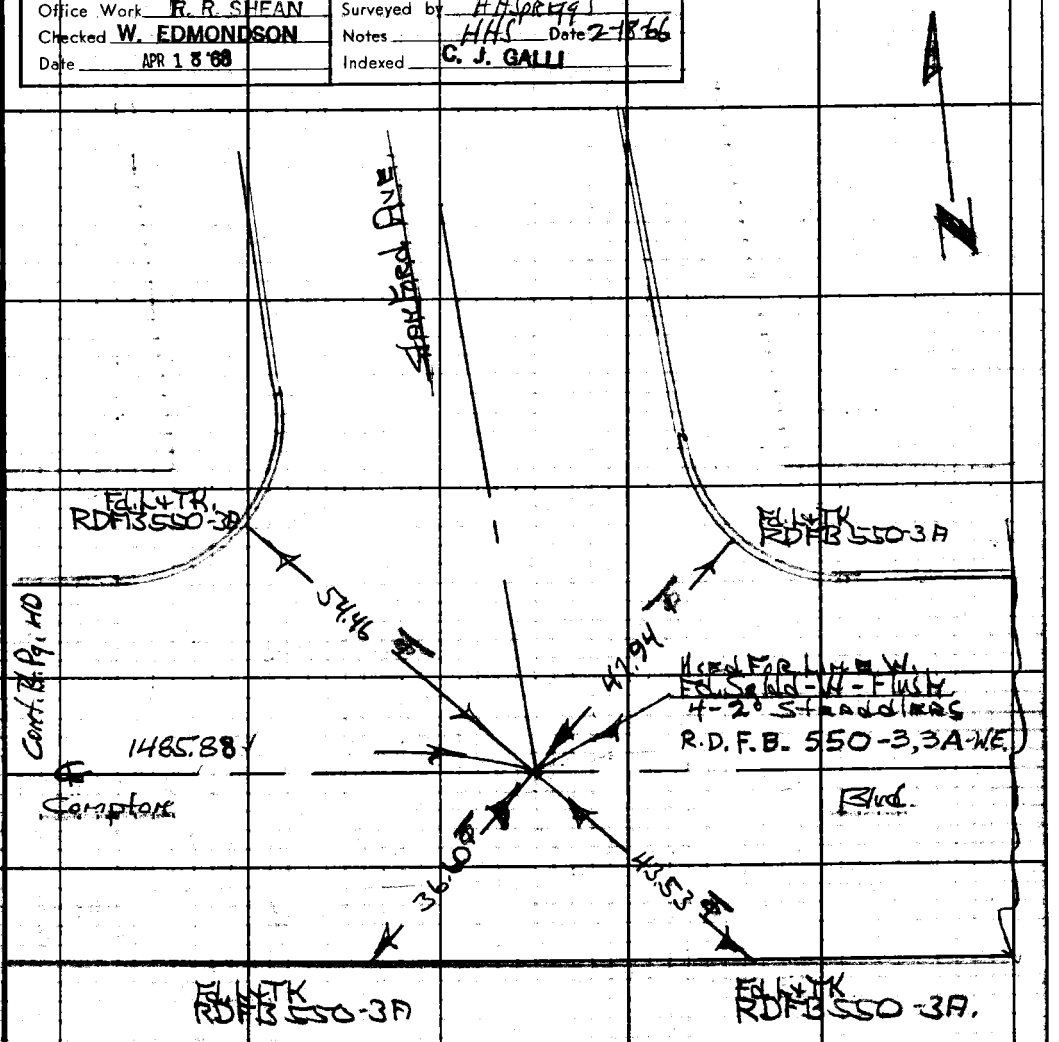

Note: Any Additions or Changes on This Sheet Must be Made or Circled in Red Ink With Date and Name of Person Making Change.

W.S. 26, C-3

Do not extend this side of this line.

PLEASE RETURN TO
LOS ANGELES COUNTY ENGINEER
403 LOS ANGELES COUNTY ENGINEERING BLDG.

76F309S CE#310 1-65

F. B. 3267 Pg. 42

W.S. 26, F-3

"PLEASE RETURN TO
LOS ANGELES COUNTY ENGINEER
403 Los Angeles County Engineering Bldg.

Do not extend this side of this line.

Note: Any Additions or Changes on This Sheet Must be Made or Circled in Red Ink With Date and Name of Person Making Change.

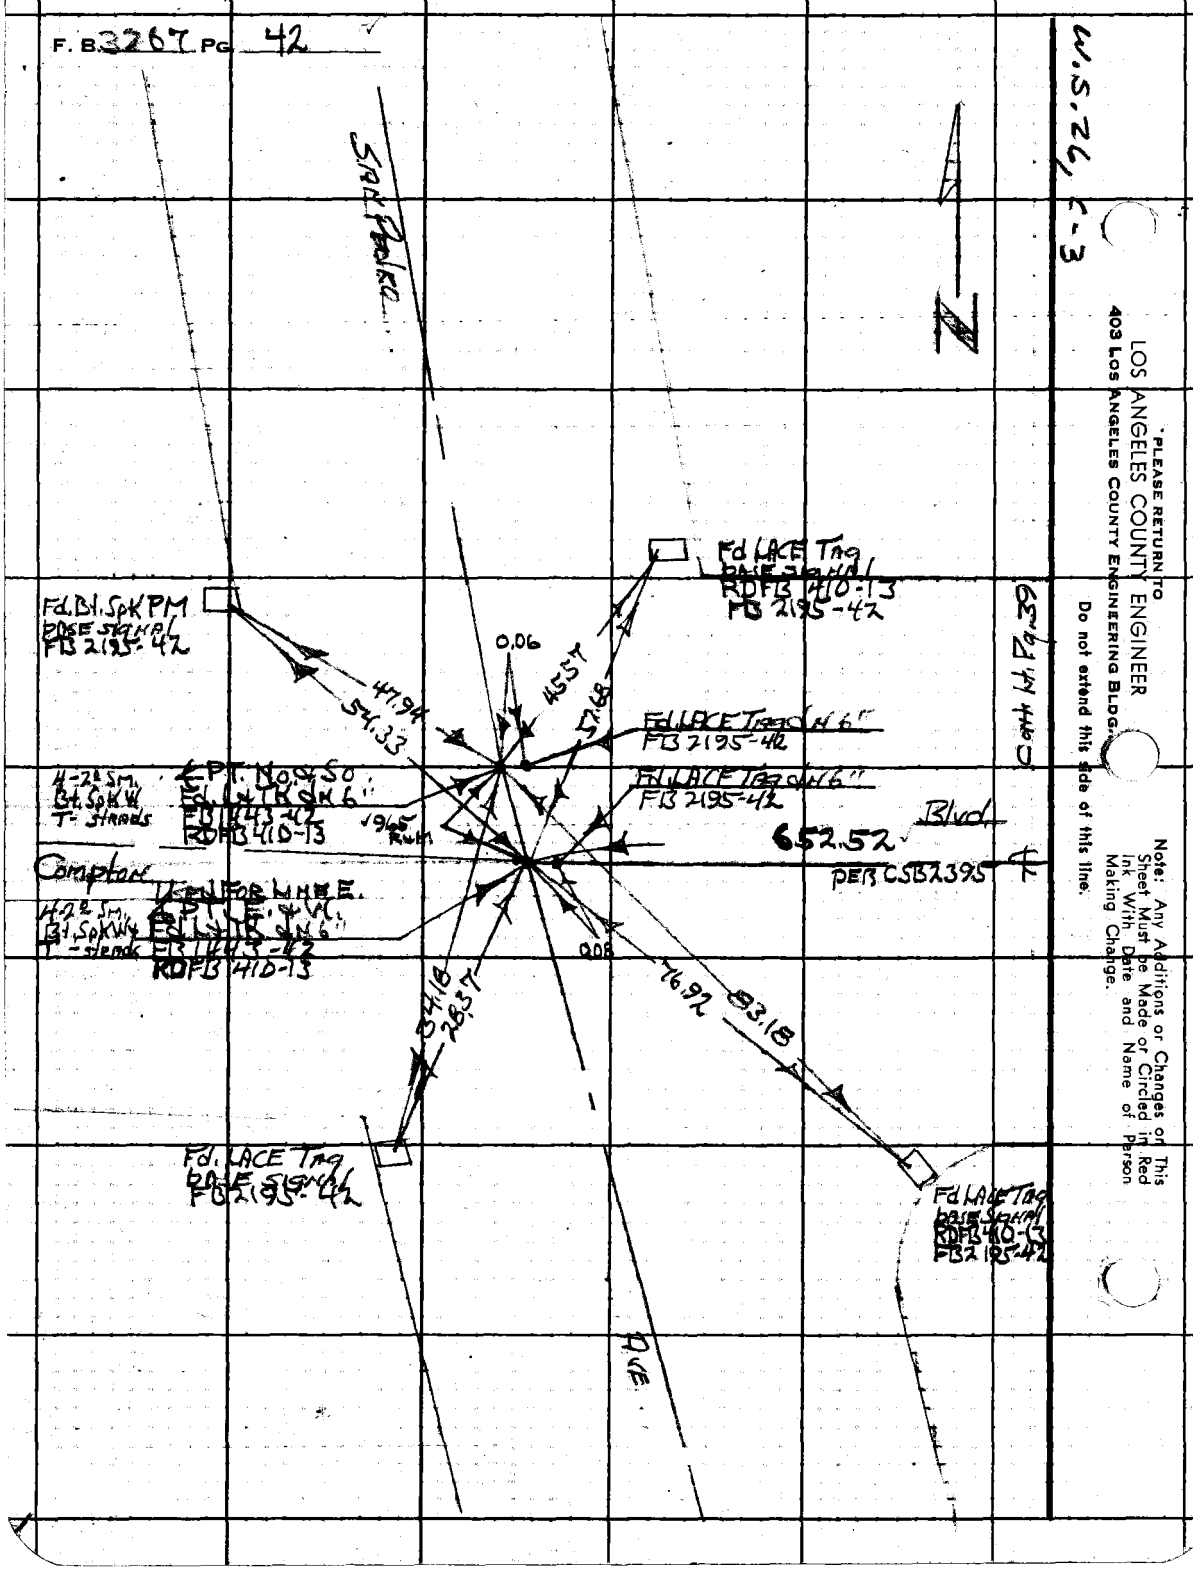

Notes Ck'd by W. EDMONDSON	Survey of Avalon Blvd.	F. B 3267	PG. 43
Map No. B-3081	JN 0095.94 Tape 0253 Std 68 °F		
Office Work R. R. SHEAN	Surveyed by H.H. Sprags		
Checked W. EDMONDSON	Notes HHS Date 2-25-66		
Date APR 1 5 '68	Indexed C. J. GALLI		

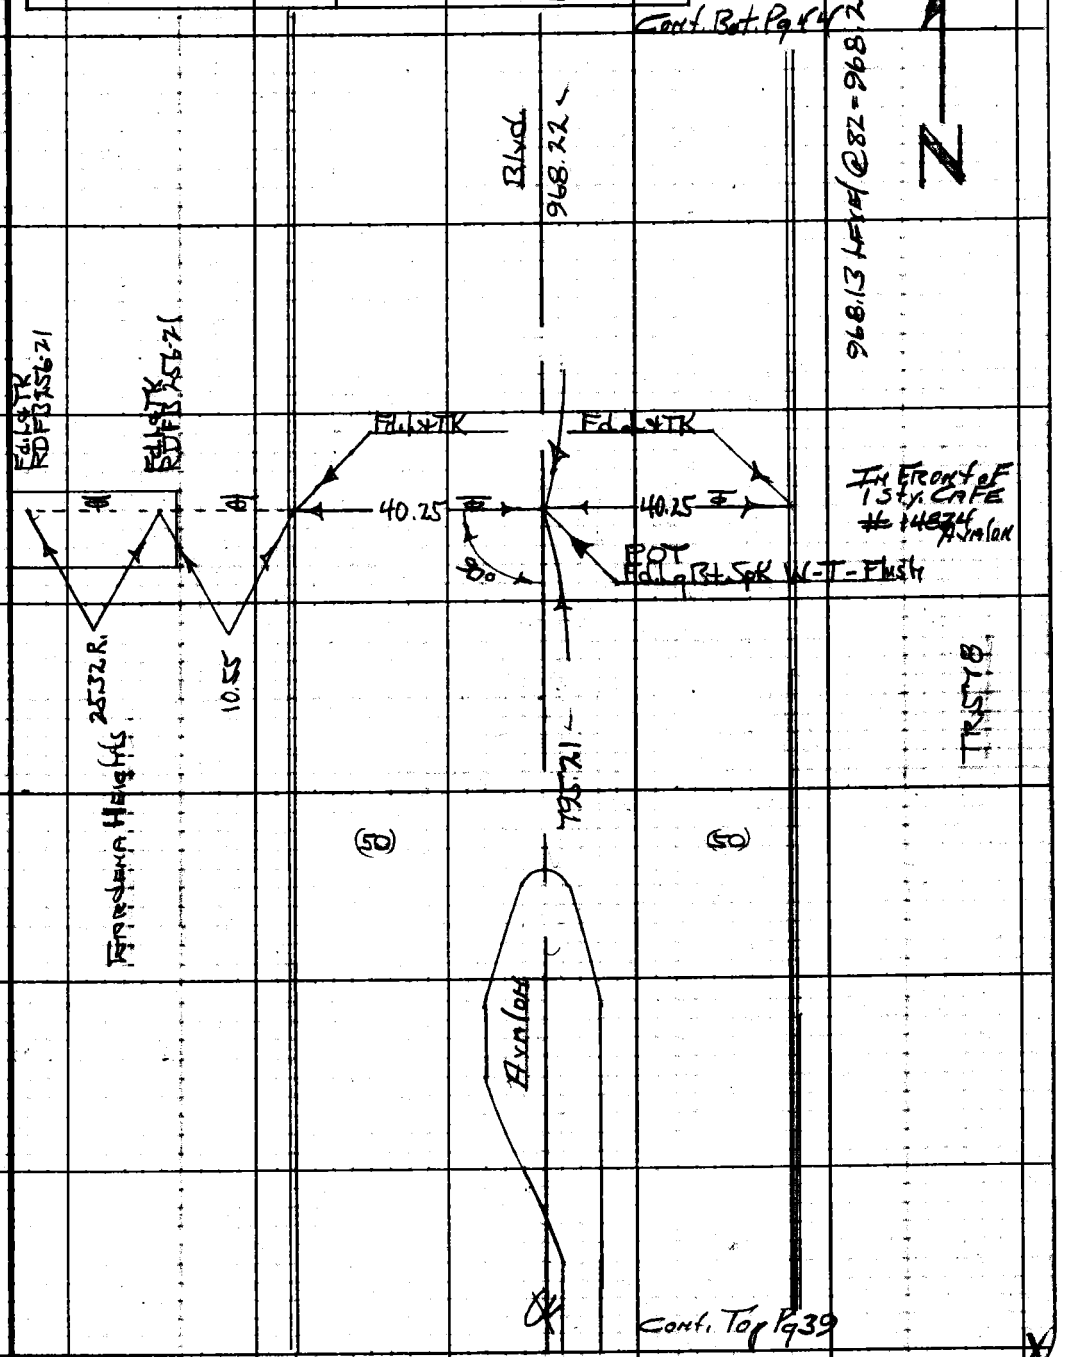

Note: Any Additions or Changes on This Sheet Must be Made or Circled in Red Ink With Date and Name of Person Making Change.

Do not extend this side of this line.

PLEASE RETURN TO
LOS ANGELES COUNTY ENGINEER
403 LOS ANGELES COUNTY ENGINEERING BLDG.

75F309S CE# 310 1-65

F. B. 3267 PG. 44

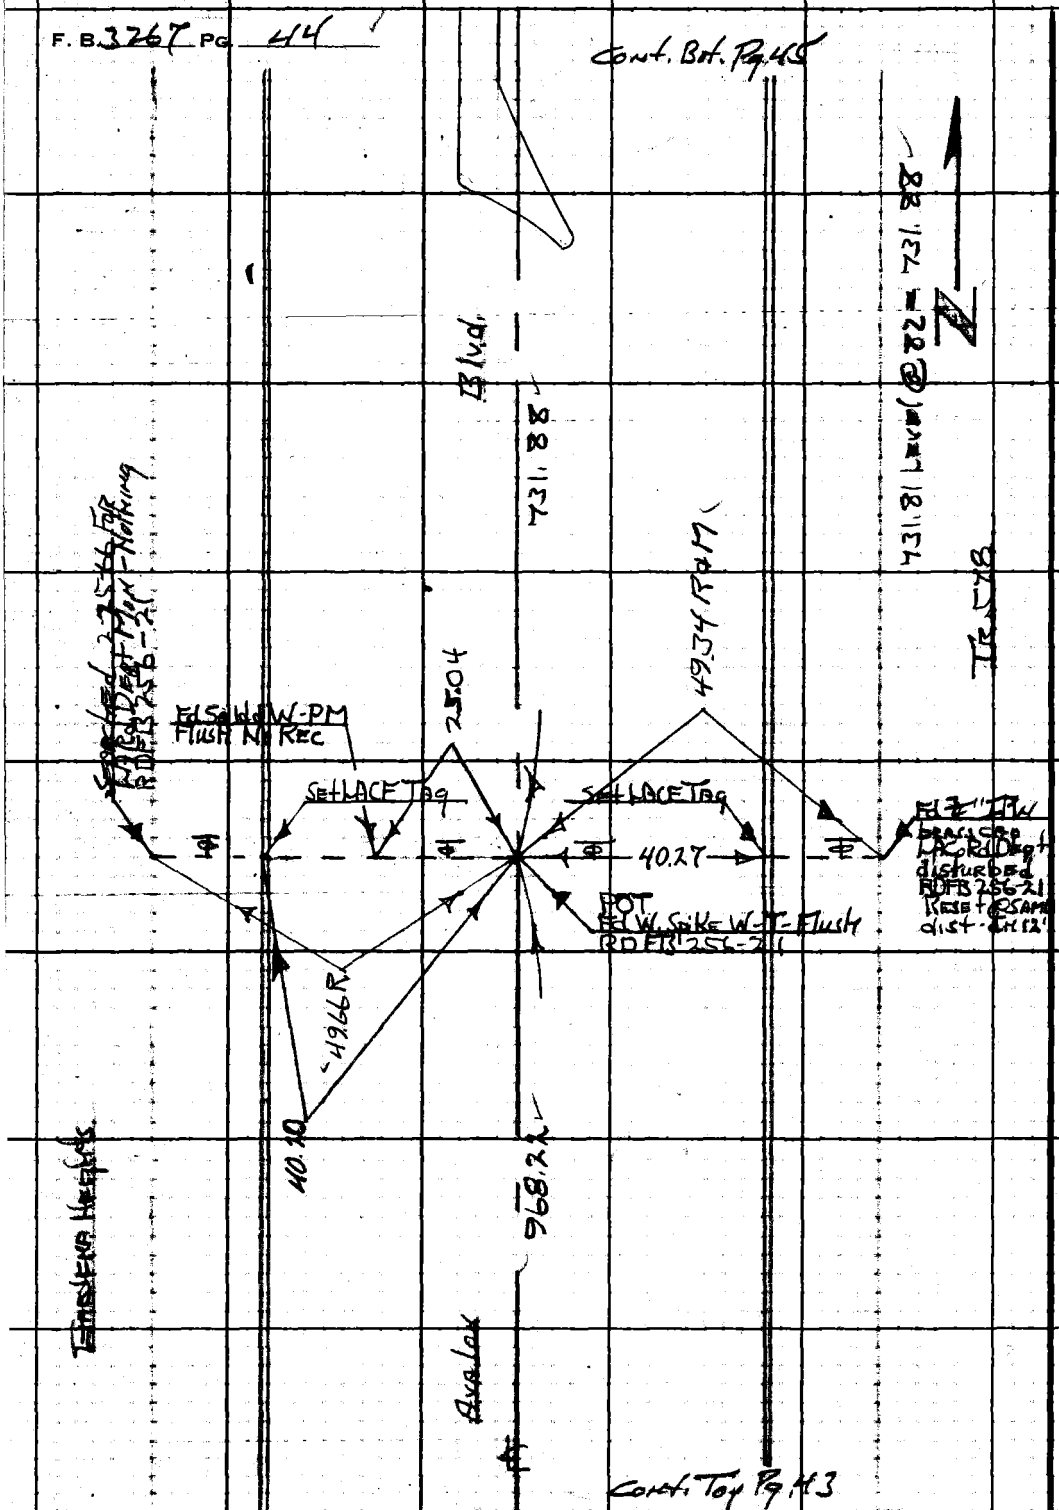

PLEASE RETURN TO
LOS ANGELES COUNTY ENGINEER
403 LOS ANGELES COUNTY ENGINEERING BLDG.

Do not extend this side of this line.

Note: Any Additions or Changes on This Sheet Must be Made or Circled in Red Ink With Date and Name of Person Making Change.

Notes Ck'd By W. EDMONDSON
Map No. B-3081
Office Work R. R. SHEAN
Checked W. EDMONDSON
Date APR 1 8 '68

Survey of Avalon Blvd
JN 0025.94 Tape 0753 Std 68 °F
Surveyed by H.H. Spriggs
Notes HHS Date 4-8-66
Indexed C. J. GALLI

F. B. 3267 PG. 45

Note: Any Additions or Changes on This Sheet Must be Made or Circled in Red Ink With Date and Name of Person Making Change.

Do not extend this side of this line.

PLEASE RETURN TO
LOS ANGELES COUNTY ENGINEER
403 Los Angeles County Engineering Bldg.

W.S. 26, C-3

76F309S CE#310 1-65

F.B. 3267 PG. 46

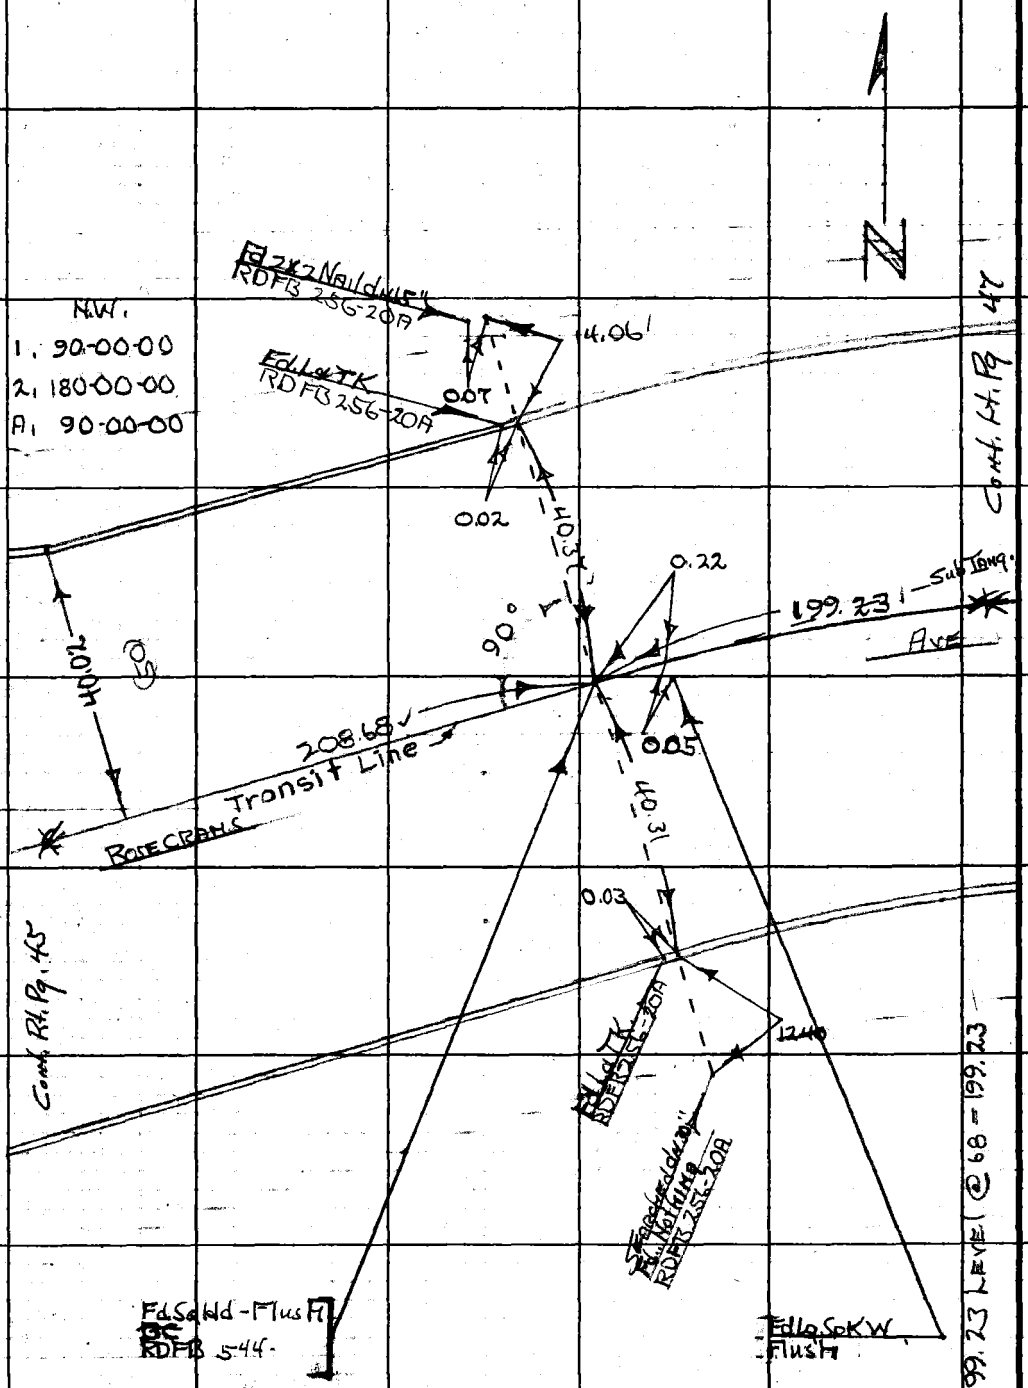

LOS ANGELES COUNTY ENGINEER
403 LOS ANGELES COUNTY ENGINEERING BLDG.

PLEASE RETURN TO

Do not extend this side of this line.

Note: Any Additions or Changes on This Sheet Must be Made or Circled in Red Ink With Date and Name of Person Making Change.

Notes Ck'd by W. EDMONDSON	Survey of Avalon Blvd.	F. B 3267	Pg. 47
Map No. B-3081	JN 0095.94 Tape 0253 St 68 °F		
Office Work R. R. SHEAN	Surveyed by HHSpriggs		
Checked W. EDMONDSON	Notes HHS Date 4-8-66		
Date APR 13 '66	Indexed C. J. GALLI		

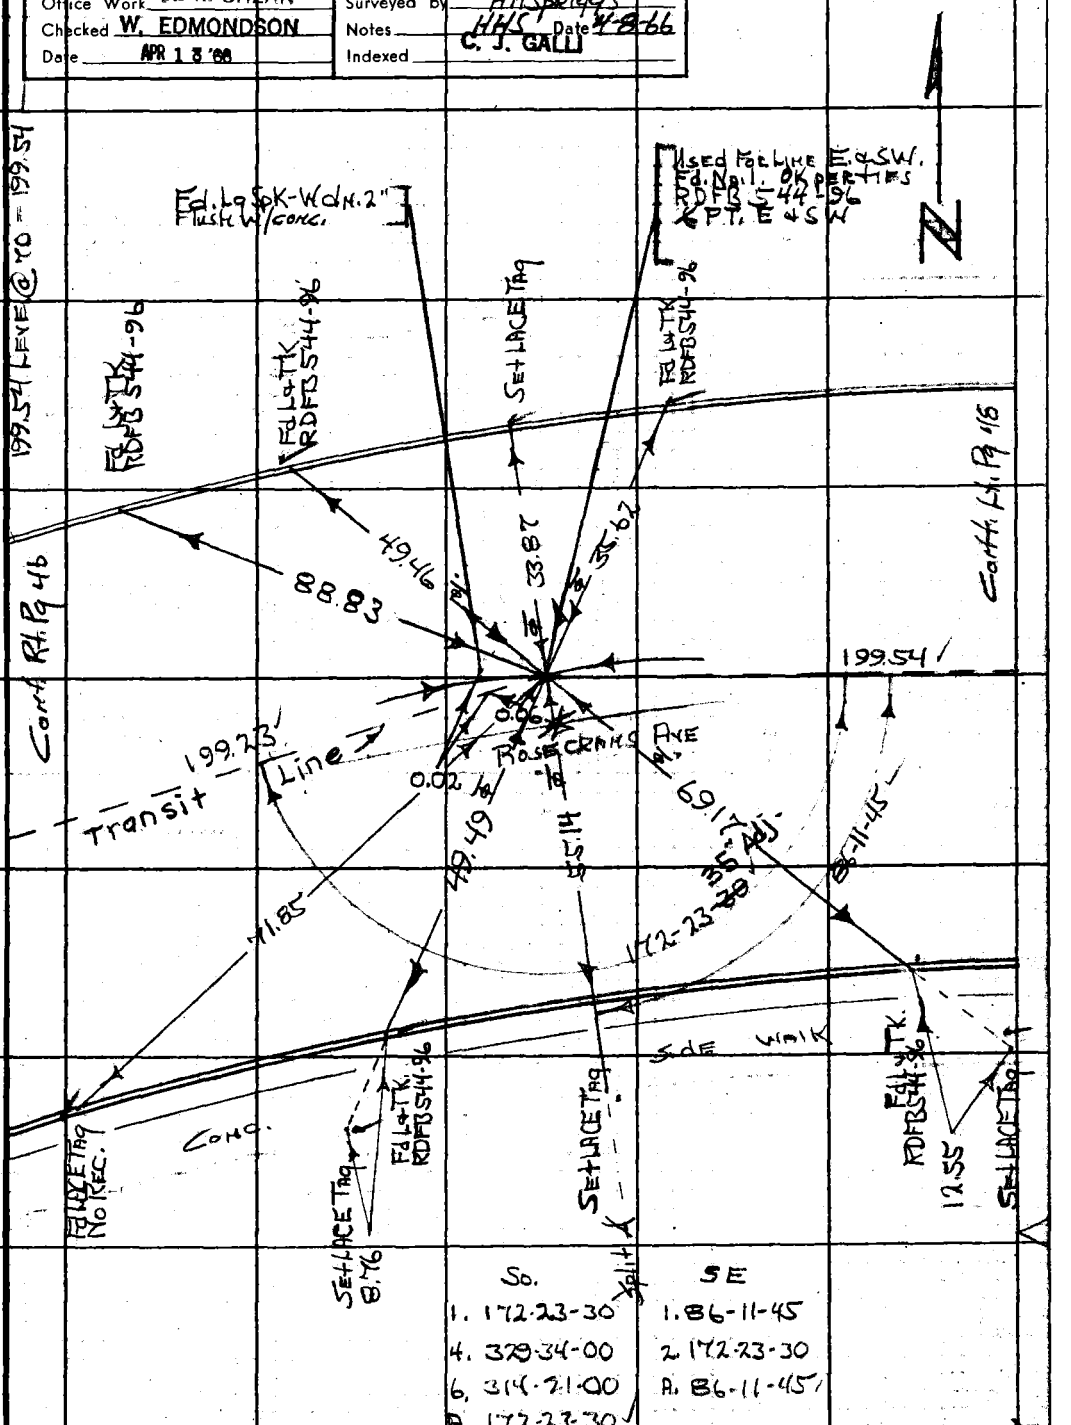

So.	SE
1. 172-23-30	1. 86-11-45
4. 329-34-00	2. 172-23-30
6. 314-21-00	A. 86-11-45
A. 172-23-30	

Note: Any Additions or Changes on this Sheet Must be Made or Circled in Red Ink With Date and Name of Person Making Change.

Do not extend this side of this line.

W.S. 26, C-3

PLEASE RETURN TO
LOS ANGELES COUNTY ENGINEER
403 LOS ANGELES COUNTY ENGINEERING BLDG.

76F309S CE#310 1-65

F. B. 3267 PG. 48

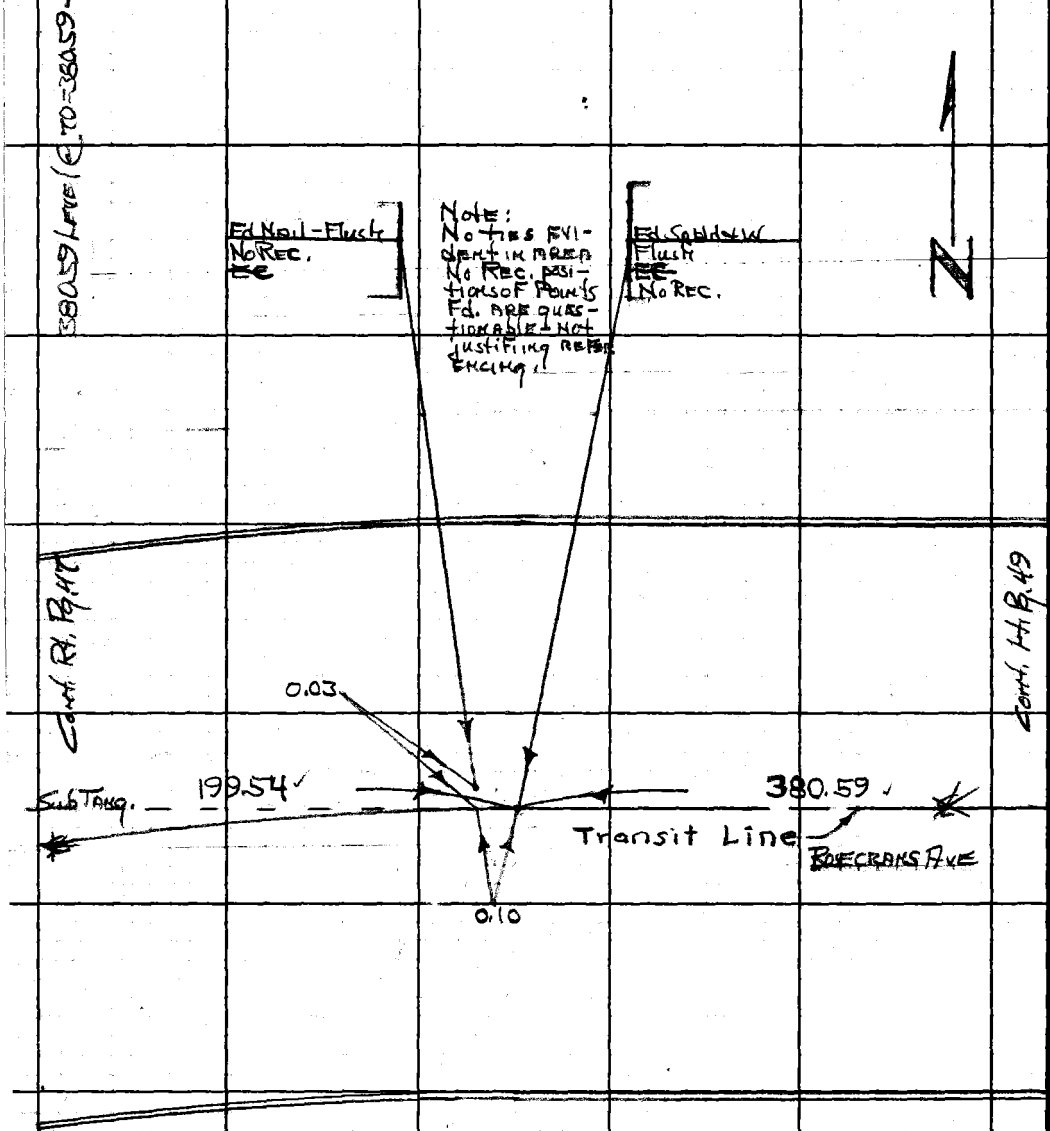

PLEASE RETURN TO
LOS ANGELES COUNTY ENGINEER
403 LOS ANGELES COUNTY ENGINEERING BLDG.

Do not extend this side of this line.

Note: Any Additions or Changes on This Sheet Must be Made or Circled in Red Ink With Date and Name of Person Making Change.

Notes Ck'd By W. EDMONDSON	Survey of Avalon Blvd	F. B. 3267	PG. 49
Map No. B-30381	JN 009594 Tape C753 Std 68 °F		
Office Work R. R. SHEAN	Surveyed by W.O. Garrett		
Checked W. EDMONDSON	Notes HKS Date 4-8-66		
Date APR 18 '68	Indexed C. J. GALLI		

Note: Any Additions or Changes on this Sheet Must be Made or Circled in Red Ink With Date and Name of Person Making Change.

W, S, 26, C-3

PLEASE RETURN TO
LOS ANGELES COUNTY ENGINEER
403 Los Angeles County Engineering Bldg.

Do not extend this side of this line.

36F309S CE#319 1-65

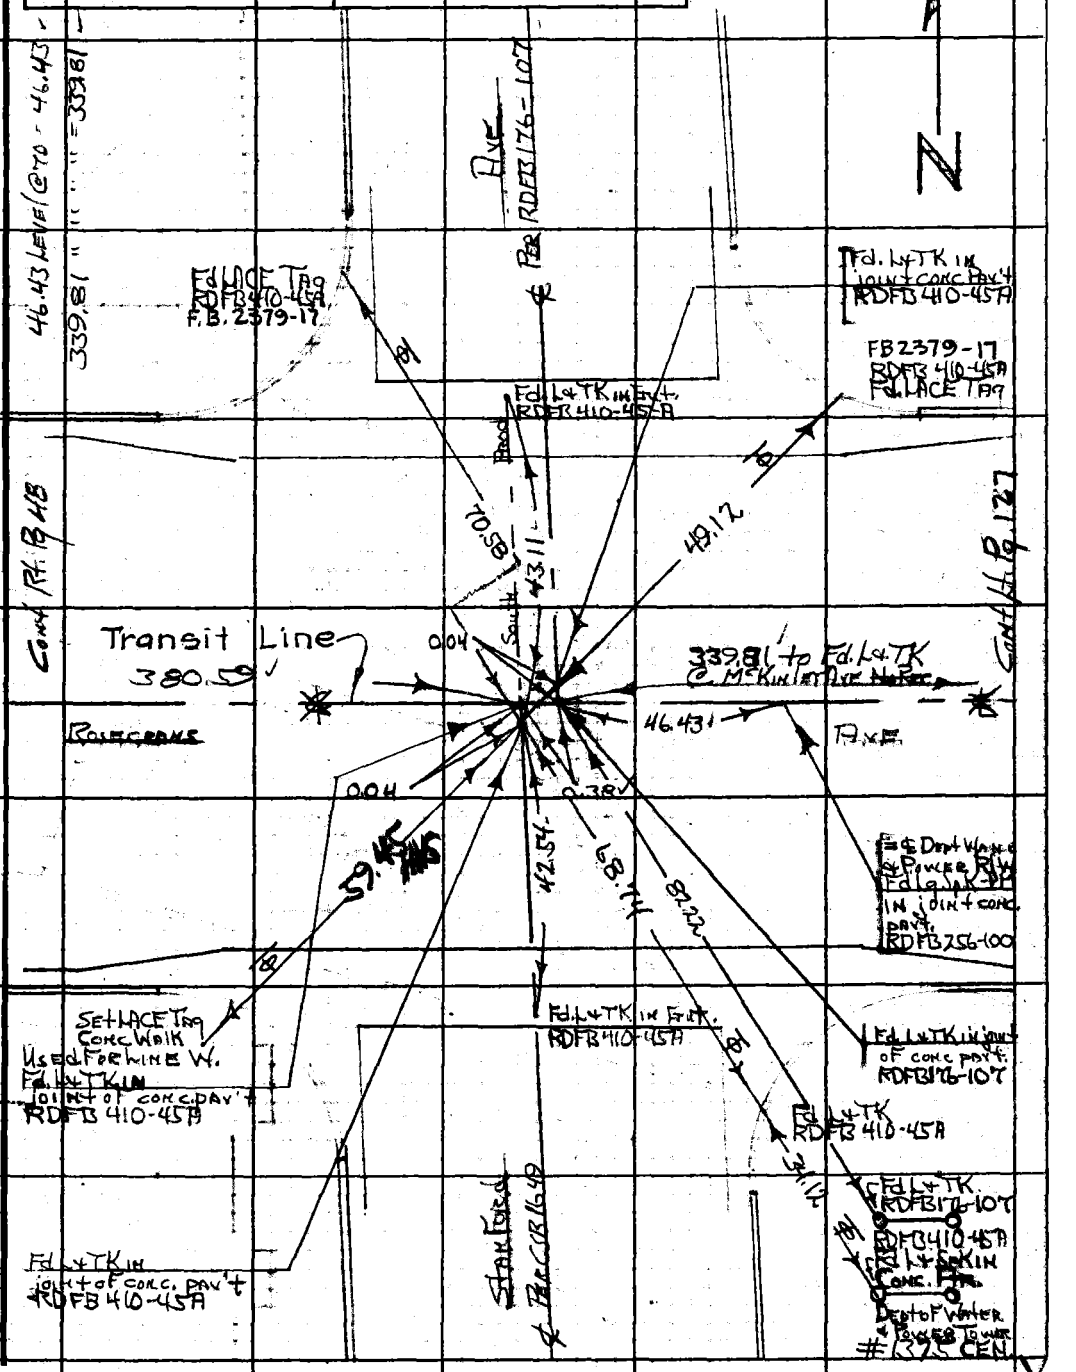

F. B 3267 PG. 50

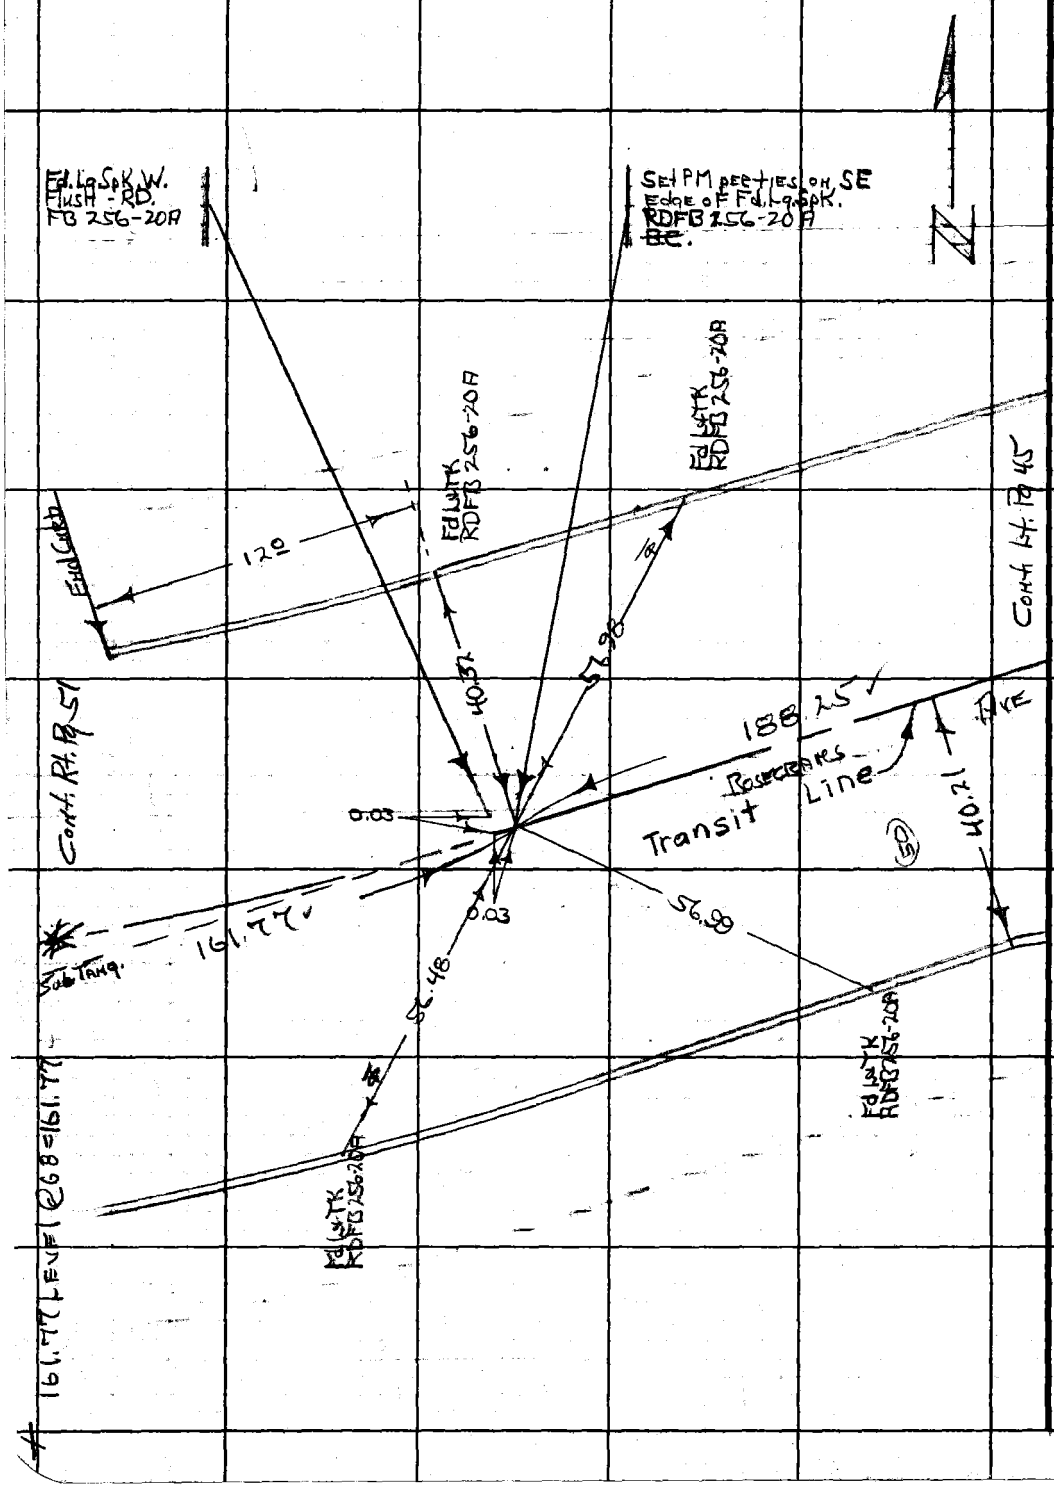

PLEASE RETURN TO
LOS ANGELES COUNTY ENGINEER
403 LOS ANGELES COUNTY ENGINEERING BLDG.

Do not extend this side of this line.

Note: Any Additions or Changes on This Sheet Must be Made or Circled in Red Ink With Date and Name of Person Making Change.

Notes Ck'd By W. EDMONDSON	Survey of Avalon Blvd	F. B. 3267 PG. 51
Map No. B-3081	JN 009594 Tape 0253 Std 68 °F	
Office Work R. R. SHEAN	Surveyed by HH Spr 1995	
Checked W. EDMONDSON	Notes C. J. GALLI Date 4-12-66	
Date APR 1 8 '68	Indexed	

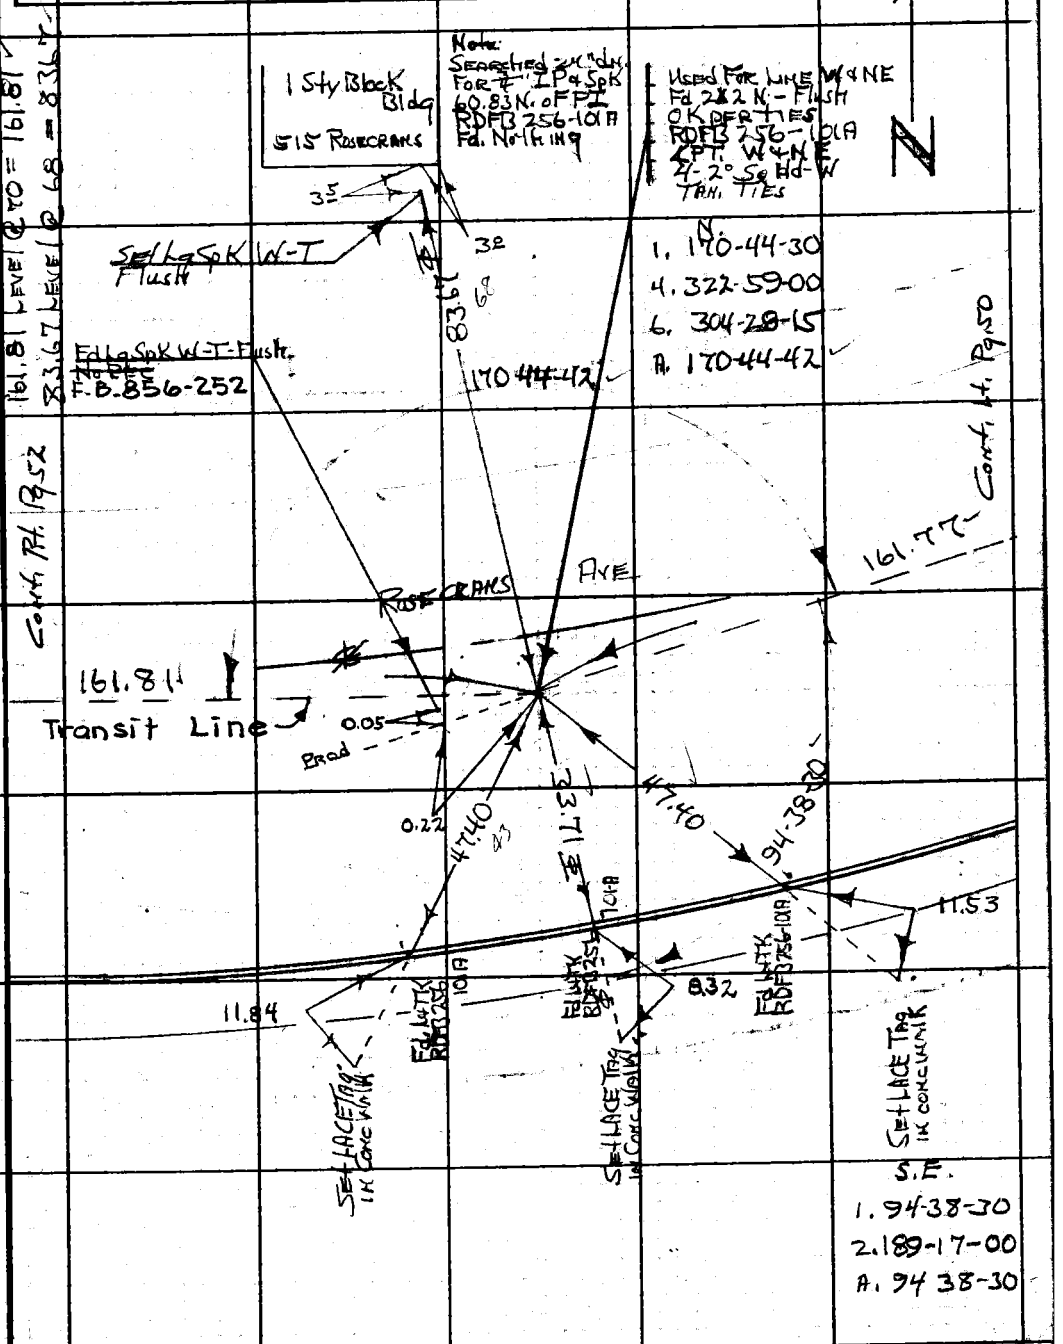

Note: Any Additions or Changes on this Sheet Must be Made or Circled in Red Ink With Date and Name of Person Making Change.

W.S. 26, C-3

PLEASE RETURN TO
LOS ANGELES COUNTY ENGINEER
403 Los Angeles County Engineering Bldg.
Do not extend this side of this line.

76F309S CE#310 1-65

F. B. 3267 PG. 52

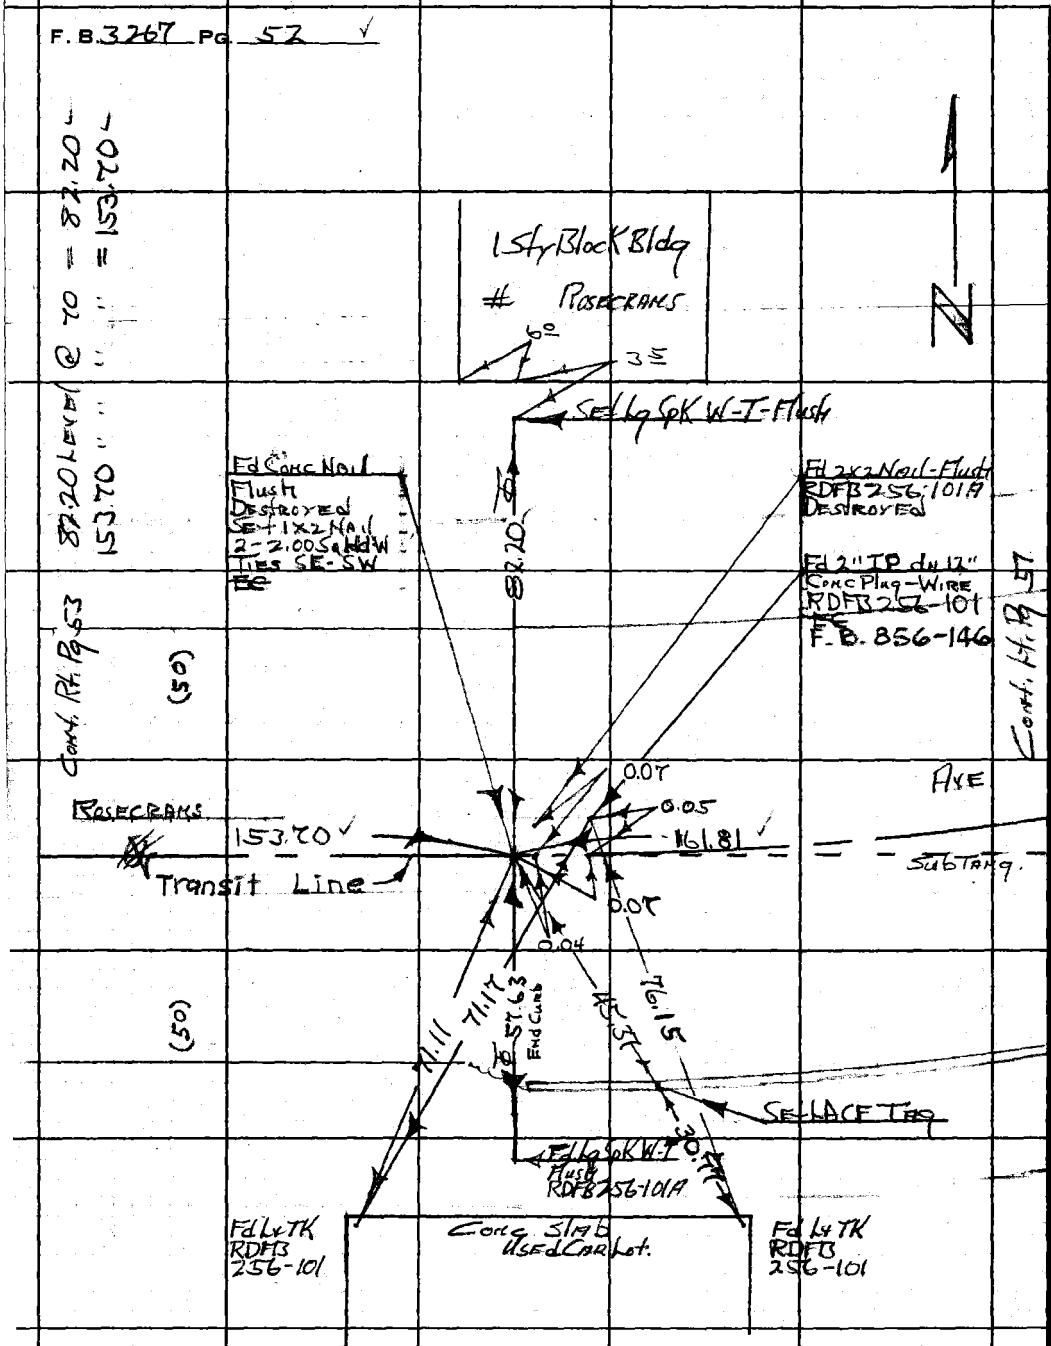

PLEASE RETURN TO
LOS ANGELES COUNTY ENGINEER
403 LOS ANGELES COUNTY ENGINEERING BLDG.

Do not extend this side of this line.

Note: Any Additions or Changes on This Sheet Must be Made or Circled in Red Ink With Date and Name of Person Making Change.

Notes Ck'd by W. EDMONDSON
Map No. B-3081
Office Work R. R. SHEAN
Checked W. EDMONDSON
Date APR 18 '68

Survey of Avalon Blvd.
JN 09594 Tape 0253 Std. 68 °F
Surveyed by HHSprings
Notes HHS Date 4-11-66
Indexed C. J. GALLI

F. B. 3260 PG. 53

Note: Any Additions or Changes on this Sheet Must be Made or Circled in Red Ink With Date and Name of Person Making Change.

W.S. 26, C-3

PLEASE RETURN TO
LOS ANGELES COUNTY ENGINEER
403 Los Angeles County Engineering Bldg.
Do not extend this side of this line.

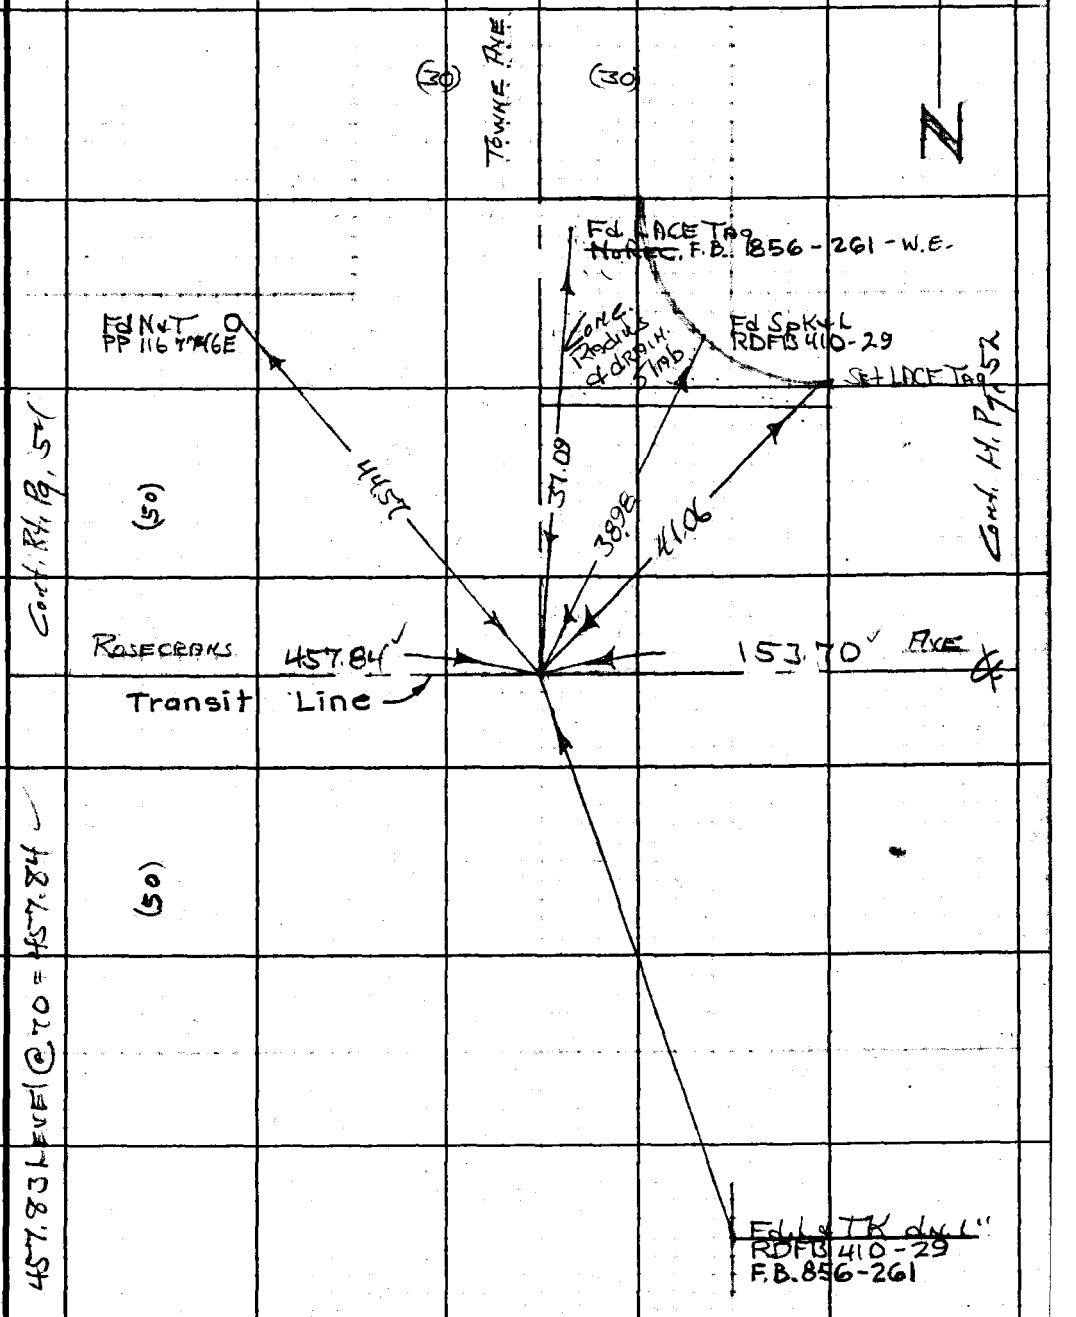

76F309S CE# 310 1-65

F. B. 3267 PG. 54

W.S. 26, C-3

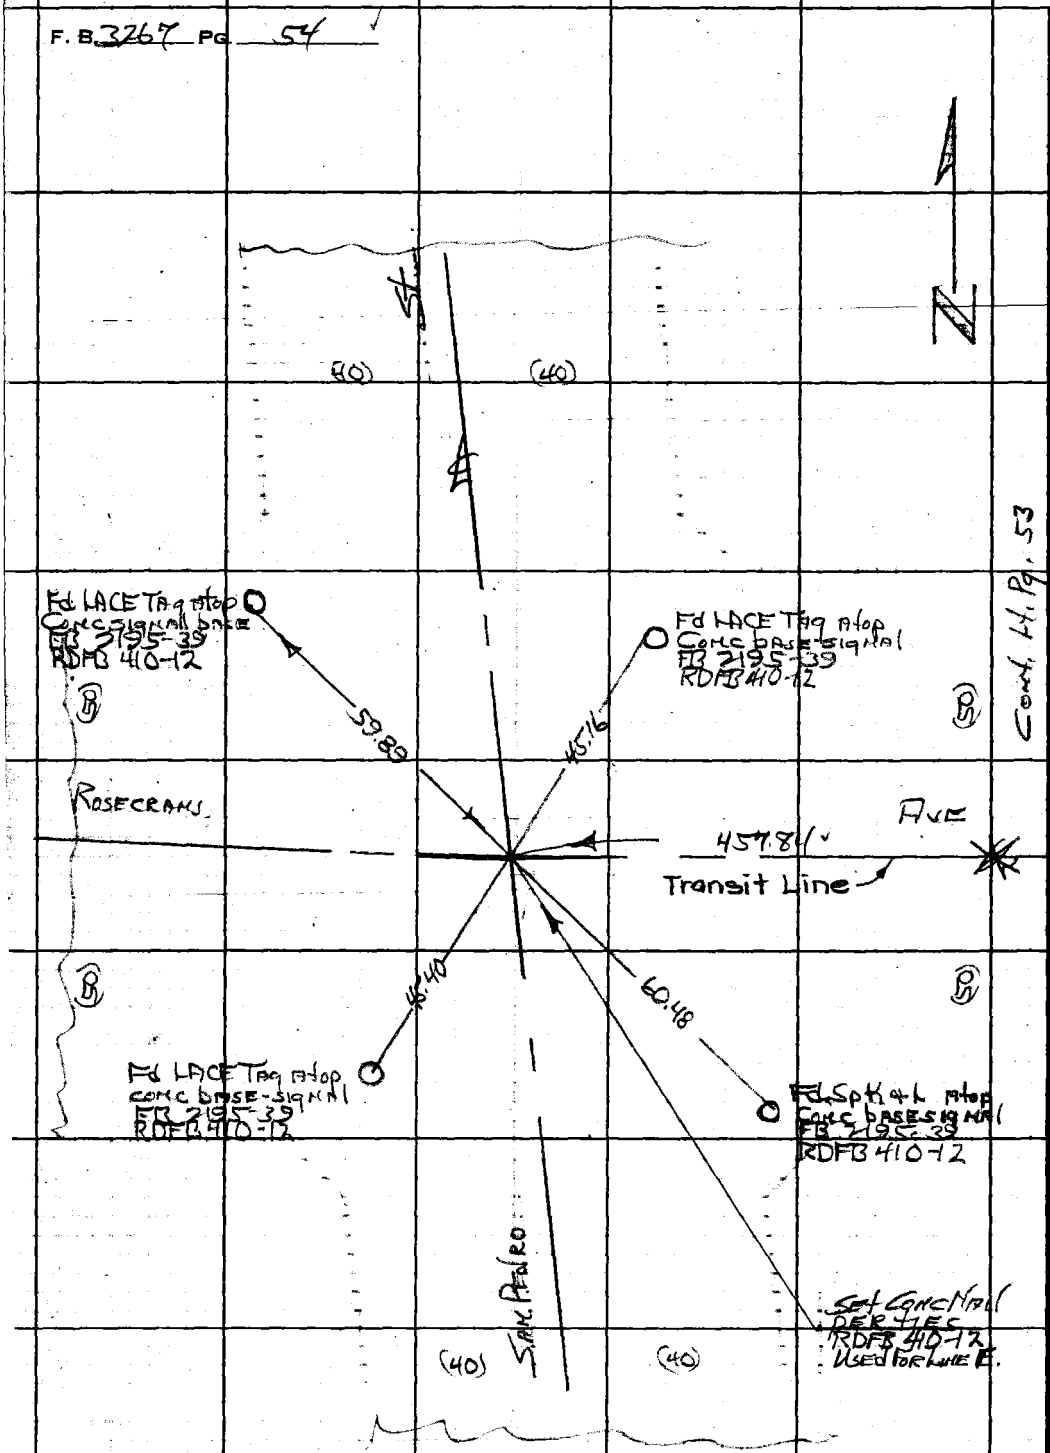

Cont. Lt. Pg. 53

PLEASE RETURN TO
LOS ANGELES COUNTY ENGINEER
403 LOS ANGELES COUNTY ENGINEERING BLDG.

Do not extend this side of this line.

Note: Any Additions or Changes on This Sheet Must be Made or Circled in Red Ink With Date and Name of Person Making Change.

Notes Ck'd by W. EDMONDSON	Survey of Avalon Blvd	F. B. 3267	PG. 55
Map No. B-3081	JN 0095.94 Tape 0253 Std 68 °F		
Office Work R. R. SHEAN	Surveyed by HHSpriggs		
Checked W. EDMONDSON	Notes HHS Date 4-14-66		
Date APR 18 '68	Indexed C. J. GALLI		

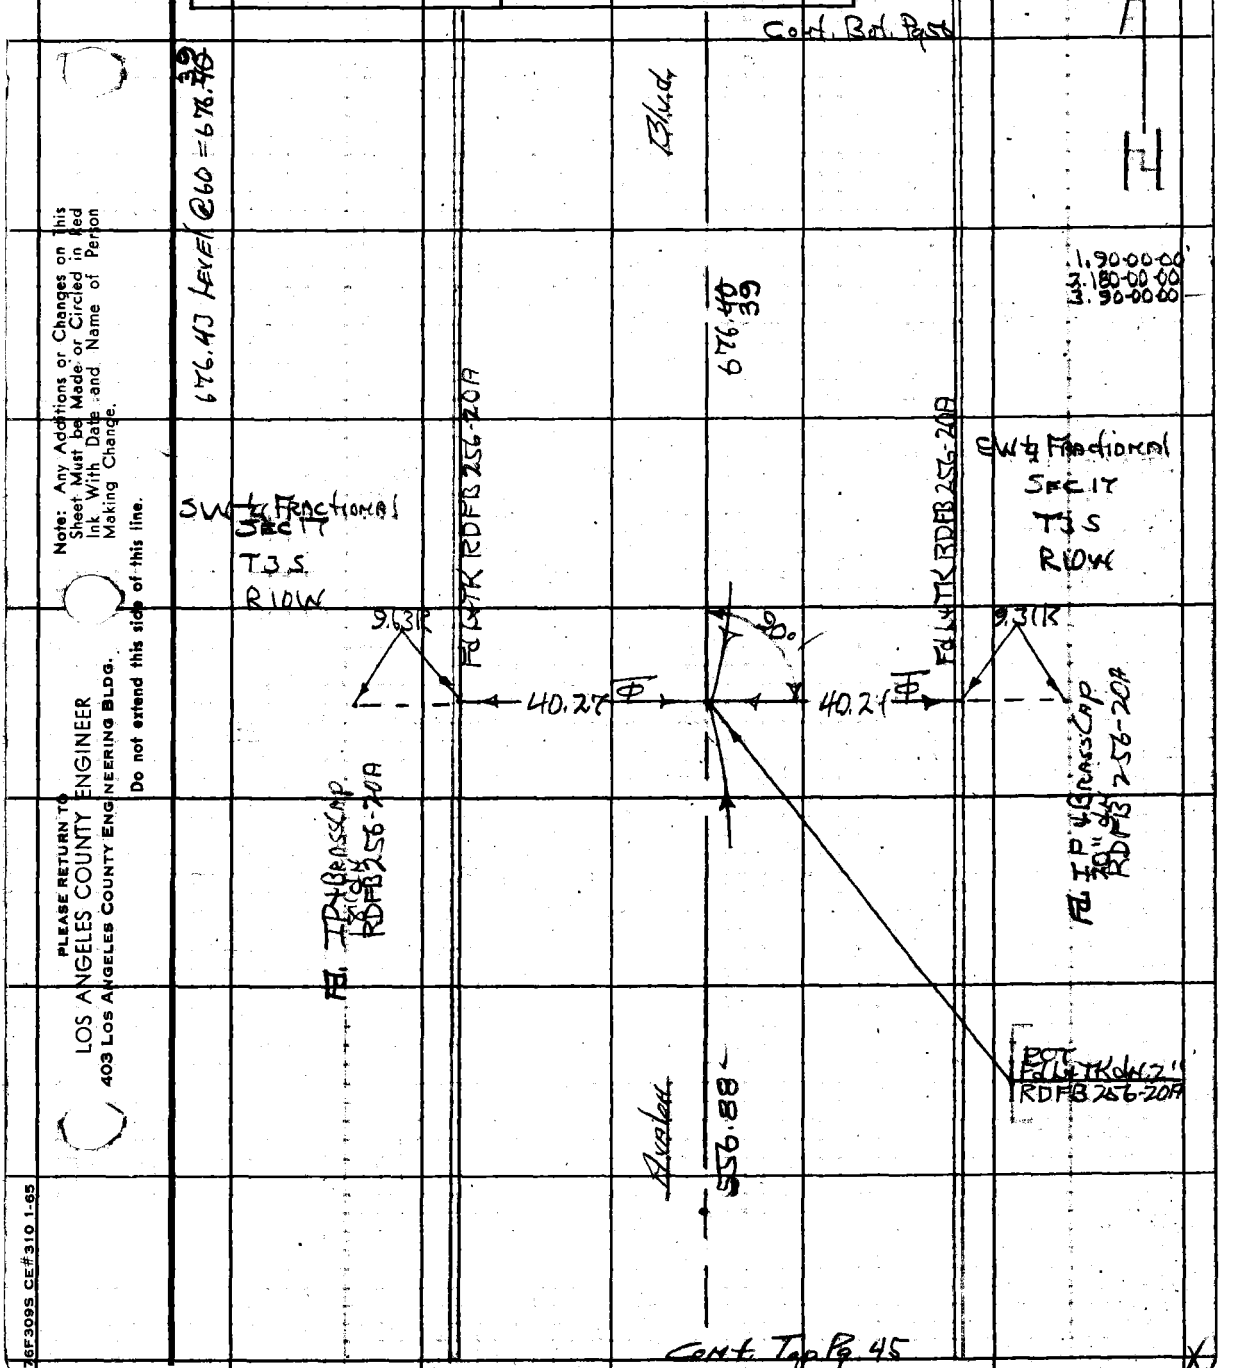

Note: Any Additions or Changes on this Sheet Must be Made or Circled in Red Ink With Date and Name of Person Making Change.

PLEASE RETURN TO
LOS ANGELES COUNTY ENGINEER
403 LOS ANGELES COUNTY ENGINEERING BLDG.
Do not extend this side of this line.

76F309S CE#310 1-65

PLEASE RETURN TO
LOS ANGELES COUNTY ENGINEER
409 LOS ANGELES COUNTY ENGINEERING BLDG.

Do not extend this side of this line.

Note: Any Additions or Changes on This Sheet Must be Made or Circled in Red Ink With Date and Name of Person Making Change.

Notes Ck'd by W. EDMONDSON	Survey of Avalon Blvd	F. B 326 PG. 57
Map No. B-3081	JN 008594 Tape 0753 Std 68 °F	
Office Work R. R. SHEAN	Surveyed by HHSmiggs	
Checked W. EDMONDSON	Notes HHS Date 4-12-66	
Date APR 18 '68	Indexed G. J. GALLI	

Note: Any Additions or Changes on This Sheet Must be Made or Circled in Red Ink With Date and Name of Person Making Change.

Do not extend this side of this line.

PLEASE RETURN TO
LOS ANGELES COUNTY ENGINEER
403 LOS ANGELES COUNTY ENGINEERING BLDG.

76F309S CE#310 1-65

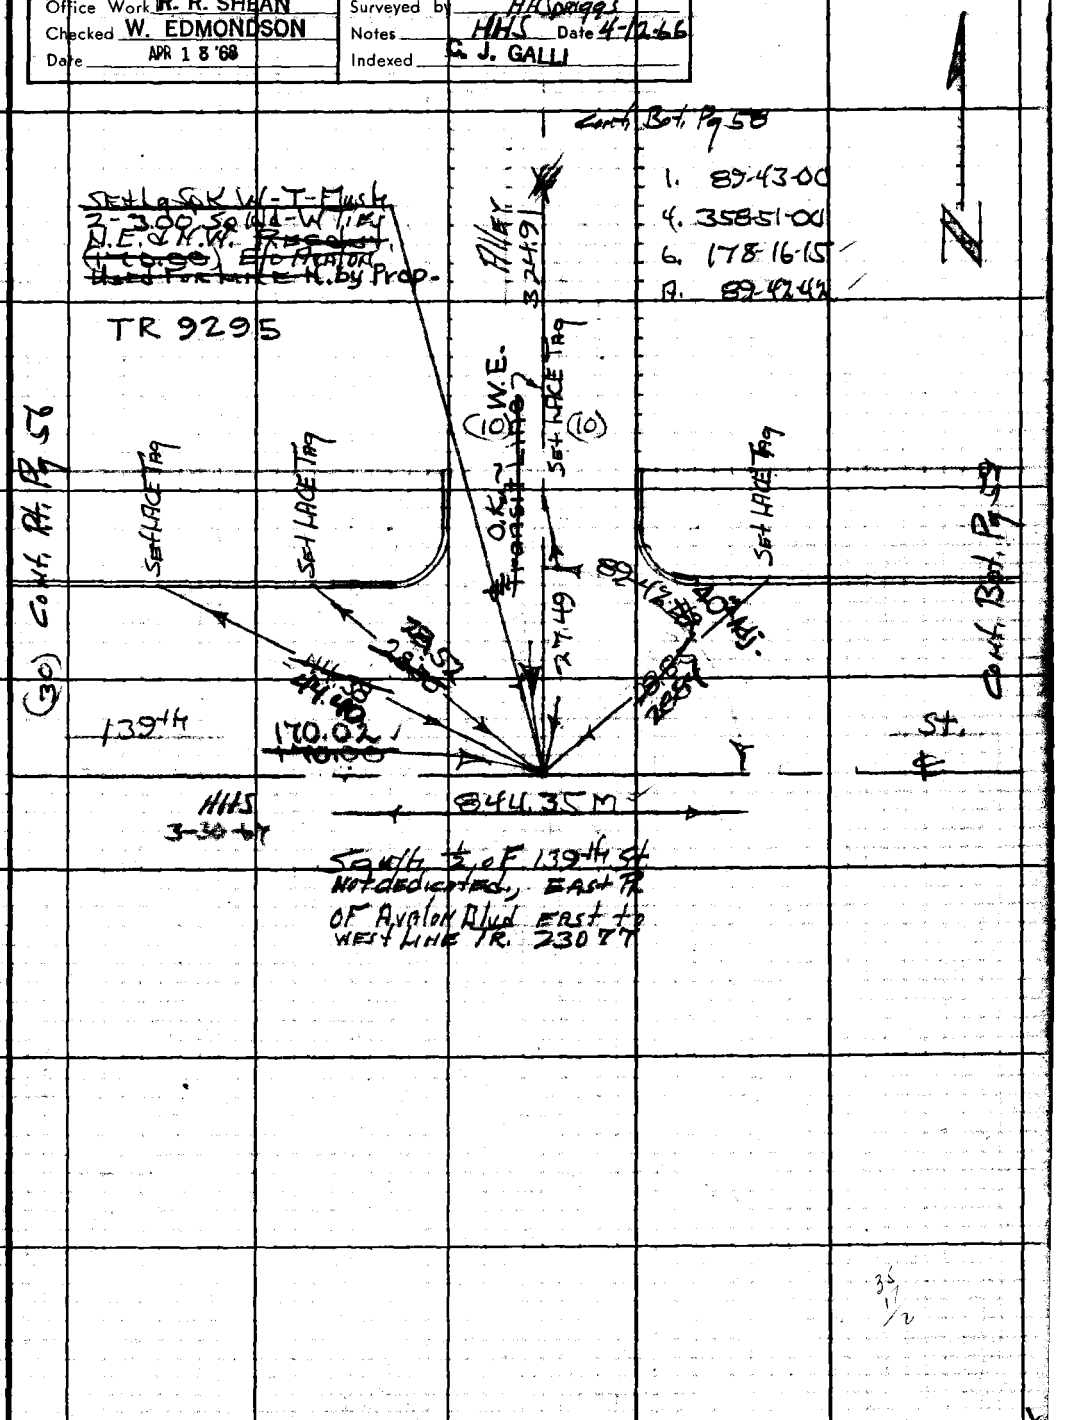

F. B. 3267 PG. 58

PLEASE RETURN TO
LOS ANGELES COUNTY ENGINEER
403 LOS ANGELES COUNTY ENGINEERING BLDG.

Do not extend this side of this line.

Note: Any Additions or Changes on This Sheet Must be Made or Circled in Red Ink With Date and Name of Person Making Change.

Notes Ck'd by: W. EDMONDSON	Survey of Avalon Blvd
Map No. B-3081	JN 0095.94 Tape 0253 Std 68 °F
Office Work R. R. SHEAN	Surveyed by H H Spriggs
Checked W. EDMONDSON	Notes HHS Date 4-12-66
Date APR 1 8 '68	Indexed C. J. GALLI

F. B. 3267 Pg. 59

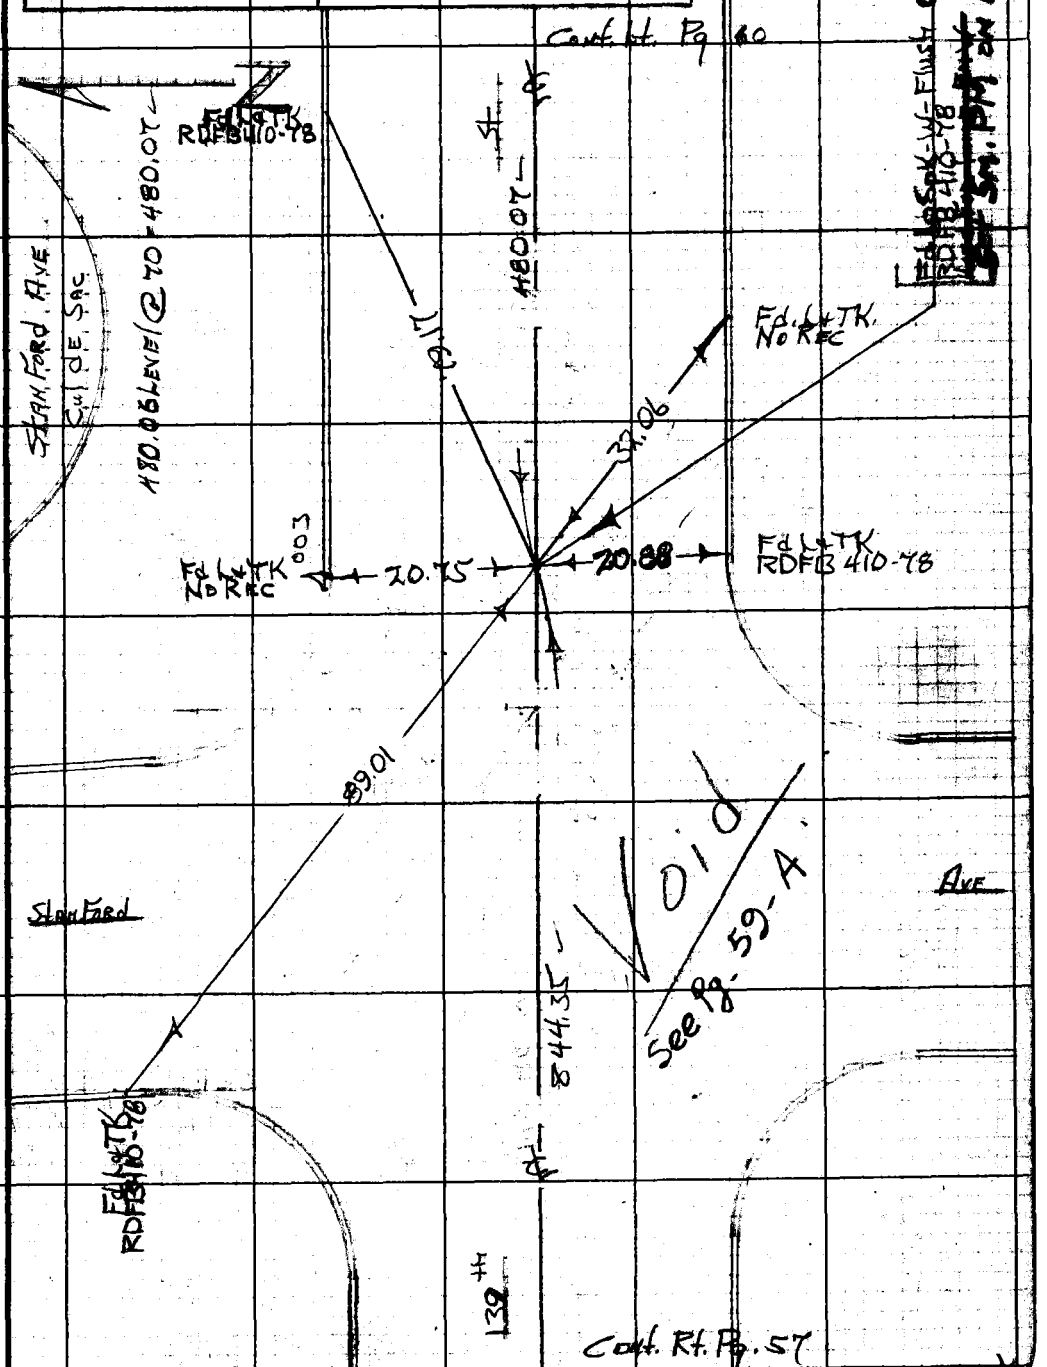

Note: Any Additions or Changes on This Sheet Must be Made or Circled in Red Ink With Date and Name of Person Making Change.

Do not extend notes this side of this line.

RETURN TO
LOS ANGELES COUNTY ENGINEER
700 LOS ANGELES COUNTY ENGINEERING BLDG.

76F309S CE #247—3-57

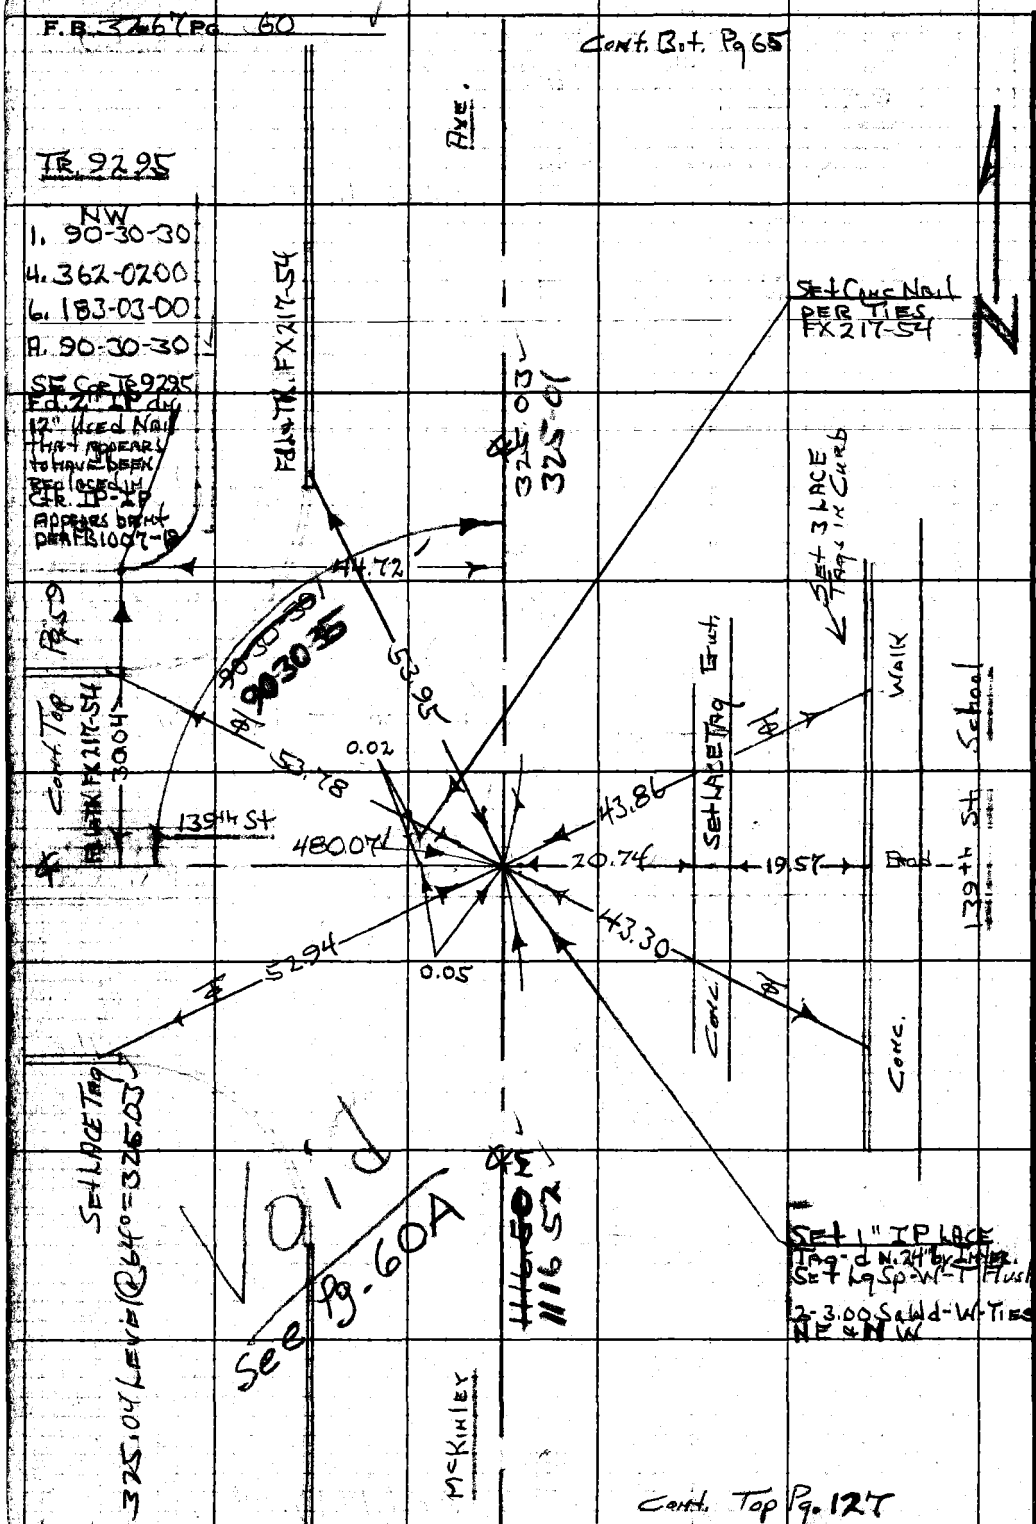

RETURN TO
LOS ANGELES COUNTY ENGINEER
700 LOS ANGELES COUNTY ENGINEERING BLDG.

Do not extend notes this side of this line.

Note: Any Additions or Changes on This Sheet Must be Made or Circled in Red Ink With Date and Name of Person Making Change.

Notes Ck'd by W. EDMONDSON	Survey of Avalon Blvd	F. B3267 Pg. 59 A
Map No. B-3081	JN 009594 Tap 0253 Std 68 °F	
Office Work R. R. SHEAN	Surveyed by H.H. Griggs	
Checked W. EDMONDSON	Notes NHS Date 3-30-67	
Date APR 1 8 '68	Indexed C. J. GALLI JUN 6 '67	

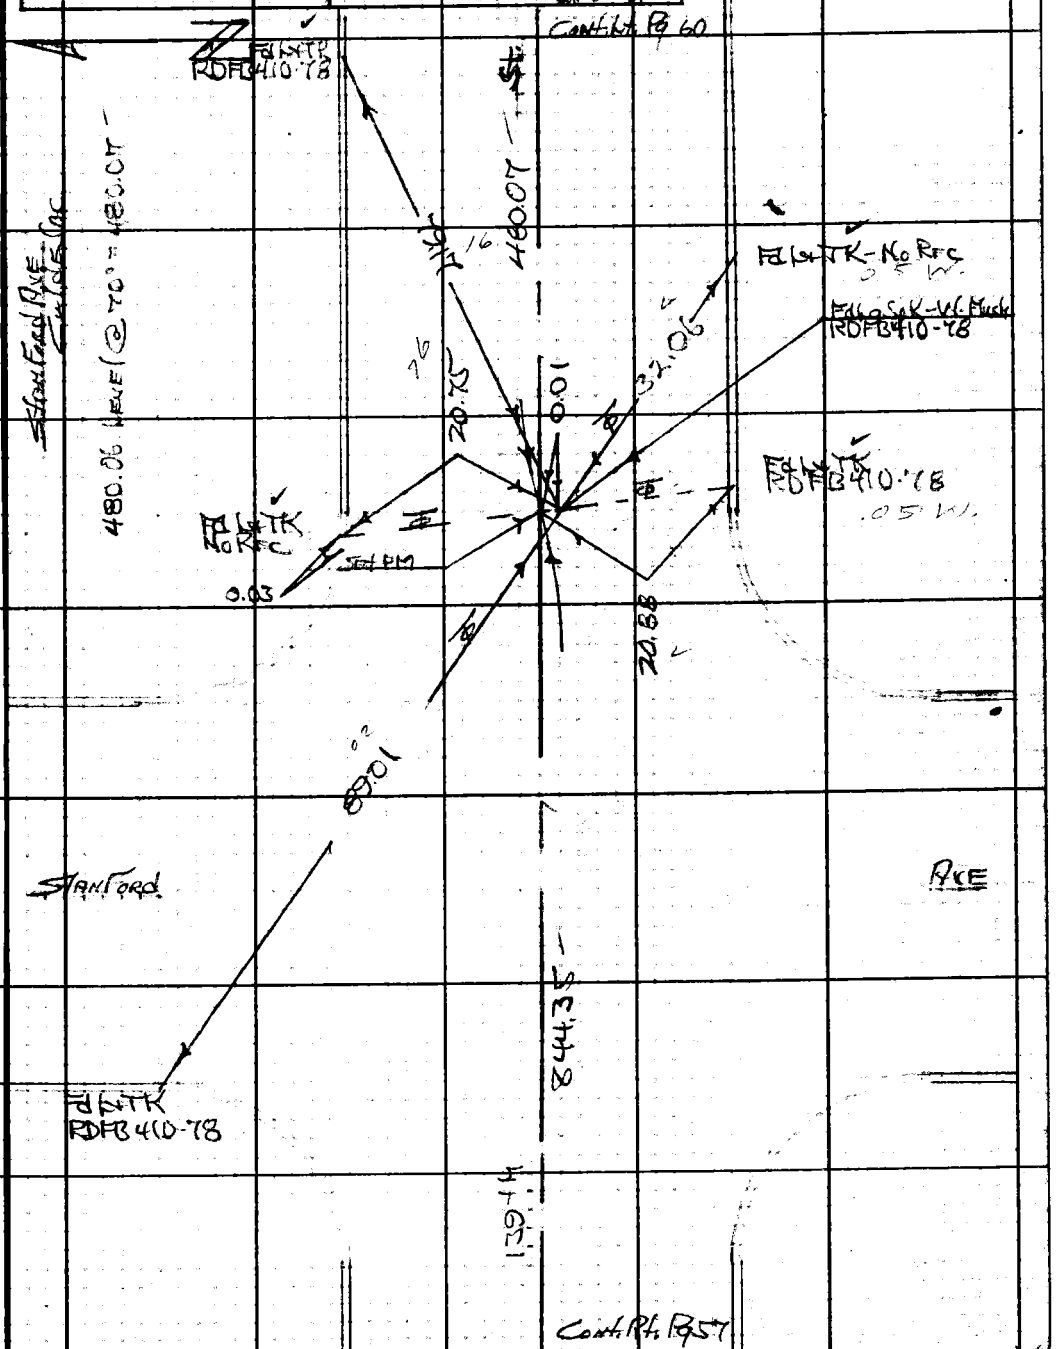

Note: Any Additions or Changes on this Sheet Must be Made or Circled in Red Ink With Date and Name of Person Making Change.

Do not extend this side of this line.

PLEASE RETURN TO
LOS ANGELES COUNTY ENGINEER
403 LOS ANGELES COUNTY ENGINEERING BLDG.

76F309S CE#310 1-65

F.B. 3267 PG 60 A

PLEASE RETURN TO
LOS ANGELES COUNTY ENGINEER
403 LOS ANGELES COUNTY ENGINEERING BLDG.

Do not extend this side of this line.

Note: Any Additions or Changes on This Sheet Must be Made or Circled in Red Ink With Date and Name of Person Making Change.

179.84
113.82
293.66

Notes Ck'd by W. EDMONDSON	Survey of Avalon Blvd.	F. B. 3267	PG. 61
Map No. B-3081	JN 0095.94 Tape 0253 Std 68 °F		
Office Work R. R. SHEAN	Surveyed by HHSpriggs		
Checked W. EDMONDSON	Notes HHS Date 4-12-66		
Date APR 1 8 '68	Indexed C. J. GALLI		

DEFL. ∠	∠ CURVE DATA - RECORD
1. 23-45-45	Δ = 47-31-21 ✓
4. 95-03-00	R. 250.00 ✓
6. 142-34-30	L. 207.36 ✓
A. 23-45-45	LC. 201.46 ✓

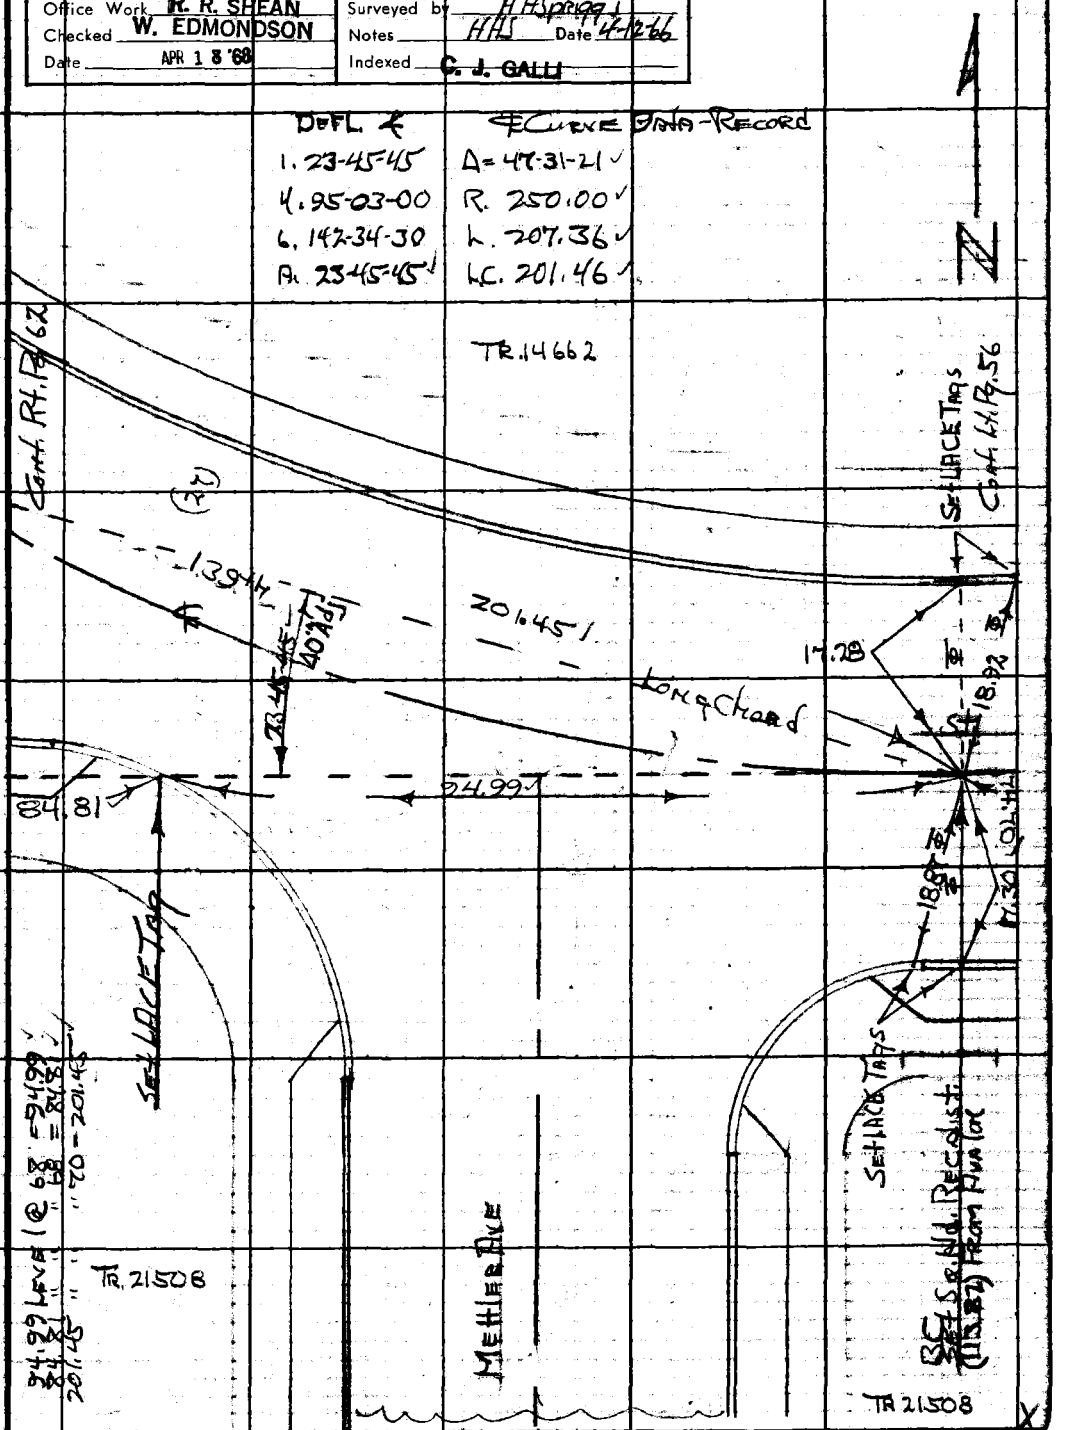

Note: Any Additions or Changes on This Sheet Must be Made or Circled in Red Ink With Date and Name of Person Making Change.

PLEASE RETURN TO
LOS ANGELES COUNTY ENGINEER
403 LOS ANGELES COUNTY ENGINEERING BLDG.
Do not extend this side of this line.

76F309S CE#310 1-65

F. B 3267 Pg. 62

W.S. 26, 4-3

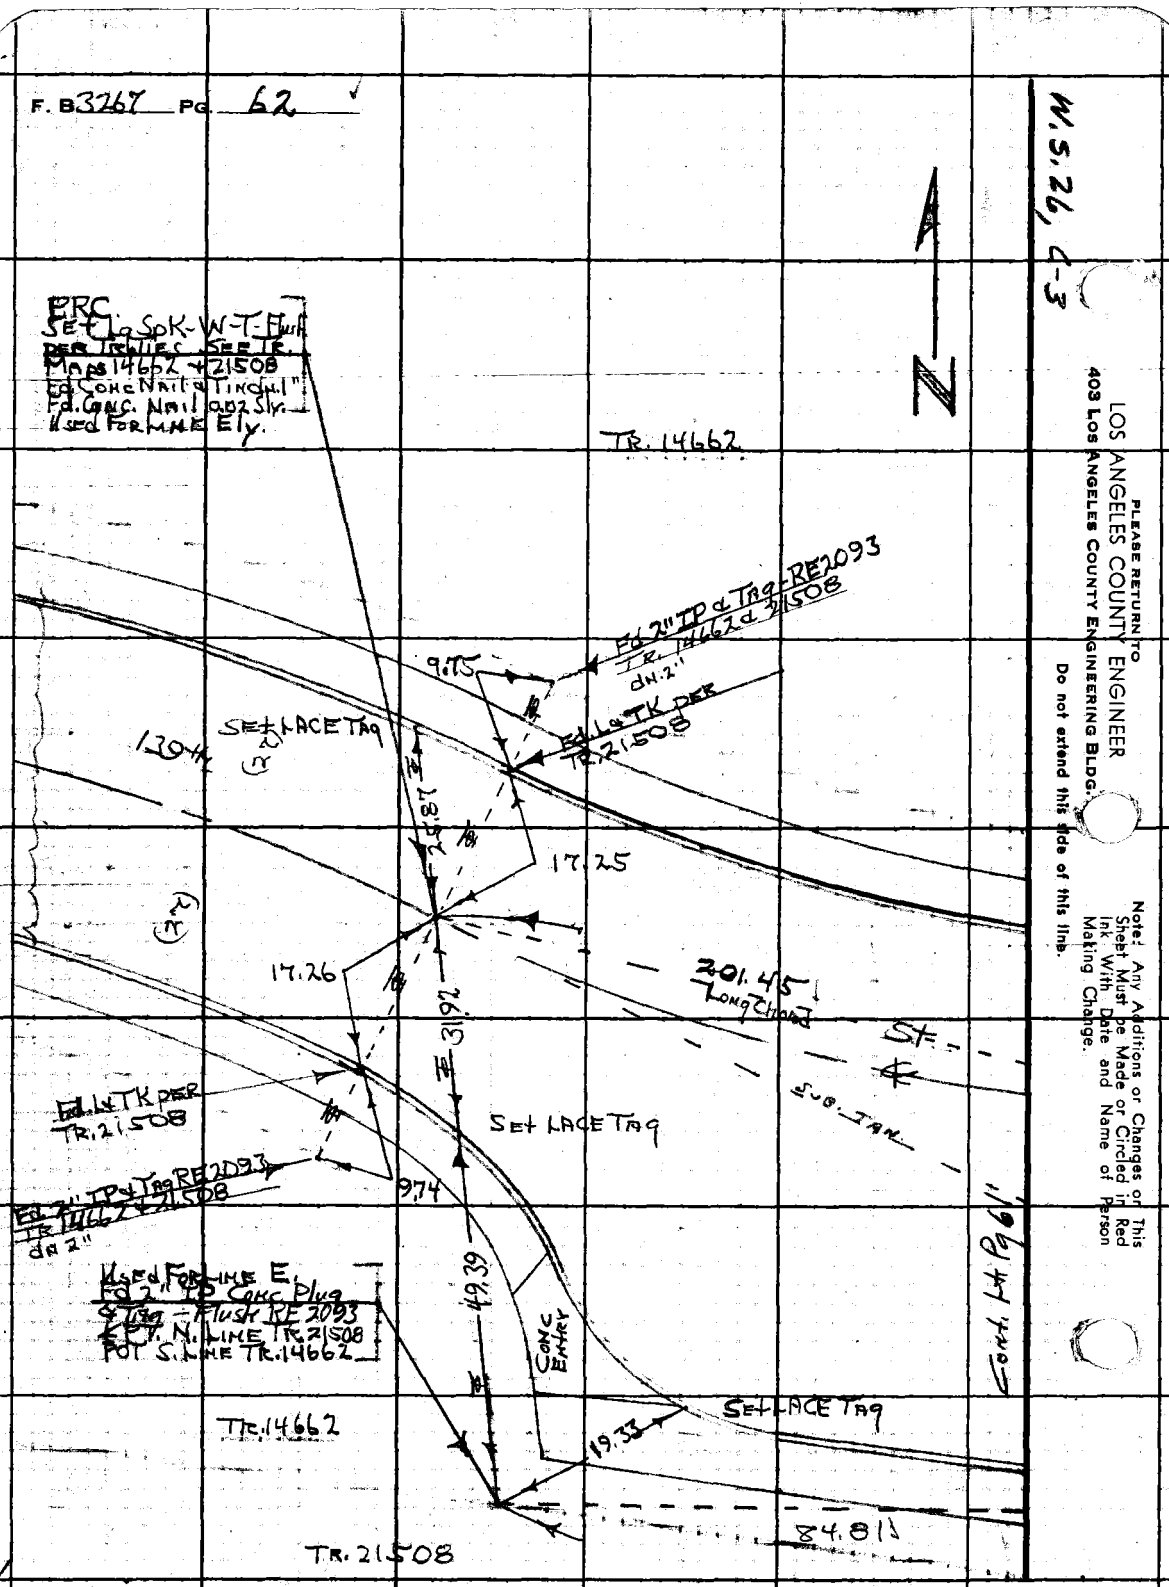

PLEASE RETURN TO
LOS ANGELES COUNTY ENGINEER
403 Los Angeles County Engineering Bldg.

Do not extend this tide of this line.

Note: Any Additions or Changes of This Sheet Must Be Made or Circled in Red Ink With Date and Name of Person Making Change.

Notes Ck'd by W. EDMONDSON	Survey of Avalon Blvd	F. B. 3267	Pg. 63
Map No. B-3081	JN 009594 Tape 0253 Std 68 °F		
Office Work R. R. SHEAN	Surveyed by HH Spriggs		
Checked W. EDMONDSON	Notes HHS Date 4-12-66		
Date APR 1 8 '68	Indexed C. J. GALLI		

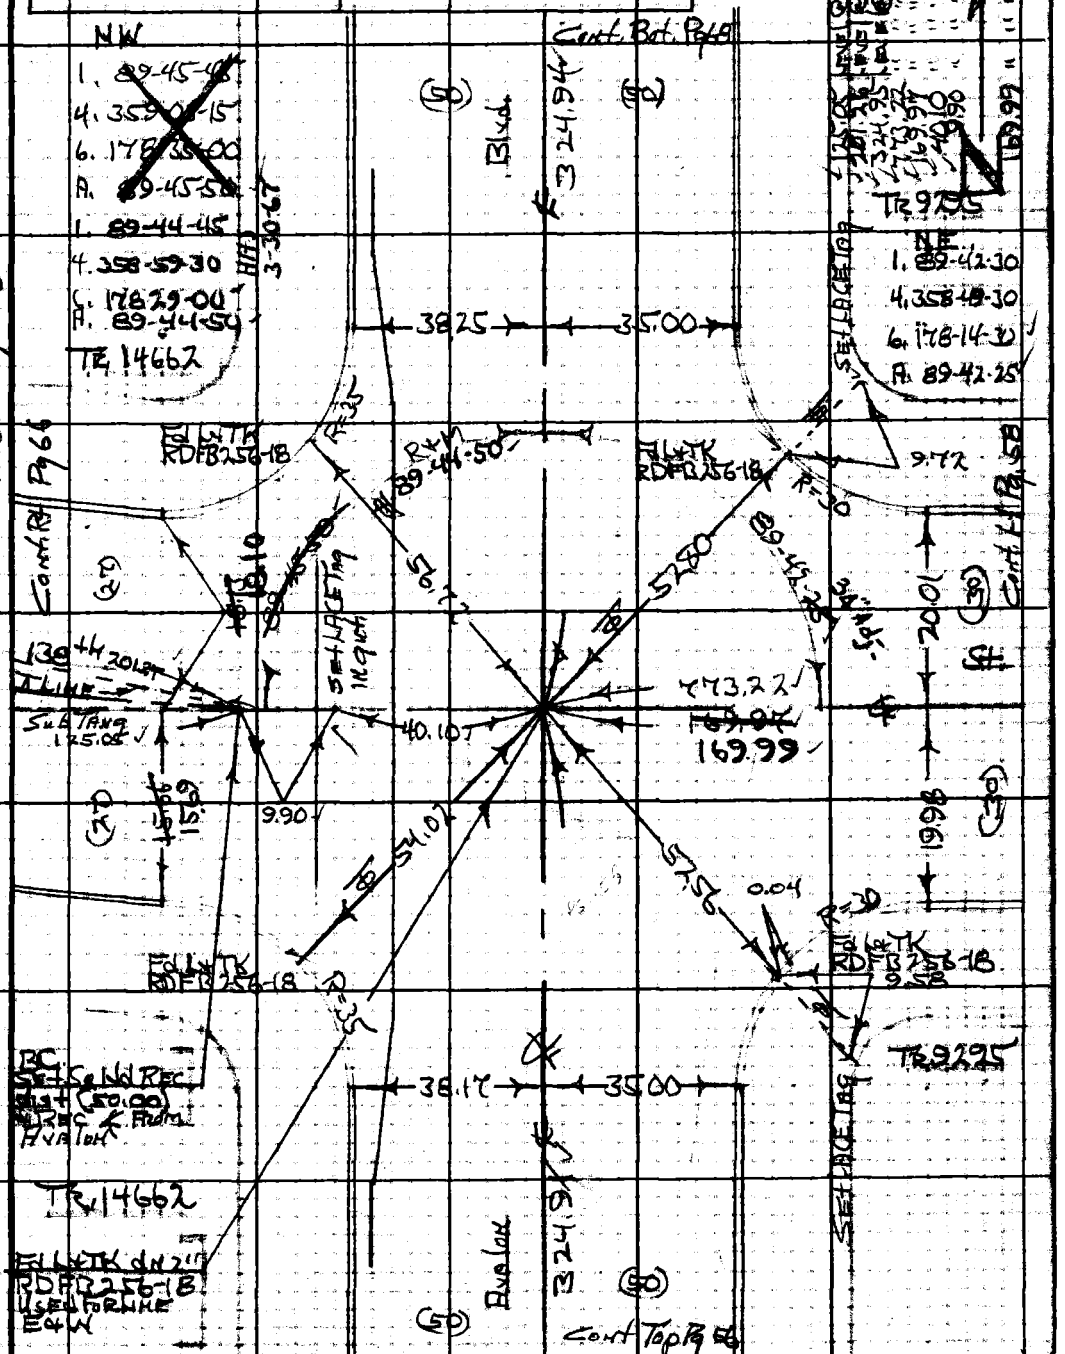

W.S. 26, C-3

Note: Any Additions or Changes on this Sheet Must be Made or Circled in Red Ink With Date and Name of Person Making Change.

Do not extend this side of this line.

PLEASE RETURN TO
LOS ANGELES COUNTY ENGINEER
403 LOS ANGELES COUNTY ENGINEERING BLDG.

76F309S CE#310 1-65

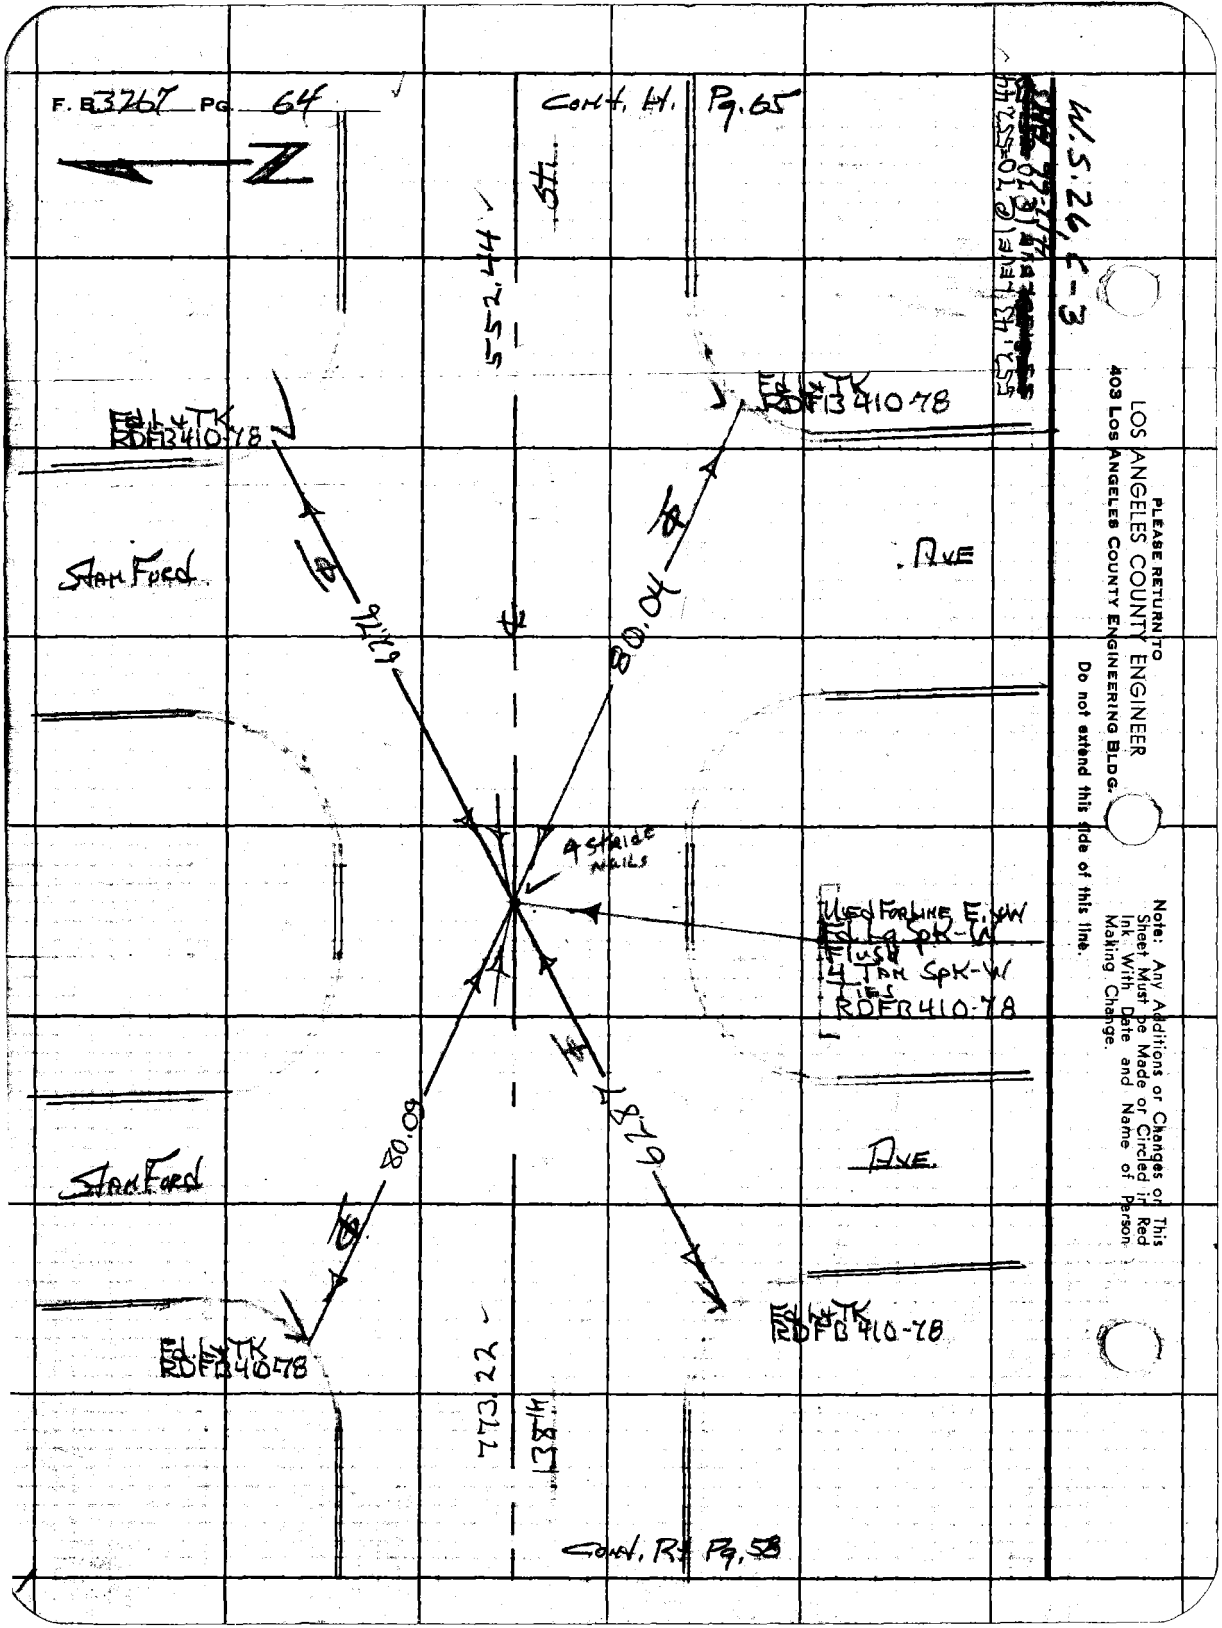
F. B3767 PG. 64
Cont. H. Pg. 65
N
552.44
Ed L+TK RDFB410-78
Ed L+TK RDFB410-78
Stanford
Ave
80.04
4 stride nails
Used For Line E. & W
Ed Lg Spk-W
Flush
4 Tan Spk-W
Ties
RDFB410-78
80.09
Stanford
Ave
Ed L+TK RDFB410-78
Ed L+TK RDFB410-78
773.22
138th
Cont. R. Pg. 58
W.S. 26, C-3
PLEASE RETURN TO
LOS ANGELES COUNTY ENGINEER
403 Los Angeles County Engineering Bldg.
Do not extend this side of this line.
Note: Any Additions or Changes on This Sheet Must be Made or Circled in Red Ink With Date and Name of Person Making Change.

0.26 56.98 26 56.72

Notes Ck'd by W. EDMONDSON	Survey of Avalon Blvd	F. B. 3267 Pg. 65	
Map No. B-3081	JN 0095.94 Tape 0253 Std 68 °F		
Office Work R. R. SHEAN	Surveyed by HHGraigg		
Checked W. EDMONDSON	Notes HHS Date 4-12-66		
Date APR 1 8 '68	Indexed C. J. GALLI		

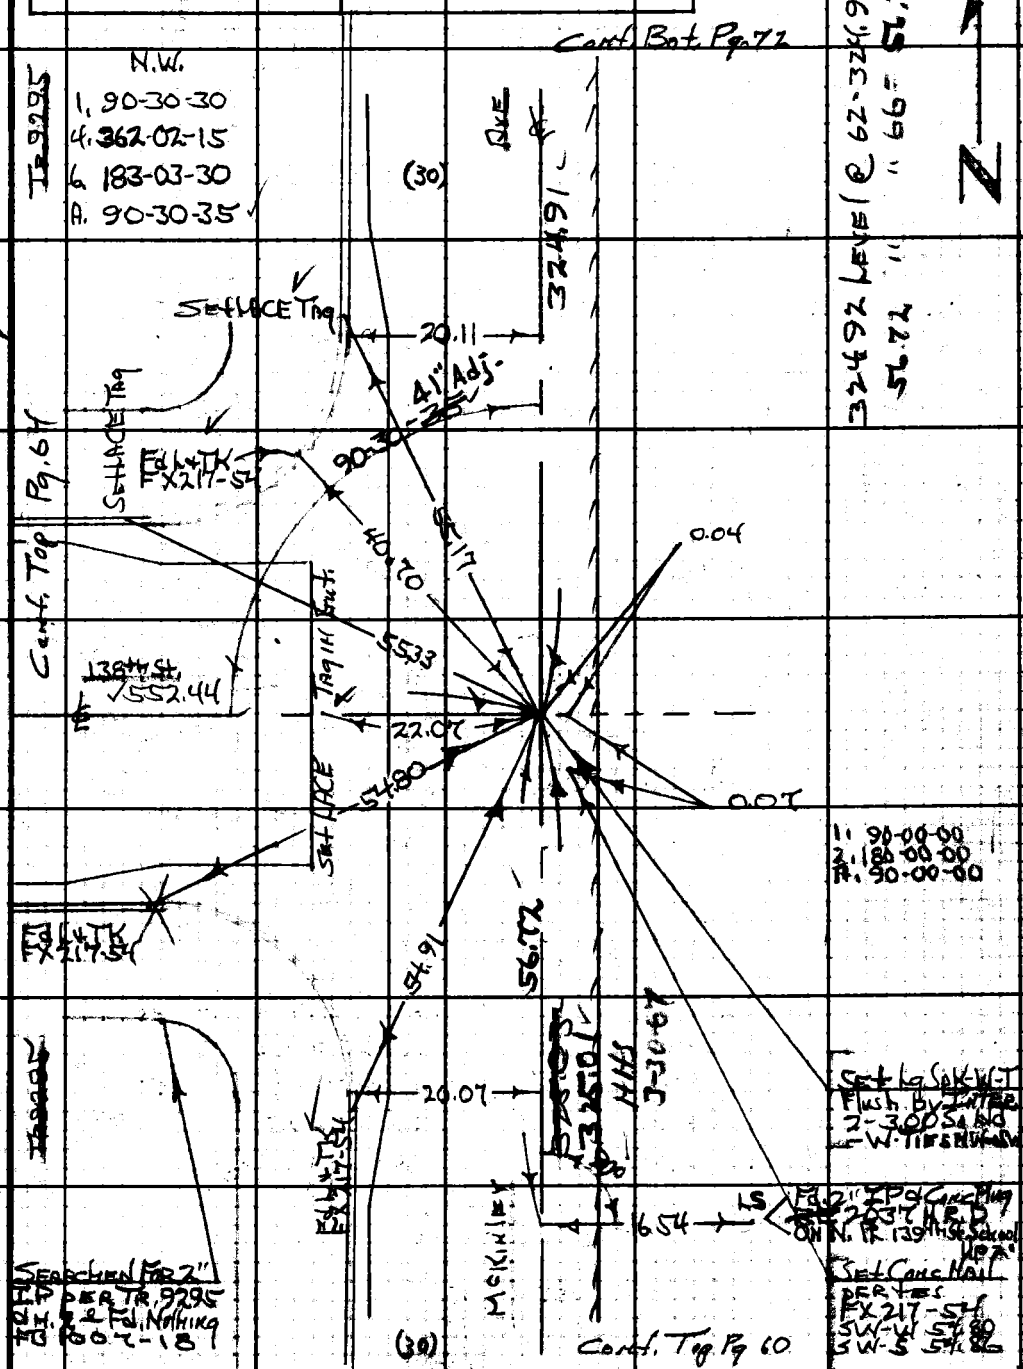

Note: Any Additions or Changes on This Sheet Must be Made or Circled in Red Ink With Date and Name of Person Making Change.

Do not extend this side of this line.

W.S. 26, C-3

PLEASE RETURN TO
LOS ANGELES COUNTY ENGINEER
403 LOS ANGELES COUNTY ENGINEERING BLDG.

76F309S CE #310 6-62

F. B3267 PG 66

Note:
Due to discrepancy in Alignment of BC, PRC, & EC (Tangency) BC. Being set Rec from Avalon, PRC & EC being set from Fd. IP's @ R's, it was necessary to show ℄ @ PRC.

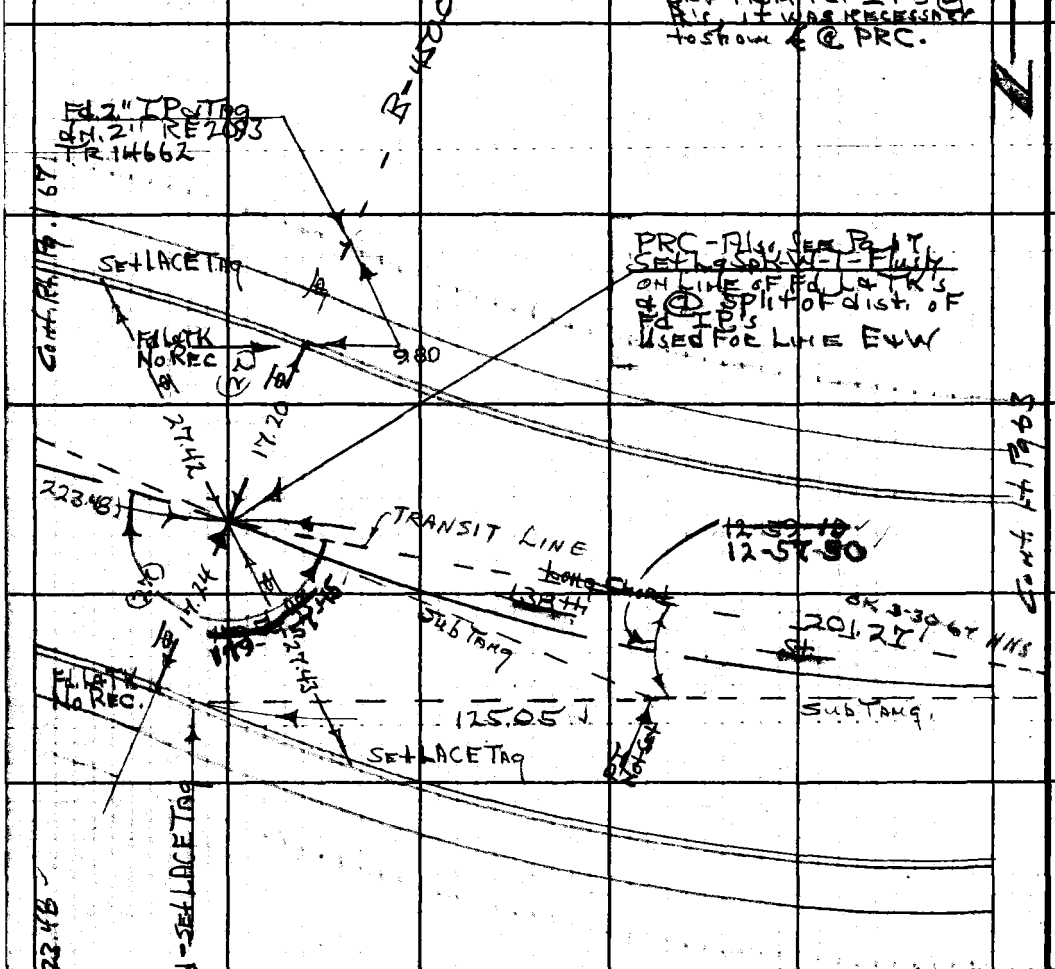

DEFL ℄ @ BC

1. 12-59-00
4. ~~51-57-00~~
6. ~~77-55-00~~
A. ~~12-59-10~~

NHS 3-30-67

℄ Curve Data - Record

Δ = 25-50-26
R = 450.00
L = 202.95
LC = 201.23 R
201.27 M

℄ South Side
@ PRC BK sight
@ BC, For sight @ EC

1. 12-58-00
4. 51-57-30
6. 77-47-00
A. 12-57-50

1. ~~179-57-00~~
4. ~~359-47-15~~
6. ~~359-40-45~~
A. ~~179-56-17~~

1. 179-58-00
4. 359-51-00
6. 359-46-30
A. 179-57-45

PLEASE RETURN TO
LOS ANGELES COUNTY ENGINEER
403 LOS ANGELES COUNTY ENGINEERING BLDG.
Do not extend this side of this line.

Note: Any Additions or Changes on This Sheet Must be Made or Circled in Red Ink With Date and Name of Person Making Change.

138th W Avalon

Notes Ck'd by W. EDMONDSON	Survey of Avalon Blvd	F. B. 3267	PG. 67
Map No. B-3081	JN 0095.94 Tape 0253 Std 68 °F		
Office Work R. R. SHEAN	Surveyed by HHSpriggs		
Checked W. EDMONDSON	Notes HHS Date 4-14-66		
Date APR 18 '68	Indexed C. J. GALLI		

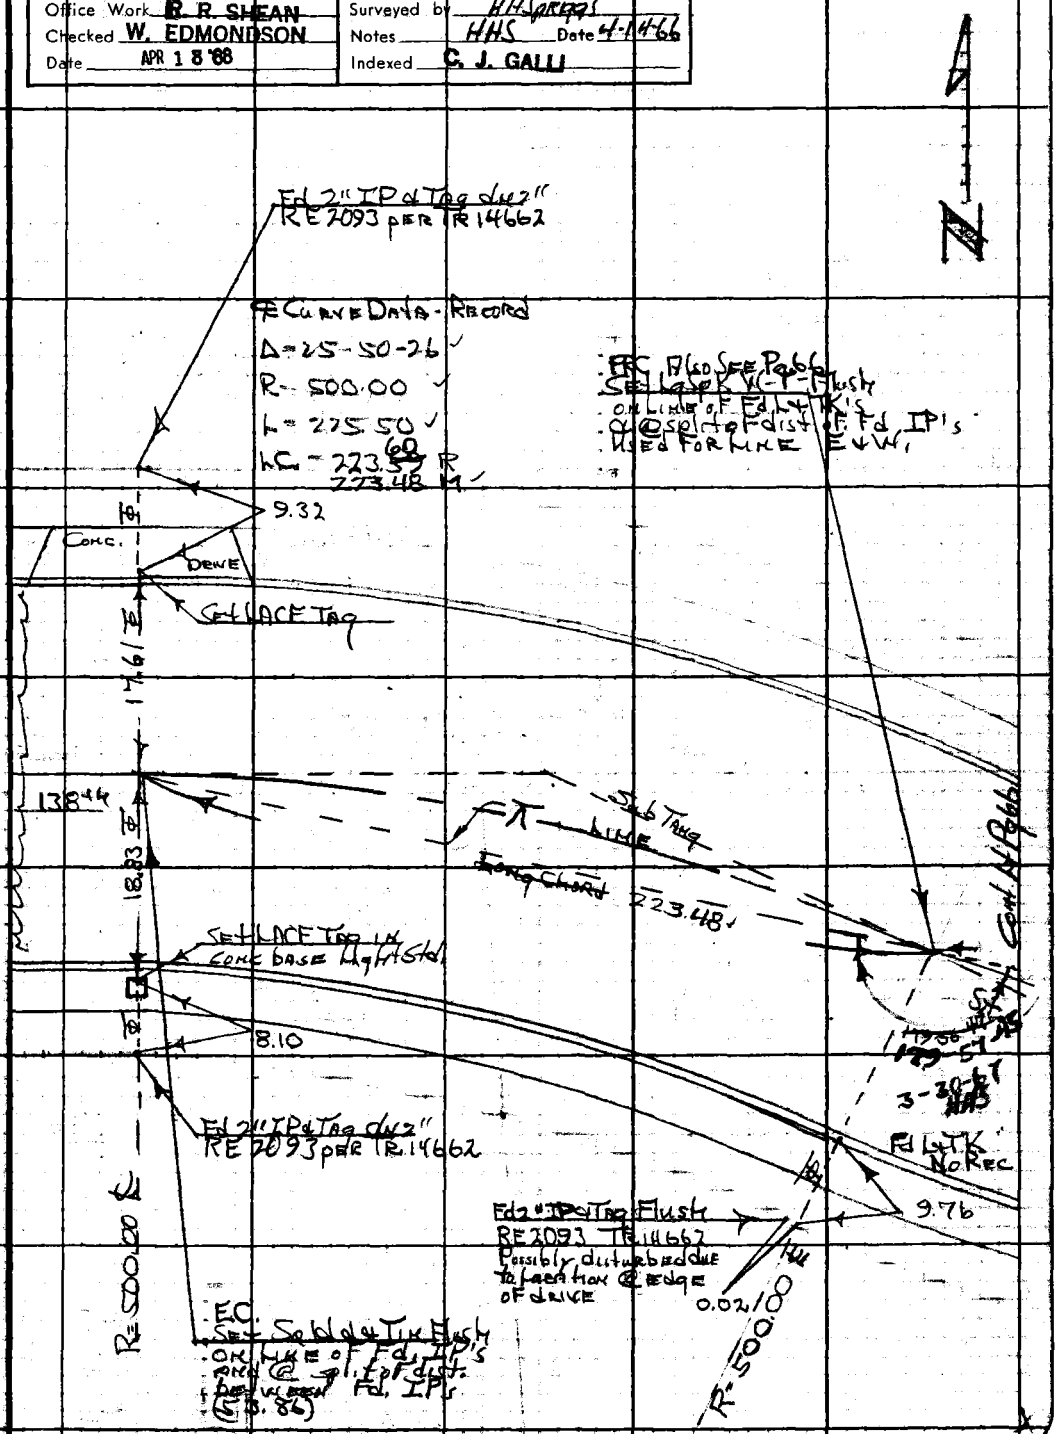

Note: Any Additions or Changes on This Sheet Must be Made or Circled in Red Ink With Date and Name of Person Making Change.

Do not extend this side of this line.

PLEASE RETURN TO
LOS ANGELES COUNTY ENGINEER
403 LOS ANGELES COUNTY ENGINEERING BLDG.

74E309S CE #310 1-65

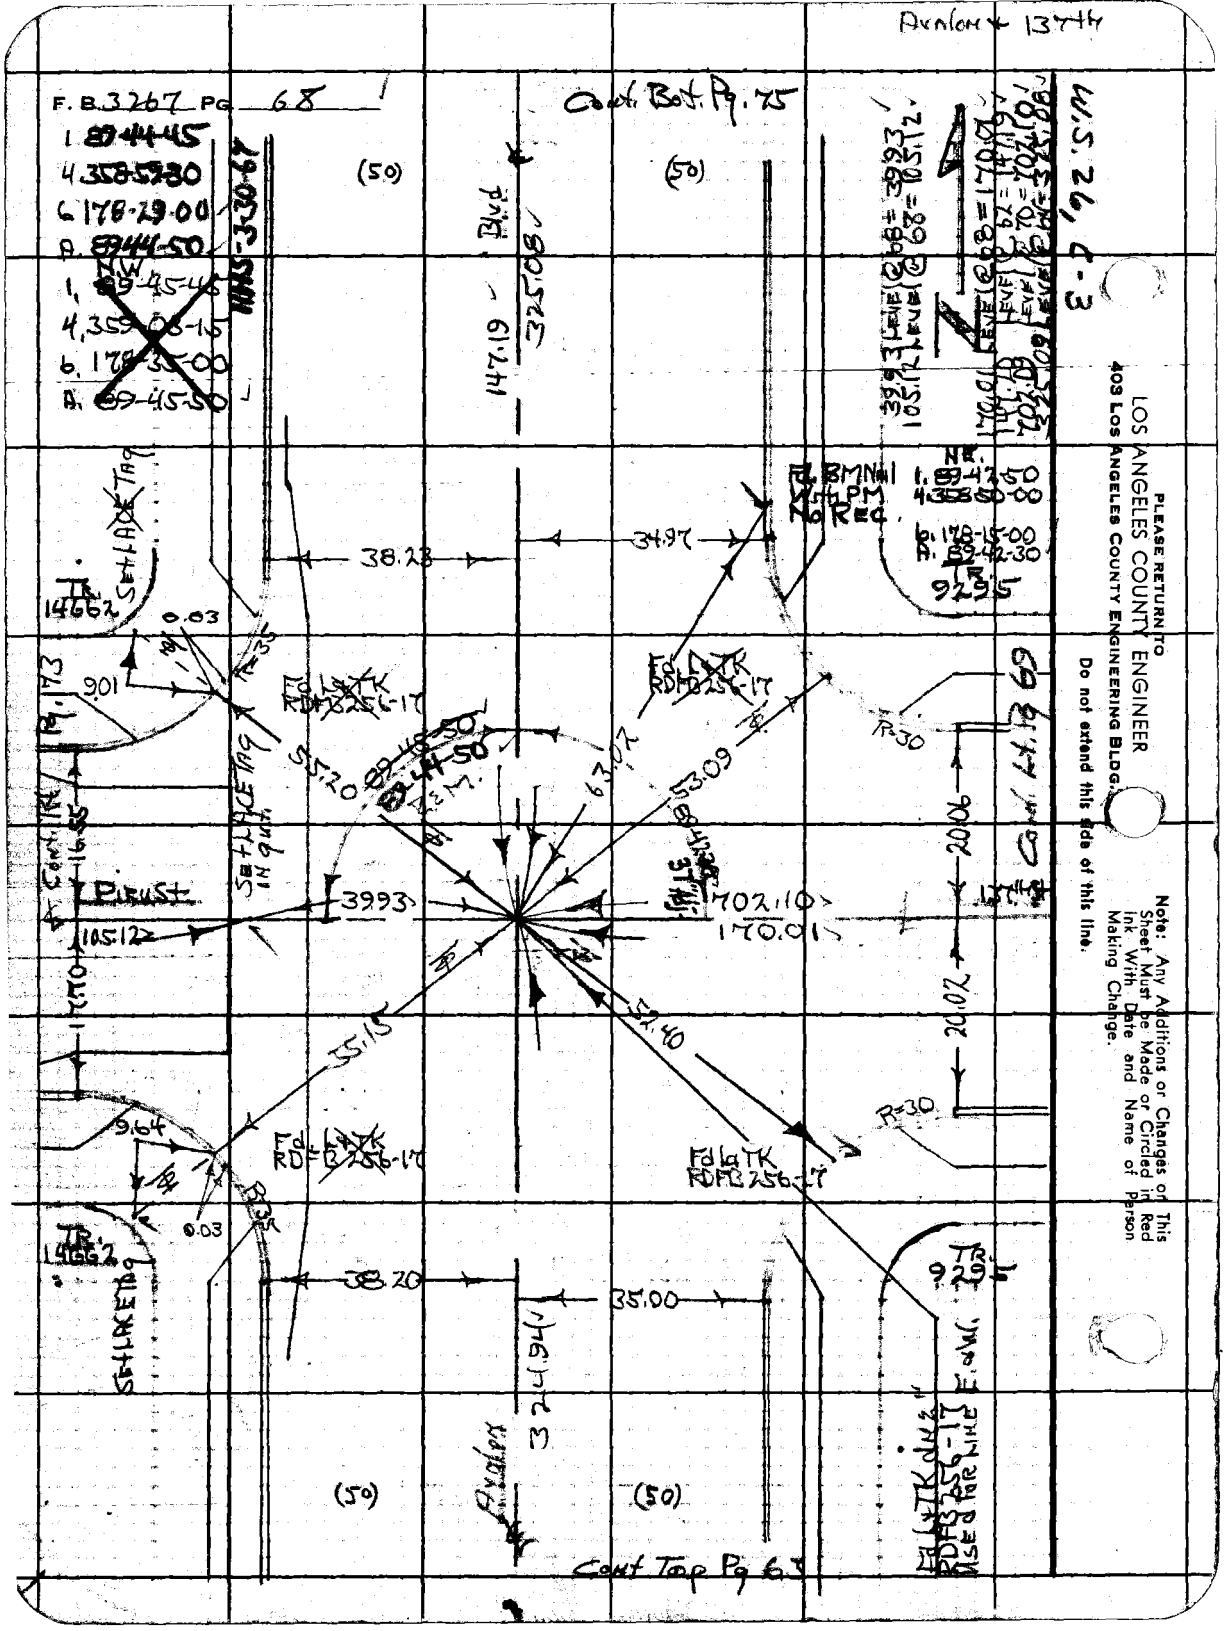

PLEASE RETURN TO
LOS ANGELES COUNTY ENGINEER
403 LOS ANGELES COUNTY ENGINEERING BLDG.

Do not extend this side of this line.

Note: Any Additions or Changes on This Sheet Must be Made or Circled in Red Ink With Date and Name of Person Making Change.

Notes Ck'd by W. EDMONDSON	Survey of Avalon Blvd
Map No. B-3081	JN 0025.94 Tape 0253 Std 68 °F
Office Work R. R. SHEAN	Surveyed by H.H.Spriggs
Checked W. EDMONDSON	Notes HHS Date 4-12-66
Date APR 1 8 '68	Indexed C. J. GALLI

F. B. 3267 PG. 69

Note: Any Additions or Changes on This Sheet Must be Made or Circled in Red Ink With Date and Name of Person Making Change.

Do not extend this side of this line.

W.S. 26, C-3

PLEASE RETURN TO
LOS ANGELES COUNTY ENGINEER
403 Los Angeles County Engineering Bldg.

324.90 LEVEL @ 60° = 324.88

76F309S CE#310 1-65

F. B. 3267 PG. 70

PLEASE RETURN TO
LOS ANGELES COUNTY ENGINEER
403 LOS ANGELES COUNTY ENGINEERING BLDG.

Do not extend this side of this line.

Note: Any Additions or Changes on This Sheet Must be Made or Circled in Red Ink With Date and Name of Person Making Change.

Notes Ck'd by W. EDMONDSON	Survey of Avalon Blvd	F. B. 3267 PG. 71
Map No. B-3081	JN 0025.94 Tape 0253 Std 68 °F	
Office Work R. R. SHEAN	Surveyed by HH Spruggs	
Checked W. EDMONDSON	Notes HHS Date 5-4-66	
Date APR 1 8 '68	Indexed C. J. GALLI	

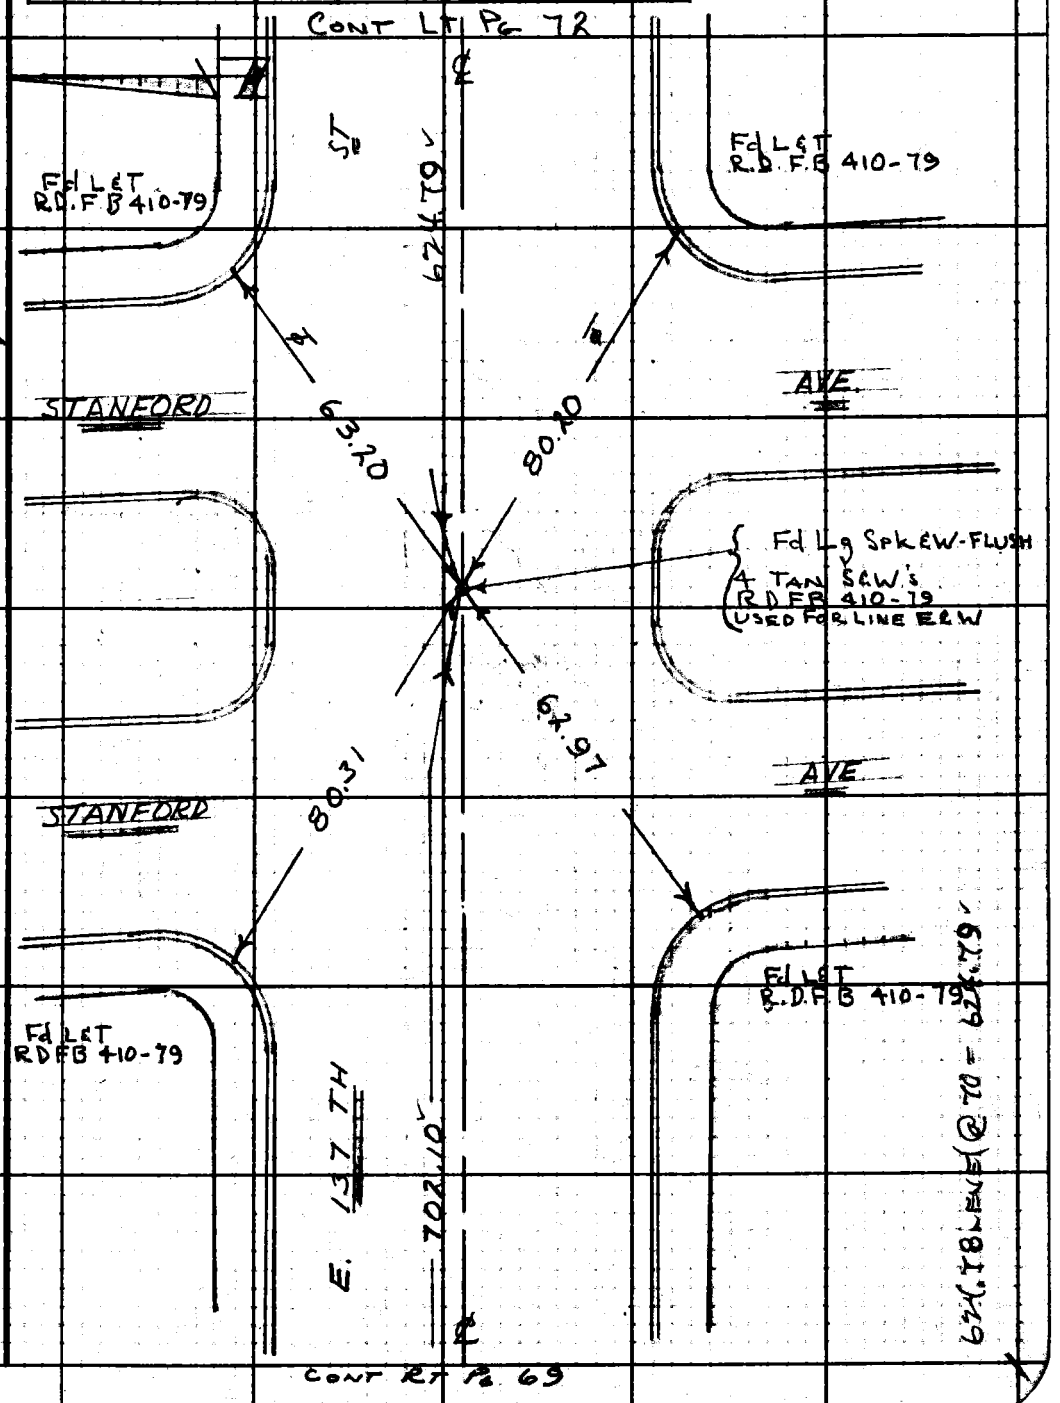

Note: Any Additions or Changes on This Sheet Must be Made or Circled in Red Ink With Date and Name of Person Making Change.

Do not extend this side of this line.

W.S. 26, C-3

PLEASE RETURN TO
LOS ANGELES COUNTY ENGINEER
403 LOS ANGELES COUNTY ENGINEERING BLDG.

76F309S CE #310 6-62

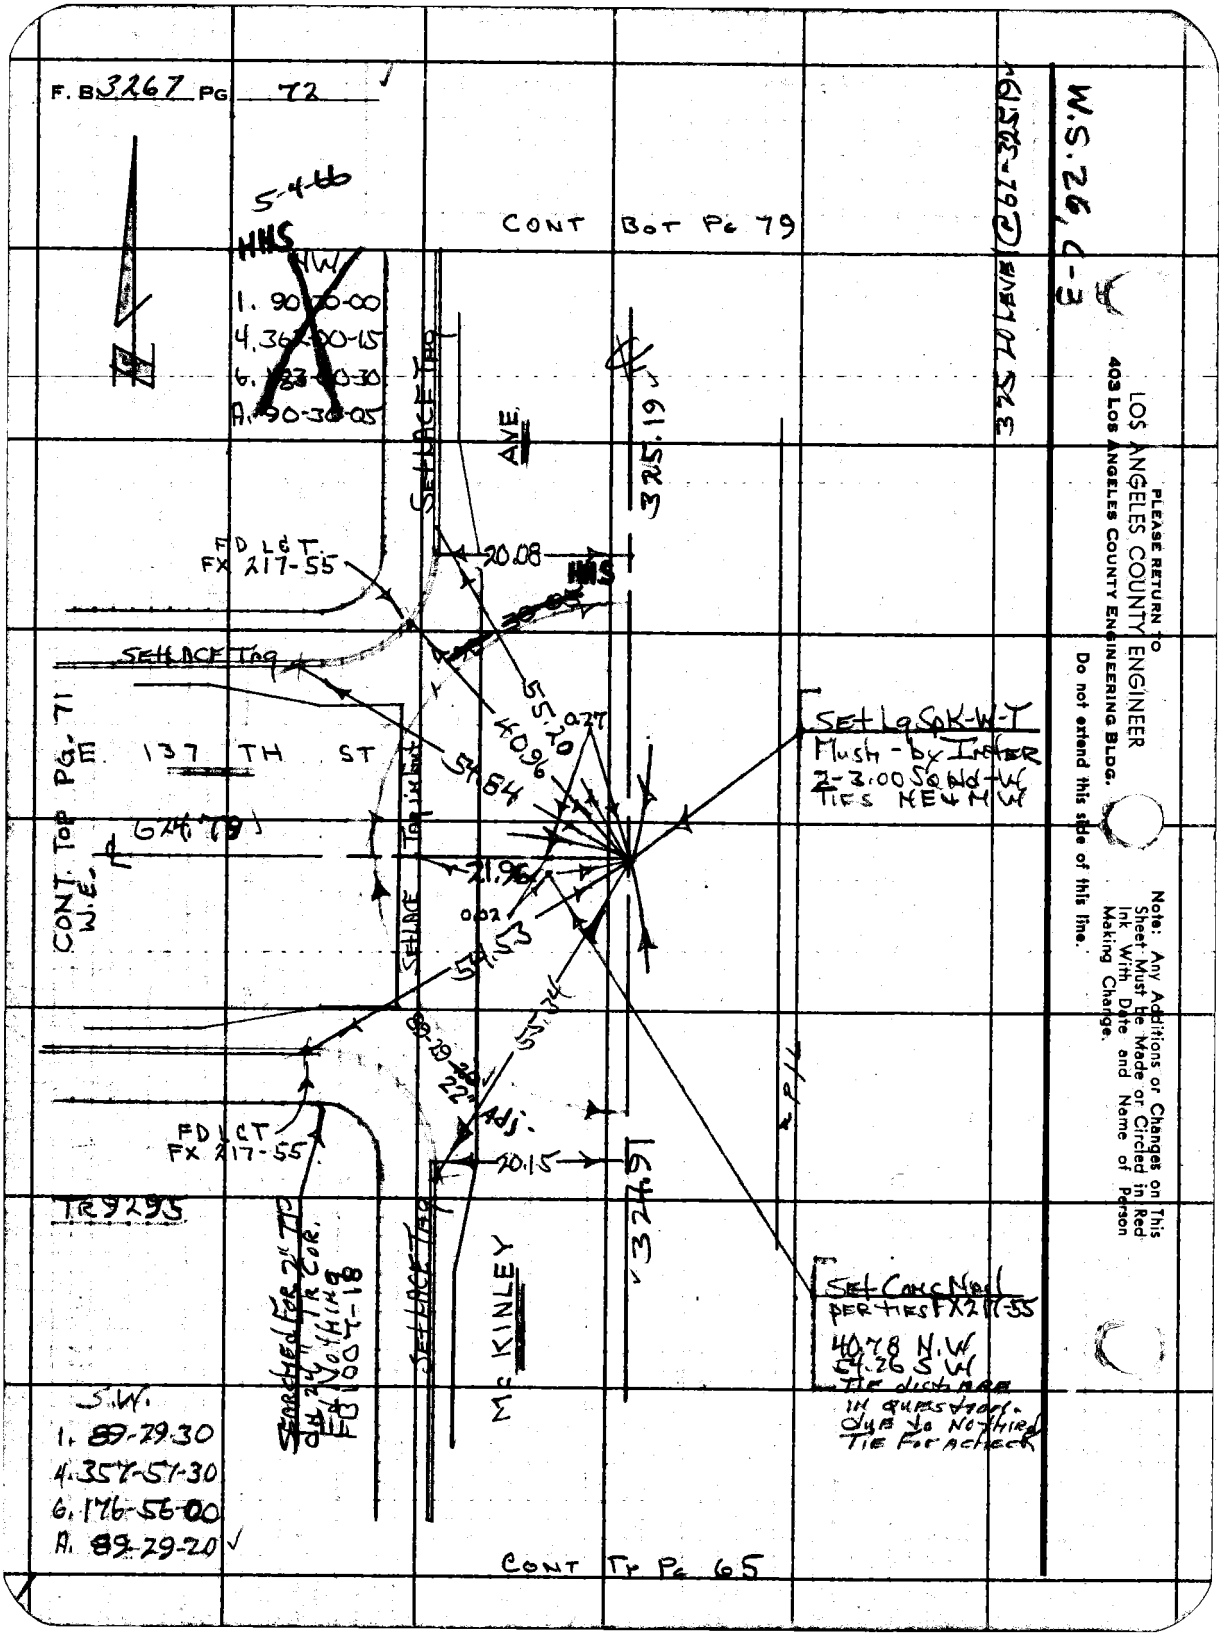
F. B 3267 PG 72
5-4-66
HHS
NW
1. 90-20-00
4. 362-00-15
6. 183-00-30
A. 90-30-05
CONT BOT PG 79
SETLACE TAG
AVE
325.19
FD LCT
FX 217-55
20.08
HHS
SETLACE TAG
55.20
40.96
54.84
0.27
E 137 TH ST
CONT. TOP PG. 71
W.E.
624.79
21.96
0.02
54.53
55.34
89-29-20
22" Adj.
FD LCT
FX 217-55
20.15
TR 9295
SETLACE TAG
McKINLEY
324.91
SET LG SPK-W-T
Mush - by Inter
2-3.00 SQ Nd-W
TIES NE & NW
SET CONC NAIL
PER TIES FX 217-55
40.78 N.W
54.26 S.W
TIE DISTURBED
IN QUESTION.
DUE TO NO THIRD
TIE FOR ACHECK
S.W.
1. 89-29-30
4. 357-51-30
6. 176-56-00
A. 89-29-20
CONT TP PG 65
325.20 LEVEL @ 62-325.19
E-D 92 S.W.
PLEASE RETURN TO
LOS ANGELES COUNTY ENGINEER
403 LOS ANGELES COUNTY ENGINEERING BLDG.
Do not extend this side of this line.
Note: Any Additions or Changes on This Sheet Must be Made or Circled in Red Ink With Date and Name of Person Making Change.

Notes Ck'd by W. EDMONDSON	Survey of AVALON BLVD
Map No. B-3081	JN 0095.94 Tape 0253 Std 68 °F
Office Work R. R. SHEAN	Surveyed by HHS PRIGGS
Checked W. EDMONDSON	Notes HHS Date 4-12-66
Date APR 1 8 '68	Indexed C. J. GALLI

F. B. 3267 PG. 73

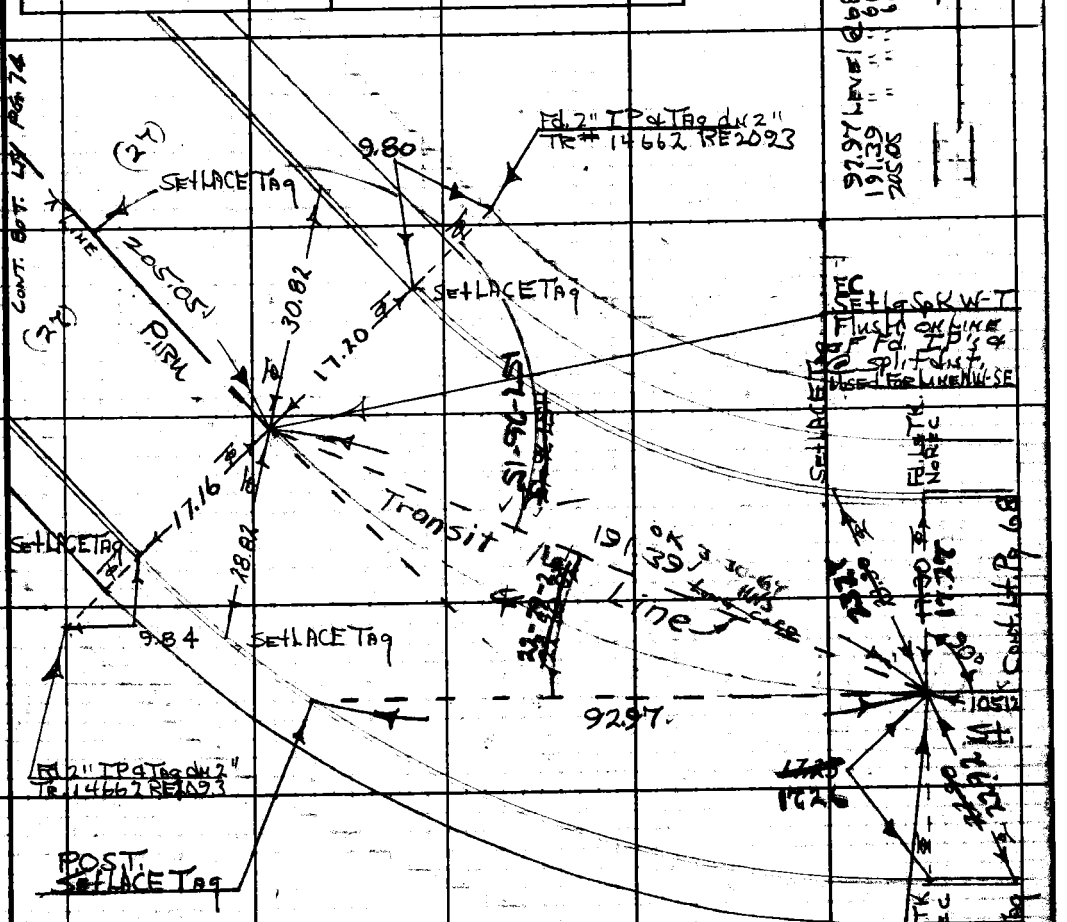

92.97 Level @ 68 = 92.97
191.39 " " 66 = 191.39
205.05 " " 68 = 205.05

	DEFL ∠
1. 22-29-30	1. 22-30-00
4. 89-58-00	4. 90-00-00
6. 134-56-30	6. 135-00-15
A. 22-29-25	A. 22-30-00

HHS 3-30-67

	N. ∠
1. 157-26-30	1. 157-26-30
4. 269-45-00	4. 269-44-00
6. 224-37-30	6. 224-40-30
A. 157-26-15	A. 157-26-45

BC
Set Solid-Flush
Rec dist. (145.05)
& Rec ∠ FROM
Avalon.

1. 90-00-00
2. 180-00-00
A. 90-00-00

Note: Any Additions or Changes on This Sheet Must be Made or Circled in Red Ink With Date and Name of Person Making Change.

Do not extend this side of this line.

PLEASE RETURN TO
LOS ANGELES COUNTY ENGINEER
403 LOS ANGELES COUNTY ENGINEERING BLDG.

75F309S CE#310 1-65

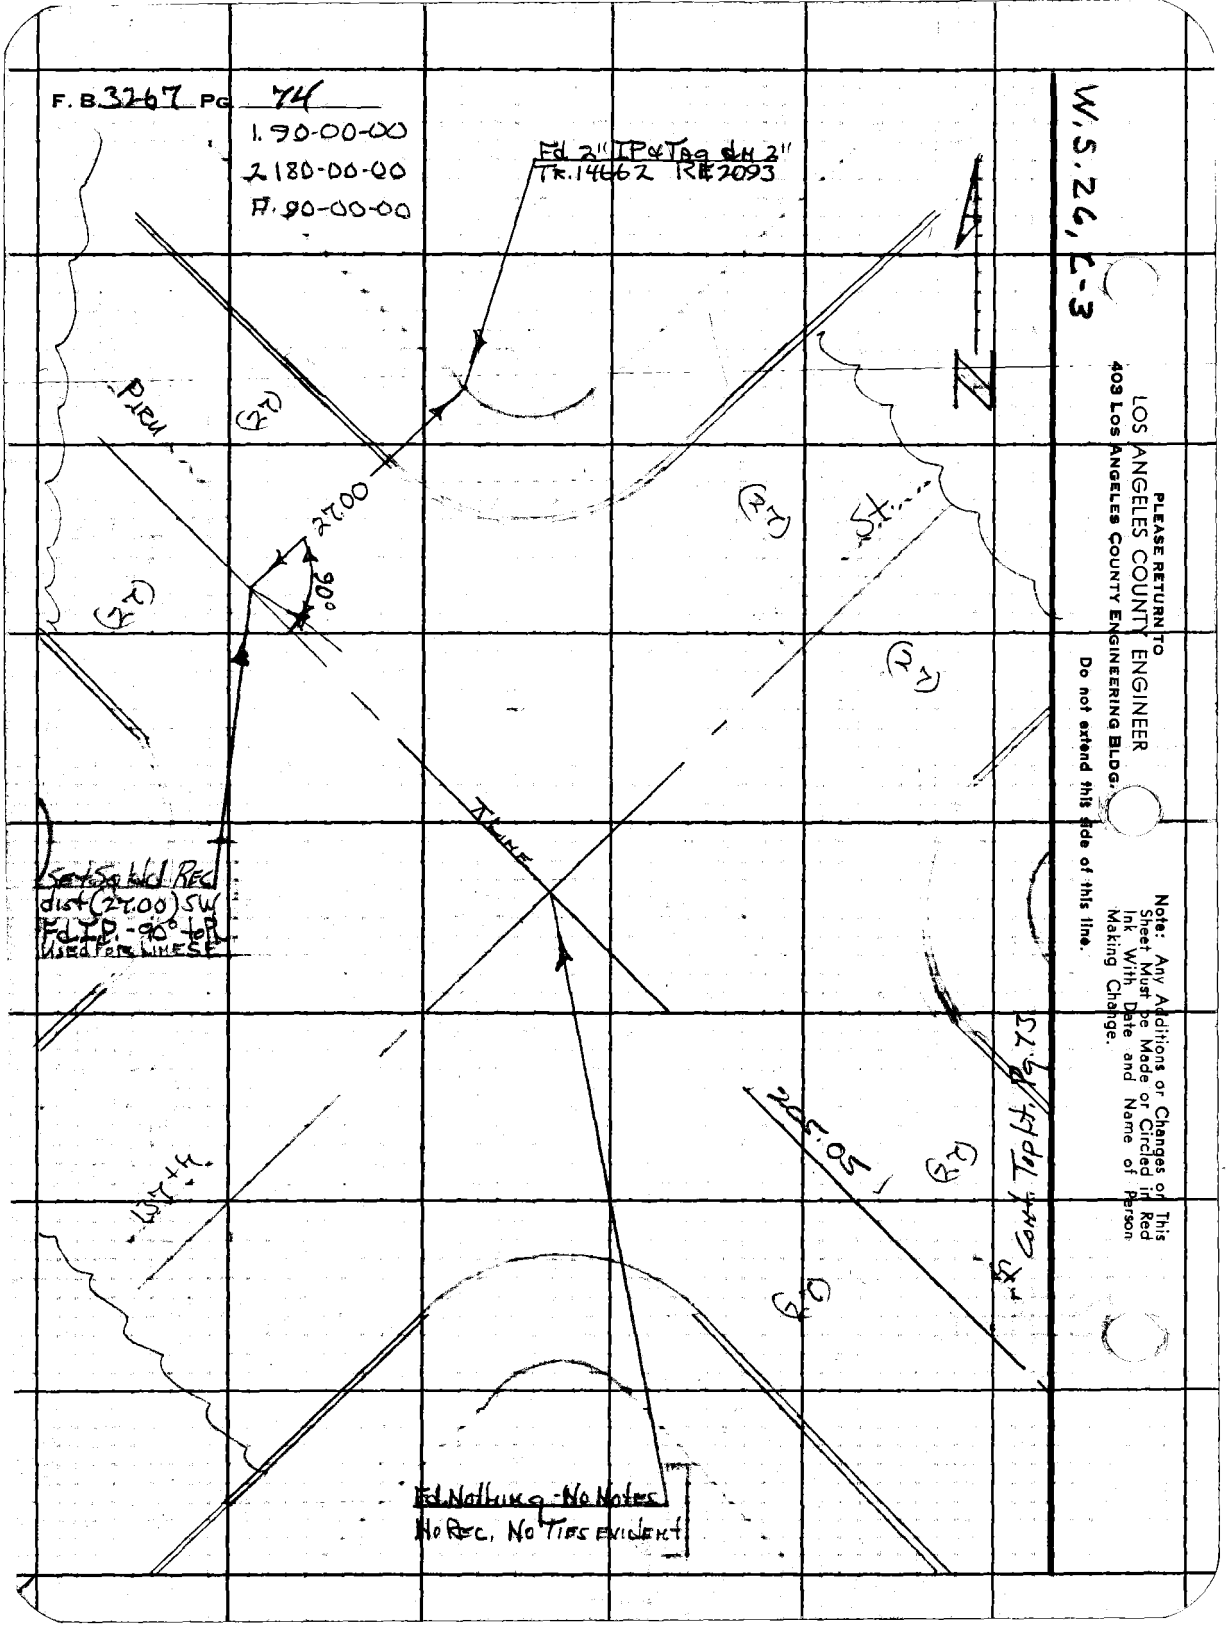
F. B. 3267 PG. 74
1. 90-00-00
2. 180-00-00
A. 90-00-00
Fd. 2" IP & Tag dn 2"
Tr. 14662 RE 2093
W.S. 26, L-3
PLEASE RETURN TO
LOS ANGELES COUNTY ENGINEER
403 LOS ANGELES COUNTY ENGINEERING BLDG.
Do not extend this side of this line.
Note: Any Additions or Changes on This Sheet Must be Made or Circled in Red Ink With Date and Name of Person Making Change.
Prn
St.
2700
90°
Set Sq Wd Rec
dist (27.00) SW
Fd. I.P. -90° to R
Used for Line SE
Line
205.05
Cont. Top Lt. Pg. 73
Fd. Nothing - No Notes
No Rec. No Ties evident

Notes Ck'd by W. EDMONDSON	Survey of Avalon Blvd	F. B 3267	Pg. 75
Map No. B-3081	JN 0095.94 Tape 0253 Std 68 °F		
Office Work R. R. SHEAN	Surveyed by HHS Spring 95		
Checked W. EDMONDSON	Notes HHS Date 4-12-66		
Date APR 1 8 '68	Indexed C. J. GALLI		

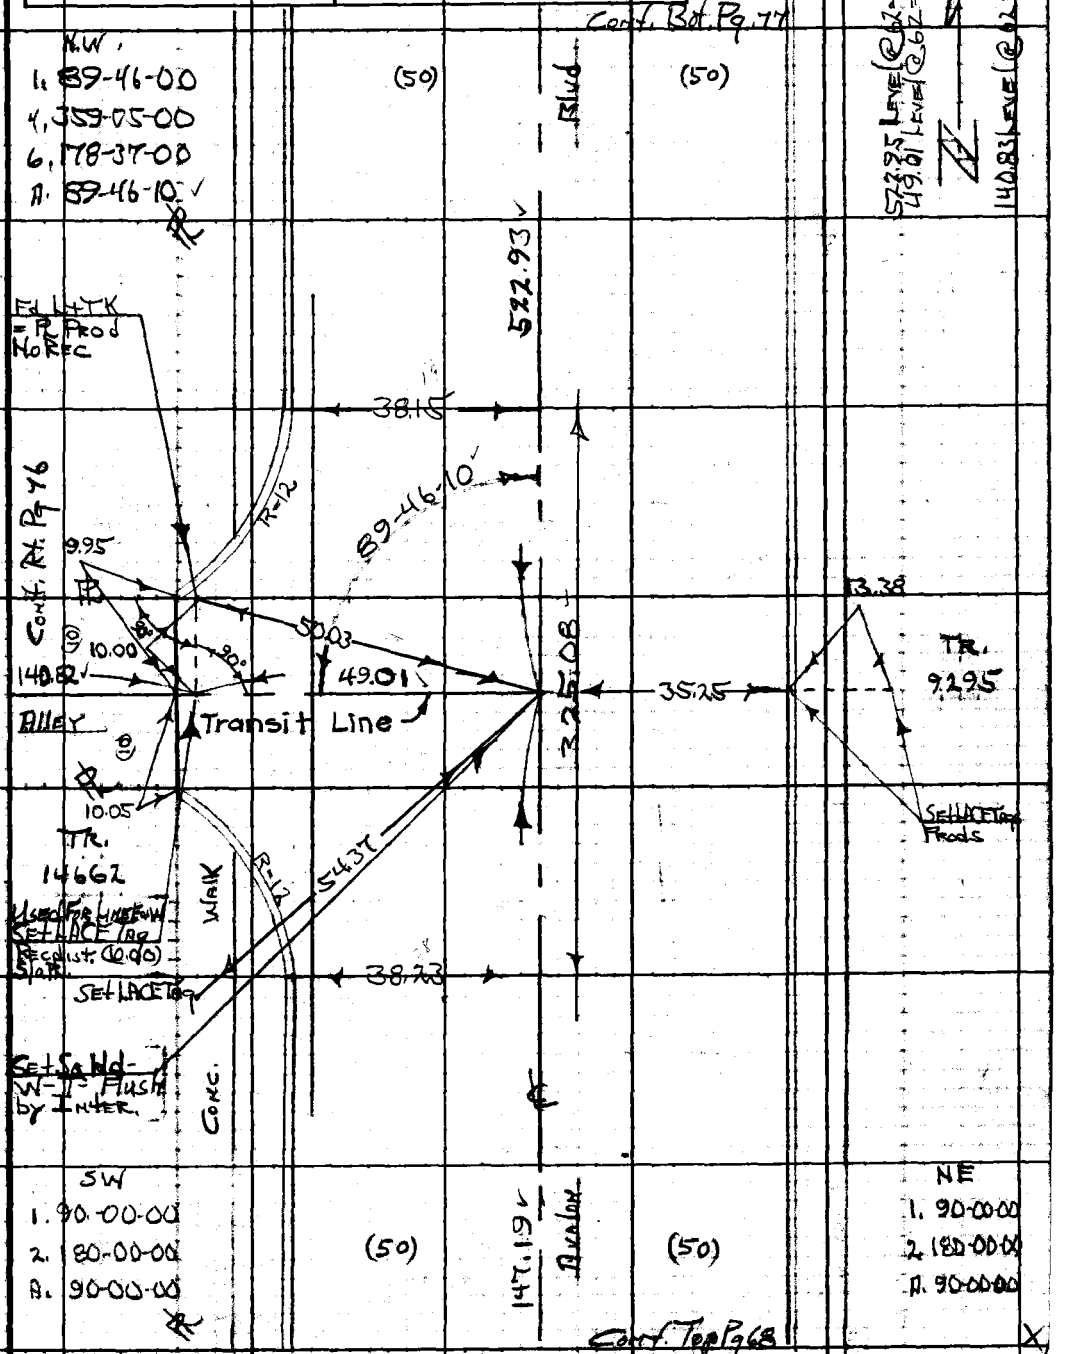

Note: Any Additions or Changes on This Sheet Must be Made or Circled in Red Ink With Date and Name of Person Making Change.

Do not extend this side of this line.

PLEASE RETURN TO
LOS ANGELES COUNTY ENGINEER
403 LOS ANGELES COUNTY ENGINEERING BLDG.

76F3095 CE#310 1.65

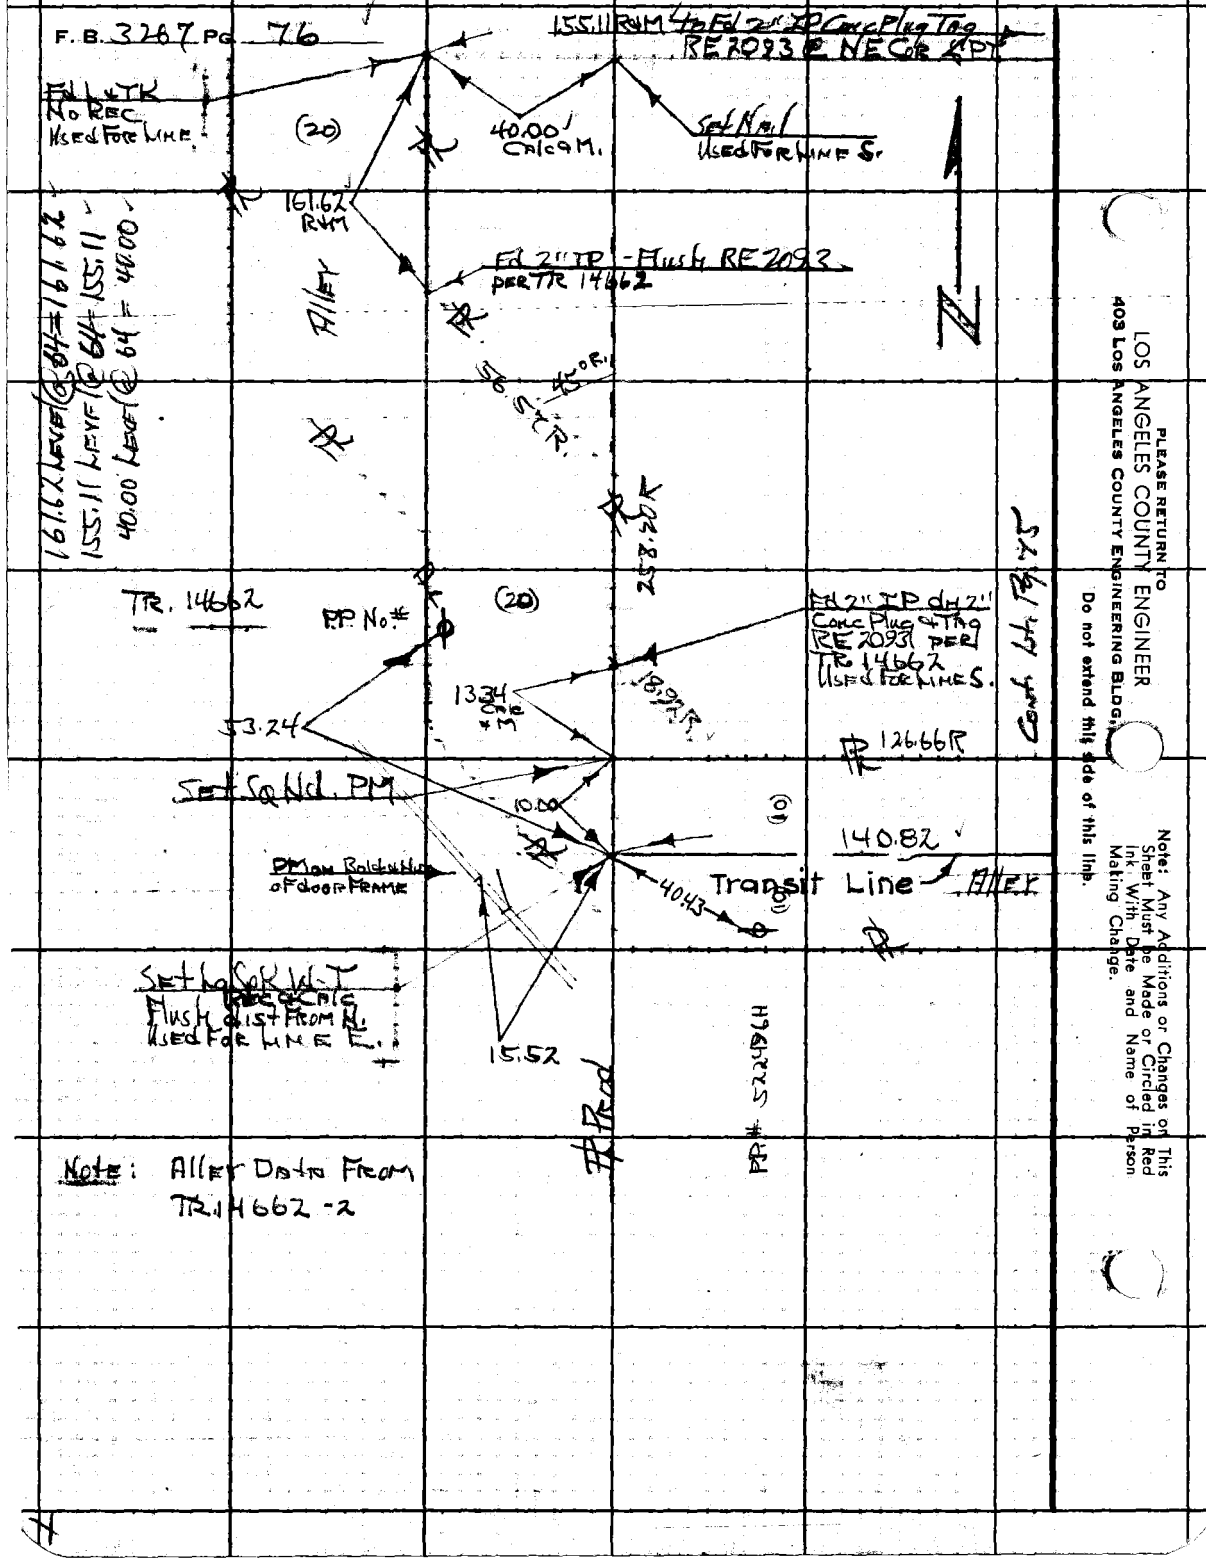

PLEASE RETURN TO
LOS ANGELES COUNTY ENGINEER
403 Los Angeles County Engineering Bldg.
Do not extend this side of this line.

Notes: Any Additions or Changes on This Sheet Must be Made or Circled in Red Ink With Date and Name of Person Making Change.

Notes Ck'd by W. EDMONDSON	Survey of AVALON BLVD.
Map No. B-3081	JN 0095-94 Tape 0253 Std 68 °F
Office Work R. R. SHEAN	Surveyed by H. H. SPRIGGS
Checked W. EDMONDSON	Notes H. H. S. Date 4-14-66
Date APR 18 '68	Indexed C. J. GALLI

F. B. 3267 PG. 77

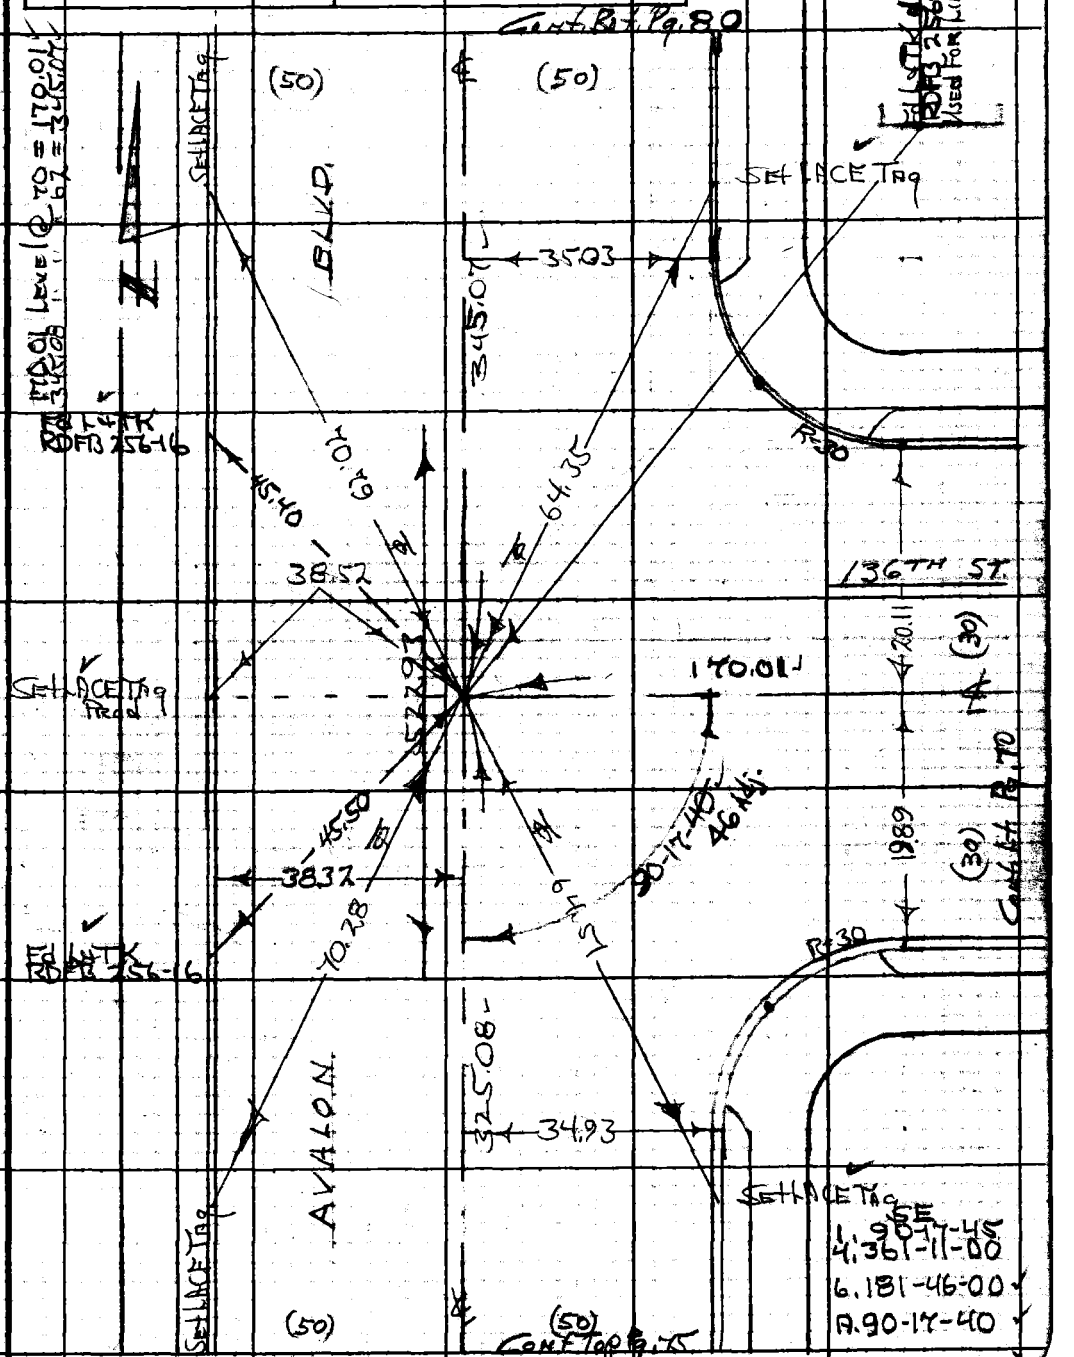

Note: Any Additions or Changes on This Sheet Must be Made or Circled in Red Ink With Date and Name of Person Making Change.

W. S. 26, C-3

PLEASE RETURN TO
LOS ANGELES COUNTY ENGINEER
403 LOS ANGELES COUNTY ENGINEERING BLDG.

Do not extend this side of this line.

76F3095 CE#310 1-65

PLEASE RETURN TO
LOS ANGELES COUNTY ENGINEER
403 LOS ANGELES COUNTY ENGINEERING BLDG.

Note: Any Additions or Changes on This Sheet Must be Made or Circled in Red Ink With Date and Name of Person Making Change.

Do not extend this side of this line.

W.S. 26, 2-3

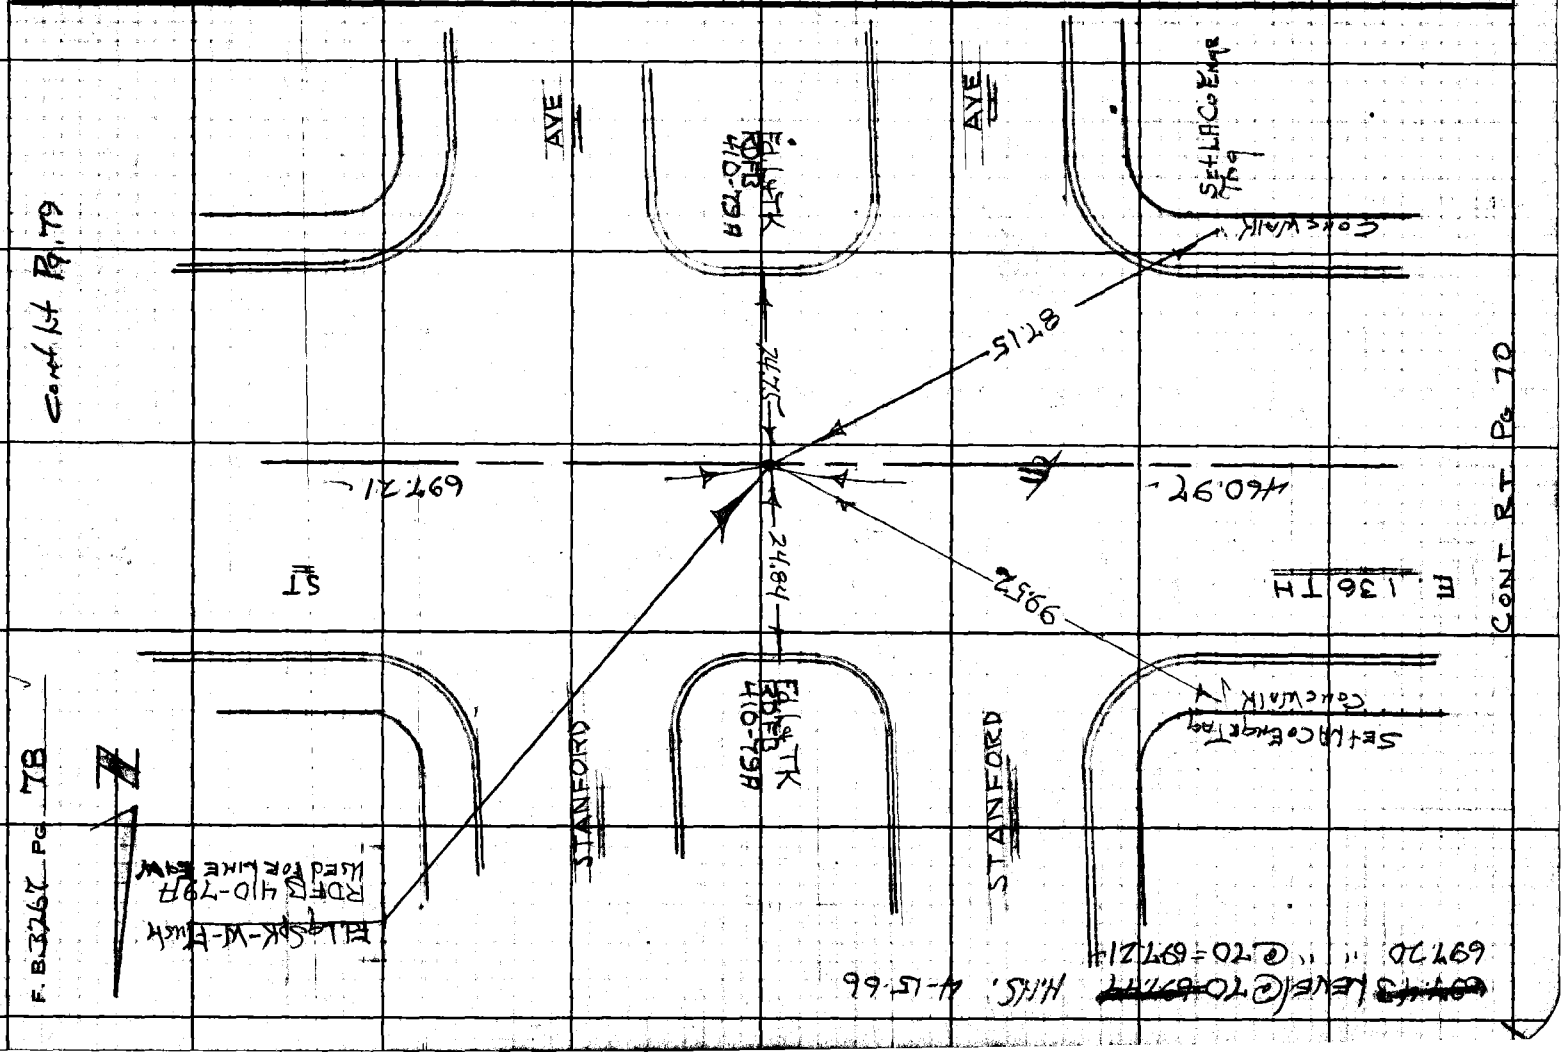

Notes Ck'd by W. EDMONDSON	Survey of Avalon Blvd
Map No. B-3081	JN 009594 Tape 0253 Std 68 °F
Office Work R. R. SHEAN	Surveyed by H.H. Springs
Checked W. EDMONDSON	Notes HHS Date 4-15-66
Date APR 18 '68	Indexed C. J. GALLI

F. B 3267 Pg. 79

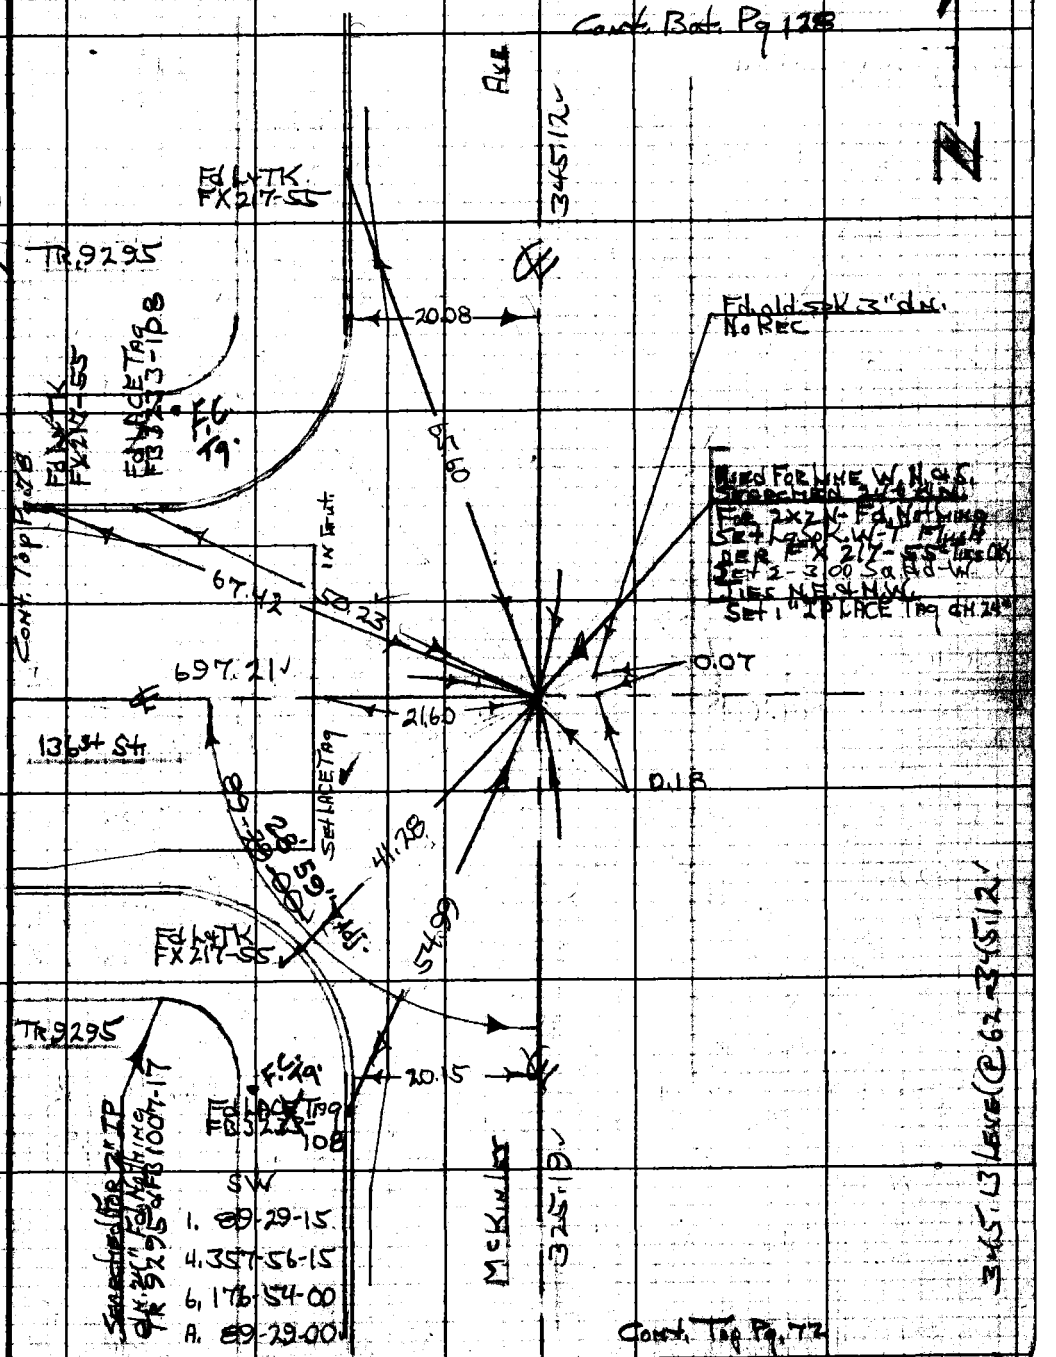

W.S. 26, C-3

Note: Any Additions or Changes on This Sheet Must be Made or Circled in Red Ink With Date and Name of Person Making Change.

Do not extend notes this side of this line.

RETURN TO
LOS ANGELES COUNTY ENGINEER
700 LOS ANGELES COUNTY ENGINEERING BLDG.

76F3098 CE #247—3-57

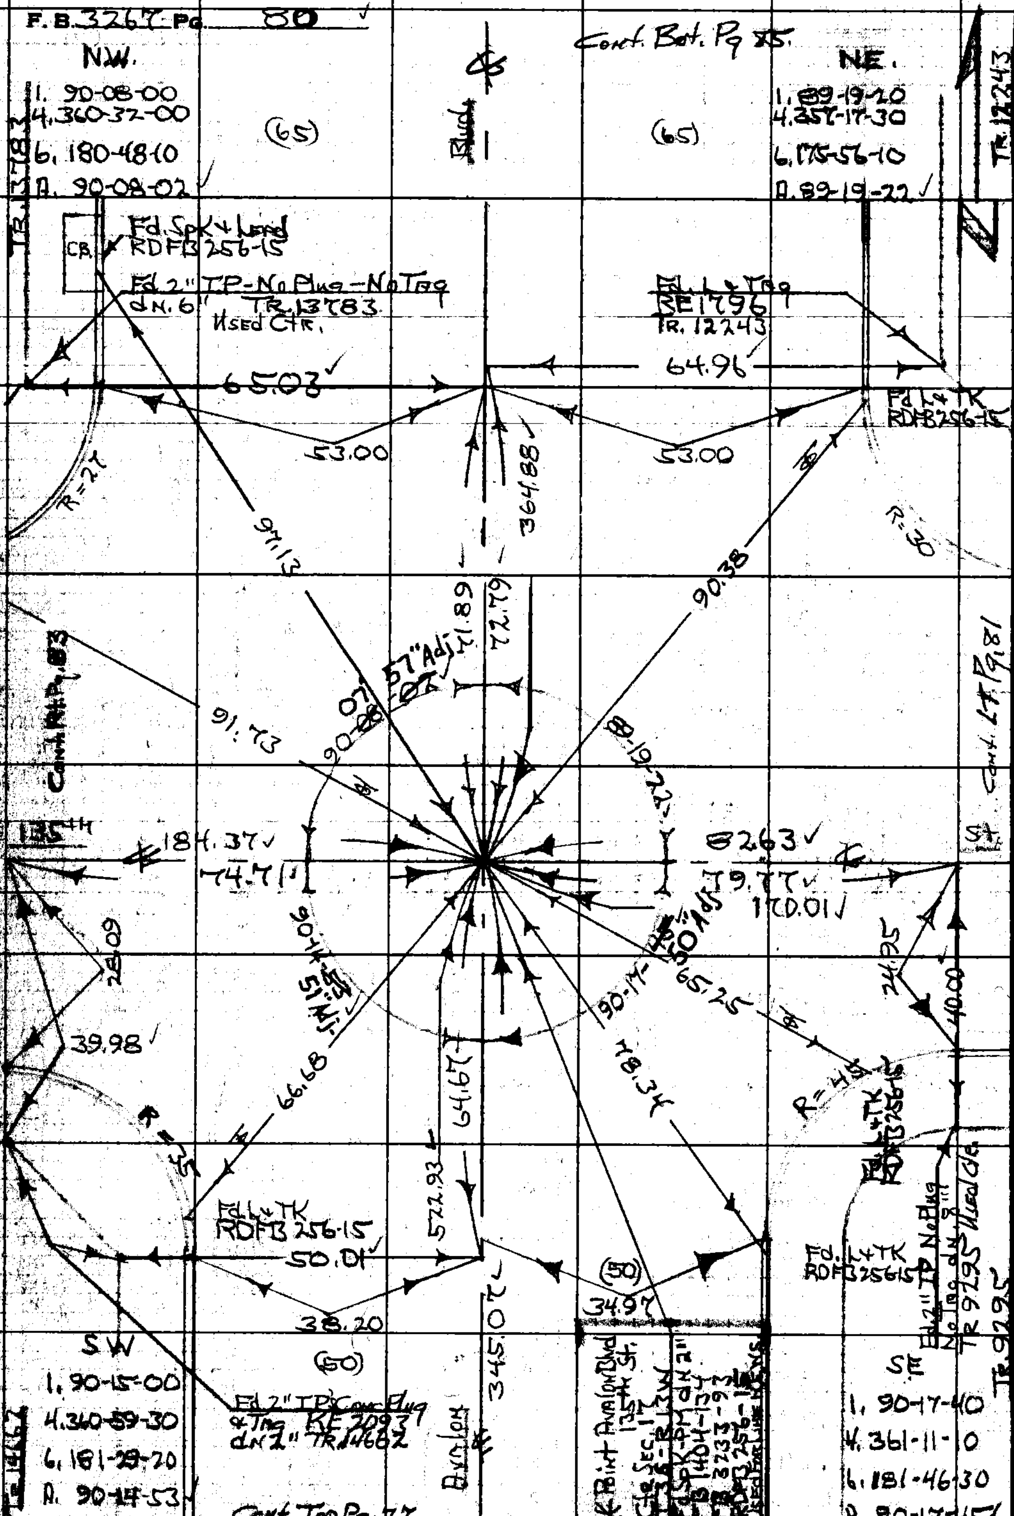

RETURN TO
LOS ANGELES COUNTY ENGINEER
700 LOS ANGELES COUNTY ENGINEERING BLDG.

Do not extend notes this side of this line.

Note: Any Additions or Changes on This Sheet Must be Made or Circled in Red Ink With Date and Name of Person Making Change.

Notes Ck'd by W. EDMONDSON	Survey of Avalon Blvd	F. B. 3267 Pg. 81
Map No. B-3081	JN0095.94 Tape 0253 Std 68 °F	
Office Work R. R. SHEAN	Surveyed by HHSpriggs	
Checked W. EDMONDSON	Notes HHS Date 4-28-66	
Date APR 1 8 '68	Indexed C. J. GALLI	

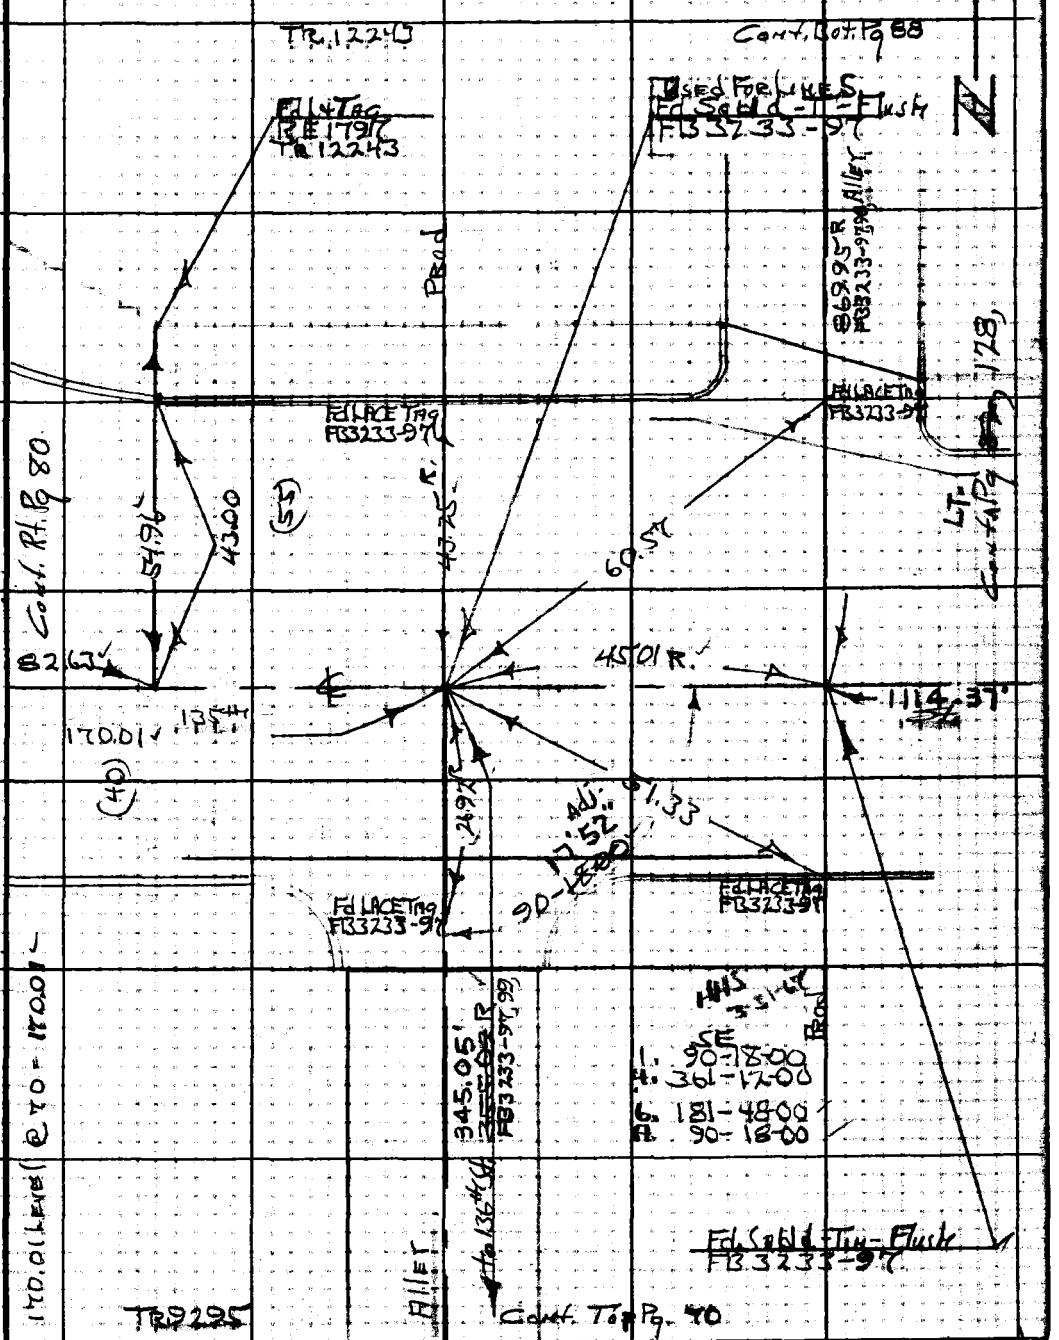

Note: Any Additions or Changes on This Sheet Must be Made or Circled in Red Ink With Date and Name of Person Making Change.

Do not extend this side of this line.

PLEASE RETURN TO
LOS ANGELES COUNTY ENGINEER
403 LOS ANGELES COUNTY ENGINEERING BLDG.

76F309S CE#310 1-65

F. B. 3267 PG 82

REFERENCE to 135th St. EAST OF AVALON BLVD.

1st ALLEY S/O	135th St.	FB 3233-97 FB 3267-81
1st ALLEY N/O	135th St.	FB 3233-97 FB 3267-81
TRAMBANE, N/O	135th St.	FB 3233-100
STANFORD S/O	135th St.	FB 3233-101
STANFORD N/O	135th St.	FB 3233-103
MCKINLEY N/O	135th St.	FB 3233-107
MCKINLEY S/O	135th St	FB 3233-107 FB 3267-124

PLEASE RETURN TO
LOS ANGELES COUNTY ENGINEER
403 Los Angeles County Engineering Bldg.

Do not extend this tide of this line.

Note: Any Additions or Changes of This Sheet Must be Made or Circled in Red Ink With Date and Name of Person Making Change.

Notes Ck'd W. EDMONDSON	Survey of Avalon Blvd
Map No. B-3081	JN 009594 Tape 0353 Std 68 °F
Office Work R. R. SHEAN	Surveyed by HHGreggs
Checked W. EDMONDSON	Notes HHS Date 4-29-66
Date APR 18 '68	Indexed C. J. GALLI

F.B. 3267 PG. 83

TR. 13783

RETURN TO
LOS ANGELES COUNTY ENGINEER
500 LOS ANGELES COUNTY ENGINEERING BLDG.

Note: Any Additions or Changes on This Sheet Must Be Made or Circled in Red Ink With Date and Name of Person Making Change.

Do not extend notes this side of this line.

76F309S CE #247—3-57

F.B 3267 Pg 84

Reference to 135th St. West of Avalon Blvd.

1st Alley N/o	135th St.	FB 3233-90	FB 3267-83
1st Alley S/o	135th St.	FB 3233-89	FB 3267-83
Mettler Ave. N/o	135th St.	FB 3233-88	
Towne Ave. N/o	135th St	FB 3233-86	
Crocker Ave. N/o	135th St	FB 3233-84	
Alley S/o	135th St	FB 3233-81	
Alley N/o	135th St	FB 3233-81	
San Pedro Ave		FB 3233-78	

RETURN TO
LOS ANGELES COUNTY ENGINEER
700 Los Angeles County Engineering Bldg.

Do not extend notes this side of this line.

Note: Any Additions or Changes on This Sheet Must be Made or Circled in Red Ink With Date and Name of Person Making Change.

Notes Ck'd by: W. EDMONDSON	Survey of: Avalon Blvd
Map No. B-3081	JN 009594 Tape 0253 Std 68 °F
Office Work: R. R. SHEAN	Surveyed by: HH Spriggs
Checked: W. EDMONDSON	Notes: HHS Date 4-28-66
Date: APR 18 '68	Indexed: C. J. GALLI

F. B 3267 Pg. 81

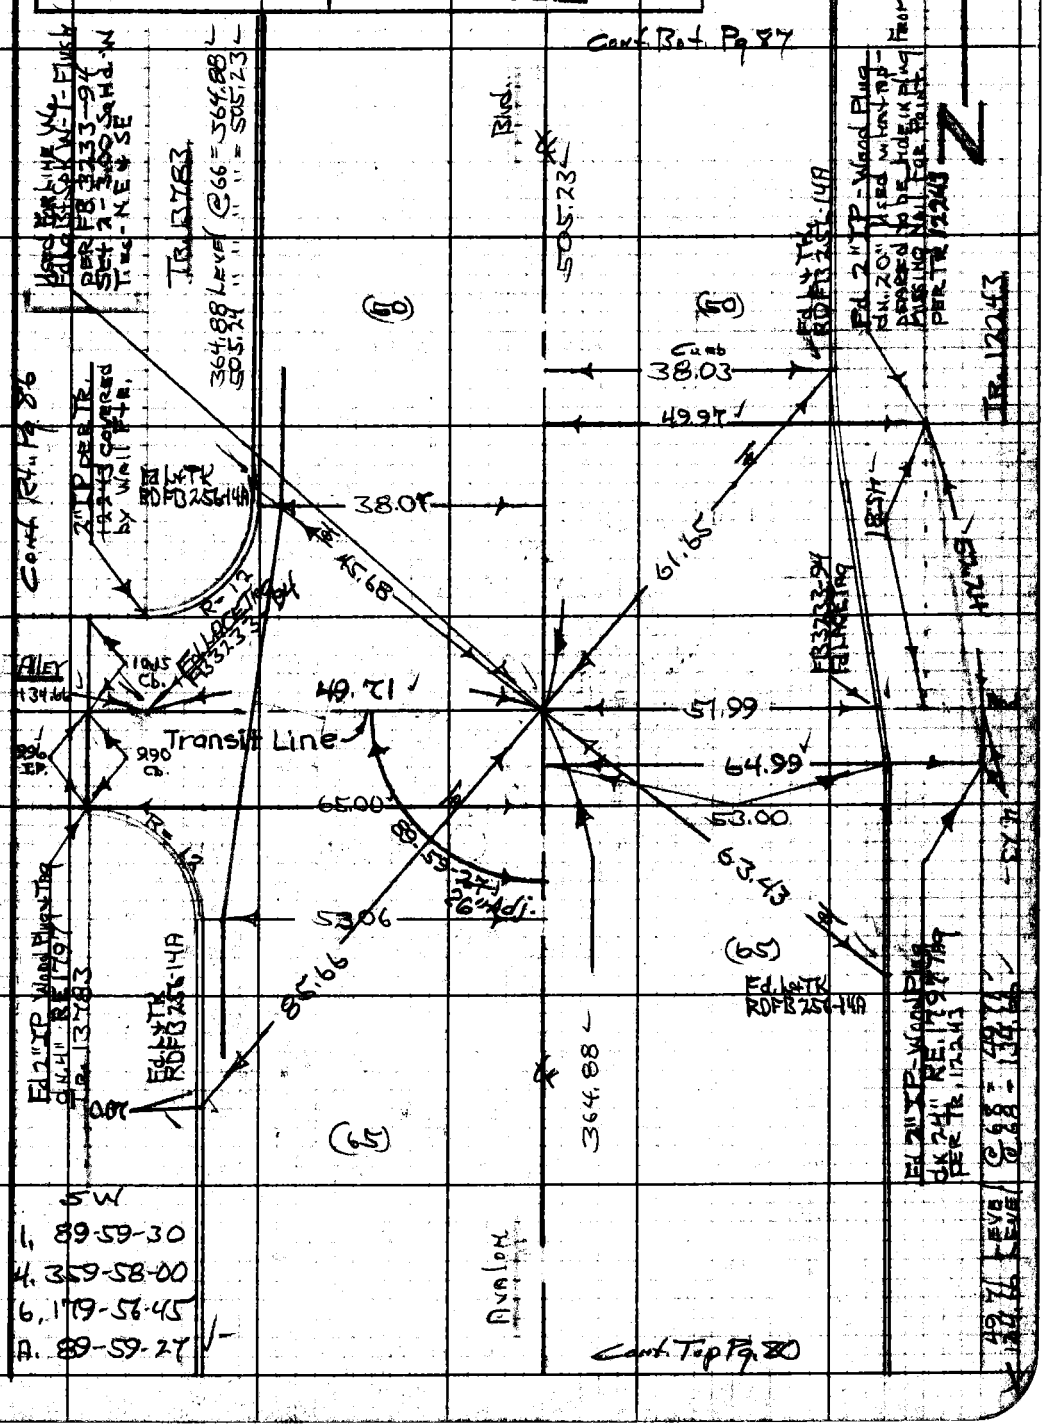

Note: Any Additions or Changes on This Sheet Must be Made or Circled in Red Ink With Date and Name of Person Making Change.

Do not extend notes this side of this line.

RETURN TO
LOS ANGELES COUNTY ENGINEER
700 LOS ANGELES COUNTY ENGINEERING BLDG.

76F309S CE #247—3-57

F.B. 3267 Pg 86

Cont. Bot Pg. 90

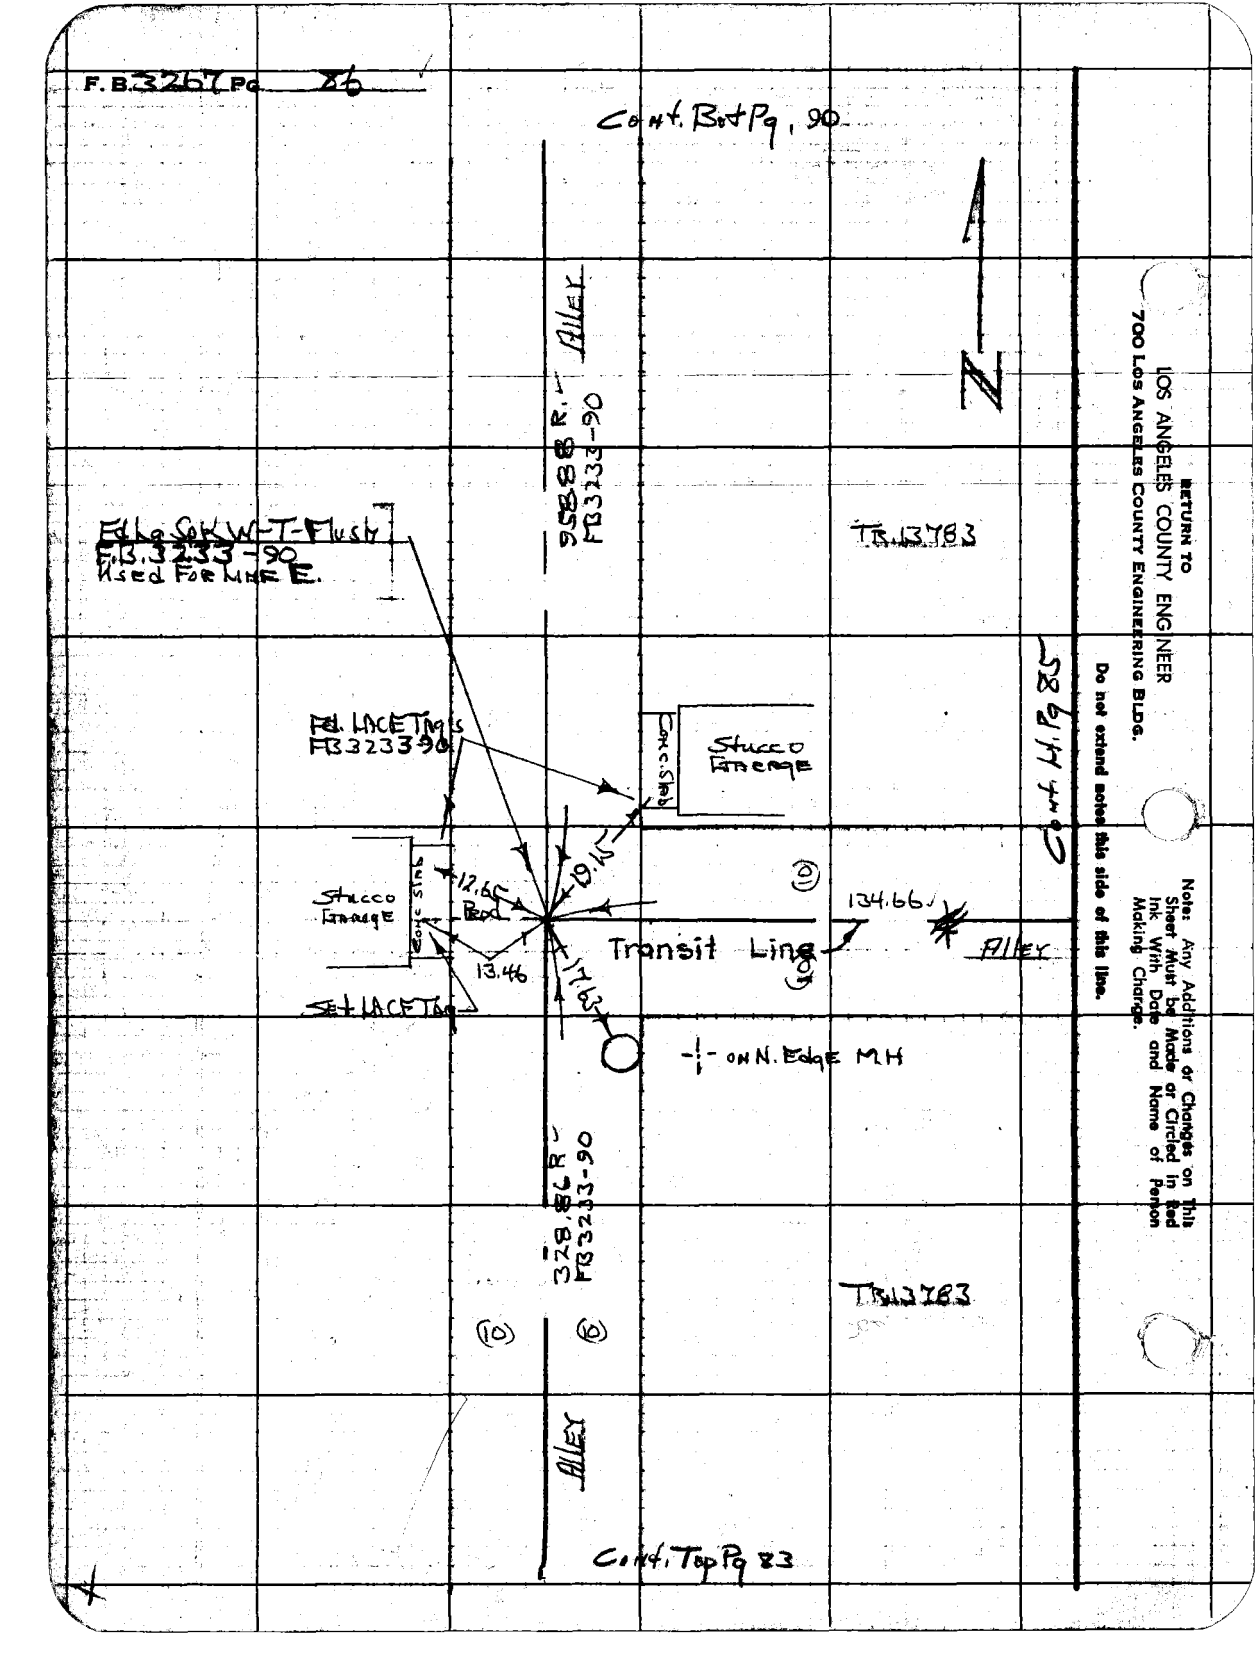

RETURN TO
LOS ANGELES COUNTY ENGINEER
700 LOS ANGELES COUNTY ENGINEERING BLDG.

Do not extend notes this side of this line.

Note: Any Additions or Changes on This Sheet Must be Made or Circled in Red Ink With Date and Name of Person Making Charge.

Notes Ck'd by W. EDMONDSON	Survey of Avalon Blvd
Map No. B-3081	JN 0095.94 Tape 0253 Std 68 °F
Office Work R. R. SHEAN	Surveyed by H.H. Spriggs
Checked W. EDMONDSON	Notes HHS Date 4-26-66
Date APR 1 8 '68	Indexed C. J. GALLI

F. B. 3267 Pg. 87

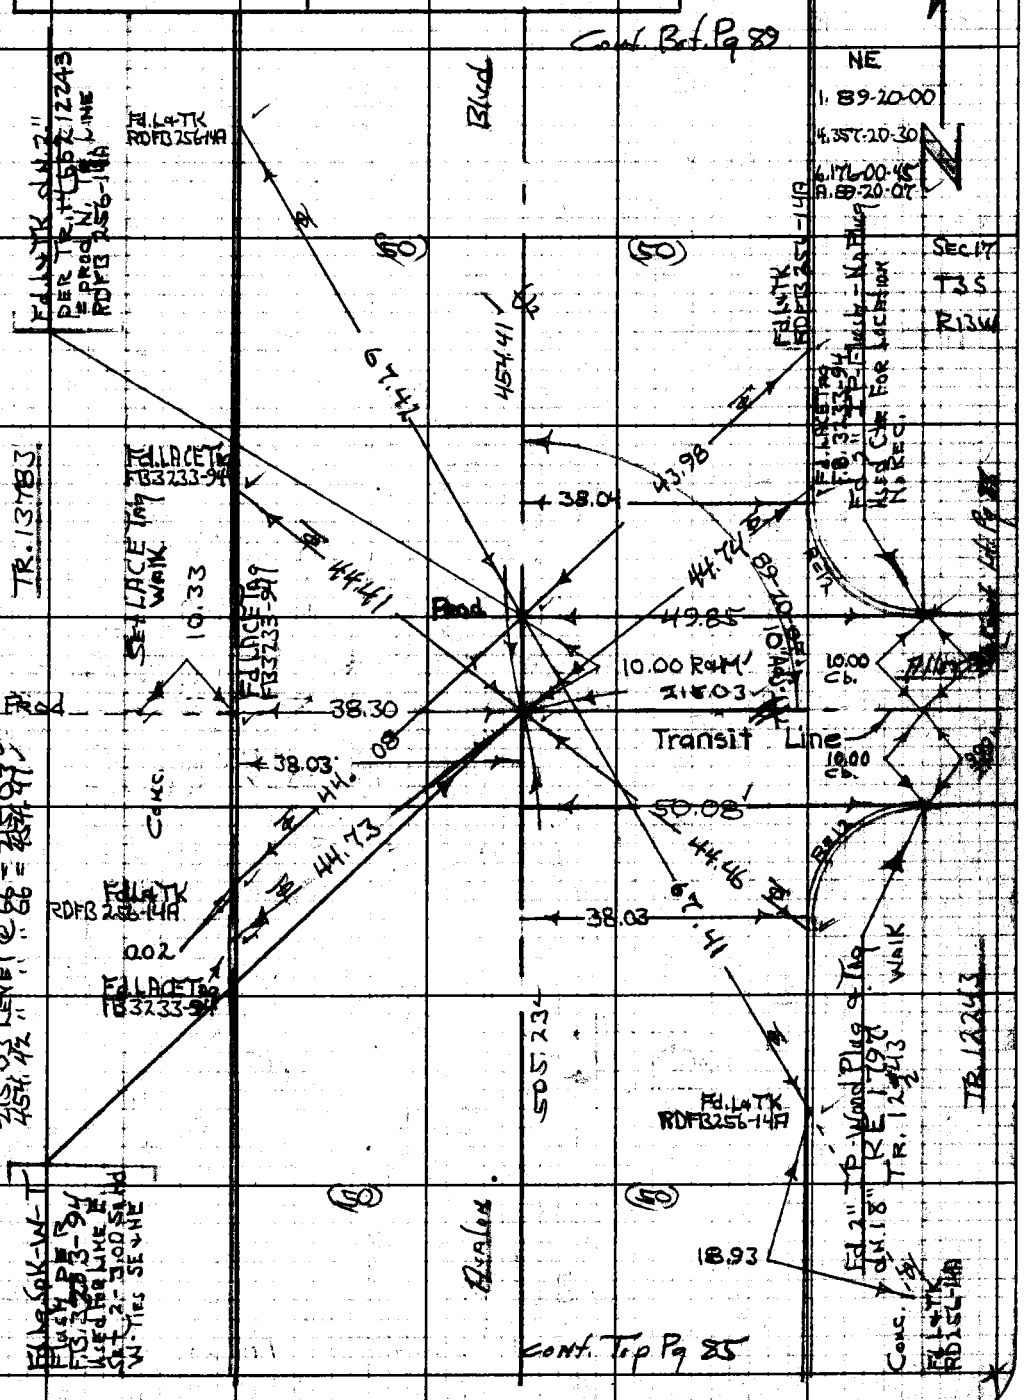

Note: Any Additions or Changes on This Sheet Must be Made or Circled in Red Ink With Date and Name of Person Making Change.

Do not extend notes this side of this line.

RETURN TO
LOS ANGELES COUNTY ENGINEER
700 LOS ANGELES COUNTY ENGINEERING BLDG.

76F3095 CE #247—3-57

F.B. 3267 Pg. 88

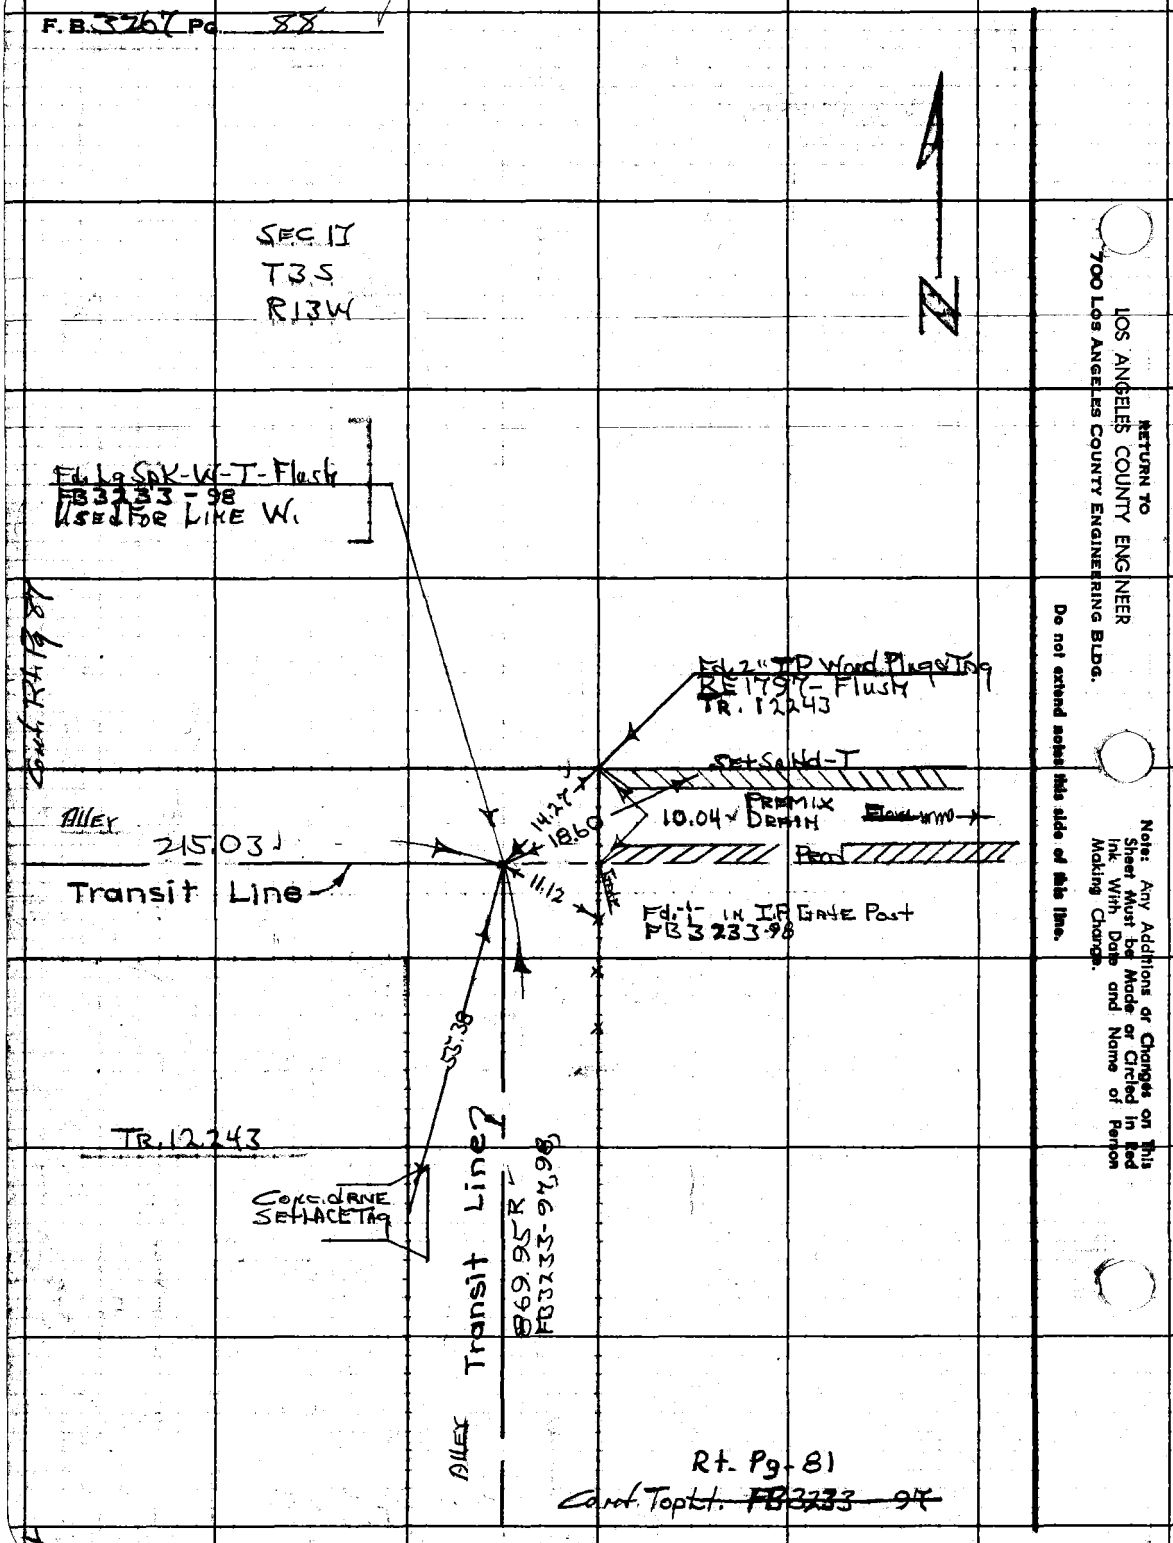

RETURN TO
LOS ANGELES COUNTY ENGINEER
700 Los Angeles County Engineering Bldg.

Do not extend notes this side of this line.

Note: Any Additions or Changes on This Sheet Must be Made or Circled in Red Ink With Date and Name of Person Making Change.

Notes Ck'd by W. EDMONDSON	Survey of Avalon Blvd
Map No. B-3081	JN 0095.94 Tape 0253 Std 68 °F
Office Work R. R. SHEAN	Surveyed by H.H. Spriggs
Checked W. EDMONDSON	Notes HHS Date 5-4-66
Date APR 18 '66	Indexed C. J. GALLI

F. B 3267 PG. 89

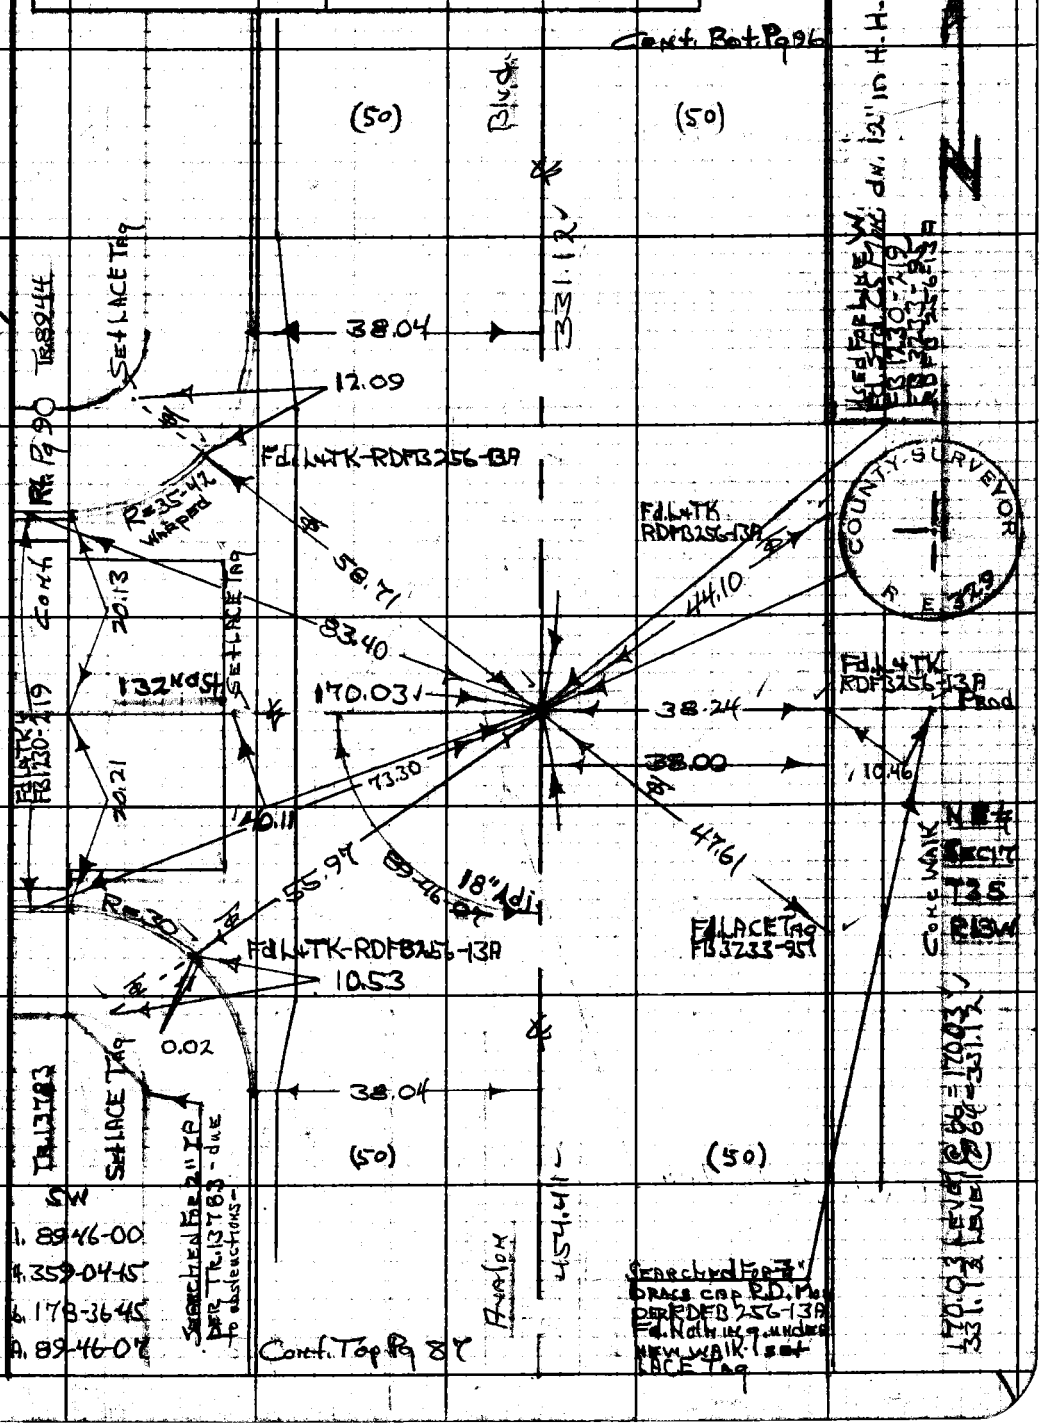

SW
1. 89-46-00
4. 359-04-15
6. 178-36-45
A. 89-46-07

Note: Any Additions or Changes on This Sheet Must be Made or Circled in Red Ink With Date and Name of Person Making Change.

Do not extend notes this side of this line.

W.S. 26, C-2

RETURN TO
LOS ANGELES COUNTY ENGINEER
700 Los Angeles County Engineering Bldg.

76F3098 CE #247 3-57

RETURN TO
LOS ANGELES COUNTY ENGINEER
700 LOS ANGELES COUNTY ENGINEERING BLDG.

Note: Any Additions or Changes on This Sheet Must be Made or Circled in Red Ink With Date and Name of Person Making Change.

Do not extend notes this side of this line.

W.S. 26, C-2

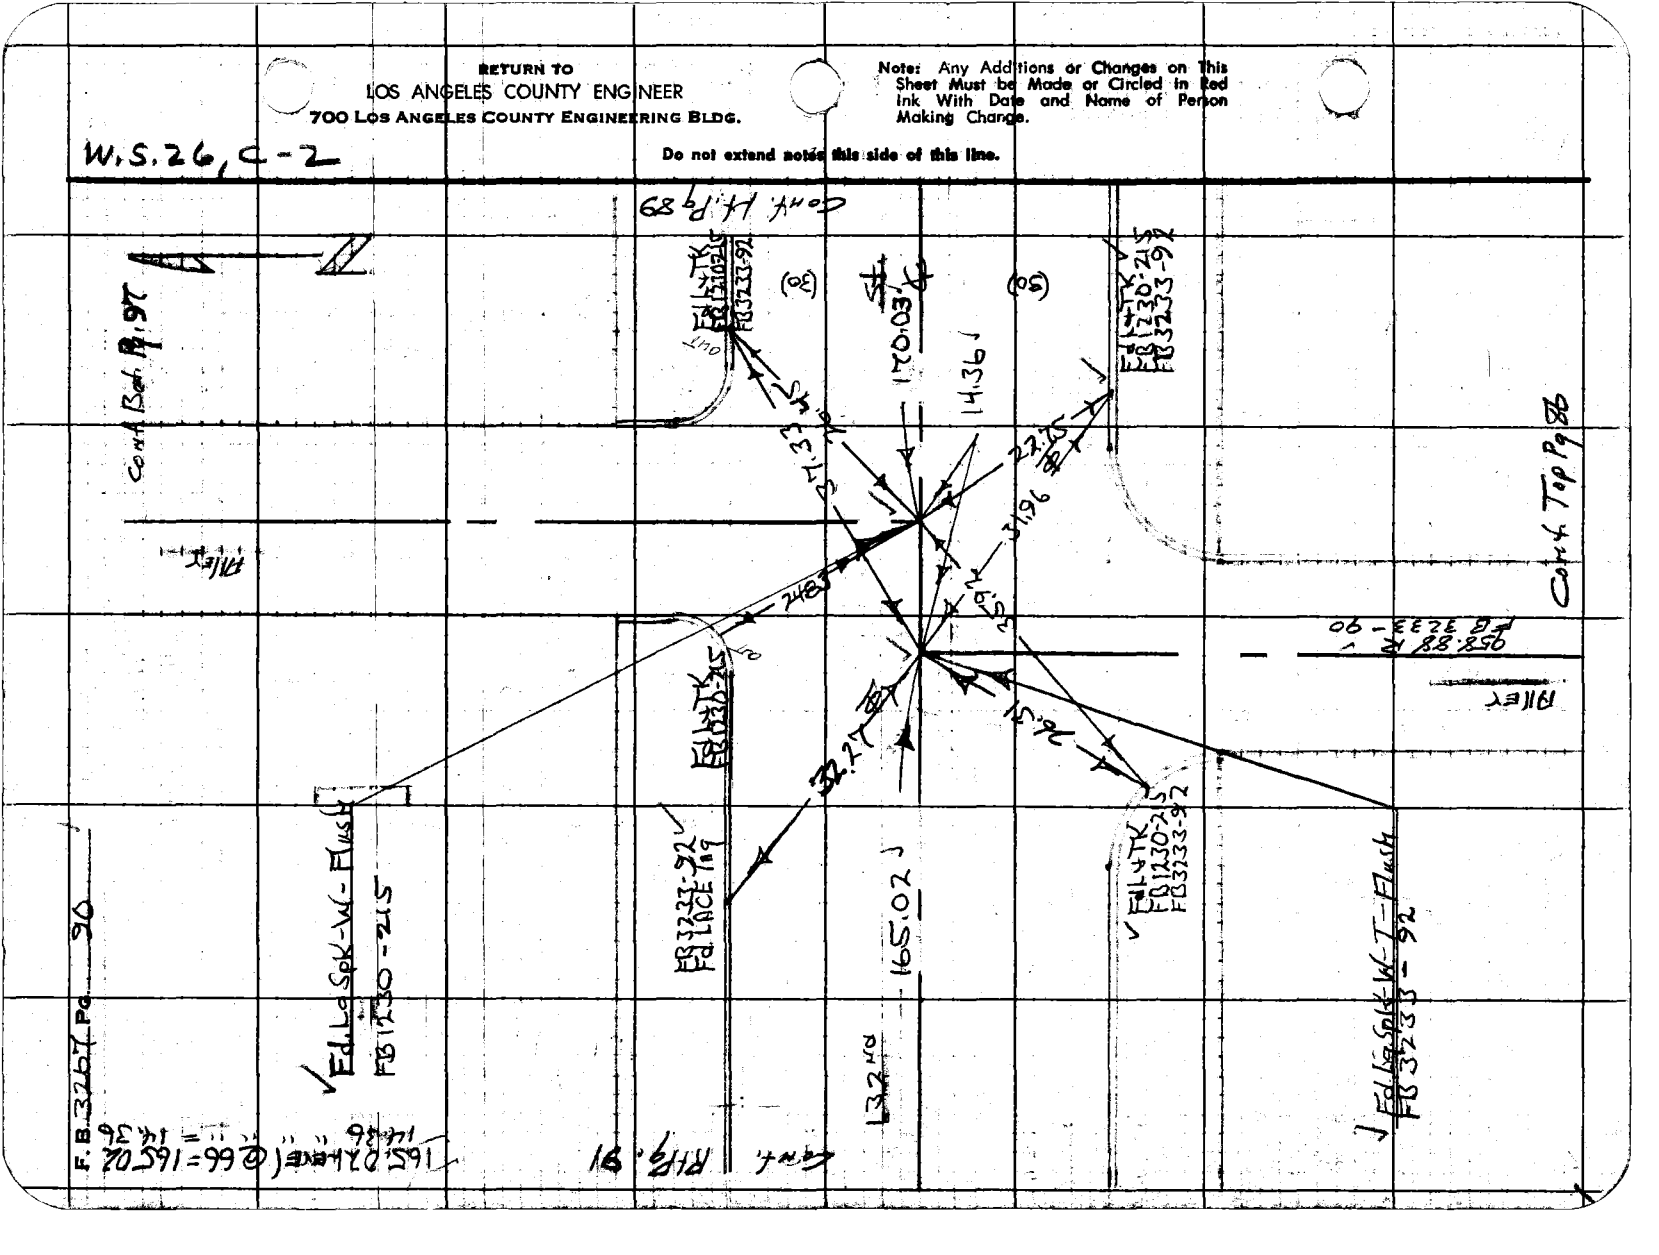

Notes Ck'd by W. EDMONDSON	Survey of Avalon Blvd	F. B. 3267 Pg. 91
Map No. B-3081	JN 0095.94 Tape 0253 Std 68 °F	
Office Work R. R. SHEAN	Surveyed by HHSpriggs	
Checked W. EDMONDSON	Notes HHS Date 5-4-66	
Date APR 18 '66	Indexed G. J. GALLI	

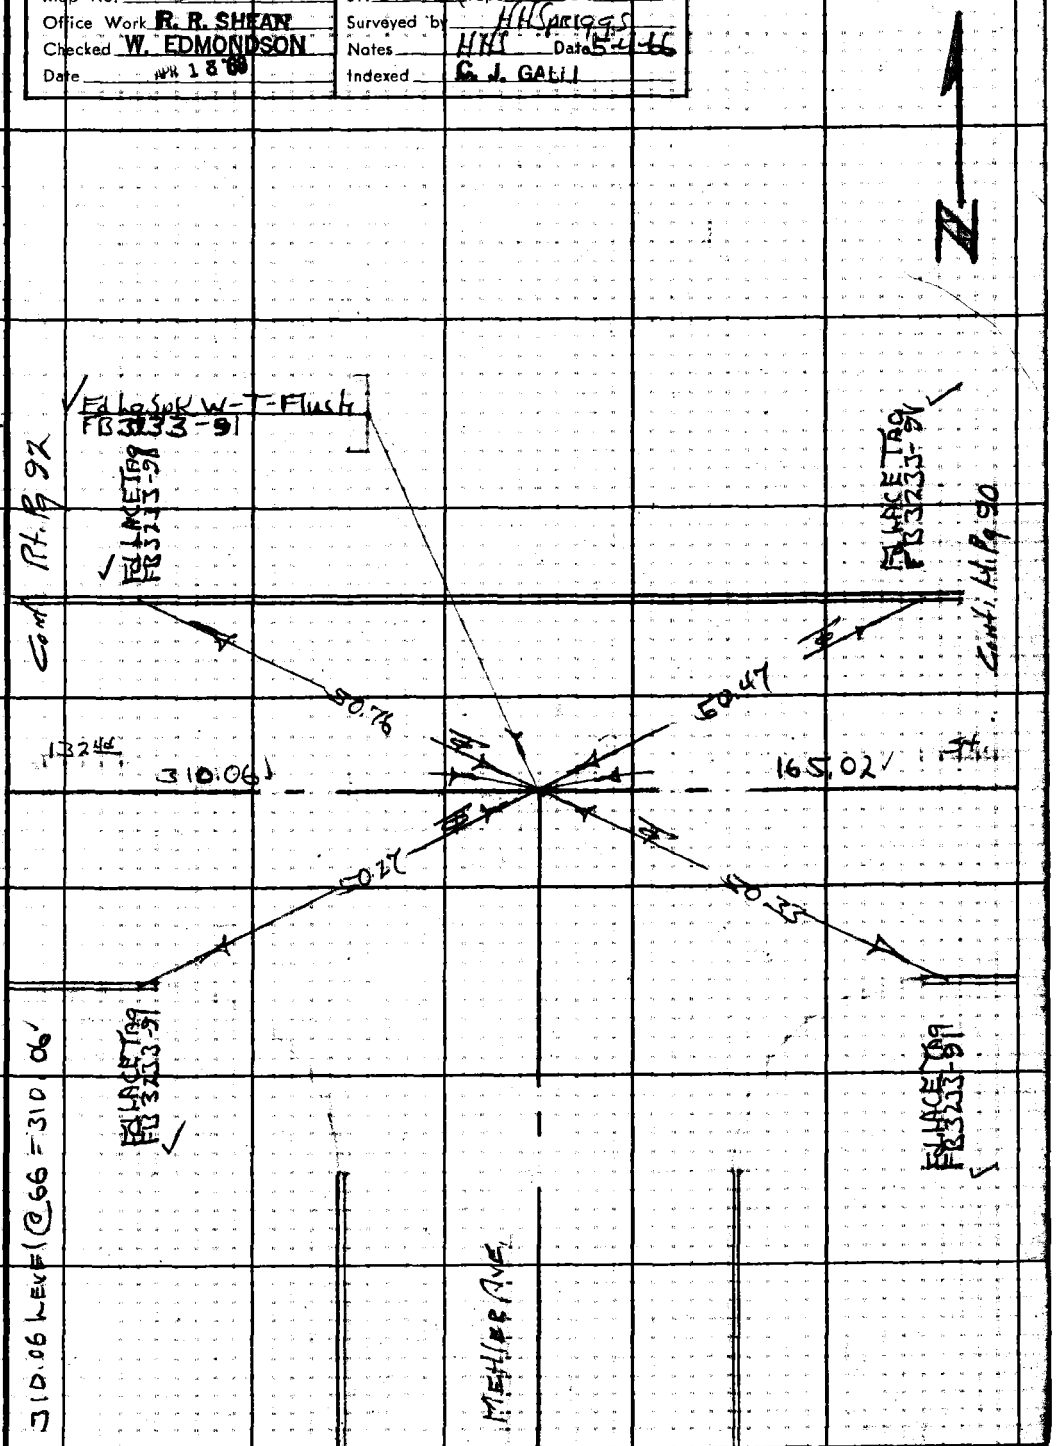

Note: Any Additions or Changes on this Sheet Must be Made or Circled in Red Ink With Date and Name of Person Making Change.

Do not extend this side of this line. W.S. 26, C-2

PLEASE RETURN TO
LOS ANGELES COUNTY ENGINEER
403 LOS ANGELES COUNTY ENGINEERING BLDG.

26F309S CE#310 1-65

PLEASE RETURN TO
LOS ANGELES COUNTY ENGINEER
403 LOS ANGELES COUNTY ENGINEERING BLDG.

Note: Any Additions or Changes on This Sheet Must be Made or Circled in Red Ink With Date and Name of Person Making Change.

W.5, 26, C-2

Do not extend this side of this line.

Notes Ck'd by W. EDMONDSON	Survey of AVALON BLVD	F. B. 3267 Pg. 93
Map No. B-3081	JN 008594 Tape 025 Std 68 °F	
Office Work R. R. SHEAN	Surveyed by H.H. SPRIGGS	
Checked W. EDMONDSON	Notes H/S Date 5-4-66	
Date APR 18 '68	Indexed	

Note: Any Additions or Changes on this Sheet Must be Made or Circled in Red Ink With Date and Name of Person Making Change.

Do not extend this side of this line.

W, S, 26, C-2

PLEASE RETURN TO
LOS ANGELES COUNTY ENGINEER
403 Los Angeles County Engineering Bldg.

76F3095 C.E. #310 6-62

PLEASE RETURN TO
LOS ANGELES COUNTY ENGINEER
403 LOS ANGELES COUNTY ENGINEERING BLDG.

Note: Any Additions or Changes on This Sheet Must be Made or Circled in Red Ink With Date and Name of Person Making Change.

W.S.26, C-2

Do not extend this side of this line.

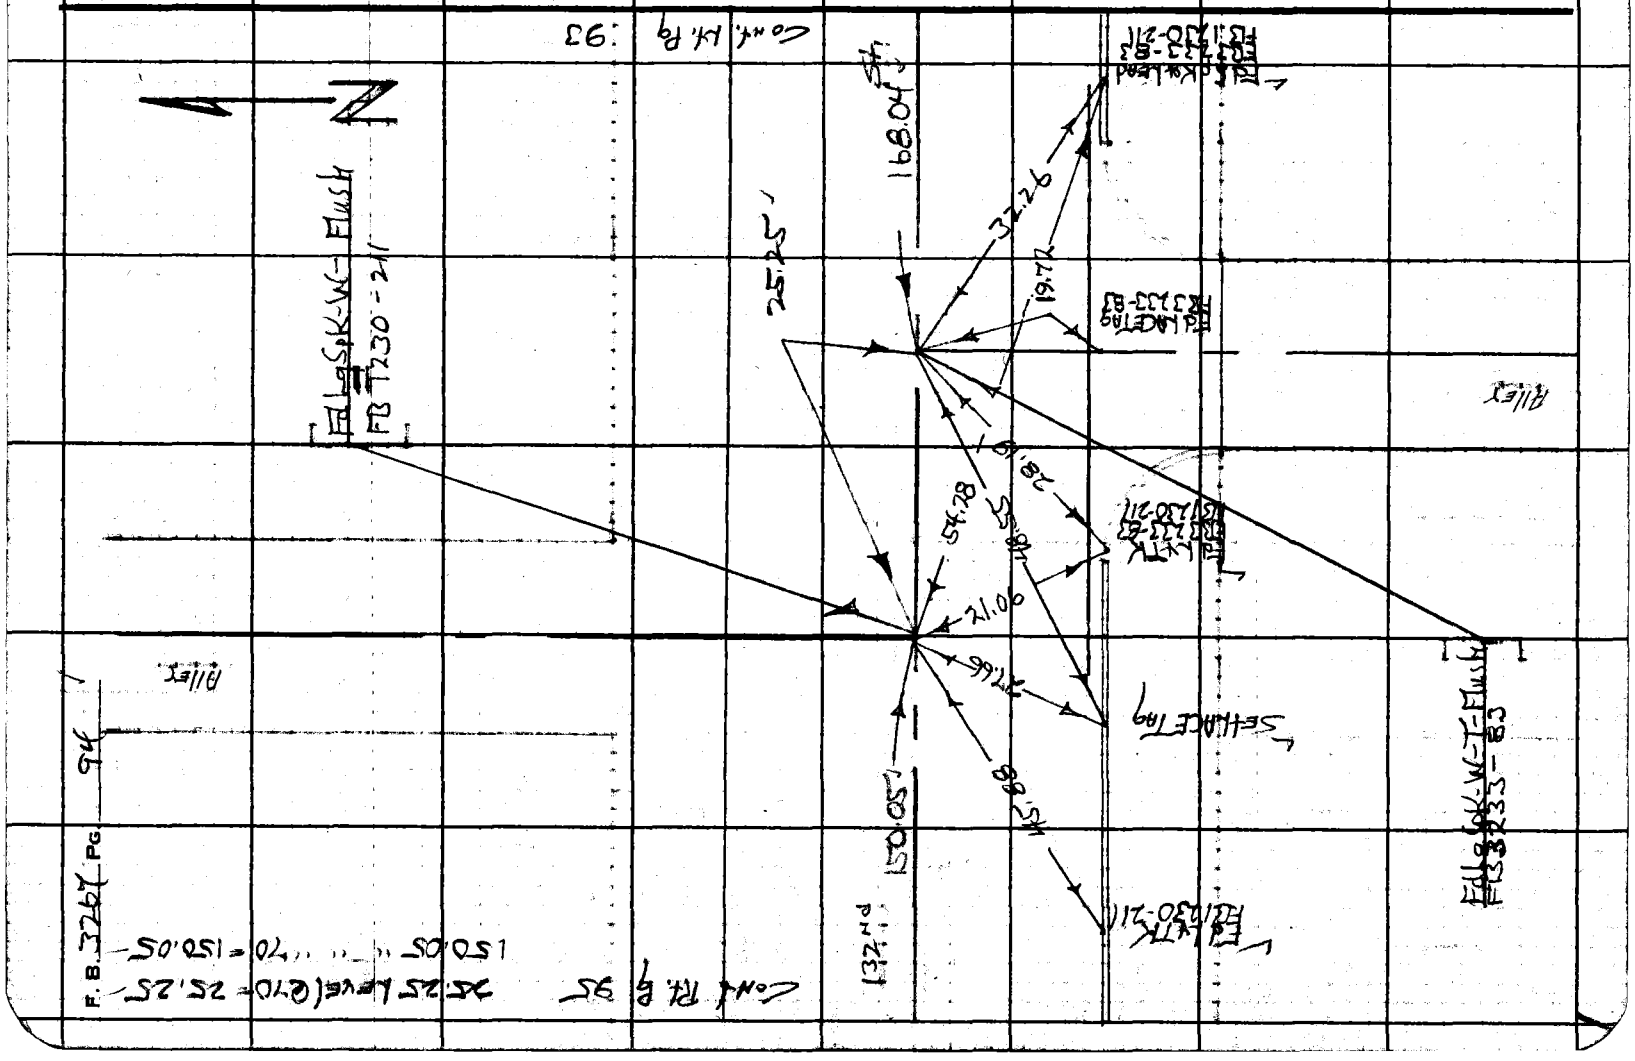

Notes Ck'd by W. EDMONDSON	Survey of Avalon Blvd	F. B 3267	PG. 95
Map No. B-3081	JN 009594 Tape 0253 Std 68 °F		
Office Work R. R. SHEAN	Surveyed by HH Spriggs		
Checked W. EDMONDSON	Notes HHS Date 5-4-66		
Date APR 1 8 '68	Indexed C. J. GALLI		

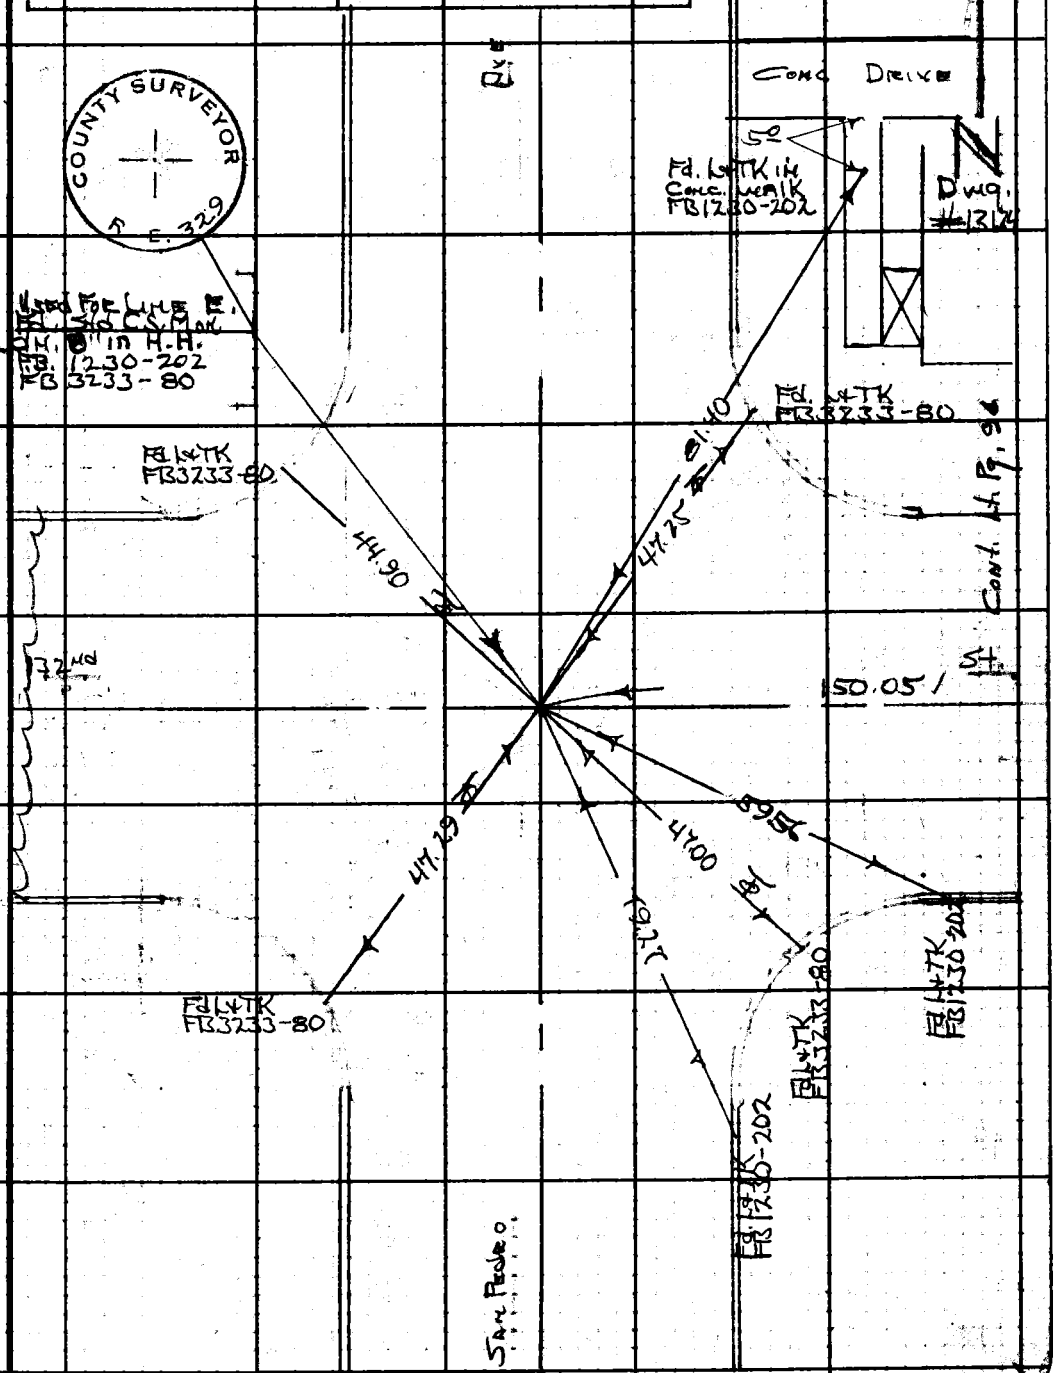

Note: Any Additions or Changes on This Sheet Must be Made or Circled in Red Ink With Date and Name of Person Making Change.

Do not extend this side of this line.

W.S. 26, C-2

PLEASE RETURN TO
LOS ANGELES COUNTY ENGINEER
403 LOS ANGELES COUNTY ENGINEERING BLDG.

76F309S CE #310 6-62

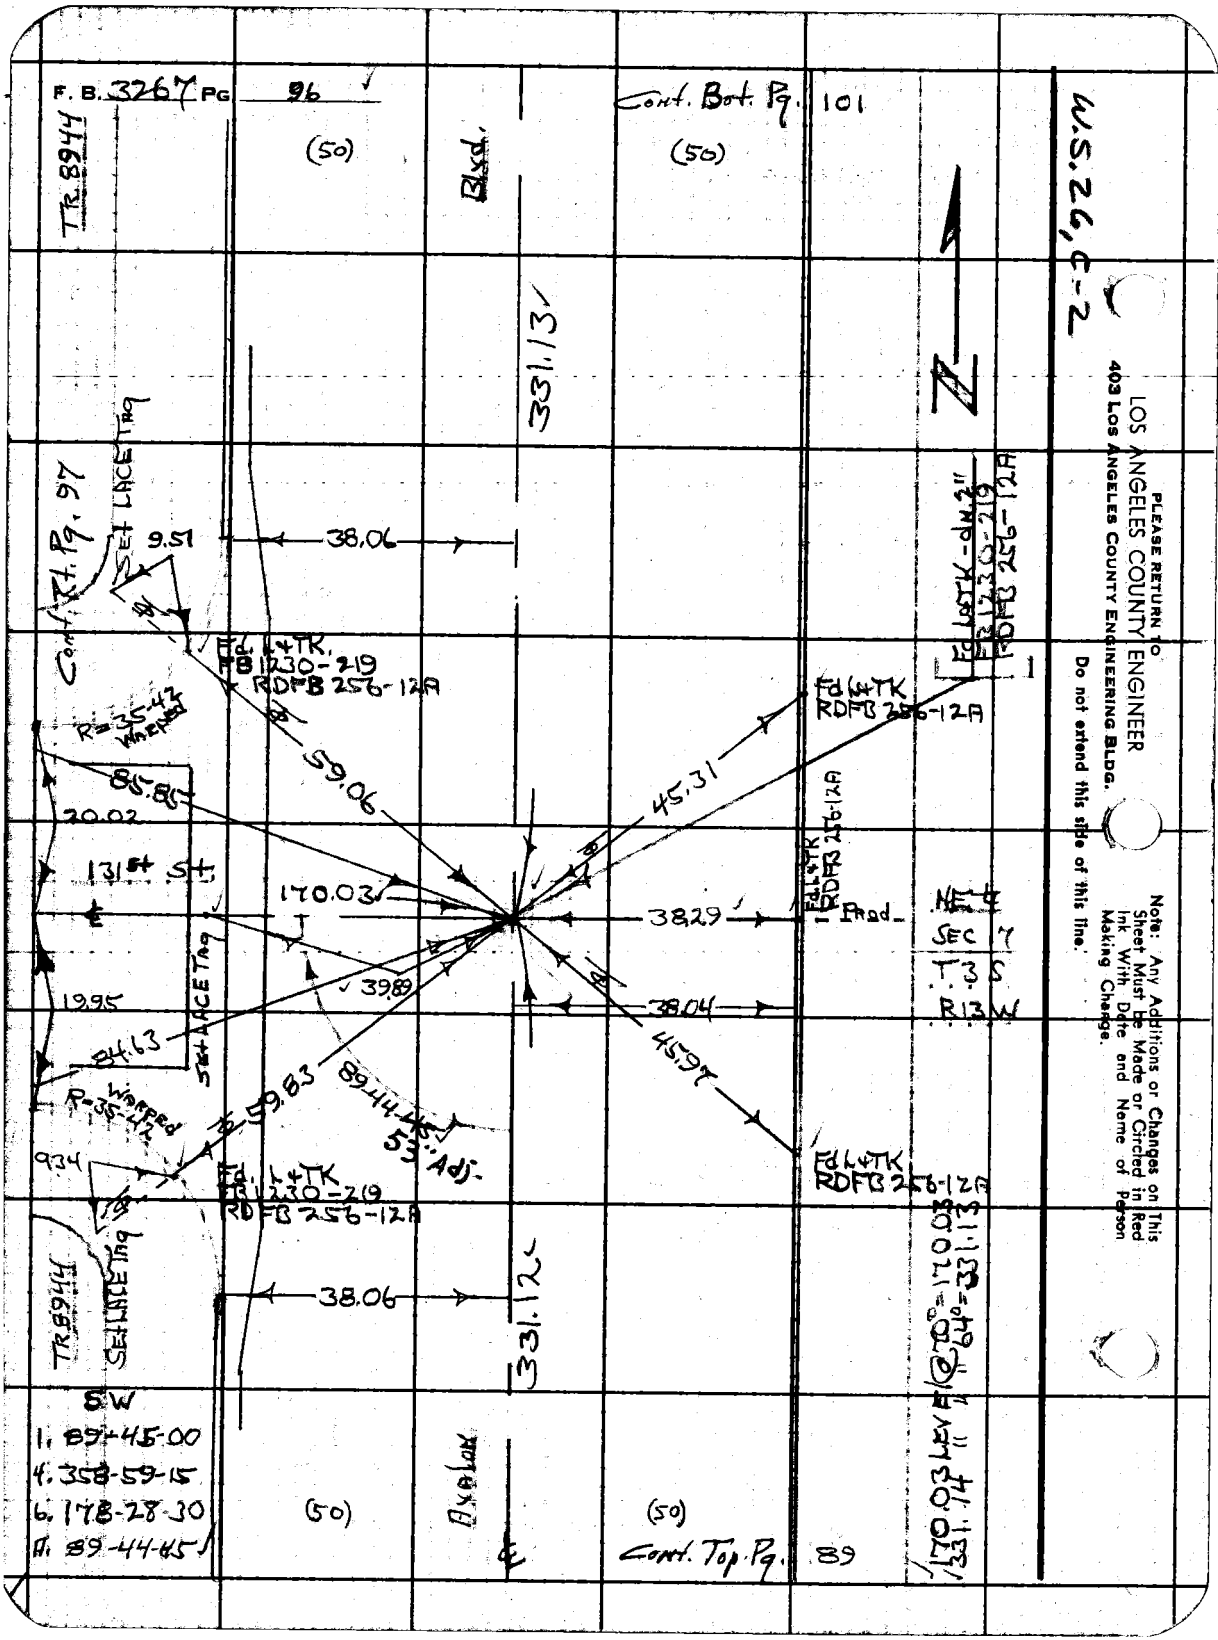
F. B. 3267 PG 96
Cont. Bot. Pg. 101
(50)
(50)
Blvd.
TR 8944
331.13
Cont. Rt. Pg. 97
SET LACE Tag
9.51
38.06
Fd. L+TK.
FB 1230-219
RDFB 256-12A
R=35-42 Warped
59.06
85.85
20.02
131st St.
170.03
45.31
Fd L+TK
RDFB 256-12A
Fd L+TK
RDFB 256-12A
38.29
Prod.
NE 4
SEC 7
T 3 S
R 13 W
39.89
19.95
84.63
38.04
45.97
59.83
89-44-45
53" Adj.
R=35-42 Warped
9.34
Fd. L+TK
FB 1230-219
RDFB 256-12A
Fd L+TK
RDFB 256-12A
38.06
331.12
TR 8944
SET LACE Tag
SW
1. 89-45-00
4. 358-59-15
6. 178-28-30
A. 89-44-45
(50)
Avalon
(50)
Cont. Top Pg. 89
170.03 LEVEL @ 70° = 170.03
331.14 " " 64° = 331.13
W.S. 26, C-2
PLEASE RETURN TO
LOS ANGELES COUNTY ENGINEER
403 LOS ANGELES COUNTY ENGINEERING BLDG.
Do not extend this side of this line.
Note: Any Additions or Changes on This Sheet Must be Made or Circled in Red Ink With Date and Name of Person Making Change.

Notes Ck'd by W. EDMONDSON	Survey of Avalon Blvd	F. B. 3267 Pg. 97
Map No. B-3081	JN 009594 Tape 0253 Std 68 °F	
Office Work R. R. SHEAN	Surveyed by HH Spriggs	
Checked W. EDMONDSON	Notes HHS Date 5-4-66	
Date APR 15 '68	Indexed C. J. GALLI	

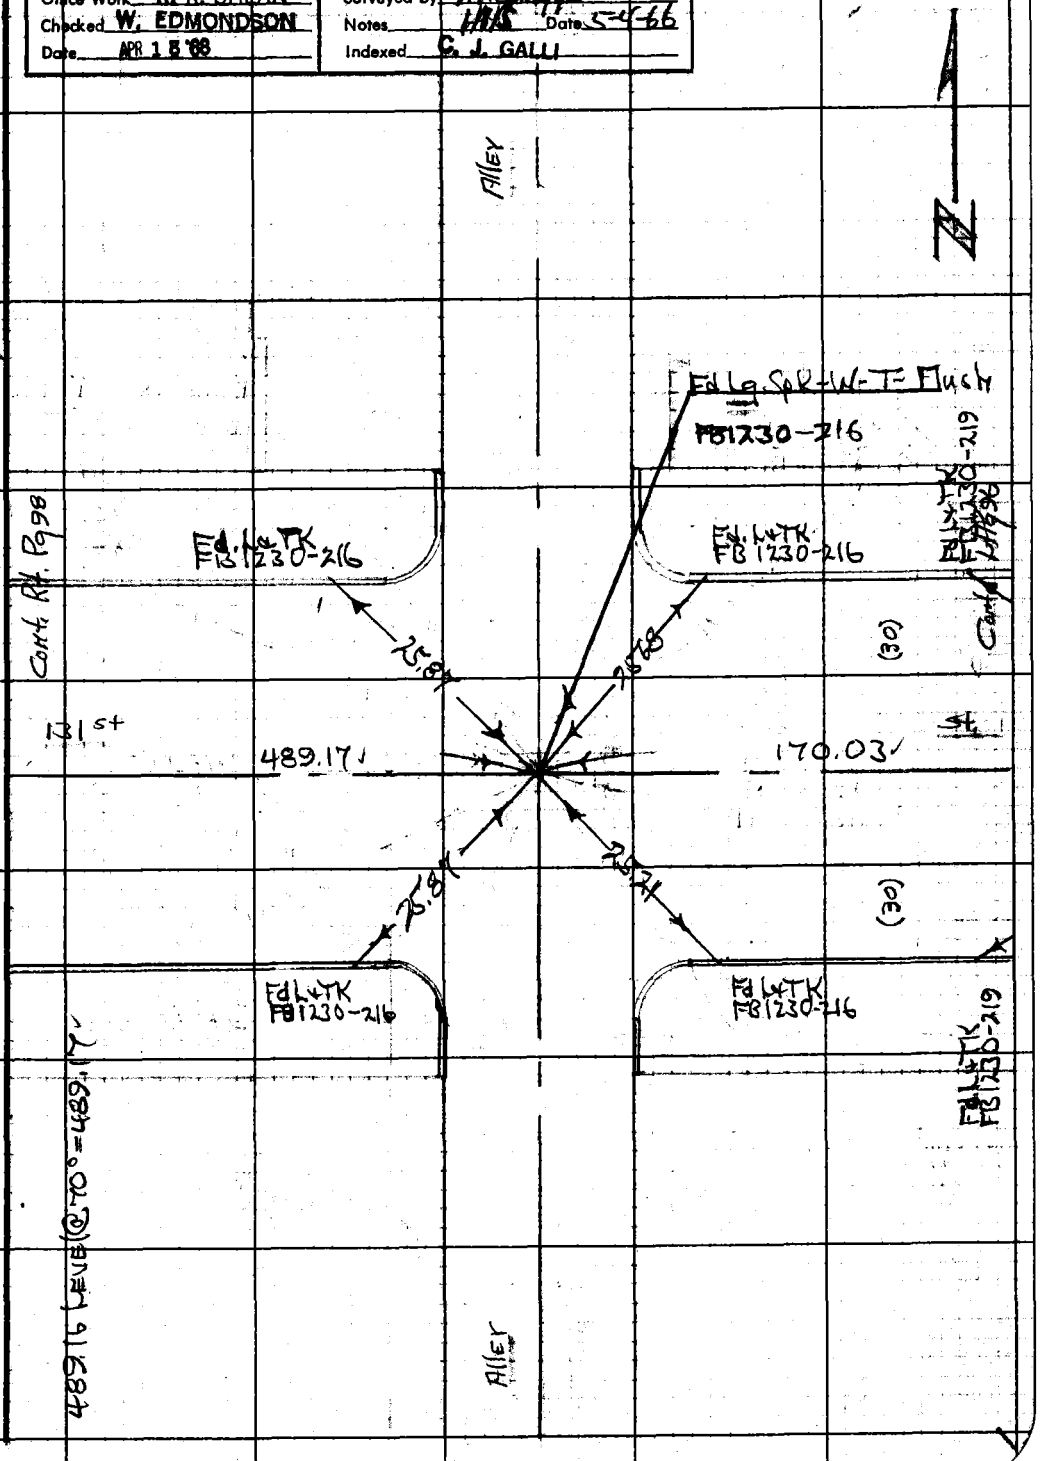

Note: Any Additions or Changes on This Sheet Must be Made or Circled in Red Ink With Date and Name of Person Making Change.

Do not extend notes this side of this line.

W.S. 26, C-2

RETURN TO
LOS ANGELES COUNTY ENGINEER
700 LOS ANGELES COUNTY ENGINEERING BLDG.

76F309S CE #247—3-57

RETURN TO
LOS ANGELES COUNTY ENGINEER
700 LOS ANGELES COUNTY ENGINEERING BLDG.

Notes: Any Additions or Changes on This Sheet Must be Made or Circled in Red Ink With Date and Name of Person Making Change.

Do not extend notes this side of this line.

W.S.26, C-2

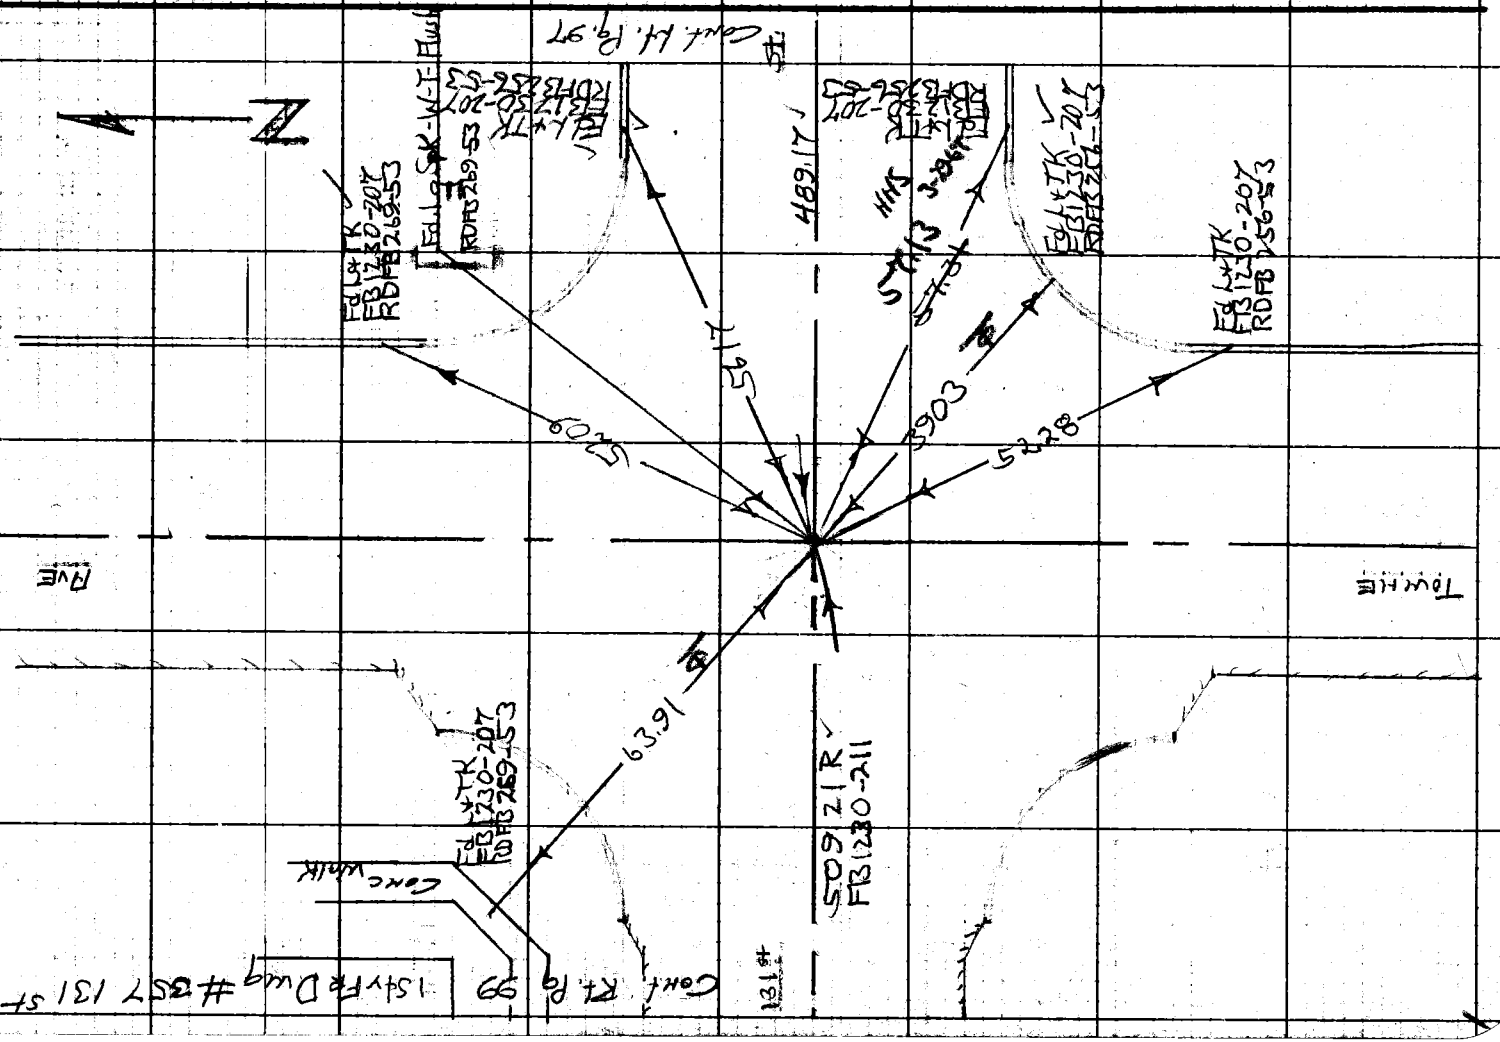

Notes Ck'd by W. EDMONDSON	Survey of Avalon Blvd
Map No. B-3081	JN 009594 Tape 0253 Std 68 °F
Office Work R. R. SHEAN	Surveyed by HHSpr1995
Checked W. EDMONDSON	Notes HHS Date 5-4-66
Date APR 1 8 '68	Indexed C. J. GALLI

F. B. 3267 PG. 99

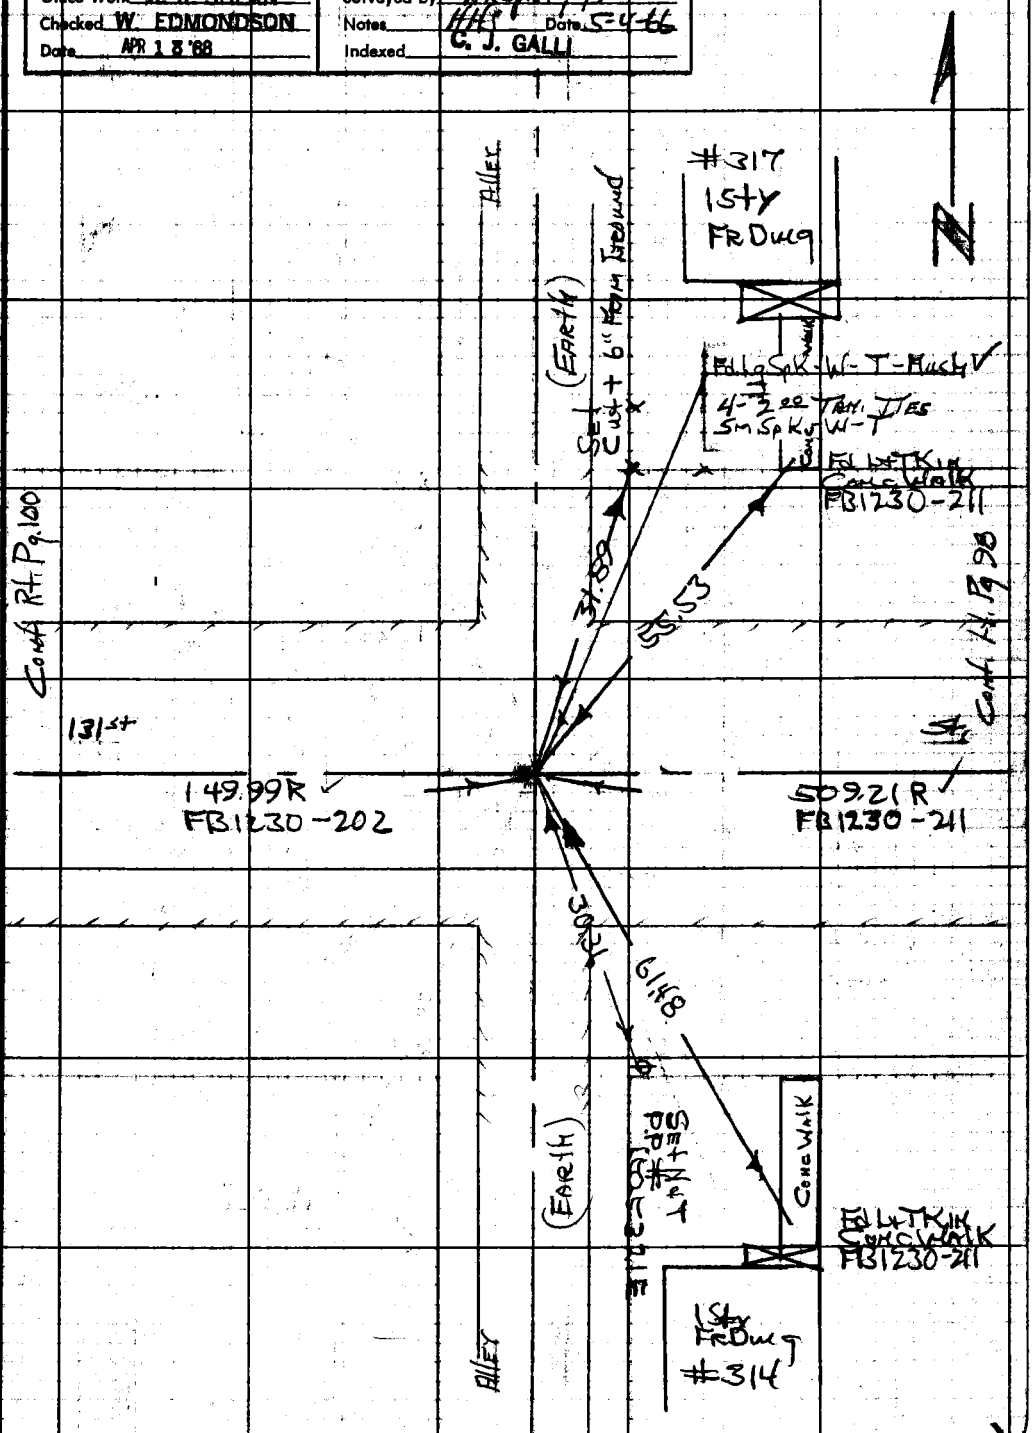

Note: Any Additions or Changes on This Sheet Must be Made or Circled in Red Ink With Date and Name of Person Making Change.

Do not extend notes this side of this line.

W.S. 26, C-2

RETURN TO
LOS ANGELES COUNTY ENGINEER
700 LOS ANGELES COUNTY ENGINEERING BLDG.

76F3098 CE #247—3-57

RETURN TO
LOS ANGELES COUNTY ENGINEER
700 LOS ANGELES COUNTY ENGINEERING BLDG.

Note: Any Additions or Changes on This Sheet Must be Made or Circled in Red Ink With Date and Name of Person Making Change.

Do not extend notes this side of this line.

W.S. 26, C-2

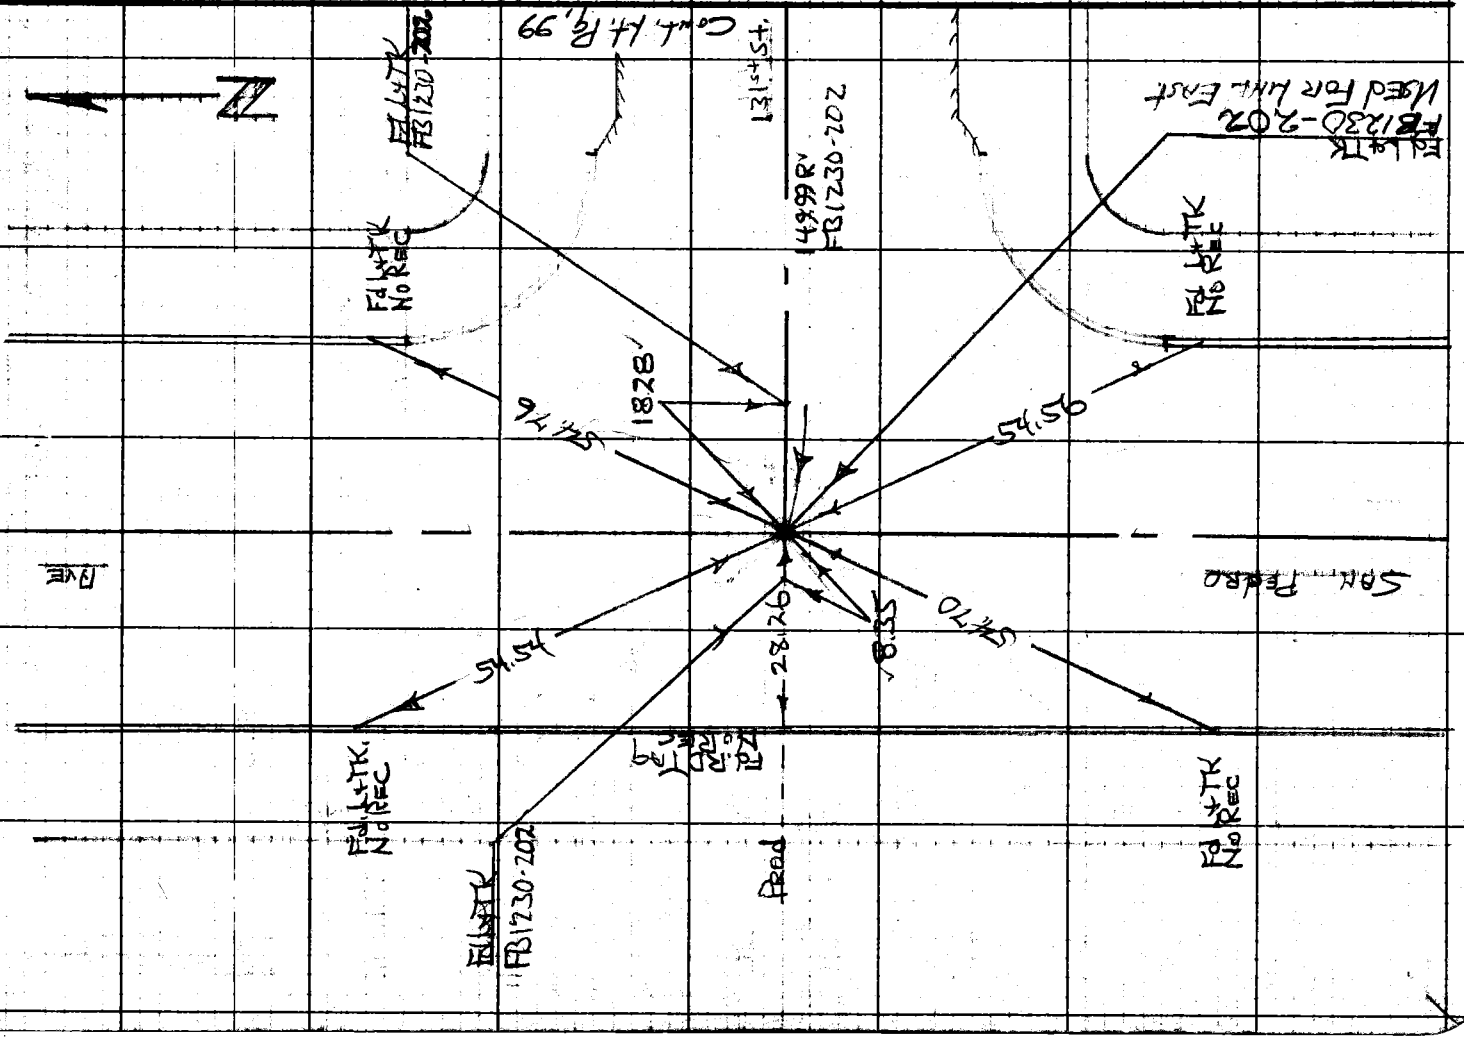

F. B. 3267 Pg. 100

Notes Ck'd By W. EDMONDSON	Survey of Avalon Blvd
Map No. B-3081	JN 009594 Tape 0253 Std 68 °F
Office Work R. R. SHEAN	Surveyed by HH Spriggs
Checked W. EDMONDSON	Notes HHS Date 5-4-66 C. J. GALLI
Date APR 1 8 '68	Indexed

F. B3267 PG. 101

Note: Any Additions or Changes on This Sheet Must be Made or Circled in Red Ink With Date and Name of Person Making Change.

Do not extend notes this side of this line.

RETURN TO
LOS ANGELES COUNTY ENGINEER
700 LOS ANGELES COUNTY ENGINEERING BLDG.

76F309S CE #247—3-57

RETURN TO
LOS ANGELES COUNTY ENGINEER
700 LOS ANGELES COUNTY ENGINEERING BLDG.

Note: Any Additions or Changes on This Sheet Must be Made or Circled in Red Ink With Date and Name of Person Making Change.

W.S. 26, C-2

Do not extend notes this side of this line.

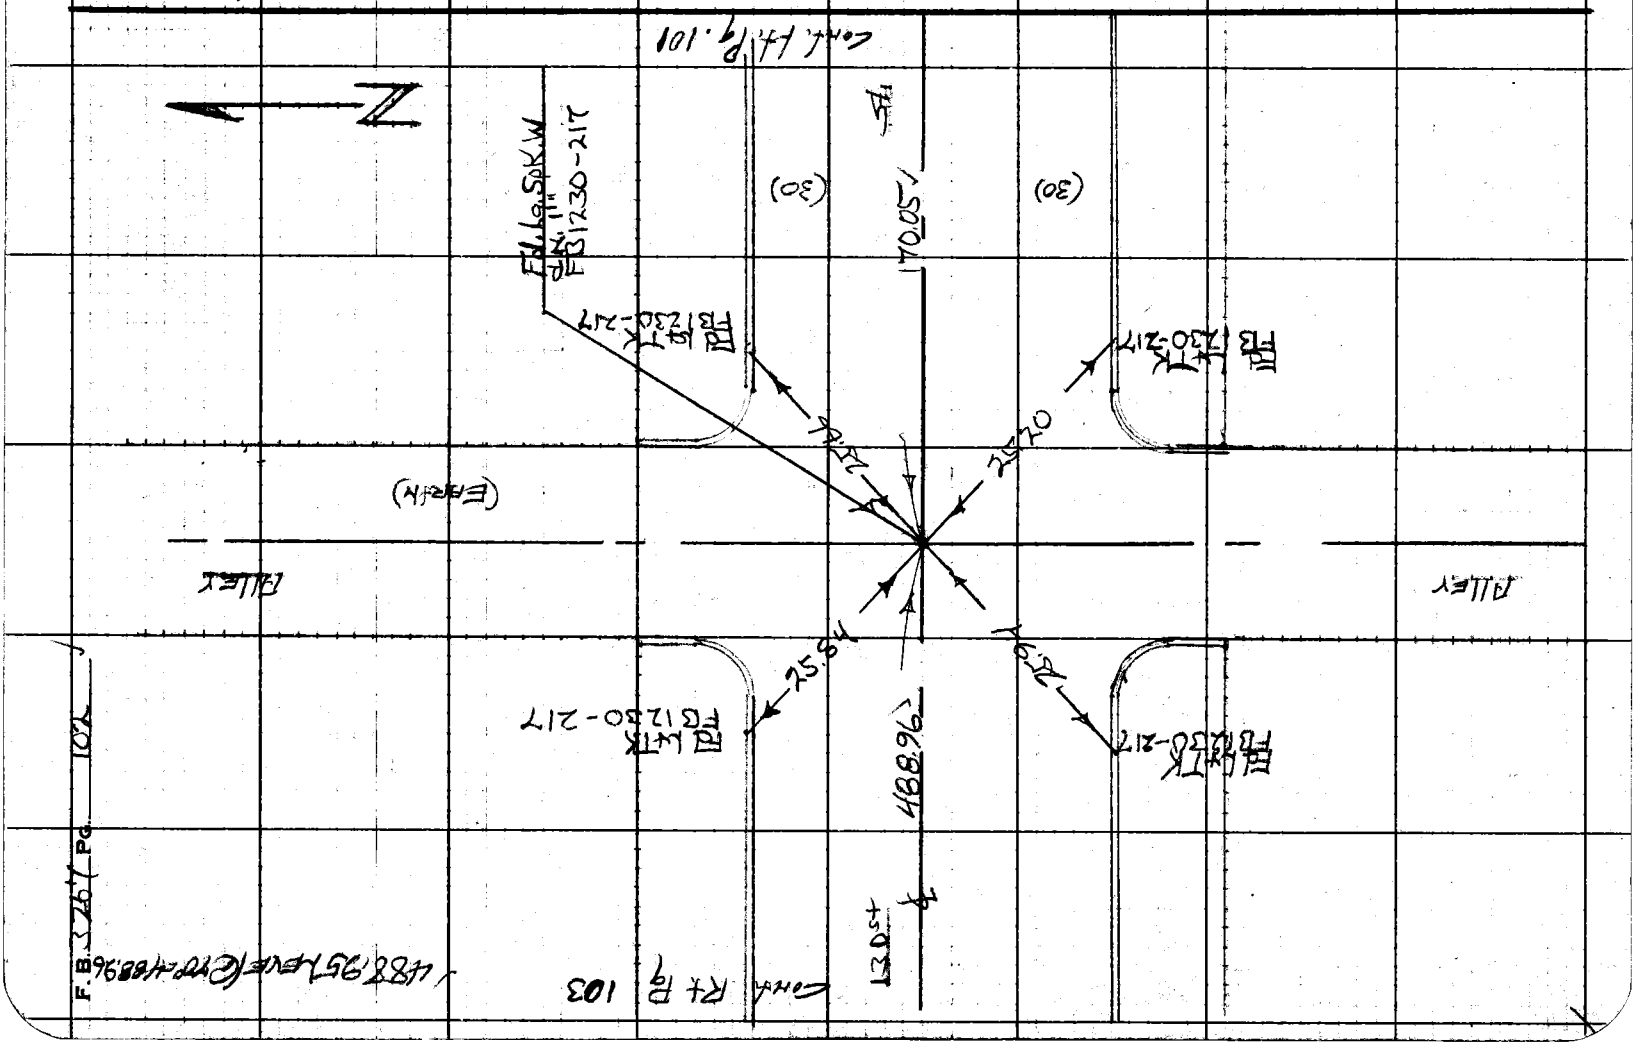

Notes Ck'd by W. EDMONDSON	Survey of Avalon Blvd
Map No. B-3081	JN 0095.94 Tape 0253 Std 68 °F
Office Work R. R. SHEAN	Surveyed by H.H. Spriggs
Checked W. EDMONDSON	Notes HHS Date 5-9-66
Date APR 1 8 '68	Indexed C. J. GALLI

F. B. 3267 PG. 103

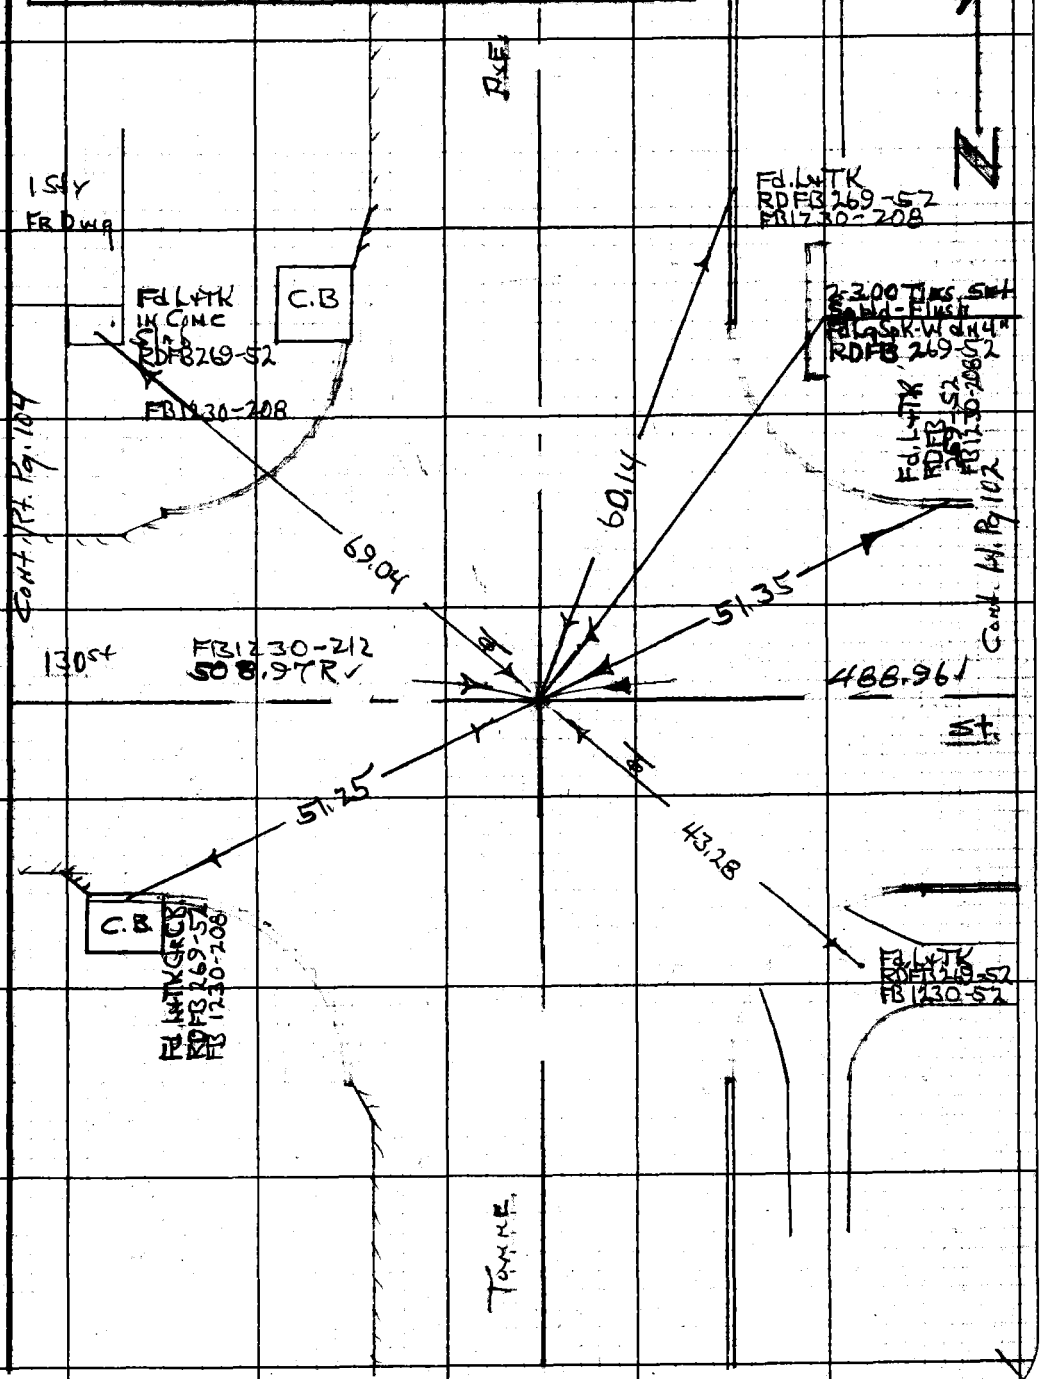

Note: Any Additions or Changes on This Sheet Must be Made or Circled in Red Ink With Date and Name of Person Making Change.

Do not extend notes this side of this line.

W.S. 26, C-2

RETURN TO
LOS ANGELES COUNTY ENGINEER
700 LOS ANGELES COUNTY ENGINEERING BLDG.

76F309S CE #247—3-57

F.B. 3267 Pg. 104

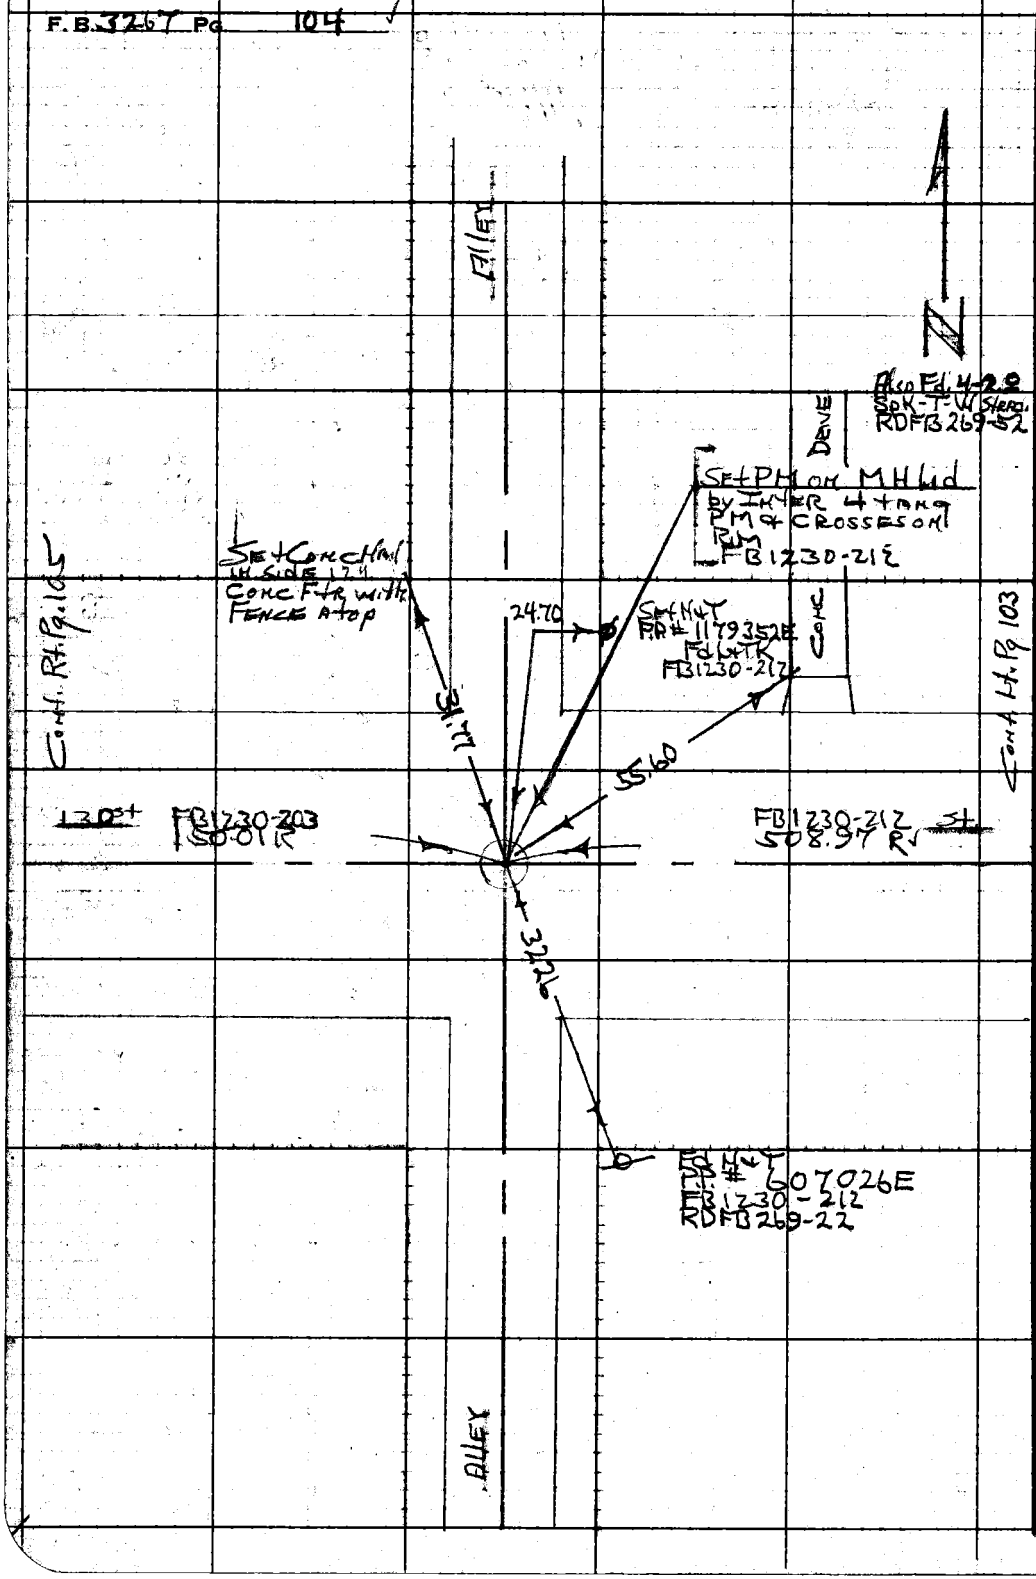

RETURN TO
LOS ANGELES COUNTY ENGINEER
700 LOS ANGELES COUNTY ENGINEERING BLDG.

Do not extend notes this side of this line.

Note: Any Additions or Changes on This Sheet Must be Made or Circled in Red Ink With Date and Name of Person Making Change.

Notes Ck'd by W. EDMONDSON	Survey of Avalon Blvd
Map No. B-3081	JN 009594 Type 0253 Std 68 °F
Office Work R. R. SHEAN	Surveyed by HH Spriggs
Checked W. EDMONDSON	Notes HHS Date 5-4-66
Date APR 18 '66	Indexed C. J. GALLI

F. B 3267 PG. 105

COUNTY ENGINEER
R. E. 5869

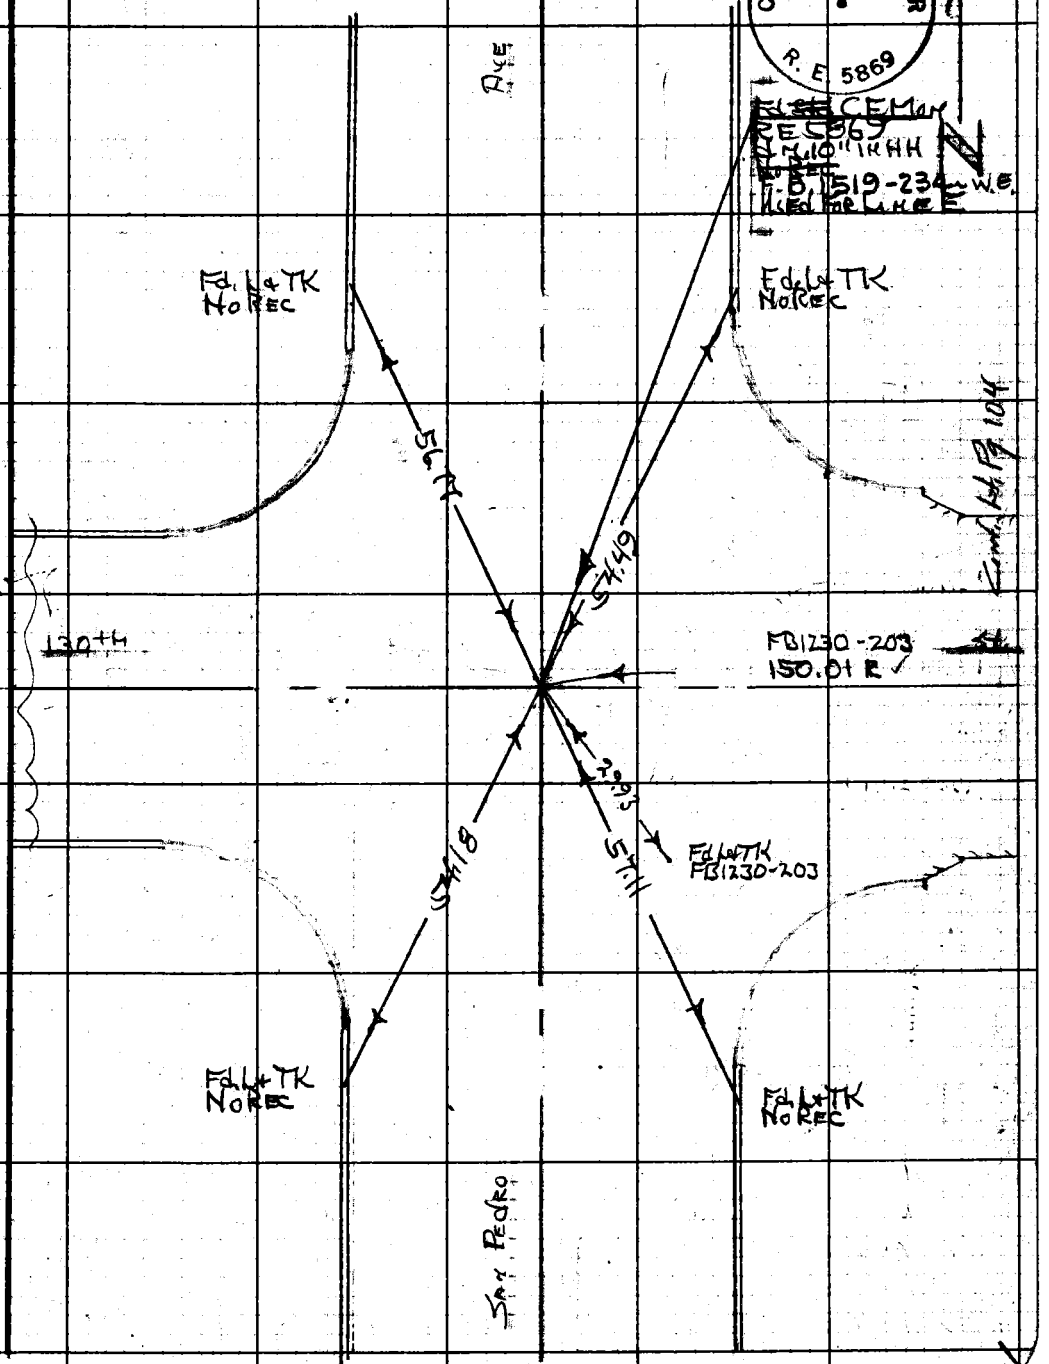

Note: Any Additions or Changes on This Sheet Must be Made or Circled in Red Ink With Date and Name of Person Making Change.

Do not extend notes this side of this line. W.S. 26, C-2

RETURN TO
LOS ANGELES COUNTY ENGINEER
900 LOS ANGELES COUNTY ENGINEERING BLDG.

76F3085 CE #247—3-57

RETURN TO
LOS ANGELES COUNTY ENGINEER
700 LOS ANGELES COUNTY ENGINEERING BLDG.

Note: Any Additions or Changes on This Sheet Must be Made or Circled in Red Ink With Date and Name of Person Making Change.

Do not extend notes this side of this line.

W.S.26, C-2

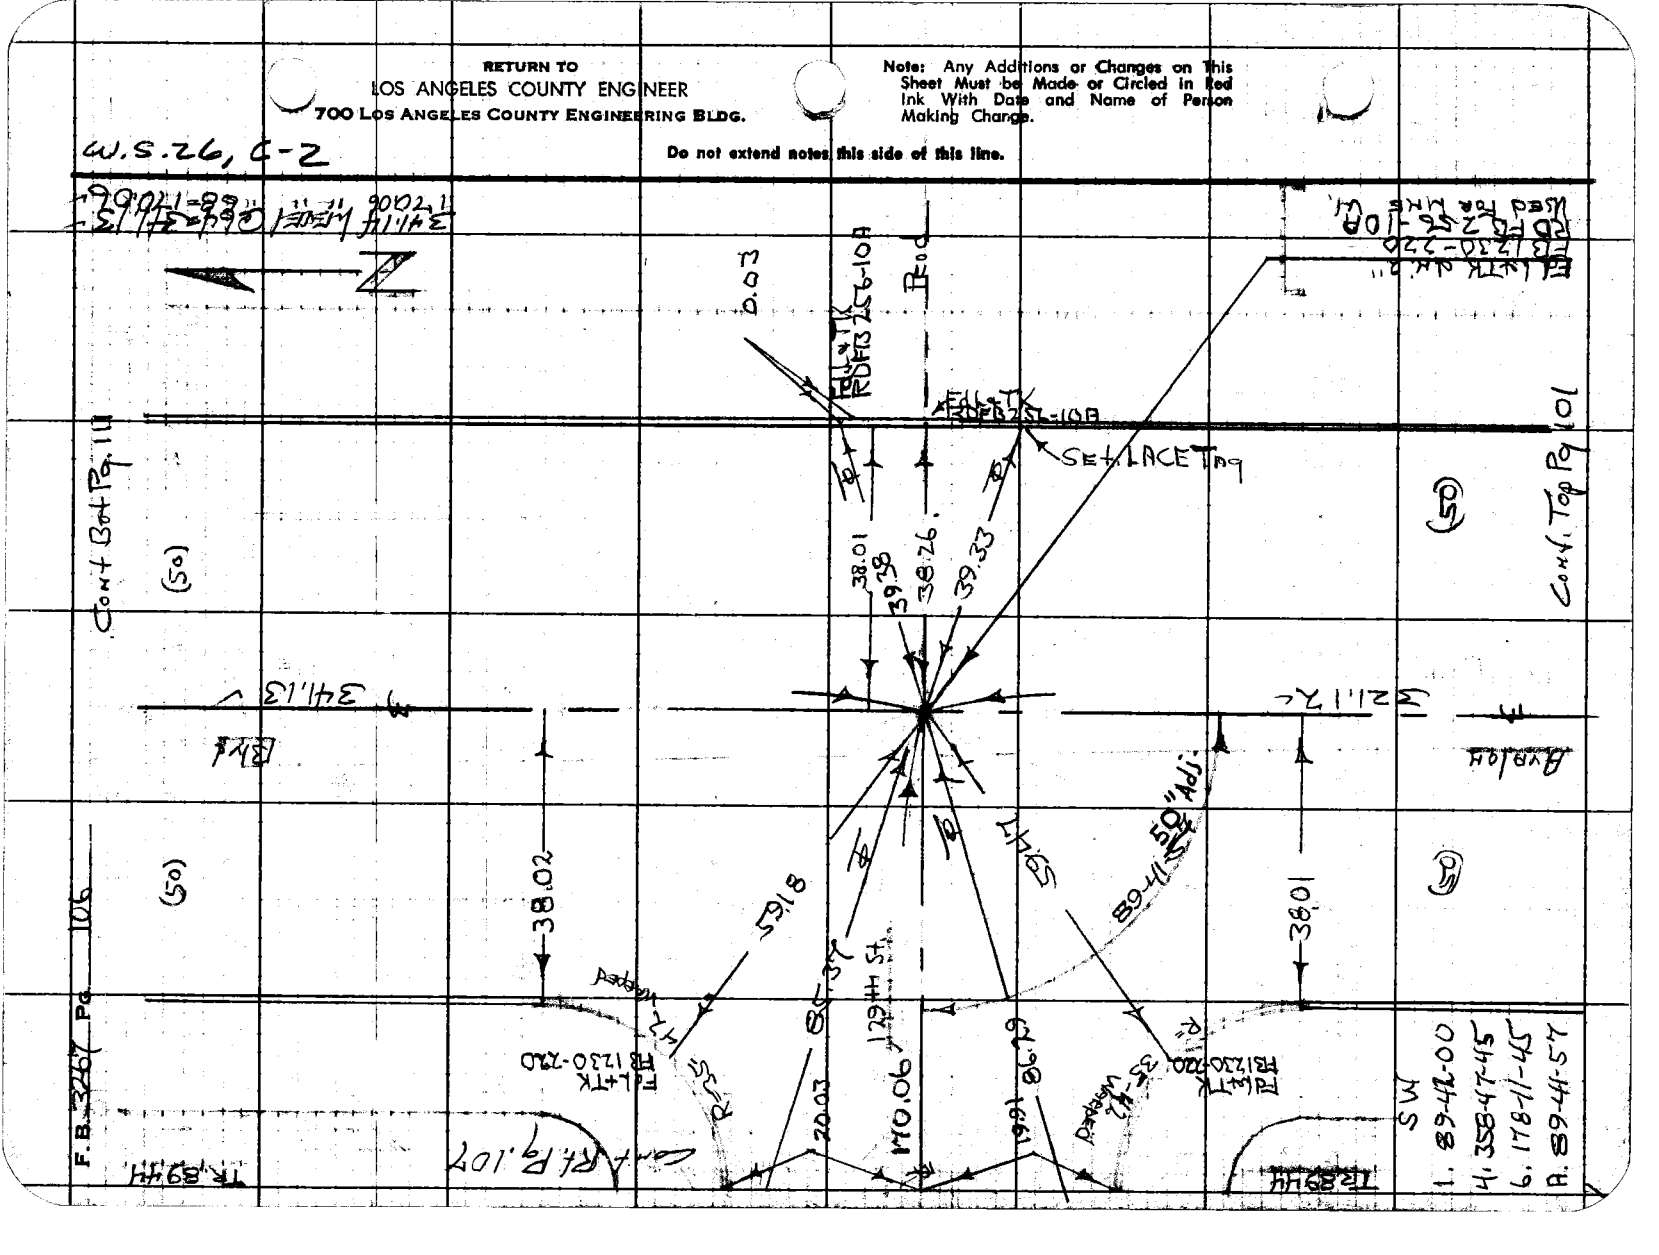

Notes Ck'd by W. EDMONDSON	Survey of Avalon Blvd
Map No. B-3081	JN 009594 Tape 0253 Std 68 °F
Office Work R. R. SHEAN	Surveyed by HH Spriggs
Checked W. EDMONDSON	Notes HHS Date 5-4-66
Date APR 18 '68	Indexed C. J. GALLI

F. B. 3267 PG. 107

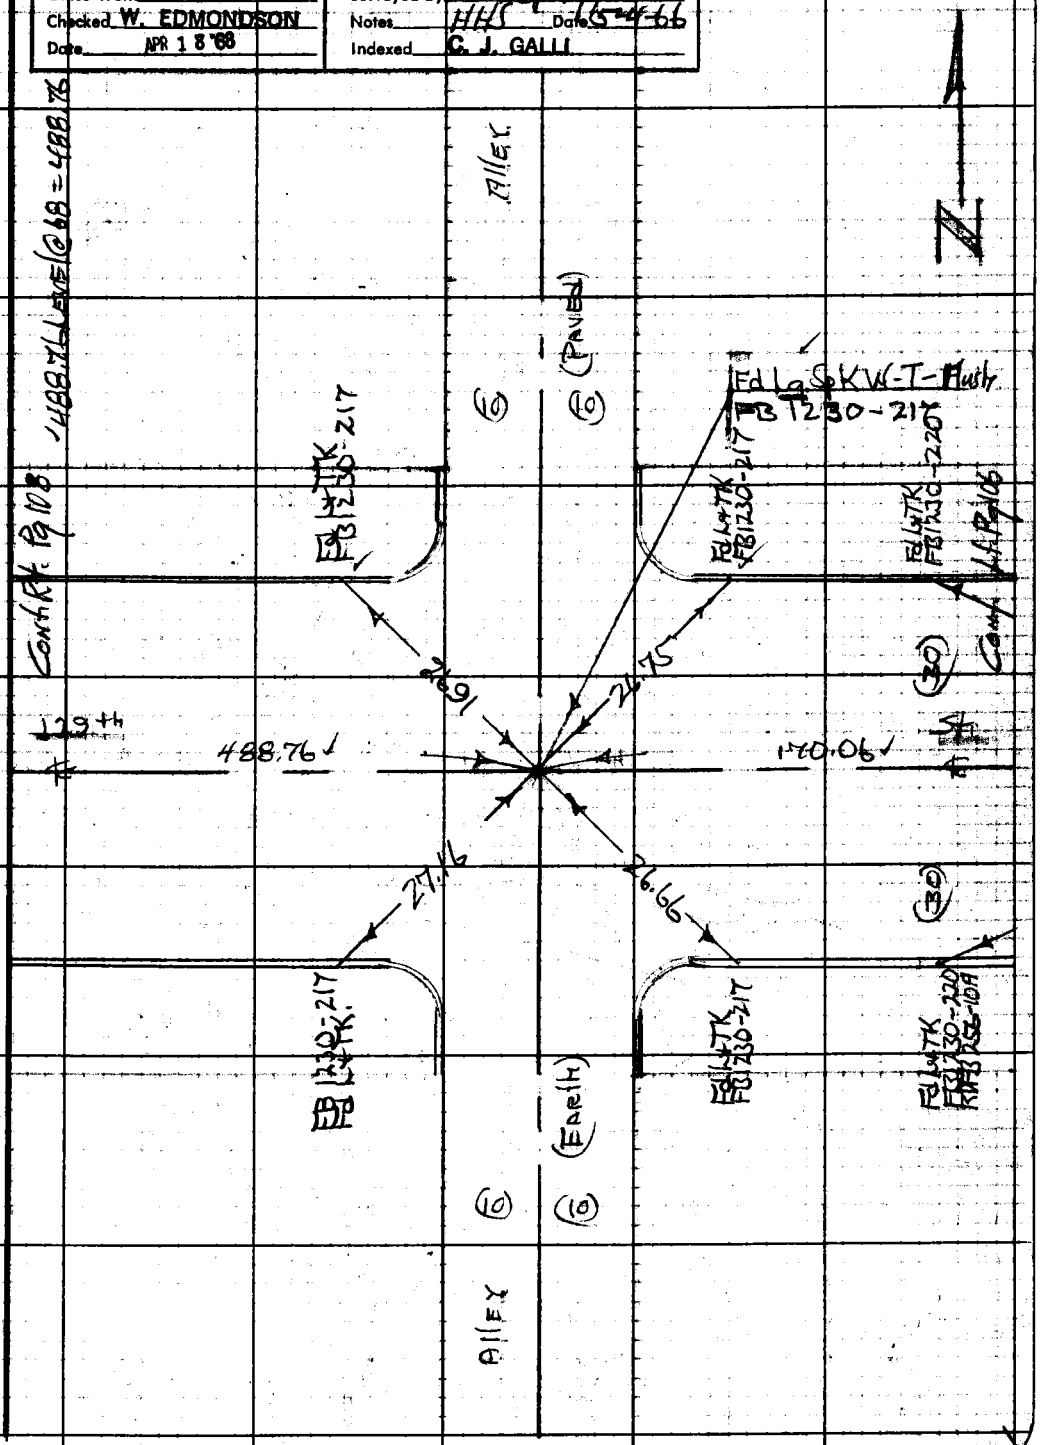

Note: Any Additions or Changes on This Sheet Must be Made or Circled in Red Ink With Date and Name of Person Making Change.

W.S. 26, C-2

Do not extend notes this side of this line.

RETURN TO
LOS ANGELES COUNTY ENGINEER
700 LOS ANGELES COUNTY ENGINEERING BLDG.

76F3095 CE #247—3-57

F.B. 3267 Pg. 108

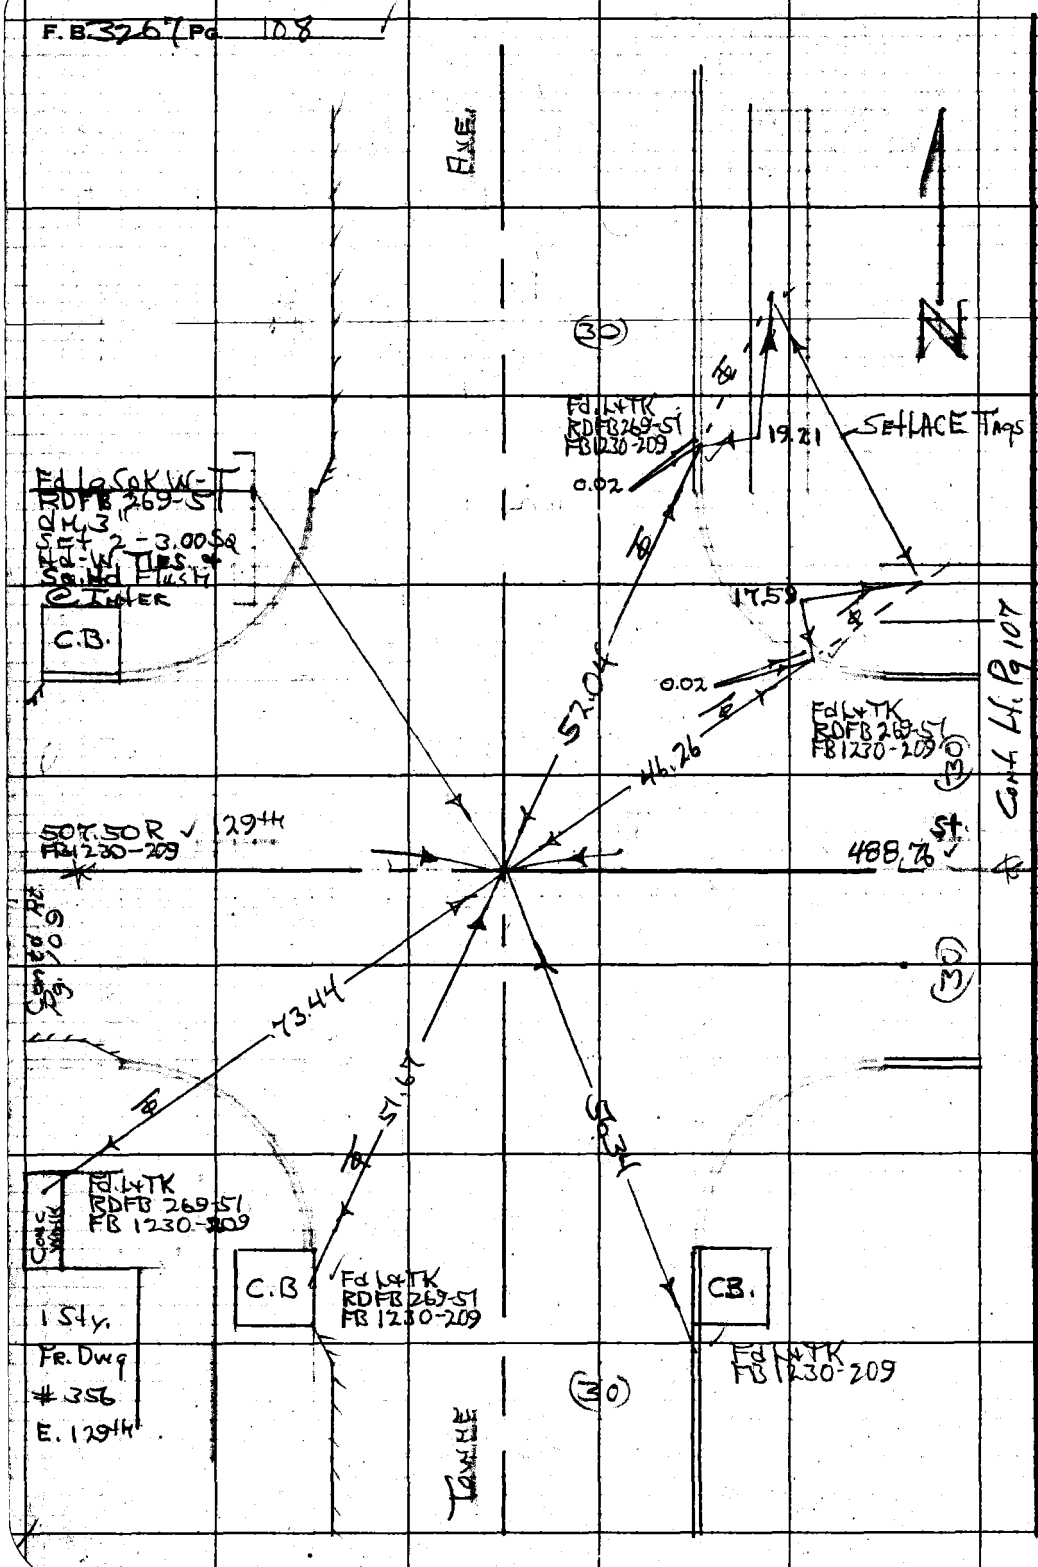

W.S. 26, C-2

RETURN TO
LOS ANGELES COUNTY ENGINEER
700 LOS ANGELES COUNTY ENGINEERING BLDG.

Do not extend notes this side of this line.

Note: Any Additions or Changes on This Sheet Must be Made or Circled in Red Ink With Date and Name of Person Making Change.

Notes Ck'd by W. EDMONDSON
Map No. B-3081
Office Work B. R. SHEAN
Checked W. EDMONDSON
Date APR 1 8 '68

Survey of Avalon Blvd
JN 009594 Tape 0753 Std 68 °F
Surveyed by HH Griggs
Notes HHS Date 5-466
Indexed C. J. GALLI

F. B 3267 Pg. 109

Note: Any Additions or Changes on This Sheet Must be Made or Circled in Red Ink. With Date and Name of Person Making Change.

Do not extend notes this side of this line.

W.S.26, C-2

RETURN TO
LOS ANGELES COUNTY ENGINEER
700 Los Angeles County Engineering Bldg.

76P3088 CE #247—3-57

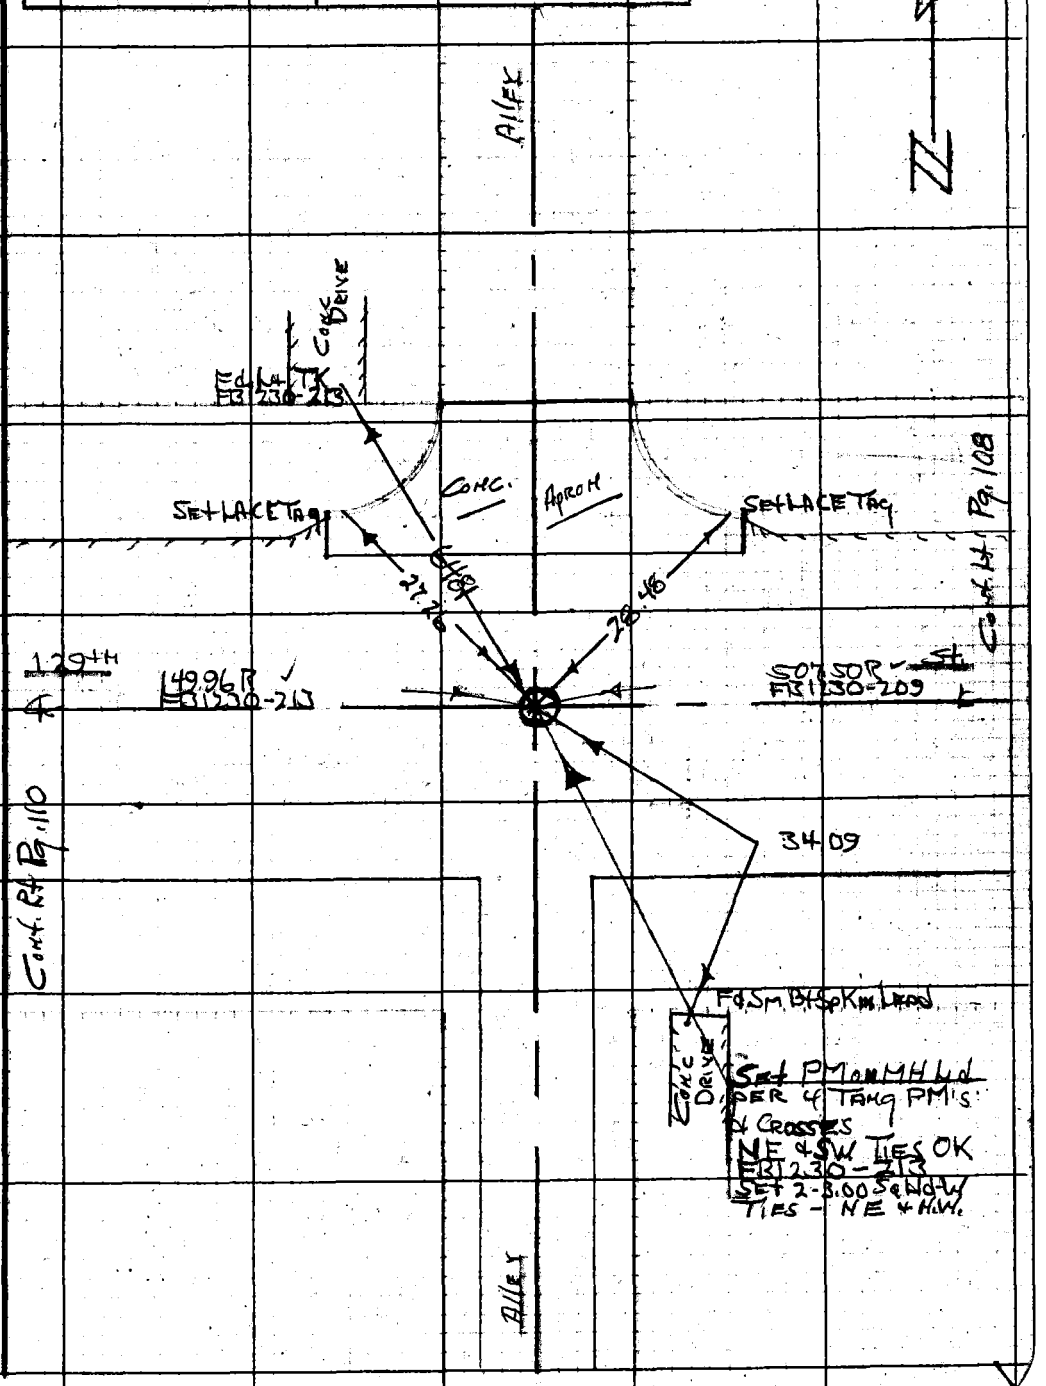

RETURN TO
LOS ANGELES COUNTY ENGINEER
700 LOS ANGELES COUNTY ENGINEERING BLDG.

Note: Any Additions or Changes on This Sheet Must be Made or Circled in Red Ink With Date and Name of Person Making Change.

Do not extend notes this side of this line.

W.S. 26, E-2

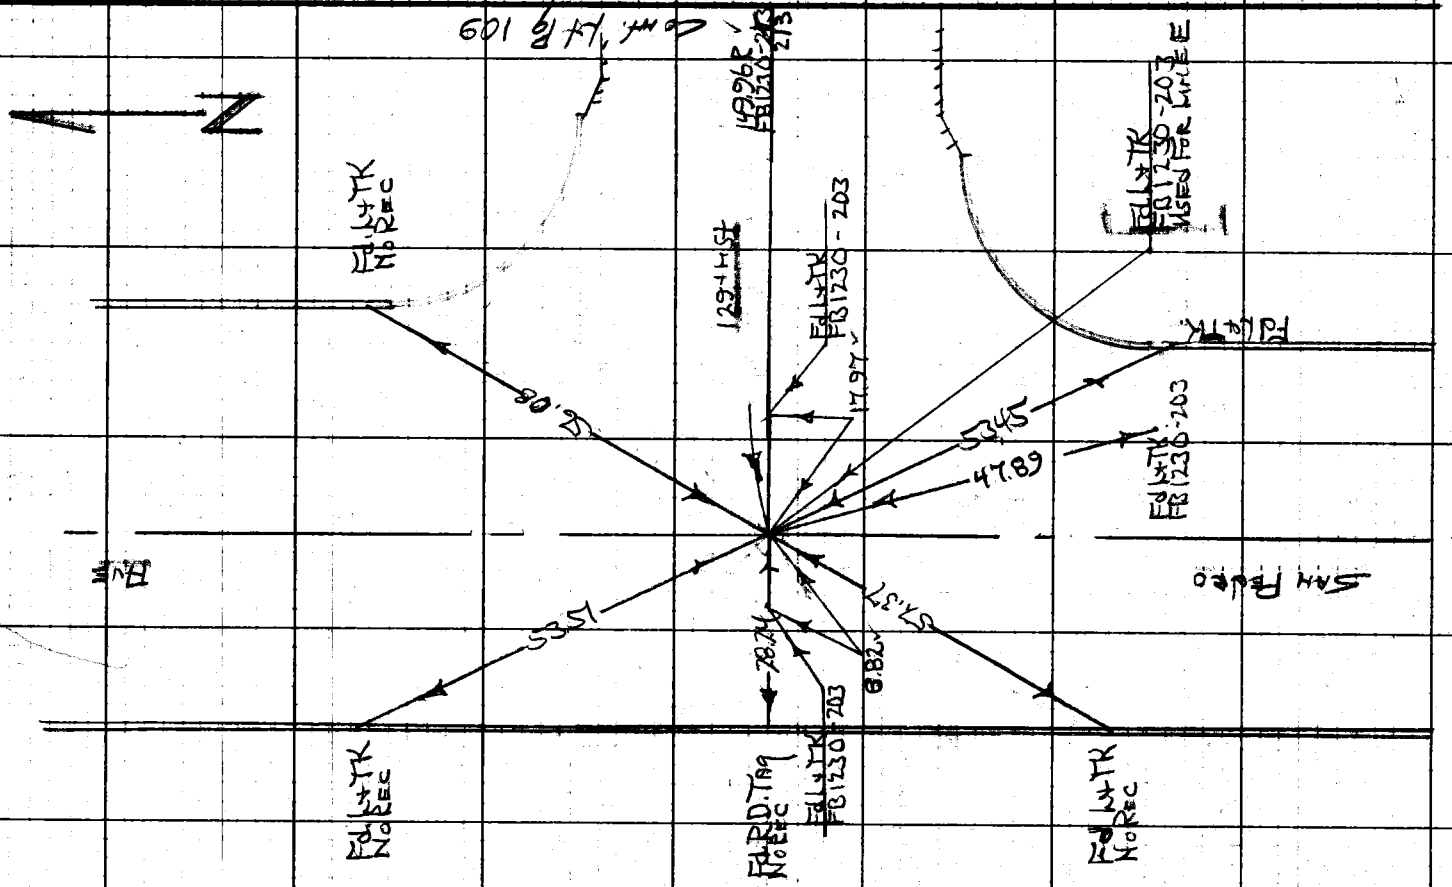

F. B. 3267 Pg. 110

Notes Ck'd by W. EDMONDSON	Survey of Avalon Blvd	F. B. 3261 PG. 111
Map No. B-3081	JN 009594 Tape 0253 Std 68 °F	
Office Work R. R. SHEAN	Surveyed by HHSpeigar	
Checked W. EDMONDSON	Notes HHS Date 5-4-66	
Date APR 1 8 '68	Indexed C. J. GALLI	

Note: Any Additions or Changes on This Sheet Must be Made or Circled in Red Ink With Date and Name of Person Making Change.

Do not extend this side of this line.

PLEASE RETURN TO
LOS ANGELES COUNTY ENGINEER
403 Los Angeles County Engineering Bldg.

76F309S CE#310 1-65

F. B. 3267 PG. 112

89.08 Level @ 68° = 89.08
46.21 " " 68° = 46.21
89.06 " " 68° = 89.06
131.29 " " 68° = 131.29

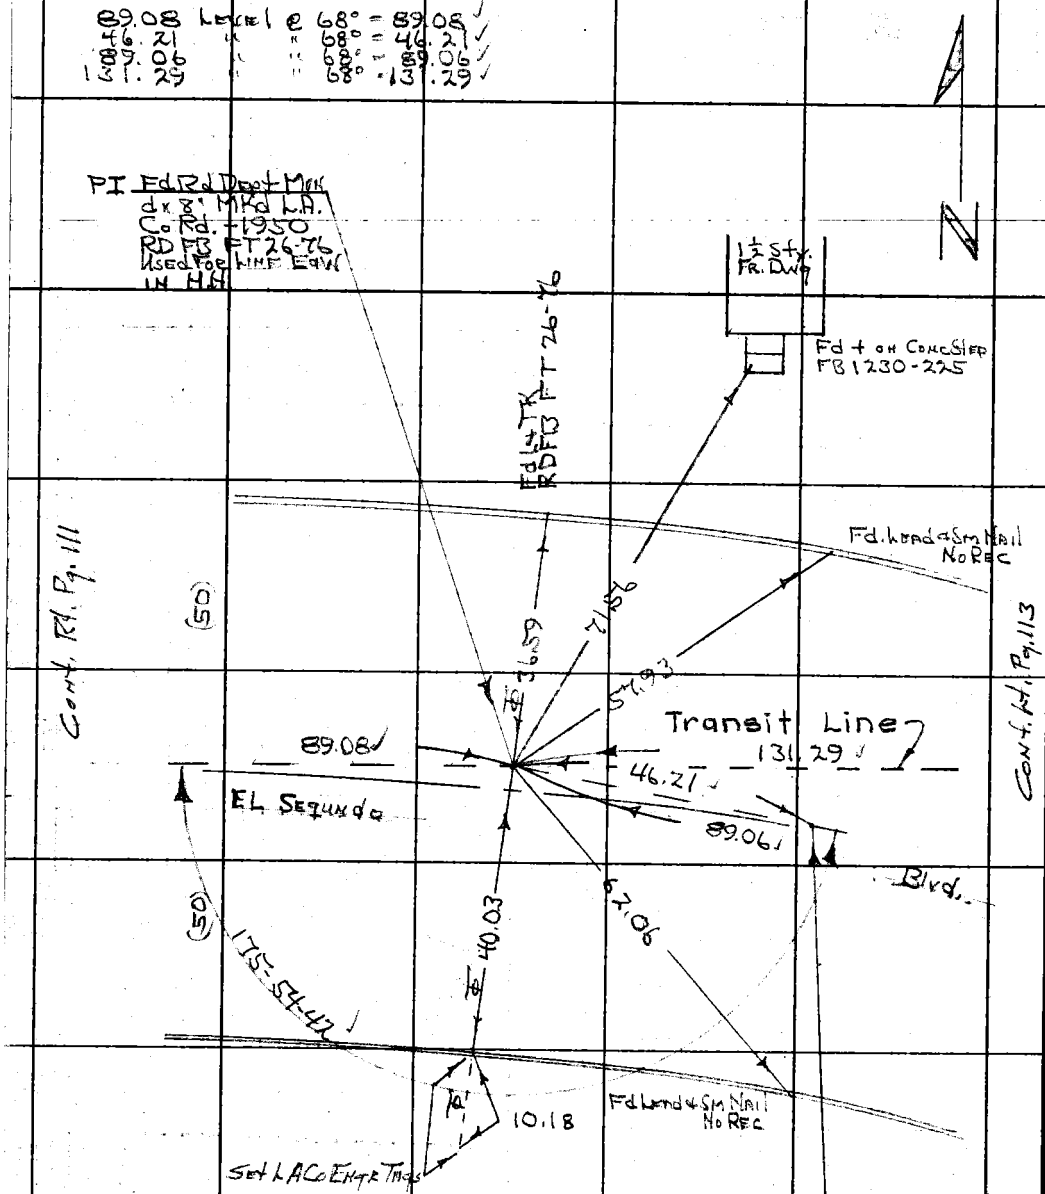

Note: Chaining East from this PI to next PI Pg. 114 data per FB 1230 L226 substanciates the apparent error in dist. between Inter. @ Avalon & BC to East 65.02 R. 64.82 M.

OK-HHS-3-29-67
1. 175-55-00
4. 343-39-00
6. 335-28-15
A. 175-54-42

Fd Lg Spk W-T Flush
MKd. LS 2333

W.S. 26, C-2

PLEASE RETURN TO
LOS ANGELES COUNTY ENGINEER
403 LOS ANGELES COUNTY ENGINEERING BLDG.

Do not extend this side of this line.

Note: Any Additions or Changes on This Sheet Must be Made or Circled in Red Ink With Date and Name of Person Making Change.

Notes Ck'd By W. EDMONDSON	Survey of Avalon Blvd.	F. B. 3267 Pg. 113
Map No. B-3081	JN 0095.94 Tape 0253 Std 68 °F	
Office Work R. R. SHEAN	Surveyed by HH Spriggs	
Checked W. EDMONDSON	Notes HHS Date 5-4-66	
Date APR 18 '68	Indexed C. J. GALLI	

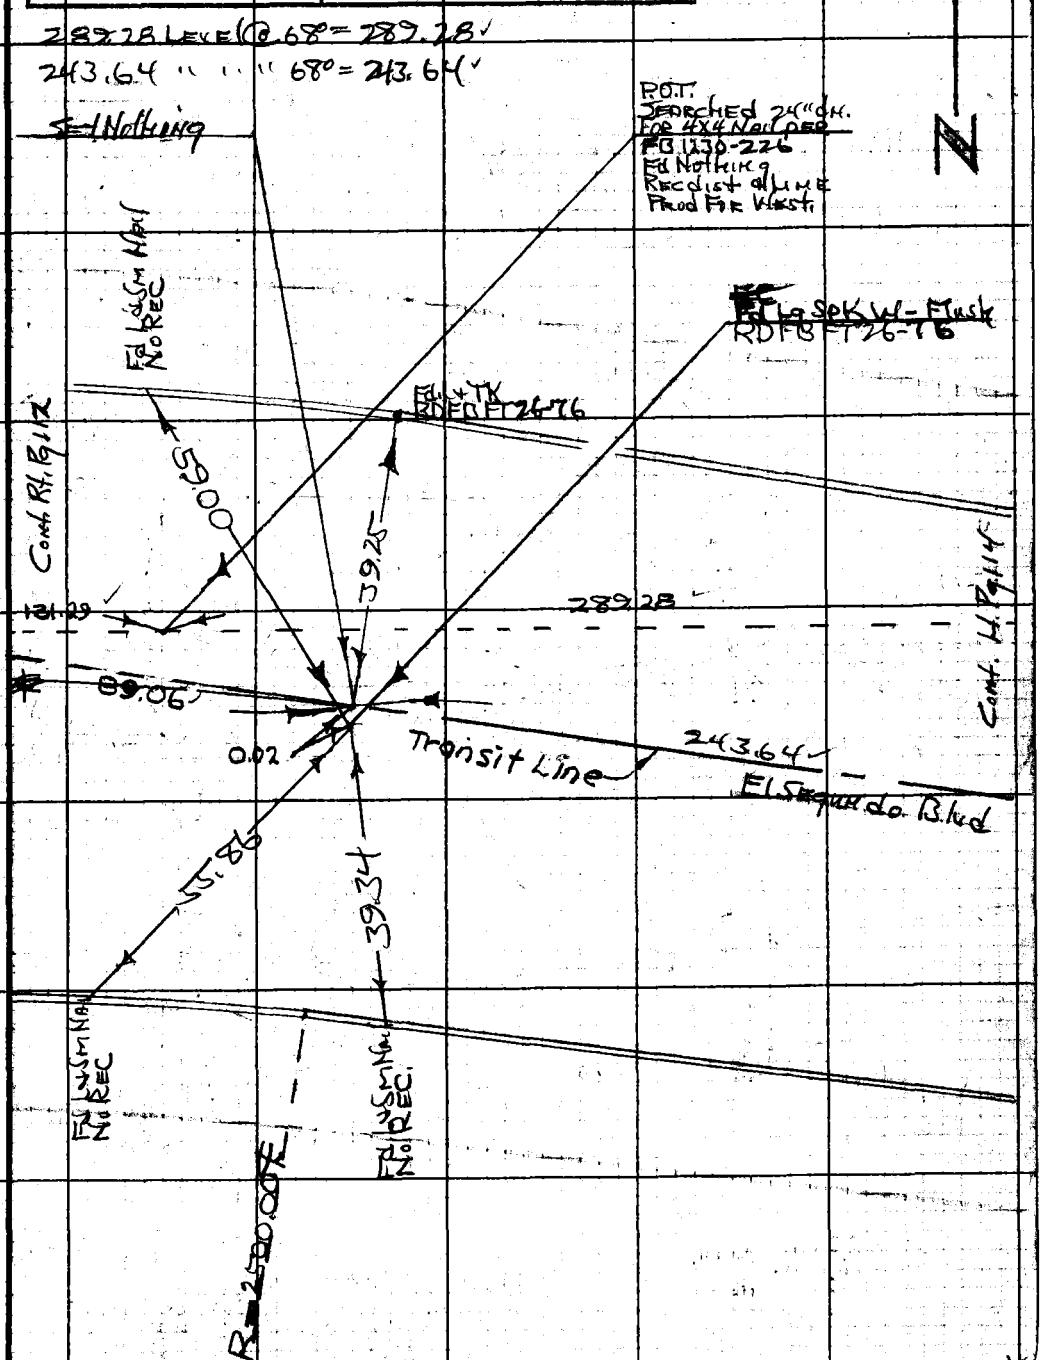

Note: Any Additions or Changes on This Sheet Must be Made or Circled in Red Ink With Date and Name of Person Making Change.

Do not extend notes this side of this line.

RETURN TO
LOS ANGELES COUNTY ENGINEER
700 LOS ANGELES COUNTY ENGINEERING BLDG.

76F3095 CE #247—3-57

F.B. 3267 Pg. 114

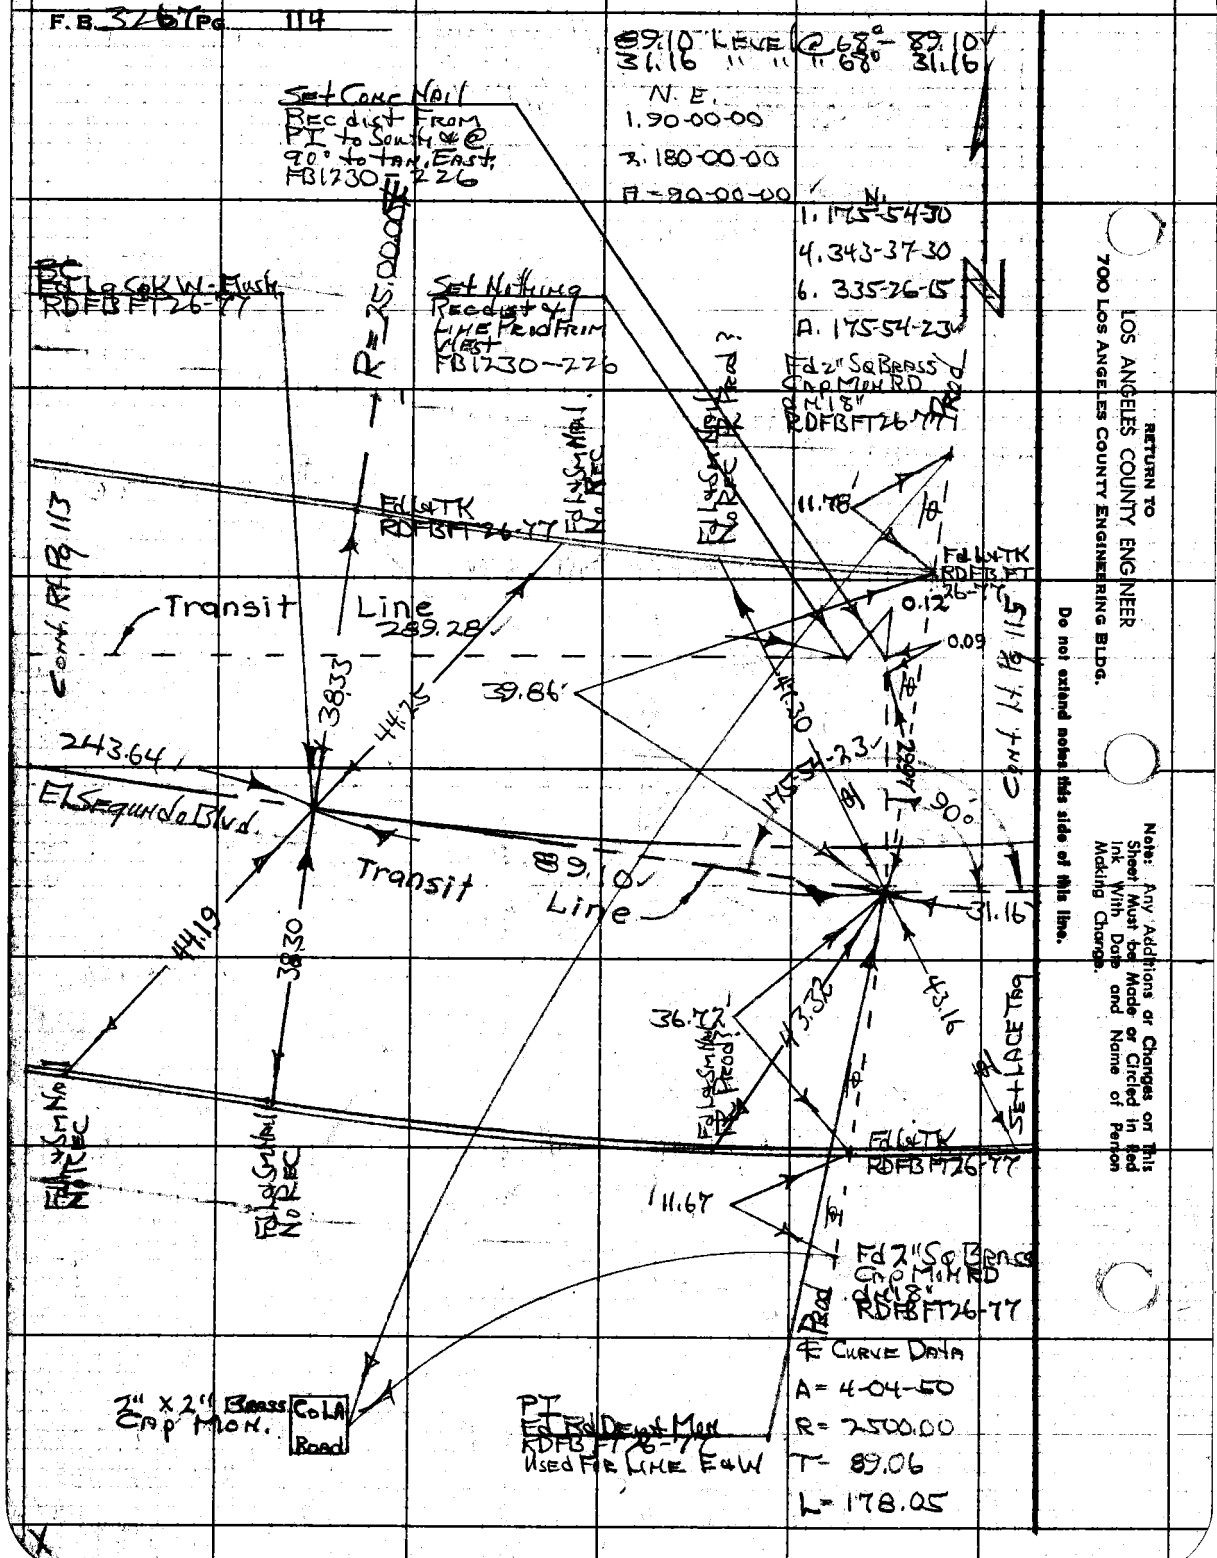

RETURN TO
LOS ANGELES COUNTY ENGINEER
700 LOS ANGELES COUNTY ENGINEERING BLDG.

Do not extend notes this side of this line.

Note: Any Additions or Changes on This Sheet Must be Made or Circled in Red Ink With Date and Name of Person Making Change.

Notes Ck'd by W. EDMONDSON	Survey of Avalon Blvd
Map No. B-3081	JN 002594 Tape 0253 Std 68 °F
Office Work R. R. SHEAN	Surveyed by HH Spriggs
Checked W. EDMONDSON	Notes HH Date 5-4-66
Date APR 1 8 '68	Indexed C. J. GALLI

F. B. 3267 PG. 115

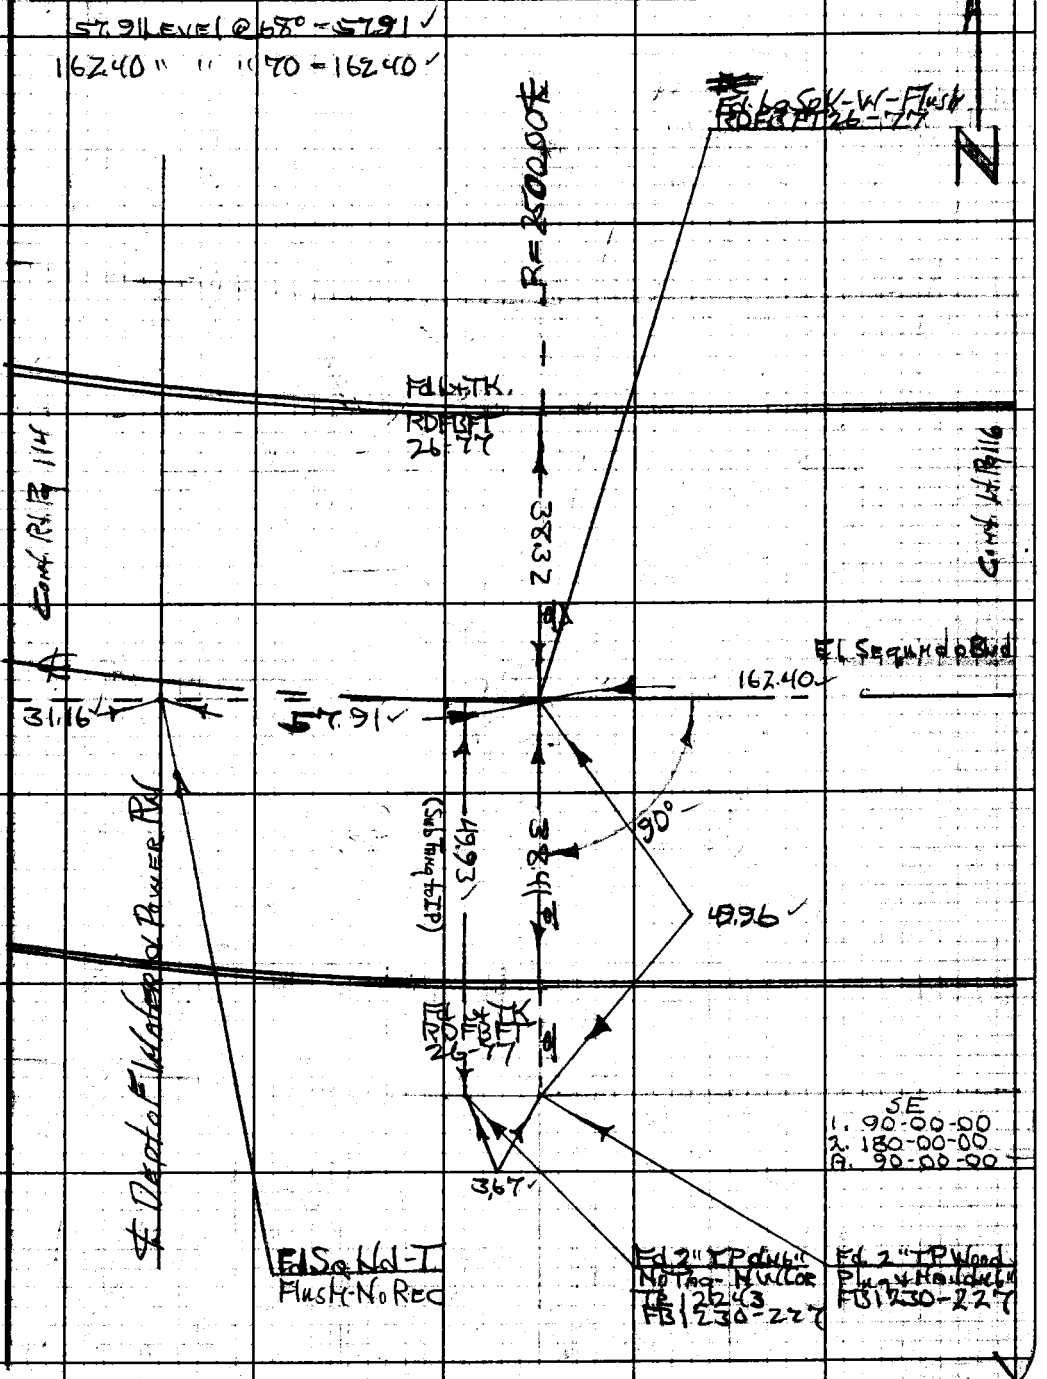

W.S. 26, C-2

Note: Any Additions or Changes on This Sheet Must be Made or Circled in Red Ink With Date and Name of Person Making Change.

Do not extend notes this side of this line.

RETURN TO
LOS ANGELES COUNTY ENGINEER
700 LOS ANGELES COUNTY ENGINEERING BLDG.

76F3095 CE #247—3-57

F.B. 3267 Pg. 116

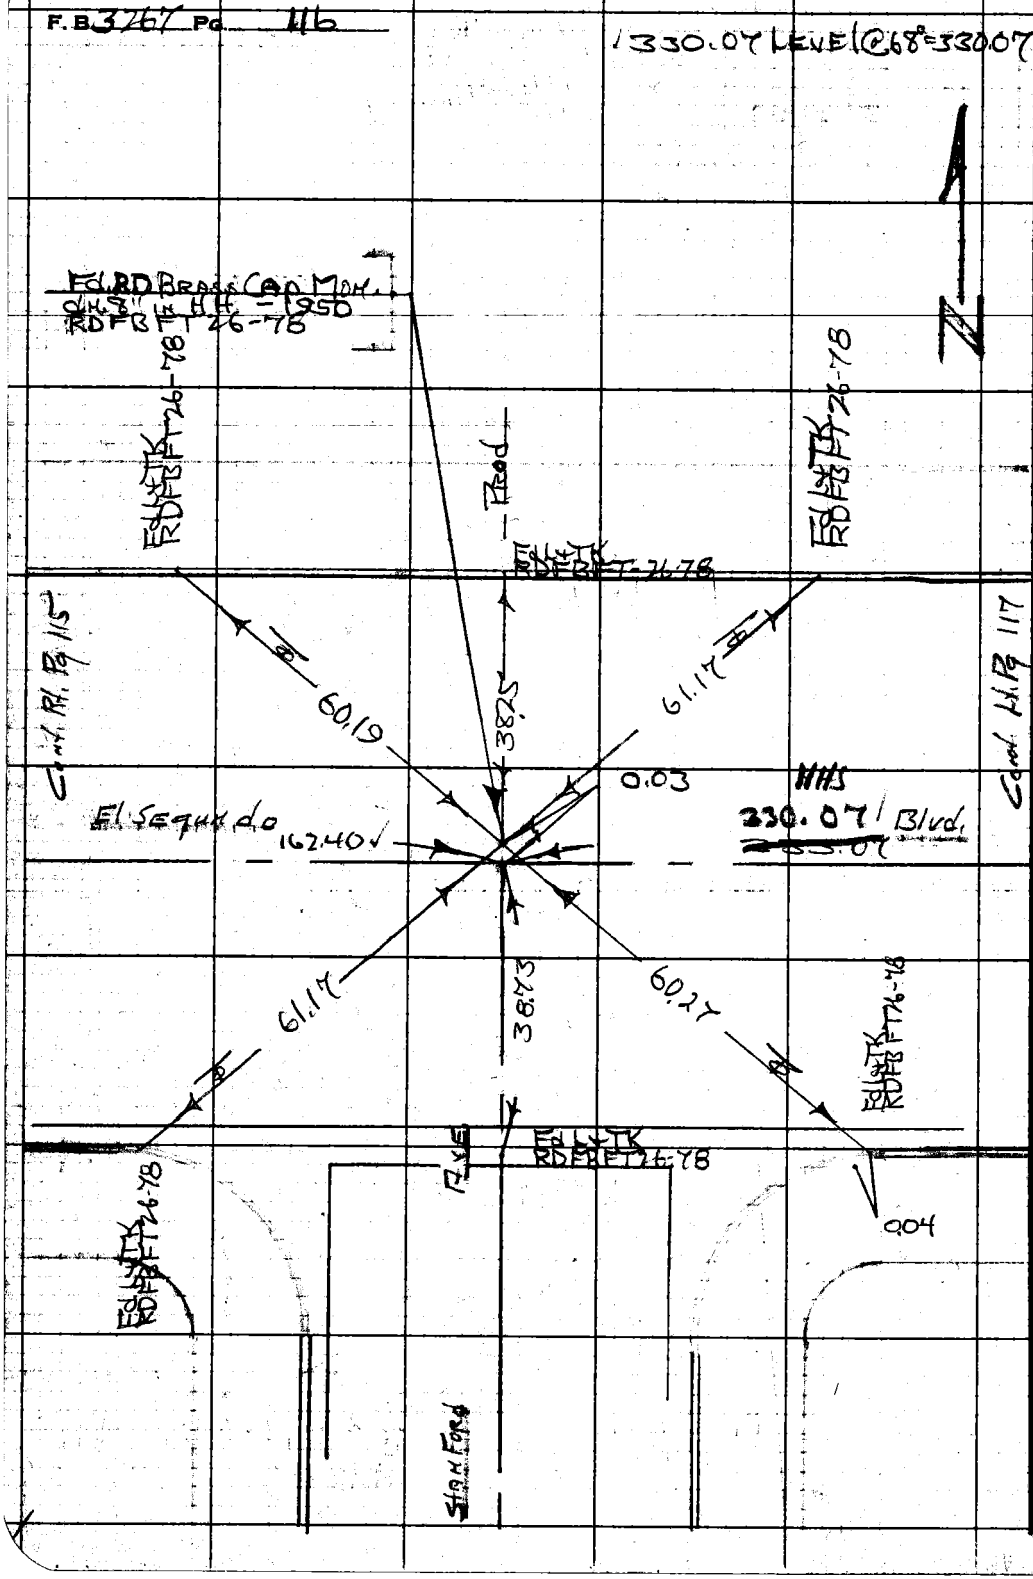

RETURN TO
LOS ANGELES COUNTY ENGINEER
700 LOS ANGELES COUNTY ENGINEERING BLDG.

Do not extend notes this side of this line.

Note: Any Additions or Changes on This Sheet Must be Made or Circled in Red Ink With Date and Name of Person Making Change.

Notes Ck'd by W. EDMONDSON	Survey of Avalon Blvd
Map No. B-3081	JN 009594 Tape 0253 Std 68 °F
Office Work R. R. SHEAN	Surveyed by HH Spriggs
Checked W. EDMONDSON	Notes HHS Date 5-4-66
Date APR 18 '66	Indexed C. J. GALLI

F. B 3267 PG. 117

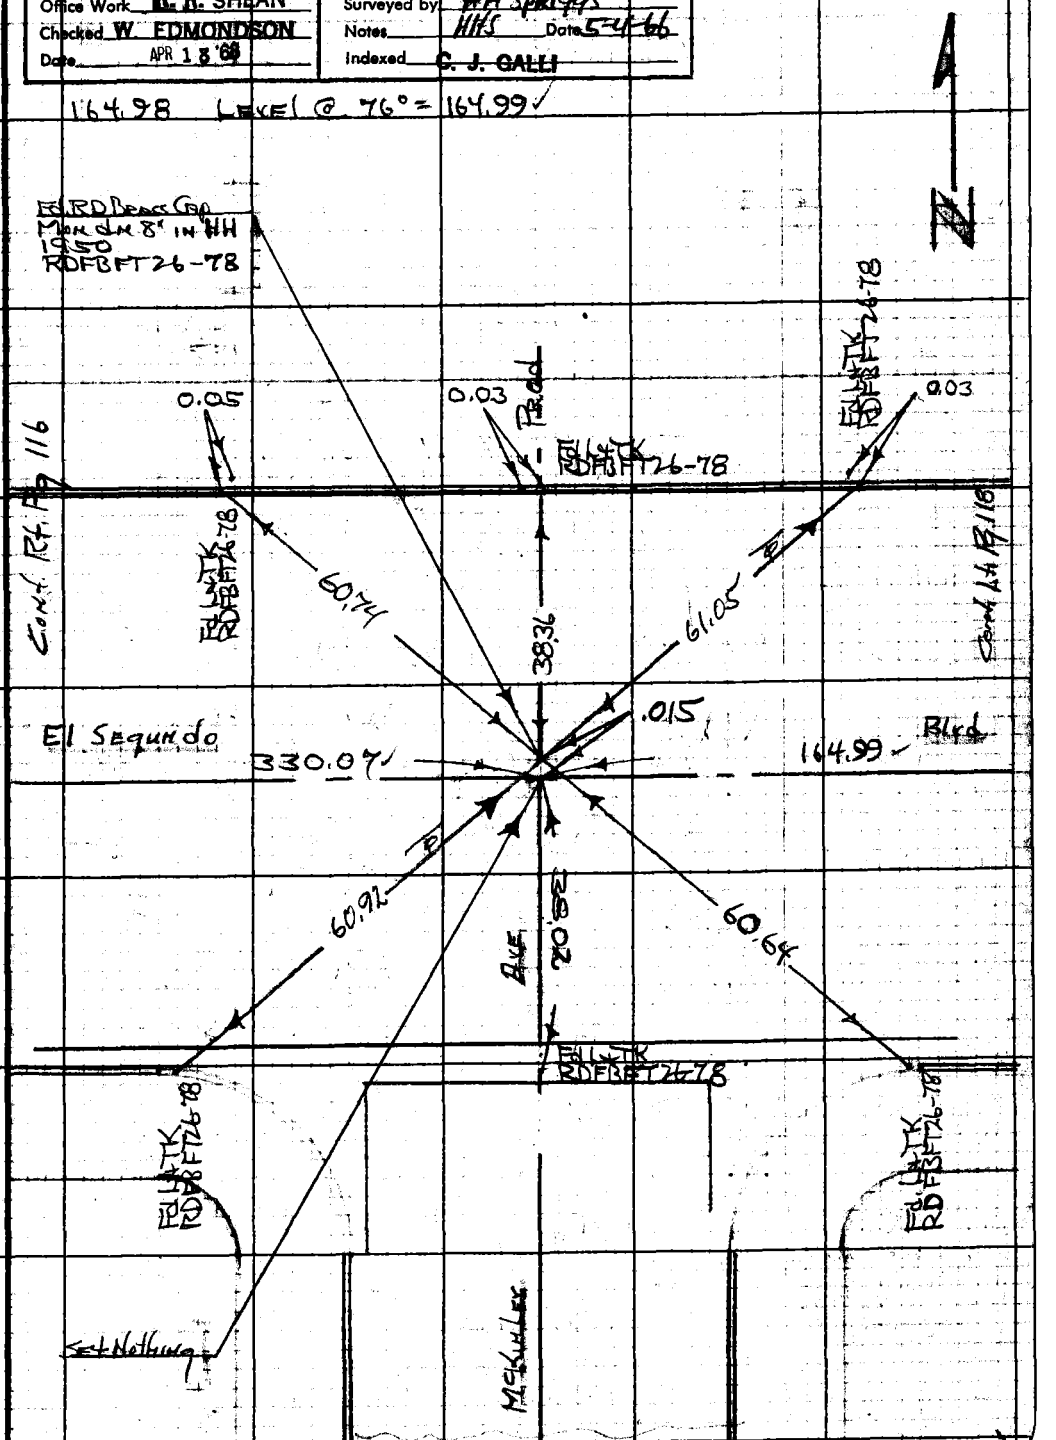

Note: Any Additions or Changes on This Sheet Must be Made or Circled in Red Ink With Date and Name of Person Making Change.

Do not extend notes this side of this line.

W.S. 26, C-2

RETURN TO
LOS ANGELES COUNTY ENGINEER
700 LOS ANGELES COUNTY ENGINEERING BLDG.

76F3099 CE #247—3-57

F.B. 3267 Pg. 118

284.06 FENCE @ 76° = 284.07 ✓
773.26 " " 76° = 773.30 ✓

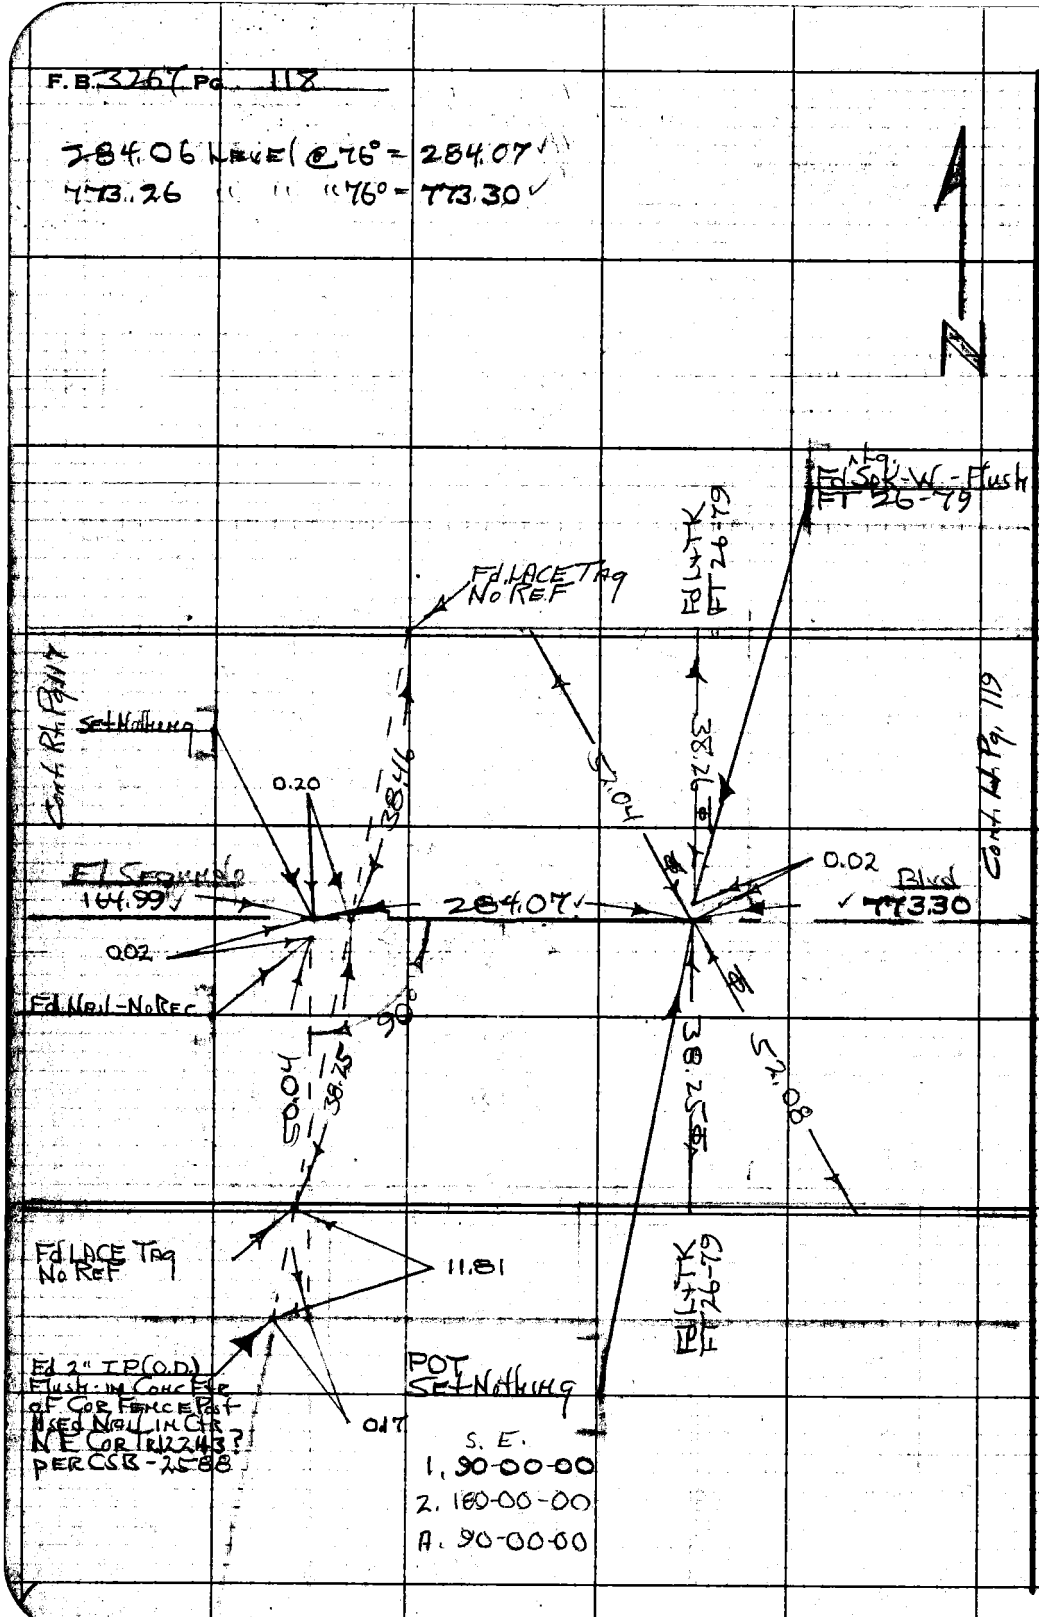

Notes Ck'd by W. EDMONDSON	Survey of Avalon Blvd
Map No. B-3081	JN 009594 Tape 0253 Std 68 °F
Office Work R. R. SHEAN	Surveyed by HHSpriggs
Checked W. EDMONDSON	Notes HHS Date 5-18-66
Date APR 18 '68	Indexed C. J. GALLI

F. B 3267 PG. 119

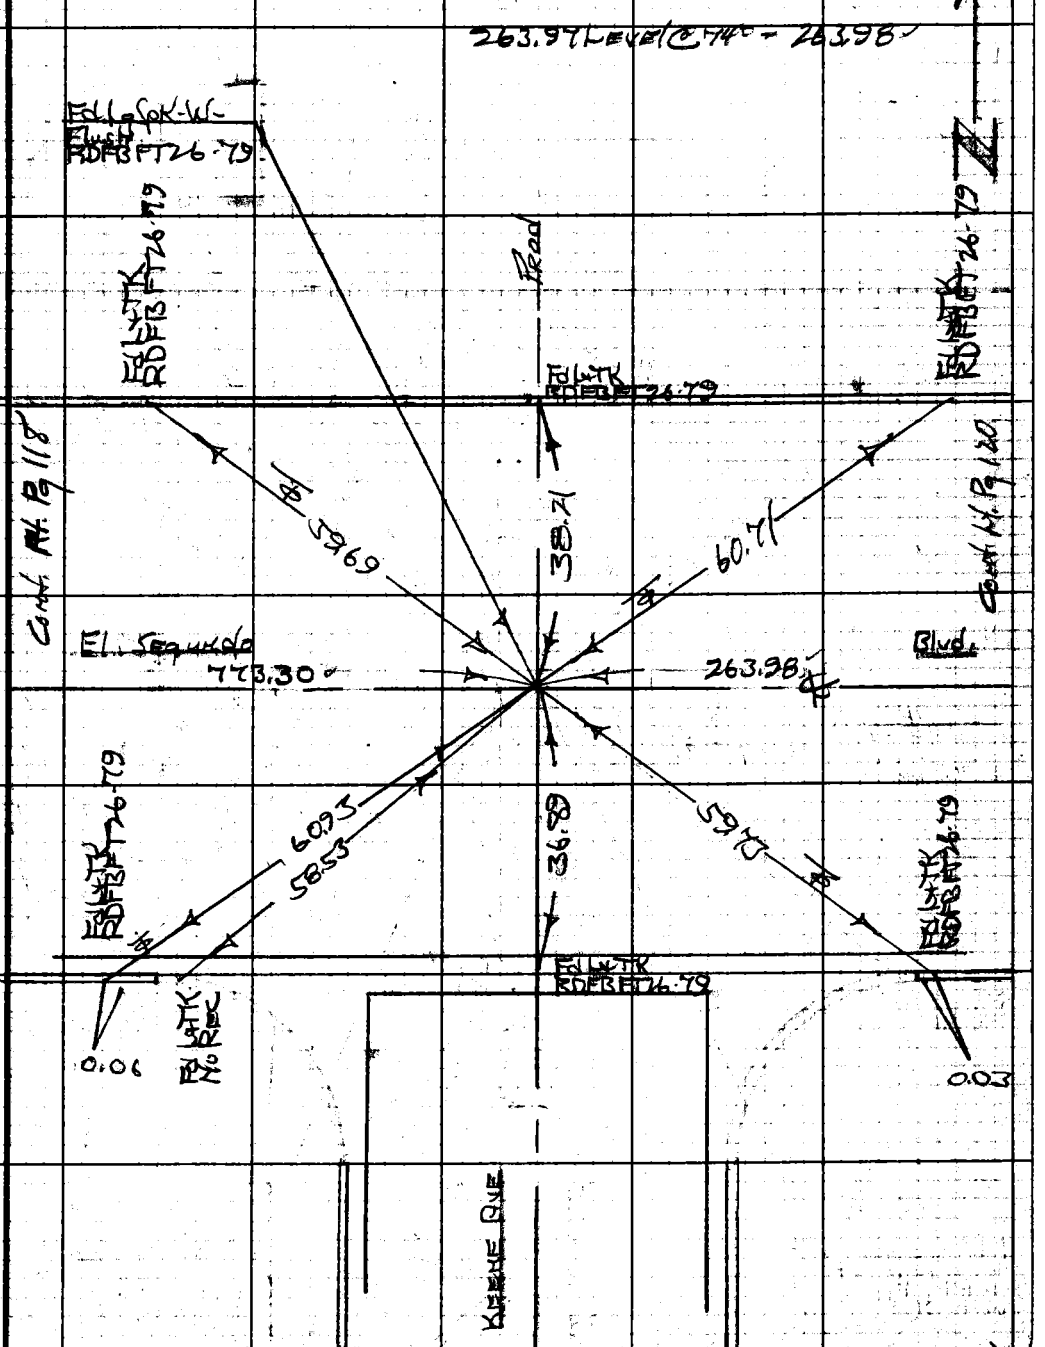

W.S. 26, C-2

Note: Any Additions or Changes on This Sheet Must be Made or Circled in Red Ink With Date and Name of Person Making Change.

Do not extend notes this side of this line.

RETURN TO
LOS ANGELES COUNTY ENGINEER
700 LOS ANGELES COUNTY ENGINEERING BLDG.

76F3095 CE #247—3-57

F. B. 3267 Pg. 120

W.S. 26, C-2

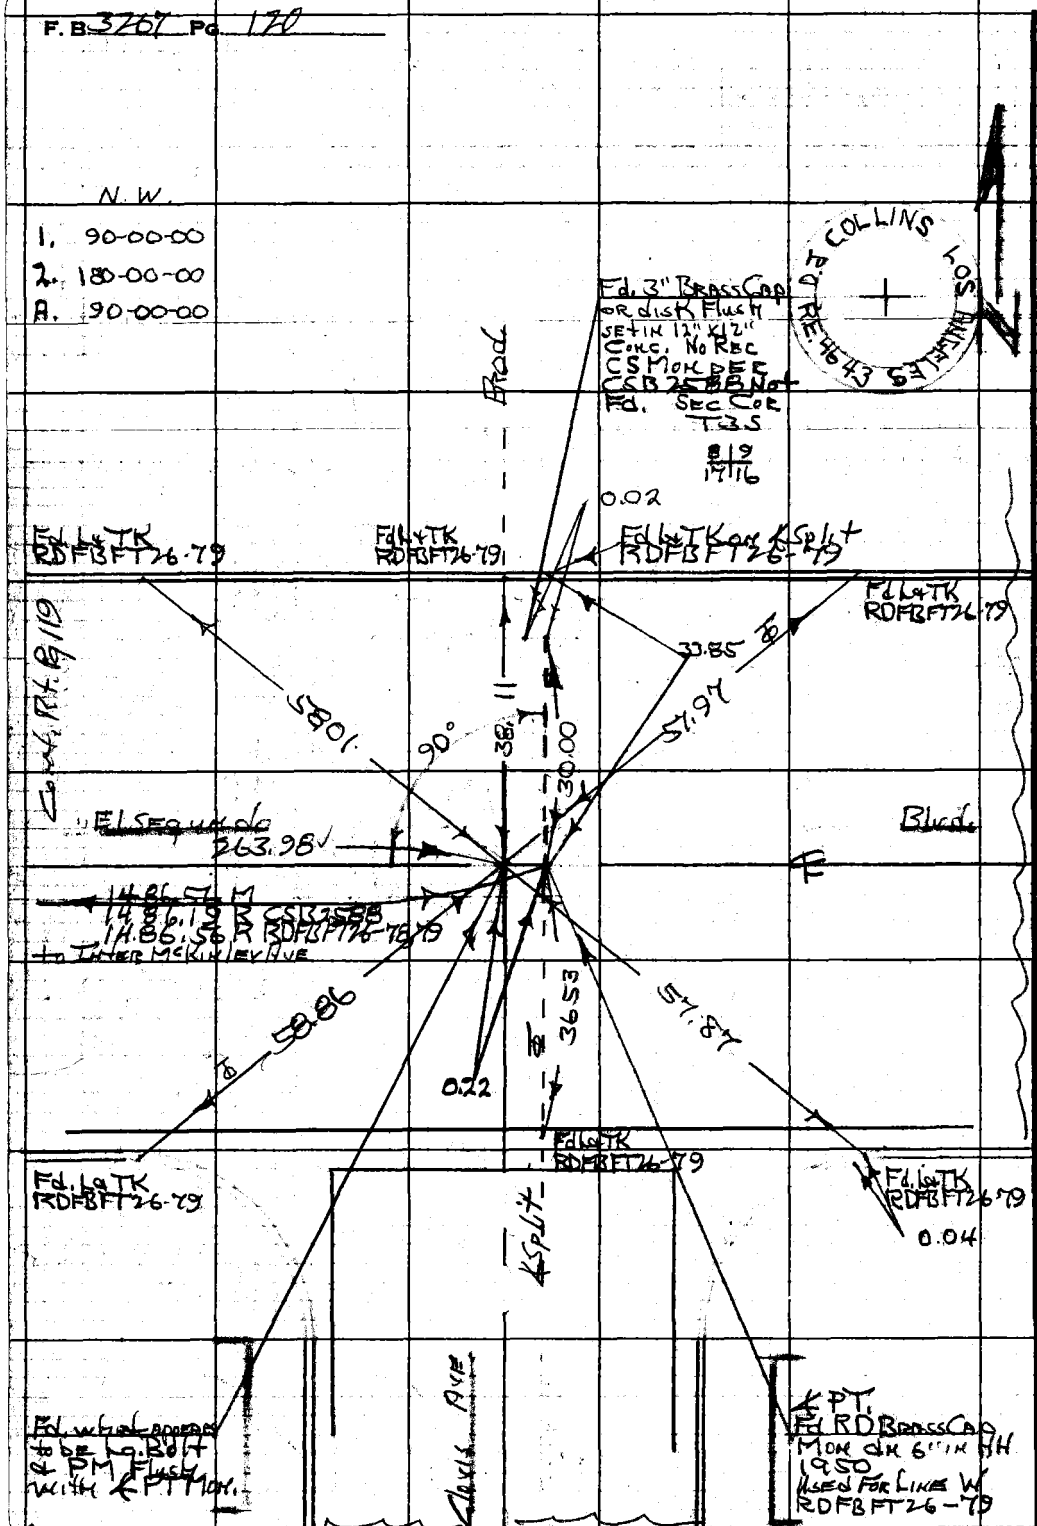

RETURN TO
LOS ANGELES COUNTY ENGINEER
700 LOS ANGELES COUNTY ENGINEERING BLDG.

Do not extend notes this side of this line.

Note: Any Additions or Changes on This Sheet Must be Made or Circled in Red Ink With Date and Name of Person Making Change.

Notes Ck'd by W. EDMONDSON	Survey of Avalon Blvd	F. B. 3267 PG. 121
Map No. B-3081	JN 0095.94 Type 0253 Std 68 °F	
Office Work R. R. SHEAN	Surveyed by HHS Griggs	
Checked W. EDMONDSON	Notes HHS Date 5-18-66	
Date APR 18 '68	Indexed C. J. GALLI	

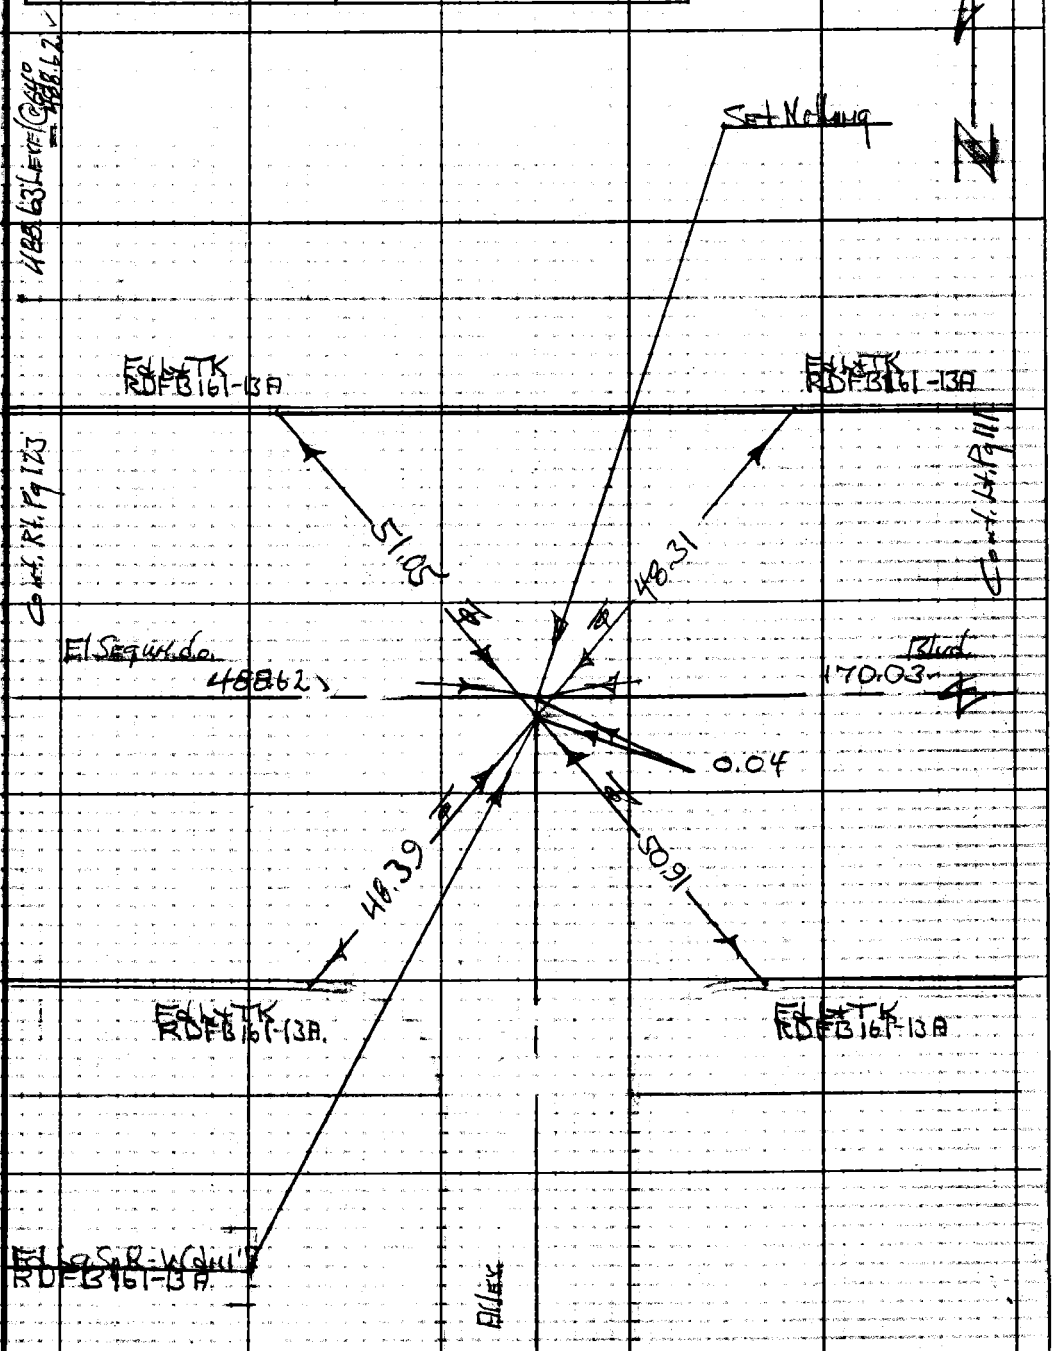

Note: Any Additions or Changes on This Sheet Must be Made or Circled in Red Ink With Date and Name of Person Making Change.

W.S. 26, L-2

PLEASE RETURN TO
LOS ANGELES COUNTY ENGINEER
403 LOS ANGELES COUNTY ENGINEERING BLDG.

Do not extend this side of this line.

76F309S CE#310 1-65

F. B. 3267 Pg 122

W.S. 26, B-2

PLEASE RETURN TO
LOS ANGELES COUNTY ENGINEER
403 LOS ANGELES COUNTY ENGINEERING BLDG.

Do not extend this side of this line.

Note: Any Additions or Changes on This Sheet Must be Made or Circled in Red Ink With Date and Name of Person Making Change.

Notes Ck'd by W. EDMONDSON	Survey of Avalon Blvd
Map No. B-3081	JN 009594 Tape 0253 Std 68 °F
Office Work R. R. SHEAN	Surveyed by H H Spriggs
Checked W. EDMONDSON	Notes HHS Date 5-4-66
Date APR 1 8 '68	Indexed C. J. GALLI

F. B 3267 PG. 123

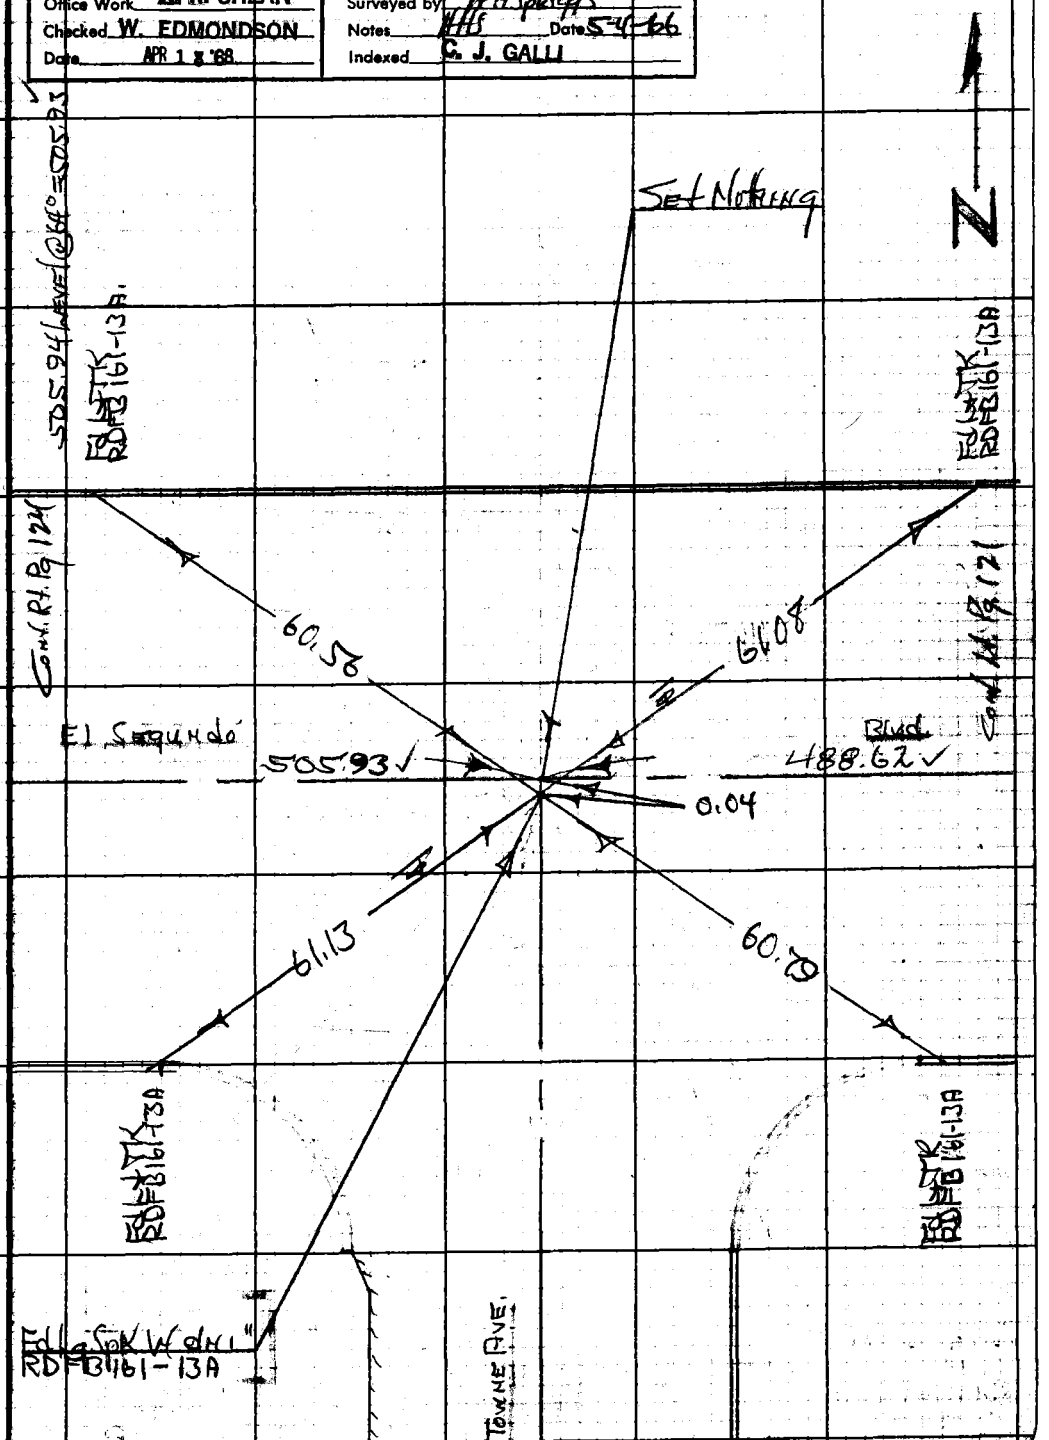

W.S. 26, C-2

Note: Any Additions or Changes on This Sheet Must be Made or Circled in Red Ink With Date and Name of Person Making Change.

Do not extend notes this side of this line.

RETURN TO
LOS ANGELES COUNTY ENGINEER
700 LOS ANGELES COUNTY ENGINEERING BLDG.

76F309S CE #247—3-57

F.B 3267 Pg. 124

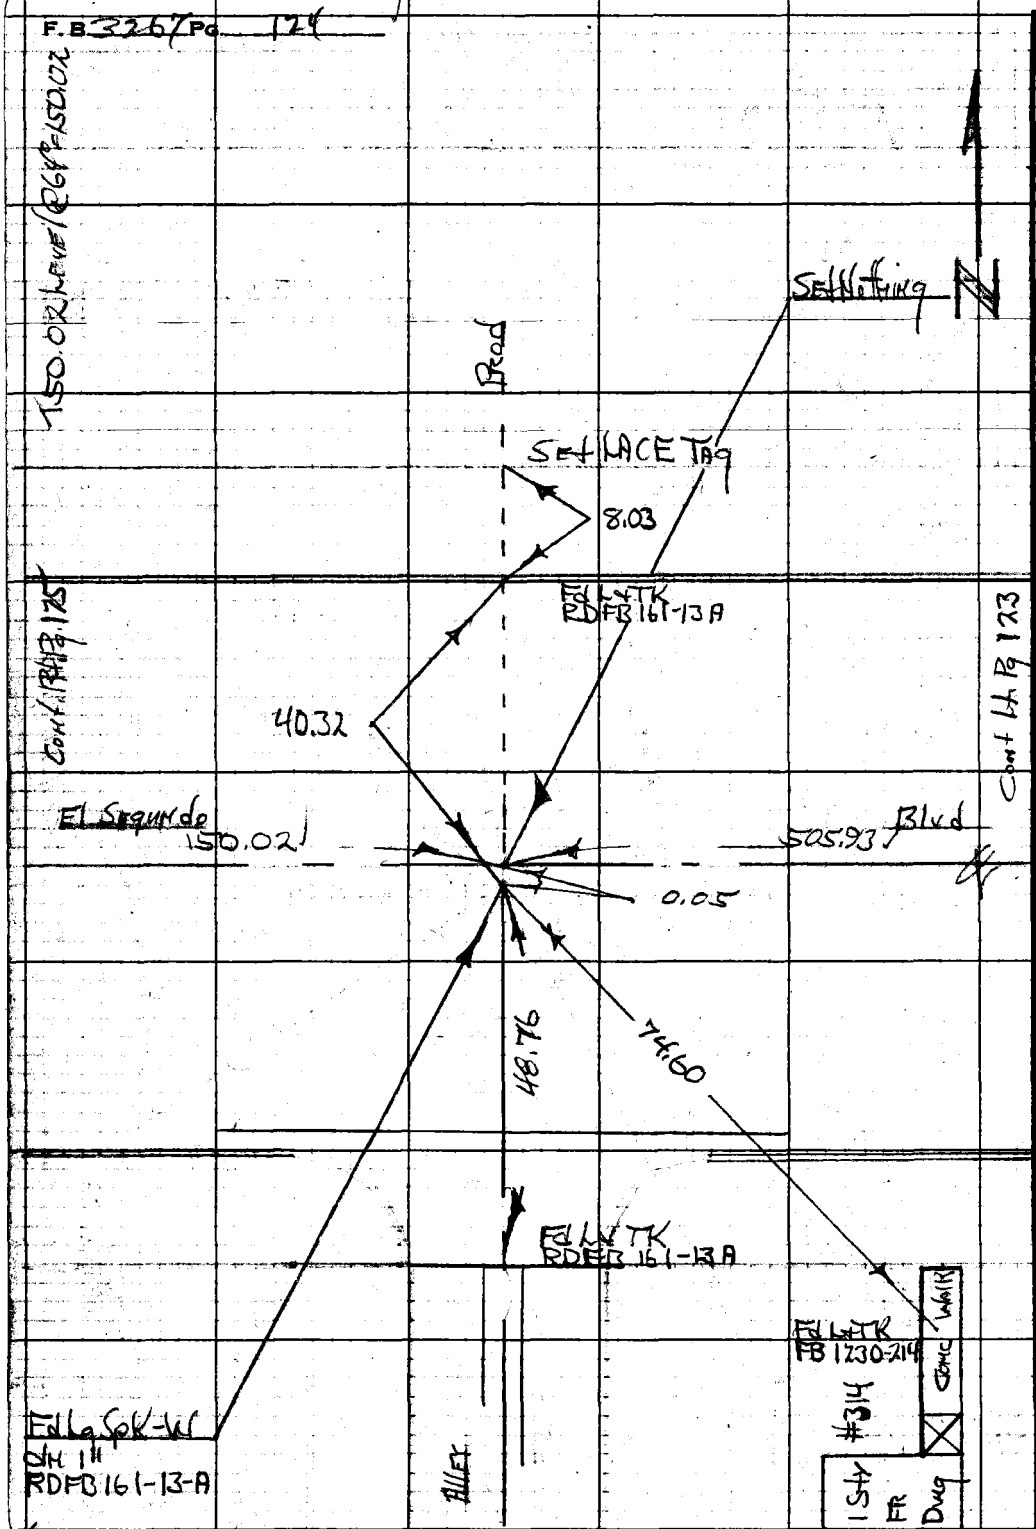

RETURN TO
LOS ANGELES COUNTY ENGINEER
700 LOS ANGELES COUNTY ENGINEERING BLDG.

Do not extend notes this side of this line.

Note: Any Additions or Changes on This Sheet Must be Made or Circled in Red Ink With Date and Name of Person Making Change.

Notes Ck'd by W. EDMONDSON	Survey of Avalon Blvd
Map No. B-3081	JN 0095.94 Tape 0253 Stat 68 °F
Office Work R. R. SHEAN	Surveyed by HH Spriggs
Checked W. EDMONDSON	Notes HHS Date 5-4-66
Date APR 18 '68	Indexed C. J. GALLI

F. B. 3267 Pg. 125

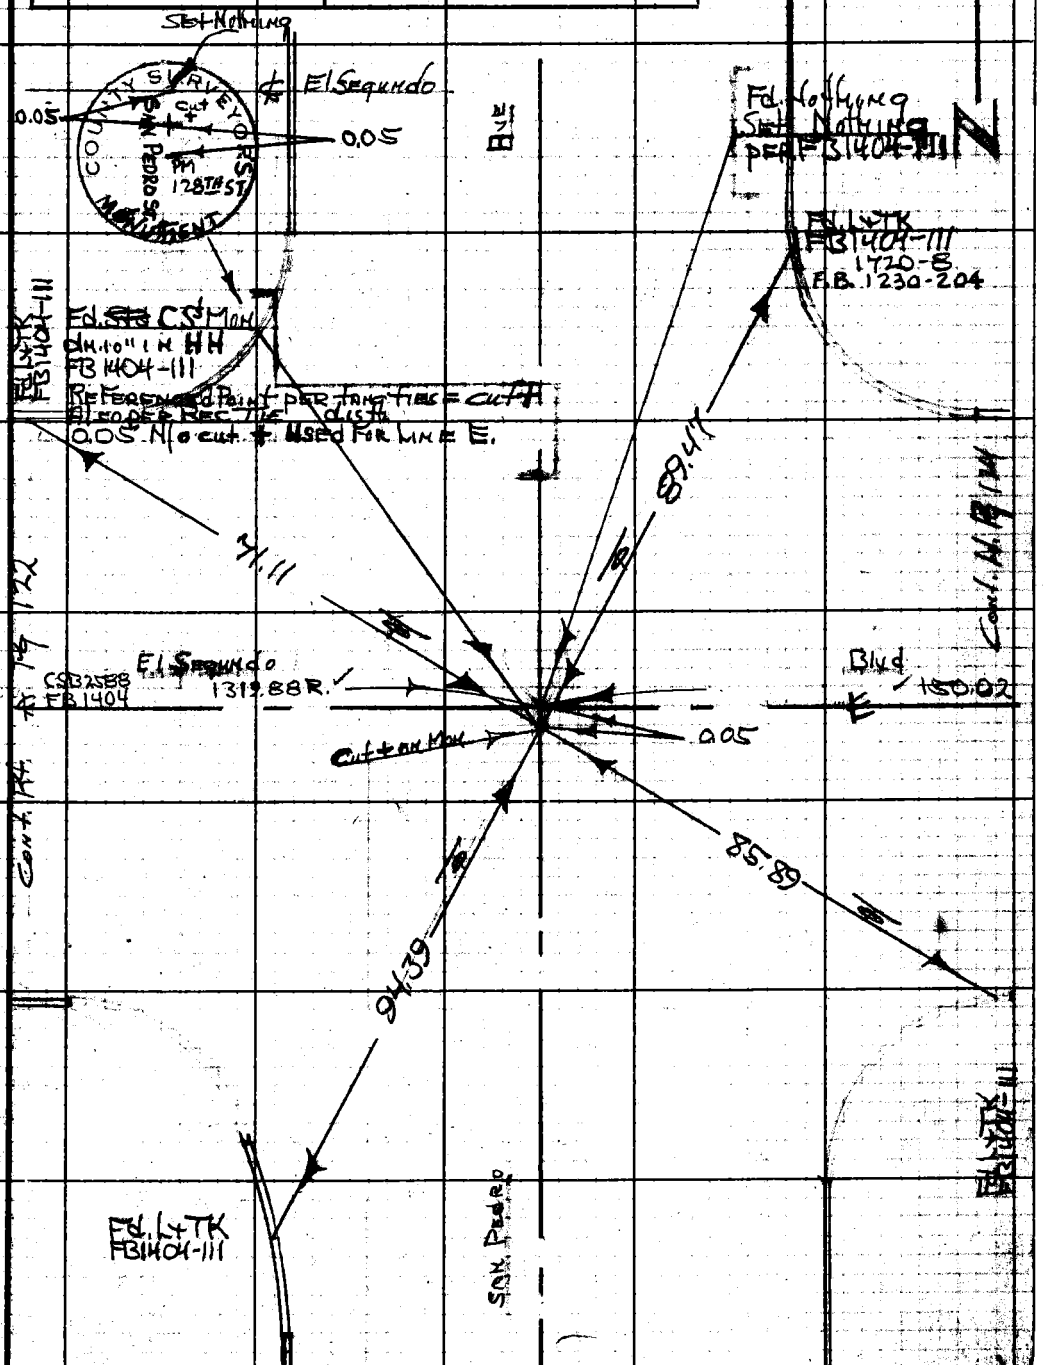

W.S. 26, C-2

Note: Any Additions or Changes on This Sheet Must be Made or Circled in Red Ink With Date and Name of Person Making Change.

Do not extend notes this side of this line.

RETURN TO
LOS ANGELES COUNTY ENGINEER
700 Los Angeles County Engineering Bldg.

76F309S CE #247—3-57

Notes Ck'd by W. EDMONDSON	Survey of Avalon Blvd
Map No. B-3081	JN 0095.94 Tape 0253 Std 68 °F
Office Work R. R. SHEAN	Surveyed by [illegible]
Checked W. EDMONDSON	Notes HHS Date 5-4-66
Date APR 1 8 '68	Indexed C. J. GALLI

F. B. 3267 Pg. 127

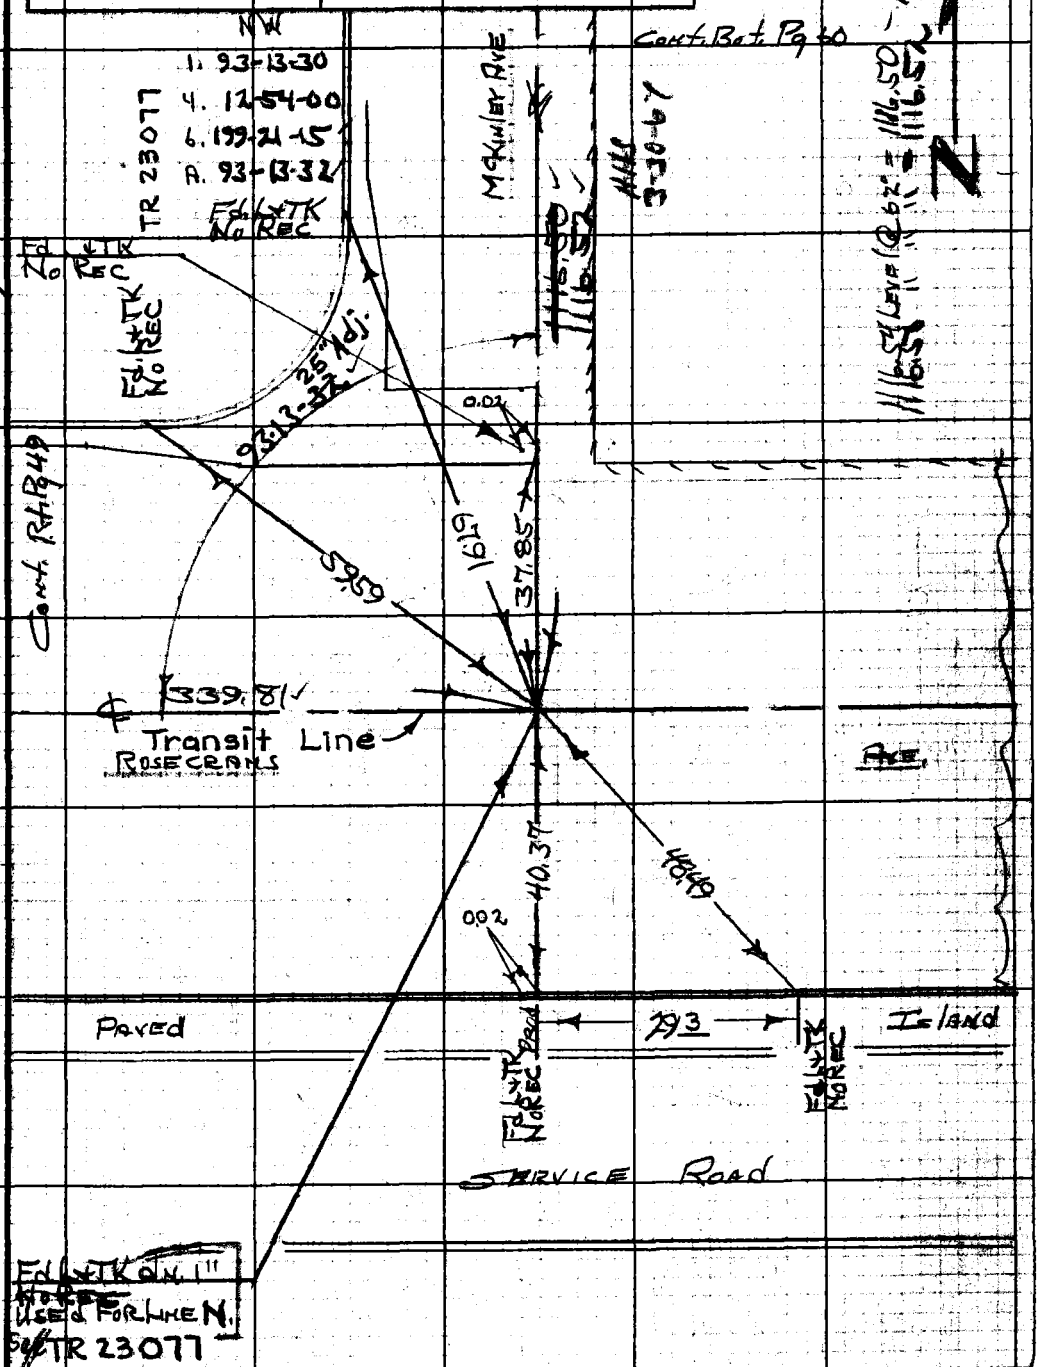

Note: Any Additions or Changes on This Sheet Must be Made or Circled in Red Ink With Date and Name of Person Making Change.

Do not extend notes this side of this line.

RETURN TO
LOS ANGELES COUNTY ENGINEER
900 LOS ANGELES COUNTY ENGINEERING BLDG.

76F309S CE #247—3-57

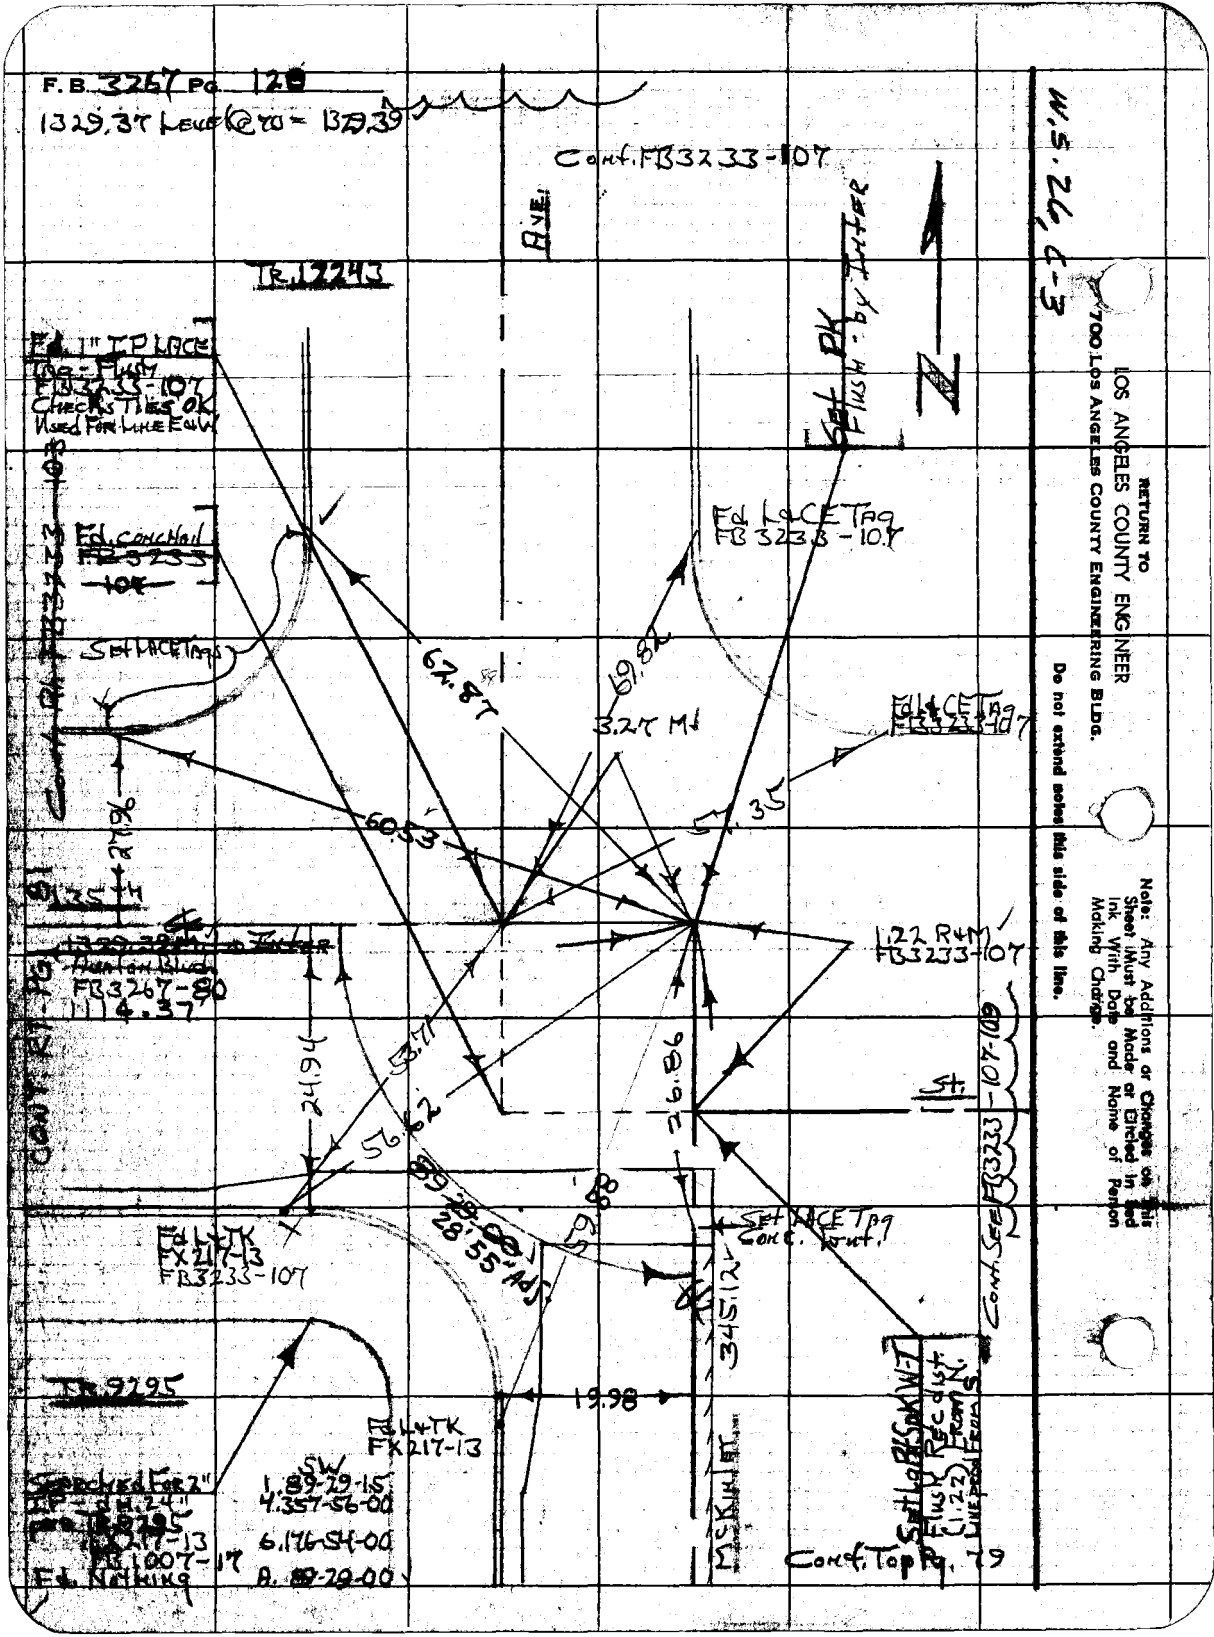
F.B. 3267 Pg. 128
1329.37 Level @ 70 = 1329.39
Conf. FB3233-107
Ave.
TR. 12243
Fd. 1" IP LACE Tag - Flush FB3233-107 Checks Ties OK Used For Line E&W
Fd. Conc Nail FB3233-107
Set LACE Tags
Set PK Flush - by Inter
Fd. L&CE Tag FB3233-107
62.87
69.82
3.27 Mt
Fd. L&CE Tag FB3233-107
60.53
57.35
27.96
1.35 H
1329.39 Inter
Avalon Blvd. FB3267-80
1114.37
1.22 R&M FB3233-107
24.94
53.71
56.62
26.86
St.
Cont. See FB3233-107-109
Fd. L&TK FX217-13 FB3233-107
28.55 Adj.
Set LACE Tag Conc. Cont.
345.12
TR. 9295
19.98
Fd. L&TK FX217-13
Set Lab PK Sk W-T Flush Rec dist. (1.22) From N. Line prod From S.
McKinley
Conf. Top Pg. 79
Searched For 2" IP - dn. 24" for TR. 9295 FX217-13 FB1007-17 Fd. Nothing
SW 1.89-29-15 4.357-56-00 6.176-54-00 A. 89-29-00
W.S. 26, C-3
RETURN TO
LOS ANGELES COUNTY ENGINEER
700 LOS ANGELES COUNTY ENGINEERING BLDG.
Do not extend notes this side of this line.
Note: Any Additions or Changes on this Sheet Must be Made or Circled in Red Ink With Date and Name of Person Making Change.

FB256-8A

Notes Ck'd by W. EDMONDSON	Survey of Avalon Blvd
Map No. B-3081	JN0095.94 Tape 0253 Std 68 °F
Office Work R. R. SHEAN	Surveyed by HHSpriggs
Checked W. EDMONDSON	Notes HHS Date 5-26-66
Date APR 18 '68	Indexed C. J. GALLI

F. B3267 Pg. 129

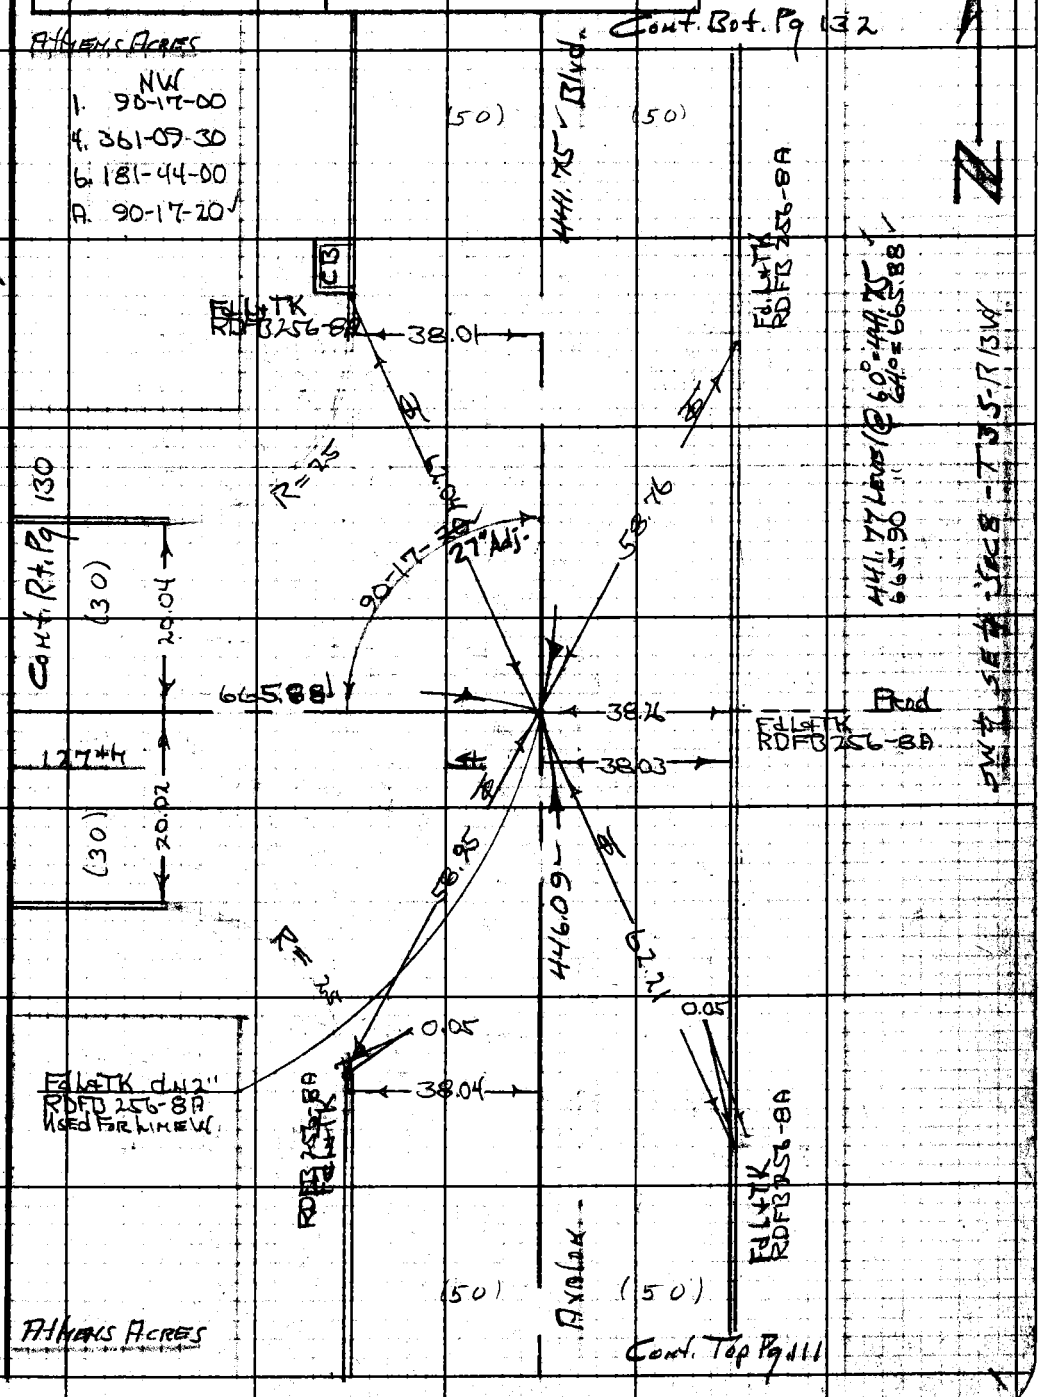

Note: Any Additions or Changes on This Sheet Must be Made or Circled in Red Ink With Date and Name of Person Making Change.

Do not extend notes this side of this line.

W.S. 26, C-2

RETURN TO
LOS ANGELES COUNTY ENGINEER
700 LOS ANGELES COUNTY ENGINEERING BLDG.

76F3098 CE #247—3-57

F.B. 3267 Pg. 130

649.53 LEVEL @ 62 = 649.50

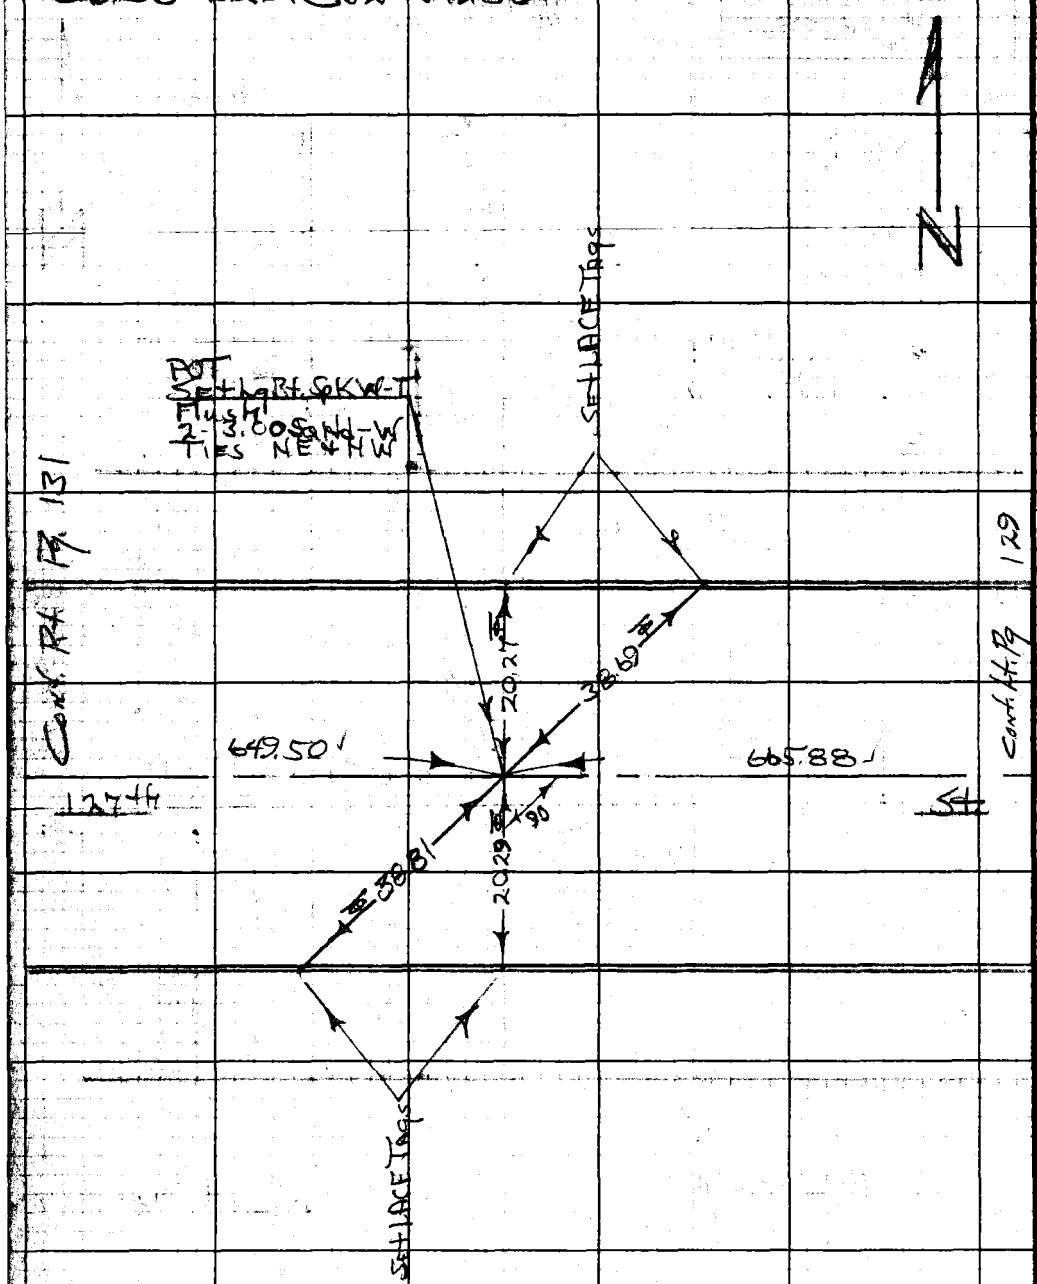

NPH 755

RETURN TO
LOS ANGELES COUNTY ENGINEER
700 LOS ANGELES COUNTY ENGINEERING BLDG.

Do not extend notes this side of this line.

Note: Any Additions or Changes on This Sheet Must be Made or Circled in Red Ink With Date and Name of Person Making Change.

Notes Ck'd By: W. EDMONDSON	Survey of: Avalon Blvd
Map No. B-3081	JN 009594 Tape 0253 Std 68 °F
Office Work: R. R. SHEAN	Surveyed by: H.H. Spriggs
Checked: W. EDMONDSON	Notes: HHS Date: 5-26-66
Date: APR 18 '66	Indexed: C. J. GALLI

F. B 3267 Pg. 131

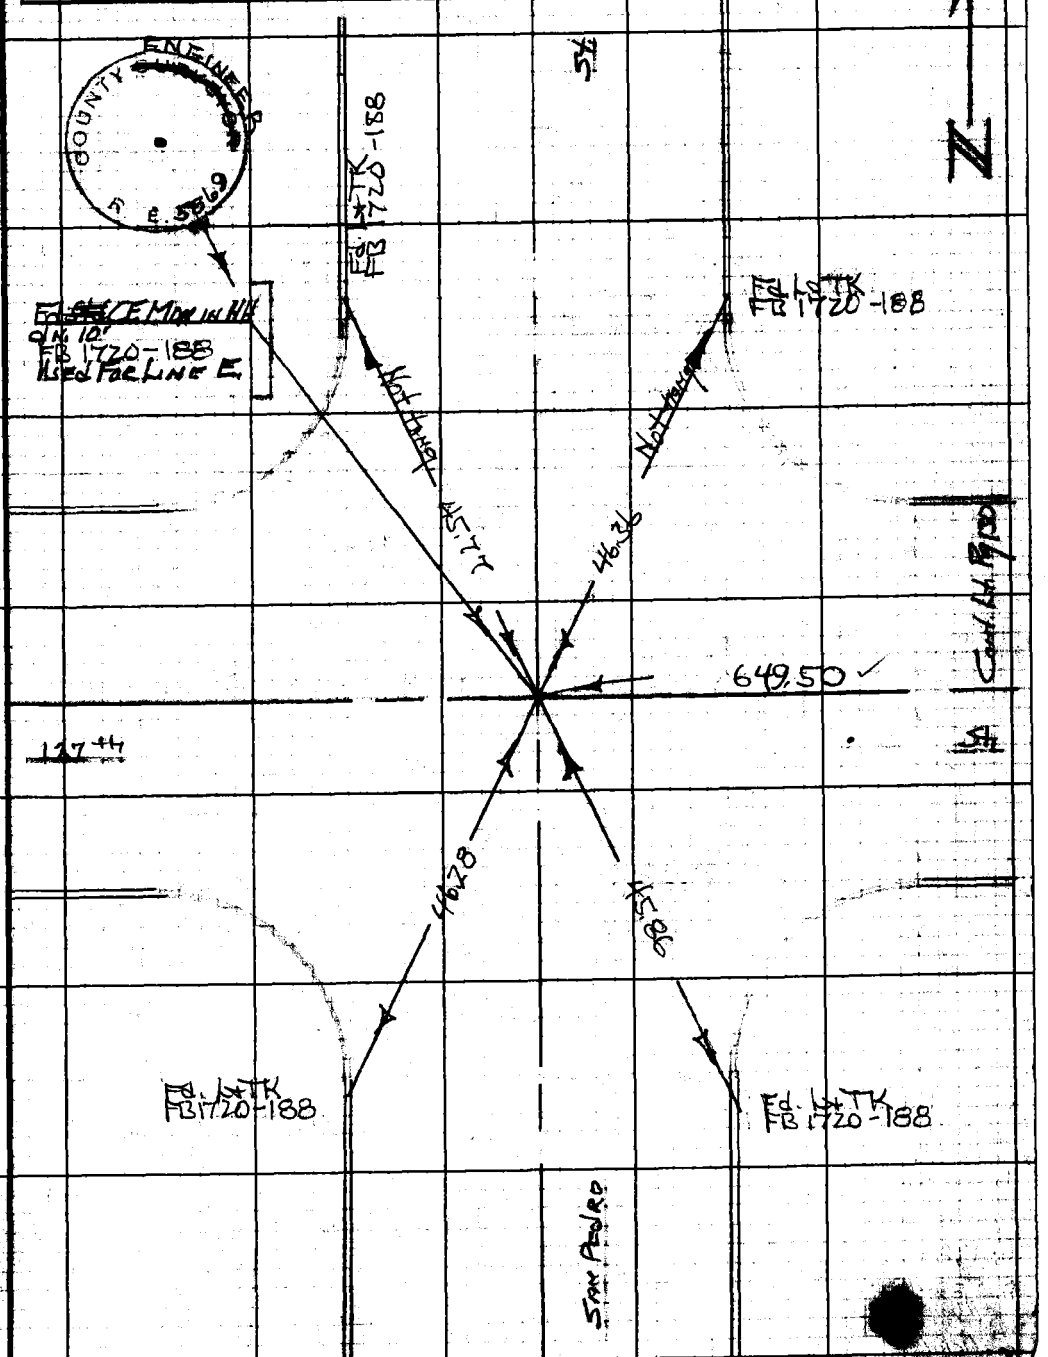

W.S. 26, C-2

Note: Any Additions or Changes on This Sheet Must be Made or Circled in Red Ink With Date and Name of Person Making Change.

Do not extend notes this side of this line.

RETURN TO
LOS ANGELES COUNTY ENGINEER
700 LOS ANGELES COUNTY ENGINEERING BLDG.

74F3098 CE #247—3-57

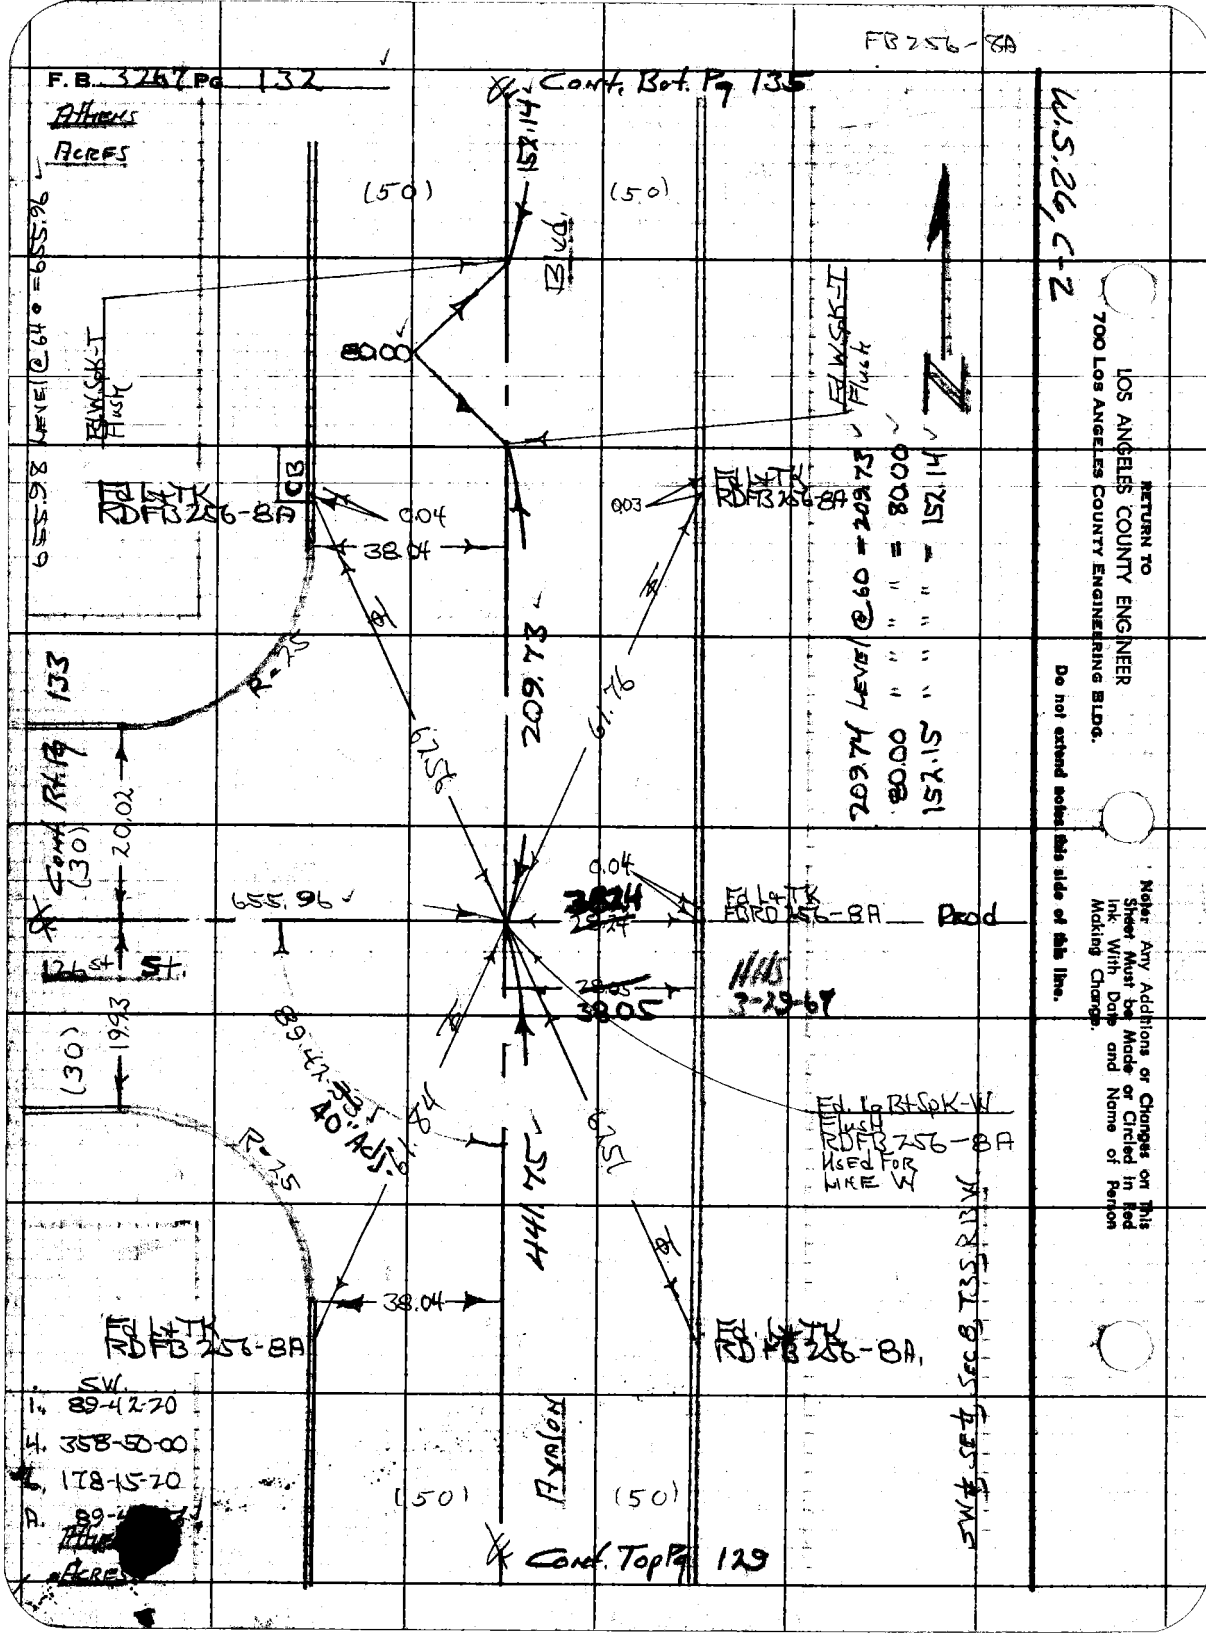
FB 256-8A
F.B. 3267 Pg 132
Cont. Bot. Pg 135
Athens
Acres
W.S. 26, C-2
RETURN TO
LOS ANGELES COUNTY ENGINEER
700 LOS ANGELES COUNTY ENGINEERING BLDG.
Do not extend notes this side of this line.
Note: Any Additions or Changes on This Sheet Must be Made or Circled in Red Ink With Date and Name of Person Making Change.
(50)
(50)
152.14
Blvd.
80.00
Fd W.Spk-I Flush
Fd W.Spk-I Flush
Fd L+TK RDFB 256-8A
CB
0.04
38.04
0.03
Fd L+TK RDFB 256-8A
209.74 Level @ 60 = 209.73
80.00 " " " = 80.00
152.15 " " " = 152.14
655.98 Level @ 64 = 655.96
R=25
133
209.73
61.76
62.56
Cont. Rt. Pg 133
(30)
20.02
655.96
0.04
38.24
Fd L+TK FBRD 256-8A
Prod
126st St.
38.05
3-29-67
(30)
19.93
89-42-33
40' Adj.
61.84
R=25
441.75
62.51
Fd. Lg Rt Spk-W Flush RDFB 256-8A Used For Line W
38.04
Fd L+TK RDFB 256-8A
Fd L+TK RDFB 256-8A
SW. 1. 89-42-20
4. 358-50-00
6. 178-15-20
A. 89-4
Athens
Acres
(50)
(50)
Avalon
Cont. Top Pg 129
SW ¼ SE ¼ Sec 8 T3S R13W

Notes Ck'd by W. EDMONDSON	Survey of Avalon Blvd
Map No. B-3081	JN 0085594 Tape 0253 Std 68 °F
Office Work R. R. SHEAN	Surveyed by H H Spriggs
Checked W. EDMONDSON	Notes HHS Date 5-26-66
Date APR 18 '68	Indexed C. J. GALLI

F. B. 3267 PG. 133

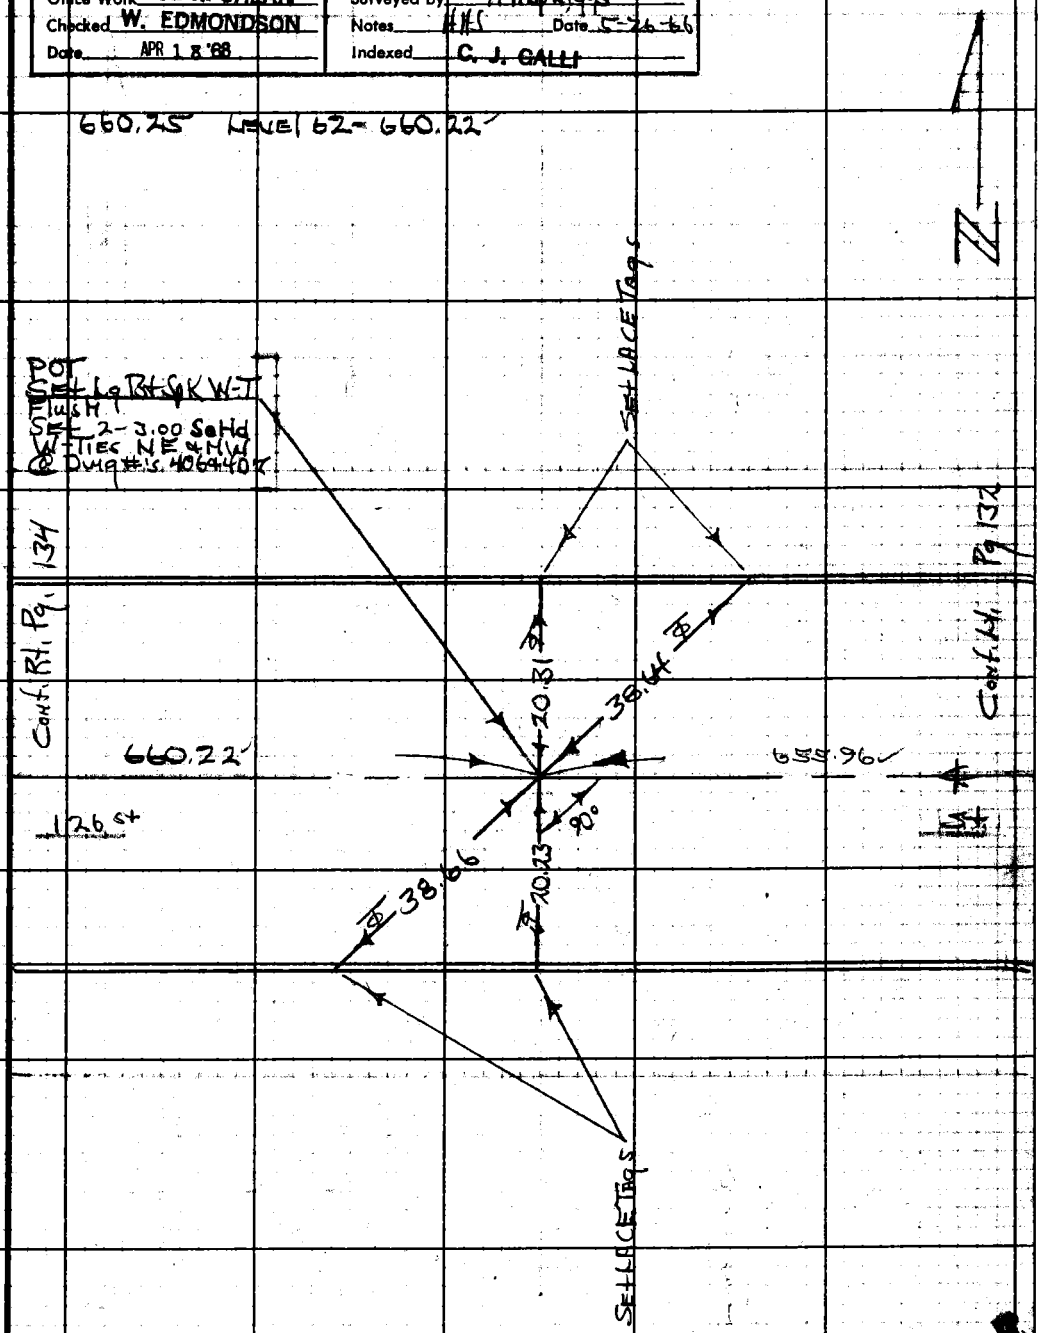

Note: Any Additions or Changes on This Sheet Must be Made or Circled in Red Ink With Date and Name of Person Making Change.

Do not extend notes this side of this line.

RETURN TO
LOS ANGELES COUNTY ENGINEER
700 LOS ANGELES COUNTY ENGINEERING BLDG.

76F309S CE #247—3-57

RETURN TO
LOS ANGELES COUNTY ENGINEER
700 LOS ANGELES COUNTY ENGINEERING BLDG.

Note: Any Additions or Changes on This Sheet Must be Made or Circled in Red Ink With Date and Name of Person Making Change.

W.S. 26, C-2

Do not extend notes this side of this line.

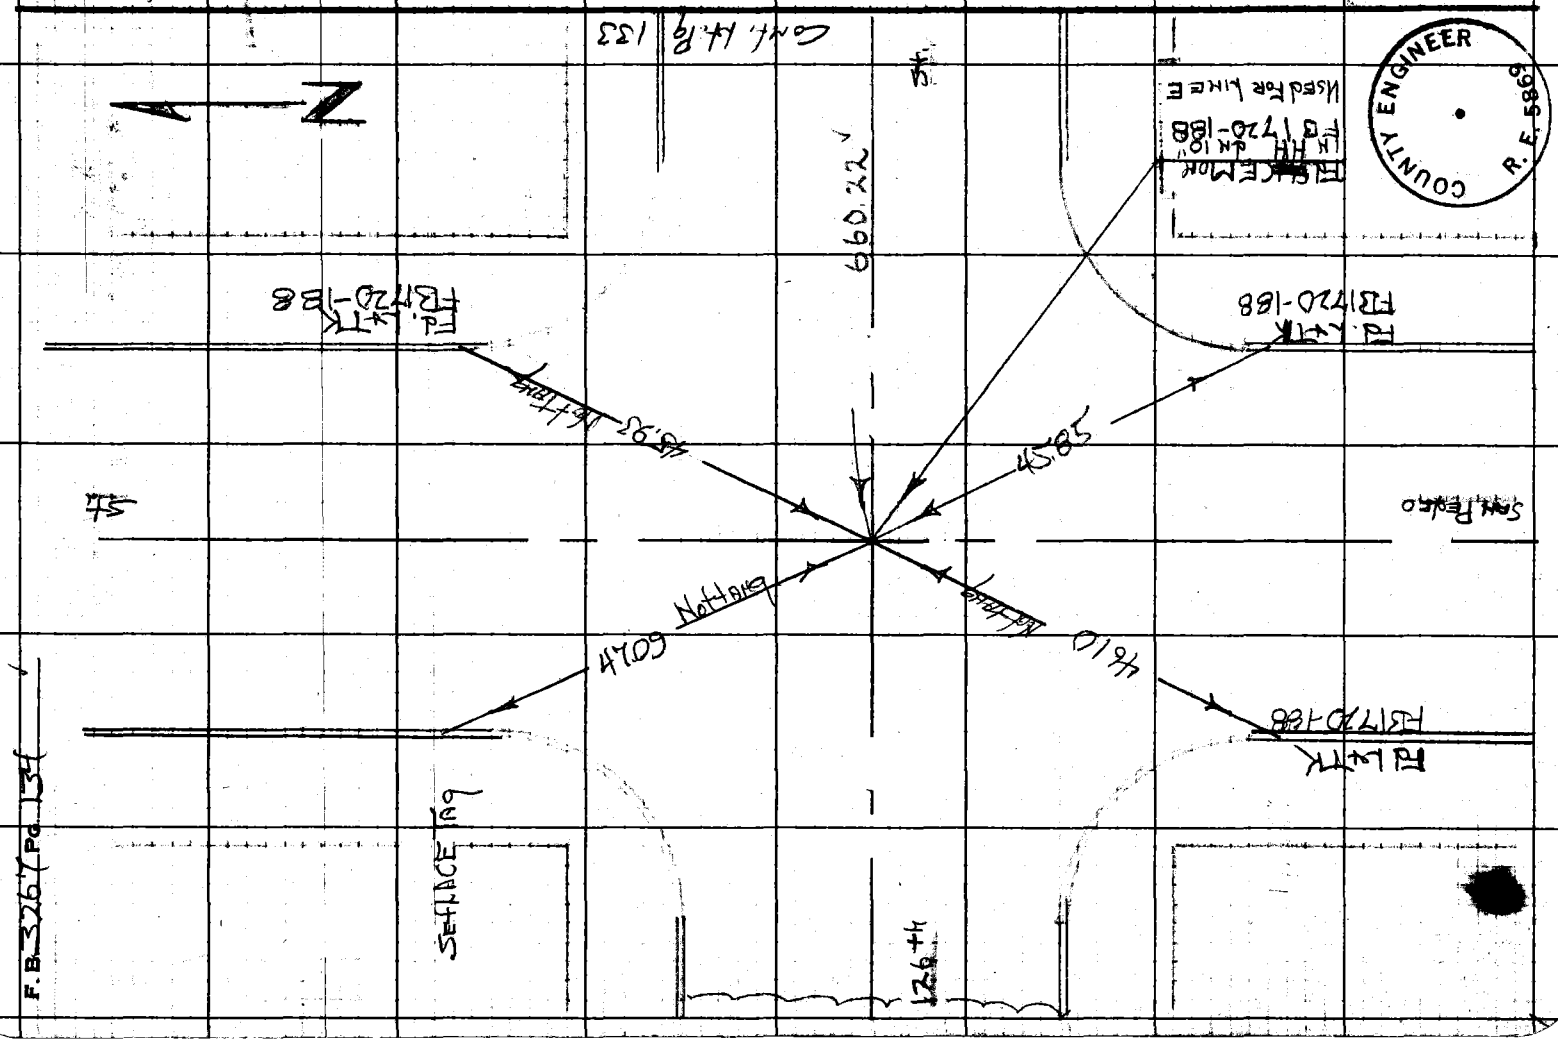

Notes Ck'd by W. EDMONDSON	Survey of Avalon Blvd
Map No. B-3081	JN 009594 Tape 0253 Std 68 °F
Office Work R. R. SHEAN	Surveyed by HHSpeggs
Checked W. EDMONDSON	Notes HHS Date 5-25-66
Date APR 18 '68	Indexed C. J. GALLI

F. B. 3267 PG. 135

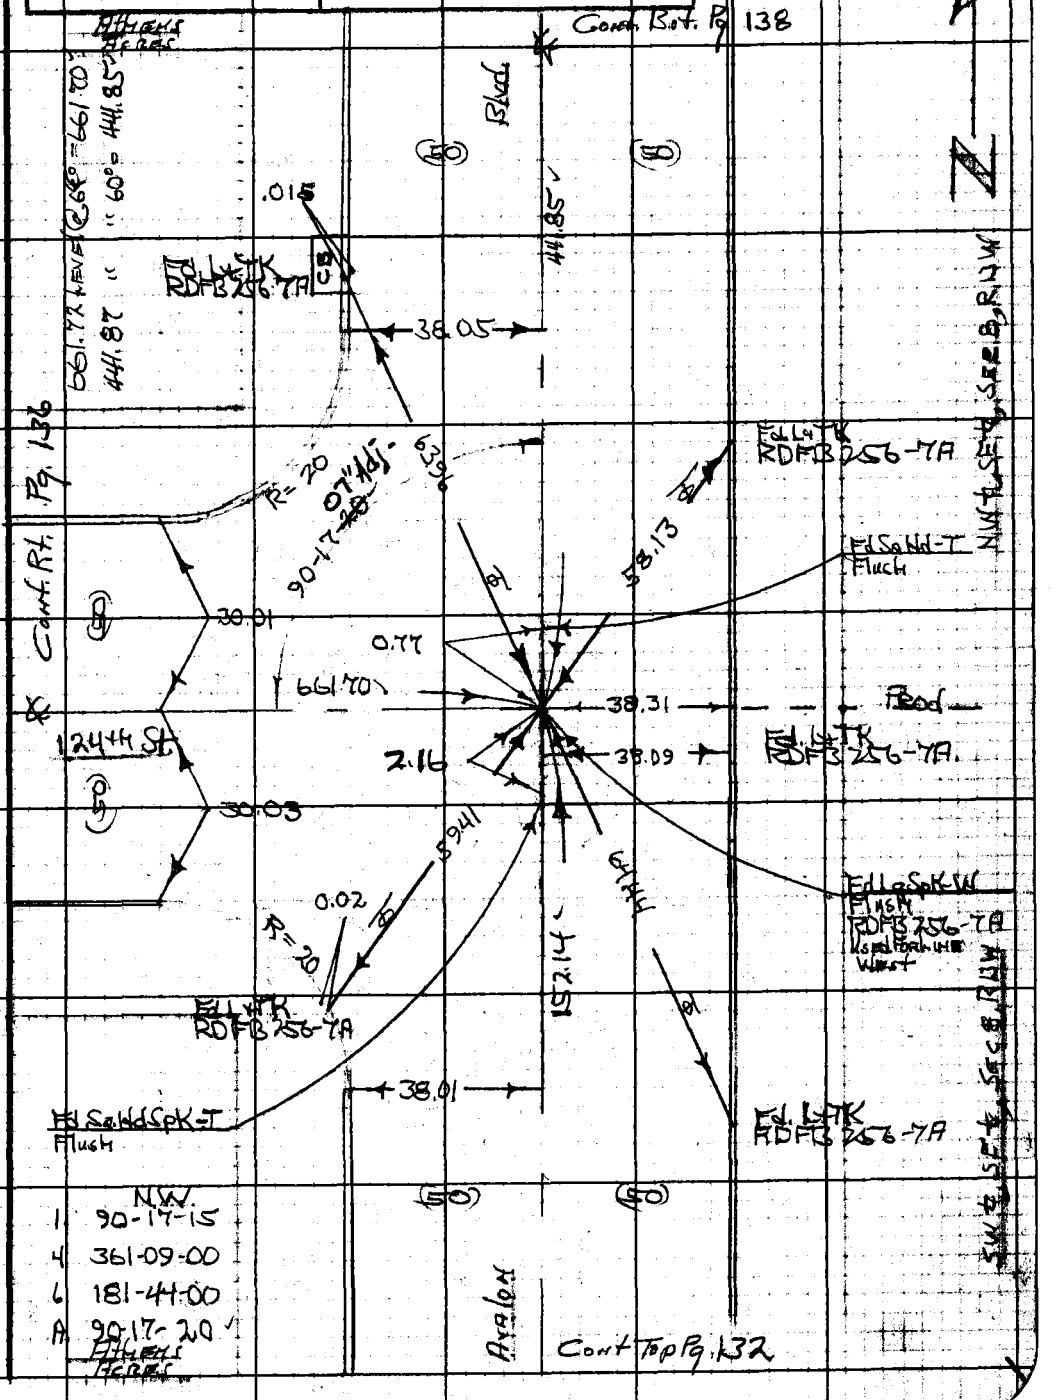

Note: Any Additions or Changes on This Sheet Must be Made or Circled in Red Ink. With Date and Name of Person Making Change.

W.S. 26, C-2

Do not extend notes this side of this line.

RETURN TO
LOS ANGELES COUNTY ENGINEER
700 LOS ANGELES COUNTY ENGINEERING BLDG.

76F3098 CE #247—3-57

RETURN TO
LOS ANGELES COUNTY ENGINEER
700 LOS ANGELES COUNTY ENGINEERING BLDG.

Note: Any Additions or Changes on This Sheet Must be Made or Circled in Red Ink With Date and Name of Person Making Change.

Do not extend notes this side of this line.

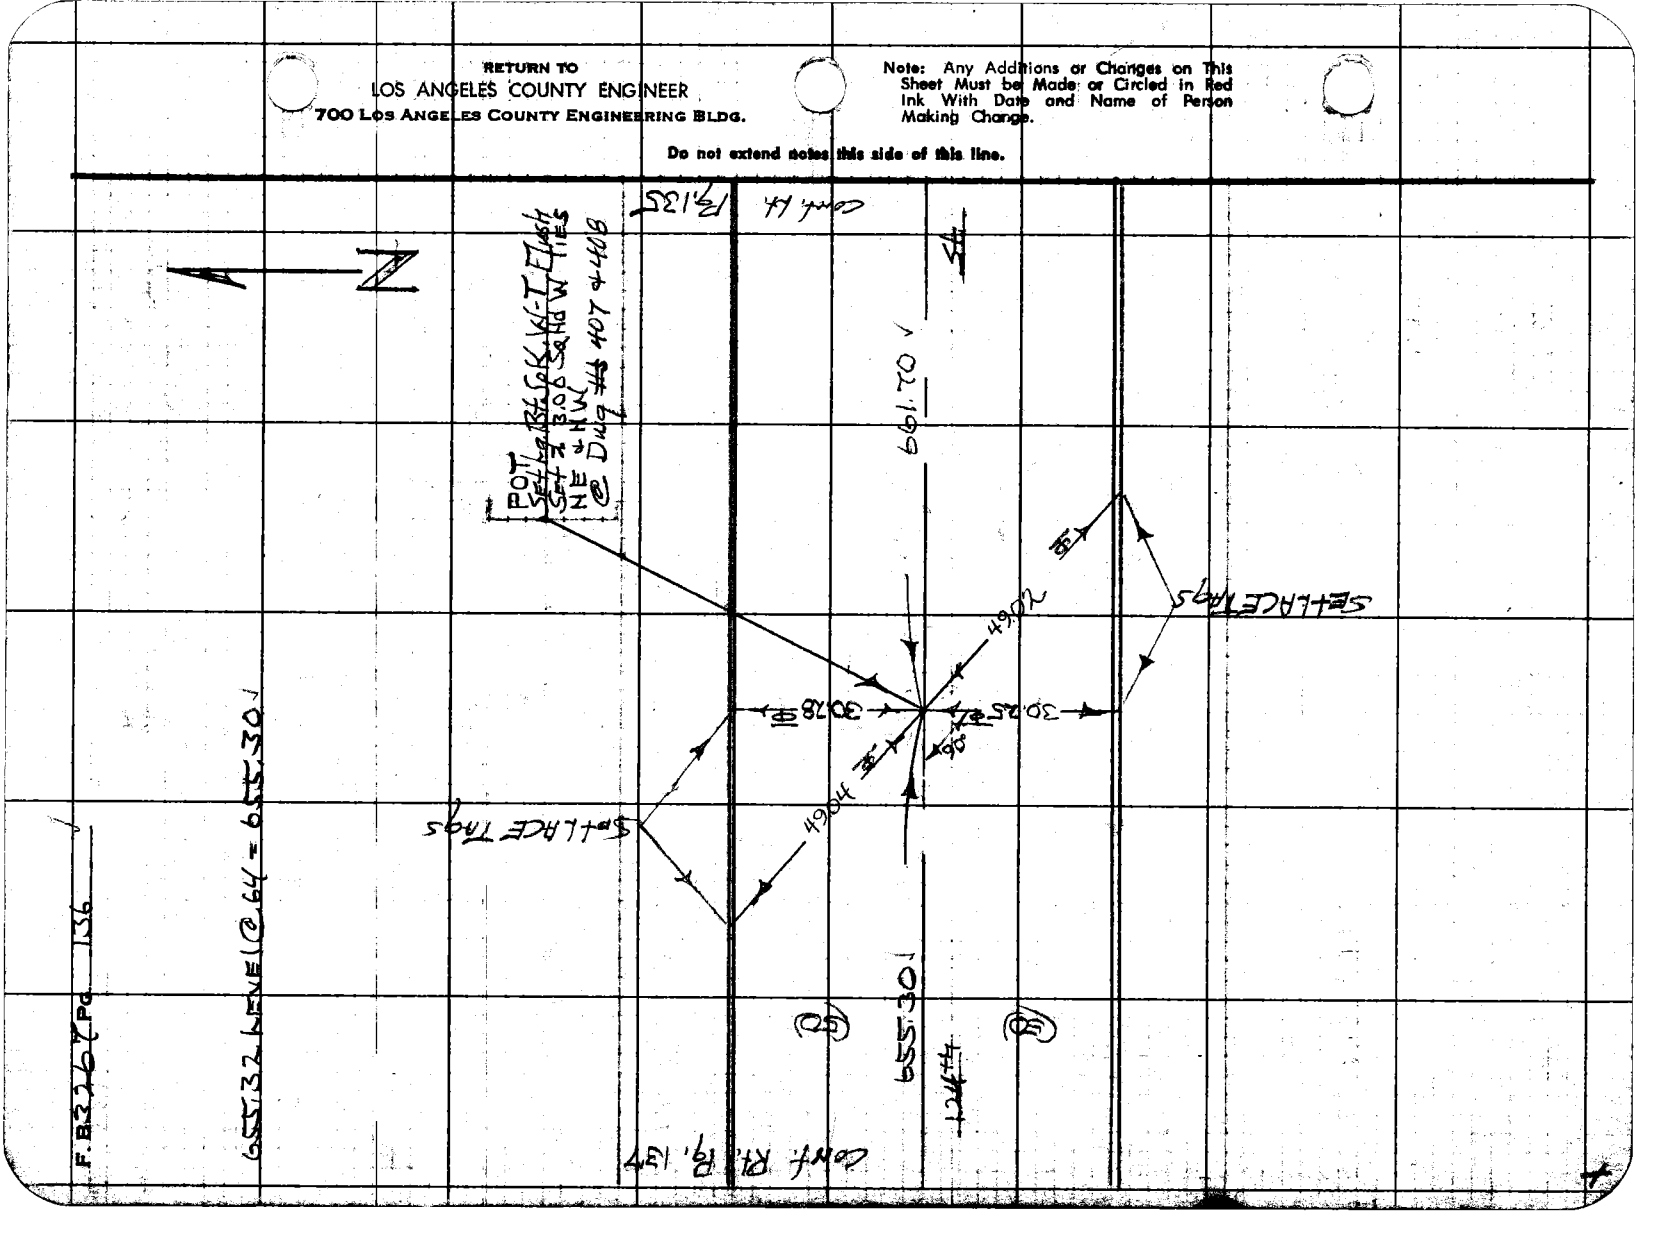

Notes Ck'd By W. EDMONDSON	Survey of Avalon Blvd
Map No. B-3081	JN 009594 Tape 0253 Std 68 °F
Office Work R. R. SHEAN	Surveyed by H H Griggs
Checked W. EDMONDSON	Notes HHS Date 5-26-66
Date APR 1 8 '68	Indexed C. J. GALLI

F. B. 3267 PG. 137

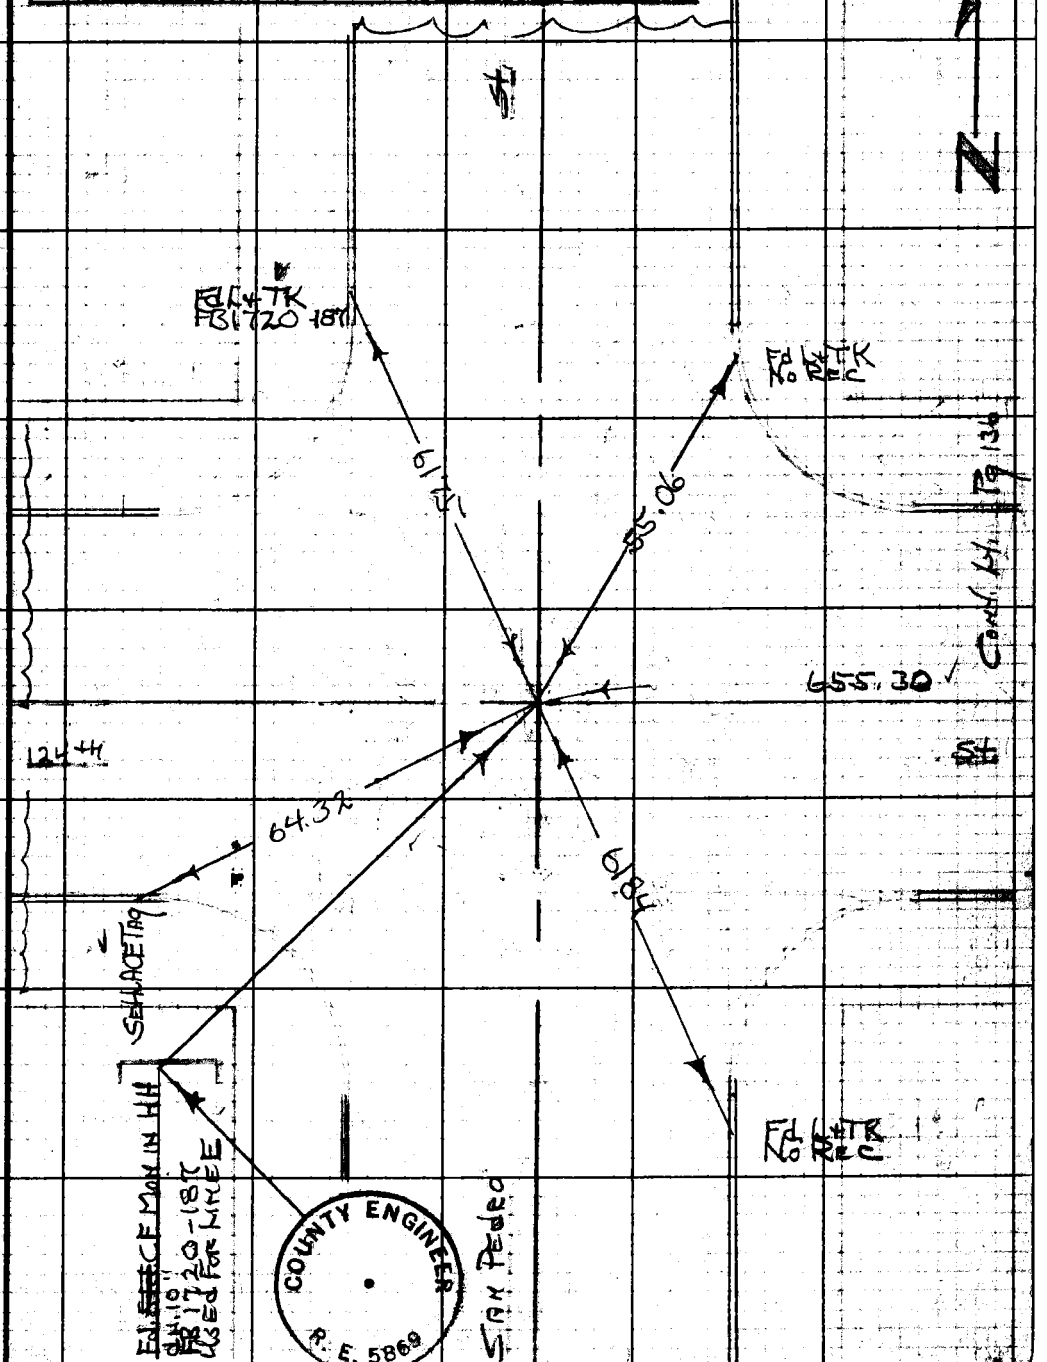

Note: Any Additions or Changes on This Sheet Must be Made or Circled in Red Ink With Date and Name of Person Making Change.

W.S. 26, C-2

Do not extend notes this side of this line.

RETURN TO
LOS ANGELES COUNTY ENGINEER
00 Los Angeles County Engineering Bldg.

76F3095 CE #247—3-57

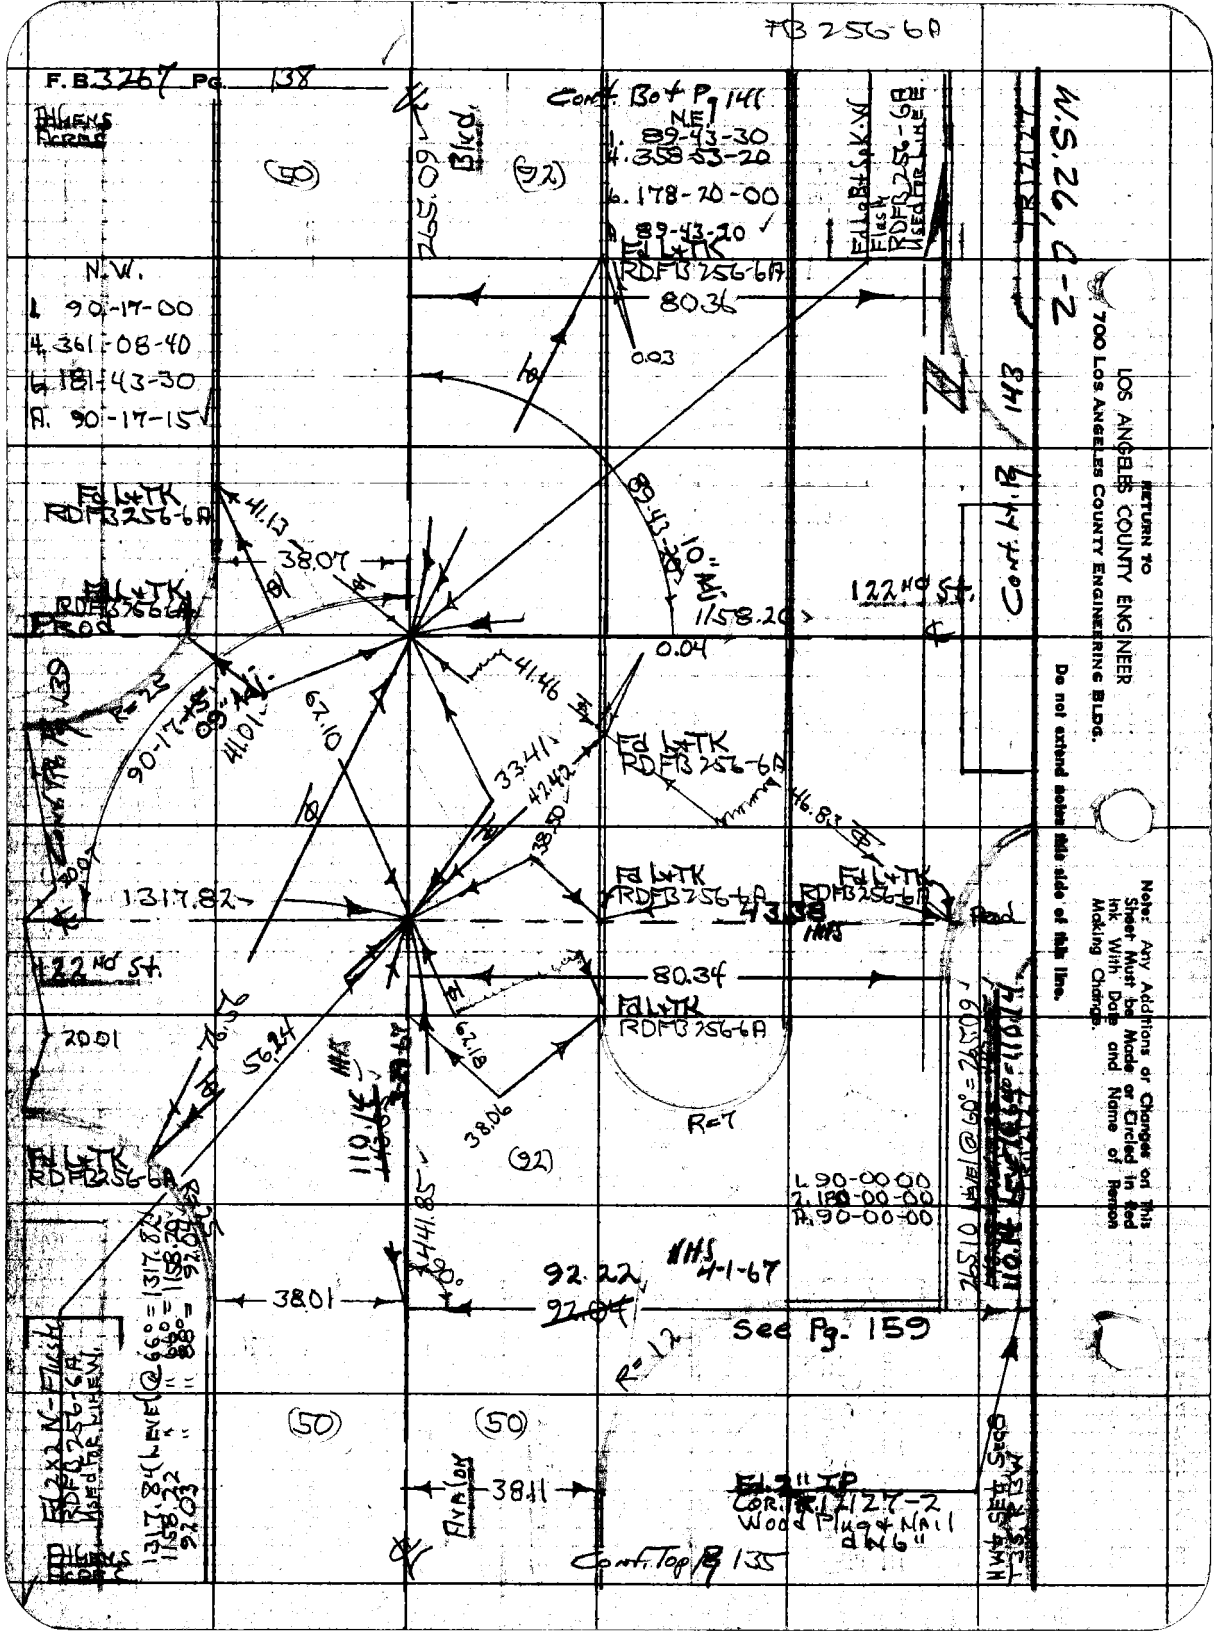

FB 256-6A
F.B. 3267 Pg. 138
Cont. Bot Pg 141
N.E.
1. 89-43-30
4. 358-53-20
6. 178-20-00
A. 89-43-20
Fd L+TK
RDFB 256-6A
80.36
0.03
N.W.
1. 90-17-00
4. 361-08-40
6. 181-43-30
A. 90-17-15
Fd L+TK
RDFB 256-6A
41.13
38.07
Fd L+TK
RDFB 256-6A
Prod
122nd St.
1158.20
0.04
41.46
67.10
33.41
42.42
38.50
46.83
Fd L+TK
RDFB 256-6A
Fd L+TK
RDFB 256-6A
Fd L+TK
RDFB 256-6A
43.38
1317.82
122nd St.
80.34
Fd L+TK
RDFB 256-6A
20.01
56.24
62.18
38.06
R=7
Fd L+TK
RDFB 256-6A
L. 90-00-00
2. 180-00-00
A. 90-00-00
441.85
92.22
92.04
38.01
See Pg. 159
R=12
38.11
Avalon
Cont. Top Pg 135
Cont. Lt. Pg 143
Z-D 26 S.W.
RETURN TO
LOS ANGELES COUNTY ENGINEER
700 LOS ANGELES COUNTY ENGINEERING BLDG.
Do not extend notes this side of this line.
Note: Any Additions or Changes on This Sheet Must be Made or Circled in Red Ink With Date and Name of Person Making Change.

Notes Ck'd by W. EDMONDSON	Survey of Avalon Blvd
Map No. B-3081	JN 009594 Tape 0253 Std 68 °F
Office Work R. R. SHEAN	Surveyed by HH Spaggs
Checked W. EDMONDSON	Notes HHS Date 6-10-66
Date APR 18 '68	Indexed C. J. GALLI

F. B. 3267 PG. 139

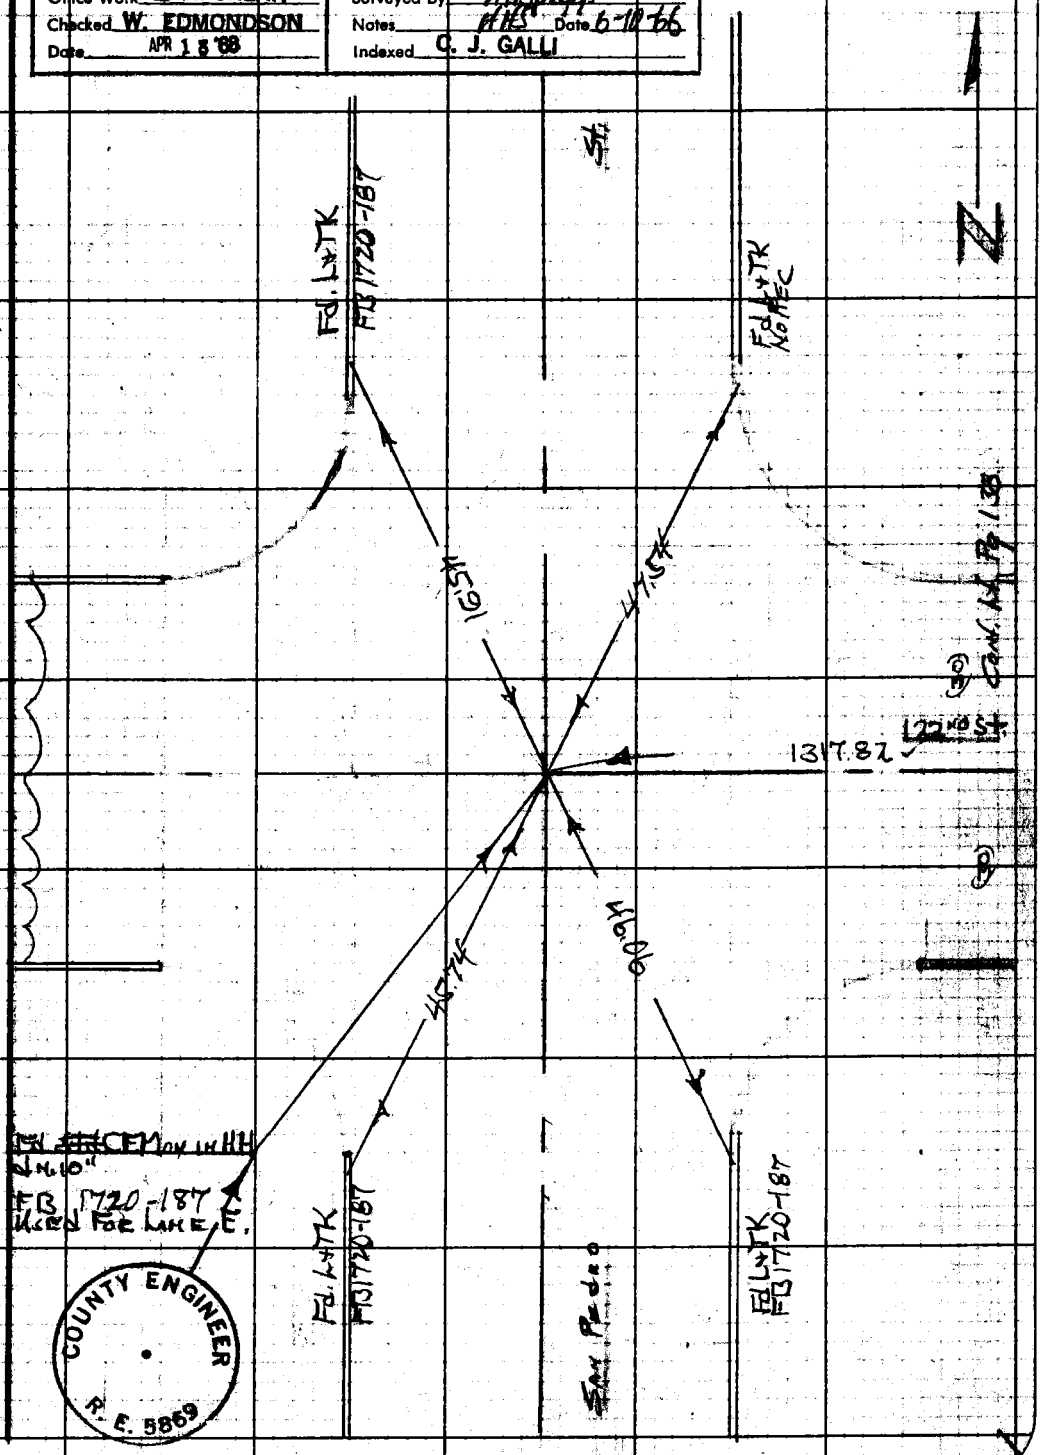

Note: Any Additions or Changes on This Sheet Must be Made or Circled in Red Ink With Date and Name of Person Making Change.

W. S. 26, C-2

Do not extend notes this side of this line.

RETURN TO
LOS ANGELES COUNTY ENGINEER
700 LOS ANGELES COUNTY ENGINEERING BLDG.

76F3095 CE #247—3-57

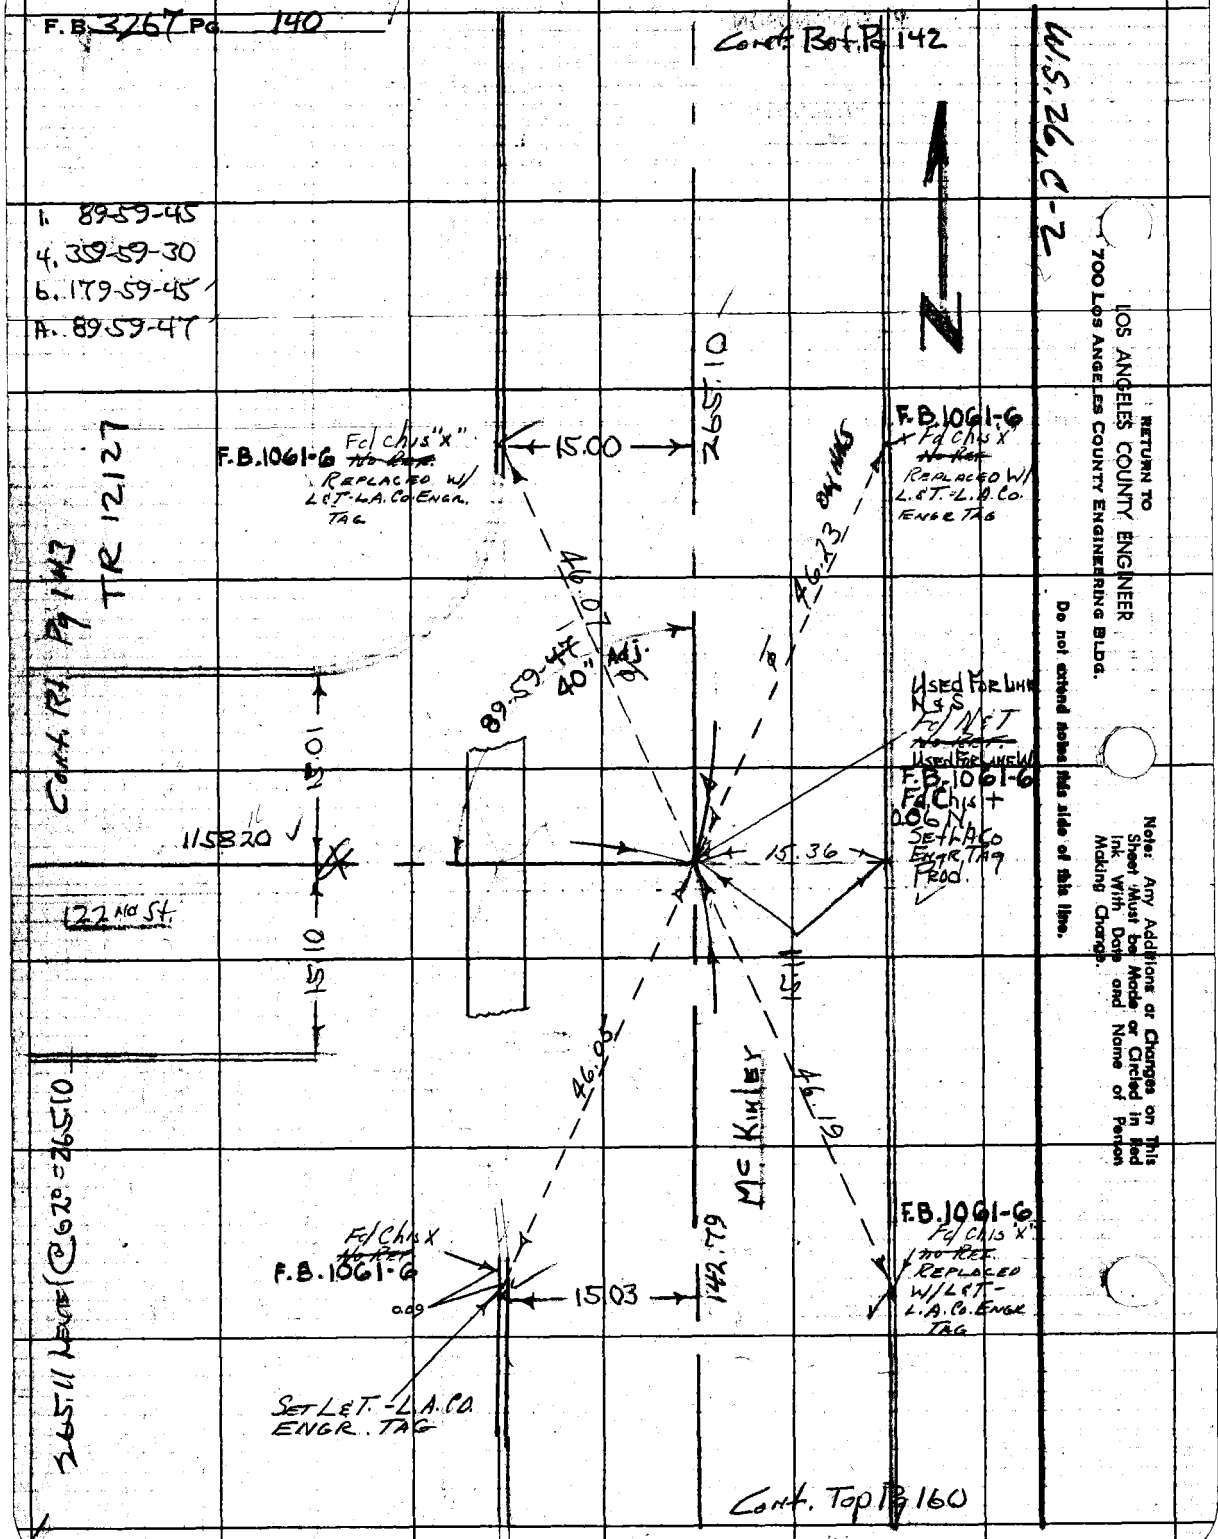
F.B. 3267 Pg. 140
Cont. Bot. Pg 142
W.S. 26, C-2
1. 89-59-45
4. 359-59-30
6. 179-59-45
A. 89-59-47
TR 12127
Cont. Rt. Pg 143
265.10
F.B. 1061-6 Fd Chis "X" No Ref. Replaced w/ L&T-L.A. Co. Engr. Tag
15.00
F.B. 1061-6 Fd Chis "X" No Ref. Replaced w/ L&T-L.A. Co. Engr. Tag
46.07
46.23
89-59-47
40" Adj.
Used For Line N & S
Fd N&T No Ref.
Used For Line W
F.B. 1061-6 Fd Chis + 0.06 N. Set L.A. Co Engr. Tag Prod.
15.01
115820
15.36
122nd St.
15.10
15.11
46.05
46.19
McKinley
142.79
F.B. 1061-6 Fd Chis "X" No Ref. Replaced w/ L&T-L.A. Co. Engr. Tag
F.B. 1061-6 Fd Chis X No Ref.
0.09
15.03
Set L&T-L.A. Co. Engr. Tag
265.11 Level @ 62° = 265.10
Cont. Top Pg 160
RETURN TO
LOS ANGELES COUNTY ENGINEER
700 Los Angeles County Engineering Bldg.
Do not extend notes this side of this line.
Note: Any Additions or Changes on This Sheet Must be Made or Circled in Red Ink With Date and Name of Person Making Change.

256-5

Notes Ck'd W. EDMONDSON	Survey of Avalon Blvd
Map No. B-3081	JN 009594 Tape 0253 Std 68 °F
Office Work R. R. SHEAN	Surveyed by HHS Briggs
Checked W. EDMONDSON	Notes HHS Date 6-10-66
Date APR 1 8 '68	Indexed C. J. GALLI

F. B. 3267 PG. 141

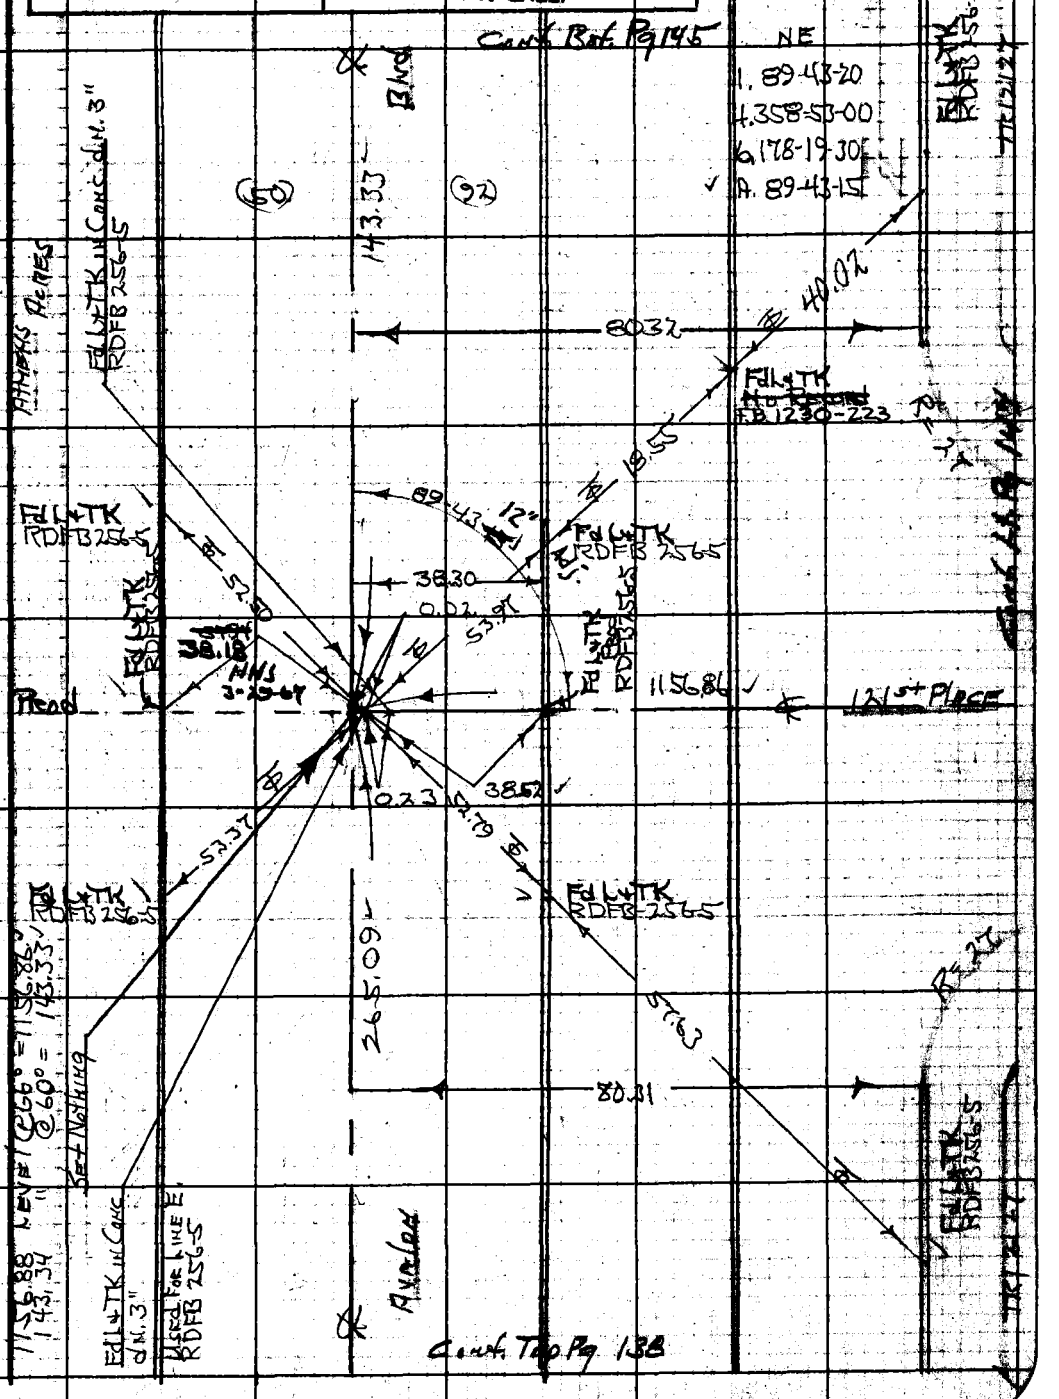

Note: Any Additions or Changes on This Sheet Must Be Made or Circled in Red Ink With Date and Name of Person Making Change.

W.S. 26, C-2

RETURN TO
LOS ANGELES COUNTY ENGINEER
700 LOS ANGELES COUNTY ENGINEERING BLDG.

Do not extend notes this side of this line.

76F3095 CE #247—3-57

F.B. 3267 Pg. 142

Cont. Bk. Pg. 149

W.S. 26, C-2

1. 89-59-45
4. 359-59-00
6. 179-58-15
8. 89-59-42

RETURN TO
LOS ANGELES COUNTY ENGINEER
700 Los Angeles County Engineering Bldg.

Do not extend notes this side of this line.

Note: Any Additions or Changes on this Sheet Must be Made or Circled in Red Ink With Date and Name of Person Making Change.

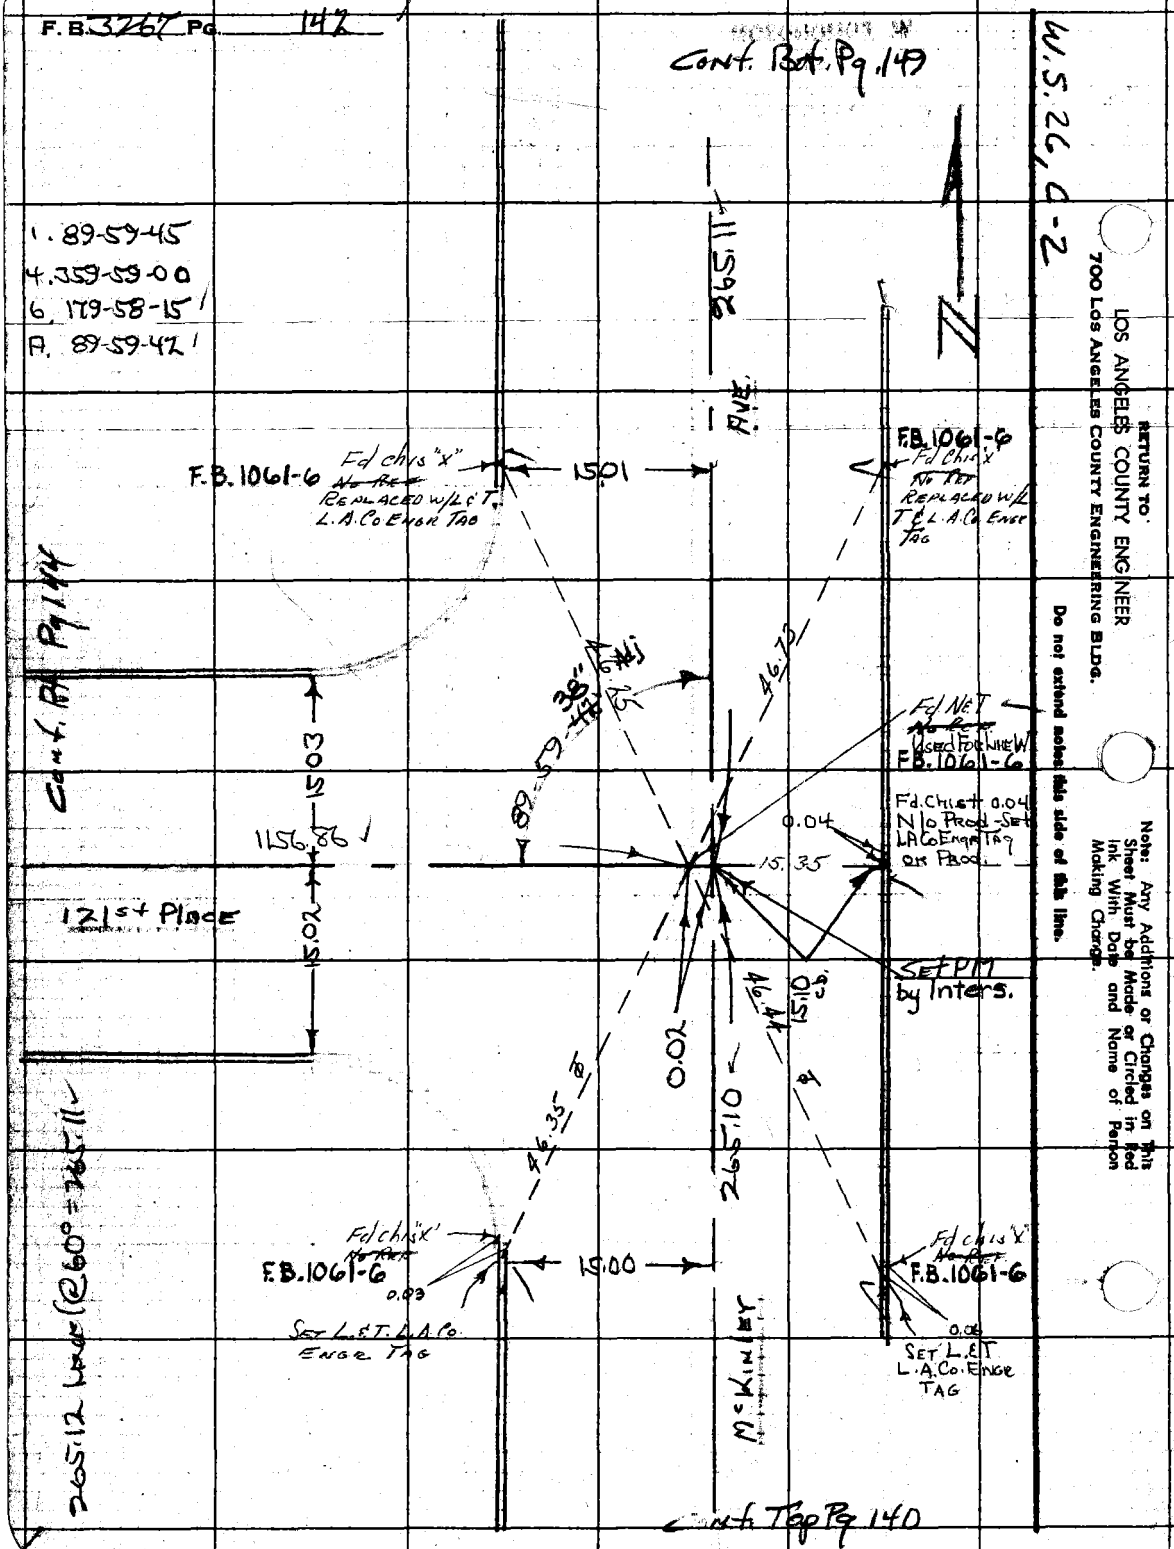

Notes Ck'd By W. EDMONDSON	Survey of Avalon Blvd
Map No. B-3081	JN 009594 Tape 0253 Std 68 °F
Office Work R. R. SHEAN	Surveyed by H.H. Spriggs
Checked W. EDMONDSON	Notes HHS Date 6-10-66
Date APR 1 8 '68	Indexed C. J. GALLI

F. B 3267 PG. 143

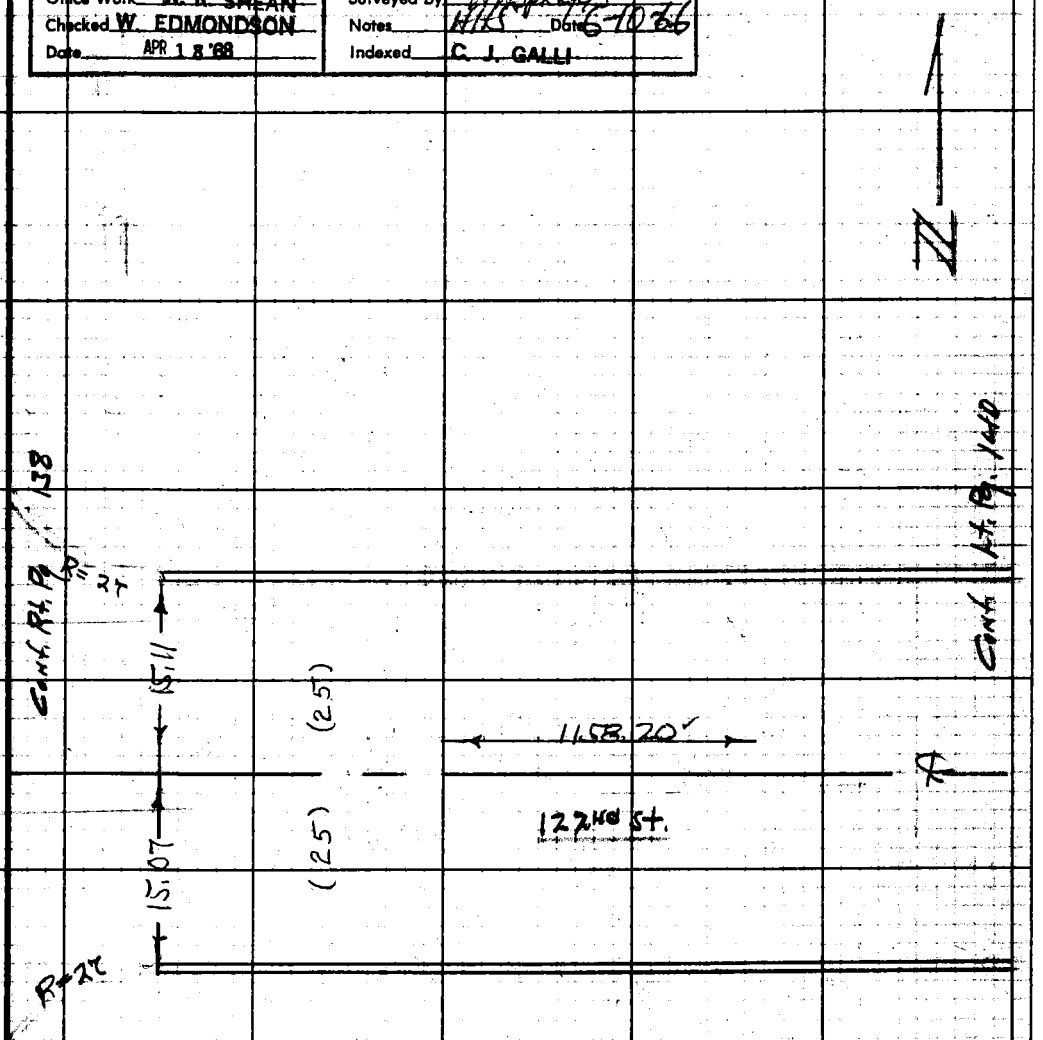

Note: Any Additions or Changes on This Sheet Must be Made or Circled in Red Ink With Date and Name of Person Making Change.

Do not extend notes this side of this line.

RETURN TO
LOS ANGELES COUNTY ENGINEER
700 LOS ANGELES COUNTY ENGINEERING BLDG.

76F3095 CE #247—3-57

F.B. 3267 Pg. 144

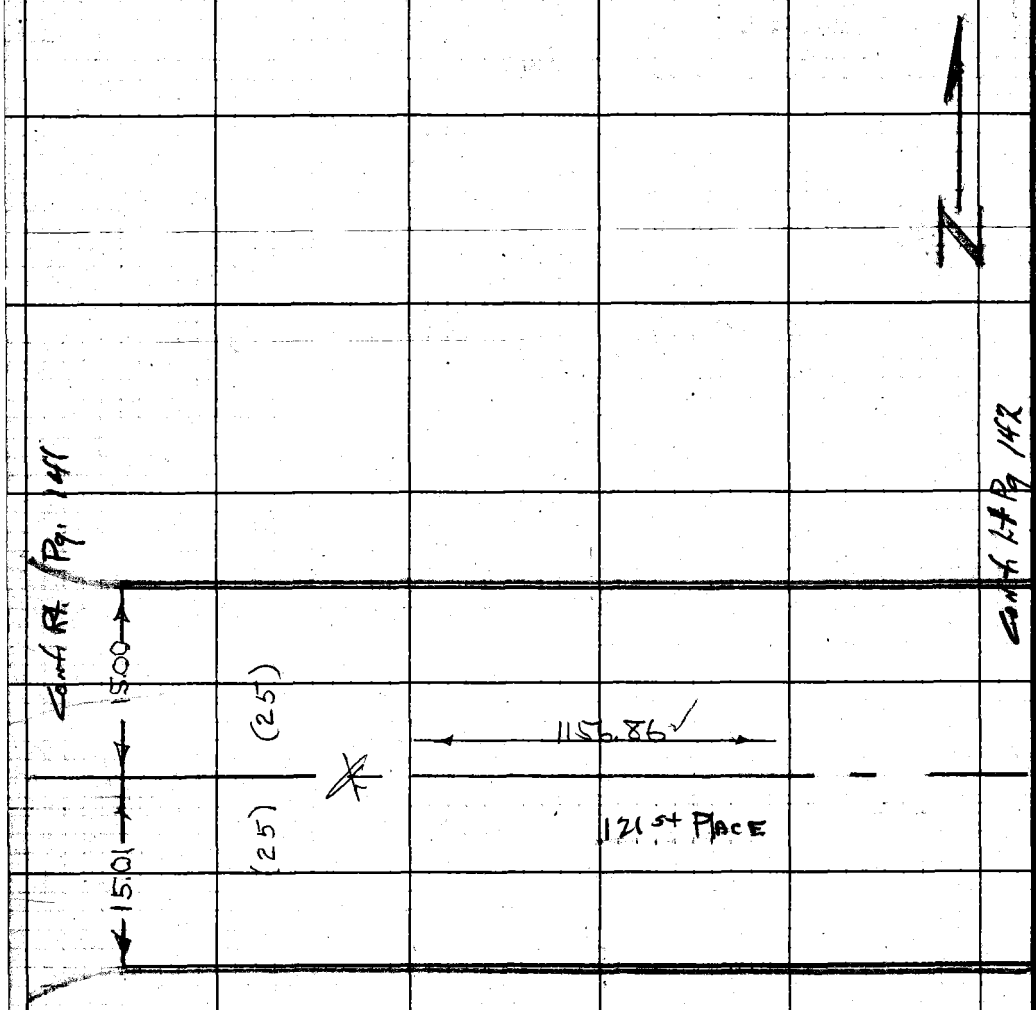

RETURN TO
LOS ANGELES COUNTY ENGINEER
700 LOS ANGELES COUNTY ENGINEERING BLDG.

Do not extend notes this side of this line.

Note: Any Additions or Changes on This Sheet Must be Made or Circled in Red Ink With Date and Name of Person Making Change.

256-4

Notes Ck'd by W. EDMONDSON	Survey of Avalon Blvd
Map No. B-3081	JN 009594 Type 0253 Std 68 °F
Office Work R. R. SHEAN	Surveyed by H.H. Griggs
Checked W. EDMONDSON	Notes HHS Date 6-10-66
Date APR 1 8 '68	Indexed C. J. GALLI

F. B. 3267 Pg. 145

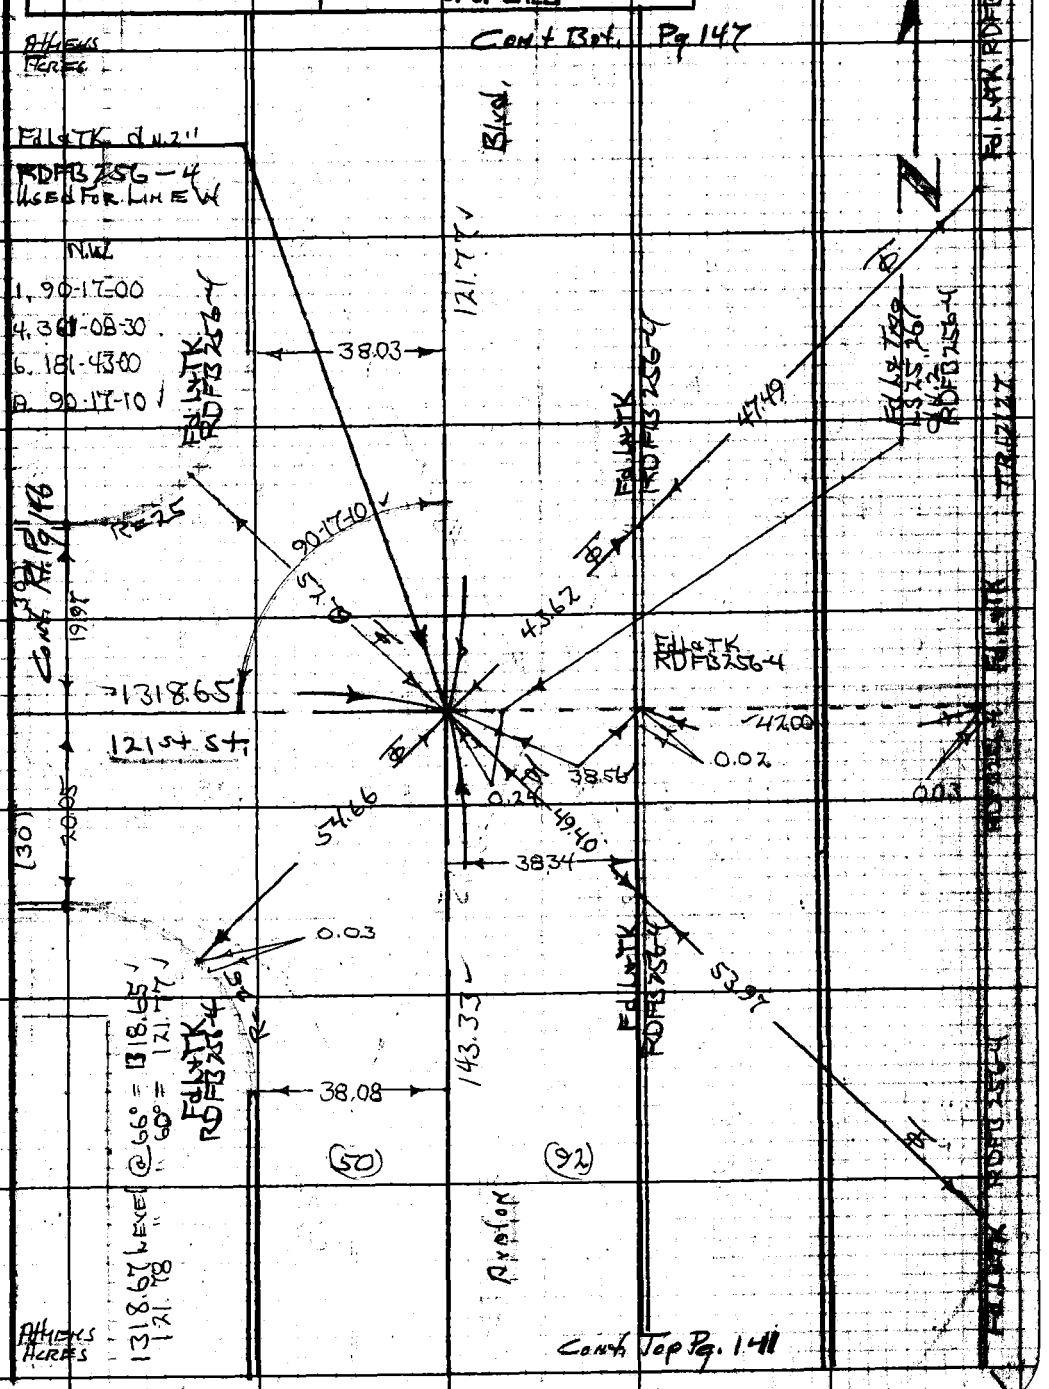

Note: Any Additions or Changes on This Sheet Must be Made or Circled in Red Ink With Date and Name of Person Making Change.

Do not extend notes this side of this line.

RETURN TO
LOS ANGELES COUNTY ENGINEER
700 LOS ANGELES COUNTY ENGINEERING BLDG.

76F309S CE #247—3-57

F. B3267 Pg. 146

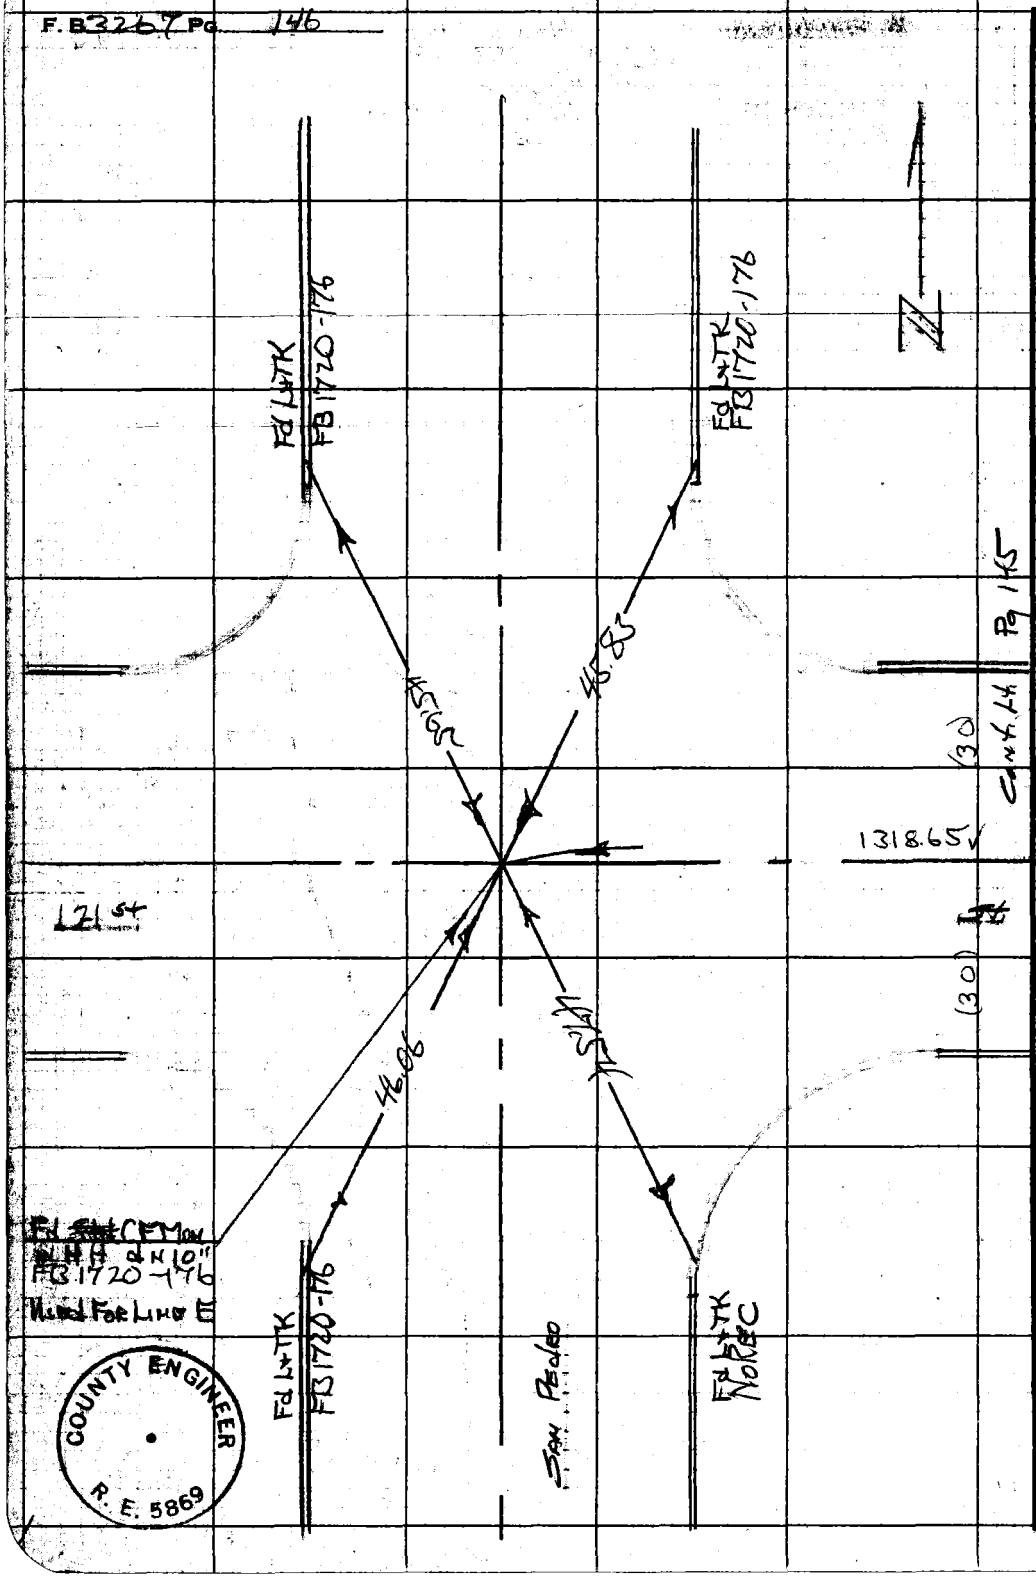

W.S. 26, C-2

RETURN TO
LOS ANGELES COUNTY ENGINEER
700 LOS ANGELES COUNTY ENGINEERING BLDG.

Do not extend notes this side of this line.

Note: Any Additions or Changes on This Sheet Must be Made or Circled in Red Ink With Date and Name of Person Making Change.

Notes Ck'd By W. EDMONDSON
Map No. B-3081
Office Work R. R. SHEAN
Checked W. EDMONDSON
Date APR 18 '68

Survey of Avalon Blvd
JN 009294 Tape 0253 Std 68 °F
Surveyed by HHGriggs
Notes HHG Date 6-10-66
Indexed C. J. GALLI

F. B. 3267 Pg. 147

Cont. Bot. Pg. 150

Cont. Top Pg. 145

W.S. 26, C-2

Note: Any Additions or Changes on This Sheet Must Be Made or Circled in Red Ink With Date and Name of Person Making Change.

Do not extend notes this side of this line.

RETURN TO
LOS ANGELES COUNTY ENGINEER
700 Los Angeles County Engineering Bldg.

76F3098 DE #247—3-57

RETURN TO
LOS ANGELES COUNTY ENGINEER
700 LOS ANGELES COUNTY ENGINEERING BLDG.

Note: Any Additions or Changes on This Sheet Must be Made or Circled in Red Ink With Date and Name of Person Making Change.

Do not extend notes this side of this line.

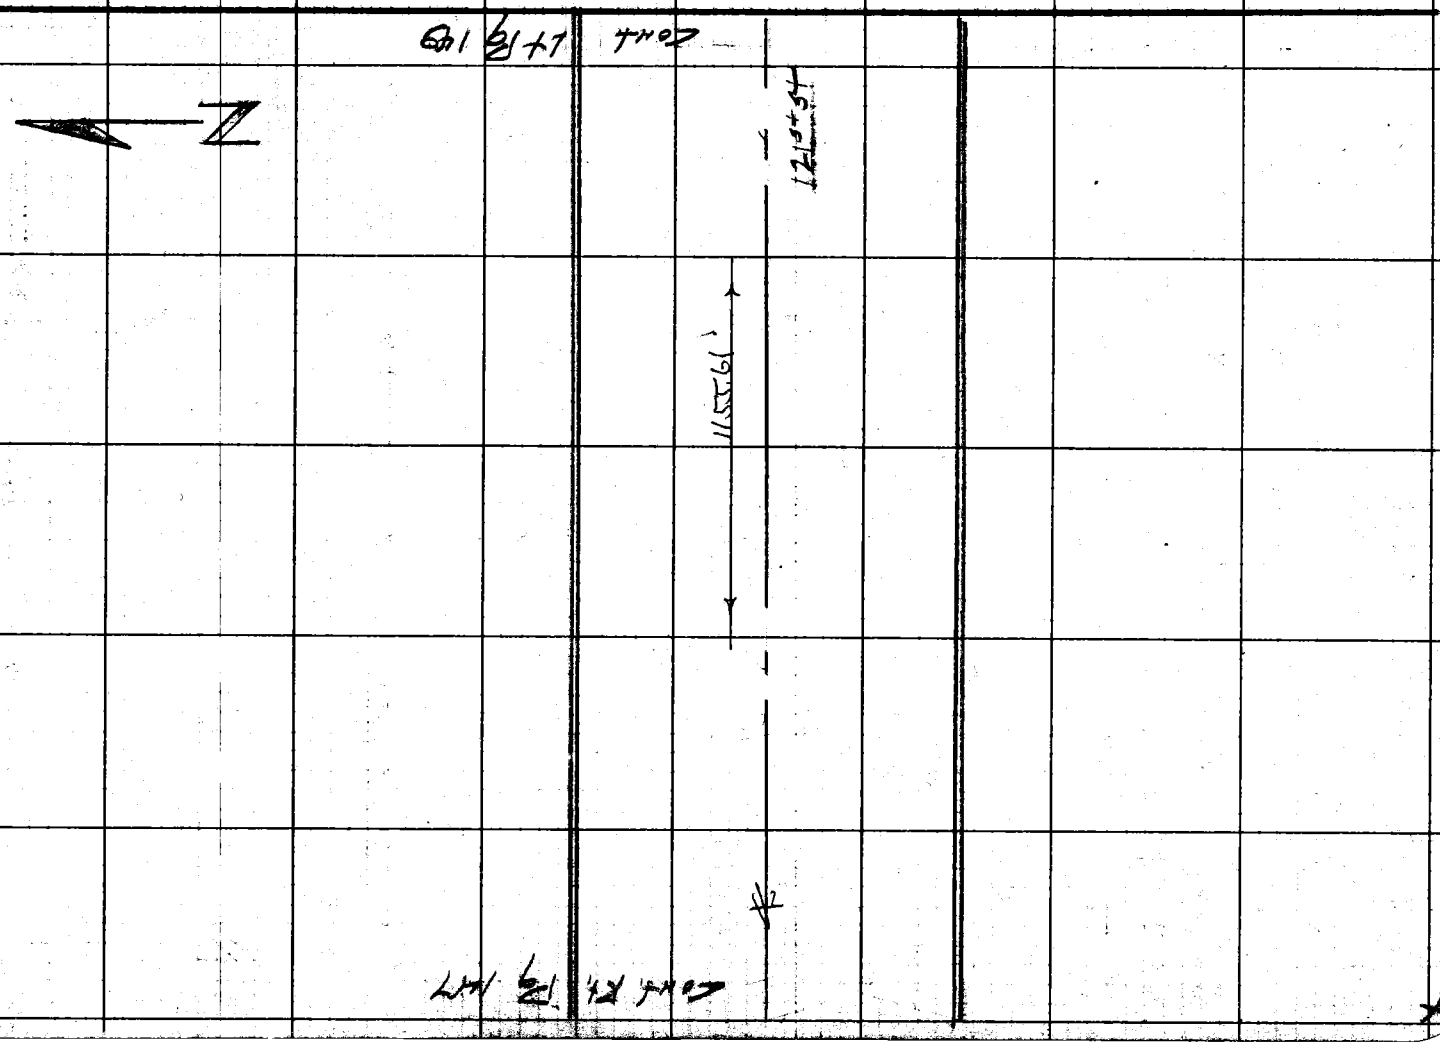

F.B. 3267 PG. 148

Notes Ck'd by W. EDMONDSON	Survey of Avalon Blvd
Map No. B-30B1	JN 009594 Tape 0253 Std 68 °F
Office Work R. R. SHEAN	Surveyed by HH Spriggs
Checked W. EDMONDSON	Notes HHS Date 6-10-66
Date APR 1 8 '68	Indexed C. J. GALLI

F. B. 3267 PG. 149

Cont. Bot Pg 151

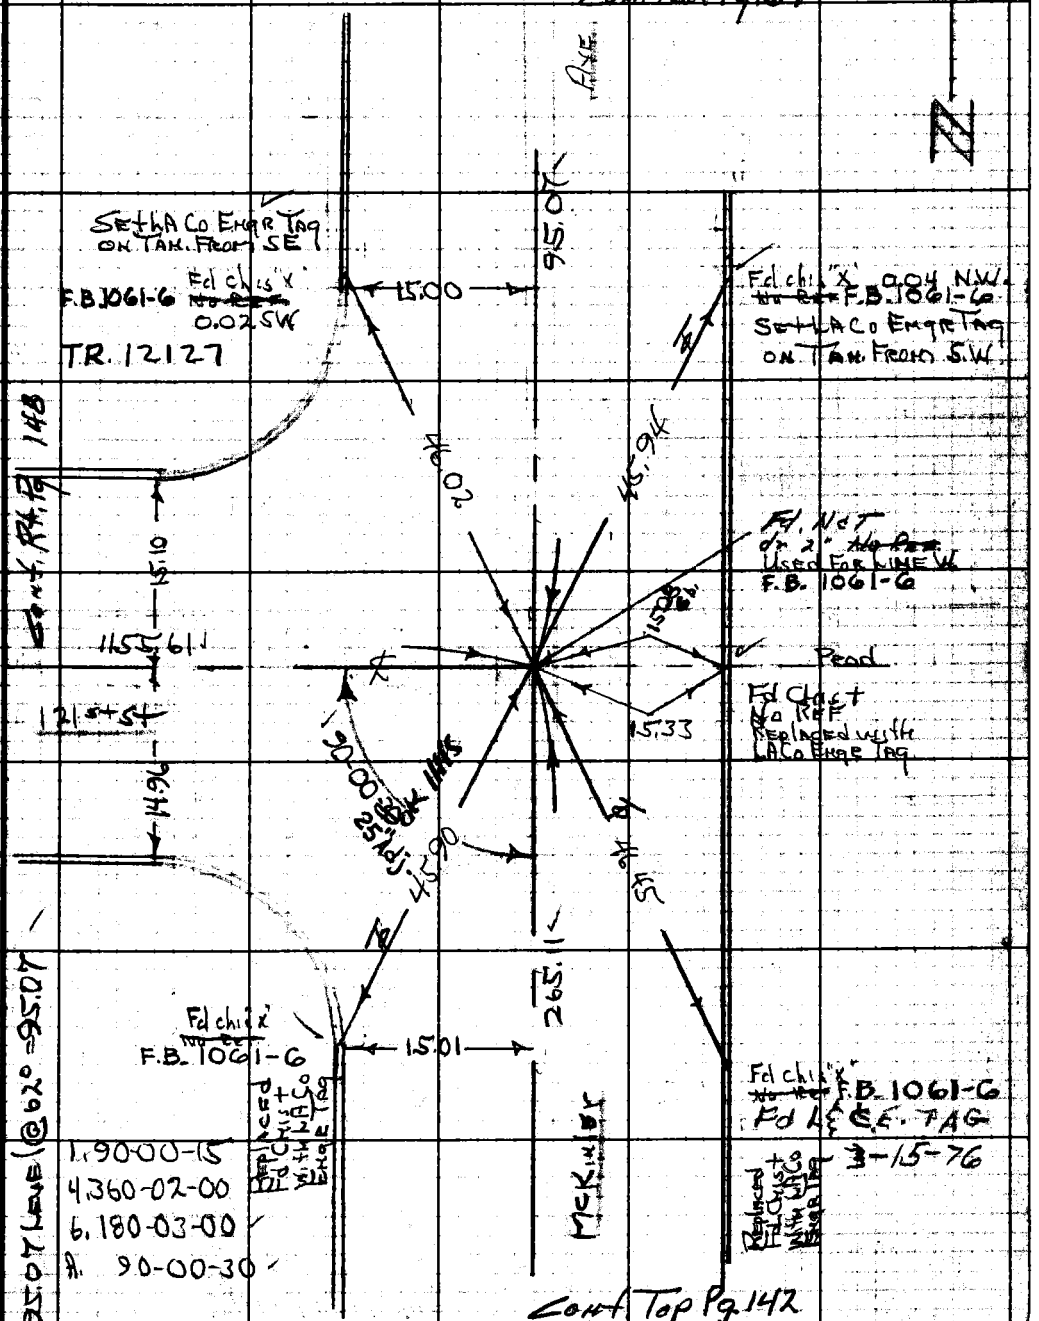

Cont Top Pg 142

Note: Any Additions or Changes on This Sheet Must be Made or Circled in Red Ink With Date and Name of Person Making Change.

W.S. 26, C-2

Do not extend notes this side of this line.

RETURN TO
LOS ANGELES COUNTY ENGINEER
700 LOS ANGELES COUNTY ENGINEERING BLDG.

76F309S CE #247—3-57

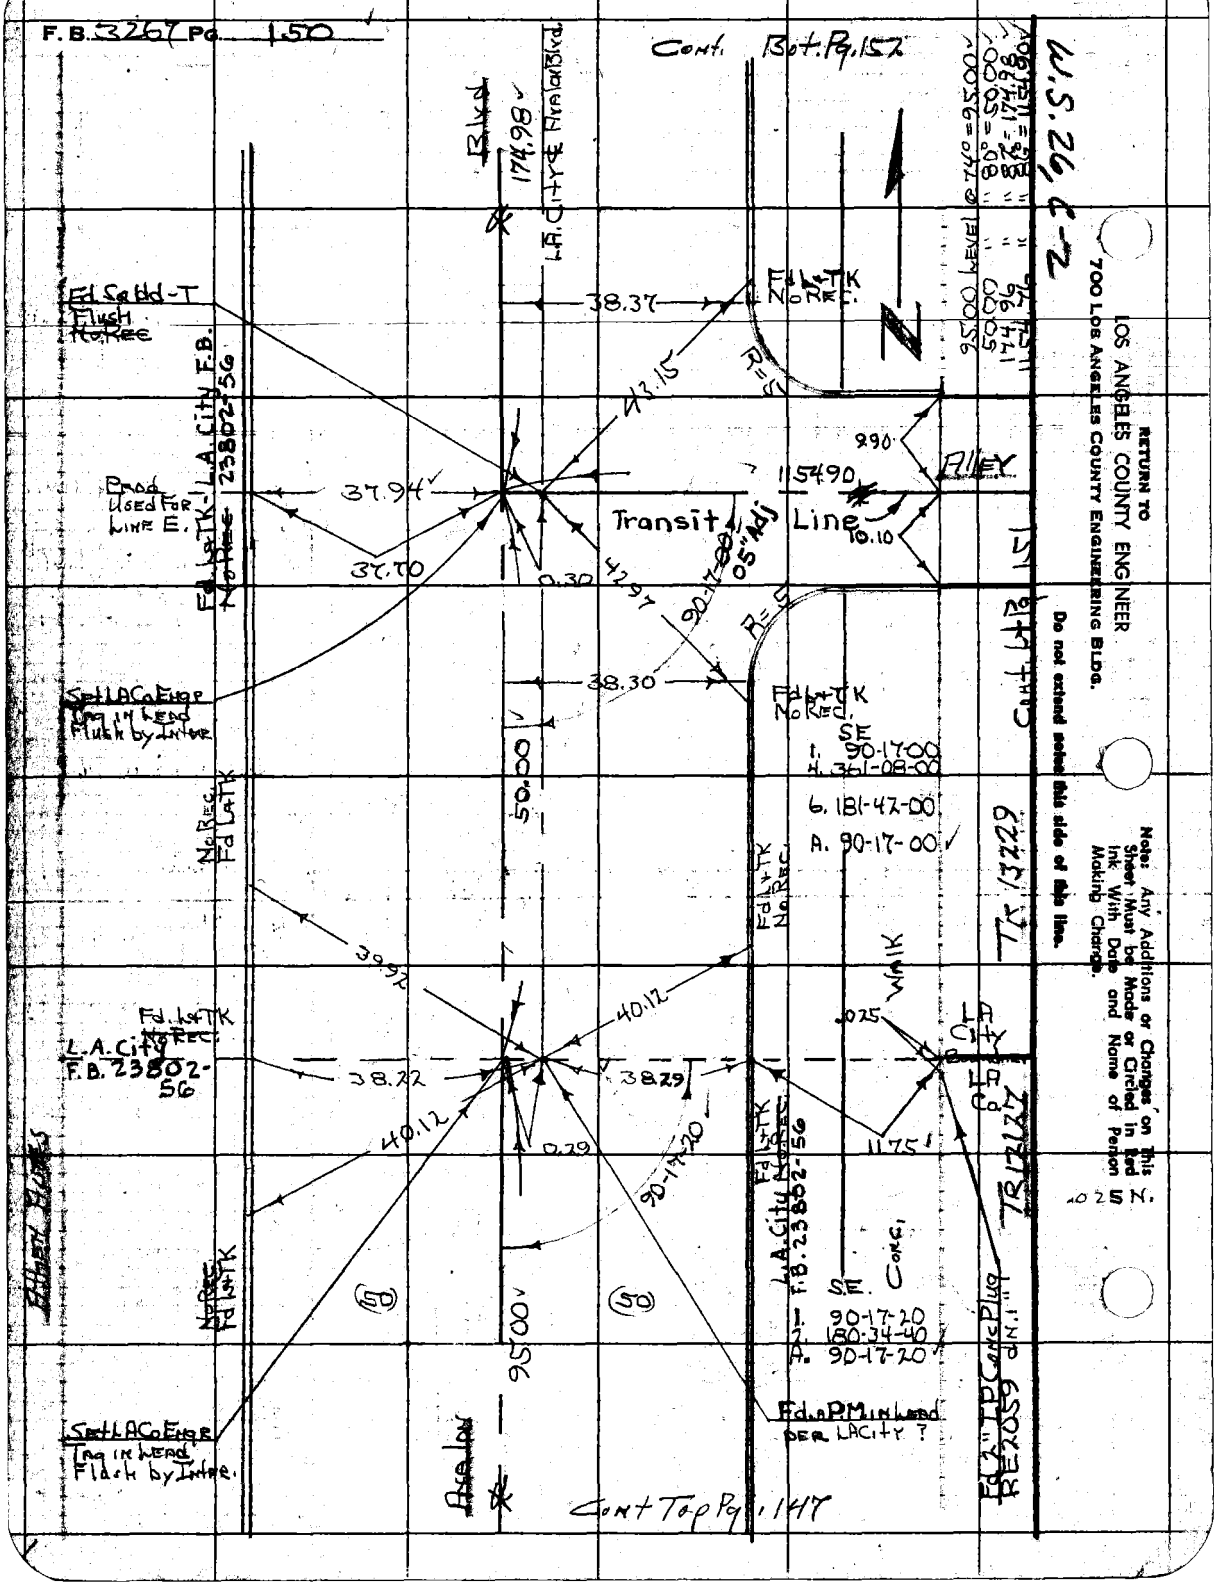
F.B. 3267 Pg. 150
Cont. Bot. Pg. 152
W.S. 26, C-2
Blvd
174.98
L.A. City & Avalon Blvd.
Fd. Sq. Hd-T Flush No Rec
Fd. L+TK No Rec.
38.37
43.15
R=5
Fd. L+TK - L.A. City F.B. 23802-56 No Rec
Pond Used For Line E.
37.94
37.70
0.30
42.97
90-17-00
05" Adj
Transit Line
115490
10.10
990
Alley
95.00 Level @ 74° = 95.00
50.00 " " 80° = 50.00
174.96 " " 82° = 174.98
115.76 " " 86° = 115.76
Set LA Co Engr Tag in Lead Flush by Inter.
38.30
Fd. L+TK No Rec.
SE
1. 90-17-00
4. 361-08-00
6. 181-42-00
A. 90-17-00
50.00
No Rec. Fd. L+TK
Fd. L+TK No Rec.
39.92
40.12
Walk
.025
LA City
LA Co.
Fd. L+TK No Rec.
L.A. City F.B. 23802-56
38.22
38.29
40.12
0.29
90-17-20
11.75
Fd. L+TK No Rec.
L.A. City F.B. 23802-56
Conc.
S.E.
1. 90-17-20
2. 180-34-40
A. 90-17-20
(50)
(50)
95.00
Fd. L+TK No Rec.
Set LA Co Engr Tag in Lead Flush by Inter.
Fd. a P.M. in Lead per LA City ?
Fd. 2" I.P. Conc Plug RE2059 d.N. 1"
Cont. Top Pg. 147
Cont. Lt. Pg. 151
TR 13229
TR 12127
.025 N.
Attach Plates
RETURN TO
LOS ANGELES COUNTY ENGINEER
700 LOS ANGELES COUNTY ENGINEERING BLDG.
Do not extend notes this side of this line.
Note: Any Additions or Changes on This Sheet Must be Made or Circled in Red Ink With Date and Name of Person Making Change.

Notes Ck'd by W. EDMONDSON	Survey of Avalon Blvd	F. B. 3267 PG. 151
Map No. B-3081	JN 009594 Tape 0187 Std 68 °F	
Office Work R. R. SHEAN	Surveyed by HHSpriggs	
Checked W. EDMONDSON	Notes HHS Date 9-66	
Date APR 18 '68	Indexed C. J. GALLI	

Cont. Bot. Pg 154

175.01 Level @ 62° = 175.00
50.08

Note: Any Additions or Changes on This Sheet Must be Made or Circled in Red Ink With Date and Name of Person Making Change.

Do not extend this side of this line.

PLEASE RETURN TO
LOS ANGELES COUNTY ENGINEER
403 Los Angeles County Engineering Bldg.

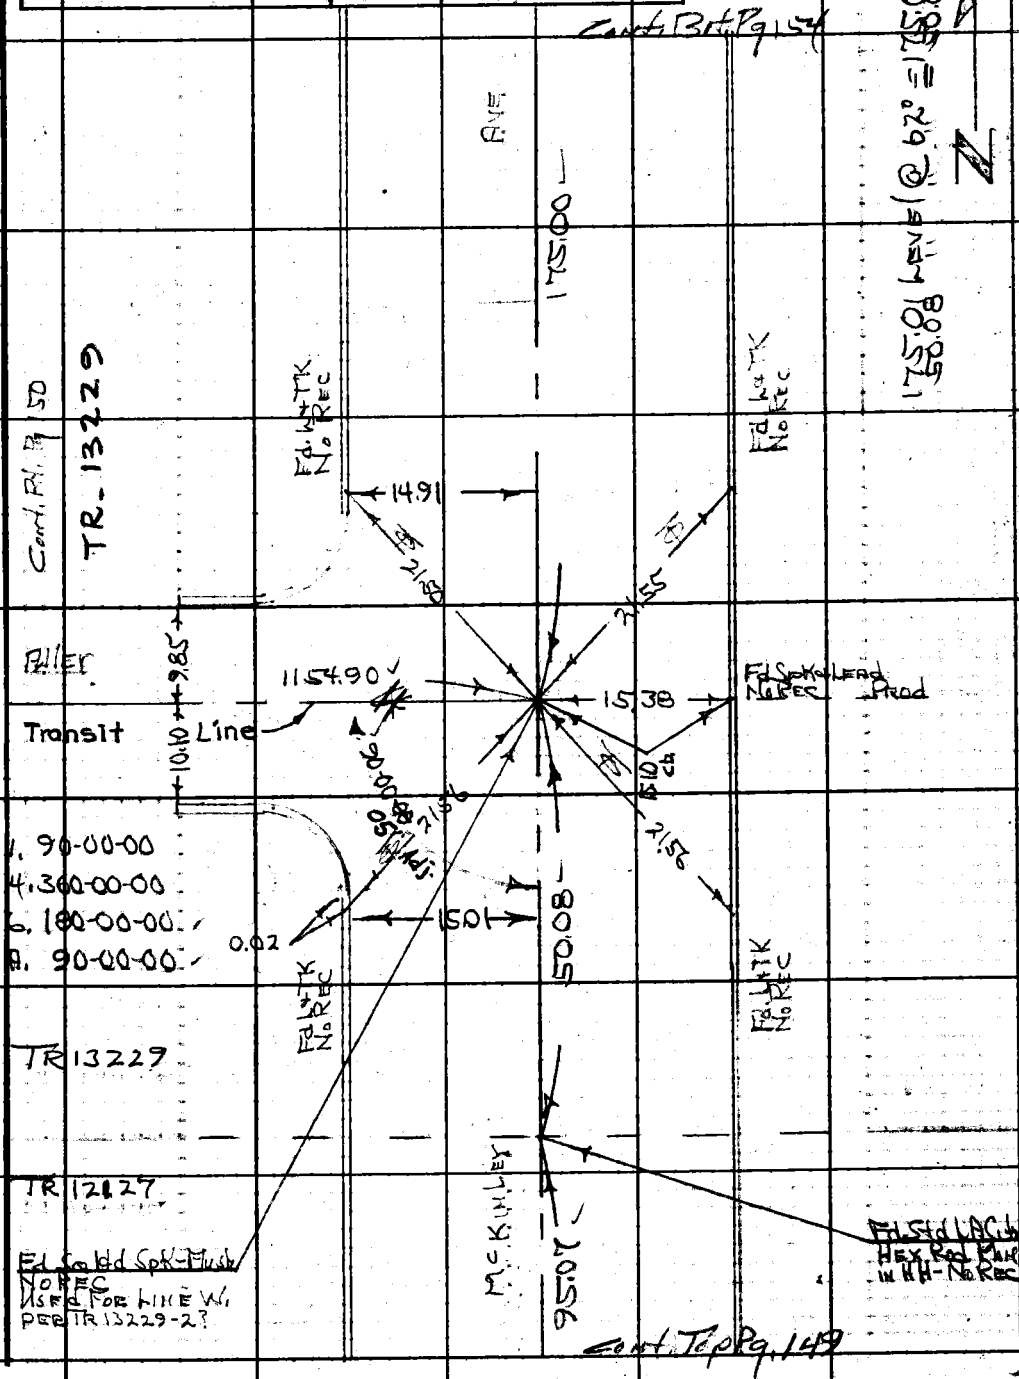

76F309S CE#310 1-65

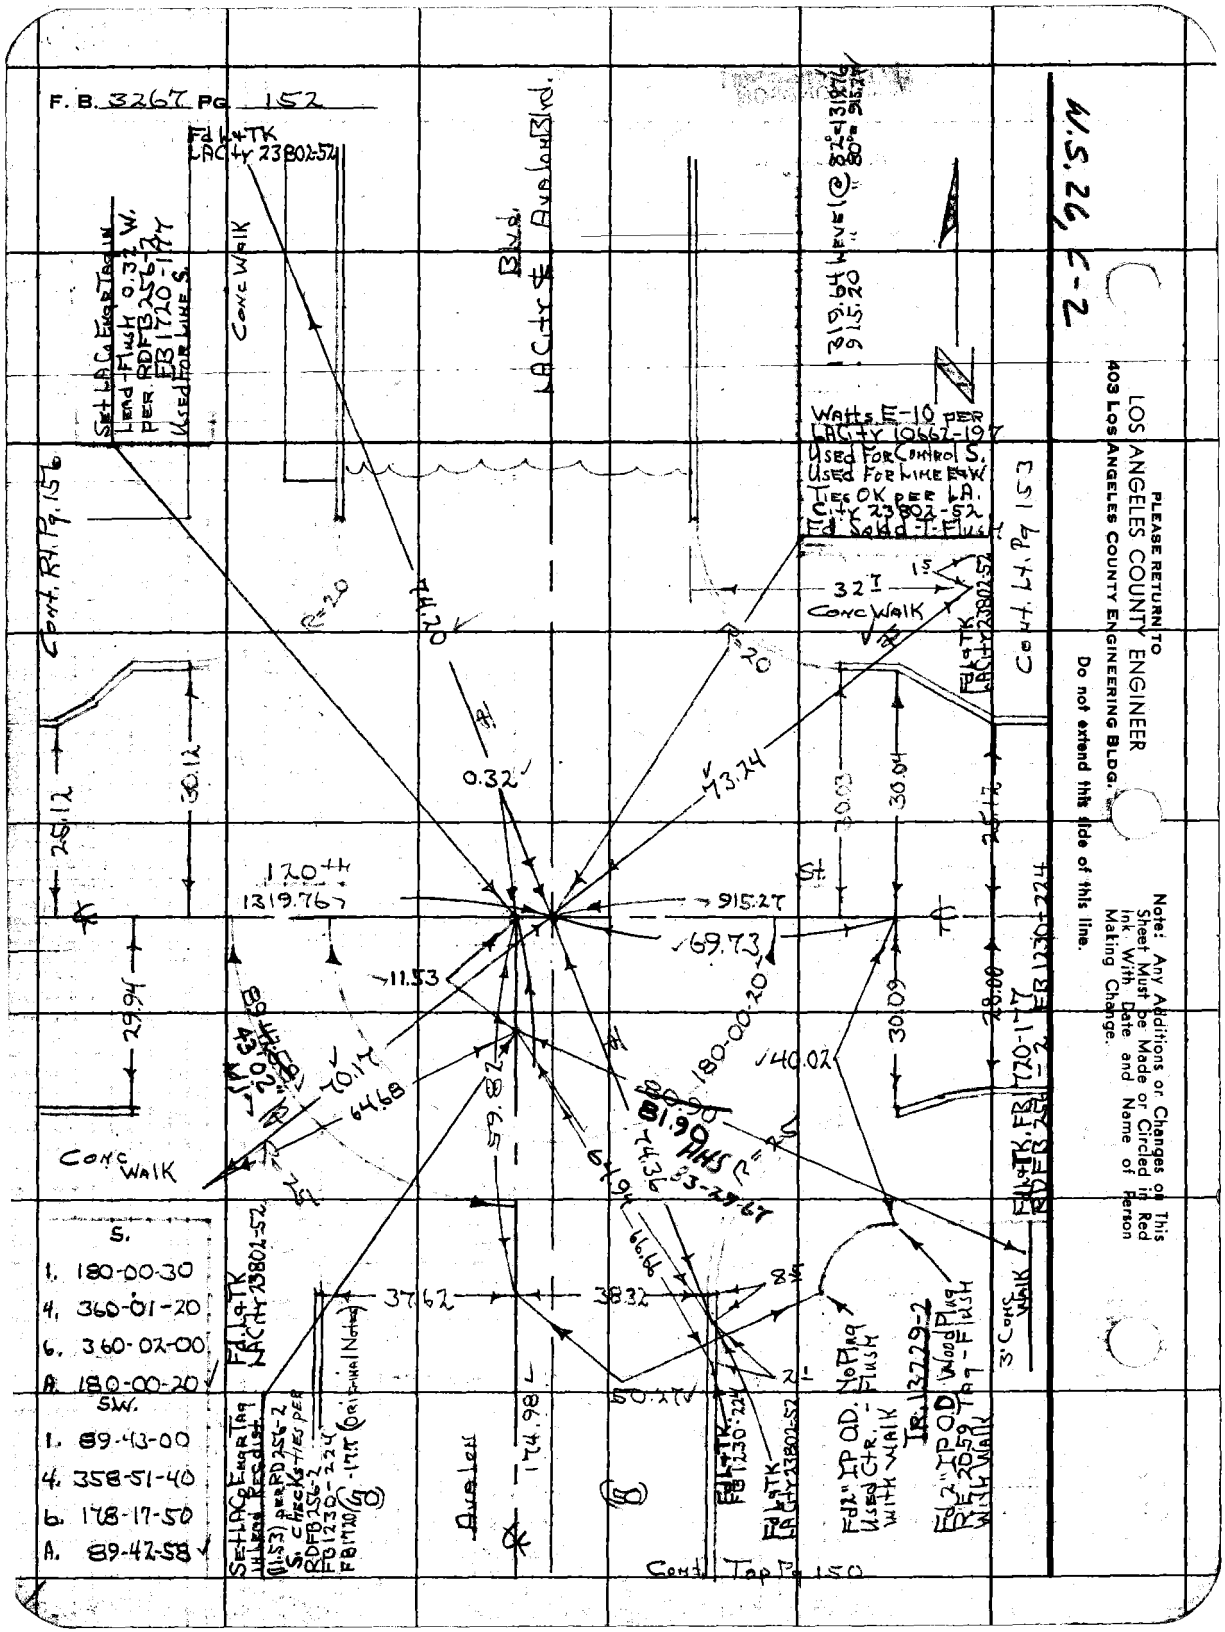
F. B. 3267 PG 152
W.S. 26, C-2
PLEASE RETURN TO
LOS ANGELES COUNTY ENGINEER
403 LOS ANGELES COUNTY ENGINEERING BLDG.
Do not extend this side of this line.
Note: Any Additions or Changes on This Sheet Must be Made or Circled in Red Ink With Date and Name of Person Making Change.
Cont. Rt. Pg. 156
Cont. Lt. Pg 153
Cont. Top Pg 150
Fd L+TK LACity 23802-52
Set LACo Engr Tag in Lead-Flush 0.32 W. per RDFB 256-2 FB 1720-177 Used for Line S.
Conc Walk
Blvd. LACity ℄ Avalon Blvd.
1319.64 Level @ 82°=1319.76
915.20 " 80°=915.27
Watts E-10 per LACity 10662-197 Used for Control S. Used for Line E&W Ties OK per LA. City 23802-52 Fd Solid-T-Flush
Fd L+TK LACity 23802-52
Fd L+TK FB 1720-177 RDFB 256-2 FB 1230-224
Fd L+TK LACity 23802-52
Set LACo Engr Tag in Lead Rec dist. (1.53) per RD 256-2 S. checks ties per RDFB 256-2 FB 1230-224 FB 1720-177 (Original Notes)
Fd L+TK FB 1230-224
Fd L+TK LACity 23802-52
Fd 2" IP O.D. No Plug Used Ctr. - Flush with Walk
Fd 2" IP O.D. Wood Plug RE 20.59 Tag - Flush with Walk
Avalon
Conc Walk
3' Conc Walk
S.
1. 180-00-30
4. 360-01-20
6. 360-02-00
A. 180-00-20
SW.
1. 89-43-00
4. 358-51-40
6. 178-17-50
A. 89-42-58
120th
1319.76
915.27
69.73
11.53
40.02
180-00-20
81.90 HHS
74.36
64.94
66.66
37.62
38.32
50.27
174.98
74.20
73.24
0.32
25.12
30.12
29.94
30.03
30.04
30.09
28.00
25.12
R=20
R=20
R=25
32'
15'
2'
8.5
59.82
64.68
70.17
89-42-58
43.02
Cont. Top Pg 150

Notes Ck'd by W. EDMONDSON	Survey of Avalon Blvd
Map No. B-3081	JN 0095.94 Tape 0187 Std 68 °F
Office Work R. R. SHEAN	Surveyed by HH Griggs
Checked W. EDMONDSON	Notes HH5 Date 9-66
Date APR 1 8 '68	Indexed C. J. GALLI

F. B. 3267 PG. 153 ✓

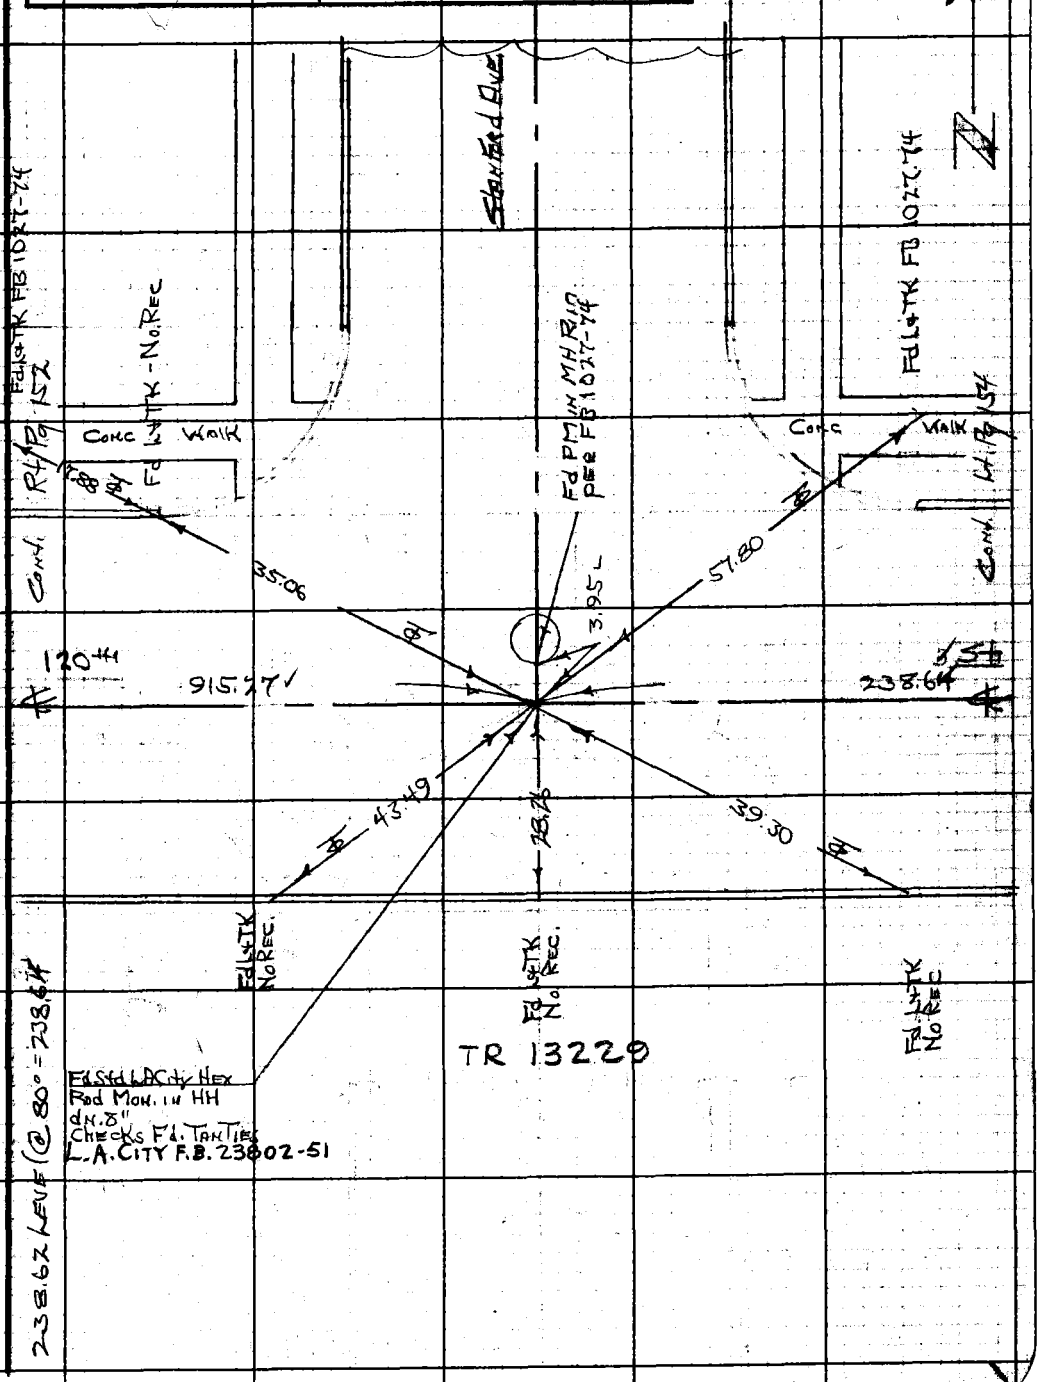

Note: Any Additions or Changes on This Sheet Must be Made or Circled in Red Ink With Date and Name of Person Making Change.

W.S. 26, C-2

Do not extend notes this side of this line.

RETURN TO
LOS ANGELES COUNTY ENGINEER
700 LOS ANGELES COUNTY ENGINEERING BLDG.

76F309S CE #247—3-57

F.B. 3267 Pg. 154

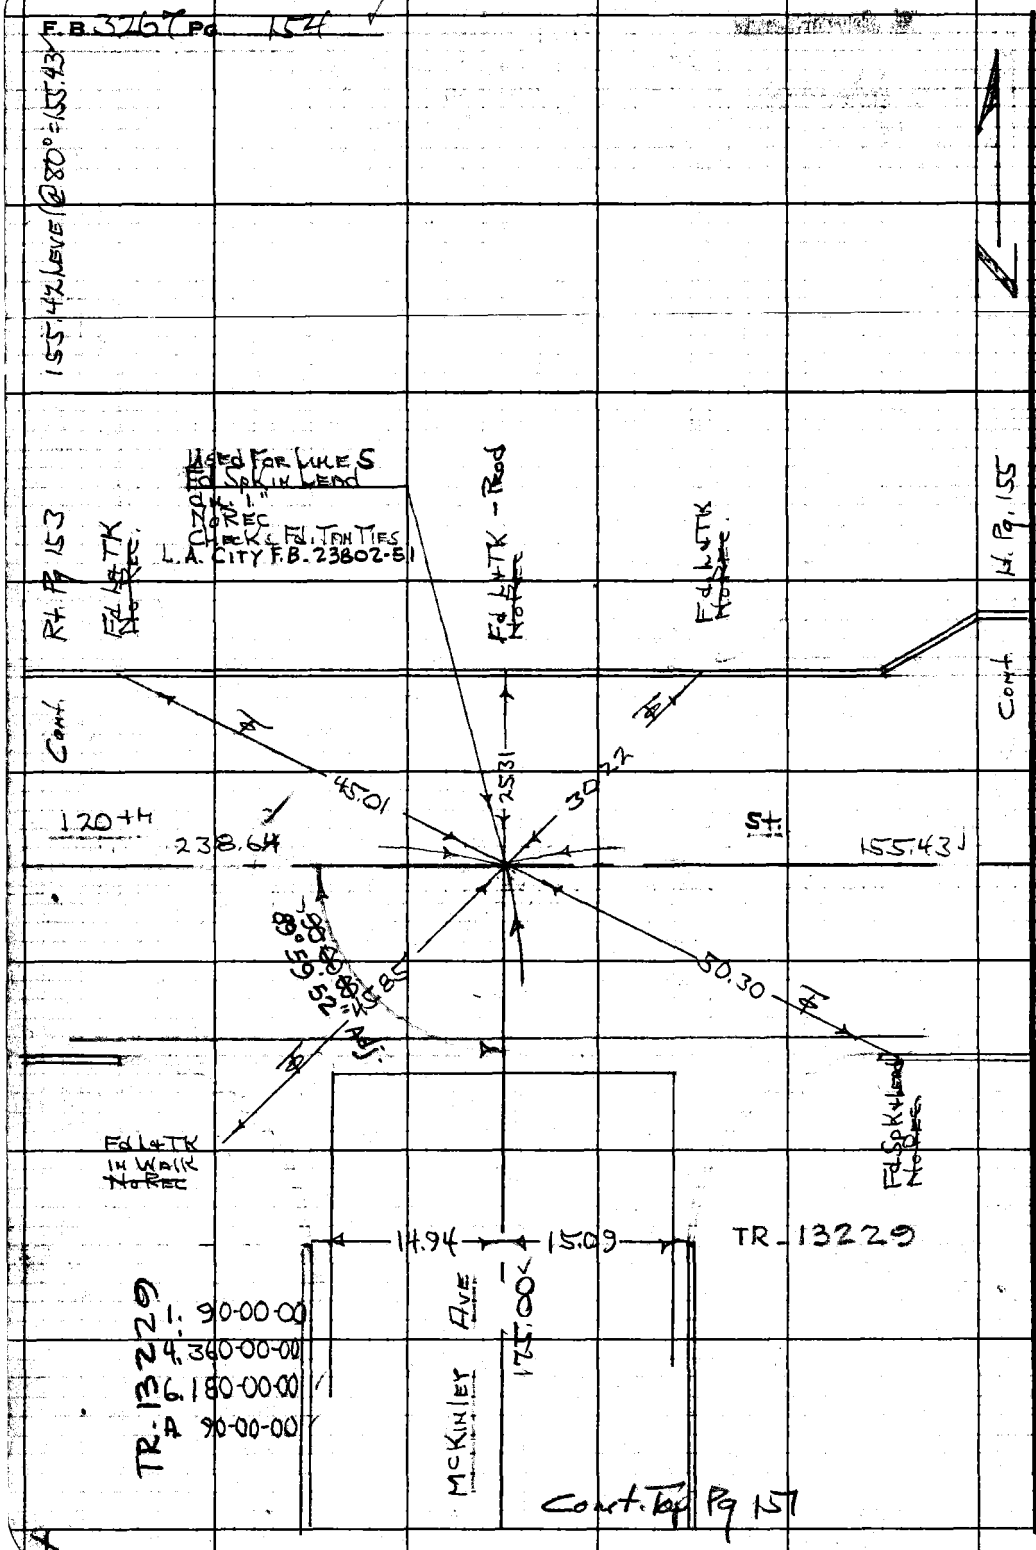

RETURN TO
LOS ANGELES COUNTY ENGINEER
700 LOS ANGELES COUNTY ENGINEERING BLDG.

Do not extend notes this side of this line.

Note: Any Additions or Changes on This Sheet Must be Made or Circled in Red Ink With Date and Name of Person Making Change.

Notes Ck'd by W. EDMONDSON	Survey of Avalon Blvd
Map No. B-3081	JN 0095 94 Tape 0187 Std 68 °F
Office Work R. R. SHEAN	Surveyed by HH Griggs
Checked W. EDMONDSON	Notes HHS Date 9-66
Date APR 18 '68	Indexed C. J. GALLI

F. B. 3267 Pg. 155

N

Note: Ties per FB 1027-75 out Fd. 6 L & TK's As shown - No Rec.

Cont. Rt. Pg 154

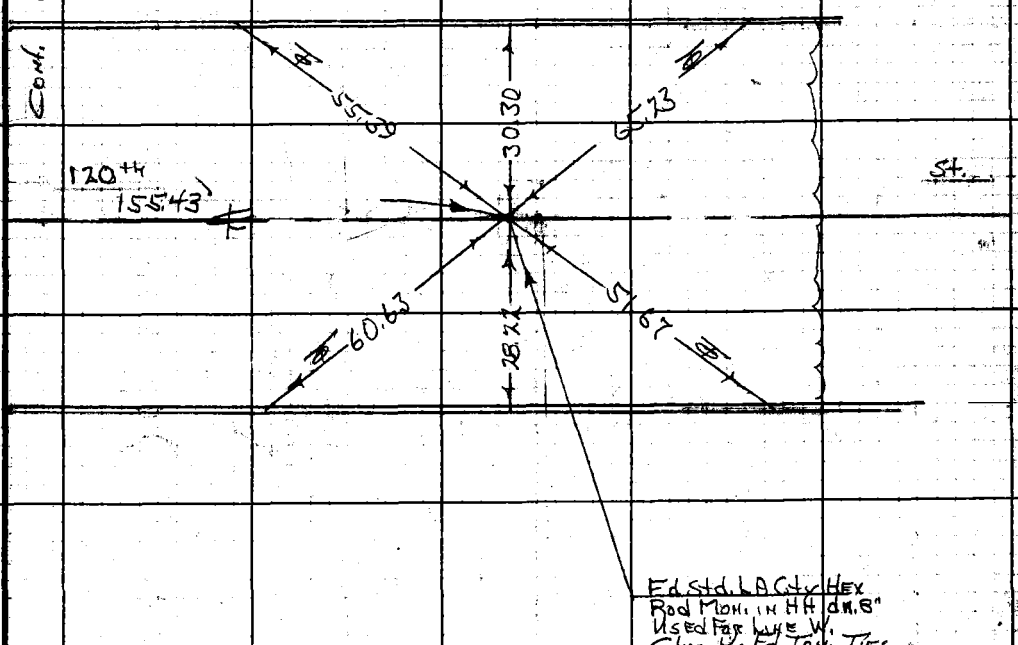

Note: Any Additions or Changes on This Sheet Must be Made or Circled in Red Ink With Date and Name of Person Making Change.

Do not extend notes this side of this line. W.S. 26, C-2

RETURN TO
LOS ANGELES COUNTY ENGINEER
700 LOS ANGELES COUNTY ENGINEERING BLDG.

76F309S CE #247—3-57

6744

F.B. 3267 Pg. 156

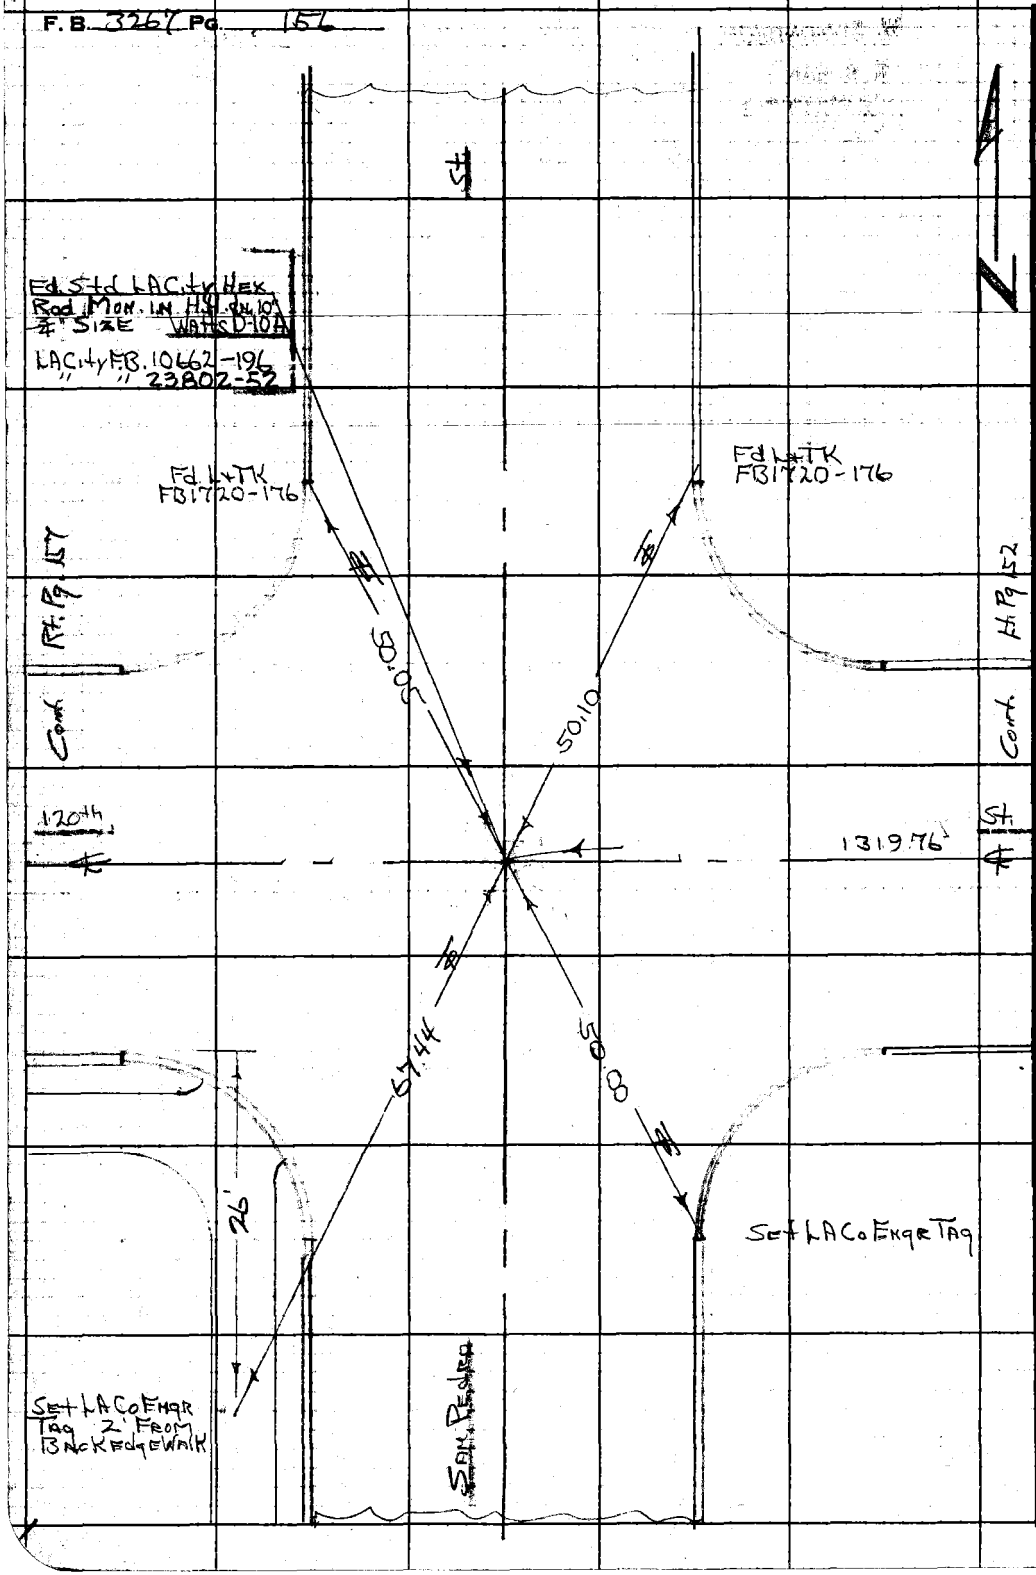

W.S. 26, C-2

RETURN TO
LOS ANGELES COUNTY ENGINEER
700 LOS ANGELES COUNTY ENGINEERING BLDG.

Do not extend notes this side of this line.

Note: Any Additions or Changes on This Sheet Must be Made or Circled in Red Ink With Date and Name of Person Making Change.

Notes Ck'd W. EDMONDSON	Survey of Avalon Blvd
Map No. B-3081	JN 009594 Tape 0187 Std 68 °F
Office Work R. R. SHEAN	Surveyed by HHSpraggs
Checked W. EDMONDSON	Notes HHS. Date 9-66
Date APR 18 '68	Indexed C. J. GALLI

F. B. 3267 PG. 157

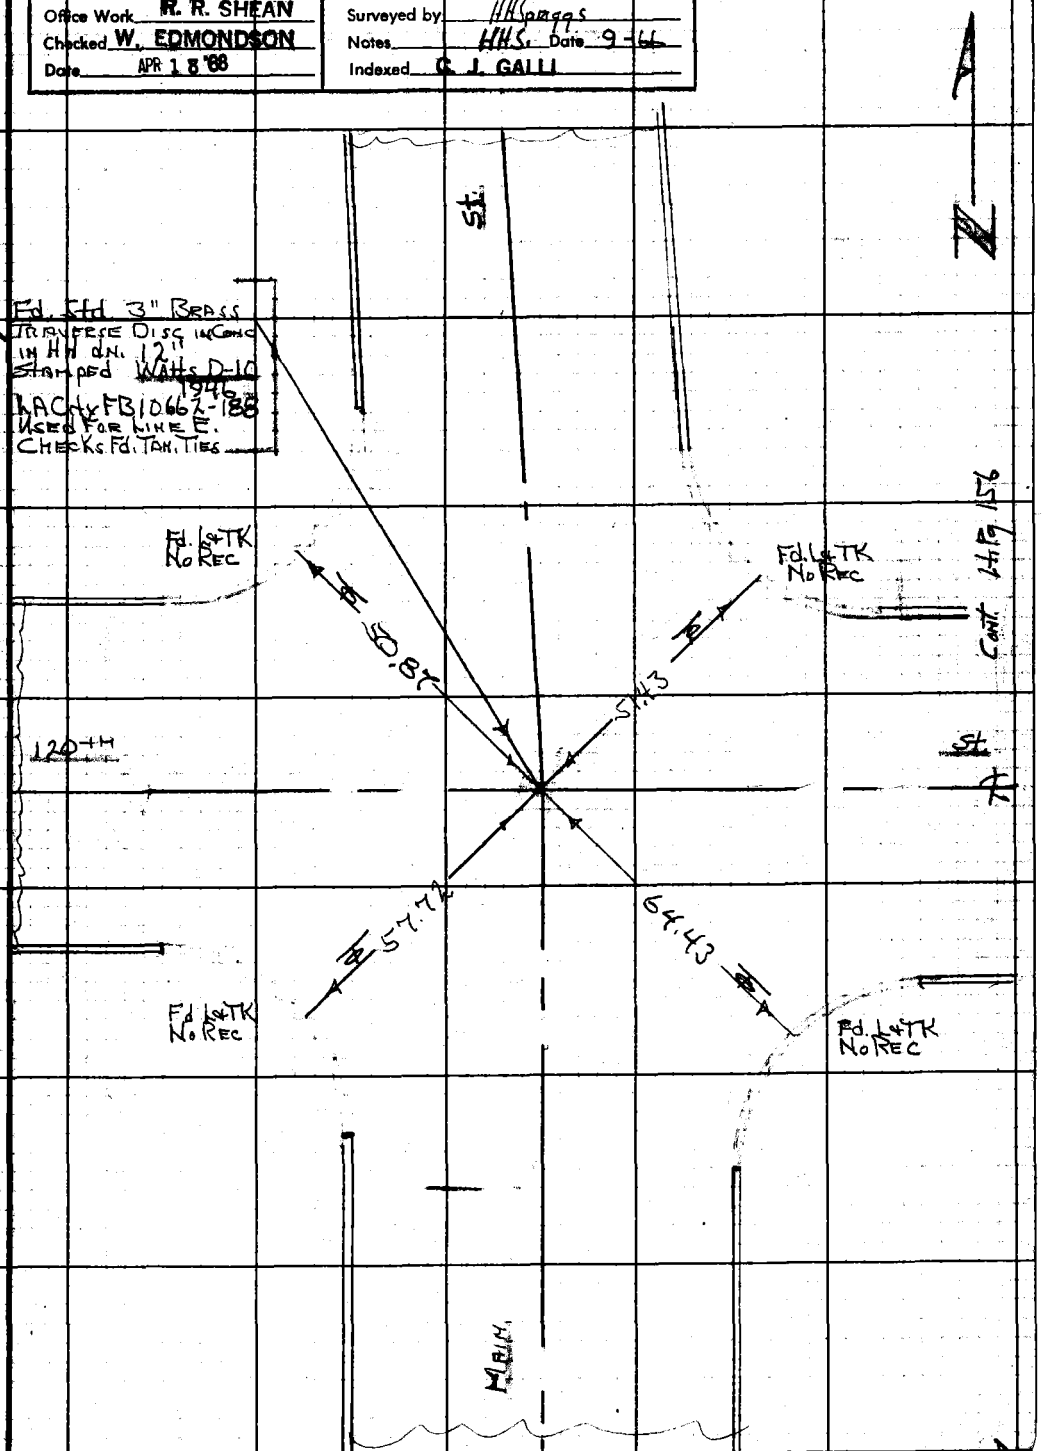

W.5.26, B-2

Note: Any Additions or Changes on This Sheet Must be Made or Circled in Red Ink With Date and Name of Person Making Change.

Do not extend notes this side of this line.

RETURN TO
LOS ANGELES COUNTY ENGINEER
700 LOS ANGELES COUNTY ENGINEERING BLDG.

76F309S CE #247—3-57

Notes Ck'd W. EDMONDSON	Survey of Avalon Blvd
Map No. B-3081	JN009594 Tape 0211 Std 68 °F
Office Work R. R. SHEAN	Surveyed by HHSpriggs
Checked W. EDMONDSON	Notes HHS Date 3-31-67
Date APR 18 '68	Indexed C. J. GALLI APR 11 '67

F. B3267 PG. 159

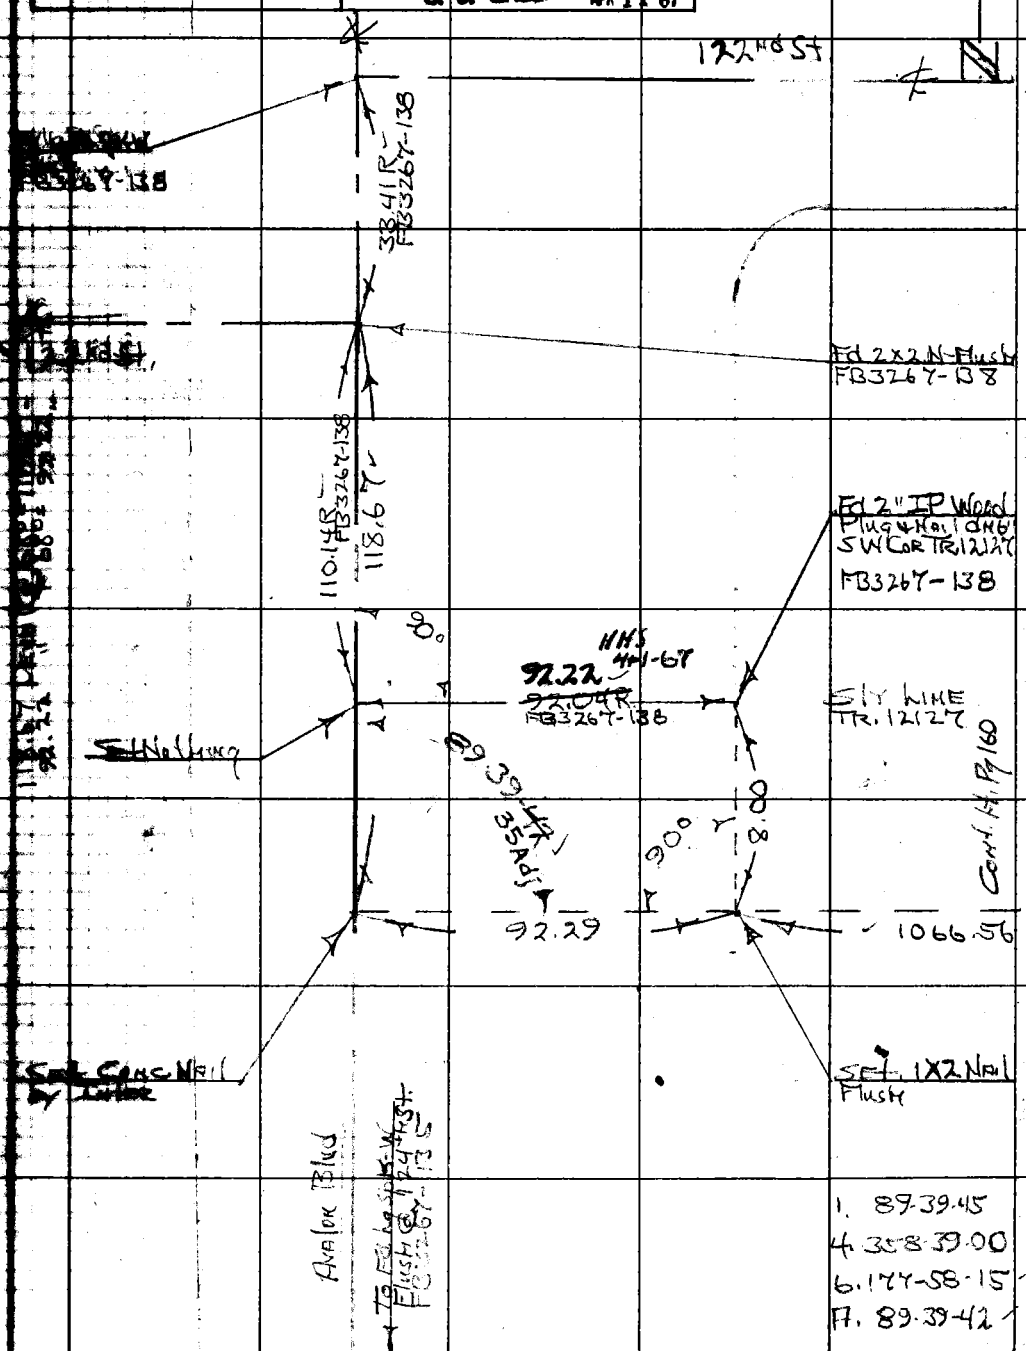

LOS ANGELES COUNTY ENGINEER
400 Los Angeles County Engineering Bldg.
Do not extend this data on this map.

F. B. 3267 PG. 160

1. 90-03-30
4. 360-13-30
6. 180-20-15
A. 90-03-22
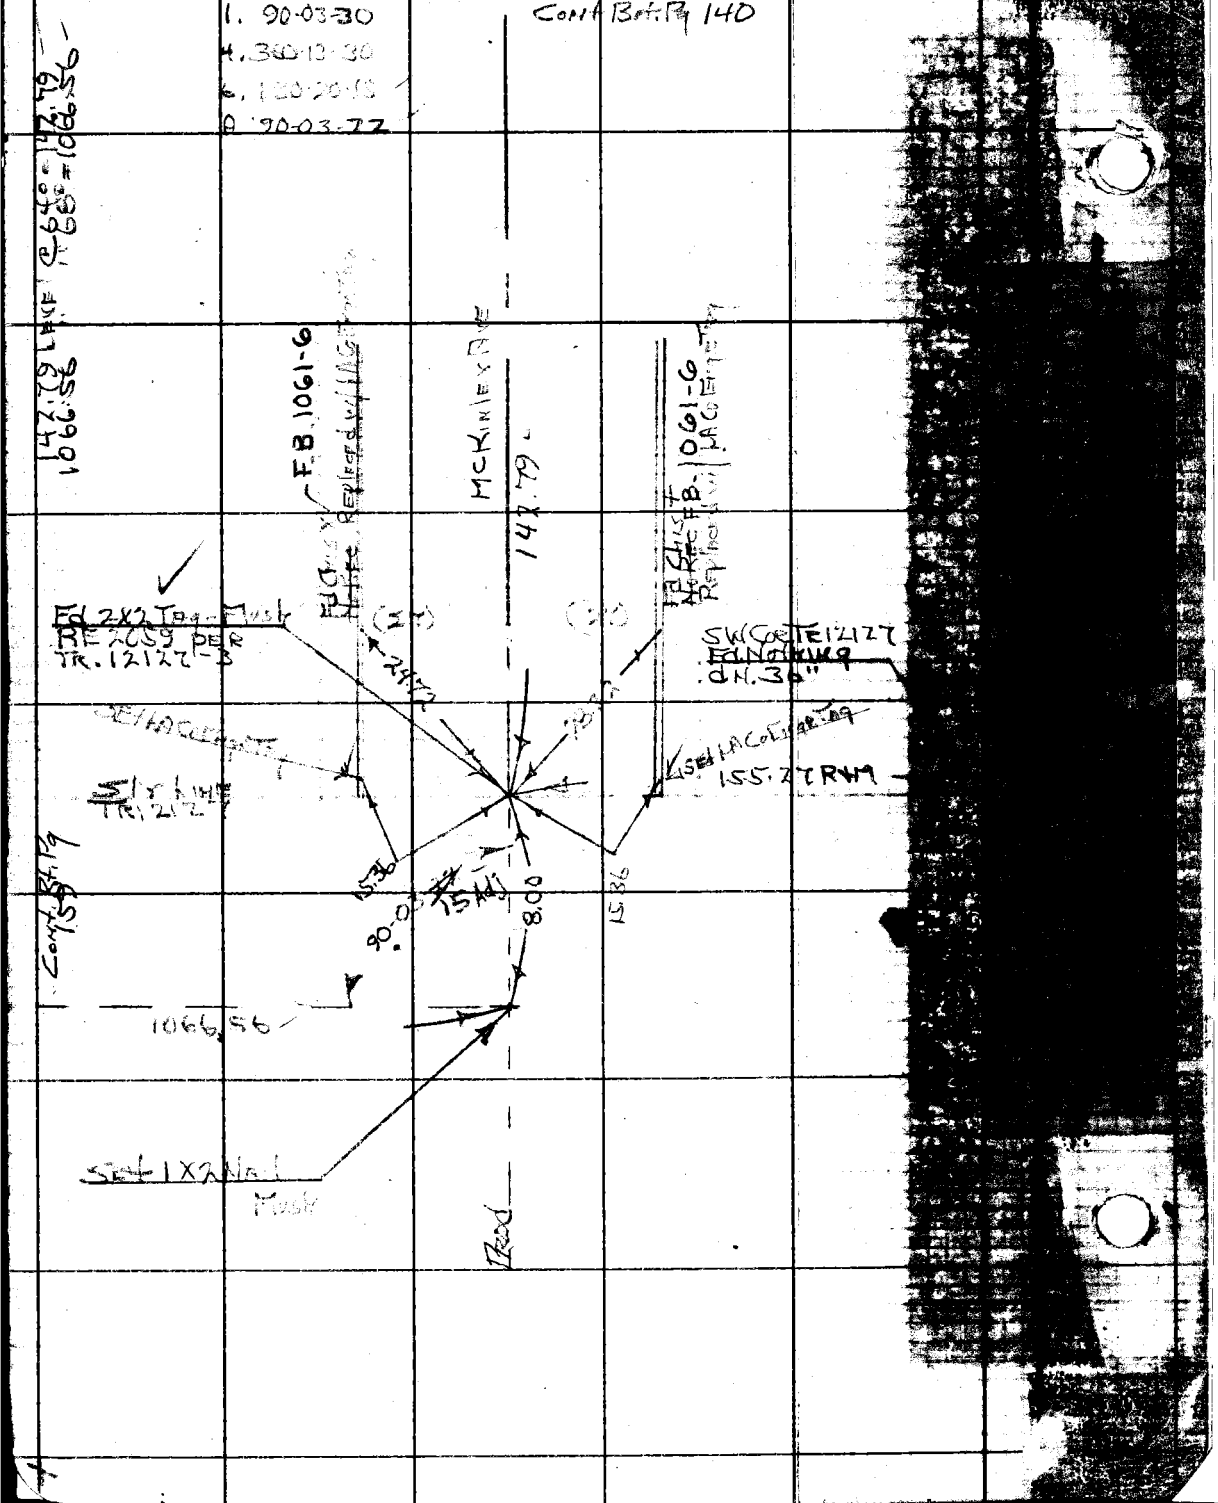
Cont Bot. Pg 140