Recorded by

Survey of

JN Tape Std °F

Surveyed by

Notes Date

Indexed

F.B. 3295 Pg.

Job	Description
	1st. Street 0097.18
Index	
C.L.	℄ survey between Indiana St. and Atlantic Blvd.
Tie	Cadastral Tie @ 1st. St. & Atlantic Blvd.
	EAST L.A. NEIGHBORHOOD PARK FACILITY 9080.02
Index	
Bdry.	Boundary survey vic. of Sunol Dr. & 1st Street.
Bdry.	Old property corner locations.
Bdry.	Property lines.
Elev's	on Prop. Cor. Munuments
Plus	+ offsets to Retaining Wall @ S.W. Prop. Cor. and Fence @ N'ly. P/L.
Loc.of	E.LA. Neighborhood Center Bldg. Corners.
Figure	of Bldg. excavation site

Microfilmed Feb. 85

Notes Ck'd by	Survey of ℄ Survey - E. 1st ST.	F.B. 3295 Pg. 5
Map No. B-3039	JN 0097.18 Tape 0196 Std 68°F	
Office Work	Surveyed by J. BAZEN	
Checked	Notes J.J.B. Date 5-67	
Date	Indexed C. J. GALLI OCT 1 1 '67	

J. N. 0097.18

E. FIRST STREET

℄ SURVEY

(INDIANA ST. TO ATLANTIC BLVD.)

F.B. 3295 - 5 - 146.

office letter # 4810

10-8-67

PARTY

Bazen

Shoemaker

Lieber

Bankson

Turrill

Note: Any Additions or Changes on this Sheet Must be Made or Circled in Red Ink With Date and Name of Person Making Change

Do not extend this side of this line.

PLEASE RETURN TO
LOS ANGELES COUNTY ENGINEER
403 LOS ANGELES COUNTY ENGINEERING BLDG.

7623095 CE #310 5-66

F.B. 3295 PG. 6

INDEX

& SURVEY OF E. FIRST ST.
(INDIANA ST. EAST TO ATLANTIC BLVD.
J.N. 0097.18

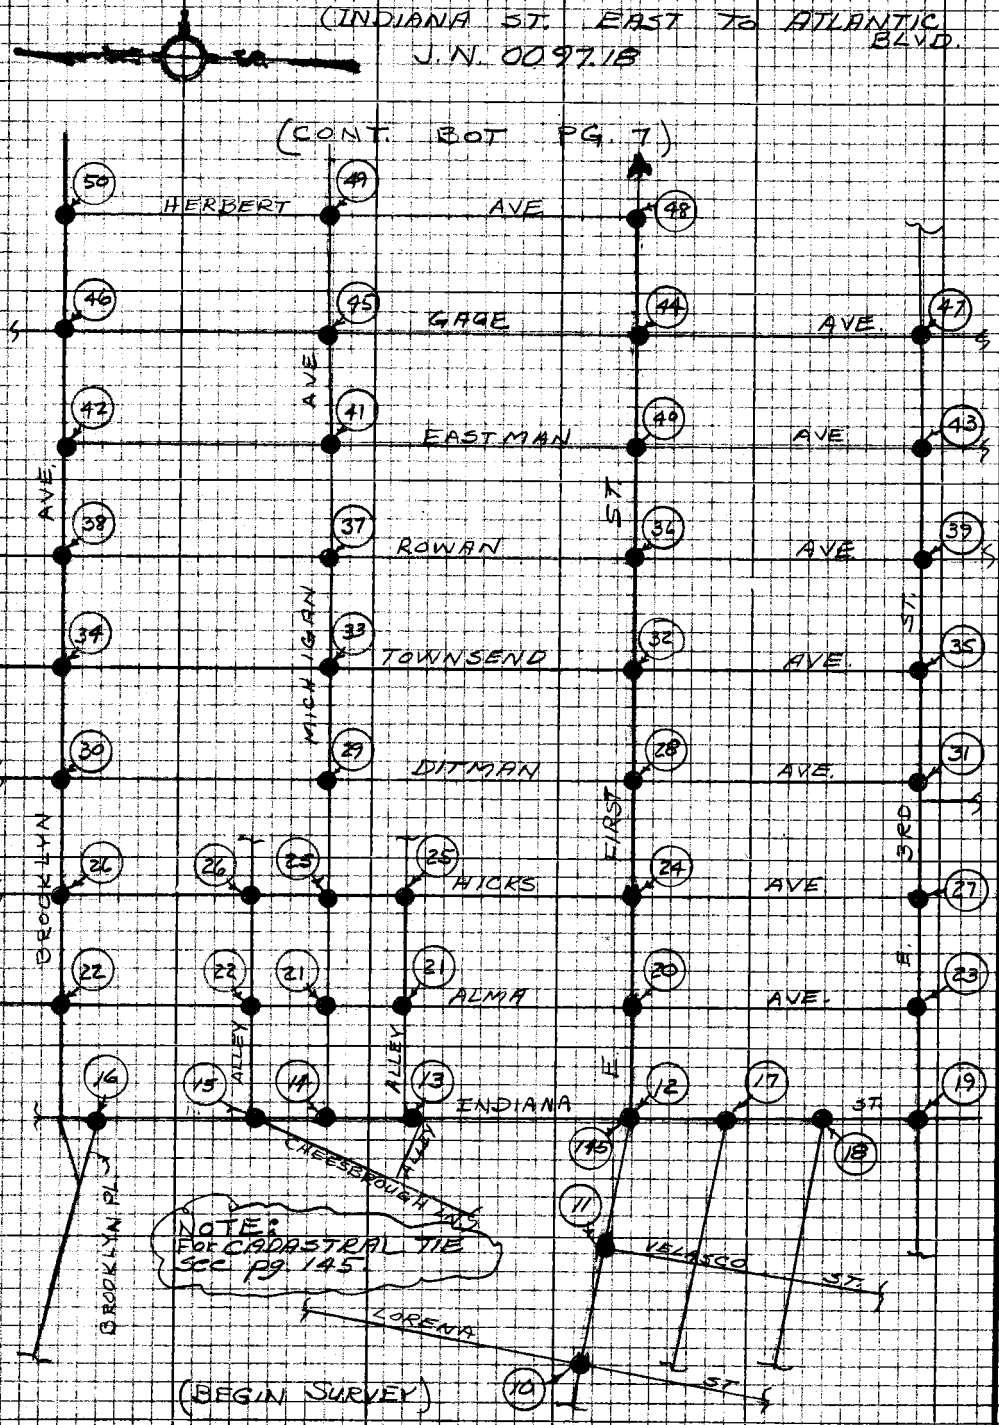

PLEASE RETURN TO
LOS ANGELES COUNTY ENGINEER
403 LOS ANGELES COUNTY ENGINEERING BLDG.
DO NOT EXTEND THIS SIDE OF THIS MAP.

Note: Any Additions or Changes on this Sheet Must be Made or Circled in Red Ink With Date and Name of Person Making Change

Notes Ck'd by	Survey of FIRST ST. ℄	F.B. 3295 Pg. 7
Map No. B-3039	JN 0097.18 Tape 0196 Std 68°F	
Office Work	Surveyed by J. BAZEN	
Checked	Notes J.N.B. Date 6-67	
Date	Indexed C.J. GALLI	

INDEX CONT.

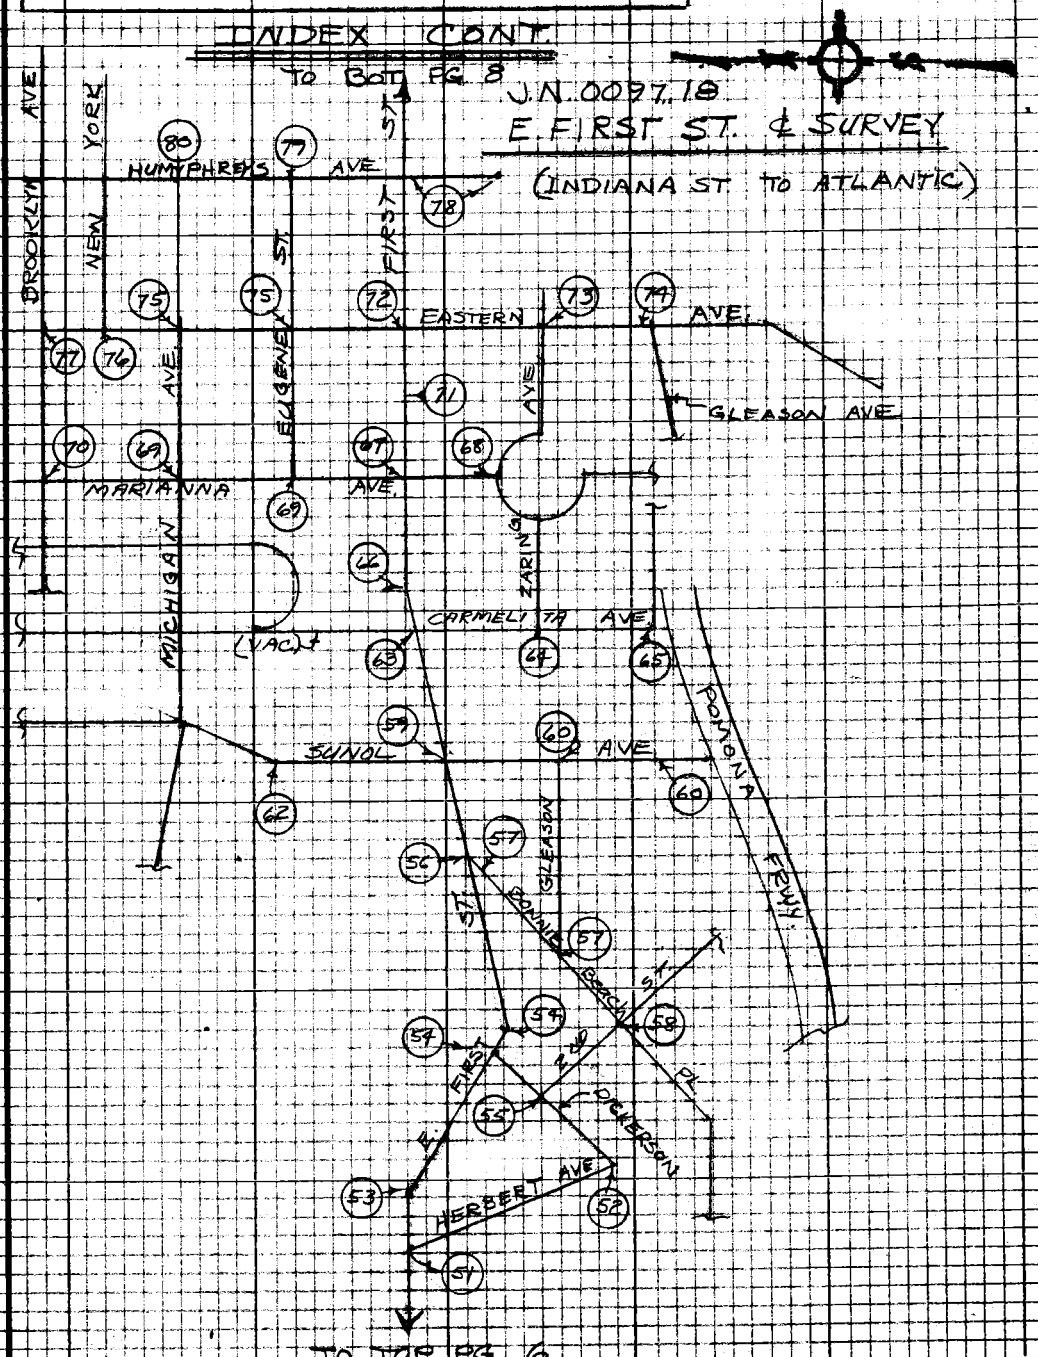

Note: Any Additions or Changes on this Sheet Must be Made or Circled in Red Ink With Date and Name of Person Making Change

Do not extend this side of this line.

PLEASE RETURN TO
LOS ANGELES COUNTY ENGINEER
403 LOS ANGELES COUNTY ENGINEERING BLDG.

76P3095 CE #310 8-66

F.B. 3295 Pg. 8

INDEX CONT:

TO BOT PG. 9

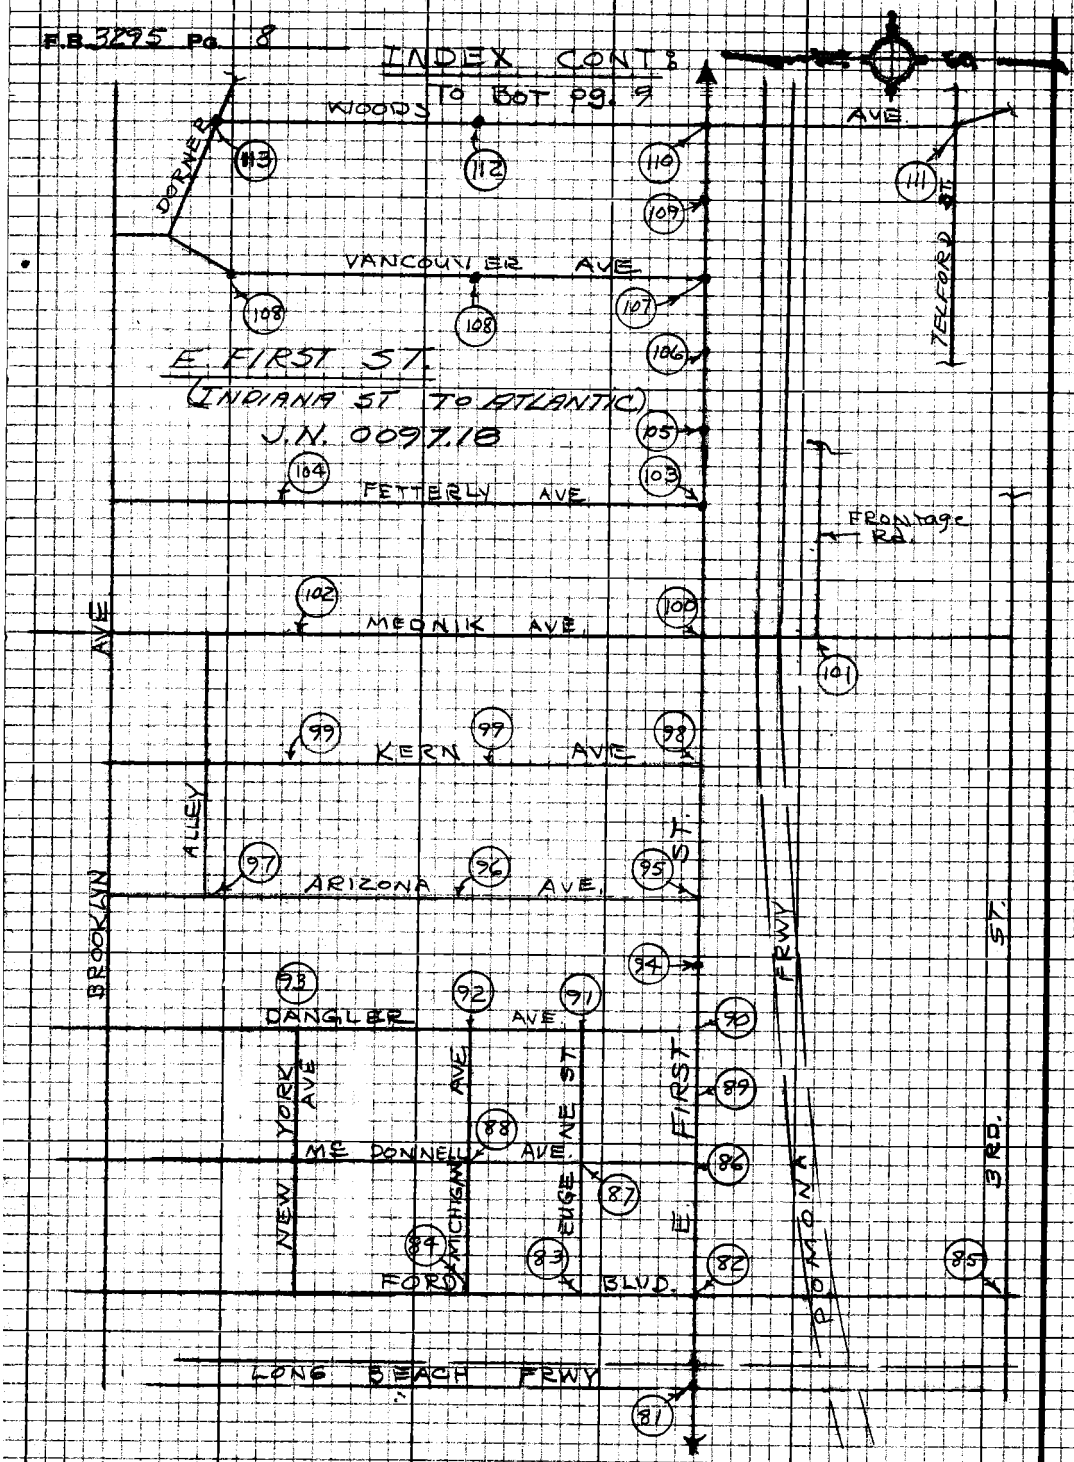

TO TOP PG. 7

PLEASE RETURN TO
LOS ANGELES COUNTY ENGINEER
403 LOS ANGELES COUNTY ENGINEERING BLDG.

DO NOT EXTEND THIS SIDE OF THIS LINE.

Note: Any Additions or Changes on this Sheet Must be Made or Circled in Red Ink With Date and Name of Person Making Change.

Notes Ck'd by	Survey of FIRST ST. ℄	F.B. 3295 Pg. 9
Map No. B-3039	JN 0097.18 Tape 0196 Std 68 °F	
Office Work	Surveyed by J. BAZEN	
Checked	Notes J.J.B. Date 5-67	
Date	Indexed C. L. GALLI	

INDEX CONT:

E. FIRST ST. - (INDIANA TO ATLANTIC)

J.N. 0097.18

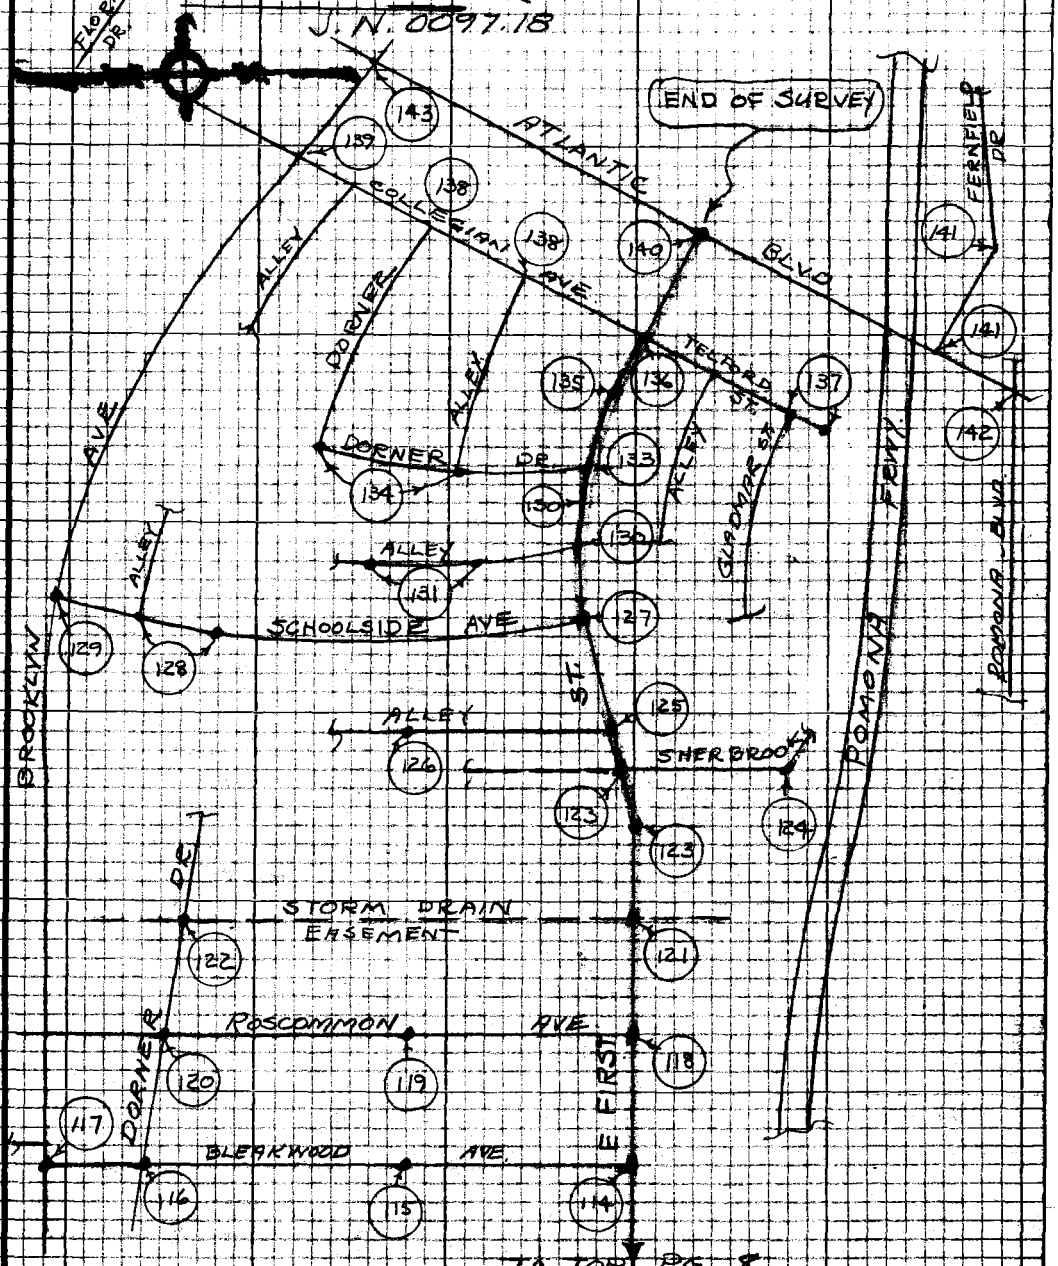

TO TOP PG. 8

Note: Any Additions or Changes on this Sheet Must be Made or Circled in Red Ink With Date and Name of Person Making Change

Do not extend this side of this line.

PLEASE RETURN TO
LOS ANGELES COUNTY ENGINEER
403 LOS ANGELES COUNTY ENGINEERING BLDG.

76P3095 CK #310 5-66

F.B. 3295 Pg. 10

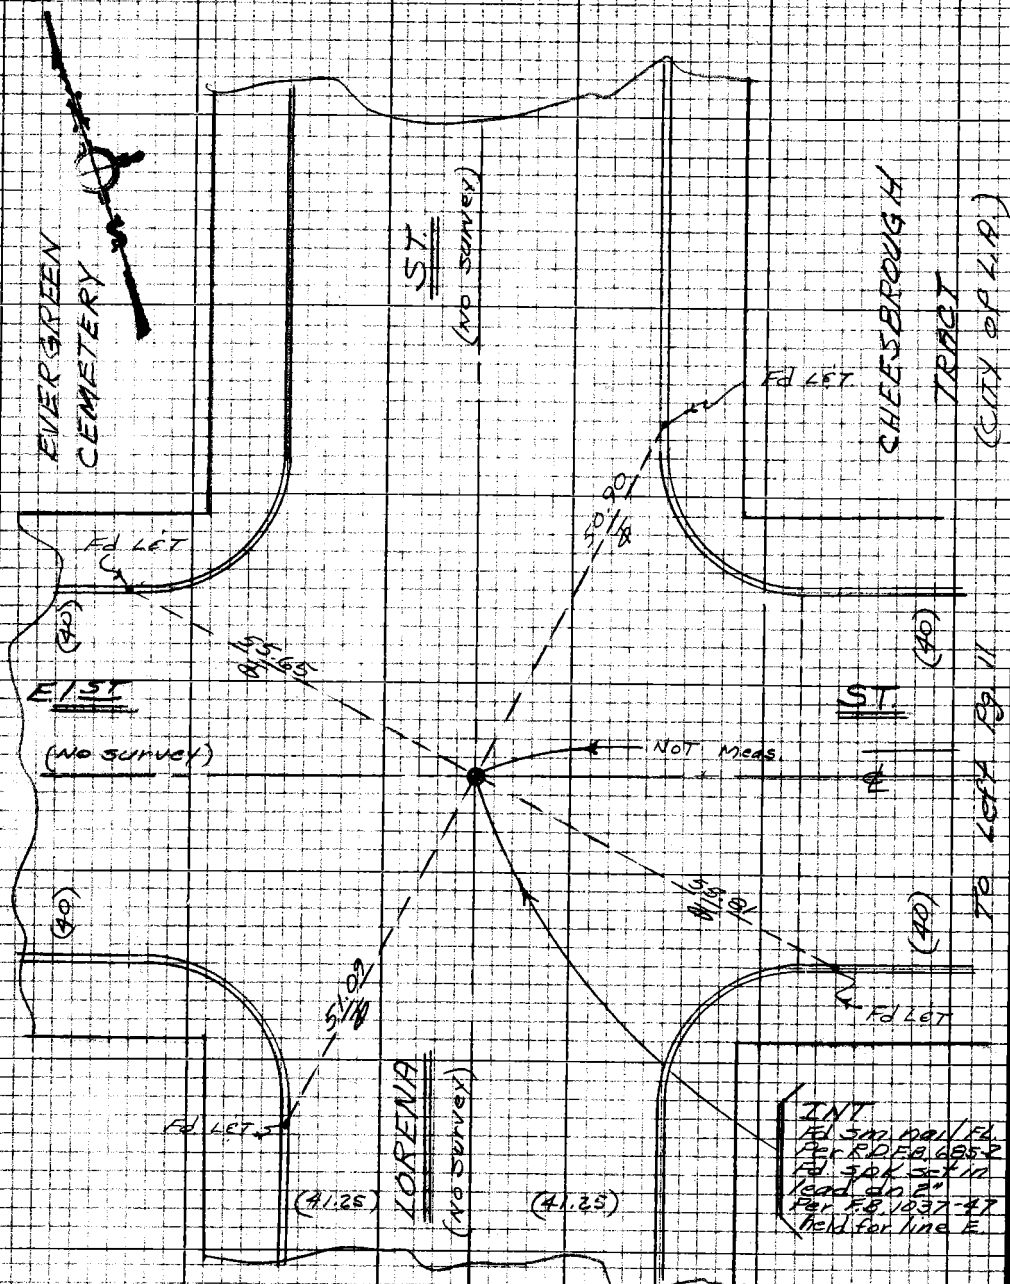

PLEASE RETURN TO
LOS ANGELES COUNTY ENGINEER
403 LOS ANGELES COUNTY ENGINEERING BLDG.

Do not xerox this side of this map.

Note: Any Additions or Changes on this Sheet Must be Made or Ruled in Red Ink With Date and Name of Person Making Change

Notes Ck'd by A. E. DART		Survey of ℄ 1 ST. ST.	F.B. 3295 Pg. 11
Map No. B-3039		IN 0097.18 Tape 0196 Std 62 °F	
Office Work H. H. F. DONG		Surveyed by BAZEN	
Checked A. E. DART		Notes J. J. B. Date 5/67	
Date APR 17 '69		Indexed [illegible] OCT 11 '67	

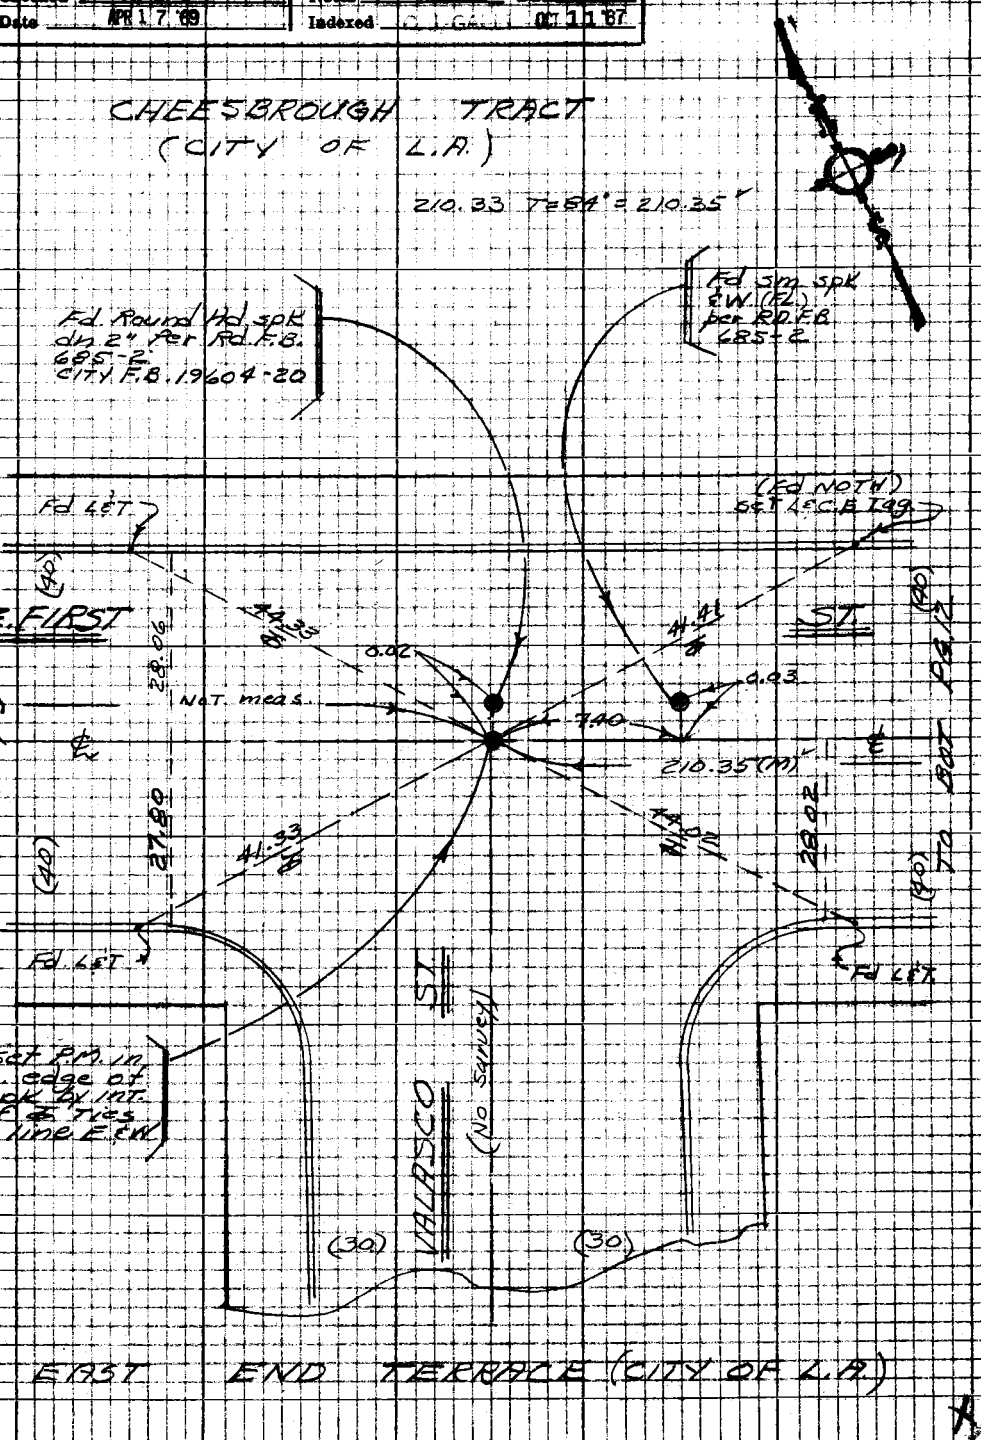

Note: Any Additions or Changes on this Sheet Must be Made or Circled in Red Ink With Date and Name of Person Making Change

W.S.7 D-2

Do not extend this side of this line.

PLEASE RETURN TO
LOS ANGELES COUNTY ENGINEER
403 LOS ANGELES COUNTY ENGINEERING BLDG.

76P3098 CK #310 8-68

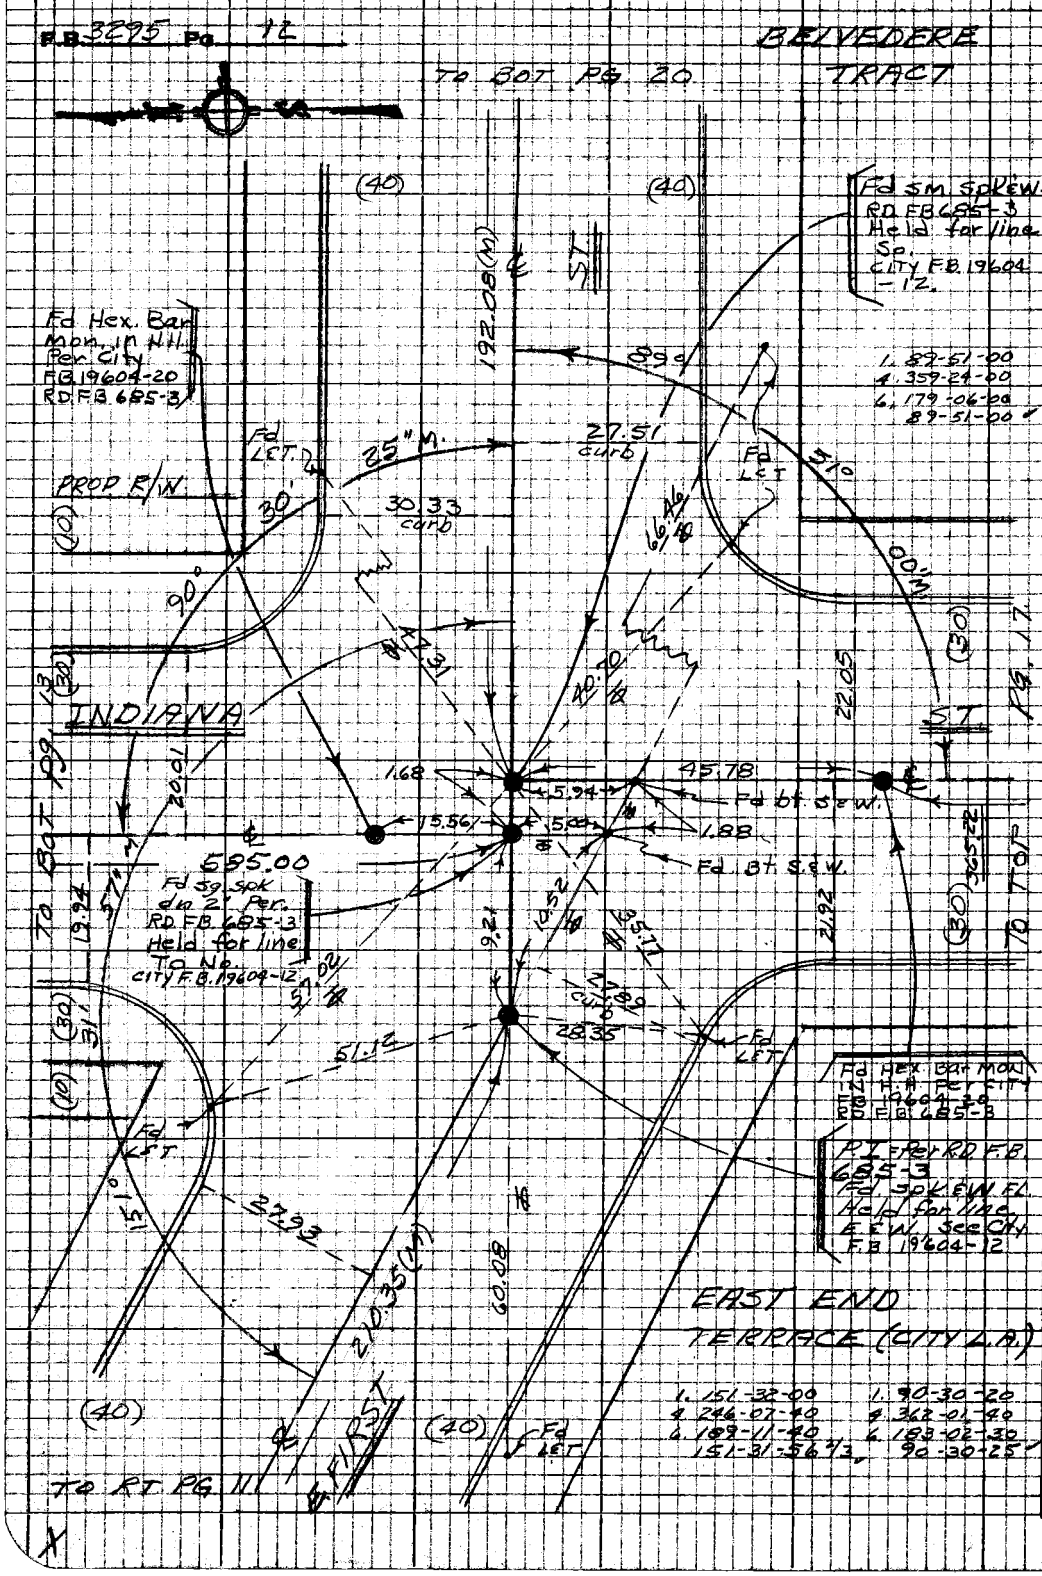
F.B. 3295 Pg. 12
BELVEDERE TRACT
TO BOT PG. 20
(40)
(40)
Fd SM. SpK&W. RD FB 685-3 Held for line So. CITY F.B. 19604-12.
192.08(M)
ST
Fd Hex. Bar Mon. in H.H. Per City FB 19604-20 RD FB 685-3
89°
1. 89-51-00
4. 359-24-00
6. 179-06-00
89-51-00
Fd LET.
25" M.
27.51 curb
Fd LET
51°
PROP R/W
30'
30.33 curb
66.46
90°
00" M.
(30)
(30)
INDIANA
ST
22.05
PG. 17
TO BOT PG. 13
20.01
1.68
45.78
5.94
Fd bt. S&W.
15.56
5.00
1.88
Fd. Bt. S&W.
585.00
Fd sq. spk dn 2' Per. RD FB 685-3 Held for line To No. CITY F.B. 19604-12
19.94
57" M.
9.21
10.52
35.77
21.92
365.22
TO TOP
(30)
(30)
31'
27.89 curb
28.35
Fd LET
51.12
Fd LET
Fd HEX. BAR MON IN H.H. Per CITY FB 19604-20 RD FB 685-3
P.I. = Per RD F.B. 685-3 Fd. SpK&W FL. Held for line E&W. See City F.B. 19604-12
151°
27.93
210.35(M)
60.08
EAST END TERRACE (CITY L.A.)
1. 151-32-00
4. 246-07-40
6. 189-11-40
151-31-56 2/3
1. 90-30-20
4. 362-01-40
6. 183-02-30
90-30-25
(40)
(40)
FIRST
Fd LET
TO RT PG. 11
W.S.T. D-2
PLEASE RETURN TO
LOS ANGELES COUNTY ENGINEER
403 LOS ANGELES COUNTY ENGINEERING BLDG.
Do not extend this side of this line.
Note: Any Additions or Changes on this Sheet Must be Made or Circled in Red Ink With Date and Name of Person Making Change

Notes Ck'd by A. E. DART	Survey of 1ST ST. ℄		F.B. 3295 Pg. 13
Map No. B-3039	JN 0097.18 Tape 0196 Std 68°F		
Office Work H. H. F. DONG	Surveyed by J. BAZEN		
Checked A. E. DART	Notes J. J. B.	Date 5/67	
Date APR 17 '69	Indexed C. J. GALLI		

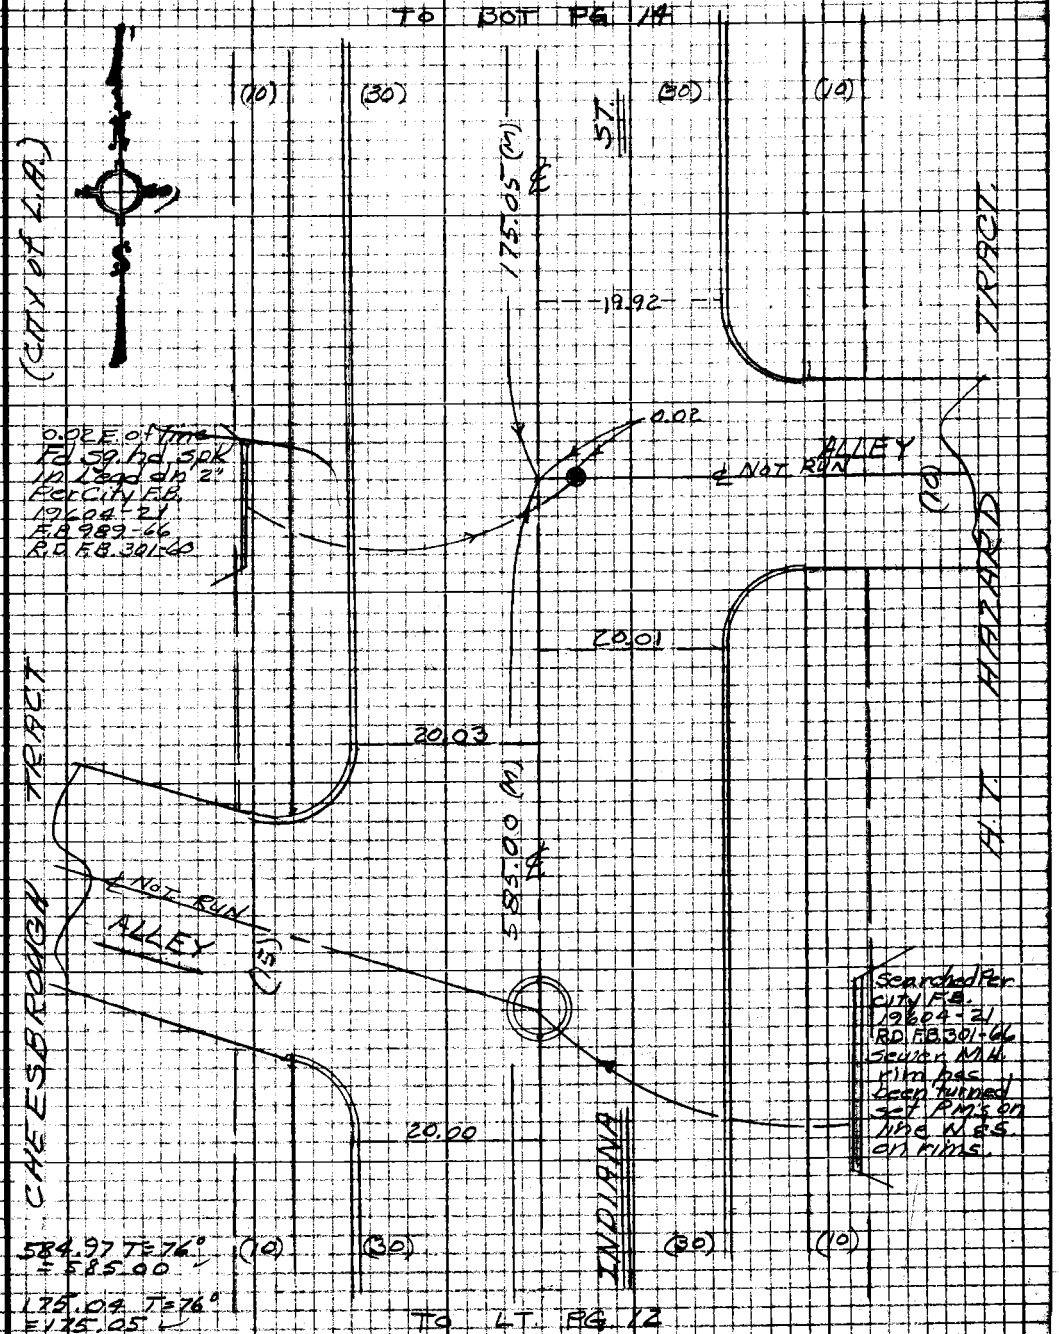

Note: Any Additions or Changes on this Sheet Must be Made or Circled in Red Ink With Date and Name of Person Making Change

Do not extend this side of this line.

PLEASE RETURN TO
LOS ANGELES COUNTY ENGINEER
403 LOS ANGELES COUNTY ENGINEERING BLDG.

76P3098 CK #310 8-68

F.B. 3295 Pg. 14

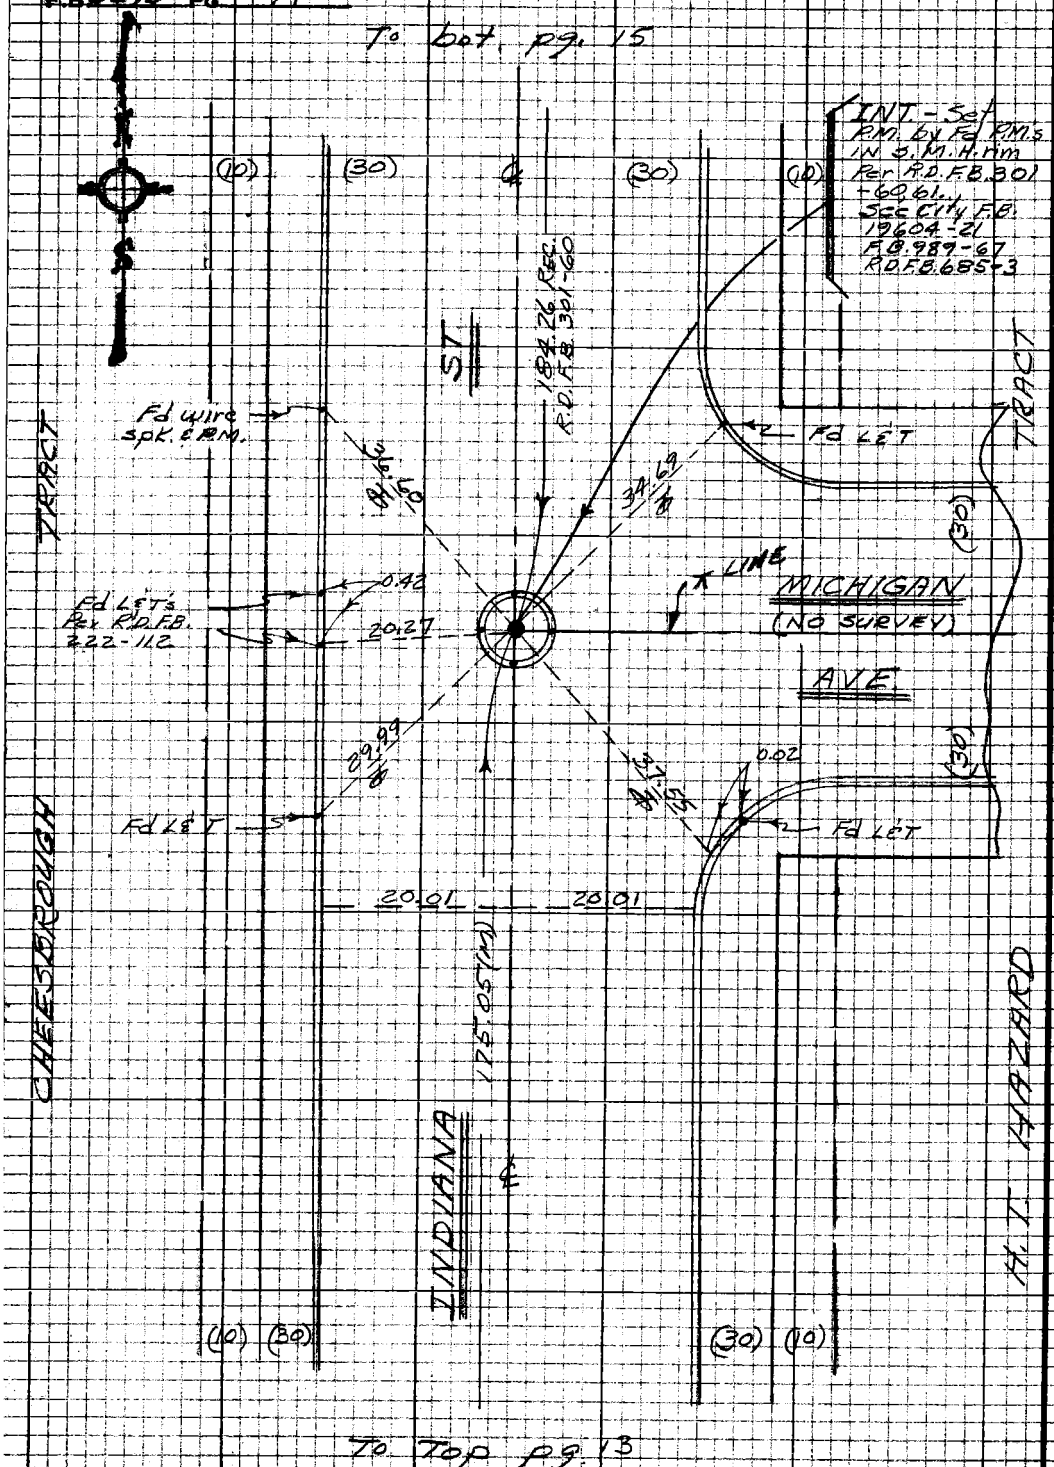

PLEASE RETURN TO
LOS ANGELES COUNTY ENGINEER
403 LOS ANGELES COUNTY ENGINEERING BLDG.

Note: Any Additions or Changes on this Sheet Must be Made or Circled in Red Ink With Date and Name of Person Making Change

Do not extend this side of this line.

W.S. 7 D-2

Notes Ck'd by A. E. DART	Survey of E 1st ST ℄	F.B. 3295	Pg. 15
Map No. B-3039	JN 0097.18 Tape 0196 Std 68°F		
Office Work H. H. F. DONG	Surveyed by J. BAZEN		
Checked A. E. DART	Notes J. J. B. Date 5-67		
Date APR 17 '68	Indexed C. I. GALLI		

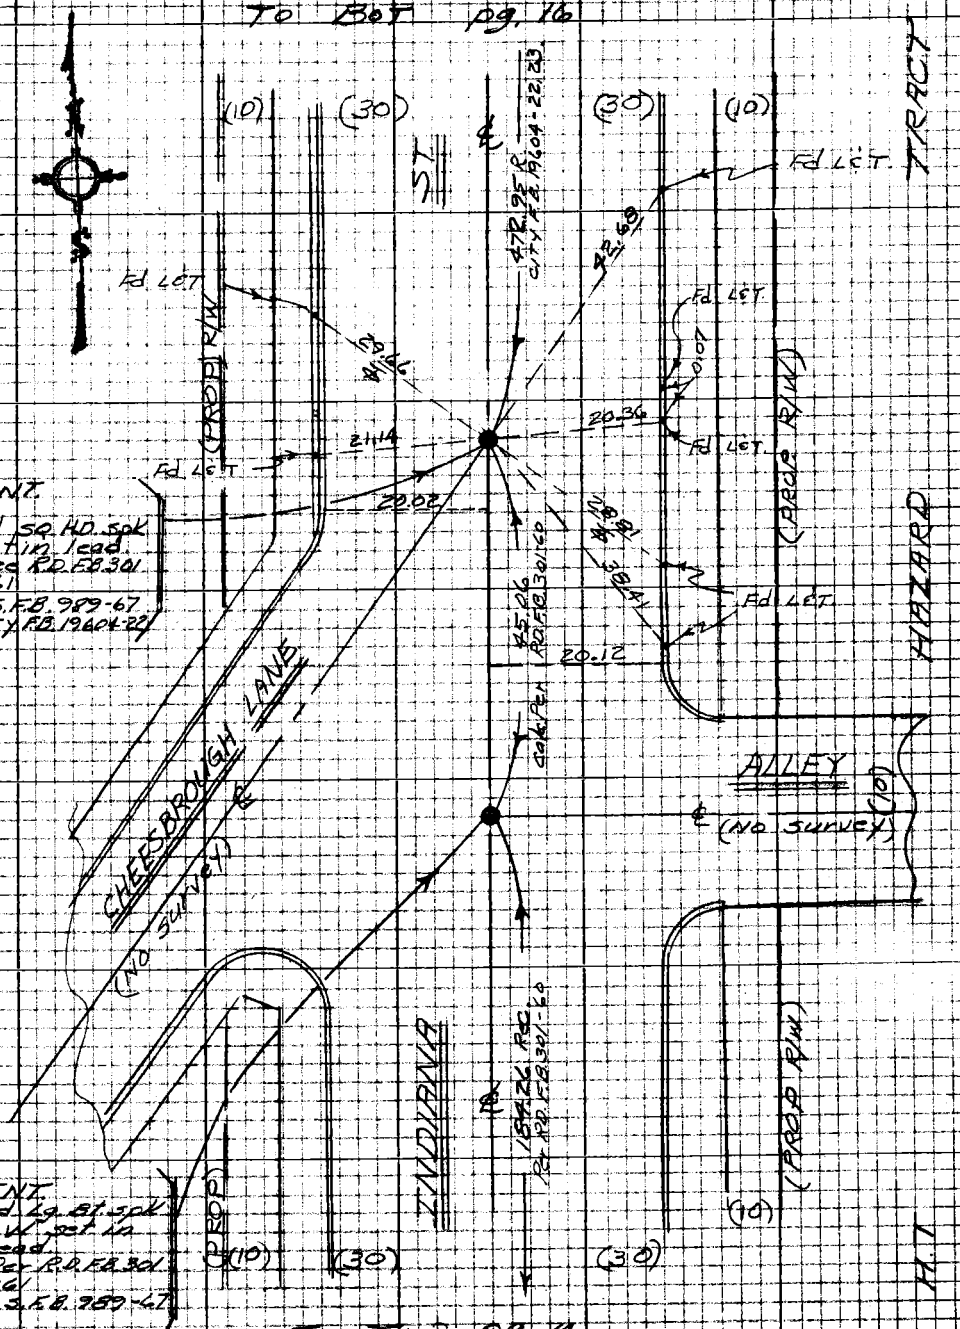

W.S. 7 D-2

Note: Any Additions or Changes on this Sheet Must be Made or Circled in Red Ink With Date and Name of Person Making Change

Do not extend this side of this line.

PLEASE RETURN TO
LOS ANGELES COUNTY ENGINEER
403 LOS ANGELES COUNTY ENGINEERING BLDG.

7SP3098 CE #310 5-66

F.B. 3295 PG. 16

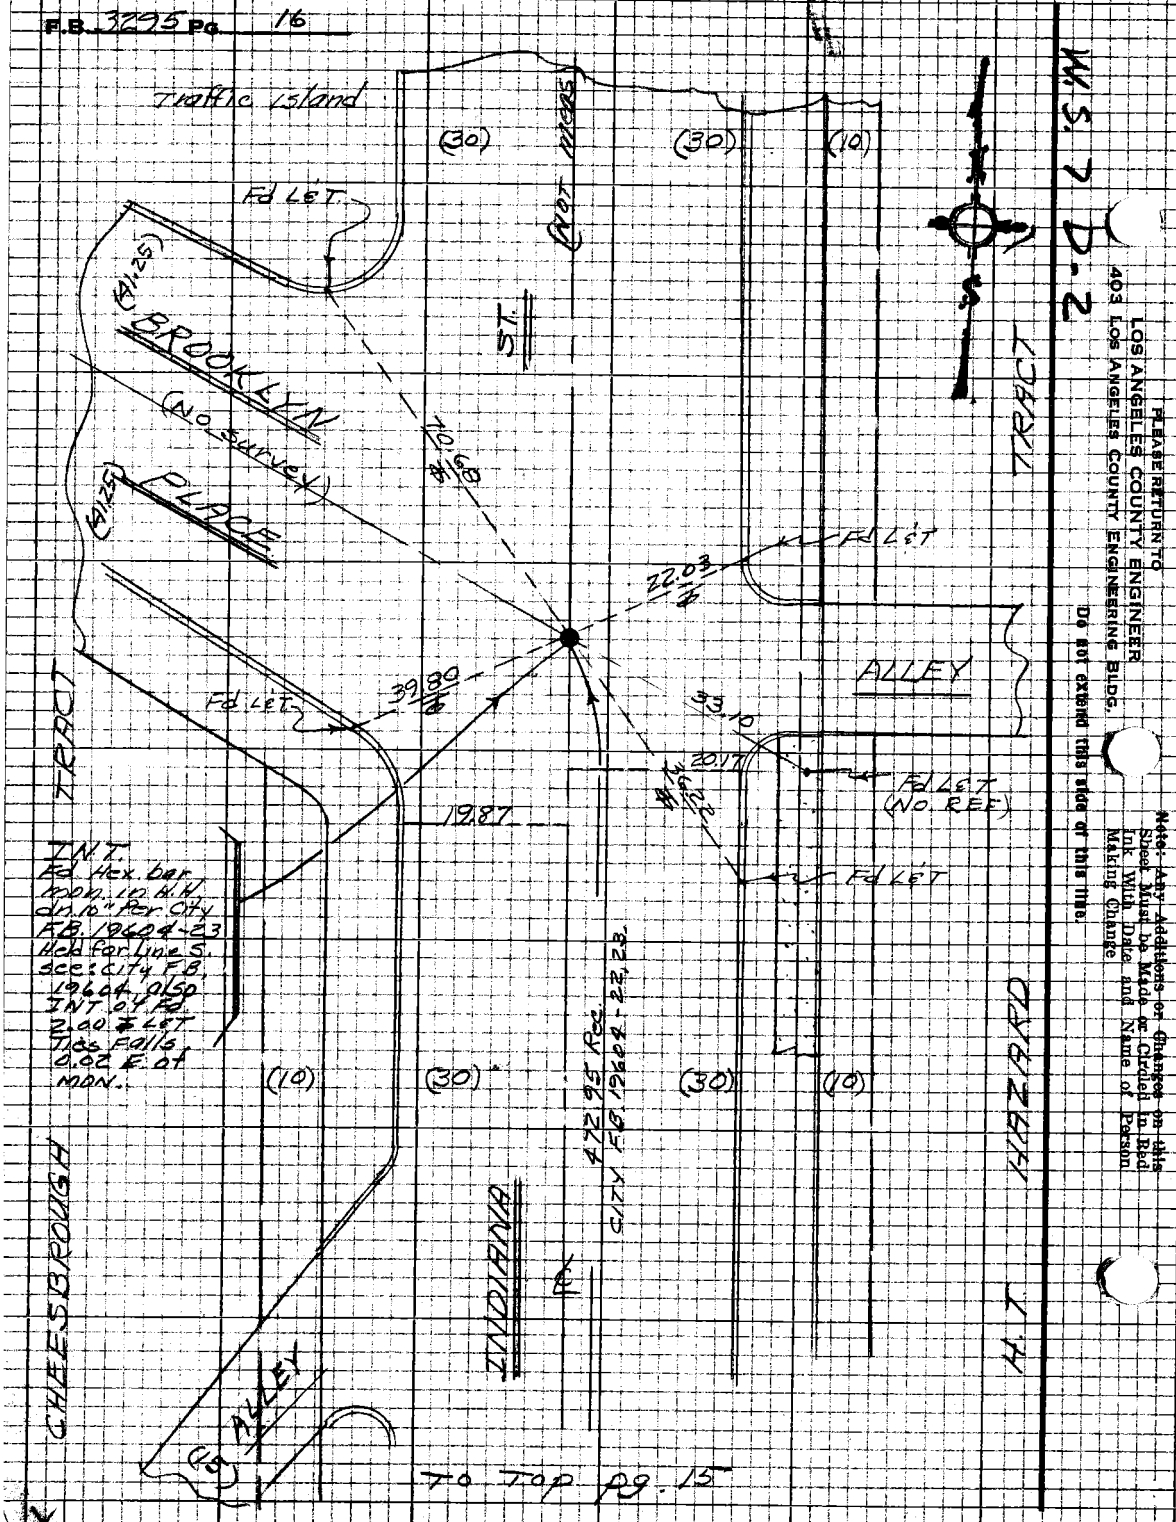

To Top Pg. 15

Notes Ck'd by A. E. DART	Survey of E. 1ST ST. ℄	F.B. 3295	Pg. 17
Map No. B-3039	JN 0097.18 Tape 0196 Std 68°F		
Office Work H. H. F. DONG	Surveyed by J. BAZEN		
Checked A. E. DART	Notes J. J. B. Date 5-67		
Date APR 17 '69	Indexed		

To RT. pg. 12

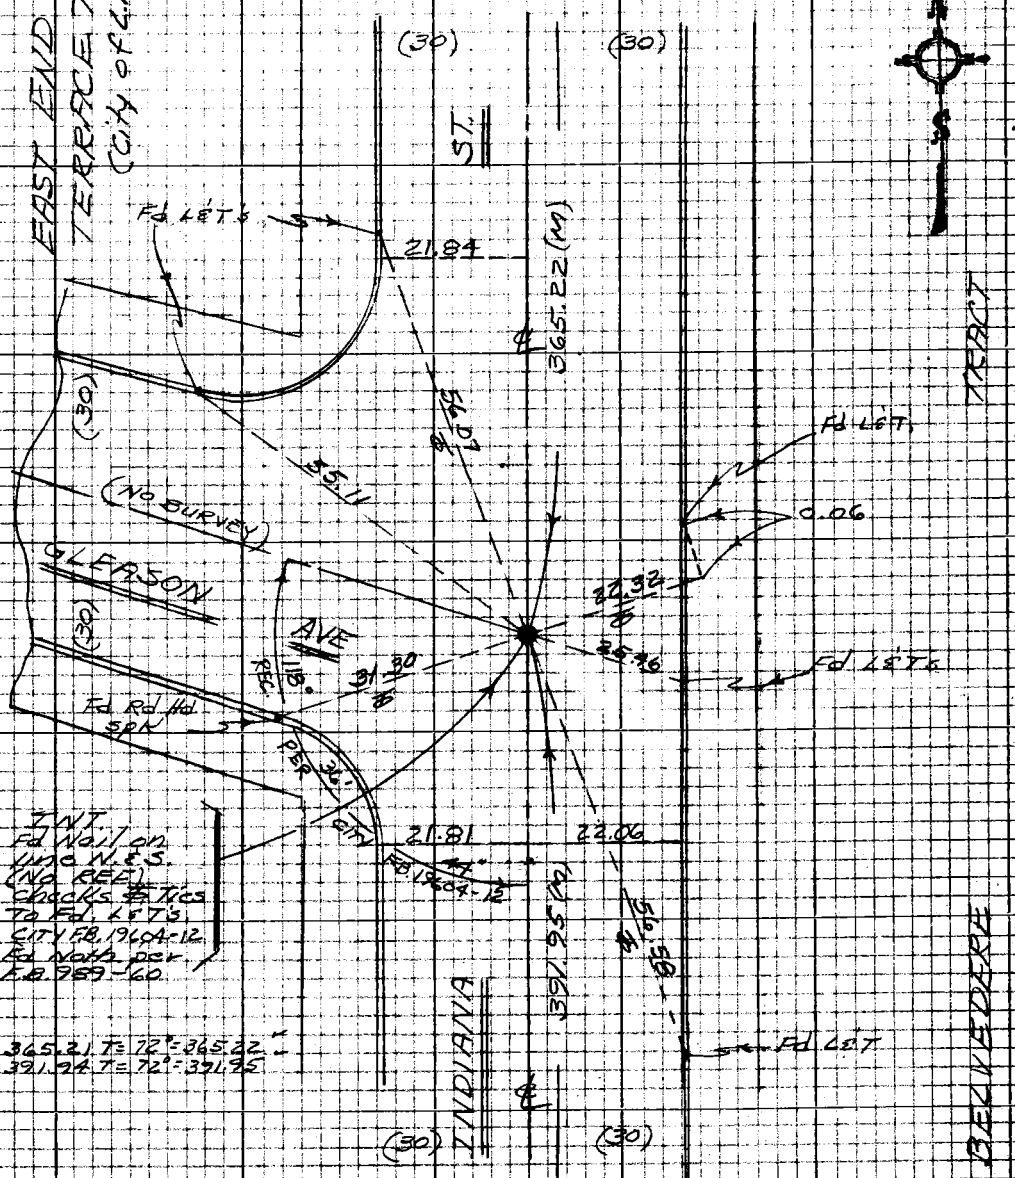

To Top pg. 18

W.S.7 D-2

Note: Any Additions or Changes on this Sheet Must be Made or Circled in Red Ink With Date and Name of Person Making Change

Do not extend this side of this line.

PLEASE RETURN TO
LOS ANGELES COUNTY ENGINEER
403 LOS ANGELES COUNTY ENGINEERING BLDG.

76P3098 CE #310 5-68

F.B. 3295 Pg. 18

To Bot. 17

To Top Pg. 19

Notes Ck'd by A. E. DART	Survey of E. 1ST ST. ℄	F.B. 3295 Pg. 19	
Map No. B-3039	JN 0097.18 Tape 0196 Std 68°F		
Office Work H. H. F. DONG	Surveyed by J. BAZEN		
Checked A. E. DART	Notes J. J. B. Date 5-67		
Date APR 17 '69	Indexed C. J. GALLI		

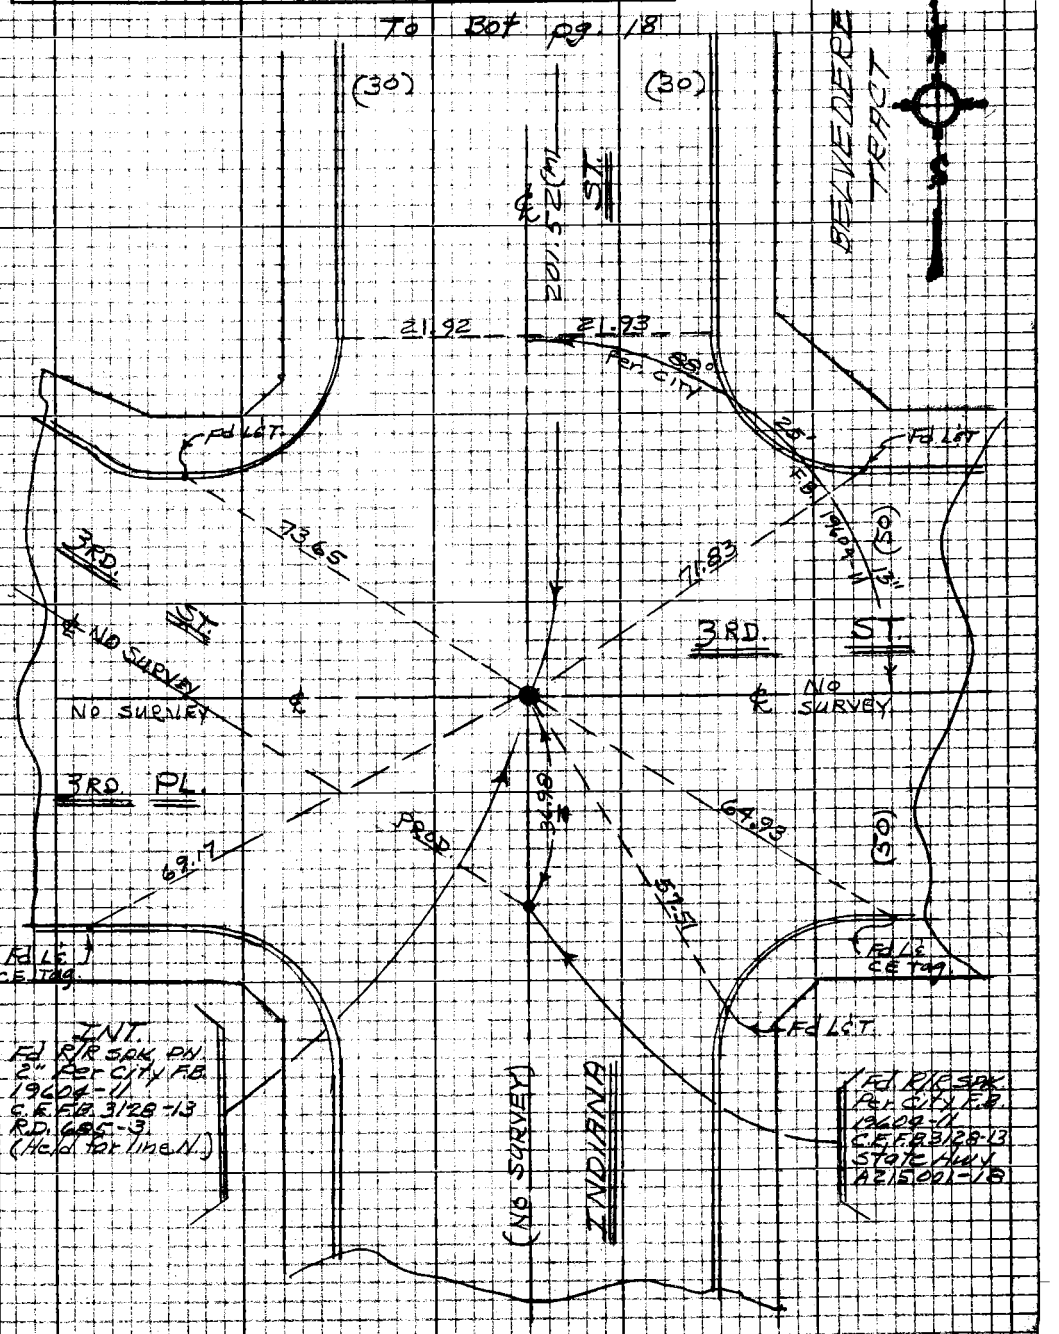

Note: Any Additions or Changes on this Sheet Must be Made or Circled in Red Ink With Date and Name of Person Making Change

Do not extend this side of this line.

PLEASE RETURN TO
LOS ANGELES COUNTY ENGINEER
403 LOS ANGELES COUNTY ENGINEERING BLDG.

W.S. 7 D-2

76P3098 CE #310 8-66


PLEASE RETURN TO
LOS ANGELES COUNTY ENGINEER
403 LOS ANGELES COUNTY ENGINEERING BLDG.

Do not exceed this size of this title.

Note: Any Additions or Changes on this Sheet Must be Made or Circled in Red Ink With Date and Name of Person Making Change.

M.S. 7-0-2

Notes Ck'd by A. E. DART	Survey of 1ST ST. ℄		F.B. 3295 Pg. 21
Map No. B-3039	IN 0097.18 Tape 0196 Std 68°F		
Office Work H. H. F. DONG	Surveyed by J. BAZEN		
Checked A. E. DART	Notes J. J. B.	Date 5-67	
Date APR 17 '69	Indexed C. J. GALLI		

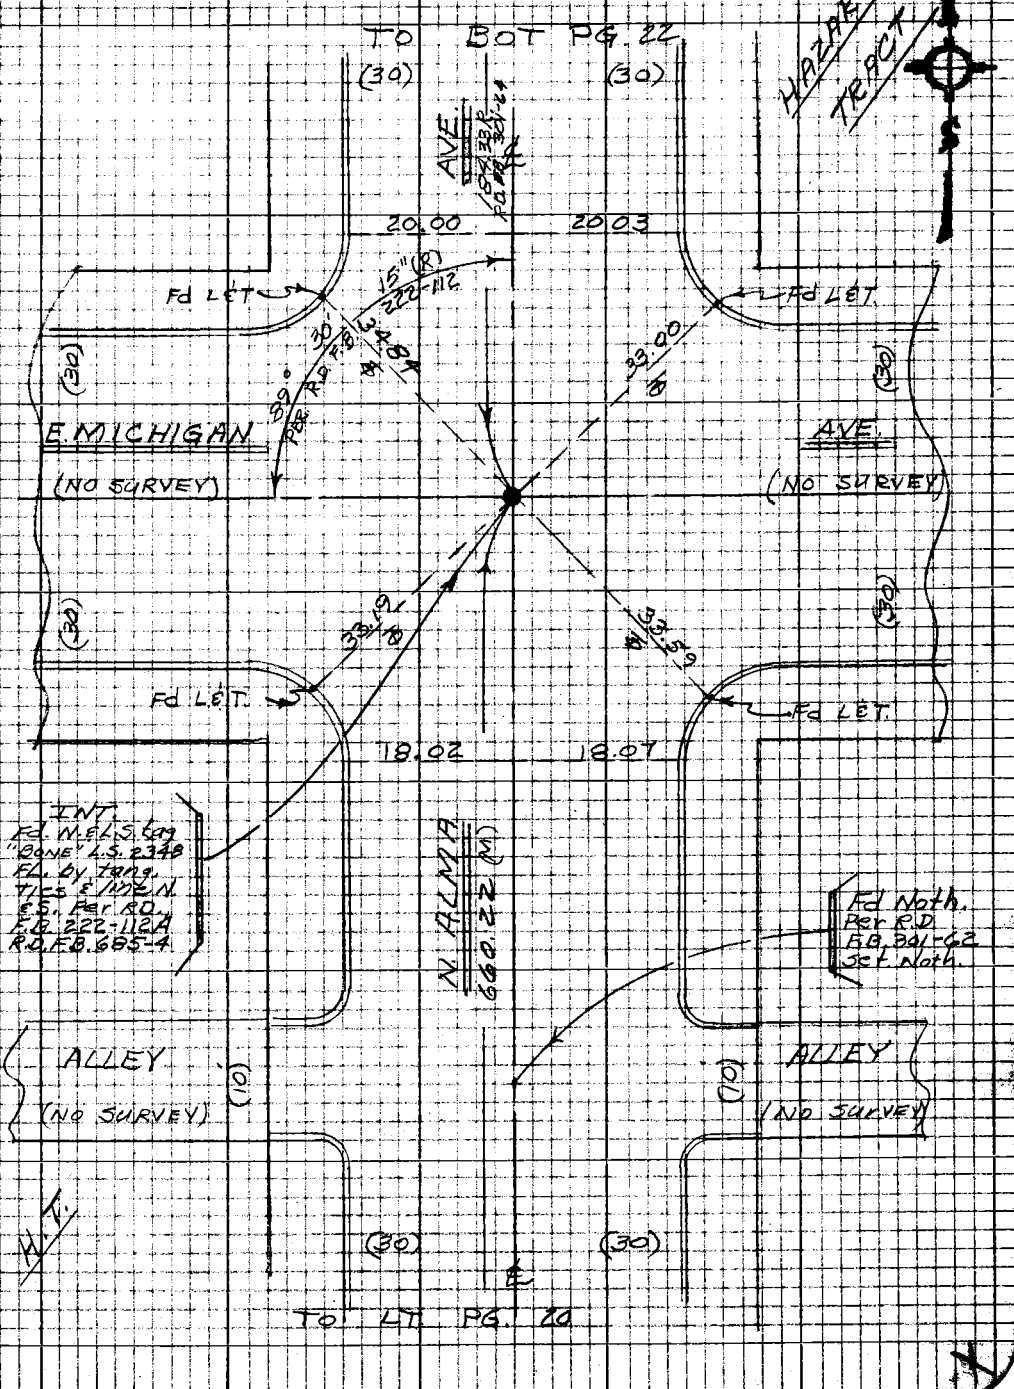

Note: Any Additions or Changes on this Sheet Must be Made or Circled in Red Ink With Date and Name of Person Making Change

Do not extend this side of this line.

PLEASE RETURN TO
LOS ANGELES COUNTY ENGINEER
403 LOS ANGELES COUNTY ENGINEERING BLDG.

W.S. 7 D-2

76P3098 CE #310 5-68

F.B. 3295 Pg. 22

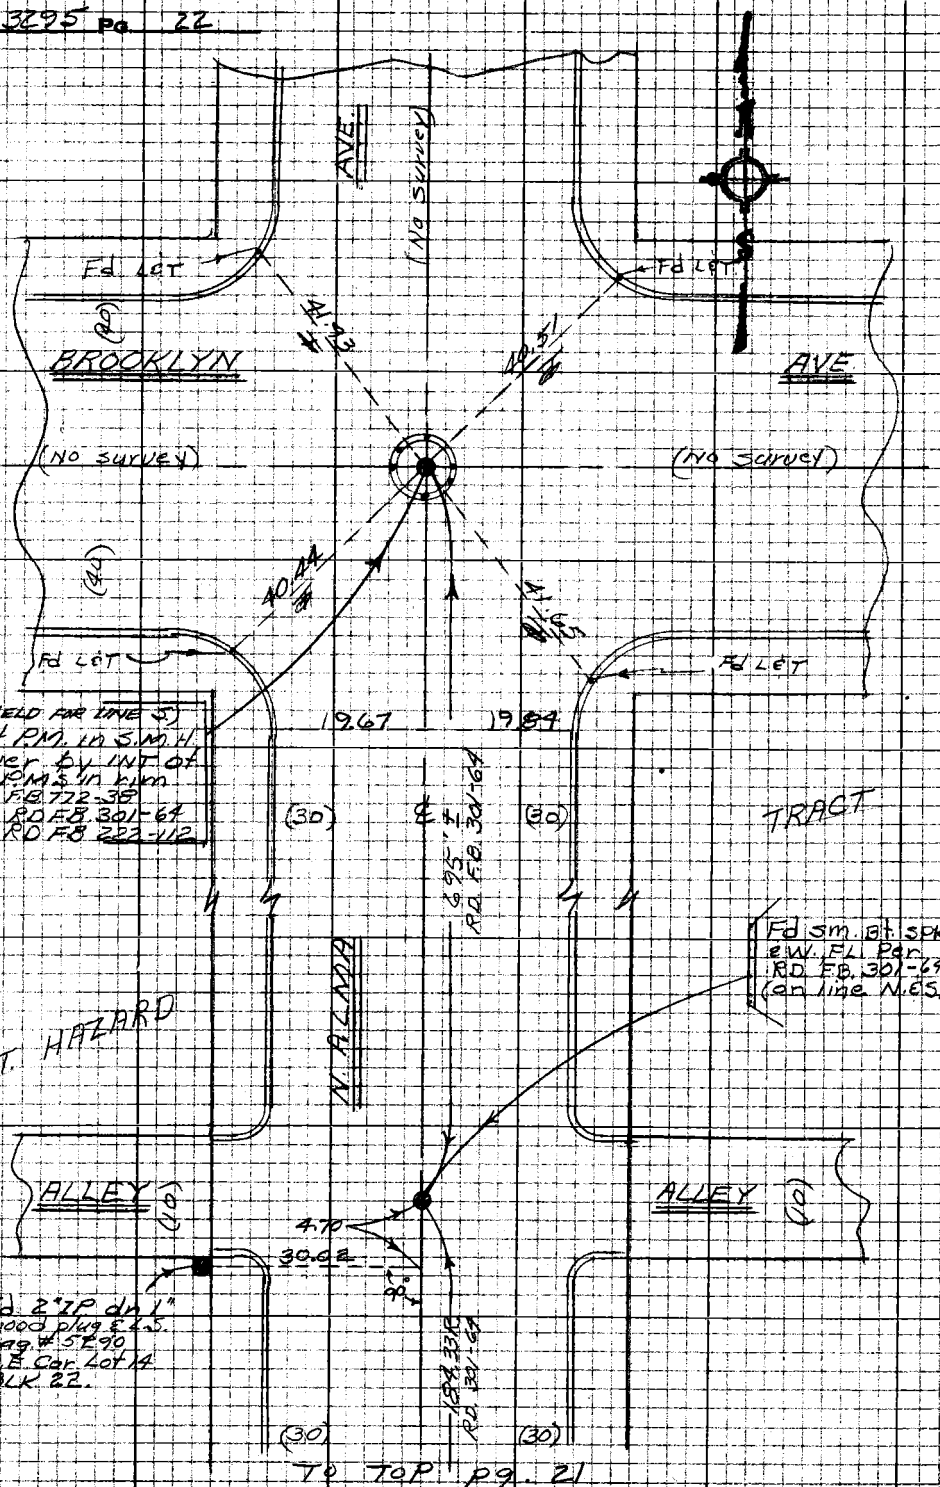

TO TOP pg. 21

M.S. 7 D-1

PLEASE RETURN TO
LOS ANGELES COUNTY ENGINEER
403 LOS ANGELES COUNTY ENGINEERING BLDG.

Do not exceed this size of this line.

Note: Any Additions or Changes on this Sheet Must be Made or Circled in Red Ink With Date and Name of Person Making Change

Notes Ck'd by A. E. DART	Survey of E. 1ST ST. ℄	F.B. 3295	Pg. 23
Map No. B-3059	JN 0097.18 Tape 0196 Std 68 °F		
Office Work H. H. F. DONG	Surveyed by J. BAZEN		
Checked A. E. DART	Notes J. J. B. Date 5-67		
Date APR 17 '69	Indexed		

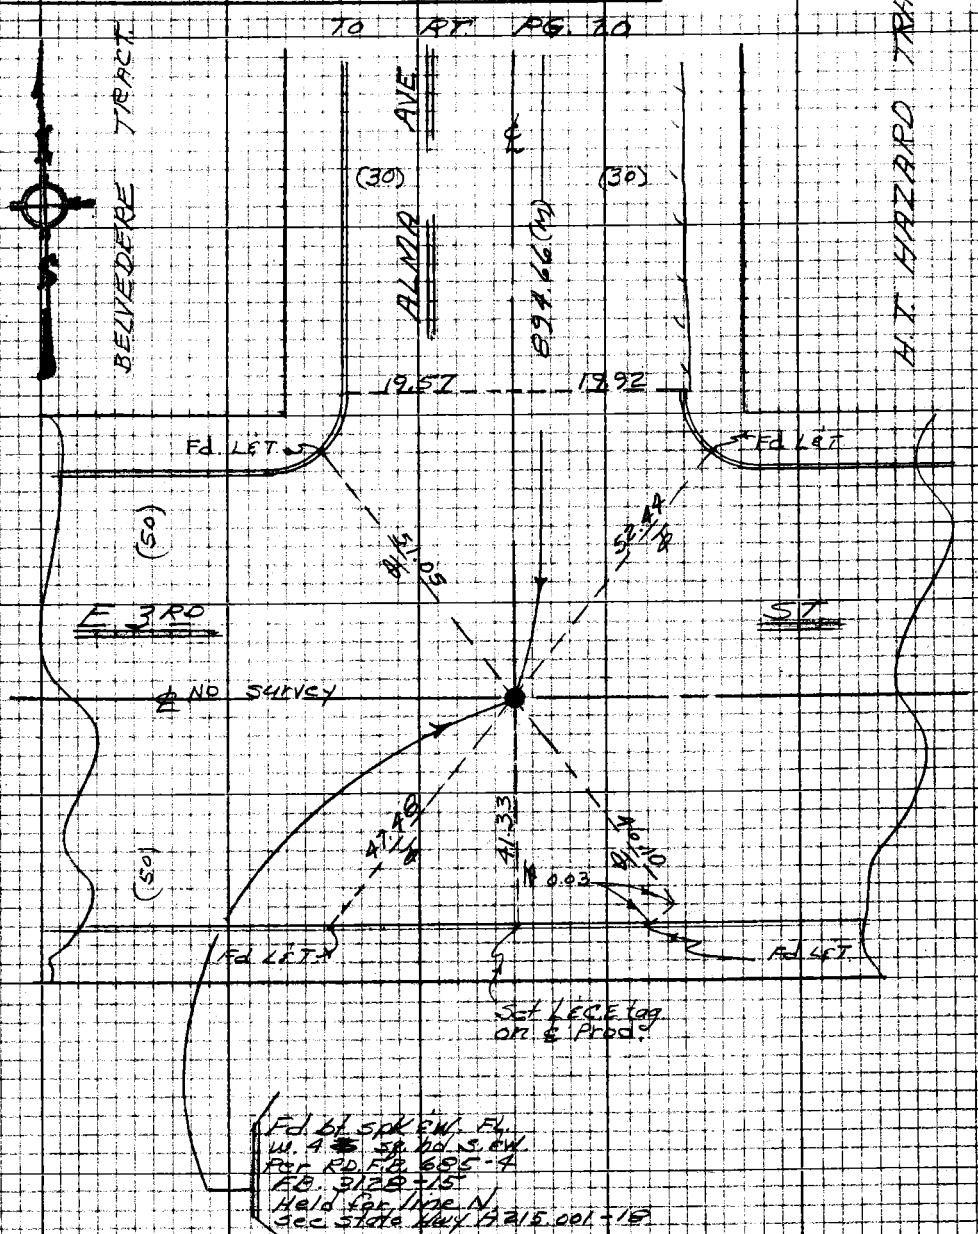

Note: Any Additions or Changes on this Sheet Must be Made or Circled in Red Ink With Date and Name of Person Making Change

Do not extend this side of this line.

PLEASE RETURN TO
LOS ANGELES COUNTY ENGINEER
403 LOS ANGELES COUNTY ENGINEERING BLDG.

W.S. 7 D-2

76P3095 CR #310 5-66

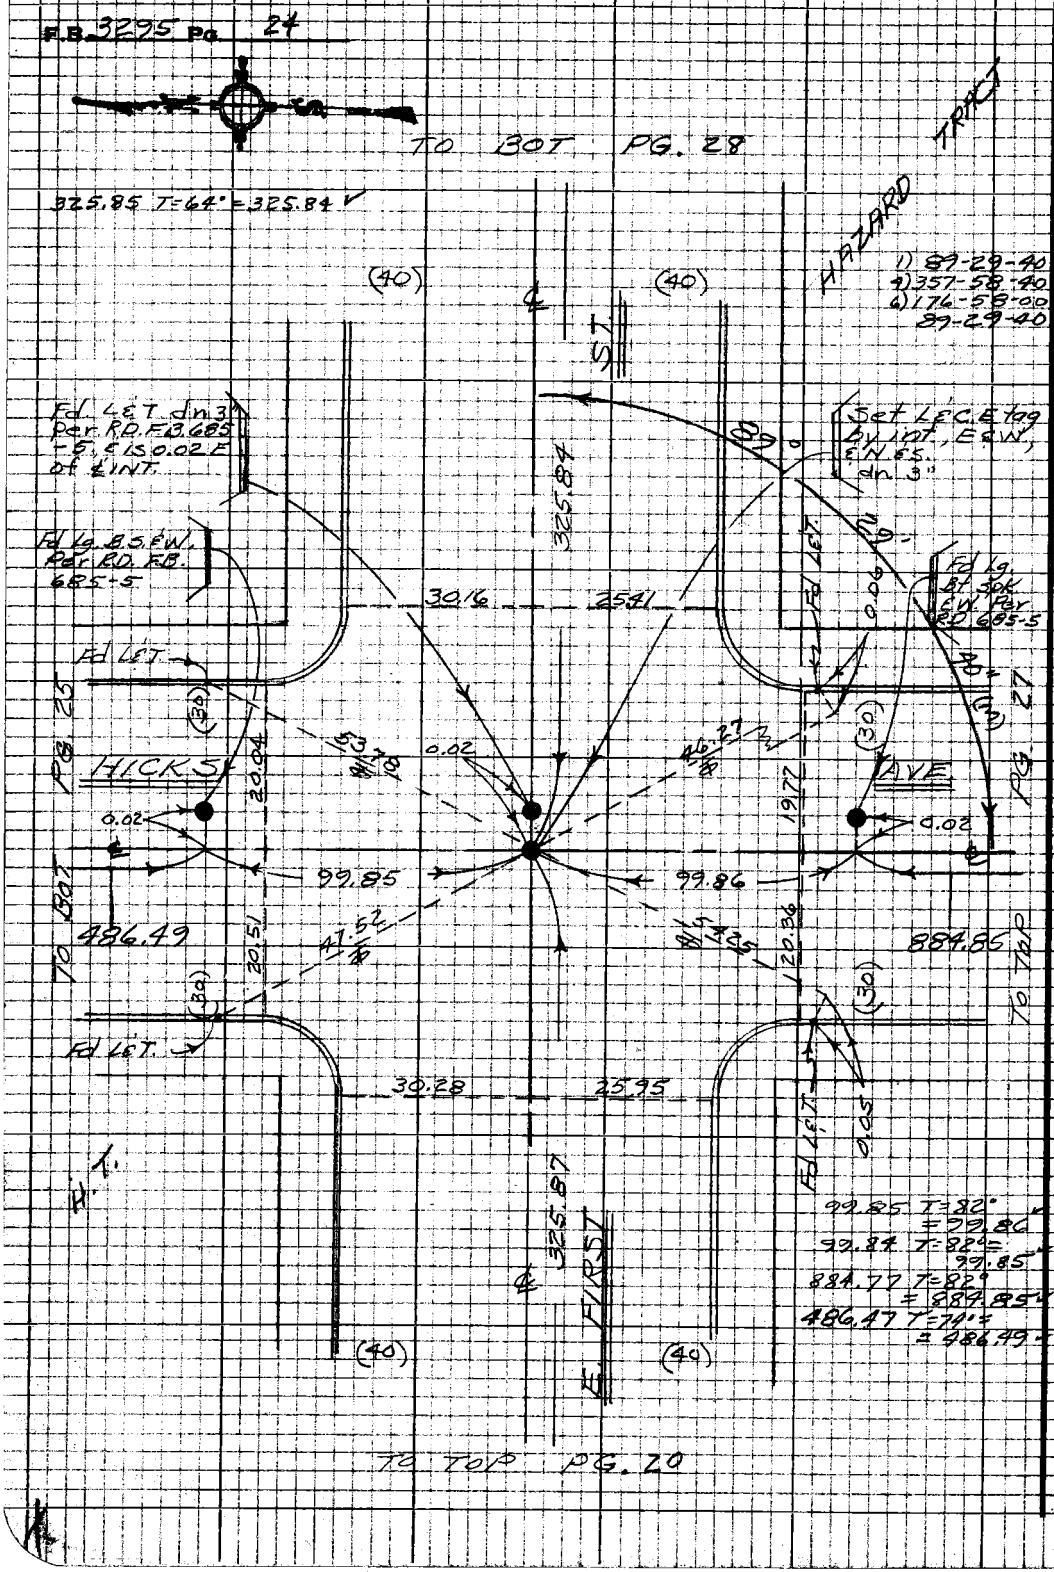

W.S. 7 D-2

PLEASE RETURN TO
LOS ANGELES COUNTY ENGINEER
403 LOS ANGELES COUNTY ENGINEERING BLDG.

Do not extend this side of this line.

Note: Any Additions or Changes on this Sheet Must be Made or Circled in Red Ink With Date and Name of Person Making Change

Notes Ck'd by A. E. DART	Survey of E 1st ST ℄		F.B. 3295 Pg. 25
Map No. 8-3039	JN 009718 Tape 0176 Std 68°F		
Office Work H. H. F. DONG	Surveyed by J. BAZEN		
Checked A. E. DART	Notes J.J.B. Date 5-67		
Date APR 17 '69	Indexed C. J. GALLI		

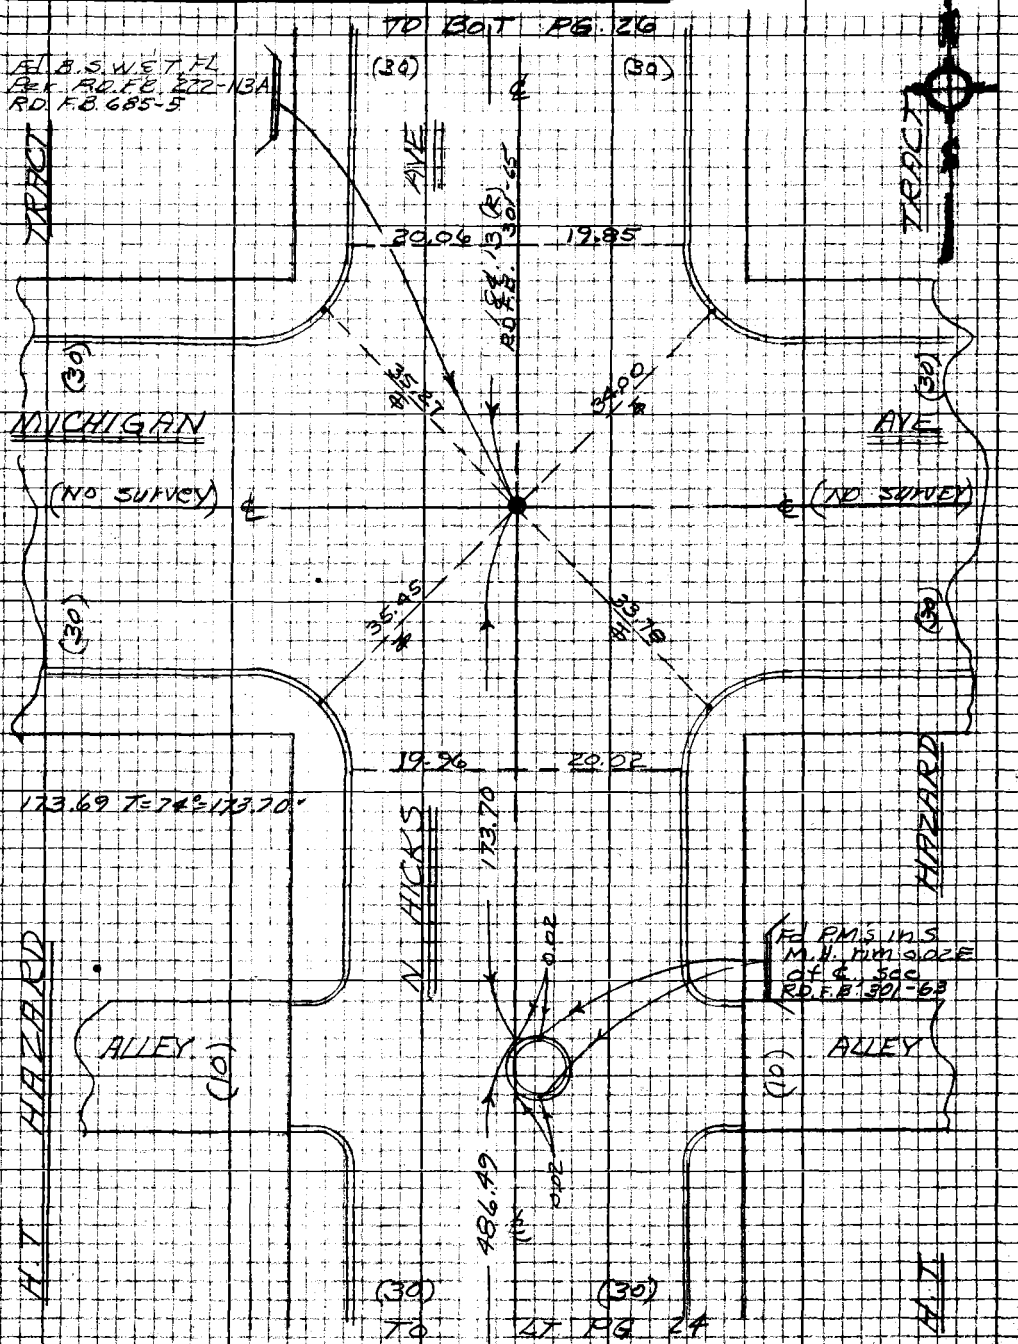

Note: Any Additions or Changes on this Sheet Must be Made or Circled in Red Ink With Date and Name of Person Making Change

Do not extend this side of this line.

PLEASE RETURN TO
LOS ANGELES COUNTY ENGINEER
403 LOS ANGELES COUNTY ENGINEERING BLDG.

W.S. 7 D-2

76F3098 CK #310 8-66

F.B. 3E95 Pg. 26

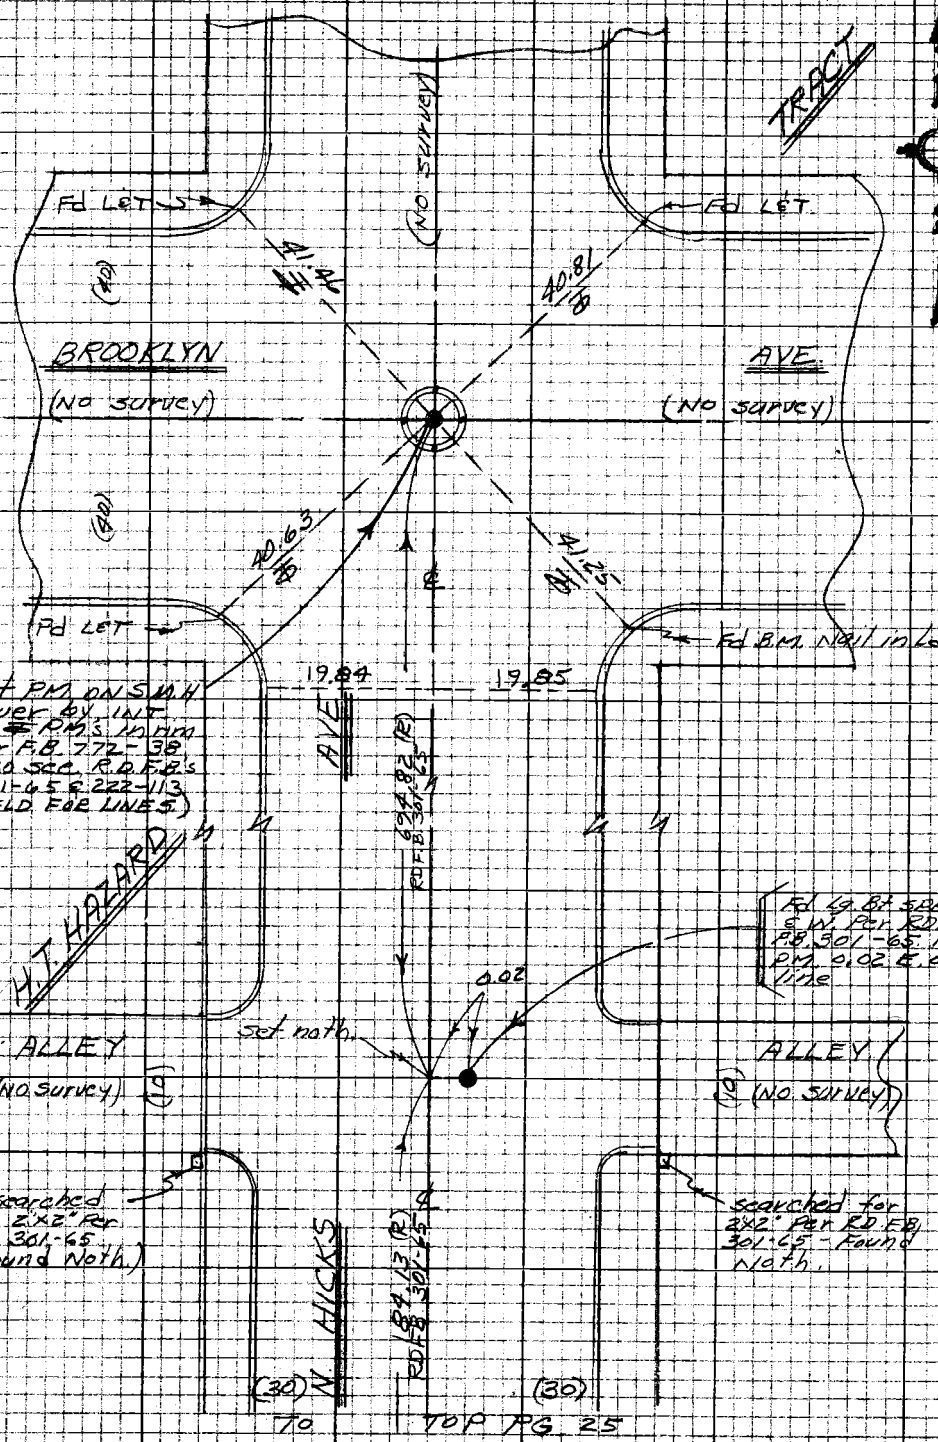

PLEASE RETURN TO
LOS ANGELES COUNTY ENGINEER
403 LOS ANGELES COUNTY ENGINEERING BLDG.

Do not extend this side of this line.

Note: Any Additions or Changes on this Sheet Must be Made or Circled in Red Ink With Date and Name of Person Making Change.

Notes Ck'd by A. E. DART	Survey of E. 1ST ST. ℄	F.B. 3295	Pg. 27
Map No. B-3039	JN0097.18 Tape 0196 Std 68 °F		
Office Work H. H. F. DONG	Surveyed by J. BAZEN		
Checked A. E. DART	Notes J.J.B. Date 5-67		
Date APR 17 '69	Indexed C. L. GALL		

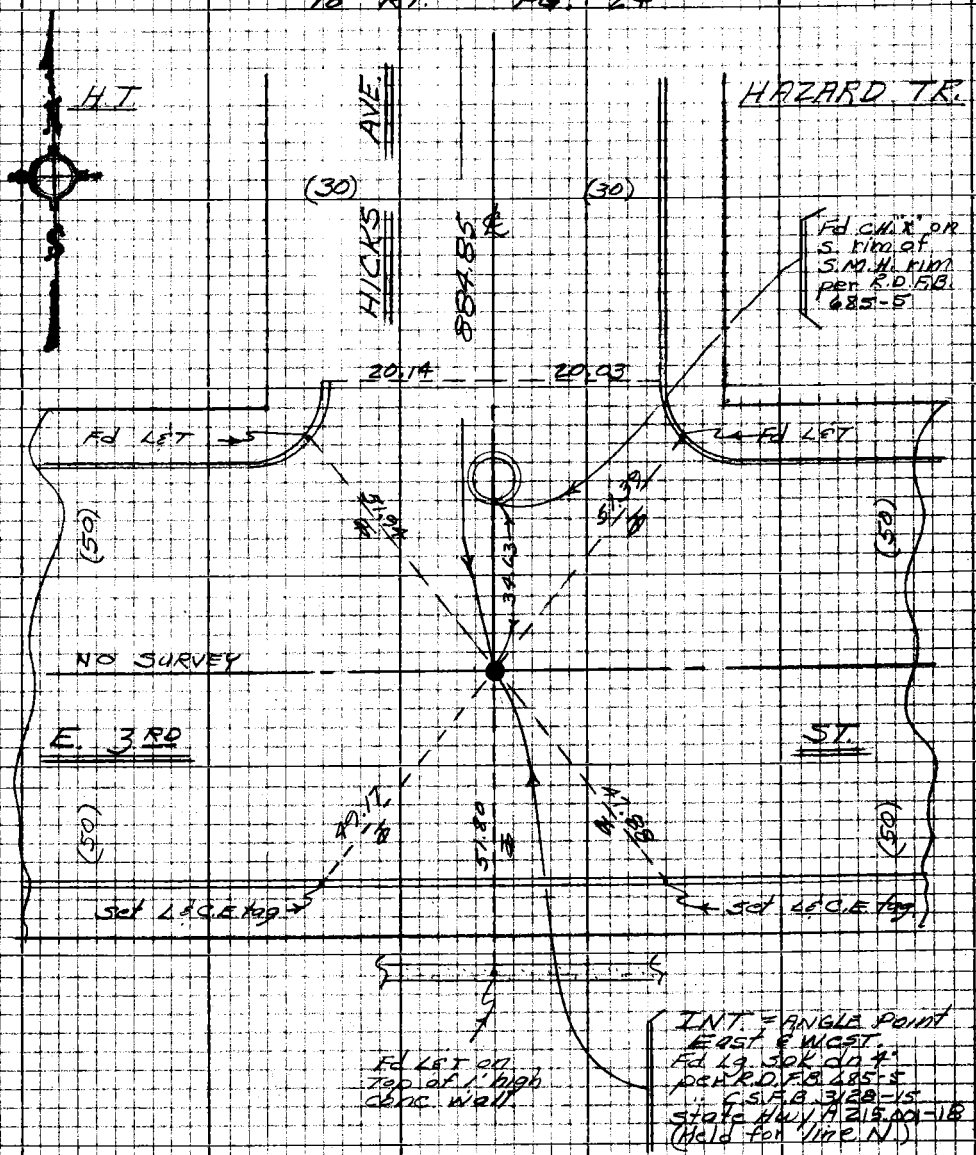

Note: Any Additions or Changes on this Sheet Must be Made or Circled in Red Ink With Date and Name of Person Making Change

Do not extend this side of this line.

PLEASE RETURN TO
LOS ANGELES COUNTY ENGINEER
403 LOS ANGELES COUNTY ENGINEERING BLDG.

W.S. 7 D-2

76P3098 CF #310 5-66

F.B. 3295 Pg. 28

325.85 T=64° = 325.84
325.86 T=64° = 325.85
99.84 T=90° = 99.85
99.85 T=90° = 99.86
660.19 T=90° = 660.28
884.78 T=88° = 884.90

H.T. HAZARD TO BOT PG. 32

TRACT

1. 89-29-40
4. 357-59-00
6. 176-58-30
89-29-45

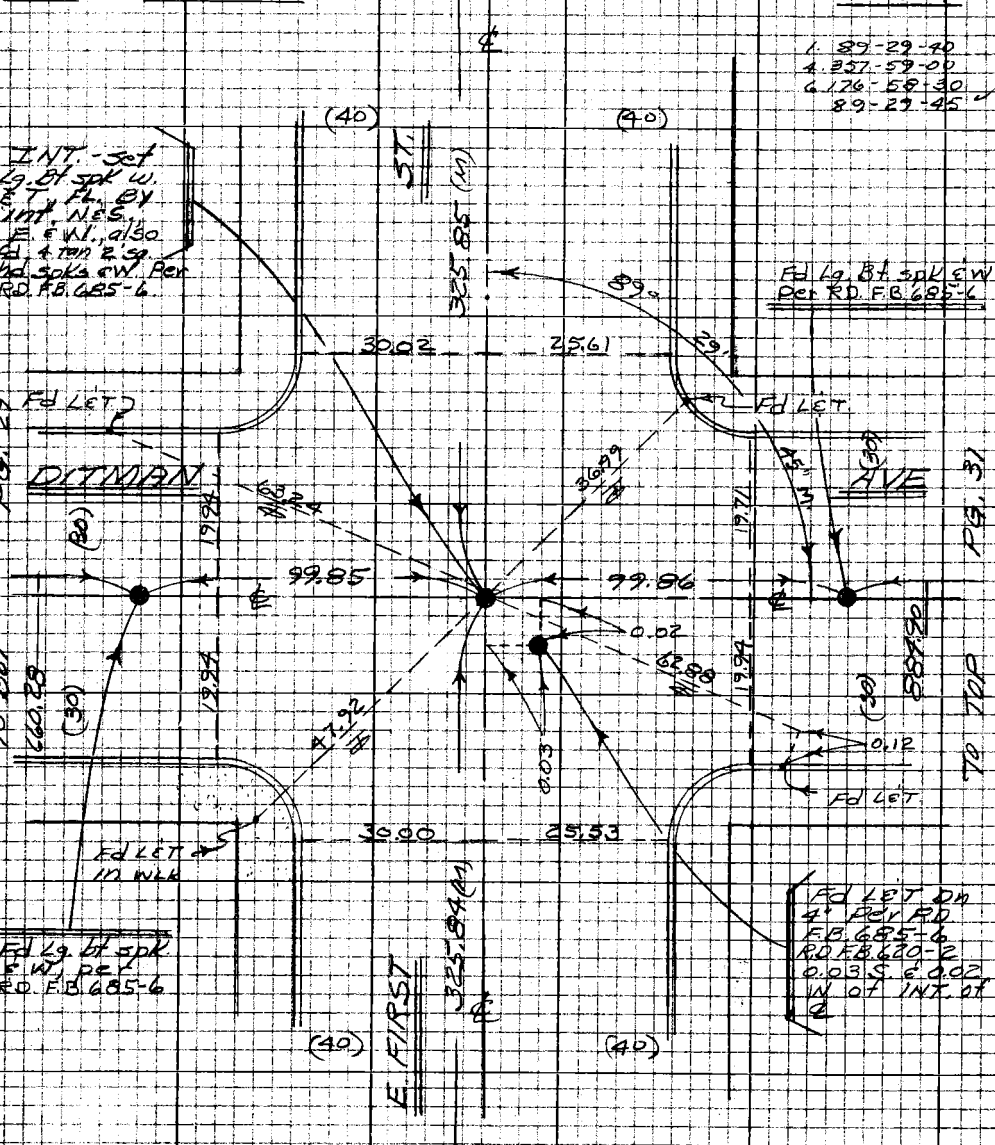

H.T. HAZARD TO TOP PG. 24 TRACT

W.S. 7 E-2

PLEASE RETURN TO
LOS ANGELES COUNTY ENGINEER
403 LOS ANGELES COUNTY ENGINEERING BLDG.

Note: Any Additions or Changes on this Sheet Must be Made or Circled in Red Ink With Date and Name of Person Making Change

Do not extend this side of this line.

Notes Ck'd by A. E. DART	Survey of E 1ST ST. ℄	F.B. 3295 Pg. 29
Map No. B-3039	JN 0097.18 Tape 0196 Std 68 °F	
Office Work H. H. F. DONG	Surveyed by J. BAZEN	
Checked A. E. DART	Notes J. J. B. Date 5-67	
Date APR 17 '69	Indexed [illegible]	

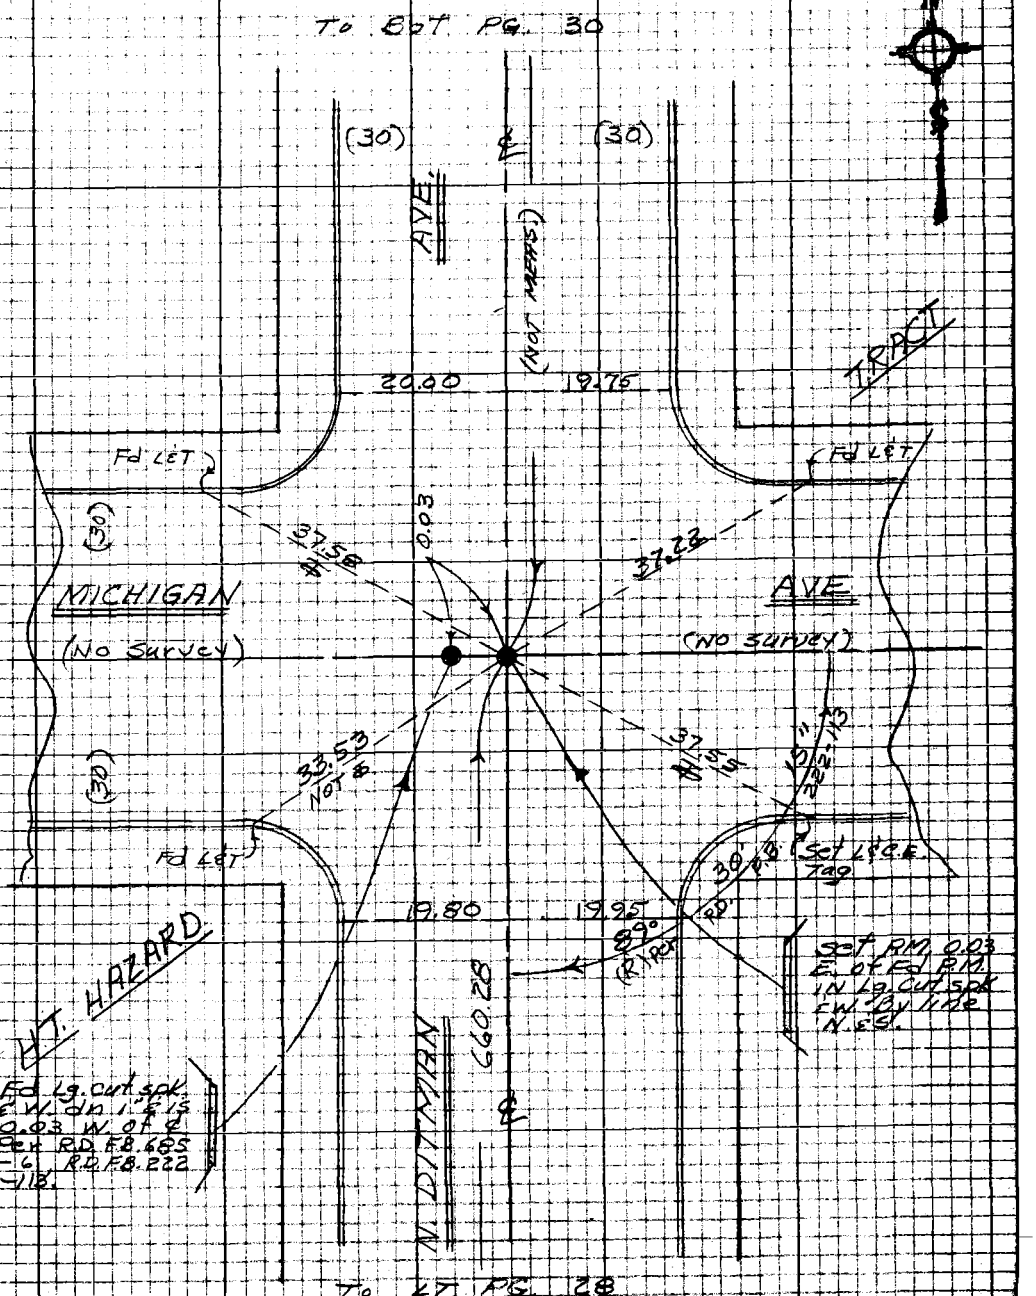

Note: Any Additions or Changes on this Sheet Must be Made or Circled in Red Ink With Date and Name of Person Making Change

Do not extend this side of this line.

PLEASE RETURN TO
LOS ANGELES COUNTY ENGINEER
403 LOS ANGELES COUNTY ENGINEERING BLDG.

W.S. 7 E-2

7SP3098 CE #310 8-68

F.B. 3295 Pg. 30

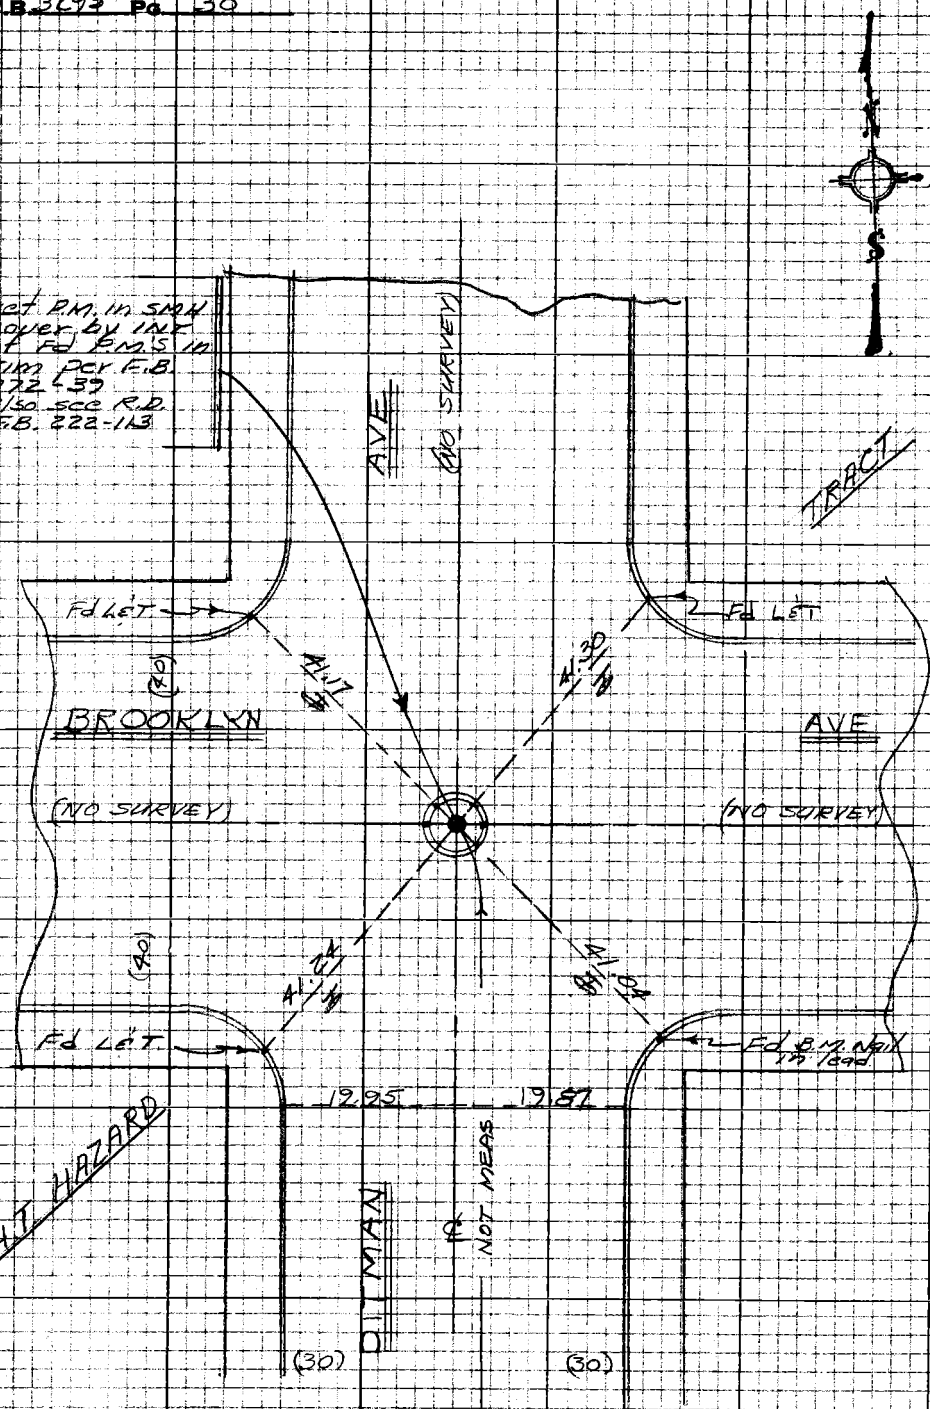

TO TOP PG. 29

W.S. 7 E-1

PLEASE RETURN TO
LOS ANGELES COUNTY ENGINEER
403 LOS ANGELES COUNTY ENGINEERING BLDG.

Note: Any Additions or Changes on this Sheet Must be Made or Circled in Red Ink With Date and Name of Person Making Change

Do not exceed this side of this line.

Notes Ck'd by A. E. DART	Survey of E 1st ST. ℄	F.B. 3295	Pg. 31
Map No. B-3039	JN 009218 Tape 0176 Std 68 °F		
Office Work H. H. F. DONG	Surveyed by J. BAZEN		
Checked A. E. DART	Notes J. J. B. Date 6-67		
Date APR 17 '69	Indexed C. J. GALLI		

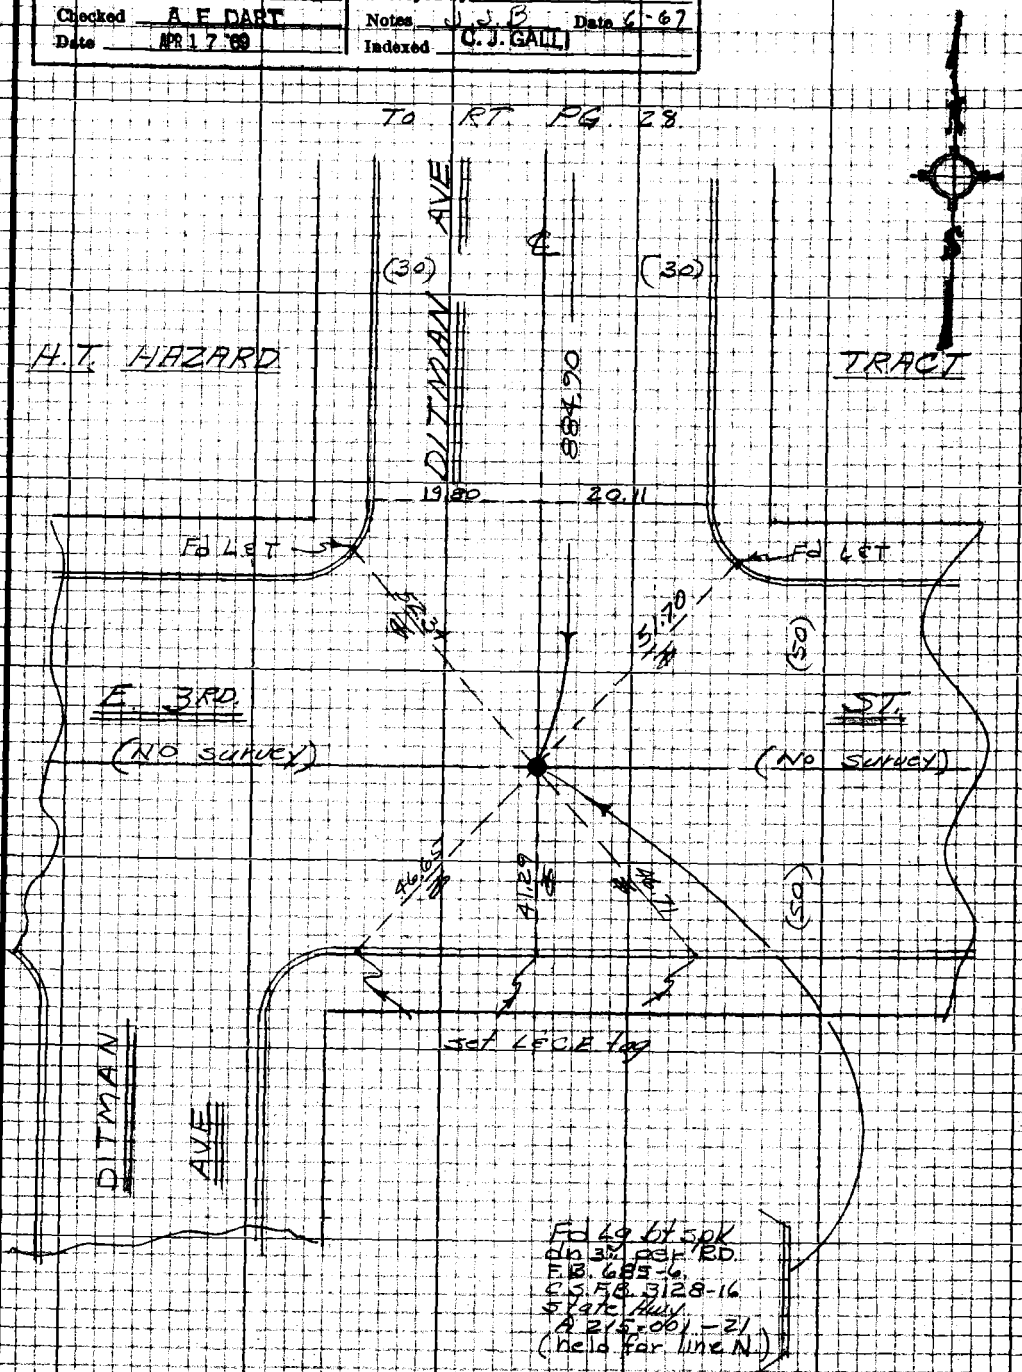

Note: Any Additions or Changes on this Sheet Must be Made or Circled in Red Ink With Date and Name of Person Making Change

Do not extend this side of this line.

PLEASE RETURN TO
LOS ANGELES COUNTY ENGINEER
403 LOS ANGELES COUNTY ENGINEERING BLDG.

W.S. 7 E-2

7623098 CE #310 5-66

F.B. 3295 Pg. 32

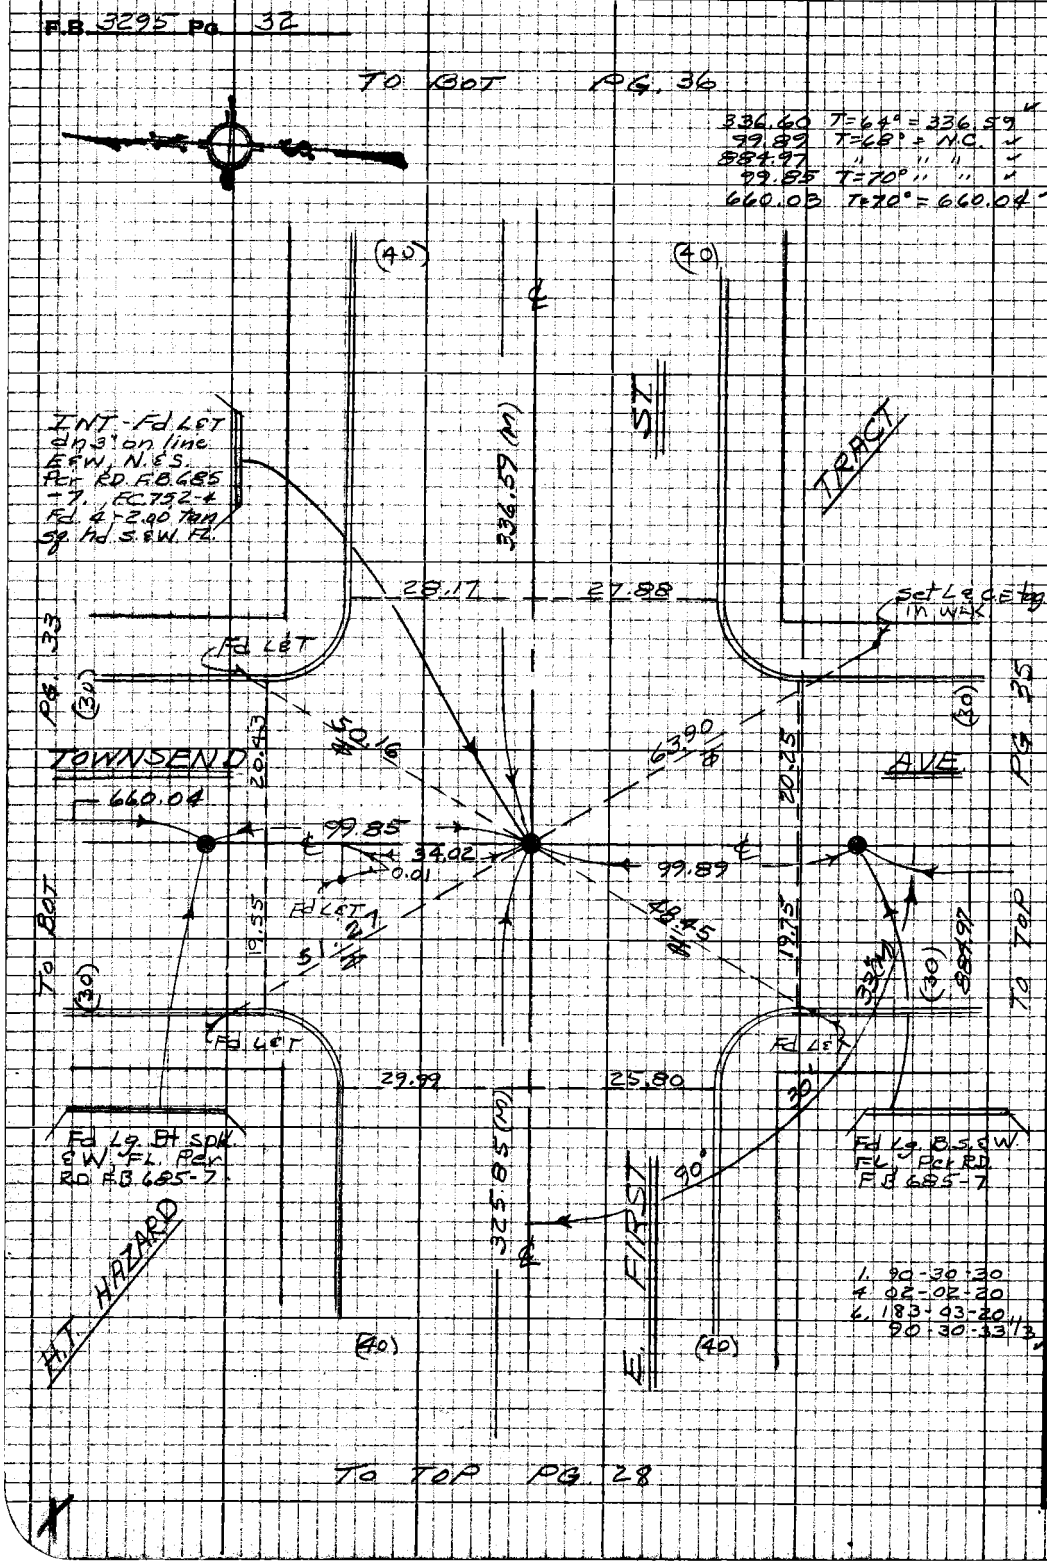

W.S. 7 E-2

PLEASE RETURN TO
LOS ANGELES COUNTY ENGINEER
403 LOS ANGELES COUNTY ENGINEERING BLDG.

Do not extend this side of this line.

Note: Any Additions or Changes on this Sheet Must be Made or Circled in Red Ink With Date and Name of Person Making Change

Notes Ck'd by A. E. DART	Survey of E 1st ST. ℄	F.B. 3295 Pg. 33
Map No. R 3029	IN 0092.18 Tape 0196 Std 68 °F	
Office Work H. H. F. DONG	Surveyed by J. BAZEN	
Checked A. E. DART	Notes J.J.B. Date 6-67	
Date APR 17 '69	Indexed C. J. GALLI	

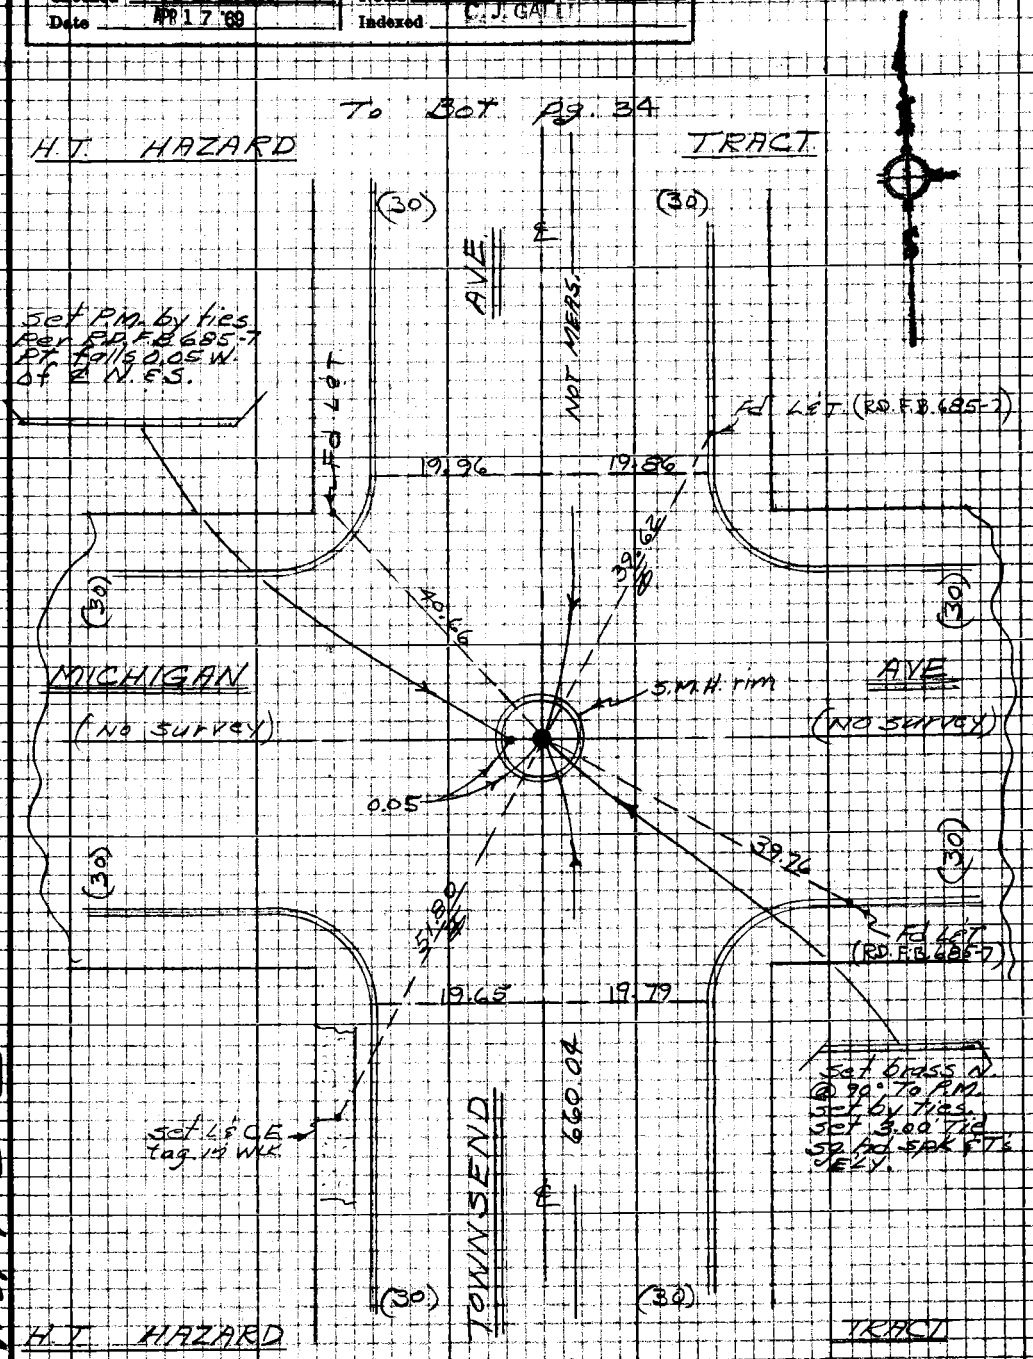

Note: Any Additions or Changes on this Sheet Must be Made or Circled in Red Ink With Date and Name of Person Making Change

Do not extend this side of this line.

PLEASE RETURN TO
LOS ANGELES COUNTY ENGINEER
403 LOS ANGELES COUNTY ENGINEERING BLDG.

W.S. 7 E-2

76P3098 CE #310 5-66

F.B. 3295 Pg. 34

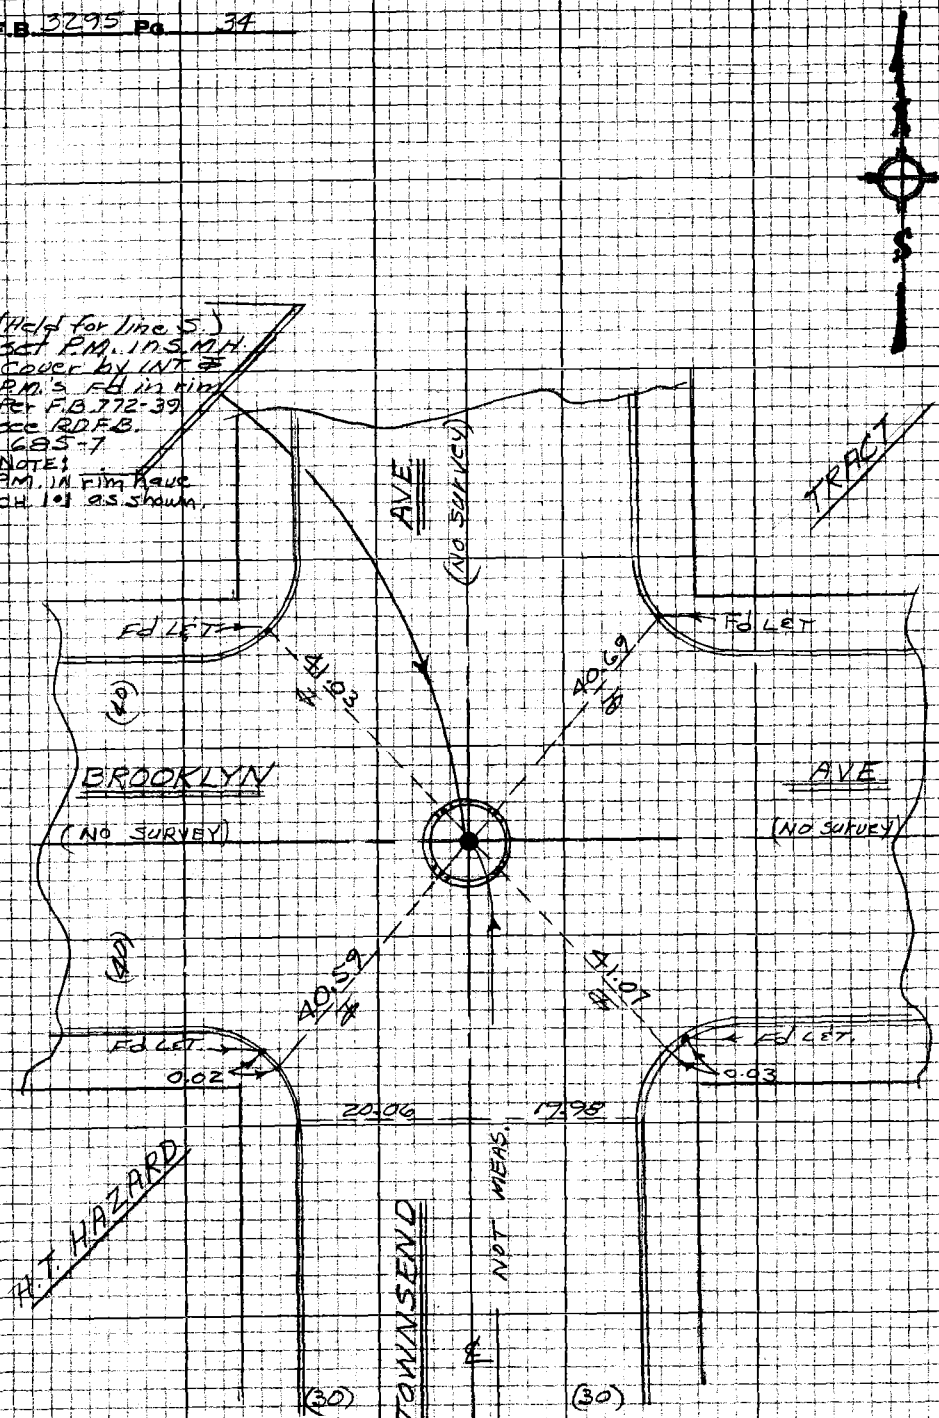

TO TOP PG. 33

M.S. 7 E-1

PLEASE RETURN TO
LOS ANGELES COUNTY ENGINEER
403 LOS ANGELES COUNTY ENGINEERING BLDG.

Do not extend this side of this line.

Note: Any Additions or Changes on this Sheet Must be Made or Circled in Red Ink With Date and Name of Person Making Change

Notes Ck'd by A. E. DART	Survey of 1ST ST. ℄	F.B. 3295 Pg. 35
Map No. 8-30.39	IN 0097.18 Tape 0196 Std 68 °F	
Office Work H. H. F. DONG	Surveyed by J. BAZEN	
Checked A. E. DART	Notes Shoemaker Date 6-67	
Date APR 17 '69	Indexed [illegible]	

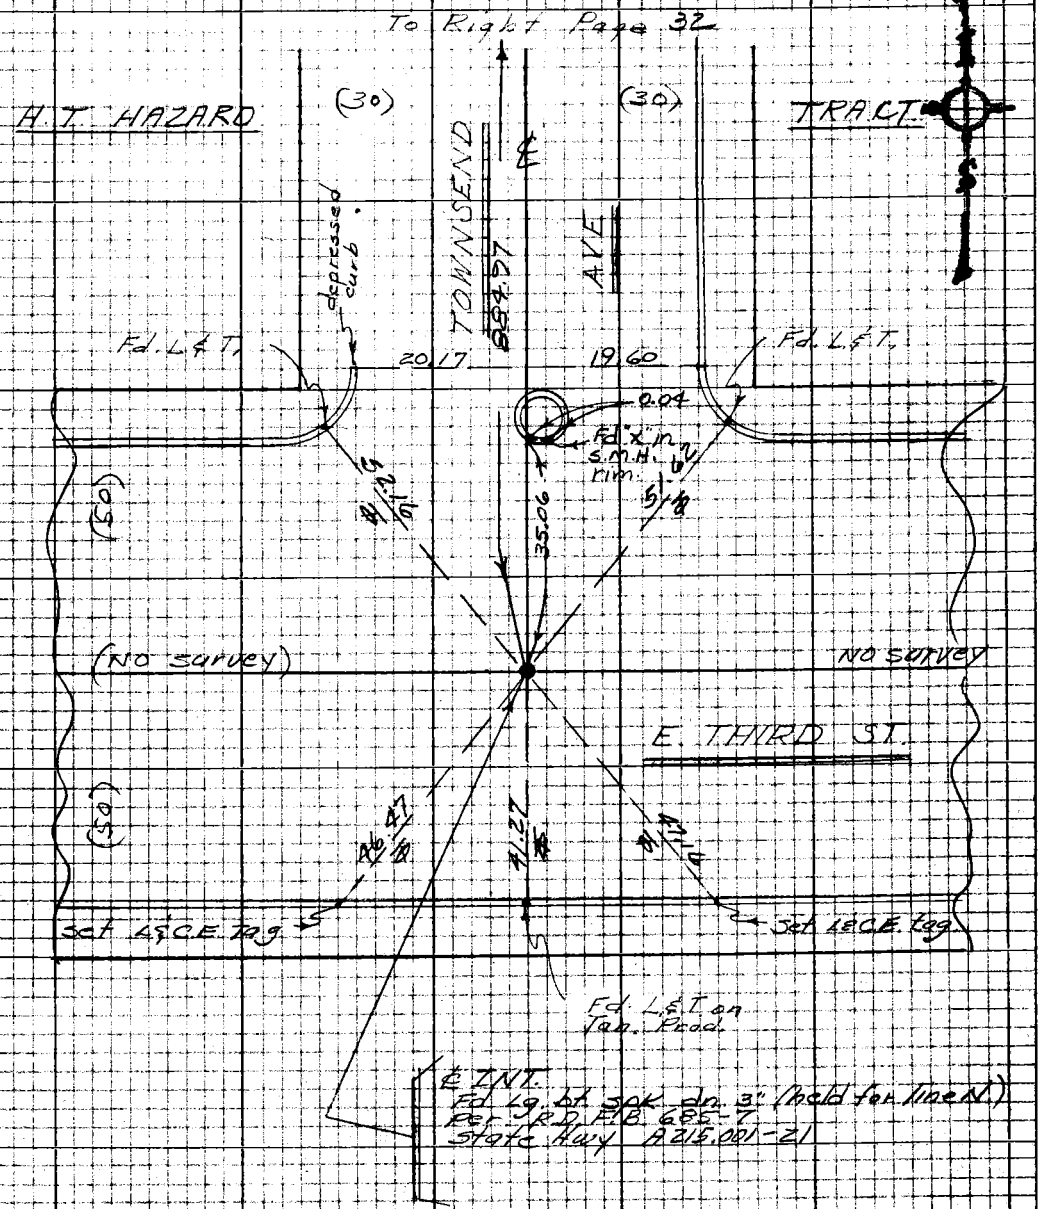

Note: Any Additions or Changes on this Sheet Must be Made or Circled in Red Ink With Date and Name of Person Making Change

Do not extend this side of this line.

PLEASE RETURN TO
LOS ANGELES COUNTY ENGINEER
403 LOS ANGELES COUNTY ENGINEERING BLDG.

W.S. 7 E-2

76P3098 CK #310 8-68

F.B. 3295 Pg. 36

99.89 T = 84° = 99.89
460.99 T = 84° = 461.06
99.82 T = 76° = 99.83
885.00 T = 76° = 885.05
359.61 T = 74° = 359.62

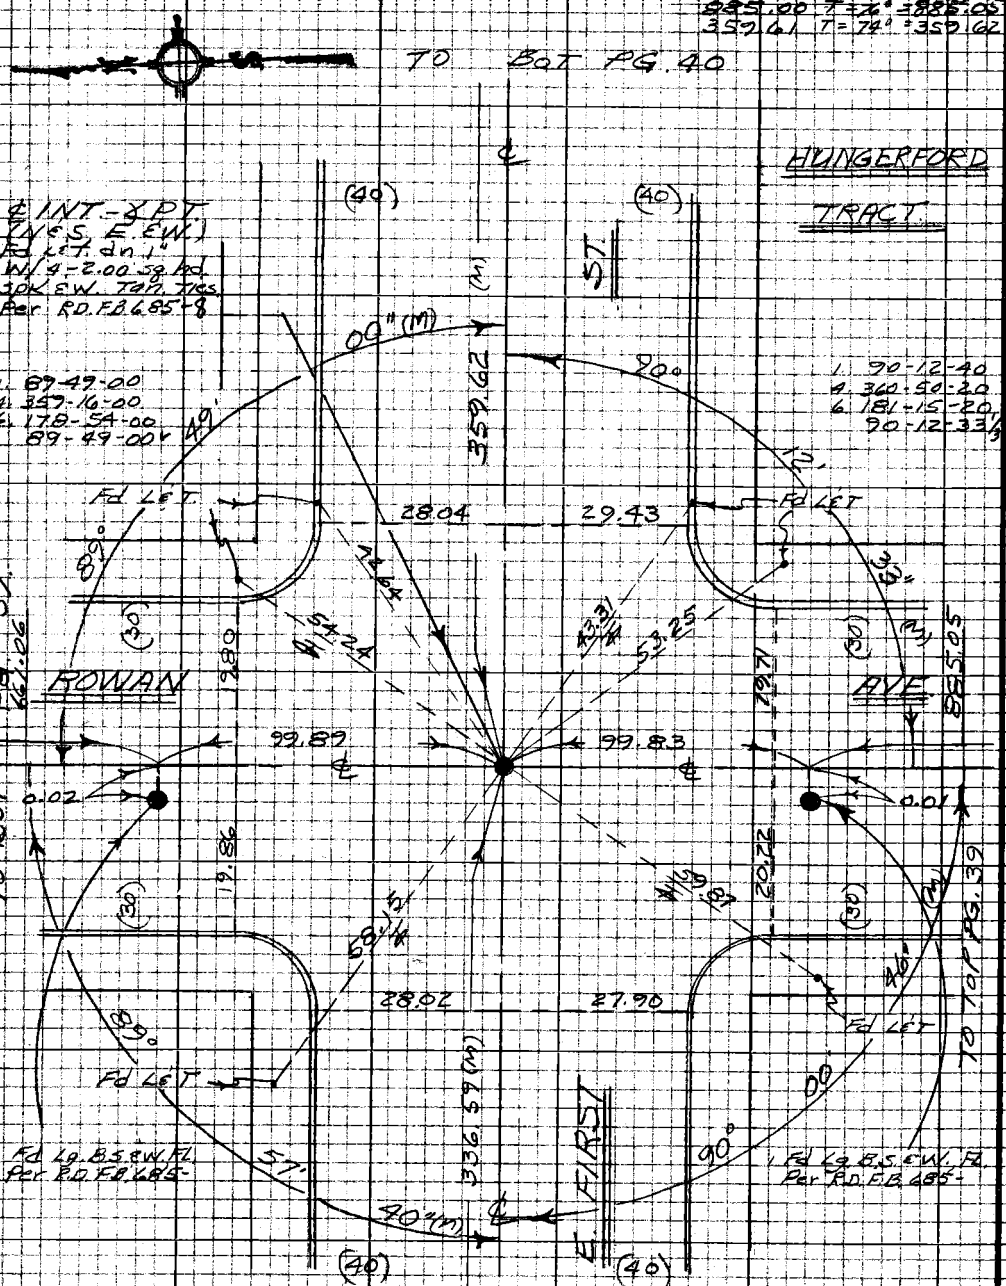

PLEASE RETURN TO
LOS ANGELES COUNTY ENGINEER
403 LOS ANGELES COUNTY ENGINEERING BLDG.
Do not extend this side of the tile.
Note: Any Additions or Changes on this Sheet Must be Made or Circled in Red Ink With Date and Name of Person Making Change

Notes Ck'd by A. E. DART	Survey of 1ST ℄ SURVEY	F.B. 3295 Pg. 37
Map No. [illegible]	JN 0097.18 Tape 0196 Std 68 °F	
Office Work H. H. F. DONG	Surveyed by J. BAZEN	
Checked A. E. DART	Notes J. J. B. Date 6-67	
Date APR 17 '69	Indexed C. J. GALLI	

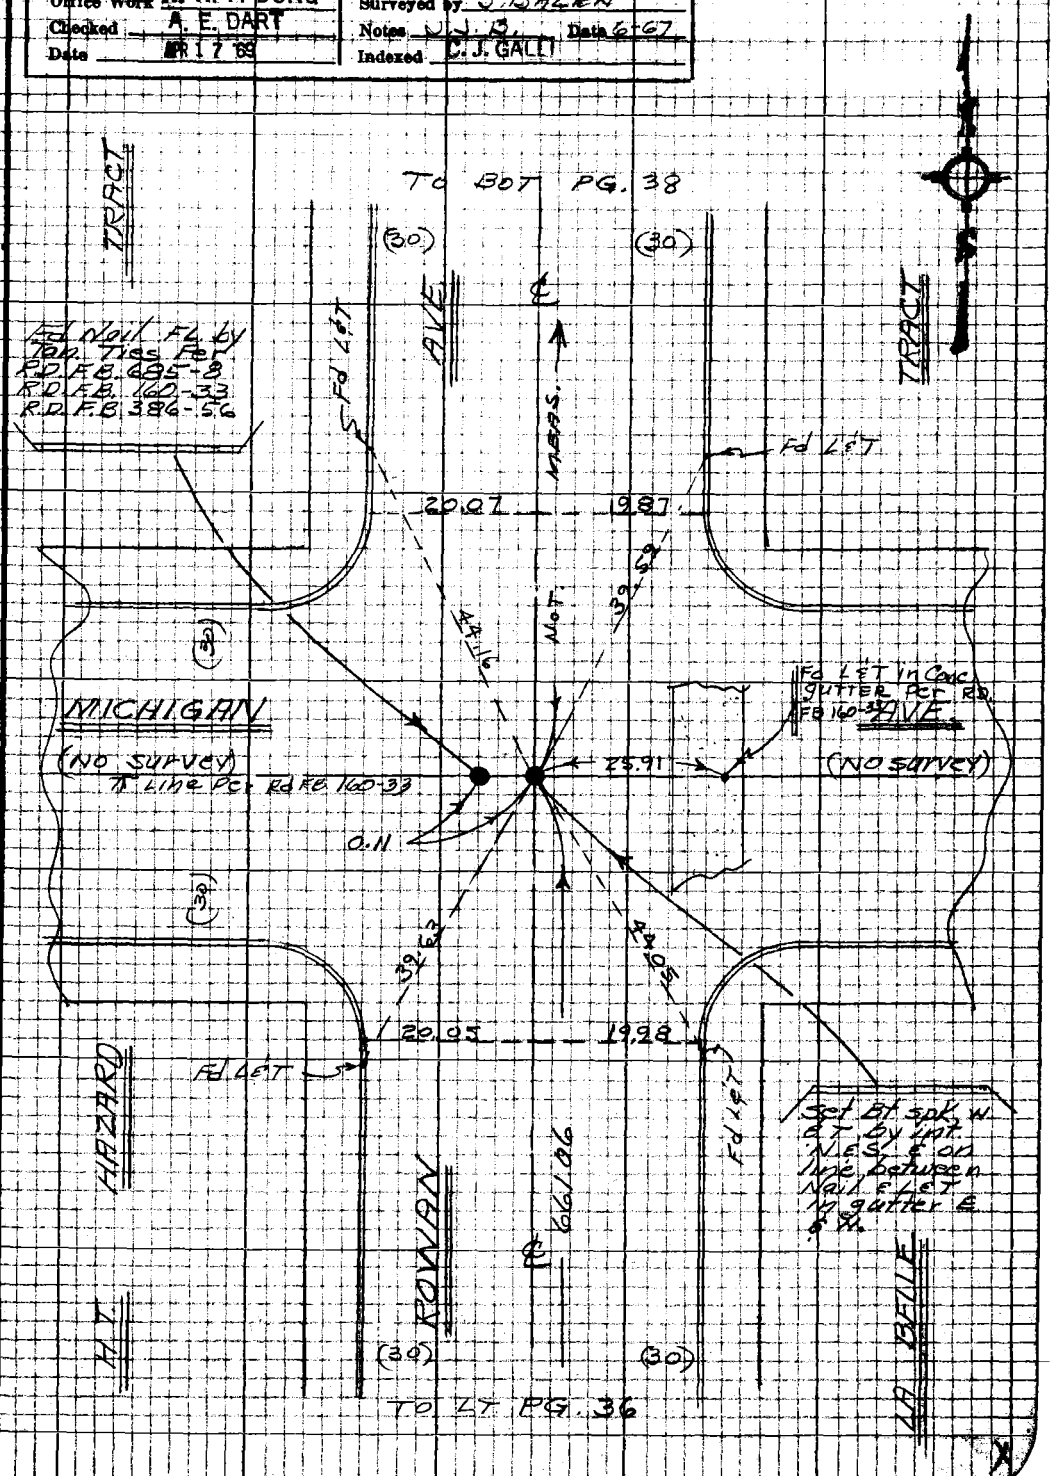

Note: Any Additions or Changes on this Sheet Must be Made or Circled in Red Ink With Date and Name of Person Making Change

Do not extend this side of this line.

PLEASE RETURN TO
LOS ANGELES COUNTY ENGINEER
403 LOS ANGELES COUNTY ENGINEERING BLDG.

W.S. 7 E-2

76P3098 CK #310 5-66


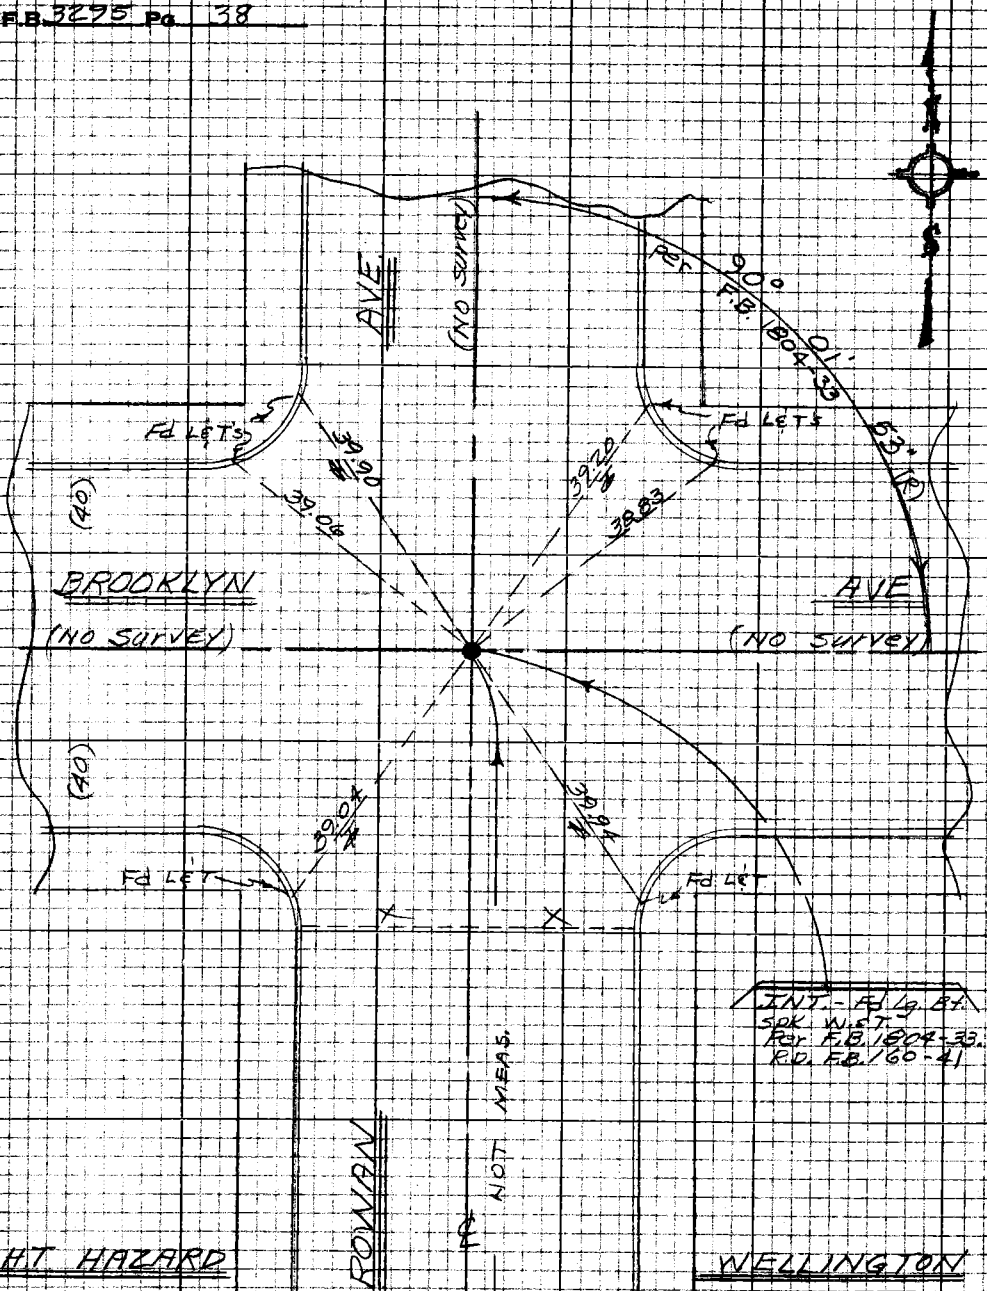

TO TOP PG. 37

Notes Ck'd by A. E. DART	Survey of 1st ST. ℄ survey	F.B. 3295	Pg. 39
Map No. R-3079	JN 0077.18 Tape 0196 Std 68 °F		
Office Work H. H. F. DONG	Surveyed by J. BAZEN		
Checked A. E. DART	Notes J. J. B. Date 6-67		
Date APR 17 '69	Indexed [illegible]		

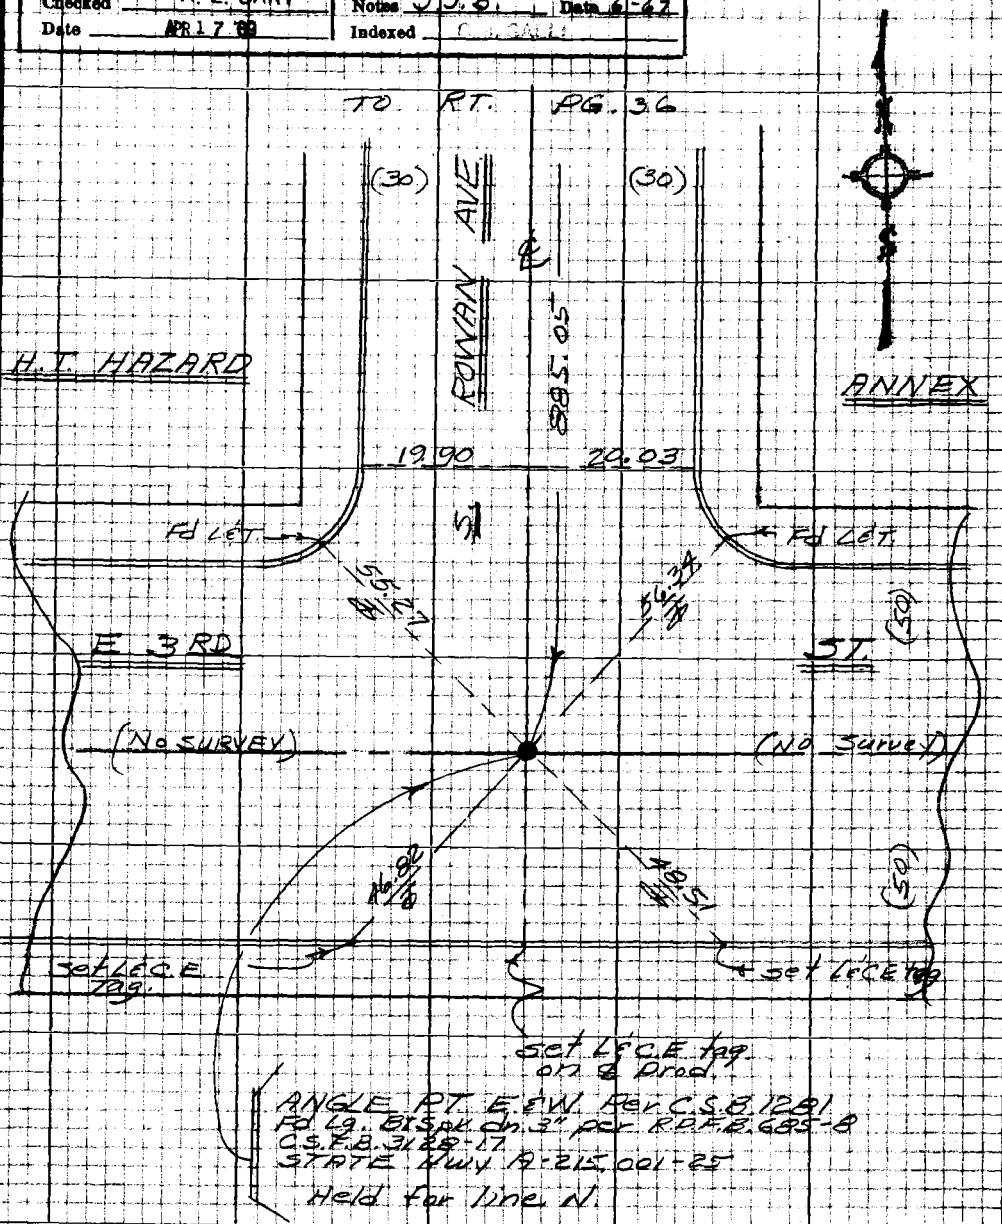

Note: Any Additions or Changes on this Sheet Must be Made or Circled in Red Ink With Date and Name of Person Making Change

PLEASE RETURN TO
LOS ANGELES COUNTY ENGINEER
403 LOS ANGELES COUNTY ENGINEERING BLDG.

Do not extend this side of this line.

W.S. 7 E-2

7SP3098 CK #310 8-66

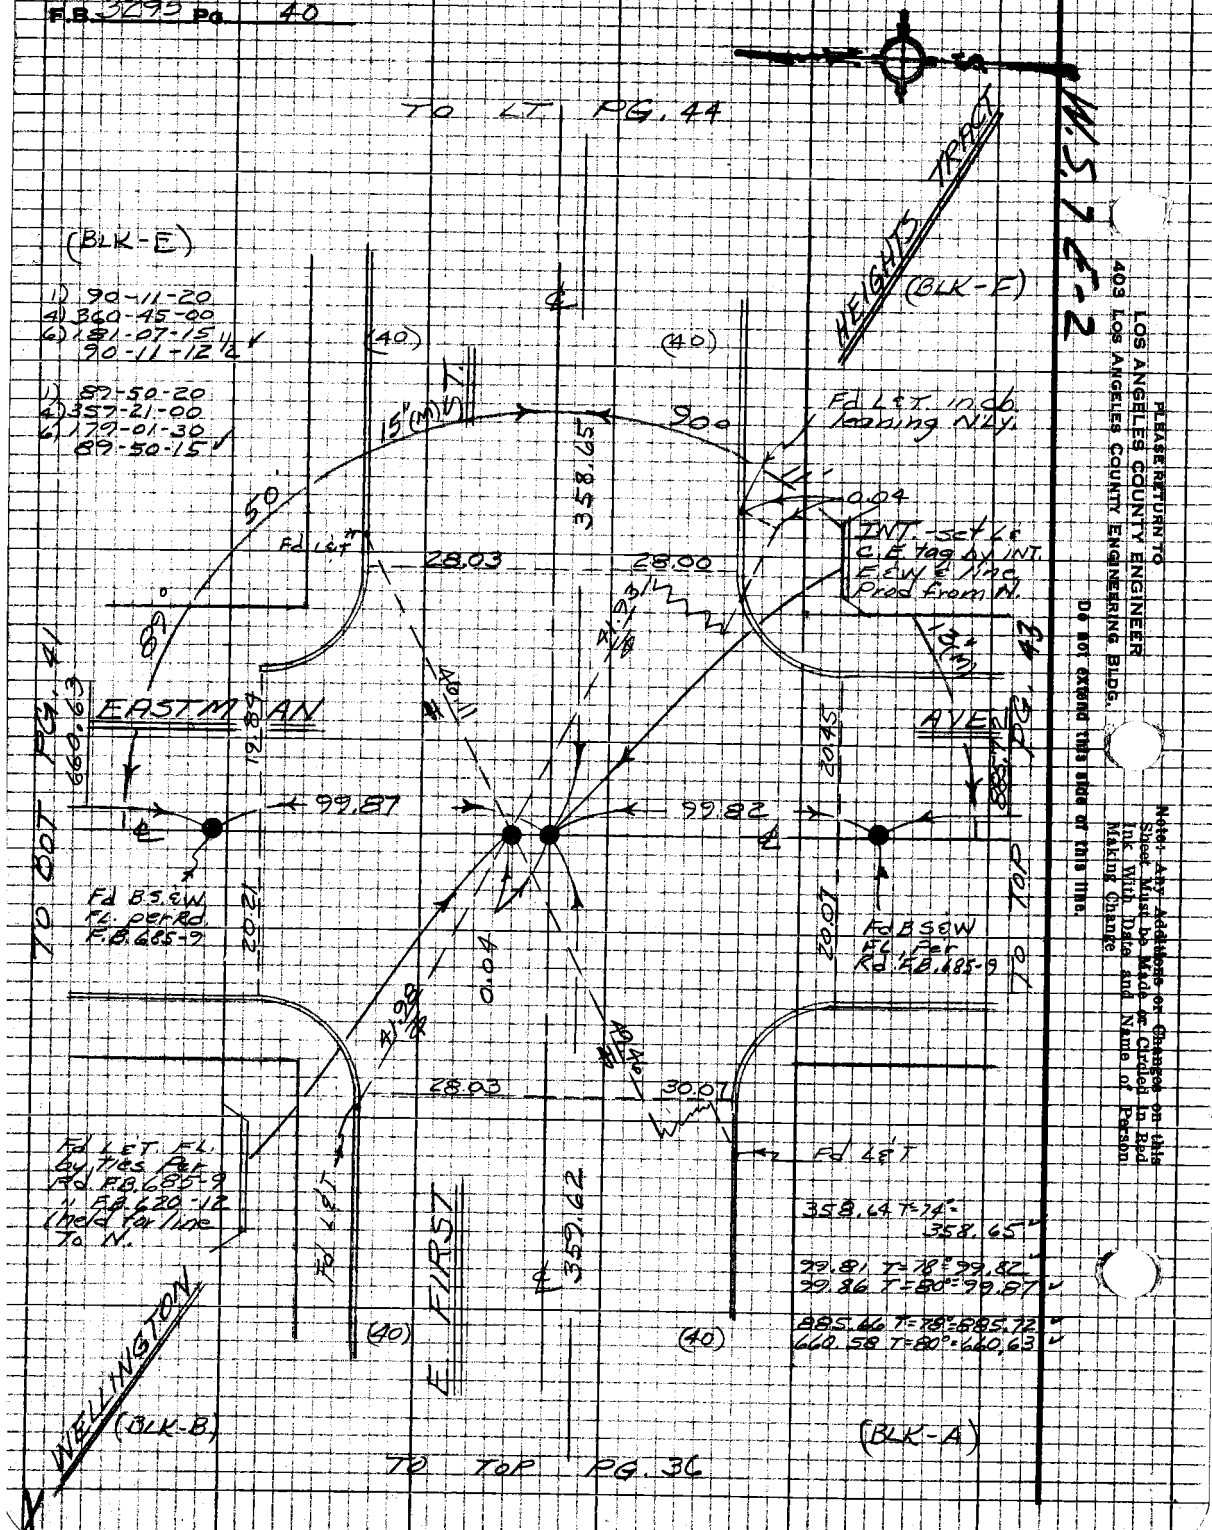
F.B. 3295 Pg. 40
TO LT. PG. 44
HEIGHTS TRACT
(BLK-E)
(BLK-F)
W.S. 7 E-2
1) 90-11-20
4) 360-45-00
6) 181-07-15 1/2
90-11-12 1/2
1) 89-50-20
4) 357-21-00
6) 179-01-30
89-50-15
(40)
(40)
15" (M) ST.
900
358.65
50'
Fd L&T
28.03
28.00
Fd L&T. in cb. leaning N'ly.
0.04
INT. - set L&T C.E. tag by INT. E&W & line. Prod from N.
89°
13" (M)
EASTMAN
AVE.
TO BOT PG. 41
660.63
19.89
99.87
99.82
20.45
20.21
20.07
Fd B.S.&W. FL. per Rd. F.B. 685-9
Fd B.S.&W. FL. Per Rd. F.B. 685-9
TO TOP PG. 43
0.04
28.03
30.07
Fd L&T. FL. by ties Per Rd. F.B. 685-9 " F.B. 620-12 (held for line To N.
Fd L&T
Fd L&T
E. FIRST
359.62
358.64 T=74°=358.65
99.81 T=78°=99.82
99.86 T=80°=99.87
885.66 T=78°=885.72
660.58 T=80°=660.63
(40)
(40)
WELLINGTON
(BLK-B)
(BLK-A)
TO TOP PG. 36
PLEASE RETURN TO
LOS ANGELES COUNTY ENGINEER
403 LOS ANGELES COUNTY ENGINEERING BLDG.
Note: Any Additions or Changes on this Sheet Must be Made or Circled in Red Ink With Date and Name of Person Making Change
Do not extend this side of this line.

Notes Ck'd by A. E. DART	Survey of 1ST ST. ℄ SURVEY	F.B. 3295	Pg. 41
Map No. [illegible]	JN 0097.18 Tape 0196 Std 68°F		
Office Work H. H. F. DONG	Surveyed by BAZEN		
Checked A. E. DART	Notes J. J. B. Date 6-67		
Date APR 17 '69	Indexed		

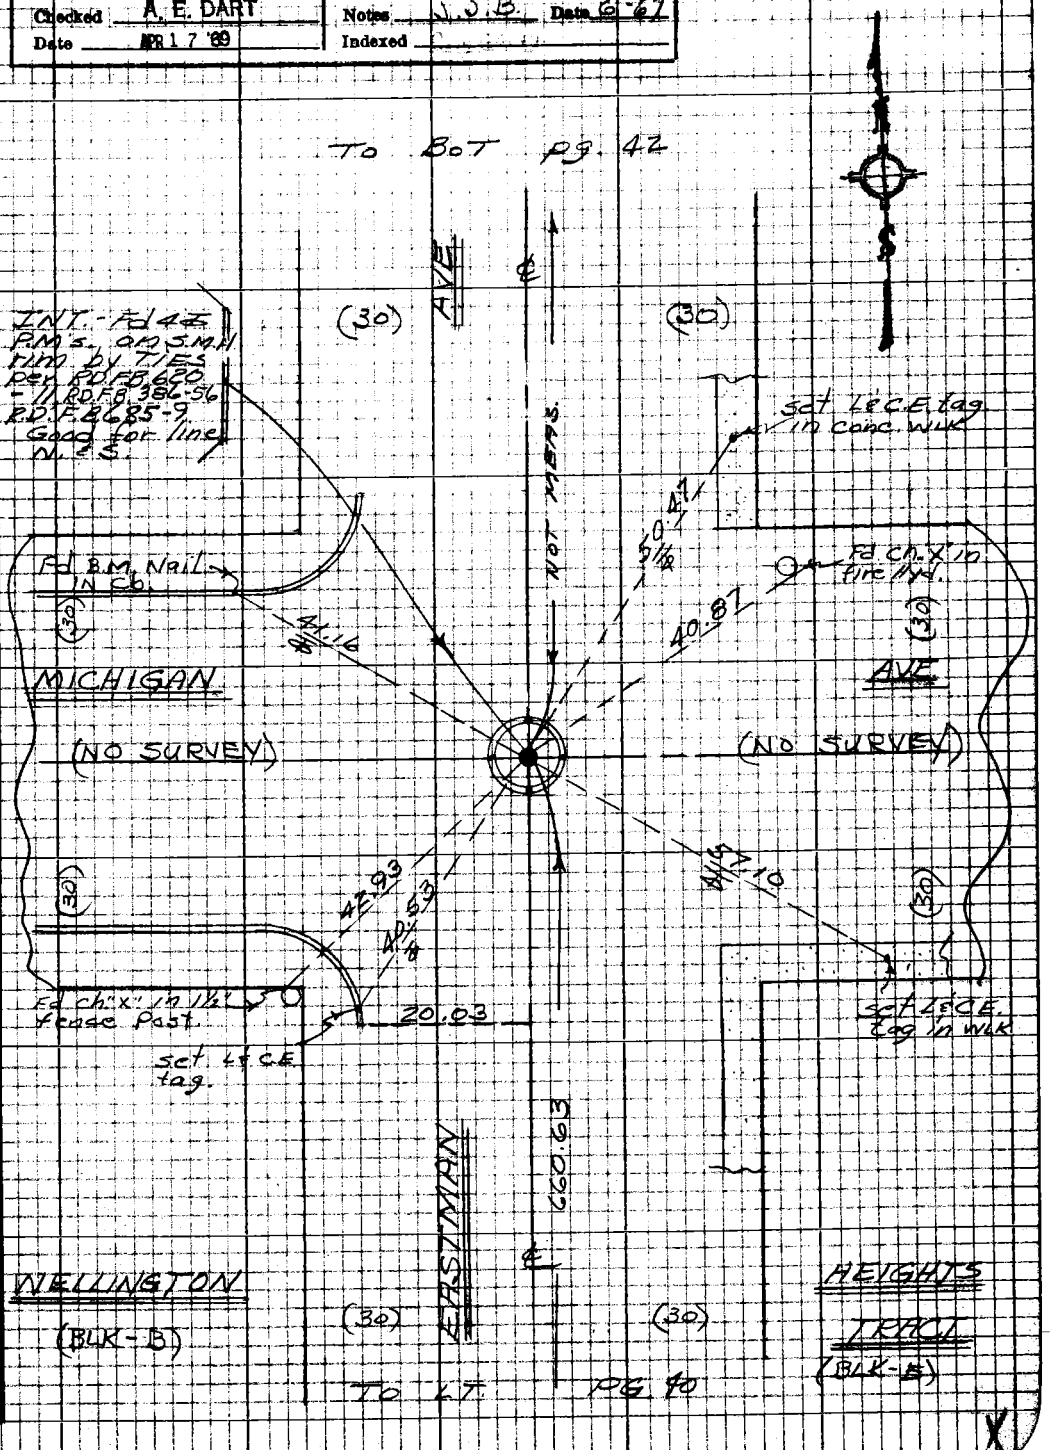

Note: Any Additions or Changes on this Sheet Must be Made or Circled in Red Ink With Date and Name of Person Making Change

Do not extend this side of this line.

PLEASE RETURN TO
LOS ANGELES COUNTY ENGINEER
403 LOS ANGELES COUNTY ENGINEERING BLDG.

W.S. 7 E-2

76P3095 CE #310 5-68

F.B. 3295 Pg. 42

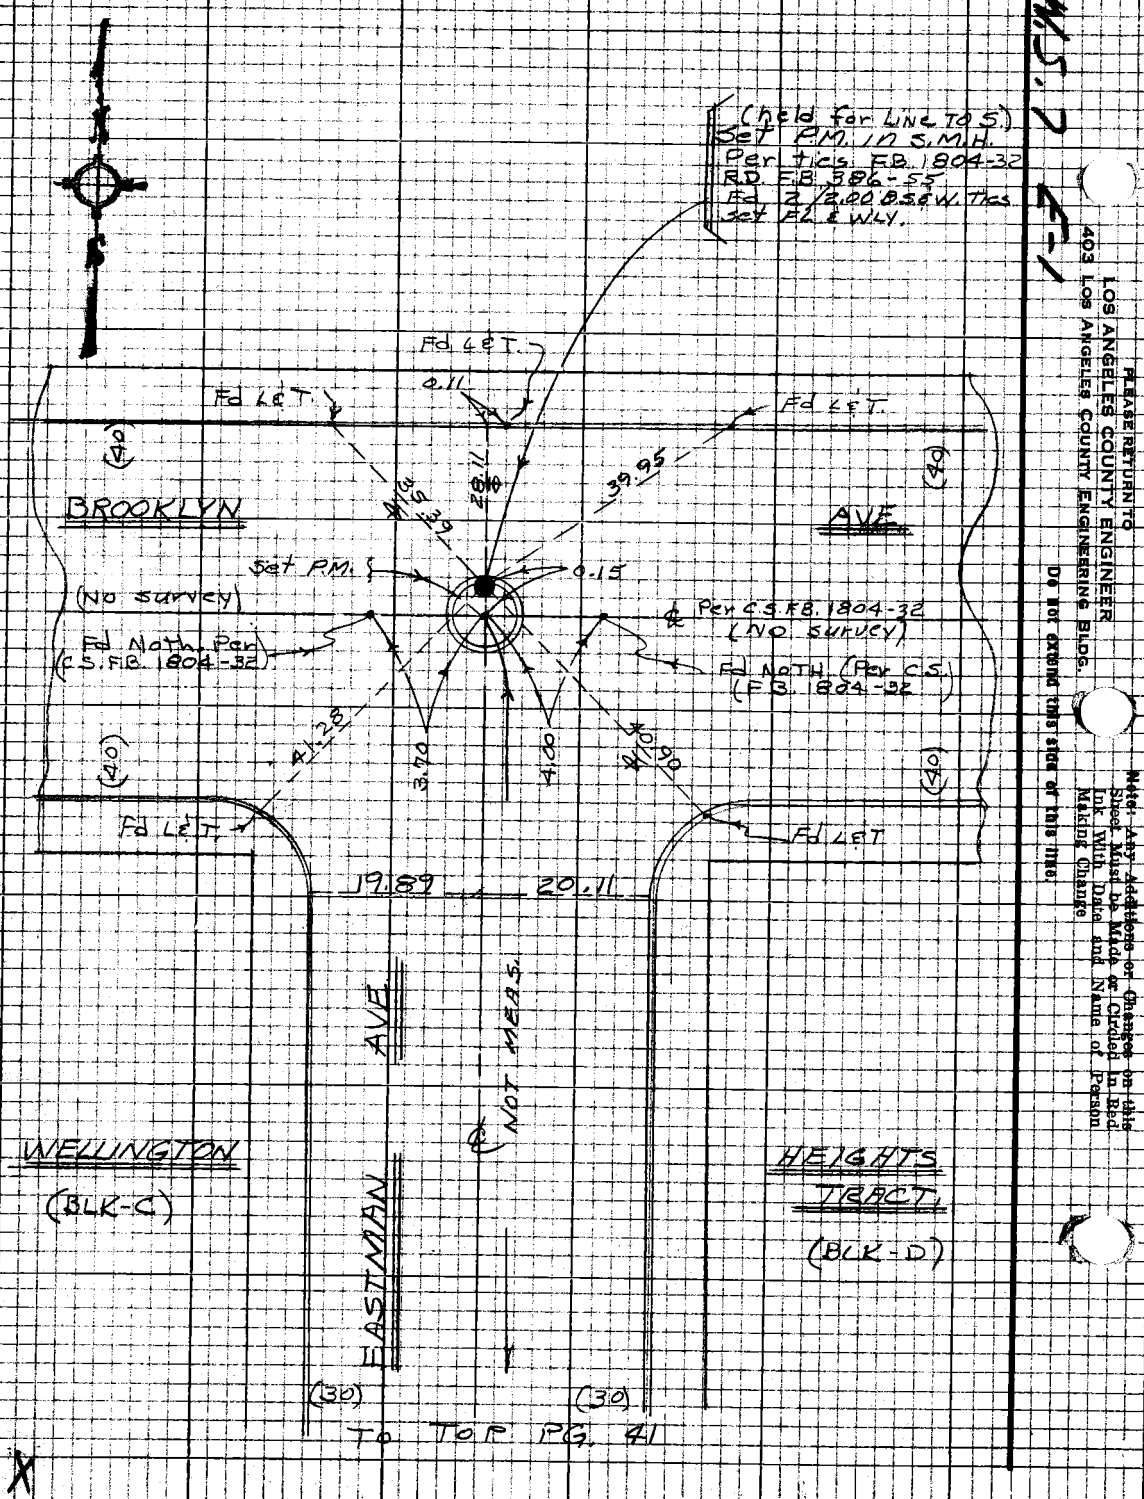

PLEASE RETURN TO
LOS ANGELES COUNTY ENGINEER
403 LOS ANGELES COUNTY ENGINEERING BLDG.
Do not extend this side of this line.
Note! Any Additions or Changes on this Sheet Must be Made or Circled in Red Ink With Date and Name of Person Making Change

Notes Ck'd by A. E. DART	Survey of 1ST ST. & Survey	F.B. 3295 Pg. 43
Map No. 8-3039	JN 2097.1X Tape 1196 Std 68°F	
Office Work H. H. F. DONG	Surveyed by J. BAZEN	
Checked A. E. DART	Notes J. J. B. Date 6-67	
Date APR 17 '69	Indexed C. J. GALLI	

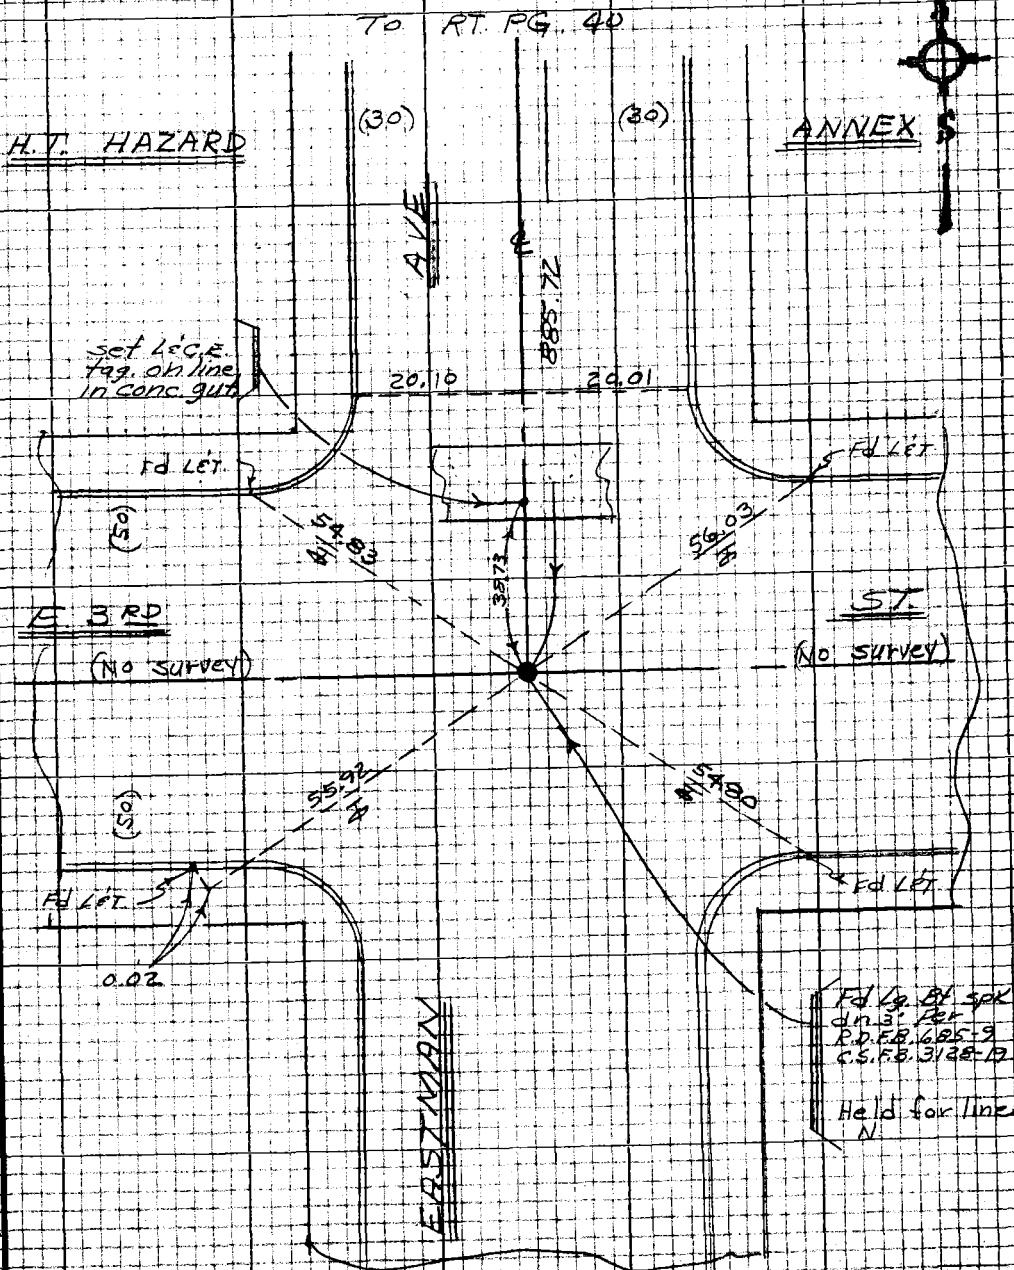

Note: Any Additions or Changes on this Sheet Must be Made or Circled in Red Ink With Date and Name of Person Making Change

Do not extend this side of this line.

PLEASE RETURN TO
LOS ANGELES COUNTY ENGINEER
403 LOS ANGELES COUNTY ENGINEERING BLDG.

W.S. 7 E-2

76P3098 CE #310 5-66

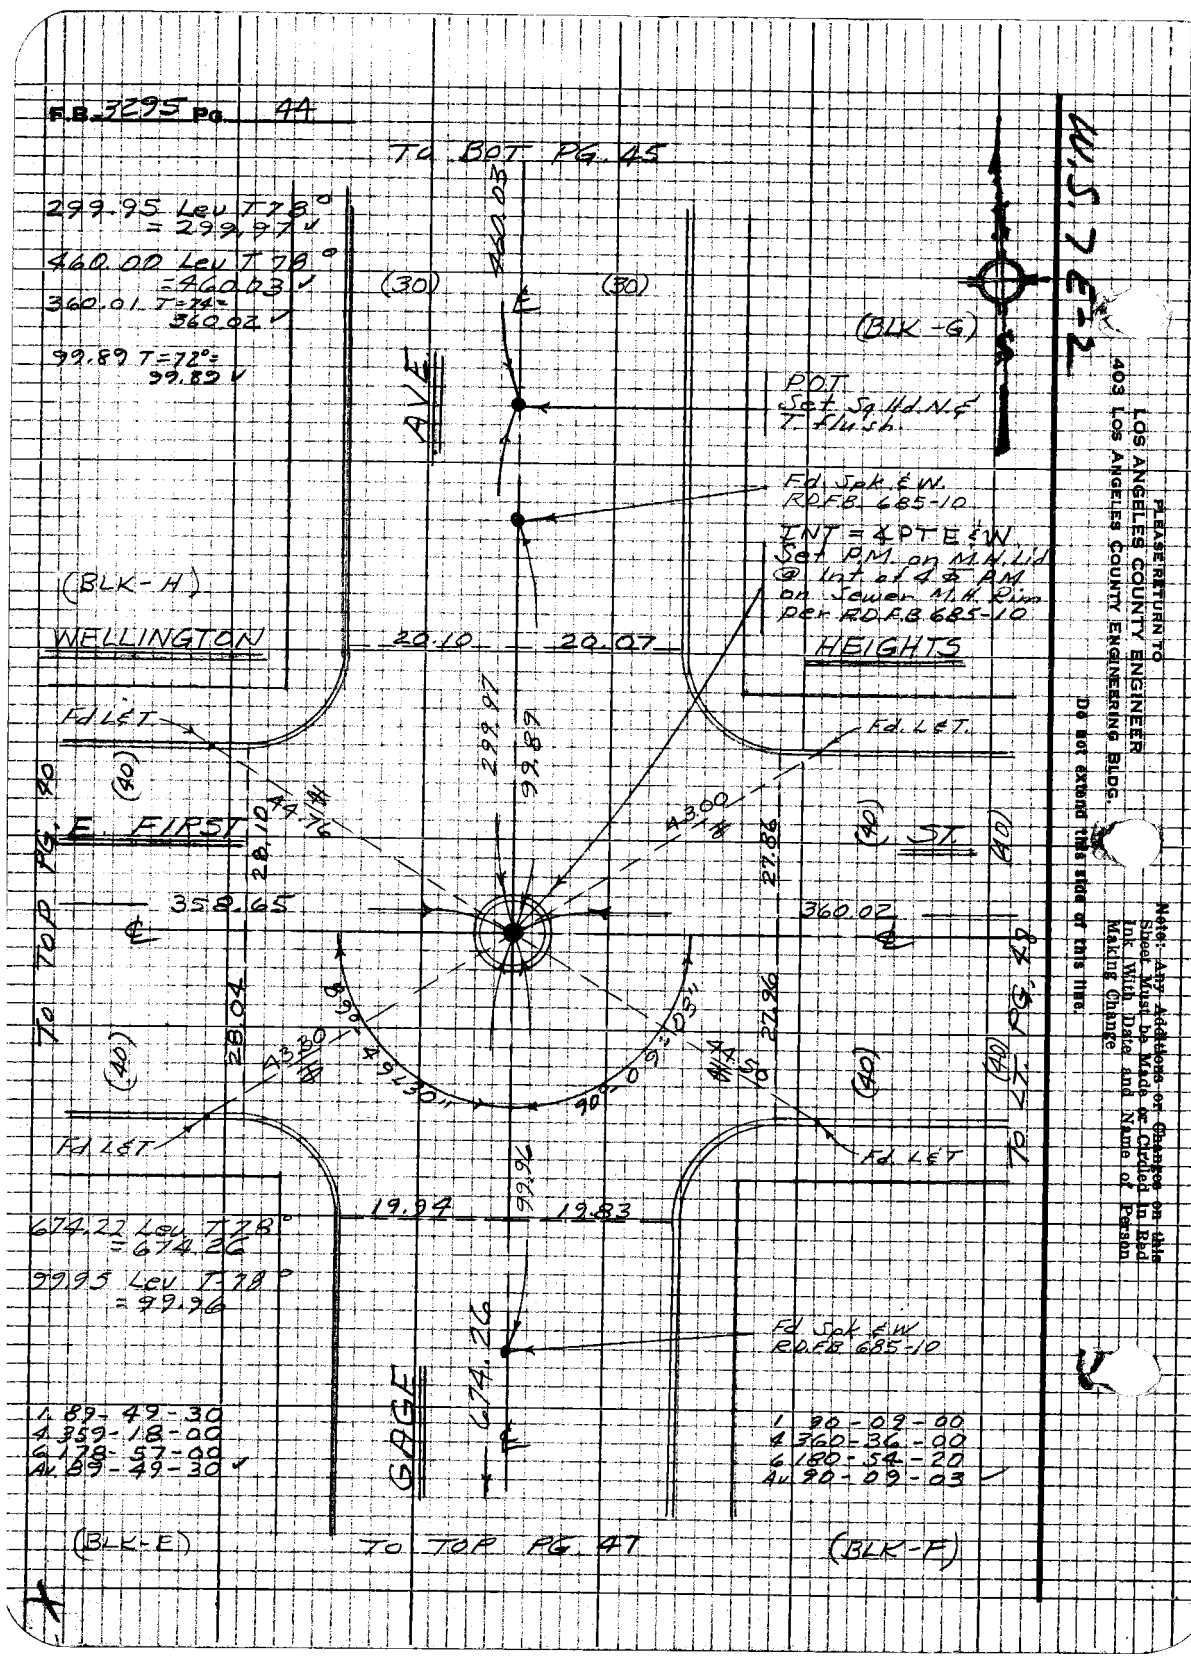
F.B. 3295 Pg. 44
TO BOT PG. 45
299.95 Lev T 78° = 299.97
460.00 Lev T 78° = 460.03
360.01 T=74= 360.02
99.89 T=72°= 99.89
(30)
(30)
460.03
AVE
(BLK-G)
POT Set Sq Hd N.& T. flush
Fd. Spk. & W. RDFB 685-10
INT = ∡ PT E & W Set P.M. on M.H. Lid @ Int of ∡ PM on Sewer M.H. Rim per RDFB 685-10
(BLK-H)
WELLINGTON
20.10
20.07
HEIGHTS
Fd L&T
Fd. L&T.
299.97
99.89
(40)
(40)
(40)
(40)
(40)
(40)
E FIRST
ST.
28.10
44.76
43.00
27.86
358.65
360.02
TO TOP PG. 40
TO LT. PG. 48
28.04
43.30
89°-49'-30"
90°-09'-03"
44.50
27.96
Fd L&T
Fd. L&T
19.94
19.83
99.96
674.22 Lev T 78° = 674.26
99.95 Lev T 78° = 99.96
Fd Spk & W RDFB 685-10
674.26
GAGE
1 89-49-30
4 359-18-00
6 178-57-00
Av. 89-49-30
1 90-09-00
4 360-36-00
6 180-54-20
Av. 90-09-03
(BLK-E)
TO TOP PG. 47
(BLK-F)
W.S. 7 E-2
PLEASE RETURN TO
LOS ANGELES COUNTY ENGINEER
403 LOS ANGELES COUNTY ENGINEERING BLDG.
Do not extend this side of this line.
Note: Any Additions or Changes on this Sheet Must be Made or Circled in Red Ink With Date and Name of Person Making Change

Notes Ck'd by A. E. DART	Survey of 1ST ST. ℄ SURVEY	F.B. 3295	Pg. 45
Map No. B-3097	JN 0097.18 Tape 0196 Std 6A°F		
Office Work H. H. F. DONG	Surveyed by BALEN		
Checked A. E. DART	Notes C.E.S. Date 7-67		
Date APR 17 '69	Indexed C. J. GAL		

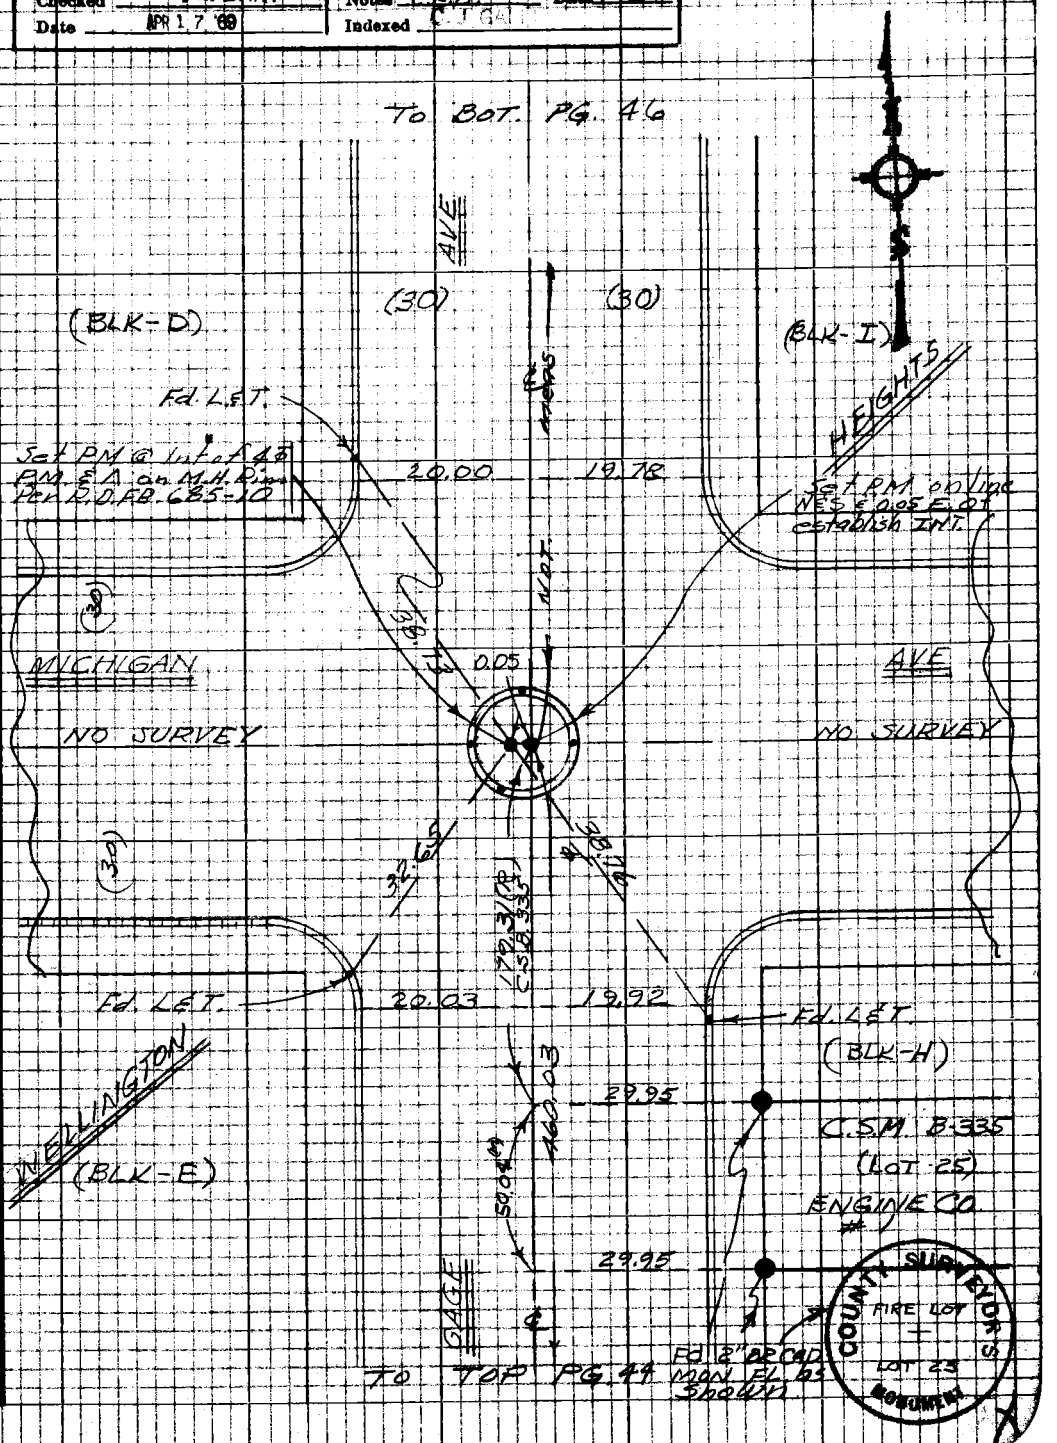

Note: Any Additions or Changes on this Sheet Must be Made or Circled in Red Ink With Date and Name of Person Making Change

Do not extend this side of this line.

PLEASE RETURN TO
LOS ANGELES COUNTY ENGINEER
403 LOS ANGELES COUNTY ENGINEERING BLDG.

M.S. 7 E-2

76P3098 CE #310 5-66

F.B. 3295 Pg. 46

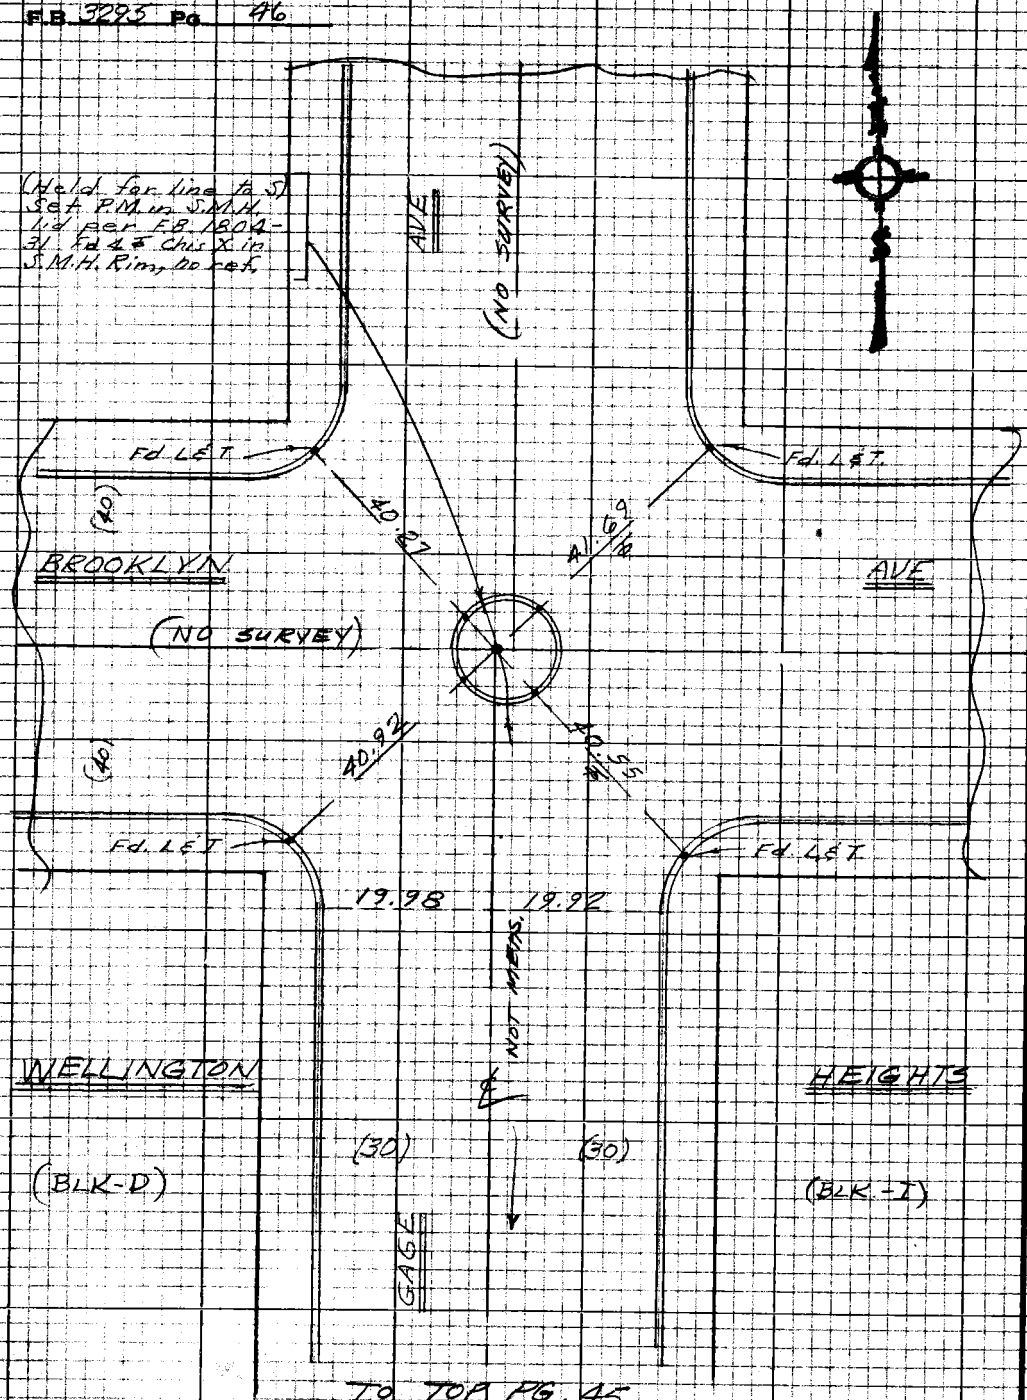

PLEASE RETURN TO
LOS ANGELES COUNTY ENGINEER
403 LOS ANGELES COUNTY ENGINEERING BLDG.
Do not extend this stick or this line.
Note: Any Additions or Changes on this Sheet Must be Made or Circled in Red Ink With Date and Name of Person Making Change

Notes Ck'd by A. E. DART	Survey of 1st St. & Survey	F.B. 3295	Pg. 47
Map No. 8-3089	JN 0097 18 Tape 0196 Std 68 °F		
Office Work H. H. F. DONG	Surveyed by [illegible]		
Checked A. E. DART	Notes CES. Date 6-67		
Date APR 17 '69	Indexed		

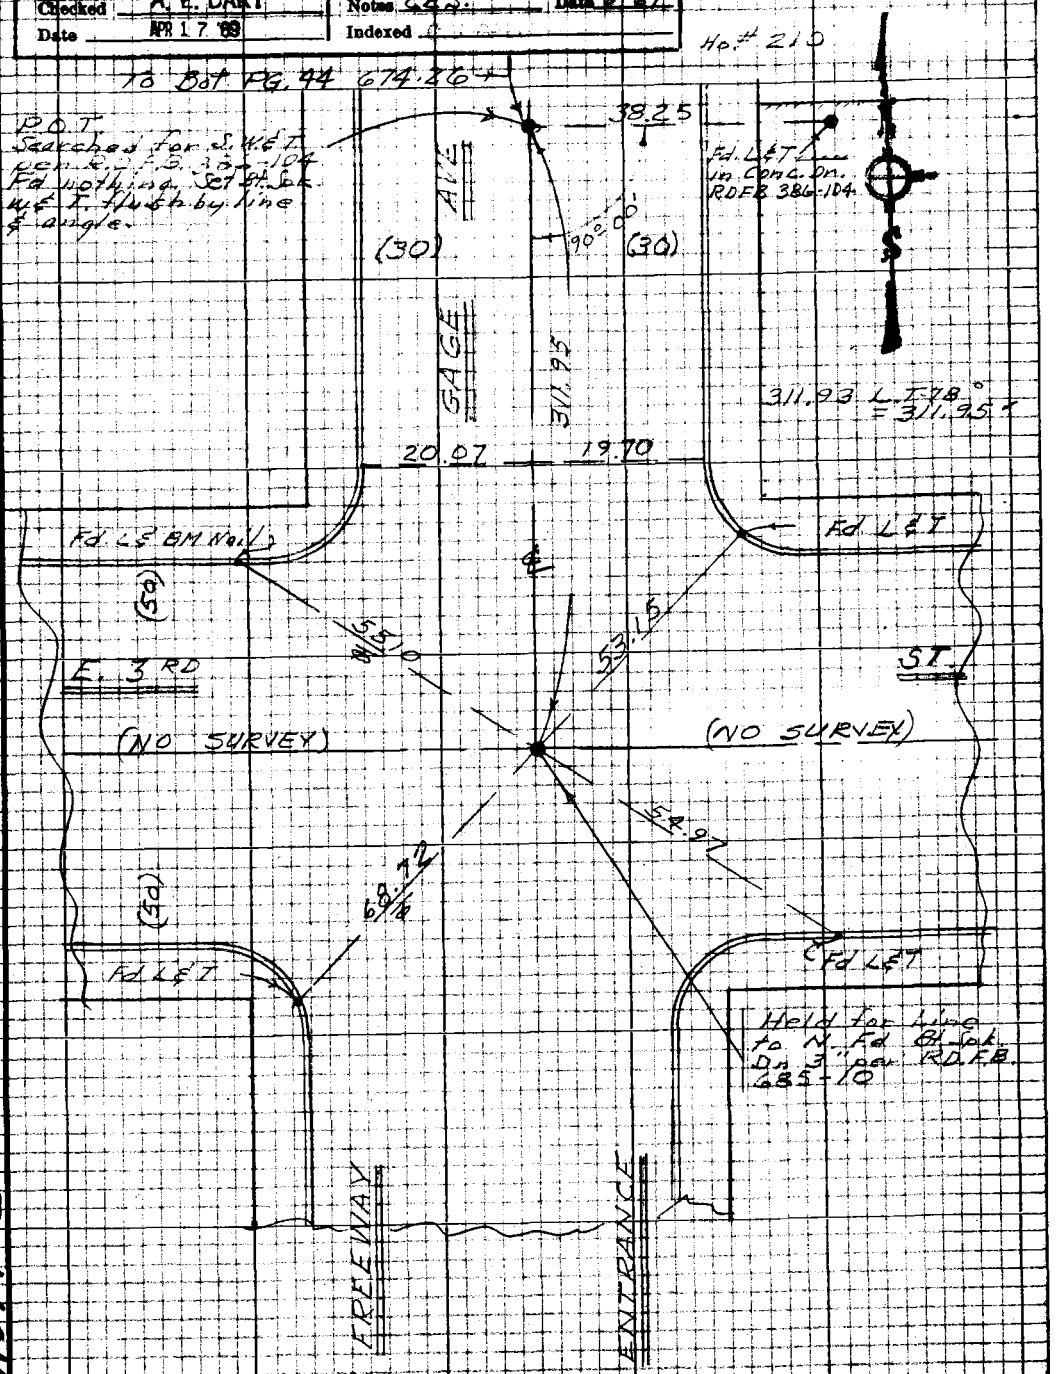

Note: Any Additions or Changes on this Sheet Must be Made or Circled in Red Ink With Date and Name of Person Making Change

Do not extend this side of this line.

PLEASE RETURN TO
LOS ANGELES COUNTY ENGINEER
403 LOS ANGELES COUNTY ENGINEERING BLDG.

W.S.7 E-2

76P3098 CE #310 8-66

F.B. 3295 Pg. 48

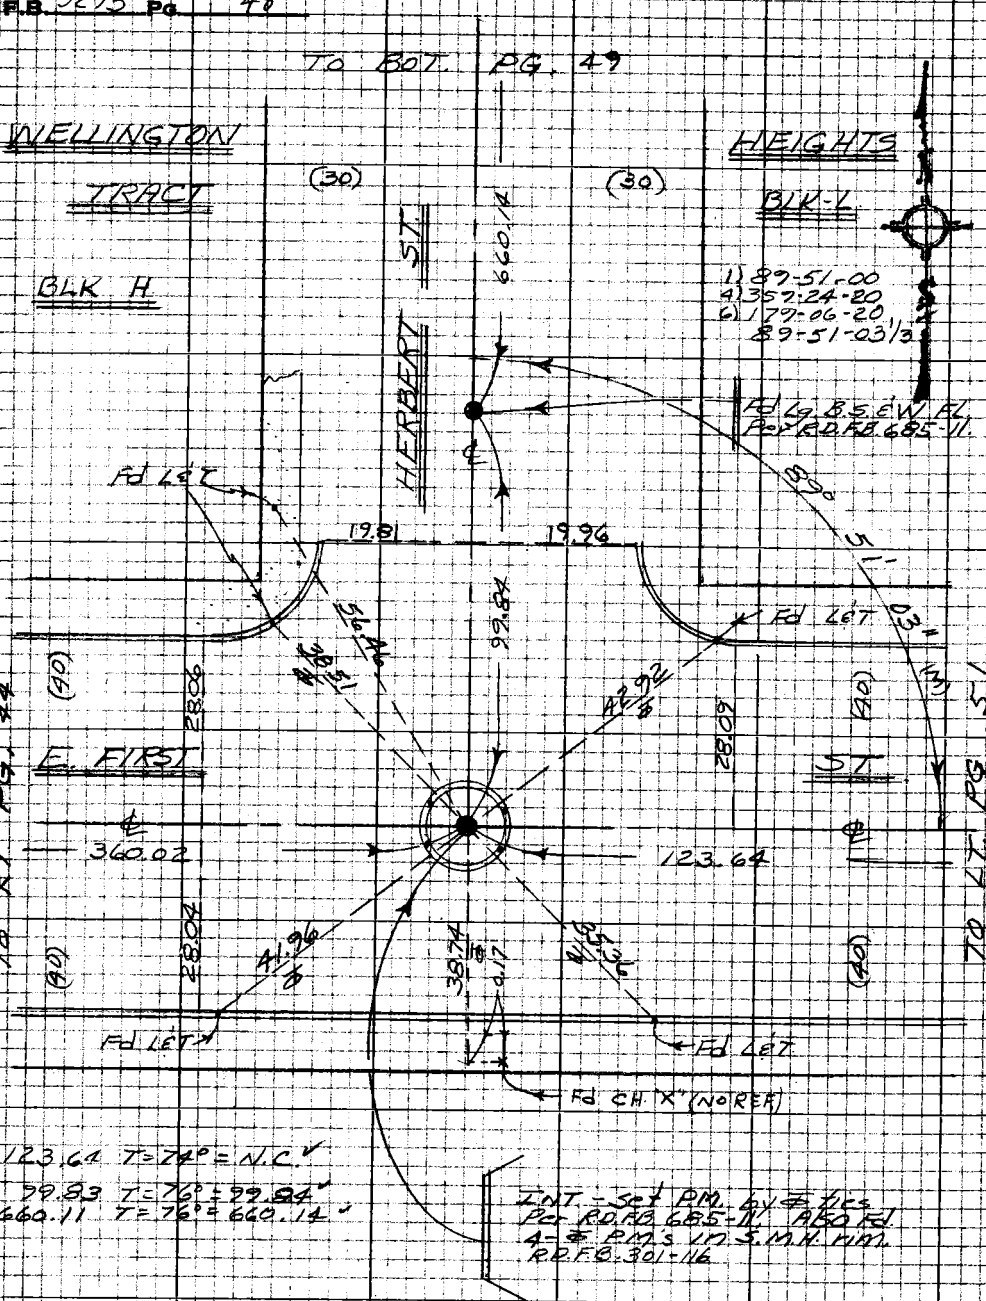

PLEASE RETURN TO
LOS ANGELES COUNTY ENGINEER
403 LOS ANGELES COUNTY ENGINEERING BLDG.
Do not exceed this side of this line.
Note: Any Additions or Changes on this Sheet Must be Made or Checked in Red Ink With Date and Name of Person Making Change

Notes Ck'd by A. E. DART	Survey of 1ST ST ℄	F.B. 3295	Pg 49
Map No. [illegible]	JN 0097.18 Tape 0196 Std 68°F		
Office Work H. H. F. DONG	Surveyed by BAZEN		
Checked A. E. DART	Notes BAZEN Date 7-67		
Date APR 17 '68	Indexed C. J. GALLI		

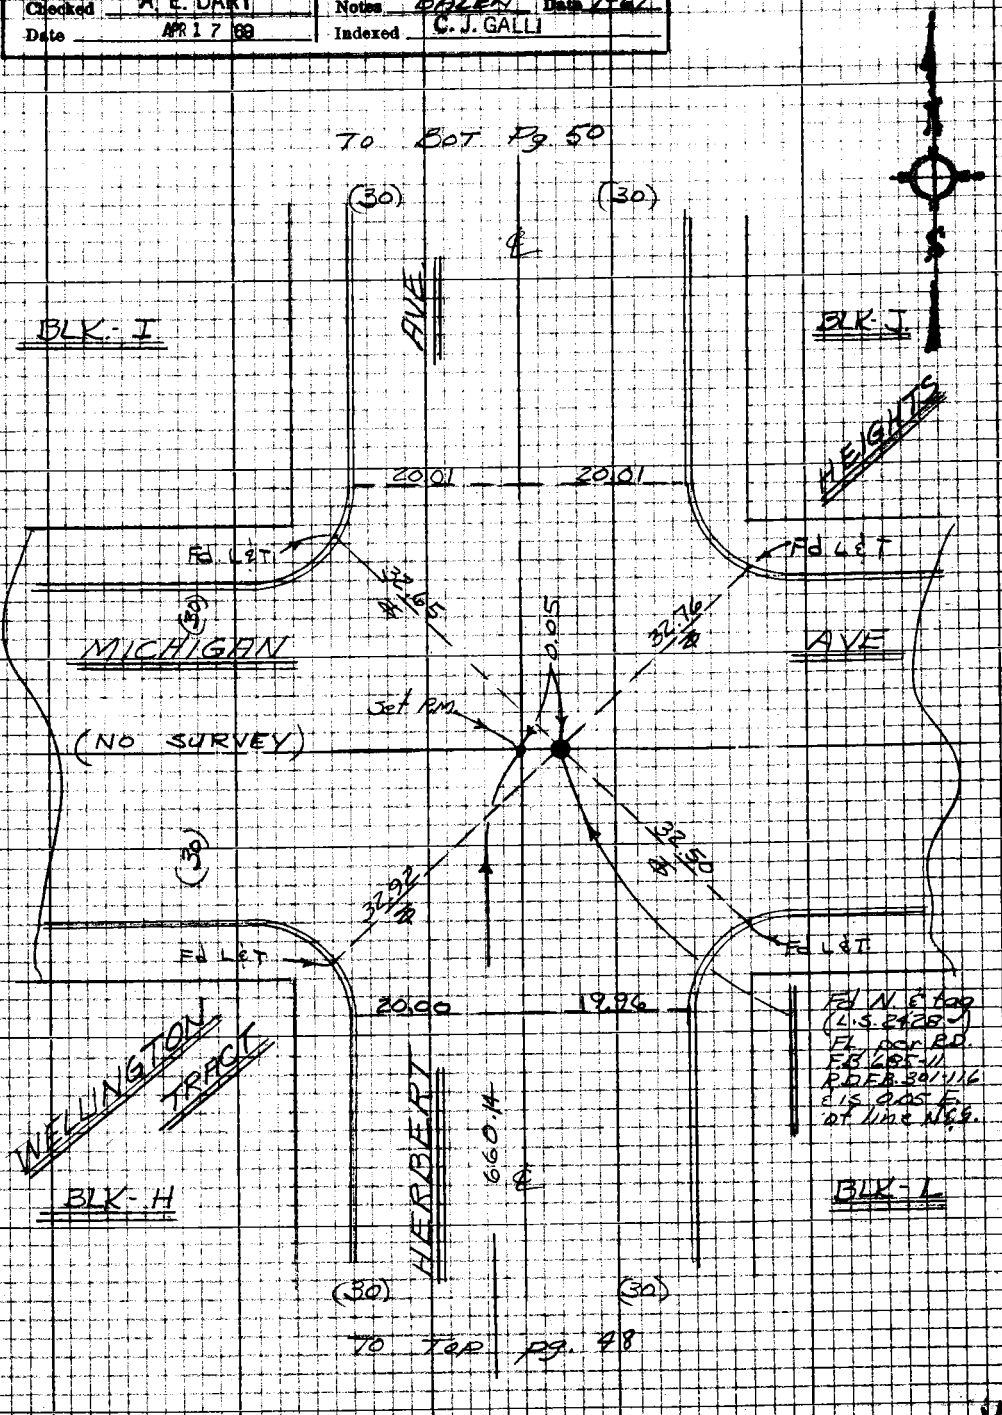

Note: Any Additions or Changes on this Sheet Must be Made or Circled in Red Ink With Date and Name of Person Making Change

Do not extend this side of this line.

PLEASE RETURN TO
LOS ANGELES COUNTY ENGINEER
403 LOS ANGELES COUNTY ENGINEERING BLDG.

W.S. 7 E-2

76P3098 CK #310 5-68

F.B. 3275 Pg. 50

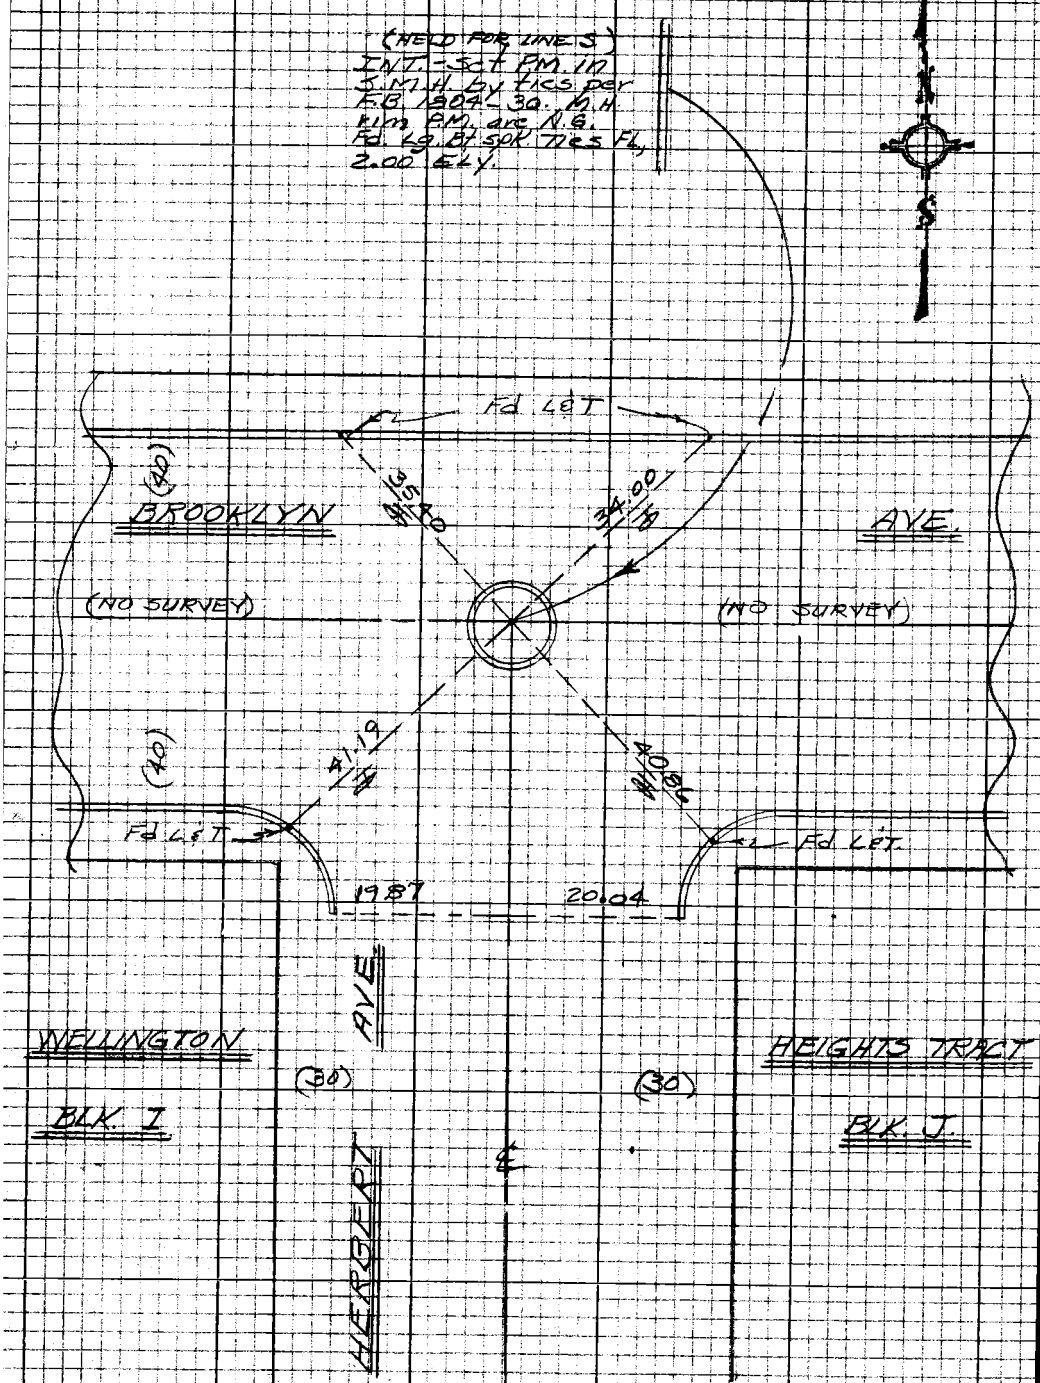

TO TOP PG. 49

M.S. 7 E-1

PLEASE RETURN TO
LOS ANGELES COUNTY ENGINEER
403 LOS ANGELES COUNTY ENGINEERING BLDG.

Do not extend this side of this line.

Note: Any Additions or Changes on this Sheet Must be Made or Circled in Red Ink With Date and Name of Person Making Change

Notes Ck'd by A. E. DART	Survey of 1ST ST ℄	F.B. 3295 Pg. 51	
Map No. [illegible]	JN 0097.18 Tape 0176 Std 66 °F		
Office Work H. H. F. DONG	Surveyed by BAZEN		
Checked A. E. DART	Notes J.J.B. Date 7-67		
Date APR 17 '69	Indexed C. J. [illegible]		

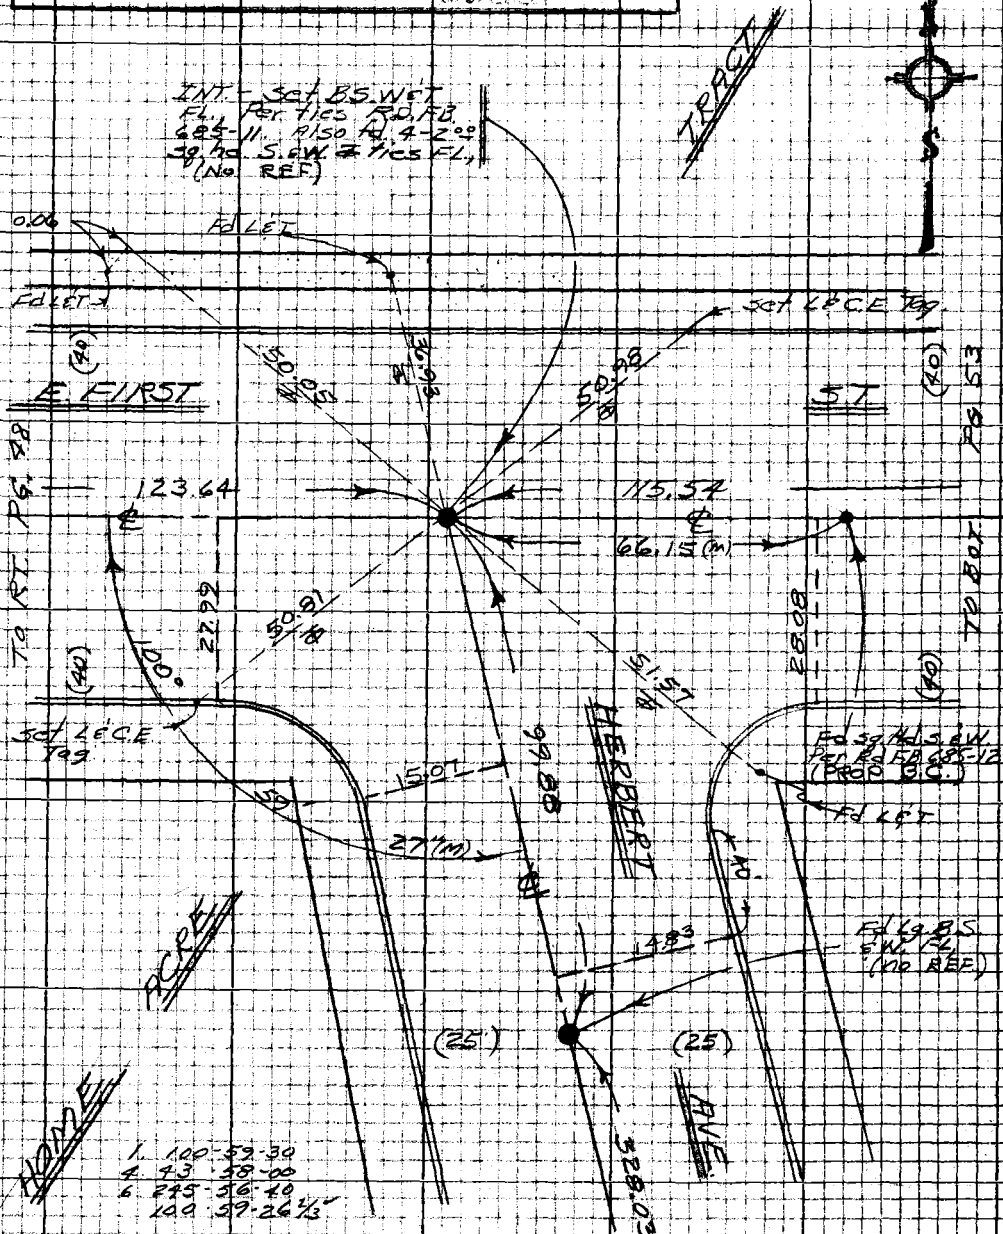

Note: Any Additions or Changes on this Sheet Must be Made or Circled in Red Ink With Date and Name of Person Making Change

Do not extend this side of this line.

PLEASE RETURN TO
LOS ANGELES COUNTY ENGINEER
403 LOS ANGELES COUNTY ENGINEERING BLDG.

W.S. 7 E-2

7SP3095 CK #310 5-66

F.B. 3295 Pg. 52

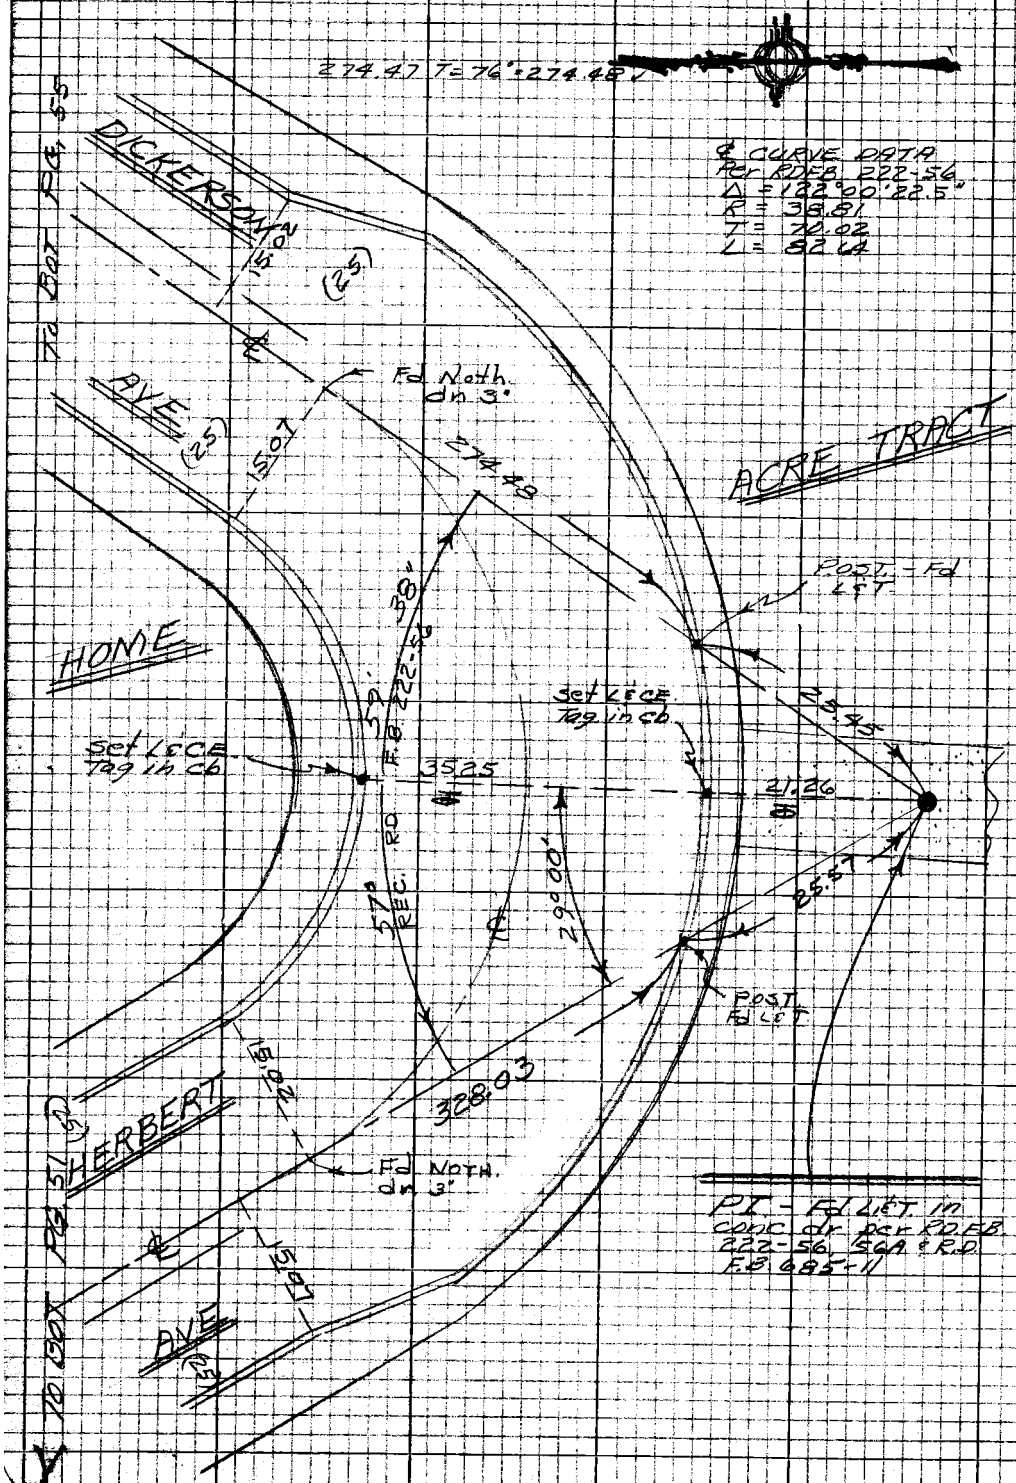

W.S. 7 E-2

PLEASE RETURN TO
LOS ANGELES COUNTY ENGINEER
403 LOS ANGELES COUNTY ENGINEERING BLDG.

Do not extend this side of this line.

Note: Any Additions or Changes on this Sheet Must be Made or Circled in Red Ink With Date and Name of Person Making Change

Notes Ck'd by	A. E. DART	Survey of	1ST ST. ℄
Map No.	8-3089	JN	0077.18 Tab 0176 Sec 68
Office Work	H. H. F. DONG	Surveyed by	BAZEN
Checked	A. E. DART	Notes	J.J.B. Date 7-67
Date	APR 17 '69	Indexed	OCT 11 '67

F.B. 3295 Pg. 53

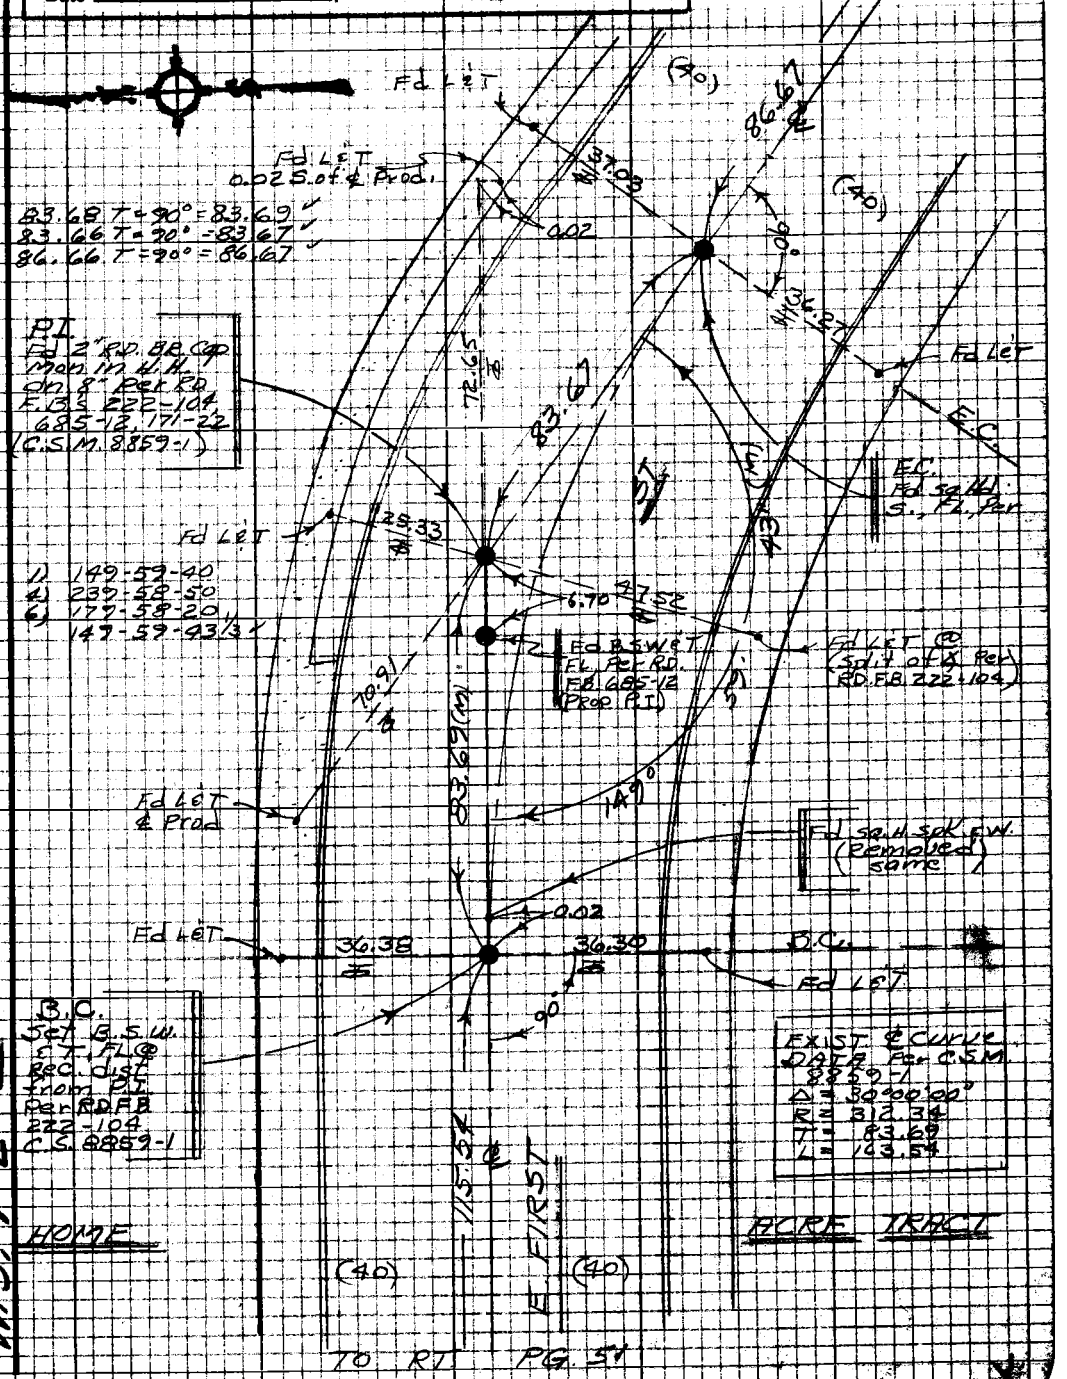

Note: Any Additions or Changes on this Sheet Must be Made or Circled in Red Ink With Date and Name of Person Making Change

Do not extend this side of this line.

PLEASE RETURN TO
LOS ANGELES COUNTY ENGINEER
403 LOS ANGELES COUNTY ENGINEERING BLDG.

W.S. 7 E-2

76P3098 CK #310 5-66

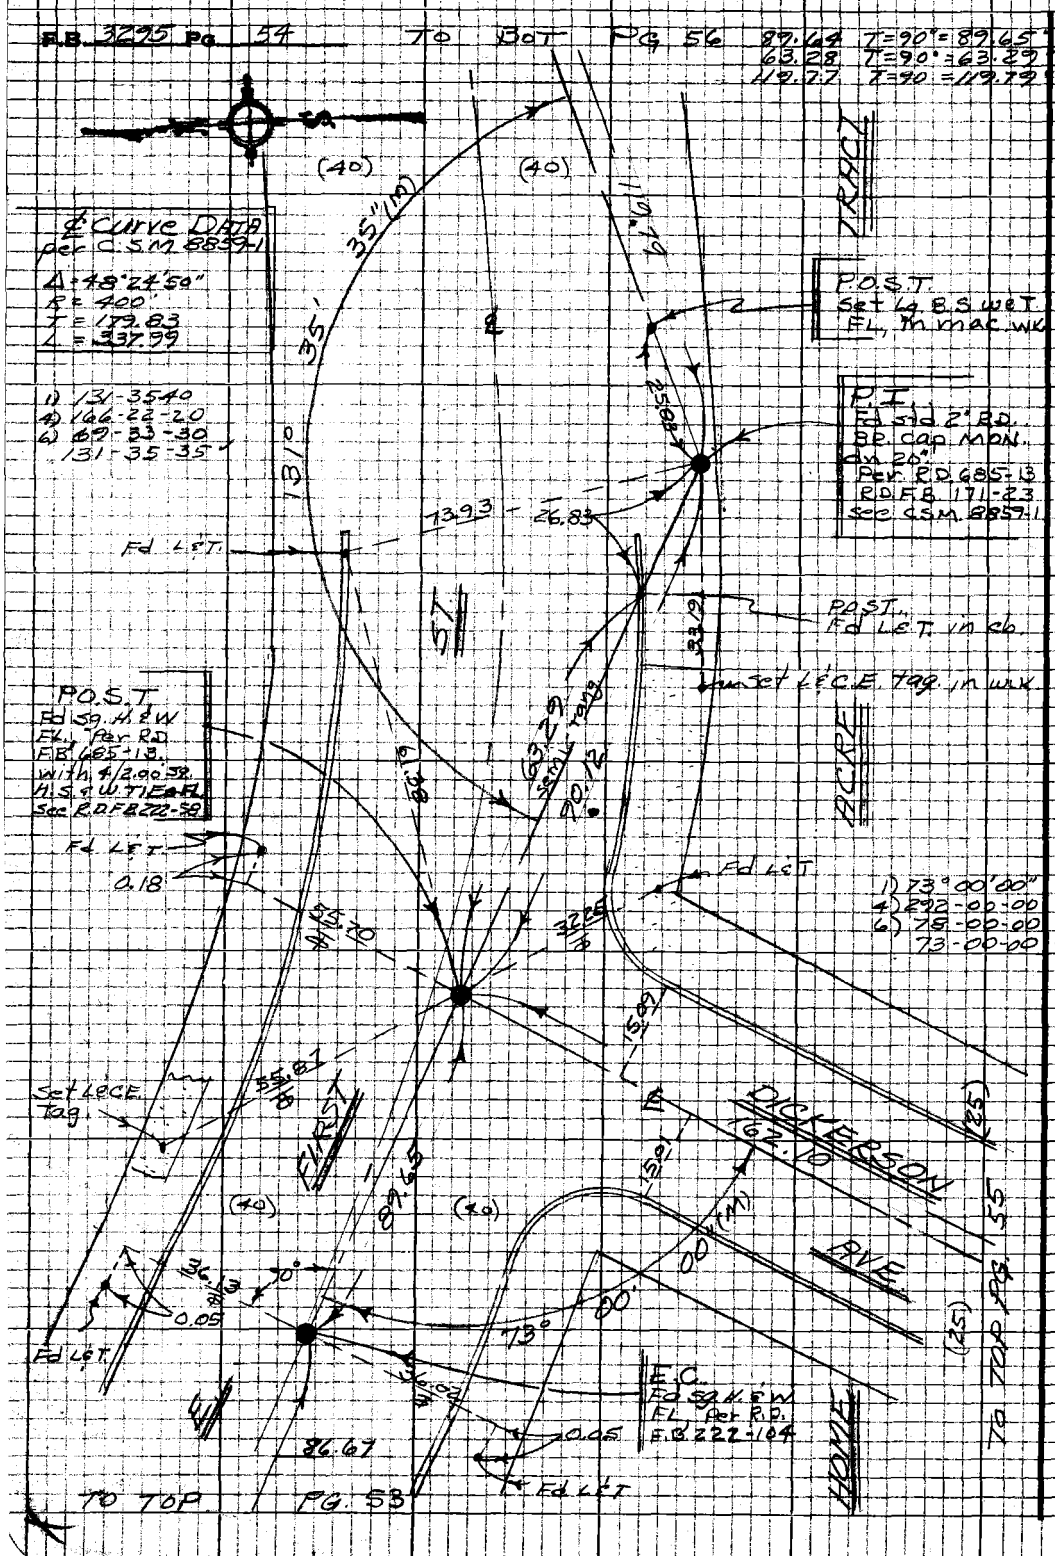

PLEASE RETURN TO
LOS ANGELES COUNTY ENGINEER
403 LOS ANGELES COUNTY ENGINEERING BLDG.

Note: Any Additions or Changes on this Sheet Must be Made or Circled in Red Ink With Date and Name of Person Making Change

Do not extend this side of this line

Notes Ck'd by A. E. DART	Survey of 1ST ST. ℄	F.B. 3295 Pg. 55
Map No. [illegible]	JN 0097.16 Tape [illegible] Std 68 °F	
Office Work H. H. F. DONG	Surveyed by BAZEN	
Checked A. E. DART	Notes J. J. B. Date 7-67	
Date APR 17 '69	Indexed C. J. GALLI	

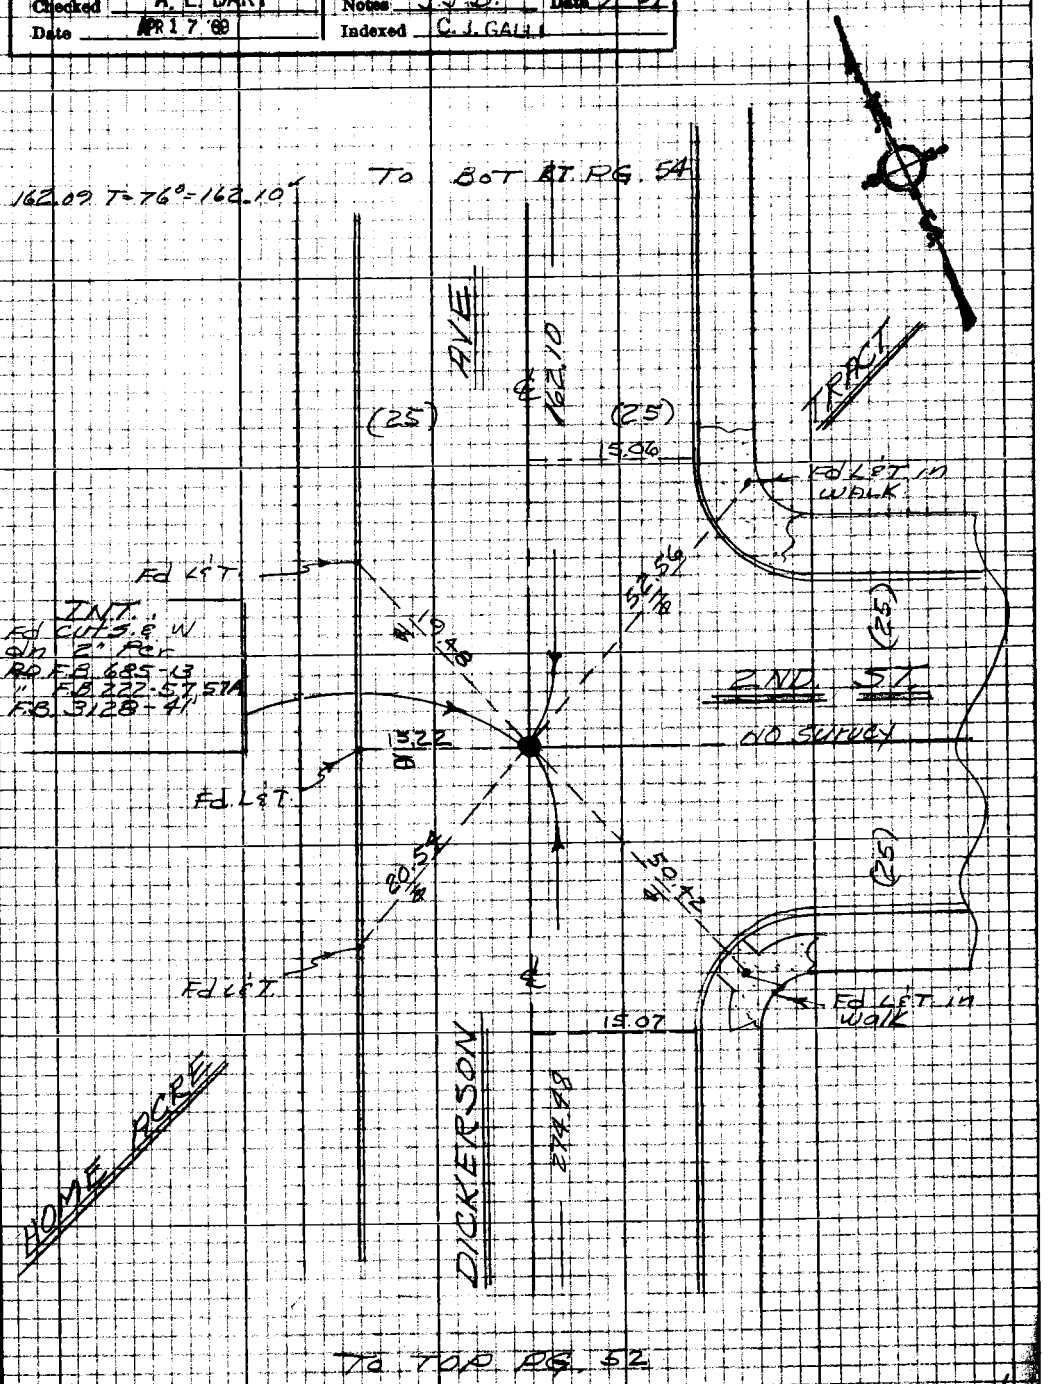

Note: Any Additions or Changes on this Sheet Must be Made or Circled in Red Ink With Date and Name of Person Making Change.

Do not extend this side of this line.

PLEASE RETURN TO
LOS ANGELES COUNTY ENGINEER
403 LOS ANGELES COUNTY ENGINEERING BLDG.

W.S. 7 E-2

76P3098 CE #310 8-66

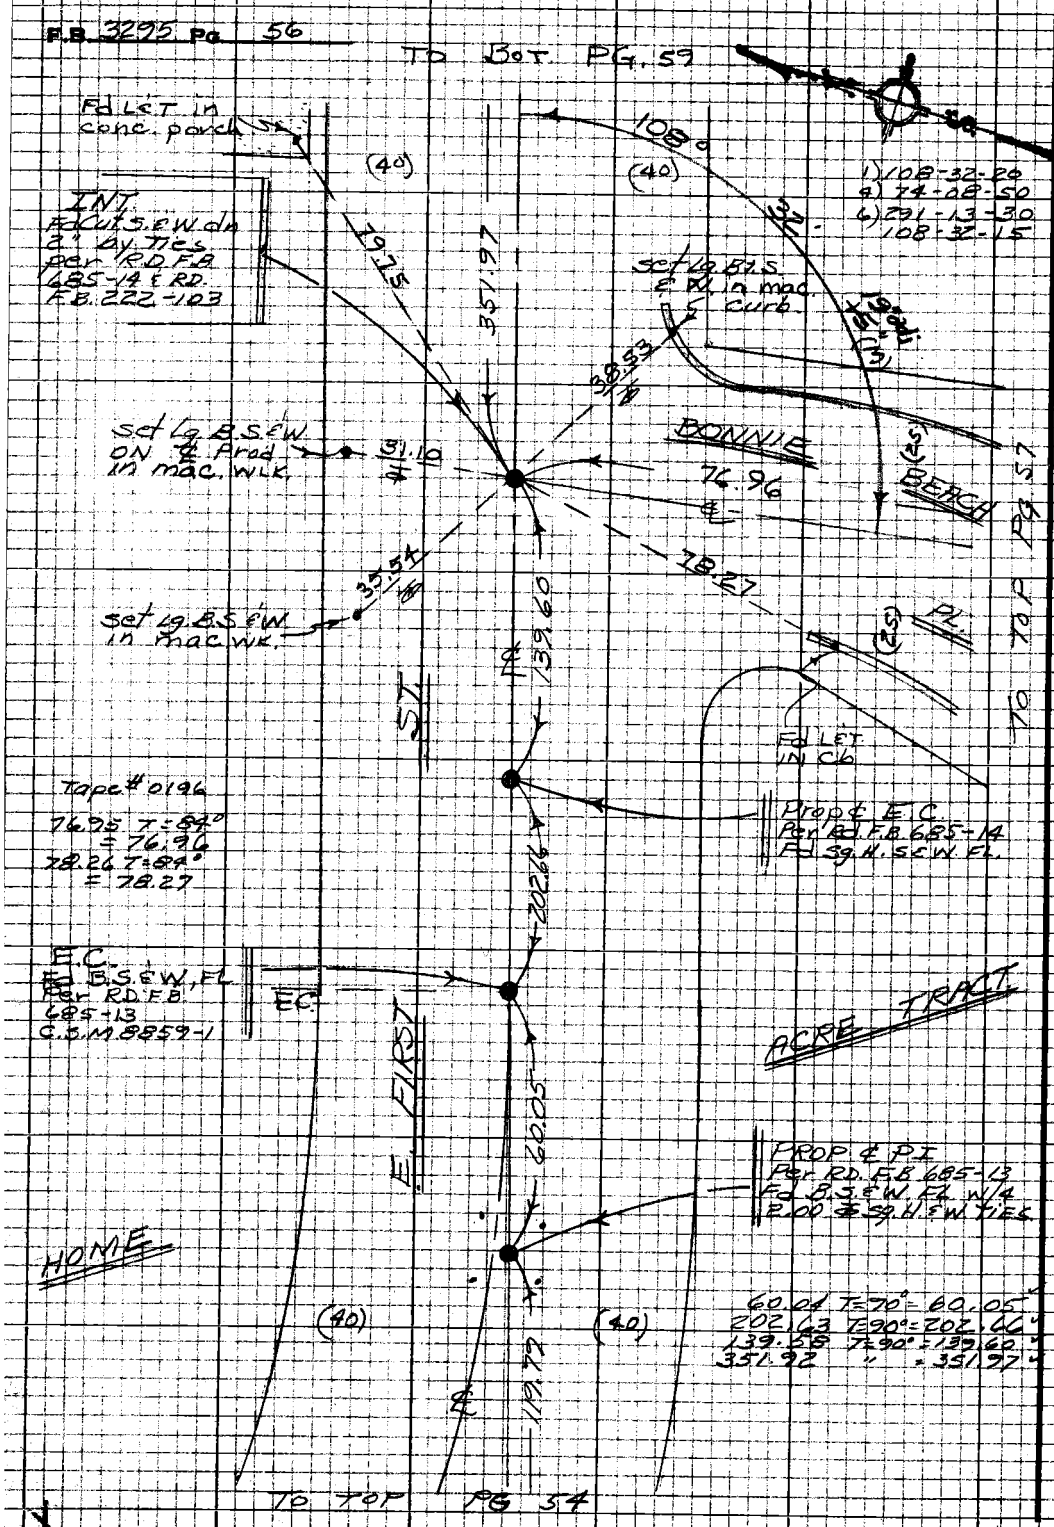

W.S. 7 E-2

PLEASE RETURN TO
LOS ANGELES COUNTY ENGINEER
403 LOS ANGELES COUNTY ENGINEERING BLDG.

Note: Any Additions or Changes on this Sheet Must be Made or Circled in Red Ink With Date and Name of Person Making Change

Do not extend this side of this line.

Notes Ck'd by A. E. DART		Survey of 1ST ST ℄	F.B. 3295 Pg. 57
Map No. 8-3059		JN 0097.18 Tape 0126 Std. 68°F	
Office Work H. H. F. DONG		Surveyed by BAZEN	
Checked A. E. DART		Notes BAZEN Date 7-67	
Date APR 17 '69		Indexed	

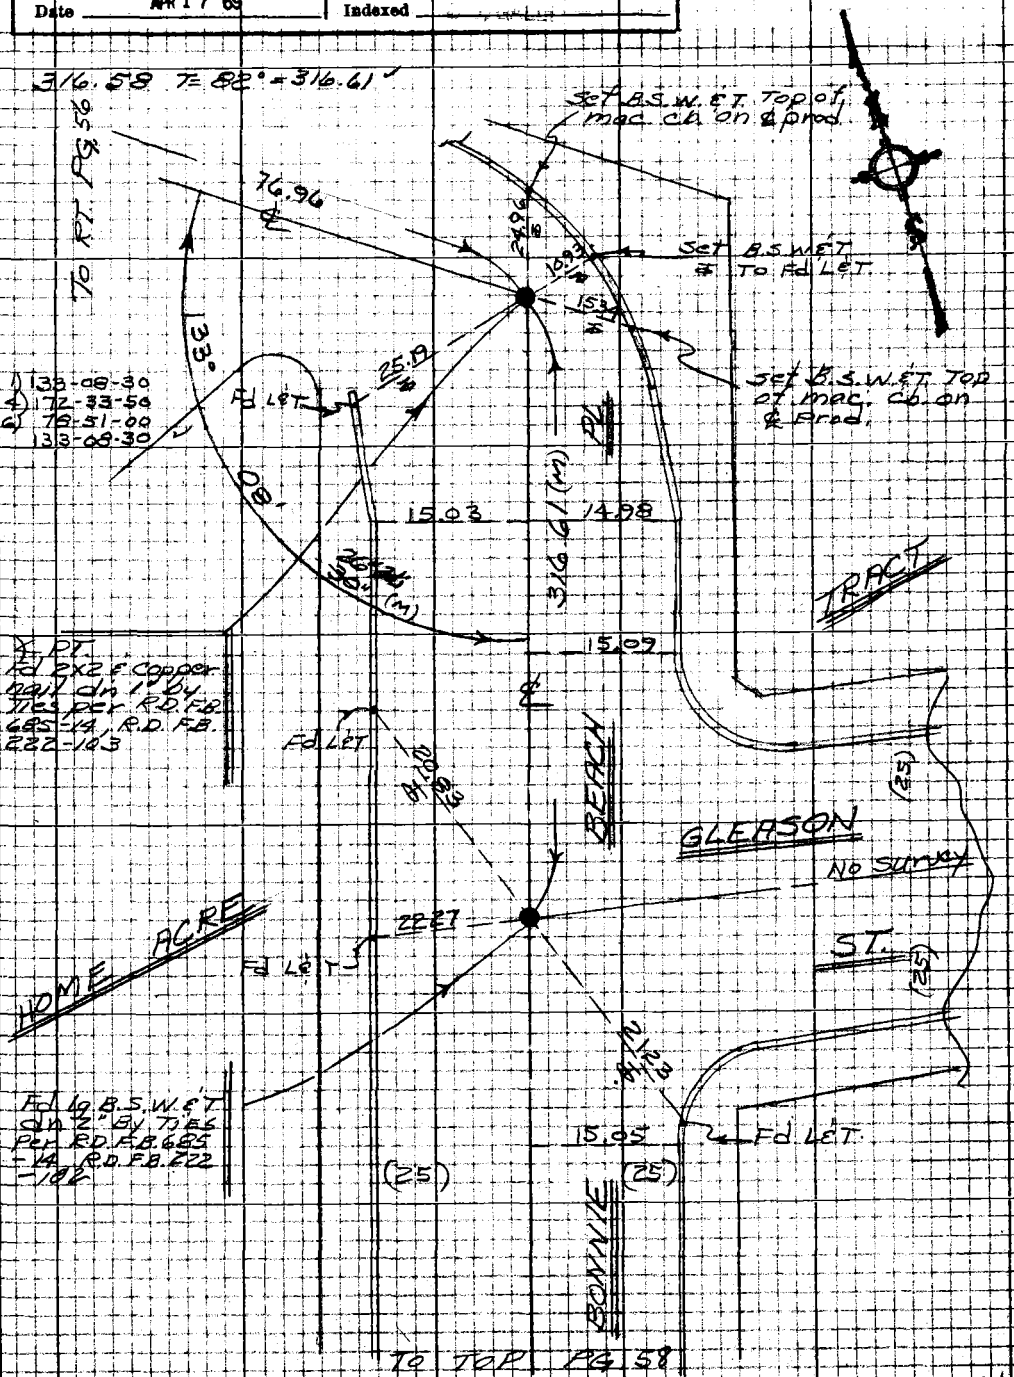

Note: Any Additions or Changes on this Sheet Must be Made or Circled in Red Ink With Date and Name of Person Making Change

Do not extend this side of this line.

PLEASE RETURN TO
LOS ANGELES COUNTY ENGINEER
403 LOS ANGELES COUNTY ENGINEERING BLDG.

W.S. 7 E-2

76P3095 CE #310 5-68

F.B. 3295 Pg. 58

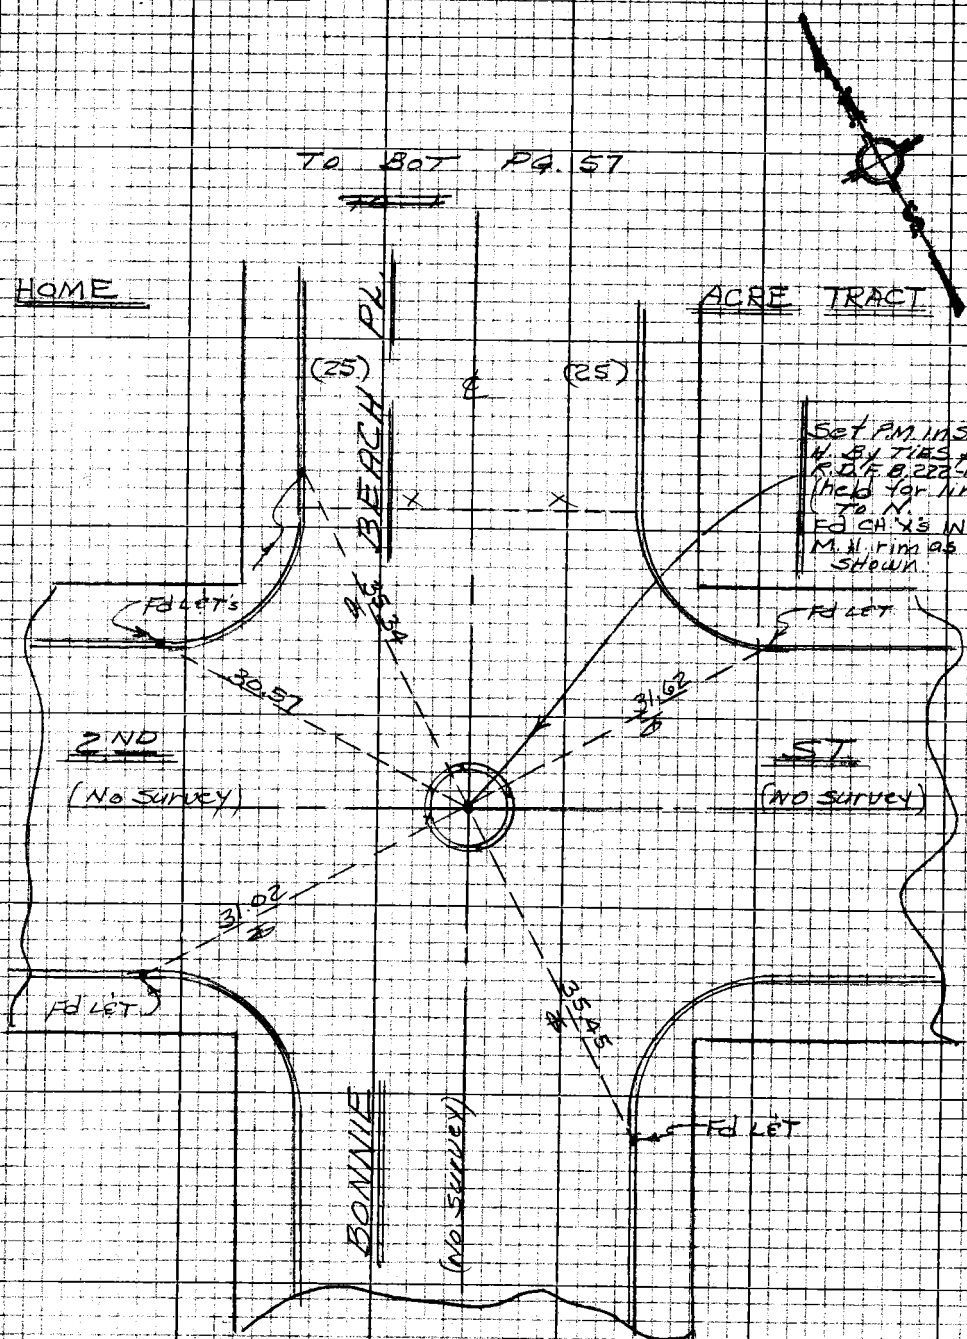

W.S. 7 E-2

PLEASE RETURN TO
LOS ANGELES COUNTY ENGINEER
403 LOS ANGELES COUNTY ENGINEERING BLDG.

Note: Any Additions or Changes on this Sheet Must be Made or Circled in Red Ink With Date and Name of Person Making Change

Do not extend this side of this line.

Notes Ck'd by A. E. DART	Survey of 1ST ST ℄	F.B. 3295	Pg. 59
Map No. B-3039	JN 0097.18 Tape 0196 Std 68°F		
Office Work H. H. F. DONG	Surveyed by BAZEN		
Checked A. E. DART	Notes J.J.B. Date 7-67		
Date APR 17 '69	Indexed		

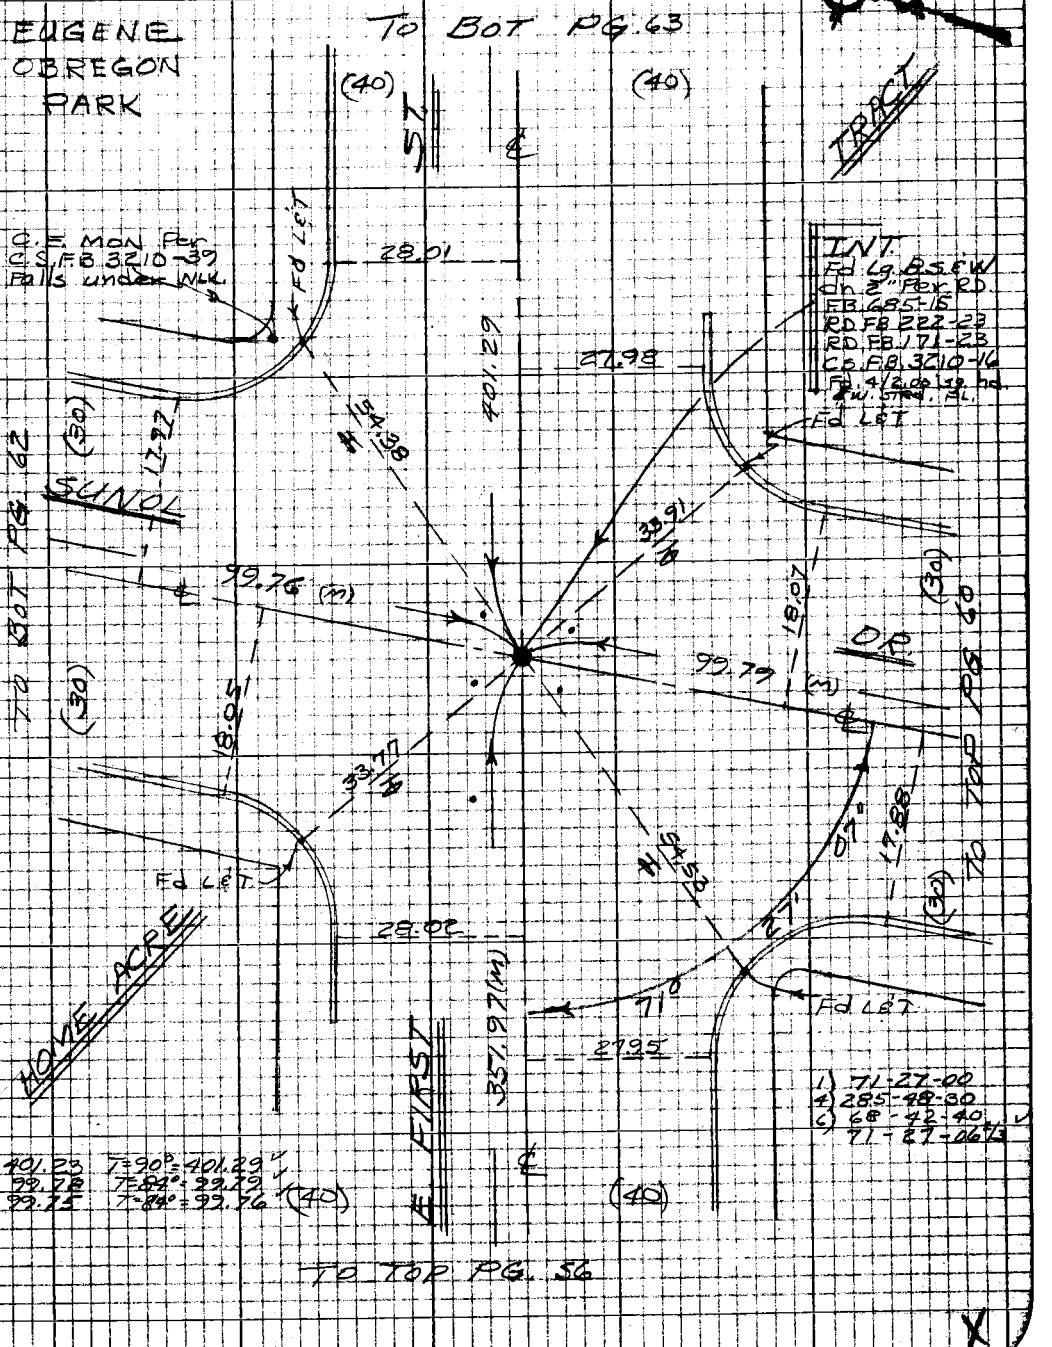

W.S. 7 E-2

Note: Any Additions or Changes on this Sheet Must be Made or Circled in Red Ink With Date and Name of Person Making Change

Do not extend this side of this line.

PLEASE RETURN TO
LOS ANGELES COUNTY ENGINEER
403 LOS ANGELES COUNTY ENGINEERING BLDG.

76P3098 CE #310 5-66

F.B. 3295 Pg. 60

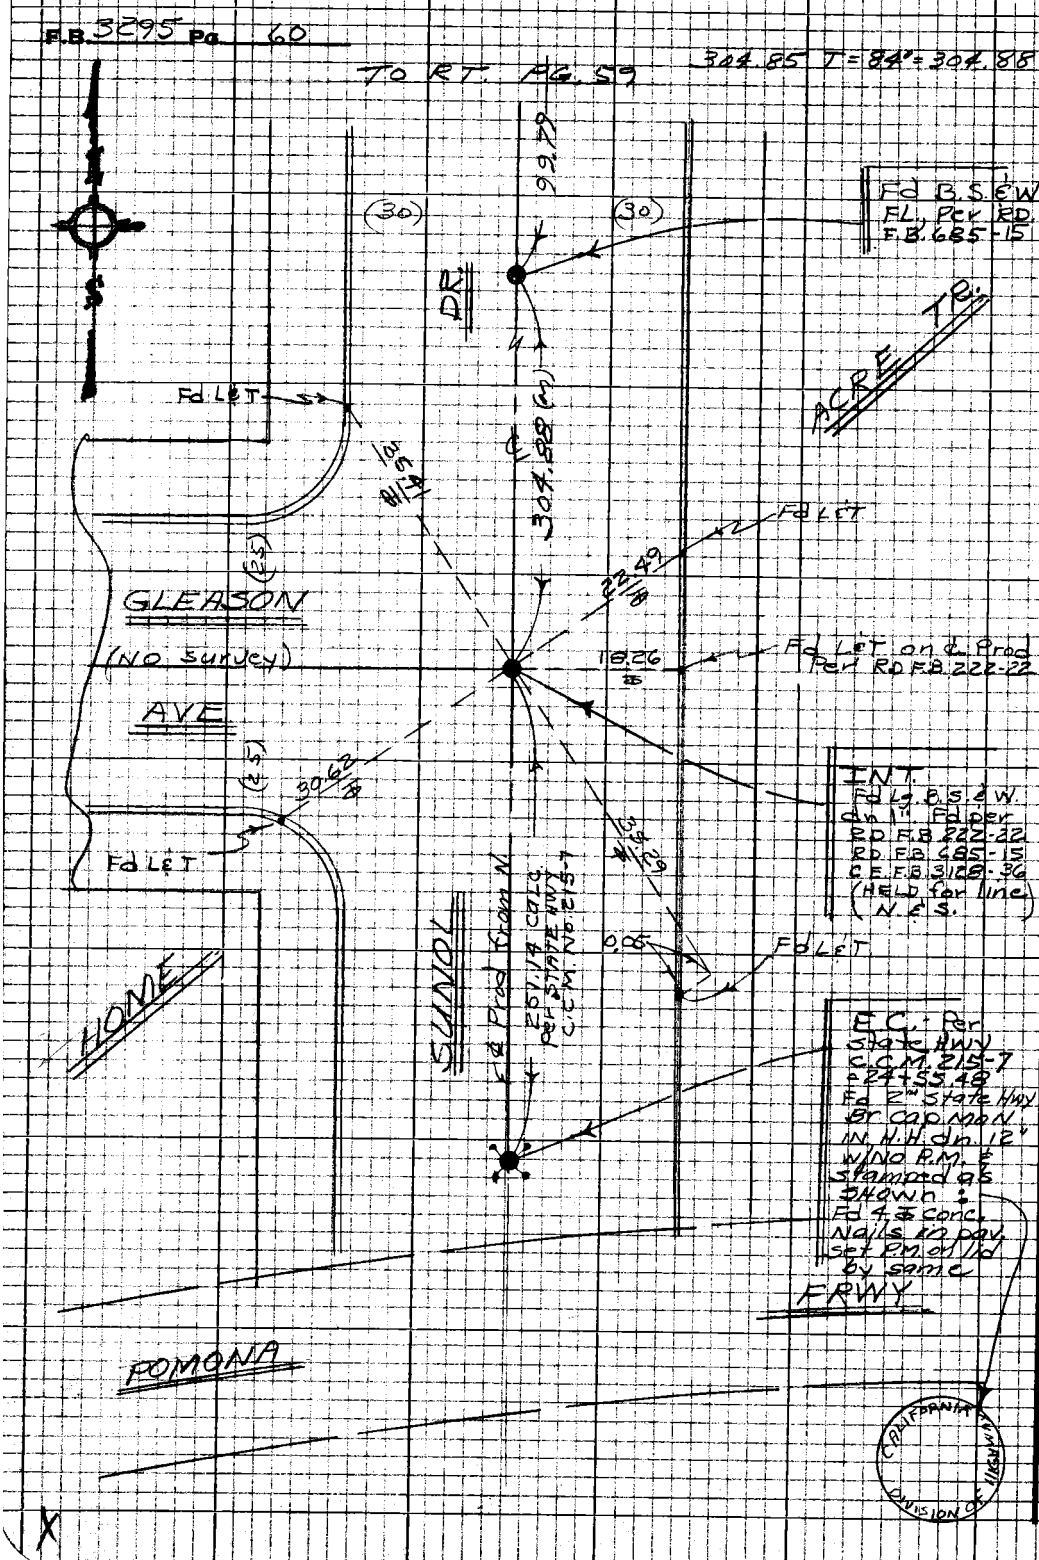

PLEASE RETURN TO
LOS ANGELES COUNTY ENGINEER
403 LOS ANGELES COUNTY ENGINEERING BLDG.

Note: Any Additions or Changes on this Sheet Must be Made or Circled in Red Ink With Date and Name of Person Making Change

Do not extend this side of this line.

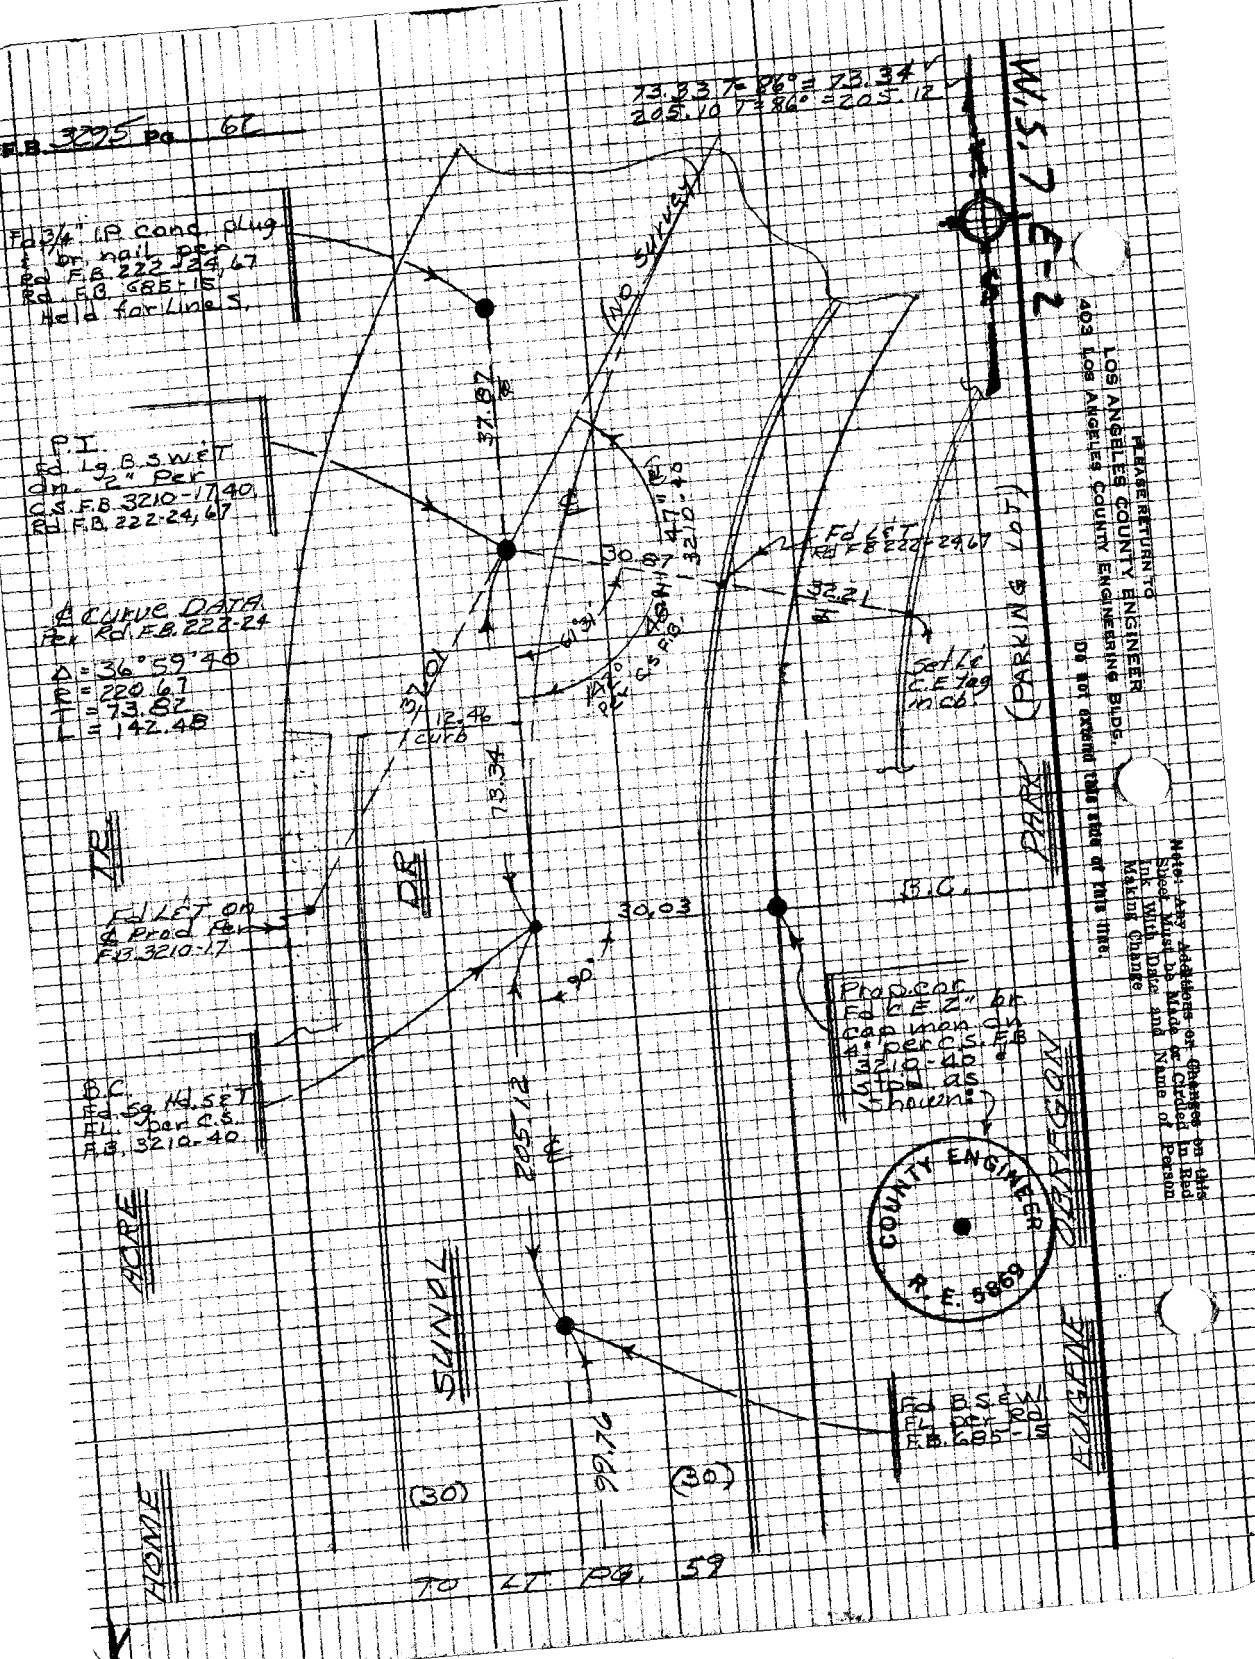
F.B. 3295 Pg. 62
73.33 T=86° = 73.34
205.10 T=86° = 205.12
W.S. 7 E-2
Fd 3/4" I.P. conc. plug & br. nail per Rd. F.B. 222-24, 67 Rd. F.B. 685-15 Held for Line S.
P.I. Fd. Lg. B.S.W.&T. dn. 2" Per C.S. F.B. 3210-17, 40, Rd. F.B. 222-24, 67
℄ Curve DATA Per Rd. F.B. 222-24
Δ = 36°59'40
R = 220.67
T = 73.82
L = 142.48
(No survey)
37.87
30.87
32.21
Fd L&T Rd F.B. 222-24, 67
Set L&C C.E. tag in cb.
(PARKING LOT)
12.46 curb
73.34
30.03
B.C.
Fd L&T on ℄ Prod Per F.B. 3210-17
Prop. cor. Fd C.E. 2" br. cap mon. dn. 4" per C.S. F.B. 3210-40 & stpd. as shown.
B.C. Fd. Sq. Hd. S&T FL. per C.S. F.B. 3210-40
205.12
99.76
(30)
(30)
Fd B.S.&W. FL. per Rd. F.B. 685-15
COUNTY ENGINEER R.E. 5869
PARK
OREGON
EUGENE
SUNOL
ACRE
HOME
TO LT. PG. 59
PLEASE RETURN TO LOS ANGELES COUNTY ENGINEER 403 LOS ANGELES COUNTY ENGINEERING BLDG.
Do not extend this side of this line.
Note: Any Additions or Changes on this Sheet Must be Made or Circled in Red Ink With Date and Name of Person Making Change

Notes Ck'd by A. E. DART	Survey of 1ST ST. ℄	F.B. 3295	Pg. 63
Map No. [illegible]	JN 0097.18 Tape 0196 Std 68 °F		
Office Work H. H. F. DONG	Surveyed by J. BAZEN		
Checked A. E. DART	Notes U. J. B. Date 7-67		
Date APR 17 '69	Indexed C. J. GALLI OCT 11 '67		

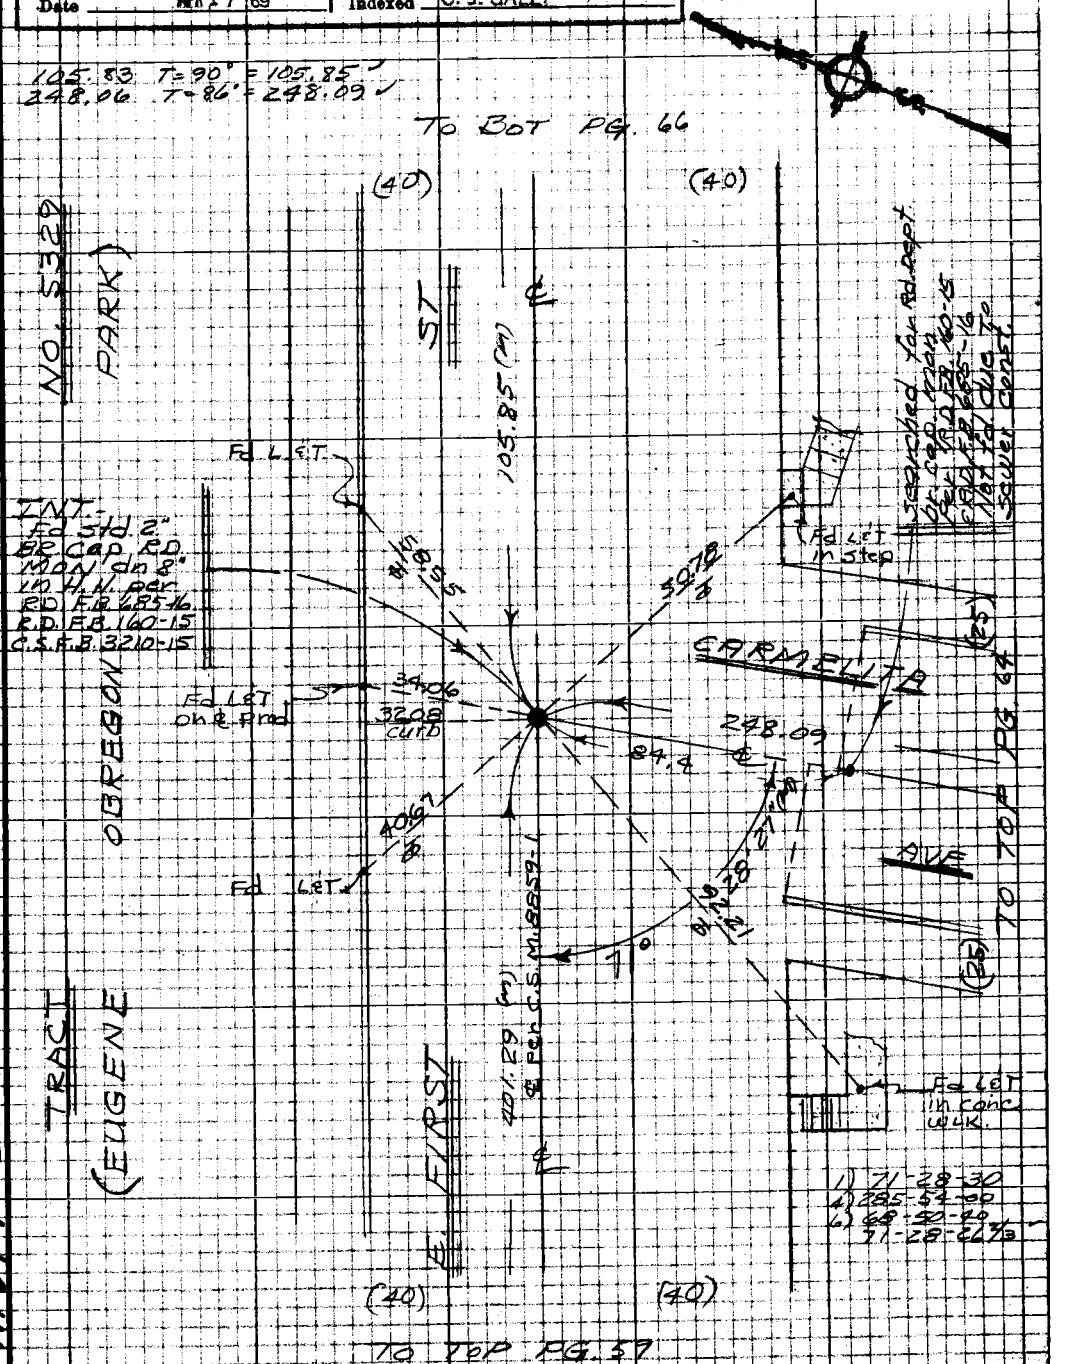

Note: Any Additions or Changes on this Sheet Must be Made or Circled in Red Ink With Date and Name of Person Making Change.

PLEASE RETURN TO
LOS ANGELES COUNTY ENGINEER
403 LOS ANGELES COUNTY ENGINEERING BLDG.

Do not extend this side of this line.

W.S. 7 E-2

76P3095 CR #310 5-66

F.B. 3295 Pg. 64

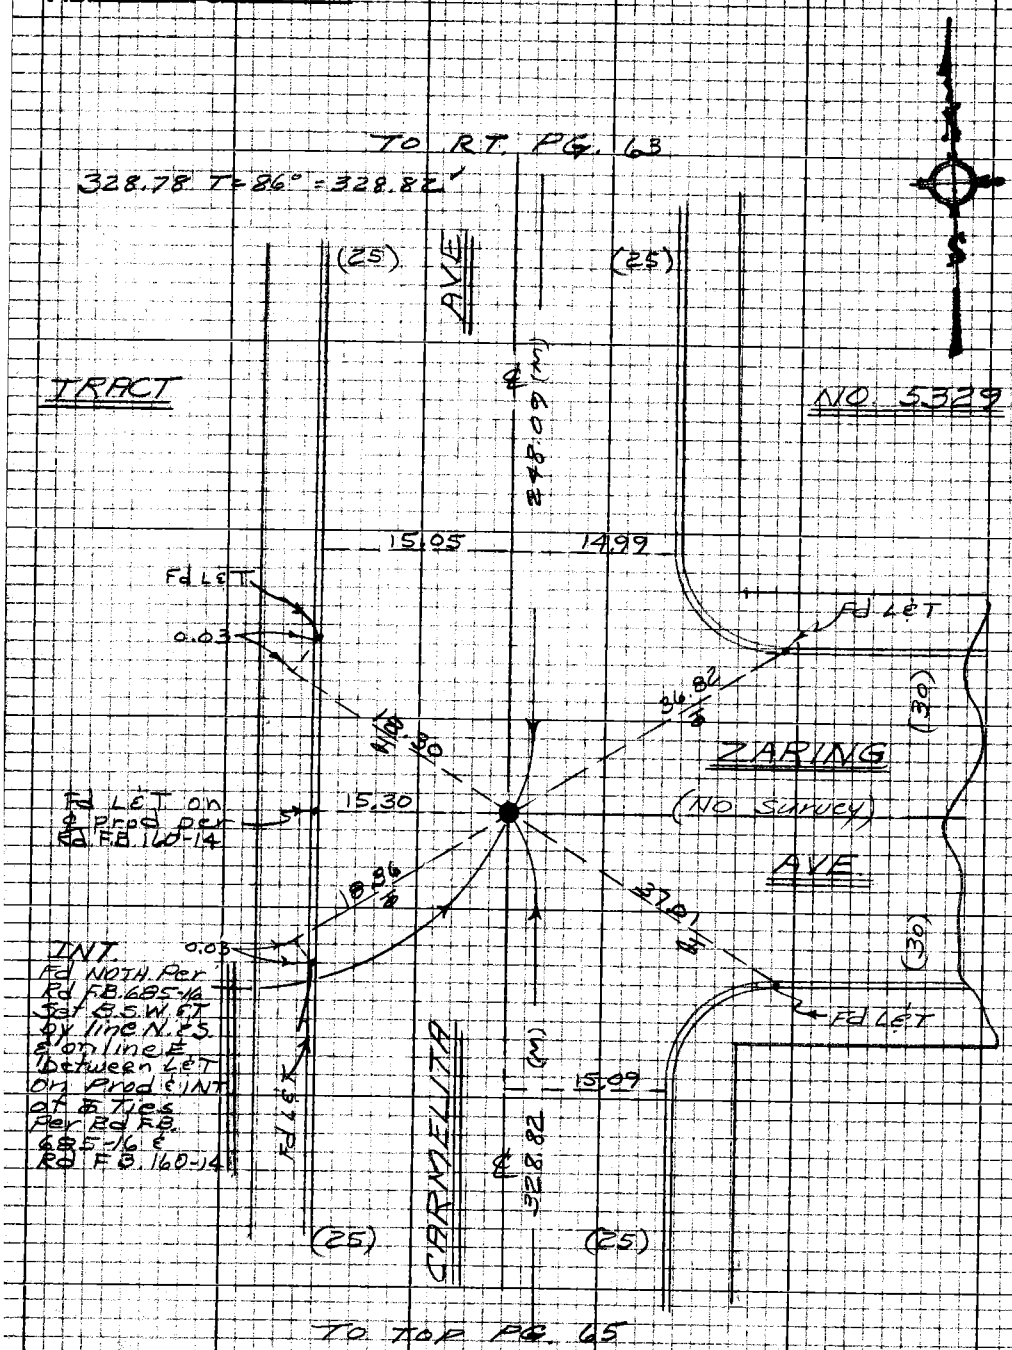

W.S. 7 E-2

PLEASE RETURN TO
LOS ANGELES COUNTY ENGINEER
403 LOS ANGELES COUNTY ENGINEERING BLDG.

Do not extend this side of this line.

Note: Any Additions or Changes on this Sheet Must be Made or Circled in Red Ink With Date and Name of Person Making Change

Notes Ck'd by A. E. DART	Survey of 1ST ST. ℄	F.B. 3295 Pg. 65
Map No. 8-30-79	JN 0097.18 Tape 0196 Std 68 °F	
Office Work H. H. F. DONG	Surveyed by J. BAZEN	
Checked A. E. DART	Notes J. J. B. Date 7-27	
Date APR 17 '68	Indexed C. J. GALLI	

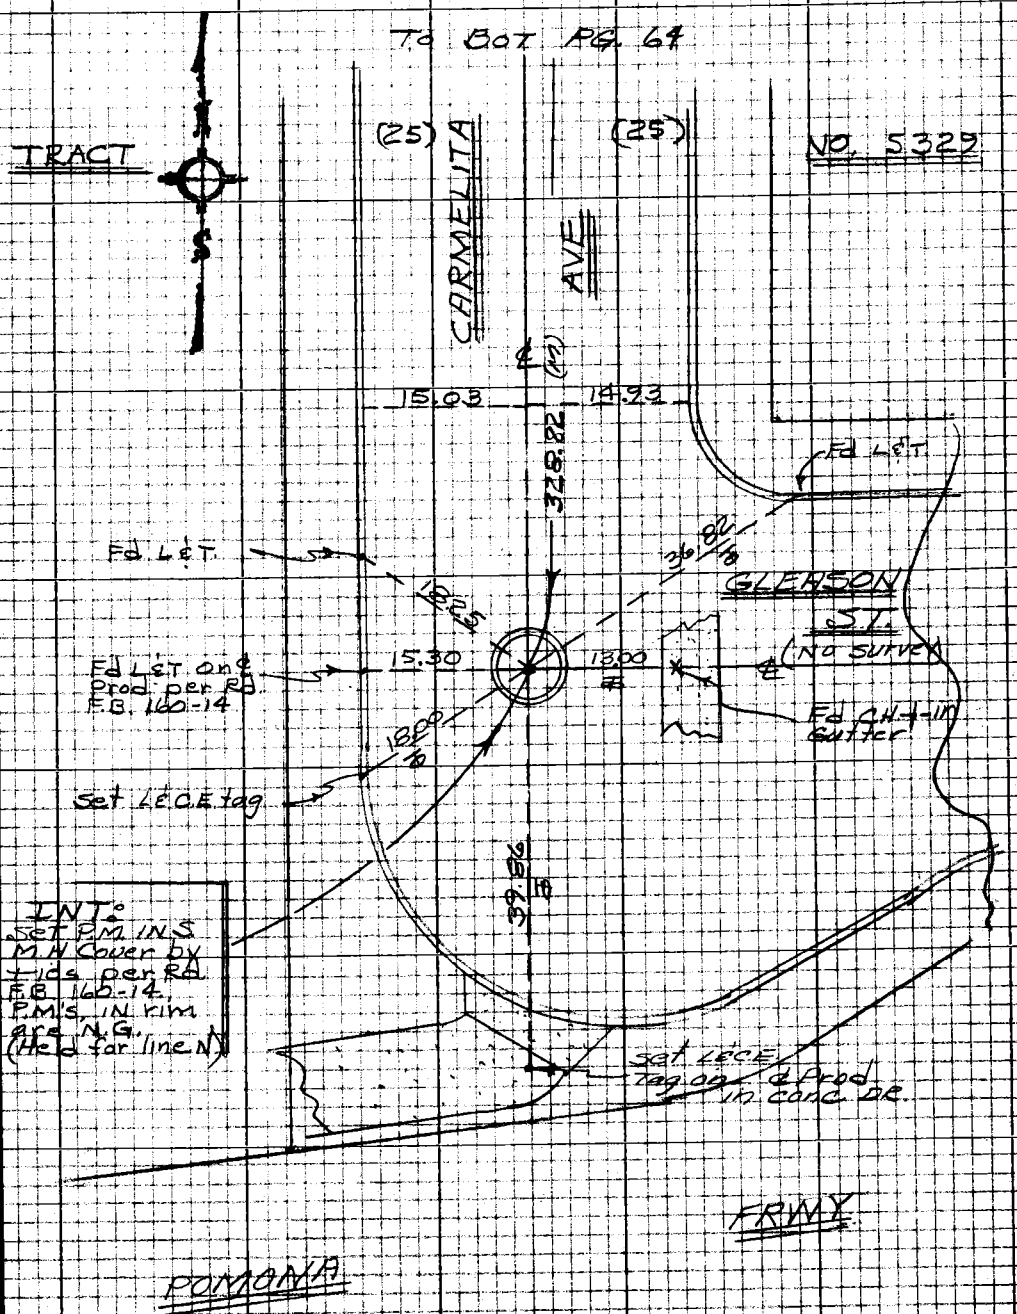

Note: Any Additions or Changes on this Sheet Must be Made or Circled in Red Ink With Date and Name of Person Making Change

Do not extend this side of this line.

PLEASE RETURN TO
LOS ANGELES COUNTY ENGINEER
403 LOS ANGELES COUNTY ENGINEERING BLDG.

W.S. 7 E-2

76P3095 CE #310 8-66

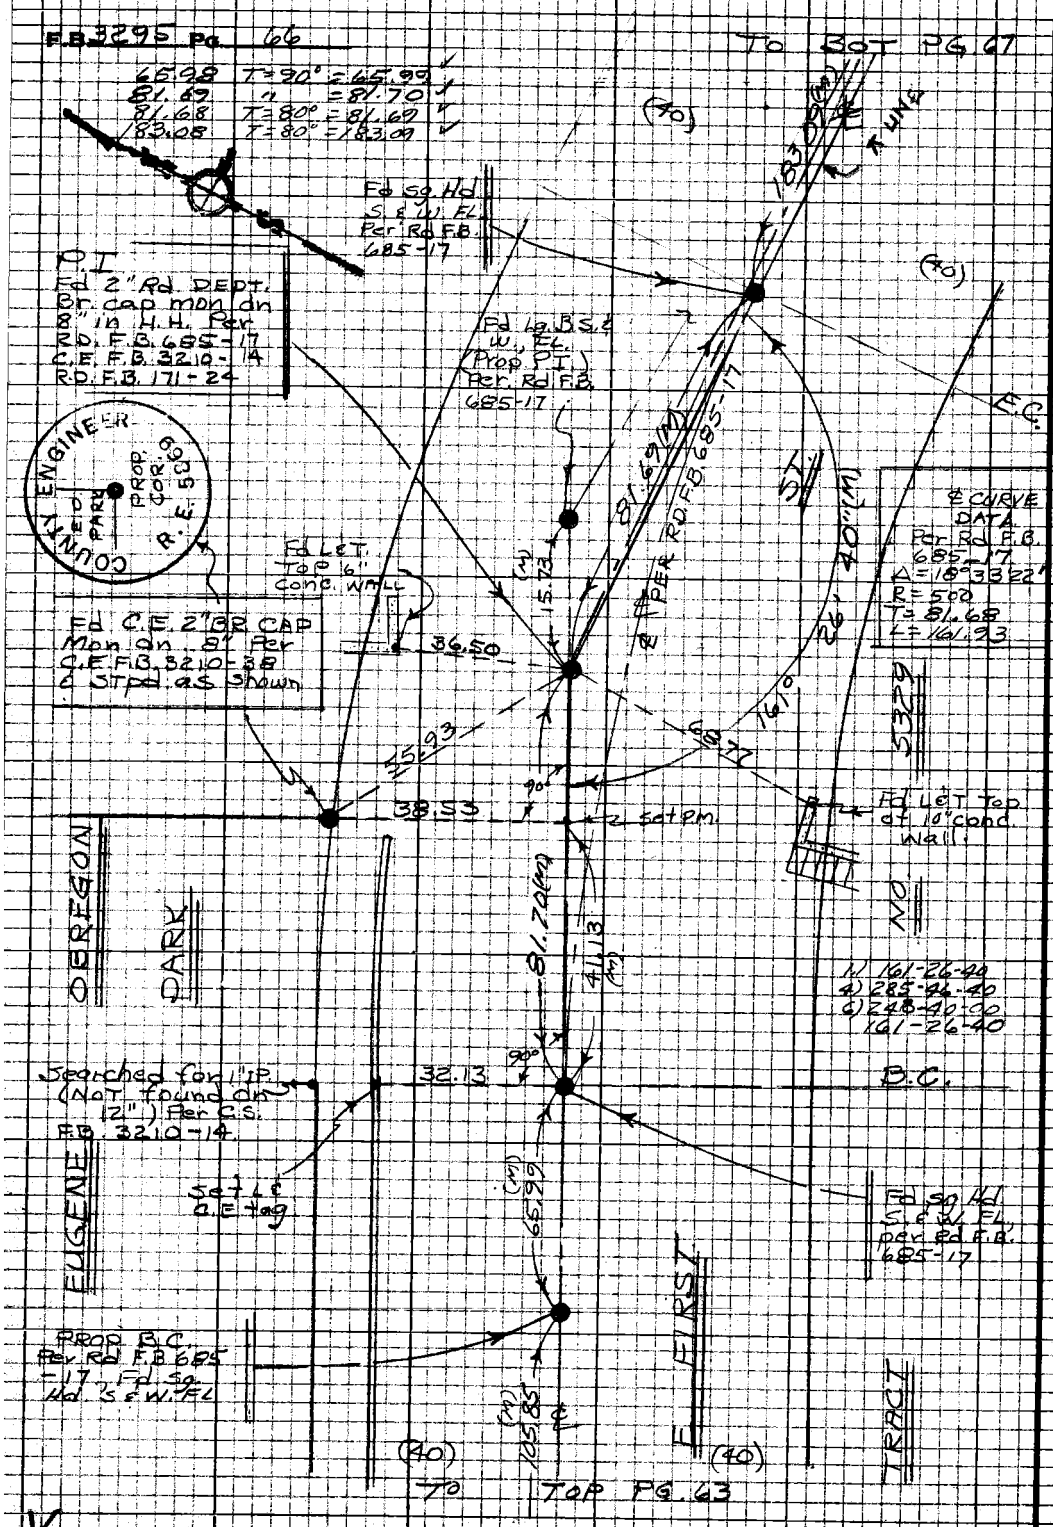

PLEASE RETURN TO
LOS ANGELES COUNTY ENGINEER
403 LOS ANGELES COUNTY ENGINEERING BLDG.

Note: Any Additions or Changes on this Sheet Must be Made or Circled in Red Ink With Date and Name of Person Making Change

Do not extend this side of this line.

Notes Ck'd by A. E. DART	Survey of 1ST ST ℄	F.B. 3295	Pg. 67
Map No. [illegible]	JN 0077.18 Tape [illegible]		
Office Work H. H. F. DONG	Surveyed by J. BAZEN		
Checked A. E. DART	Notes J.J.B. Date 7-67		
Date APR 17 '69	Indexed [illegible]		

153.93 T=72°=153.93
297.39 T=74°=297.40
243.81 T=80=243.83

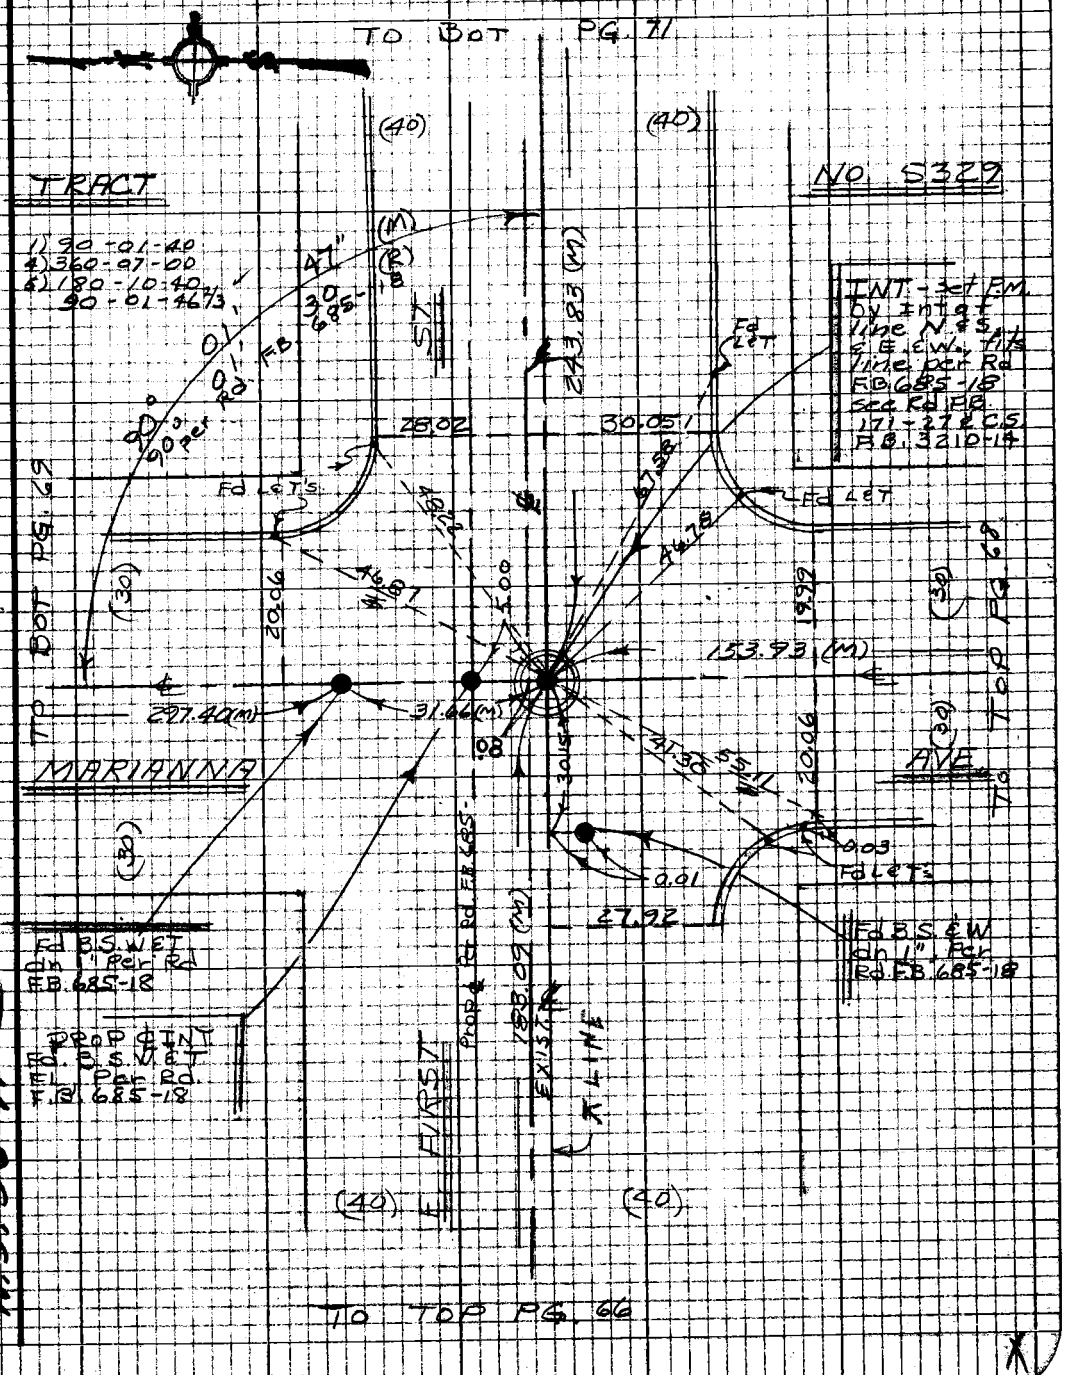

Note: Any Additions or Changes on this Sheet Must be Made or Circled in Red Ink With Date and Name of Person Making Change

PLEASE RETURN TO
LOS ANGELES COUNTY ENGINEER
403 LOS ANGELES COUNTY ENGINEERING BLDG.

Do not extend this side of this line.

W.S. 36 A-2

76F3098 CK #310 5-66

F.B. 3295 Pg. 68

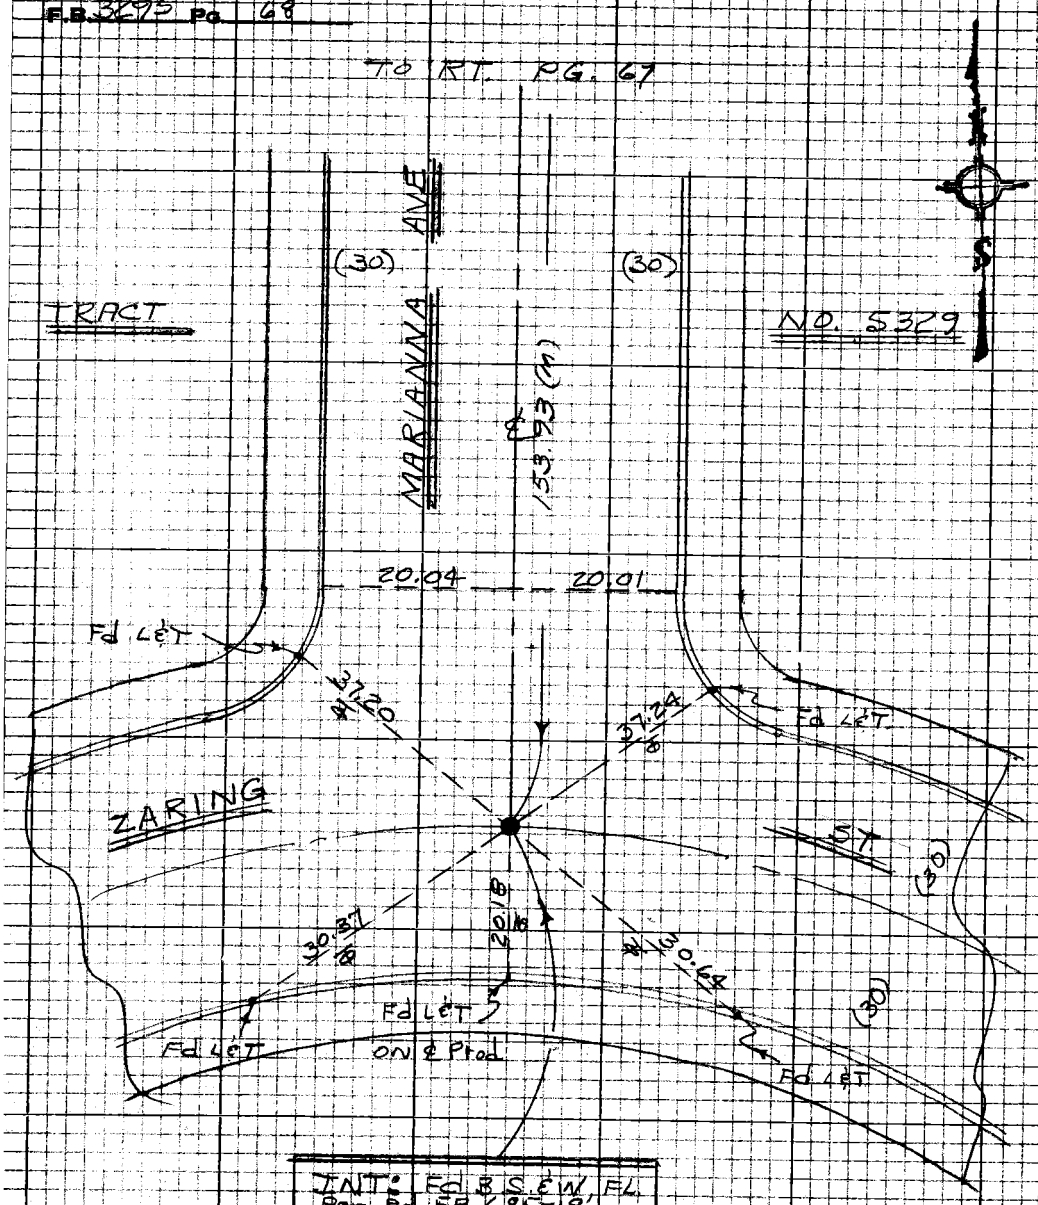

PLEASE RETURN TO
LOS ANGELES COUNTY ENGINEER
403 LOS ANGELES COUNTY ENGINEERING BLDG.

Do not extend this side or this line.

Note: Any Additions or Changes on this Sheet Must be Made or Circled in Red Ink With Date Made and Name of Person Making Change

Notes Ck'd by	A. E. DART	Survey of	1ST ST ℄
Map No.	[illegible]	JN	[illegible]
Office Work	H. H. F. DONG	Surveyed by	J. BAZEN
Checked	A. E. DART	Notes	J. J. B. Date 7-67
Date	APR 17 '69	Indexed	

F.B. 3295 Pg. 67

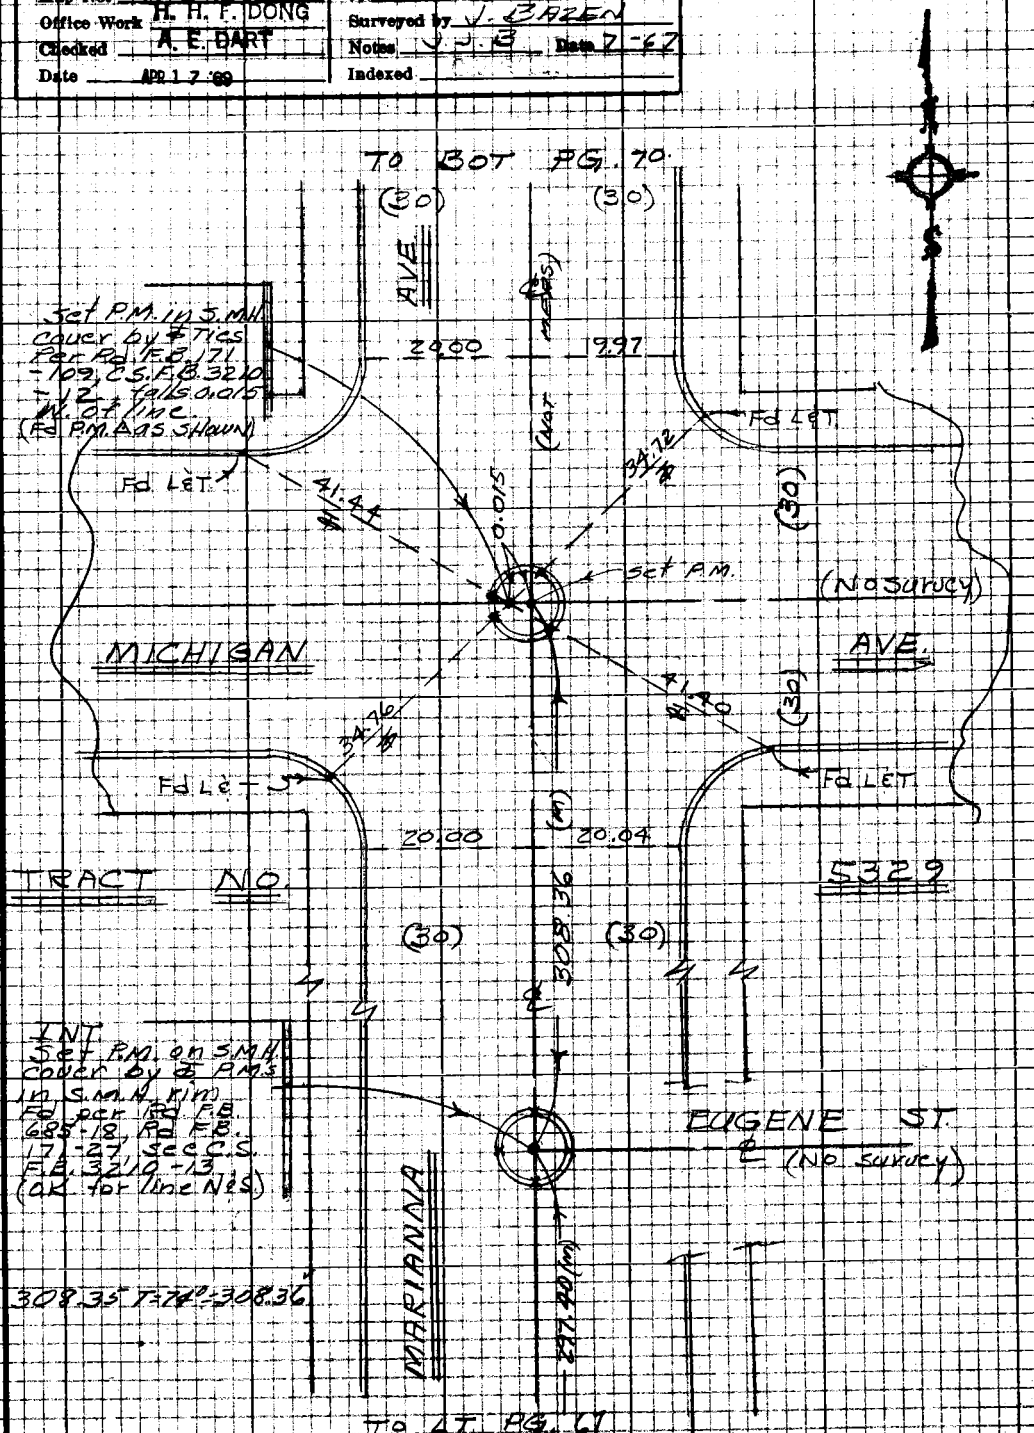

Note: Any Additions or Changes on this Sheet Must be Made or Checked in Red Ink With Date and Name of Person Making Change

Do not extend this side of this line.

PLEASE RETURN TO
LOS ANGELES COUNTY ENGINEER
403 LOS ANGELES COUNTY ENGINEERING BLDG.

W.S. 36 A-2

76P3098 CE #310 8-68

F.B. 3295 Pg. 70

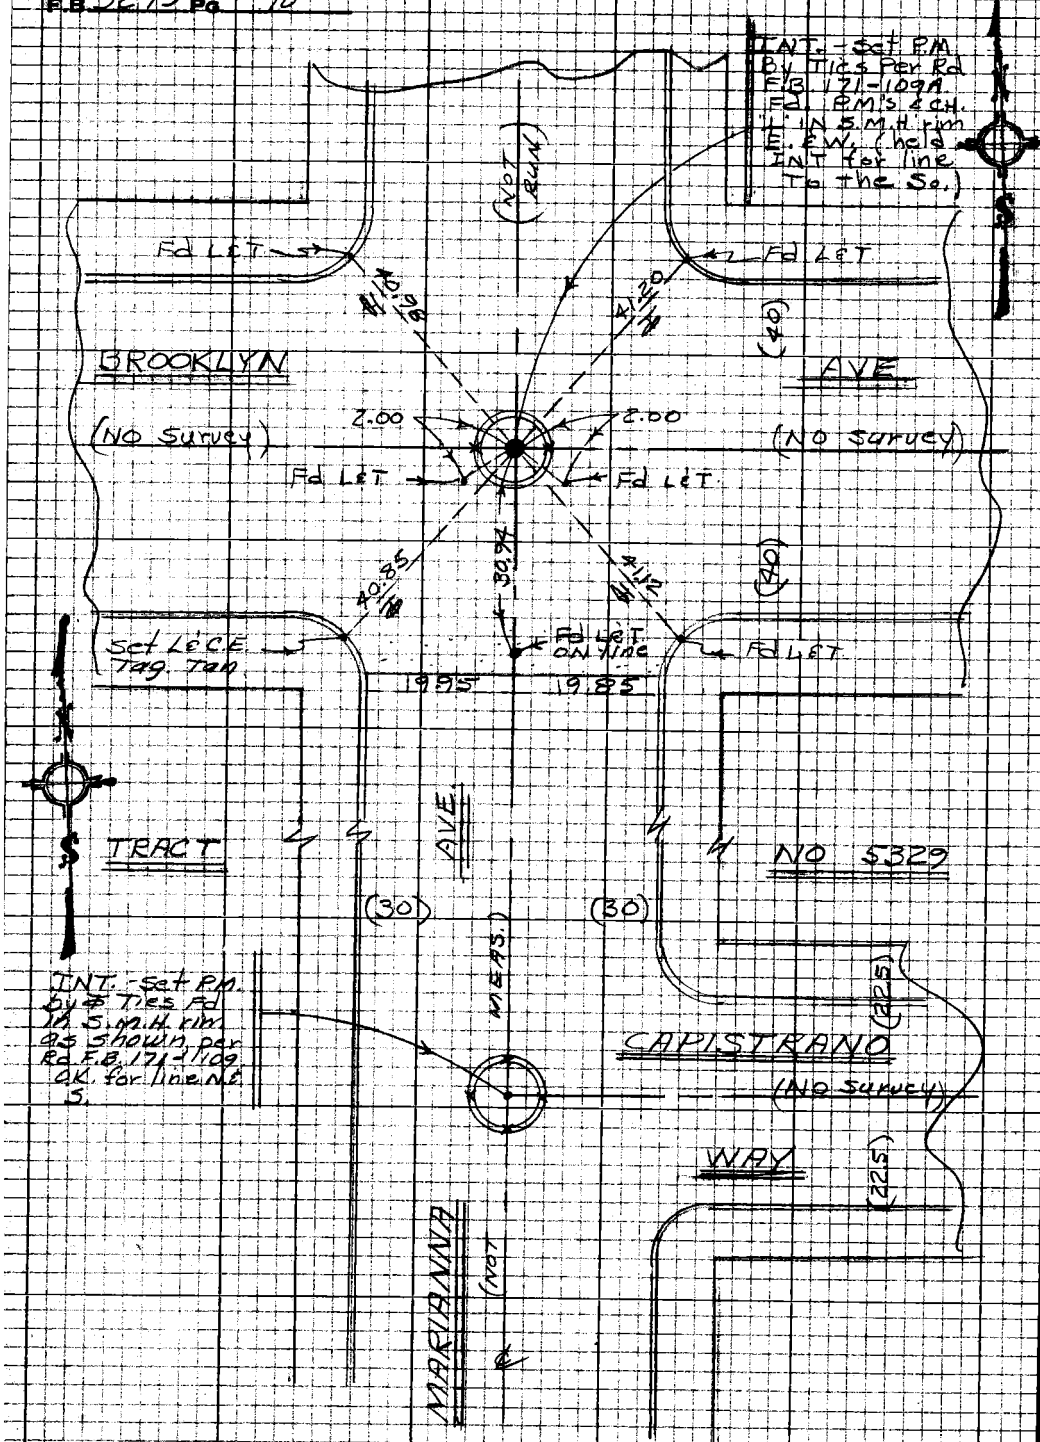

W.S. 36 A-2

PLEASE RETURN TO
LOS ANGELES COUNTY ENGINEER
403 LOS ANGELES COUNTY ENGINEERING BLDG.

Note: Any Additions or Changes on this Sheet Must be Made or Circled In Red Ink With Date and Name of Person Making Change

Do not extend this side of this line.

TO TOP PG. 69

Notes Ck'd by A. E. DART	Survey of 1ST ST ℄	F.B. 3295 Pg. 71
Map No. [illegible]	JN 0097 [illegible]	
Office Work H. H. F. DONG	Surveyed by J. BAZEN	
Checked A. E. DART	Notes J. J. B. Date 7-67	
Date APR 17 '69	Indexed C. J. GALLI	

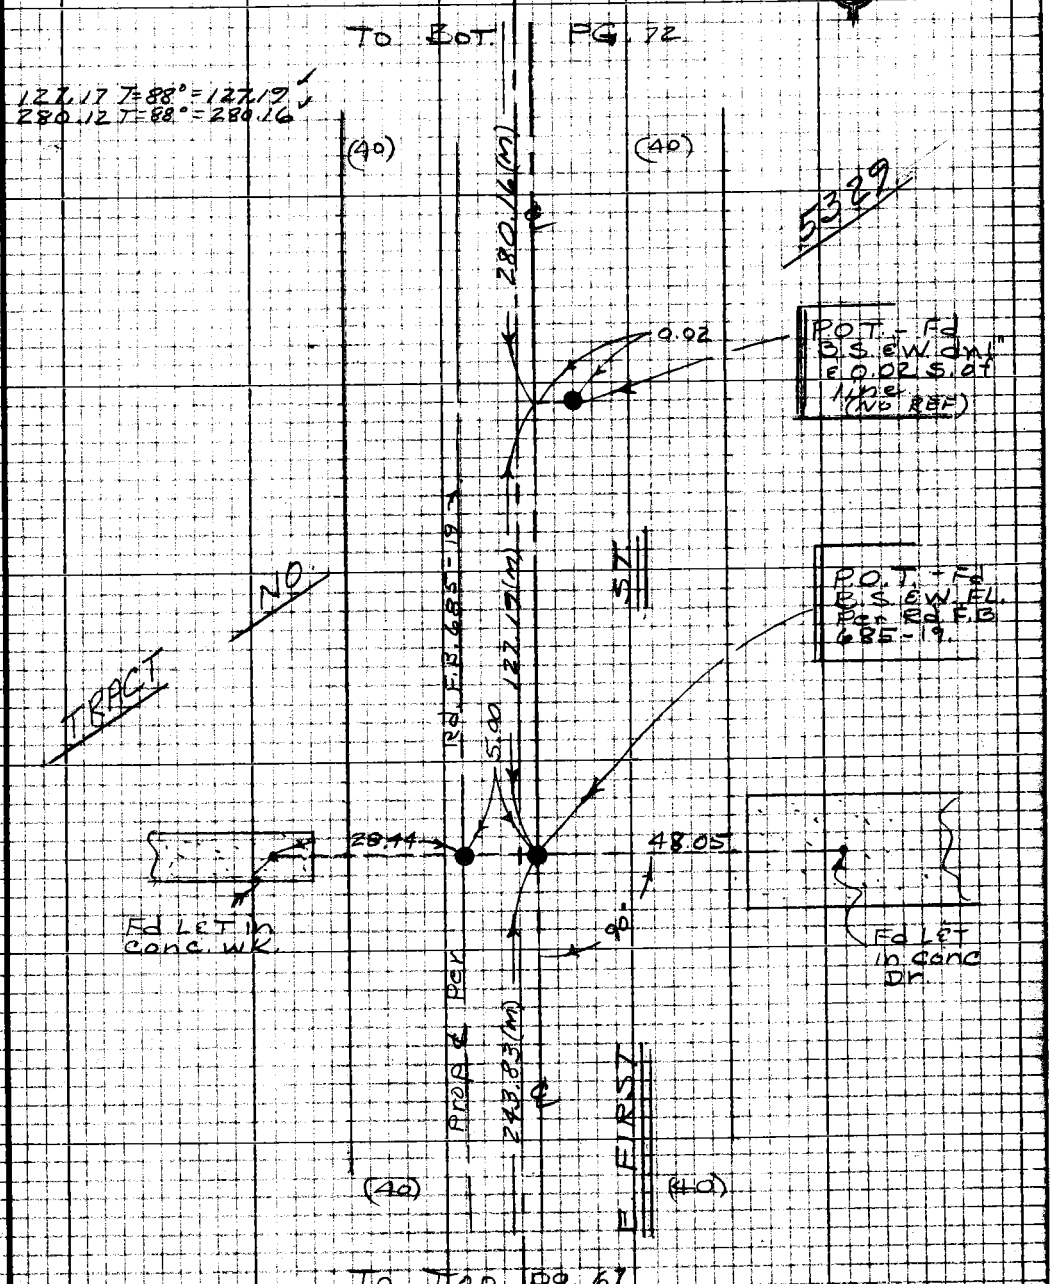

Note: Any Additions or Changes on this Sheet Must be Made or Circled in Red Ink With Date and Name of Person Making Change

Do not extend this side of this line.

PLEASE RETURN TO
LOS ANGELES COUNTY ENGINEER
403 LOS ANGELES COUNTY ENGINEERING BLDG.

76P3098 CE #310 5-66

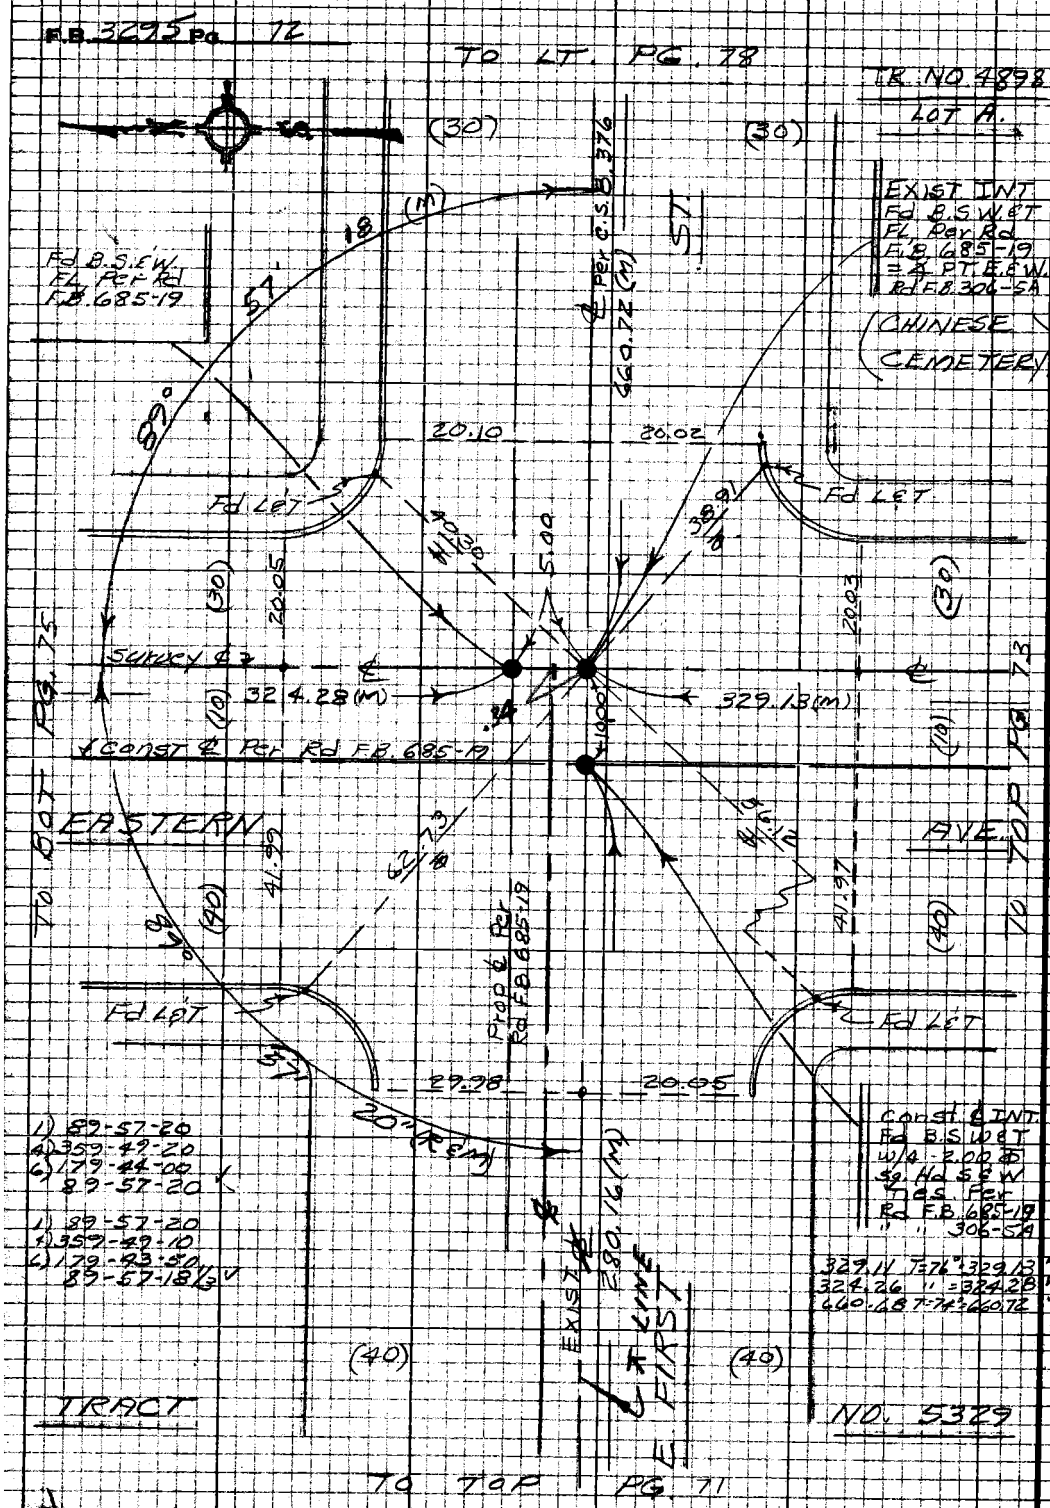

PLEASE RETURN TO
LOS ANGELES COUNTY ENGINEER
403 LOS ANGELES COUNTY ENGINEERING BLDG.

Note: Any Additions or Changes on this Sheet Must be Made or Circled in Red Ink With Date and Name of Person Making Change

Do not extend this side of this line.

Notes Ck'd by A. E. DART	Survey of 1ST ST ℄	F.B. 3295 Pg. 73	
Map No. B-3039	IN 0097.18 Tape [illegible]		
Office Work H. H. F. DONG	Surveyed by J. BAZEN		
Checked A. E. DART	Notes J.J.B. Date 7-67		
Date APR 17 '69	Indexed C. J. GALLI		

TR. NO. 4898

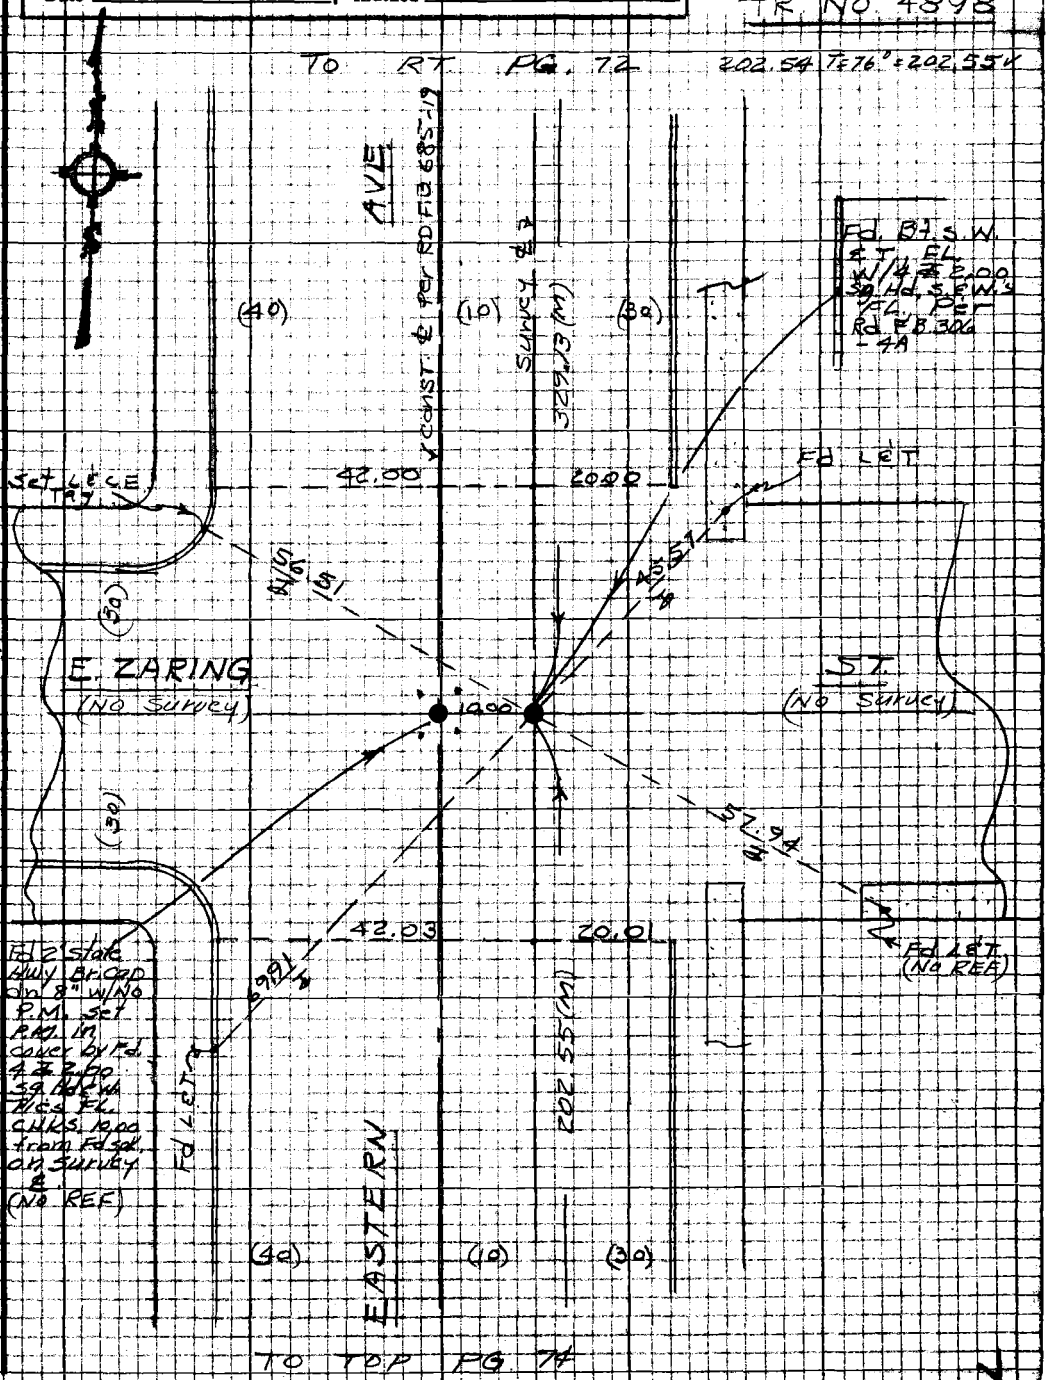

Note: Any Additions or Changes on this Sheet Must be Made or Circled in Red Ink With Date and Name of Person Making Change

Do not extend this side of this line.

PLEASE RETURN TO
LOS ANGELES COUNTY ENGINEER
403 LOS ANGELES COUNTY ENGINEERING BLDG.

W.S. 36A-2

76P3098 CK #310 3-66

F.B. 3295 Pg. 74

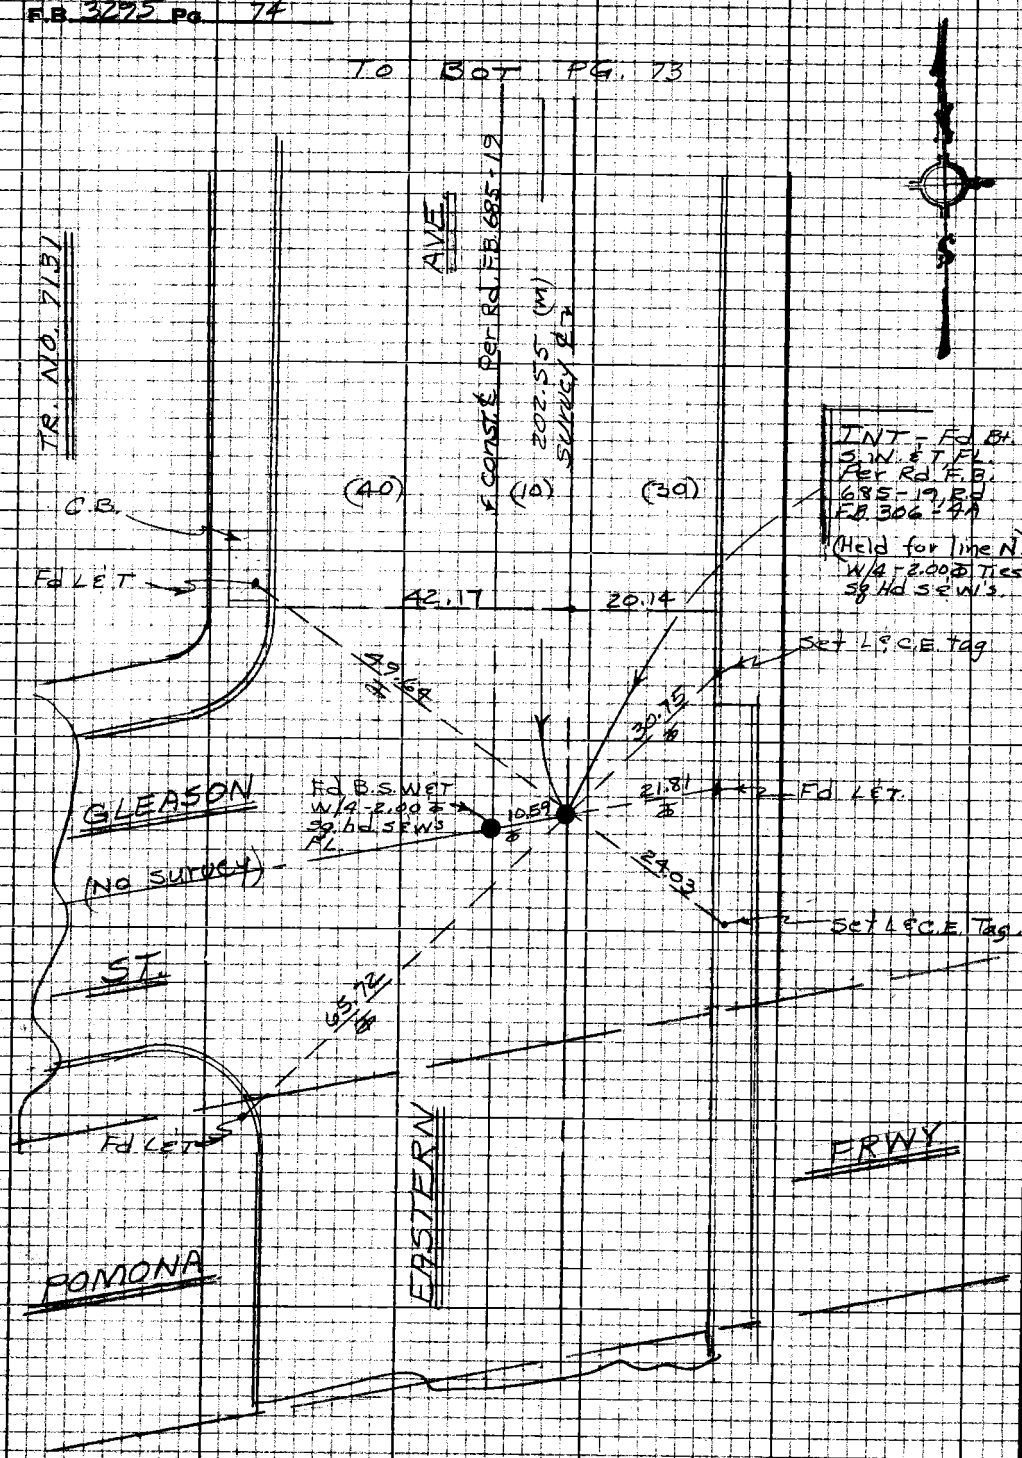

W.S. 36 A-2

PLEASE RETURN TO
LOS ANGELES COUNTY ENGINEER
403 LOS ANGELES COUNTY ENGINEERING BLDG.

Do not extend this side of this line.

Note: Any Additions or Changes on this Sheet Must be Made or Circled in Red Ink With Date and Name of Person Making Change

Notes Ck'd by A. E. DART	Survey of 1ST ST. ℄	F.B. 3295	Pg. 75
Map No. [illegible]	JN 1097.78 Tape [illegible] Std 68 °F		
Office Work H. H. F. DONG	Surveyed by J. BAZEN		
Checked A. E. DART	Notes J. J. B. Date 7-67	308.38 T=76° = 308.40	
Date APR 17 '69	Indexed C. J. GALLI		

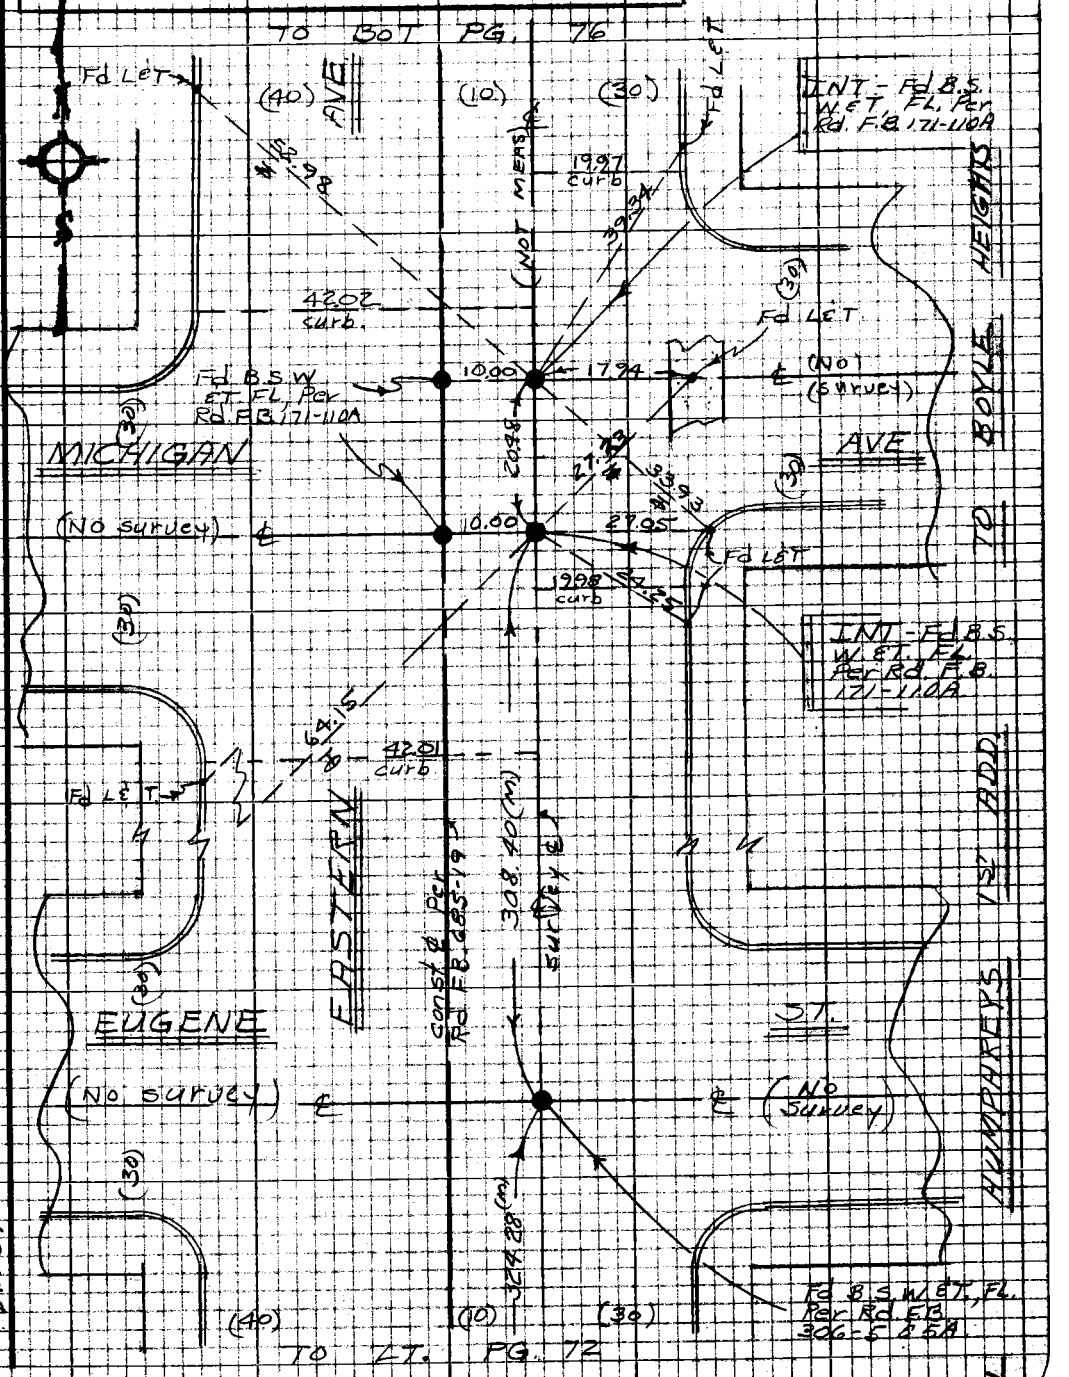

Note: Any Additions or Changes on this Sheet Must be Made or Circled in Red Ink With Date and Name of Person Making Change

Do not extend this side of this line.

PLEASE RETURN TO
LOS ANGELES COUNTY ENGINEER
403 LOS ANGELES COUNTY ENGINEERING BLDG.

W.S. 36 A-2

76P3098 CE #310 8-66

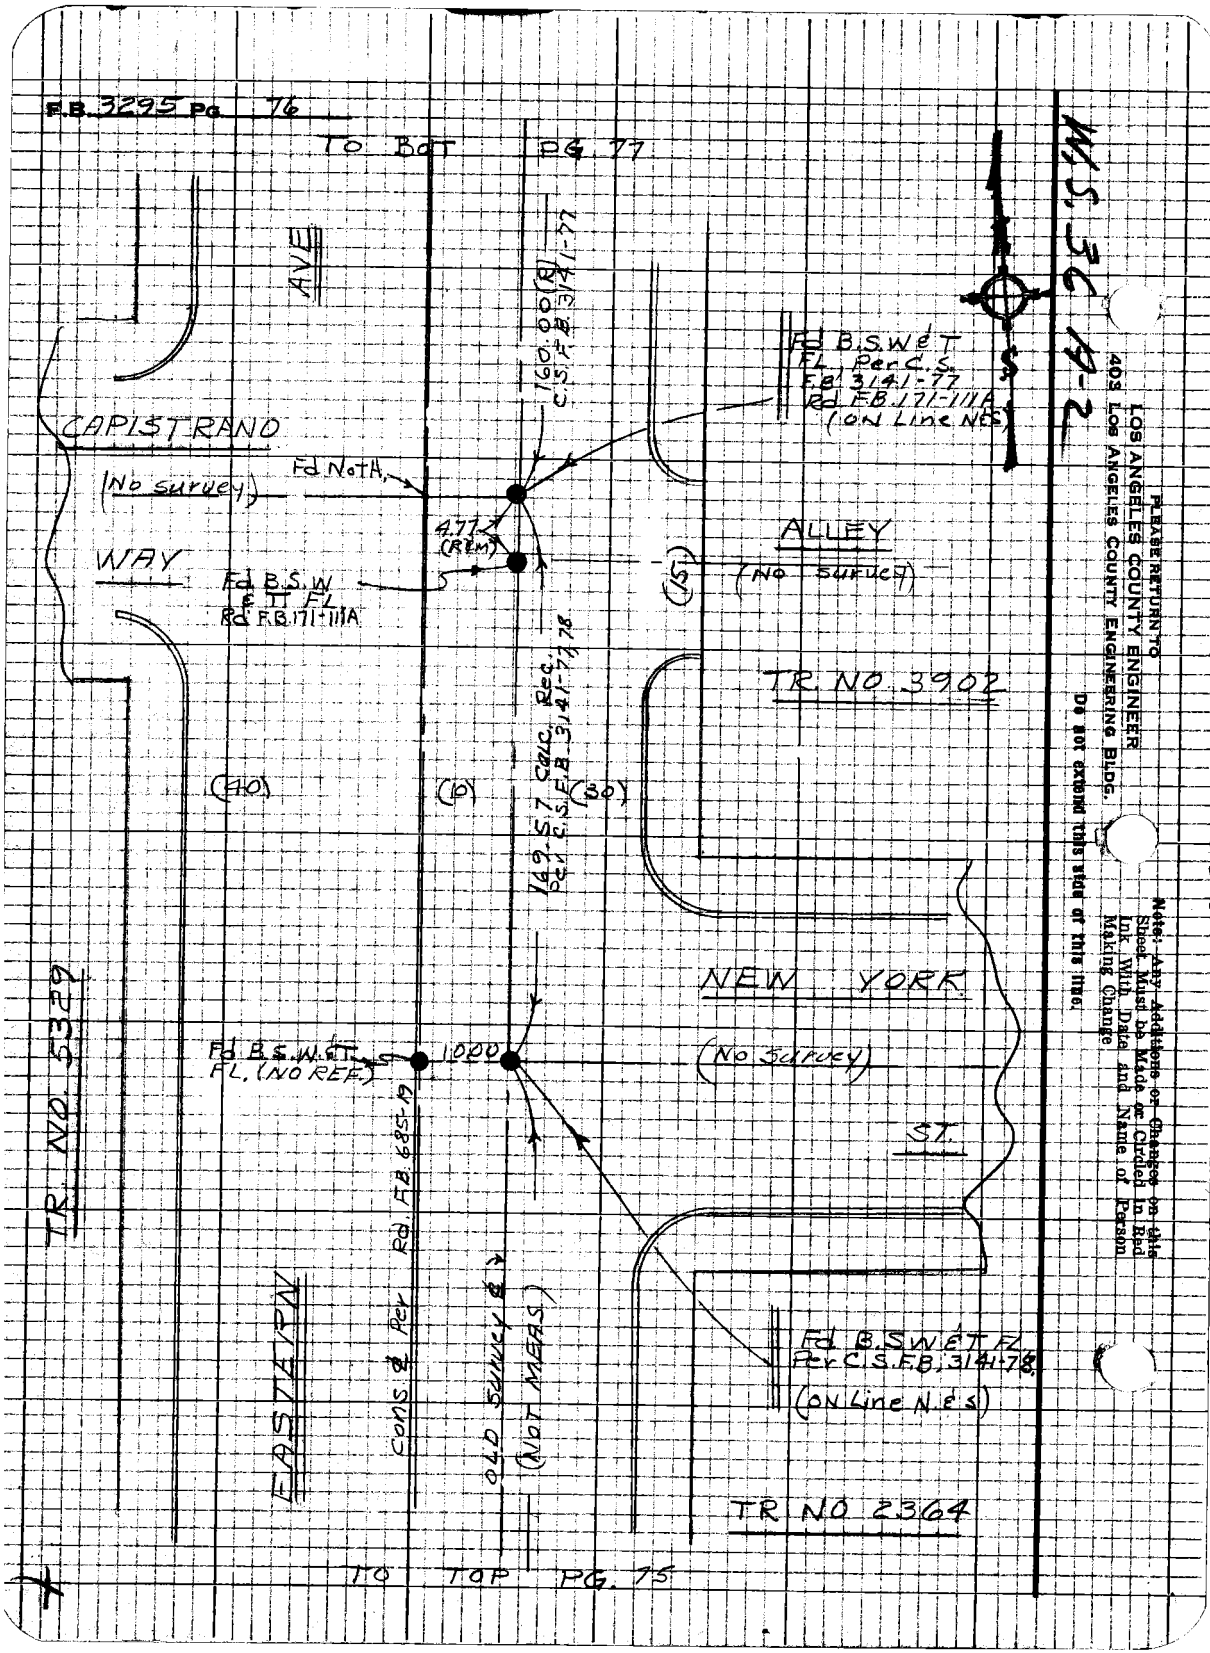
F.B. 3295 PG. 76
TO BOT PG. 77
AVE
CAPISTRANO
(No survey)
Fd NoTA
WAY
Fd B.S.W & TT FL Rd F.B. 171-111A
160.00 (R) C.S.F.B. 3141-77
4.77 (REM)
Fd B.S.W & T FL Per C.S. F.B. 3141-77 Rd F.B. 171-111A (ON Line N&S)
ALLEY
(15)
(No survey)
TR NO 3902
169.57 Calc. Rec. Per C.S.F.B. 3141-77, 78
(40)
(10)
(30)
NEW YORK
Fd B.S.W.&T. FL. (NO REF.)
10.00
(No Survey)
ST.
TR NO 5329
EASTERN
Cons. ℄ Per Rd. F.B. 685-19
OLD Survey ℄ (NOT MEAS.)
Fd B.S.W & T FL Per C.S.F.B. 3141-78 (ON Line N.&S)
TR NO 2364
TO TOP PG. 75
W.S. 36 19-2
PLEASE RETURN TO
LOS ANGELES COUNTY ENGINEER
403 LOS ANGELES COUNTY ENGINEERING BLDG.
Note: Any Additions or Changes on this Sheet Must be Made or Circled in Red Ink With Date and Name of Person Making Change
Do not extend this side of this line.

Notes Ck'd by A. E. DART	Survey of 1ST ST. ℄	F.B. 3295 Pg 77
Map No. 8-3039	JN 0097.18 Tape 0176 Std 68 °F	
Office Work H. H. F. DONG	Surveyed by J. BAZEN	
Checked A. E. DART	Notes J. J. B. Date 2-67	
Date APR 17 '69	Indexed	

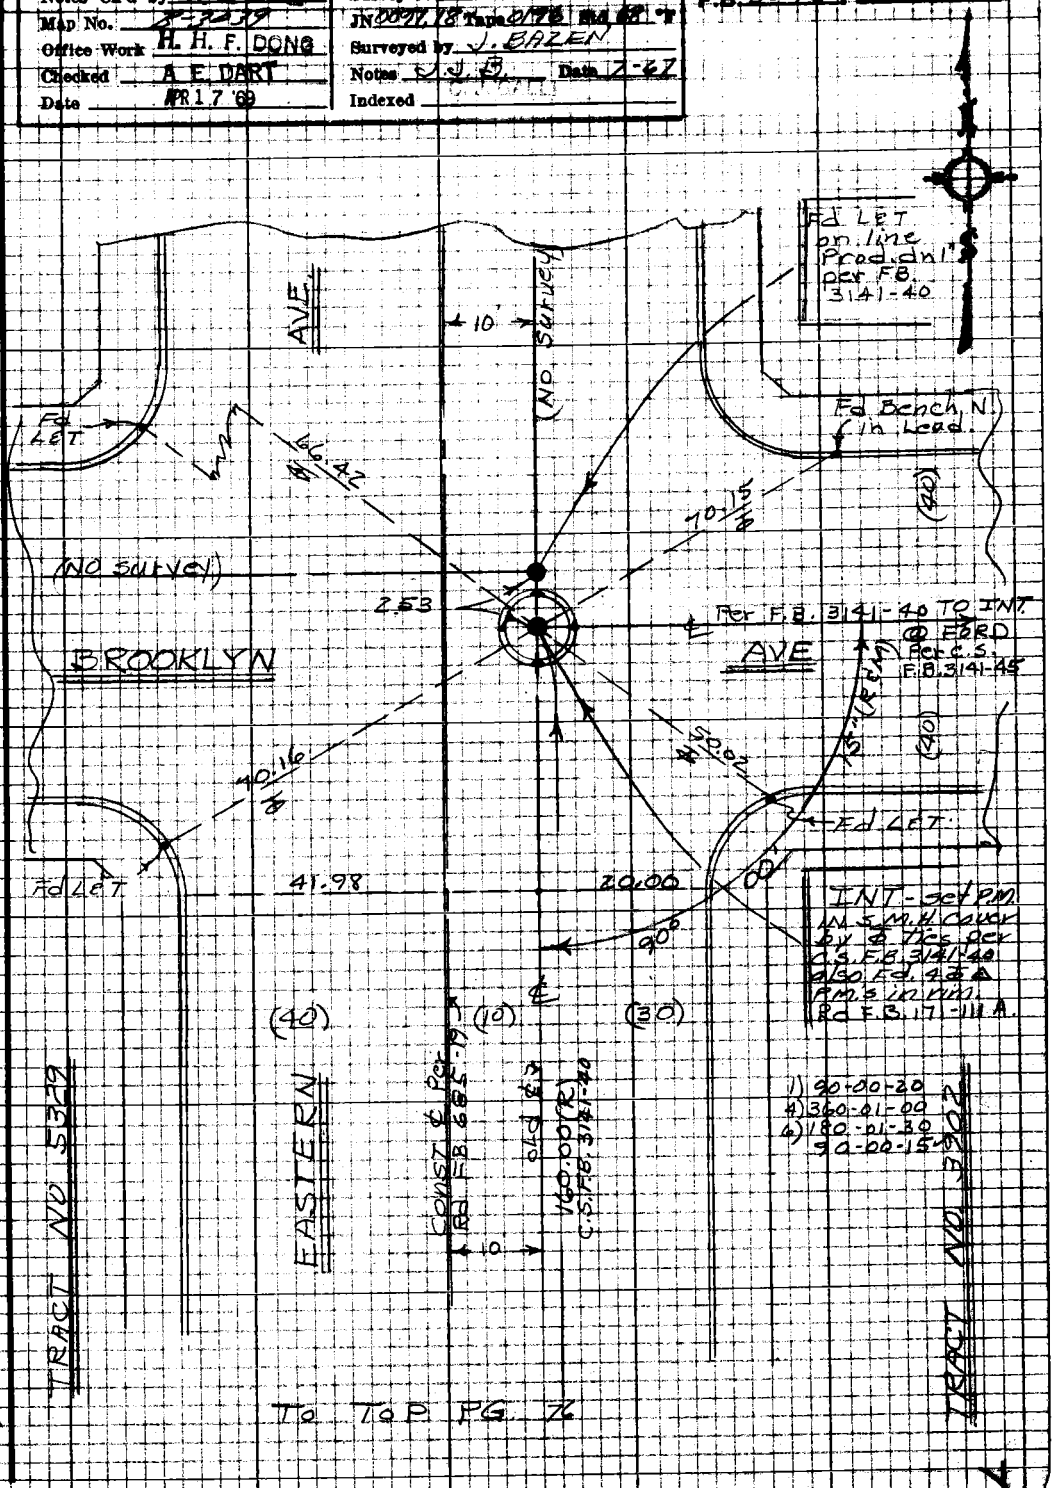

Note: Any Additions or Changes on this Sheet Must be Made or Circled in Red Ink With Date and Name of Person Making Change

Do not extend this side of this line.

PLEASE RETURN TO
LOS ANGELES COUNTY ENGINEER
403 LOS ANGELES COUNTY ENGINEERING BLDG.

W.S. 36 A-2

76P3095 CK #310 8-66

F.B. 3295 Pg. 78

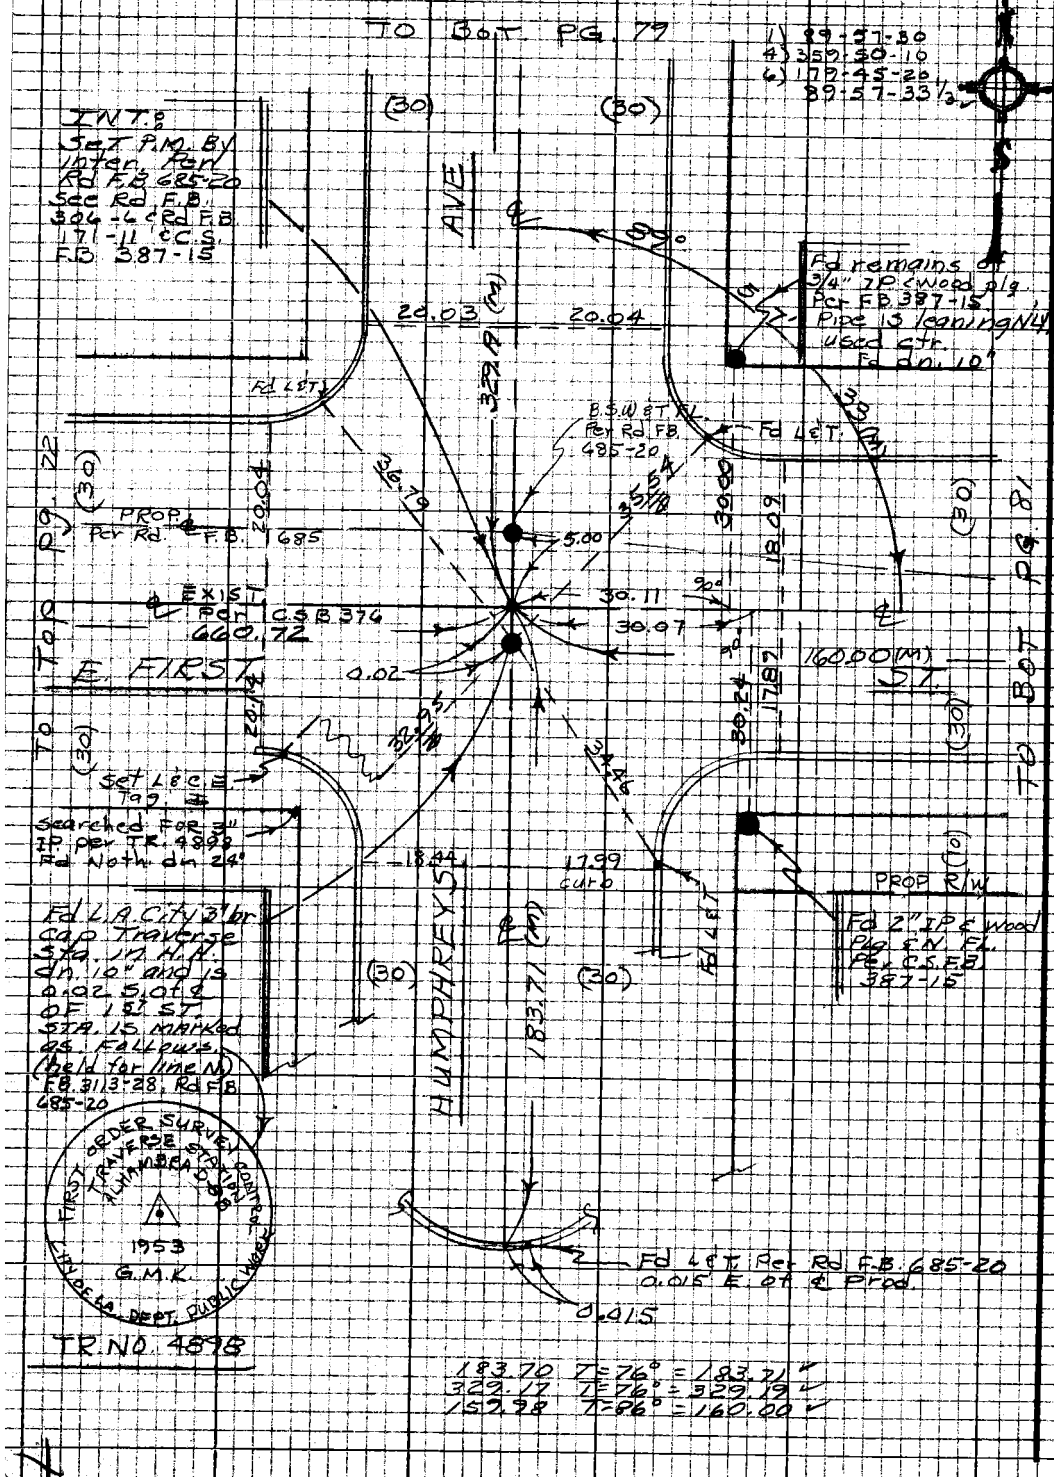

PLEASE RETURN TO
LOS ANGELES COUNTY ENGINEER
403 LOS ANGELES COUNTY ENGINEERING BLDG.

Note: Any Additions or Changes on this Sheet Must be Made or Circled in Red Ink With Date and Name of Person Making Change

Do not extend this side of this line.

Notes Ck'd by A. E. DART		Survey of 1ST ST. ℄	F.B. 3295 Pg. 79
Map No. [illegible]		JN 0097.18 Tape 0196 Std 68°F	
Office Work H. H. F. DONG		Surveyed by J. BAZEN	
Checked A. E. DART		Notes J J B Date 7-67	
Date APR 17 '69		Indexed C. J. GALLI	

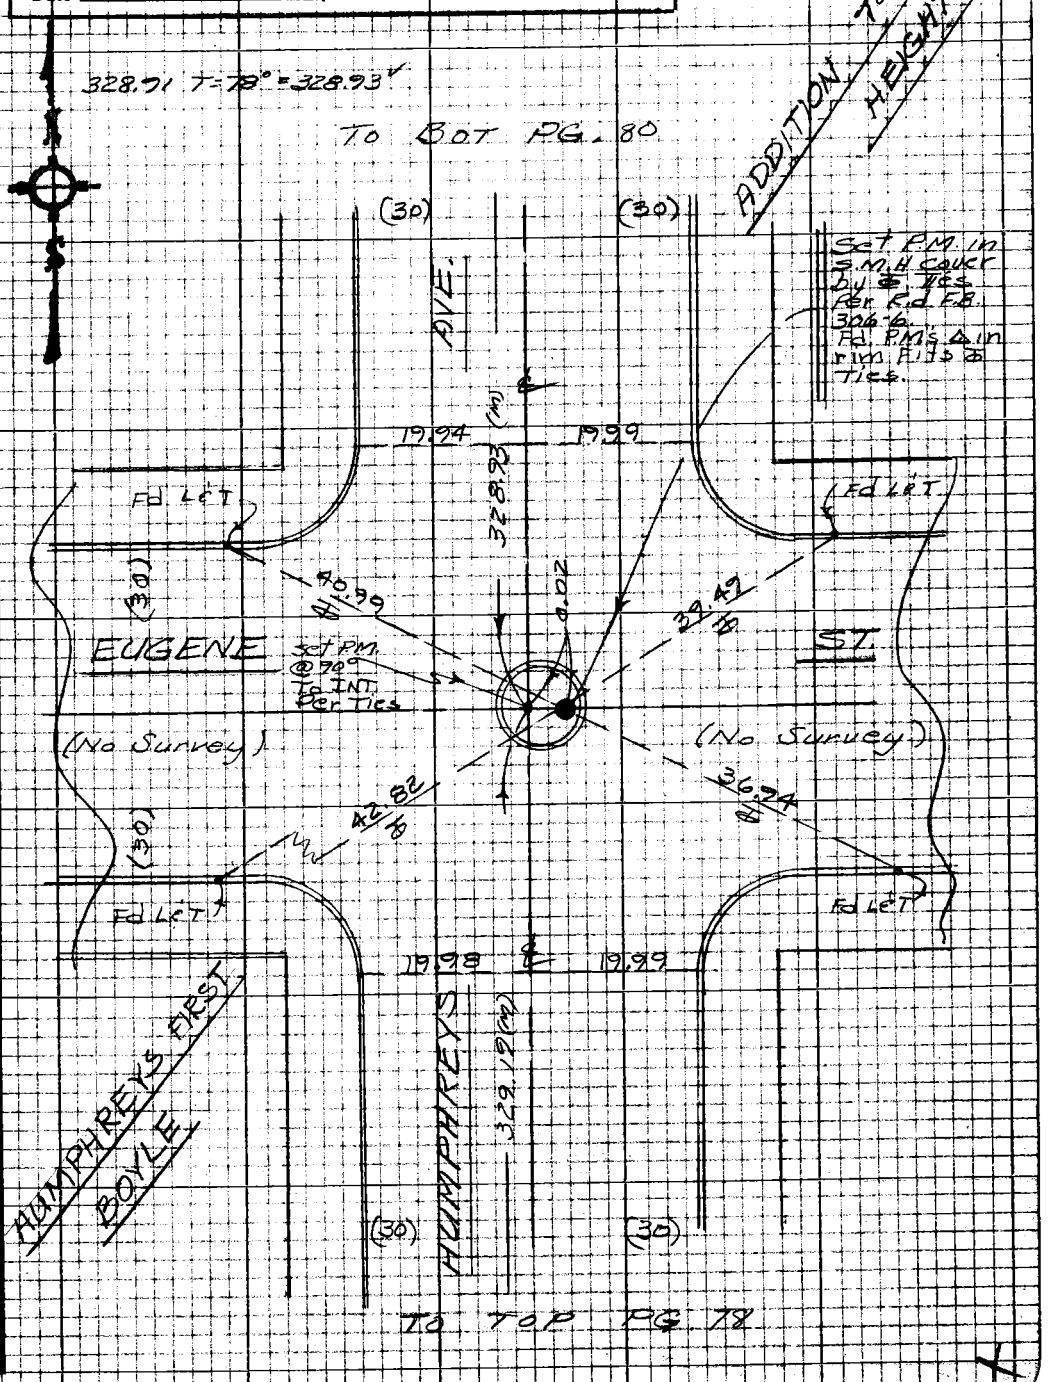

Note: Any Additions or Changes on this Sheet Must be Made or Circled in Red Ink With Date and Name of Person Making Change

Do not extend this side of this line.

PLEASE RETURN TO
LOS ANGELES COUNTY ENGINEER
403 LOS ANGELES COUNTY ENGINEERING BLDG.

W.S. 36 A-2

76P3098 CE #310 5-66

F.B. 3295 Pg. 80

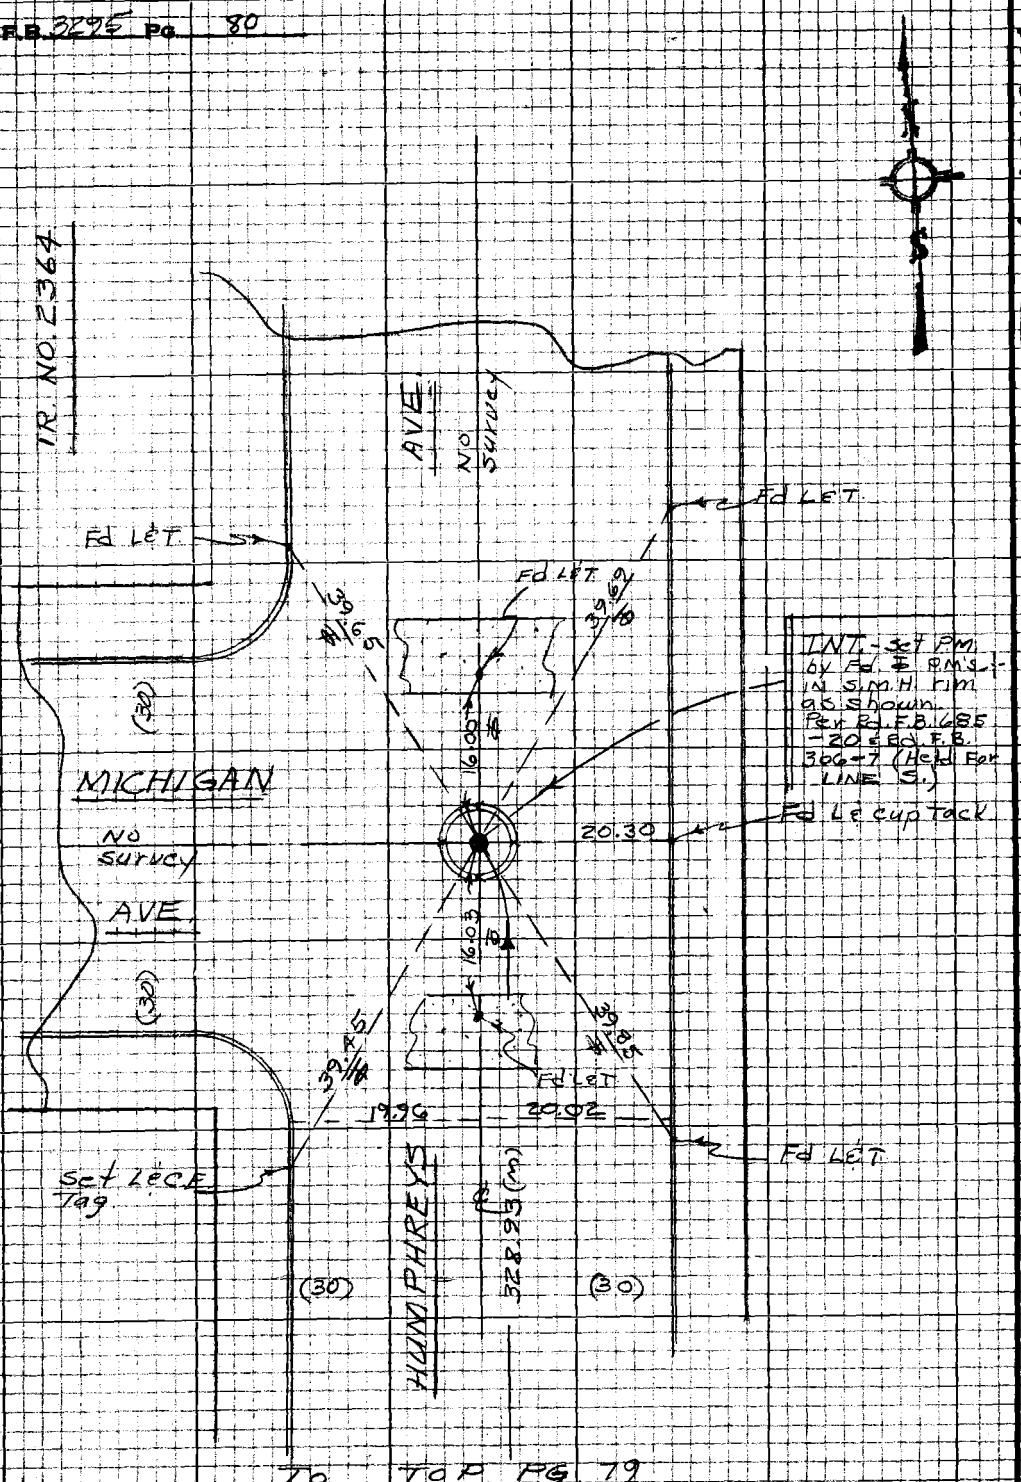

To TOP PG. 79

PLEASE RETURN TO
LOS ANGELES COUNTY ENGINEER
403 LOS ANGELES COUNTY ENGINEERING BLDG.

Do not extend this side of this line.

Note: Any Additions or Changes on this Sheet Must be Made or Circled in Red Ink With Date and Name of Person Making Change.

Notes Ck'd by A. E. DART		Survey of 1ST ST. ℄	F.B. 3295 Pg. 81
Map No. 8-3037		JN 0097.18 Tape 0176	
Office Work H. H. F. DONG		Surveyed by J. BAZEN	
Checked A. E. DART		Notes J. J. B. Date 7-67	
Date APR 17 '69		Indexed C. J. GALL	

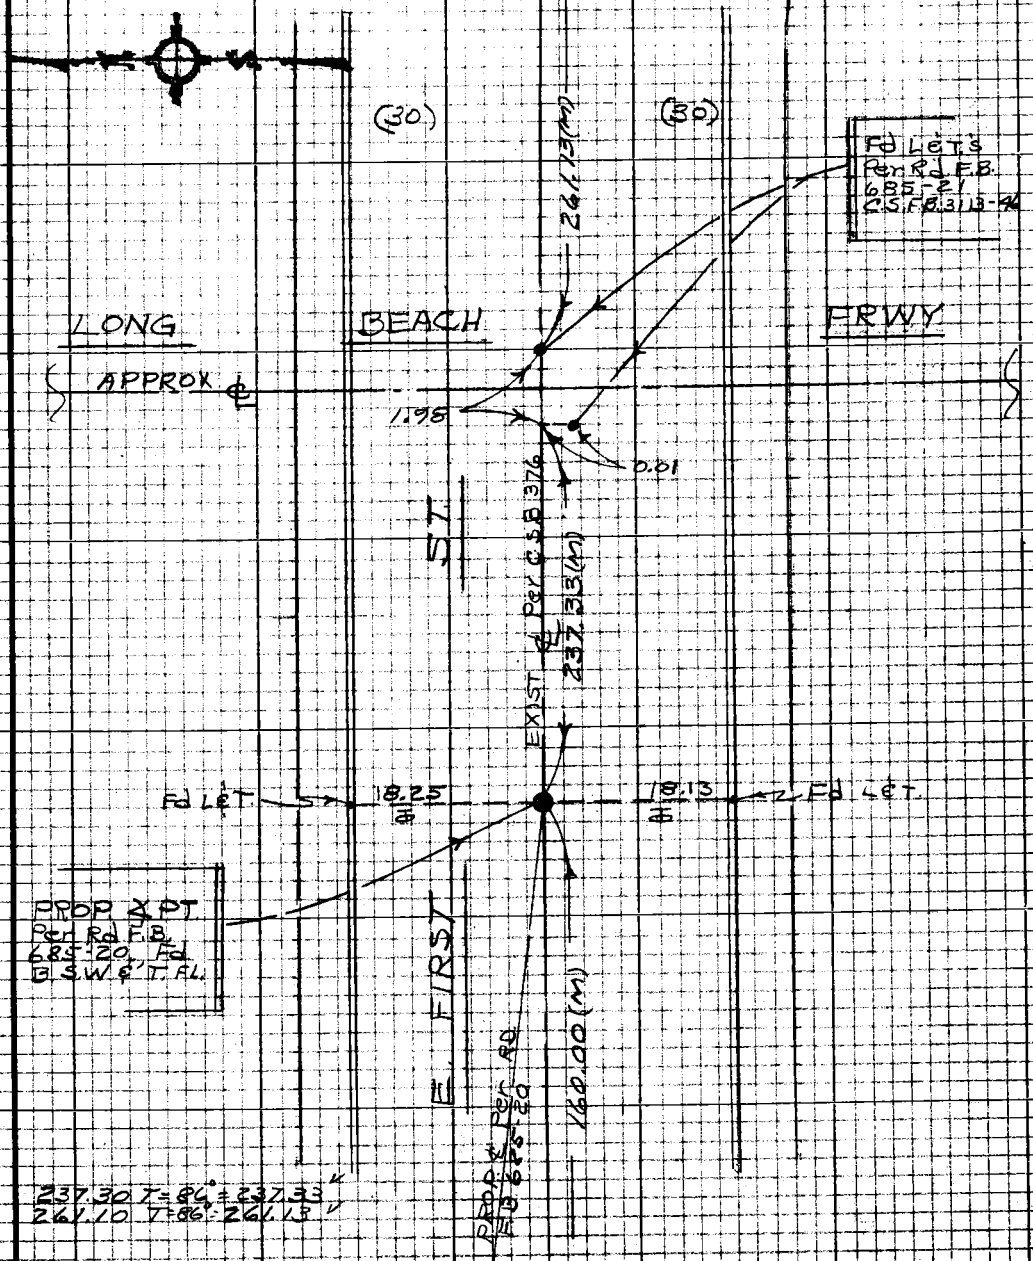

Note: Any Additions or Changes on this Sheet Must be Made or Circled in Red Ink With Date and Name of Person Making Change

Do not extend this side of this line.

PLEASE RETURN TO
LOS ANGELES COUNTY ENGINEER
403 LOS ANGELES COUNTY ENGINEERING BLDG.

76P3098 CE #310 8-66

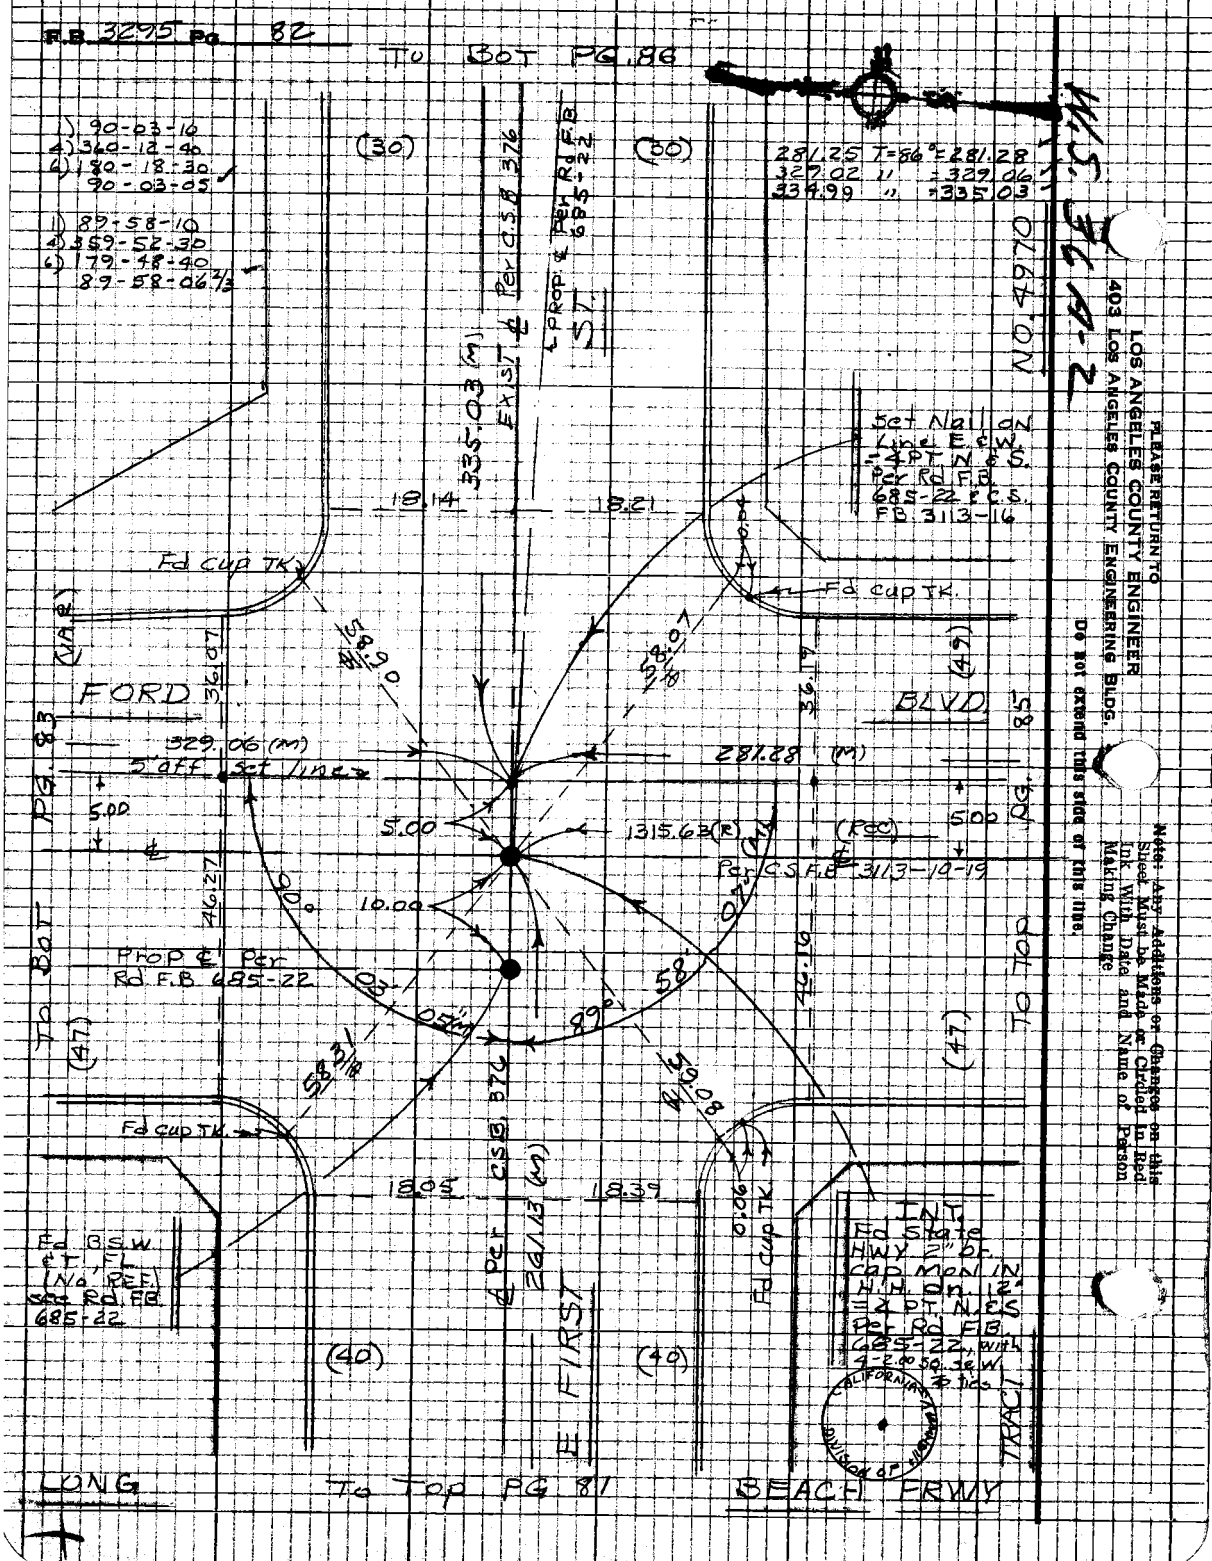

PLEASE RETURN TO
LOS ANGELES COUNTY ENGINEER
403 LOS ANGELES COUNTY ENGINEERING BLDG.
Do not extend this side of this line.

Note: Any Additions or Changes on this Sheet Must be Made or Circled in Red Ink With Date and Name of Person Making Change

Notes Ck'd by A. E. DART		Survey of 1ST ST ℄	F.B. 3295 Pg. 83
Map No. [illegible]		JN 0097.18 Tape 0196 Std 68 °F	
Office Work H. H. F. DONG		Surveyed by J. BAZEN	
Checked A. E. DART		Notes J.J.B. Date 7-67	
Date [illegible] 17 '60		Indexed [illegible]	

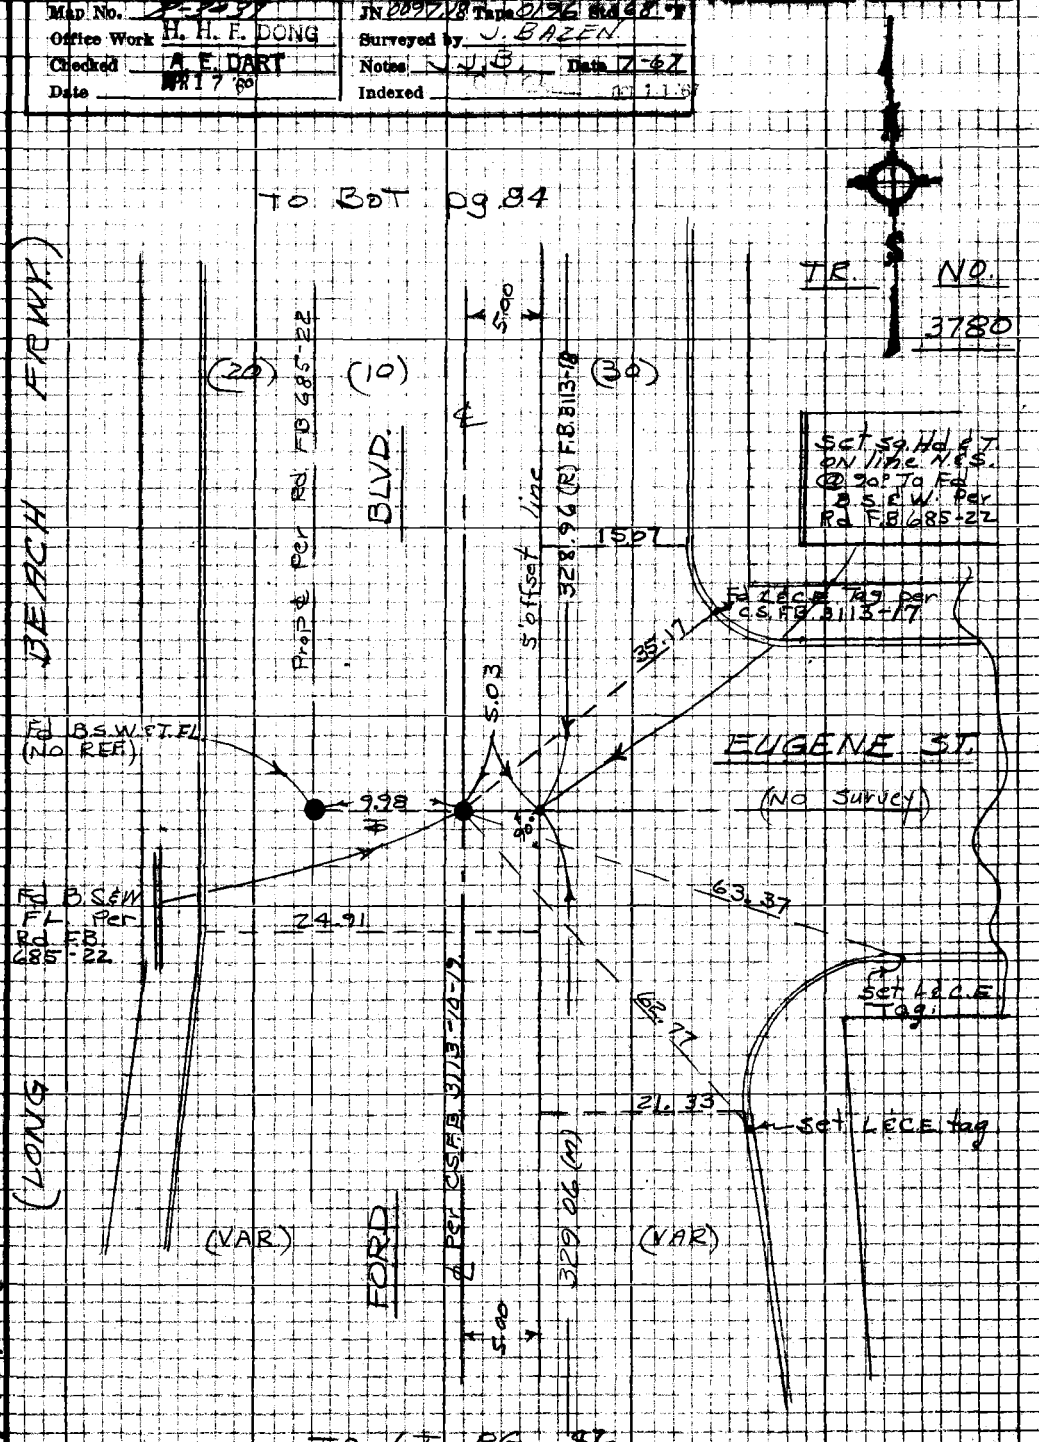

Note: Any Additions or Changes on this Sheet Must be Made or Circled in Red Ink With Date and Name of Person Making Change

Do not extend this side of this line.

PLEASE RETURN TO
LOS ANGELES COUNTY ENGINEER
403 LOS ANGELES COUNTY ENGINEERING BLDG.

W.S. 36 A-2

76P3095 CE #310 5-66

F.B. 3295 Pg. 84

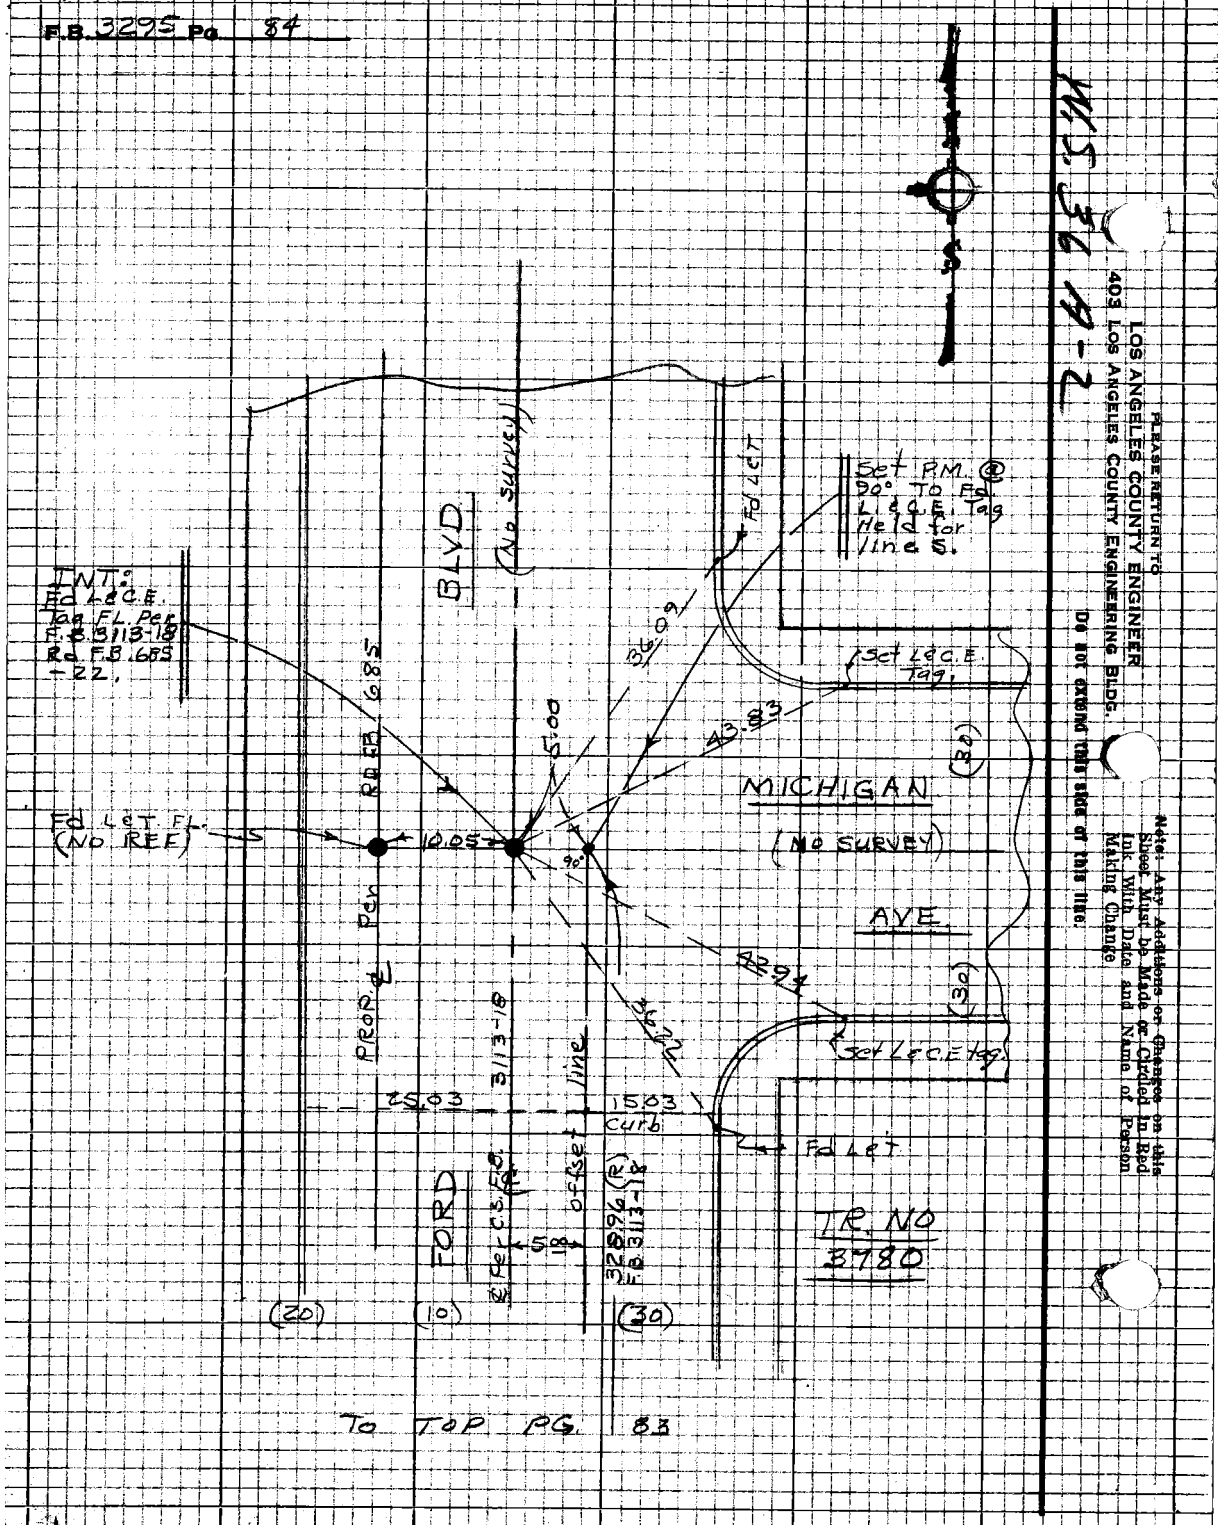

To Top Pg. 83

Notes Ck'd by A. E. DART	Survey of 1ST ST. ℄	F.B. 3295 Pg. 85
Map No. 8-3039	JN 0097.18 Tape 0196 Std 68 °F	
Office Work H. H. F. DONG	Surveyed by J. BAZEN	
Checked A. E. DART	Notes J. J. B. Date 7-67	
Date APR 17 '69	Indexed C. J. GALLI	

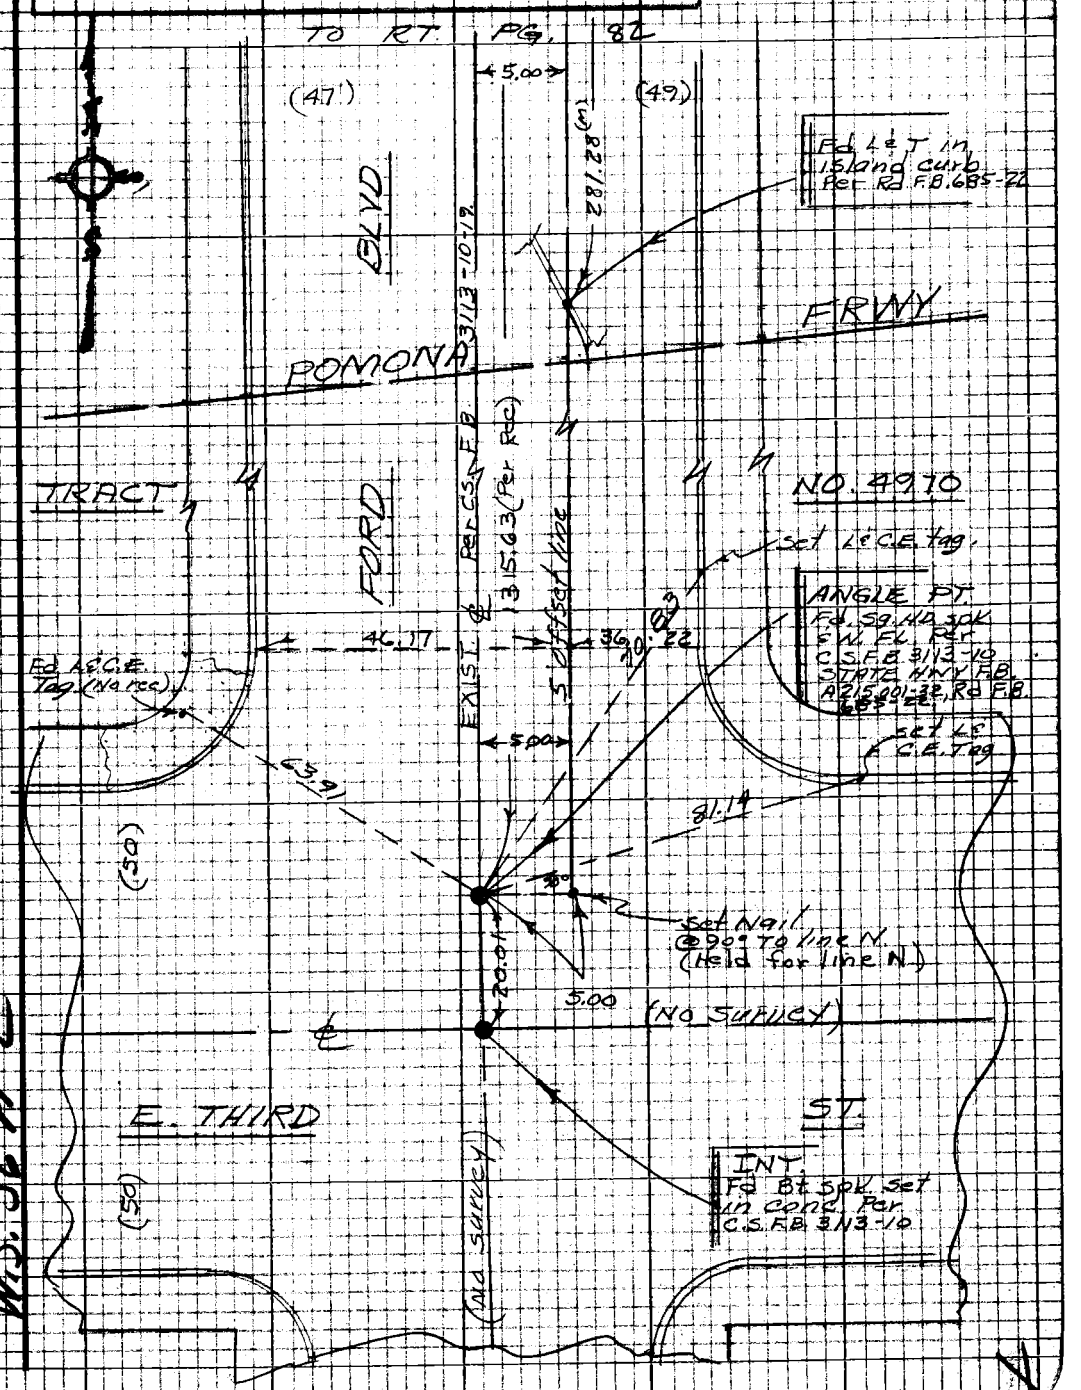

Note: Any Additions or Changes on this Sheet Must be Made or Circled in Red Ink With Date and Name of Person Making Change

Do not extend this side of this line.

PLEASE RETURN TO
LOS ANGELES COUNTY ENGINEER
403 LOS ANGELES COUNTY ENGINEERING BLDG.

W.S. 36 A-2

76P3095 CE #310 8-66

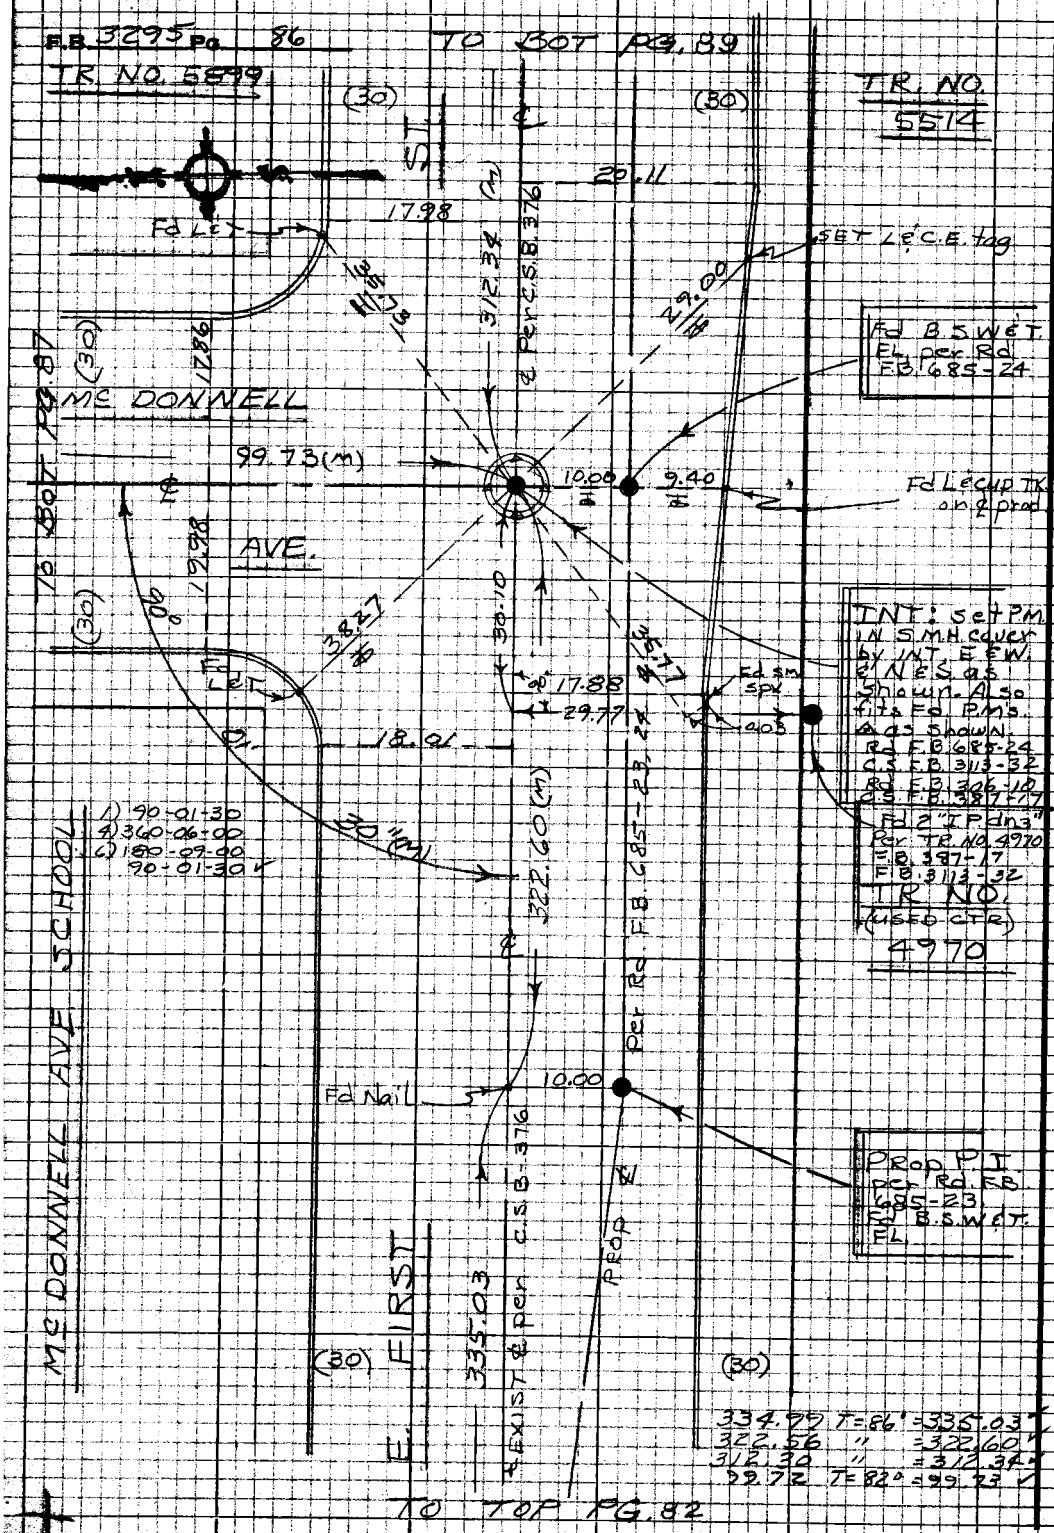

W.S. 36 A-2

PLEASE RETURN TO
LOS ANGELES COUNTY ENGINEER
403 LOS ANGELES COUNTY ENGINEERING BLDG.

Note: Any Additions or Changes on this Sheet Must be Made or Circled in Red Ink With Date and Name of Person Making Change

Do not extend this side of this line.

Notes Ck'd by A. E. DART	Survey of 1ST ST. ℄	F.B. 3295	Pg. 87
Map No. 8-2038	FN 0097.18 Tape 0196 Std 68°F		
Office Work H. H. F. DONG	Surveyed by BAZEN		
Checked A. E. DART	Notes J. J. B. Date 7-67		
Date APR 17 '69	Indexed C. J. GALLI		

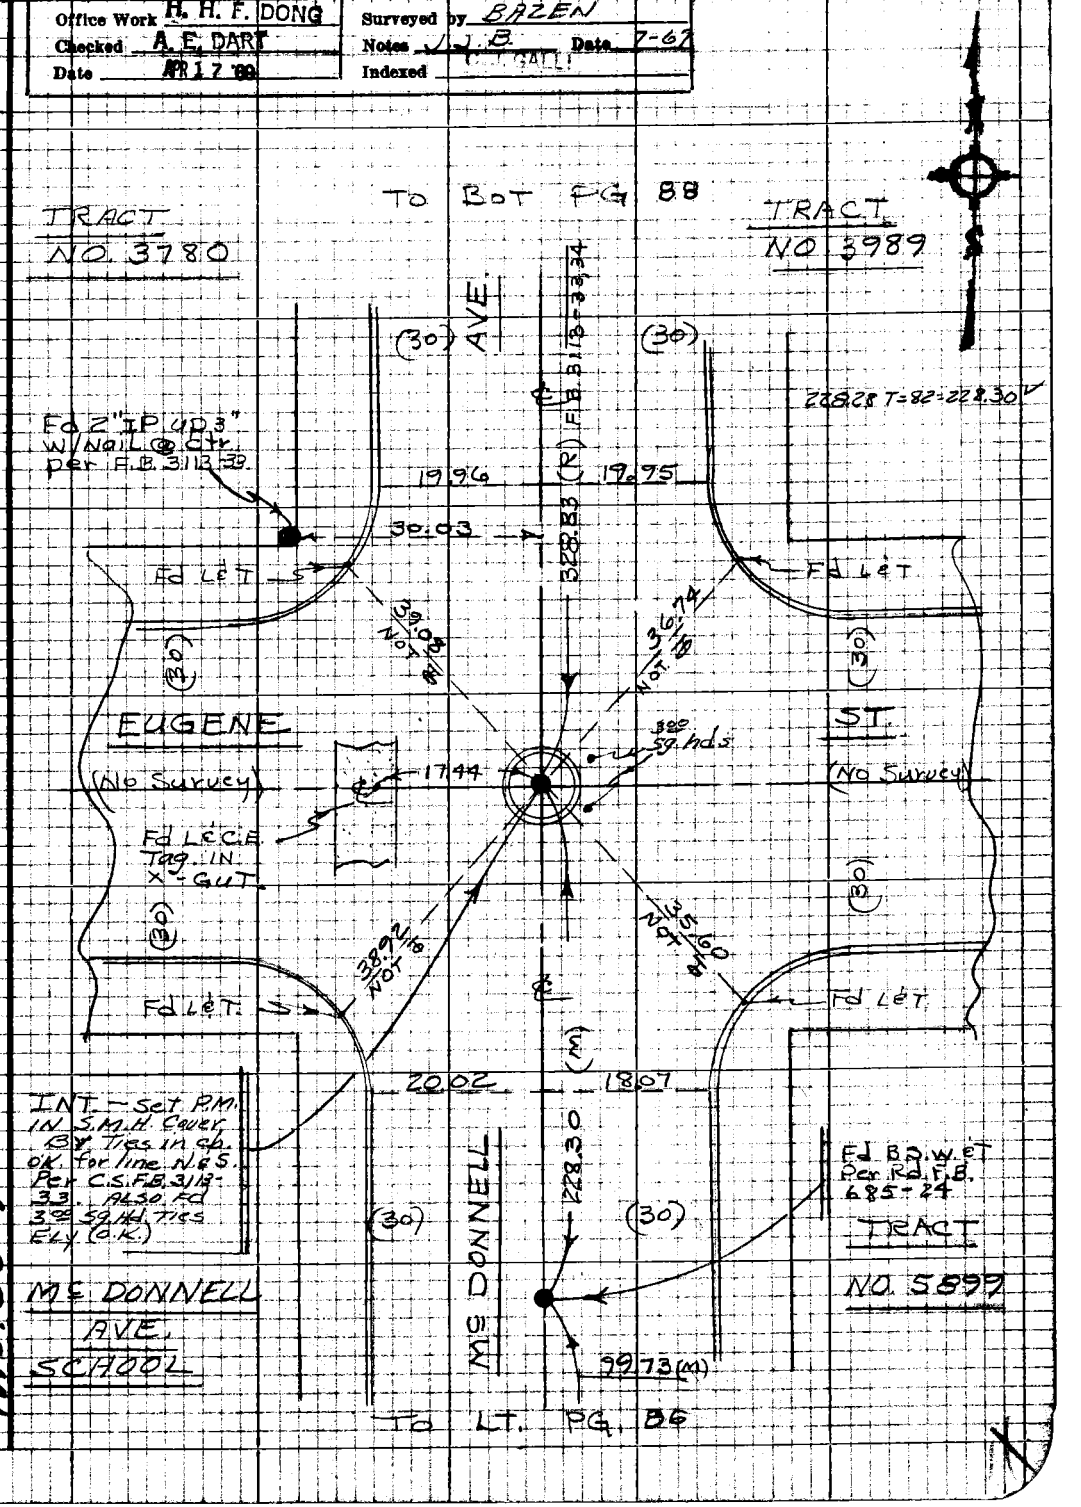

Note: Any Additions or Changes on this Sheet Must be Made or Circled in Red Ink With Date and Name of Person Making Change

PLEASE RETURN TO
LOS ANGELES COUNTY ENGINEER
403 LOS ANGELES COUNTY ENGINEERING BLDG.

Do not extend this side of this line.

W.S. 36 A-2

76P3098 CE #310 5-66

F.B. 3295 Pg. 88

W.S. 36 A-2

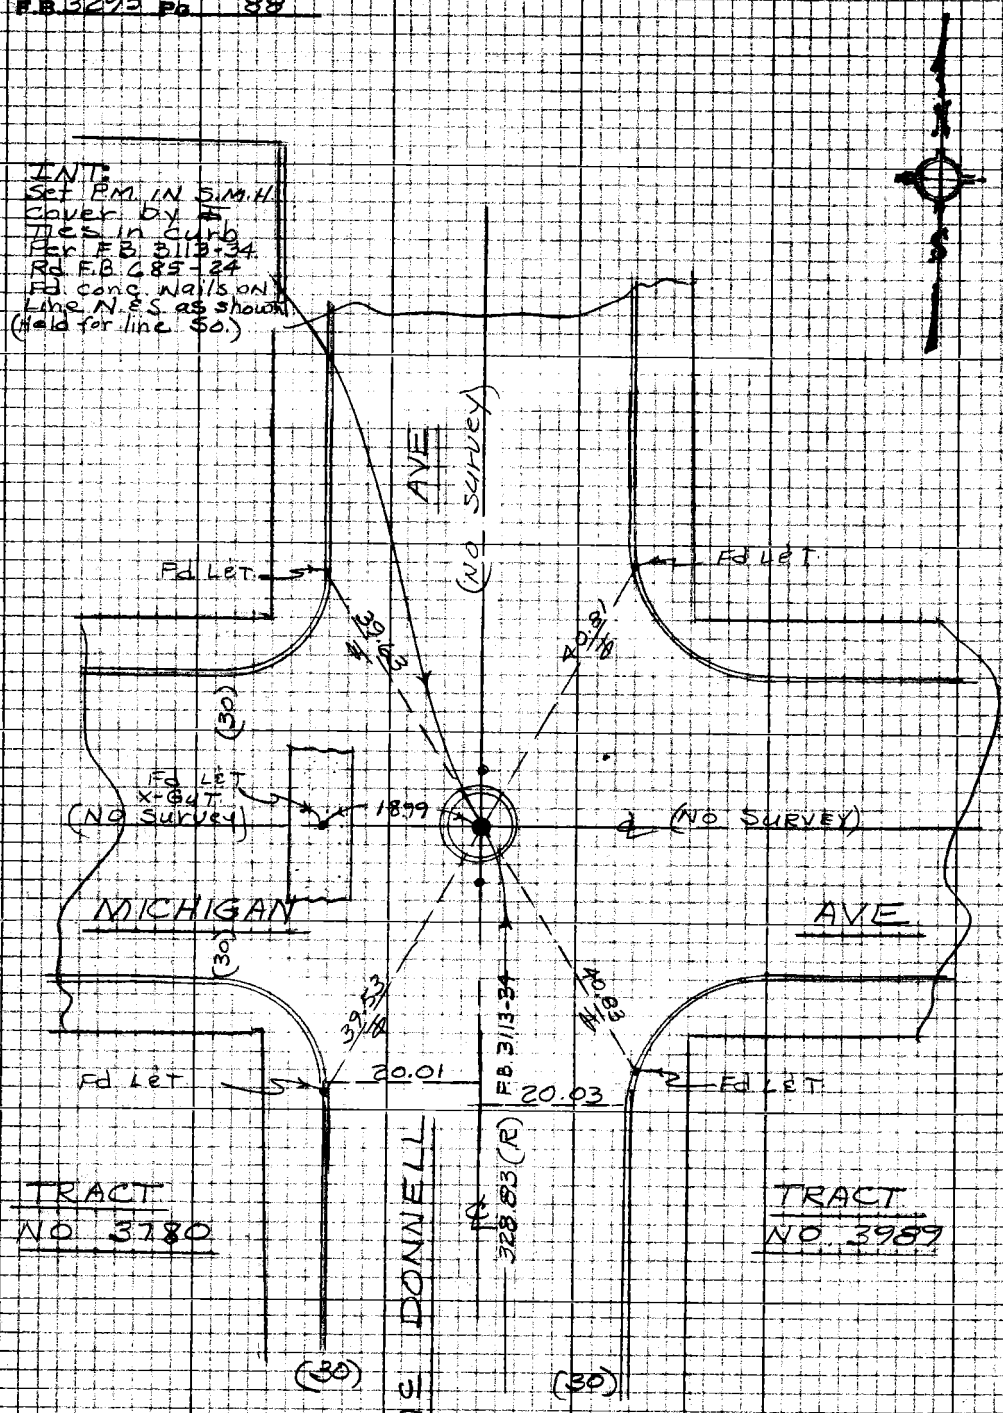

TO TO pg 87

PLEASE RETURN TO
LOS ANGELES COUNTY ENGINEER
403 LOS ANGELES COUNTY ENGINEERING BLDG.
Do not extend this side of this line.
Note: Any Additions or Changes on this Sheet Must be Made or Circled in Red Ink With Date and Name of Person Making Change.

Notes Ck'd by A. E. DART	Survey of 1ST ST. ℄	F.B. 3295	Pg. 89
Map No. R-2077	IN 0097.18 Tape 0196 Std 68 °F		
Office Work H. H. F. DONG	Surveyed by BAZEN		
Checked A. E. DART	Notes J.J.B. Date 8-67		
Date APR 17 '68	Indexed		

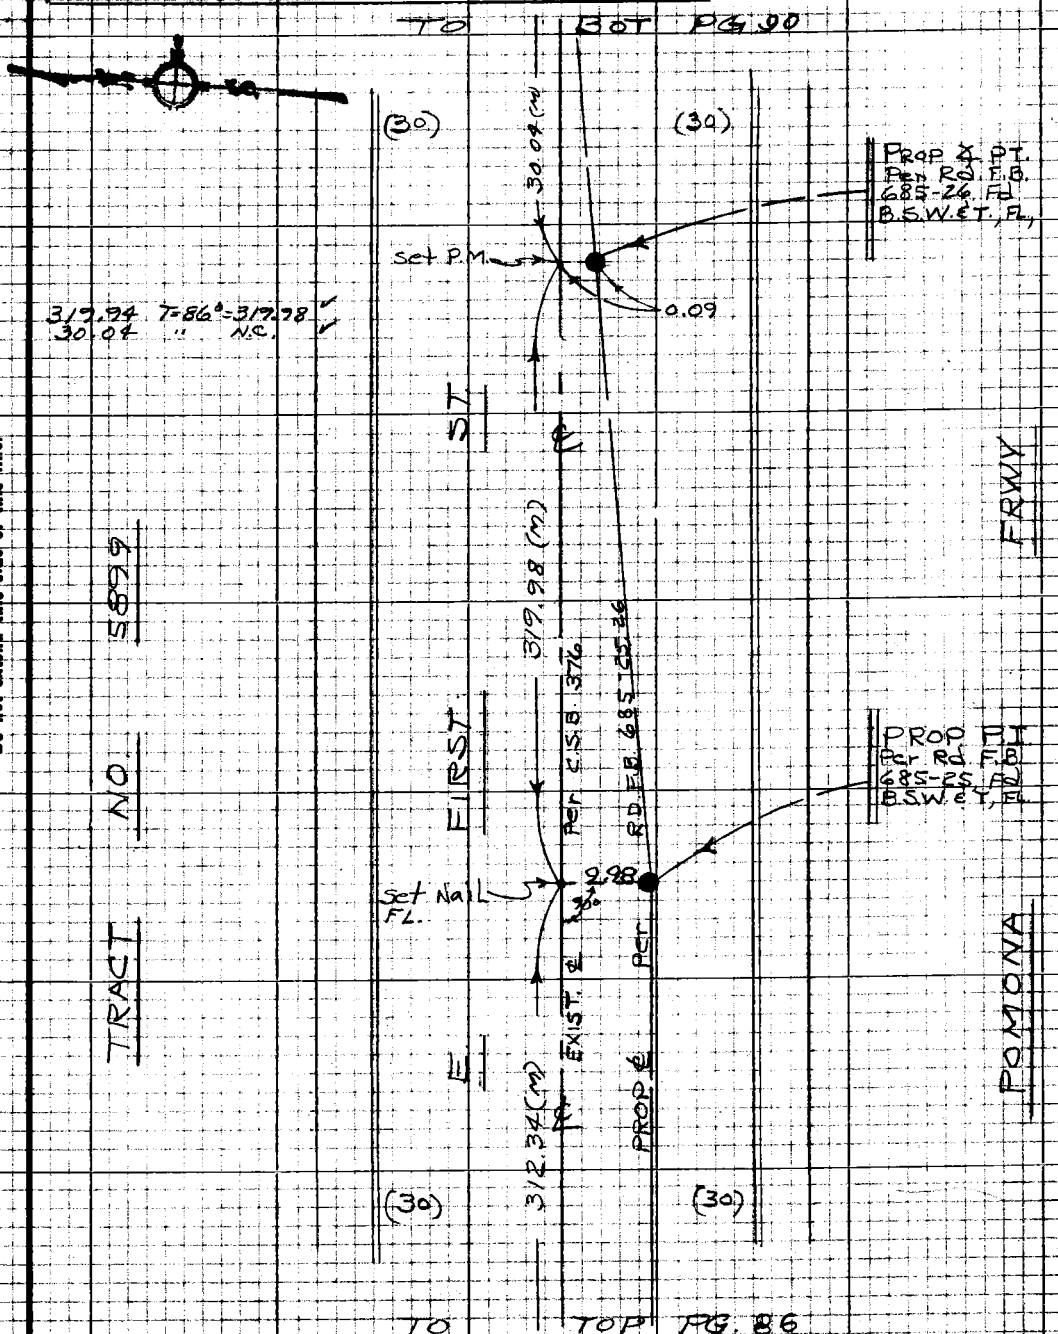

Note: Any Additions or Changes on this Sheet Must be Made or Circled in Red Ink With Date and Name of Person Making Change

Do not extend this side of this line.

PLEASE RETURN TO
LOS ANGELES COUNTY ENGINEER
403 LOS ANGELES COUNTY ENGINEERING BLDG.

76P3098 CK #310 8-66

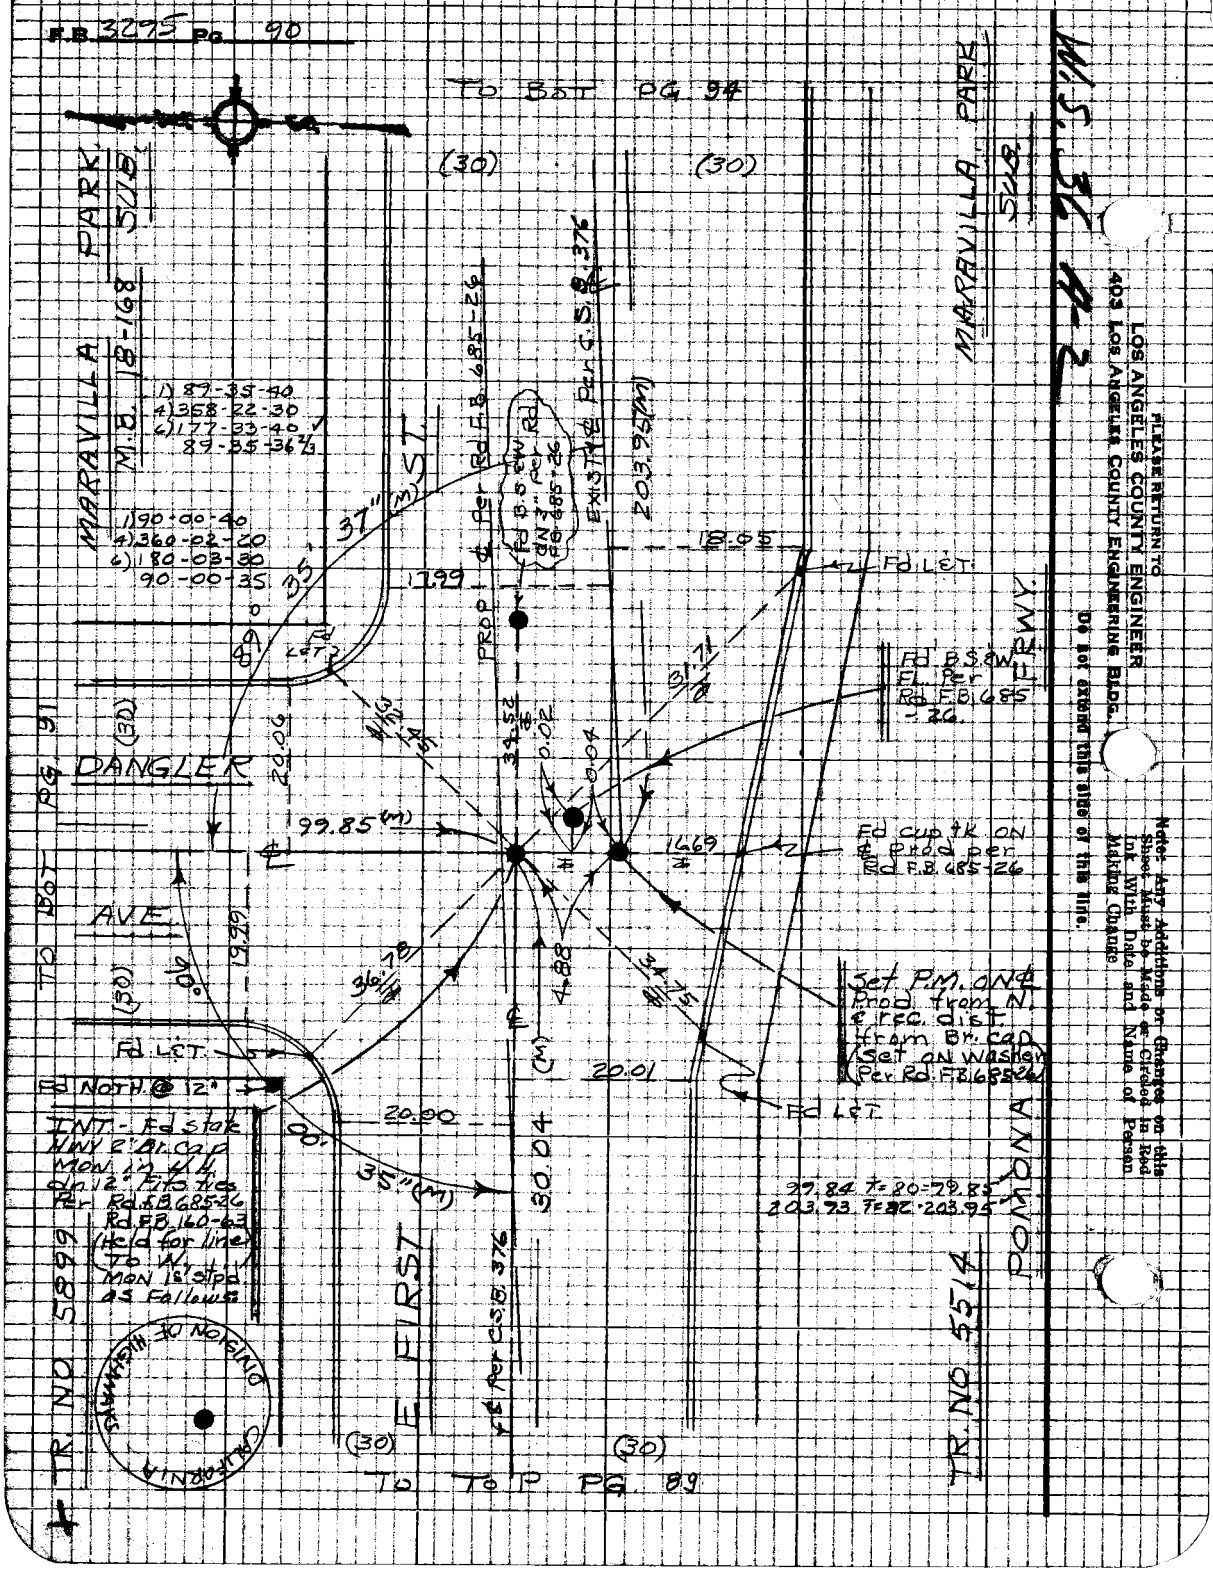
F.B. 3295 Pg. 90
TO BOT PG. 94
(30)
(30)
MARAVILLA PARK SUB.
M.B. 18-168
1) 89-35-40
4) 358-22-30
6) 177-33-40
89-35-36 2/3
1) 90-00-40
4) 360-02-20
6) 180-03-30
90-00-35
MARAVILLA PARK SUB.
M.S. 36 4-2
PLEASE RETURN TO
LOS ANGELES COUNTY ENGINEER
403 LOS ANGELES COUNTY ENGINEERING BLDG.
Do not extend this side of this line.
Note: Any Additions or Changes on this Sheet Must be Made or Circled in Red Ink With Date and Name of Person Making Change
DANGLER AVE.
TO BOT PG. 91
TR. NO 5899
TR. NO 5514
POMONA FRWY.
E FIRST ST.
Fd LET.
Fd B.S.&W. FL. Per Rd F.B. 685-26
Fd cup tk ON ℄ Prod per Rd F.B. 685-26
Set P.M. ON ℄ Prod. from N. & rec. dist. from Br. cap (Set on washer Per Rd. F.B. 685-26)
Fd NOTH. @ 12"
INT. - Fd stak HWY 2" Br. cap MON. in 4 H. dn 12" Fits tie Per Rd. F.B. 685-26 Rd. F.B. 160-63 (Held for line) To W. MON is stpd as Follows
99.84 T=80-79.85
203.73 T=82-203.95
TO TOP PG. 89
CALIFORNIA DIVISION OF HIGHWAYS

Notes Ck'd by A. E. DART	Survey of 1ST ST. ℄	F.B. 3295	Pg. 91
Map No. [illegible]	IN 0092.18 Tape 0196 Std 68 °F		
Office Work H. H. F. DONG	Surveyed by BAZEN		
Checked A. E. DART	Notes J. J. B. Date 8-67		
Date APR 17 '68	Indexed		

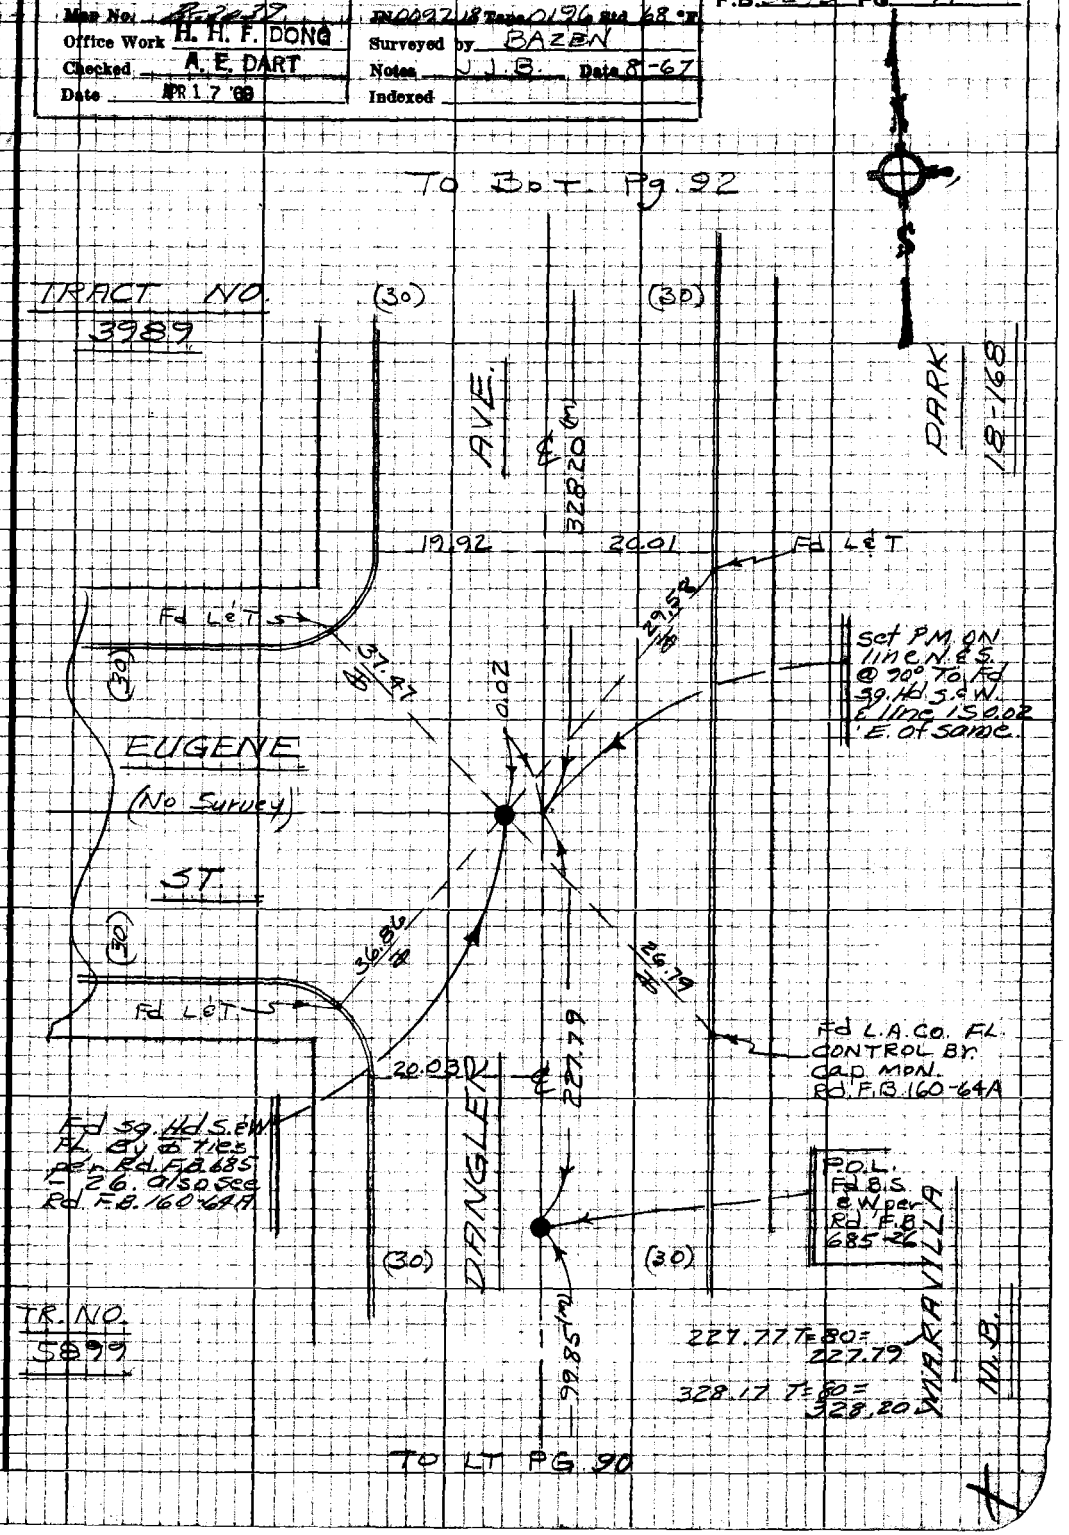

Note: Any Additions or Changes on this Sheet Must be Made or Circled in Red Ink With Date and Name of Person Making Change

Do not extend this side of this line.

PLEASE RETURN TO
LOS ANGELES COUNTY ENGINEER
403 LOS ANGELES COUNTY ENGINEERING BLDG.

W.S. 36 A-2

76P3098 CE #310 5-66

F.B. 3295 Pg. 92

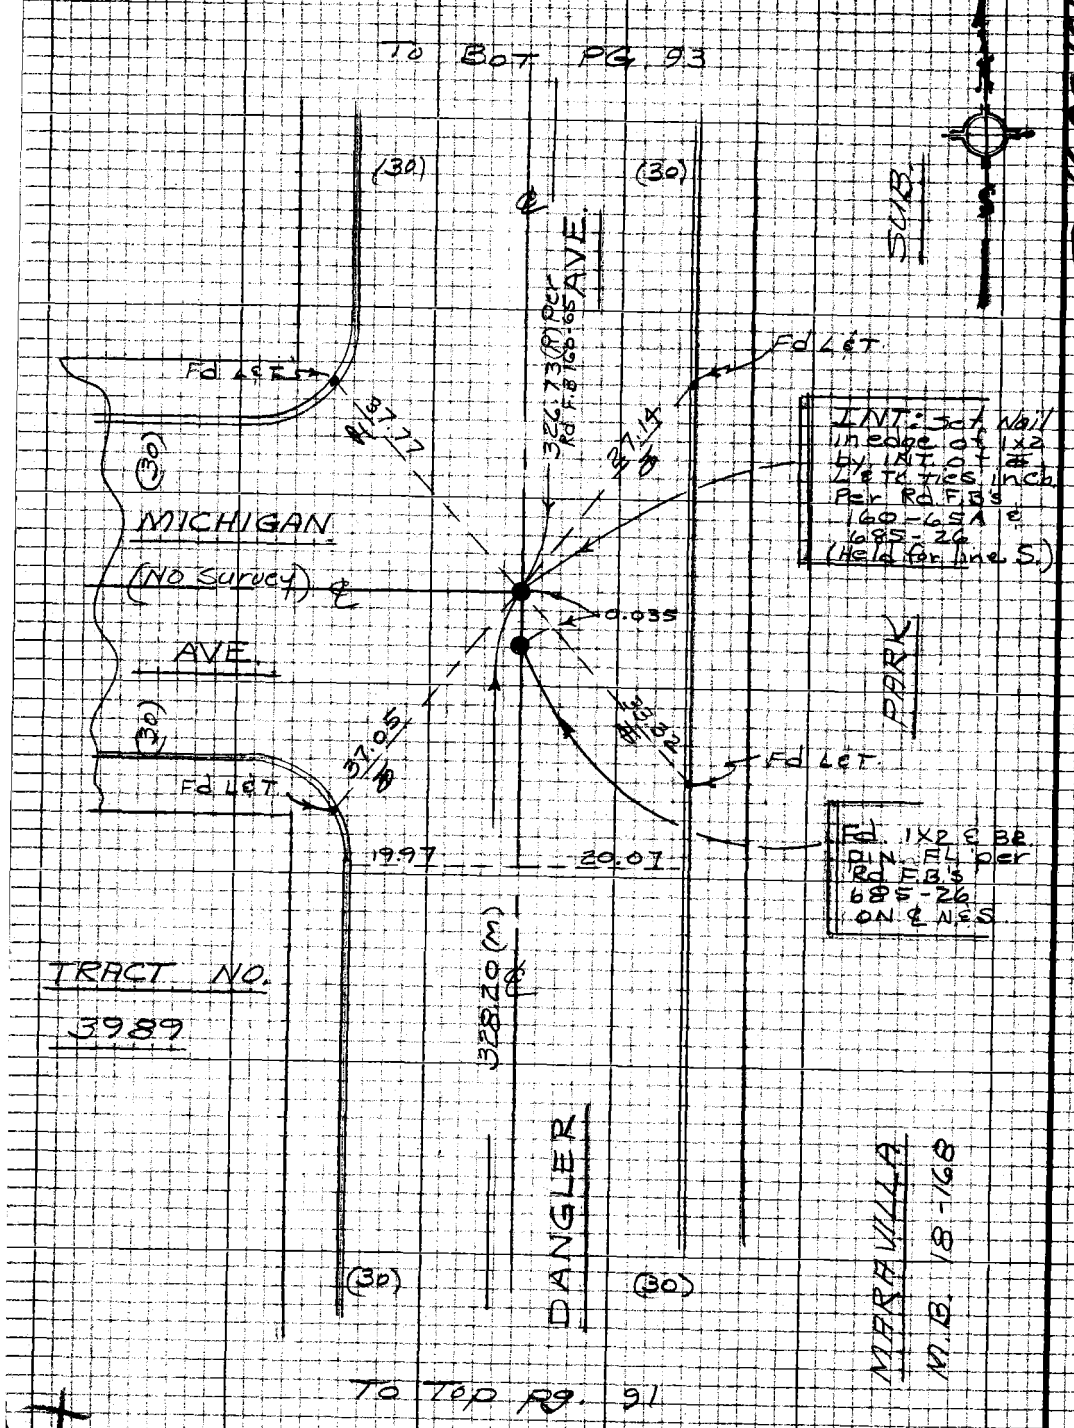

W.S. 36 A-2

PLEASE RETURN TO
LOS ANGELES COUNTY ENGINEER
403 LOS ANGELES COUNTY ENGINEERING BLDG.

Do not extend this side of this line.

Note: Any Additions or Changes on this Sheet Must be Made or Circled in Red Ink With Date and Name of Person Making Change

Notes Ck'd by A. E. DART	Survey of 1ST ST. ℄	F.B. 3295	Pg. 93
Map No. R-2039	IN 0097.18 Tape 0196 Std 68 °F		
Office Work H. H. F. DONG	Surveyed by BAZEN		
Checked A. E. DART	Notes V. J. B. Date 8-67		
Date APR 17 '69	Indexed C. J. GALLI		

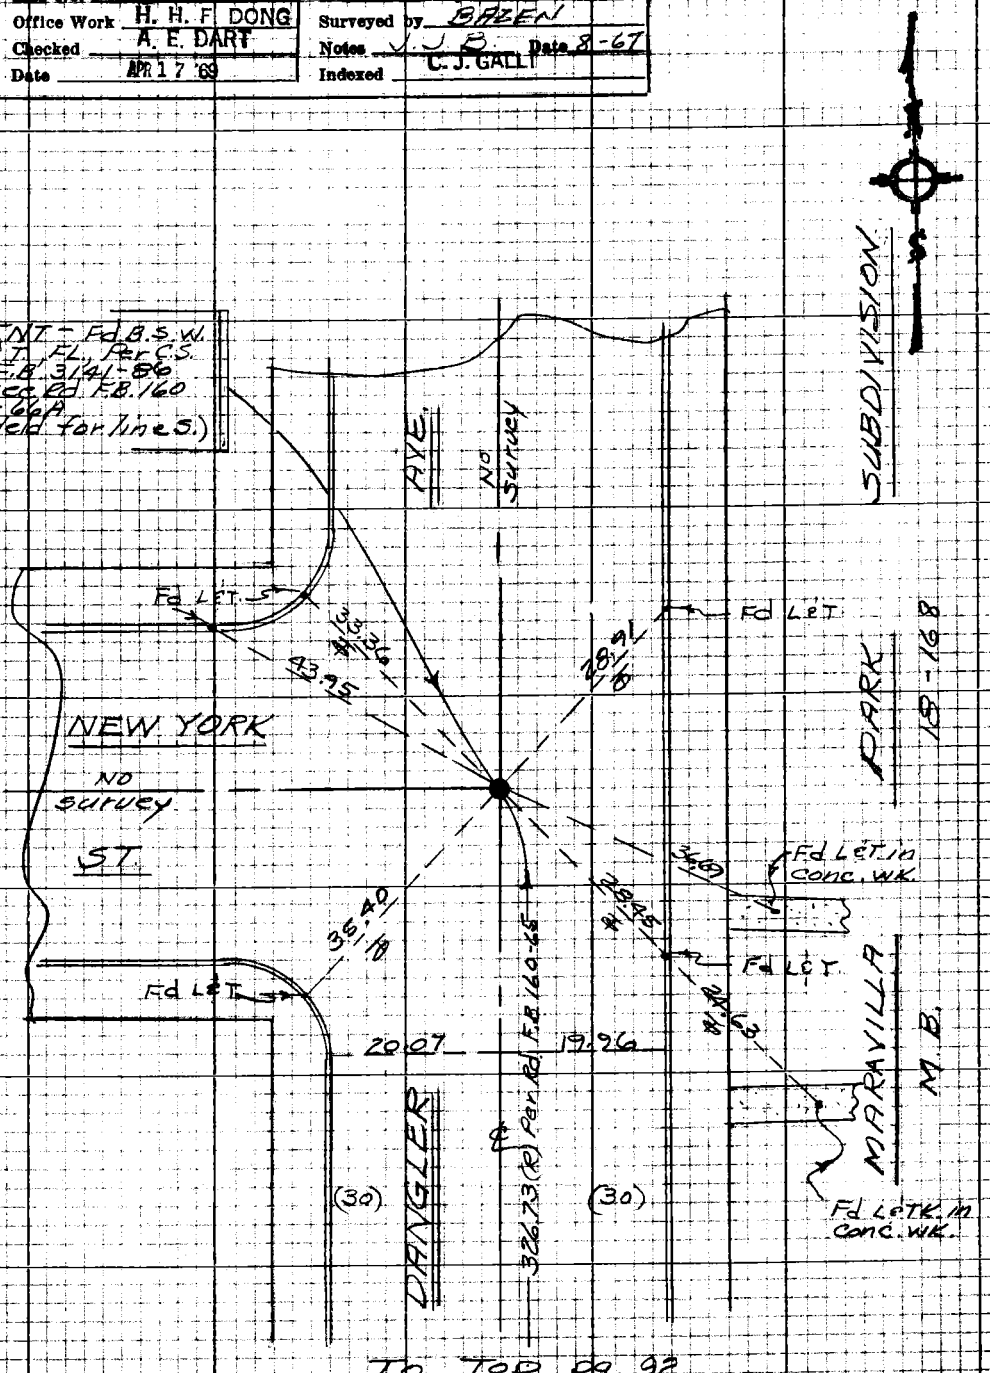

To Top pg. 92

Note: Any Additions or Changes on this Sheet Must be Made or Circled in Red Ink With Date and Name of Person Making Change

Do not extend this side of this line.

PLEASE RETURN TO
LOS ANGELES COUNTY ENGINEER
403 LOS ANGELES COUNTY ENGINEERING BLDG.

W.S. 36 A-2

76P3095 CE #310 8-68

F.B. 3295 Pg. 94

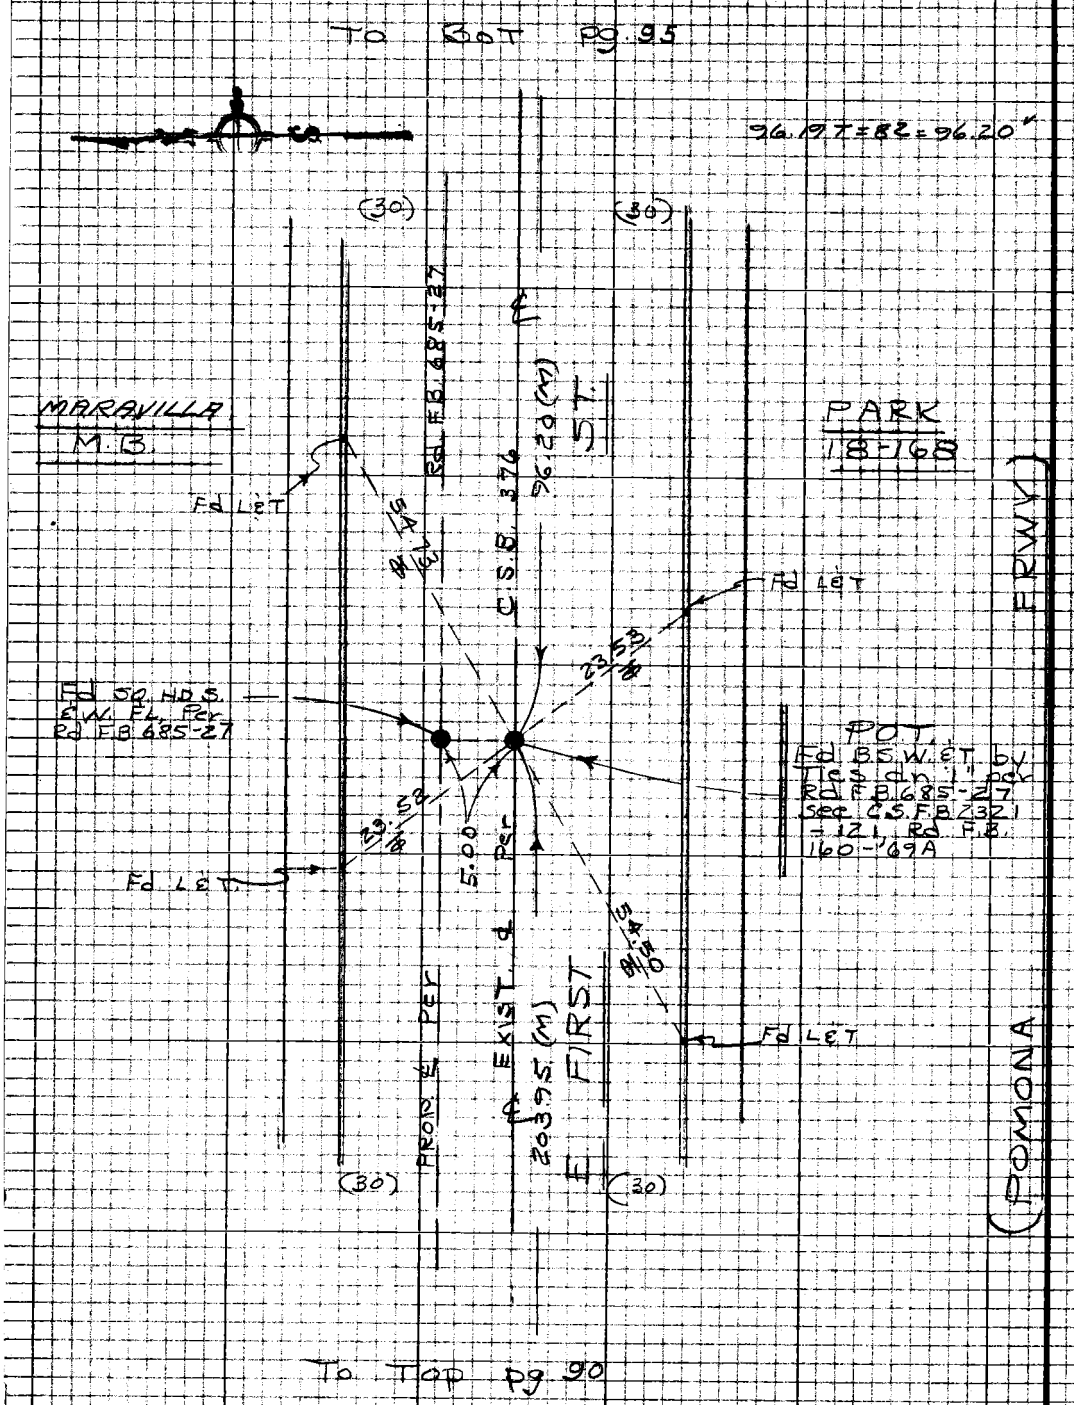

PLEASE RETURN TO
LOS ANGELES COUNTY ENGINEER
403 LOS ANGELES COUNTY ENGINEERING BLDG.

Do not extend this side of this line.

Note: Any Additions or Changes on this Sheet Must be Made or Circled in Red Ink With Date and Name of Person Making Change

Notes Ck'd by A. E. DART	Survey of 1ST ST. ℄	F.B. 3295 Pg 95	
Map No. 3-2029	IN 0097.18 Tape 0196 Std 68 °F		
Office Work H. H. F. DONG	Surveyed by BAZEN		
Checked A. E. DART	Notes J. J. B. Date 8-67		
Date APR 17 '68	Indexed C. J. GALLI		

1) 89-35-40
4) 358-22-30
6) 177-33-40
89-35-36 2/3

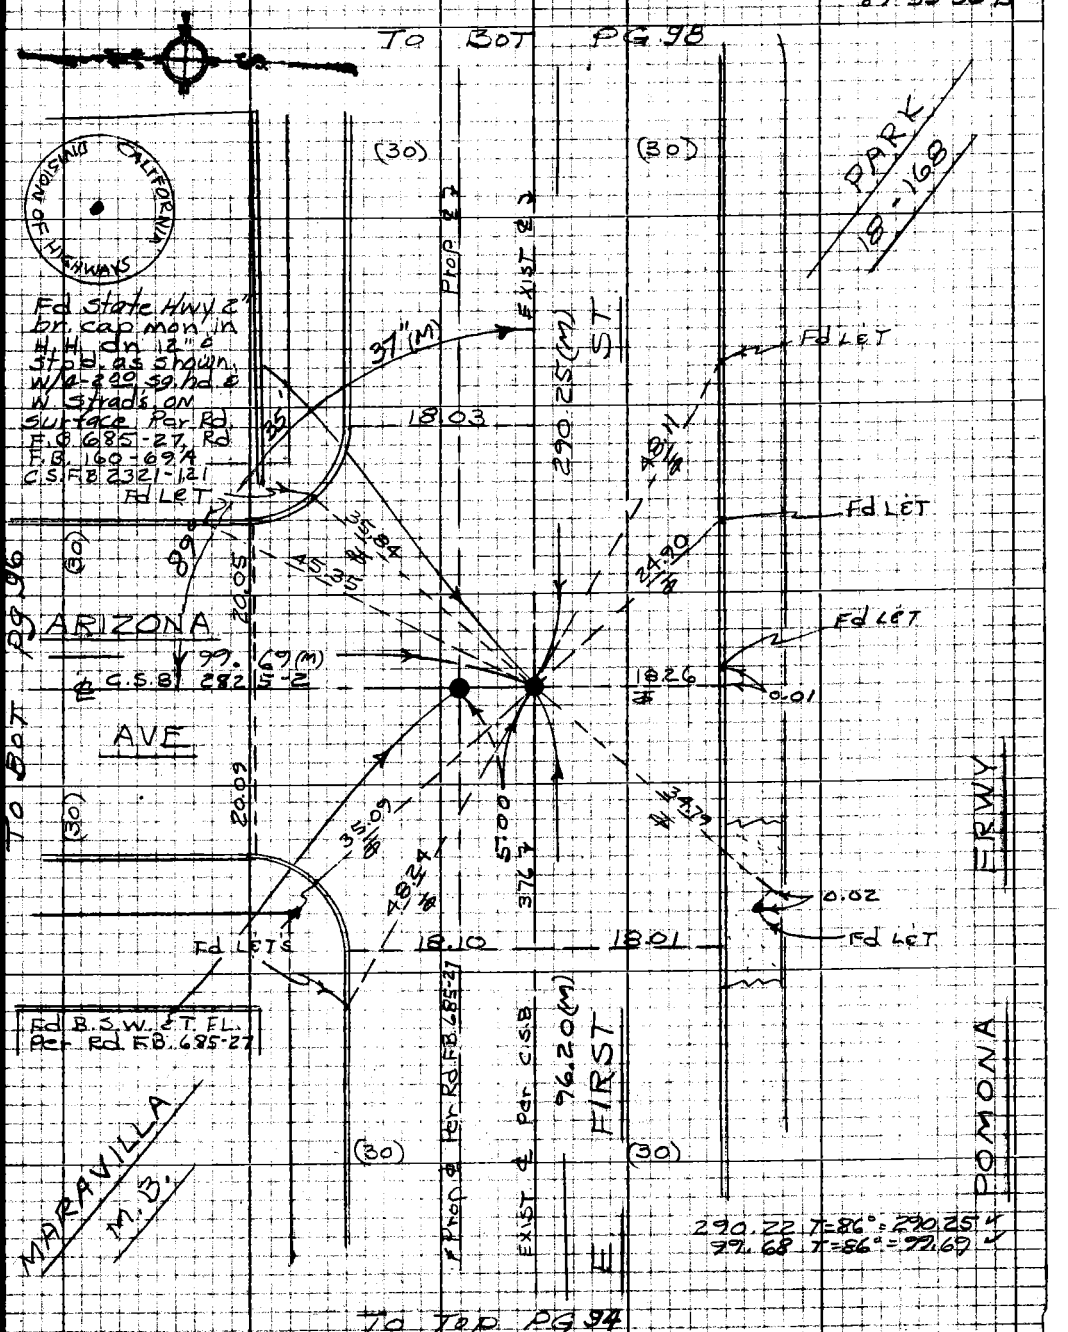

Note: Any Additions or Changes on this Sheet Must be Made or Circled in Red Ink With Date and Name of Person Making Change

Do not extend this side of this line.

PLEASE RETURN TO
LOS ANGELES COUNTY ENGINEER
403 LOS ANGELES COUNTY ENGINEERING BLDG.

W.S. 36 A-2

76P3098 CK #310 8-66

F.B. 3295 Pg. 96

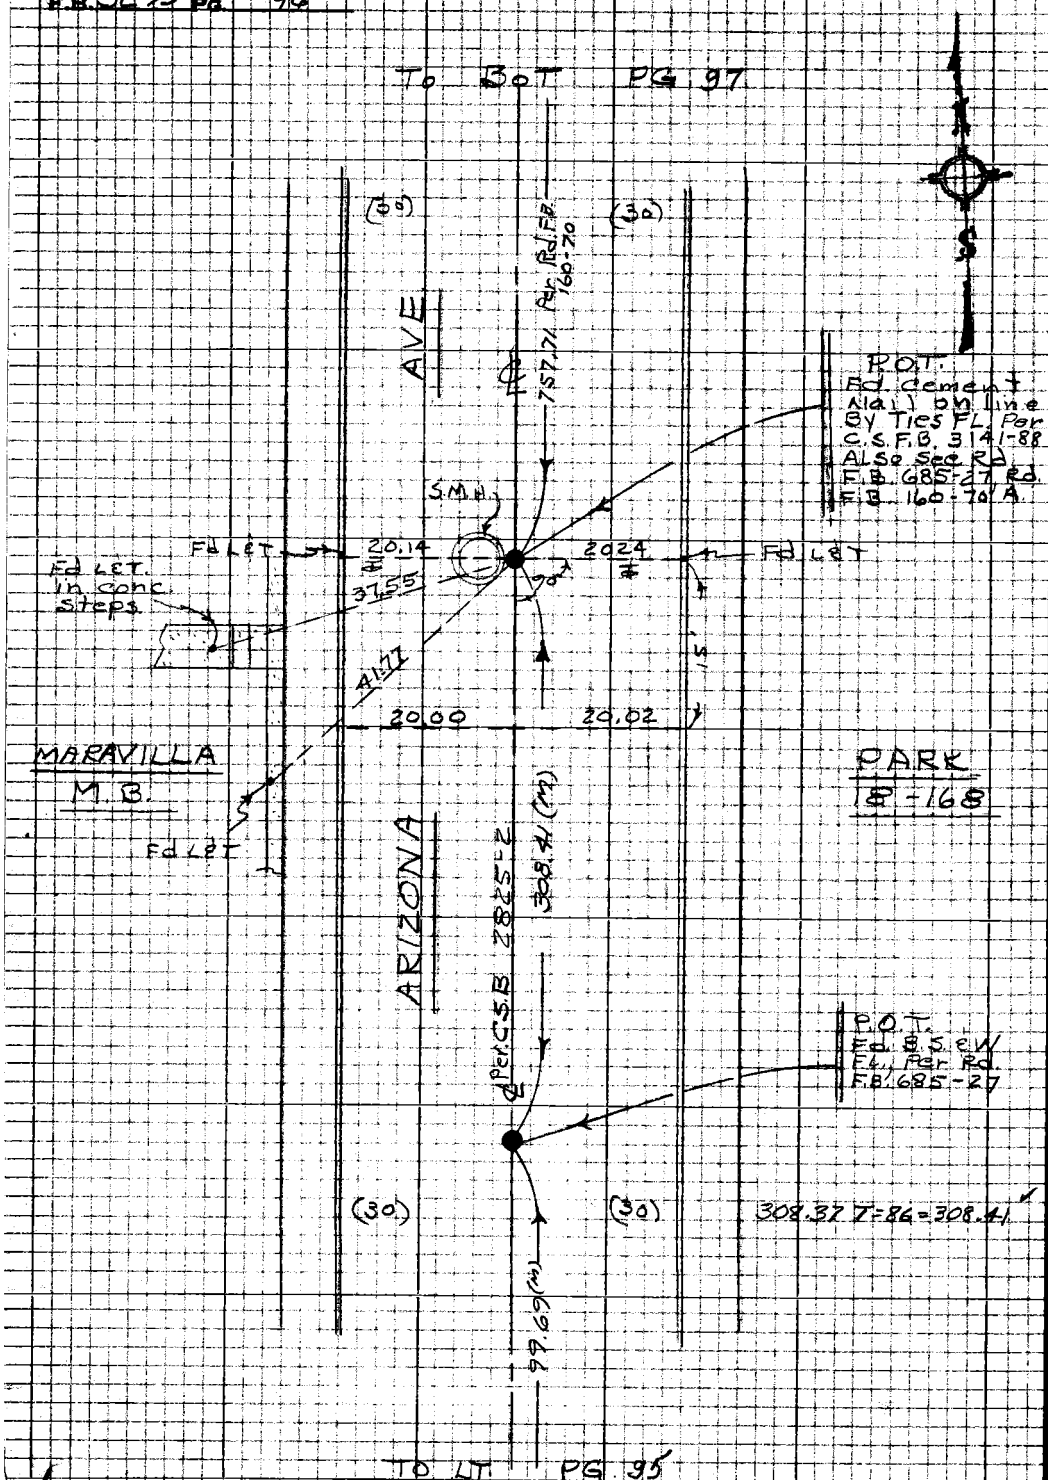

PLEASE RETURN TO
LOS ANGELES COUNTY ENGINEER
403 LOS ANGELES COUNTY ENGINEERING BLDG.

Do not extend this side of this line.

Note: Any Additions or Changes on this Sheet Must be Made or Circled in Red Ink With Date and Name of Person Making Change

Notes Ck'd by A. E. DART	Survey of E. 1st St. ℄	F.B. 3295	Pg. 97
Map No. 2-3029	IN 0097.18 Tape 0196 Std 68 °F		
Office Work H. H. F. DONG	Surveyed by BAZEN		
Checked A. E. DART	Notes V.J.B. Date 8-67		
Date APR 17 '68	Indexed		

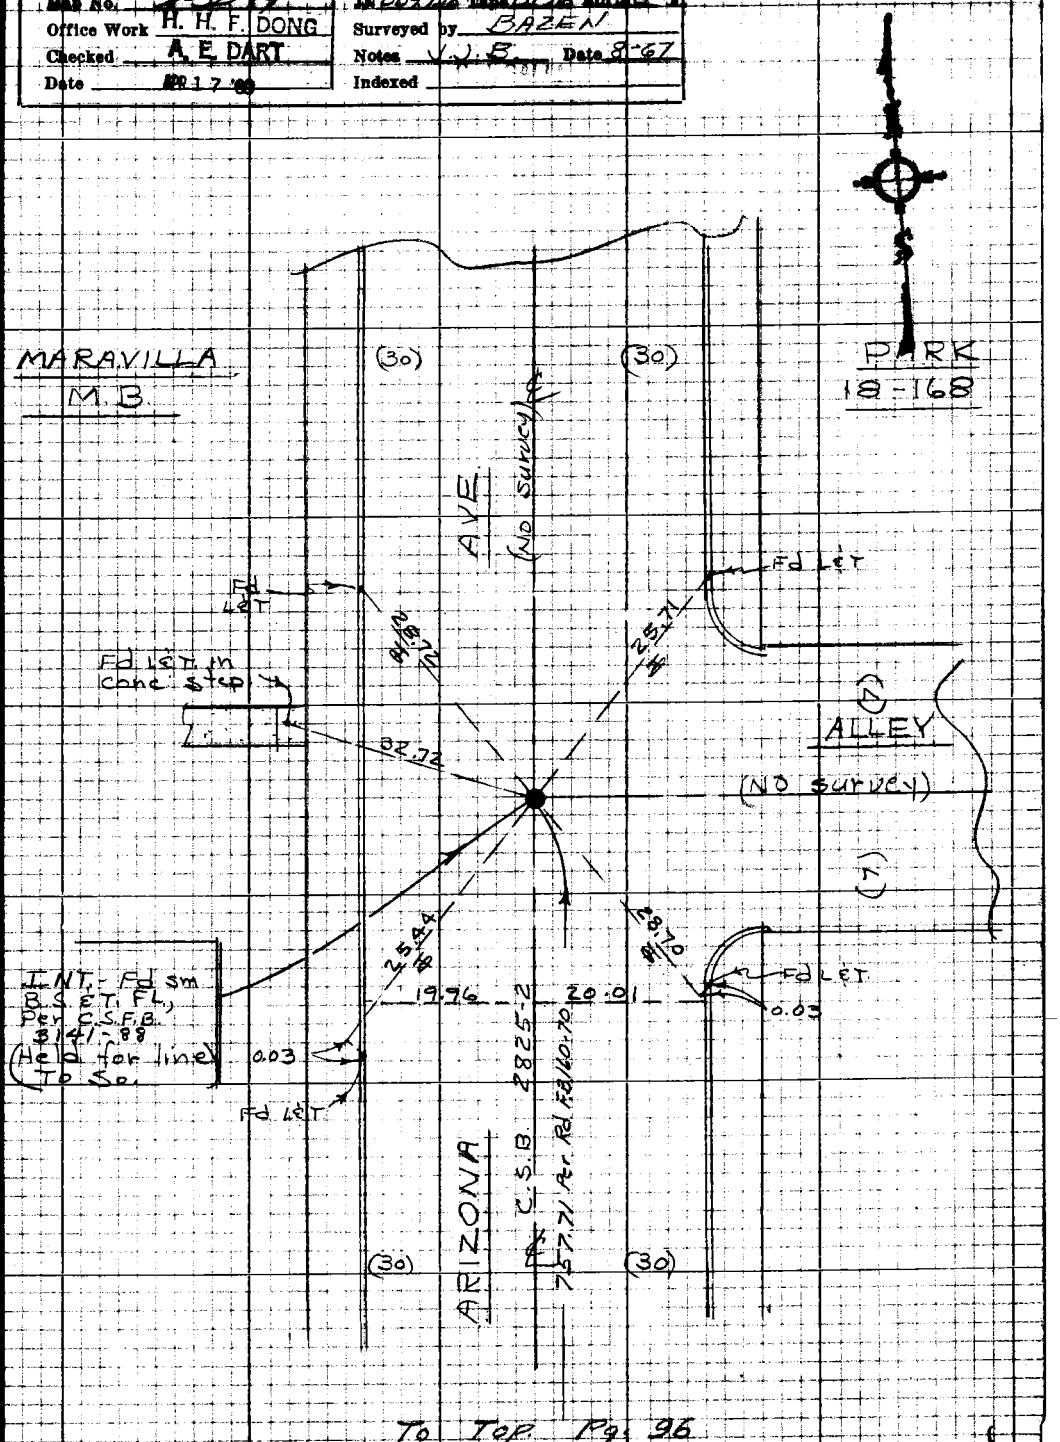

To Top Pg. 96

Note: Any Additions or Changes on this Sheet Must be Made or Circled in Red Ink With Date and Name of Person Making Change

Do not extend this side of this line.

PLEASE RETURN TO
LOS ANGELES COUNTY ENGINEER
403 LOS ANGELES COUNTY ENGINEERING BLDG.

W.S. 36 A-2

76P3095 CE #310 8-66

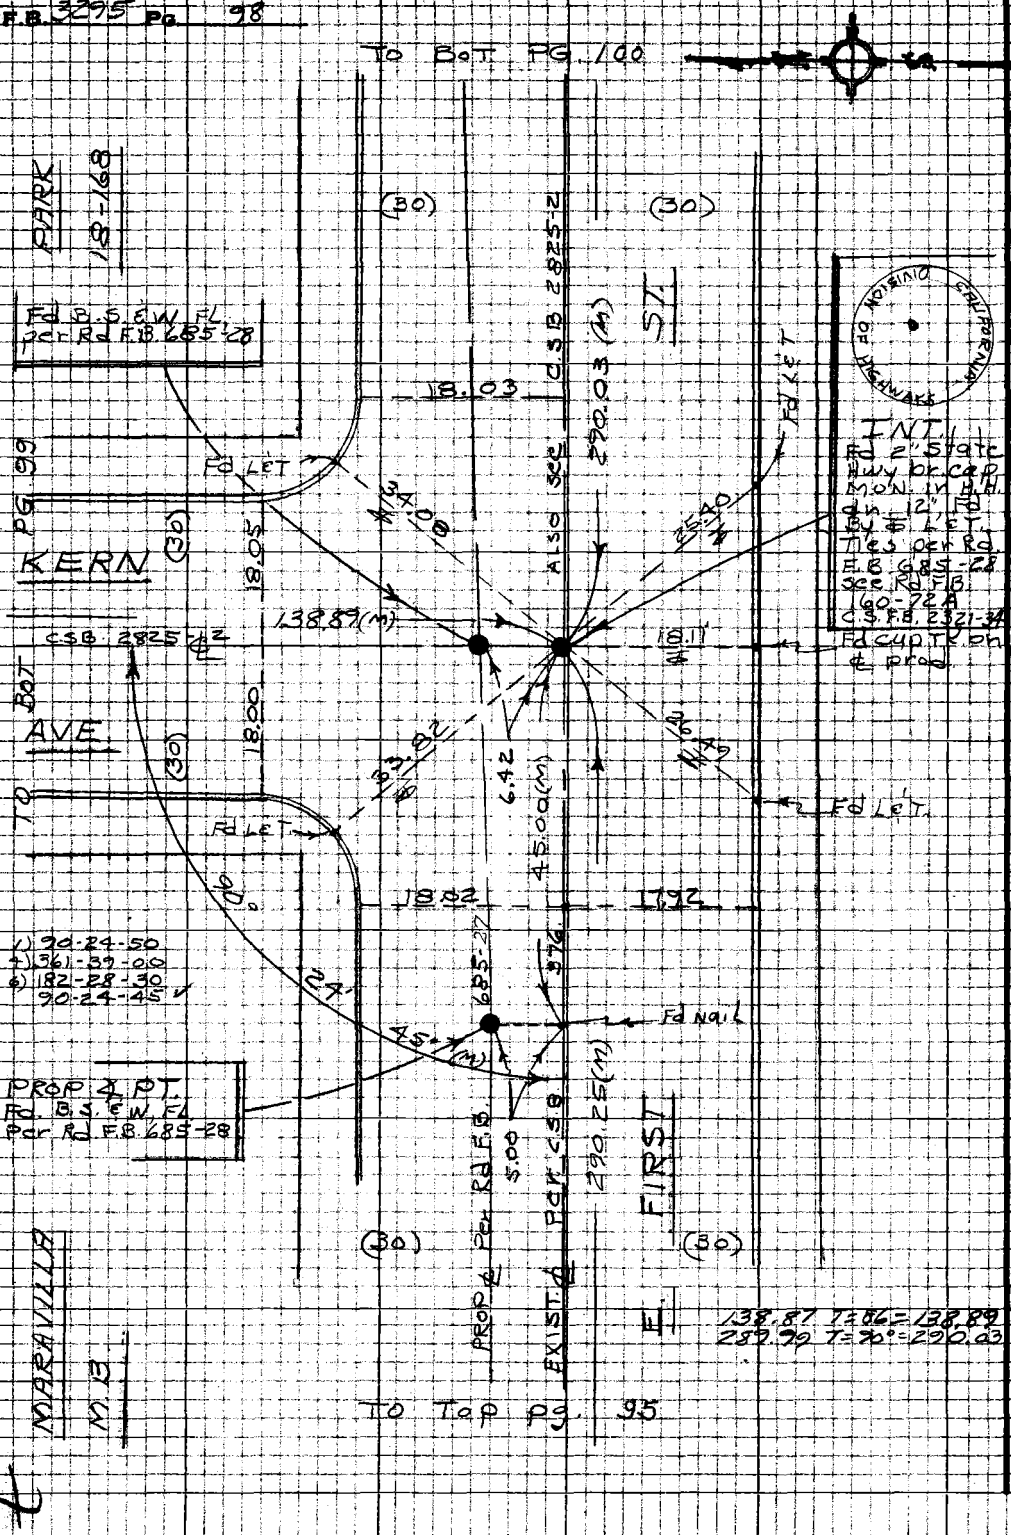
F.B. 3295 Pg. 98
TO BOT PG. 100
PARK
18-168
Fd B.S. & W. FL. per Rd F.B. 685-28
(30)
(30)
C.S.B. 2825-2
ST.
290.03 (M)
18.03
Fd LET
34.08
25.40
INT.
Fd 2" State Hwy br. cap MON. in H.H. dn. 12" Fd By ℄ LET. Ties per Rd. F.B. 685-28 see Rd F.B. 160-72A C.S.F.B. 2321-34
Fd cup TK on ℄ prod.
PG. 99
KERN
(30)
18.05
138.89 (M)
C.S.B. 2825-2
18.11
BOT
AVE.
18.00
33.82
6.42
26.49
45.00 (M)
Fd LET
Fd LET
TO
90°
18.02
17.92
1) 90-24-50
4) 361-39-00
6) 182-28-30
90-24-45
24'
685-27
376
Fd Nail
45' (M)
PROP ℄ PT.
Fd. B.S. & W. FL. Per Rd F.B. 685-28
5.00
290.25 (M)
FIRST
(30)
(30)
PROP ℄ Per Rd F.B.
EXIST ℄ Per C.S.B.
E.
MARAVILLA
M.B.
138.87 T=86=138.89
289.99 T=90°=290.03
TO Top pg. 95
W.S. 36 A-2
DIVISION OF HIGHWAYS
CALIFORNIA
PLEASE RETURN TO
LOS ANGELES COUNTY ENGINEER
403 LOS ANGELES COUNTY ENGINEERING BLDG.
Note: Any Additions or Changes on this Sheet Must be Made or Circled in Red Ink With Date and Name of Person Making Change
Do not extend this side of this line.

Notes Ck'd by A. E. DART	Survey of 1ST ST. ℄	F.B. 3295	Pg. 99
Map No. R-2038	IN 0097.8 Tape 0196 Std 68 °F		
Office Work H. H. F. DONG	Surveyed by J. BAZEN		
Checked A. E. DART	Notes J. J. B. Date 8-67		
Date APR 17 '69	Indexed C. J. GALLI		

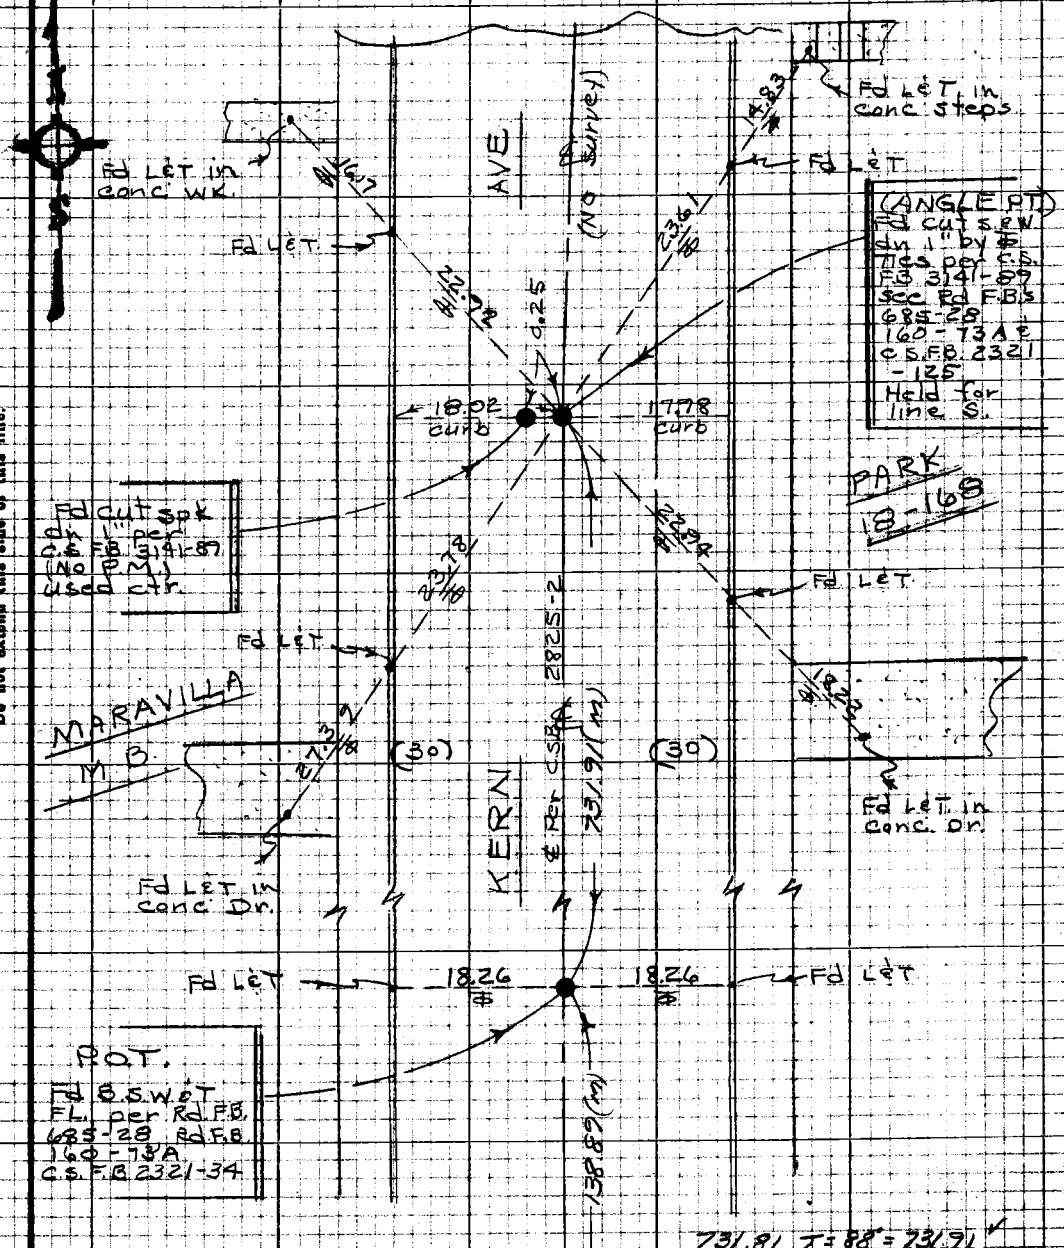

To LT. Pg. 98

Note: Any Additions or Changes on this Sheet Must be Made or Circled in Red Ink With Date and Name of Person Making Change

Do not extend this side of this line.

PLEASE RETURN TO
LOS ANGELES COUNTY ENGINEER
403 LOS ANGELES COUNTY ENGINEERING BLDG.

76P3098 CE #310 8-66

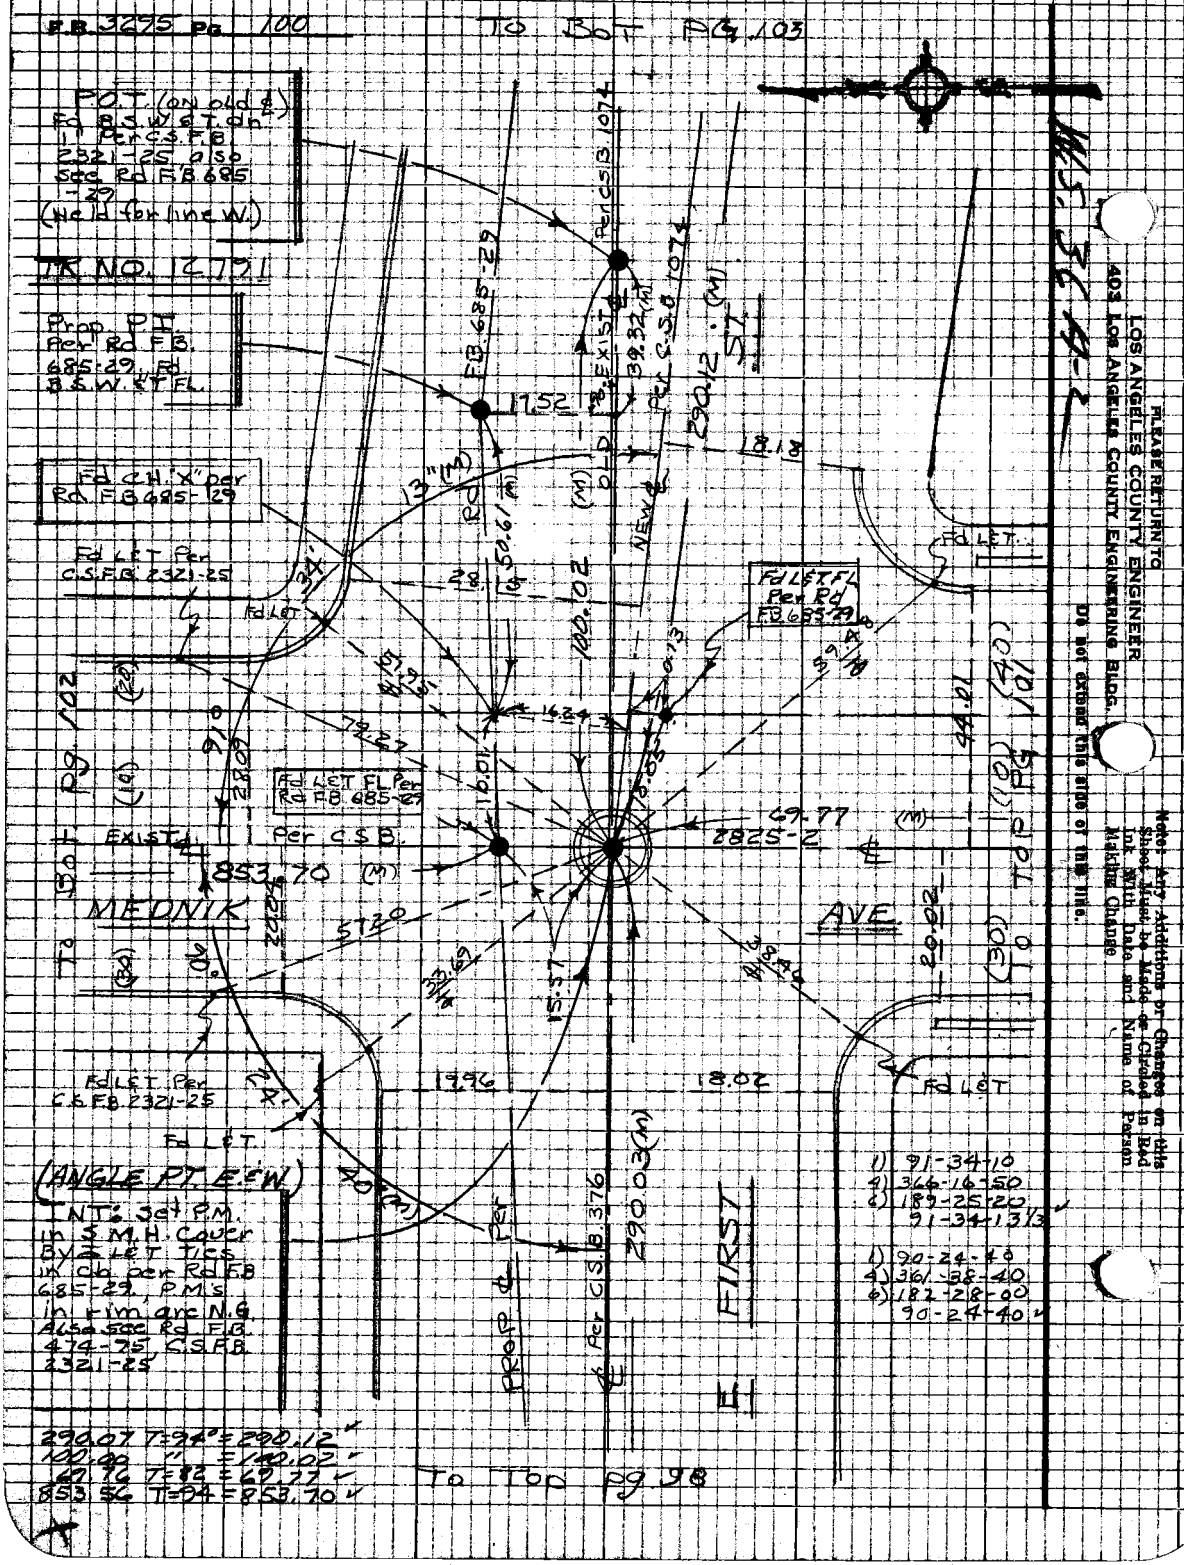
F.B. 3295 Pg. 100
To Bot Pg. 103
P.O.T. (on old ℄) Fd B.S.W. & T. on 1" Per C.S.F.B. 2321-25 also see Rd F.B. 685-29 (Held for line W.)
TK NO. 12791
Prop. P.I. Per Rd F.B. 685-29, Fd B.S.W. & T. FL.
Fd C.H. "X" per Rd F.B. 685-29
Fd L&T Per C.S.F.B. 2321-25
Fd L&T FL Per Rd F.B. 685-29
Fd L&T FL Per Rd F.B. 685-29
Per C.S.B.
Exist ℄
853.70 (M)
MEDNIK
AVE.
To Bot Pg. 102
To Top Pg. 101
Fd L&T Per C.S.F.B. 2321-25
Fd L&T
(ANGLE PT. E & W)
INT: Set P.M. in S.M.H. Cover By 2 L&T Ties in Cb. per Rd F.B. 685-29, P.M's in rim arc N.G. Also see Rd F.B. 474-75 C.S.F.B. 2321-25
Prop ℄ Per
℄ Per C.S.B. 376
290.03 (M)
FIRST
E
Fd L&T
1) 91-34-10
4) 366-16-50
6) 189-25-20
91-34-13 1/3
1) 90-24-40
4) 361-38-40
6) 182-28-00
90-24-40
290.07 T=94° = 290.12
100.00 " = 100.02
69.76 T=82 = 69.77
853.56 T=94 = 853.70
To Top Pg. 98
PLEASE RETURN TO
LOS ANGELES COUNTY ENGINEER
403 LOS ANGELES COUNTY ENGINEERING BLDG.
Do not extend this side of this line.
Note: Any Additions or Changes on this Sheet Must be Made or Circled in Red Ink With Date and Name of Person Making Change

Notes Ck'd by A. E. DART	Survey of 1ST ST ℄	F.B. 3295	Pg. 101
Map No. B-3439	JN 0092/8 Tape 0196 Std 68 °F		
Office Work H. H. F. DONG	Surveyed by BAZEN		
Checked A. E. DART	Notes [illegible] Date 8-67		
Date APR 17 '69	Indexed		

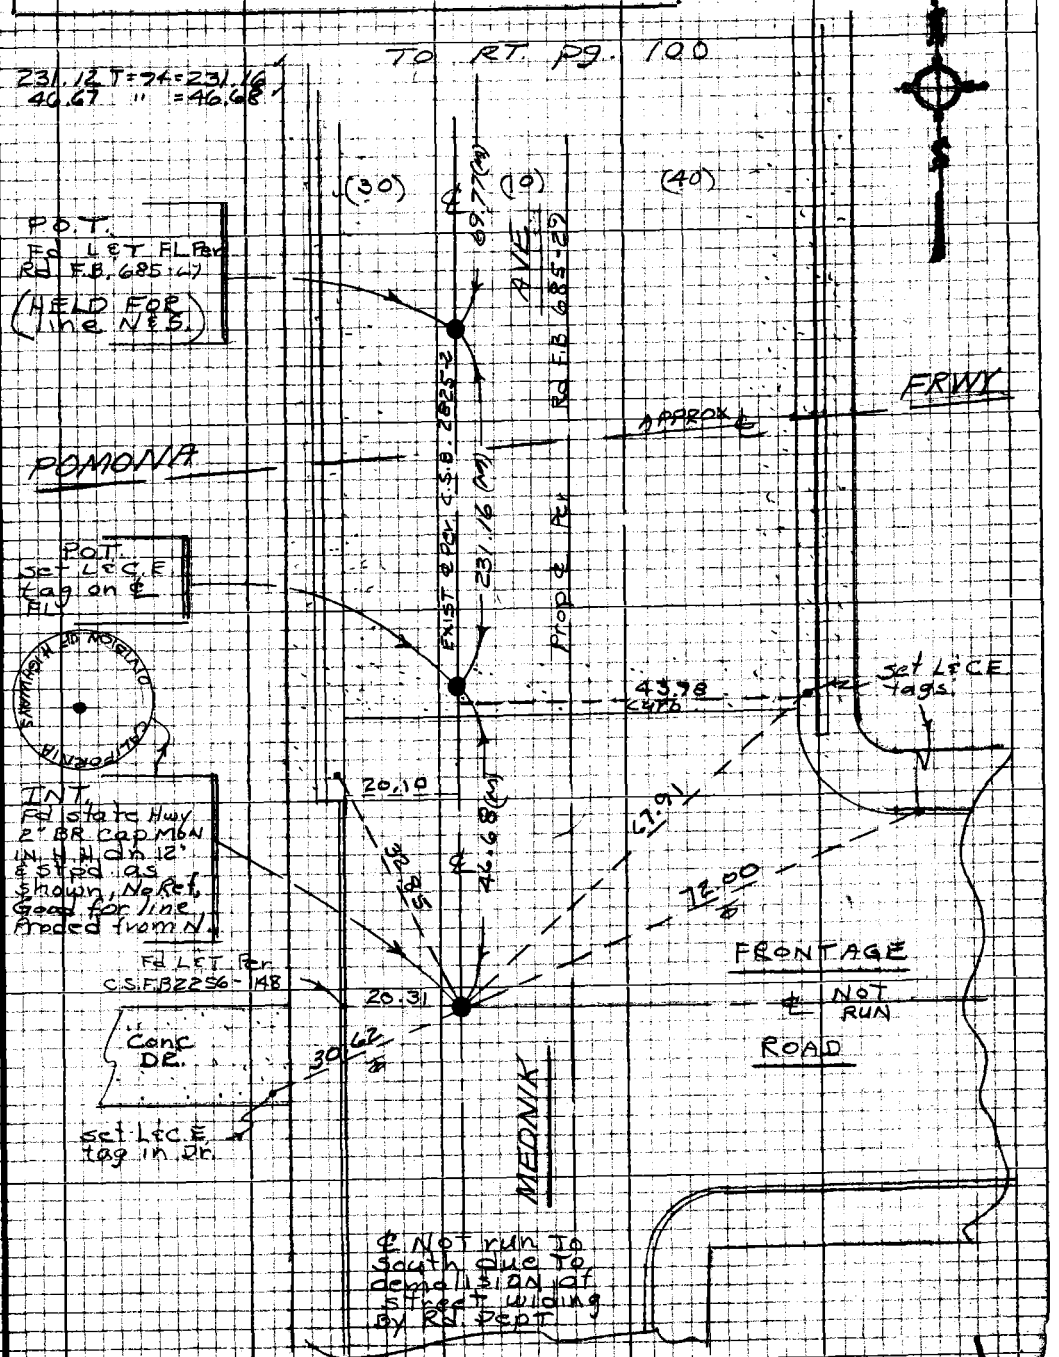

Note: Any Additions or Changes on this Sheet Must be Made or Circled in Red Ink With Date and Name of Person Making Change

PLEASE RETURN TO
LOS ANGELES COUNTY ENGINEER
403 LOS ANGELES COUNTY ENGINEERING BLDG.

Do not extend this side of this line.

76P3098 CE #310 5-66

F.B. 3295 Pg. 102

Notes Ck'd by A. E. DART	Survey of 1ST ST ℄	F.B. 3295	Pg. 103
Map No. R-2079	IN 0097.18 Tape 0196 Std 68°F		
Office Work H. H. F. DONG	Surveyed by J. BAZEN		
Checked A. E. DART	Notes J.J.B. Date 8-67		
Date APR 1 7 '69	Indexed C. J. GALLI		

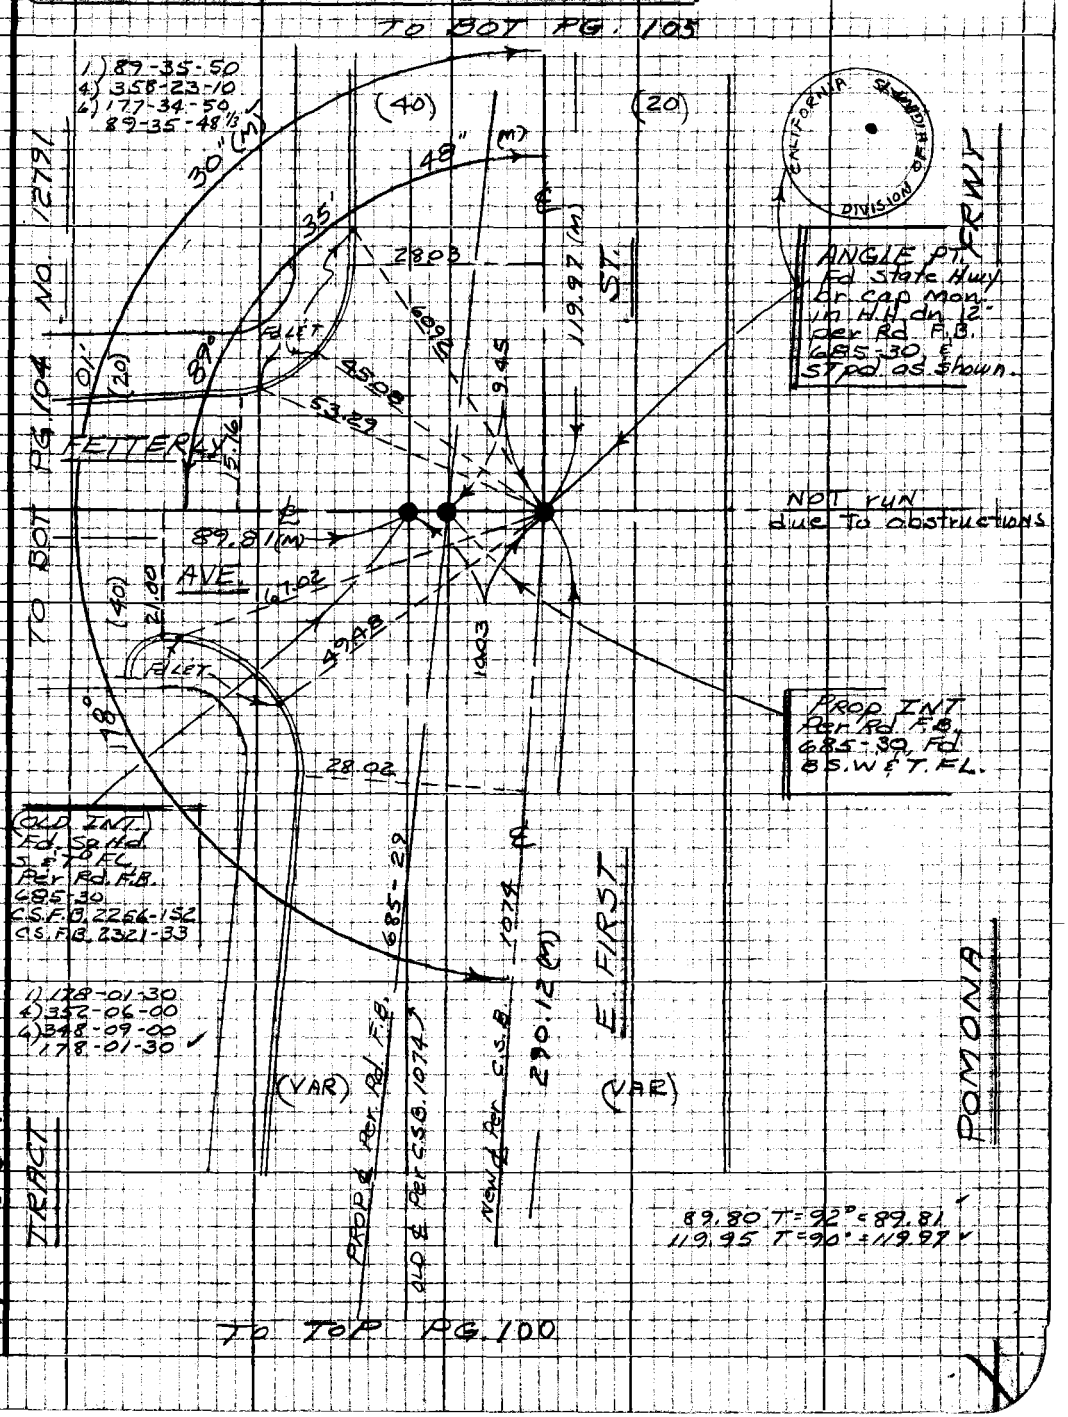

Note: Any Additions or Changes on this Sheet Must be Made or Circled in Red Ink With Date and Name of Person Making Change

Do not extend this side of this line.

PLEASE RETURN TO
LOS ANGELES COUNTY ENGINEER
403 LOS ANGELES COUNTY ENGINEERING BLDG.

W.S. 36 A2

76P3098 CE #310 8-66

F.B. 3295 Pg. 104

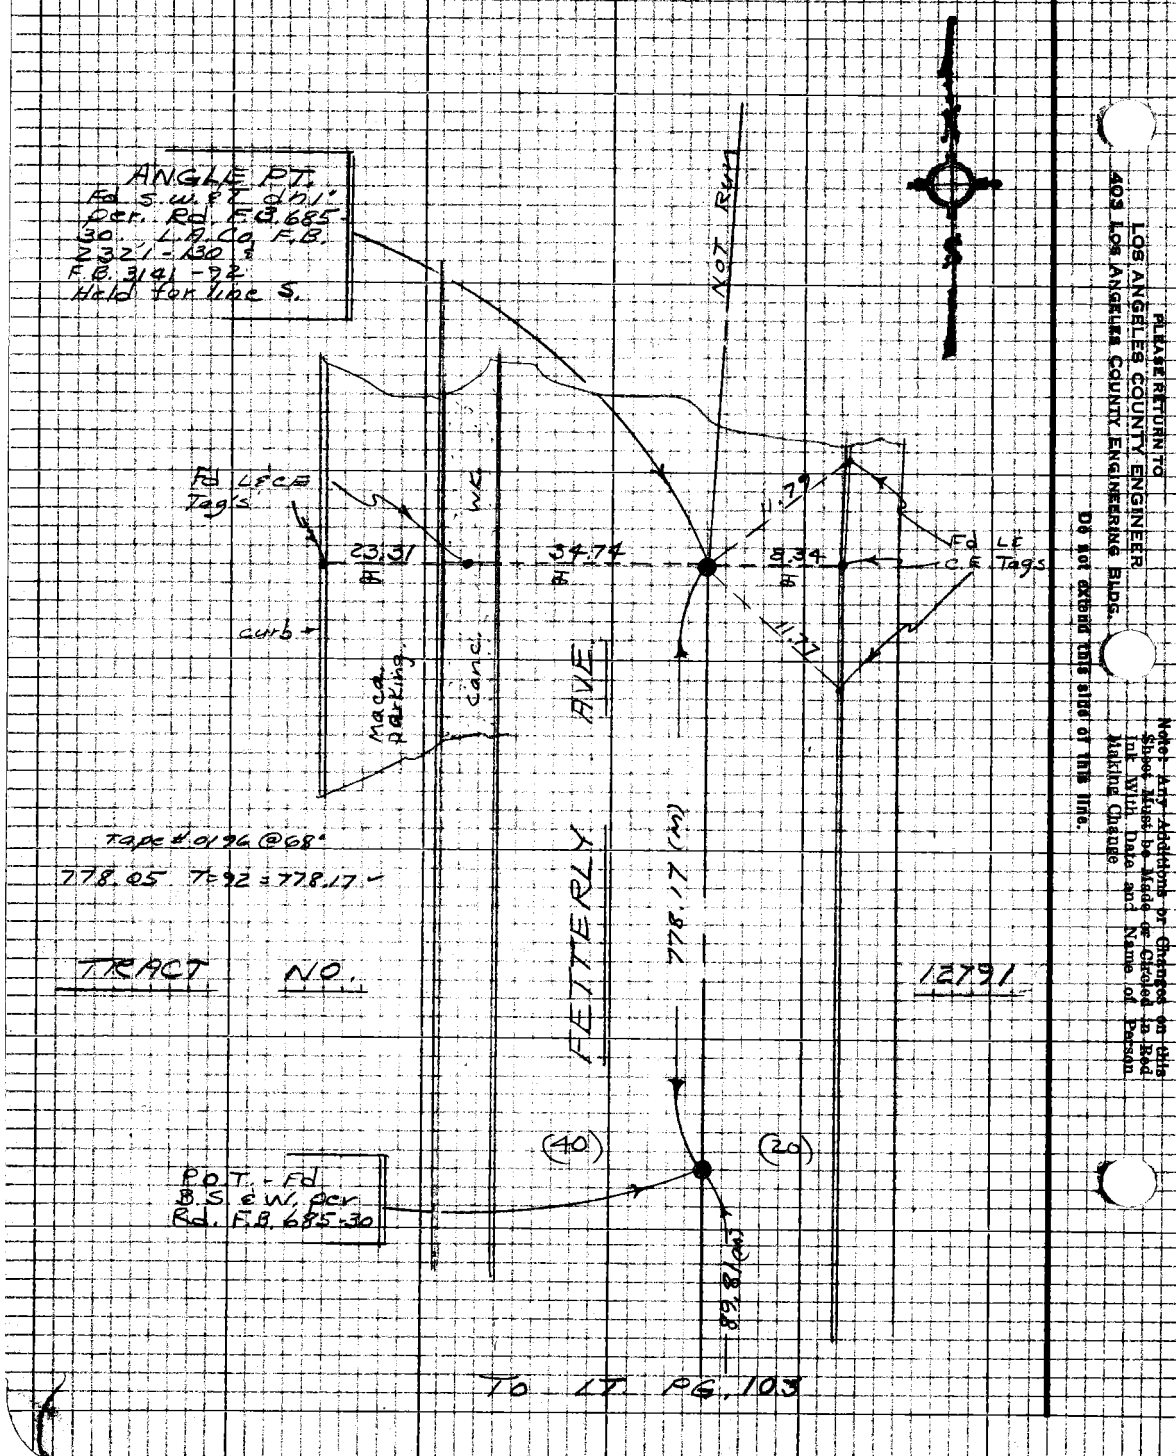

Notes Ck'd by A. E. DART	Survey of 1ST ST. ℄		F.B. 3295 Pg 105
Map No. R-2039	JN 0097.13 Tape 0196 Std 68 °F		
Office Work H. H. F. DONG	Surveyed by J. BAZEN		
Checked A. E. DART	Notes J J B	Date 8-67	
Date APR 17 '69	Indexed C. J. CALL		

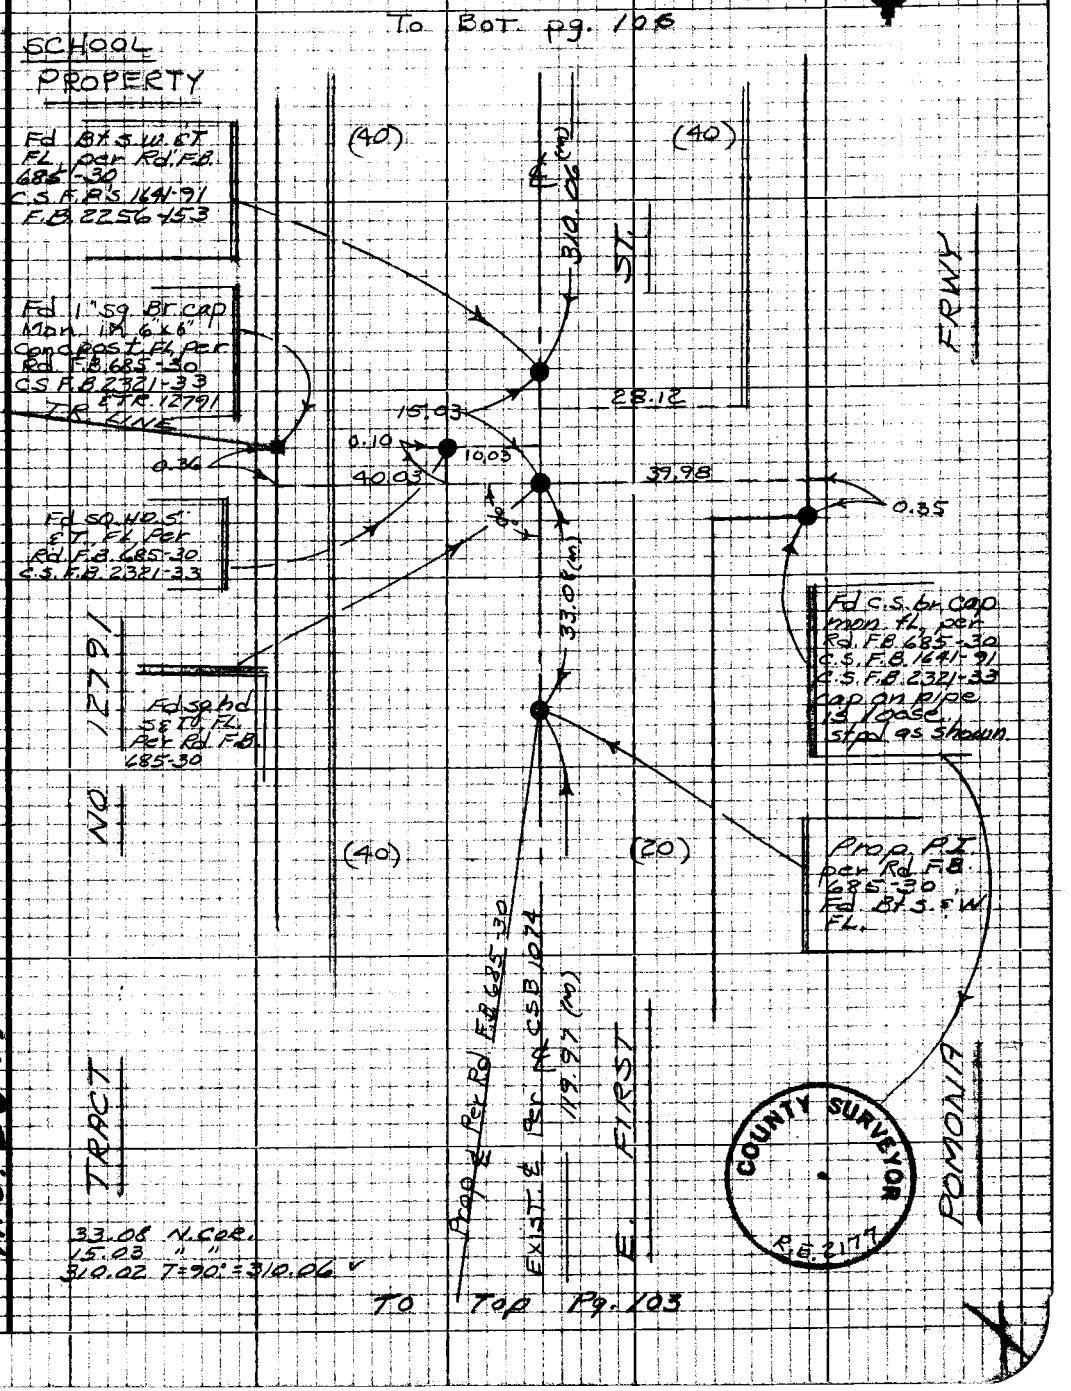

Note: Any Additions or Changes on this Sheet Must be Made or Circled in Red Ink With Date and Name of Person Making Change

Do not extend this side of this line.

PLEASE RETURN TO
LOS ANGELES COUNTY ENGINEER
403 LOS ANGELES COUNTY ENGINEERING BLDG.

W.S. 36 A-2

76P3098 CE #310 8-66

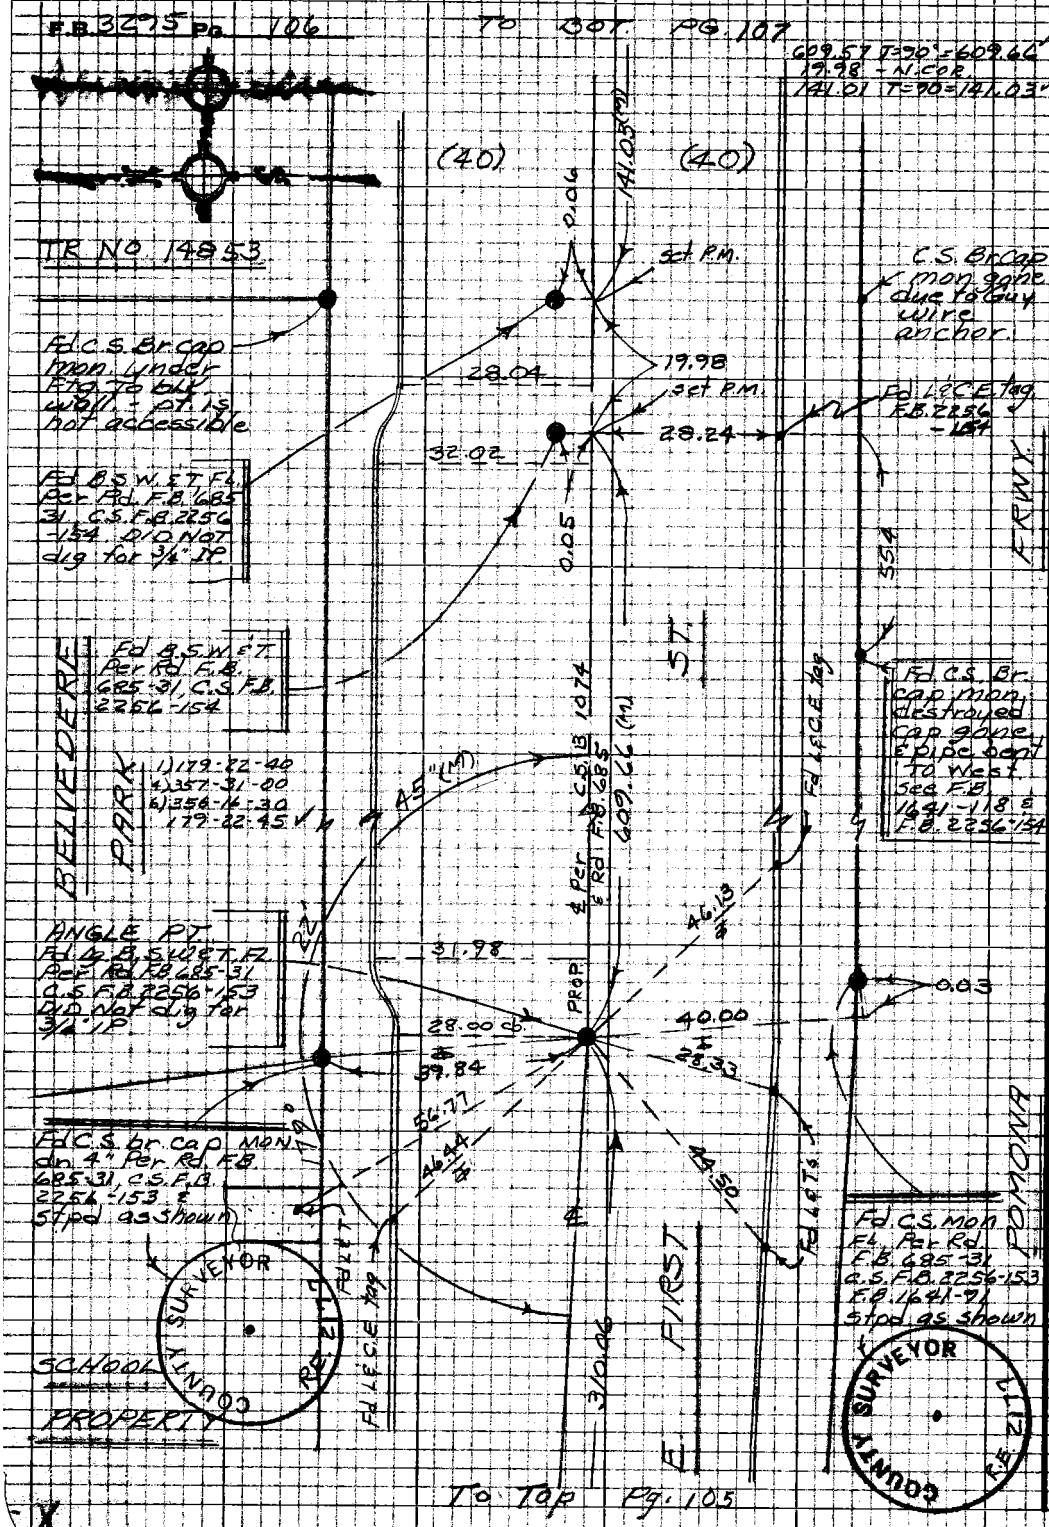

PLEASE RETURN TO
LOS ANGELES COUNTY ENGINEER
403 LOS ANGELES COUNTY ENGINEERING BLDG.

Do not extend this side of this line.

Note: Any Additions or Changes on this Sheet Must be Made or Circled in Red Ink With Date and Name of Person Making Change

Notes Ck'd by A. E. DART	Survey of 1ST ST. ℄	F.B. 3295 Pg. 107
Map No. P-2429	IN 0097	Tape 0196	Std. 68°F
Office Work H. H. F. DONG	Surveyed by J. BAZEN	
Checked A. E. DART	Notes J. BAZEN	Date 9-67
Date APR 17 '69	Indexed C. J. GALLI	

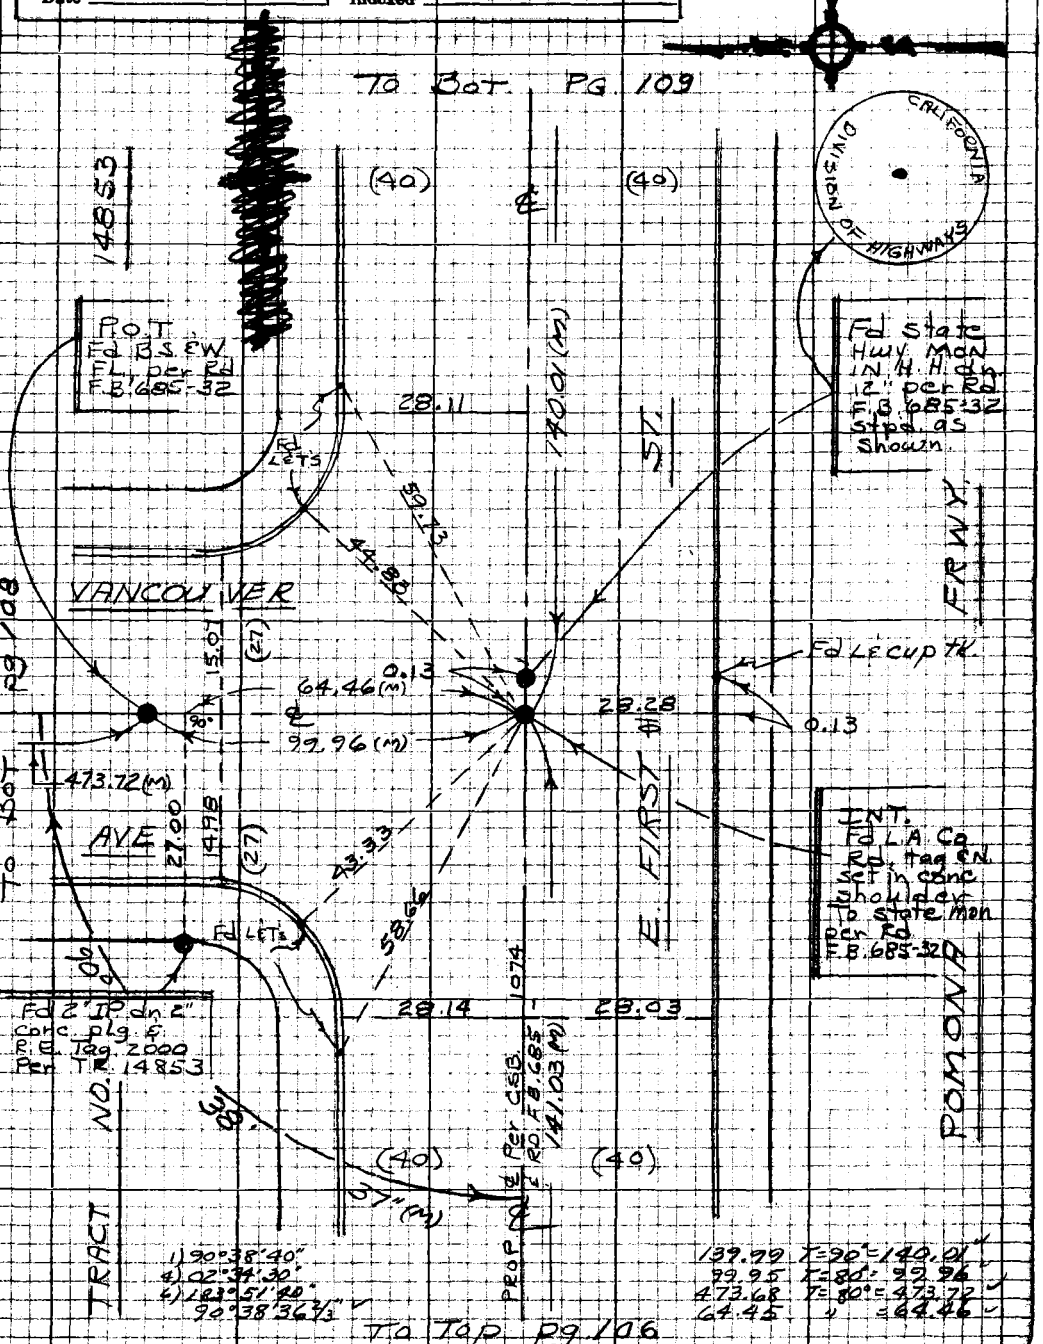

Note: Any Additions or Changes on this Sheet Must be Made or Circled in Red Ink With Date and Name of Person Making Change

Do not extend this side of this line.

PLEASE RETURN TO
LOS ANGELES COUNTY ENGINEER
403 LOS ANGELES COUNTY ENGINEERING BLDG.

W.S. 36 A-2

76P3098 CE #310 5-66

F.B. 3295 Pg. 108

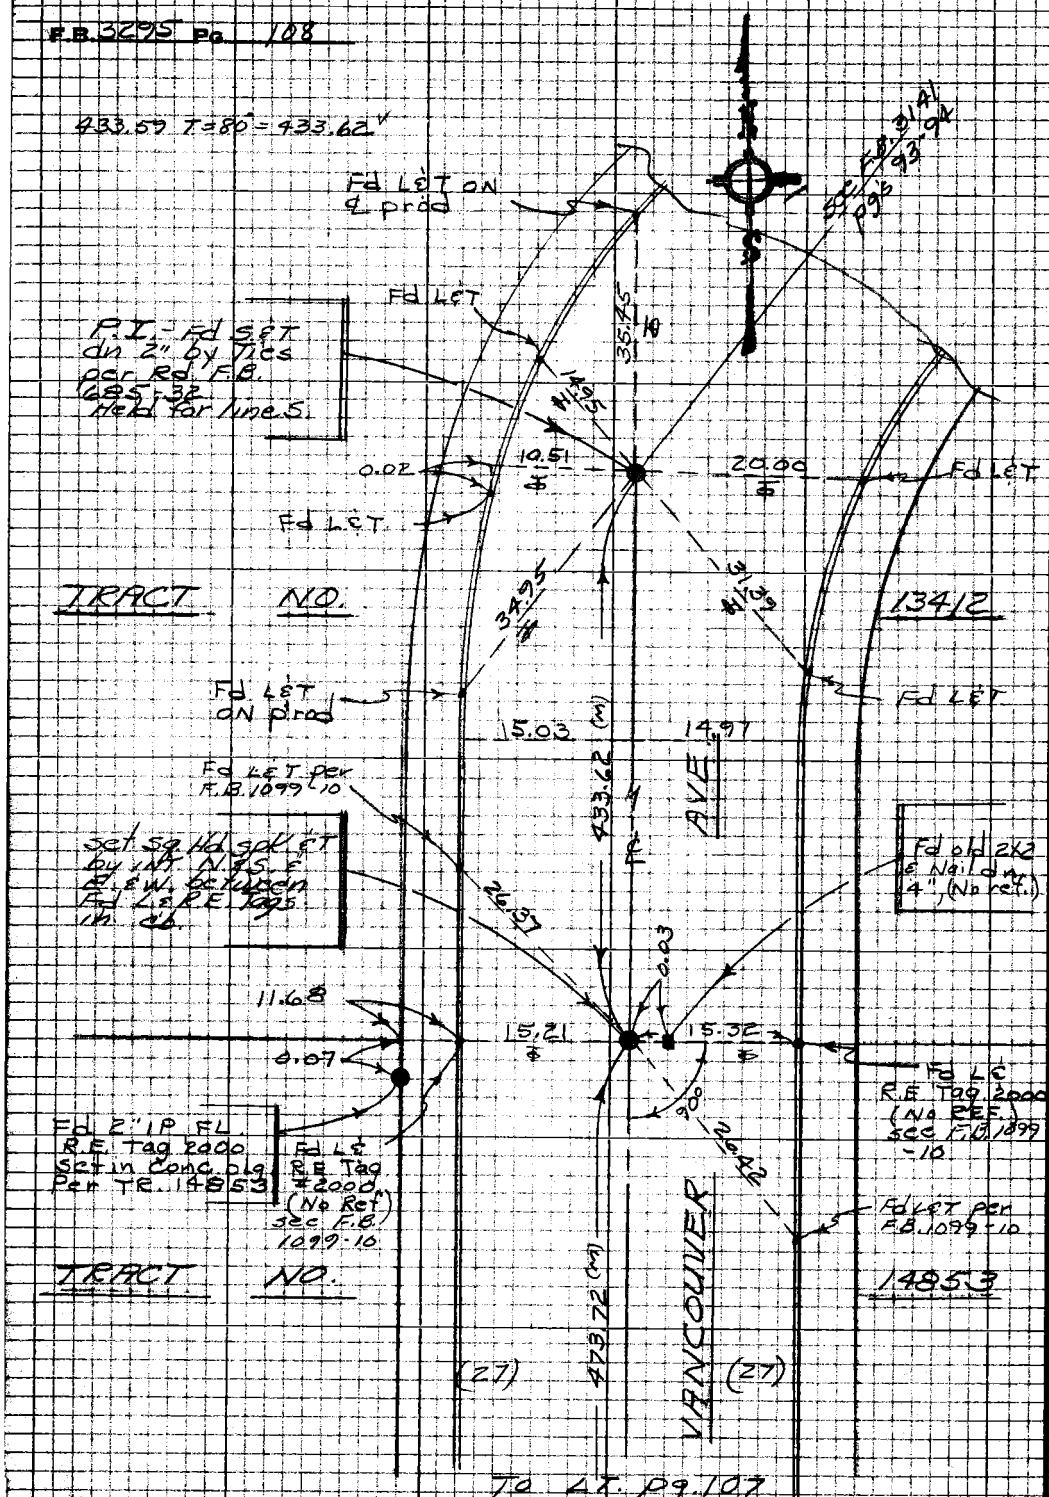

PLEASE RETURN TO
LOS ANGELES COUNTY ENGINEER
403 LOS ANGELES COUNTY ENGINEERING BLDG.

Do not extend this side of this line.

Note: Any Additions or Changes on this Sheet Must be Made or Circled in Red Ink With Date and Name of Person Making Change

Notes Ck'd by A. E. DART	Survey of 1ST ST. ℄	F.B. 3295	Pg. 109
Map No. R-2029	IN 0097-18 Tape 0196 Std 68 °F		
Office Work H. H. F. DONG	Surveyed by J. BAZEN		
Checked A. E. DART	Notes V.J.B. Date 9-67		
Date APR 17 '69	Indexed C. J. GALLI		

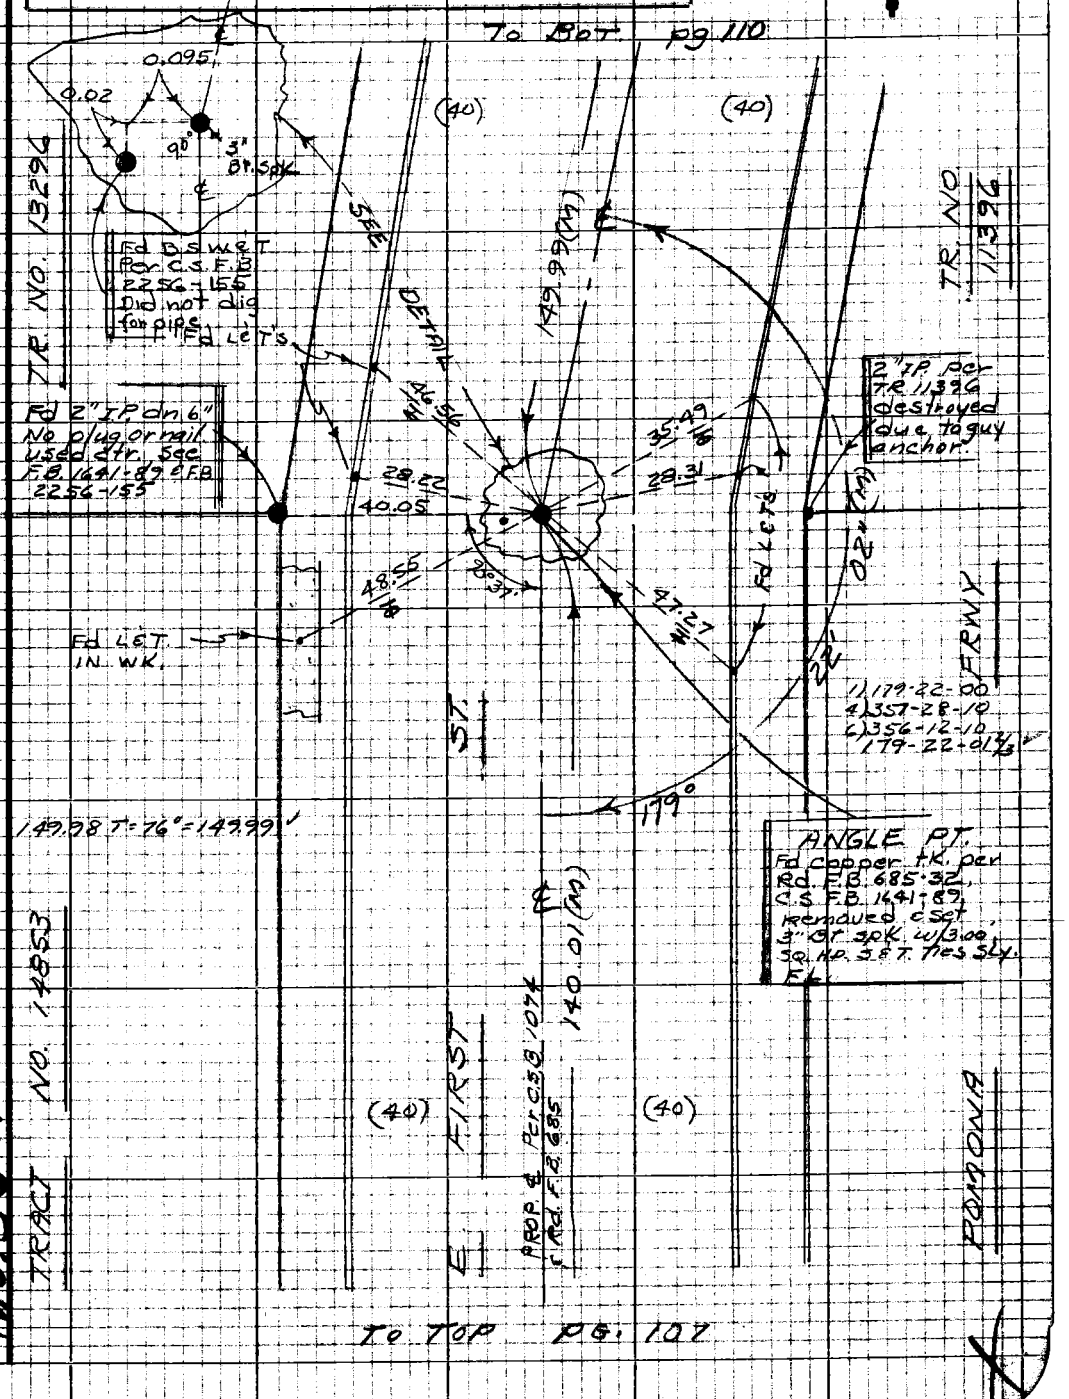

Note: Any Additions or Changes on this Sheet Must be Made or Circled in Red Ink With Date and Name of Person Making Change

Do not extend this side of this line.

PLEASE RETURN TO
LOS ANGELES COUNTY ENGINEER
403 LOS ANGELES COUNTY ENGINEERING BLDG.

W.S. 36 A-2

76P2098 CE #810 5-66

F.B. 3295 Pg. 110

TO BOT PG. 114

265.09 T=76° = 265.10
99.78 N.Cor. @ 72°
472.87 T=72° = 472.90
70.01 T=72° = 70.01

TR. NO. 13297

459.58 T=72° = 459.60

TR. LINE 7
No search (cont.)

TR. NO. 13296

1) 89-59-40
4) 357-58-40
6) 178-58-00
89-57-40

P.O.T. - Fd
B.S.W. & T.F.L.
Per Rd. F.B. 685-33
C.S. F.B. 1641-88 & F.B.
2256-156

Fd L.C.E.E. Tag

PG. 112

472.90 (M)

WOODS

TO BOT.

(30)

18.02

17.26

99.78 (M)

5.00

459.60 (M)

70.10 (M)

265.10 (M)

28.06

26.00

89°

57

40

40/0.7

45/0.8

50/0.8

0.09

0.50

4.98

0.09

0.50

0.09

28.10

27.77

149.99 (M) Per C.S.B. 1074

PROD. & Per. Rd. F.B. 685

FIRST

(40)

(40)

(40)

(40)

Fd L.C.E.E. Tag

Fd B.S.W.F.L.
Per Rd. F.B.
685-33

INT. = ANGLE
OF N. & S.
Set P.M. on S.M.H.
Cover by int. of
Fd P.M.S. in rim
per Rd. F.B. 685
-33 (P.M. N&S
& P.M.S. & X & E&W.
See C.S. F.B. 2256
-196 & 1641-88

TR. NO. 13296

1) 89-59-40
4) 357-58-40
6) 178-58-00
89-57-40

TR. NO. 13296

FRWY

Fd L.C.E.E. Tag

0.03

PG. 111

AVE.

18.02

18.28

(30)

18.03

18.27

(30)

TOP

TO

Fd L.C.E.E.
Tag

Fd Cap. F.L.
Per C.S.
F.B. 2017-61

TR.

POT
Fd B.S.W.
& T.F.L. Per
Rd. F.B. 685
-33 C.S.
F.B. 2256
-156 & F.B.
1641-88

PONTONA

TO TOP PG. 109

MISC. 34-2

LOS ANGELES COUNTY ENGINEER
403 Los Angeles County Engineering Bldg.

PLEASE RETURN TO

DO NOT REMOVE THIS SIDE OF THIS TIME.

Note: Any Additions or Changes on this Sheet Must be Made on Check in Red Int With Date and Name of Person Making Change

Notes Ck'd by A. E. DART	Survey of 1ST ST. ℄	F.B. 3295 Pg 111
Map No. R-3031	JN 0097.18 Tape 0196 Std 68 °F	
Office Work H. H. F. DONG	Surveyed by J. BAZEN	
Checked A. E. DART	Notes J.J.B. Date 9-67	
Date APR 17 '69	Indexed C. J. GALLI	

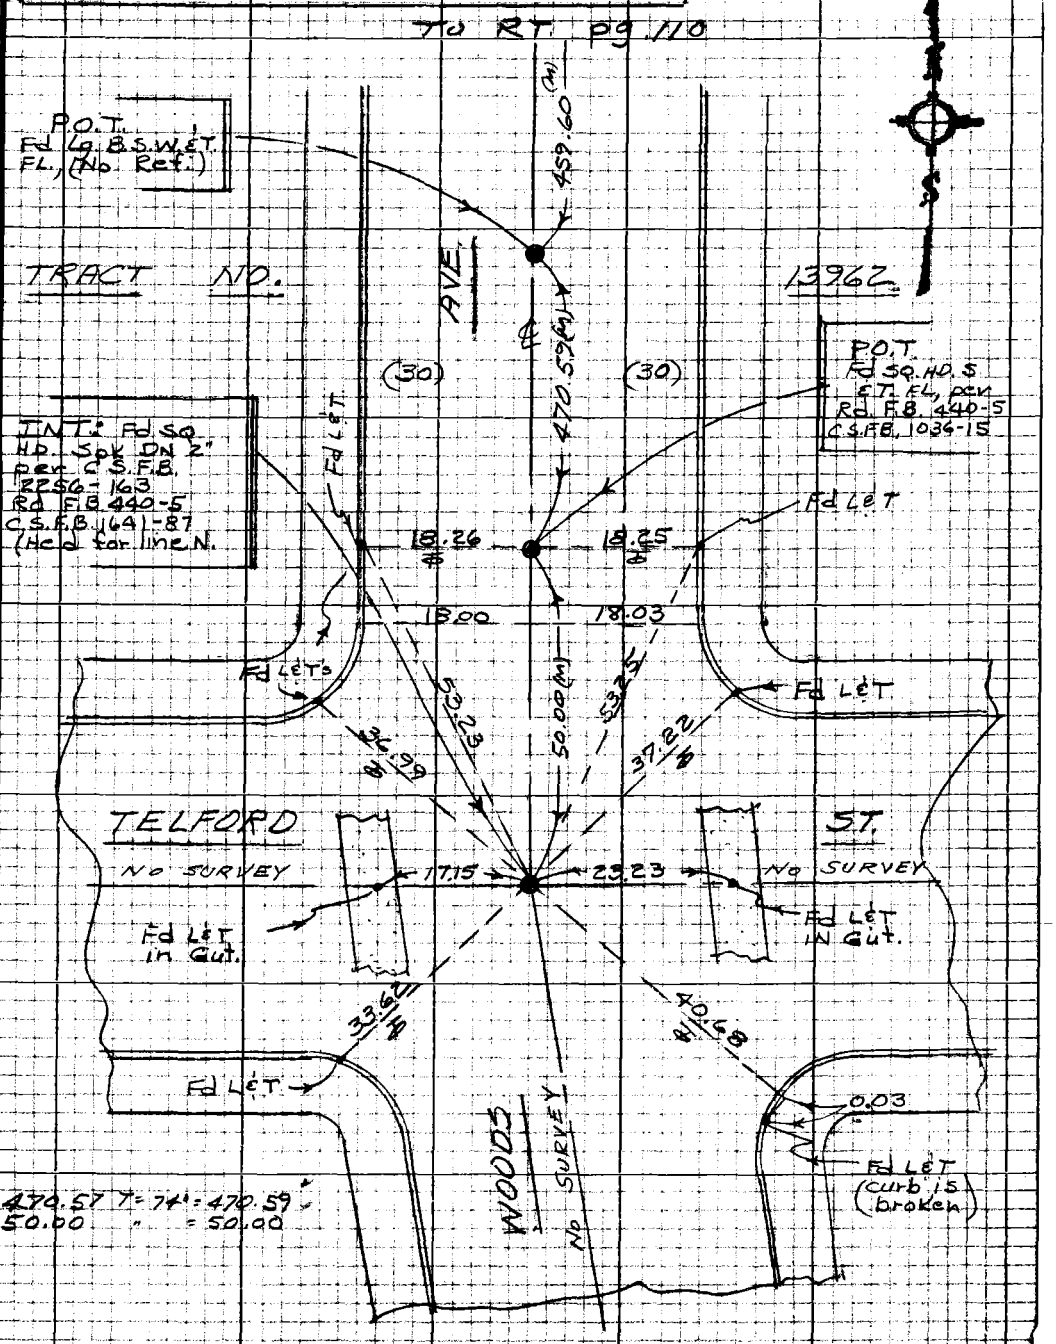

Note: Any Additions or Changes on this Sheet Must be Made or Circled in Red Ink With Date and Name of Person Making Change

Do not extend this side of this line.

PLEASE RETURN TO
LOS ANGELES COUNTY ENGINEER
403 LOS ANGELES COUNTY ENGINEERING BLDG.

W.S. 36 A-2

76P3093 CE #310 3-66

F.B. 3295 Pg. 112

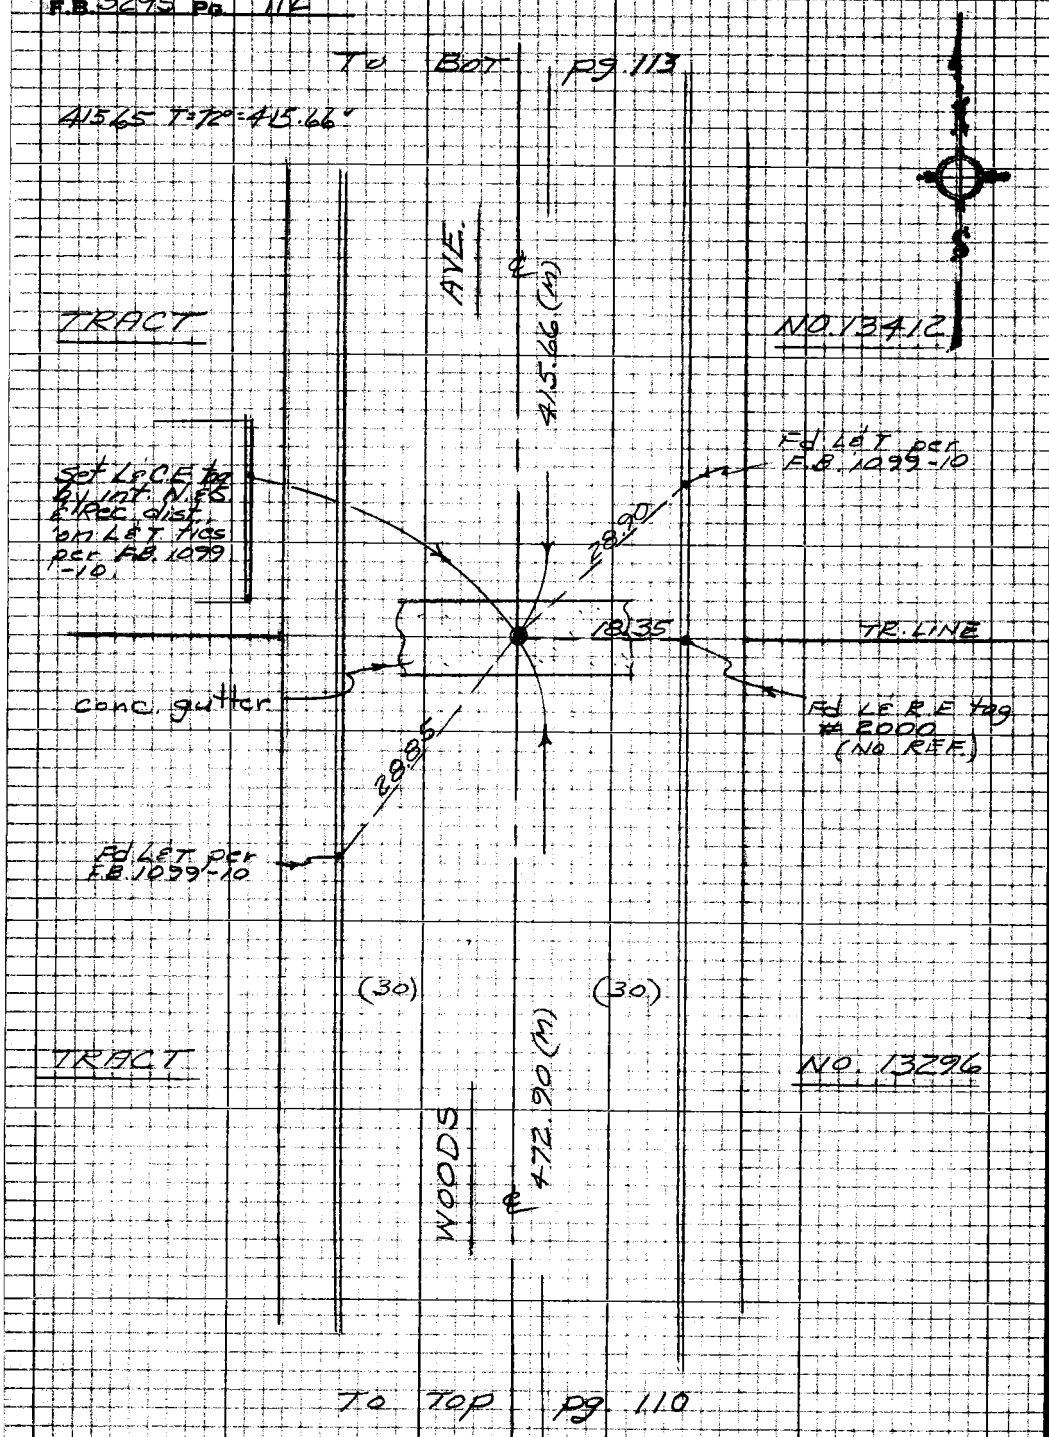

PLEASE RETURN TO
LOS ANGELES COUNTY ENGINEER
403 LOS ANGELES COUNTY ENGINEERING BLDG.

Note: Any Additions or Changes on this Sheet Must be Made or Circled in Red Ink With Date and Name of Person Making Change

Do not extend this side of this line.

Notes Ck'd by A. E. DART	Survey of 1ST ST. ℄	F.B. 3295 Pg. 113
Map No. 8-3039	FN 0097.18 Tape 0196 Std 68 °F	
Office Work H. H. F. DONG	Surveyed by J. BAZEN	
Checked A. E. DART	Notes J. J. B. Date 9-67	
Date APR 17 69	Indexed C. J. GALLI	

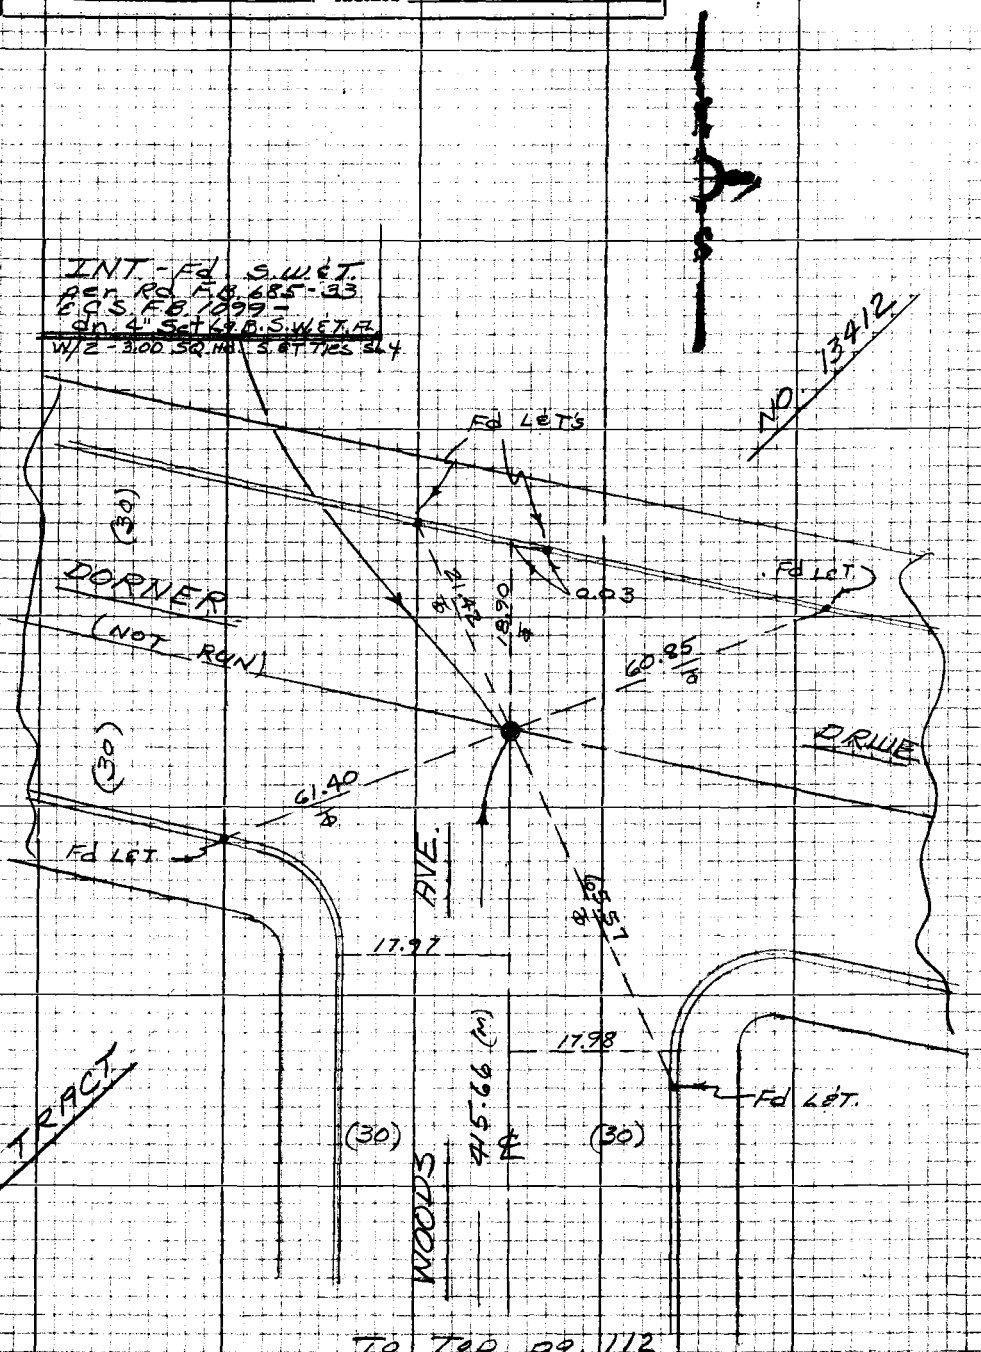

To Top pg. 112

Note: Any Additions or Changes on this Sheet Must be Made or Circled in Red Ink With Date and Name of Person Making Change

Do not extend this side of this line.

PLEASE RETURN TO
LOS ANGELES COUNTY ENGINEER
403 LOS ANGELES COUNTY ENGINEERING BLDG.

W.S. 36 A-2

76P3098 CE #310 8-66

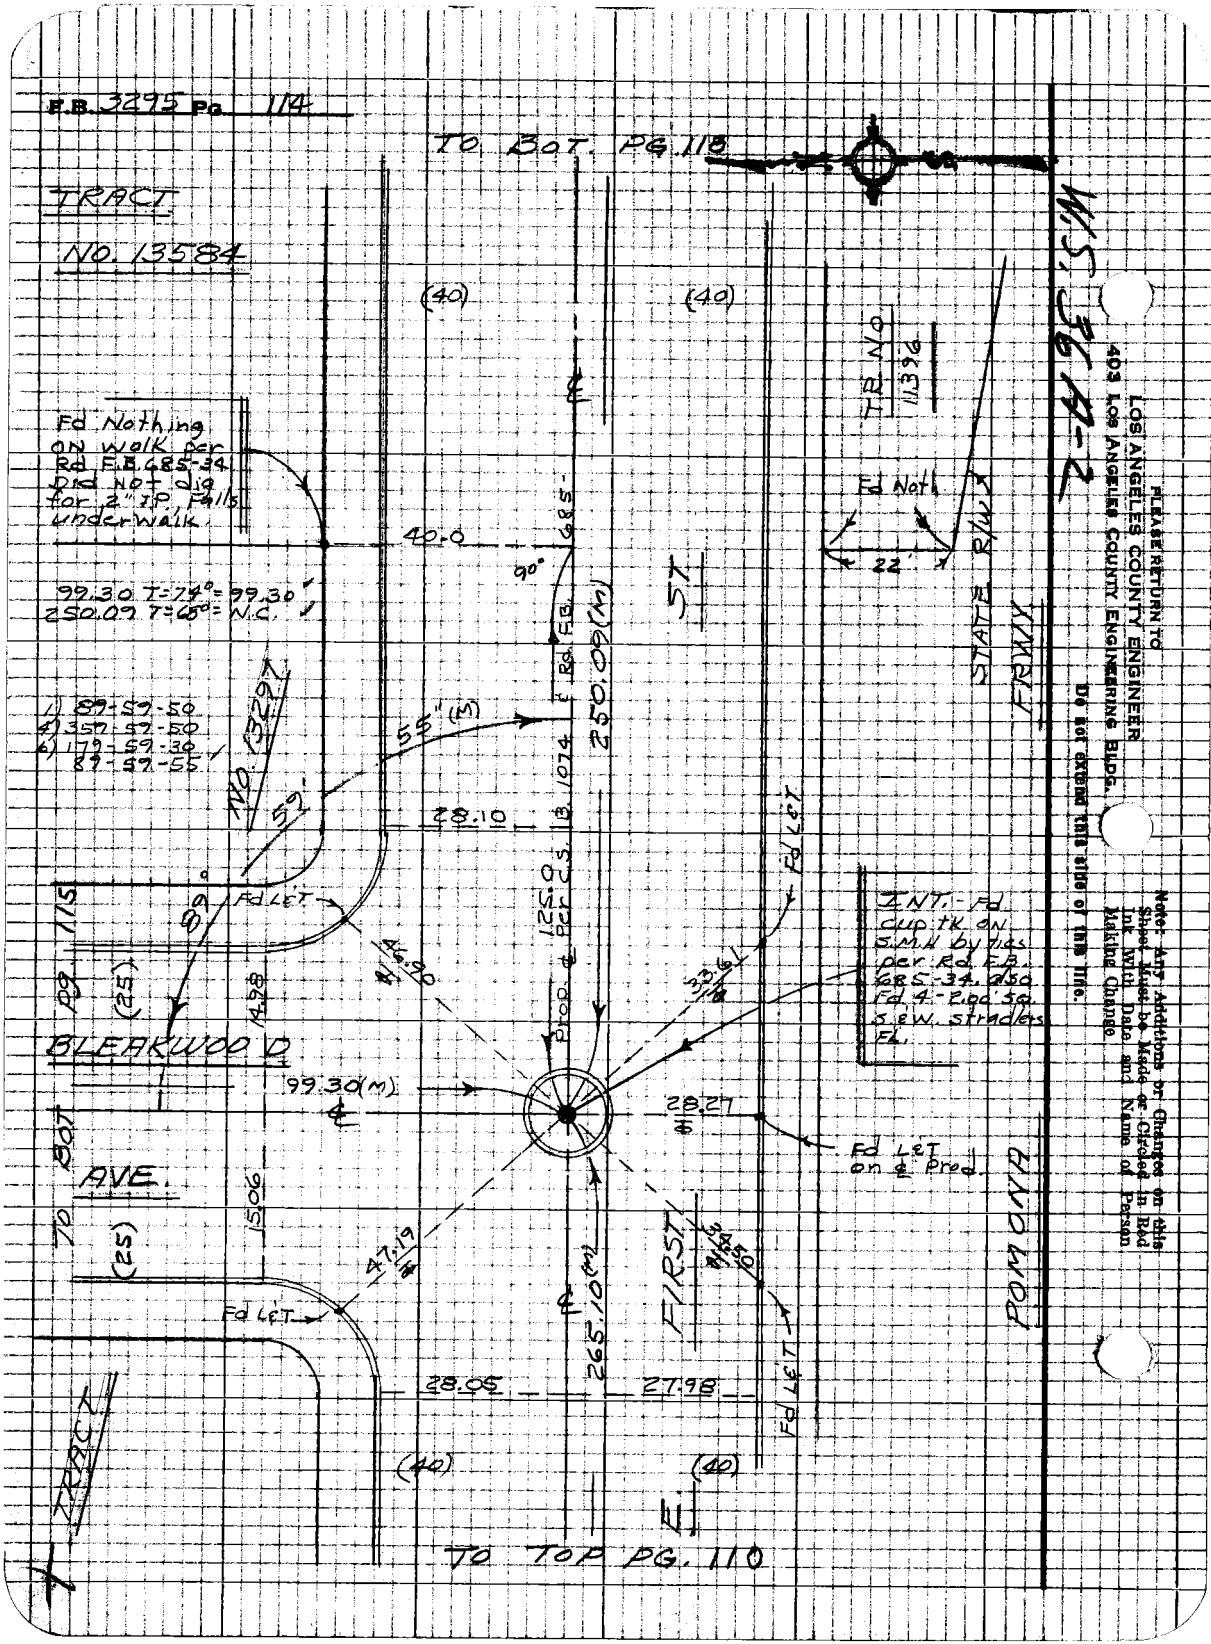
F.B. 3295 Pg. 114
TO BOT. PG. 118
TRACT
NO. 13584
(40)
(40)
Fd Nothing on walk per Rd F.B. 685-34 Did not dig for 2" IP. Falls under walk
40.0
90°
685-
99.30 T=74°=99.30
250.09 T=65°=N.C.
1) 89-59-50
4) 359-59-50
6) 179-59-30
89-59-55
NO. 13297
55" (M)
59'
28.10
250.09 (M)
Rd. F.B. 1074
125.0 Prop. ℄ per C.S.
ST.
TR. NO. 11396
Fd Noth
22'
STATE R/W
FRWY
Fd LET
INT. - Fd cup tk on S.M.H. by ties per Rd. F.B. 685-34. also Fd 4-2.00' sq. S.&W. straders FL.
33.61
46.90
14.98
(25)
BLEAKWOOD
99.30 (M)
28.27
Fd LET on ℄ Prod.
TO BOT PG. 115
AVE.
15.06
(25)
47.19
Fd LET
265.10 (M)
FIRST
34.50
Fd LET
POMONA
28.05
27.98
(40)
(40)
TRACT
E.
TO TOP PG. 110
W.S. 36 A-2
PLEASE RETURN TO
LOS ANGELES COUNTY ENGINEER
403 LOS ANGELES COUNTY ENGINEERING BLDG.
Do not extend this side of this line.
Note: Any Additions or Changes on this Sheet Must be Made or Circled in Red Ink With Date and Name of Person Making Change

Notes Ck'd by A. E. DART	Survey of 1ST ST. ℄	F.B. 3295	Pg. 115
Map No. R-3479	JN 0097.18 Tape 0196 Std 68 °F		
Office Work H. H. F. DONG	Surveyed by J. BAZEN		
Checked A. E. DART	Notes J. J. B. Date 9-67		
Date APR 17 '69	Indexed C. J. GALLI		

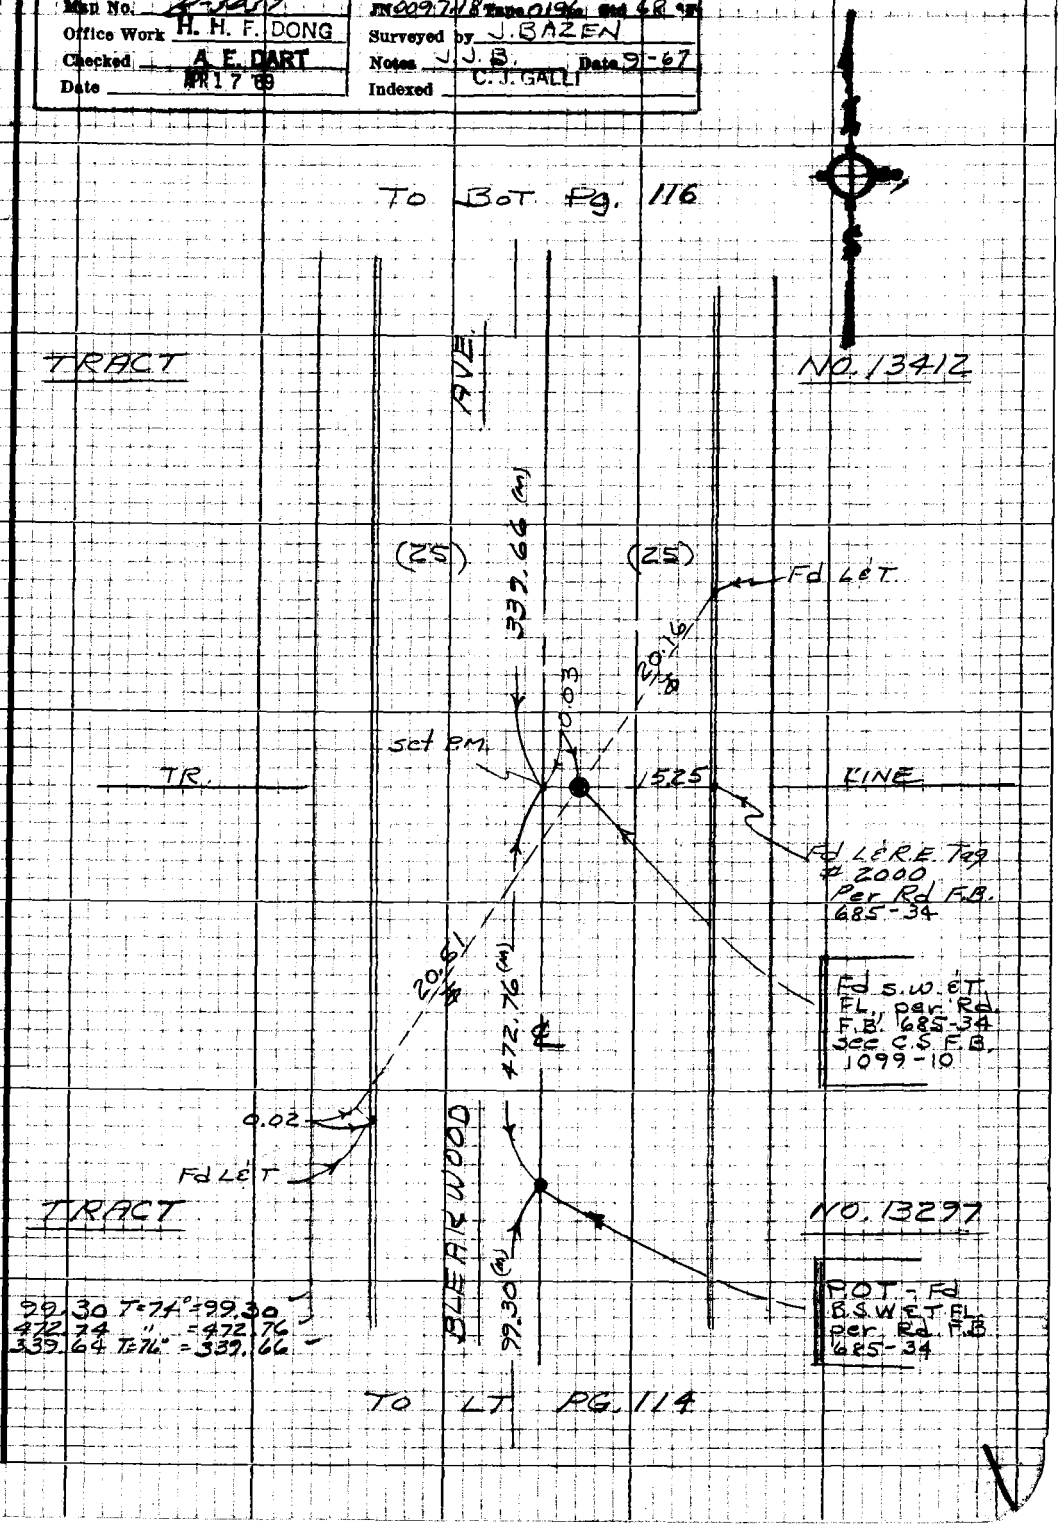

Note: Any Additions or Changes on this Sheet Must be Made or Circled in Red Ink With Date and Name of Person Making Change

Do not extend this side of this line.

PLEASE RETURN TO
LOS ANGELES COUNTY ENGINEER
403 LOS ANGELES COUNTY ENGINEERING BLDG.

76P3098 CK #310 8-66

F.B. 3295 Pg. 116

To Bot. Pg. 117

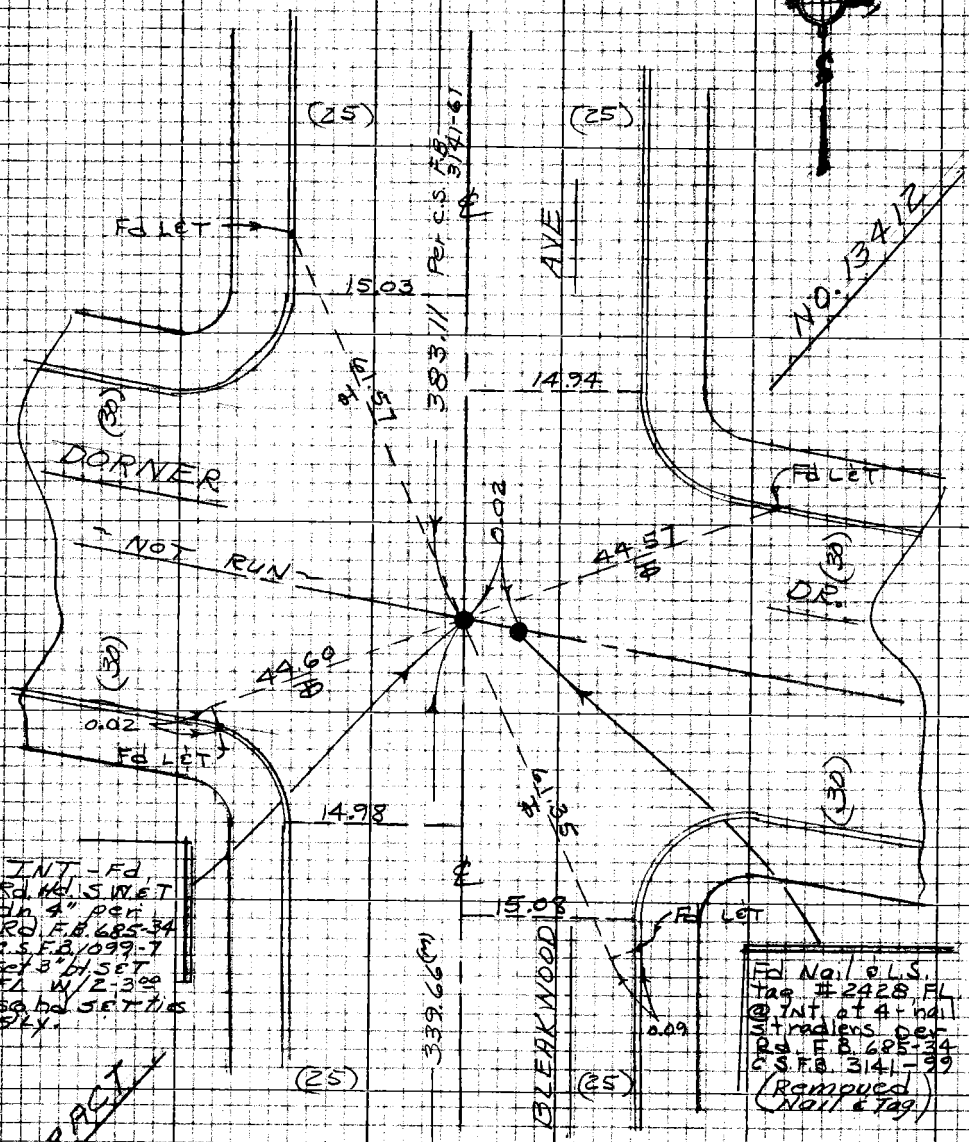

To Top pg. 115

W.S. 36 B-2

PLEASE RETURN TO
LOS ANGELES COUNTY ENGINEER
403 LOS ANGELES COUNTY ENGINEERING BLDG.

Do not extend this side of this line.

Note: Any Additions or Changes on this Sheet Must be Made or Circled in Red Ink With Date and Name of Person Making Change

Notes Ck'd by A. E. DART	Survey of 1ST ST. ℄	F.B. 3295 Pg. 117
Map No. B-7439	FN 0097.18 Tape 0196 Std 68 °F	
Office Work H. H. F. DONG	Surveyed by J. BAZEN	
Checked A. E. DART	Notes J. J. B. Date 9-67	
Date APR 17 '69	Indexed C. J. GALLI	

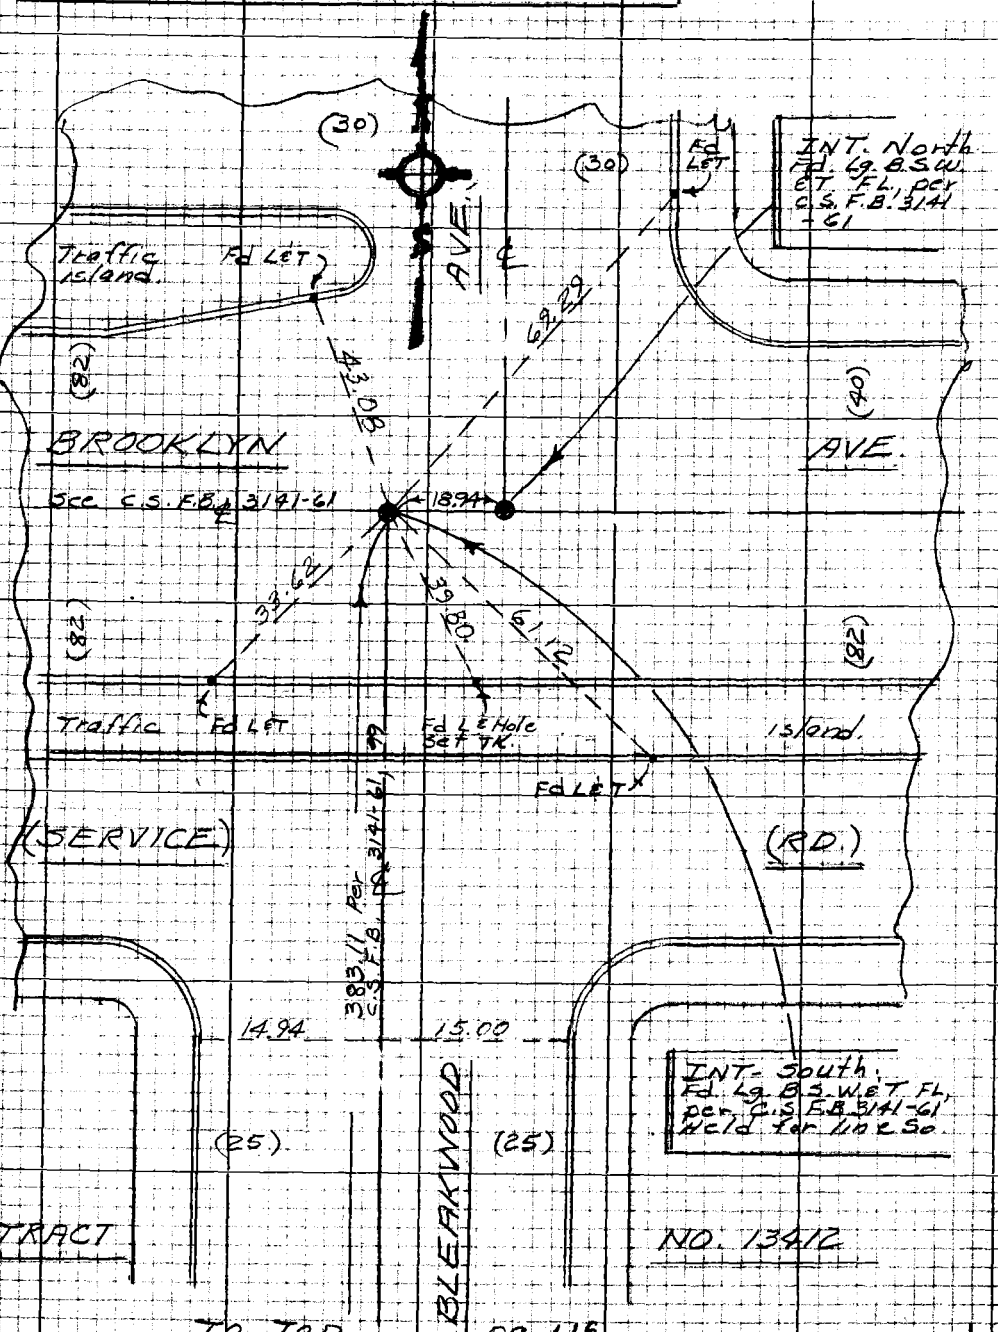

To Top pg. 116

W.S. 36 A-2

Note: Any Additions or Changes on this Sheet Must be Made or Circled in Red Ink With Date and Name of Person Making Change

Do not extend this side of this line.

PLEASE RETURN TO
LOS ANGELES COUNTY ENGINEER
403 LOS ANGELES COUNTY ENGINEERING BLDG.

76P3098 CK #310 8-66

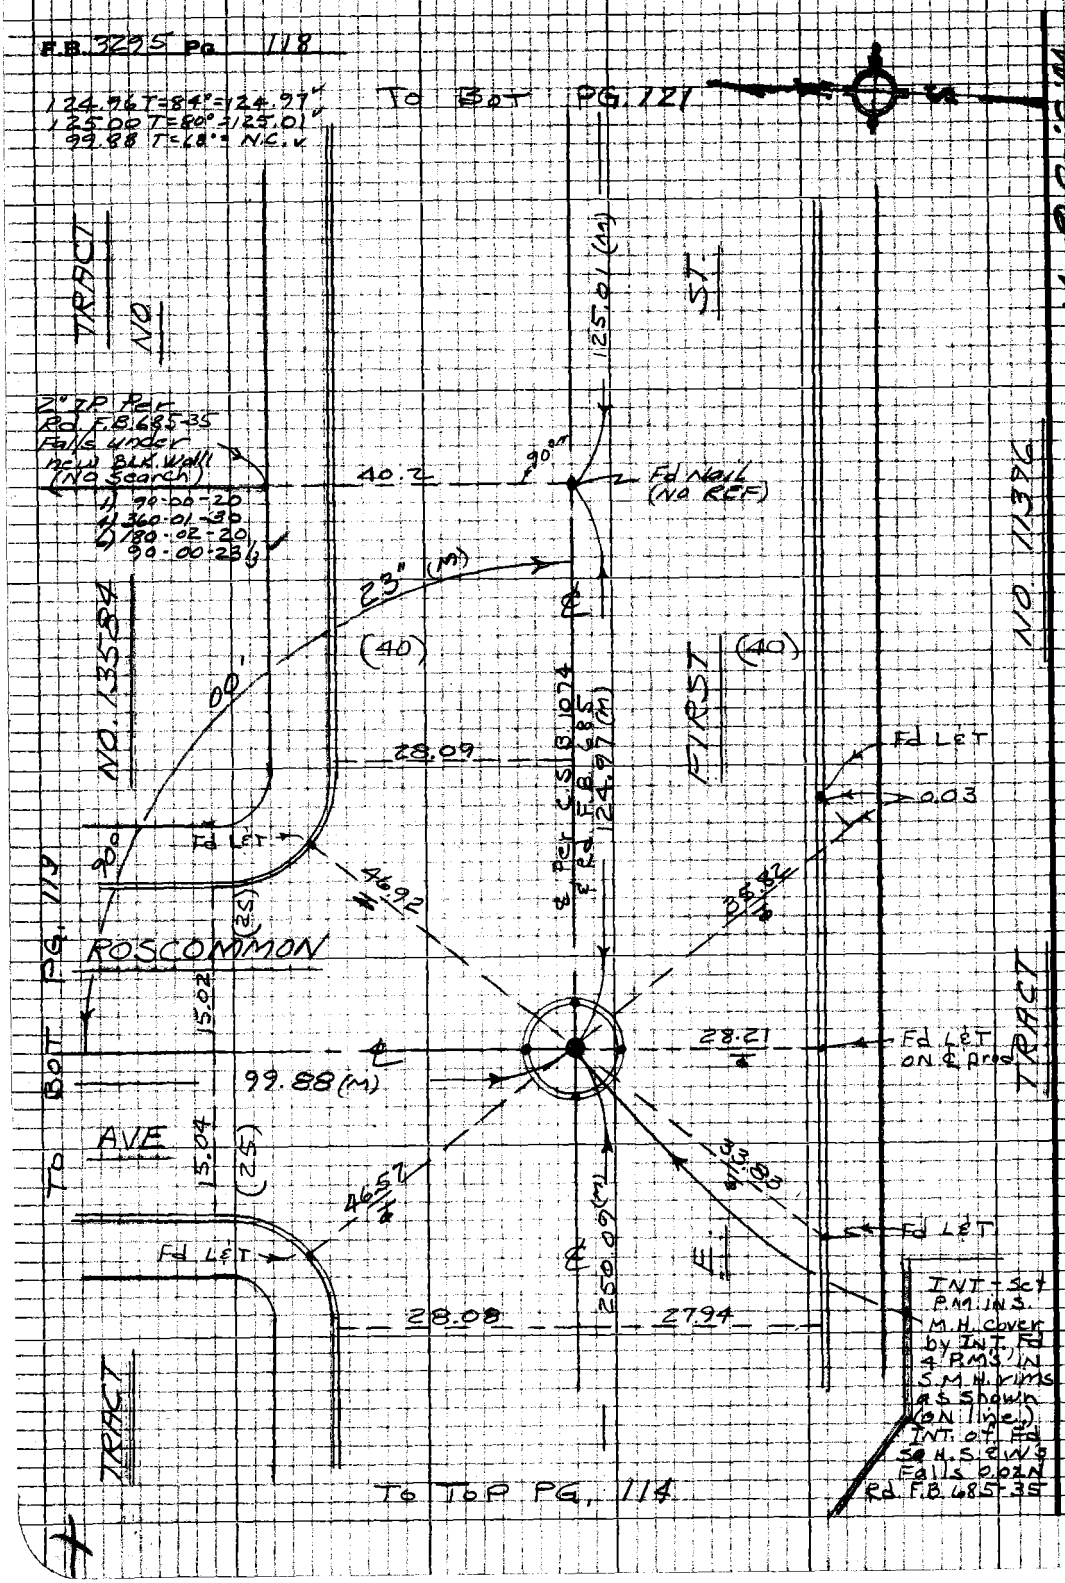

PLEASE RETURN TO
LOS ANGELES COUNTY ENGINEER
403 LOS ANGELES COUNTY ENGINEERING BLDG.

Do not extend this side of this line.

Note: Any Additions or Changes on this Sheet Must be Made or Circled in Red Ink With Date and Name of Person Making Change

Notes Ck'd by A. E. DART	Survey of E. 1ST ST ℄	F.B. 3295	Pg. 119
Map No. R-3039	FN 0097/8 Tape 0196 Std 68 °F		
Office Work H. H. F. DONG	Surveyed by J. BAZEN		
Checked A. E. DART	Notes J.J.B. Date 9-67		
Date APR 17 '69	Indexed		

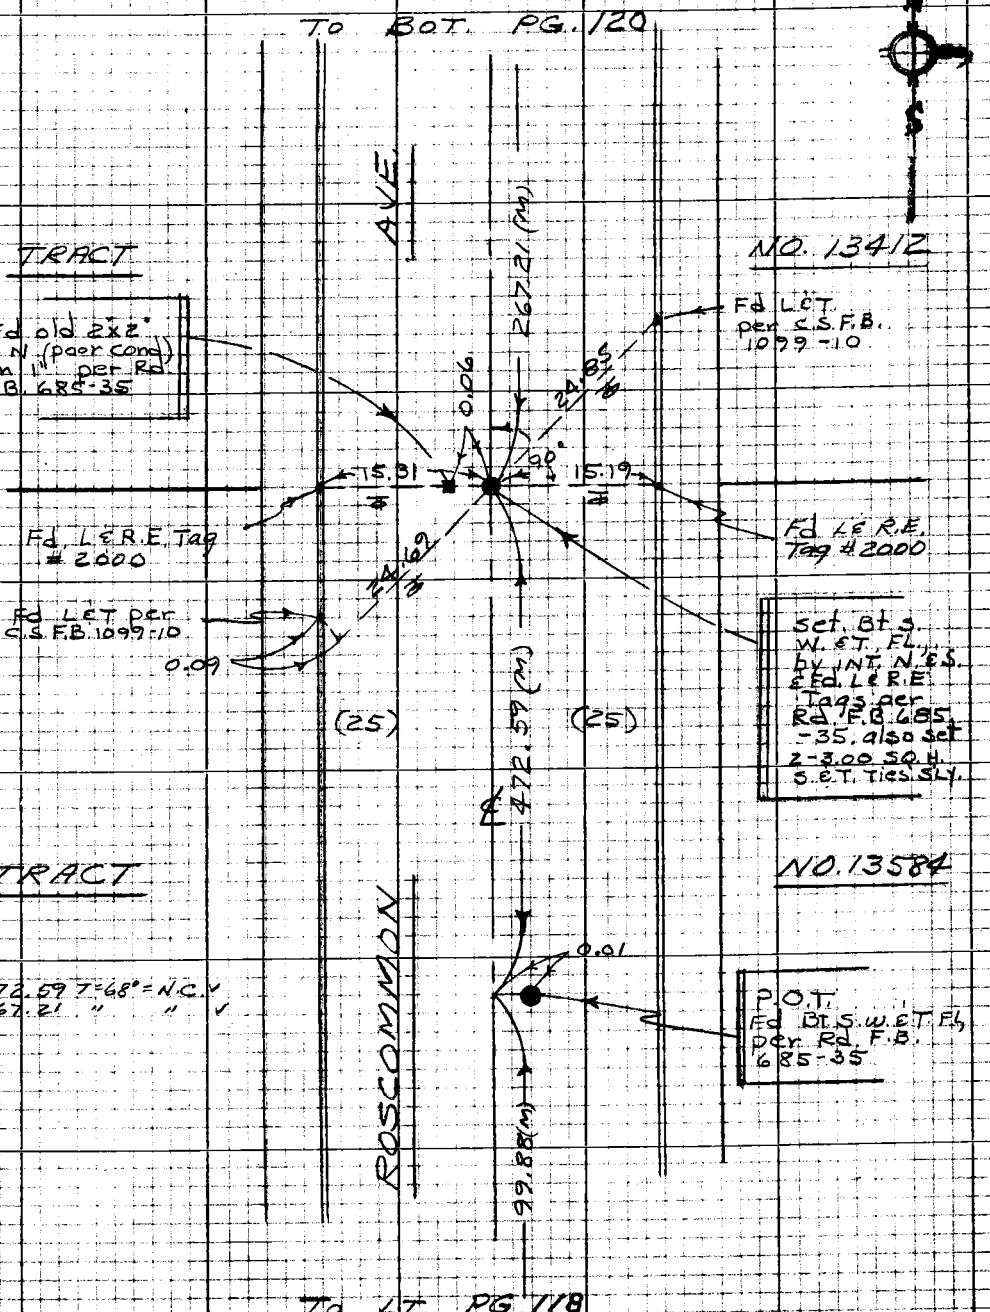

Note: Any Additions or Changes on this Sheet Must be Made or Circled in Red Ink With Date and Name of Person Making Change

PLEASE RETURN TO
LOS ANGELES COUNTY ENGINEER
403 LOS ANGELES COUNTY ENGINEERING BLDG.

Do not extend this side of this line.

76P3098 CE #310 8-66

F.B. 3295 Pg. 120

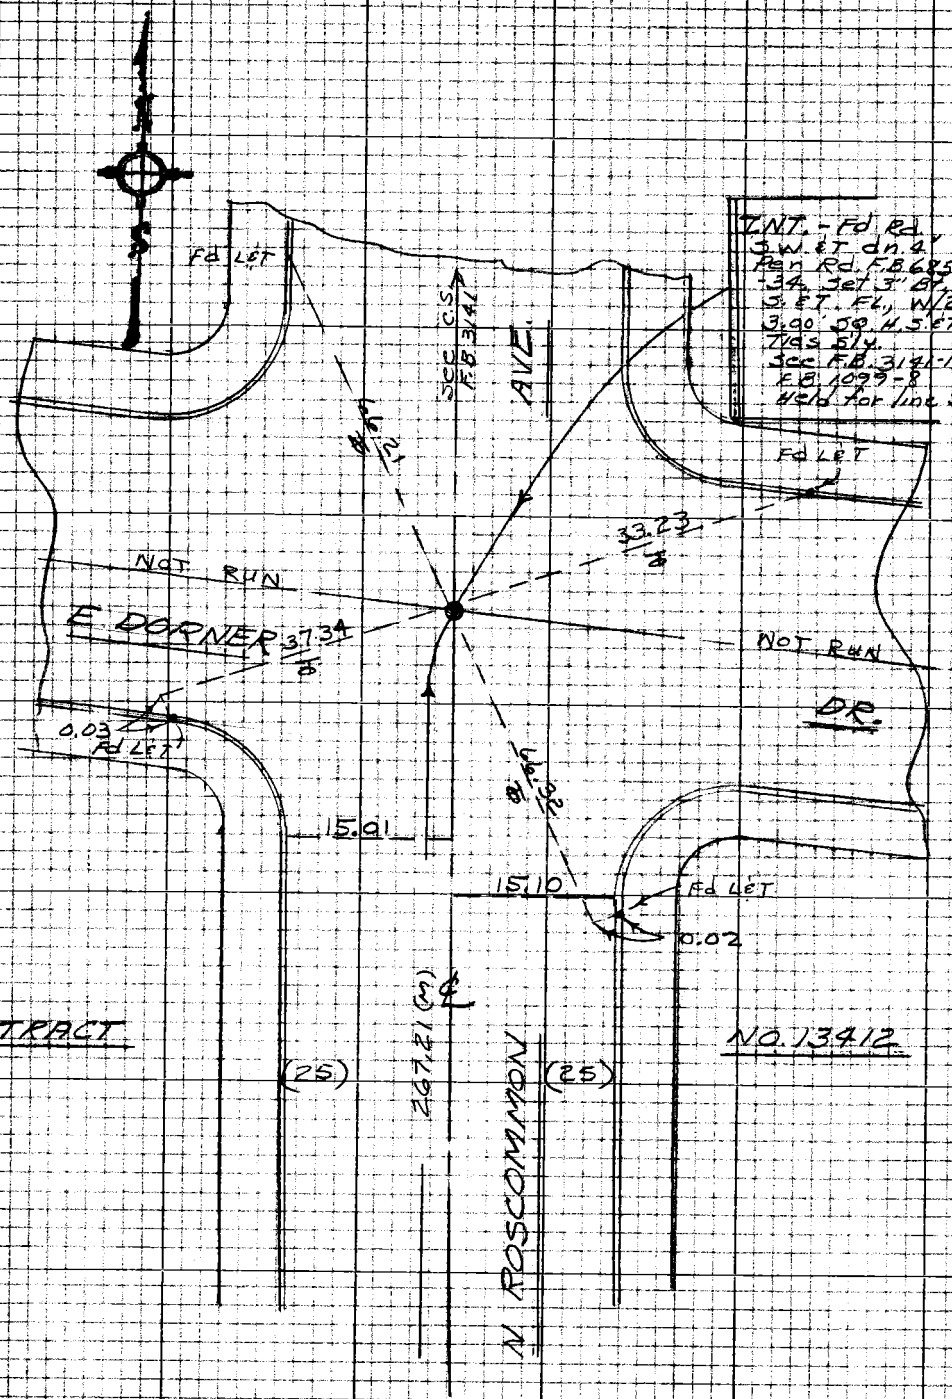

W.S. 36 A-2

PLEASE RETURN TO
LOS ANGELES COUNTY ENGINEER
403 Los Angeles County Engineering Bldg.

Do not extend this side of this line.

Notice: Any Additions or Changes on this Sheet Must be Made or Circled in Red Ink With Date and Name of Person Making Change

Notes Ck'd by A. E. DART	Survey of E. 1ST ST. ℄	F.B. 3295	Pg. 121
Map No. R-2039	IN 0097.18 Tape 0196 Std 68 °F		
Office Work H. H. F. DONG	Surveyed by J. BAREN		
Checked A. E. DART	Notes J.J.B. Date 9-67		
Date APR 17 '89	Indexed C. J. GALLI		

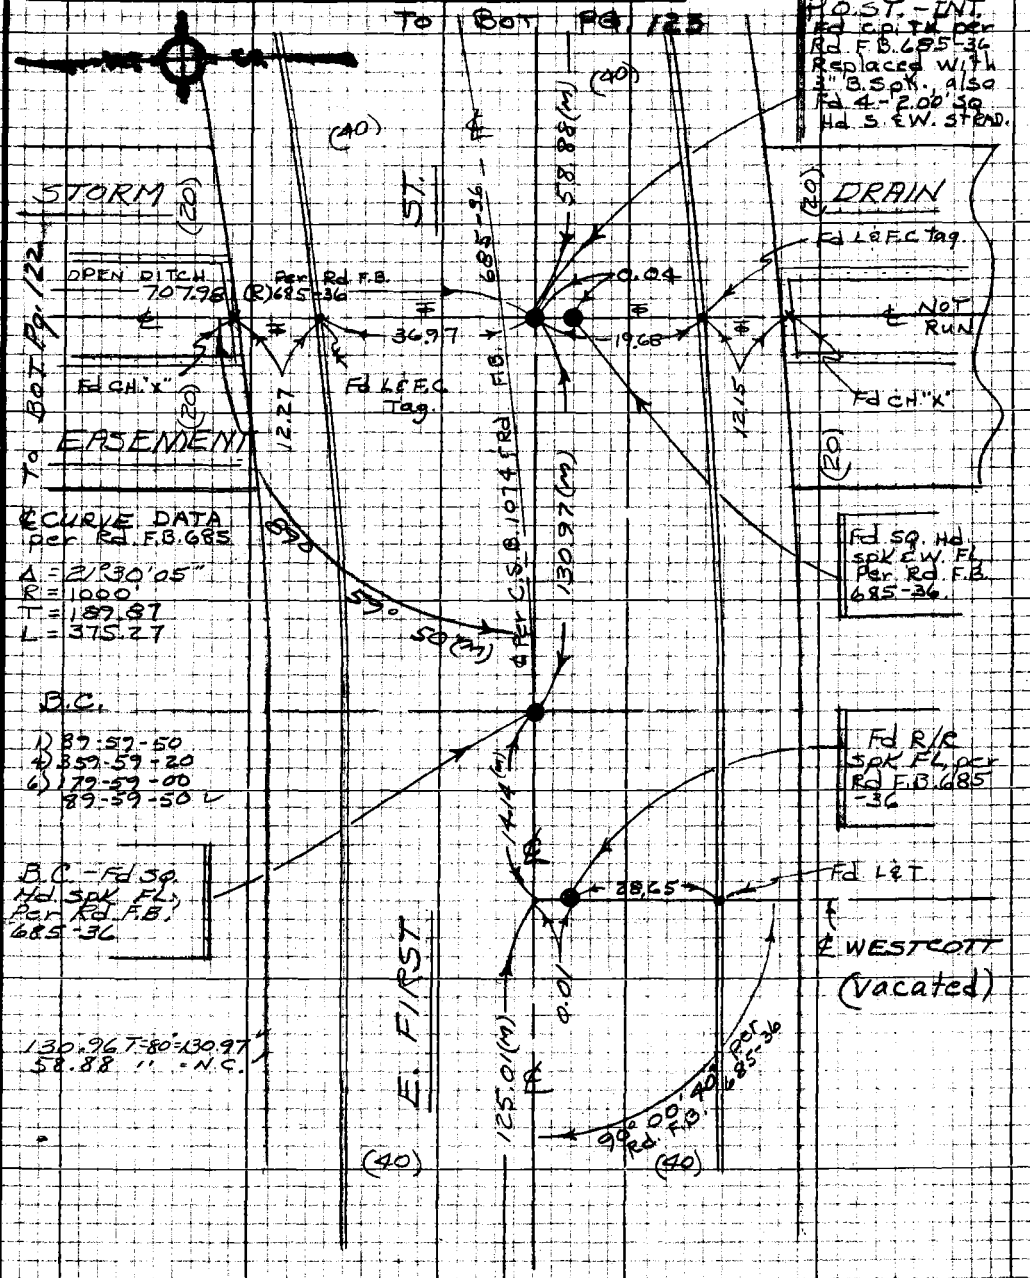

Note: Any Additions or Changes on this Sheet Must be Made or Circled in Red Ink With Date and Name of Person Making Change

Do not extend this side of this line.

PLEASE RETURN TO
LOS ANGELES COUNTY ENGINEER
403 LOS ANGELES COUNTY ENGINEERING BLDG.

76P3098 CE #310 5-66

F.B. 3295 Pg. 122

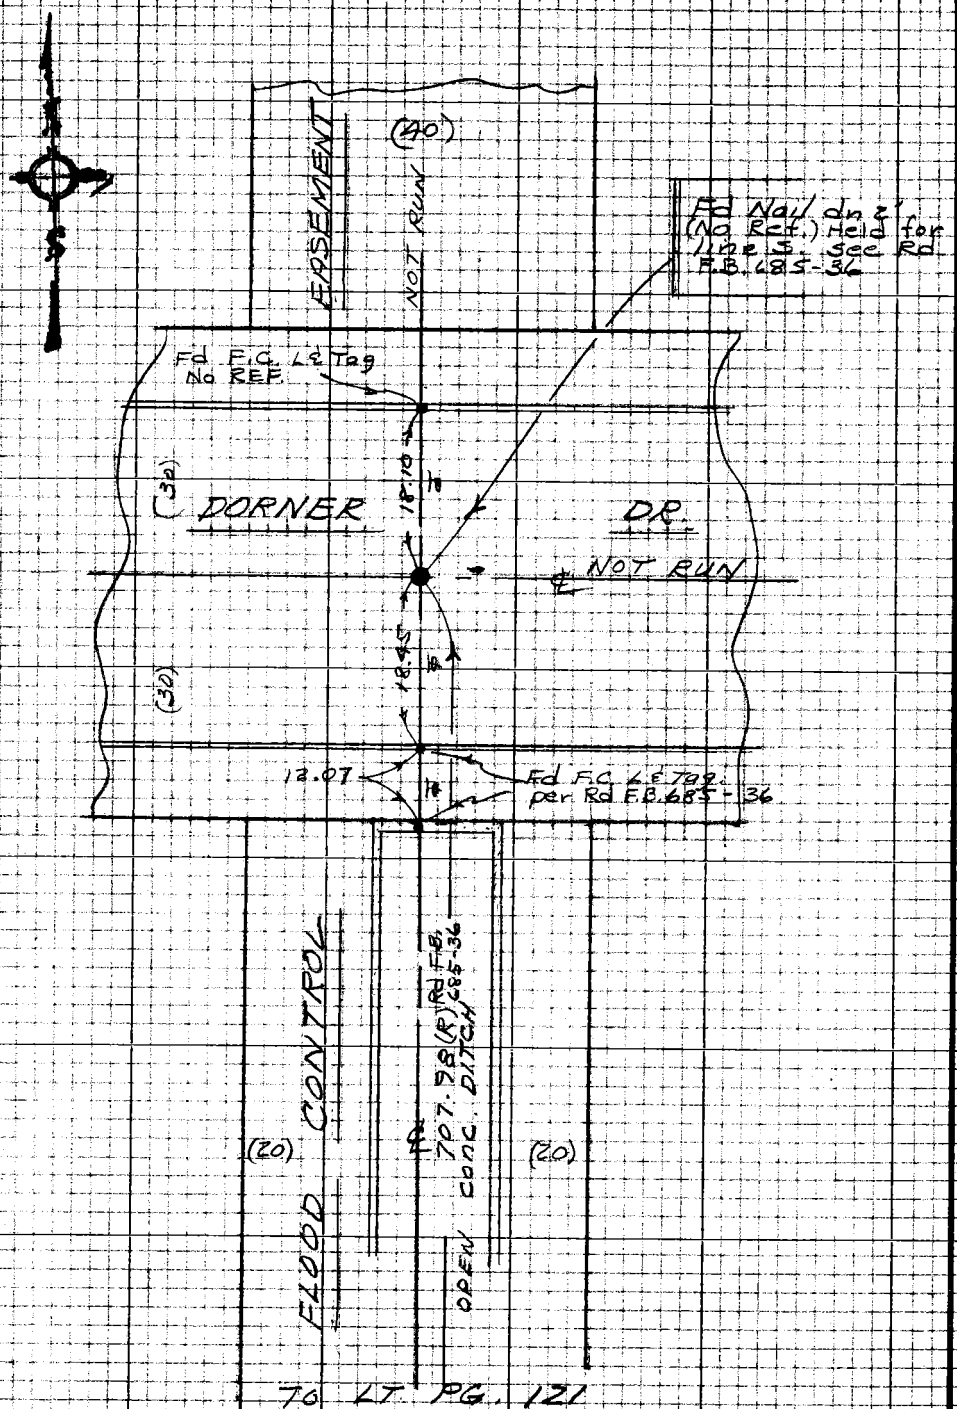

TO LT. PG. 121

PLEASE RETURN TO
LOS ANGELES COUNTY ENGINEER
403 LOS ANGELES COUNTY ENGINEERING BLDG.

Do not extend this side of this line.

Note: Any Additions or Changes on this Sheet Must be Made or Circled in Red Ink With Date and Name of Person Making Change

Notes Ck'd by A. E. DART	Survey of E 1ST ST	F.B. 3295 Pg. 123
Map No. 8-2038	IN 0037.18 Tang 0196 std 68.°P	
Office Work H. H. F. DONG	Surveyed by J. BAZEN	
Checked A. E. DART	Notes J. J. B. Date 9-67	
Date APR 17 '69	Indexed C. J. GALLI	

TO BOT PG. 125

1) 111-29-30
4) 85-59-20
6) 308-37-00
111-29-50

(40)

(40)

ST.

Set P.M. in S.M.H. cover By Fd. 2.00 SQ. S.E.W. ≠ Strads. FL. INT. of P.M.'s (+) IN rim is 0.01 S. of line Fd. per Rd. F.B. 485-37

NO. 1136

111°

℄ Prod Fd LET in conc. wk.

29.

97.83 T=72°=97.83
193.52 " = 193.53
92.06 " = N.C.

26.71

Set L.E.C.E. Tag in Gut.

17.95

(30)

AVE.

SHERBROOK

NOT RUN

36.19

26.42

193.53 (M)

Fd LET in conc. Gut.

18.20

(30)

TO TOP PG. 124

122.85 (R)

(M)

00" (M)

Rd. F.B. 485

0.04

Fd cut spk W. & T. FL. Per Rd. F.B. 485-37, C.S. F.B.S. 1641-88 & F.B. 2256-156 (Removed) same

Fd LET.

46.83

41.53

Fd LET.

UNDER

30'

%

℄ curve DATA per Rd. F.B. 485

Δ = 21°30'05"
R = 1000.
T = 189.87
L = 375.27

TRACK

P.I. - Fd. P.M. IN Washer per ≠ Ties Rd. F.B. 485-37 & C.S. F.B. 1641-88 Set Lg. B.S.W. E.T. FL., Fd. 2 SQ. S.E.W. 2.00 Ties N.L.Y.

38 1074

℄ Per

58.88 (M)

℄ FIRST

TRACT

CONST.

1) 158-30-00
4) 274-00-00
6) 231-00-00
158-30-00

(40)

(40)

℄ prod. Fd LET IN conc. WK.

TO TOP PG. 121

W.S. 36 B-2

PLEASE RETURN TO
LOS ANGELES COUNTY ENGINEER
403 LOS ANGELES COUNTY ENGINEERING BLDG.

Do not extend this side of this line.

Note: Any Additions or Changes on this Sheet Must be Made or Circled in Red Ink With Date and Name of Person Making Change

7SP-098 CR #110 8-68

F.B. 3295 Pg. 124

TO RT PG. 123

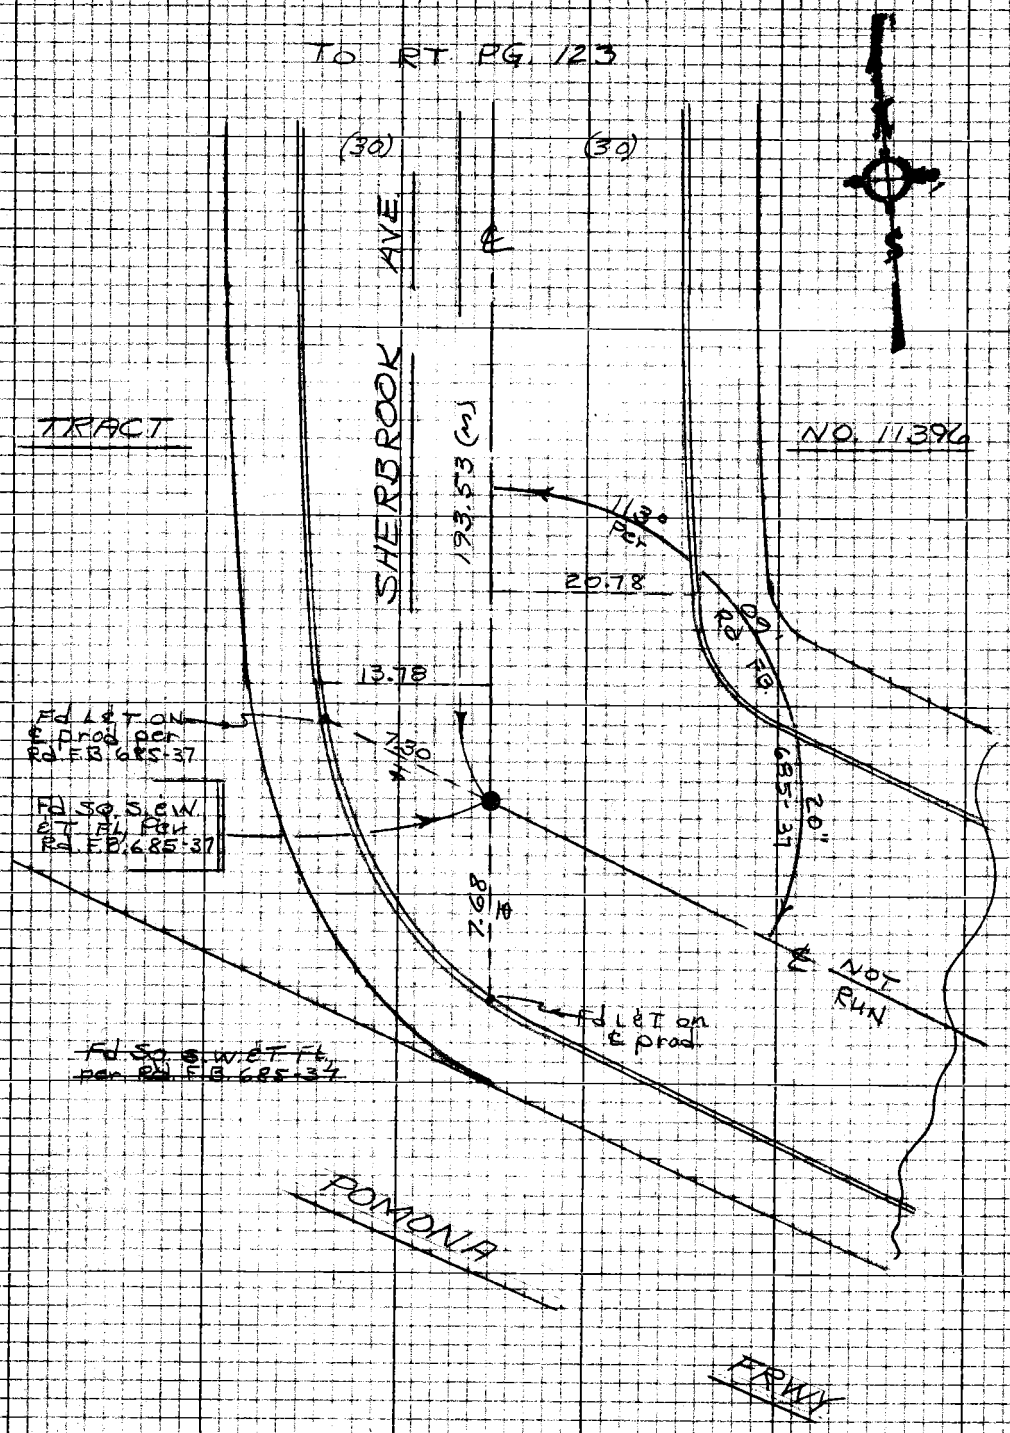

Note: Any Additions or Changes on this Sheet Must be Made or Checked in Red Ink With Date and Name of Person Making Change

PLEASE RETURN TO
LOS ANGELES COUNTY ENGINEER
403 LOS ANGELES COUNTY ENGINEERING BLDG.

Do not detach this side of this file.

Notes Ck'd by A. E. DART	Survey of 1ST ST ℄	F.B. 3296	Pg. 125
Map No. R-2039	IN 009218 Tape 0196 Std 68 °F		
Office Work H. H. F. DONG	Surveyed by J. BAZEN		
Checked A. E. DART	Notes J.J.B. Date 7-67		
Date APR 17 '68	Indexed OCT 11 '67		

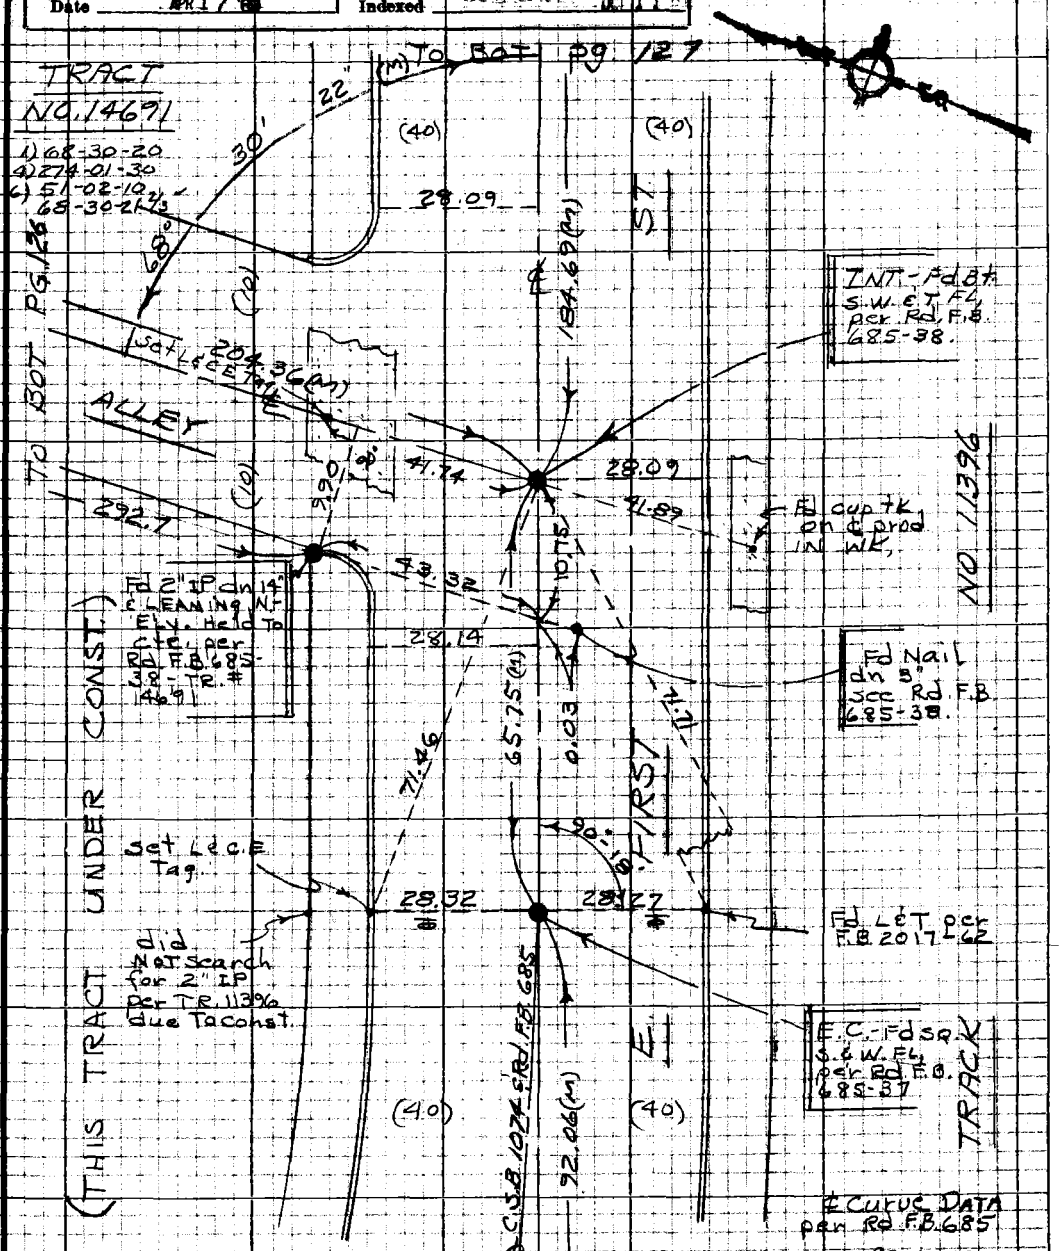

Note: Any Additions or Changes on this Sheet Must be Made or Circled in Red Ink With Date and Name of Person Making Change

Do not extend this side of this line.

PLEASE RETURN TO
LOS ANGELES COUNTY ENGINEER
403 LOS ANGELES COUNTY ENGINEERING BLDG.

76P3098 CE #310 5-66

F.B. 3295 Pg. 126

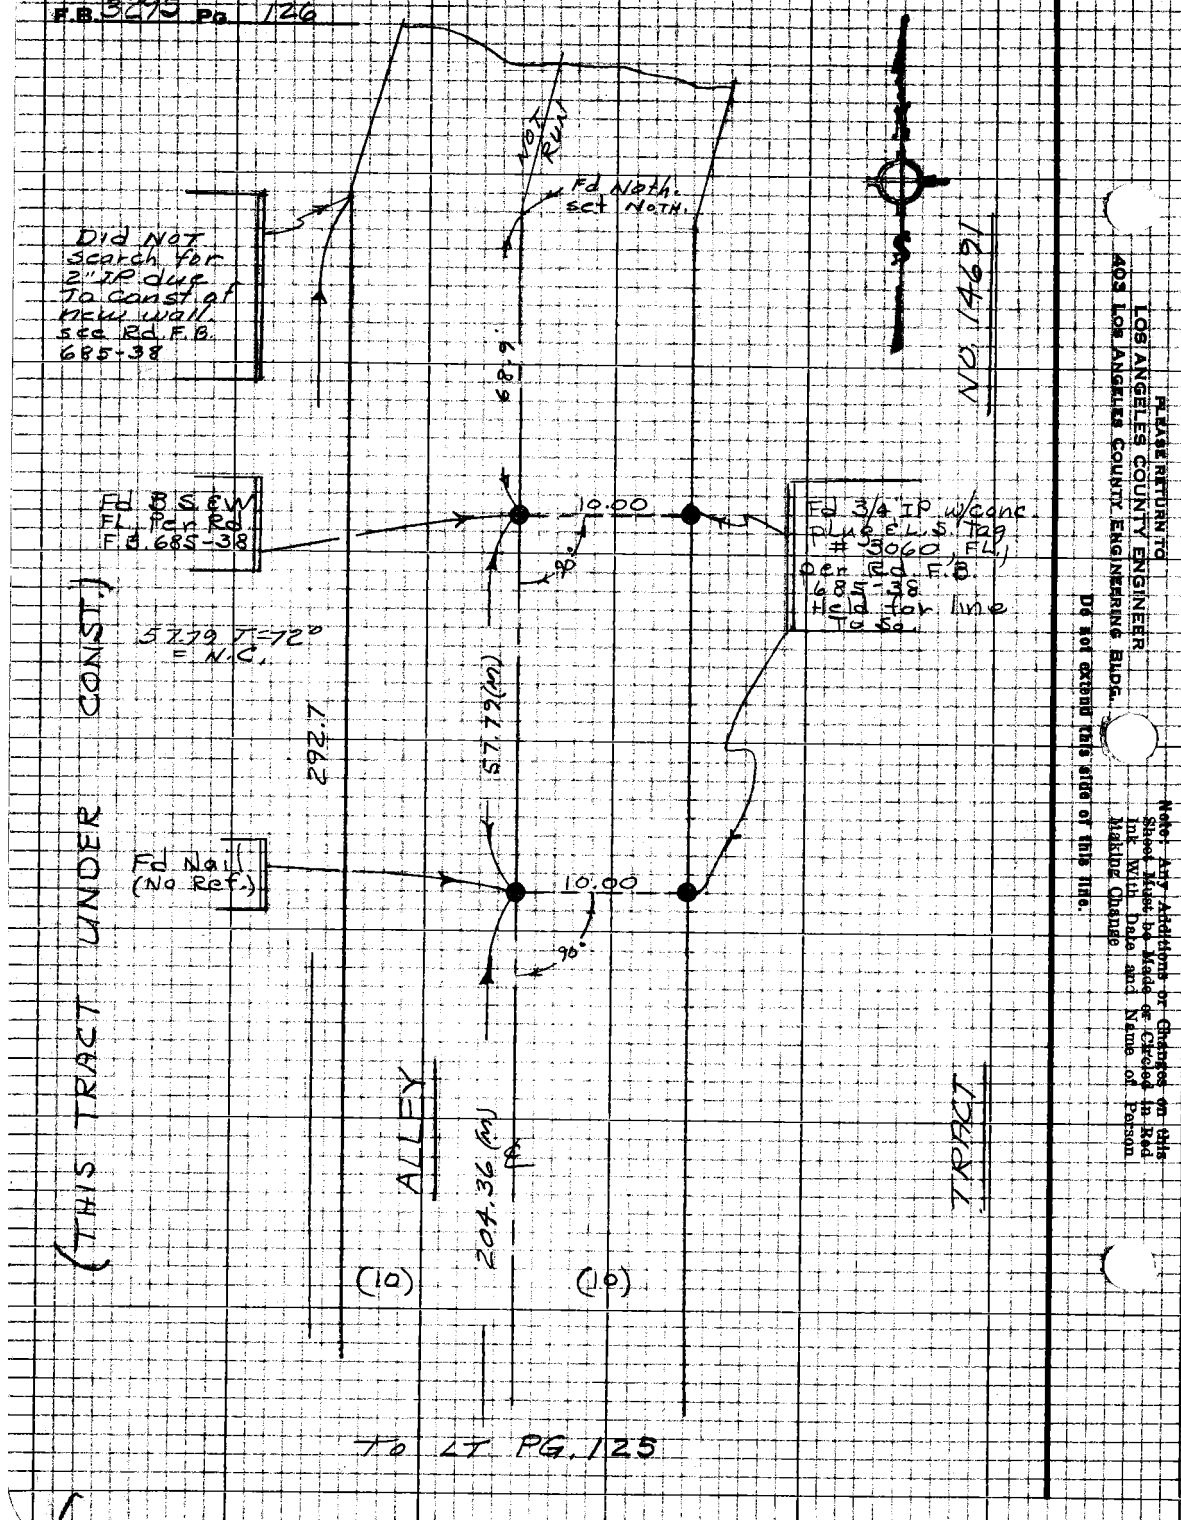

PLEASE RETURN TO
LOS ANGELES COUNTY ENGINEER
403 LOS ANGELES COUNTY ENGINEERING BLDG.

Do not extend this side of this line.

Note: Any Additions or Changes on this Sheet Must be Made or Circled in Red Ink With Date and Name of Person Making Change

Notes Ck'd by A. E. DART	Survey of E 1ST ST ℄	F.B. 3295	Pg. 127
Map No. B-3039	IN 0097.18 Tape 0196 Std 68 °F		
Office Work H. H. F. DONG	Surveyed by J. BAZEN		
Checked A. E. DART	Notes J. J. B. Date 9-67		
Date APR 17 '69	Indexed C. J. GALLI		

℄ CURVE DATA
per Rd. F.B. 685
Δ = 74°30'20"
R = 600'
T = 456.30
L = 780.22

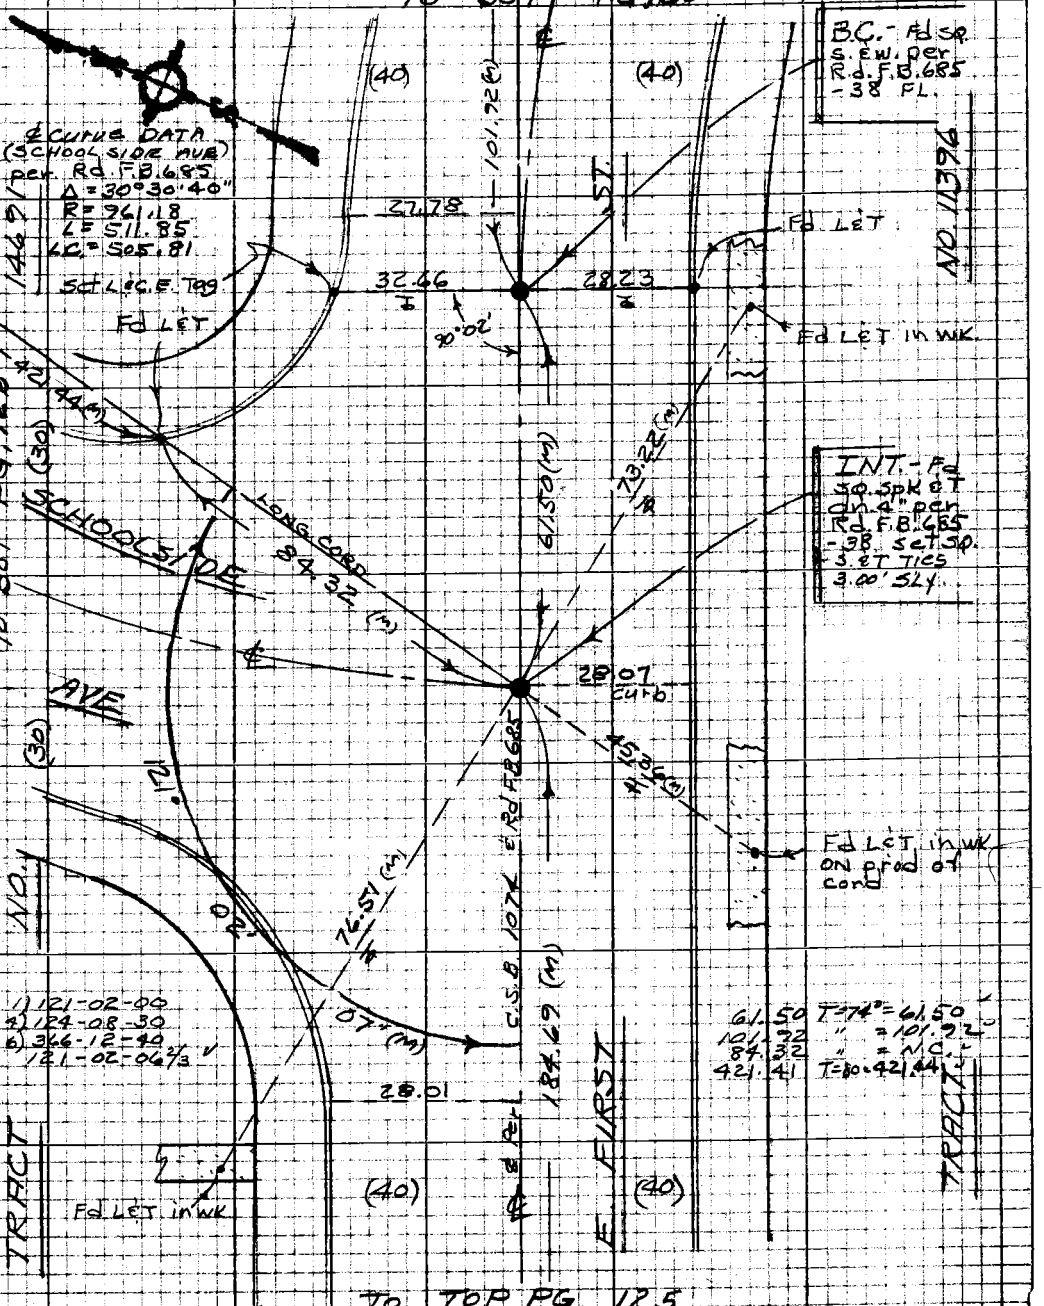

Note: Any Additions or Changes on this Sheet Must be Made or Circled in Red Ink With Date and Name of Person Making Change

Do not extend this side of this line.

PLEASE RETURN TO
LOS ANGELES COUNTY ENGINEER
403 LOS ANGELES COUNTY ENGINEERING BLDG.

W.S. 36 B-2

76P3098 CE #310 8-66

F.B. 3295 Pg. 128

TO BOT. PG. 129

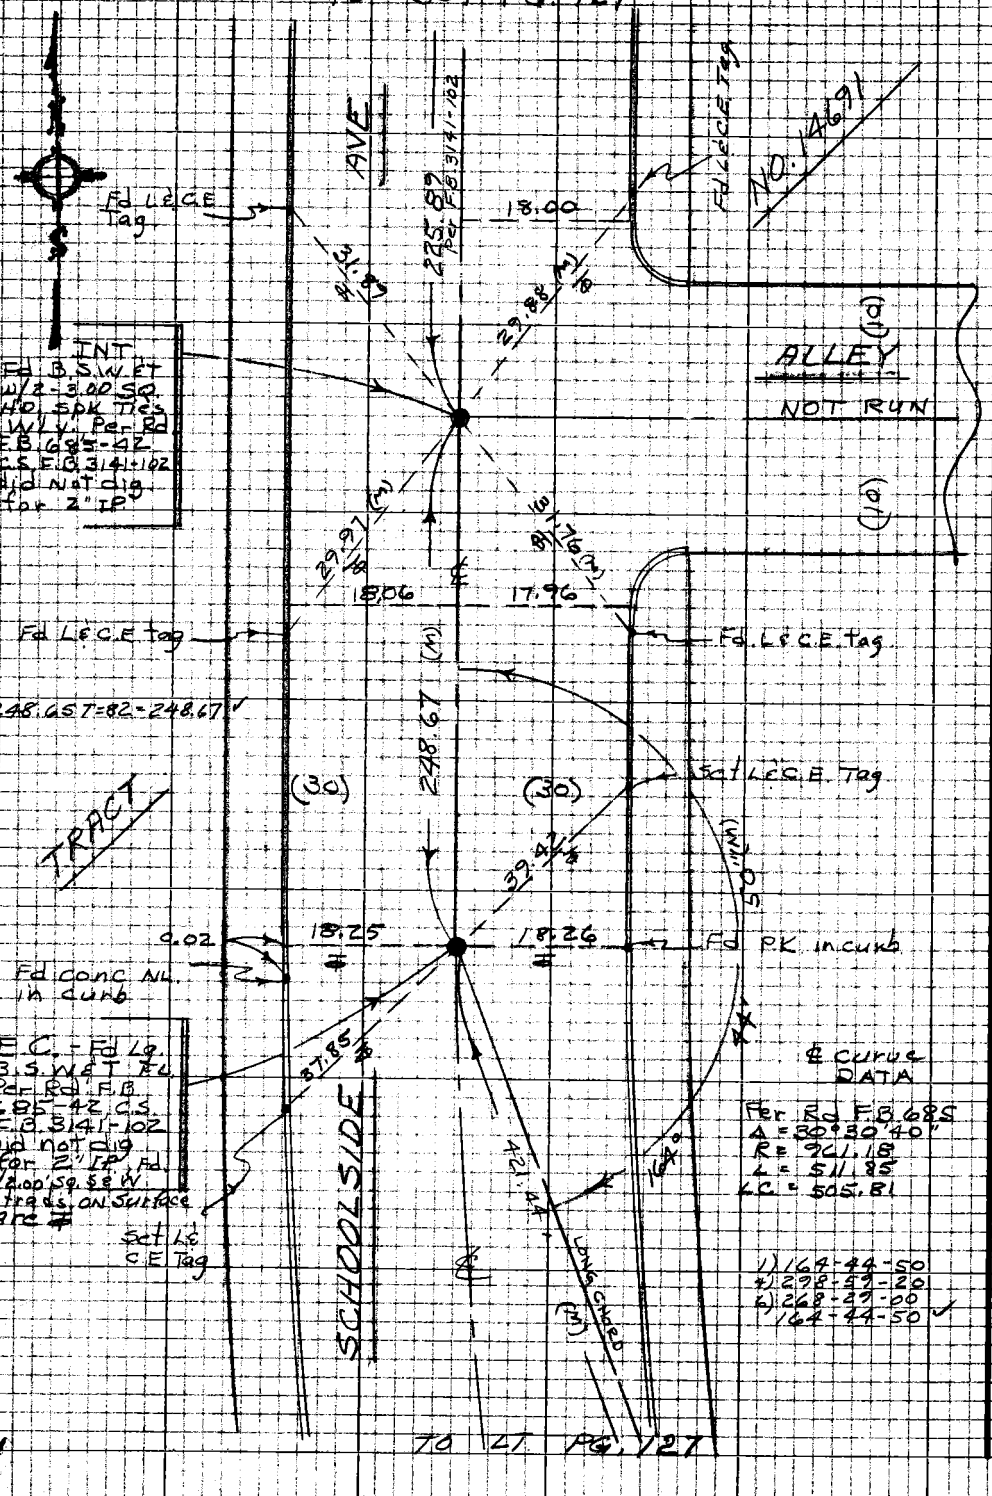

TO LT. PG. 127

PLEASE RETURN TO
LOS ANGELES COUNTY ENGINEER
405 Los Angeles County Engineering Bldg.

Do not extend this side of this line.

Note: Any Additions or Changes on this Sheet Must be Made or Circled in Red Ink With Date and Name of Person Making Change

Notes Ck'd by A. E. DART	Survey of E. 1ST ST ℄	F.B. 3295	Pg. 129
Map No. R-2439	IN 0097.18 Tape 0.96 Std 68 °F		
Office Work H. H. F. DONG	Surveyed by J BAZEN		
Checked A. E. DART	Notes J.J.B. Date 9-67		
Date APR 17 '69	Indexed C. J. GALLI		

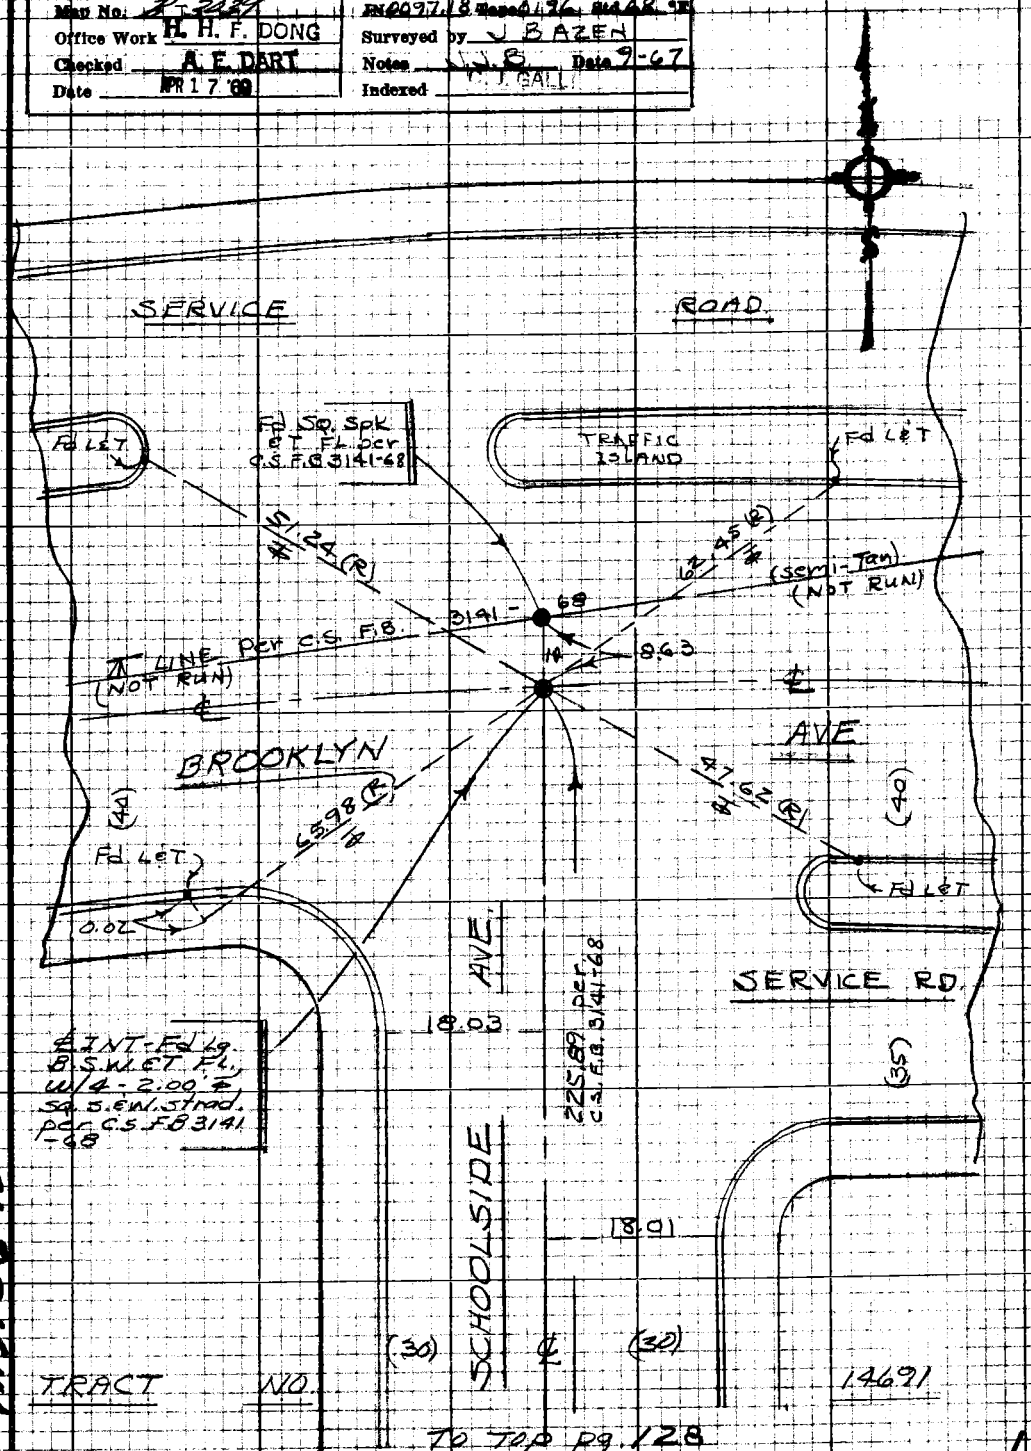

To Top Pg. 128

W.S. 36 B-2

Note: Any Additions or Changes on this Sheet Must be Made or Circled in Red Ink With Date and Name of Person Making Change

Do not extend this side of this line.

PLEASE RETURN TO
LOS ANGELES COUNTY ENGINEER
403 Los Angeles County Engineering Bldg.

76P3098 CR #310 8-66

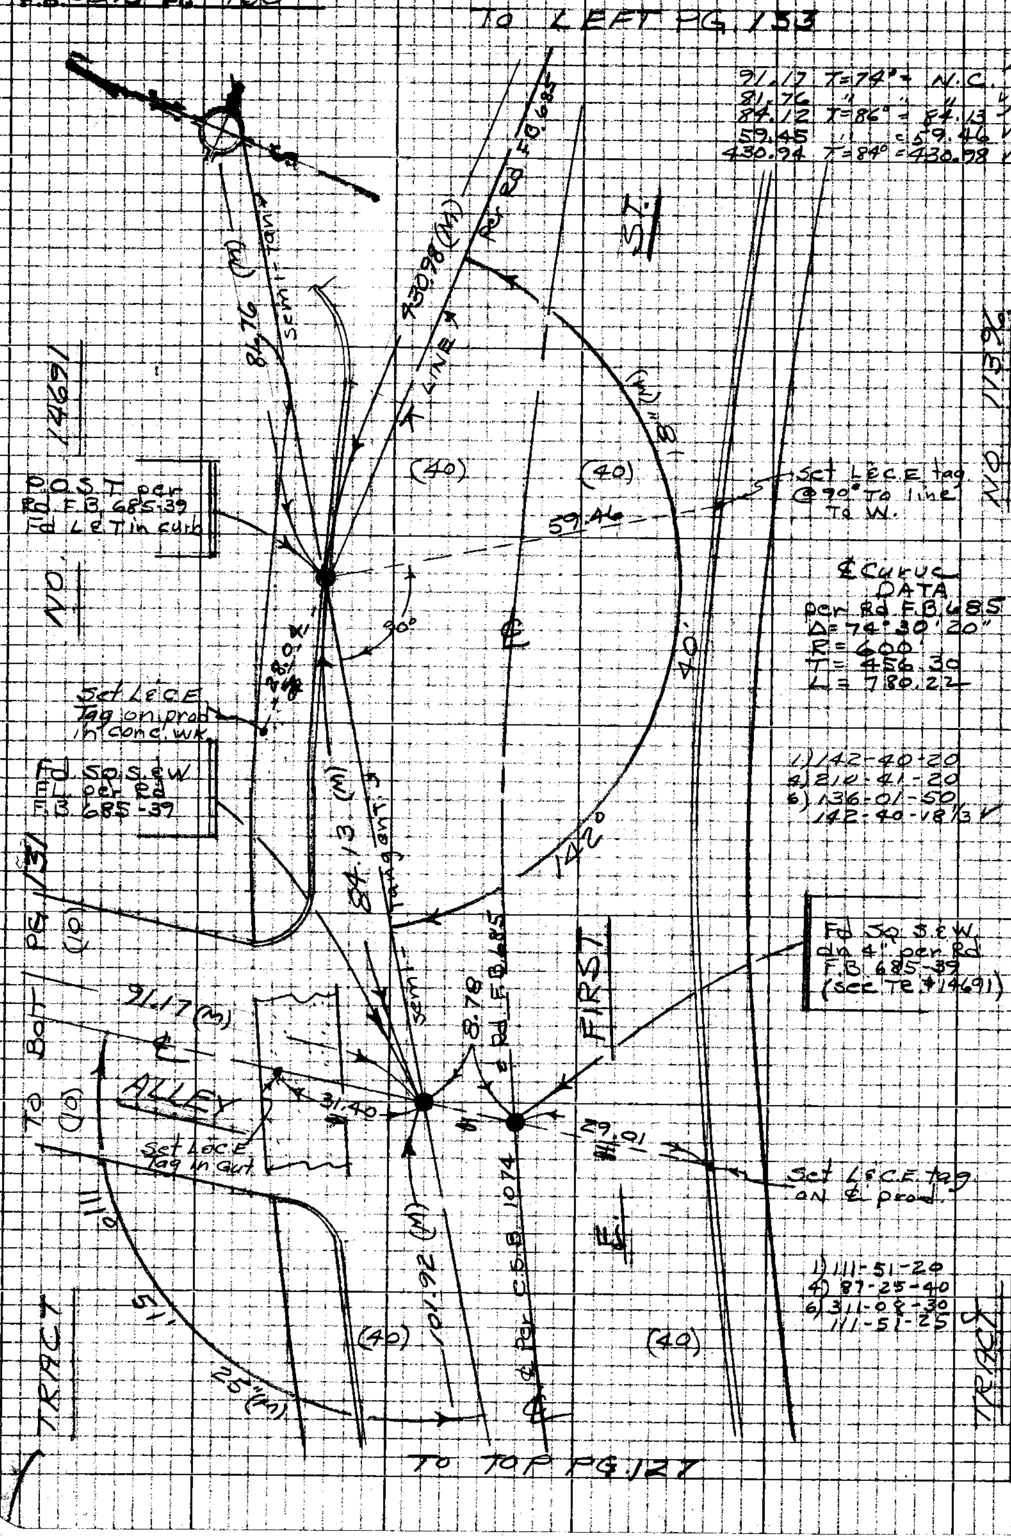

PLEASE RETURN TO
LOS ANGELES COUNTY ENGINEER
403 LOS ANGELES COUNTY ENGINEERING BLDG.

Do not extend this side of this line.

Note: Any Additions or Changes on this Sheet Must be Made or Circled in Red Ink With Date and Name of Person Making Change

Notes Ck'd by A. E. DART	Survey of E. 1ST ST. ℄	F.B. 3295 Pg. 131
Map No. B-3039	IN 0097.18 Tape 0196 Std 68 °F	
Office Work H. H. F. DONG	Surveyed by J. BAZEN	
Checked A. E. DART	Notes J.J.B. Date 9-67	
Date APR 17 '69	Indexed	

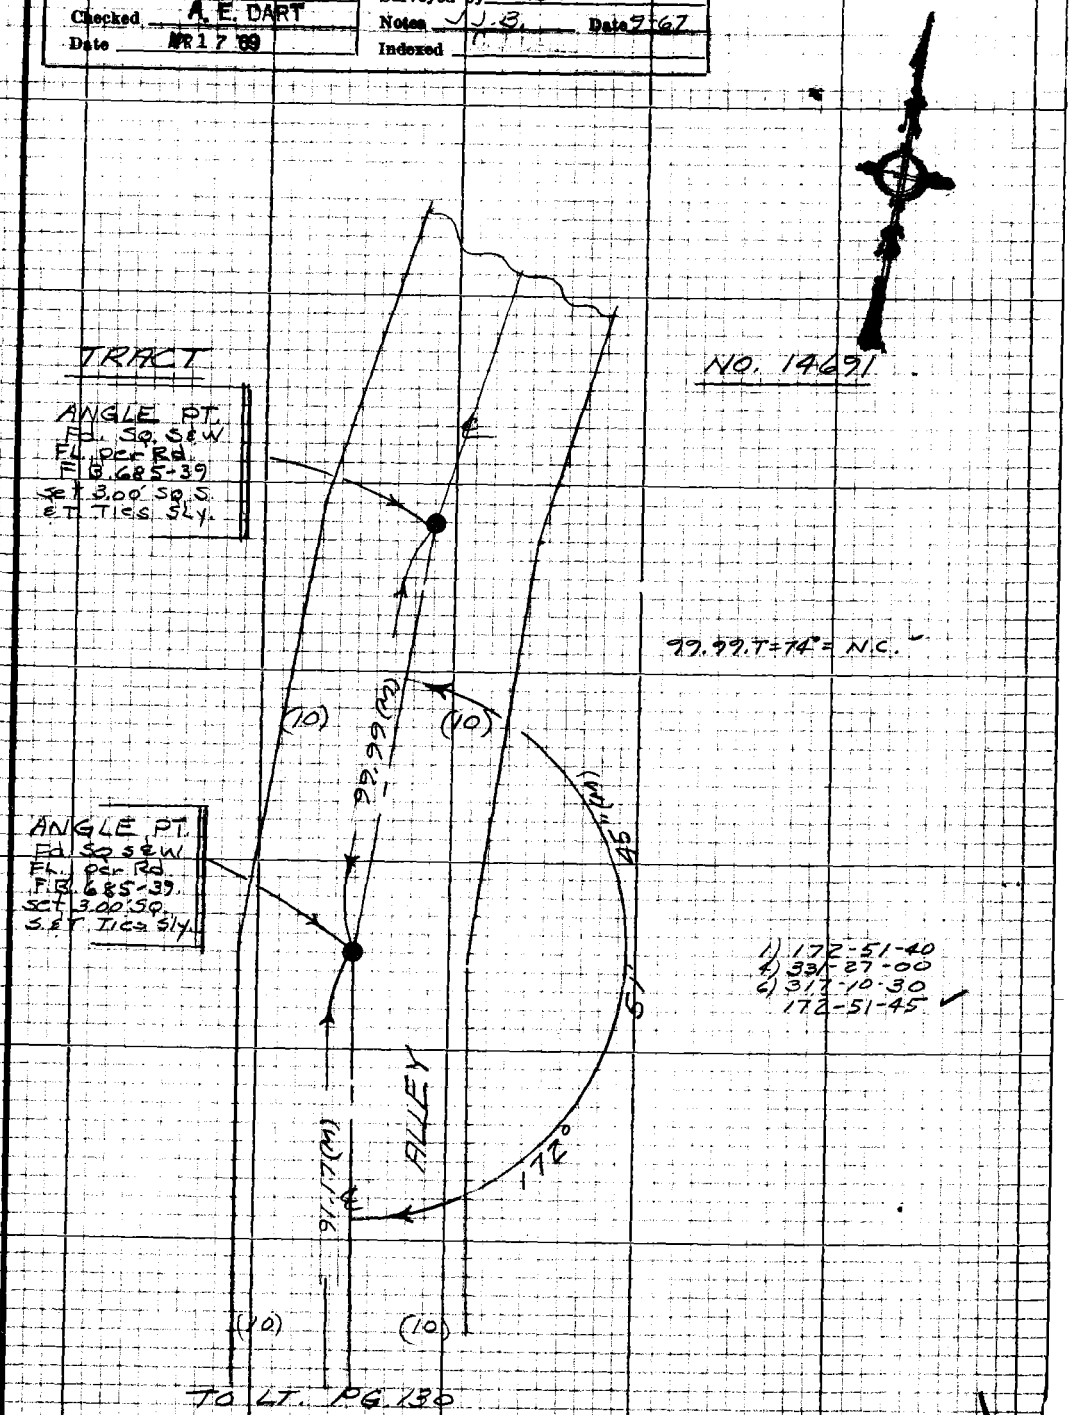

Note: Any Additions or Changes on this Sheet Must be Made or Circled in Red Ink With Date and Name of Person Making Change

Do not extend this side of this line.

PLEASE RETURN TO
LOS ANGELES COUNTY ENGINEER
403 LOS ANGELES COUNTY ENGINEERING BLDG.

76P3098 CK #310 8-66

F.B. 3295 Pg. 132

BLANK

PLEASE RETURN TO
LOS ANGELES COUNTY ENGINEER
405 LOS ANGELES COUNTY ENGINEERING BLDG.

Do not extend this side of this line.

Note: Any Additions or Changes on this Sheet Must be Made or Circled in Red Ink With Date and Name of Person Making Change

Notes Ck'd by A. F. DART	Survey of E. 1st ST ℄	F.B. 3295	Pg. 133
Map No. B-30 39	JN 0097.18 Tape 0196 Std 68 °F		
Office Work H. H. F. DONG	Surveyed by J. BAZEN		
Checked A. E. DART	Notes J. J. B. Date 9-67		
Date APR 17 '69	Indexed C. J. GALLI		

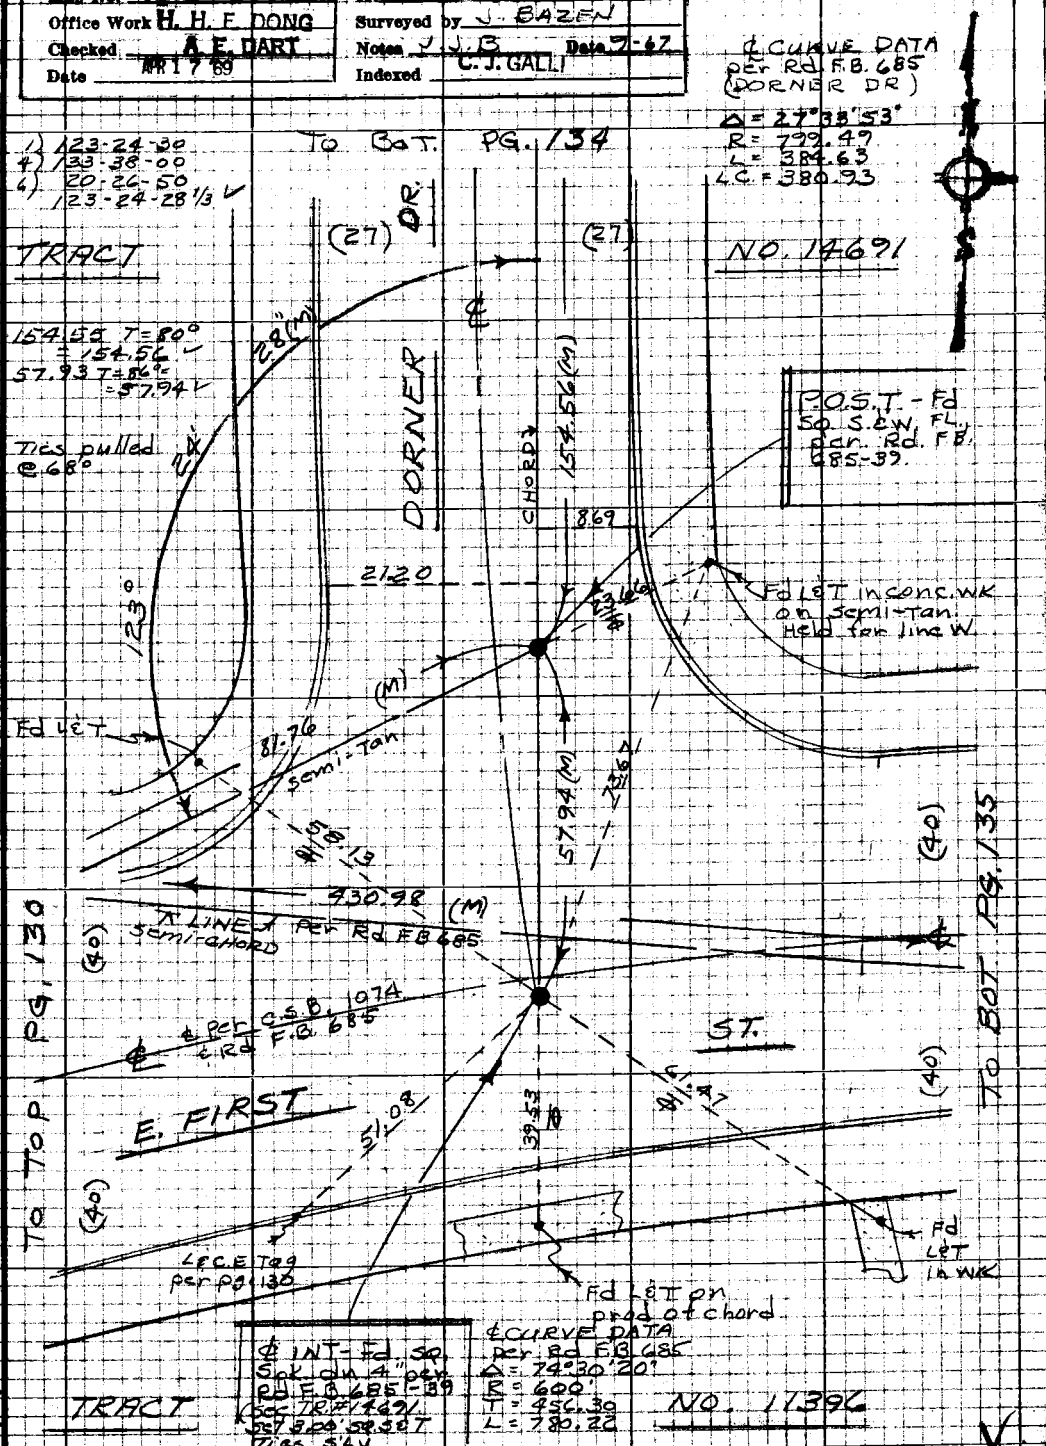

Note: Any Additions or Changes on this Sheet Must be Made or Circled in Red Ink With Date and Name of Person Making Change

Do not extend this side of this line.

PLEASE RETURN TO
LOS ANGELES COUNTY ENGINEER
403 LOS ANGELES COUNTY ENGINEERING BLDG.

M/S. 36 B-2

76P3098 CK #310 8-66

F.B. 3695 Pg. 134

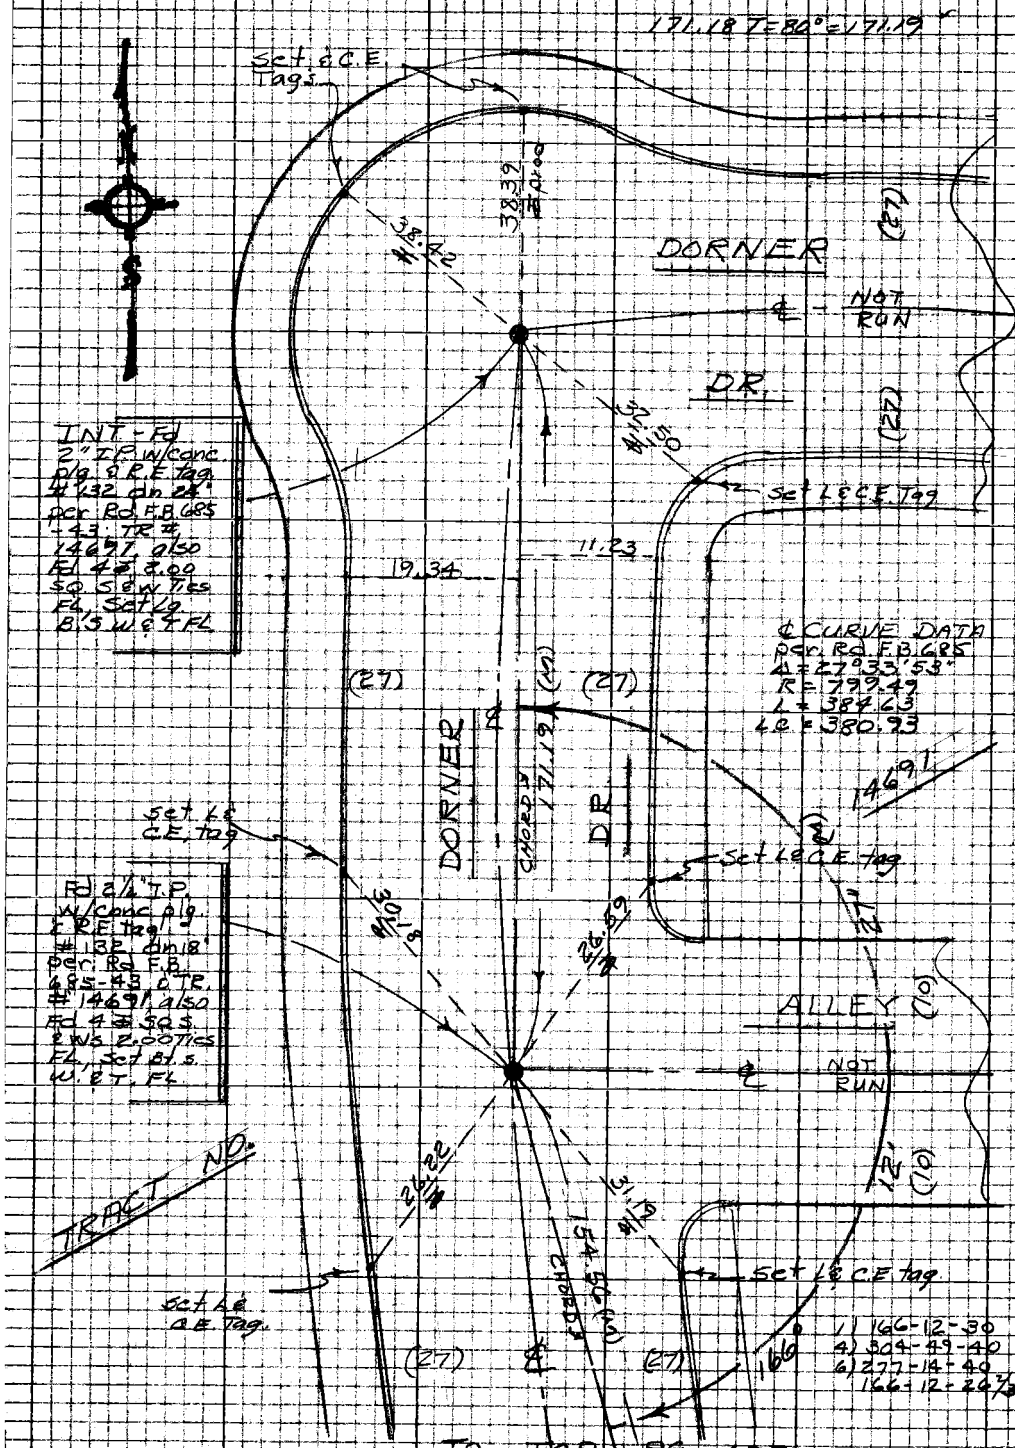

WS 36 B-2

PLEASE RETURN TO
LOS ANGELES COUNTY ENGINEER
403 LOS ANGELES COUNTY ENGINEERING BLDG.
DO NOT REMOVE THIS SIDE OF THIS TITLE

Note: Any Additions or Changes on this Sheet Must be Made or Checked in Red Ink With Date and Name of Person Making Change

Notes Ck'd by A. E. DART	Survey of E 1ST ST ℄	F.B. 3295	Pg. 135
Map No. R-3435	IN 0097.18 Tape 0196 Std 68 °F		
Office Work H. H. F. DONG	Surveyed by J. BAZEN		
Checked A. E. DART	Notes J. J. B.	Date 9-67	
Date APR 17 '69	Indexed		

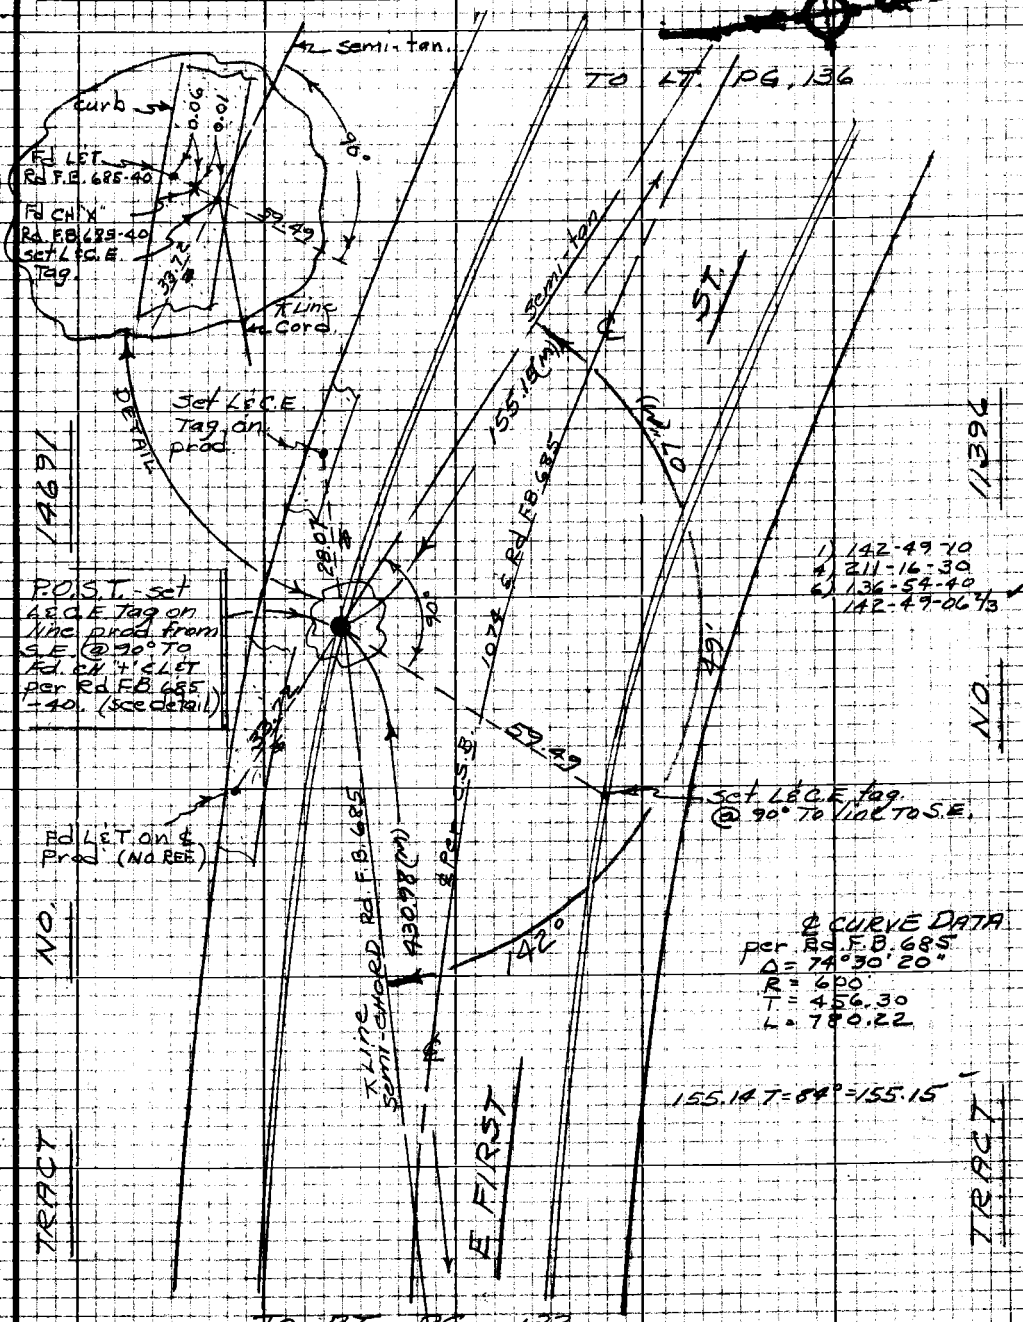

Note: Any Additions or Changes on this Sheet Must be Made or Circled in Red Ink With Date and Name of Person Making Change

Do not extend this side of this line.

PLEASE RETURN TO
LOS ANGELES COUNTY ENGINEER
403 Los Angeles County Engineering Bldg.

76P3098 CE #310 5-66

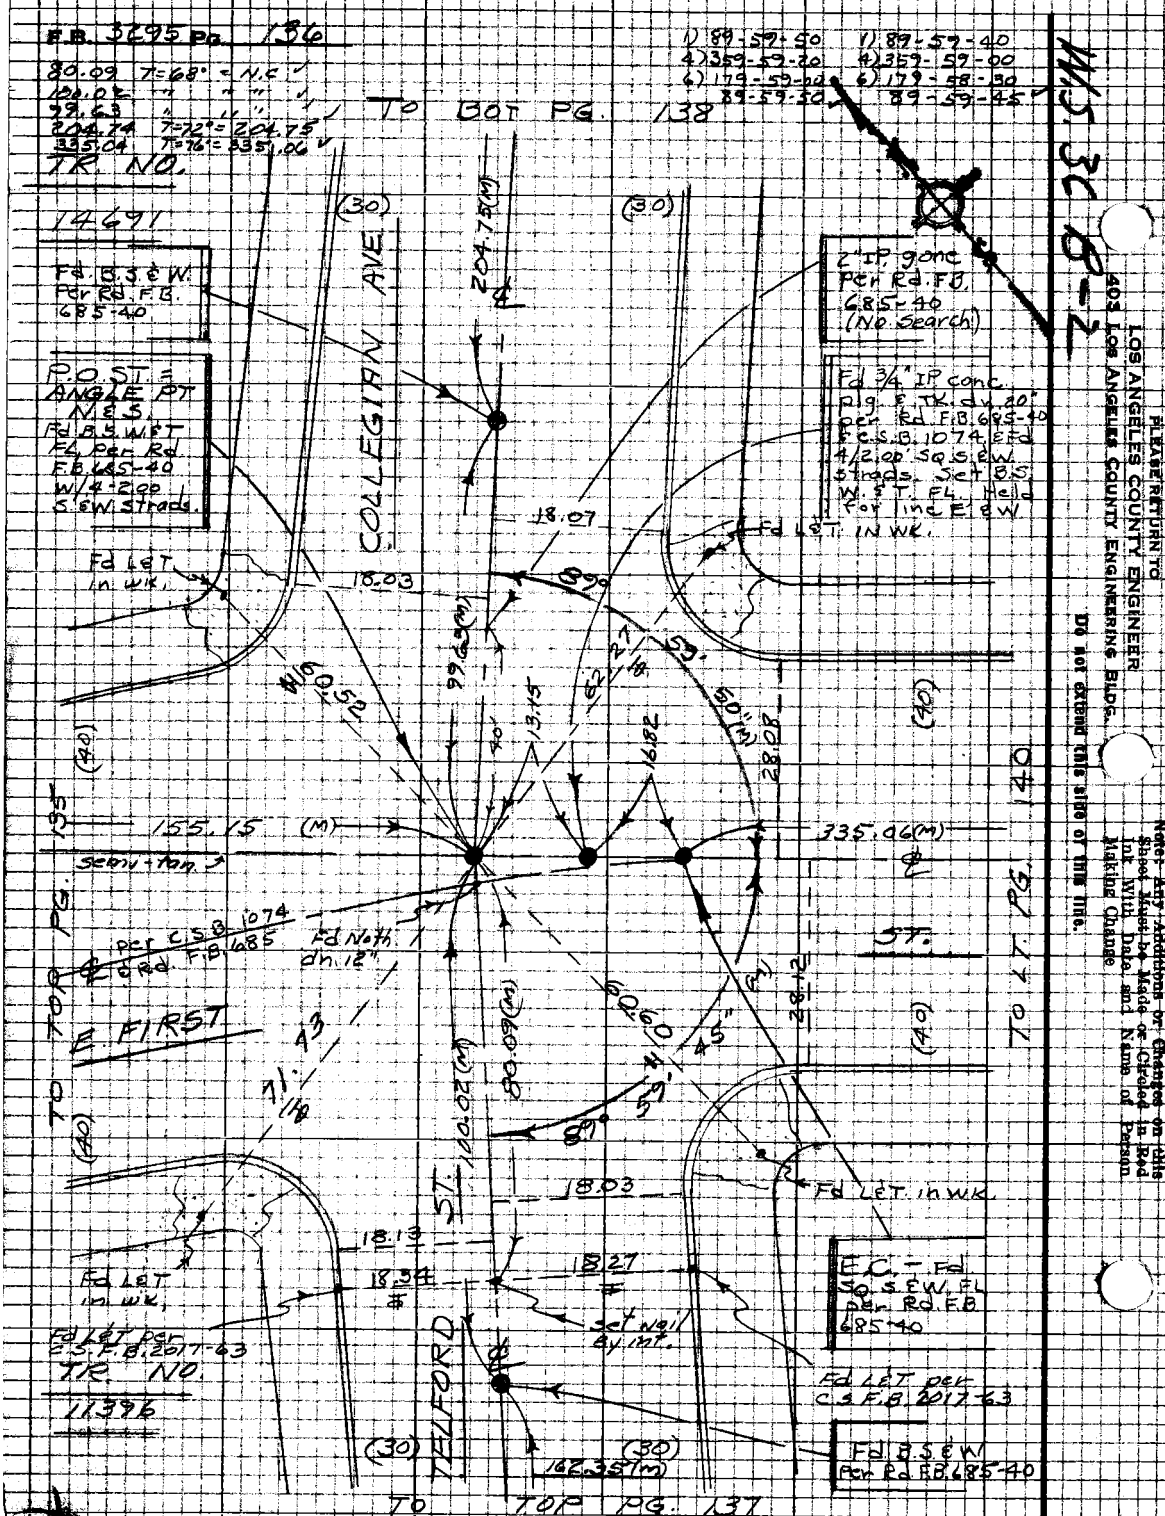
F.B. 3295 Pg. 136
80.09 T=68° = N.C.
100.02 " " "
99.63 " " "
204.74 T=72° = 204.75
335.04 T=76° = 335.06
TR. NO.
14691
TO BOT PG. 138
1) 89-59-50
4) 359-59-20
6) 179-59-00
89-59-50
1) 89-59-40
4) 359-59-00
6) 179-58-30
89-59-45
W.S. 3C B-2
Fd. B.S.&W. Per Rd. F.B. 685-40
P.O.ST. = ANGLE PT N.&S. Fd B.S.W.&T. FL. Per Rd. F.B. 685-40 W/4-2.00 S.&W. Strads.
COLLEGIAN AVE.
204.75(M)
2" IP. gone Per Rd. F.B. 685-40 (No Search)
Fd 3/4" IP conc. plg. & TK. dn. 20" per Rd. F.B. 685-40 & C.S.B. 1074 & Fd 4/2.00 SQ. S.&W. Strads. Set B.S.W.&T. FL. Held for line E.&W.
Fd L&T. in wk.
18.07
18.03
89°
59'
50"(M)
28.08
99.63(M)
13.15
16.82
155.15 (M)
335.06(M)
semi-tan.
Per C.S.B. 1074 & Rd. F.B. 685
Fd Noth. dn. 12"
E. FIRST
ST.
TO TOP PG. 135
TO LT. PG. 140
80.09(M)
100.02(M)
60.60
45"
28.12
71.73
89°
59'
18.03
Fd L&T. in wk.
18.13
18.34
18.27
Fd L&T. in wk.
Fd L&T per C.S.F.B. 2017-63
TR. NO.
11396
TELFORD ST.
set nail by int.
E.C. - Fd SQ. S.&W. FL per Rd. F.B. 685-40
Fd L&T per C.S.F.B. 2017-63
Fd B.S.&W. Per Rd. F.B. 685-40
162.35(M)
TO TOP PG. 137
PLEASE RETURN TO
LOS ANGELES COUNTY ENGINEER
403 LOS ANGELES COUNTY ENGINEERING BLDG.
Do not extend this side of this line.
Note: Any Additions or Changes on this Sheet Must be Made or Circled in Red Ink With Date and Name of Person Making Change

Notes Ck'd by A. E. DART	Survey of B. 1 ST ST. ℄	F.B. 3295	Pg. 137
Map No. B-3039	IN 009718 Tape 0196 Std 68 °F		
Office Work H. H. F. DONG	Surveyed by J. BAZEN		
Checked A. E. DART	Notes J. J. B. Date 9-67		
Date APR 17 '69	Indexed [illegible]		

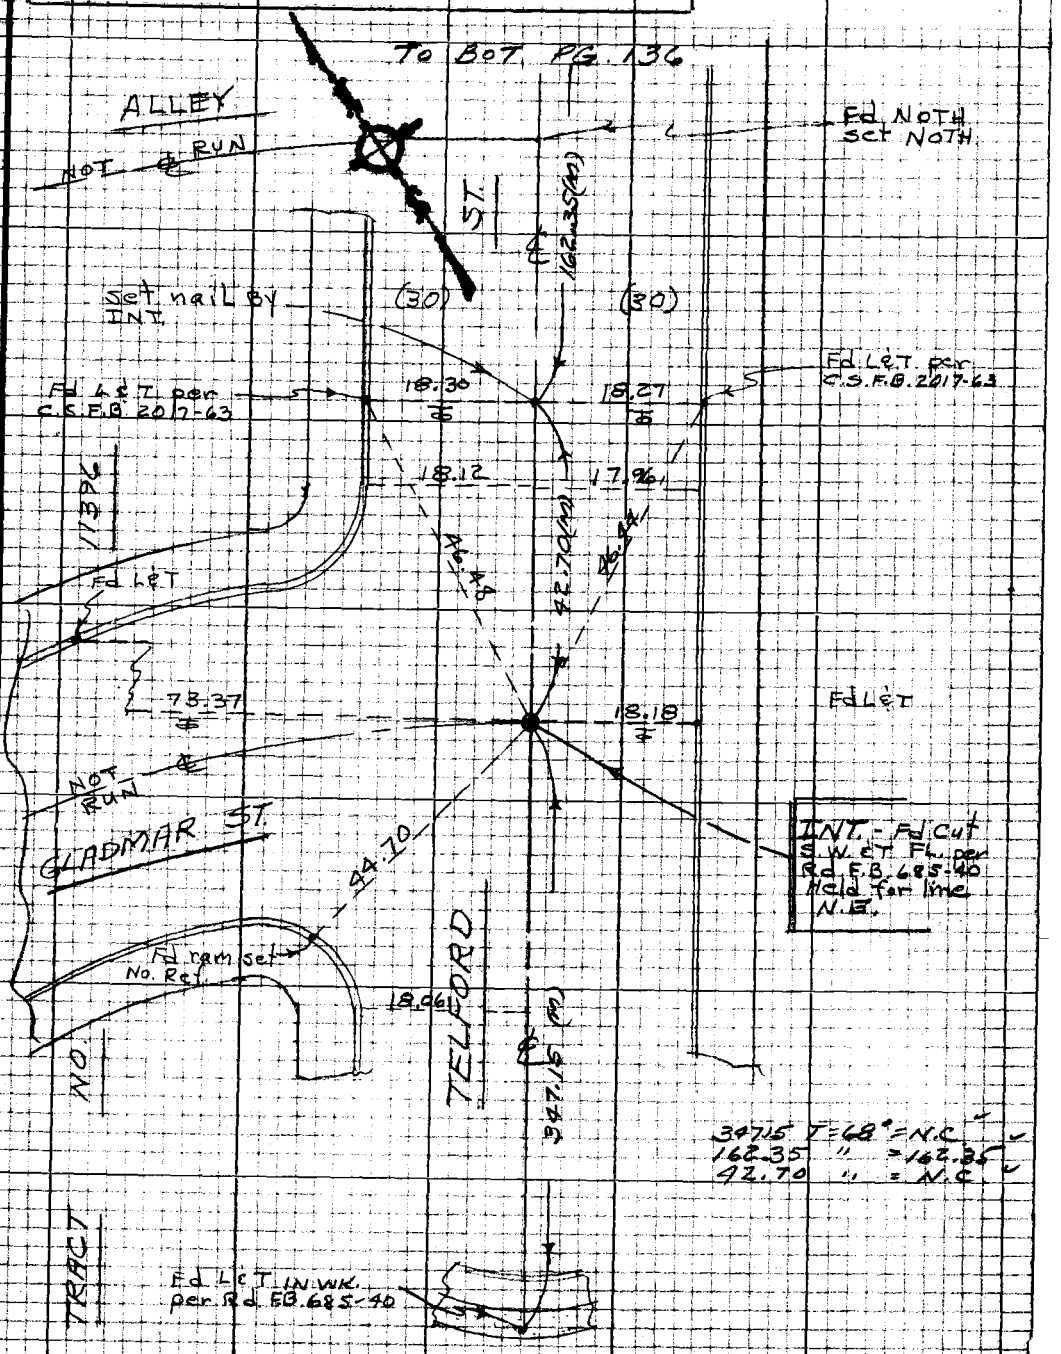

Note: Any Additions or Changes on this Sheet Must be Made or Circled in Red Ink With Date and Name of Person Making Change

Do not extend this side of this line.

PLEASE RETURN TO
LOS ANGELES COUNTY ENGINEER
403 LOS ANGELES COUNTY ENGINEERING BLDG.

W.S. 36 #2

76P3098 CE #310 8-68

F.B. 3295 Pg. 138

To Bot Pg. 139

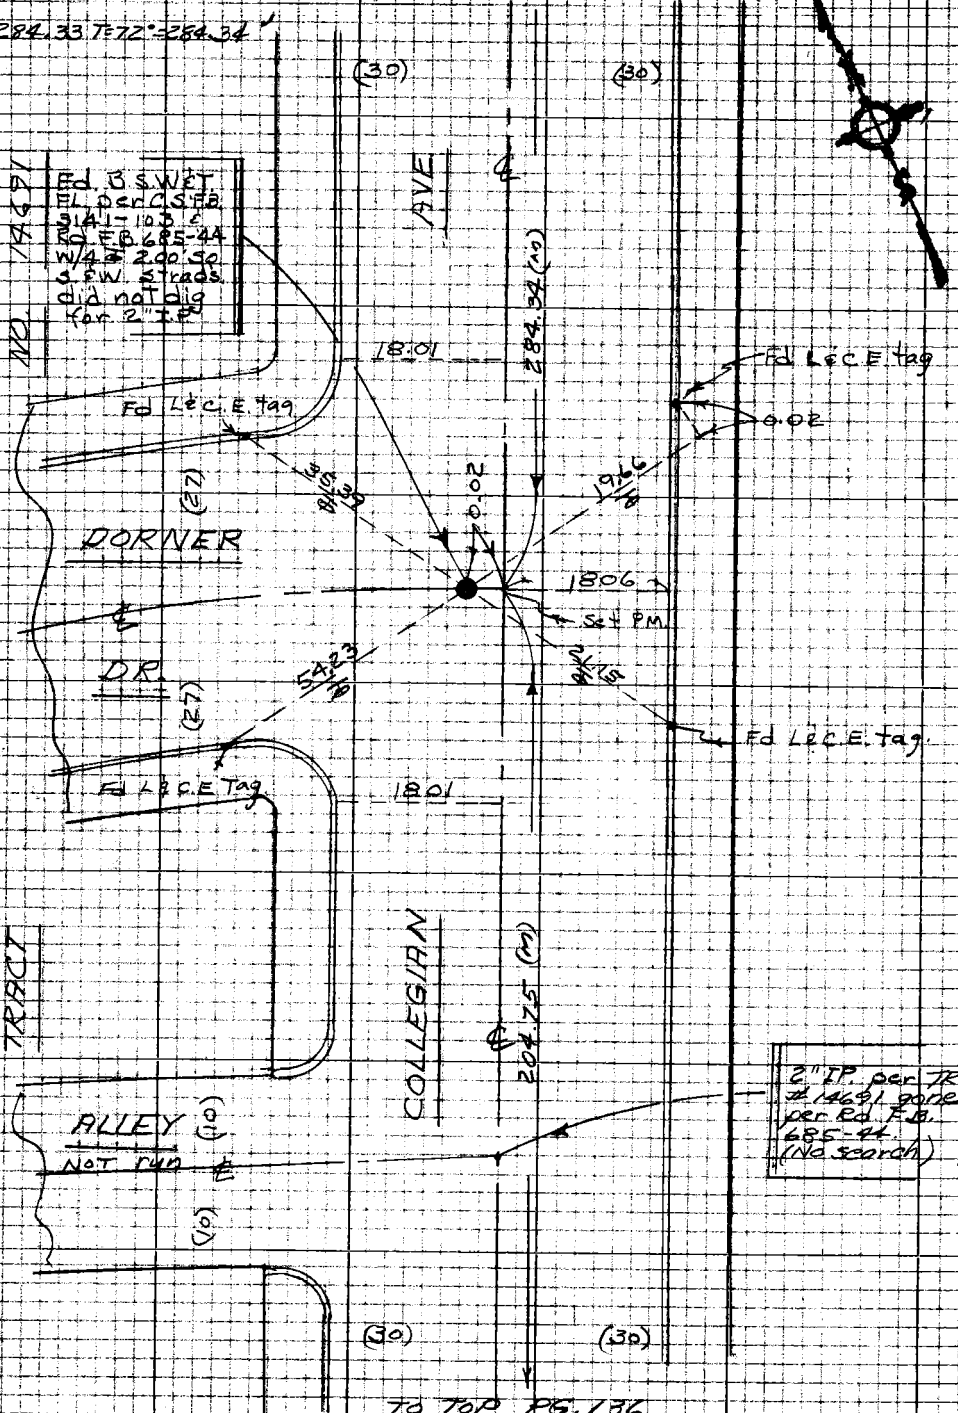

To Top Pg. 136

WS 32 13-2

LOS ANGELES COUNTY ENGINEER
403 Los Angeles County Engineering Bldg.

Please Return To

Do not extend this area of this line.

Note: Any Additions or Changes on this Sheet Must be Made or Checked in Red Ink With Date and Name of Person Making Change

Notes Ck'd by A. E. DART	Survey of E. 1ST ST. ℄	F.B. 3295 Pg. 139	
Map No. B-3439	IN 0092 Tape 0196 Std. 68		
Office Work H. H. F. DONG	Surveyed by J. BAZEN		
Checked A. E. DART	Notes J. J. B. Date 9-67		
Date APR 17 '69	Indexed C. J. GALLI		

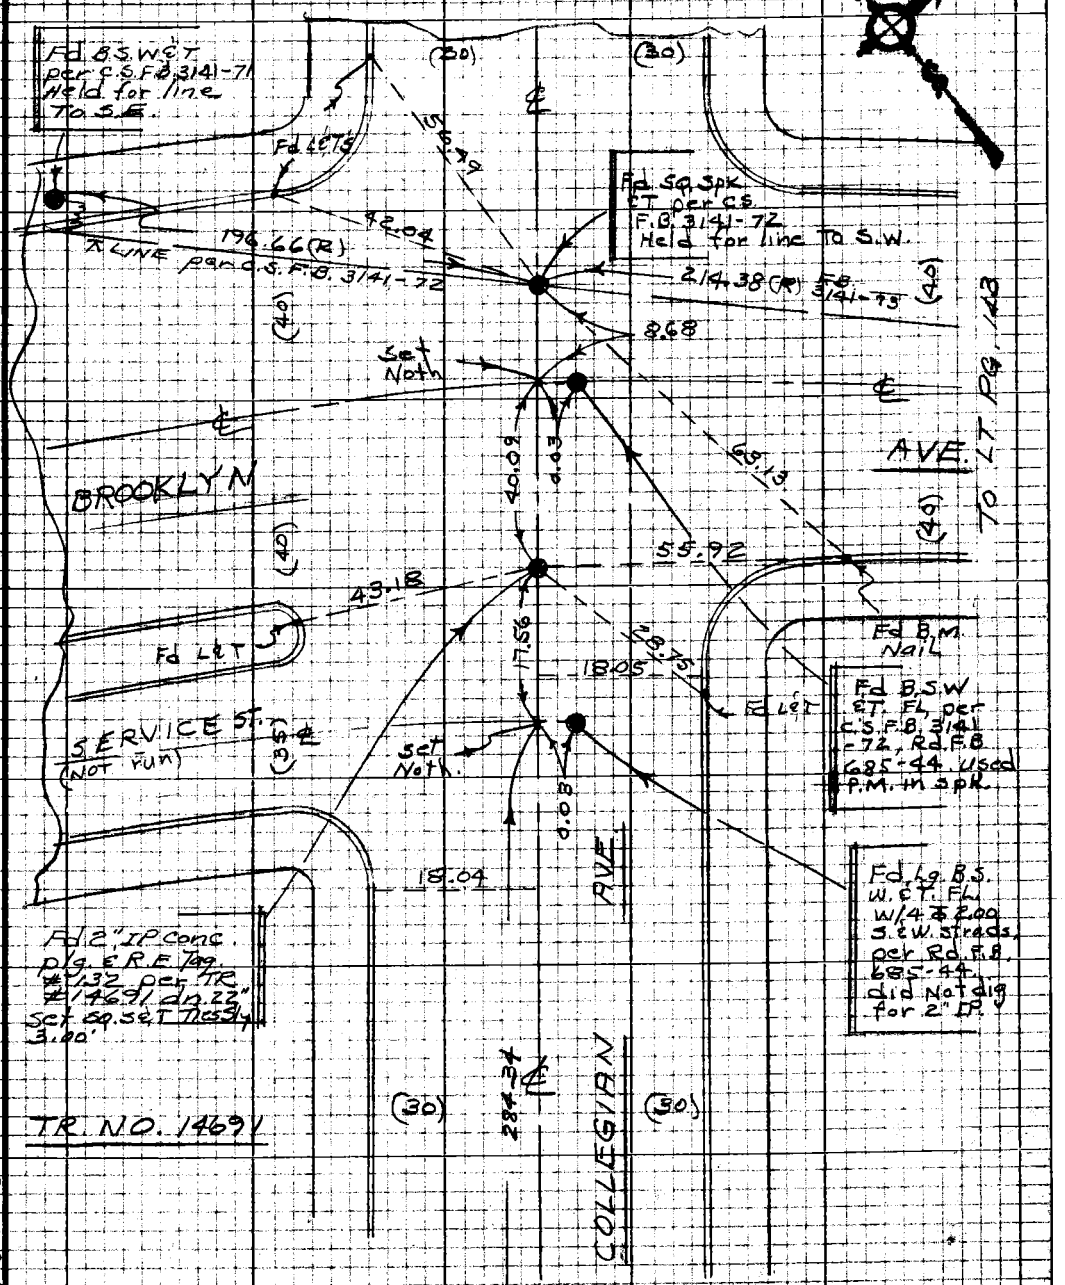

Note: Any Additions or Changes on this Sheet Must be Made or Circled in Red Ink With Date and Name of Person Making Change

Do not extend this side of this line.

PLEASE RETURN TO
LOS ANGELES COUNTY ENGINEER
403 LOS ANGELES COUNTY ENGINEERING BLDG.

W.S. 36 B-2

76P3098 CK #310 8-66

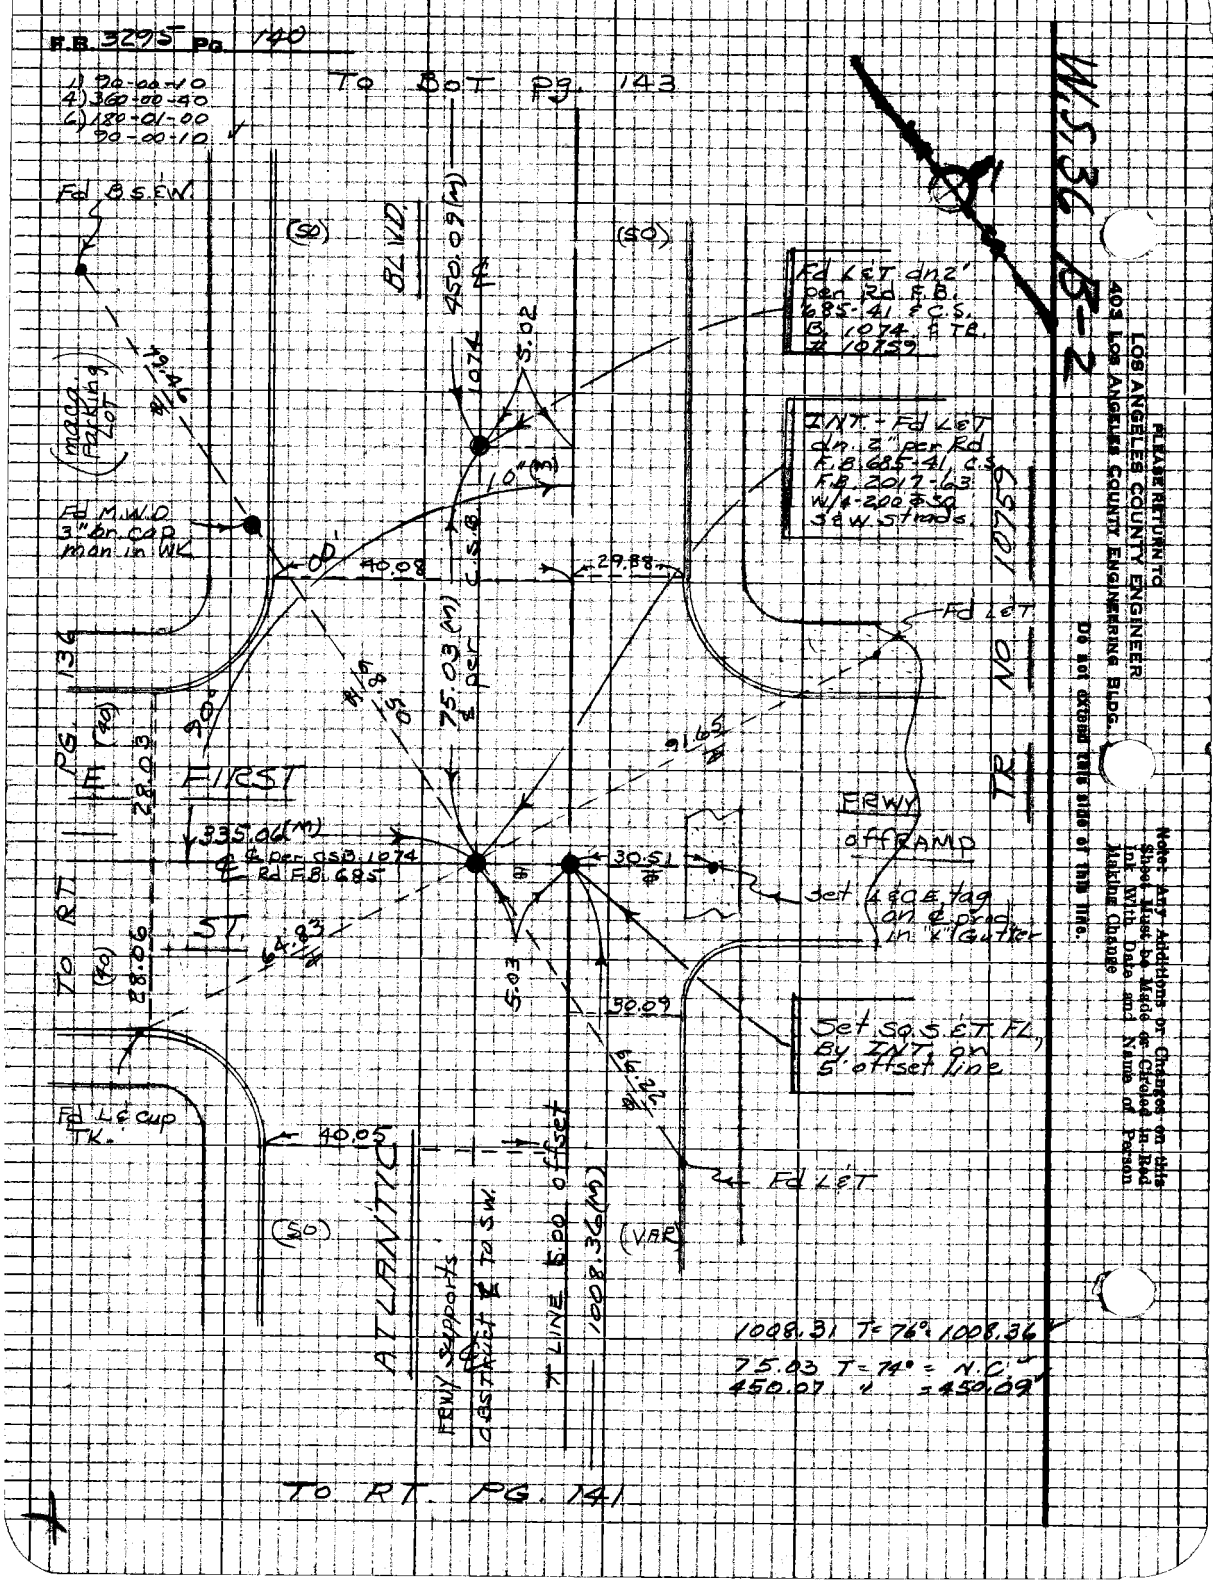

PLEASE RETURN TO
LOS ANGELES COUNTY ENGINEER
403 LOS ANGELES COUNTY ENGINEERING BLDG.

Do not extend this side of this line.

Note: Any Additions or Changes on this Sheet Must be Made or Circled in Red Ink With Date and Name of Person Making Change

Notes Ck'd by A. E. DART	Survey of E 1ST ST ℄	F.B. 3295	Pg. 141
Map No. R-3139	IN 0097.18 Tape 0196 Std 68 °F		
Office Work H. H. F. DONG	Surveyed by J. BAZEN		
Checked A. E. DART	Notes J. J. B. Date 2-67		
Date APR 17 '69	Indexed C. J. GALLI		

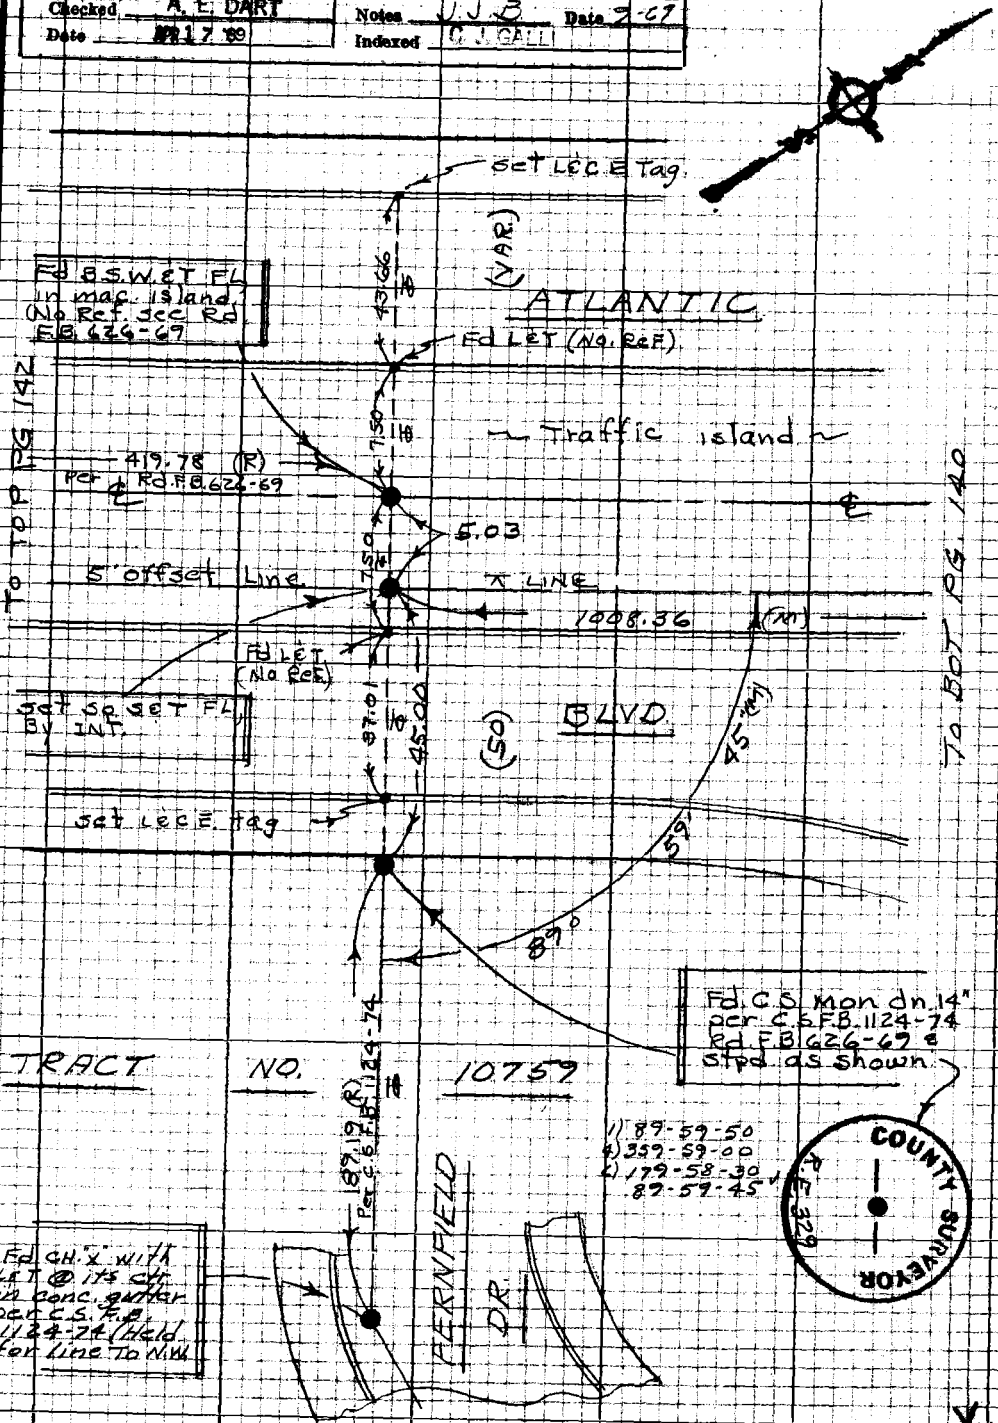

Note: Any Additions or Changes on this Sheet Must be Made or Circled in Red Ink With Date and Name of Person Making Change

PLEASE RETURN TO
LOS ANGELES COUNTY ENGINEER
403 LOS ANGELES COUNTY ENGINEERING BLDG.

Do not extend this side of this line.

W.S. 36 B-2

76P3098 CE #310 8-66

F.B. 3295 Pg. 142

To LT FG 141

PLEASE RETURN TO
LOS ANGELES COUNTY ENGINEER
405 LOS ANGELES COUNTY ENGINEERING BLDG.

DO NOT EXTEND THIS SIDE OF THIS LINE.

Note: Any Additions or Changes on this Sheet Must be Made or Circled in Red Ink With Date and Name of Person Making Change

Notes Ck'd by A. E. DART	Survey of E 1ST ST ℄	F.B. 3295	Pg. 143
Map No. R-3039	IN 009718 Tape 0196 Std 68 °F		
Office Work H. H. F. DONG	Surveyed by J. BAZEN		
Checked A. E. DART	Notes J. J. B. Date 10-67		
Date APR 17 '69	Indexed		

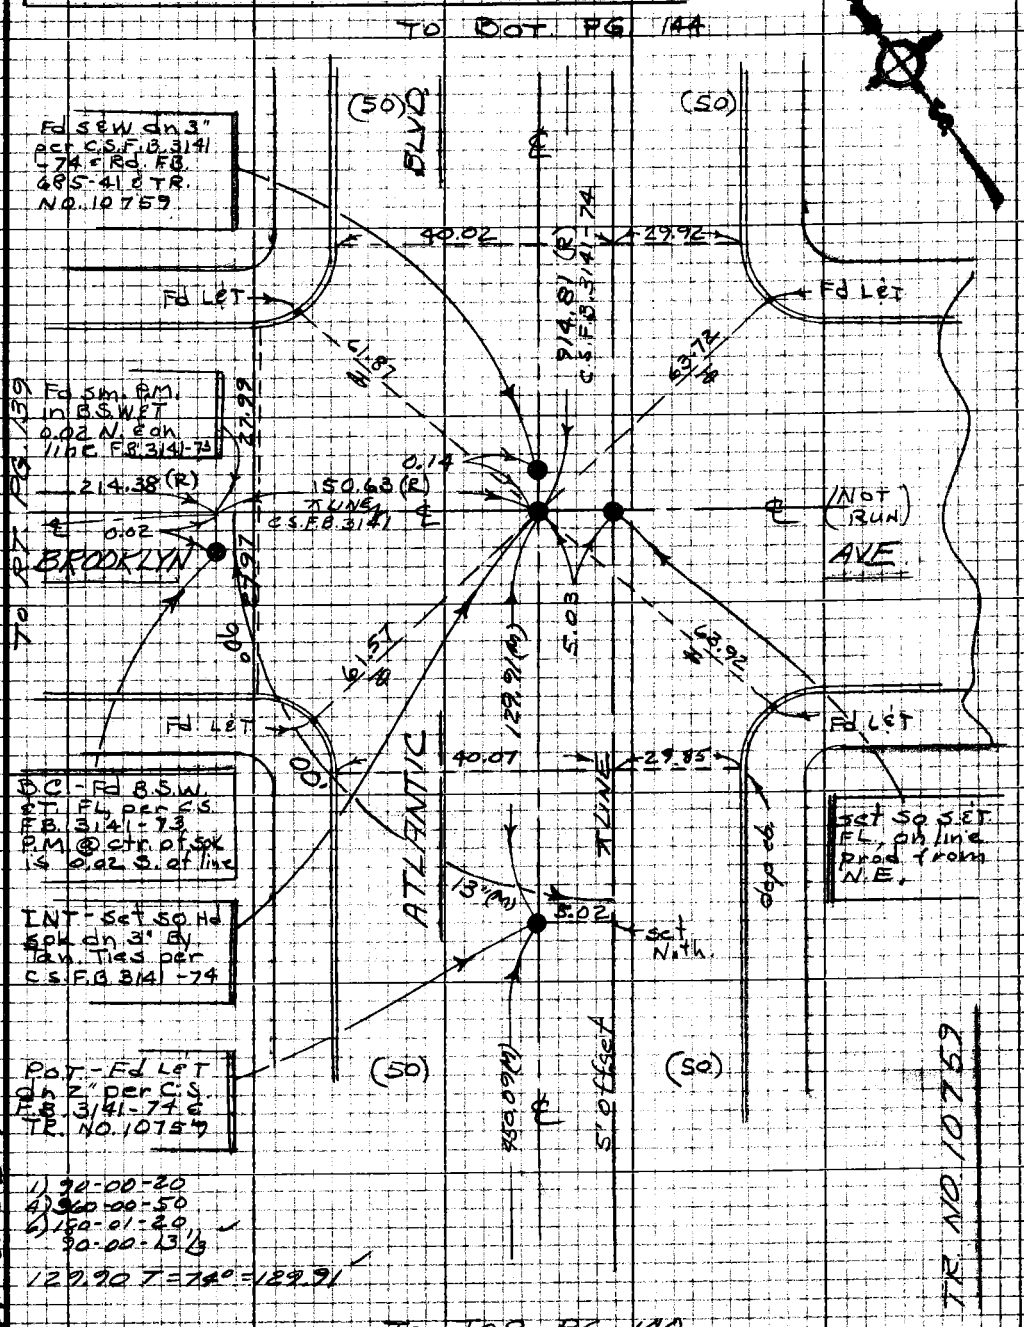

Note: Any Additions or Changes on this Sheet Must be Made or Circled in Red Ink With Date and Name of Person Making Change

Do not extend this side of this line.

PLEASE RETURN TO
LOS ANGELES COUNTY ENGINEER
403 LOS ANGELES COUNTY ENGINEERING BLDG.

U.S. 36 B-2

76P3098 CE #310 5-66

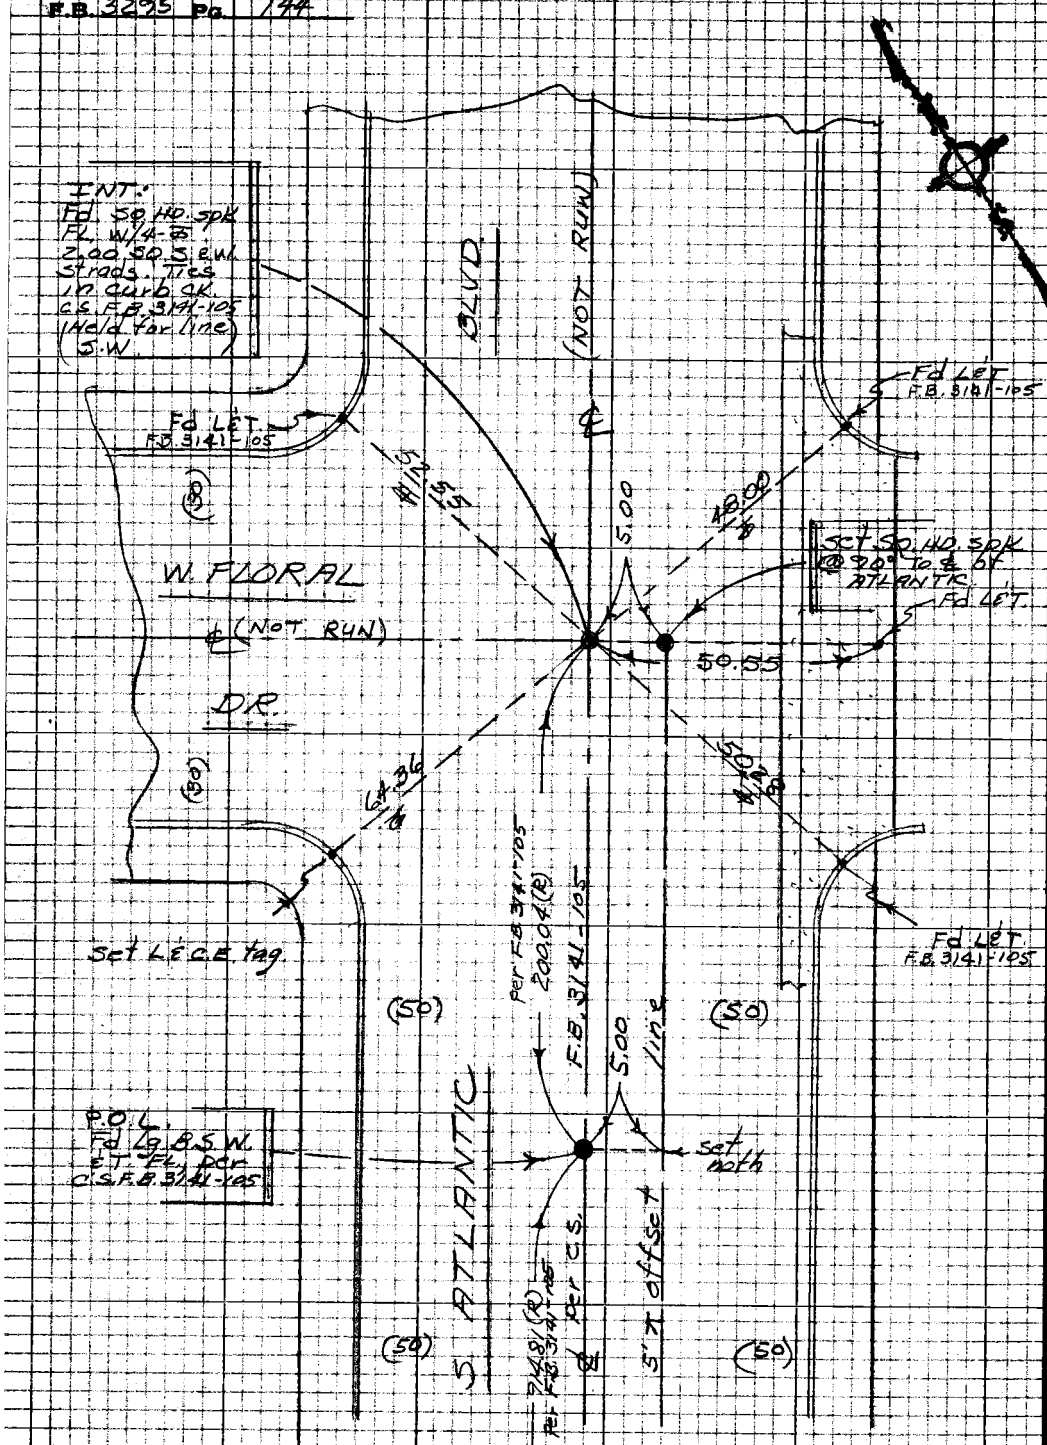

W.S. 36 B-2

PLEASE RETURN TO
LOS ANGELES COUNTY ENGINEER
403 LOS ANGELES COUNTY ENGINEERING BLDG.

Do not extend this side of this line.

Note: Any Additions or Changes on this Sheet Must be Made or Circled in Red Ink With Date and Name of Person Making Change

Notes Ck'd by A. E. DART	Survey of E. 1ST ST. ℄	F.B. 3295	Pg. 145
Map No. R-2039	IN 00971 Stage 0196 Std 68 °F		
Office Work H. H. F. DONG	Surveyed by J. BAZEN		
Checked A. E. DART	Notes J. J. B. Date 10-67		
Date APR 17 '69	Indexed C. J. GALLI OCT 1 1 '69		

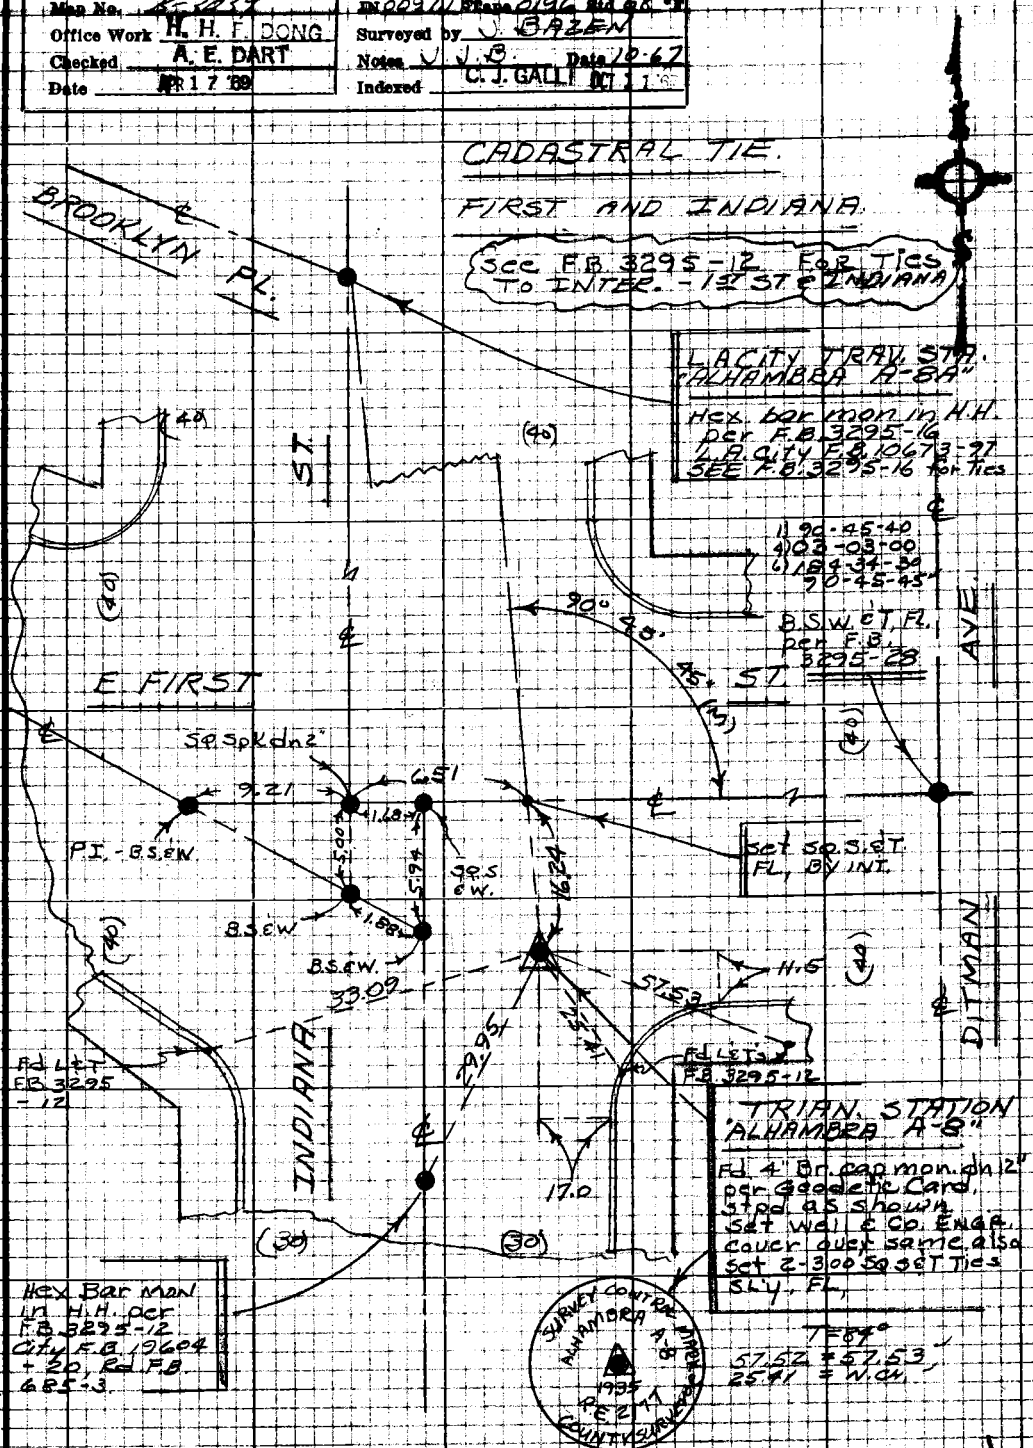

Note: Any Additions or Changes on this Sheet Must be Made or Circled in Red Ink With Date and Name of Person Making Change

Do not extend this side of this line.

PLEASE RETURN TO
LOS ANGELES COUNTY ENGINEER
403 Los Angeles County Engineering Bldg.

W.S.7 D-2

76P3098 CE #310 8-66

Notes Ck'd by G. D. BAILEY	Survey of ELA NEIGHBORHOOD FACILITY
Map No. B-5130	JN 9080.02 Tape ____ Std. ____ °F
Office Work R. R. SHEAN	Surveyed by FE Brooks
Checked G. D. BAILEY	Notes FEB Date 9 Nov 70
Date MAR 25 '71	Indexed J. GALL NOV 19 70

F. B. 3295 PG. 151

SN 9080.02

E. L. A. NEIGHBORHOOD FACILITY PROJECT.

FE BROOKS
GO GUIZADO
RA MOORE
T OHASHI
C JOHNSTON

Note: Any Additions or Changes on This Sheet Must be Made or Circled in Red Ink With Date and Name of Person Making Change.

Do not extend this side of this line.

PLEASE RETURN TO
COUNTY OF LOS ANGELES
DEPARTMENT OF COUNTY ENGINEER
403 LOS ANGELES COUNTY ENGINEERING BLDG.

6F309S CE#310 3-68

F. B. 3295 PG. 152

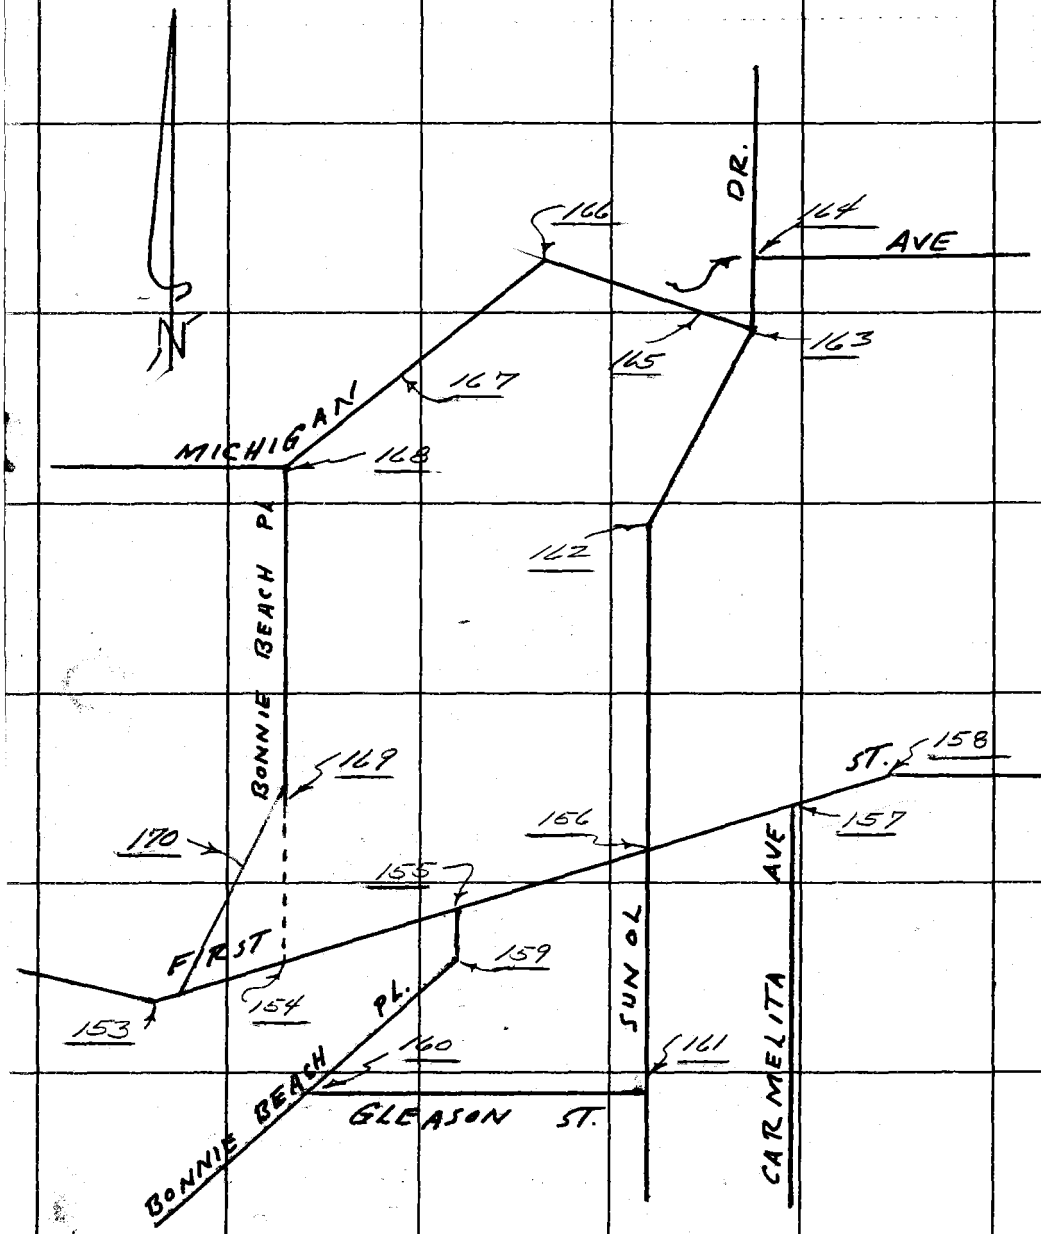

PLEASE RETURN TO
COUNTY OF LOS ANGELES
DEPARTMENT OF COUNTY ENGINEER
403 LOS ANGELES COUNTY ENGINEERING BLDG.

Do not extend this side of this line.

Note: Any Additions or Changes on This Sheet Must be Made or Circled in Red Ink With Date and Name of Person Making Change.

Notes Ck'd by G. D. BAILEY	Survey of ELA Neighborhood Facility
Map No. 8-5130	JN 9080.02 Tape 0232 Std. 68 °F
Office Work R. R. SHEAN	Surveyed by FE Brooks
Checked G. D. BAILEY	Notes FEB Date 9 Nov 70
Date MAR 25 '71	Indexed C. S. GALLI NOV 19 '70

F. B. 3295 PG. 153

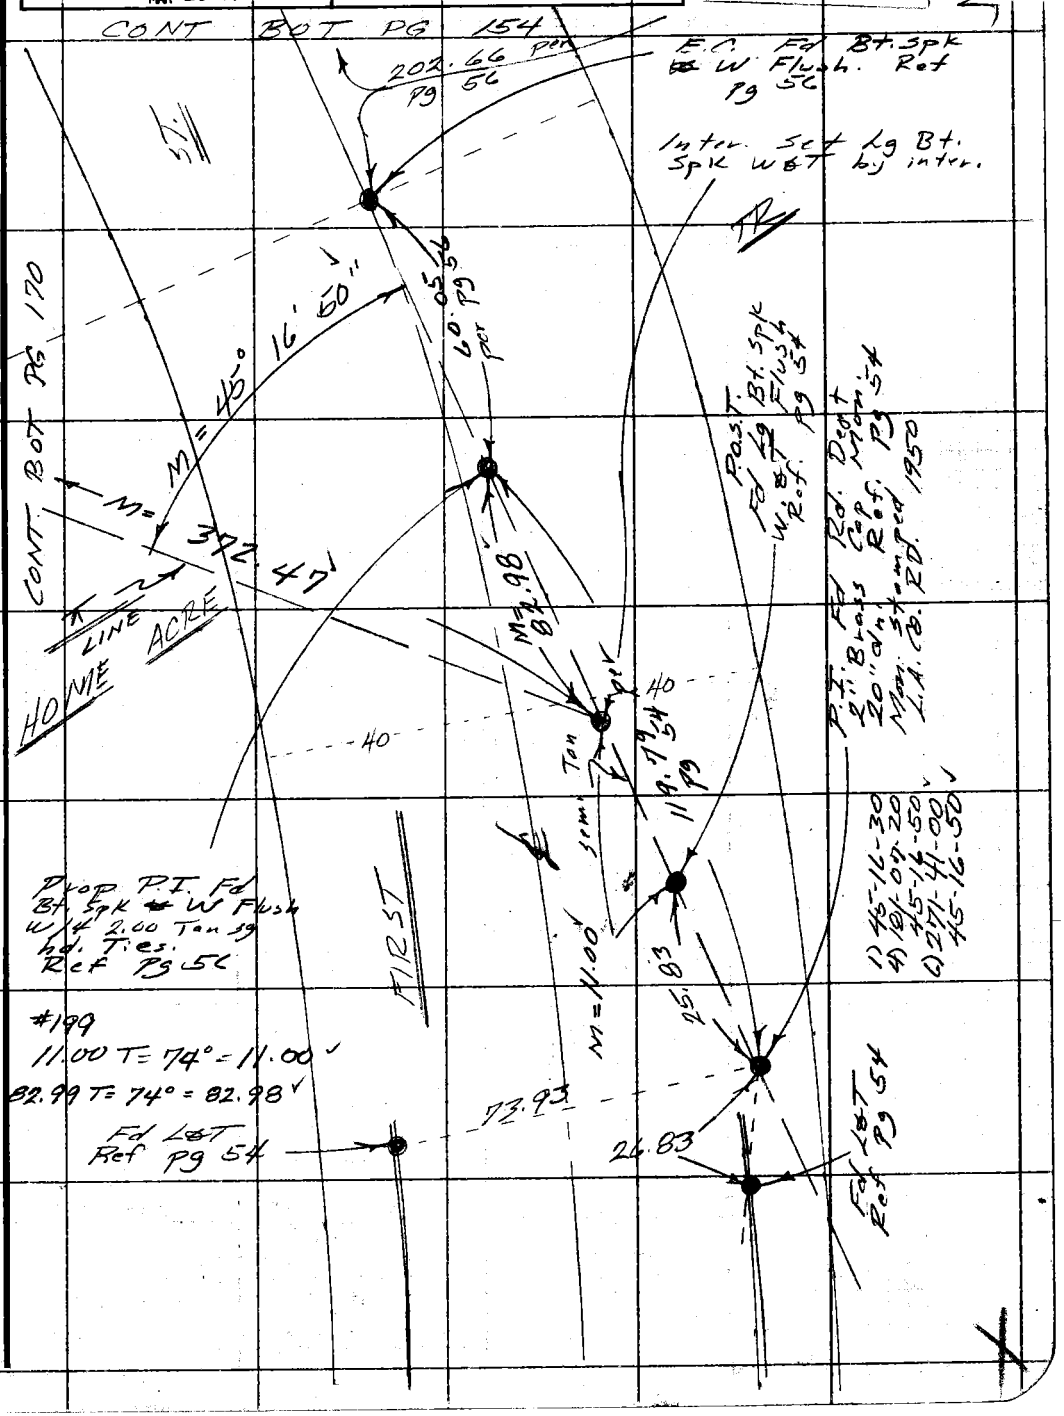

Note: Any Additions or Changes on This Sheet Must be Made or Circled in Red Ink With Date and Name of Person Making Change.

Do not extend this side of this line.

PLEASE RETURN TO
COUNTY OF LOS ANGELES
DEPARTMENT OF COUNTY ENGINEER
403 LOS ANGELES COUNTY ENGINEERING BLDG.

76F309S CE#310 3-68

F. B. 3295 PG. 154

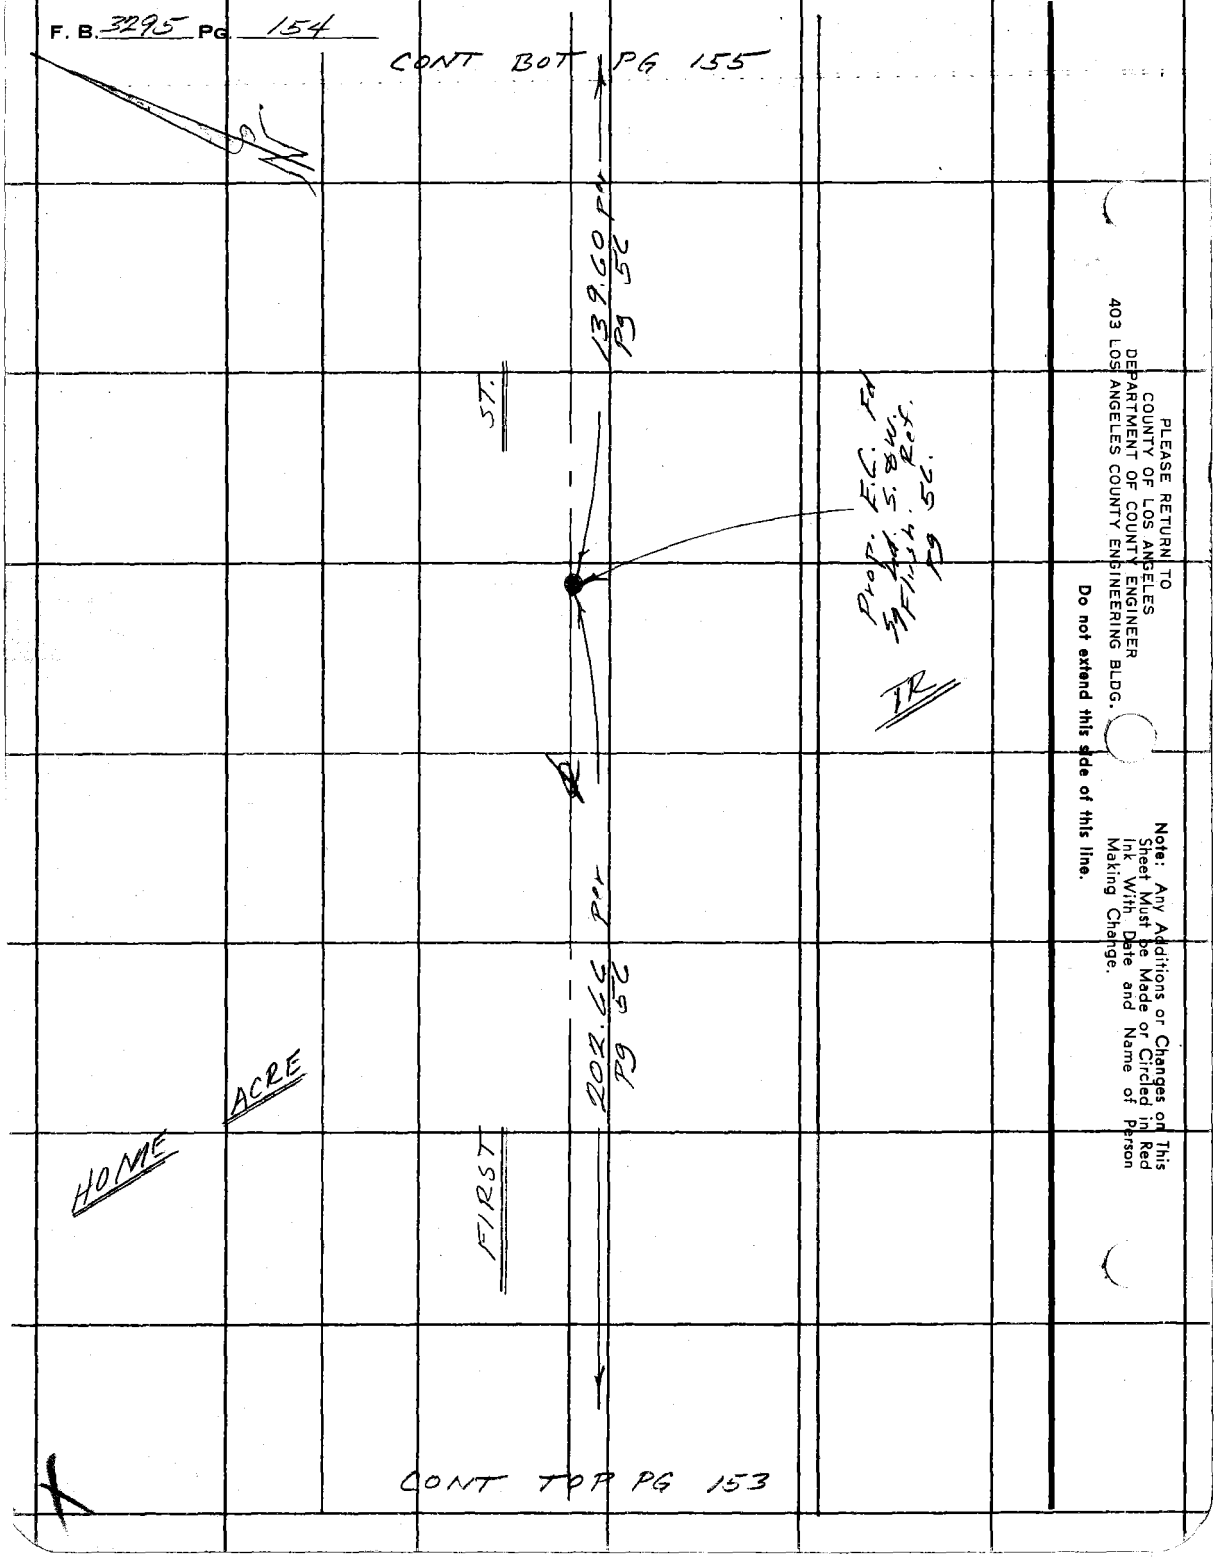

PLEASE RETURN TO
COUNTY OF LOS ANGELES
DEPARTMENT OF COUNTY ENGINEER
403 LOS ANGELES COUNTY ENGINEERING BLDG.

Do not extend this side of this line.

Note: Any Additions or Changes on This Sheet Must be Made or Circled in Red Ink With Date and Name of Person Making Change.

Notes Ck'd by G. D. BAILEY	Survey of E.L.A. Neighborhood Facility
Map No. B-5130	JN 9080.02 Tape 0232 Std. 68 °F
Office Work R. R. SHEAN	Surveyed by F.E. Brooks
Checked G. D. BAILEY	Notes FEB Date 9 Nov 70
Date MAR 25 '71	Indexed G. J. GALLI NOV 19 '70

F. B. 3295 PG. 155

W.S. 7, E-2

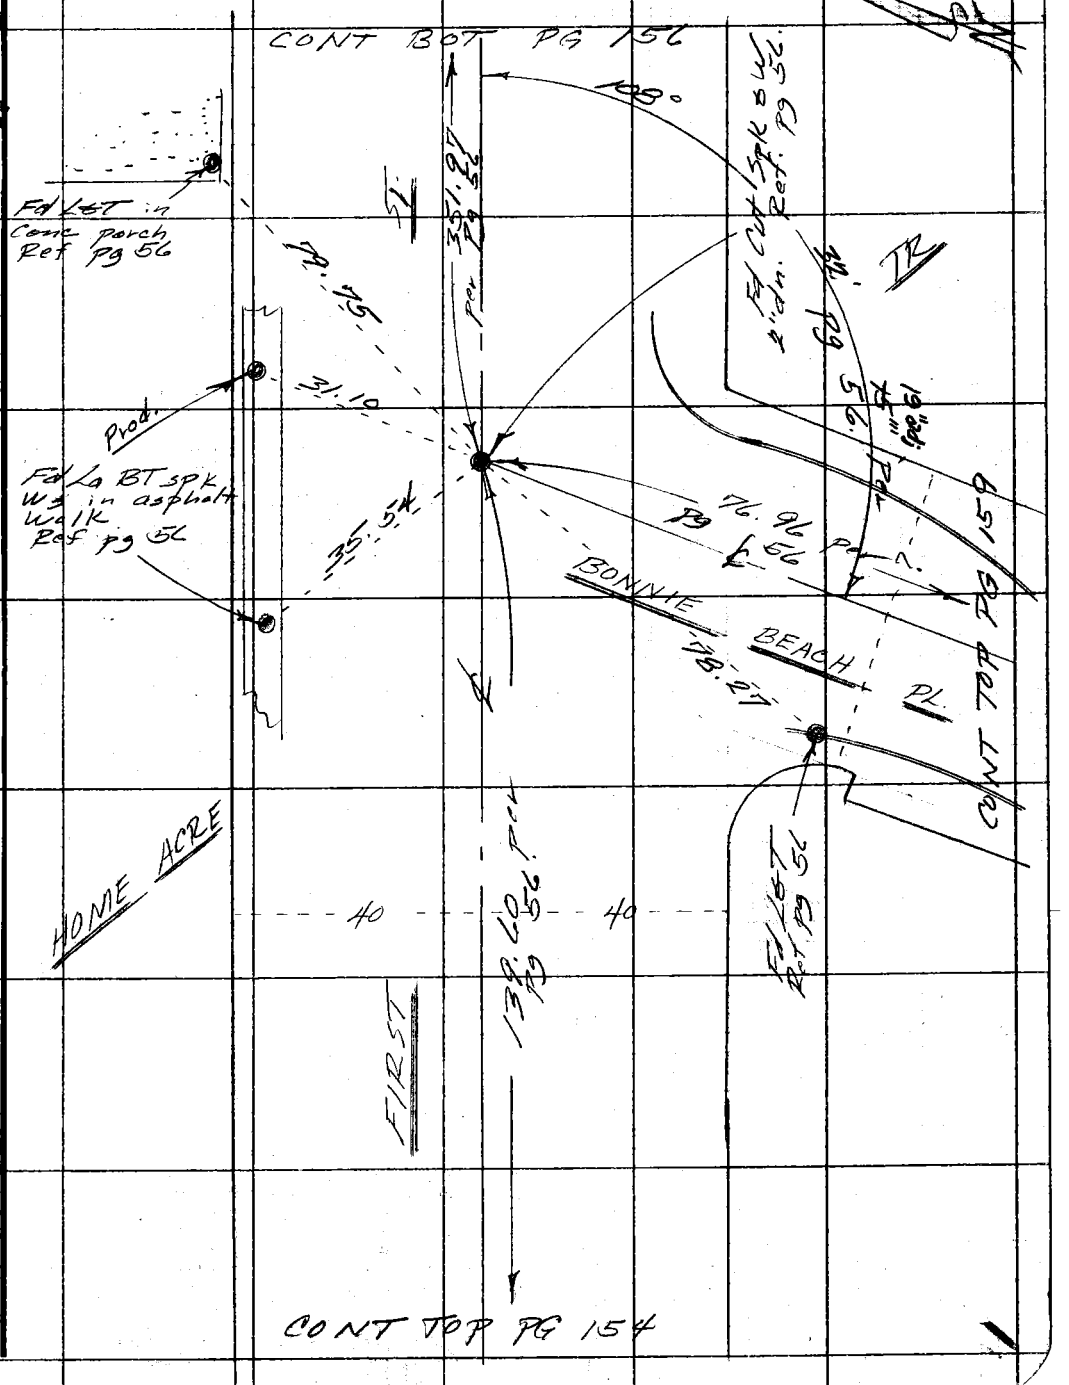

Note: Any Additions or Changes on This Sheet Must be Made or Circled in Red Ink With Date and Name of Person Making Change.

Do not extend this side of this line.

PLEASE RETURN TO
COUNTY OF LOS ANGELES
DEPARTMENT OF COUNTY ENGINEER
403 LOS ANGELES COUNTY ENGINEERING BLDG.

76F309S CE#310 3-68

PLEASE RETURN TO
COUNTY OF LOS ANGELES
DEPARTMENT OF COUNTY ENGINEER
403 LOS ANGELES COUNTY ENGINEERING BLDG.

Note: Any Additions or Changes on This Sheet Must be Made or Circled in Red Ink With Date and Name of Person Making Change.

Do not extend this side of this line.

W.S. 7, E-2

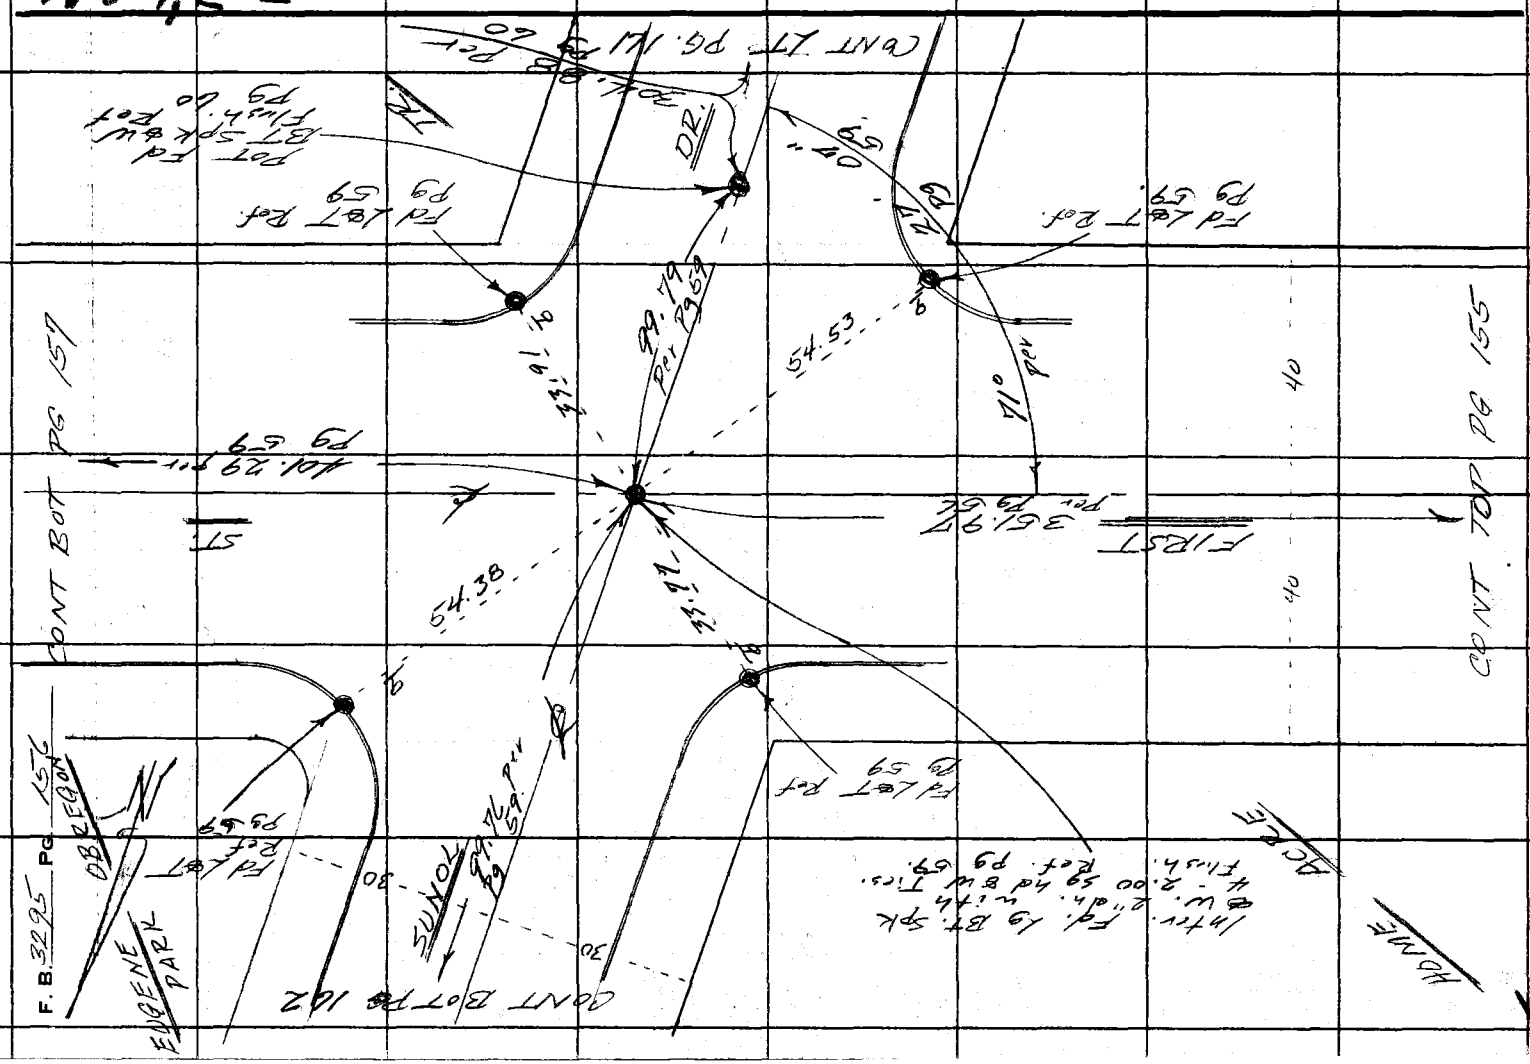

Notes Ck'd by G. D. BAILEY	Survey of ELA Neighborhood Facility
Map No. B-5130	JN 9080.02 Tape 0232 Std. 68 °F
Office Work R. R. SHEAN	Surveyed by F E Brooks
Checked G. D. BAILEY	Notes FEB Date 9 Nov 70
Date MAR 25 '71	Indexed G. L. GALLI NOV 19

F. B. 3295 PG. 157

WS 7, E-2

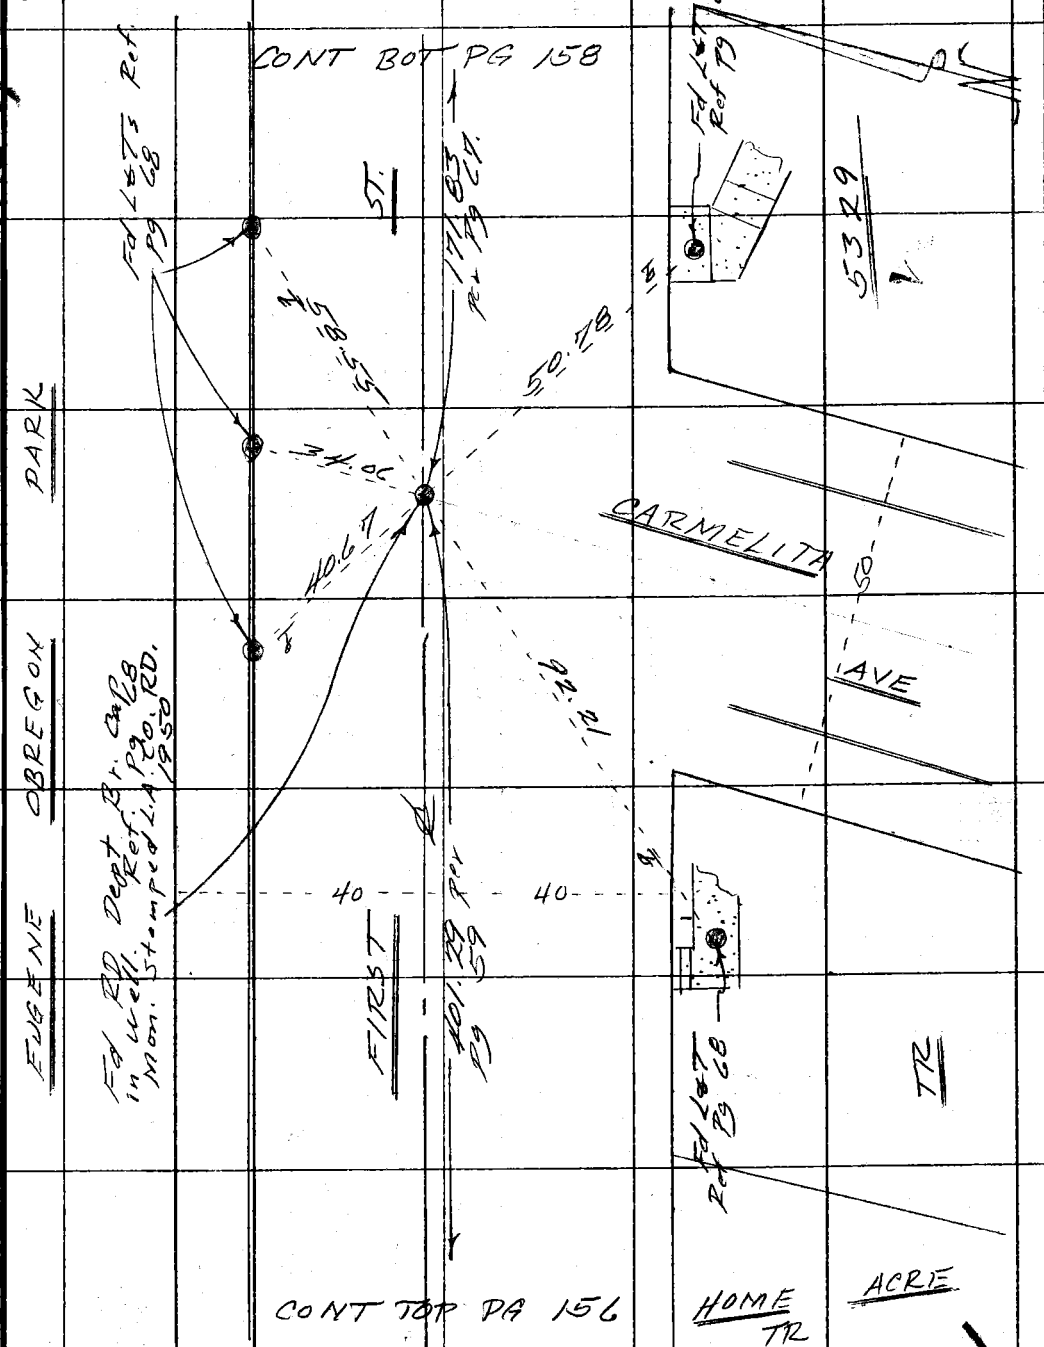

Note: Any Additions or Changes on This Sheet Must be Made or Circled in Red Ink With Date and Name of Person Making Change.

Do not extend this side of this line.

PLEASE RETURN TO
COUNTY OF LOS ANGELES
DEPARTMENT OF COUNTY ENGINEER
403 LOS ANGELES COUNTY ENGINEERING BLDG.

76F309S CE#310 3-68

F. B. 3295 Pg. 158

PLEASE RETURN TO
COUNTY OF LOS ANGELES
DEPARTMENT OF COUNTY ENGINEER
403 LOS ANGELES COUNTY ENGINEERING BLDG.

Do not extend this side of this line.

Note: Any Additions or Changes on This Sheet Must be Made or Circled in Red Ink With Date and Name of Person Making Change.

76F309S CE#310 3-68

PLEASE RETURN TO
COUNTY OF LOS ANGELES
DEPARTMENT OF COUNTY ENGINEER
403 LOS ANGELES COUNTY ENGINEERING BLDG.

Note: Any Additions or Changes on This Sheet Must be Made or Circled in Red Ink With Date and Name of Person Making Change.

Do not extend this side of this line.

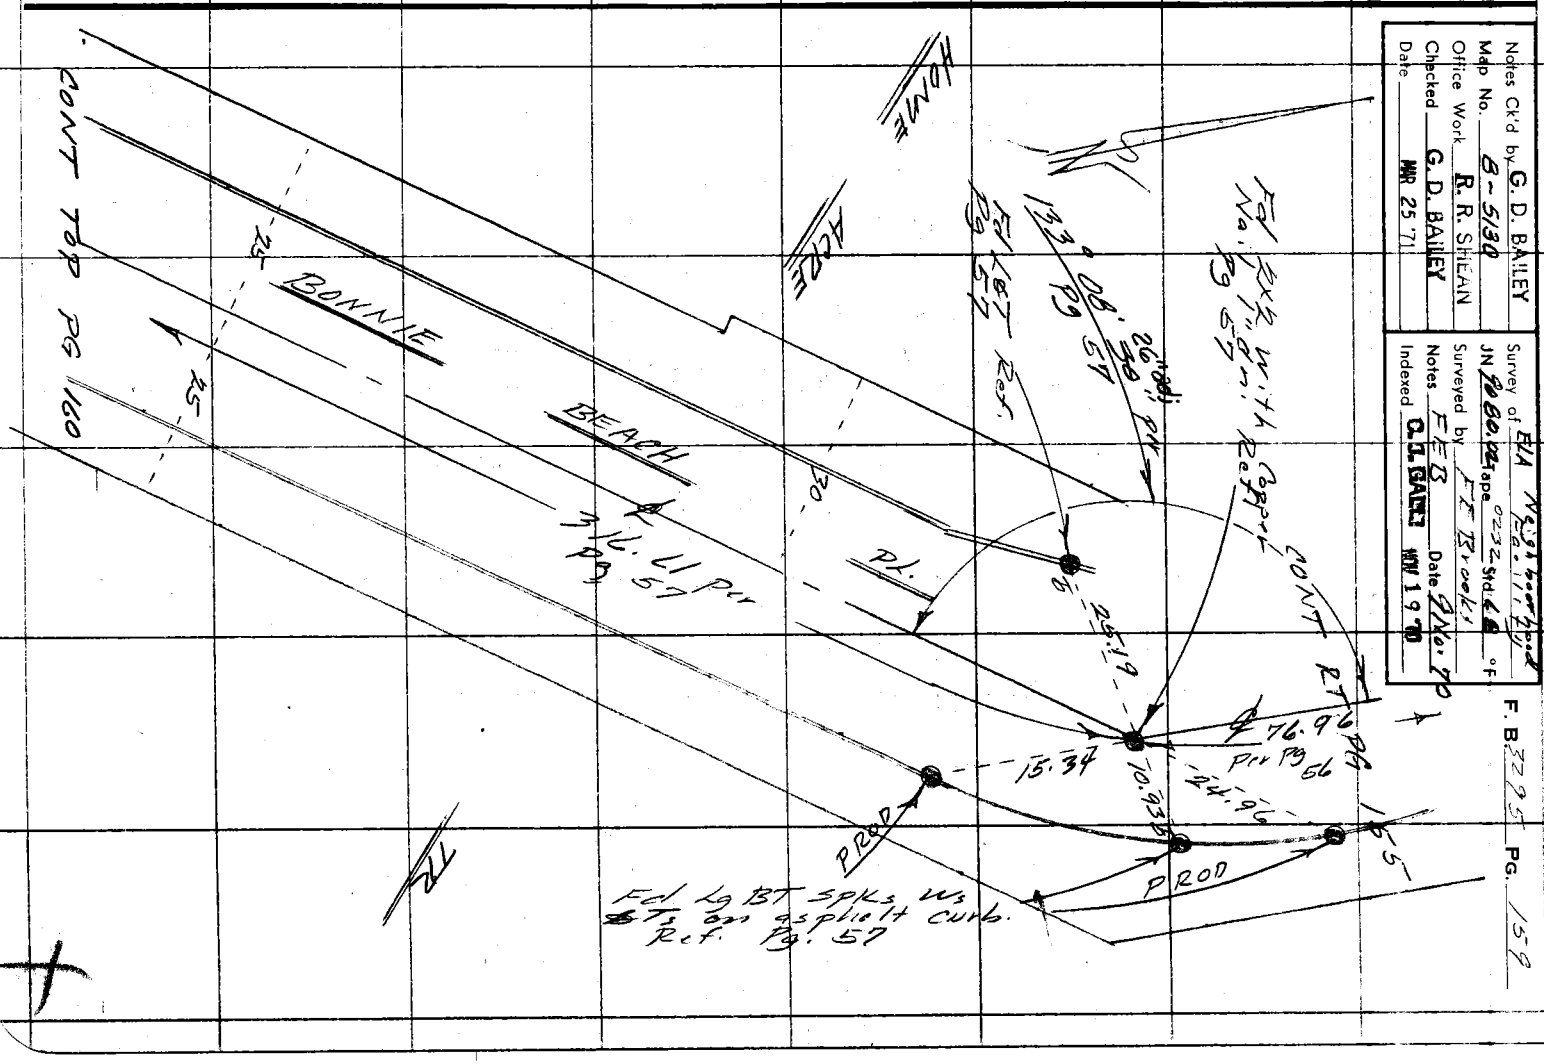

F. B 3295 PG. 160

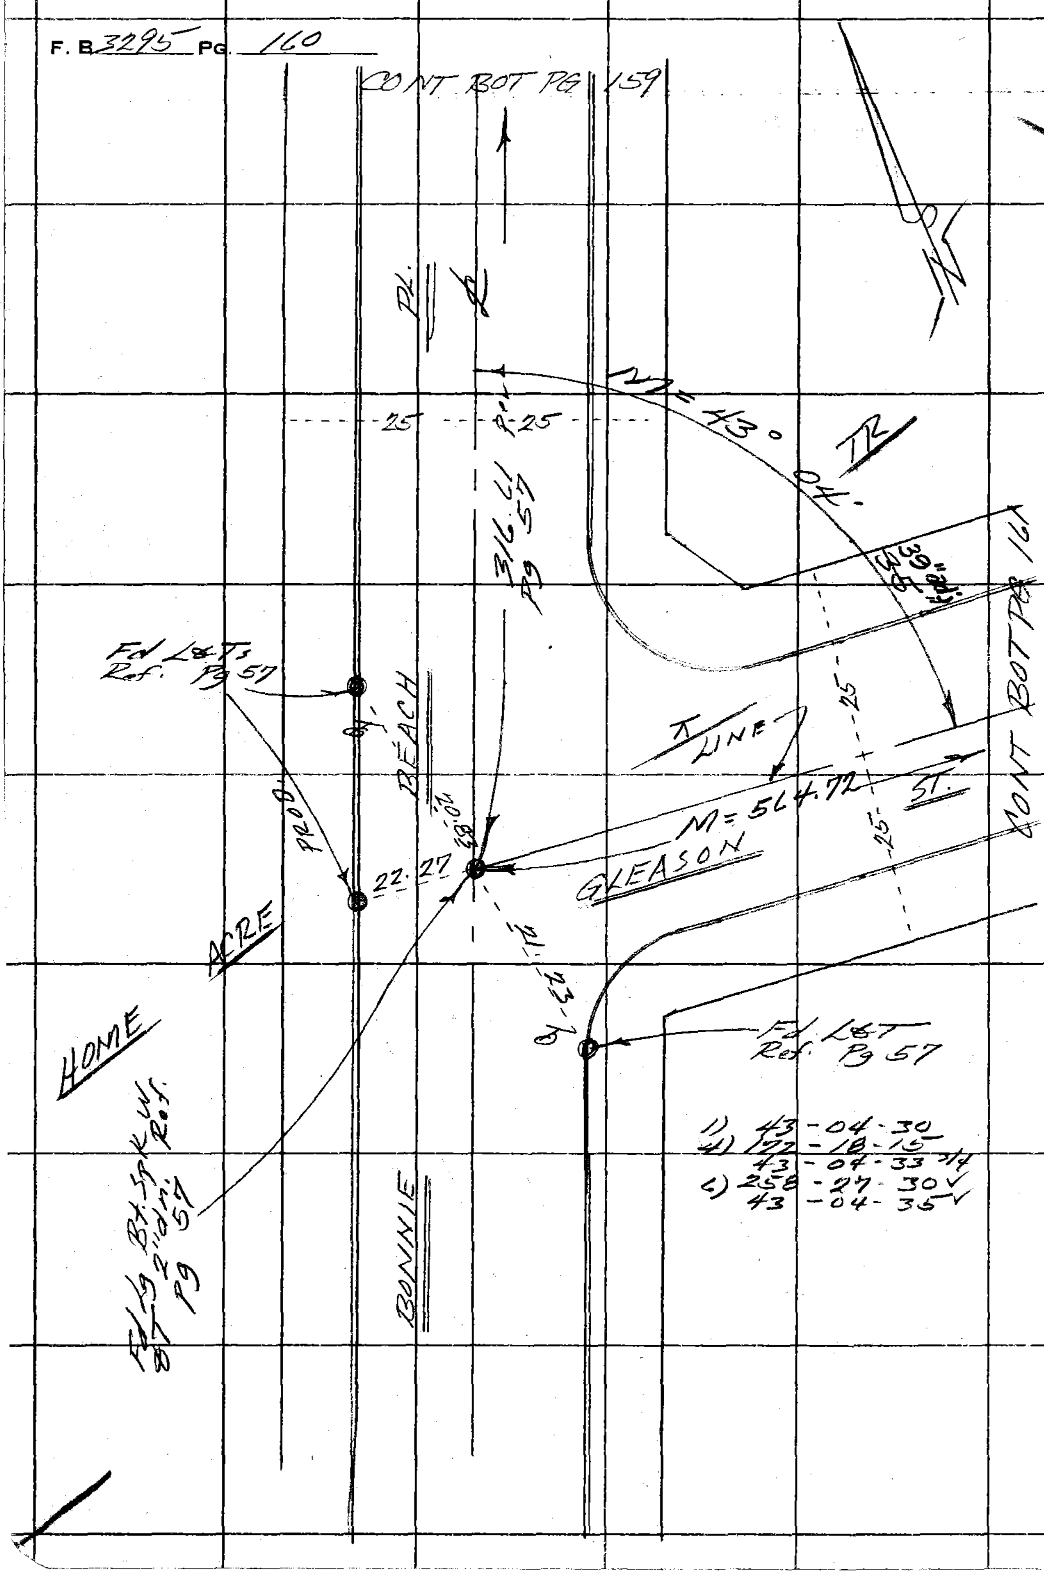

PLEASE RETURN TO
COUNTY OF LOS ANGELES
DEPARTMENT OF COUNTY ENGINEER
403 LOS ANGELES COUNTY ENGINEERING BLDG.

Do not extend this side of this line.

Note: Any Additions or Changes on This Sheet Must be Made or Circled in Red Ink With Date and Name of Person Making Change.

Notes Ck'd by G. D. BAILEY	Survey of ELA Neighborhood Facility
Map No. B-5130	JN 9080.02 Tape 0232 Std. 62 °F
Office Work R. R. SHEAN	Surveyed by F E Brooks
Checked G. D. BAILEY	Notes F E B Date 9 Nov 70
Date MAR 25 '71	Indexed C. J. GALLY NOV 19 '70

F. B. 3295 PG. 16.1

W.S. 7, E 2

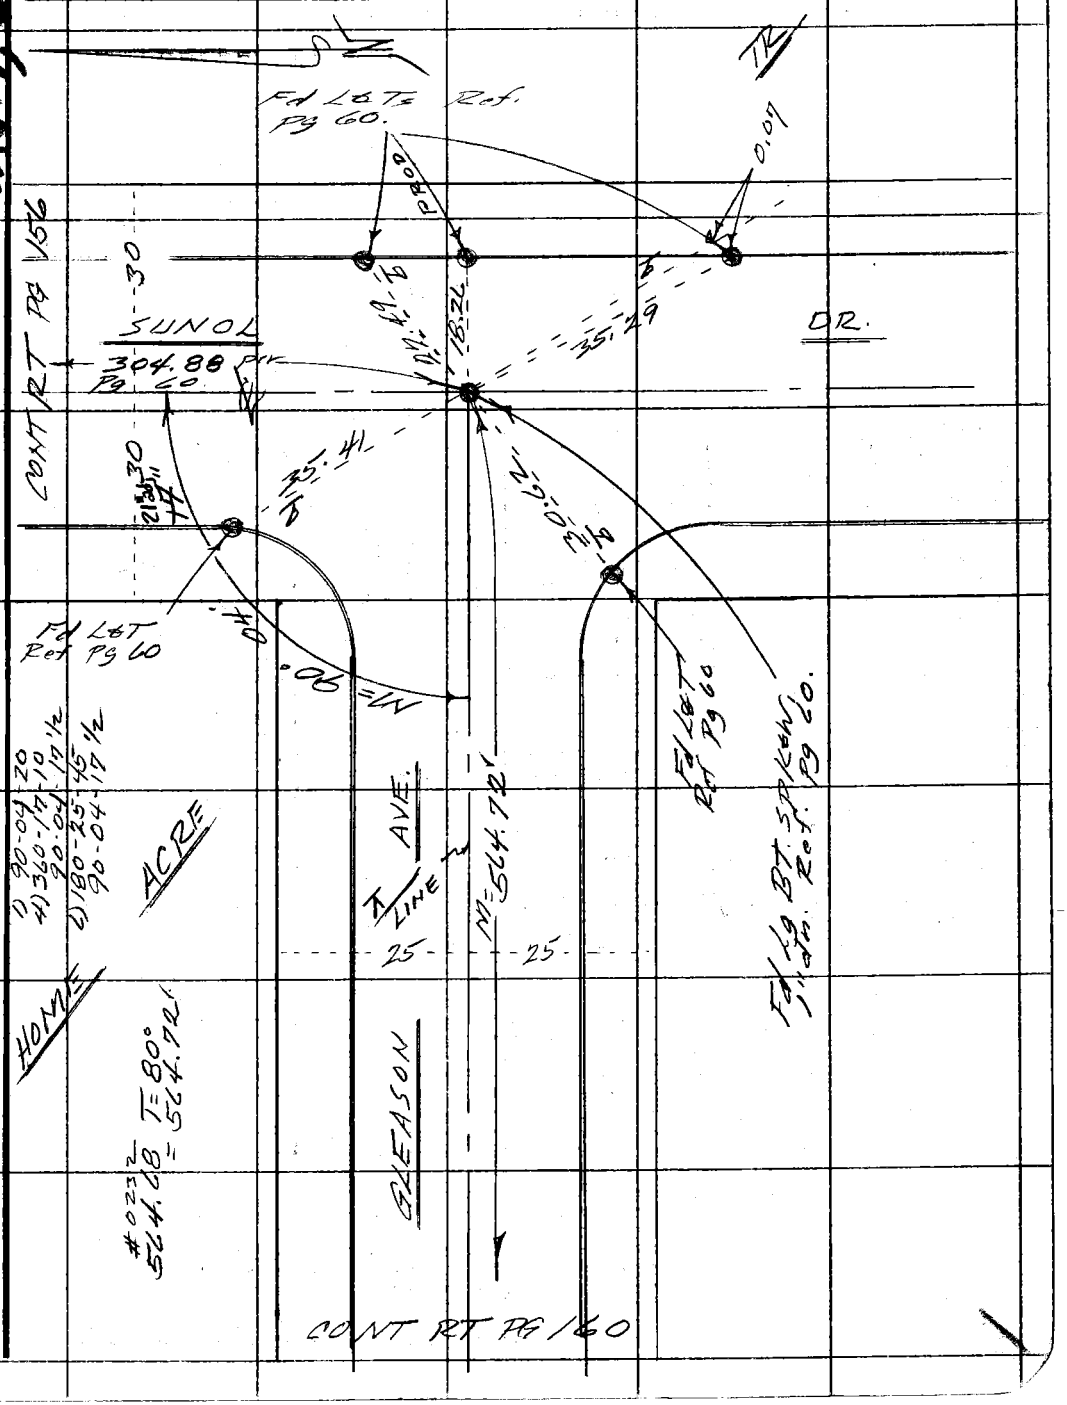

Note: Any Additions or Changes on This Sheet Must be Made or Circled in Red Ink With Date and Name of Person Making Change.

Do not extend this side of this line.

PLEASE RETURN TO
COUNTY OF LOS ANGELES
DEPARTMENT OF COUNTY ENGINEER
403 LOS ANGELES COUNTY ENGINEERING BLDG.

76F3095 CE#310 3-68

F. B. 3295 PG. 162

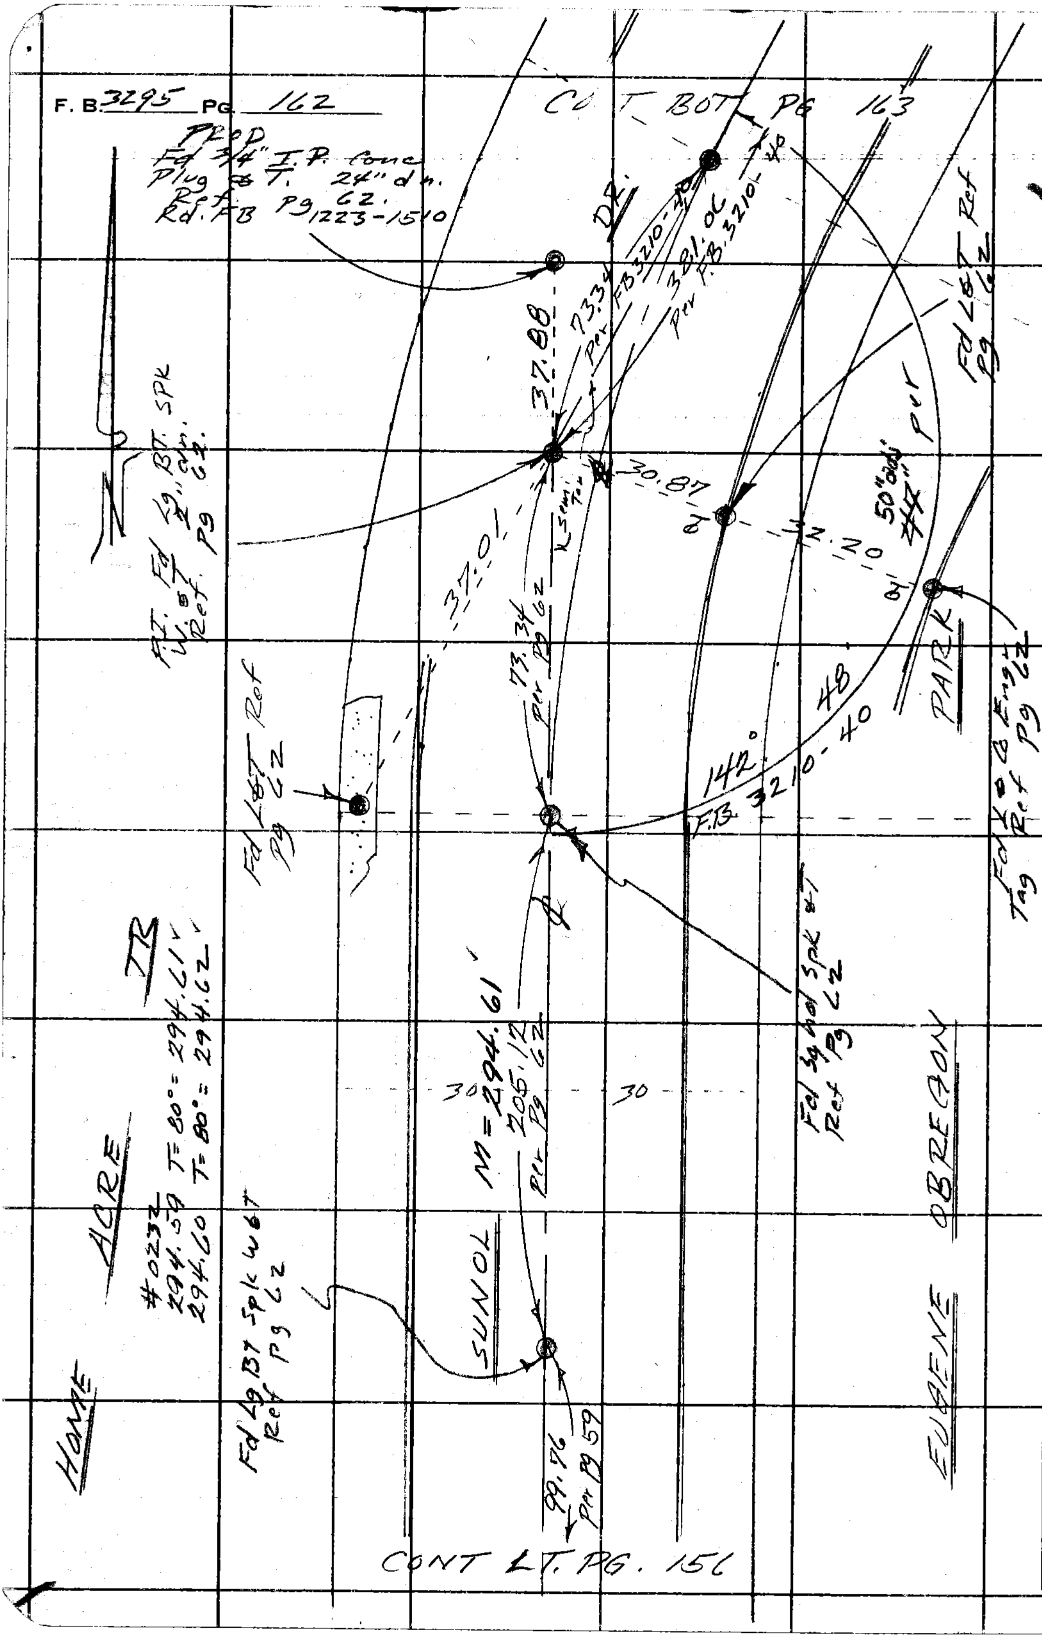

PLEASE RETURN TO
COUNTY OF LOS ANGELES
DEPARTMENT OF COUNTY ENGINEER
403 LOS ANGELES COUNTY ENGINEERING BLDG.

Do not extend this side of this line.

Note: Any Additions or Changes on This Sheet Must be Made or Circled in Red Ink With Date and Name of Person Making Change.

Notes Ck'd by G. D. BAILEY	Survey of ELA Neighborhood Facility	F. B. 3295	PG. 163
Map No. B-5130	JN 9080.02 Tape 0232 Std. 68 °F		
Office Work R. R. SHEAN	Surveyed by FE Brooks		
Checked G. D. BAILEY	Notes F.E.B. Date 9 Nov 70		
Date MAR 25 '71	Indexed G. D. GAELT NOV 19 '70		

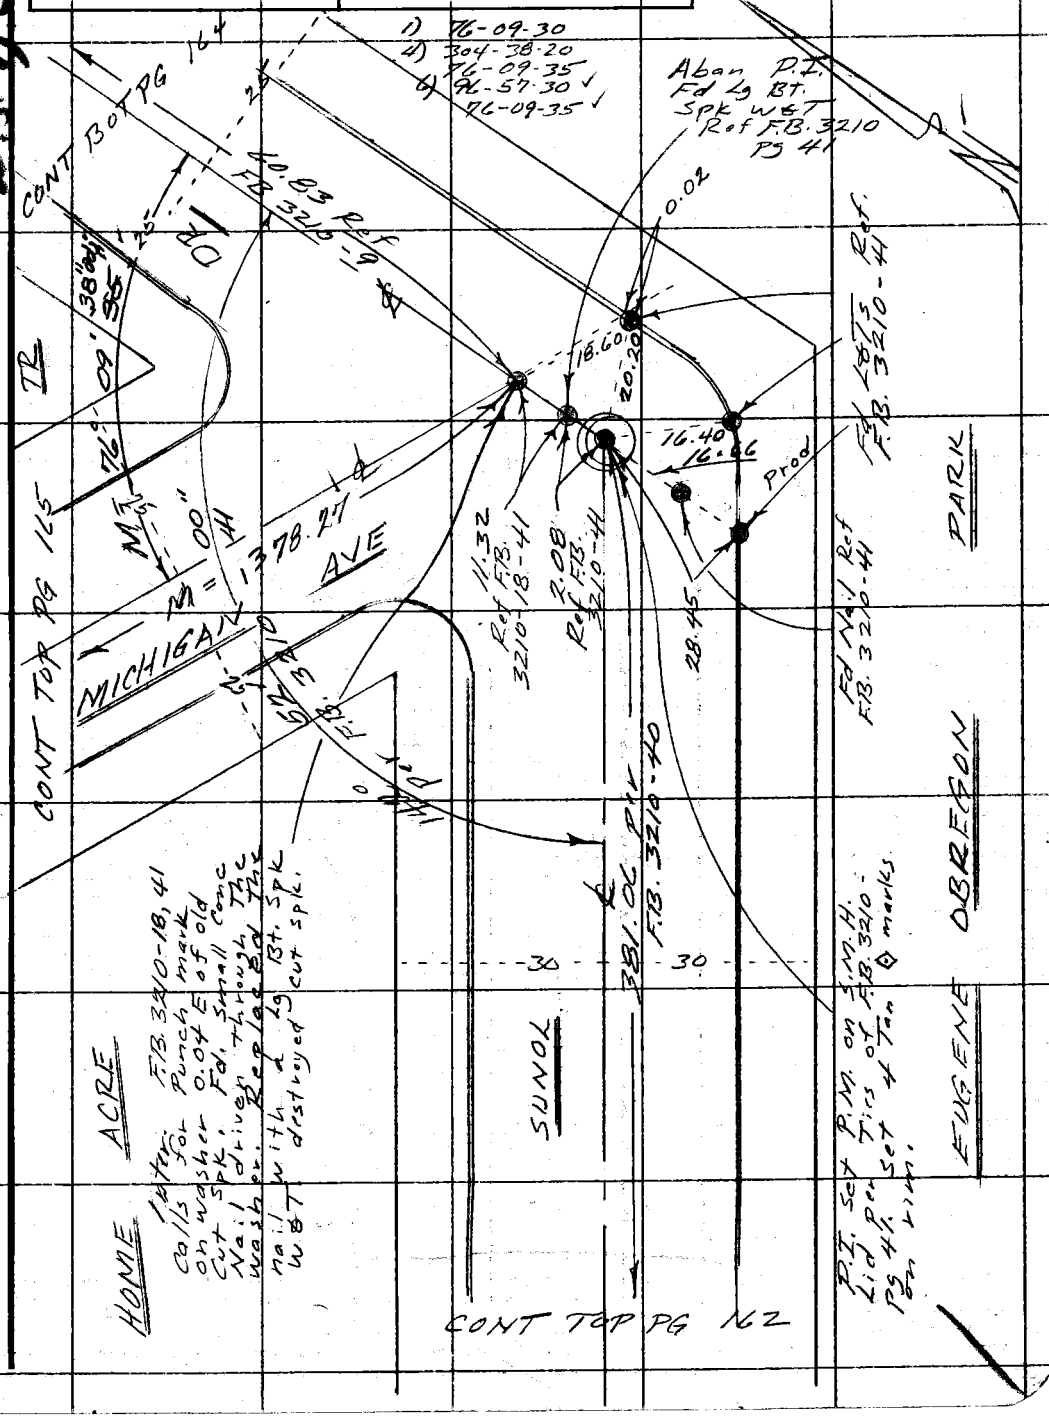

Note: Any Additions or Changes on This Sheet Must be Made or Circled in Red Ink With Date and Name of Person Making Change.

Do not extend this side of this line.

PLEASE RETURN TO
COUNTY OF LOS ANGELES
DEPARTMENT OF COUNTY ENGINEER
403 LOS ANGELES COUNTY ENGINEERING BLDG.

76F309S CE#310 3-68

F. B. 3295 PG. 164

PLEASE RETURN TO
COUNTY OF LOS ANGELES
DEPARTMENT OF COUNTY ENGINEER
403 LOS ANGELES COUNTY ENGINEERING BLDG.

Do not extend this side of this line.

Note: Any Additions or Changes on This Sheet Must be Made or Circled in Red Ink With Date and Name of Person Making Change.

MST 7 E-2

Notes Ck'd by G. D. BAILEY	Survey of ELA Neighborhood Facility
Map No. B-5130	JN 9080.02 Tape 0232 Std LB °F
Office Work R. R. SHEAN	Surveyed by FE Brooks
Checked G. D. BAILEY	Notes FEB Date 10 Nov 70
Date MAR 25 '71	Indexed C. J. GALLI NOV 19 '70

F. B. 3795 PG. 165

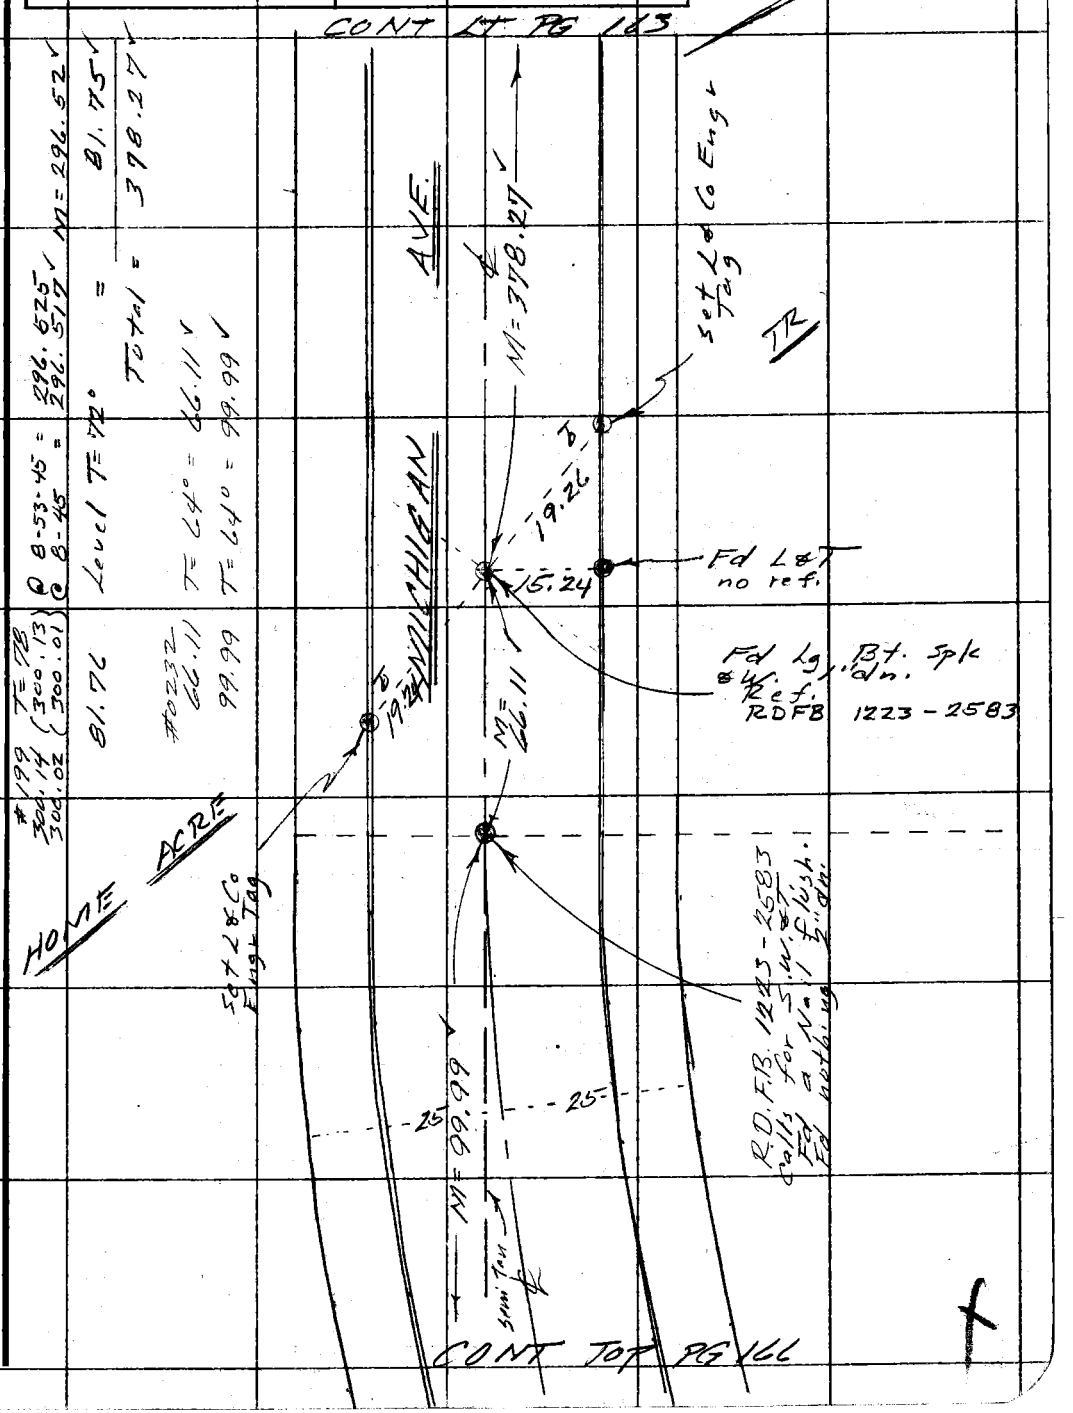

Note: Any Additions or Changes on This Sheet Must be Made or Circled in Red Ink With Date and Name of Person Making Change.

Do not extend this side of this line.

PLEASE RETURN TO
COUNTY OF LOS ANGELES
DEPARTMENT OF COUNTY ENGINEER
403 LOS ANGELES COUNTY ENGINEERING BLDG.

76F3095 CE#310 3-68

PLEASE RETURN TO
COUNTY OF LOS ANGELES
DEPARTMENT OF COUNTY ENGINEER
403 LOS ANGELES COUNTY ENGINEERING BLDG.

Note: Any Additions or Changes on This Sheet Must be Made or Circled in Red Ink With Date and Name of Person Making Change.

Do not extend this side of this line.

WSJ, E-2

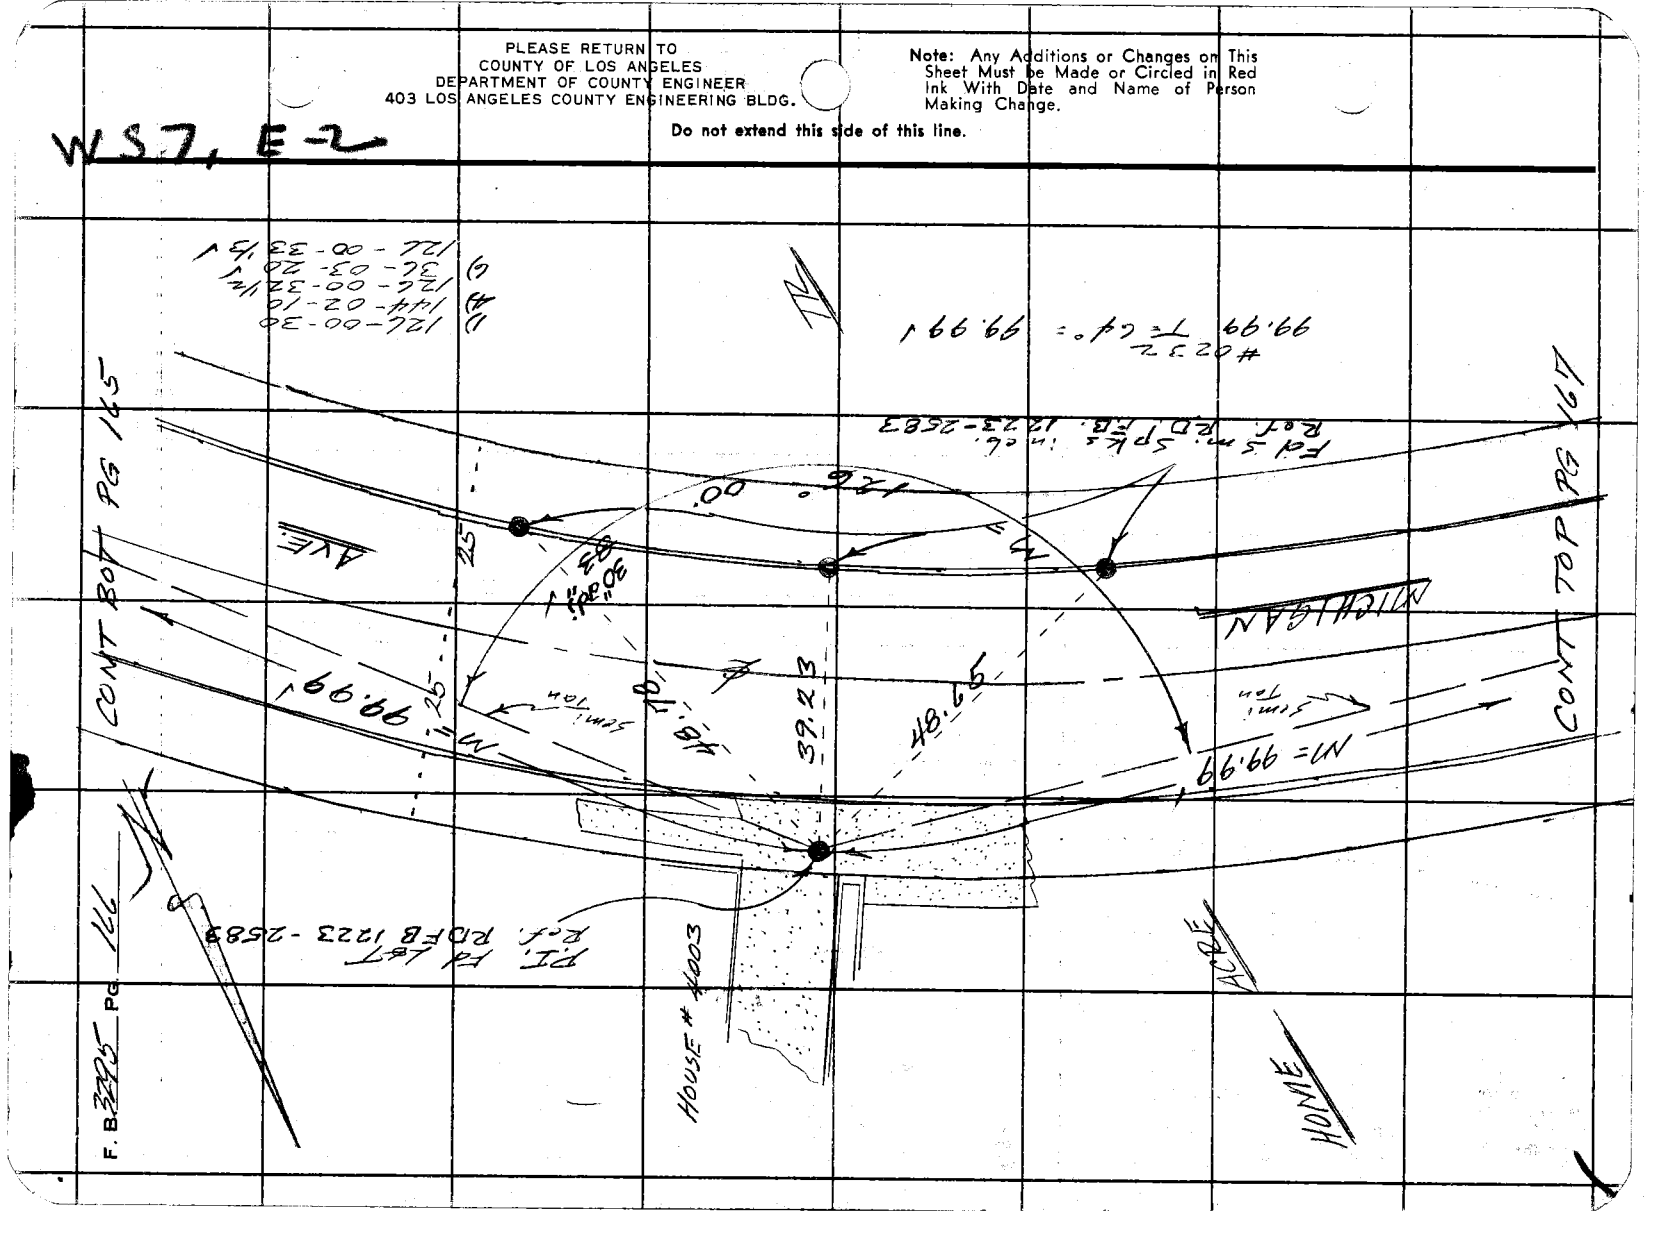

76F3095 CE#310 3-68

PLEASE RETURN TO
COUNTY OF LOS ANGELES
DEPARTMENT OF COUNTY ENGINEER
403 LOS ANGELES COUNTY ENGINEERING BLDG.

Note: Any Additions or Changes on This Sheet Must be Made or Circled in Red Ink With Date and Name of Person Making Change.

Do not extend this side of this line.

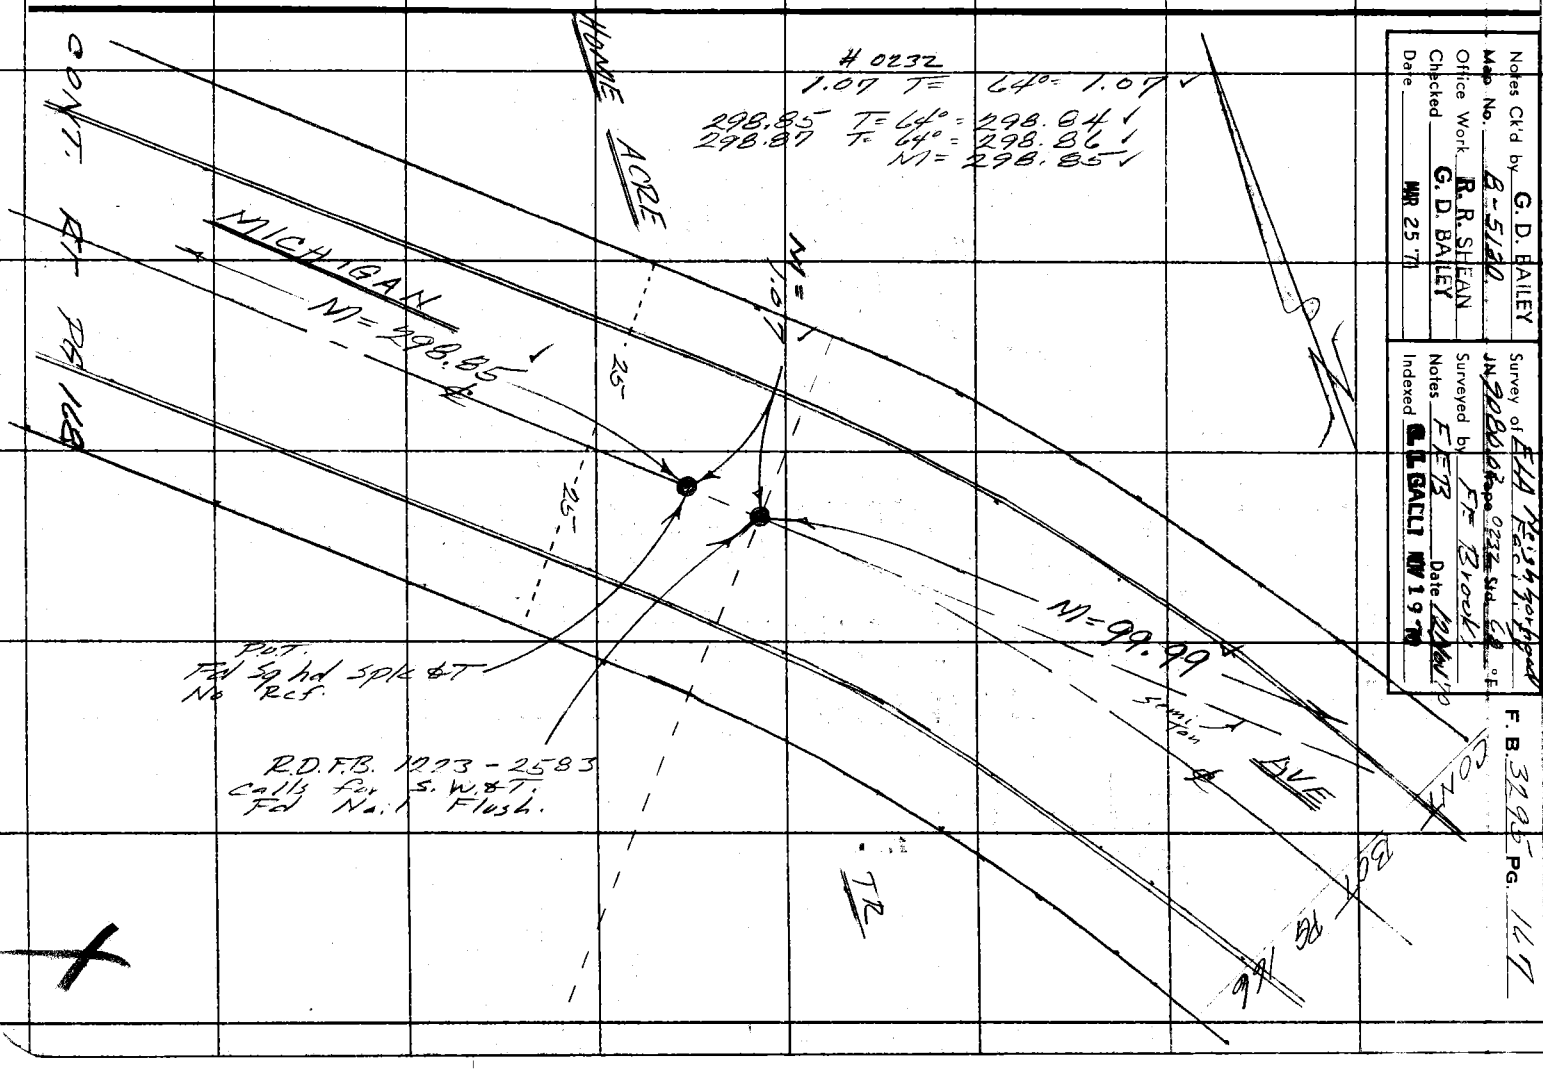

F. B. 3295 PG. 168

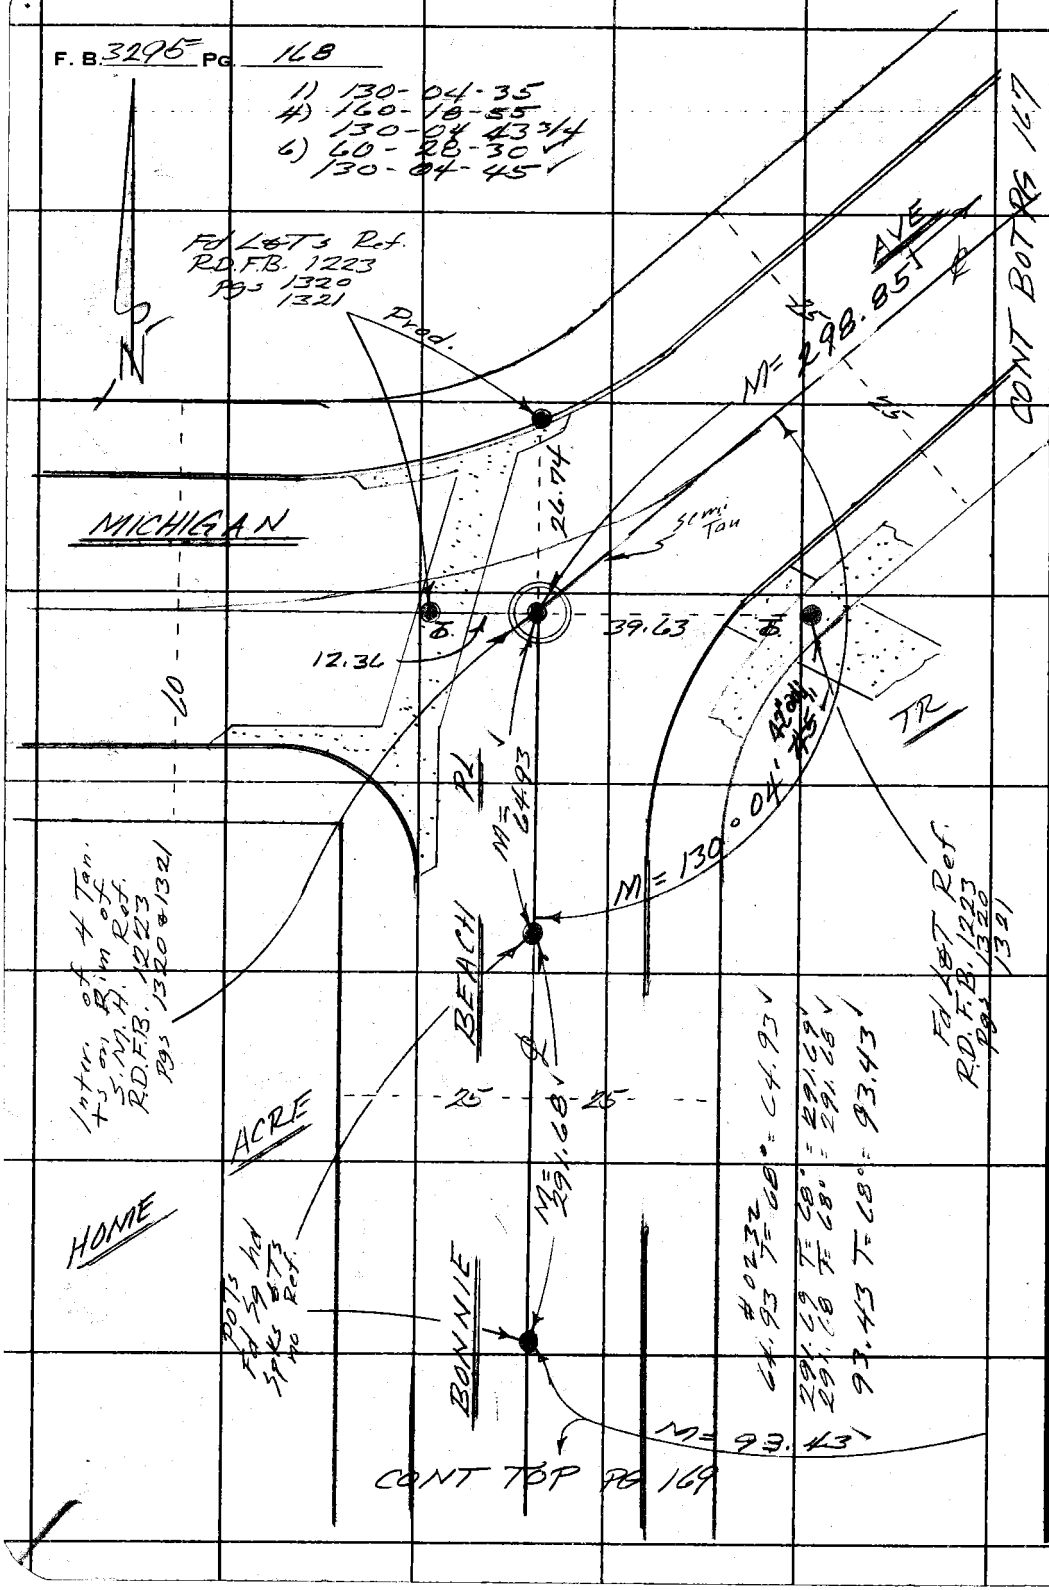

WS7, E2

PLEASE RETURN TO
COUNTY OF LOS ANGELES
DEPARTMENT OF COUNTY ENGINEER
403 LOS ANGELES COUNTY ENGINEERING BLDG.

Do not extend this side of this line.

Note: Any Additions or Changes on This Sheet Must be Made or Circled in Red Ink With Date and Name of Person Making Change.

76F309S CE#310 3-68

PLEASE RETURN TO
COUNTY OF LOS ANGELES
DEPARTMENT OF COUNTY ENGINEER
403 LOS ANGELES COUNTY ENGINEERING BLDG.

Note: Any Additions or Changes on This Sheet Must be Made or Circled in Red Ink With Date and Name of Person Making Change.

Do not extend this side of this line.

WS 7, E-2

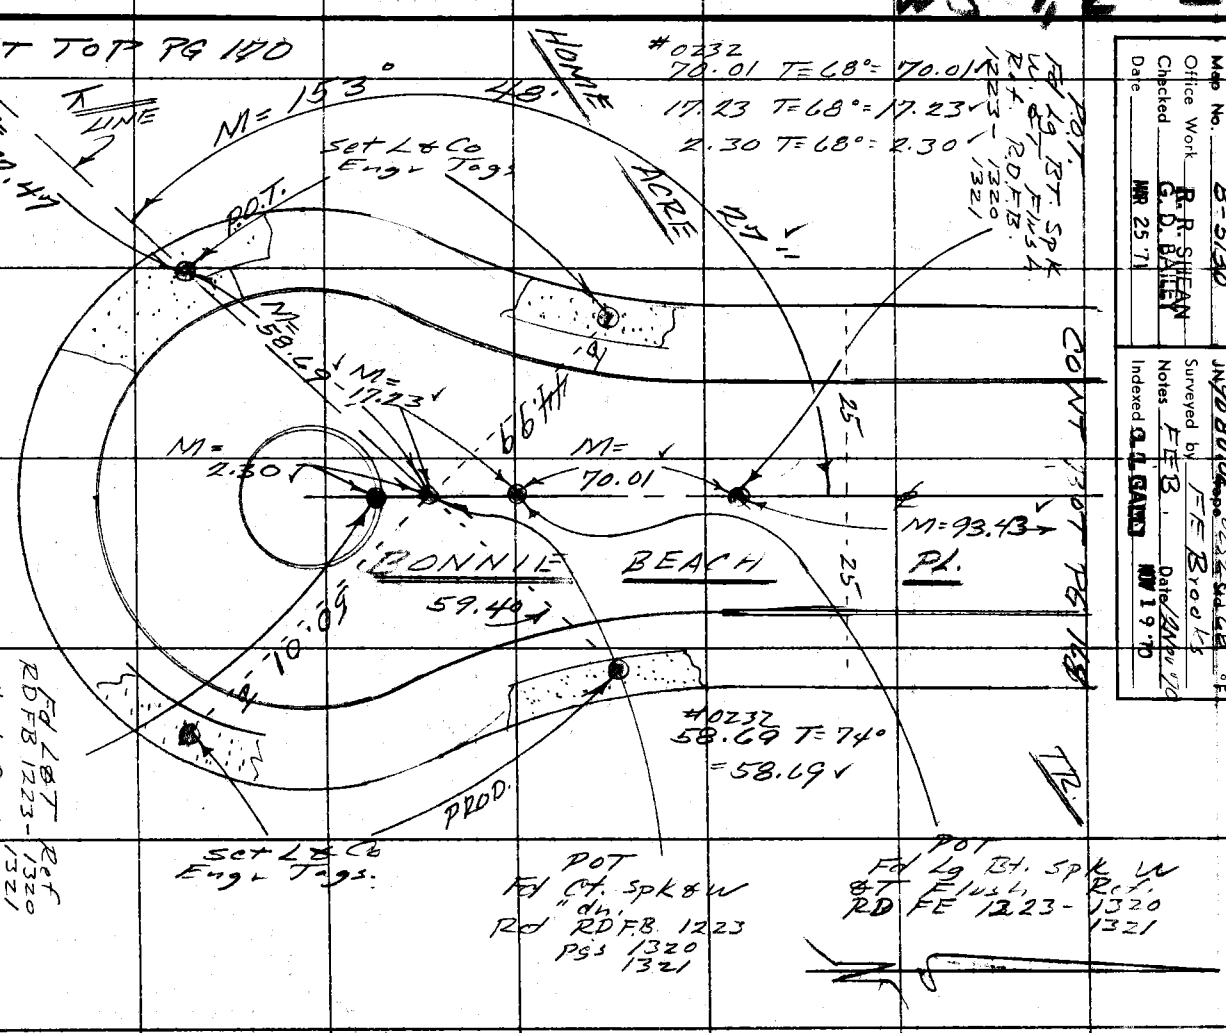

F. B. 329.5 PG. 170

CONT LT. PG 169

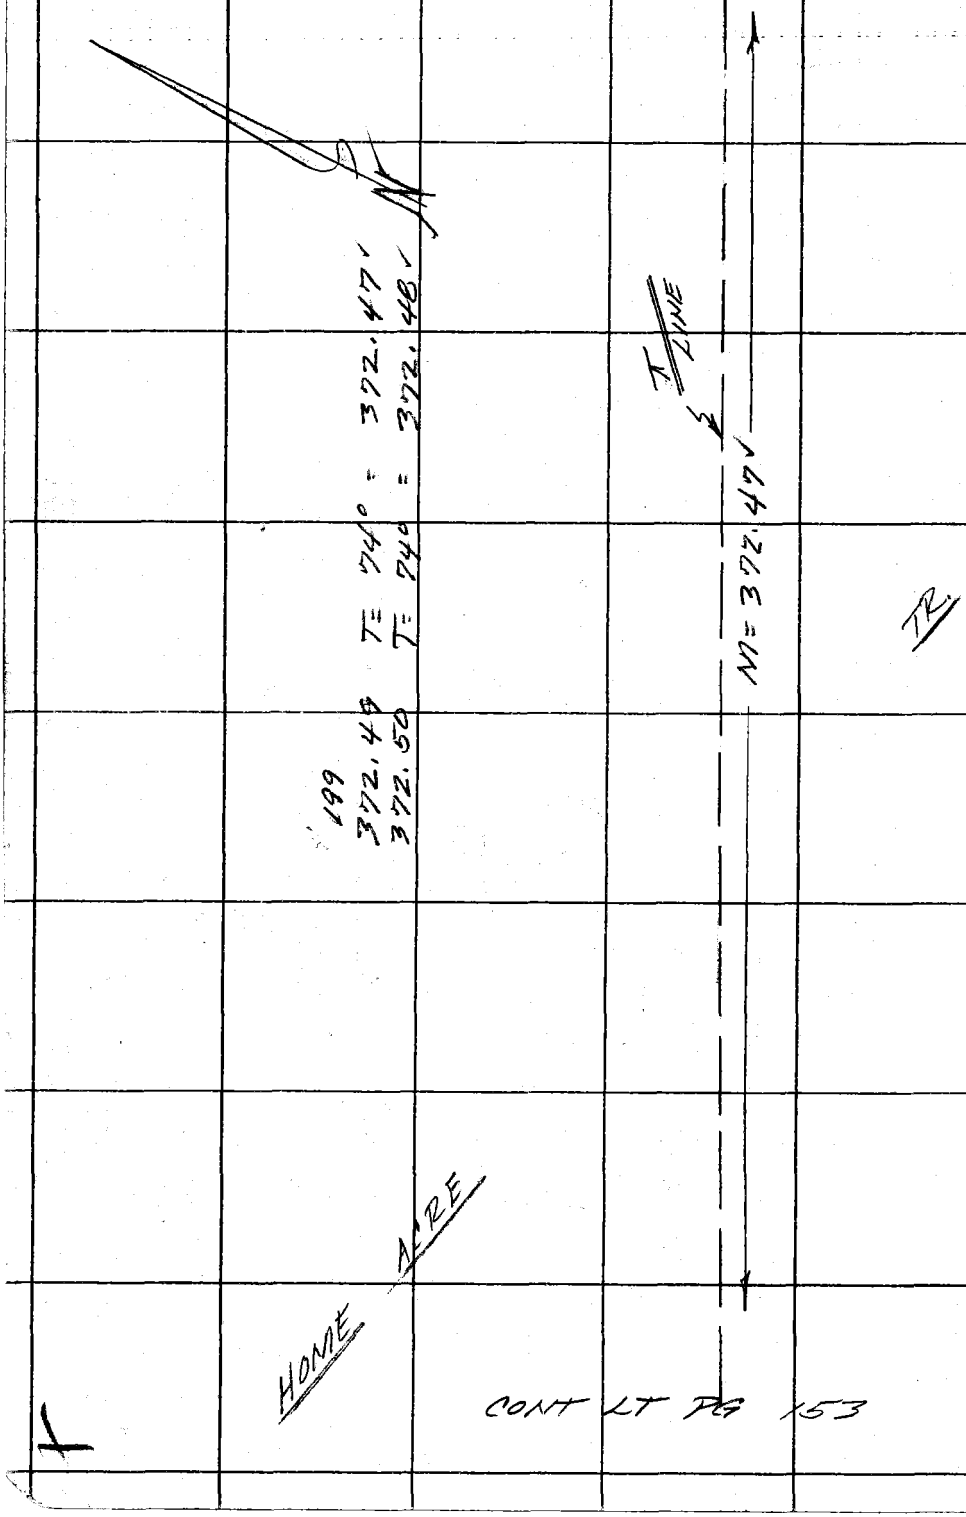

CONT LT PG 153

PLEASE RETURN TO
COUNTY OF LOS ANGELES
DEPARTMENT OF COUNTY ENGINEER
403 LOS ANGELES COUNTY ENGINEERING BLDG.

Do not extend this side of this line.

Note: Any Additions or Changes on This Sheet Must be Made or Circled in Red Ink With Date and Name of Person Making Change.

Notes Ck'd by G. D. BAILEY	Survey of ELA Neighborhood Facility
Map No. B-5130	JN 0000.02 Tape 0232 Std. 68 °F
Office Work R. R. SHEAN	Surveyed by F E Brooks
Checked G. D. BAILEY	Notes F.E.B. Date 23 Nov 70
Date MAR 25 '71	Indexed G. D. GAILEY DEC. 3 '70

F. B. 3295 PG. 171

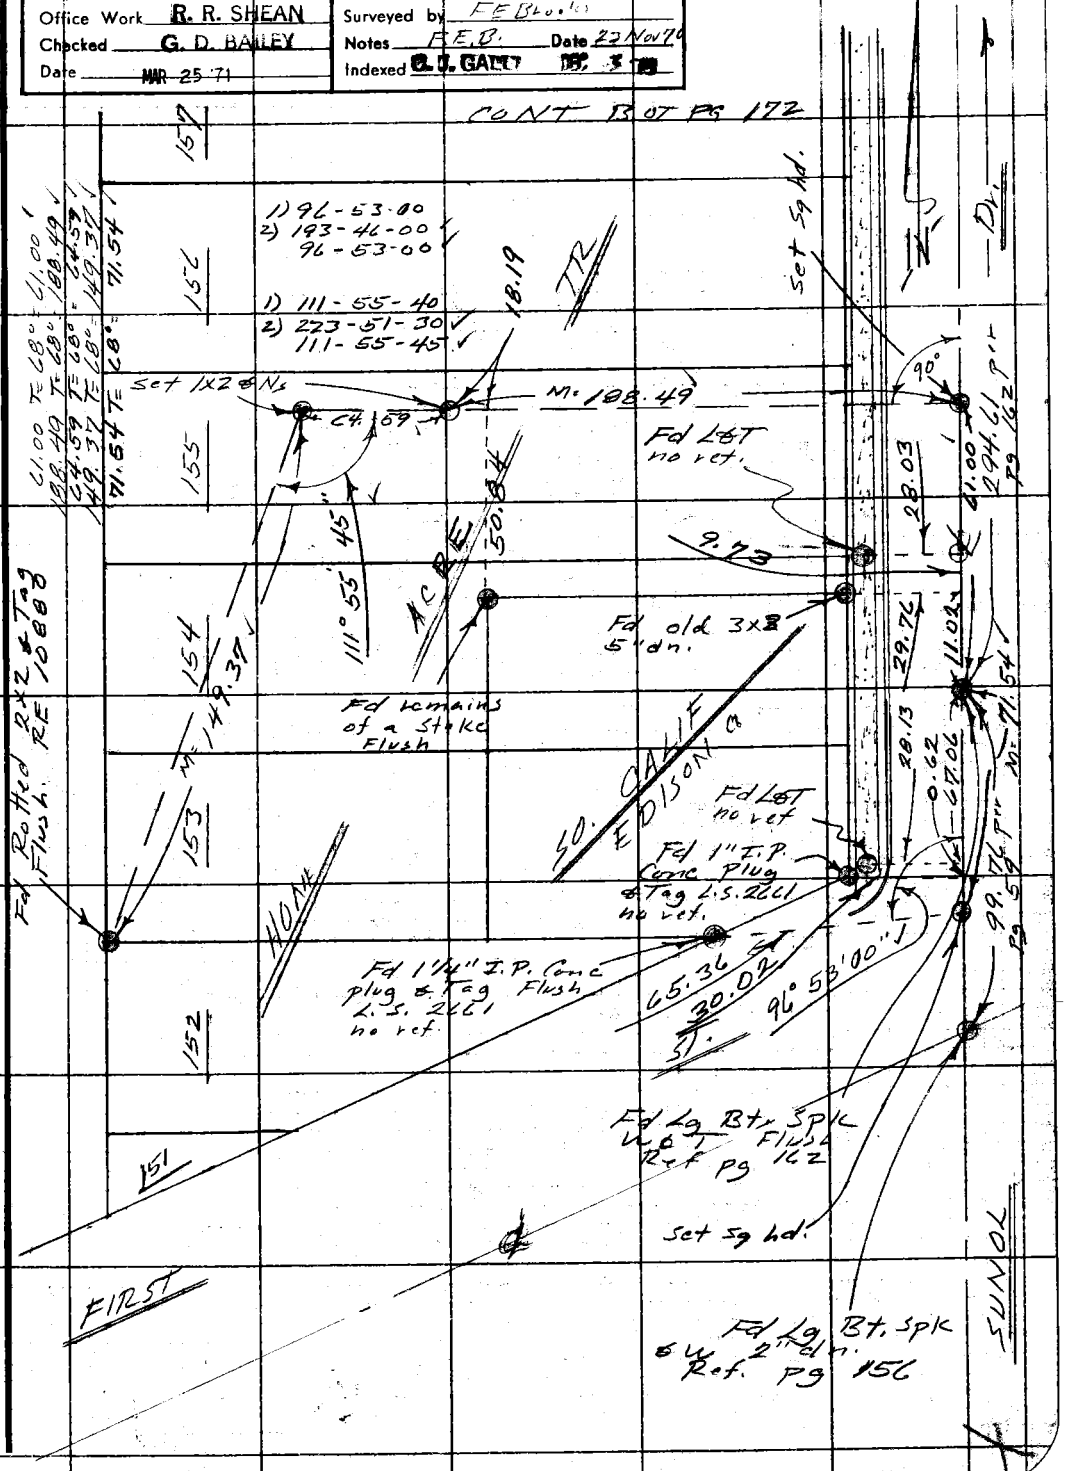

Note: Any Additions or Changes on this Sheet Must be Made or Circled in Red Ink With Date and Name of Person Making Change.

Do not extend this side of this line.

PLEASE RETURN TO
COUNTY OF LOS ANGELES
DEPARTMENT OF COUNTY ENGINEER
403 LOS ANGELES COUNTY ENGINEERING BLDG.

76F309S CE#310 3-68

F. B. 3295 Pg. 172

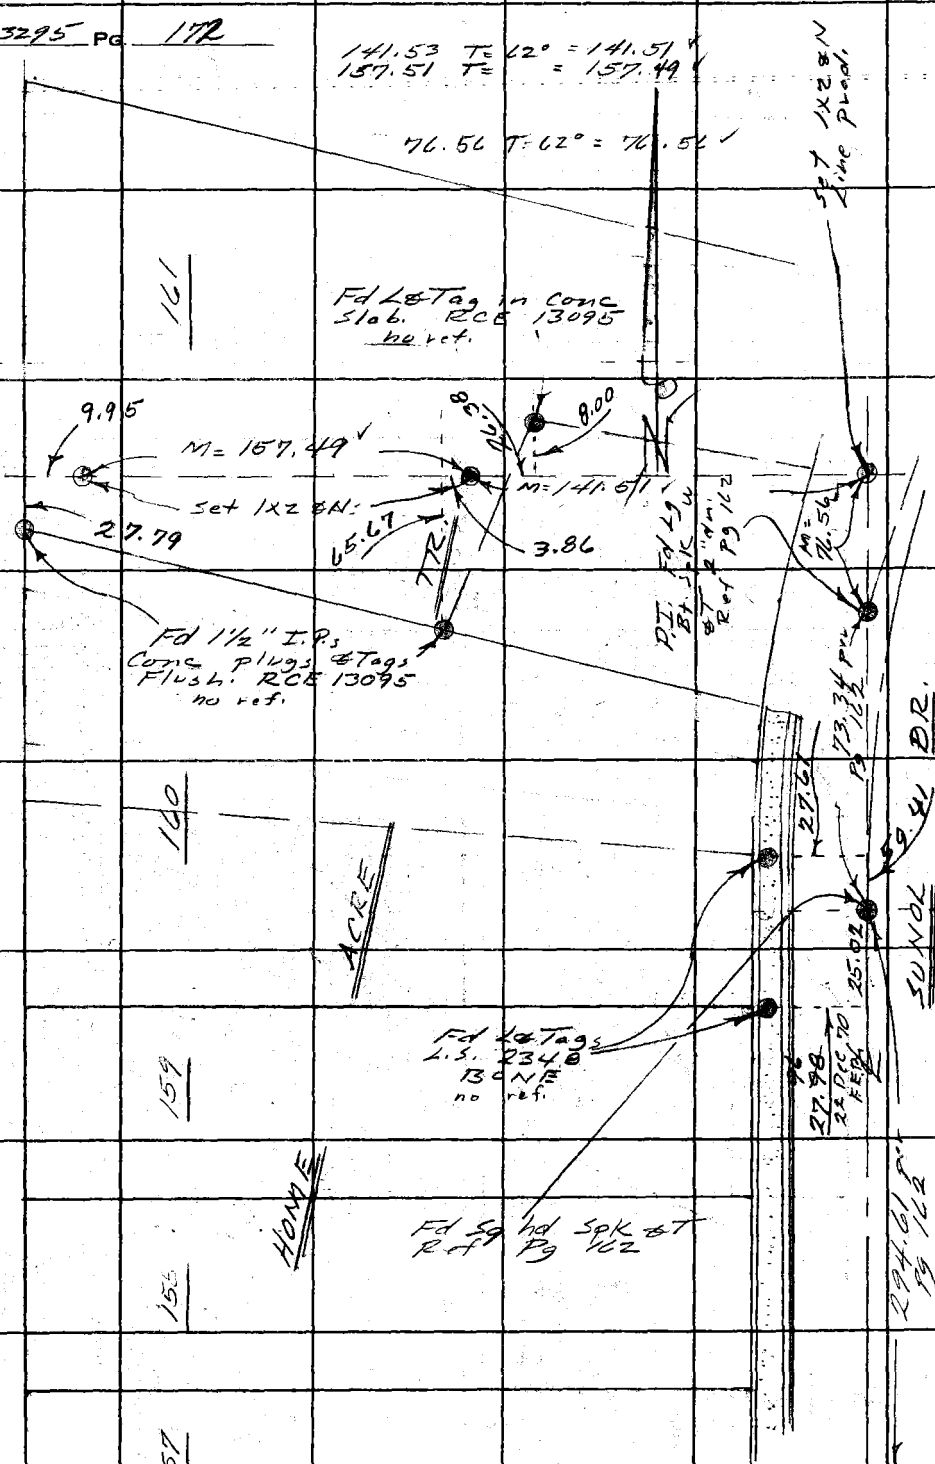

76.56

PLEASE RETURN TO
COUNTY OF LOS ANGELES
DEPARTMENT OF COUNTY ENGINEER
403 LOS ANGELES COUNTY ENGINEERING BLDG.

Do not extend this side of this line.

Note: Any Additions or Changes on This Sheet Must Be Made or Circled in Red Ink With Date and Name of Person Making Change.

Notes Ck'd by G. D. BAILEY	Survey of ELA NEIGHBORHOOD FACILITY
Map No. B-5130	JN 9080.02 Tape 0232 Std 68 °F
Office Work R. R. SHEAN	Surveyed by F E Brooks
Checked G. D. BAILEY	Notes FEB Date Dec 70
Date MAR 25 '71	Indexed H. E. OTT DEC 31 '70

F. B. 3295 PG. 173

JN 9080.02

ELA NEIGHBORHOOD FACILITY

PROJECT

PROPERTY LINES

F E Brooks
G O Guizado
T Ohashi
R A Moore

Note: Any Additions or Changes on This Sheet Must be Made or Circled in Red Ink With Date and Name of Person Making Change.

PLEASE RETURN TO
COUNTY OF LOS ANGELES
DEPARTMENT OF COUNTY ENGINEER
403 LOS ANGELES COUNTY ENGINEERING BLDG.

Do not extend this side of this line.

76F3095 CE#310 3-68

F. B. 3295 PG. 174

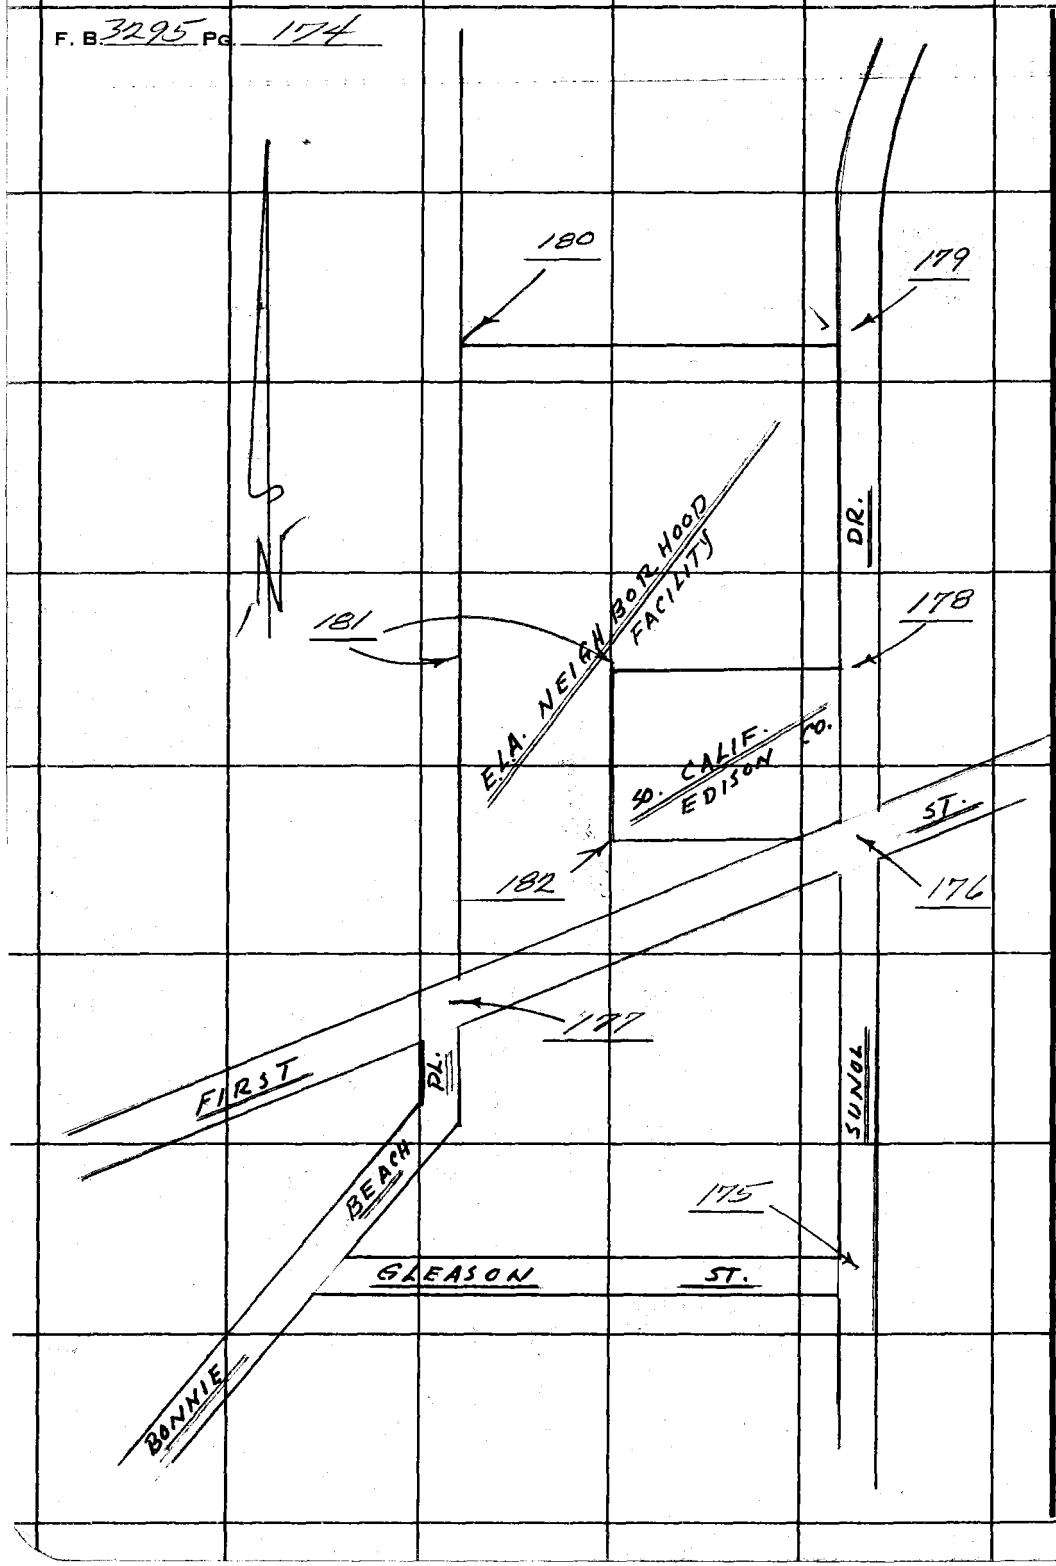

PLEASE RETURN TO
COUNTY OF LOS ANGELES
DEPARTMENT OF COUNTY ENGINEER
403 LOS ANGELES COUNTY ENGINEERING BLDG.

Do not extend this side of this line.

Note: Any Additions or Changes on This Sheet Must be Made or Circled in Red Ink With Date and Name of Person Making Change.

14 Sept. 73

Alden

On E.L.A. Neighborhood Center d.N. 9080.02, there is an encroachment of a fence on our N/y Prop. line shown on FB. 3295-189. The Project Mgr. (Frank Crowley) says the owner claims that his fence is in the proper location. Crowley would like you to analyze the adjacent deeds to see if there is a conflict of deeds making the County boundary wrong.

Vic

Notes Ck'd by G. D. BAILEY	Survey of E/A NEIGHBORHOOD FACILITY
Map No. B-5130	JN 9080.02 Tape 0232 Std CB °F
Office Work R. R. SHEAN	Surveyed by F E Brooks
Checked G. D. BAILEY	Notes F.E.B. Date 18 Dec 70
Date MAR 25 '71	Indexed H. E. OTT DEC 31 '70

F. B. 3295 PG. 175

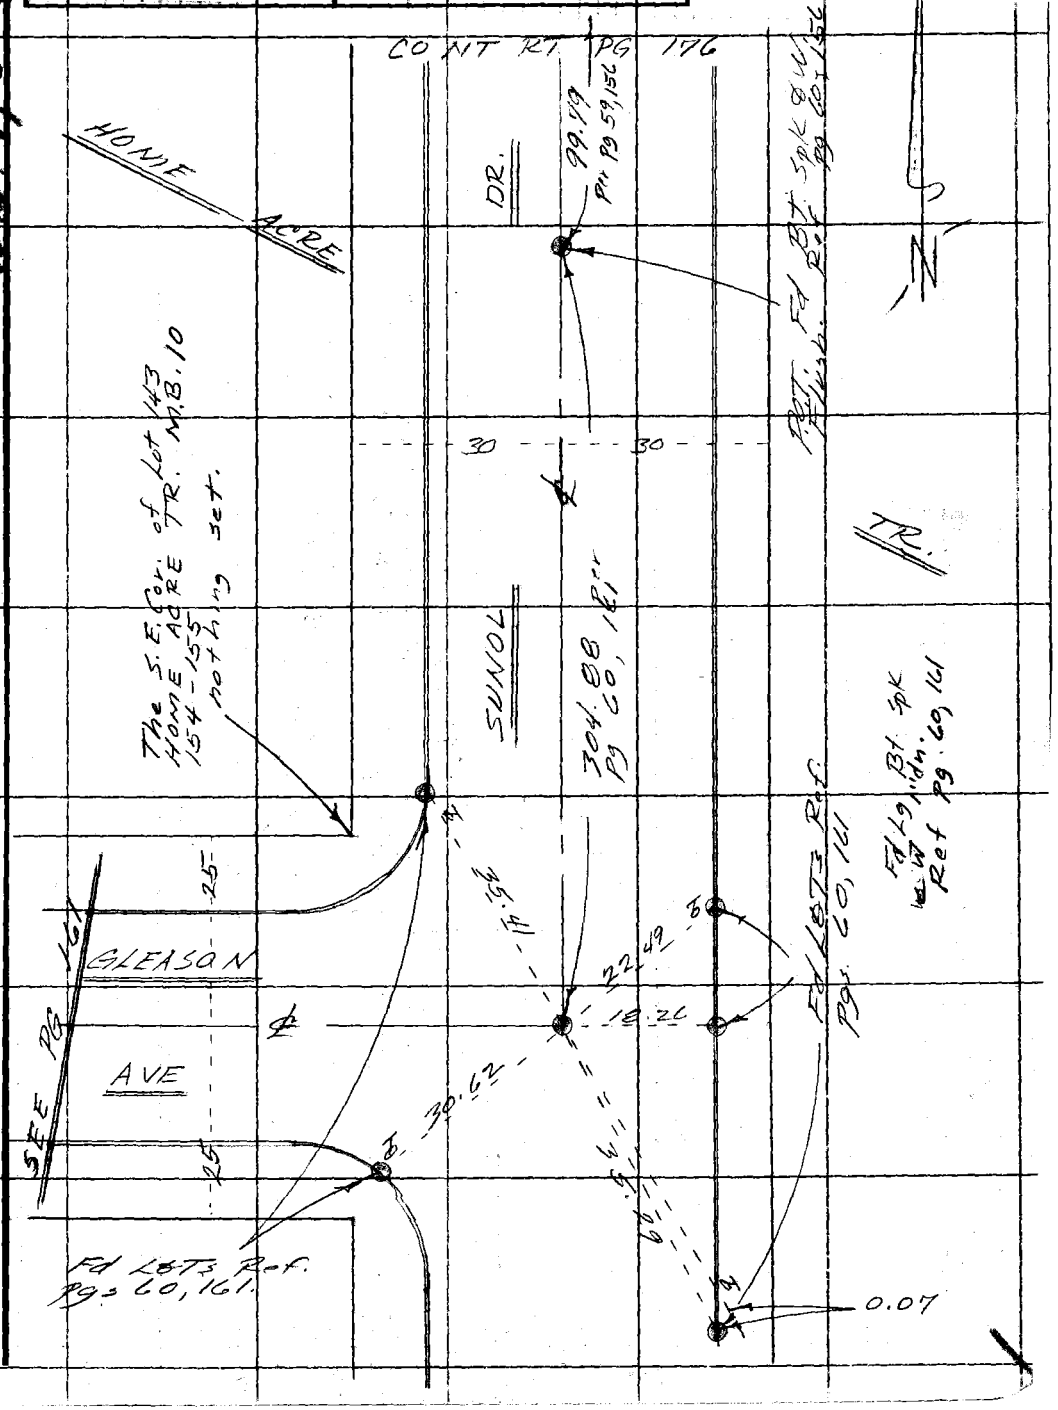

W.S. 7, E. 2

Note: Any Additions or Changes on This Sheet Must be Made or Circled in Red Ink With Date and Name of Person Making Change.

Do not extend this side of this line.

PLEASE RETURN TO
COUNTY OF LOS ANGELES
DEPARTMENT OF COUNTY ENGINEER
403 LOS ANGELES COUNTY ENGINEERING BLDG.

76F3095 CE#310 3-68

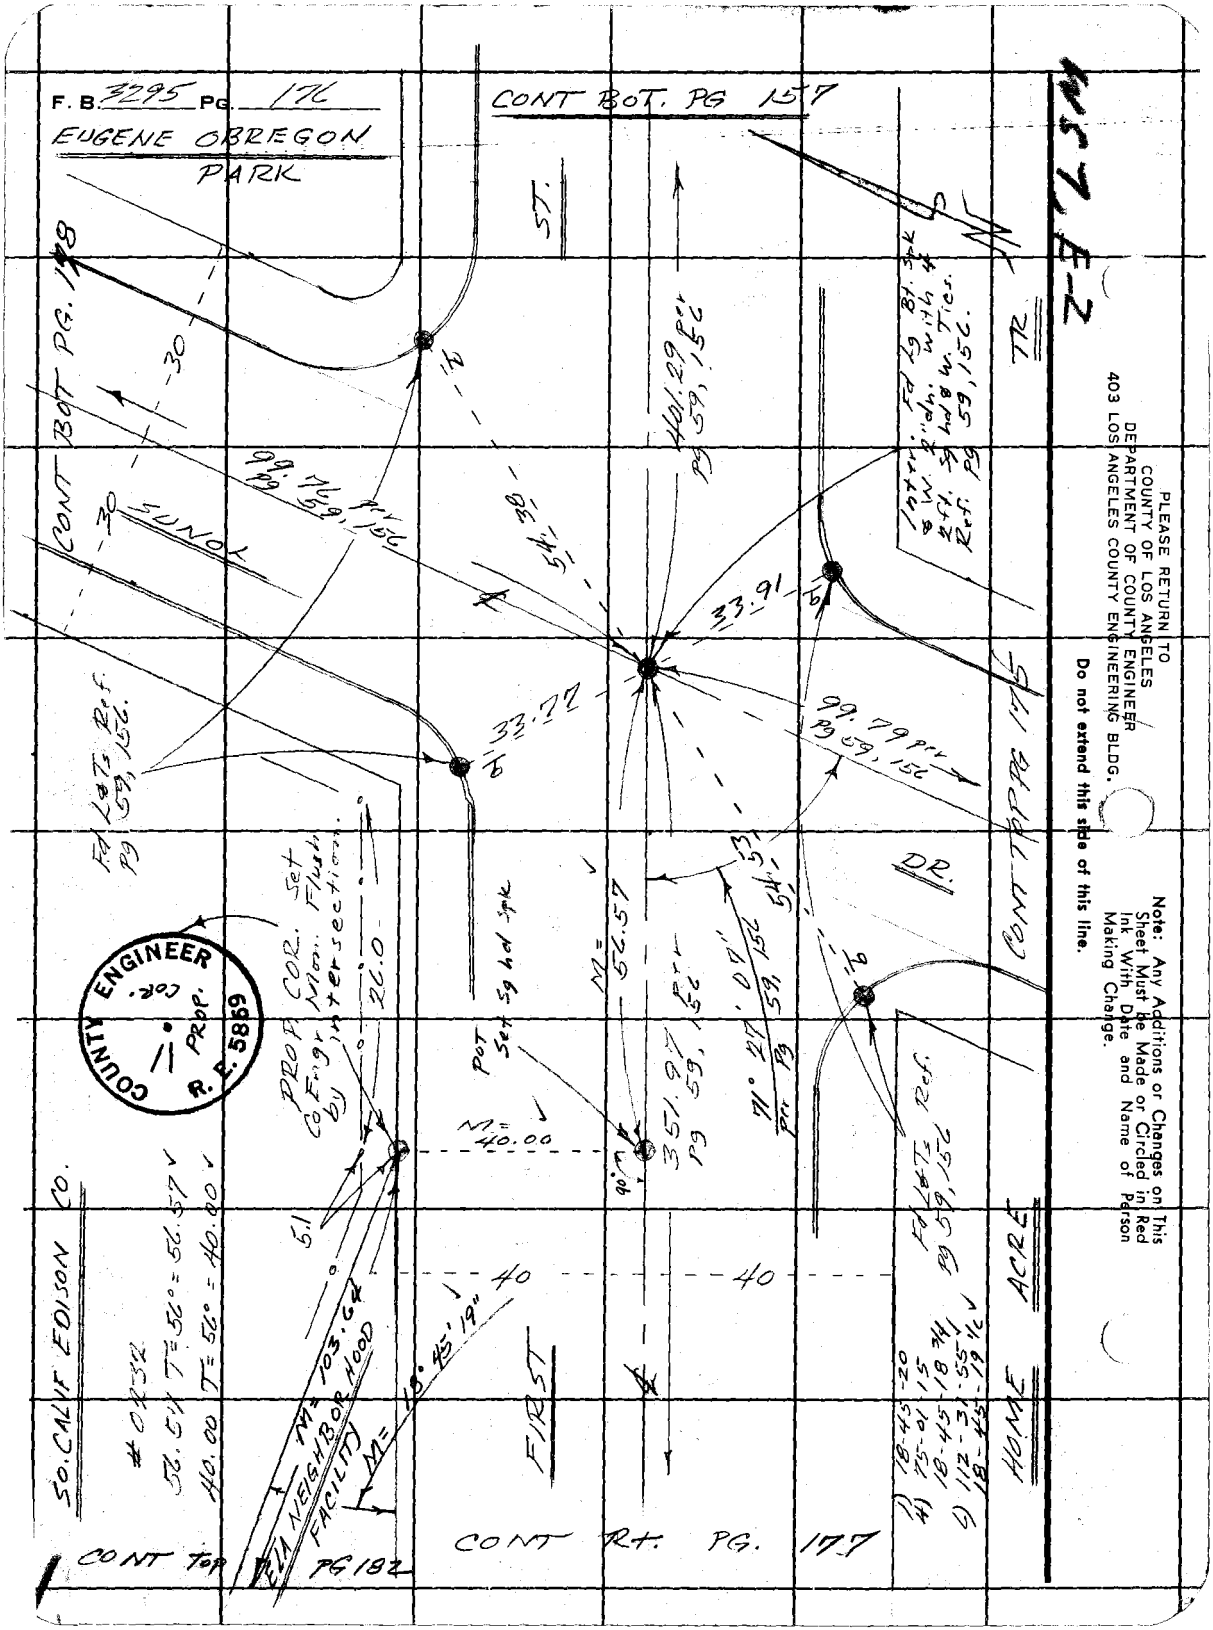
F. B. 3295 PG. 176
EUGENE OBREGON PARK
CONT BOT. PG 157
CONT BOT PG. 178
SUNOL
ST.
TR.
DR.
FIRST
HOME ACRE
CONT TOP PG 175
CONT TOP PG 182
CONT Rt. PG. 177
SO. CALIF EDISON CO.
COUNTY ENGINEER
COR.
PROP.
R. E. 5869
PROP. COR. Set Co. Engr. Mon. Flush by intersection.
POT Set Sq hd Spk
M = 56.57
M = 40.00
M = 103.64
M = 18° 45' 19"
ELA NEIGHBORHOOD FACILITY
401.29 per Pg 59, 156
99.79 per Pg 59, 156
351.97 per Pg 59, 156
71° 27' 07" per Pg 59, 156
Fd L&Ts Ref. Pg 59, 156
Inter. Fd Lg Bt. Spk & W. 2" dn. with 4 2 ft. Sq hd & W. Ties. Ref. Pg 59, 156.
1) 18-45-20
4) 75-01-15
18-45-18 3/4
6) 112-31-55
18-45-19 1/2
#0232
56.57 T = 56° = 56.57
40.00 T = 56° = 40.00
PLEASE RETURN TO
COUNTY OF LOS ANGELES
DEPARTMENT OF COUNTY ENGINEER
403 LOS ANGELES COUNTY ENGINEERING BLDG.
Do not extend this side of this line.
Note: Any Additions or Changes on This Sheet Must be Made or Circled in Red Ink With Date and Name of Person Making Change.

Notes Ck'd by G. D. BAILEY	Survey of ELA NEIGHBORHOOD FACILITY
Map No. B-5130	JN 9080.02 Tape 0232 Std 68 °F
Office Work R. R. SHEAN	Surveyed by F.E. Brooks
Checked G. D. BAILEY	Notes FEB Date 22 Dec 70
Date MAR 25 '71	Indexed H. E. OTT DEC 31 '70

F. B. 3295 PG. 177

CONT RT PG. 181

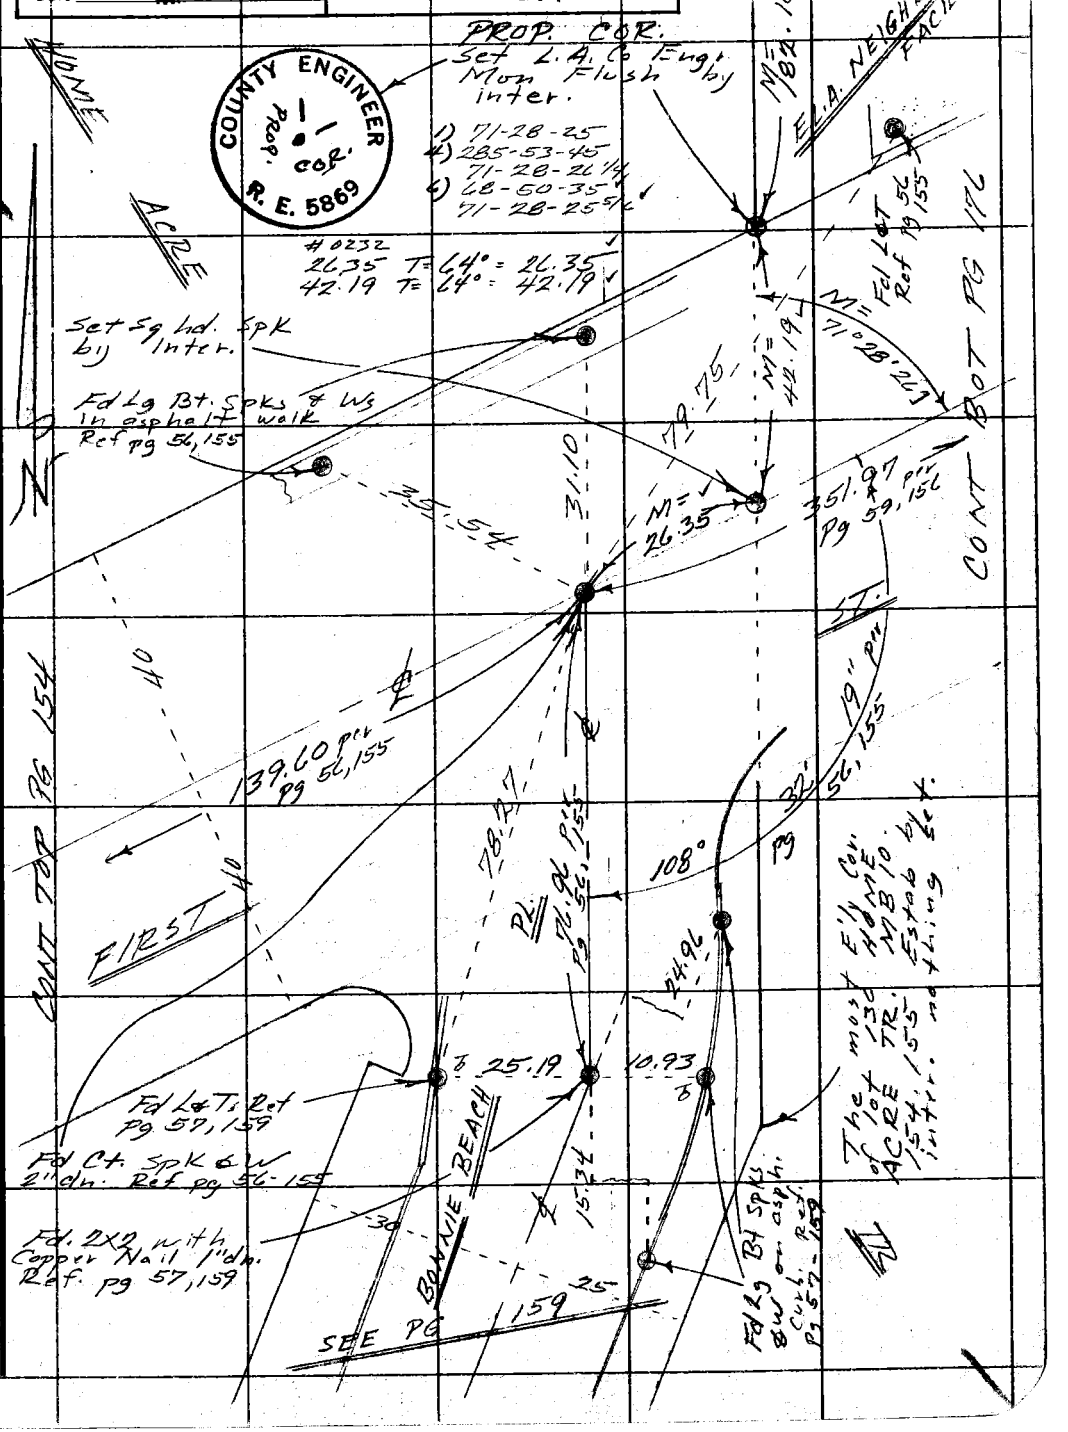

Note: Any Additions or Changes on This Sheet Must be Made or Circled in Red Ink With Date and Name of Person Making Change.

Do not extend this side of this line.

PLEASE RETURN TO
COUNTY OF LOS ANGELES
DEPARTMENT OF COUNTY ENGINEER
403 LOS ANGELES COUNTY ENGINEERING BLDG.

76F309S CE#310 3-68

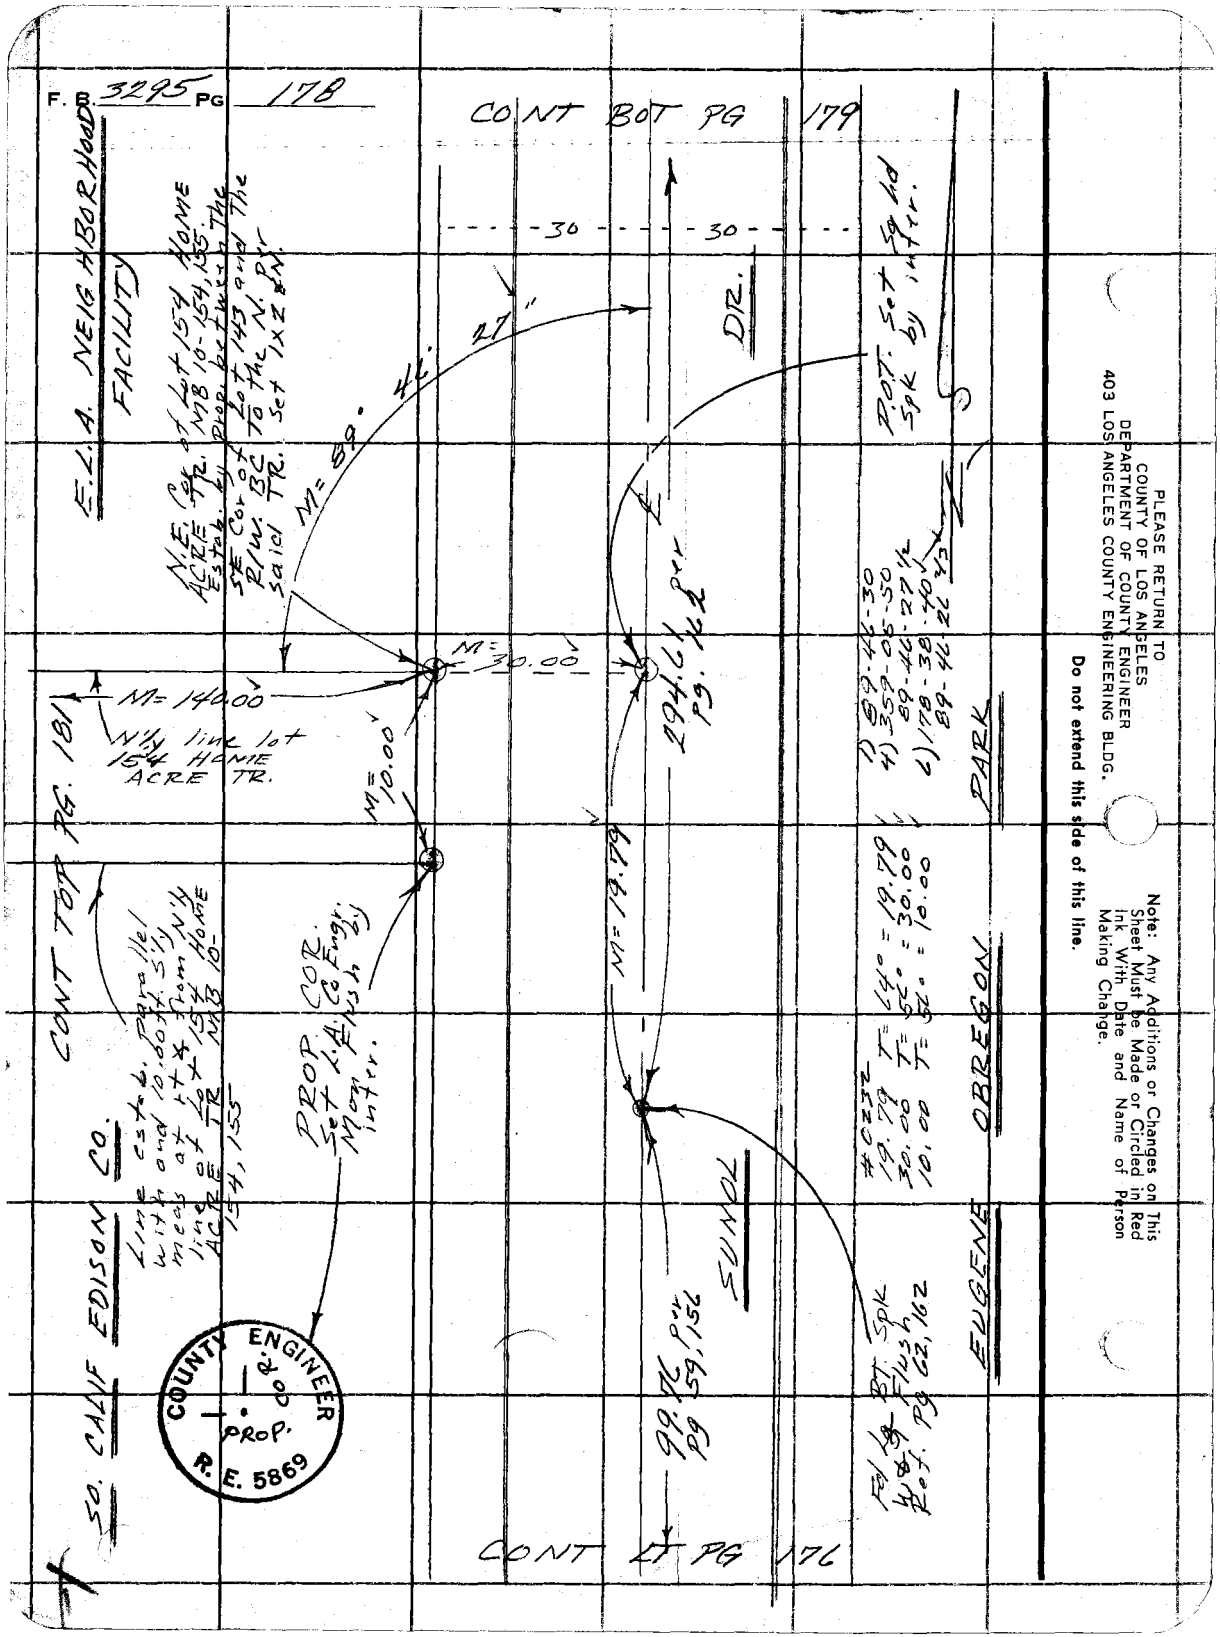

PLEASE RETURN TO
COUNTY OF LOS ANGELES
DEPARTMENT OF COUNTY ENGINEER
403 LOS ANGELES COUNTY ENGINEERING BLDG.

Do not extend this side of this line.

Note: Any Additions or Changes on This Sheet Must be Made or Circled in Red Ink With Date and Name of Person Making Change.

Notes Ck'd by G. D. BAILEY	Survey of ELA NEIGHBORHOOD FACILITY
Map No. B-5130	JN 9080.02 Tape 0232 Std 68 °F
Office Work R. R. SHEAN	Surveyed by F E Brooks
Checked G. D. BAILEY	Notes F E Brooks Date 22 Dec 70
Date MAR 25 '71	Indexed H. E. OTT DEC 31 '70

F. B. 3295 PG. 179

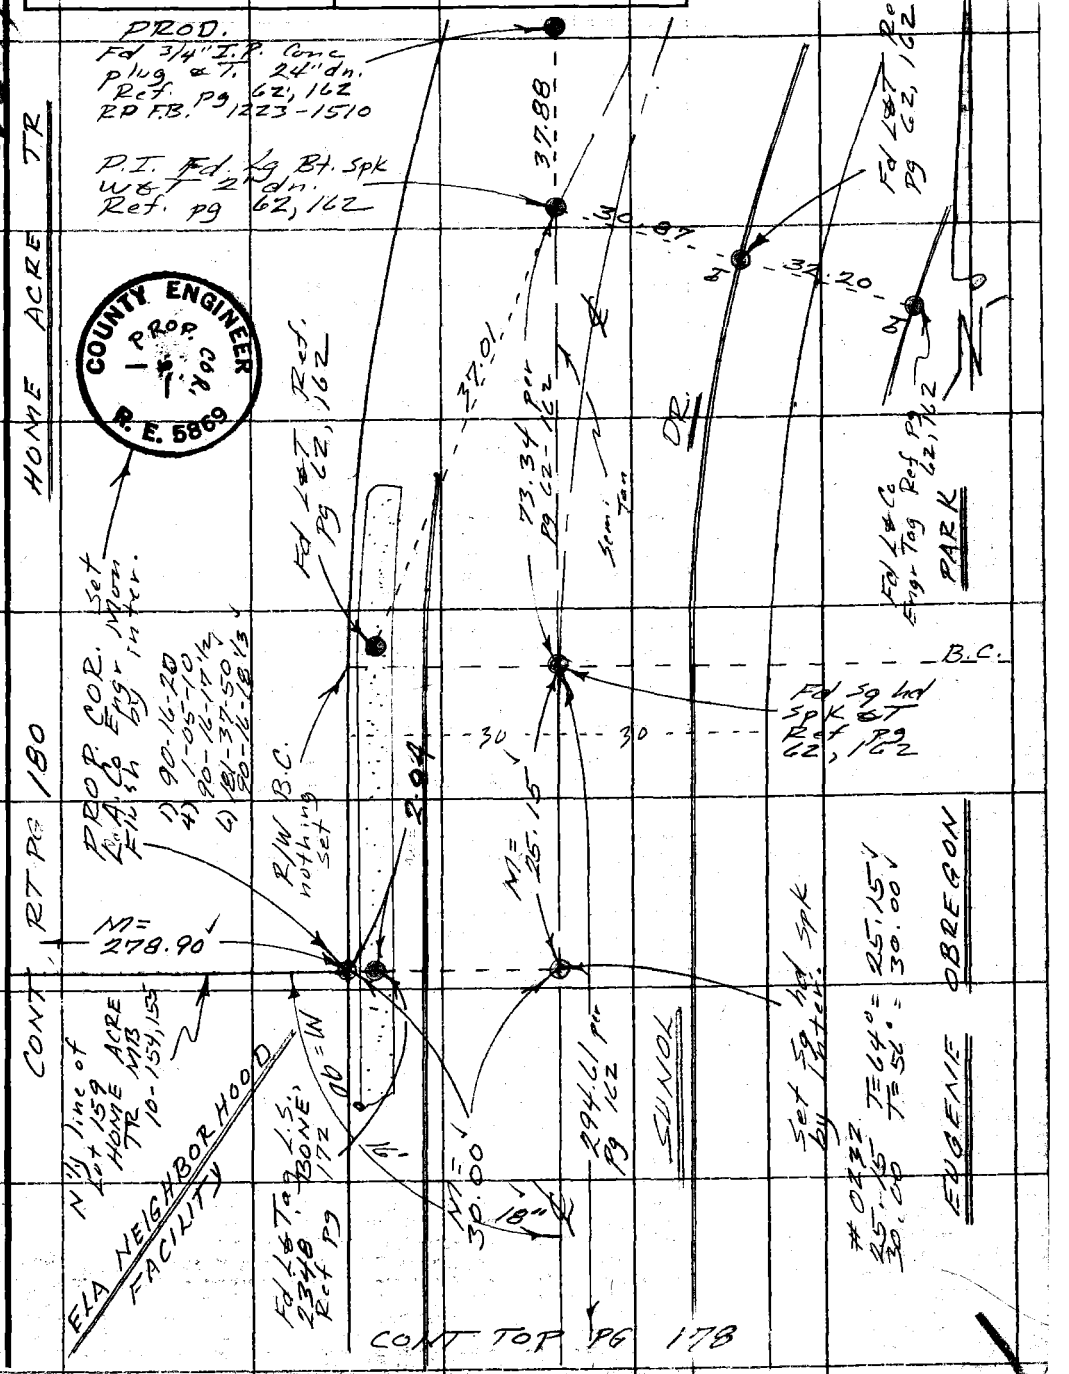

Note: Any Additions or Changes on This Sheet Must be Made or Circled in Red Ink With Date and Name of Person Making Change.

Do not extend this side of this line.

PLEASE RETURN TO
COUNTY OF LOS ANGELES
DEPARTMENT OF COUNTY ENGINEER
403 LOS ANGELES COUNTY ENGINEERING BLDG.

76F309S CE#310 3-68

F. B. 3295 PG 180

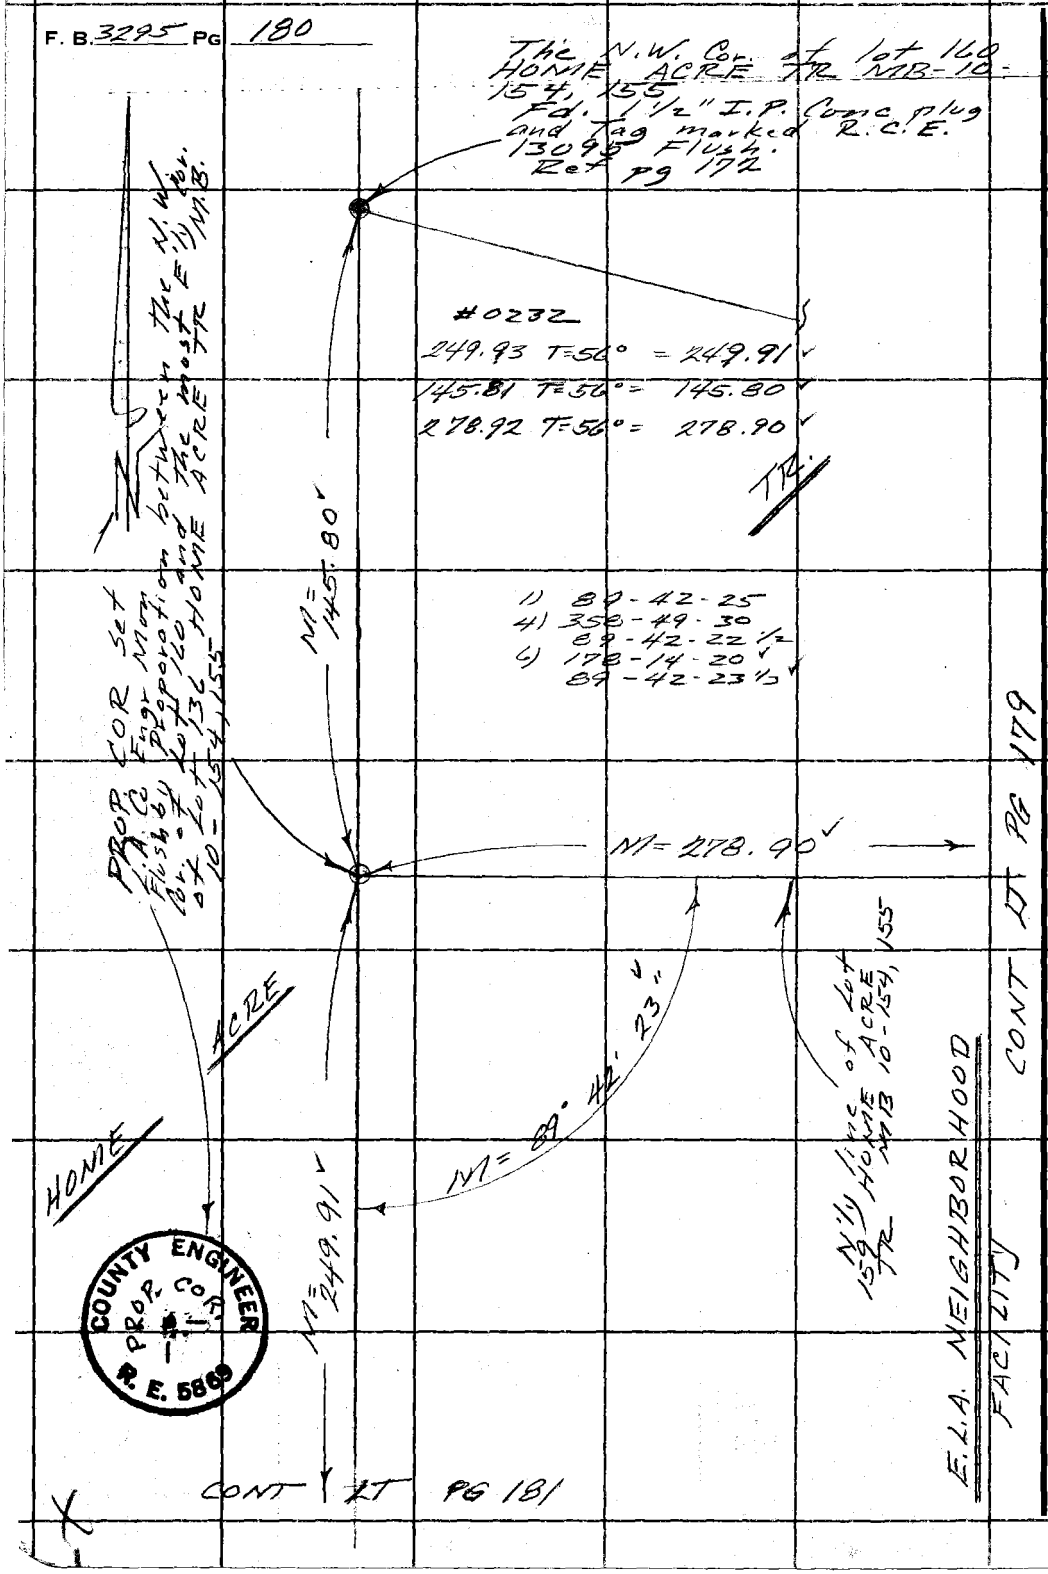

PLEASE RETURN TO
COUNTY OF LOS ANGELES
DEPARTMENT OF COUNTY ENGINEER
403 LOS ANGELES COUNTY ENGINEERING BLDG.

Do not extend this side of this line.

Note: Any Additions or Changes on This Sheet Must be Made or Circled in Red Ink With Date and Name of Person Making Change.

Notes Ck'd by G. D. BAILEY	Survey of ELA NEIGHBORHOOD FACILITY	F. B. 3295 PG. 181
Map No. B-5130	JN 9080.02 Tape 0232 Std 68 °F	
Office Work R. R. SHEAN	Surveyed by FE Brooks	
Checked G. D. BAILEY	Notes FEB. Date 22 Dec '70	
Date MAR 25 '71	Indexed H. E. OTT DEC 31 '70	

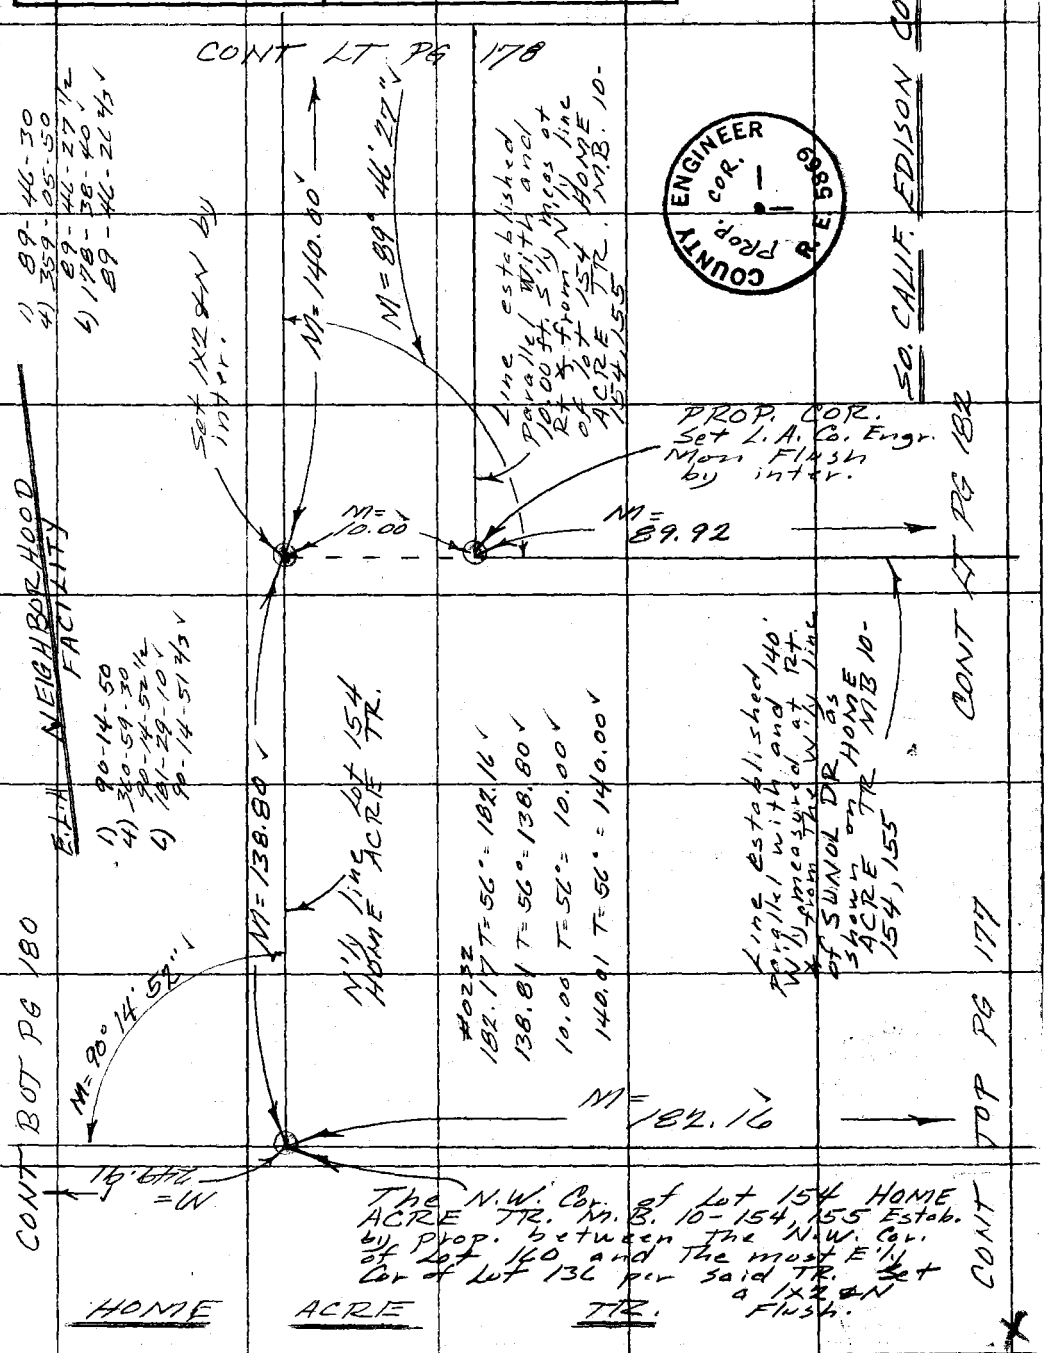

COUNTY ENGINEER PROP. COR. R.E. 5869

Note: Any Additions or Changes on This Sheet Must be Made or Circled in Red Ink With Date and Name of Person Making Change.

Do not extend this side of this line.

PLEASE RETURN TO
COUNTY OF LOS ANGELES
DEPARTMENT OF COUNTY ENGINEER
403 LOS ANGELES COUNTY ENGINEERING BLDG.

76F309S CE#310 3-68

F. B. 3295 PG. 182

CONT BOT PG 176

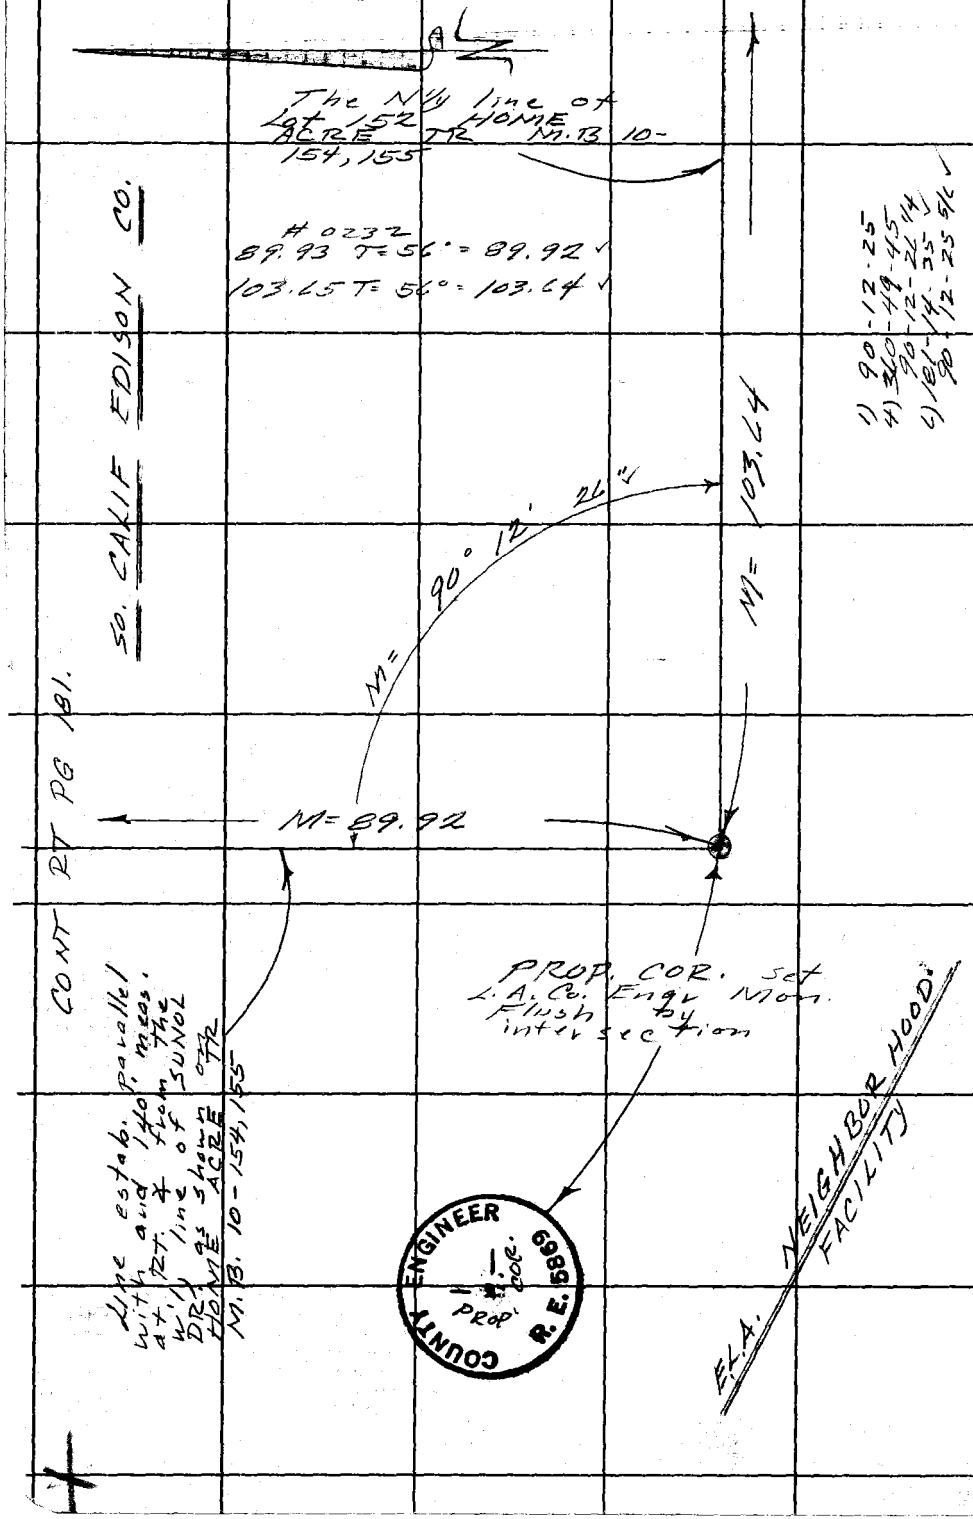

1) 90-12-25
4) 360-49-45
90-12-26 14
6) 181-14-35
90-12-25 5/6 ✓

PLEASE RETURN TO
COUNTY OF LOS ANGELES
DEPARTMENT OF COUNTY ENGINEER
403 LOS ANGELES COUNTY ENGINEERING BLDG.

Do not extend this side of this line.

Note: Any Additions or Changes on This Sheet Must be Made or Circled in Red Ink With Date and Name of Person Making Change.

F. B. 3295 PG. 183

Profile No.	Notes Red	Plotted	Job No. 9080.02	Division No. 11
	Date	Date	Survey of East L.A. Neighborhood Center	
X-Sec. No.	Notes Chk'd.	Checked	Survey by E. Landa	Notes Kapp Date 6-27-73
	Date	Date	Map No.	Indexed G. D. BAILEY Date SEP 14 1973

EAST L.A. NEIGHBORHOOD CENTER

J.N. 9080.02

ELEVATIONS ON P/L MONUMENTS

Specification No. 3186

BM Elev. Based on BM # 31-14 per F.B. 1397-18 & F.B. 3210-25

STATION	B.S.	H.I.	F.S.	ELEV.
			Kapp Peterson, D.C.	

NOTE: ANY ADDITIONS OR CHANGES ON THIS SHEET MUST BE MADE OR CIRCLED IN RED INK, WITH DATE AND NAME OF PERSON MAKING CHANGE.

Do not extend notes this side of this line.

PLEASE RETURN TO
LOS ANGELES COUNTY ENGINEER
403 LOS ANGELES COUNTY ENGINEERING BLDG.

76-L-298 CE 307 8-70

76-L-298 CE 307 8-70

PLEASE RETURN TO
LOS ANGELES COUNTY ENGINEER
403 LOS ANGELES COUNTY ENGINEERING BLDG.

NOTE: ANY ADDITIONS OR CHANGES ON THIS SHEET MUST BE MADE OR CIRCLED IN RED INK, WITH DATE AND NAME OF PERSON MAKING CHANGE.

Do not extend notes this side of this line.

F.B. 3295 PG. 184

Job No. 2080.02 Division No. 11 Notes Red ____ Plotted ____ Profile ____
Survey of East L.A. Neighborhood Center Date ____ No. ____ X-Sec. ____
Survey by Landa Notes Kapp Notes Chk'd. ____ Checked ____
Indexed G. D. BAILEY Date SEP 14 1973 Date ____ No. ____

STATION	B. S.	H. I.	F. S.	ELEV.		
(TBM #5)					(TBM #5) per F.B. 3210-31	
BM 6-103				253 87	BM 6-103 El. = 253.875	per F.B. 3210-31 & 81
					S.E. Cor., First St. & Sunol Dr., Fd. F.C.	
					Br. Tablet in conc. C.B., MK'd. "L.A. Co.	
					Flood Control District BM 6-103"	
					El. = 253.239 per F.B. 3210-81	
BM X				253 22	BM X El. = 253.21, R.D. L.B. 685-12	
					(Rivera 1965) L. & B.N.	in E. curb Sunol Dr.
					150' S. & 17' E. of ℄	Int. First St.
					MK'd "R.D.B.M."	
T.P.				253 33		
T.P.				258 75		
S.W. Cor. P/L				260 96	S.W. Cor. P/L, E.L.A.	Neighborhood Facility
					per Pg. 177, L.A. Co.	Eng'r. Mon., MK'd.
					"Prop. Cor. R.E. 5869"	
T.P.				255 79		

76-L-298 CE 307 8-70

PLEASE RETURN TO
LOS ANGELES COUNTY ENGINEER
403 LOS ANGELES COUNTY ENGINEERING BLDG.

NOTE: ANY ADDITIONS OR CHANGES ON THIS SHEET MUST BE MADE OR CIRCLED IN RED INK, WITH DATE AND NAME OF PERSON MAKING CHANGE.

Do not extend notes this side of this line.

STATION	B. S.	H. I.	F. S.	ELEV.		
T.P.				255 79		
S. Ely. Cor.				253 93	S. Ely. Cor. P/L, E. L.A. Neighborhood Facility per Pg. 178, L.A. Co. Eng'r. Mon. Mk'd. "Prop. Cor. R.E. 5869" Note: L.A. Co. Eng'r. Mon. per Pg. 176 "Prop. Cor." has been removed.	
N.E. Cor.				255 22	N.E. Cor. P/L, E.L.A. Neighborhood Facility per Pg. 179, L.A. Co. Eng'r. Mon., Mk'd. "Prop. Cor. R.E. 5869"	
N.W. Cor.				251 38	N.W. Cor. P/L, E.L.A. Neighborhood Facility per Pg. 180, L.A. Co. Eng'r. Mon., Mk'd. "Prop. Cor. R.E. 5869	

Profile No.____ Notes Red____ Plotted____ Job No. 2080.02 Division No. 11
X-Sec. No.____ Date____ Date____ Survey of East L.A. Neighborhood Center
Notes Ck'd.____ Checked____ Survey by Lande Notes SEP Date 6-27-73
Date____ Date____ Map No.____ Indexed G. D. BAILEY Date SEP 14 1973

F.B. 3295 PG. 185

F. B. 3295 PG. 186

Job No. 9080-02 Division No. 11 Notes Red _____ Plotted _____ Profile

Survey of East L.A. Neighborhood Center Date _____ Date _____ No. _____

Survey by Landa Notes Kapp Notes Chk'd. _____ Checked _____ X-Sec.

Indexed G. D. BAILEY Date SEP 14 1973 Date _____ Date _____ No. _____

STATION	B. S.	H. I.	F. S.	ELEV.
T.P.				251.38
T.P.				255.00
(TBM #5) BM 6-103				253.87
(TBM #5) BM 6-103 El. = 253.875 per F.B. 3210-31 & 81 See Pg. 184 for descrip.				

PLEASE RETURN TO
LOS ANGELES COUNTY ENGINEER
403 LOS ANGELES COUNTY ENGINEERING BLDG.

Do not extend notes this side of this line.

NOTE: ANY ADDITIONS OR CHANGES ON THIS SHEET MUST BE MADE OR CIRCLED IN RED INK, WITH DATE AND NAME OF PERSON MAKING CHANGE.

76-L-298 CE 307 8-70

Notes Ck'd by	Survey of E.L.A. NEIGHBORHOOD CTR.
Map No.	JN 9080.02 Tape 0122 Std 68 °F
Office Work	Surveyed by E. LANDA
Checked EFSTATHIOU	Notes E. LANDA Date 7-2-73
Date OCT 05 1973	Indexed G. D. BAILEY SEP 14 1973

F. B. 3295 PG. 187

E. L. A. NEIGHBORHOOD CTR.

J. N. 9080.02

PLUS 6' OFFSET TO RETAINING WALL @ S.W. PROP. COR., AND FENCE @ N'LY. P/L.

Note: Any Additions or Changes on This Sheet Must be Made or Circled in Red Ink With Date and Name of Person Making Change.

Do not extend this side of this line.

PLEASE RETURN TO
COUNTY OF LOS ANGELES
DEPARTMENT OF COUNTY ENGINEER
403 LOS ANGELES COUNTY ENGINEERING BLDG.

16F309S CE#310 3-69

F. B. 3295 PG 188

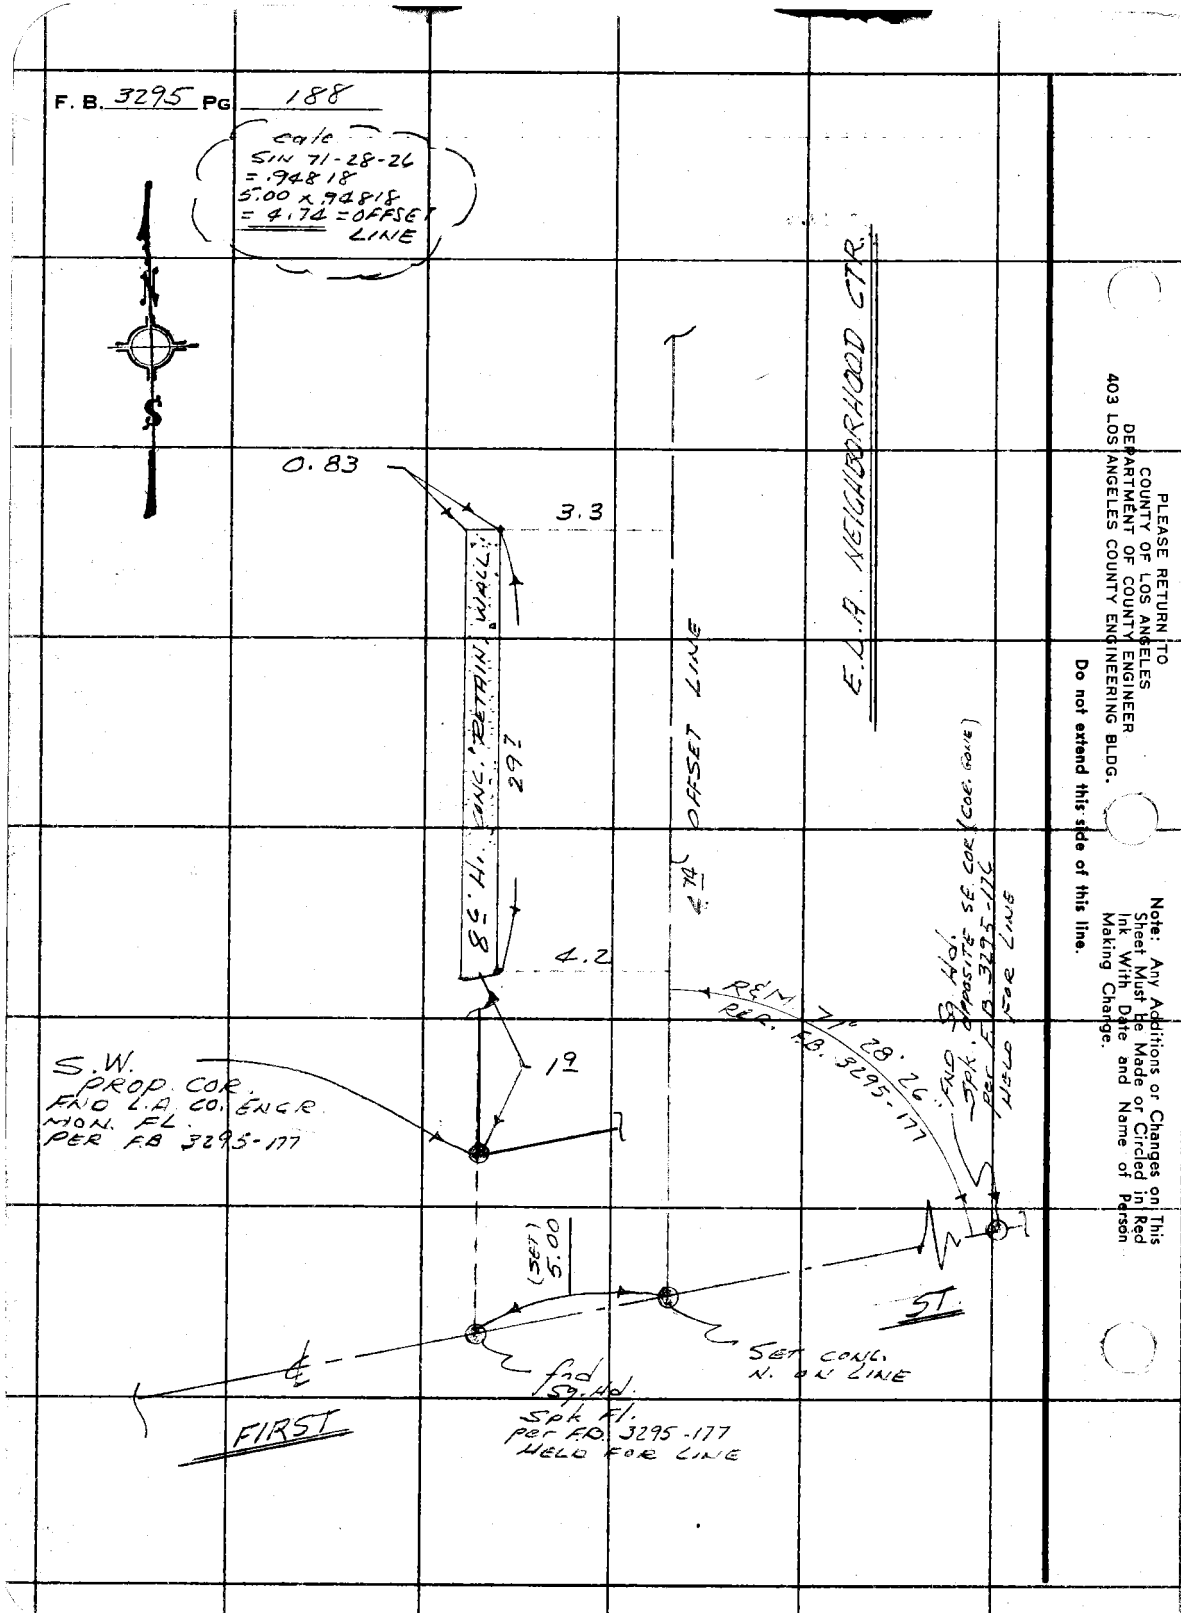

PLEASE RETURN TO
COUNTY OF LOS ANGELES
DEPARTMENT OF COUNTY ENGINEER
403 LOS ANGELES COUNTY ENGINEERING BLDG.

Do not extend this side of this line.

Note: Any Additions or Changes on This Sheet Must Be Made or Circled in Red Ink With Date and Name of Person Making Change.

Notes Ck'd by	Survey of E.L.A NEIGHBORHOOD
Map No.	JN 9080.02 Tape 0122 Std 68 °F
Office Work	Surveyed by E. LANDA
Checked EFSTATHIOU	Notes E. LANDA Date 7-2-73
Date OCT 05 1973	Indexed G.D. BAILEY SEP 14 1973

E.B. 3295 Pg. 187

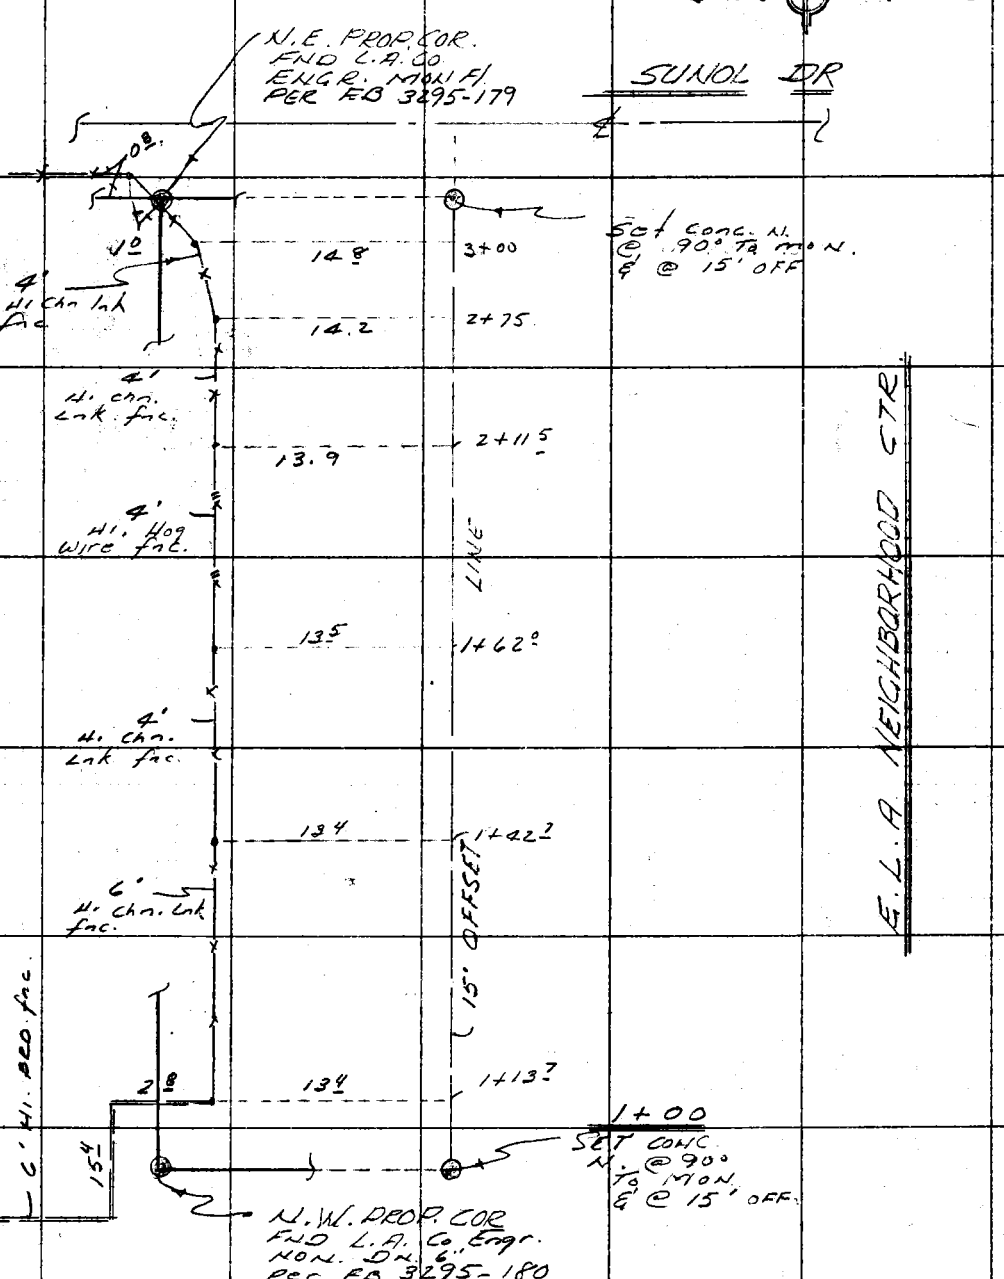

Note: Any Additions or Changes on This Sheet Must be Made or Circled in Red Ink With Date and Name of Person Making Change.

Do not extend this side of this line.

PLEASE RETURN TO
COUNTY OF LOS ANGELES
DEPARTMENT OF COUNTY ENGINEER
403 LOS ANGELES COUNTY ENGINEERING BLDG.

76F309S CE#310 3-69

F. B. 3295 PG 190

PLEASE RETURN TO
COUNTY OF LOS ANGELES
DEPARTMENT OF COUNTY ENGINEER
403 LOS ANGELES COUNTY ENGINEERING BLDG.

Do not extend this side of this line.

Note: Any Additions or Changes on This Sheet Must Be Made or Circled in Red Ink With Date and Name of Person Making Change.

Notes Ck'd by	Survey of E.L.A. Neighborhood
Map No.	JN 9080.02 Tape 0122 Std 68 °F
Office Work	Surveyed by E. LANDA
Checked	Notes E. LANDA Date 7-6-73
Date	Index G. D. BAILEY SEP 14 1973

F. B. 3205 PG. 191

E. L. A. NEIGHBORHOOD CTR.

J. N. 9080.02

E. L. A. NEIGHBORHOOD CENTER

BLDG CORNERS

Note: Any Additions or Changes on This Sheet Must be Made or Circled in Red Ink With Date and Name of Person Making Change.

Do not extend this side of this line.

PLEASE RETURN TO
COUNTY OF LOS ANGELES
DEPARTMENT OF COUNTY ENGINEER
403 LOS ANGELES COUNTY ENGINEERING BLDG.

76F309S CE#310 3-68

F. B. 3295 PG. 192

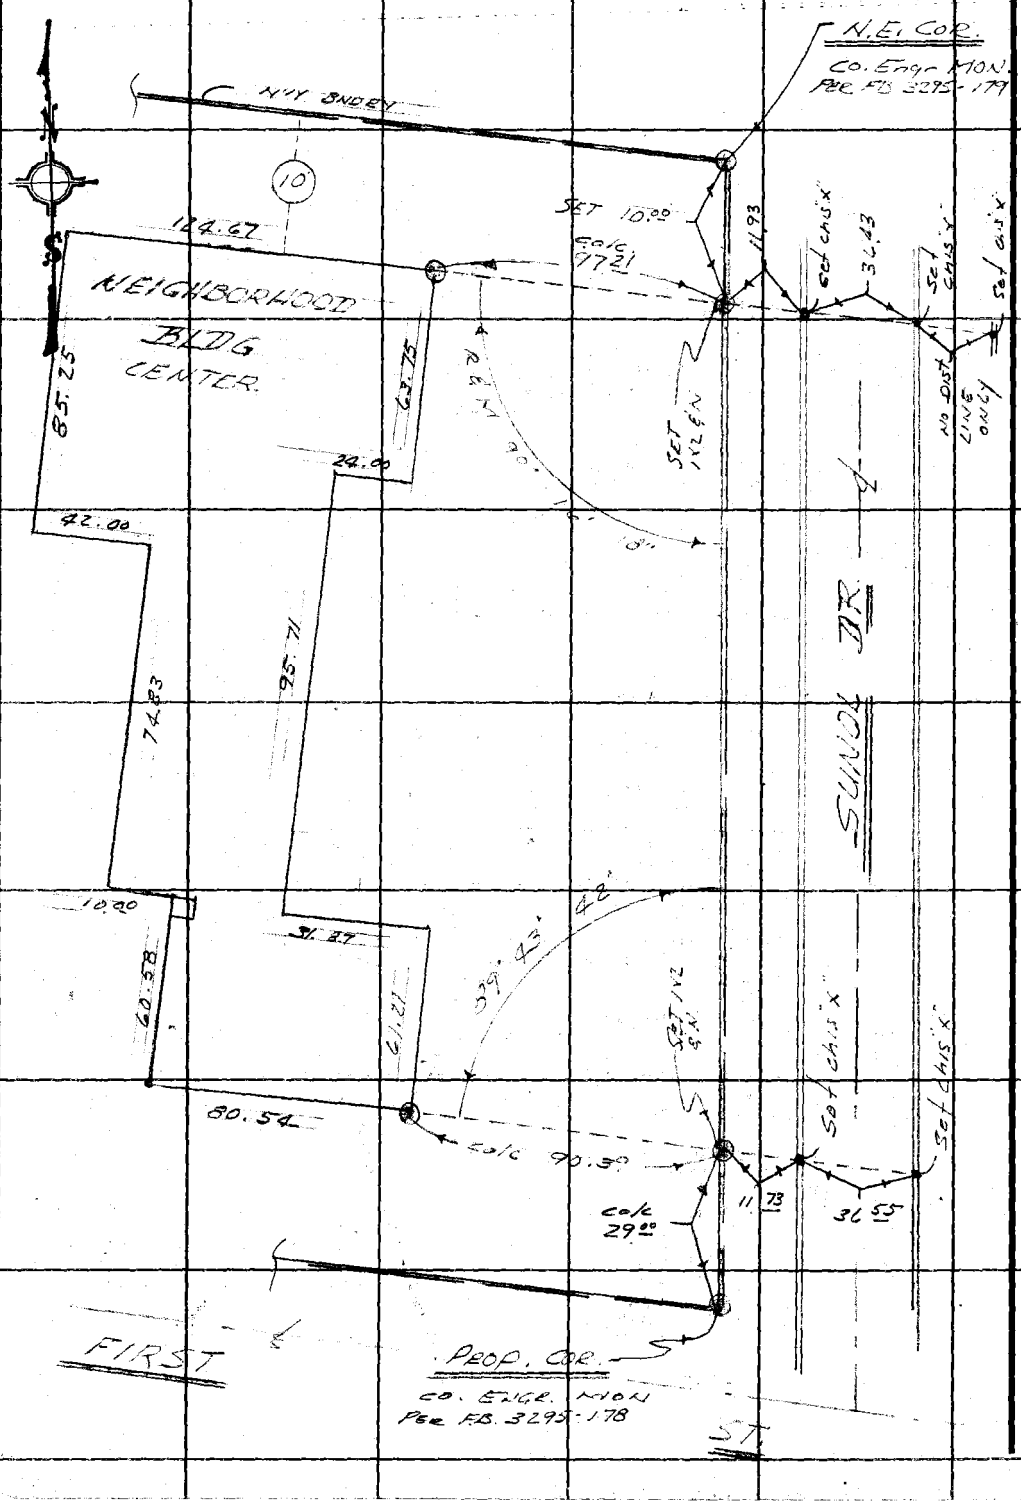

PLEASE RETURN TO
COUNTY OF LOS ANGELES
DEPARTMENT OF COUNTY ENGINEER
403 LOS ANGELES COUNTY ENGINEERING BLDG.

Do not extend this side of this line.

Note: Any Additions or Changes on This Sheet Must be Made or Circled in Red Ink With Date and Name of Person Making Change.

Notes Ck'd by	Survey of E.L.A. NEIGHBORHOOD
Map No.	JN 7080.02 Tape — Std — °F
Office Work	Surveyed by E. LANDA
Checked	Notes E. LANDA Date 7-18-73
Date	Index G. D. BAILEY SEP 14 1973

F. B. 3205 Pg. 193

E.L.A. NEIGHBORHOOD CENTER

J.N 9080.02

FIGURE OF EXCAV. SITE

DIST^S OF PERIMETER & ANGLES FOR VOL. CALC.

NOTE: PROJ MAN. STATED THAT CONTR. AGREEDED ON 10' DEPTH TO FIGURE VOL. 7-18-73 E.L (ON SITE)

Note: Any Additions or Changes on This Sheet Must be Made or Circled in Red Ink With Date and Name of Person Making Change.

Do not extend this side of this line.

PLEASE RETURN TO
COUNTY OF LOS ANGELES
DEPARTMENT OF COUNTY ENGINEER
403 LOS ANGELES COUNTY ENGINEERING BLDG.

76F309S CE#310 3-68

F. B. 3295 PG 194

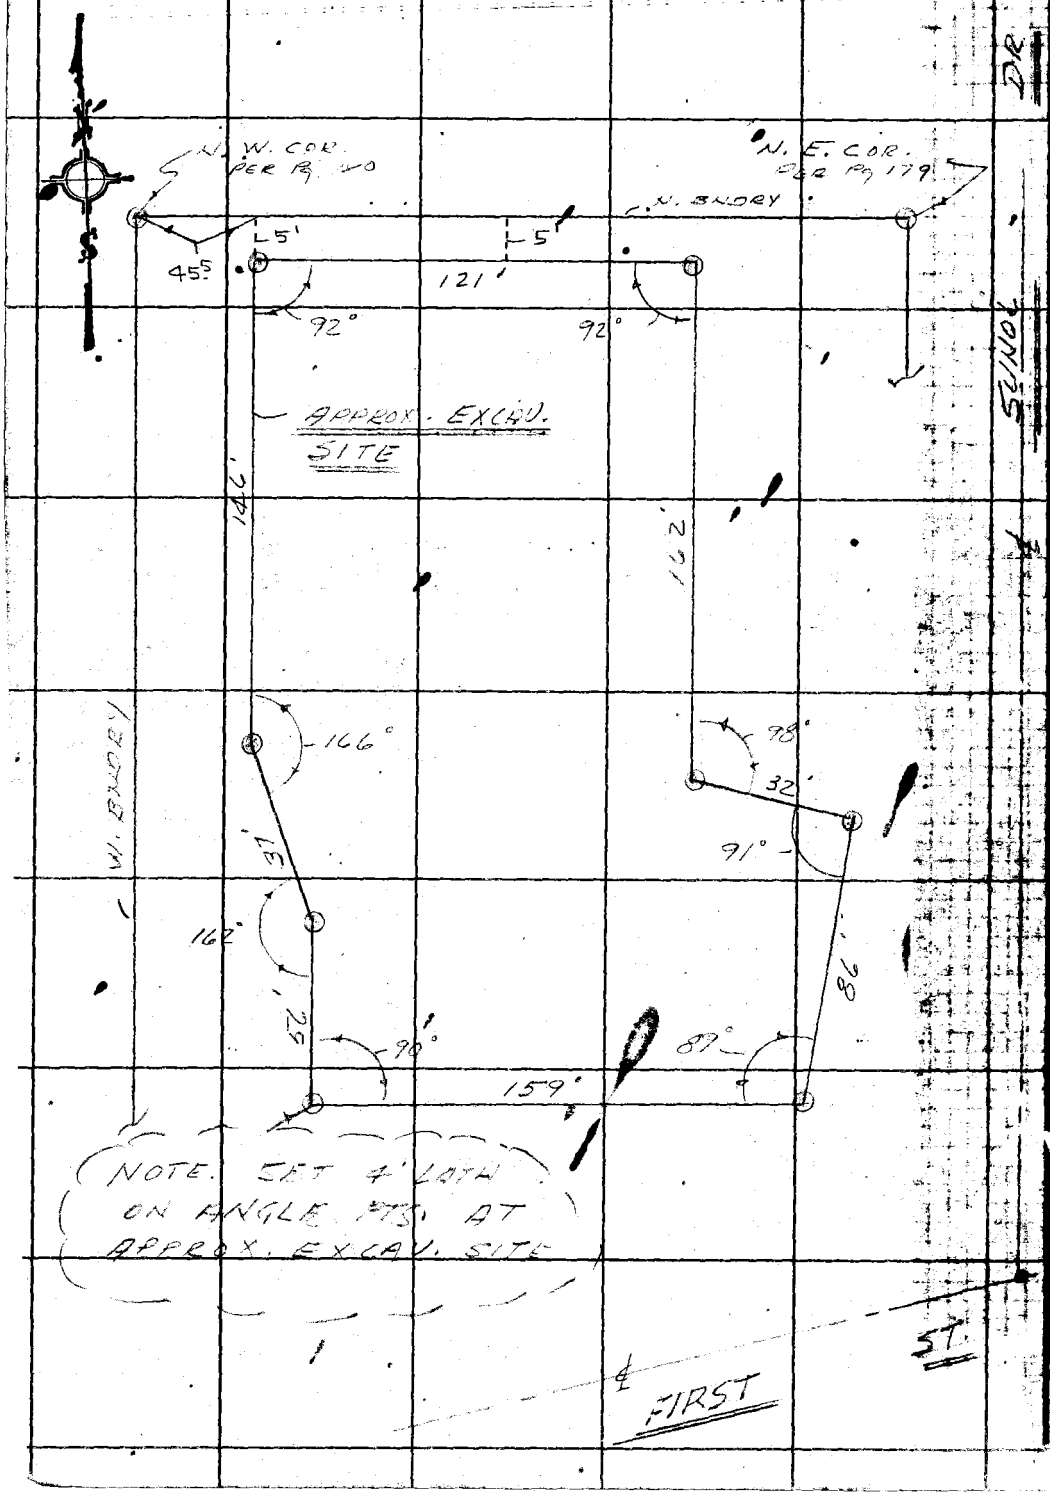

PLEASE RETURN TO
COUNTY OF LOS ANGELES
DEPARTMENT OF COUNTY ENGINEER
40 LOS ANGELES COUNTY ENGINEERING BLDG.

Do not extend this side of this line.

Note: Any Additions or Changes on This Sheet Must be Made or Circled in Red Ink With Date and Name of Person Making Change.