[illegible] by	Survey of	F.B. 3434 Pg.
Map No.	JN Tape Std °F	
Office Work	Surveyed by	
Checked	Notes Date	
Date	Indexed	

Page	Job	Description
		NAME JOB NO.
		LA CRESCENTA AREA C.L. 0303.00 DIV. #2
5-14	Index	
15-248	C.L.	Area C.L. Survey bounded by Angeles Crest Hwy., Foothill Blvd., Michigan Ave. vic. Crown Ave.

Microfilmed Jan '85

PWFB 1822

879

Notes Ck'd by	Survey of
Map No.	JN 0303.00 Tape Std
Office Work	Surveyed by
Checked	Notes L.L. BROWN Date 7-10-68
Date	Indexed G. J. GALLI FEB 24 70

F.B. 3434 PG. 5

LA CRESCENTA AREA

DIVISION 2

J.N. 0303.00

CENTERLINE SURVEY

ZONE #7 TIES
F.B. 3435-109-114

PARTY
BROWN, L.L.
MOODYMAN, W.
GUIZADO, G.
DOMINGUEZ, C.

Note: Any Additions or Changes on this Sheet Must be Made or Circled in Red Ink With Date and Name of Person Making Change.

Do not extend this side of this line.

PLEASE RETURN TO
LOS ANGELES COUNTY ENGINEER
403 LOS ANGELES COUNTY ENGINEERING BLDG.

76F3098 CE# 310 9-67

PWFB 1822

880

F.B. 3434 Pg. 6 CONT. BOTTOM PG. 7

INDEX MAP

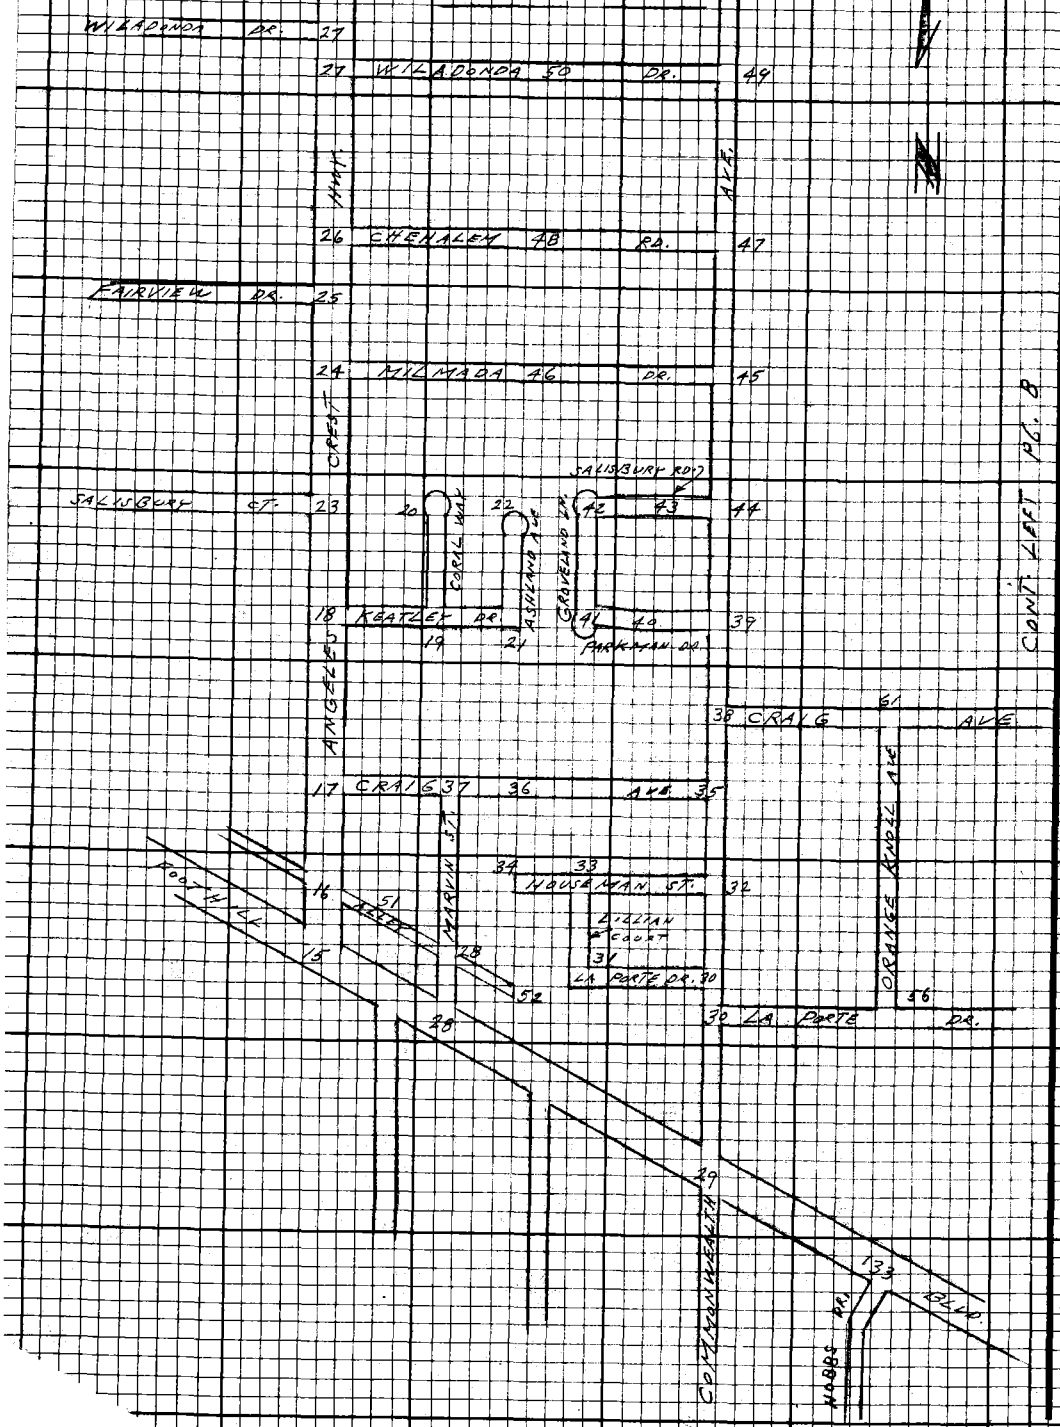

PLEASE RETURN TO
LOS ANGELES COUNTY ENGINEER
403 LOS ANGELES COUNTY ENGINEERING BLDG.

Do not extend this side of this line.

Note: Any Additions or Changes on this Sheet Must be Made or Circled in Red Ink With Date and Name of Person Making Change.

PWFB 1822 881, 882

Notes Ck'd by	Survey of
Map No.	Tape
Office Work	Surveyed by
Checked	Notes Date
Date	Indexed G. J. GALLI FEB 24 '70

F.B. Pg.

INDEX MAP

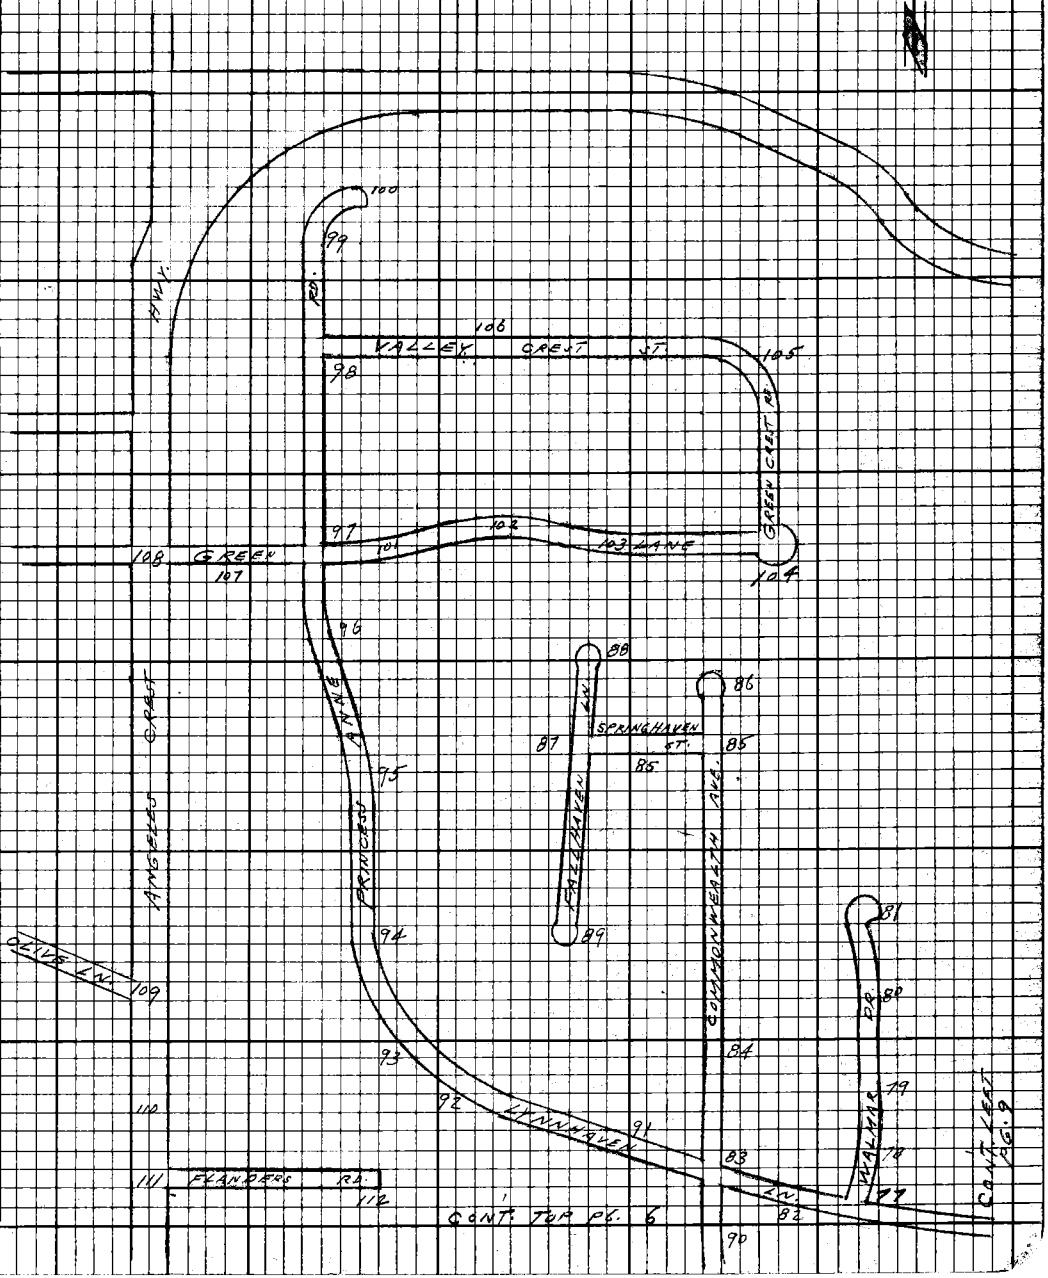

Note: Any Additions or Changes on this Sheet Must be Made or Circled in Red Ink With Date and Name of Person Making Change.

Do not extend this area of this line.

PLEASE RETURN TO
LOS ANGELES COUNTY ENGINEER
403 LOS ANGELES COUNTY ENGINEERING BLDG.

765092 CE#910 9-67

PWFB 1822 883, 884, 885, 886

F.B. 3434 Pg. 8

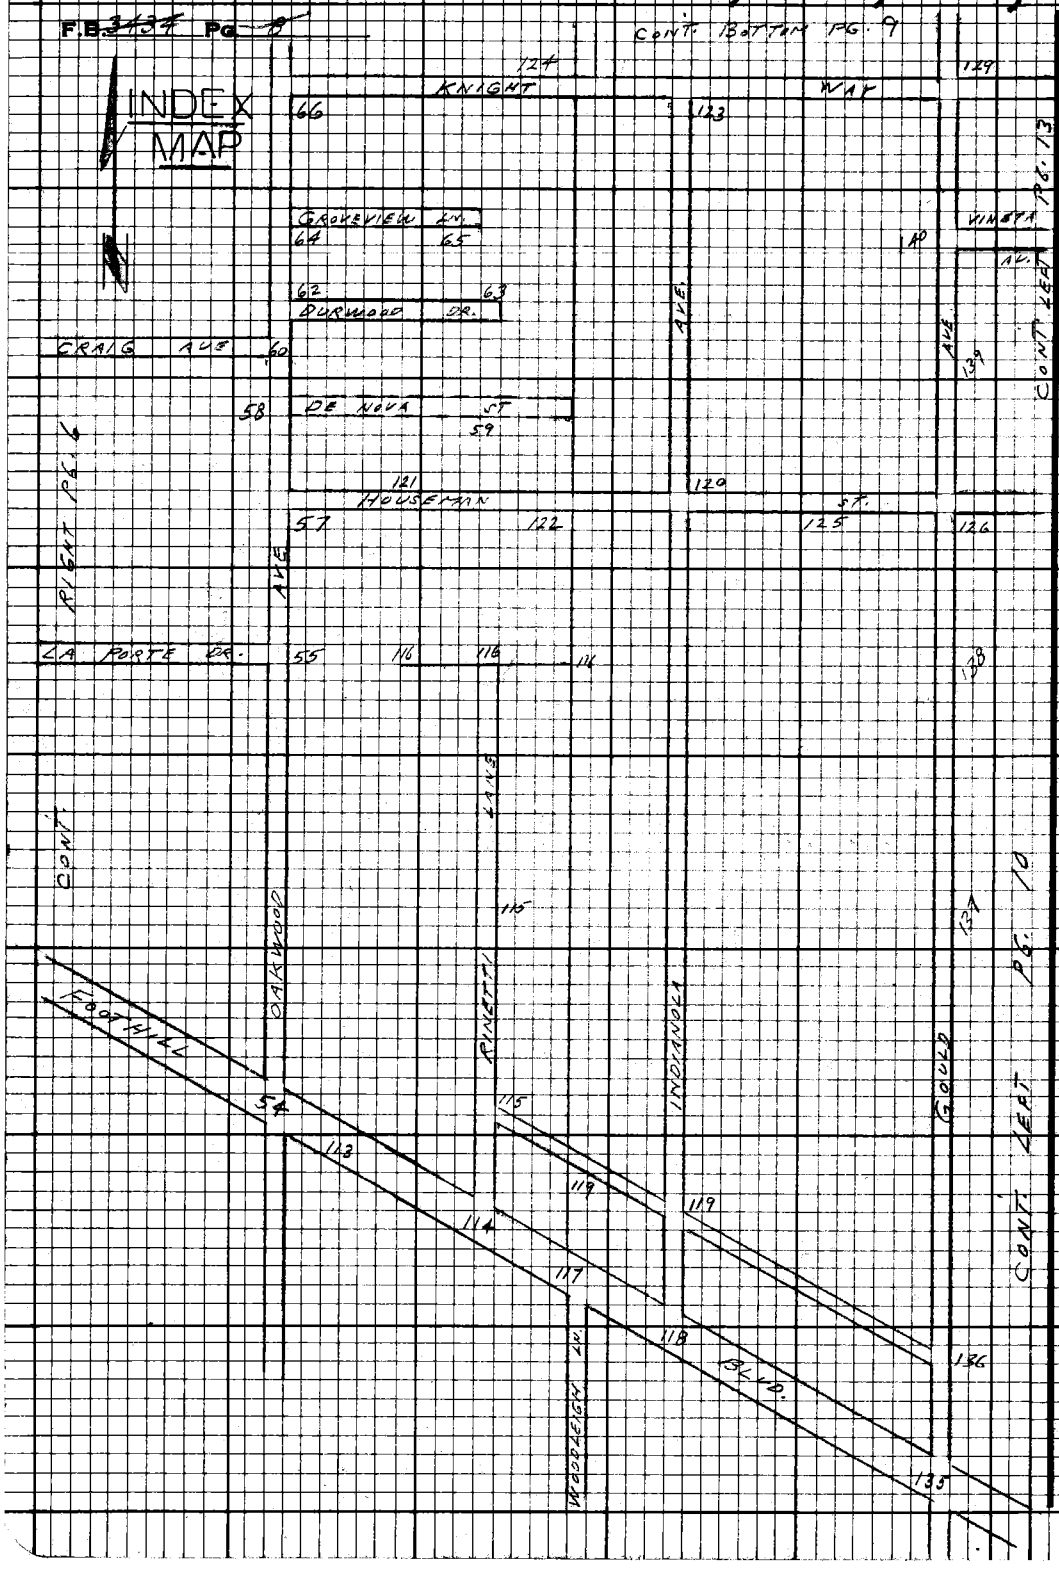

PLEASE RETURN TO
LOS ANGELES COUNTY ENGINEER
403 Los Angeles County Engineering Bldg.

Do not extend this side of this line.

Note: Any Additions or Changes on this Sheet Must be Made or Circled in Red Ink With Date and Name of Person Making Change.

PWFB 1823 1182

Notes Ck'd by	Survey of LA CRESCENTA AVE.
Map No.	JN 2303.00 Tape 0201 Std 50
Office Work	Surveyed by L.L. BROWN
Checked	Notes L.L. BROWN Date 9-10-68
Date	Indexed C.J. GALLI FEB 24

F.B. 3434 Pg. 9

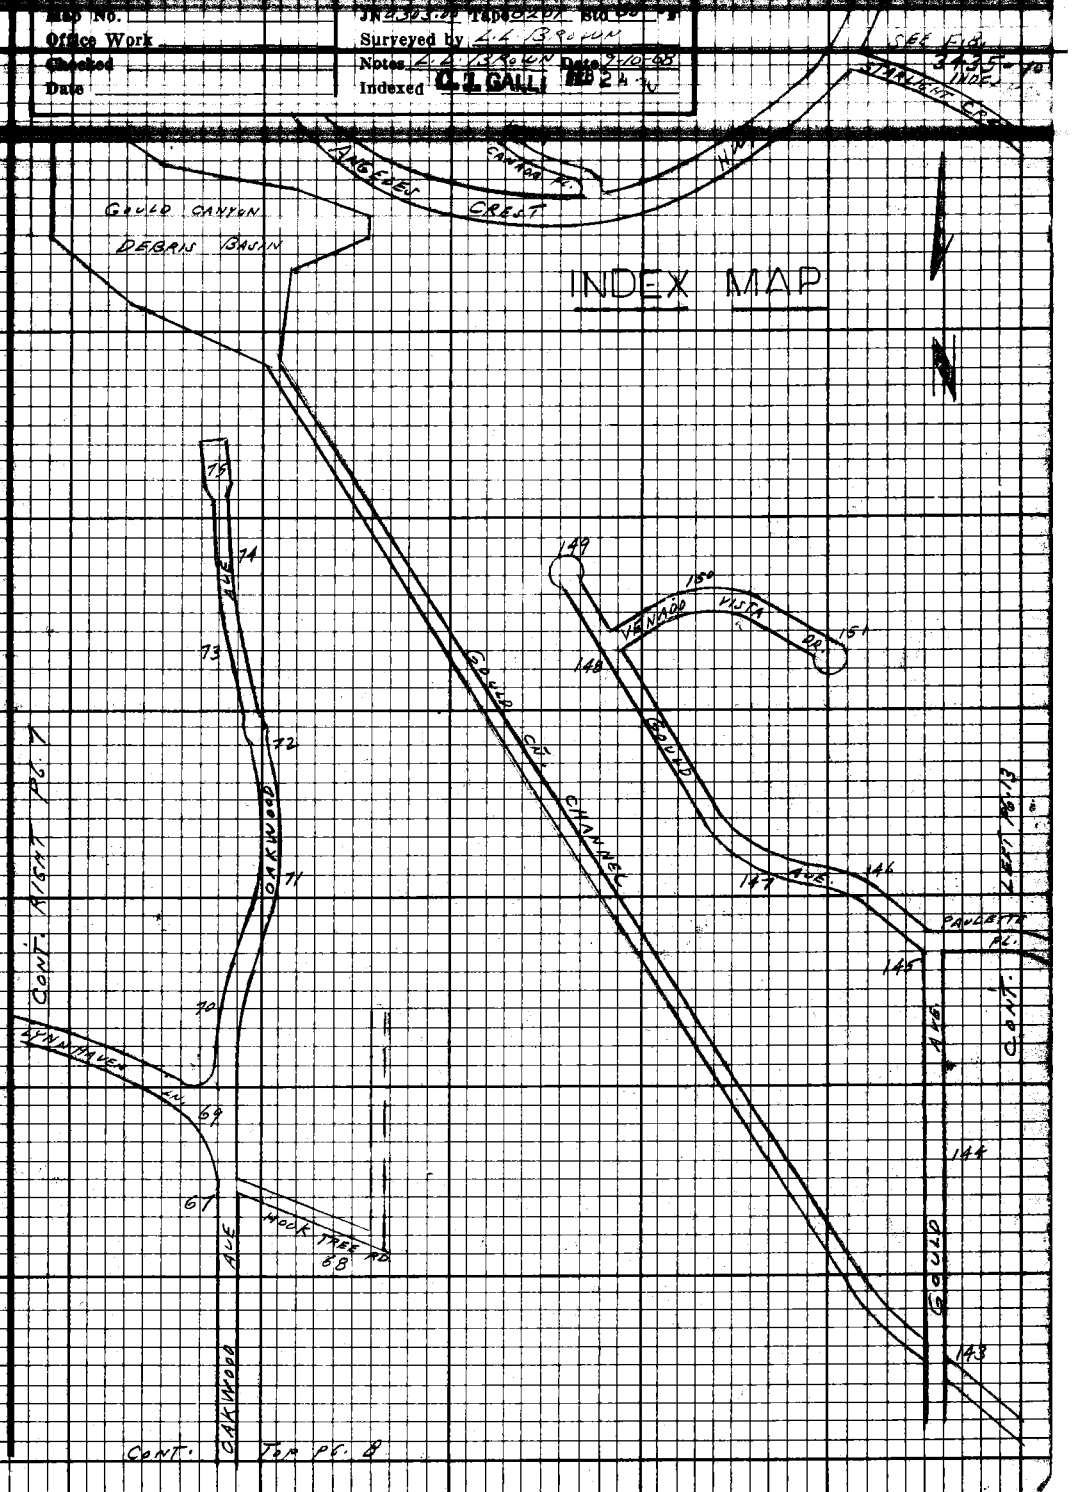

Note: Any Additions or Changes on this Sheet Must be Made or Circled in Red Ink With Date and Name of Person Making Change.

Do not extend this side of this line.

PLEASE RETURN TO
LOS ANGELES COUNTY ENGINEER
403 LOS ANGELES COUNTY ENGINEERING BLDG.

75F3C98 CE # 310 9-67

PWFB 1823

1183

FB 3434 Pg 10
CONT. BOTTOM
PG. 13

INDEX MAP

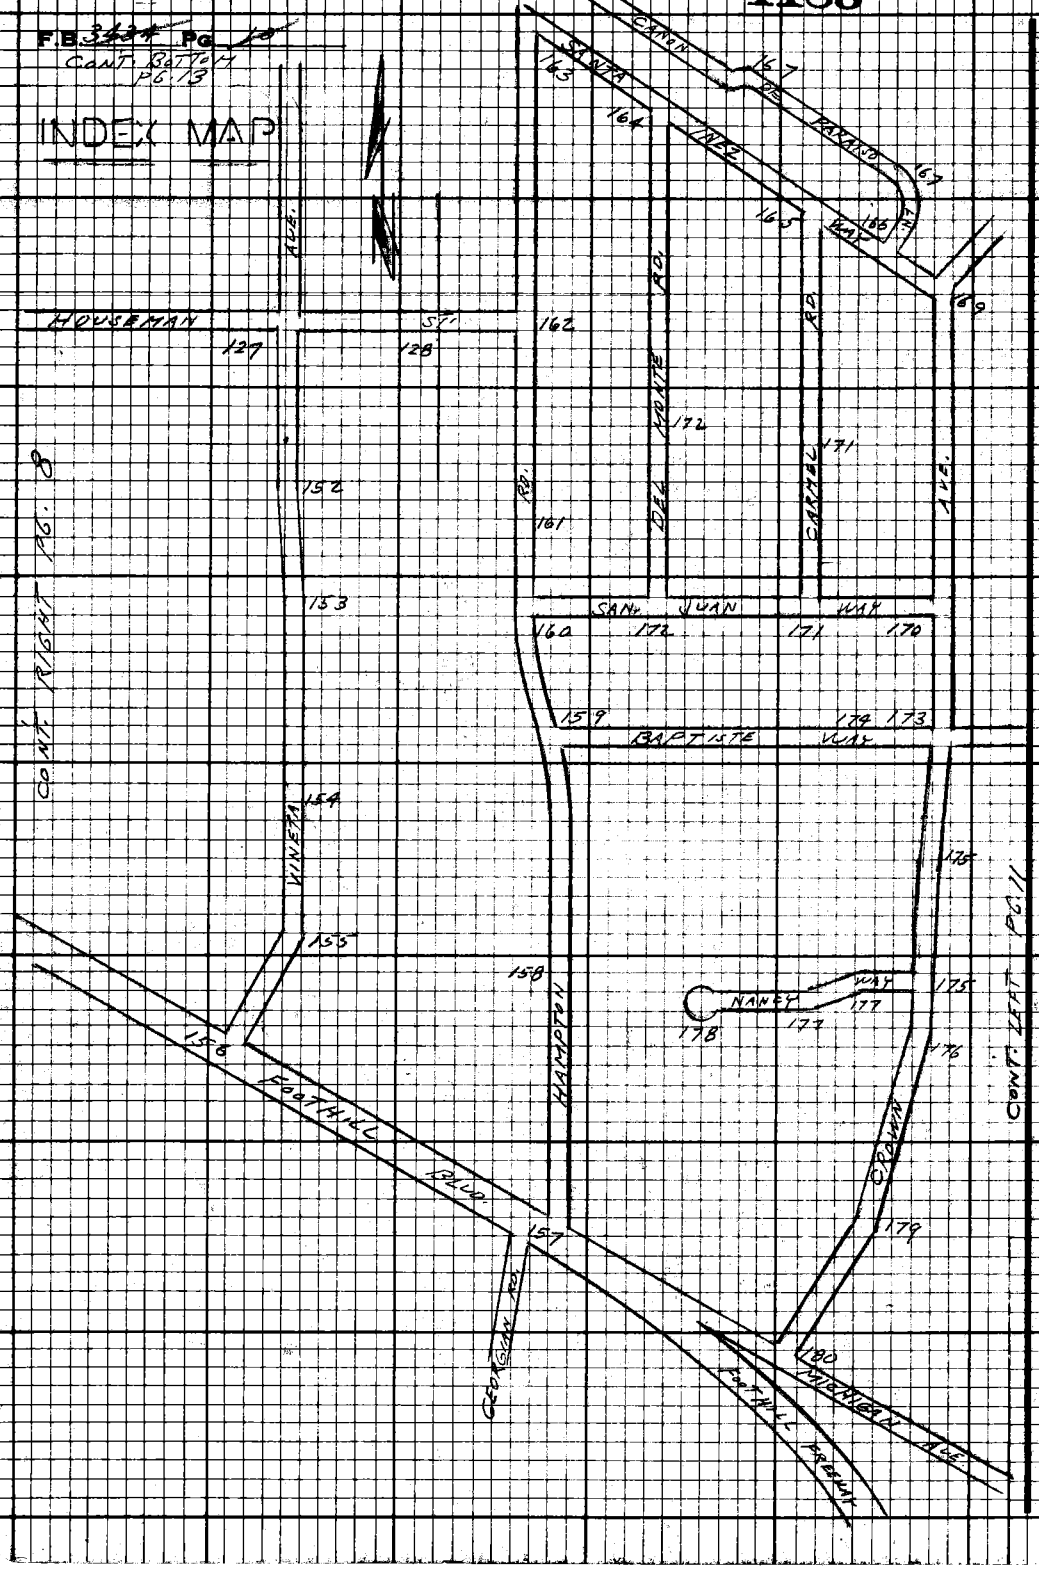

PLEASE RETURN TO
LOS ANGELES COUNTY ENGINEER
403 Los Angeles County Engineering Bldg.

Do not extend this side of this line.

Note: Any Additions or Changes on this Sheet Must Be Made on Circled in Red Ink With Date and Name of Person Making Change.

PWFB 1823 1184

Notes Ck'd by	Survey of LA CRESCENTA AREA
Map No.	JN 0303100 Tape 0277 Std 60
Office Work	Surveyed by L.L. BROWN
Checked	Notes L.L. BROWN Date 4-20-89
Date	Indexed C.J. GALLI FEB 24

F.B. 3434 Pg. 11

INDEX MAP

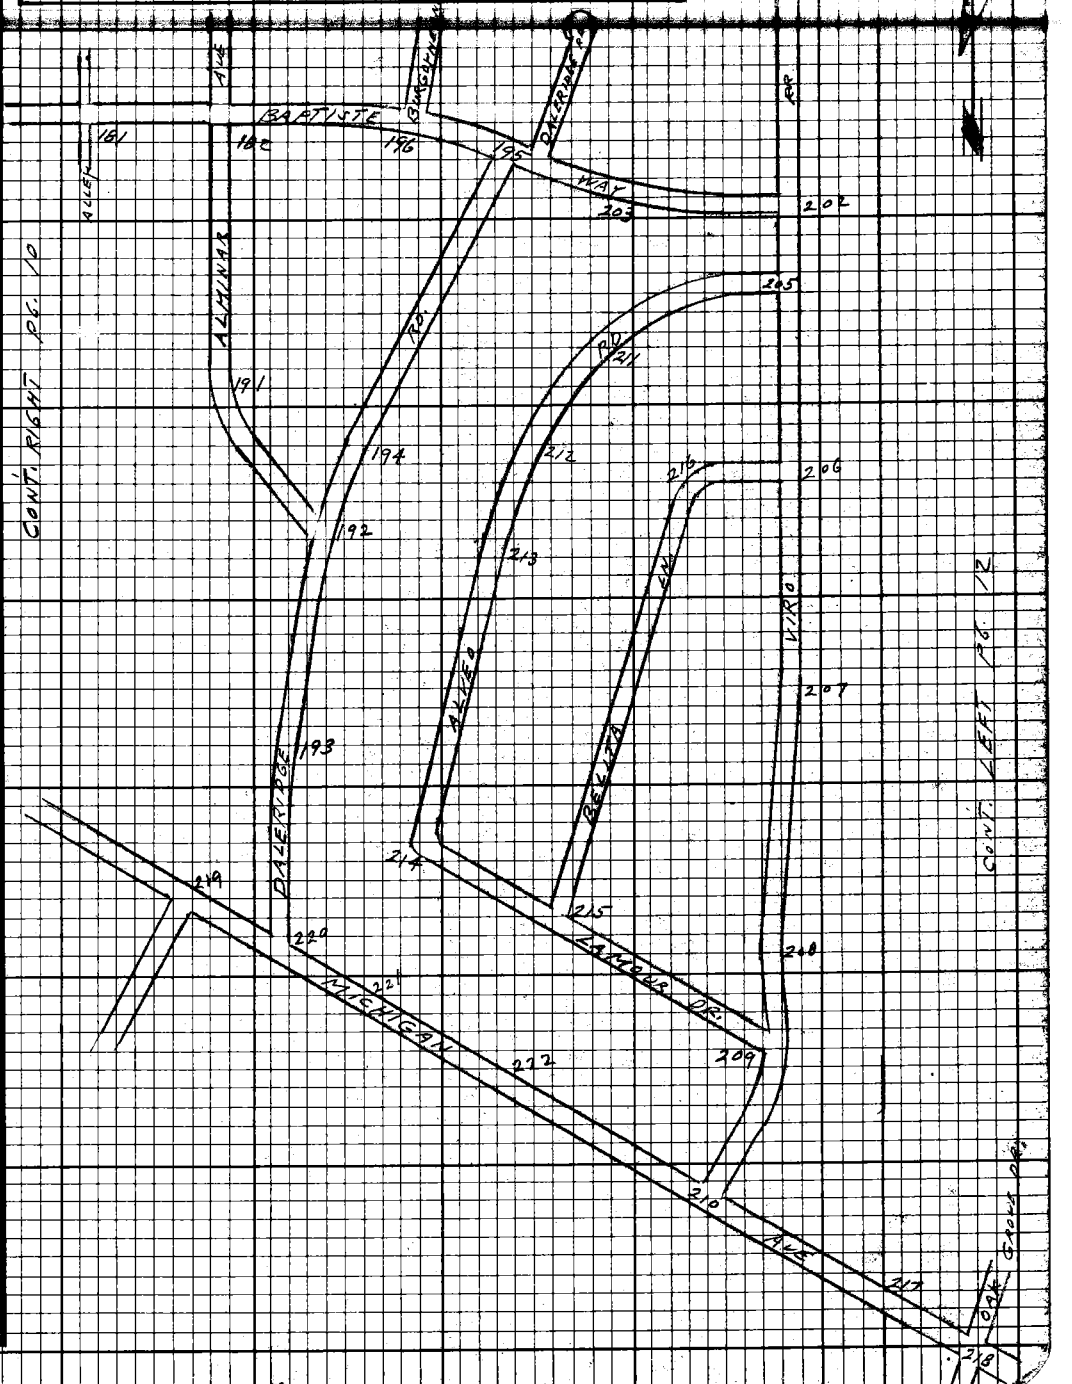

Note: Any Additions or Changes on this Sheet Must be Made or Circled in Red Ink With Date and Name of Person Making Change.

Do not extend this side of this line.

PLEASE RETURN TO
LOS ANGELES COUNTY ENGINEER
403 LOS ANGELES COUNTY ENGINEERING BLDG.

76F3098 CE#310 9-67

PWFB 1823

1185, 1186

F.B. ~~3434~~ Pg 12

INDEX MAP

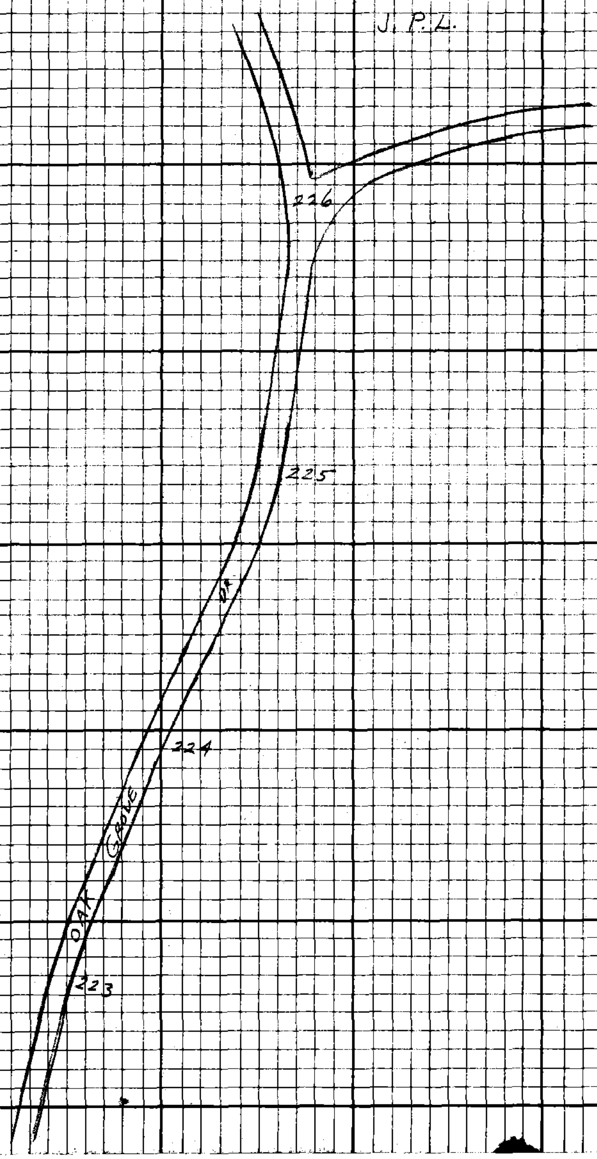

CONT. RIGHT PG. 11

PLEASE RETURN TO
LOS ANGELES COUNTY ENGINEER
403 Los Angeles County Engineering Bldg.

Do not extend this side of this line.

Note: Any Additions or Changes on this Sheet Must be Made or Circled in Red Ink With Date and Name of Person Making Change.

PWFB 1823 1187

Notes Ck'd by	Survey of [illegible]
Map No.	JN [illegible] Tape [illegible] Std [illegible]
Office Work	Surveyed by L. L. BROWN
Checked	Notes L. L. BROWN Date 4-28-69
Date	Indexed C. J. GALLI

F.B. [illegible] Pg. 73

INDEX MAP

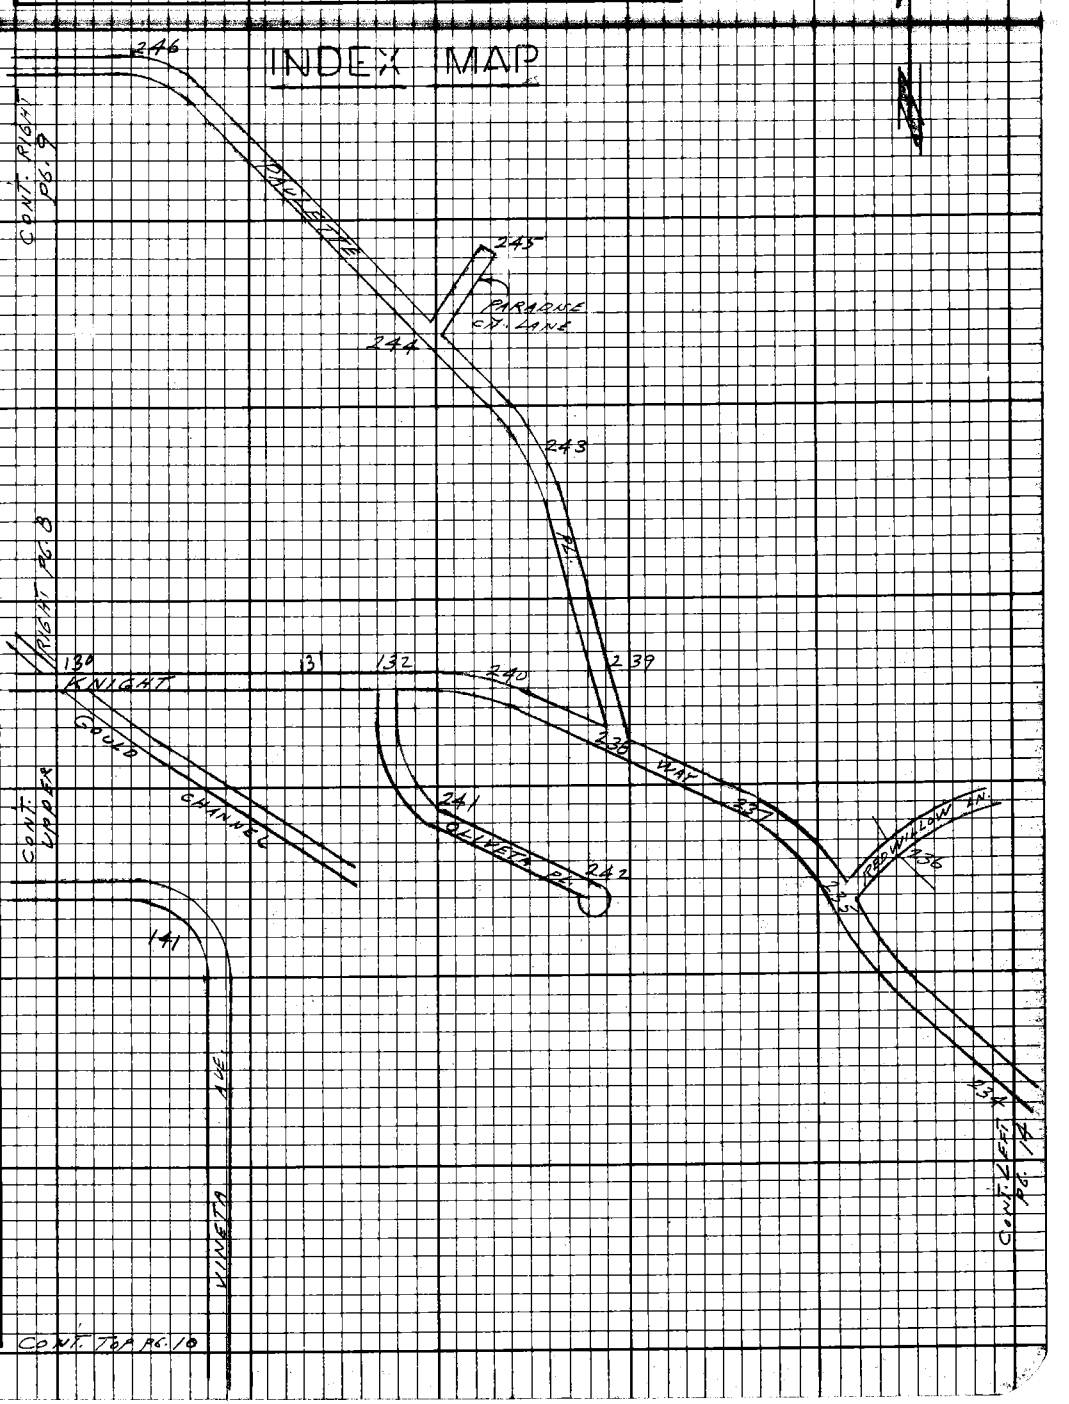

Note: Any Additions or Changes on this Sheet Must be Made or Circled in Red Ink With Date and Name of Person Making Change.

Do not extend this side of this line.

PLEASE RETURN TO
LOS ANGELES COUNTY ENGINEER
403 LOS ANGELES COUNTY ENGINEERING BLDG.

76F3098 CE#310 9-67

PWFB 1823 1188

F.B. 3434 PG. 14

INDEX MAP

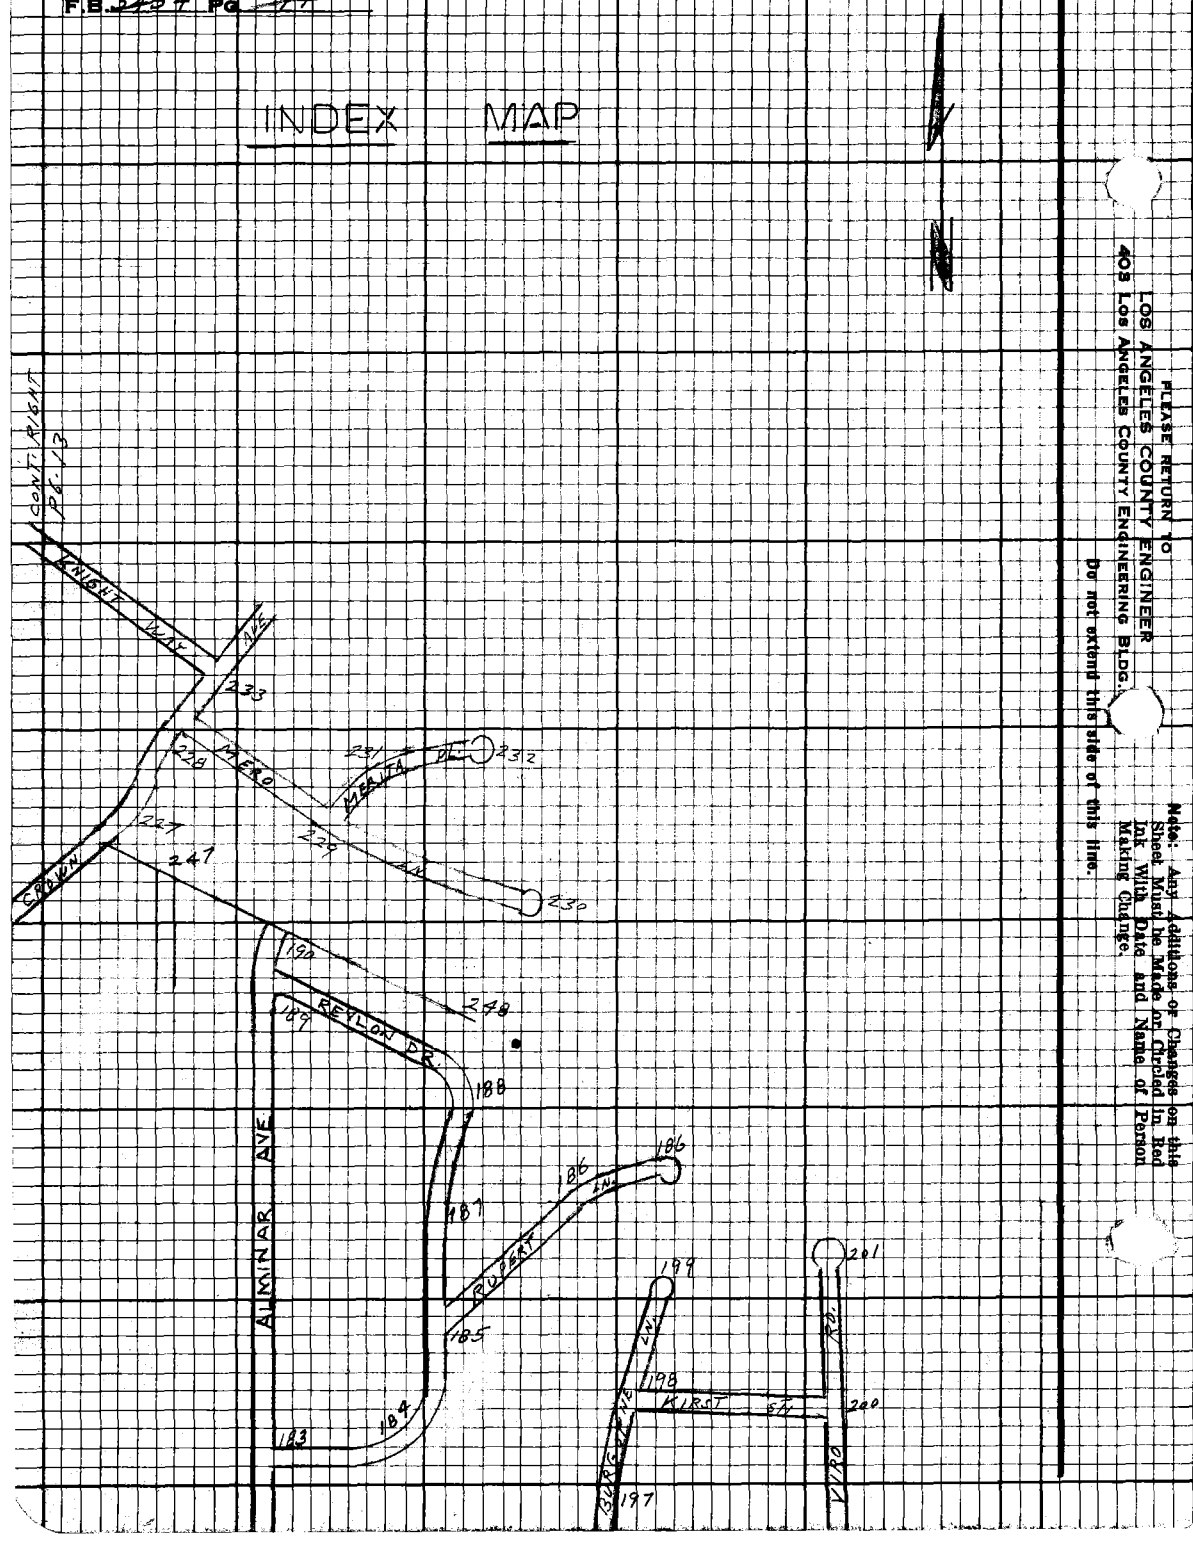

Note: Any Additions or Changes on this Sheet Must be Made or Circled in Red Ink With Date And Name of Person Making Change.

PLEASE RETURN TO
LOS ANGELES COUNTY ENGINEER
405 LOS ANGELES COUNTY ENGINEERING BLDG.

Do not extend this side of this line.

PWFB 1822

889

Notes Ck'd by	Survey of LA CRESCENTA AREA
Map No.	JN [illegible] Tape [illegible] Stud [illegible]
Office Work	Surveyed by L. L. BROWN
Checked	Notes L. L. BROWN Date 9-10-60
Date	Indexed C. J. GALLI 24 70

F.B. 3434 PG. 15

Note: Any Additions or Changes on this Sheet Must be Made or Circled in Red Ink With Date and Name of Person Making Change.

Do not extend this sheet of this time.

PLEASE RETURN TO
LOS ANGELES COUNTY ENGINEER
403 LOS ANGELES COUNTY ENGINEERING BLDG.

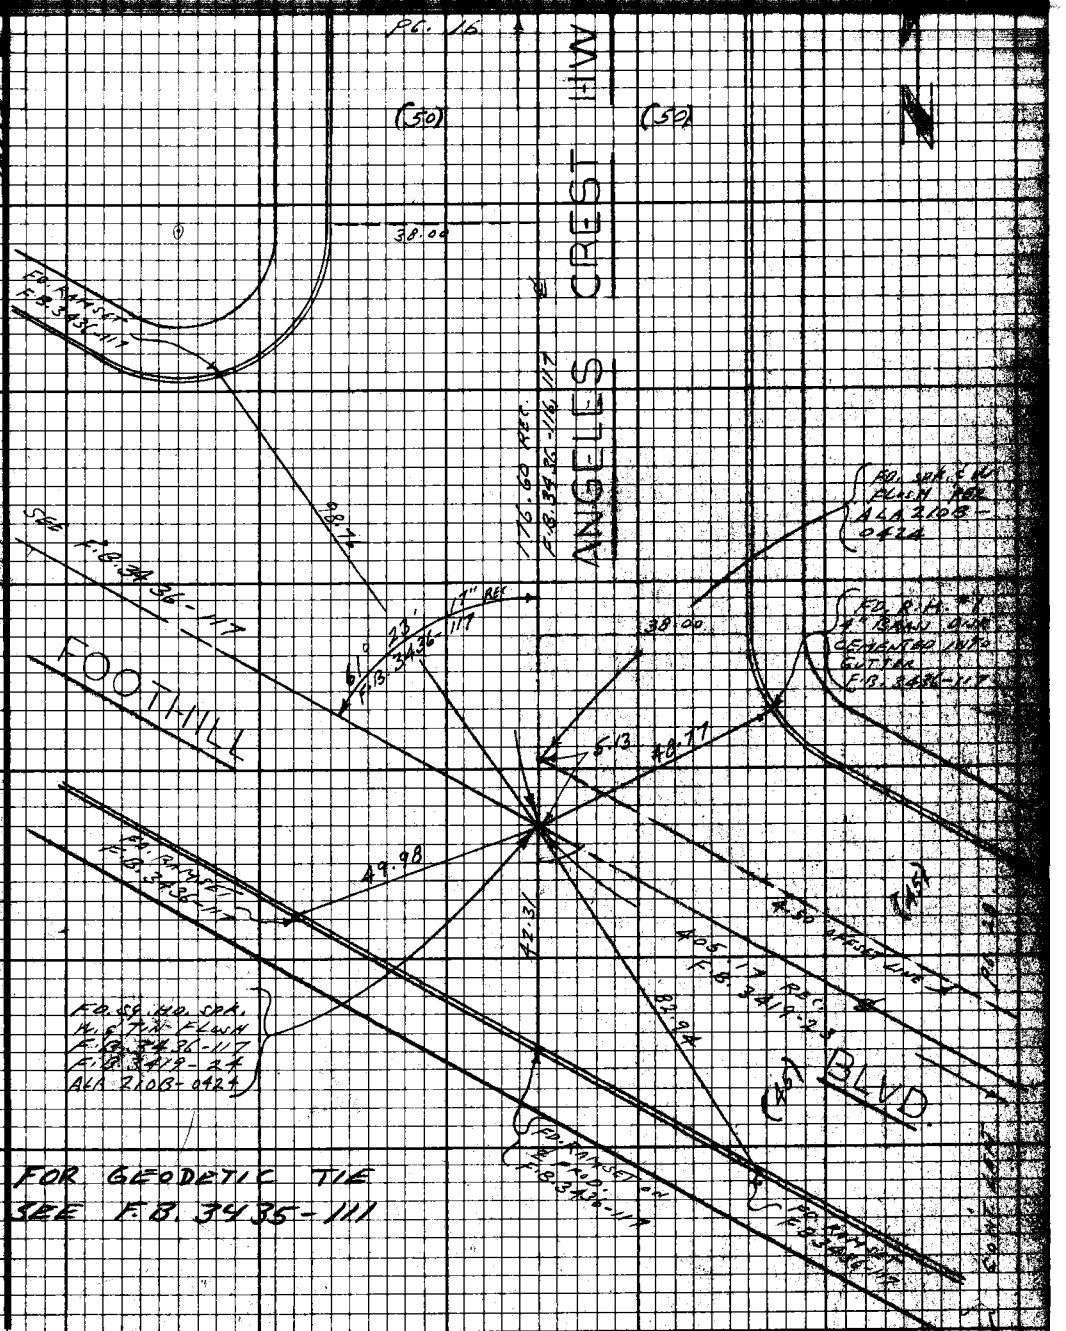

75F3098 CE#310 9-67

PWFB 1822 890, 891

F.B ~~3434~~ PG ~~16~~ CONT. BOT. PG. 17

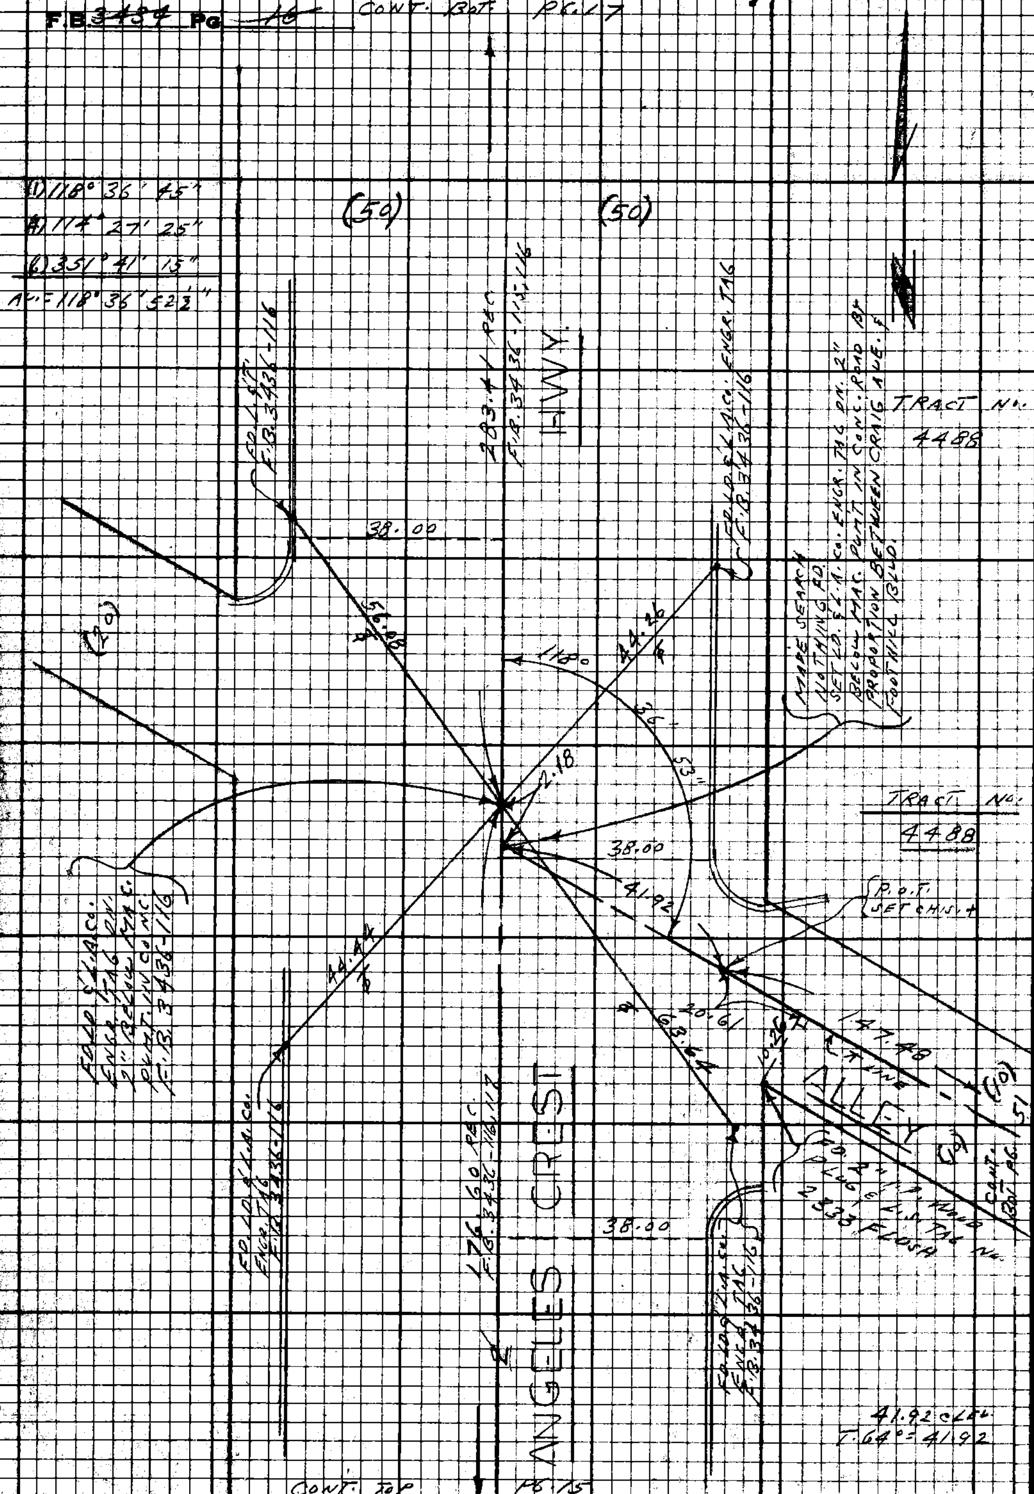

PLEASE RETURN TO
LOS ANGELES COUNTY ENGINEER
408 LOS ANGELES COUNTY ENGINEERING BLDG.

Do not extend this side of this line.

Note: Any Additions or Changes on this Sheet Must be Made or Circled in Red Ink With Date and Name of Person Making Change.

PWFB 1822

892

Notes Ckd by	Survey of LA CRESCENTA AREA
Map No.	JN 0303.00 Tape 02 Sub 30
Office Work	Surveyed by L.L. BROWN
Checked	Notes L.L. BROWN Date 9-16-68
Date	Indexed C.J. GAL FEB 24

F.B. 3434 Pg. 17

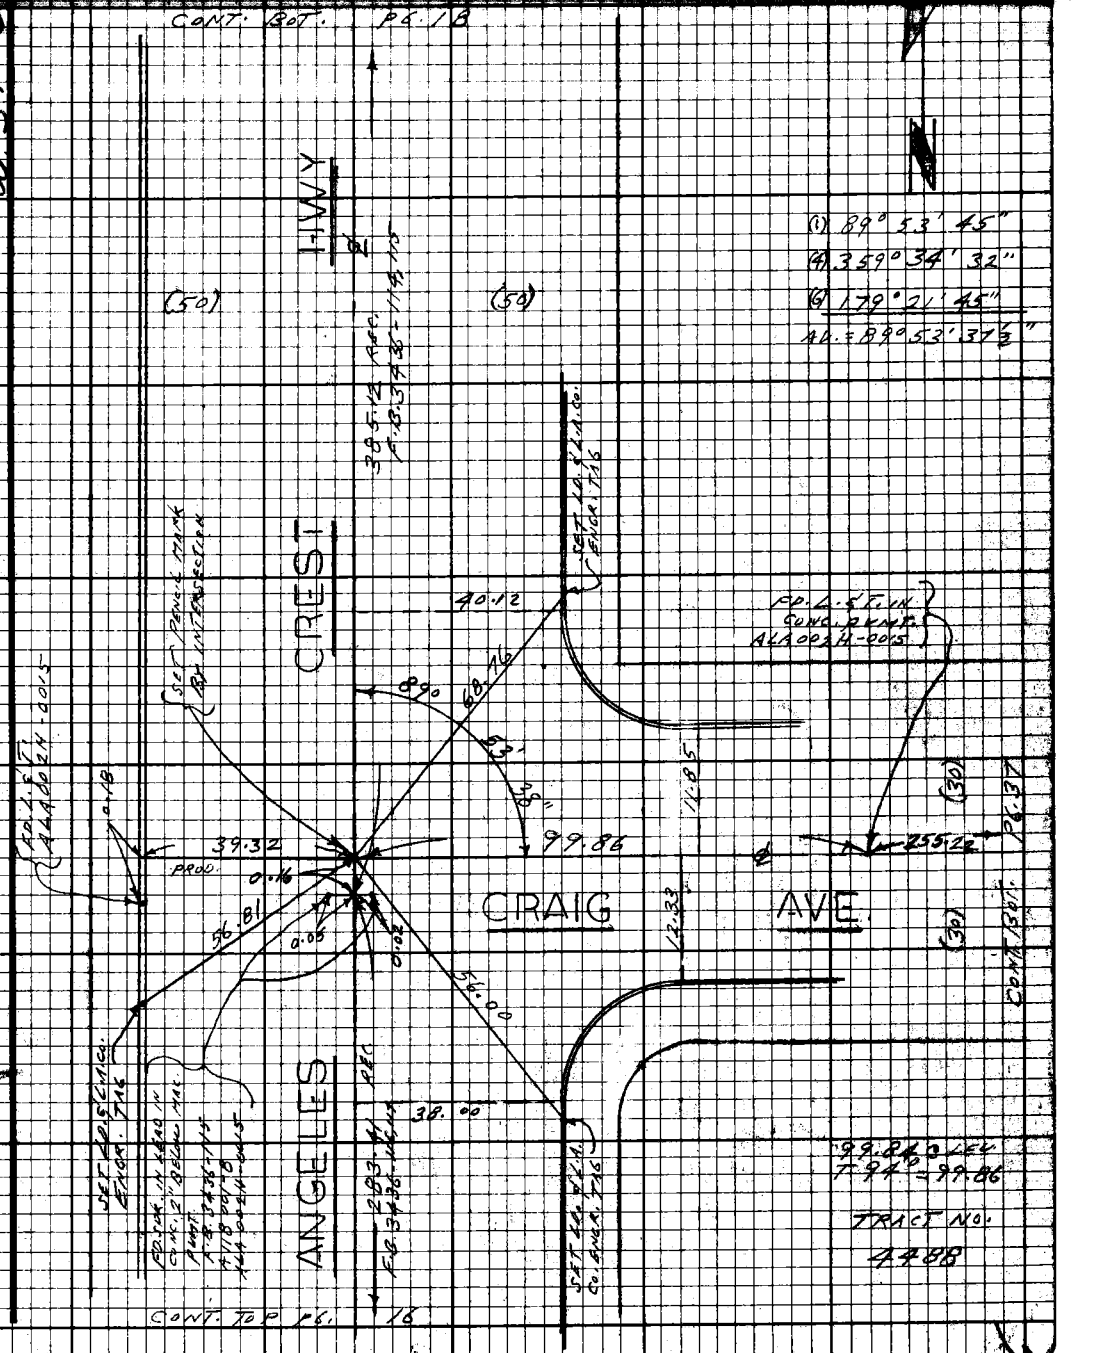

Note: Any Additions or Changes on this Sheet Must be Made or Circled in Red Ink With Date and Name of Person Making Change.

Do not extend this line of this line.

PLEASE RETURN TO
LOS ANGELES COUNTY ENGINEER
403 LOS ANGELES COUNTY ENGINEERING BLDG.

75F3C98 CE#310 9-67

PWFB 1822 893

F.B. ~~3434~~ PG ~~18~~

CONT. BOT. PG. 23

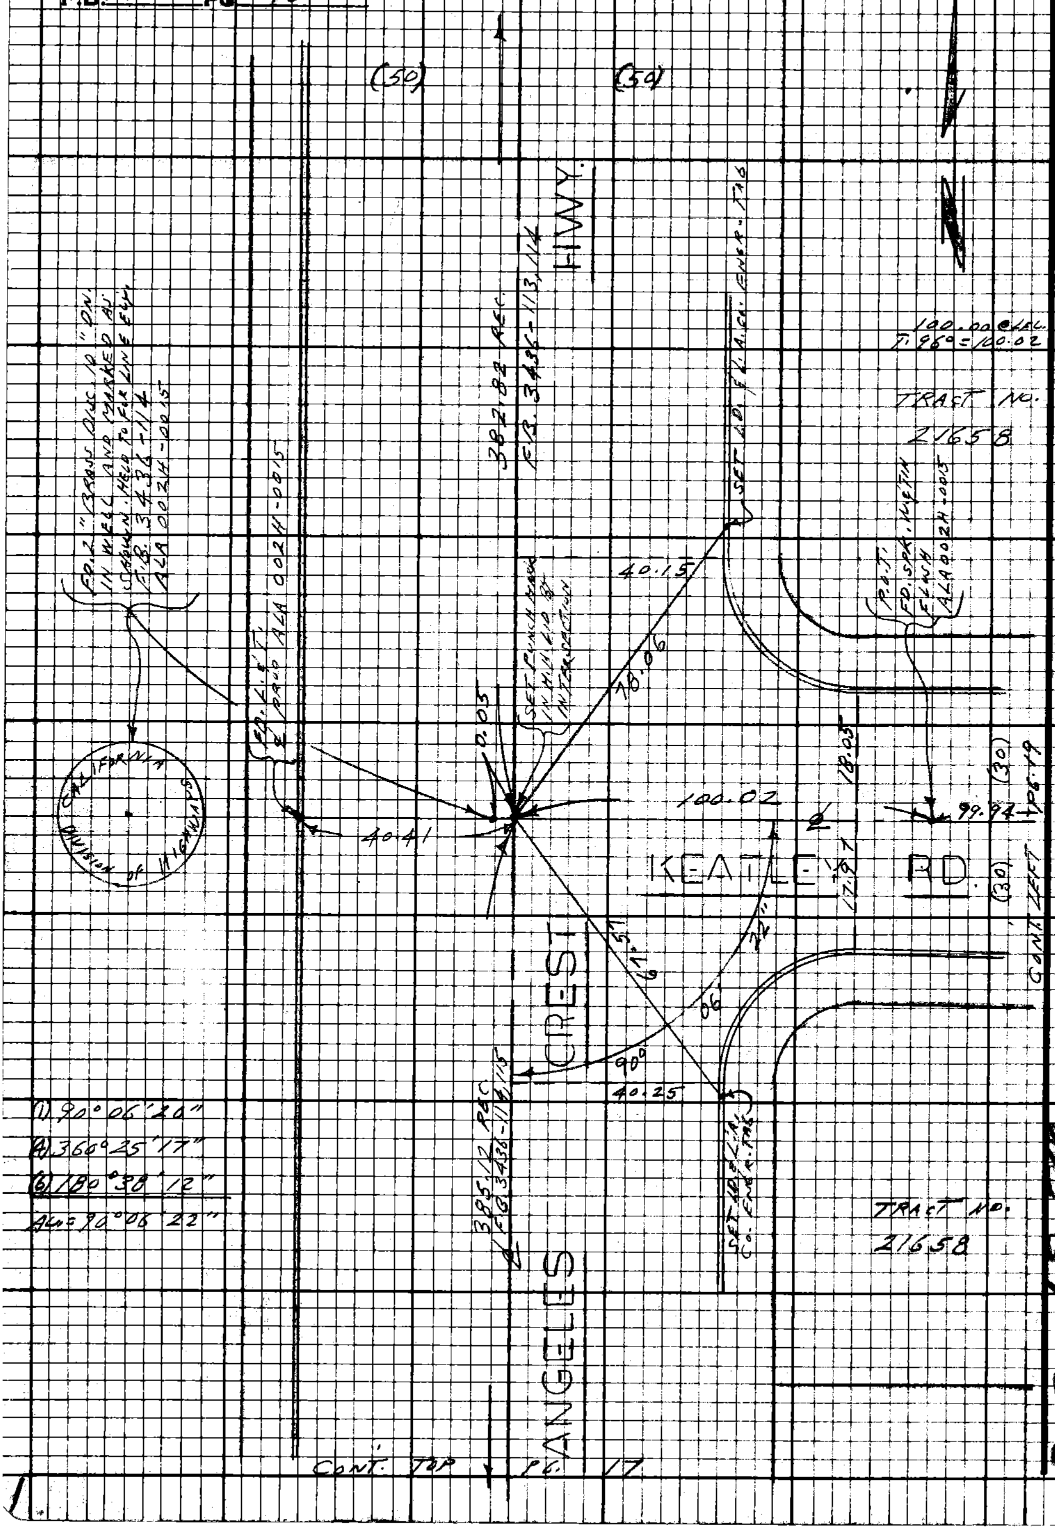

PLEASE RETURN TO
LOS ANGELES COUNTY ENGINEER
408 LOS ANGELES COUNTY ENGINEERING BLDG.

Do not extend this side of this line.

Note: Any Additions or Changes on this Sheet Must be Made or Circled in Red Ink With Date and Name of Person Making Change.

WS 51

D.5

PWFB 1822

894

Notes Ck'd by	Survey of LA CRESCENTA AREA
Map No.	IN 3 2 2 Tape 0 2 0 1 Sta 6 8 °F
Office Work	Surveyed by L. L. BROWN
Checked	Notes L. L. BROWN Date 9-11-68
Date	Indexed G. L. GAL

F.B. 3434 Pg. 19

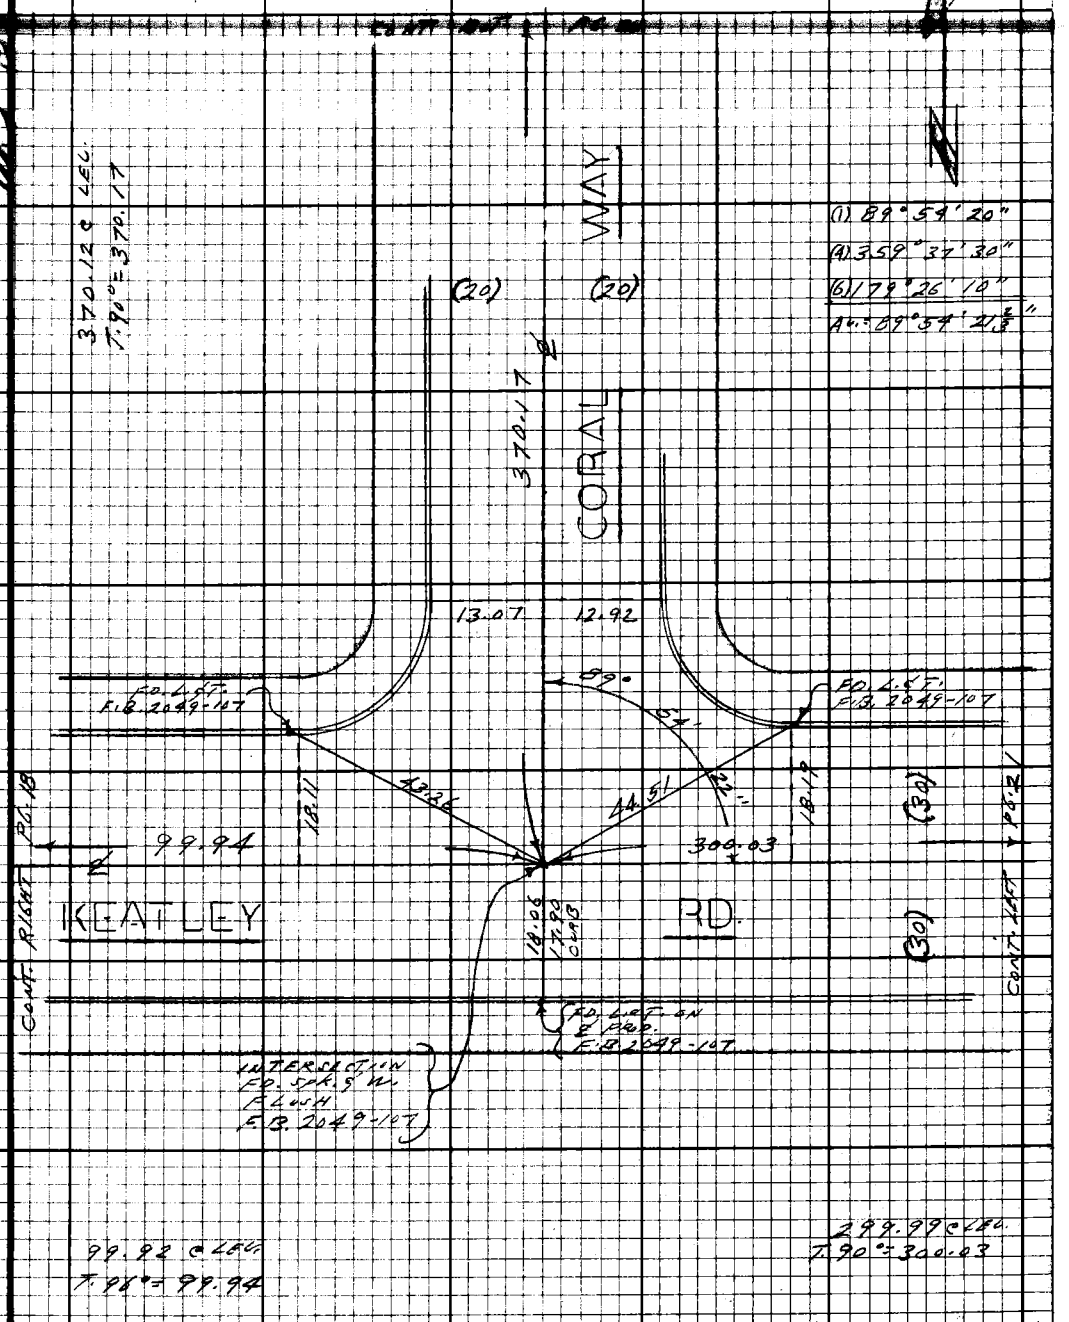

Note: Any Additions or Changes on this Sheet Must be Made or Circled in Red Ink With Date and Name of Person Making Change.

Do not extend this side of this line.

PLEASE RETURN TO
LOS ANGELES COUNTY ENGINEER
403 LOS ANGELES COUNTY ENGINEERING BLDG.

76F3098 CE#310 9.67

F.B. 3437 Pg. 24

PWFB 1822

895

TRACT NO
21658

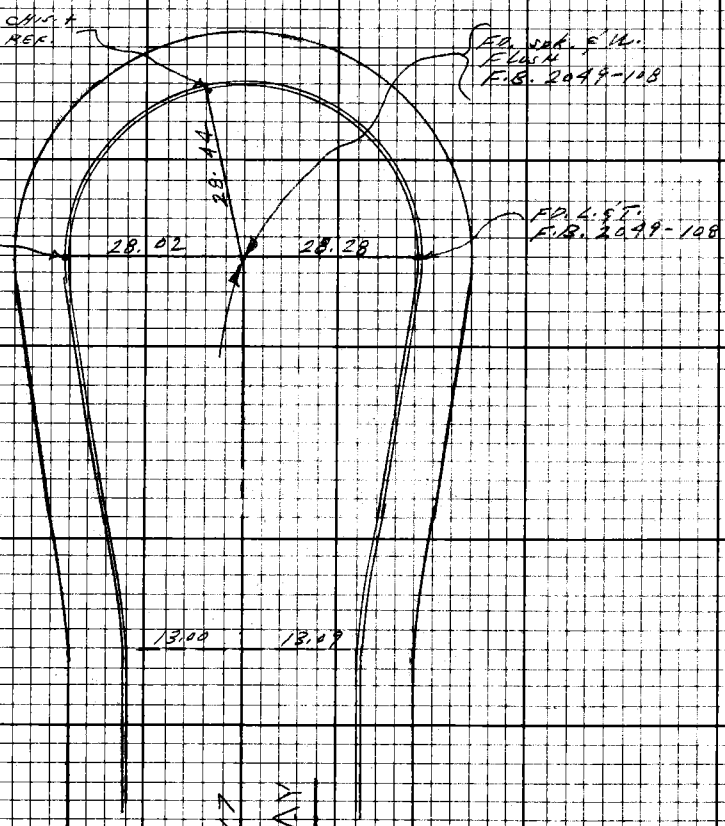

(20) 370.17 (20)

CORAL WAY

CONT. TOP PG. 19

PLEASE RETURN TO
LOS ANGELES COUNTY ENGINEER
403 Los Angeles County Engineering Bldg.

Do not extend this side of this line.

Note: Any Additions or Changes on this Sheet Must be Made or Circled in Red Ink With Date and Name of Person Making Change.

PWFB 1822

896

Notes Ck'd by	Survey of LA CRESCENTA AREA
Office Work	Surveyed by L.L. BROWN
Checked	Notes L.L. BROWN Date 9-11-68
Date	Indexed

F.B. 3434 Pg. 27

CONT. BOTTOM PG. 22

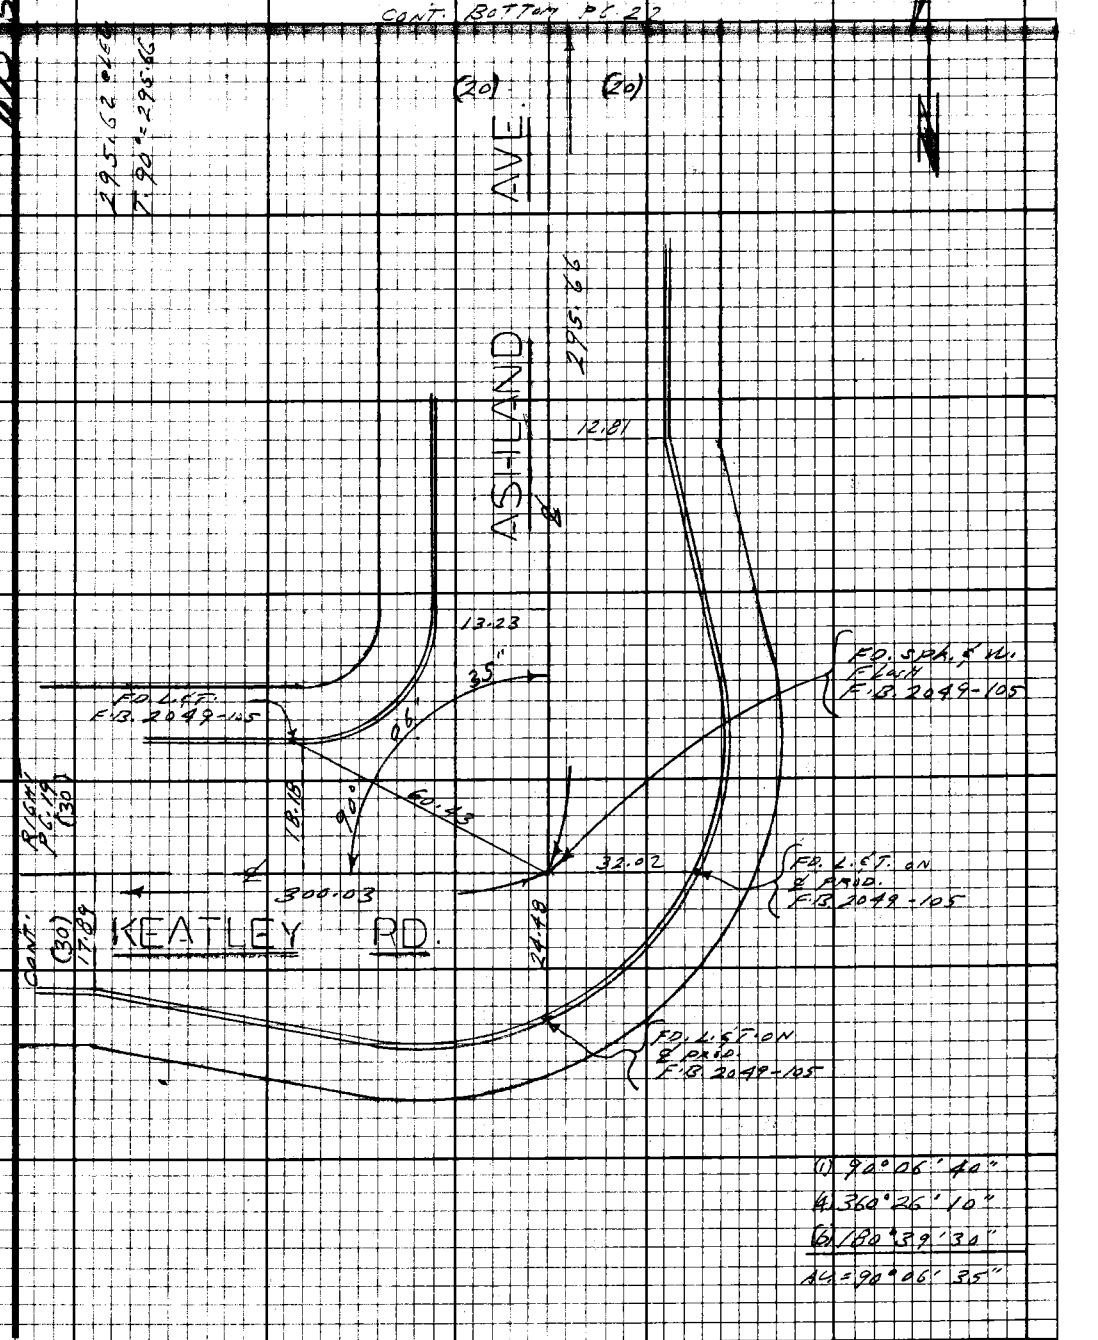

(1) 90°06'40"
(4) 360°26'10"
(6) 180°39'30"
Δ = 90°06'35"

Note: Any Additions or Changes on this Sheet Must be Made or Circled in Red Ink With Date and Name of Person Making Change.

Do not extend this side of this line.

PLEASE RETURN TO
LOS ANGELES COUNTY ENGINEER
403 LOS ANGELES COUNTY ENGINEERING BLDG.

7673098 CE#310 9-67

F.B. 3484 Pg. 22

PWFB 1822

897

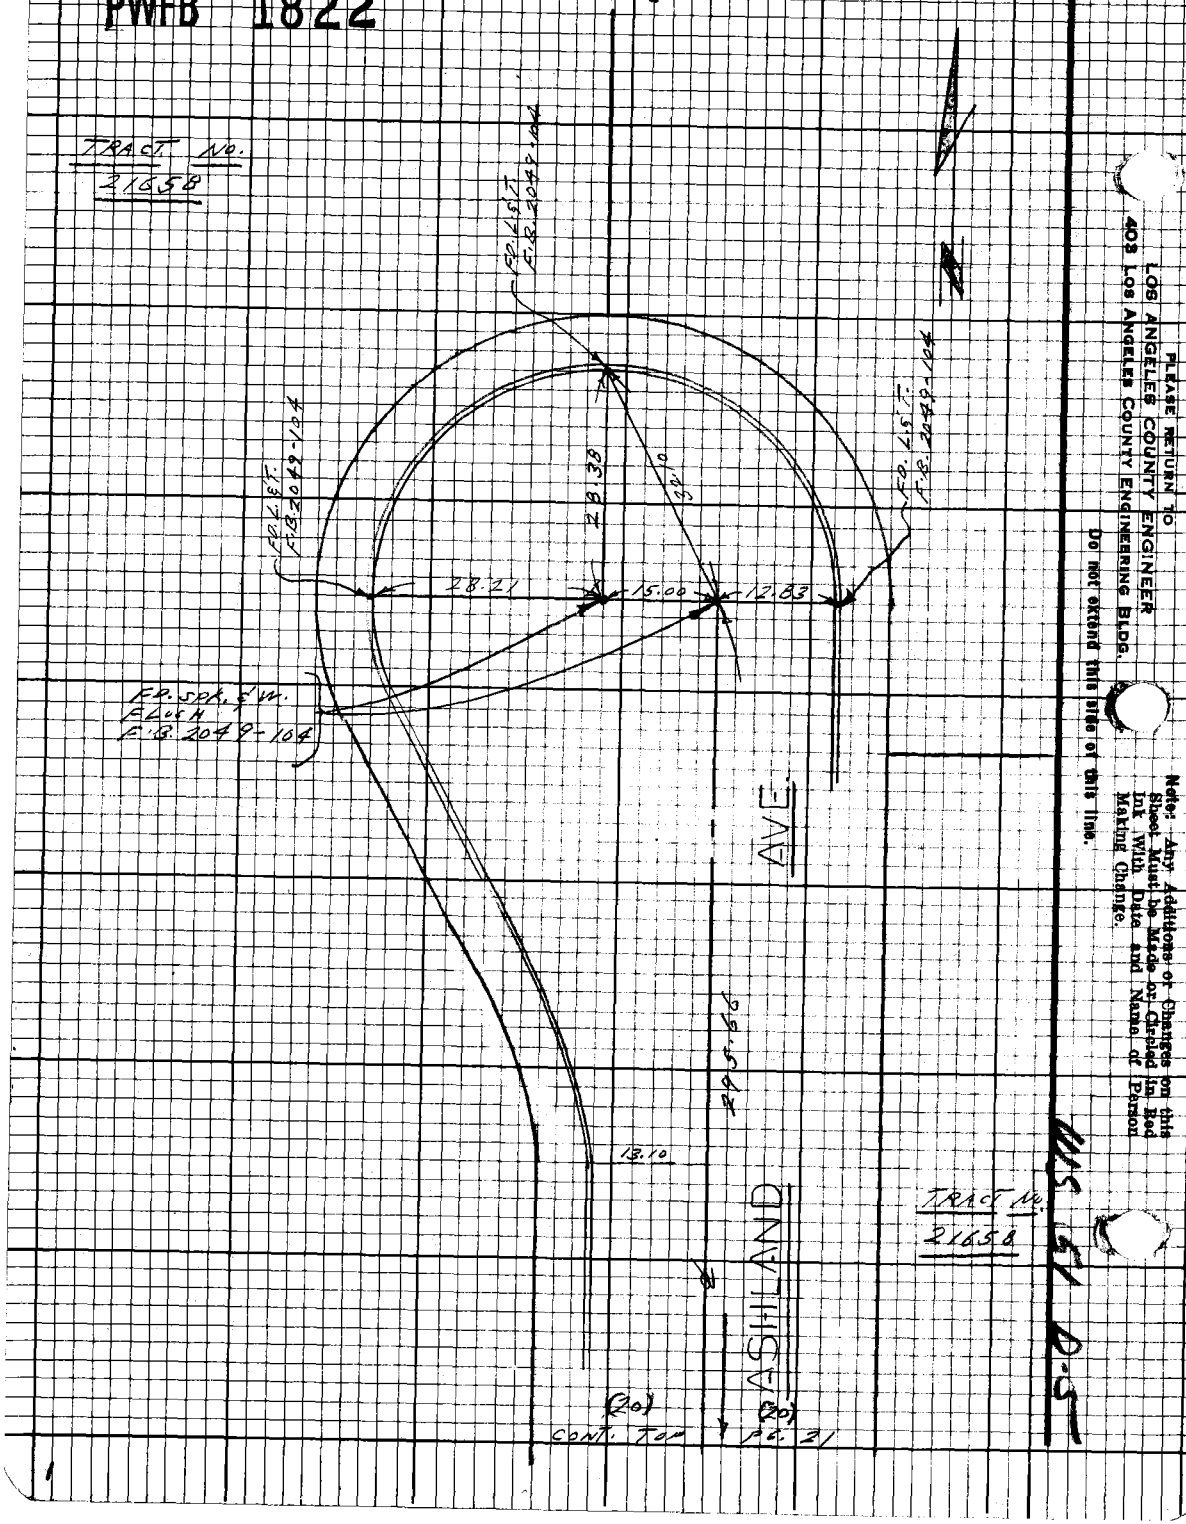

PLEASE RETURN TO
LOS ANGELES COUNTY ENGINEER
403 LOS ANGELES COUNTY ENGINEERING BLDG.

Do not extend this side of this line.

Note: Any Additions or Changes on this Sheet Must be Made or Circled in Red Ink With Date and Name of Person Making Change.

MS 51 D-5

PWFB 1822

898

Notes Ck'd by	Survey of LA CRESCENTA AREA
Map No.	JN 0303.00 Tape 0201 Std 58
Office Work	Surveyed by L.L. BROWN
Checked	Notes L.L. BROWN Date 9-12-88
Date	Indexed C.J. GALLI FEB 24 '70

F.B. 3437 PG. 27

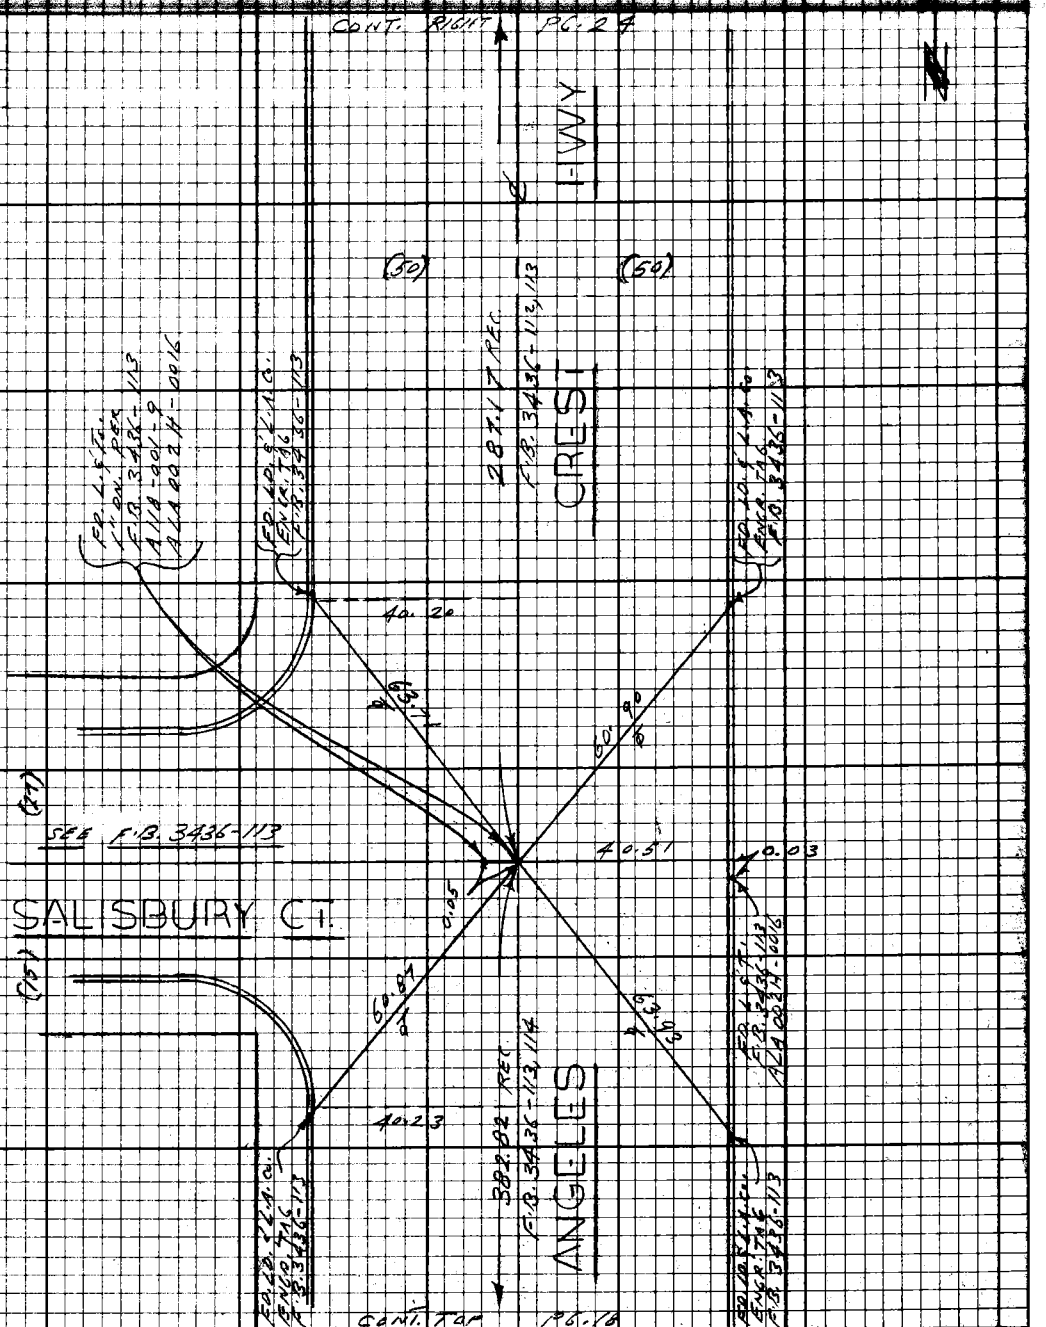

Note: Any Additions or Changes on this Sheet Must be Made or Circled in Red Ink With Date and Name of Person Making Change.

Do not extend this side of this line.

PLEASE RETURN TO
LOS ANGELES COUNTY ENGINEER
403 LOS ANGELES COUNTY ENGINEERING BLDG.

75FS098 CE#310 9.67

PWFB 1822 899

F.B. 3434 Pg. 24

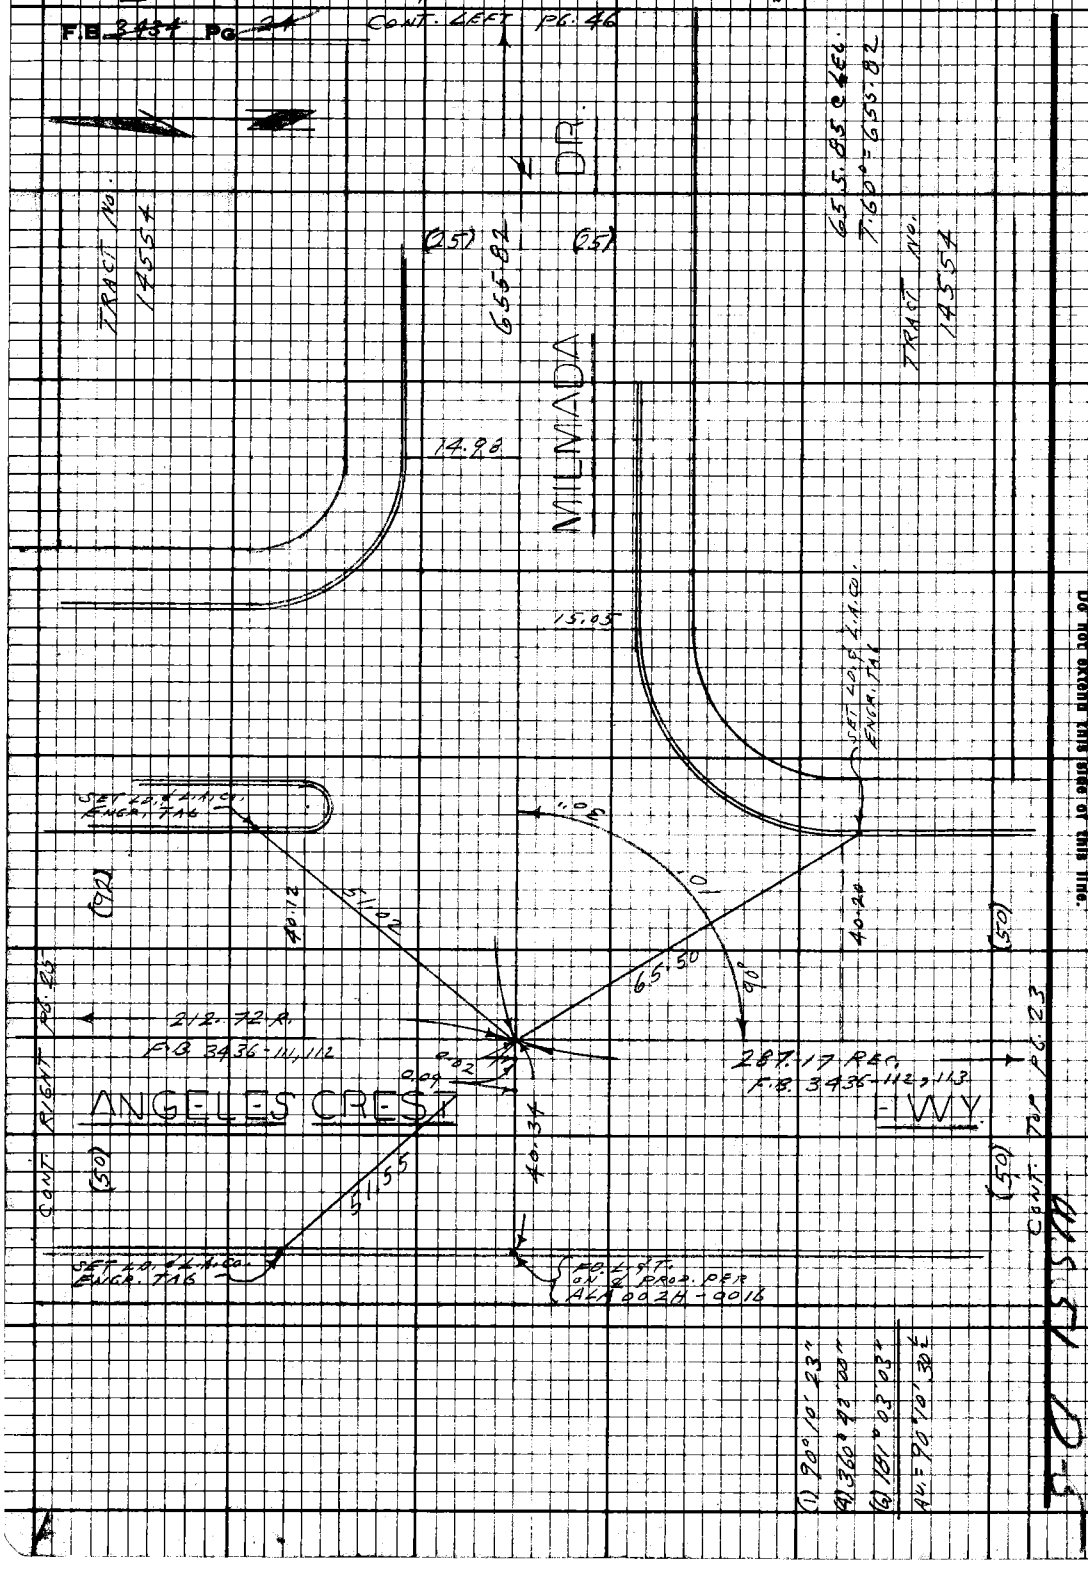

PLEASE RETURN TO
LOS ANGELES COUNTY ENGINEER
403 Los Angeles County Engineering Bldg.

Do not extend this side of this line.

Note: Any Additions or Changes on this Sheet Must be Made or Circled in Red Ink With Date and Name of Person Making Change.

PWFB 1822

900

Notes Chkd by	Survey of [illegible]
Map No.	JN 0303.00 Tape [illegible] Stdd [illegible]
Office Work	Surveyed by L. L. BROWN
Checked	Notes L. L. BROWN Date 9-12-68
Date	Indexed D. J. GALLI

F.B. 3434 Pg. 25

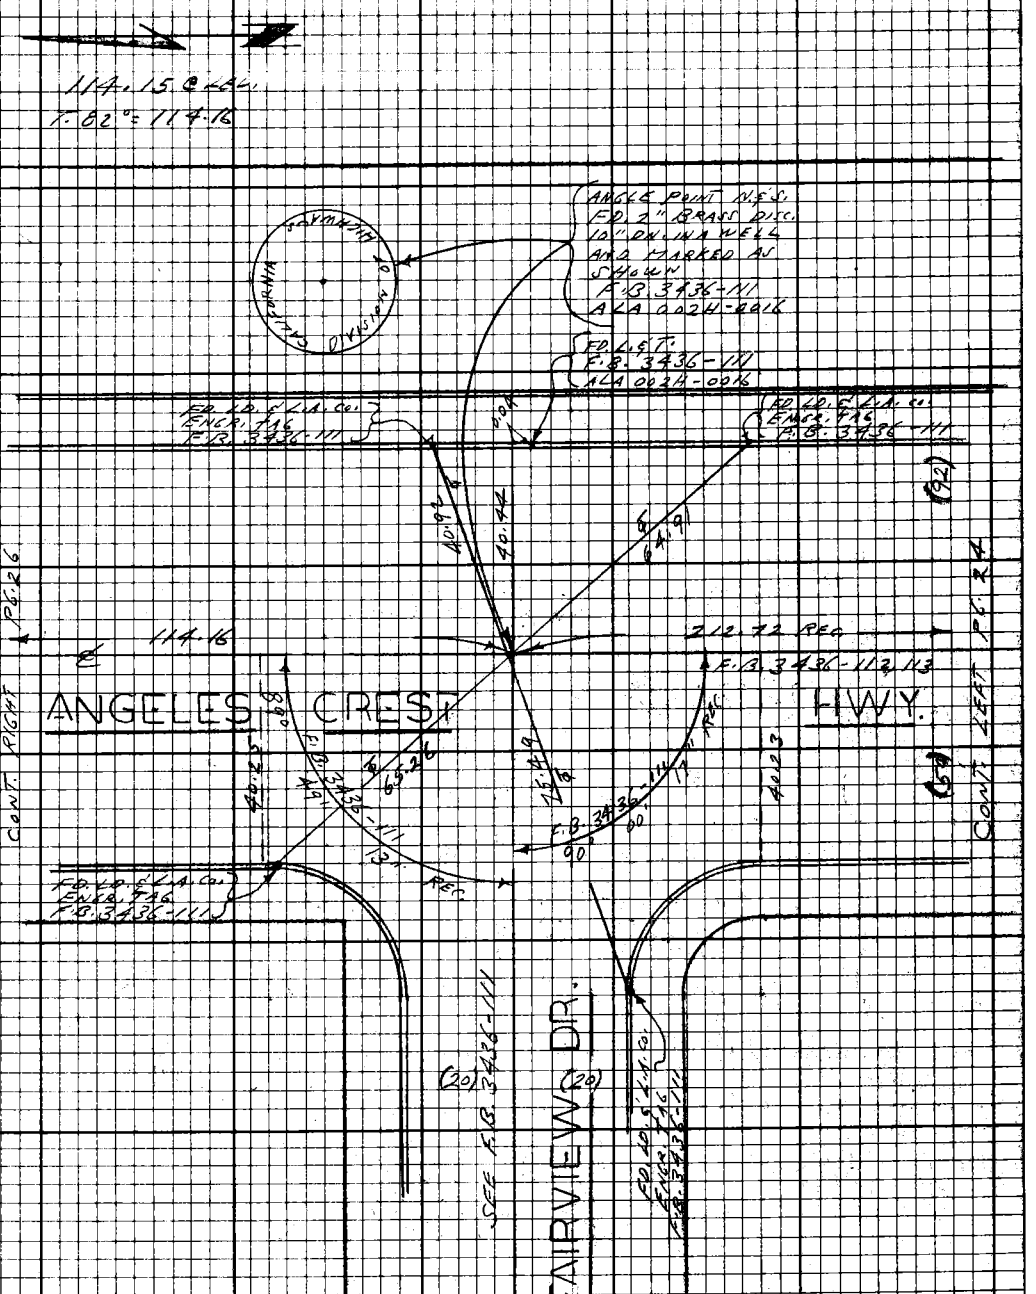

Note: Any Additions or Changes on this Sheet Must be Made or Circled in Red Ink With Date and Name of Person Making Change.

Do not extend this side of this line.

PLEASE RETURN TO
LOS ANGELES COUNTY ENGINEER
403 LOS ANGELES COUNTY ENGINEERING BLDG.

75F3098 CE#310 9-67

PWFB 1822

901

F.B. 3434 Pg. 26

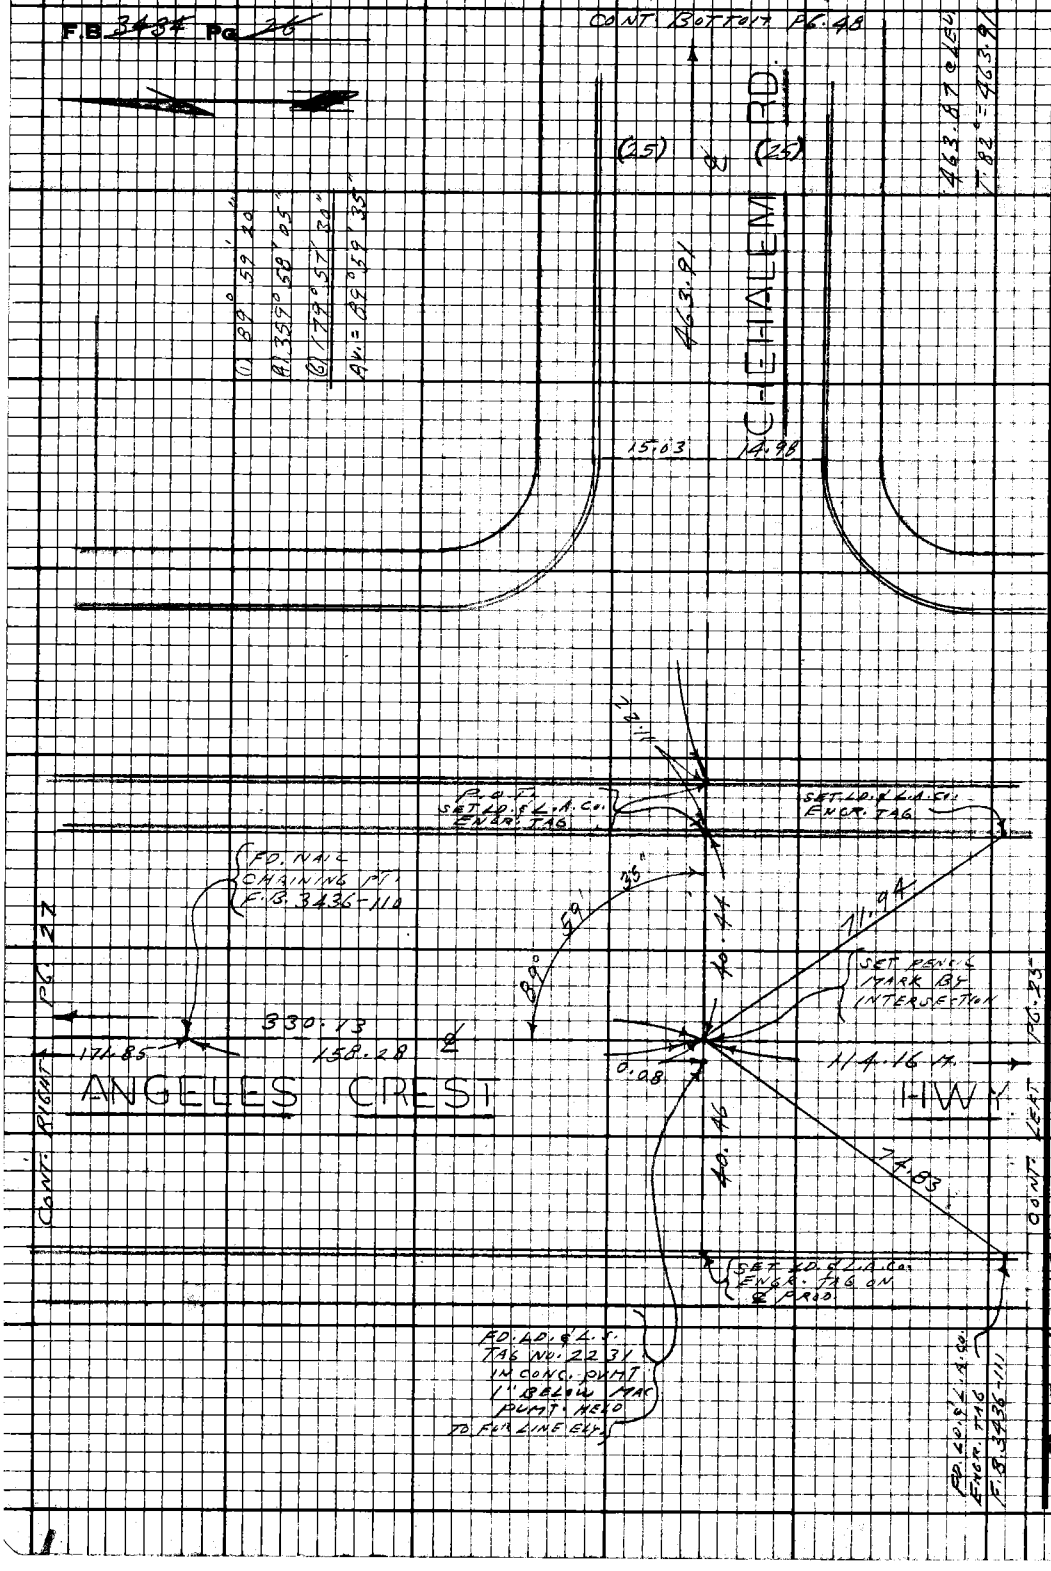

PLEASE RETURN TO
LOS ANGELES COUNTY ENGINEER
403 LOS ANGELES COUNTY ENGINEERING BLDG.

Do not extend this side of this line.

Note: Any Additions or Changes on this Sheet Must be Made or Circled in Red Ink With Date and Name of Person Making Change.

U.S. 51 D-5

PWFB 1822 902, 903

Notes Ck'd by	Survey of LA CRESCENTA AREA
Office Work	Surveyed by L.L. BROWN
Checked	Notes L.L. BROWN Date 9-12-68
Date	Indexed C.J. GALLI

F.B. 3434 PG. 27

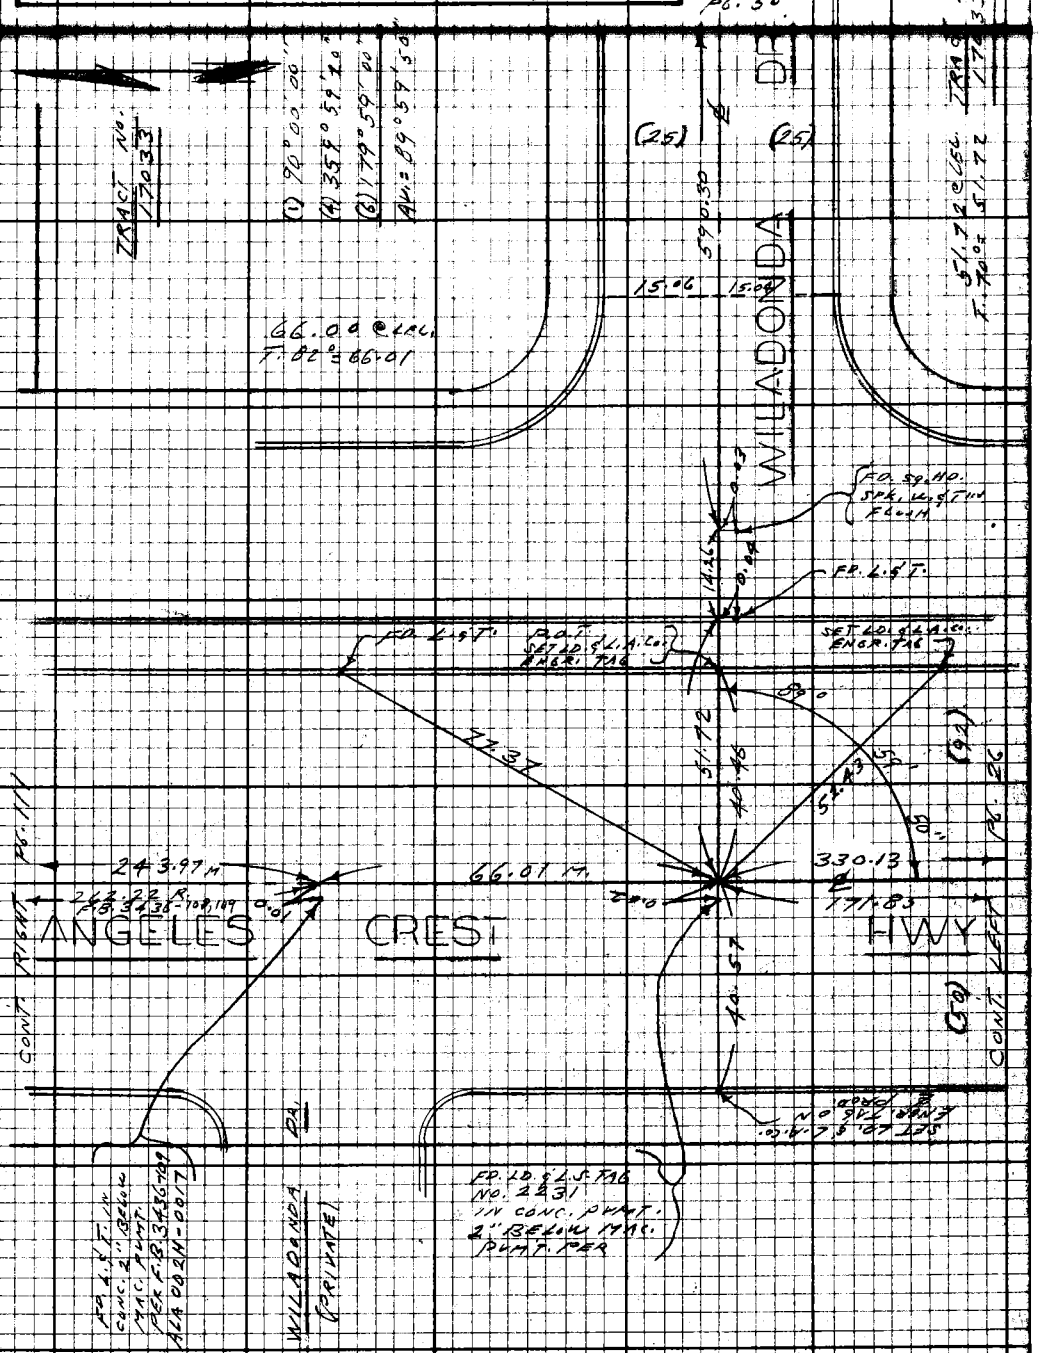

Note: Any Additions or Changes on this Sheet Must be Made or Circled in Red Ink With Date and Name of Person Making Change.

Do not extend this side of this line.

PLEASE RETURN TO
LOS ANGELES COUNTY ENGINEER
403 LOS ANGELES COUNTY ENGINEERING BLDG.

16E309B CE#310 9-67

PWFB 1822

904

PLEASE RETURN TO
LOS ANGELES COUNTY ENGINEER
403 Los Angeles County Engineering Bldg.

Do not extend this side of this line.

Note: Any Additions or Changes on this Sheet Must be Made on Original in Red Ink With Date and Name of Person Making Change.

PWFB 1822

905

Notes Civil by D. SAPPELL
Map No.
Office Work
Checked
Date

Survey of LA CRESCENTA ALBA
JN 03-[illegible] Tape [illegible] Sub [illegible]
Surveyed by L.L. BROWN
Notes L.L. BROWN Date 7-13-00
Indexed [redacted] JN 1 5 '00

F.B. 3334 Pg. 29

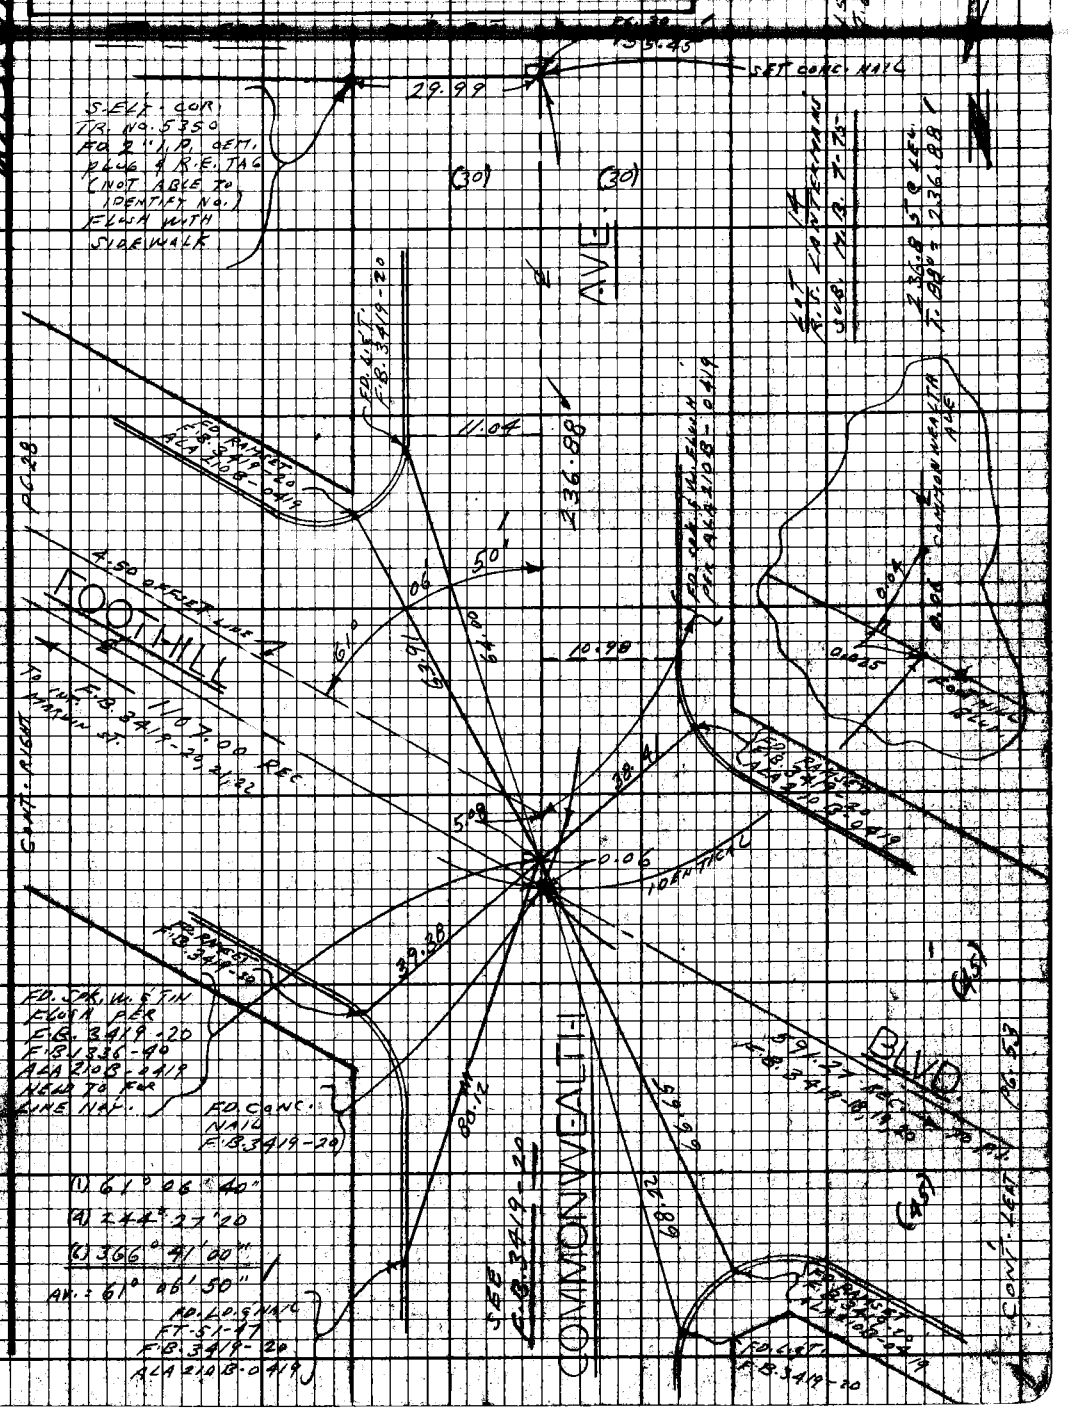
S.ELY. COR.
TR. NO. 5350
FD. 2" I.P. CETT.
PLUG & R.E. TAG
(NOT ABLE TO
IDENTIFY NO.)
FLUSH WITH
SIDEWALK
SET CONC. NAIL
29.99
135.23
(30)
(30)
AVE.
236.88
11.04
50'
10.70
61°
06'
40"
244°
27'
20"
366°
41'
00"
61°
06'
50"
FOOTHILL
BLVD.
COMMONWEALTH
AVE.
CONT. RIGHT
FD. SPK. W. TIN
FLUSH PER
F.B. 3419-20
F.B. 1836-40
ALA 2108-0419
NEAR TO FOR
LINE NOT.
FD. CONC.
NAIL
F.B. 3419-20
FD. CONC.
NAIL
F.B. 3419-20
FD. CONC.
NAIL
F.B. 3419-20

PWFB 1822

906

F.B. 3434 Pg. 30

CONT.

BOTTOM 26.32

(30) (30)

MADE SEARCH FOR 2" I.P. PER TR. NO. 5350 DUG DN. 20" NOTHING FD.

TRACT NO. 5350

CRAIG AVE.

327.69

FD. L.S.T. PER STATE ALAZIOG-0420

MADE SEARCH FOR 2" I.P. PER TR. NO. 12264 DUG ON 1" PUDDLE OF ROCK WITH 14" NOTHING FD.

327.69 L.S.T. = 327.69

P.O.T. SET L.A. CO. ENGR. TAG IN CONC.

11.07

03"

59°

SET LD. & L.A. CO. ENGR. TAG

(30)

89°

18.02

0.02

393.70

13.13

11.20

10.97 CURB

18.03

CONT. RIGHT PG. 21

LA PORTE DR.

(30)

SET LD. & L.A. CO. ENGR. TAG

MADE SEARCH FOR 2" I.P. PER TR. NO. 5350 DUG DN. 34" NOTHING FD.

11.07

(1) 89° 45' 24"

(4) 359° 01' 16"

(2) 178° 31' 36"

AV. = 89° 45' 16"

84.70

SET LD. & L.A. CO. ENGR. TAG IN LEAD

84.69 @ L.S.T. = 84.70

INTERSECTION NOTHING FD. IN CONC. ROAD BED (3' BELOW MAC. SURFACE EXCEPT L.S.T. (0.02) N. SE. AT STATE SEE

THIS POINT WAS ESTABLISHED AT SPLIT OF CURBS IN LA PORTE DR.

REMOVED TACK & SET L.A. CO. ENGR. TAG IN LEAD IN PROPORTION BETWEEN THE SECT. COR. OF TR. NO. 5350 & CRAIG AVE.

(1) 89° 59' 30"

(4) 359° 56' 00"

(6) 179° 54' 20"

AV. = 89° 59' 03 1/3"

89°

10.93 CURB

SET LD. & L.A. CO. ENGR. TAG

NOTHING SET

LA PORTE DR.

331.83 (13)

FD. L.S.T. IN LINE PROP. RD. F.Q. 182-1

11.26

29.84

FD. 1/2" I.P. DIRT PLUG FLUSH WITH TOP OF PIPE (17)

FD. L.S.T. RD. F.Q. 182-1

TRACT NO.

10.93 CURB

COMMONWEALTH

5350

FD. L.S.T. DN. 2" IN CONC. PAVMT. RD. F.Q. 182-1

TR. NO. 12264

CONT. TOP PG. 29

FD. L.S.T. AN. 2" IN CONC. PAVMT. RD. F.Q. 182-1

SET 14 R.S. LANTERMAN SUB. M.B. 7-73

CONT. LEFT PG. 31

PLEASE RETURN TO
LOS ANGELES COUNTY ENGINEER
409 Los Angeles County Engineering Bldg.

Do not extend this side of this line.

Note: Any Additions or Changes on this Sheet Must be Made on Original in Red Ink with Date and Name of Person Making Change.

75 SM

PWFB 1822

907

Notes Ck'd by	Survey of LA CRESCENTA AREA
Map No.	JN 393.00 Tape 0201 Std 00
Office Work	Surveyed by L.L. BROWN
Checked	Notes L.L. BROWN Date 9-25-68
Date	Indexed C.J. GALLI C.J. GALLI

F.B. 3434 Pg. 3

Note: Any Additions or Changes on this Sheet Must be Made or Circled in Red Ink With Date and Name of Person Making Change.

Do not extend this line of this line.

PLEASE RETURN TO
LOS ANGELES COUNTY ENGINEER
403 LOS ANGELES COUNTY ENGINEERING BLDG.

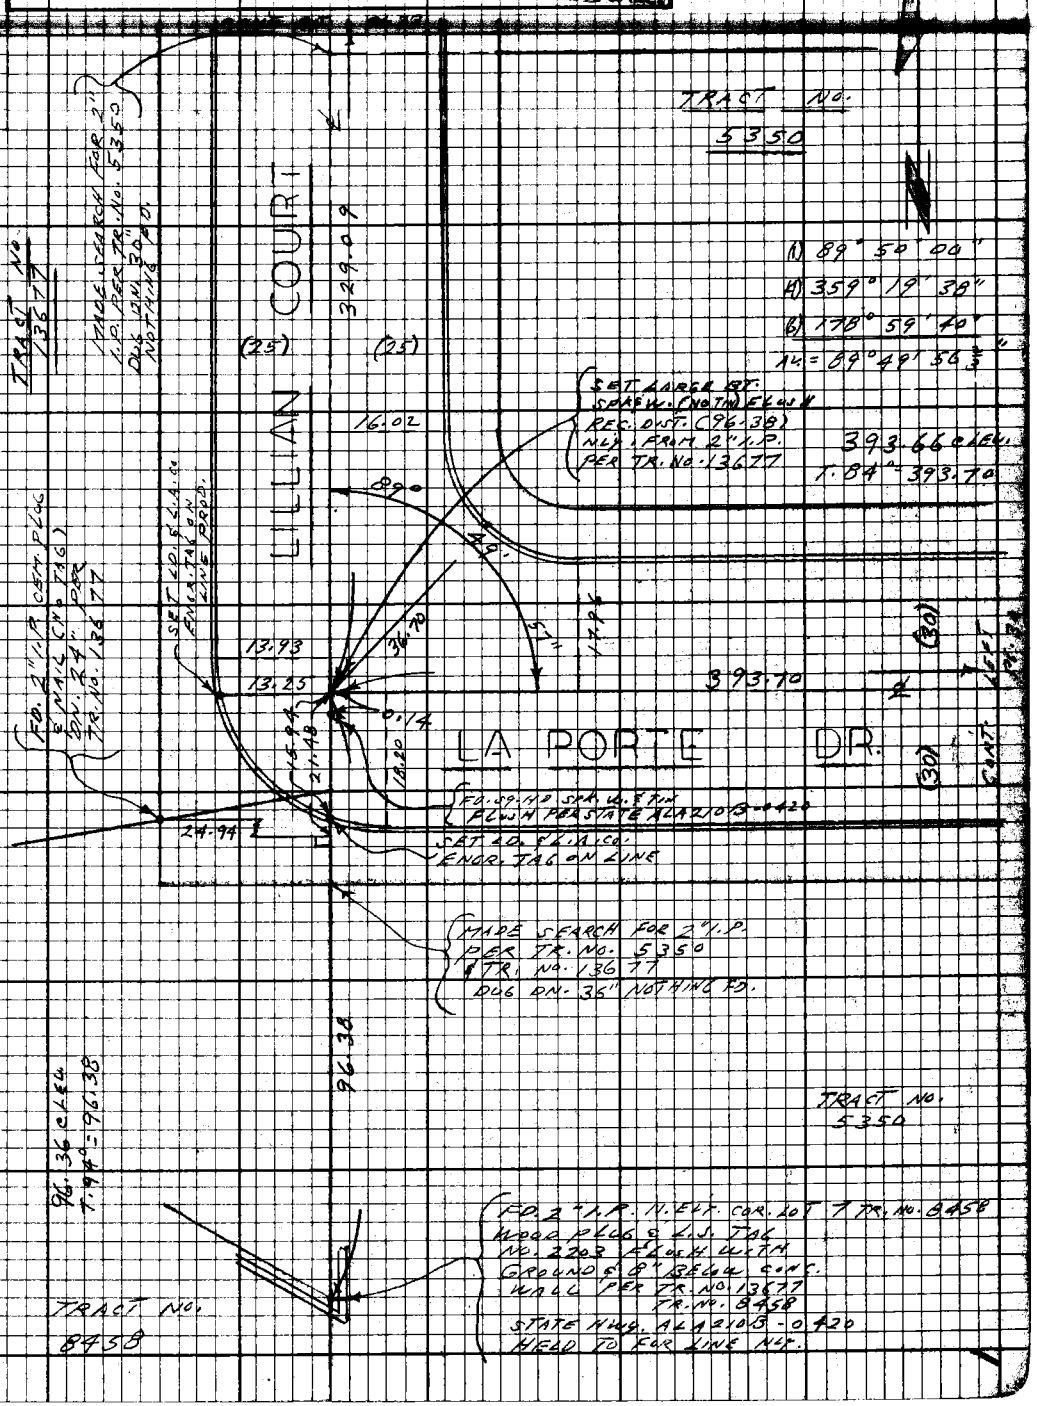

75F3098 CE#310 9-67

PWFB 1822

908

F.B. 3434 PG. 32

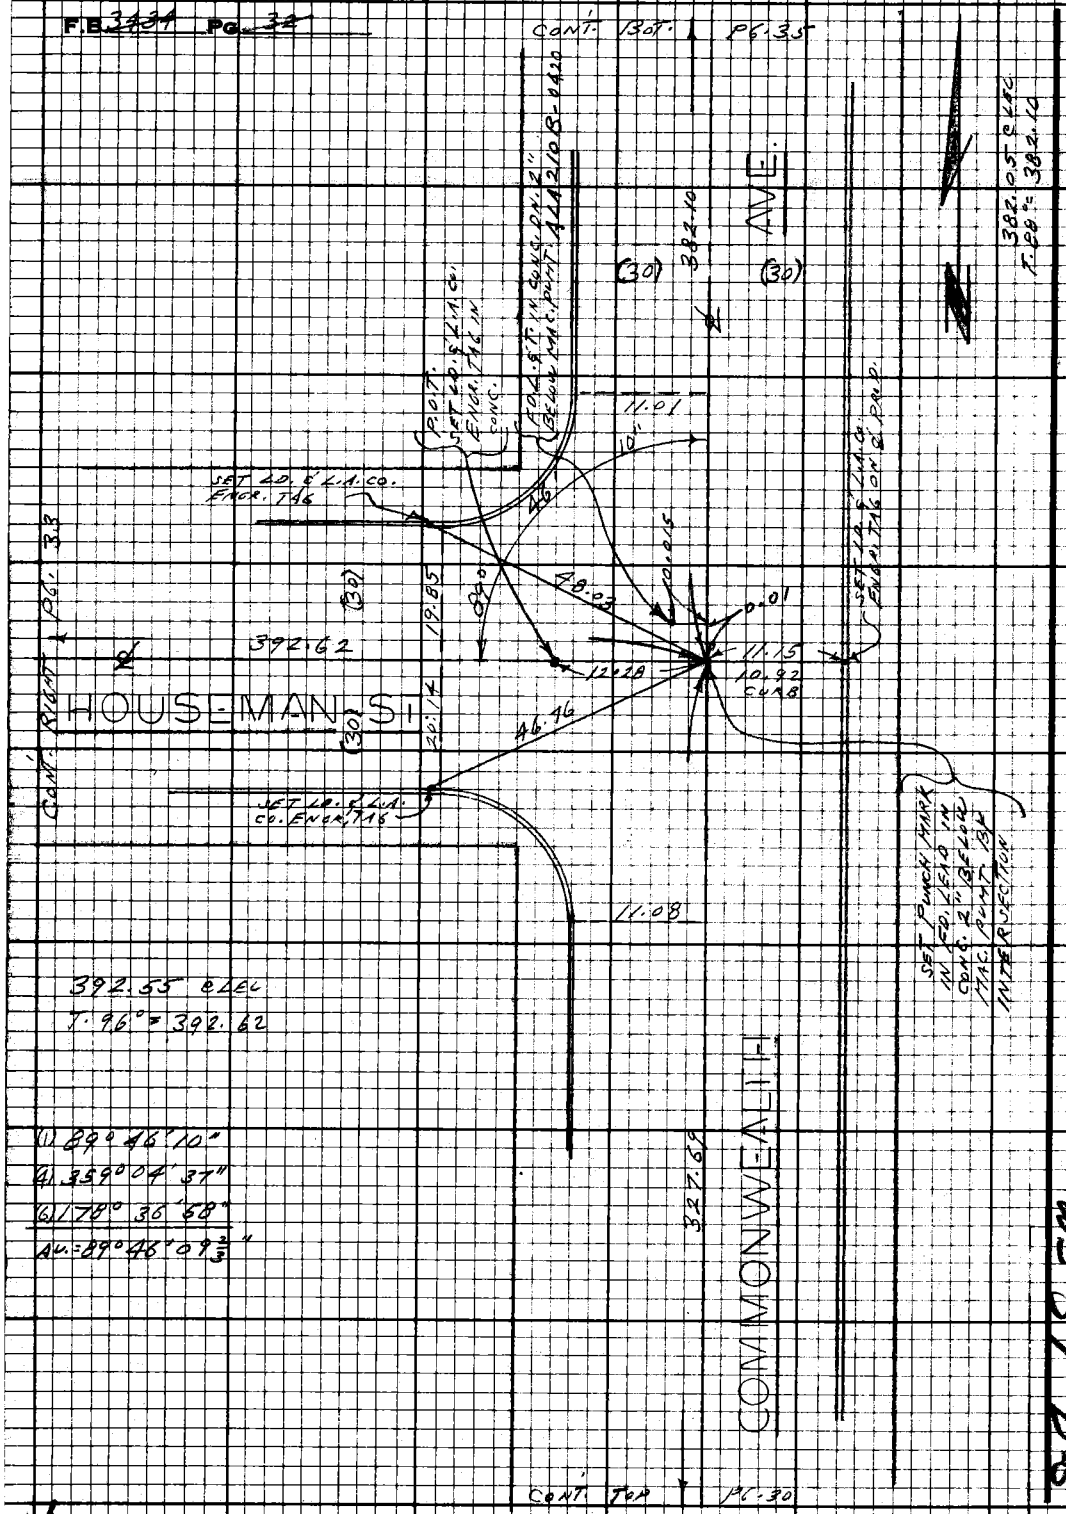

PLEASE RETURN TO
LOS ANGELES COUNTY ENGINEER
403 LOS ANGELES COUNTY ENGINEERING BLDG.

Do not extend this side of this line.

Note: Any Additions or Changes on this Sheet Must be Made or Circled in Red Ink With Date and Name of Person Making Change.

US 51 D5

PWFB 1822

909

Notes Ck'd by	Survey of LA CRESCENTA AREA
Map No.	JN 0303.00 Tape 0201 Std 00
Office Work	Surveyed by L.L. BROWN
Checked	Notes L.L. BROWN Date 7-24-68
Date	Indexed C. J. GALLI C. J. GALLI

F.B. 3434 Pg. 33

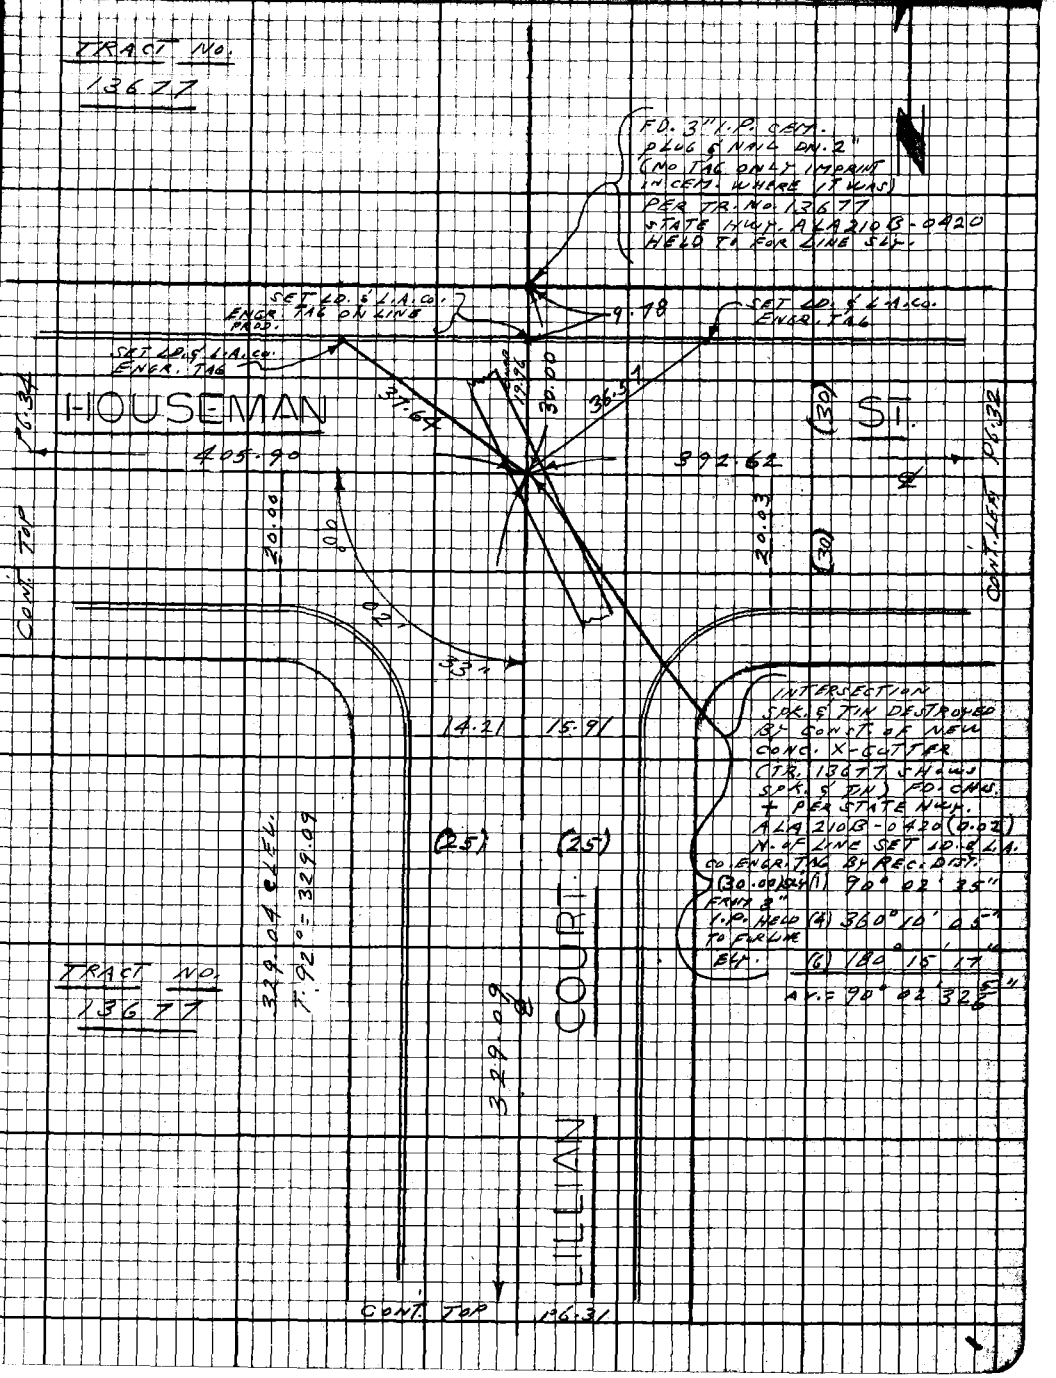

Note: Any Additions or Changes on this Sheet Must be Made or Circled in Red Ink With Date and Name of Person Making Change.

Do not extend this side of this line.

PLEASE RETURN TO
LOS ANGELES COUNTY ENGINEER
403 LOS ANGELES COUNTY ENGINEERING BLDG.

76F3098 CE# 310 9-67

PWFB 1822 910

F.B. 3434 Pg. 34 CONT. LEFT PG. 33

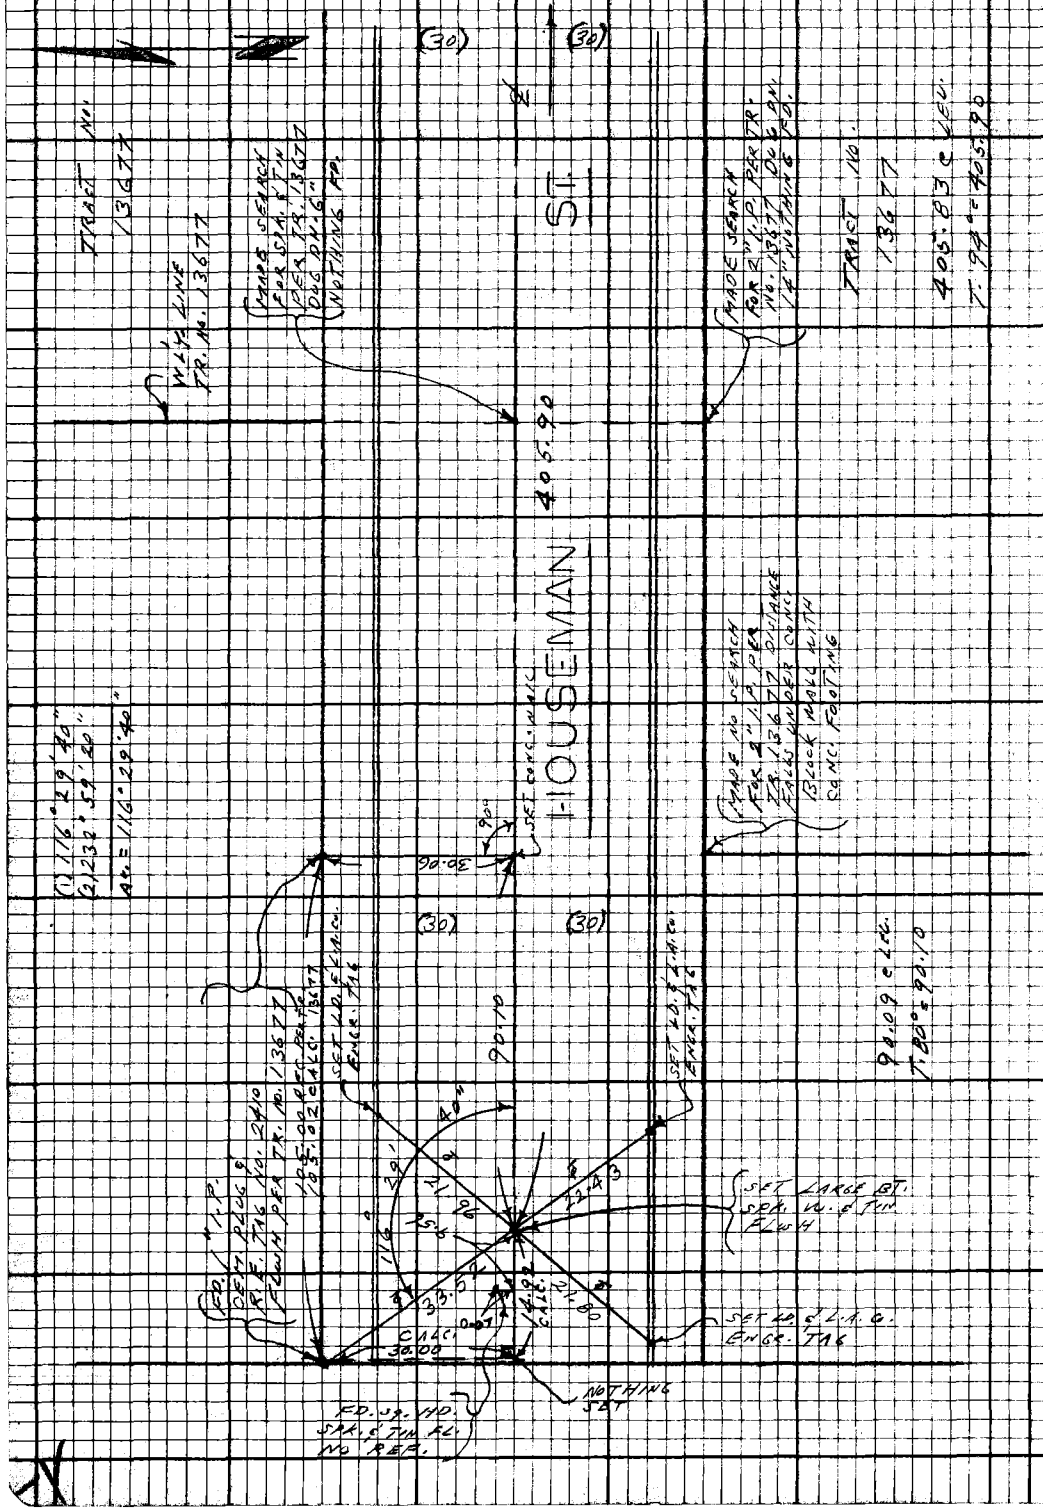

PLEASE RETURN TO
LOS ANGELES COUNTY ENGINEER
403 LOS ANGELES COUNTY ENGINEERING BLDG.

Do not extend this side of this line.

Note: Any Additions or Changes on this Sheet Must be Made or Circled in Red Ink With Date and Name of Person Making Change.

PWFB 1822

911

Notes Ck'd by	Survey of LA CRESCENTA AREA	F. B. 3434 PG. 3
Map No.		
Office Work	Surveyed by L. L. BROWN	
Checked	Notes L. L. BROWN Date 9-25-68	
Date	Indexed C. J. GALLI	

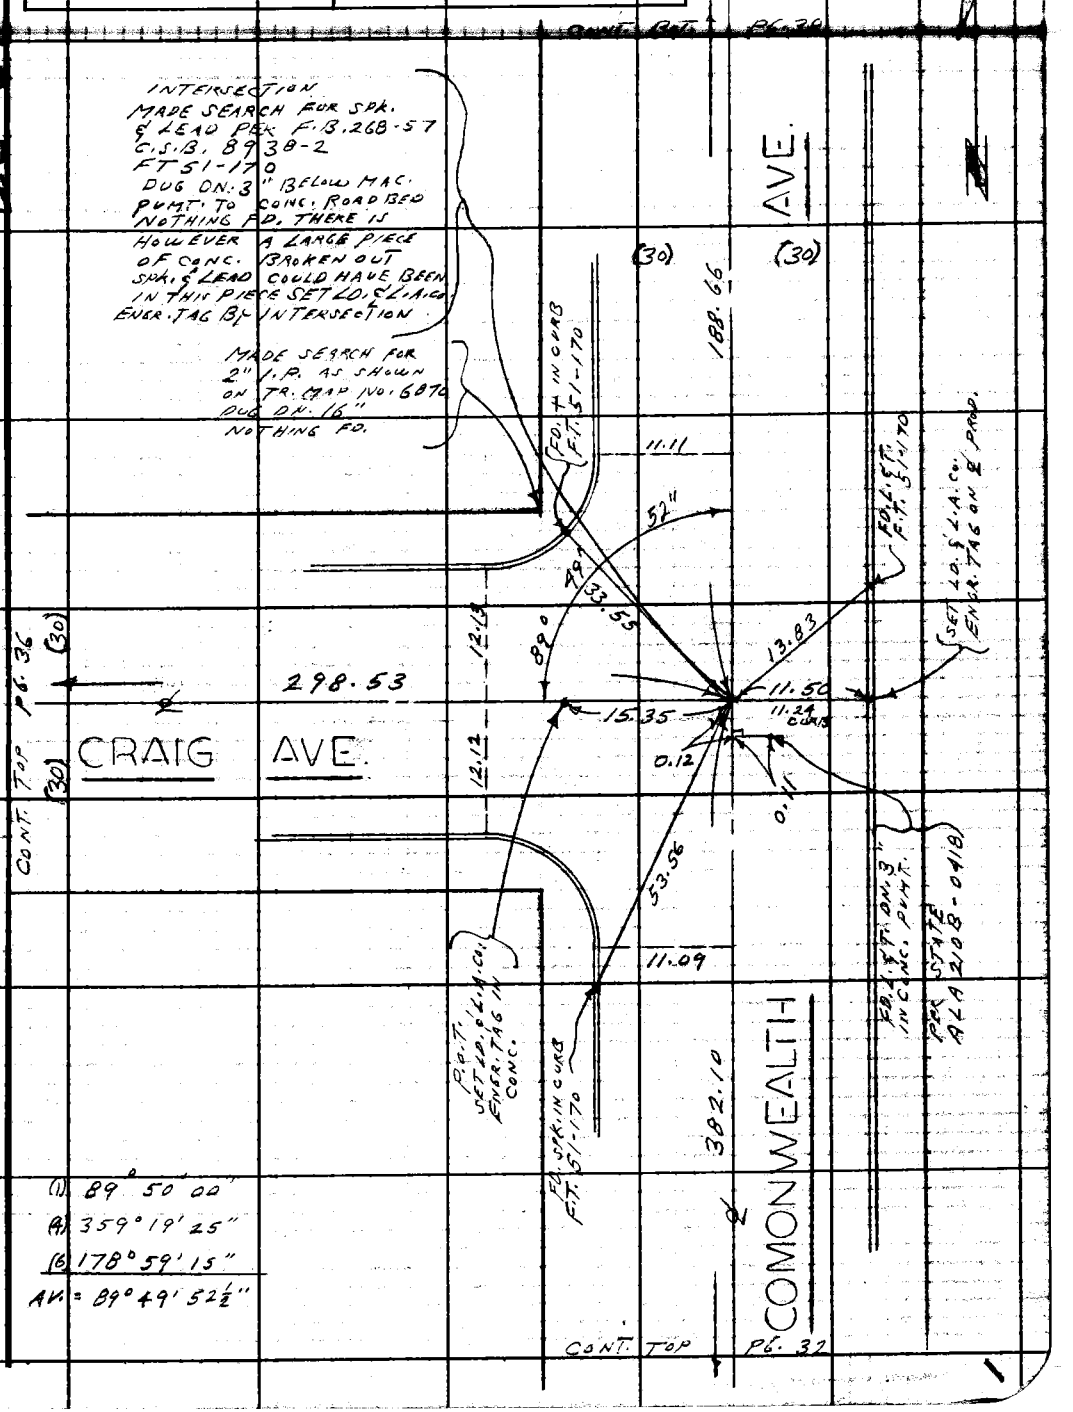

Note: Any Additions or Changes on This Sheet Must be Made or Circled in Red Ink With Date and Name of Person Making Change.

Do not extend this side of this line.

PLEASE RETURN TO
LOS ANGELES COUNTY ENGINEER
403 LOS ANGELES COUNTY ENGINEERING BLDG.

76F309S CE#310 1-65

PWFB 1822 912 , 913

F. B. 3434 PG. 36

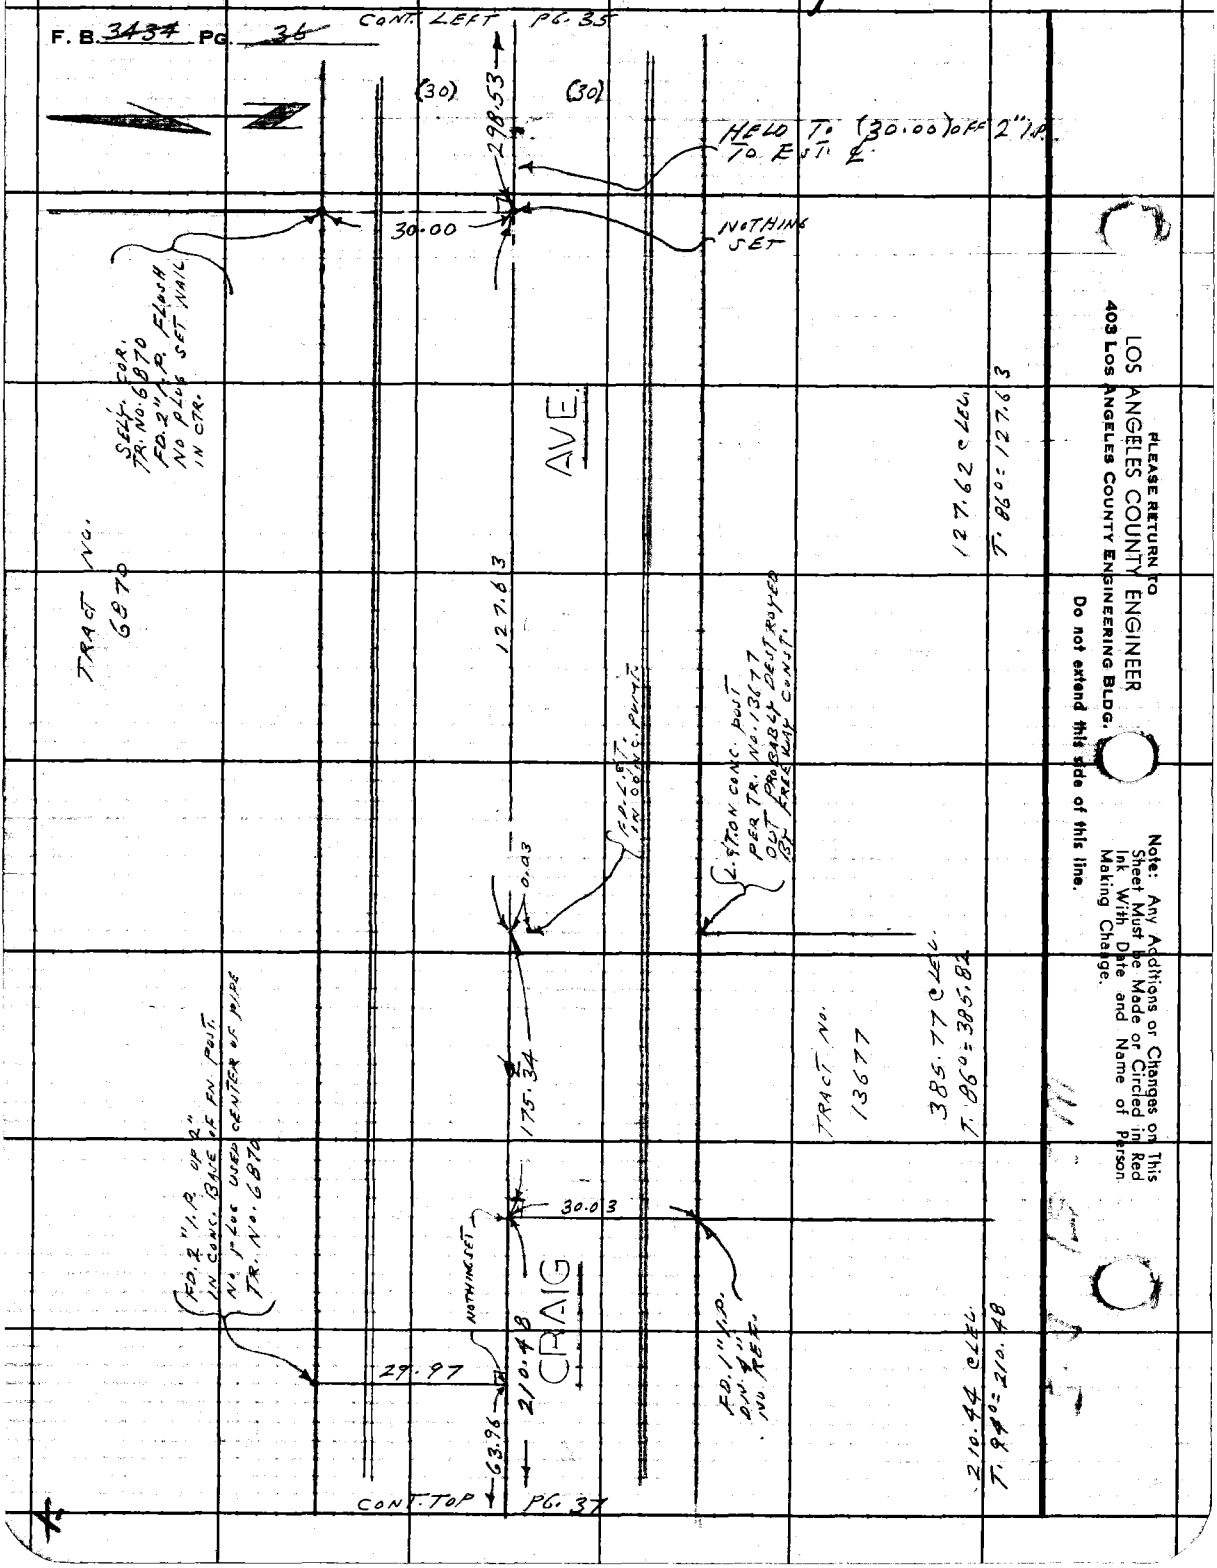

PWFB 1822

914

Notes Ck'd by	Survey of LA CRESCENTA AREA
Map No.	IN 0303.00 Tape 0.601 Std 00 °F
Office Work	Surveyed by L.L. BROWN
Checked	Notes L.L. BROWN Date 9-25-68
Date	Indexed C.J. GALLI C.J. GALLI

F.B. 3434 Pg. 37

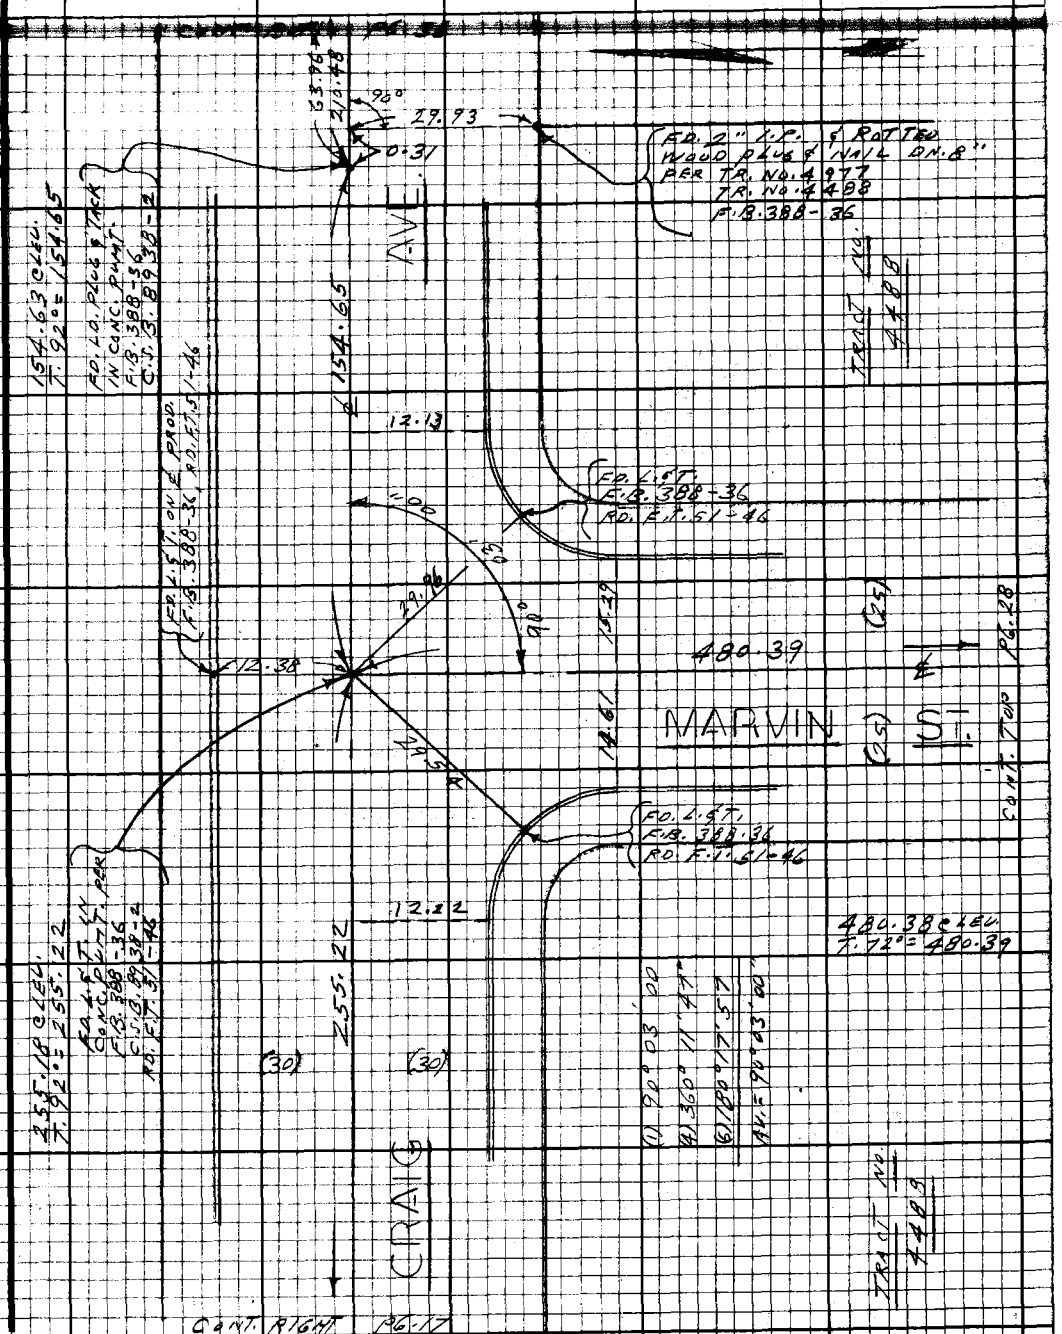

Note: Any Additions or Changes on this Sheet Must be Made or Circled in Red Ink With Date and Name of Person Making Change.

Do not extend this side of this line.

PLEASE RETURN TO
LOS ANGELES COUNTY ENGINEER
403 LOS ANGELES COUNTY ENGINEERING BLDG.

76F3098 CE#310 9-67

PWFB 1822

915

F.B. ~~3434~~ Pg. ~~38~~

PWFB 1822

916

Notes Ck'd by	Survey of LA CRESCENTA AREA
Map No.	[illegible]
Office Work	Surveyed by L. L. BROWN
Checked	Notes L. L. BROWN Date 9-26-68
Date	Indexed C. J. GALLI C. J. GALLI

F.B. 3434 Pg. 39

W.S. 51 D-5

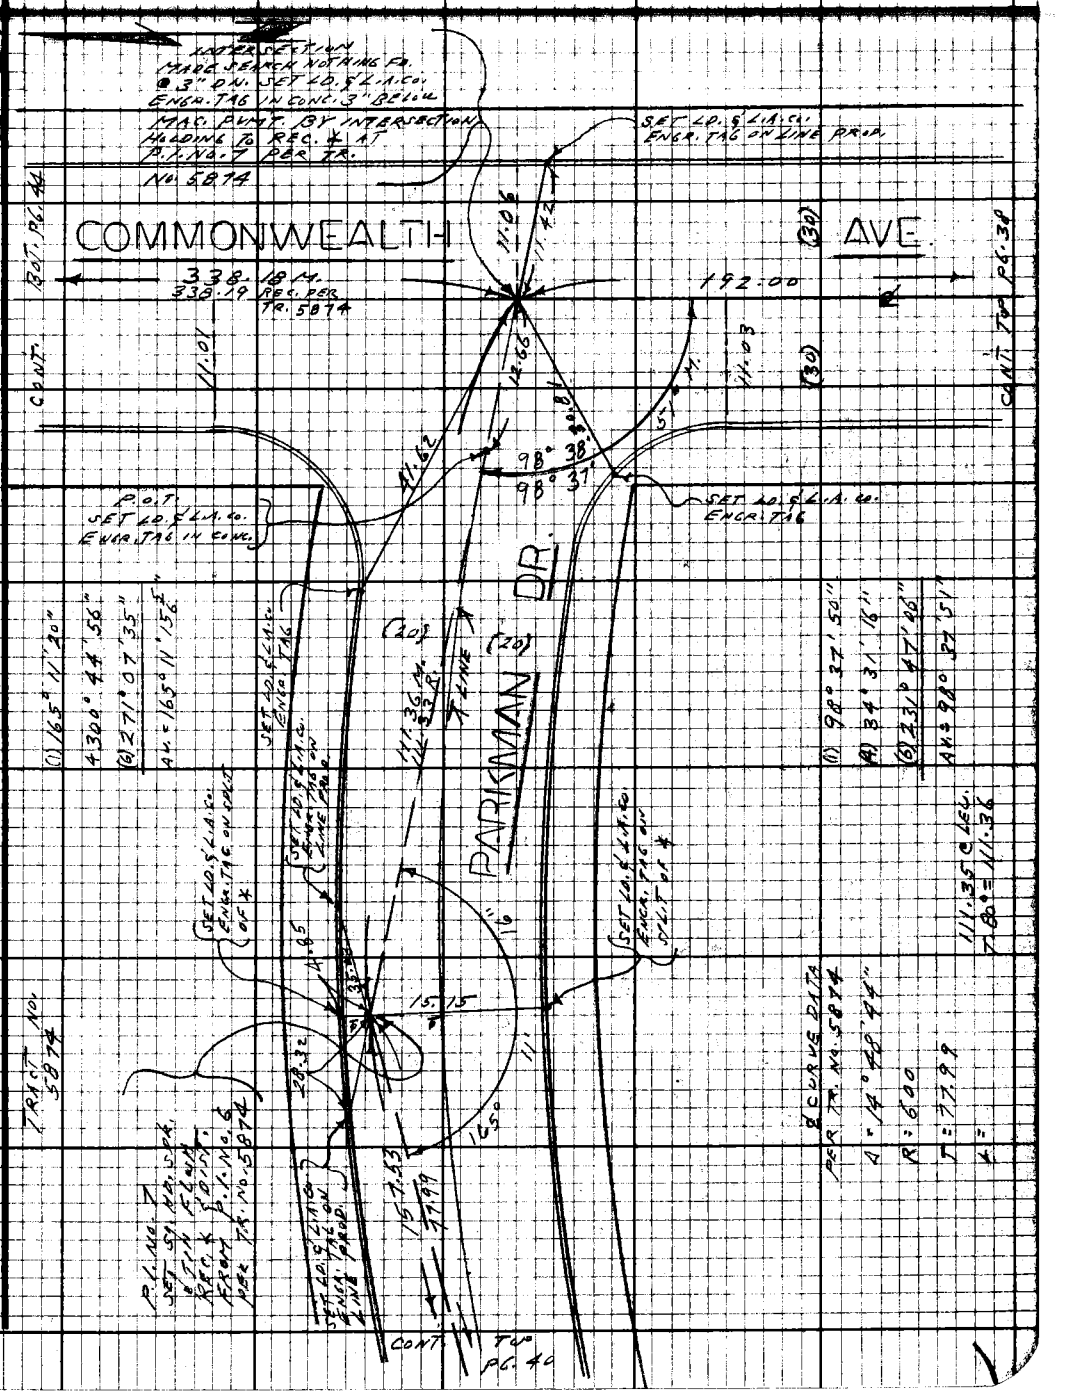

Note: Any Additions or Changes on this Sheet Must be Made or Circled in Red Ink With Date and Name of Person Making Change.

Do not extend this side of this line.

PLEASE RETURN TO
LOS ANGELES COUNTY ENGINEER
403 LOS ANGELES COUNTY ENGINEERING BLDG.

FEE3092 CE#310 9-67

PWFB 1822

917

F.B. 3434 Pg. 40

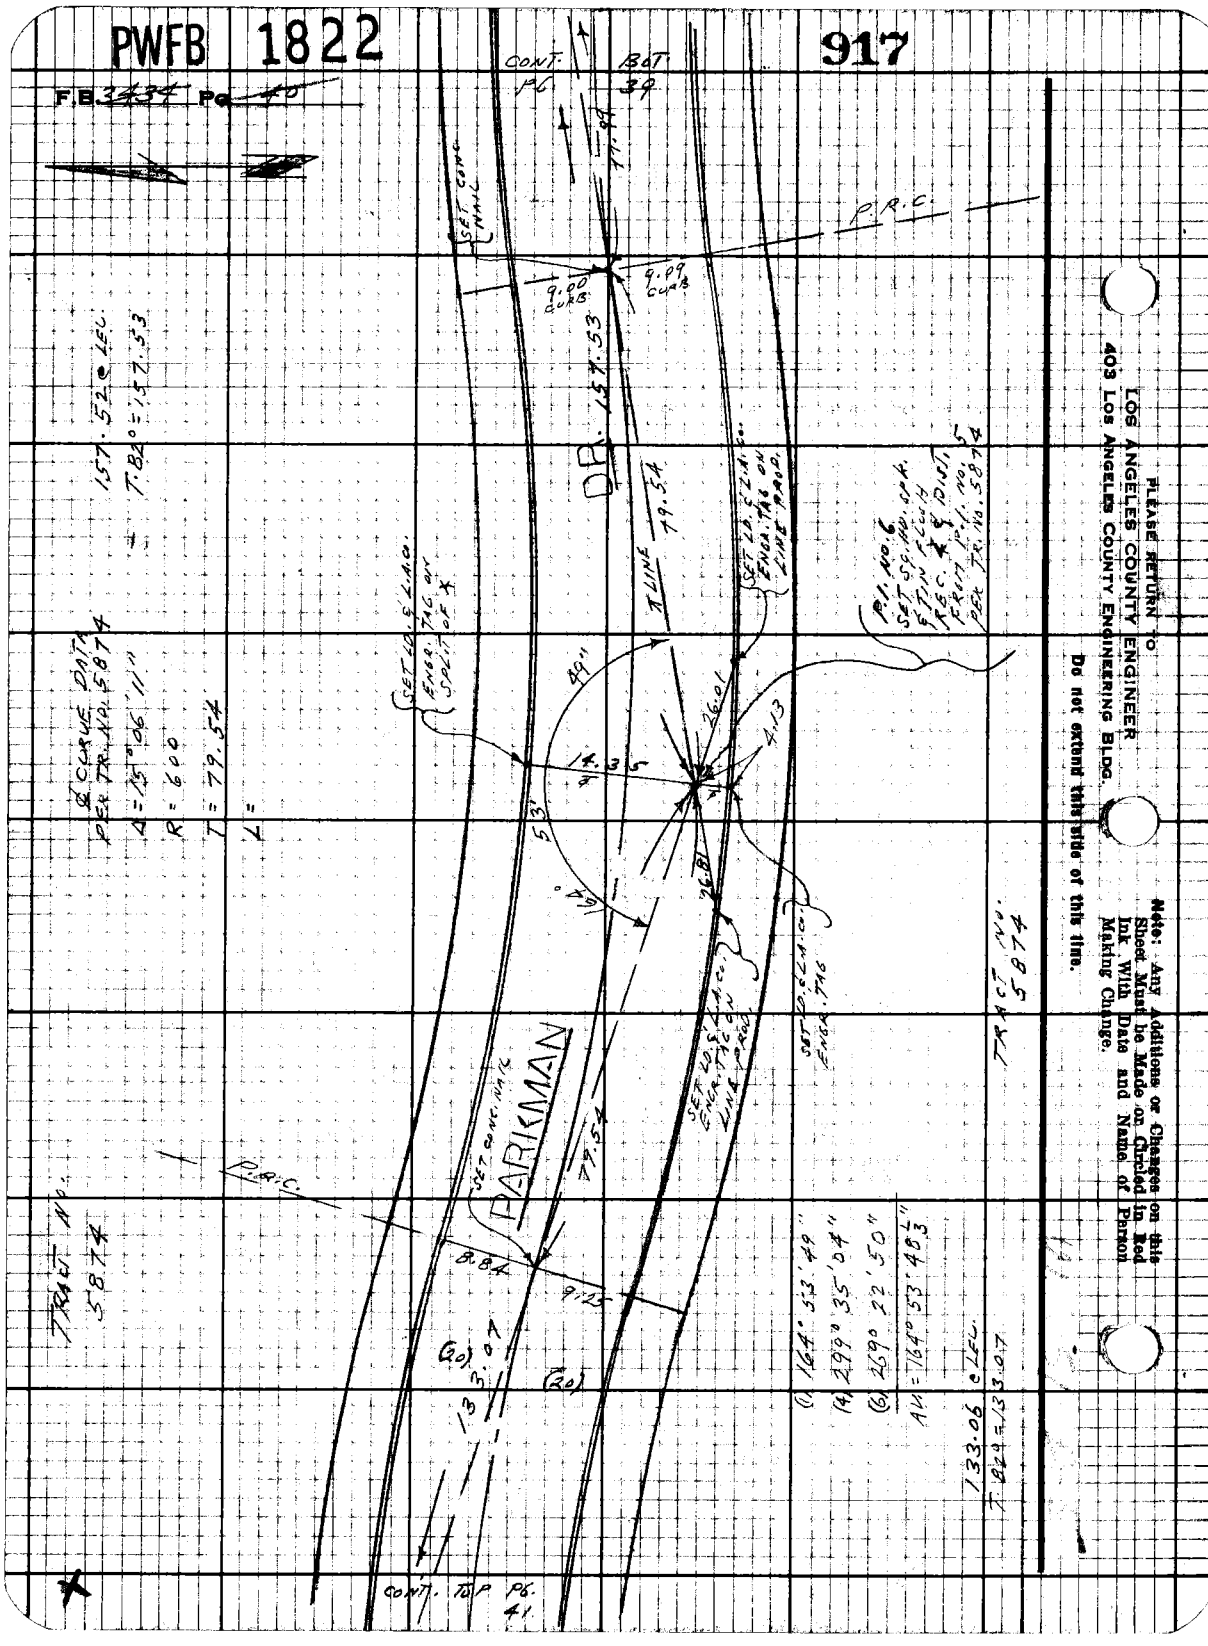

PLEASE RETURN TO
LOS ANGELES COUNTY ENGINEER
403 LOS ANGELES COUNTY ENGINEERING BLDG.

Do not extend this side of this line.

Note: Any Additions or Changes on this Sheet Must be Made or Circled in Red Ink With Date and Name of Person Making Change.

76F3098 CE#31D 9/67

PLEASE RETURN TO
LOS ANGELES COUNTY ENGINEER
403 LOS ANGELES COUNTY ENGINEERING BLDG.

Note: Any Additions or Changes on this Sheet Must be Made or Circled in Red Ink With Date and Name of Person Making Change.

Do not extend this side of this line.

PWER 1822 918

Notes Ck'd by
Map No.
Office Work
Checked
Date

Survey of LA CRESCENTA AREA
Surveyed by L.L. BRAUN Date 9-3-63
Notes L.L. BRAUN Date 9-3-63
Indexed C. J. HILL C.E.

F.B. 2437 P.

CONT. RIGHT PG. 42

GROVELAND LANE

(20) (20)

℄ LINE

S 45° 54' 0" E

10.12

9.94

(1) 88° 34' 00"
(4) 354° 16' 08"
(6) 171° 23' 50"
Δ1 = 88° 33' 58 1/3"

(1) 169° 48' 13"
(4) 319° 12' 44"
(6) 298° 49' 15"
Δ1 = 169° 49' 12 1/2"

℄ CURVE DATA
PER TRACT NO. 5874
Δ = 91° 26' 02"
R = 50
T = 51.27
L =

P.I. No. 5
SET SP. HD. SPK.
& TIN FLAG
REC. ℄ & P.T.
FROM P.I. No. 4
PER TR. NO.
5874

SET LD. & L.A. Co.
ENGR. TAG

SET LD. & L.A. Co.
ENGR. TAG ON
LINE PROD.

SET LD. & L.A.
Co. ENGR. TAG

89°

33.33

33.

58°

8.94

55.20

(20)

℄ LINE

104.80

℄ LINE

6.74

R=50

153.47

36.76

PARKMAN

(20)

169°

1.90

32.44

29

18"

SET LD. & L.A. Co.
ENGR. TAG ON
SPLIT OF ℄

℄ CURVE DATA
PER TR. NO. 5874
Δ = 10° 11' 47"
R = 600
T = 53.53
L =

104.78 calc.
T.90° = 104.80

SET LD. & L.A. Co.
ENGR. TAG ON
LINE PROD.

P.I. No. 4
SET 89. HD.
SPK. & TIN
FLAG IN REC.
℄ & P.T.
FROM P.I.
No. 3 PER
TR. NO. 5874

SET LD. & L.A. Co.
ENGR. TAG ON
LINE PROD.

SET LD. & L.A. Co.
ENGR. TAG ON
LINE PROD.

SET LD. & L.A. Co.
ENGR. TAG

DR. 14

PWFB 1822 . 919, 920

F.B. 3484 Pg 42

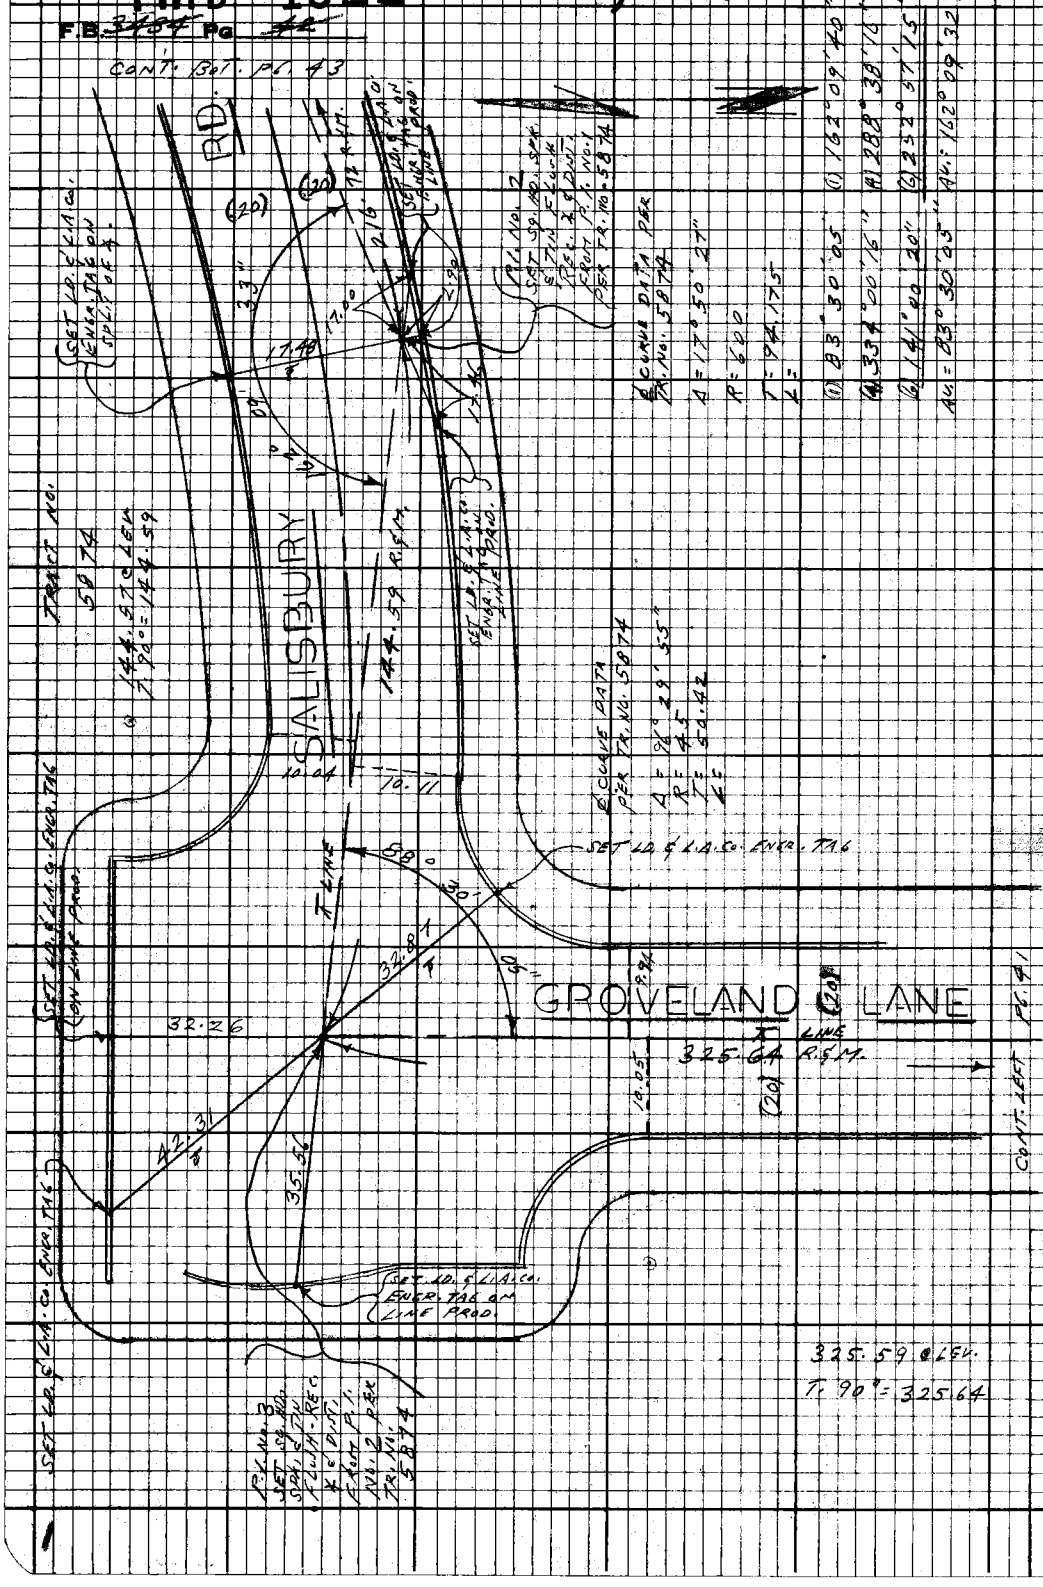

PLEASE RETURN TO
LOS ANGELES COUNTY ENGINEER
403 Los Angeles County Engineering Bldg.

Do not extend this side of this line.

Note: Any Additions or Changes on this Sheet Must be Made or Circled in Red Ink With Date and Name of Person Making Change.

W.S. 51 D-5

PWFB 1822

921, 922

Notes Ck'd by	Survey of LA CRESCENTA AREA
Map No.	[illegible]
Office Work	Surveyed by L. L. BROWN
Checked	Notes L. L. BROWN Date 9-27-63
Date	Indexed C. J. GALLI C. J. GALLI

F.B. 3434 Pg. 43

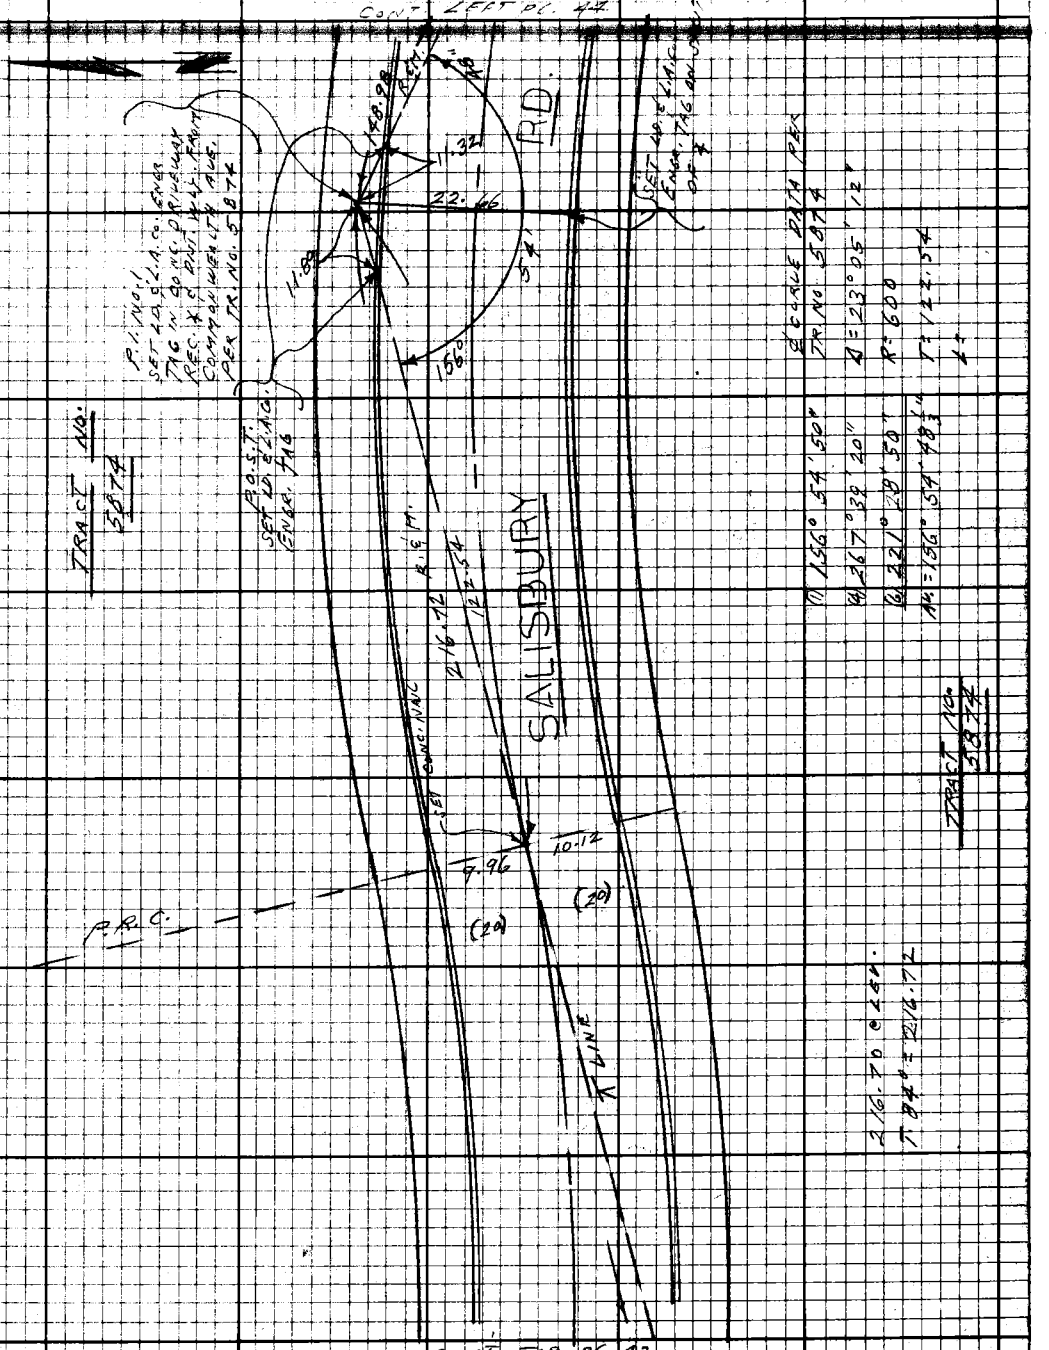

Note: Any Additions or Changes on this Sheet Must be Made or Circled in Red Ink With Date and Name of Person Making Change.

PLEASE RETURN TO
LOS ANGELES COUNTY ENGINEER
403 LOS ANGELES COUNTY ENGINEERING BLDG.

Do not extend this side of this line.

76F3098 CE#310 9-67

PWFB 1822 923, 924

F.B. 3454 Pg. 44

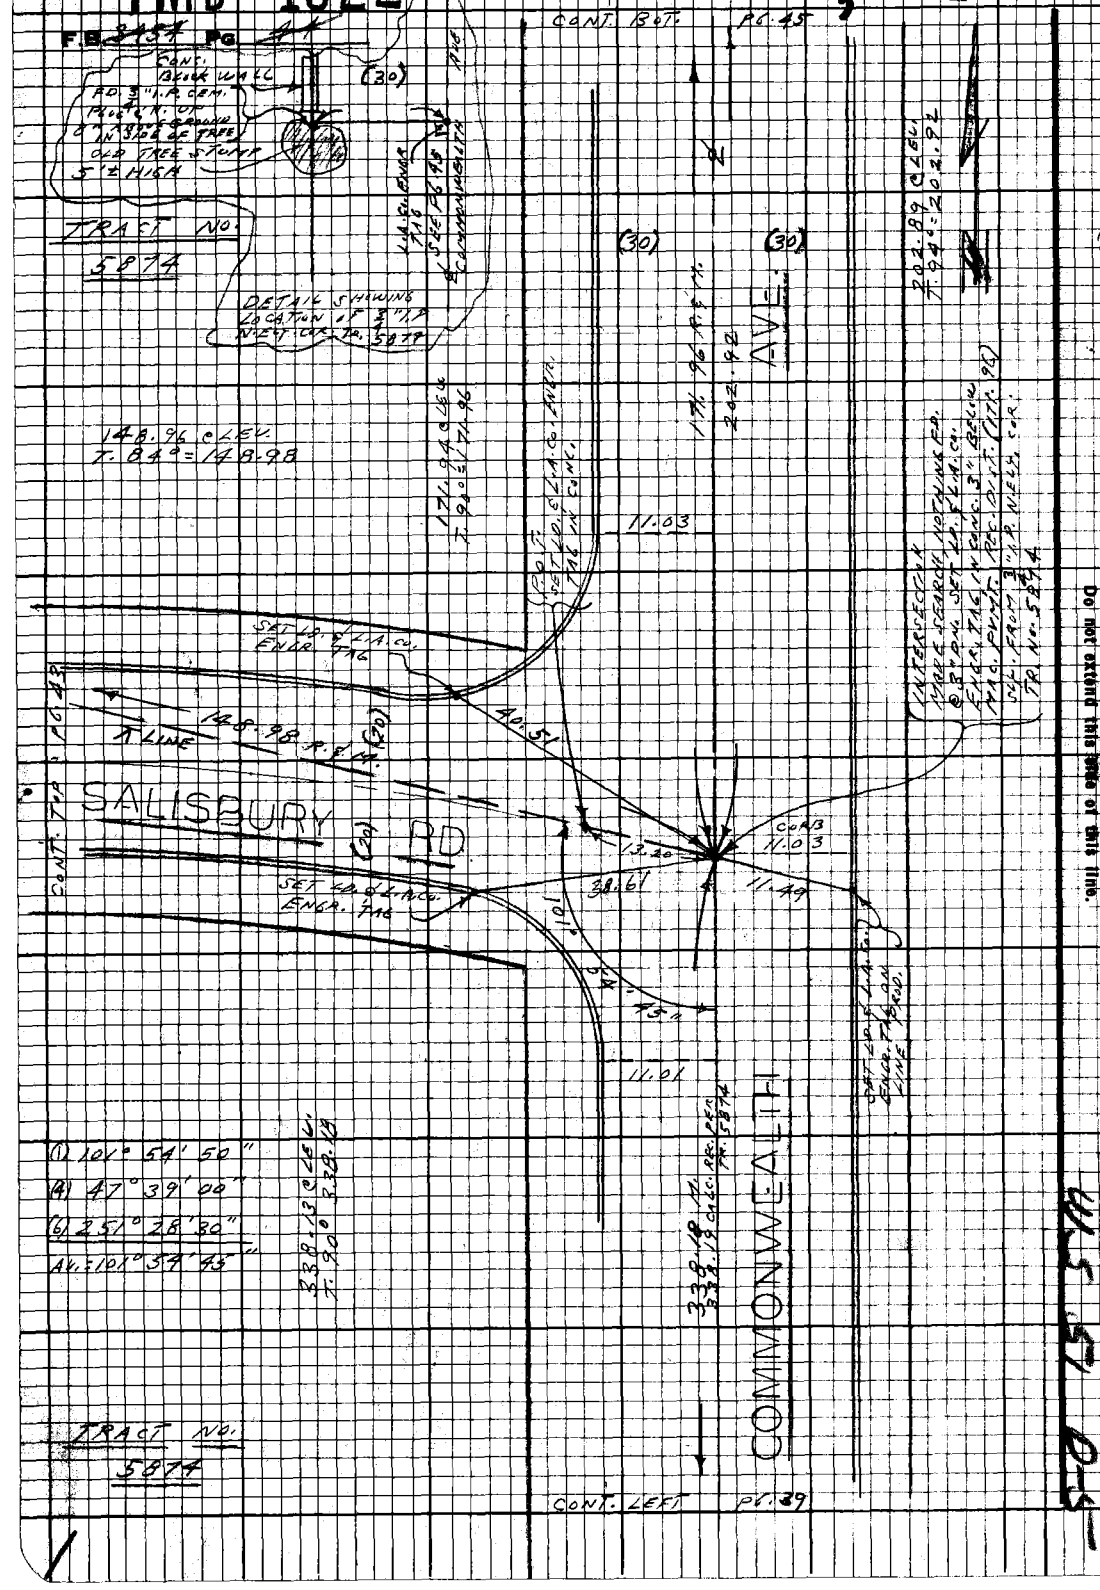

PLEASE RETURN TO
LOS ANGELES COUNTY ENGINEER
403 LOS ANGELES COUNTY ENGINEERING BLDG.

Do not extend this side of this line.

Note: Any Additions or Changes on this Sheet Must be Made or Circled in Red Ink With Date and Name of Person Making Change.

W5 51 D-5

PWFB 1822

925

Notes Ck'd by	Survey of LA CRESCENTA AREA
Map No.	
Office Work	Surveyed by E.L. BROWN
Checked	Notes L.L. BROWN Date 9-2-33
Date	Indexed D. L. GALLI

F.B. 3434 Pg. 46

CONT. TOP PG. 47

TRACT NO.

29.94

MADE NO SEARCH FOR 2" I.P. PER TR. NO. 12638 DISTANCE FALLS ON MAC. DRIVEWAY. FD. NAILS R.E. TAG No. 4868 FLUSH IN MAC. DRIVEWAY

TRACT No. 16253

(1) 90° 10' 40"

(4) 360° 42' 58"

(6) 181° 07' 38"

AV. 90° 10' 46 1/3"

(30)

S 82.13

(30)

FD. L.S.T. F.B. 1067-24

11.06

SET PUNCH MARK IN LEAD ON 2" BRASS MAC. SURFACE OF INTERSECTION

FD. L.S.T. ON 2" PIPE F.B. 1067-24

P.O.T. SET LD. & L.A.Co. ENGR. TAG IN CONC.

49.15

14.94

49.59

660.99

11.13

11.03 C.W.B.

12.83

MILMADA DR.

15.09

57.26

CONT. RIGHT PG. 46

(35)

FD. L.S.T. F.B. 1067-24

133.85

133.83 C.L.E.V. T. 96°: 133.85

FD. L.S.T. ON 2" IN CONC. PUNT. PER F.B. 1067-24 HELD TO FOR LINE W.L.V.

46"

11.02

661.02 C.L.E.V.

T. 60° = 660.99

1/4 SEC. COR. FD. CUT X PR. IN CONC. PUNT. 2" BELOW MAC. PUNT. RD. F.T. 51-171

COMMONWEALTH

SET 3" P.P. CAP. & TAG

FIELD BT. INTERSECTION

FD. L.S.T. FD. F.T. 51-171

TRACT No. 16253

L.S.T. PER F.T. 51-171 OUT REPLACED WITH LD. & L.A.Co. ENGR. TAG

SET LD. & L.A.Co. ENGR. TAG

SET LD. & L.A.Co. Co. BNDY. TAG ON 3" IN CONC. FRONT

6.35

11.22

11.26

11.27

30.06

90°

SELF LINE OF TR. 16253

S.E.L.F. COR. LOT 6 MR-39-75 NE'LY. COR. TR. No. 5874 FD. 3/4" I.P. IN N'LY. SIDE OF OLD TRACE STAMP PER TRACT No. 5874 TR. 5874 TR. 16253

AIR TRAVEL DETAIL SEARCH SEE TOP PG. 44

CONT. TOP PG. 44

N 89° 41' 50" W. 179.24 0.0

AV. = 89° 42' 00"

SET LD. & L.A.Co. ENGR. TAG

Note: Any Additions or Changes on this Sheet Must be Made or Circled in Red Ink With Date and Name of Person Making Change.

Do not extend this side of this line.

PLEASE RETURN TO
LOS ANGELES COUNTY ENGINEER
403 LOS ANGELES COUNTY ENGINEERING BLDG.

7653098 CE#310 9-67

PWFB 1822 926

F.B. ~~3434~~ Pg ~~46~~

(1) 179°55'25"

(4) 359°41'30"

(6) 359°32'20"

Av.: 179°55'23 1/3"

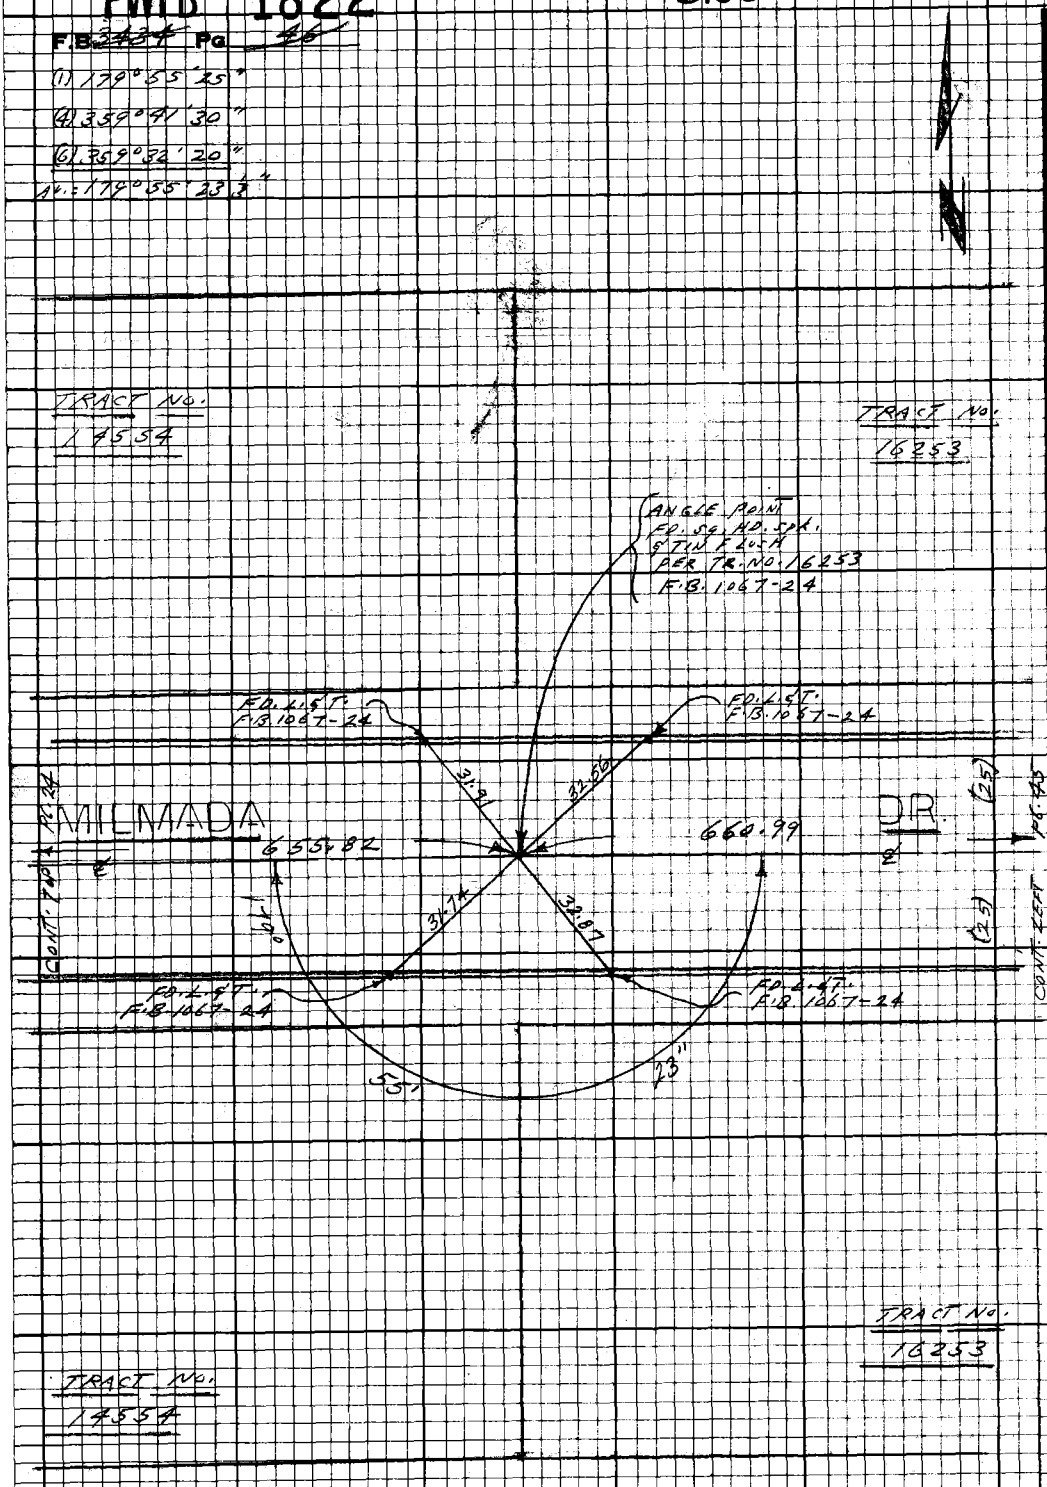

PLEASE RETURN TO
LOS ANGELES COUNTY ENGINEER
403 LOS ANGELES COUNTY ENGINEERING BLDG.

Do not extend this side of this line.

Note: Any Additions or Changes on this Sheet Must be Made or Circled in Red Ink With Date and Name of Person Making Change.

PWFB 1822

927

Notes Ck'd by	Survey of LA CRESCENTA AREA
Office Work	Surveyed by L. L. BROWN
Checked	Notes L. L. BROWN Date 10-2-68
Date	Indexed C. J. GALLI

F.B. 3434 PG. 47

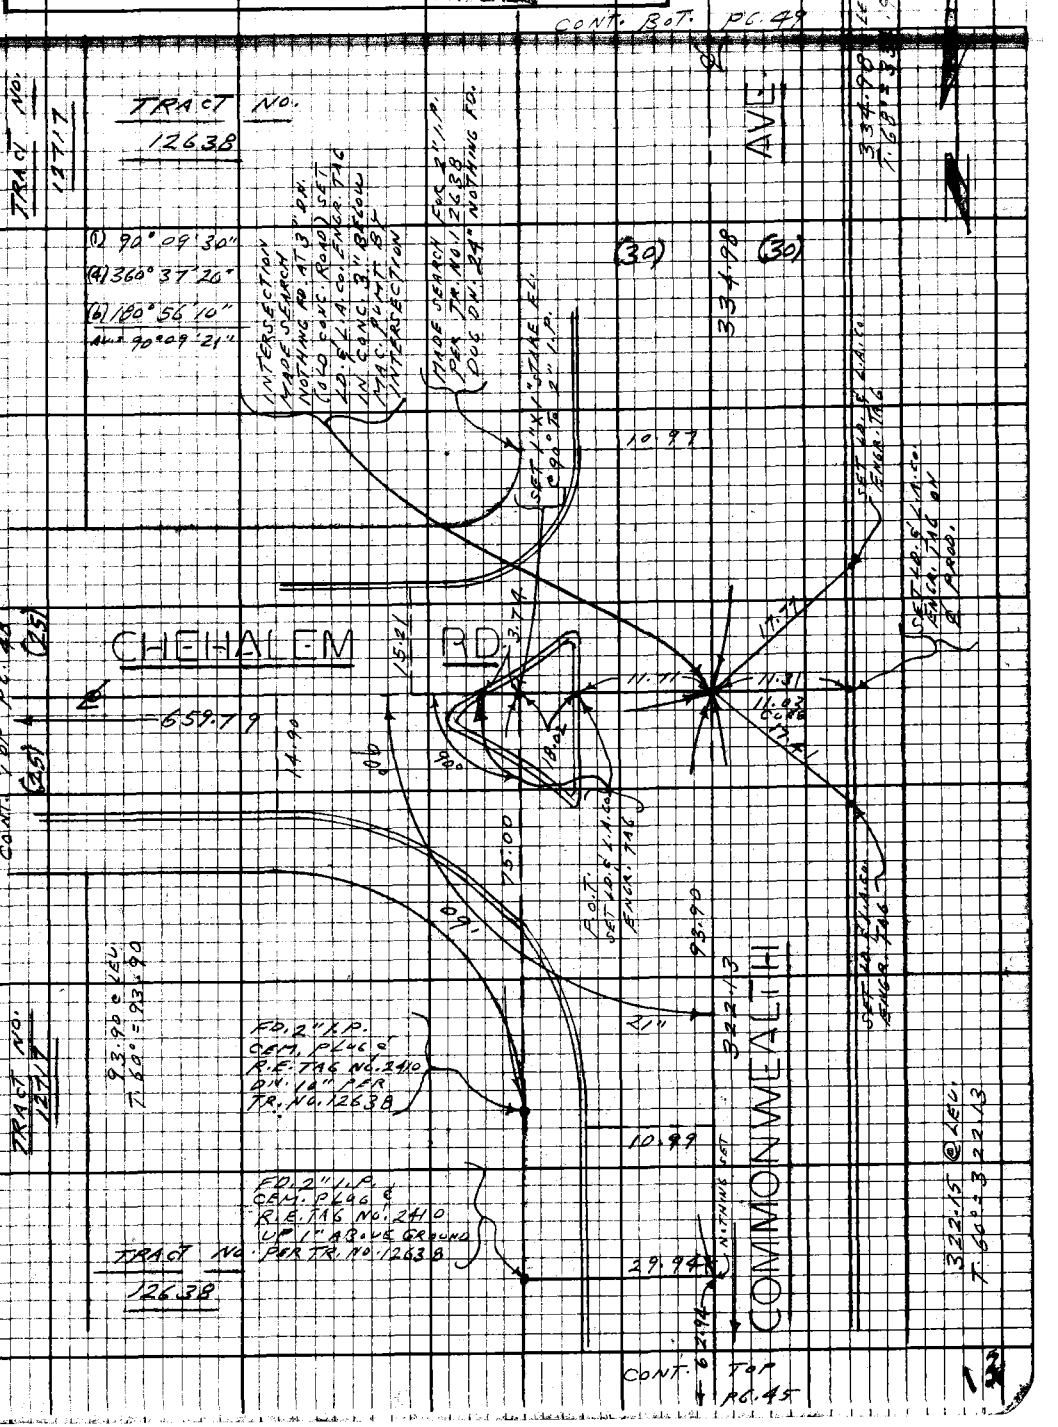

Note: Any Additions or Changes on this Sheet Must be Made or Circled in Red Ink With Date and Name of Person Making Change.

Do not extend this side of this line.

PLEASE RETURN TO
LOS ANGELES COUNTY ENGINEER
403 LOS ANGELES COUNTY ENGINEERING BLDG.

76F3098 CE#310 9-67

928 , 929

F.B. 2424 Pg. 46

PWFB 1822

CONT. LEFT PG. 47

(25) (25)

RD.

659.79

659.79 ℄ LEFT
F. 84°-65'-79

TRACT NO. 12717

TRACT NO. 12717

(1) 175° 57' 30"
(2) 342° 49' 55"
(3) 335° 44' 50"
AL. = 175° 57' 28"

FD. 2" I.P. WOOD PLUG & L.S. TAG NO. 2231 DN. 1' PER TR. NO. 14850 HALF TO FOR LINE

14.98

15.15

℄ CURVE DATA PER TR. NO. 14850
Δ = 3° 38' 56"
R = 1000
T = 34.77
L = 69.54

SET NO. 5 L.S. TAG EQUAL TAG

SET NO. 5 L.S. TAG EQUAL TAG

E.C.
SET PENCIL MARK IN TAG (0.01) REC. DIST. W.LY. FROM 2" I.P. PER TR. NO. 14850

P.I. NOTHING
FD. @ 3" DN.
SET 16. BT. SPK.
W. & TIN FLUSH
REC. DIST. (34.78)
W.LY. FROM 2" I.P.
PER TR. NO. 14850

70.14 ℄ LEFT
F. 84°: 70.15

℄ CURVE DATA PER TR. NO. 14850
Δ = 4° 03' 10"
R = 1000
T = 35.38
L = 70.73

TRACT NO. 14850

P.I. NOTHING
FD. @ 3" ON
SET 16. BT.
SPK. W. & TIN
FLUSH REC.
DIST. (35.38)
ELY. FROM SQ.
HD. SPK. & TIN
PER TR. 14850

CURB
15.03
15.01

25.01

25.01

SET SQ. HD. SPK. & TIN FLUSH ON SPLIT OF DIST. BETWEEN FD. 2" I.P.S

FD. 2" I.P. WOOD PLUG & L.S. TAG NO. 2231 DN. 2" PER TR. NO. 14850

FD. 2" I.P. WOOD PLUG & L.S. TAG NO. 2231 DIV. 12" PER TR. NO. 14850

403.91

CHAINLINK

(1) 175° 57' 00"
(2) 343° 35' 40"
(3) 322° 23' 30"
AL. = 175° 63' 55"

TRACT NO. 14850

PLEASE RETURN TO
LOS ANGELES COUNTY ENGINEER
403 Los Angeles County Engineering Bldg.

Do not extend this side of this line.

Note: Any Additions or Changes on this Sheet Must be Made or Circled in Red Ink With Date and Name of Person Making Change.

CONT. TOP PG. 26

PWFB 1822

930

Notes Ck'd by	Survey of LA CRESCENTA AREA
Map No.	[illegible]
Office Work	Surveyed by L. L. BROWN
Checked	Notes L. L. BROWN Date 10-2-68
Date	Indexed G. J. GALLI

F.B. 3434 Pg. 47

CON'T. BOT. PG. 90

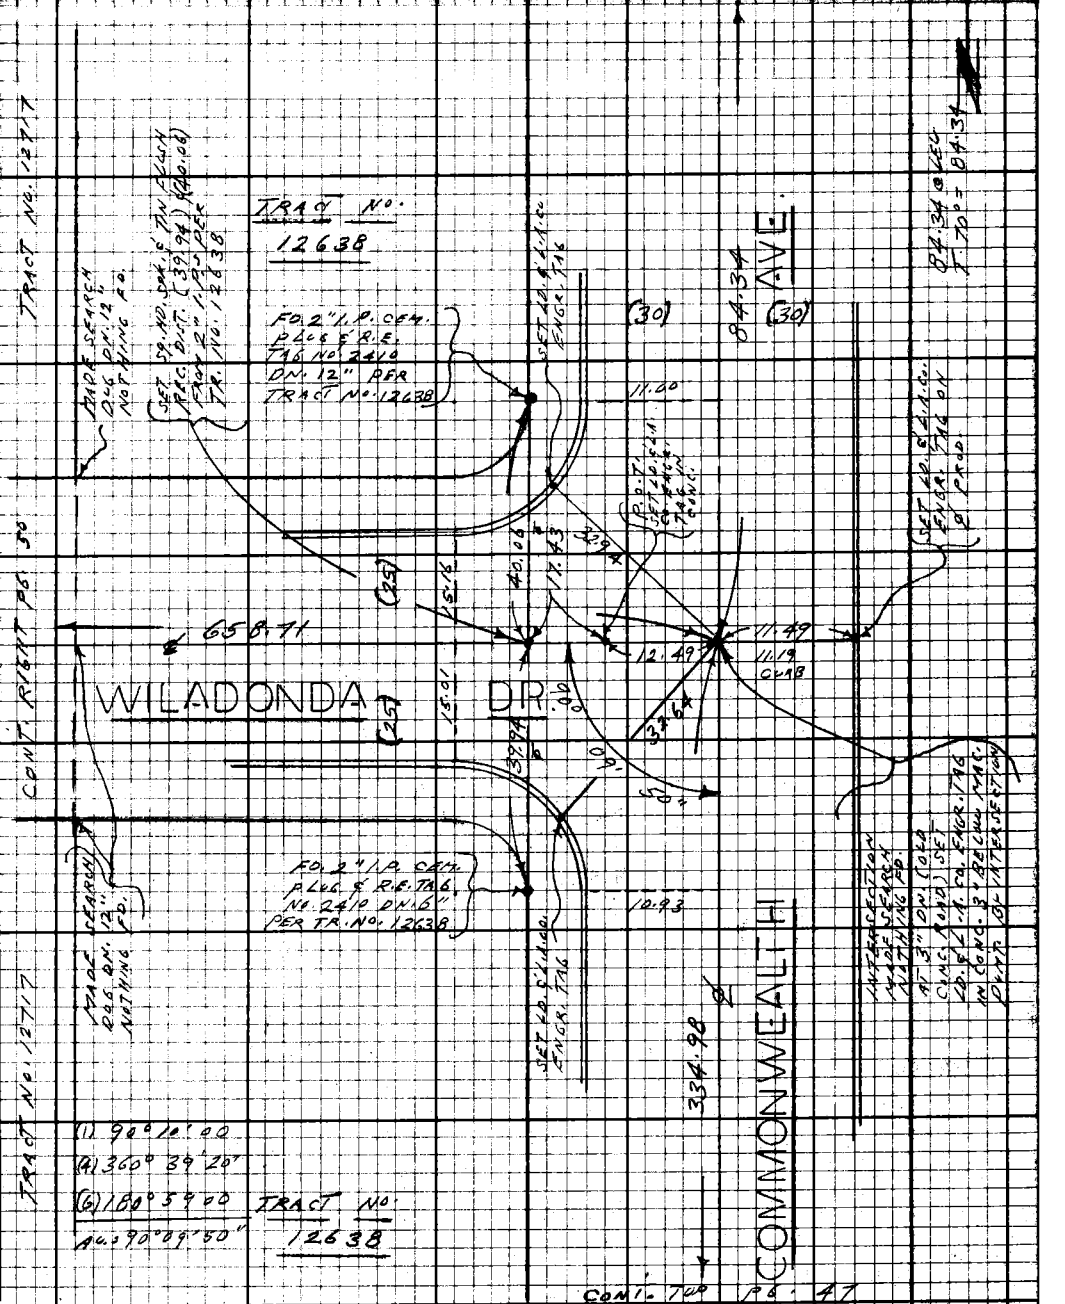

Note: Any Additions or Changes on this Sheet Must be Made or Circled in Red Ink With Date and Name of Person Making Change.

Do not extend this side of this line.

PLEASE RETURN TO
LOS ANGELES COUNTY ENGINEER
403 LOS ANGELES COUNTY ENGINEERING BLDG.

76F3098 CE#310 9-67

F.B. 3434 Pg. 56

PWFB 1822

931

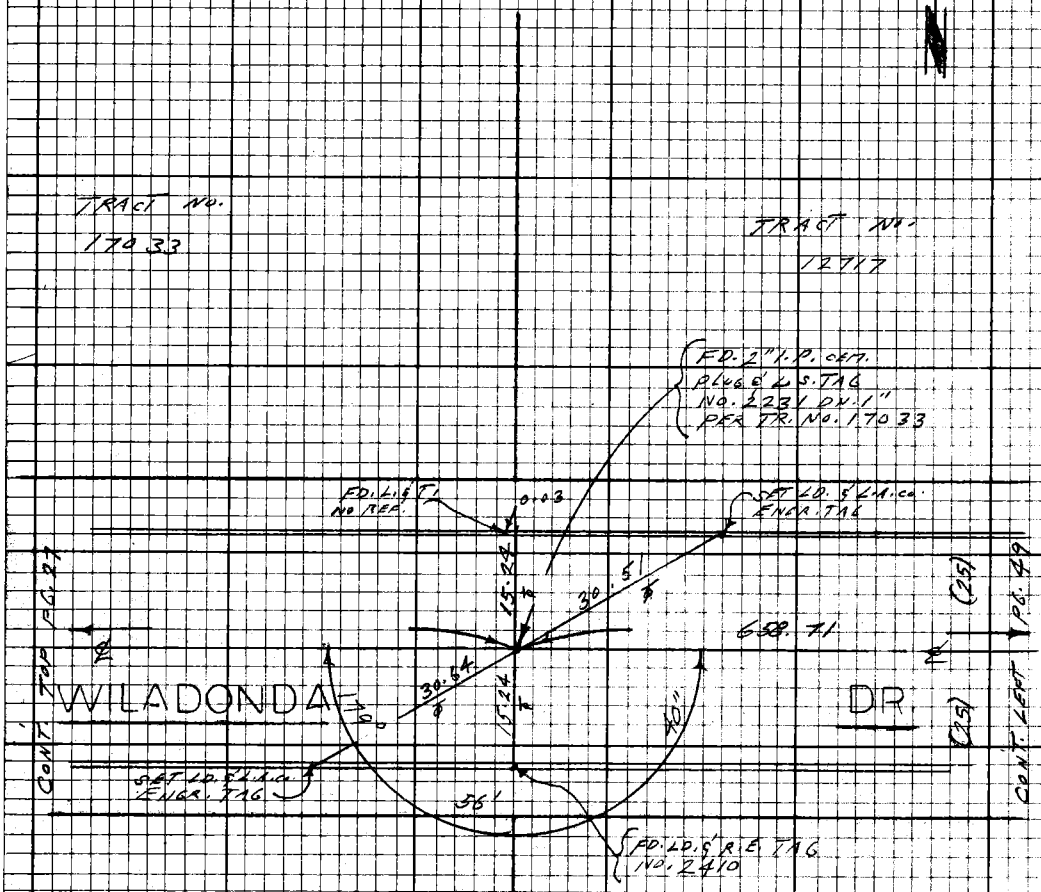

658.69 @ LEC.
T. 72° = 658.71

TRACT NO. 17033

TRACT NO. 12717

(1) 179° 56' 45"
(4) 359° 46' 42"
(6) 359° 40' 00"
Ac = 179° 56' 40"

PLEASE RETURN TO
LOS ANGELES COUNTY ENGINEER
403 LOS ANGELES COUNTY ENGINEERING BLDG.

Do not extend this side of this line.

Note: Any Additions or Changes on this Sheet Must be Made or Circled in Red Ink With Date and Name of Person Making Change.

PWFB 1822

932

Notes Ck'd by	Survey of LA CRESCENTA AREA
Map No.	[illegible]
Office Work	Surveyed by L.L. BROWN
Checked	Notes L.L. BROWN Date 10-14-68
Date	Indexed C. J. GALLI C. J. GALLI

F.B. 3434 Pg. 51

CONT. [illegible] PG. 28

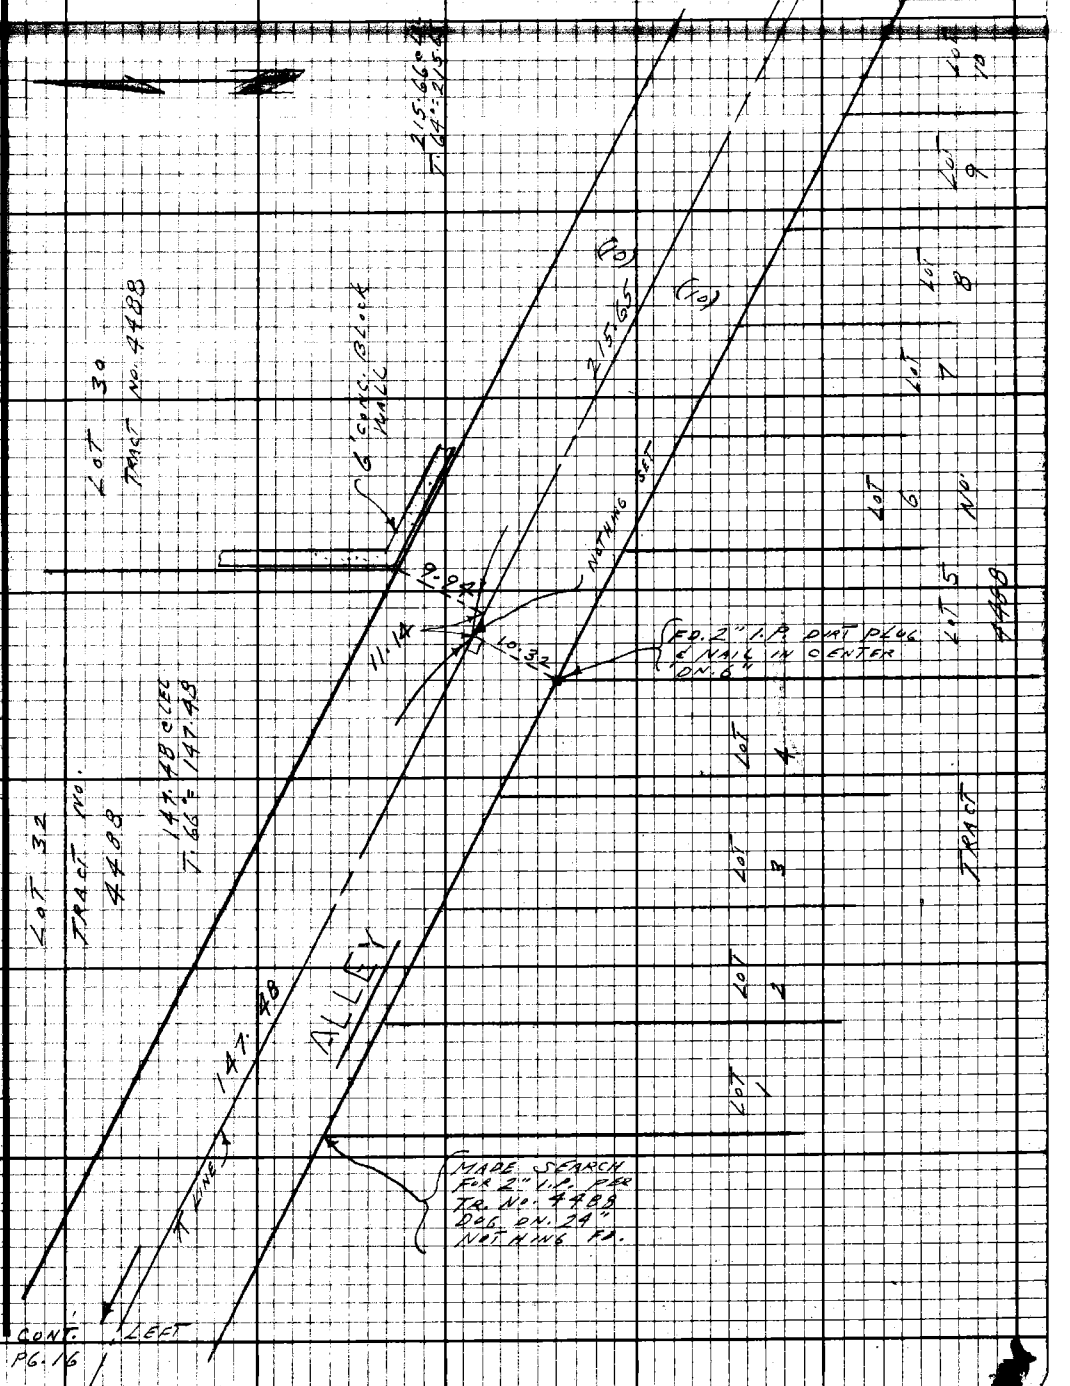

Note: Any Additions or Changes on this Sheet Must be Made or Circled in Red Ink With Date and Name of Person Making Change.

Do not extend this side of this line.

PLEASE RETURN TO
LOS ANGELES COUNTY ENGINEER
403 LOS ANGELES COUNTY ENGINEERING BLDG.

76F3098 CE#310 9-67

PWFB 1822

933

F.B. 3434 Pg. 52

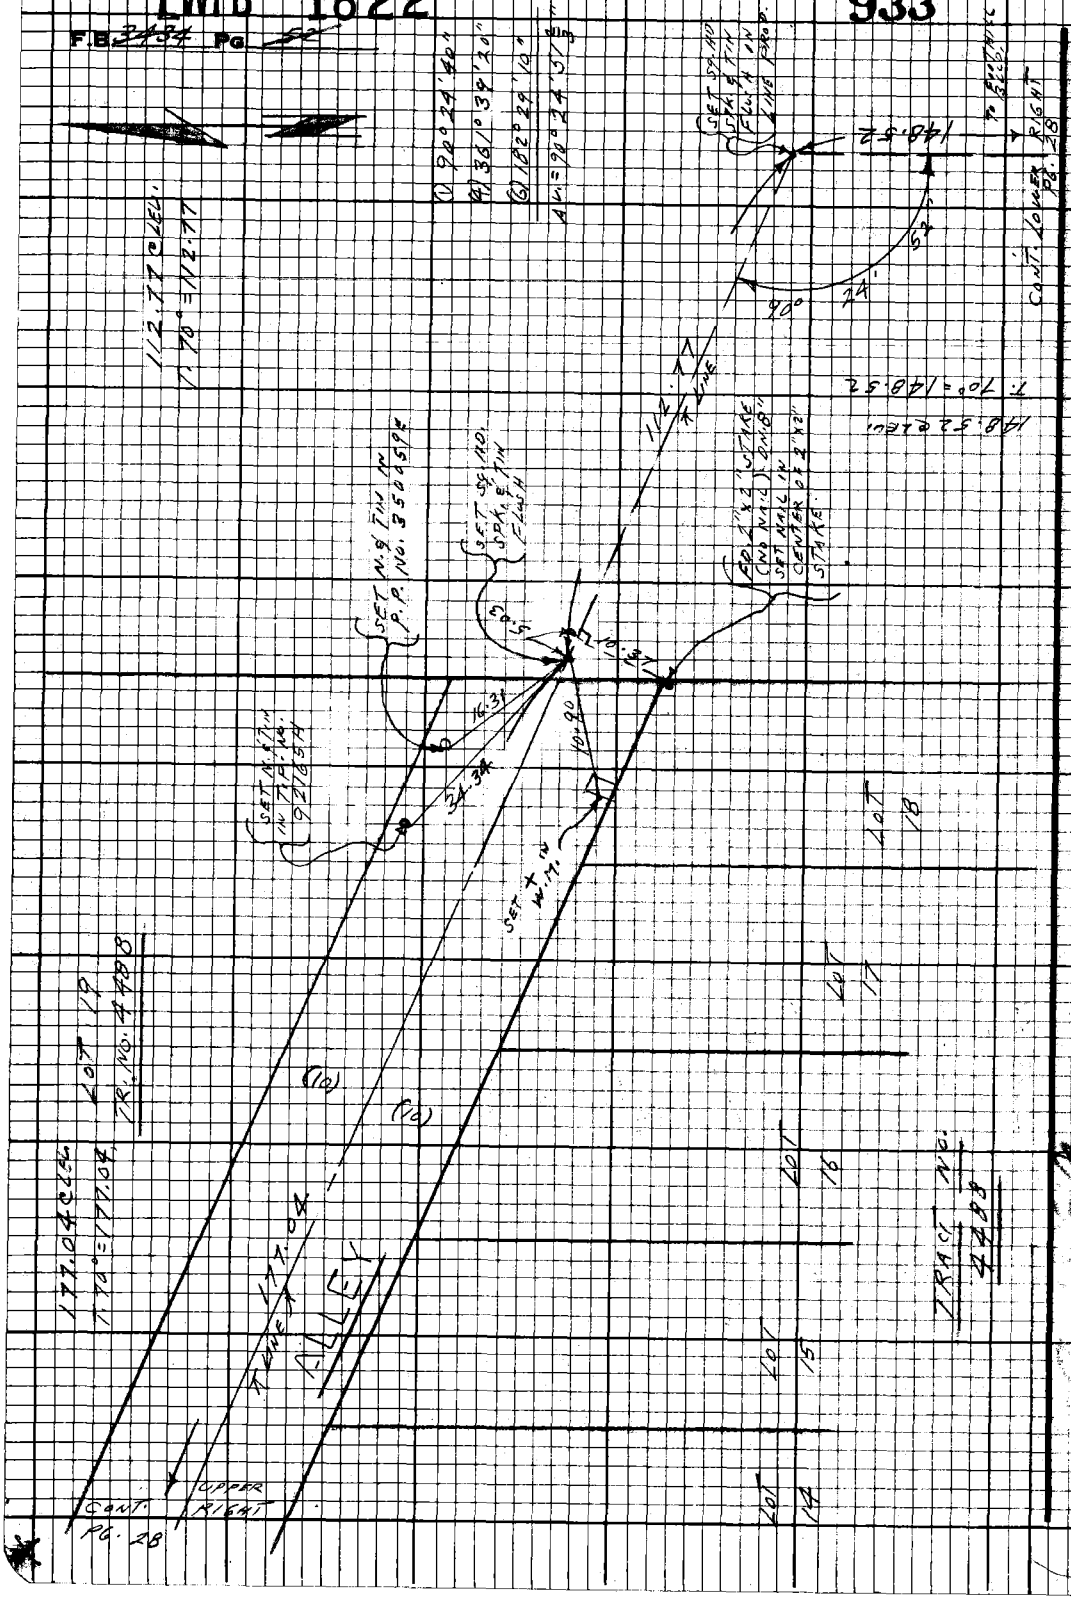

PLEASE RETURN TO
LOS ANGELES COUNTY ENGINEER
403 LOS ANGELES COUNTY ENGINEERING BLDG.

Do not extend this side of this line.

Note: Any Additions or Changes on this Sheet Must be Made or Circled in Red Ink With Date and Name of Person Making Change.

PWFB 1822 934, 935

Notes Ck'd by D. SAPPELL	Survey of LA CRESCENTA AREA
Map No.	Tape
Office Work	Surveyed by L. L. BROWN
Checked	Notes L. L. BROWN Date
Date	Indexed [redacted] GALI

F.B. 3424 PG. 53

LOT 15
R.S. LANTERMAN
SUB.
M.B. 75-75

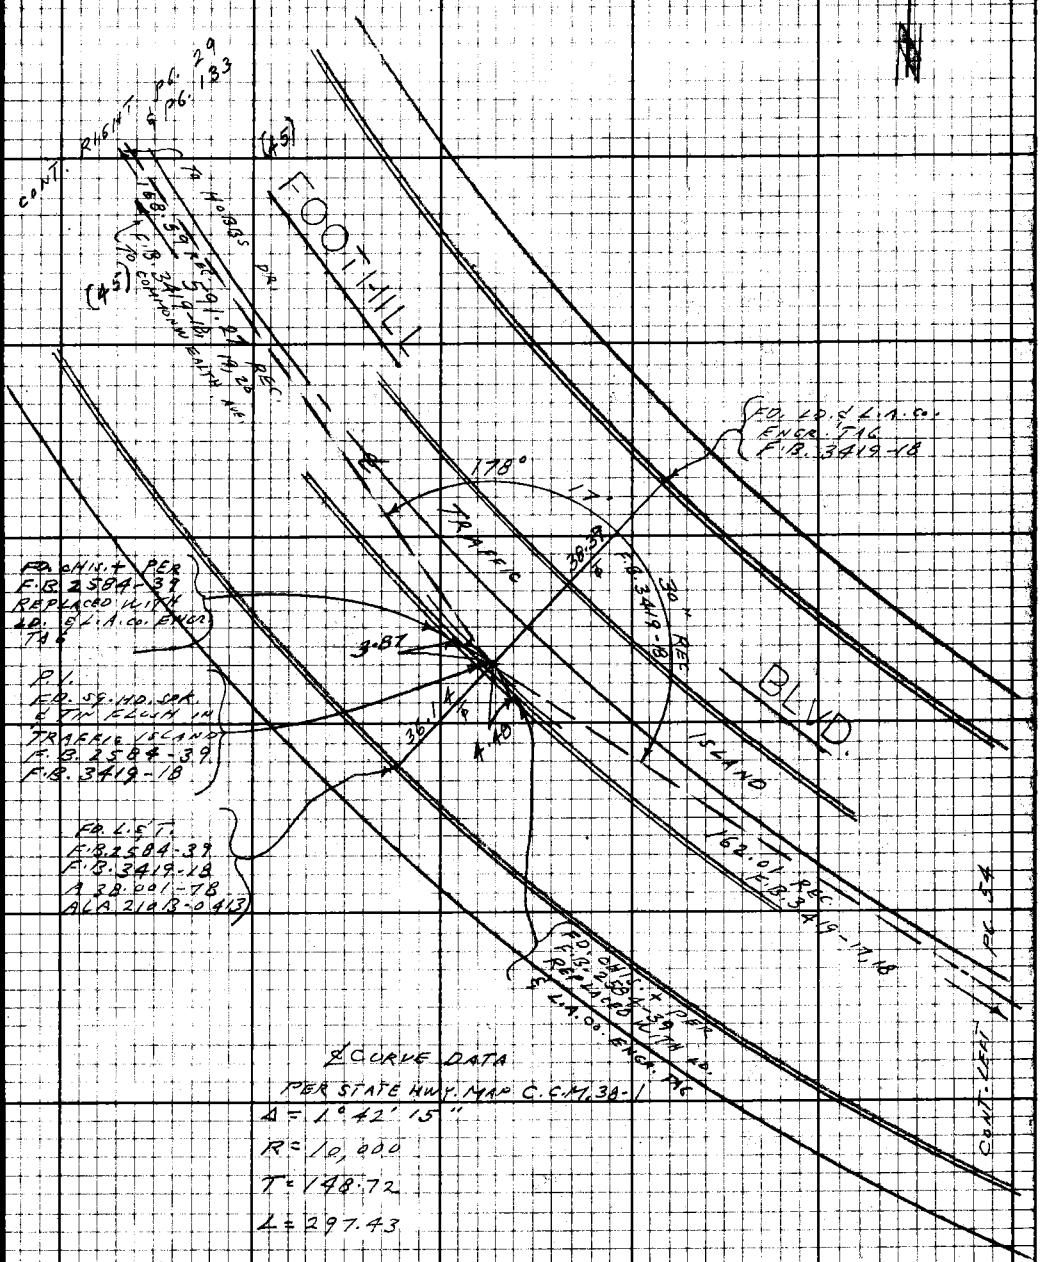

℄ CURVE DATA
PER STATE HWY. MAP C.C.M. 38-1
Δ = 1° 42' 15"
R = 10,000
T = 148.72
L = 297.43

Note: Any Additions or Changes on this Sheet Must be Made or Circled in Red Ink With Date and Name of Person Making Change.

Do not extend this side of this line.

PLEASE RETURN TO
LOS ANGELES COUNTY ENGINEER
403 LOS ANGELES COUNTY ENGINEERING BLDG.

76F3098 CE#310 9.67

PWFB 1822 936

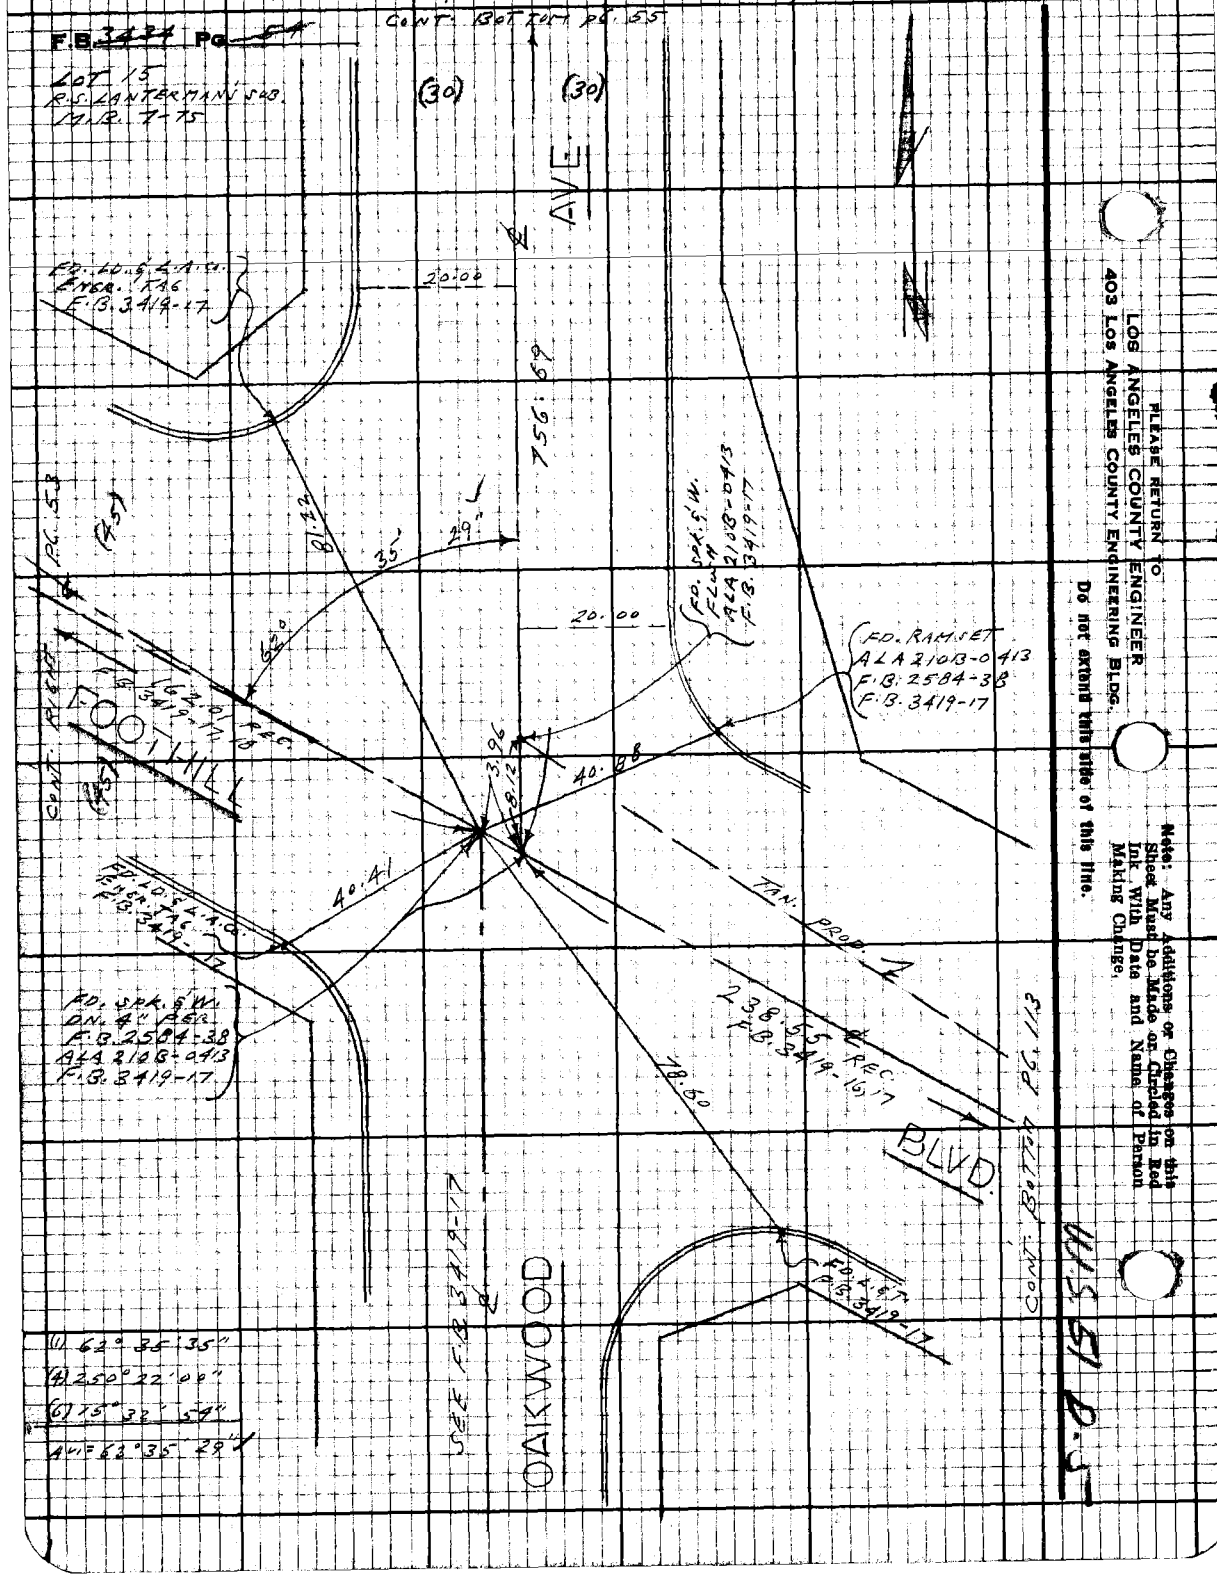

PLEASE RETURN TO
LOS ANGELES COUNTY ENGINEER
403 LOS ANGELES COUNTY ENGINEERING BLDG.

Do not extend this side of this line.

Note: Any Additions or Changes on this Sheet Must be Made or Circled in Red Ink With Date and Name of Person Making Change.

PWFB 1822

937

Notes Ck'd by D. SAPPELL

Office Work

Checked

Date

Survey of LA CRESCENTA AREA

Surveyed by L. L. BROWN

Notes L. L. BROWN Date 10-24-68

Indexed [redacted]

F.B. 3434 PG. 55

CONT. BOTTOM PG. 57

W.S. 51 D.S.

TRACT NO. 12264

330.48 @ LEV. T. 52° = 330.45

P.O.T. SET LD. & L.A.CO. ENGR. TAG

FD. L.&T. RD. F.B. 587-3A

383.23

AVE.

FD. L.&T. RD. F.B. 587-3A

56"

90°

43.89

43.64

(13)

330.45

20.25

20.31

SET LD. & L.A.CO. ENGR. TAG ON LINE PROD.

CONT. RIGHT PG. 56

LA PORTE DR.

(17)

30.18

43.41

17.02

44.11

FD. 2" I.P. CEM. PLUG & P.E. TAG NO. 2715 DN. 2" BELOW MAC. PVMT. PER TR. NO. 12264 S.E. COR. LOT 13 R.S. LANTERMAN'S SUB. M.B. 7-75

FD. L.&T. RD. F.B. 587-3A

FD. L.&T. RD. F.B. 587-3A

INTERSECTION FD. LARGE BT. SPK. W. & TIN FLUSH RD. F.B. 587-3A

(30)

(30)

756.69

OAKWOOD

LOT 15

R.S. LANTERMAN'S SUB.

M.B. 7-75

(1) 90° 00' 55"

(4) 360° 03' 35"

(6) 180° 05' 38"

AV. = 90° 00' 56⅓" ✓

756.62 @ LEV. T. 82° = 756.69

CONT. TOP PG. 54

Note: Any Additions or Changes on this Sheet Must be Made or Circled in Red Ink With Date and Name of Person Making Change.

Do not extend this side of this line.

PLEASE RETURN TO
LOS ANGELES COUNTY ENGINEER
403 LOS ANGELES COUNTY ENGINEERING BLDG.

76F3098 CE#310 9-67

PWFB 1822 938

F.B. 3434 Pg. 26

CONT BOTTOM PG. 61

TRACT NO. 11312

MADE SEARCH FOR 2" I.P. PER TR. NO. 11312 DUG DN. 12" NOTHING FD.

MADE SEARCH FOR 2" I.P. PER TR. NO. 12264 DUG DN. 14" NOTHING FD.

NOTE: 2" I.P.'S IN THIS AREA APPEAR TO HAVE BEEN SET FLUSH - SOME BULLDOZING OPERATION FOR FUTURE FREEWAY CONST. TRACT No. 12264 HAS POSSIBLY DESTROYED THEM.

MADE SEARCH FOR 2" I.P. PER TR. NO. 12264 DUG DN. 12" NOTHING FD.

TR. 11312 25-00 REC.

S 89° 9' 90"

AVE.

SET CONC. MONU.

29.95

EST. 20 REC. TR. 11312

TRACT NO. 11312

MADE SEARCH FOR 2" I.P. PER TR. NO. 11312 DUG DN. 12" NOTHING FD.

N

NWLY. COR. LOT 6 TR. NO. 12264 FD. 2" I.P. CEM. PLUG & R.E. TAG NO. 2715 UP 5" PER TR. NO. 12264

ORANGE KNOLL

(30) (30)

983.02

TRACT NO. 12264

(1) 90° 15' 18"
(4) 361° 01' 30"
(6) 181° 32' 06"
AV. = 90° 15' 21"

FD. 1/2" I.P. CEM. PLUG & R.E. TAG NO. 2584-42 RD. F.Q. 182-1

FD. SPK. IN 6" T.W. DN. 4" PER F.B. 2584-42 RD. F.Q. 182-1

15' L = 1

14.89 15.12

34.93

NOTHING SET

331.86 @ LAU
T. 52° = 331.83

RIGHT

331.83

330.45 (12)

LEFT

29.90

LA PORTE

(17) DR.

CONT. PG. 80

CONT. PG. 53

FD. 1" I.P. DN. 4" WITH ROTTED WOOD PLUG NO NAIL SET NAIL IN CENTER OF PIPE

SET 1" I.P. CEM. PLUG & L.H.S. ENGR. TAG DN. 6" ON & PROD.

SET LARGE SPK. IN STM. IN MAC. DRIVE

FD. 2" I.P. CEM. PLUG & R.E. TAG NO. 2716 FLUSH PER TR. NO. 12264 RD. F.Q. 182-1

LOT 14
R.S. LANTERMAN
SUB. M.B. 7-75

LOT 15
R.S. LANTERMAN
SUB. M.B. 7-75

PLEASE RETURN TO
LOS ANGELES COUNTY ENGINEER
403 Los Angeles County Engineering Bldg.
Do not extend this side of this line.

Note: Any Additions or Changes on this Sheet Must be Made or Carried in Red Ink With Date and Name of Person Making Change.

MS 51 D-5

PWFB 1822

939

Notes Ck'd by	Survey of LA CRESCENTA AREA
Map No.	~~Indexed Page Book Page~~
Office Work	Surveyed by L.L.S. & W.K.
Checked	Notes L.L. & R.R.W.L. Date 10-24-68
Date	Indexed C. J. GALLI

F.B. 3434 Pg. 57

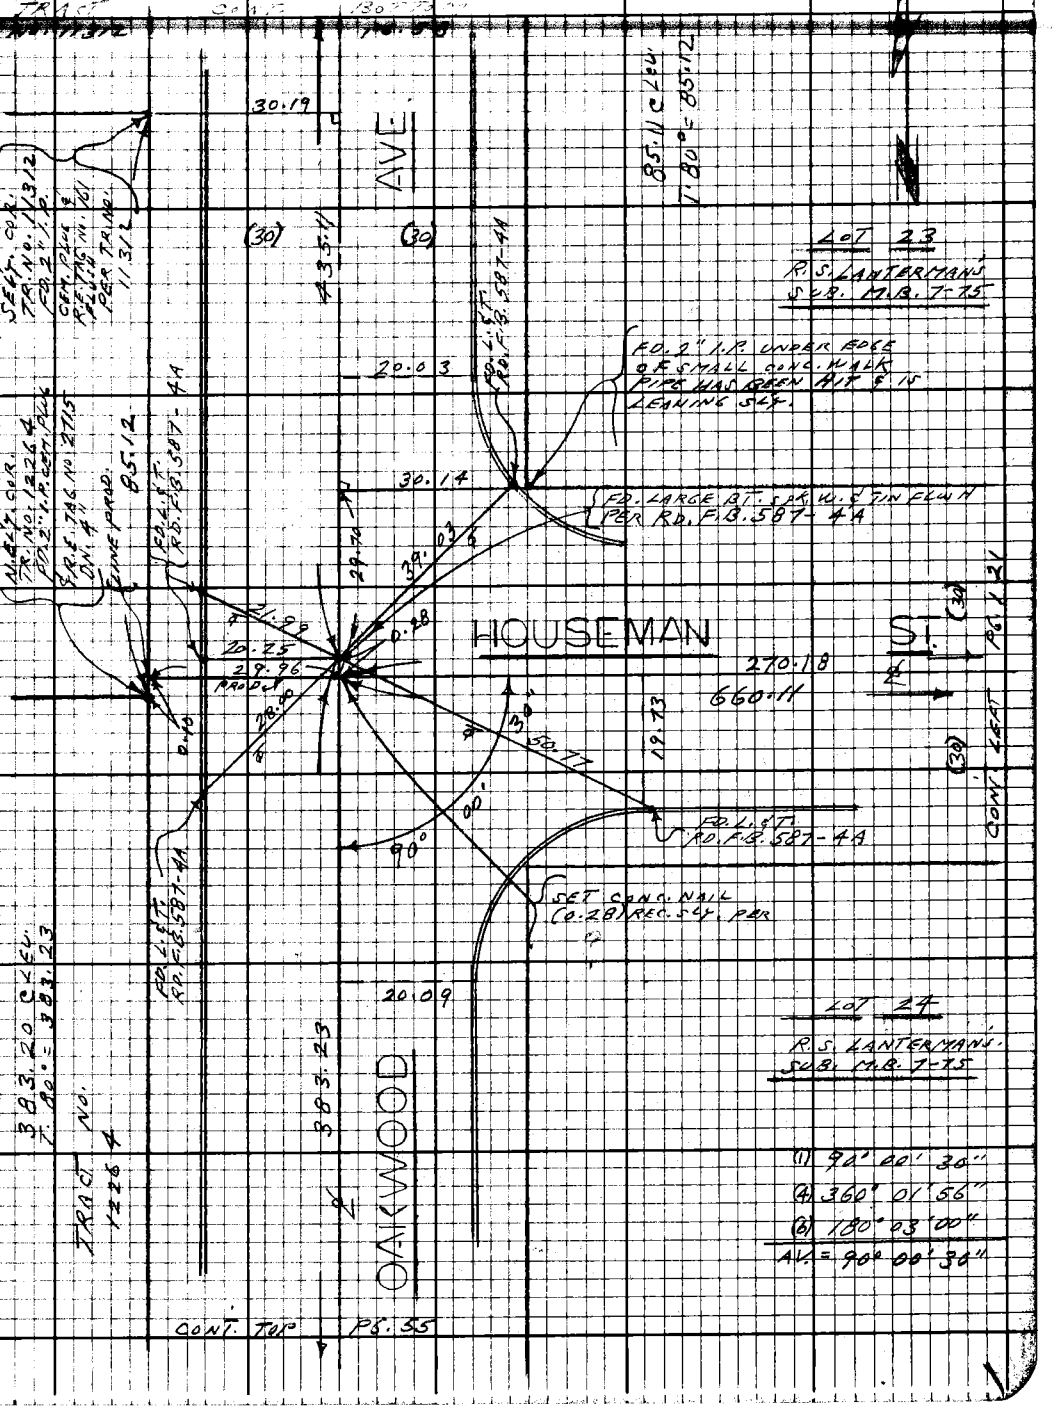

Note: Any Additions or Changes on this Sheet Must be Made or Circled in Red Ink With Date and Name of Person Making Change.

Do not extend this side of this line.

PLEASE RETURN TO
LOS ANGELES COUNTY ENGINEER
403 LOS ANGELES COUNTY ENGINEERING BLDG.

7673098 CE#310 9/67

F.B. 3434 Pg. 58 CONT. BOT TOP PG. 60

PWFB 1822

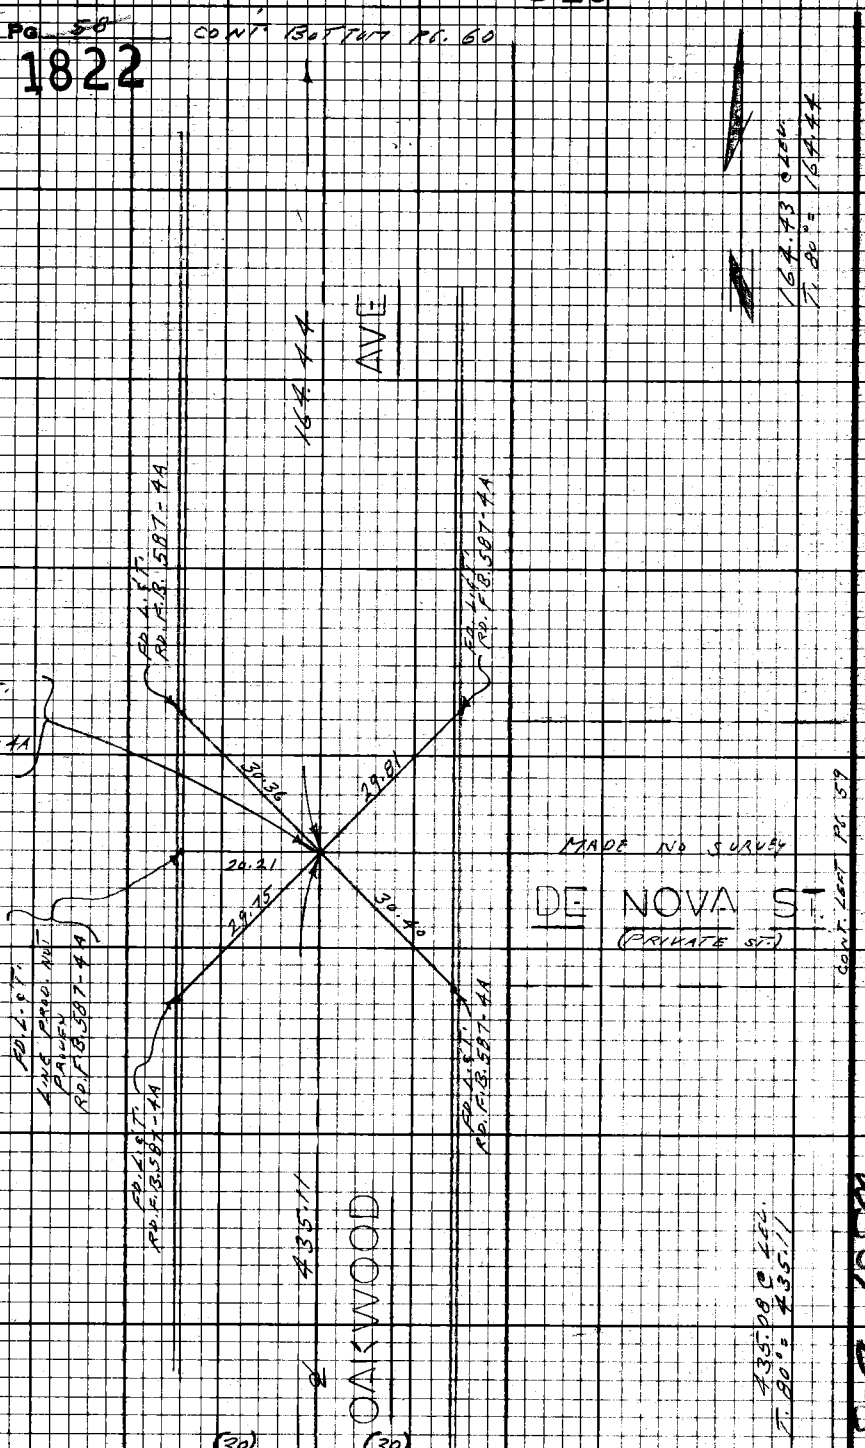

PWFB 1822

941

Notes Ck'd by	Survey of [illegible]
Map No.	[illegible]
Office Work	Surveyed by L.L. BROWN
Checked	Notes L.L. BROWN Date 10-25-68
Date	Indexed G.J. GALLI

F.B. 3434 Pg. 57

Note: Any Additions or Changes on this Sheet Must be Made or Circled in Red Ink With Date and Name of Person Making Change.

Do not extend this side of this line.

PLEASE RETURN TO
LOS ANGELES COUNTY ENGINEER
403 LOS ANGELES COUNTY ENGINEERING BLDG.

CONT. RIGHT PG. 58

MADE NO SURVEY

DE NOVA ST.
(PRIVATE ST.)

76F3098 CE#31D 9-67

F.B. 3434 Pg. 60

PWFB 1822

CONT. BOTTOM PG. 62

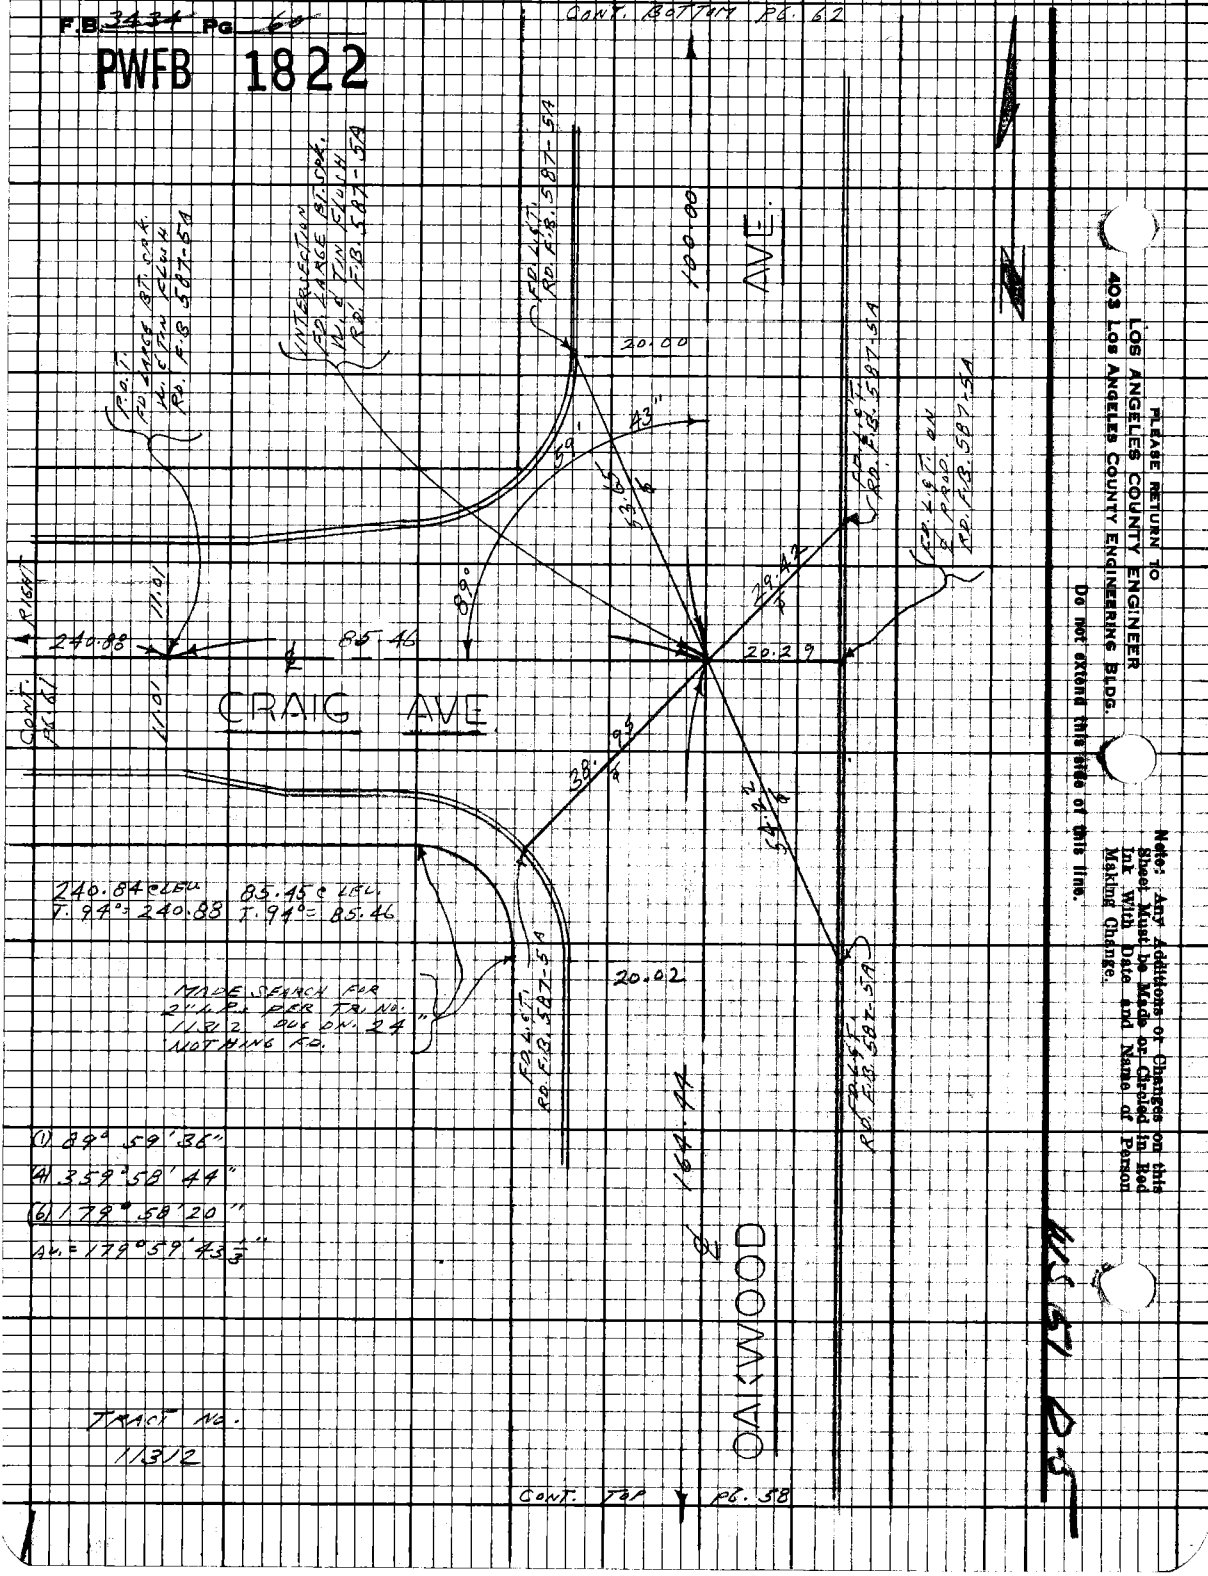

PWEB 1822

943

Notes Ck'd by	Survey of LA CRESCENTA AREA
Map No.	
Office Work	Surveyed by L. L. BROWN
Checked	Notes L. L. BROWN Date 10-25-68
Date	Indexed C. J. GALLI

F.B. 3434 Pg. 61

Note: Any Additions or Changes on this Sheet Must be Made or Circled in Red Ink With Date and Name of Person Making Change.

Do not extend this side of this line.

PLEASE RETURN TO
LOS ANGELES COUNTY ENGINEER
403 LOS ANGELES COUNTY ENGINEERING BLDG.

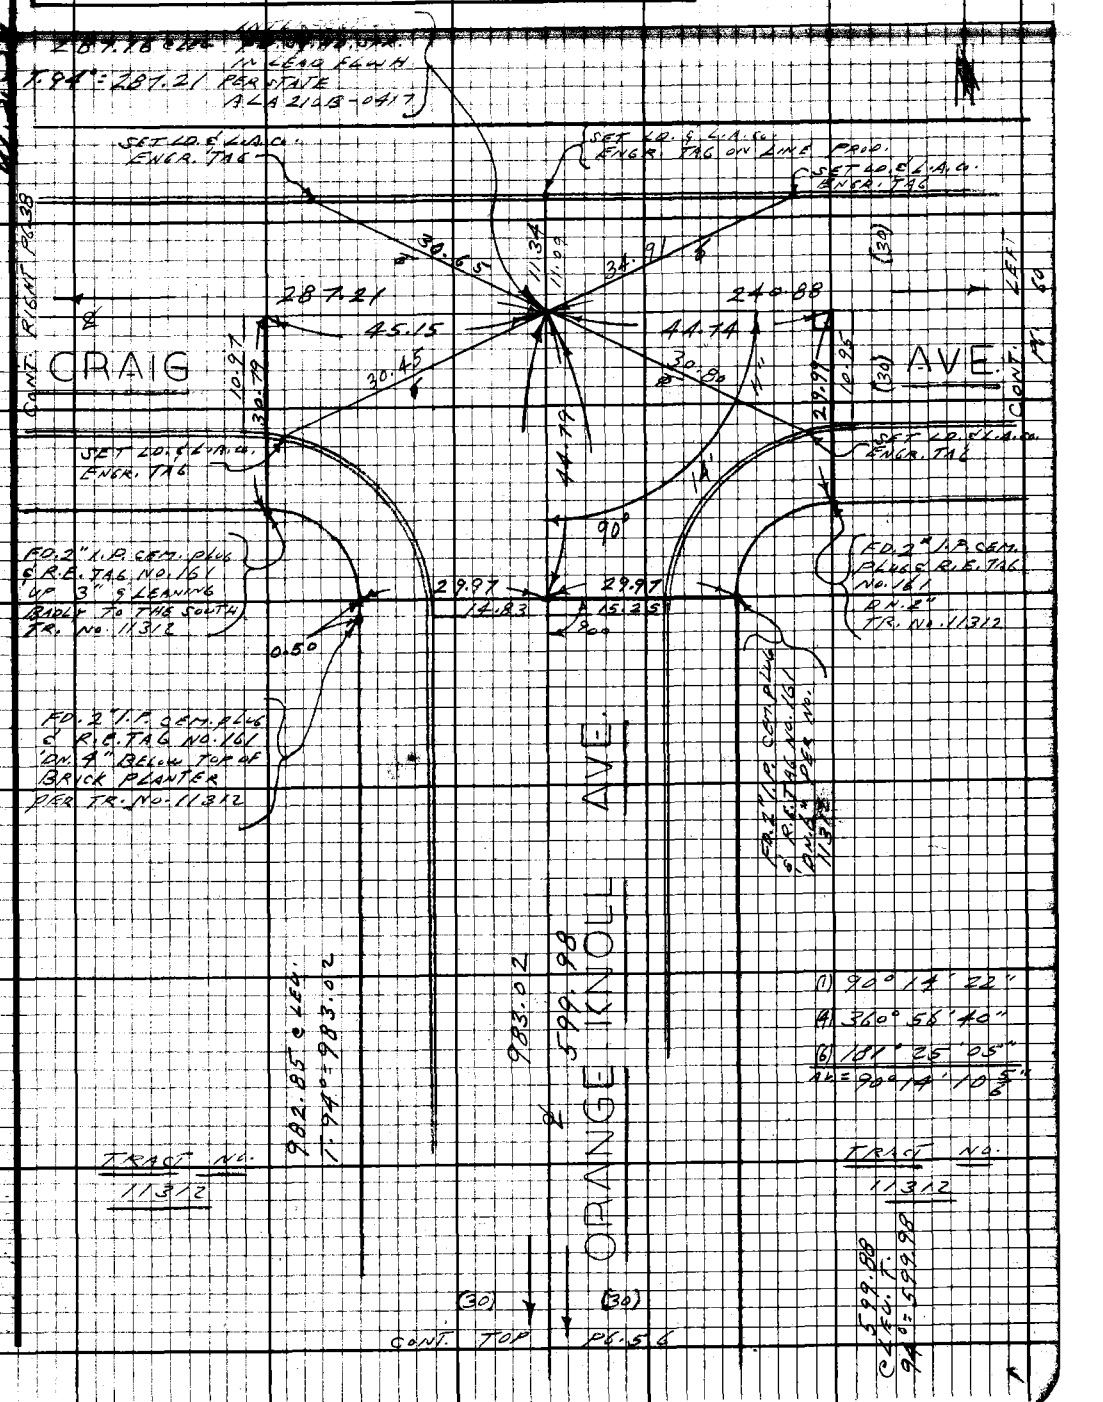

765398 CE#310 9/67

PWFB 1822 944

F.B. 3434 PG 62

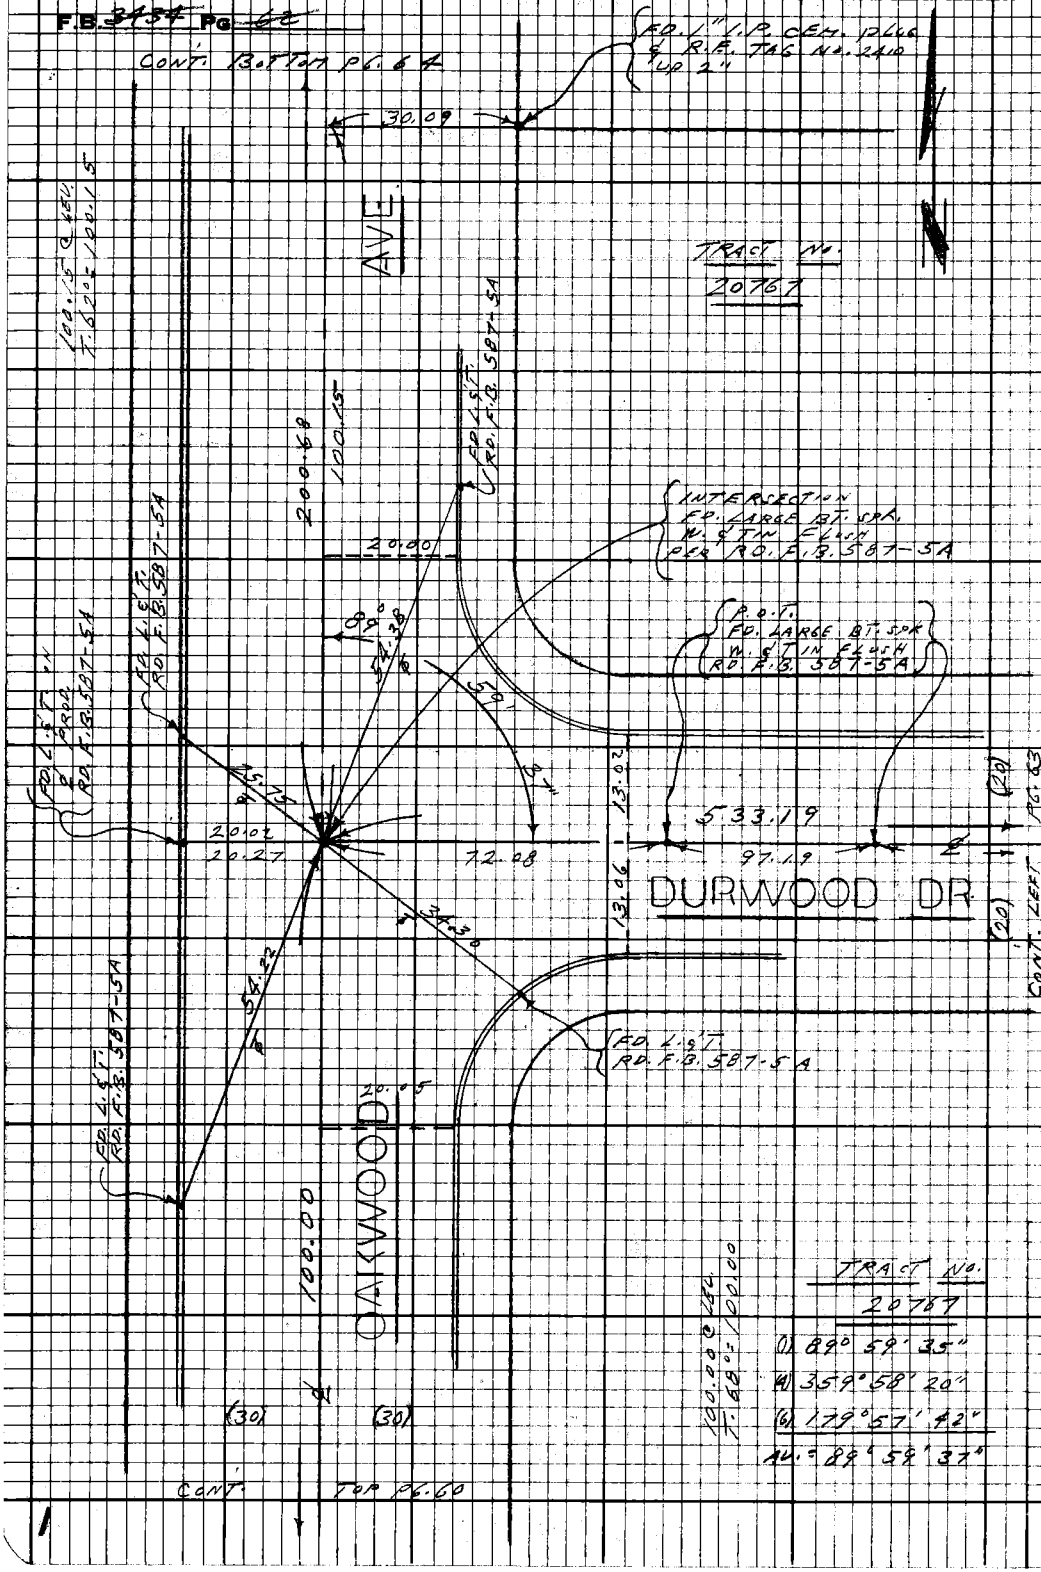

PLEASE RETURN TO
LOS ANGELES COUNTY ENGINEER
403 LOS ANGELES COUNTY ENGINEERING BLDG.

Do not extend this side of this line.

Note: Any Additions or Changes on this Sheet Must be Made or Circled in Red Ink With Date and Name of Person Making Change.

WS 57 D-5

PWFB 1822

945

Notes Ck'd by

Map No.

Office Work

Checked

Date

Survey of LA CRESCENTA AREA

F.B. 3434 PG. 65

Surveyed by L. L. BROWN

Notes L.L. BROWN Date 10-25-69

Indexed G. J. GALLI

G. J. GALLI

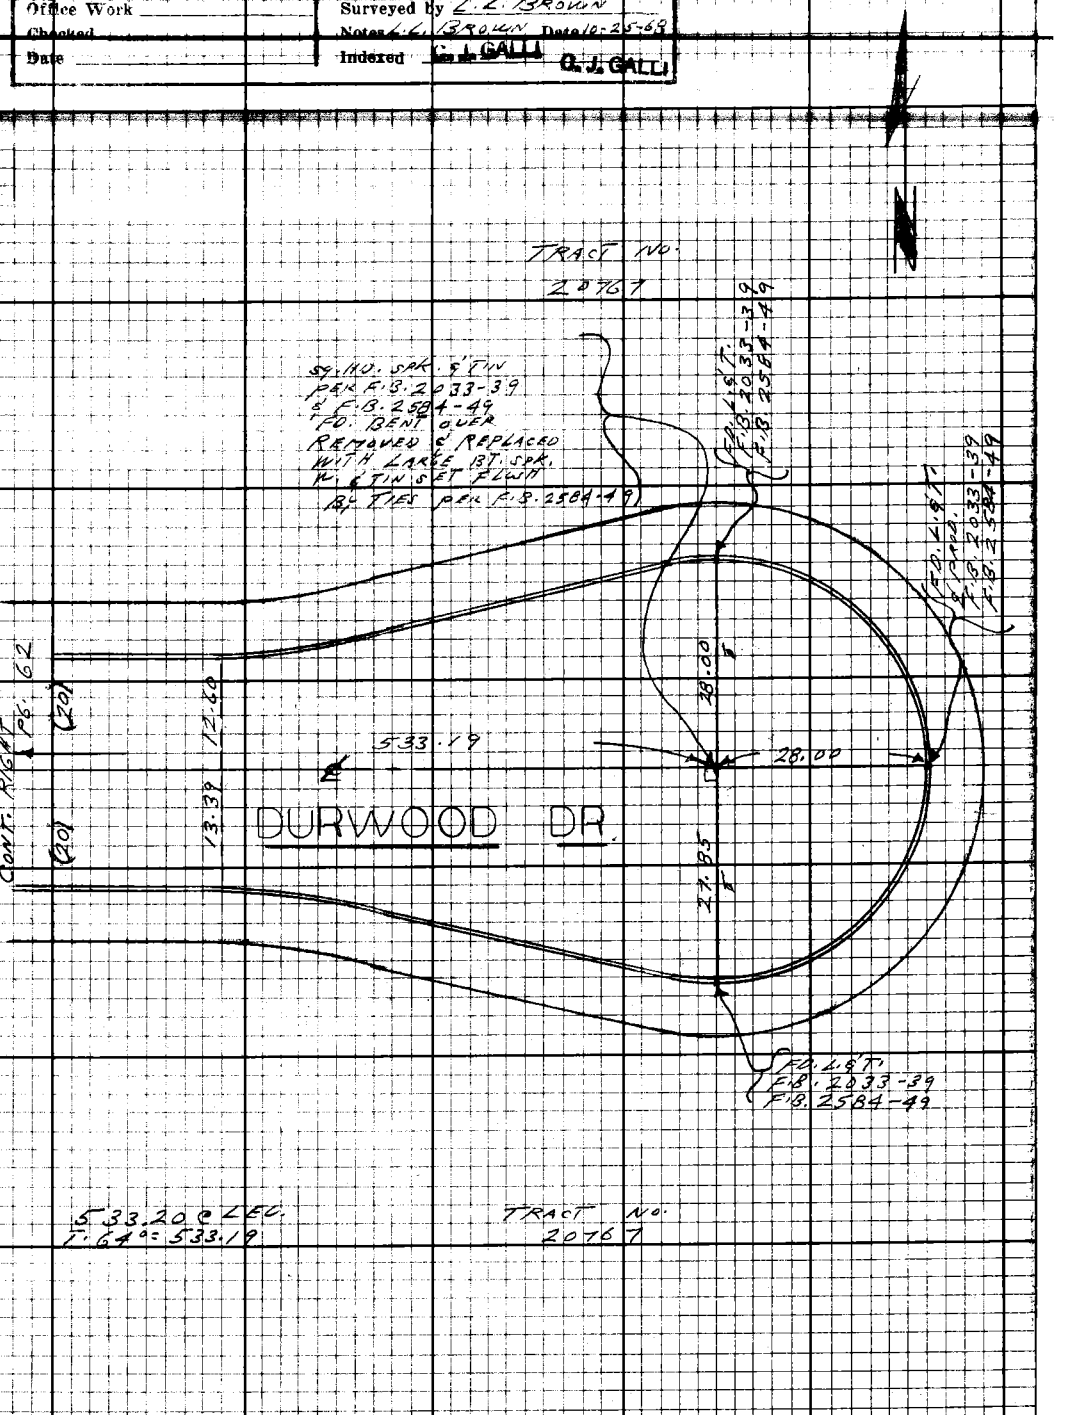

Note: Any Additions or Changes on this Sheet Must be Made or Circled in Red Ink, With Date and Name of Person Making Change.

Do not extend this side of this line.

PLEASE RETURN TO
LOS ANGELES COUNTY ENGINEER
403 Los Angeles County Engineering Bldg.

76F3098 CE#310 9/67

PWFB 1822 946

F.B. 3434 PG. 64

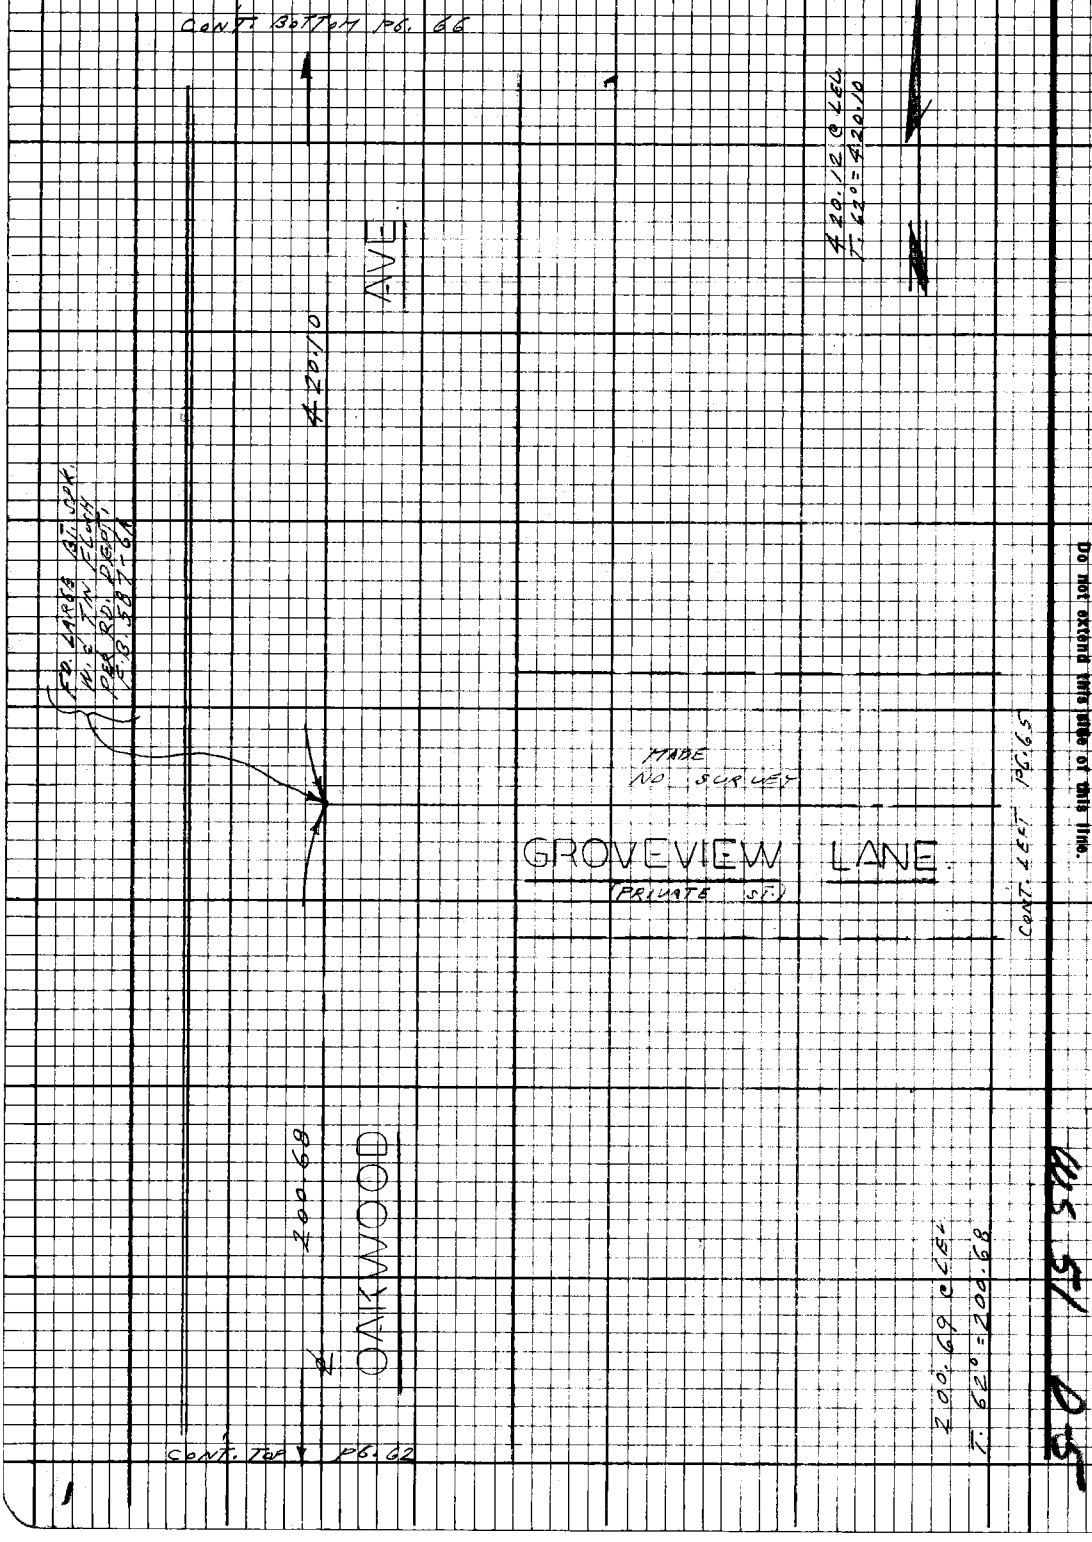

PLEASE RETURN TO
LOS ANGELES COUNTY ENGINEER
403 LOS ANGELES COUNTY ENGINEERING BLDG.

Do not extend this side of this line.

Note: Any Additions or Changes on this Sheet Must be Made or Circled in Red Ink With Date and Name of Person Making Change.

WS 51 D5

PWFB 1822

947

Notes Ck'd by	Survey of LA CRESCENTA AREA
Map No.	[illegible]
Office Work	Surveyed by L.L. BROWN
Checked	Notes L.L. BROWN Date 10-28-58
Date	Indexed C.J. GALLI C.J. GALLI

F.B. 3434 PG. 65

Note: Any Additions or Changes on this Sheet Must be Made or Circled in Red Ink With Date and Name of Person Making Change.

Do not extend this side of this line.

PLEASE RETURN TO
LOS ANGELES COUNTY ENGINEER
403 LOS ANGELES COUNTY ENGINEERING BLDG.

RIGHT PG. 64

MADE NO SURVEY

CONT.

GROVEVIEW LANE
(PRIVATE ST.)

76F3098 CE#310 9-67

PWFB 1822

948

F.B. 3434 Pg. 66

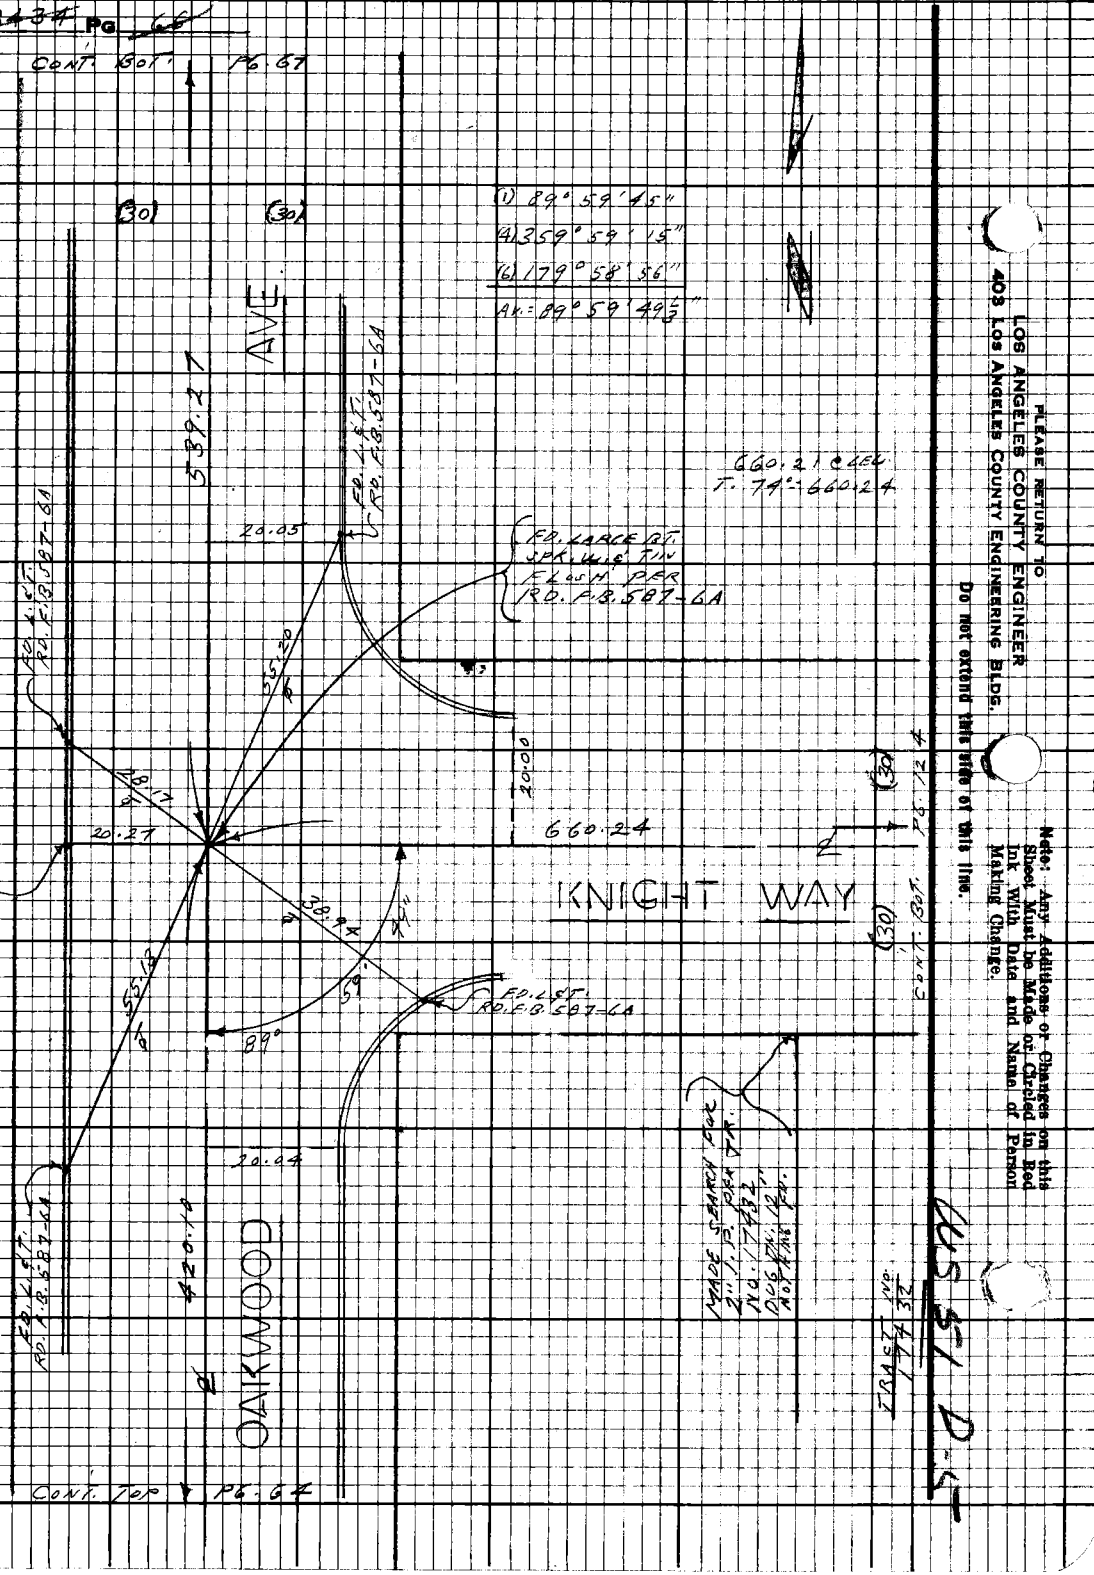

PWFB 1822

949

Notes Ck'd by	Survey of LA CRESCENTA AREA
Map No.	[illegible]
Office Work	Surveyed by L. L. BROWN
Checked	Notes L. L. BROWN Date 10-23-68
Date	Indexed C. J. GALLI 2-4-70

F.B. 3454 Pg. 67

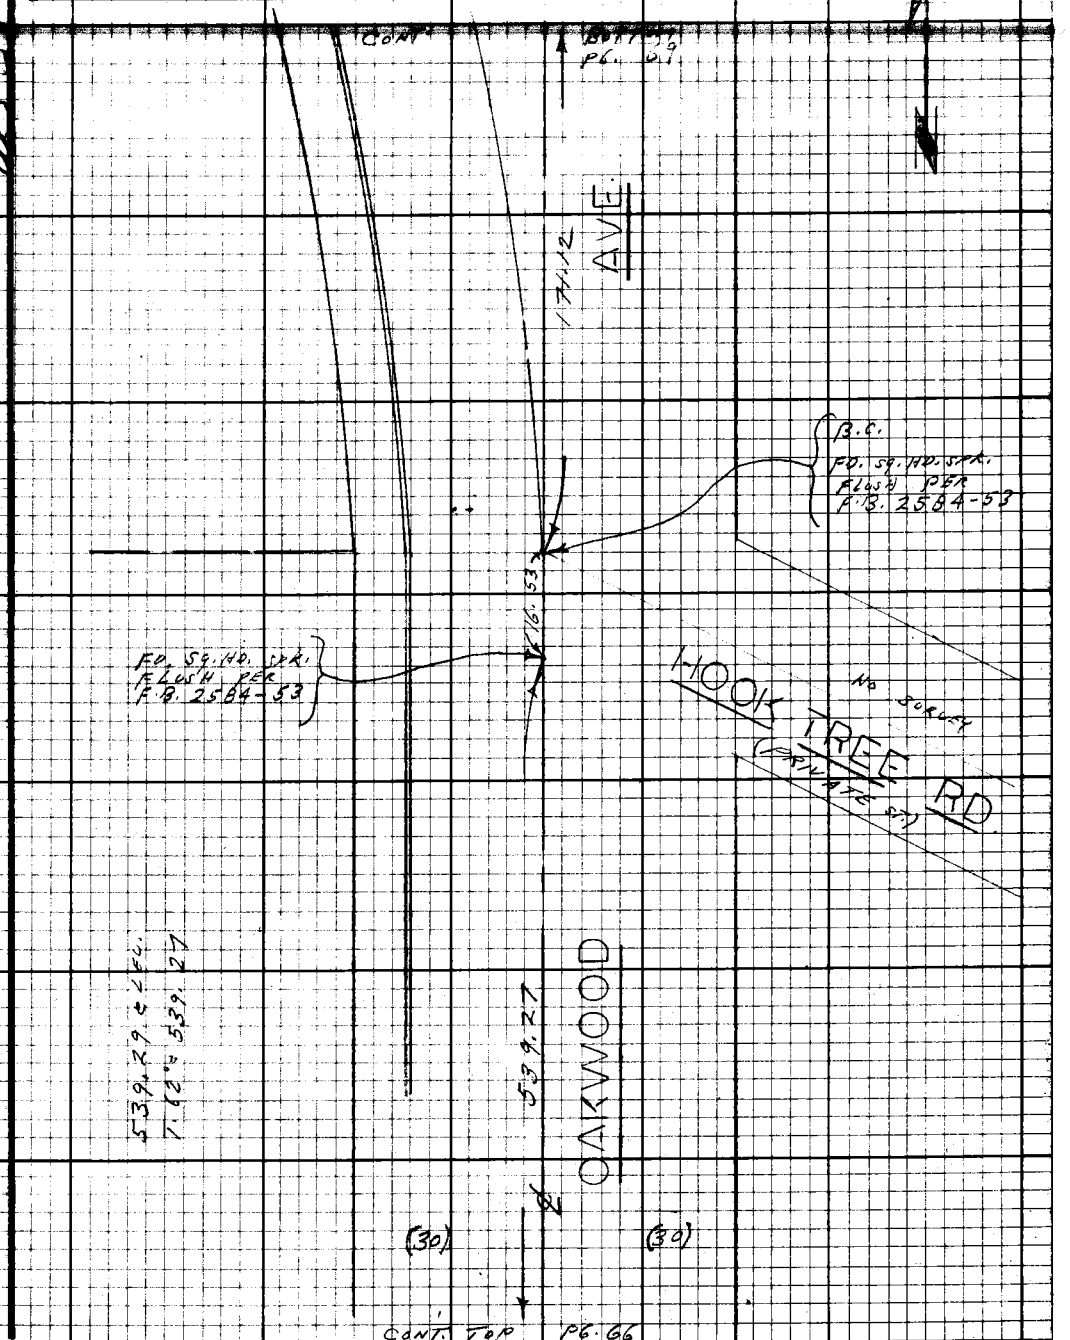

Note: Any Additions or Changes on this Sheet Must be Made or Circled in Red Ink With Date and Name of Person Making Change.

Do not extend this side of this line.

PLEASE RETURN TO
LOS ANGELES COUNTY ENGINEER
403 LOS ANGELES COUNTY ENGINEERING BLDG.

76F3098 CE#310 9-67

F.B. 3434 Pg 68

PWFB 1822

950

NO SURVEY

HOOK TREE RD.

(PRIVATE ST.)

PLEASE RETURN TO
LOS ANGELES COUNTY ENGINEER
403 Los Angeles County Engineering Bldg.

Do not extend this side of this line.

Note: Any Additions or Changes on this Sheet Must be Made or Circled in Red Ink With Date and Name of Person Making Change.

PWFB 1822 951, 952

Notes Ck'd by	Survey of LA CO. [illegible]
Map No.	JN [illegible] Tape [illegible] Std [illegible]
Office Work	Surveyed by L.L. BROWN
Checked	Notes L.L. BROWN Date 10-23-[illegible]
Date	Indexed C.J. GALLI FEB 24 '70

F.B. 3434 PG. 69

CONT. BOTTOM PG. 70

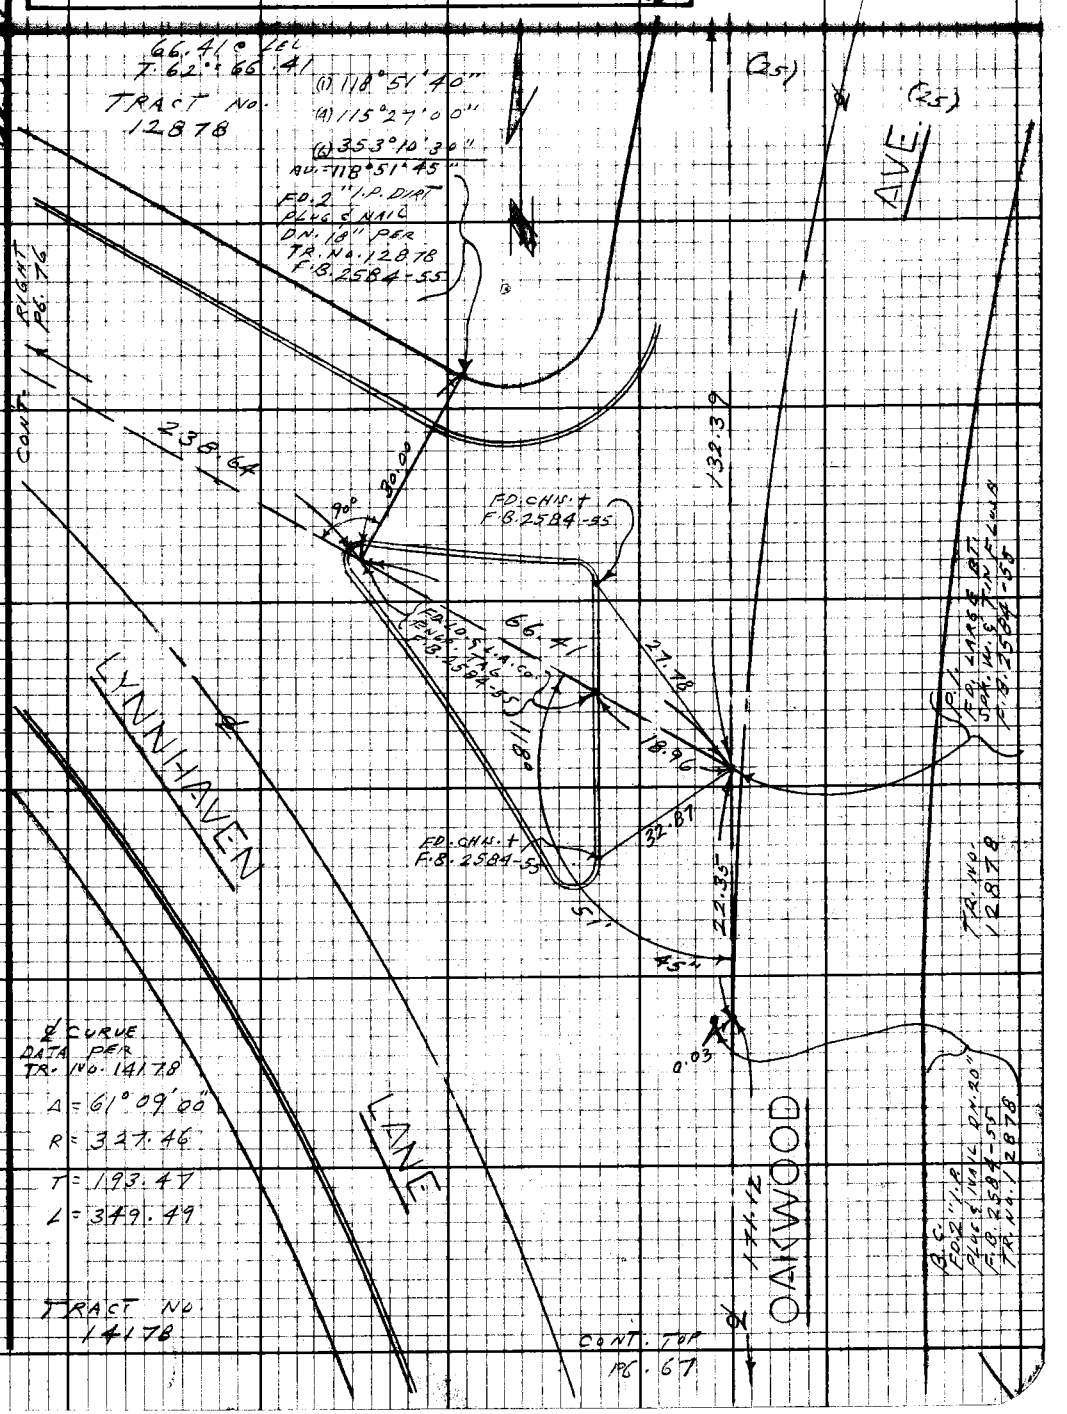

Note: Any Additions or Changes on this Sheet Must be Made or Circled in Red Ink With Date and Name of Person Making Change.

Do not extend this side of this line.

PLEASE RETURN TO
LOS ANGELES COUNTY ENGINEER
403 LOS ANGELES COUNTY ENGINEERING BLDG.

16F3098 CE#310 9-67

PWFB 1822 953

F.B. 3434 Pg. 70

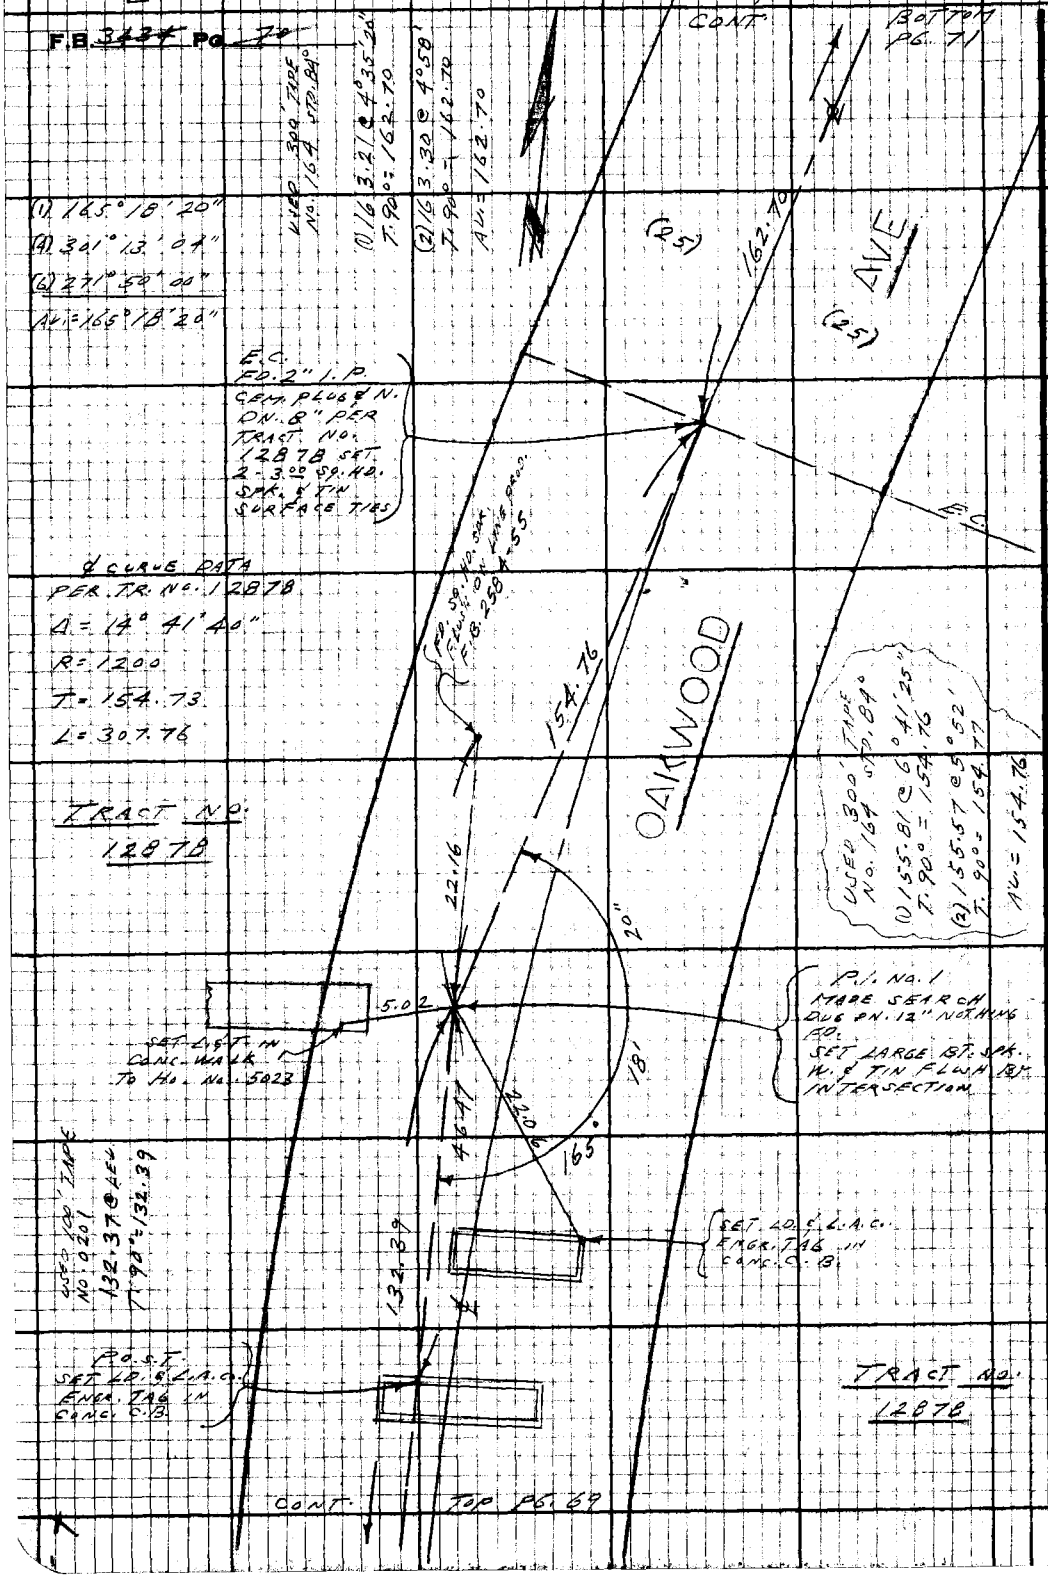

PLEASE RETURN TO
LOS ANGELES COUNTY ENGINEER
403 LOS ANGELES COUNTY ENGINEERING BLDG.

Do not extend this side of this line.

Note: Any Additions or Changes on this Sheet Must be Made or Circled in Red Ink With Date and Name of Person Making Change.

PWFB 1822

954

Notes Ck'd by	Survey of LA CRESCENTA AREA
Map No.	[illegible]
Office Work	Surveyed by L. L. BROWN
Checked	Notes L. L. BROWN Date [illegible]
Date	Indexed C. J. GALLI [illegible] 24

F.B. 3422 Pg. 71

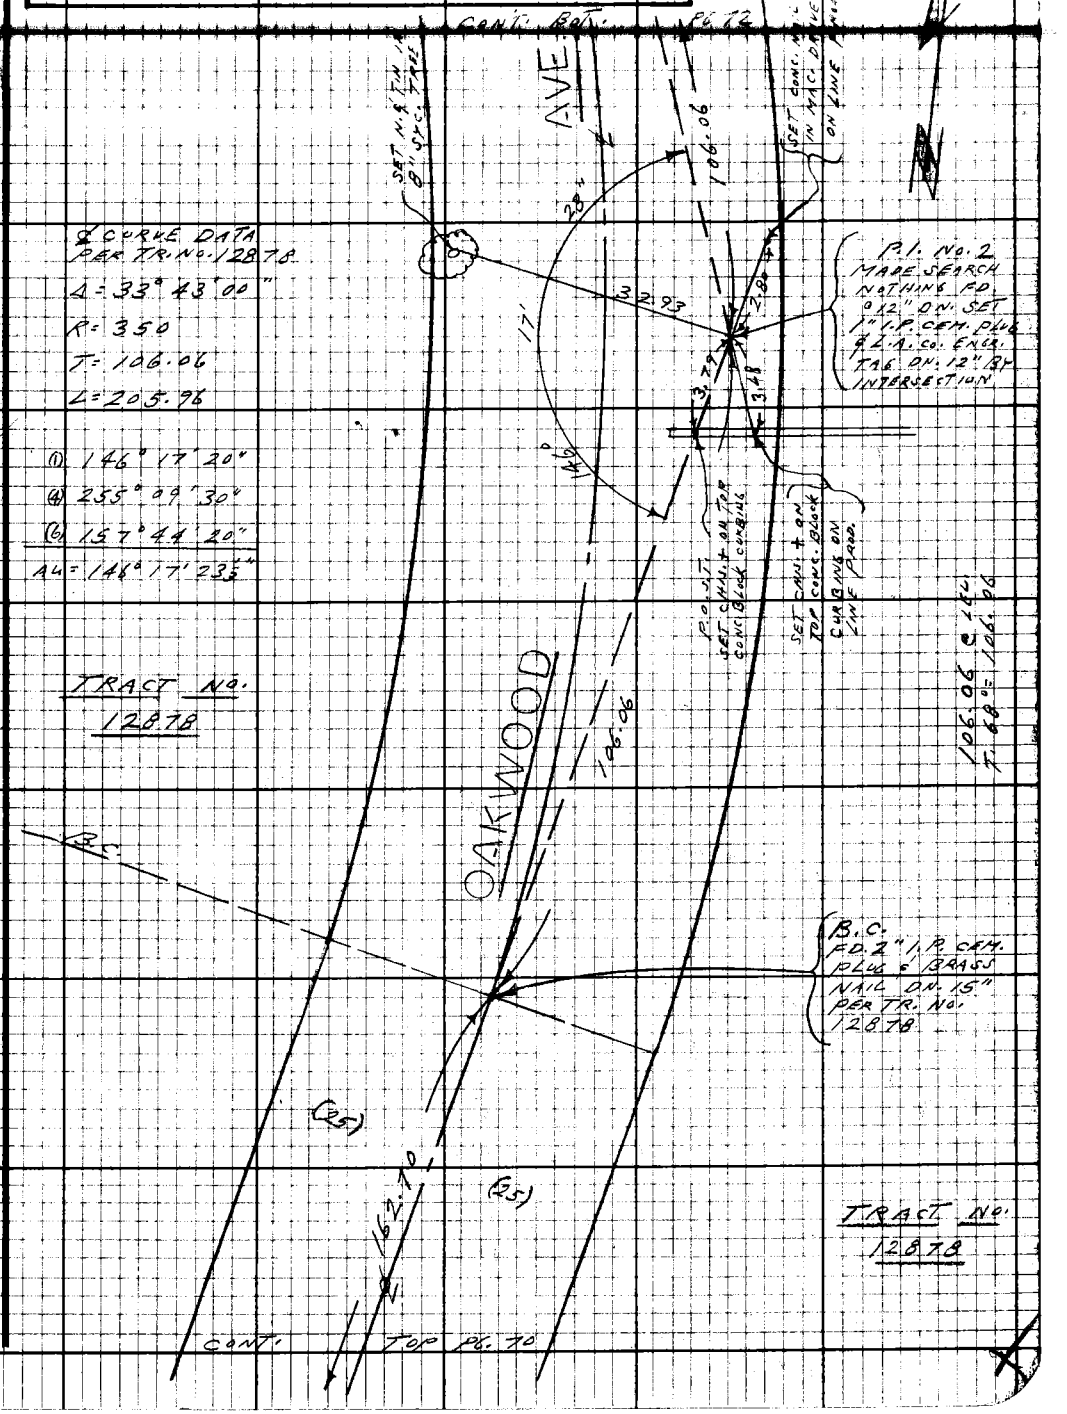

Note: Any Additions or Changes on this Sheet Must be Made or Circled in Red Ink With Date and Name of Person Making Change.

Do not extend this side of this line.

PLEASE RETURN TO
LOS ANGELES COUNTY ENGINEER
403 LOS ANGELES COUNTY ENGINEERING BLDG.

76F3098 CE#310 9-67

PWFB 1822

955

F.B. ~~3434~~ Pg ~~72~~

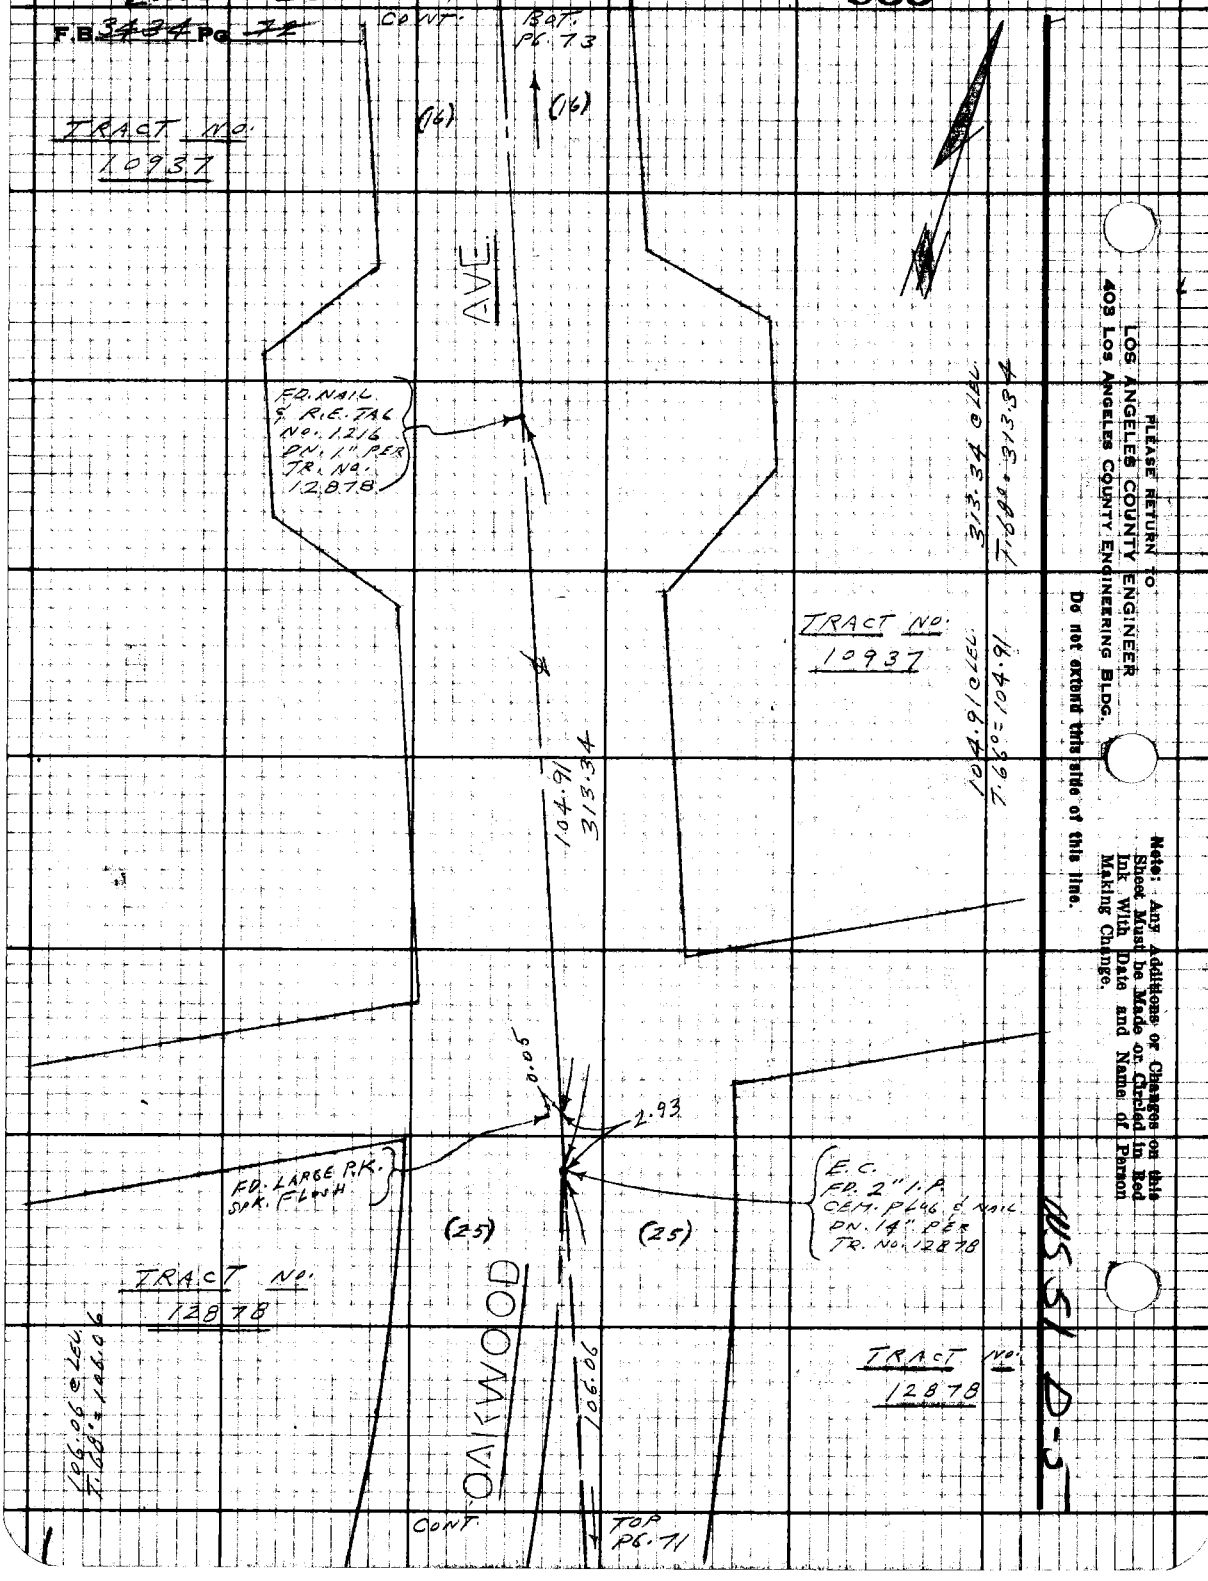

PLEASE RETURN TO
LOS ANGELES COUNTY ENGINEER
403 LOS ANGELES COUNTY ENGINEERING BLDG.

Do not extend this side of this line.

Note: Any Additions or Changes on this Sheet Must be Made or Circled in Red Ink With Date and Name of Person Making Change.

MS 51 D-5

PWFB 1922

327

Notes Ck'd by	Survey of LA CRESCENTA AVE
Map No.	JN 0303.06 Tape 0201 Std 00
Office Work	Surveyed by L. L. BROWN
Checked	Notes L. L. BROWN Date 10-24-60
Date	Indexed G. J. GALLI FEB 24 '70

F.B. 3434 PG. 73

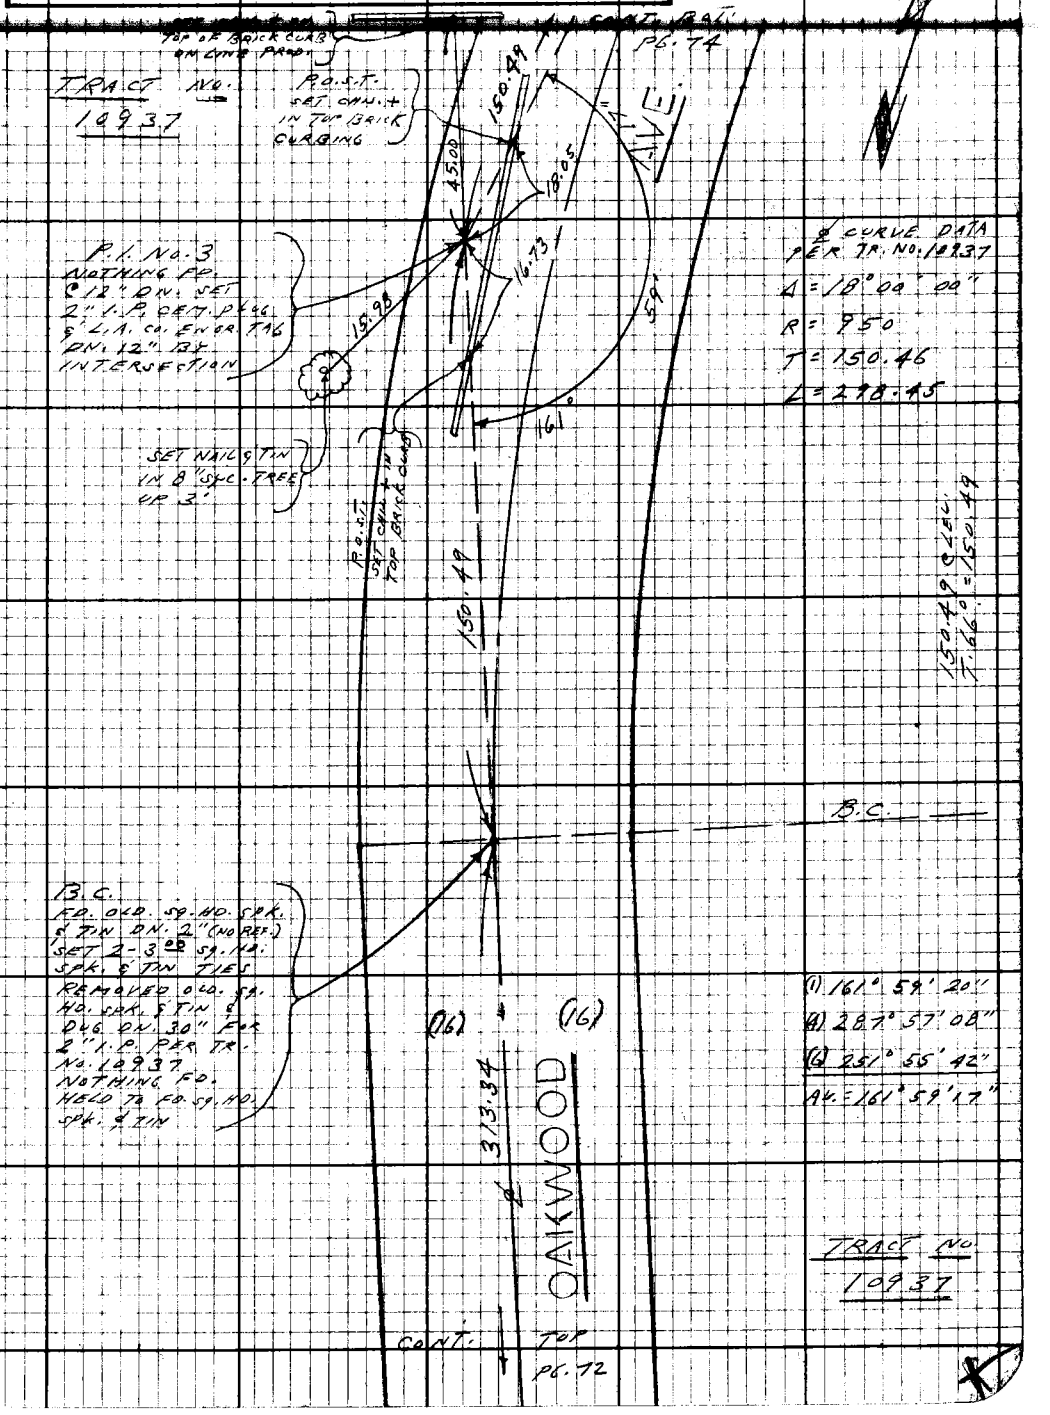

Note: Any Additions or Changes on this Sheet Must be Made or Circled in Red Ink With Date and Name of Person Making Change.

Do not extend this side of this line.

PLEASE RETURN TO
LOS ANGELES COUNTY ENGINEER
403 LOS ANGELES COUNTY ENGINEERING BLDG.

76F3098 CE#310 9-67

F.B. 3434 PG. 74

TRACT NO. 10937

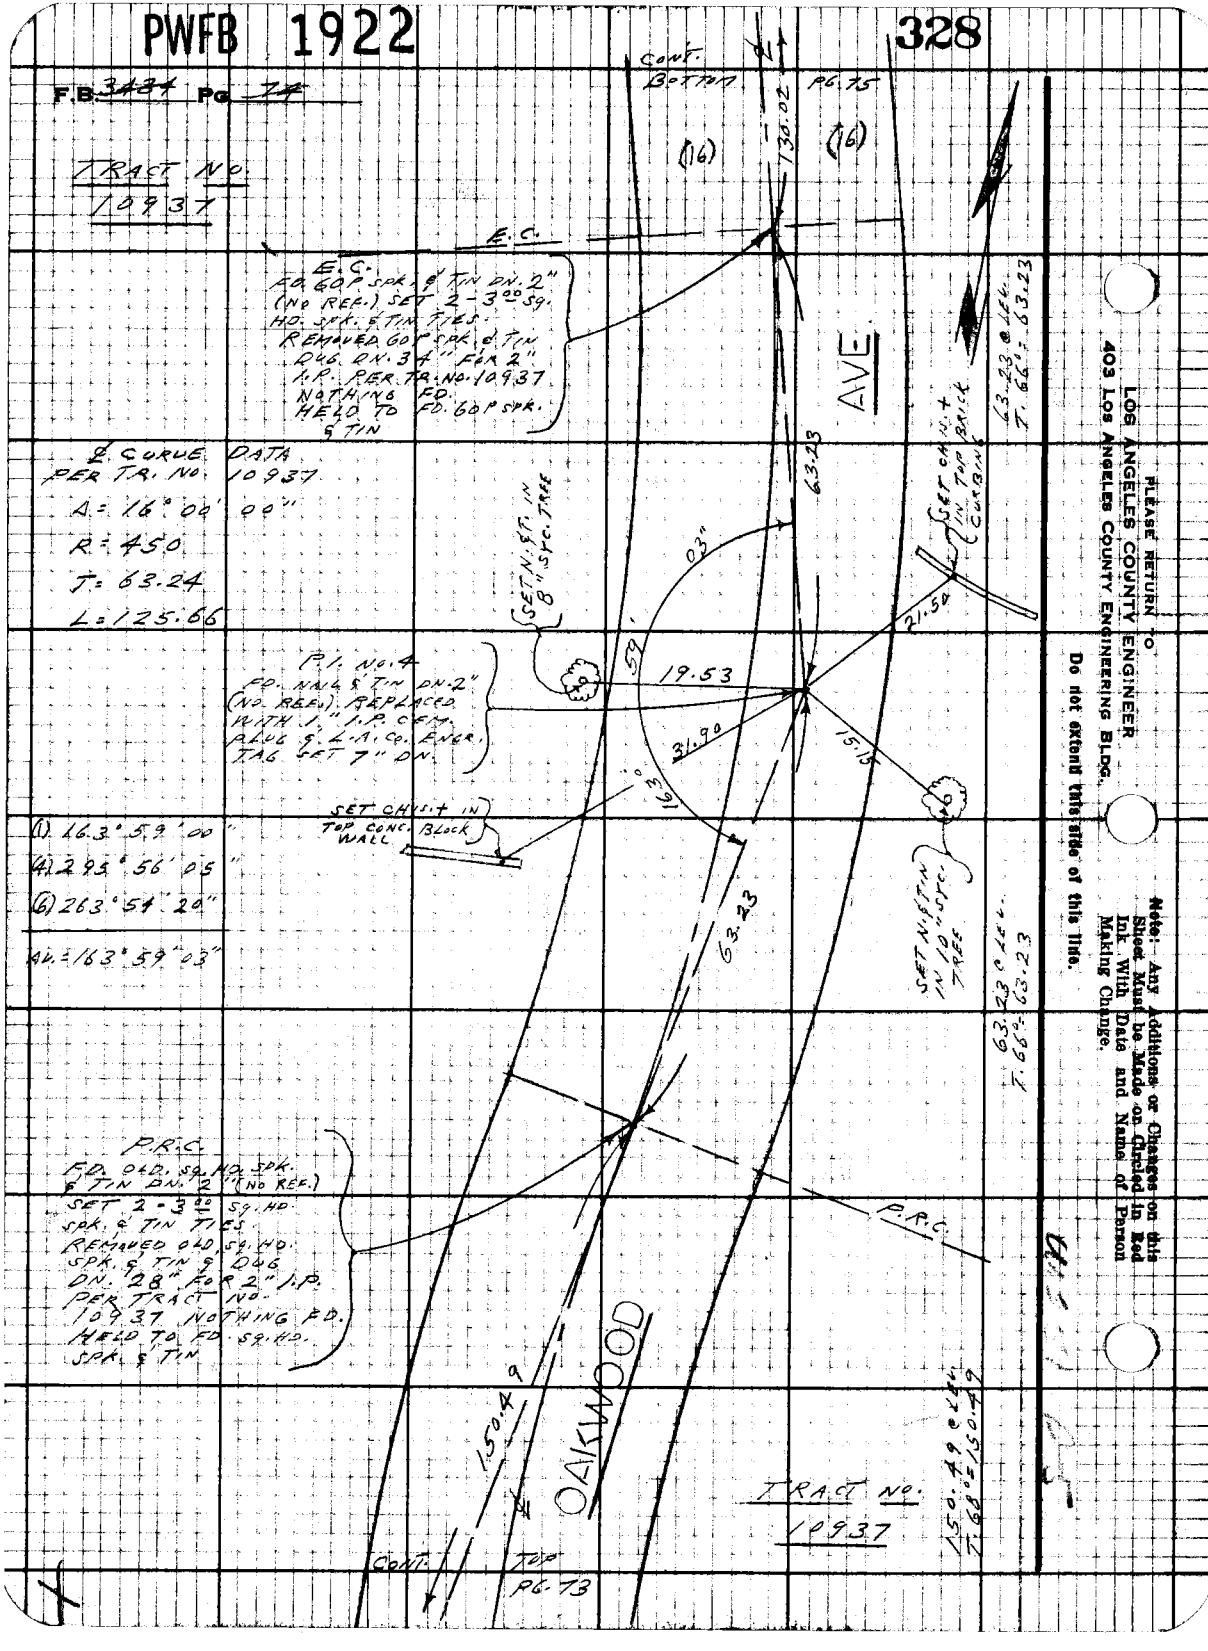

PLEASE RETURN TO
LOS ANGELES COUNTY ENGINEER
403 LOS ANGELES COUNTY ENGINEERING BLDG.

Do not extend this side of this line.

Note: Any Additions or Changes on this Sheet Must be Made on Circled in Red Ink With Date and Name of Person Making Change.

PWFB 1922

329

Notes Ck'd by	Survey of [illegible]
Map No.	JN 303.00 Tape 0201 Std 80
Office Work	Surveyed by L.L. Brown
Checked	Notes L.L. Brown Date 10-24-68
Date	Indexed C.J. GALLI FEB 24 70

F.B. 3434 PG. 75

WS 51 0.5

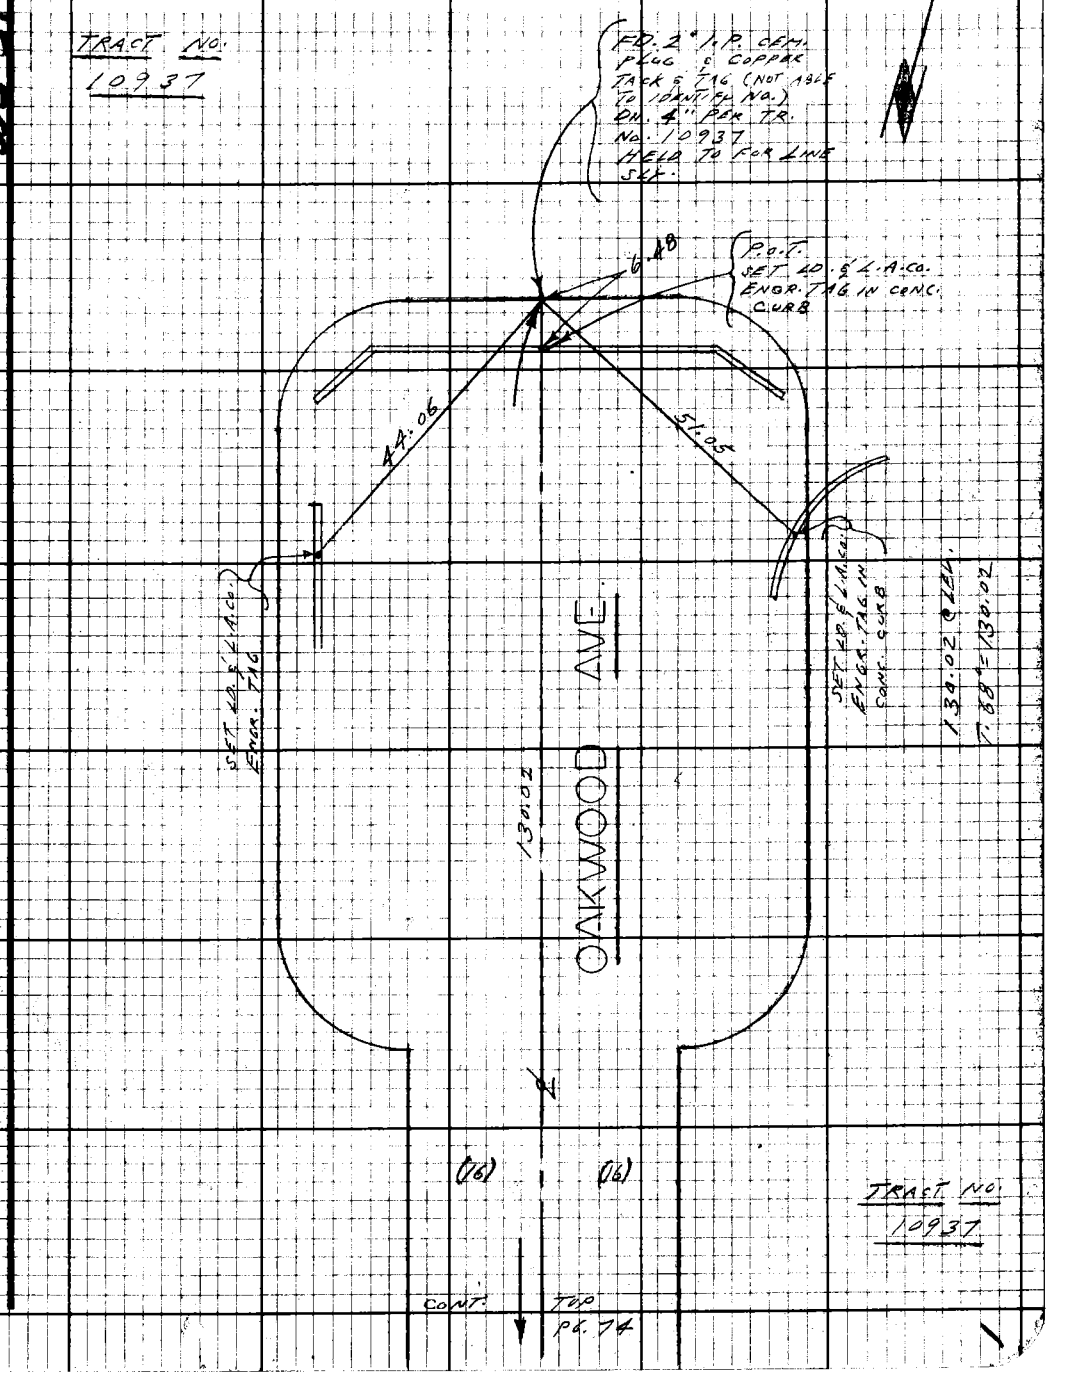

Note: Any Additions or Changes on this Sheet Must be Made or Circled in Red Ink With Date and Name of Person Making Change.

Do not extend this side of this line.

PLEASE RETURN TO
LOS ANGELES COUNTY ENGINEER
403 LOS ANGELES COUNTY ENGINEERING BLDG.

76F3098 CE#310 9-67

FB 3434 Pg 76

PLEASE RETURN TO
LOS ANGELES COUNTY ENGINEER
403 LOS ANGELES COUNTY ENGINEERING BLDG.

Do not extend this side of this line.

Note: Any Additions or Changes on this Sheet Must be Made on Checkin Red Ink With Date and Name of Person Making Change.

PWFB 1822

958

Notes Ck'd by	Survey of [illegible]
Map No.	JN [illegible] Tape [illegible] Stadia [illegible]
Office Work	Surveyed by L.L. BROWN
Checked	Notes L.L. BROWN Date [illegible]
Date	Indexed G. J. GALLI

F.B. 3434 Pg. 77

Pg. 78

(1) 87°14'10"
(4) 340°57'24"
(6) 163°26'24"
AV = 87°14'24"

B.C.
FD. 2" I.P.
CEM. PLUG &
R.E. TAG NO.
1216 ON 14"
PER TR. NO.
15845

(SEMI-TAN PER TR. NO. 15845)

(FD. SPK. HD. SPK & TIN ON 2" PER TR. NO. 15845 F.B. 2584-57)

B.C.
FD. S.P. IN P.
IN R.E. TIN
BANG & WIRE
REMOVED &
SET 16" BT. SPK.
W. BTN @ 20.00
OFF 2" I.P.

TRACT NO.
15845

F.O.T.
FD. LD. & L.A. Co. ENGR.
TAG IN CONC. X-GUT.
F.B. 2584-57

SET LD. & L.A. Co.
ENGR. TAG ON
SPLIT OF 7

P.I.
SET LARGE BT.
SPK. W. & TIN FLAG
BY INTERSECTION
COLD P.I. NO. 8 PER
F.B. 2584-57
DESTROYED BY
START DRAIN
CONST.

FD. LARGE BT.
SPK. W. BTN
ON 1" PIPE
F.B. 2584-57

FD. LD. & L.A. Co.
ENGR. TAG ON
LINE PROD.
F.B. 2584-57

SET LD. & L.A. Co.
ENGR. TAG

LANNING AVE.

WALNUT AVE.

LANE

CONT. RIGHT

Pg. 82

CONT. Pg. 76

14.40

14.97

23.53

0.18

171°

37.86

26.84

14.75

148.55

31.50

43

23"

(30)

(30)

(30)

(20)

(30)

52

50'

87'

14' 24" R.P.

11°40

20.00

Σ CURVE DATA
PER TR. NO. 14178

Δ = 8°17'35"
R = 2000
T = 144.99
L = 289.48

(1) 171°43'30"
(4) 326°53'36"
(6) 310°20'16"
AV = 171°43'22½" T. 64' = 144.97

Note: Any Additions or Changes on this Sheet Must be Made or Circled in Red Ink With Date and Name of Person Making Change.

Do not extend this side of this line.

PLEASE RETURN TO
LOS ANGELES COUNTY ENGINEER
403 LOS ANGELES COUNTY ENGINEERING BLDG.

FRDCOR CE#310 8-57

PWFB 1822

959

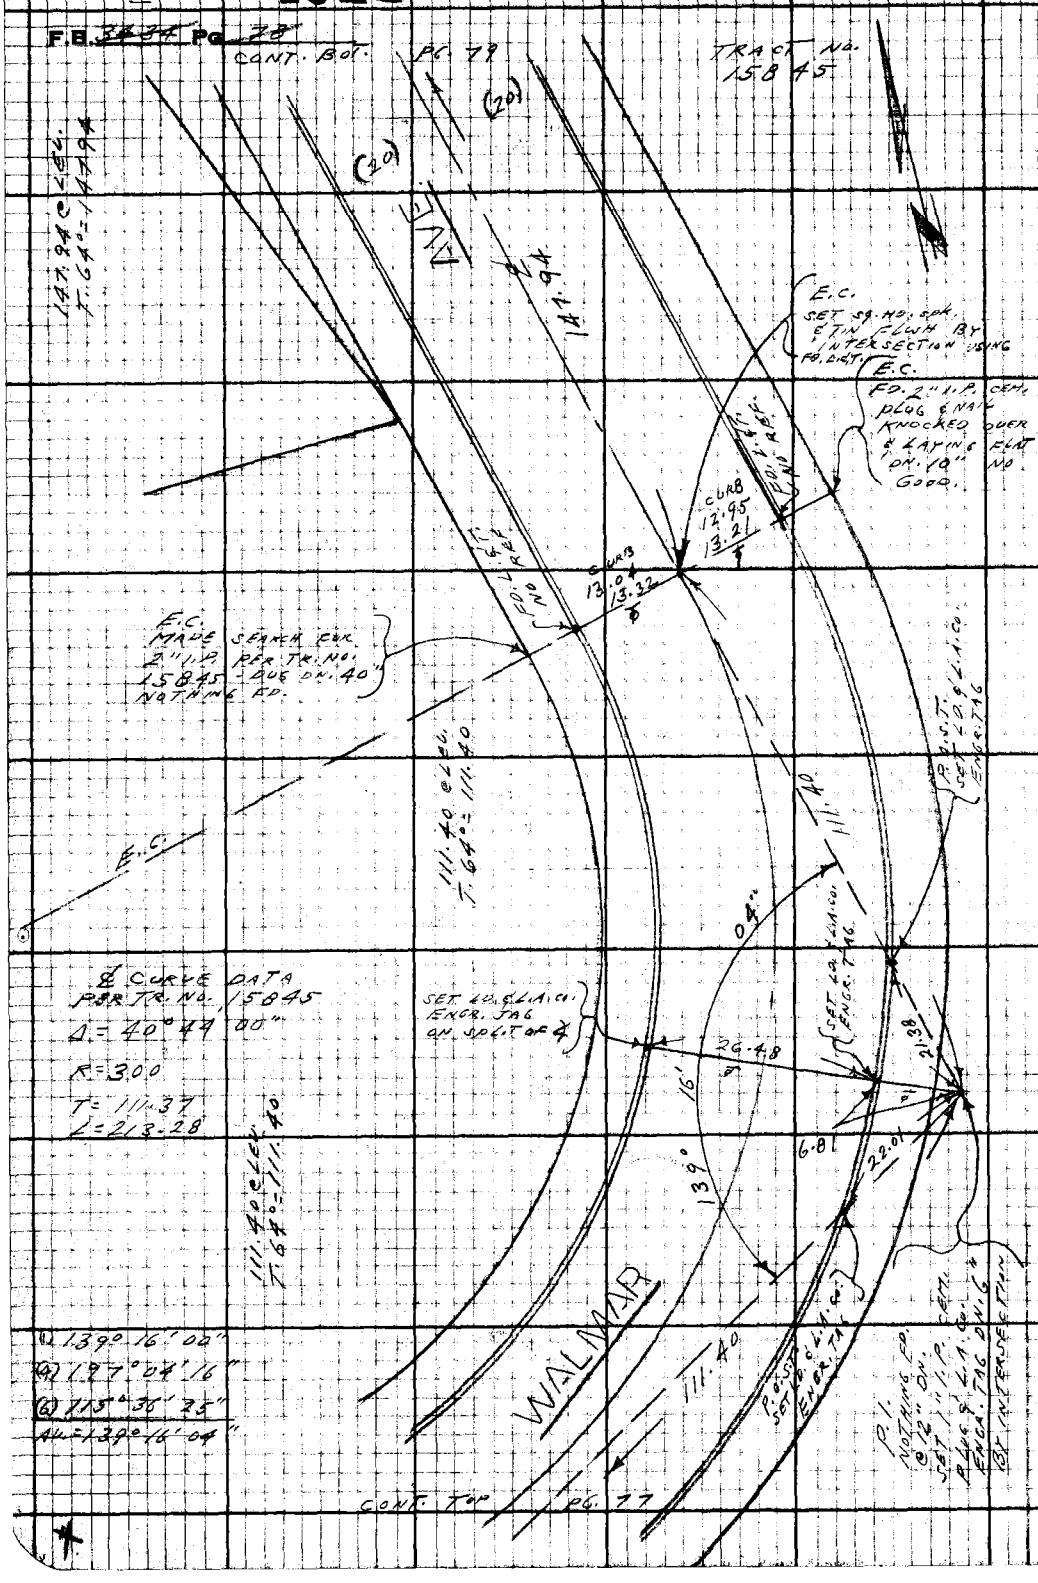

PLEASE RETURN TO
LOS ANGELES COUNTY ENGINEER
403 LOS ANGELES COUNTY ENGINEERING BLDG.

Do not extend this side of this line.

Note: Any Additions or Changes on this Sheet Must be Made or Circled in Red Ink With Date and Name of Person Making Change.

PWFB 1822

960

Notes Ck'd by	Survey of LA CRESCENTA AREA
Office Work	Surveyed by L.L. BROWN
Checked	Notes L.L. BROWN Date 11-4-68
Date	Indexed C.L. GALLI FEB 24 70

F.B. 3434 PG. 79

Note: Any Additions or Changes on this Sheet Must be Made or Circled in Red Ink With Date and Name of Person Making Change.

Do not extend this side of this line.

PLEASE RETURN TO
LOS ANGELES COUNTY ENGINEER
403 LOS ANGELES COUNTY ENGINEERING BLDG.

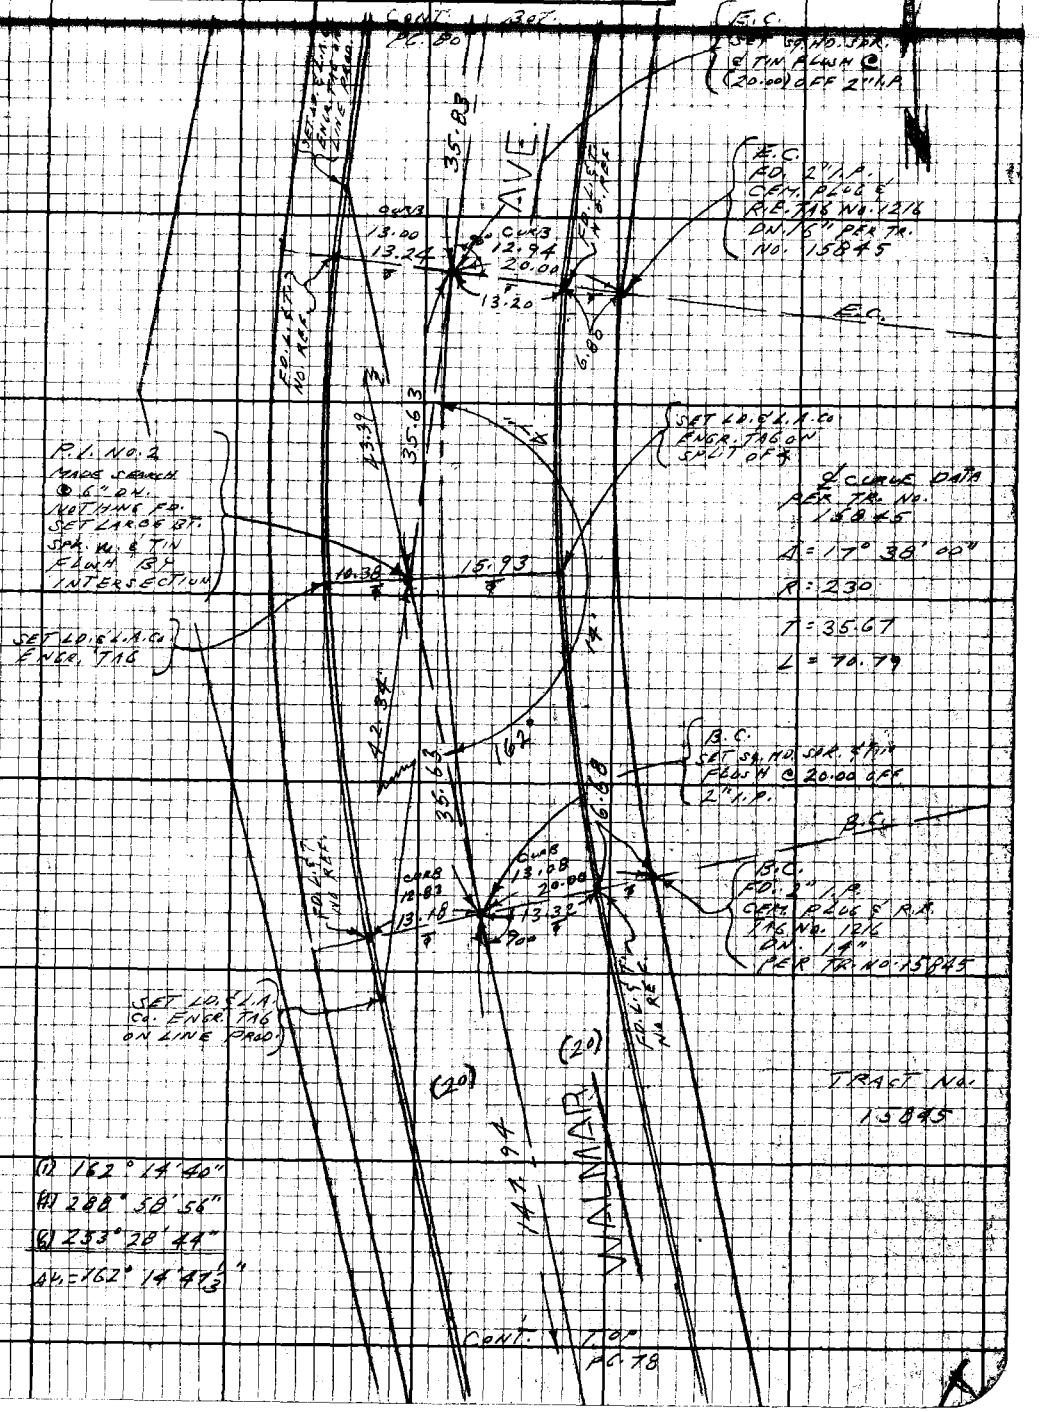

961

F.B. ~~3434~~ Pg ~~80~~

PWFB 1822

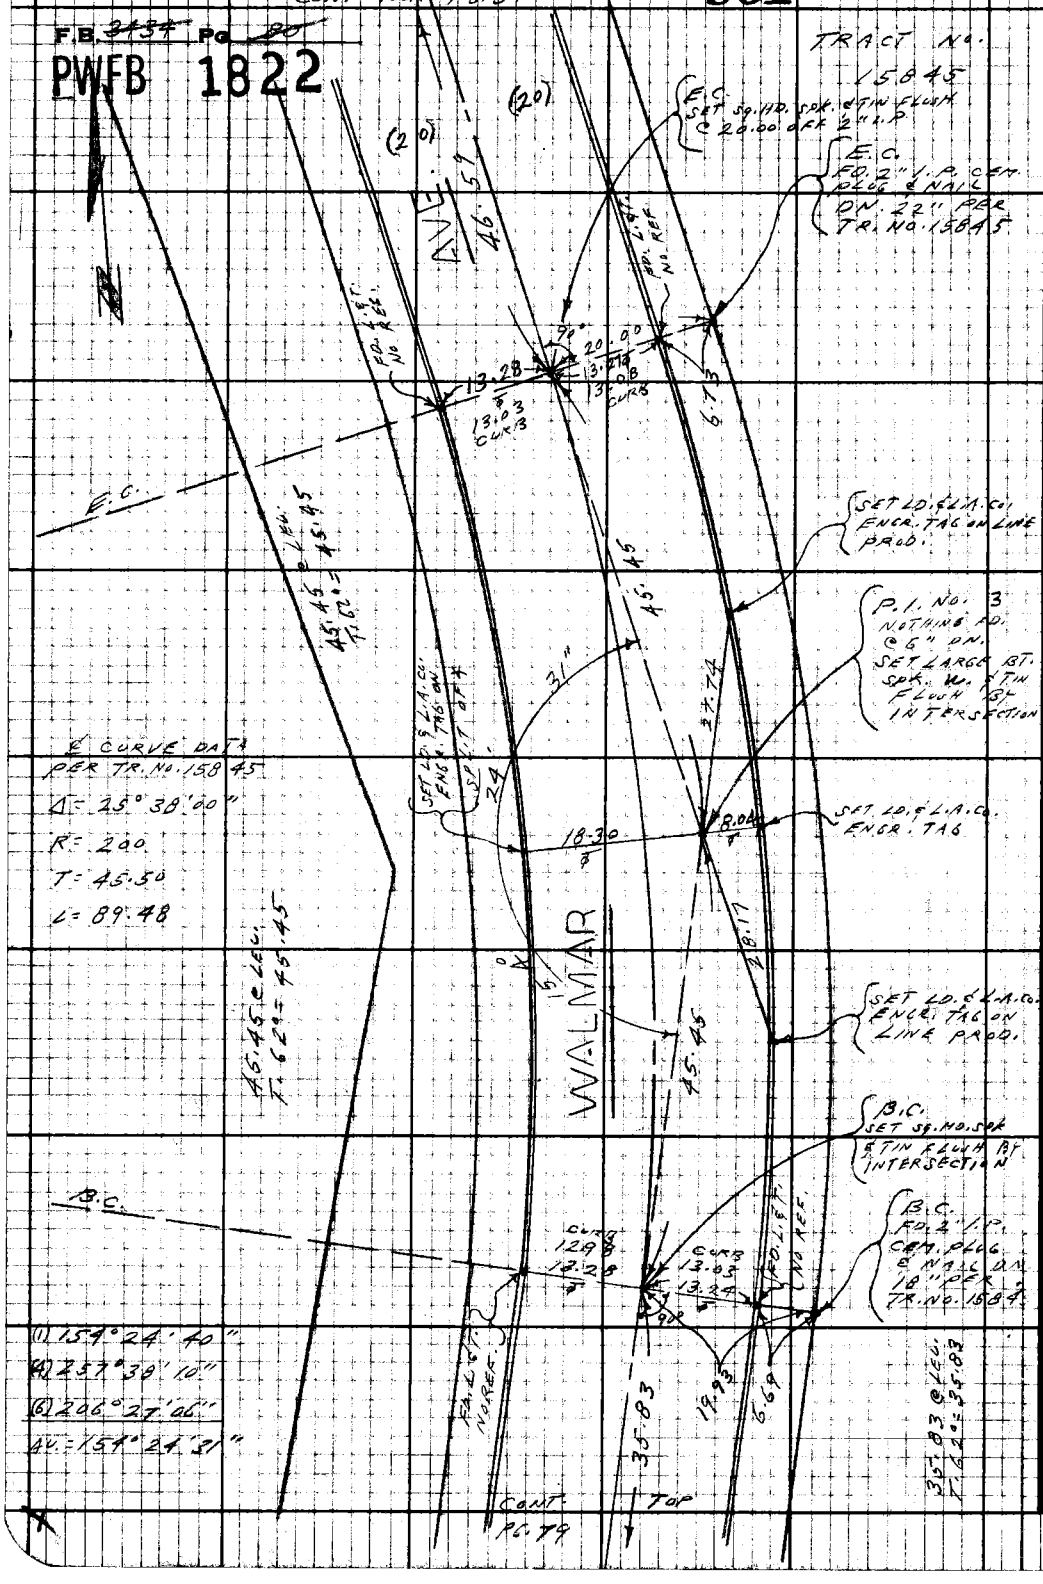

PLEASE RETURN TO
LOS ANGELES COUNTY ENGINEER
403 LOS ANGELES COUNTY ENGINEERING BLDG.

Do not extend this side of this line.

Note: Any Additions or Changes on this Sheet Must be Made or Circled in Red Ink With Date and Name of Person Making Change.

PWFB 1822

962

Notes Ck'd by	Survey of LA CRESCENTA AREA
Map No.	IN 2303.00 Tape 0206 Std 6m °F
Office Work	Surveyed by L.L. BROWN
Checked	Notes L.L. BROWN Date 11-4-68
Date	Indexed G.J. GALLI

F.B. 3434 Pg. 81

Note: Any Additions or Changes on this Sheet Must be Made or Circled in Red Ink With Date and Name of Person Making Change.

Do not extend this side of this line.

PLEASE RETURN TO
LOS ANGELES COUNTY ENGINEER
403 LOS ANGELES COUNTY ENGINEERING BLDG.

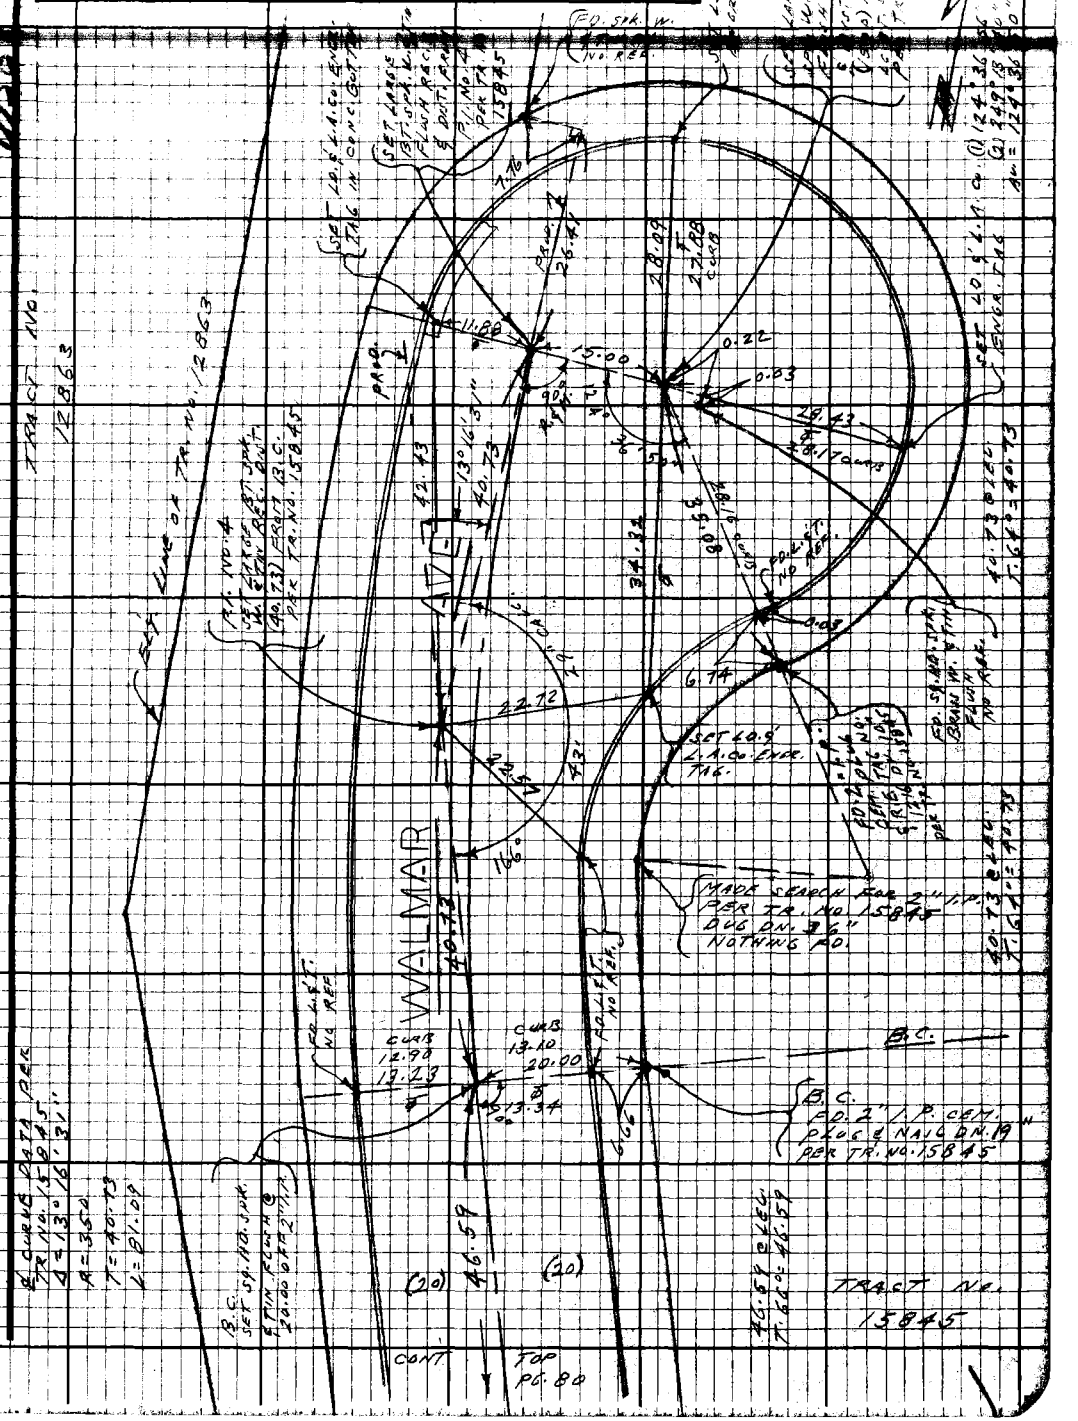

76F3098 CE#310 9-67

PWFB 1822 963

F.B. 3434 Pg. 82

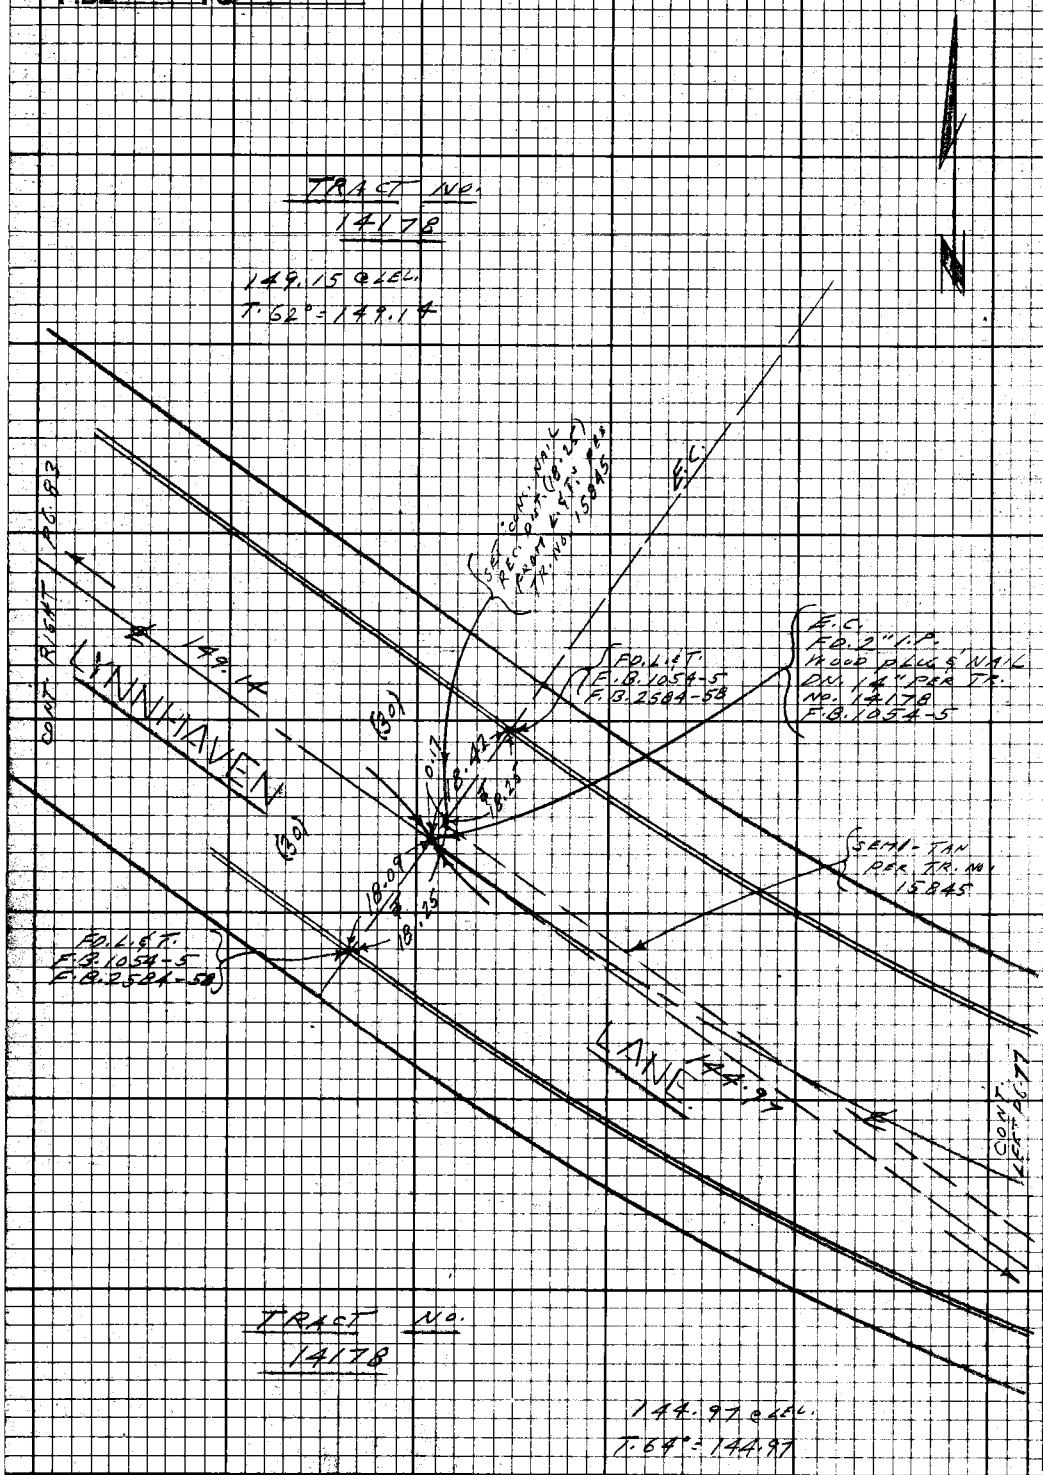

PLEASE RETURN TO
LOS ANGELES COUNTY ENGINEER
403 Los Angeles County Engineering Bldg.

Do not extend this side of this line.

Note: Any Additions or Changes on this Sheet Must be Made or Circled in Red Ink With Date and Name of Person Making Change.

PWFB 1822

964

Notes Ck'd by	Survey of LA CRESCENTA AREA
Map No.	IN 0303.07 Tape 0291 Std 60 °F
Office Work	Surveyed by L.L. BROWN
Checked	Notes L.L. BROWN Date 11-14-68
Date	Indexed C.L. GALLI

F.B. 3434 Pg. 83

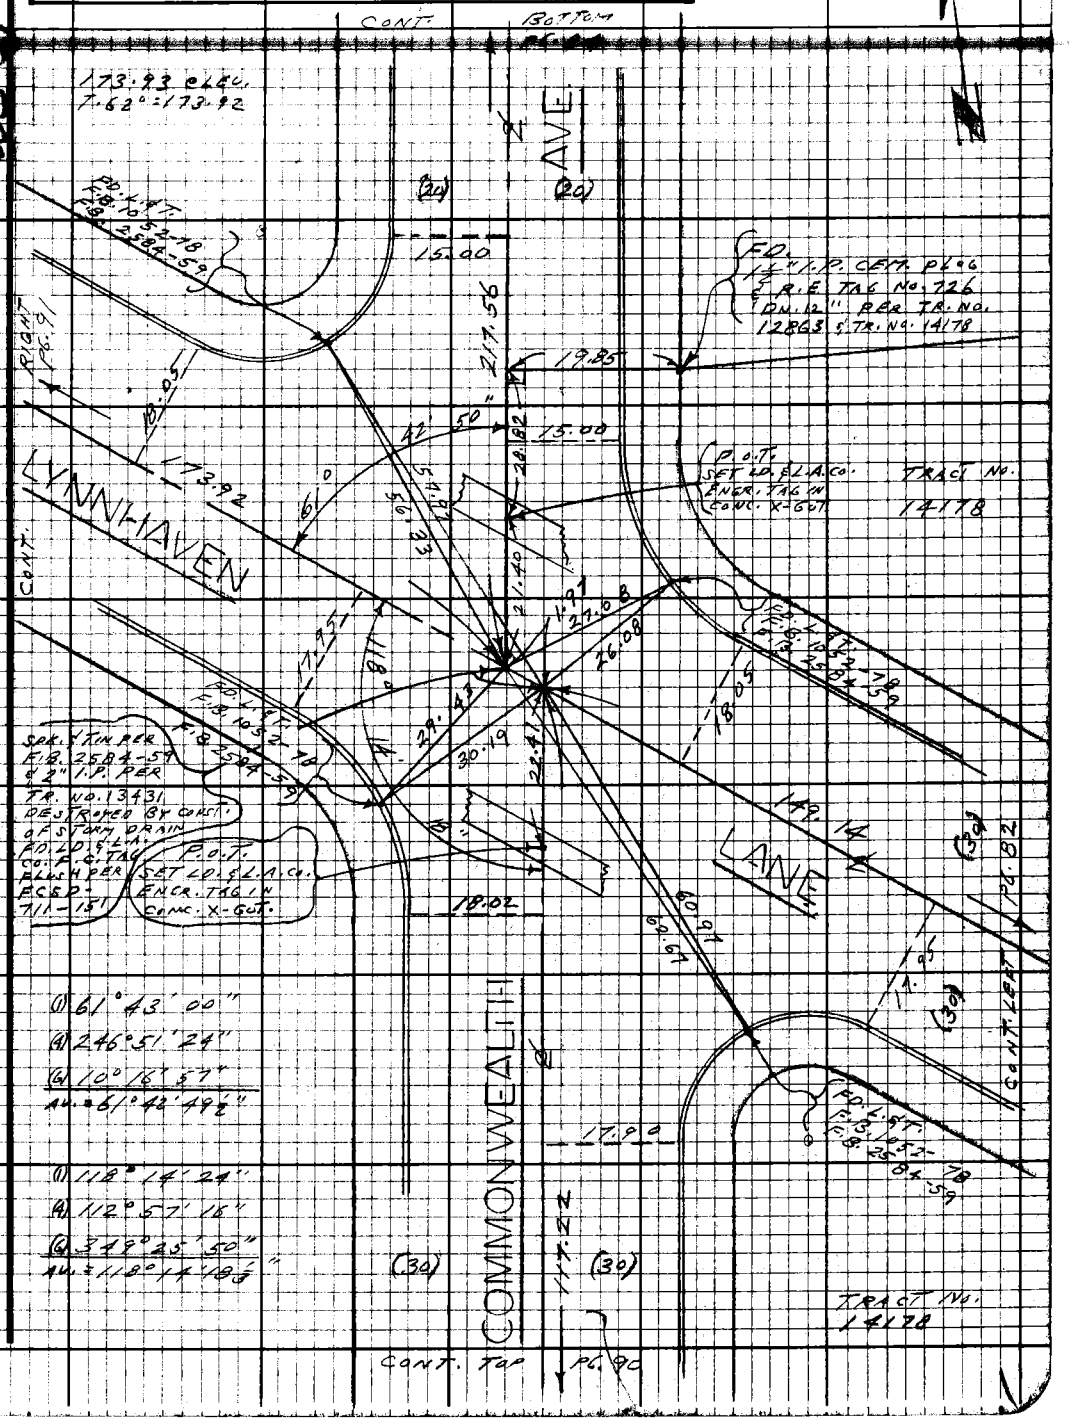

Note: Any Additions or Changes on this Sheet Must be Made or Circled in Red Ink With Date and Name of Person Making Change.

Do not extend this side of this line.

PLEASE RETURN TO
LOS ANGELES COUNTY ENGINEER
403 LOS ANGELES COUNTY ENGINEERING BLDG.

76F3098 CE#310 9-67

F.B. 3454 Pg. 84

PWFB 1822

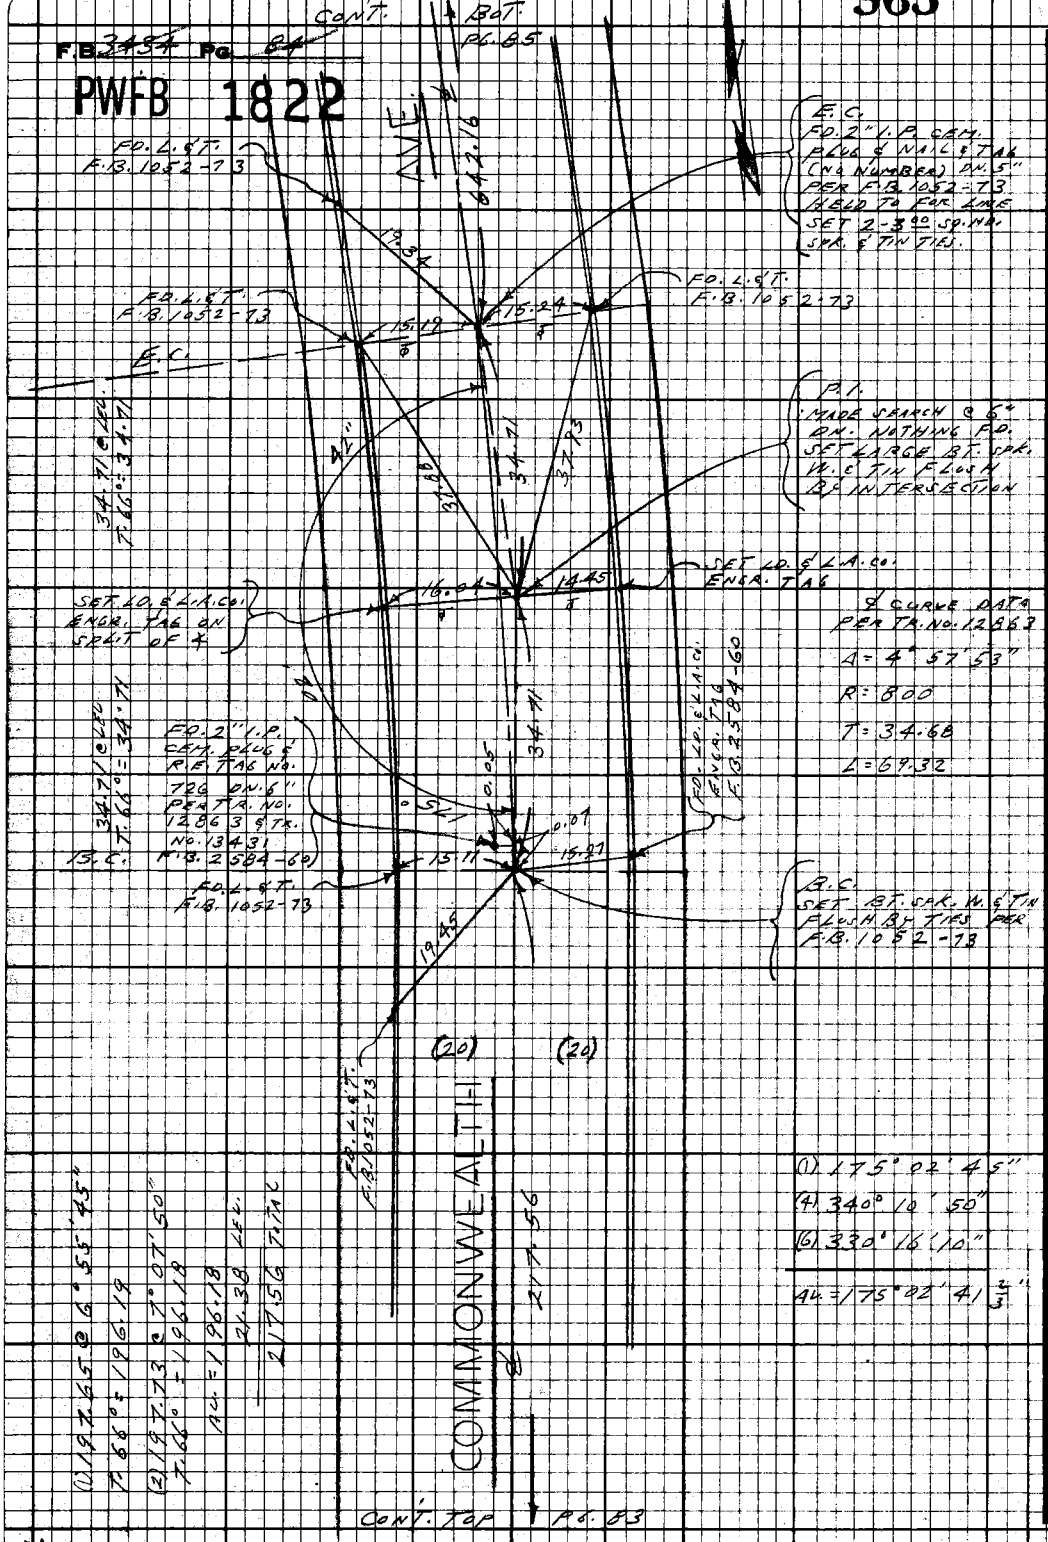

PLEASE RETURN TO
LOS ANGELES COUNTY ENGINEER
403 Los Angeles County Engineering Bldg.

Do not extend this side of this line.

Note: Any Additions or Changes on this Sheet Must be Made or Circled in Red Ink With Date and Name of Person Making Change.

PWFB 1922

330

Notes Ck'd by	Survey of LA CRESCENTA AREA
Map No.	[illegible]
Office Work	Surveyed by L. L. BROWN
Checked	Notes L. L. BROWN Date 11-18-68
Date	Indexed G. J. GALLI FEB 24 70

F.B. 3434 Pg. 85

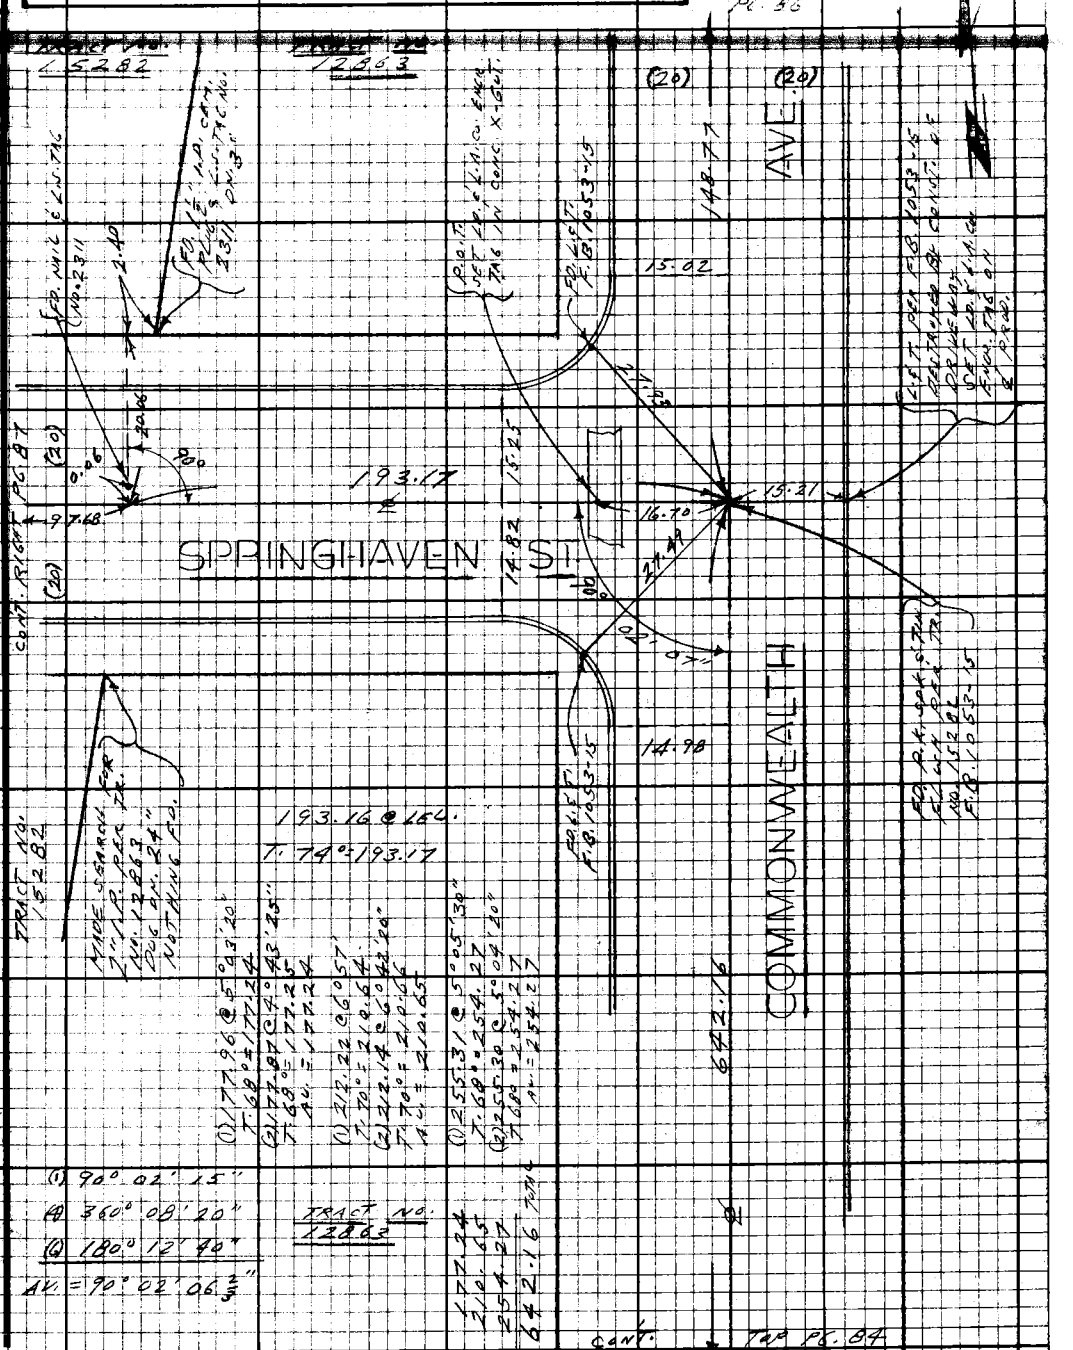

Note: Any Additions or Changes on this Sheet Must be Made or Circled in Red Ink With Date and Name of Person Making Change.

Do not extend this side of this line.

PLEASE RETURN TO
LOS ANGELES COUNTY ENGINEER
403 LOS ANGELES COUNTY ENGINEERING BLDG.

75F3098 CE#310 9-67

F.B. ~~3434~~ Pg. ~~86~~

PWFB 1922

331

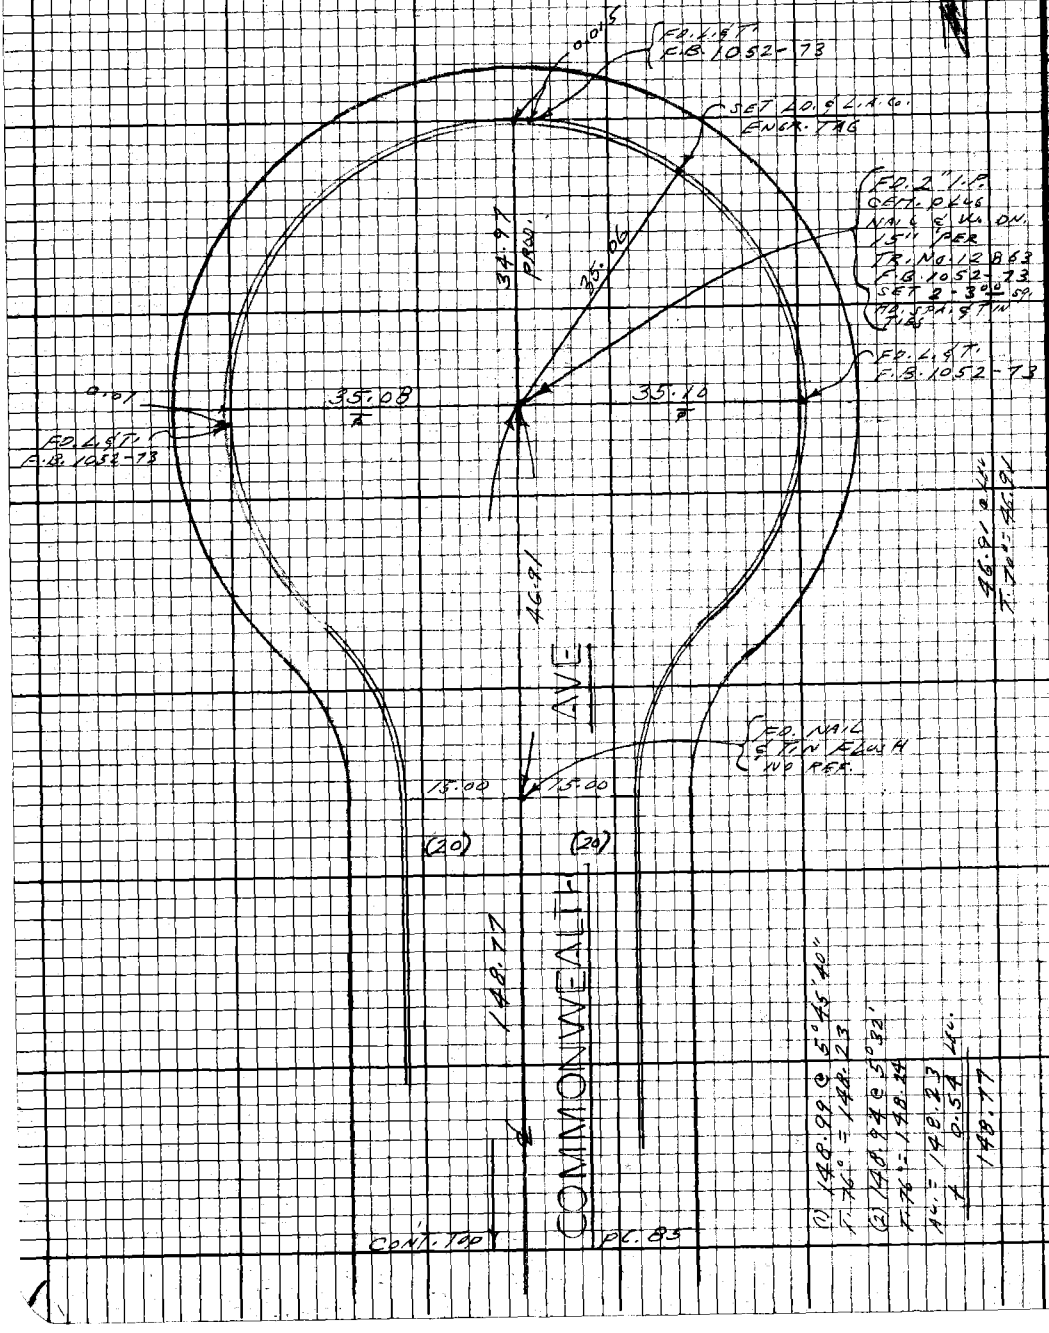

PLEASE RETURN TO
LOS ANGELES COUNTY ENGINEER
403 LOS ANGELES COUNTY ENGINEERING BLDG.

Do not extend this side of this line.

Note: Any Additions or Changes on this Sheet Must be Made or Circled in Red Ink With Date and Name of Person Making Change.

W.S. 51 D-5

PWFB 1922

332

Notes Ck'd by	Survey of LA CRESCENTA AREA
Map No.	IN 0303.00 Tape 0291 Std 60 °F
Office Work	Surveyed by L.L. BROWN
Checked	Notes L.L. BROWN Date 1-19-68
Date	Indexed G. J. GALLI FEB 24 '70

F.B. 3434 Pg. 87

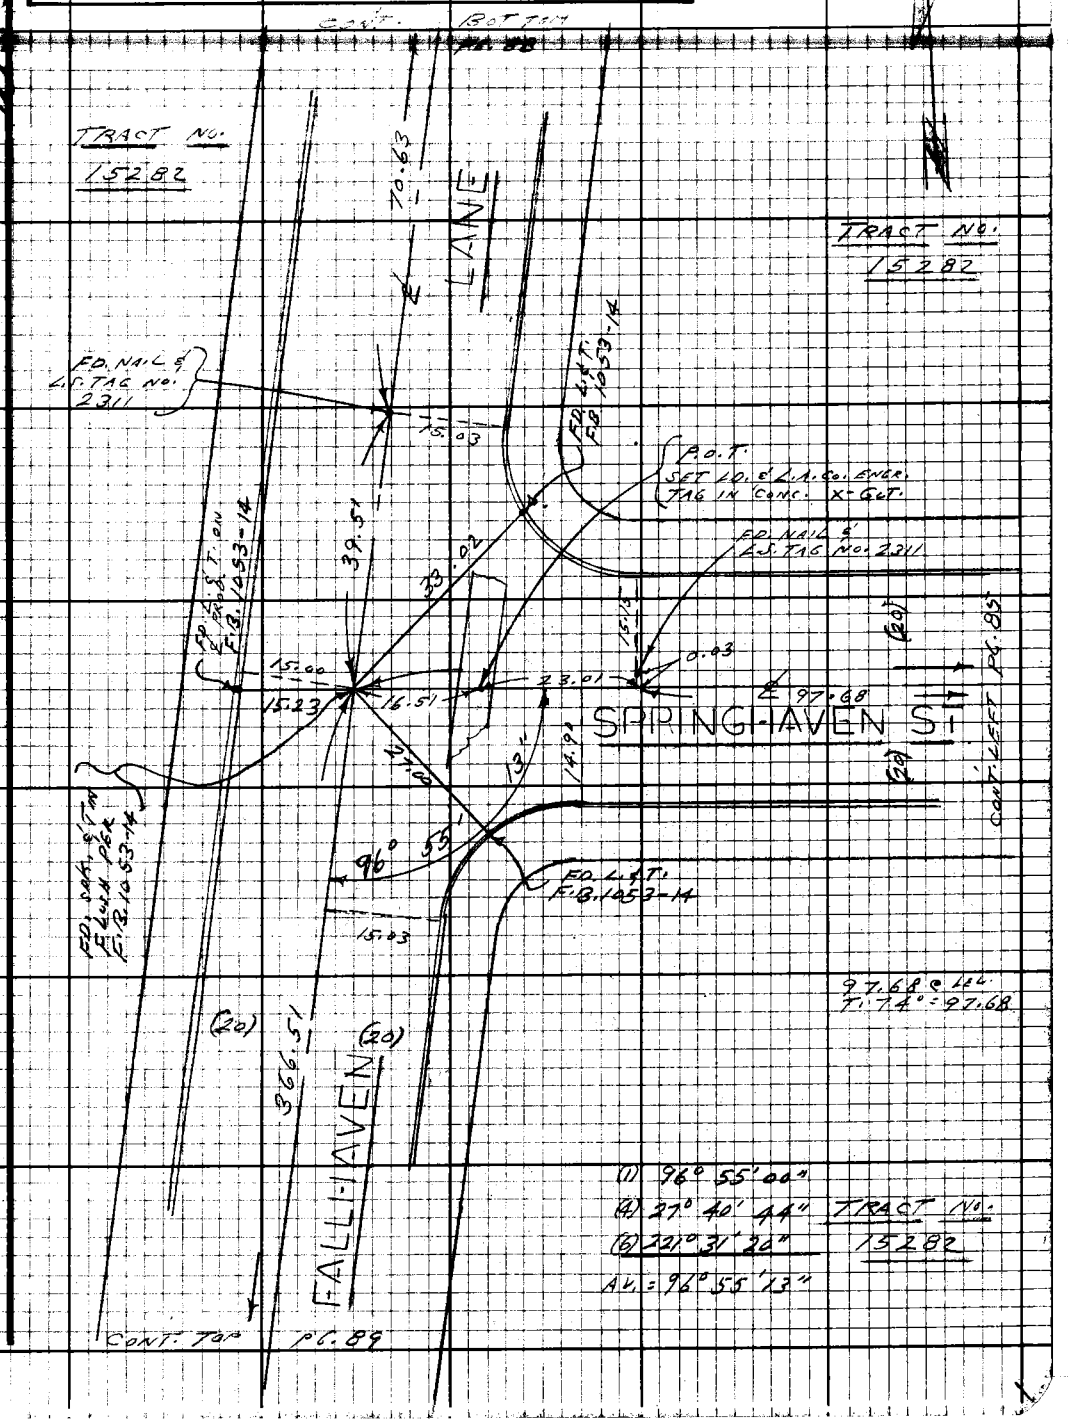

Note: Any Additions or Changes on this Sheet Must be Made or Circled in Red Ink With Date and Name of Person Making Change.

Do not extend this side of this line.

PLEASE RETURN TO
LOS ANGELES COUNTY ENGINEER
403 LOS ANGELES COUNTY ENGINEERING BLDG.

76F3098 CE#310 9-67

PWFB 1922 333

F.B. 3434 PG. 88

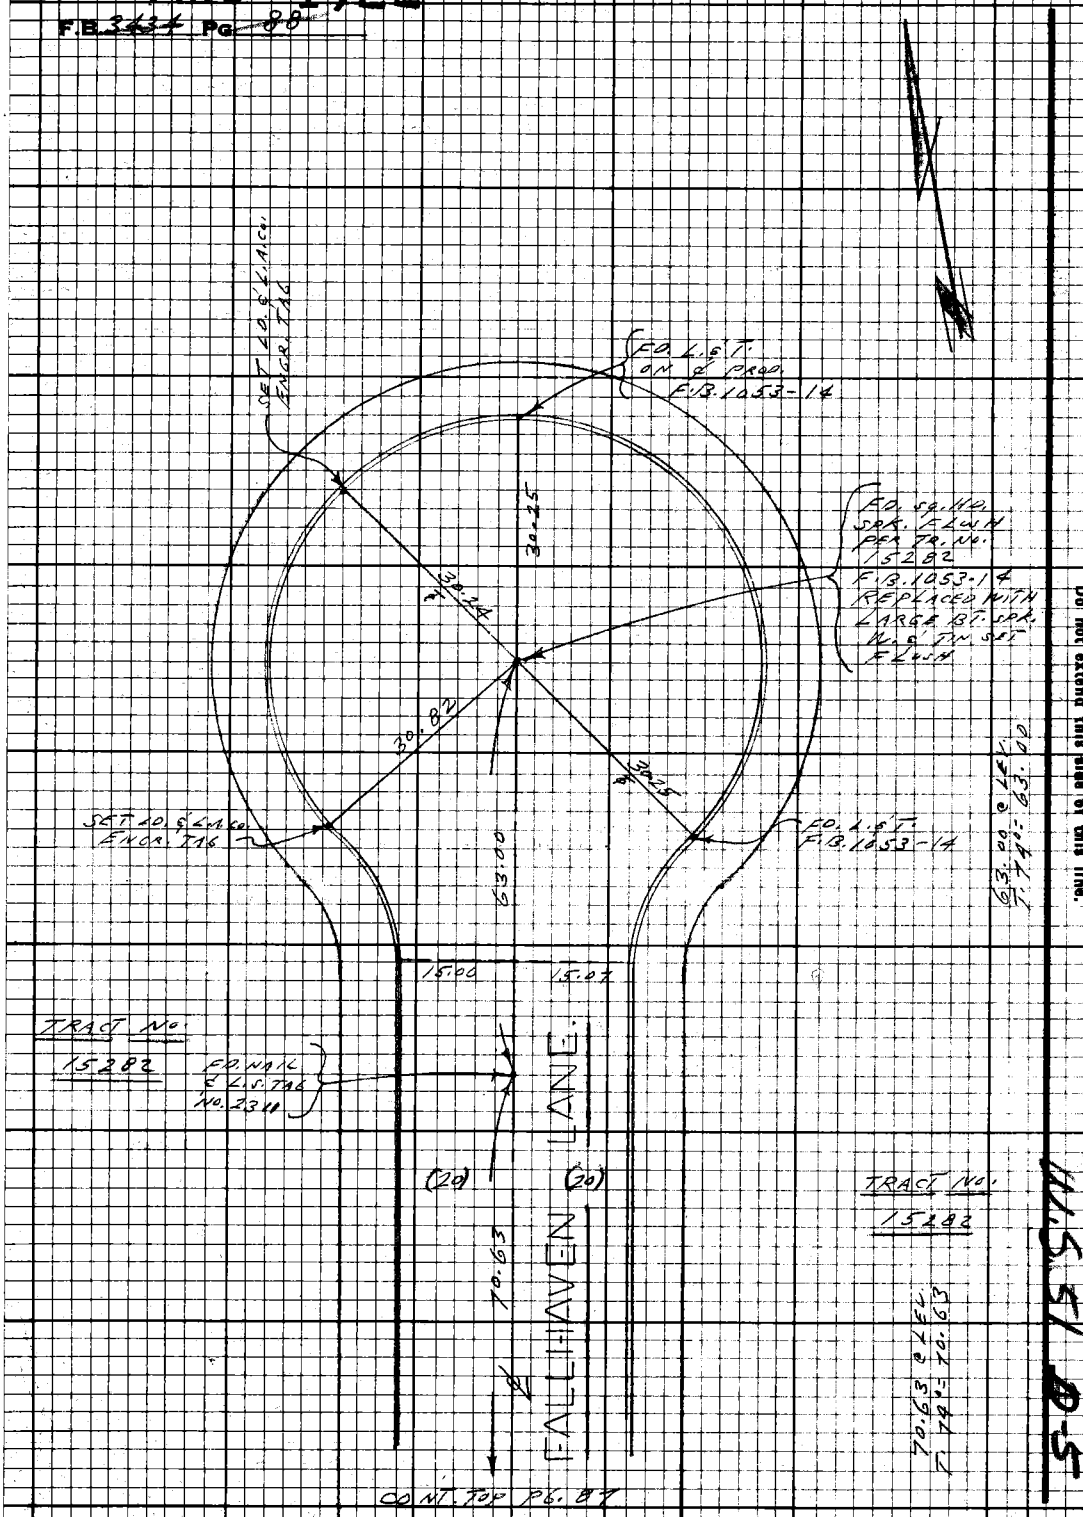

PLEASE RETURN TO
LOS ANGELES COUNTY ENGINEER
403 LOS ANGELES COUNTY ENGINEERING BLDG.

Do not extend this side of this line.

Note: Any Additions or Changes on this Sheet Must be Made or Circled in Red Ink With Date and Name of Person Making Change.

U.S. 51 D-5

PWFB 1822

966

Notes Ck'd by	Survey of LA CRESCENTA AREA
Map No.	[illegible]
Office Work	Surveyed by L. L. BROWN
Checked	Notes L. L. BROWN Date 11-19-68
Date	Indexed G. J. GALLI

F.B. 3434 Pg. 89

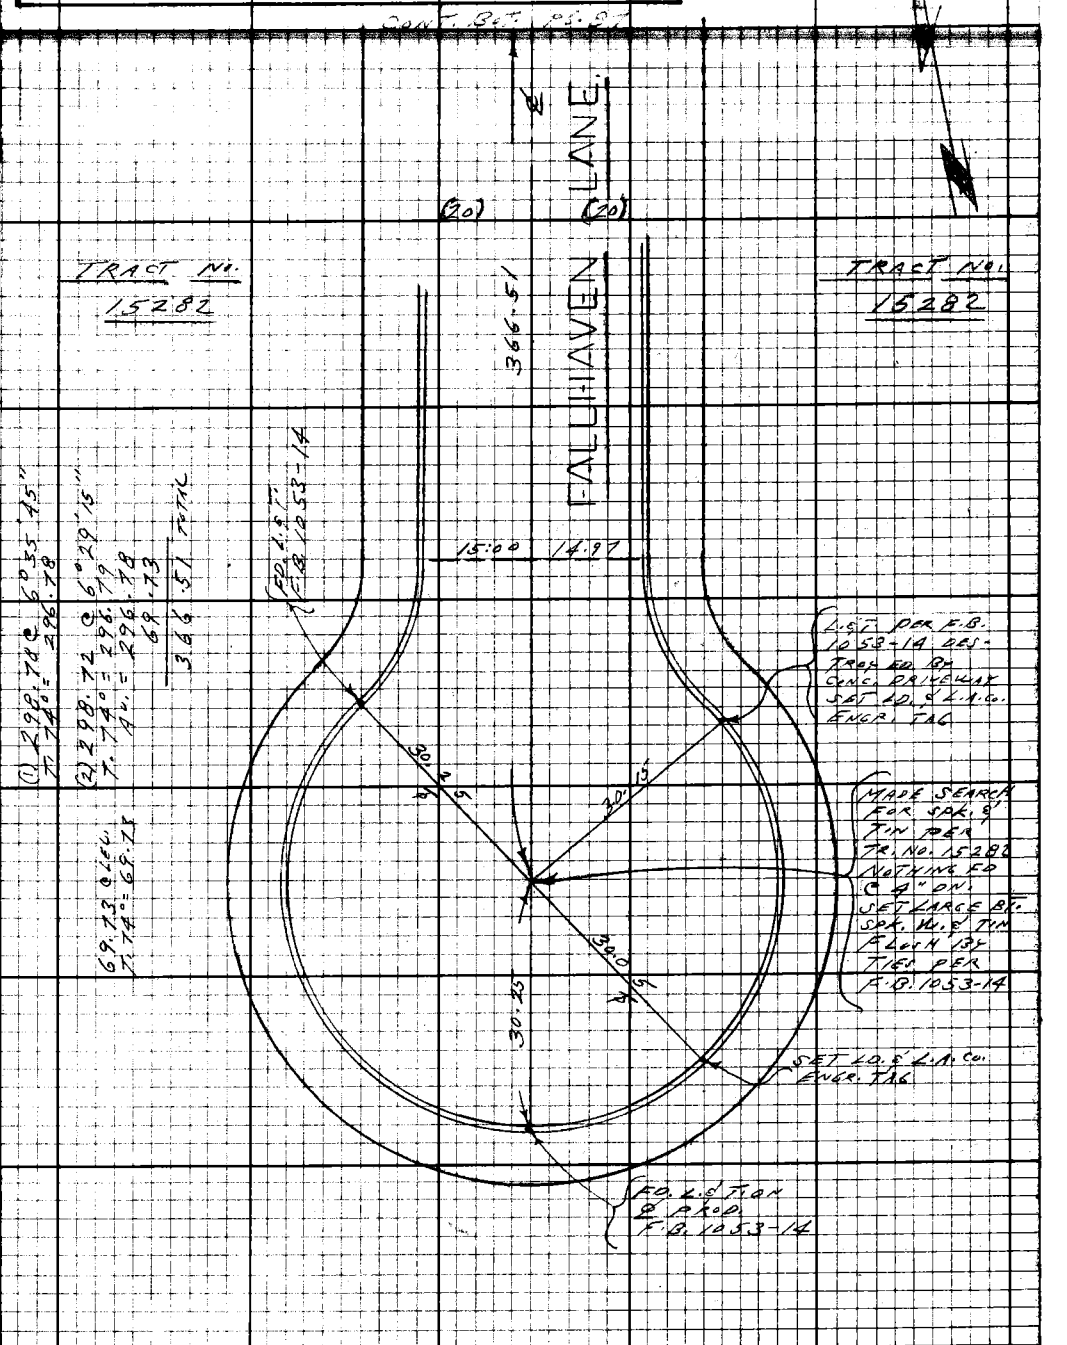

Note: Any Additions or Changes on this Sheet Must be Made or Circled in Red Ink With Date and Name of Person Making Change.

Do not extend this side of this line.

PLEASE RETURN TO
LOS ANGELES COUNTY ENGINEER
403 LOS ANGELES COUNTY ENGINEERING BLDG.

76F3098 CE#310 9-67

F.B. 3434 PG. 30

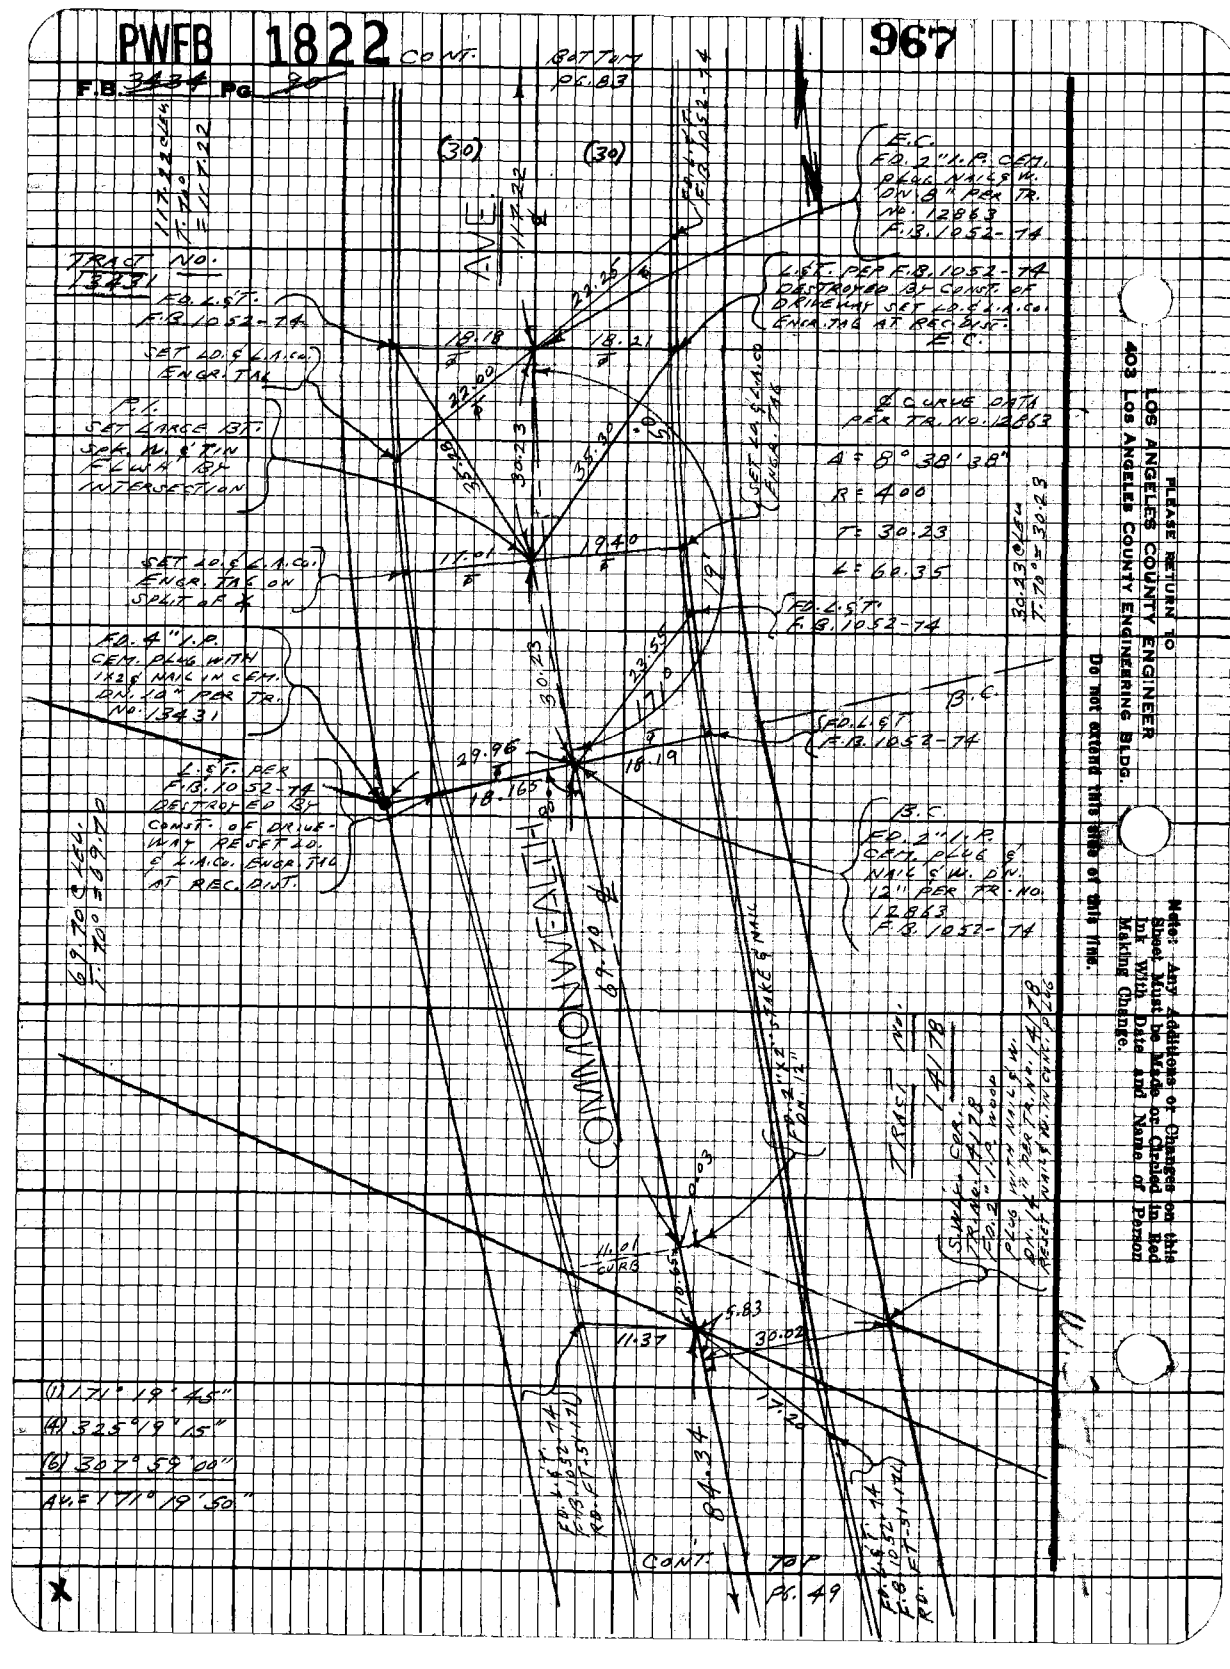

(1) 171° 19' 45"
(4) 325° 19' 15"
(6) 307° 59' 00"
AVE 171° 19' 50"

PLEASE RETURN TO
LOS ANGELES COUNTY ENGINEER
403 LOS ANGELES COUNTY ENGINEERING BLDG.

Do not extend this sheet at this time.

Note: Any Additions or Changes on this Sheet Must be Made or Graded in Red Ink With Date and Name of Person Making Change.

PWFB 1822

968

Notes Ck'd by	Survey of LA CRESCENTA AREA
Map No.	IN 0303-00 Tape 0291 Std 68 °F
Office Work	Surveyed by L. L. BROWN
Checked	Notes L. L. BROWN Date 11-19-68
Date	Indexed G. J. GALLI FEB 24 '70

F.B. 3434 Pg. 91

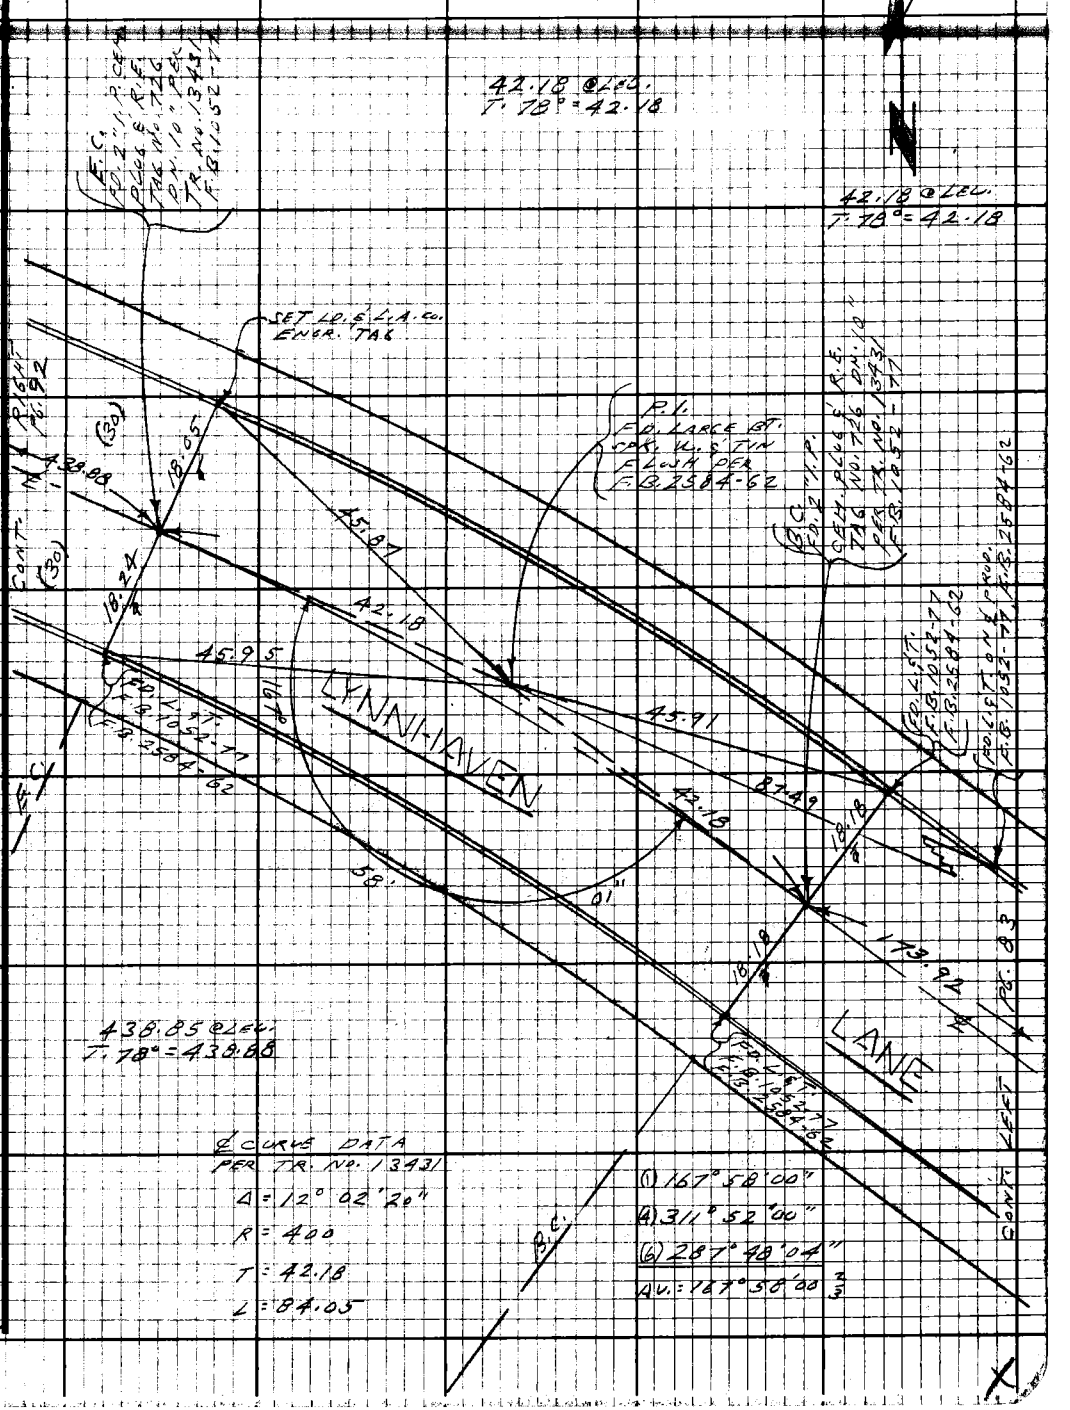

Note: Any Additions or Changes on this Sheet Must be Made or Circled in Red Ink With Date and Name of Person Making Change.

Do not extend this side of this line.

PLEASE RETURN TO
LOS ANGELES COUNTY ENGINEER
403 LOS ANGELES COUNTY ENGINEERING BLDG.

76F3098 CE#310 9-67

F.B. 3484 Pg 95

PWFB 1822

969

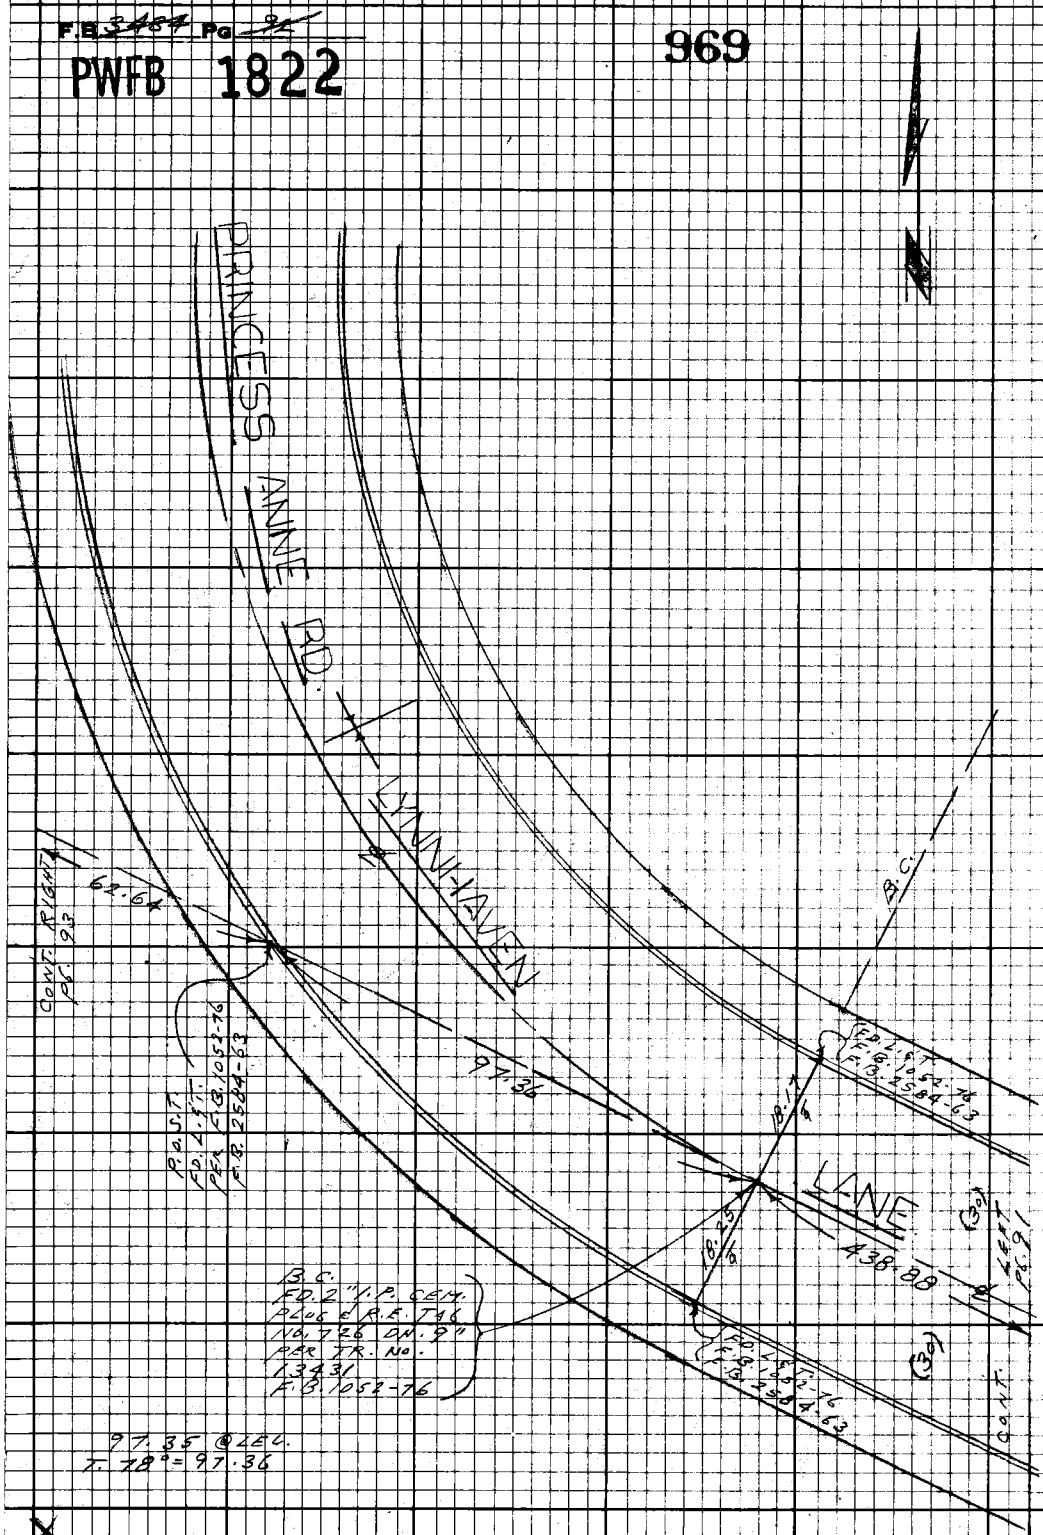

PLEASE RETURN TO
LOS ANGELES COUNTY ENGINEER
403 LOS ANGELES COUNTY ENGINEERING BLDG.

Do not extend this side of this line.

Note: Any Additions or Changes on this Sheet Must be Made or Circled in Red Ink With Date and Name of Person Making Change.

PWFB 1822

970

Notes Ck'd by	Survey of LA CRESCENT AREA
Map No.	[illegible]
Office Work	Surveyed by L. L. BROWN
Checked	Notes L. L. BROWN Date 11-21-68
Date	Indexed G. J. GALLI

F.B. 3454 PG. 93

CONT. BOTTOM PG. 94

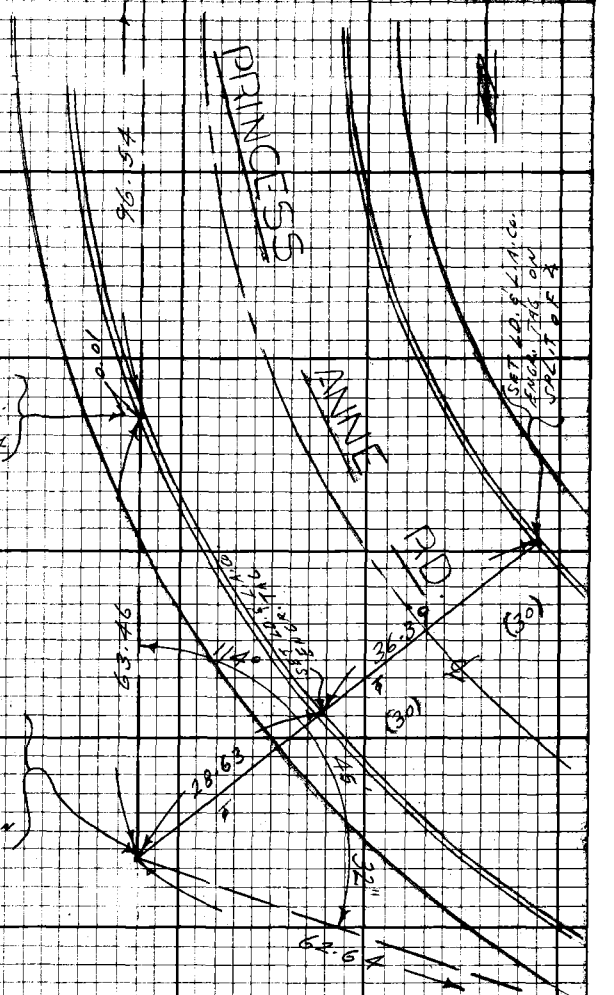

96.53 @ LEV.
T. 78° = 96.54

63.46 @ LEV.
T. 78° = 63.46

(1) 114° 45' 37"
(4) 99° 02' 10"
(6) 328° 33' 15"
AV. = 114° 45' 32½"

℄ CURVE DATA
PER TR. NO. 14177

Δ = 65° 14' 35"
R = 250
T = 160.01
L = 284.68

62.64 @ LEV.
T. 78° = 62.64

Note: Any Additions or Changes on this Sheet Must be Made or Circled in Red Ink With Date and Name of Person Making Change.

Do not extend this side of this line.

PLEASE RETURN TO
LOS ANGELES COUNTY ENGINEER
403 LOS ANGELES COUNTY ENGINEERING BLDG.

76F3098 CE#310 9-67

PWFB 1822 971

F.B. 3434 Pg. 94

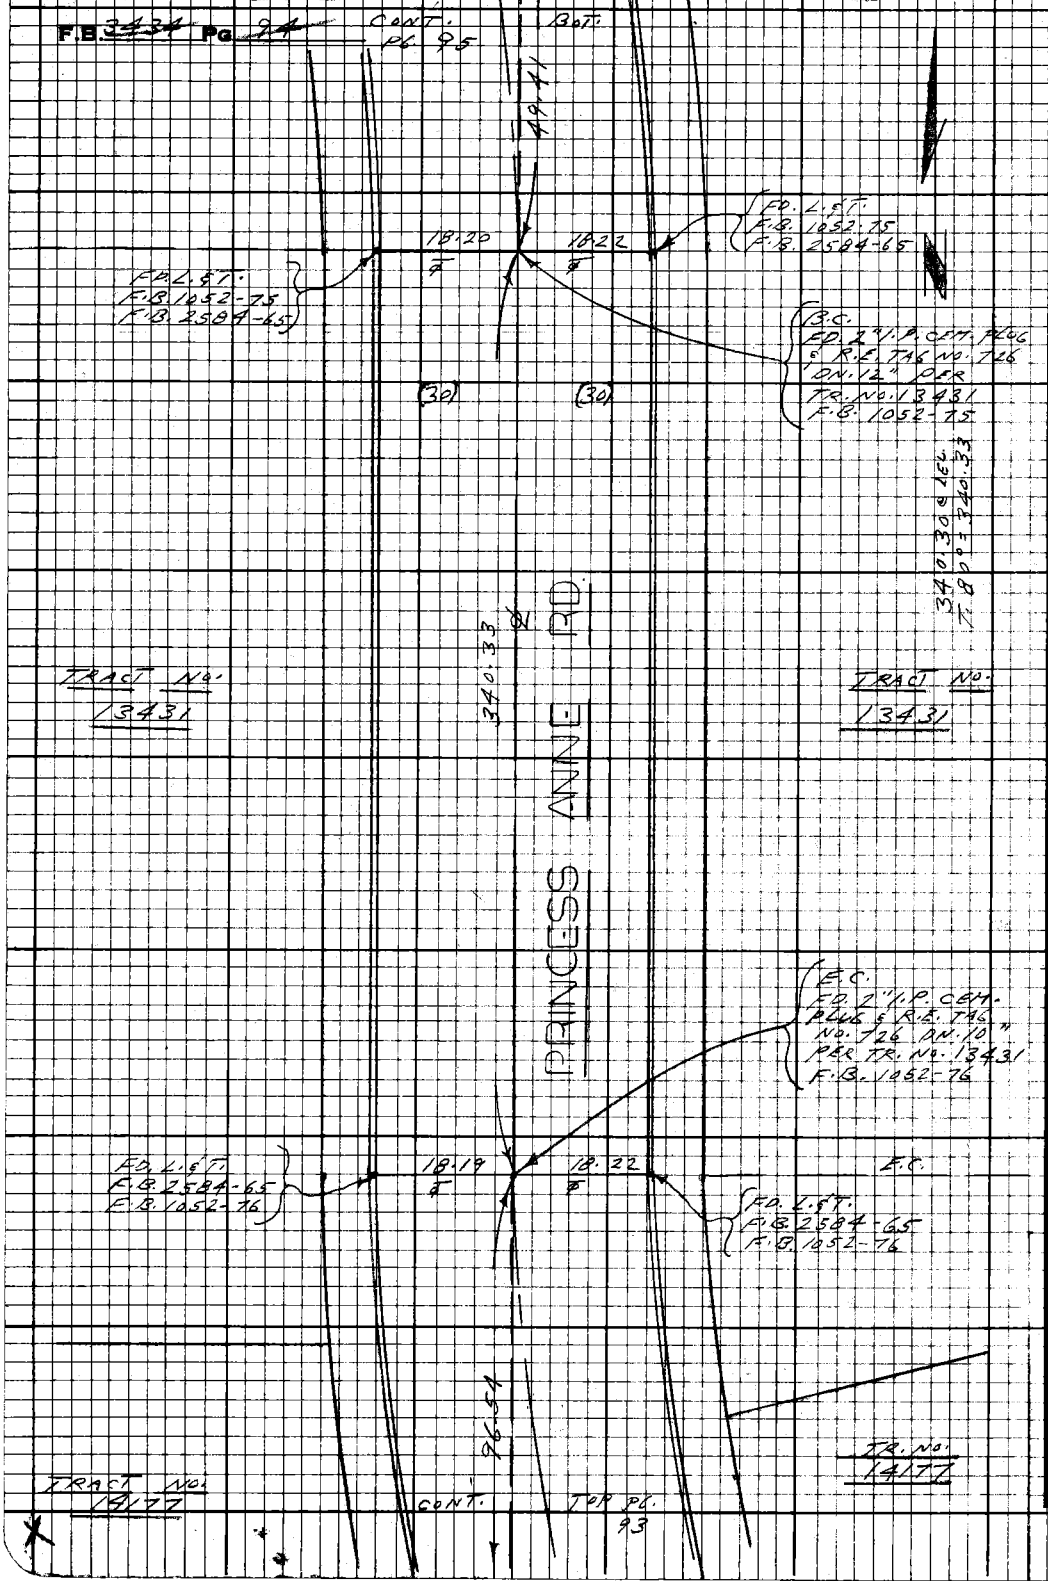

PLEASE RETURN TO
LOS ANGELES COUNTY ENGINEER
403 LOS ANGELES COUNTY ENGINEERING BLDG.

Do not extend this side of this line.

Note: Any Additions or Changes on this Sheet Must be Made or Circled in Red Ink With Date and Name of Person Making Change.

PWFB 1922

336

F.B. 3434 Pg 96

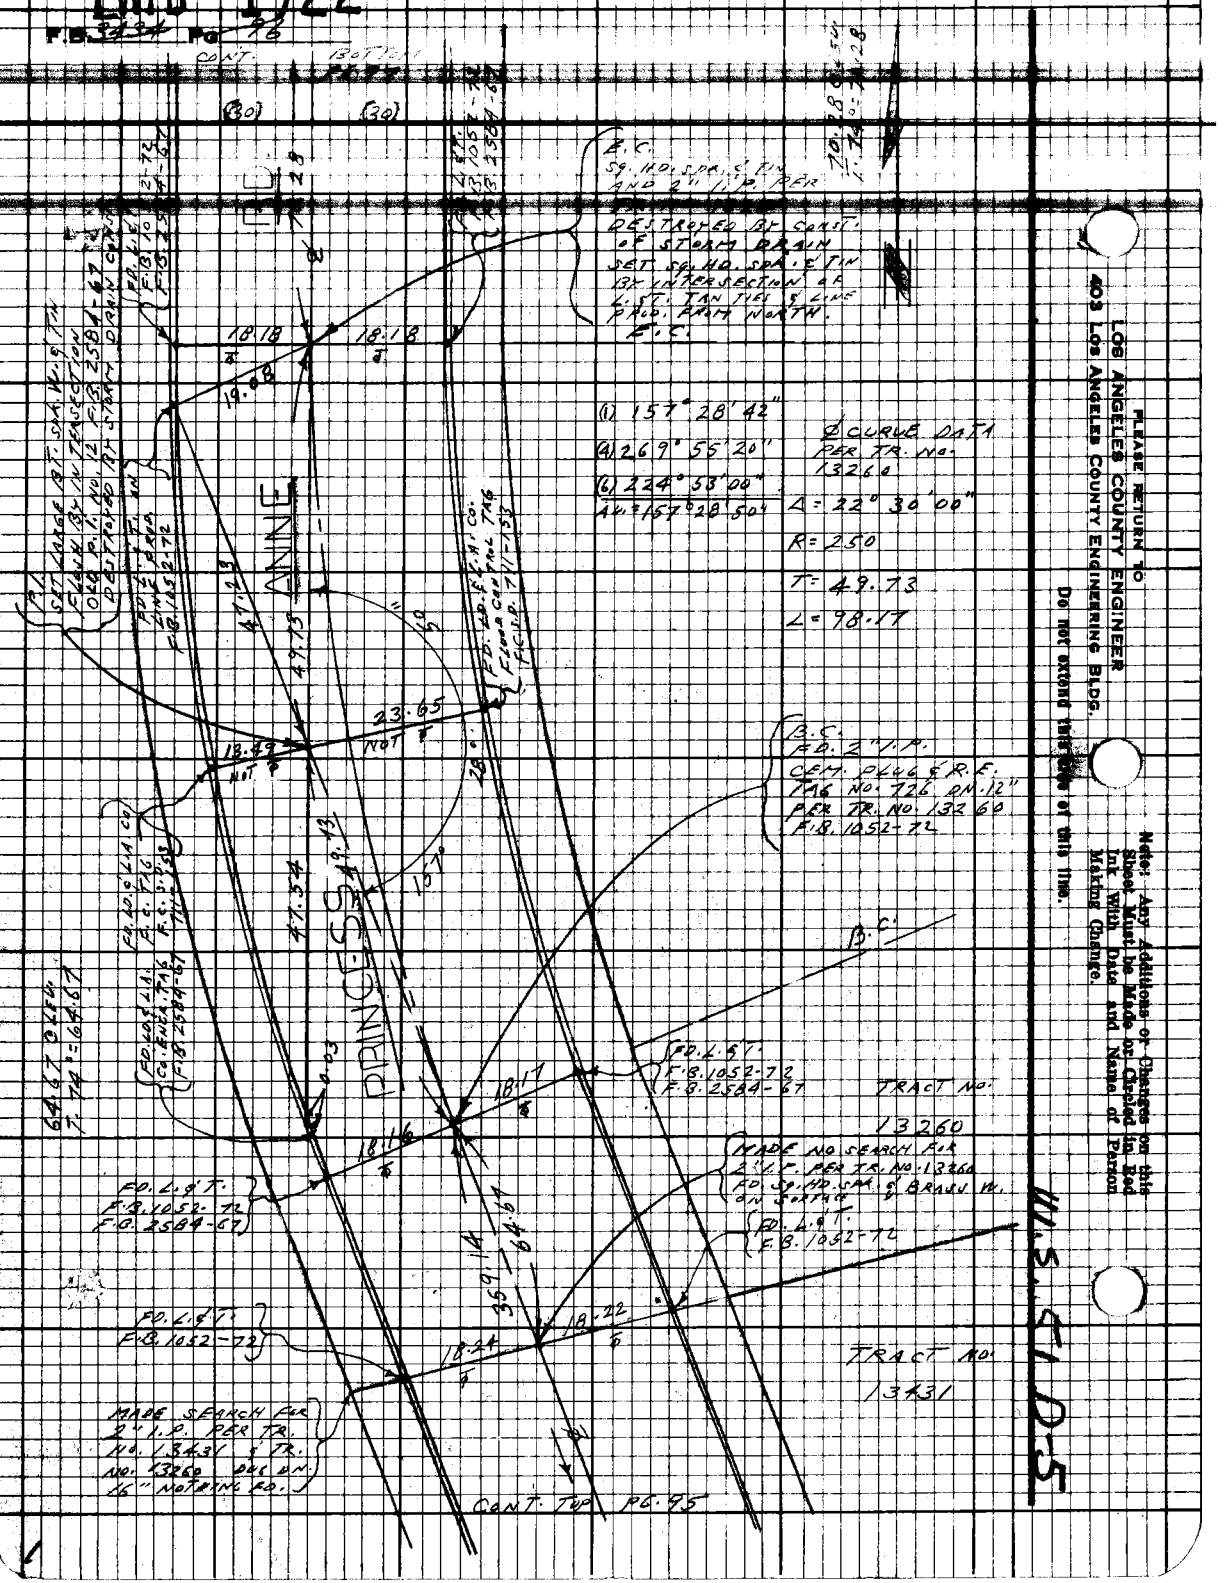

PLEASE RETURN TO
LOS ANGELES COUNTY ENGINEER
403 LOS ANGELES COUNTY ENGINEERING BLDG.

Do not extend this area of this line.

Note: Any Additions or Changes on this Sheet Must be Made or Circled in Red Ink With Date and Name of Person Making Change.

III.S.51.D-5

PWFB 1922 335

Notes Ck'd by	Survey of LA CRESCENTA AREA
Map No.	JN 0303.00 Tape 0.201 Std 68 °F
Office Work	Surveyed by L. L. BROWN
Checked	Notes L. L. BROWN Date 11-21-68
Date	Indexed C. J. GALLI 2-24-70

F.B. 3434 Pg. 95

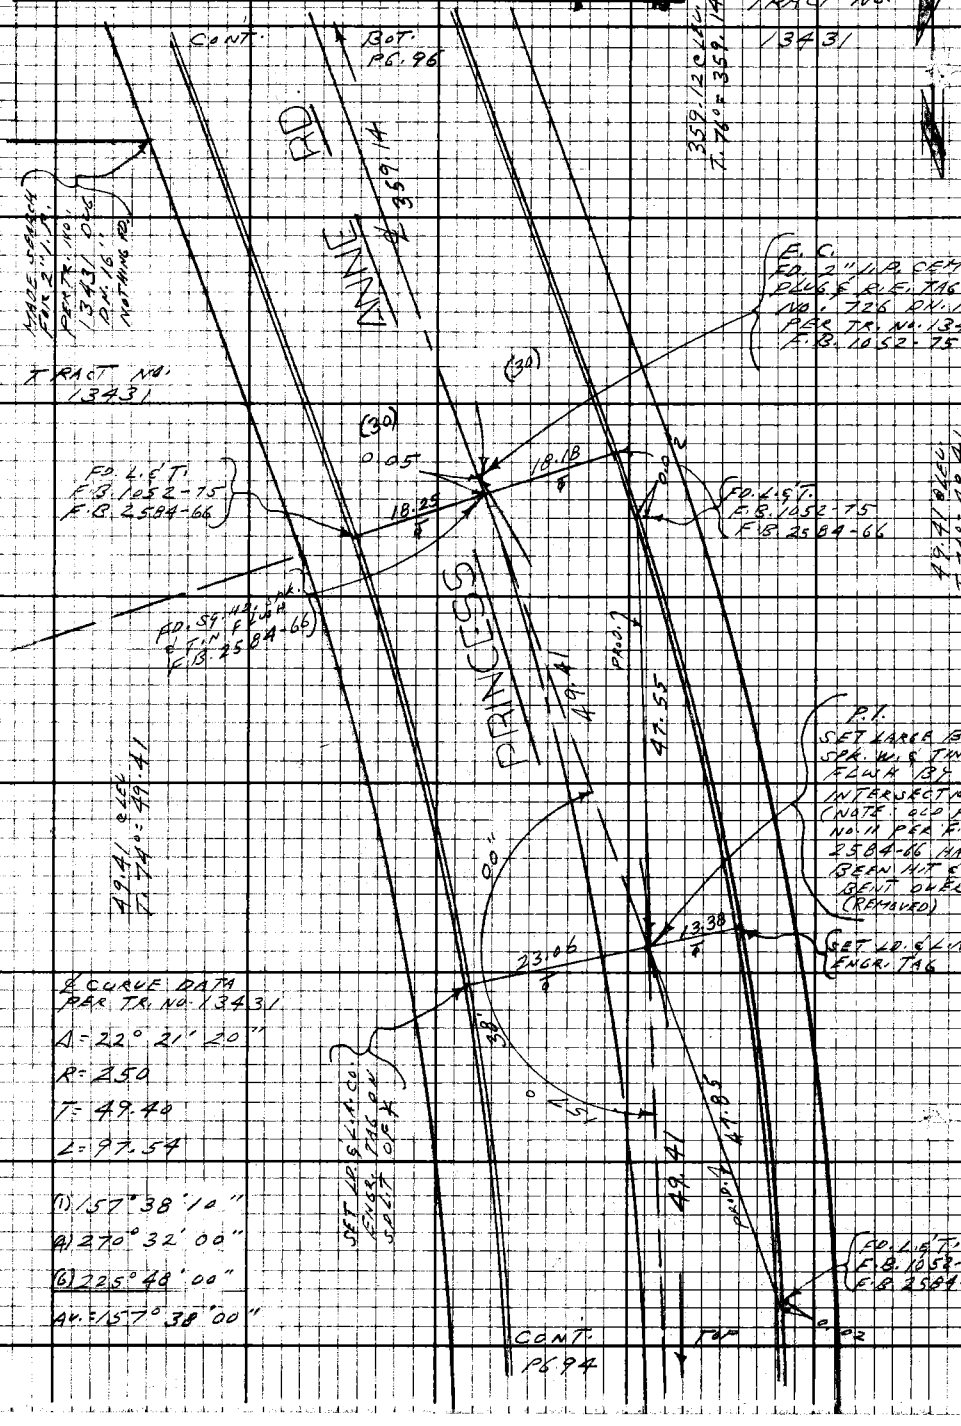

Note: Any Additions or Changes on this Sheet Must be Made or Circled in Red Ink With Date and Name of Person Making Change.

Do not extend this side of this line.

PLEASE RETURN TO
LOS ANGELES COUNTY ENGINEER
403 LOS ANGELES COUNTY ENGINEERING BLDG.

76F3098 CE#310 9-67

PWFB 1922

337

Notes Ck'd by	Survey of LA CRESENTA AREA
Map No.	IN 0303.00 Tape 0241 Std 68 °F
Office Work	Surveyed by L.L. BROWN
Checked	Notes L.L. BROWN Date 11-25-63
Date	Indexed C.J. GALLI

F.B. 3434 Pg. 97

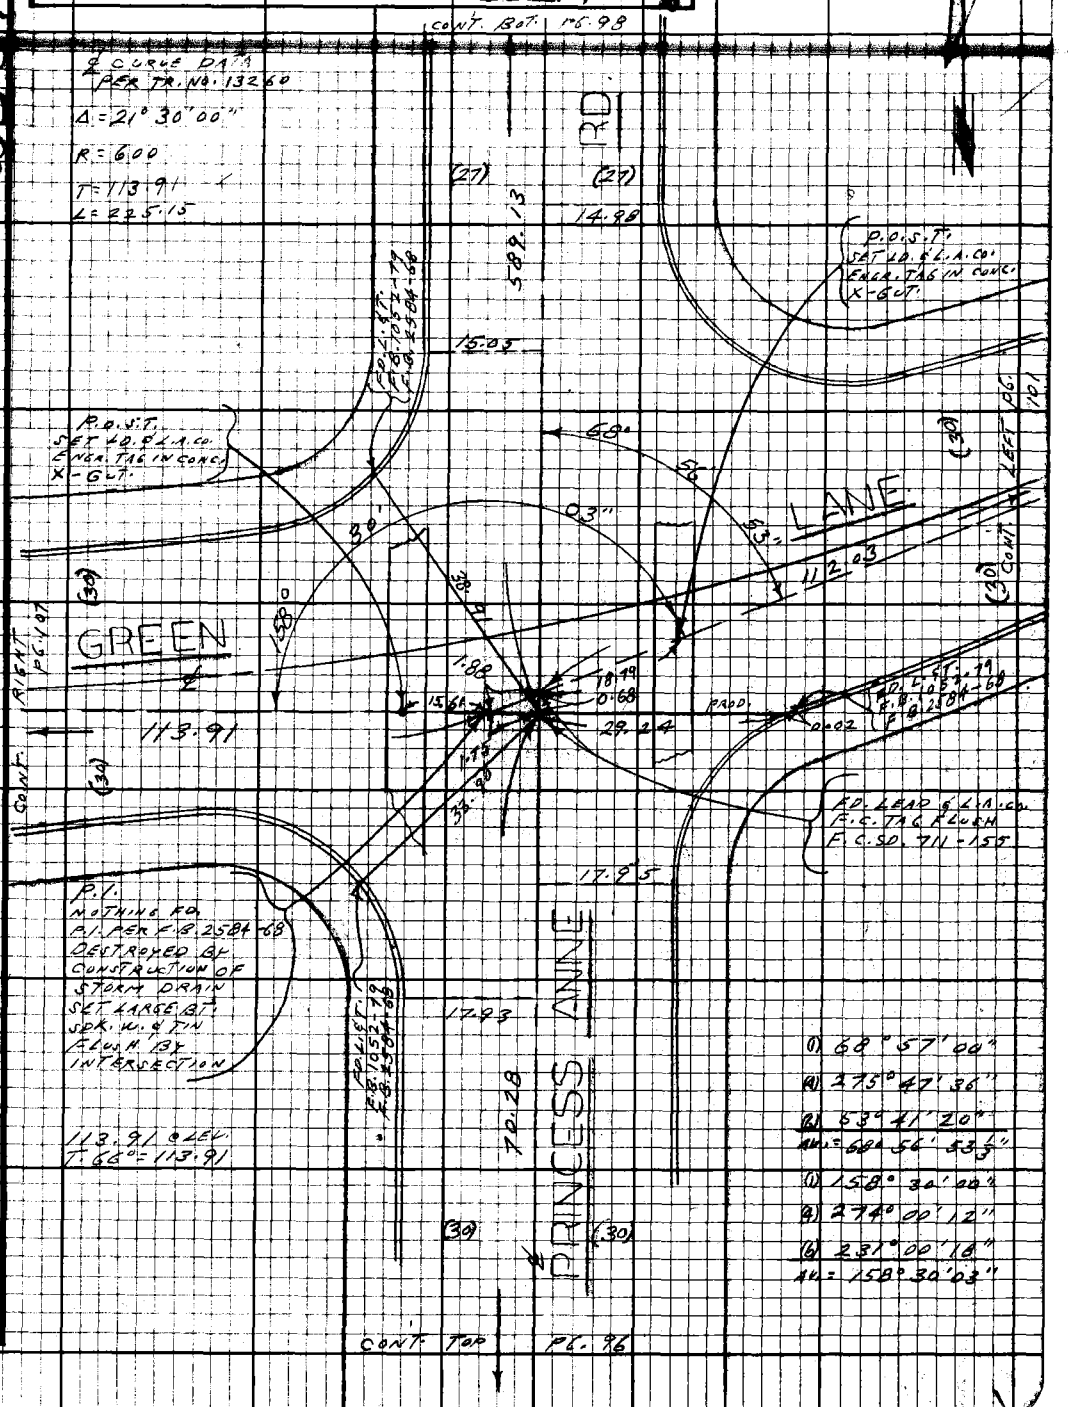

Note: Any Additions or Changes on this Sheet Must be Made or Circled in Red Ink With Date and Name of Person Making Change.

Do not extend this side of this line.

PLEASE RETURN TO
LOS ANGELES COUNTY ENGINEER
403 LOS ANGELES COUNTY ENGINEERING BLDG.

75F3098 CE# 310 9-67

F.B. ~~3437~~ Pg ~~98~~ CONT.

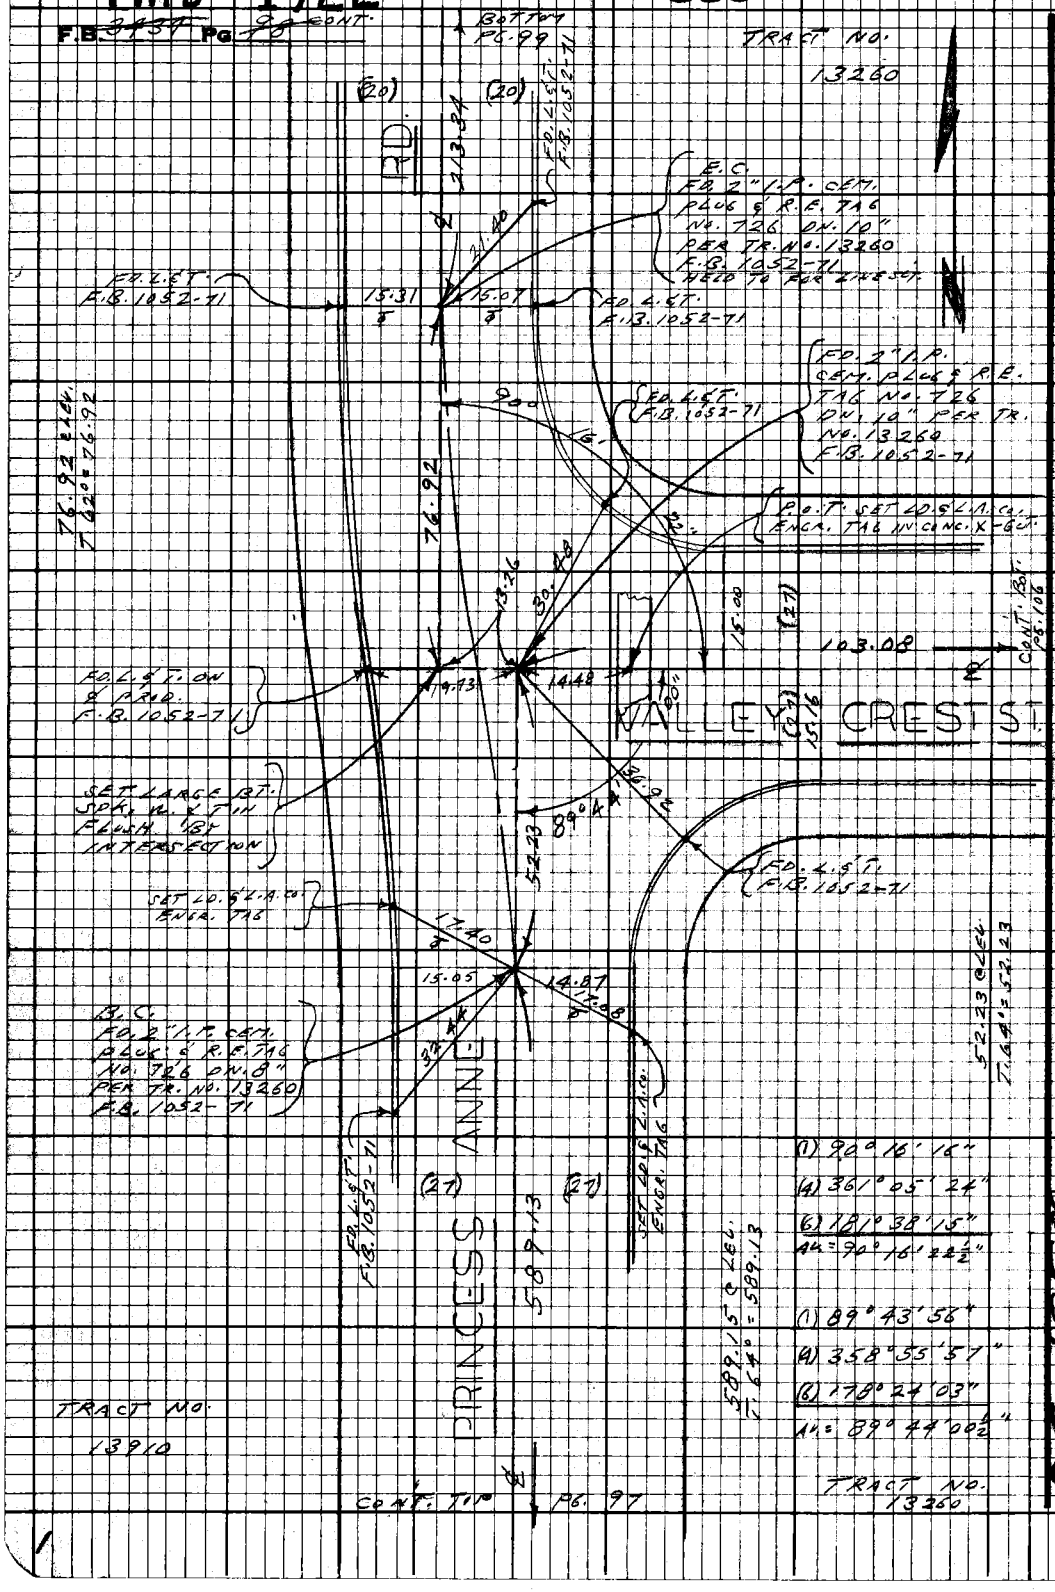

PLEASE RETURN TO
LOS ANGELES COUNTY ENGINEER
403 LOS ANGELES COUNTY ENGINEERING BLDG.

Do not extend this side of this line.

Note: Any Additions or Changes on this Sheet Must be Made or Circled in Red Ink With Date and Name of Person Making Change.

PWFB 1922

339

Notes Ck'd by	Survey of LA CRESCENTA AREA
Map No.	IN 0303.00 Tape 0291 Std 60 °F
Office Work	Surveyed by L. L. BROWN
Checked	Notes L. L. BROWN Date 2-1-68
Date	Indexed C. L. GALLI Date 2-1-68

F.B. 3434 Pg. 99

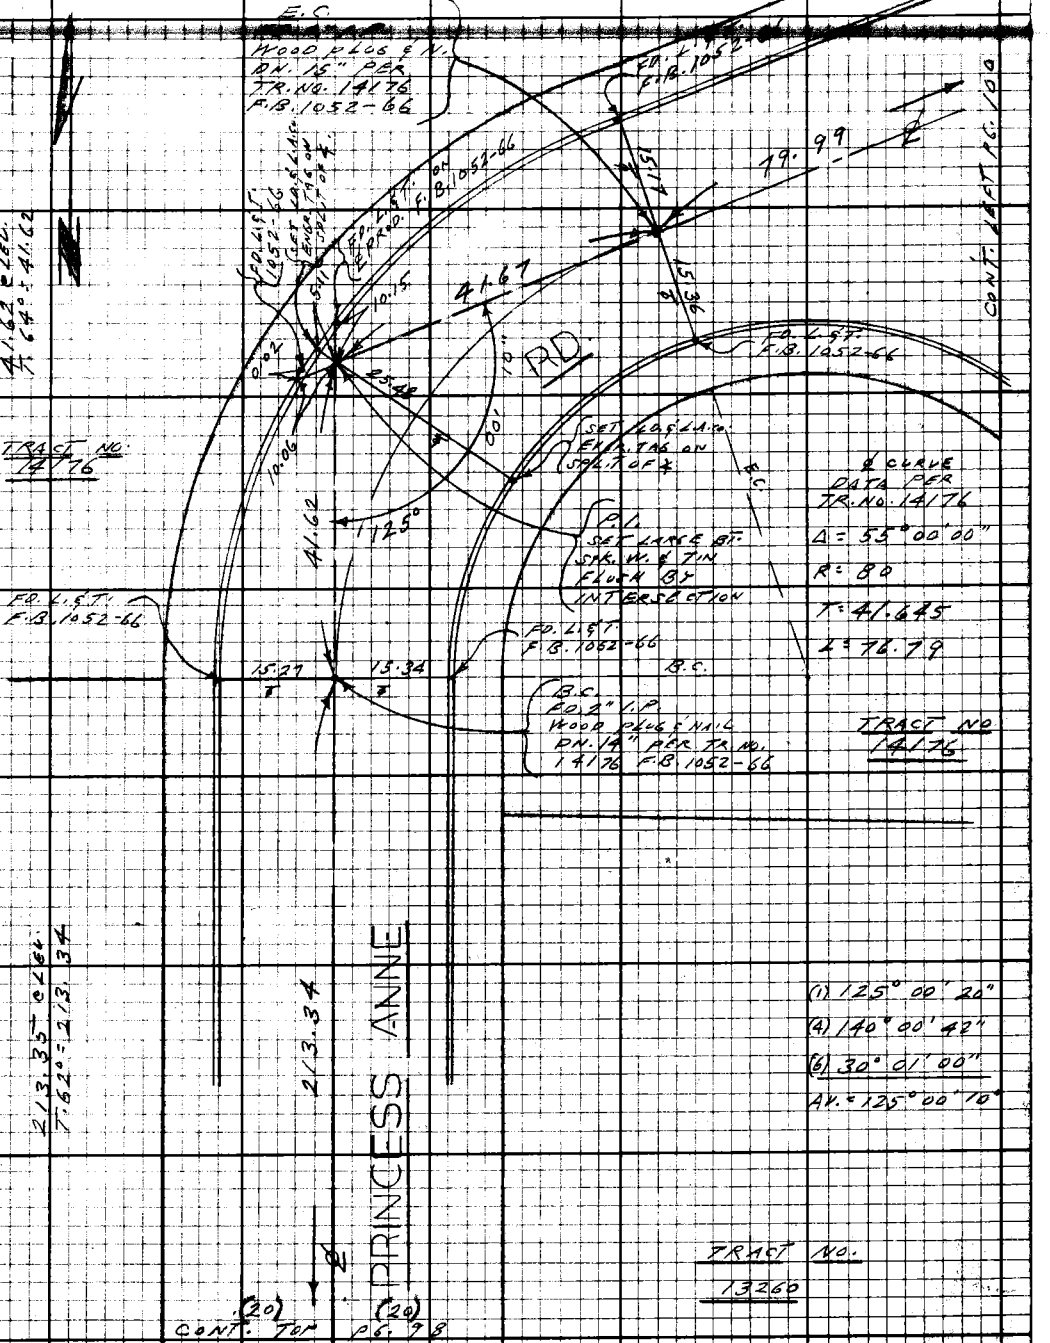

Note: Any Additions or Changes on this Sheet Must be Made or Circled in Red Ink With Date and Name of Person Making Change.

Do not extend this side of this line.

PLEASE RETURN TO
LOS ANGELES COUNTY ENGINEER
403 LOS ANGELES COUNTY ENGINEERING BLDG.

76F3098 CE #310 9-67

PWFB 1922 340

F.B. ~~3484~~ Pg ~~100~~

TRACT NO.
14176

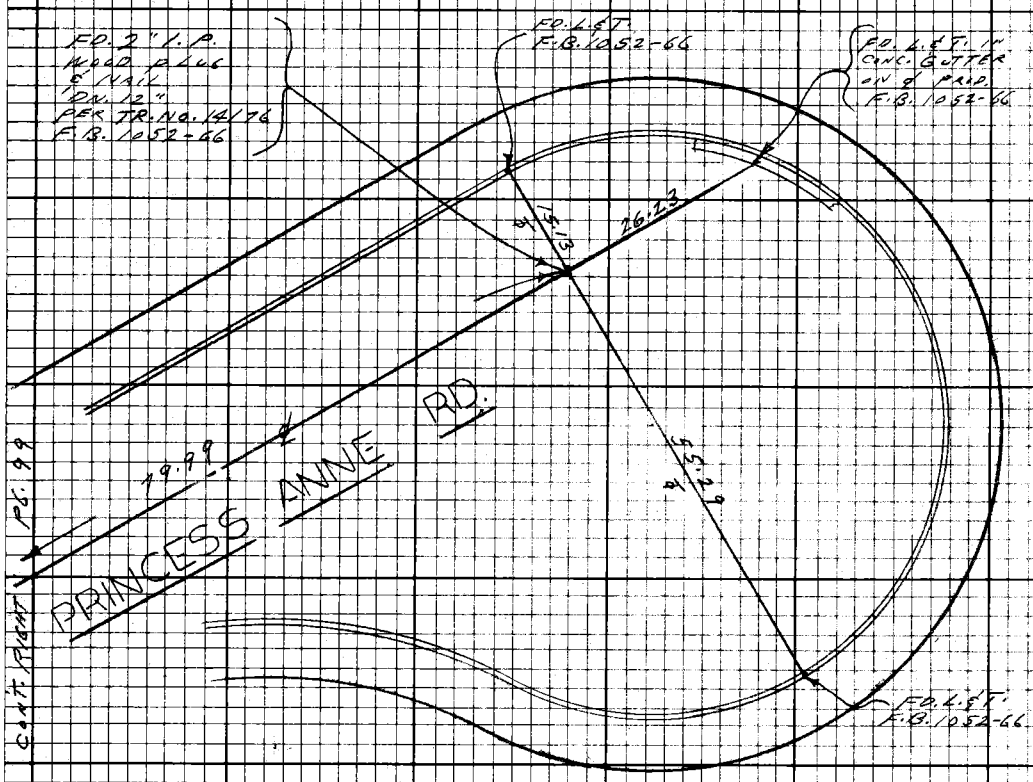

79.99 @ LEL.
T. 66° = 79.99

TRACT NO.
14176

PLEASE RETURN TO
LOS ANGELES COUNTY ENGINEER
403 Los Angeles County Engineering Bldg.

Do not extend this side of this line.

Note: Any Additions or Changes on this Sheet Must be Made or Circled in Red Ink With Date and Name of Person Making Change.

US 51 D-4

PWFB 1922

341

Notes Ck'd by	Survey of LA CRESCENTA AREA
Map No.	JN 0303-00 Tape 0201 Std 68 °F
Office Work	Surveyed by L.L. BROWN
Checked	Notes L.L. BROWN Date 12-3-68
Date	Indexed G. J. GALLI

F.B. 3434 Pg 101

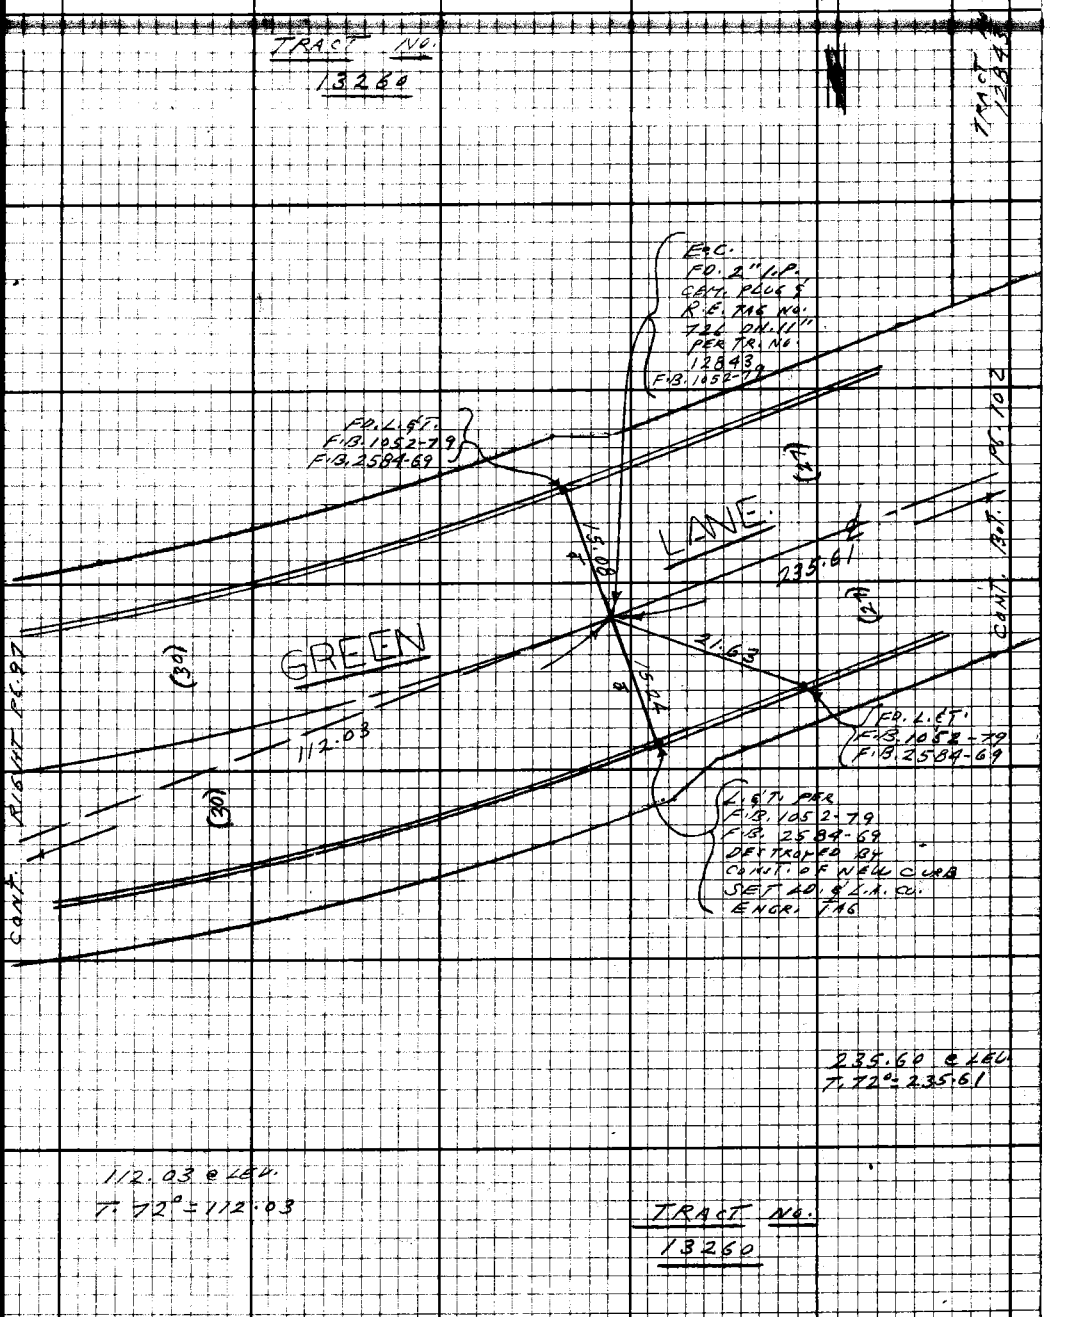

Note: Any Additions or Changes on this Sheet Must be Made or Circled in Red Ink With Date and Name of Person Making Change.

Do not extend this side of this line.

PLEASE RETURN TO
LOS ANGELES COUNTY ENGINEER
403 LOS ANGELES COUNTY ENGINEERING BLDG.

76F3098 CE#310 9-67

PWFB 1922 342, 343

F.B. 3454 Pg. 102

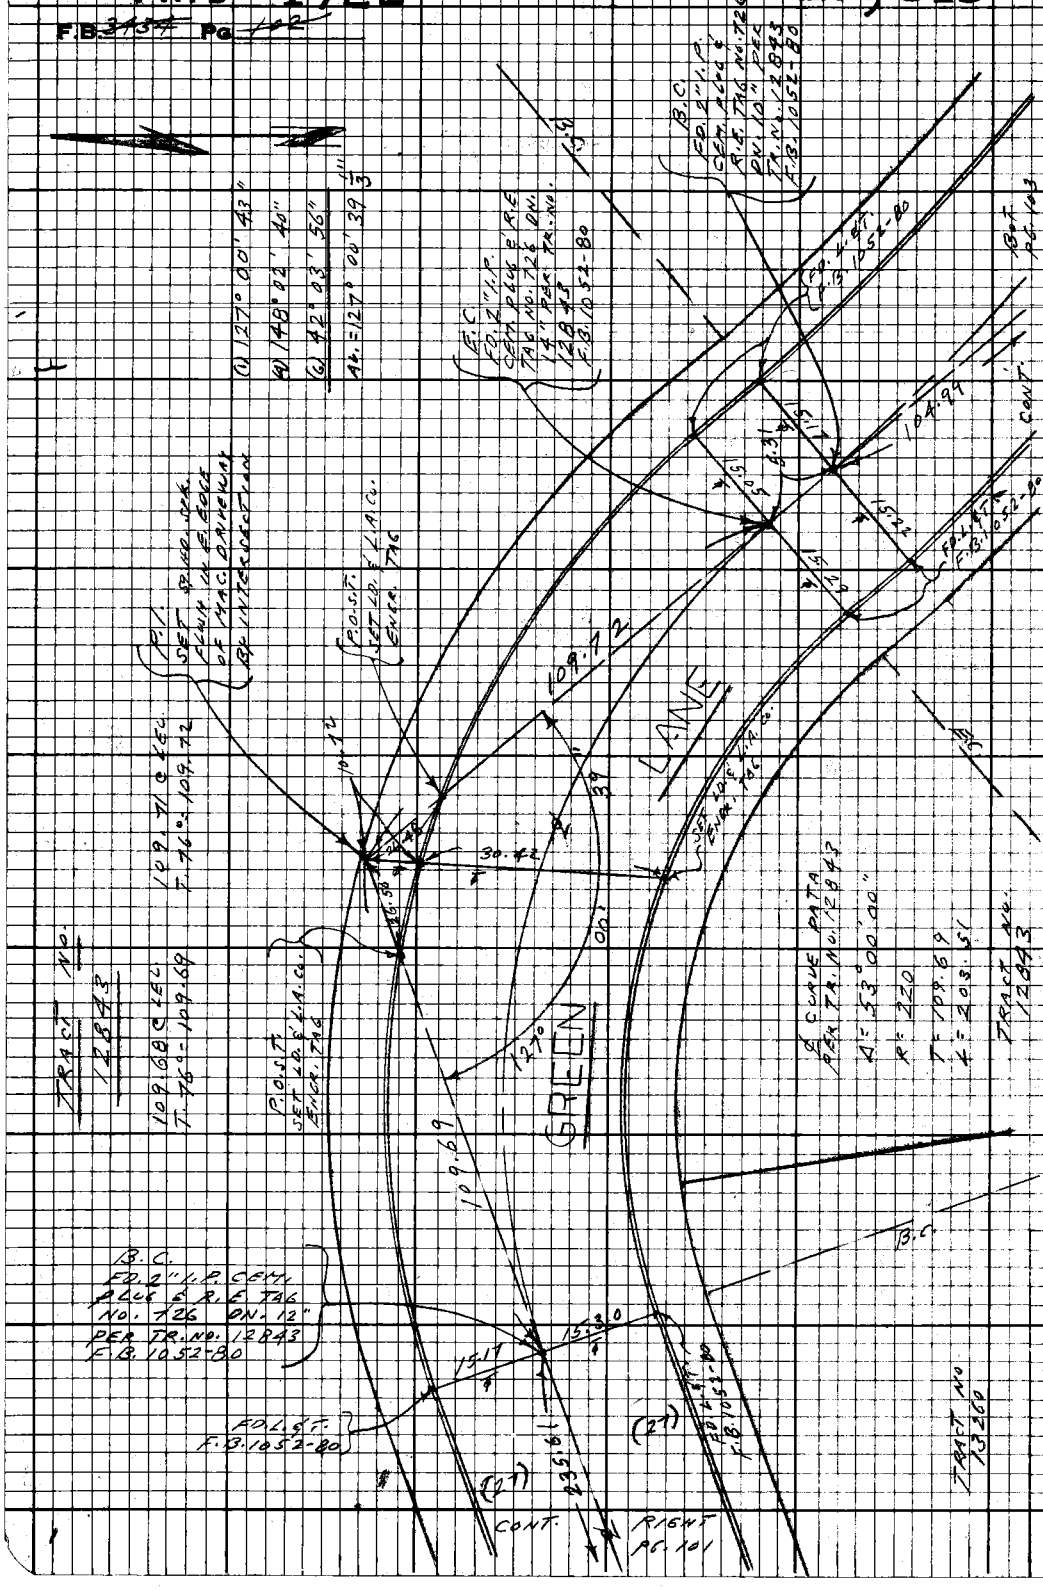

PLEASE RETURN TO
LOS ANGELES COUNTY ENGINEER
403 LOS ANGELES COUNTY ENGINEERING BLDG.

Do not extend this side of this line.

Note: Any Additions or Changes on this Sheet Must be Made or Circled in Red Ink With Date and Name of Person Making Change.

WS 51 D.5

PWFB 1922

344

Notes Ck'd by	Survey of LA CRESCENTA AREA
Map No.	JN 0303.00 Tape 0201 Std 68 °F
Office Work	Surveyed by L.L. BROWN
Checked	Notes L.L. BROWN Date 12-4-68
Date	Indexed

F.B. 3434 Pg. 103

C.J. GALLI

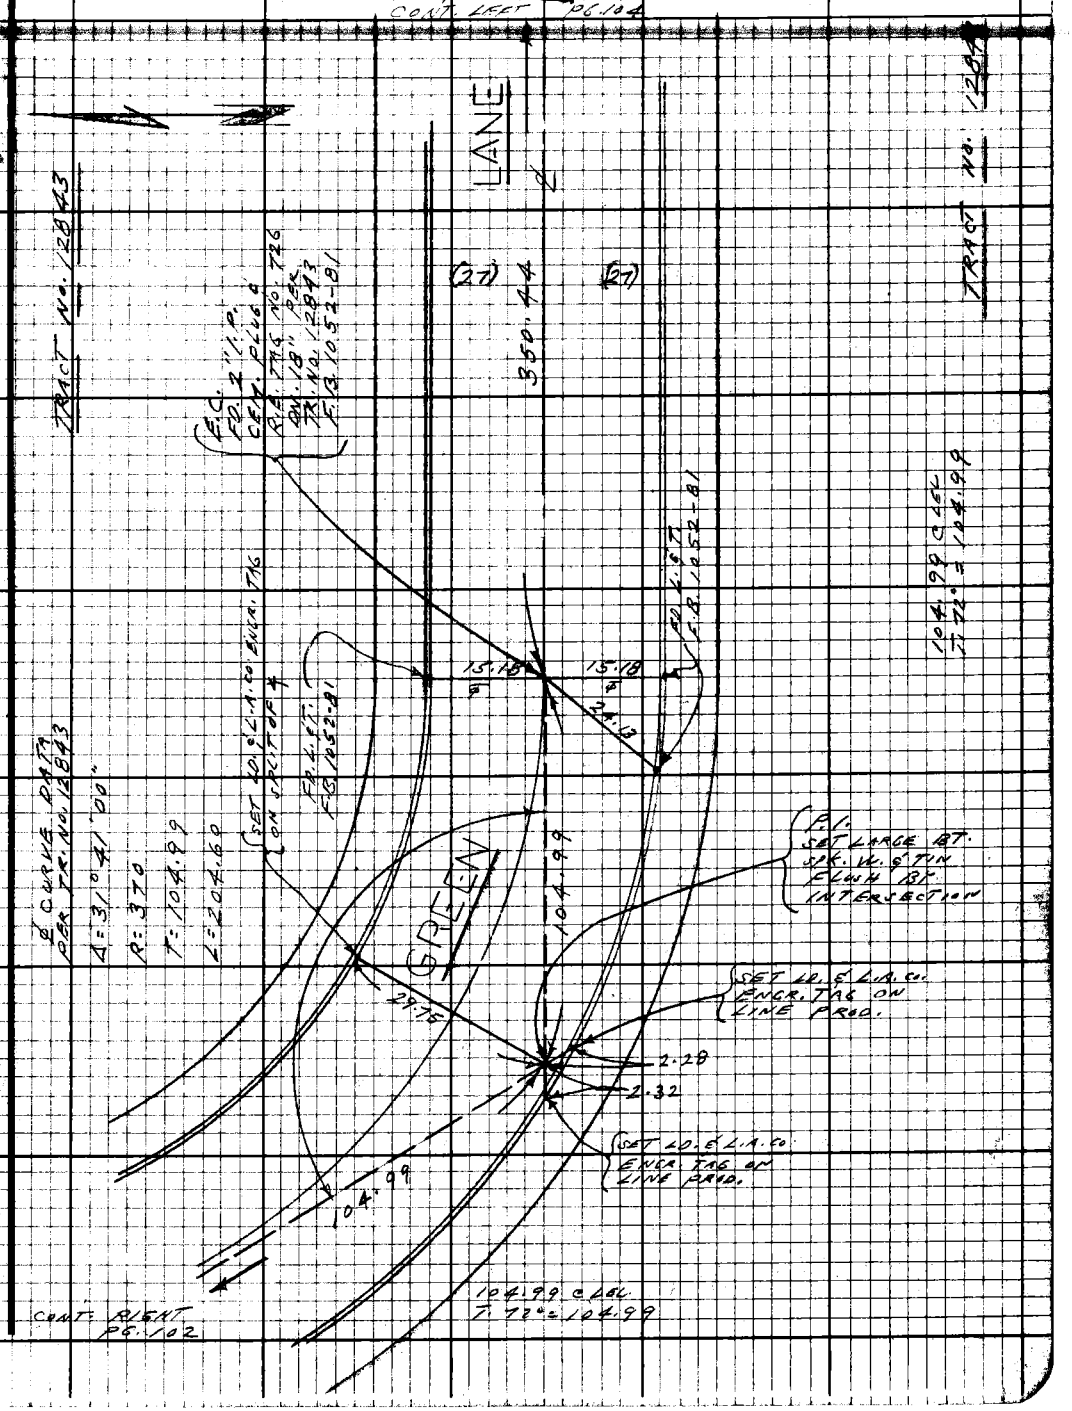

Note: Any Additions or Changes on this Sheet Must be Made or Circled in Red Ink With Date and Name of Person Making Change.

Do not extend this side of this line.

PLEASE RETURN TO
LOS ANGELES COUNTY ENGINEER
403 LOS ANGELES COUNTY ENGINEERING BLDG.

76F3098 CE# 310 9.67

F.B. ~~2434~~ Pg. ~~104~~

PWFB 1922

CONT. BOTTOM PG. 105

345

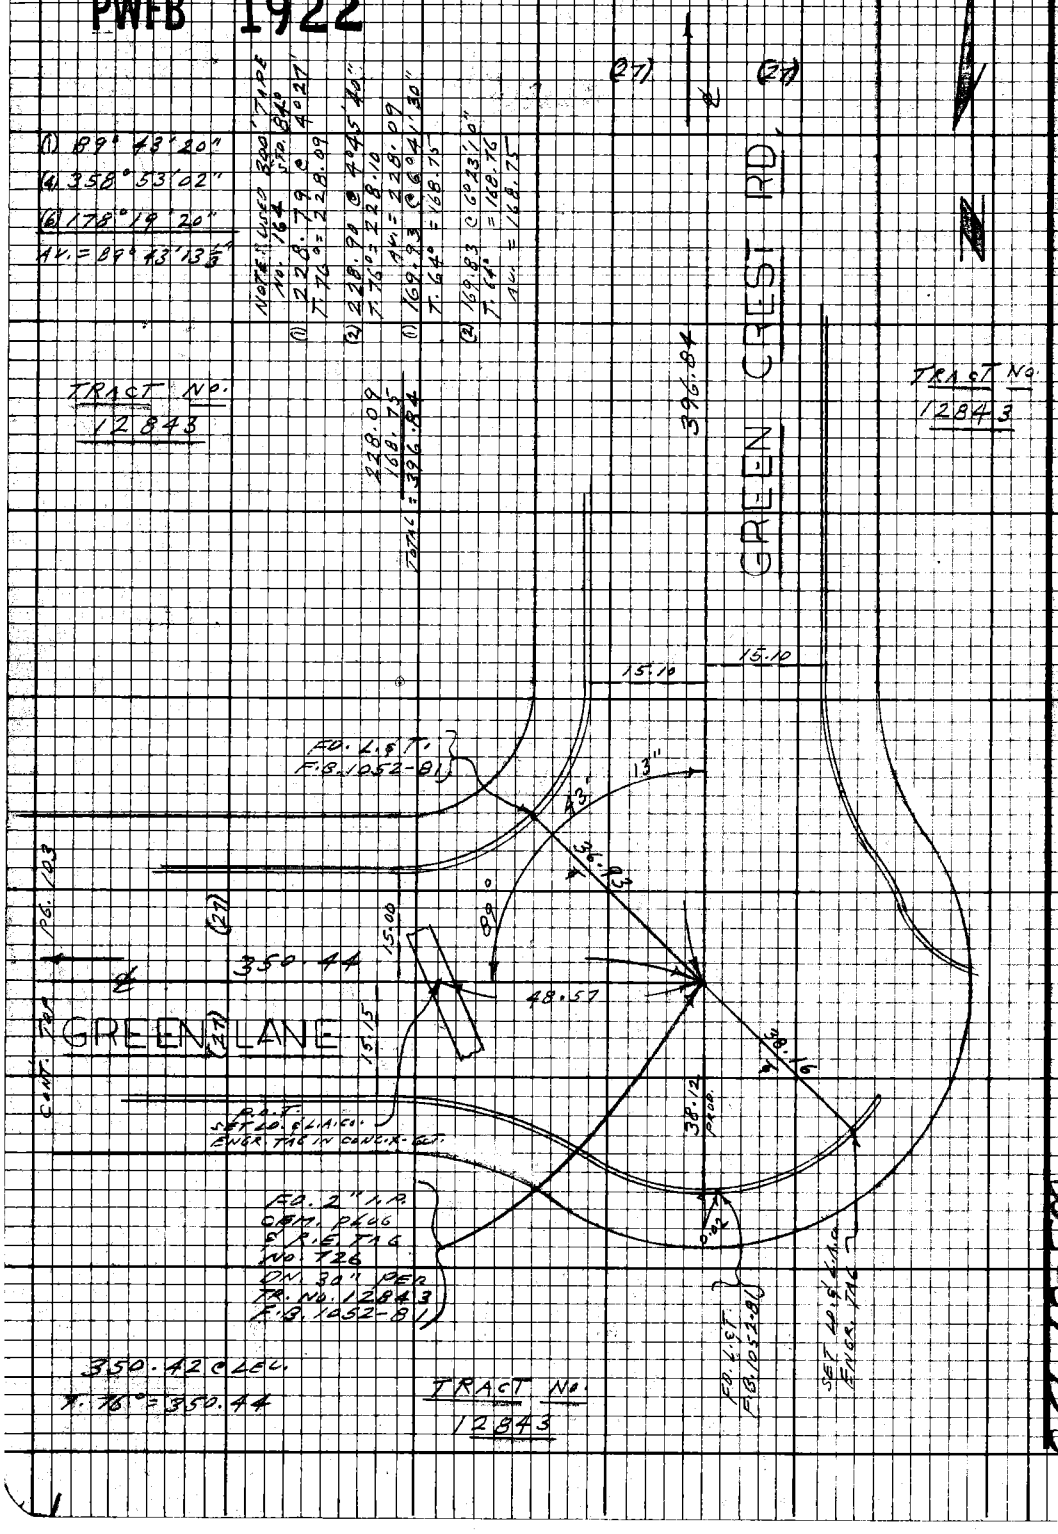

PLEASE RETURN TO
LOS ANGELES COUNTY ENGINEER
403 LOS ANGELES COUNTY ENGINEERING BLDG.

Do not extend this side of this line.

Note: Any Additions or Changes on this Sheet Must be Made or Circled in Red Ink With Date and Name of Person Making Change.

WS-57 12-5

PWFB 1922

346

Notes Ck'd by	Survey of LA CRESCENTA AREA
Map No.	Inspection Date 8-21, 22, 23-68
Office Work	Surveyed by L.L. 13 HOWE
Checked	Notes L.L. 13 HOWE Date 12-4-68
Date	Indexed

F.B. 3434 Pg. 145

TRACT NO. 12843

Note: Any Additions or Changes on this Sheet Must be Made or Checked in Red Ink With Date and Name of Person Making Change.

Do not extend this side of this line.

PLEASE RETURN TO
LOS ANGELES COUNTY ENGINEER
403 Los Angeles County Engineering Bldg.

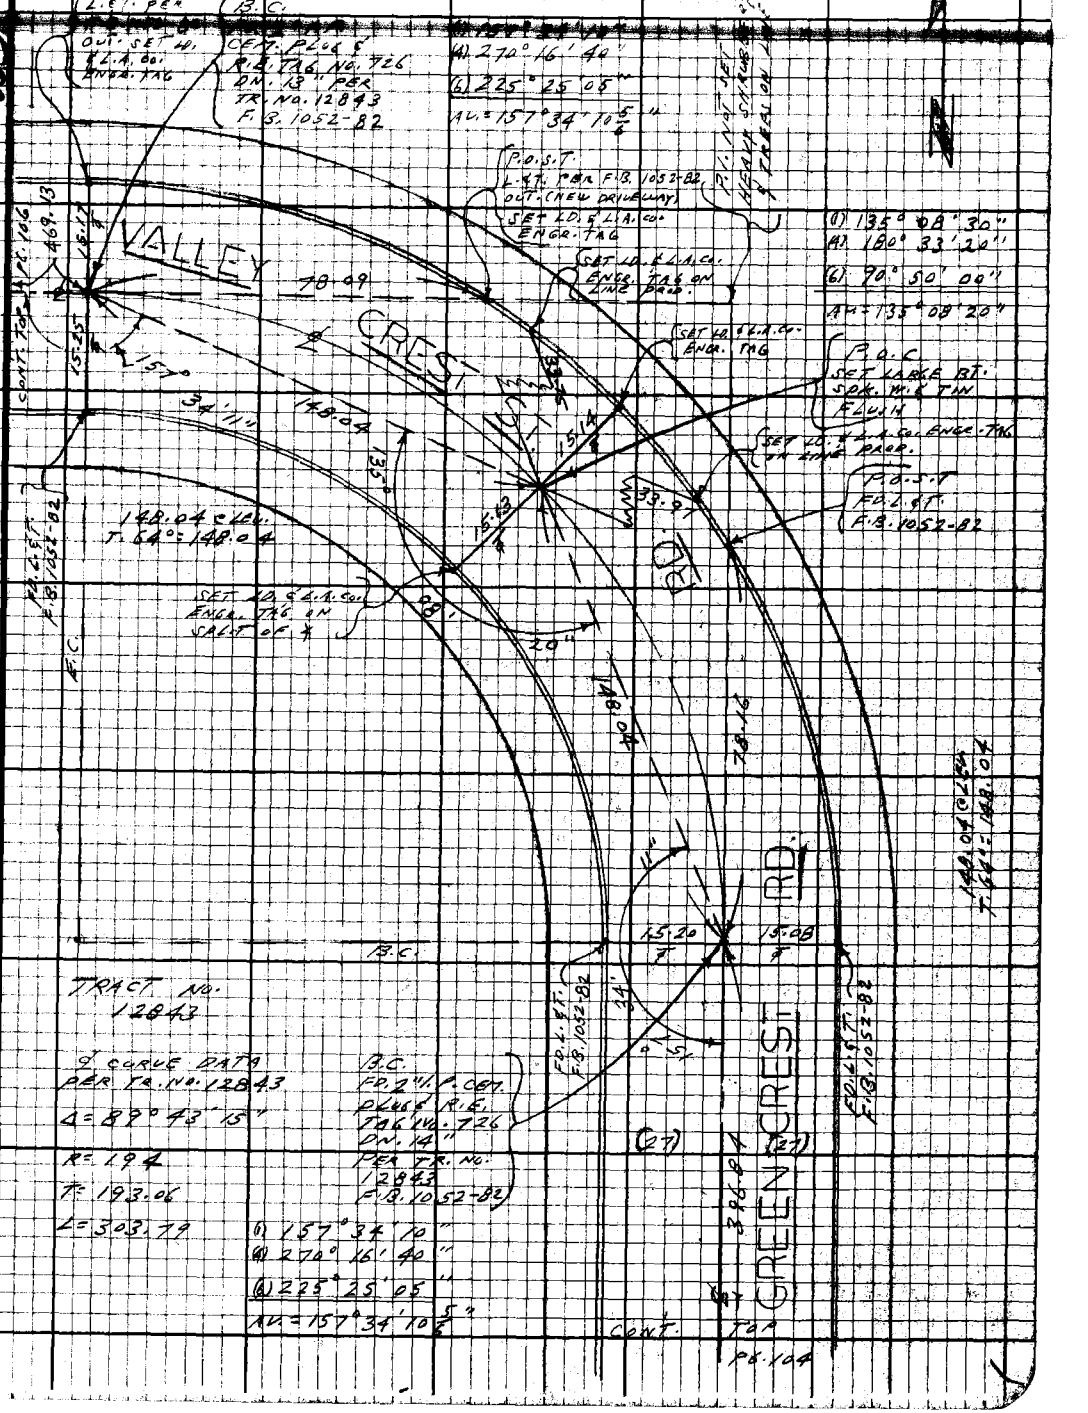

7RE3098 CE#3ID 9/67

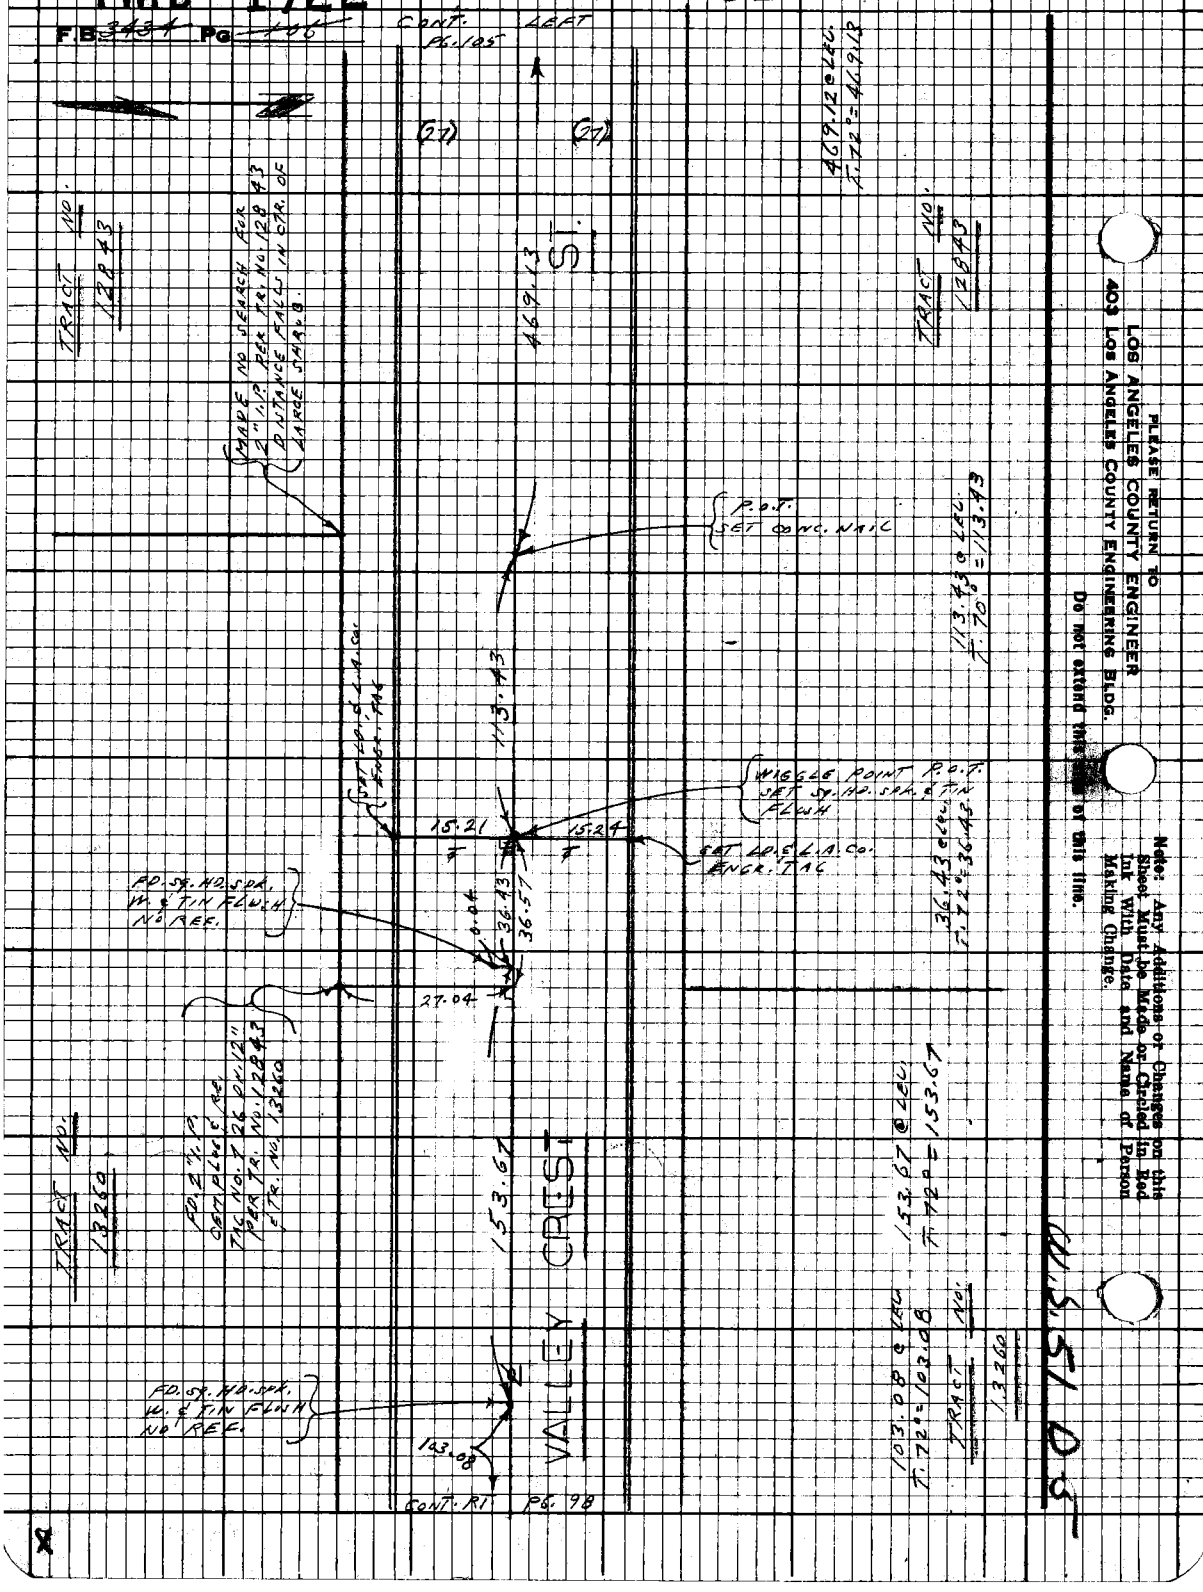
F.B. 3434 PG 106
CONT. LEFT
PG. 105
(27)
(27)
469.12 @ LEV.
T. 72° = 469.13
TRACT NO. 12843
MADE NO SEARCH FOR 2" I.P. PER TR. NO. 12843 DISTANCE FALLS IN CTR. OF LARGE SHRUB.
469.13
ST.
TRACT NO. 12843
P.O.T. SET CONC. NAIL
113.43 @ LEV.
T. 70° = 113.43
113.43
SET LD. & L.A. CO. ENGR. TAG
WIGGLE POINT P.O.T. SET SQ. HD. SPK. & TIN FLUSH
15.21
15.24
SET LD. & L.A. CO. ENGR. TAG
36.43 @ LEV.
T. 72° = 36.43
FD. SQ. HD. SPK. W. & TIN FLUSH NO REF.
0.04
36.43
36.57
27.04
FD. 2" I.P. CEMPLOS & RE. TAG NO. 7 26 ON 12" PER TR. NO. 12843 & TR. NO. 13260
TRACT NO. 13260
153.67
VALLEY CREST
153.67 @ LEV.
T. 72° = 153.67
103.08 @ LEV.
T. 72° = 103.08
TRACT NO. 13260
FD. SQ. HD. SPK. W. & TIN FLUSH NO REF.
103.08
CONT. R1 PG. 98
S.O. 15.51 M
PLEASE RETURN TO
LOS ANGELES COUNTY ENGINEER
403 LOS ANGELES COUNTY ENGINEERING BLDG.
Do not extend this line of this line.
Note: Any Additions or Changes on this Sheet Must be Made or Circled in Red Ink With Date and Name of Person Making Change.

PWFB 1922

348

Notes Ck'd by	Survey of LA CRESCENTA AREA
Map No.	JN 0302-09 Tape 0201 Std 60 °F
Office Work	Surveyed by L. L. BROWN
Checked	Notes L. L. BROWN Date 12-4-68
Date	Indexed C. J. GALLI

F.B. ~~3434~~ Pg. ~~107~~

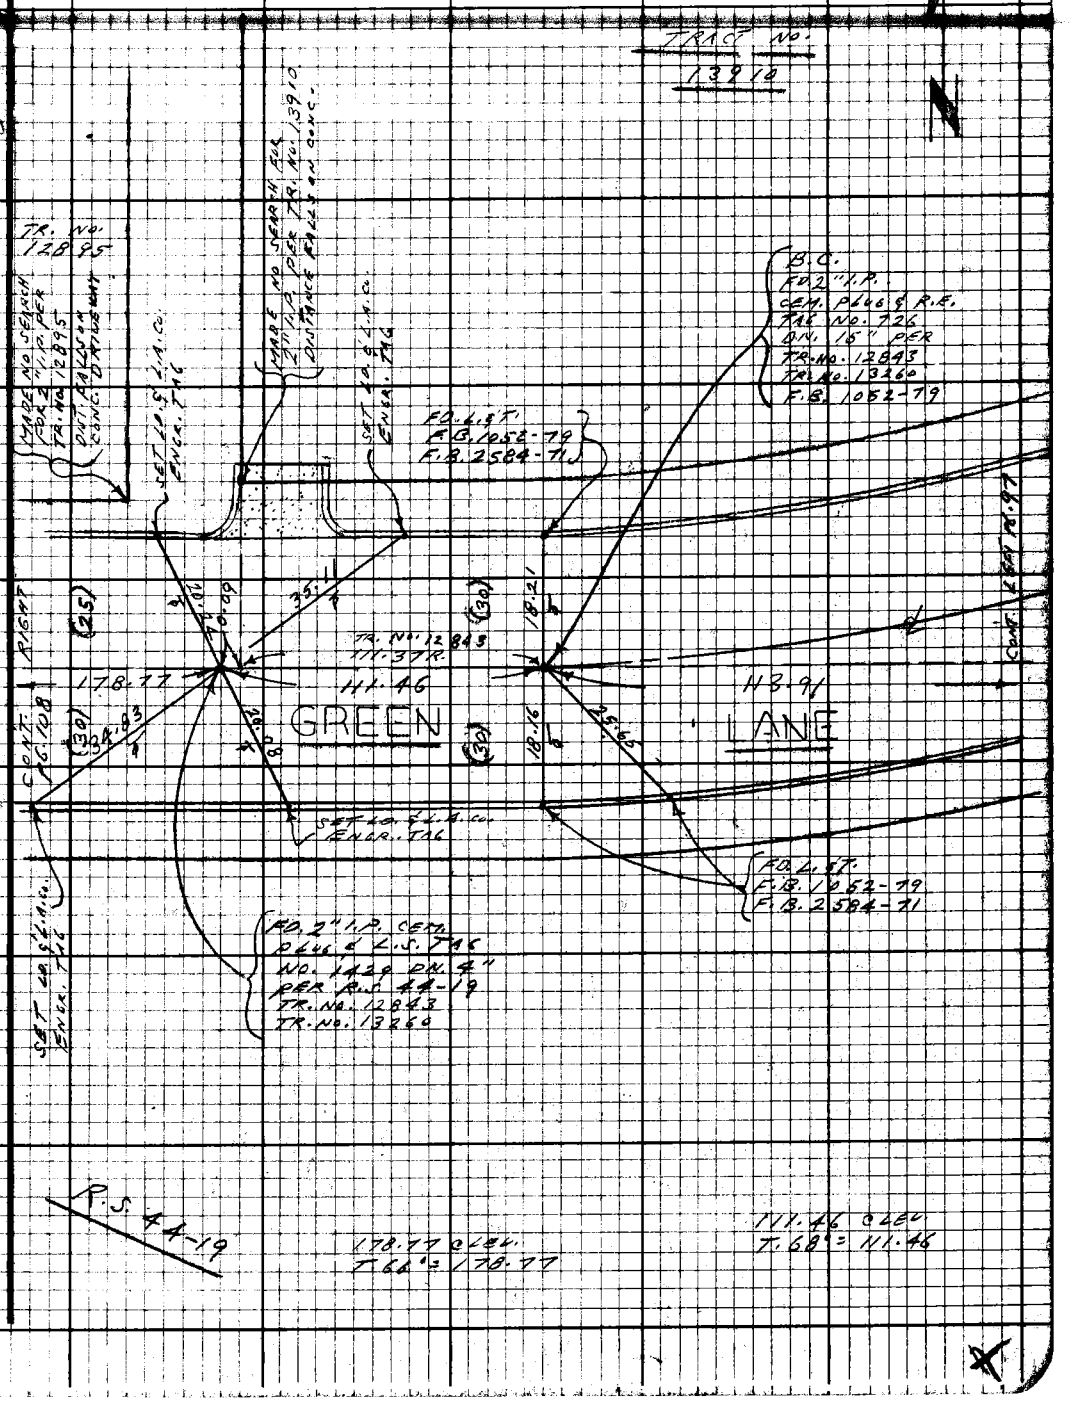

Note: Any Additions or Changes on this Sheet Must be Made or Circled in Red Ink With Date and Name of Person Making Change.

Do not extend this side of this line.

PLEASE RETURN TO
LOS ANGELES COUNTY ENGINEER
403 LOS ANGELES COUNTY ENGINEERING BLDG.

76F3098 CE#310 9-67

F.B. 3434 Pg 100

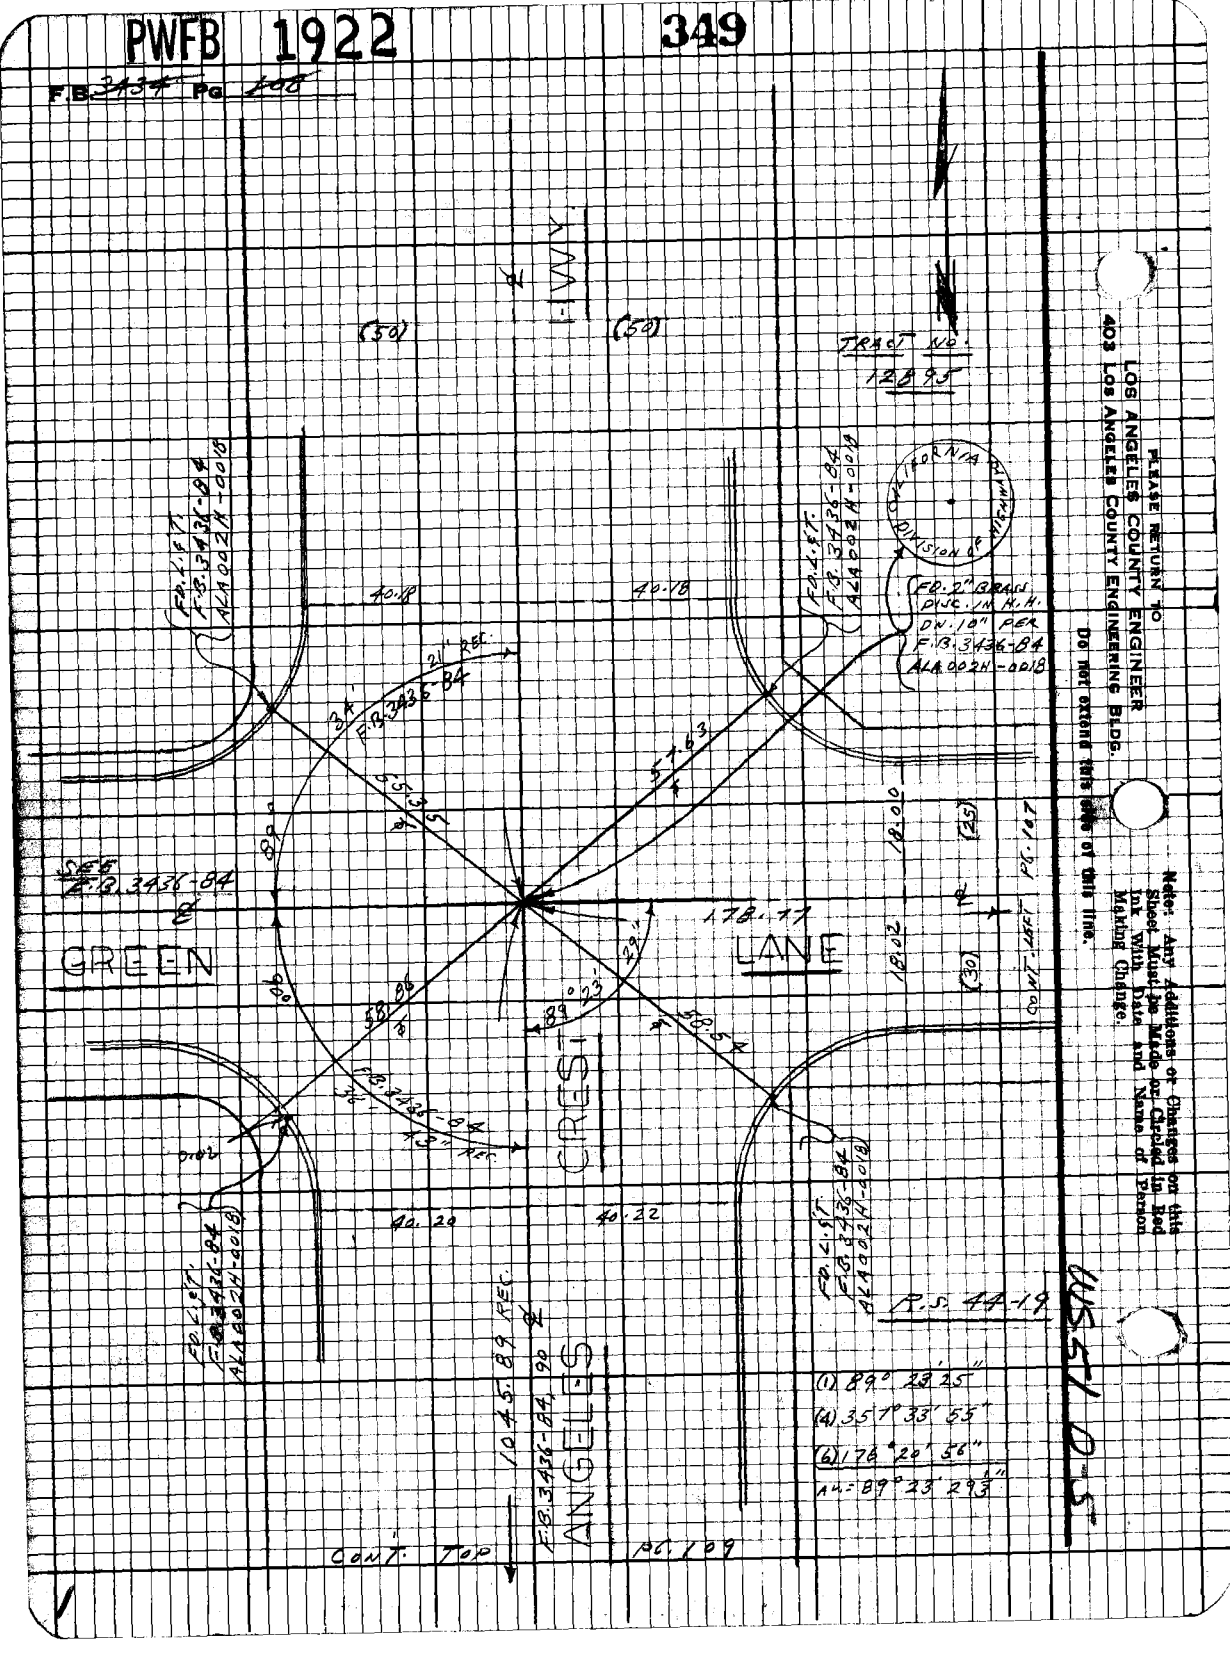

PWFB 1822

972

Notes Ck'd by	Survey of LA CRESCENTA AREA
Map No.	Tape
Office Work	Surveyed by L. L. BROWN
Checked	Notes L. L. BROWN Date 2-9-68
Date	Indexed C. J. GALLI FEB 24 '70

F.B. 3434 Pg. 109

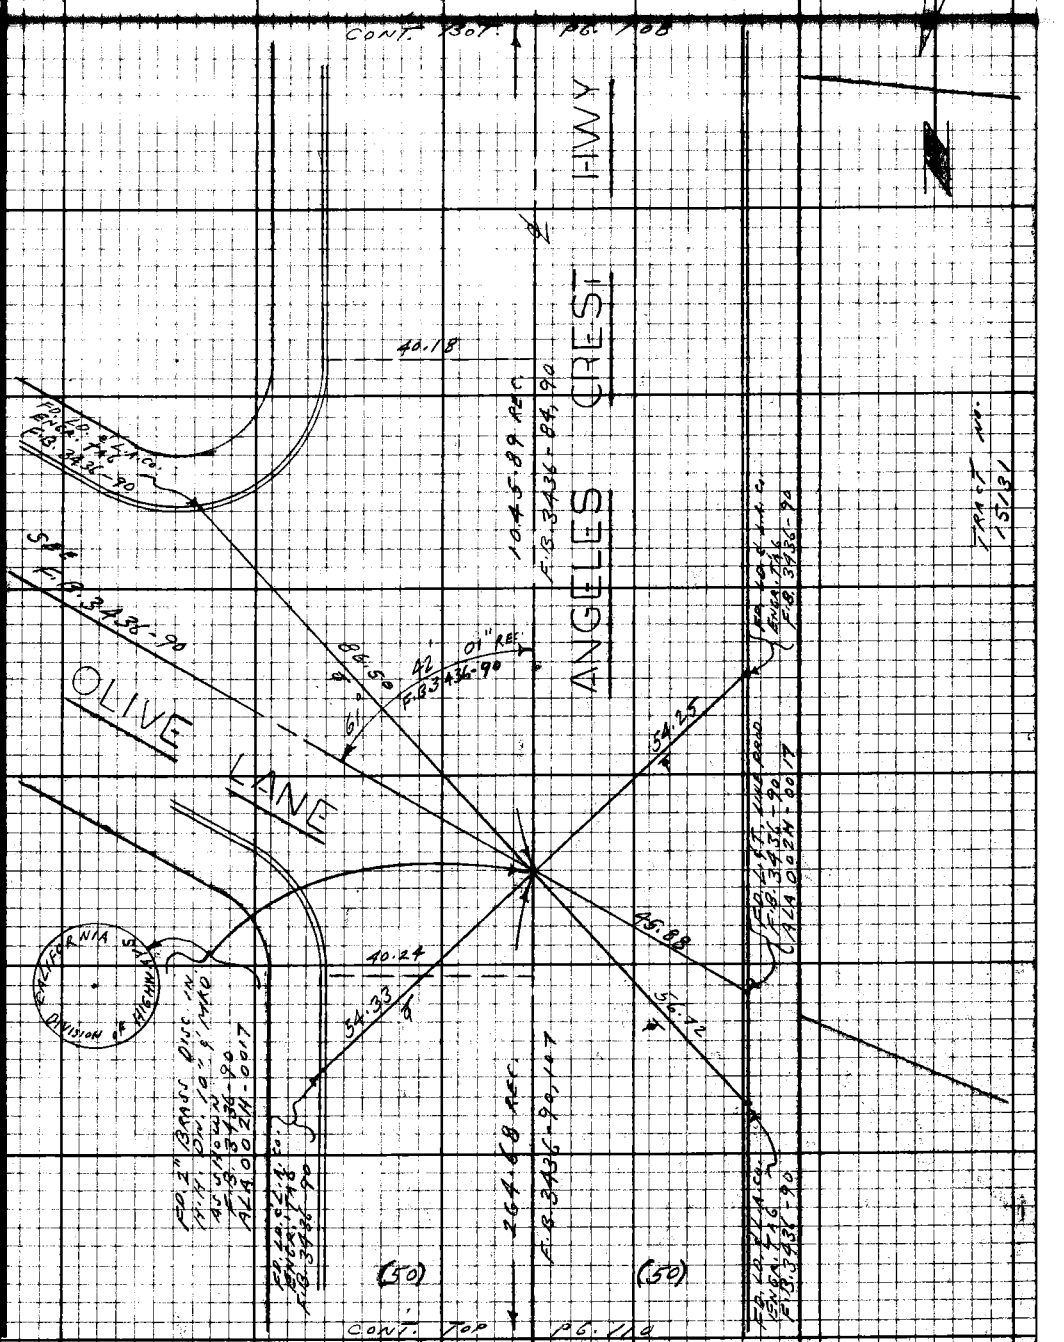

Note: Any Additions or Changes on this Sheet Must be Made or Circled in Red Ink With Date and Name of Person Making Change.

Do not extend this side of this line.

PLEASE RETURN TO
LOS ANGELES COUNTY ENGINEER
403 LOS ANGELES COUNTY ENGINEERING BLDG.

75F3C95 CE#310 9-67

PWFB 1822

973

F.B. 3434 Pg 110

CONT. BOTTOM PG. 109

TRACT No. 12007

SEE F.B. 3436-107

HWY

264.53 REC. F.B. 3436-90, 107

P.O.T. CONC. NAIL No. 1 PER F.B. 3436-107

(50)

(50)

CREST

198.43 REC. F.B. 3436-107, 108

ANGELES

TRACT No. 17761

CONT. LEFT PG. 111

PLEASE RETURN TO
LOS ANGELES COUNTY ENGINEER
403 LOS ANGELES COUNTY ENGINEERING BLDG.

Do not extend this side of this line.

Note: Any Additions or Changes on this Sheet Must be Made or Checked in Red Ink With Date and Name of Person Making Change.

PWFB 1822

974

Notes Ck'd by	Survey of LA CRESCENTA AREA
Map No.	Tape 0201 Std.
Office Work	Surveyed by L. L. BROWN
Checked	Notes L. L. BROWN Date 12-9-68
Date	Indexed D. J. GALLI

F.B. 3434 Pg. 44

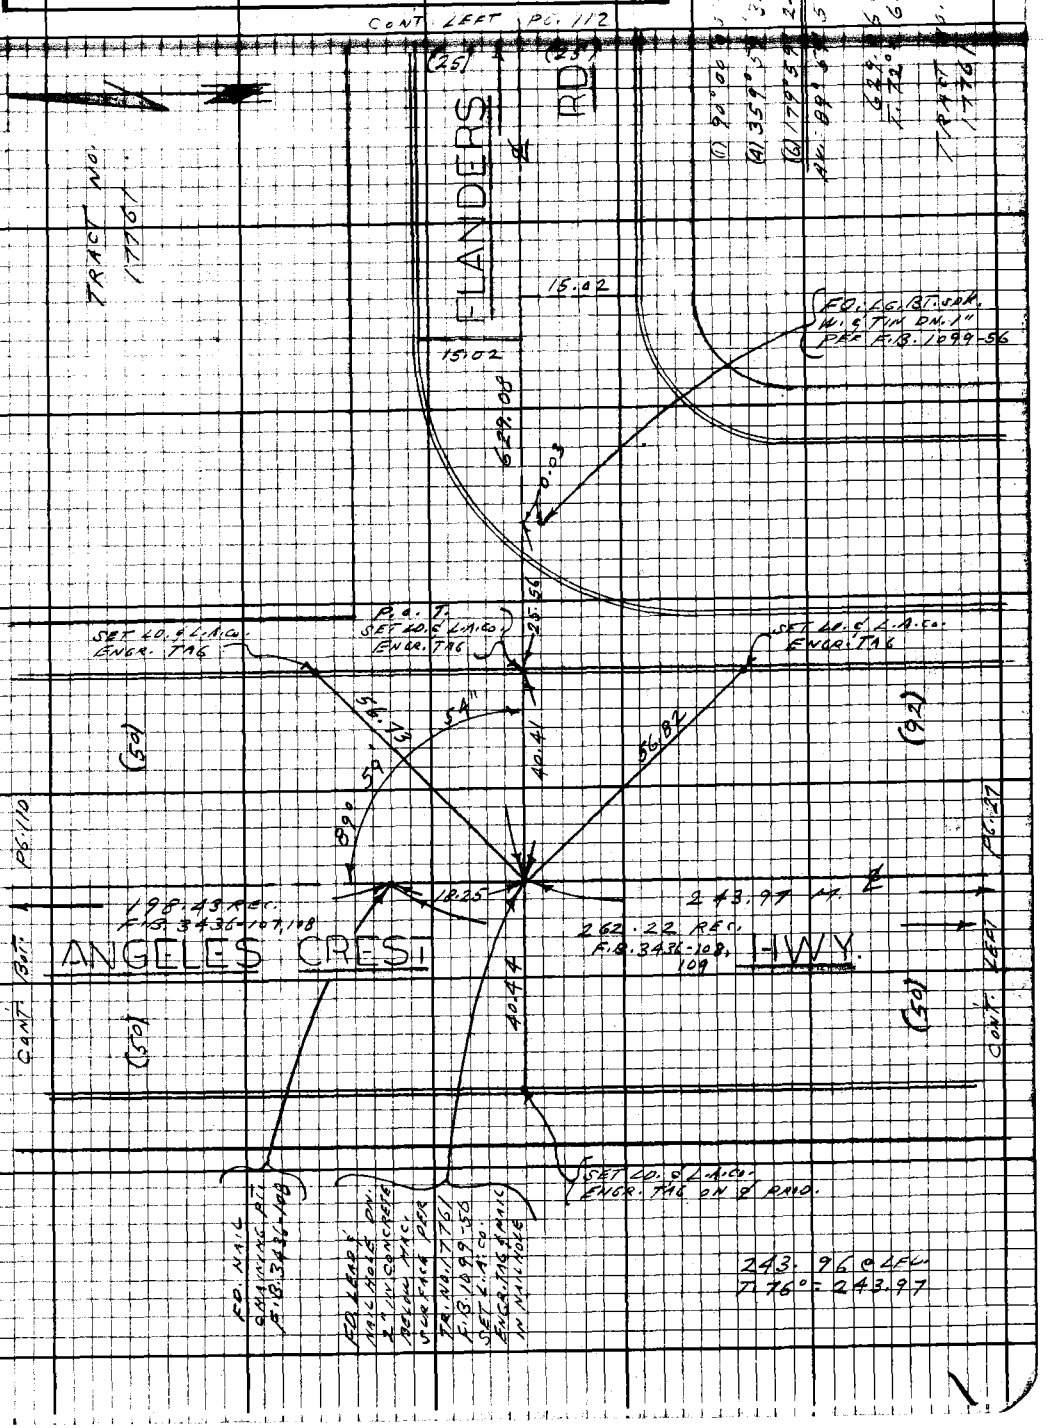

Note: Any Additions or Changes on this Sheet Must be Made or Circled in Red Ink With Date and Name of Person Making Change.

Do not extend this side of this line.

PLEASE RETURN TO
LOS ANGELES COUNTY ENGINEER
403 LOS ANGELES COUNTY ENGINEERING BLDG.

76F3098 CE#31D 9.67

F.B. 3424 Pg. 112

PWFB 1822

975

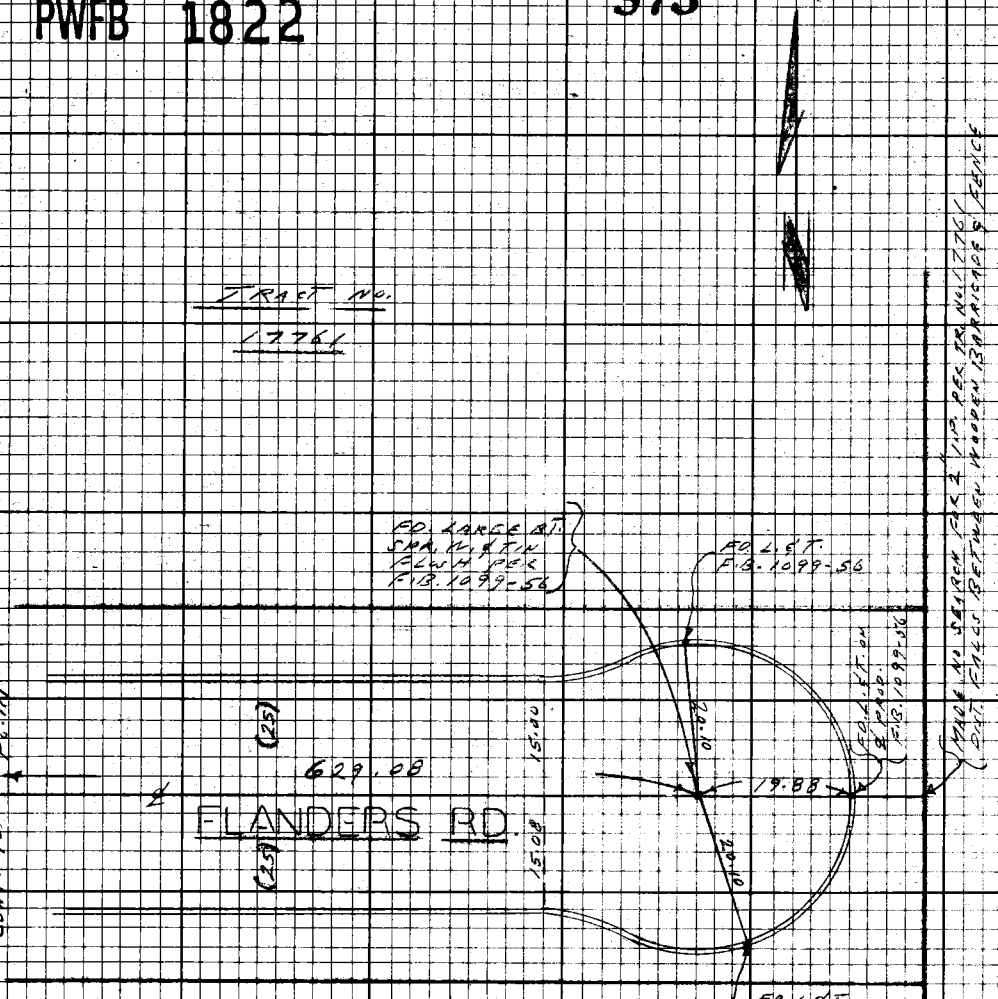

PLEASE RETURN TO
LOS ANGELES COUNTY ENGINEER
403 Los Angeles County Engineering Bldg.

Do not extend this side of this line.

Note: Any Additions or Changes on this Sheet Must be Made or Circled in Red Ink With Date and Name of Person Making Change.

W.S.S. 1 0-5

PWFB 1822

976

Notes Ck'd by	Survey of LA CRESCENTA AREA
Map No.	IN 0303100 Tape 0201 Std 88 °F
Office Work	Surveyed by L.L. BROWN
Checked	Notes L.L. BROWN Date 12-17-68
Date	Indexed C.L. GALLI

F.B. 3434 Pg. 143

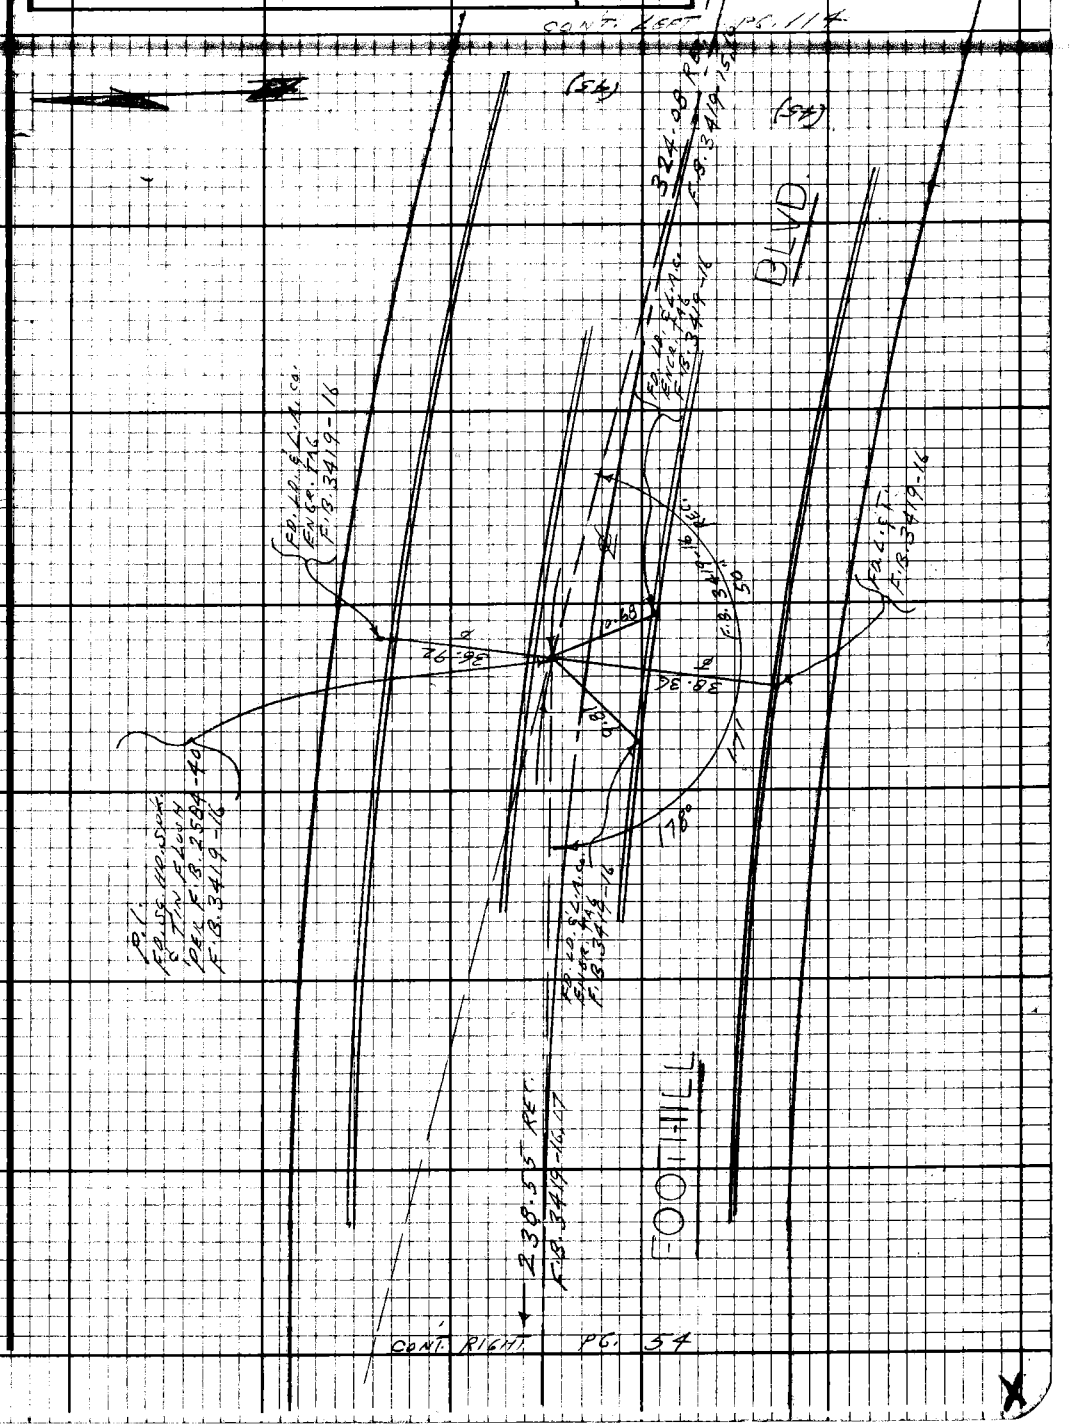

Note: Any Additions or Changes on this Sheet Must be Made or Circled in Red Ink With Date and Name of Person Making Change.

Do not extend this side of this line.

PLEASE RETURN TO
LOS ANGELES COUNTY ENGINEER
403 LOS ANGELES COUNTY ENGINEERING BLDG.

76F3098 CE#310 9-67

PWFB 1822 977

F.B. ~~3434~~ Pg. ~~114~~

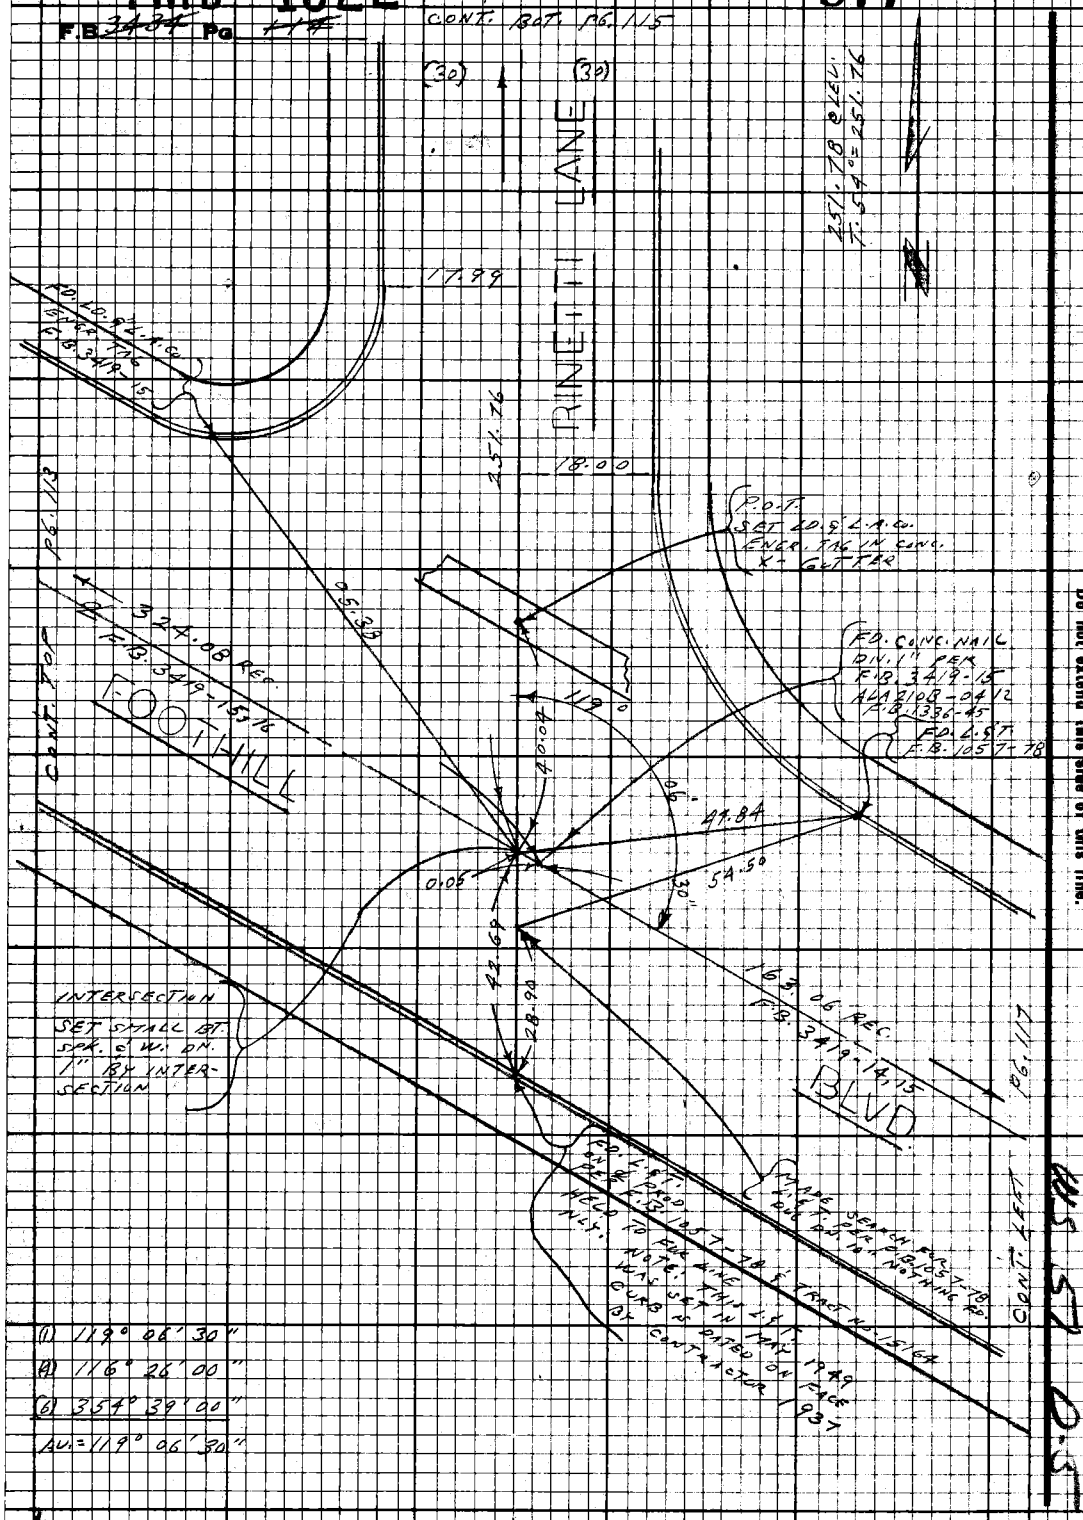

PLEASE RETURN TO
LOS ANGELES COUNTY ENGINEER
403 Los Angeles County Engineering Bldg.

Do not extend this side of this line.

Note: Any Additions or Changes on this Sheet Must be Made or Circled in Red Ink With Date and Name of Person Making Change.

WS 57 0.5

PWFB 1822

978

Notes Ck'd by
Map No.
Office Work
Checked
Date

Survey of
JN 0303.00 Tape 0201 Sta 00
Surveyed by E.L. BROWN
Notes E.L. BROWN Date 2-17-48
Indexed C. J. GALLI

F.B. 3434 Pg. 113

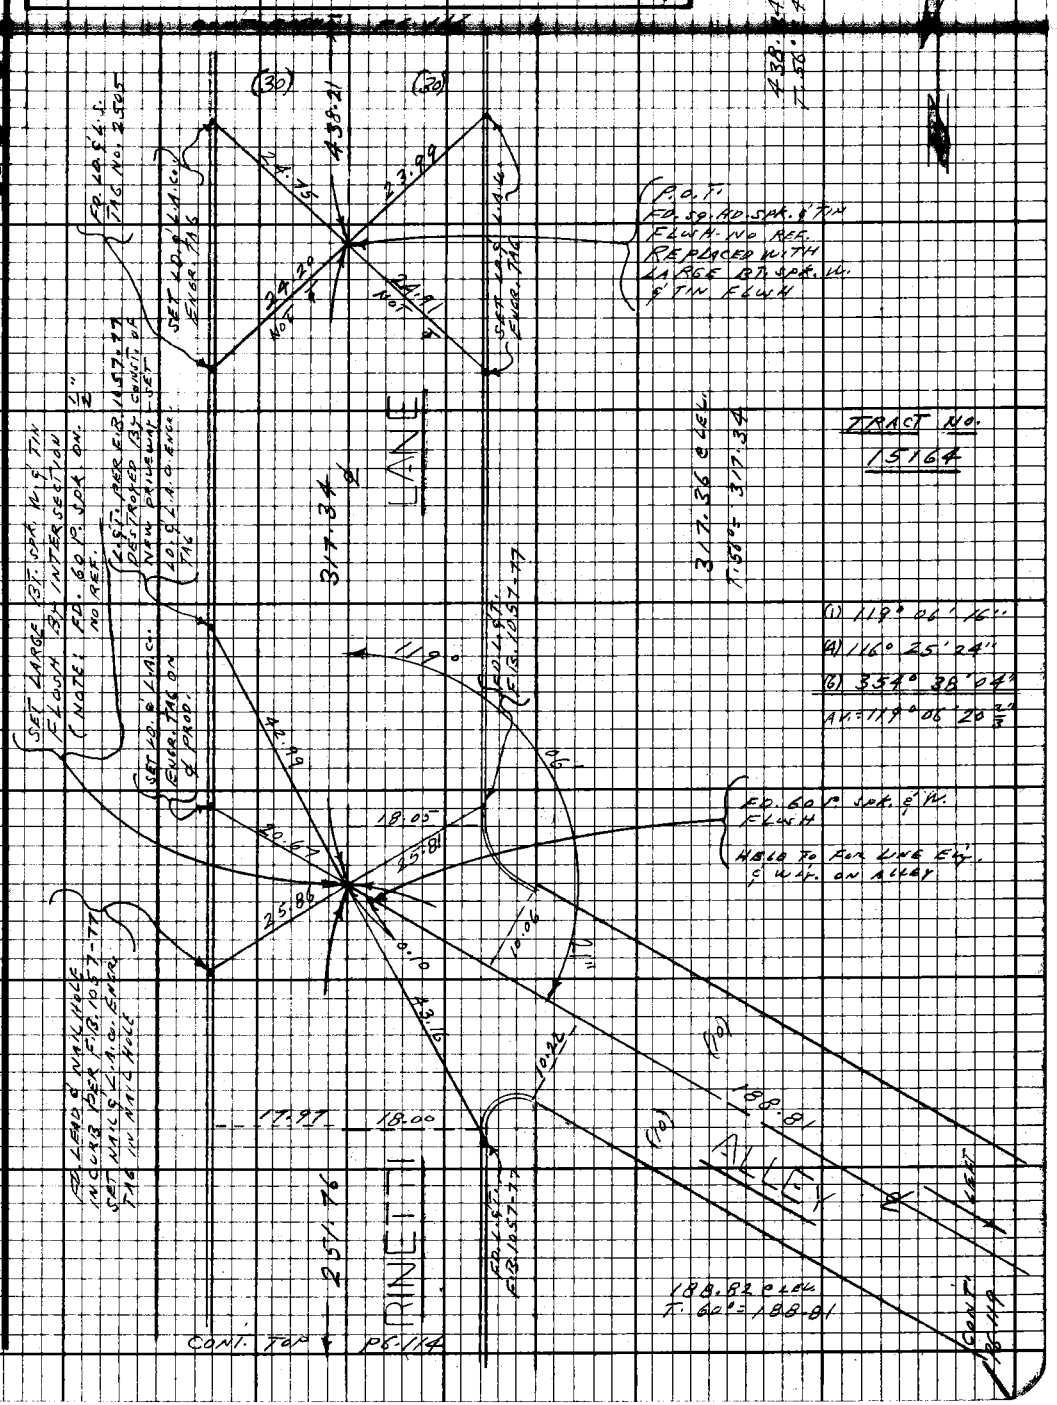

Note: Any Additions or Changes on this Sheet Must be Made or Circled in Red Ink, With Date and Name of Person Making Change.

Do not extend this side of this line.

PLEASE RETURN TO
LOS ANGELES COUNTY ENGINEER
403 LOS ANGELES COUNTY ENGINEERING BLDG.

TEFSCOR CE#310 8-67

PWFB 1822

979

F.B. 3454 Pg. 116

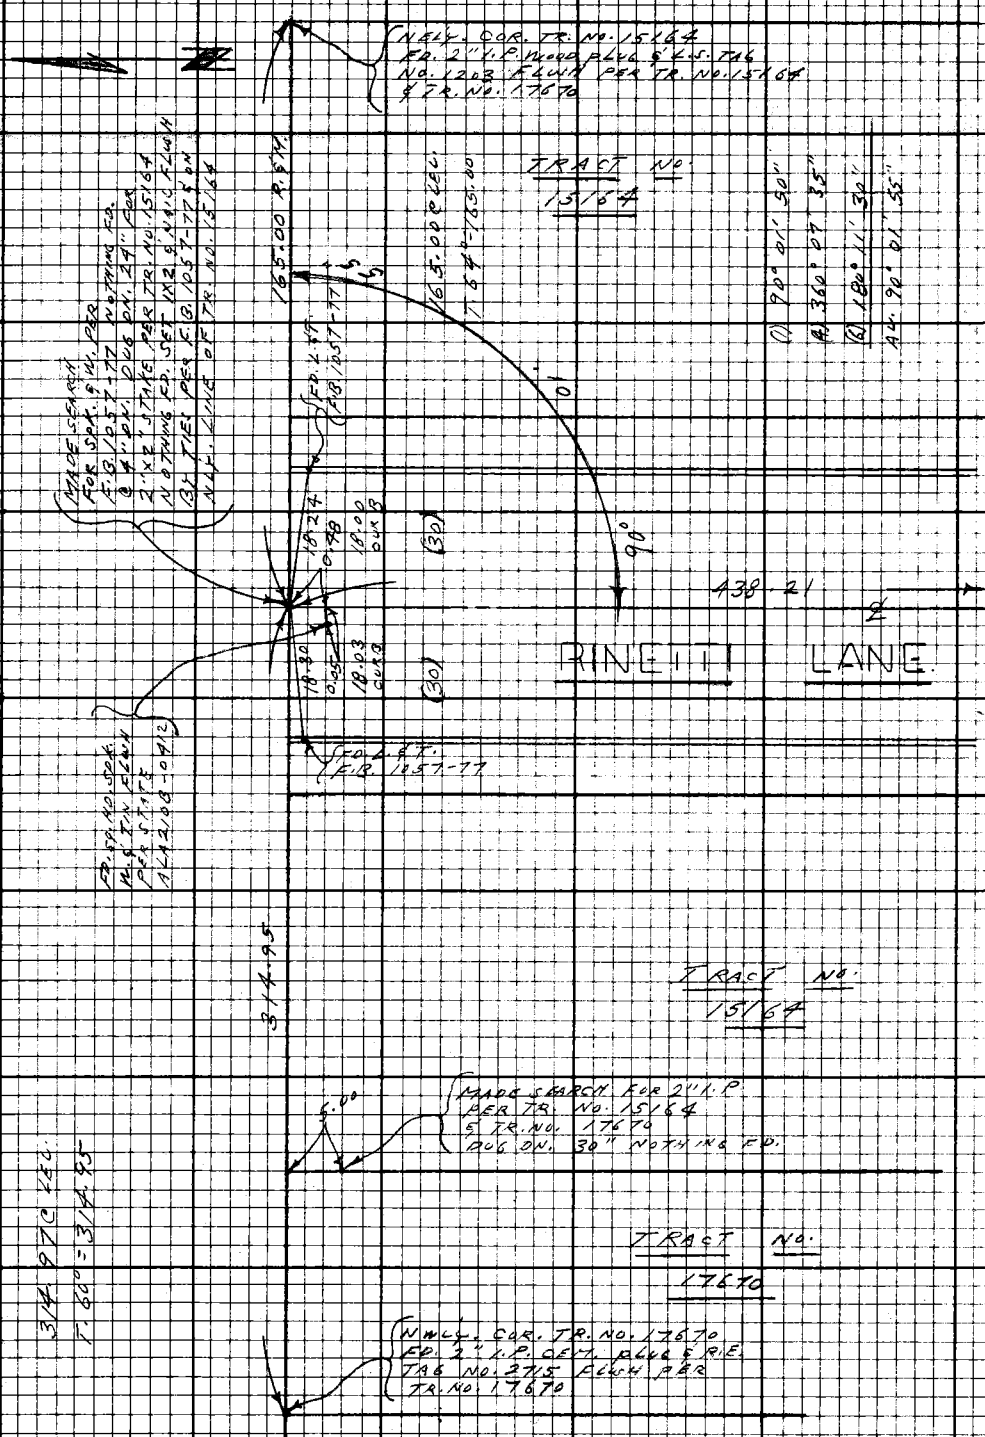

PLEASE RETURN TO
LOS ANGELES COUNTY ENGINEER
403 Los Angeles County Engineering Bldg.
Do not extend this side of this line.

Note: Any Additions or Changes on this Sheet Must be Made or Circled in Red Ink With Date and Name of Person Making Change.

115 51 0 15

PWFB 1822

980

Notes Ck'd by	Survey of LA CRESCENTA AREA
Map No.	[illegible]
Office Work	Surveyed by L.L. BROWN
Checked	Notes L.L. BROWN Date 9-69
Date	Indexed C. J. GALLI

F.B. 3434 Pg. 117

W.S. 51 D.S.

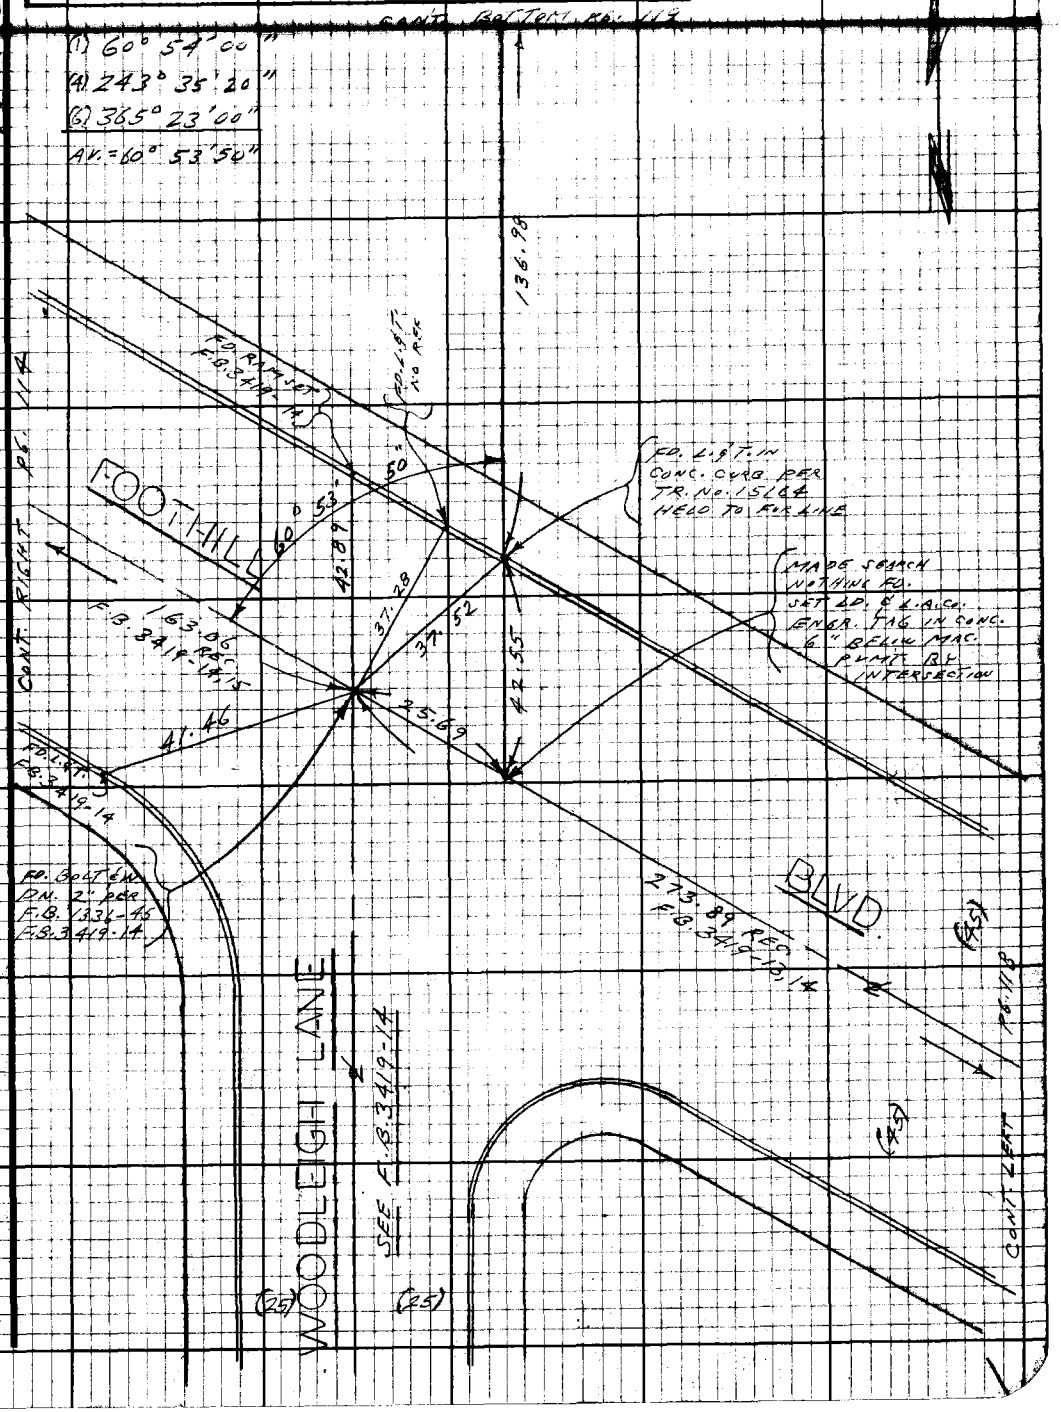

Note: Any Additions or Changes on this Sheet Must be Made or Circled in Red Ink With Date and Name of Person Making Change.

Do not extend this side of this line.

PLEASE RETURN TO
LOS ANGELES COUNTY ENGINEER
403 LOS ANGELES COUNTY ENGINEERING BLDG.

76F3098 CE#310 9-67

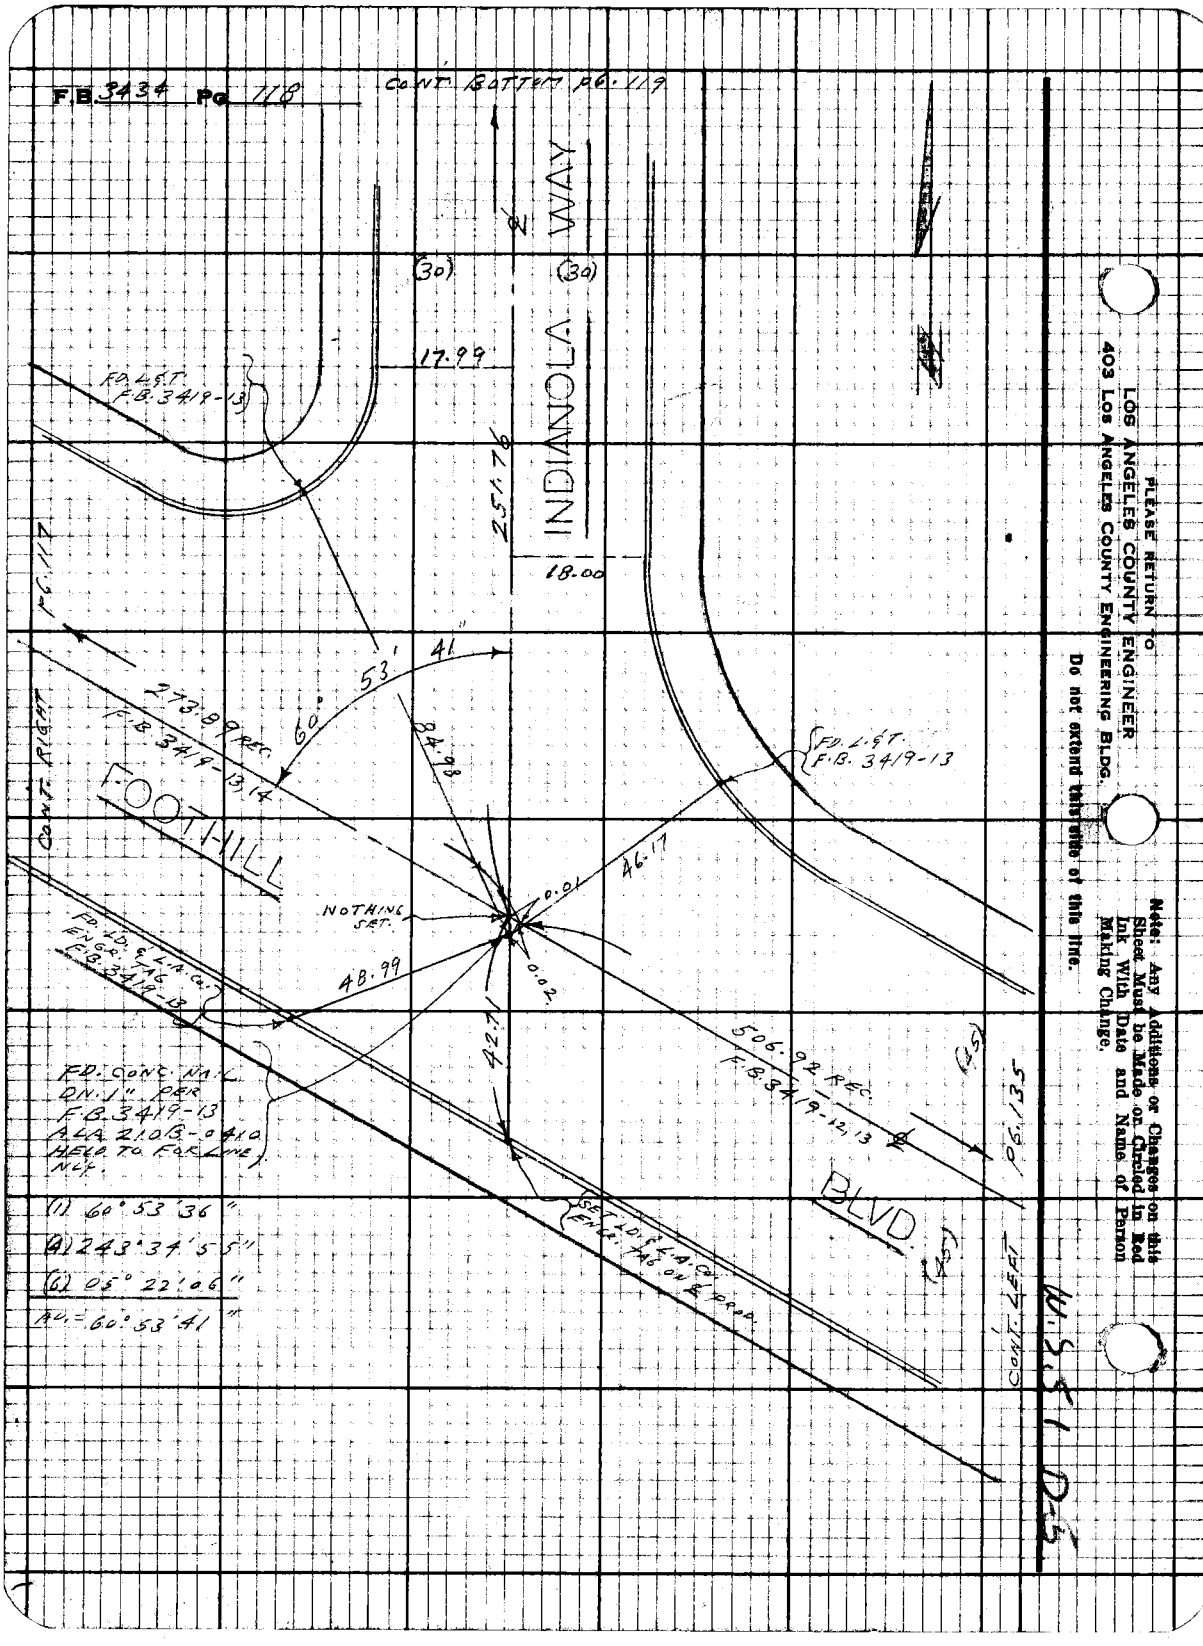
F.B. 3434 Pg. 118
CONT. BOTTOM PG. 119
INDIANOLA WAY
(30)
(30)
17.99
251.76
18.00
FD. L.&T. F.B. 3419-13
PG. 117
CONT. RIGHT
273.89 REC.
F.B. 3419-13,14
60° 53' 41"
84.98
FOOTHILL
FD. L.&T. F.B. 3419-13
46.17
0.01
NOTHING SET.
0.02
FD. LD. & L.A. CO. ENGR. TAG F.B. 3419-13
48.99
42.71
506.92 REC.
F.B. 3419-12,13
(45)
PG. 135
FD. CONC. NAIL DN. 1" PER F.B. 3419-13 A.L.A. 210B-0410 HELD TO FOR LINE NLY.
(1) 60° 53' 36"
(4) 243° 34' 55"
(6) 05° 22' 06"
AV. = 60° 53' 41"
SET LD. & L.A. CO. ENGR. TAG ON ℄ PROD.
BLVD.
(45)
CONT. LEFT
N.S.51 D-5
PLEASE RETURN TO
LOS ANGELES COUNTY ENGINEER
403 LOS ANGELES COUNTY ENGINEERING BLDG.
Do not extend this side of this line.
Note: Any Additions or Changes on this Sheet Must be Made or Circled in Red Ink With Date and Name of Person Making Change.

PWFB 1823

1190

Notes Ck'd by	Survey of LA CRESCENTA AREA
Map No.	[illegible]
Office Work	Surveyed by L.L. BROWN
Checked	Notes L.L. BROWN Date 1-10-69
Date	Indexed C.J. GALL

F.B. 3434 Pg. 119

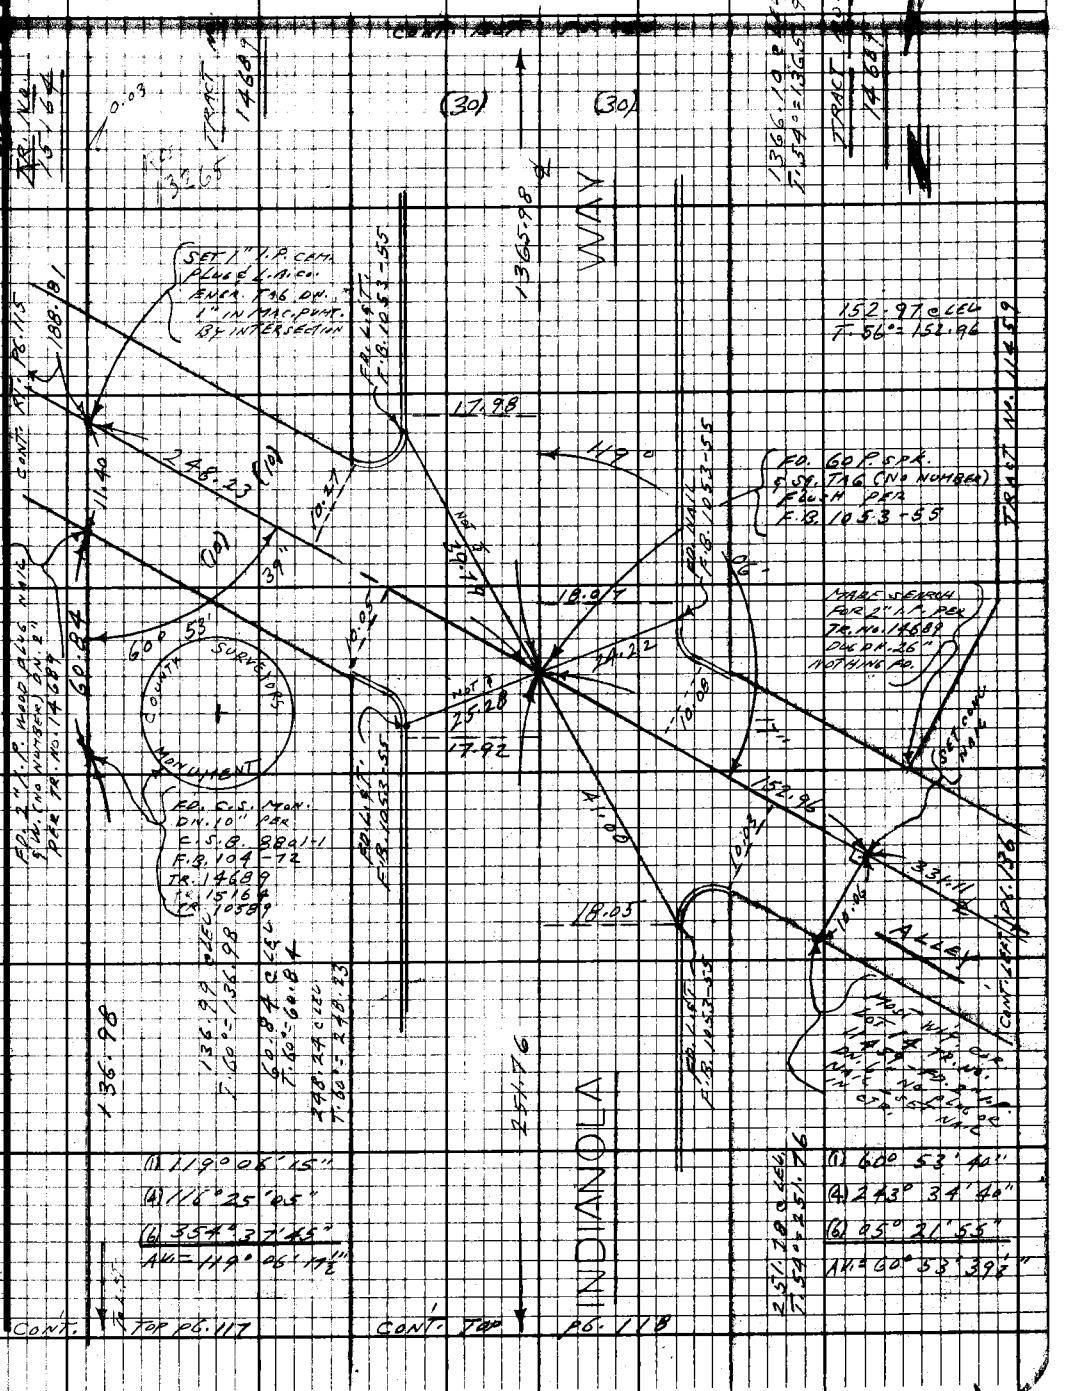

Note: Any Additions or Changes on this Sheet Must be Made or Circled in Red Ink With Date and Name of Person Making Change.

Do not extend this side of this line.

PLEASE RETURN TO
LOS ANGELES COUNTY ENGINEER
403 LOS ANGELES COUNTY ENGINEERING BLDG.

76F3098 CE#310 9-67

PWFB 1823 1191, 1192

F.B. ~~3434~~ Pg. ~~120~~

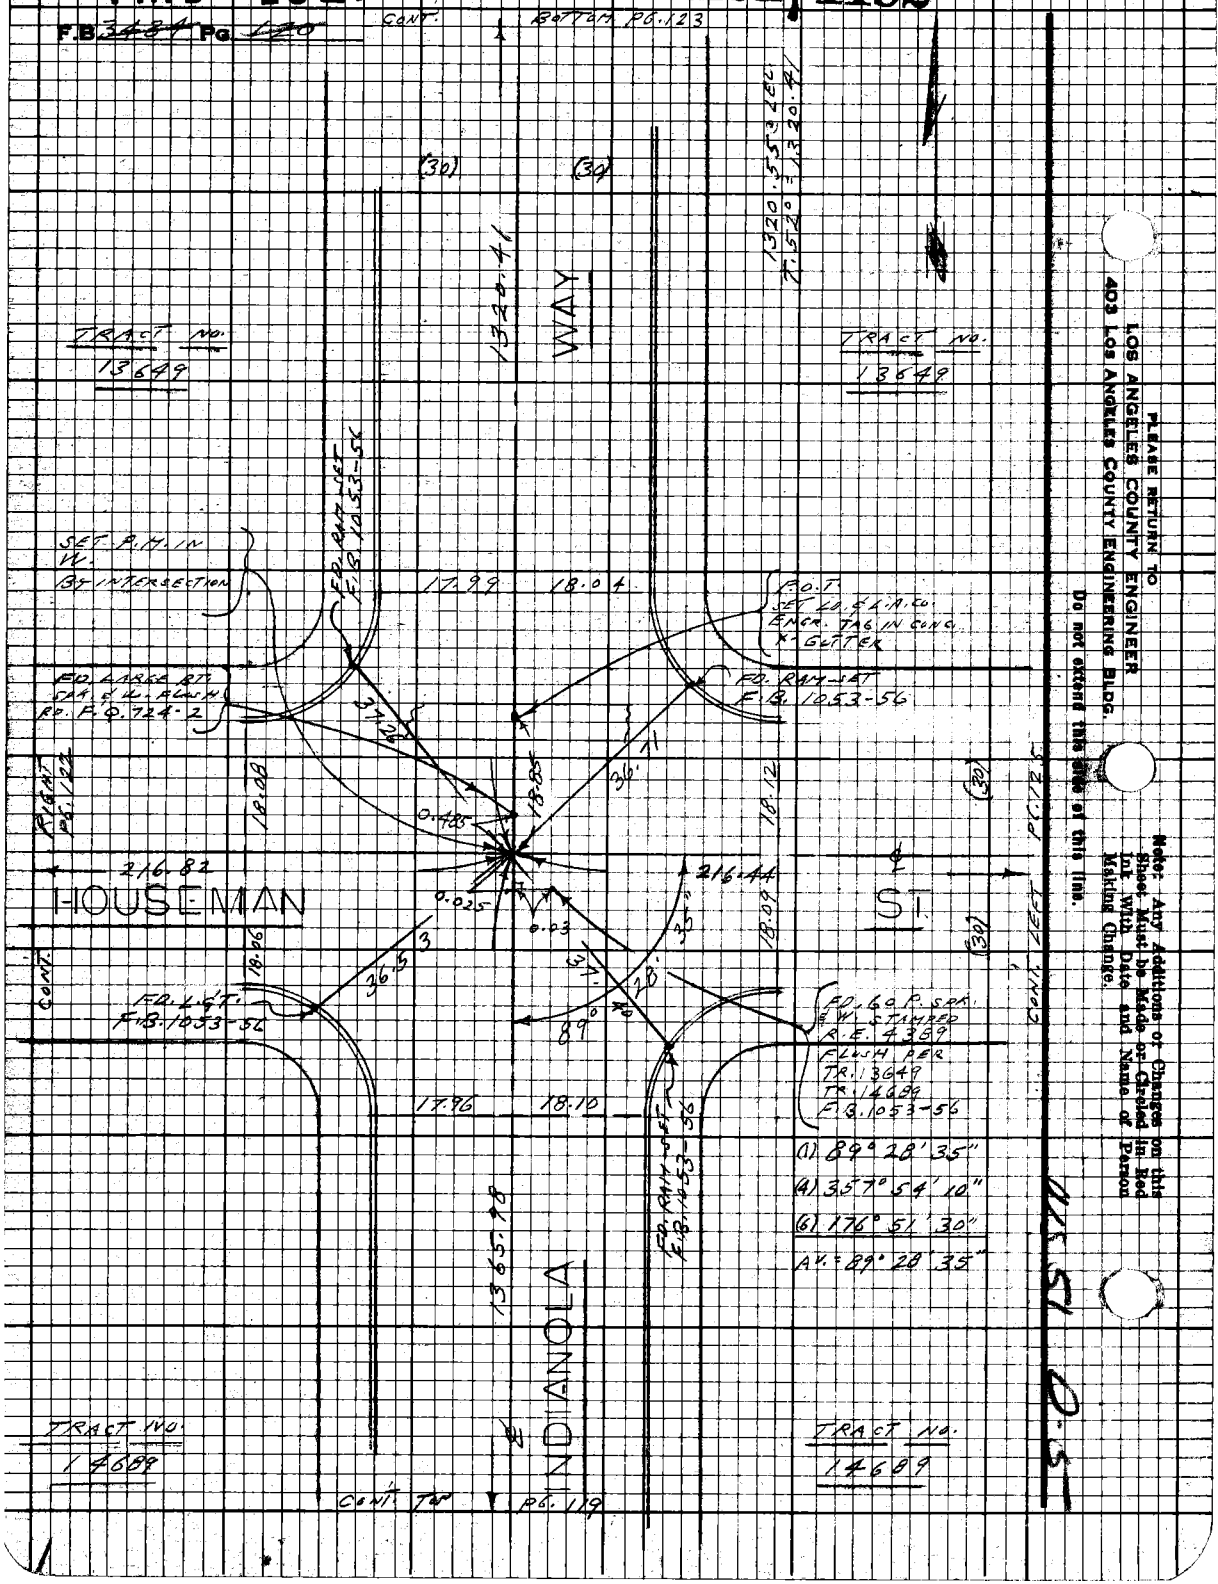

PLEASE RETURN TO
LOS ANGELES COUNTY ENGINEER
403 LOS ANGELES COUNTY ENGINEERING BLDG.

Do not extend this side of this line.

Note: Any Additions or Changes on this Sheet Must be Made or Circled in Red Ink With Date and Name of Person Making Change.

PWFB 1822

981

Notes Ck'd by	Survey of [illegible]
Map No.	JN 0303.00 Type [illegible] Sta [illegible]
Office Work	Surveyed by [illegible]
Checked	Notes [illegible] Date [illegible]
Date	Indexed C. J. GALLI [illegible]

F.B. [illegible] Pg. [illegible]

Note: Any Additions or Changes on this Sheet Must be Made or Circled in Red Ink With Date and Name of Person Making Change.

Do not extend this side of this line.

PLEASE RETURN TO
LOS ANGELES COUNTY ENGINEER
403 LOS ANGELES COUNTY ENGINEERING BLDG.

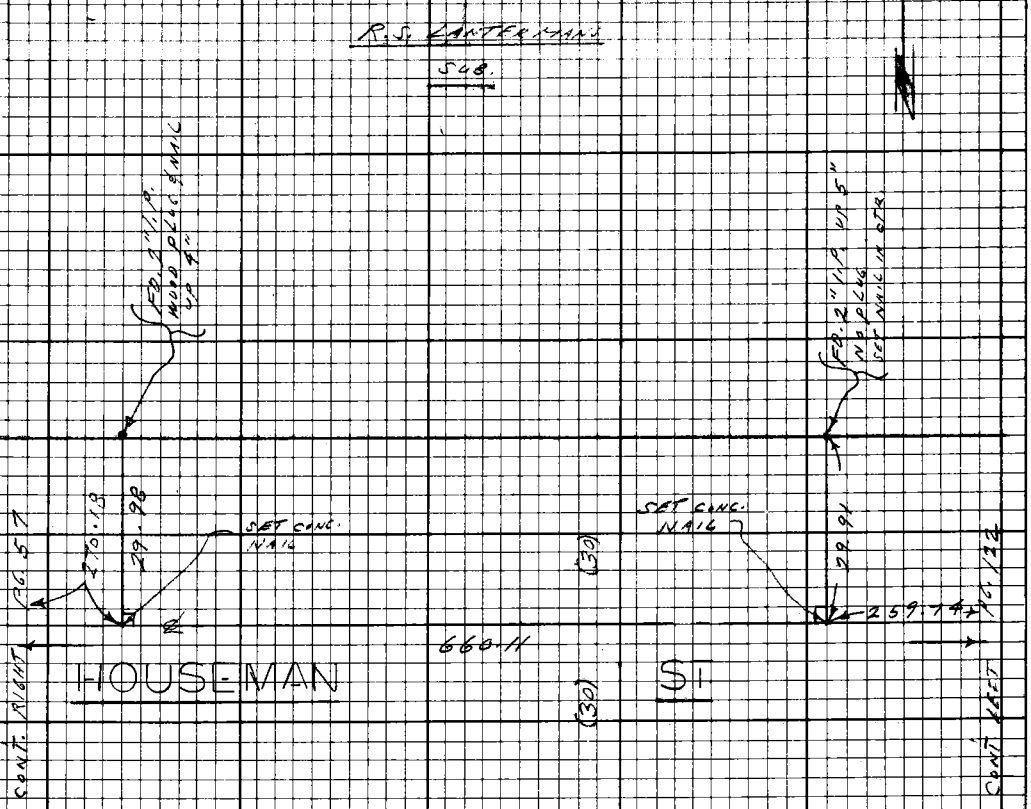

270.20 @ LEV.
T. 56° = 270.18

259.76 @ LEV.
T. 56° = 259.74

R.S. LANTERMANS
SUB.

660.14 @ LEV.
T. 60° = 660.11

76F3098 CE#310 9-67

PWFB 1822 982

F.B. 3434 Pg 122

R.S. LANTERMANS
SUB.

TRACT NO.
13649

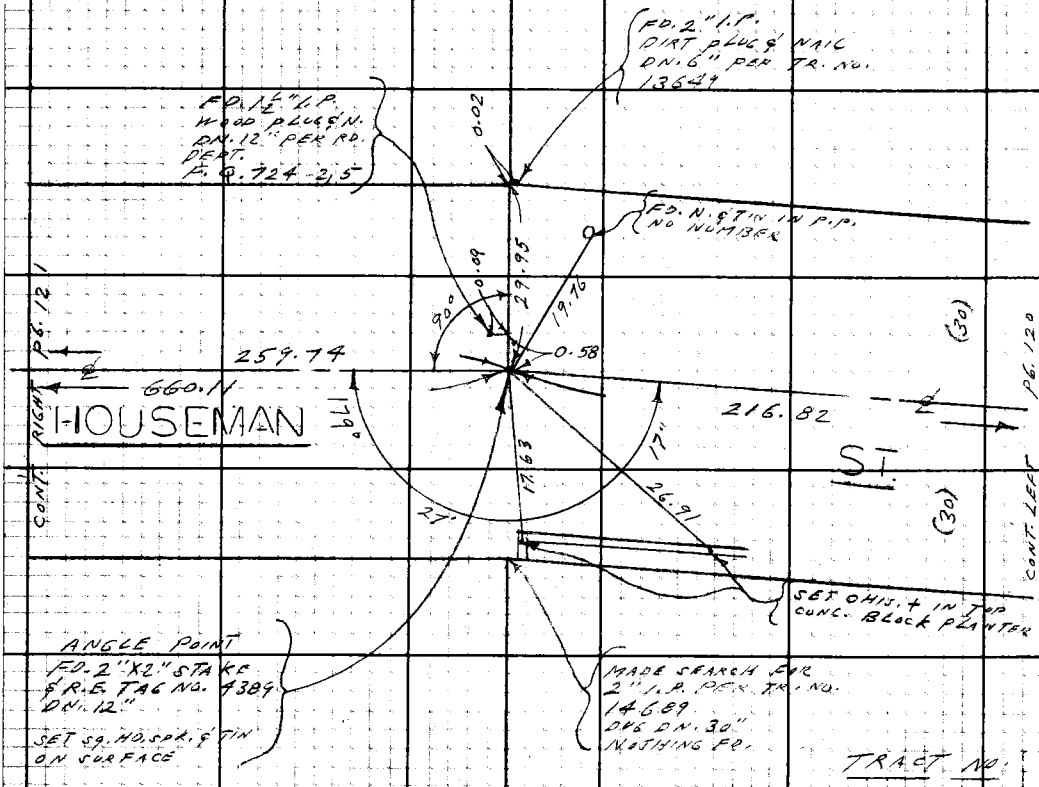

TRACT NO.
14689

R.S. LANTERMANS
SUB.

(1) 179° 27' 16"
(A) 357° 49' 05"
(B) 356° 43' 44"
AV. 179° 27' 17⅓"
216.83 @ LEV.
T. 58° = 216.82

PLEASE RETURN TO
LOS ANGELES COUNTY ENGINEER
403 LOS ANGELES COUNTY ENGINEERING BLDG.

Do not extend this side of this line.

Note: Any Additions or Changes on this Sheet Must be Made or Circled in Red Ink With Date and Name of Person Making Change.

WS51 D-5

1193

Notes Ck'd by	Survey of LA CRESCENTA AREA
Map No.	JN 0343.00 Tape 0491 Std 68 °F
Office Work	Surveyed by L. L. BROWN
Checked	Notes L. L. BROWN Date 1-13-57
Date	Indexed C. A. GALL

F.B. 3434 Pg. 123

PWFB 1823

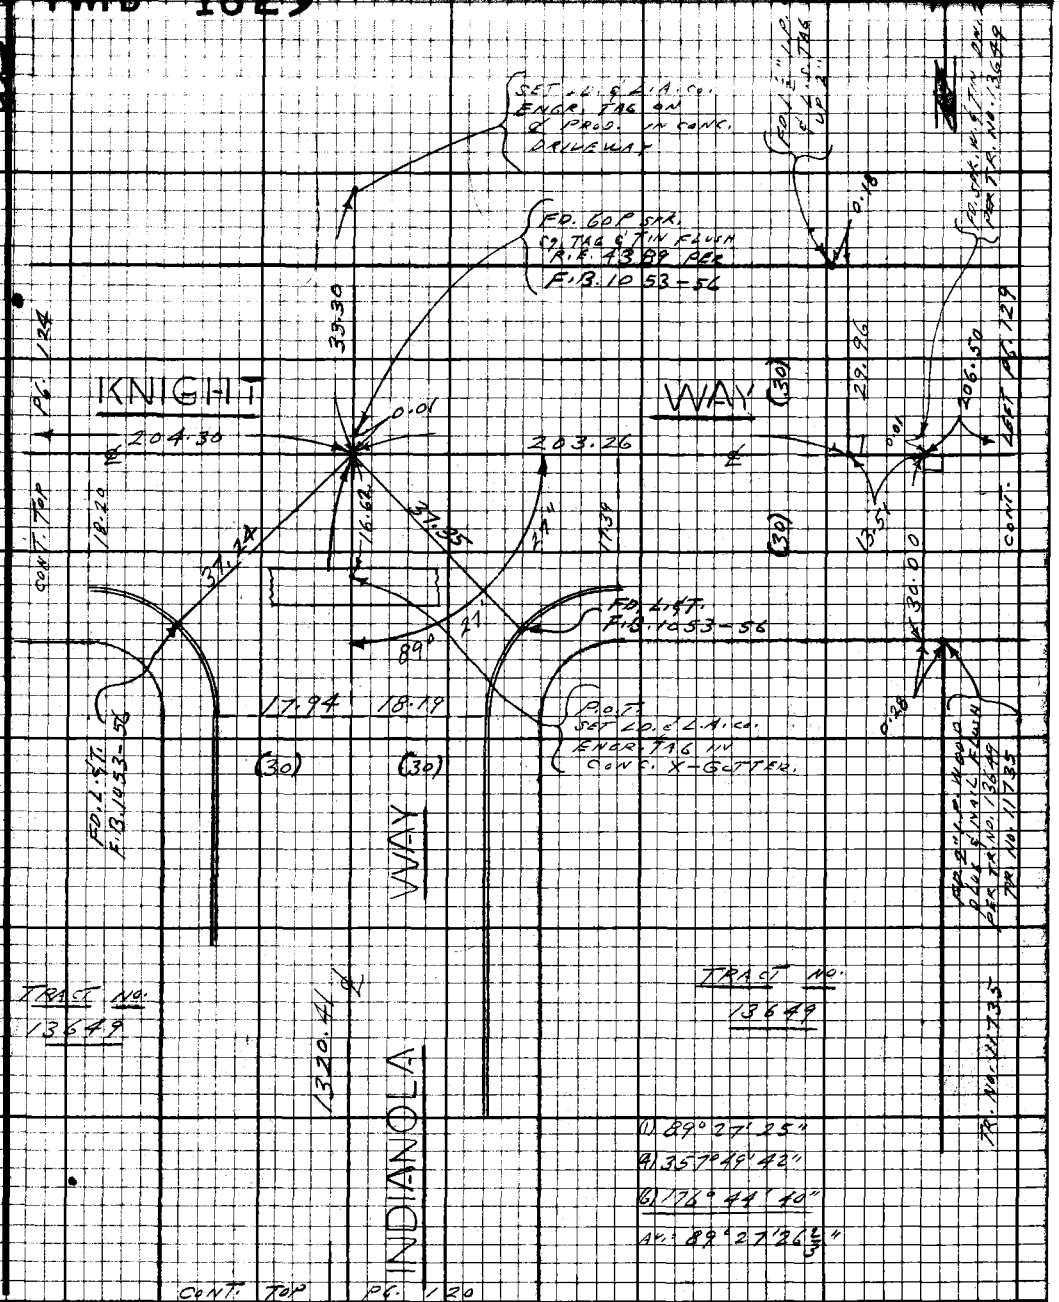

Note: Any Additions or Changes on this Sheet Must be Made or Circled in Red Ink With Date and Name of Person Making Change.

Do not extend this side of this line.

PLEASE RETURN TO
LOS ANGELES COUNTY ENGINEER
403 LOS ANGELES COUNTY ENGINEERING BLDG.

76F3098 CE#310 9-67

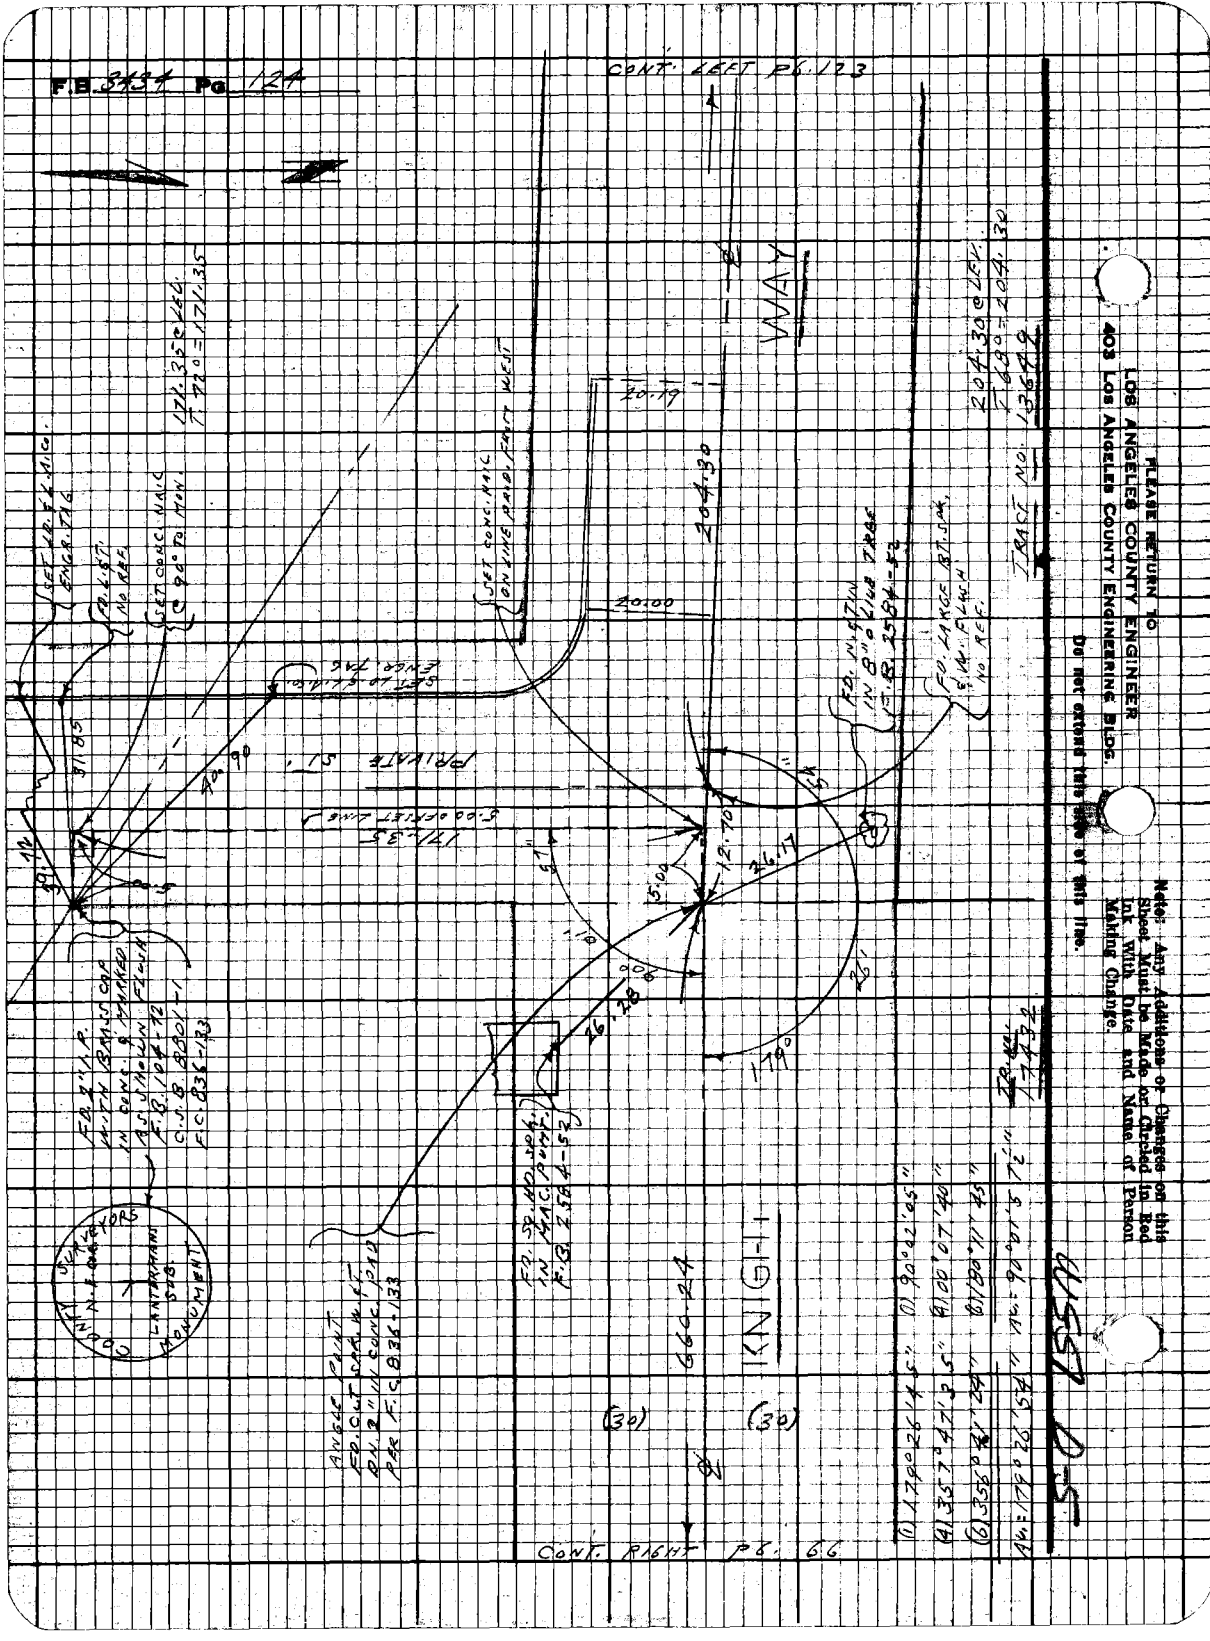
F.B. 3434 Pg. 124
CONT. LEFT PG. 123
WAY
KNIGHT
PRIVATE ST.
TRACT NO. 13649
204.30 @ LEV. T.68° = 204.30
171.35 @ LEV. T.72° = 171.35
SET LD. & L.A.C. ENGR. TAG
FD. L.&T. NO REF.
SET CONC. NAIL @ 90° TO MON.
SET CONC. NAIL ON LINE PROD. FROM WEST
SET LD. & L.A.C. ENGR. TAG
FD. N.&T. IN 8" O. LIVE TREE F.B. 2584-52
FD. LARGE BT. SPK. & W. FLUSH NO REF.
FD. 2" I.P. WITH BRASS CAP IN CONC. & MARKED AS SHOWN FLUSH F.B. 104-72 C.S.B. 8801-1 F.C. 836-133
FD. SQ. HD. SPK. IN MAC. PUMP F.B. 2584-52
ANGLE POINT FD. CUT SPK. W.&T. DN. 2" IN CONC. PAD PER F.C. 836-133
COUNTY SURVEYORS N.F. CAP LANTERMAN SUB. MONUMENT
660.24
(30)
(30)
CONT. RIGHT PG. 66
(1) 179°26'45" (1) 90°02'05"
(4) 357°47'35" (4) 100°07'40"
(6) 356°41'24" (6) 180°11'45"
AV. 179°26'54" AV. 90°01'57½"
TRAC. 17432
S-D 1550
PLEASE RETURN TO
LOS ANGELES COUNTY ENGINEER
403 LOS ANGELES COUNTY ENGINEERING BLDG.
Do not extend this side of this line.
Note: Any Additions or Changes on this Sheet Must be Made or Circled in Red Ink With Date and Name of Person Making Change.

PWFB 1823 1196, 1197

F.B. [illegible] Pg. [illegible] Cont. Bot. Pg. 139

TRACT NO. 11735

(40) (40)

[illegible] 20' 40"
[illegible] 55' 16"
Q 176° 53' 04"
AW = 89° 28' 60¾"

819.97 C.T.

AVE.

TRACT NO. 13521

FD. 2" I.P. CEM. PLUG & NAIL DN. 6" PER T.R. NO. 13521 NOTE: PIPE HAS BEEN H.T. & LEANING SLT. RESET ON LINE IN CONC. PAD W. ITH H.H. & LID MARKED COUNTY ENGINEER

FD. 1¾" I.P. WOOD PLUG & NAIL DN. 1.5' PER T.R. NO. 11735

FD. 46" RT. CONC. & LIN. IN 36" FCL. PIPE

8 I.P. 9.75 M.

50.16

28.99

40.47

HOUSEMAN

ST.

(30) Pg. 127

CONT. LEFT

CONT. RIGHT

40.21

206.62

20.00

50.10

20.10

40.56

38.21

89°

7.99

FD. ROUND RD. JPK. & W.I. FLUSH NO REC.

FD. 1.5" NO REC.

367.79

20.00 OFFSET LINE

1820.69 CALC.

GOULD

TRACT NO. 11459

TRACT NO. 13521

CONT. TOP Pg. 138

PLEASE RETURN TO
LOS ANGELES COUNTY ENGINEER
403 Los Angeles County Engineering Bldg.

DO NOT REMOVE THE PAGE OF THIS FILE.

Note: Any Affidavits or Disclaimers on this Sheet Must be Made or Certified to in the Form Prescribed by Section 8200 of the Business and Professions Code.

Building Department

PWFB 1823 1194, 1195

Notes Ck'd by	Survey of LA CRESCENTA AREA
Map No.	JN 0303.00 Tape 0201 Std 68 °F
Office Work	Surveyed by L.L. BROWN
Checked	Notes L.L. BROWN Date 1-13-69
Date	Indexed C. L. GALLI

F.B. ~~3434~~ Pg. ~~125~~

W.S. 51 D5

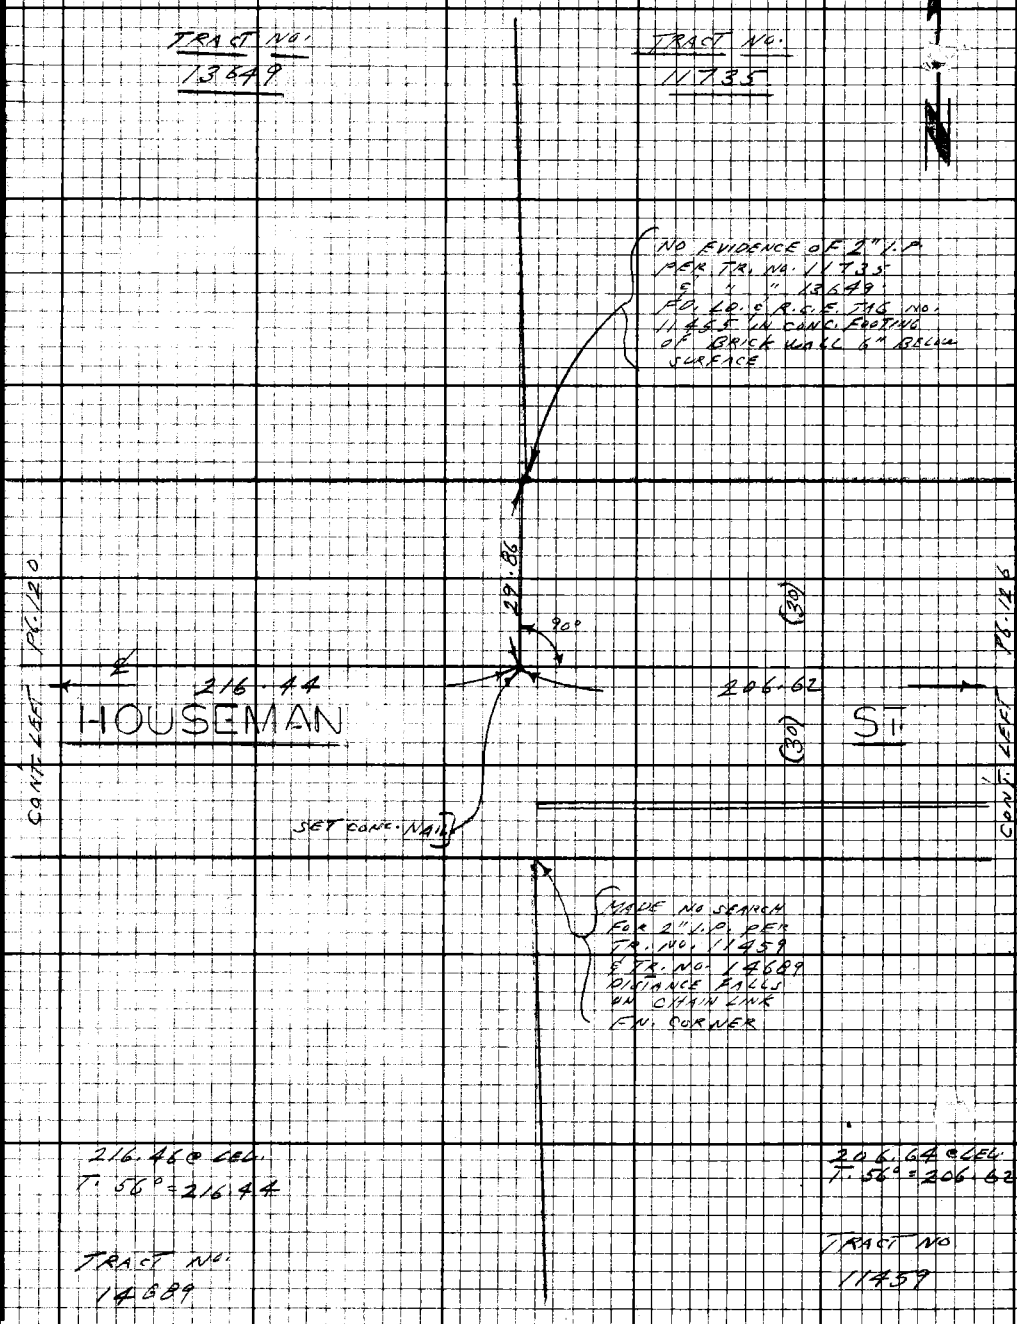

Note: Any Additions or Changes on this Sheet Must be Made or Circled in Red Ink With Date and Name of Person Making Change.

Do not extend this side of this line.

PLEASE RETURN TO
LOS ANGELES COUNTY ENGINEER
403 LOS ANGELES COUNTY ENGINEERING BLDG.

76F3098 CE#310 9.67

PWFB 1823 1198, 1199, 1200, 1201

Notes Ck'd by	Survey of LA CRESCENTA AREA
Map No.	JN [illegible] Taper [illegible] Std [illegible] °F
Office Work	Surveyed by L.L. BROWN
Checked	Notes L.L. BROWN Date 1-15-57
Date	Indexed C.J. GALLI FEB 24 '70

F.B. 3434 PG. 127

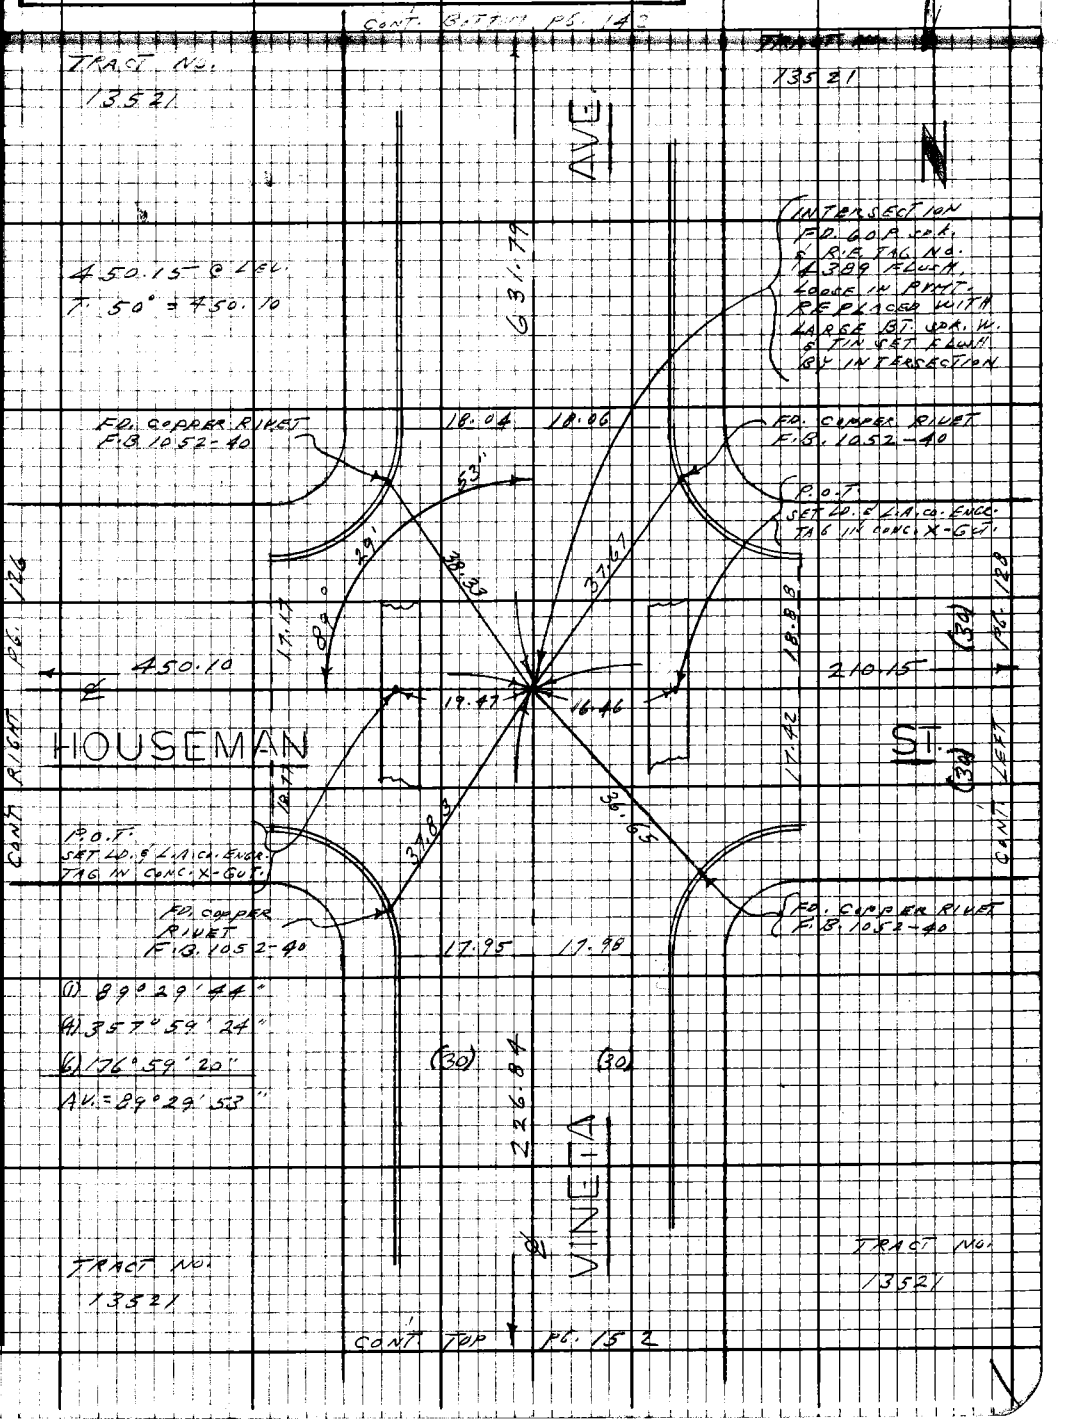

Note: Any Additions or Changes on this Sheet Must be Made or Circled in Red Ink With Date and Name of Person Making Change.

Do not extend this side of this line.

PLEASE RETURN TO
LOS ANGELES COUNTY ENGINEER
403 LOS ANGELES COUNTY ENGINEERING BLDG.

76F3098 CE#310 9-67

PWFB 1823 1202, 1203

F.B. 3434 Pg. 128

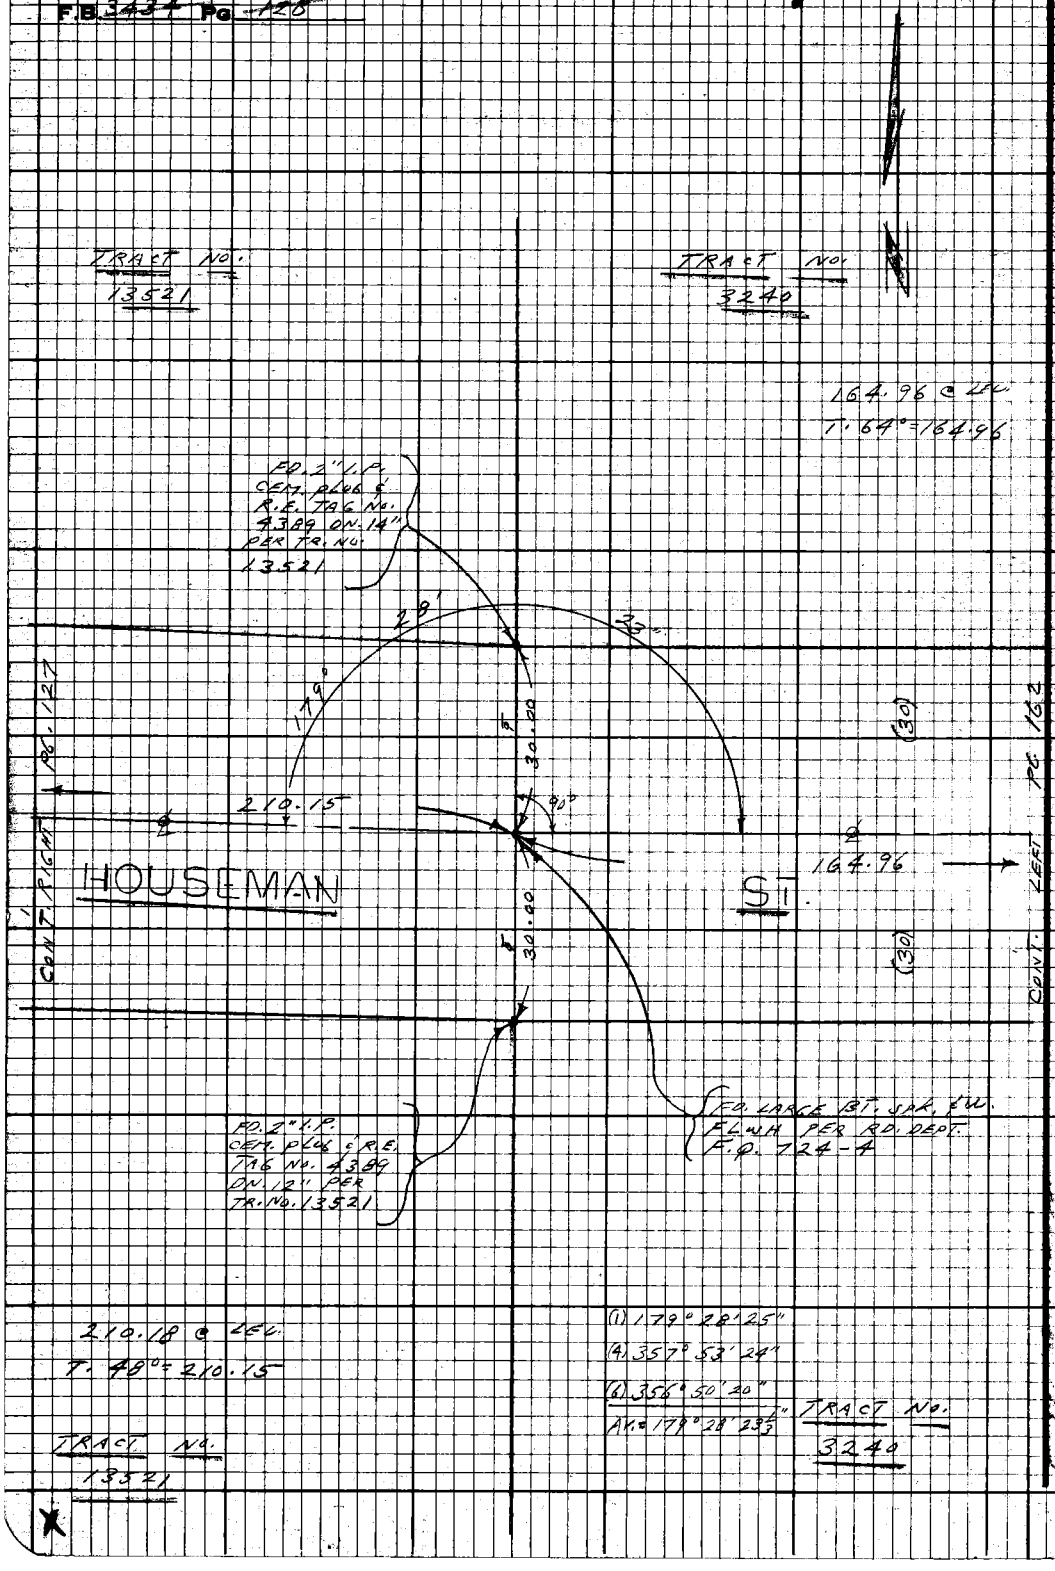

PLEASE RETURN TO
LOS ANGELES COUNTY ENGINEER
403 LOS ANGELES COUNTY ENGINEERING BLDG.

Do not extend this side of this line.

Note: Any Additions or Changes on this Sheet Must be Made or Circled in Red Ink With Date and Name of Person Making Change.

PWFB 1823

1204

Notes Ck'd by _____
Map No. _____
Office Work _____
Checked _____
Date _____

Survey of LA CRESCENTA AREA
Surveyed by L. L. BROWN
Notes L. L. BROWN Date 1-15-63
Indexed G.L.GALL AD 2470

F.B. 3434 Pg. 187

Note: Any Additions or Changes on this Sheet Must be Made or Circled in Red Ink With Date and Name of Person Making Change.

Do not extend this side of this line.

PLEASE RETURN TO
LOS ANGELES COUNTY ENGINEER
403 LOS ANGELES COUNTY ENGINEERING BLDG.

CONT. FROM PG. 143

COUNTY SURVEYORS MONUMENT

COULD TUR + LANE RD.

ANGLE POINT
N.E.S. RD.
C.S. MON. DN. 3"
REF.
F.B. 104-57
C.S.B. 8901-1
F.B. 1159-7
C.S.B. 1920
C.S.B. 8938-2
& MARKED AS
SHOWN ABOVE
ALSO RD. 4-100
SP. RD. OAK & W.
TAN SURFACE
TIES

SET N.S. TIN IN
P.P. IN 1798 206E
FD. ROUND HD.
SPK. S.W. FROM
NO REF.

SET N.S. TIN IN
10" OLIVE TREE

206.50 CLEF
T.68° =
206.50

MADE SEARCH FOR
2" I.P. PER TR. NO.
17351 - DOE ON 30
NOTHING FD.

TRACT NO.
17351

230.17
20.00 OFFSET LINE
90°
39.26
48.14
45.38
46.54
51.4
7.1
89°
500.185
500.185 CALC
20.00 OFFSET LINE
206.50
20.00
660.11
207.78
(30)
(30)
(40)
(40)
KNIGHT
WAY
COULD
AVE.
RIGHT
CONT.
CONT. FROM PG. 130
CONT. TRP PG. 140

SET 40 S.A.T. W/ EXAM. TAG IN CONC. VALVE BOX

SET 60 S.A.T. W/ EXAM. TAG IN 34" ELM. TREE

(1) 90°17'15"
(4) 01°08'56"
(6) 181°43'30"
AV. = 90°17'15"

MADE SEARCH FOR 2" I.P. PER TR. NO. 13521, DOE ON 24" NOTHING FD.

(1) 89°27'56"
(4) 357°51'20"
(6) 176°47'08"
AV. = 89°27'51 1/2"

TRACT NO.
13521

76F9098 CE#31D 9.67

PWFB 1823 1205

F.B. ~~342~~ Pg. ~~130~~

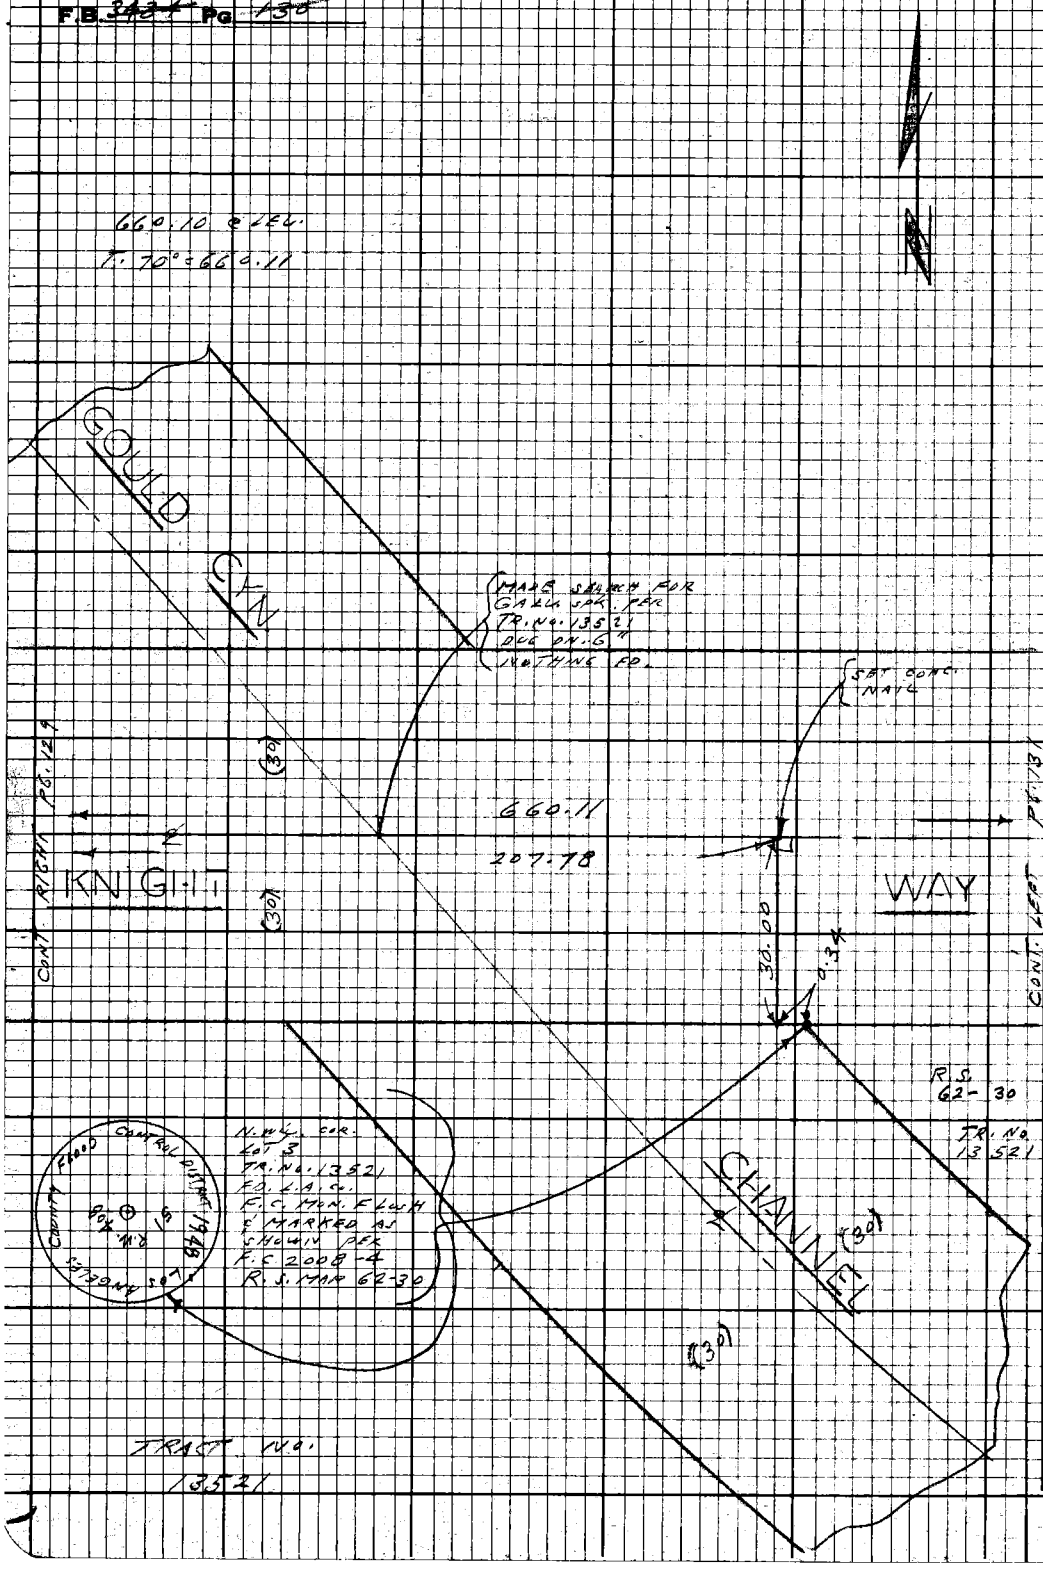

PLEASE RETURN TO
LOS ANGELES COUNTY ENGINEER
403 LOS ANGELES COUNTY ENGINEERING BLDG.

Do not extend this side of this line.

Note: Any Additions or Changes on this Sheet Must be Made or Circled in Red Ink With Date and Name of Person Making Change.

PWFB 1823

1206

Notes Ck'd by	Survey of LA CRESCENTA AREA
Map No.	JN 0361.00 Tape 0291 Std 63 °F
Office Work	Surveyed by L.L. BROWN
Checked	Notes L.L. BROWN Date 1-25-[illegible]
Date	Indexed C. J. GALLI FEB 24-70

F.B. 3434 Pg 131

(4) 359° 57' 00"
(6) 359° 55' 45"
AV. = 179° 59' 17"

SCHOOL GROUNDS

LOS ANGELES COUNTY FLOOD CONTROL DIST. 8-21-45 CORVEE TOWNSHIP

FD. L.A.Co. F.C. MON. DN. 12" NO REF. MARKED AS SHOWN

SET L.A.Co. ENGINEER WELL & LID OVER MON.

SET LARGE BT. SPK. W.C. IN FLUSH IN MAC. DUMT. PARKING AREA

SET LD. & L.A.Co. ENGR. TAG IN CONC. CURBING

SET CONC. NAIL

59'

59.83

179°

44.26

17'

162.01

660.11

90°

90.26

90°

KNIGHT WAY

CONT. RIGHT PG. 130

CONT. LEFT PG. 132

29.93

29.97

0.54

0.30

LOT X

FD. 2" I.P. CEM. PLUG & R.E. TAG NO. 4389 FLUSH PER R.S. 62-30

R.S. 62-30
A DIVISION OF LOT 3 & PORTIONS OF LOTS 1 & 2 OF TRACT NO. 13521

WELL COR. TRACT NO. 13521 FD. 2" I.P. WITH BRASS PLUG MARKED SURVEY COR. R.E. 4389 FLUSH PER TR. NO. 13521 TR. NO. 15265

SET LD. & L.A.Co. ENGR. TAG IN CONC. CURBING

TRACT NO. 15265

Note: Any Additions or Changes on this Sheet Must be Made or Circled in Red Ink With Date and Name of Person Making Change.

Do not extend this side of this line.

PLEASE RETURN TO
LOS ANGELES COUNTY ENGINEER
403 LOS ANGELES COUNTY ENGINEERING BLDG.

75F3098 CE #310 9-67

PWFB 1823 1207

F.B. 3434 PG 132

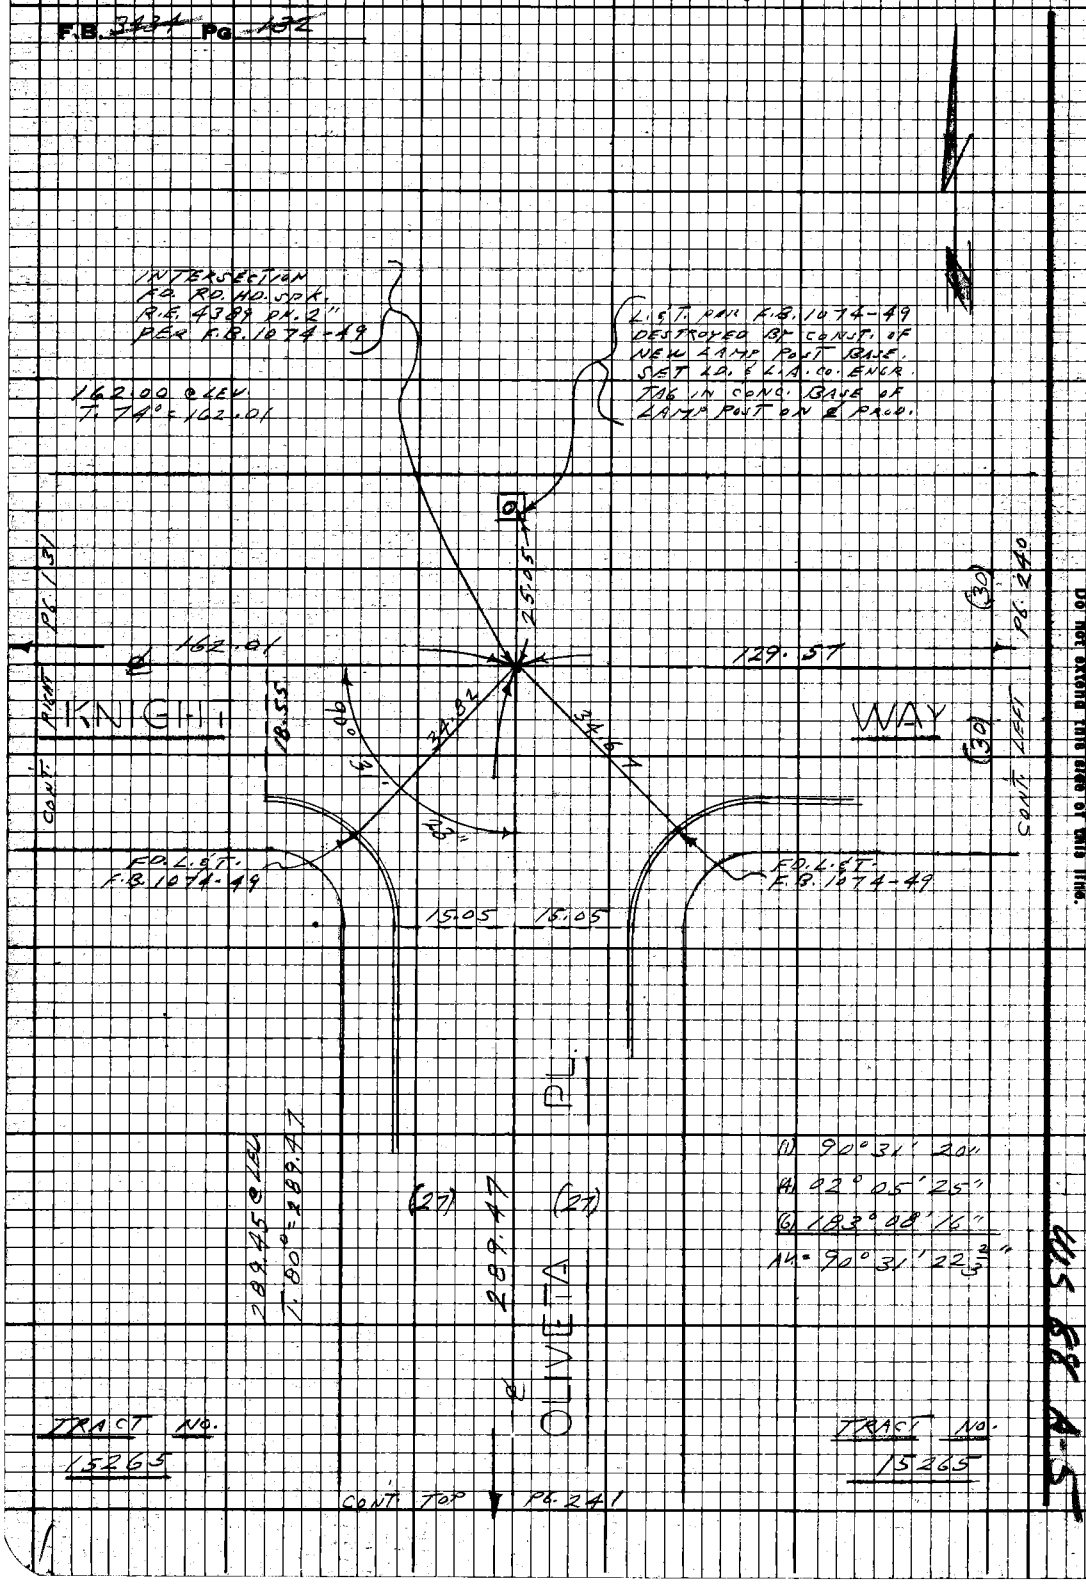

PLEASE RETURN TO
LOS ANGELES COUNTY ENGINEER
403 LOS ANGELES COUNTY ENGINEERING BLDG.

Do not extend this side of this line.

Note: Any Additions or Changes on this Sheet Must be Made or Circled in Red Ink With Date and Name of Person Making Change.

US 88 A-5

PWFB 1822

984

Notes Ck'd by D. SAPPELL	Survey of LA CRESCENTA AREA
Map No.	[illegible]
Office Work	Surveyed by L. L. BROWN
Checked	Notes L. L. BROWN Date 1-13-67
Date	Indexed [illegible]

F.B. 3434 Pg. 133

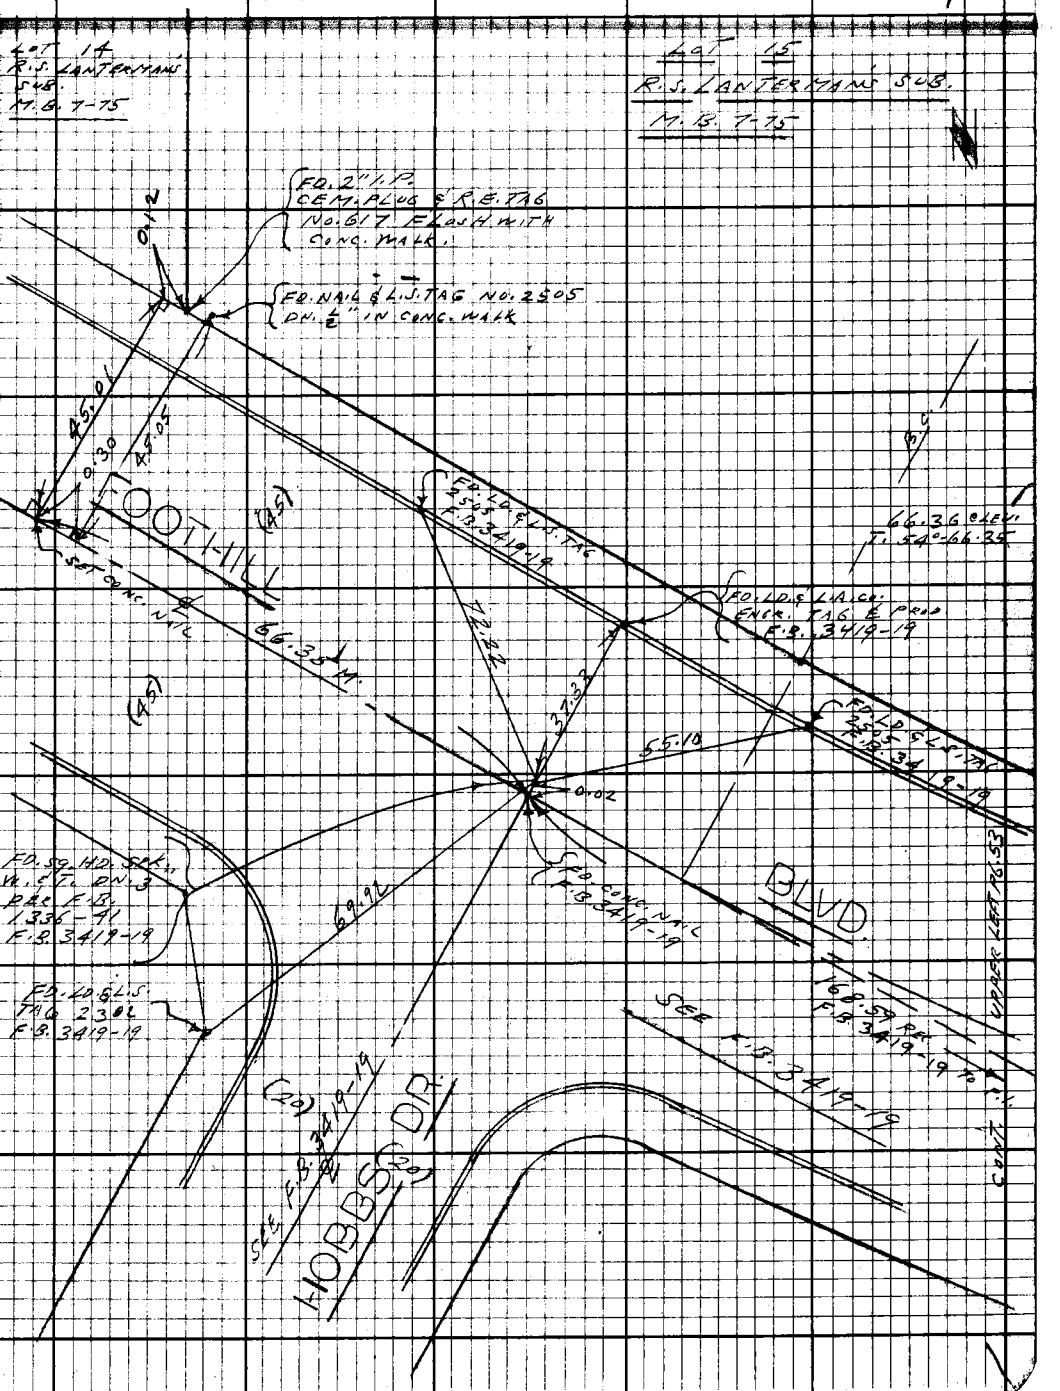

Note: Any Additions or Changes on this Sheet Must be Made or Circled in Red Ink With Date and Name of Person Making Change.

Do not extend this side of this line.

PLEASE RETURN TO
LOS ANGELES COUNTY ENGINEER
403 LOS ANGELES COUNTY ENGINEERING BLDG.

76F3098 CE#310 9-67

F.B. 3434 Pg. 134

BLANK

PLEASE RETURN TO
LOS ANGELES COUNTY ENGINEER
403 LOS ANGELES COUNTY ENGINEERING BLDG.

Do not extend this side of this line.

Note: Any Additions or Changes on this Sheet Must be Made or Circled in Red Ink With Date and Name of Person Making Change.

PWFB 1823

1208

Notes Ck'd by	Survey of La Crescenta Area
Line No.	
Office Work	Surveyed by L. L. Brown
Checked	Notes L. L. Brown Date 1-23-61
Date	Indexed G. J. Galli

F.B. 3434 PG. 135

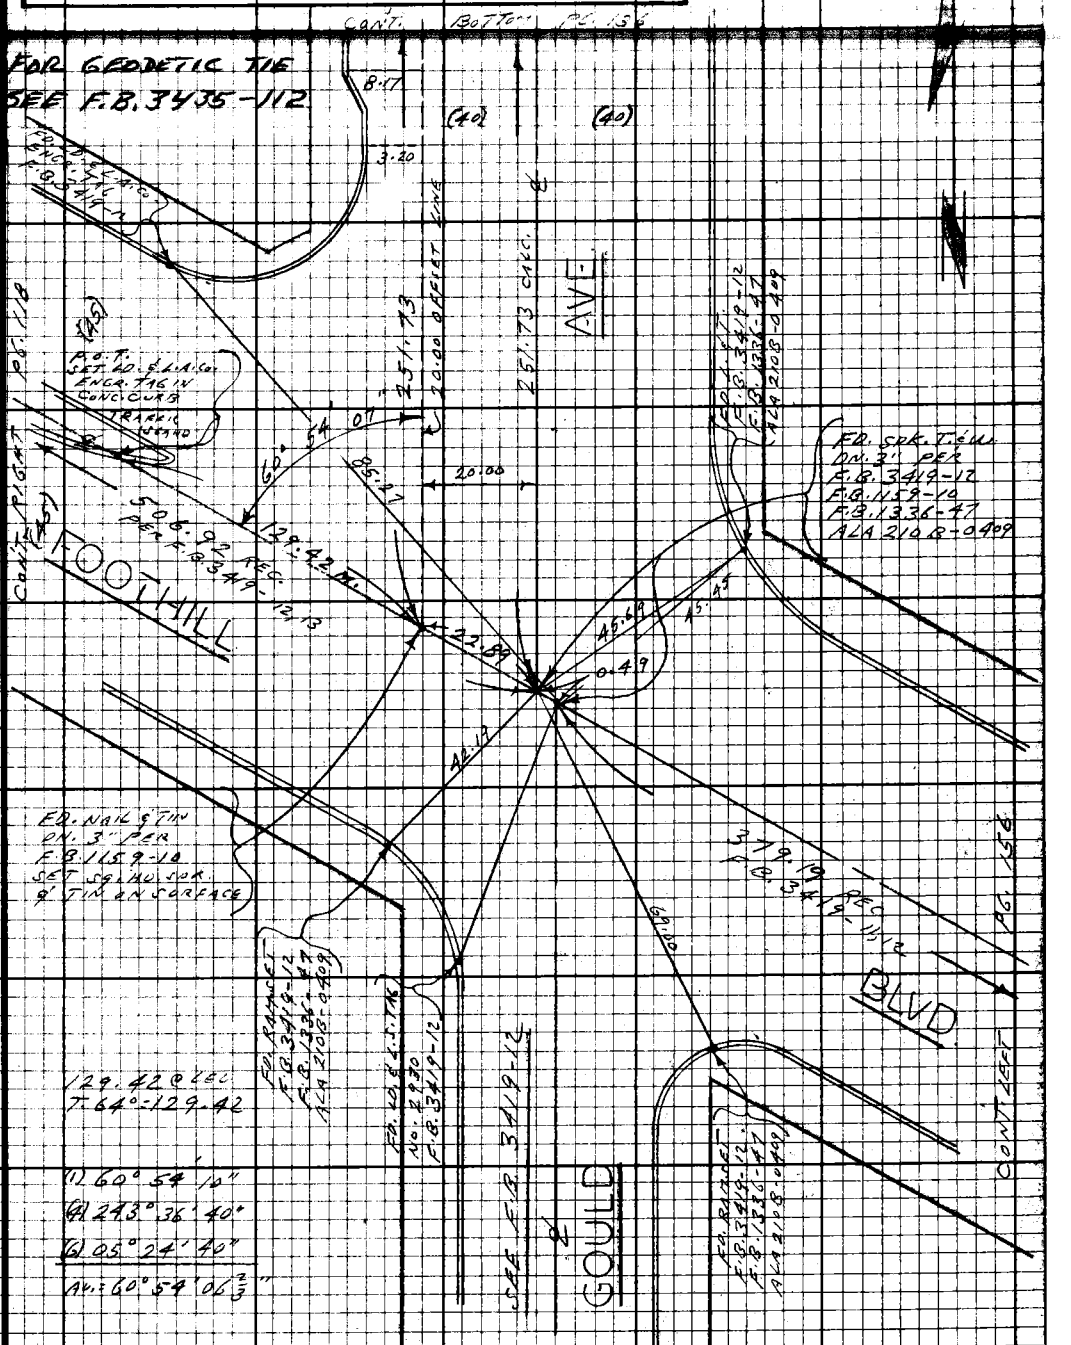

Note: Any Additions or Changes on this Sheet Must be Made or Circled in Red Ink With Date and Name of Person Making Change.

Do not extend this side of this line.

PLEASE RETURN TO
LOS ANGELES COUNTY ENGINEER
403 LOS ANGELES COUNTY ENGINEERING BLDG.

76F3098 CE#310 9-67

PWFB 1823 1209

F.B. ~~3434~~ Pg. ~~136~~

TRACT NO. 11459

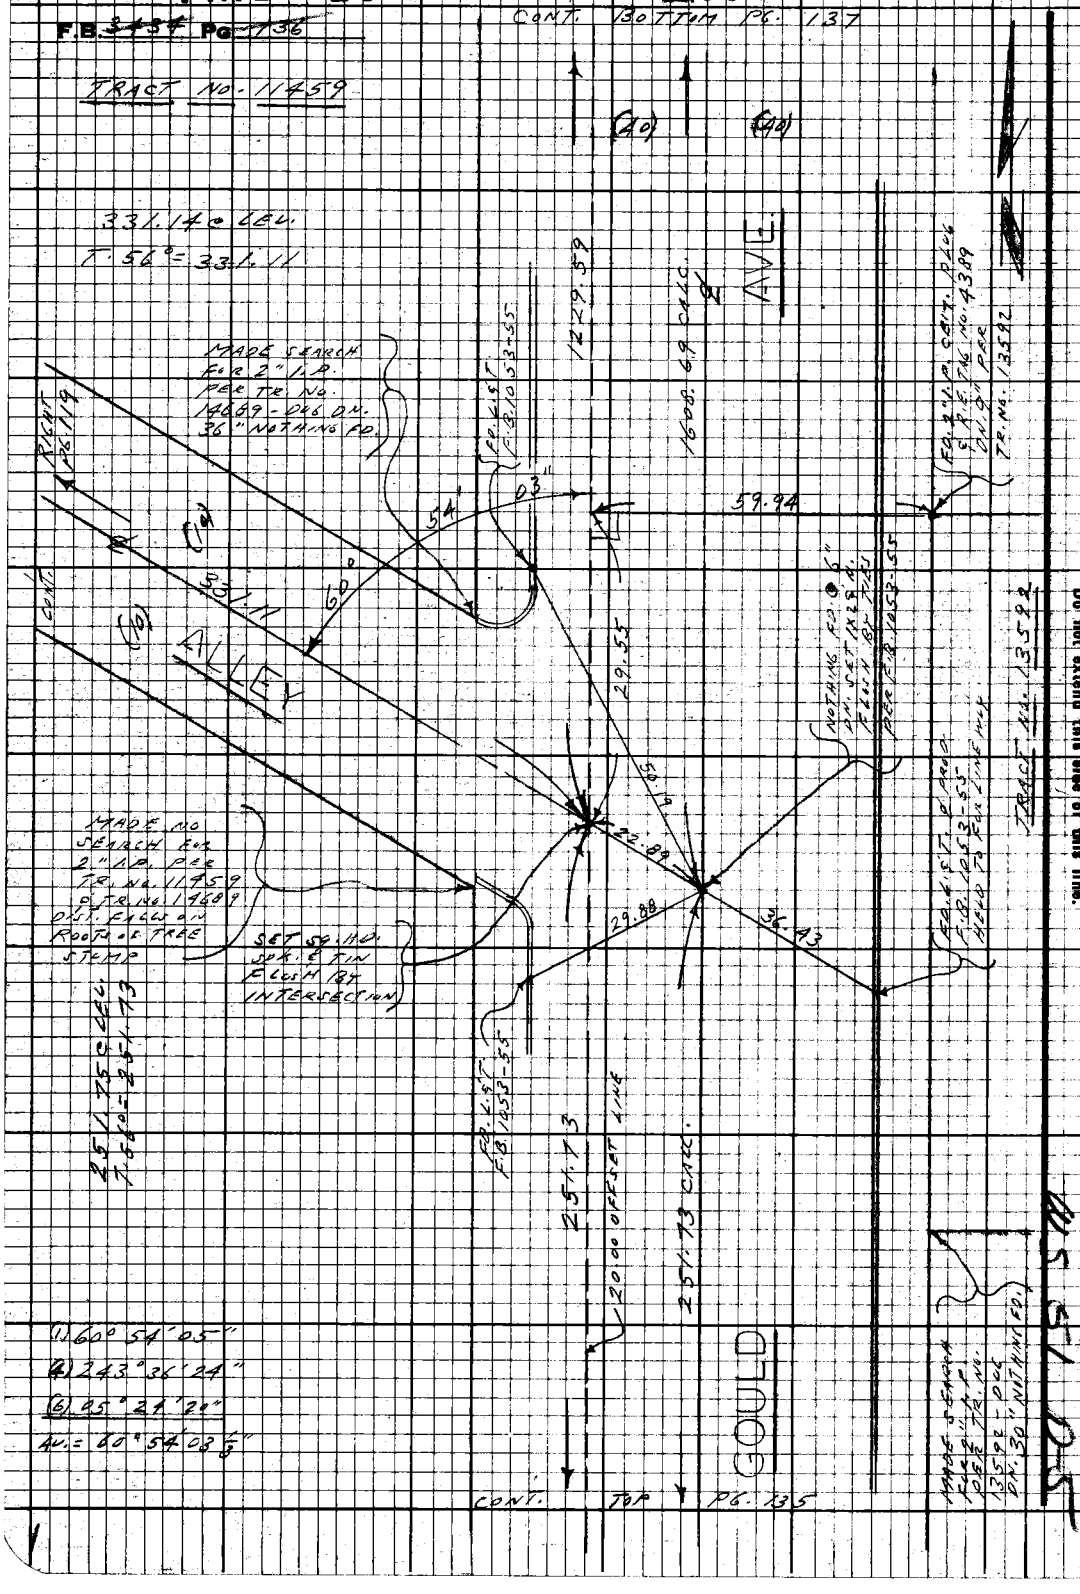

PLEASE RETURN TO
LOS ANGELES COUNTY ENGINEER
403 LOS ANGELES COUNTY ENGINEERING BLDG.

Do not extend this side of this line.

Note: Any Additions or Changes on this Sheet Must be Made or Circled in Red Ink With Date and Name of Person Making Change.

PWFB 1823

1210

Notes Ck'd by	Survey of [illegible]
Map No.	JN [illegible] Tape [illegible] Std [illegible]
Office Work	Surveyed by [illegible]
Checked	Notes [illegible] Date [illegible]
Date	Indexed C. J. GALLI

F.B. 3438 Pg. 137

CONT. BOTTOM PG. 138

TRACT NO. 11459

1229.69 @ LEL.
T. 56° = 1229.59

1229.59

20.00 OFFSET LINE

1608.69 CALC.

AVE

GOULD

(40) (40)

CONT. TOP PG. 136

Note: Any Additions or Changes on this Sheet Must be Made or Circled in Red Ink With Date and Name of Person Making Change.

Do not extend this side of this line.

PLEASE RETURN TO
LOS ANGELES COUNTY ENGINEER
403 LOS ANGELES COUNTY ENGINEERING BLDG.

76F3098 CE#310 9-67

PWFB 1823 1211

F.B. ~~3434~~ Pg ~~138~~

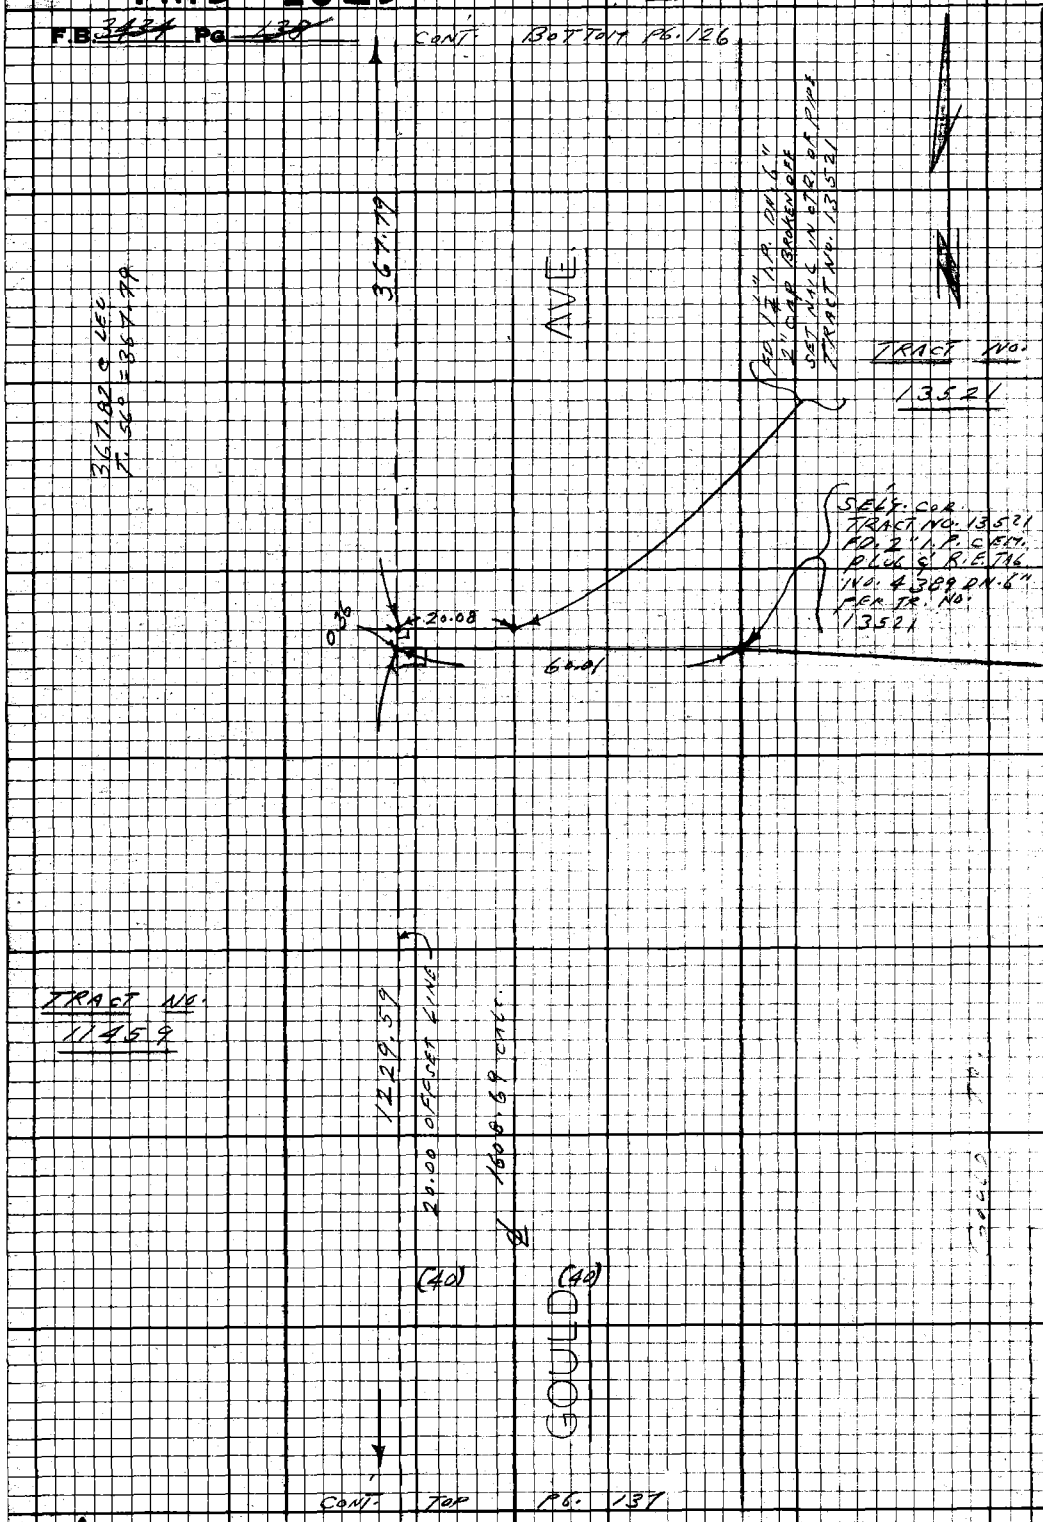

PLEASE RETURN TO
LOS ANGELES COUNTY ENGINEER
403 LOS ANGELES COUNTY ENGINEERING BLDG.

Do not extend this side of this line.

Note: Any Additions or Changes on this Sheet Must be Made or Circled in Red Ink With Date and Name of Person Making Change.

76F3098 CE#310 9-67

PLEASE RETURN TO
LOS ANGELES COUNTY ENGINEER
403 LOS ANGELES COUNTY ENGINEERING BLDG.

Do not extend this side of this line.

Note: Any Additions or Changes on this Sheet Must be Made or Circled in Red Ink With Date and Name of Person Making Change.

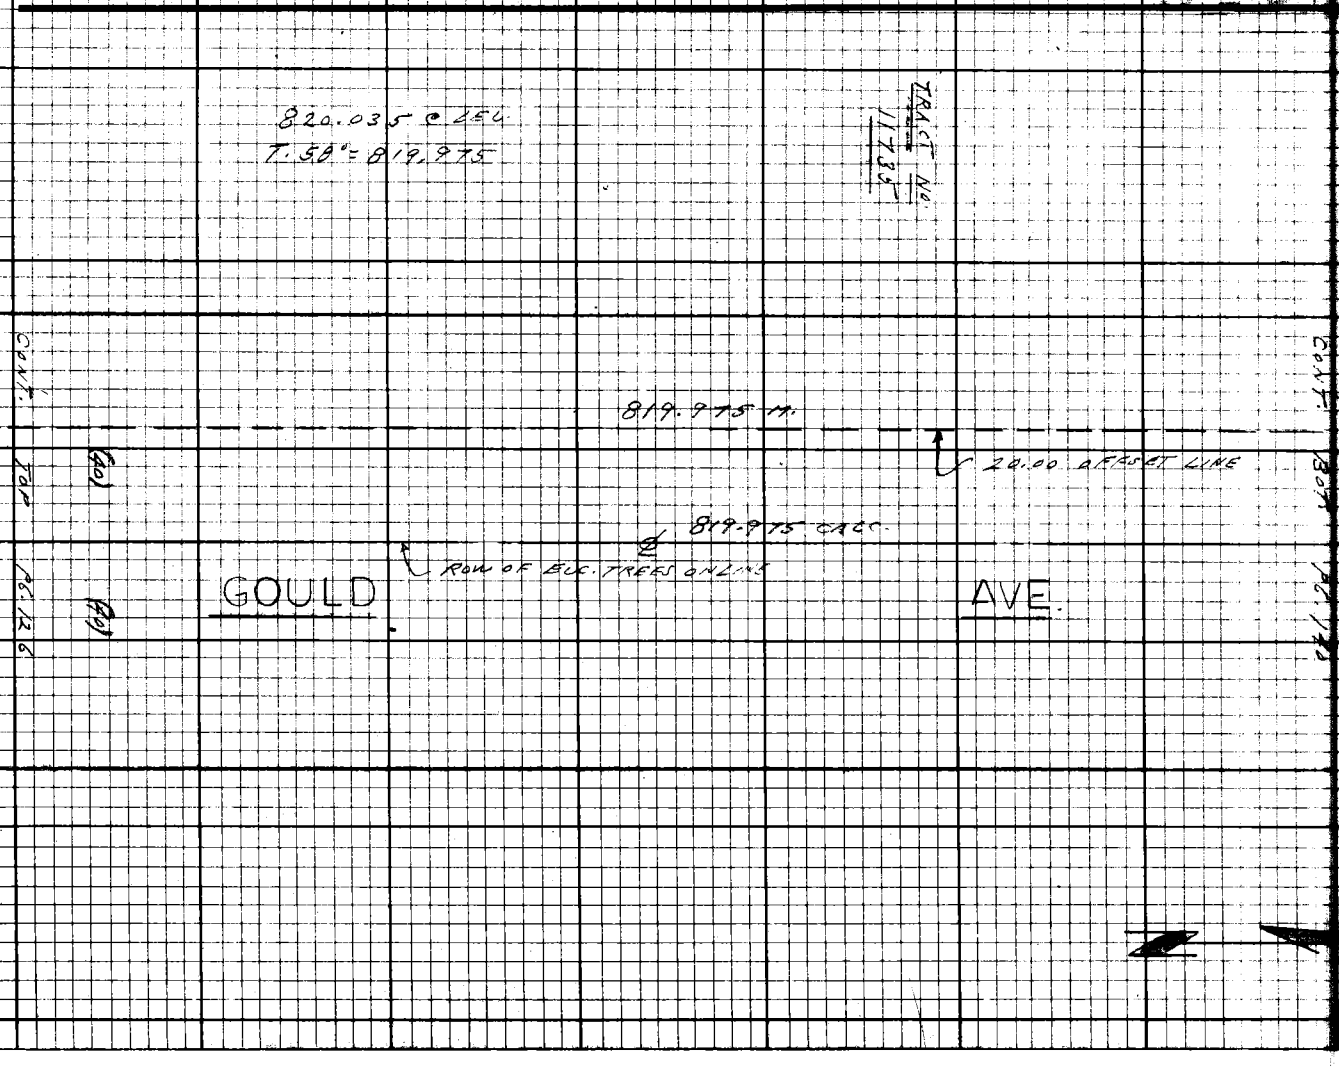

Notes Ck'd by _____
Office Work _____
Checked _____
Date _____

Survey of _____
Surveyed by _____ Date _____
Notes _____
Indexed C. J. GALLI FEB 24 '70

PWFB 1823

1212

F.B. 3424 PG 73

PWFB 1823 1213

F.B. ~~3434~~ Pg. ~~140~~

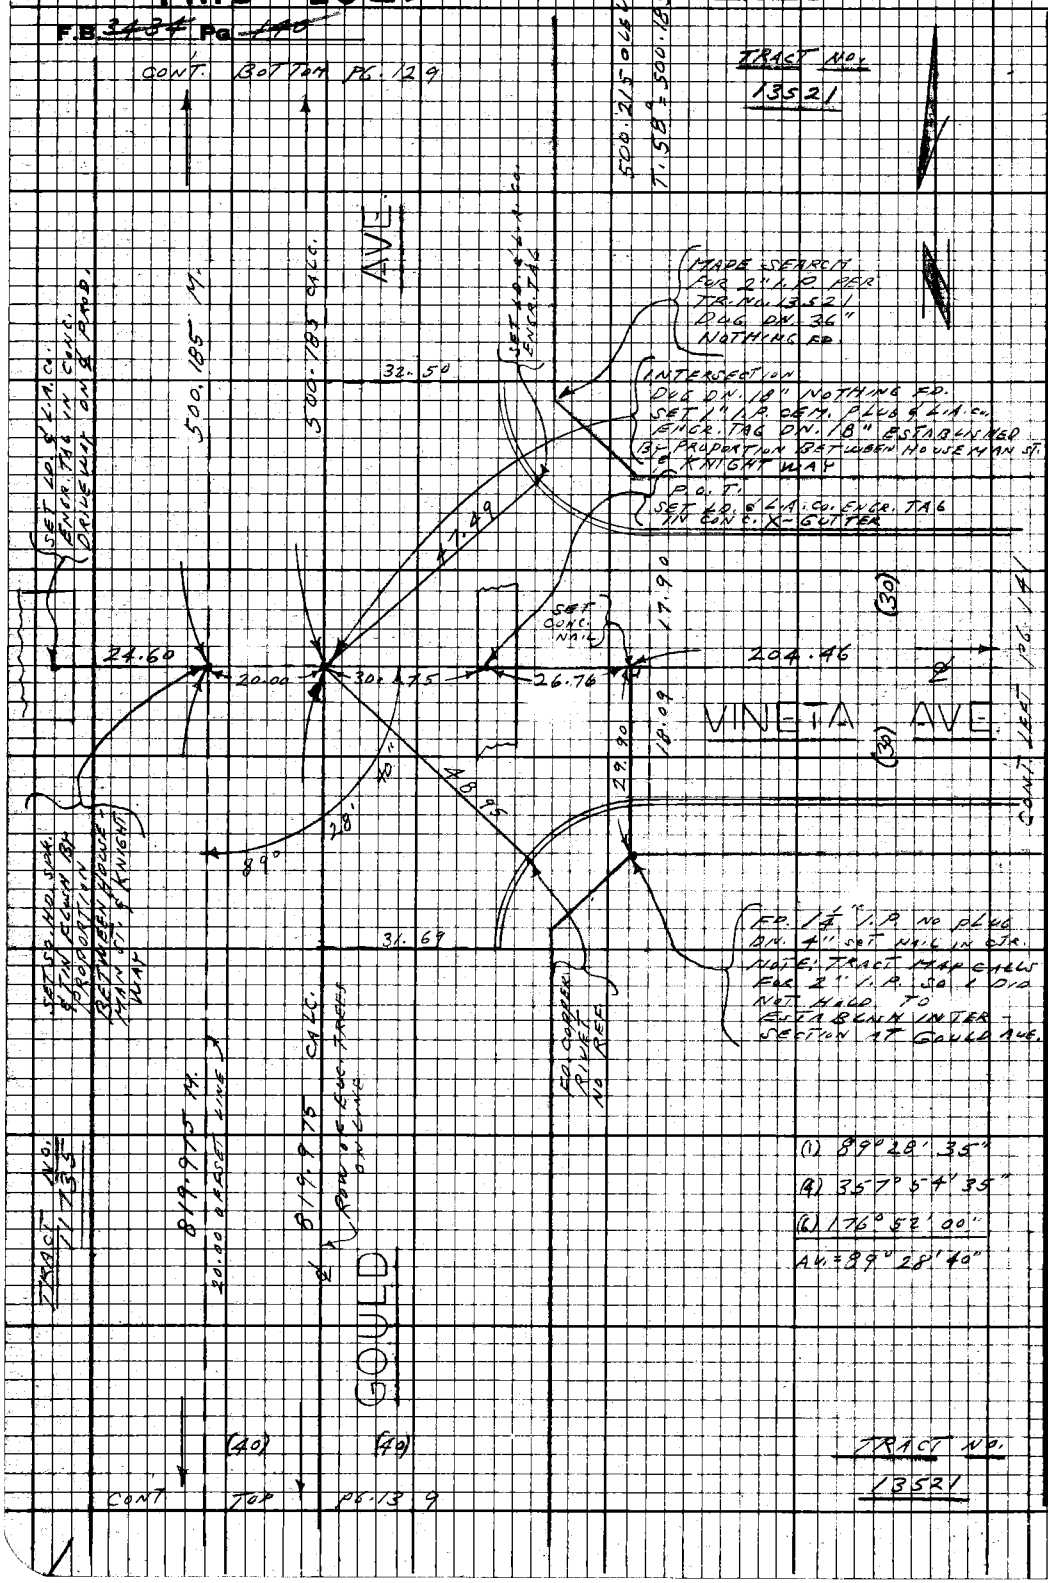

PLEASE RETURN TO
LOS ANGELES COUNTY ENGINEER
403 LOS ANGELES COUNTY ENGINEERING BLDG.

Do not extend this side of this line.

Note: Any Additions or Changes on this Sheet Must be Made or Circled in Red Ink With Date and Name of Person Making Change.

11S 57-05

PWFB 1823

1214

Notes Ck'd by	Survey of [illegible]
Map No.	[illegible]
Office Work	Surveyed by L.L. Brown
Checked	Notes [illegible] Date [illegible]
Date	Indexed C. J. GALLI [illegible] 24-70

F.B. [illegible] Pg. [illegible]

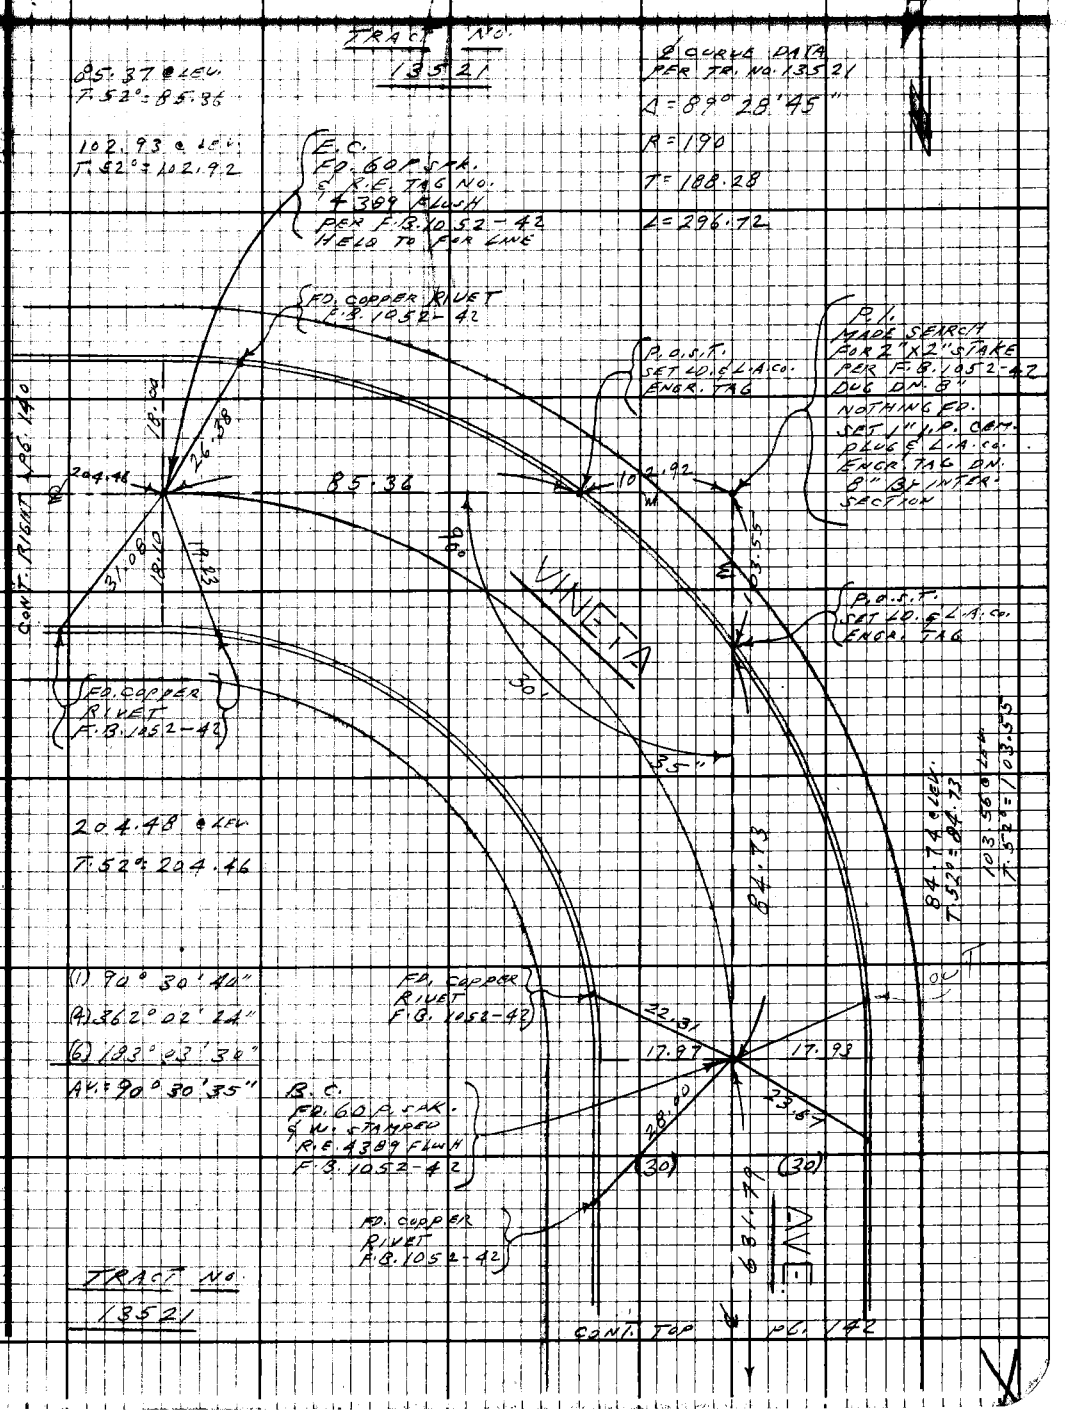

Note: Any Additions or Changes on this Sheet Must be Made or Circled in Red Ink With Date and Name of Person Making Change.

Do not extend this side of this line.

PLEASE RETURN TO
LOS ANGELES COUNTY ENGINEER
403 LOS ANGELES COUNTY ENGINEERING BLDG.

76F3098 CE# 310 9-67

PWFB 1823 1215

F.B. ~~3434~~ Pg. ~~142~~ CONT. BOTTOM PG. 141

TRACT NO.
13521

AVE.

631.79

631.86 @ LEV.
1.50 = 631.79

VINETA

(30) (30)

TRACT NO.
13521

CONT. TOP PG. 127

PLEASE RETURN TO
LOS ANGELES COUNTY ENGINEER
403 LOS ANGELES COUNTY ENGINEERING BLDG.

Do not extend this side of this line.

Note: Any Additions or Changes on this Sheet Must be Made or Circled in Red Ink With Date and Name of Person Making Change.

PWFB 1823

1216

Notes Ck'd by	Survey of LA CRESCENTA AREA
Map No.	[illegible]
Office Work	Surveyed by L. L. Brown
Checked	Notes L. L. Brown Date [illegible]
Date	Indexed G. J. GALLI

F.B. 3434 PG. 143

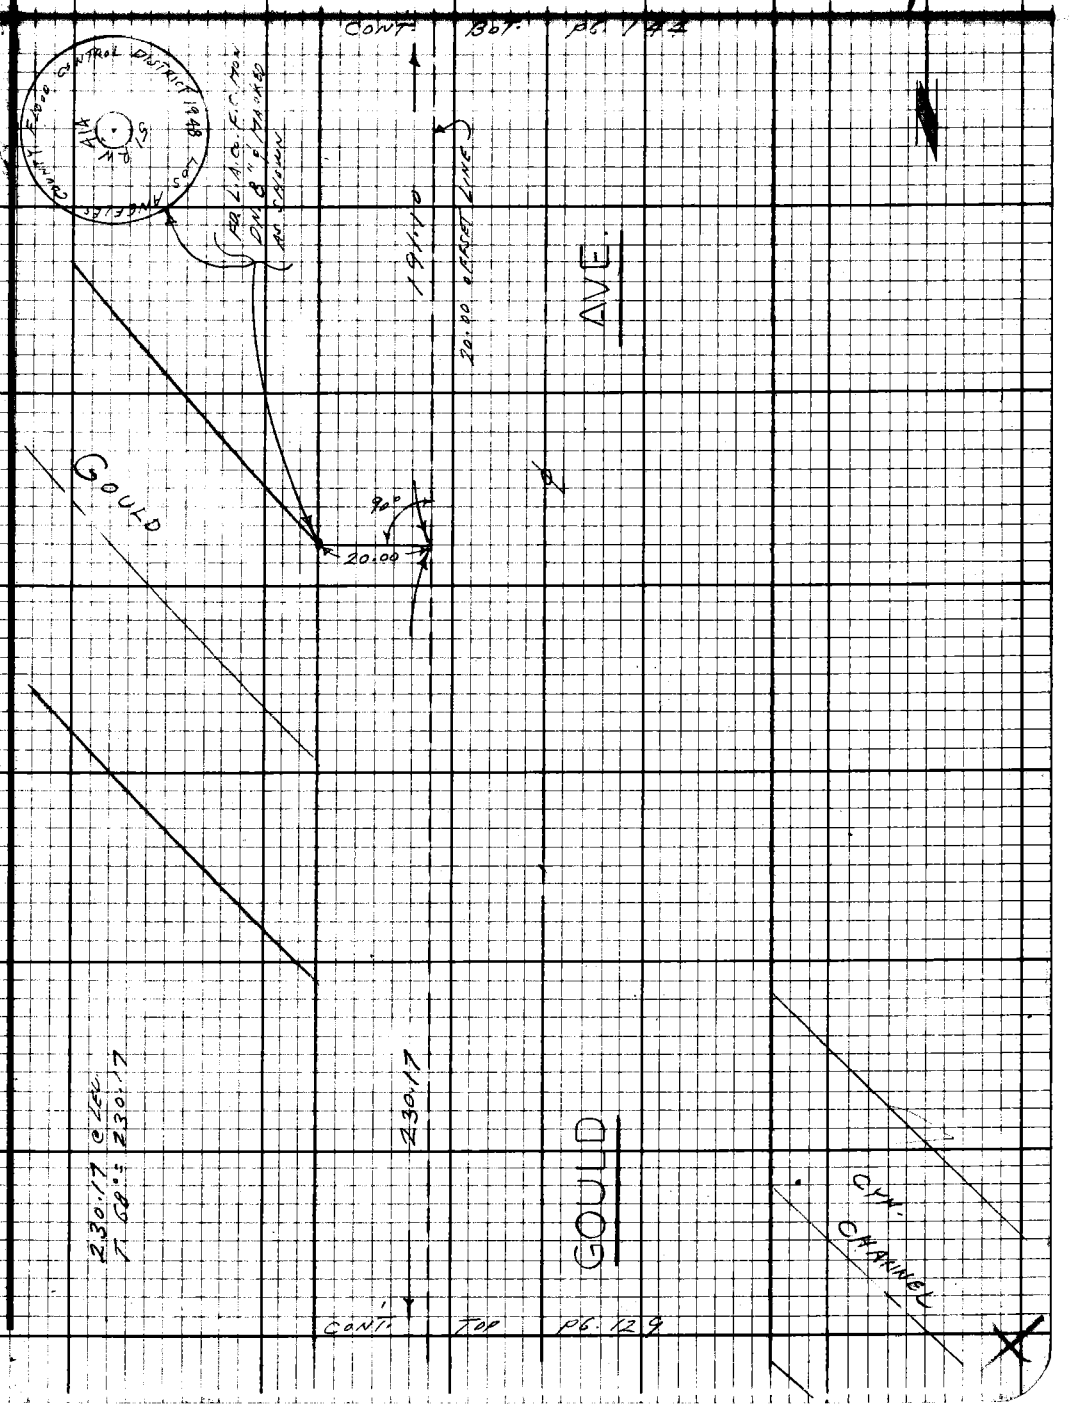

Note: Any Additions or Changes on this Sheet Must be Made or Circled in Red Ink With Date and Name of Person Making Change.

Do not extend this side of this line.

PLEASE RETURN TO
LOS ANGELES COUNTY ENGINEER
403 LOS ANGELES COUNTY ENGINEERING BLDG.

76F3098 CE# 310 9.67

PWFB 1823

1217

F.B. 3434 PG. 144

CONT. RIGHT PG. 145

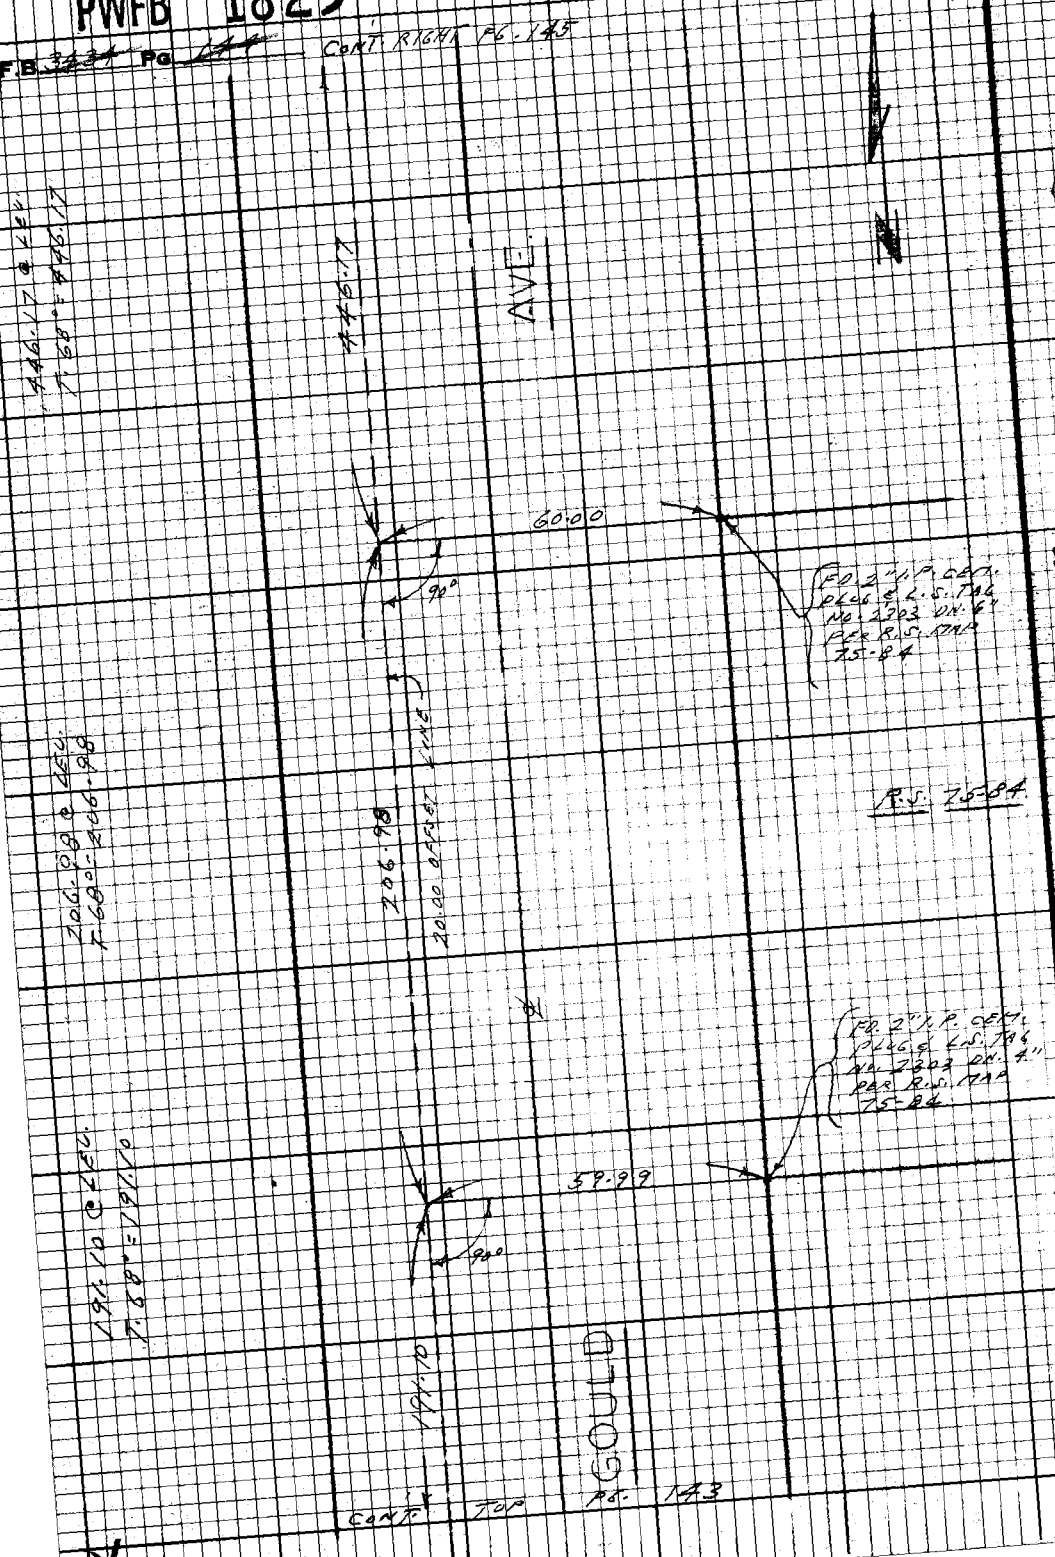

CONT. TOP PG. 143

PLEASE RETURN TO
LOS ANGELES COUNTY ENGINEER
403 LOS ANGELES COUNTY ENGINEERING BLDG.

Do not extend this side of this line.

Note: Any Additions or Changes on this Sheet Must be Made or Circled in Red Ink With Date and Name of Person Making Change.

PWFB 1823

1218

Notes Ck'd by	Survey of [illegible]
Map No.	[illegible]
Office Work	Surveyed by L. L. [illegible]
Checked	Notes [illegible] Date [illegible]
Date	Indexed C. J. GALLI

F.B. 3424 Pg. 145

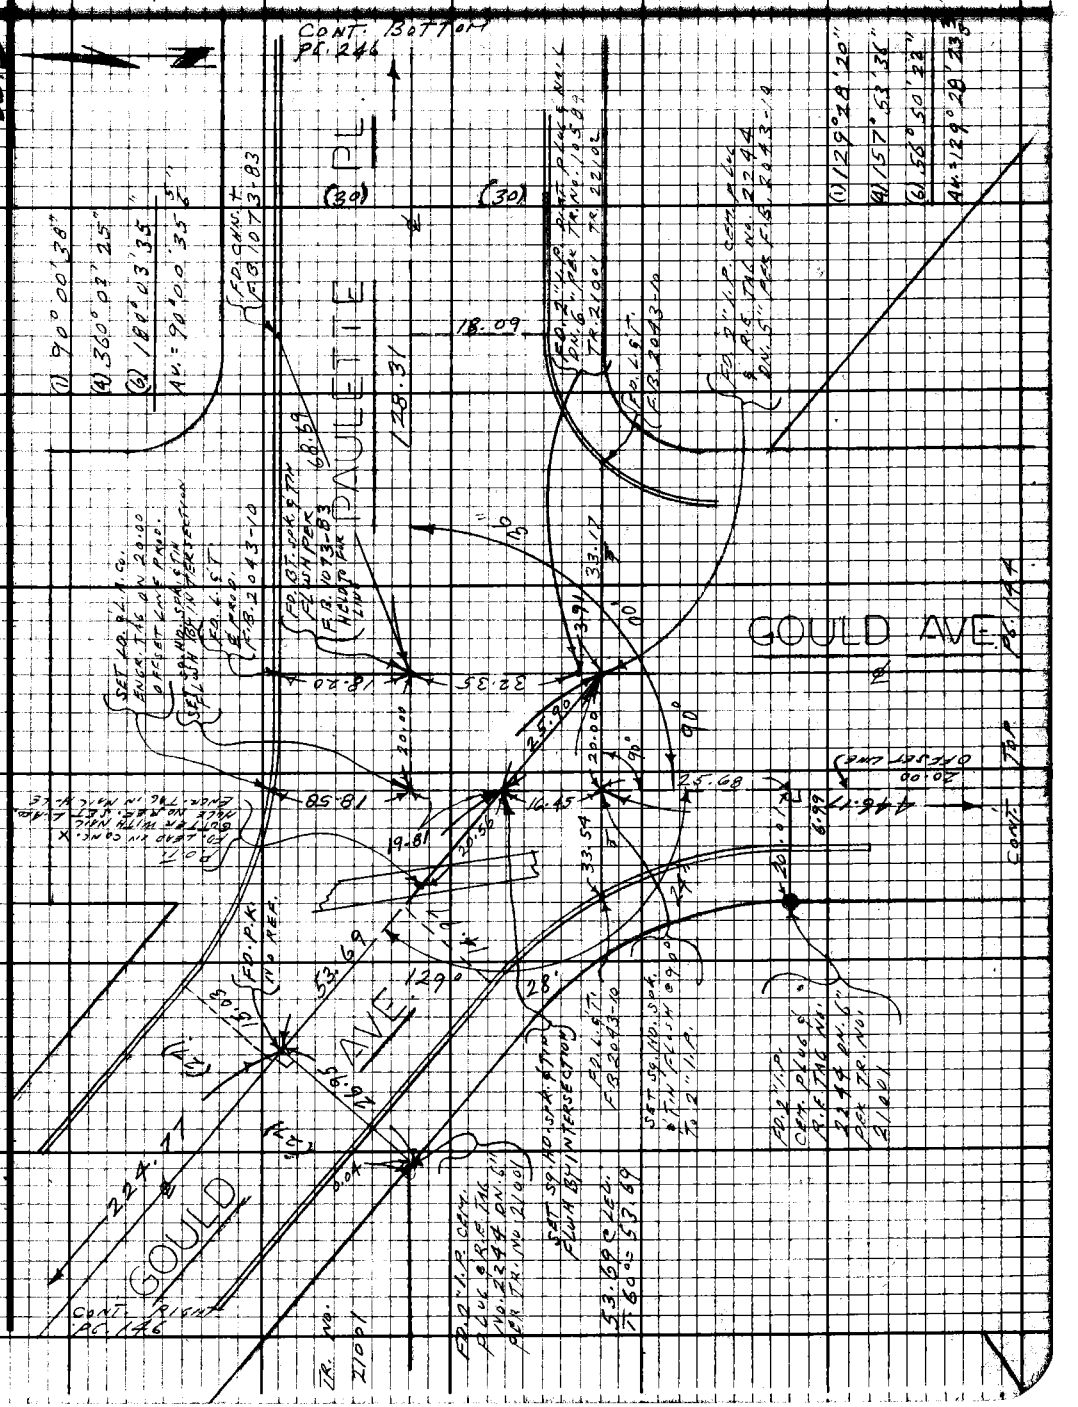

Note: Any Additions or Changes on this Sheet Must be Made or Circled in Red Ink With Date and Name of Person Making Change.

Do not extend this side of this line.

PLEASE RETURN TO
LOS ANGELES COUNTY ENGINEER
403 LOS ANGELES COUNTY ENGINEERING BLDG.

76F3098 CE#310 9-67

PWFB 1823 1219

F.B. 3454 Pg. 146

TRACT No. 22102

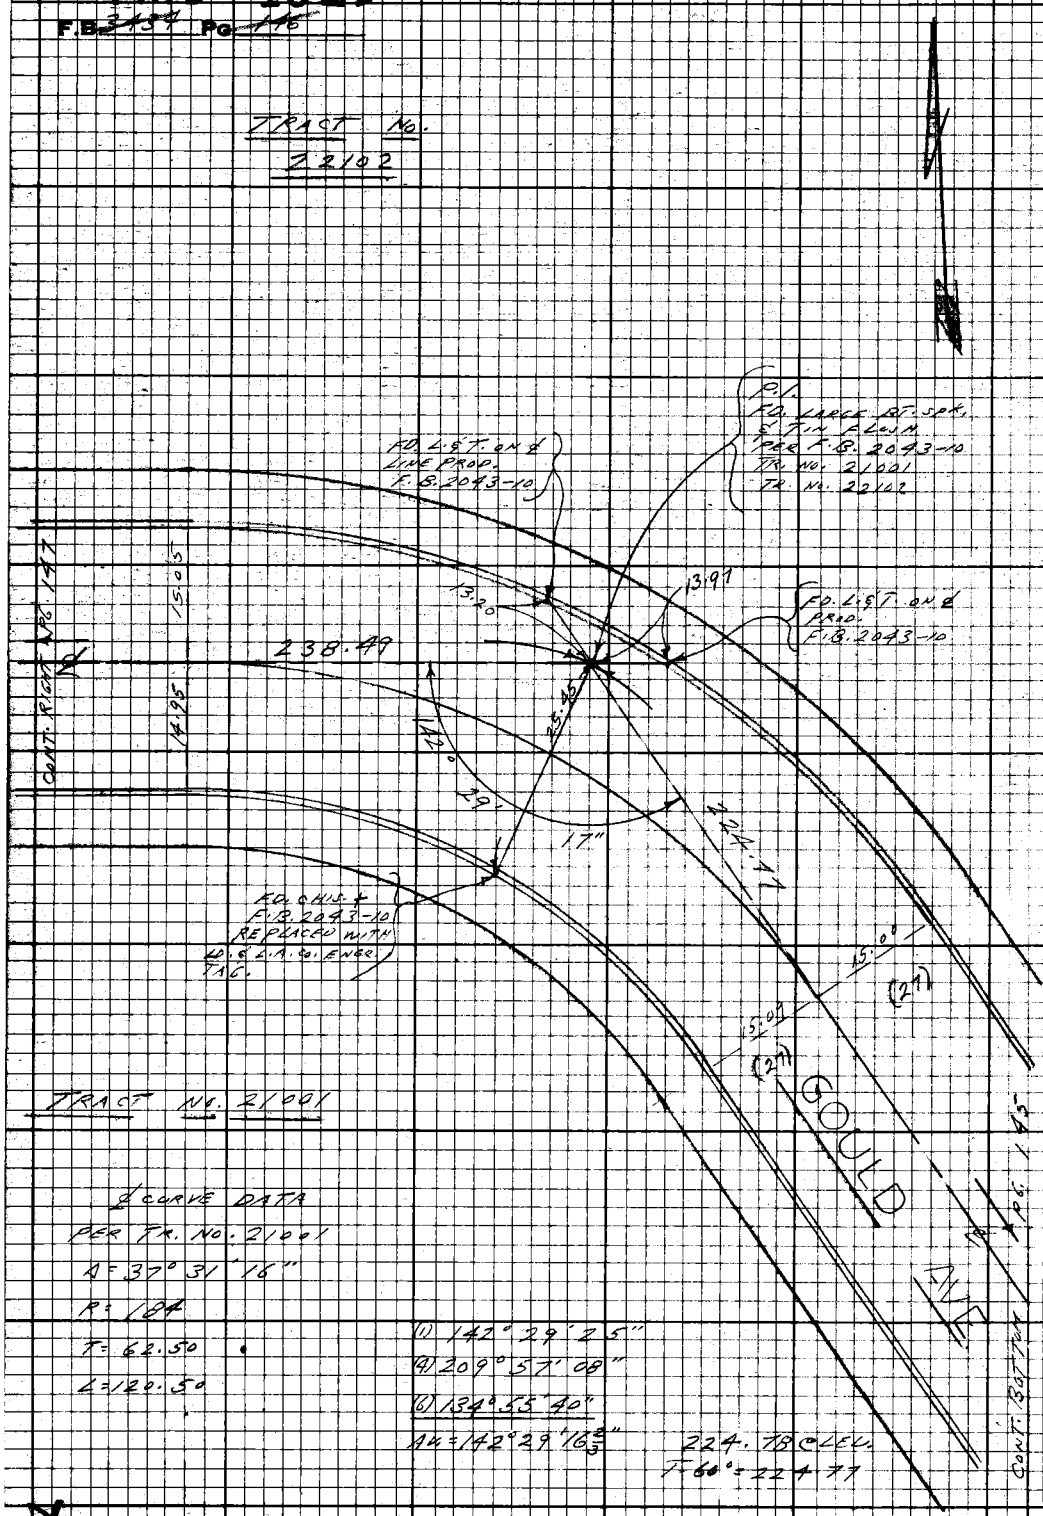

TRACT No. 21001

℄ CURVE DATA
PER TR. NO. 21001
Δ = 37° 31' 16"
R = 184
T = 62.50
L = 120.50

(1) 142° 29' 25"
(4) 209° 57' 08"
(6) 134° 55' 40"
Au = 142° 29' 16⅔"

224.78 @ LEV.
T-60° = 224.77

PLEASE RETURN TO
LOS ANGELES COUNTY ENGINEER
403 LOS ANGELES COUNTY ENGINEERING BLDG.

Do not extend this side of this line.

Note: Any Additions or Changes on this Sheet Must be Made or Circled in Red Ink With Date and Name of Person Making Change.

PWFB 1822

985

Notes Ck'd by	Survey of LA CRESCENTA AREA	F.B. 3434 Pg. 14
Map No.	[illegible]	
Office Work	Surveyed by L. L. BROWN	
Checked	Notes L. L. BROWN Date 2-10-69	
Date	Indexed C. J. GALLI FEB 24 '69	

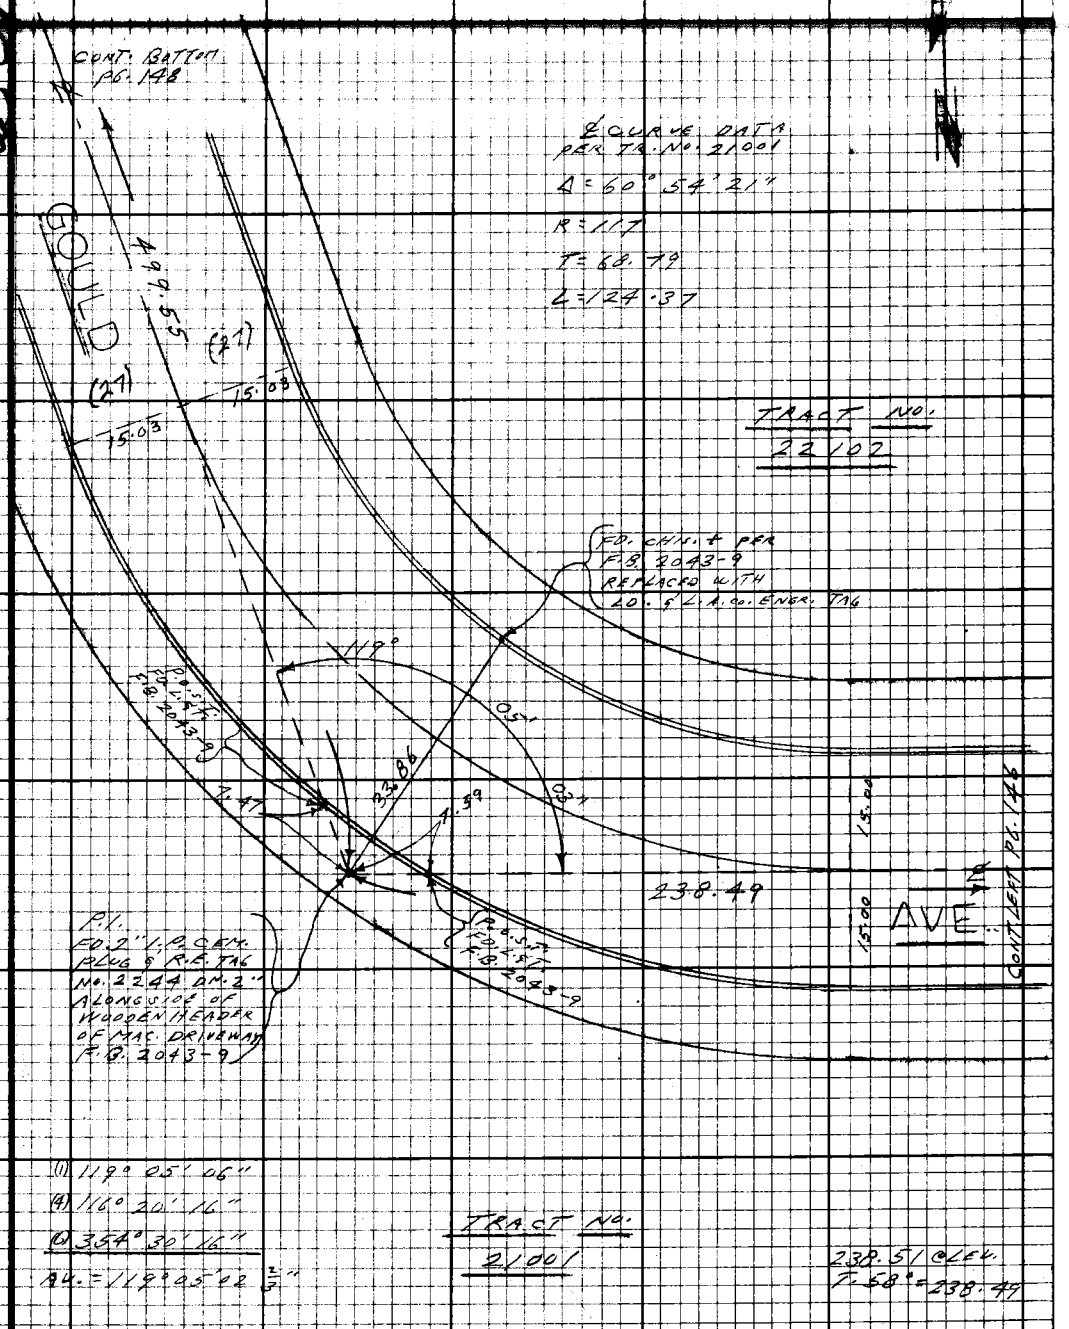

Note: Any Additions or Changes on this Sheet Must be Made or Circled in Red Ink With Date and Name of Person Making Change.

Do not extend this side of this line.

PLEASE RETURN TO
LOS ANGELES COUNTY ENGINEER
403 LOS ANGELES COUNTY ENGINEERING BLDG.

76F3098 CE#310 9.67

PWFB 1822 986

F.B. 3434 Pg. 140

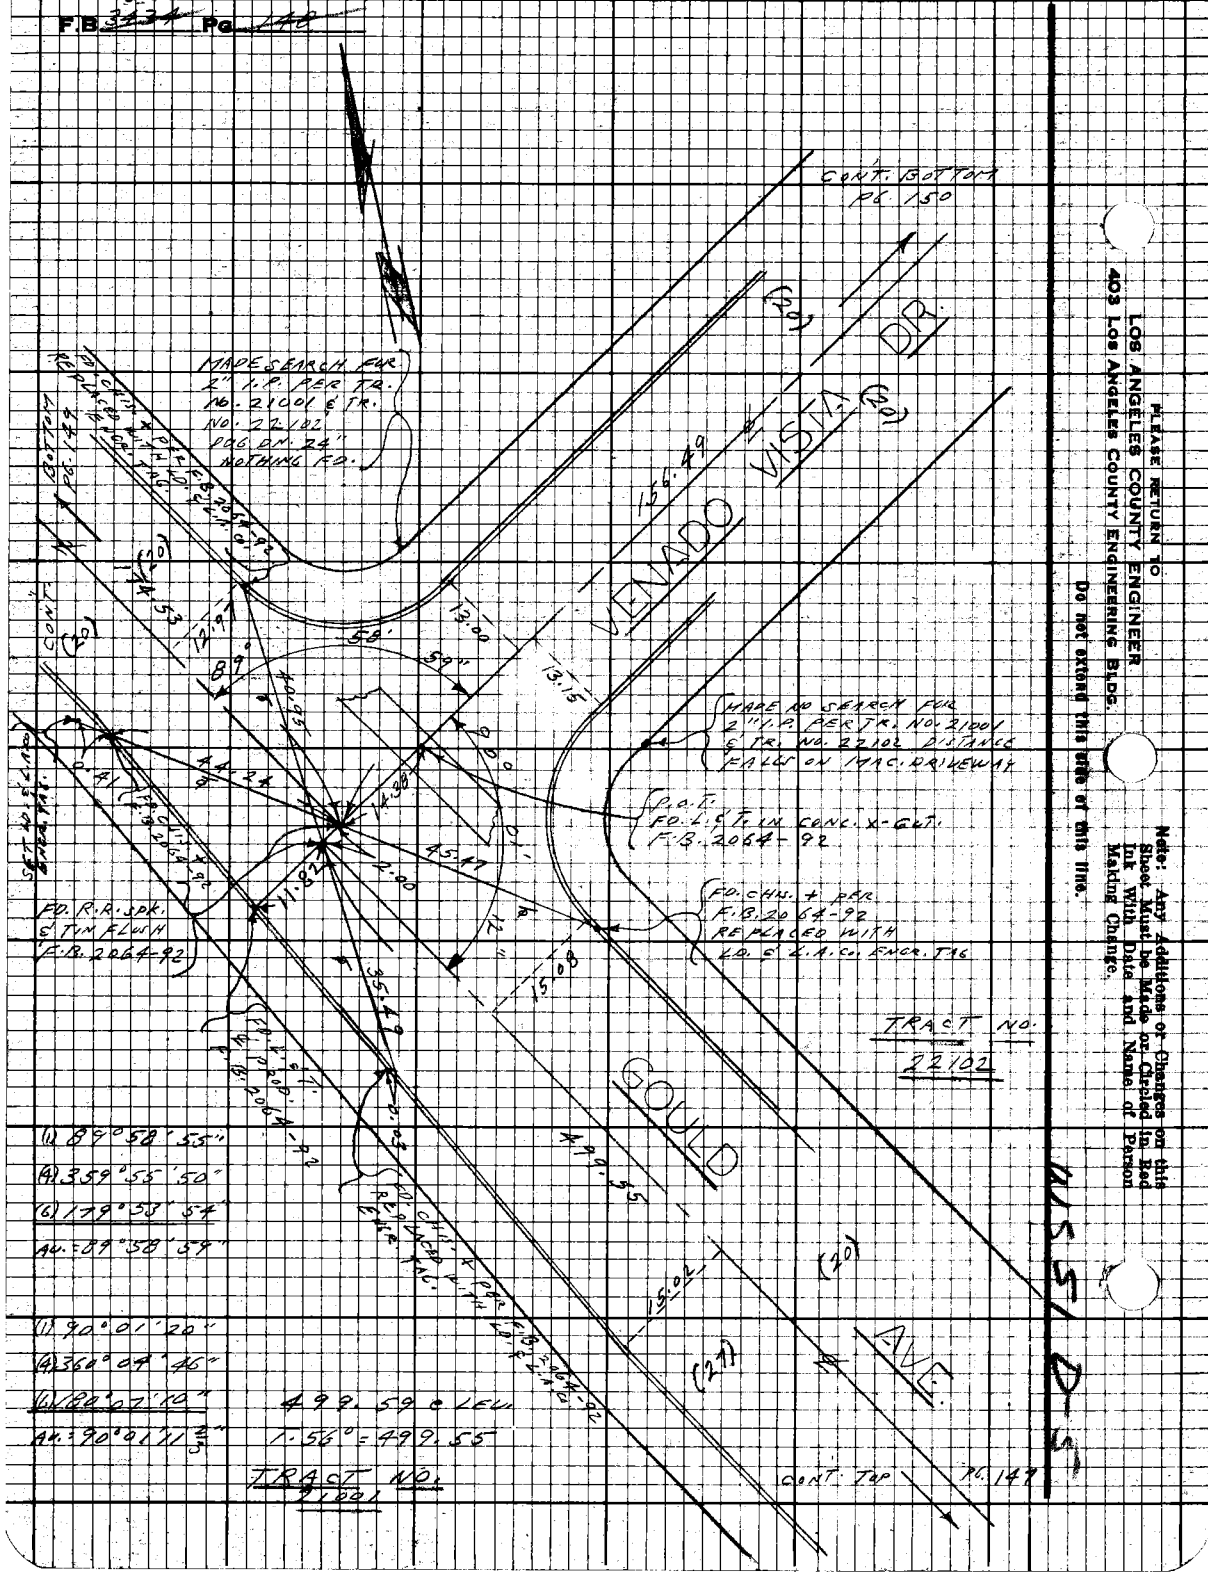

PWFB 1822

987

Notes Ck'd by	Survey of
Map No.	
Office Work	Surveyed by
Checked	Notes Date
Date	Indexed

F.B. 3123 Pg. 147

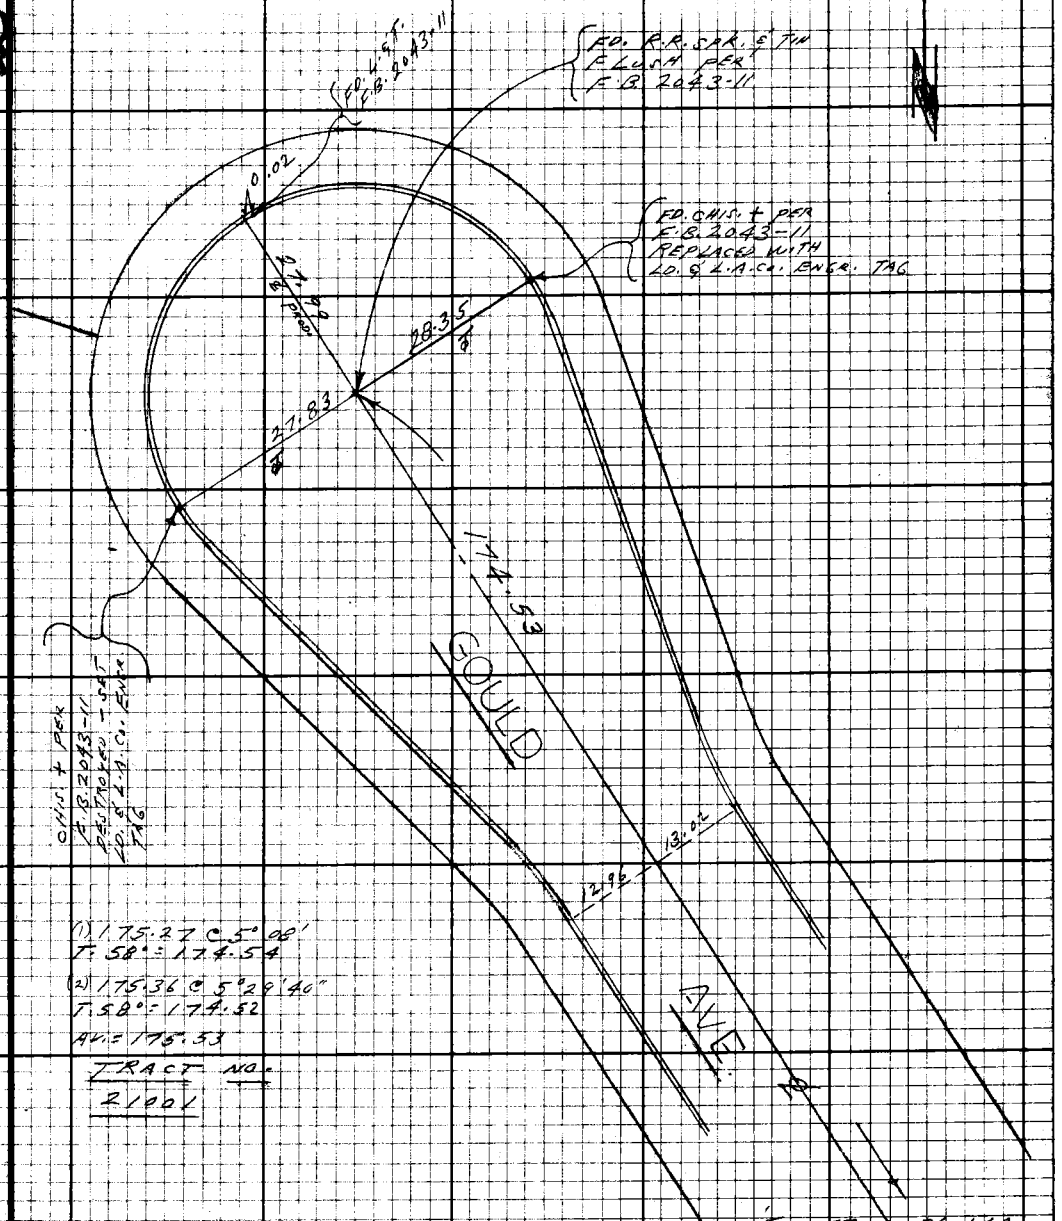

(1) 175.27 @ 5° 02'
T. 58° = 174.54

(2) 175.36 @ 5° 29' 40"
T. 58° = 174.52

AV. = 175.53

TRACT NO.
21001

CONT. LEFT PG. 148

Note: Any Additions or Changes on this Sheet, Must be Made or Circled in Red Ink With Date and Name of Person Making Change.

Do not extend this side of this line.

PLEASE RETURN TO
LOS ANGELES COUNTY ENGINEER
403 Los Angeles County Engineering Bldg.

76F3088 CE#31D 9-67

PWFB 1822 988

F.B. 3434 Pg. 160

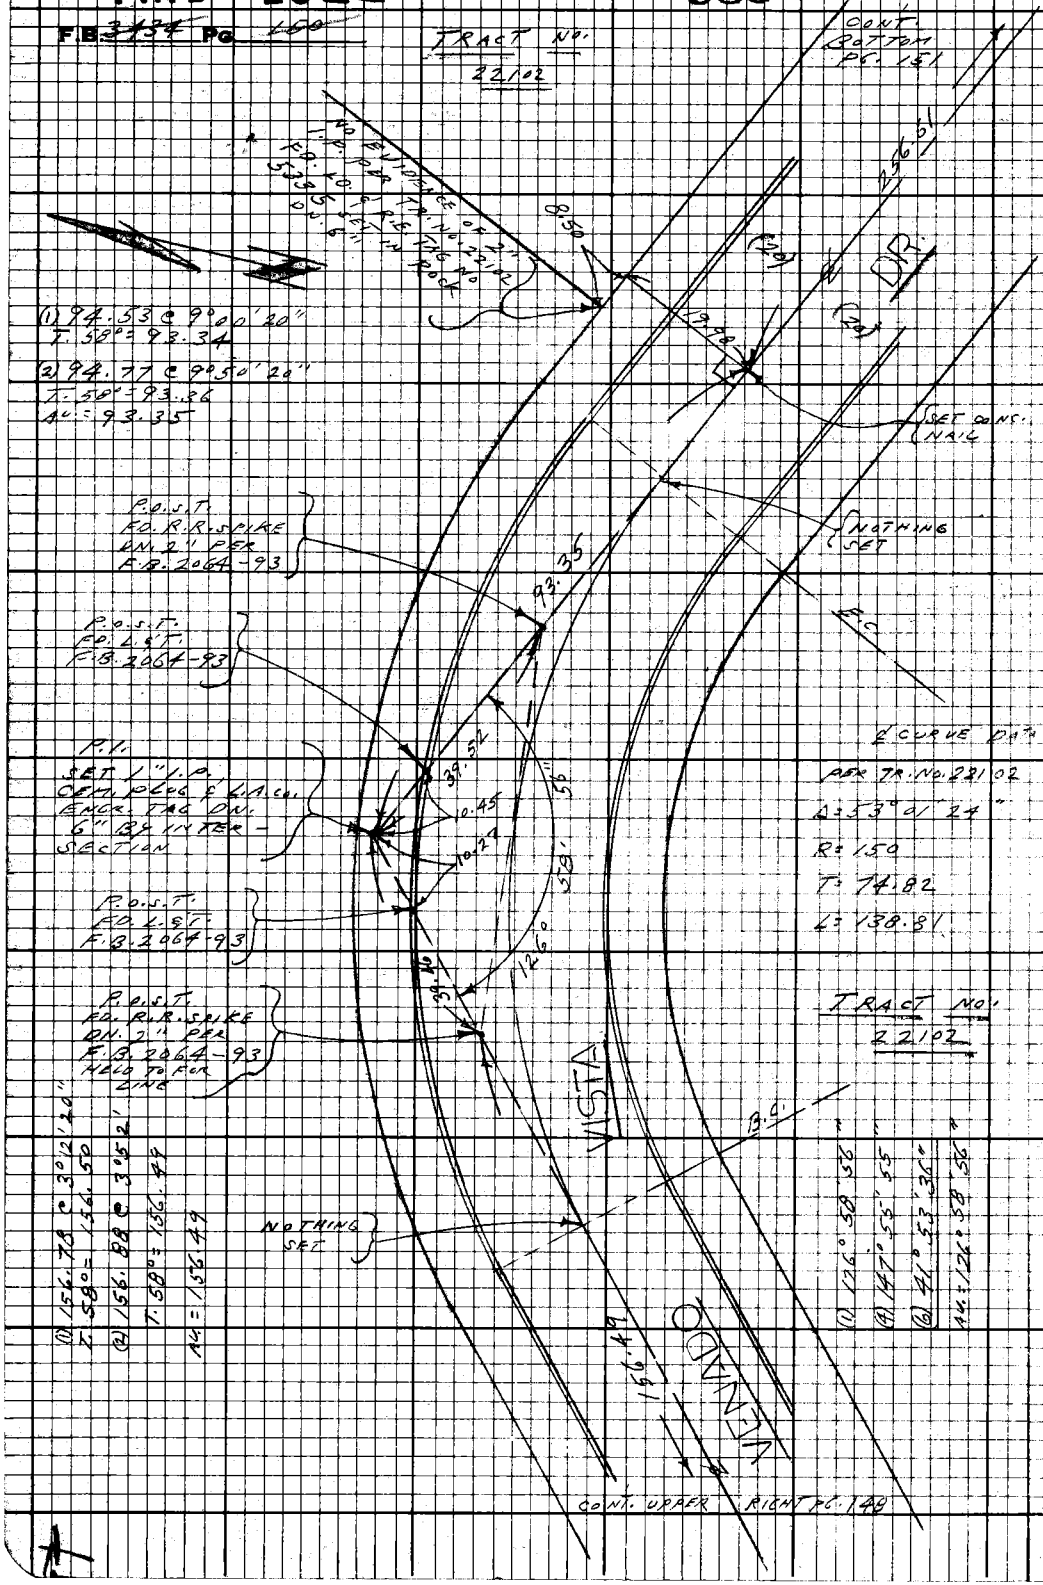

PLEASE RETURN TO
LOS ANGELES COUNTY ENGINEER
403 Los Angeles County Engineering Bldg.

Do not extend this side of this line.

Note: Any Additions or Changes on this Sheet Must be Made or Circled in Red Ink With Date and Name of Person Making Change.

PWFB 1823

1222

Notes Ck'd by	Survey of LA CRESCENTA AREA
Office Work	Surveyed by L.L. BROWN
Checked	Notes L.L. BROWN Date 2-11-69
Date	Indexed C. J. GALLI

F.B. 3434 Pg. 151

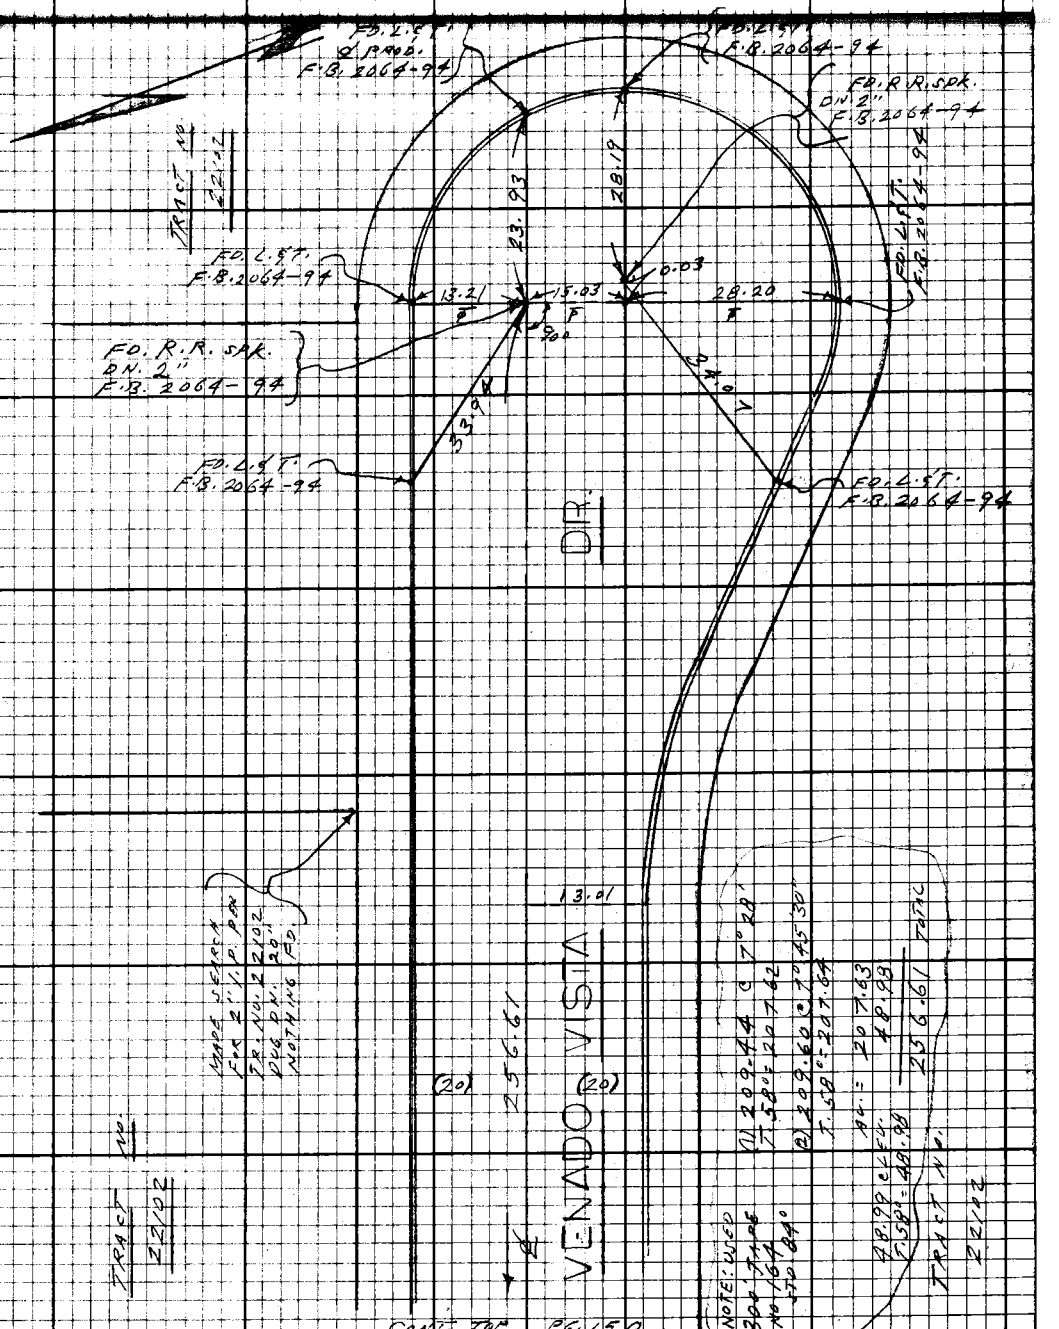

CONT. TOP PG. 150

Note: Any Additions or Changes on this Sheet Must be Made or Circled in Red Ink With Date and Name of Person Making Change.

Do not extend this side of this line.

PLEASE RETURN TO
LOS ANGELES COUNTY ENGINEER
403 LOS ANGELES COUNTY ENGINEERING BLDG.

76F3098 CE#31D 9.67

PWFB 1823 1223, 1224

F.B. 3434 Pg. 152

CONT. BOTTOM PG. 127

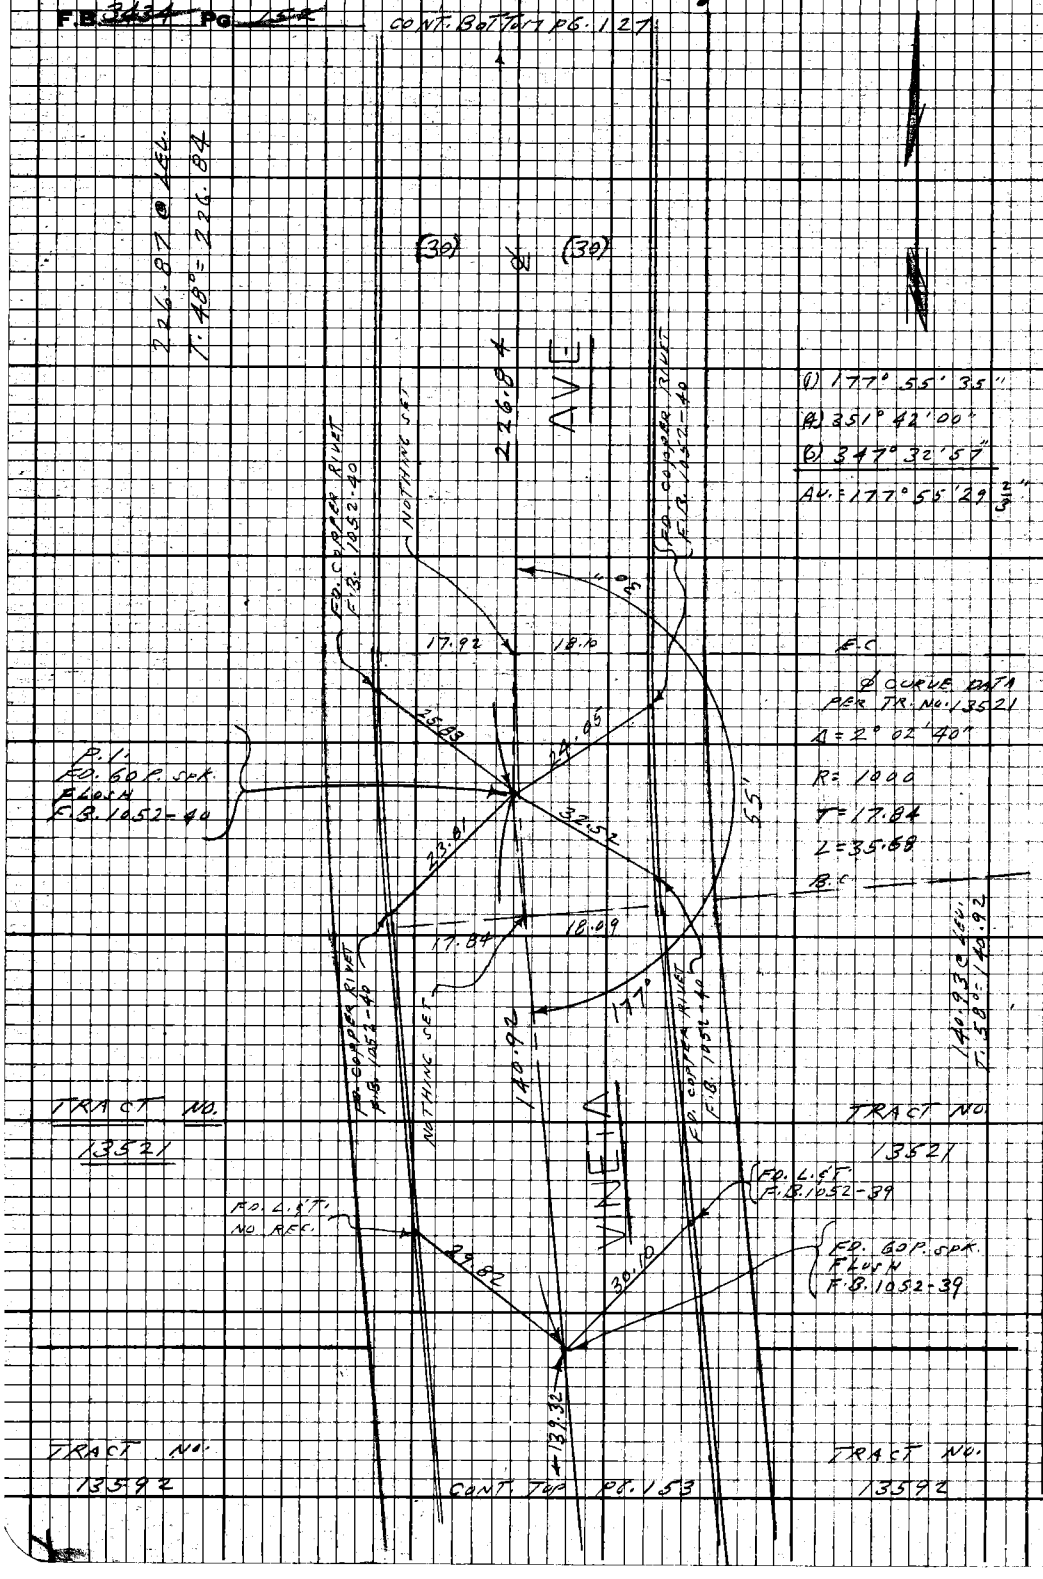

CONT. TOP PG. 153

PLEASE RETURN TO
LOS ANGELES COUNTY ENGINEER
403 LOS ANGELES COUNTY ENGINEERING BLDG.
Do not extend this side of this line.
Note: Any Additions or Changes on this Sheet Must be Made or Circled in Red Ink With Date and Name of Person Making Change.

PWFB 1823 1225, 1226

Notes Ch'd by	Survey of LA CHACENIA AVE
Map No.	JN 0309.00 Tape 0247 Std 88 °F
Office Work	Surveyed by L.L. BROWN
Checked	Notes L.L. BROWN Date 2-26-69
Date	Indexed C. J. GALLI FEB 24 70

F.B. 3[illegible] Pg. 15[illegible]

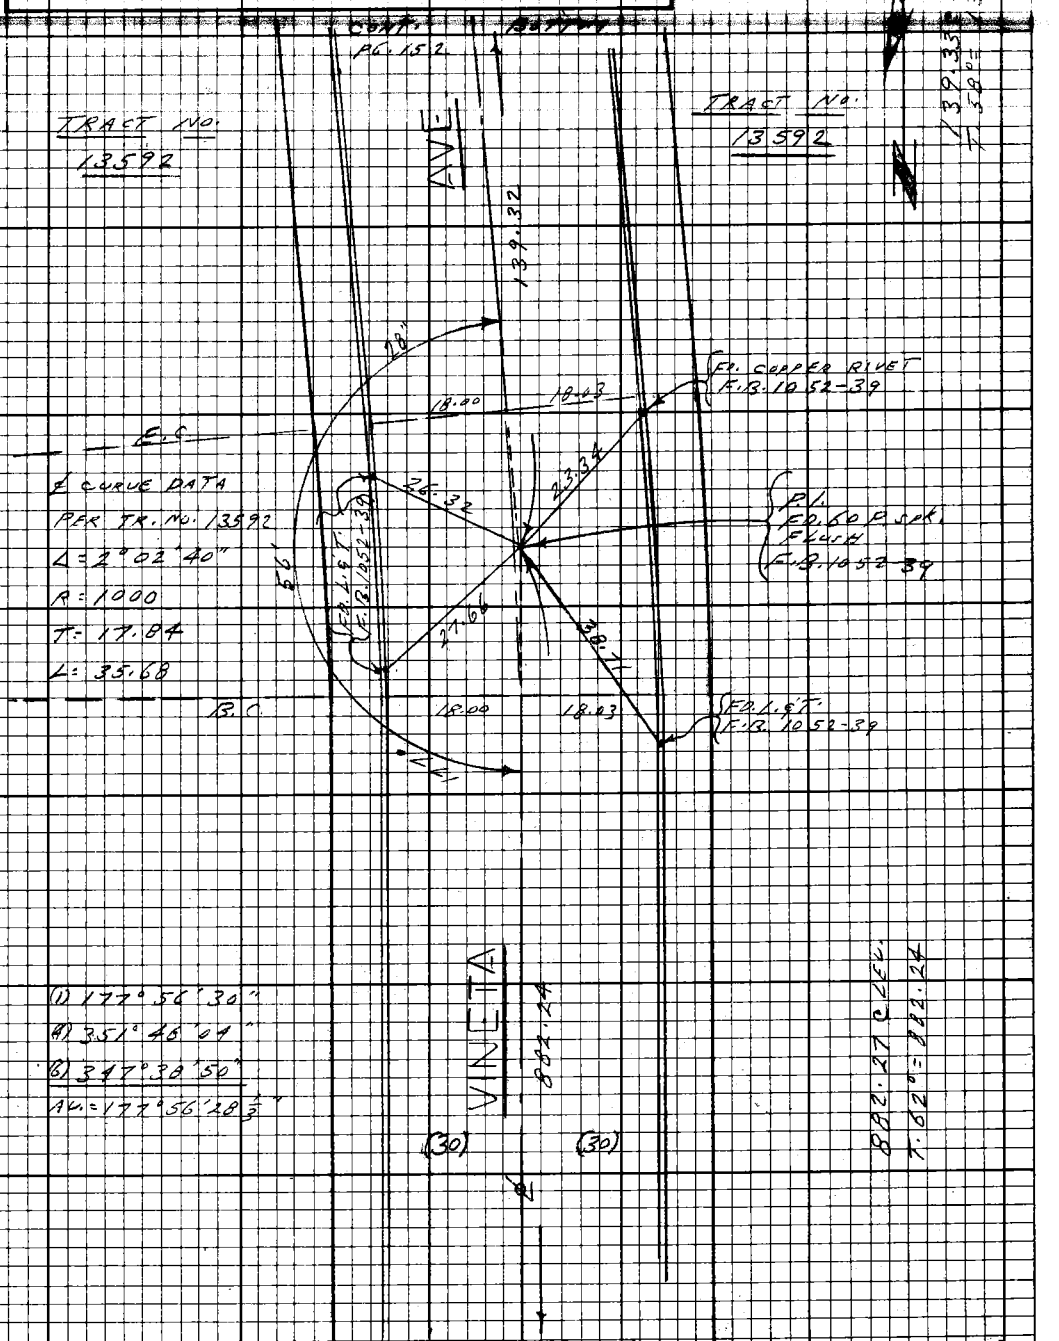

Note: Any Additions or Changes on this Sheet Must be Made or Circled in Red Ink With Date and Name of Person Making Change.

Do not extend this side of this line.

PLEASE RETURN TO
LOS ANGELES COUNTY ENGINEER
403 LOS ANGELES COUNTY ENGINEERING BLDG.

76F3098 CE#310 9-67

PWFB 1823 1227, 1228

F.B. 3484 Pg. 154 CONT.

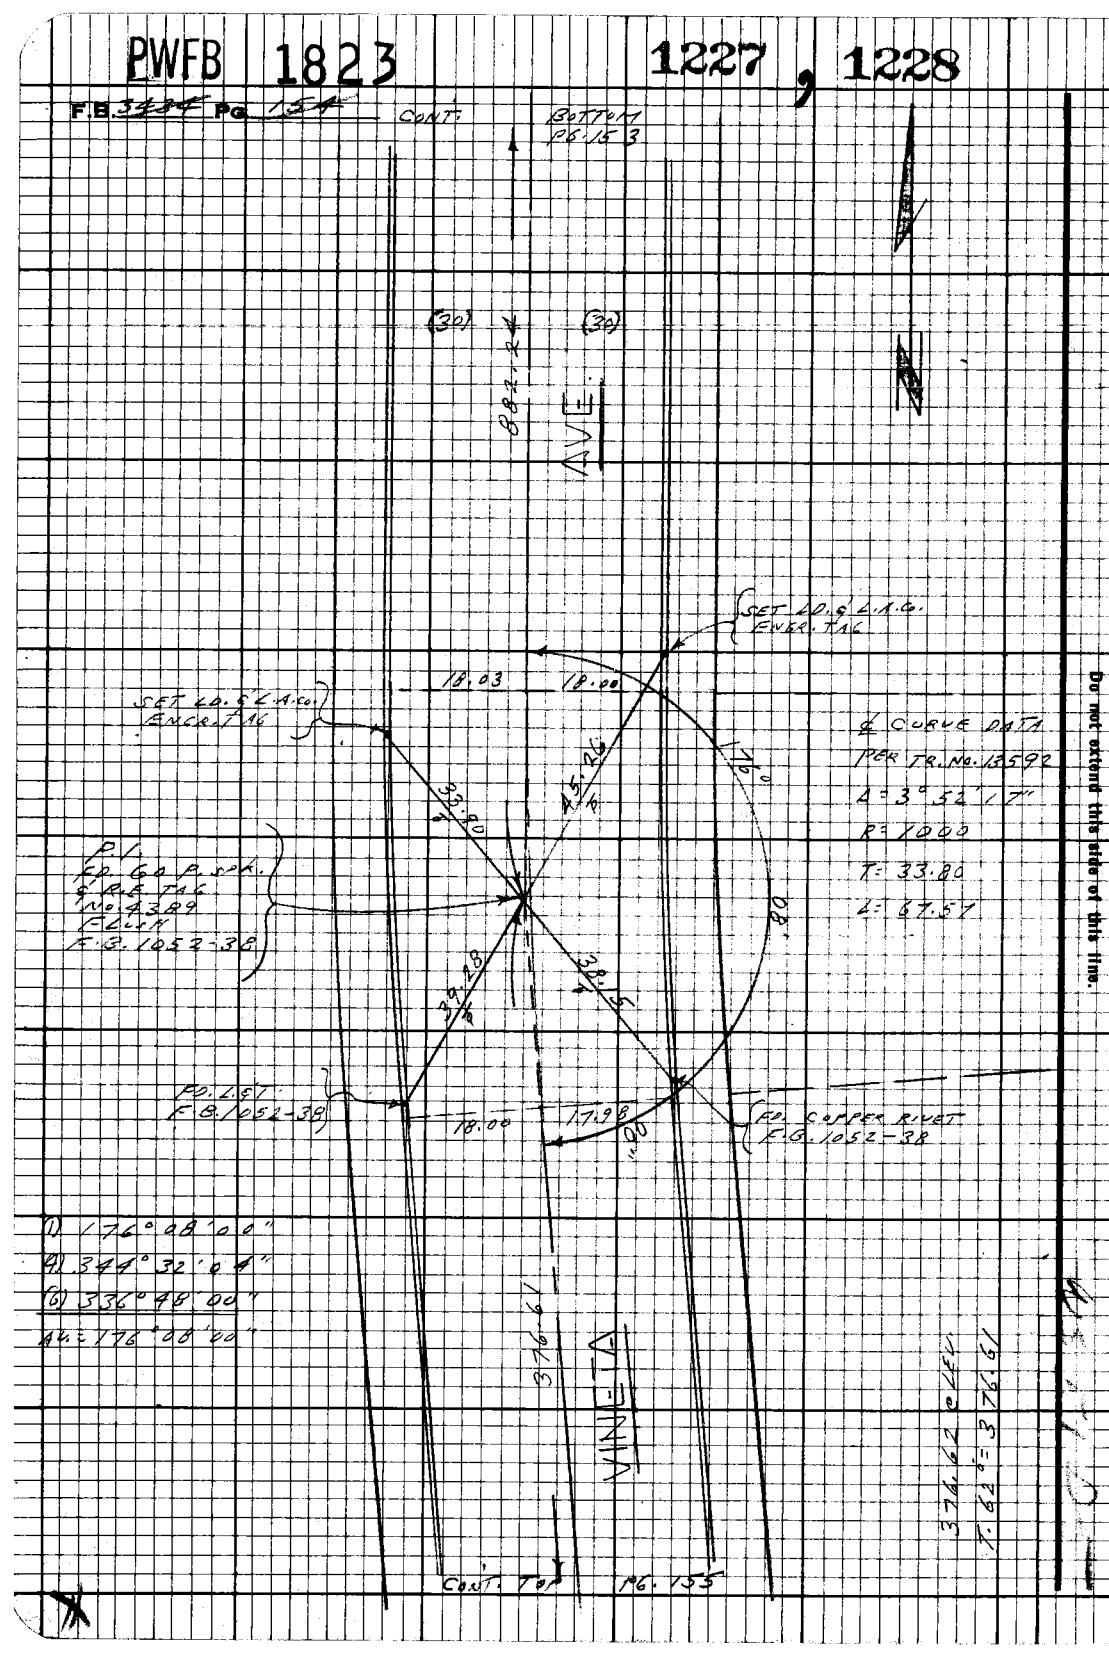

PLEASE RETURN TO
LOS ANGELES COUNTY ENGINEER
408 Los Angeles County Engineering Bldg.
Do not extend this side of this line.

Note: Any Additions or Changes on this Sheet Must be Made or Circled in Red Ink With Date and Name of Person Making Change.

PWFB 1823 1229, 1230

Notes Chkd by	Survey of L.A. Greenleaf Area
Map No.	JN 0303.00 Tape 0244 Std 88 °F
Office Work	Surveyed by L.L. Brown
Checked	Notes L.L. Brown Date 2-26-69
Date	Indexed G.J. Gall FEB 24 '69

F.B. 2227 Pg. 155

CONT. BOTTOM PG. 154

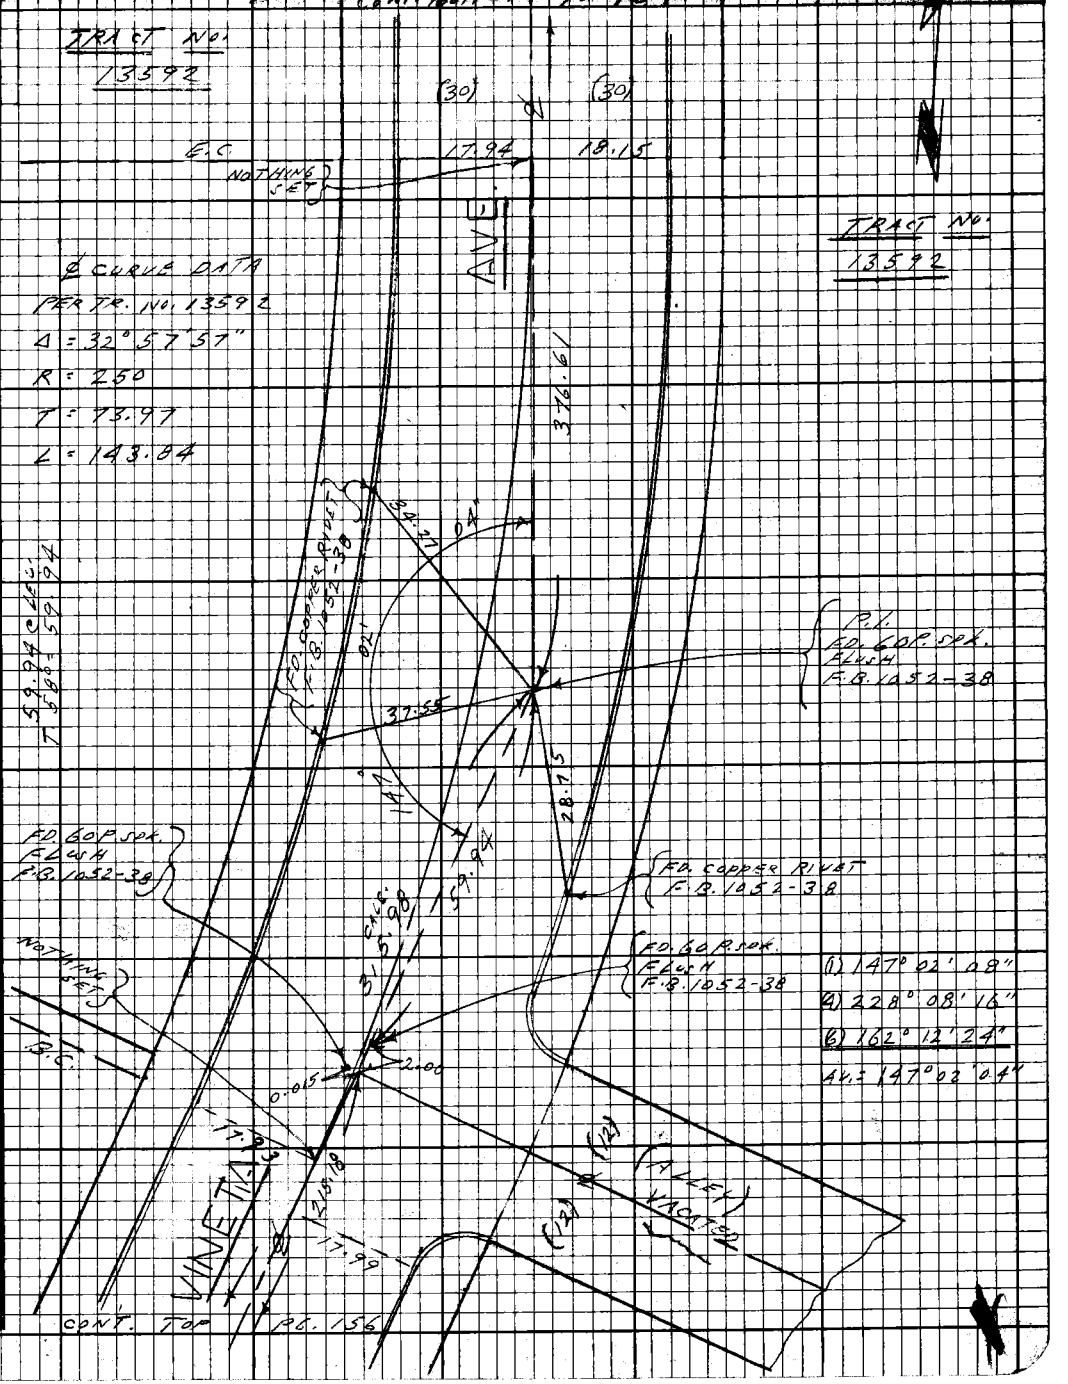

CONT. TOP PG. 156

Note: Any Additions or Changes on this Sheet Must be Made or Circled in Red Ink With Date and Name of Person Making Change.

Do not extend this side of this line.

PLEASE RETURN TO
LOS ANGELES COUNTY ENGINEER
403 LOS ANGELES COUNTY ENGINEERING BLDG.

76FS098 CE#310 9-67

PWFB 1823 1231, 1232

F.B. ~~3434~~ Pg. ~~156~~

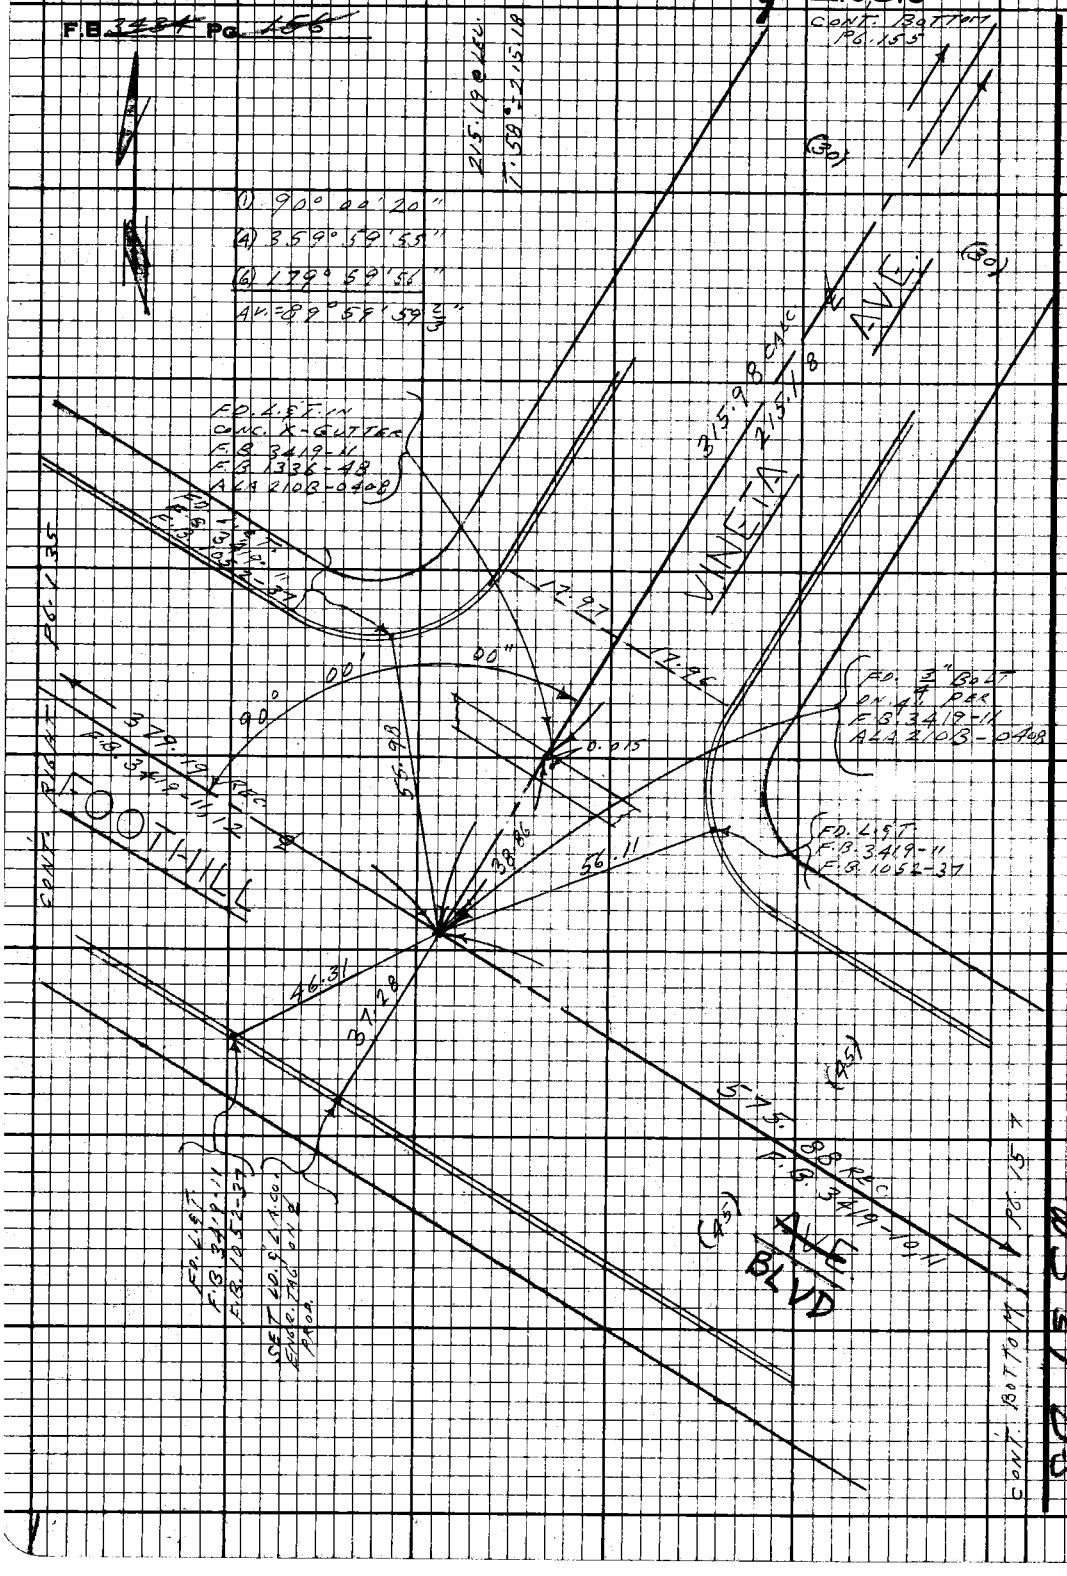

PLEASE RETURN TO
LOS ANGELES COUNTY ENGINEER
403 LOS ANGELES COUNTY ENGINEERING BLDG.

Do not extend this side of this line.

Note: Any Additions or Changes on this Sheet Must be Made or Circled in Red Ink With Date and Name of Person Making Change.

PWFB 1823

1233

Notes Chk'd by	Survey of [illegible]
Map No.	JN 0303.00 Tape 0244 Std 68 °F
Office Work	Surveyed by L.L. Brown
Checked	Notes L.L. Brown Date 3-3-69
Date	Indexed C. J. GALLI FEB 24 70

F.B. [illegible] PG. [illegible]

CONT. LEFT PG. 180

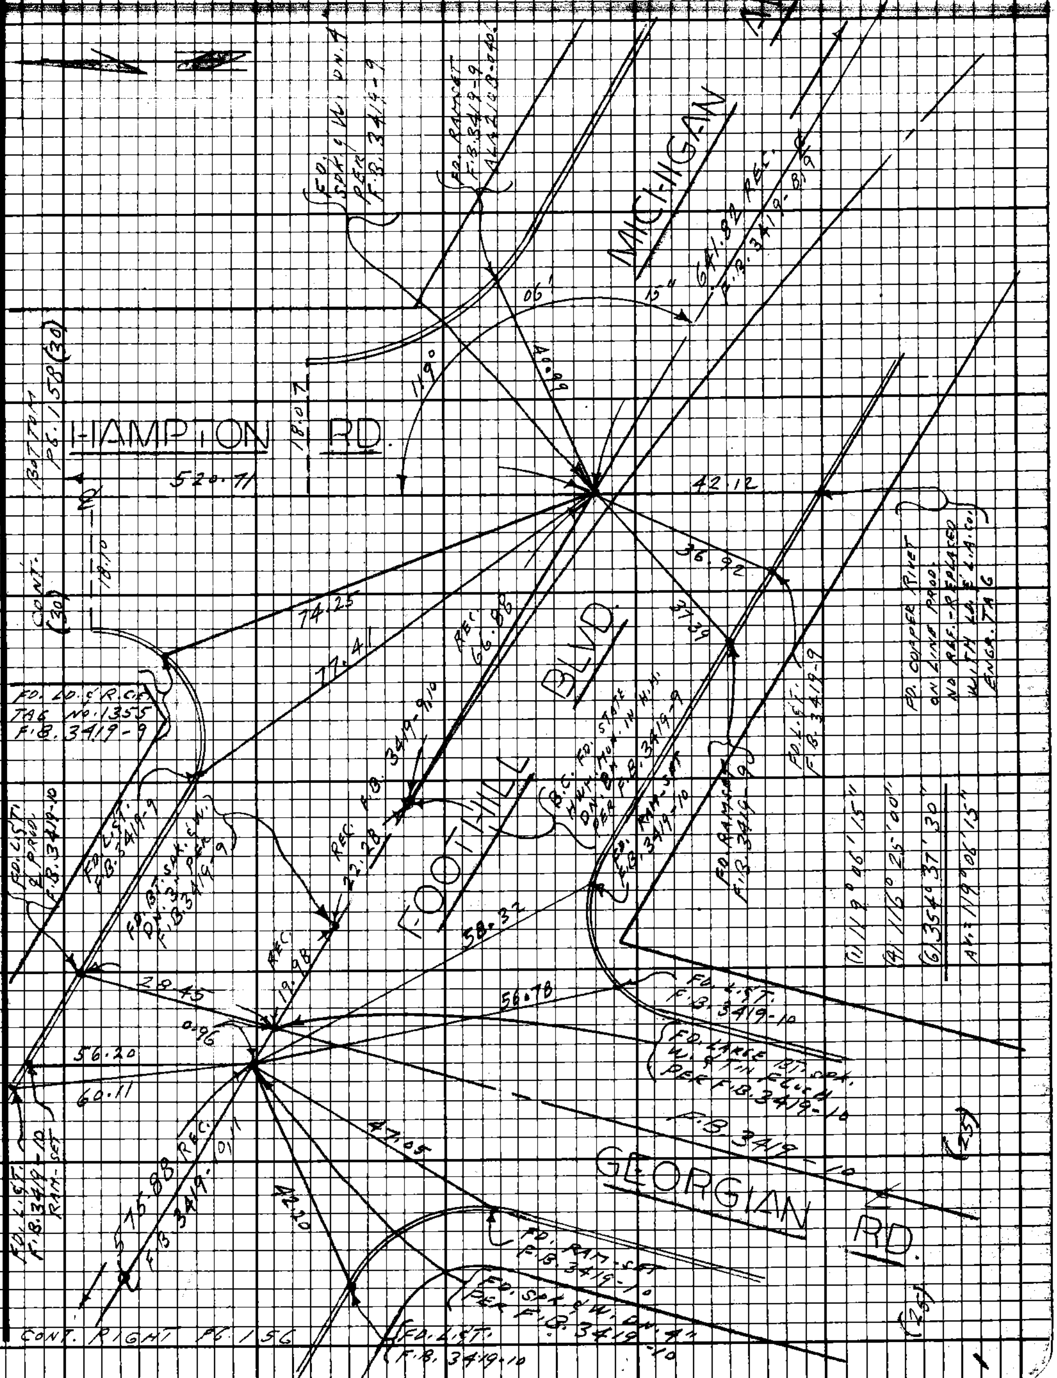

Note: Any Additions or Changes on this Sheet Must be Made or Circled in Red Ink With Date and Name of Person Making Change.

Do not extend this side of this line.

PLEASE RETURN TO
LOS ANGELES COUNTY ENGINEER
403 LOS ANGELES COUNTY ENGINEERING BLDG.

76F3098 CE#310 9-67

PWFB 1823 1234, 1235

F.B. ~~3434~~ PG ~~158~~

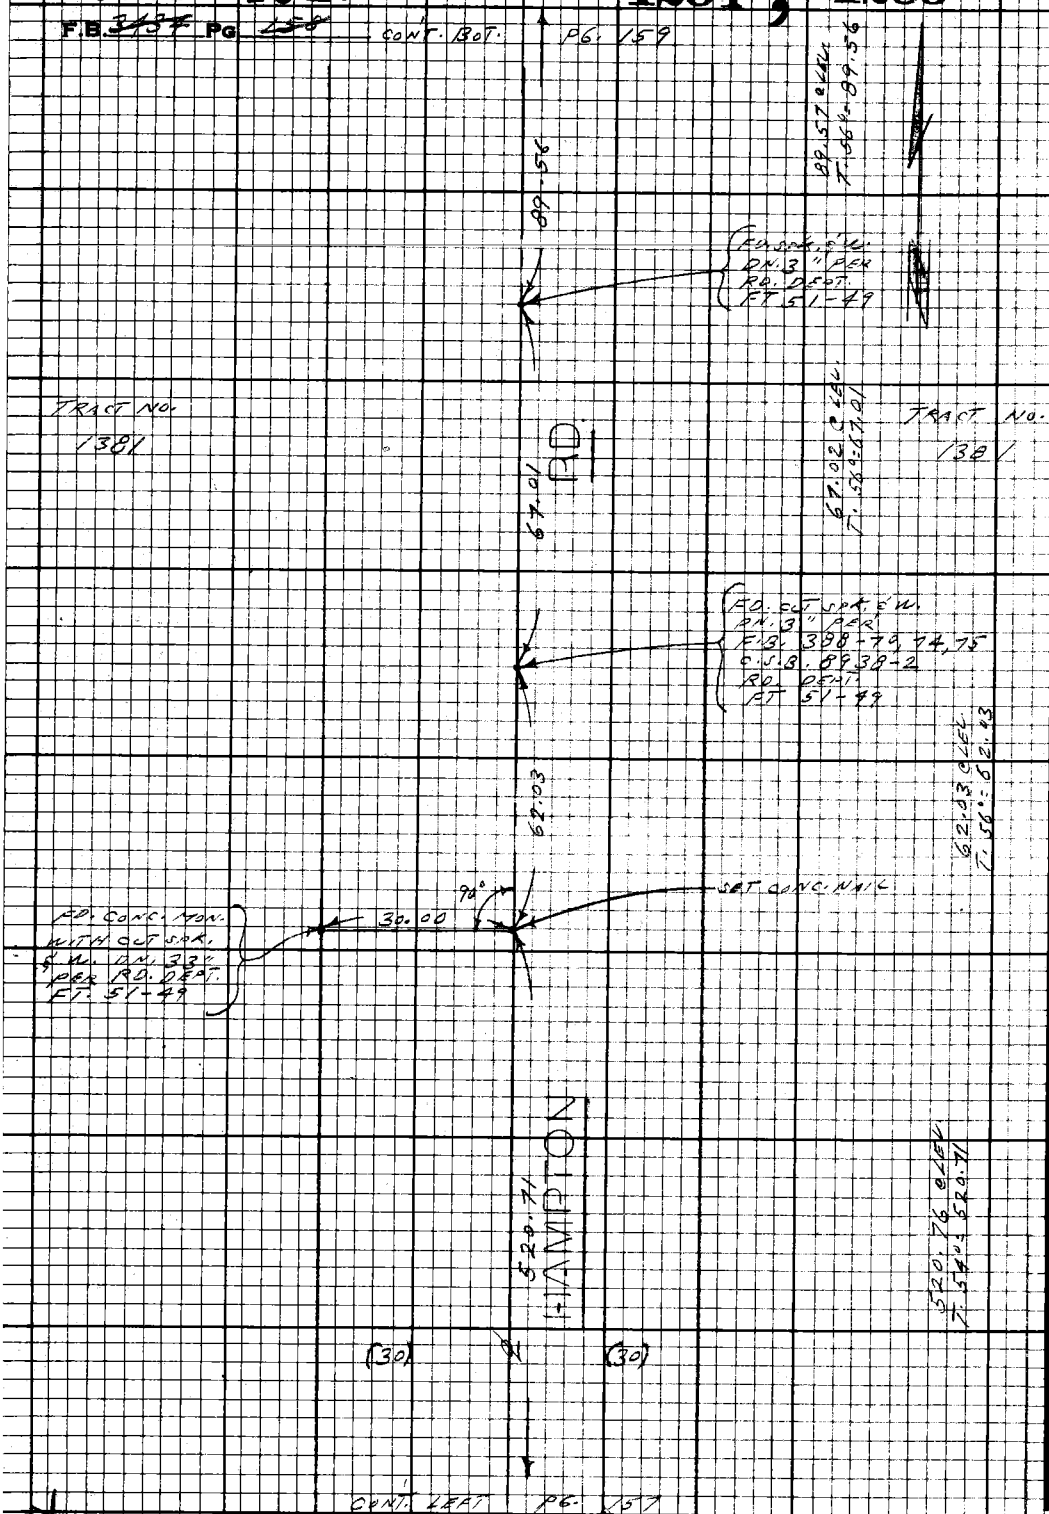

PLEASE RETURN TO
LOS ANGELES COUNTY ENGINEER
403 LOS ANGELES COUNTY ENGINEERING BLDG.

Do not extend this side of this line.

Note: Any Additions or Changes on this Sheet Must be Made or Circled in Red Ink With Date and Name of Person Making Change.

PWFB 1823

1236

Notes Civil by
Map No.
Office Work
Checked
Date

Survey of [illegible]
JN 2303.00 Tape 0244 Std 89 °F
Surveyed by A. K. Brown
Notes K. L. Brown Date 3-3-69
Indexed C. J. GALLI FEB 24 70

F.B. 3-57 Pg. 159

TRACT NO. 3240

CONT. BOTTOM PG. 1-60

Δ = 40°14'50"
R = 255.10
T = 93.47
L = 179.19

(1) 69°51'20"
(4) 279°25'15"
(6) 59°07'57"
AV. = 69°51'19½"

SET L.G. & X.N.G. ENGR. TAG IN CONC. WALK TO HO. NO. 371

132.59 ℄ LEG
T.G.D. = 132.59

37.91 ℄ LEG
T.G.D. = 37.91

137.62

36.20

43.20

BAPTISTE WAY

911.11

37.91

46.7

20'

51'

P.L. MADE SEARCH FOR 2"x2" STAKE PER RO. DEPT. Z-35-34A DUG ON 18" NOTHING FOUND ON SET.

SET L.N.P. CEM. PEG & LEAD ENGR. TAG FOR 12" ON ℄ PARG.

P.R.C.
FO. CUT SPK. & W.
DN. 2" PER
F.B. 388-92
C.S.B. 8938-2
ALA 210.B-0403

(1) 159°52'46"
(4) 279°30'00"
(6) 239°15'00"
AV. = 159°52'30"

C' & CURVE DATA PER C.S.B. 8938-2

P.R.C.

Δ = 40°14'50"
R = 192.66
T = 70.59
L = 135.33

SET LARGE BT. SPK. & W. FLUSH IN MAC. PNT. N. (DRIVEWAY)

B.C.

TRACT NO. 3240

TRACT NO. 1381

B.C.
FO. SPK. & W.
DN. 3" PER
F.B. 388-92
C.S.B. 8938-2
RO. DEPT.
ET 51-49

SET L.G. BT. SPK. & W. IN TOP OF MAC. CURBING

P.L. MADE SEARCH FOR 2"x2" STAKE PER RO. DEPT. Z-35-34A DUG ON 18" NOTHING FOUND ON SET

SET L.G. & X.N.G. ENGR. TAG IN CONC. WALK TO HO. NO. 371

TRACT NO. 3240

TRACT NO. 1381

HAMPTON

TELEGRAPH

30.00 T

29.74 T

CONT. TOP PG. 1-38

(30)

(30)

(30)

(30)

CONT. BOTTOM

Note: Any Additions or Changes on this Sheet Must be Made or Circled in Red Ink With Date and Name of Person Making Change.

Do not extend this date of this line.

PLEASE RETURN TO
LOS ANGELES COUNTY ENGINEER
403 LOS ANGELES COUNTY ENGINEERING BLDG.

765098 CE#310 9-67

PWFB 1823 1237

F.B. 3434 Pg 160 CONT. BOTTOM PG. 161

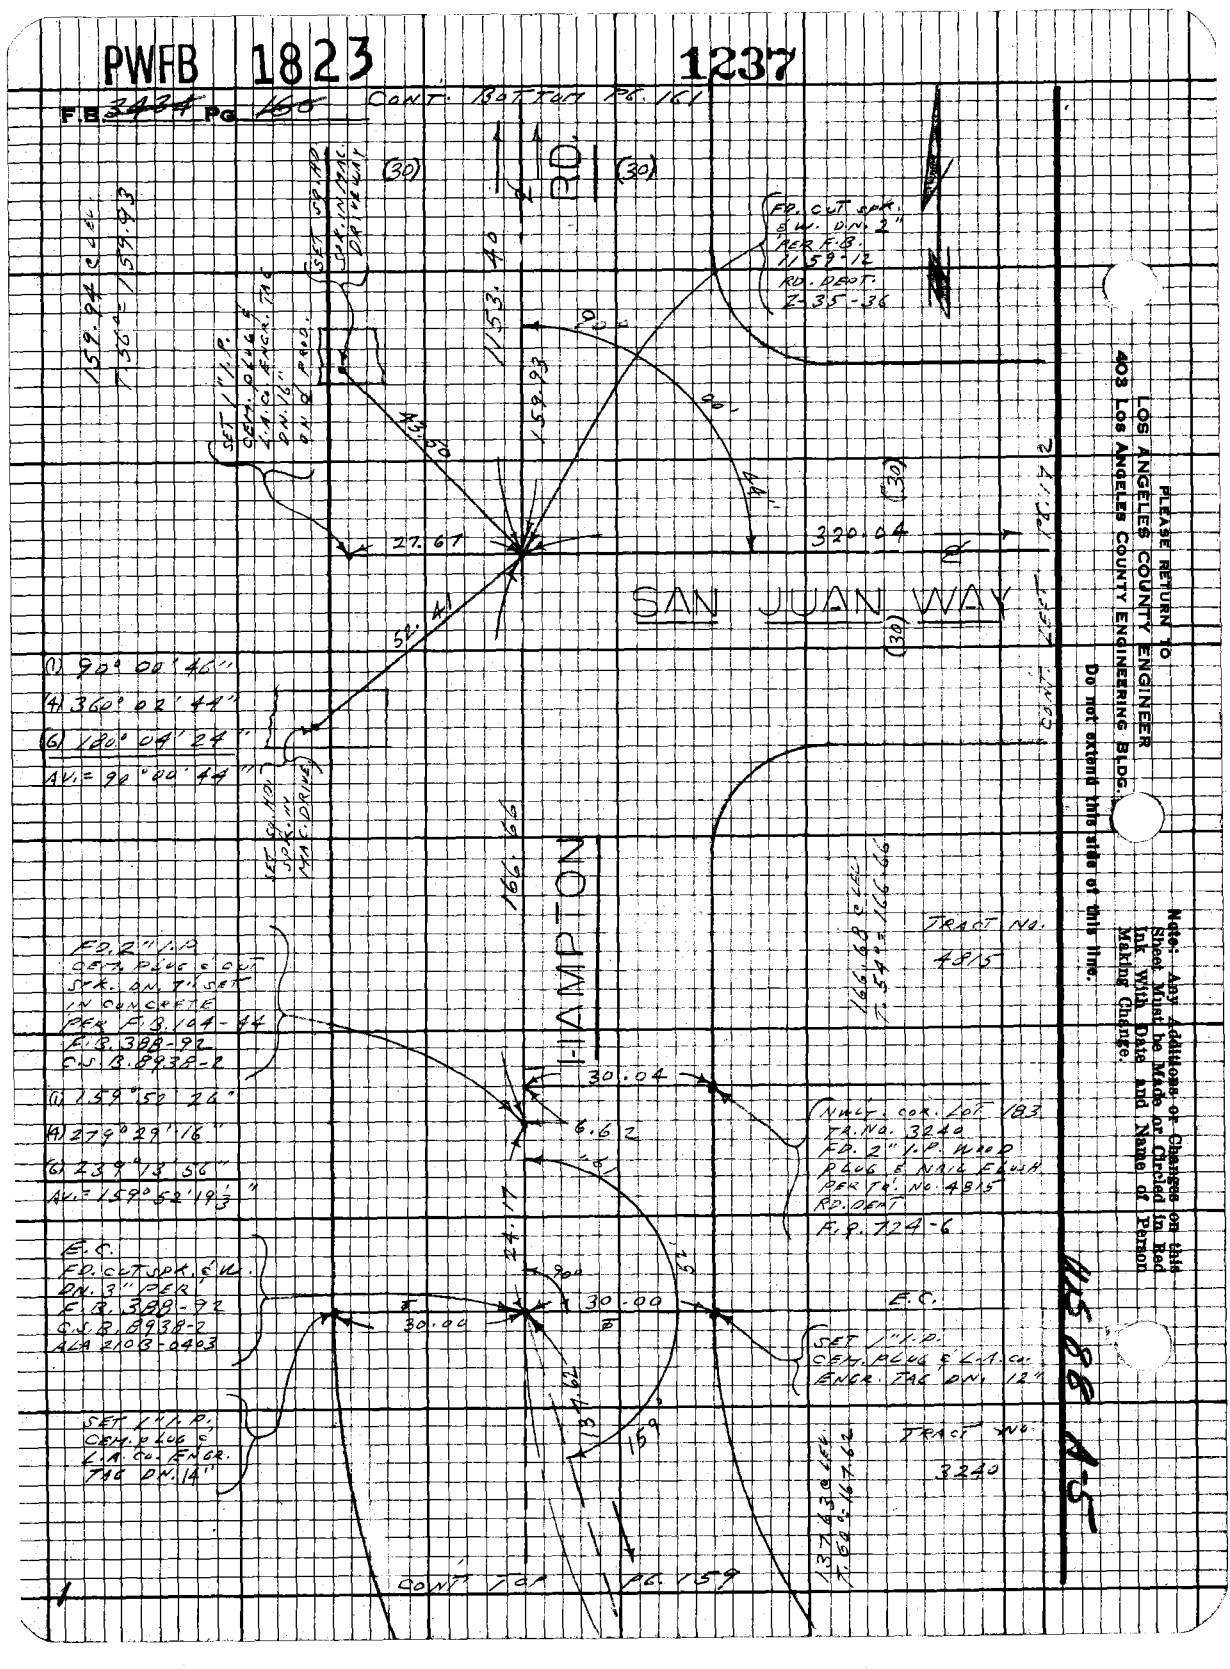

PLEASE RETURN TO
LOS ANGELES COUNTY ENGINEER
403 Los Angeles County Engineering Bldg.

Do not extend this side of this line.

Note: Any Additions or Changes on this Sheet Must be Made or Circled in Red Ink With Date And Name of Person Making Change.

115 88 A-5

PWFB 1823

1238

Name Ck'd by	Survey of LA CRESCENTA AREA
Map No.	JN 0303.00 Tape 0244 Std 68 °F
Office Work	Surveyed by L.L. BROWN
Checked	Notes L.L. BROWN Date 3-3-69
Date	Indexed C.J. GALLI FEB 24 '70

F.B. 3434 PG. 167

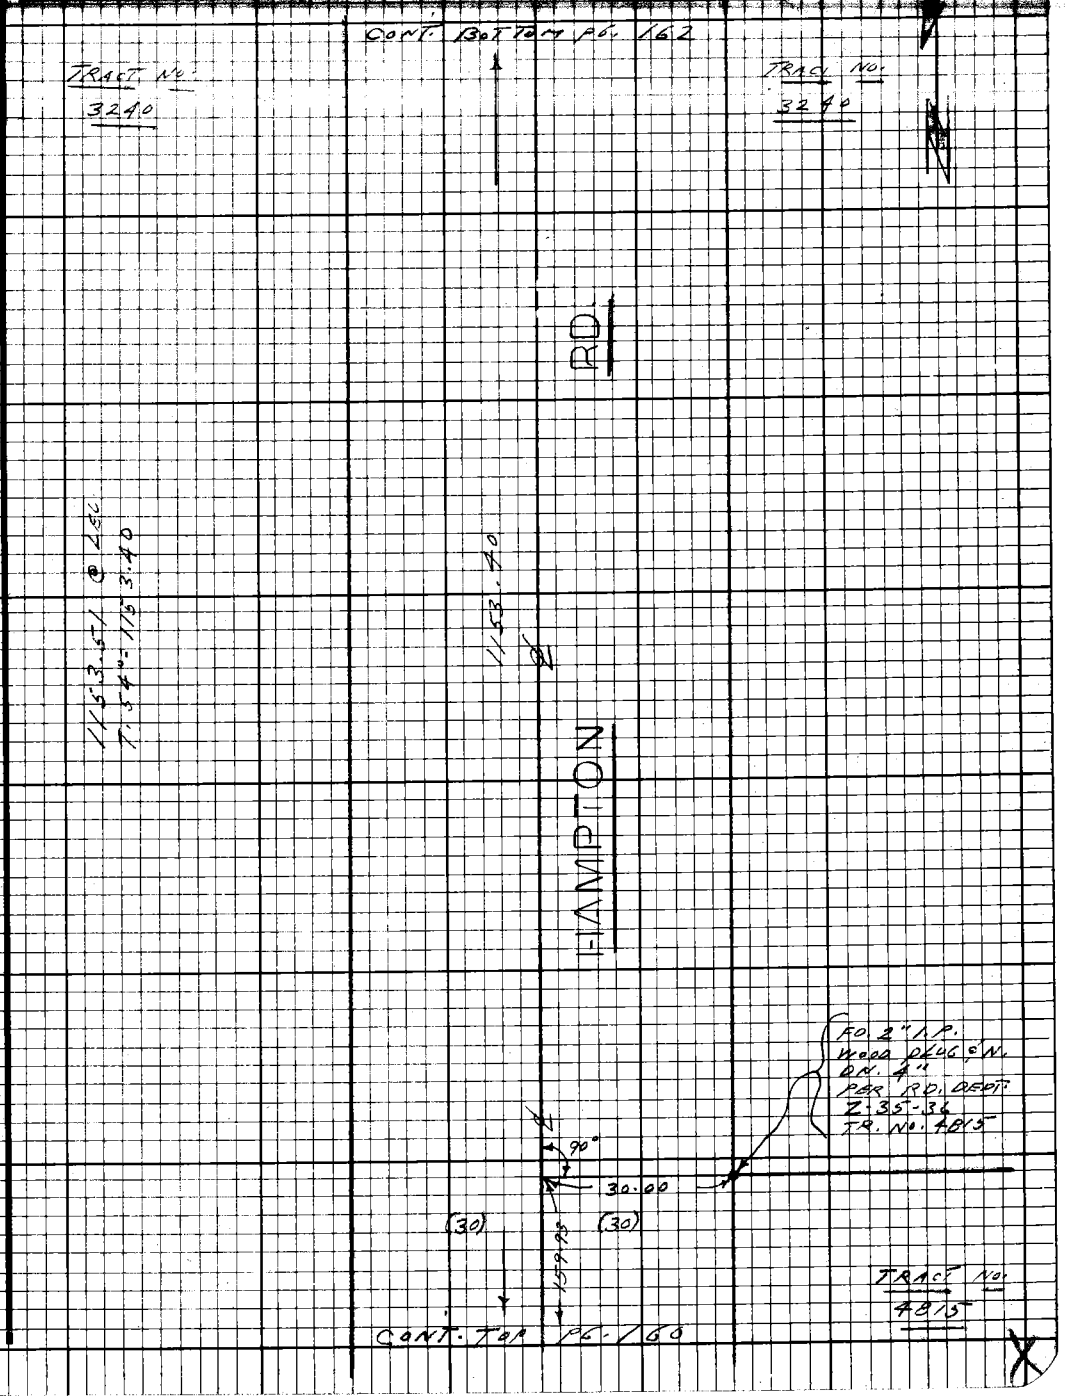

Note: Any Additions or Changes on this Sheet Must be Made or Circled in Red Ink With Date and Name of Person Making Change.

Do not extend this side of this line.

PLEASE RETURN TO
LOS ANGELES COUNTY ENGINEER
403 LOS ANGELES COUNTY ENGINEERING BLDG.

76F3098 CE#310 9-67

PWFB 1823

1239

F.B. 3434 Pg. 162

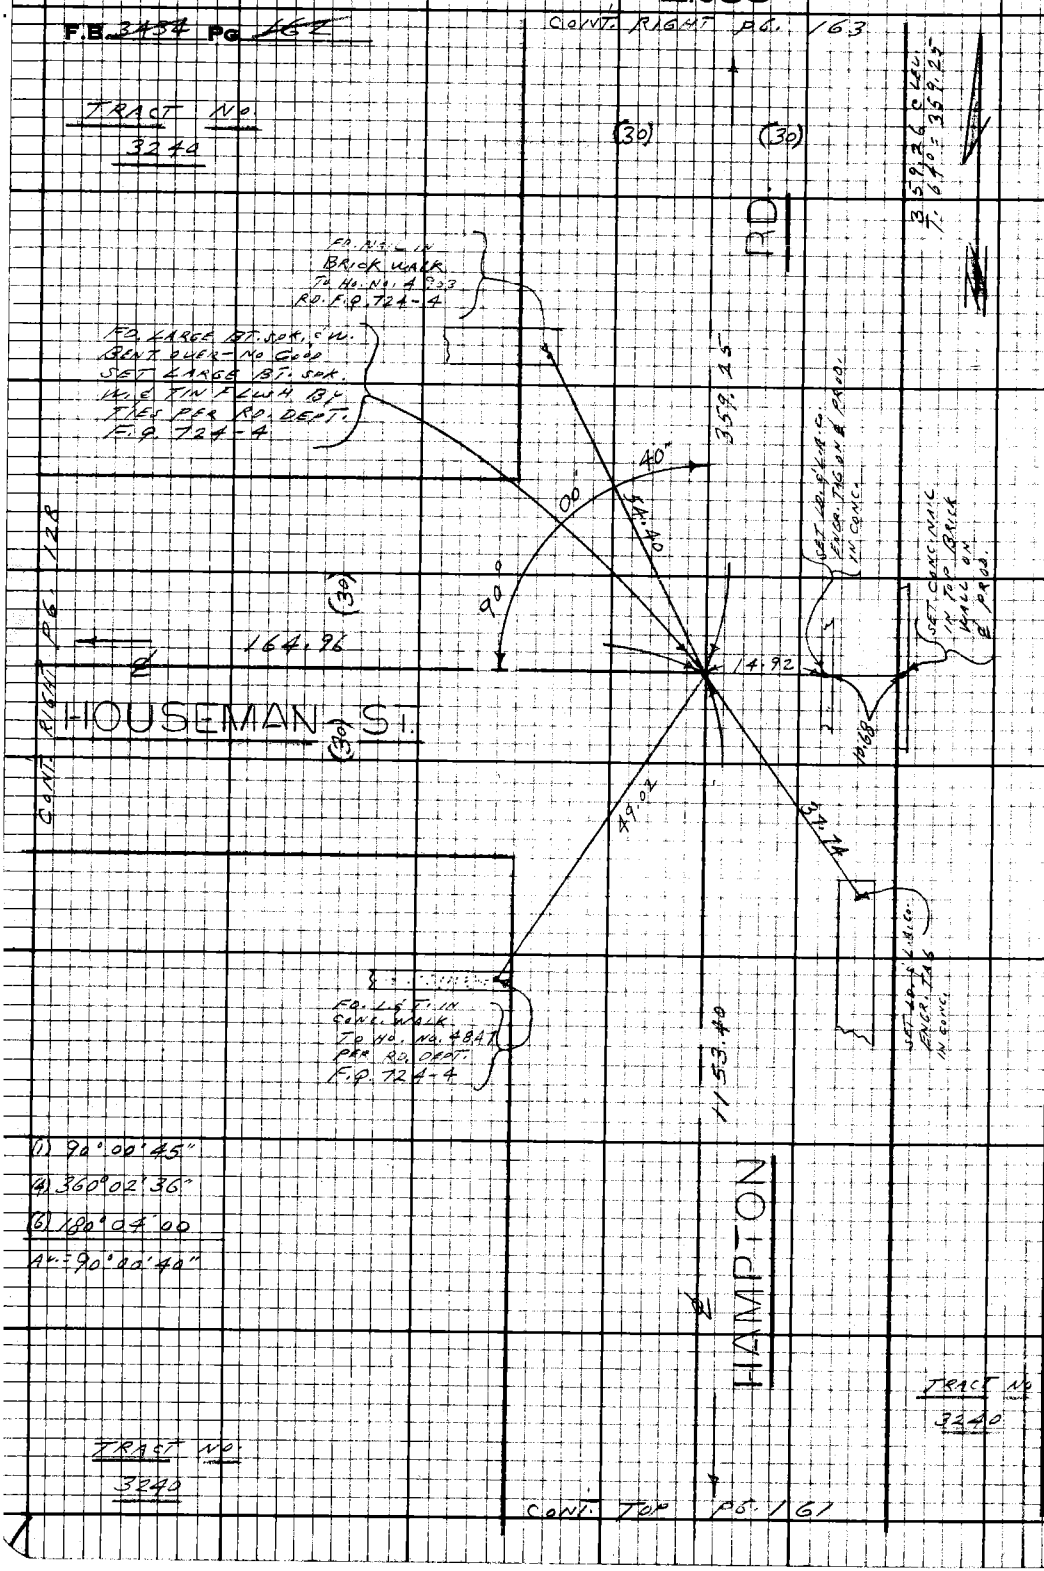

PLEASE RETURN TO
LOS ANGELES COUNTY ENGINEER
403 LOS ANGELES COUNTY ENGINEERING BLDG.

Do not extend this side of this line.

Note: Any Additions or Changes on this Sheet Must be Made or Circled in Red Ink With Date and Name of Person Making Change.

1/15/88 A-5

PWFB 1823

1240

Map No.	JN 0303.00 Tape 0244 Std 68 °F
Office Work	Surveyed by L.L. BROWN
Checked	Notes L.L. BROWN Date 3-3-69
Date	Indexed C. J. GALLI

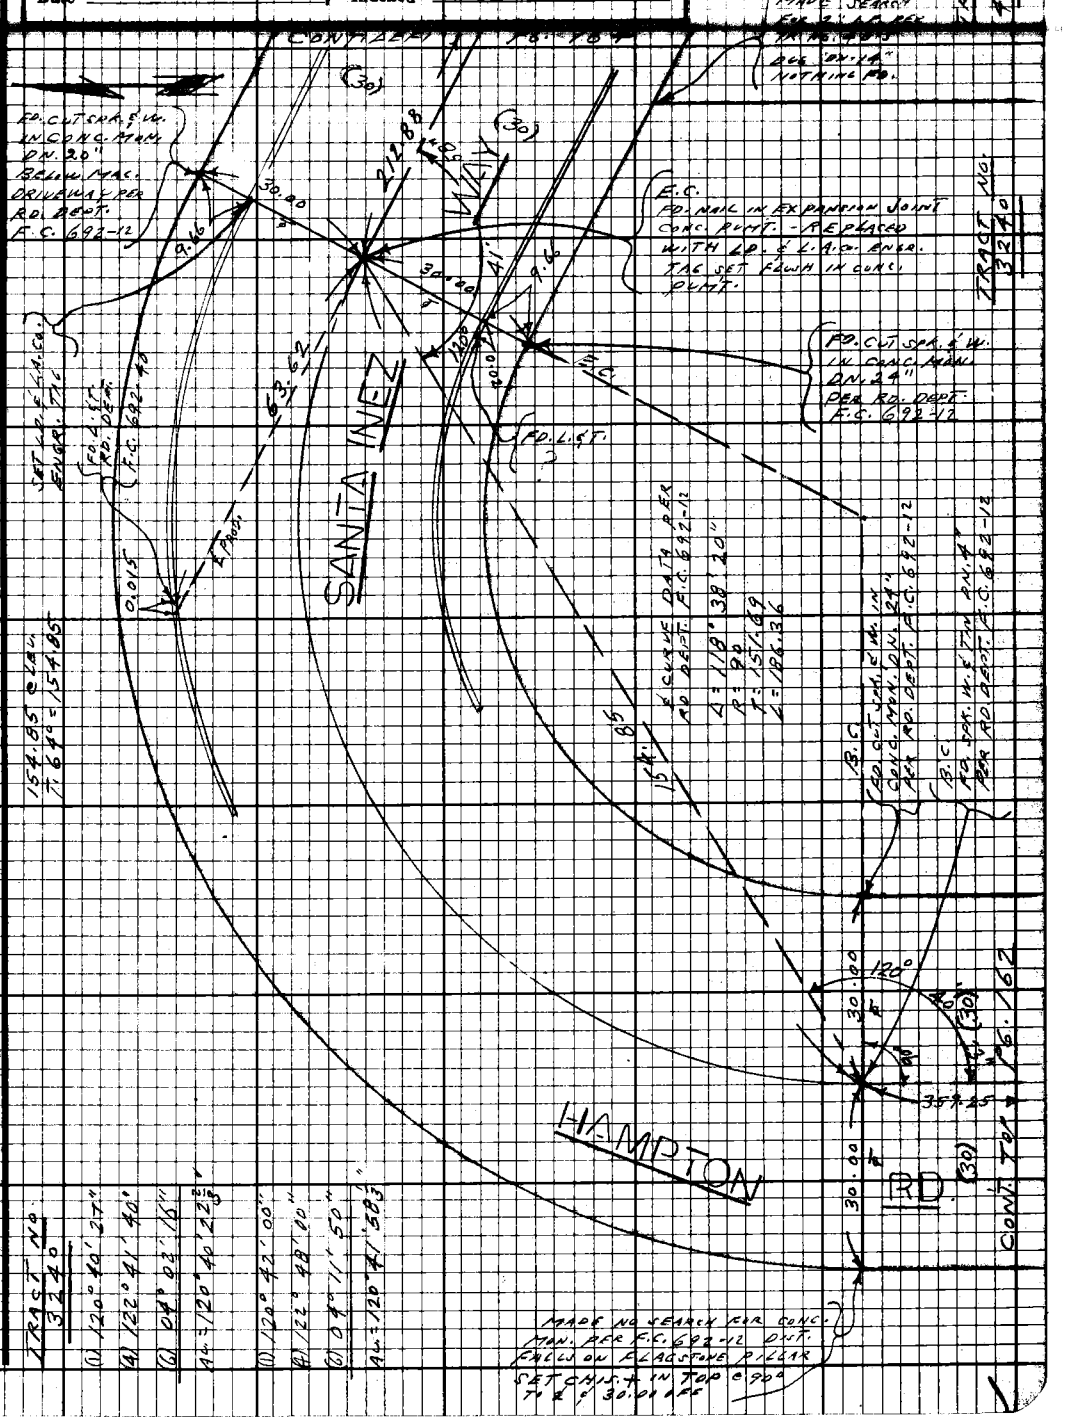

Note: Any Additions or Changes on this Sheet Must be Made or Circled in Red Ink With Date and Name of Person Making Change.

Do not extend this side of this line.

PLEASE RETURN TO
LOS ANGELES COUNTY ENGINEER
403 LOS ANGELES COUNTY ENGINEERING BLDG.

75F3098 CE #310 9-67

PWFB 1823 1241

F.B. ~~3434~~ Pg. ~~164~~

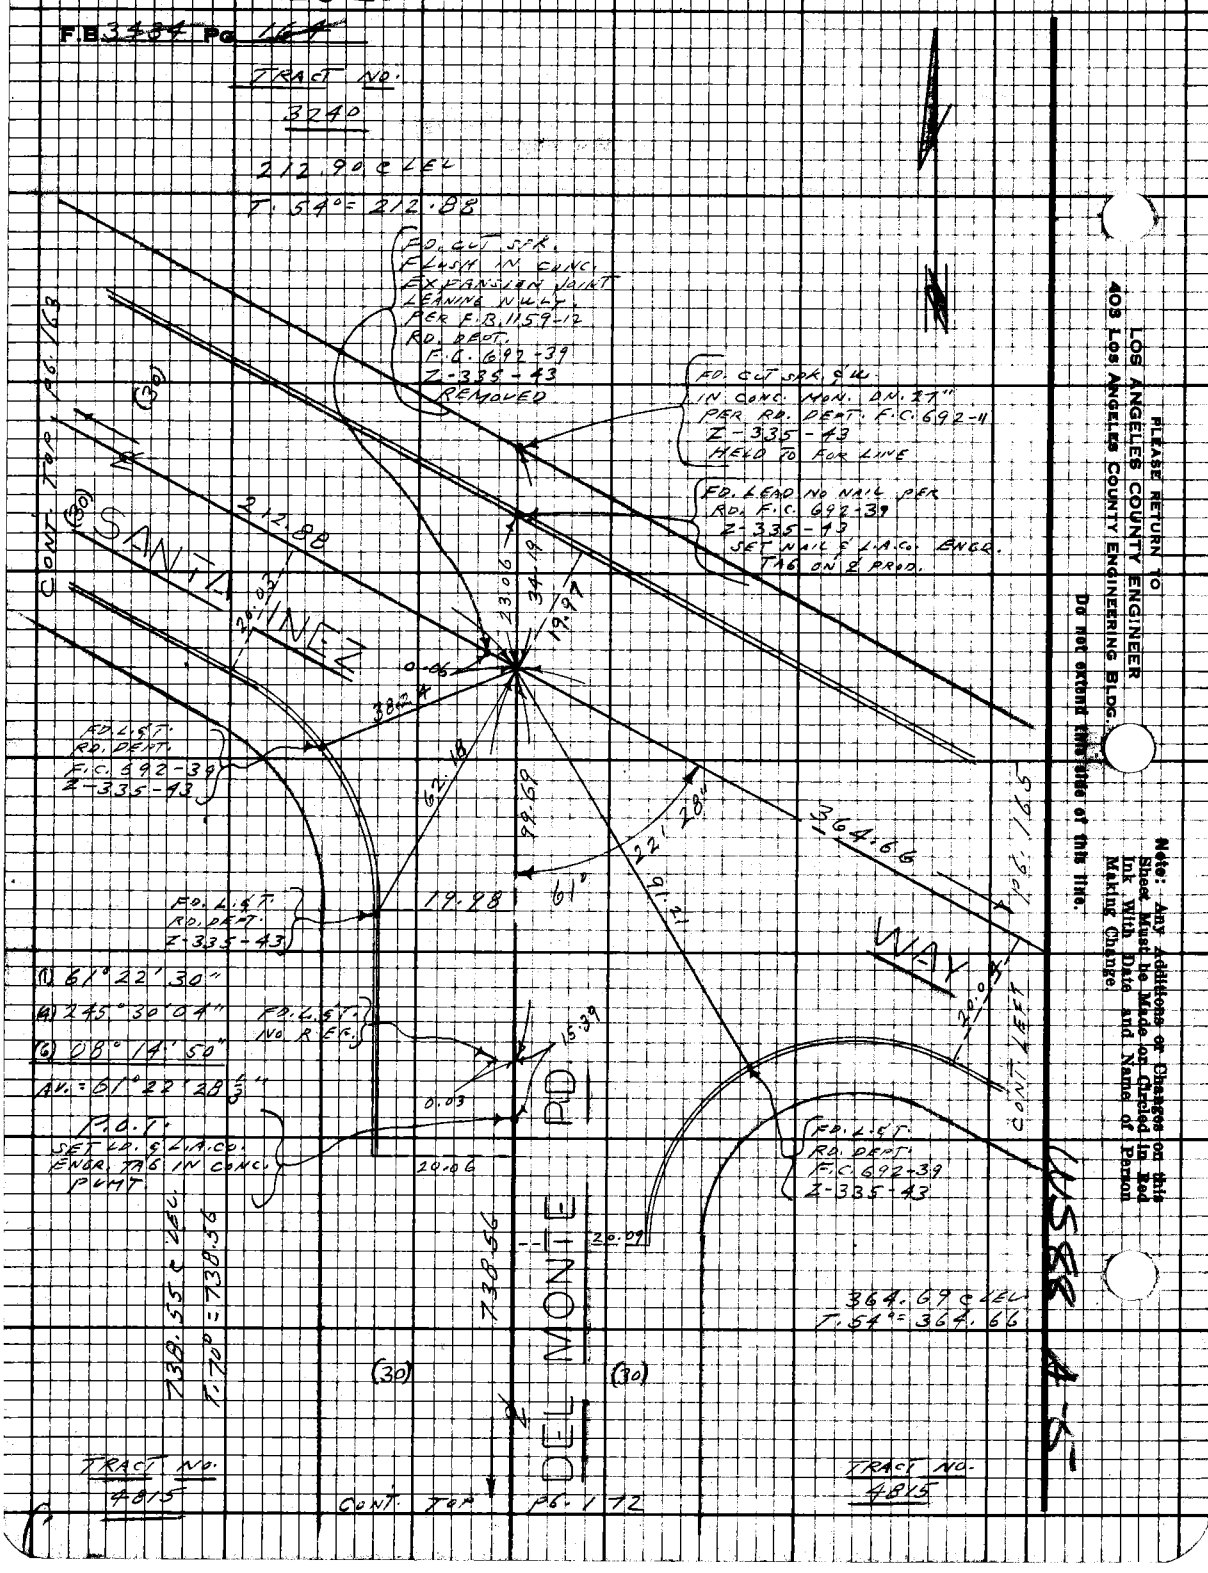

PLEASE RETURN TO
LOS ANGELES COUNTY ENGINEER
403 Los Angeles County Engineering Bldg.

Do not extend this side of this line.

Note: Any Additions or Changes on this Sheet Must be Made or Circled in Red Ink With Date and Name of Person Making Change.

PWFB 1823 1242, 1243

Notes Ch'd by
Map No.
Office Work
Checked
Date

Survey of
JN 0303.00 Tape 0244 Std 68 °F
Surveyed by L.L. Brown
Notes L.L. Brown Date 3-5-69
Indexed C. J. GALLI FEB 24 70

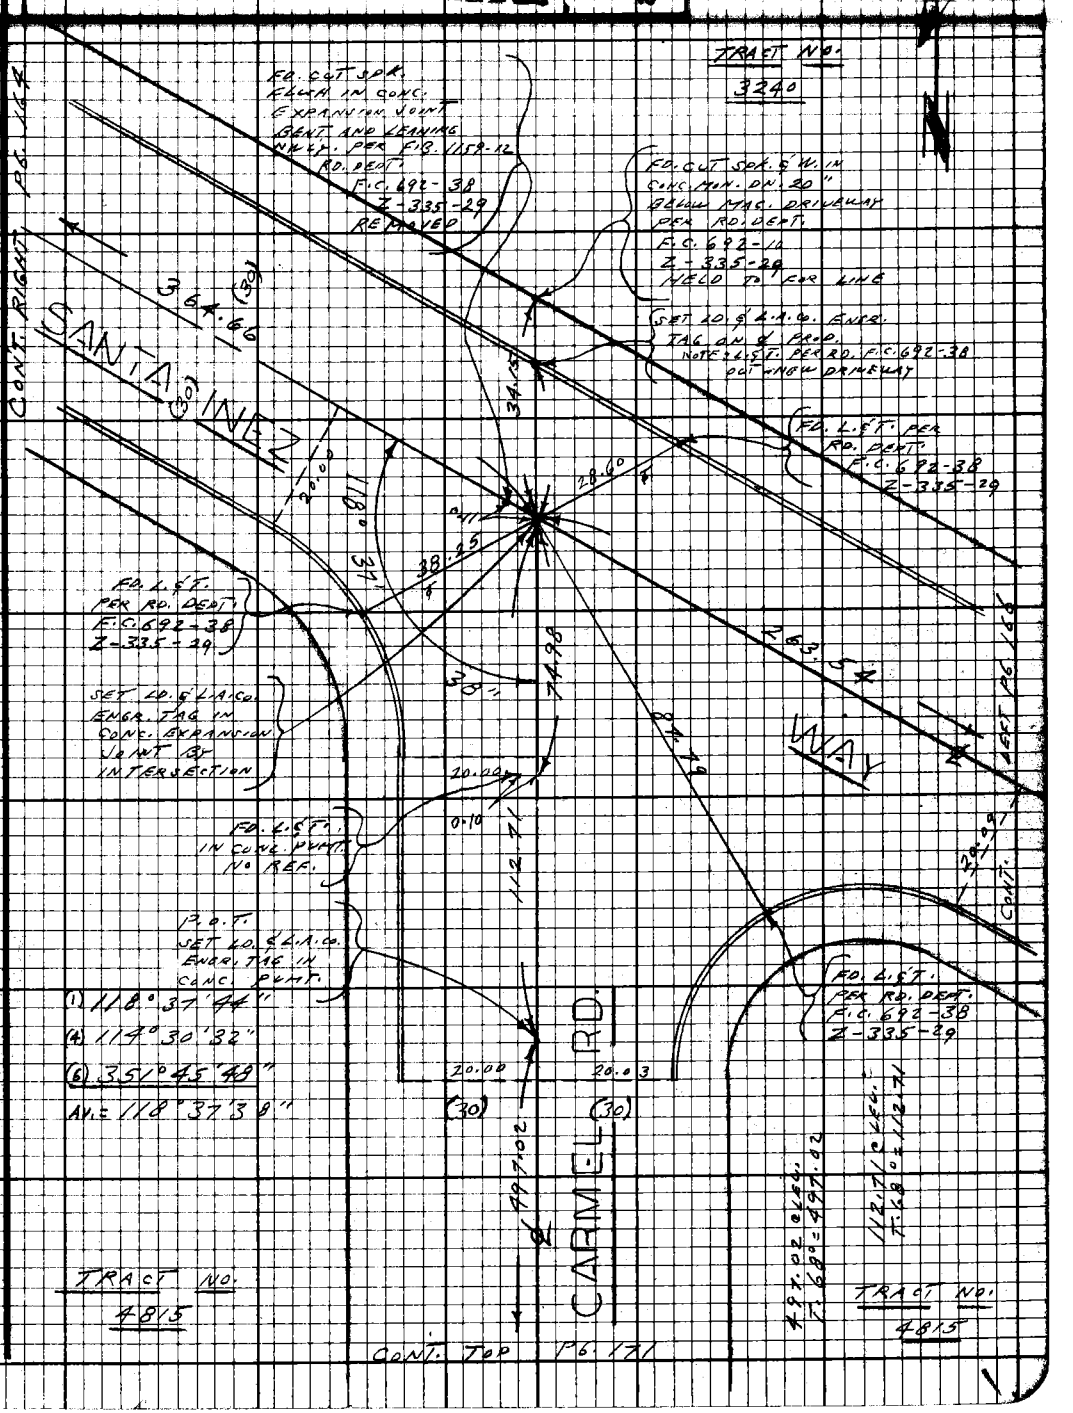

Note: Any Additions or Changes on this Sheet Must be Made or Circled in Red Ink With Date and Name of Person Making Change.

Do not extend this side of this line.

PLEASE RETURN TO
LOS ANGELES COUNTY ENGINEER
403 LOS ANGELES COUNTY ENGINEERING BLDG.

75F3098 CE#310 9-67

PWFB 1823

CONT. TO P. 167

1244

F.B. 3441 Pg. 166

(1) 157° 29' 30"
(4) 289° 57' 34"
(6) 224° 56' 30"
AV.: 157° 29' 25"

263.57 @ LEC
T.52° = 263.54

(1) 135° 00' 45"
(4) 180° 02' 44"
(6) 90° 04' 06"
AV.: 135° 00' 45"

75.32 @ LEC
T.70° = 75.32

168.34 @ LEC
T.70° = 168.34

B.C.
FD. LARGE ISL.
SPK. & W. STAMPED
R.C.E. 11455
IN LEVEL

FD. NAIL NO REF.

FD. L.F.T. NO REF.

FD. L.F.T. NO REF.

FD. L.F.T. NO REF.

SET LD. & L.N.C. ENGR. TAG

CONT. PER FD. 165

SANTA ANITA AVE.

CANYON DR.

CONTRA COSTA

FD. & L.T. SPK. & W. IN CONC. MON. ON 14" REN. RD. DEPT. F.C. 692-1

FD. 1" I.P. DEAD. PLUG & L.N.C. F.C. TAG ON 14" PER F.C. 837-12 TR. NO. 28054

INT. FD. L.N.C. & R.C.E. TAG NO. 11455 IN CONC. EXPANSION JOINT ON ℄

FD. L.F.T. NO REF.

L.F.T. PER RD. DEPT. F.C. 692-37 DESTROYED BY CONST. OF NEW DRIVEWAY. SET LD. & L.N.C. ENGR. TAG

28.69 @ LEC
T.70° = 28.69

(1) 90° 00' 20"
(4) 360° 01' 20"
(6) 180° 02' 00"
AV.: 90° 00' 20"

100.97 @ LEC
T.52° = 100.96

B.C.

(B.C. L.F.T. PER F.D. & R.C.E. 11455 AV. 28054 R.)

CONT. LEFT PER FD. 165

Note: Any Additions or Changes on this Sheet Must be Made or Checked in Red Ink With Date and Name of Person Making Change.

PLEASE RETURN TO
LOS ANGELES COUNTY ENGINEER
403 LOS ANGELES COUNTY ENGINEERING BLDG.

Do not extend notes outside of this line.

115 B 4-5

PWFB 1823 1245, 1246

Notes Chk'd by
Map No.
Office Work
Checked
Date

JN 0303.00 Tape 0244 Std 68 °F
Surveyed by L.L. Brown
Notes L.L. Brown Date 12-29-69
Indexed C.J. Galli FEB 24 '70

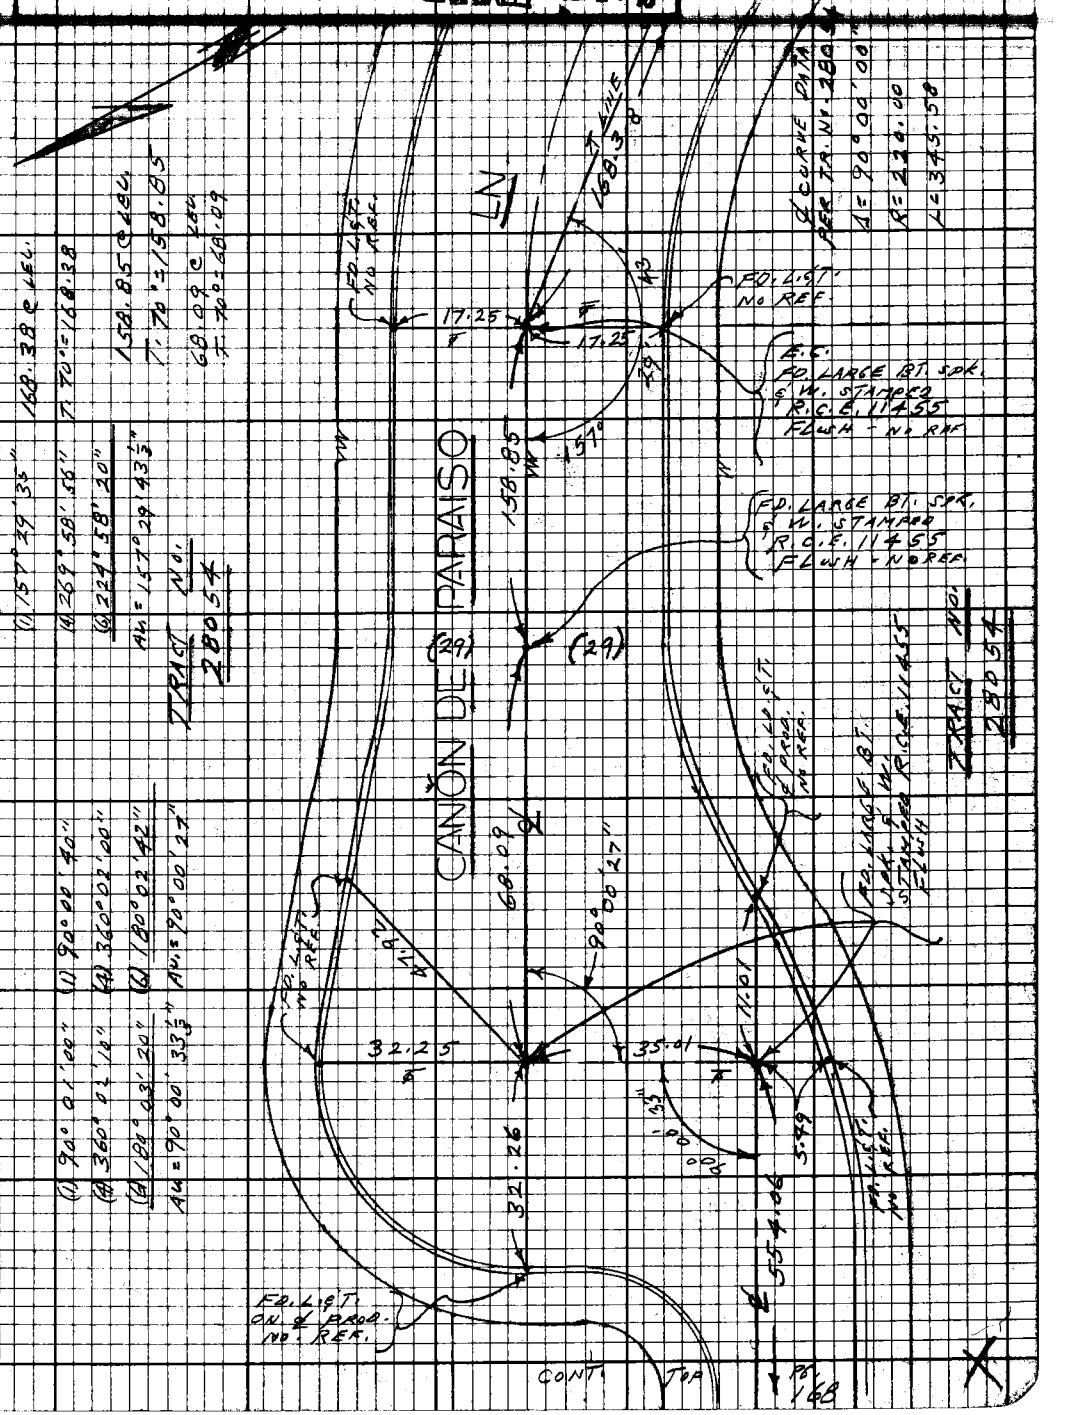

Note: Any Additions or Changes on this Sheet Must be Made or Circled in Red Ink With Date and Name of Person Making Change.

Do not extend this side of this line.

PLEASE RETURN TO
LOS ANGELES COUNTY ENGINEER
403 LOS ANGELES COUNTY ENGINEERING BLDG.

76F3098 CE# 310 9-67

PWFB 1823 1247

F.B. ~~3434~~ Pg. ~~168~~

CONT. BOT. PG. 167

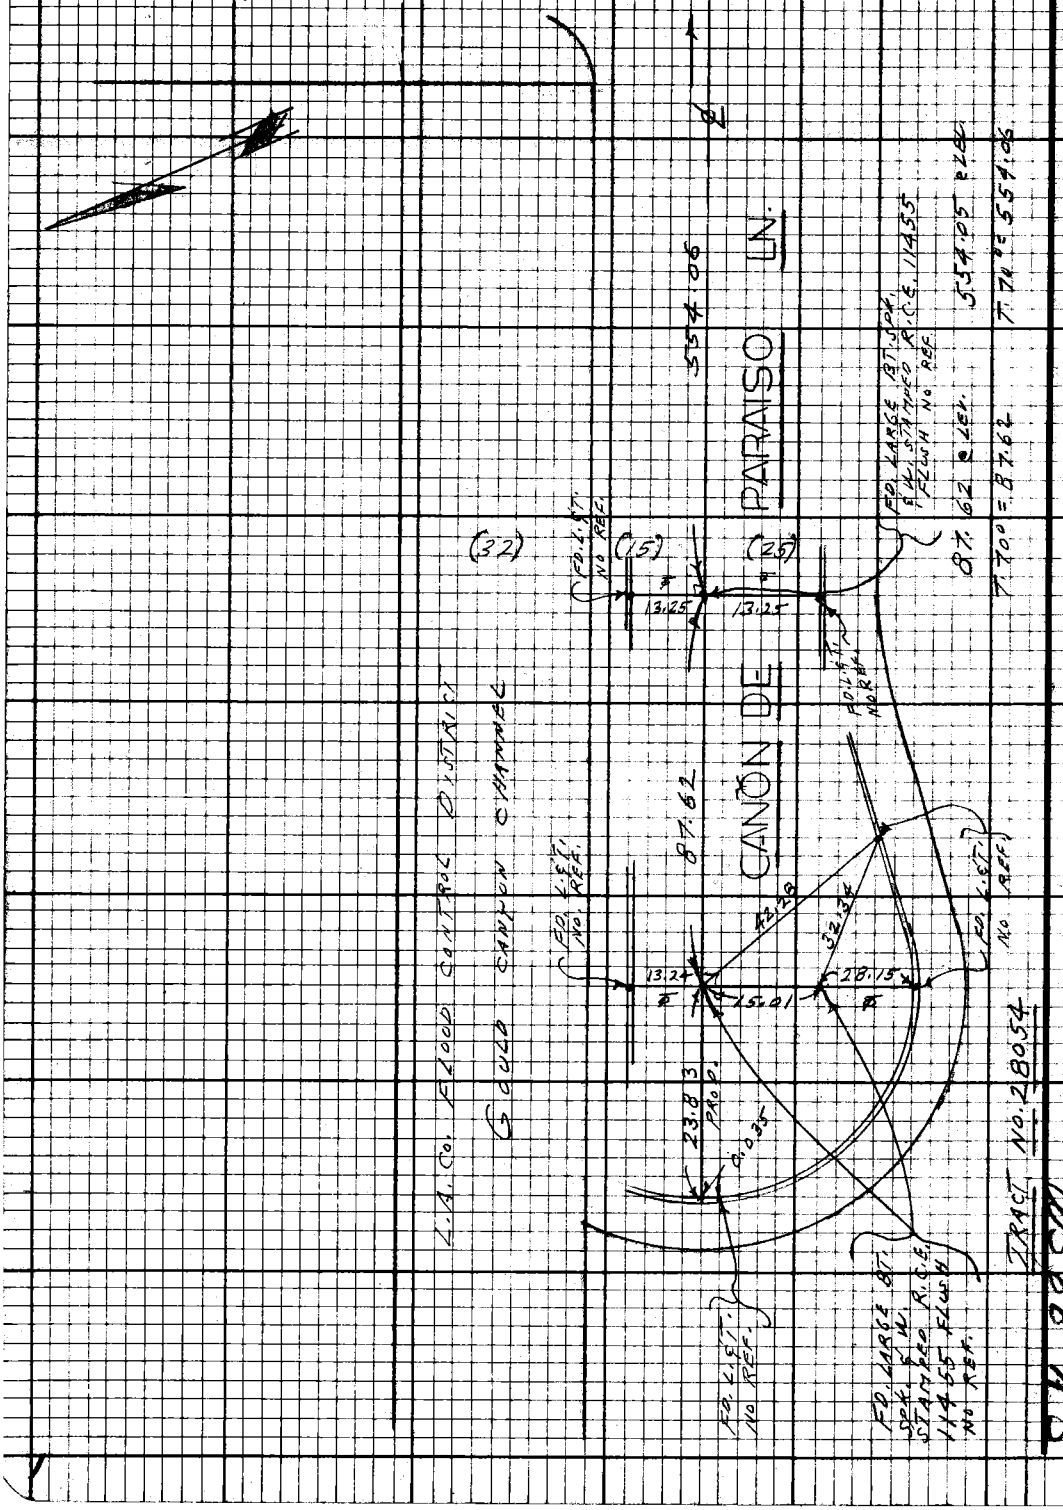

PLEASE RETURN TO
LOS ANGELES COUNTY ENGINEER
403 Los Angeles County Engineering Bldg.

Do not extend this side of this line.

Note: Any Additions or Changes on this Sheet Must be Made or Circled in Red Ink With Date and Name of Person Making Change.

PWFB 1823

1248

Map No. _____
Office Work _____
Checked _____
Date _____

JN 0303.02 Tape 0244 Std 59 °T
Surveyed by L. A. Brown
Notes L. L. Brown Date 3-10-69
Indexed _____

CONT. BOTTOM PS. 227

(1) 107° 20' 00"
(4) 69° 21' 32"
(6) 284° 02' 24"
AV. = 107° 20' 24"

SET LD. & L.A.Co. ENGR. TAG IN CONC. AT INTERSECTION

SET LD. & L.A.Co. ENGR. TAG IN ⊄ PROD.

CONT. RIGHT PG. 166

SANTA INEZ WAY

CROWN AVE.

P.I. NOTHING FD. L.S.T. PER F.B. 1159-13 DESTROYED BY CONSTRUCTION OF CROWN AVE. SET 1½" I.P. CEM. PLUG & BRASS NAIL ON 1" BY INTERSECTION

FD. L.S.T. F.B. 1064-38

FD. LD. & R.E. TAG No. 4389 ON ⊄ PROD. PER F.B. 1064-38 HELD TO FOR LINE

(1) 118° 37' 45"
(4) 114° 30' 36"
(6) 351° 46' 00"
AV. = 118° 37' 40"

MADE SEARCH FOR CONC. MON. PER RD. DEPT. F.C. 692-9 DOG DN. 36" NOTHING FD.

CONT. RIGHT PG. 167

⊄ CURVE DATA PER RD. DEPT. F.C. 692-9

Δ = 61° 22' 20"
R = 170.00
T = 100.88
L = 182.10

FD. L.S.T. RD. DEPT. F.C. 692-37

E.C.

FD. L.S.T. PER F.B. 1159-13 RD. DEPT. F.C. 692-37

E.C. NOTHING FD. SET LD. & L.A.Co. ENGR. TAG IN CONC. PUMP. BY TIES PER RD. DEPT. F.C. 692-37 HELD TO FOR LINE

FD. L.S.T. PER F.B. 1159-13 RD. DEPT. F.C. 692-37

100.86 @ 2 ⊄ ⊄ T. 52° = 100.95

CONT. TOP PG. 170

Note: Any Additions or Changes on this Sheet Must be Made or Checked in Red Ink With Date and Name of Person Making Change.

Do not extend this date of this line.

PLEASE RETURN TO
LOS ANGELES COUNTY ENGINEER
403 LOS ANGELES COUNTY ENGINEERING BLDG.

7EP5008 CE #310 9-67

PWFB 1823

1249

F.B. 3434 Pg. 170

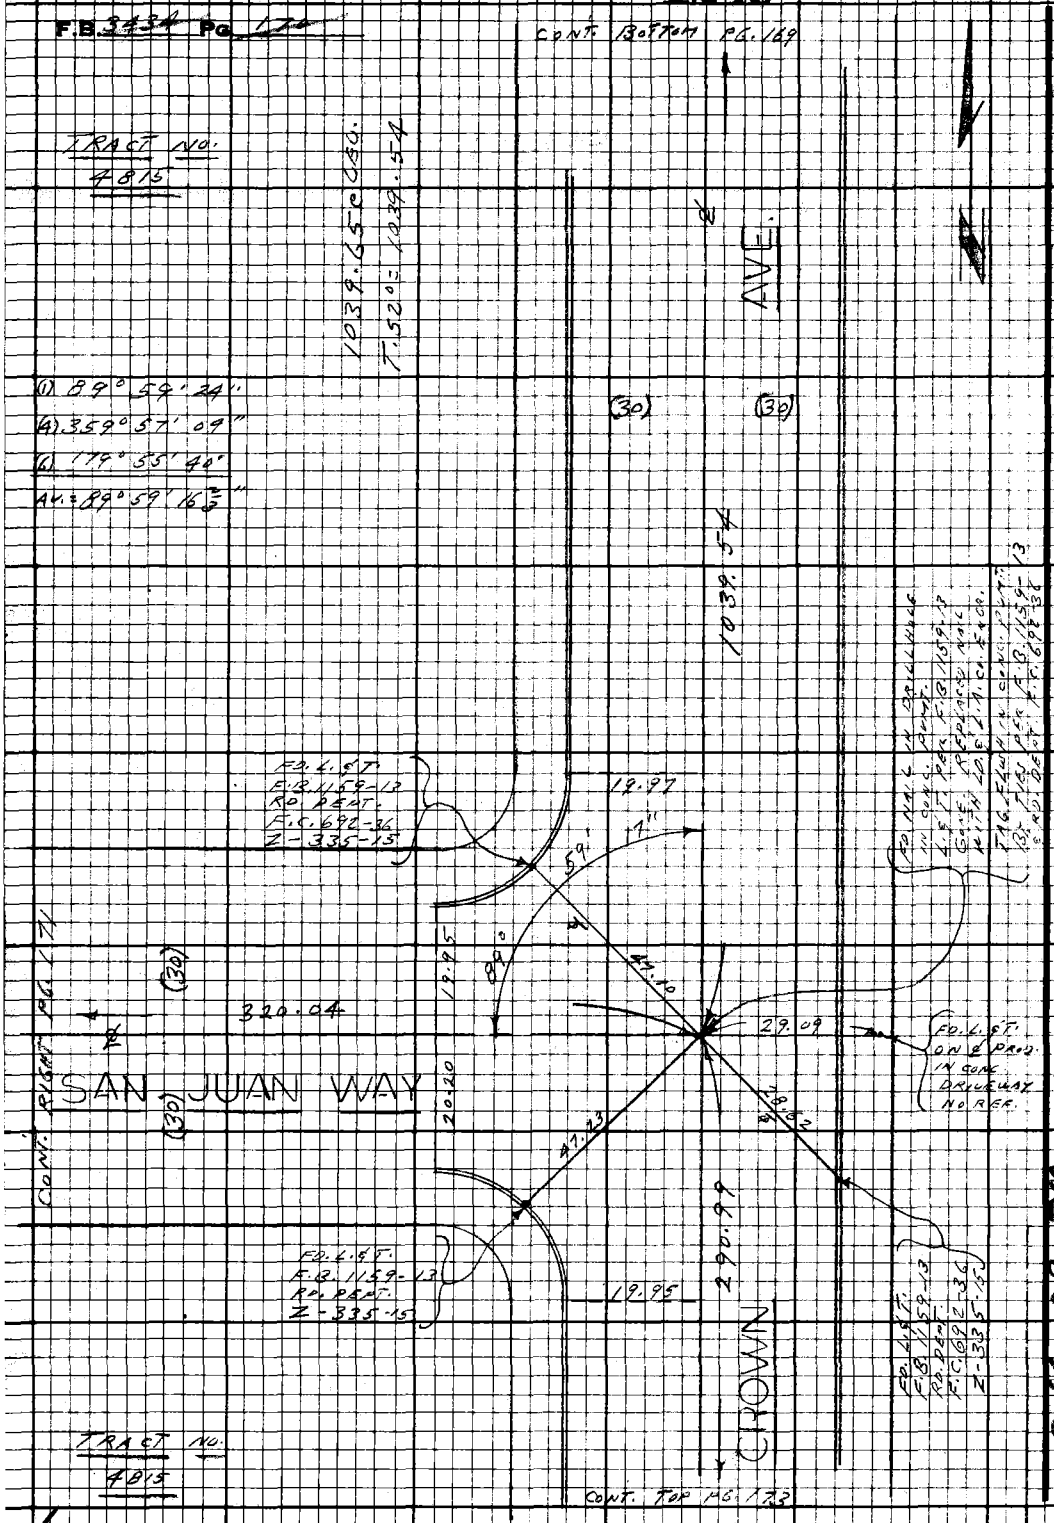

PLEASE RETURN TO
LOS ANGELES COUNTY ENGINEER
403 Los Angeles County Engineering Bldg.

Do not extend this side of this line.

Note: Any Additions or Changes on this Sheet Must be Made or Circled in Red Ink With Date and Name of Person Making Change.

US 88 A5

PWFB 1823 **1250**

Notes Chk'd by	Survey of [illegible]
Map No.	JN 0303.00 Tape 0244 Std 69 °F
Office Work	Surveyed by [illegible]
Checked	Notes L.L. BROWN Date 3-12-69
Date	Indexed C. J. GALLI FEB 24 70

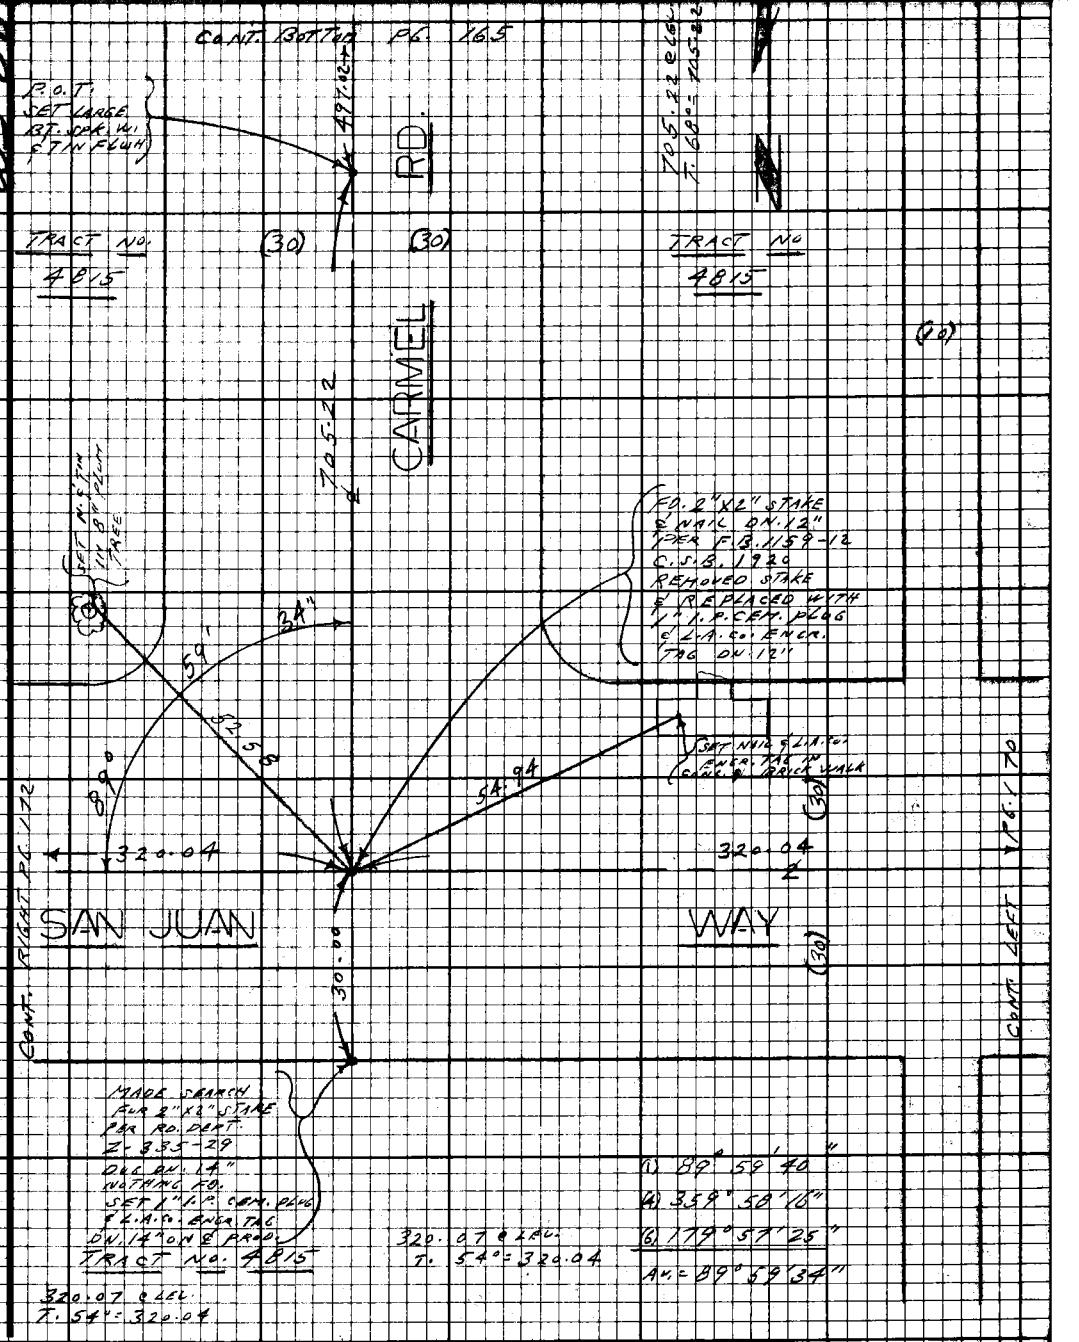

Note: Any Additions or Changes on this Sheet Must be Made or Circled in Red Ink With Date and Name of Person Making Change.

Do not extend this side of this line.

PLEASE RETURN TO
LOS ANGELES COUNTY ENGINEER
403 LOS ANGELES COUNTY ENGINEERING BLDG.

76F3098 CE #310 9-67

PWFB 1823 1251

F.B. 3434 Pg 172

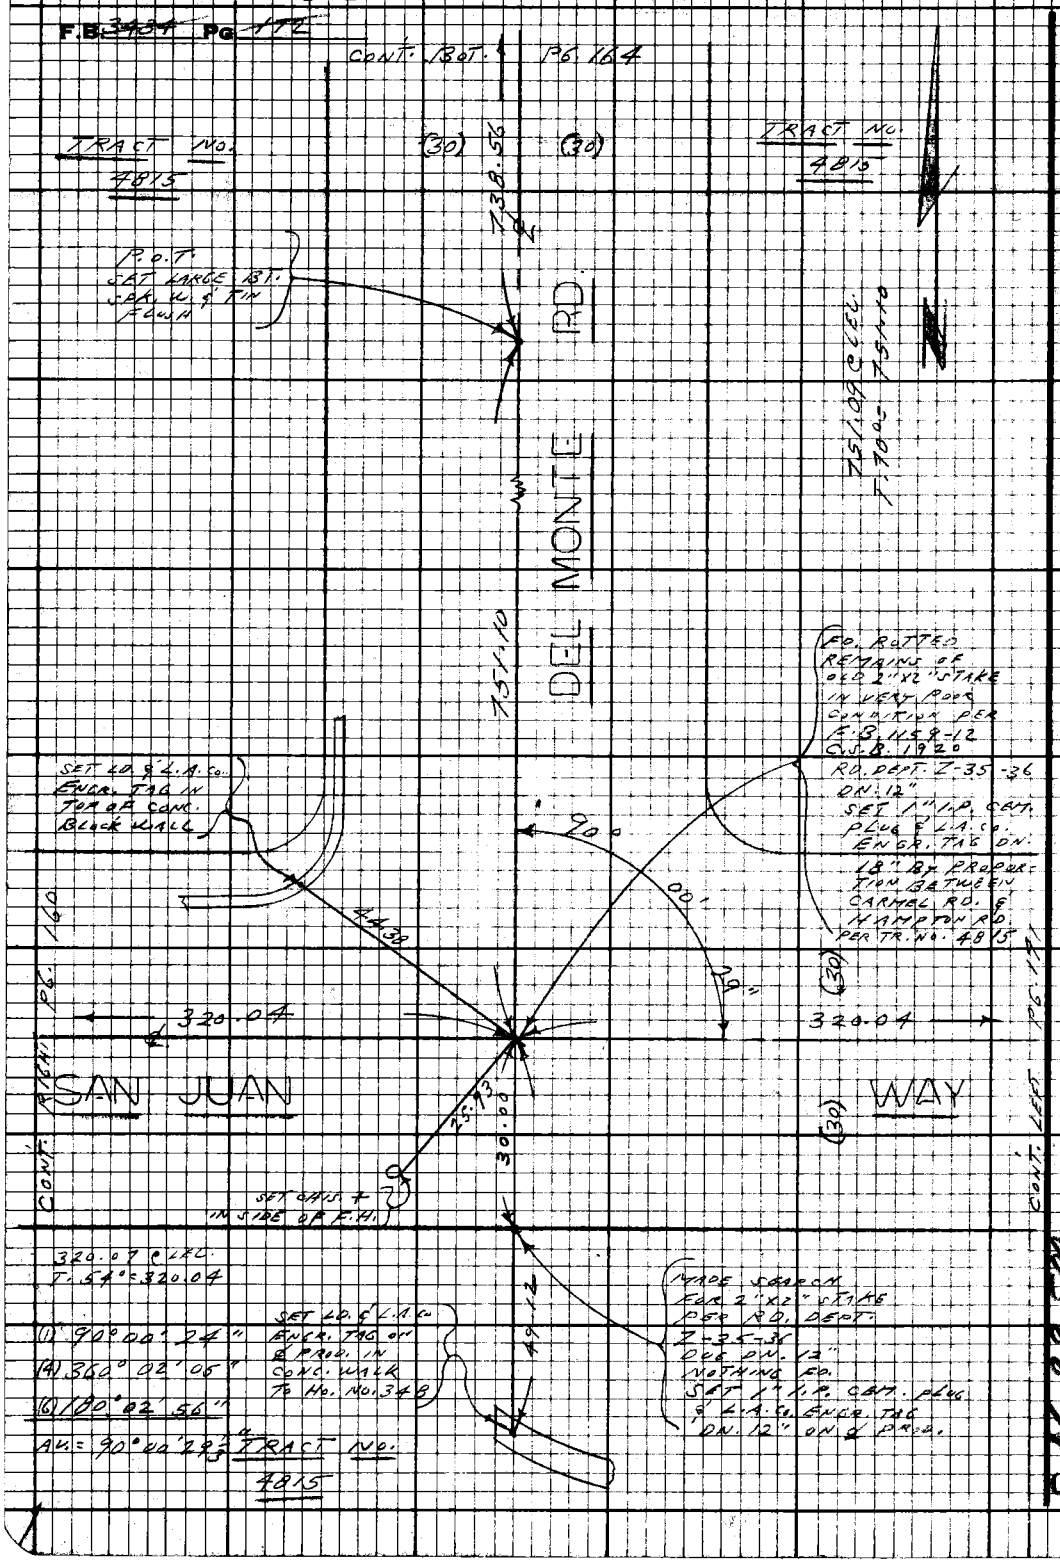

PLEASE RETURN TO
LOS ANGELES COUNTY ENGINEER
403 Los Angeles County Engineering Bldg.

Do not extend this side of this line.

Note: Any Additions or Changes on this Sheet Must be Made or Circled in Red Ink With Date and Name of Person Making Change.

WS 68 A5

PWFB 1823 1252

Notes Ck'd by	Survey of [illegible]
Map No.	JN 0303.00 Tape 0244 Std 58 °F
Office Work	Surveyed by L. L. BROWN
Checked	Notes L. L. BROWN Date 3-7-69
Date	Indexed G. J. GALLI FEB 24 70

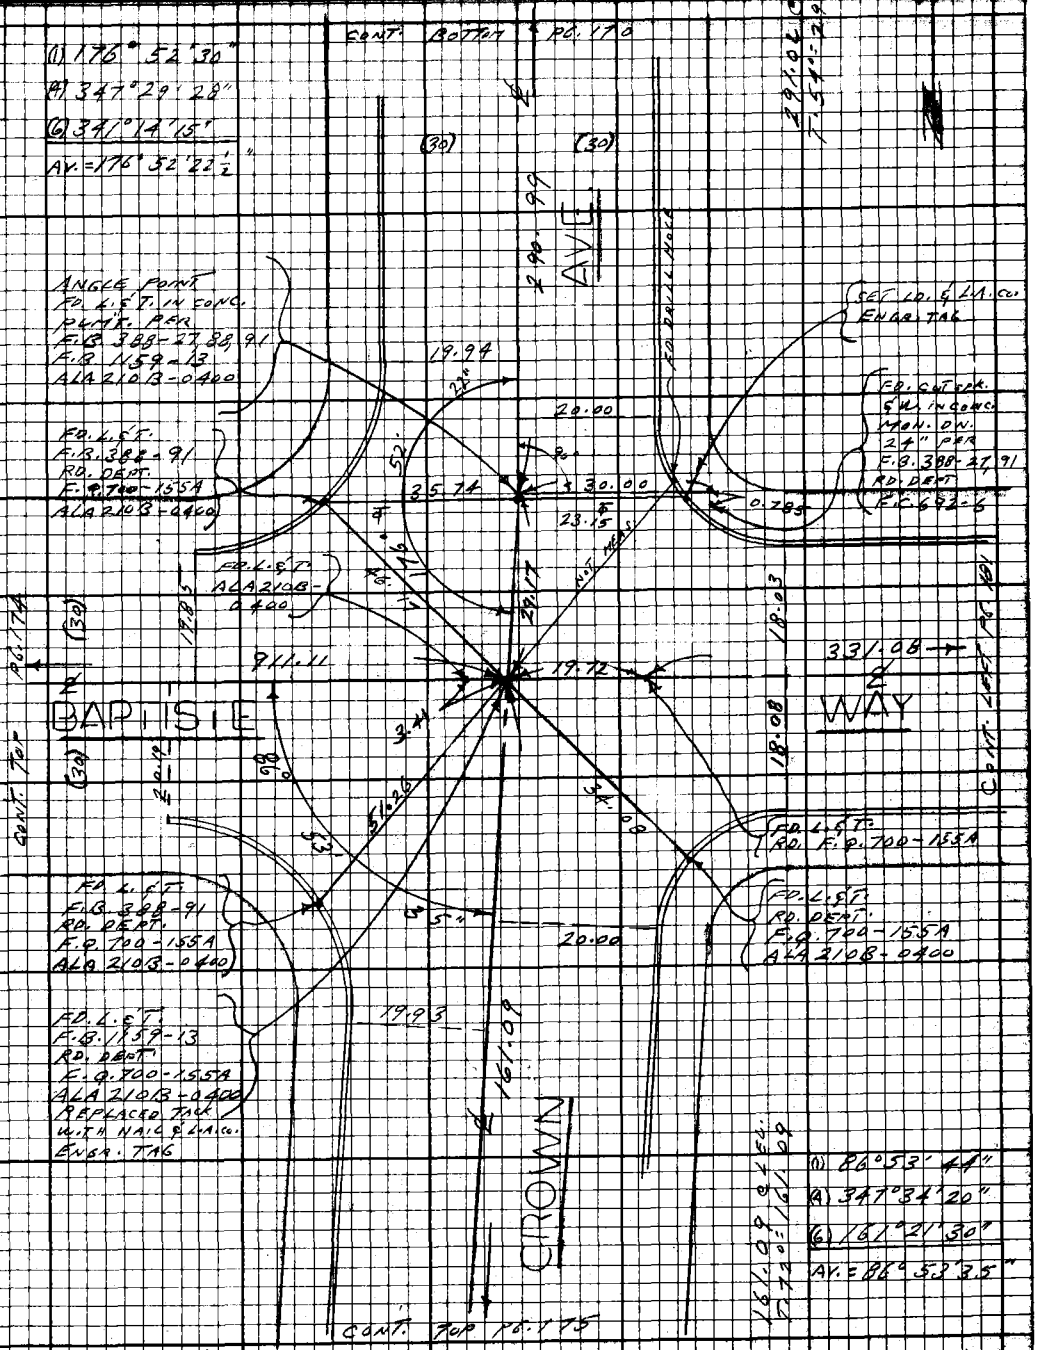

Note: Any Additions or Changes on this Sheet Must be Made or Circled in Red Ink With Date and Name of Person Making Change.

Do not extend the side of this line.

PLEASE RETURN TO
LOS ANGELES COUNTY ENGINEER
403 LOS ANGELES COUNTY ENGINEERING BLDG.

7EP3098 CE#810 R467

PWFB 1823 1253

F.B. 3434 Pg. 174 CONT. LEFT PG. 173

MADE SEARCH FOR 2" I.P. PER TR. NO. 4815 F.B. 3 88-88, 91 C.S.B. 8938-2 DUG DN 20" NOTHING FD.

MADE SEARCH FOR SPK. W.S. TIN PER F.B. 3 88-88 DUG DN 6" NOTHING FD.

WAY

911.11

BAPTISTE

(30) (30)

911.16 @ LEV. T. 600 = 911.11

CONT. RIGHT PG. 159

PLEASE RETURN TO
LOS ANGELES COUNTY ENGINEER
403 LOS ANGELES COUNTY ENGINEERING BLDG.

Do not extend this side of this line.

Note: Any Additions or Changes on this Sheet Must be Made or Circled in Red Ink With Date and Name of Person Making Change.

PWFB 1823

1254

F.B. 343 Pg. 175

Notes Checked by
Map No.
Office Work
Checked
Date

Survey of LA CRESCENTA AREA
JN 0303.00 Tape 0244 Std 62 "F"
Surveyed by G.L. BROWN
Notes G.L. BROWN Date 3-20-68
Indexed C. J. GALLI FEB 24 70

TRACT NO. 3249 SET LD. & L.A.C. ENGR. TAG

CONT. PG. 173

ANGLE AT
FD. NAIL & TAG IN
CONC. C.S.B. 8988-2
F.B. 388-27,
89.
C.S.B. 8988-2
RD. DEPT.
F.C. 692-6

FD. LD. NO TAG
SET NAIL & L.A.C.
ENGR. TAG IN CTR.
RD. F.C. 692-35

SET LD. & L.A.C.
ENGR. TAG

FD. L.&T.

FD. L.&T.
RD. F.C. 692-35

NEW. CAP. TR. 17932
FD. 2" I.P. BENT
WOOD PLUG NO NAIL
ON 4" PER TR.
NO. 17932 - SET
NAIL IN CTR. OF
PIPE

129.91 @ LEN.
T. 76°: 129.92

TR. NO. 17932

SET P.K.
1/2" CONC. EXP.
JOINT

AVE.

(1) 176°41'40"
(4) 346°47'00"
(6) 340°10'30"
AV.: 176°41'45"

FD. L.&T.
F.B. 1085-50
RD. F.B. 587-55

FD. L.&T. ON
8" PVCC.
F.B. 1085-50
RD. DEPT.
F.B. 587-55

129.92 @ LEN.
T. 76°: 129.92

79.91 @ LEN.
T. 76°: 79.91

CONT. TOP PG. 177

NANCY WAY

129.92

(20)

13.04

13.05

20.24

21.12

36.70

20.07 CURB

0.025

20.00

82.47

CROWN

FD. SPK. & W
IN LEAD IN
CONC. EXPANSION
JOINT
F.B. 1085-50
RD. DEPT.
F.B. 587-55

FD. L.&T.
F.B. 1085-50
RD. F.B. 587-55

P.O.T.
SET LD. & L.A.C.
ENGR. TAG IN
CONC. PVMT.

FD. L.&T. IN
CONC. PVMT.
RD. DEPT.
F.B. 587-55

(30) (30)

(1) 89°41'30"
(4) 359°09'16"
(6) 179°44'18"
AV.: 89°47'22"

TRACT NO.
17932

CONT. TOP PG. 176

Note: Any Additions or Changes on this Sheet Must be Made or Circled in Red Ink With Date and Name of Person Making Change.

Do not extend this side of this line.

PLEASE RETURN TO
LOS ANGELES COUNTY ENGINEER
403 LOS ANGELES COUNTY ENGINEERING BLDG.

76F5088 CE#310 9-67

PWFB 1823 1255, 1256

F.B. 3434 PG 176 CONT. BOT. PG. 175

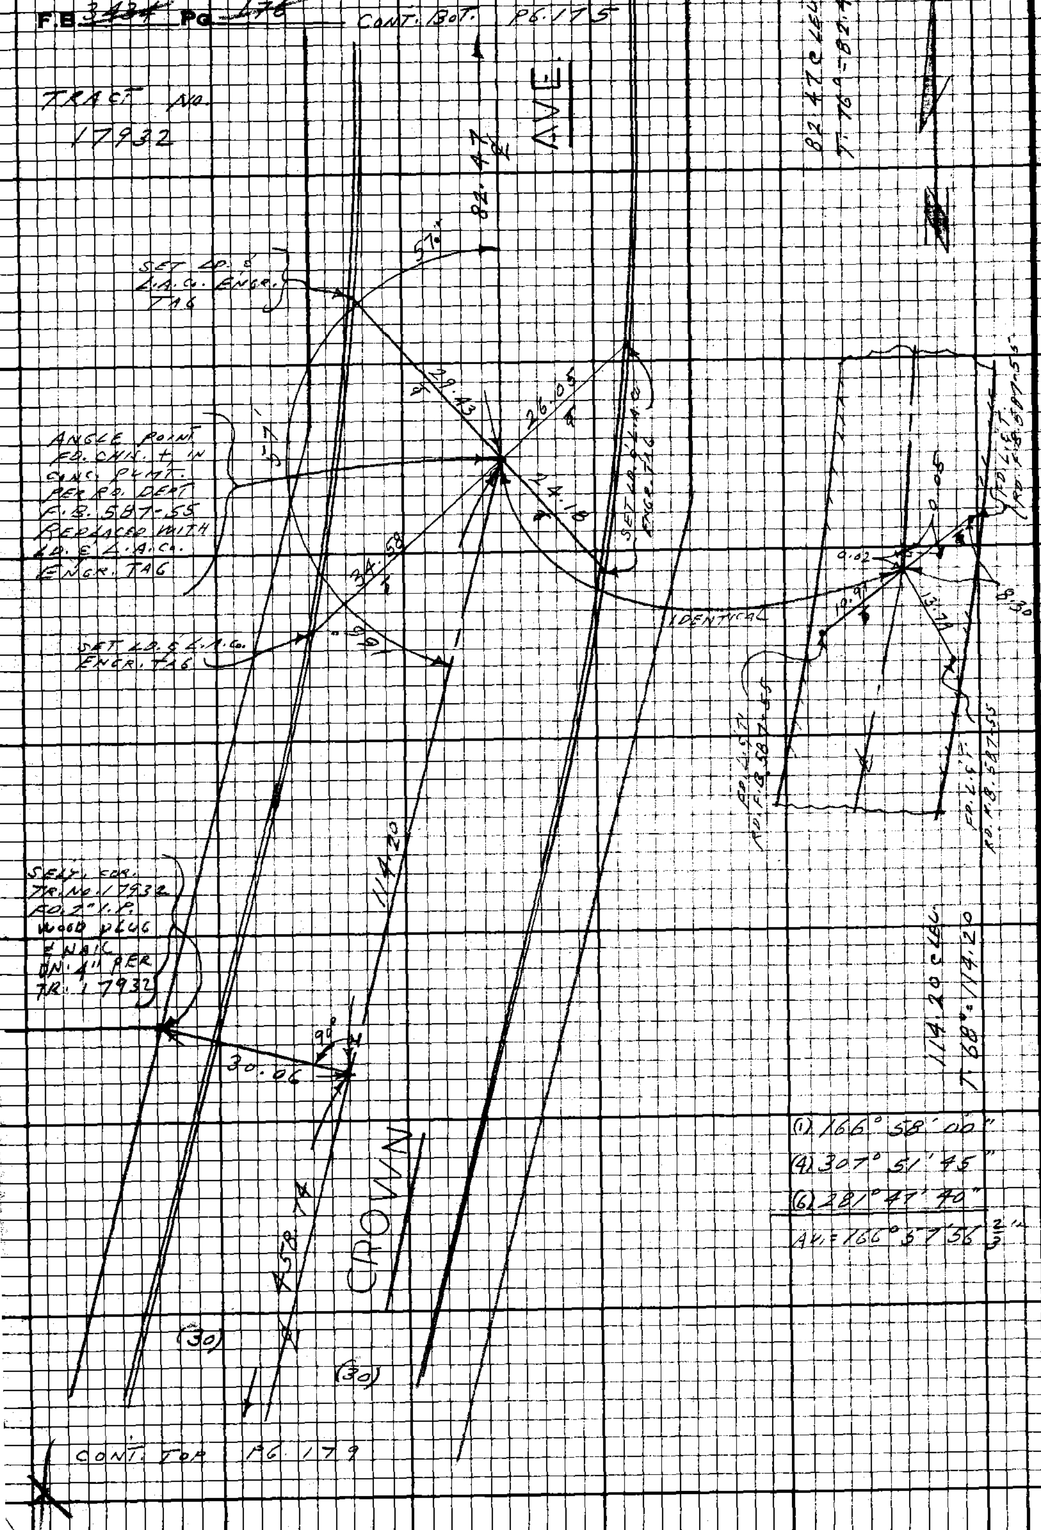

PLEASE RETURN TO
LOS ANGELES COUNTY ENGINEER
408 Los Angeles County Engineering Bldg.

Do not extend this side of this line.

Note: Any Additions or Changes on this Sheet Must be Made or Circled in Red Ink With Date and Name of Person Making Change.

PWFB 1823

1257

Notes Chk'd by	Survey of LA CRESCENTA AREA
Map No.	JN 0303.00 Tape 0244 Std 68 °F
Office Work	Surveyed by L. L. BROWN
Checked	Notes L. L. BROWN Date 3-24-69
Date	Indexed C. L. GALLI FEB 24 '70

F.B. 3437 Pg. 177

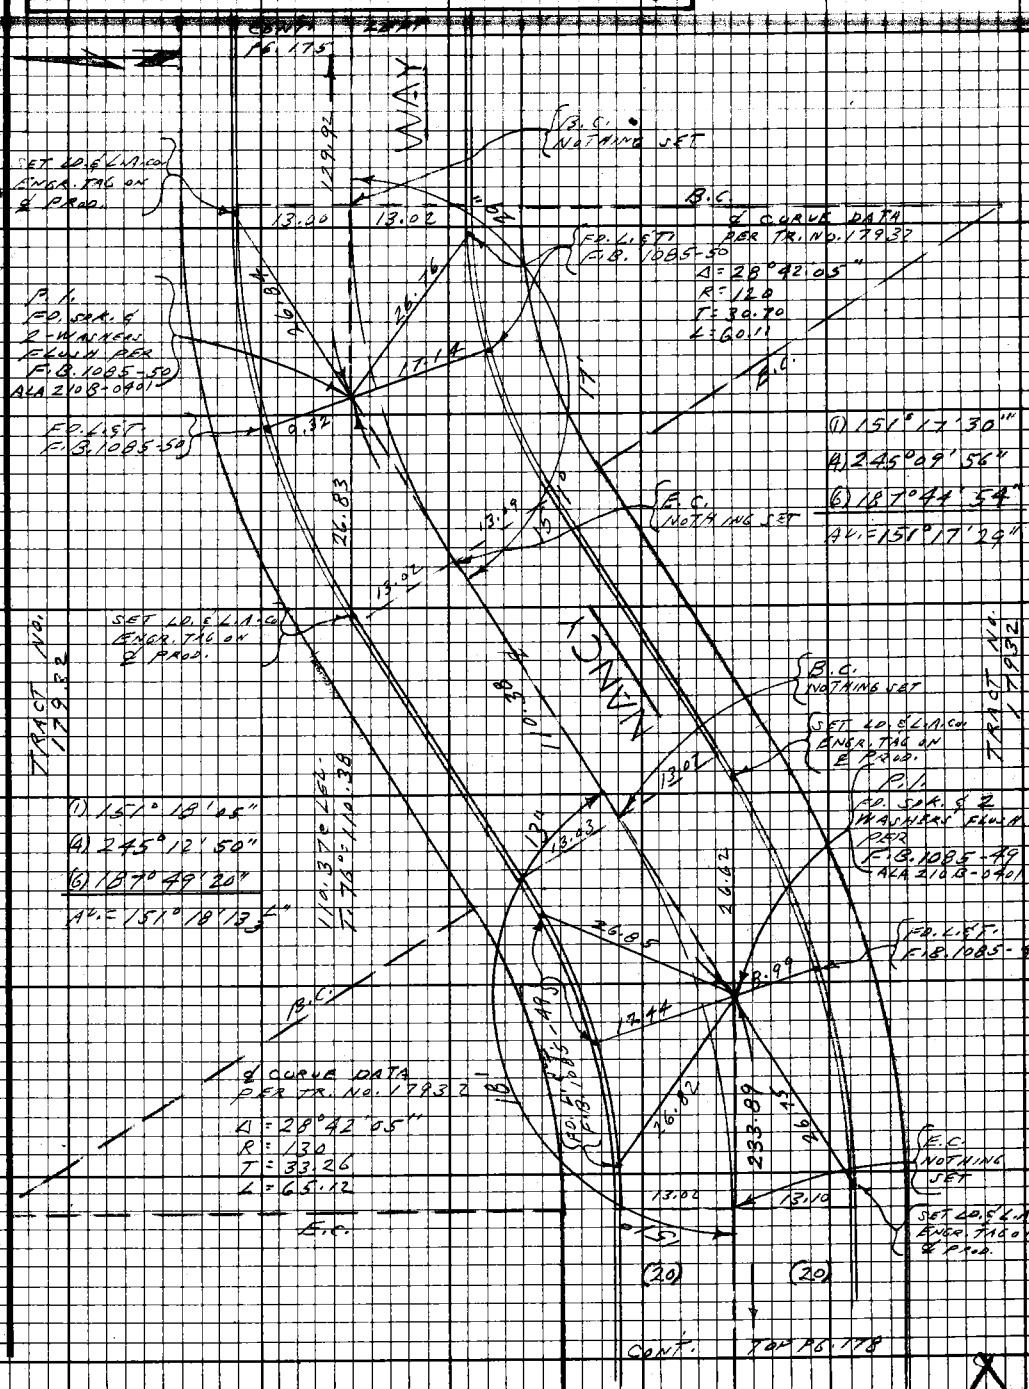

Note: Any Additions or Changes on this Sheet Must be Made or Circled in Red Ink With Date and Name of Person Making Change.

Do not extend this side of this line.

PLEASE RETURN TO
LOS ANGELES COUNTY ENGINEER
403 LOS ANGELES COUNTY ENGINEERING BLDG.

76F3098 CE#310 9-67

PWFB 1823 1258

F.B. 3434 Pg 178

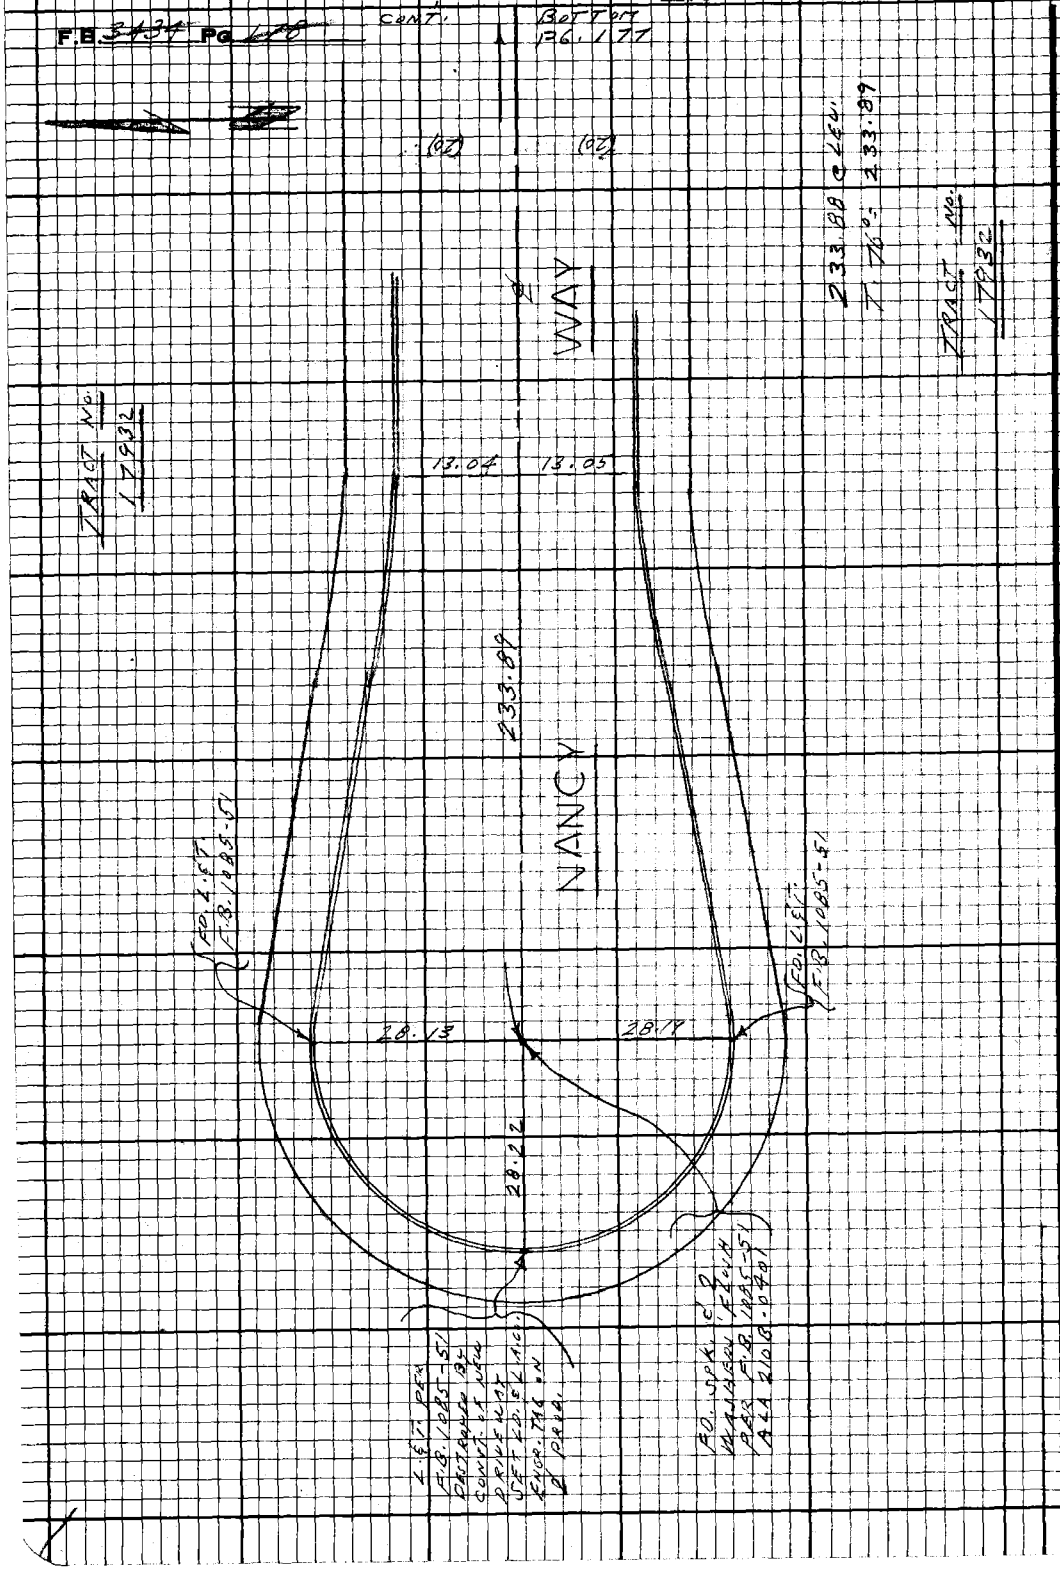

PLEASE RETURN TO
LOS ANGELES COUNTY ENGINEER
403 LOS ANGELES COUNTY ENGINEERING BLDG.

Do not extend this side of this line.

Note: Any Additions or Changes on this Sheet Must be Made or Circled in Red Ink With Date and Name of Person Making Change.

W.S. 58 A-6

PWFB 1823

1259

Map No.	JN 0303.00 Tape 0244 Std 68 °F
Office Work	Surveyed by L. L. Brown
Checked	Notes L. L. Brown Date 3-24-69
Date	Indexed C. J. GALLI

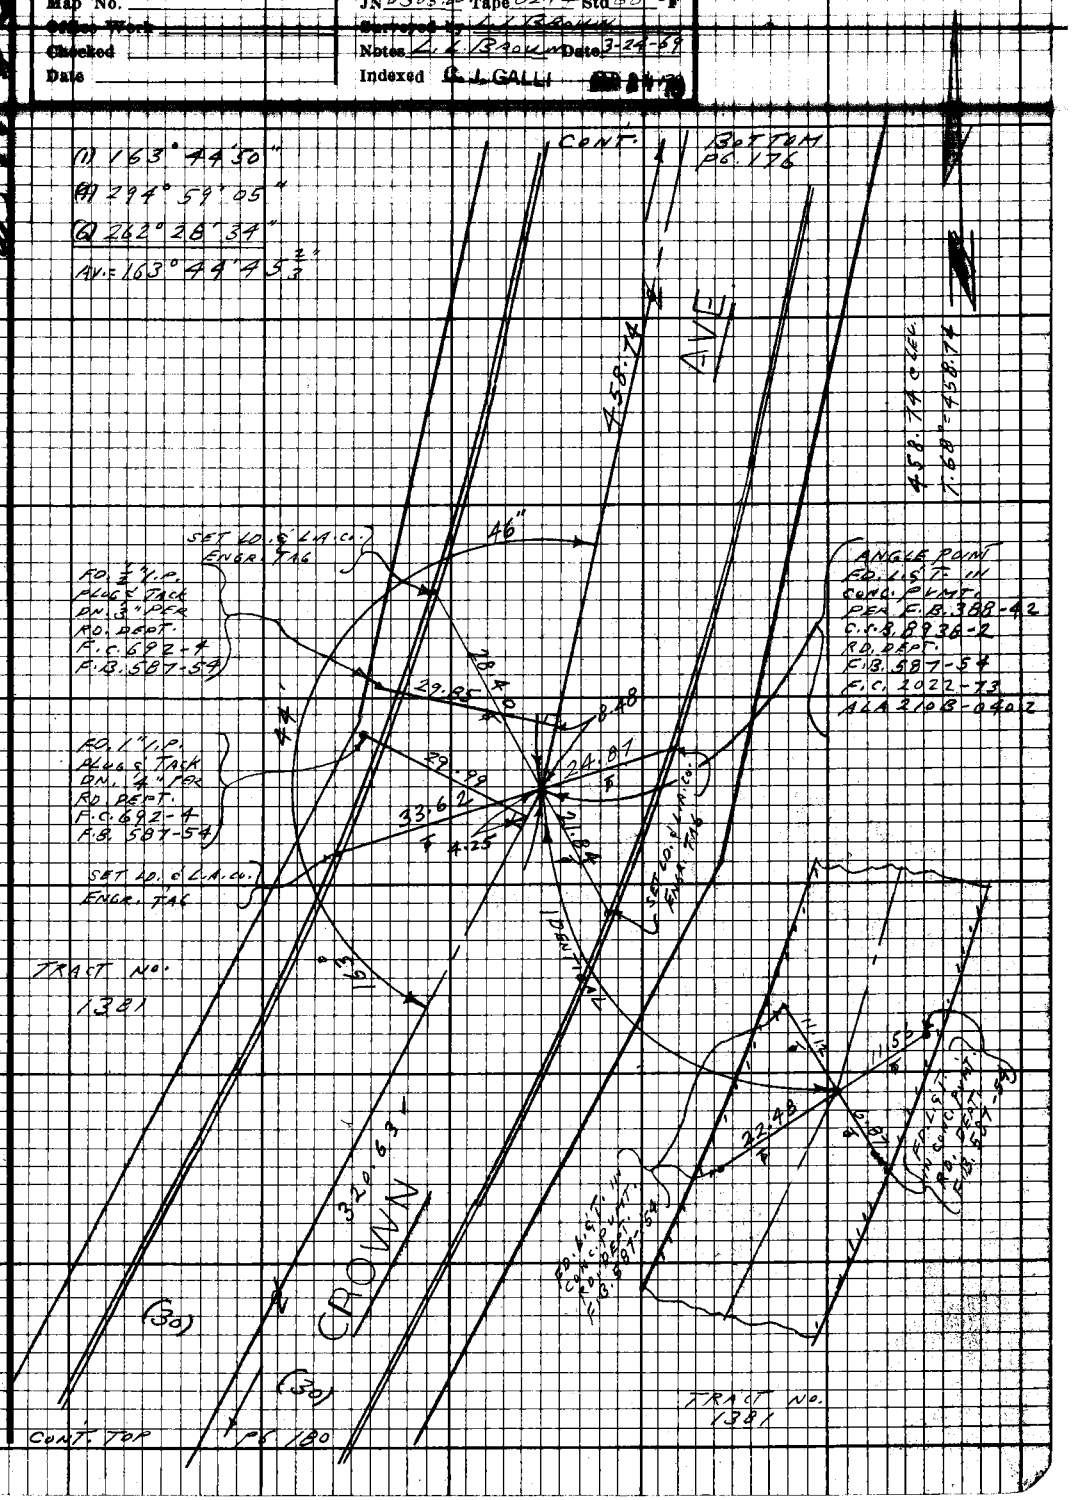

Note: Any Additions or Changes on this Sheet Must be Made or Circled in Red Ink With Date and Name of Person Making Change.

Do not extend this side of this line.

PLEASE RETURN TO
LOS ANGELES COUNTY ENGINEER
403 LOS ANGELES COUNTY ENGINEERING BLDG.

76F3098 CE# 310 9-67

PWFB 1823

1260

F.B. 3424 Pg. 180

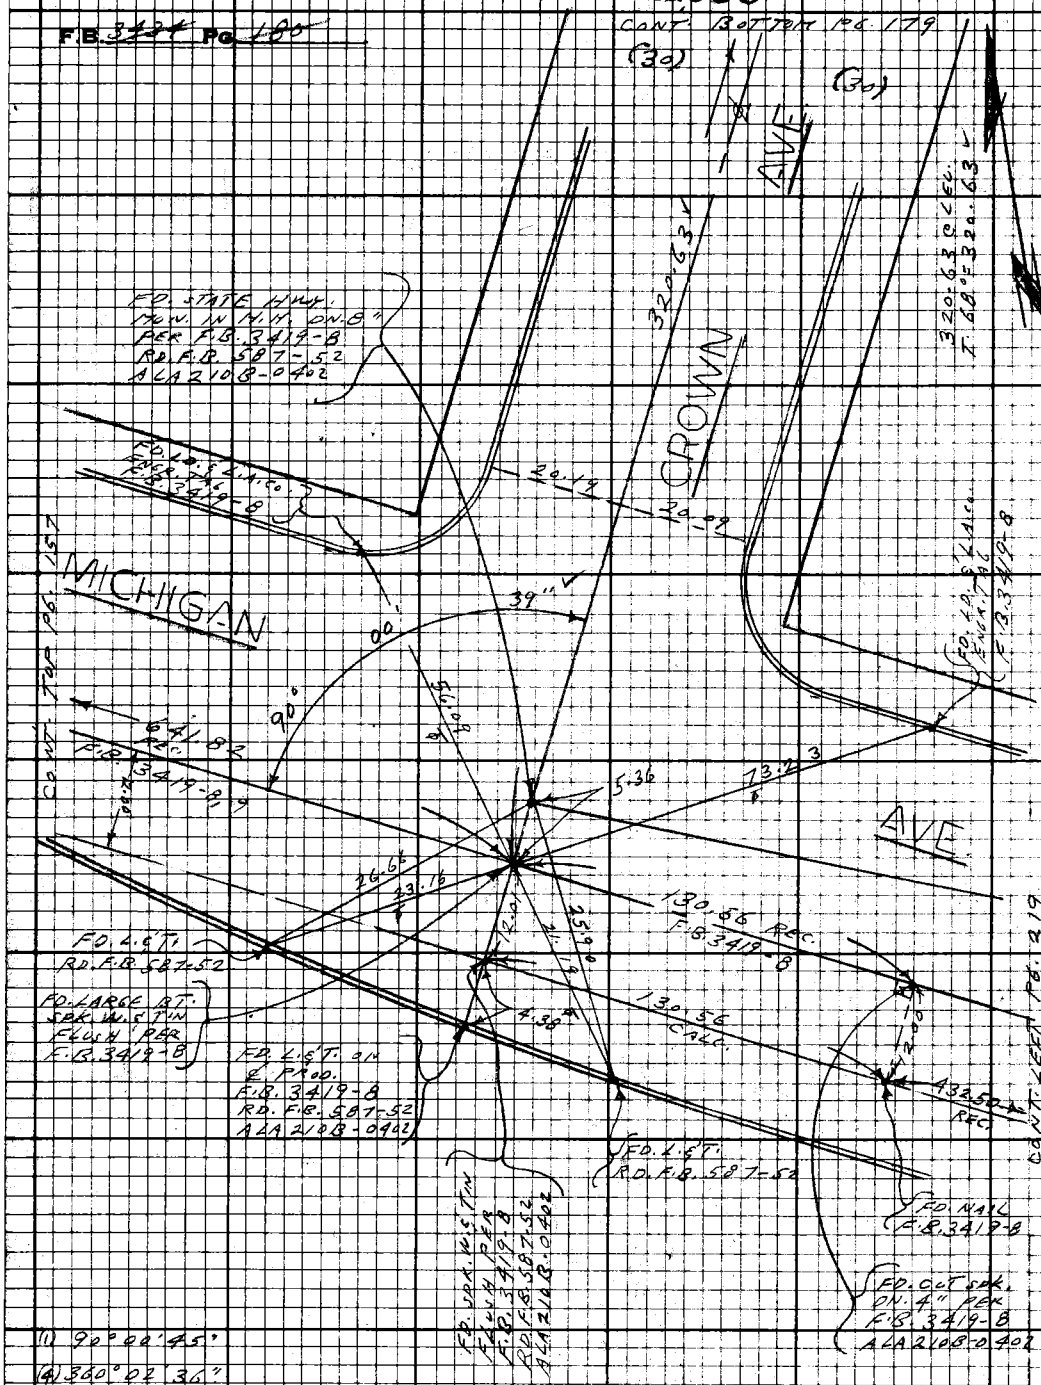

(1) 90° 00' 45"

(4) 360° 02' 36"

(6) 180° 03' 56"

AV. = 90° 00' 39 1/3"

PLEASE RETURN TO
LOS ANGELES COUNTY ENGINEER
403 Los Angeles County Engineering Bldg.

Do not extend this side of this line.

Note: Any Additions or Changes on this Sheet Must be Made or Circled in Red Ink With Date and Name of Person Making Change.

W.S. 68 A-6

PWFB 1823 1261

Notes Chk'd by
Map No.
Office Work
Checked
Date

Survey of [illegible]
JN 0303.00 Tape 0244 Std 68 °F
Surveyed by [illegible]
Notes L. L. BROWN Date 3-26-69
Indexed C. J. GALLI FEB 24 '70

TRACT NO. 3240

TRACT NO. 13430

CONT. RIGHT PG. 173

331.08

BAPTISTE

WAY

(30)

(30)

CONT. LEFT PG. 182

331.08 @ LEL.
T. 68° = 331.08

TRACT NO. 3240

TRACT NO. 13430

Note: Any Additions or Changes on this Sheet Must be Made or Circled in Red Ink With Date and Name of Person Making Change.

Do not extend this side of this line.

PLEASE RETURN TO
LOS ANGELES COUNTY ENGINEER
403 LOS ANGELES COUNTY ENGINEERING BLDG.

75F3098 CE # 310 9.67

PWFB 1823 1262

F.B. ~~3434~~ Pg. ~~182~~

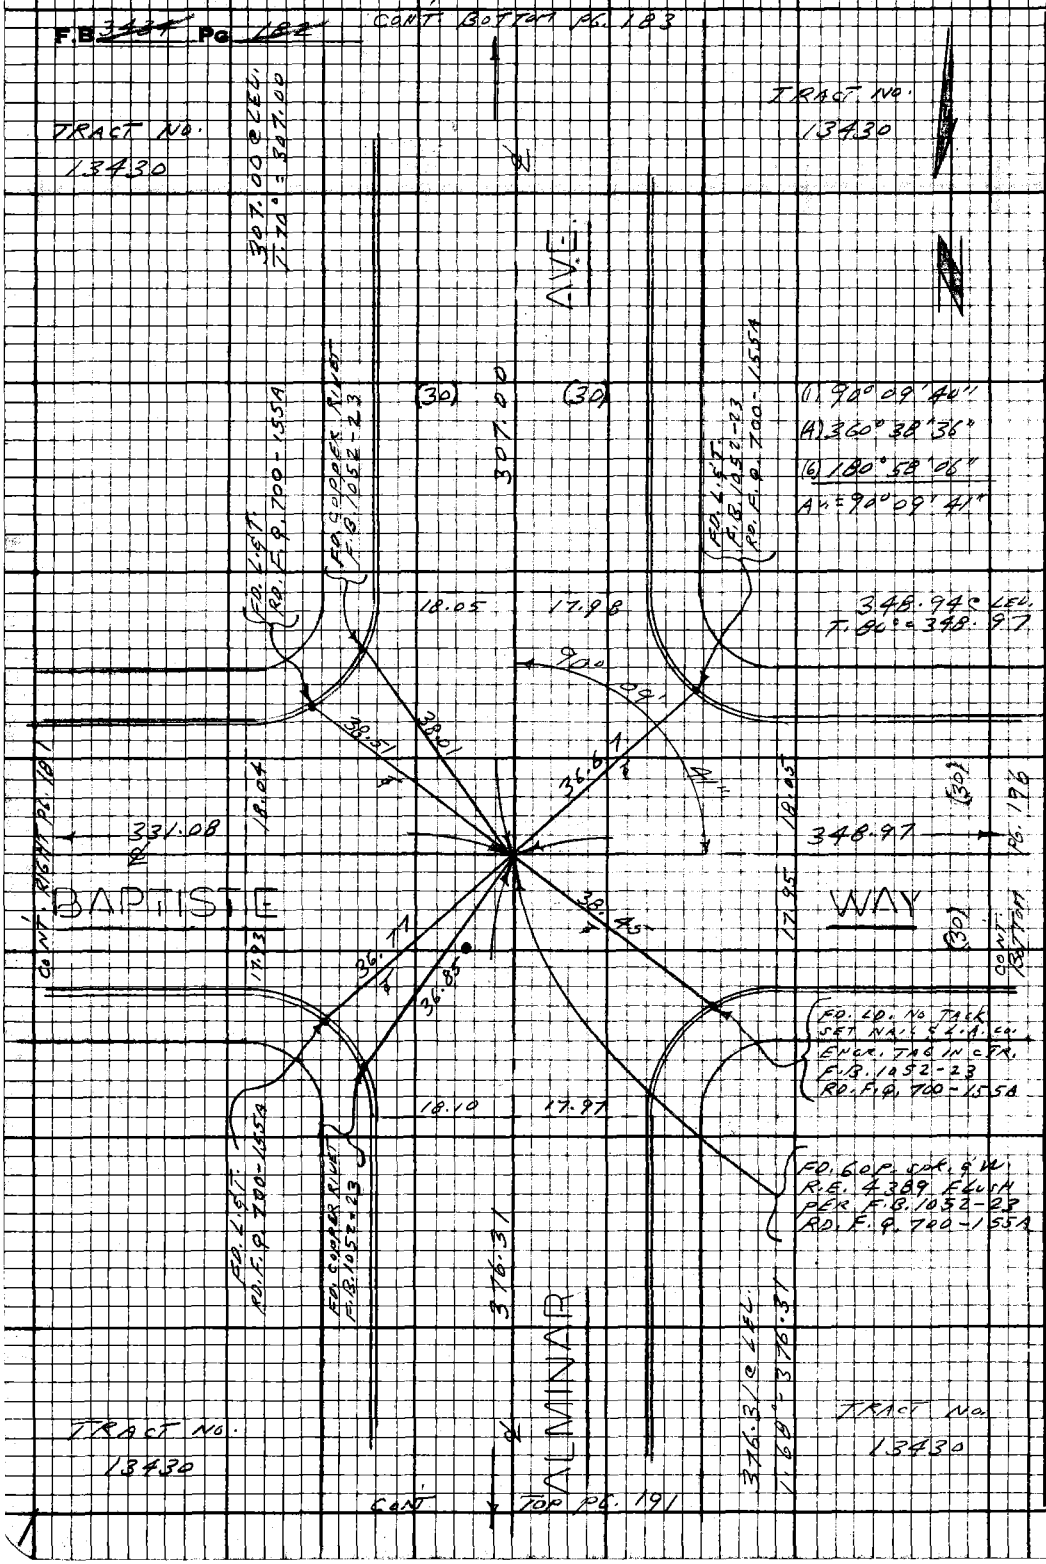

PLEASE RETURN TO
LOS ANGELES COUNTY ENGINEER
403 LOS ANGELES COUNTY ENGINEERING BLDG.

Do not extend this side of this line.

Note: Any Additions or Changes on this Sheet Must be Made or Circled in Red Ink With Date and Name of Person Making Change.

WS 88 A5

PWFB 1823 1263

Notes Ck'd by	Survey of LA CRESCENTA AREA
Map No.	JN 0303.00 Tape 0244 Std 68 °F
Office Work	Surveyed by L. L. BROWN
Checked	Notes L. L. BROWN Date 3-26-69
Date	Indexed C. J. GALLI FEB 24 '70

F.B. 3434 Pg. 185

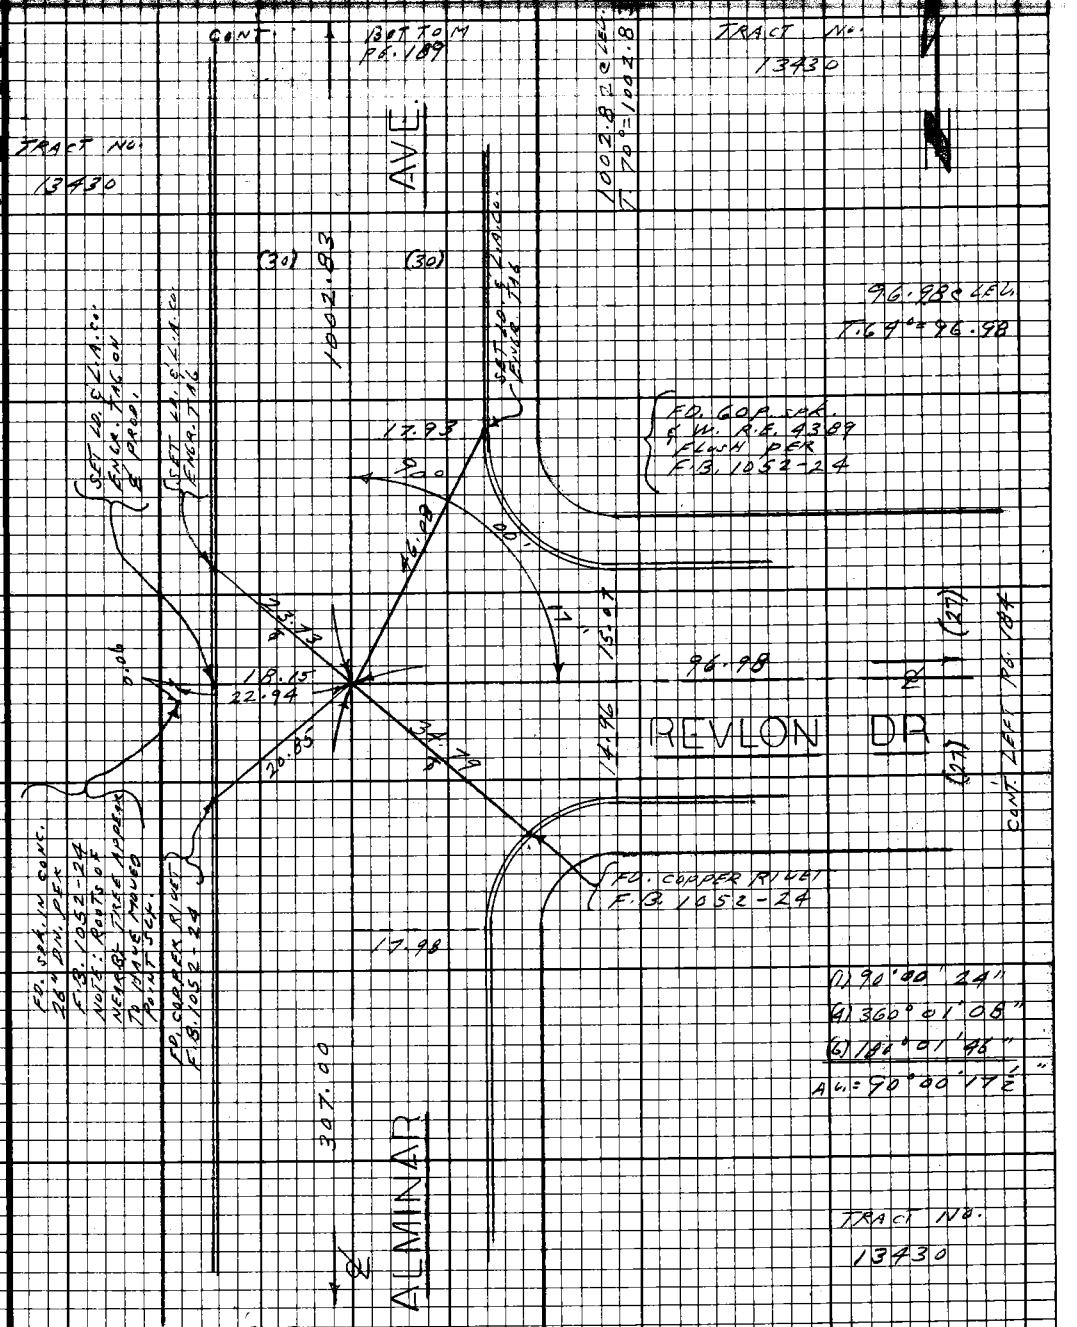

Note: Any Additions or Changes on this Sheet Must be Made or Circled in Red Ink With Date and Name of Person Making Change.

Do not extend this side of this line.

PLEASE RETURN TO
LOS ANGELES COUNTY ENGINEER
403 LOS ANGELES COUNTY ENGINEERING BLDG.

76F3098 CE#310 9-67

PWFB 1823 1264, 1265

F.B. ~~3484~~ Pg. ~~184~~

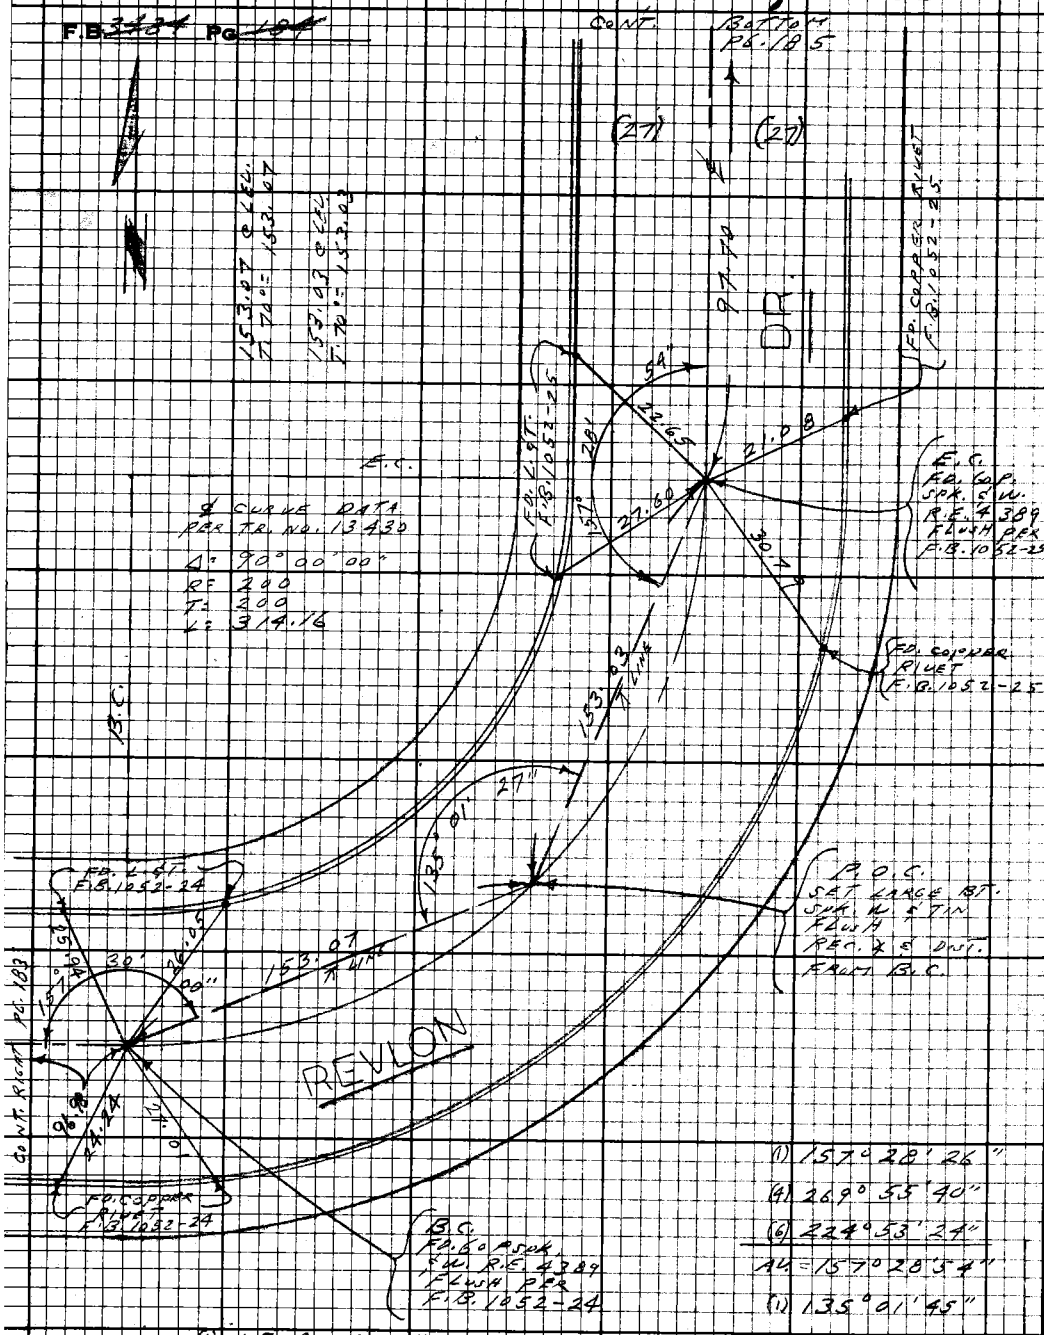

(1) 157° 30' 05"
(4) 270° 00' 00"
(6) 225° 00' 00"
AV. = 157° 30' 00"

(1) 157° 28' 26"
(4) 269° 55' 40"
(6) 224° 53' 24"
AV. = 157° 28' 54"

(1) 135° 01' 45"
(4) 180° 05' 55"
(6) 90° 08' 45"
AV. = 135° 01' 27.5"

TRACT NO. 13430

PLEASE RETURN TO
LOS ANGELES COUNTY ENGINEER
403 LOS ANGELES COUNTY ENGINEERING BLDG.

Do not extend this side of this line.

Note: Any Additions or Changes on this Sheet Must be Made or Circled in Red Ink With Date and Name of Person Making Change.

PWFB 1823 1266, 1267

Map No.	JN 0303.00 Tape 0244 Std 68 °F
Office Work	Surveyed by L.L. BROWN
Checked	Notes L.L. BROWN Date 4-14-69
Date	Indexed C.J. GALLI FEB 24 '70

LA CRESCENTA AREA

TRACT NO. 13430

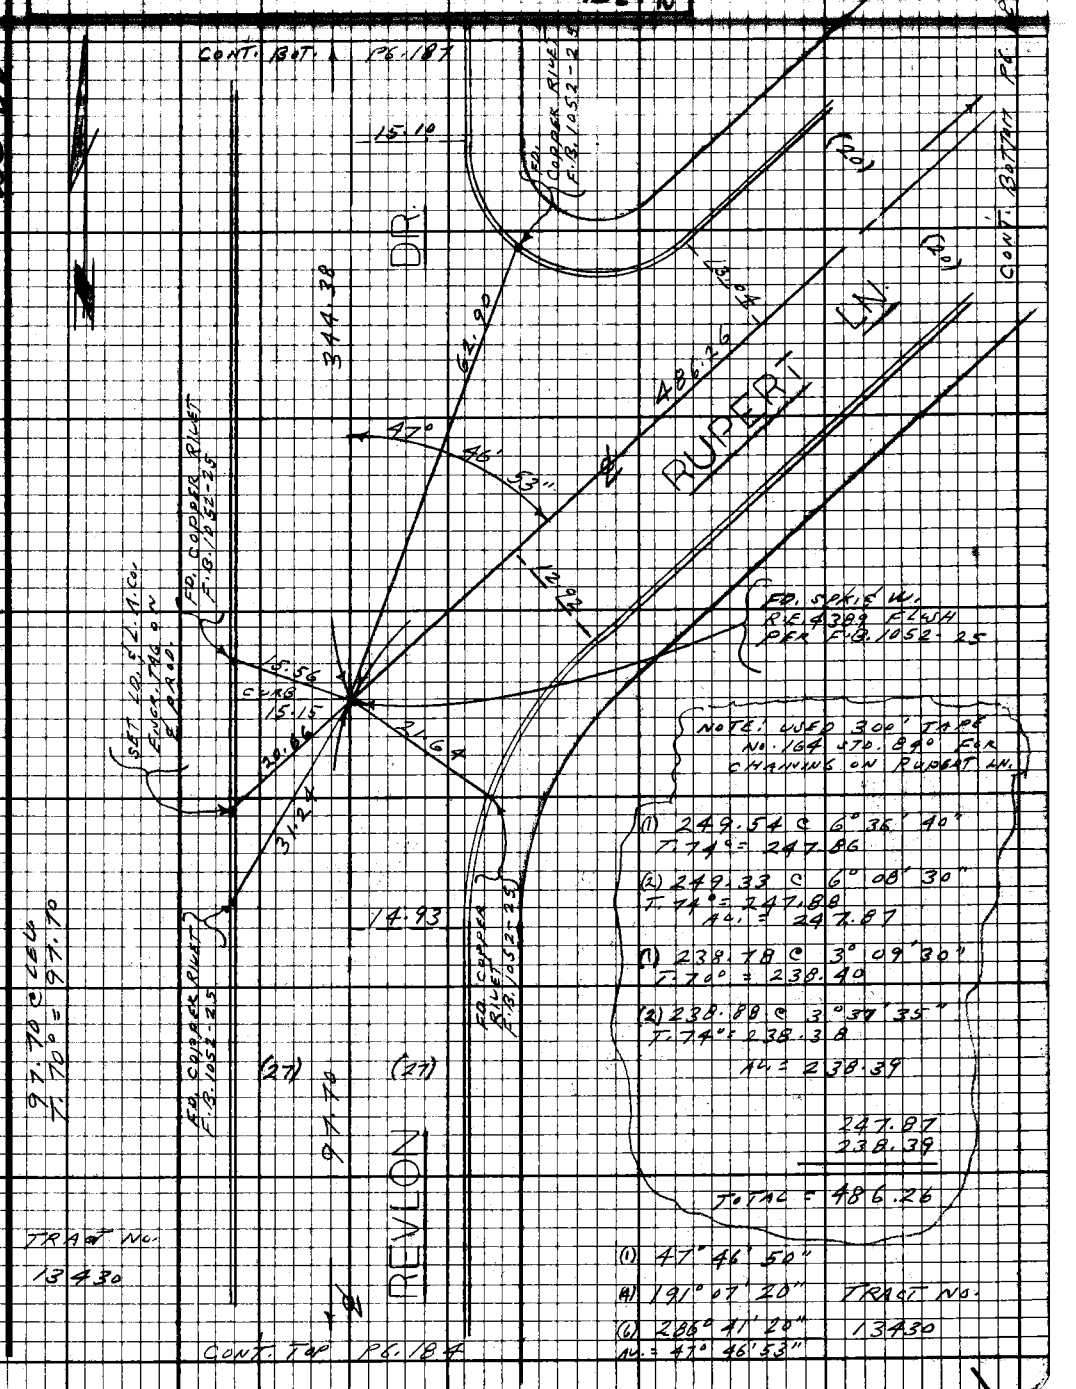

NOTE: USED 300' TAPE NO. 164 STD. 84° FOR CHAINING ON RUPERT LN.

(1) 249.54 @ 6° 36' 40"
T. 74° = 247.86

(2) 249.33 @ 6° 08' 30"
T. 74° = 247.88
AV. = 247.87

(1) 238.78 @ 3° 09' 30"
T. 70° = 238.40

(2) 238.88 @ 3° 37' 35"
T. 74° = 238.38
AV. = 238.39

247.87
238.39

TOTAL = 486.26

(1) 47° 46' 50"
(4) 191° 07' 20"
(6) 286° 41' 20"
AV. = 47° 46' 53"

TRACT NO. 13430

Note: Any Additions or Changes on this Sheet Must be Made or Circled in Red Ink With Date and Name of Person Making Change.

Do not extend this side of this line.

PLEASE RETURN TO
LOS ANGELES COUNTY ENGINEER
403 LOS ANGELES COUNTY ENGINEERING BLDG.

75F3C98 CE#310 9-67

PWFB 1823

1268

F.B. ~~3431~~ Pg. ~~186~~

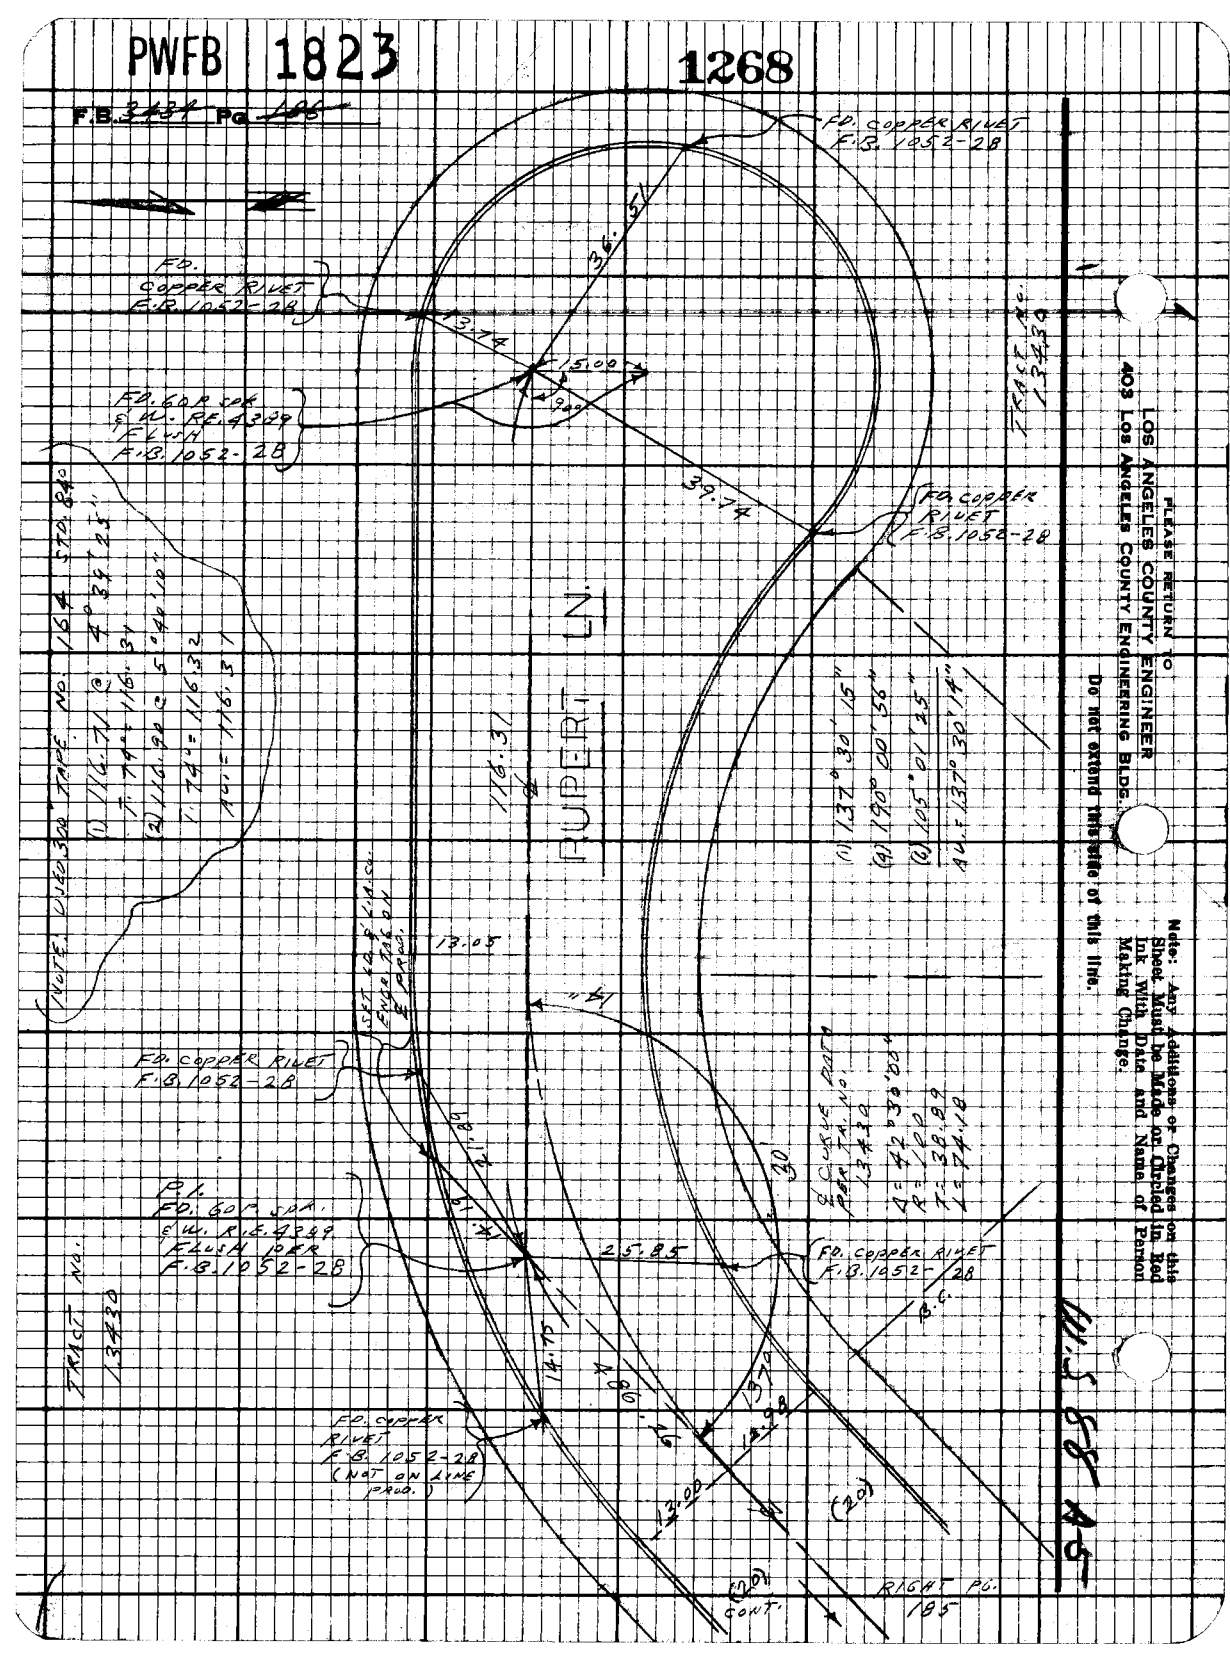

PWFB 1823 1269

Map No.	JN 0303.00 Tape 0944 Std 68 °F
Office Work	Surveyed by L.L. BROWN
Checked	Notes L.L. BROWN Date 4-15-69
Date	Indexed G.J. GALLI

F.B. 3434 PG. 187

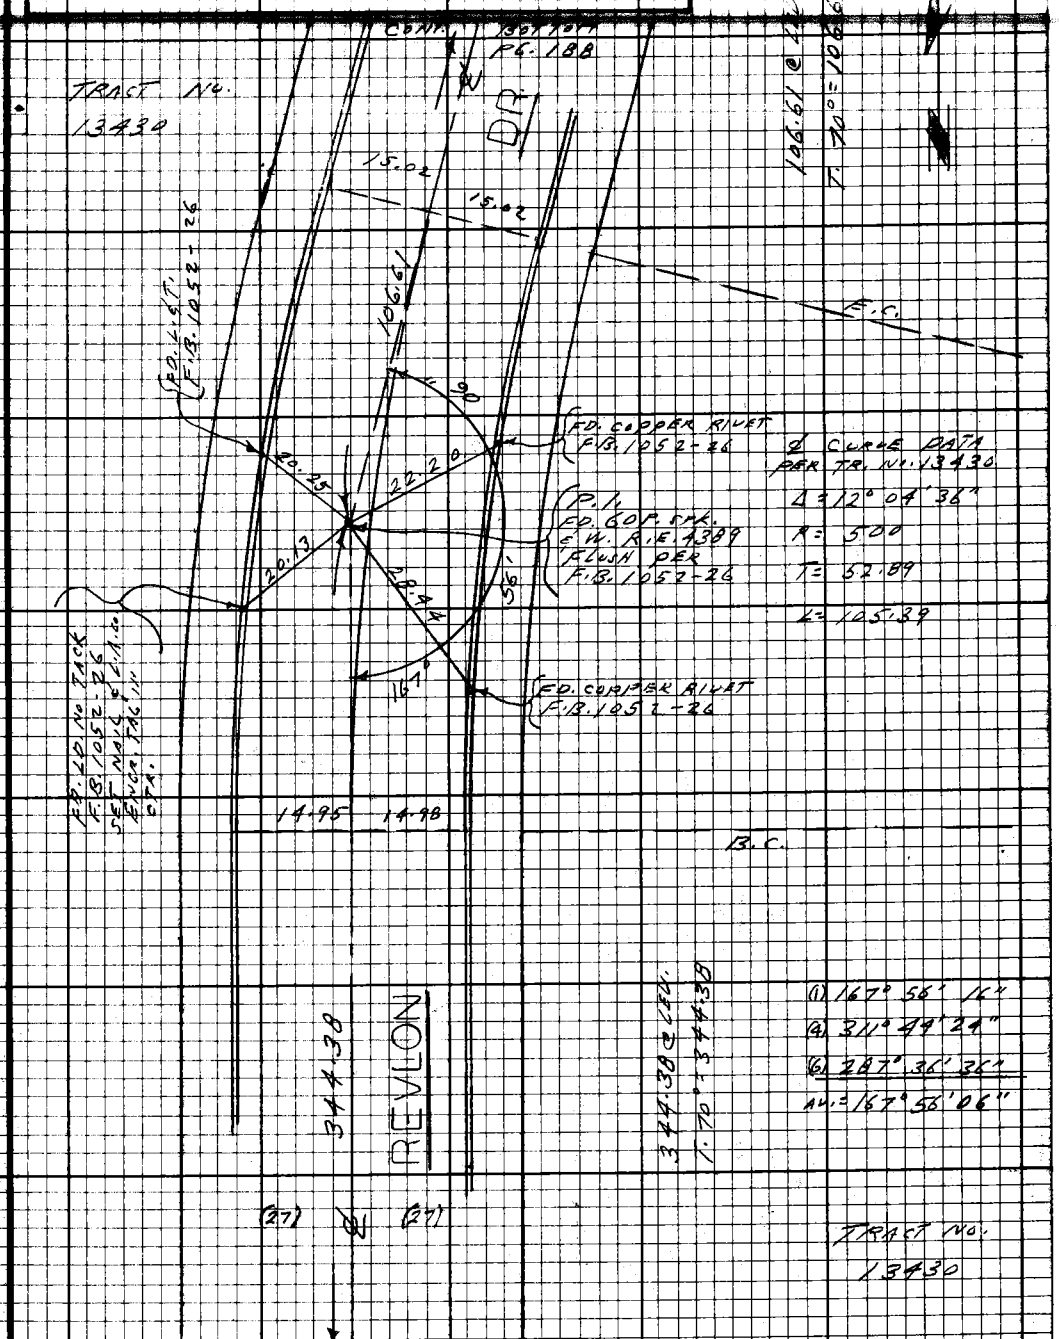

Note: Any Additions or Changes on this Sheet Must be Made or Circled in Red Ink With Date and Name of Person Making Change.

PLEASE RETURN TO
LOS ANGELES COUNTY ENGINEER
403 LOS ANGELES COUNTY ENGINEERING BLDG.

• Do not extend this side of this line.

75F3C98 CE#310 9-67

PWFB 1823 1270, 1271

F.B. ~~3424~~ Pg. ~~188~~

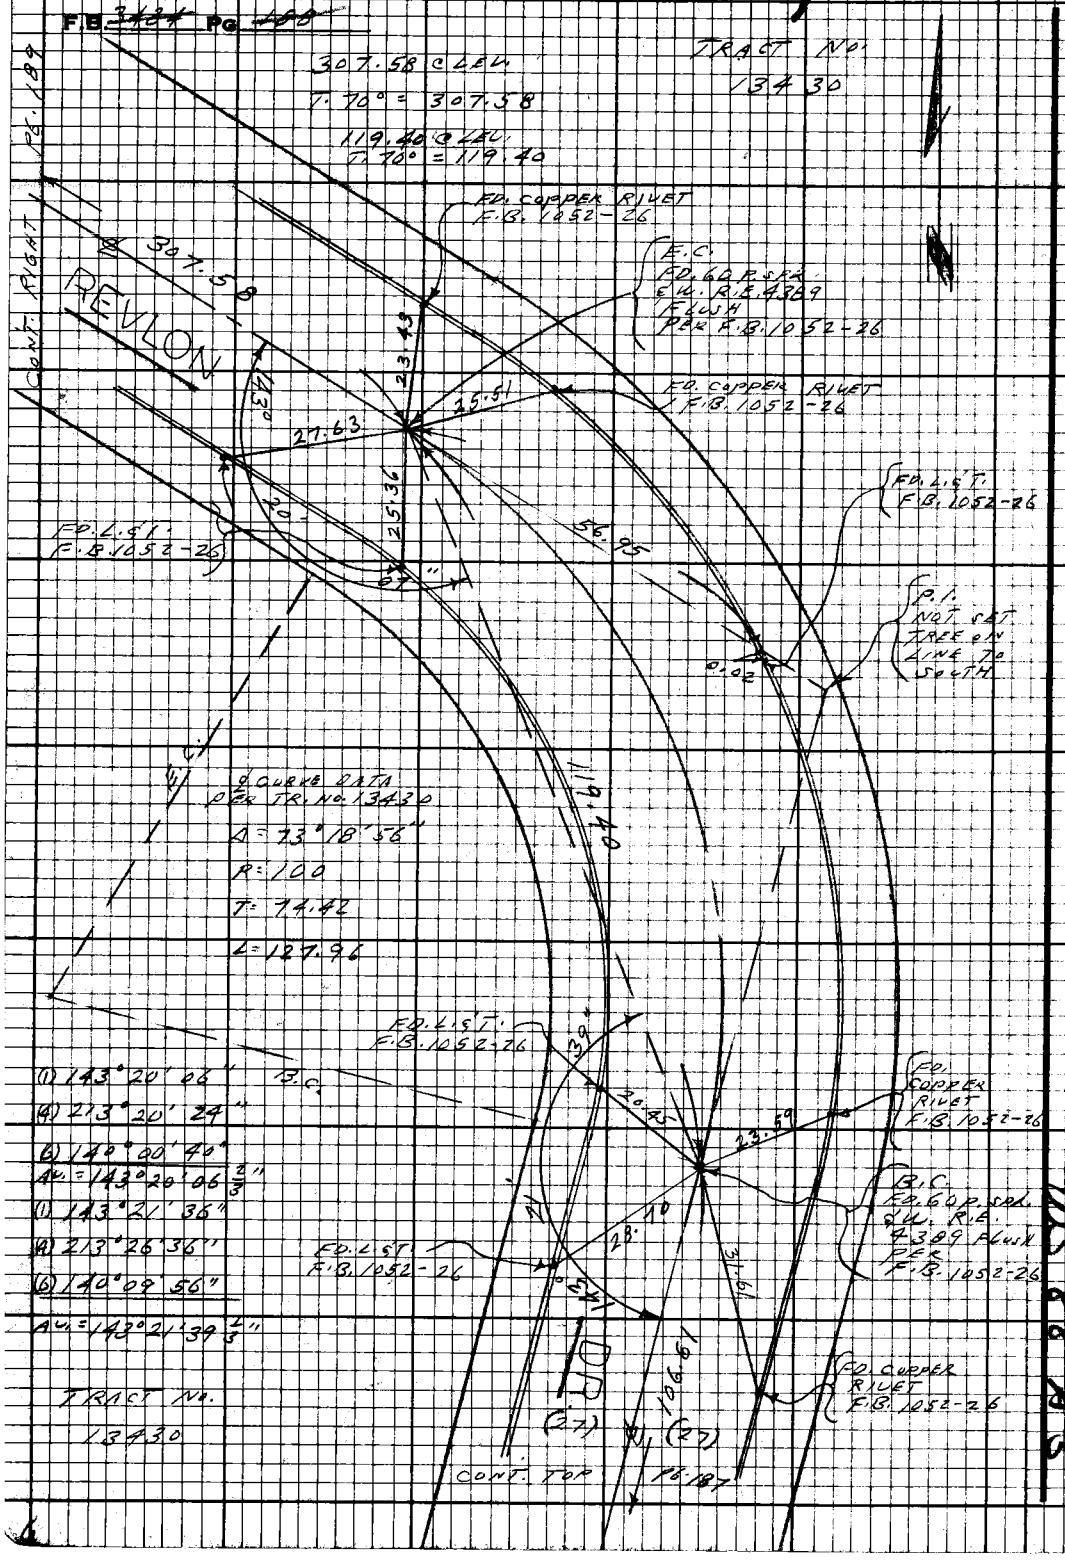

PLEASE RETURN TO
LOS ANGELES COUNTY ENGINEER
403 LOS ANGELES COUNTY ENGINEERING BLDG.

Do not extend this side of this line.

Note: Any Additions or Changes on this Sheet Must be Made or Circled in Red Ink With Date and Name of Person Making Change.

US 88 A-5

PWFB 1823 1272

Notes Sent by	Survey of [illegible]
Map No.	JN 0303.00 Tape 0244 Std 68 °F
Office Work	Surveyed by L.L. BROWN
Checked	Notes L.L. BROWN Date 4-15-69
Date	Indexed C.J. GALLI FEB 24 '70

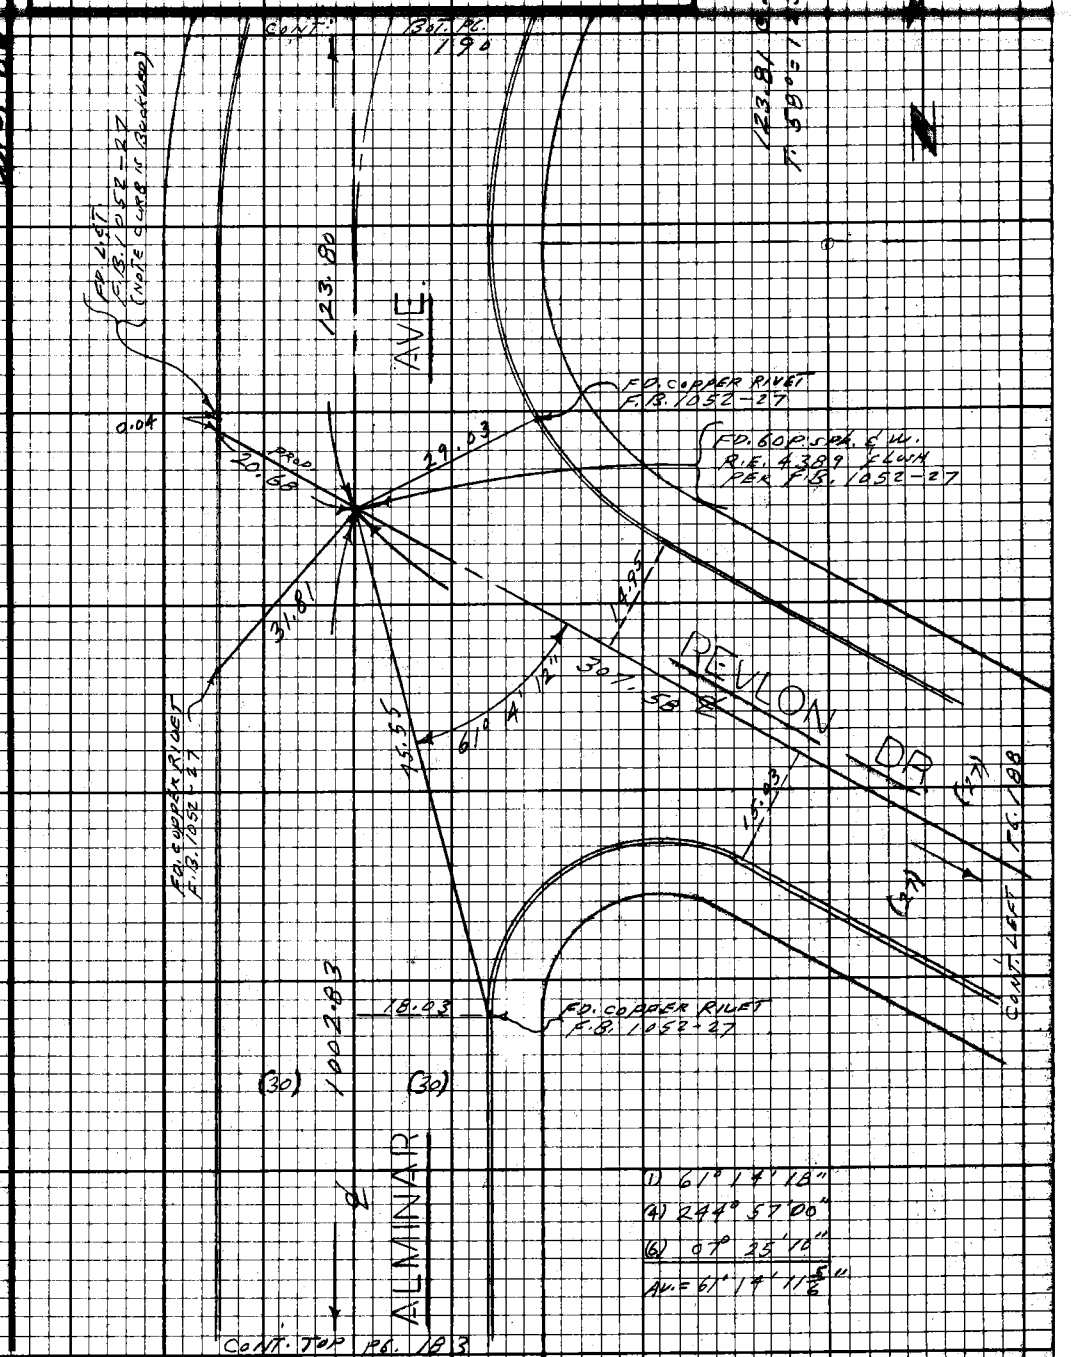

Note: Any Additions or Changes on this Sheet Must be Made or Circled in Red Ink With Date and Name of Person Making Change.

Do not extend this side of this line.

PLEASE RETURN TO
LOS ANGELES COUNTY ENGINEER
403 LOS ANGELES COUNTY ENGINEERING BLDG.

76F3098 CE# 810 9-67

PWFB 1823

1273

FB. 3434 PG. 190

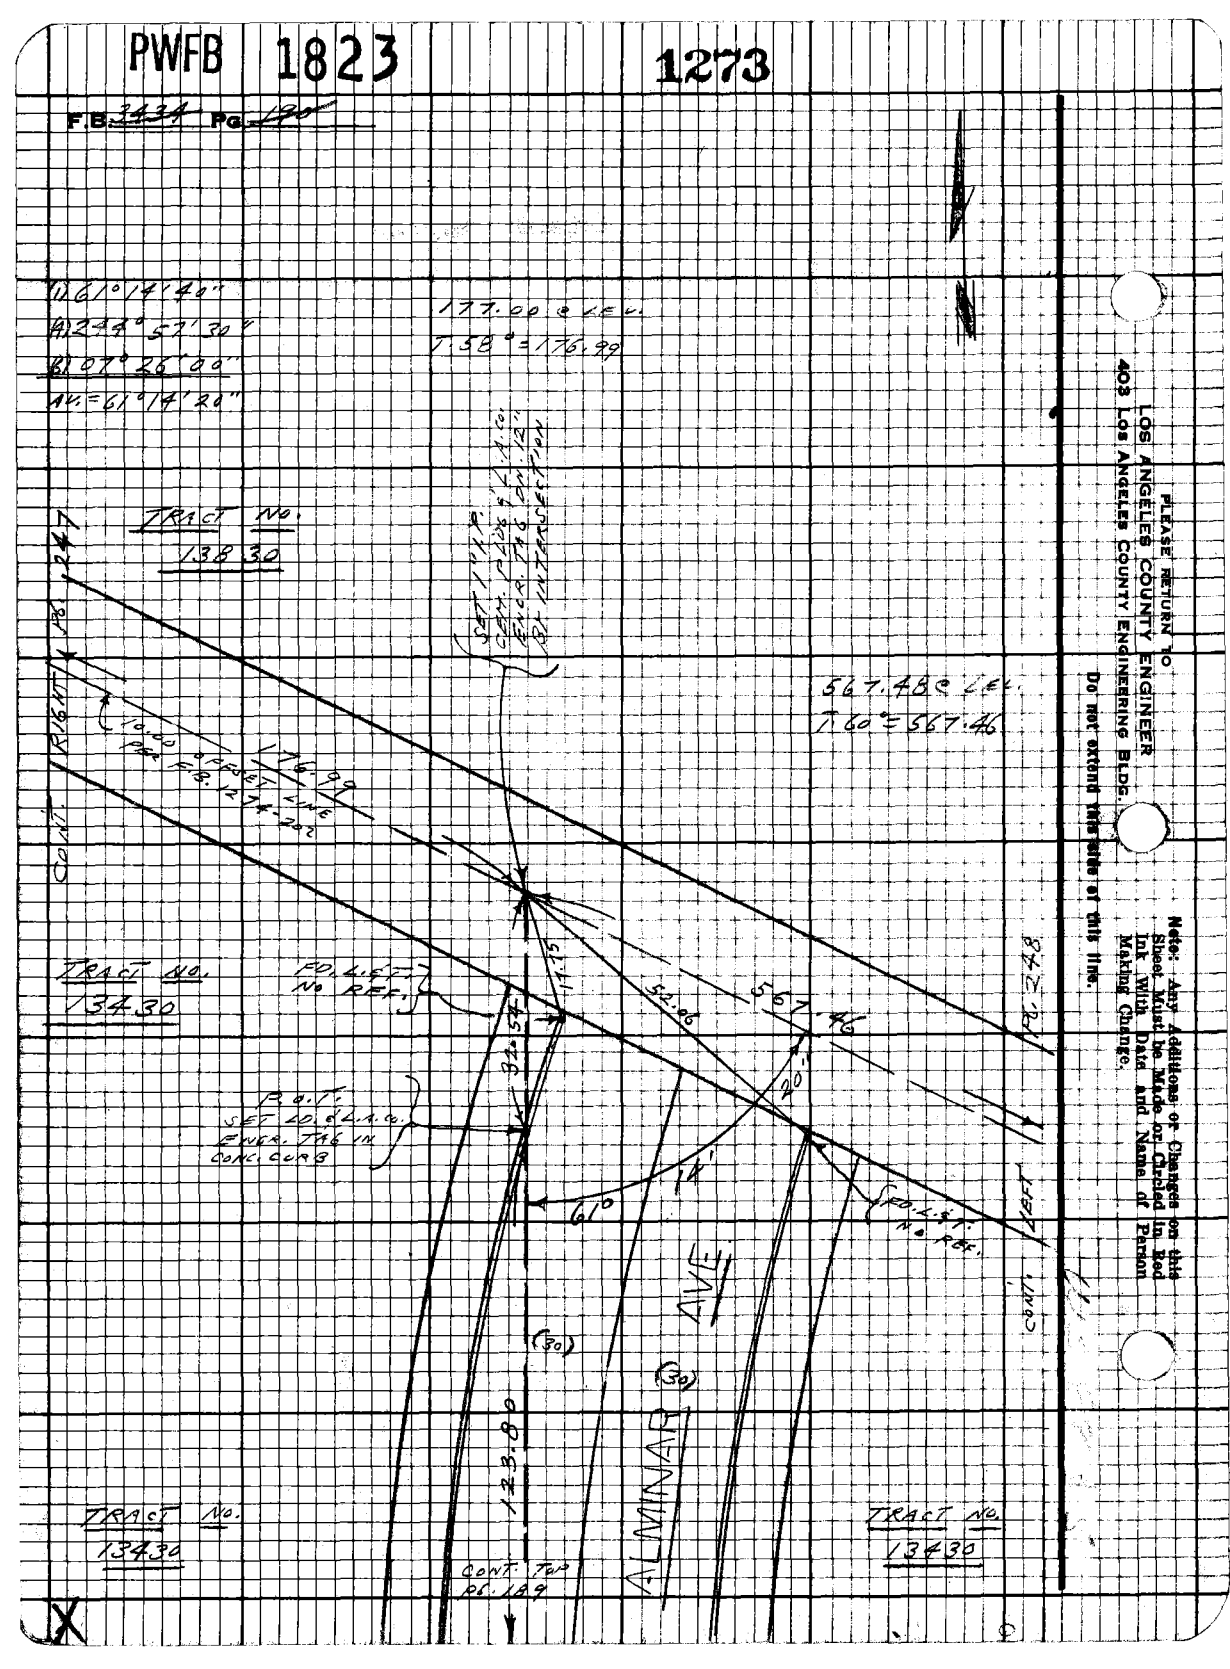

PLEASE RETURN TO
LOS ANGELES COUNTY ENGINEER
403 LOS ANGELES COUNTY ENGINEERING BLDG.

Do not extend this side of this line.

Note: Any Additions or Changes on this Sheet Must be Made or Checked in Red Ink With Date and Name of Person Making Change.

PWFB 1823

1274

Map No.	JN 0303.00 Tape 0244 Std 68 °F
Office Work	Surveyed by L.L. BROWN
Checked	Notes L.L. BROWN Date 4-16-69
Date	Indexed C. J. GALLI FEB 24 '70

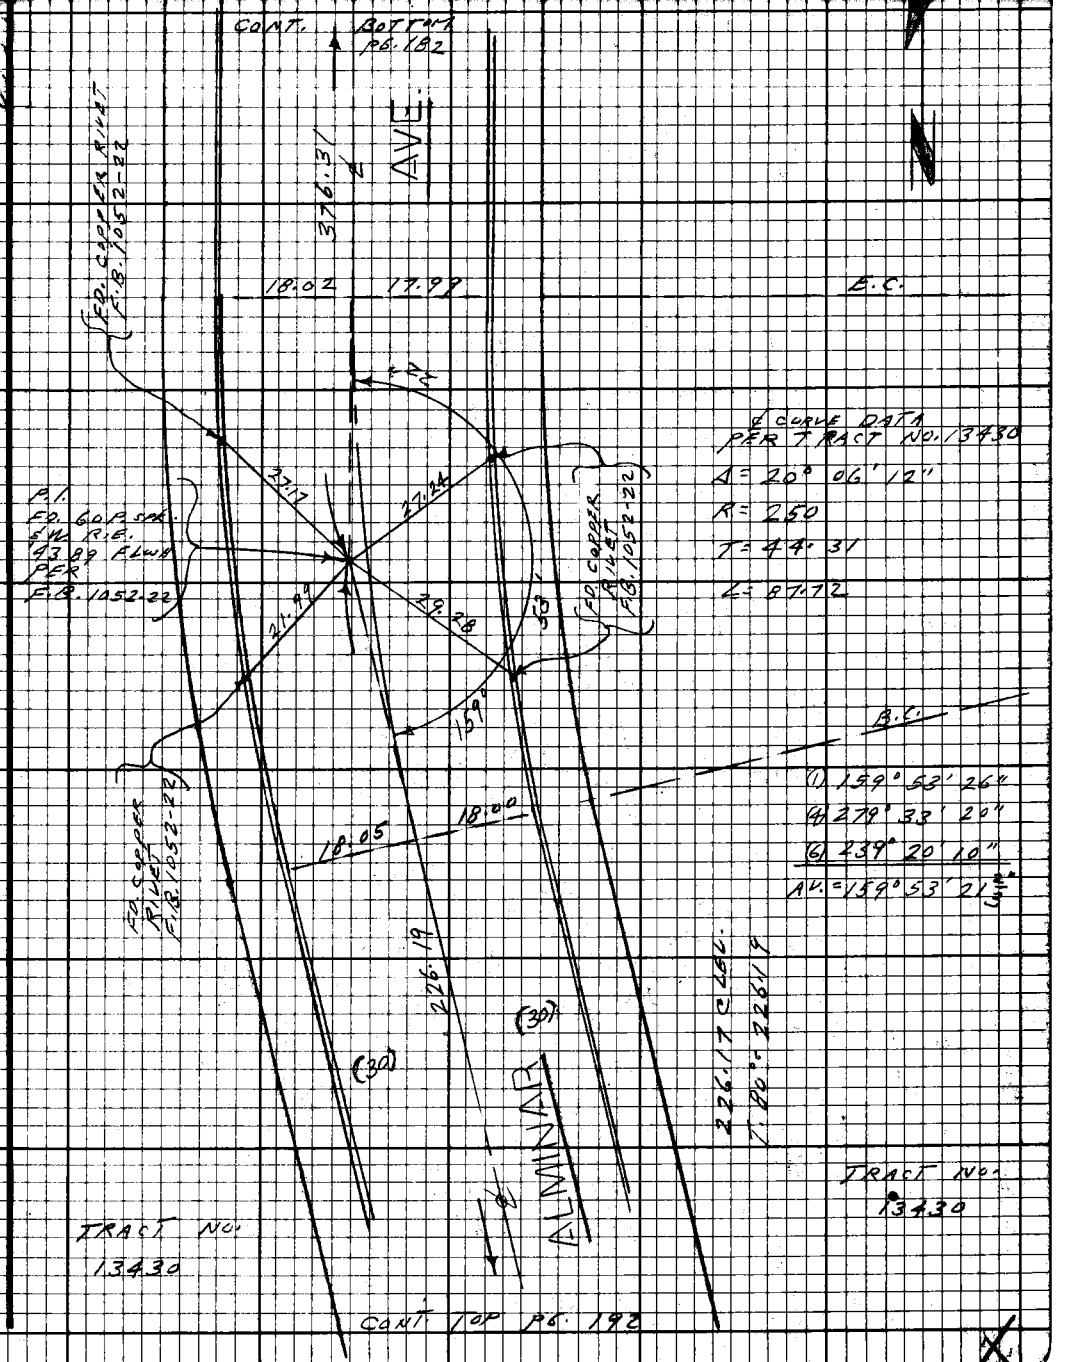

Note: Any Additions or Changes on this Sheet Must be Made or Circled in Red Ink With Date and Name of Person Making Change.

Do not extend this side of this line.

PLEASE RETURN TO
LOS ANGELES COUNTY ENGINEER
403 LOS ANGELES COUNTY ENGINEERING BLDG.

75F3098 CE # 310 9-67

PWFB 1823

1275

F.B. 3434 Pg. L92

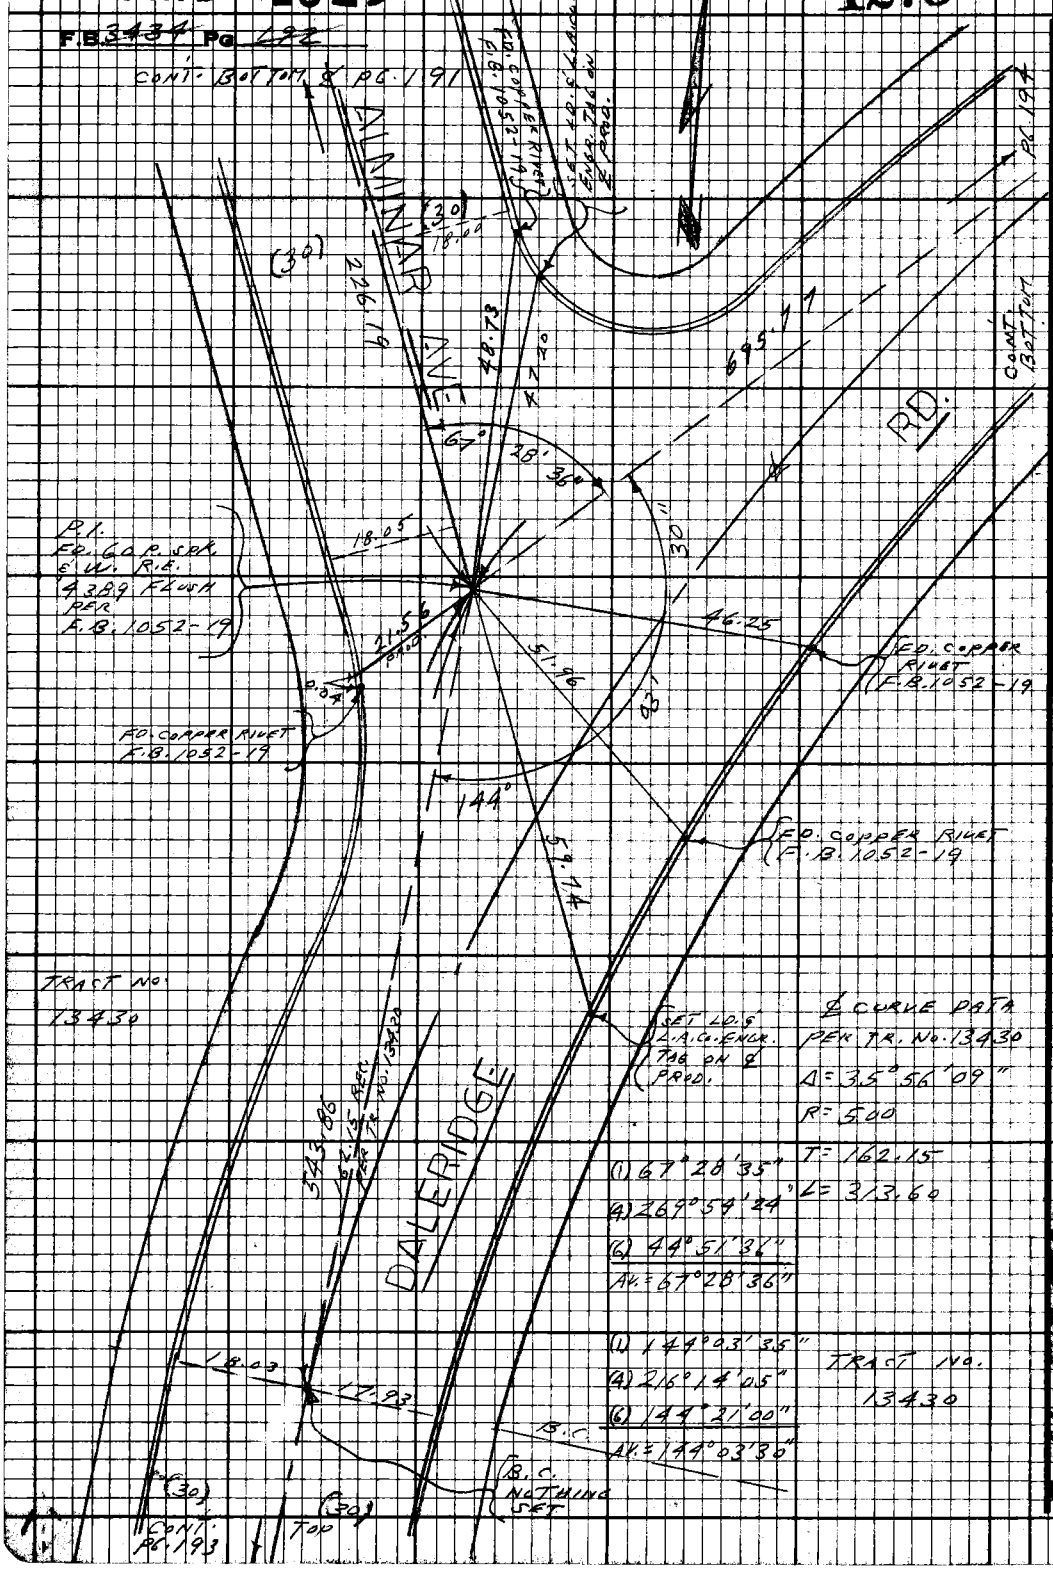

PLEASE RETURN TO
LOS ANGELES COUNTY ENGINEER
403 LOS ANGELES COUNTY ENGINEERING BLDG.

Do not extend this side of this line.

Note: Any Additions or Changes on this Sheet Must be Made or Circled in Red Ink With Date and Name of Person Making Change.

W588 A-6

PWFB 1823

1276

Notes Grid by	Survey of LA CRESCENTA AREA
Map No.	JN 0303.00 Tape 0244 Std 68 °F
Office Work	Surveyed by L.L. BROWN
Checked	Notes L.L. BROWN Date 4-12-69
Date	Indexed C. J. GALLI FEB 24 '70

F.B. 3434 PG. 193

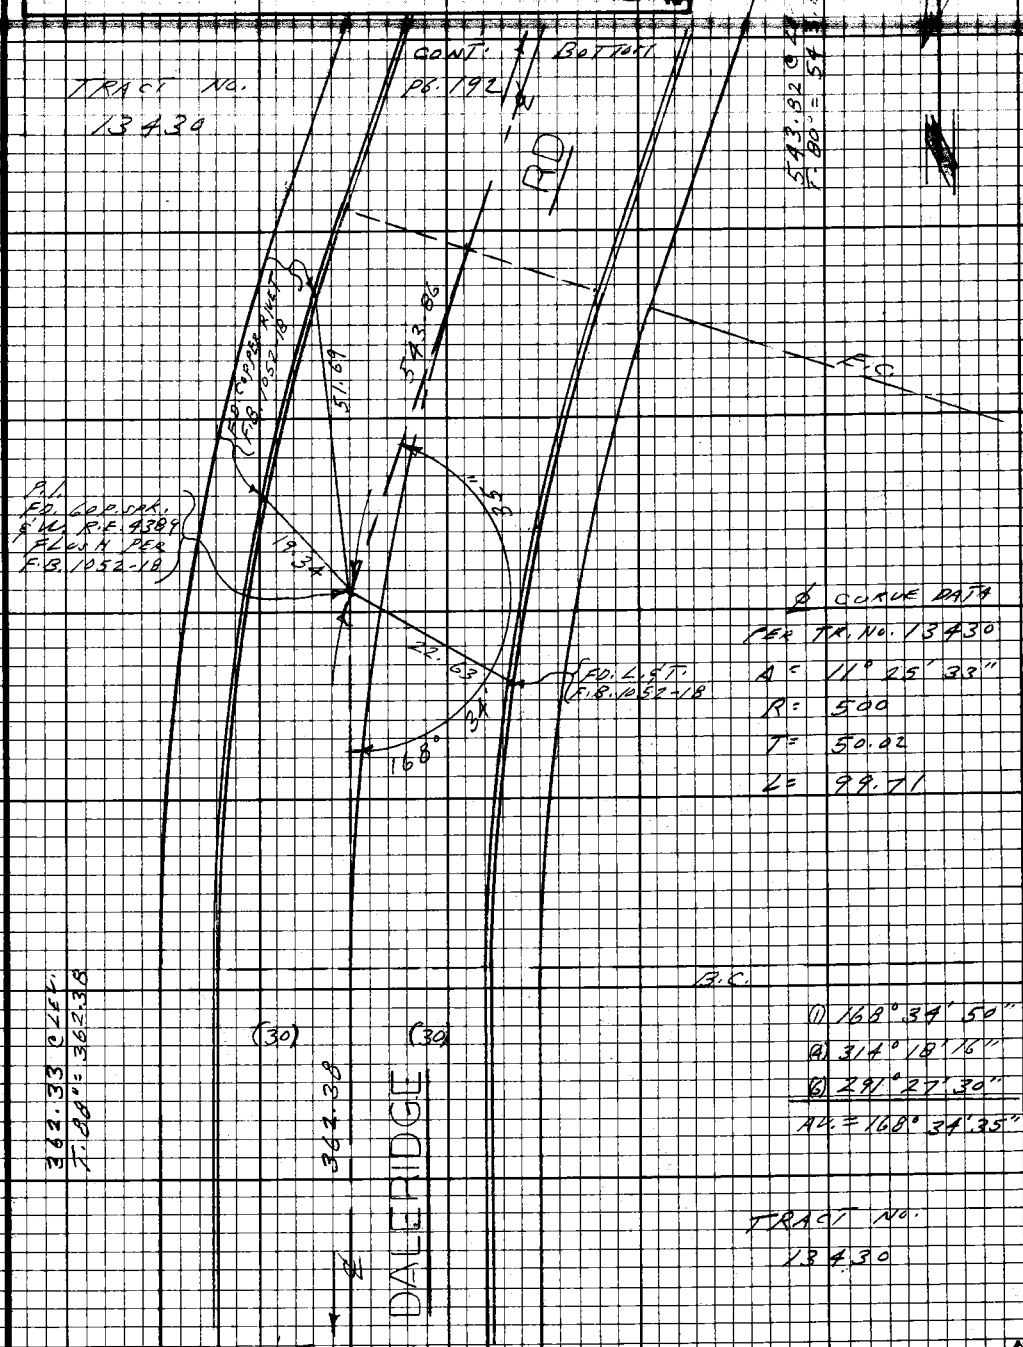

Ø CURVE DATA
PER TR. NO. 13430
A = 11° 25' 33"
R = 500
T = 50.02
L = 99.71

(1) 168° 34' 50"
(4) 314° 18' 16"
(6) 291° 27' 30"
AV. = 168° 34' 35"

TRACT NO. 13430

Note: Any Additions or Changes on this Sheet Must be Made or Circled in Red Ink With Date and Name of Person Making Change.

Do not extend this side of this line.

PLEASE RETURN TO
LOS ANGELES COUNTY ENGINEER
403 LOS ANGELES COUNTY ENGINEERING BLDG.

76F3098 CE# 310 9-67

PWFB 1823 1277

F.B. 3434 PG. 194

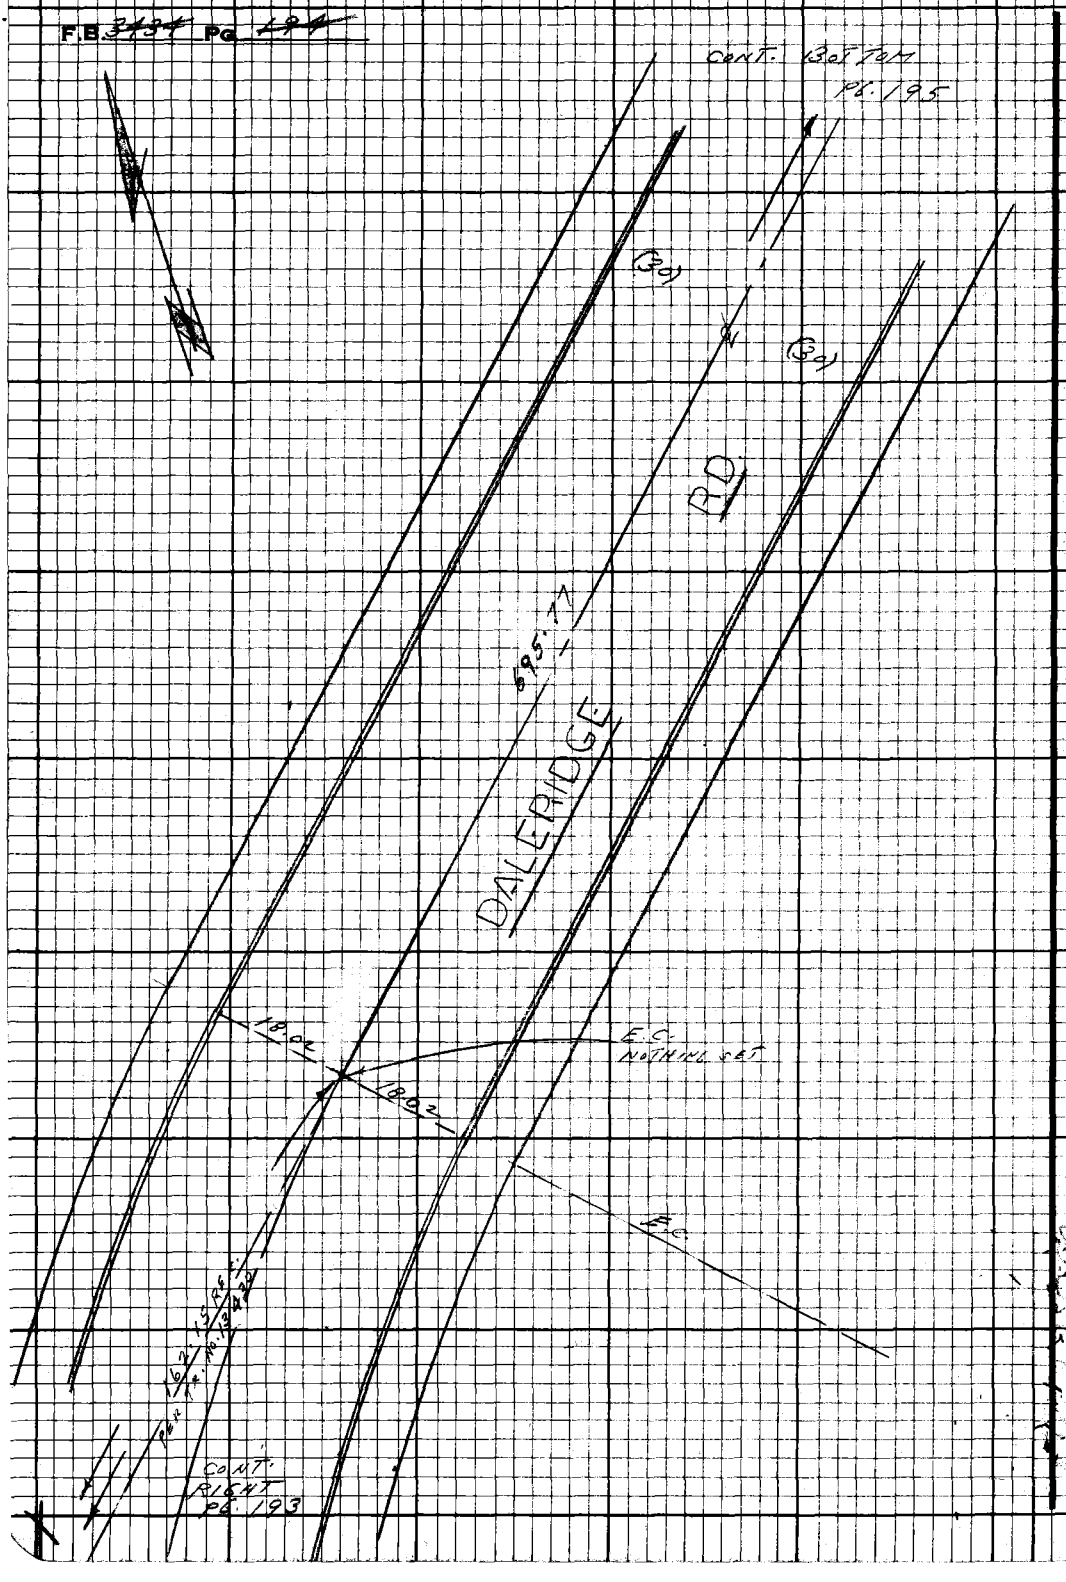

PLEASE RETURN TO
LOS ANGELES COUNTY ENGINEER
403 Los Angeles County Engineering Bldg.

Do not extend this side of this line.

Note: Any Additions or Changes on this Sheet Must be Made or Circled in Red Ink With Date and Name of Person Making Change.

PWFB 1823

1278

Notes Ck'd by	Survey of LA CRESCENTA AREA
Map No.	JN 2303.00 Tape 0244 Std 68 °F
Office Work	Surveyed by L.L. BROWN
Checked	Notes L.L. BROWN Date 4-17-69
Date	Indexed C. J. GALLI

F.B. 3434 Pg. 19

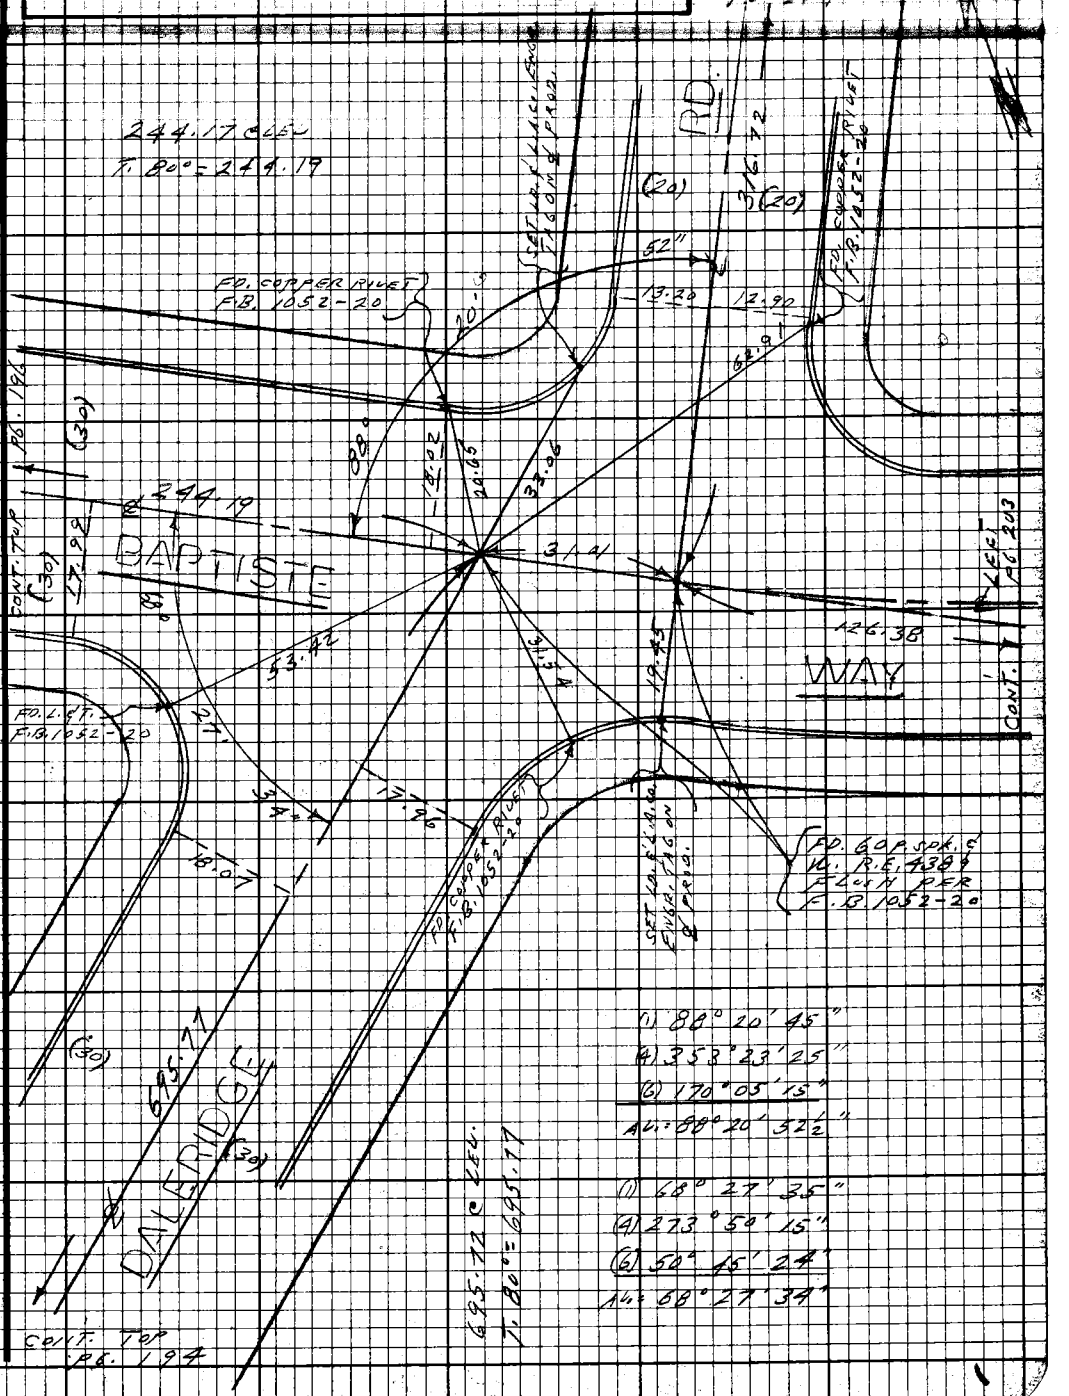

(1) 88° 20' 45"
(4) 353° 23' 25"
(6) 170° 05' 15"
AV. = 88° 20' 52½"

(1) 68° 27' 35"
(4) 273° 50' 15"
(6) 50° 45' 24"
AV. = 68° 27' 34"

Note: Any Additions or Changes on this Sheet Must be Made or Circled in Red Ink With Date and Name of Person Making Change.

Do not extend this side of this line.

PLEASE RETURN TO
LOS ANGELES COUNTY ENGINEER
403 LOS ANGELES COUNTY ENGINEERING BLDG.

76F3098 CE#310 9-67

PWFB 1823 1279

F.B. 3434 Pg. 196

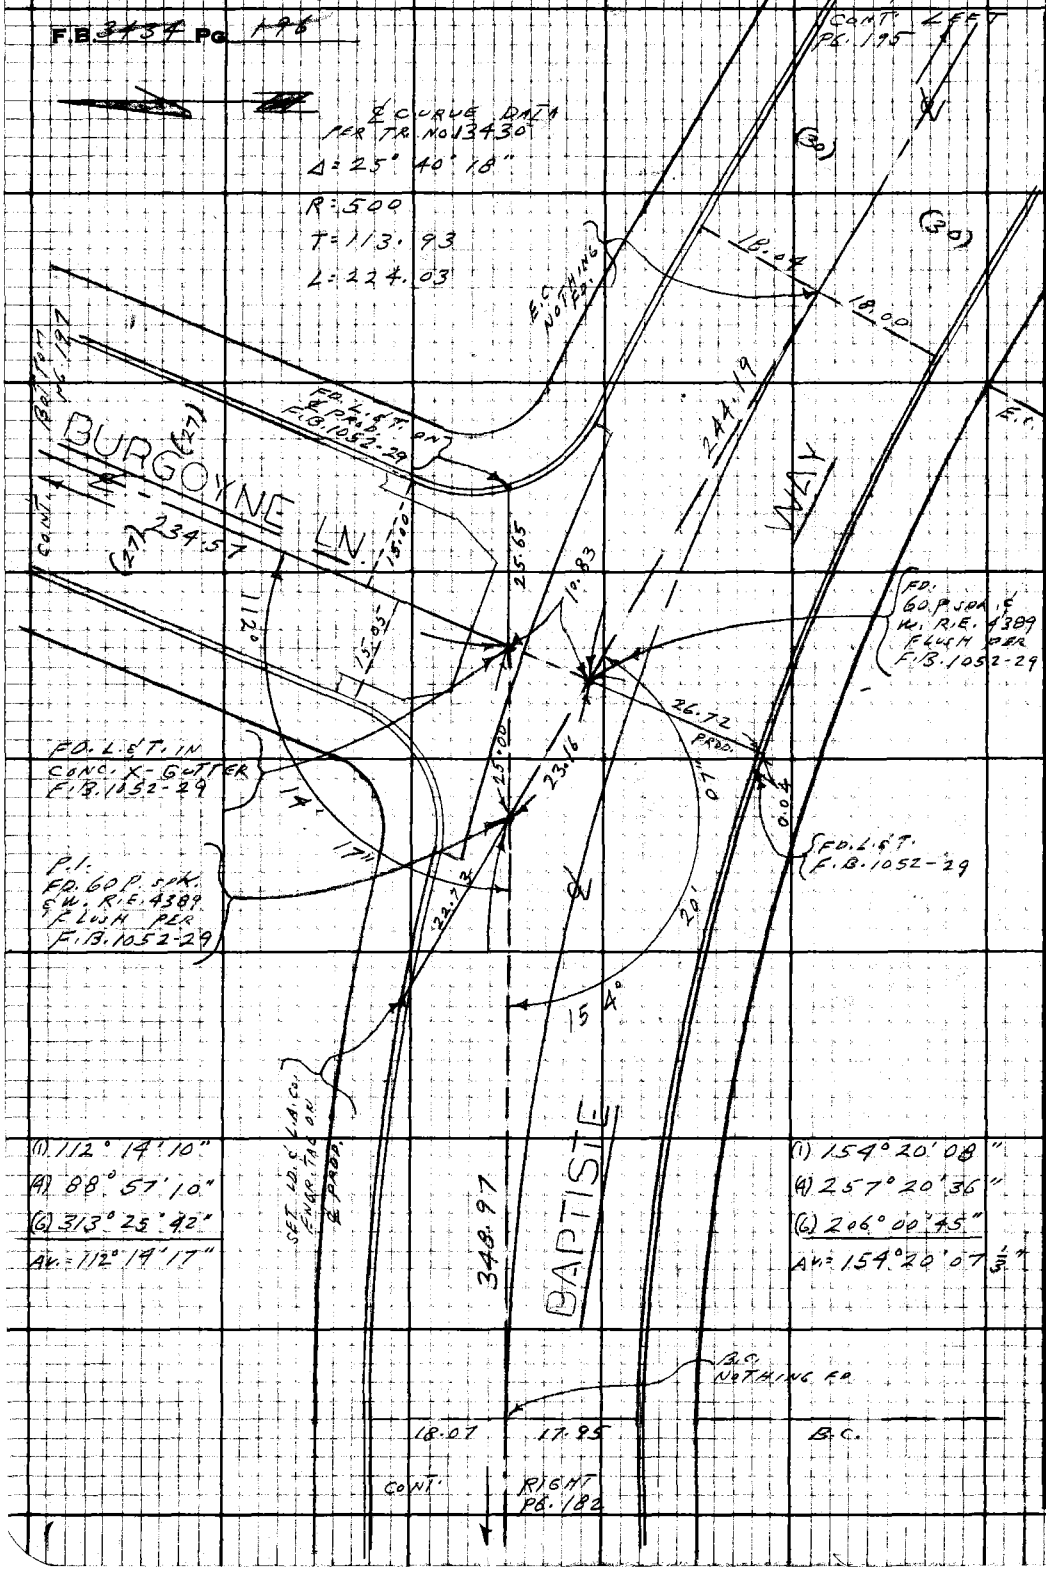

PLEASE RETURN TO
LOS ANGELES COUNTY ENGINEER
403 LOS ANGELES COUNTY ENGINEERING BLDG.

Do not extend this side of this line.

Note: Any Additions or Changes on this Sheet Must be Made or Circled in Red Ink With Date and Name of Person Making Change.

W.S. 88 A-5

PWFB 1823

1280

Notes Ck'd by	Survey of [illegible]
Map No.	JN 0303.00 Tape 0244 Std 68 °F
Office Work	Surveyed by L. L. Brown
Checked	Notes L. L. Brown Date 4-17-69
Date	Indexed C. J. GALLI

F.B. 3454 Pg. 197

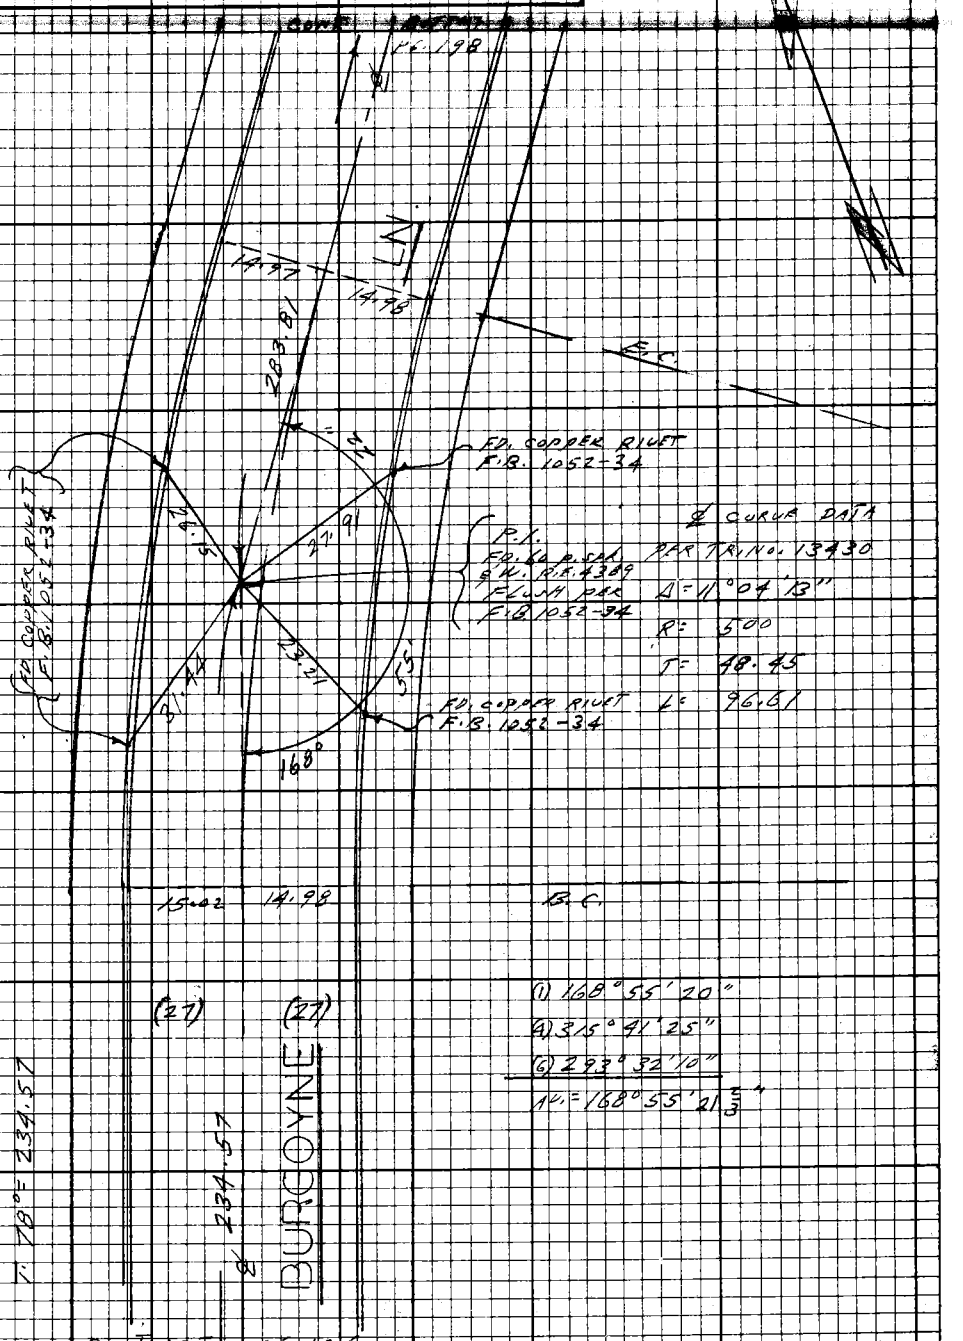

Note: Any Additions or Changes on this Sheet Must be Made or Circled in Red Ink With Date and Name of Person Making Change.

Do not extend this side of this line.

PLEASE RETURN TO
LOS ANGELES COUNTY ENGINEER
403 LOS ANGELES COUNTY ENGINEERING BLDG.

76F3098 CE#310 9-67

PWFB 1823 1281

F.B. ~~3454~~ Pg. ~~198~~

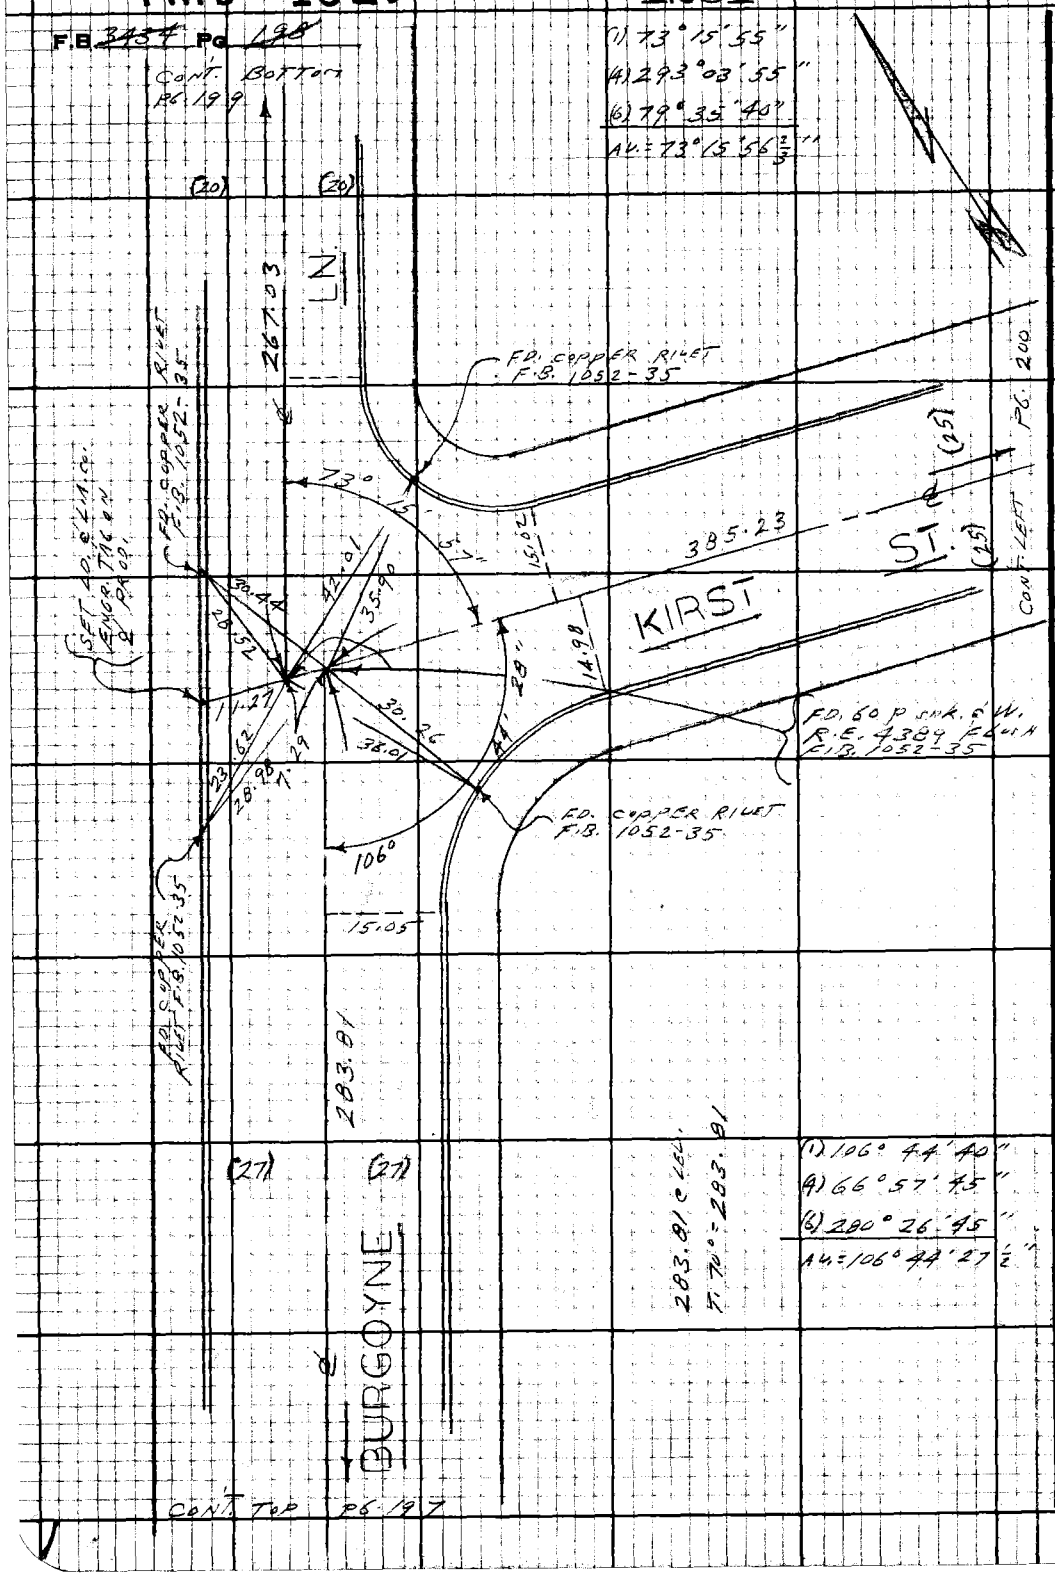

PLEASE RETURN TO
LOS ANGELES COUNTY ENGINEER
403 LOS ANGELES COUNTY ENGINEERING BLDG.

Do not extend this side of this line.

Note: Any Additions or Changes on this Sheet Must be Made or Circled in Red Ink With Date and Name of Person Making Change.

US 88 A-5

PWFB 1823

1282

Notes Ck'd by	Survey of [illegible]
Map No.	JN 0303.00 Tape 0244 Std 58 °F
Office Work	Surveyed by L.L. BROWN
Checked	Notes L.L. BROWN Date 4-21-69
Date	Indexed C. J. GALLI FEB 24 '70

F.B. 3434 PG 1.00

WS 88 A 5

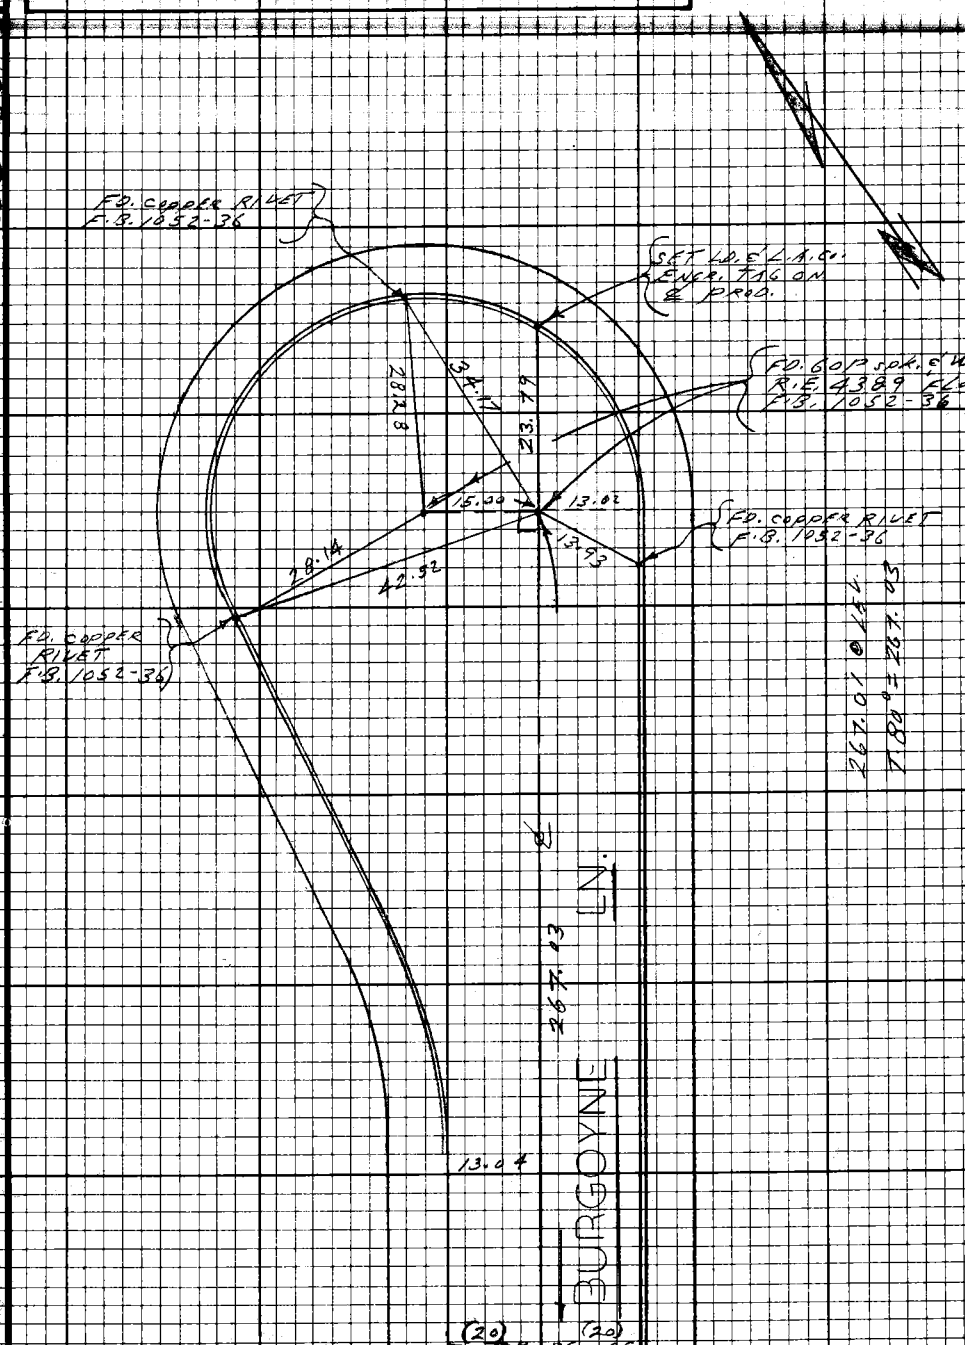

(20) (20)
CONT. TOP PG. 199

Note: Any Additions or Changes on this Sheet Must be Made or Circled in Red Ink With Date and Name of Person Making Change.

Do not extend this side of this line.

PLEASE RETURN TO
LOS ANGELES COUNTY ENGINEER
403 LOS ANGELES COUNTY ENGINEERING BLDG.

76F3093 CE#310 9-67

PWFB 1823 1283

F.B. 3434 Pg. 200

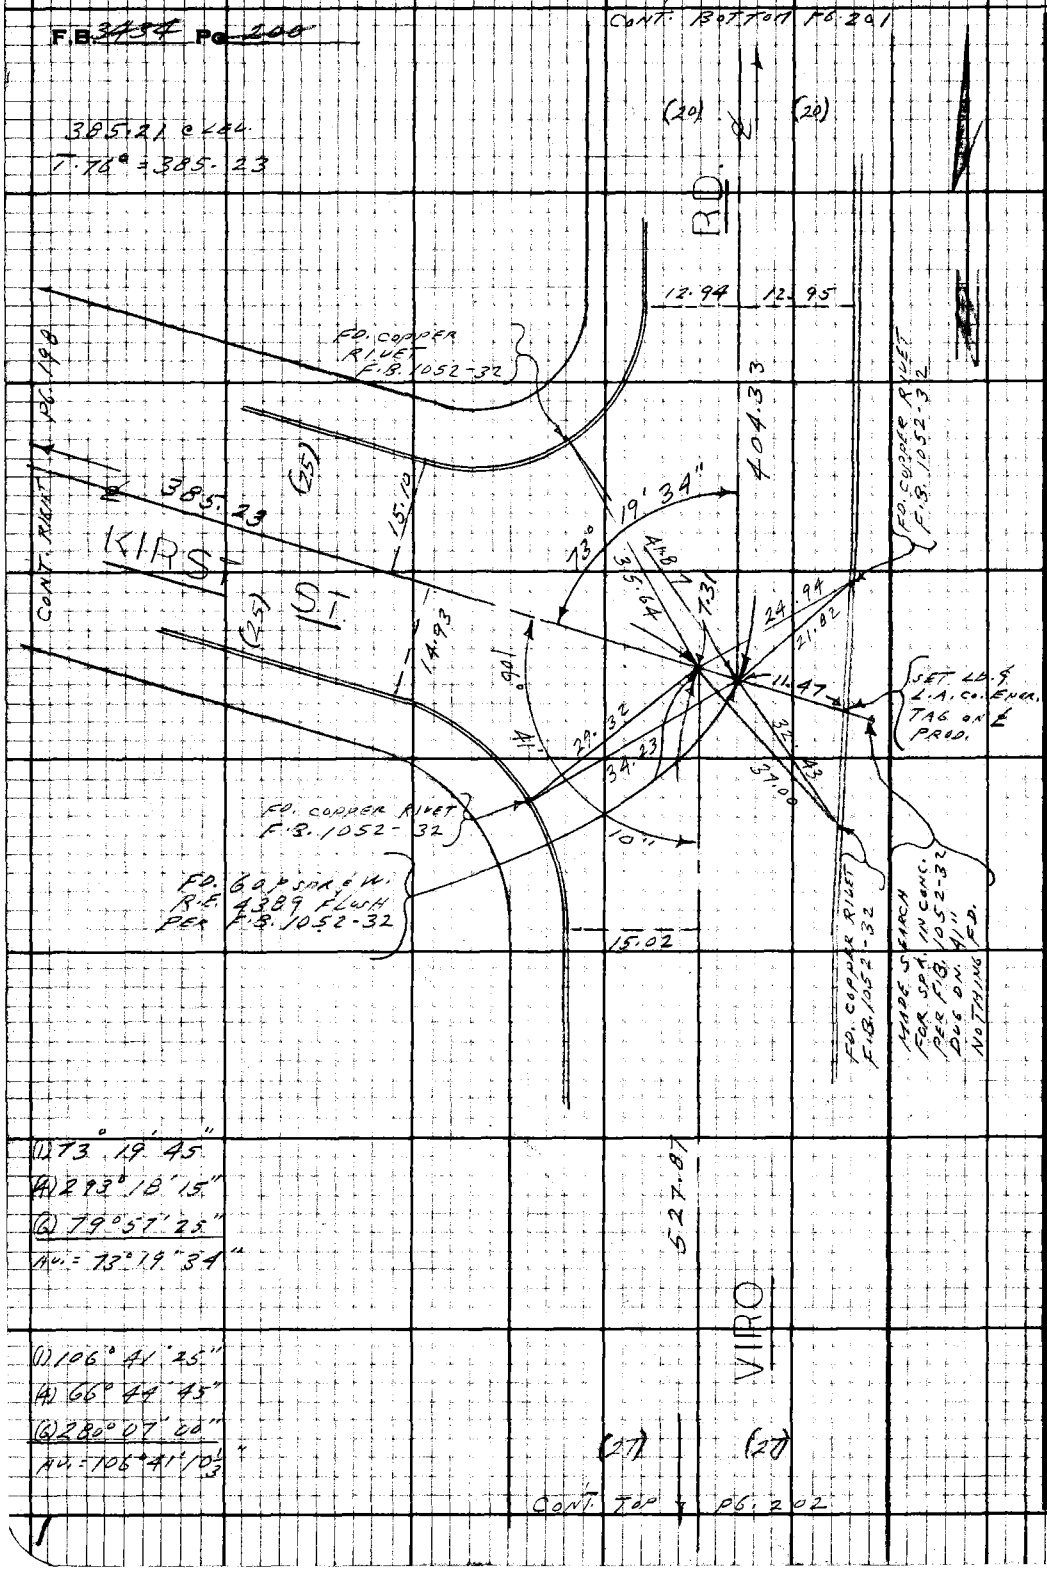

PLEASE RETURN TO
LOS ANGELES COUNTY ENGINEER
403 LOS ANGELES COUNTY ENGINEERING BLDG.

Do not extend this side of this line.

Note: Any Additions or Changes on this Sheet Must be Made or Circled in Red Ink With Date and Name of Person Making Change.

WS 88 A-5

PWFB 1823

1284

Notes Ch'd by	Survey of LA CRESCENTA AREA
Map No.	JN 2303.00 Tape 0299 Std 68 °F
Office Work	Surveyed by L.L. BROWN
Checked	Notes L.L. BROWN Date 9-21-69
Date	Indexed C.J. GALLI

F.B. 3434 Pg. 204

W.S. 88 A-5

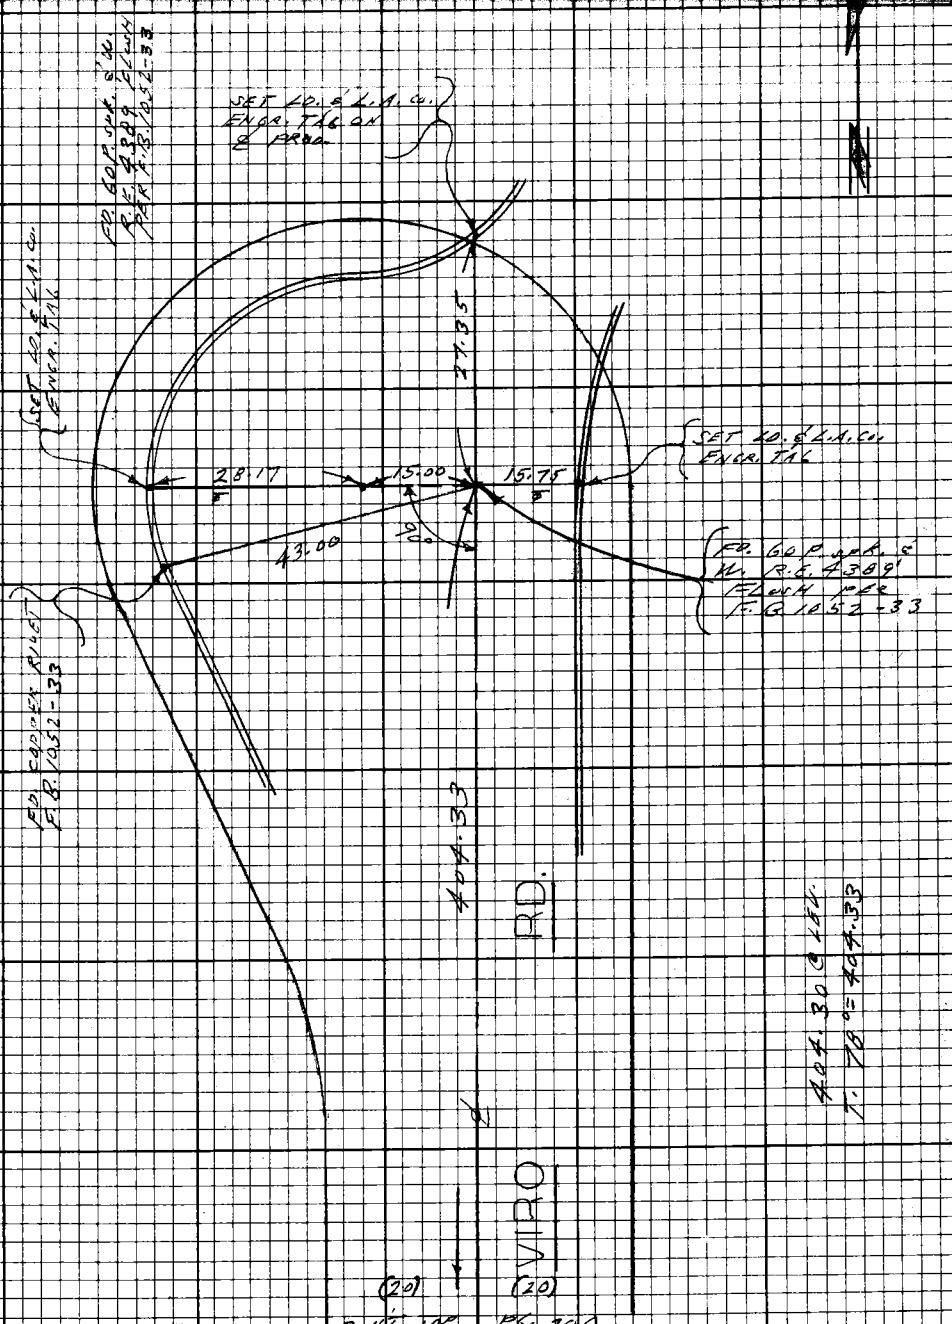

Note: Any Additions or Changes on this Sheet Must be Made or Circled in Red Ink With Date and Name of Person Making Change.

Do not extend this side of this line.

PLEASE RETURN TO
LOS ANGELES COUNTY ENGINEER
403 LOS ANGELES COUNTY ENGINEERING BLDG.

76F3098 CE#310 9-67

PWFB 1823 1285

F.B. ~~3434~~ Pg. ~~202~~

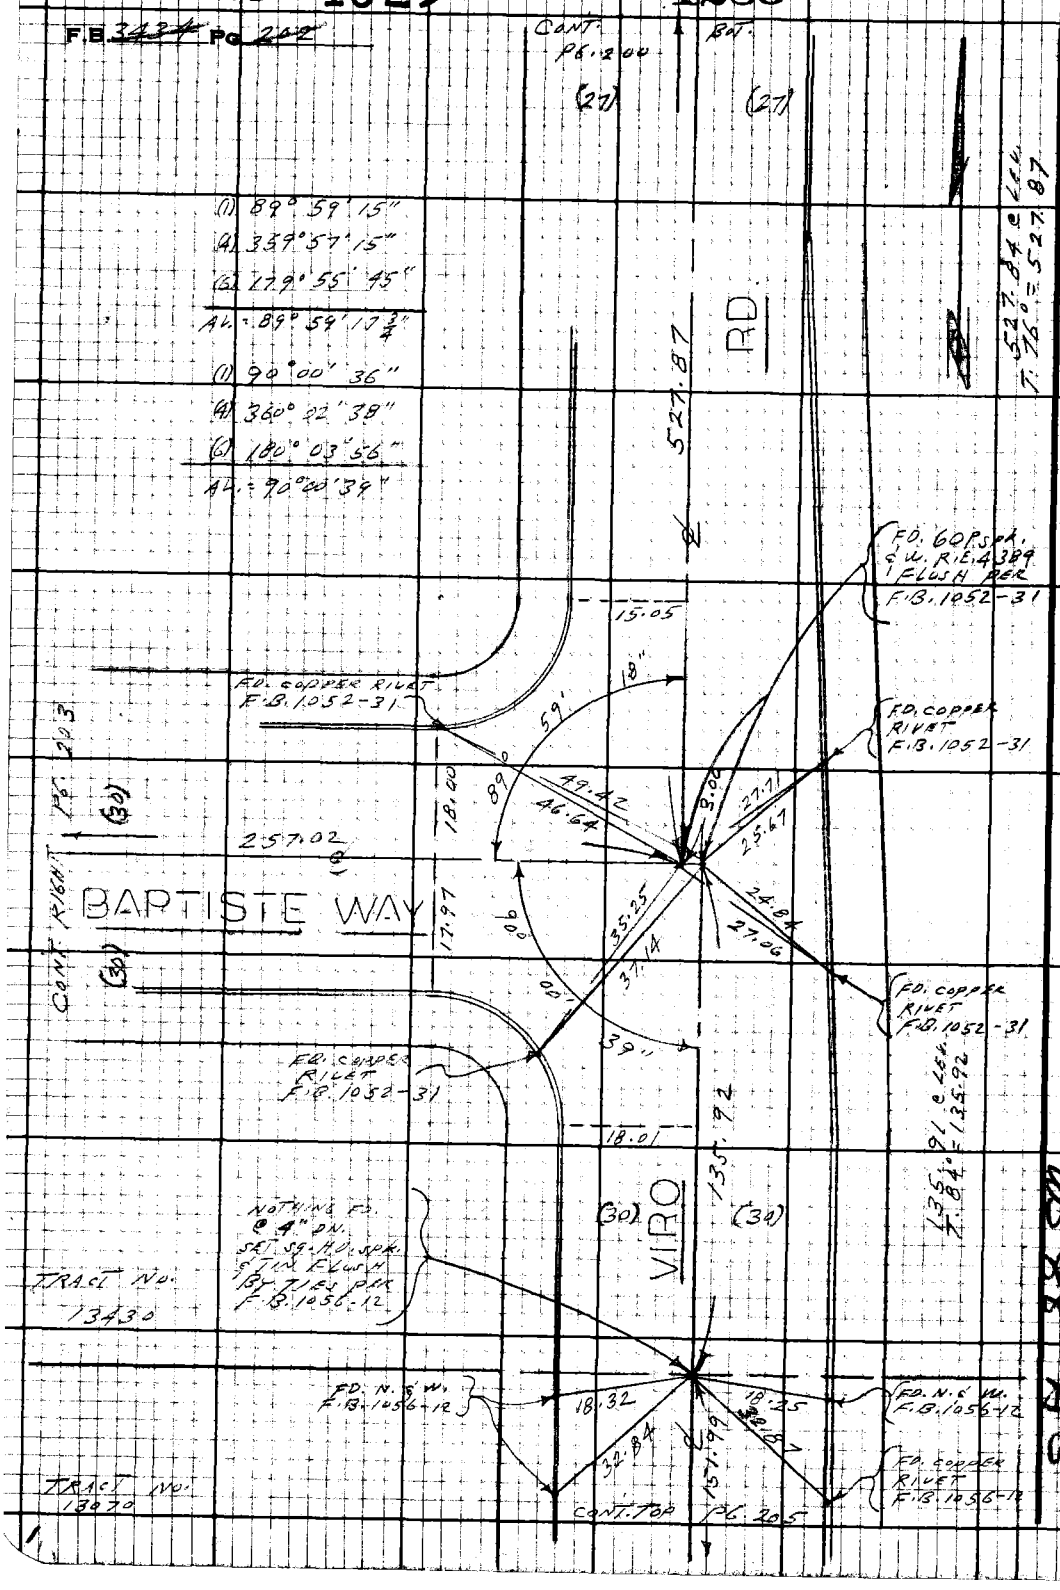

PLEASE RETURN TO
LOS ANGELES COUNTY ENGINEER
403 Los Angeles County Engineering Bldg.

Do not extend this side of this line.

Note: Any Additions or Changes on this Sheet Must be Made or Circled in Red Ink With Date and Name of Person Making Change.

115 88 A5

PWFB 1823

1286

Notes Ck'd by	Survey of
Map No.	JN 0303.00 Tape 0244 Std 68 °F
Office Work	Surveyed by L. L. Brown
Checked	Notes L. L. Brown Date 4-21-69
Date	Indexed C. J. GALLI FEB 24 '70

F.B. 3434 Pg. 205

TRACT NO. 13430

℄ CURVE DATA
PER TR. NO. 13430
Δ = 25° 46' 43"
R = 500
T = 114.42
L = 224.96

126.38 @ LEV.
T. 72° = 126.38

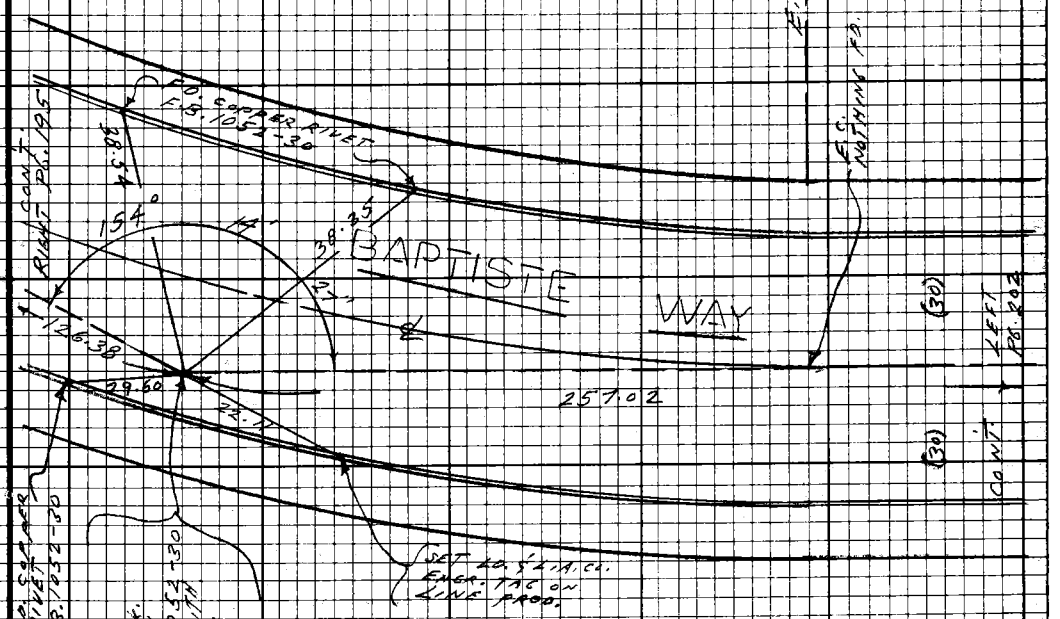

(1) 154° 14' 25"
(4) 256° 57' 45"
(6) 205° 26' 40"
AV. = 154° 14' 26 2/3"

257.00 @ LEV.
T. 78° = 257.02

TRACT NO. 13430

Note: Any Additions or Changes on this Sheet Must be Made or Circled in Red Ink With Date and Name of Person Making Change.

Do not extend this side of this line.

PLEASE RETURN TO
LOS ANGELES COUNTY ENGINEER
403 LOS ANGELES COUNTY ENGINEERING BLDG.

76F3098 CE#310 9-67

PWFB 1823 1287

F.B. ~~3434~~ Pg. ~~204~~

TRACT NO.
13430

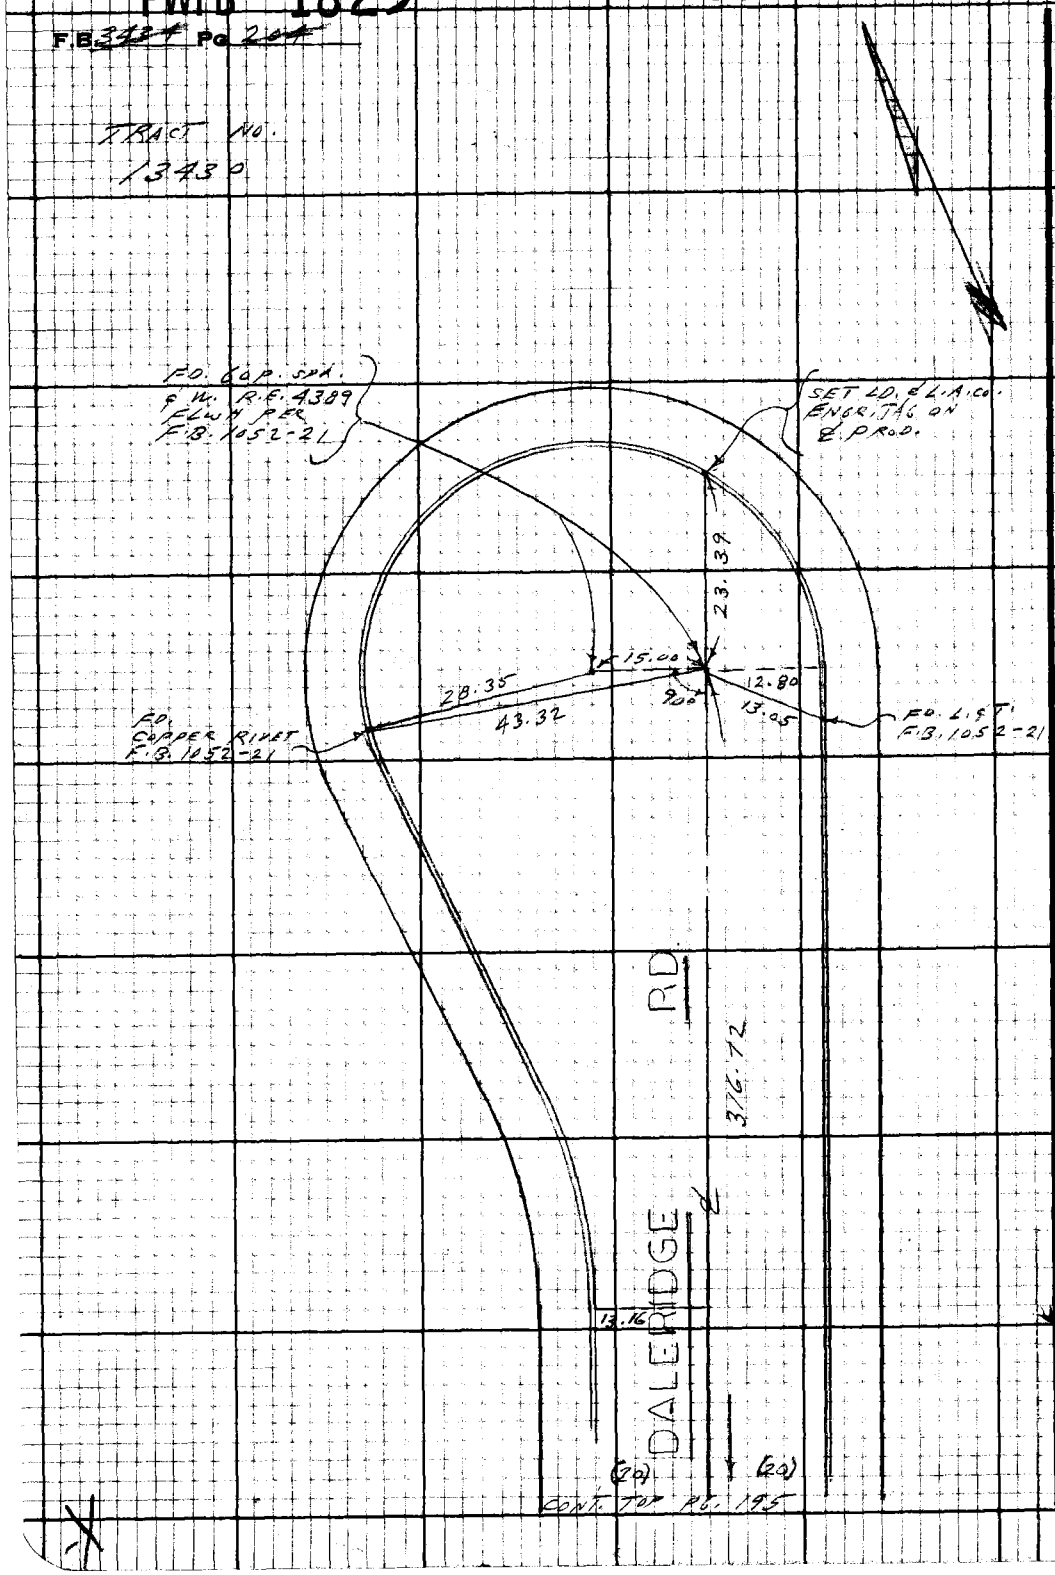

PLEASE RETURN TO
LOS ANGELES COUNTY ENGINEER
403 LOS ANGELES COUNTY ENGINEERING BLDG.

Do not extend this side of this line.

Note: Any Additions or Changes on this Sheet Must be Made or Circled in Red Ink With Date and Name of Person Making Change.

PWFB 1823 1288

Notes Ck'd by	Survey of LA [illegible]
Map No.	JN 0303.00 Tape 0244 Std 68 °F
Office Work	Surveyed by L. L. BROWN
Checked	Notes L. L. BROWN Date 4-28-69
Date	Indexed G. J. GALLI FEB 24 '70

F.B. [illegible] Pg. 205

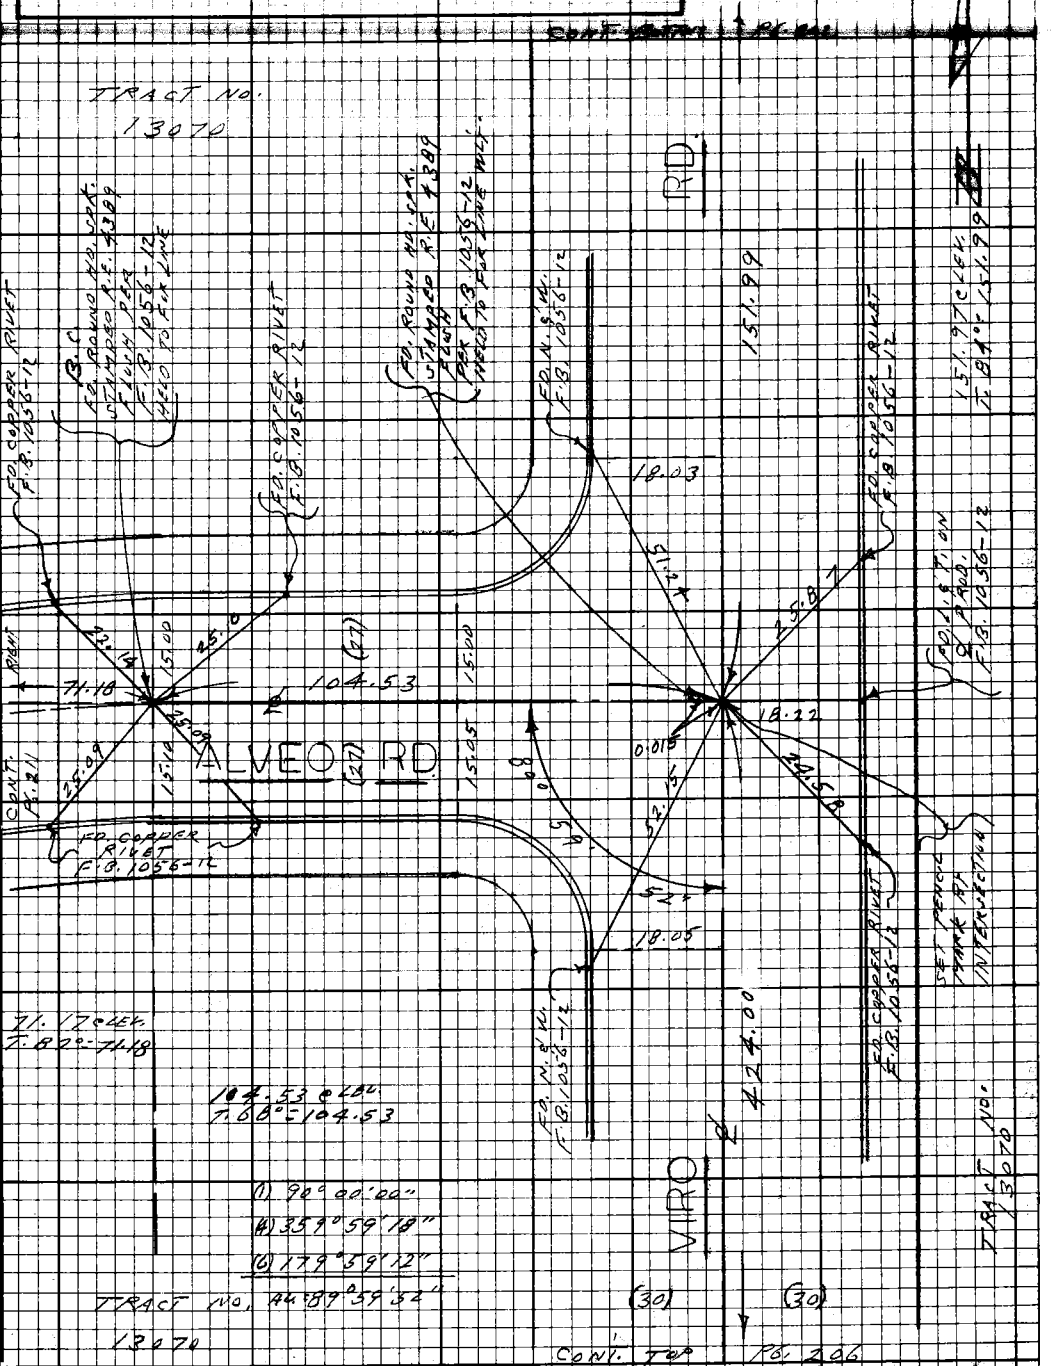

Note: Any Additions or Changes on this Sheet Must be Made or Circled in Red Ink With Date and Name of Person Making Change.

Do not extend this side of this line.

PLEASE RETURN TO
LOS ANGELES COUNTY ENGINEER
403 LOS ANGELES COUNTY ENGINEERING BLDG.

76F3098 CE#310 9-67

PWFB 1823 1289

F.B. 3434 Pg. 206

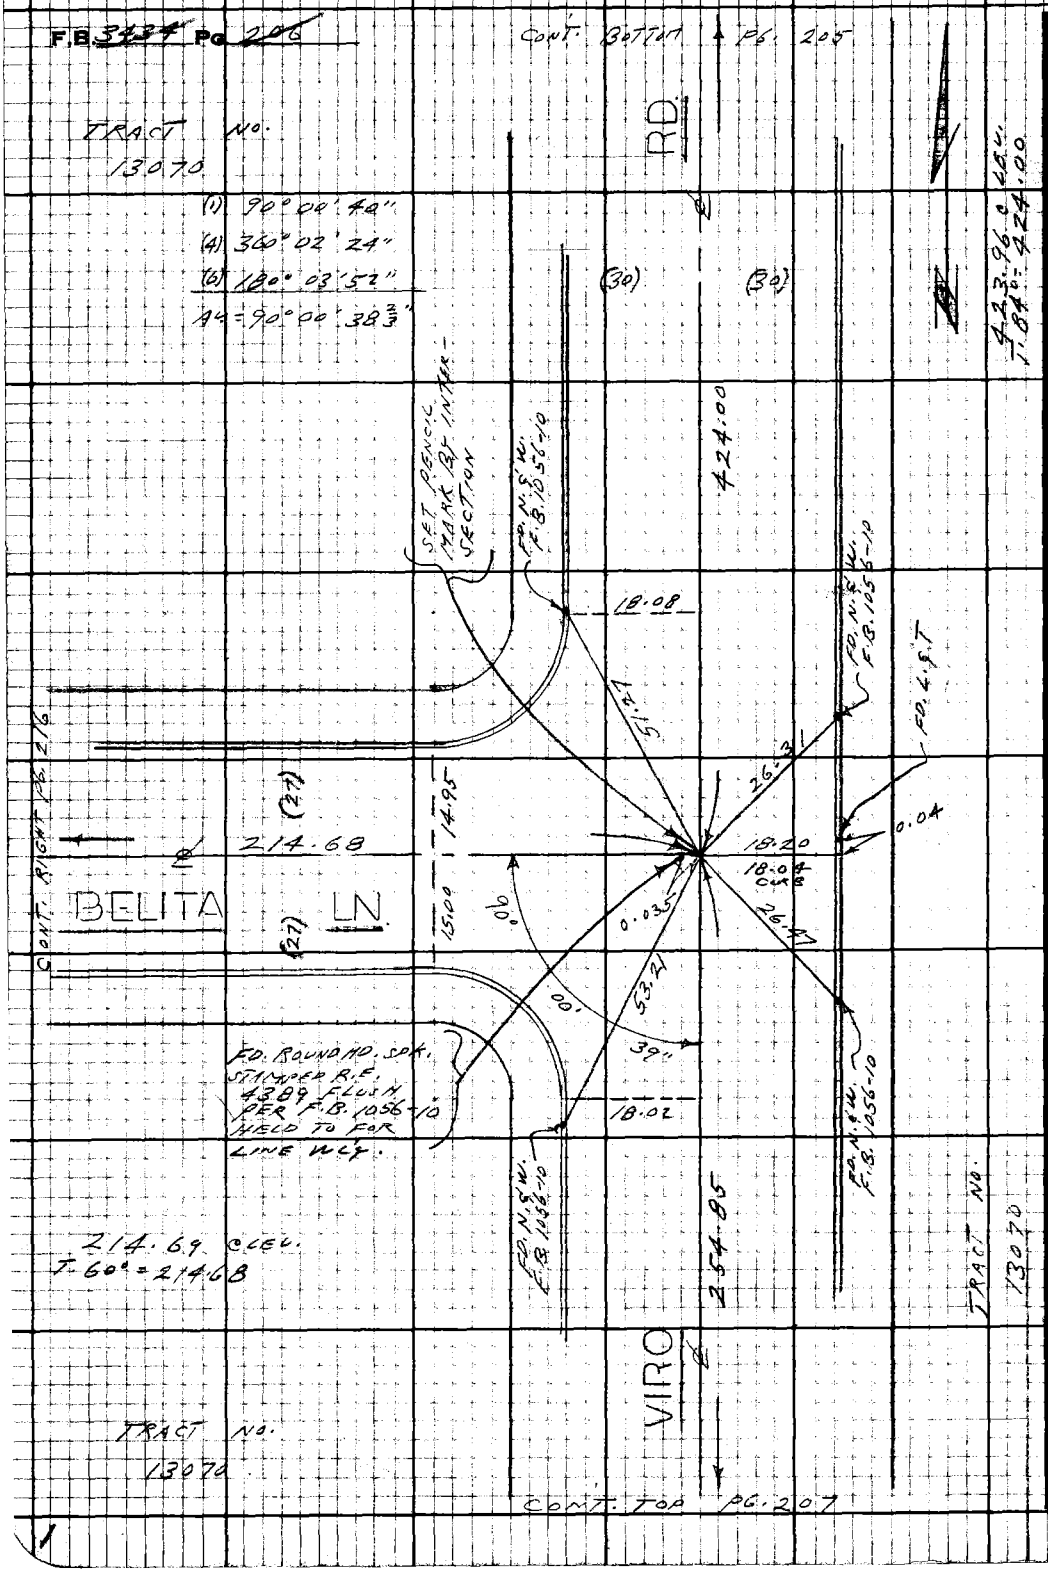

PLEASE RETURN TO
LOS ANGELES COUNTY ENGINEER
403 LOS ANGELES COUNTY ENGINEERING BLDG.

Do not extend this side of this line.

Note: Any Additions or Changes on this Sheet Must be Made or Circled in Red Ink With Date and Name of Person Making Change.

US 88 A-5

PWFB 1823

1290

Notes Ck'd by	Survey of [illegible]
Map No.	JN 2303.00 Tape [illegible] Std [illegible]
Office Work	Surveyed by [illegible]
Checked	Notes [illegible] Date [illegible]
Date	Indexed G. J. GALL FEB 24 '70

F.B. 3477 PG. 207

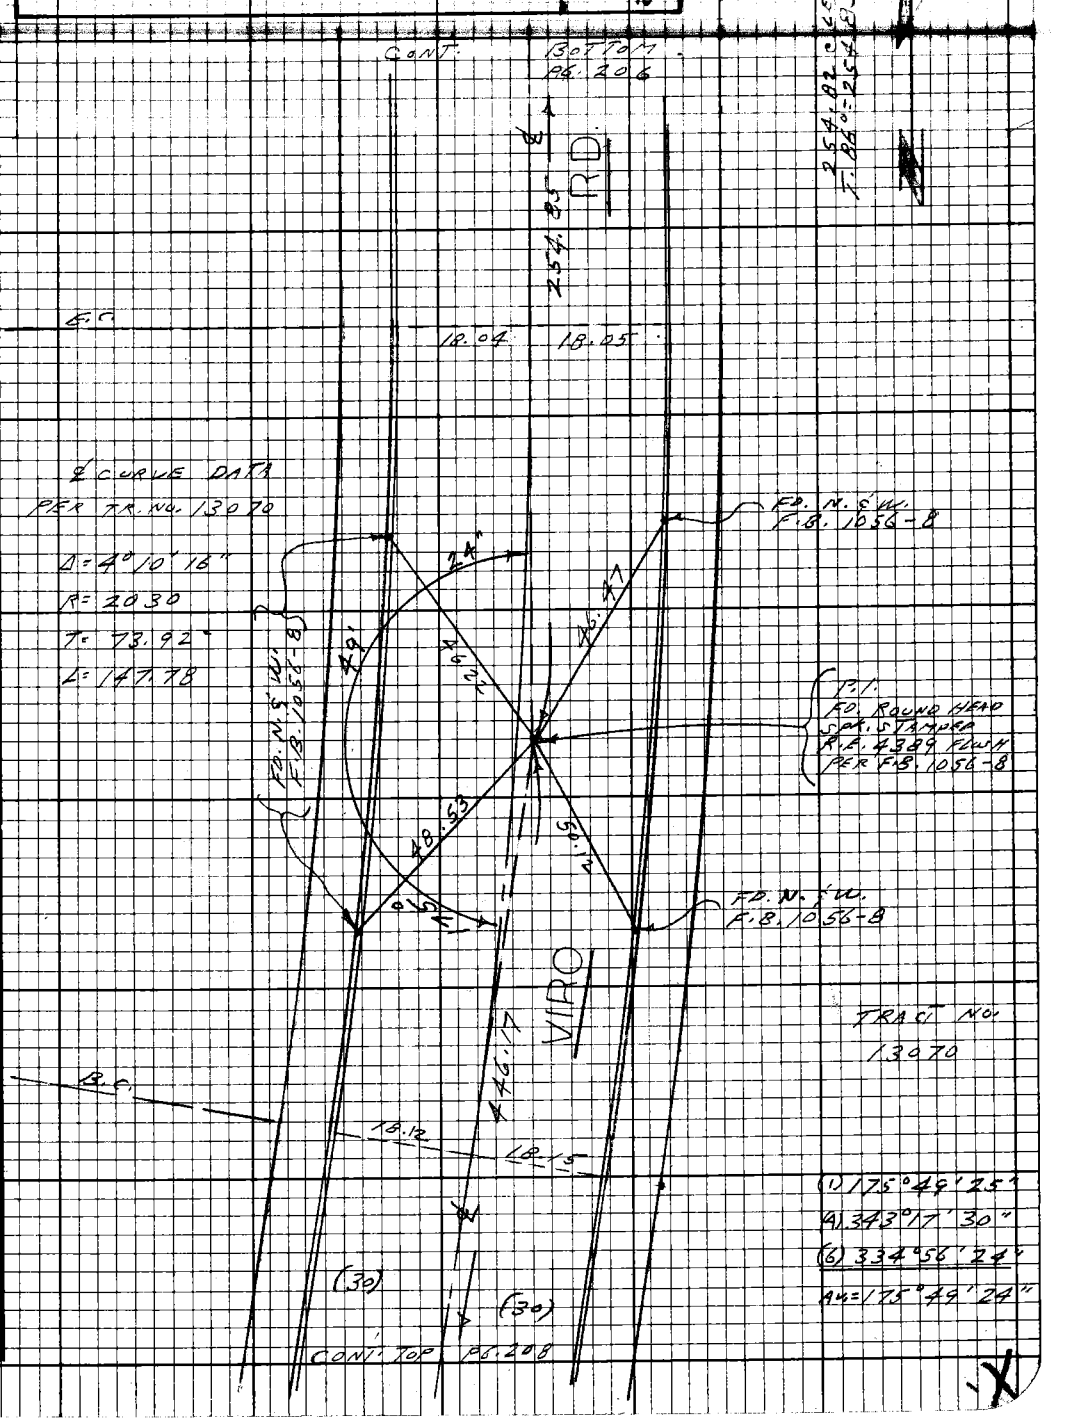

Note: Any Additions or Changes on this Sheet Must be Made or Circled in Red Ink With Date and Name of Person Making Change.

Do not extend this side of this line.

PLEASE RETURN TO
LOS ANGELES COUNTY ENGINEER
403 LOS ANGELES COUNTY ENGINEERING BLDG.

76F3098 CE#310 9-67

PWFB 1823

1291

F.B. ~~3434~~ Pg. ~~208~~ CONT.

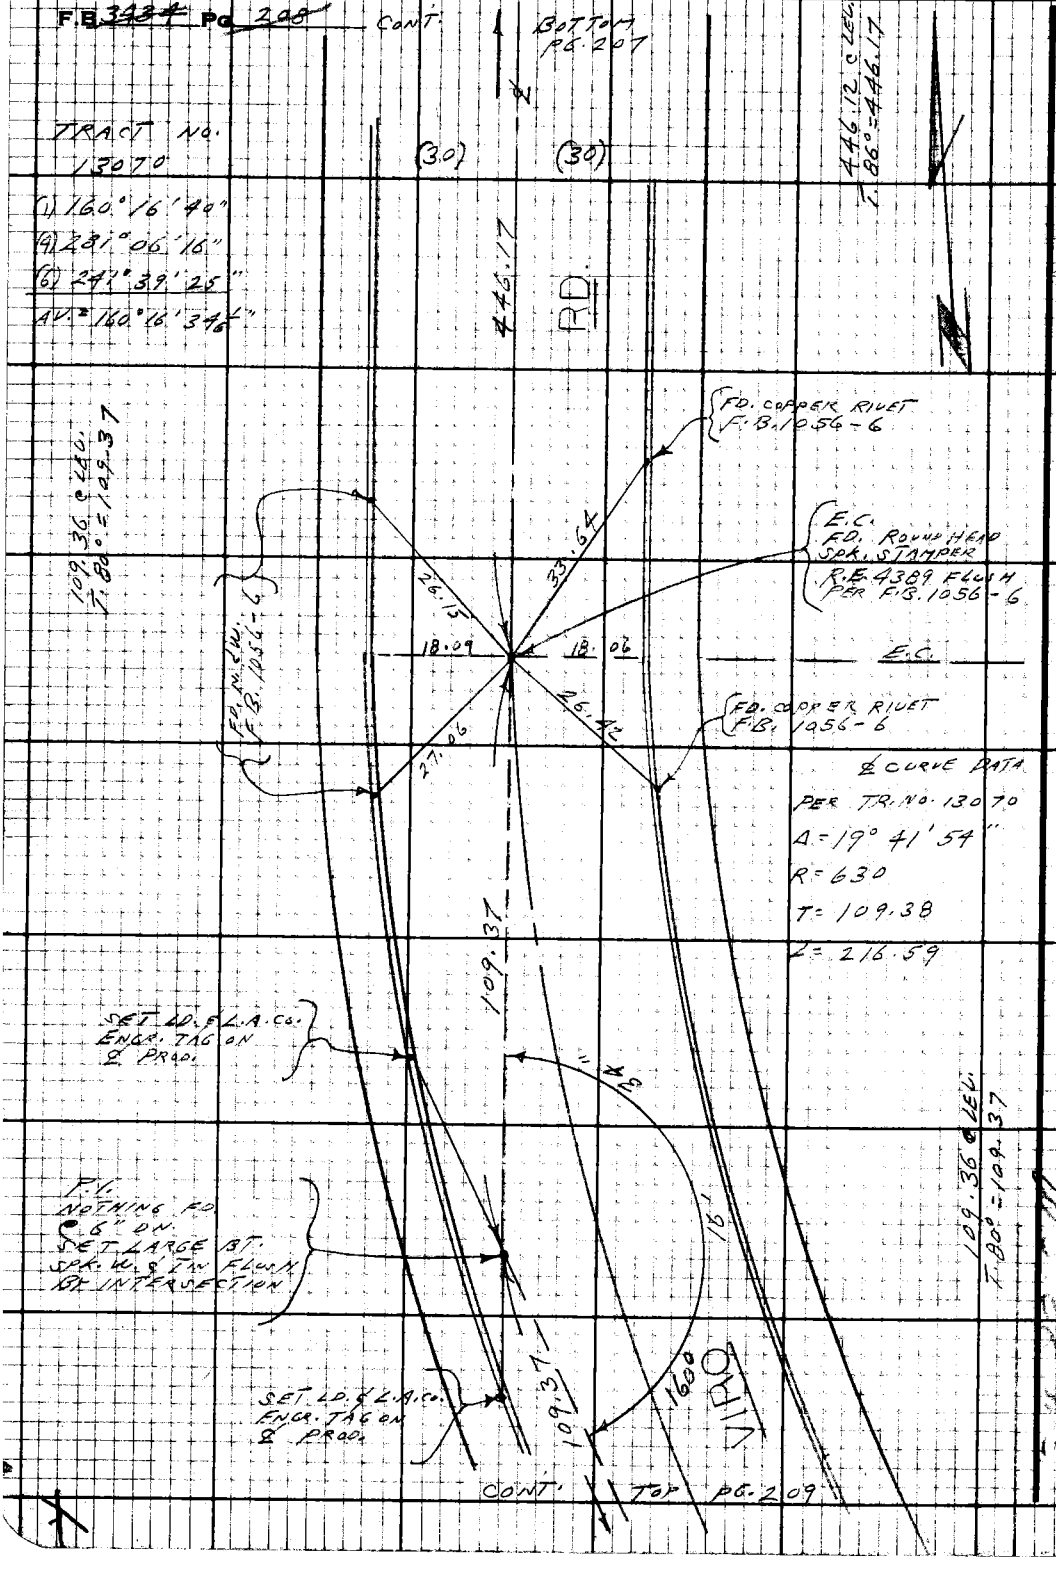

PLEASE RETURN TO
LOS ANGELES COUNTY ENGINEER
403 LOS ANGELES COUNTY ENGINEERING BLDG.

Do not extend this side of this line.

Note: Any Additions or Changes on this Sheet Must be Made or Circled in Red Ink With Date and Name of Person Making Change.

PWFB 1823

1292

Notes Ck'd by	Survey of LA CRESCENTA AREA
Map No.	JN 0303.00 Tape 0277 Std 00
Office Work	Surveyed by L. L. BROWN
Checked	Notes L. L. BROWN Date 4-28-69
Date	Indexed C. J. GALLI AUG 24 '70

F.B. 3434 PG. 2

(1) 45° 15' 30"
(4) 181° 02' 15"
(6) 271° 33' 16"
AV. = 45° 15' 32 2/3"
(1) 139° 57' 55"
(4) 199° 52' 24"
(6) 119° 48' 45"
AV. = 139° 58' 07 1/2"
(1) 94° 42' 36"
(4) 18° 49' 16"
(6) 208° 13' 42"
AV. = 94° 42' 17"

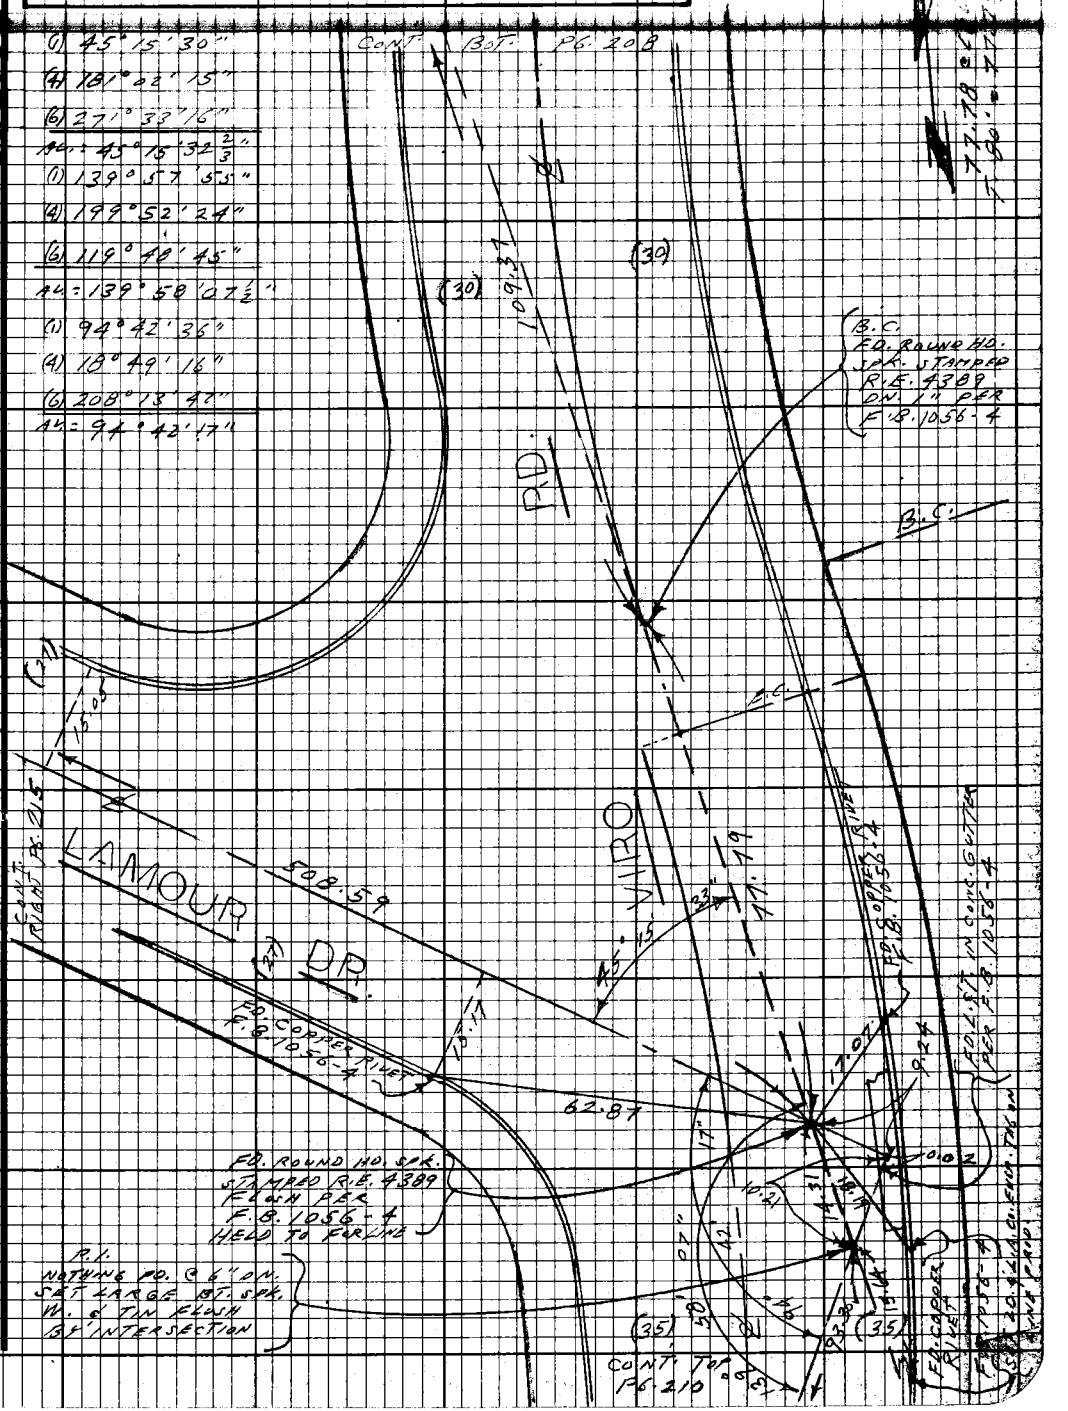

Note: Any Additions or Changes on this Sheet Must be Made or Circled in Red Ink With Date and Name of Person Making Change.

Do not extend this side of this line.

PLEASE RETURN TO
LOS ANGELES COUNTY ENGINEER
403 LOS ANGELES COUNTY ENGINEERING BLDG.

76F3098 CE#310 9-67

PWFB 1823 1293

F.B. 3434 Pg. 210 CONT.

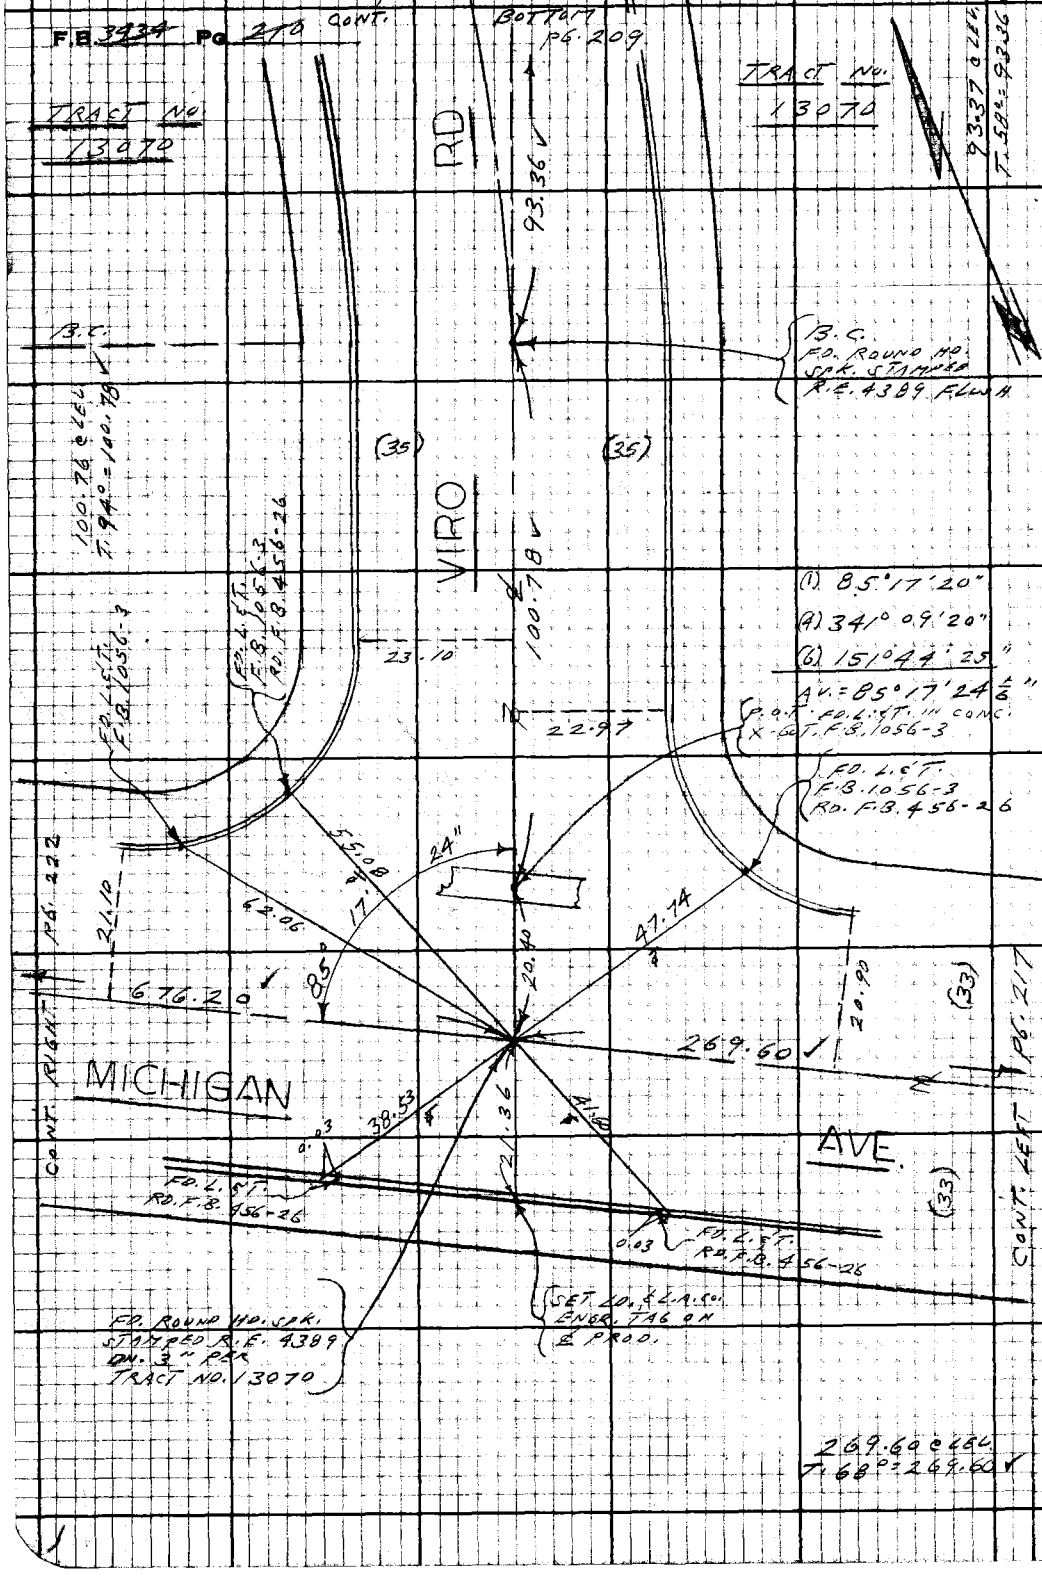

PLEASE RETURN TO
LOS ANGELES COUNTY ENGINEER
403 LOS ANGELES COUNTY ENGINEERING BLDG.

Do not extend this side of this line.

Note: Any Additions or Changes on this Sheet Must be Made or Circled in Red Ink With Date and Name of Person Making Change.

W.S. EK 4-6

PWFB 1823 1294

Notes Ck'd by	Survey of LA [illegible]
Map No.	JN [illegible] Tape [illegible] Std [illegible]
Office Work	Surveyed by L.L. BROWN
Checked	Notes L.L. BROWN Date [illegible]
Date	Indexed C.J. GALLI FEB 24 '70

F.B. 3434 PG. 214

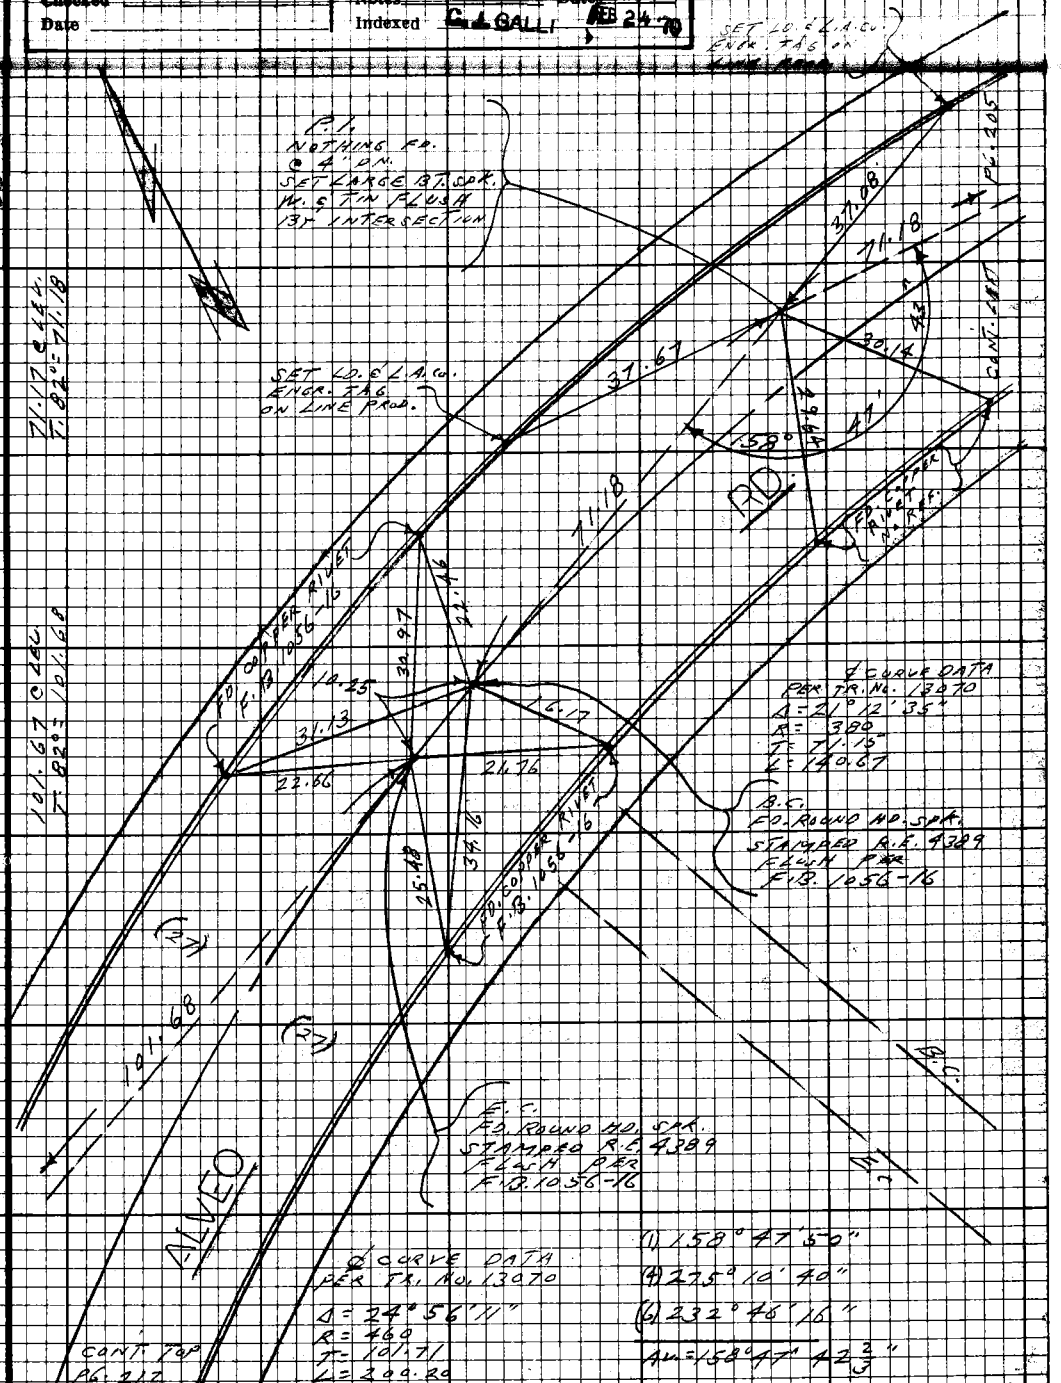

Note: Any Additions or Changes on this Sheet Must be Made or Circled in Red Ink With Date and Name of Person Making Change.

Do not extend this side of this line.

PLEASE RETURN TO
LOS ANGELES COUNTY ENGINEER
403 LOS ANGELES COUNTY ENGINEERING BLDG.

76F3098 CE#310 9-67

PWFB 1823

1295

F.B. 3484 PG. 222

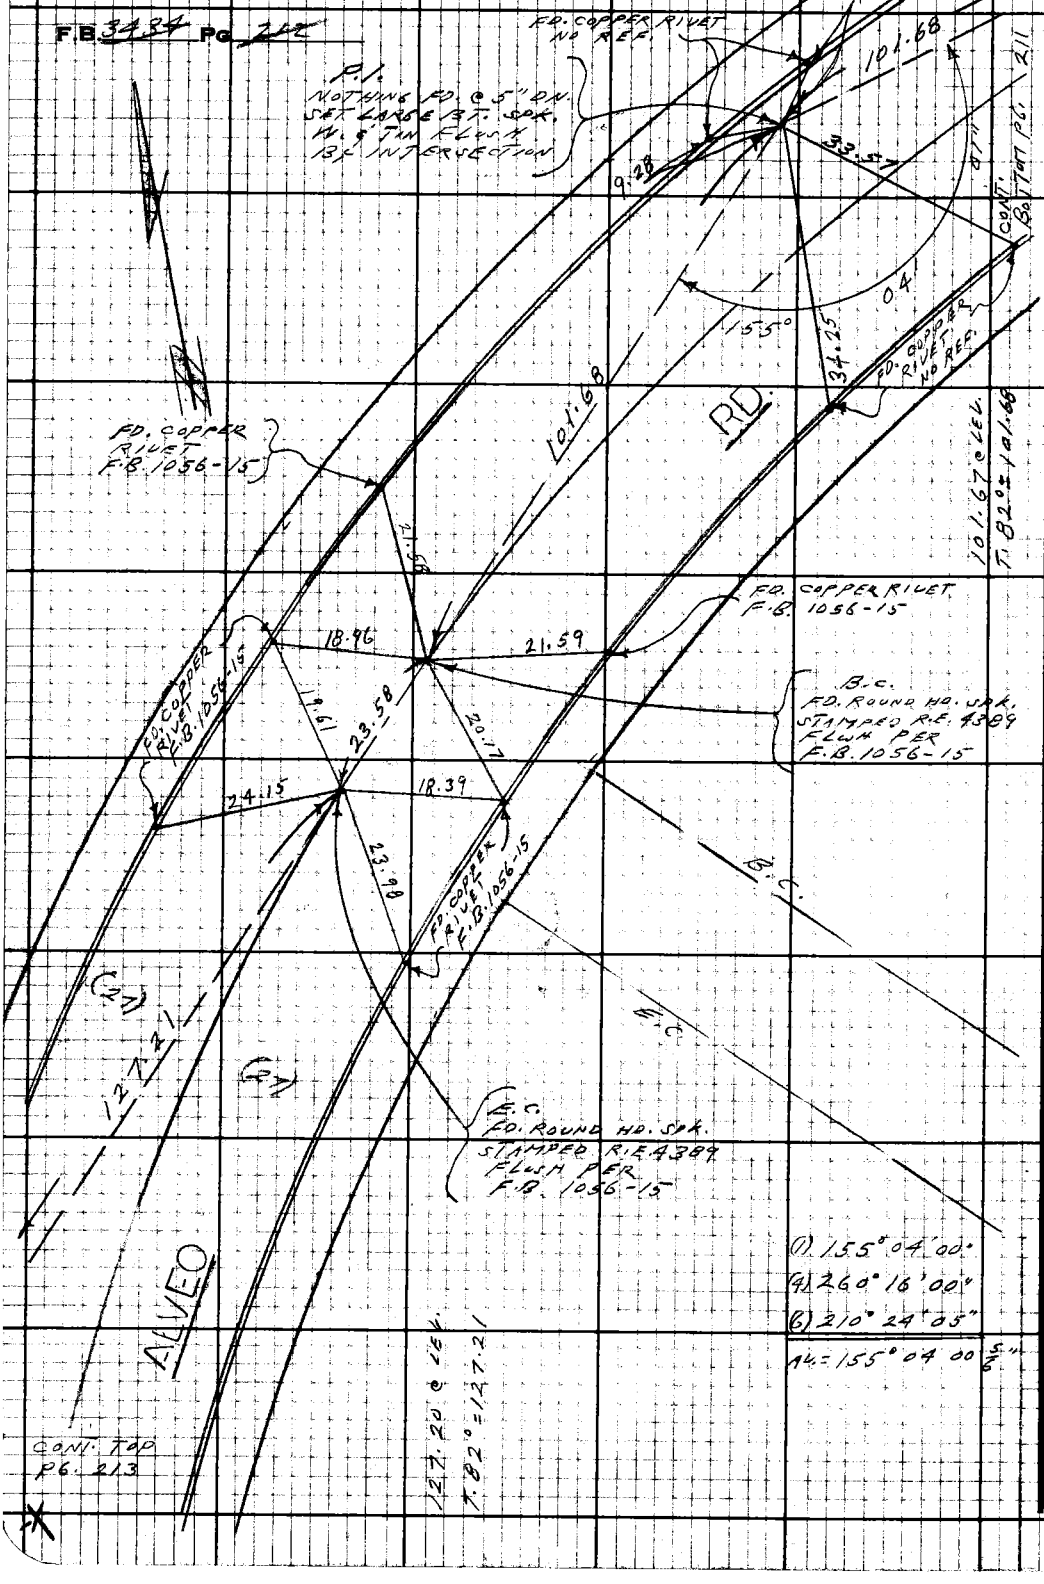

PLEASE RETURN TO
LOS ANGELES COUNTY ENGINEER
403 LOS ANGELES COUNTY ENGINEERING BLDG.

Do not extend this side of this line.

Note: Any Additions or Changes on this Sheet Must be Made or Circled in Red Ink With Date and Name of Person Making Change.

PWFB 1823 1296, 1297

Notes Ckd by	Survey of LA CRESCENTA AREA
Map No.	JN 0303.01 Tape 0277 Std 53 °F
Office Work	Surveyed by L. L. BROWN
Checked	Notes L. L. BROWN Date 4-28-69
Date	Indexed C. J. GALLI FEB 24 '70

F.B. 3434 PG. 2.3 CONT. BOTTOM

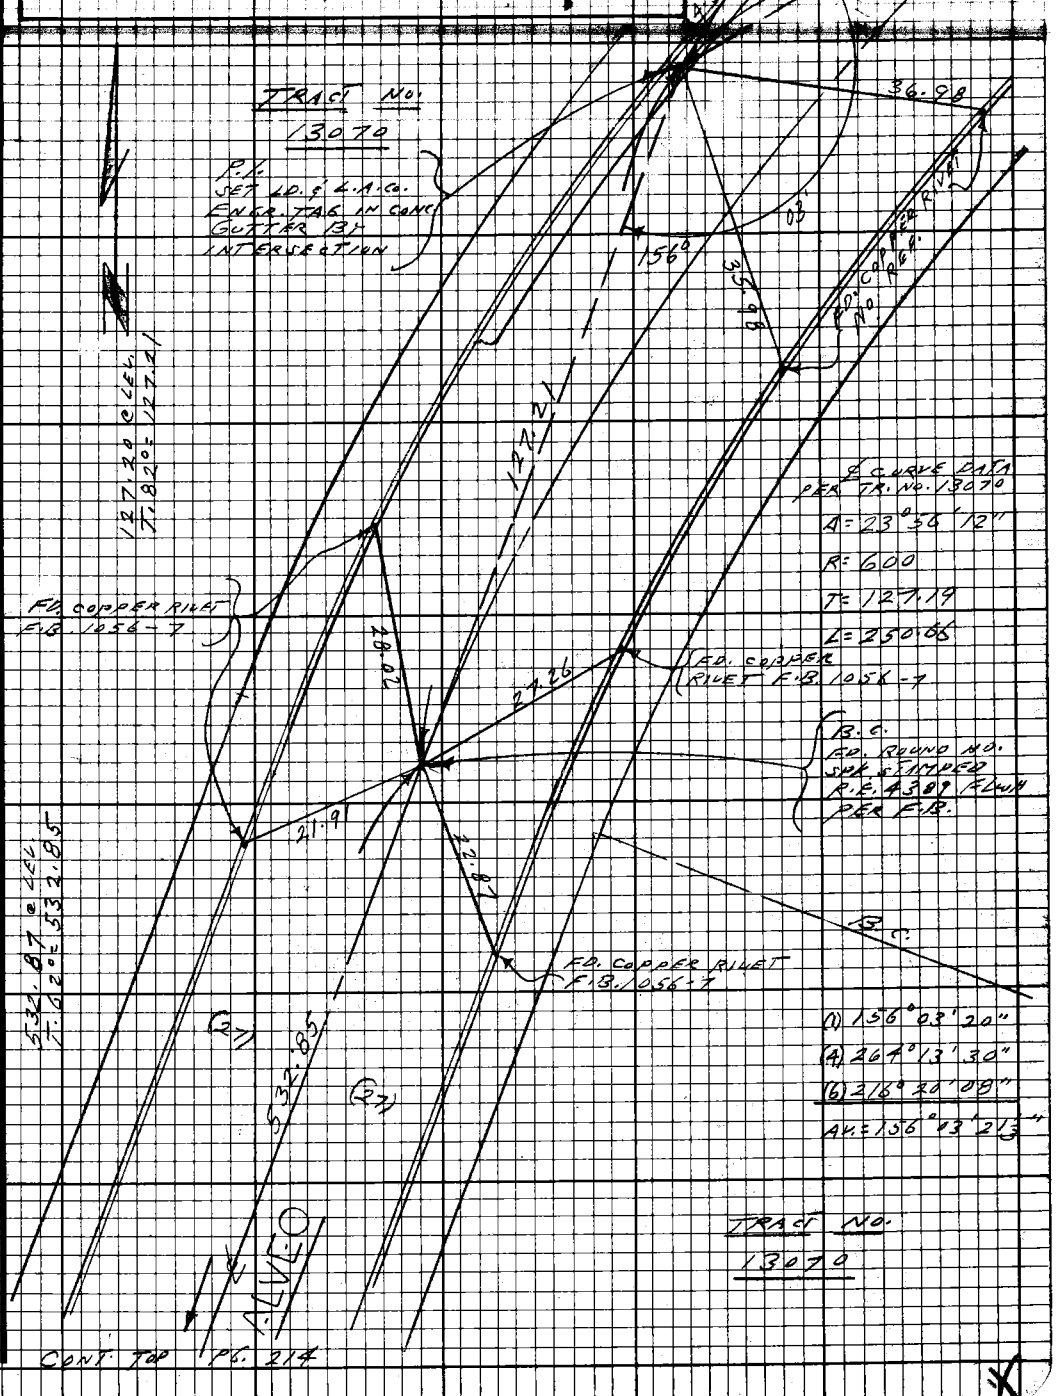

Note: Any Additions or Changes on this Sheet Must be Made or Circled in Red Ink With Date and Name of Person Making Change.

Do not extend this side of this line.

PLEASE RETURN TO
LOS ANGELES COUNTY ENGINEER
403 LOS ANGELES COUNTY ENGINEERING BLDG.

76F3098 CE#310 9-67

PWFB 1823 1298, 1299, 1300

F.B. 2434 Pg. 24 Cont.

PLEASE RETURN TO
LOS ANGELES COUNTY ENGINEER
403 Los Angeles County Engineering Bldg.

Do not extend this side of this line.

Note: Any Additions or Changes on this Sheet Must be Made or Circled in Red Ink With Date and Name of Person Making Change.

PWFB 1823

1301

Name Grid by	Survey of LA CRESCENTA AREA
Map No.	JN 0305.00 Tape 0244 Std 68 °F
Office Work	Surveyed by L.L. BROWN
Checked	Notes L.L. BROWN Date 4-29-69
Date	Indexed C.J. GALLI FEB 24 '70

F.B. 3424 PG. 215

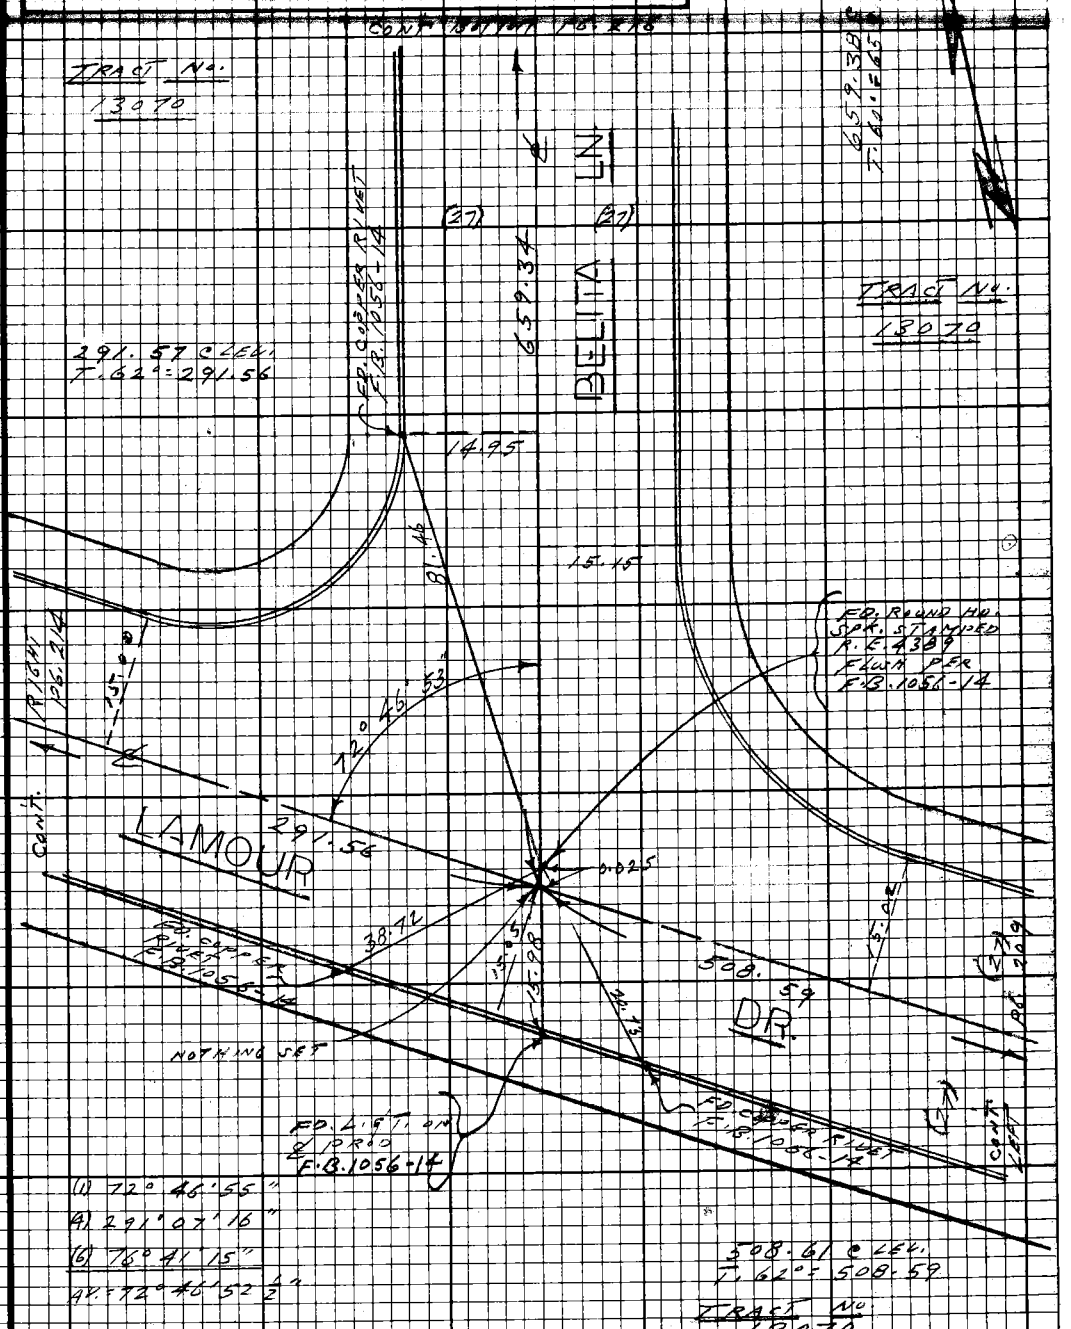

Note: Any Additions or Changes on this Sheet Must be Made or Circled in Red Ink With Date and Name of Person Making Change.

Do not extend this side of this line.

PLEASE RETURN TO
LOS ANGELES COUNTY ENGINEER
403 LOS ANGELES COUNTY ENGINEERING BLDG.

76F3098 CE#310 9-67

PWFB 1823 1302

F.B. 3434 Pg. 216

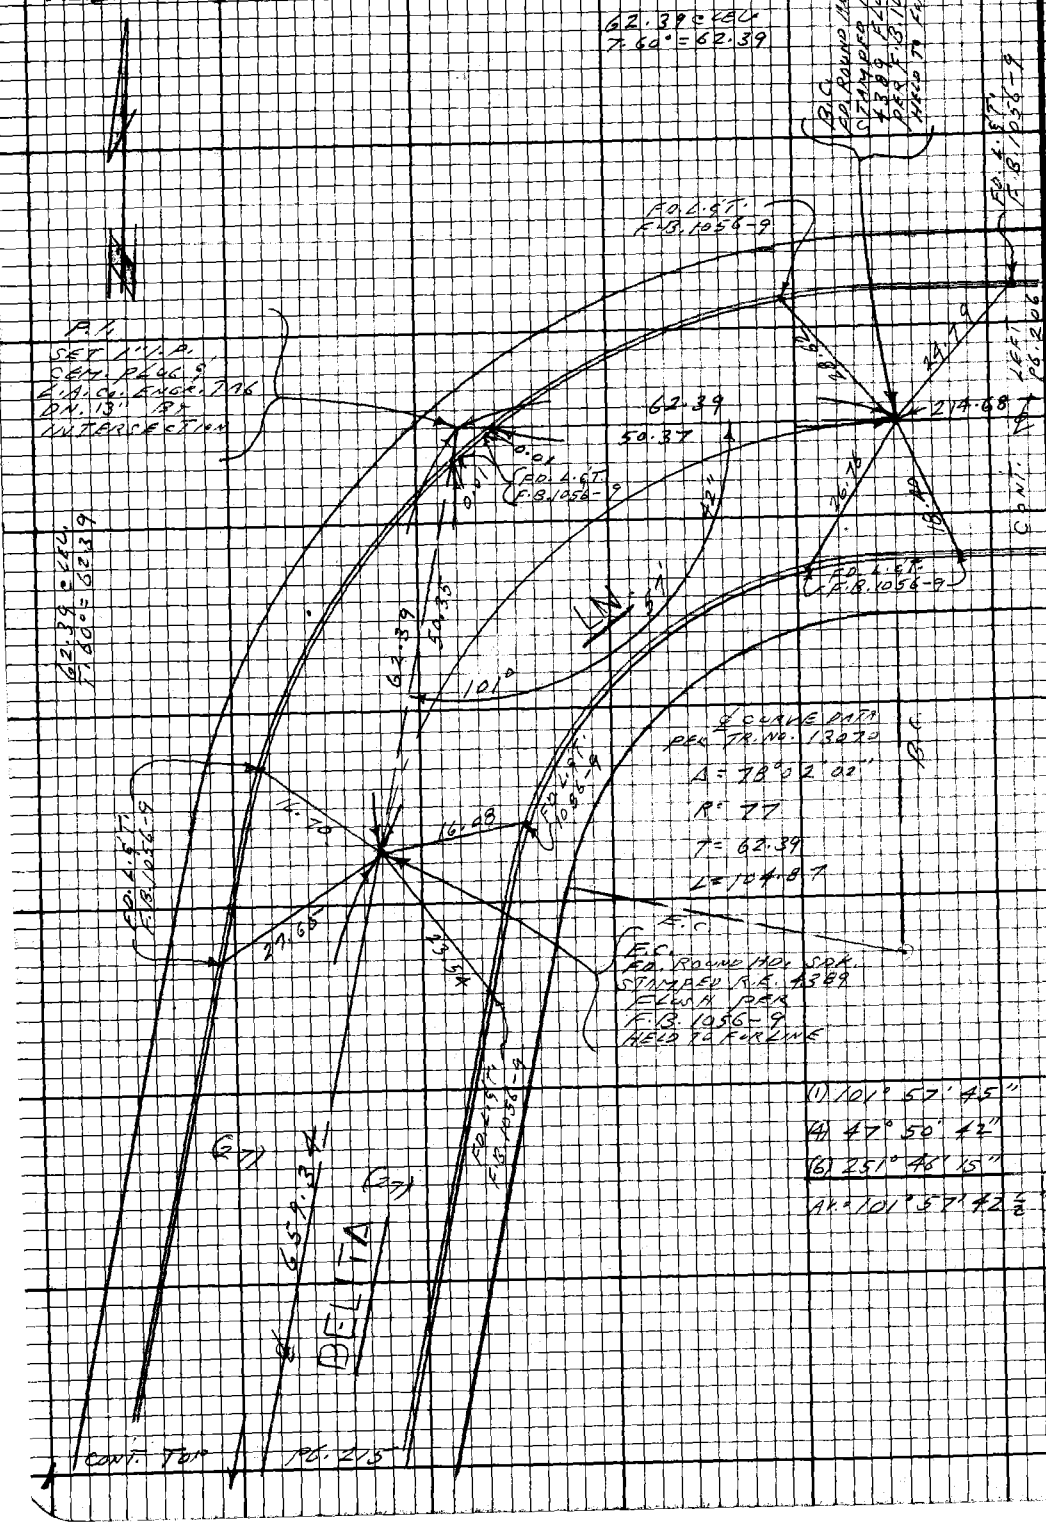

PLEASE RETURN TO
LOS ANGELES COUNTY ENGINEER
403 LOS ANGELES COUNTY ENGINEERING BLDG.

Do not extend this side of this line.

Note: Any Additions or Changes on this Sheet Must be Made or Circled in Red Ink With Date and Name of Person Making Change.

W588 A-6

PWFB 1823

1303

Notes Chkd by	Survey of LA CRESCENTA AREA
Map No.	JN 0303.00 Tape 0277 Std 68 °F
Office Work	Surveyed by L.L. BROWN
Checked	Notes L.L. BROWN Date 5-12-69
Date	Indexed C.J. GALLI FEB 24 '70

F.B. 3434 PG. 217

W.S. 4-6

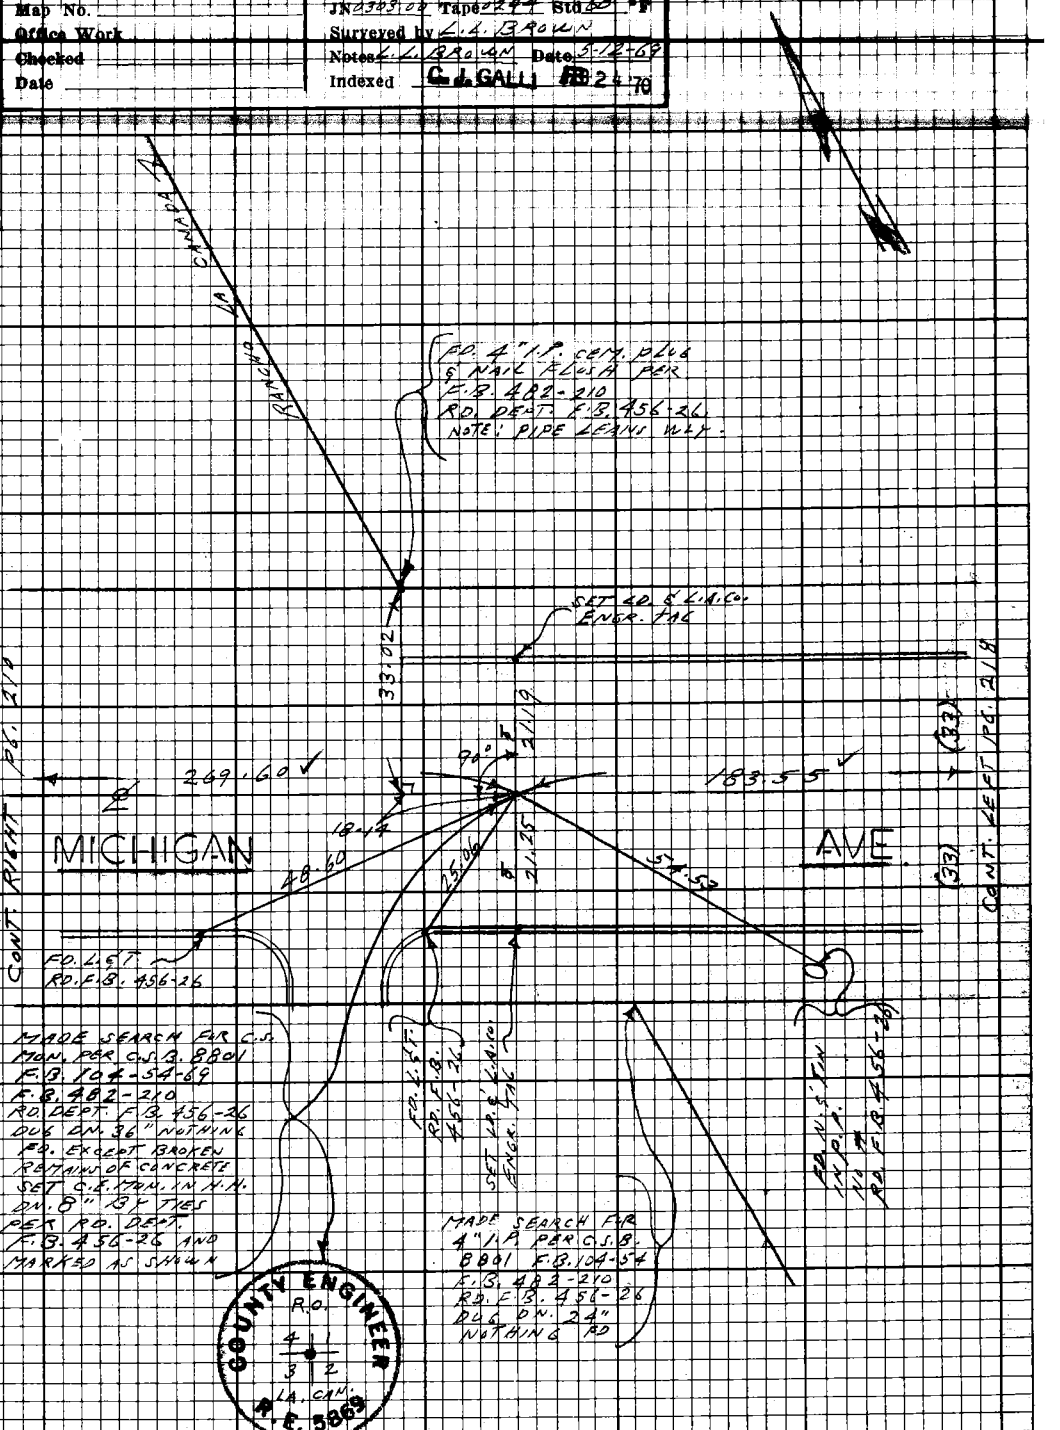

Note: Any Additions or Changes on this Sheet Must be Made or Circled in Red Ink With Date and Name of Person Making Change.

Do not extend this side of this line.

PLEASE RETURN TO
LOS ANGELES COUNTY ENGINEER
403 LOS ANGELES COUNTY ENGINEERING BLDG.

76F3098 CE# 310 9-67

PWFB 1823 1304

F.B. 3434 Pg. 218

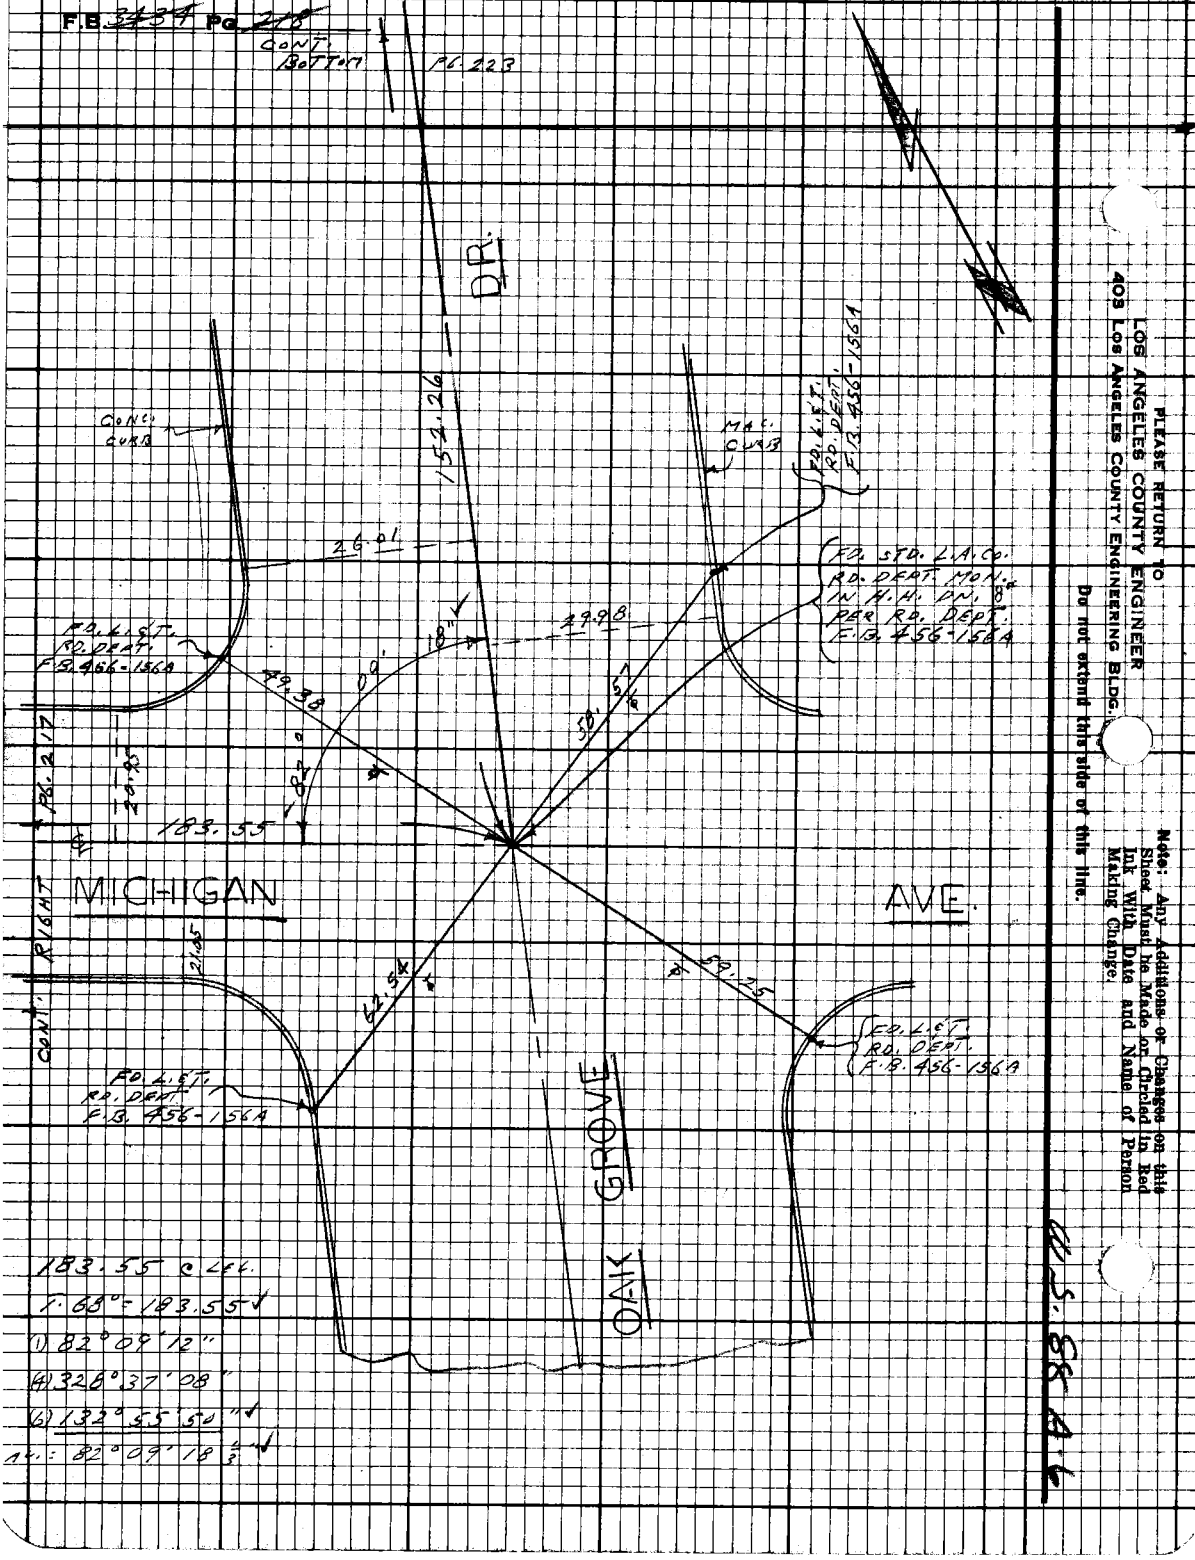

PLEASE RETURN TO
LOS ANGELES COUNTY ENGINEER
403 LOS ANGELES COUNTY ENGINEERING BLDG.

Do not extend this side of this line.

Note: Any Additions or Changes on this Sheet Must be Made or Circled in Red Ink With Date and Name of Person Making Change.

U.S. 88 A.6

PWFB 1823 1305

Map No.	JN 0303.00 Tape 0244 Std 68 °F
Office Work	Surveyed by L. L. BROWN
Checked	Notes L. L. BROWN Date 5-12-69
Date	Indexed C. J. GALLI FEB 24 '70

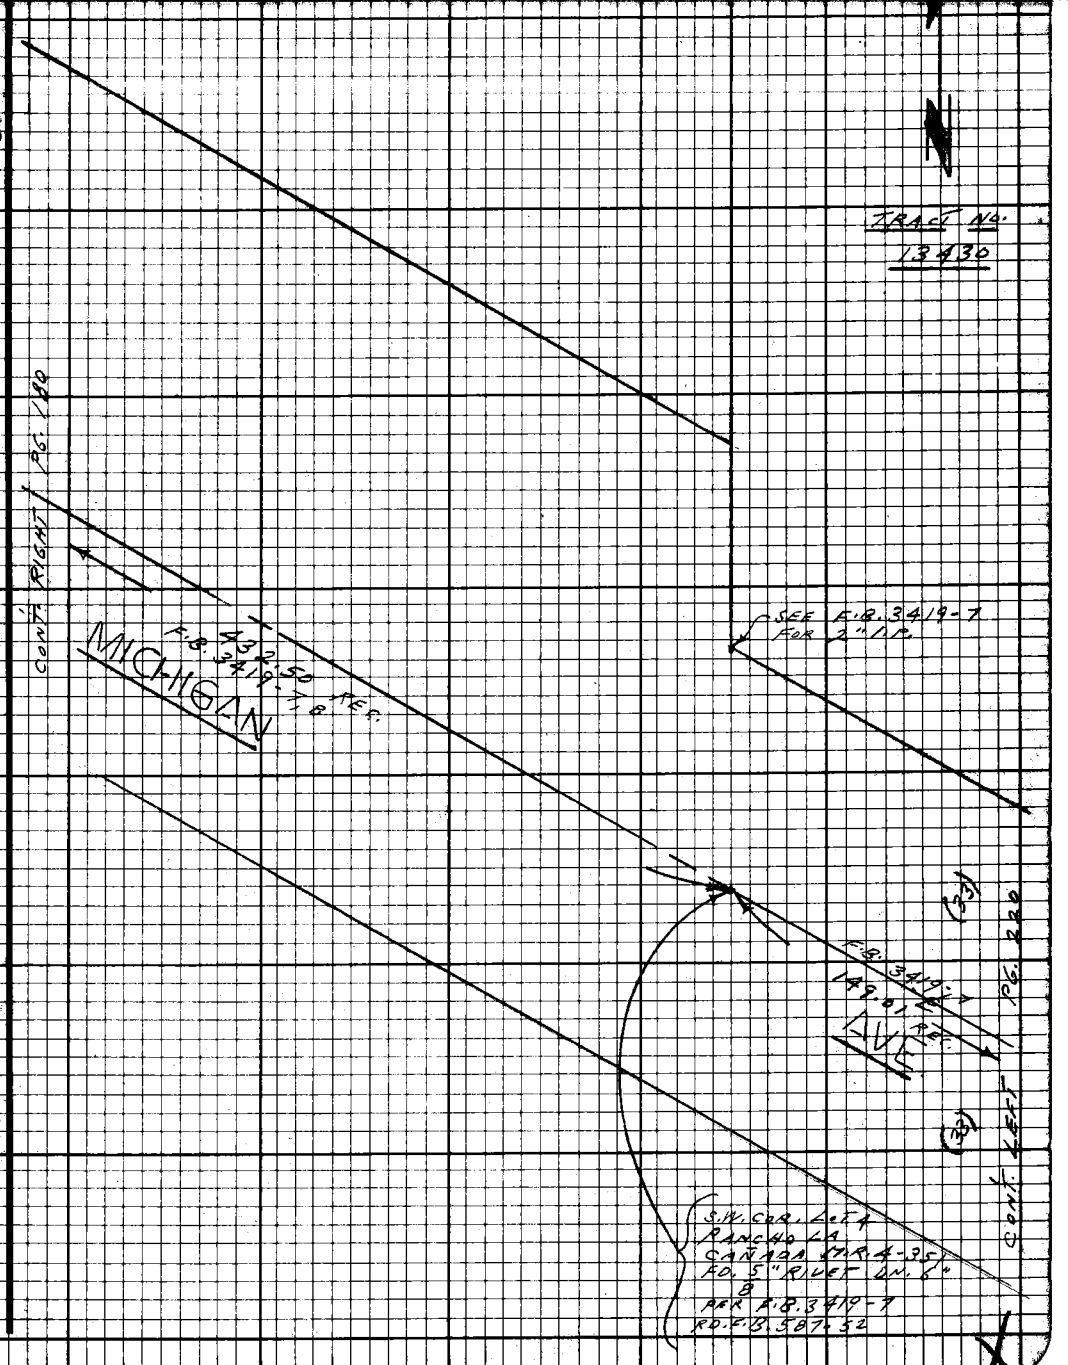

Note: Any Additions or Changes on this Sheet Must be Made or Circled in Red Ink With Date and Name of Person Making Change.

Do not extend this side of this line.

PLEASE RETURN TO
LOS ANGELES COUNTY ENGINEER
403 LOS ANGELES COUNTY ENGINEERING BLDG.

78F3098 CE# 310 9-67

PWFB 1823

1306

F.B. 3434 Pg. 220

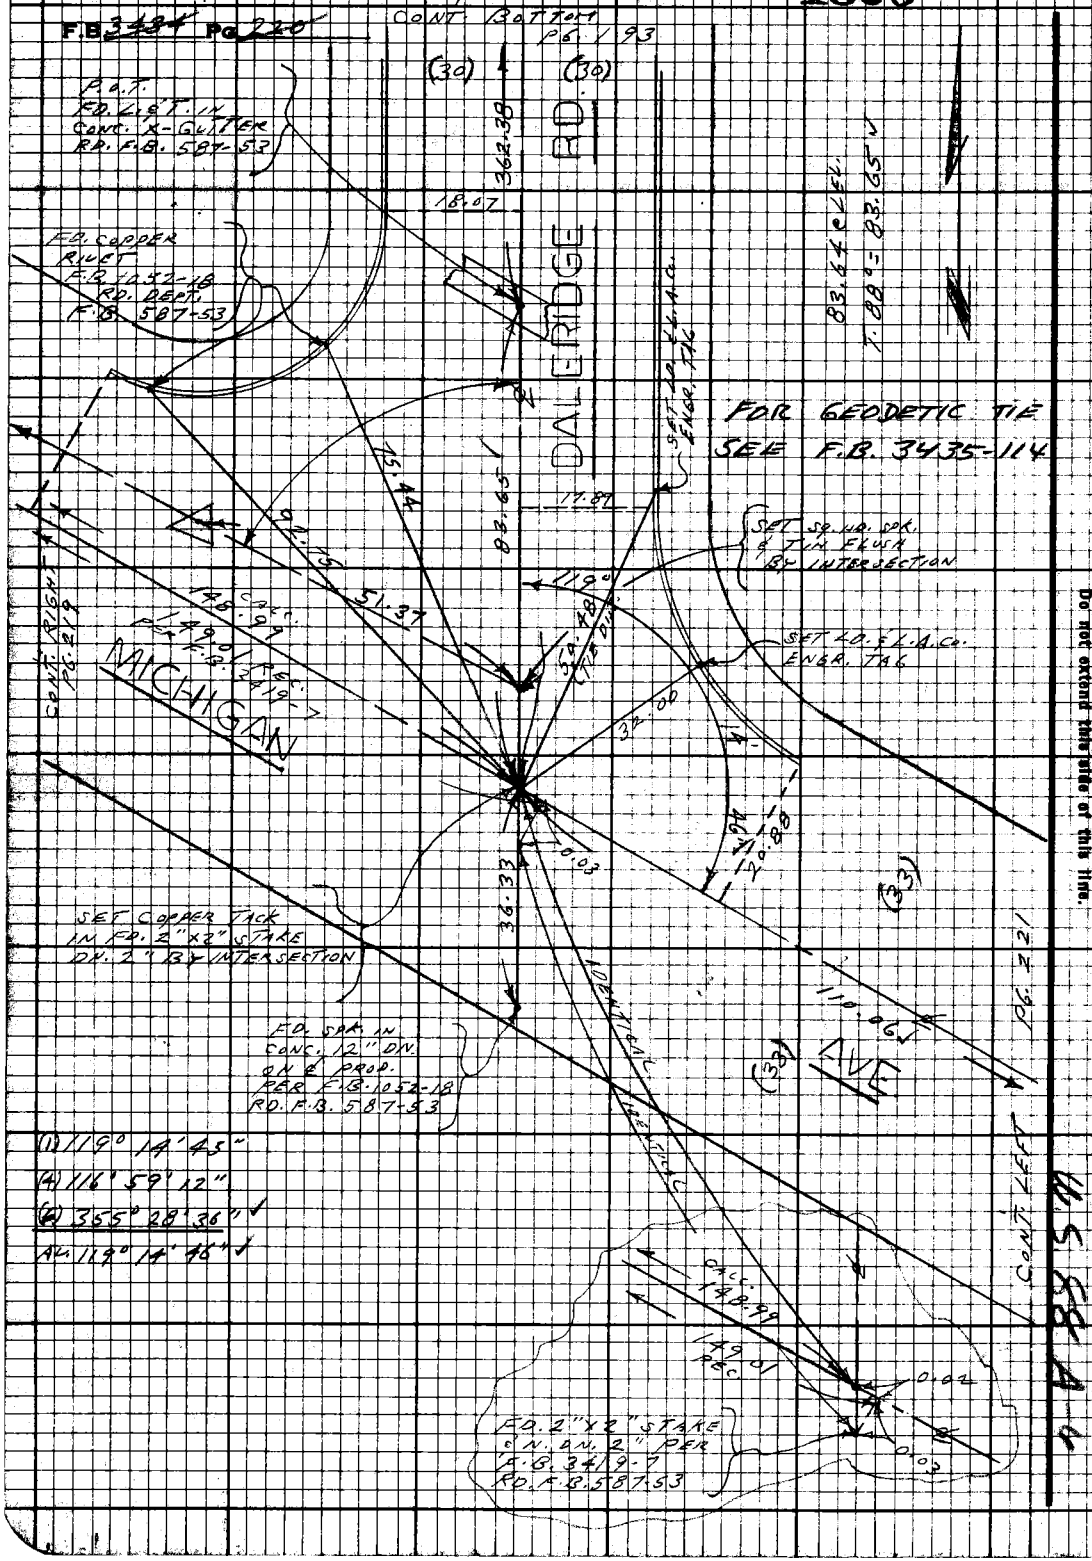

PLEASE RETURN TO
LOS ANGELES COUNTY ENGINEER
403 Los Angeles County Engineering Bldg.

Do not extend this side of this line.

Note: Any Additions or Changes on this Sheet Must be Made or Circled in Red Ink With Date and Name of Person Making Change.

PWFB 1823 1307

Map No.	JN 0303.00 Tape 164 Std 84 °F
Office Work	Surveyed by L. L. BROWN
Checked	Notes L. L. BROWN Date 5-12-69
Date	Indexed C. J. GALLI FEB 24 '70

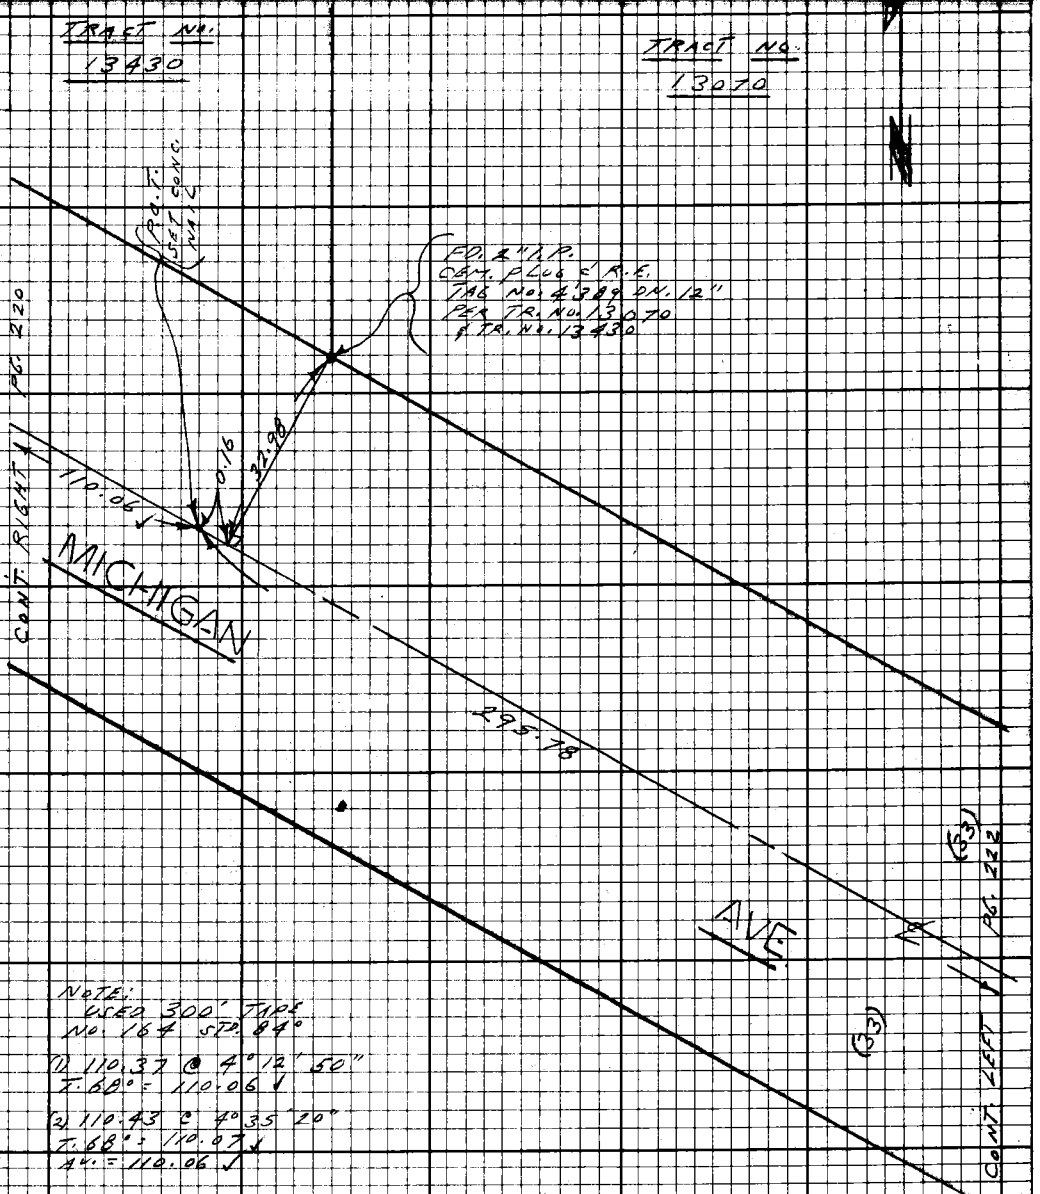

NOTE:
USED 300' TAPE
NO. 164 STD. 84°

(1) 110.37 @ 4° 12' 50"
T. 68° = 110.06 ✓

(2) 110.43 @ 4° 35' 20"
T. 68° = 110.07 ✓
AV. = 110.06 ✓

Note: Any Additions or Changes on this Sheet Must be Made or Circled in Red Ink With Date and Name of Person Making Change.

Do not extend this side of this line.

PLEASE RETURN TO
LOS ANGELES COUNTY ENGINEER
403 LOS ANGELES COUNTY ENGINEERING BLDG.

78F3098 CE# 310 9-67

PWFB 1823 1308

F.B. 3434 Pg. 222

TRACT No. 13070

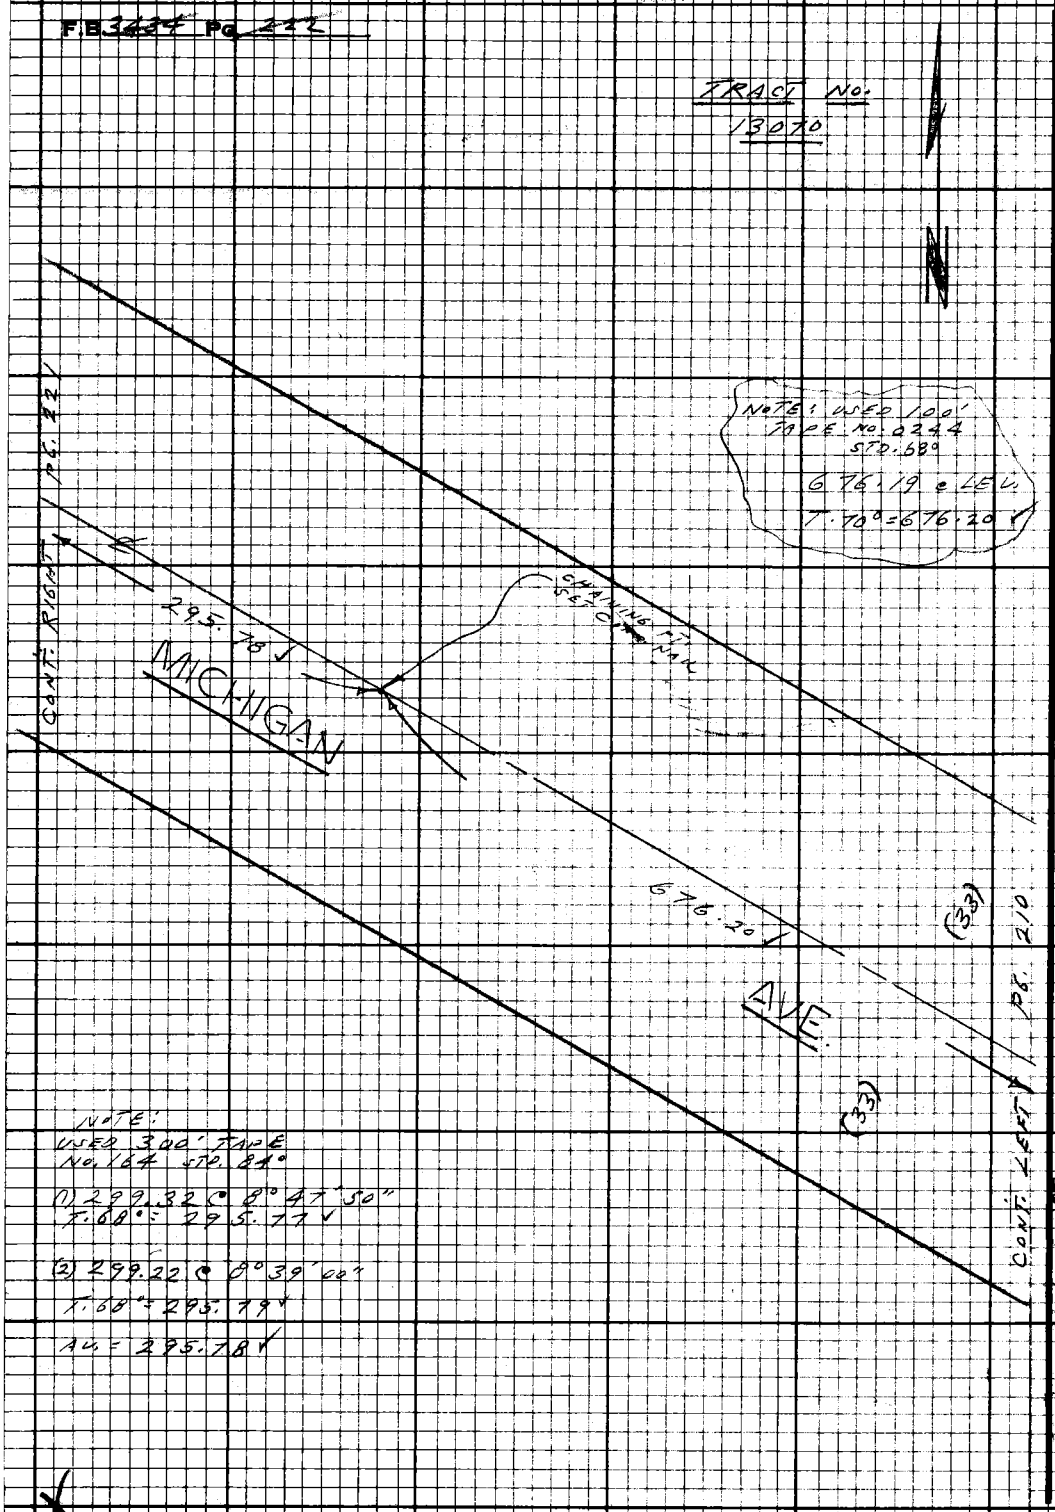

NOTE: USED 100' TAPE NO. 0244 STD. 68°
676.19 @ LEV.
T. 70° = 676.20

NOTE:
USED 300' TAPE NO. 164 STD. 84°
(1) 299.32 @ 8° 47' 50"
T. 68° = 295.77
(2) 299.22 @ 8° 39' 00"
T. 68° = 295.79
AV. = 295.78

PLEASE RETURN TO
LOS ANGELES COUNTY ENGINEER
403 Los Angeles County Engineering Bldg.

Do not extend this side of this line.

Note: Any Additions or Changes on this Sheet Must be Made or Circled in Red Ink With Date and Name of Person Making Change.

PWFB 1823 1309

Map No.	JN 2303.00 Tape 0244 Std 58 °F
Office Work	Surveyed by L. L. BROWN
Checked	Notes L. L. BROWN Date 5-13-69
Date	Indexed L. J. GALLI FEB 24 '70

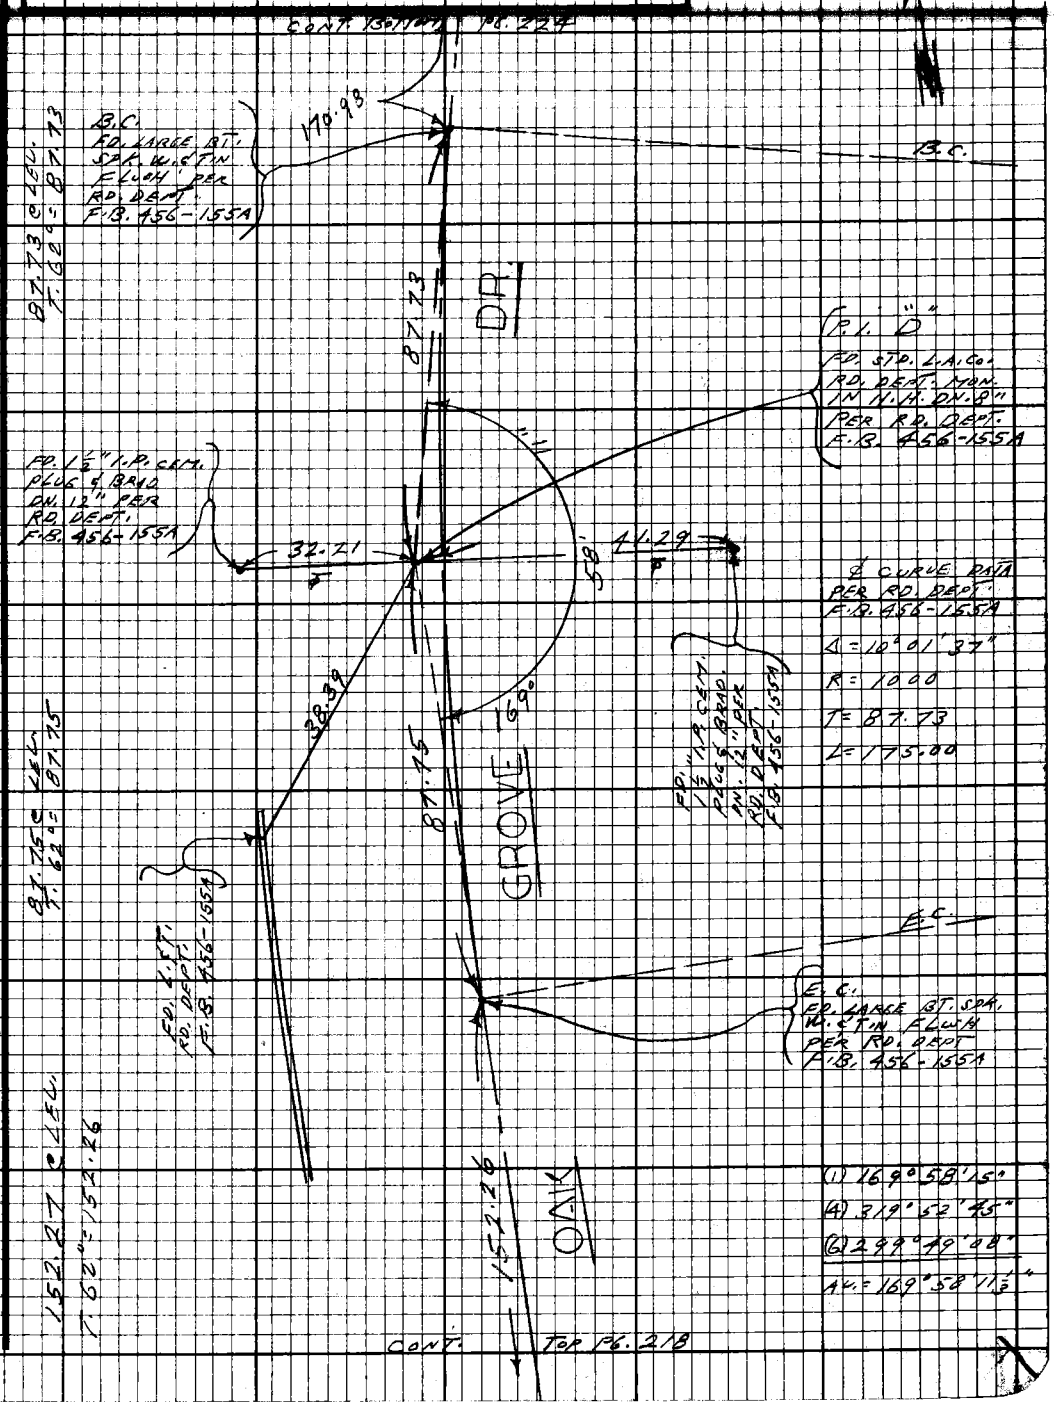

Note: Any Additions or Changes on this Sheet Must be Made or Circled in Red Ink With Date and Name of Person Making Change.

Do not extend this side of this line.

PLEASE RETURN TO
LOS ANGELES COUNTY ENGINEER
403 LOS ANGELES COUNTY ENGINEERING BLDG.

78F3C98 CE # 310 9-67

PWFB 1823

1310

F.B. ~~3424~~ Pg ~~224~~

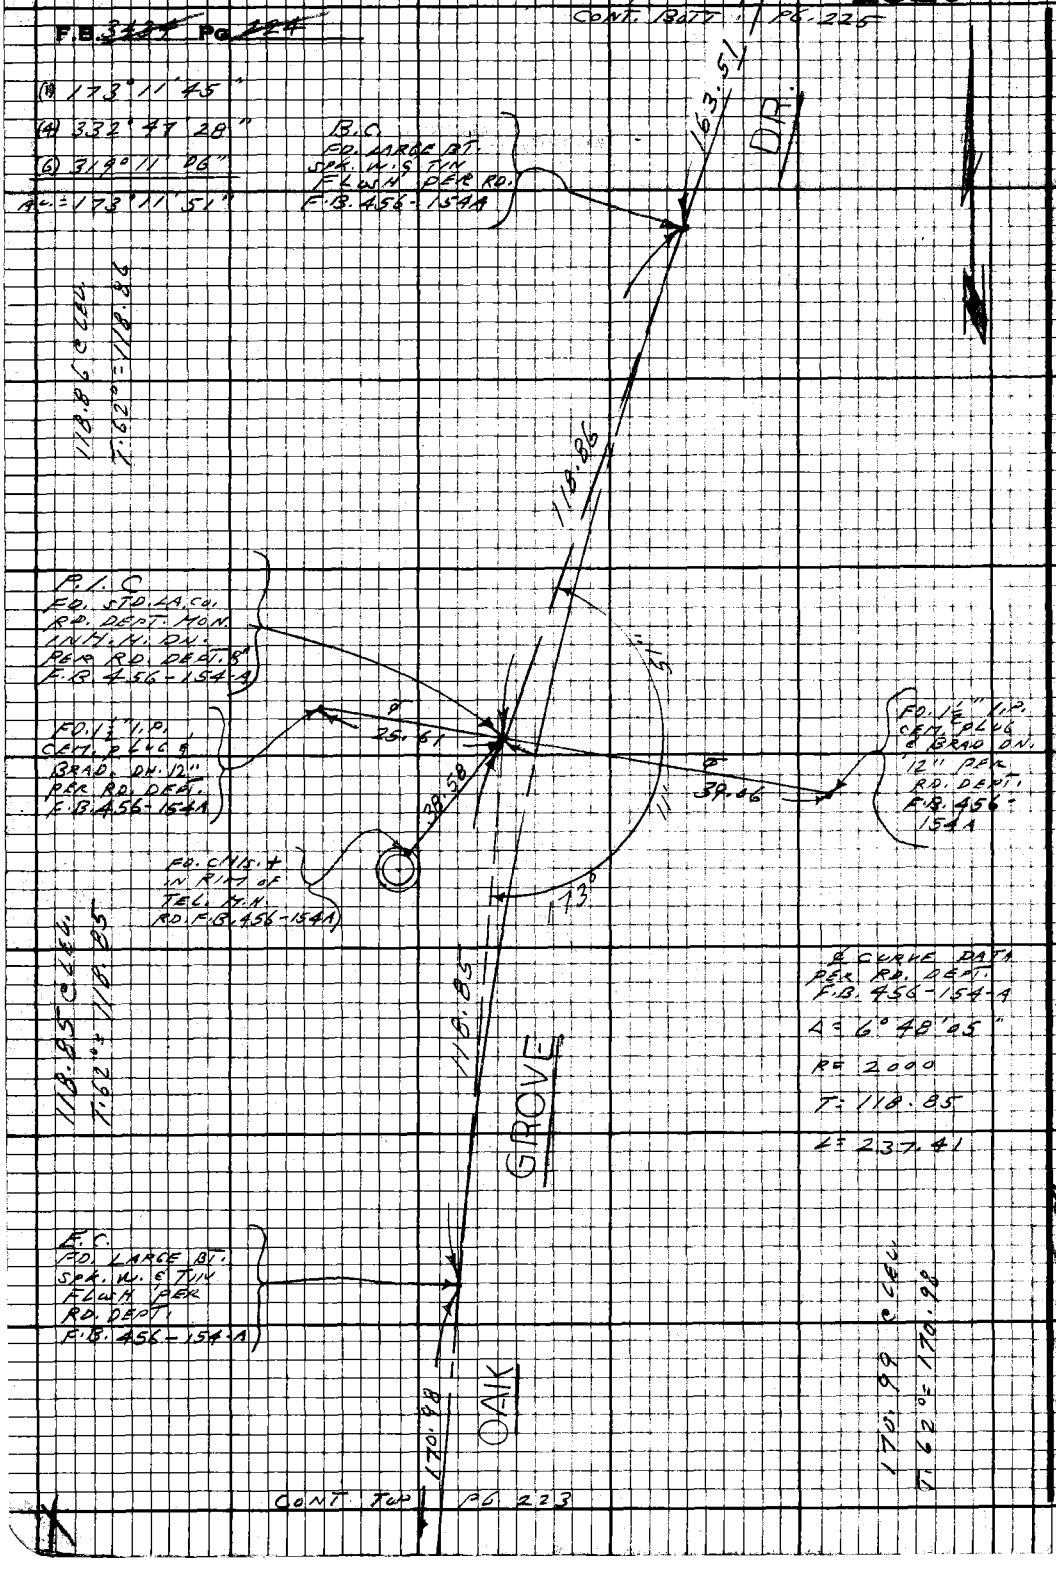

PLEASE RETURN TO
LOS ANGELES COUNTY ENGINEER
403 LOS ANGELES COUNTY ENGINEERING BLDG.

Do not extend this side of this line.

Note: Any Additions or Changes on this Sheet Must be Made or Circled in Red Ink With Date and Name of Person Making Change.

PWFB 1823

1311

Map No.	JN 0303.00 Tape 0244 Std 68 °F
Office Work	Surveyed by L.L. Brown
Checked	Notes L.L. Brown Date 5-13-69
Date	Indexed C. J. GALLI FEB 24 '70

F.B. 3424 Pg. 225

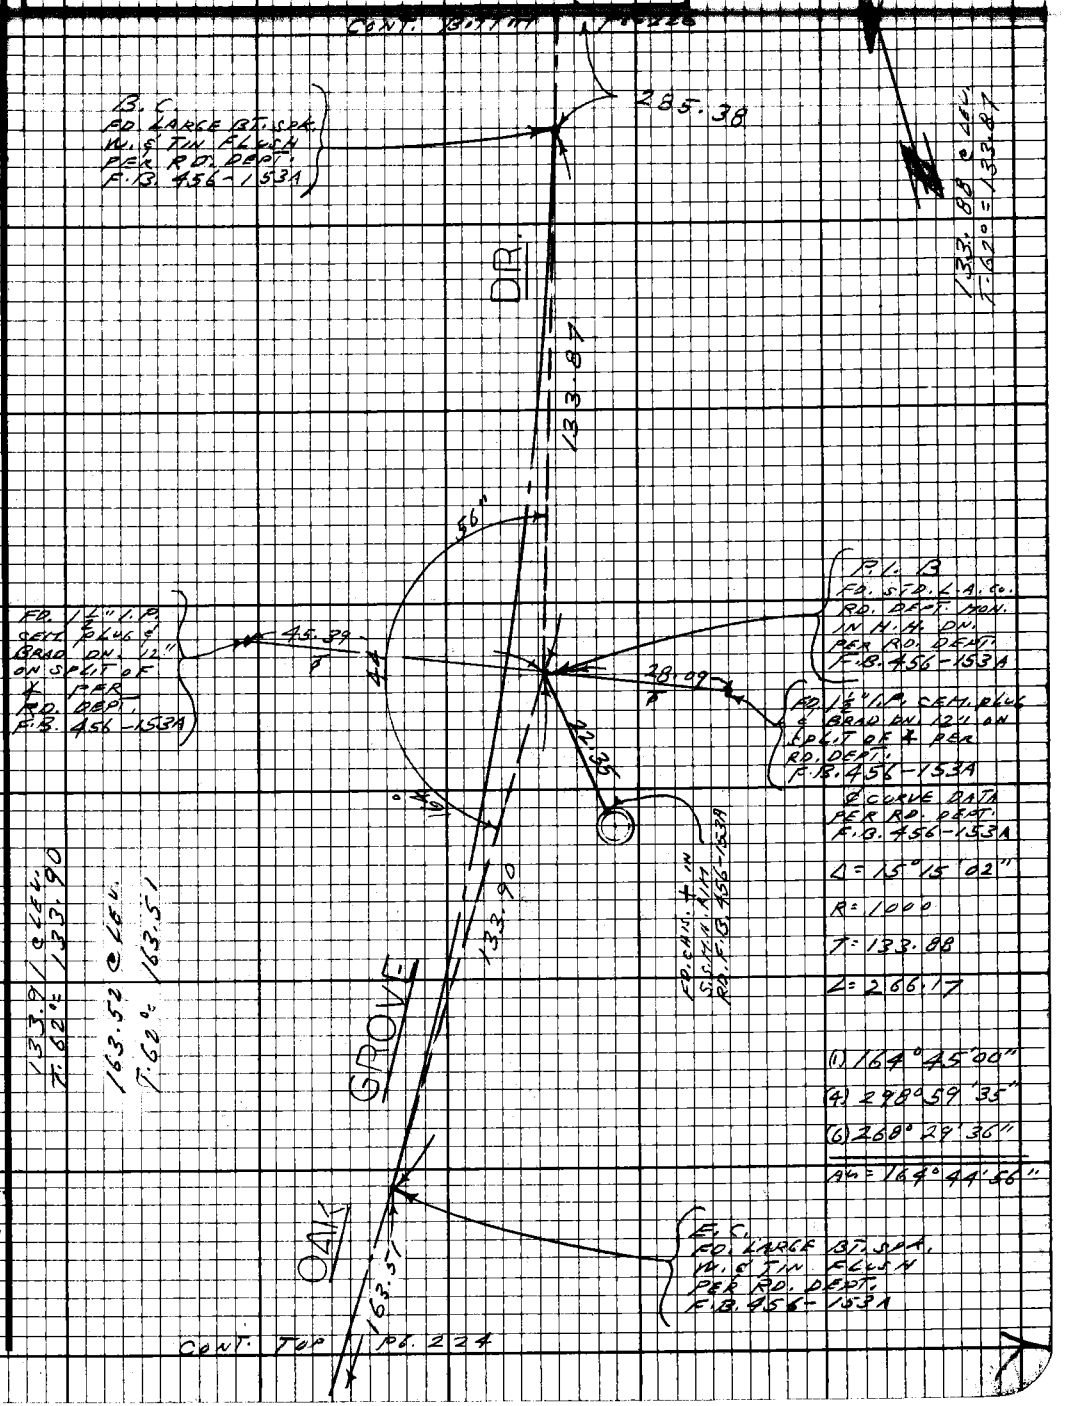

Note: Any Additions or Changes on this Sheet Must be Made or Circled in Red Ink With Date and Name of Person Making Change.

Do not extend this side of this line.

PLEASE RETURN TO
LOS ANGELES COUNTY ENGINEER
403 LOS ANGELES COUNTY ENGINEERING BLDG.

76F3098 CE#310 9-67

PWFB 1823 1312

F.B. 3434 Pg. 226

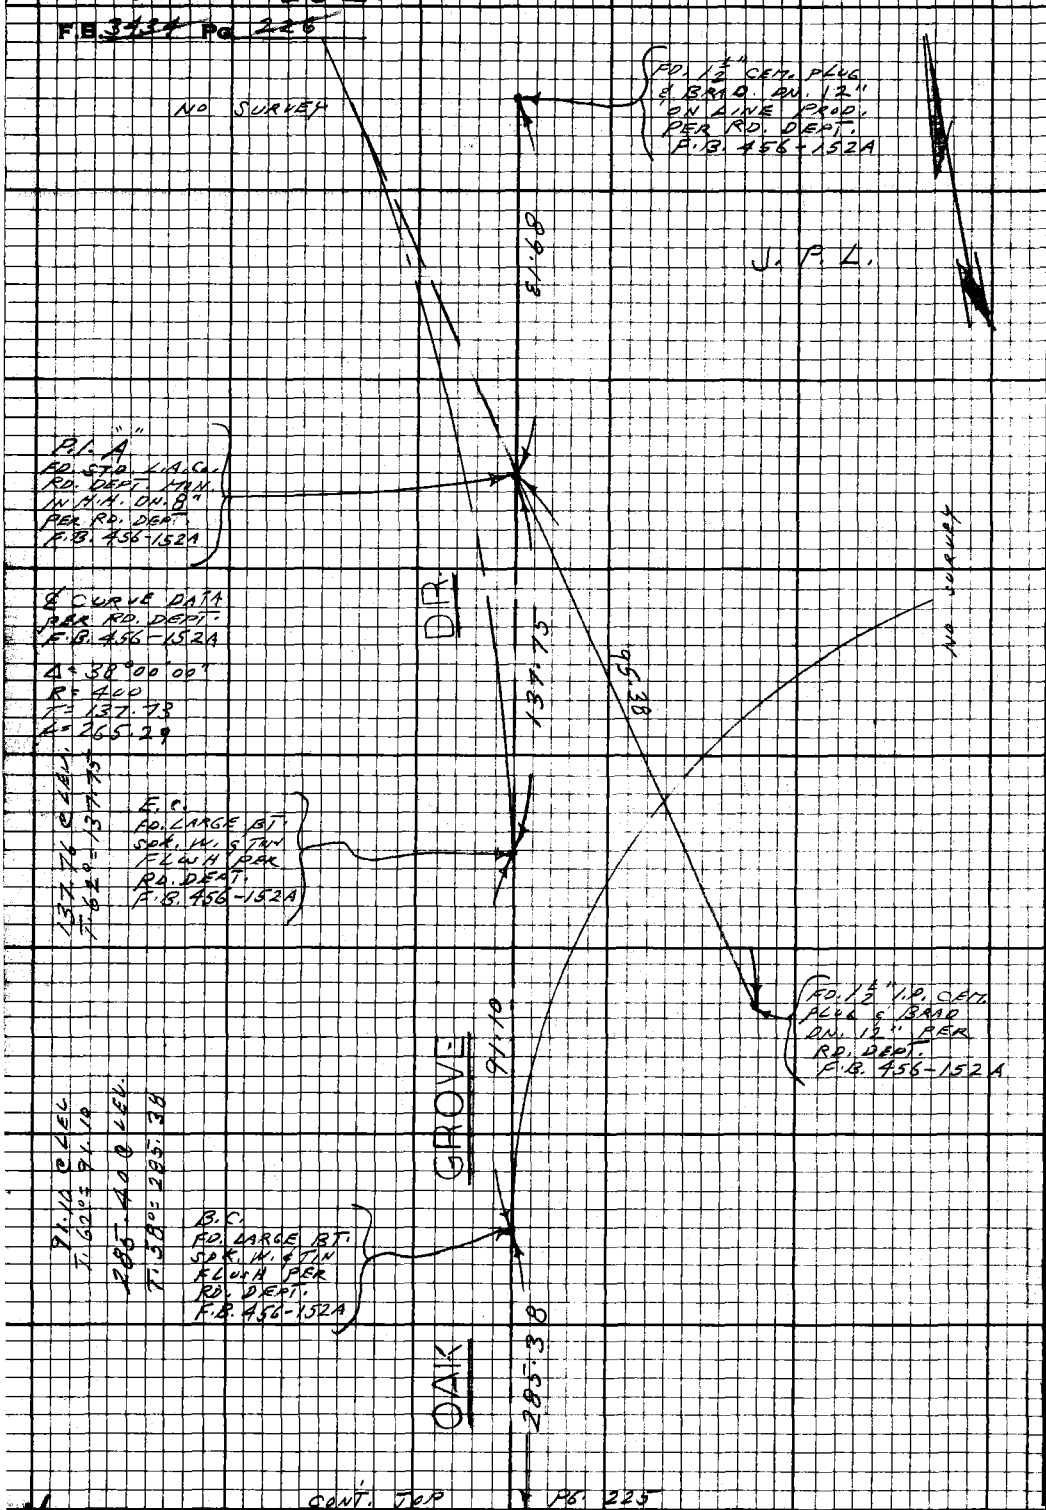

CONT. TOP PG. 225

PLEASE RETURN TO
LOS ANGELES COUNTY ENGINEER
403 LOS ANGELES COUNTY ENGINEERING BLDG.

Do not extend this side of this line.

Note: Any Additions or Changes on this Sheet Must be Made or Circled in Red Ink With Date and Name of Person Making Change

PWFB 1823 **1313**

Notes Ck'd by	Survey of LA CRESCENTA AVE
Map No.	[illegible]
Office Work	Surveyed by L. L. BROWN
Checked	Notes L. L. BROWN Date 1-2-69
Date	Indexed C. J. GALLI FEB 24 '70

F.B. 3434 Pg. 227

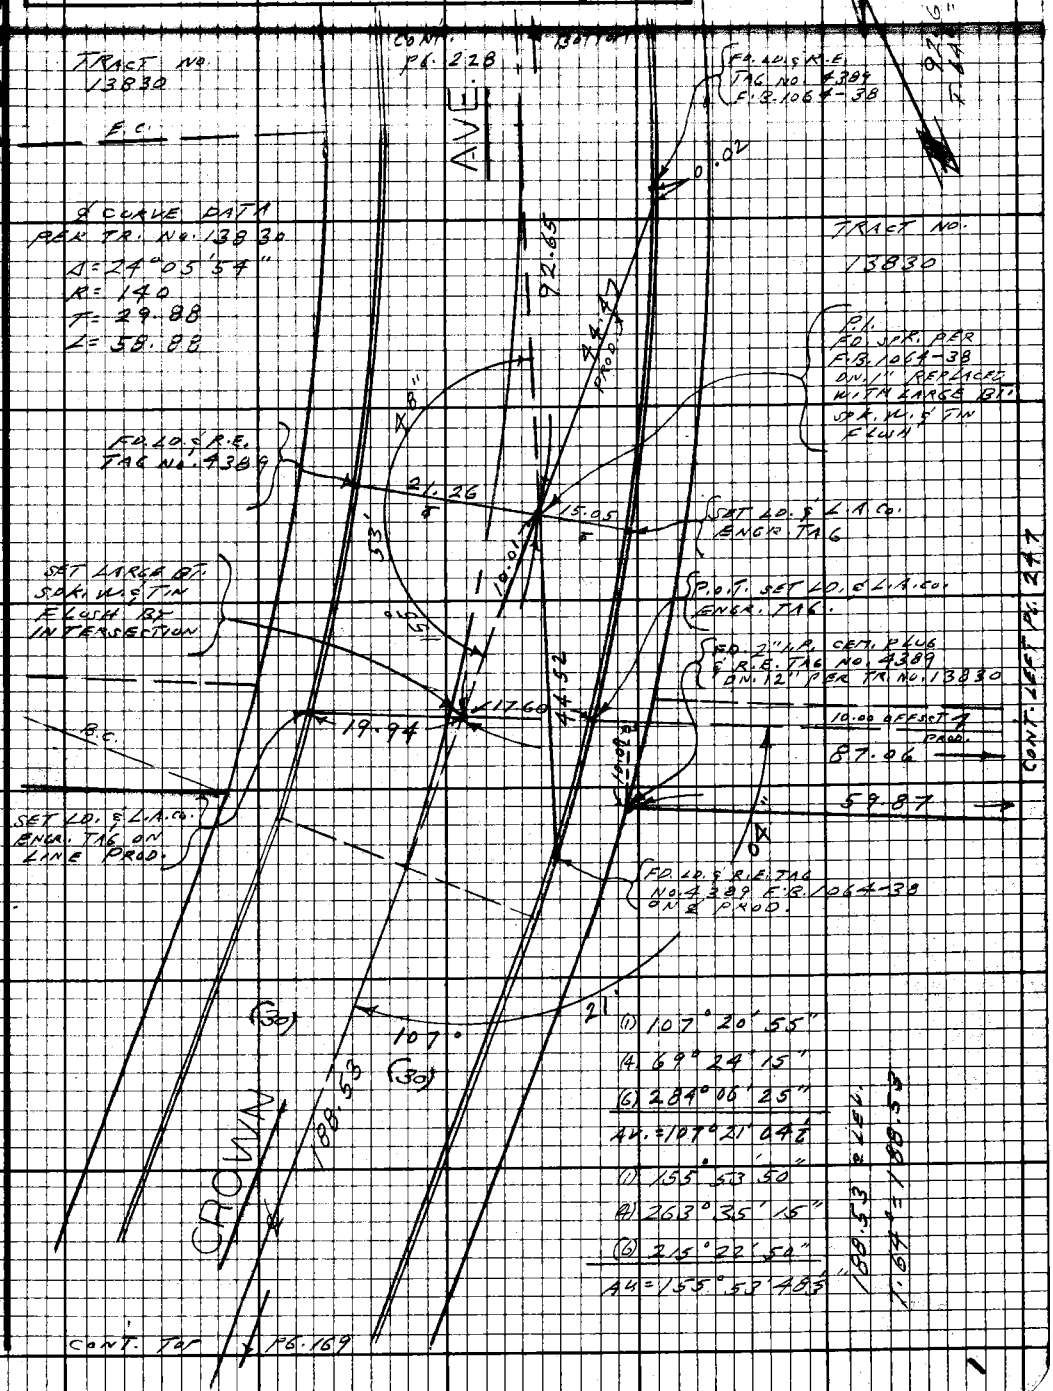

Note: Any Additions or Changes on this Sheet Must be Made or Circled in Red Ink With Date and Name of Person Making Change.

Do not extend this side of this line.

PLEASE RETURN TO
LOS ANGELES COUNTY ENGINEER
403 LOS ANGELES COUNTY ENGINEERING BLDG.

76F3098 CE#310 9-67

PWFB 1823

1314, 1315

F.B. 3134 Pg. 220

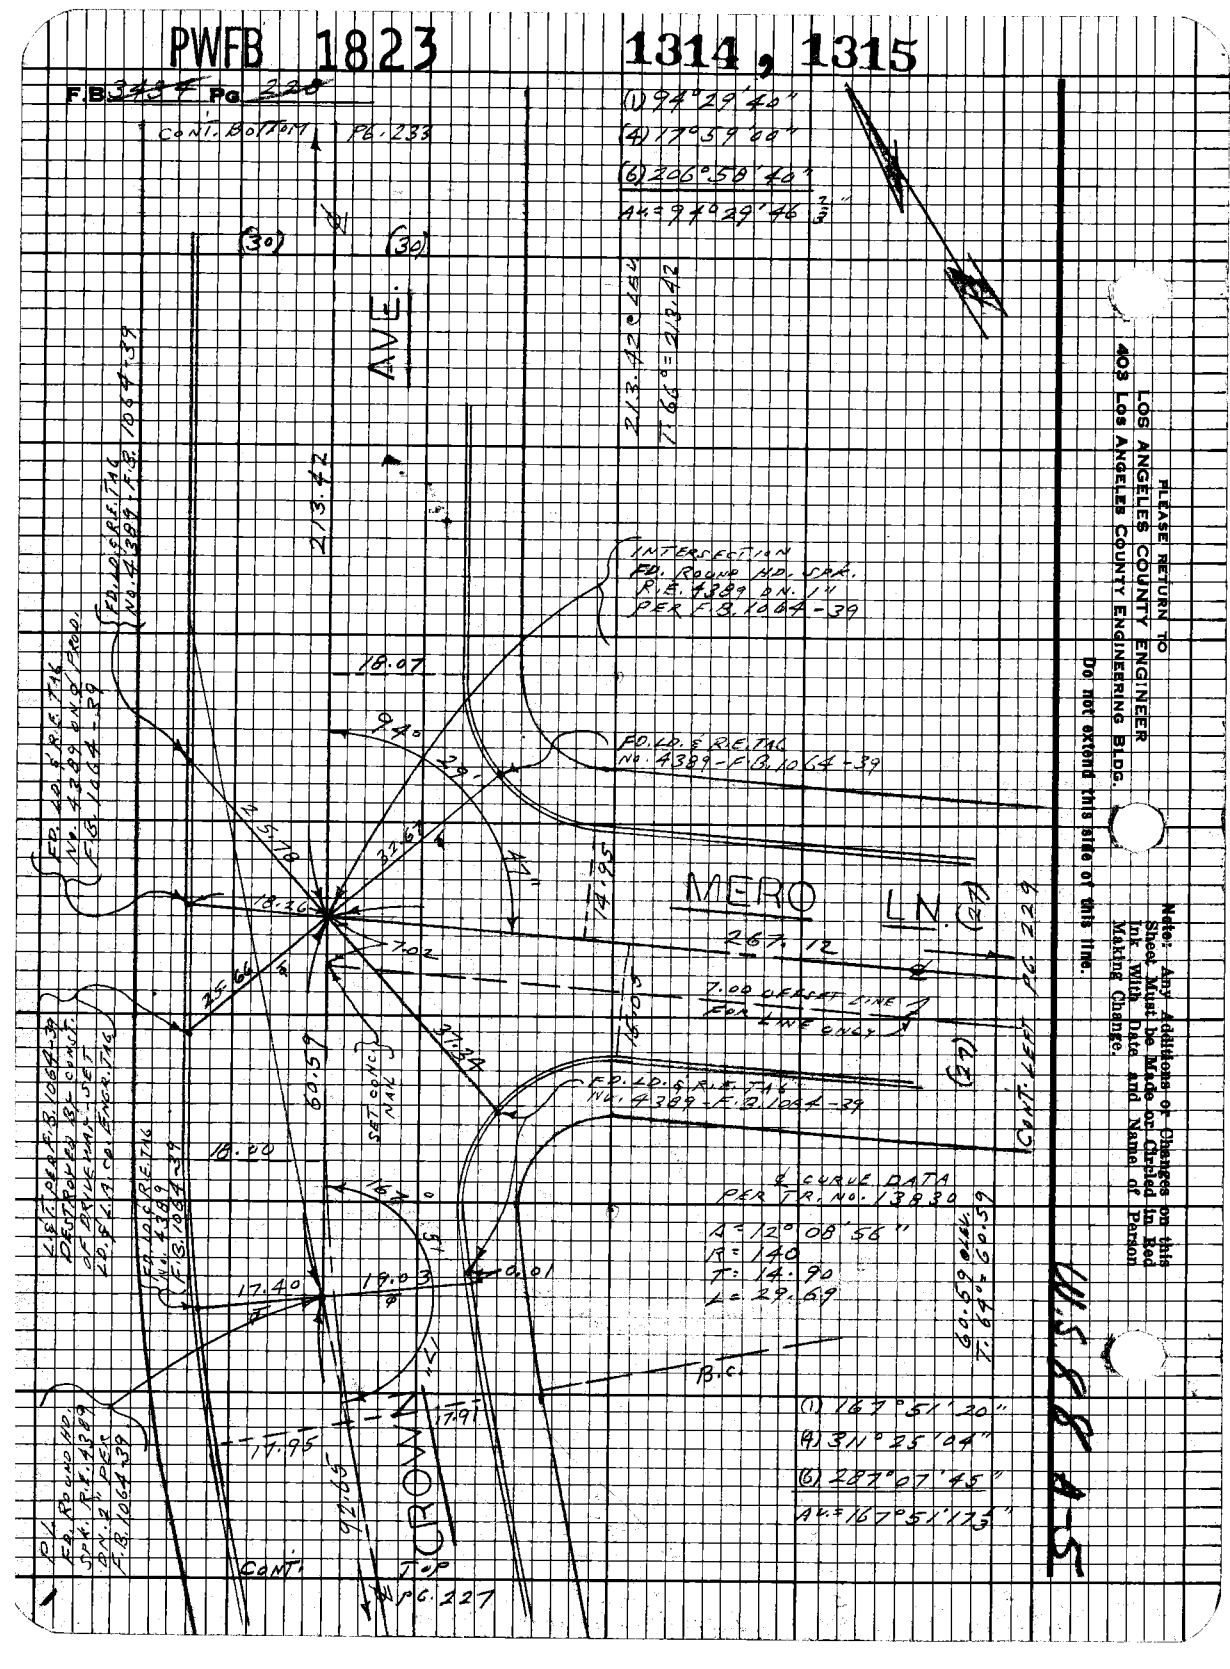

Notes Ck'd by ______ Survey of LA CRESCENTA AREA F.B. 3434 Pg. 229

Map No. ______

Office Work ______ Surveyed by L.L. Brown

Checked ______ Notes L.L. Brown Date 6-3-69

Date ______ Indexed C.L. Gaili FEB 24 70

Note: Any Additions or Changes on this Sheet Must be Made or Circled in Red Ink With Date and Name of Person Making Change.

Do not extend this side of this line.

PLEASE RETURN TO
LOS ANGELES COUNTY ENGINEER
403 LOS ANGELES COUNTY ENGINEERING BLDG.

76E3098 CE#31D 9-67

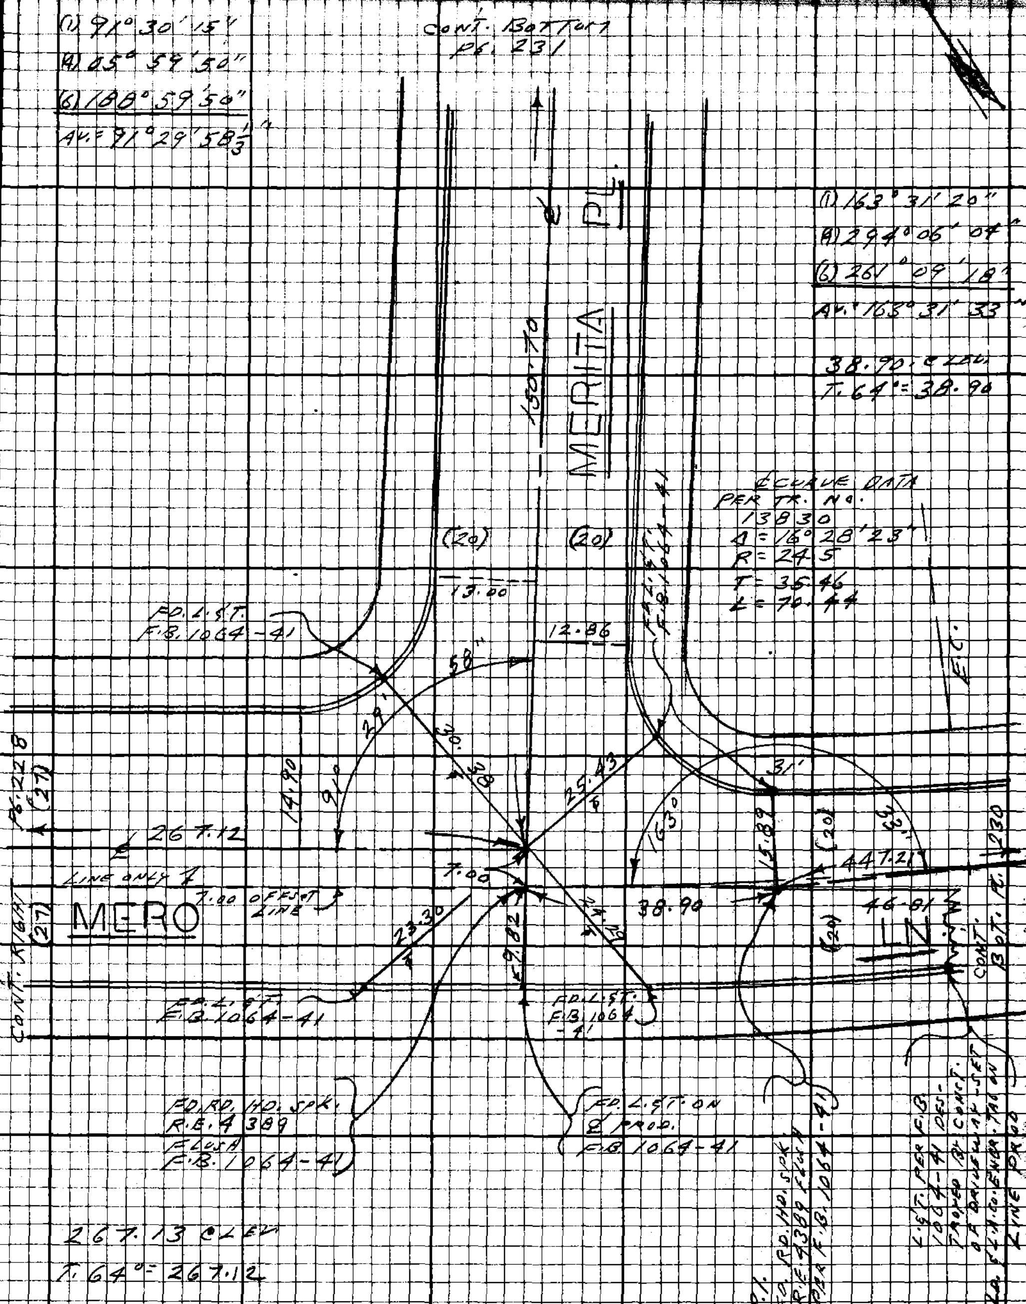

PWFB 1823

1317

F.B. 3434 Pg 230

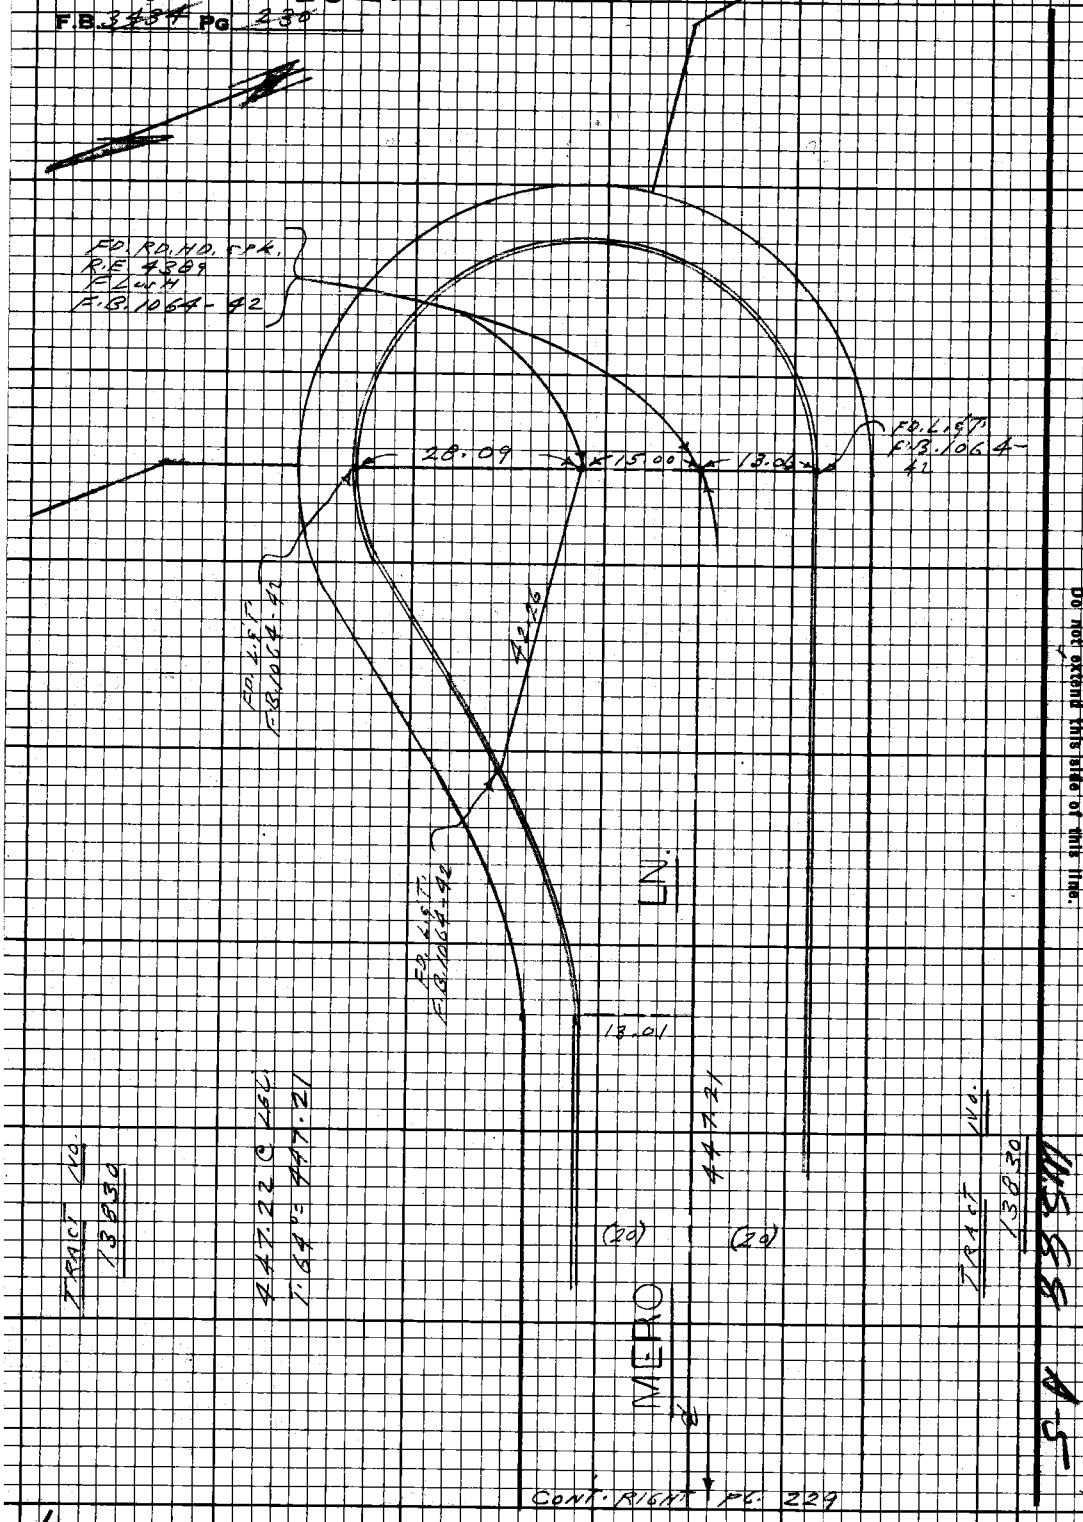

PLEASE RETURN TO
LOS ANGELES COUNTY ENGINEER
403 LOS ANGELES COUNTY ENGINEERING BLDG.

Do not extend this side of this line.

Note: Any Additions or Changes on this Sheet Must be Made or Circled in Red Ink With Date and Name of Person Making Change.

WS 83 A-5

PWFB 1823 1318, 1319

Notes Ck'd by	Survey of LA CRESCENTA AREA
Map No.	Surveyed by L. L. BROWN
Office Work	Notes L. L. BROWN Date
Checked	Indexed J. GALLI FEB 24 '71
Date	

F.B. 3434 Pg. 23 F

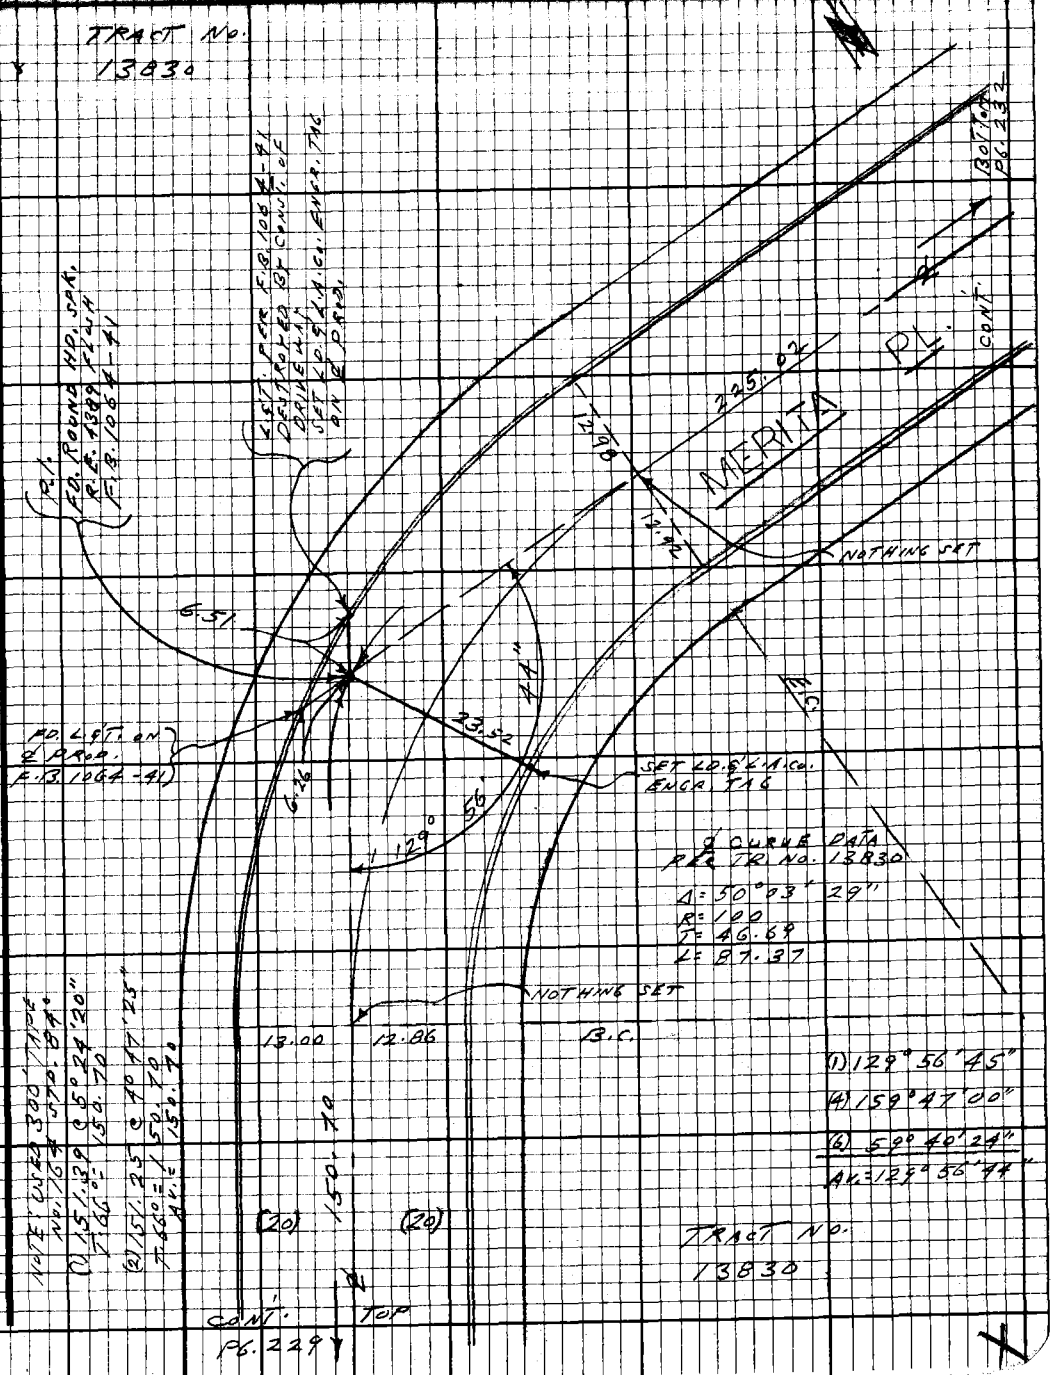

Note: Any Additions or Changes on this Sheet Must be Made or Circled in Red Ink With Date and Name of Person Making Change.

Do not extend this side of this line.

PLEASE RETURN TO
LOS ANGELES COUNTY ENGINEER
403 LOS ANGELES COUNTY ENGINEERING BLDG.

76F3098 CE#310 9-67

PWFB 1823 1320

F.B. 3434 PG. 43C

PWFB 1823

1321

Notes Ck'd by	Survey of LA CRESCENTA AREA
Map No.	[illegible]
Office Work	Surveyed by L.L. BROWN
Checked	Notes [illegible] Date [illegible]
Date	Indexed C.J. GALLI FEB 24 '70

F.B. 3434 PG. 233

CONT. BOTTOM PG. 11 F.B. 3435

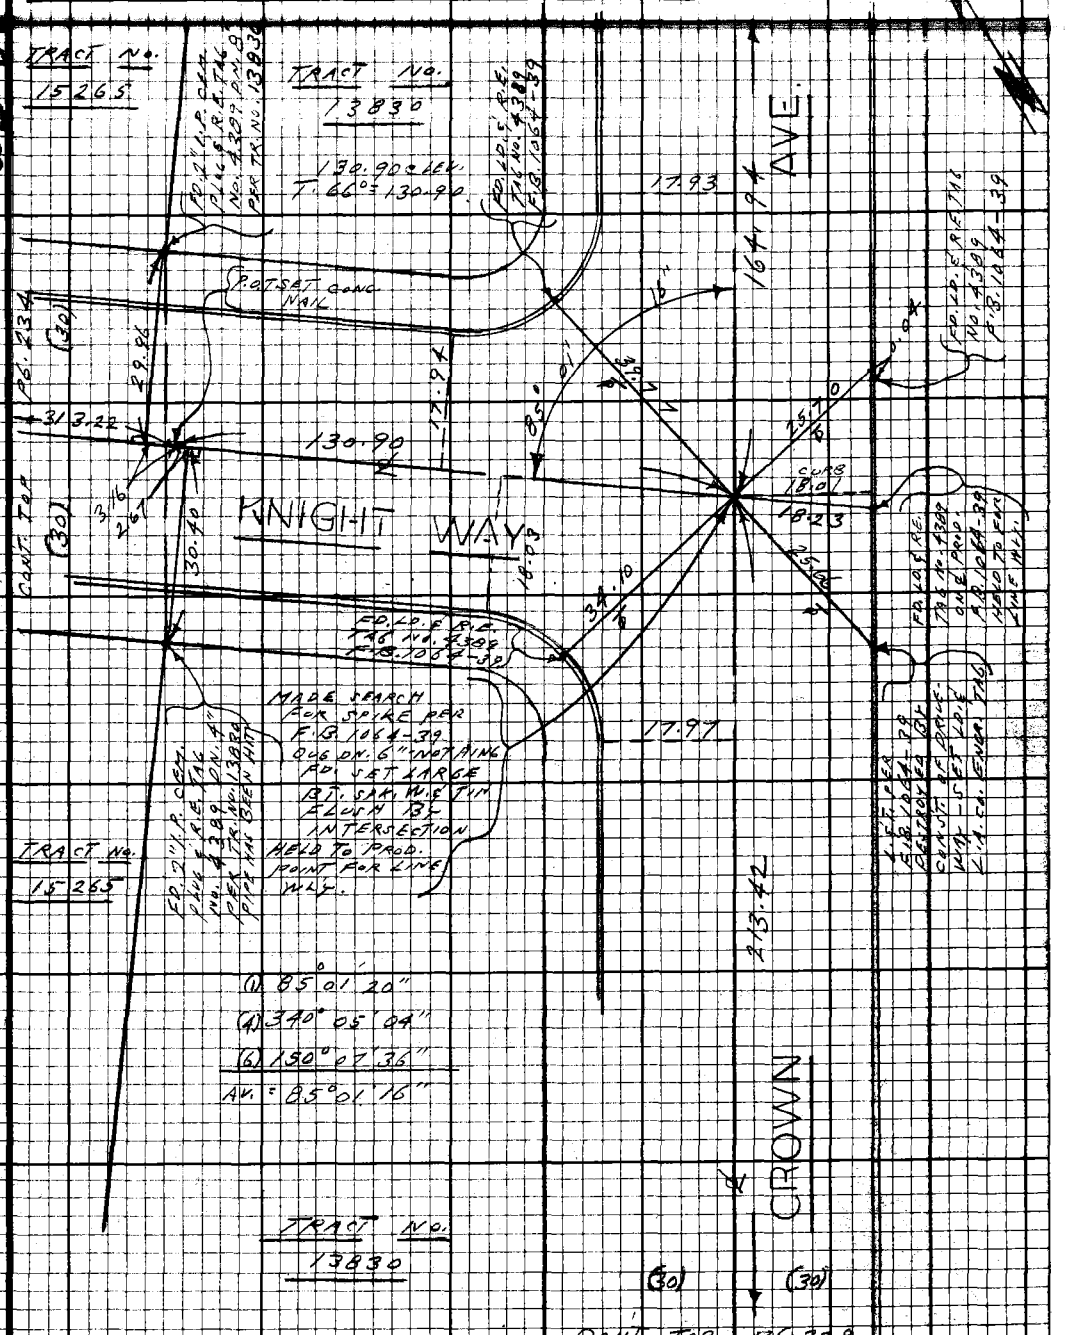

Note: Any Additions or Changes on this Sheet Must be Made or Circled in Red Ink With Date and Name of Person Making Change.

Do not extend this side of this line.

PLEASE RETURN TO
LOS ANGELES COUNTY ENGINEER
403 LOS ANGELES COUNTY ENGINEERING BLDG.

75F3098 CE#310 9-67

F.B. 3434 Pg. 234

PLEASE RETURN TO
LOS ANGELES COUNTY ENGINEER
408 LOS ANGELES COUNTY ENGINEERING BLDG.

Do Not extend this side of this line.

Note: Any Additions or Changes on this Sheet Must be Made or Checked in Red Ink With Date and Name of Person Making Change.

PWFB 1823

1323

Notes Ck'd by		Survey of	1/4 CRESCENTA AREA
Map No.			
Office Work		Surveyed by	L. L. BROWN
Checked		Notes	L. L. BROWN Date 6-16-69
Date		Indexed	C. J. GALLI FEB 24 '70

F.B. 3434 Pg. 235

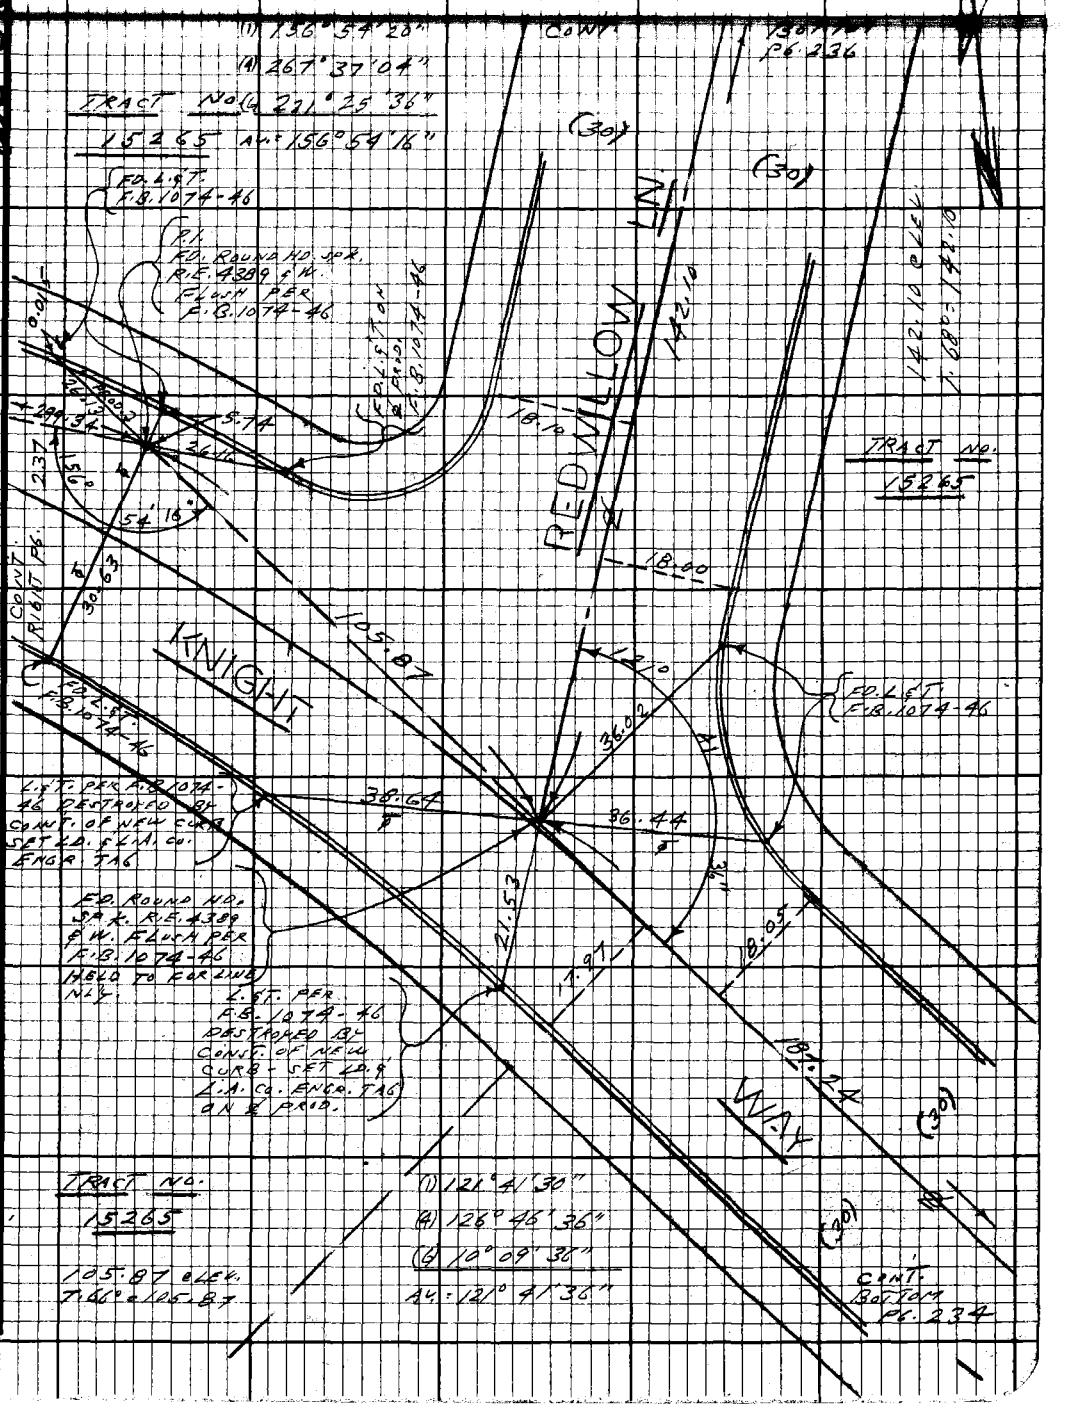

Note: Any Additions or Changes on this Sheet Must be Made or Circled in Red Ink With Date and Name of Person Making Change.

Do not extend this side of this line.

PLEASE RETURN TO
LOS ANGELES COUNTY ENGINEER
403 LOS ANGELES COUNTY ENGINEERING BLDG.

76F3098 CE#310 9.67

PWFB 1823 1324

F.B. 3434 Pg 236

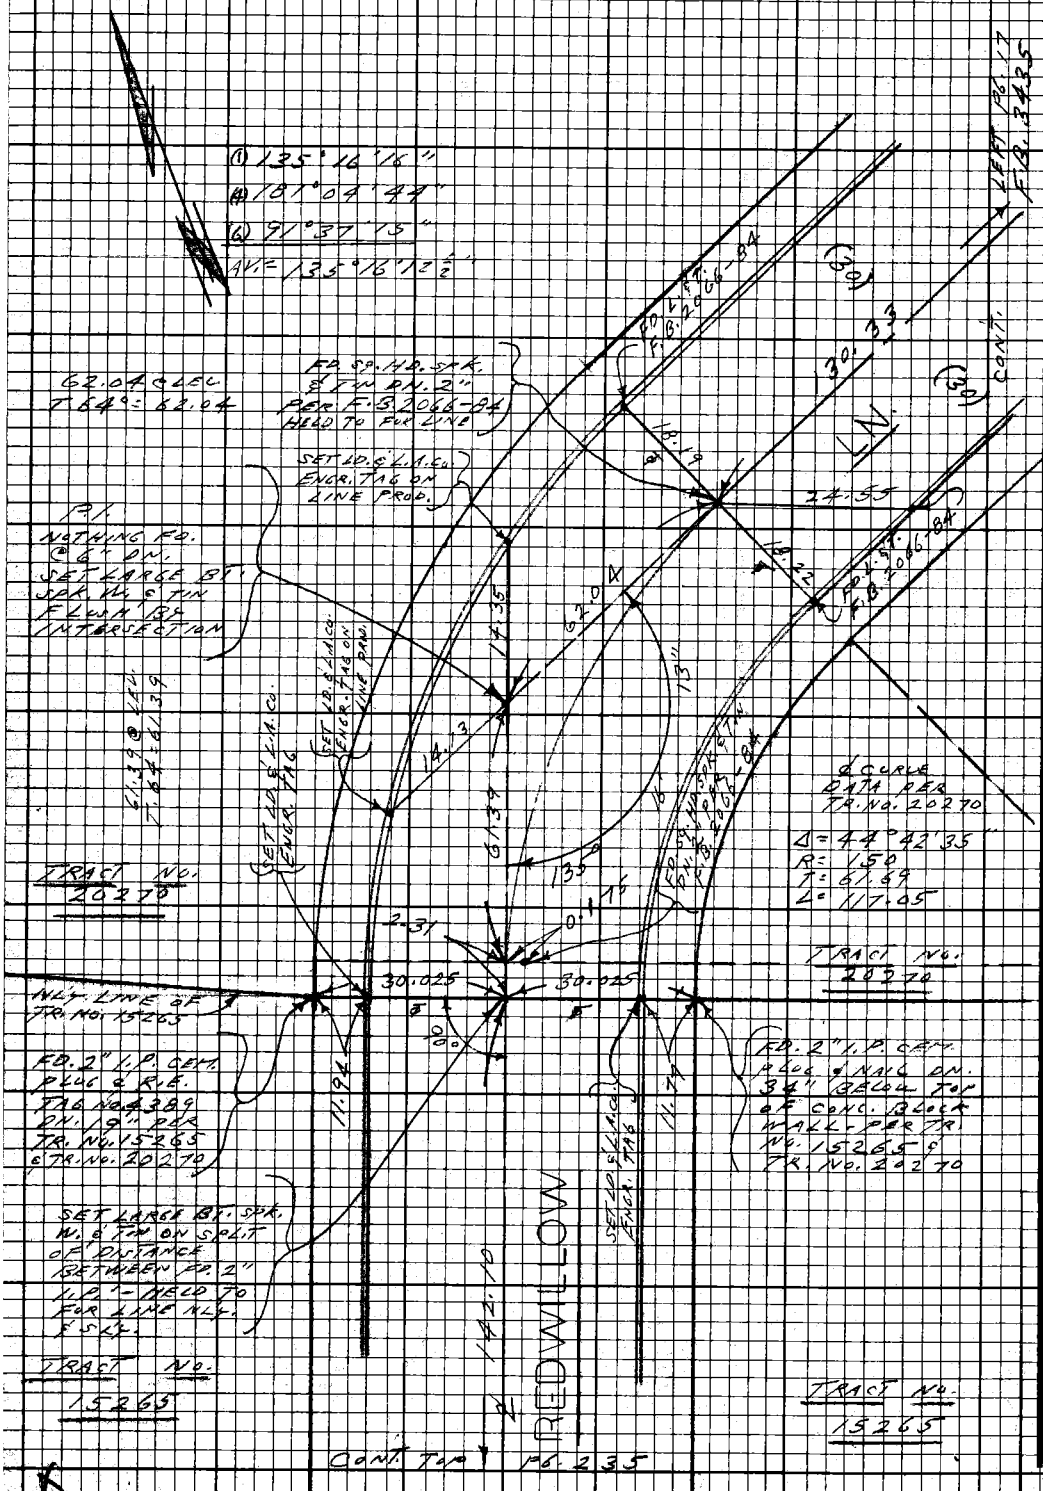

PLEASE RETURN TO
LOS ANGELES COUNTY ENGINEER
403 LOS ANGELES COUNTY ENGINEERING BLDG.

Do not extend this side of this line.

Note: Any Additions or Changes on this Sheet Must be Made or Circled in Red Ink With Date and Name of Person Making Change.

PWFB 1823 1325, 1326

Notes Ck'd by	Survey of LA CRESCENTA AREA
Map No.	JN [illegible] Tape [illegible] Sta [illegible]
Office Work	Surveyed by L.L. BROWN
Checked	Notes L.L. BROWN Date
Date	Indexed C. J. GALLI [illegible] 24 '70

F.B. 3434 PG. 237

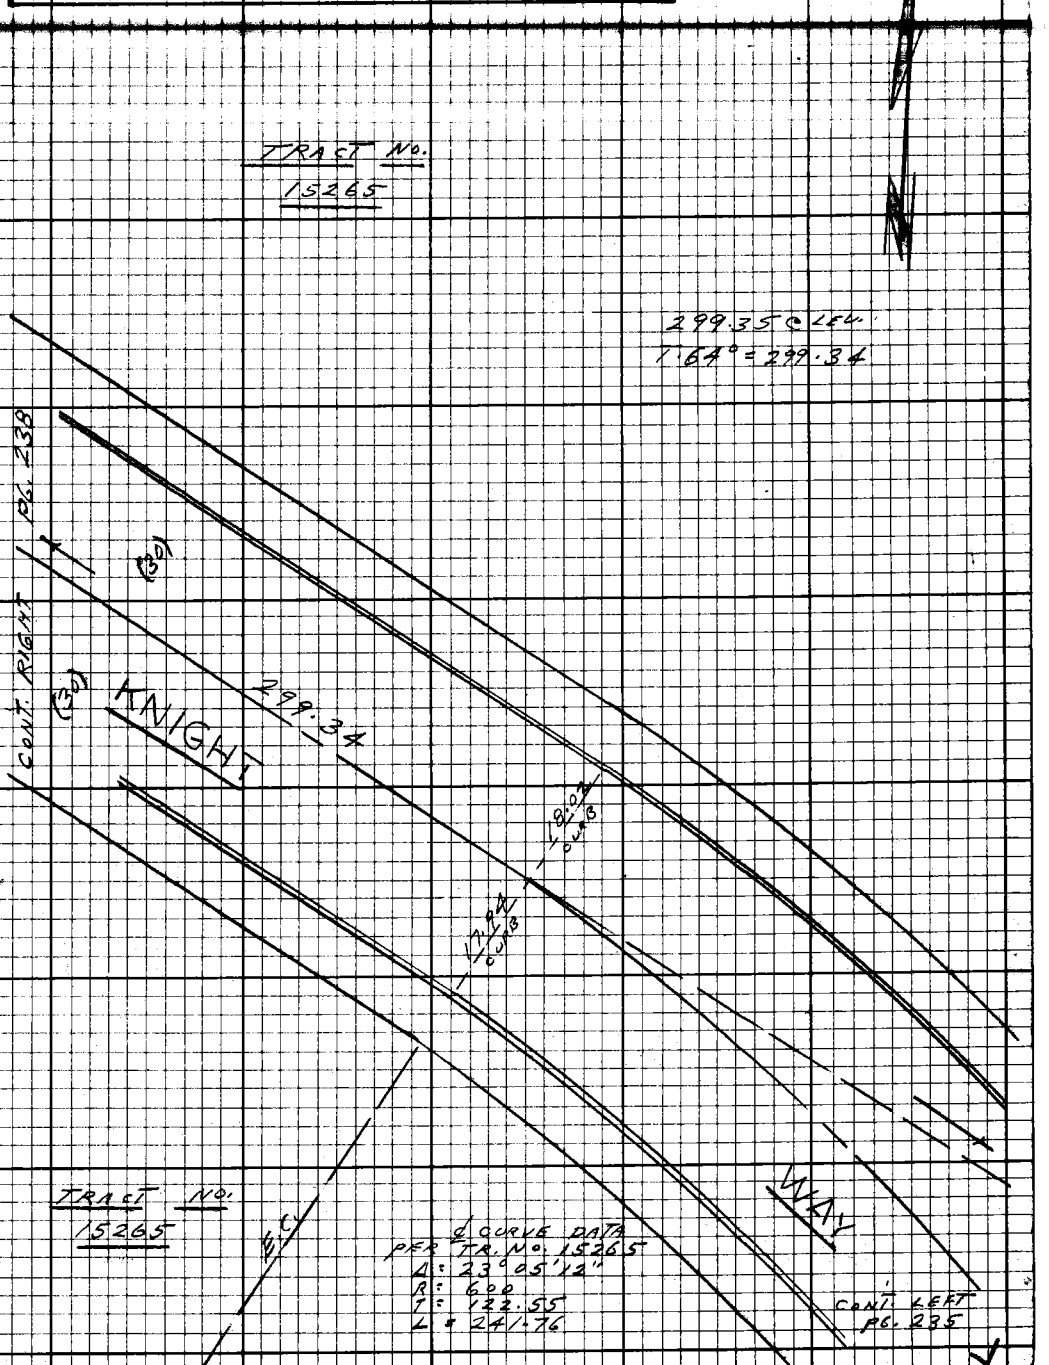

Note: Any Additions or Changes on this Sheet Must be Made or Circled in Red Ink With Date and Name of Person Making Change.

Do not extend this side of this line.

PLEASE RETURN TO
LOS ANGELES COUNTY ENGINEER
403 LOS ANGELES COUNTY ENGINEERING BLDG.

76F3098 CE#310 9-67

PWFB 1823

1327, 1328

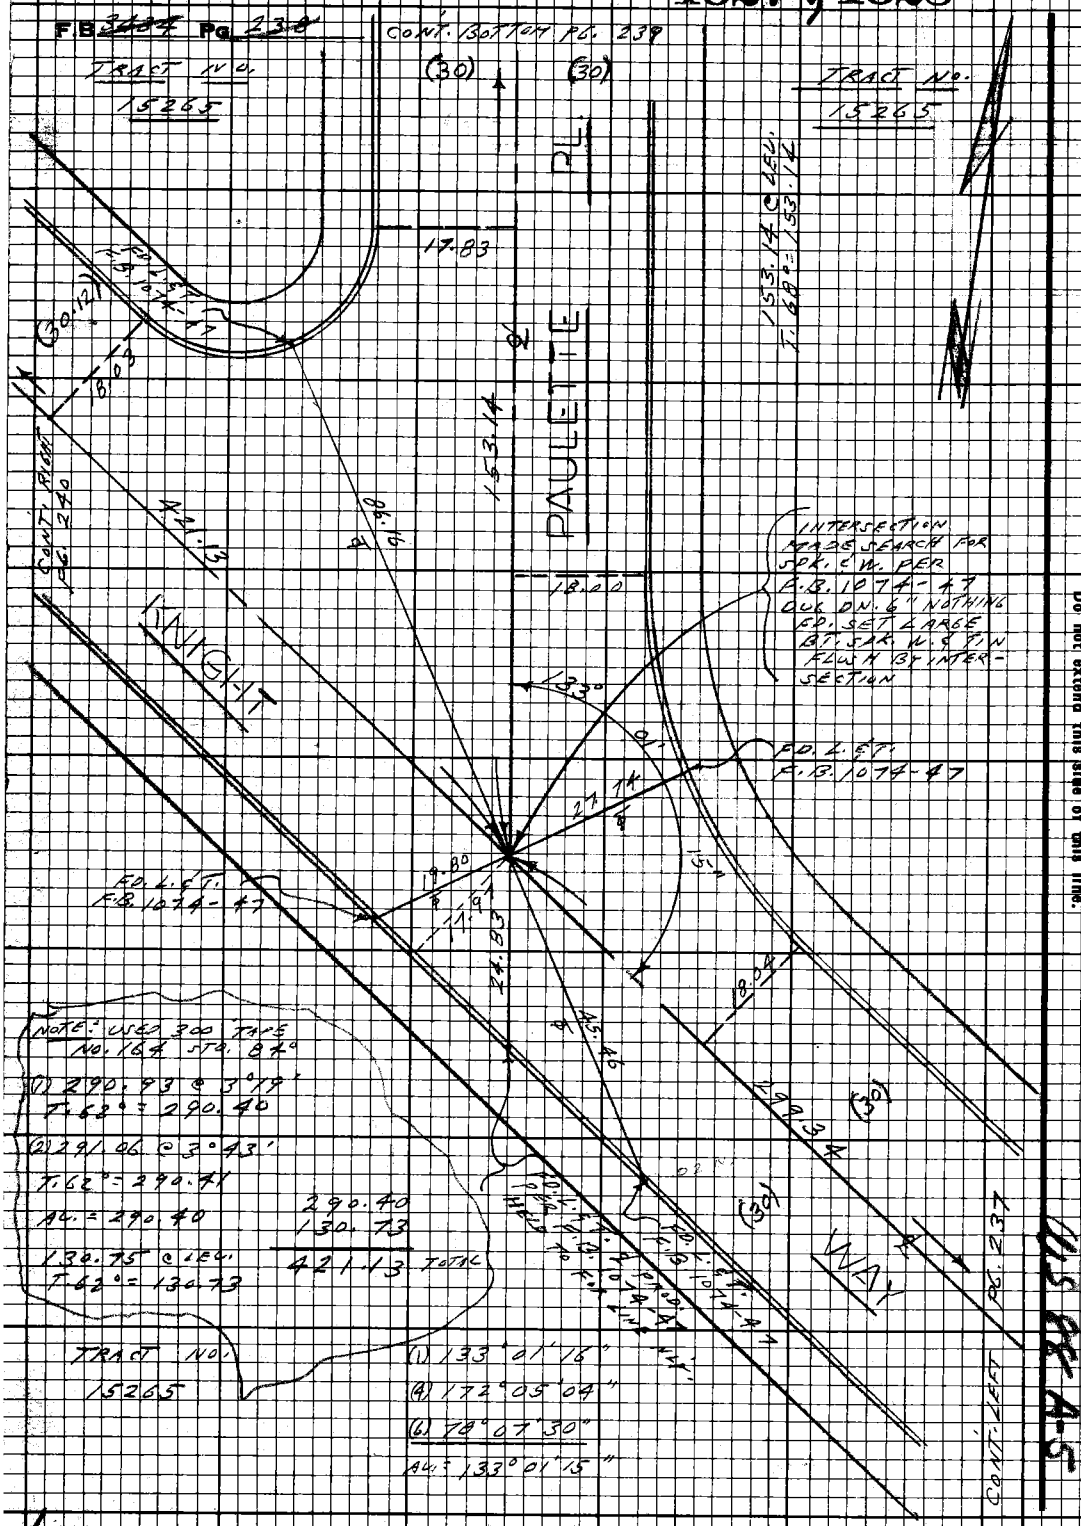

PLEASE RETURN TO
LOS ANGELES COUNTY ENGINEER
403 LOS ANGELES COUNTY ENGINEERING BLDG.

Do not extend this side of this line.

Note: Any Additions or Changes on this Sheet Must be Made or Circled in Red Ink With Date and Name of Person Making Change.

US 88 A-5

PWFB 1823 1329

Notes Ck'd by	Survey of LA CRESCENTA [illegible]
Map No.	JN [illegible] Tape [illegible] Std [illegible]
Office Work	Surveyed by L.L. BROWN
Checked	Notes L.L. BROWN Dates [illegible]
Date	Indexed C.J. GALLI FEB 24 70

F.B. 3434 PG. 239

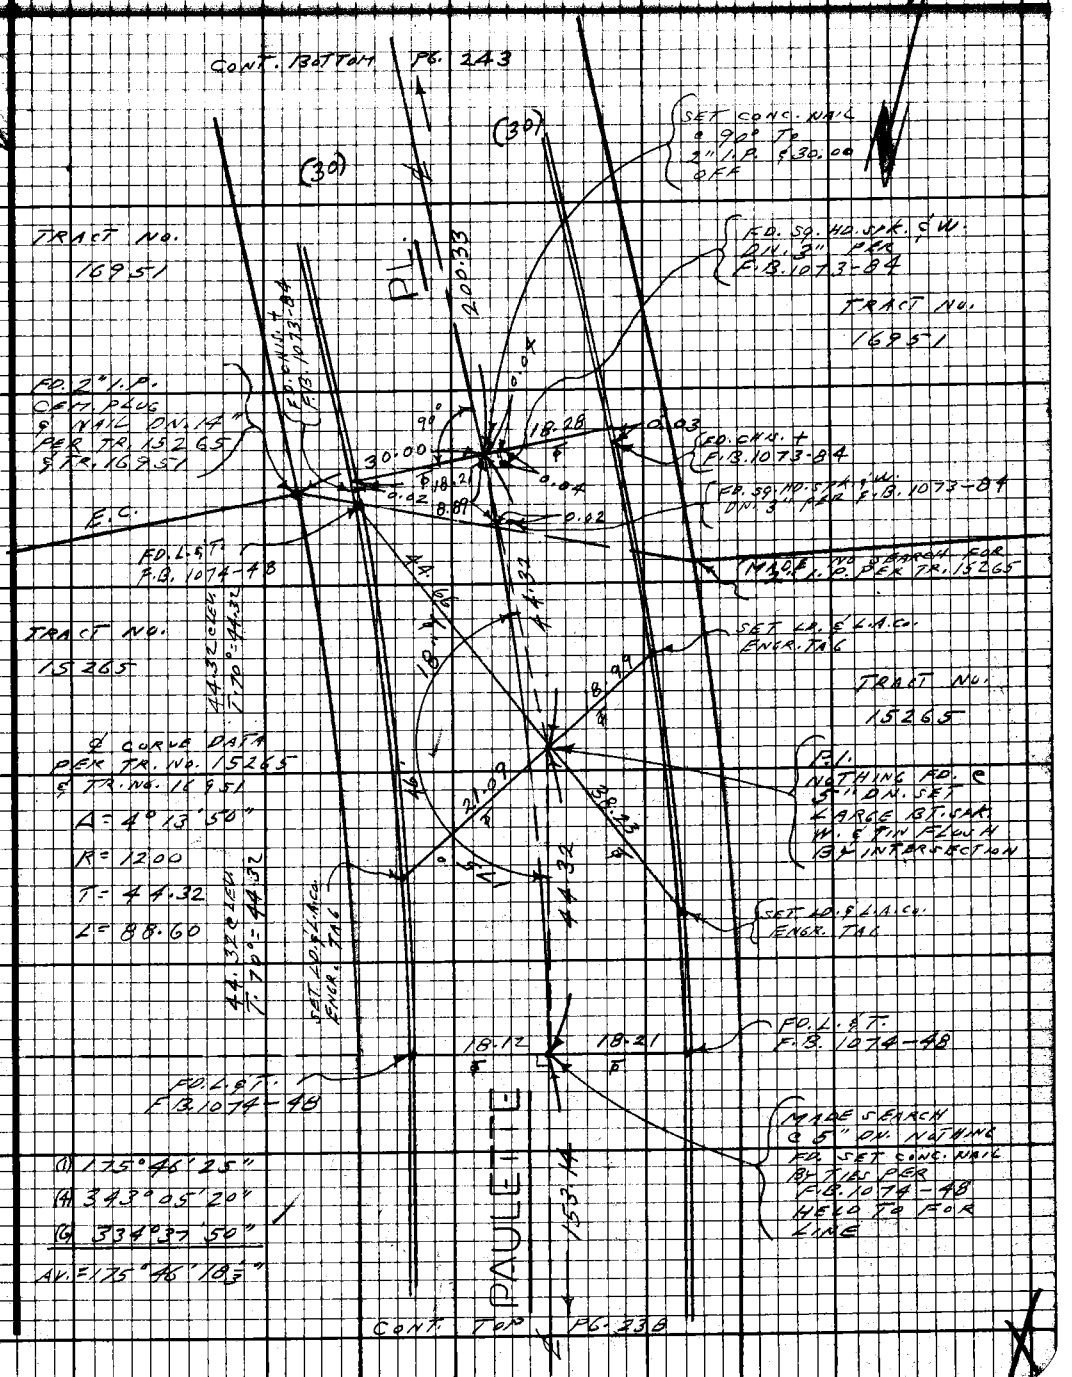

Note: Any Additions or Changes on this Sheet Must be Made or Circled in Red Ink With Date and Name of Person Making Change.

Do not extend this side of this line.

PLEASE RETURN TO
LOS ANGELES COUNTY ENGINEER
403 LOS ANGELES COUNTY ENGINEERING BLDG.

76F3098 CE#310 9.67

PWFB 1823 1330

F.B. 3434 Pg. 346

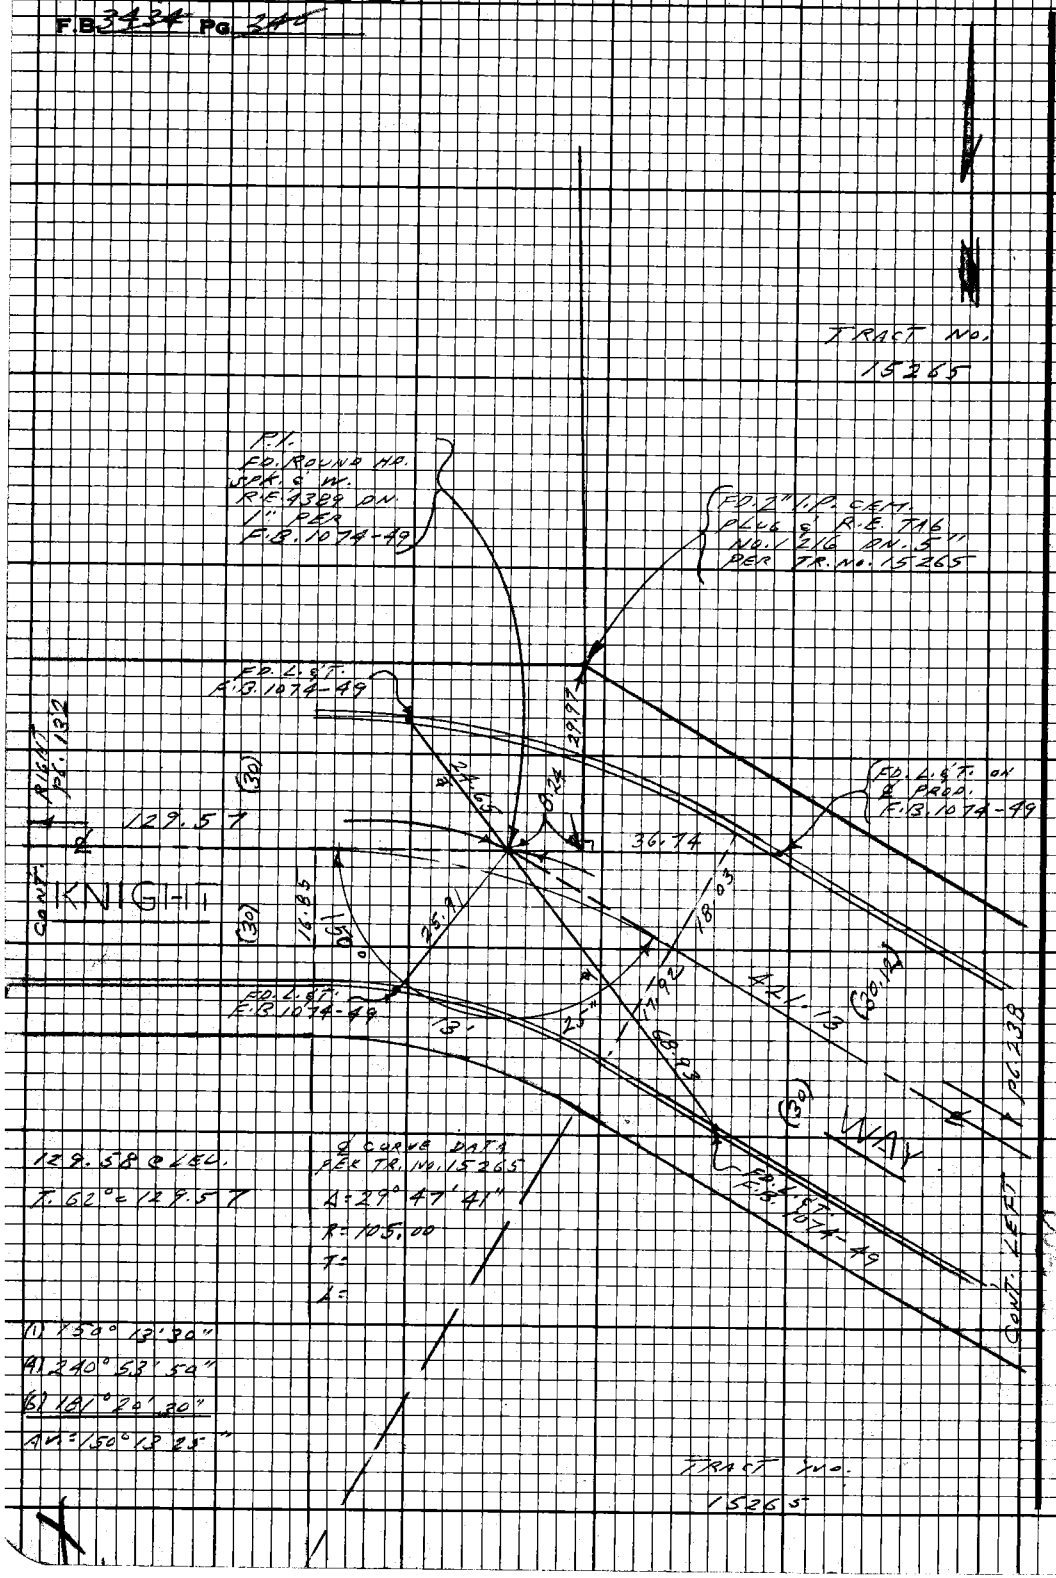

PLEASE RETURN TO
LOS ANGELES COUNTY ENGINEER
403 LOS ANGELES COUNTY ENGINEERING BLDG.

Do not extend this side of this line.

Note: Any Additions or Changes on this Sheet Must be Made or Circled in Red Ink With Date and Name of Person Making Change.

PWFB 1823 1331

Notes Ck'd by	Survey of [illegible]
Map No.	[illegible]
Office Work	Surveyed by L. L. Brown
Checked	Notes L. L. Brown Date 6-3-69
Date	Indexed C. J. GALLI FEB 24 70

F.B. 3424 Pg. 24

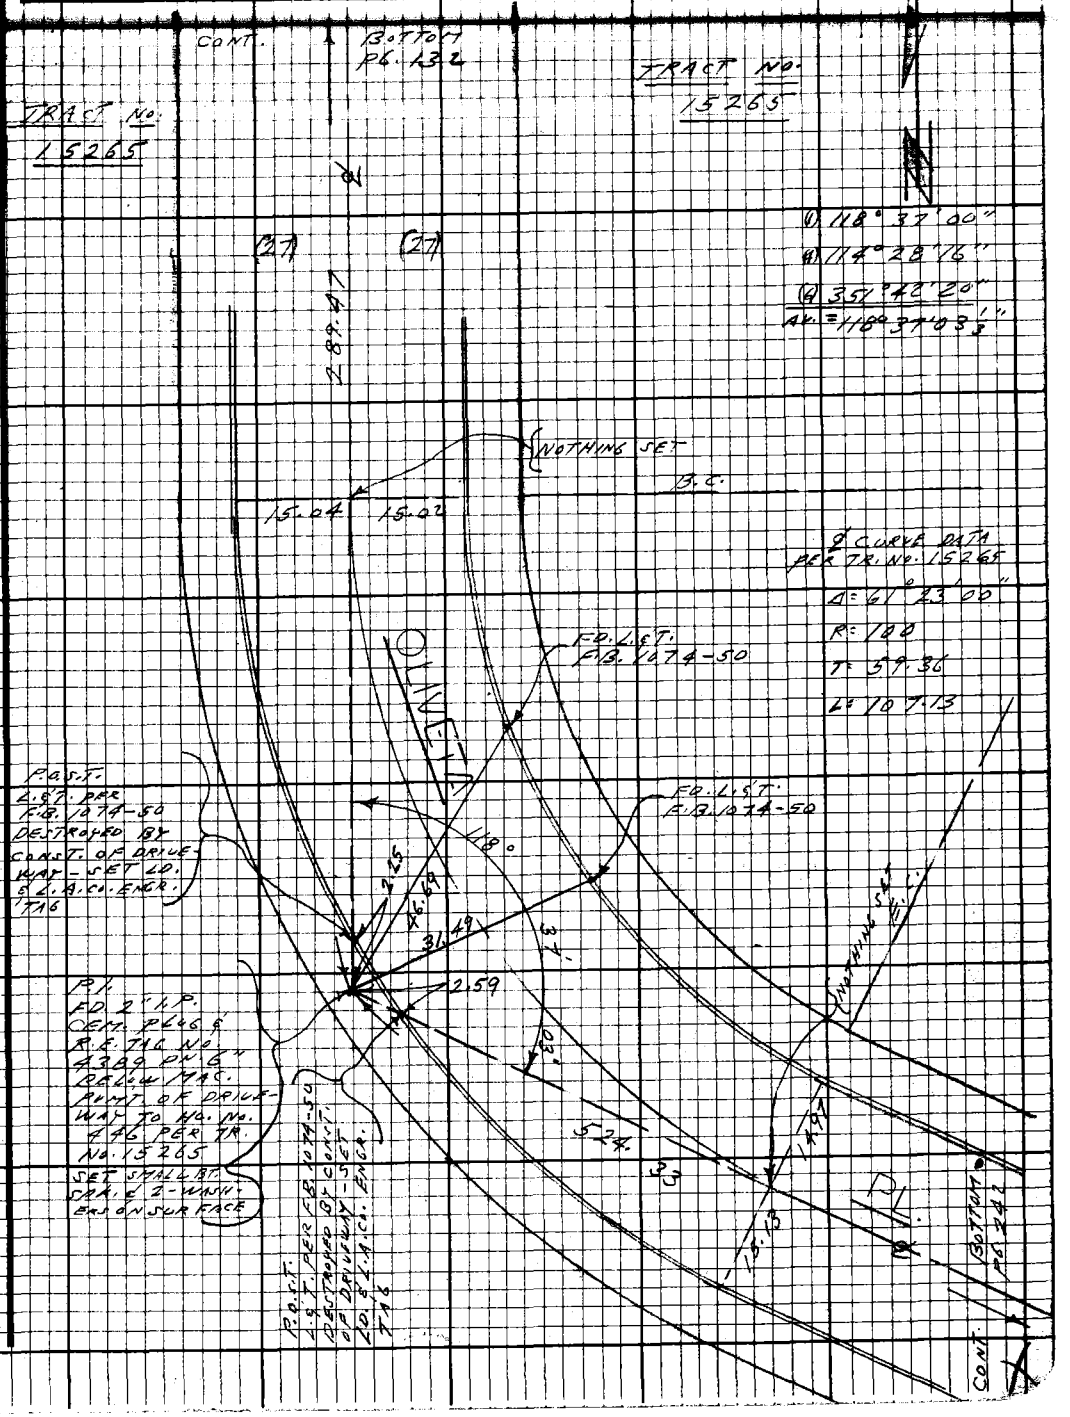

Note: Any Additions or Changes on this Sheet Must be Made or Circled in Red Ink With Date and Name of Person Making Change.

Do not extend this side of this line.

PLEASE RETURN TO
LOS ANGELES COUNTY ENGINEER
403 LOS ANGELES COUNTY ENGINEERING BLDG.

76F3098 CE# 310 9.67

PWFB 1823

1332

F.B. 3304 PG 242

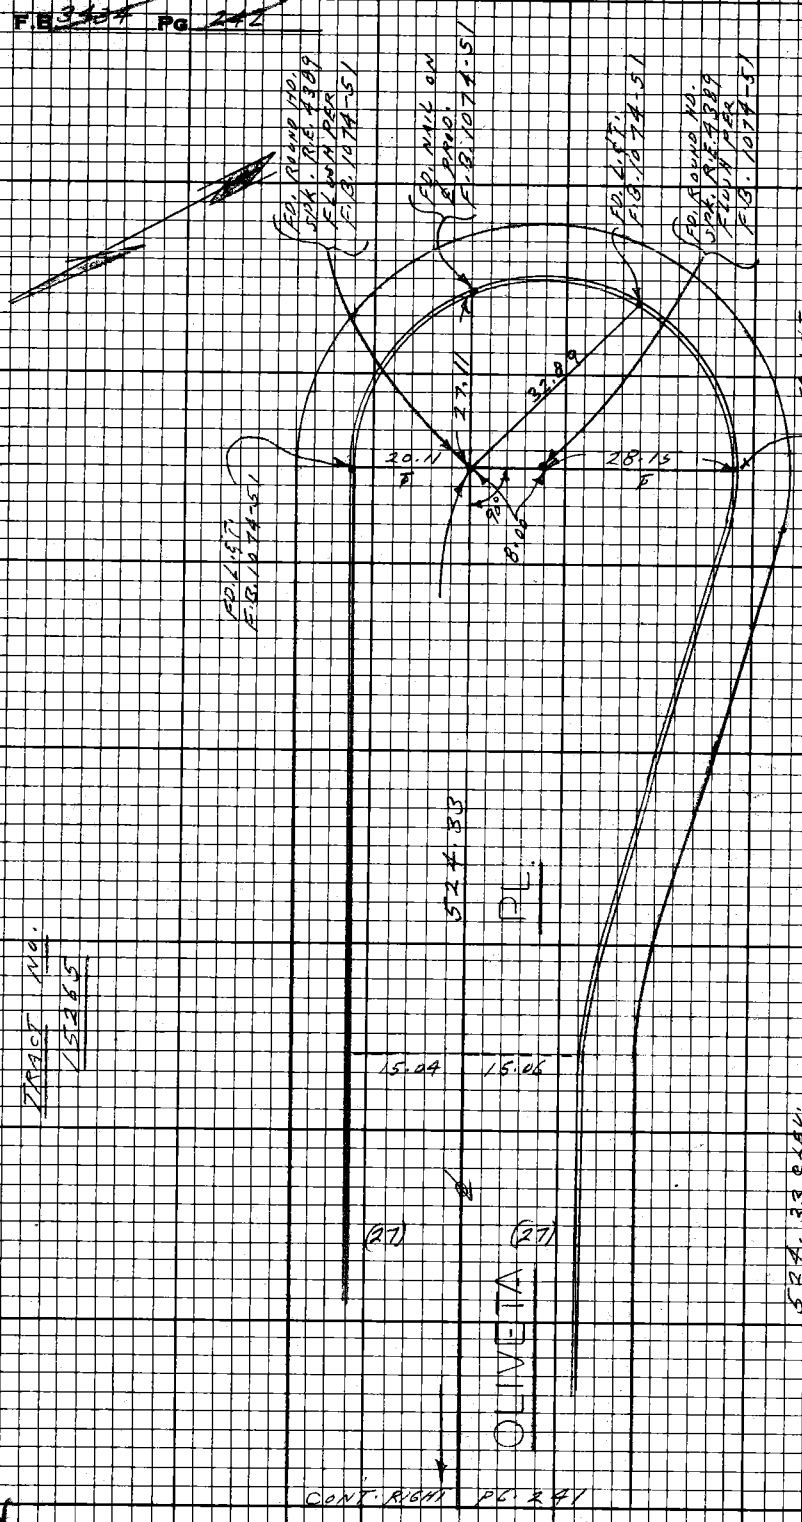

PLEASE RETURN TO
LOS ANGELES COUNTY ENGINEER
405 Los Angeles County Engineering Bldg.

Do not extend this side of this line.

Note: Any Additions or Changes on this Sheet Must be Made or Circled in Red Ink With Date and Name of Person Making Change.

PWFB 1823 1333

Notes Ck'd by	Survey of LA CRESCENTA AREA
Map No.	JN 2303.00 Tape 0247 Std 88
Office Work	Surveyed by L. L. BROWN
Checked	Notes L. L. BROWN Date 6-19-67
Date	Indexed G. J. GALLI FEB 24 70

F.B. 3434 PG. 245

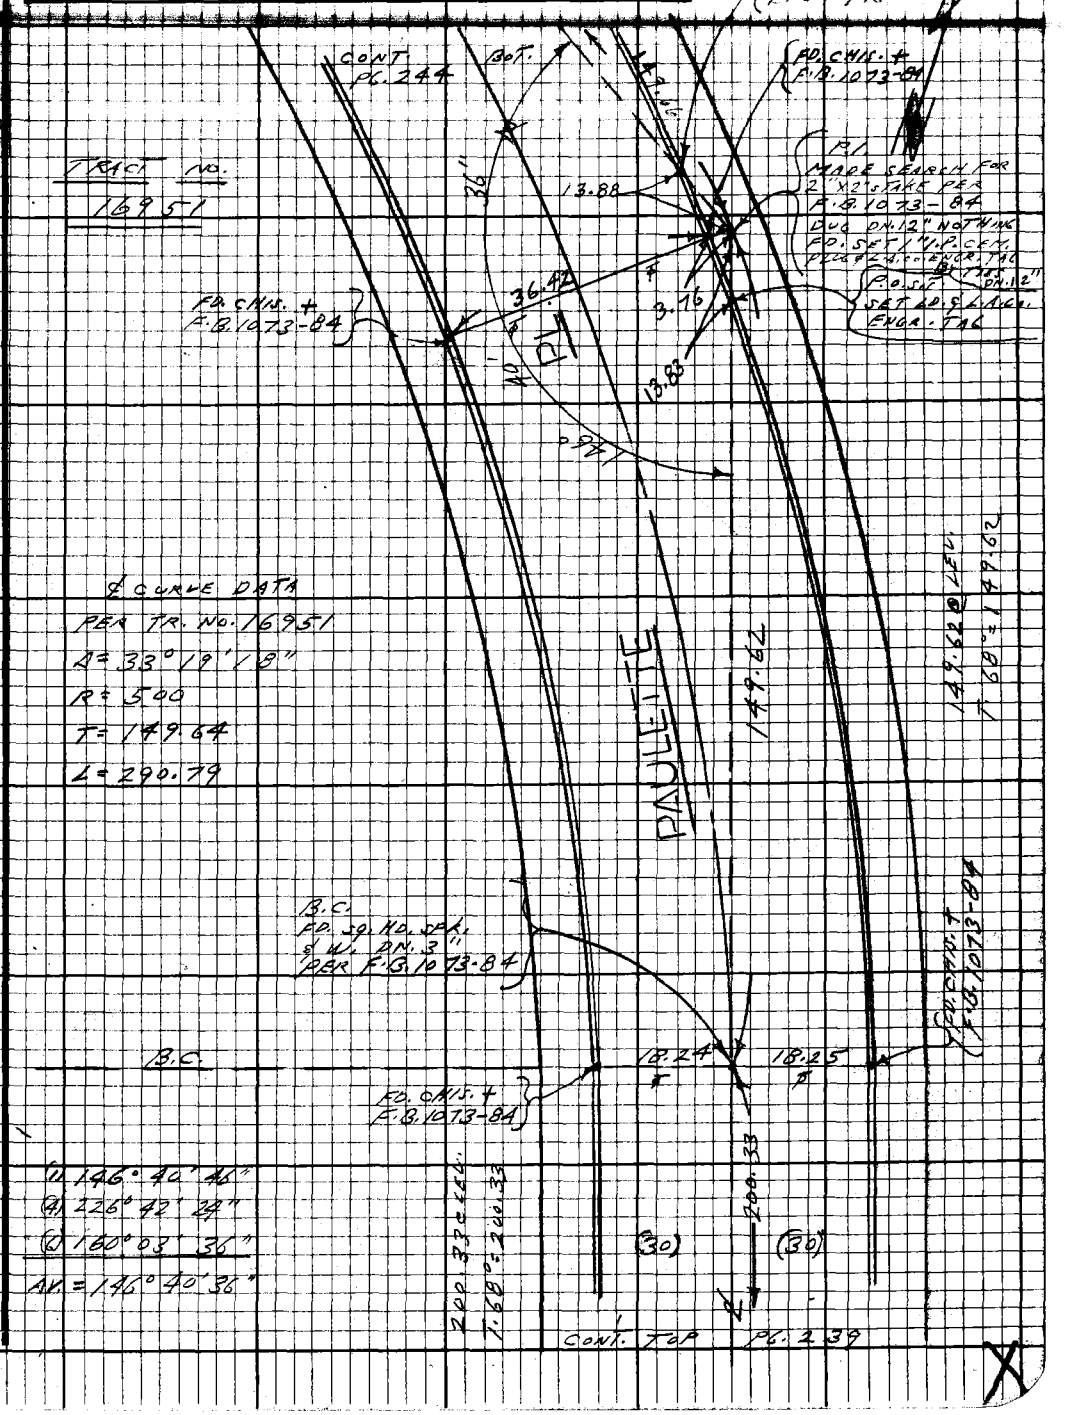

Note: Any Additions or Changes on this Sheet Must be Made or Circled in Red Ink With Date and Name of Person Making Change.

Do not extend this side of this line.

PLEASE RETURN TO
LOS ANGELES COUNTY ENGINEER
403 LOS ANGELES COUNTY ENGINEERING BLDG.

75F3098 CE#310 9.67

PWFB 1823 1334

F.B. 3331 PG. 244

Please Return To
LOS ANGELES COUNTY ENGINEER
Sheet Must Be Made or Checked in Red Ink With Date and Name of Person Making Change.
408 Los Angeles County Engineering Bldg.
Do not extend this side of this line.

Note: Any Additions or Changes on this Sheet Must Be Made or Checked in Red Ink With Date and Name of Person Making Change.

PWFB 1823 1335

Notes Ck'd by	Survey of LA CRESCENTA AREA
Office Work	Surveyed by L.L. BROWN
Checked	Notes L.L. BROWN Date 6-24-69
Date	Indexed C.L. GALLI FEB 24 '70

F.B. 3434 Pg. 245

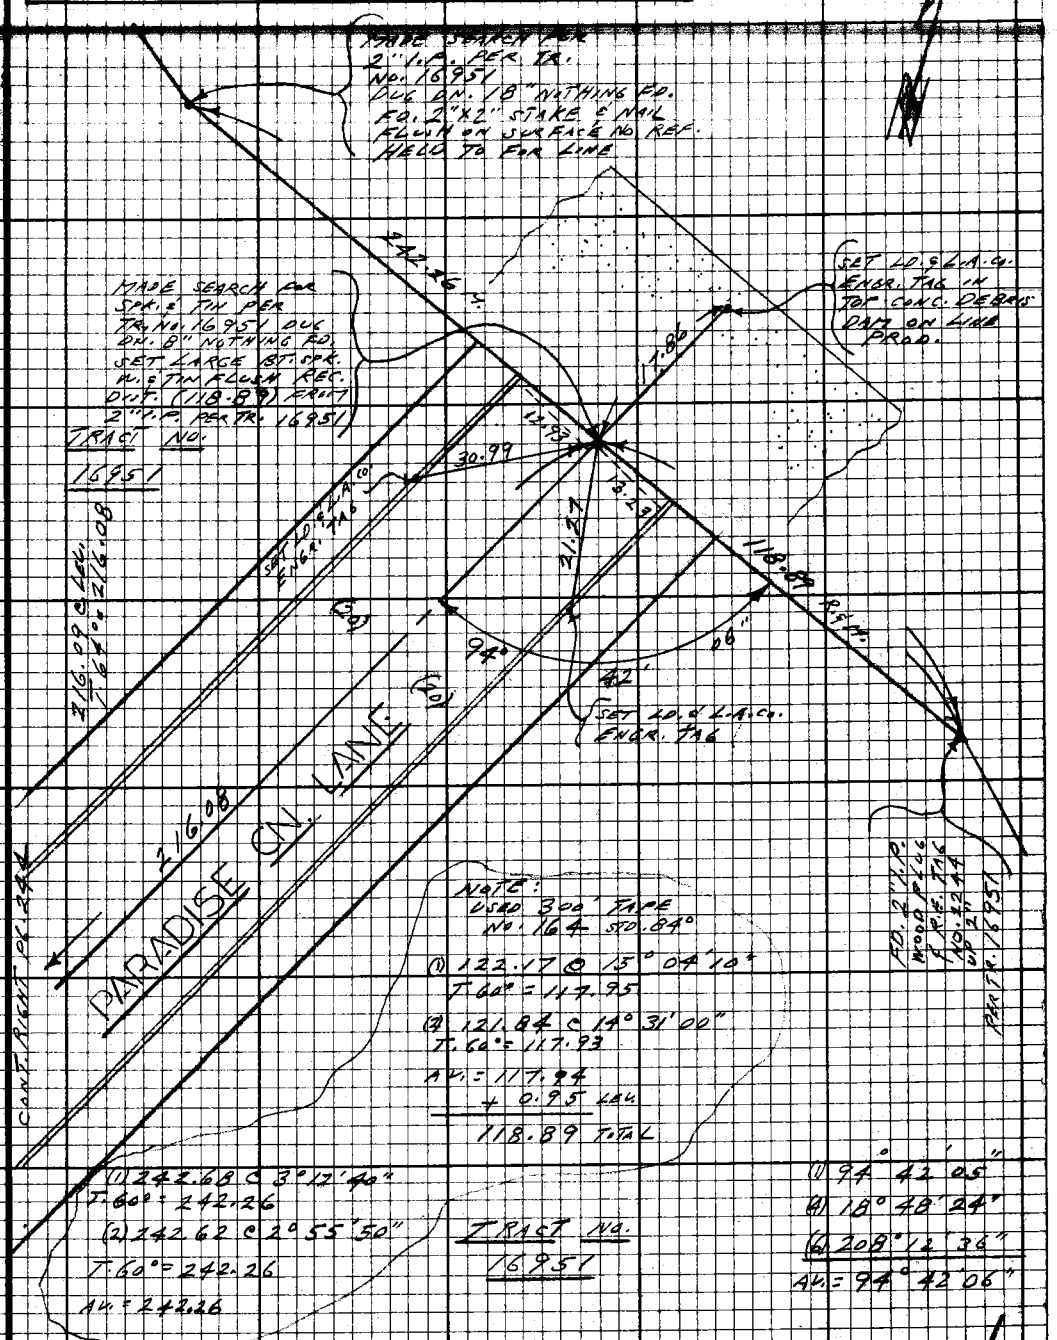

Note: Any Additions or Changes on this Sheet Must be Made or Circled in Red Ink With Date and Name of Person Making Change.

Do not extend this side of this line.

PLEASE RETURN TO
LOS ANGELES COUNTY ENGINEER
403 LOS ANGELES COUNTY ENGINEERING BLDG.

76F3098 CE# 310 9/67

PWFB 1823 1336

F.B. 3434 Pg. 246

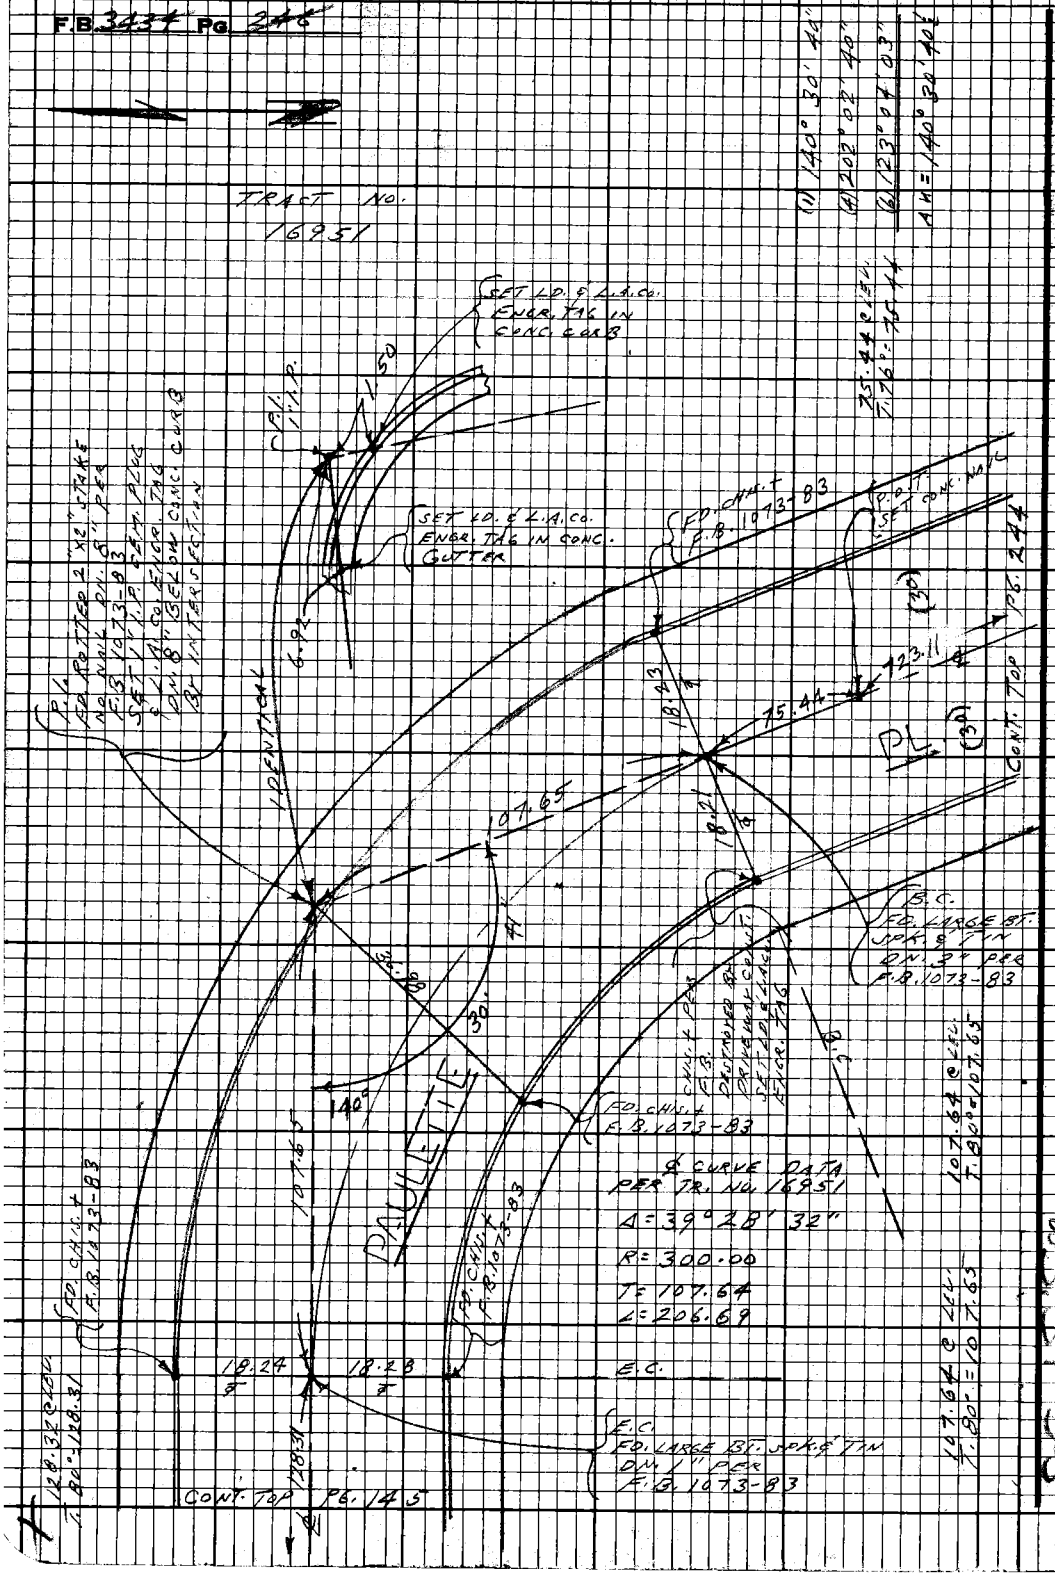

PLEASE RETURN TO
LOS ANGELES COUNTY ENGINEER
403 Los Angeles County Engineering Bldg.

Do not extend this side of this line.

Note: Any Additions or Changes on this Sheet Must be Made or Circled in Red Ink With Date and Name of Person Making Change.

FWFB 1823 1337

Notes Ck'd by	Survey of LA CRESCENTA AREA
Map No.	JN 0308.00 Tape 0244 Std 68 °F
Office Work	Surveyed by L. L. BROWN
Checked	Notes L. L. BROWN Date 12-29-69
Date	Indexed C. J. GALL FEB 24 '70

F.B. 2437 Pg. 247

59.87 @ LEG.
T. 58° = 59.87

87.07 @ LEG.
T. 58° = 87.06

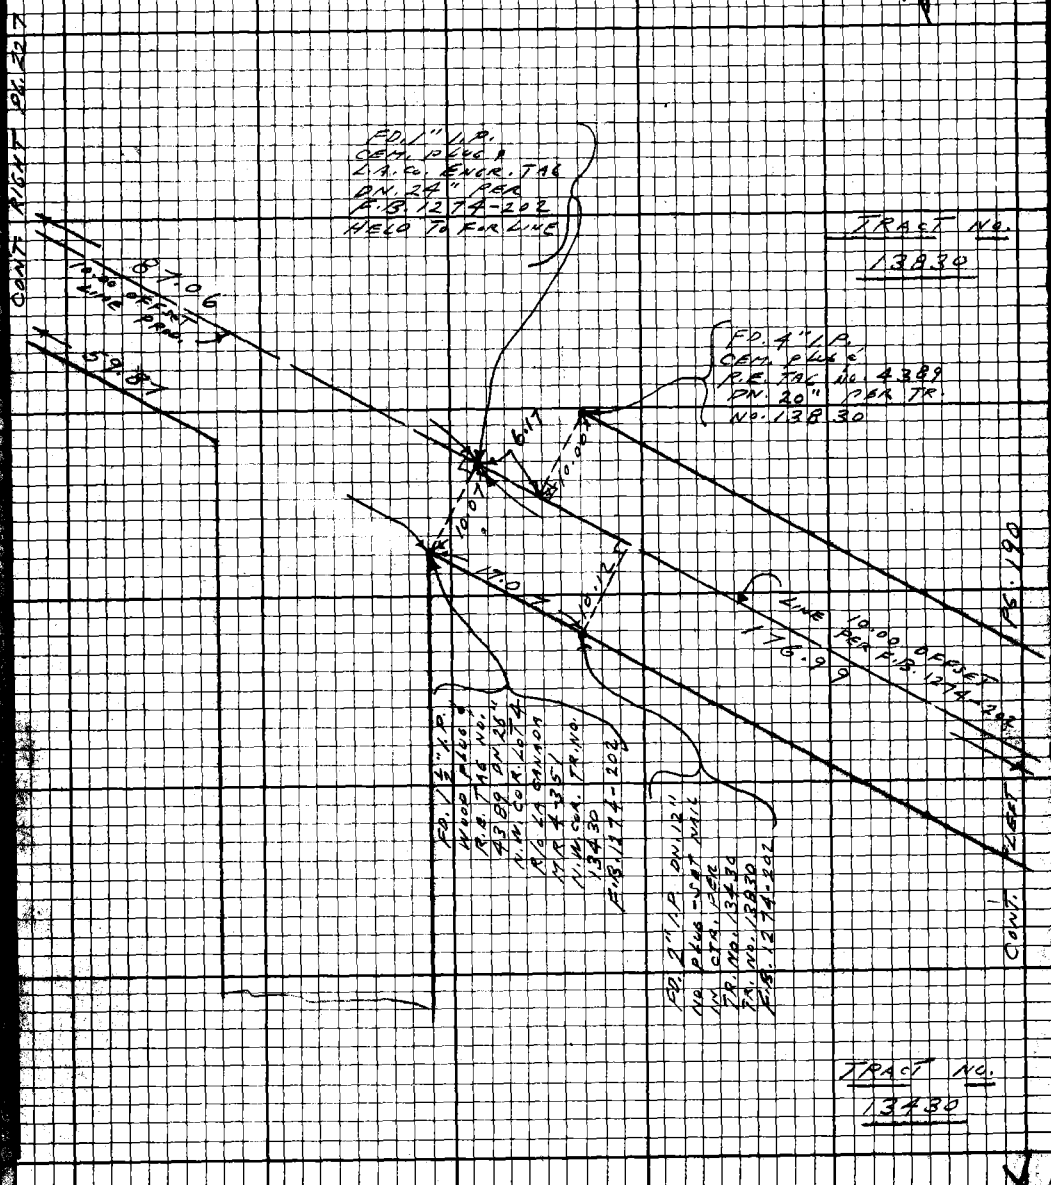
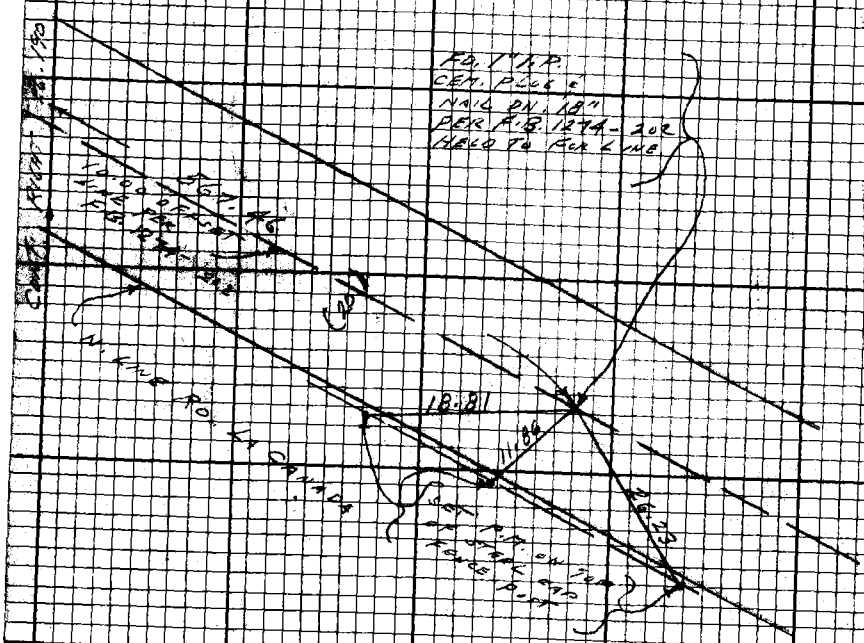
F.B. 3434 Pg. 248