Notes Ck'd by R. HILARIO	Survey of	F. B. 3468 Pg.
Map No.	JN Tape Std °F	
Office Work	Surveyed by	
Checked	Notes Date	
Date	Indexed	

Date	Job	Description
		NAME — JOB NO.
[illegible]9	Index	NARBONNE AVENUE J.N. 0075.95 VIA NOVENA J.N. 0097.74
10-[illegible]7	C.L.	Proposed C.L. of Narbonne Ave. fr. Palos Verdes Dr. S. W'ly. of intersection of Palos Verdes Dr. E. & 25th St., NE'ly. to point in Palos Verdes Dr. E. in the vic. of Via Sabida.
7[illegible]-[illegible]8	C.L.	Proposed C.L. of Via Novena fr. proposed C.L. of Narbonne Ave., Vic of S.E. corner of Cabrillo Historical Park near Mermaid Dr. & Cumbre Dr. to Ninth St. W'ly. of Western Ave.

Note: Any Additions or Changes on this Sheet Must be Made or Circled in Red Ink With Date and Name of Person Making Change

PLEASE RETURN TO
COUNTY OF LOS ANGELES
DEPARTMENT OF COUNTY ENGINEER
403 LOS ANGELES COUNTY ENGINEERING BLDG.

Microfilmed May '85.
D.P.W. file o.k. Dec '87

76F3095 CR#310 3-69

PLEASE RETURN TO
COUNTY OF LOS ANGELES
DEPARTMENT OF COUNTY ENGINEER
403 LOS ANGELES COUNTY ENGINEERING BLDG.

Note: Any Additions or Changes on This Sheet Must be Made or Circled in Red Ink With Date and Name of Person Making Change.

Do not extend this side of this line.

F. B. _____ PG. _____

PWFB 0118

271

Notes Ck'd by P. HILARIO	Survey of VIA NOVENA NARBONNE AVE
Map No.	JN 0097.74 Tape .61 Std .4 °F
Office Work	Surveyed by E. English
Checked	Notes [illegible] Date [illegible]
Date	Indexed C. V. GALLI NOV 12 [illegible]

F. B. [illegible] PG. [illegible]

VIA NOVENA - JN 0097.74

&

NARBONNE AVE. - J.N. 0075.95

CENTERLINE SURVEY

Per

MAP No. H-153-25

Feb. 27, 1970

E. English

E. Shoemaker

R. Clifford

E. Tullier

G. Tollison

Ref. :

Map # H-153-25.

Note: Any Additions or Changes on This Sheet Must be Made or Circled in Red Ink With Date and Name of Person Making Change.

Do not extend this side of this line.

PLEASE RETURN TO
COUNTY OF LOS ANGELES
DEPARTMENT OF COUNTY ENGINEER
403 LOS ANGELES COUNTY ENGINEERING BLDG.

76F309S CE#310 3-68

PWFB 0118

F. B. 3468 Pg. 6

272, 273, 274

INDEX

Cont. Pg. 7

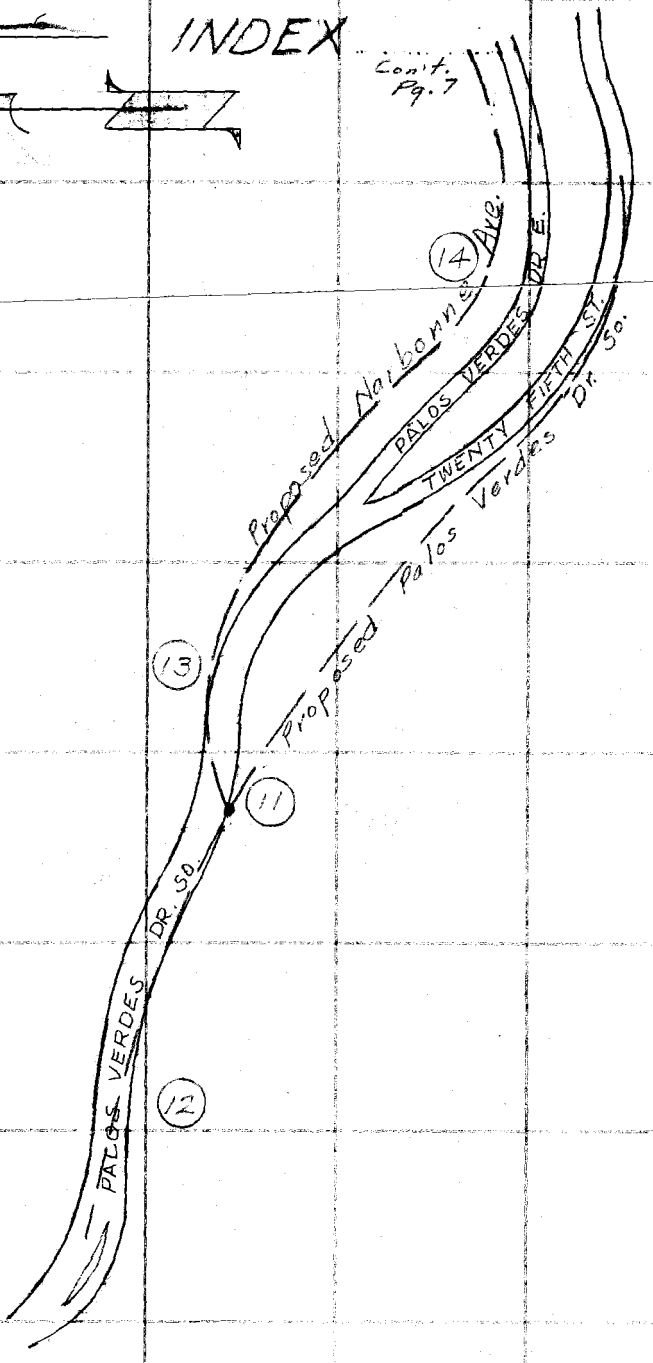

PLEASE RETURN TO
COUNTY OF LOS ANGELES
DEPARTMENT OF COUNTY ENGINEER
403 LOS ANGELES COUNTY ENGINEERING BLDG.

Note: Any Additions or Changes on This Sheet Must be Made or Circled in Red Ink With Date and Name of Person Making Change.

Do not extend this side of this line.

PWFB 0118

275 , 276

Notes Ck'd by E. HILARIO	Survey of VIA NOVENA NARBONNE AVE
Map No.	IN 09774 Tape 161 Std 64 °F
Office Work	Surveyed by E. [illegible]
Checked	Notes E. [illegible] Date [illegible]
Date	Indexed [illegible] GALLO 7 12 [illegible]

F. B. ~~3468~~ PG. ~~7~~

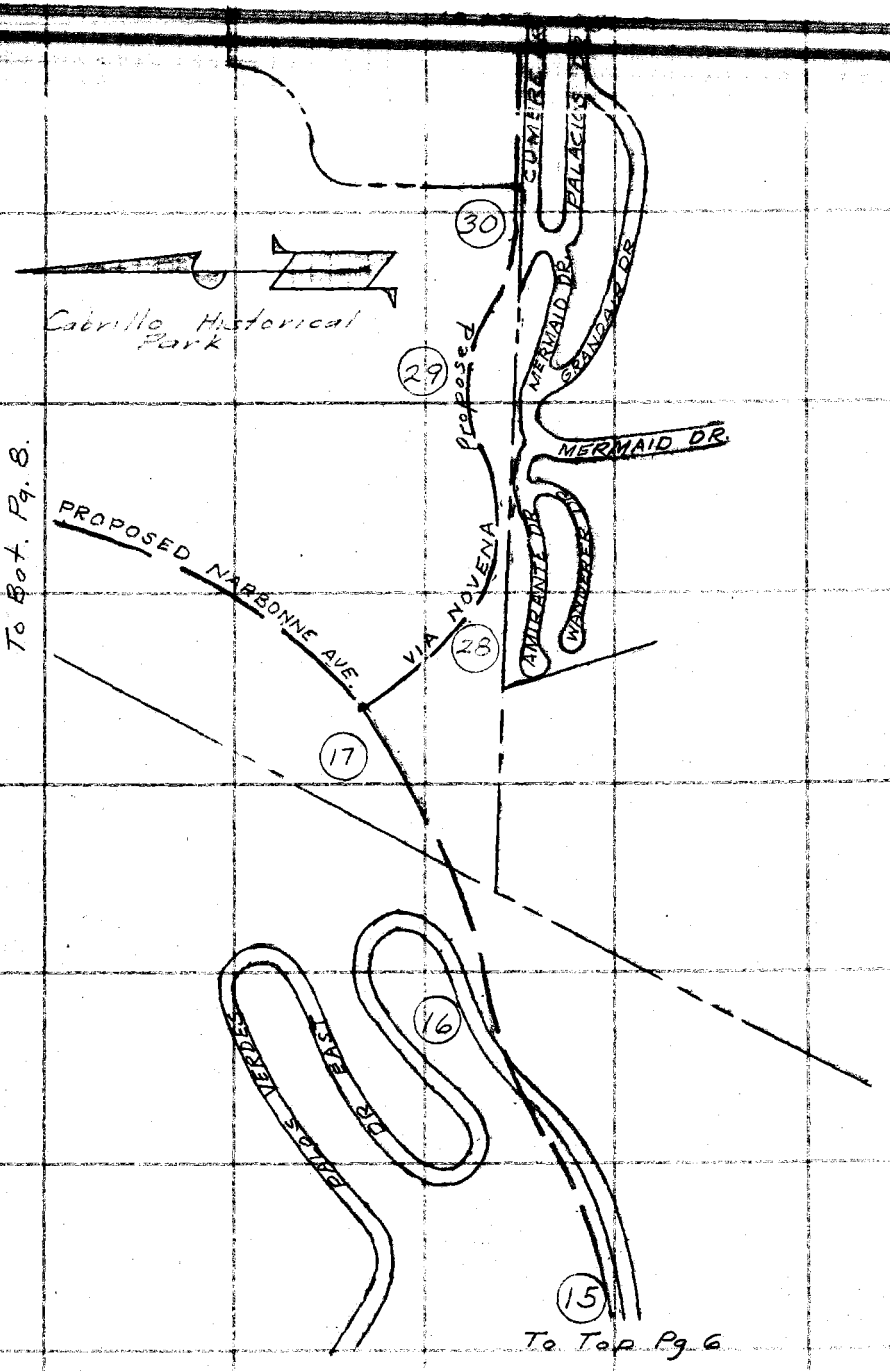

Note: Any Additions or Changes on This Sheet Must be Made or Circled in Red Ink With Date and Name of Person Making Change.

Do not extend this side of this line.

PLEASE RETURN TO
COUNTY OF LOS ANGELES
DEPARTMENT OF COUNTY ENGINEER
403 LOS ANGELES COUNTY ENGINEERING BLDG.

76F3095 CE#310 3-68

PWFB 0118

277

F. B. ~~3468~~ PG. ~~8~~

INDEX

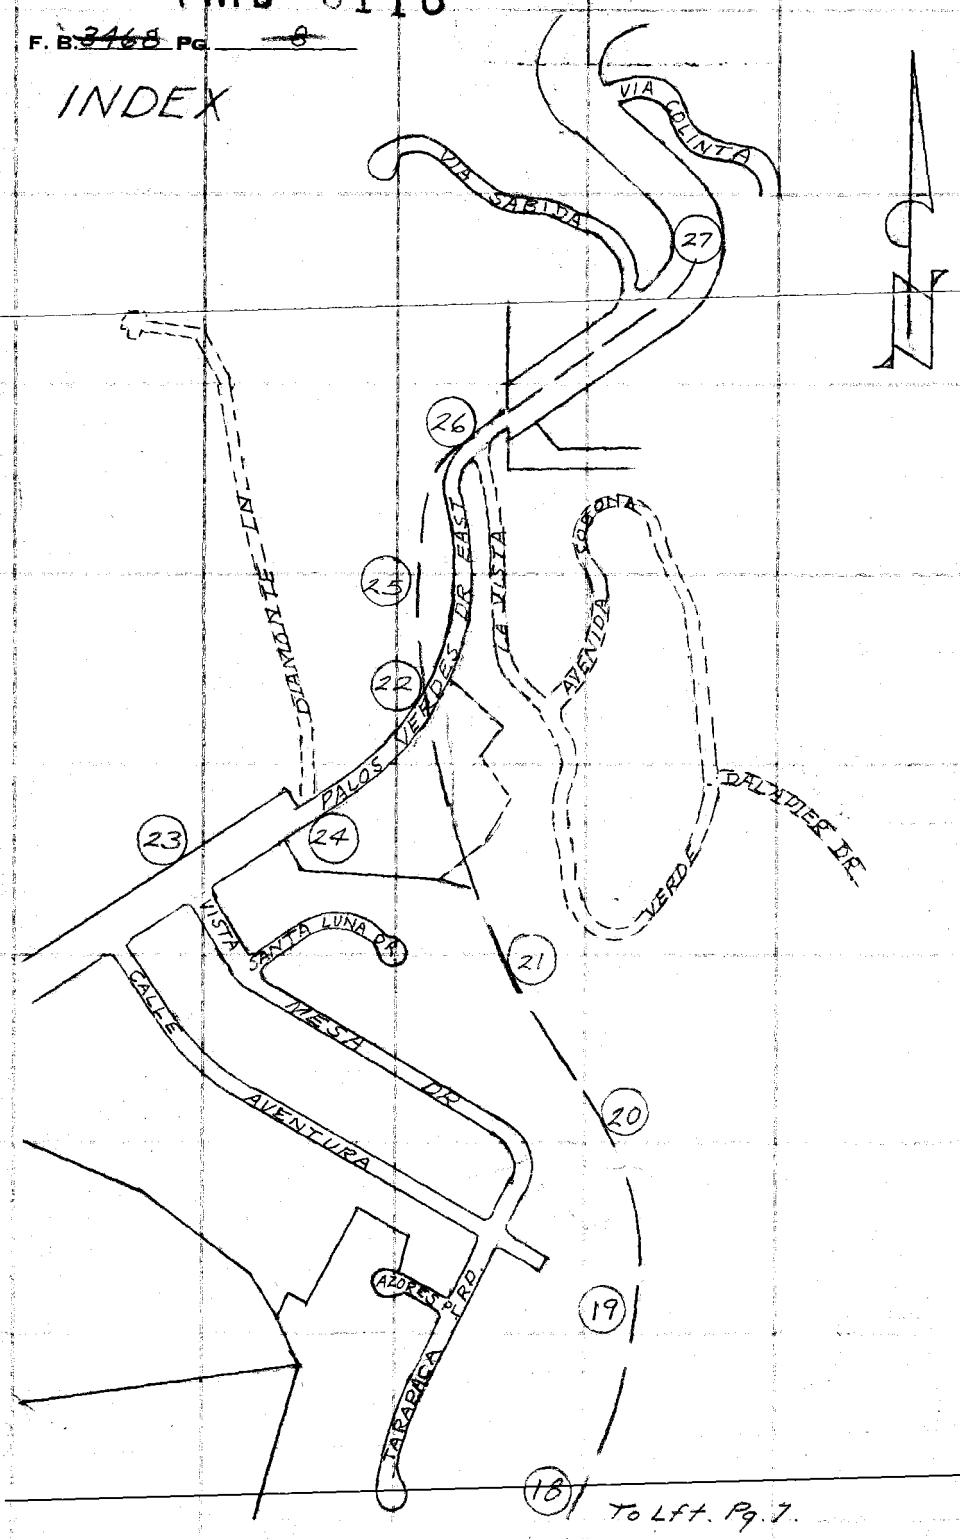

PLEASE RETURN TO
COUNTY OF LOS ANGELES
DEPARTMENT OF COUNTY ENGINEER
403 LOS ANGELES COUNTY ENGINEERING BLDG.

Do not extend this side of this line.

Note: Any Additions or Changes on This Sheet Must be Made or Circled in Red Ink With Date and Name of Person Making Change.

Notes Ck'd by R. HILARIO	Survey of VIA NOVENA NARBONNE AVE
Map No.	IN 0033 Tape 61 Std 04 °F
Office Work	Surveyed by E. Englisch
Checked	Notes E.G. Date
Date	Indexed G. J. GALLY NOV 12 '70

F. B. 3468 PG. 9

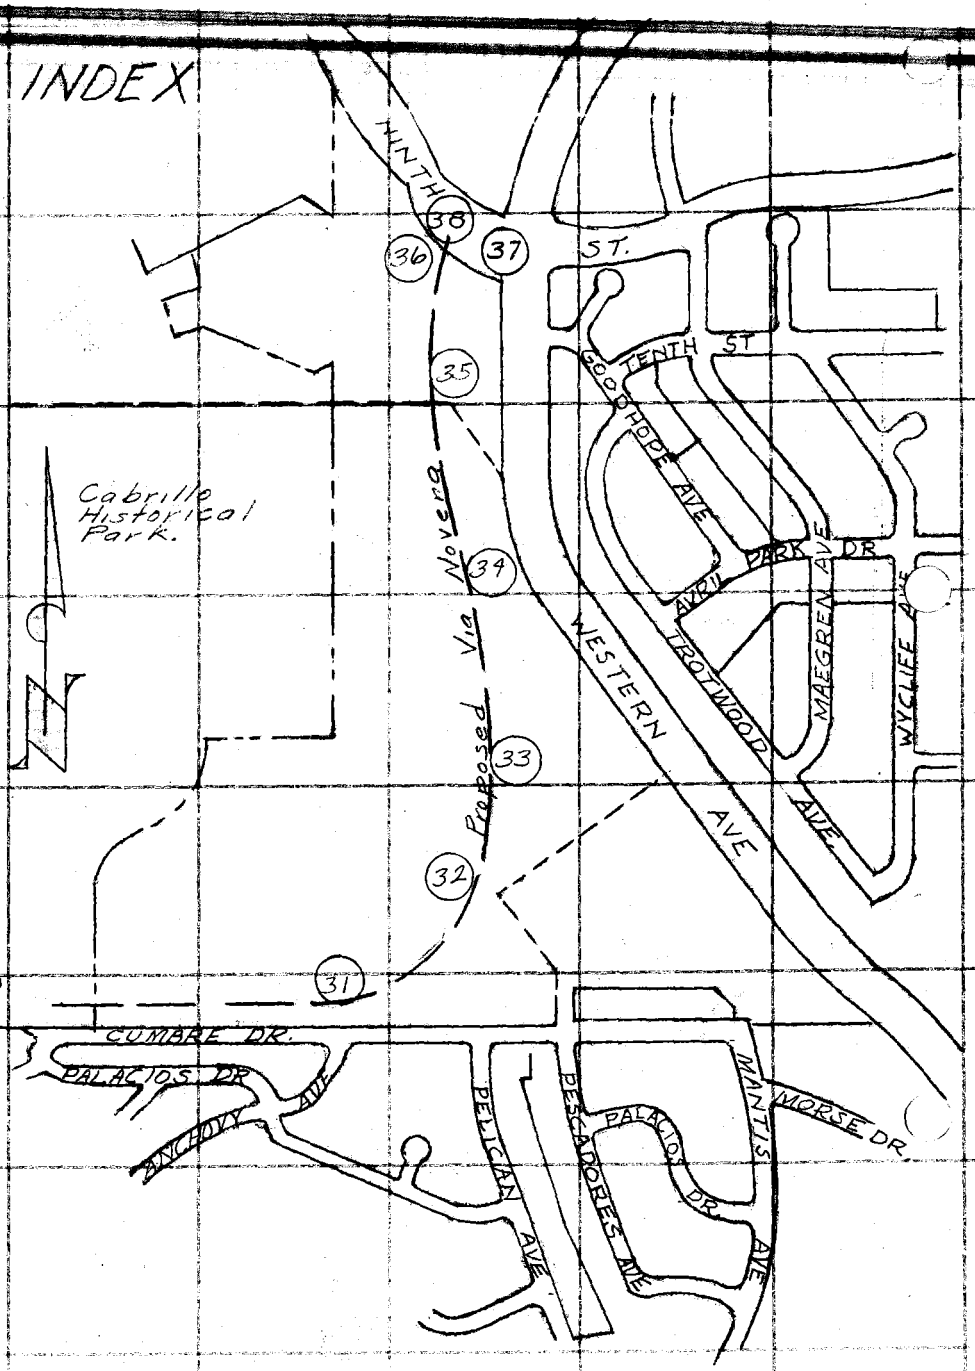

Note: Any Additions or Changes on This Sheet Must be Made or Circled in Red Ink With Date and Name of Person Making Change.

Do not extend this side of this line.

PLEASE RETURN TO
COUNTY OF LOS ANGELES
DEPARTMENT OF COUNTY ENGINEER
403 LOS ANGELES COUNTY ENGINEERING BLDG.

76F3095 CE#310 3-68

PWFB 0118

278

F. B. ~~3468~~ Pg. ~~70~~

WS.27 D-6

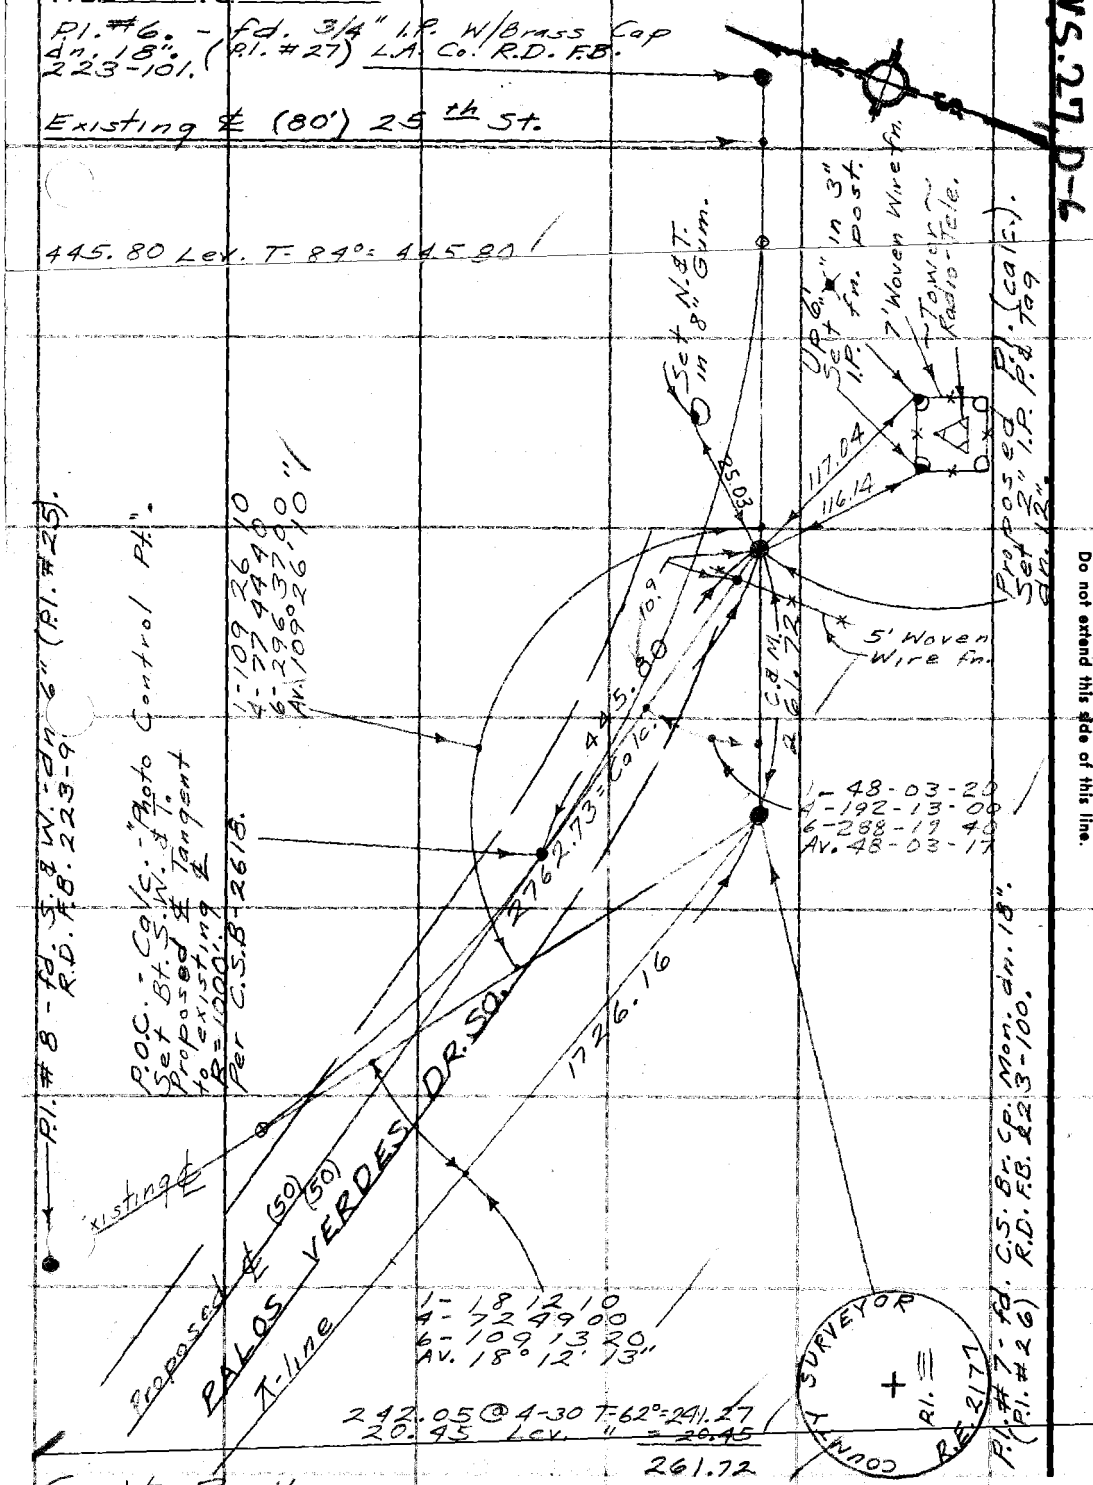

PLEASE RETURN TO
COUNTY OF LOS ANGELES
DEPARTMENT OF COUNTY ENGINEER
403 LOS ANGELES COUNTY ENGINEERING BLDG.

Do not extend this side of this line.

Note: Any Additions or Changes on This Sheet Must be Made or Circled in Red Ink With Date and Name of Person Making Change.

Con't. Pg. 11

PWFB 0118

279

Notes Ck'd by R. HILARIO	Survey of Narbonne Ave.
Map No.	JN [illegible] Tape [illegible] Std [illegible] °F
Office Work	Surveyed by [illegible]
Checked	Notes [illegible] Date
Date	Indexed [illegible] NOV 12 '70

F. B. [illegible] Pg. [illegible]

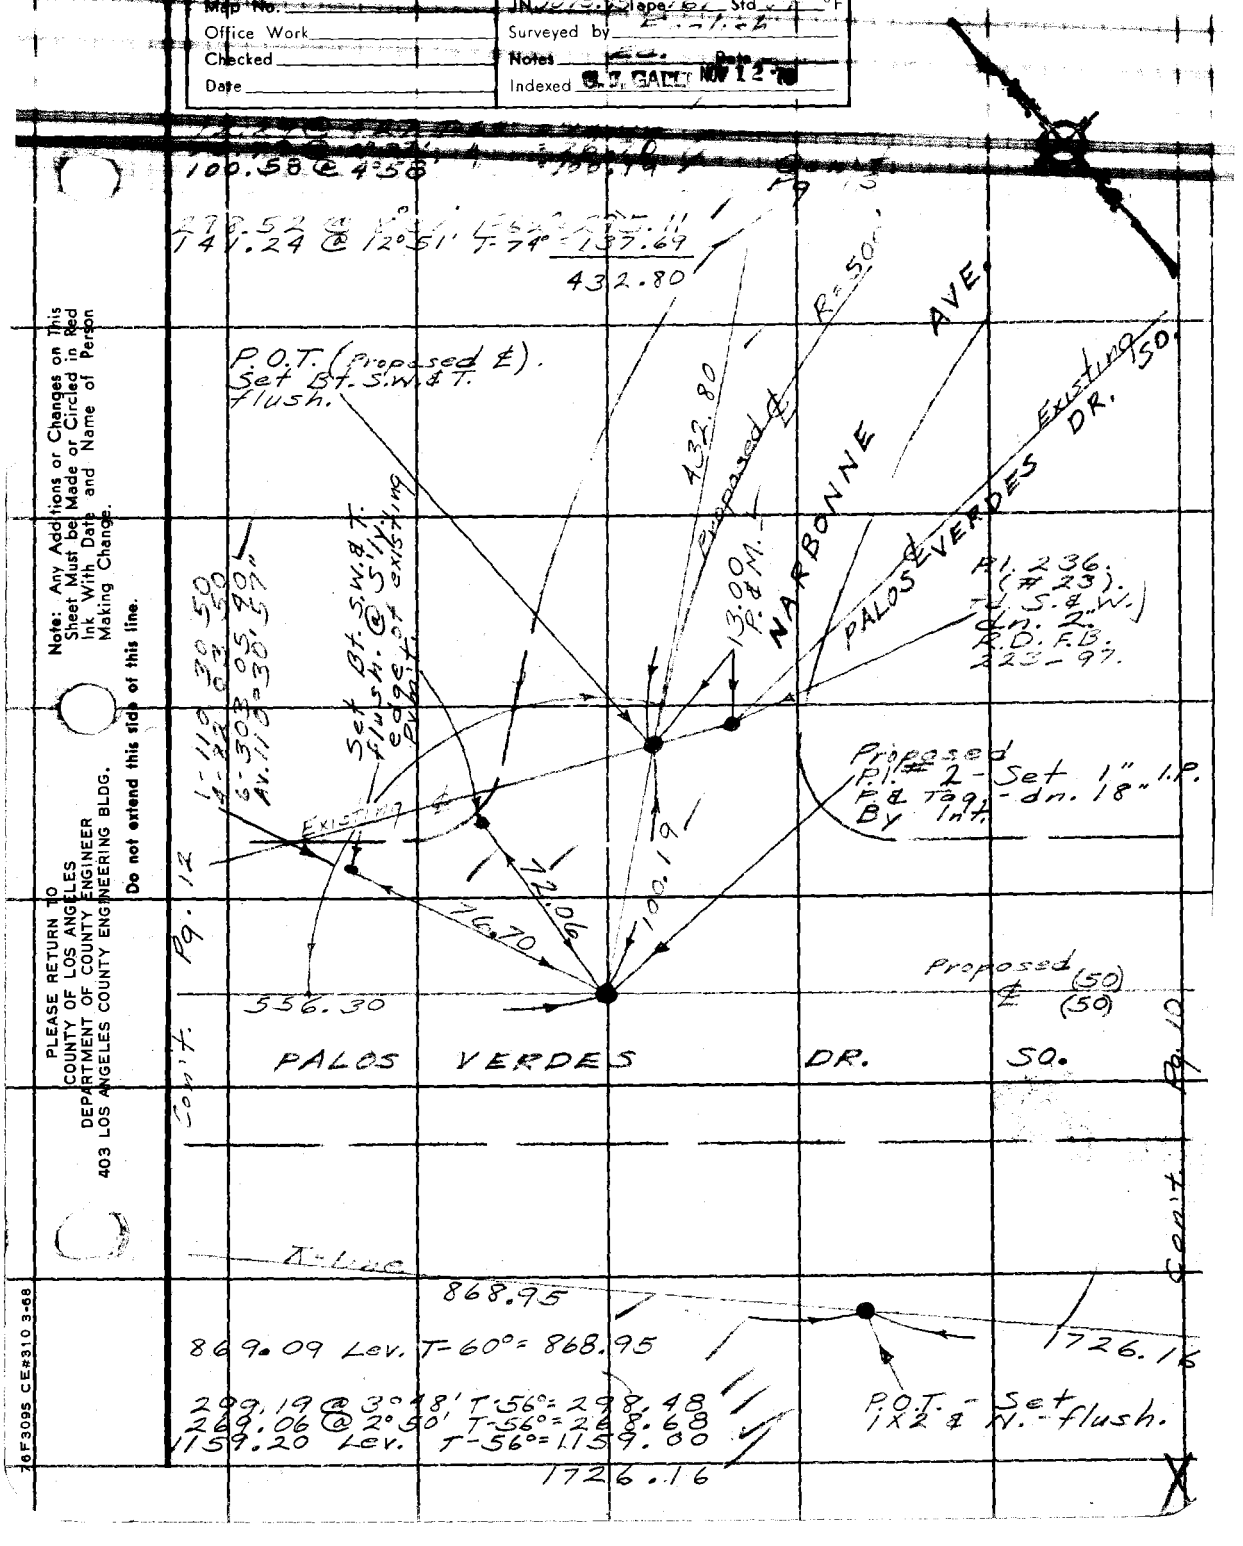

Note: Any Additions or Changes on This Sheet Must be Made or Circled in Red Ink With Date and Name of Person Making Change.

Do not extend this side of this line.

PLEASE RETURN TO
COUNTY OF LOS ANGELES
DEPARTMENT OF COUNTY ENGINEER
403 LOS ANGELES COUNTY ENGINEERING BLDG.

76F3095 CE#310 3-68

PWFB 0118

F. B. 7460 Pg. 1R

280

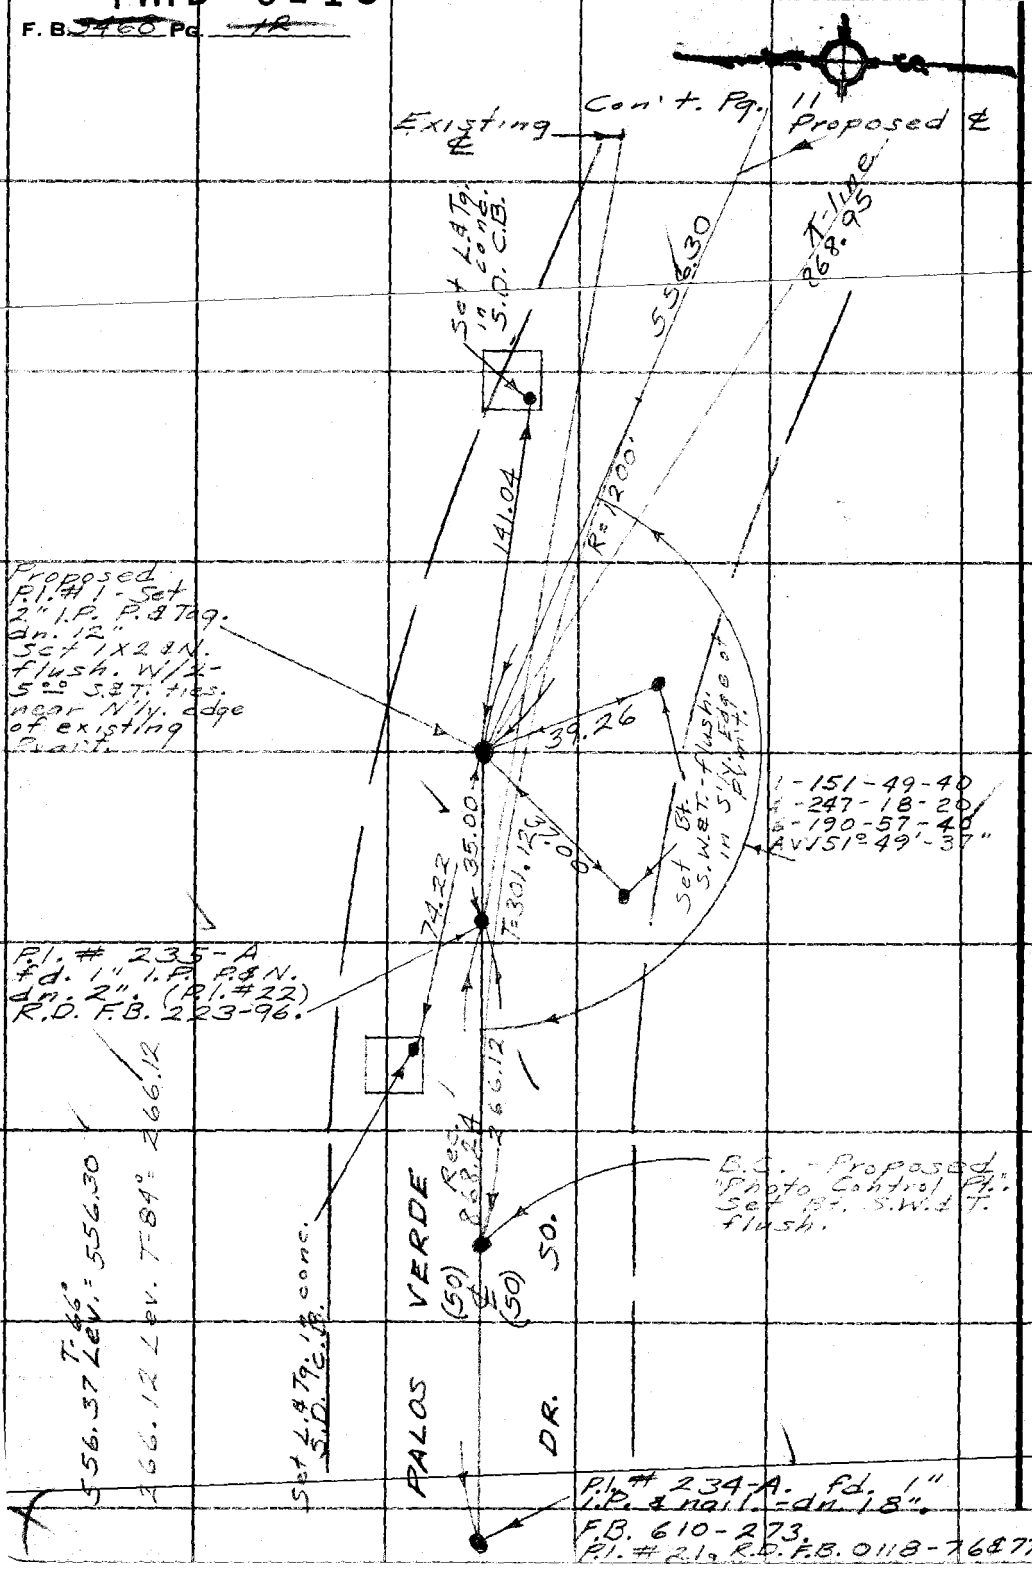

PLEASE RETURN TO
COUNTY OF LOS ANGELES
DEPARTMENT OF COUNTY ENGINEER
403 LOS ANGELES COUNTY ENGINEERING BLDG.

Do not extend this side of this line.

Note: Any Additions or Changes on This Sheet Must be Made or Circled in Red Ink With Date and Name of Person Making Change.

Notes Ck'd by R. HILARIO

Survey of Narbonne Ave

F.B. ___ Pg. ___

Office Work ___

Surveyed by ___

Checked ___

Date ___

Indexed ___ GALI ___

PLEASE RETURN TO
LOS ANGELES COUNTY ENGINEER
405 LOS ANGELES COUNTY ENGINEERING BLDG.

Note: Any Additions or Changes on this Sheet Must be Made or Circled in Red Ink With Date and Name of Person Making Change

Do not extend this side of this line.

110.08 @ 8°07' T-72° = 108.97
111.61 @ 13°06' T-70° = 107.73

119.52 @ 6°41' T-70° = 118.70
298.18 @ 5°16' T-58 = 296.87
142.79 @ 5°15' T-62 = 142.12
213.87 @ 2°33' T-62 = 213.63
111.39 @ 2°18' T-62 = 111.28
253.10 @ 5°22' T-72 = 251.97
525.64 Lev. T-84° = 525.64
Total = 1669.21

P.I. 237 (#24)
Fd. remains of 2"x4" no nail dn. 12".
R.D. F.B. 223-98.

1 - 51 36 00
4 - 206 24 00
6 - 309 36 00
Av. 51°36'00"

1 - 101 31 00
4 - 46 03 05
6 - 249 05 40
Av. 101°30'57"

Con't. Pg. N

F.B. ~~5468~~ Pg. ~~14~~

PLEASE RETURN TO
LOS ANGELES COUNTY ENGINEER
403 LOS ANGELES COUNTY ENGINEERING BLDG.

Do not extend this side of this line.

Note: Any Additions or Changes on this Sheet Must be Made or Circled in Red Ink With Date and Name of Person Making Change

PWFB 0118

283

F. B. Pg.

Notes Ck'd by HILARIO
Map No.
Office Work
Checked
Date

Survey of
Std °F
Surveyed by
Notes Date
Indexed GALLI

Note: Any Additions or Changes on This Sheet Must be Made or Circled in Red Ink With Date and Name of Person Making Change.

Do not extend this side of this line.

PLEASE RETURN TO
COUNTY OF LOS ANGELES
DEPARTMENT OF COUNTY ENGINEER
403 LOS ANGELES COUNTY ENGINEERING BLDG.

76F3095 CE#310 3-68

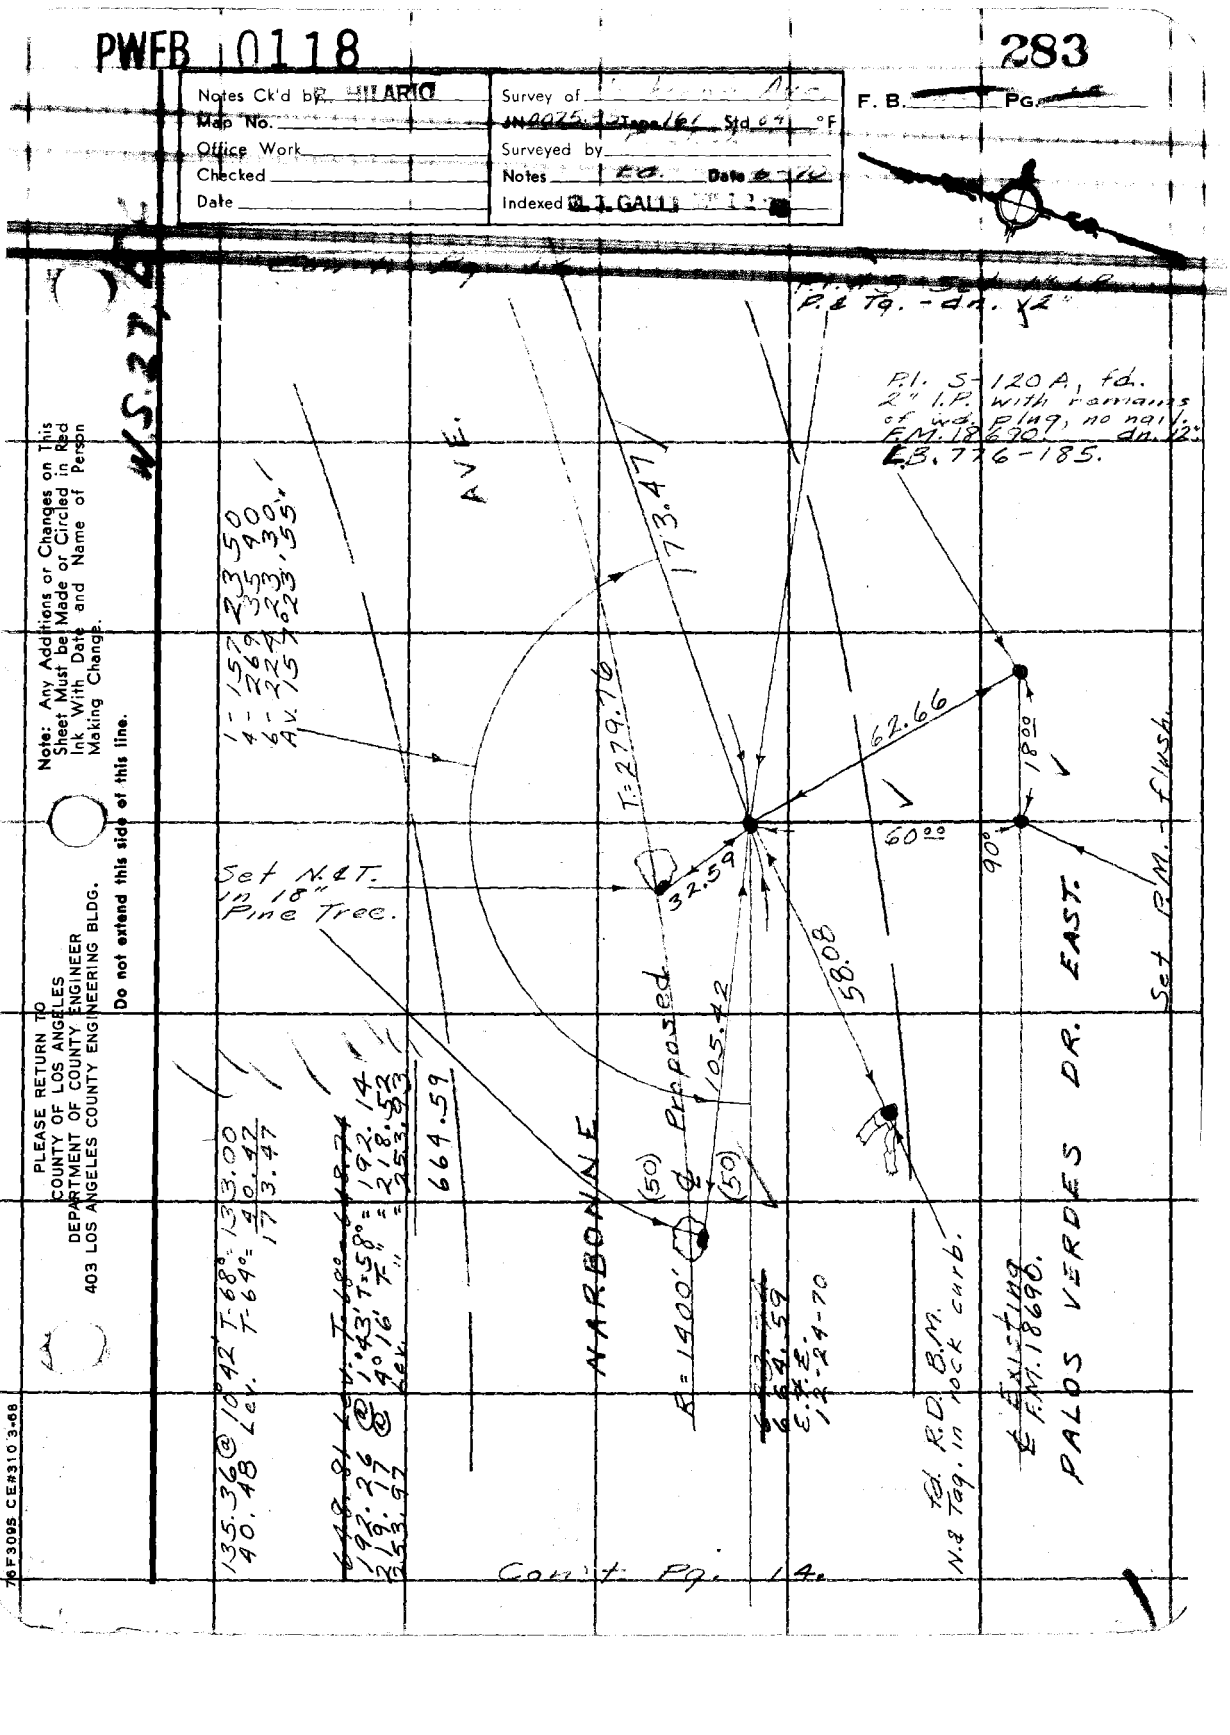

F. B. ~~3468~~ Pg. ~~16~~

389.67 Lev. T-66° = 389.62
223.84 @ 6°29' " = 222.38
612.00

106.29 Lev. T-84° = 106.29

75.82 Lev. T-72° = 75.81

166.66 @ 6°30' T-68° = 165.57
76.50 Lev. T-76° = 76.50
89.07

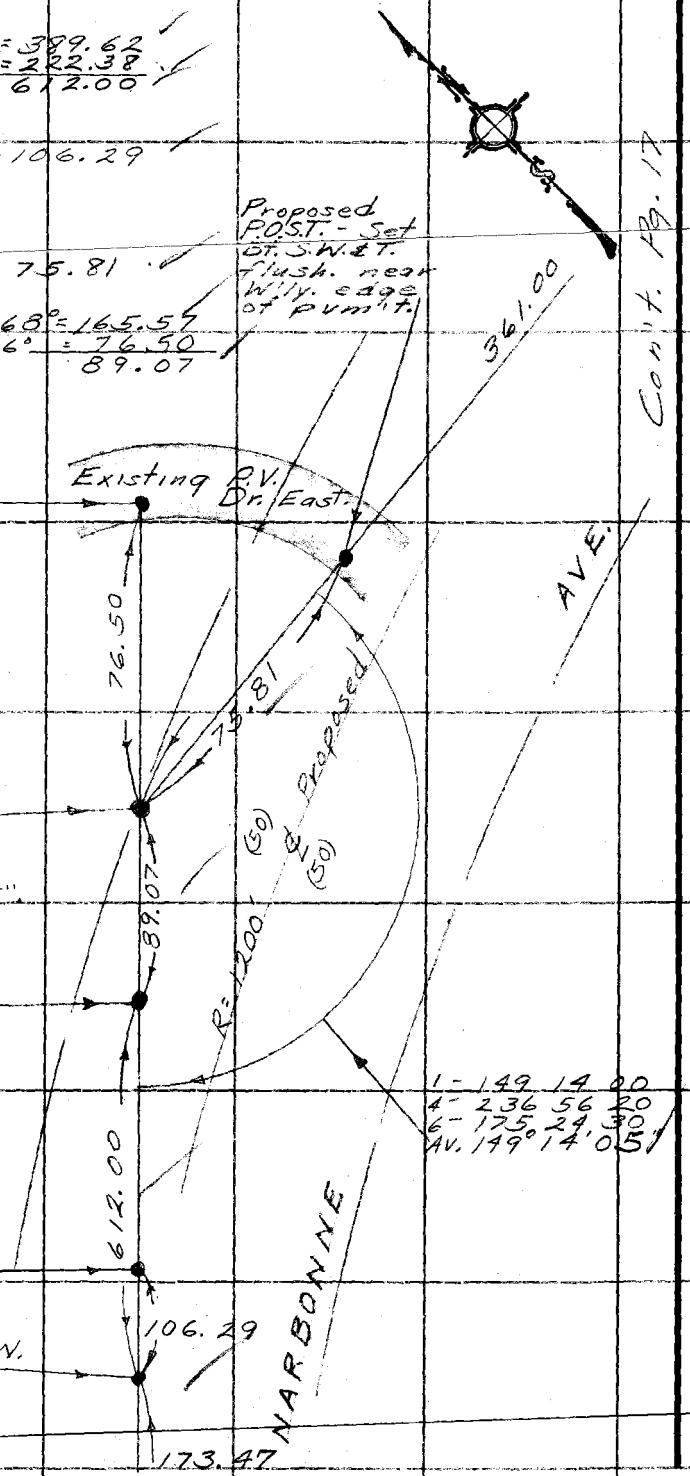

Con't. Pg. 15

PLEASE RETURN TO
COUNTY OF LOS ANGELES
DEPARTMENT OF COUNTY ENGINEER
403 LOS ANGELES COUNTY ENGINEERING BLDG.

Do not extend this side of this line.

Note: Any Additions or Changes on This Sheet Must be Made or Circled in Red Ink With Date and Name of Person Making Change.

76F309S CE#310 3-68

PLEASE RETURN TO
COUNTY OF LOS ANGELES
DEPARTMENT OF COUNTY ENGINEER
403 LOS ANGELES COUNTY ENGINEERING BLDG.

Note: Any Additions or Changes on This Sheet Must be Made or Circled in Red Ink With Date and Name of Person Making Change.

Do not extend this side of this line.

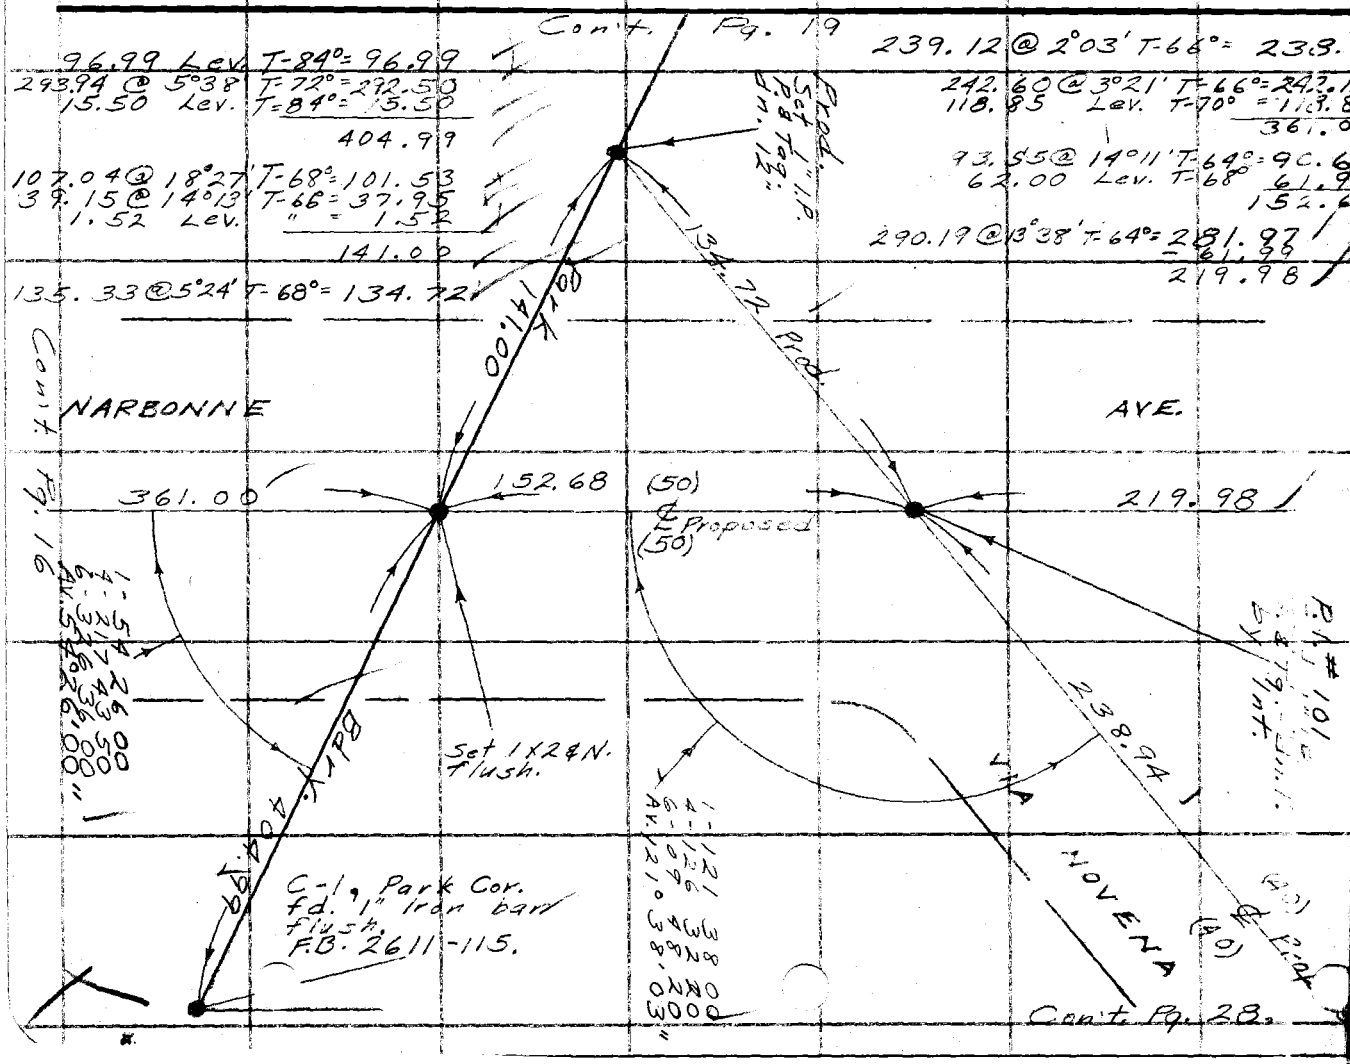

Notes Ck'd by S. [illegible]
Map No.
Office Work
Checked
Date

Survey of [illegible] Ave.
Date [illegible] Std. [illegible] °F
Surveyed by [illegible]
Notes [illegible]
Indexed [illegible]

F. B. [illegible] Pg. [illegible]

285

F. B. 3468 Pg. 18

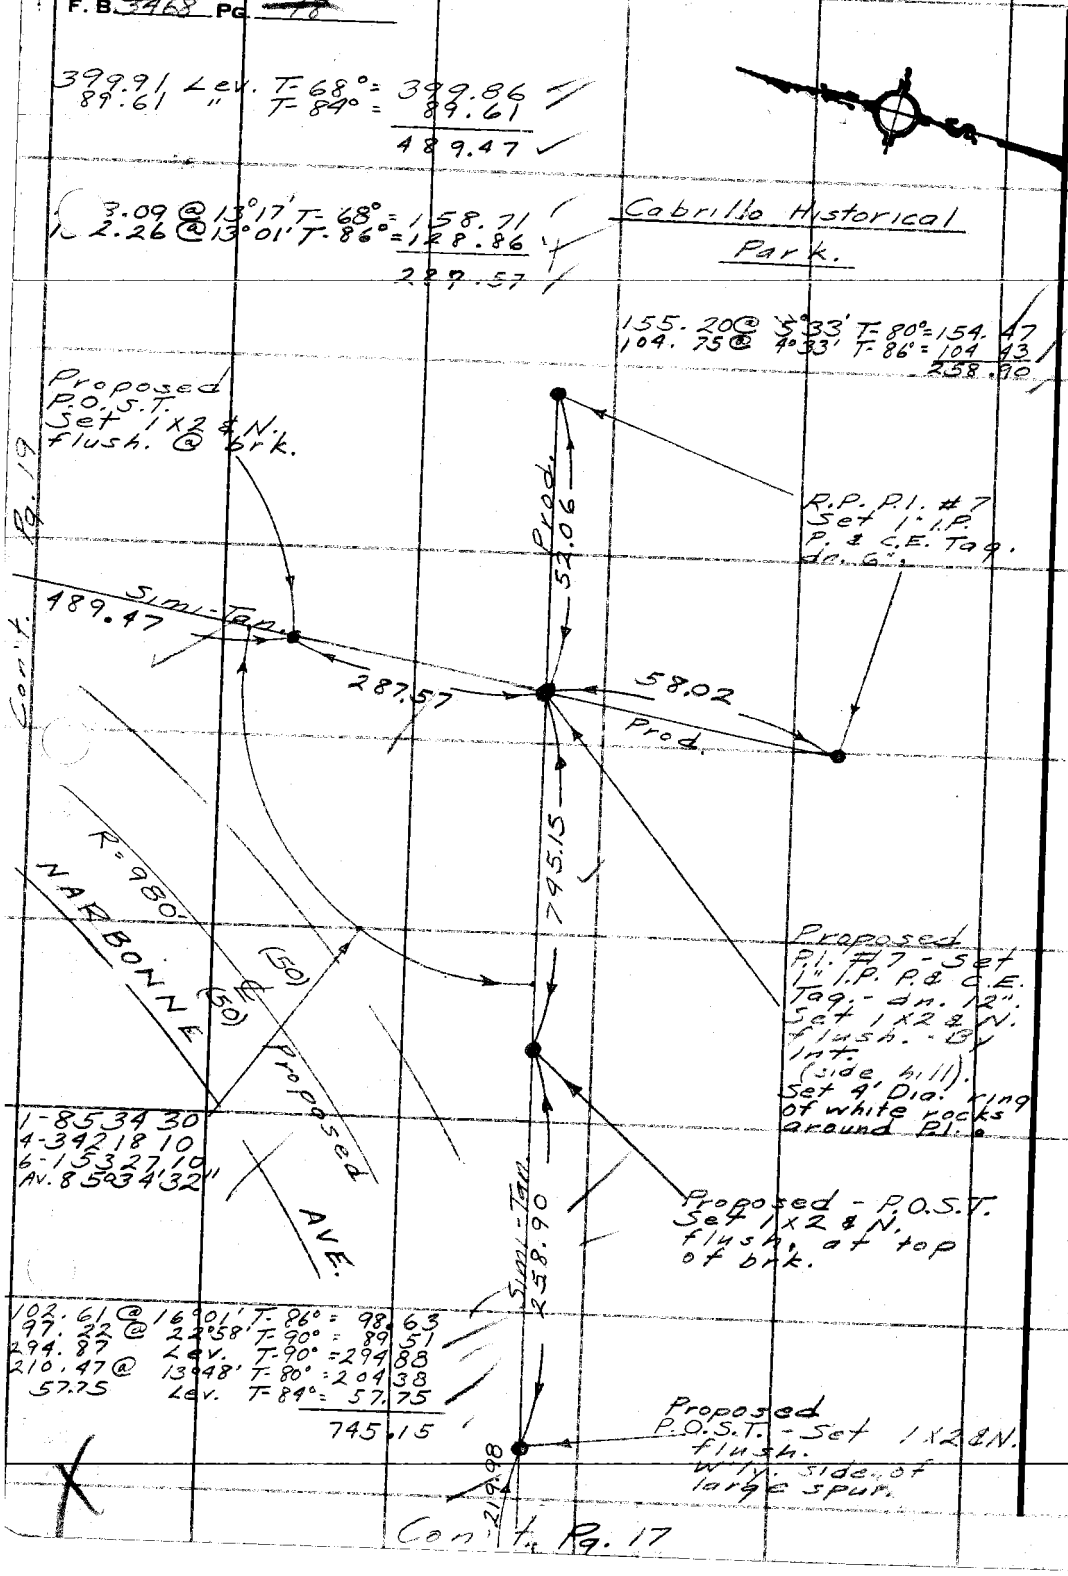

PLEASE RETURN TO
COUNTY OF LOS ANGELES
DEPARTMENT OF COUNTY ENGINEER
403 LOS ANGELES COUNTY ENGINEERING BLDG.

Do not extend this side of this line.

Note: Any Additions or Changes on This Sheet Must be Made or Circled in Red Ink With Date and Name of Person Making Change.

PWFB 0118

287

Notes Ck'd by R. HILARIO	Survey of Narbonne Ave.
Map No.	IN 0023.45 Tape 161 Std 65 °F
Office Work	Surveyed by [illegible]
Checked	Notes EG. Date [illegible]
Date	Indexed C. J. GALLO [illegible] 12 [illegible]

F. B. [illegible] PG. [illegible]

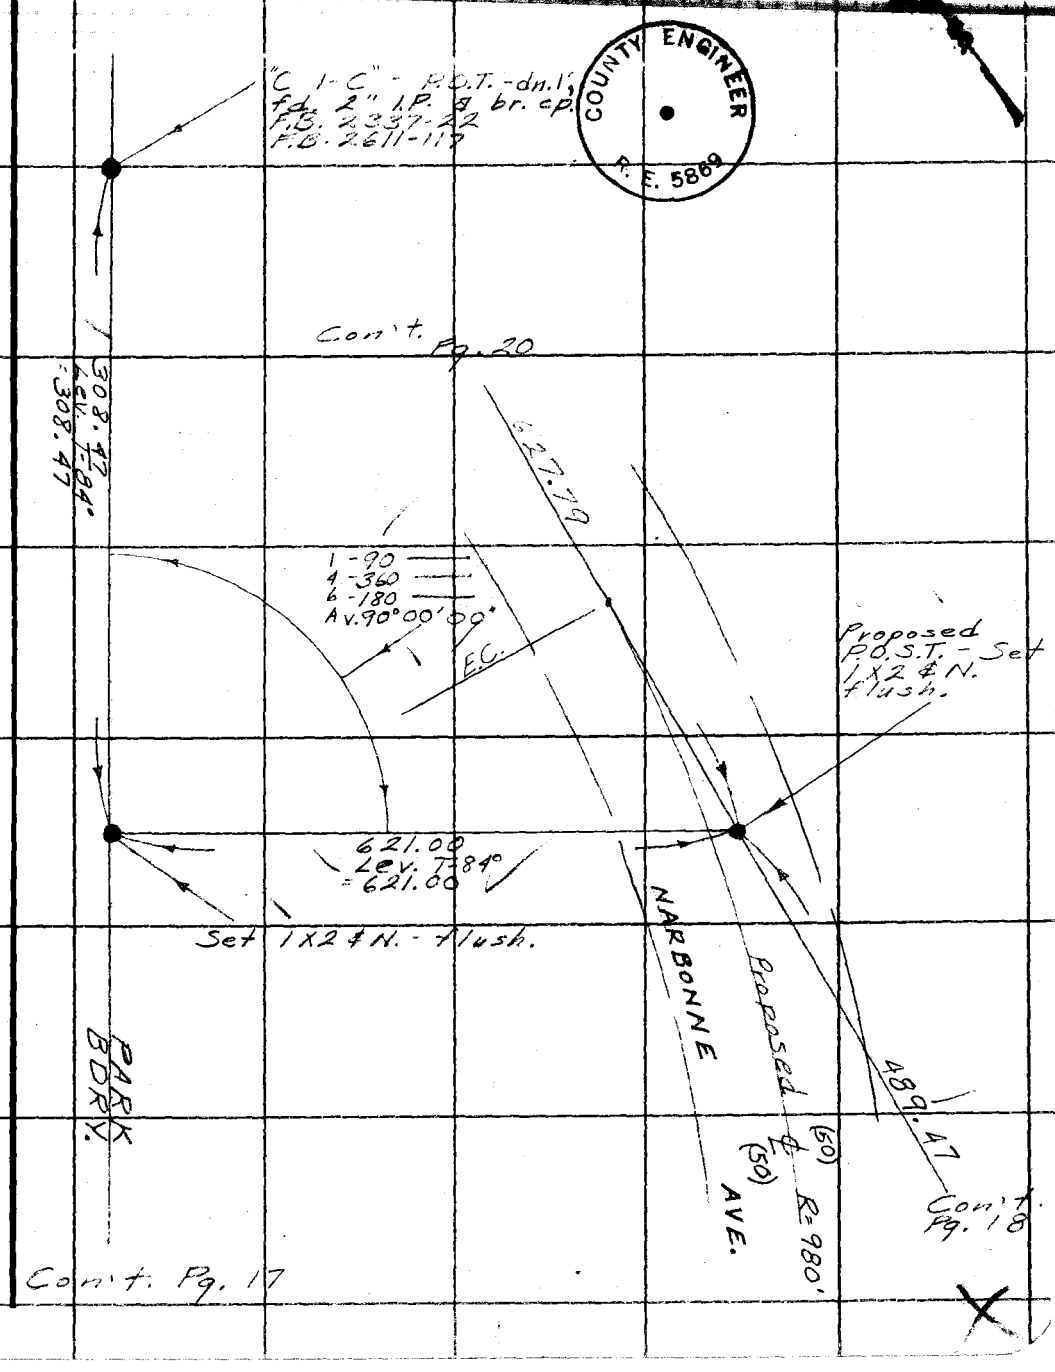

Note: Any Additions or Changes on This Sheet Must be Made or Circled in Red Ink With Date and Name of Person Making Change.

Do not extend this side of this line.

PLEASE RETURN TO
COUNTY OF LOS ANGELES
DEPARTMENT OF COUNTY ENGINEER
403 LOS ANGELES COUNTY ENGINEERING BLDG.

76F309S CE#310 3-68

PWFB 0118

F. B. ~~3468~~ PG ~~20~~

Con't. Pg. 21

Con't. Pg. 19

PLEASE RETURN TO
COUNTY OF LOS ANGELES
DEPARTMENT OF COUNTY ENGINEER
403 LOS ANGELES COUNTY ENGINEERING BLDG.
Do not extend this side of this line.

Note: Any Additions or Changes on This Sheet Must be Made or Circled in Red Ink With Date and Name of Person Making Change.

PWFB 0118

289

Notes Ck'd by R. HILARIO	Survey of Narbonne Ave
Map No.	JN 0075-75 Tape 141 Std 67 °F
Office Work	Surveyed by [illegible]
Checked	Notes EO. Date 10-[illegible]
Date	Indexed [illegible]

F. B. [illegible] PG. [illegible]

Note: Any Additions or Changes on This Sheet Must be Made or Circled in Red Ink With Date and Name of Person Making Change.

Do not extend this side of this line.

PLEASE RETURN TO
COUNTY OF LOS ANGELES
DEPARTMENT OF COUNTY ENGINEER
403 LOS ANGELES COUNTY ENGINEERING BLDG.

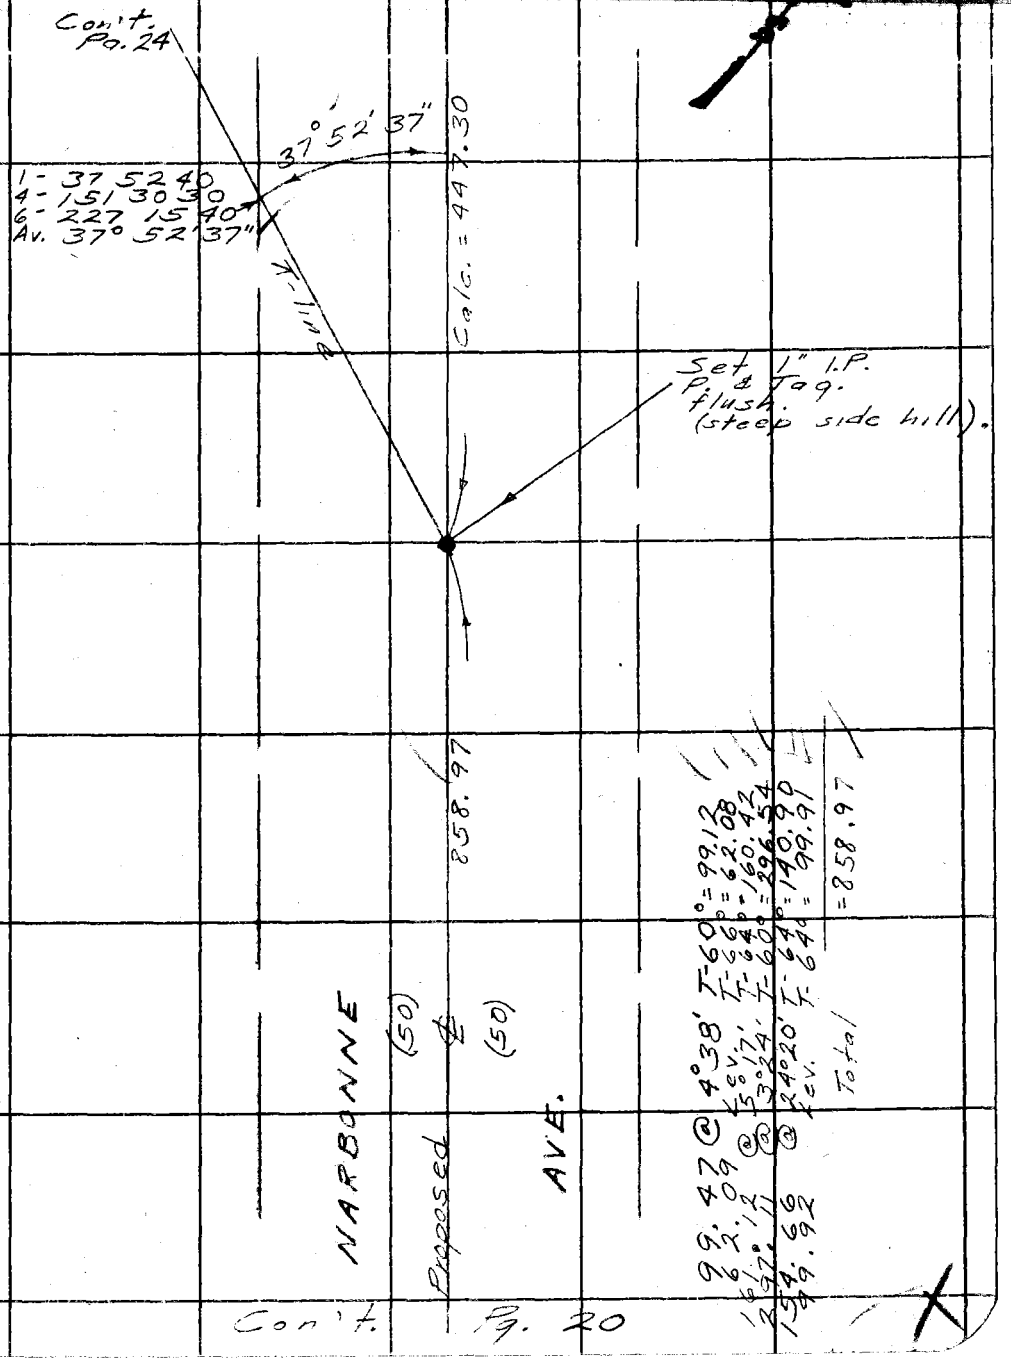

76F309S CE#310 3-68

F. B. 3468 Pg. 22

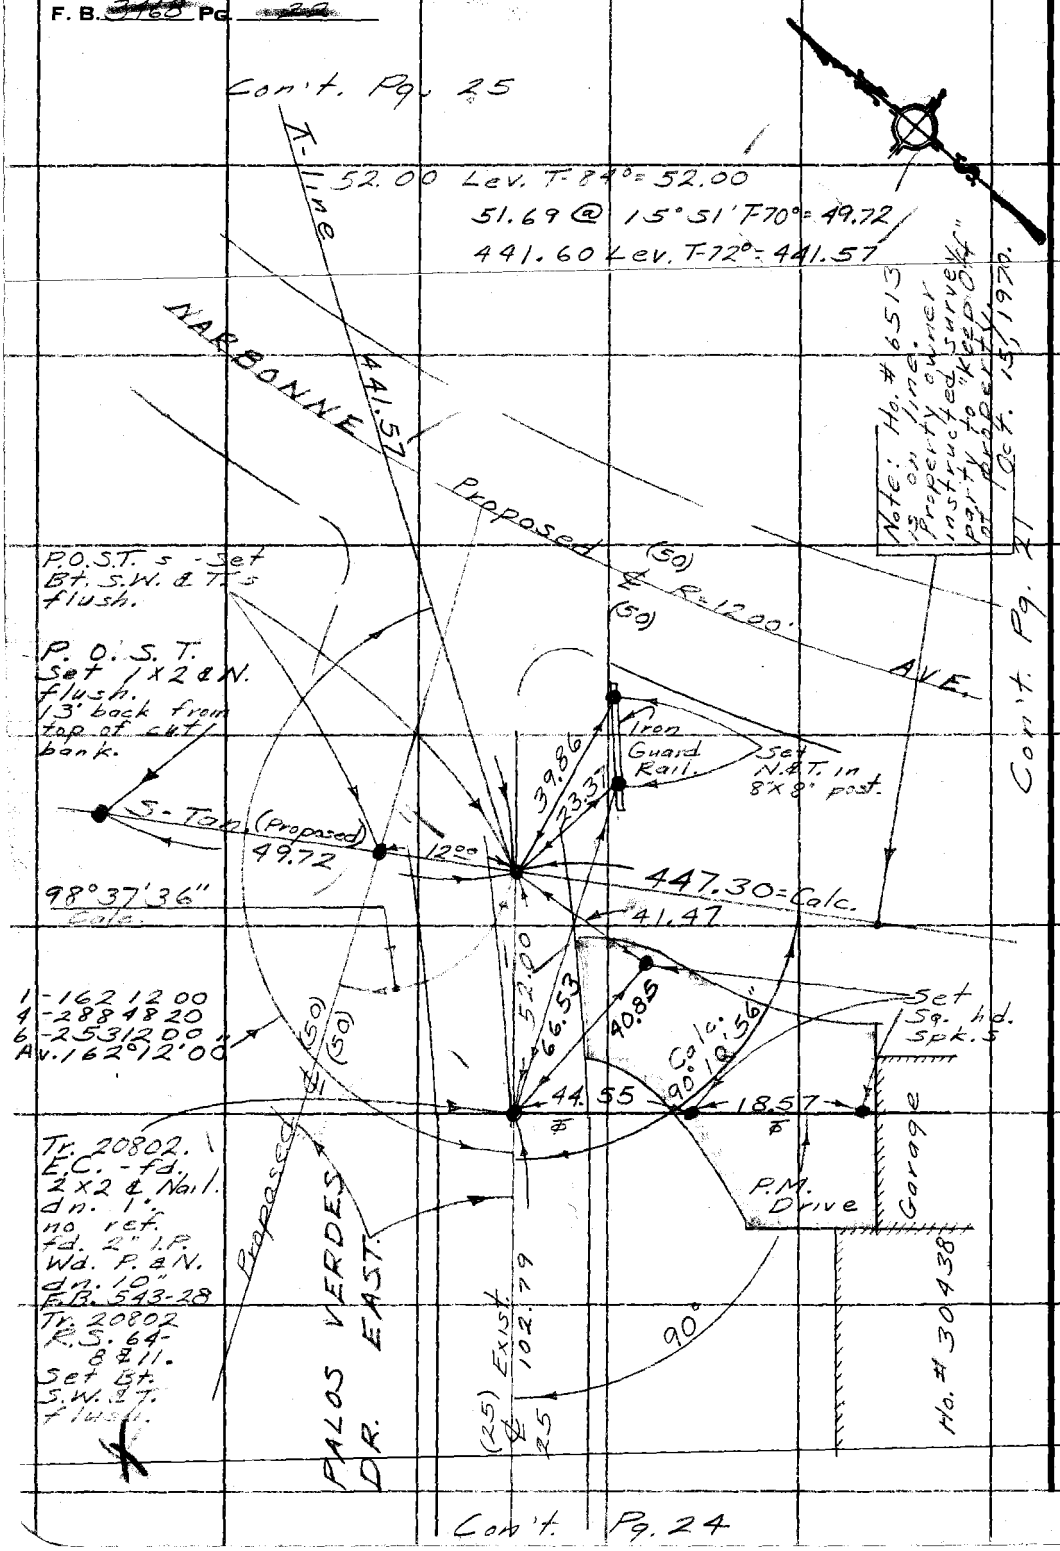

PLEASE RETURN TO
COUNTY OF LOS ANGELES
DEPARTMENT OF COUNTY ENGINEER
403 LOS ANGELES COUNTY ENGINEERING BLDG.

Do not extend this side of this line.

Note: Any Additions or Changes on This Sheet Must be Made or Circled in Red Ink With Date and Name of Person Making Change.

PWFB 0118

291

Notes Ck'd by R. HILARIO	Survey of Narbonne Ave
Map No.	JN 0075.45 Tape 141 Std 6.7 °F
Office Work	Surveyed by [illegible]
Checked	Notes [illegible] Date [illegible]
Date	Indexed [illegible] J. GALLI NOV 12 [illegible]

F. B. [illegible] PG. [illegible]

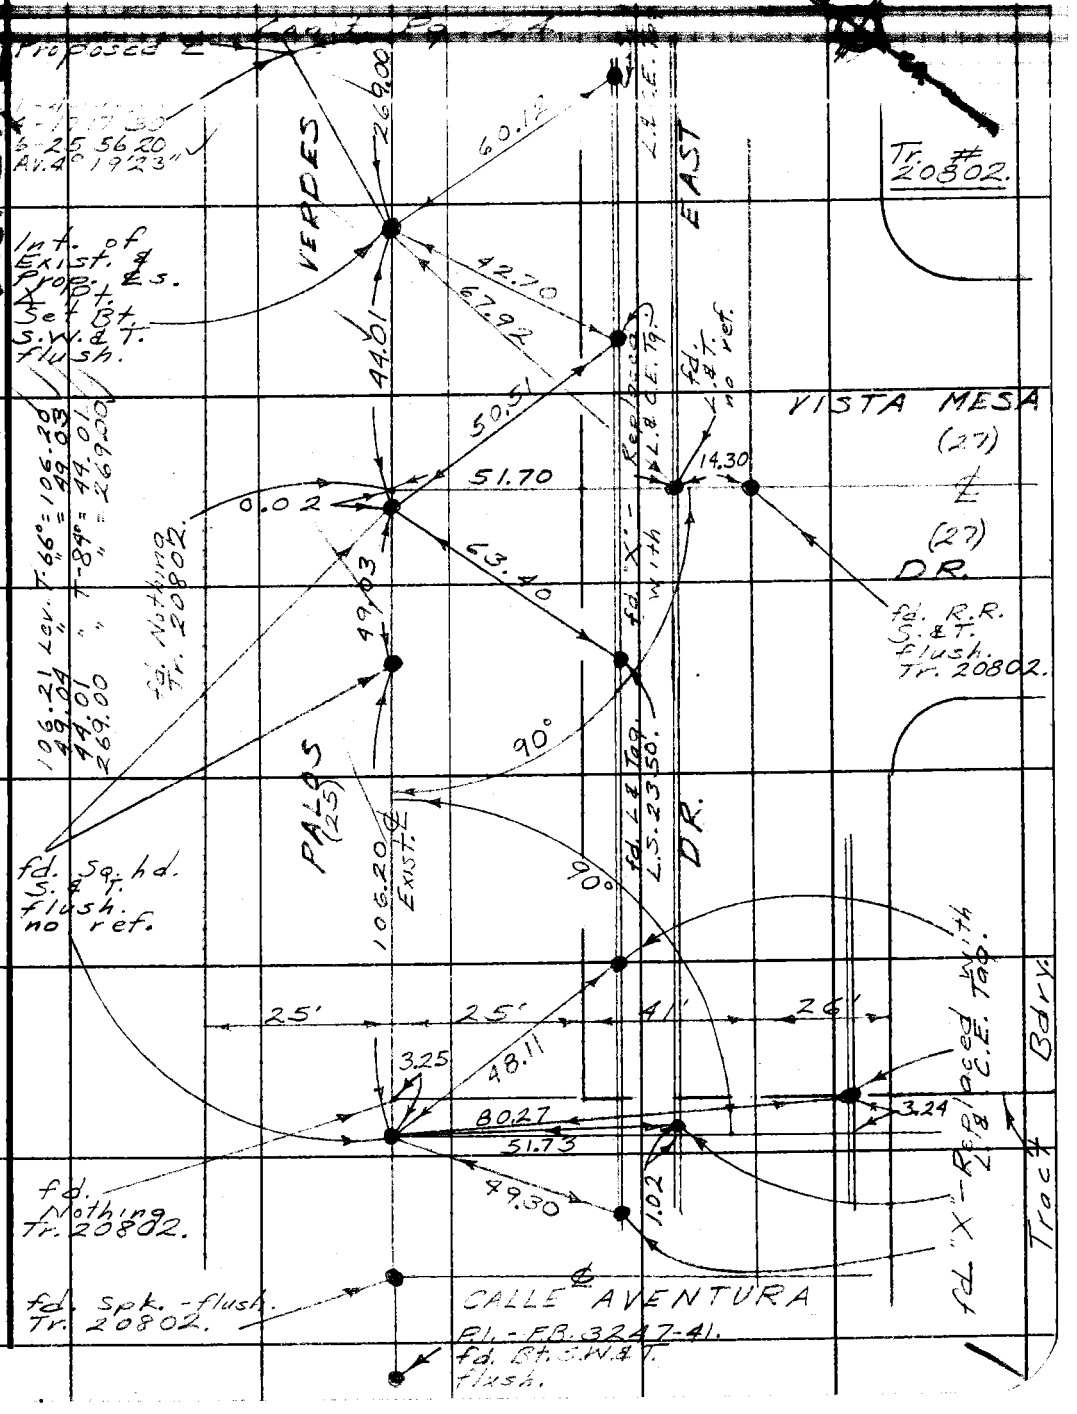

WS. 27 [illegible]

Note: Any Additions or Changes on This Sheet Must be Made or Circled in Red Ink With Date and Name of Person Making Change.

Do not extend this side of this line.

PLEASE RETURN TO
COUNTY OF LOS ANGELES
DEPARTMENT OF COUNTY ENGINEER
403 LOS ANGELES COUNTY ENGINEERING BLDG.

76F309S CE#310 3-68

PWFB 0118

292

F. B. ~~3168~~ PG. ~~21~~

Con't. Pg. 22

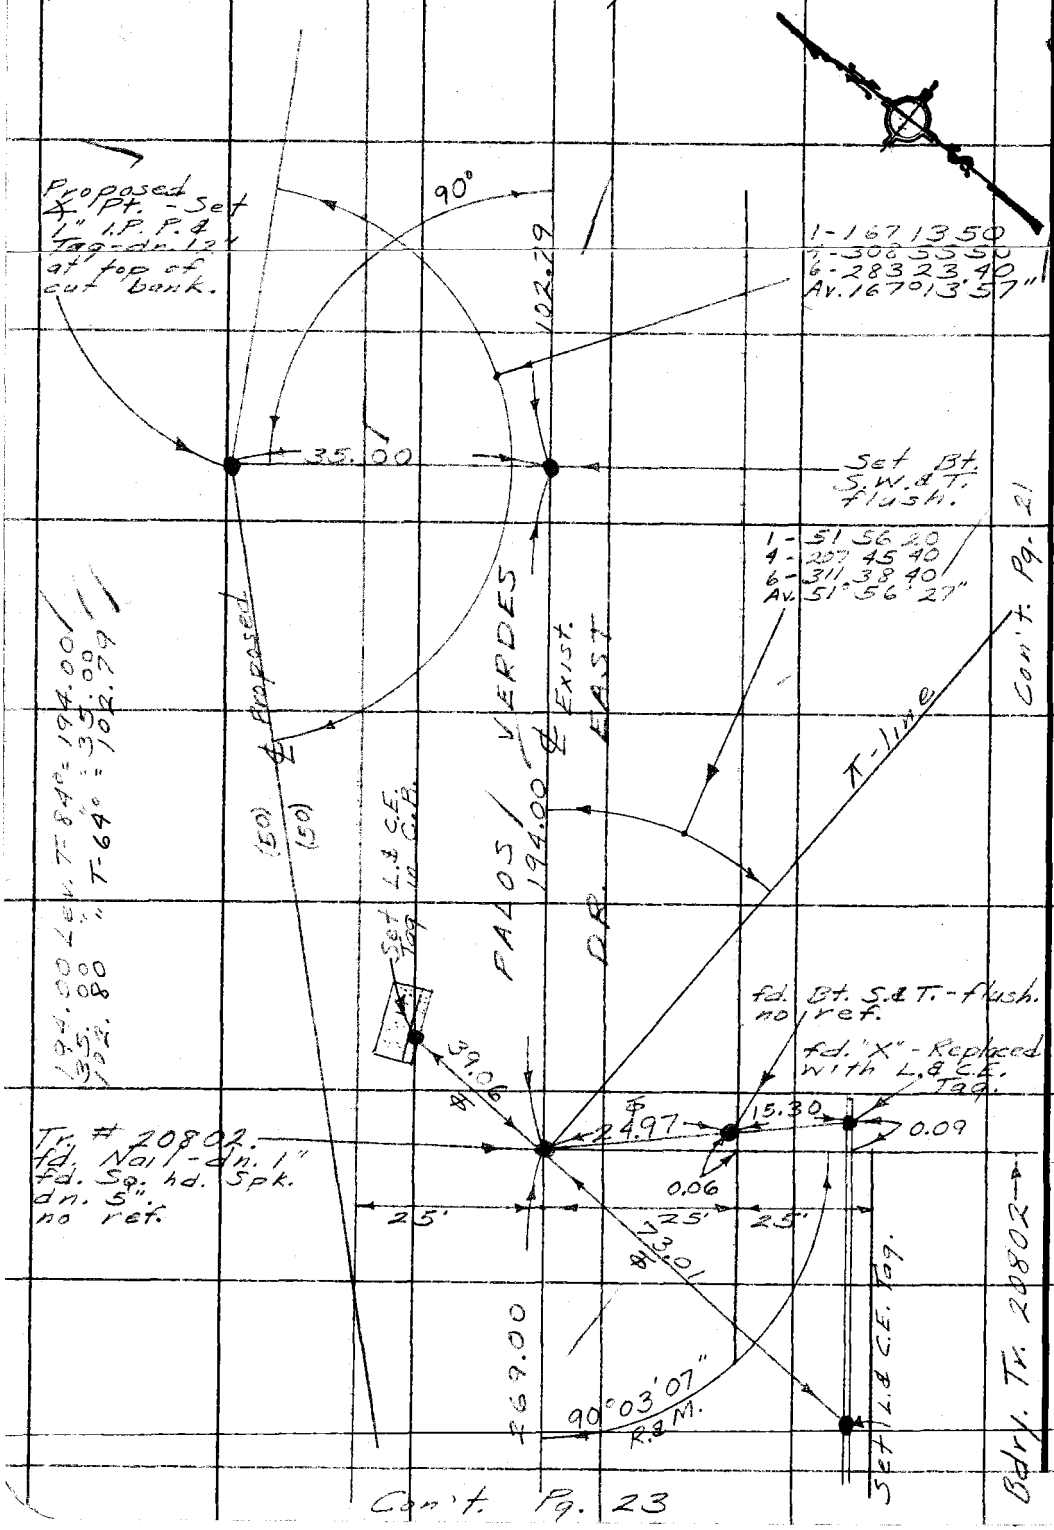

Con't. Pg. 23

PLEASE RETURN TO
COUNTY OF LOS ANGELES
DEPARTMENT OF COUNTY ENGINEER
403 LOS ANGELES COUNTY ENGINEERING BLDG.

Do not extend this side of this line.

Note: Any Additions or Changes on This Sheet Must Be Made or Circled in Red Ink With Date and Name of Person Making Change.

MS 27, E-5

PWFB 0118

293

Notes Ck'd by R. HILARIO	Survey of Narbonne Ave.
Map No.	JN [illegible] Tape [illegible] Std [illegible] °F
Office Work	Surveyed by English
Checked	Notes [illegible] Date [illegible]
Date	Indexed [illegible] GALLI NOV 12 [illegible]

F. B. [illegible] PG. [illegible]

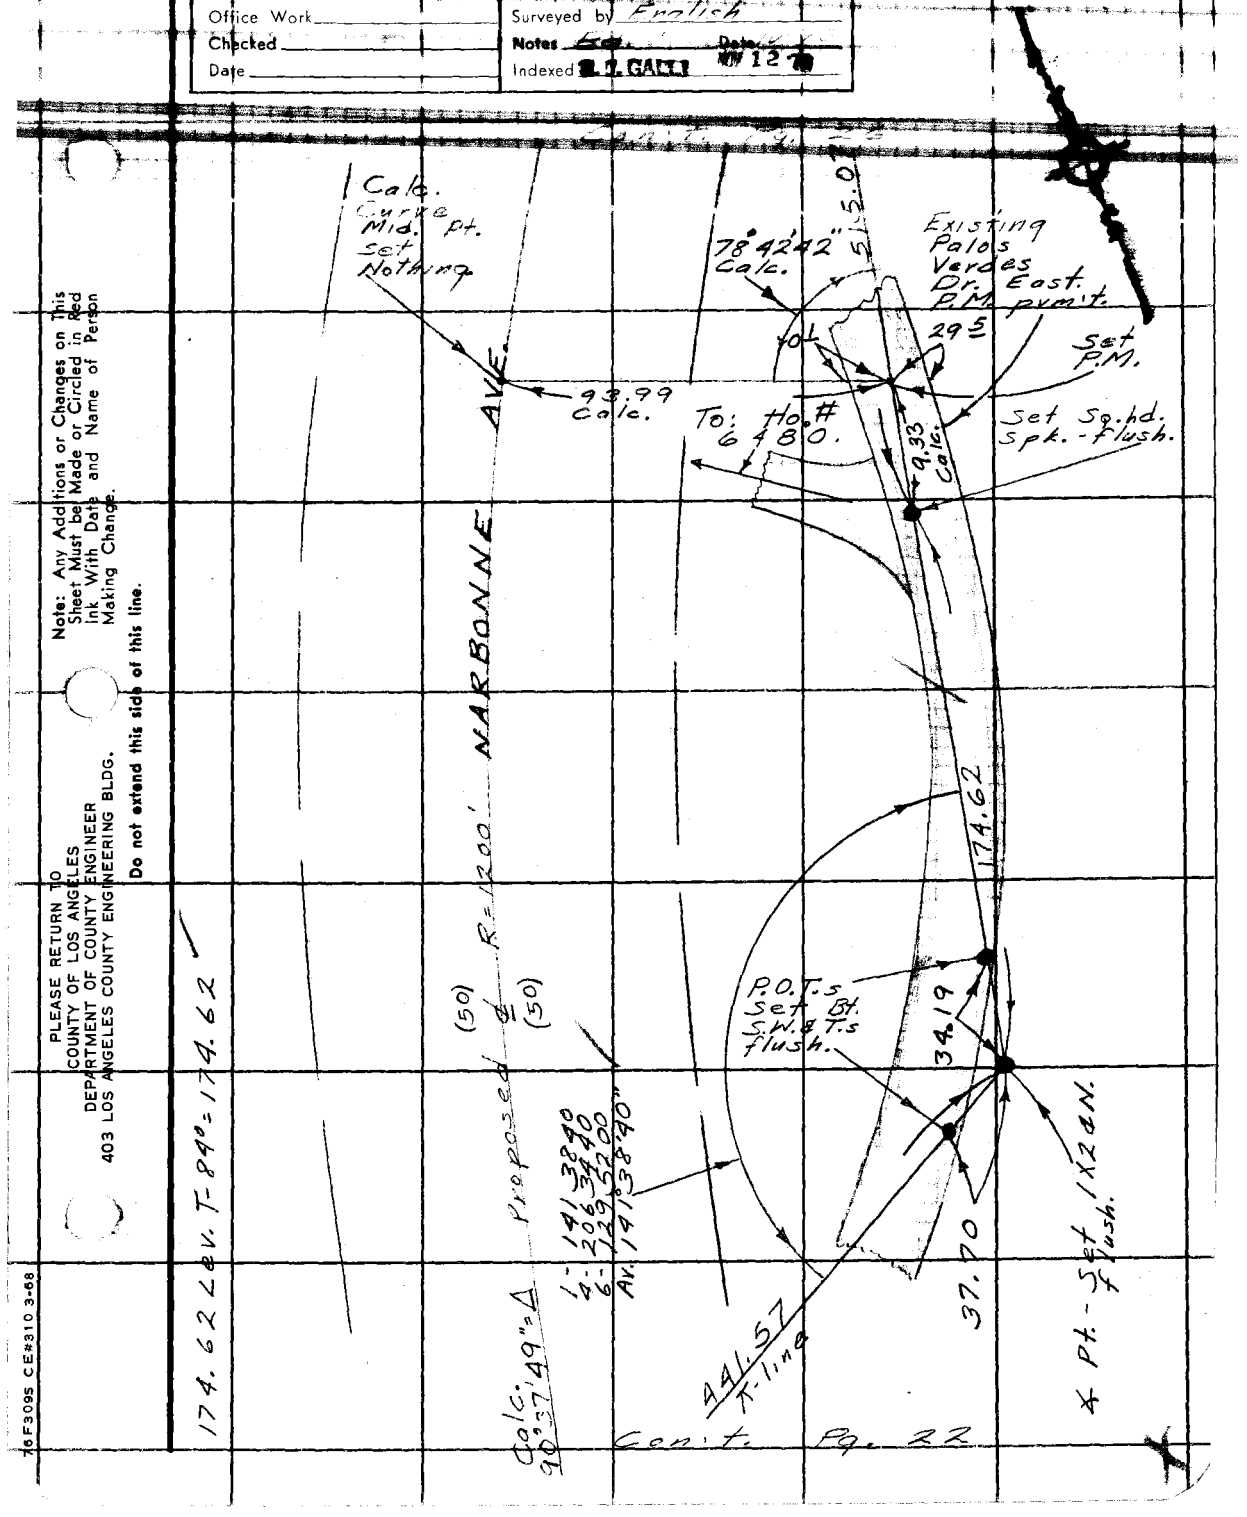

Con't. Pg. 22

Note: Any Additions or Changes on This Sheet Must be Made or Circled in Red Ink With Date and Name of Person Making Change.

Do not extend this side of this line.

PLEASE RETURN TO
COUNTY OF LOS ANGELES
DEPARTMENT OF COUNTY ENGINEER
403 LOS ANGELES COUNTY ENGINEERING BLDG.

76F3095 CE#310 3-68

PWFB 0118

294

F. B. ~~5168~~ Pg. ~~26~~

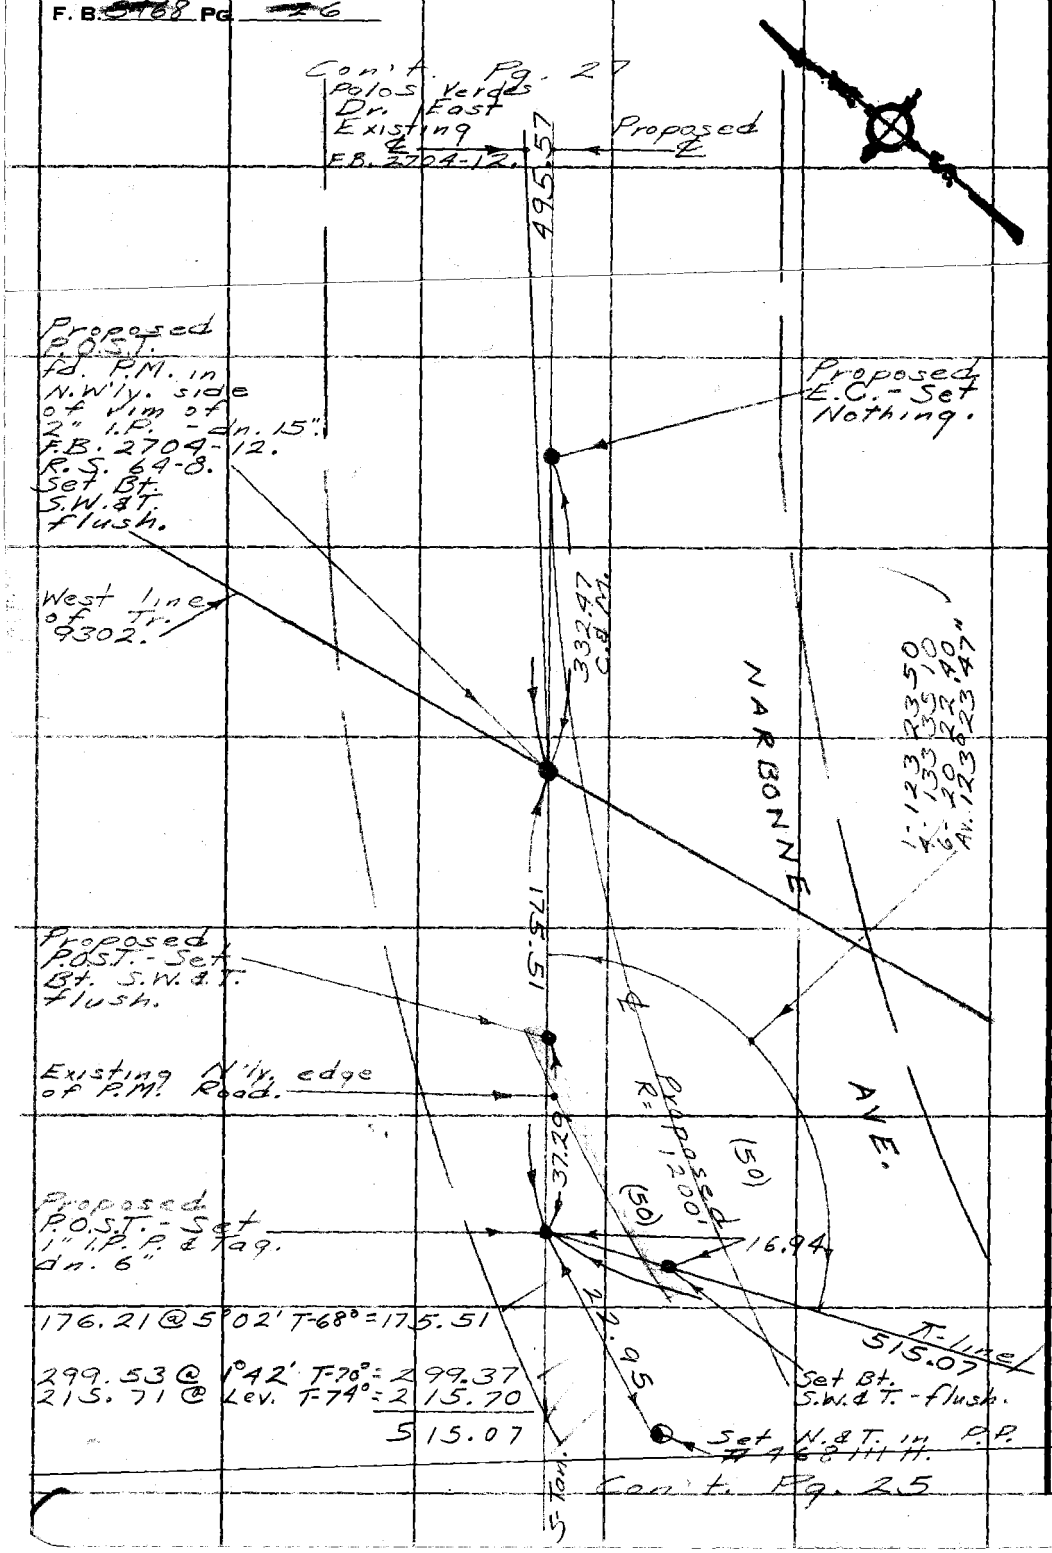

PLEASE RETURN TO
COUNTY OF LOS ANGELES
DEPARTMENT OF COUNTY ENGINEER
403 LOS ANGELES COUNTY ENGINEERING BLDG.

Do not extend this side of this line.

Note: Any Additions or Changes on This Sheet Must be Made or Circled in Red Ink With Date and Name of Person Making Change.

PWFB 0118

295

Notes Ck'd by R. HILARIO	Survey of [illegible]
Map No.	IN [illegible] Tape [illegible] Std [illegible] °F
Office Work	Surveyed by [illegible]
Checked	Notes [illegible] Date [illegible]
Date	Indexed [illegible]

F. B. [illegible] Pg. [illegible]

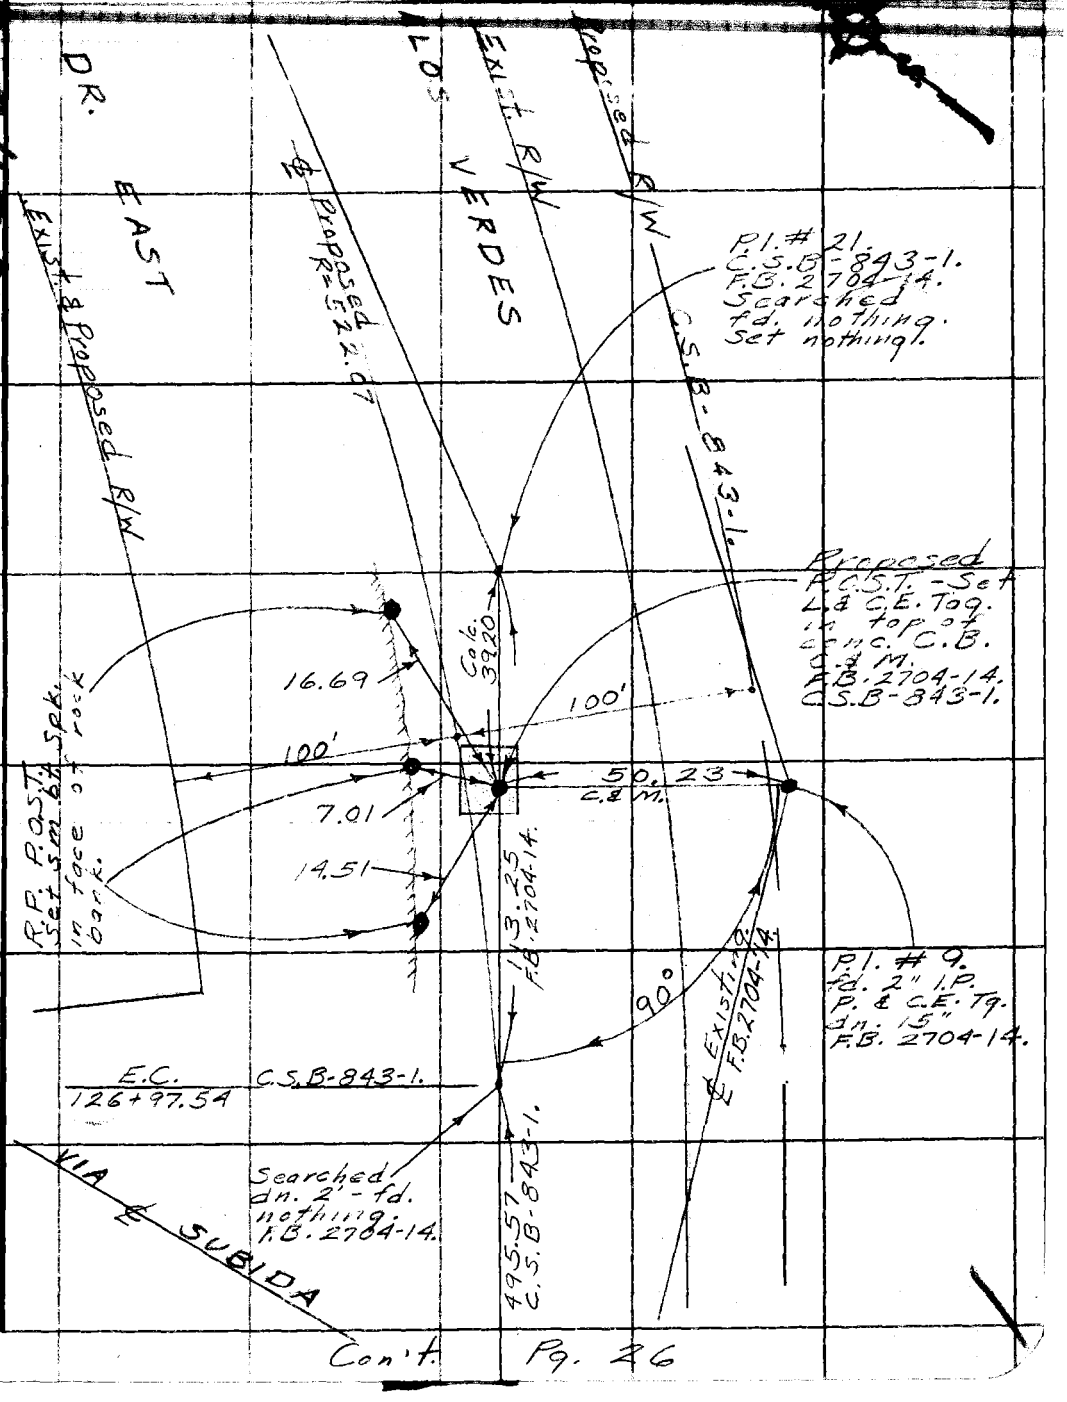

Note: Any Additions or Changes on This Sheet Must be Made or Circled in Red Ink With Date and Name of Person Making Change.

Do not extend this side of this line.

PLEASE RETURN TO
COUNTY OF LOS ANGELES
DEPARTMENT OF COUNTY ENGINEER
403 LOS ANGELES COUNTY ENGINEERING BLDG.

76F309S CE#310 3-68

Con't. Pg. 26

PLEASE RETURN TO
COUNTY OF LOS ANGELES
DEPARTMENT OF COUNTY ENGINEER
403 LOS ANGELES COUNTY ENGINEERING BLDG.

Note: Any Additions or Changes on This Sheet Must be Made or Circled in Red Ink With Date and Name of Person Making Change.

Do not extend this side of this line.

296

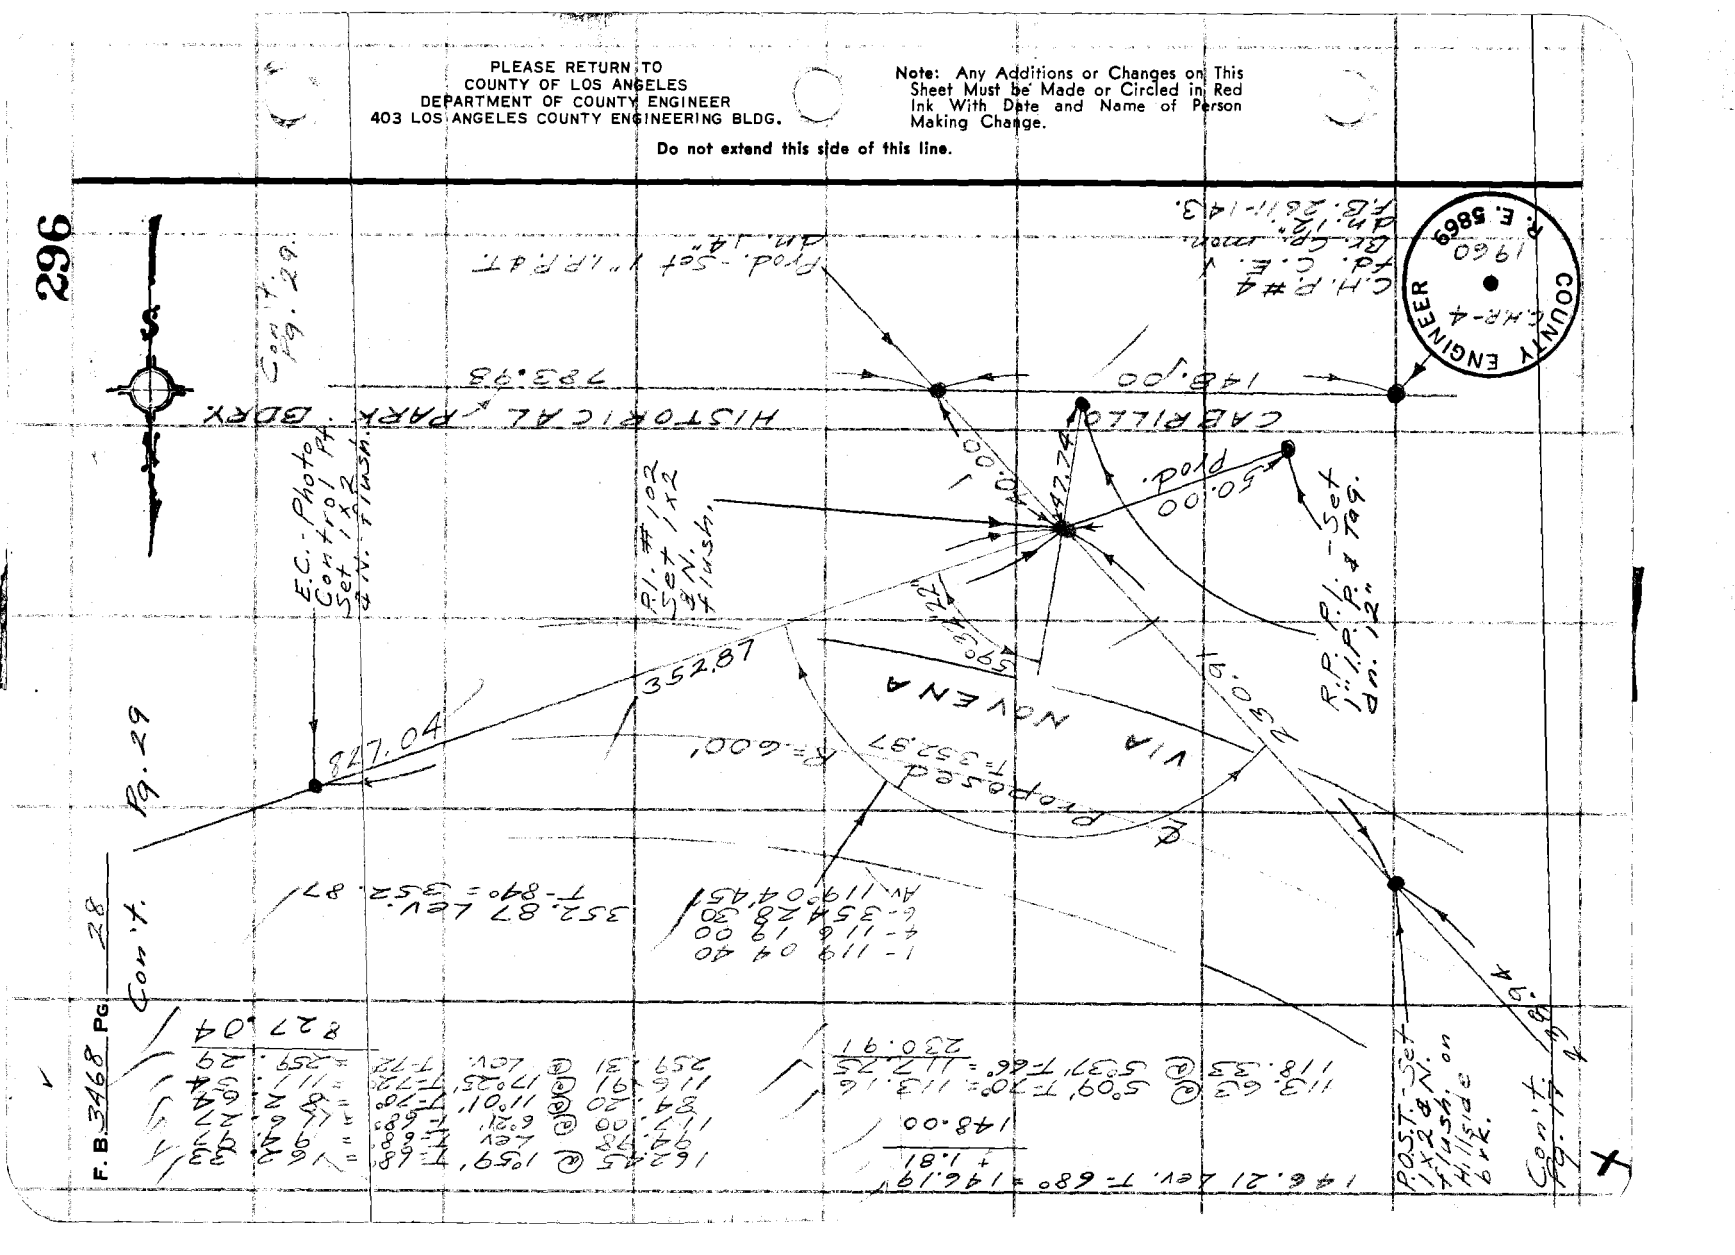

PWFB 0119

622 , 623

Notes Ck'd by R. HILARIO	Survey of Via Novena
Map No.	JN 001774 Tape 16 Std 54 °F
Office Work	Surveyed by [illegible]
Checked	Notes EO. Date [illegible]
Date	Indexed [illegible]

F. B. ~~3460~~ PG. ~~29~~

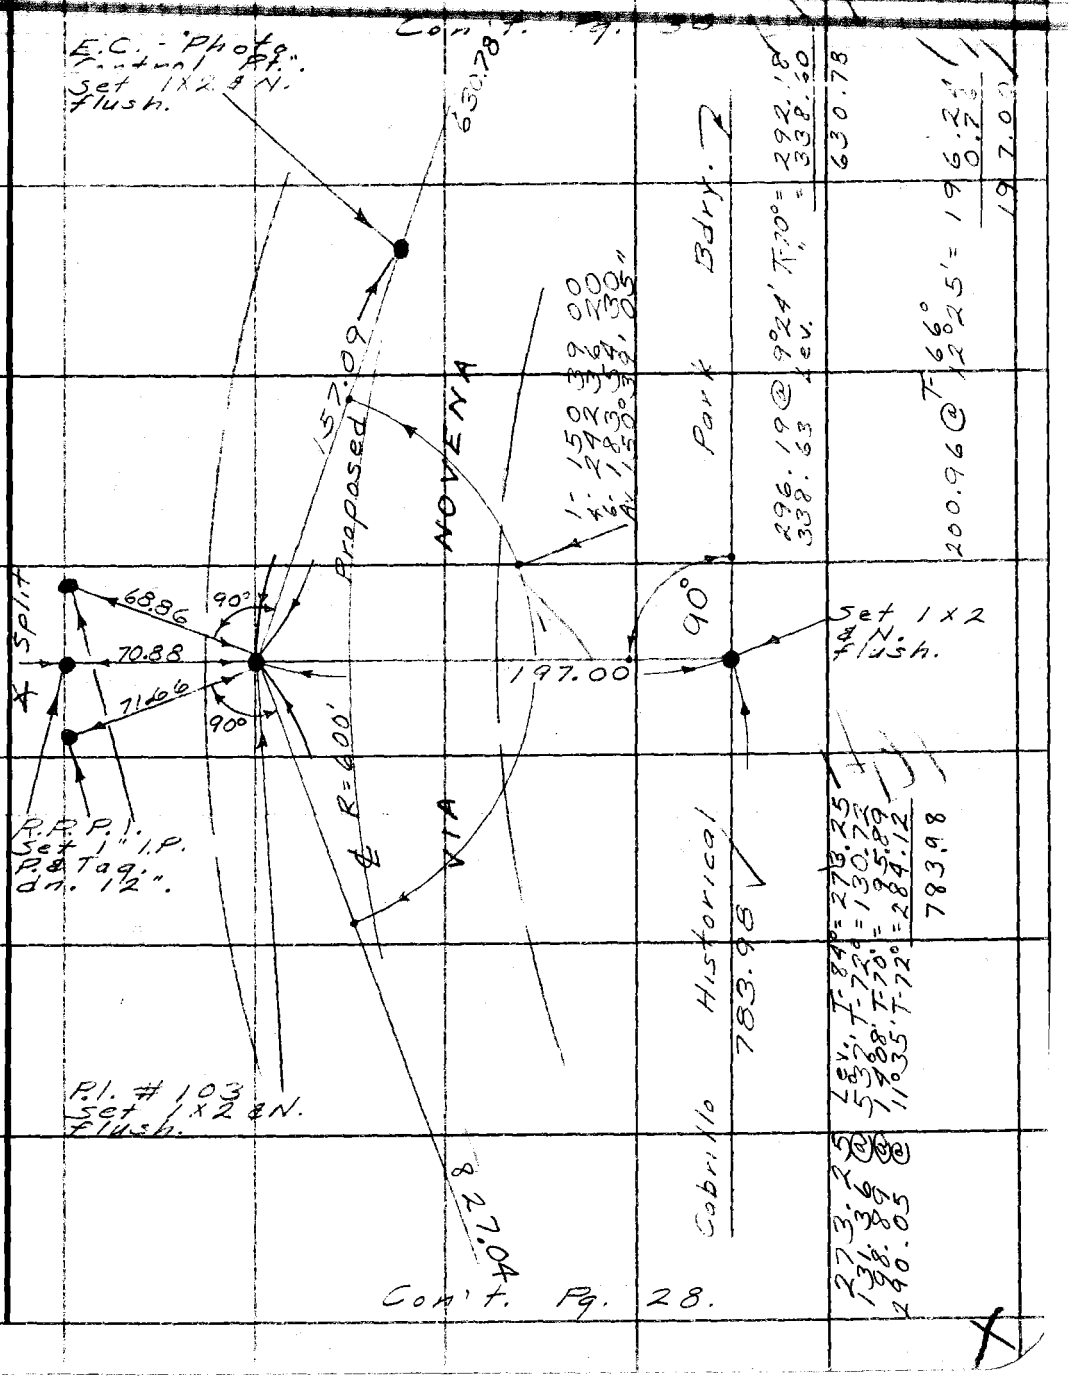

Note: Any Additions or Changes on This Sheet Must be Made or Circled in Red Ink With Date and Name of Person Making Change.

Do not extend this side of this line.

PLEASE RETURN TO
COUNTY OF LOS ANGELES
DEPARTMENT OF COUNTY ENGINEER
403 LOS ANGELES COUNTY ENGINEERING BLDG.

76F309S CE#310 3-68

PWFB 0119

624

F. B. ~~3468~~ PG ~~30~~

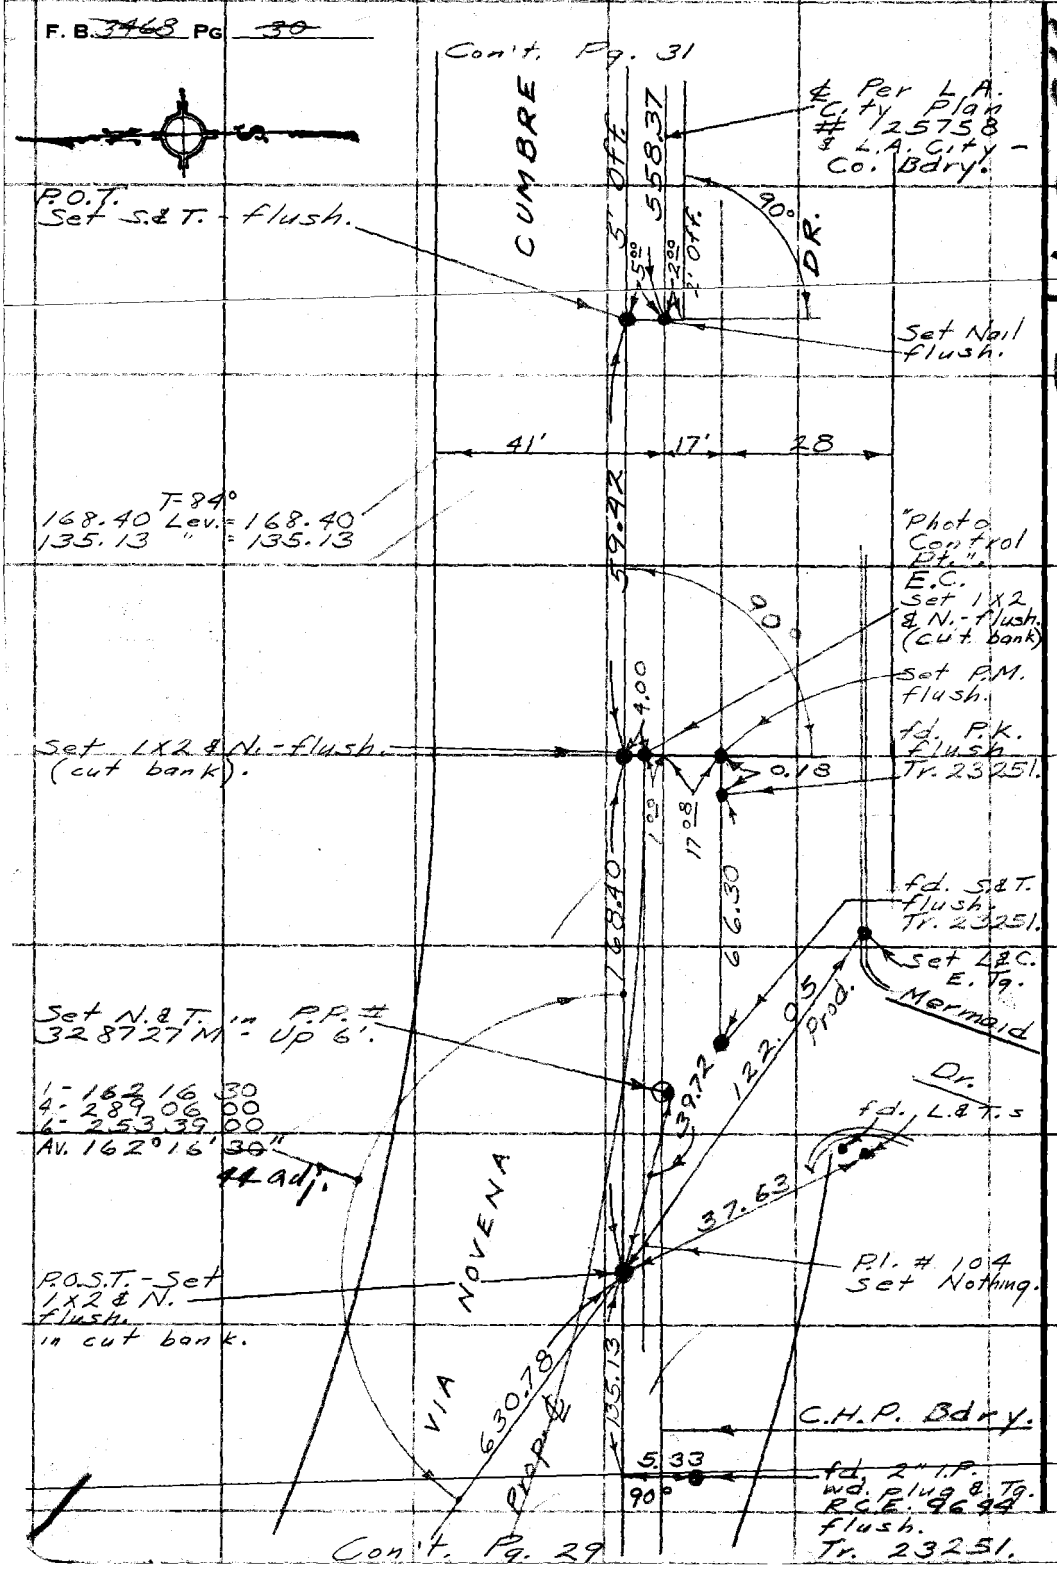

MS29 A-3

PLEASE RETURN TO
COUNTY OF LOS ANGELES
DEPARTMENT OF COUNTY ENGINEER
403 LOS ANGELES COUNTY ENGINEERING BLDG.

Do not extend this side of this line.

Note: Any Additions or Changes on This Sheet Must be Made or Circled in Red Ink With Date and Name of Person Making Change.

PWFB 0119

625

Notes Ck'd by R. HILARIO	Survey of Via Novena
Map No.	JN [illegible] Tape [illegible] Std [illegible] °F
Office Work	Surveyed by English
Checked	Notes [illegible] Date [illegible]
Date	Indexed G. T. GALLI [illegible]

F. B. [illegible] PG. 31

W.S. 29, [illegible]

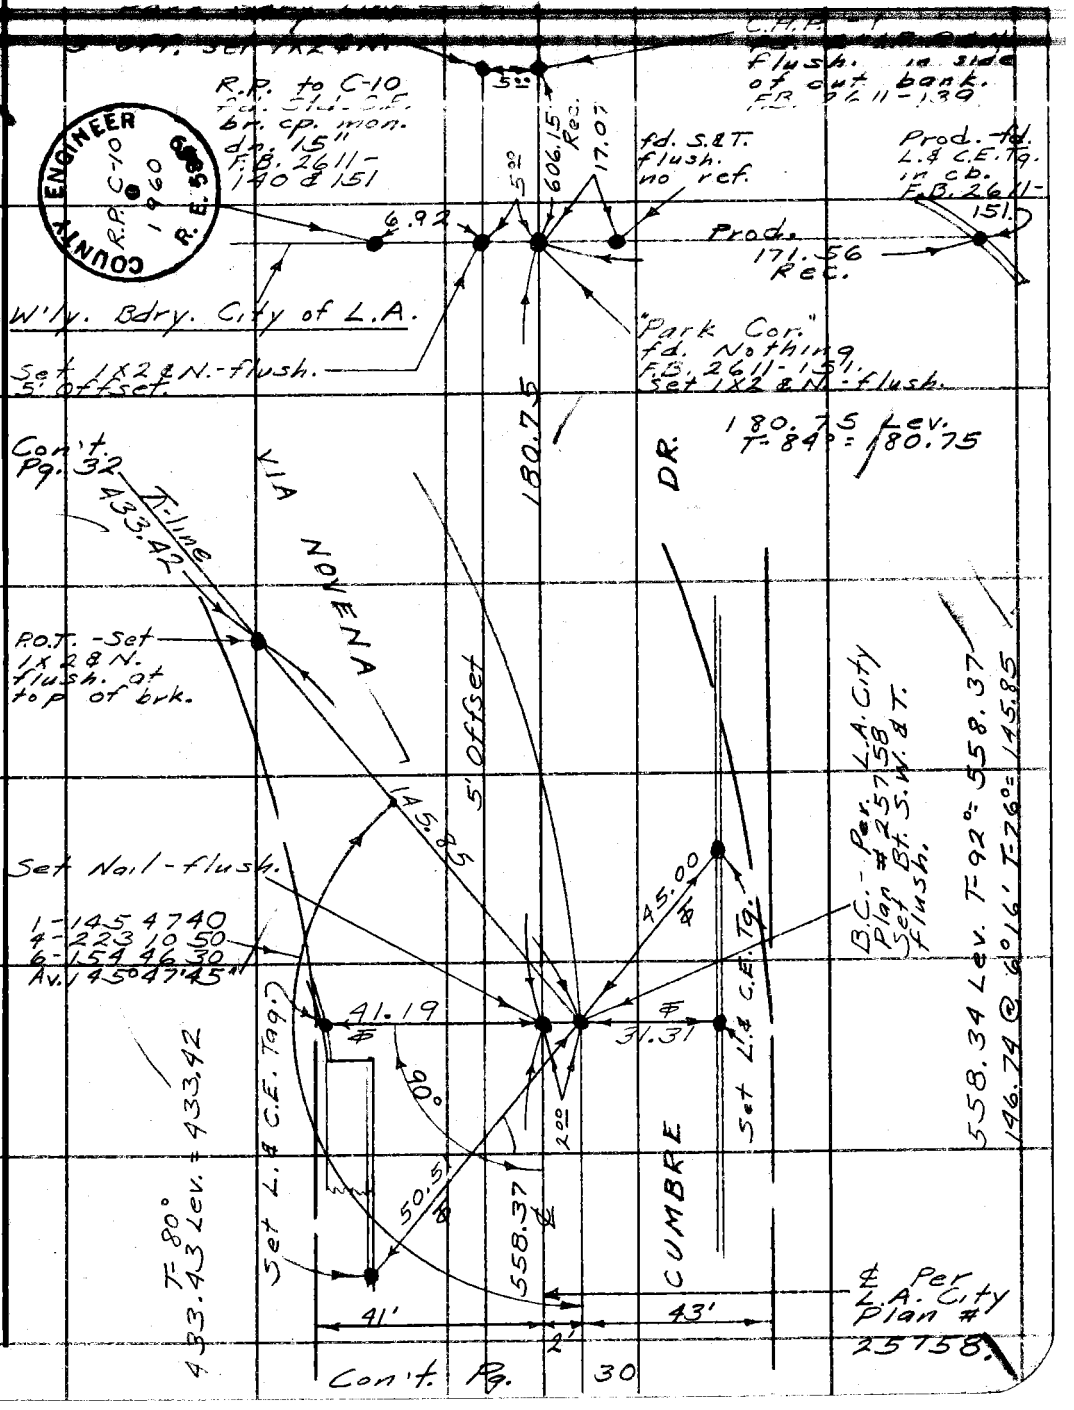

COUNTY ENGINEER R.P. C-10 1960 R. E. 5[illegible]

Note: Any Additions or Changes on This Sheet Must be Made or Circled in Red Ink With Date and Name of Person Making Change.

Do not extend this side of this line.

PLEASE RETURN TO COUNTY OF LOS ANGELES DEPARTMENT OF COUNTY ENGINEER 403 LOS ANGELES COUNTY ENGINEERING BLDG.

76F309S CE#310 3-68

PWFB 0119

626

F. B. ~~3468~~ Pg. ~~32~~

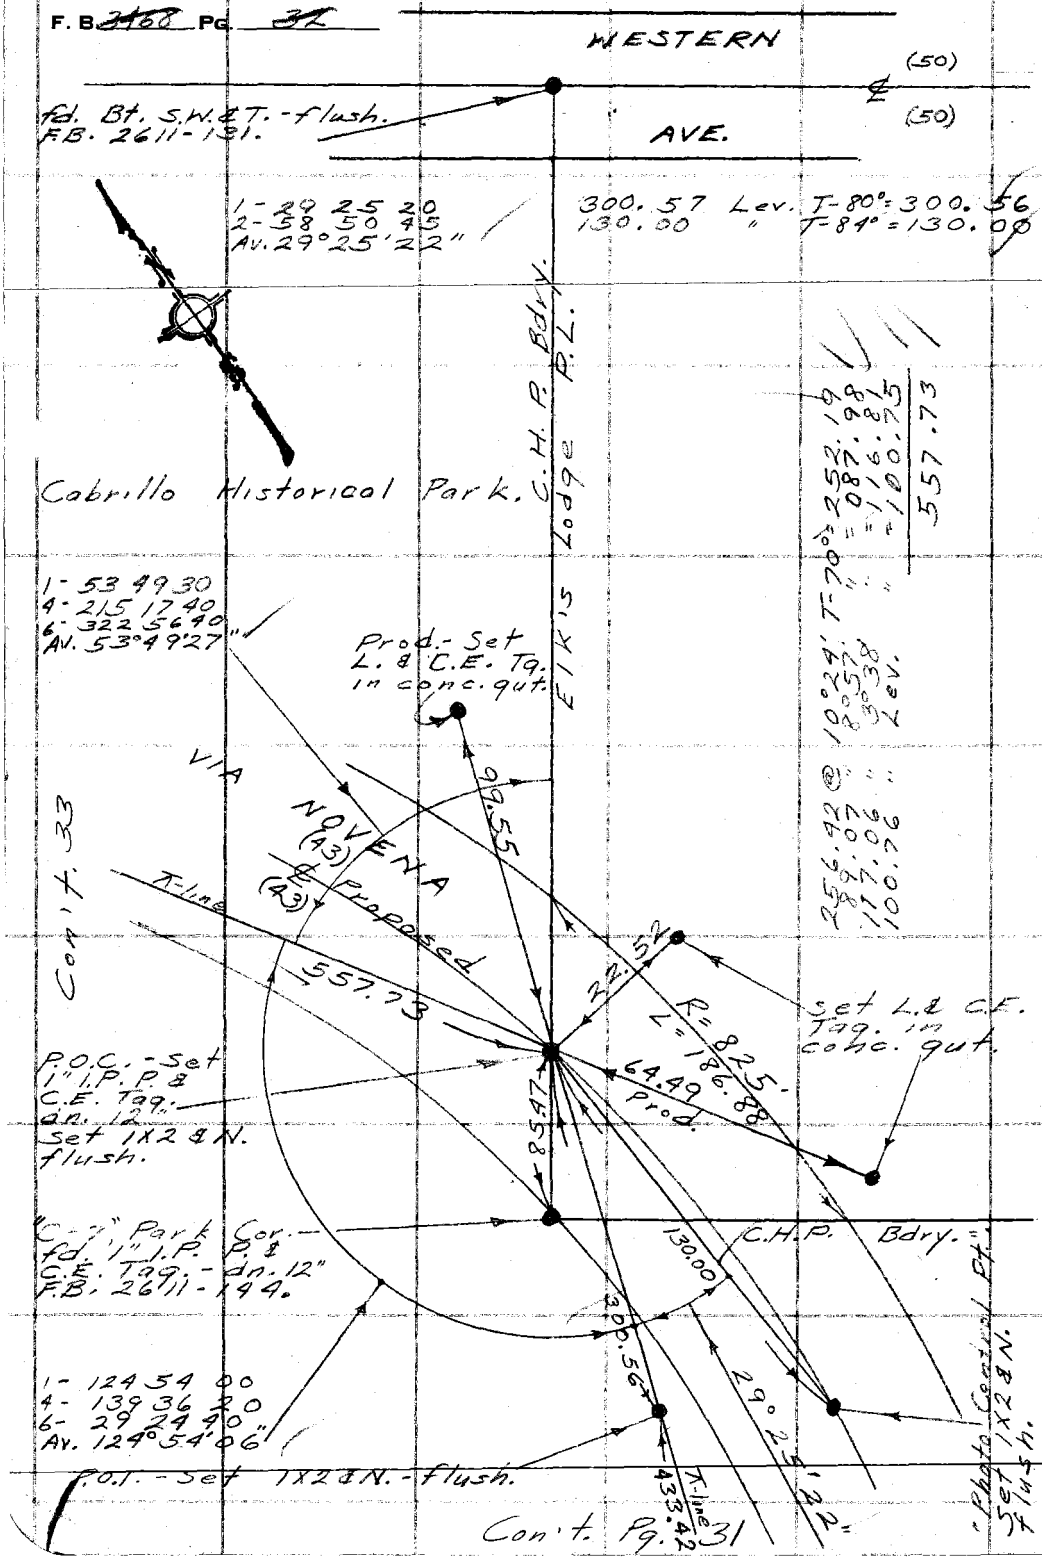

M529R-3

PLEASE RETURN TO
COUNTY OF LOS ANGELES
DEPARTMENT OF COUNTY ENGINEER
403 LOS ANGELES COUNTY ENGINEERING BLDG.

Do not extend this side of this line.

Note: Any Additions or Changes on This Sheet Must be Made or Circled in Red Ink With Date and Name of Person Making Change.

PWFB 0119

627

Notes Ck'd by R. HILARIO	Survey of Via Novena
Map No.	JN 0091674 Tape 141 Std 64 °F
Office Work	Surveyed by English
Checked	Notes E.O. Date 1-10
Date	Indexed E. T. GALLI NOV 1 2

F. B. [illegible] PG. 33

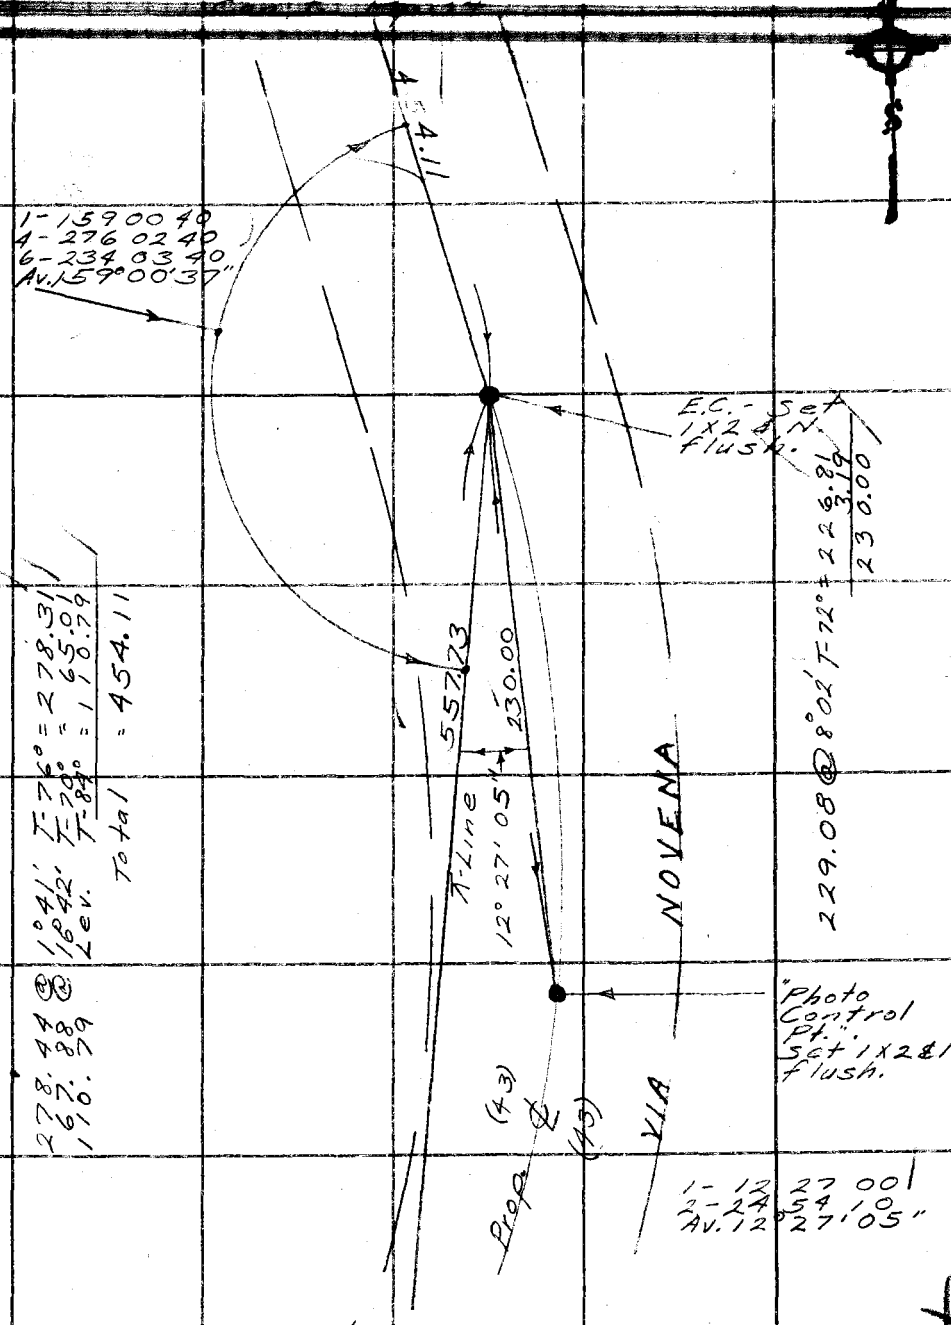

Con't. Pg. 32

Note: Any Additions or Changes on This Sheet Must be Made or Circled in Red Ink With Date and Name of Person Making Change.

PLEASE RETURN TO
COUNTY OF LOS ANGELES
DEPARTMENT OF COUNTY ENGINEER
403 LOS ANGELES COUNTY ENGINEERING BLDG.

Do not extend this side of this line.

76F309S CE#310 3-68

PWFB 0119

F. B. ~~3468~~ PG. 54

628

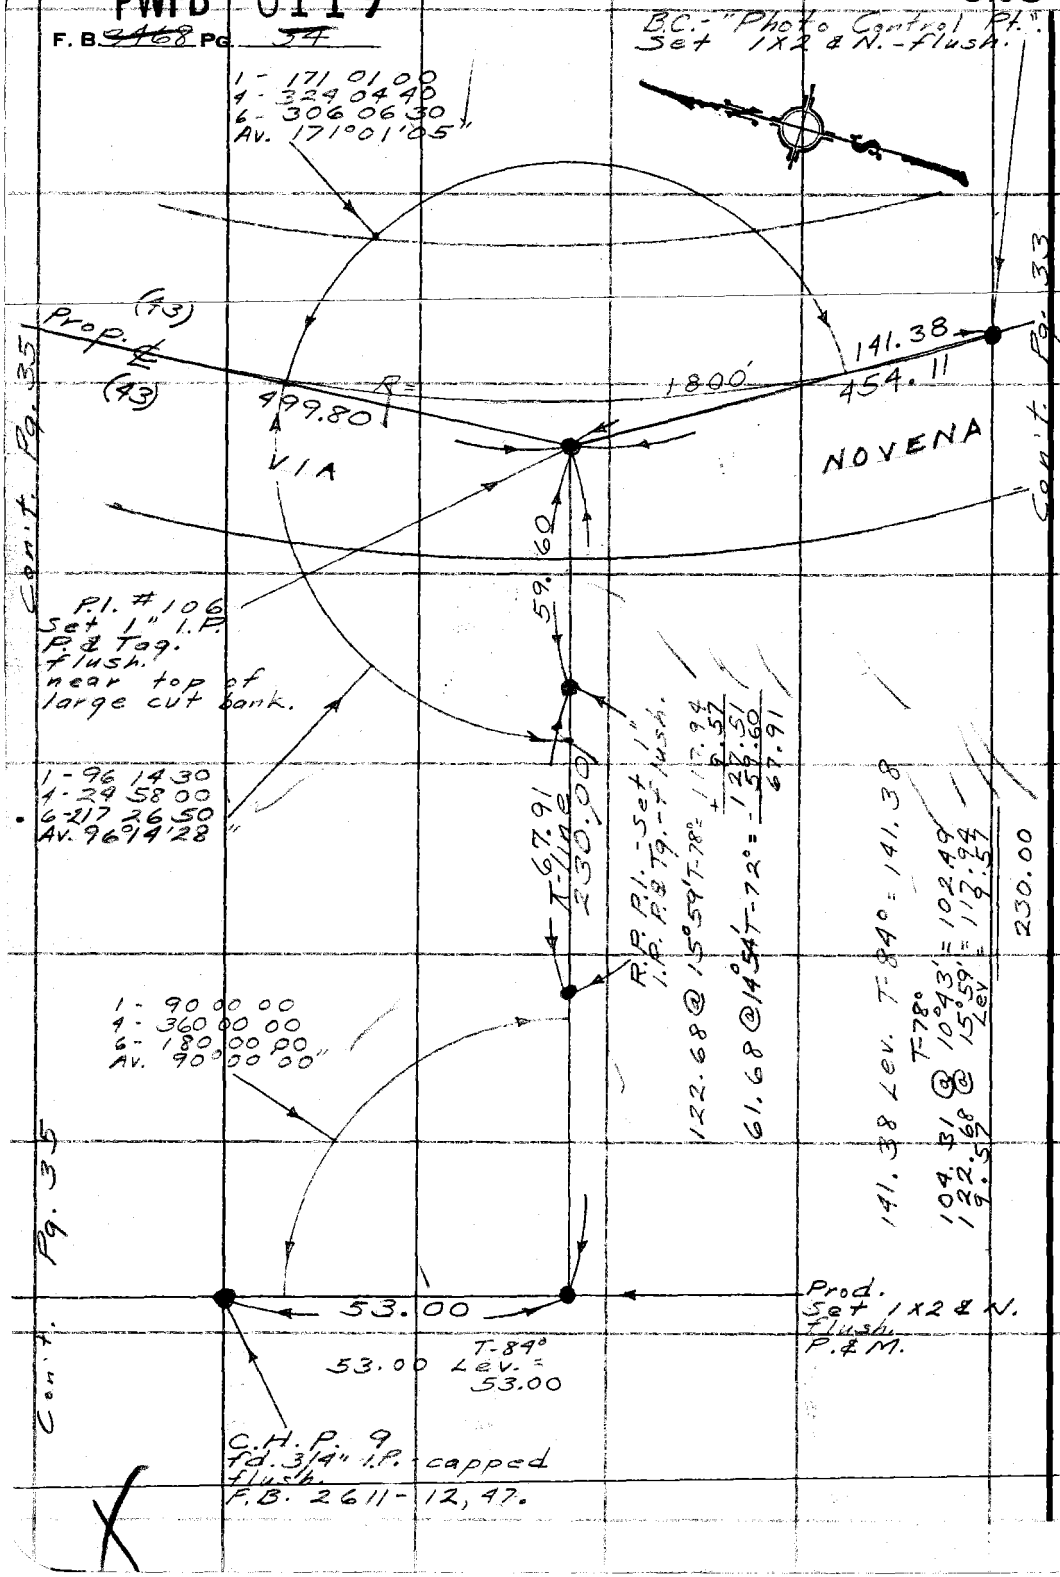

PLEASE RETURN TO
COUNTY OF LOS ANGELES
DEPARTMENT OF COUNTY ENGINEER
403 LOS ANGELES COUNTY ENGINEERING BLDG.

Do not extend this side of this line.

Note: Any Additions or Changes on This Sheet Must be Made or Circled in Red Ink With Date and Name of Person Making Change.

PWFB 0119

629

Notes Ck'd by R. HILARIO	Survey of Via Novena
Map No.	JN [illegible] Tape [illegible] Std [illegible] °F
Office Work	Surveyed by [illegible]
Checked	Notes [illegible] Date [illegible]
Date	Indexed [illegible] GALLI [illegible]

F. B. [illegible] PG. 35

W.S 29.4

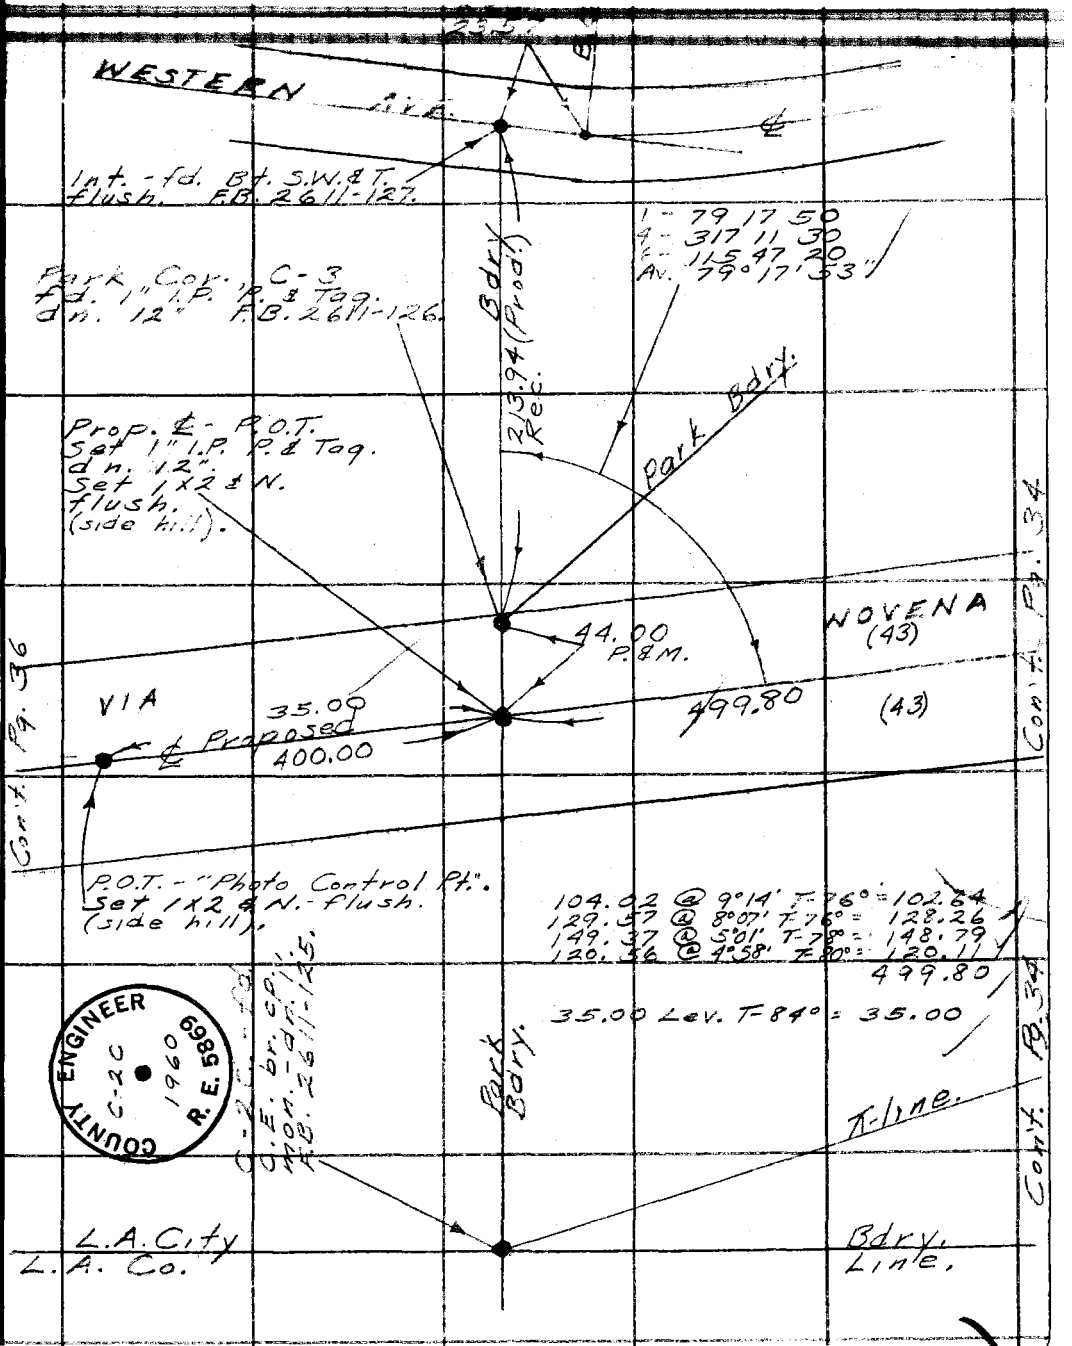

Note: Any Additions or Changes on This Sheet Must be Made or Circled in Red Ink With Date and Name of Person Making Change.

Do not extend this side of this line.

PLEASE RETURN TO
COUNTY OF LOS ANGELES
DEPARTMENT OF COUNTY ENGINEER
403 LOS ANGELES COUNTY ENGINEERING BLDG.

76F309S CE#310 3-68

PWFB 0119

630

F. B. 3468 Pg. 56

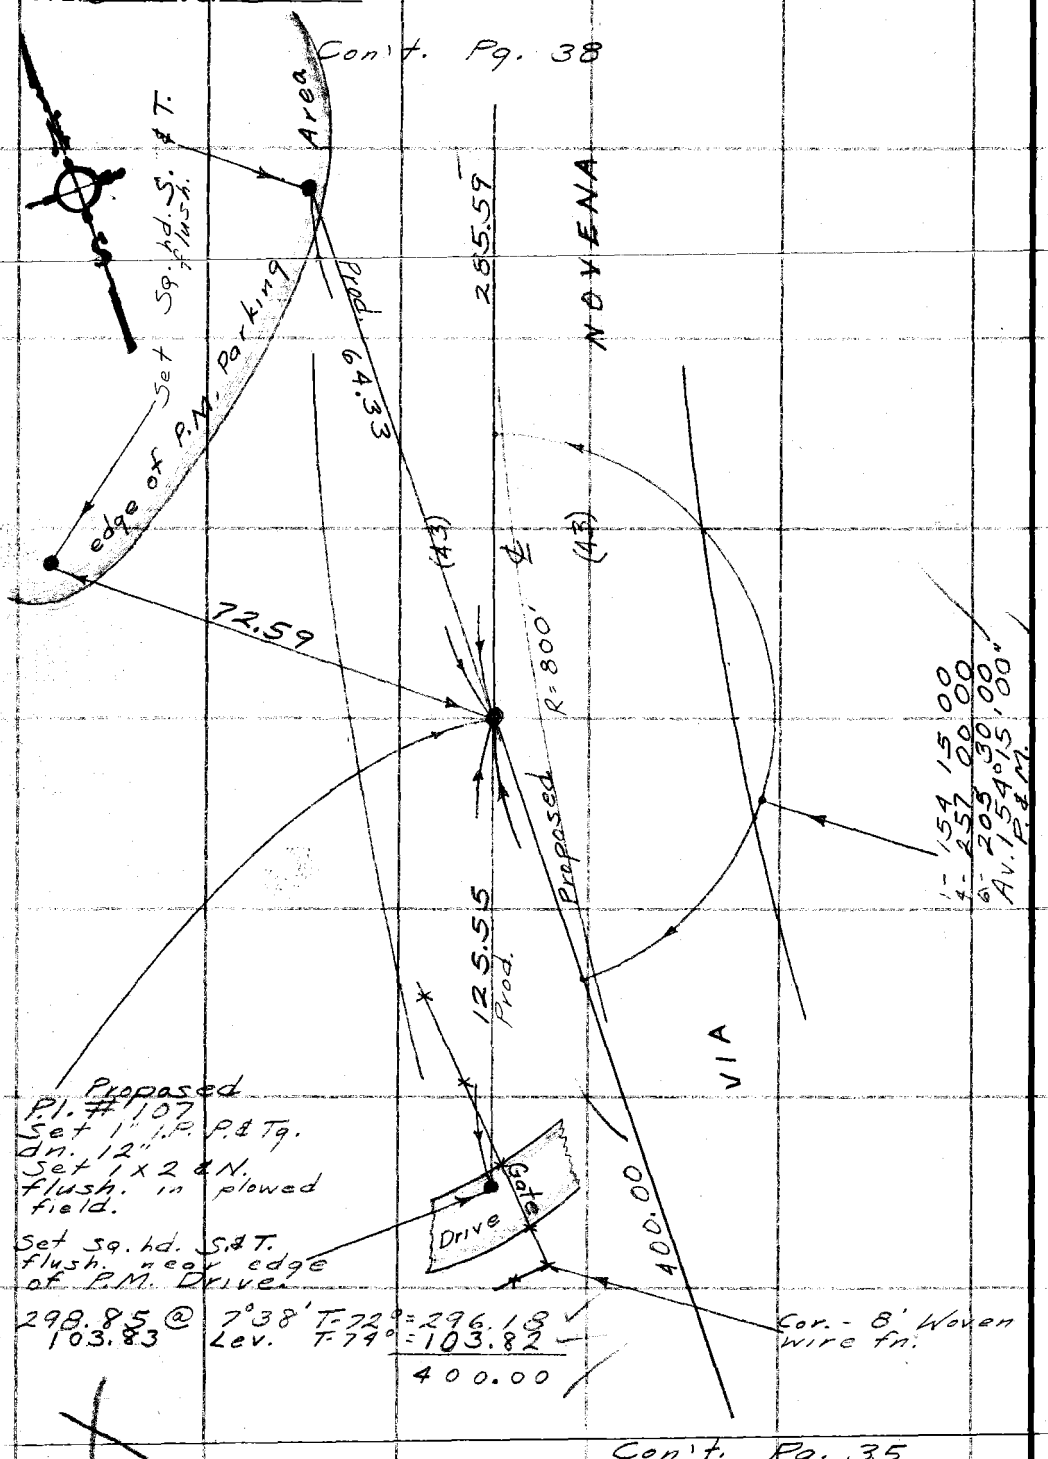

PLEASE RETURN TO
COUNTY OF LOS ANGELES
DEPARTMENT OF COUNTY ENGINEER
403 LOS ANGELES COUNTY ENGINEERING BLDG.

Do not extend this side of this line.

Note: Any Additions or Changes on This Sheet Must be Made or Circled in Red Ink With Date and Name of Person Making Change.

PWFB C119

631

Notes Ck'd by R. HILARIO	Survey of Via Novena	F. B. ~~9468~~ PG. 37
Map No.	JN 0041-14 Tape .11 Std 0.7 °F	
Office Work	Surveyed by English	
Checked	Notes [illegible] Date [illegible]	
Date	Indexed [illegible]	

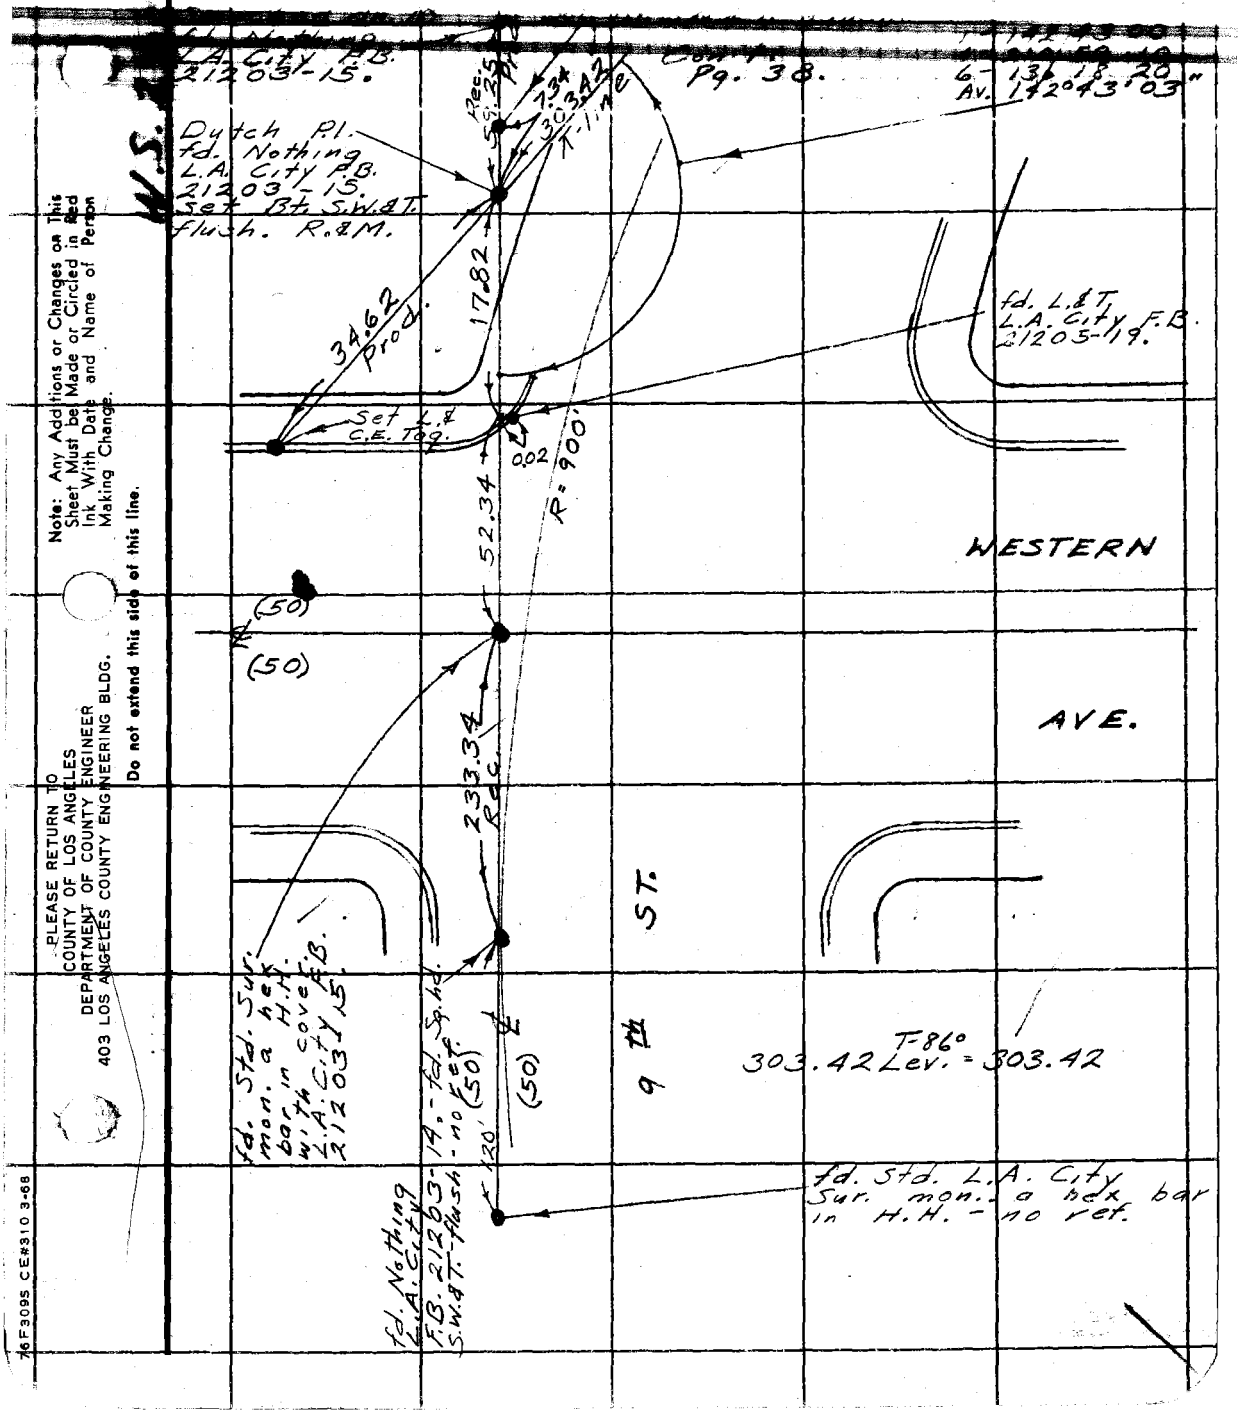

Note: Any Additions or Changes on This Sheet Must be Made or Circled in Red Ink With Date and Name of Person Making Change.

Do not extend this side of this line.

PLEASE RETURN TO
COUNTY OF LOS ANGELES
DEPARTMENT OF COUNTY ENGINEER
403 LOS ANGELES COUNTY ENGINEERING BLDG.

76F309S CE#310 3-68

F. B. 3468 Pg. 38

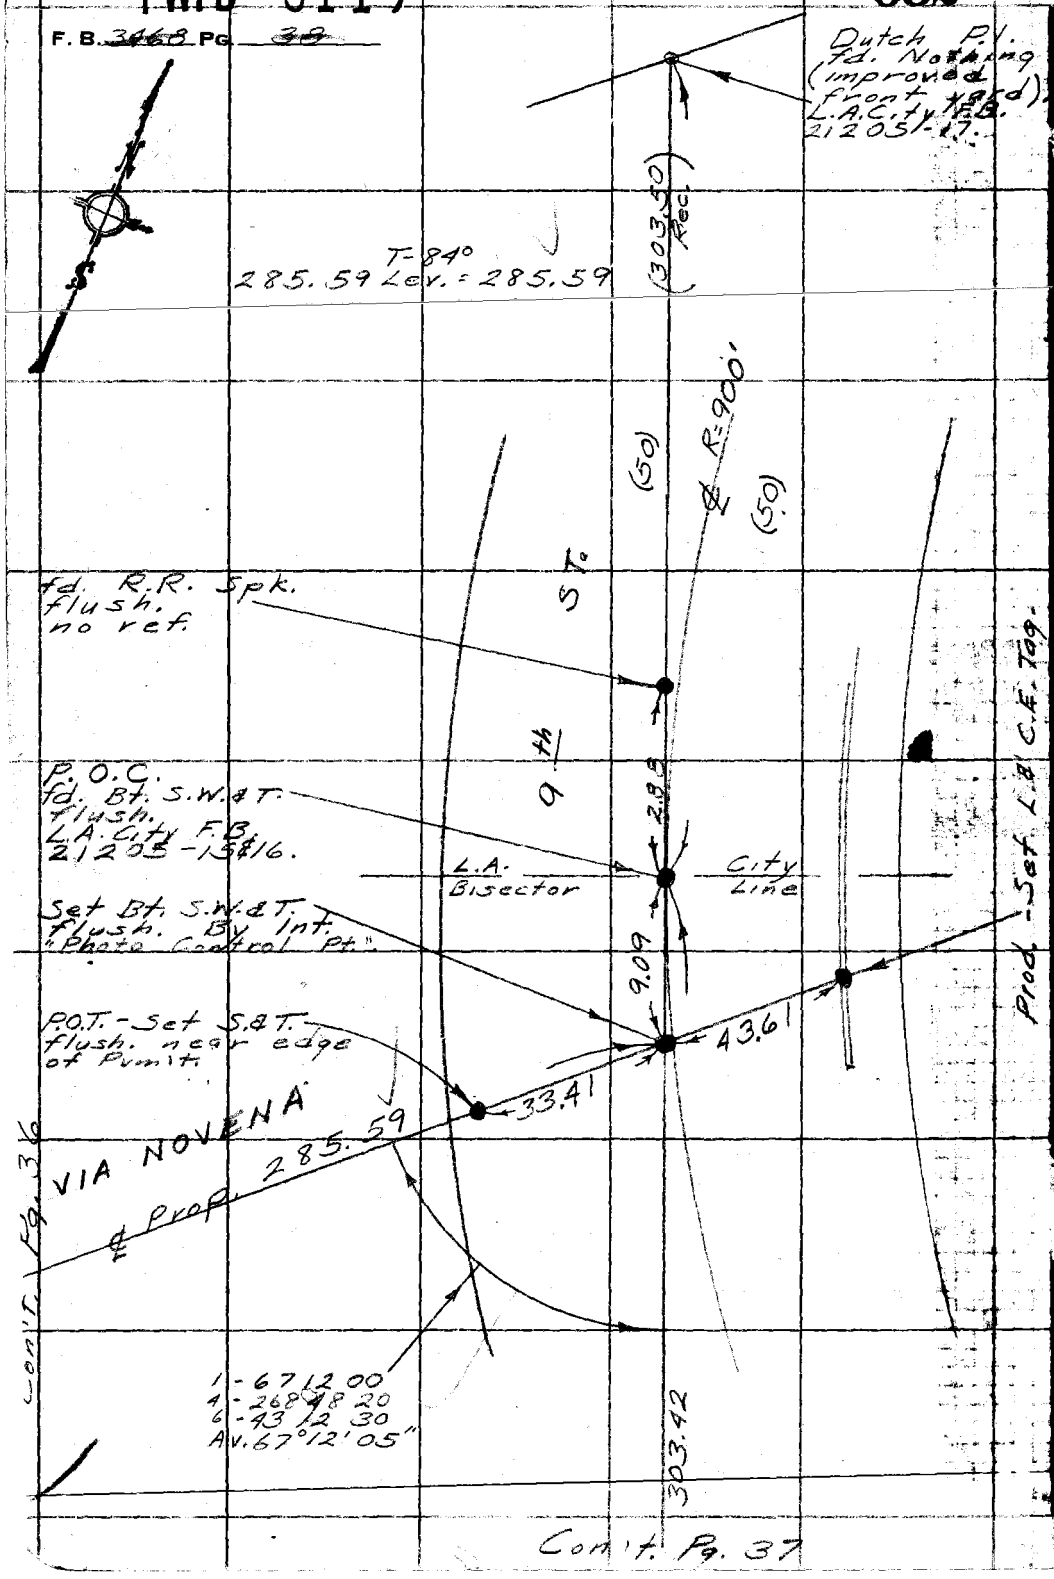

PLEASE RETURN TO
COUNTY OF LOS ANGELES
DEPARTMENT OF COUNTY ENGINEER
403 LOS ANGELES COUNTY ENGINEERING BLDG.
Do not extend this side of this line.
Note: Any Additions or Changes on This Sheet Must be Made or Circled in Red Ink With Date and Name of Person Making Change.