Notes Ck'd by

Office Work

Survey of

Surveyed by

Indexed

F.B. 3473 Pg.

NAME

GLEN LYN DR. AREA
(GLENDORA)

JOB NO.

0303.00

Index
C.L.

Street C.L. monumenting bet. Base Line Rd. on the S., Bagnall St. on the N., Vecino Dr. on the W., & Grand Ave. on the E.

Microfilmed Jan 85

PLEASE RETURN TO
LOS ANGELES COUNTY ENGINEER
403 LOS ANGELES COUNTY ENGINEERING BLDG.

Note: Any Additions or Changes on this Sheet Must be Made or Circled in Red Ink With Date and Name of Person Making Change

DO not extend this side of this line.

P.B. ____ Pg.

PWFB 1532

943

Notes Ck'd by	Survey of GLEN LYN DR. E.S.	F.B. 3473 Pg. 5
Map No.	IN 0303.00 Tape 0806 Std 68 °F	
Office Work	Surveyed by M. SOTRO	
Checked	Notes [illegible] Date [illegible]	
Date	Indexed D.J. GALLI MAR 1 69	

0303.00

GLEN LYN DRIVE AREA
STREET CENTER
-LINES

(GLENDORA)

MONUMENTS AND NEW TIES SET

REFERENCE:
F.B. 2115-123 TO 154

SOTRO
SMITH R.D.
COOK

Note: Any Additions or Changes on this Sheet Must be Made or Circled in Red Ink With Date and Name of Person Making Change

Do not extend this side of this line.

PLEASE RETURN TO
LOS ANGELES COUNTY ENGINEER
403 LOS ANGELES COUNTY ENGINEERING BLDG.

76P3098 CE #310 5-66

PWFB 1532

944

F.B. 3223 Pg 5

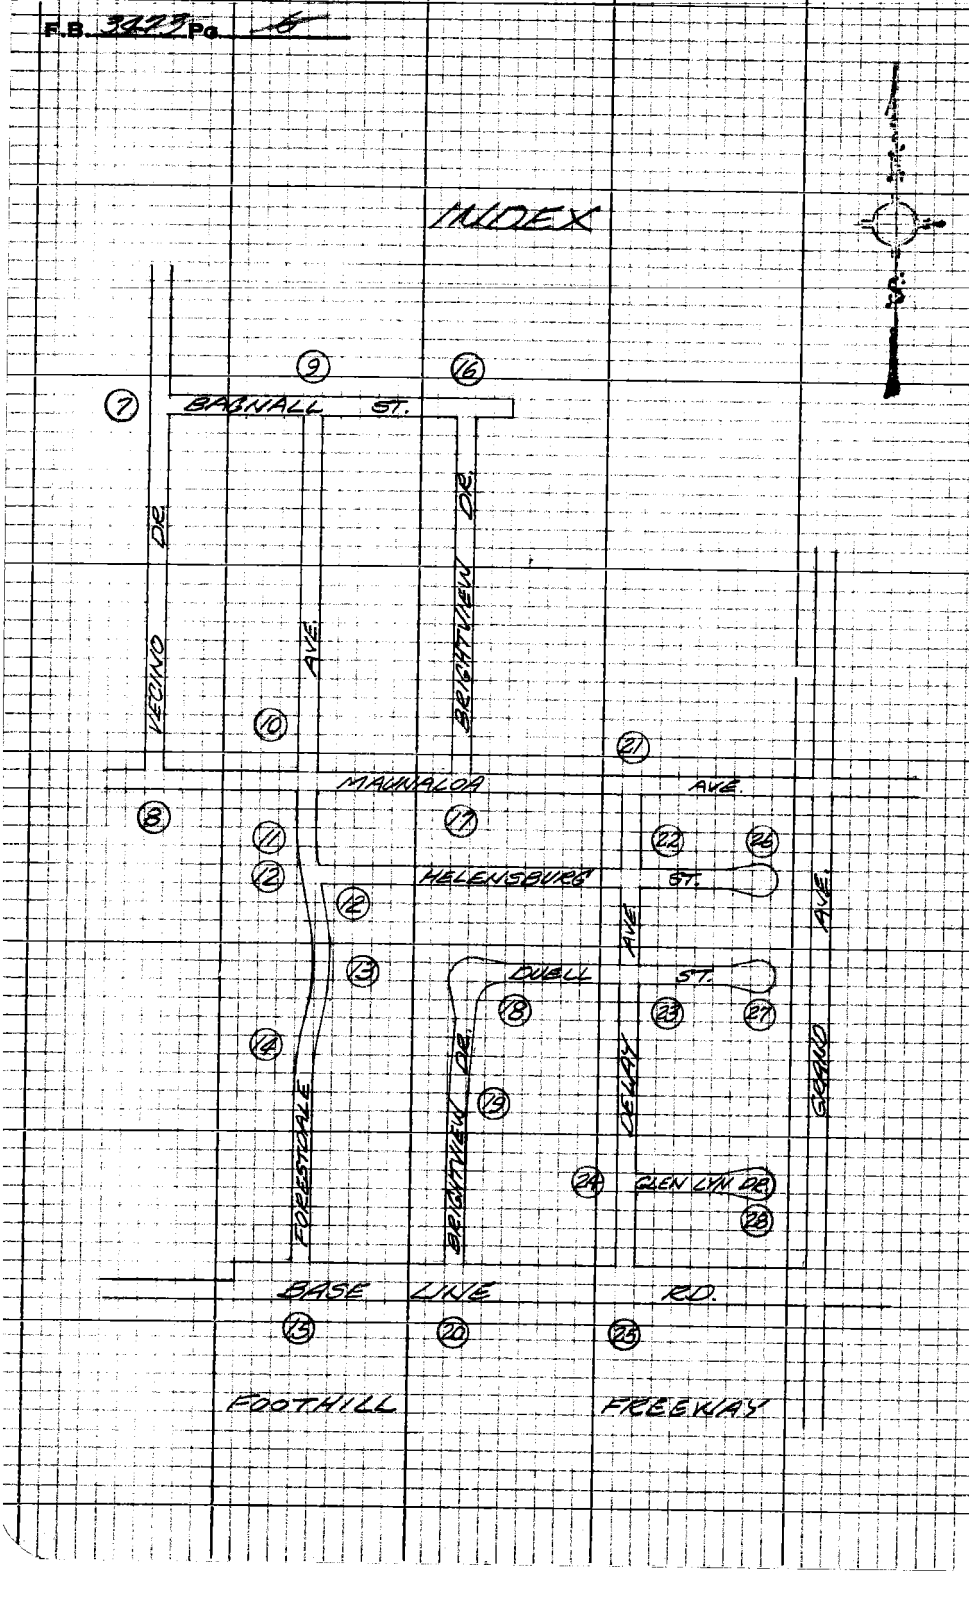

PLEASE RETURN TO
LOS ANGELES COUNTY ENGINEER
403 Los Angeles County Engineering Bldg.

Do not extend this side of this line.

Note: Any Additions or Changes on this Sheet Must be Made or Circled in Red Ink With Date and Name of Person Making Change

PWFB 1532

945

Notes Ck'd by		Survey of	GLEN LYN DR. ES
Map No.			
Office Work		Surveyed by	M. SATTO
Checked		Notes	M.S. Date 7-16-68
Date		Indexed	C.T. GALLI

F.B. 3473 Pg. 7

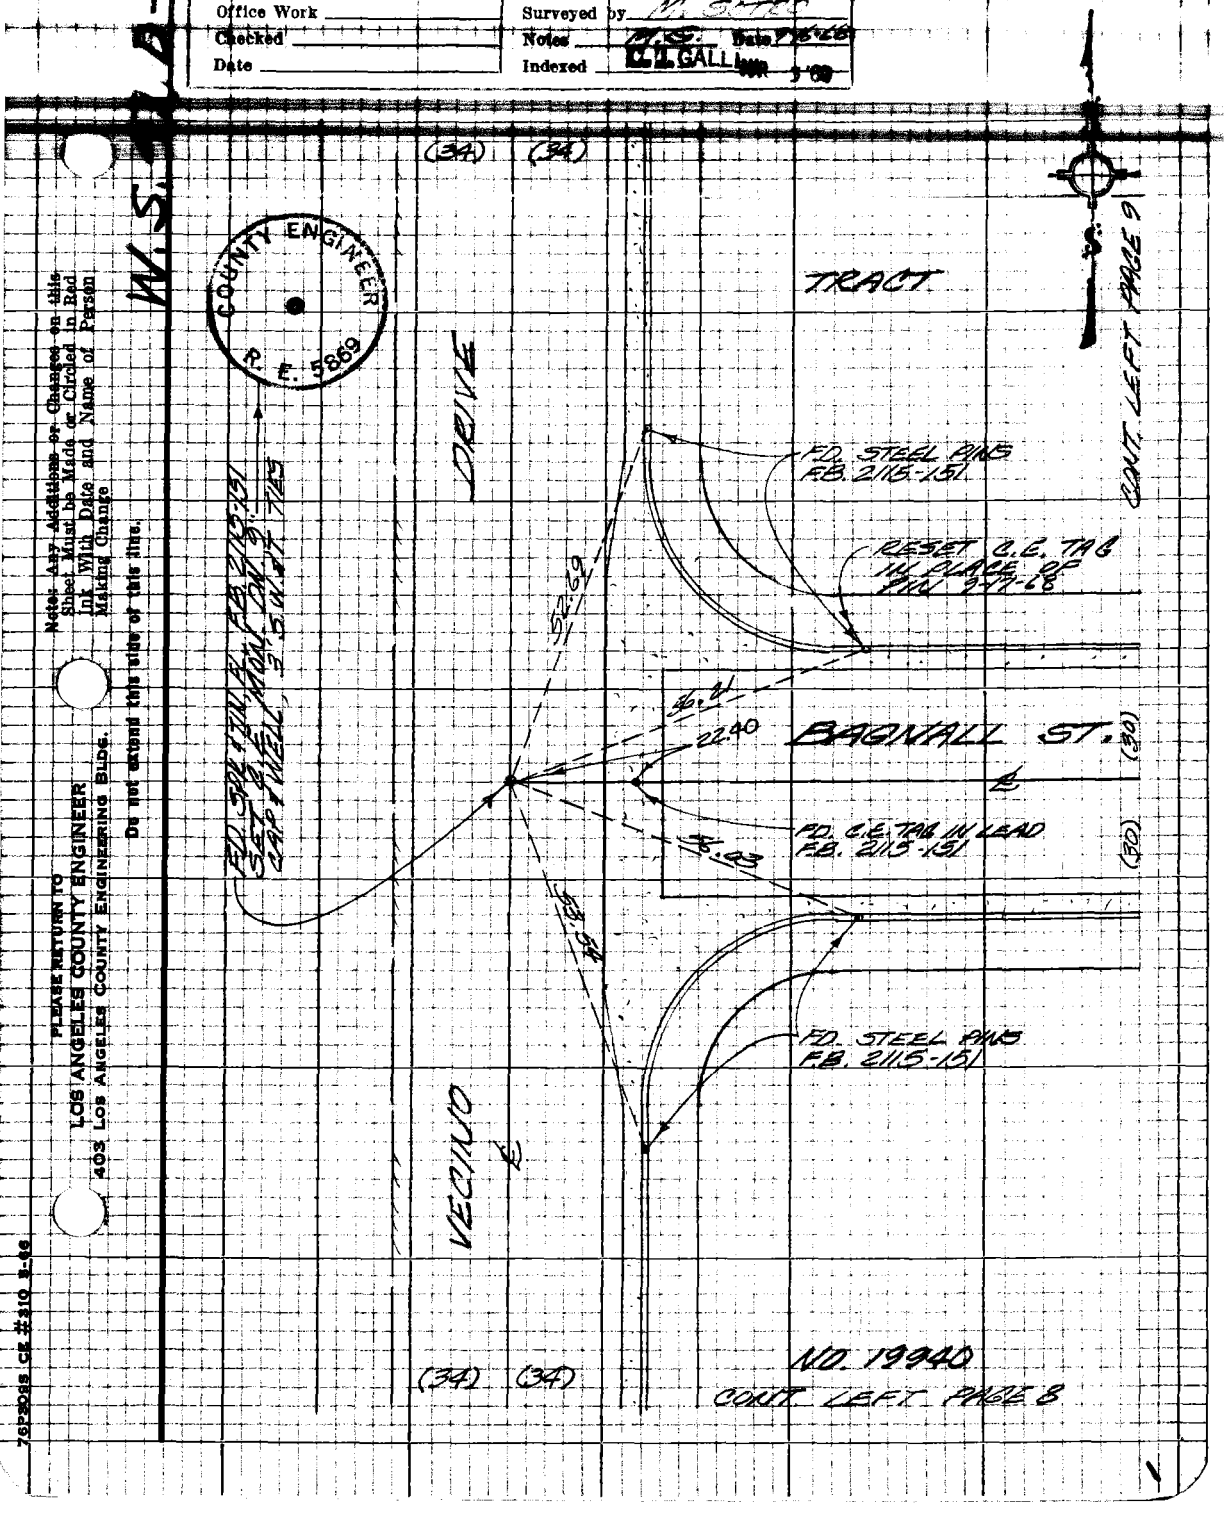

Note: Any Additions or Changes on this Sheet Must be Made or Circled in Red Ink With Date and Name of Person Making Change

Do not extend this side of this line.

PLEASE RETURN TO
LOS ANGELES COUNTY ENGINEER
403 LOS ANGELES COUNTY ENGINEERING BLDG.

76P3098 CE #310 8-66

PLEASE RETURN TO
LOS ANGELES COUNTY ENGINEER
403 Los Angeles County Engineering Bldg.

Note: Any Additions or Changes on this Sheet Must be Made or Circled in Red Ink With Date and Name of Person Making Change

Do not extend this side of this line.

W.S.47,D-2

946

PWFB 1532

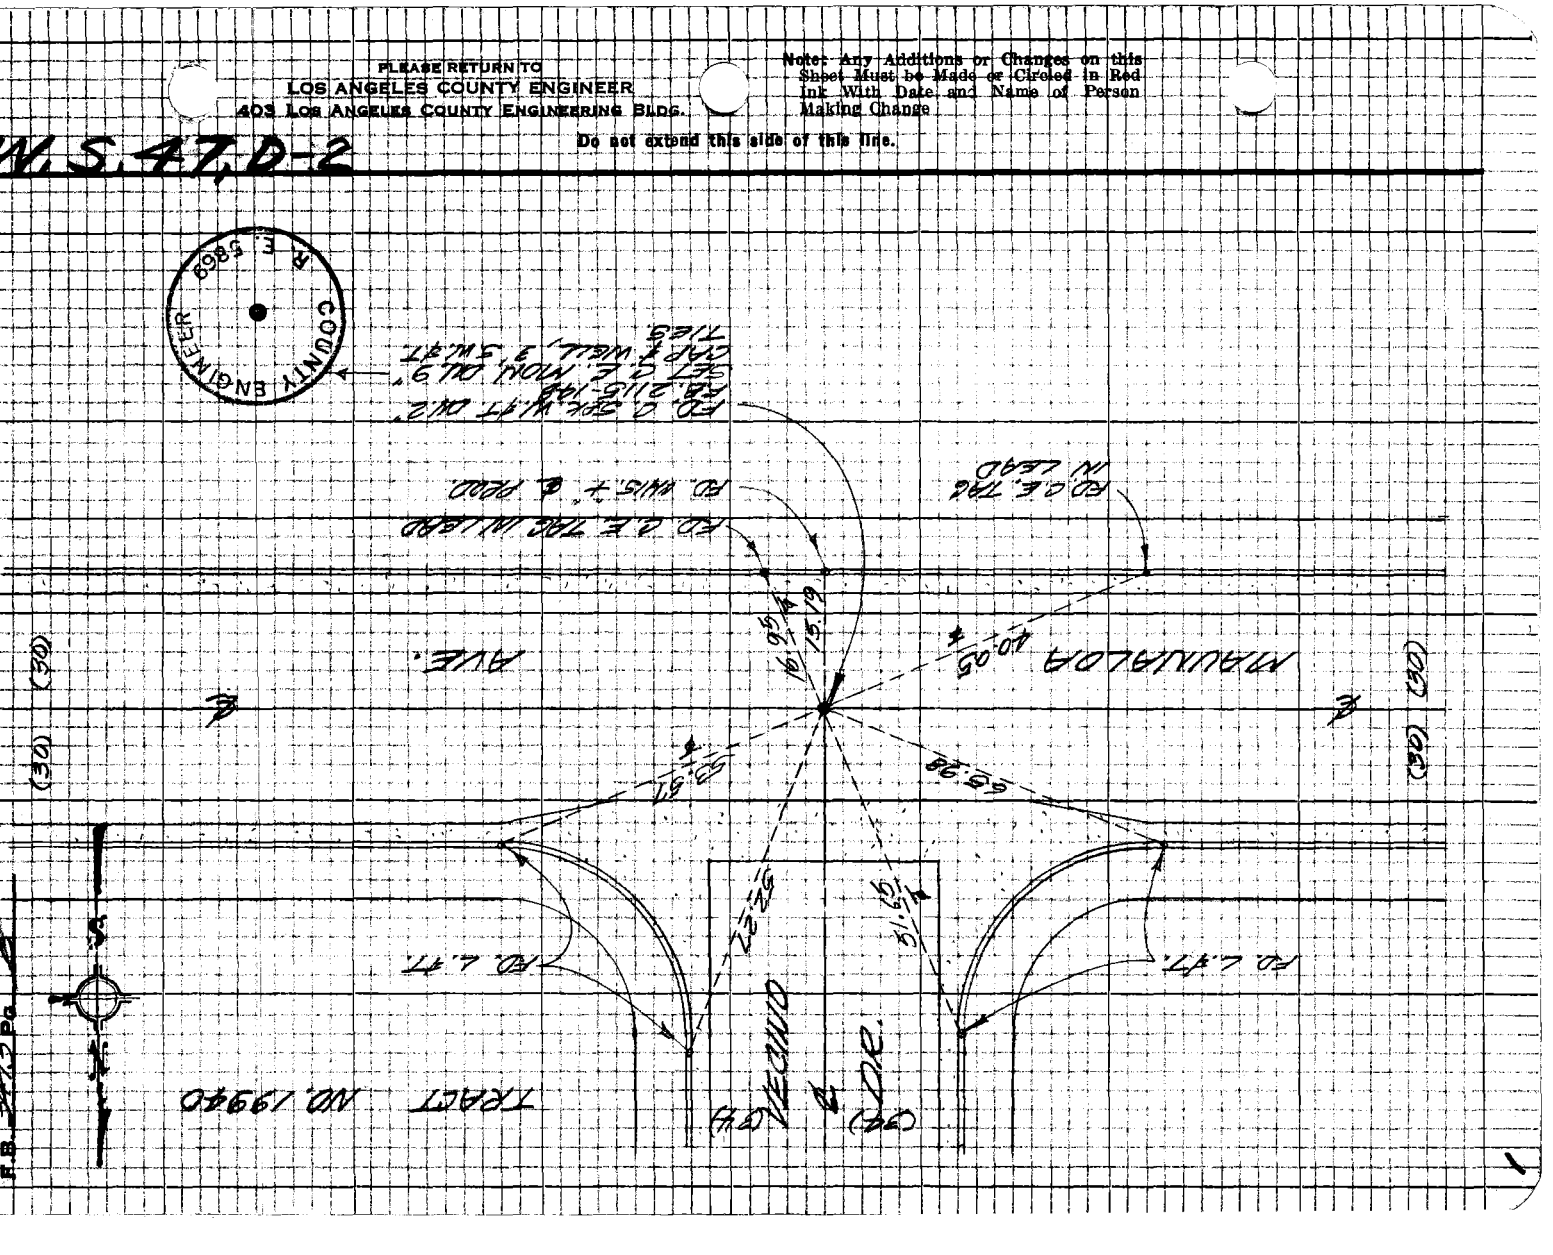

PWFB 1532

947

Notes Ck'd by		Survey of GLENLYN DR & S	F.B. 3473 Pg. 9
Map No.		[illegible]	
Office Work		Surveyed by [illegible]	
Checked		Notes M.S. Date 2-17-69	
Date		Indexed C.L. GALLI	

W.S. 47 D-2

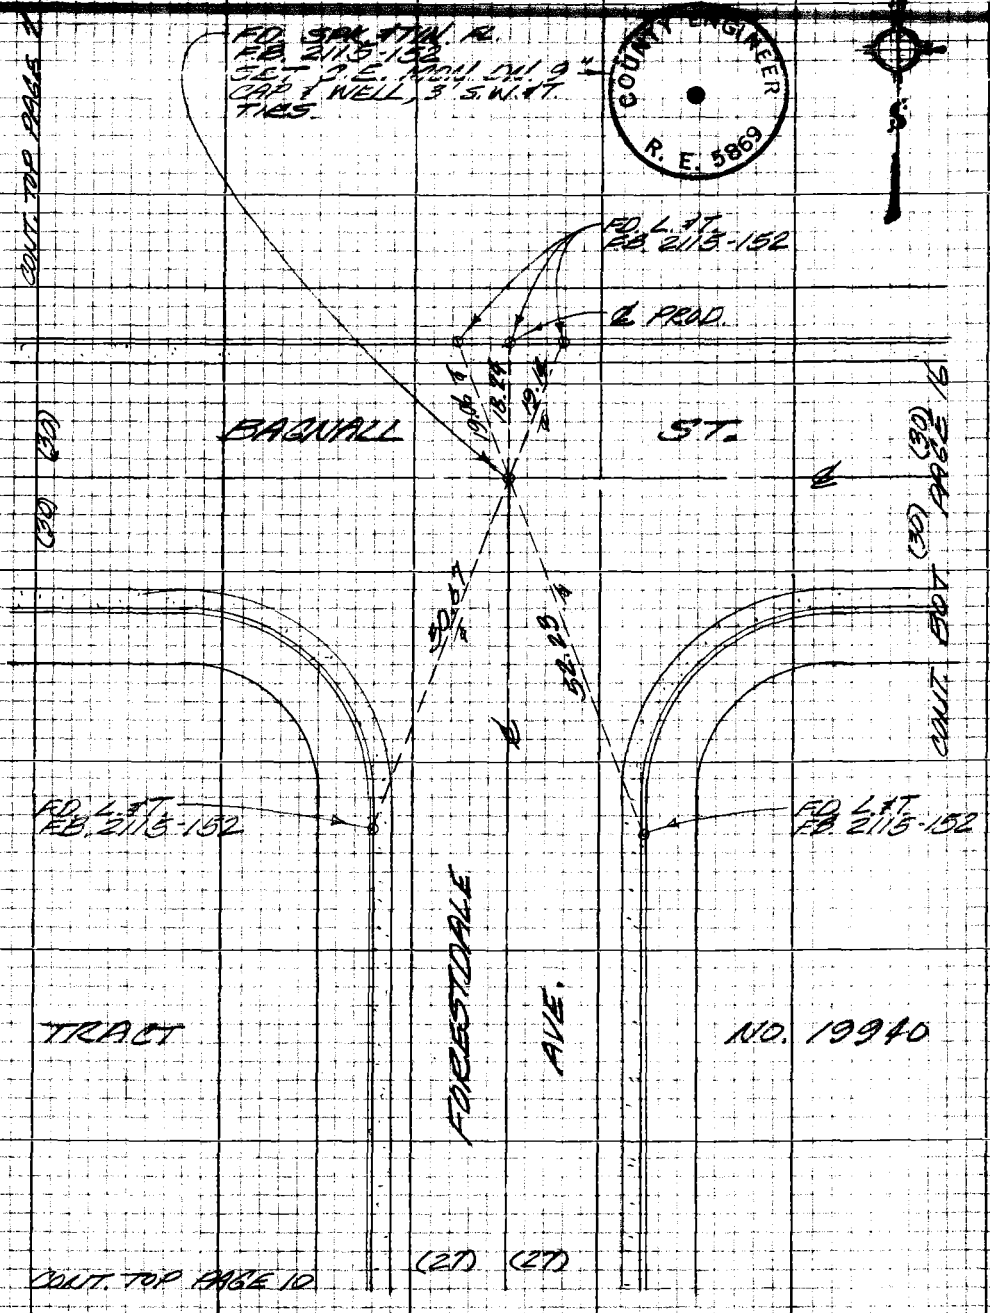

Note: Any Additions or Changes on this Sheet Must be Made or Circled in Red Ink With Date and Name of Person Making Change

Do not extend this side of this line.

PLEASE RETURN TO
LOS ANGELES COUNTY ENGINEER
403 LOS ANGELES COUNTY ENGINEERING BLDG.

76P3095 CE #310 8-66

PLEASE RETURN TO
LOS ANGELES COUNTY ENGINEER
403 LOS ANGELES COUNTY ENGINEERING BLDG.

Note: Any Additions or Changes on this Sheet Must be Made or Circled in Red Ink With Date and Name of Person Making Change

Do not extend this side of this line.

W.S. 47, D-2

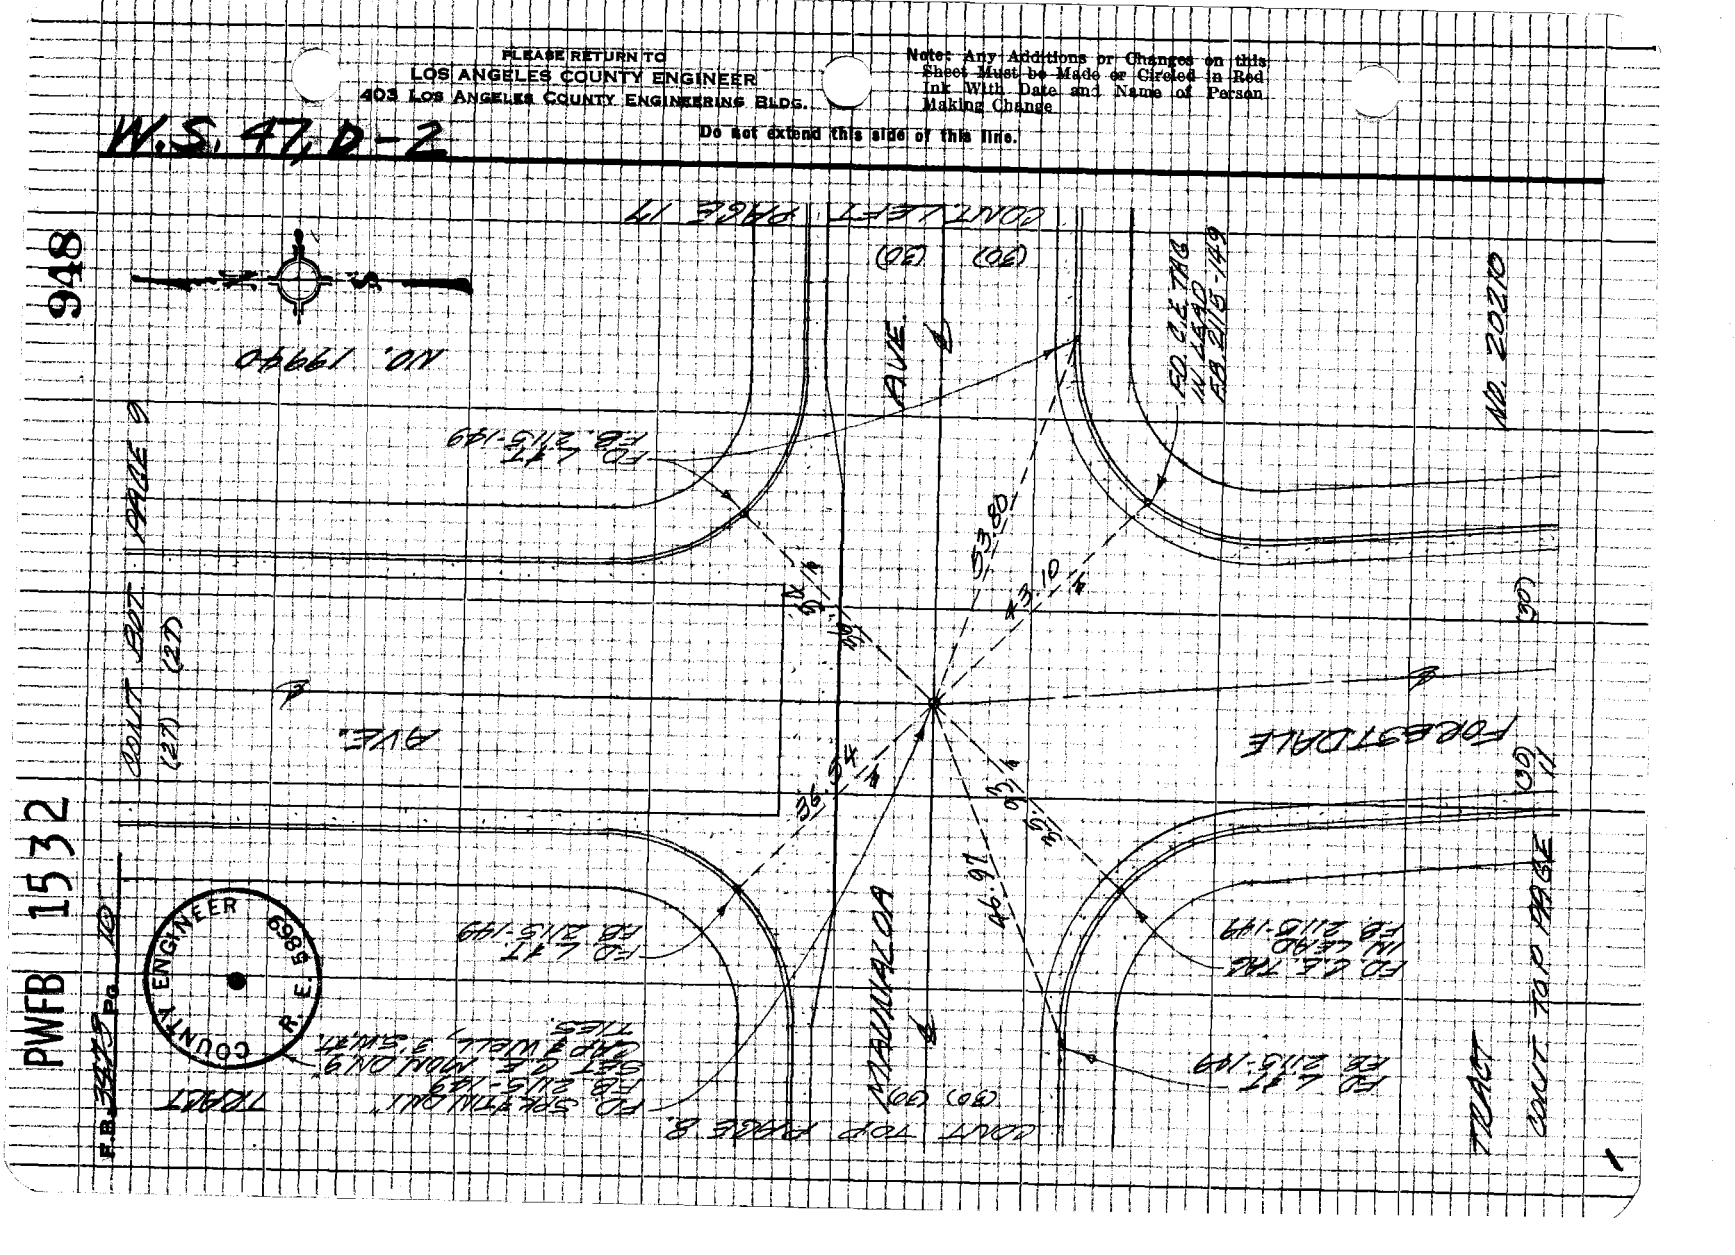

PWFB 1532

949

Notes Ck'd by	Survey of GLEN LYN DR. & S	F.B. 3449 Pg. 11
Map No.	[illegible]	
Office Work	Surveyed by [illegible]	
Checked	Notes M.S. Date [illegible]	
Date	Indexed C.J. GALLI	

W.S. [illegible]

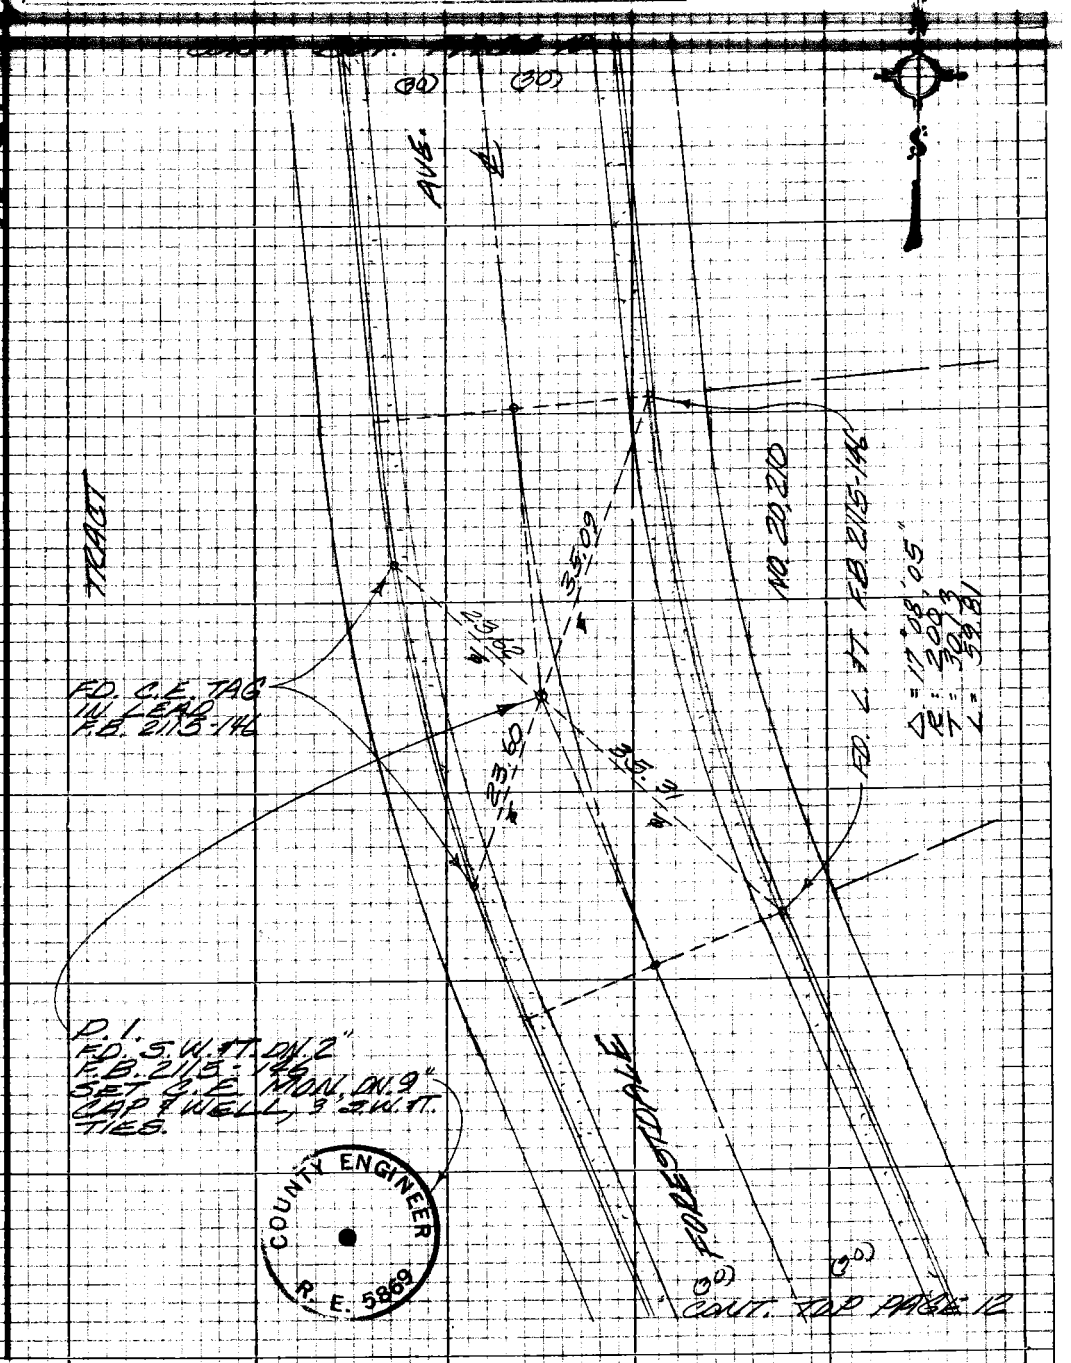

Note: Any Additions or Changes on this Sheet Must be Made or Circled in Red Ink With Date and Name of Person Making Change

Do not extend this side of this line.

PLEASE RETURN TO
LOS ANGELES COUNTY ENGINEER
403 LOS ANGELES COUNTY ENGINEERING BLDG.

76P3098 CE #310 5-66

PWFB 1532 950

F.B. 3475 Pg. 12

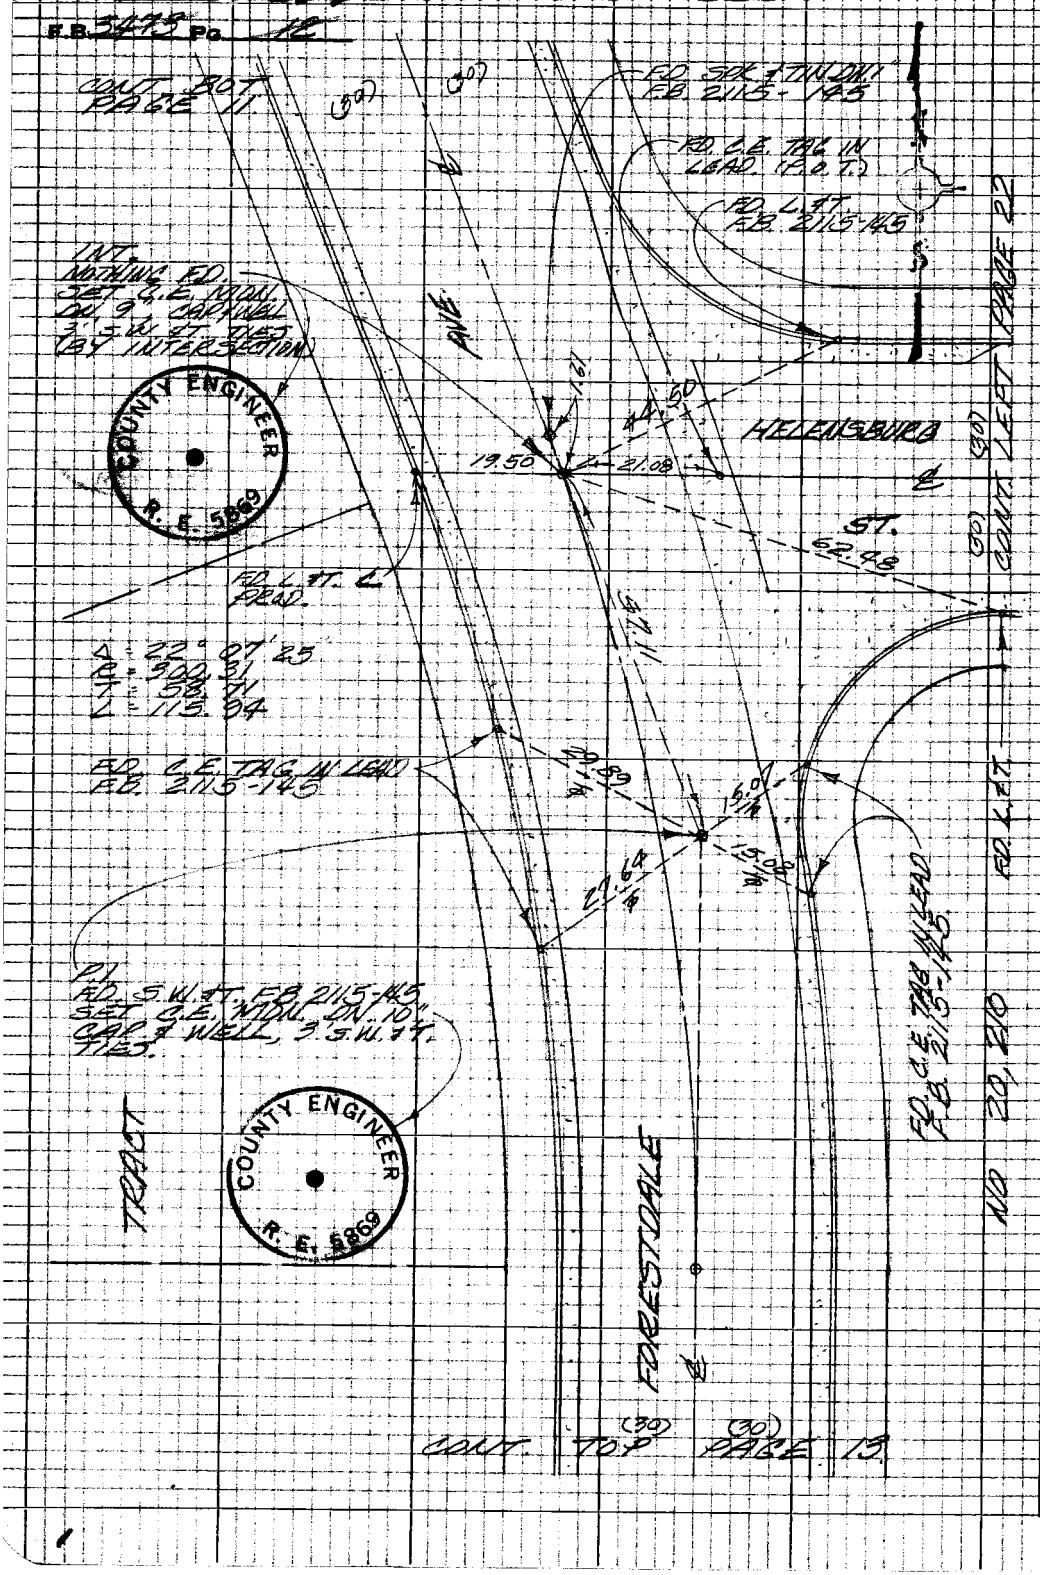

W.S. 47, D-2

PLEASE RETURN TO
LOS ANGELES COUNTY ENGINEER
403 LOS ANGELES COUNTY ENGINEERING BLDG.

Do not extend this side of this line.

Note: Any Additions or Changes on this Sheet Must be Made or Circled in Red Ink With Date and Name of Person Making Change

PWFB 1532

951

Notes Ck'd by	Survey of GLENLYN DR. & S	F.B. 3473 Pg. 13
Map No.	[illegible]	
Office Work	Surveyed by M. [illegible]	
Checked	Notes M.S. Date 9-19-68	
Date	Indexed	

W.S. 4 D-2

Note: Any Additions or Changes on this Sheet Must be Made or Circled in Red Ink With Date and Name of Person Making Change

Do not extend this side of this line.

PLEASE RETURN TO
LOS ANGELES COUNTY ENGINEER
403 LOS ANGELES COUNTY ENGINEERING BLDG.

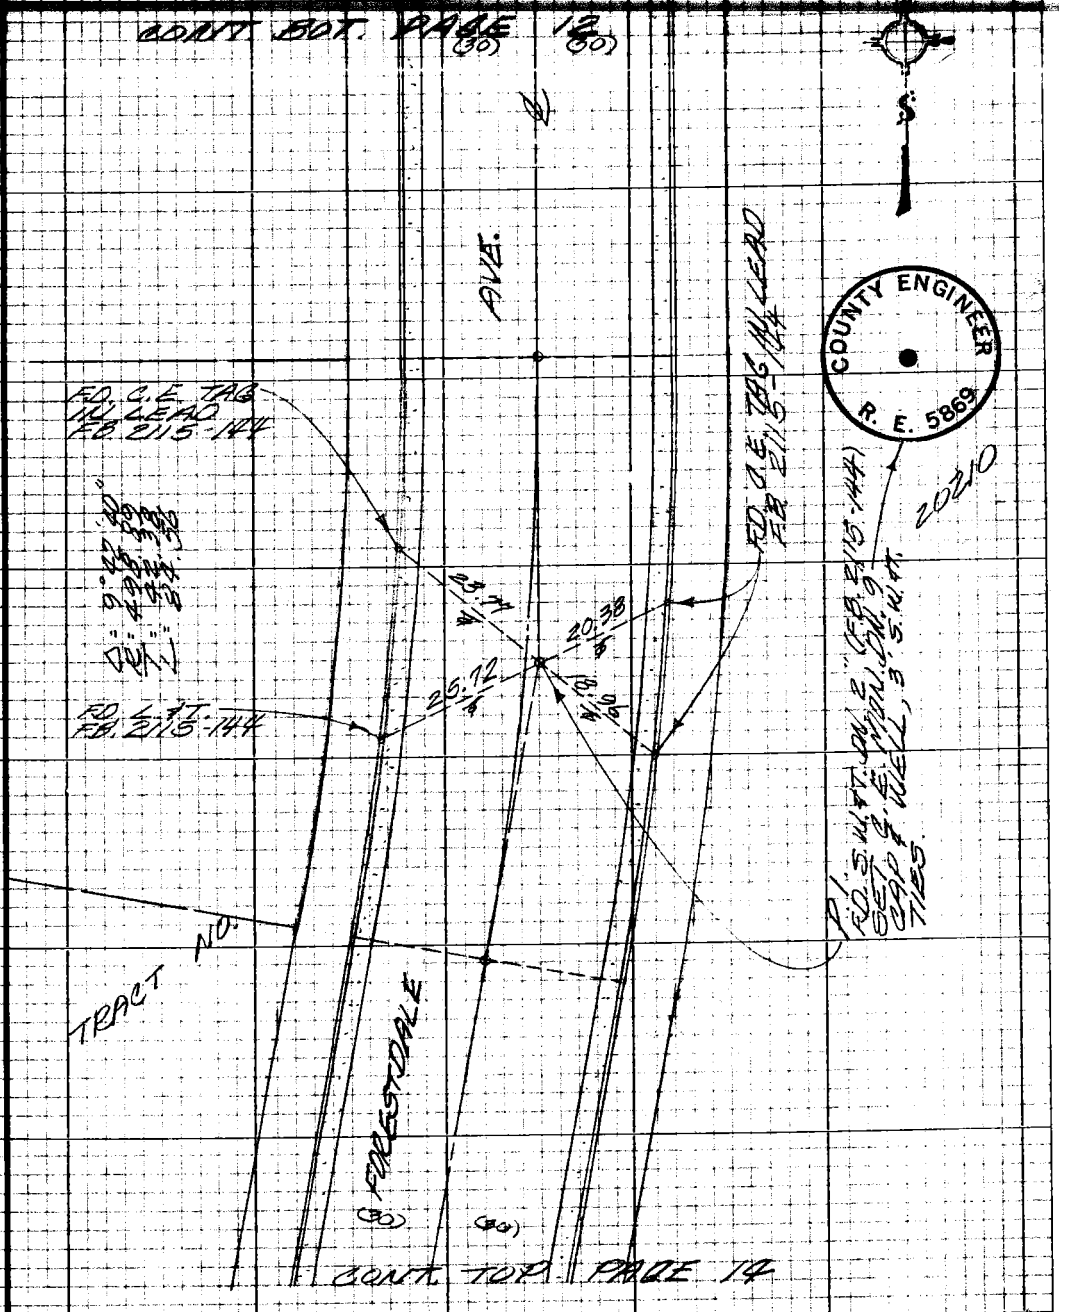

76P3098 CE #310 8-66

PWFB 1532

952

F.B. 3473 Pg. 14

TRACT NO.

COUNTY ENGINEER
R. E. 5869

CONT. BOT. PAGE 13
(30) (30)

20210

W.S. 47, D-2

PLEASE RETURN TO
LOS ANGELES COUNTY ENGINEER
403 LOS ANGELES COUNTY ENGINEERING BLDG.

Do not extend this side of this line.

Note: Any Additions or Changes on this Sheet Must be Made or Circled in Red Ink With Date and Name of Person Making Change

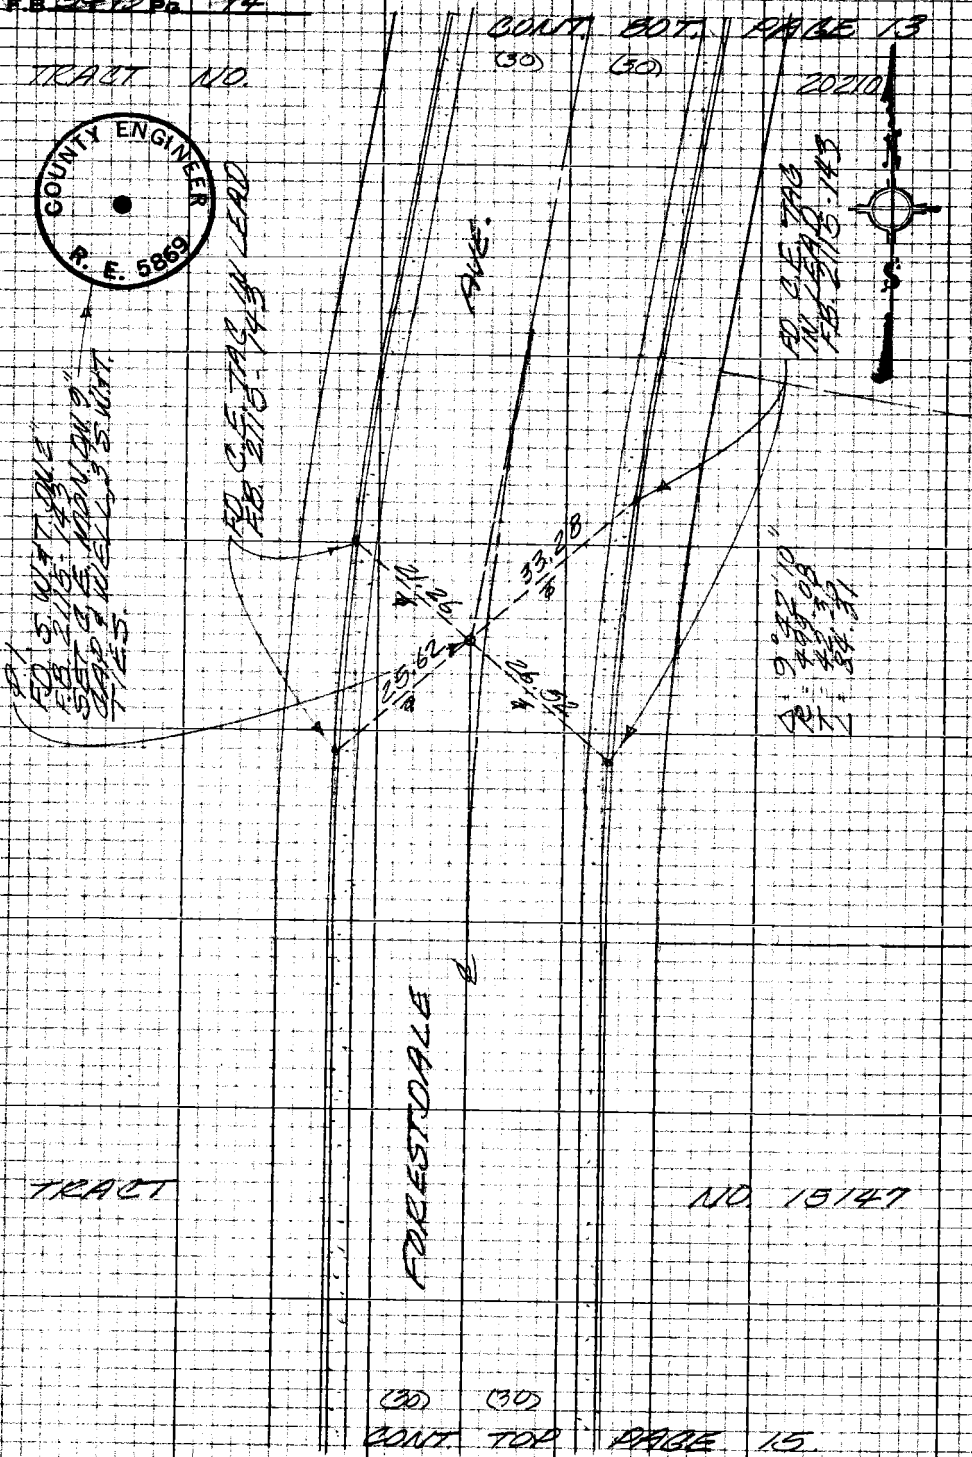

TRACT NO. 15147

(30) (30)
CONT. TOP PAGE 15

PWFB 1532

953

Notes Ck'd by	Survey of	F.B. Pg.
Map No.		
Office Work	Surveyed by	
Checked	Notes M. S. Date	
Date	Indexed B.J. GALLI	

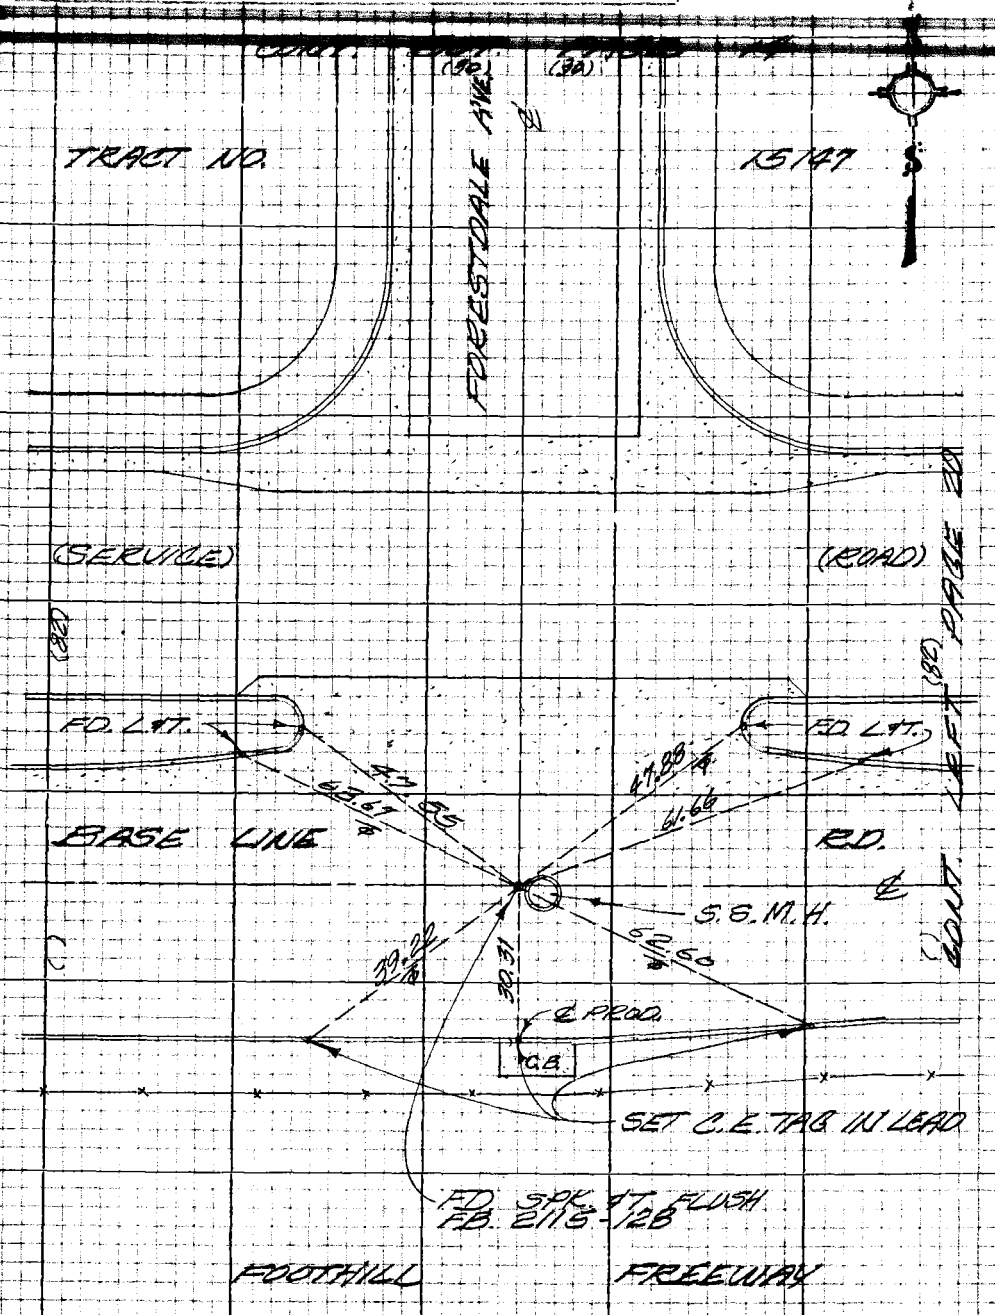

Note: Any Additions or Changes on this Sheet Must be Made or Circled in Red Ink With Date and Name of Person Making Change

Do not extend this side of this line.

PLEASE RETURN TO
LOS ANGELES COUNTY ENGINEER
403 LOS ANGELES COUNTY ENGINEERING BLDG.

76P3098 CE #310 8-66

PWFB 1532

954

F.B. 3475 Pg. 16

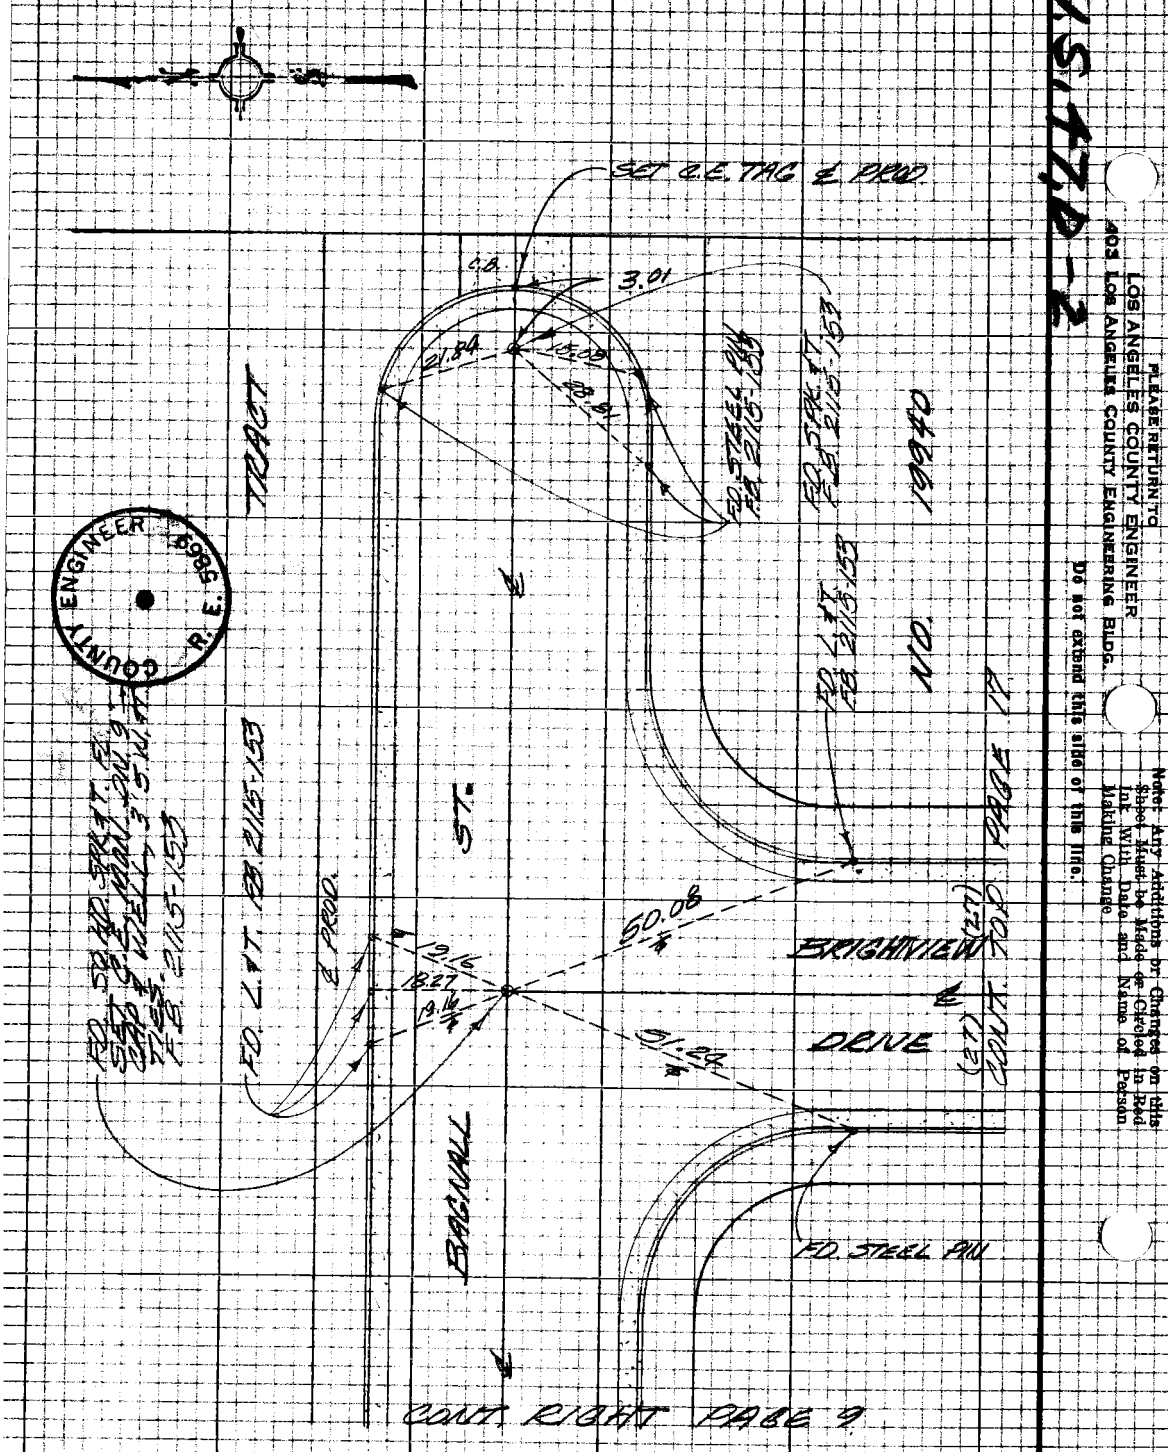

PLEASE RETURN TO
LOS ANGELES COUNTY ENGINEER
403 LOS ANGELES COUNTY ENGINEERING BLDG.

Do not extend this side of this line.

Note: Any Additions or Changes on this Sheet Must be Made or Circled in Red Ink With Date and Name of Person Making Change.

M.S. 47, D-2

PWFB 1532

955

Notes Ck'd by		Survey of	F.B. Pg
Map No.			
Office Work		Surveyed by	
Checked		Notes M.S. Date	
Date		Indexed R.E. GALLI	

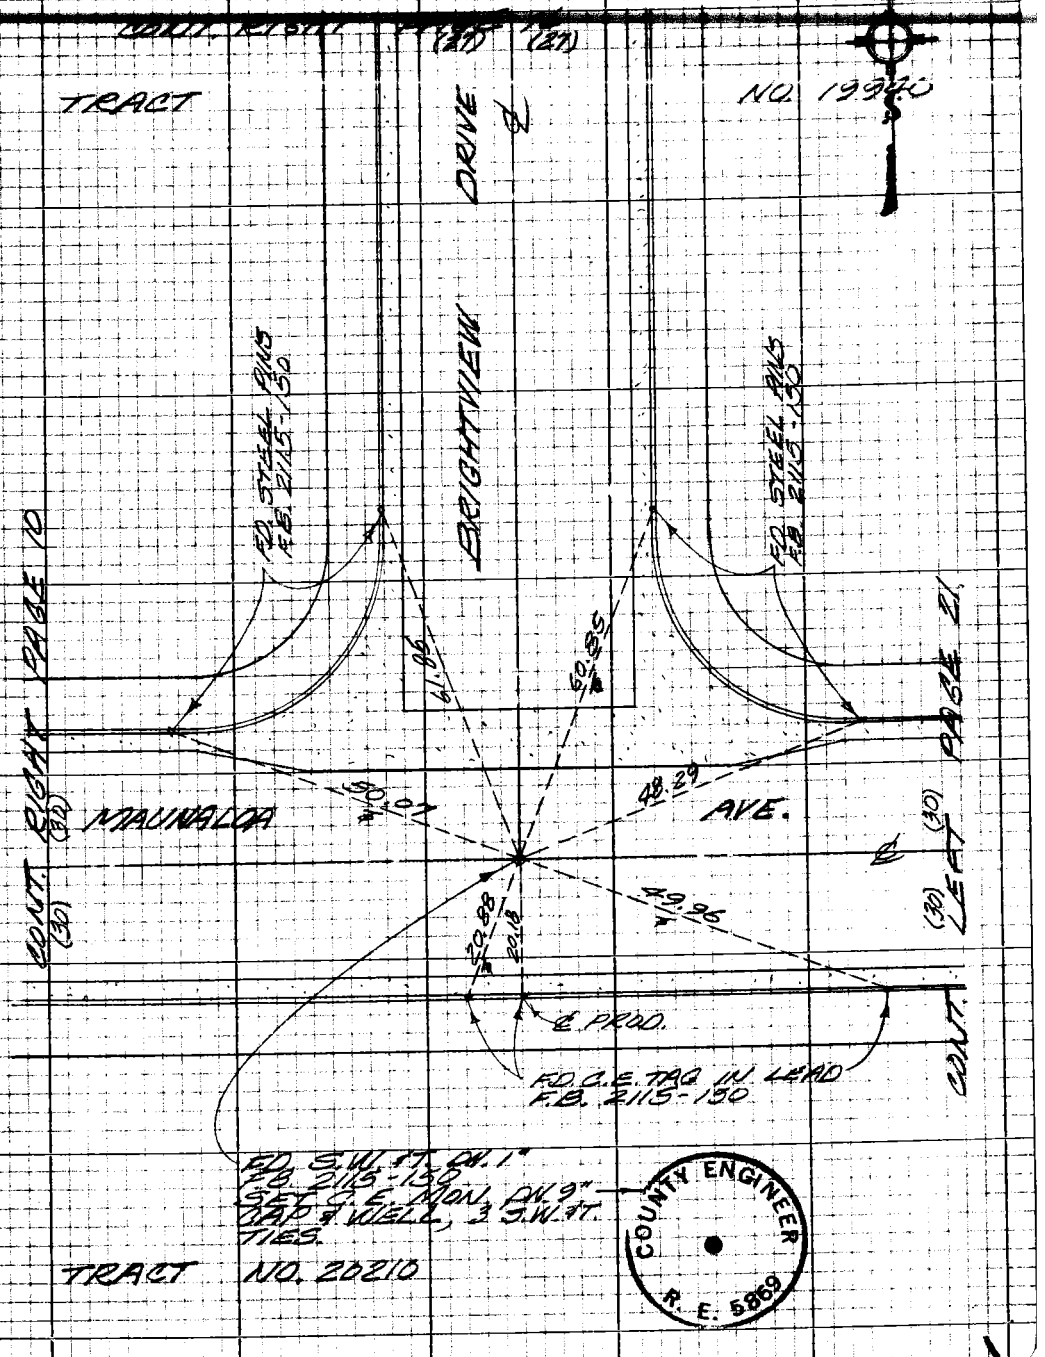

Note: Any Additions or Changes on this Sheet Must be Made or Circled in Red Ink With Date and Name of Person Making Change

Do not extend this side of this line.

PLEASE RETURN TO
LOS ANGELES COUNTY ENGINEER
403 LOS ANGELES COUNTY ENGINEERING BLDG.

76P3098 CE #310 5-66

PWFB 1532

956

F.B. 5478 Pg. 18

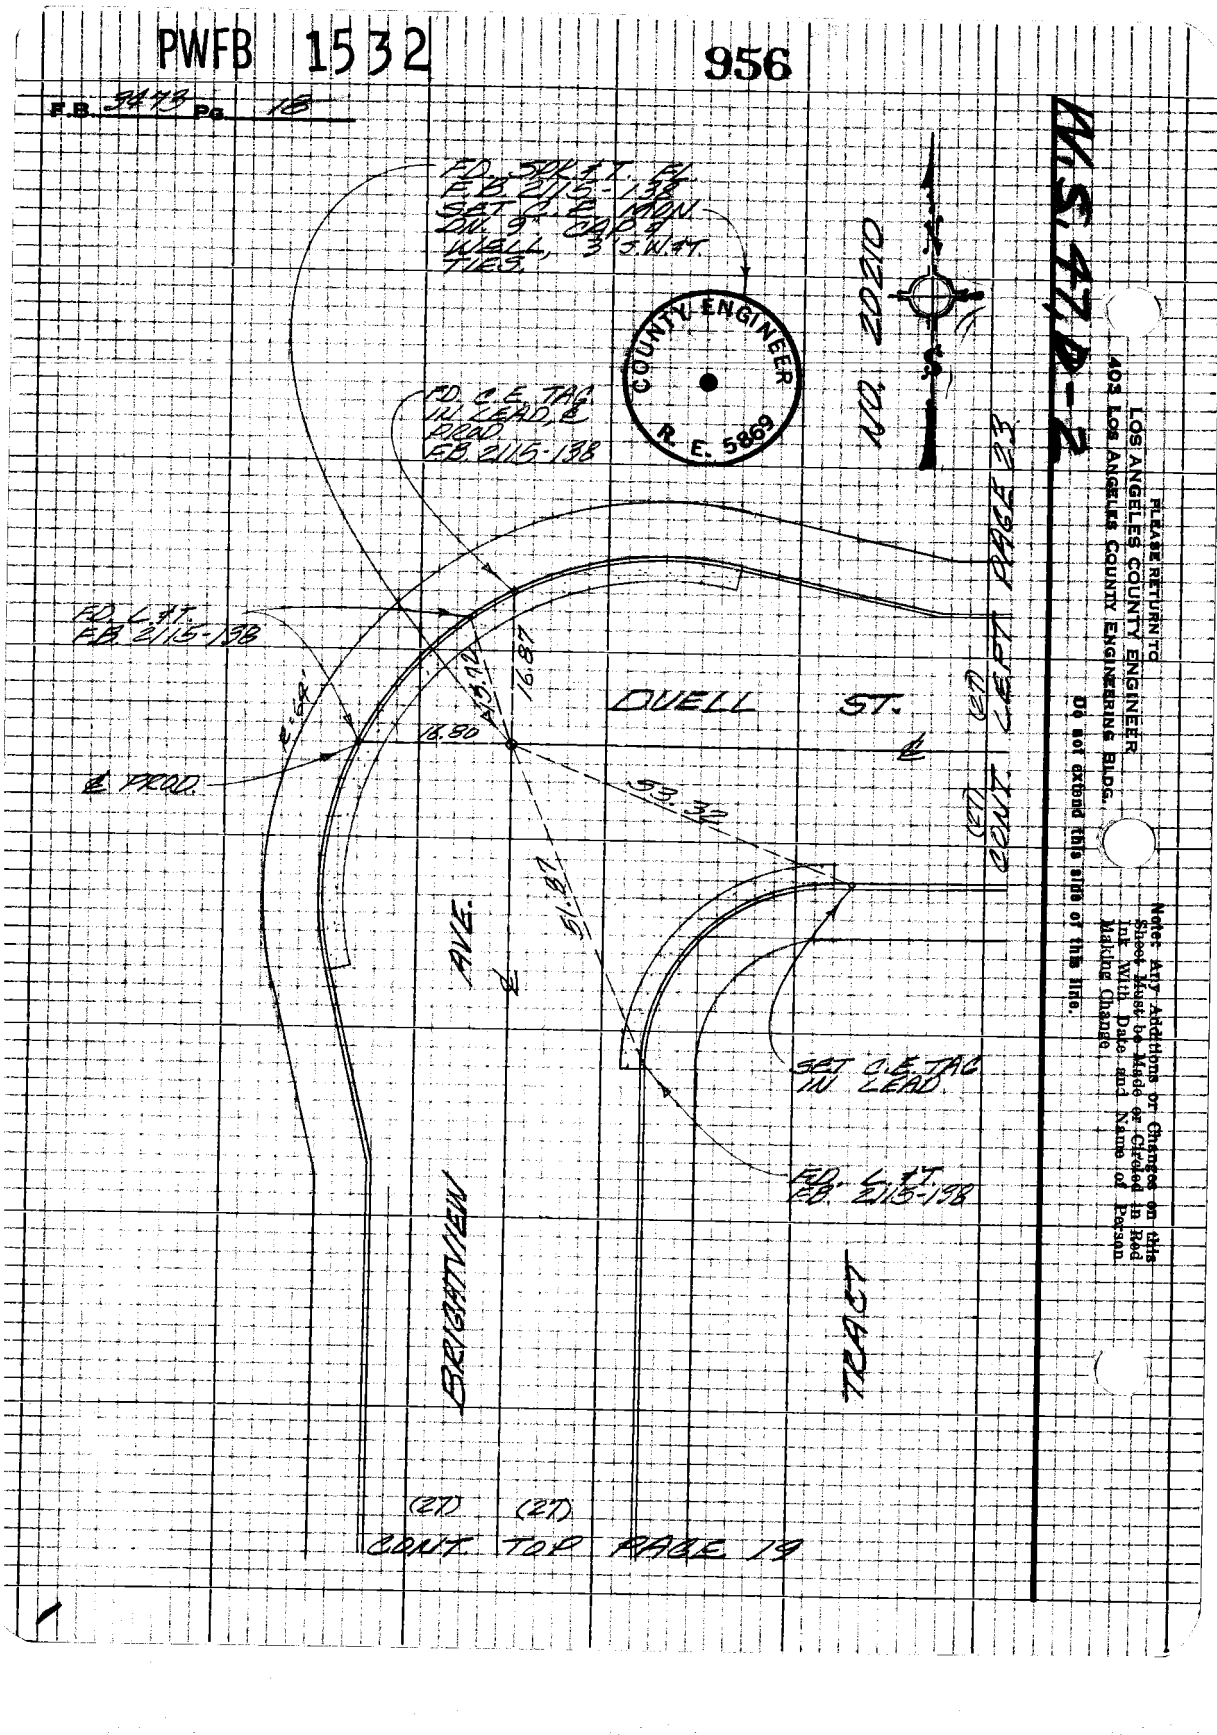

PLEASE RETURN TO
LOS ANGELES COUNTY ENGINEER
403 LOS ANGELES COUNTY ENGINEERING BLDG.

Note: Any Additions or Changes on this Sheet Must be Made or Circled in Red Ink With Date and Name of Person Making Change

Do not extend this side of this line.

PWFB 1532

957

Notes Ck'd by	Survey of	F.B. 3772 Pg. 12
Map No.		
Office Work	Surveyed by	
Checked	Notes M.S. Date	
Date	Indexed C.J. GALLI	

W.S. 47 D-2

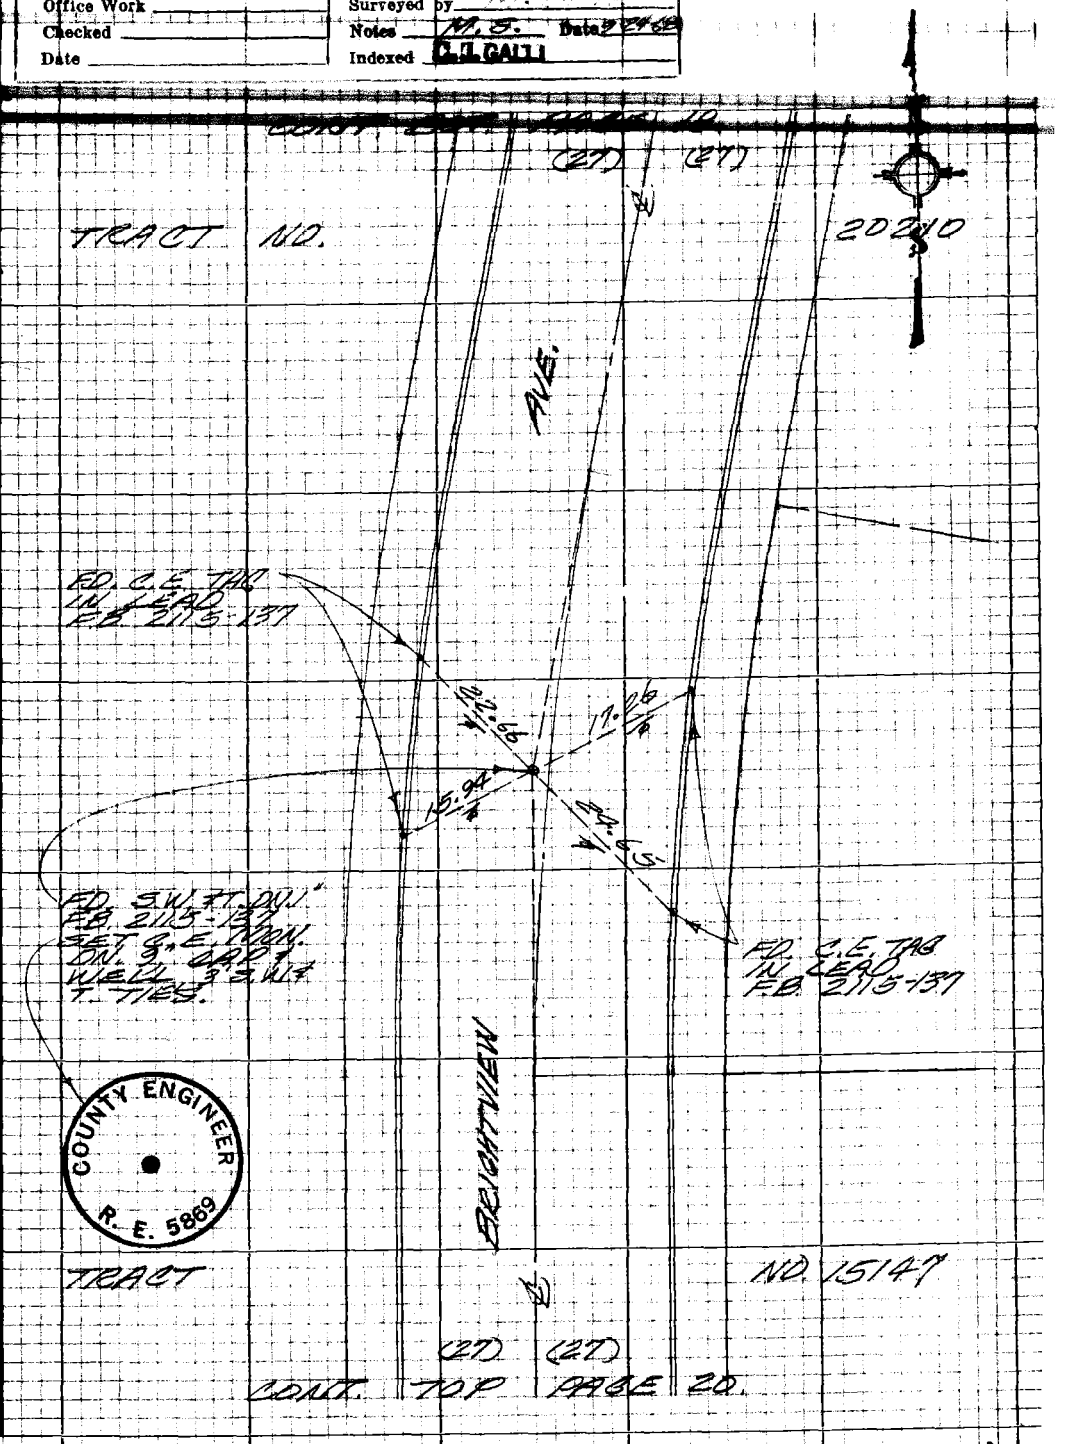

Note: Any Additions or Changes on this Sheet Must be Made or Circled in Red Ink With Date and Name of Person Making Change

Do not extend this side of this line.

PLEASE RETURN TO
LOS ANGELES COUNTY ENGINEER
403 LOS ANGELES COUNTY ENGINEERING BLDG.

76P3098 CE #310 8-66

F.B. 3473 Pg. 29

W.S. 47, D-2

PLEASE RETURN TO
LOS ANGELES COUNTY ENGINEER
403 LOS ANGELES COUNTY ENGINEERING BLDG.

Do not extend this side of this line.

Note: Any Additions or Changes on this Sheet Must be Made or Circled in Red Ink With Date and Name of Person Making Change

PWFB 1532

959

Notes Ck'd by	Survey of [illegible]
Map No.	[illegible]
Office Work	Surveyed by [illegible]
Checked	Notes M.S. Date [illegible]
Date	Indexed R.J. GALLI

F.B. 34[illegible] Pg. [illegible]

W.S. [illegible] D-2

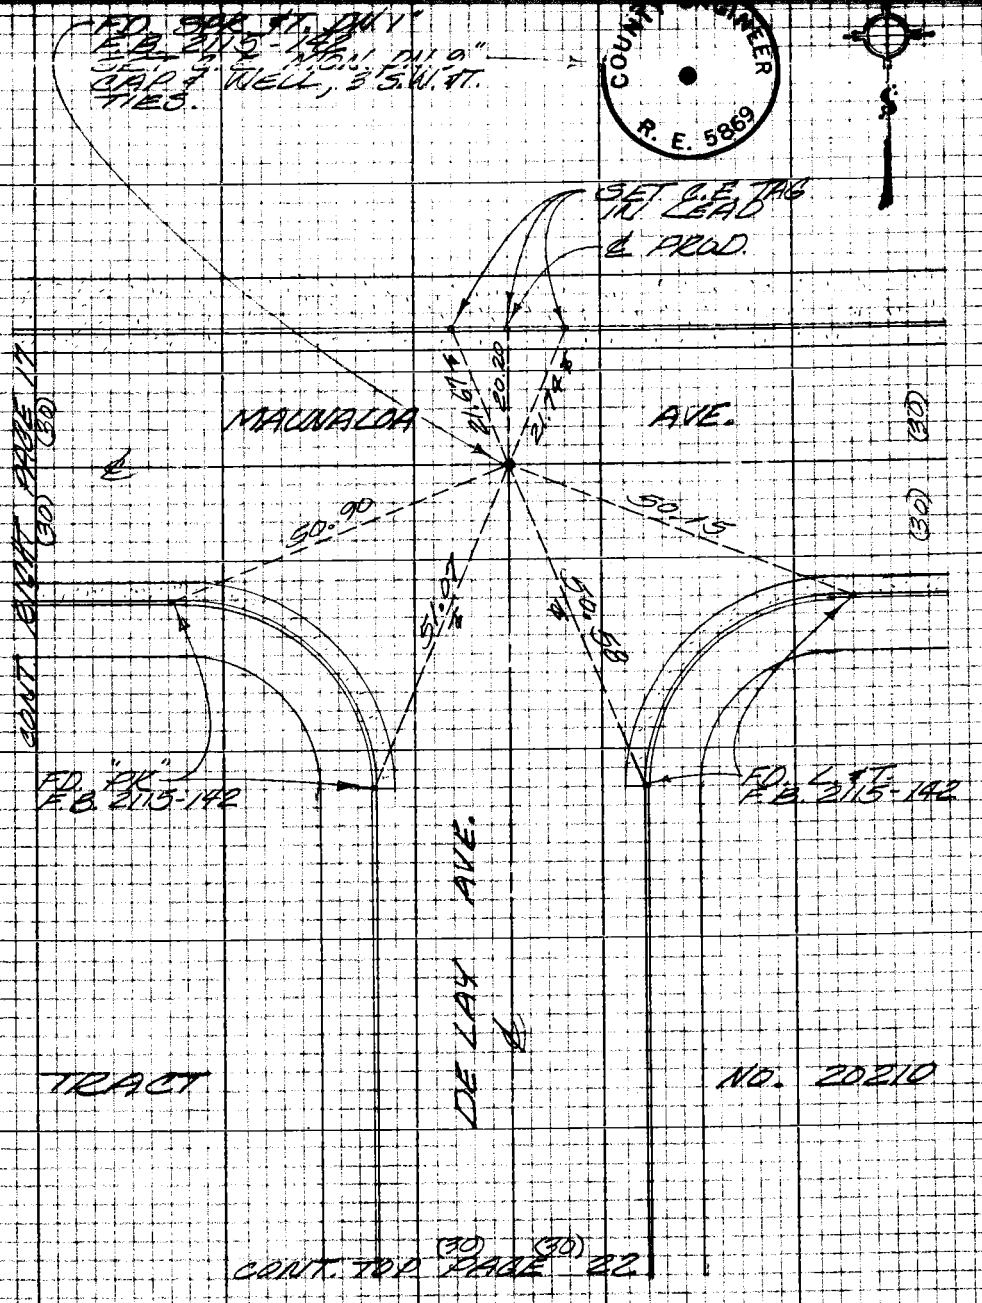

COUNTY ENGINEER R. E. 5869

Note: Any Additions or Changes on this Sheet Must be Made or Circled in Red Ink With Date and Name of Person Making Change

Do not extend this side of this line.

PLEASE RETURN TO
LOS ANGELES COUNTY ENGINEER
403 LOS ANGELES COUNTY ENGINEERING BLDG.

76P3098 CR #310 5-66

PWFB 1532

960

F.B. 3479 Pg 22

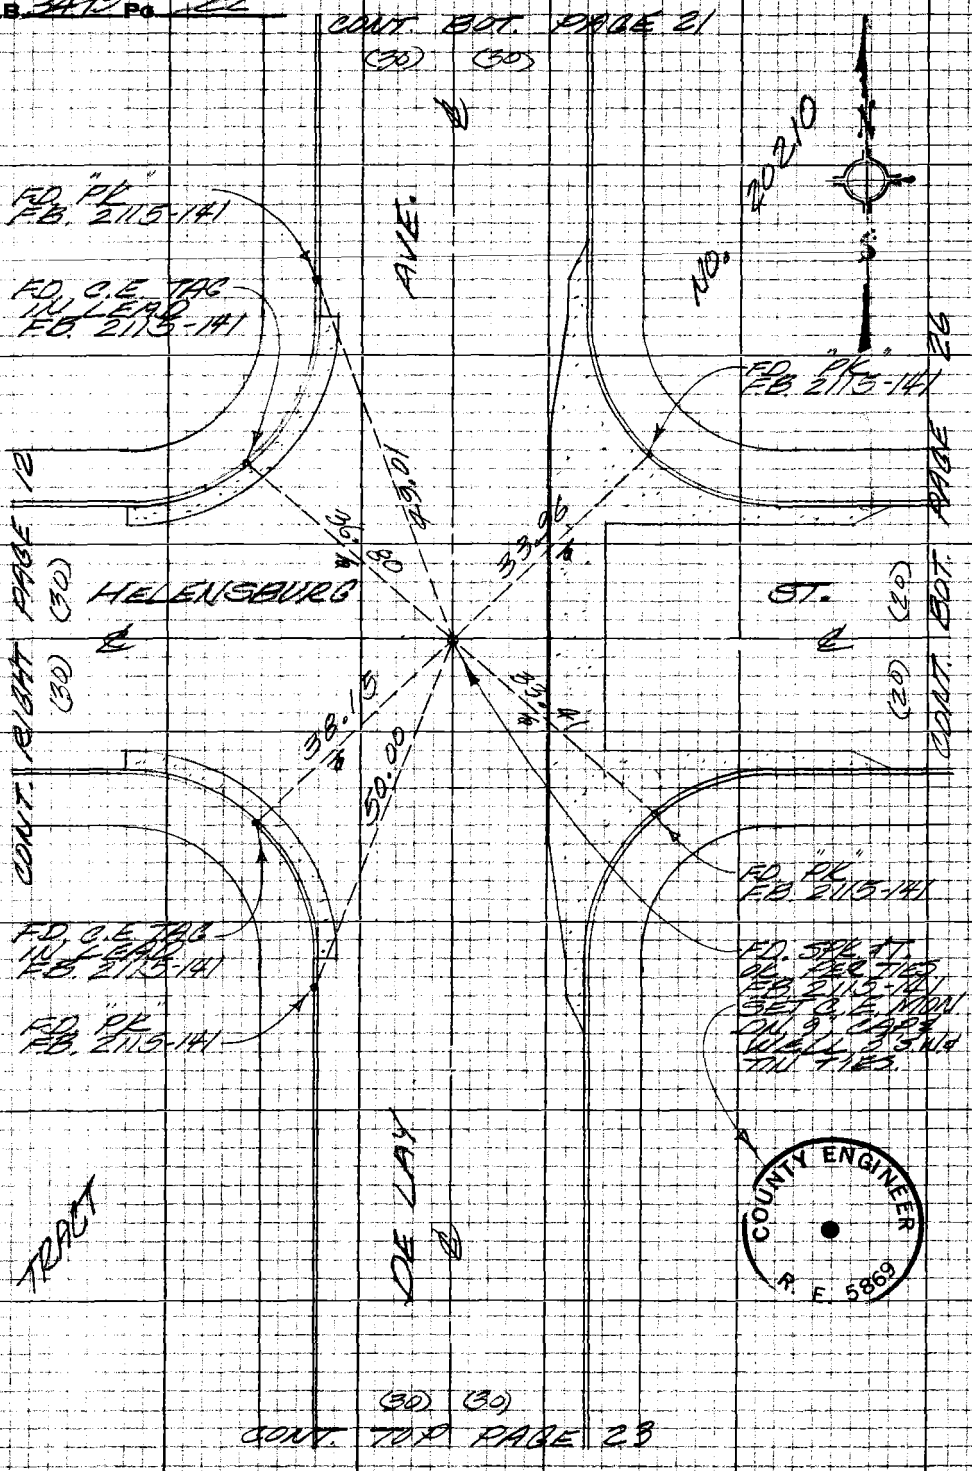

W.S. 47.D-2

403 LOS ANGELES COUNTY ENGINEERING BLDG.
LOS ANGELES COUNTY ENGINEER

PLEASE RETURN TO

Note: Any Additions or Changes on this Sheet Must be Made or Circled in Red Ink With Date and Name of Person Making Change

Do Not extend this side of this line

COUNTY ENGINEER
R.E. 5869

PWFB 1532

961

Notes Ck'd by	Survey of [illegible]	F.B. [illegible] Pg. [illegible]
Map No.	[illegible]	
Office Work	Surveyed by [illegible]	
Checked	Notes M. S. Date [illegible]	
Date	Indexed D. L. GALLI	

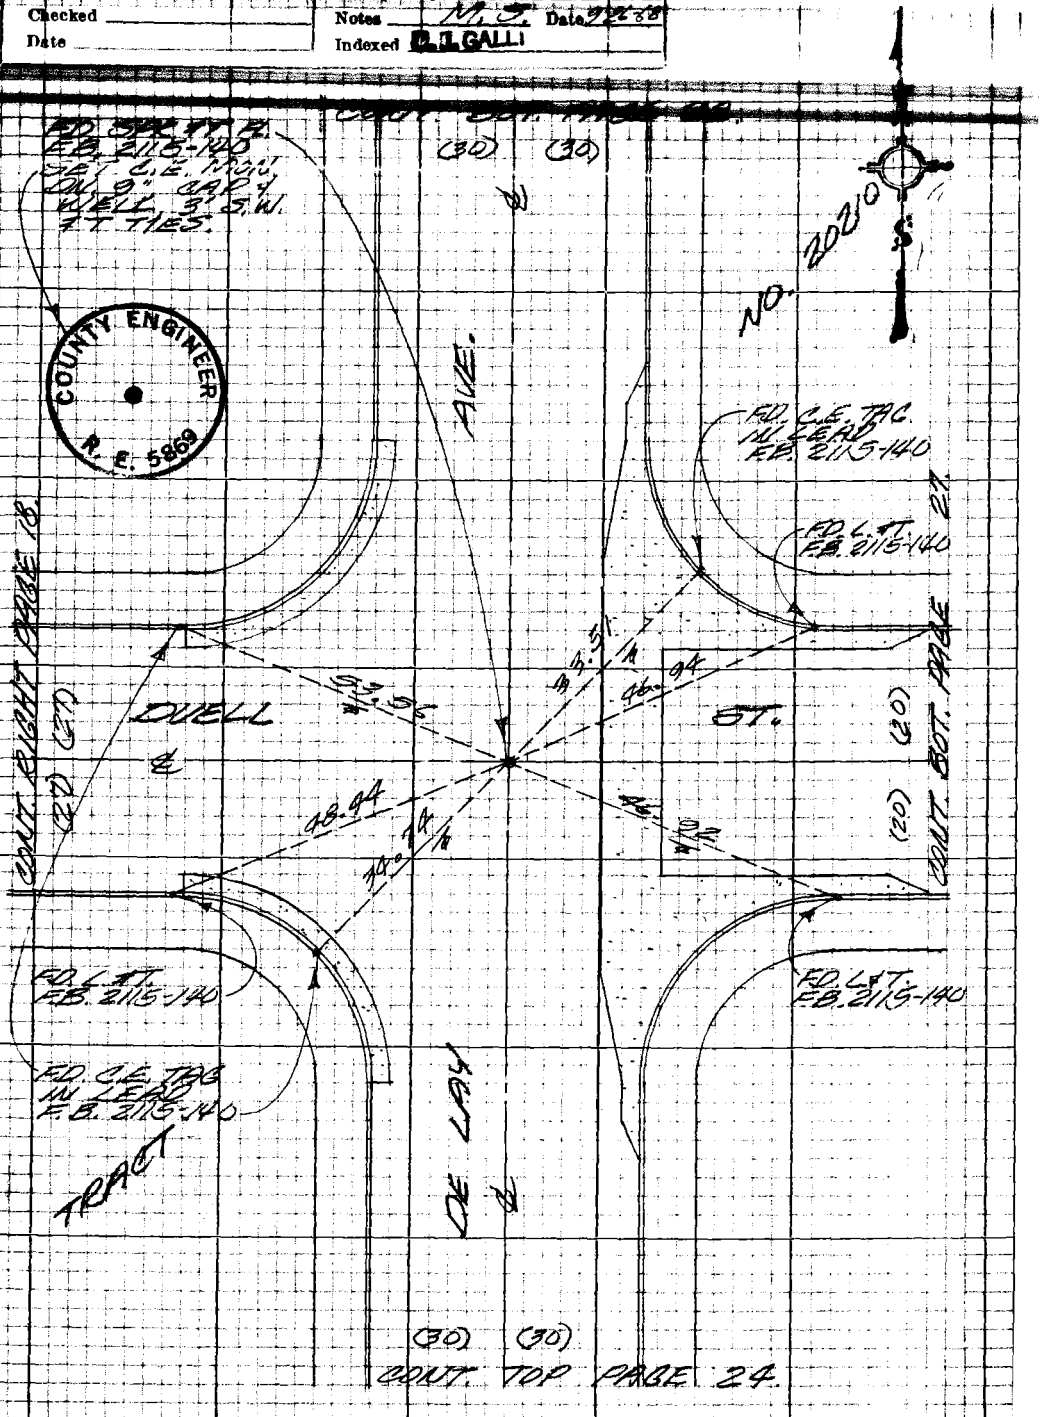

Note: Any Additions or Changes on this Sheet Must be Made or Circled in Red Ink With Date and Name of Person Making Change

Do not extend this side of this line.

PLEASE RETURN TO
LOS ANGELES COUNTY ENGINEER
403 LOS ANGELES COUNTY ENGINEERING BLDG.

76P3098 CK #310 8-66

PWFB 1532

962

F.B. 3410 Pg. 28

CONT. FROM PAGE 23

(30) (90)

W.S. 47.0-2

PLEASE RETURN TO
LOS ANGELES COUNTY ENGINEER
403 LOS ANGELES COUNTY ENGINEERING BLDG.

Do not extend this side of this line.

Note: Any Additions or Changes on this Sheet Must be Made or Erased in Red Ink With Date and Name of Person Making Change

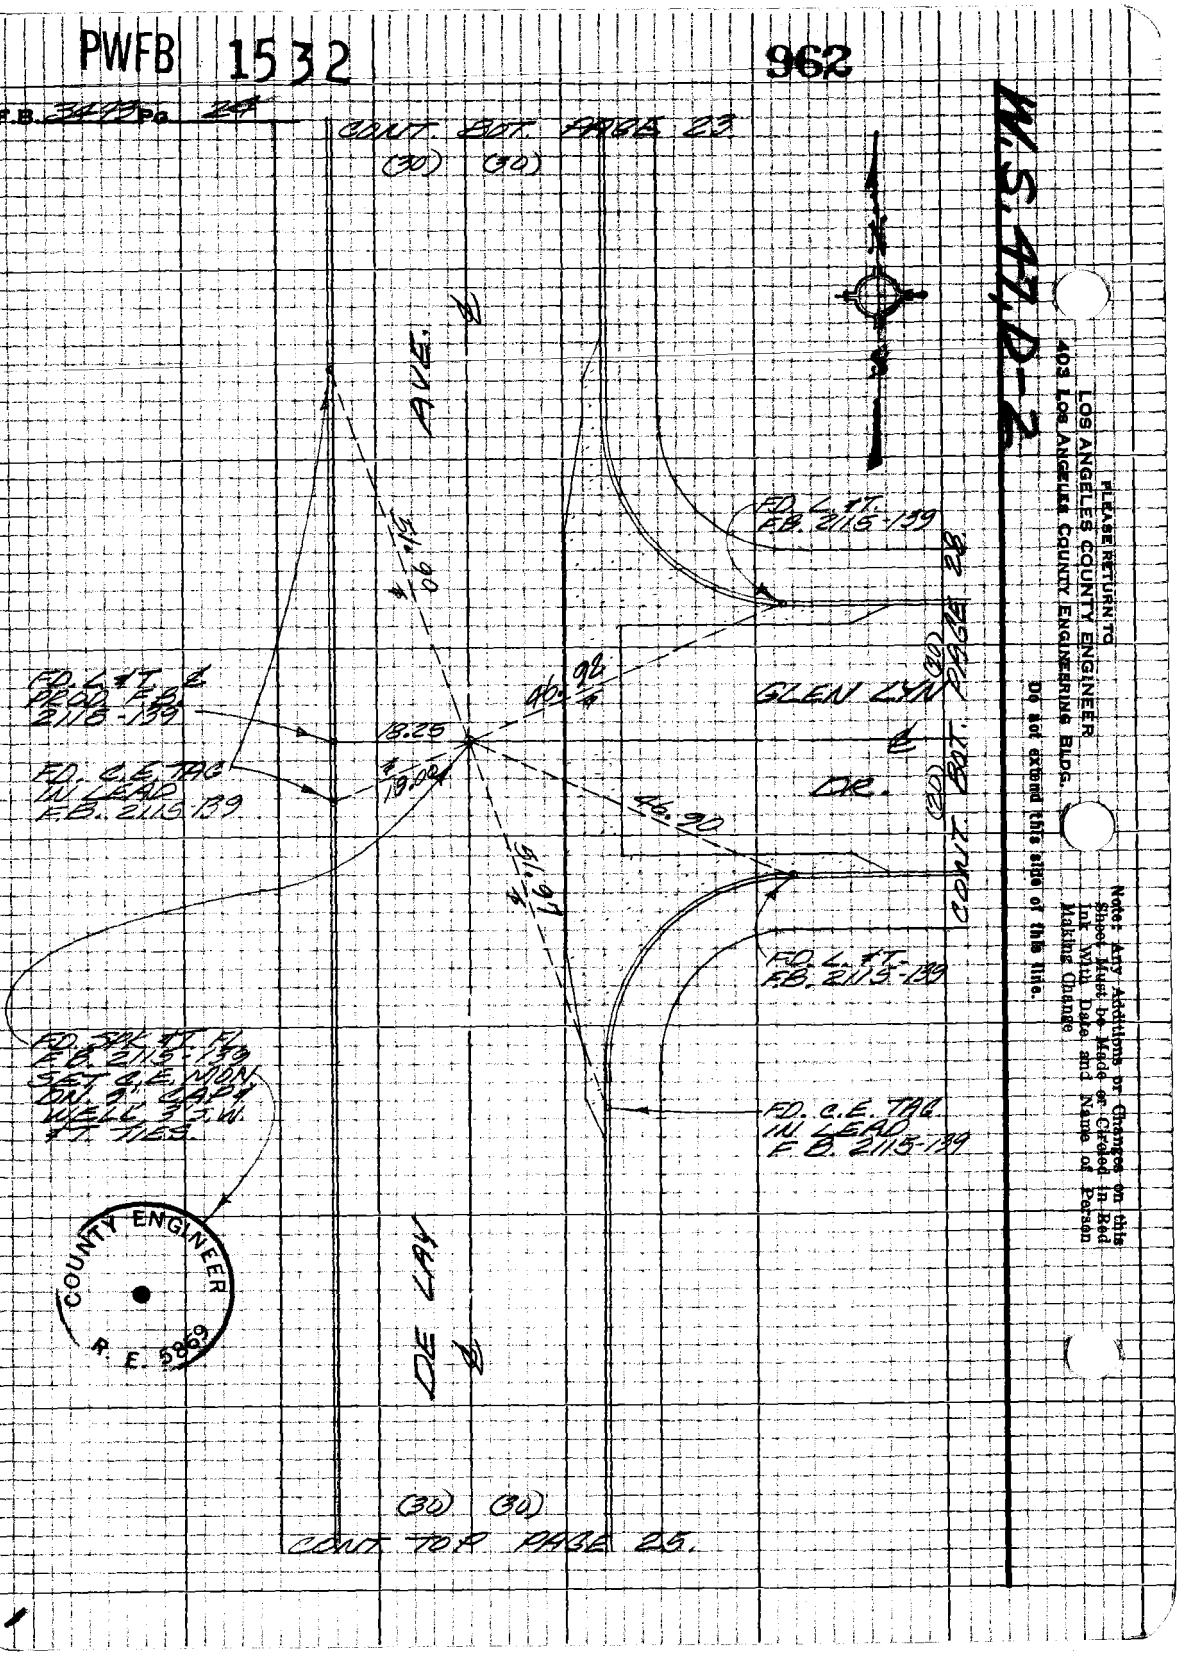

(30) (90)

CONT. TO R PAGE 25.

PWFB 1532

963

Notes Ck'd by	Survey of [illegible]	F.B. [illegible] Pg. [illegible]
Map No.	[illegible]	
Office Work	Surveyed by [illegible]	
Checked	Notes M.S. Date [illegible]	
Date	Indexed R.J. GALL	

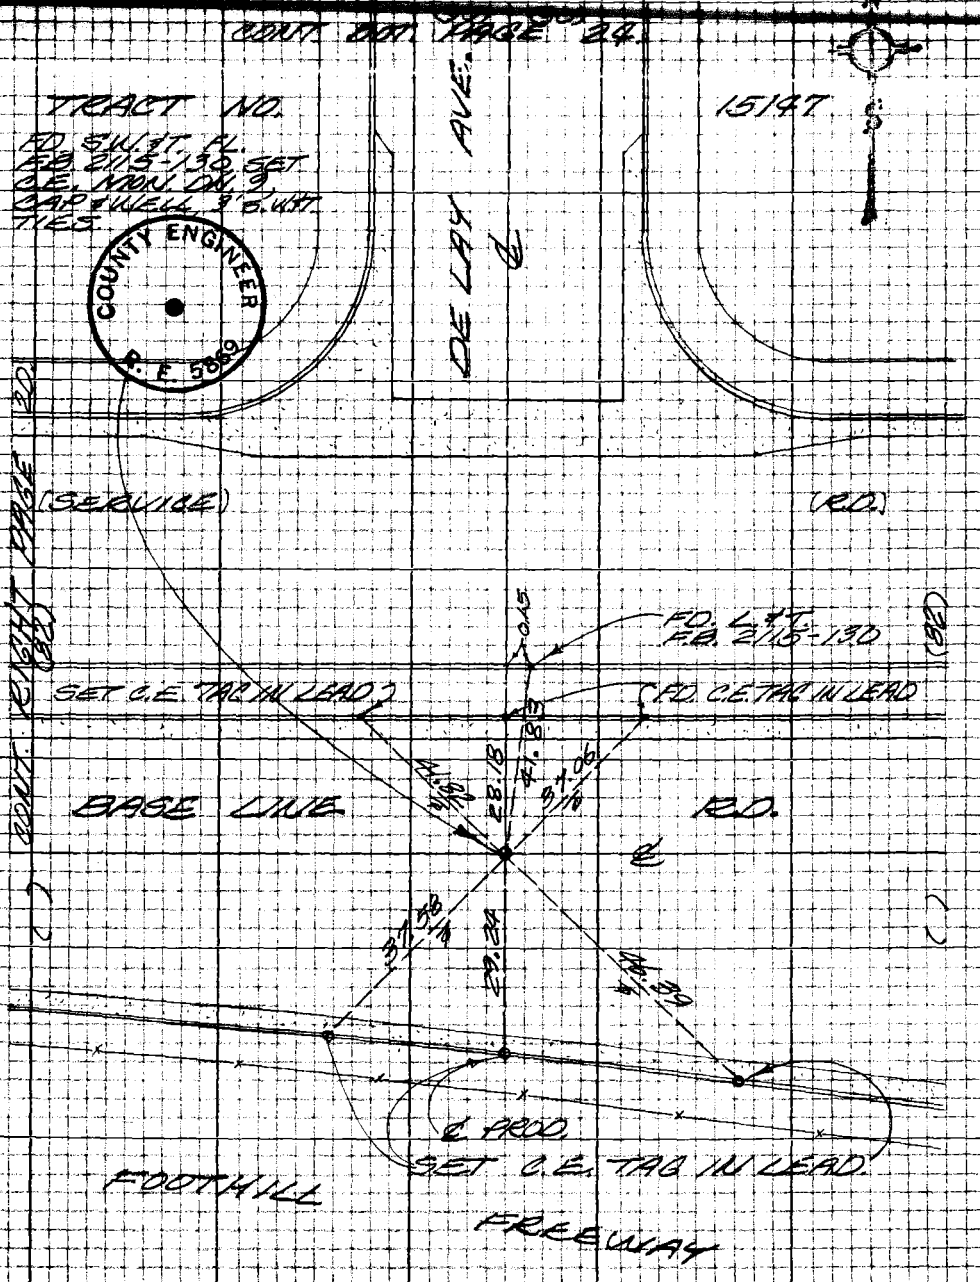

Note: Any Additions or Changes on this Sheet Must be Made or Circled in Red Ink With Date and Name of Person Making Change

Do not extend this side of this line.

PLEASE RETURN TO
LOS ANGELES COUNTY ENGINEER
403 LOS ANGELES COUNTY ENGINEERING BLDG.

7BP3098 CE #310 5-66

PWFB 1532 964

F.B. 3473 Pg. 26

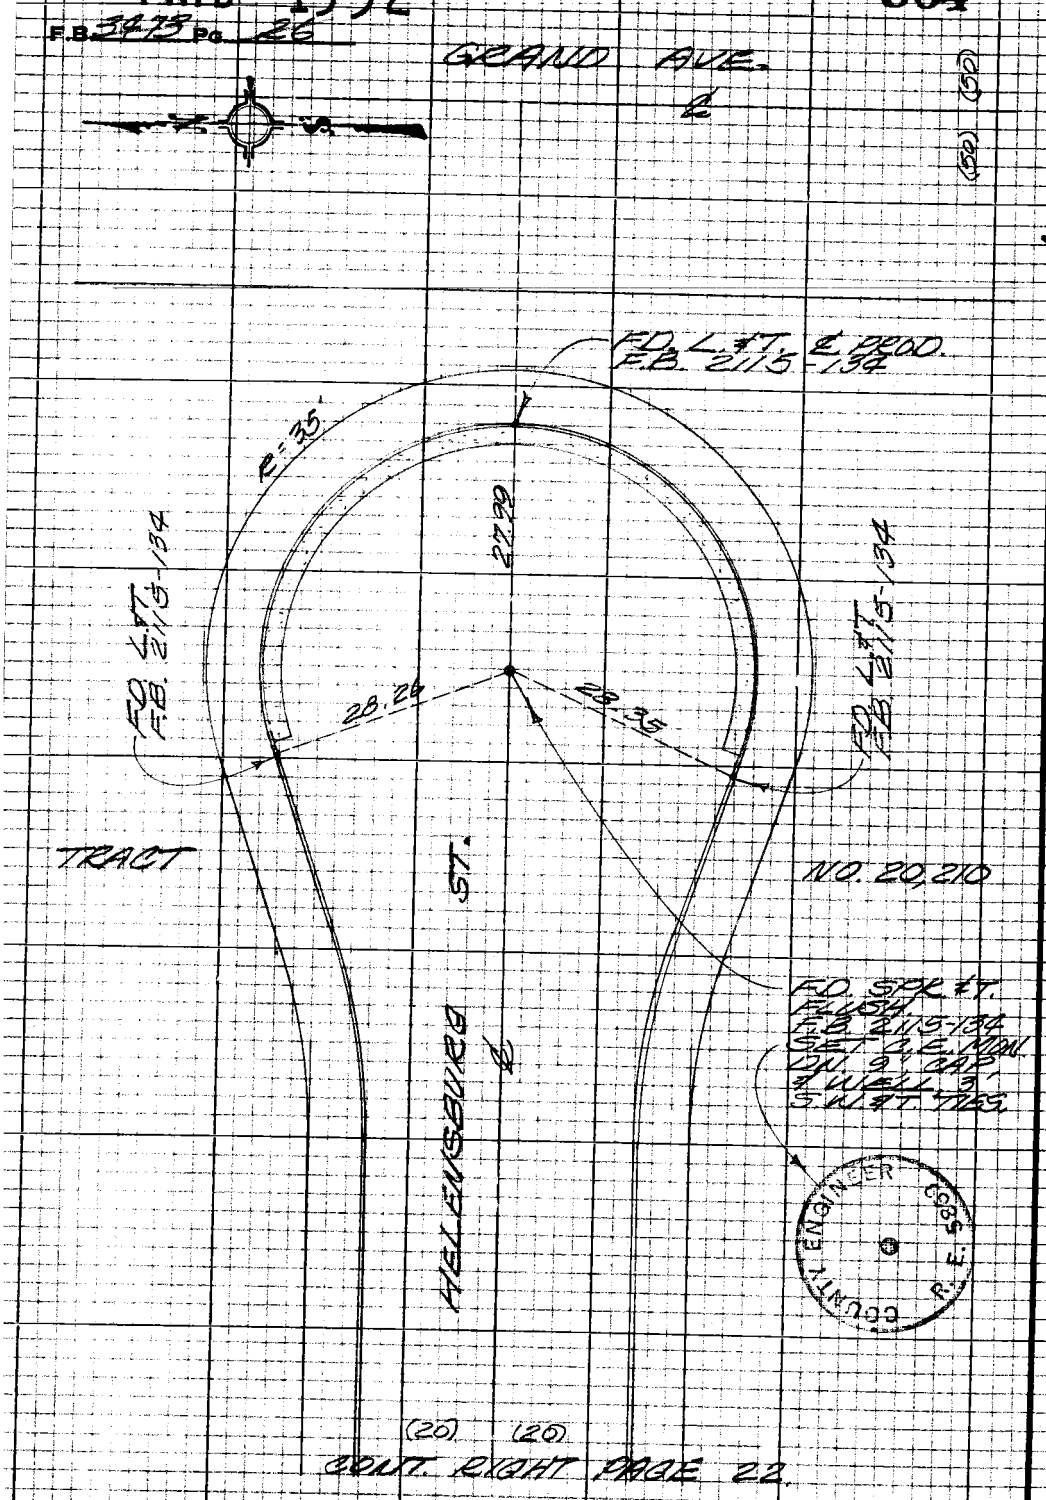

W.S. 47, D-2

PLEASE RETURN TO
LOS ANGELES COUNTY ENGINEER
403 LOS ANGELES COUNTY ENGINEERING BLDG.

Note: Any Additions or Changes on this Sheet Must be Made or Circled in Red Ink With Date and Name of Person Making Change

Do not extend this side of this line.

PWFB 1532

965

Notes Ck'd by	Survey of GLENLYN DR. ℄S	F.B. 3473 Pg. 27
Map No.	[illegible]	
Office Work	Surveyed by M. SOTRO	
Checked	Notes M.B. Date [illegible]	
Date	Indexed G.S. GALLI	

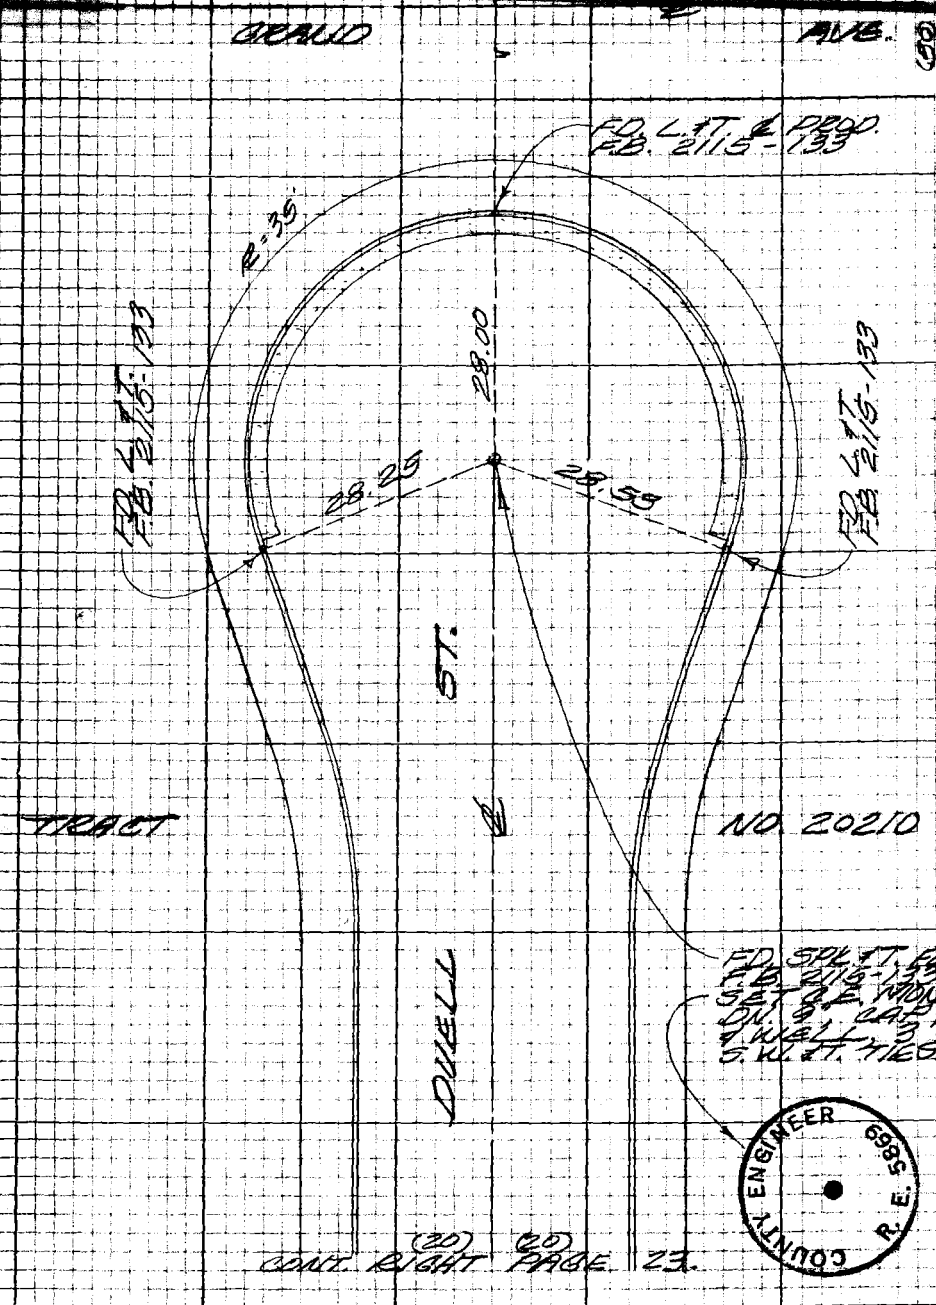

(20) CONT. RIGHT (20) PAGE 23.

Note: Any Additions or Changes on this Sheet Must be Made or Circled in Red Ink With Date and Name of Person Making Change

Do not extend this side of this line.

PLEASE RETURN TO
LOS ANGELES COUNTY ENGINEER
403 Los Angeles County Engineering Bldg.

PWFB 1532 966
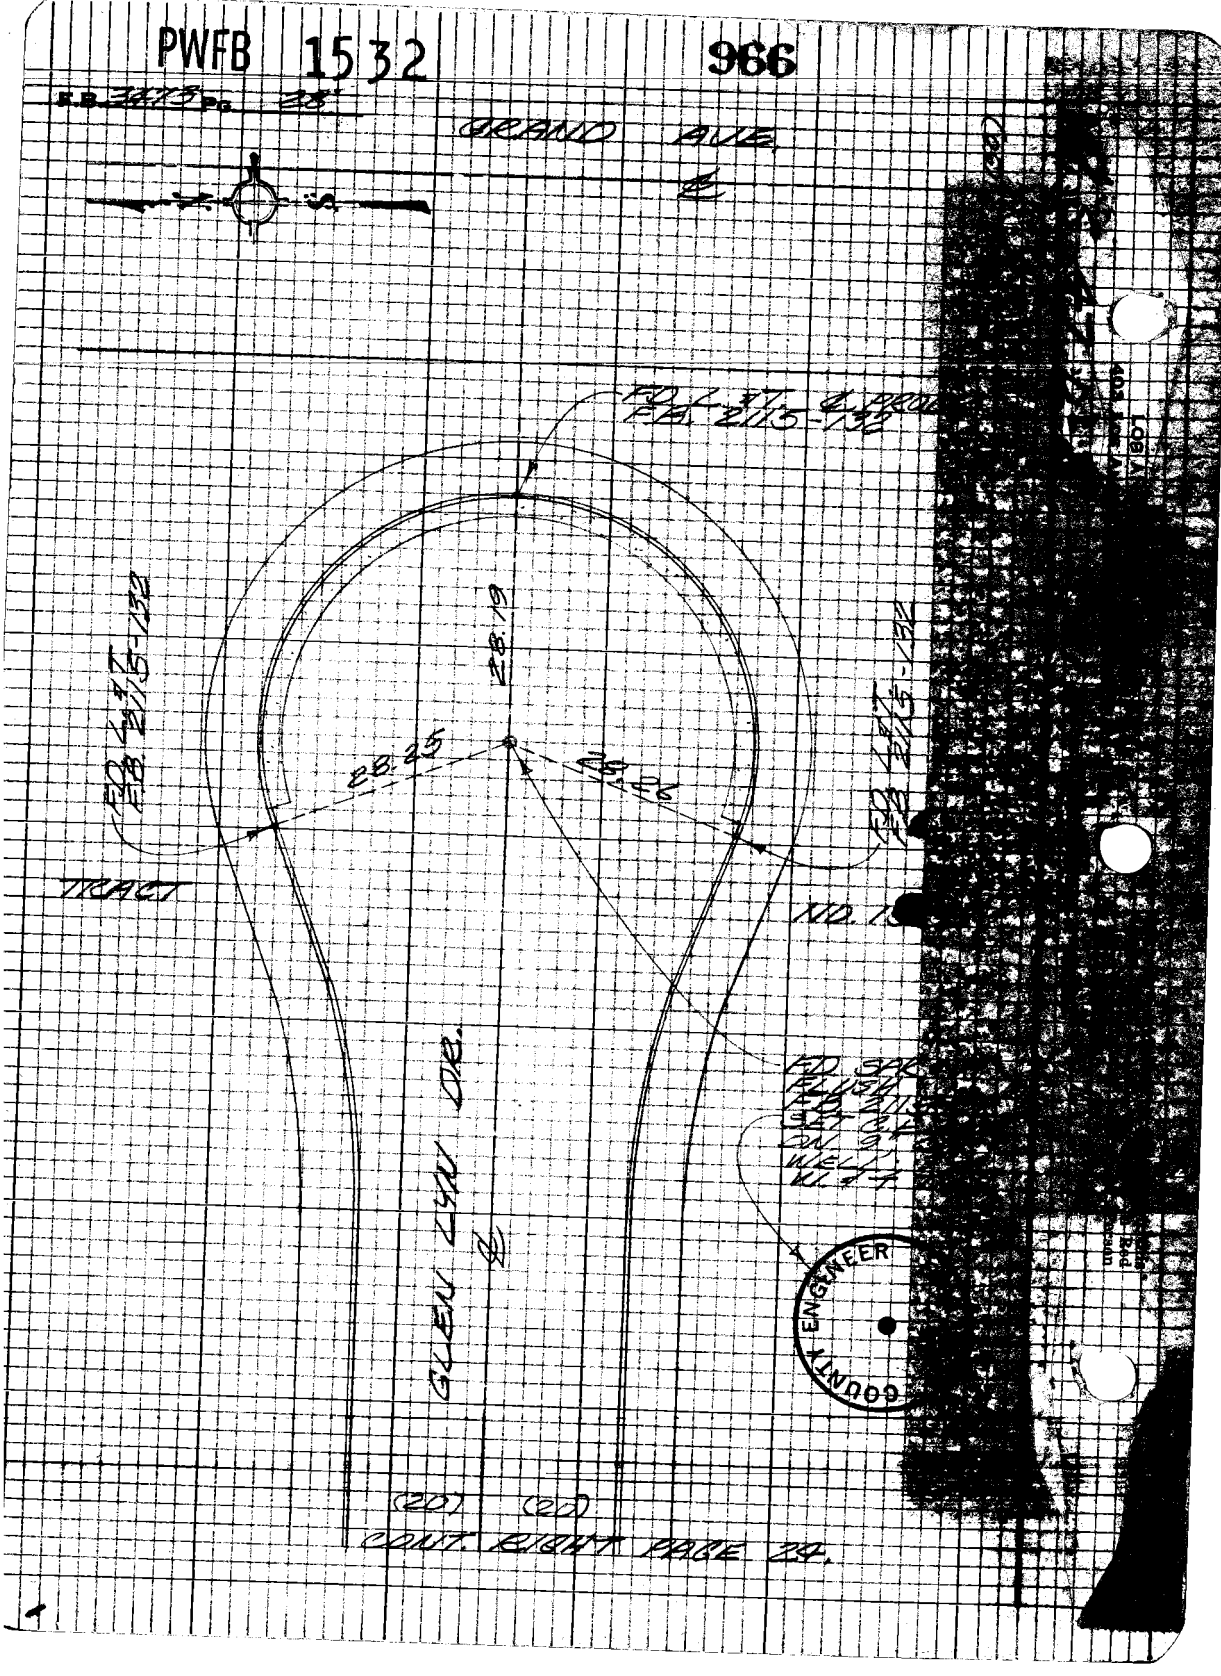
F.B. 3473 Pg. 28