Survey of Belvedere Area Div. 2 3483 Pg.

Map No.
Office Work
Checked
Date

JN Tape Std °F
[illegible]
Notes [illegible] Date June 64
Indexed [illegible]

[illegible]

BELVEDERE AREA ℄

DIV. 2

	F.E. Brooks
E.O. Guizado	N. Smith
T. Miyahira	R. Moore
AL Gable	R. Massey
RD Smith	LO Fisher
S McCoy	S Krohn

Microfilmed July '85

F. B. 5482 Pg. 2

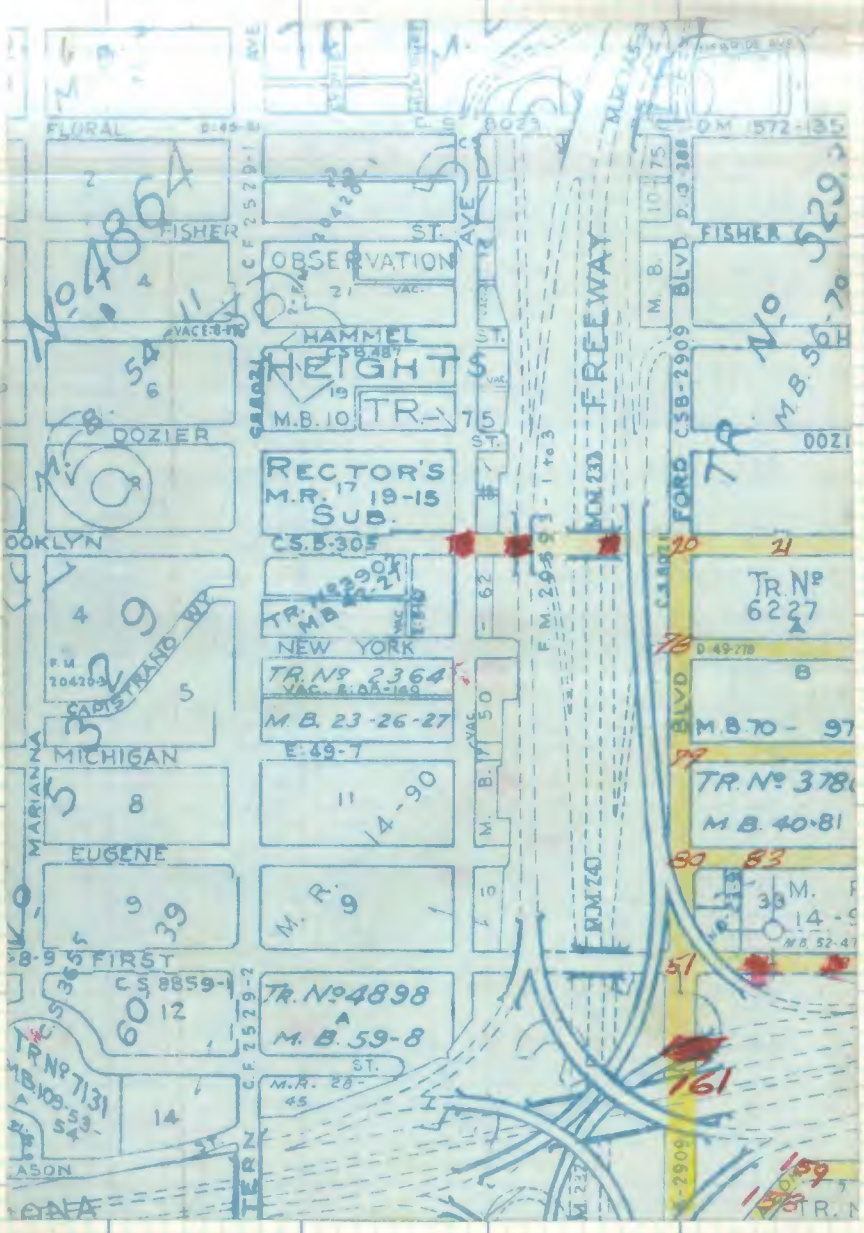

PLEASE RETURN TO
LOS ANGELES COUNTY ENGINEER
403 LOS ANGELES COUNTY ENGINEERING BLDG.

Do not extend this side of this line.

Note: Any Additions or Changes on This Sheet Must be Made or Circled in Red Ink With Date and Name of Person Making Change.

Notes Ck'd by	Survey of
Map No.	JN Tape Std F
Office Work	Surveyed by
Checked	Notes Date
Date	Indexed J. B. BAILEY FEB 1978

F. B. 3483 PG.

Note: Any Additions or Changes on This Sheet Must be Made or Circled in Red Ink With Date and Name of Person Making Change.

PLEASE RETURN TO
LOS ANGELES COUNTY ENGINEER
403 LOS ANGELES COUNTY ENGINEERING BLDG.

Do not extend this side of this line.

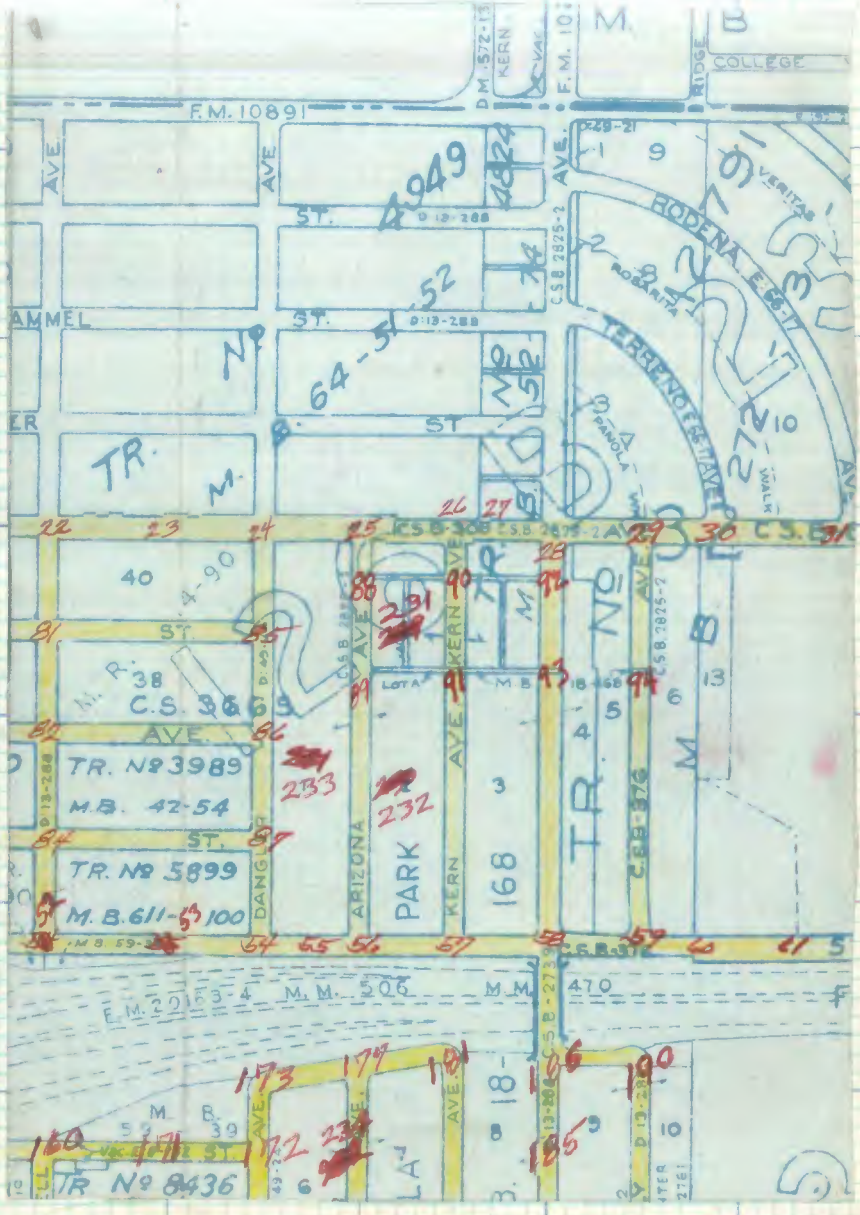

76F3095 CE 310 1-65

F. B. 3483 PG 9

CONT RT PG 7.

CONT LT PG 9

CONT TOP PG 12.

PLEASE RETURN TO
LOS ANGELES COUNTY ENGINEER
403 LOS ANGELES COUNTY ENGINEERING BLDG.

Do not extend this side of this line.

Note: Any Additions or Changes on This Sheet Must be Made or Circled in Red Ink With Date and Name of Person Making Change.

Notes Ck'd by	Survey of
Map No.	JN Tape Std °F
Office Work	Surveyed by
Checked	Notes Date
Date	Indexed

F. B. 3483 Pg.

Note: Any Additions or Changes on This Sheet Must be Made or Circled in Red Ink With Date and Name of Person Making Change.

Do not extend this side of this line.

PLEASE RETURN TO
LOS ANGELES COUNTY ENGINEER
403 Los Angeles County Engineering Bldg.

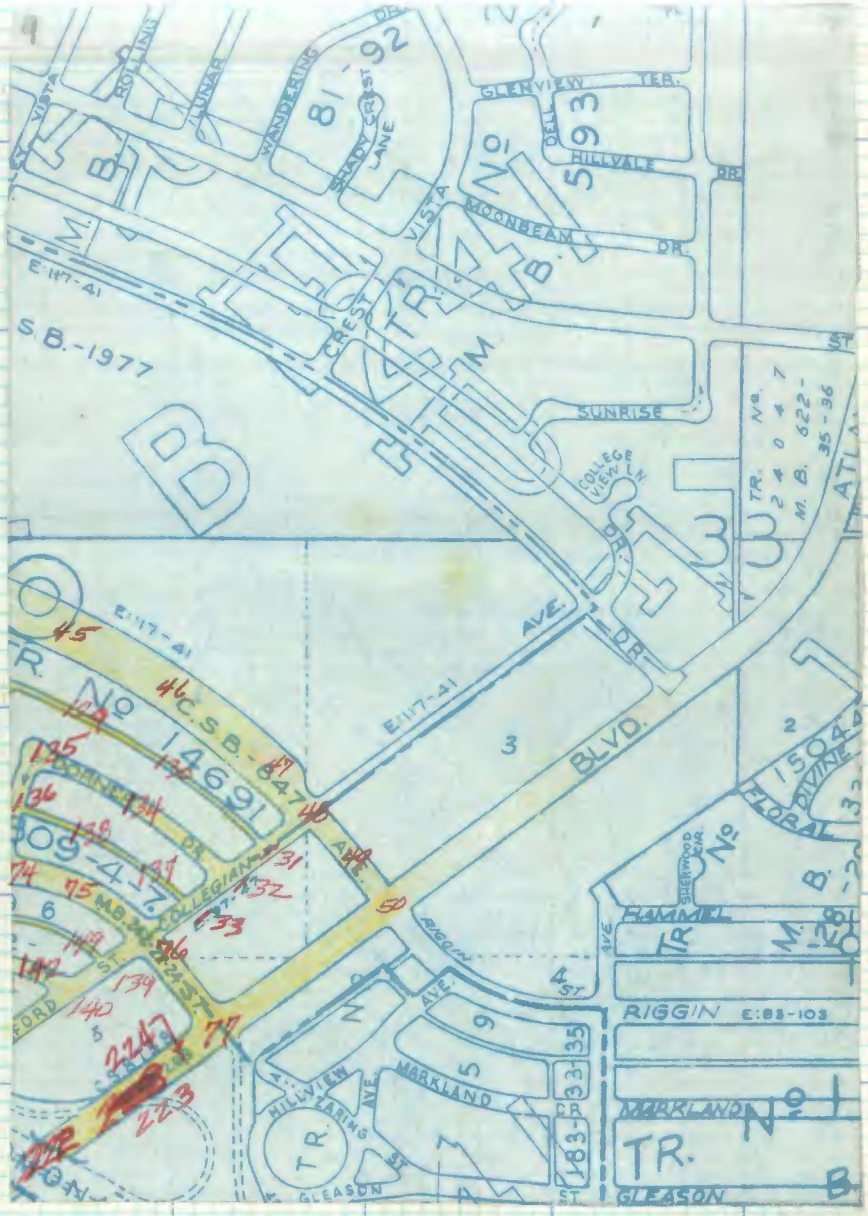

76F309S CE/310 1-65

F. B. 2482 Pg 12

CONT. BOT PG 6

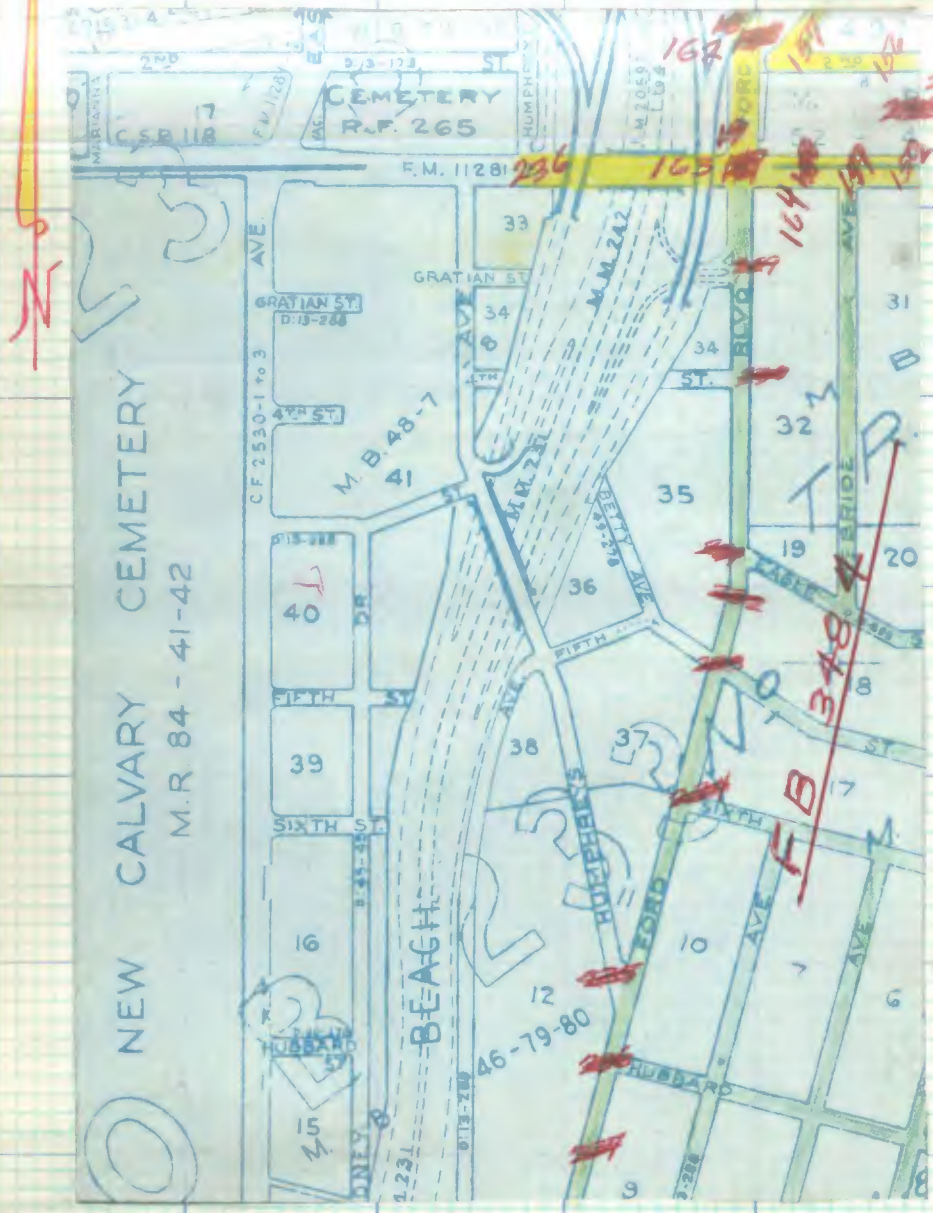

CONT LT PG 14

Please Return To
LOS ANGELES COUNTY ENGINEER
603 Los Angeles County Engineering Bldg.

Note: Any Additions or Changes on This Sheet Must be Made or Circled in Red Ink With Date and Name of Person Making Change.

Do not extend this side of this line.

Notes Ck'd by	Survey of Belvedere Area ...
Map No.	JN ... Tape ___ Std ___ °F
Office Work	Surveyed by ...
Checked	Notes F&B Date ...
Date	Indexed S.B. BARLEY FEB 2 1970

F. B. 3483 PG. 11

CONT BOT PG 7

CONT RT PG 10

CONT LT PG 12

CONT LT PG 14 CONT LT PG 15.

Note: Any Additions or Changes on This Sheet Must be Made or Circled in Red Ink With Date and Name of Person Making Change.

PLEASE RETURN TO
LOS ANGELES COUNTY ENGINEER
403 Los Angeles County Engineering Bldg.

Do not extend this side of this line.

76F309S CE#310 1-65

F. B. 3483 Pg 2

CONT BOT PG 8.

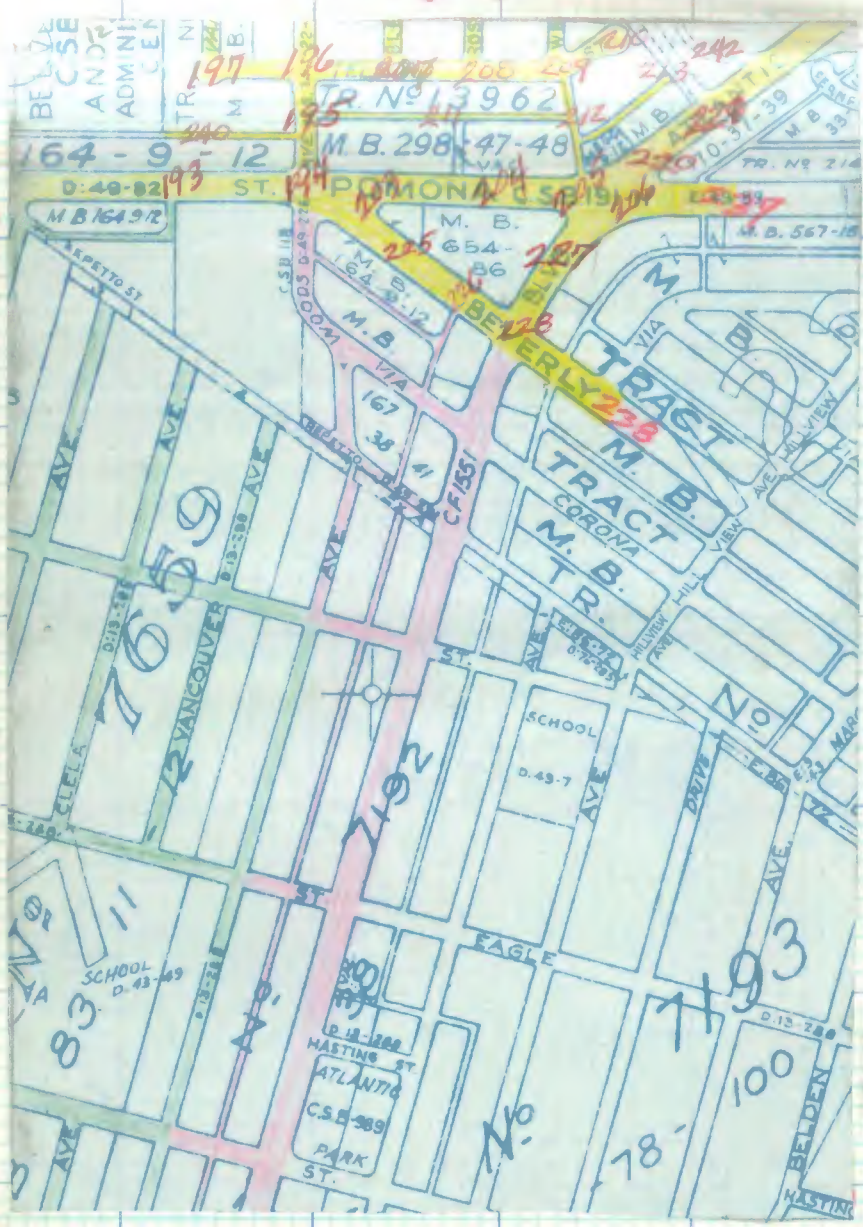

CONT RT PG 11.

CONT LT PG 13.

CONT LT PG 15.

PLEASE RETURN TO
LOS ANGELES COUNTY ENGINEER
403 LOS ANGELES COUNTY ENGINEERING BLDG.

Do not extend this side of this line.

Note: Any Additions or Changes on This Sheet Must be Made or Circled in Red Ink With Date and Name of Person Making Change.

Notes Cal'd by	Survey of
Map No.	JN Tape Std
Office Work	Surveyed by
Checked	Notes Date
Date	Indexed B. D. BAILEY FEB 2 1978

F. B. 3483 PG.

CONT BOT PG 9.

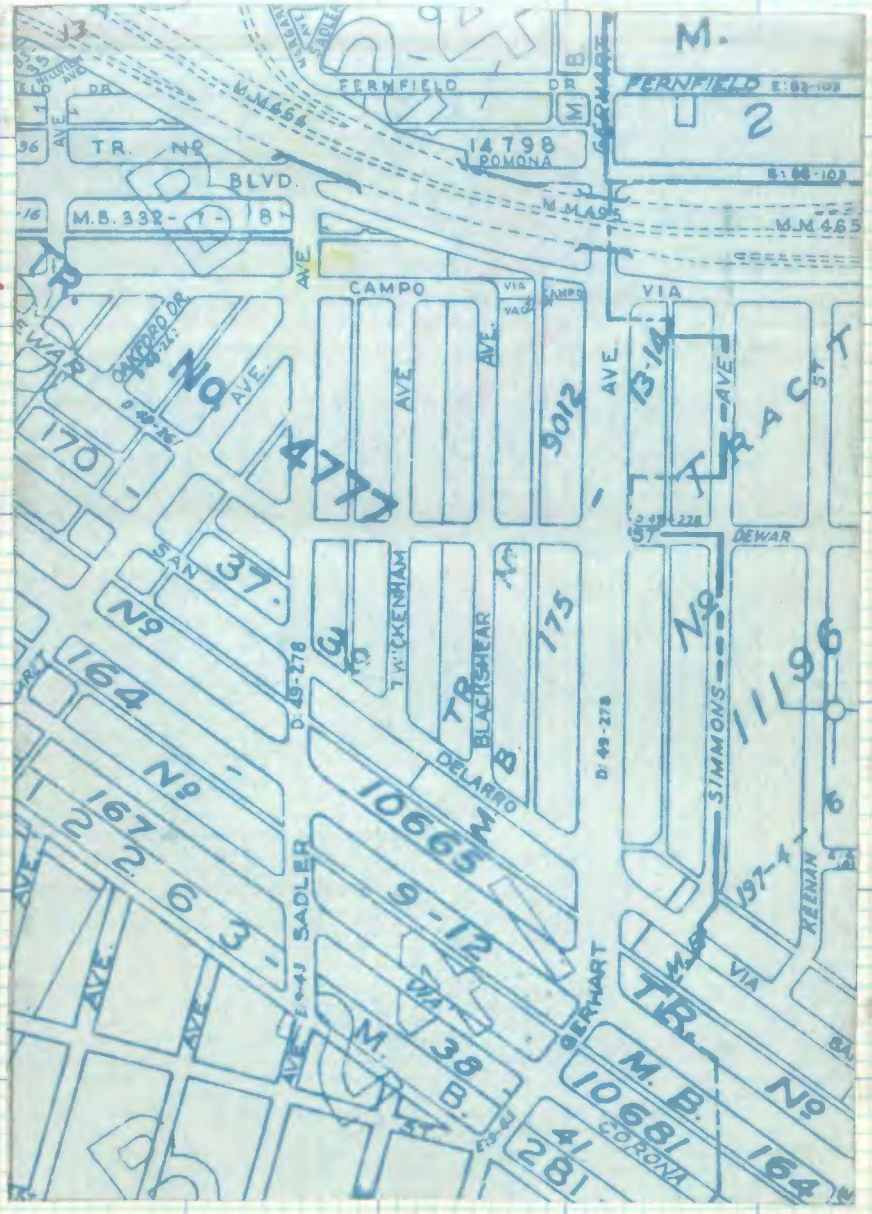

CONT RT PG 12.

Note: Any Additions or Changes on This Sheet Must be Made or Circled in Red Ink With Date and Name of Person Making Change.

Do not extend this side of this line.

PLEASE RETURN TO
LOS ANGELES COUNTY ENGINEER
403 LOS ANGELES COUNTY ENGINEERING BLDG.

76F309S CE # 310 1-65

F. B. 3483 PG 14

CONT BOT PG 15

CONT BOT PG 11

CONT BOT PG 10

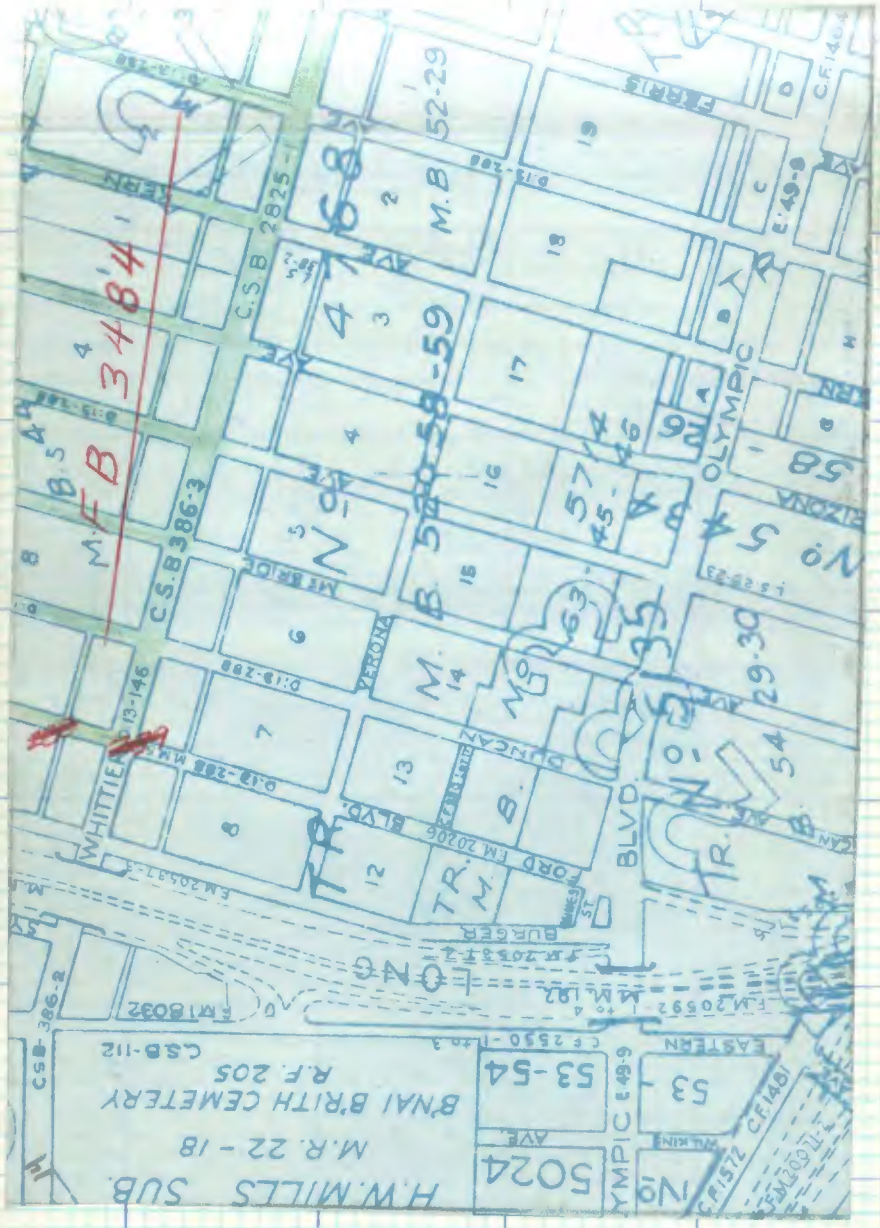

PLEASE RETURN TO
LOS ANGELES COUNTY ENGINEER
403 LOS ANGELES COUNTY ENGINEERING BLDG.

Do not extend this side of this line.

Note: Any Additions or Changes on This Sheet Must be Made or Circled in Red Ink With Date and Name of Person Making Change.

Notes Ck'd by	Survey of [illegible]
Map No.	JN [illegible] Tape Std °F
Office Work	Surveyed by [illegible]
Checked	Notes [illegible] Date [illegible]
Date	Indexed G. O. BAILEY FEB [illegible]

F. B. 3482 PG. [illegible]

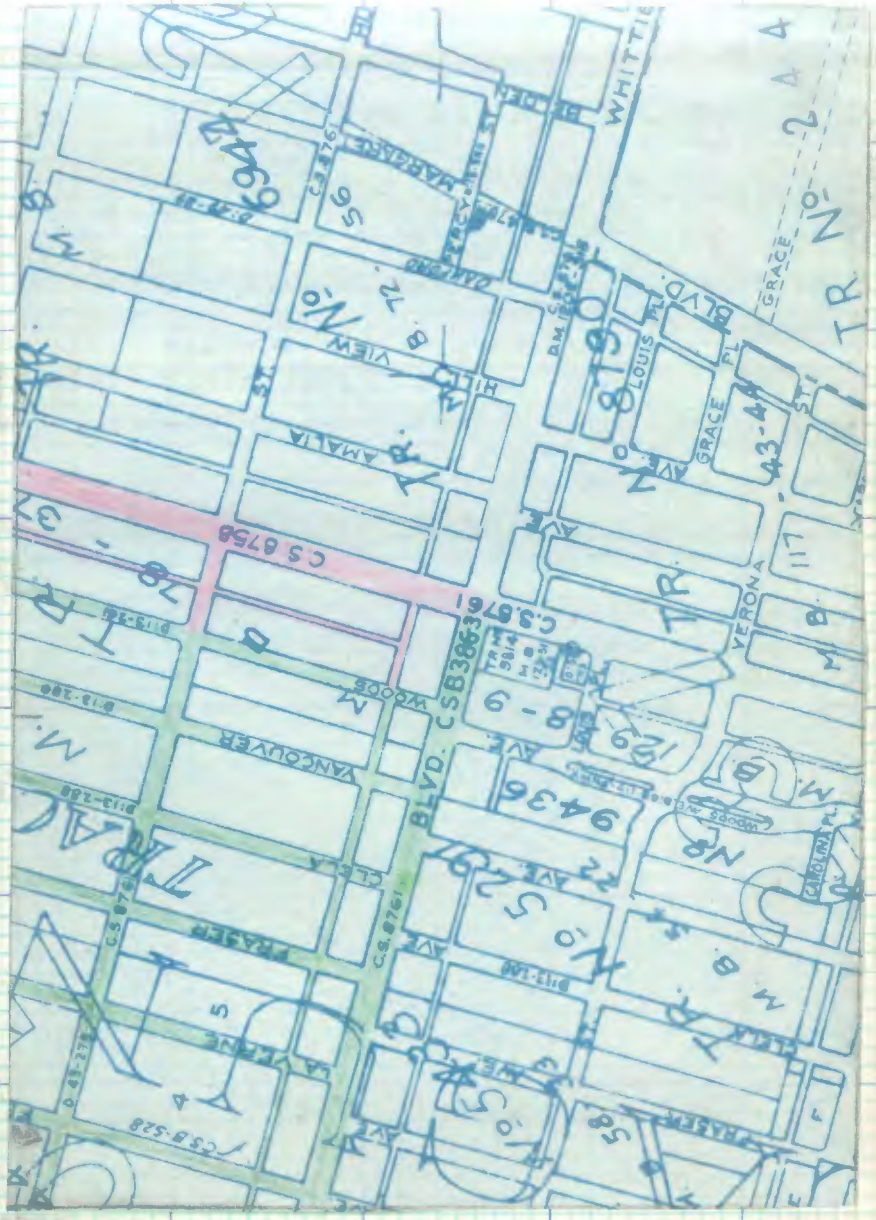

CONT BOT PG 12.

CONT BOT PG 11.

CONT TOP PG 14.

Note: Any Additions or Changes on This Sheet Must be Made or Circled in Red Ink With Date and Name of Person Making Change.

PLEASE RETURN TO
LOS ANGELES COUNTY ENGINEER
403 LOS ANGELES COUNTY ENGINEERING BLDG.

Do not extend this side of this line.

76F309S CE #310 1-65

Notes Ck'd by	Survey of Belvedere Area ℄	F. B. 340-3 PG. 17.
Map No.	IN [illegible] Std. 68 °F	
Office Work	Surveyed by	
Checked	Notes [illegible] Date 17 May 72	
Date	Indexed G. D. BAILEY FEB 2 1978	

CONT RT PG 70.

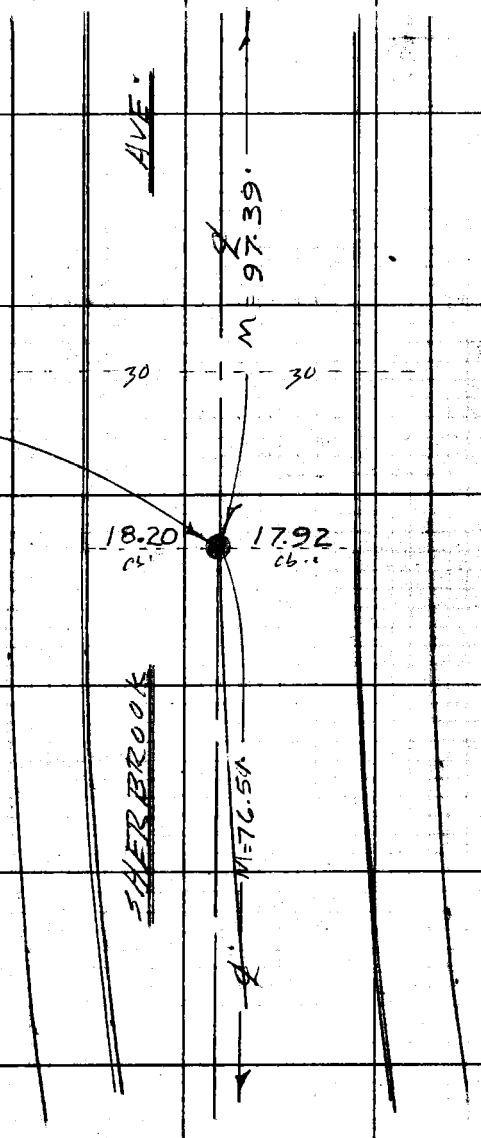

Fd Conc N. flush Ref ALA 060B-0017

#0202

76.54 Lev. (T68°) = 76.54'

97.39 Lev (T68°) = 97.39'

11396.

TR

CONT LT PG 146.

Note: Any Additions or Changes on This Sheet Must be Made or Circled in Red Ink With Date and Name of Person Making Change.

Do not extend this side of this line.

PLEASE RETURN TO
COUNTY OF LOS ANGELES
DEPARTMENT OF COUNTY ENGINEER
403 LOS ANGELES COUNTY ENGINEERING BLDG.

76F309S CE#310 3-69

PLEASE RETURN TO
COUNTY OF LOS ANGELES
DEPARTMENT OF COUNTY ENGINEER
403 LOS ANGELES COUNTY ENGINEERING BLDG.

Note: Any Additions or Changes on This Sheet Must be Made or Circled in Red Ink With Date and Name of Person Making Change.

Do not extend this side of this line.

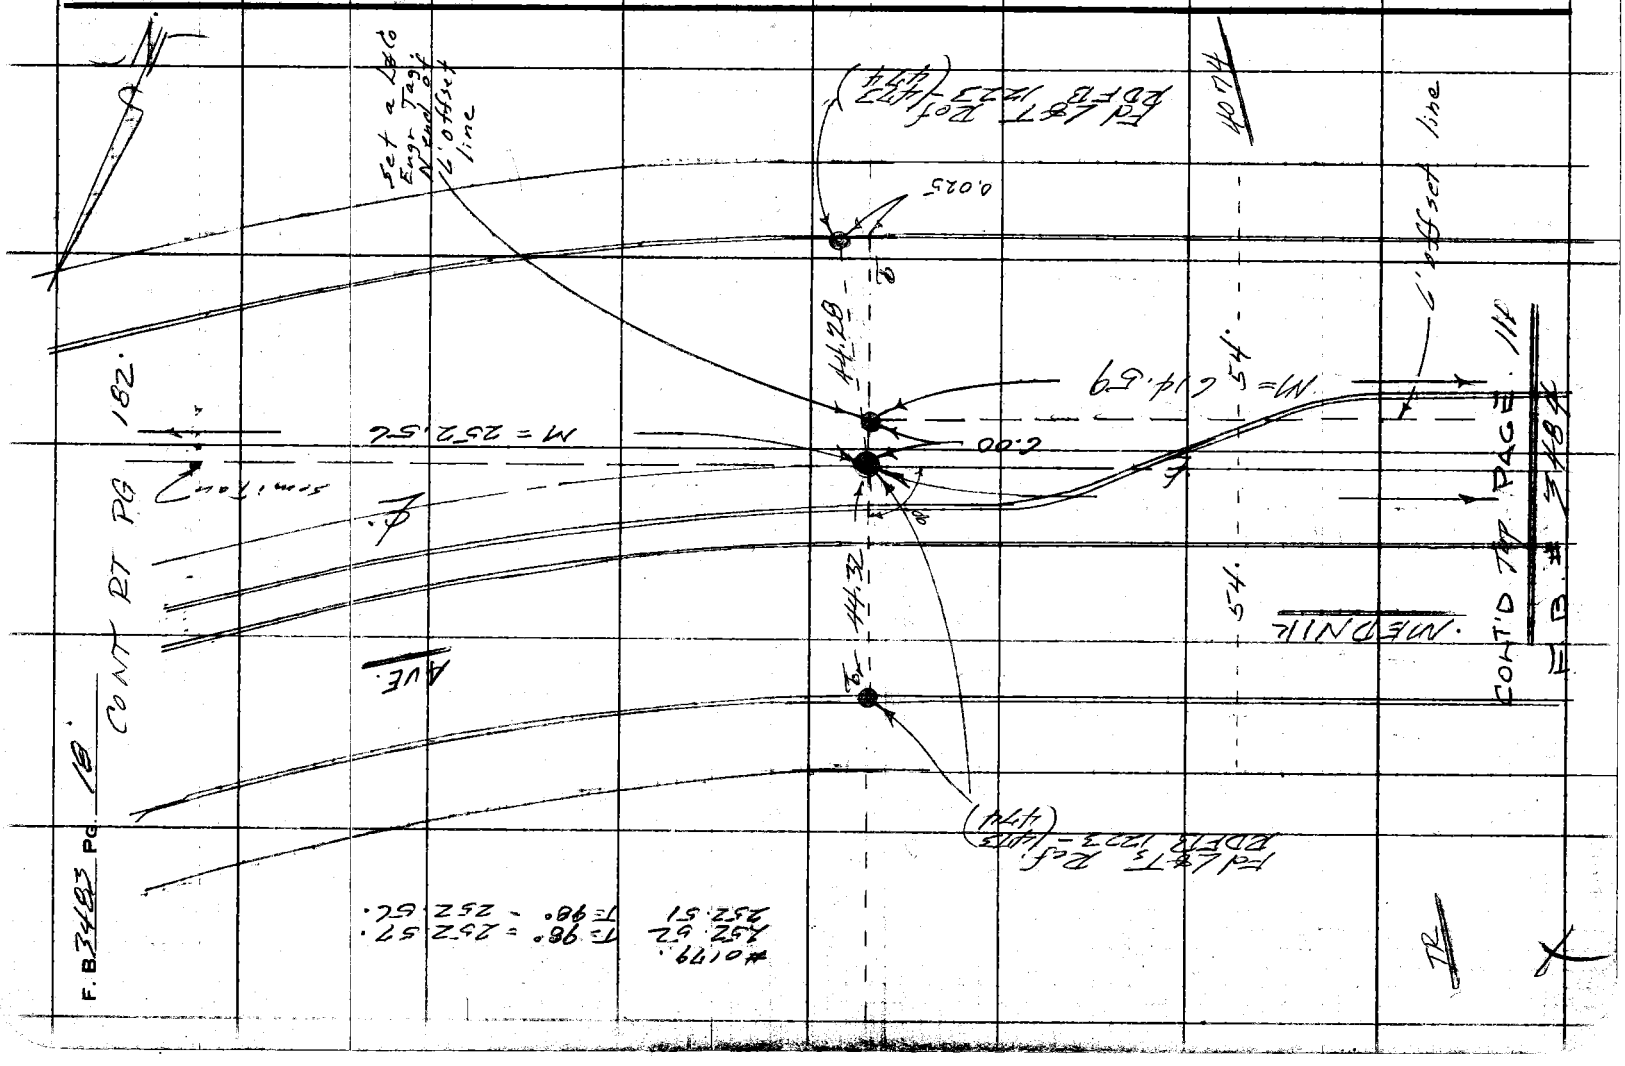

Notes Ck'd by	Survey of BELVEDERE AREA 8 F. B. 3/10 PG. 19.
Map No.	JN 0303-40 Tape 0260 Std 68 °F
Office Work	Surveyed by P. E. Brooks
Checked	Notes E. E. Brooks Date 21 Sept 72
Date	Indexed G. D. BAILEY FEB 2 1978

DESCRIPTIONS & REF.s FOR
PTS A, B, C. on Pg 182

PT A.

Fd Lg BT Spk W & T Flush.
Ref. RDFB 1223 - 469

PT B Fd Lg Bt Spk 4" dn.
Ref. FB. 2321 - 23
RDFB 1223 - 469, 885
LB 998 - 38
A 215-001 - 33

PT C Fd Lg Bt Spk 4" dn.
Ref. FB 2321 - 24
RDFB 1223 - 469, 885
LB 998 - 38
FB. 2256 - 162
A 215.001 - 33

Note: Any Additions or Changes on This Sheet Must be Made or Circled in Red Ink With Date and Name of Person Making Change.

Do not extend this side of this line.

PLEASE RETURN TO
COUNTY OF LOS ANGELES
DEPARTMENT OF COUNTY ENGINEER
403 LOS ANGELES COUNTY ENGINEERING BLDG.

76F309S CE#310 3-69

PLEASE RETURN TO
COUNTY OF LOS ANGELES
DEPARTMENT OF COUNTY ENGINEER
403 LOS ANGELES COUNTY ENGINEERING BLDG.

Note: Any Additions or Changes on This Sheet Must be Made or Circled in Red Ink With Date and Name of Person Making Change.

Do not extend this side of this line.

WS 36, A-2

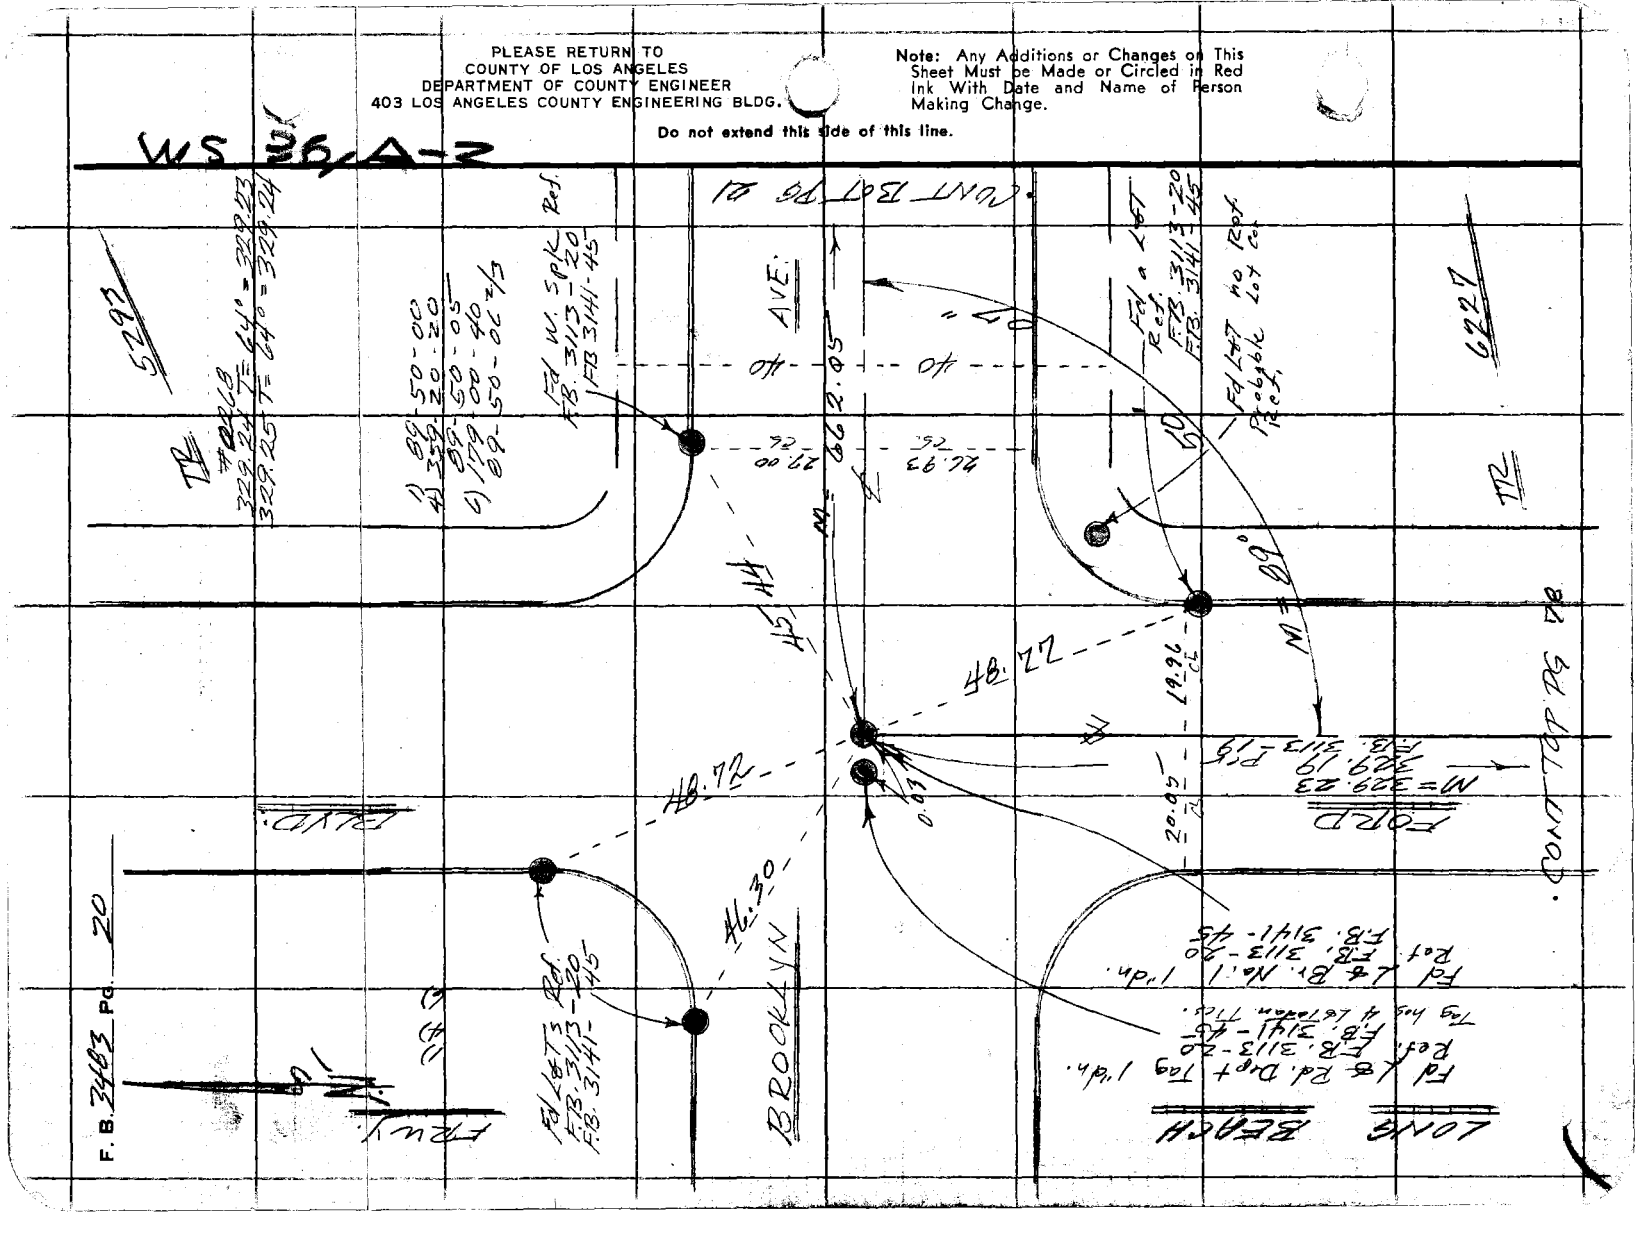

Notes Ck'd by	Survey of Belvedere Area ℄
Map No.	JN [illegible] Tape [illegible] Std ___ °F
Office Work	Surveyed by F. E. Brooks
Checked	Notes F. E. Brooks Date [illegible]
Date	Indexed G. D. BAILEY FEB 2 [illegible]

F. B. 3483 PG. 21

CONT LT PG 22

5293

6227

AVE

40 40

#0268
662.07 T=62° = 662.04
662.09 T=62° = 662.06
M=662.05

M=662.05 ℄

BROOKLYN

TR

TR

CONT RT PG 20

Note: Any Additions or Changes on This Sheet Must be Made or Circled in Red Ink With Date and Name of Person Making Change.

PLEASE RETURN TO
COUNTY OF LOS ANGELES
DEPARTMENT OF COUNTY ENGINEER
403 LOS ANGELES COUNTY ENGINEERING BLDG.

Do not extend this side of this line.

76F309S CE#310 3-68

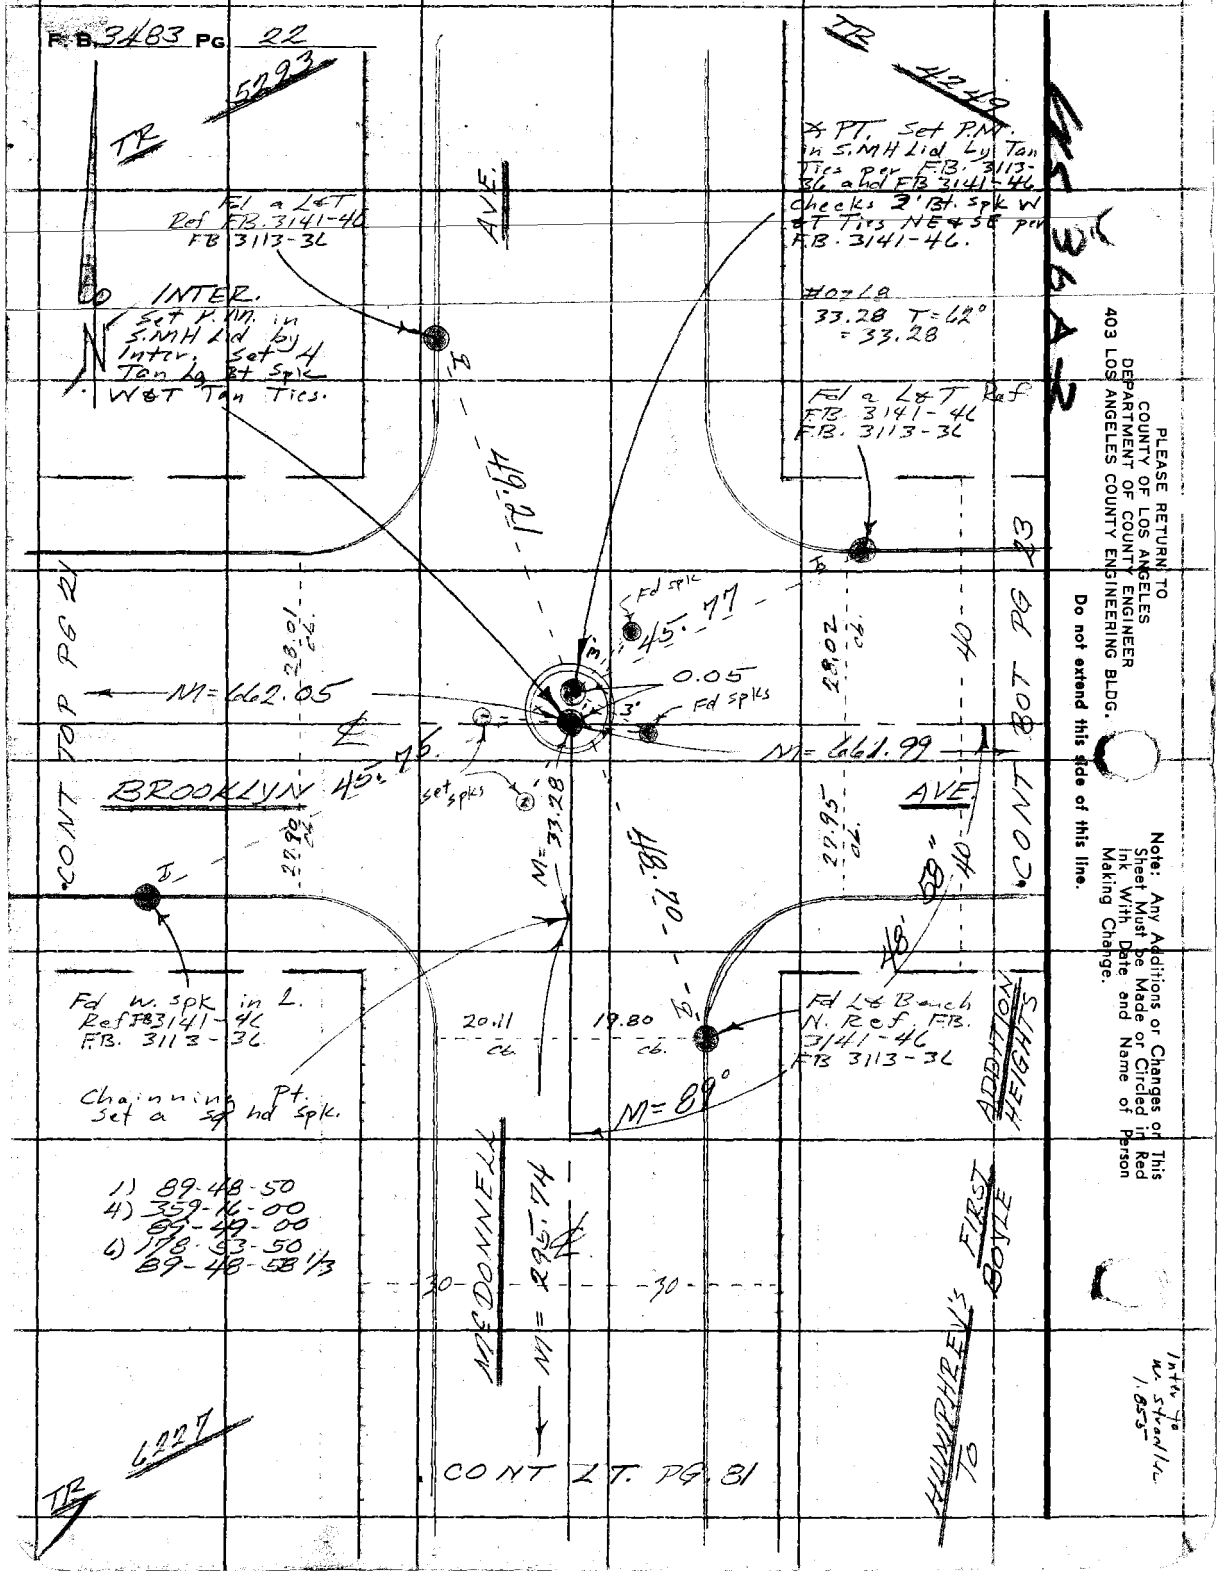
F.B. 3483 PG. 22
5293
TR
TR
4249
Fd a L&T Ref FB. 3141-46 FB 3113-36
INTER. Set P.M. in S.MH Lid by Inter. Set 4 Tan Lg Bt Spk W&T Tan Ties.
AVE.
* PT. Set P.M. in S.MH Lid by Tan Ties per F.B. 3113-36 and FB 3141-46 Checks 3' Bt. Spk W&T Ties NE&SE per F.B. 3141-46.
#07 Lg 33.28 T=62° = 33.28
Fd a L&T Ref FB. 3141-46 F.B. 3113-36
49.21
Fd spk
45.77
0.05
Fd spks
3'
M=662.05
M=661.99
BROOKLYN
45.75
set spks
M=33.28
48.70
48.88
CONT TOP PG 21
CONT BOT PG 23
28.01 cb.
28.02 cb.
27.90 cb.
27.95 cb.
40
40
Fd W. spk in L. Ref FB 3141-46 F.B. 3113-36
Chainning Pt. Set a sq hd spk.
20.11 cb.
19.80 cb.
Fd L&T Bench N. Ref. F.B. 3141-46 FB 3113-36
M=89°
ADDITION HEIGHTS
1) 89-48-50
4) 359-16-00
89-49-00
6) 178-53-50
89-48-58 1/3
McDONNELL
M=295.74
30
30
HUMPHREY'S FIRST BOYLE
TO
6227
TR
CONT LT. PG. 81
Inter to W. Stradler 1.855
PLEASE RETURN TO
COUNTY OF LOS ANGELES
DEPARTMENT OF COUNTY ENGINEER
403 LOS ANGELES COUNTY ENGINEERING BLDG.
Do not extend this side of this line.
Note: Any Additions or Changes on This Sheet Must be Made or Circled in Red Ink With Date and Name of Person Making Change.

Notes Ck'd by	Survey of Belvedere Area ℄
Map No.	JN- Tape Std °F
Office Work	Surveyed by F. E. Brooks
Checked	Notes F. E. Brooks Date
Date	Indexed G. D. BAILEY FEB 2 1978

F. B. 3483 PG. 23

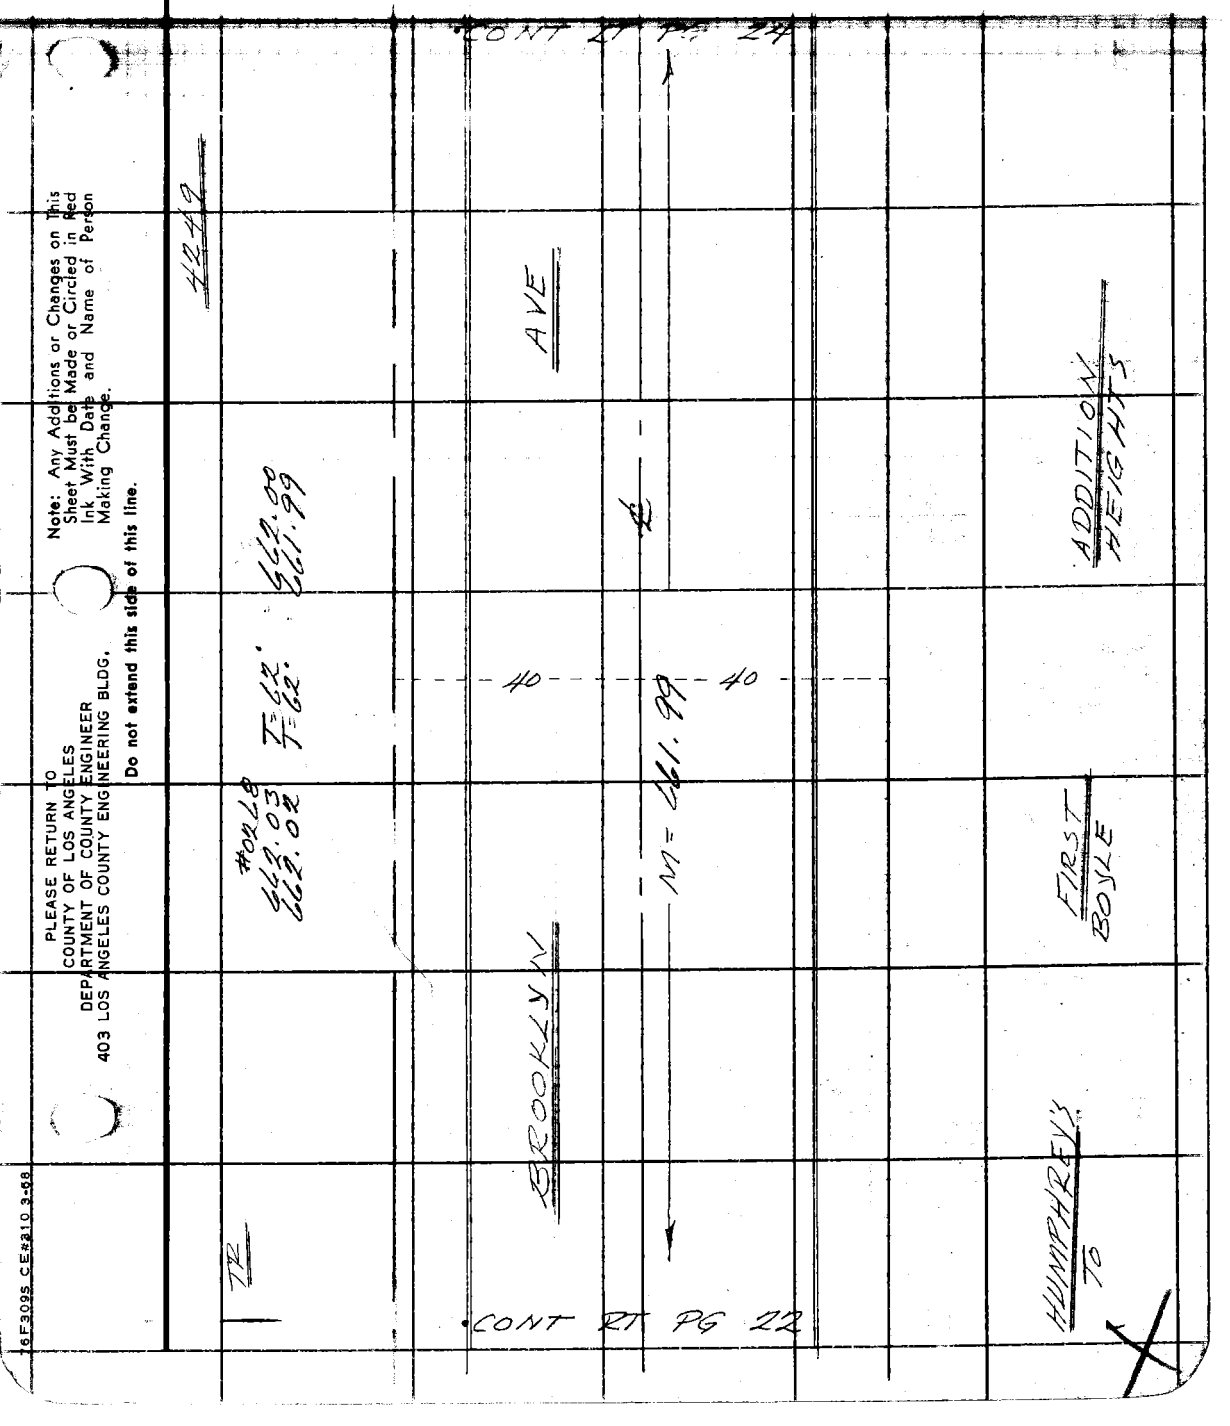

Note: Any Additions or Changes on This Sheet Must be Made or Circled in Red Ink With Date and Name of Person Making Change.

Do not extend this side of this line.

PLEASE RETURN TO
COUNTY OF LOS ANGELES
DEPARTMENT OF COUNTY ENGINEER
403 LOS ANGELES COUNTY ENGINEERING BLDG.

76F309S CE#310 3-68

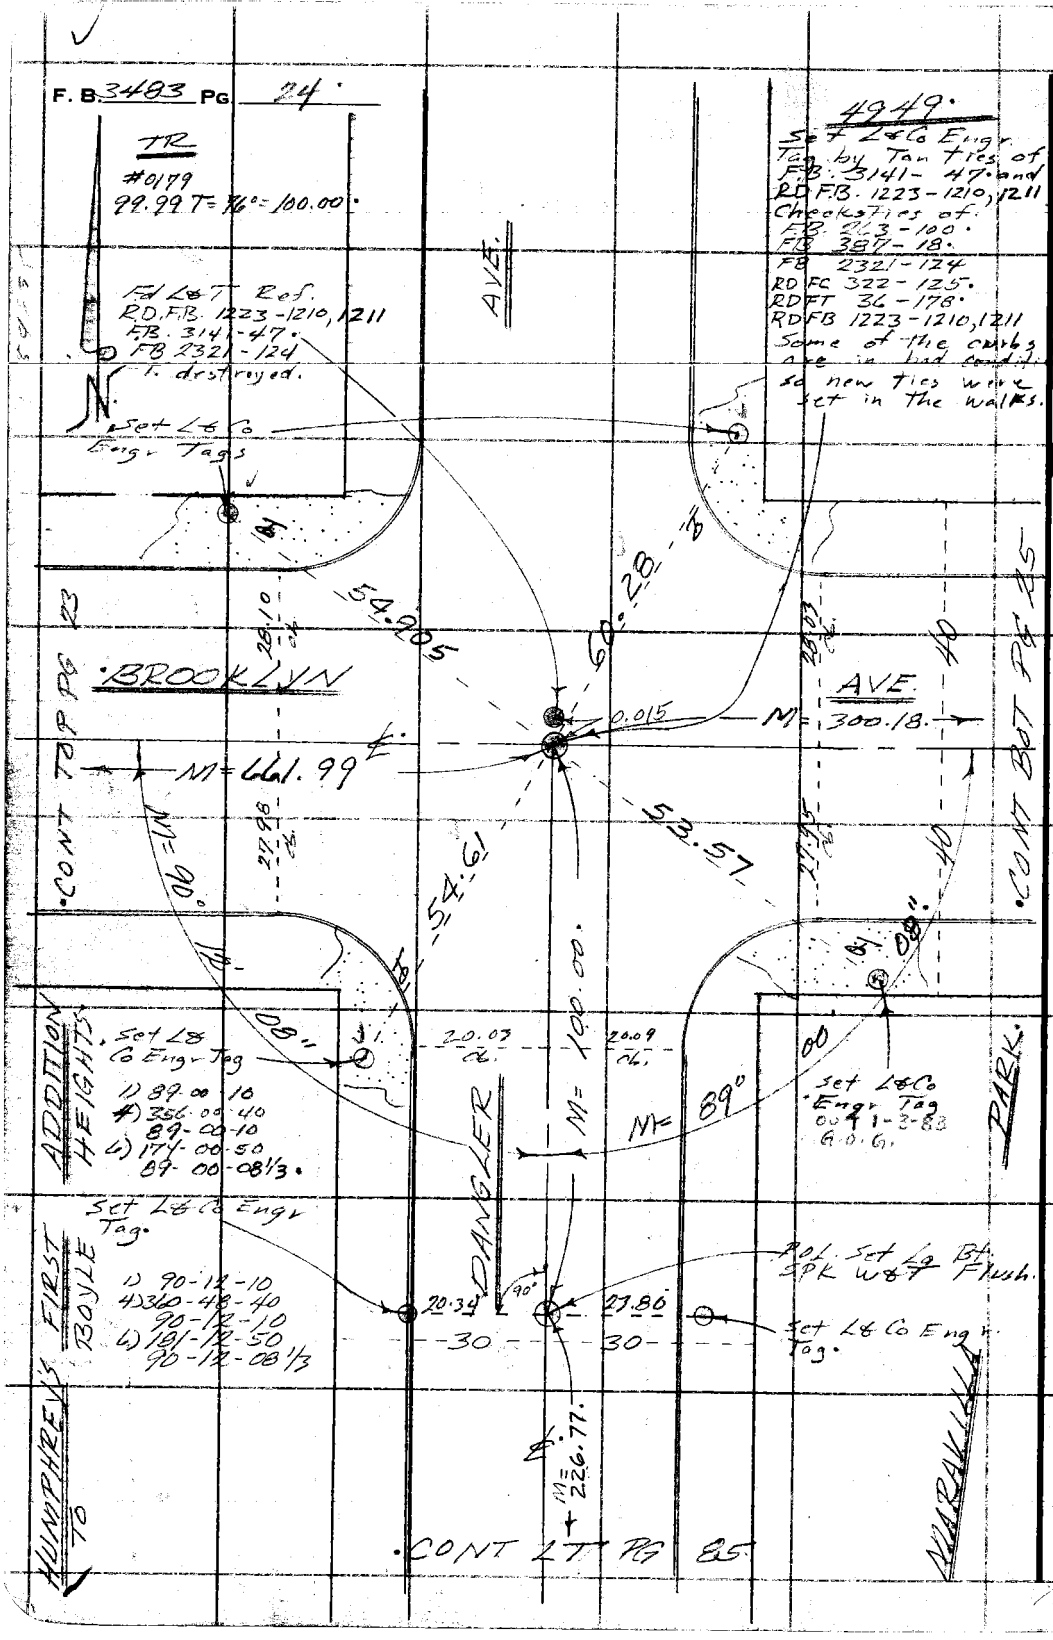

PLEASE RETURN TO
COUNTY OF LOS ANGELES
DEPARTMENT OF COUNTY ENGINEER
403 LOS ANGELES COUNTY ENGINEERING BLDG.

Do not extend this side of this line.

Note: Any Additions or Changes on This Sheet Must be Made or Circled in Red Ink With Date and Name of Person Making Change.

Notes Ck'd by	Survey of BELVEDERE AREA 2
Map No.	JN Tape Std °F
Office Work	Surveyed by P. E. Brooks
Checked	Notes E. E. brooks Date
Date	Indexed G. D. BAILEY FEB 2 1970

F. B. 3143 PG. 25

TR

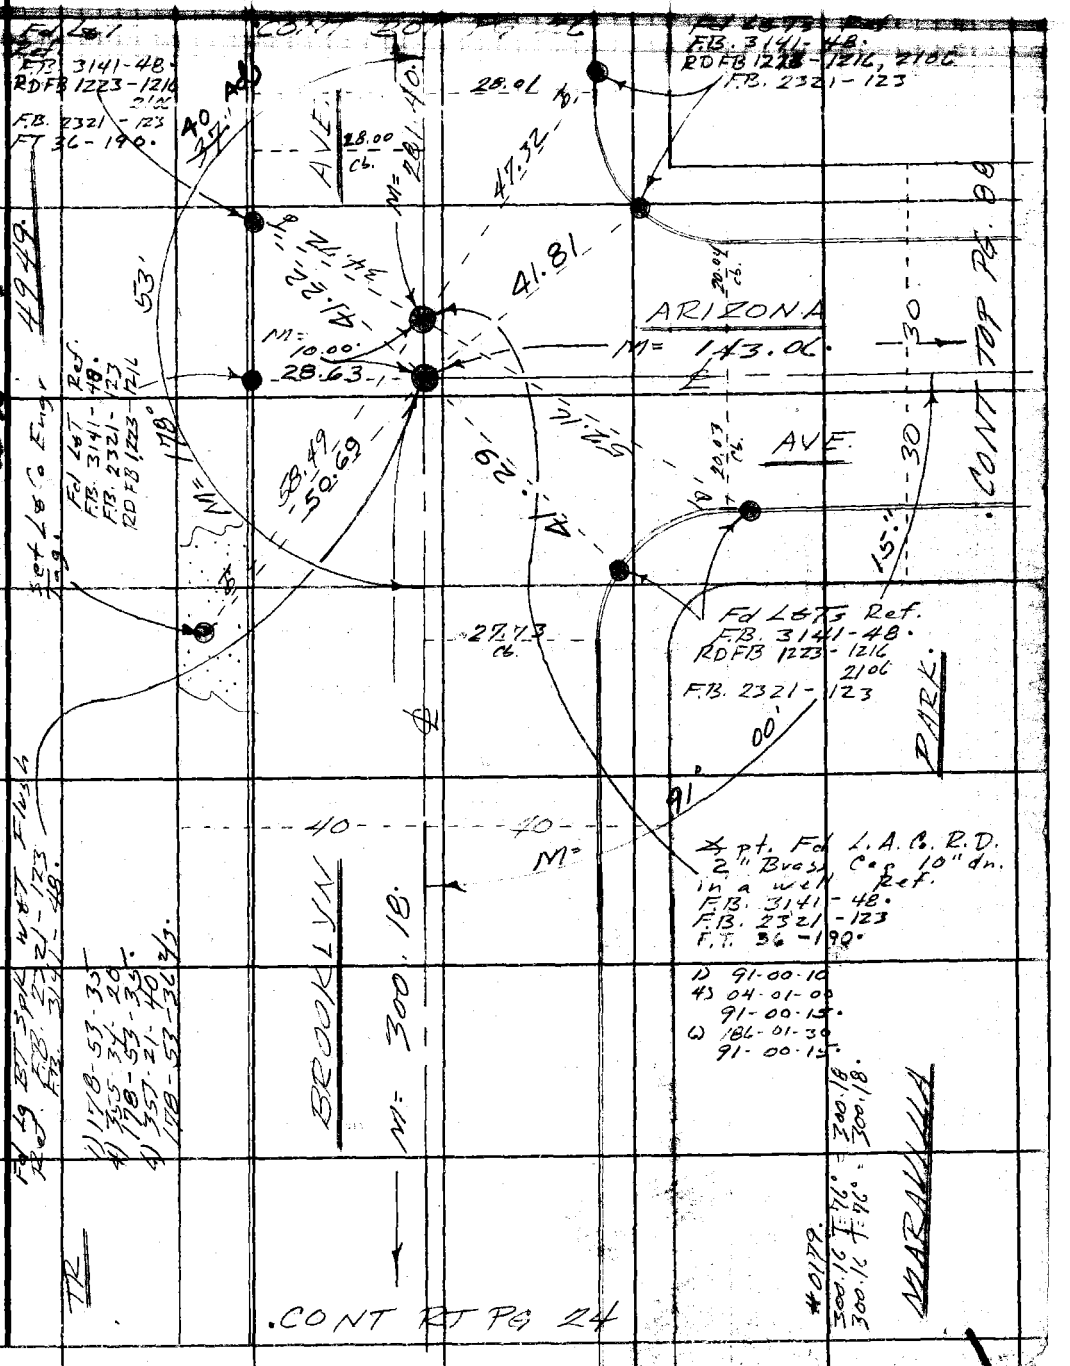

Note: Any Additions or Changes on This Sheet Must be Made or Circled in Red Ink With Date and Name of Person Making Change.

Do not extend this side of this line.

PLEASE RETURN TO
COUNTY OF LOS ANGELES
DEPARTMENT OF COUNTY ENGINEER
403 LOS ANGELES COUNTY ENGINEERING BLDG.

W.S. 3C, A.2

76F309S CE#310 3-68

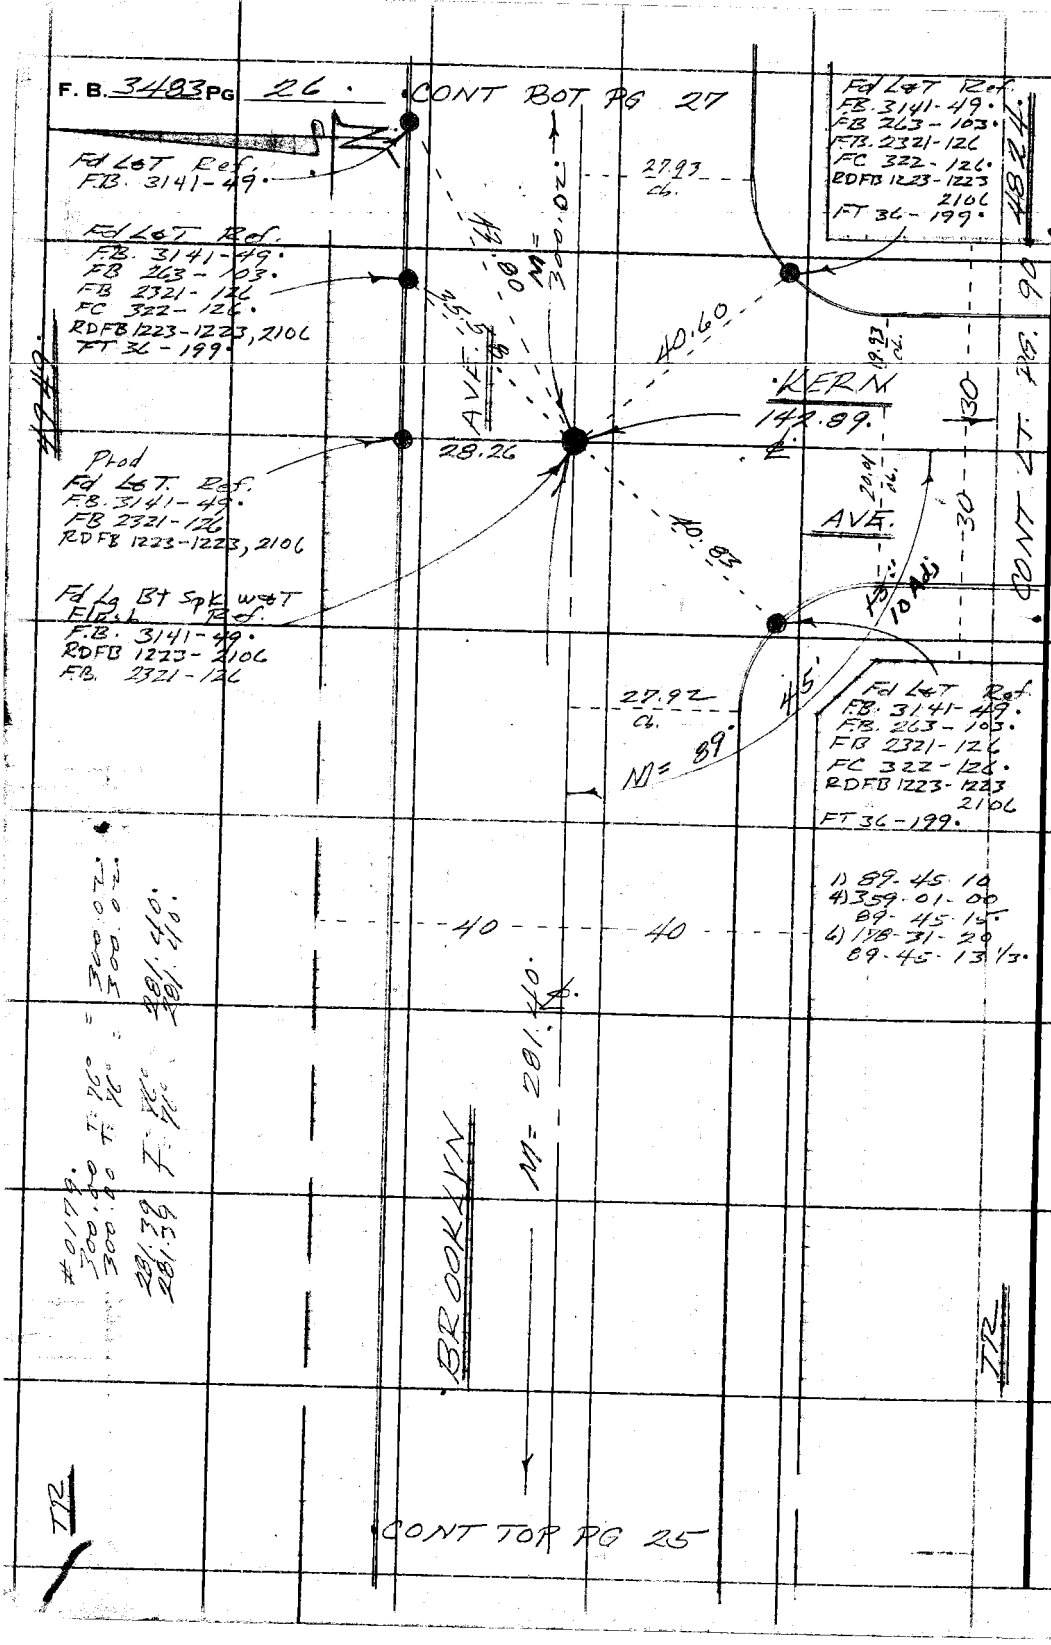

PLEASE RETURN TO
COUNTY OF LOS ANGELES
DEPARTMENT OF COUNTY ENGINEER
403 LOS ANGELES COUNTY ENGINEERING BLDG.

Do not extend this side of this line.

Note: Any Additions or Changes on This Sheet Must be Made or Circled in Red Ink With Date and Name of Person Making Change.

Notes Ck'd by	Survey of BELVEDERE AREA ℄
Map No.	JN [illegible] Tape [illegible] Std [illegible] °F
Office Work	Surveyed by P. E. Brooks
Checked	Notes P. E. Brooks Date [illegible]
Date	Indexed G. D. BAILEY FEB 2 1978

F. B. [illegible] PG. [illegible]

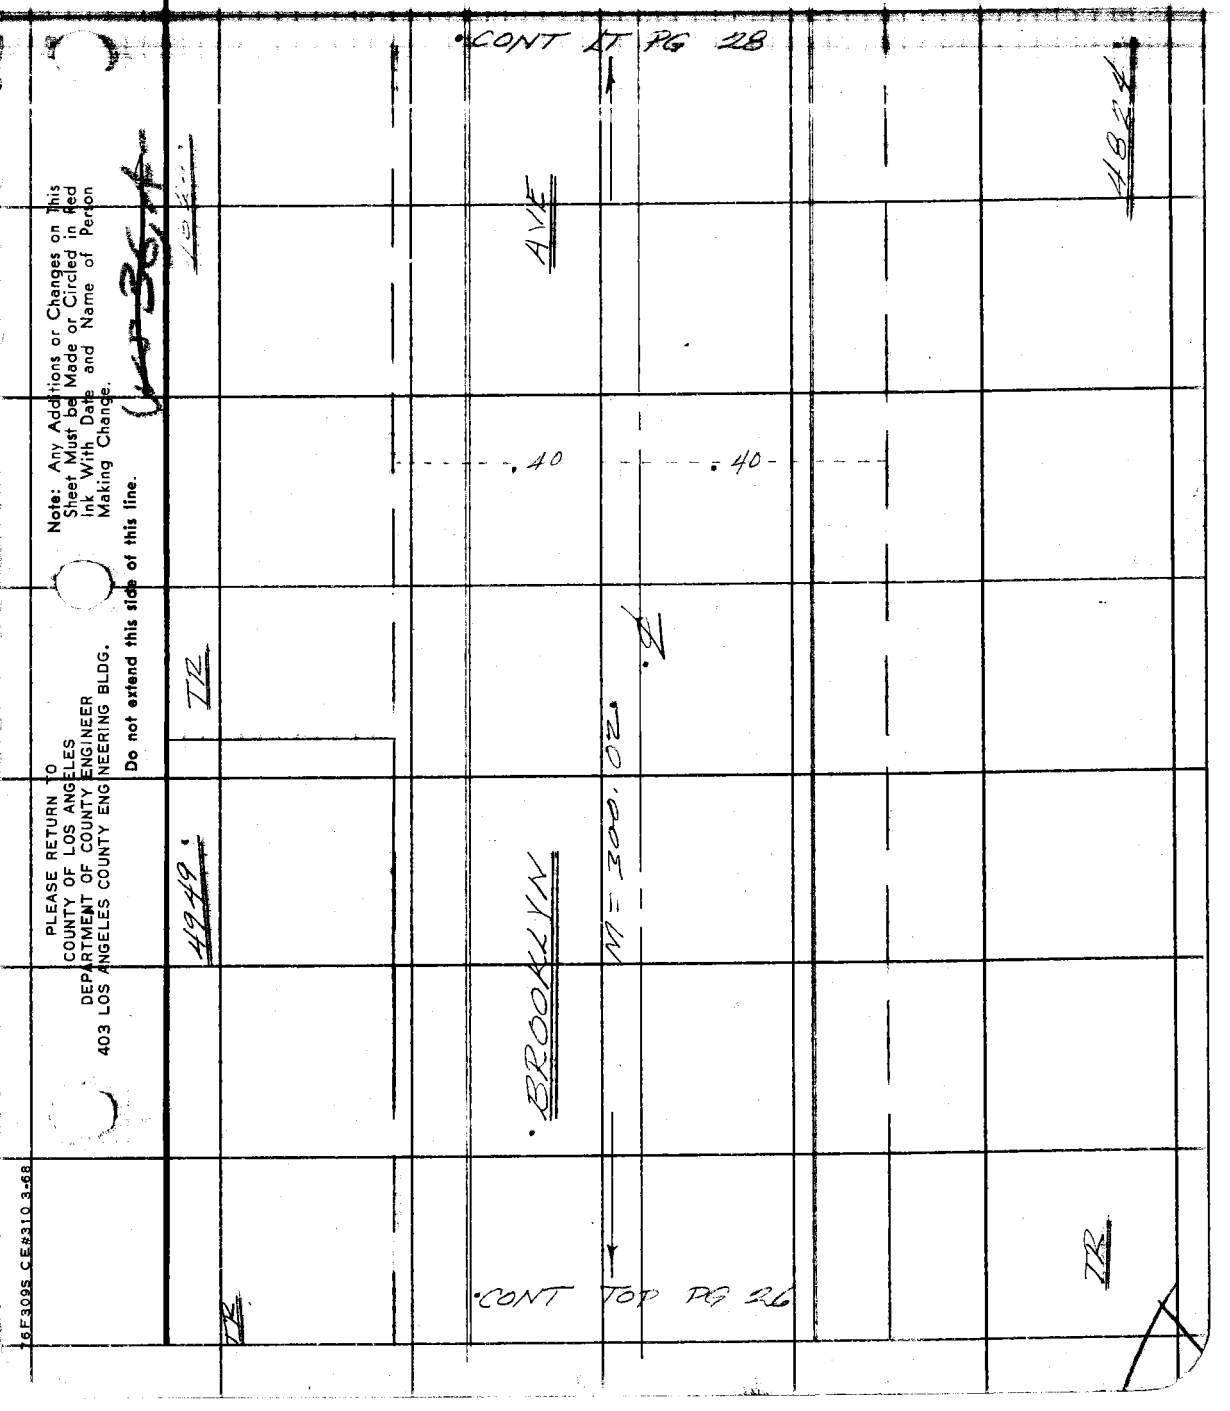

Note: Any Additions or Changes on This Sheet Must be Made or Circled in Red Ink With Date and Name of Person Making Change.

Do not extend this side of this line.

PLEASE RETURN TO
COUNTY OF LOS ANGELES
DEPARTMENT OF COUNTY ENGINEER
403 LOS ANGELES COUNTY ENGINEERING BLDG.

76F309S CE#310 3-68

PLEASE RETURN TO
COUNTY OF LOS ANGELES
DEPARTMENT OF COUNTY ENGINEER
403 LOS ANGELES COUNTY ENGINEERING BLDG.

Note: Any Additions or Changes on This Sheet Must be Made or Circled in Red Ink With Date and Name of Person Making Change.

Do not extend this side of this line.

MS 36 A-2

F. B. 3483 PG 28

Notes Ck'd by	Survey of BELVEDERE AREA
Map No.	JN 0305 Tape 5221 Std 65 °F
Office Work	Surveyed by F. E. Brooks
Checked	Notes F. E. Brooks Date 6 Aug 72
Date	Indexed G. D. BAILEY FEB 2 1973

F. B. 2102 PG. 79

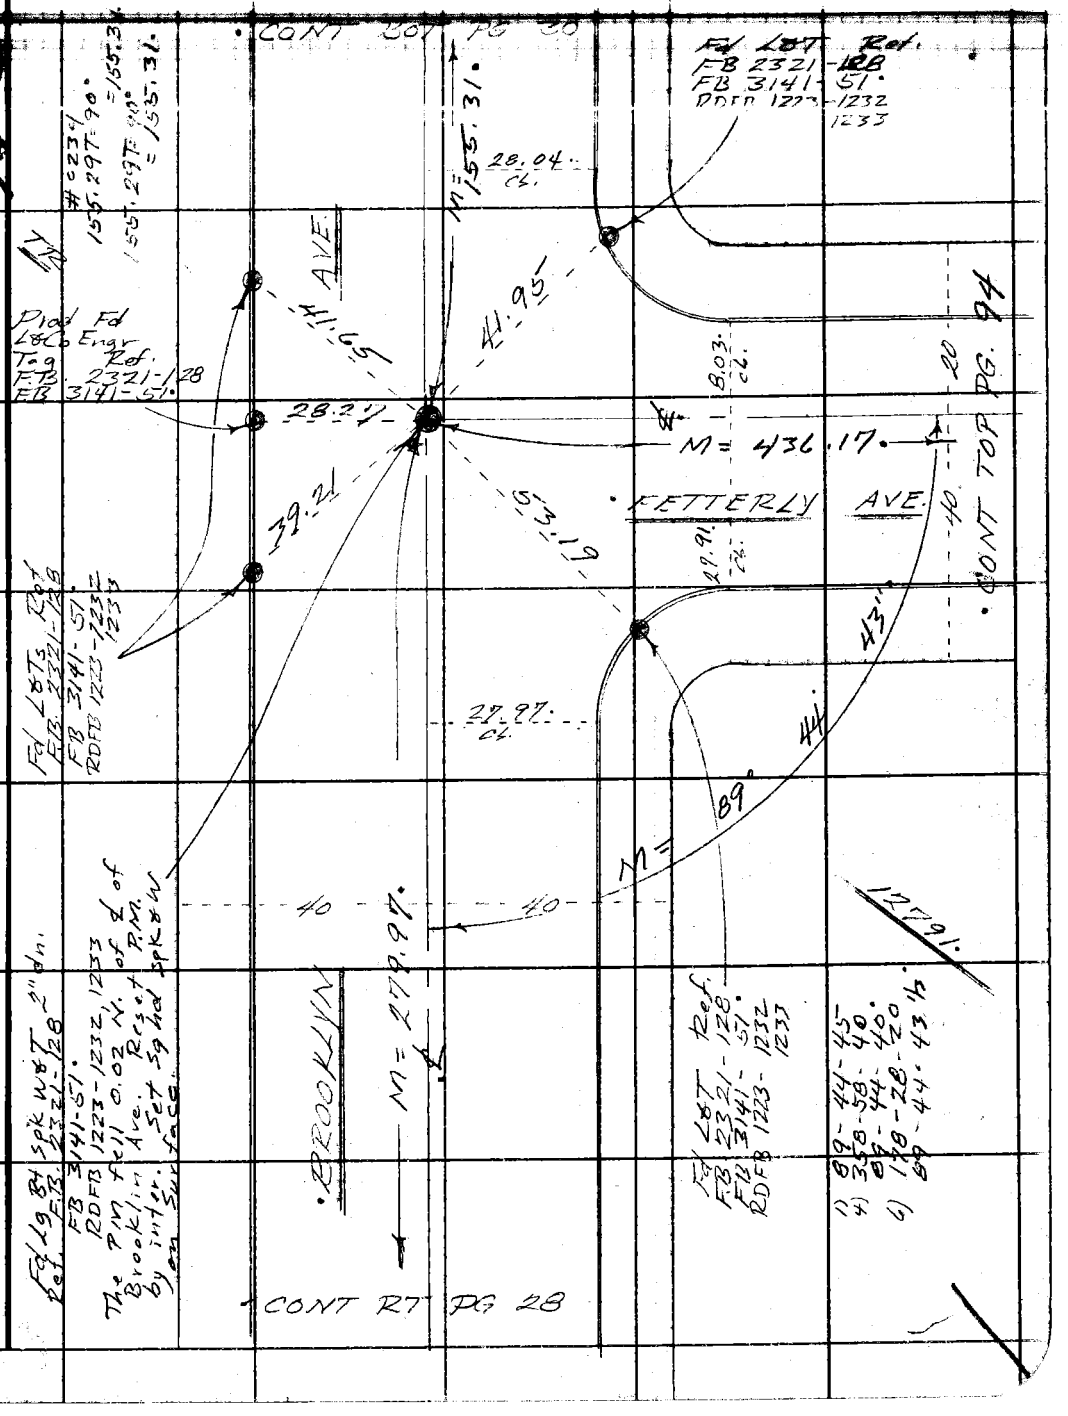

Note: Any Additions or Changes on This Sheet Must be Made or Circled in Red Ink With Date and Name of Person Making Change.

Do not extend this side of this line.

PLEASE RETURN TO
COUNTY OF LOS ANGELES
DEPARTMENT OF COUNTY ENGINEER
403 LOS ANGELES COUNTY ENGINEERING BLDG.

76F309S CE#310 3-68

F. B. 3433 Pg. 30

PLEASE RETURN TO
COUNTY OF LOS ANGELES
DEPARTMENT OF COUNTY ENGINEER
403 LOS ANGELES COUNTY ENGINEERING BLDG.

Do not extend this side of this line.

Note: Any Additions or Changes on This Sheet Must be Made or Circled in Red Ink With Date and Name of Person Making Change.

Notes Ck'd by	Survey of Belvedere Ave ℄
Map No.	JN [illegible] Tape [illegible] Std [illegible] °F
Office Work	Surveyed by P. E. Brooks
Checked	Notes E. E. brooks Date [illegible]
Date	Indexed G. D. BAILEY FEB 2 1978

F. B. 3103 PG. 37

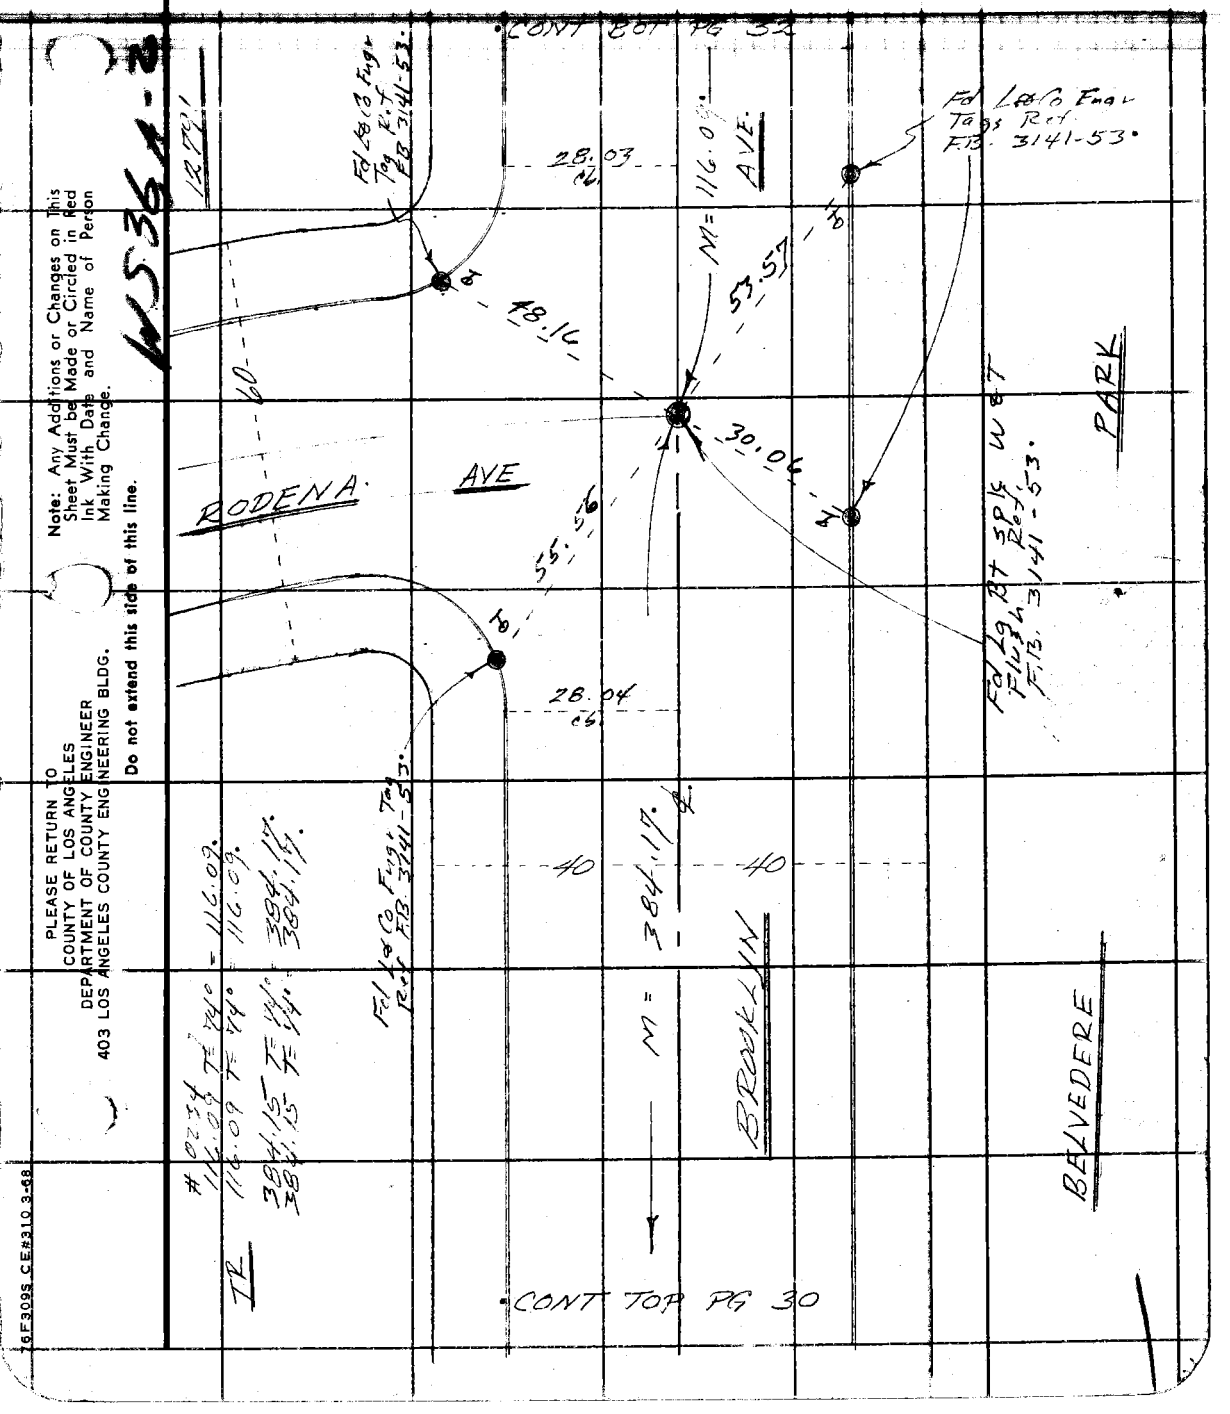

Note: Any Additions or Changes on This Sheet Must be Made or Circled in Red Ink With Date and Name of Person Making Change.

Do not extend this side of this line.

PLEASE RETURN TO
COUNTY OF LOS ANGELES
DEPARTMENT OF COUNTY ENGINEER
403 LOS ANGELES COUNTY ENGINEERING BLDG.

76F309S CE#310 3-68

PLEASE RETURN TO
COUNTY OF LOS ANGELES
DEPARTMENT OF COUNTY ENGINEER
403 LOS ANGELES COUNTY ENGINEERING BLDG.

Note: Any Additions or Changes on This Sheet Must be Made or Circled in Red Ink With Date and Name of Person Making Change.

Do not extend this side of this line.

AS 36, A-2

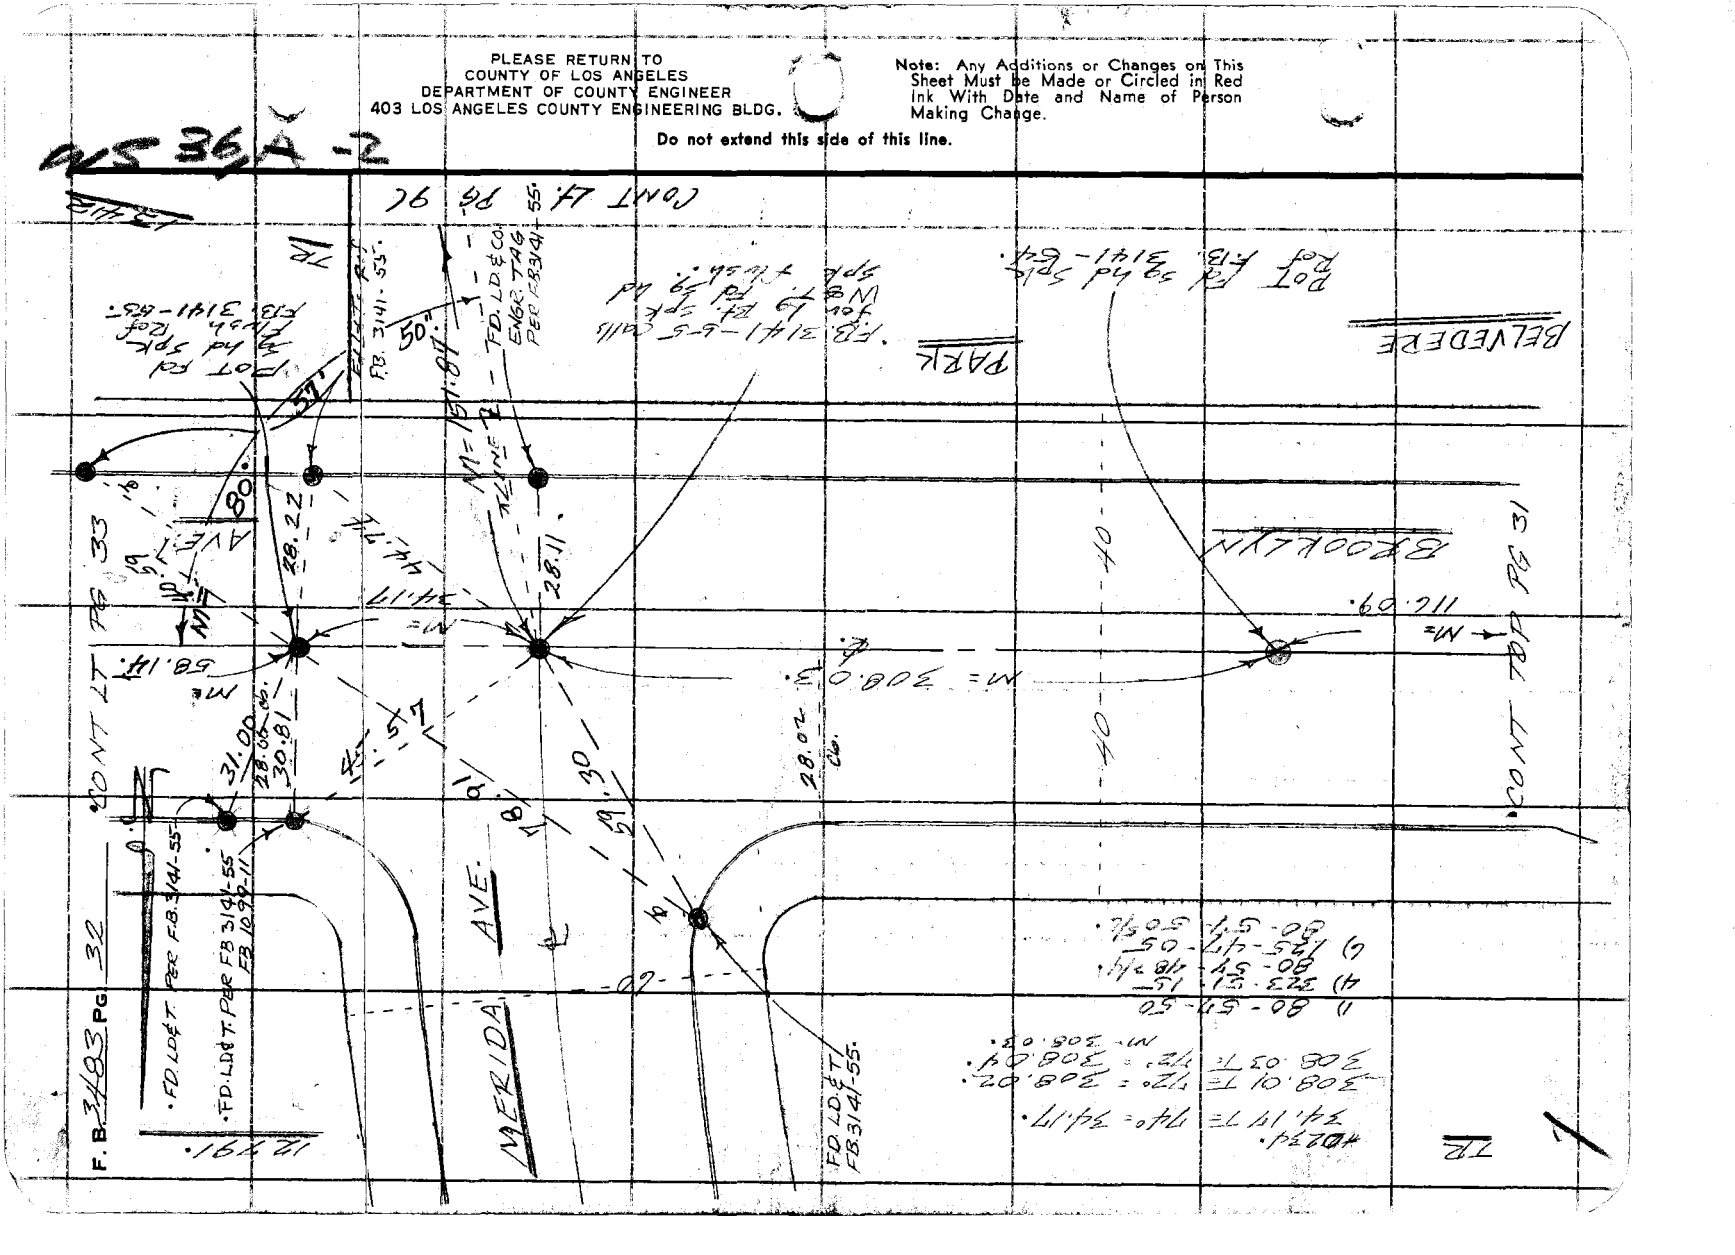

Notes Ck'd by C. TOY	Survey of Belvedere Area
Map No. B-5291	JN 6303.00 Tape 0234 Std 26 °F
Office Work C MOTEN	Surveyed by E. E. Brooks
Checked	Notes E. E. Brooks Date 4 Aug
Date NOV. 15, 1976	Indexed R. D. BAILEY FEB 2 1978

F. B. 3183 PG. 33

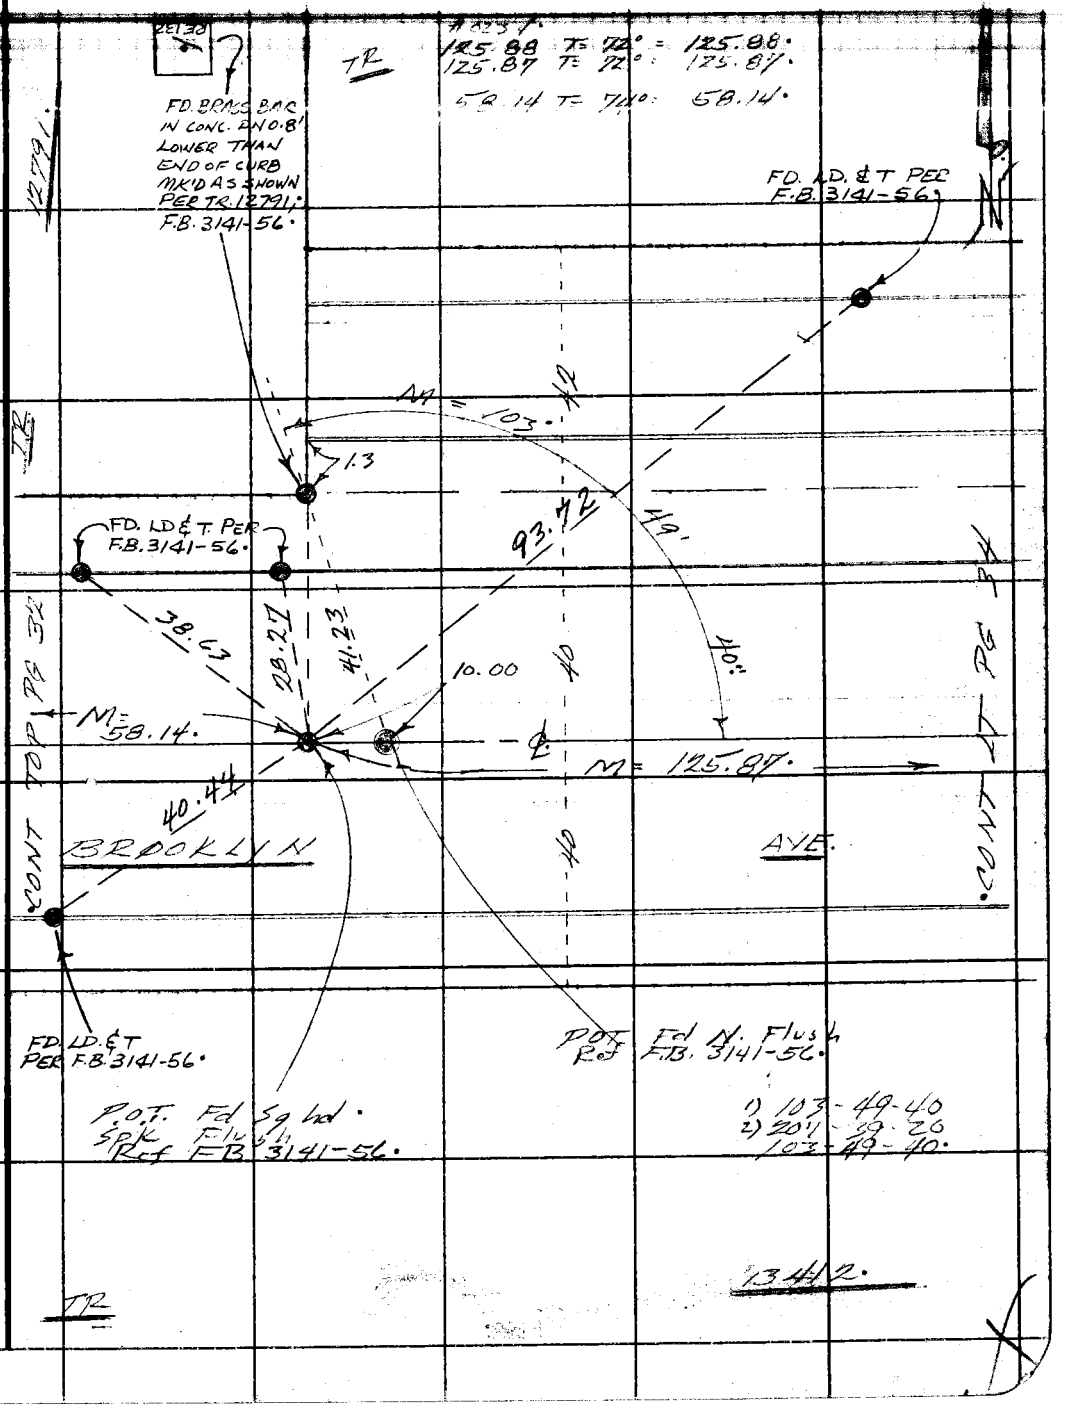

Note: Any Additions or Changes on This Sheet Must be Made or Circled in Red Ink With Date and Name of Person Making Change.

Do not extend this side of this line.

PLEASE RETURN TO
COUNTY OF LOS ANGELES
DEPARTMENT OF COUNTY ENGINEER
403 LOS ANGELES COUNTY ENGINEERING BLDG.

76F309S CE#310 3-68

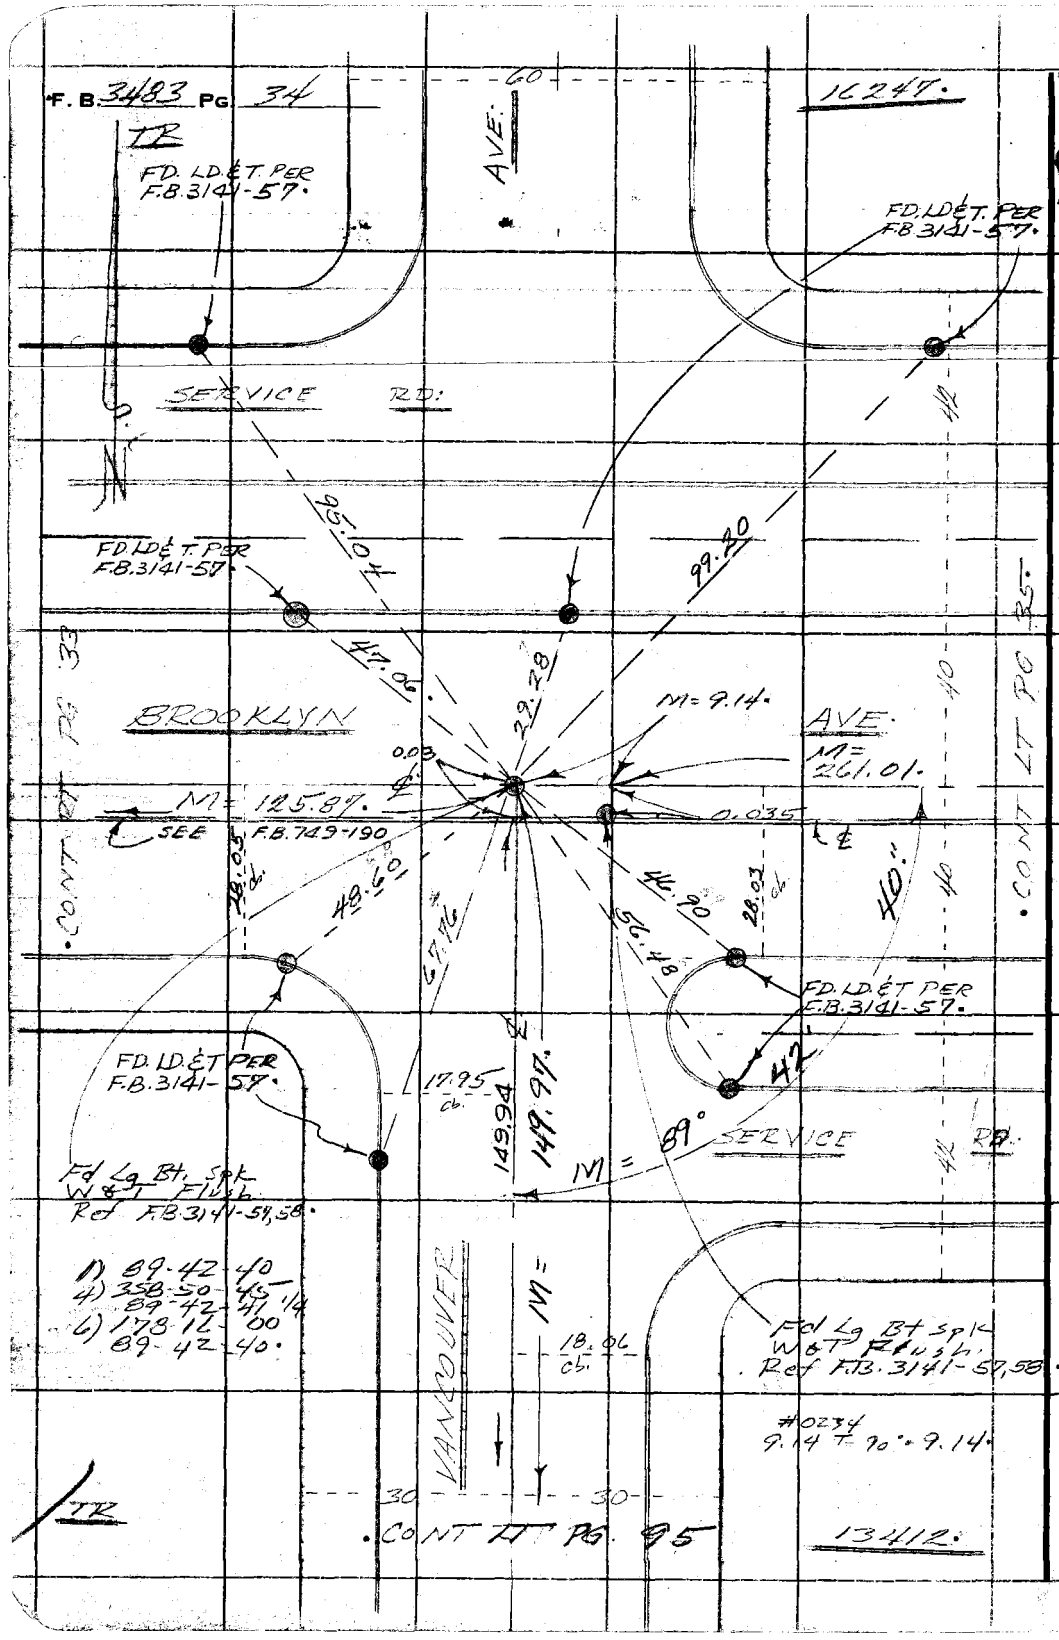

PLEASE RETURN TO
COUNTY OF LOS ANGELES
DEPARTMENT OF COUNTY ENGINEER
403 LOS ANGELES COUNTY ENGINEERING BLDG.

Do not extend this side of this line.

Note: Any Additions or Changes on This Sheet Must be Made or Circled in Red Ink With Date and Name of Person Making Change.

M36A-2

Notes Ck'd by	Survey of Belvedere Area ℄
Map No.	JN [illegible] Tape [illegible] Std [illegible] °F
Office Work	Surveyed by E. E. Brooks
Checked	Notes E. E. Brooks Date [illegible]
Date	Indexed G. D. BAILEY FEB 2 1978

F. B. [illegible] PG. 35

WS 3[illegible] A-2

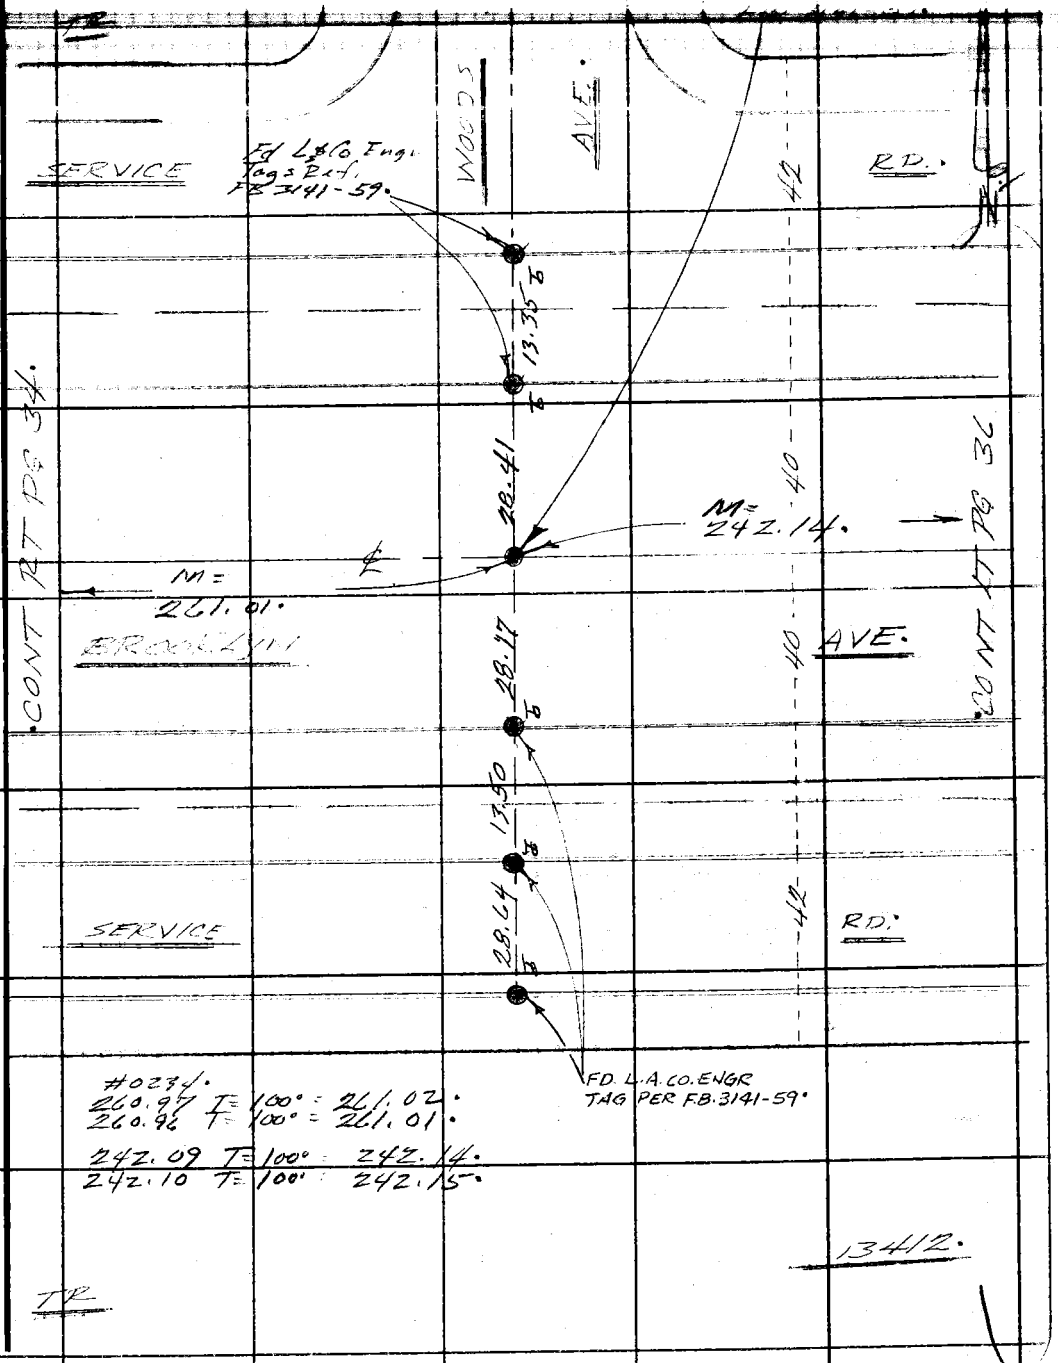

Note: Any Additions or Changes on This Sheet Must be Made or Circled in Red Ink With Date and Name of Person Making Change.

Do not extend this side of this line.

PLEASE RETURN TO
COUNTY OF LOS ANGELES
DEPARTMENT OF COUNTY ENGINEER
403 LOS ANGELES COUNTY ENGINEERING BLDG.

76F309S CE#310 3-68

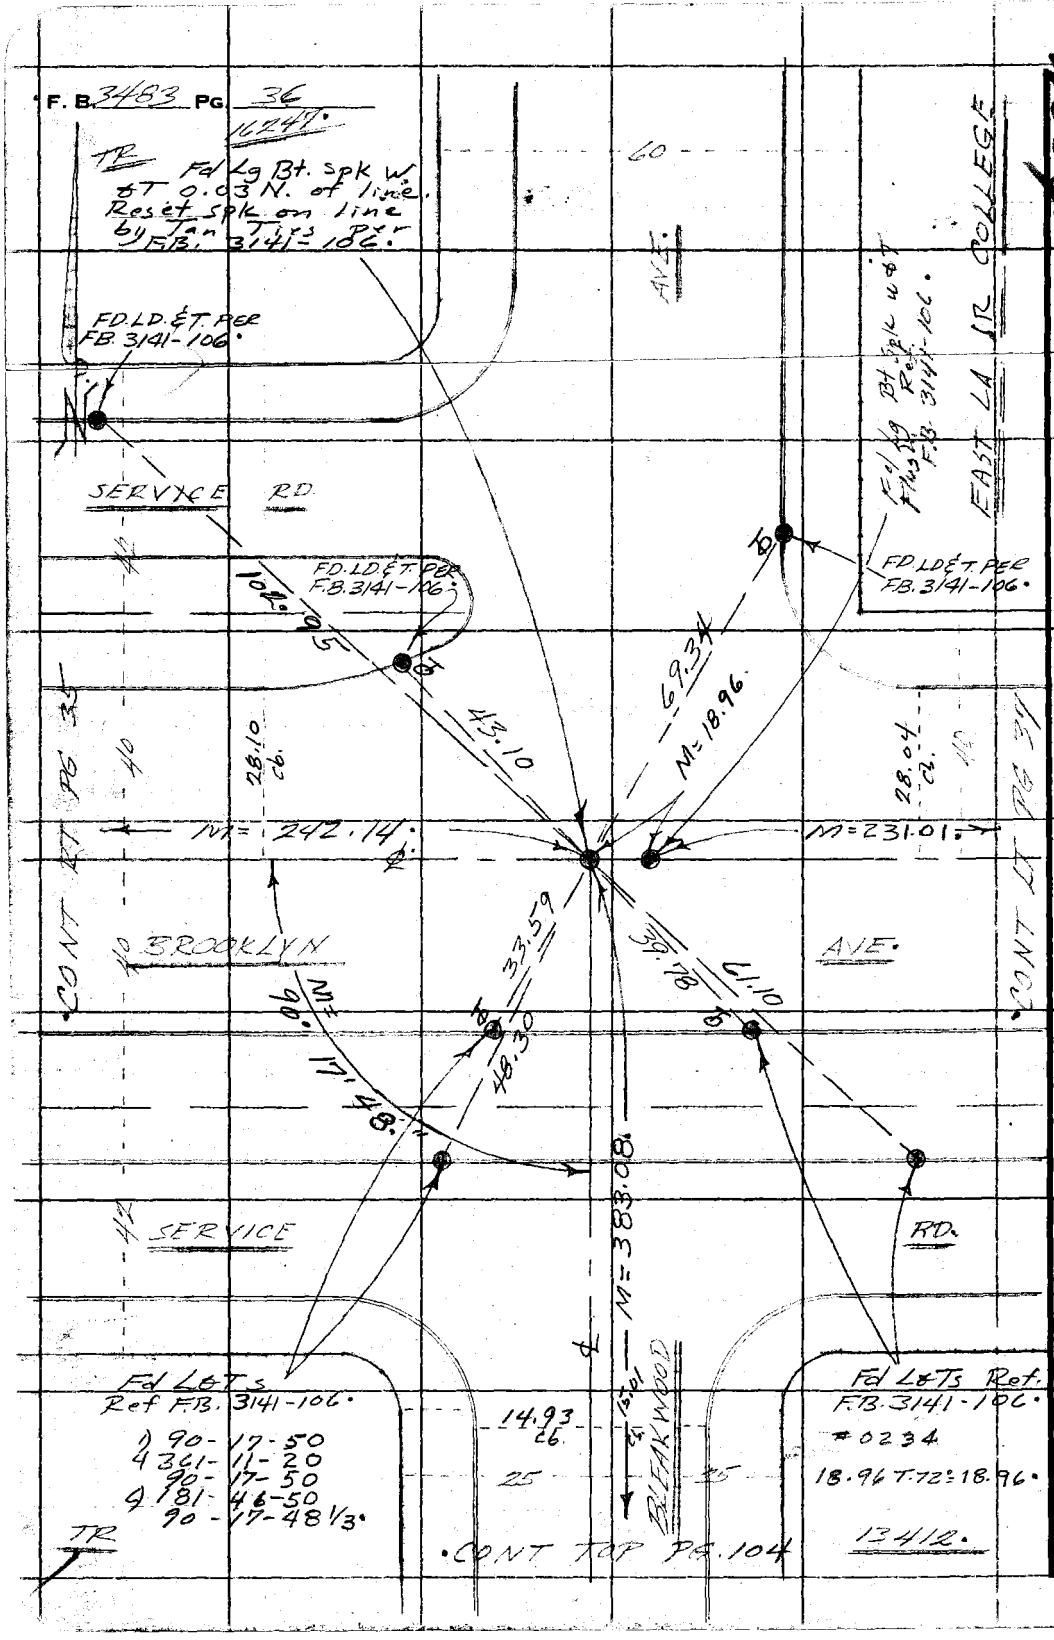

90-17-27

PLEASE RETURN TO
COUNTY OF LOS ANGELES
DEPARTMENT OF COUNTY ENGINEER
403 LOS ANGELES COUNTY ENGINEERING BLDG.

Do not extend this side of this line.

Note: Any Additions or Changes on This Sheet Must be Made or Circled in Red Ink With Date and Name of Person Making Change.

Notes Ck'd by	Survey of Balance of Area
Map No.	JN Tape Std °F
Office Work	Surveyed by E. E. Brooks
Checked	Notes E. E. Brooks Date
Date	Indexed G. D. BAILEY FEB 2 1978

F. B. Pg.

Note: Any Additions or Changes on This Sheet Must be Made or Circled in Red Ink With Date and Name of Person Making Change.

Do not extend this side of this line.

PLEASE RETURN TO
COUNTY OF LOS ANGELES
DEPARTMENT OF COUNTY ENGINEER
403 LOS ANGELES COUNTY ENGINEERING BLDG.

16F309S CE#310 3-68

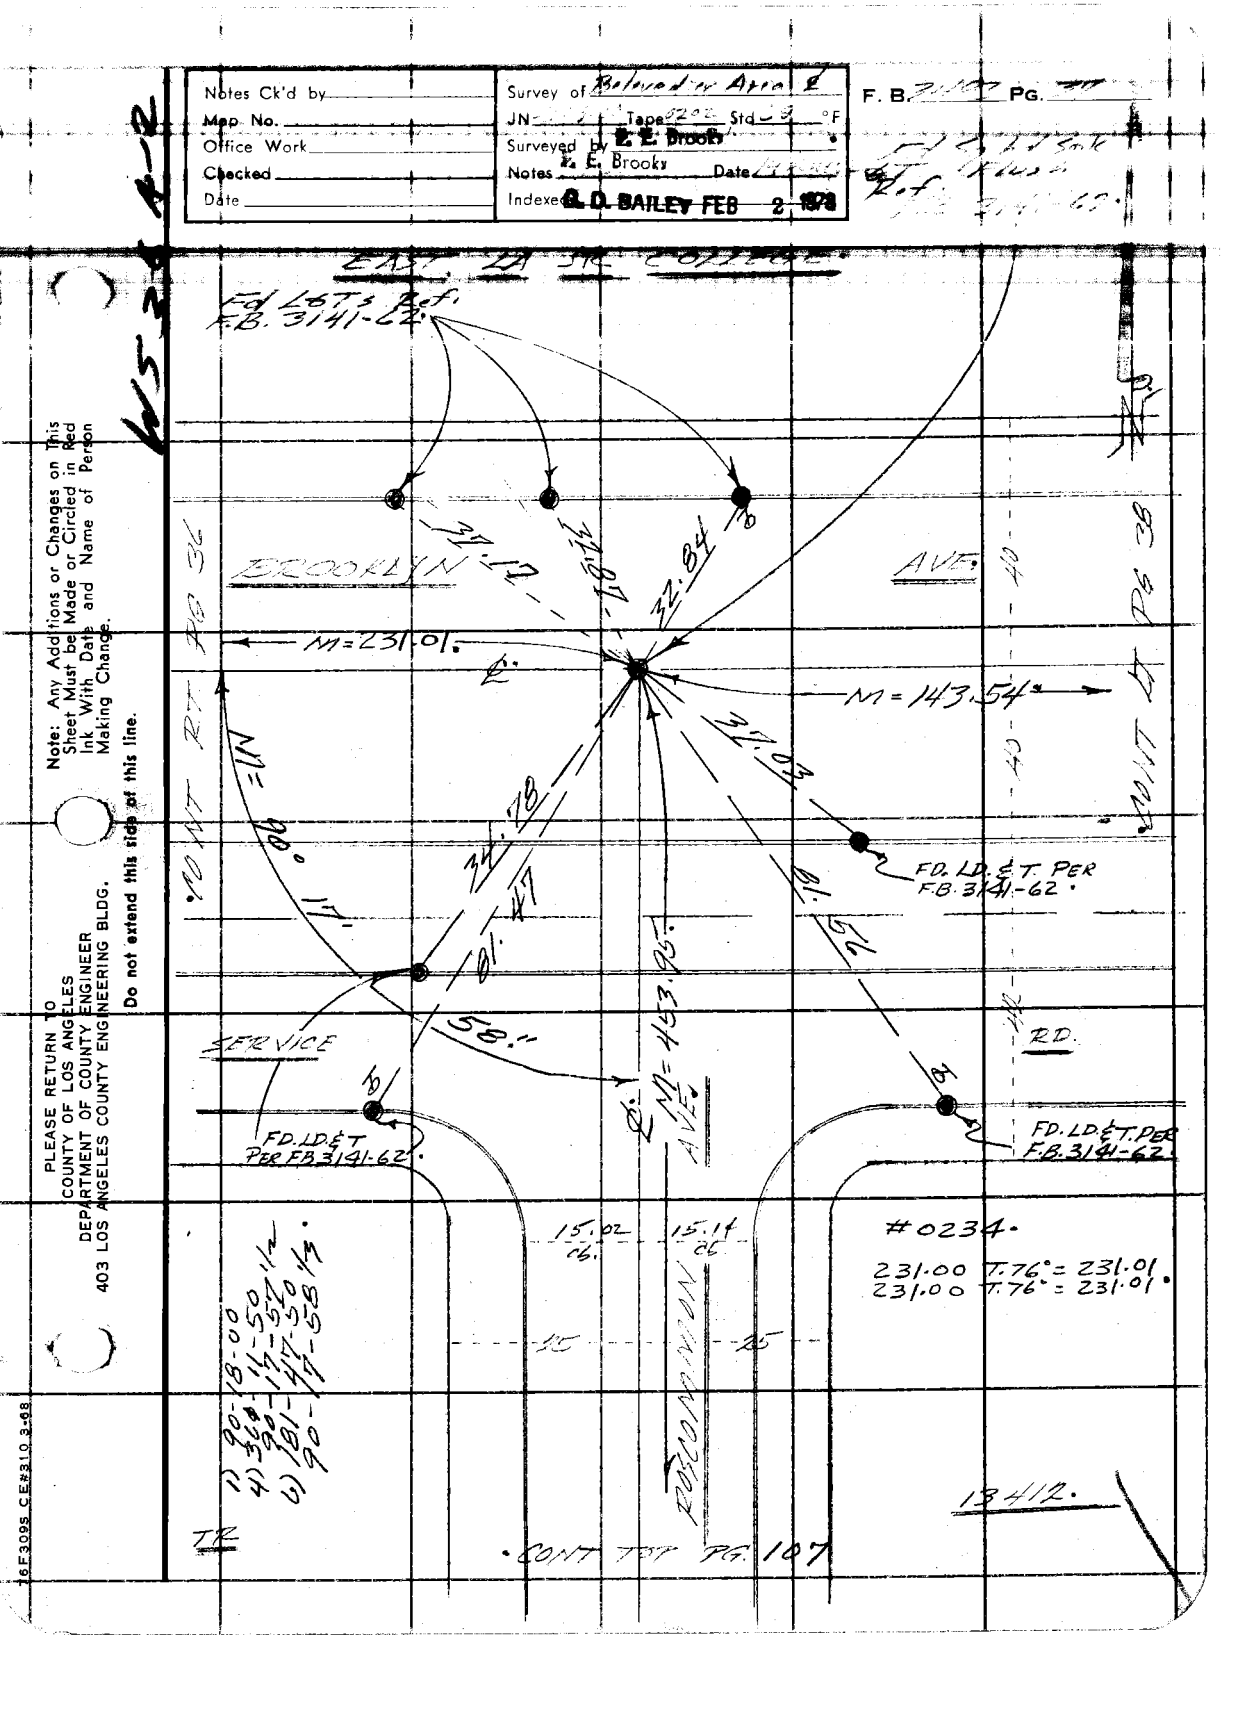

F. B. 3463 Pg. 38

EAST LA ST. COLLEGE.

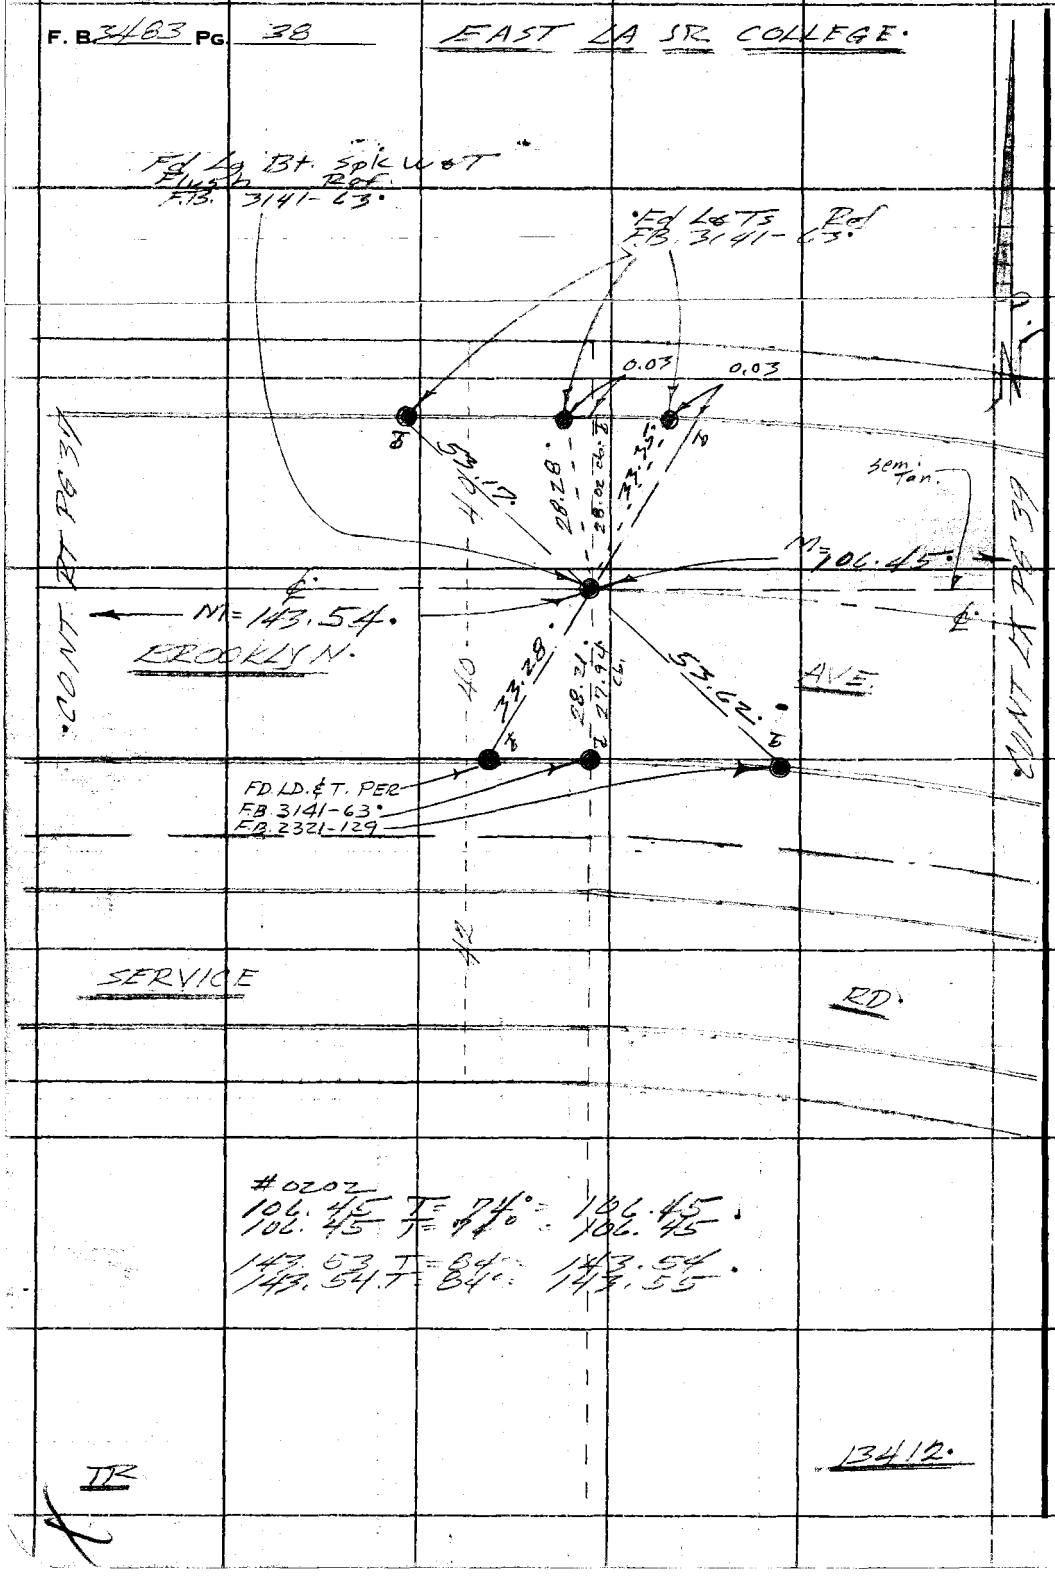

PLEASE RETURN TO
COUNTY OF LOS ANGELES
DEPARTMENT OF COUNTY ENGINEER
403 LOS ANGELES COUNTY ENGINEERING BLDG.

Do not extend this side of this line.

Note: Any Additions or Changes on This Sheet Must be Made or Circled in Red Ink With Date and Name of Person Making Change.

Notes Ck'd by	Survey of Belvedere Area 4	F. B. 3483 Pg. 39
Map No.	JN- Tape Std °F	
Office Work	Surveyed by F. E. Brooks	
Checked	Notes F. E. Brooks Date 5 June	
Date	Indexed G. D. BAILEY FEB 2 1970	

W.S. 36 B-2

Note: Any Additions or Changes on This Sheet Must be Made or Circled in Red Ink With Date and Name of Person Making Change.

PLEASE RETURN TO
COUNTY OF LOS ANGELES
DEPARTMENT OF COUNTY ENGINEER
403 LOS ANGELES COUNTY ENGINEERING BLDG.

Do not extend this side of this line.

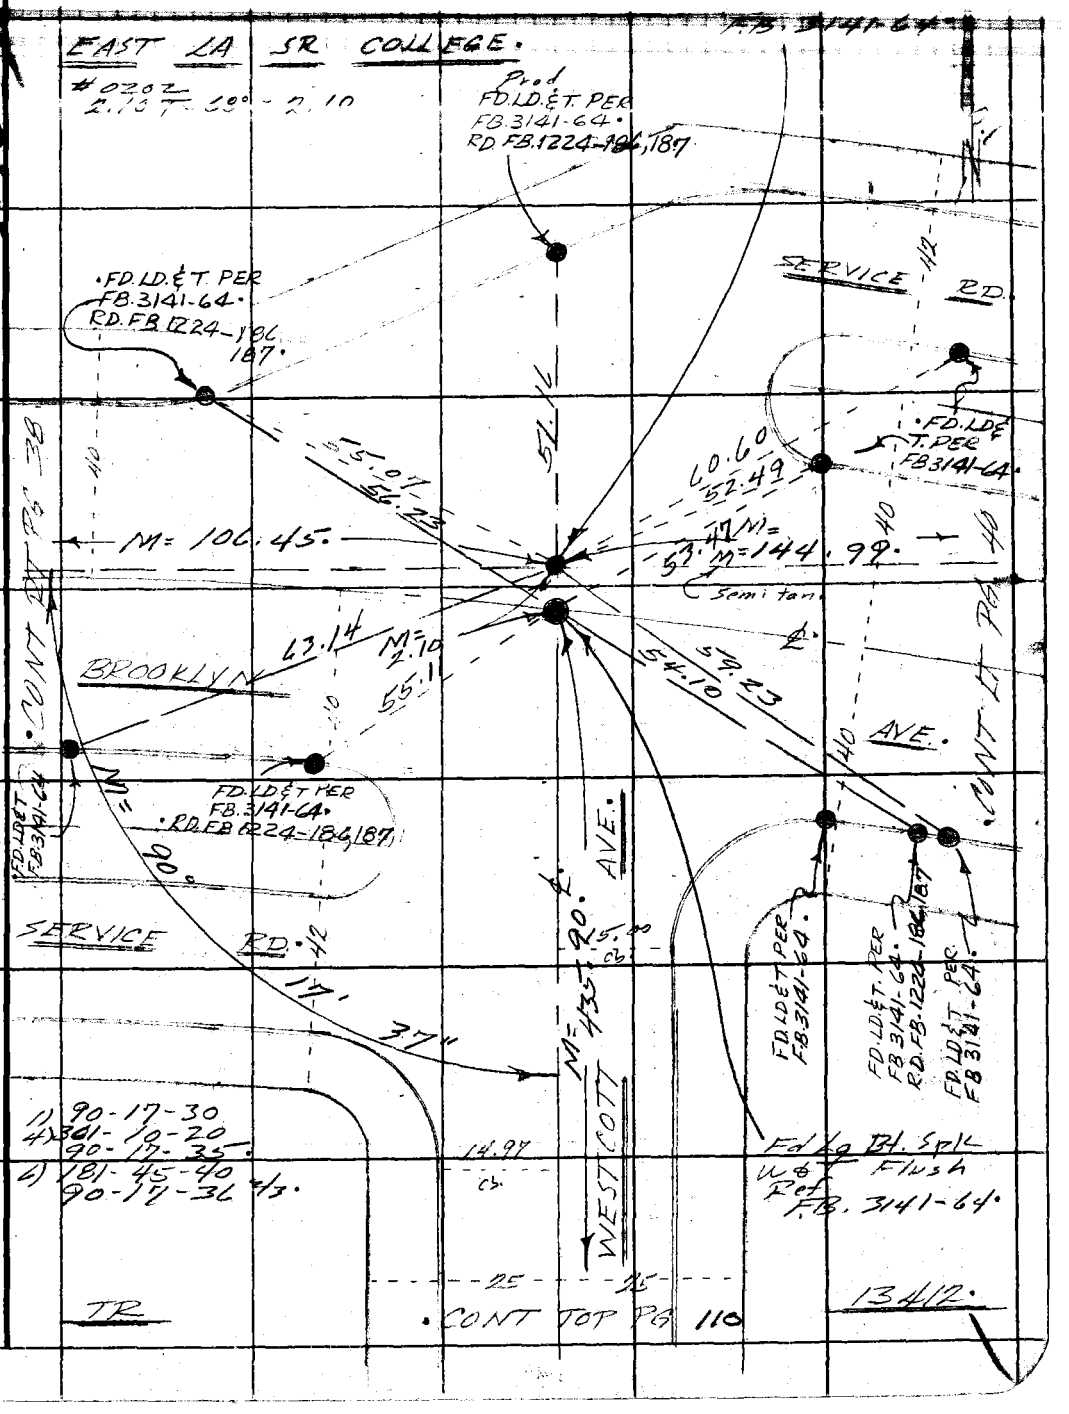

76F309S CE#310 3-68

F. B. 3483 Pg. 40 EAST LA SR COLLEGE.

#0202
159.54 T= 68° = 159.54.
159.54 T= 68° = 159.54
144.99 T= 72° = 144.99.
144.99 T= 72° = 144.99

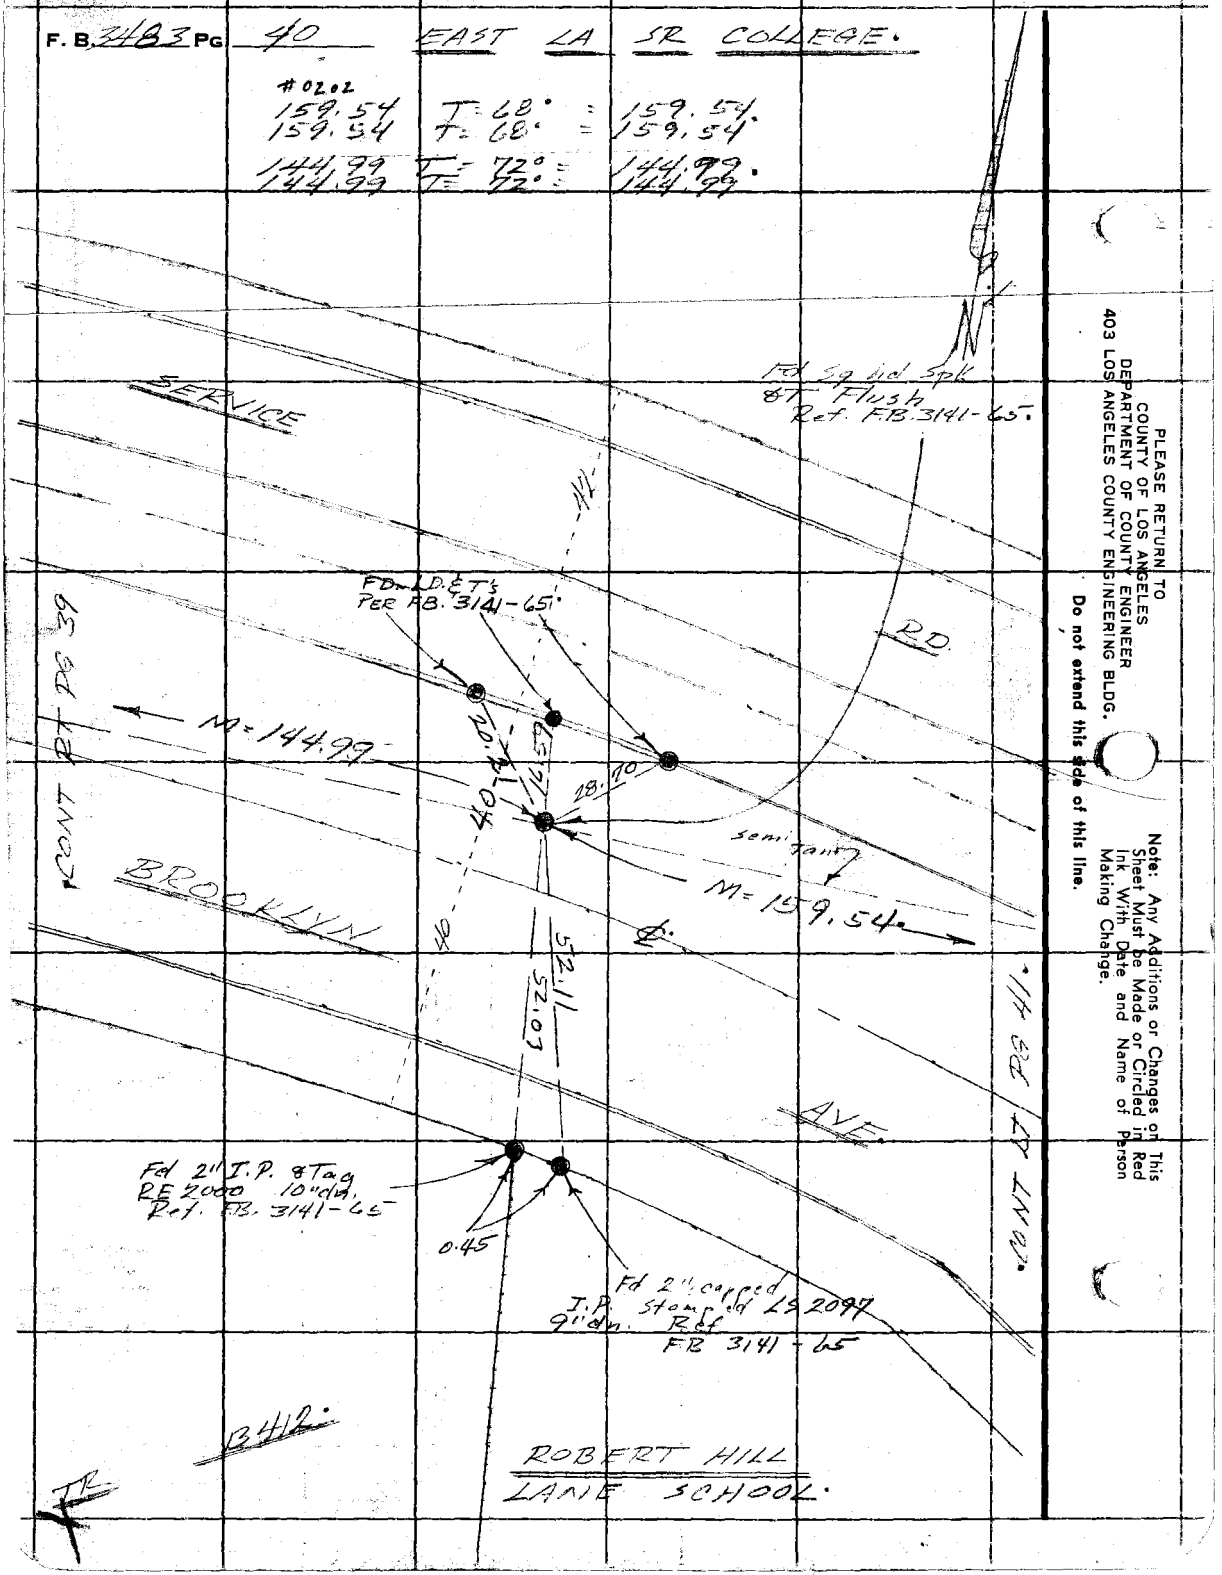

PLEASE RETURN TO
COUNTY OF LOS ANGELES
DEPARTMENT OF COUNTY ENGINEER
403 LOS ANGELES COUNTY ENGINEERING BLDG.

Do not extend this side of this line.

Note: Any Additions or Changes on This Sheet Must be Made or Circled in Red Ink With Date and Name of Person Making Change.

Notes Ck'd by	Survey of Belvedere Avenue ℄
Map. No.	JN [illegible] Tape [illegible] Std 68 °F
Office Work	Surveyed by R. E. Brooks
Checked	Notes R. E. Brooks Date [illegible]
Date	Indexed G. D. BAILEY FEB 2 1978

F. B. 3403 PG. 41

EAST L.A.

1) 162-26-00
4) 289-44-10
162-26-02 1/2
6) 254-36-10
162-26-01 2/3

Set L&Co Engr Tag.

Fd Lg Bt. Spk W. & T. Flush Ret FB. 3141-66 RDFB 1224-184,185

SERVICE RD

FD. LD. & T. PER FB. 3141-66 RD. FB. 1224-PG. 184,185.

6.05'

40.65'

38.76'

37.80

0.02

FD. LD. & T. S PER FB. 3141-66 RD. FB. 1224-PG. 184,185.

21.89'

22.03'

Semi tan

Semi Tan

M = 159.54'

3.26

M = 411.18'

42

40

CONT RT PG 40.

CONT LT PG 42

M = 162°

56.69'

℄

02"

26'

BROOKLYN AVE

Set L&Co Engr Tags.

49.09'

SERVICE RD.

1/3 of Curve per RDFB 1224-184,185
Δ = 17° 34' 13 1/3"
R = 2660.00
T = 411.087

ROBERT HILL LANE SCHOOL

Note: Any Additions or Changes on This Sheet Must be Made or Circled in Red Ink With Date and Name of Person Making Change.

Do not extend this side of this line.

PLEASE RETURN TO
COUNTY OF LOS ANGELES
DEPARTMENT OF COUNTY ENGINEER
403 LOS ANGELES COUNTY ENGINEERING BLDG.

76F3095 CE#310 3-68

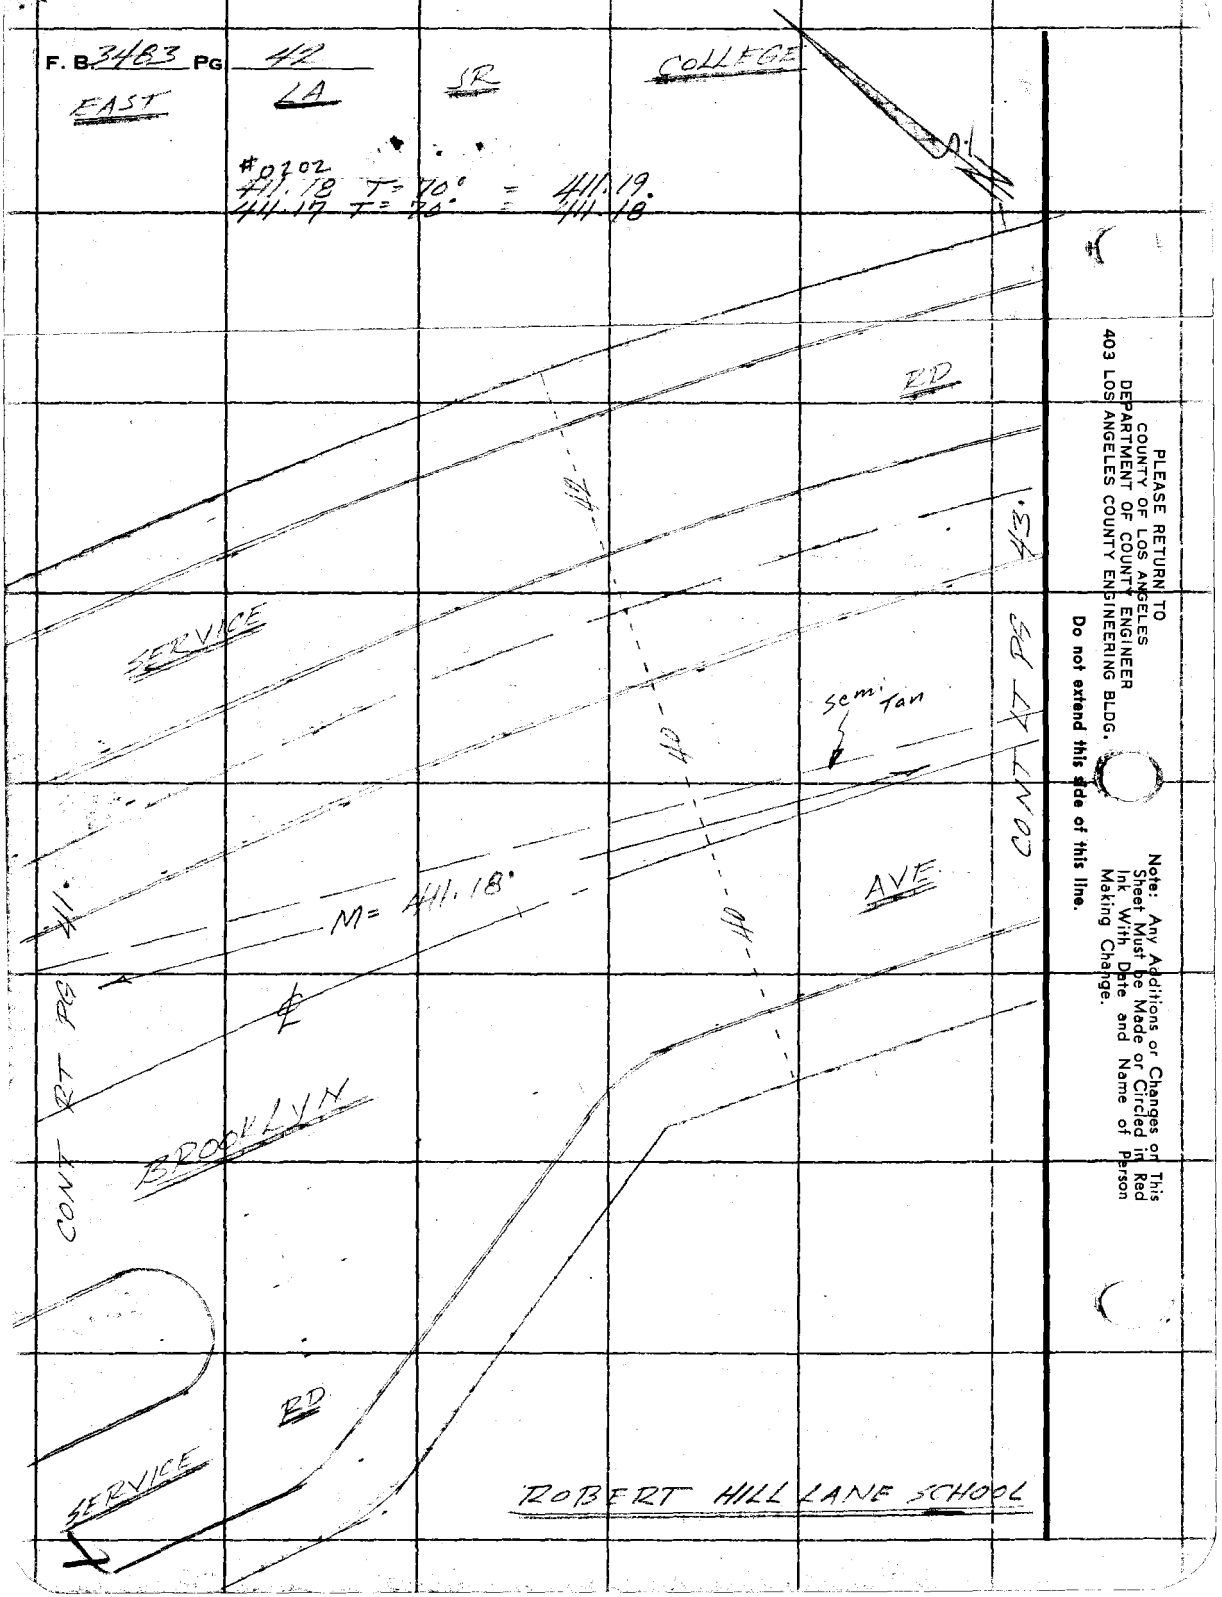

PLEASE RETURN TO
COUNTY OF LOS ANGELES
DEPARTMENT OF COUNTY ENGINEER
403 LOS ANGELES COUNTY ENGINEERING BLDG.

Do not extend this side of this line.

Note: Any Additions or Changes on This Sheet Must be Made or Circled in Red Ink With Date and Name of Person Making Change.

Notes Ck'd by	Survey of Belevedere Area ℄
Map No.	JN: Tape Std °F
Office Work	Surveyed by P. E. Brooks
Checked	Notes E. E. Brooks Date 2/1/67
Date	Indexed G. D. BAILEY FEB 2 1970

F. B. PG. 43

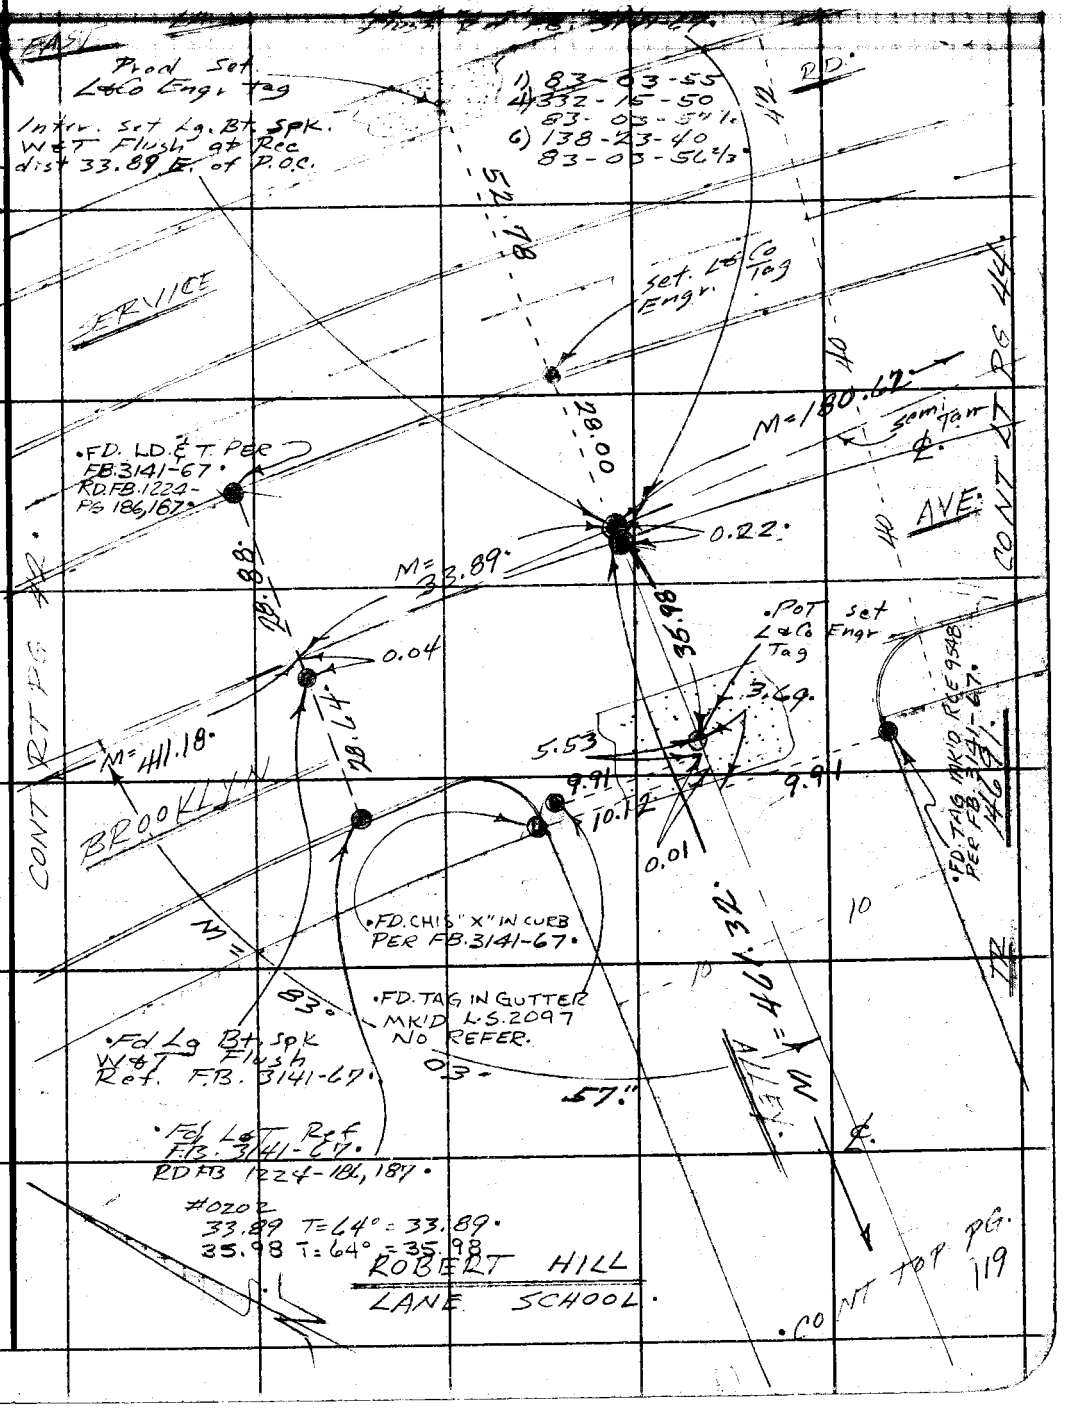

Note: Any Additions or Changes on This Sheet Must be Made or Circled in Red Ink With Date and Name of Person Making Change.

Do not extend this side of this line.

PLEASE RETURN TO
COUNTY OF LOS ANGELES
DEPARTMENT OF COUNTY ENGINEER
403 LOS ANGELES COUNTY ENGINEERING BLDG.

76F309S CE#310 3-68

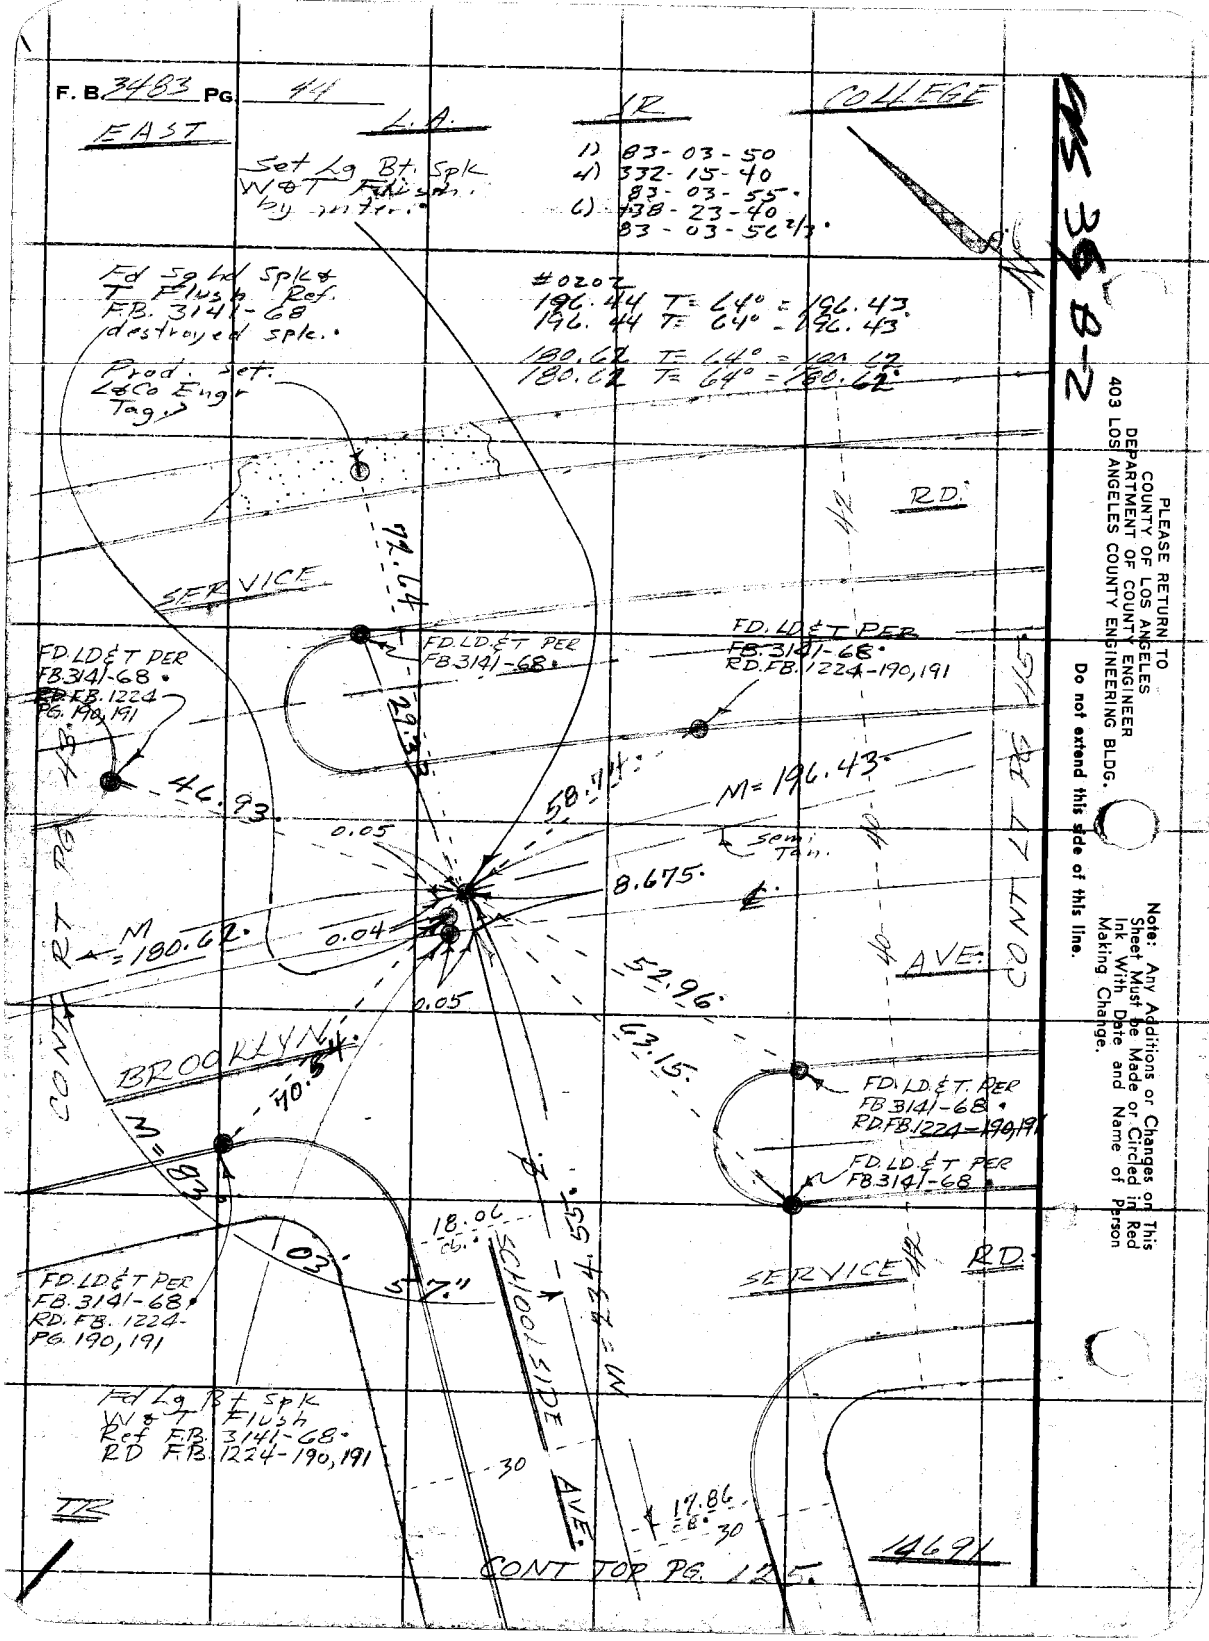
F. B. 3483 PG. 44
EAST
L.A.
JR
COLLEGE
Set Lg Bt. Spk W&T Flush by inter.
1) 83-03-50
4) 332-15-40
83-03-55
6) 438-23-40
83-03-56 2/3
Fd Sq hd Spk & T Flush Ref. F.B. 3141-68 destroyed spk.
#0202
196.44 T= 64° = 196.43
196.44 T= 64° = 196.43
180.62 T= 64° = 180.62
180.62 T= 64° = 180.62
Prod. set. L&Co Engr Tag.
RD.
SERVICE
72.64
FD. LD. & T PER FB. 3141-68
FD. LD. & T PER FB. 3141-68
RD. FB. 1224-190, 191
FD. LD. & T PER FB. 3141-68
RD. FB. 1224 PG. 190, 191
29.33
46.93
58.74
M= 196.43
0.05
Semi Tan.
8.675
M = 180.62
0.04
0.05
52.96
63.15
AVE.
CONT RT PG 43
CONT LT PG 45
BROOKLYN
70.54
M = 83
FD. LD. & T. PER FB. 3141-68
RD. FB. 1224-190, 191
FD. LD. & T PER FB. 3141-68
18.06
03
57.11
SCHOOLSIDE AVE.
M = 234.55
SERVICE
RD.
FD. LD. & T PER FB. 3141-68
RD. FB. 1224-PG. 190, 191
Fd Lg Bt Spk W&T Flush Ref F.B. 3141-68
RD F.B. 1224-190, 191
30
17.86
30
TR
CONT TOP PG. 125
14691
PLEASE RETURN TO
COUNTY OF LOS ANGELES
DEPARTMENT OF COUNTY ENGINEER
403 LOS ANGELES COUNTY ENGINEERING BLDG.
Do not extend this side of this line.
Note: Any Additions or Changes on This Sheet Must be Made or Circled in Red Ink With Date and Name of Person Making Change.

Notes Ck'd by	Survey of Belvedere Area ℄
Map No.	JN [illegible] Tape Std [illegible] °F
Office Work	Surveyed by P. E. Brooks
Checked	Notes E. E. Brooks Date [illegible]
Date	Indexed G. D. BAILEY FEB 2 [illegible]

F. B. 3493 PG. 45

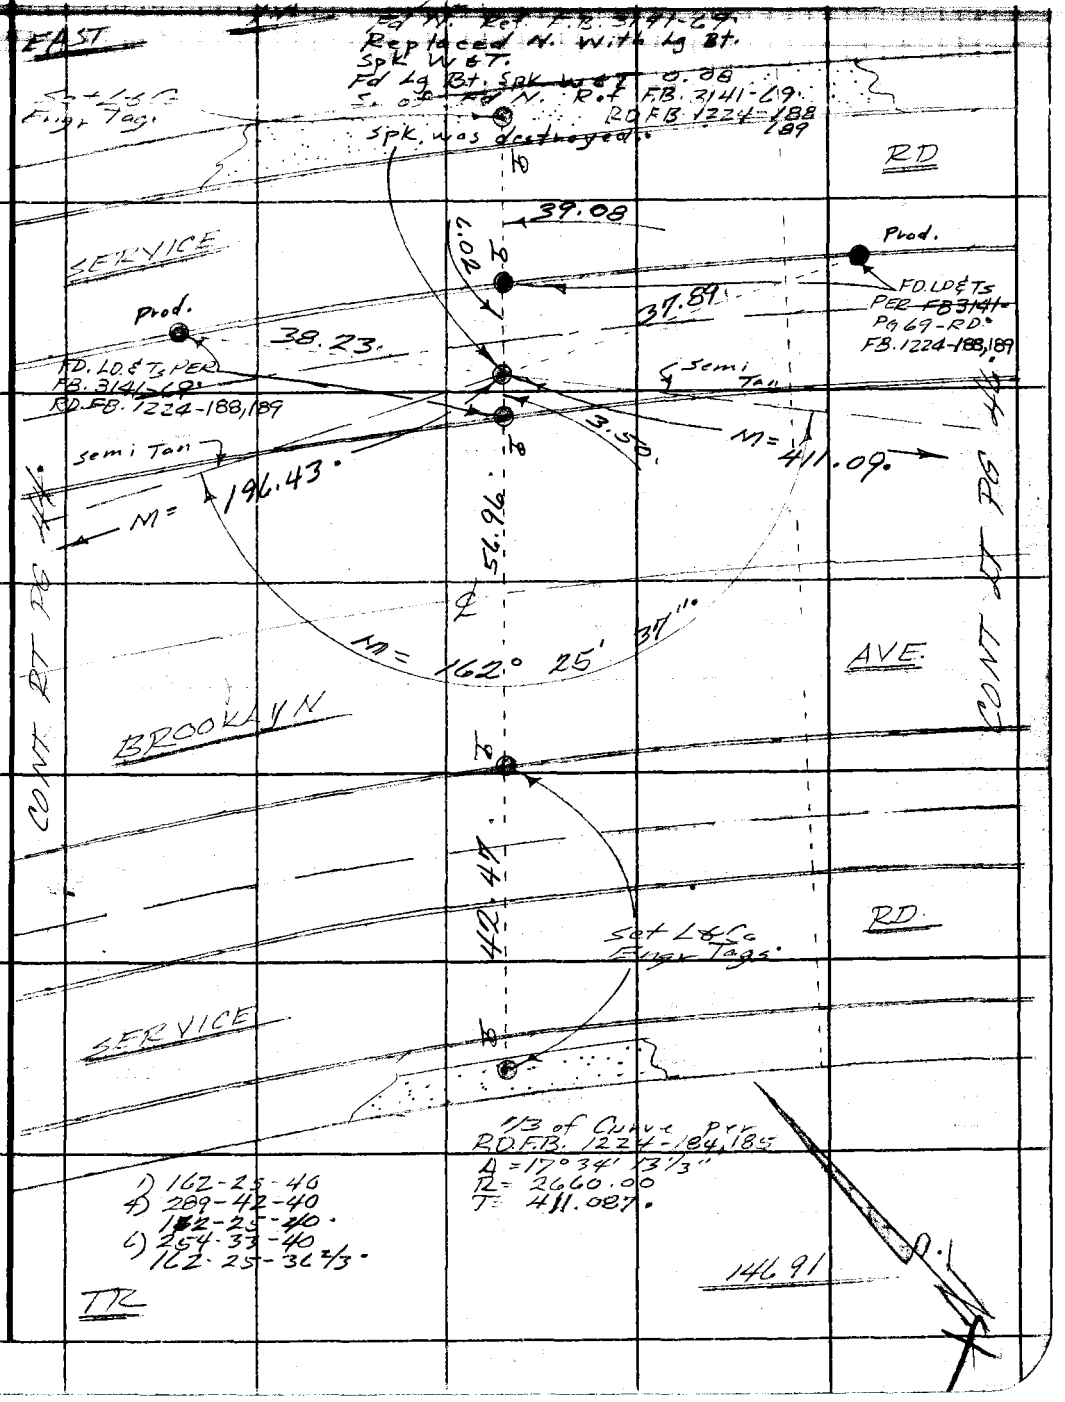

Note: Any Additions or Changes on This Sheet Must be Made or Circled in Red Ink With Date and Name of Person Making Change.

Do not extend this side of this line.

PLEASE RETURN TO
COUNTY OF LOS ANGELES
DEPARTMENT OF COUNTY ENGINEER
403 LOS ANGELES COUNTY ENGINEERING BLDG.

76F309S CE#310 3-68

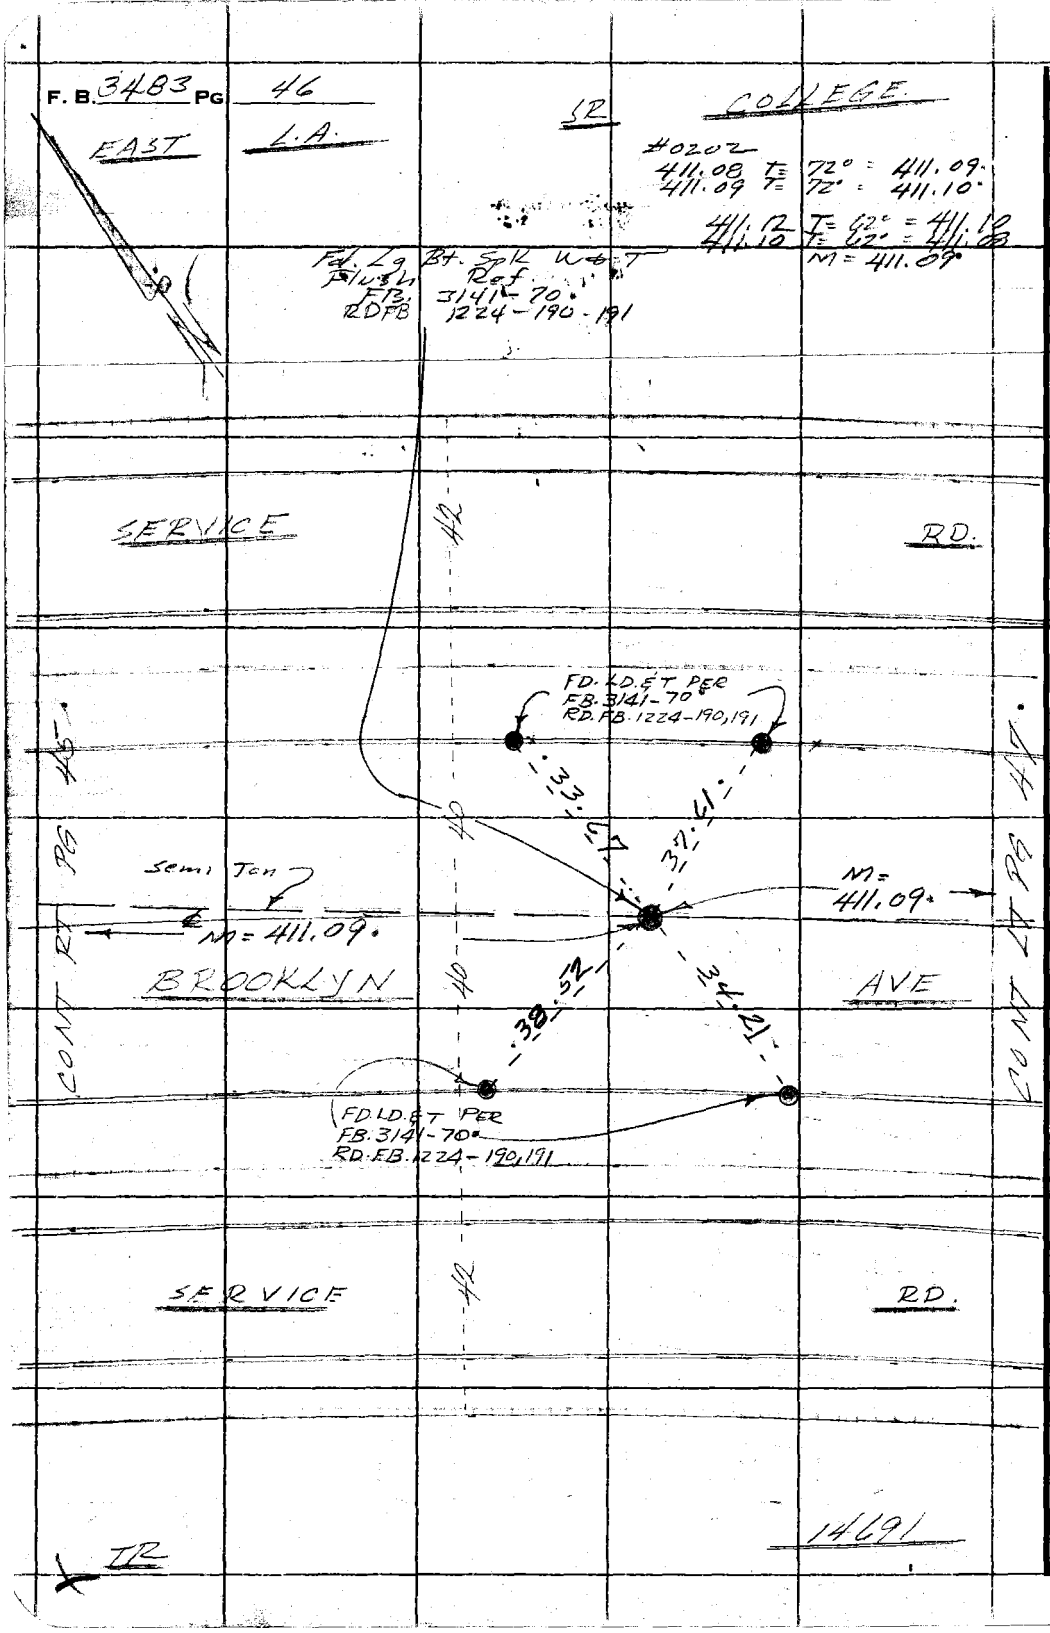

PLEASE RETURN TO
COUNTY OF LOS ANGELES
DEPARTMENT OF COUNTY ENGINEER
403 LOS ANGELES COUNTY ENGINEERING BLDG.

Do not extend this side of this line.

Note: Any Additions or Changes on This Sheet Must be Made or Circled in Red Ink With Date and Name of Person Making Change.

Notes Ck'd by	Survey of Belevedere Area ¢
Map No.	JN 0202.00 Tape [illegible] Std [illegible] °F
Office Work	Surveyed by P. E. Brooks
Checked	Notes P. E. Brooks Date 2[illegible]
Date	Indexed [illegible] FEB 2 [illegible]

F. B. 3143 PG. [illegible]

COLLEGE

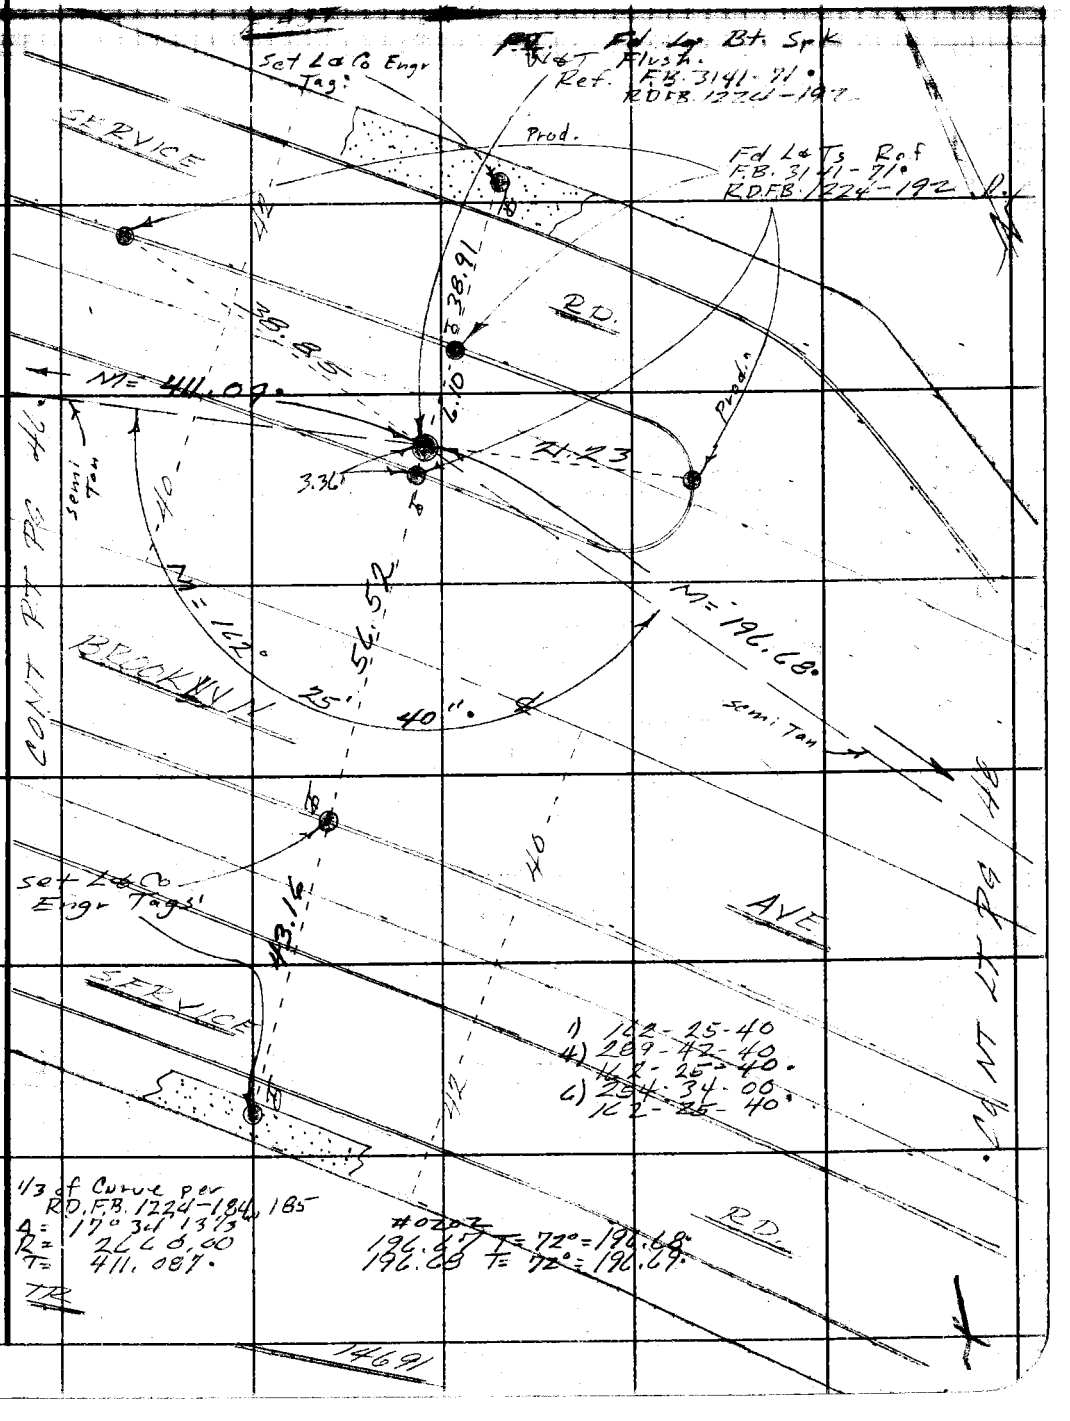

Note: Any Additions or Changes on This Sheet Must be Made or Circled in Red Ink With Date and Name of Person Making Change.

Do not extend this side of this line.

PLEASE RETURN TO
COUNTY OF LOS ANGELES
DEPARTMENT OF COUNTY ENGINEER
403 LOS ANGELES COUNTY ENGINEERING BLDG.

16F309S CE#310 3-68

PLEASE RETURN TO
COUNTY OF LOS ANGELES
DEPARTMENT OF COUNTY ENGINEER
403 LOS ANGELES COUNTY ENGINEERING BLDG.

Note: Any Additions or Changes on This Sheet Must be Made or Circled in Red Ink With Date and Name of Person Making Change.

Do not extend this side of this line.

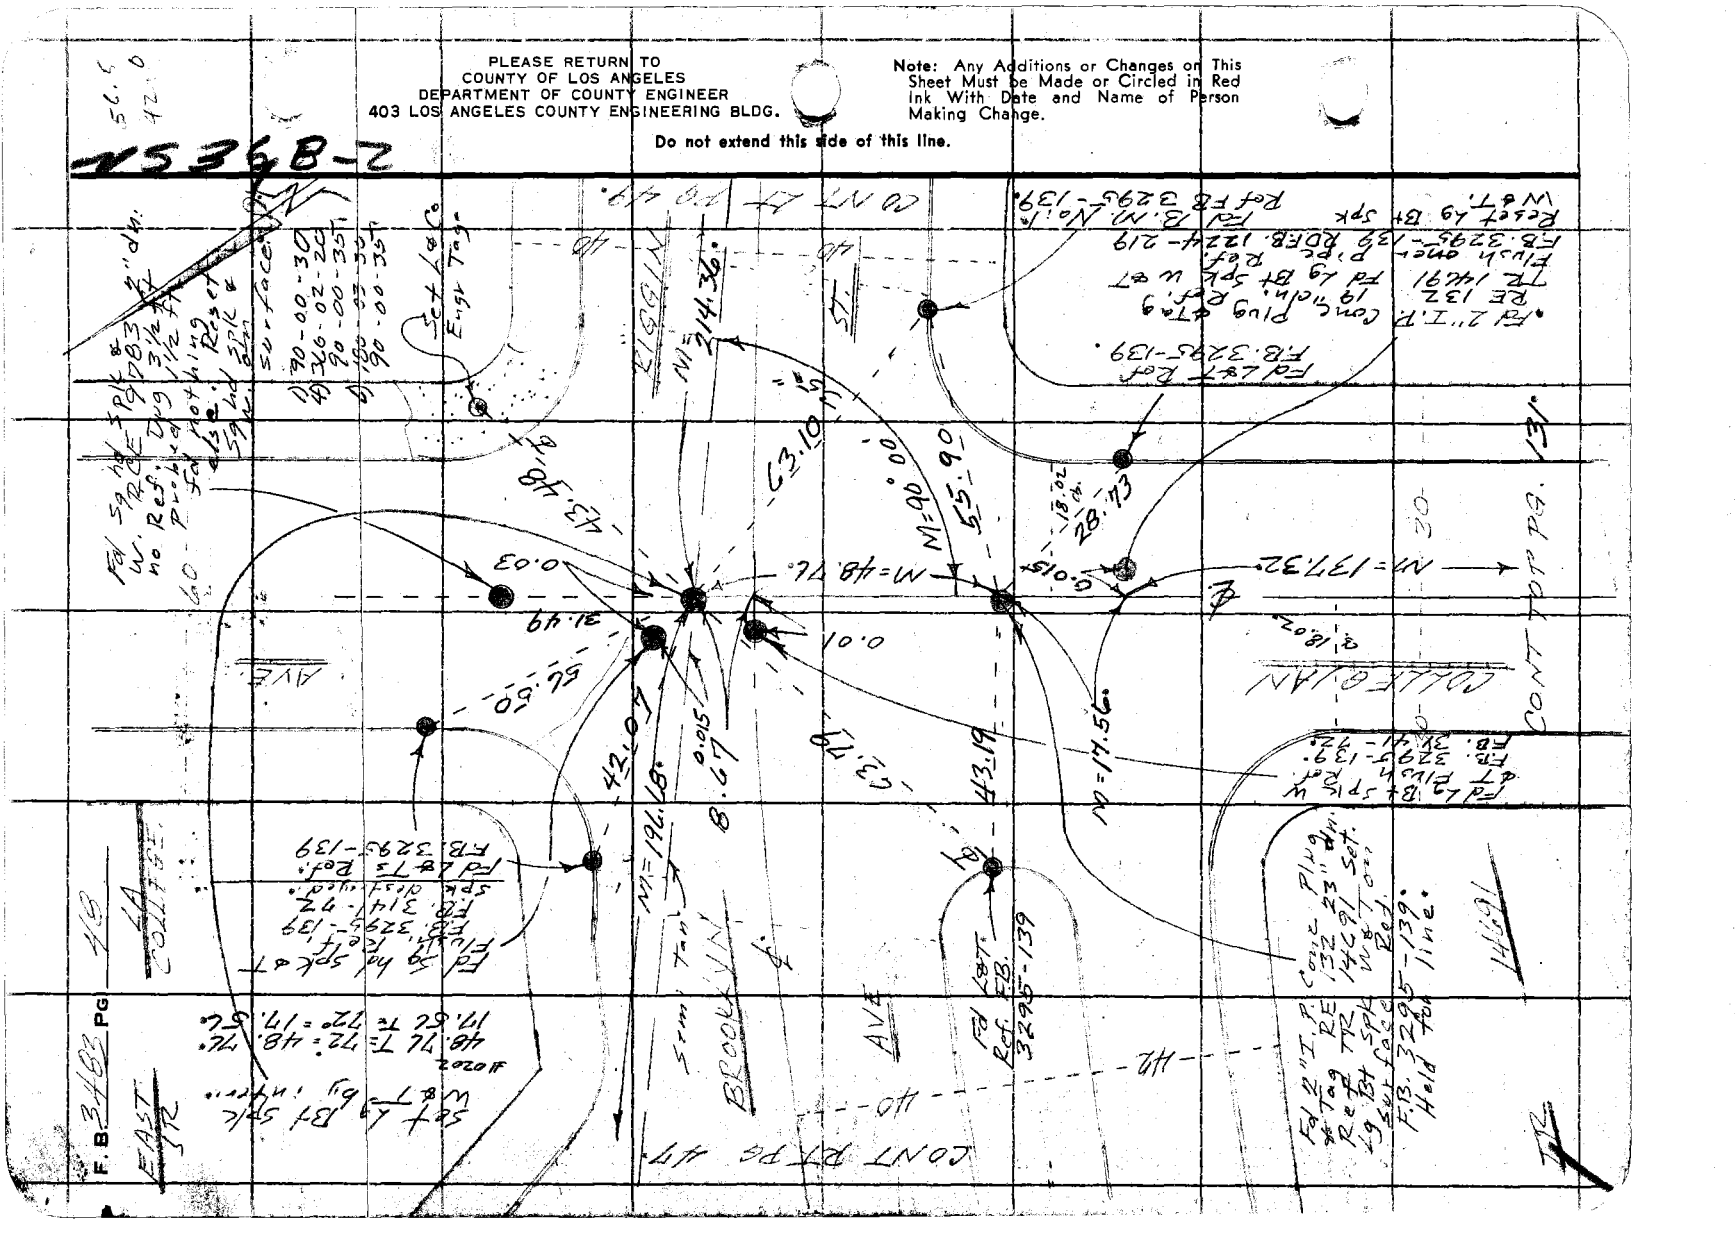

Notes Ck'd by	Survey of Belvedere Ave &
Map No.	JN Tape Std °F
Office Work	Surveyed by P. E. Brooks
Checked	Notes P. E. Brooks Date
Date	Indexed W. D. BAILEY FEB 2

F. B. 3141 Pg. 46

#0202
214.35 T= 72 = 214.36'
214.35 T= 72 = 214.36'

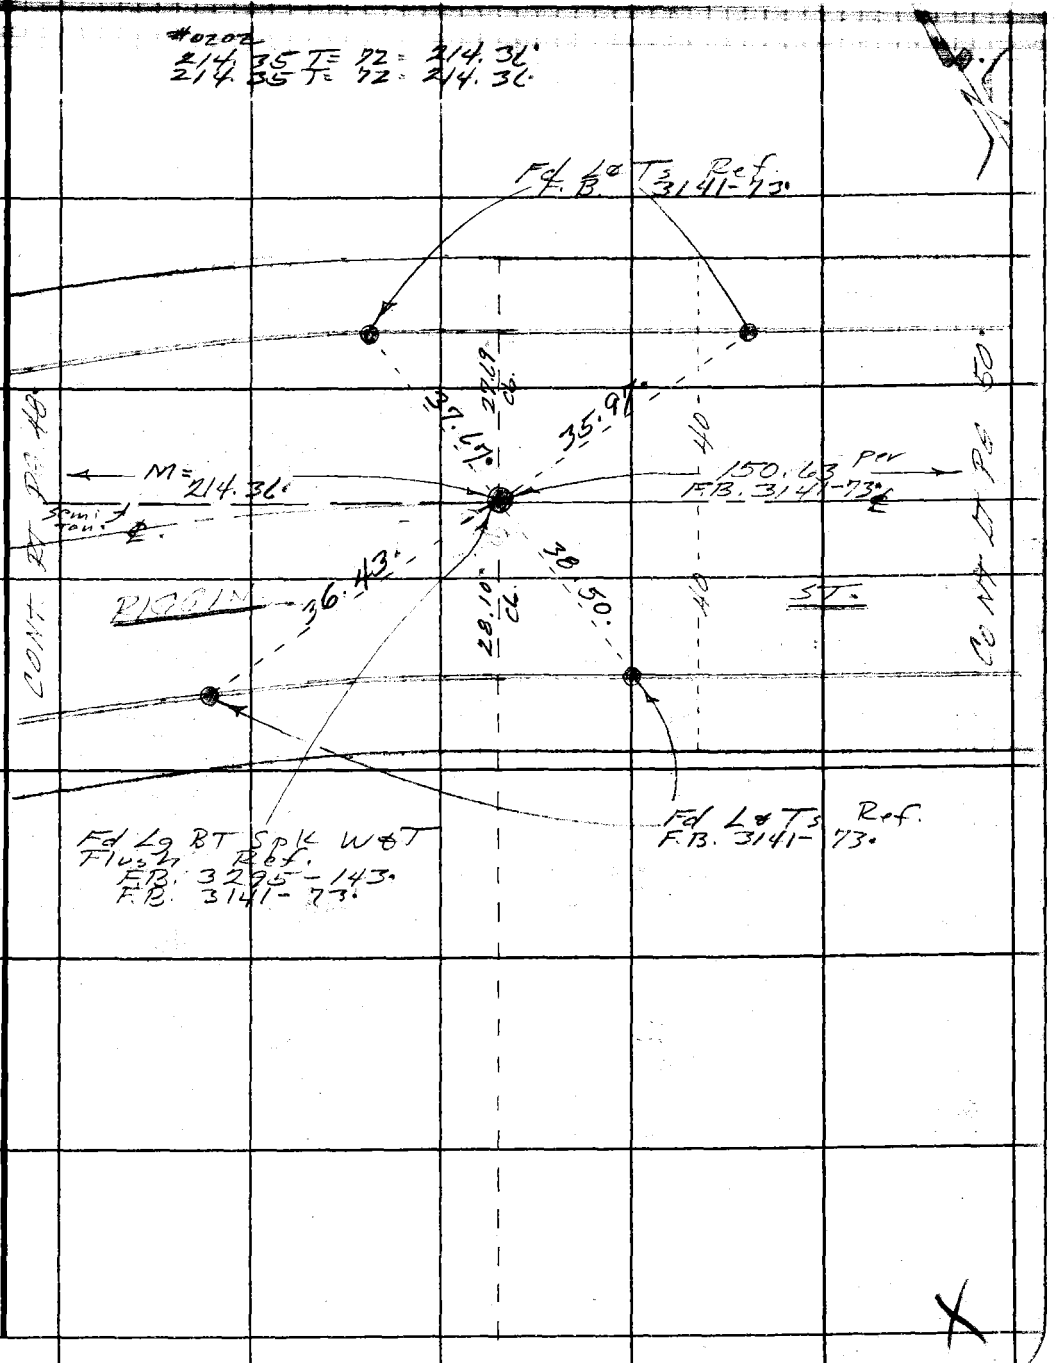

Note: Any Additions or Changes on This Sheet Must be Made or Circled in Red Ink With Date and Name of Person Making Change.

PLEASE RETURN TO
COUNTY OF LOS ANGELES
DEPARTMENT OF COUNTY ENGINEER
403 LOS ANGELES COUNTY ENGINEERING BLDG.
Do not extend this side of this line.

8F3095 CE#310 3-68

F. B. 3483 PG 50

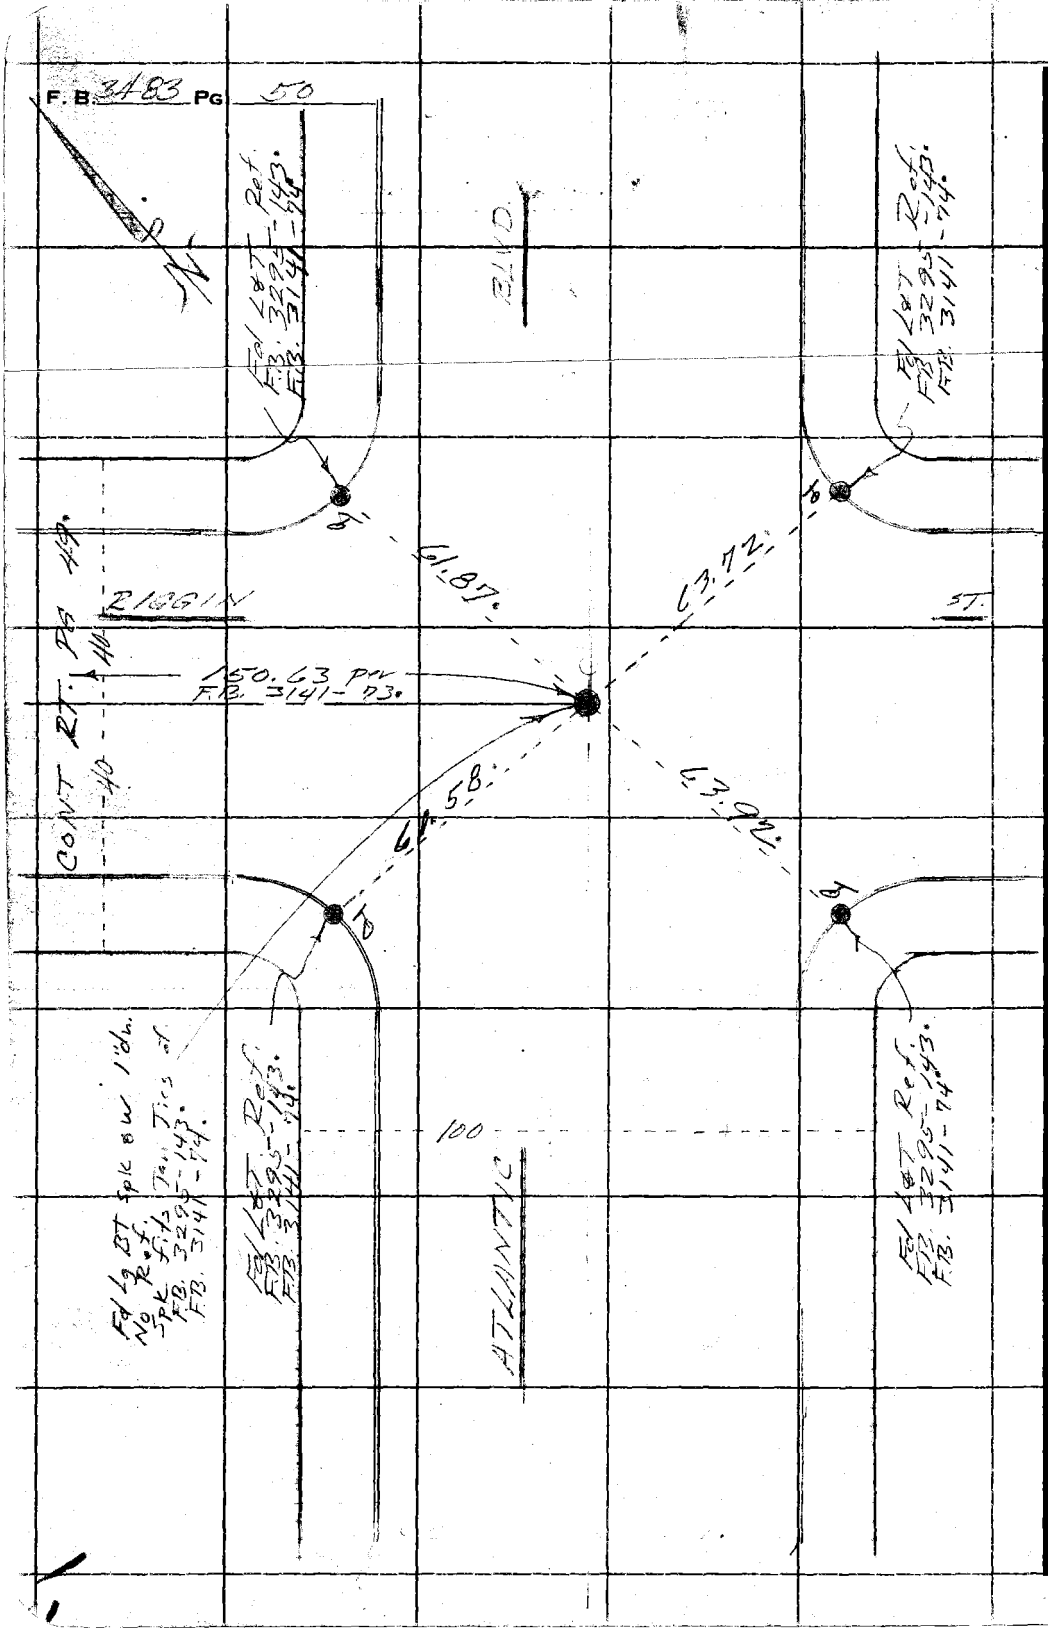

PLEASE RETURN TO
COUNTY OF LOS ANGELES
DEPARTMENT OF COUNTY ENGINEER
403 LOS ANGELES COUNTY ENGINEERING BLDG.

Do not extend this side of this line.

Note: Any Additions or Changes on This Sheet Must be Made or Circled in Red Ink With Date and Name of Person Making Change.

Notes Ck'd by	Survey of Belvedere Area ℄
Map. No.	JN 0303.00 Tape Std °F
Office Work	Surveyed by F. E. Brooks
Checked	Notes F. E. Brooks Date 2 Nov 73
Date	Indexed B. D. BAILEY FEB 2 1978

F. B. 3403 PG. 57

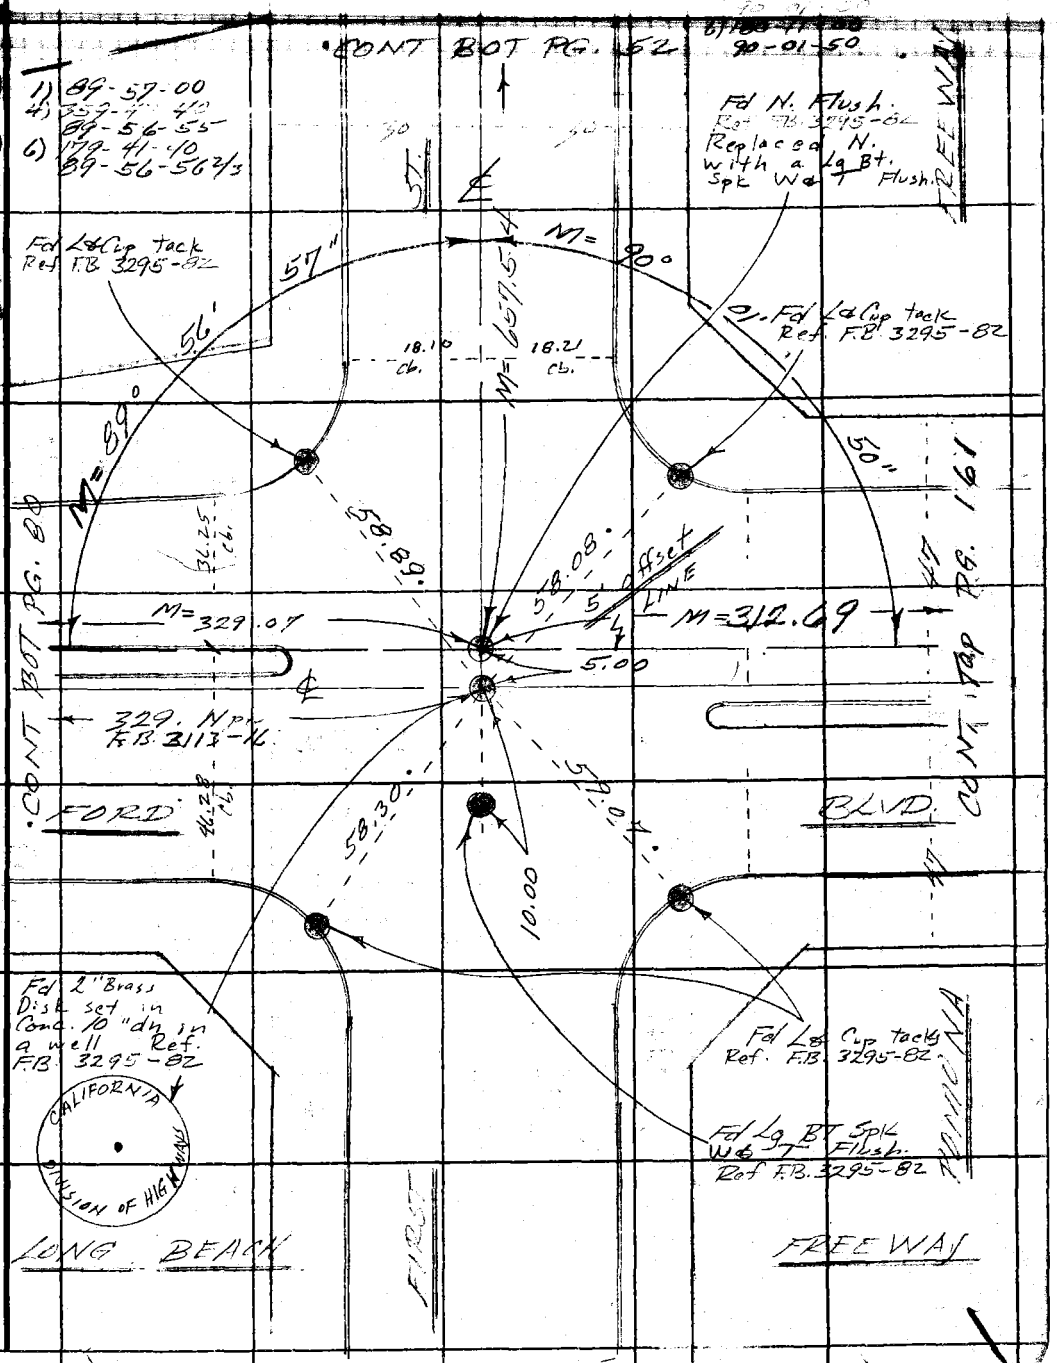

Note: Any Additions or Changes on This Sheet Must be Made or Circled in Red Ink With Date and Name of Person Making Change.

Do not extend this side of this line.

PLEASE RETURN TO
COUNTY OF LOS ANGELES
DEPARTMENT OF COUNTY ENGINEER
403 LOS ANGELES COUNTY ENGINEERING BLDG.

76F309S CE#310 3-68

PLEASE RETURN TO
COUNTY OF LOS ANGELES
DEPARTMENT OF COUNTY ENGINEER
403 LOS ANGELES COUNTY ENGINEERING BLDG.

Note: Any Additions or Changes on This Sheet Must be Made or Circled in Red Ink With Date and Name of Person Making Change.

Do not extend this side of this line.

4536 A 2

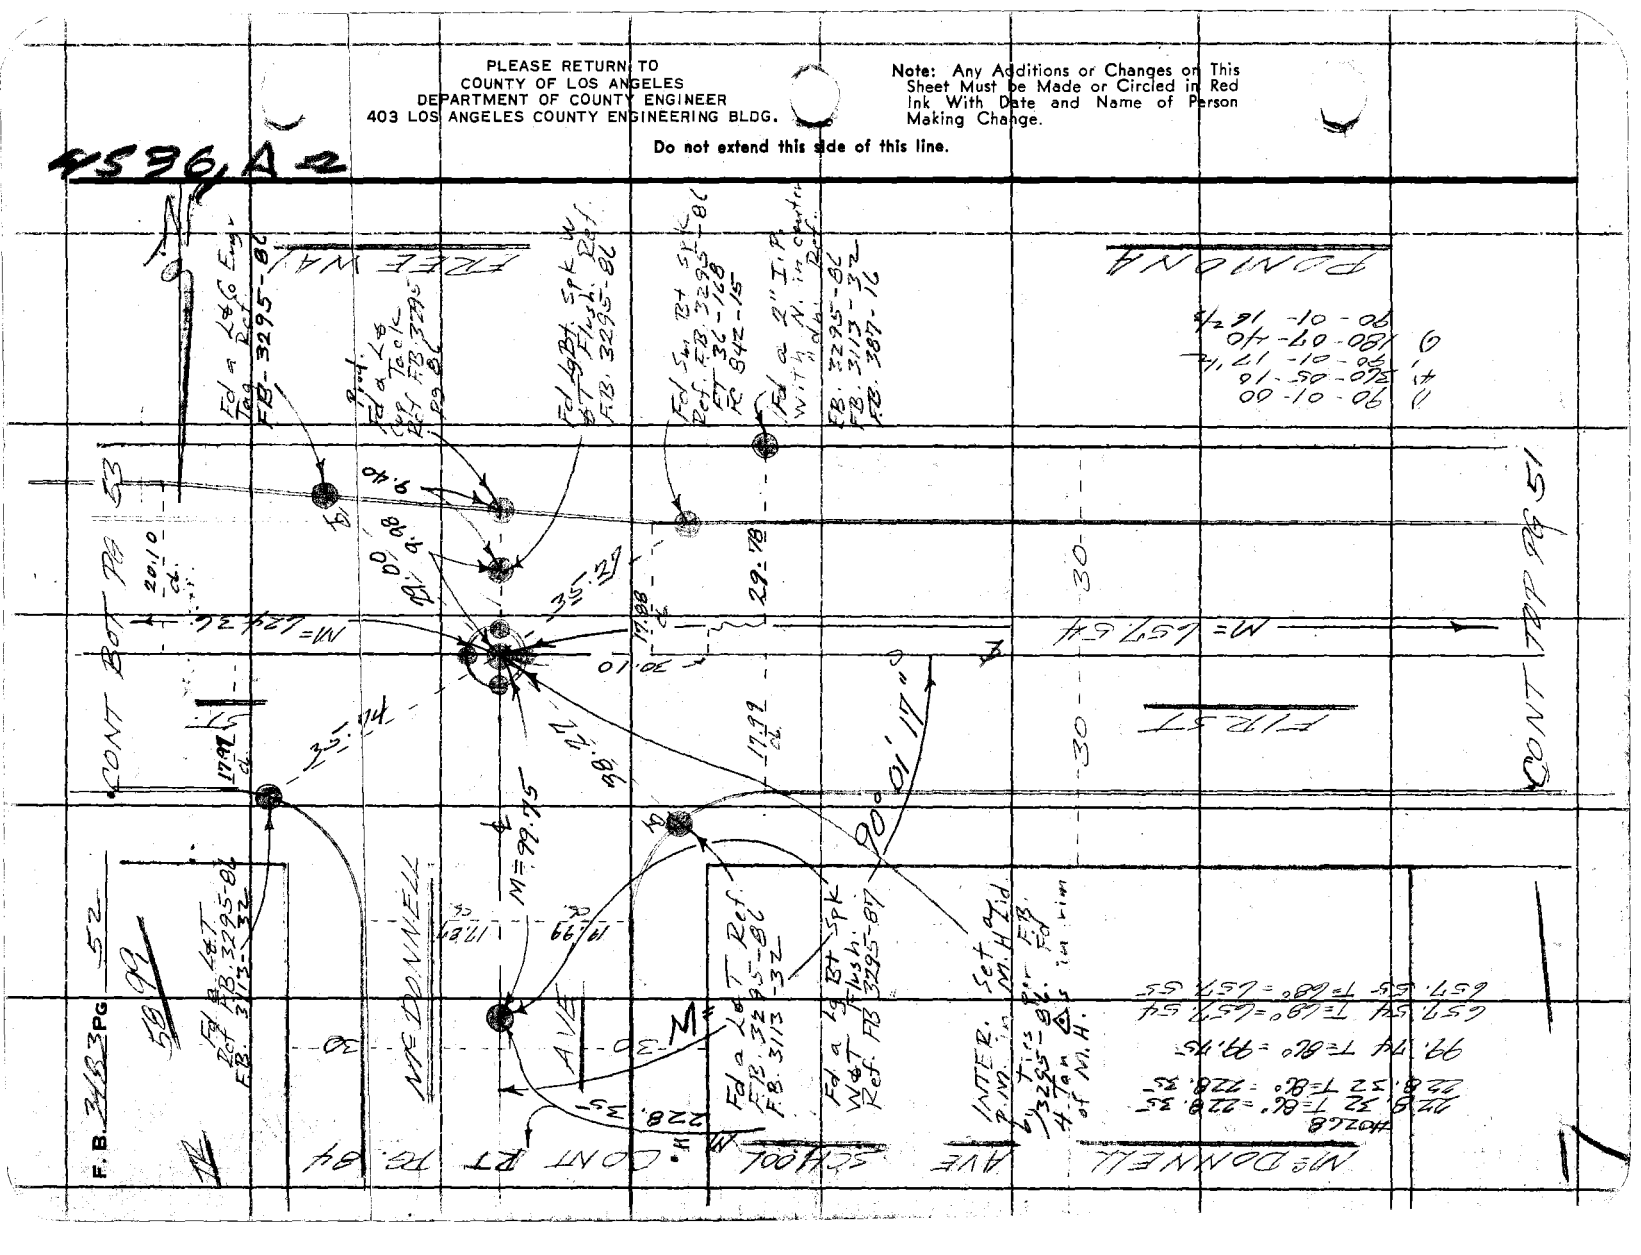

Notes Ck'd by	Survey of Belvedere Area 2	F. B. 3184 PG. 53
Map No.	JN [illegible] Tape [illegible] Std [illegible] °F	
Office Work	Surveyed by F. E. Brooks	
Checked	Notes F. E. Brooks Date [illegible]	
Date	Indexed G. D. BAILEY FEB 2 [illegible]	

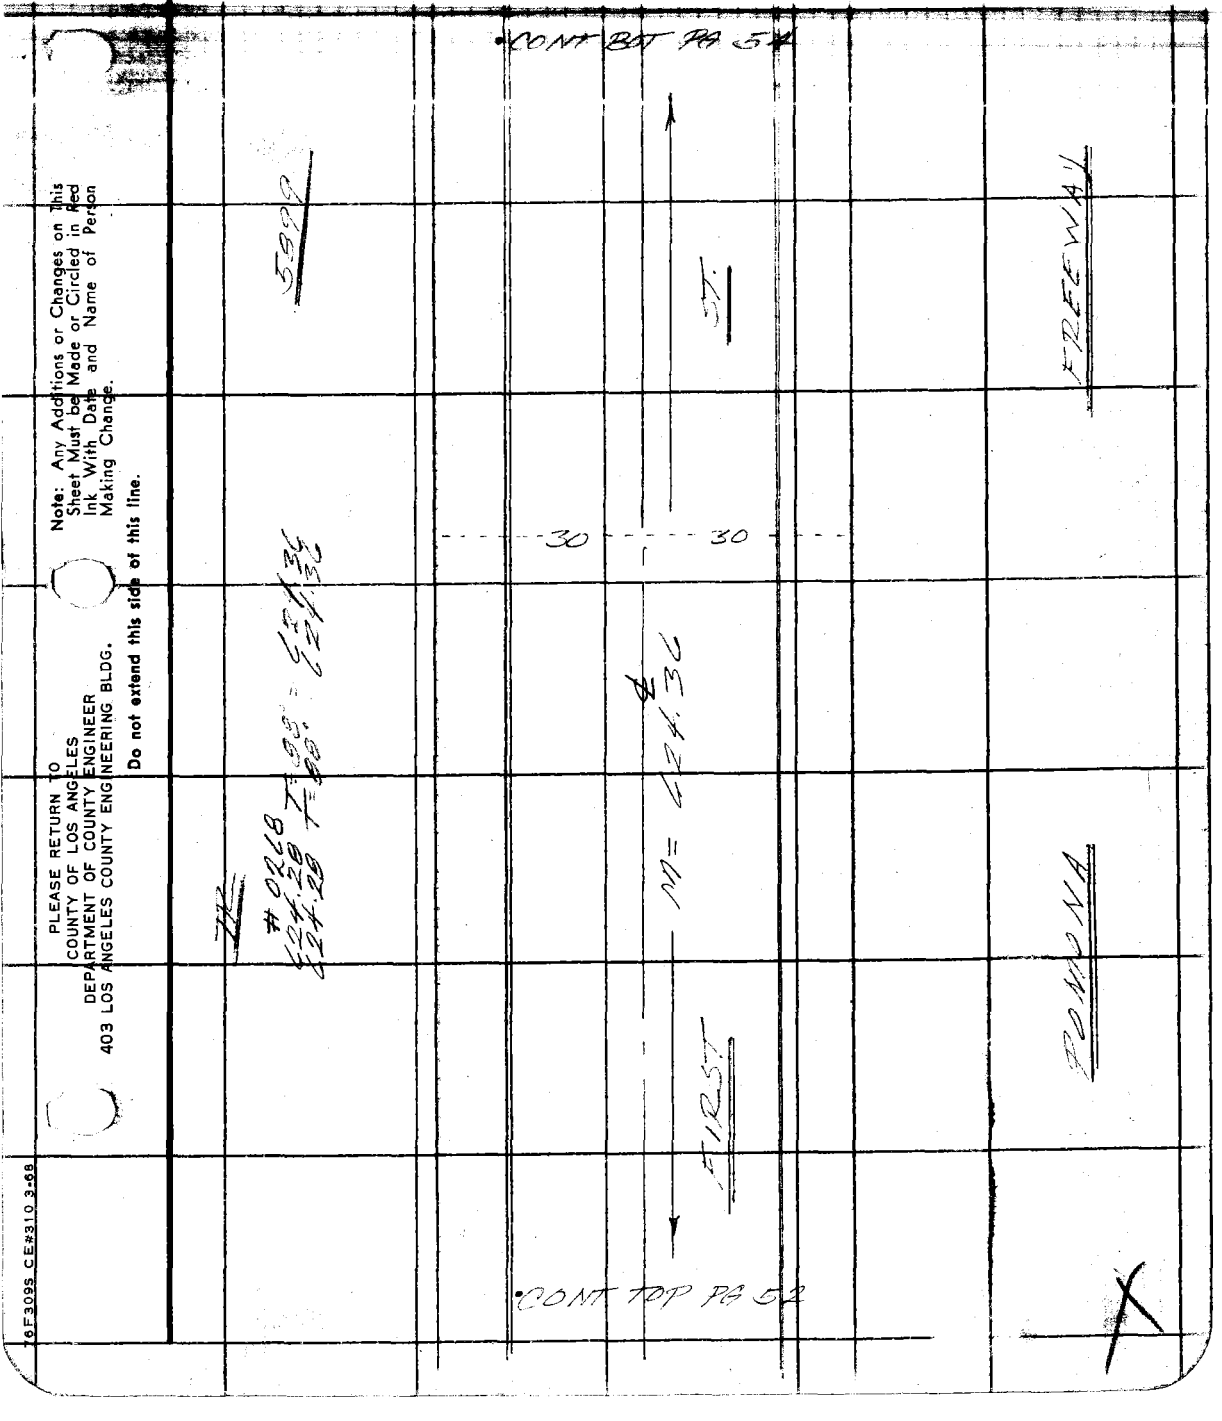

Note: Any Additions or Changes on This Sheet Must be Made or Circled in Red Ink With Date and Name of Person Making Change.

Do not extend this side of this line.

PLEASE RETURN TO
COUNTY OF LOS ANGELES
DEPARTMENT OF COUNTY ENGINEER
403 LOS ANGELES COUNTY ENGINEERING BLDG.

76F309S CE#310 3-68

PLEASE RETURN TO
COUNTY OF LOS ANGELES
DEPARTMENT OF COUNTY ENGINEER
403 LOS ANGELES COUNTY ENGINEERING BLDG.

Note: Any Additions or Changes on This Sheet Must be Made or Circled in Red Ink With Date and Name of Person Making Change.

Do not extend this side of this line.

W.S.36, A-2

Notes Ck'd by	Survey of Belvedere Avenue
Map No.	JN Tape Std °F
Office Work	Surveyed by P. E. Brooks
Checked	Notes P. E. Brooks Date
Date	Indexed G. D. BAILEY FEB 2 1978

F. B. 3107 PG. 55

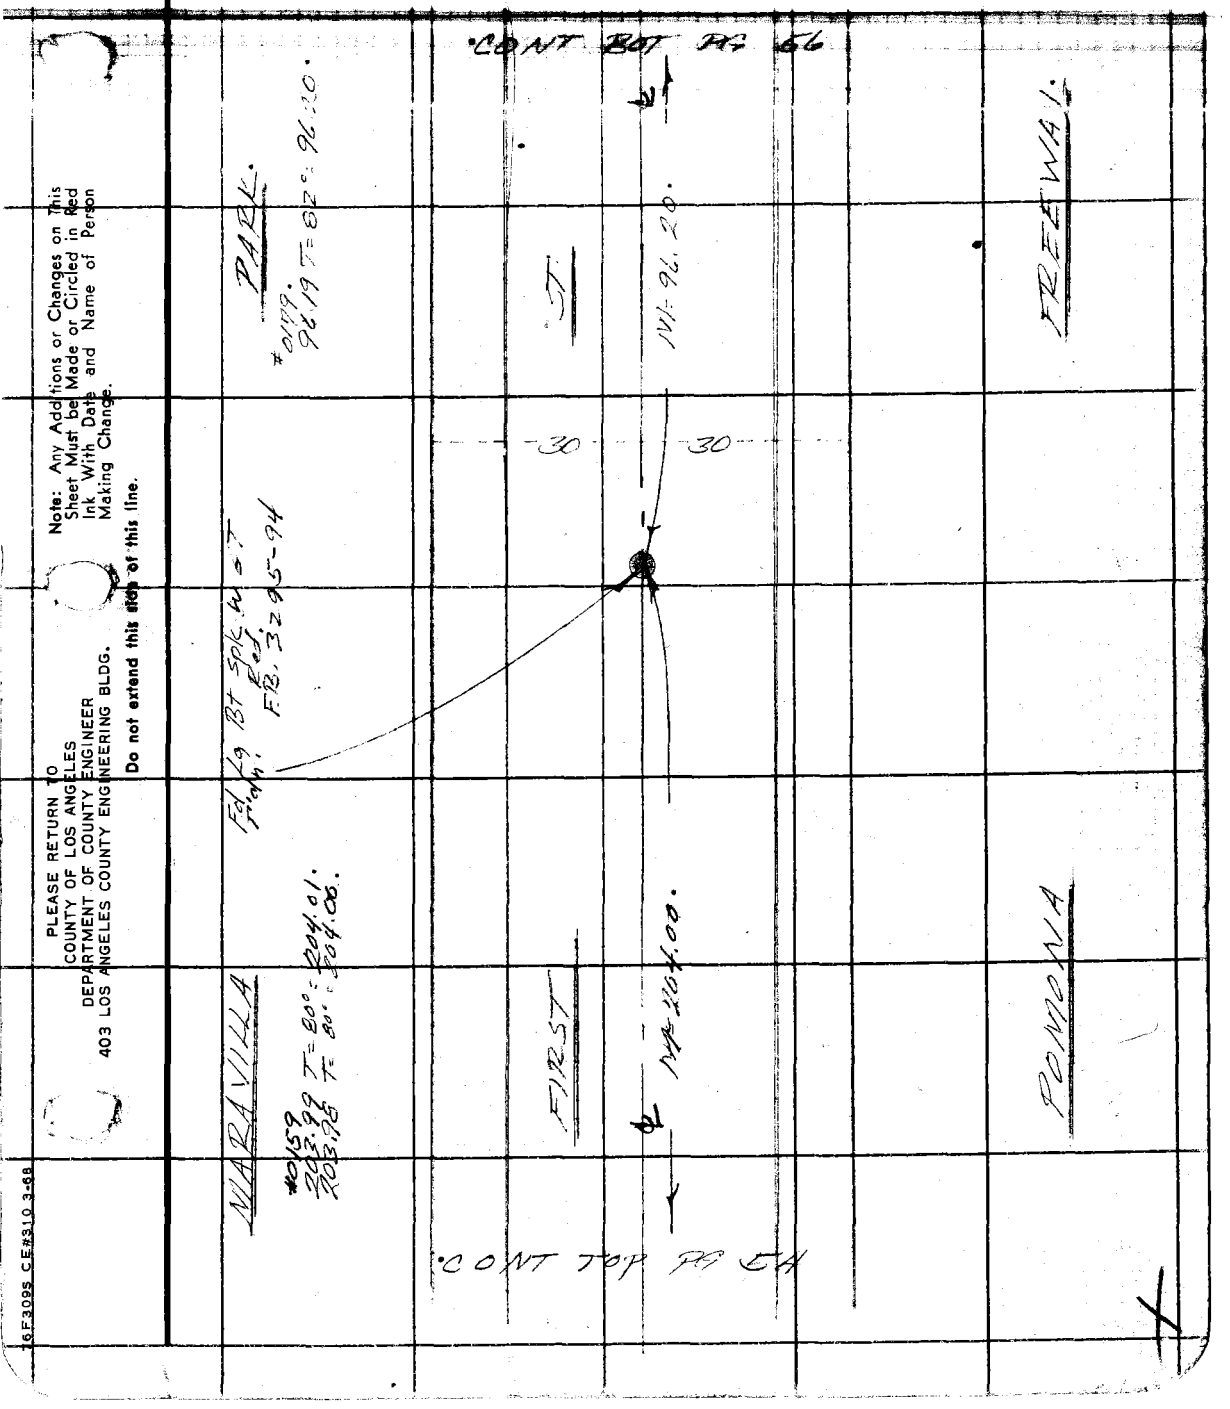

Note: Any Additions or Changes on This Sheet Must be Made or Circled in Red Ink With Date and Name of Person Making Change.

PLEASE RETURN TO
COUNTY OF LOS ANGELES
DEPARTMENT OF COUNTY ENGINEER
403 LOS ANGELES COUNTY ENGINEERING BLDG.

Do not extend this side of this line.

16F309S CE#310 3-68

PLEASE RETURN TO
COUNTY OF LOS ANGELES
DEPARTMENT OF COUNTY ENGINEER
403 LOS ANGELES COUNTY ENGINEERING BLDG.

Note: Any Additions or Changes on This Sheet Must be Made or Circled in Red Ink With Date and Name of Person Making Change.

Do not extend this side of this line.

W.5536, A-3

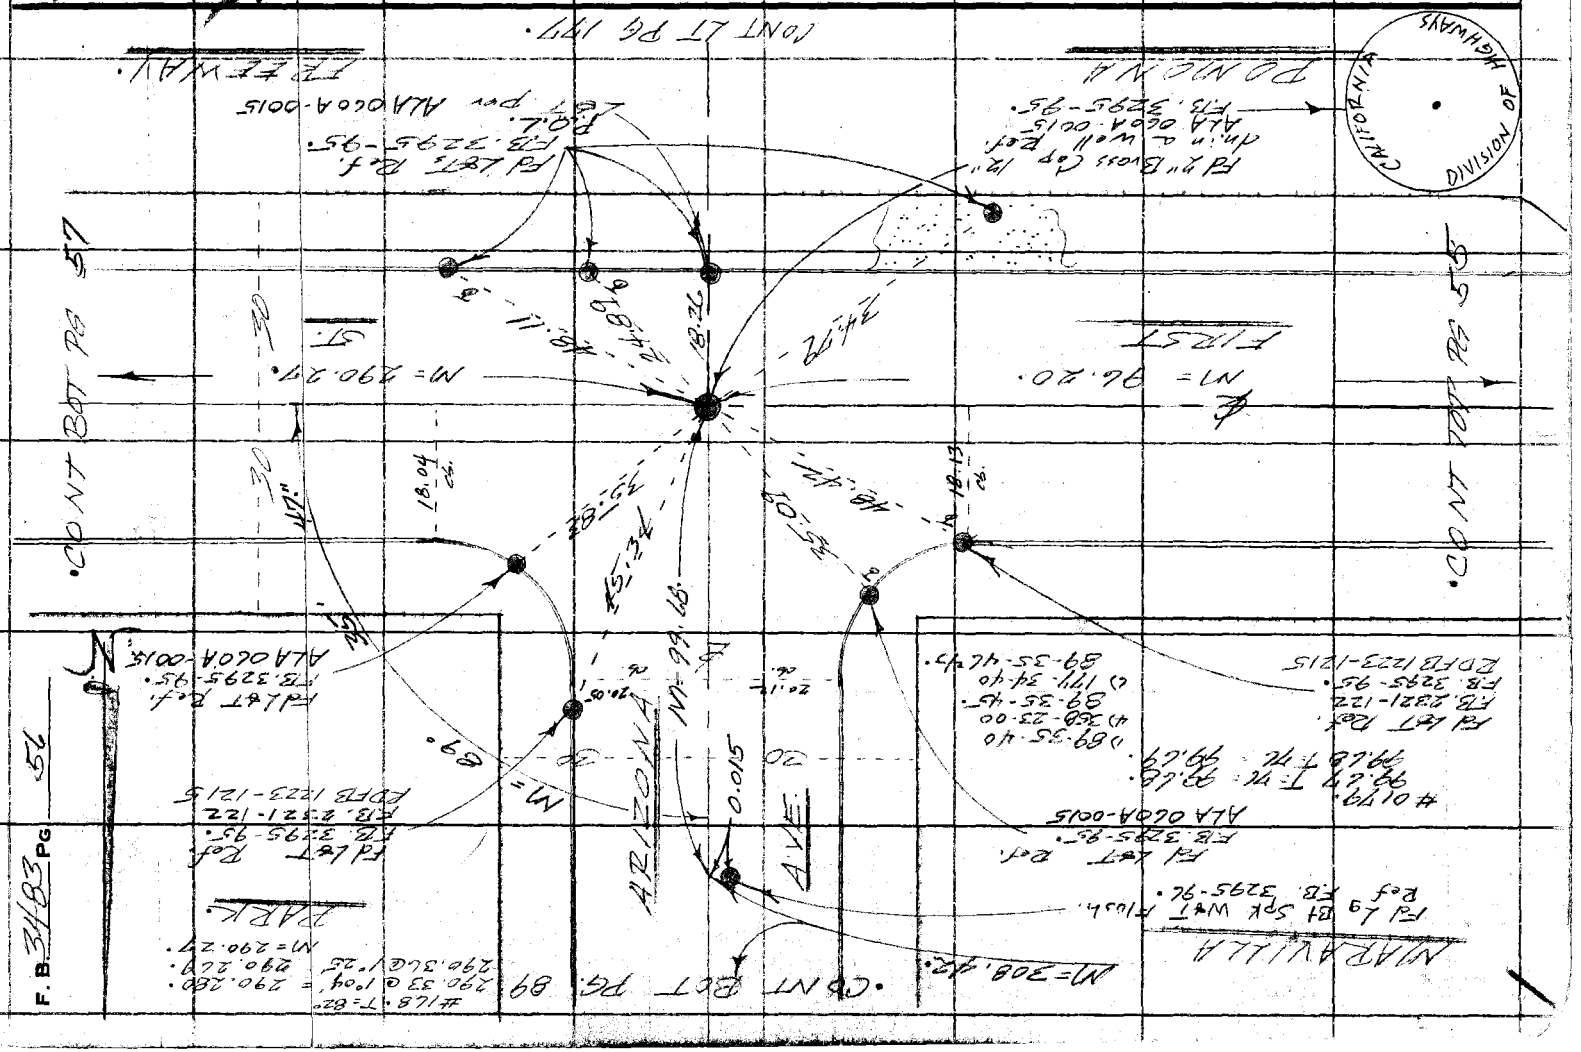

Notes Ck'd by	Survey of BELVEDERE AREA 4
Map No.	JN [illegible] Tape [illegible] Std [illegible] °F
Office Work	Surveyed by E. E. Brooks
Checked	Notes E. E. Brooks Date [illegible]
Date	Indexed G. D. BAILEY FEB 2 1978

F. B. 3487 Pg. 54

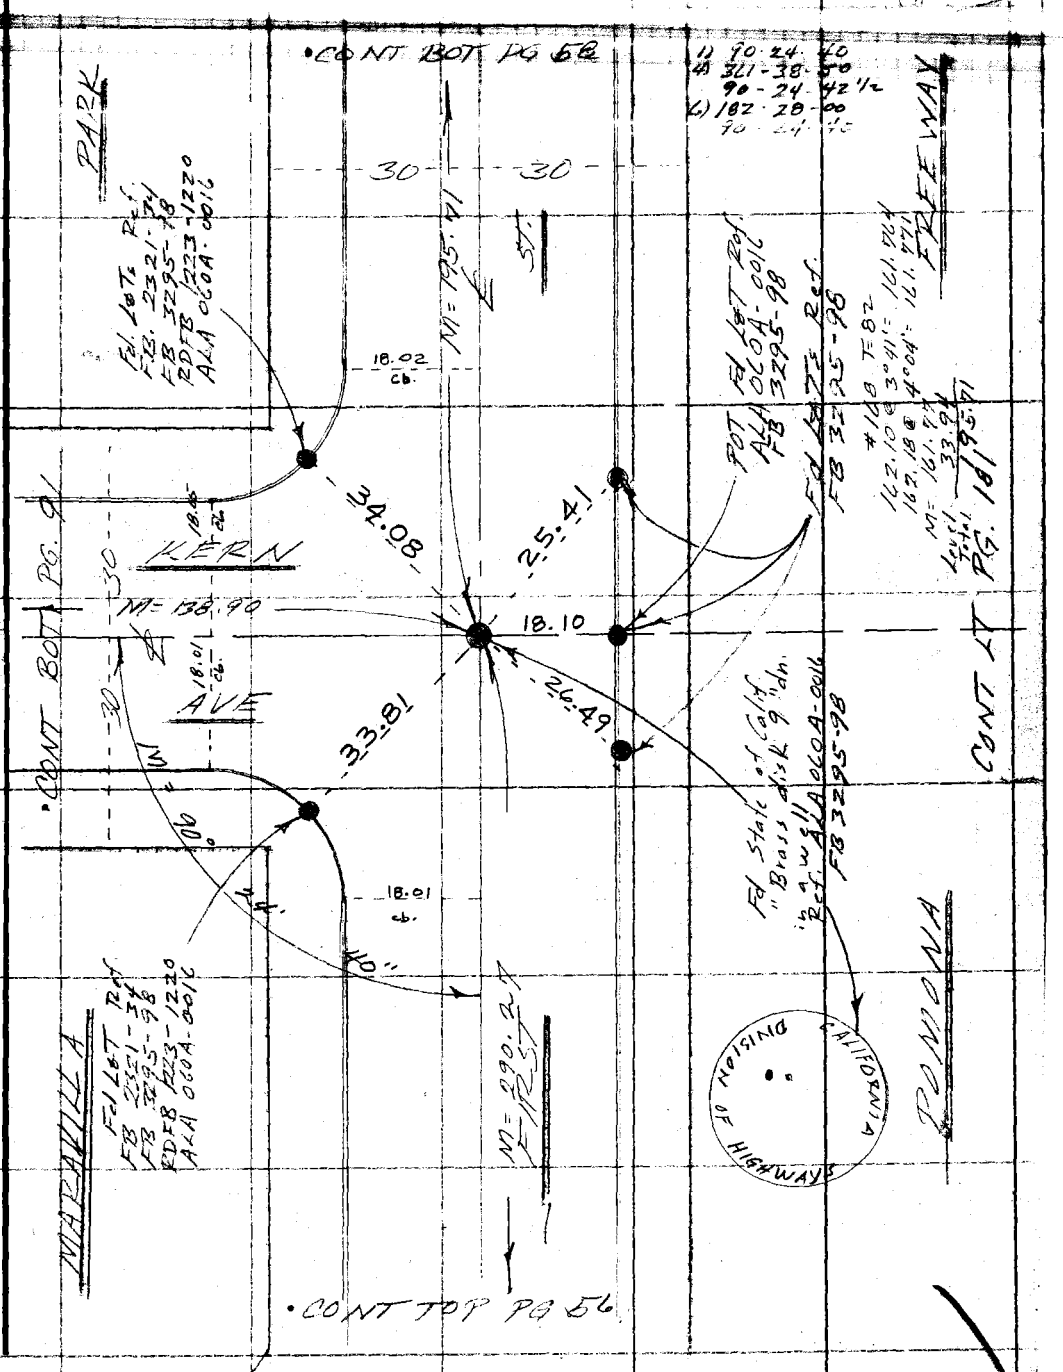

WS 36, A-3

Note: Any Additions or Changes on This Sheet Must be Made or Circled in Red Ink With Date and Name of Person Making Change.

Do not extend this side of this line.

PLEASE RETURN TO
COUNTY OF LOS ANGELES
DEPARTMENT OF COUNTY ENGINEER
403 LOS ANGELES COUNTY ENGINEERING BLDG.

76F309S CE#310 3-68

F.B. 3483 PG 58

M536 A-2
CONT BOT PG 59
CONT TOP PG 57
CONT BOT PG. 93
CONT TOP PG. 186
MEDNIK
AVE
FIRST
ST.
PLACE
MARAVILLA
POMONA
FREEWAY
PLEASE RETURN TO
COUNTY OF LOS ANGELES
DEPARTMENT OF COUNTY ENGINEER
403 LOS ANGELES COUNTY ENGINEERING BLDG.
Do not extend this side of this line.
Note: Any Additions or Changes on This Sheet Must be Made or Circled in Red Ink With Date and Name of Person Making Change.
M=869.64
M=324.
M=10.00
M=280.17
old ℄
61.69
57.17
44.44
52.05
59.46
28.00 Cb.
18.20 Cb.
18.06 Cb.
18.65 Cb.
30.10 Cb.
30.02 Cb.
33.96 Cb.
34.08 Cb.

Notes Ck'd by	Survey of Belvedere Area 2
Map No.	JN Tape Std °F
Office Work	Surveyed by F. E. Brooks
Checked	Notes F. E. Brooks Date
Date	Indexed G. D. BAILEY FEB 2 1978

F. B. 3483 PG. 59

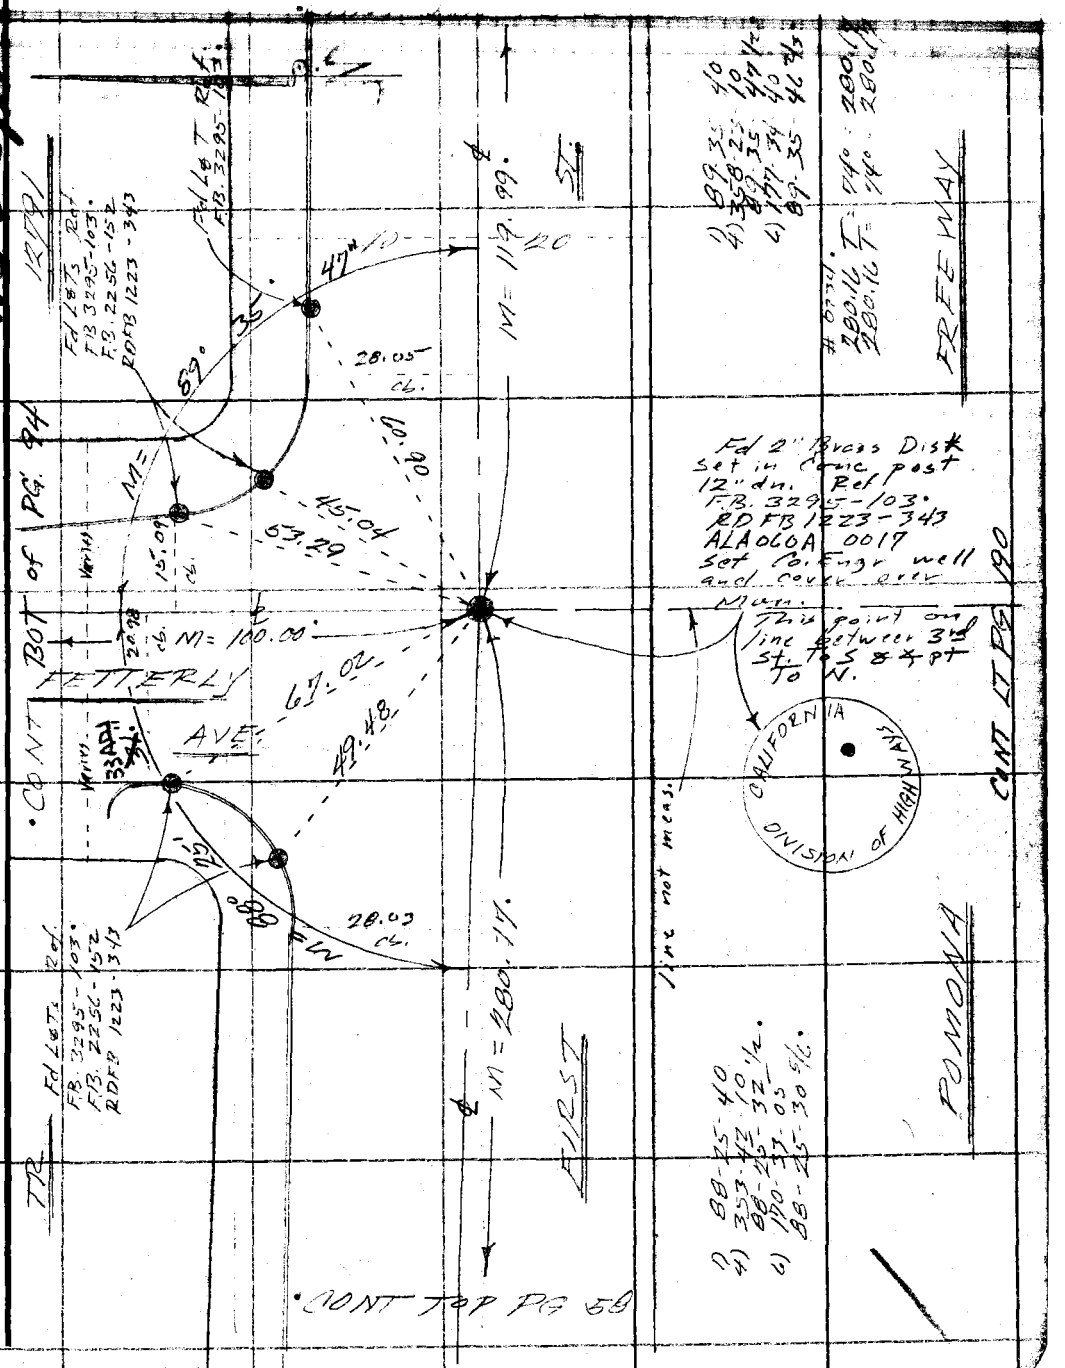

Note: Any Additions or Changes on This Sheet Must be Made or Circled in Red Ink With Date and Name of Person Making Change.

Do not extend this side of this line.

PLEASE RETURN TO
COUNTY OF LOS ANGELES
DEPARTMENT OF COUNTY ENGINEER
403 LOS ANGELES COUNTY ENGINEERING BLDG.

76F3095 CE#310 3-68

PLEASE RETURN TO
COUNTY OF LOS ANGELES
DEPARTMENT OF COUNTY ENGINEER
403 LOS ANGELES COUNTY ENGINEERING BLDG.

Note: Any Additions or Changes on This Sheet Must be Made or Circled in Red Ink With Date and Name of Person Making Change.

Do not extend this side of this line.

Notes Ck'd by	Survey of Belvedere Ave ℄
Map. No.	JN [illegible] Tape [illegible] Std 68 °F
Office Work	Surveyed by E. E. Brooks
Checked	Notes E. E. Brooks Date [illegible]
Date	Indexed G. D. BAILEY FEB 2 [illegible]

F. B. [illegible] PG. [illegible]

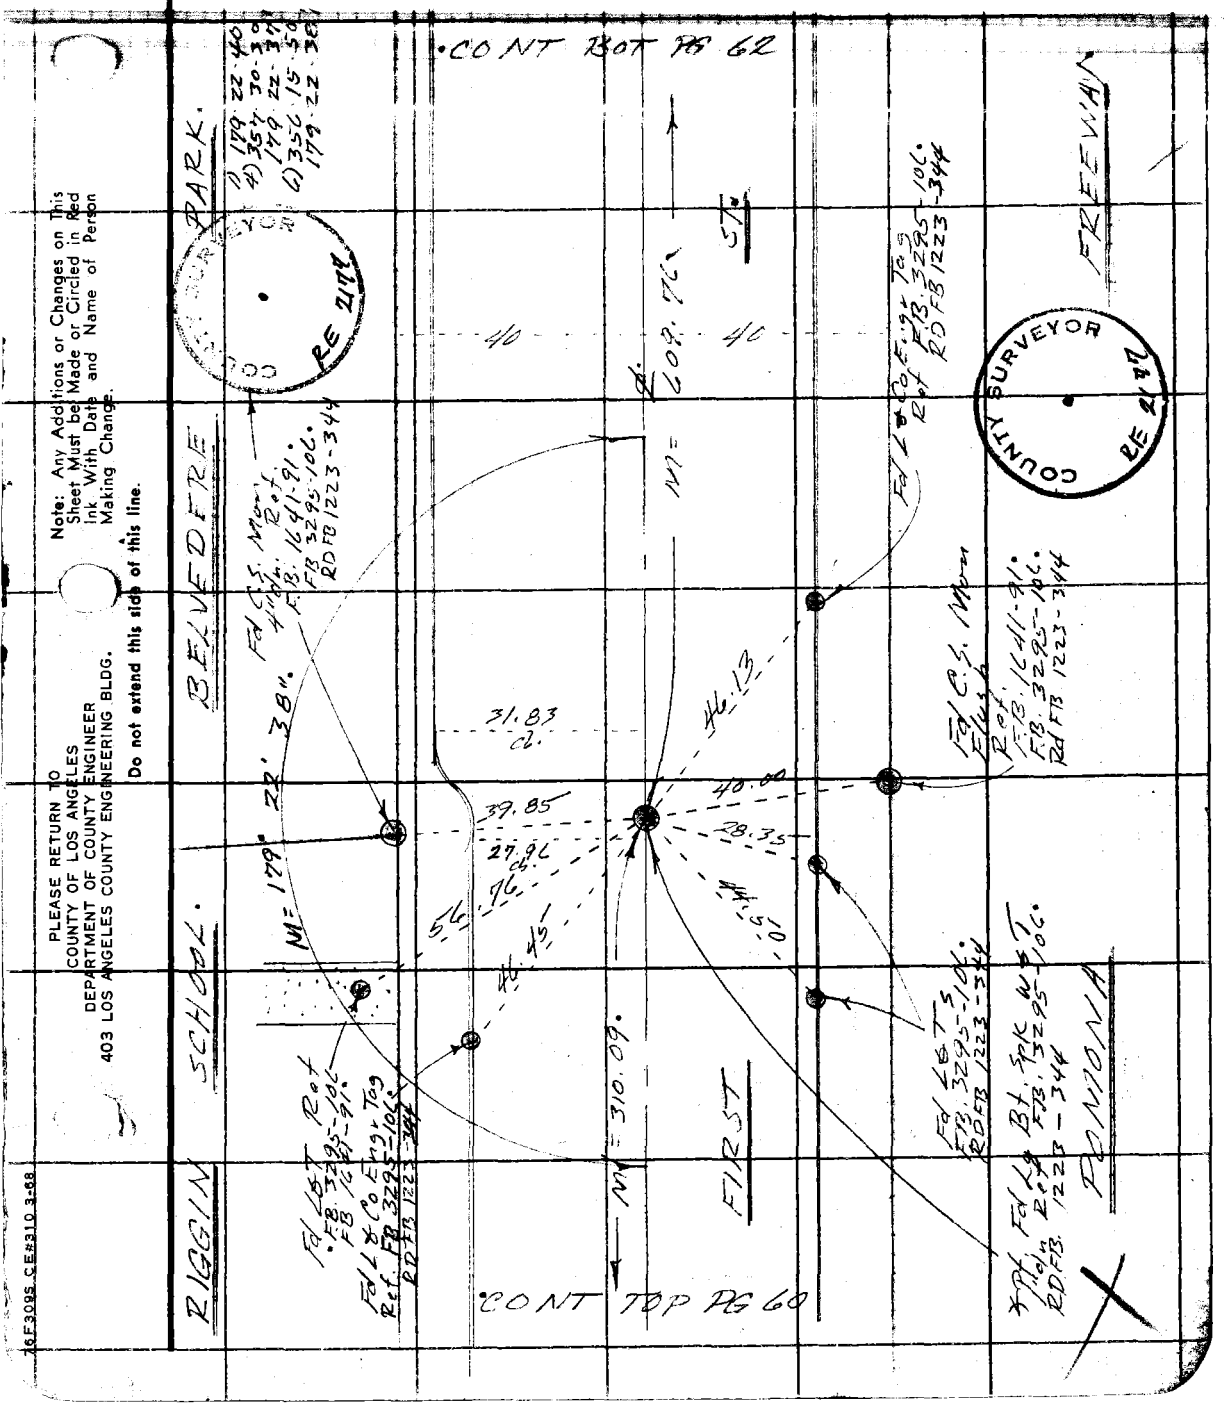

Note: Any Additions or Changes on This Sheet Must be Made or Circled in Red Ink With Date and Name of Person Making Change.

Do not extend this side of this line.

PLEASE RETURN TO
COUNTY OF LOS ANGELES
DEPARTMENT OF COUNTY ENGINEER
403 LOS ANGELES COUNTY ENGINEERING BLDG.

76F309S CE#310 3-68

PLEASE RETURN TO
COUNTY OF LOS ANGELES
DEPARTMENT OF COUNTY ENGINEER
403 LOS ANGELES COUNTY ENGINEERING BLDG.

Note: Any Additions or Changes on This Sheet Must be Made or Circled in Red Ink With Date and Name of Person Making Change.

Do not extend this side of this line.

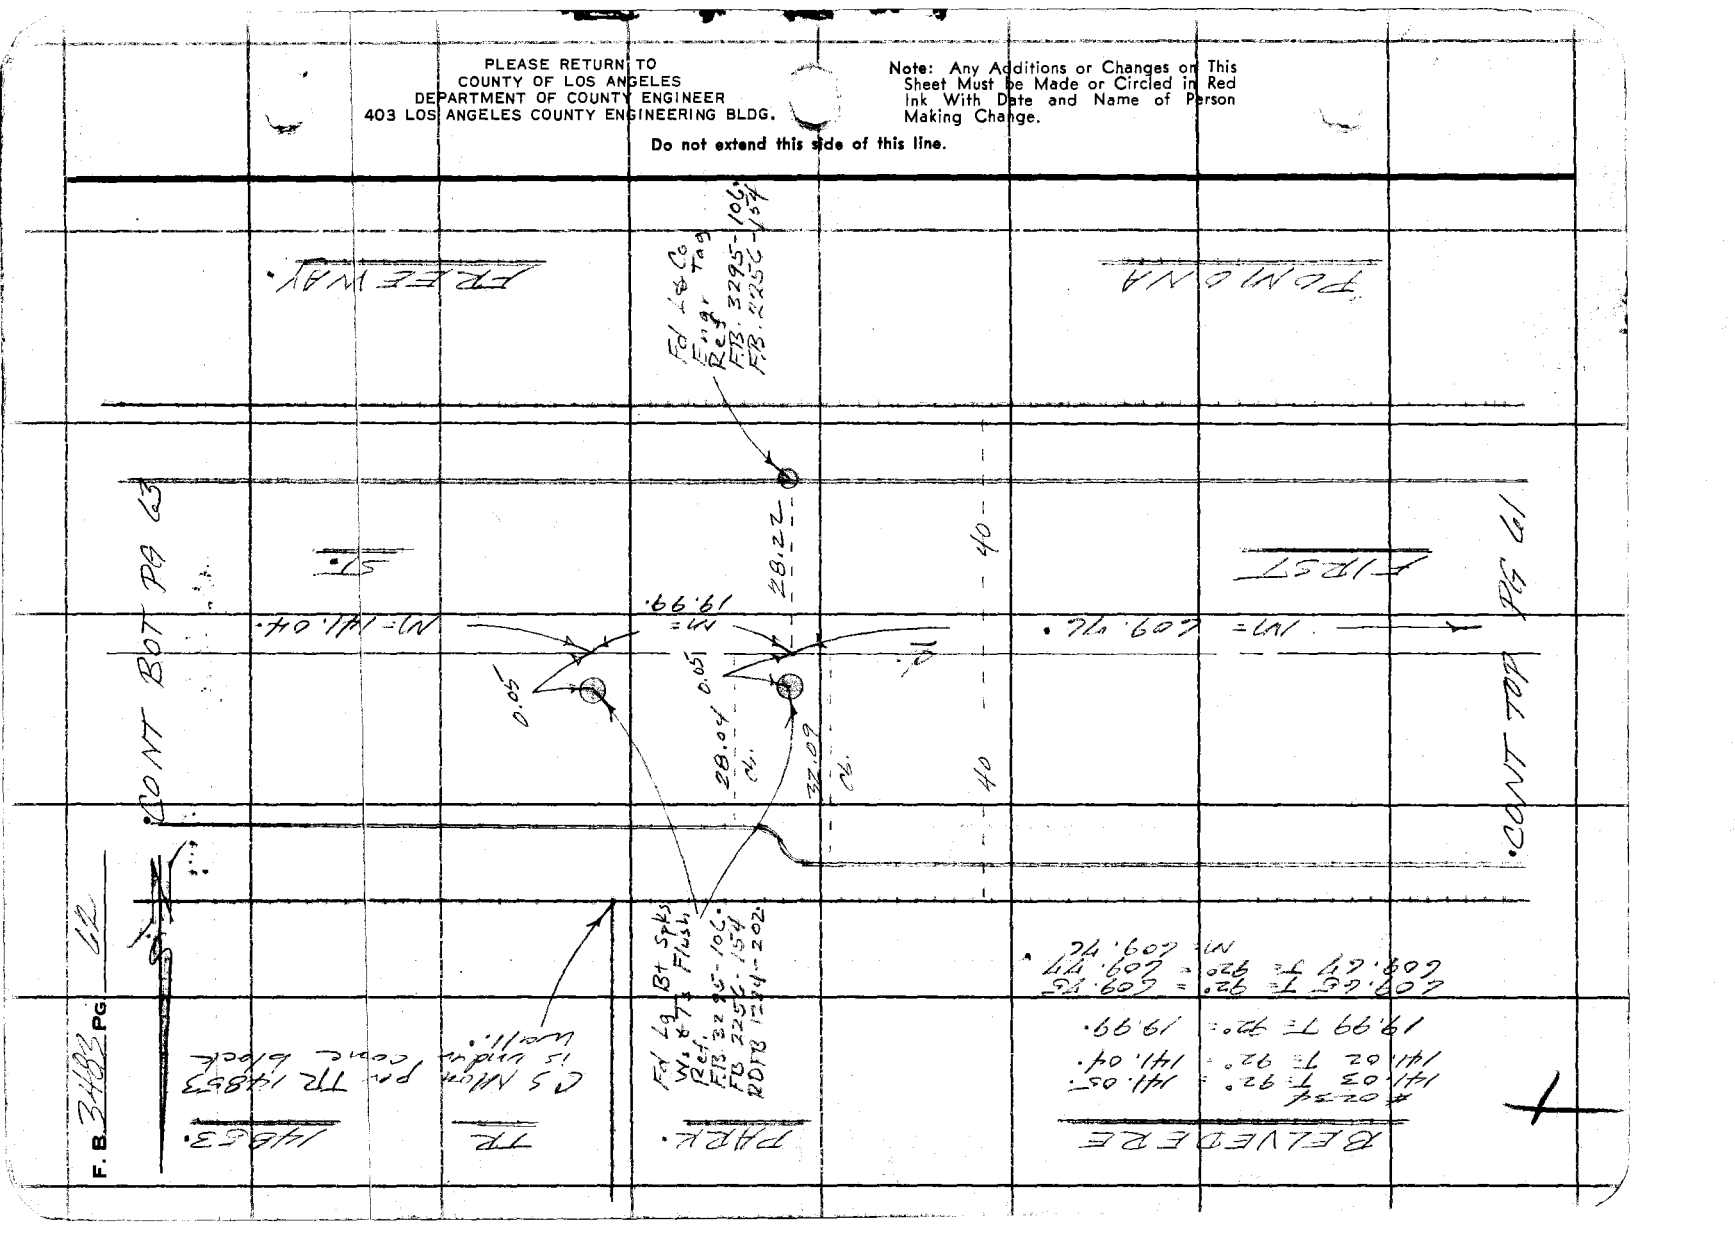

76F3095 CE#310 3-68

PLEASE RETURN TO
COUNTY OF LOS ANGELES
DEPARTMENT OF COUNTY ENGINEER
403 LOS ANGELES COUNTY ENGINEERING BLDG.

Note: Any Additions or Changes on This Sheet Must be Made or Circled in Red Ink With Date and Name of Person Making Change.

Do not extend this side of this line.

WS36-A-2

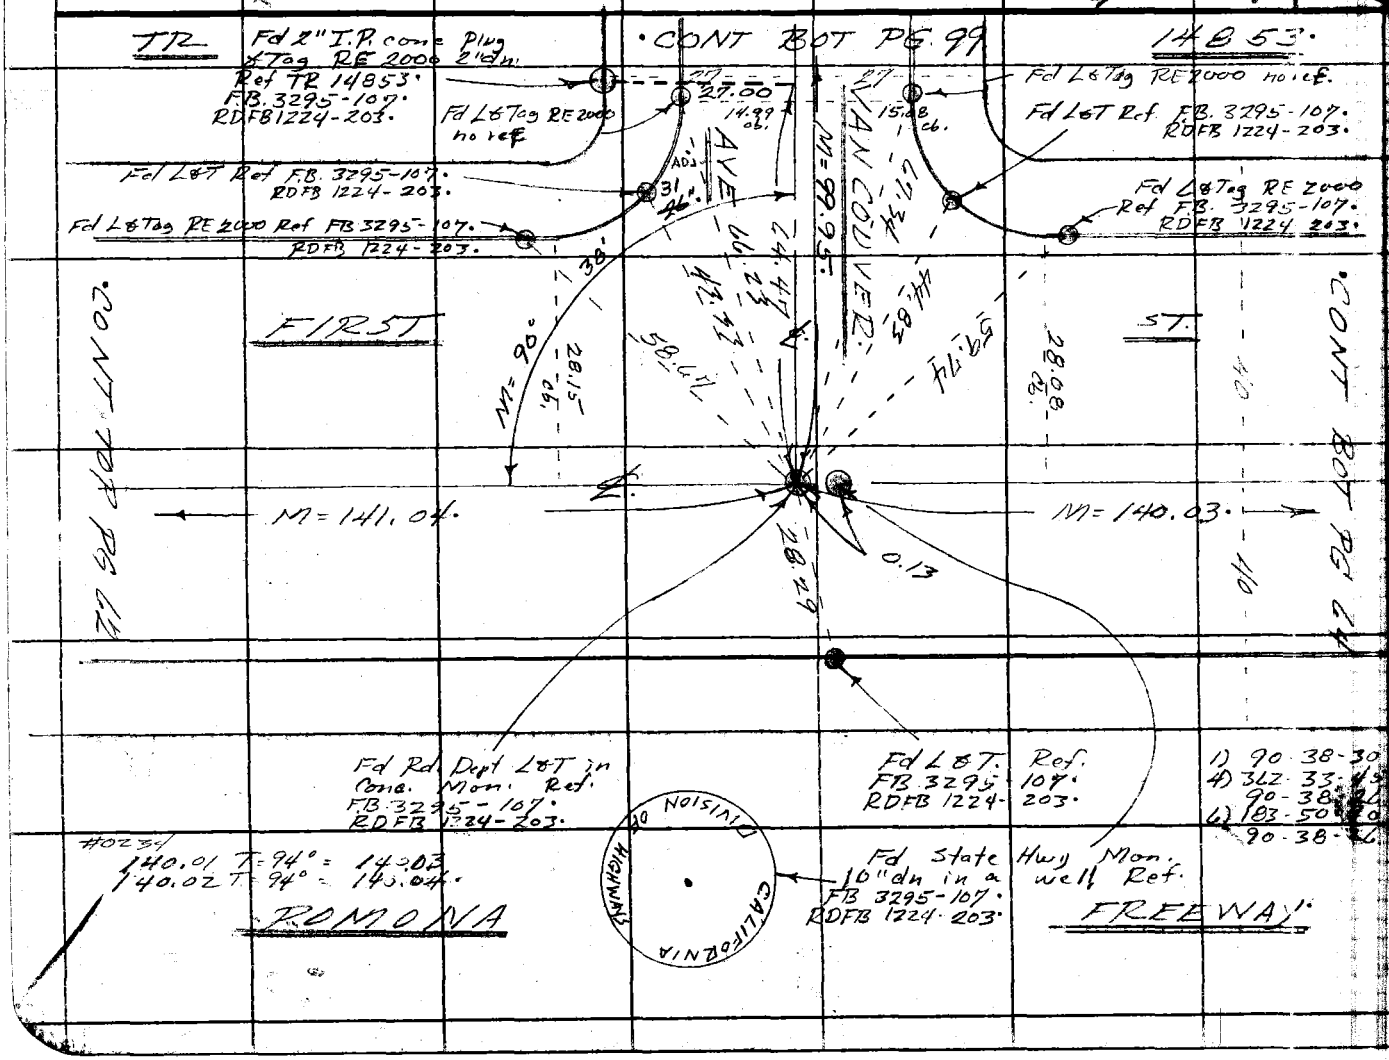

Notes Ck'd by C. TOY
Map No. B-5-61
Office Work C. MOYEN
Checked C. TOY
Date 11-15-76

Survey of Belvedere Area
JN Tape Std °F
Surveyed by P. E. Brooks
Notes P. E. Brooks Date
Indexed G. D. BAILEY FEB 2 1976

F. B. PG. 123

PLEASE RETURN TO
COUNTY OF LOS ANGELES
DEPARTMENT OF COUNTY ENGINEER
403 LOS ANGELES COUNTY ENGINEERING BLDG.

Note: Any Additions or Changes on This Sheet Must be Made or Circled in Red Ink With Date and Name of Person Making Change.

Do not extend this side of this line.

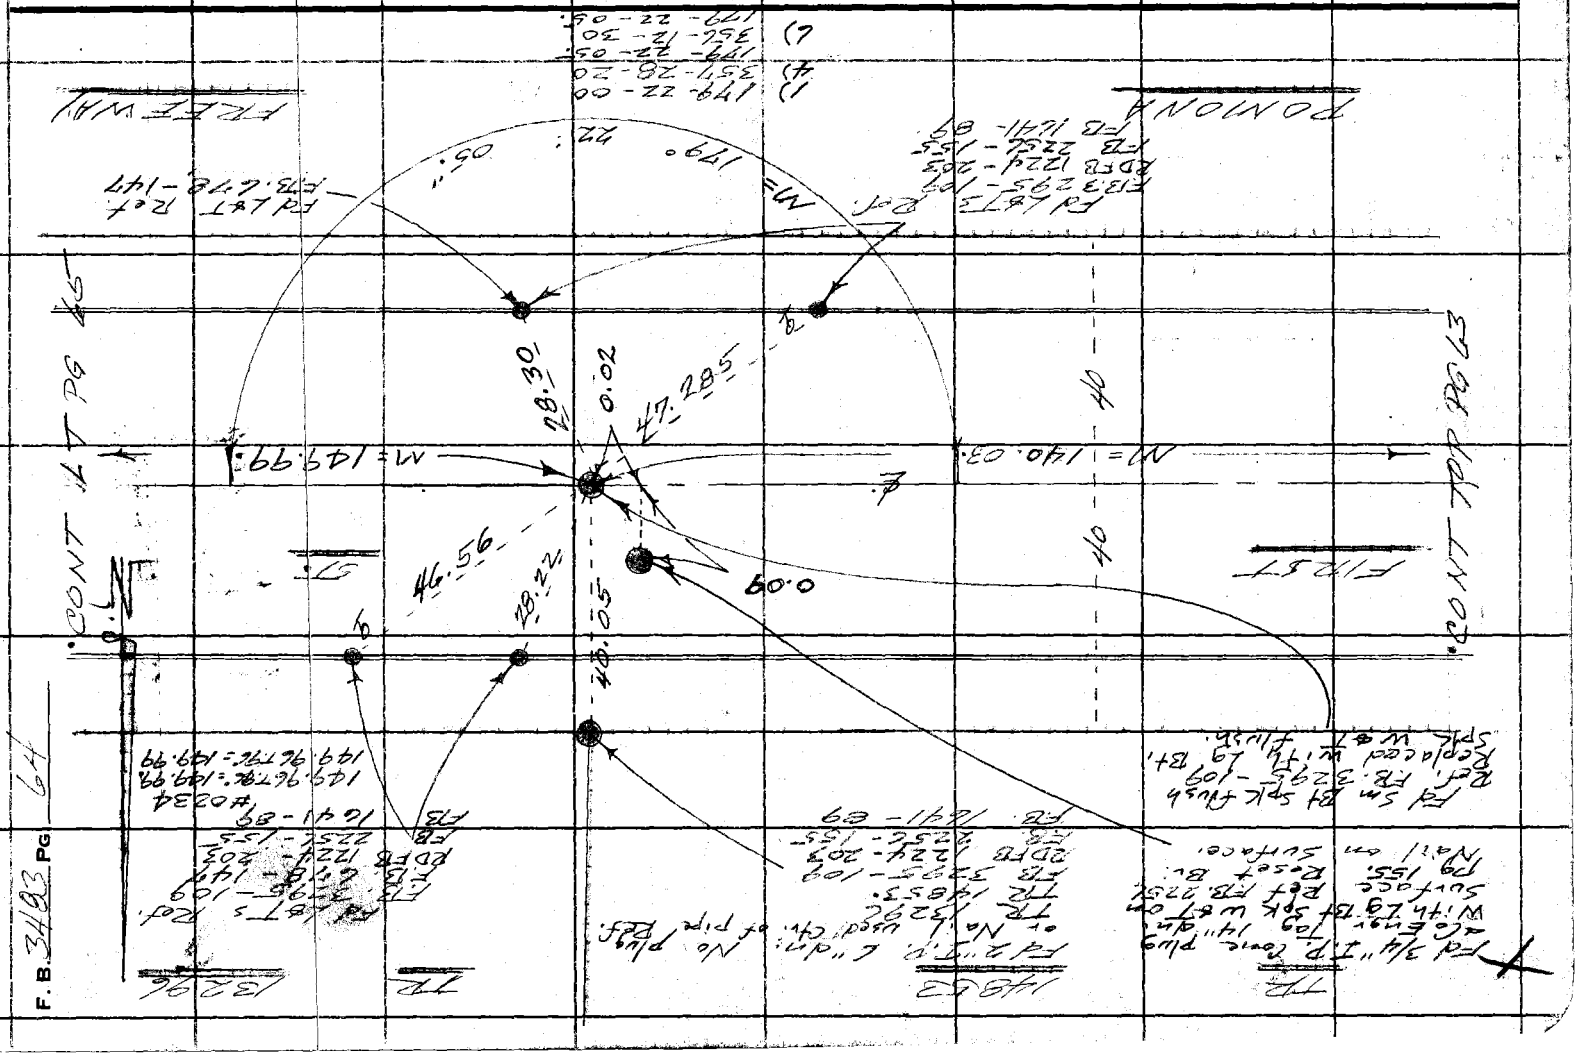

Notes Ck'd by	Survey of Belvedere Area ℄	F. B. [illegible] PG. 145
Map. No.	JN 0303.00 Tape [illegible] Std 68 °F	D 89-59-40
Office Work	Surveyed by Z. E. Brooks	④ 359-58-35
Checked	Notes [illegible] Date [illegible]	89-59-[illegible]
Date	Indexed G. D. BAILEY FEB 2 1978	⑥ 179-57-50
		89-59-38 1/3

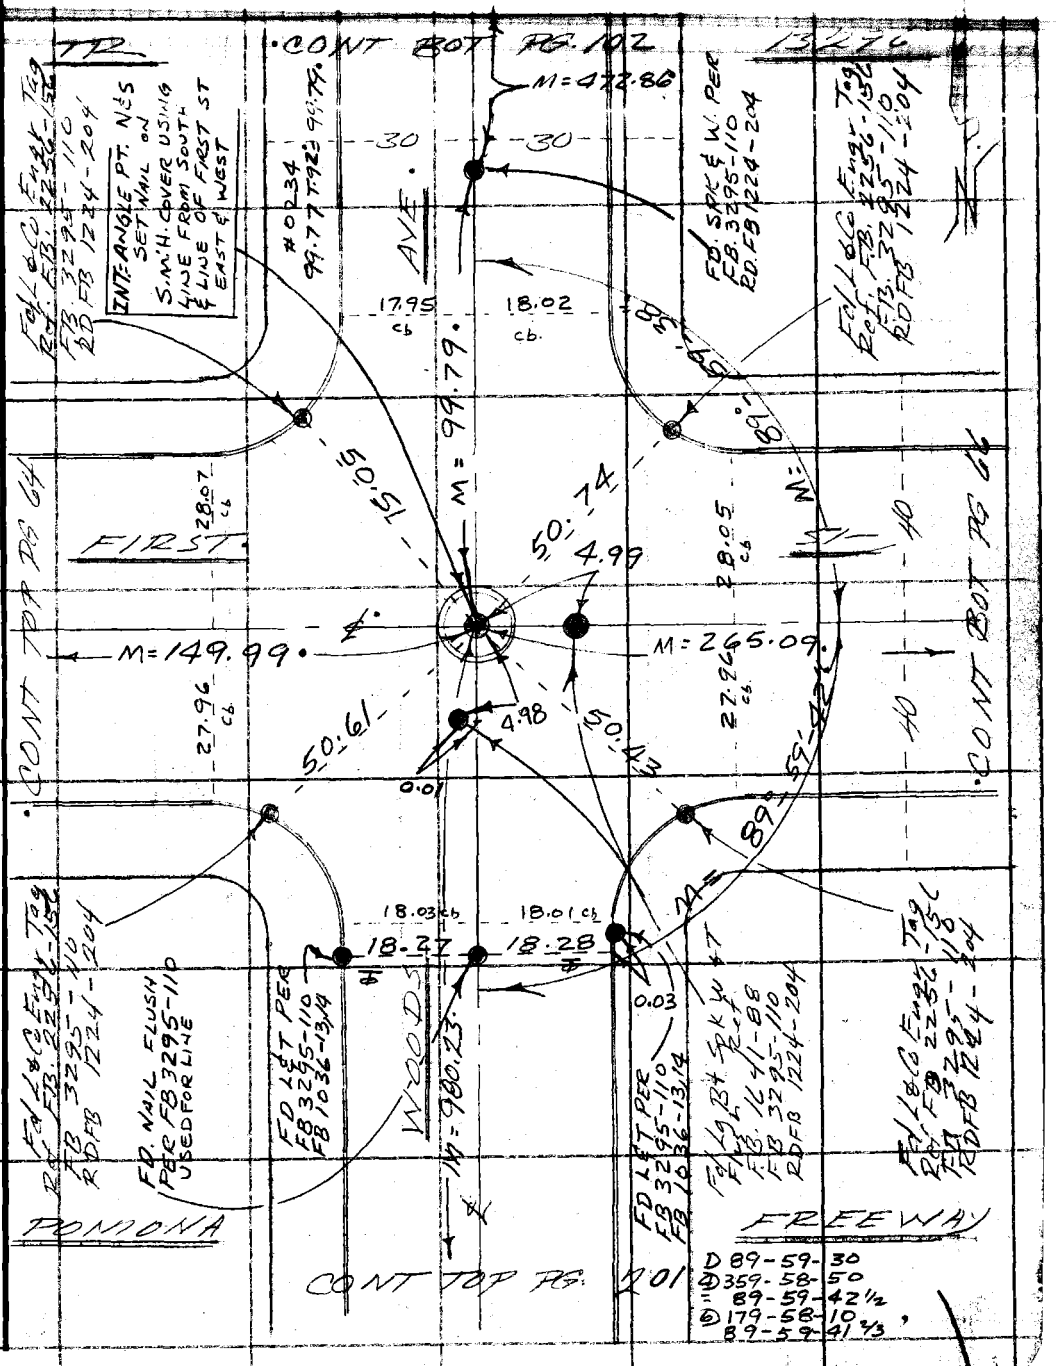

Note: Any Additions or Changes on This Sheet Must be Made or Circled in Red Ink With Date and Name of Person Making Change.

Do not extend this side of this line.

PLEASE RETURN TO
COUNTY OF LOS ANGELES
DEPARTMENT OF COUNTY ENGINEER
403 LOS ANGELES COUNTY ENGINEERING BLDG.

76F3095 CE#810 3-68

F. B. 3483 PG. 66

PLEASE RETURN TO
COUNTY OF LOS ANGELES
DEPARTMENT OF COUNTY ENGINEER
403 LOS ANGELES COUNTY ENGINEERING BLDG.

Do not extend this side of this line.

Note: Any Additions or Changes on This Sheet Must be Made or Circled in Red Ink With Date and Name of Person Making Change.

Notes Ck'd by	Survey of Belvedere Ave ℄
Map No.	JN 0303.00 Type 0206 Std 6 E. °F
Office Work	Surveyed by F. E. Brooks
Checked	Notes F. E. Brooks Date 14 June 72
Date	Indexed G. D. BAILEY FEB 2 1973

F. B. 2407 PG. 17

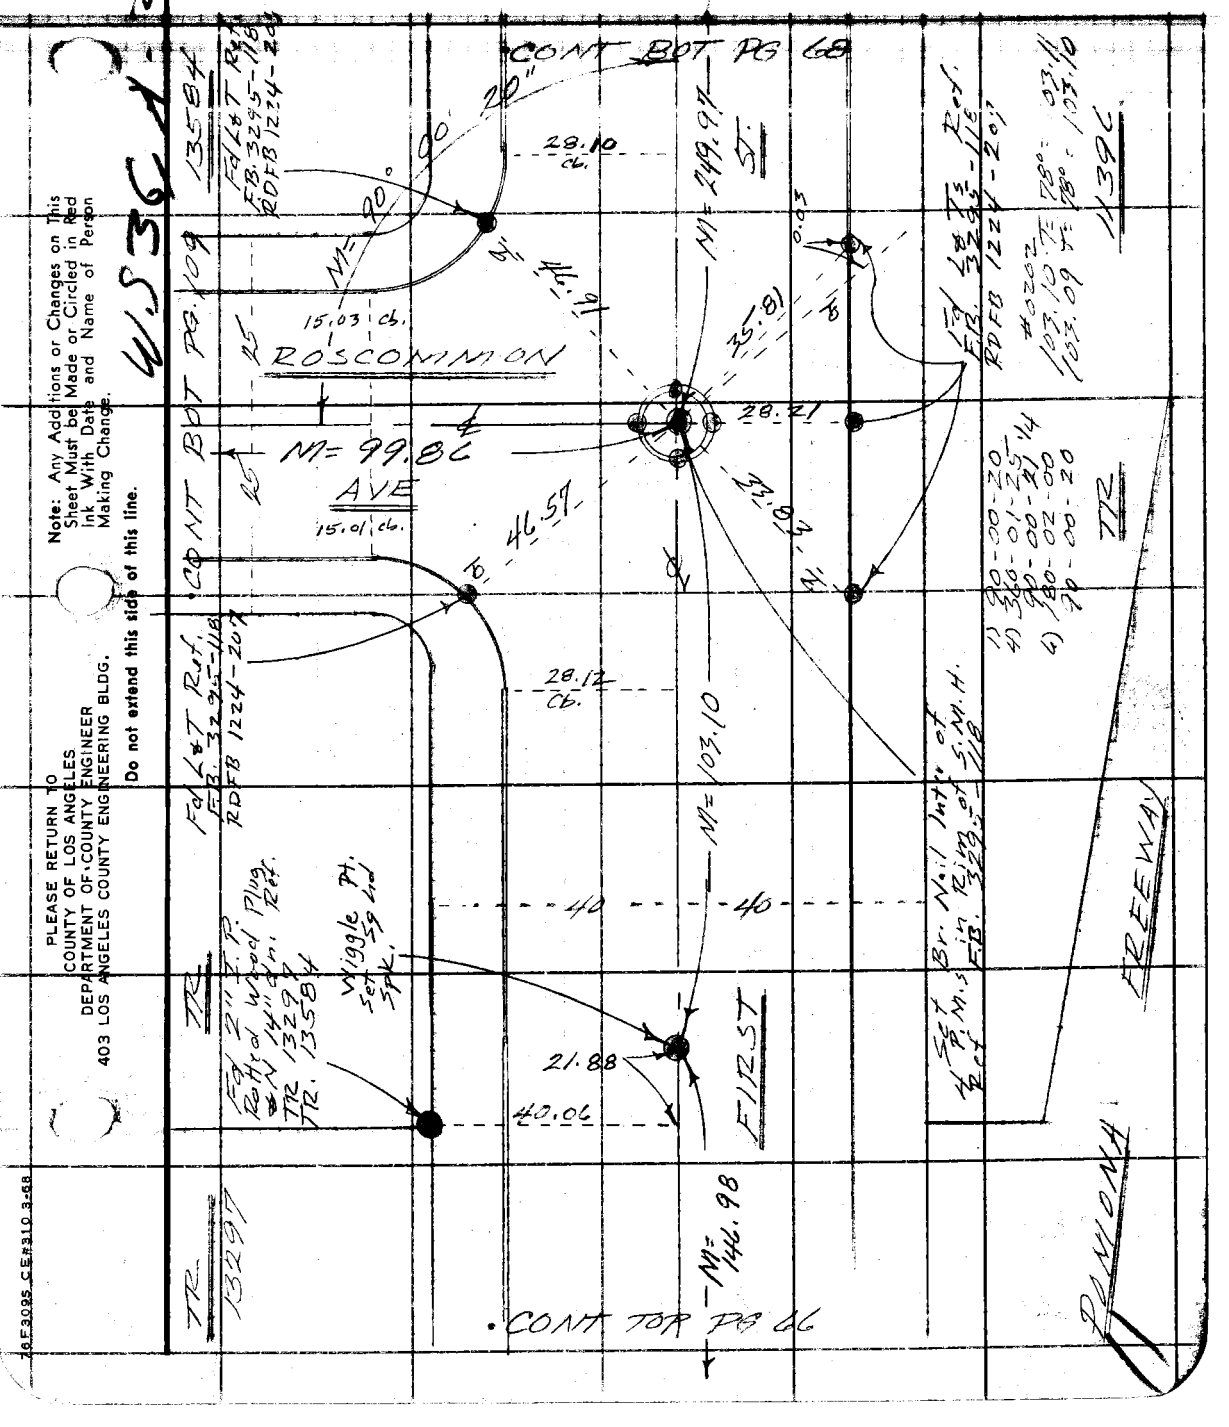

Note: Any Additions or Changes on This Sheet Must be Made or Circled in Red Ink With Date and Name of Person Making Change.

Do not extend this side of this line.

PLEASE RETURN TO
COUNTY OF LOS ANGELES
DEPARTMENT OF COUNTY ENGINEER
403 LOS ANGELES COUNTY ENGINEERING BLDG.

76F3095 CE#310 3-68

F. B. 3483 PG. 68

PLEASE RETURN TO
COUNTY OF LOS ANGELES
DEPARTMENT OF COUNTY ENGINEER
403 LOS ANGELES COUNTY ENGINEERING BLDG.

Do not extend this side of this line.

Note: Any Additions or Changes on This Sheet Must be Made or Circled in Red Ink With Date and Name of Person Making Change.

Notes Ck'd by	Survey of Belvedere Ave &
Map No.	JN 0303.40 Tape 0202 Std 68 °F
Office Work	Surveyed by F. E. Brooks
Checked	Notes F. E. Brooks Date 9 June 71
Date	Indexed G. D. BAILEY FEB 2 1978

F. B. 1193 PG. 10

Note: Any Additions or Changes on This Sheet Must be Made or Circled in Red Ink With Date and Name of Person Making Change.

Do not extend this side of this line.

PLEASE RETURN TO
COUNTY OF LOS ANGELES
DEPARTMENT OF COUNTY ENGINEER
403 LOS ANGELES COUNTY ENGINEERING BLDG.

76F309S CE#310 3-68

F. B. 3483 PG 70

PLEASE RETURN TO
COUNTY OF LOS ANGELES
DEPARTMENT OF COUNTY ENGINEER
403 LOS ANGELES COUNTY ENGINEERING BLDG.

Do not extend this side of this line.

Note: Any Additions or Changes on This Sheet Must be Made or Circled in Red Ink With Date and Name of Person Making Change.

Notes Ck'd by	Survey of Belvedere Arcade
Map No.	JN 0303-00 Tape 0206 Std 66 °F
Office Work	Surveyed by F. E. Brooks
Checked	Notes F. E. Brooks Date 18 May 42
Date	Indexed G. D. BAILEY FEB 2 1978

F. B. 2107 PG. 71

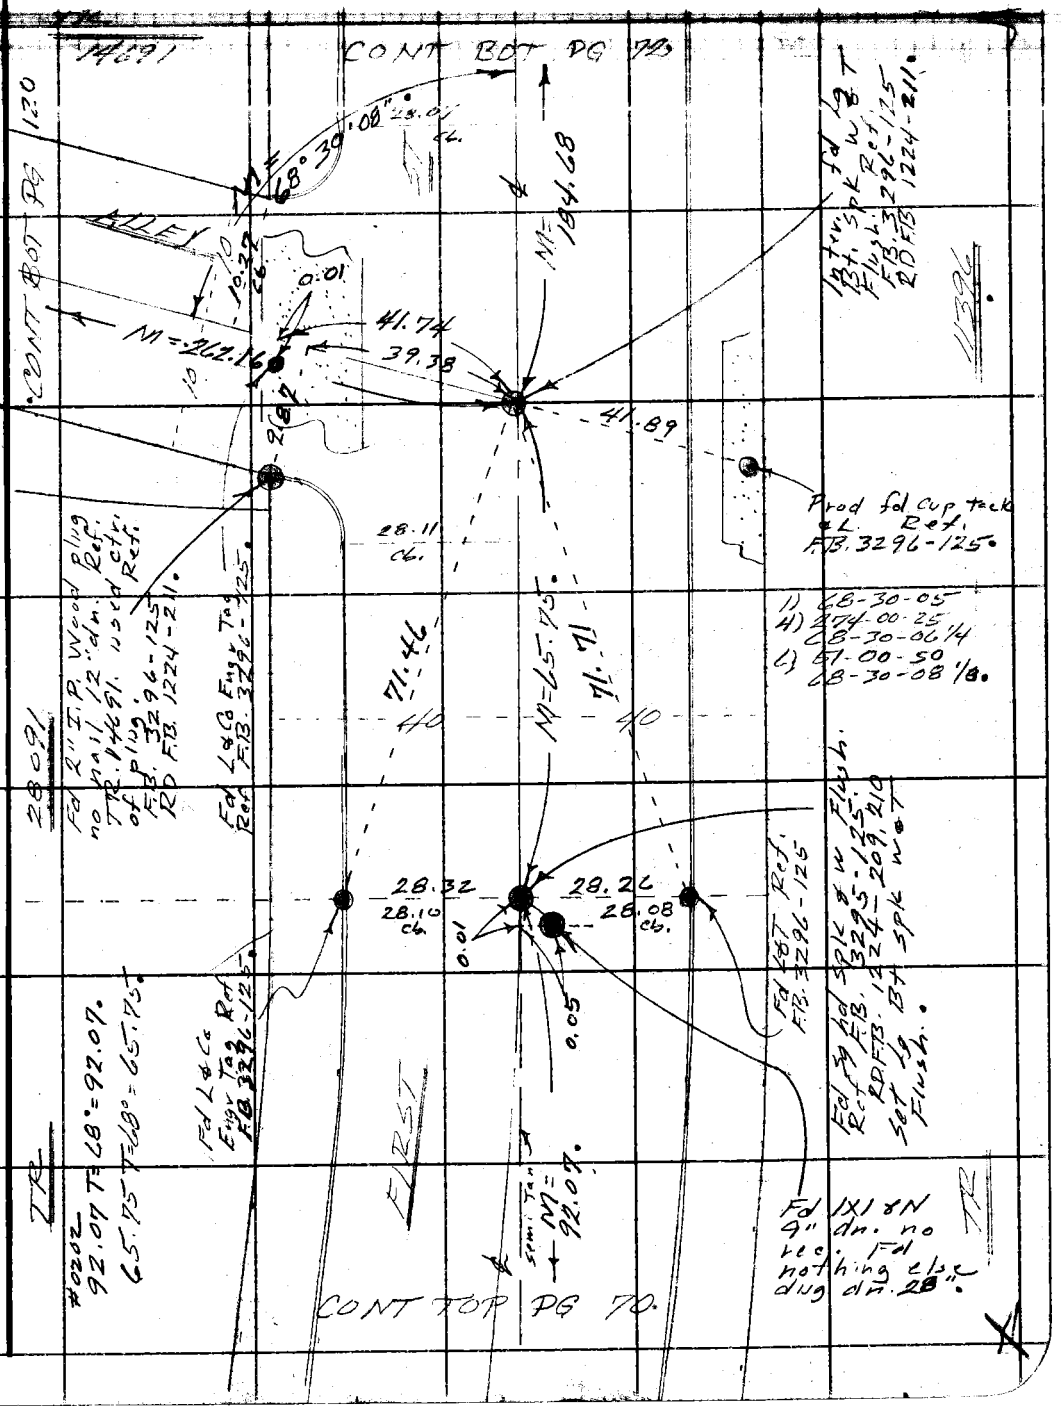

Note: Any Additions or Changes on This Sheet Must be Made or Circled in Red Ink With Date and Name of Person Making Change.

Do not extend this side of this line.

PLEASE RETURN TO
COUNTY OF LOS ANGELES
DEPARTMENT OF COUNTY ENGINEER
403 LOS ANGELES COUNTY ENGINEERING BLDG.

76F309S CE#310 3-68

PLEASE RETURN TO
COUNTY OF LOS ANGELES
DEPARTMENT OF COUNTY ENGINEER
403 LOS ANGELES COUNTY ENGINEERING BLDG.

Note: Any Additions or Changes on This Sheet Must be Made or Circled in Red Ink With Date and Name of Person Making Change.

Do not extend this side of this line.

WS 36, B-2

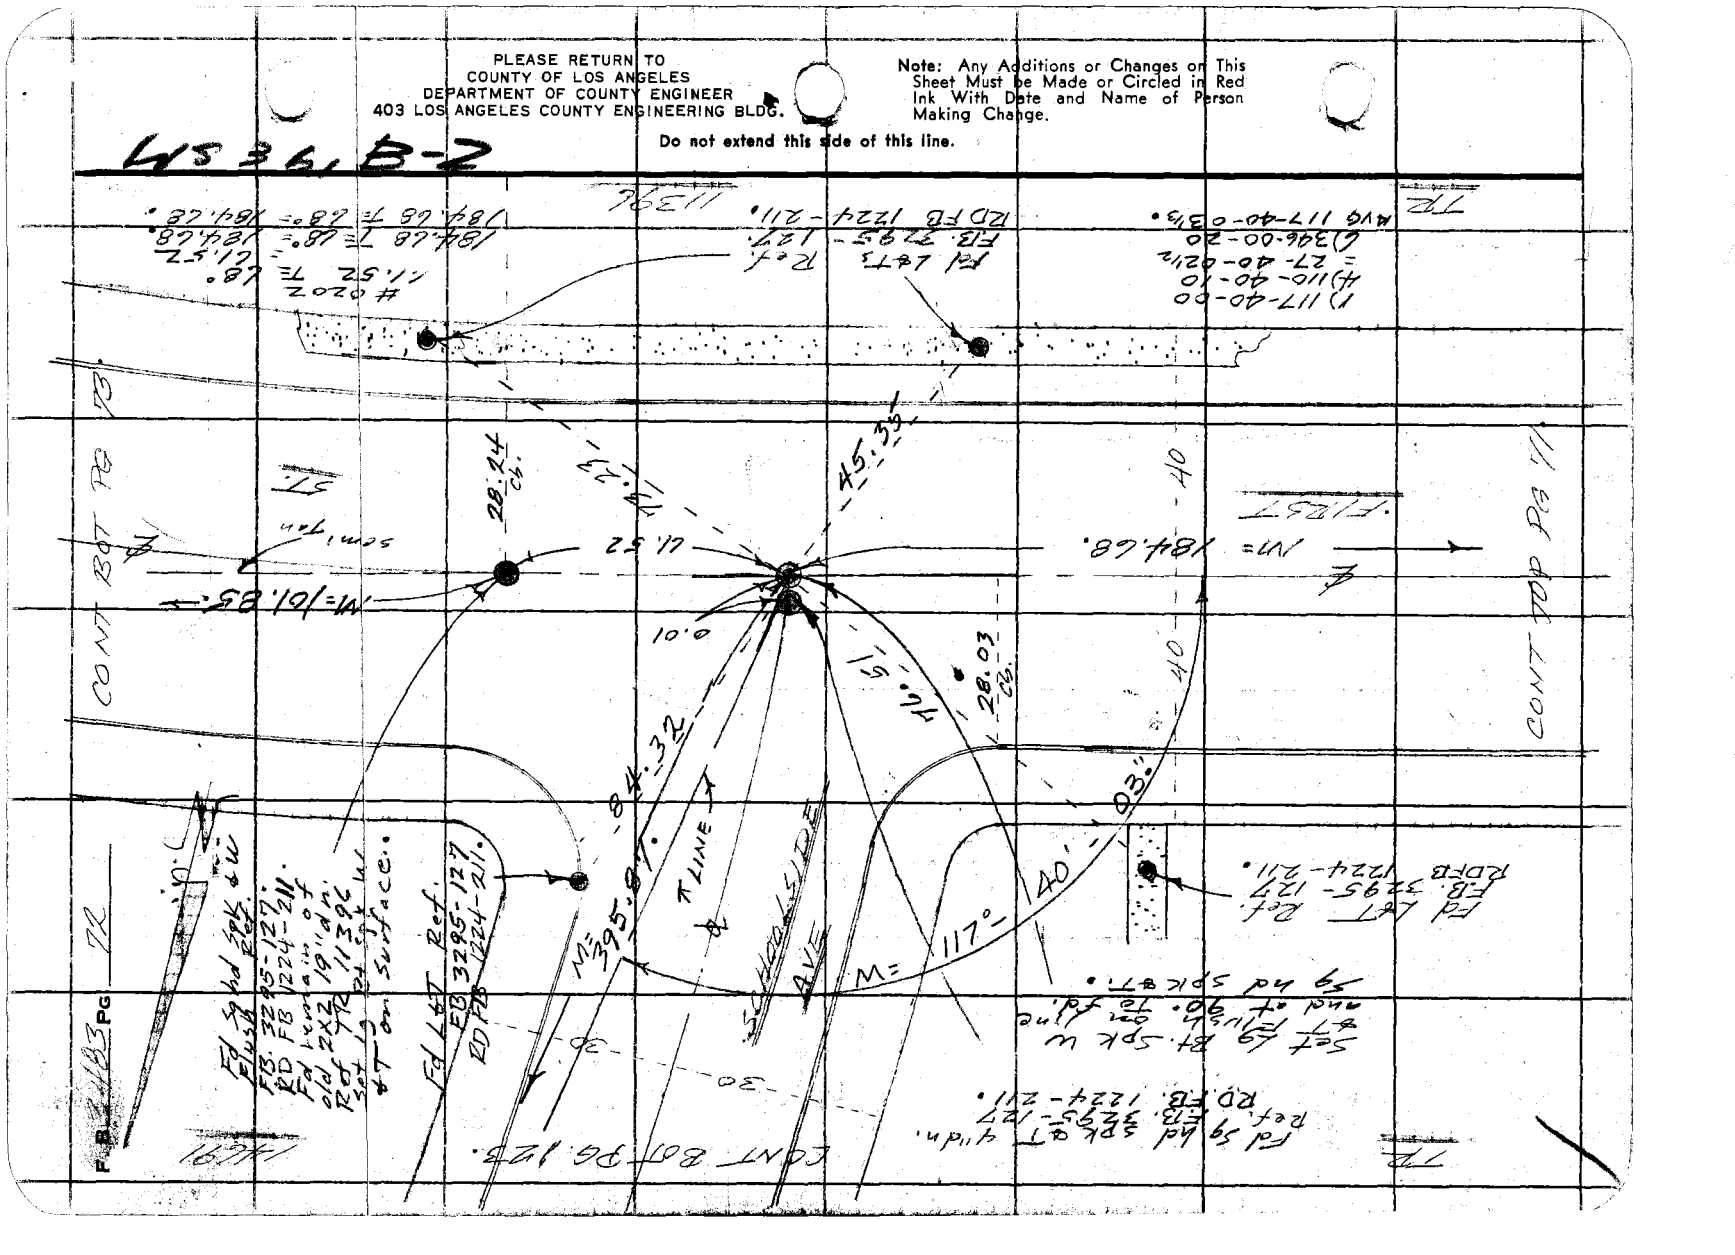

Notes Ck'd by	Survey of Belmedia Ave 9
Map No.	JN 0305.00 Tape 9206 Std 60 °F
Office Work	Surveyed by F. E. Brooks
Checked	Notes F. E. Brooks Date 15 Mar 68
Date	Indexed G. D. BAILEY FEB 2 1968

F. B. 3403 PG. 74

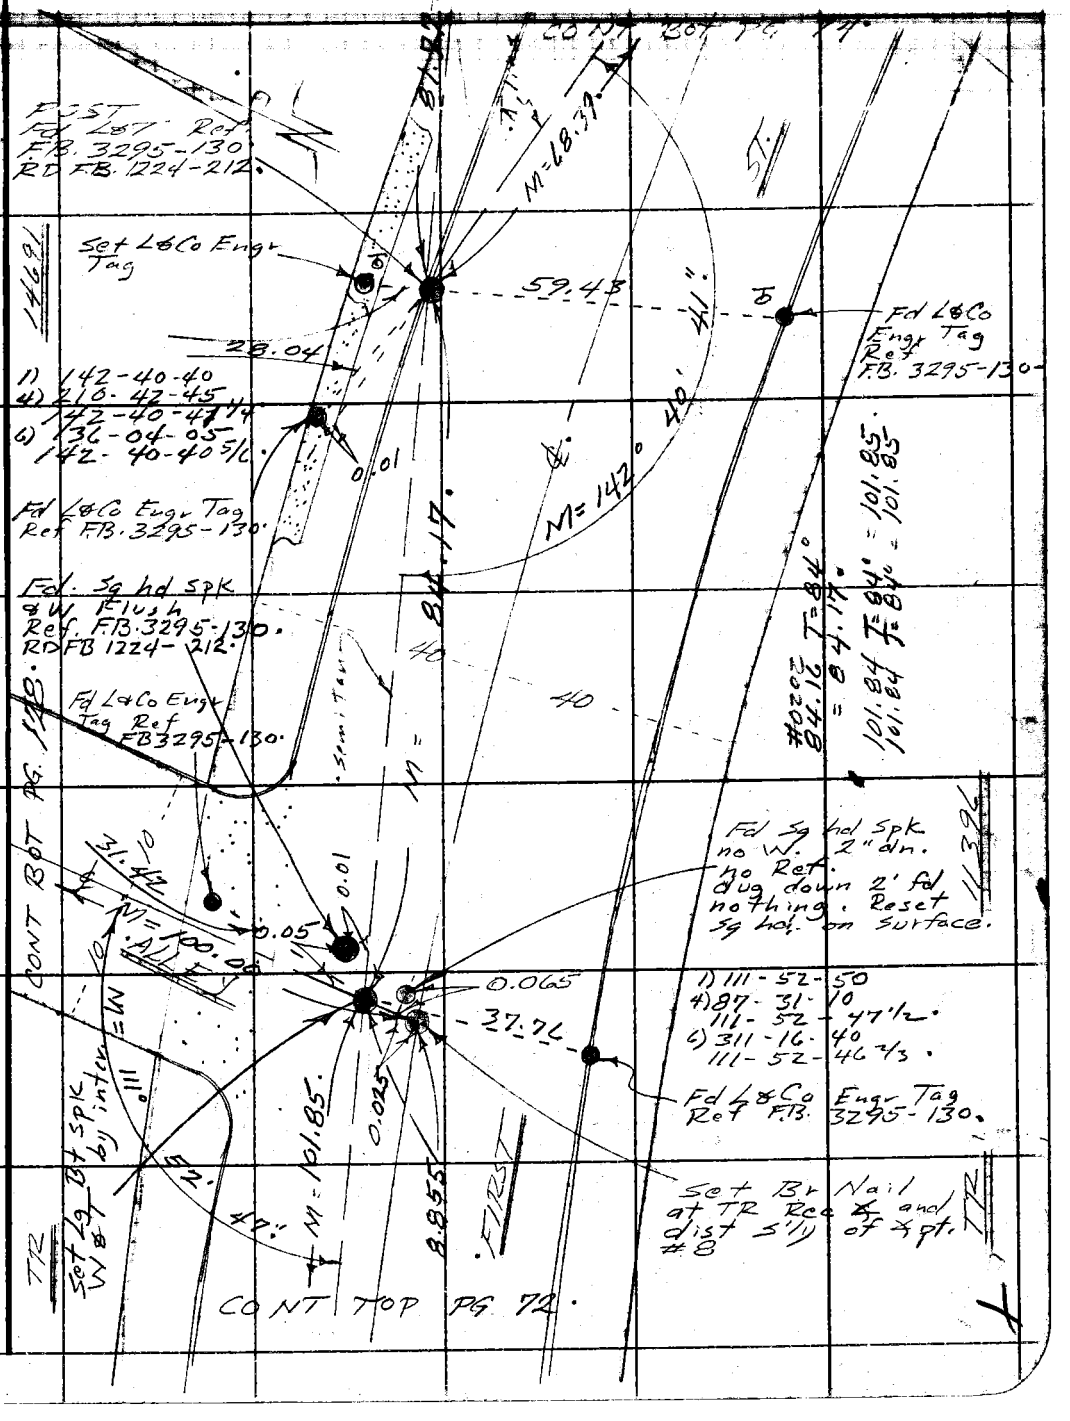

Note: Any Additions or Changes on This Sheet Must be Made or Circled in Red Ink With Date and Name of Person Making Change.

Do not extend this side of this line.

PLEASE RETURN TO
COUNTY OF LOS ANGELES
DEPARTMENT OF COUNTY ENGINEER
403 LOS ANGELES COUNTY ENGINEERING BLDG.

76F309S CE#310 3-68

PLEASE RETURN TO
COUNTY OF LOS ANGELES
DEPARTMENT OF COUNTY ENGINEER
403 LOS ANGELES COUNTY ENGINEERING BLDG.

Note: Any Additions or Changes on This Sheet Must be Made or Circled in Red Ink With Date and Name of Person Making Change.

Do not extend this side of this line.

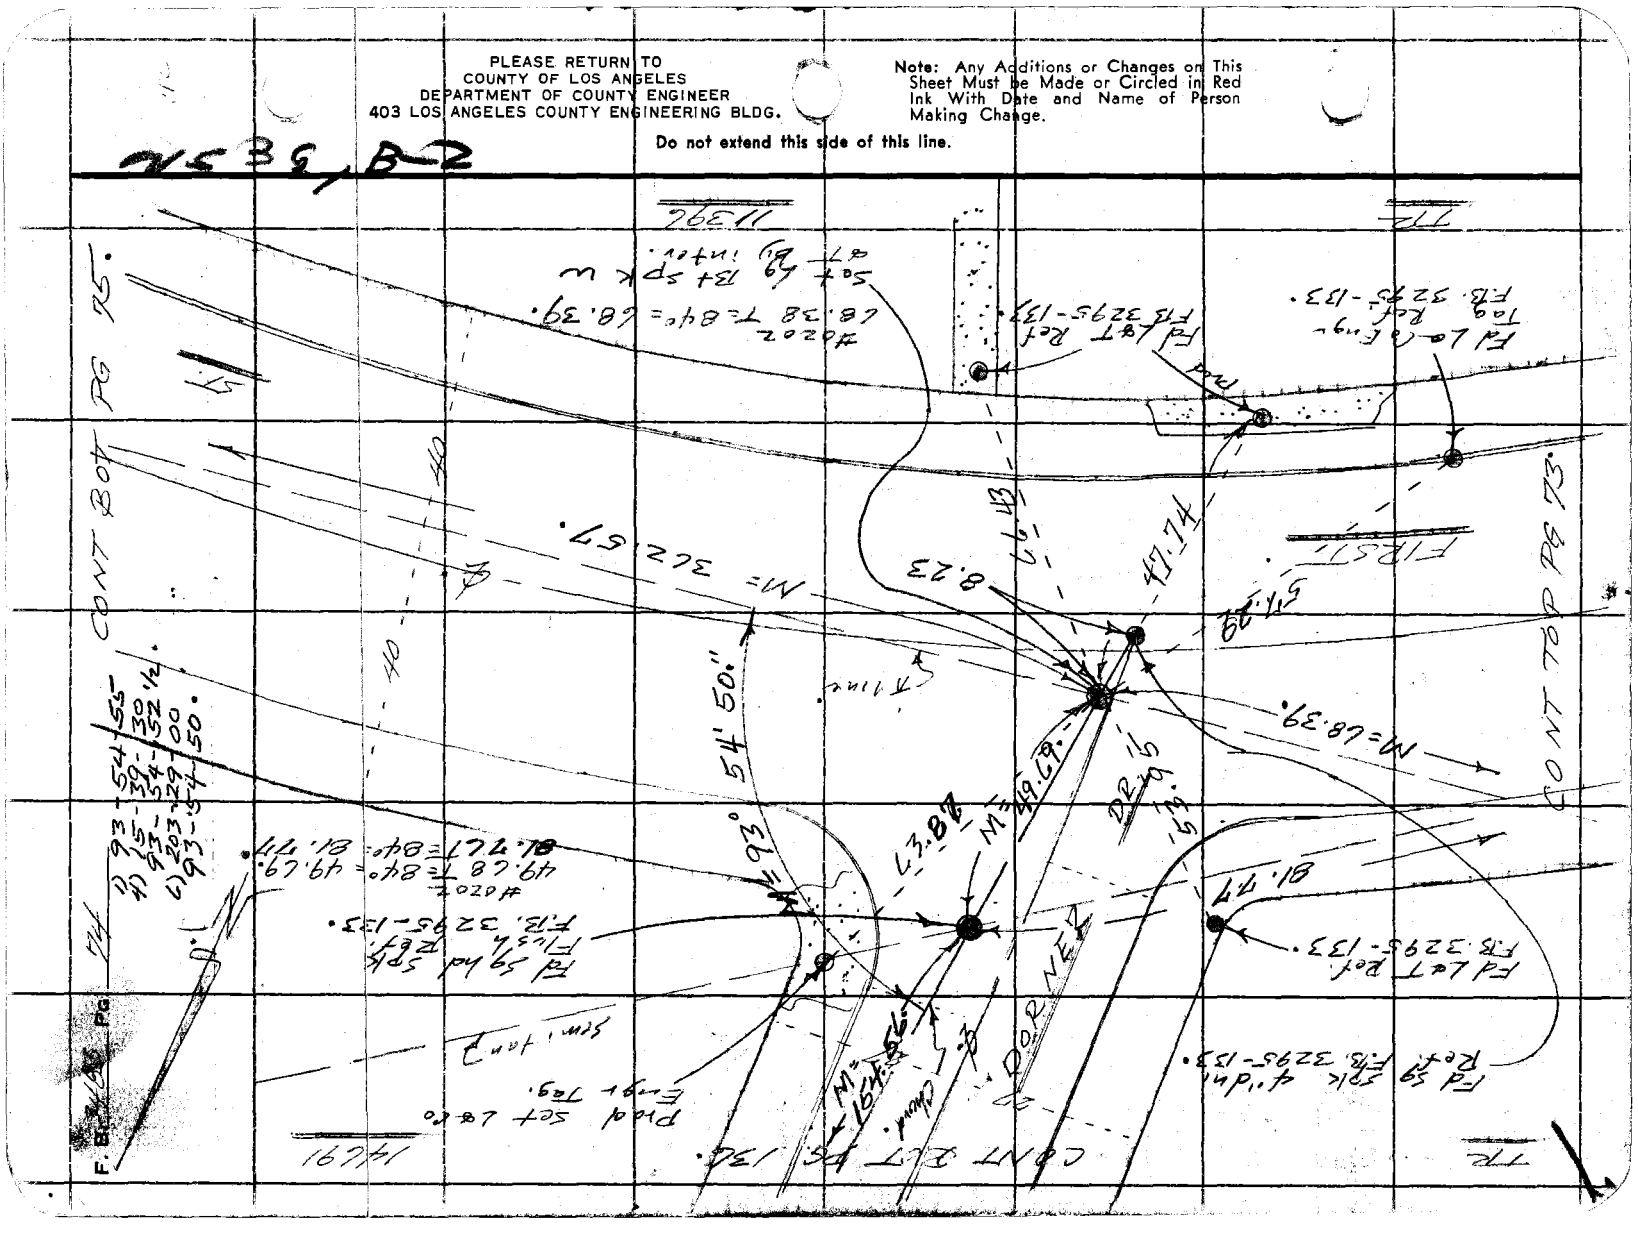
CONT TOP PG 73.
CONT BOT PG 75.
F. BK.
PG
N 93° 54' 50" W
CONT ALT BS 134.
Prod sch Lat 20
Empl Tag.
Sim. Tang
Ed Sg Rad Sch
Pl. 5 h
F.B. 3295-133.
Ed Sg Sch d'dn
Pod
F.B. 3295-133.
Ed L&T Rod
F.B. 3295-133.
Ed L&T Rod
F.B. 3295-133.
Ed L&T Rod
Tag
F.B. 3295-133.
Ed Sg Sch
Pl. 5 h
F.B. 3295-133.
Ed Sg Rad Sch
Pl. 5 h
F.B. 3295-133.
Ed L&T Rod
F.B. 3295-133.
Ed L&T Rod
F.B. 3295-133.
Ed L&T Rod

76F309S CE#310 3-68

PLEASE RETURN TO
COUNTY OF LOS ANGELES
DEPARTMENT OF COUNTY ENGINEER
403 LOS ANGELES COUNTY ENGINEERING BLDG.

Note: Any Additions or Changes on This Sheet Must be Made or Circled in Red Ink With Date and Name of Person Making Change.

Do not extend this side of this line.

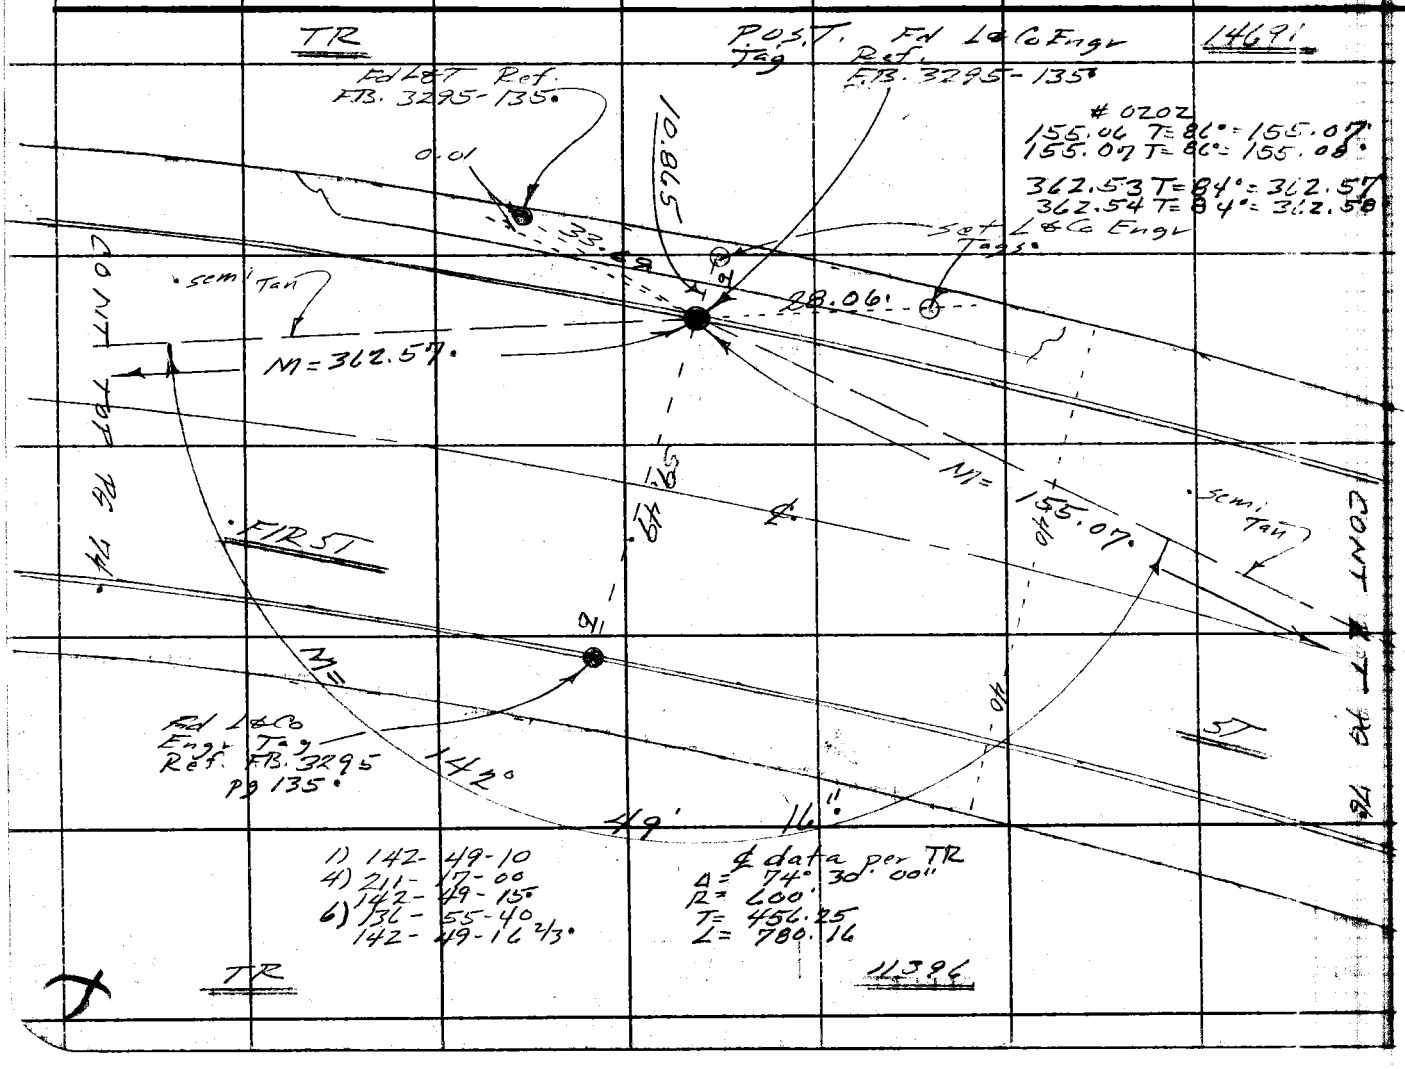

Notes Ck'd by
Map No.
Office Work
Checked
Date

Survey of Belvedere Area 9
JN 0302 Ukpo 0202 Std 68 °F
Surveyed by F. E. Brooks
Notes F. E. Brooks Date 24 Mar '72
Indexed R. D. BAILEY FEB 2 1978

F. B. 3193 PG. 75

F. B. 3483 PG. 76

WS 36 B-2

PLEASE RETURN TO
COUNTY OF LOS ANGELES
DEPARTMENT OF COUNTY ENGINEER
403 LOS ANGELES COUNTY ENGINEERING BLDG.

Do not extend this side of this line.

Note: Any Additions or Changes on This Sheet Must be Made or Circled in Red Ink With Date and Name of Person Making Change.

Notes Ck'd by _____
Map No. _____
Office Work _____
Checked _____
Date _____

Survey of Redondo Ave. & Atlantic Blvd.
JN 0303-42 Tape 9204 Std 66 °F
Surveyed by H. E. Brooks
Notes H. E. Brooks Date 2-5-68
Indexed by R. BAILEY FEB 2 1968

F. B. 3295 PG. 140

W.S. 36, B-2

Ref. F.B. 3295 Pg 140. R.D. F.B. 1224 Pgs 215, 216

Prod. Fd a L&Co Eng. Tag R.E. F.B. 3295-140

Fd a Sq hd Spk Flush. Ref. F.B. 3295-140

Fd L&T 2" dia Ref. F.B. 3295-140. R.D. F.B. 1224-215, 216.

Fd L&T Ref. F.B. 3295-140. R.D. F.B. 1224-215, 216.

40202. 365.02 T=82°-365.03 365.01 T=82°-365.04

EAST OFF RAMP

91.64'

30.50

66.23'

ATLANTIC BLVD

5.03

M = ~~606.62~~ 516.03

3.99

18.49'

4' offset LINE

41.84'

89°

Fd L&B Cup Tack Ref. F.B. 3295-140. R.D. F.B. 1224-215, 216.

Set a ⊗ at 9' from Sq hd Spk 5' offset line per F.B. 3295-140

COAST HWY

0.02

99.47'

Fd L&T Spk Ref. F.B. 3295-140. R.D. F.B. 1224-215, 216.

Fd Metro. Water Co. Ref. 3295-140. R.D. F.B. 1224-215, 216.

4) 89-59-40 43 39-58-10 44 89-59-30 61 89-59-35 84

325.04'

M =

40' 40'

FIRST ST.

CONT RT PG 70.

CONT PG. 1224

60'

60'

METROPOLITAN WATER DISTRICT OF SOUTHERN CALIFORNIA ELEVATION DISTURB. SCL MARK 20 FEET INCH DEEP 1933 ADJ. U.S.C. & G.S. DATUM ABOVE MEAN SEA LEVEL

Note: Any Additions or Changes on This Sheet Must be Made or Circled in Red Ink With Date and Name of Person Making Change.

Do not extend this side of this line.

PLEASE RETURN TO
COUNTY OF LOS ANGELES
DEPARTMENT OF COUNTY ENGINEER
403 LOS ANGELES COUNTY ENGINEERING BLDG.

16 F 3095 CE #310 3-68

PLEASE RETURN TO
COUNTY OF LOS ANGELES
DEPARTMENT OF COUNTY ENGINEER
403 LOS ANGELES COUNTY ENGINEERING BLDG.

Note: Any Additions or Changes on This Sheet Must be Made or Circled in Red Ink With Date and Name of Person Making Change.

Do not extend this side of this line.

W536, A-2

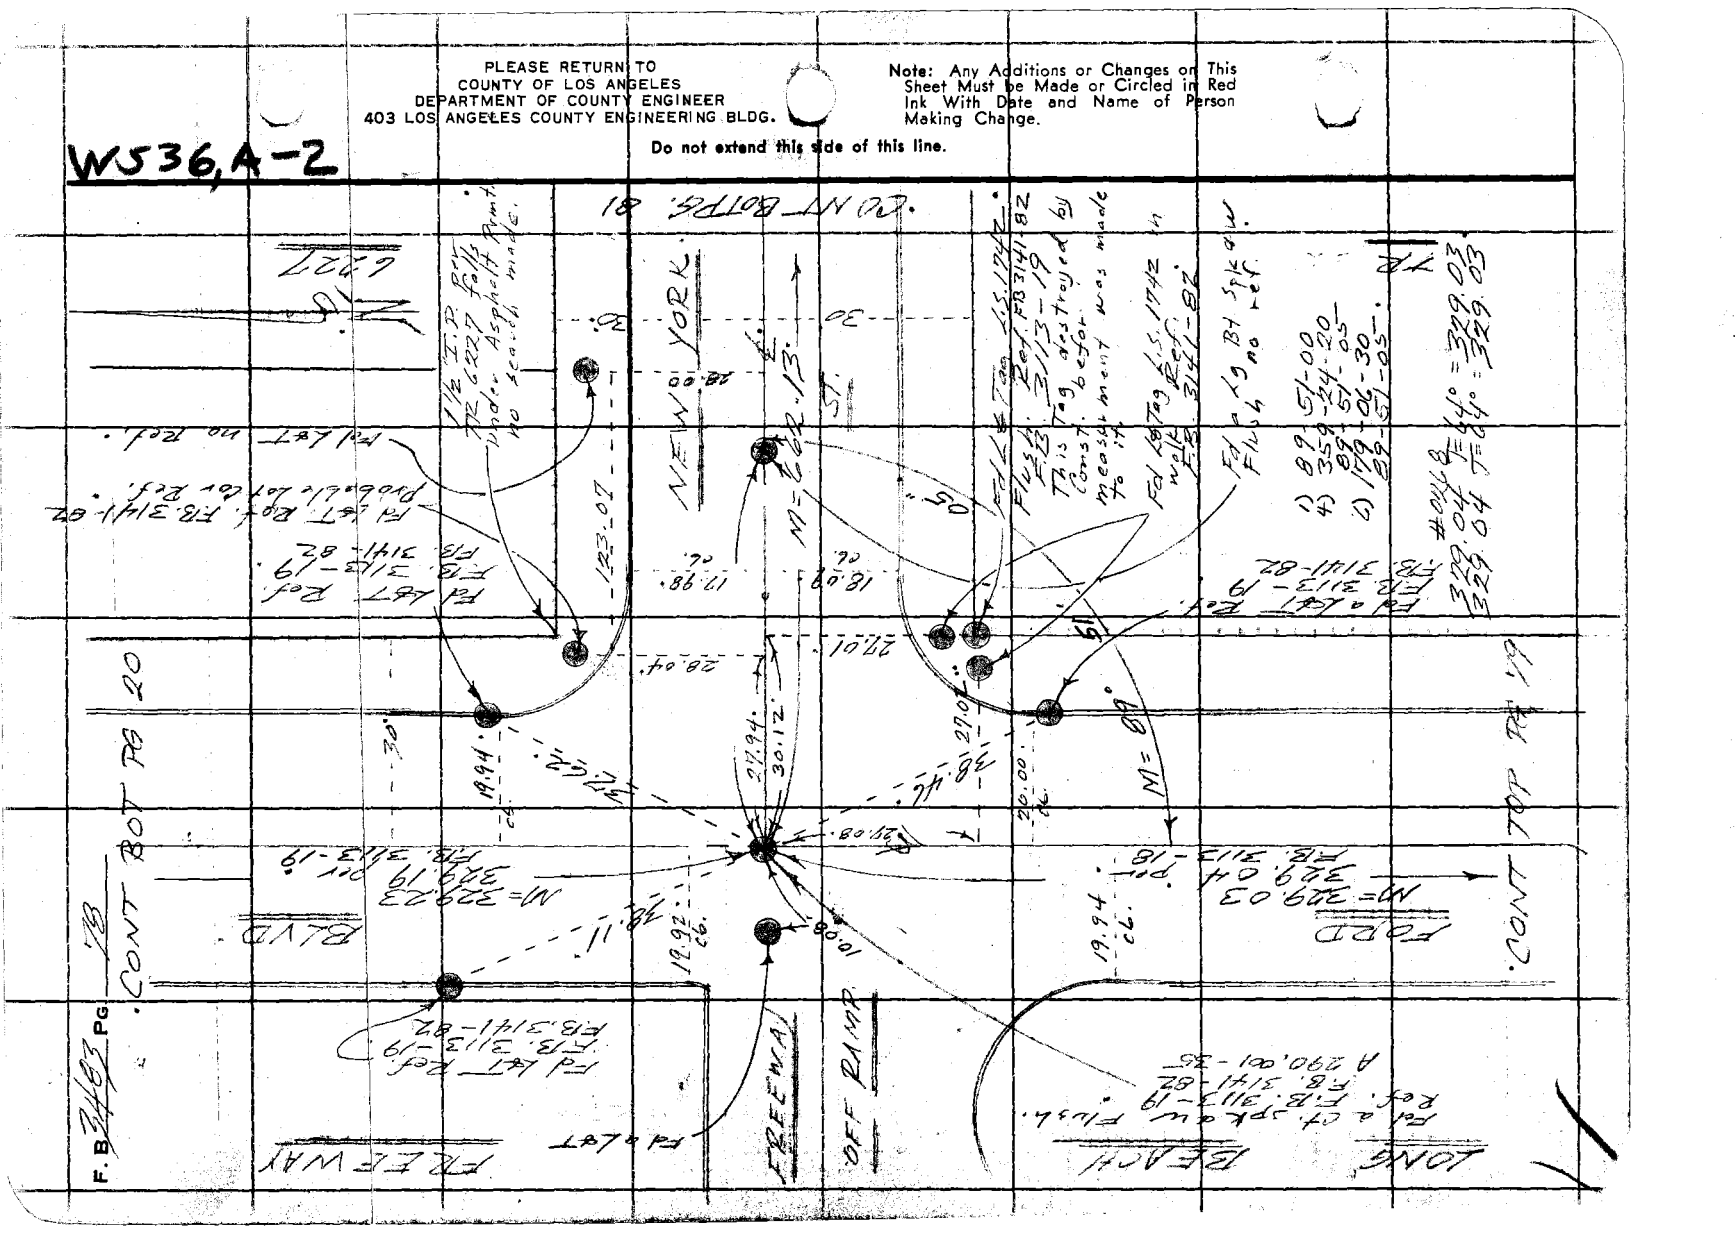

Notes Ck'd by	Survey of Belvedere Ave. ℄
Map. No.	JN [illegible] Tape [illegible] Std. [illegible] °F
Office Work	Surveyed by F. E. Brooks
Checked	Notes F. E. Brooks Date 25 [illegible]
Date	Indexed G. D. BAILEY FEB 2 1970

F. B. [illegible] PG. [illegible]

W530 A-2

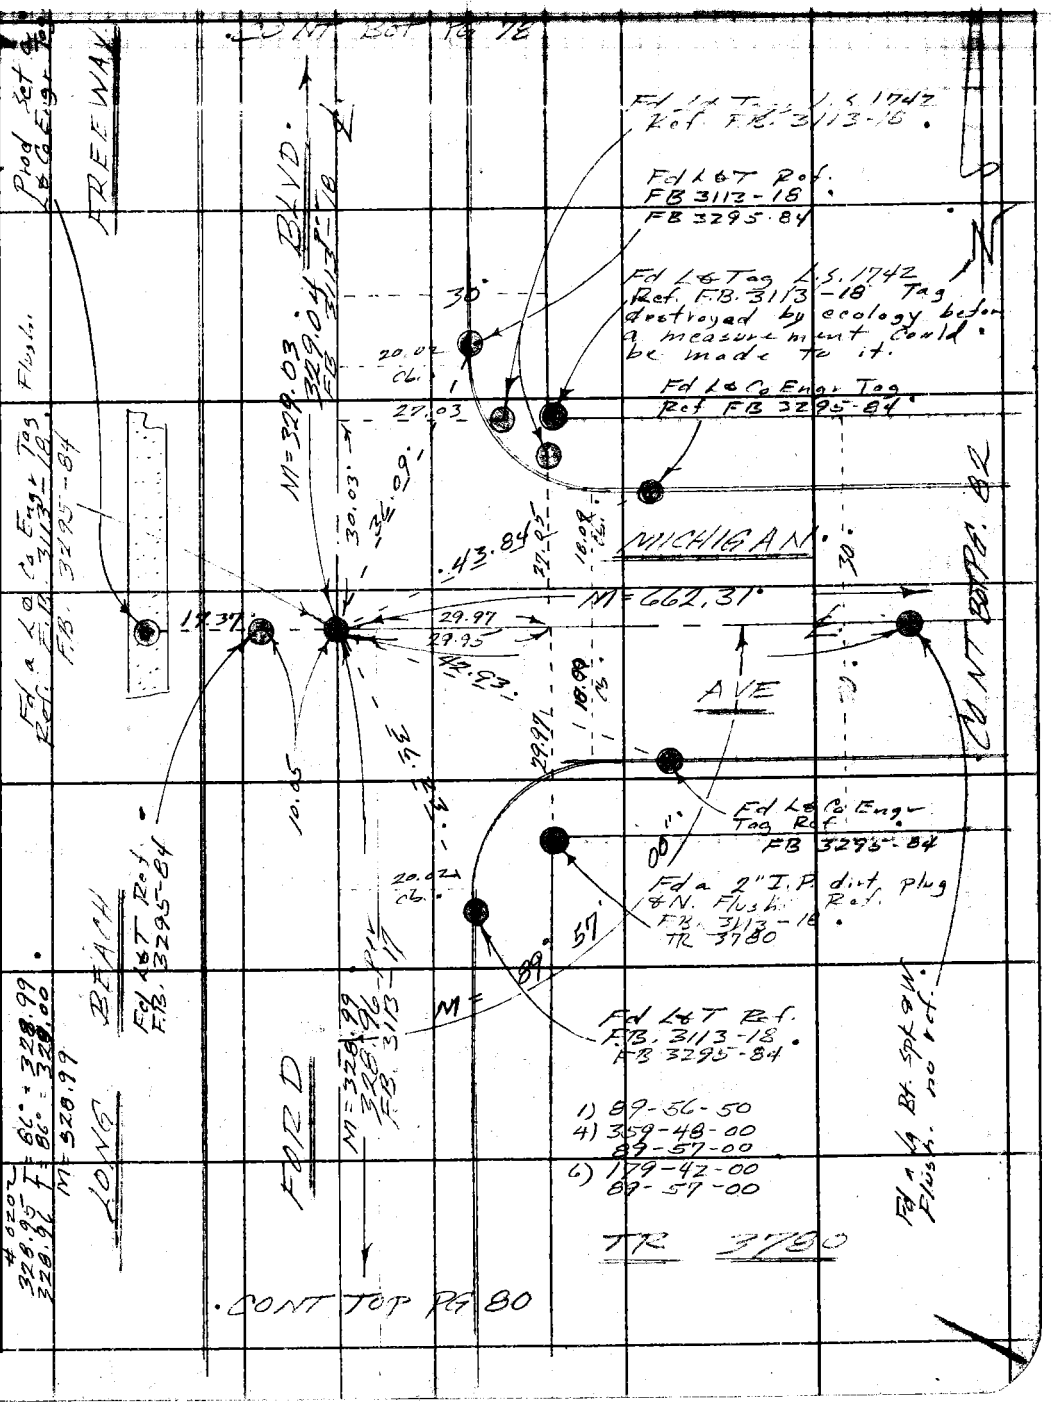

Note: Any Additions or Changes on This Sheet Must be Made or Circled in Red Ink With Date and Name of Person Making Change.

Do not extend this side of this line.

PLEASE RETURN TO
COUNTY OF LOS ANGELES
DEPARTMENT OF COUNTY ENGINEER
403 LOS ANGELES COUNTY ENGINEERING BLDG.

76F309S CE#310 3-68

F. B. 3483 Pg 90

PLEASE RETURN TO
COUNTY OF LOS ANGELES
DEPARTMENT OF COUNTY ENGINEER
403 LOS ANGELES COUNTY ENGINEERING BLDG.

Do not extend this side of this line.

Note: Any Additions or Changes on This Sheet Must be Made or Circled in Red Ink With Date and Name of Person Making Change.

Notes Ck'd by	Survey of BELVEDERE AREA 1	F. B. [illegible] PG. 91
Map No.	JN 0505.00 Tape [illegible] Std [illegible] °F	
Office Work	Surveyed by F. E. Brooks	
Checked	Notes F. E. Brooks Date 8 Nov 72	
Date	Indexed G. D. BAILEY FEB 2 1973	

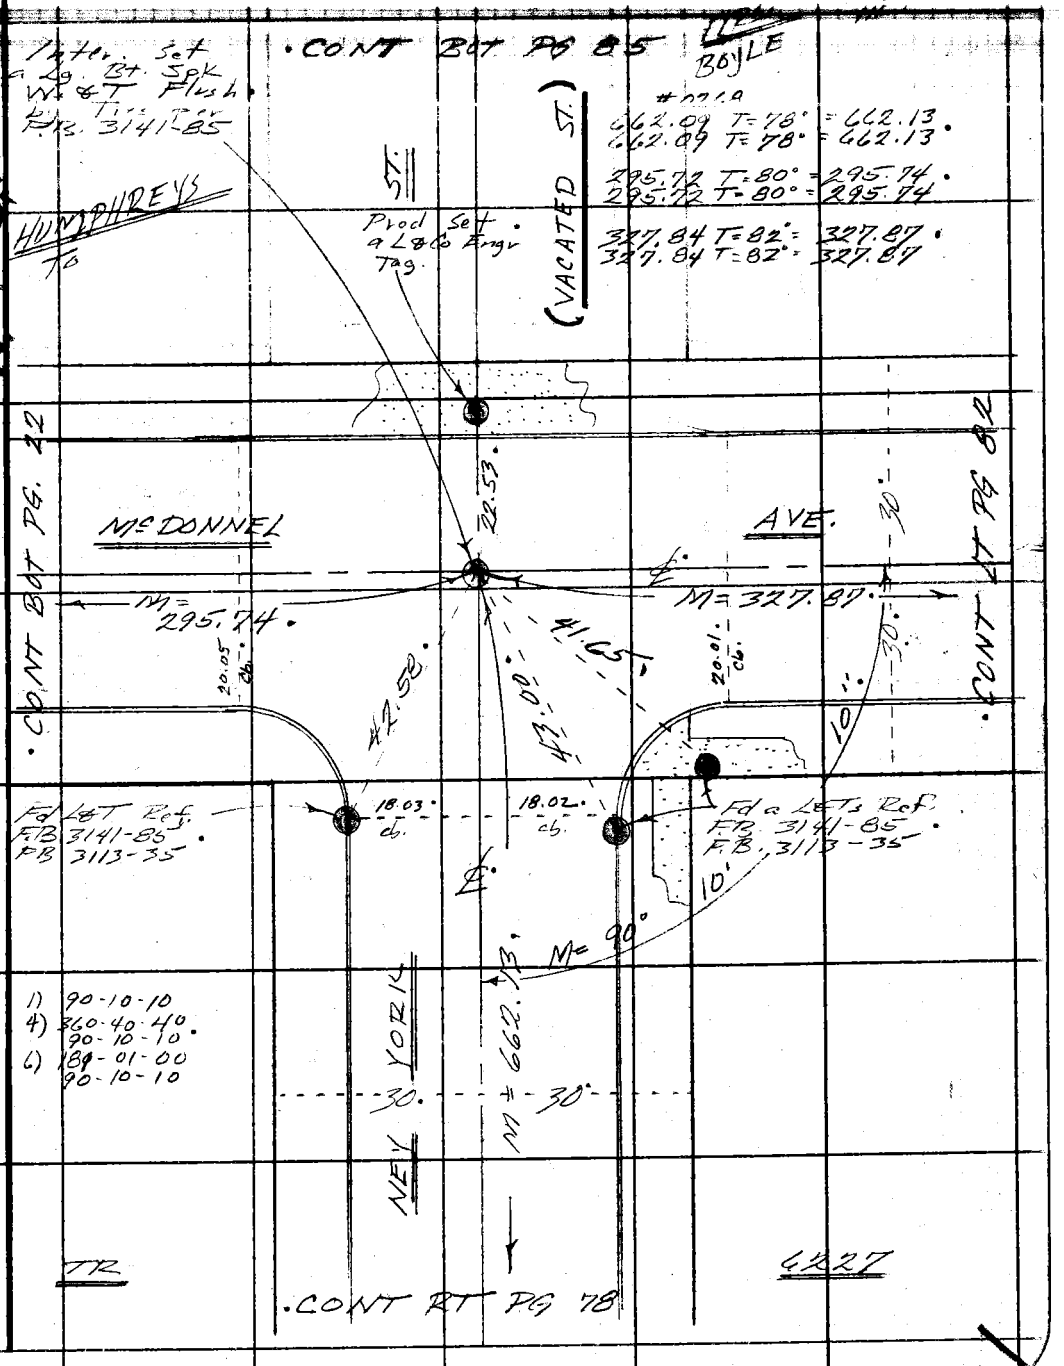

Note: Any Additions or Changes on This Sheet Must be Made or Circled in Red Ink With Date and Name of Person Making Change.

Do not extend this side of this line.

PLEASE RETURN TO
COUNTY OF LOS ANGELES
DEPARTMENT OF COUNTY ENGINEER
403 LOS ANGELES COUNTY ENGINEERING BLDG.

76F309S CE#310 3-68

PLEASE RETURN TO
COUNTY OF LOS ANGELES
DEPARTMENT OF COUNTY ENGINEER
403 LOS ANGELES COUNTY ENGINEERING BLDG.

Do not extend this side of this line.

Note: Any Additions or Changes on This Sheet Must Be Made or Circled in Red Ink With Date and Name of Person Making Change.

Notes Ck'd by	Survey of Belvedere Nom. ℄
Map. No.	JN [illegible] Tape [illegible] Std [illegible] °F
Office Work	Surveyed by E. E. Brooks
Checked	Notes E. E. Brooks Date [illegible]
Date	Indexed G. D. BAILEY FEB 2 1978

F. B. 3102 PG. 83

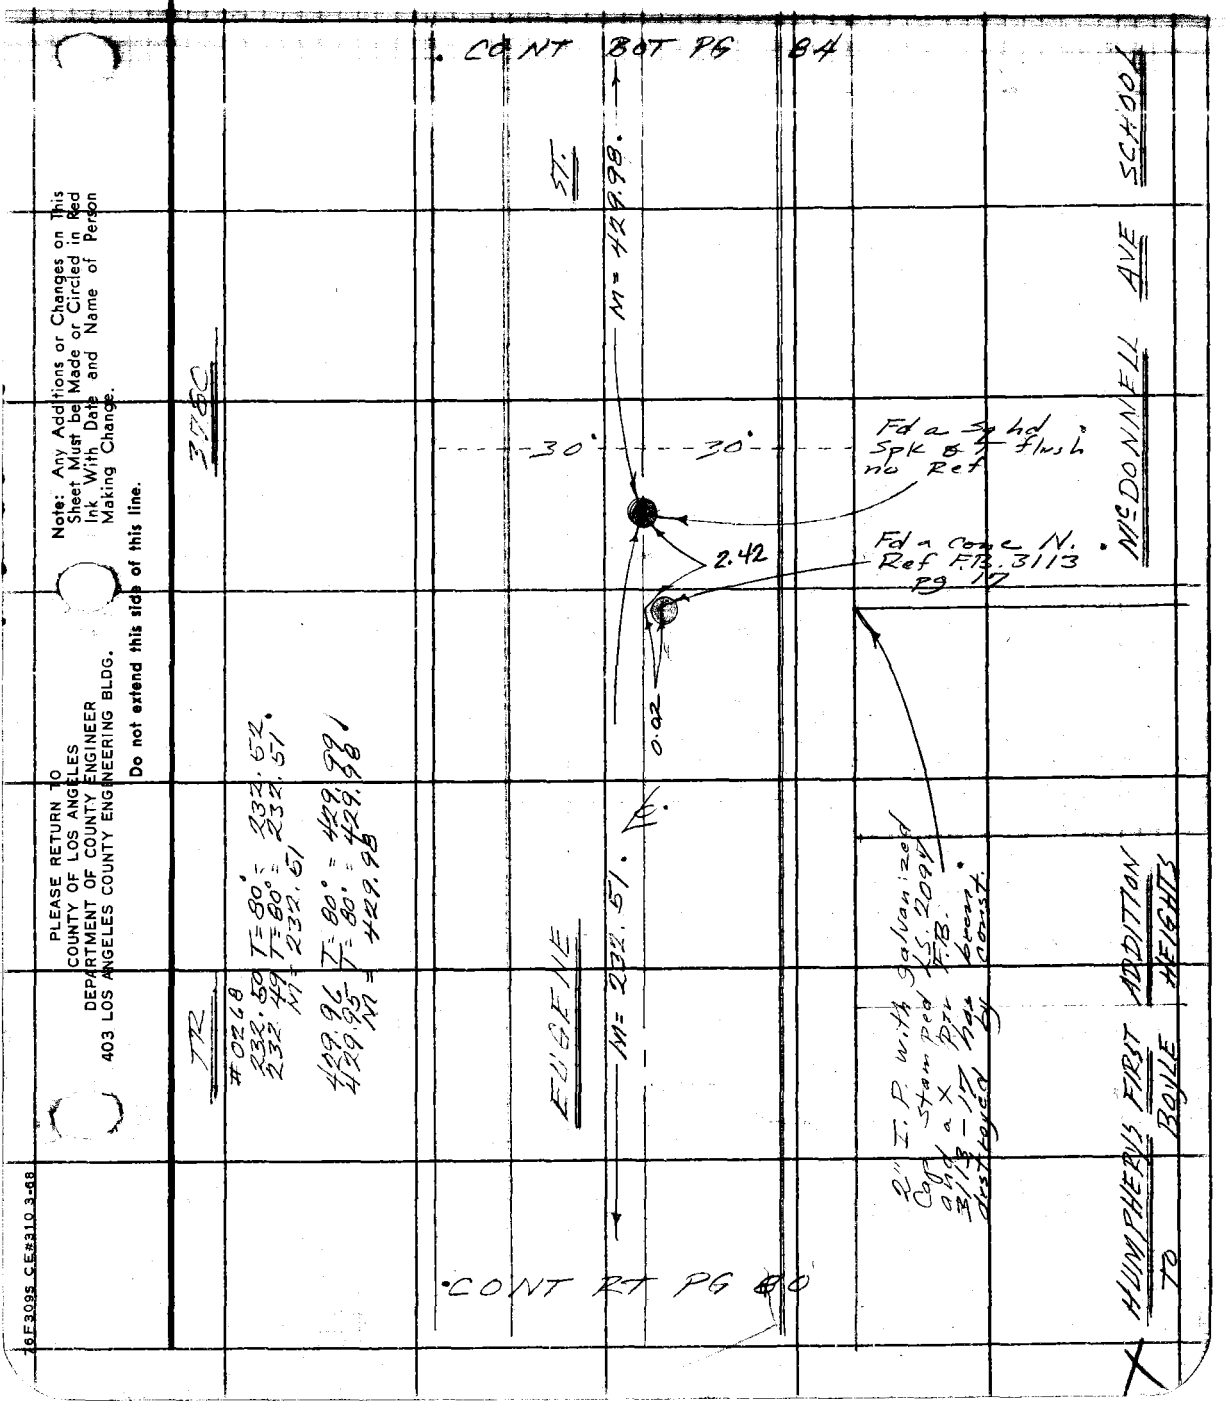

PLEASE RETURN TO
COUNTY OF LOS ANGELES
DEPARTMENT OF COUNTY ENGINEER
403 LOS ANGELES COUNTY ENGINEERING BLDG.

Note: Any Additions or Changes on This Sheet Must be Made or Circled in Red Ink With Date and Name of Person Making Change.

Do not extend this side of this line.

76F3095 CE#310 3-68

PLEASE RETURN TO
COUNTY OF LOS ANGELES
DEPARTMENT OF COUNTY ENGINEER
403 LOS ANGELES COUNTY ENGINEERING BLDG.

Note: Any Additions or Changes on This Sheet Must be Made or Circled in Red Ink With Date and Name of Person Making Change.

Do not extend this side of this line.

W536 A-2

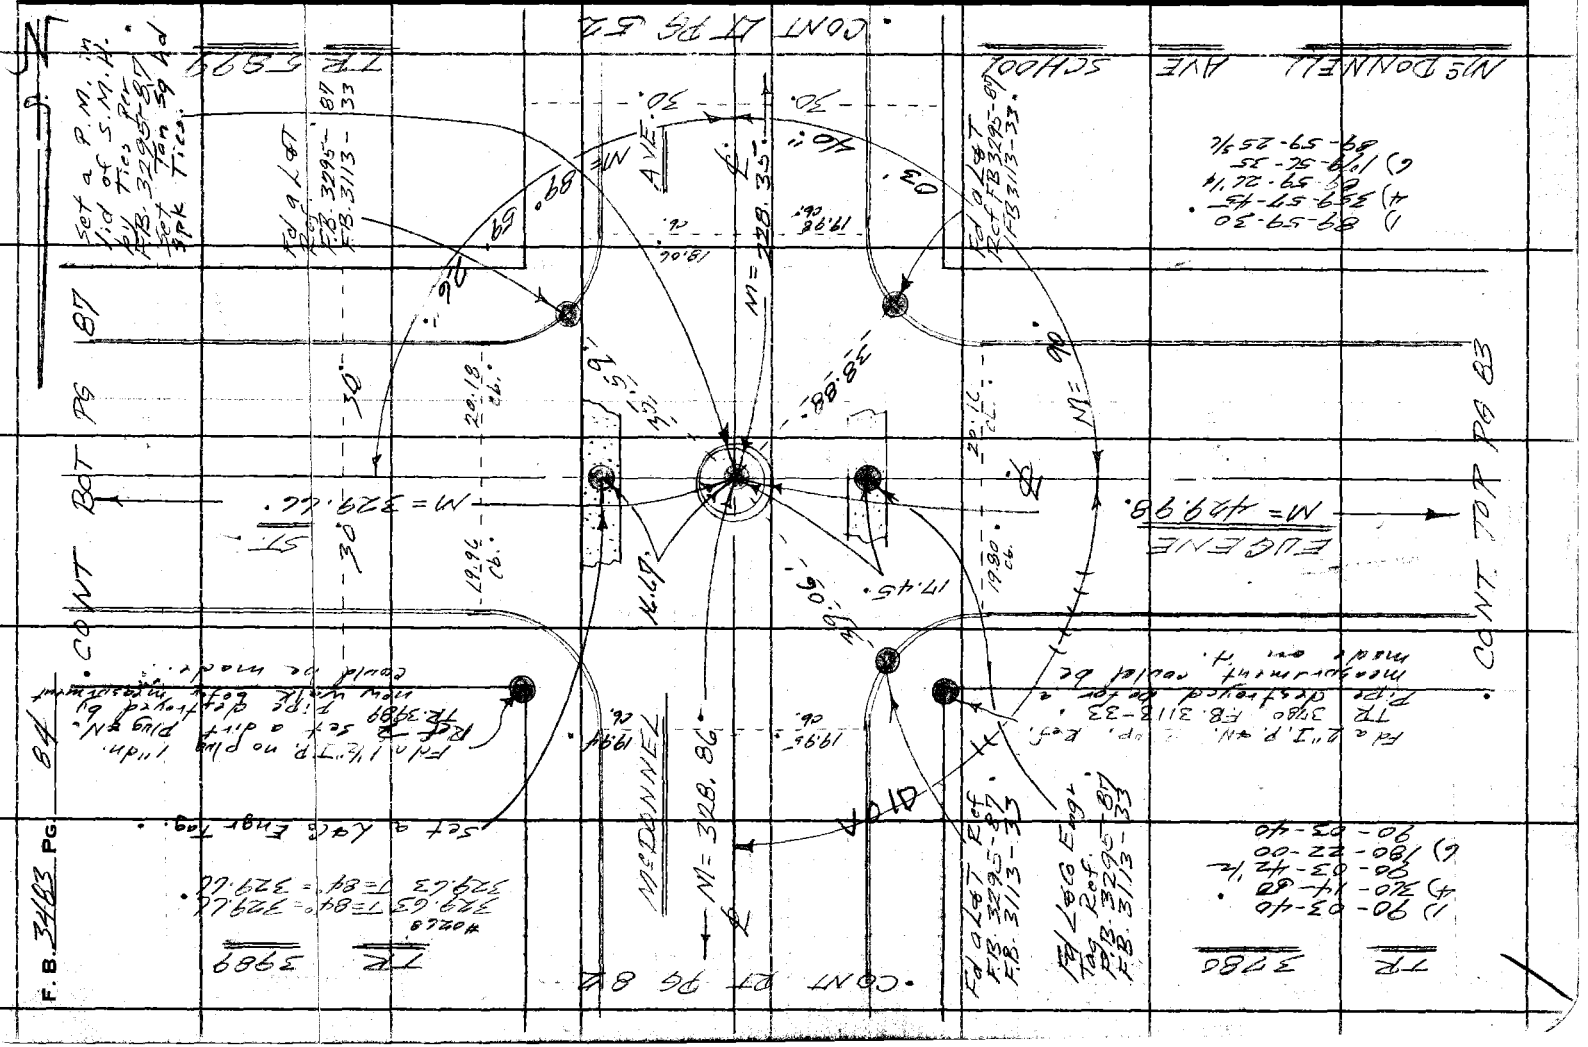

Notes Ck'd by	Survey of Belvedere Area ℄
Map No.	JN [illegible] Tape [illegible] Std [illegible] °F
Office Work	Surveyed by E. E. Brooks
Checked	Notes E. E. Brooks Date [illegible]
Date	Indexed E. D. BAILEY FEB 2 1976

F. B. 3183 PG. 85

WS.36 A-2

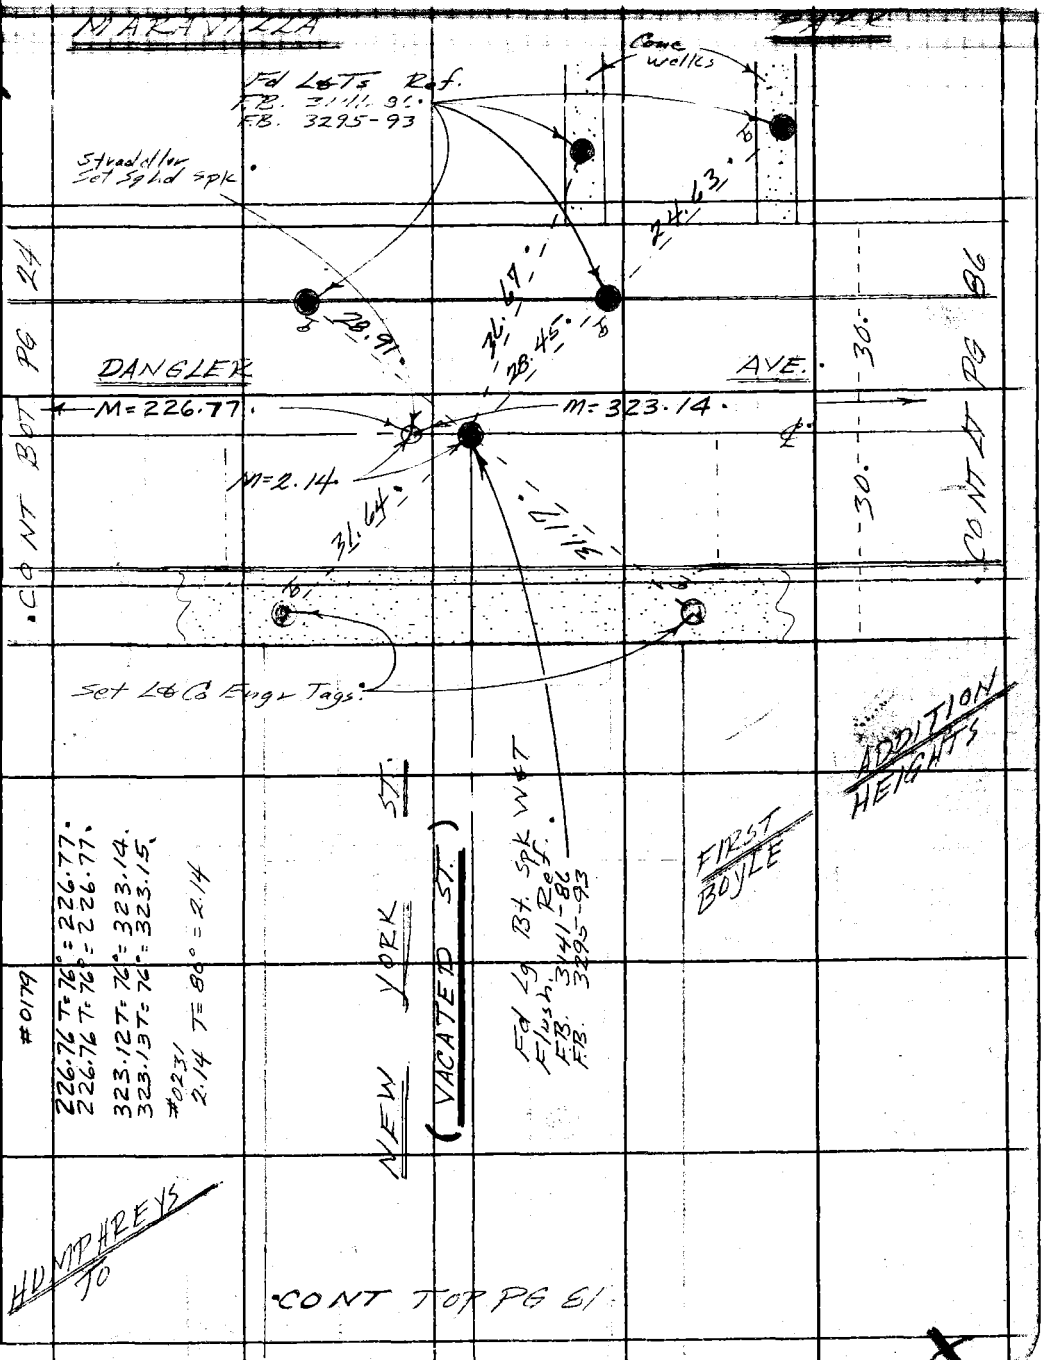

Note: Any Additions or Changes on This Sheet Must be Made or Circled in Red Ink With Date and Name of Person Making Change.

Do not extend this side of this line.

PLEASE RETURN TO
COUNTY OF LOS ANGELES
DEPARTMENT OF COUNTY ENGINEER
403 LOS ANGELES COUNTY ENGINEERING BLDG.

76F3095 CE#310 3-68

PLEASE RETURN TO
COUNTY OF LOS ANGELES
DEPARTMENT OF COUNTY ENGINEER
403 LOS ANGELES COUNTY ENGINEERING BLDG.

Do not extend this side of this line.

Note: Any Additions or Changes on This Sheet Must be Made or Circled in Red Ink With Date and Name of Person Making Change.

25364-2

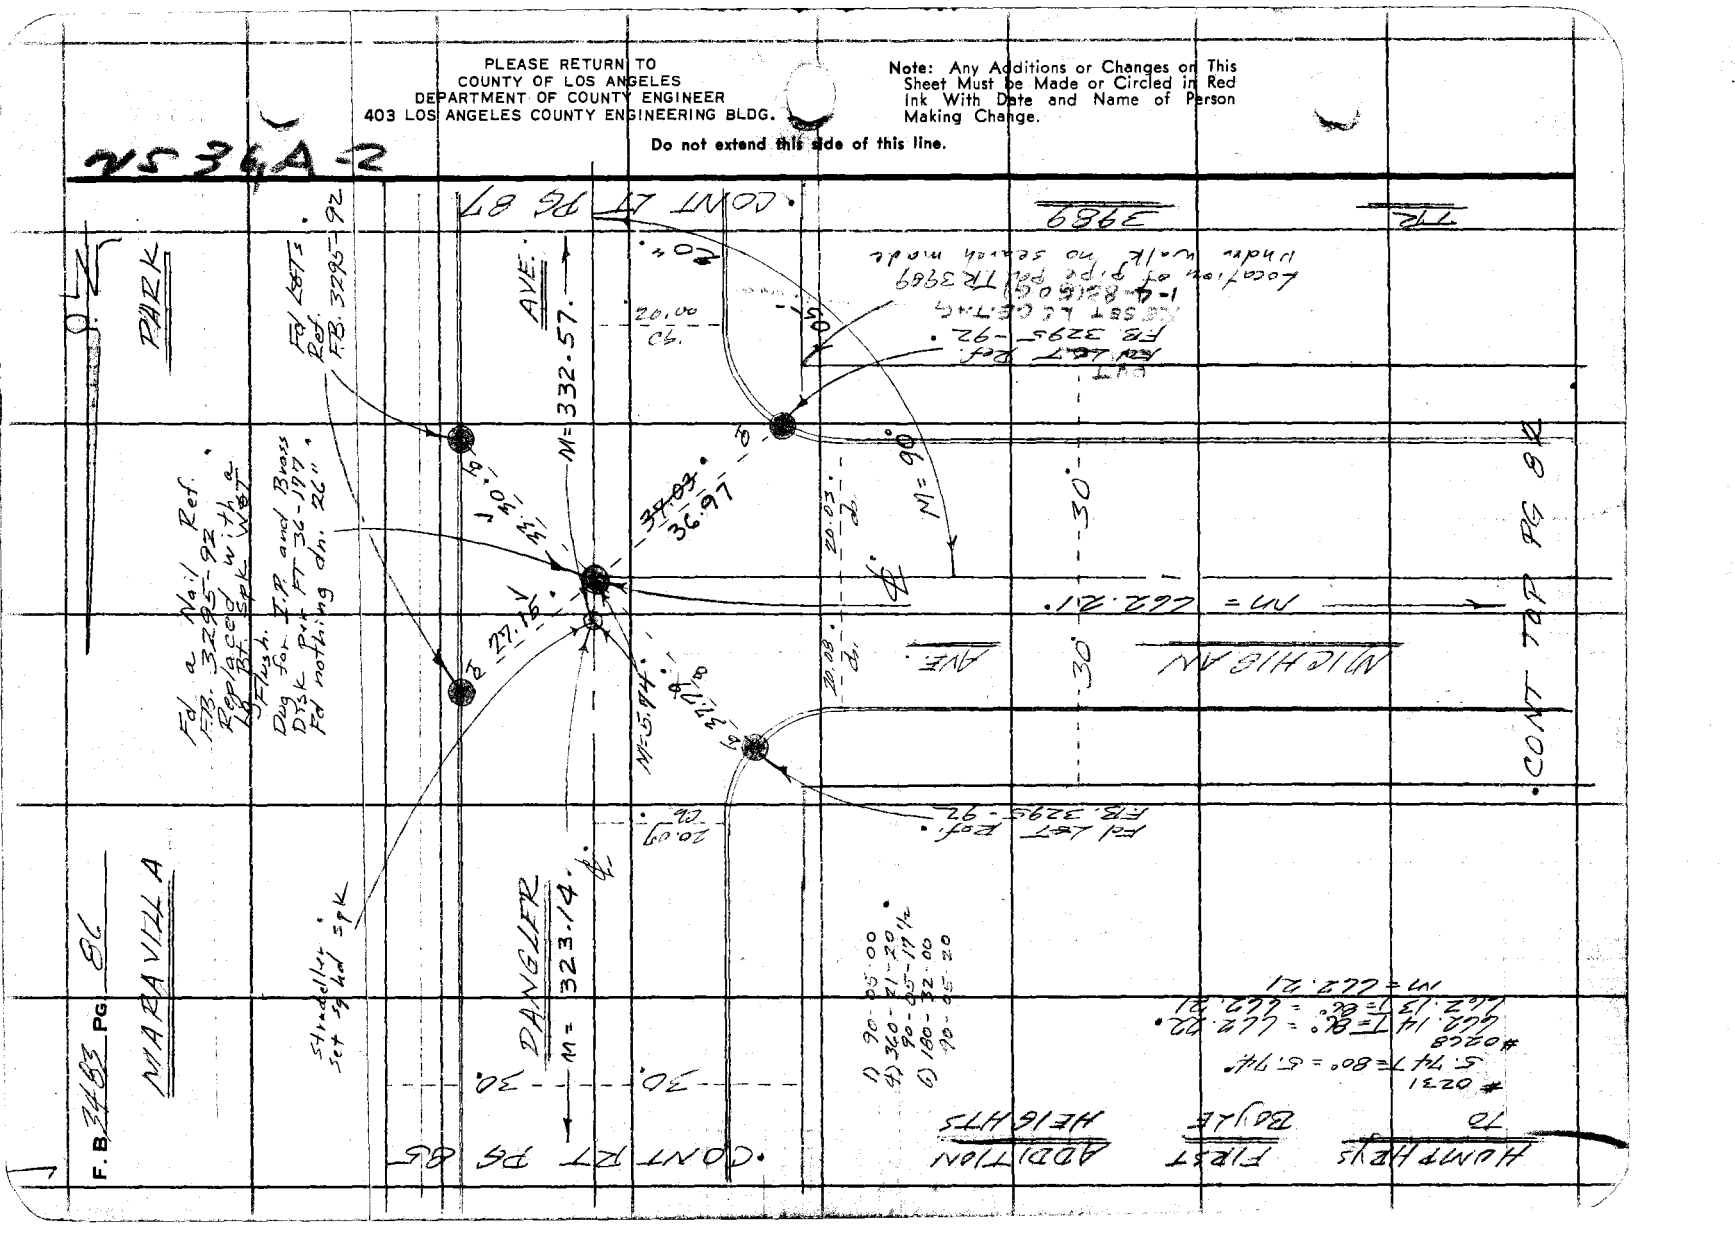

Notes Ck'd by	Survey of BELVEDERE AREA
Map No.	JN [illegible] Tape [illegible] Std [illegible] °F
Office Work	Surveyed by F. E. Brooks
Checked	Notes F. E. Brooks Date [illegible]
Date	Indexed G. D. BAILEY FEB 2 [illegible]

F. B. 3110 PG. 84

A 90-01-40

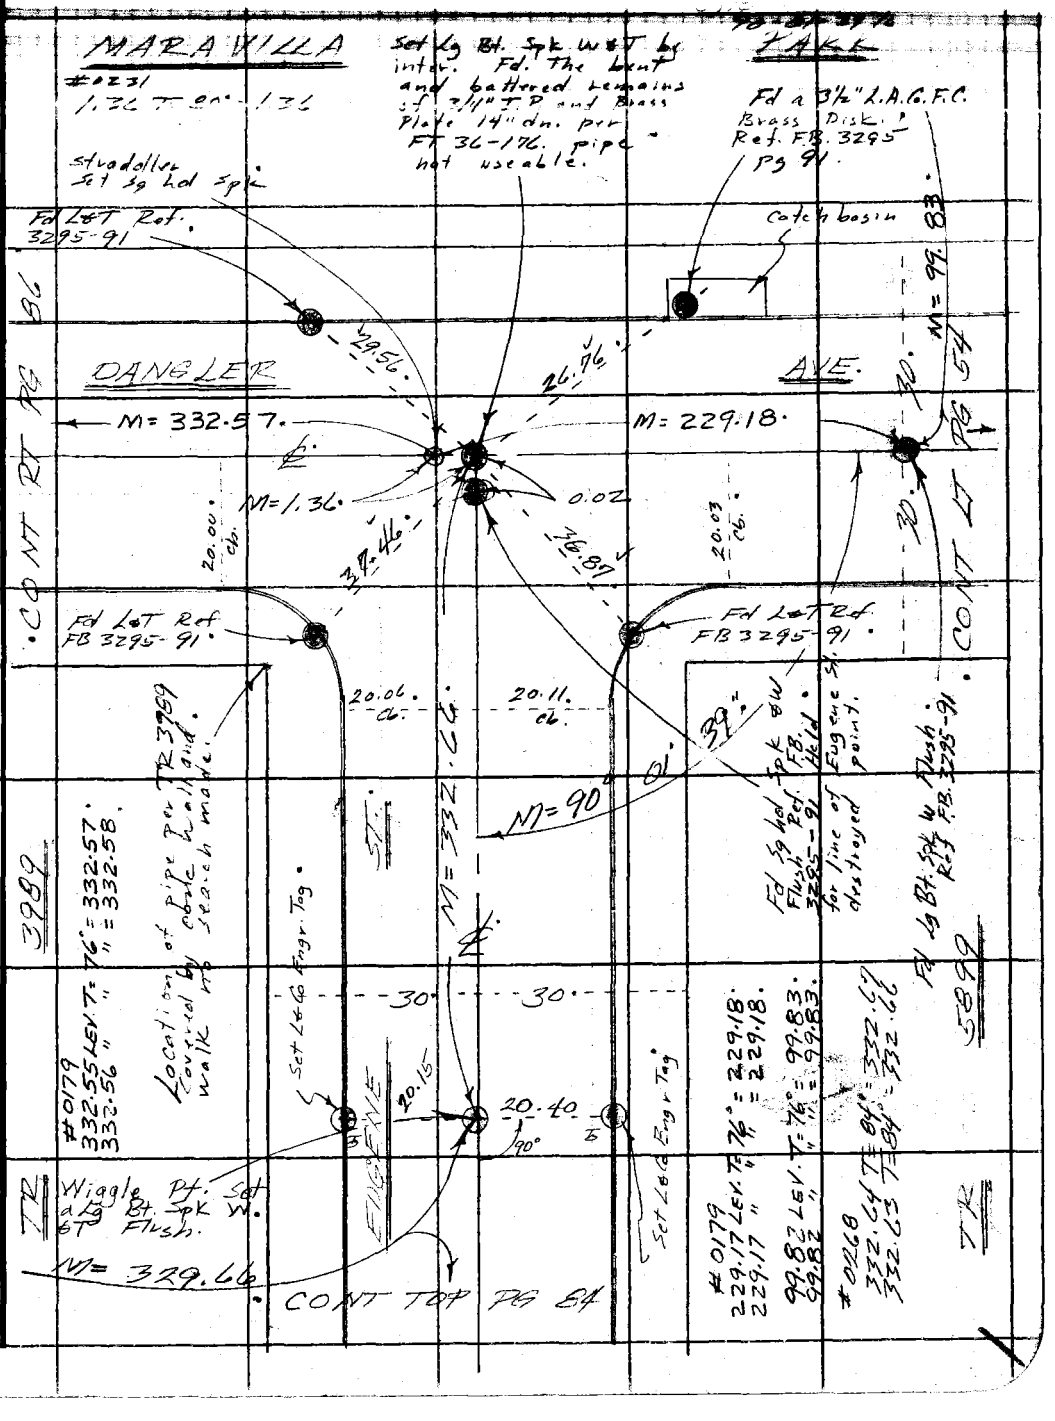

Note: Any Additions or Changes on This Sheet Must be Made or Circled in Red Ink With Date and Name of Person Making Change.

Do not extend this side of this line.

PLEASE RETURN TO
COUNTY OF LOS ANGELES
DEPARTMENT OF COUNTY ENGINEER
403 LOS ANGELES COUNTY ENGINEERING BLDG.

76F309S CE#310 3-68

Do not extend this side of this line.

PLEASE RETURN TO
COUNTY OF LOS ANGELES
DEPARTMENT OF COUNTY ENGINEER
403 LOS ANGELES COUNTY ENGINEERING BLDG.

Note: Any Additions or Changes on This Sheet Must be Made or Circled in Red Ink With Date and Name of Person Making Change.

VS 36 A-2

Notes Ck'd by	Survey of BELVEDERE AREA
Map No.	JN 0505 Tape 4111 Std 65 °F
Office Work	Surveyed by E. E. Brooks
Checked	Notes E. E. Brooks Date 15 Jan 74
Date	Indexed G. D. BAILEY FEB 2 1978

F. B. 2107 PG. 99

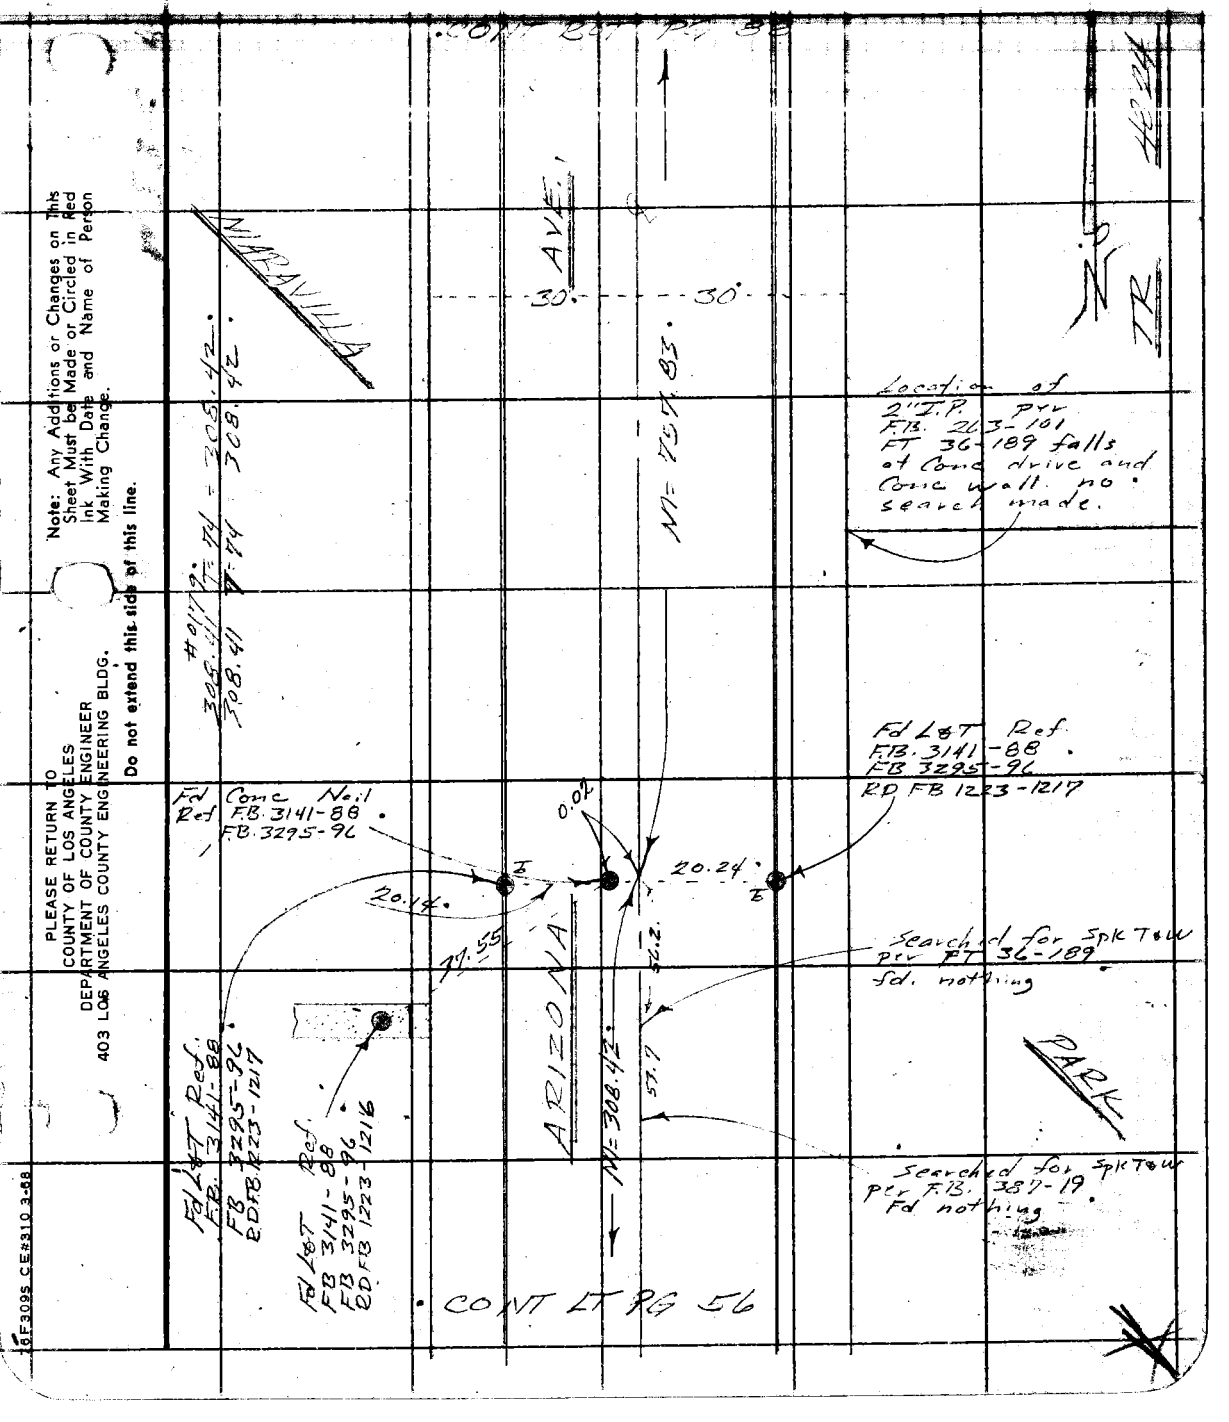

Note: Any Additions or Changes on This Sheet Must be Made or Circled in Red Ink With Date and Name of Person Making Change.

Do not extend this side of this line.

PLEASE RETURN TO
COUNTY OF LOS ANGELES
DEPARTMENT OF COUNTY ENGINEER
403 LOS ANGELES COUNTY ENGINEERING BLDG.

16F309S CE#310 3-68

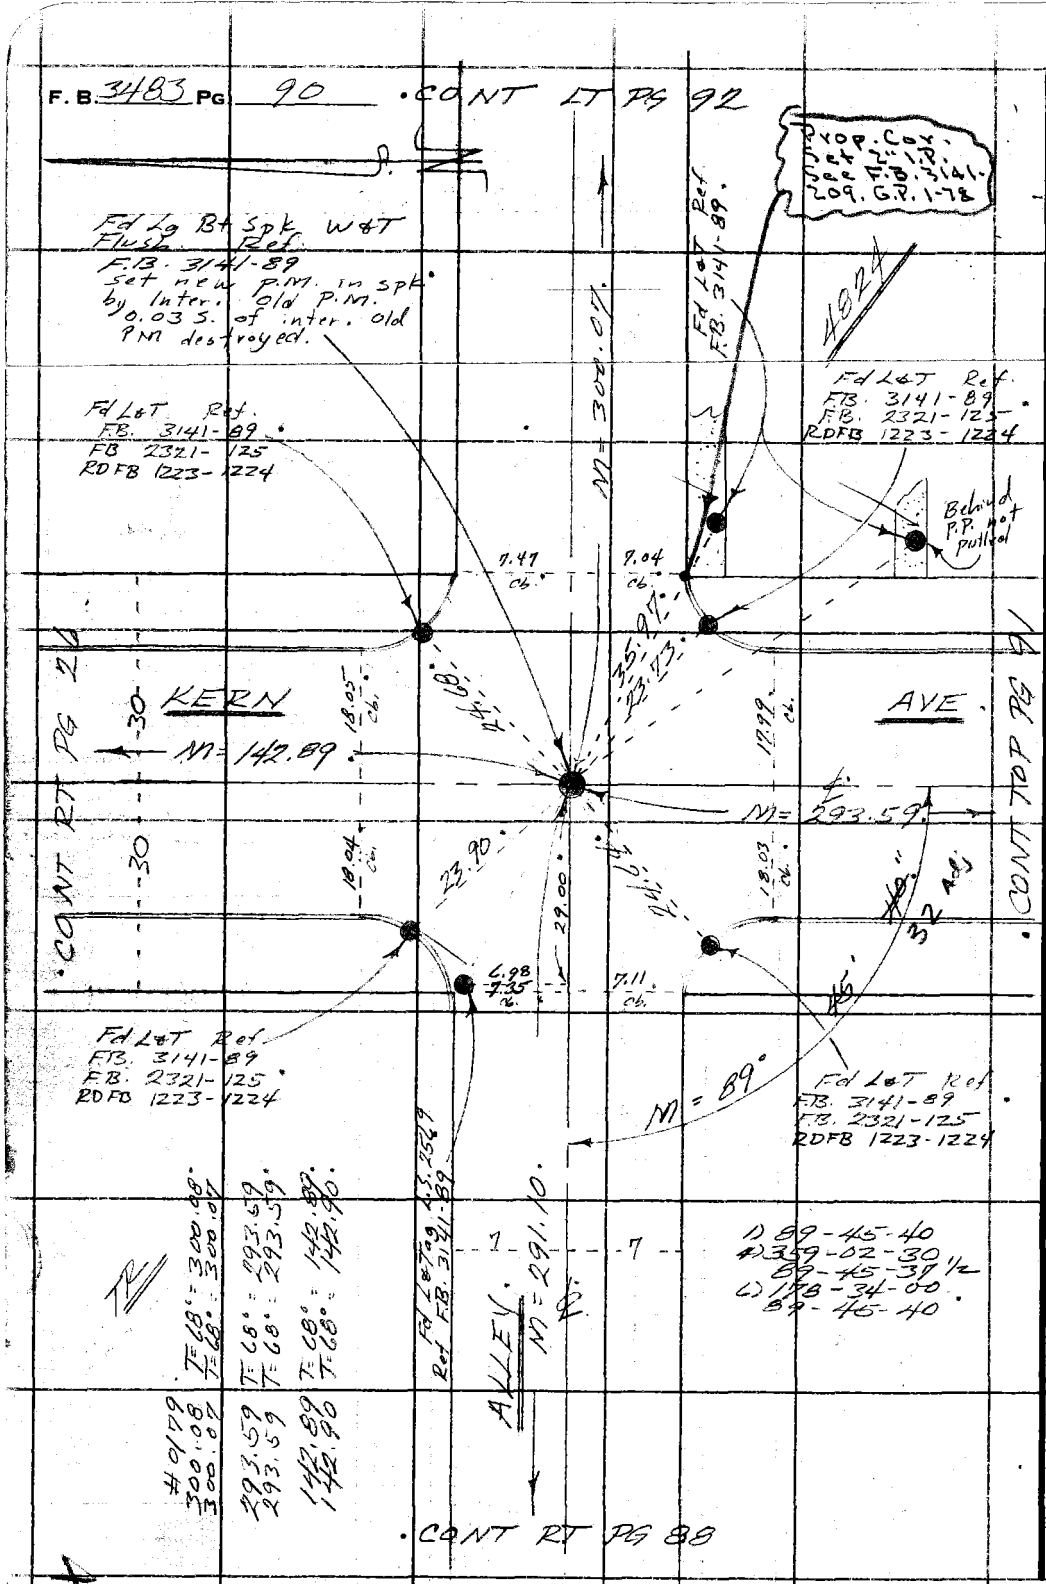

PLEASE RETURN TO
COUNTY OF LOS ANGELES
DEPARTMENT OF COUNTY ENGINEER
403 LOS ANGELES COUNTY ENGINEERING BLDG.
Do not extend this side of this line.
Note: Any Additions or Changes on This Sheet Must be Made or Circled in Red Ink With Date and Name of Person Making Change.

Notes Ck'd by	Survey of Belvedere Ave. &
Map No.	JN 0303.00 Tape 4.4 Std 65 °F
Office Work	Surveyed by F. E. Brooks
Checked	Notes F. E. Brooks Date 12/20/77
Date	Indexed G. D. BAILEY FEB 2 1978

F. B. 2403 PG. 91

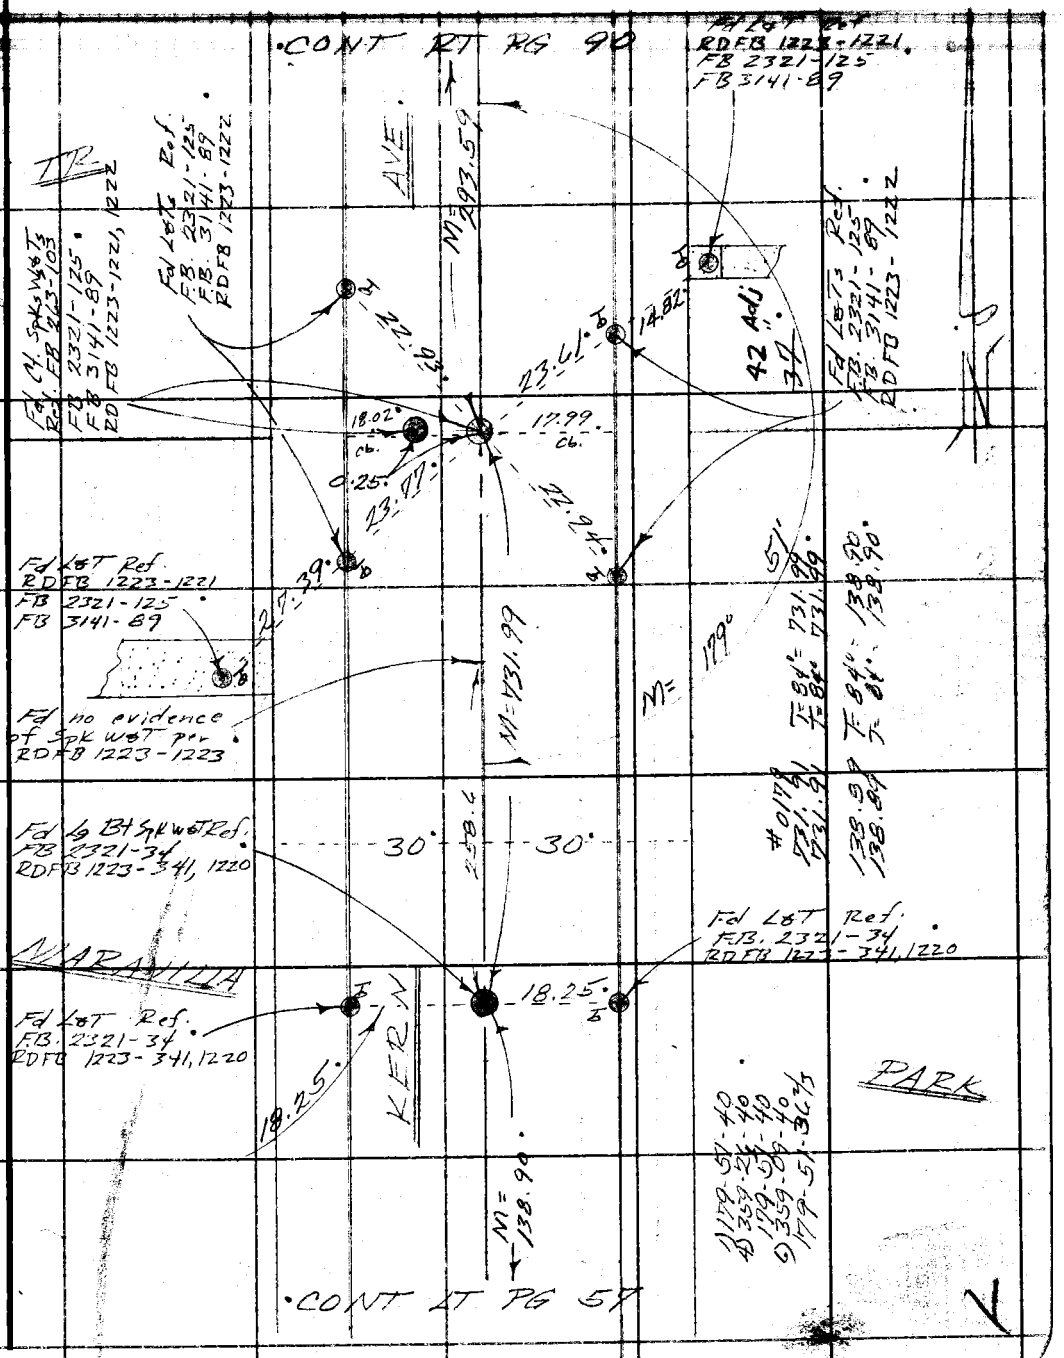

Note: Any Additions or Changes on This Sheet Must be Made or Circled in Red Ink With Date and Name of Person Making Change.

Do not extend this side of this line.

PLEASE RETURN TO
COUNTY OF LOS ANGELES
DEPARTMENT OF COUNTY ENGINEER
403 LOS ANGELES COUNTY ENGINEERING BLDG.

76F309S CE#310 3-68

F. B. 3483 PG 92

4536 A-2

PLEASE RETURN TO
COUNTY OF LOS ANGELES
DEPARTMENT OF COUNTY ENGINEER
403 LOS ANGELES COUNTY ENGINEERING BLDG.

Do not extend this side of this line.

Note: Any Additions or Changes on This Sheet Must be Made or Circled in Red Ink With Date and Name of Person Making Change.

Notes Ck'd by	Survey of BELVEDERE AREA
Map No.	JN [illegible] Tape [illegible] Std [illegible] °F
Office Work	Surveyed by F. E. Brooks
Checked	Notes F. E. Brooks Date [illegible]
Date	Indexed L. D. BAILEY FEB 2 1978

F. B. 3407 PG. 97

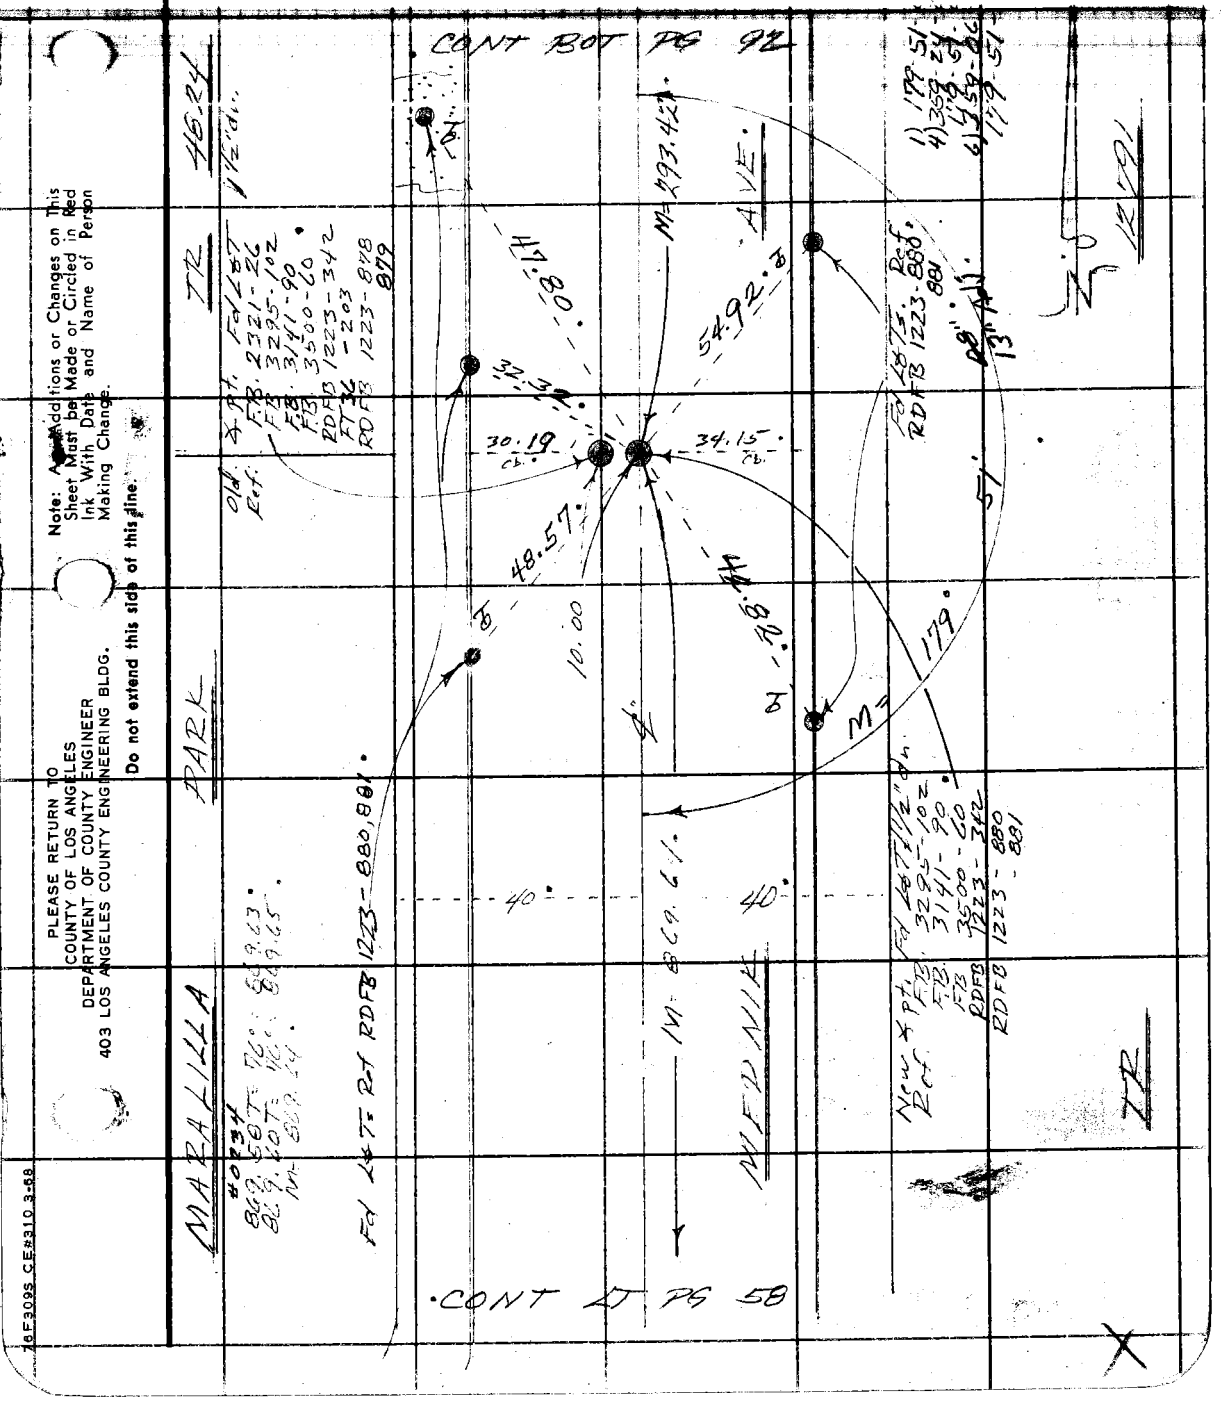

Note: Any Additions or Changes on This Sheet Must be Made or Circled in Red Ink With Date and Name of Person Making Change.

PLEASE RETURN TO
COUNTY OF LOS ANGELES
DEPARTMENT OF COUNTY ENGINEER
403 LOS ANGELES COUNTY ENGINEERING BLDG.

Do not extend this side of this line.

76F309S CE#310 3-68

F.B. 3483 PG 94

CONT RT PG 29

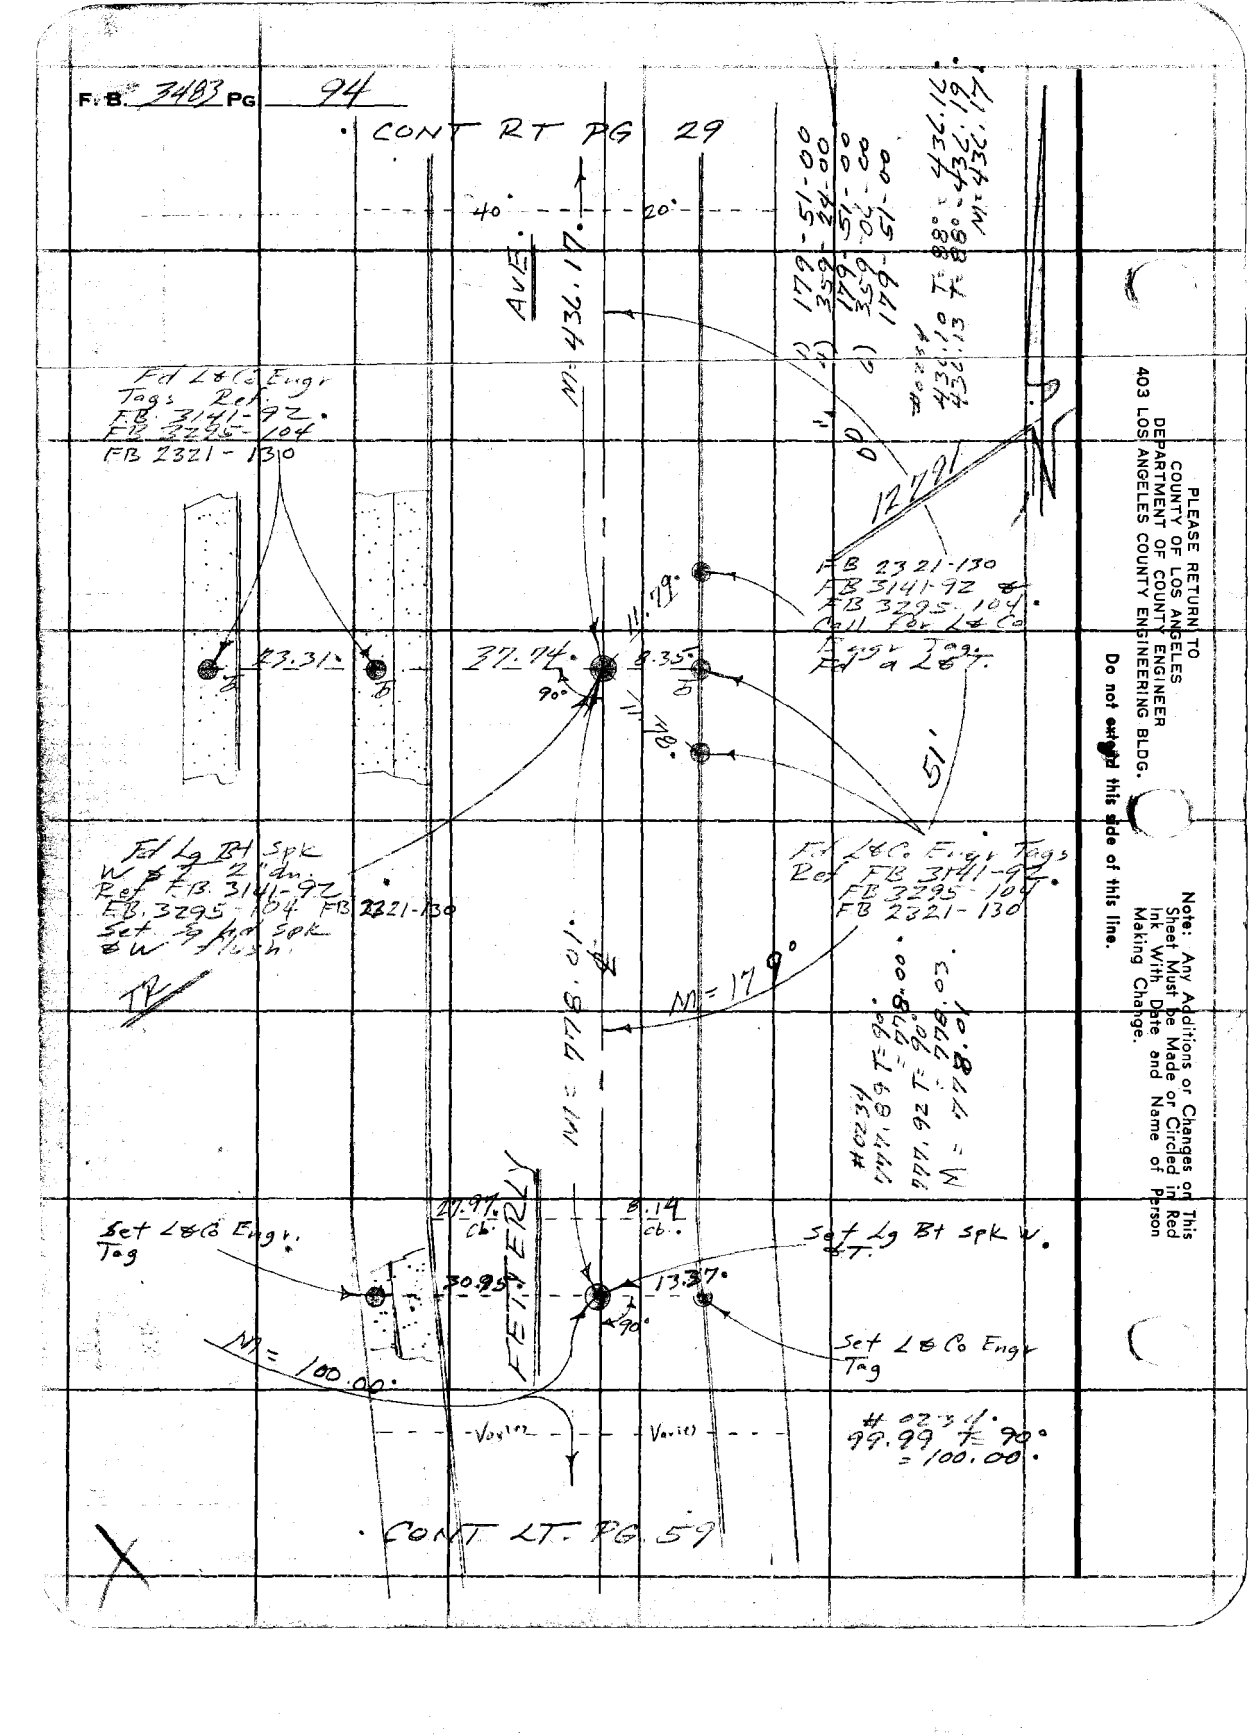

PLEASE RETURN TO
COUNTY OF LOS ANGELES
DEPARTMENT OF COUNTY ENGINEER
403 LOS ANGELES COUNTY ENGINEERING BLDG.

Do not extend this side of this line.

Note: Any Additions or Changes on This Sheet Must be Made or Circled in Red Ink With Date and Name of Person Making Change.

Notes Ck'd by C. TOY	Survey of Belvedere Ave 2	F. B. 3107 PG. 95
Map No. B-5291	JN [illegible] Tape [illegible] Std [illegible] °F	
Office Work C. MOTEN	Surveyed by P. E. Brooks	
Checked C. TOY	Notes P. E. Brooks Date 1 Aug 72	
Date 11-15-76	Indexed G. D. BAILEY FEB 2 1978	

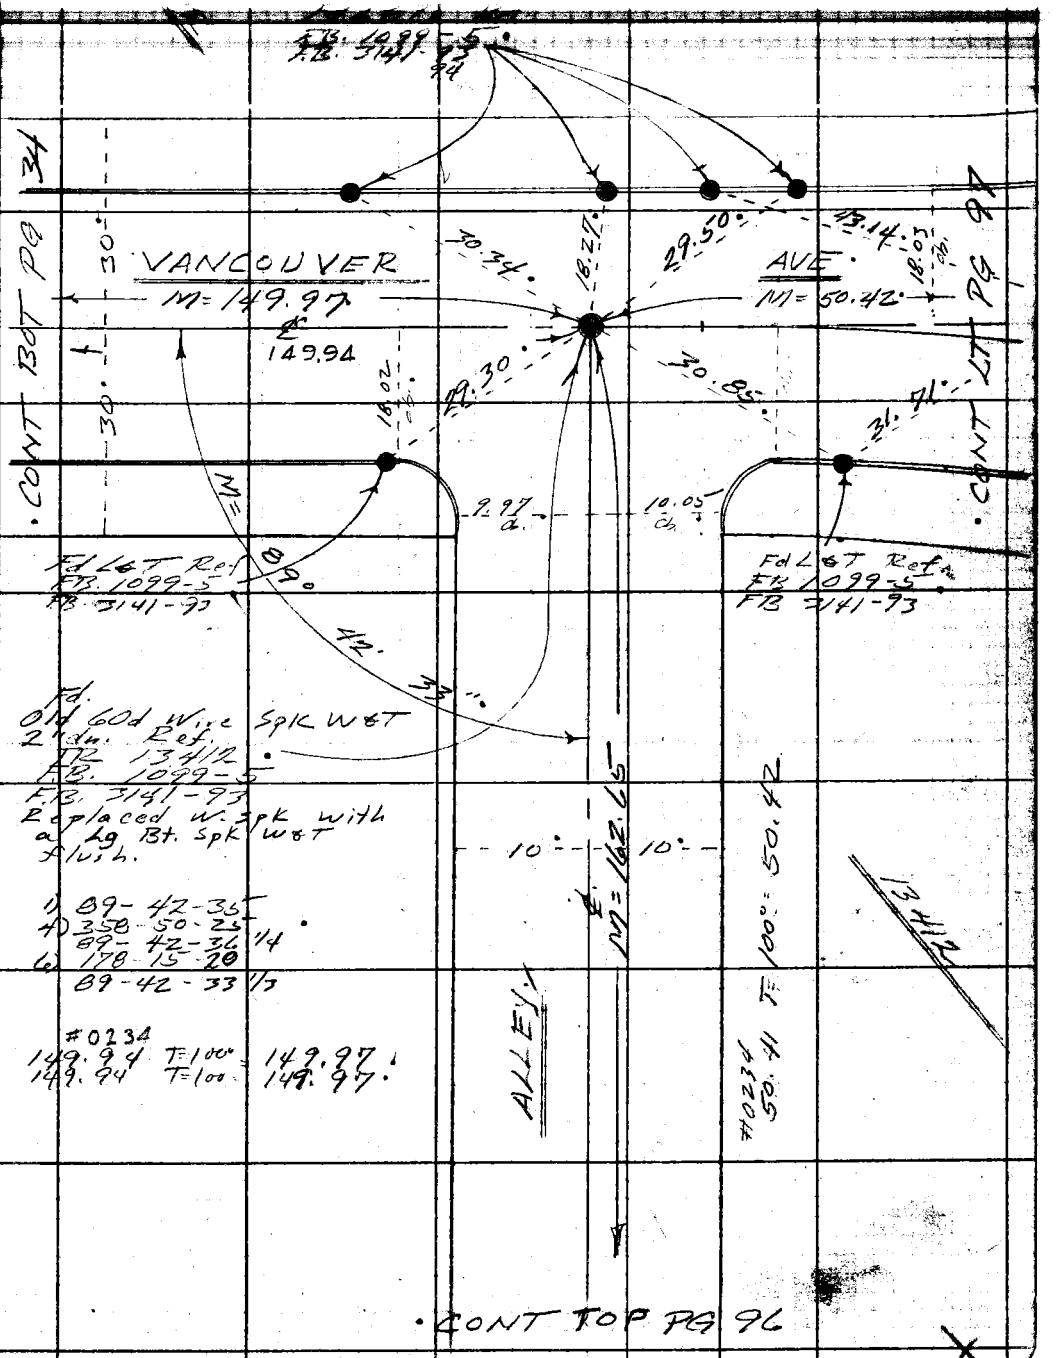

Note: Any Additions or Changes on This Sheet Must be Made or Circled in Red Ink With Date and Name of Person Making Change.

Do not extend this side of this line.

PLEASE RETURN TO
COUNTY OF LOS ANGELES
DEPARTMENT OF COUNTY ENGINEER
403 LOS ANGELES COUNTY ENGINEERING BLDG.

76F309S CE#310 3-69

F. B. 3483 Pg. 96

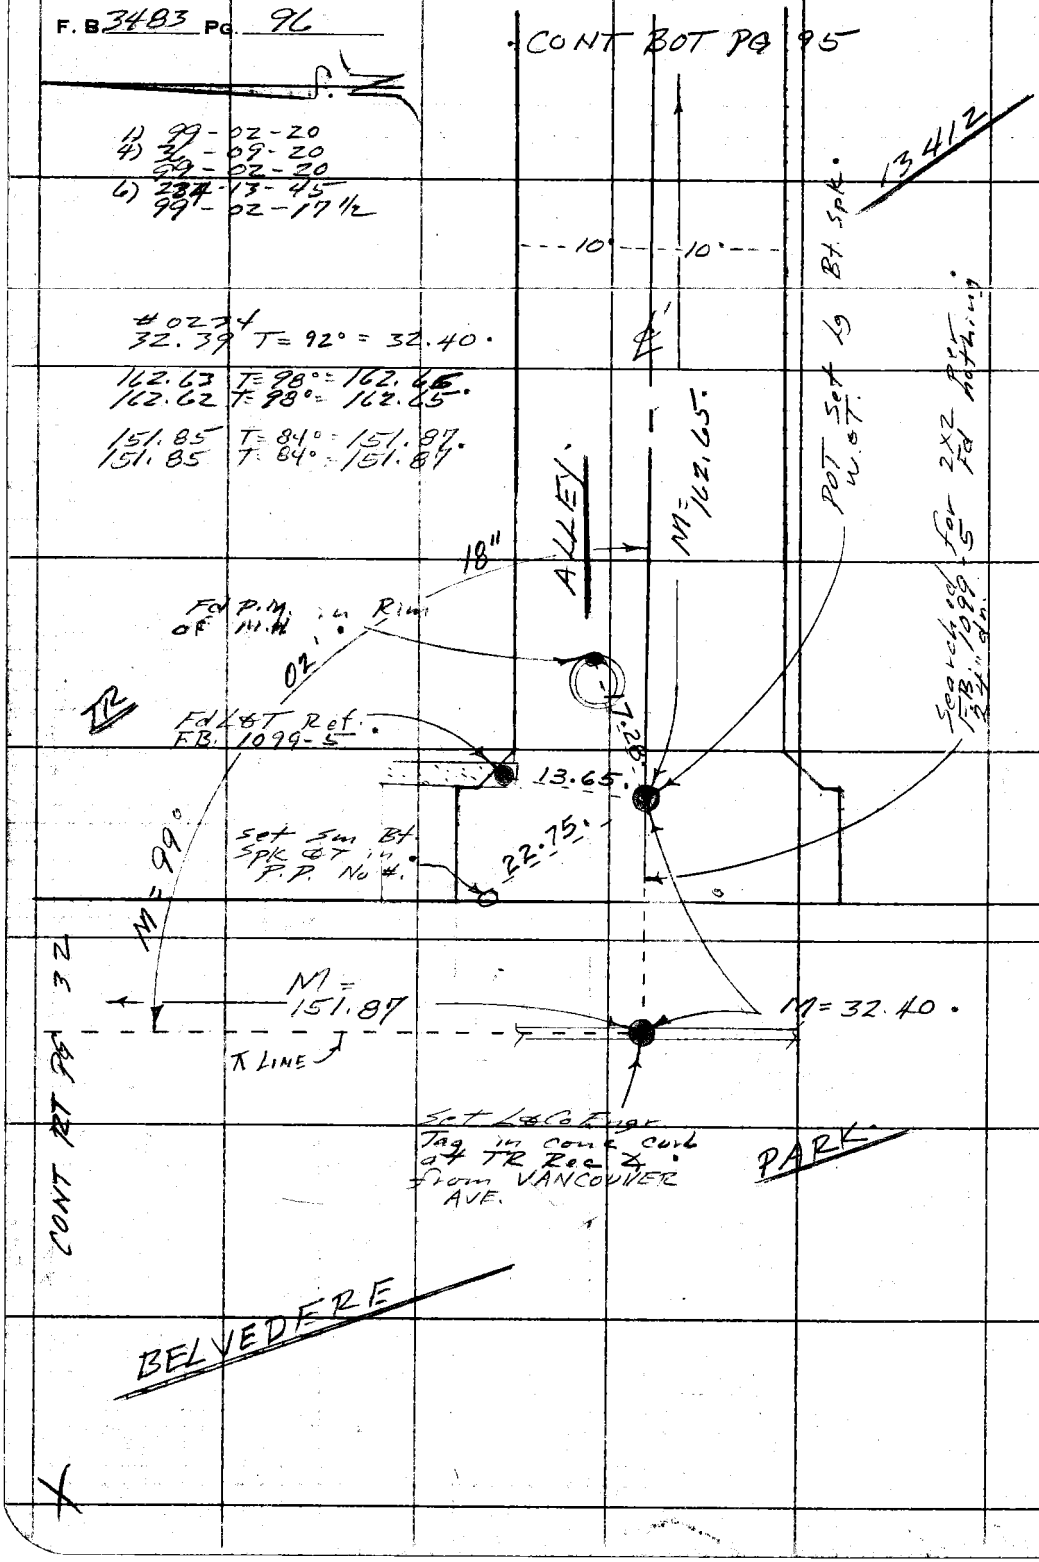

PLEASE RETURN TO
COUNTY OF LOS ANGELES
DEPARTMENT OF COUNTY ENGINEER
403 LOS ANGELES COUNTY ENGINEERING BLDG.

Do not extend this side of this line.

Note: Any Additions or Changes on This Sheet Must be Made or Circled in Red Ink With Date and Name of Person Making Change.

Notes Ck'd by C. TOY	Survey of Belvedere Ave.	F. B. 3483 PG. 27
Map No. B-5291	[illegible]	
Office Work C. MOTEN	Surveyed by P. E. Brooks	
Checked C. TOY	Notes P. E. Brooks Date Aug 22	
Date 11-15-76	Indexed G. D. BAILEY FEB 2 1978	

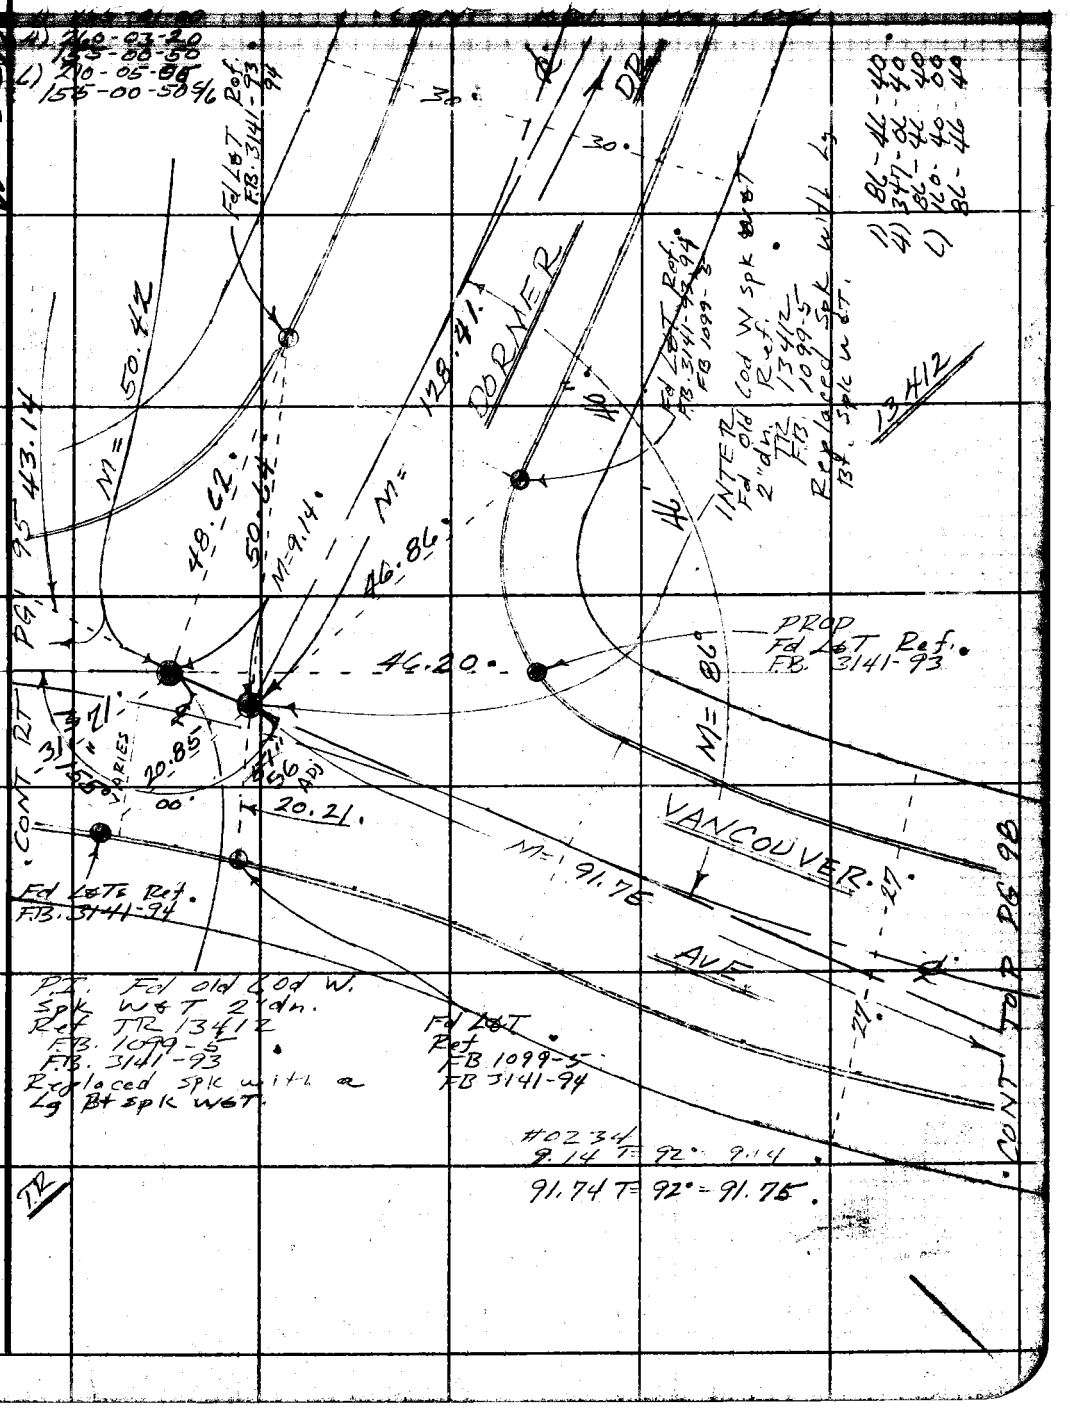

Note: Any Additions or Changes on This Sheet Must be Made or Circled in Red Ink With Date and Name of Person Making Change.

Do not extend this side of this line.

PLEASE RETURN TO
COUNTY OF LOS ANGELES
DEPARTMENT OF COUNTY ENGINEER
403 LOS ANGELES COUNTY ENGINEERING BLDG.

76F309S CE#310 3-69

F. B. 3483 Pg. 98

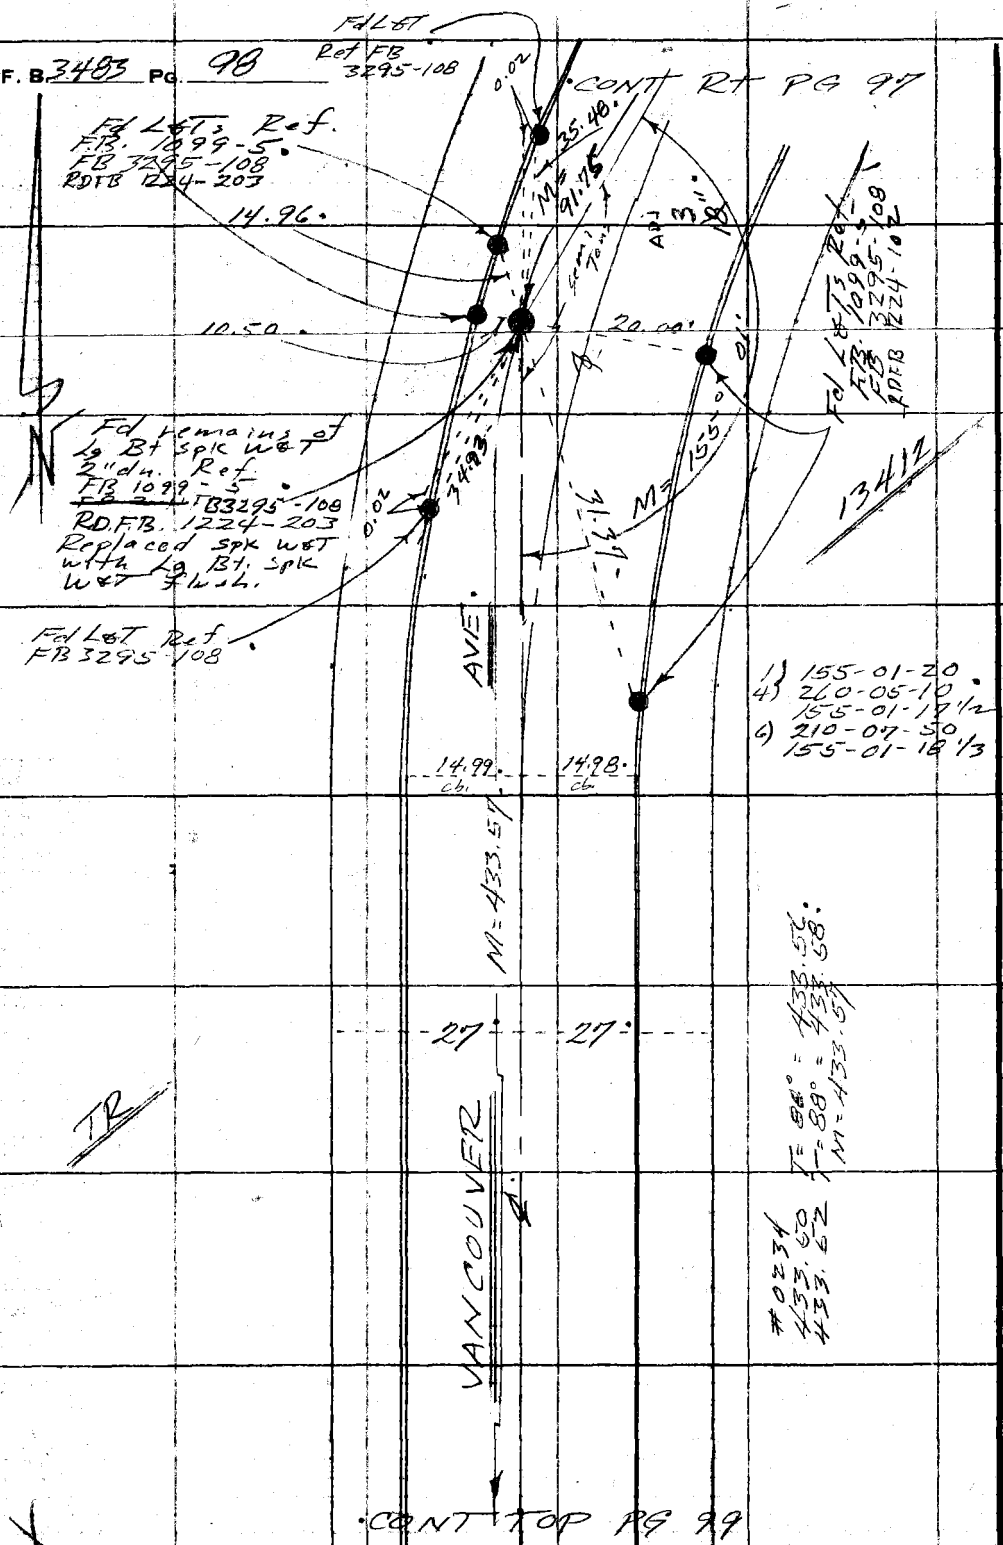

PLEASE RETURN TO
COUNTY OF LOS ANGELES
DEPARTMENT OF COUNTY ENGINEER
403 LOS ANGELES COUNTY ENGINEERING BLDG.

Do not extend this side of this line.

Note: Any Additions or Changes on This Sheet Must be Made or Circled in Red Ink With Date and Name of Person Making Change.

Notes Ck'd by C. TOY	Survey of [illegible]	F. B. [illegible] PG. [illegible]
Map No. B-5241	IN 0303-[illegible] Tape [illegible] Std. [illegible] °F	
Office Work C. MOTEN	Surveyed by F. E. Brooks	
Checked C. TOY	Notes F. E. Brooks Date 24 Aug 73	
Date 11-15-76	Indexed B. D. BAILEY FEB 2 1978	

1341

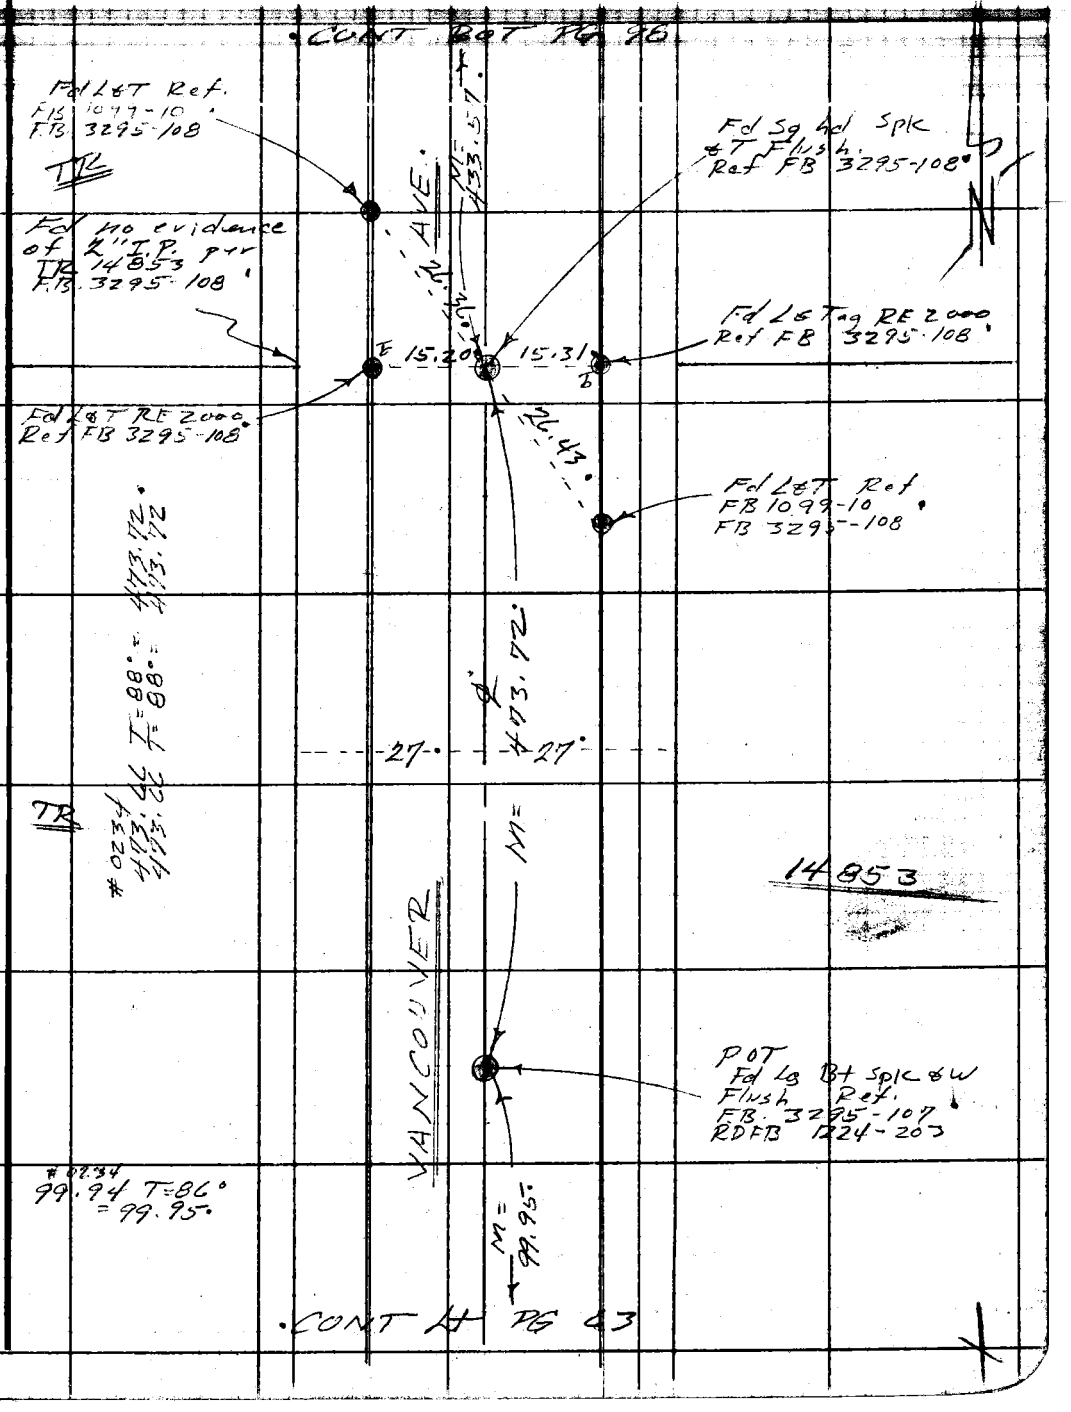

Note: Any Additions or Changes on This Sheet Must be Made or Circled in Red Ink With Date and Name of Person Making Change.

Do not extend this side of this line.

PLEASE RETURN TO
COUNTY OF LOS ANGELES
DEPARTMENT OF COUNTY ENGINEER
403 LOS ANGELES COUNTY ENGINEERING BLDG.

76F309S CE#310 3-69

F. B. 3483 Pg. 100

CONT LT PG 101

#0234

143.67 T=86° = 143.69
143.68 T=86° = 143.70

128.38 T=100° = 128.41
128.39 T=100° = 128.42

CONT TOP PG 97

PLEASE RETURN TO
COUNTY OF LOS ANGELES
DEPARTMENT OF COUNTY ENGINEER
403 LOS ANGELES COUNTY ENGINEERING BLDG.

Do not extend this side of this line.

Note: Any Additions or Changes on This Sheet Must be Made or Circled in Red Ink With Date and Name of Person Making Change.

Notes Ck'd by	Survey of BELVEDERE AREA ℄	F. B. 7103 PG. 101
Map No.	JN0303-09 Type 0257 Std. 68 °F	
Office Work	Surveyed by P. E. Brooks	
Checked	Notes P. E. Brooks Date 6-28-72	
Date	Indexed B. D. BAILEY FEB 2 1978	

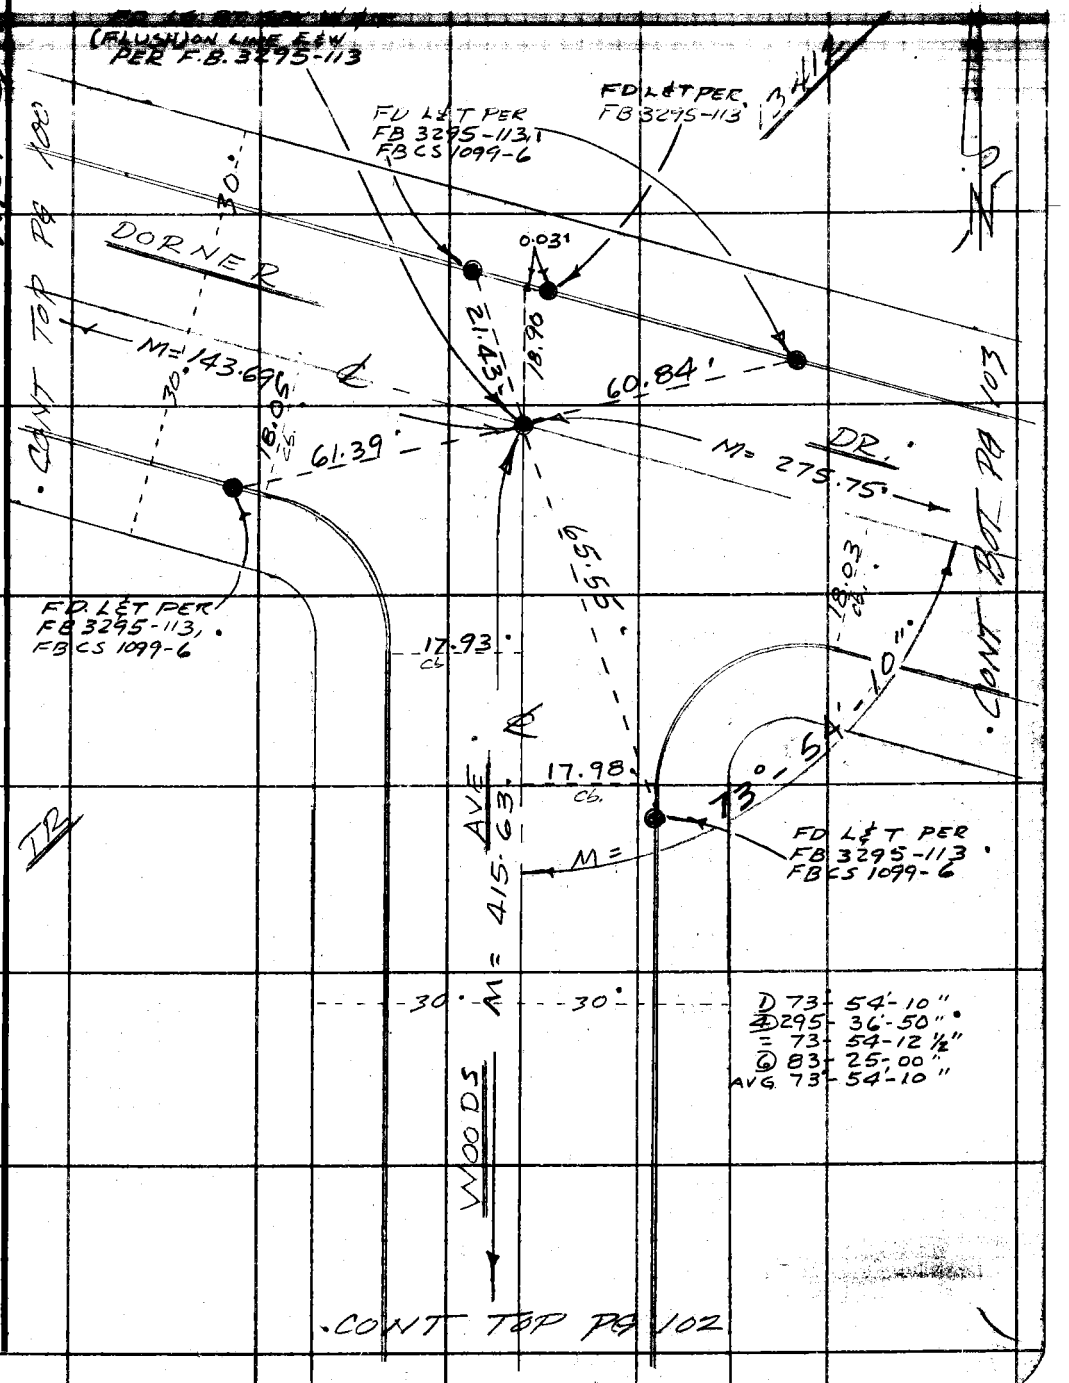

Note: Any Additions or Changes on This Sheet Must be Made or Circled in Red Ink With Date and Name of Person Making Change.

Do not extend this side of this line.

PLEASE RETURN TO
COUNTY OF LOS ANGELES
DEPARTMENT OF COUNTY ENGINEER
403 LOS ANGELES COUNTY ENGINEERING BLDG.

76F309S CE#310 3-69

F. B. 3483 Pg. 102

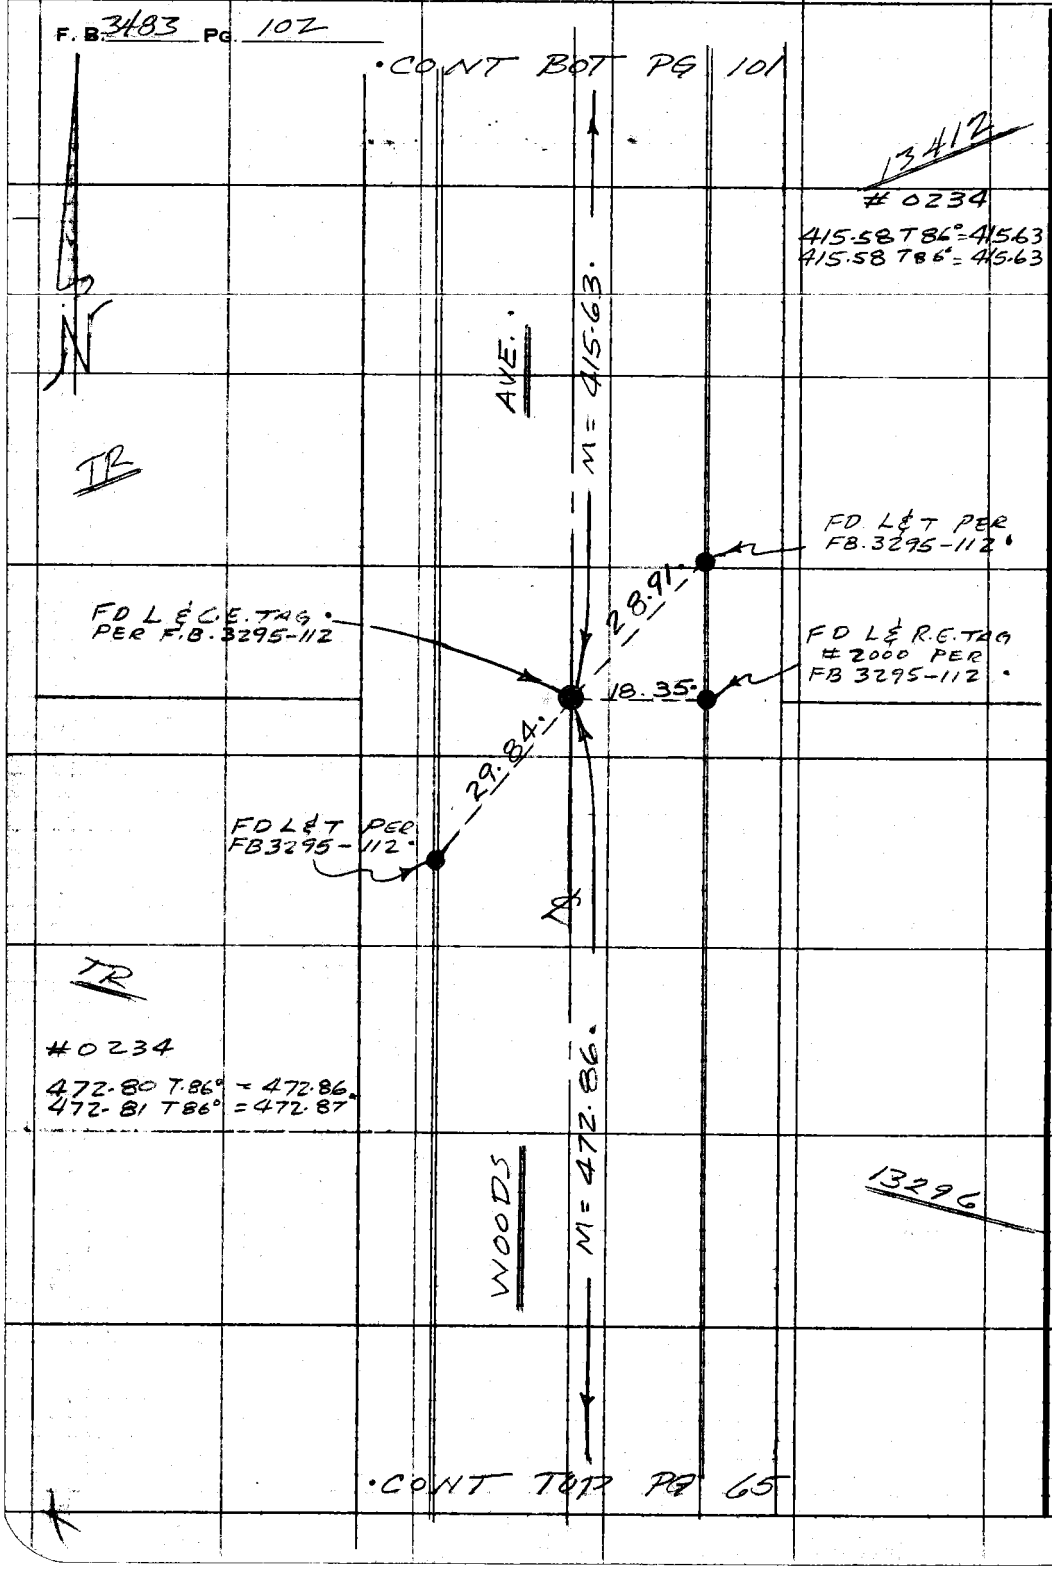

PLEASE RETURN TO
COUNTY OF LOS ANGELES
DEPARTMENT OF COUNTY ENGINEER
403 LOS ANGELES COUNTY ENGINEERING BLDG.

Do not extend this side of this line.

Note: Any Additions or Changes on This Sheet Must be Made or Circled in Red Ink With Date and Name of Person Making Change.

Notes Ck'd by	Survey of Belvedere Area ℄	F. B. 3403 PG. 1-7
Map No.	JN 0303.00 Tape 0234 Std. 68 °F	
Office Work	Surveyed by R. E. Brooks	
Checked	Notes R. E. Brooks Date 23 June 72	
Date	Indexed G. D. BAILEY FEB 2 1970	

CONT BOT PG 105

#0234

275.72 T86° = 275.75
275.73 T86° = 275.76

DR.

13412

M = 275.75

TR

DORNER

CONT LT PG 101

Note: Any Additions or Changes on This Sheet Must be Made or Circled in Red Ink With Date and Name of Person Making Change.

Do not extend this side of this line.

PLEASE RETURN TO
COUNTY OF LOS ANGELES
DEPARTMENT OF COUNTY ENGINEER
403 LOS ANGELES COUNTY ENGINEERING BLDG.

76F3095 CE#310 3-69

F. B 3483 PG. 104

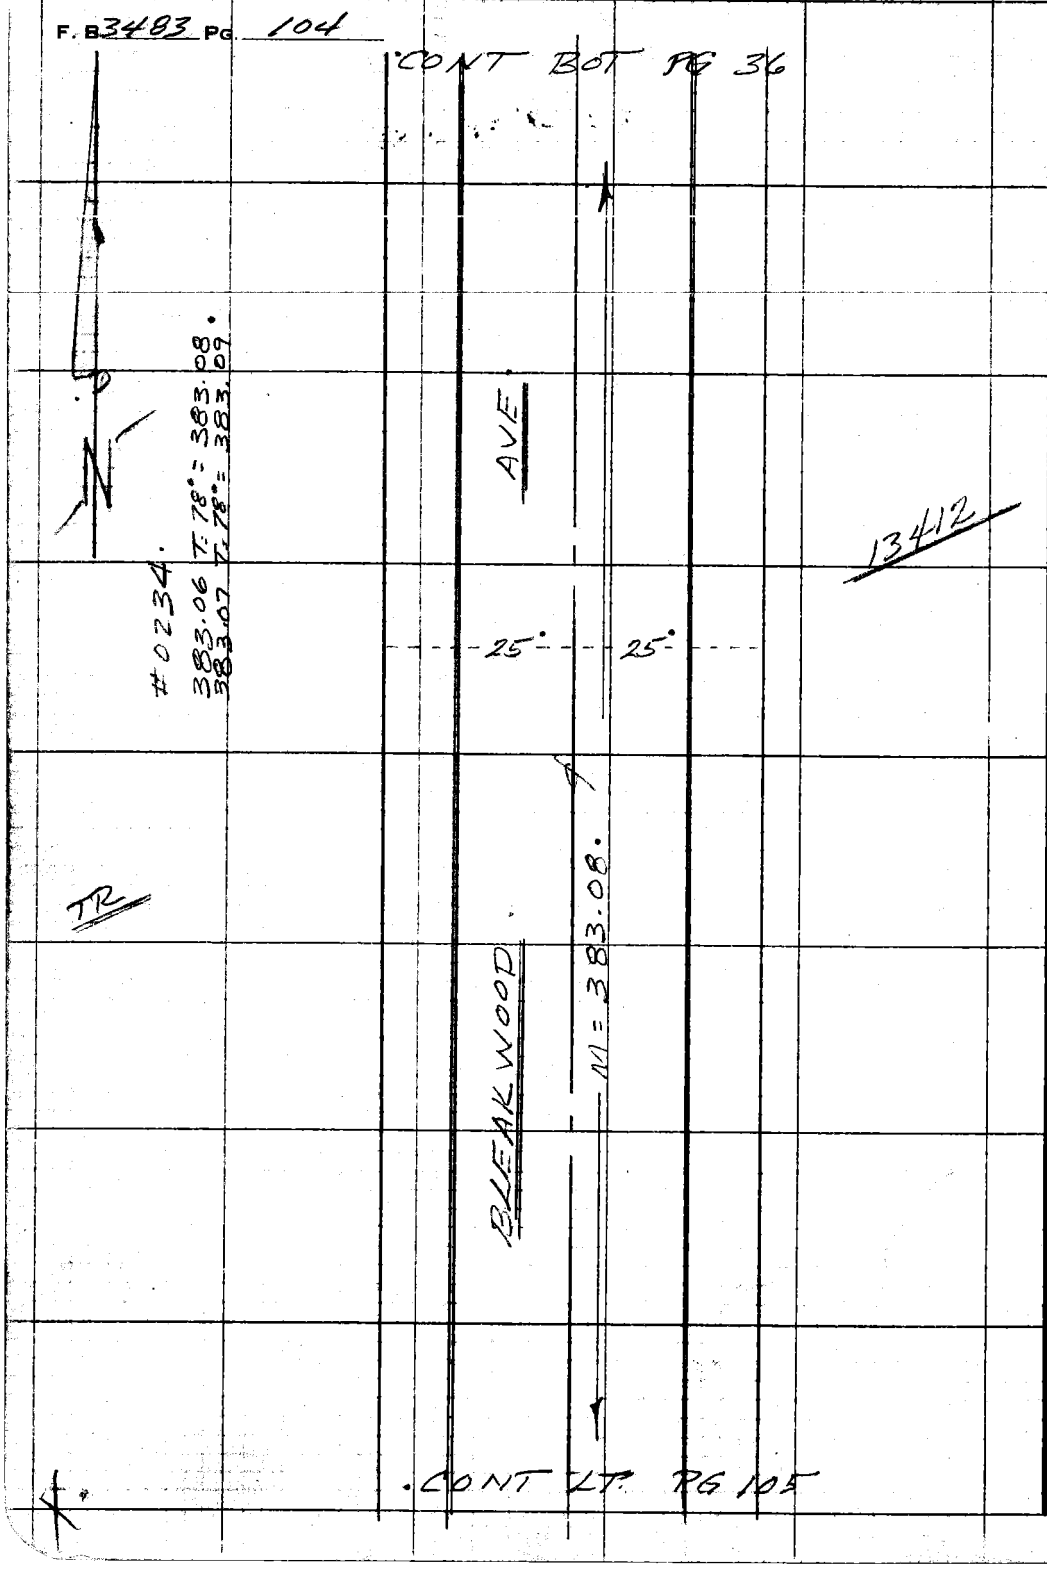

PLEASE RETURN TO
COUNTY OF LOS ANGELES
DEPARTMENT OF COUNTY ENGINEER
403 LOS ANGELES COUNTY ENGINEERING BLDG.

Do not extend this side of this line.

Note: Any Additions or Changes on This Sheet Must be Made or Circled in Red Ink With Date and Name of Person Making Change.

Notes Ck'd by	Survey of Belvedere Ave. &
Map No.	JN 0303.40 Tape 0234 Std. 68 °F
Office Work	Surveyed by P. E. Brooks
Checked	Notes P. E. Brooks Date 23 June '72
Date	Indexed G. D. BAILEY FEB 8 1973

F. B. _____ PG. _____

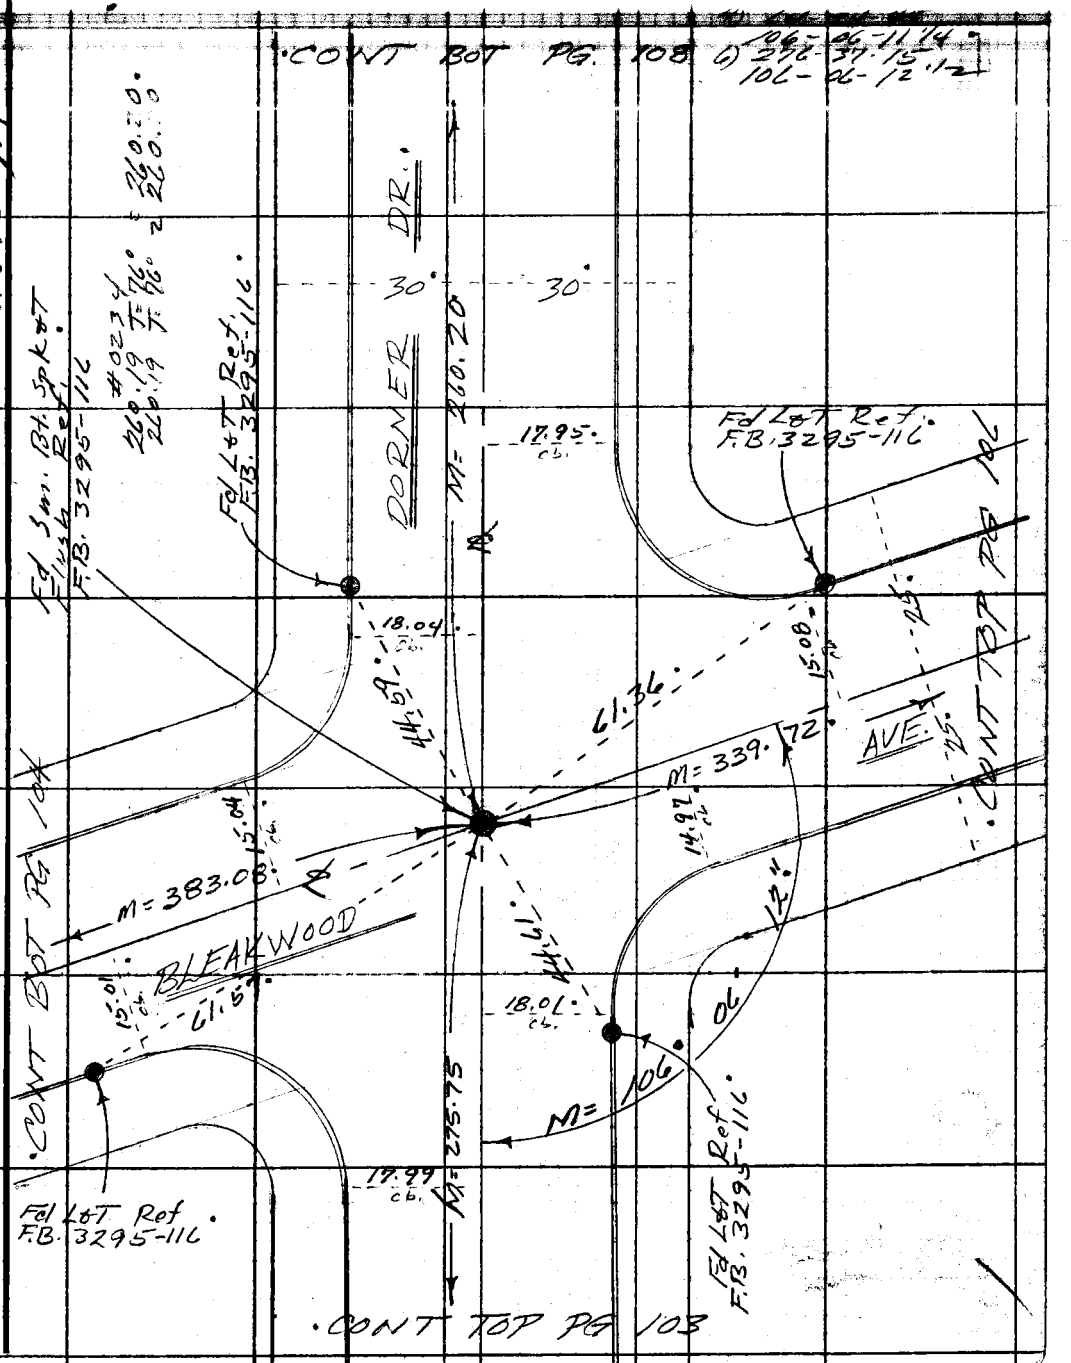

Note: Any Additions or Changes on This Sheet Must be Made or Circled in Red Ink With Date and Name of Person Making Change.

Do not extend this side of this line.

PLEASE RETURN TO
COUNTY OF LOS ANGELES
DEPARTMENT OF COUNTY ENGINEER
403 LOS ANGELES COUNTY ENGINEERING BLDG.

76F309S CE#310 3-69

F. B. 3483 PG. 106 .CONT RT PG 105

#0234

339.71 T=76° = 339.73
339.69 T=76° = 339.71
MEAN DIST = 339.72

372.12 T=76° = 372.14
372.12 T=76° = 372.14

100.67 T=76° = 100.68

99.31 T=76° = 99.32
99.31 T=76° = 99.32

TR

13412

AVE. M = 339.72

Fd L&T Ref. FB. 3295-115 RDFB 1224-205 206

25 25

0.025

20.17

Fd Lg Bt Spk W &T Flush Ref FB 3295-115 RDFB 1224-205 206

15.24

Fd L&T Tag RE 2000 Ref FB. 3295-115 RDFB 1224-205 206

20.51

M = 372.14

Fd L&T Ref FB. 3295-115 RDFB 1224-205, 206

Fd W spk &T Flush no ref.

13297

BLEAKWOOD

M = 100.68

TR

Fd Lg Bt spk W&T Flush Ref FB 3295-115 RDFB 1224-205 206

M = 99.32

.CONT LT PG 66

PLEASE RETURN TO
COUNTY OF LOS ANGELES
DEPARTMENT OF COUNTY ENGINEER
403 LOS ANGELES COUNTY ENGINEERING BLDG.

Do not extend this side of this line.

Note: Any Additions or Changes on This Sheet Must be Made or Circled in Red Ink With Date and Name of Person Making Change.

Notes Ck'd by	Survey of Belvedere Area ℄	F. B. 3103 PG. 107
Map No.	IN [illegible] Temp [illegible] Std [illegible] °F	
Office Work	Surveyed by E. E. Brooks	
Checked	Notes E. E. Brooks Date 14 June 62	
Date	Indexed G. D. BAILEY FEB P 1978	

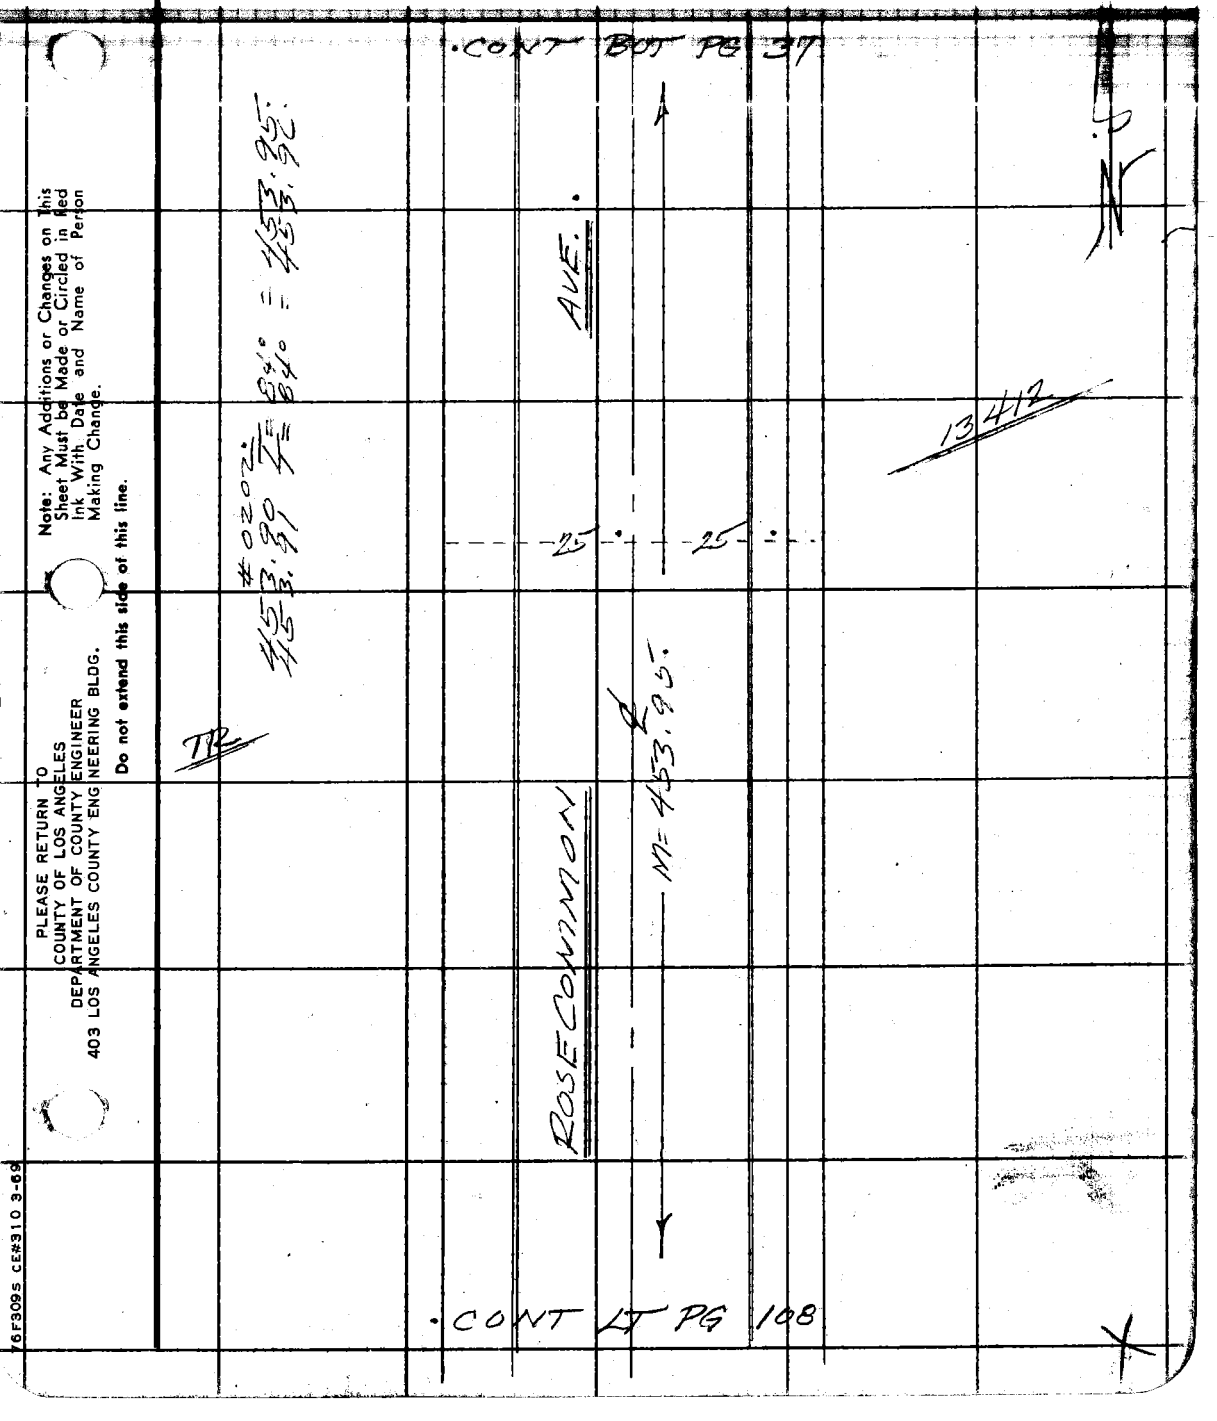

Note: Any Additions or Changes on This Sheet Must be Made or Circled in Red Ink With Date and Name of Person Making Change.

Do not extend this side of this line.

PLEASE RETURN TO
COUNTY OF LOS ANGELES
DEPARTMENT OF COUNTY ENGINEER
403 LOS ANGELES COUNTY ENGINEERING BLDG.

76F309S CE#310 3-69

PLEASE RETURN TO
COUNTY OF LOS ANGELES
DEPARTMENT OF COUNTY ENGINEER
403 LOS ANGELES COUNTY ENGINEERING BLDG.

Note: Any Additions or Changes on This Sheet Must be Made or Circled in Red Ink With Date and Name of Person Making Change.

Do not extend this side of this line.

W.S. 36, A-2

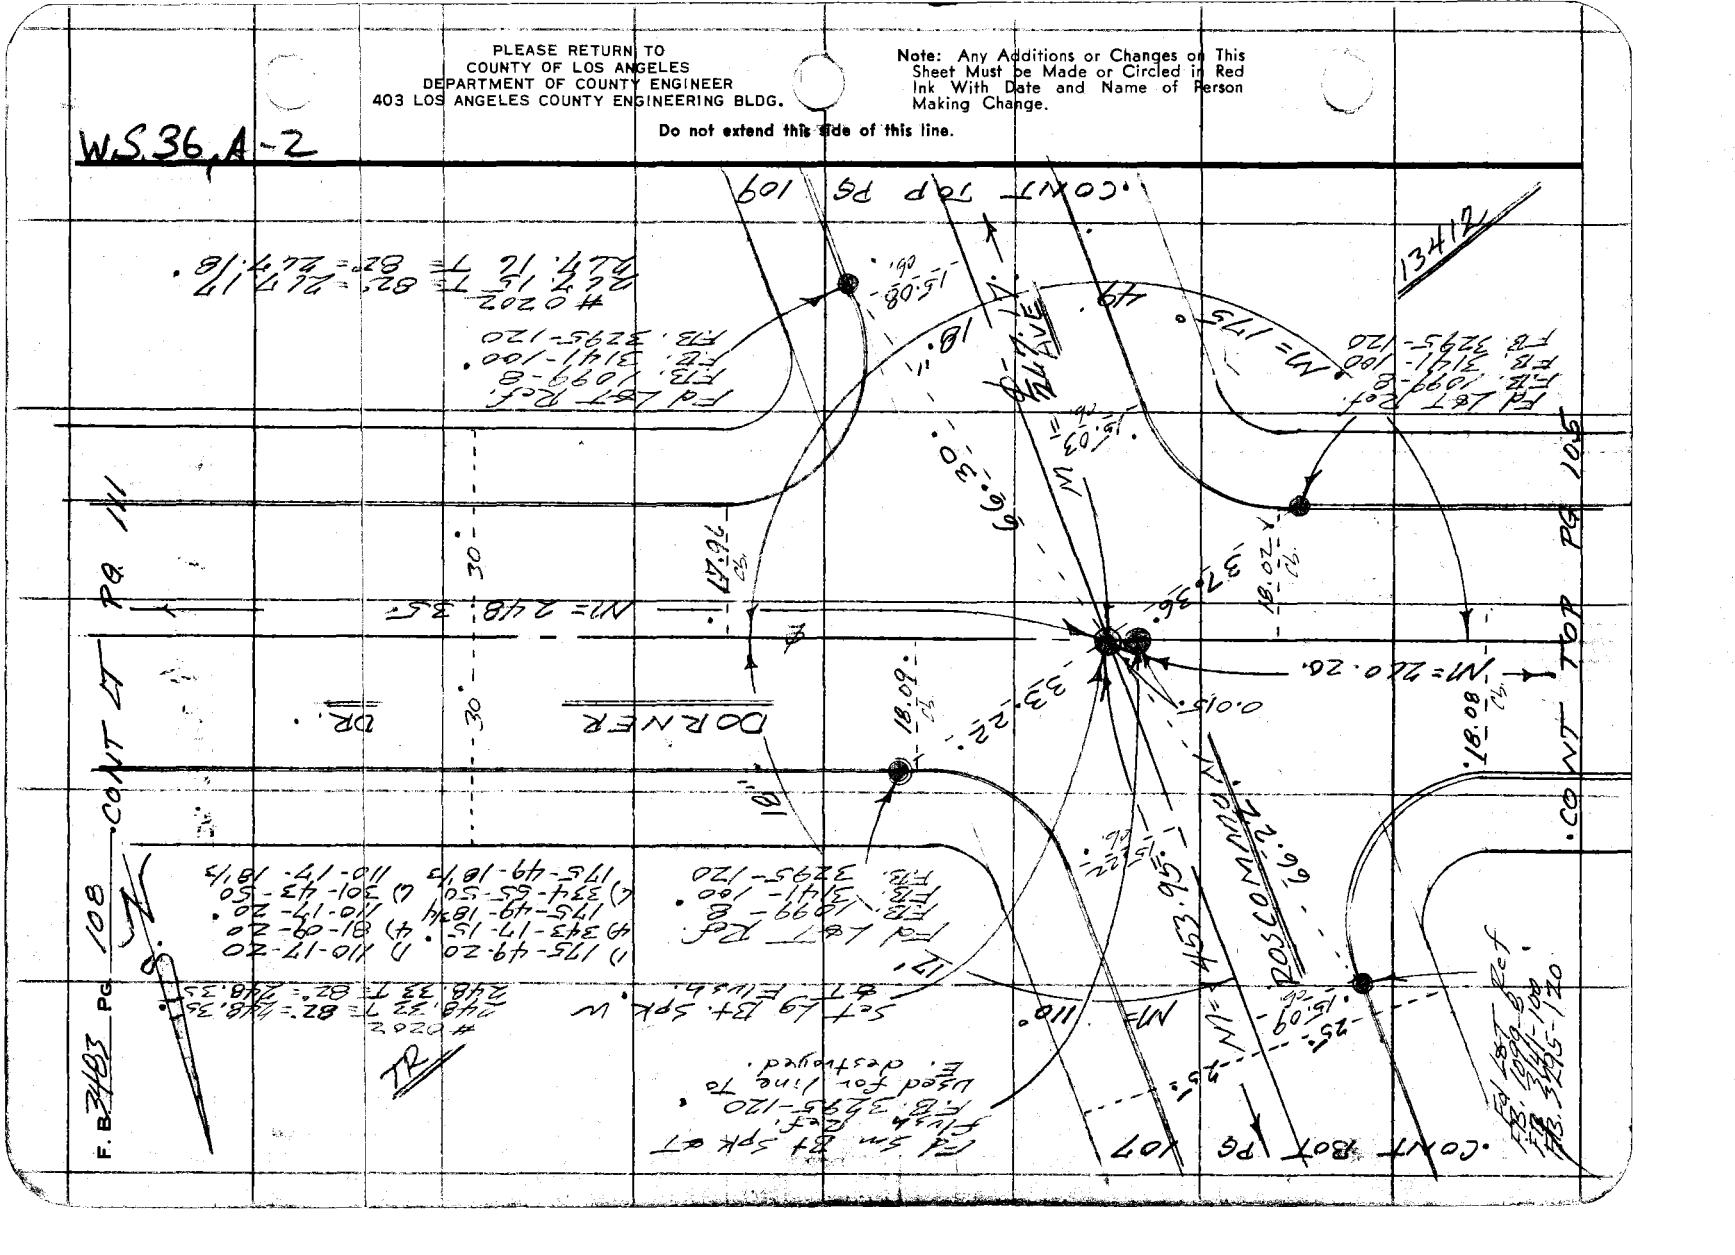

Notes Ck'd by	Survey of Belvedere Ave. ℄
Map No.	IN 0307.00 Tape 0202 Std 68 °F
Office Work	Surveyed by E. E. Brooks
Checked	Notes E. E. Brooks Date 14 June 72
Date	Indexed G. D. BAILEY FEB 2 1978

F. B. 2103 PG. 109

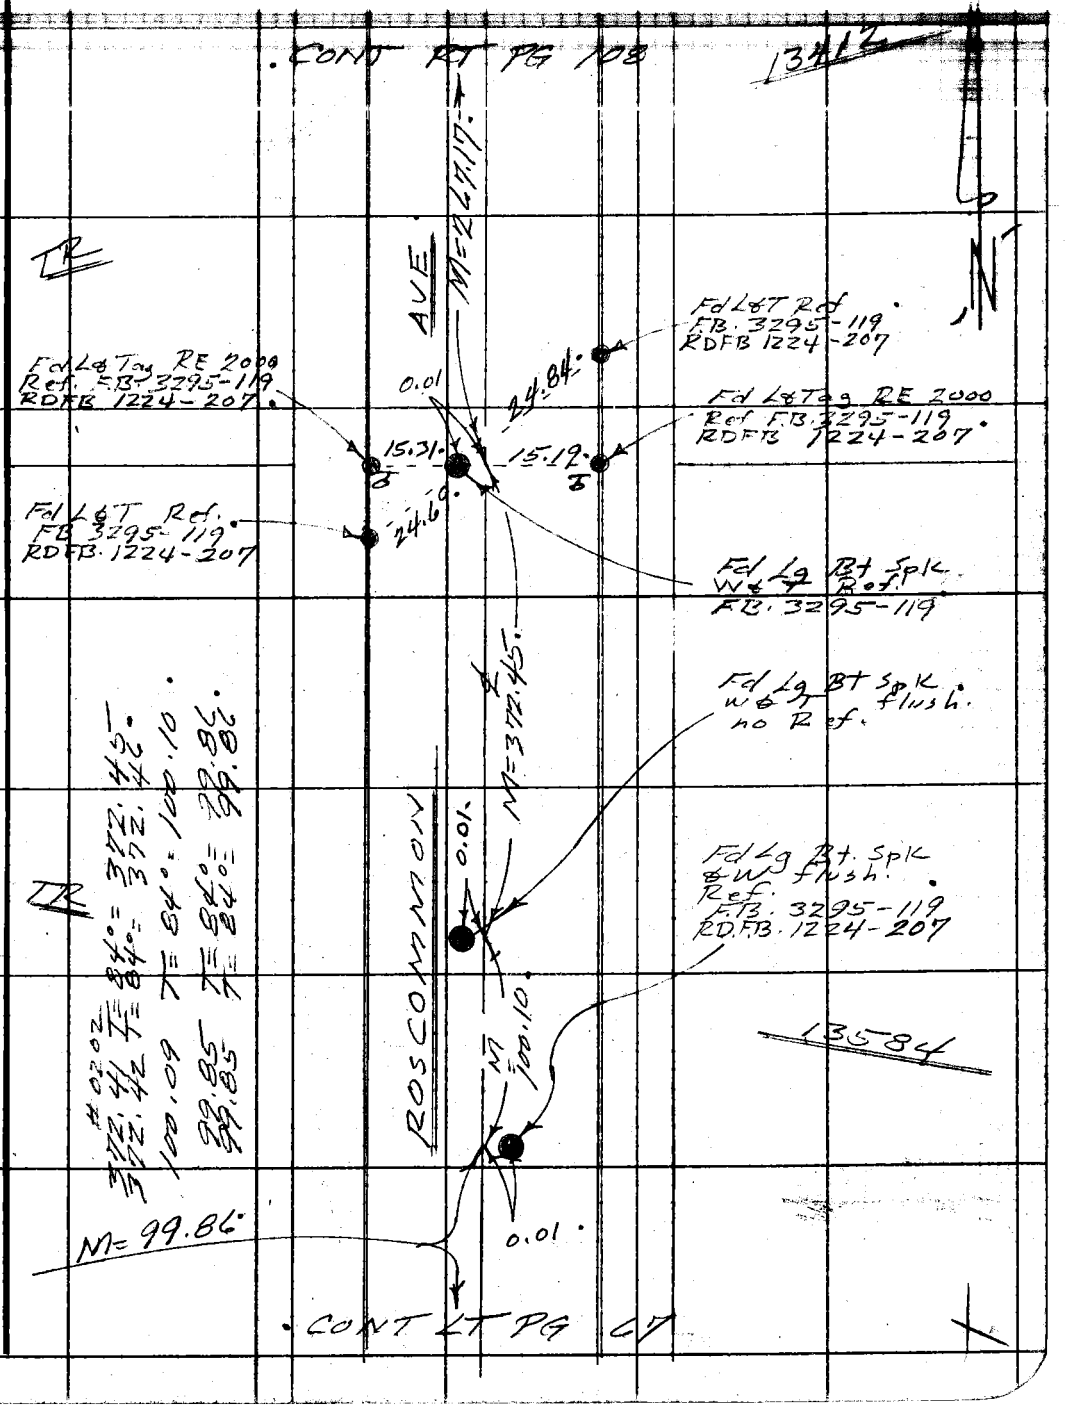

Note: Any Additions or Changes on This Sheet Must be Made or Circled in Red Ink With Date and Name of Person Making Change.

Do not extend this side of this line.

PLEASE RETURN TO
COUNTY OF LOS ANGELES
DEPARTMENT OF COUNTY ENGINEER
403 LOS ANGELES COUNTY ENGINEERING BLDG.

76F309S CE#310 3-69

F. B. 3483 PG. 110

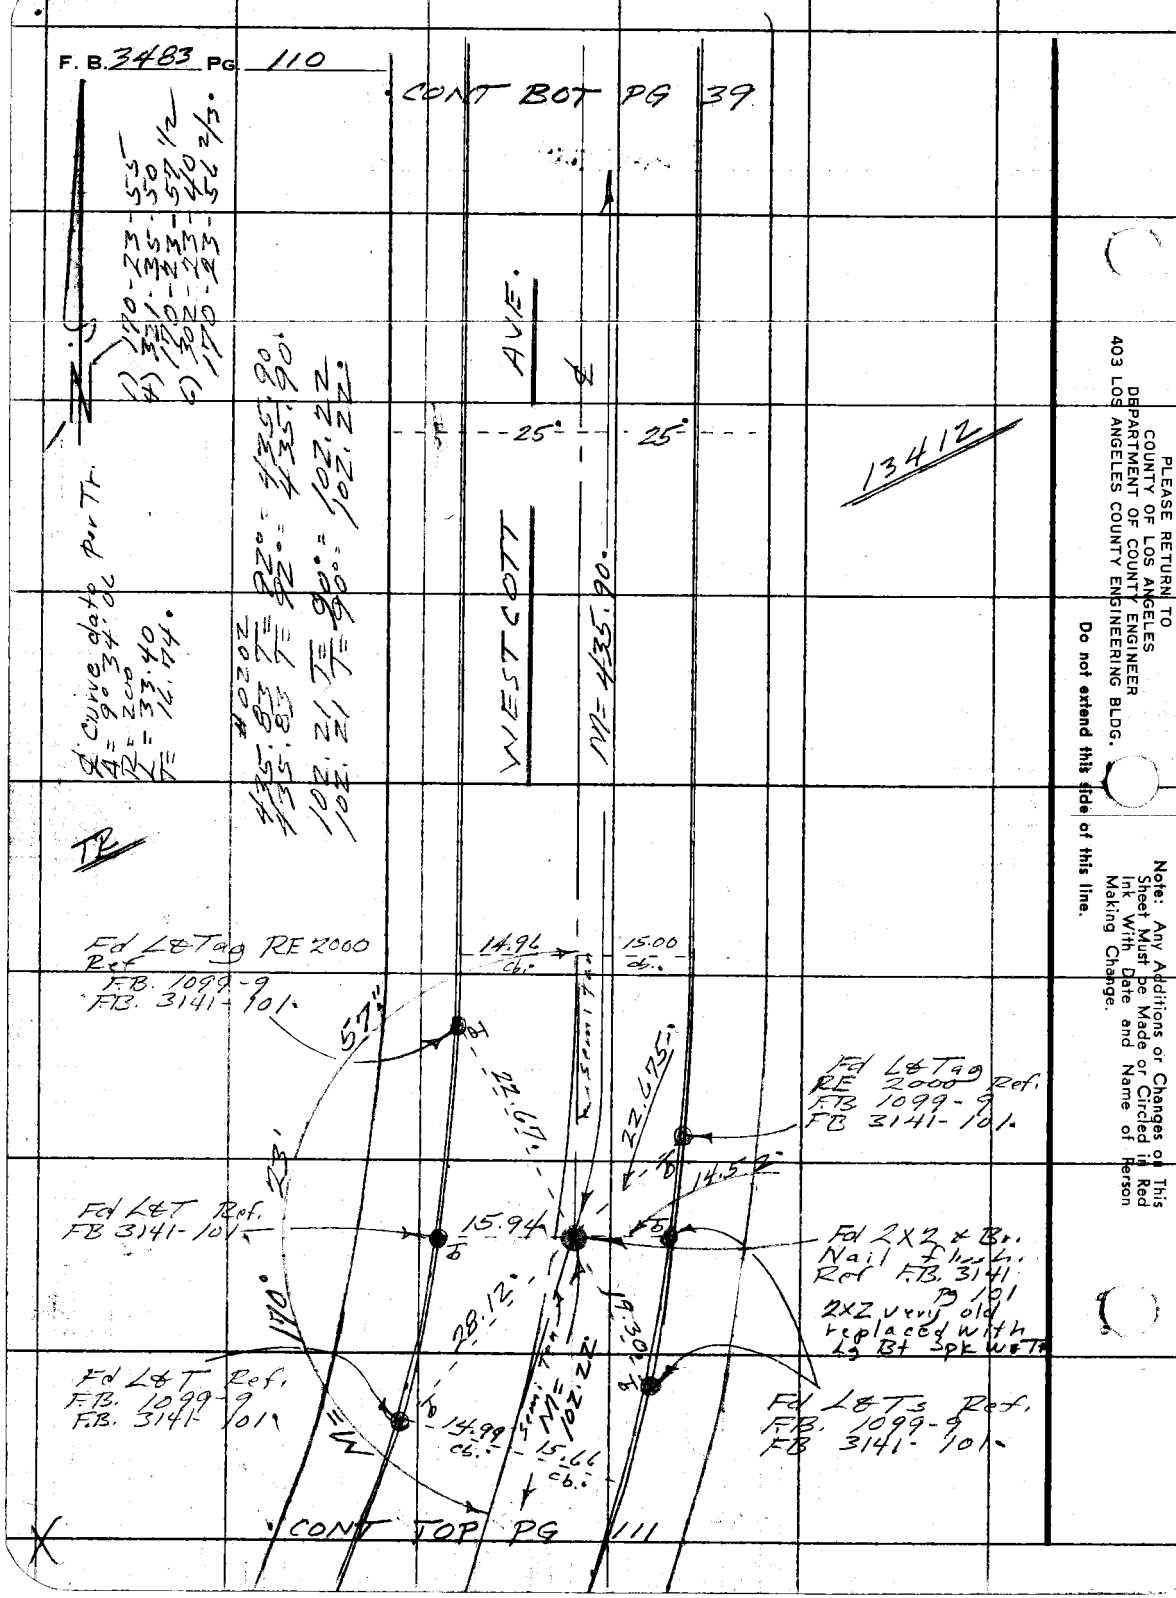

Notes Ck'd by	Survey of Belvedere Ave ℄	F. B. 3403 PG. 111
Map No.	JN 0303.00 Tape 0202 Std. 66 °F.	
Office Work	Surveyed by P. E. Brooks	
Checked	Notes P. E. Brooks Date 5 June 76	
Date	Indexed G. D. BAILEY FEB 2 1978	

WS 36 B-2

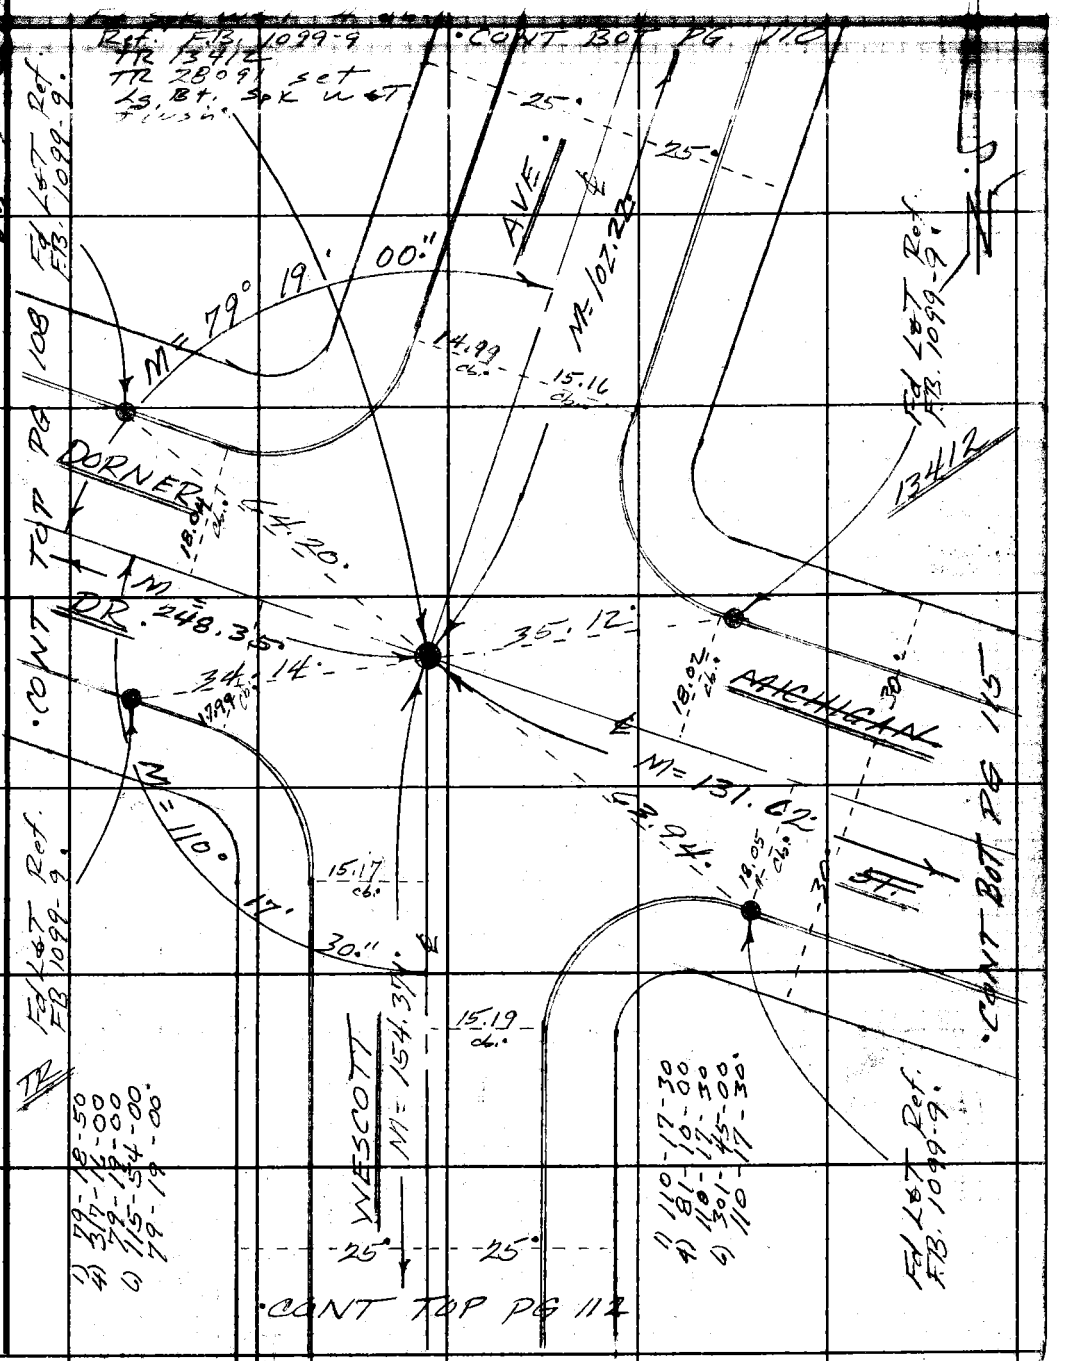

Note: Any Additions or Changes on This Sheet Must be Made or Circled in Red Ink With Date and Name of Person Making Change.

Do not extend this side of this line.

PLEASE RETURN TO
COUNTY OF LOS ANGELES
DEPARTMENT OF COUNTY ENGINEER
403 LOS ANGELES COUNTY ENGINEERING BLDG.

76F309S CE#310 3-69

F. B. 3483 PG. 112

13412

·CONT BOT PG 111

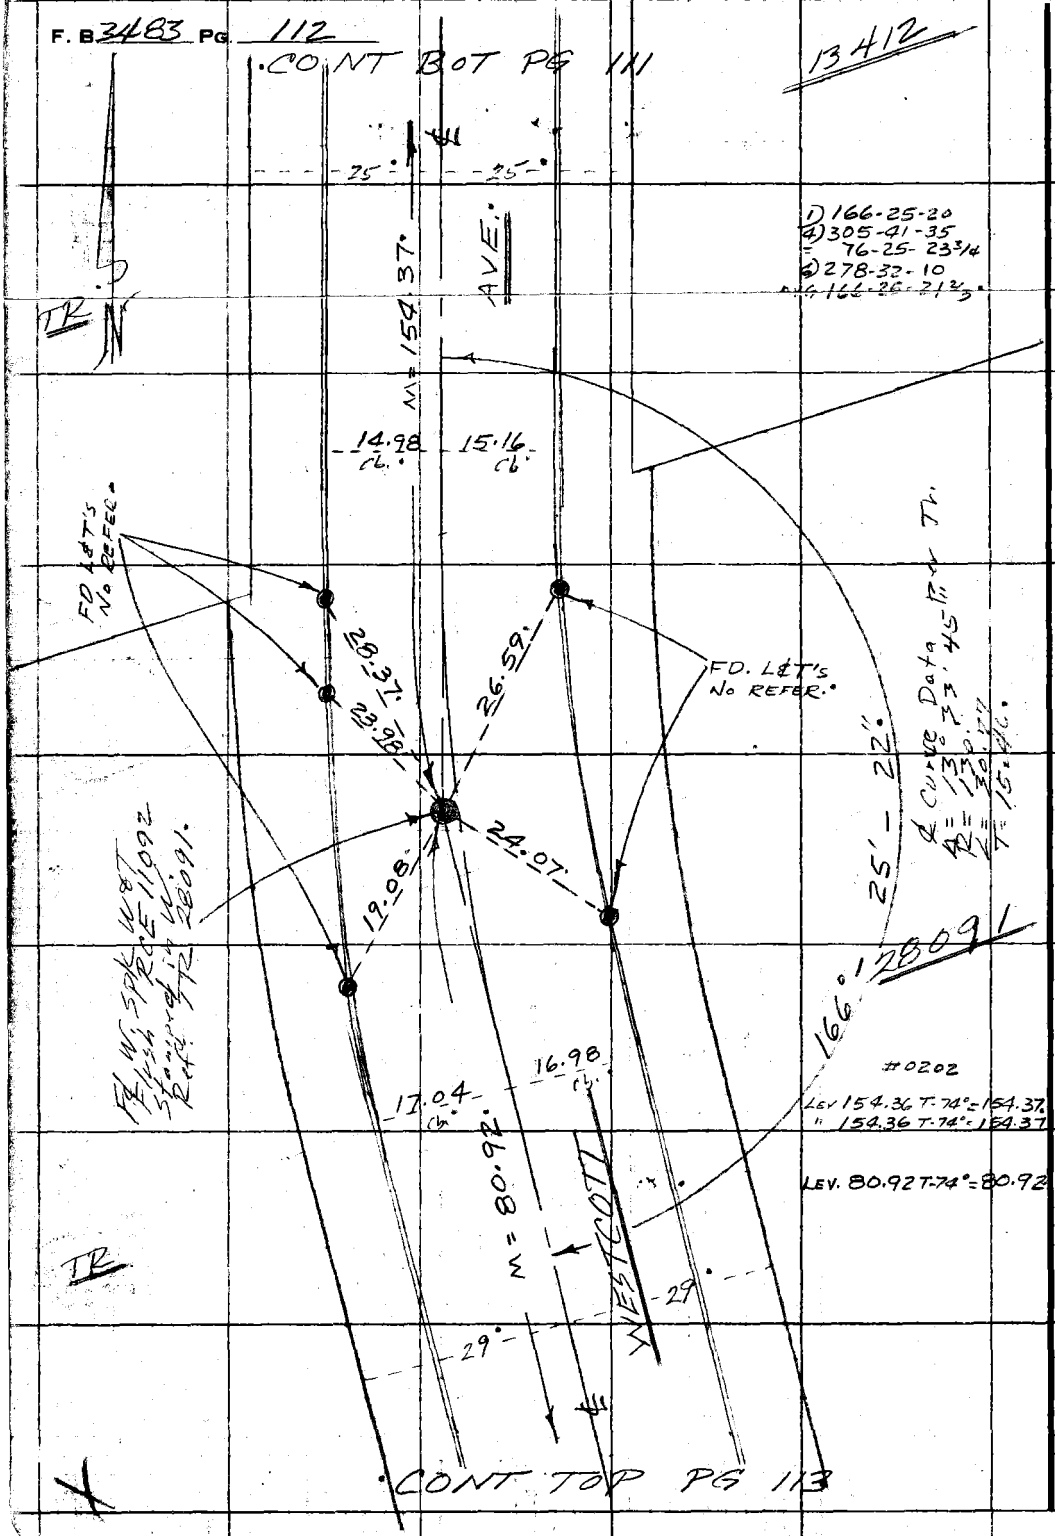

1) 166-25-20
4) 305-41-35
= 76-25-23 1/4
5) 278-32-10
= 166-26-21 1/2

PLEASE RETURN TO
COUNTY OF LOS ANGELES
DEPARTMENT OF COUNTY ENGINEER
403 LOS ANGELES COUNTY ENGINEERING BLDG.

Do not extend this tide of this line.

Note: Any Additions or Changes on This Sheet Must be Made or Circled in Red Ink With Date and Name of Person Making Change.

Notes Ck'd by	Survey of
Map No.	JN 3303.00 Tape 10202 Std 68 °F
Office Work	Surveyed by F. E. Brooks
Checked	Notes F. E. Brooks Date 7 Jun 72
Date	Indexed G. D. BAILEY FEB 2 1978

F. B. [illegible] Pg. [illegible]

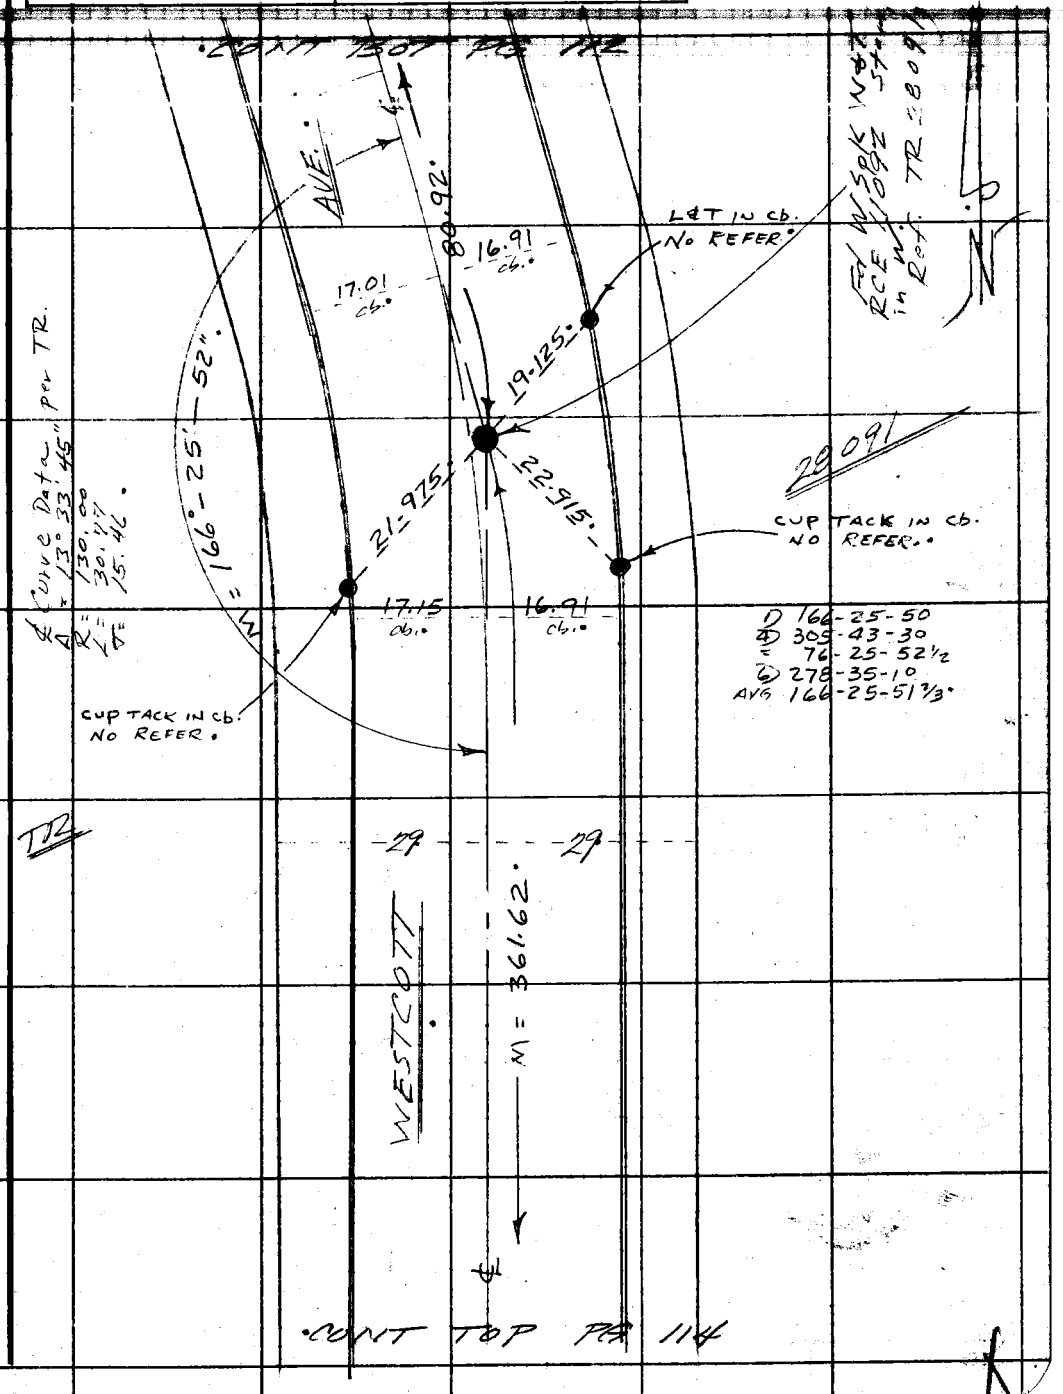

Note: Any Additions or Changes on This Sheet Must be Made or Circled in Red Ink With Date and Name of Person Making Change.

Do not extend this side of this line.

PLEASE RETURN TO
COUNTY OF LOS ANGELES
DEPARTMENT OF COUNTY ENGINEER
403 LOS ANGELES COUNTY ENGINEERING BLDG.

76F309S CE#310 3-69

F. B. 3483 PG. 114

CONT BOT PG 113

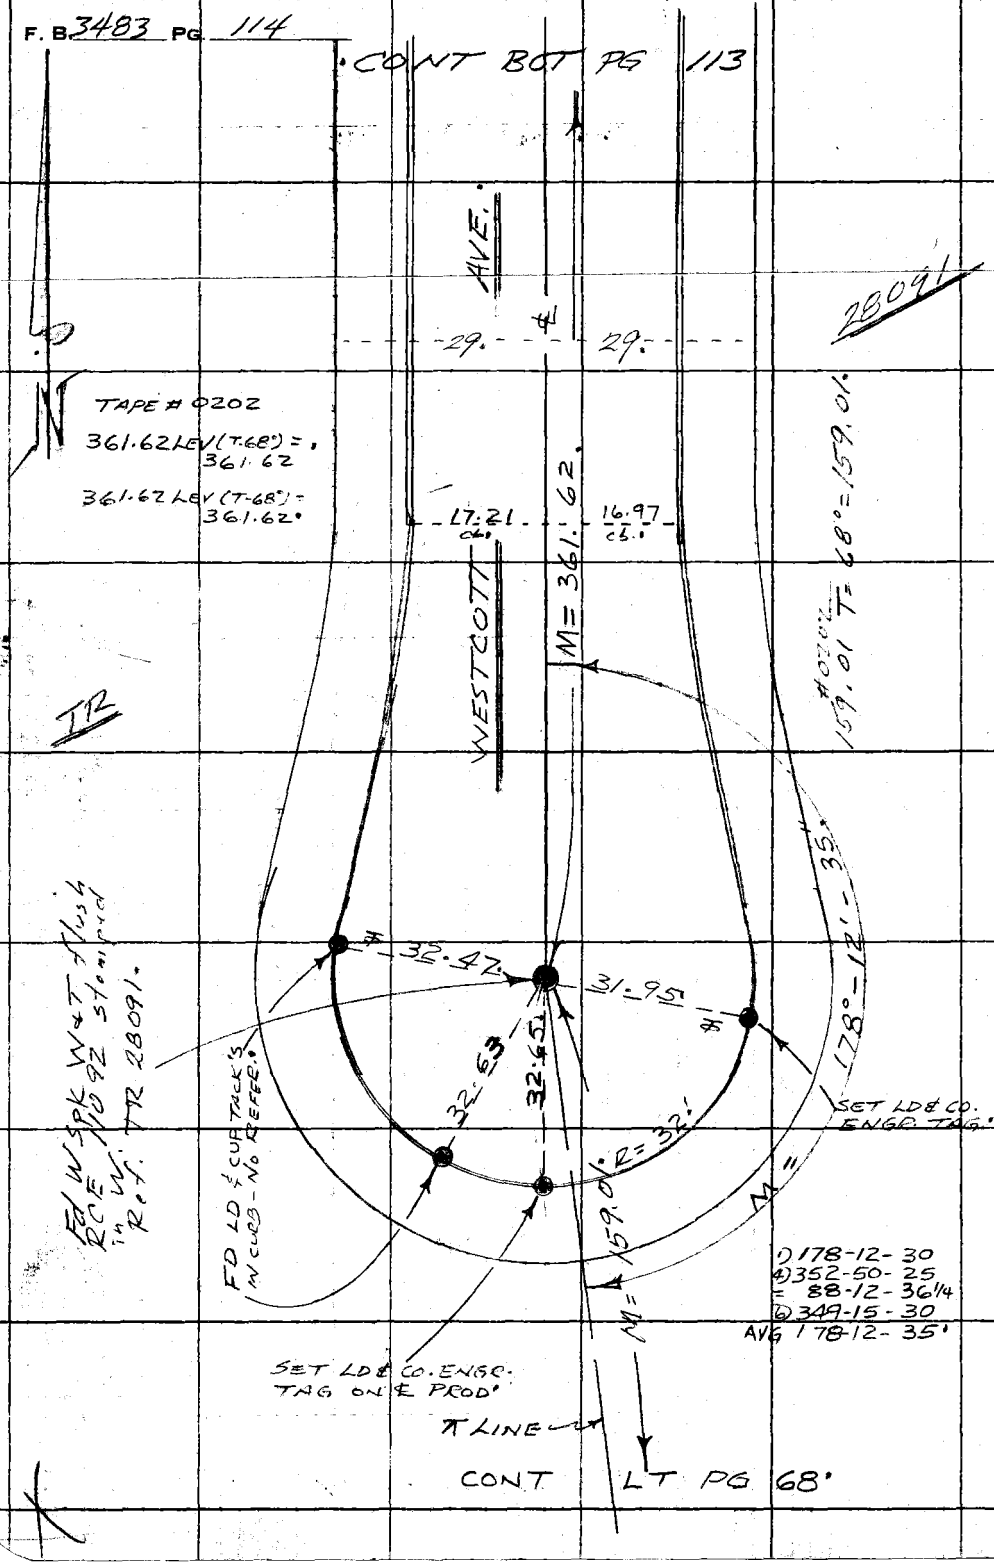

PLEASE RETURN TO
COUNTY OF LOS ANGELES
DEPARTMENT OF COUNTY ENGINEER
403 LOS ANGELES COUNTY ENGINEERING BLDG.

Do not extend this side of this line.

Note: Any Additions or Changes on This Sheet Must be Made or Circled in Red Ink With Date and Name of Person Making Change.

Notes Ck'd by	Survey of [illegible]	F. B. [illegible] PG. [illegible]
Map No.	JN [illegible] Type [illegible] Std. [illegible]	
Office Work	Surveyed by P. E. Brooks	
Checked	Notes P. E. Brooks Date 5 Sept 72	
Date	Indexed R. D. BAILEY FEB 21 1978	

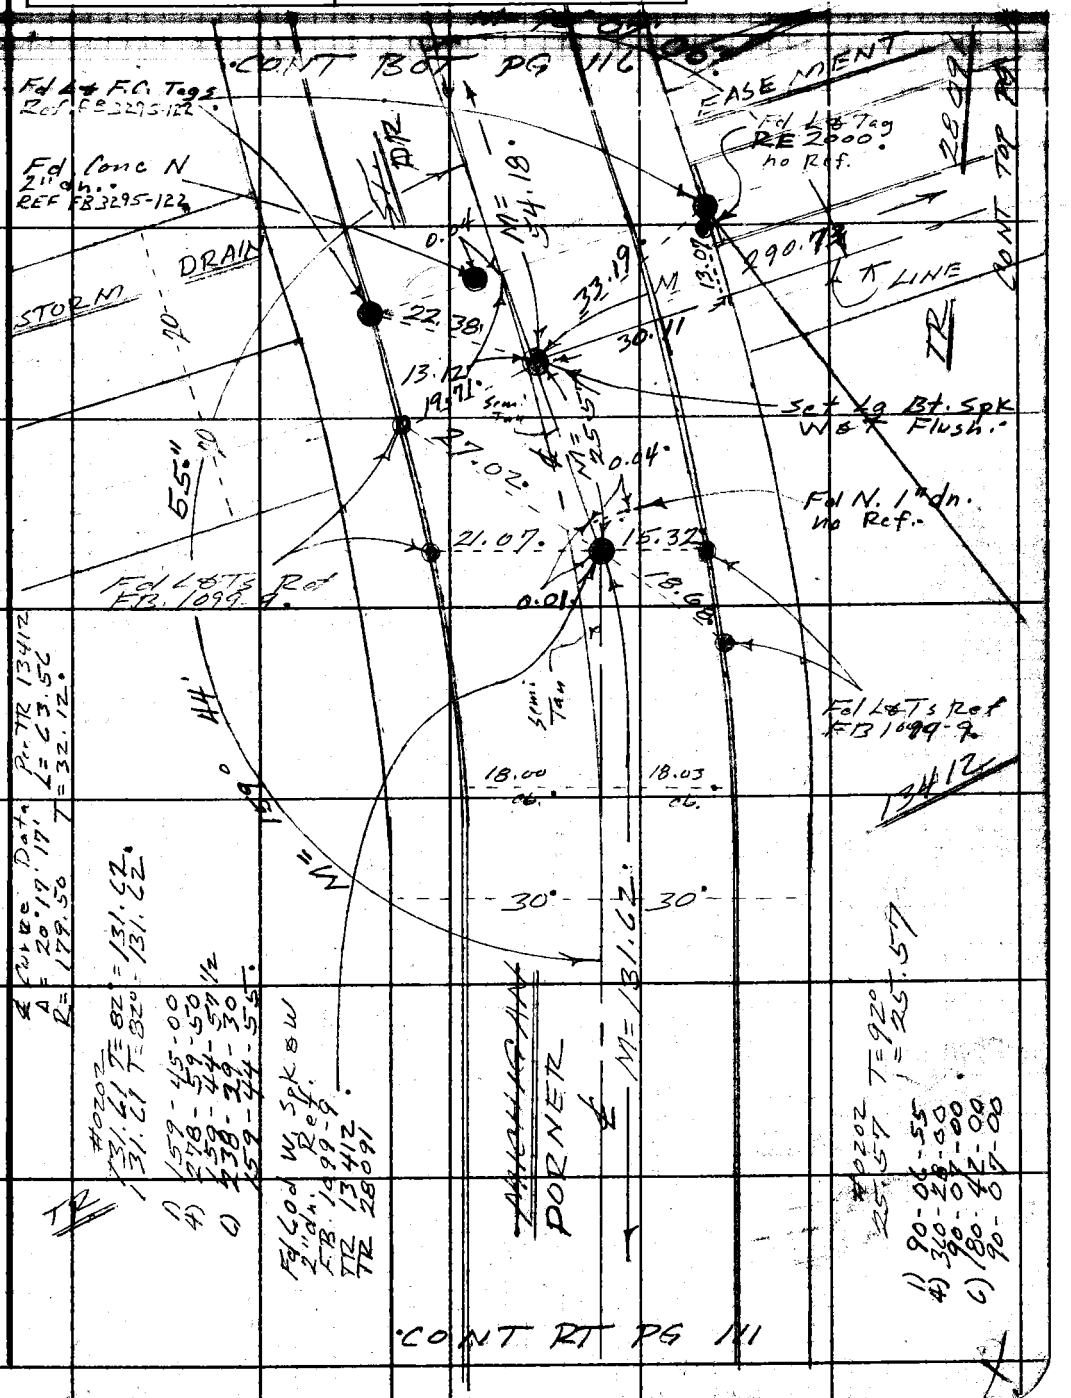

PLEASE RETURN TO
COUNTY OF LOS ANGELES
DEPARTMENT OF COUNTY ENGINEER
403 LOS ANGELES COUNTY ENGINEERING BLDG.

Note: Any Additions or Changes on This Sheet Must be Made or Circled in Red Ink With Date and Name of Person Making Change.

Do not extend this side of this line.

76F3095 CE#310 3-69

PLEASE RETURN TO
COUNTY OF LOS ANGELES
DEPARTMENT OF COUNTY ENGINEER
403 LOS ANGELES COUNTY ENGINEERING BLDG.

Note: Any Additions or Changes on This Sheet Must be Made or Circled in Red Ink With Date and Name of Person Making Change.

Do not extend this side of this line.

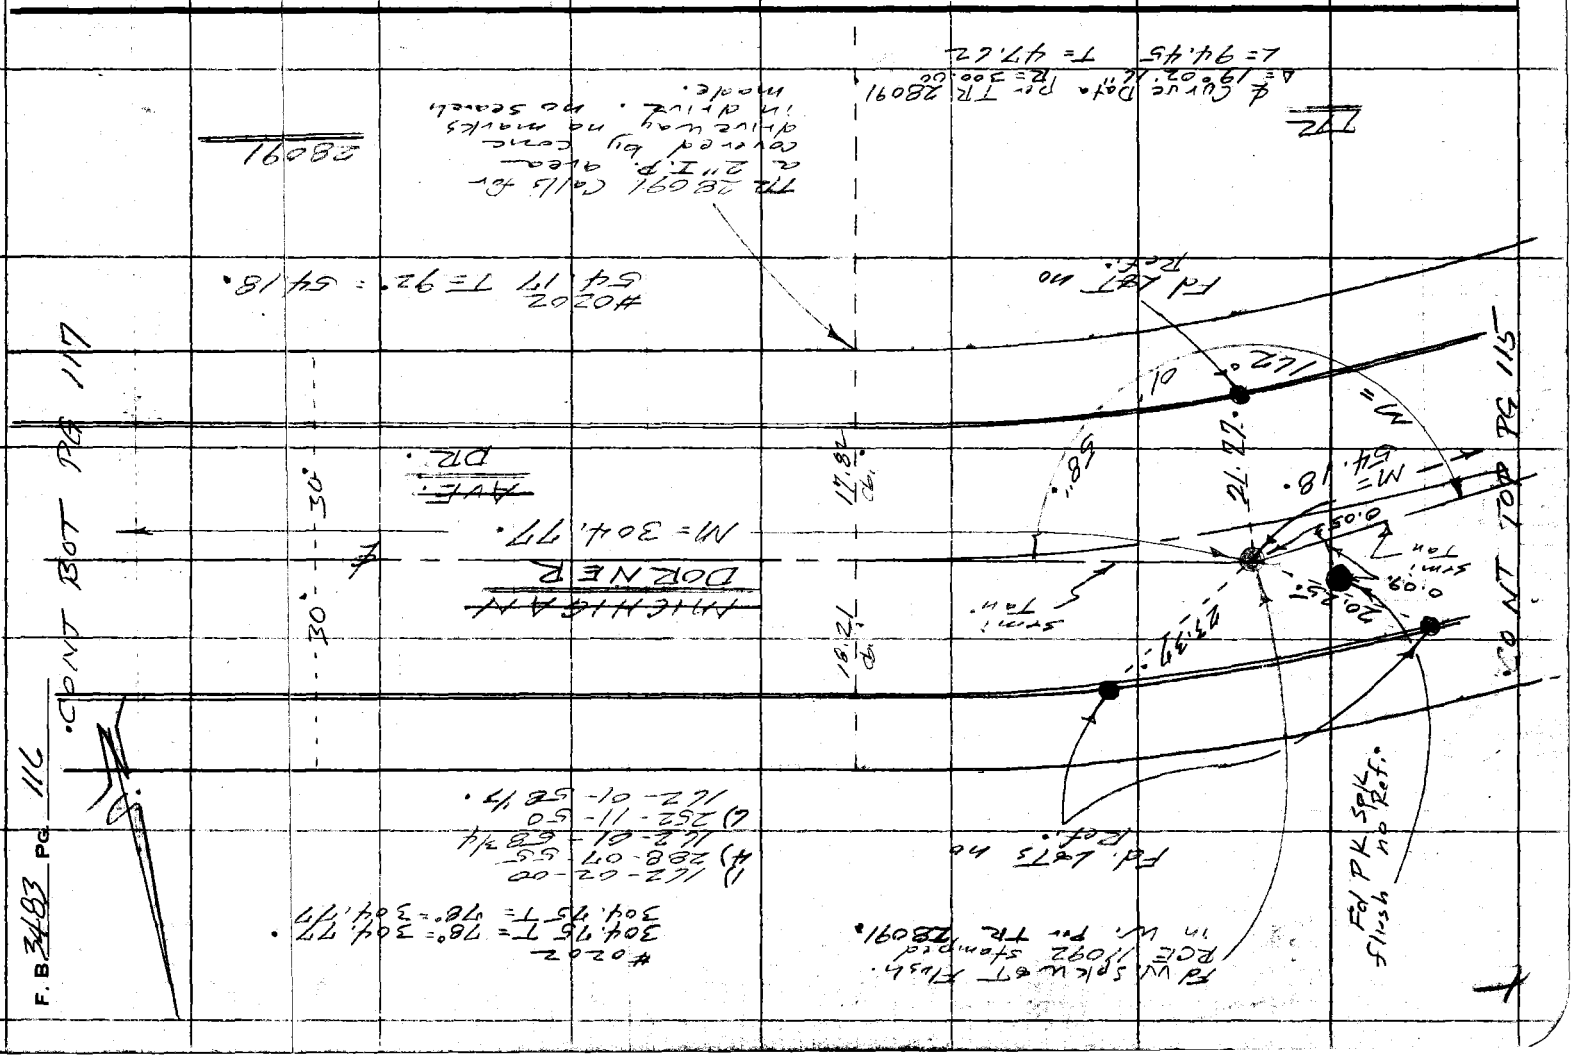

Notes Ck'd by	Survey of Belvedere Area 4	F. B. 3407 Pg. 117
Map No.	JN0303-00 Type 0202 Std. 68 °F	
Office Work	Surveyed by F. E. Brooks	
Checked	Notes F. E. Brooks Date 23 May 72	
Date	Indexed R. D. BAILEY FEB 2 1978	

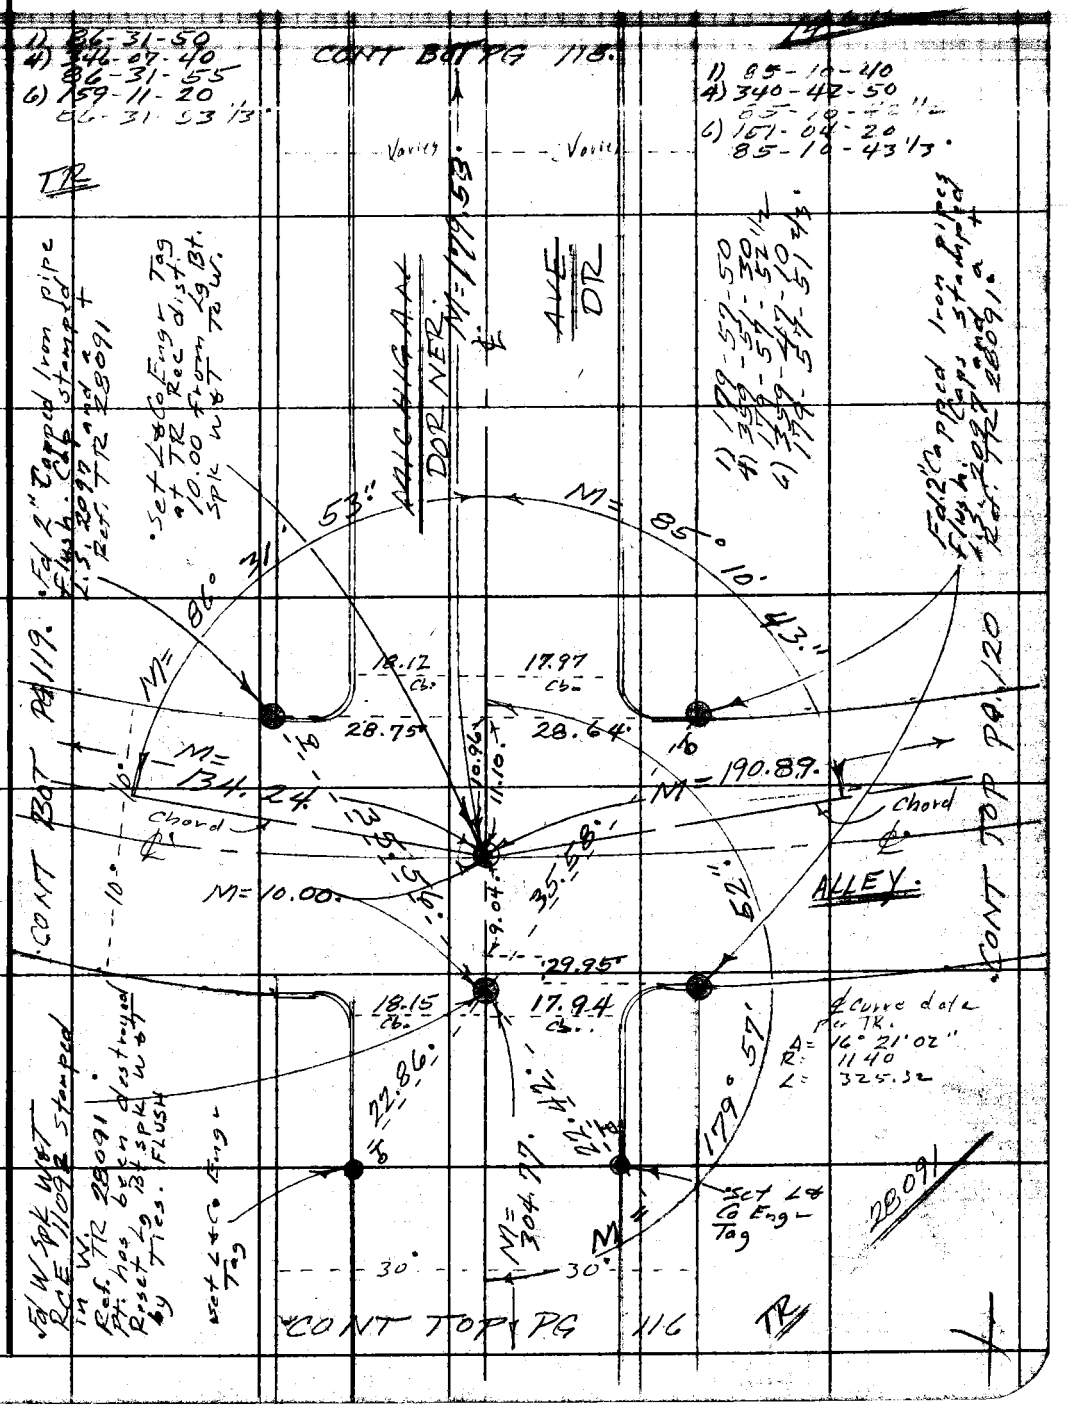

Note: Any Additions or Changes on This Sheet Must be Made or Circled in Red Ink With Date and Name of Person Making Change.

Do not extend this side of this line.

PLEASE RETURN TO
COUNTY OF LOS ANGELES
DEPARTMENT OF COUNTY ENGINEER
403 LOS ANGELES COUNTY ENGINEERING BLDG.

76F309S CE#310 3-69

PLEASE RETURN TO
COUNTY OF LOS ANGELES
DEPARTMENT OF COUNTY ENGINEER
403 LOS ANGELES COUNTY ENGINEERING BLDG.

Note: Any Additions or Changes on This Sheet Must be Made or Circled in Red Ink With Date and Name of Person Making Change.

Do not extend this side of this line.

WS 36, B-2

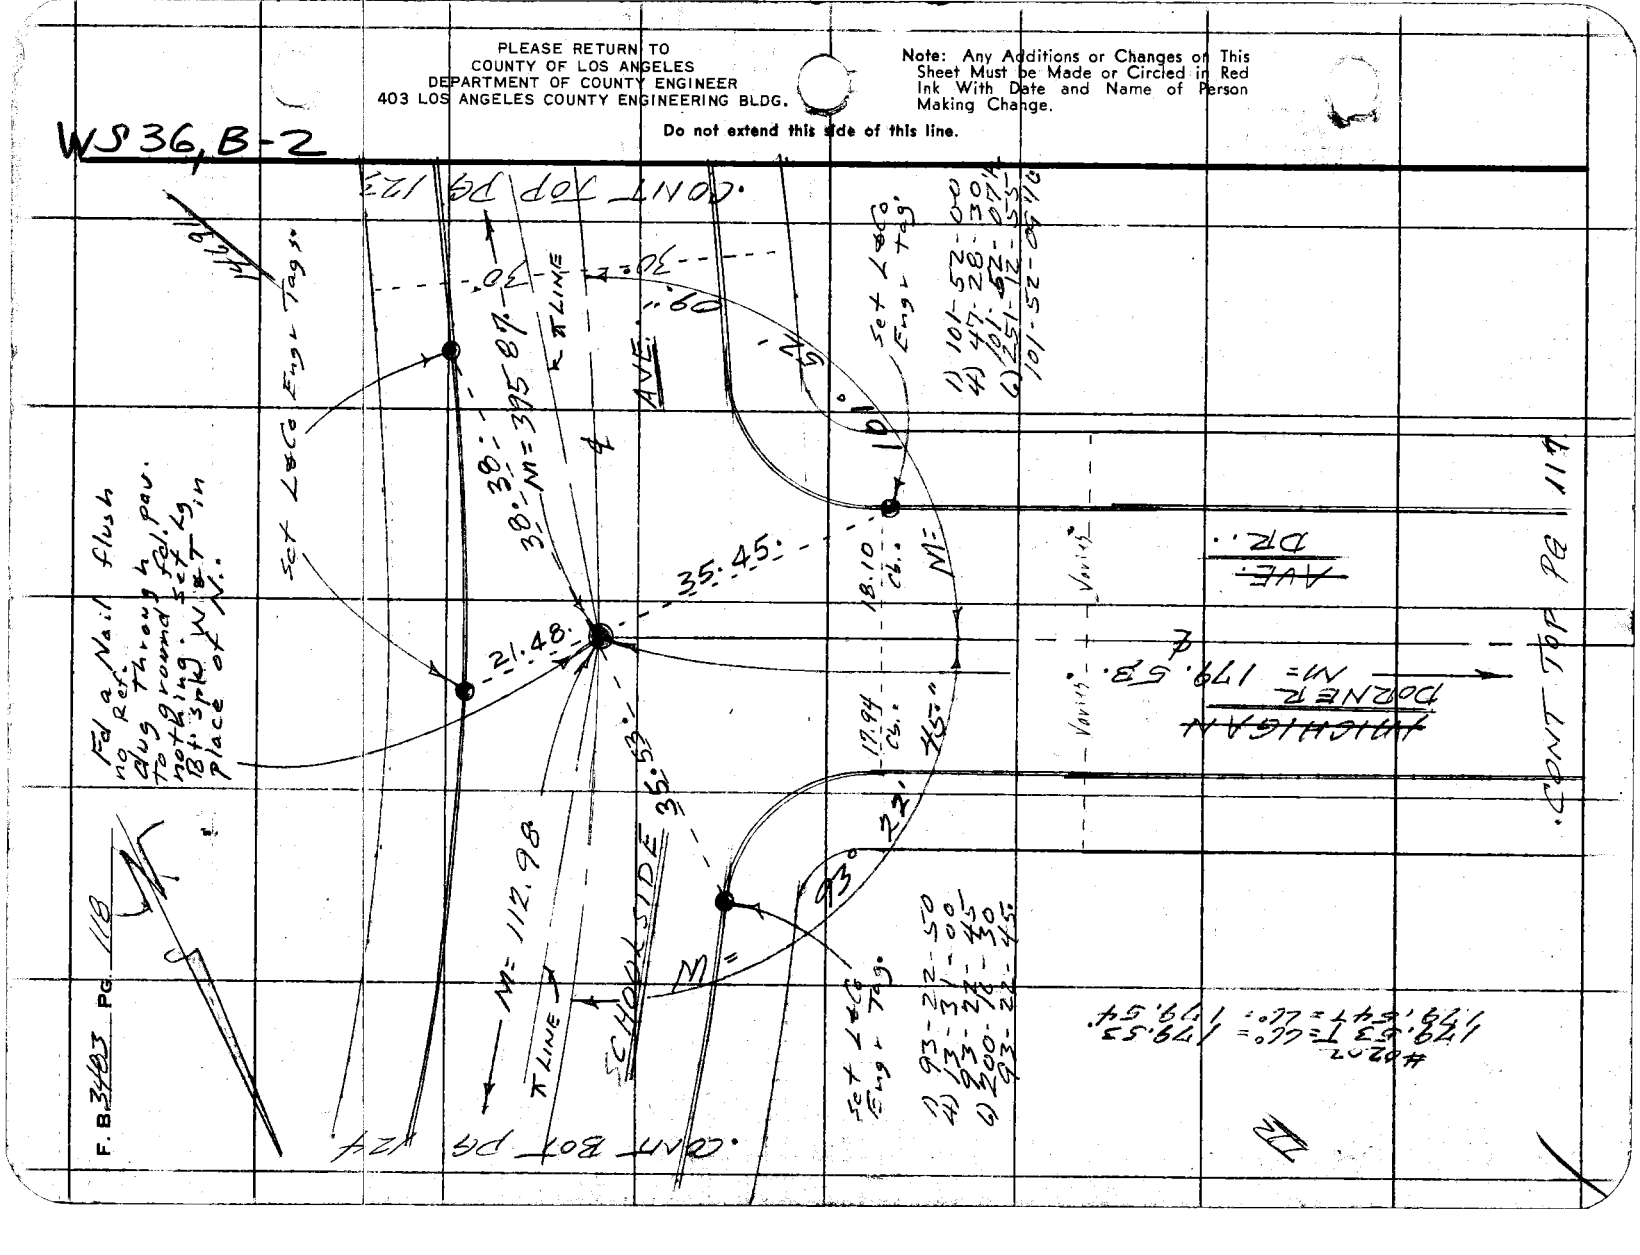

Notes Ck'd by	Survey of [illegible]
Map No.	JN [illegible] Std [illegible]
Office Work	Surveyed by E. E. Brooks
Checked	Notes E. E. Brooks Date 23 May 72
Date	Indexed G. D. BAILEY FEB 2 1978

F. B. [illegible] PG. [illegible]

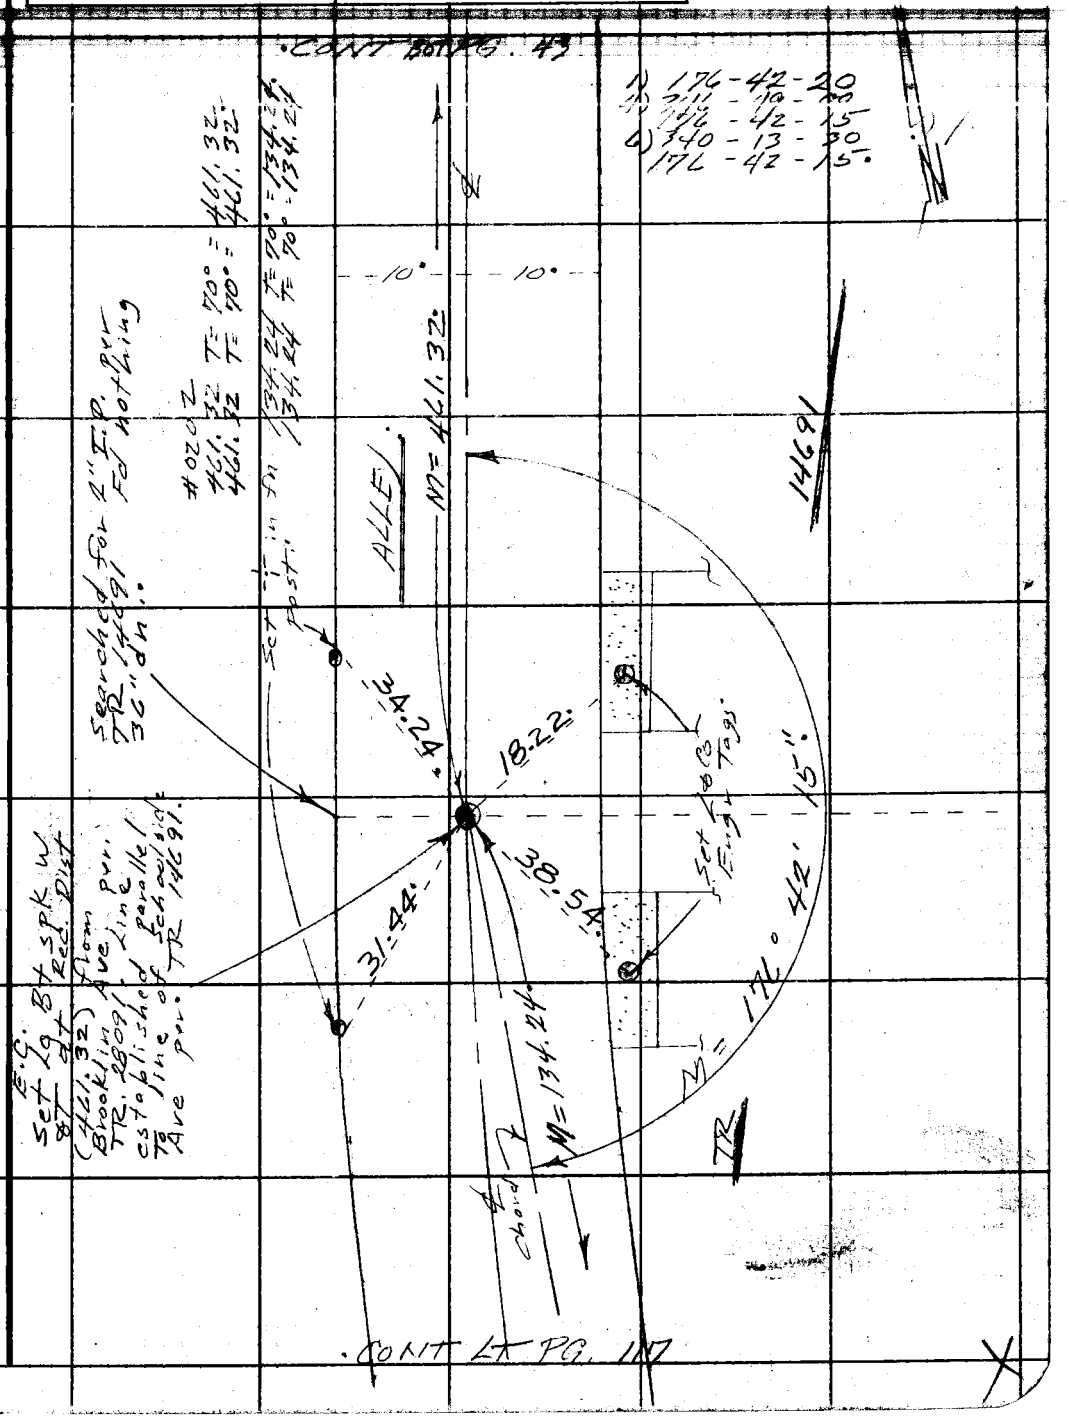

Note: Any Additions or Changes on This Sheet Must be Made or Circled in Red Ink With Date and Name of Person Making Change.

PLEASE RETURN TO
COUNTY OF LOS ANGELES
DEPARTMENT OF COUNTY ENGINEER
403 LOS ANGELES COUNTY ENGINEERING BLDG.

Do not extend this side of this line.

76F309S CE#310 3-69

F. B. 3483 PG. 120

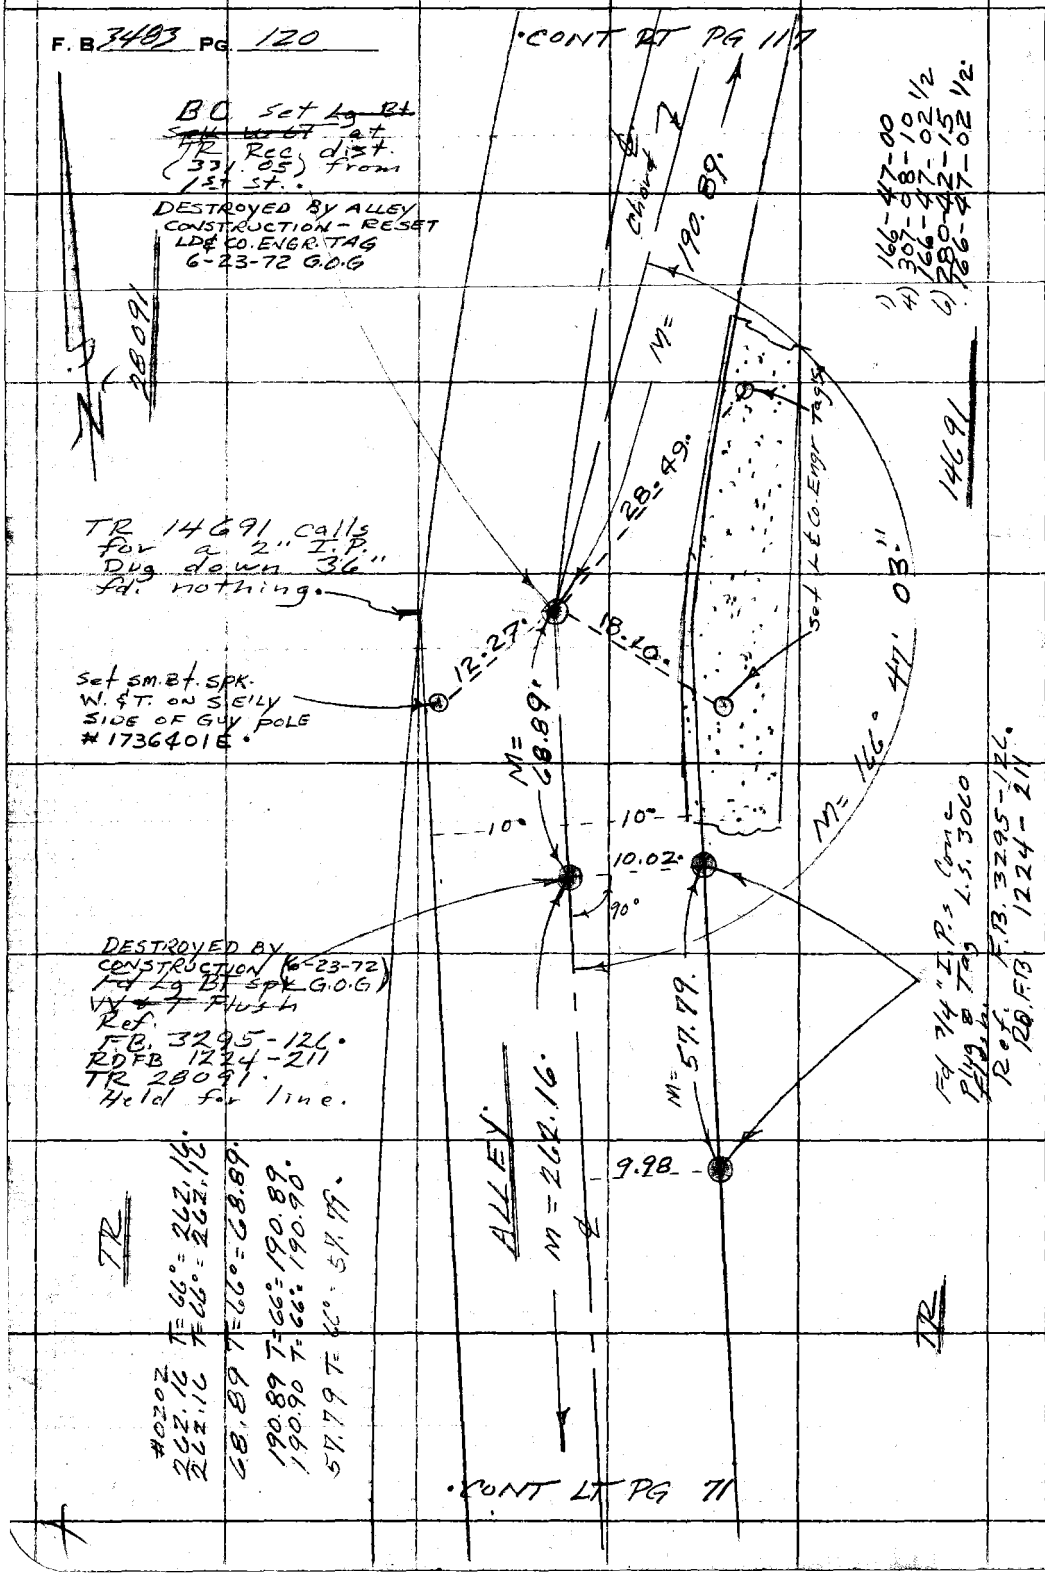

PLEASE RETURN TO
COUNTY OF LOS ANGELES
DEPARTMENT OF COUNTY ENGINEER
403 LOS ANGELES COUNTY ENGINEERING BLDG.

Do not extend this side of this line.

Note: Any Additions or Changes on This Sheet Must be Made or Circled in Red Ink With Date and Name of Person Making Change.

Notes Ck'd by	Survey of [illegible]
Map No.	JN 0303.00 Tape 0202 Std 68 °F
Office Work	Surveyed by E. E. Brooks
Checked	Notes E. E. Brooks Date 22 MAY 72
Date	Indexed B. D. BAILEY FEB 2 1978

F. B. [illegible] PG. [illegible]

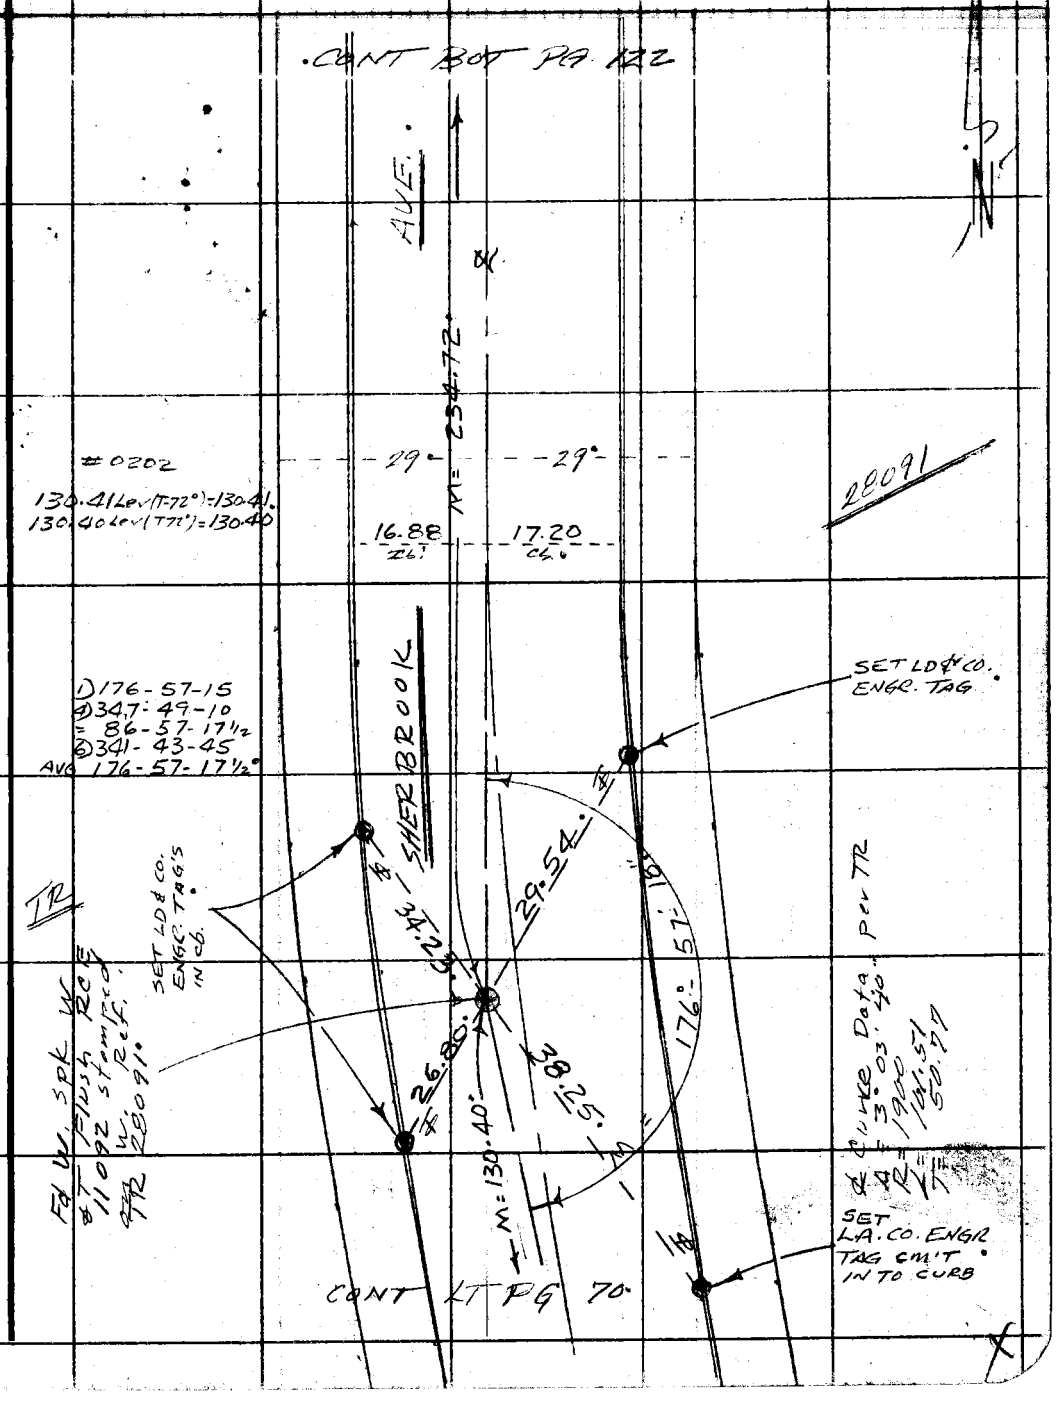

Note: Any Additions or Changes on This Sheet Must be Made or Circled in Red Ink With Date and Name of Person Making Change.

Do not extend this side of this line.

PLEASE RETURN TO
COUNTY OF LOS ANGELES
DEPARTMENT OF COUNTY ENGINEER
403 LOS ANGELES COUNTY ENGINEERING BLDG.

76F309S CE#310 3-69

F. B. 3483 PG. 122

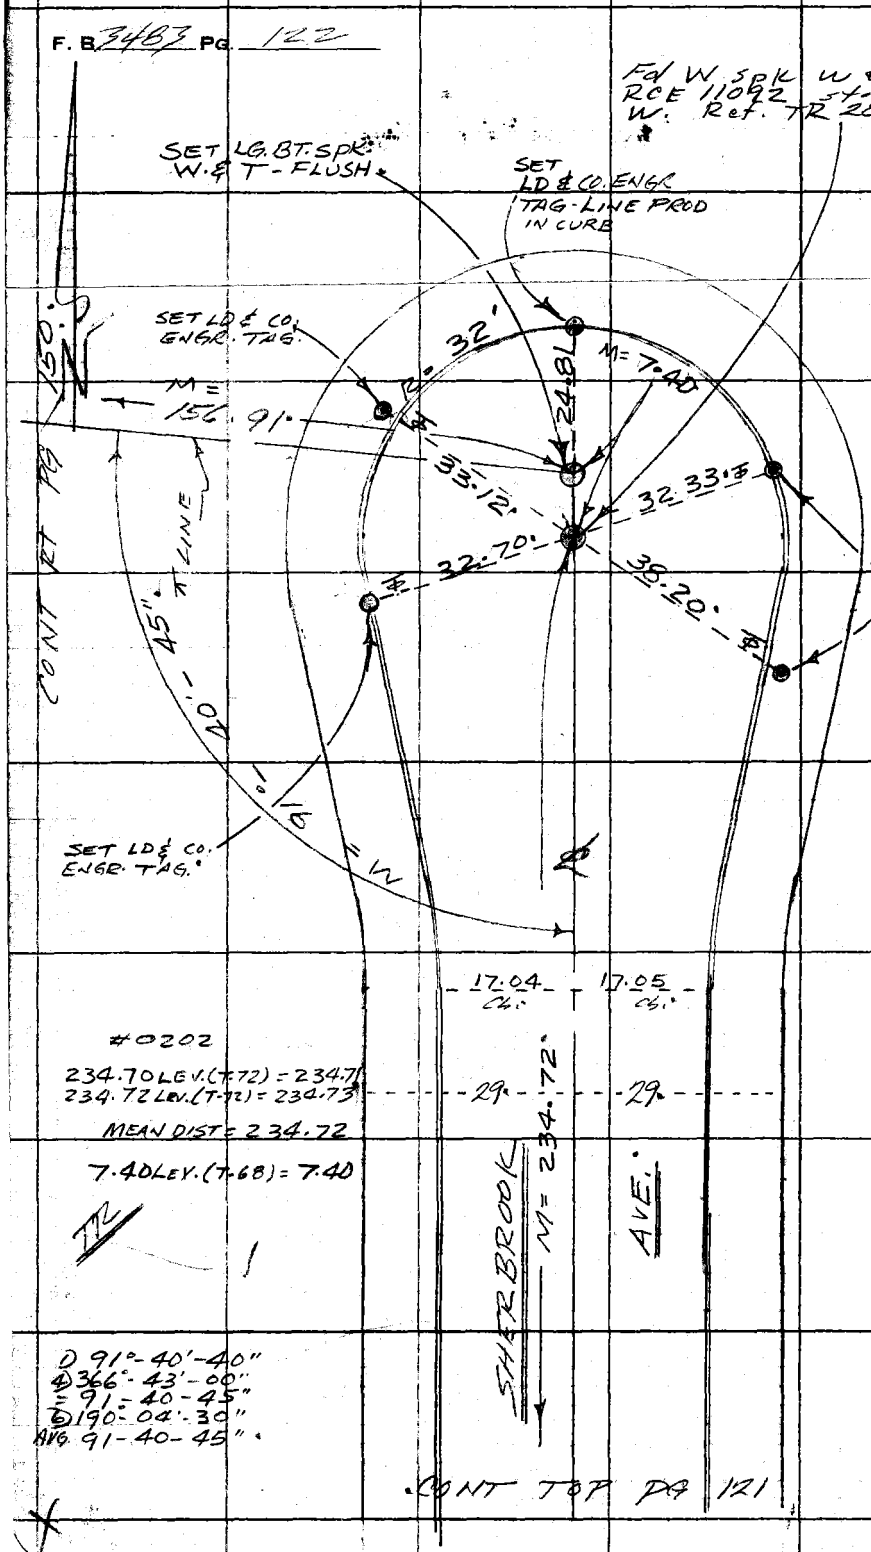

#0202

234.70 Lev. (T-72) = 234.71
234.72 Lev. (T-72) = 234.73

MEAN DIST = 234.72

7.40 Lev. (T-68) = 7.40

D 91°-40'-40"
④ 366°-43'-00"
÷ 4 = 91°-40'-45"
⑤ 190°-04'-30"
AVG. 91°-40'-45"

PLEASE RETURN TO
COUNTY OF LOS ANGELES
DEPARTMENT OF COUNTY ENGINEER
403 LOS ANGELES COUNTY ENGINEERING BLDG.

Do not extend this side of this line.

Note: Any Additions or Changes on This Sheet Must be Made or Circled in Red Ink With Date and Name of Person Making Change.

Notes Ck'd by	Survey of [illegible]
Map No.	JN [illegible] Tape [illegible] Std 68
Office Work	Surveyed by E. E. Brooks
Checked	Notes E. E. Brooks Date 22 May 72
Date	Indexed D. BAILEY FEB 2 1970

F. B. [illegible] PG. [illegible]

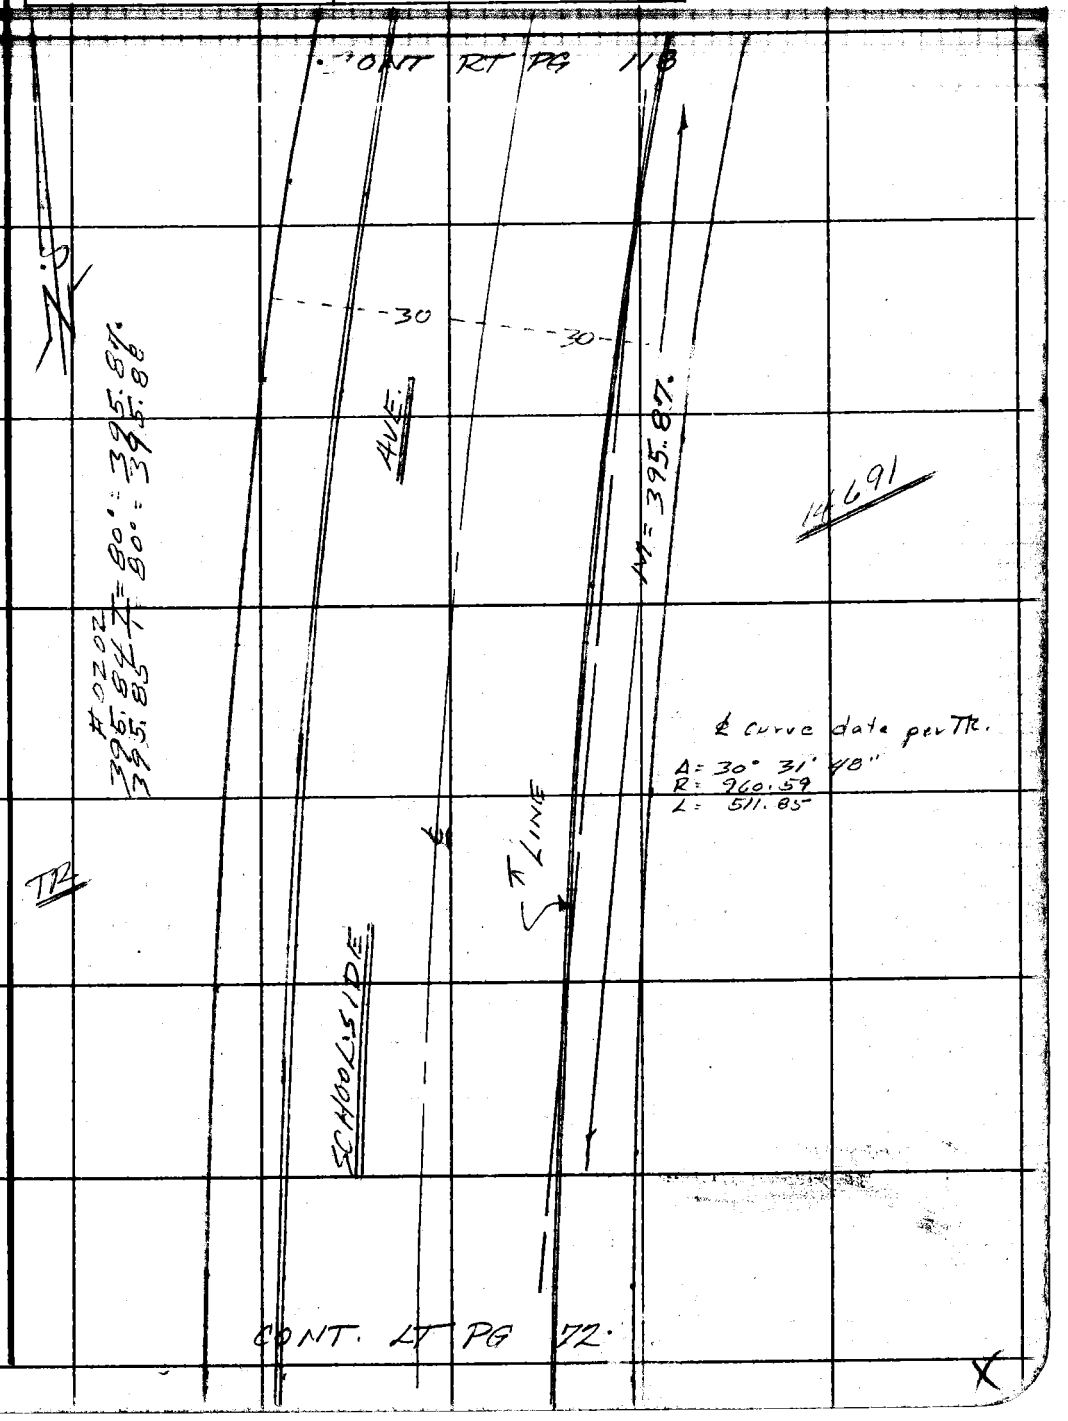

Note: Any Additions or Changes on This Sheet Must be Made or Circled in Red Ink With Date and Name of Person Making Change.

Do not extend this side of this line.

PLEASE RETURN TO
COUNTY OF LOS ANGELES
DEPARTMENT OF COUNTY ENGINEER
403 LOS ANGELES COUNTY ENGINEERING BLDG.

76F309S CE#310 3-69

F. B. 3483 Pg. 124

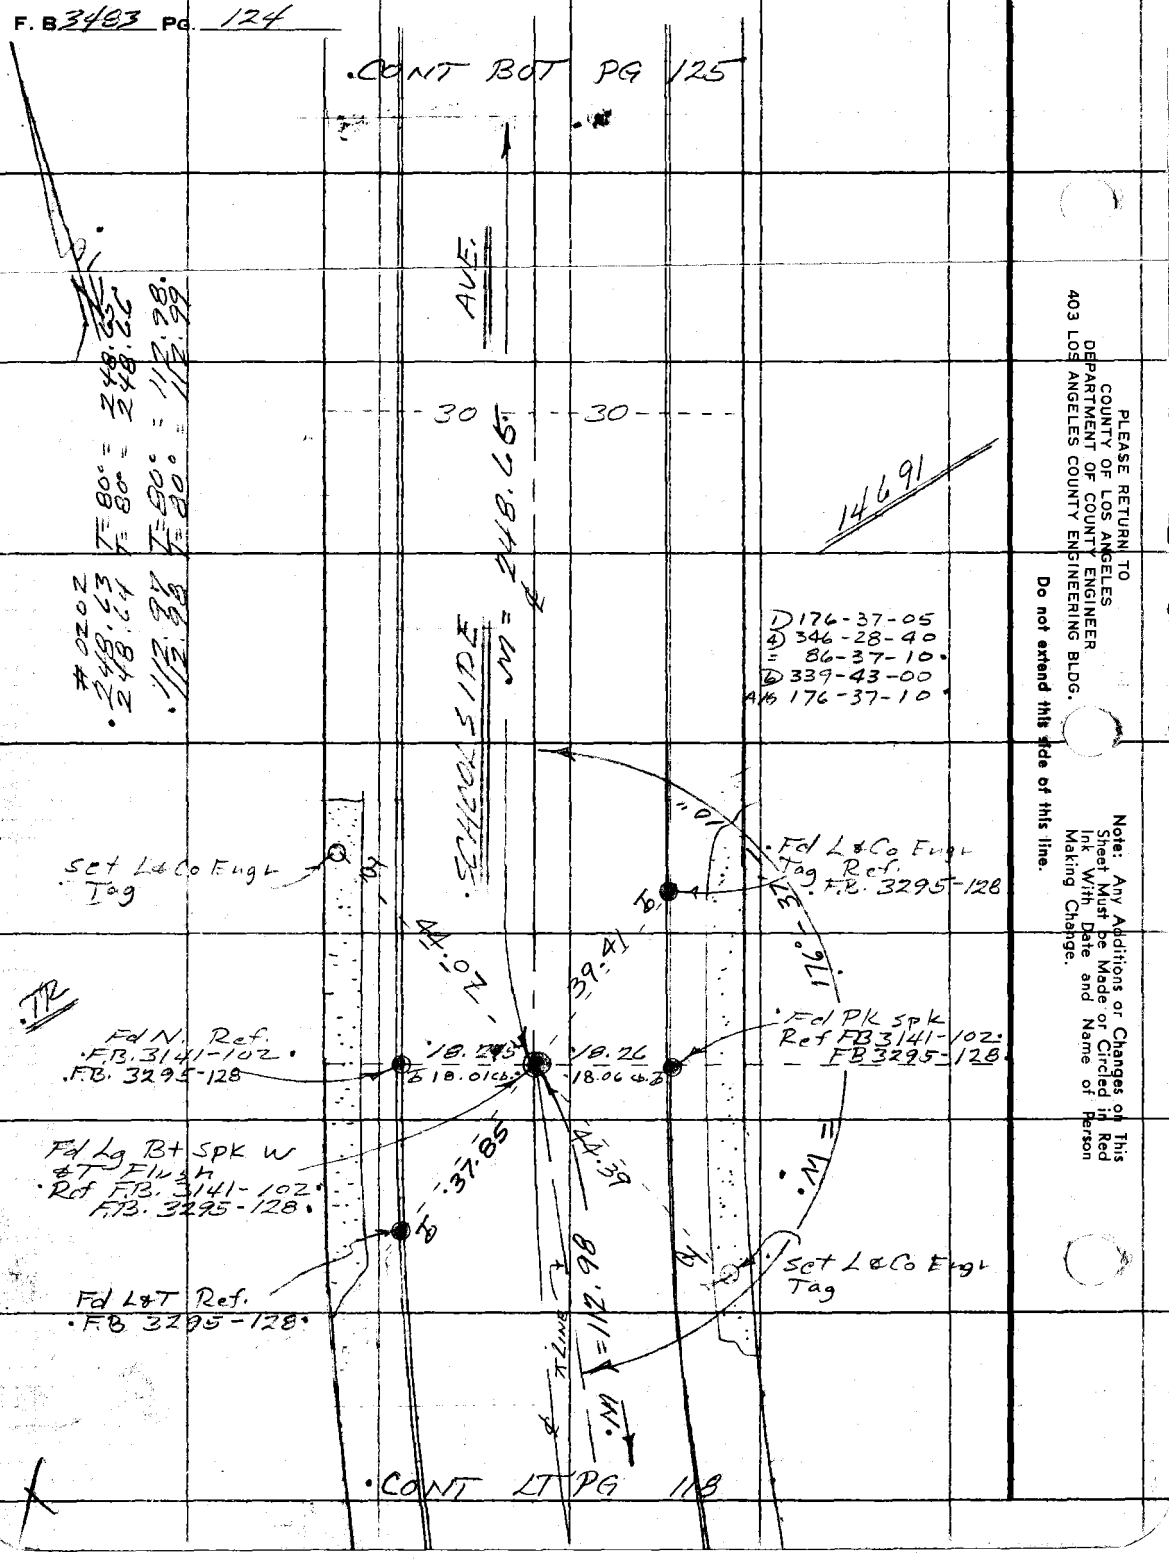

PLEASE RETURN TO
COUNTY OF LOS ANGELES
DEPARTMENT OF COUNTY ENGINEER
403 LOS ANGELES COUNTY ENGINEERING BLDG.

Do not extend this side of this line.

Note: Any Additions or Changes on This Sheet Must be Made or Circled in Red Ink With Date and Name of Person Making Change.

Notes Ck'd by	Survey of [illegible]	F. B. [illegible] PG. [illegible]
Map No.	JN [illegible] Tape 0202 Std LB	
Office Work	Surveyed by	
Checked	Notes FEB Date 7 Mar 72	
Date	Indexed [illegible] BAILEY FEB 2 [illegible]	

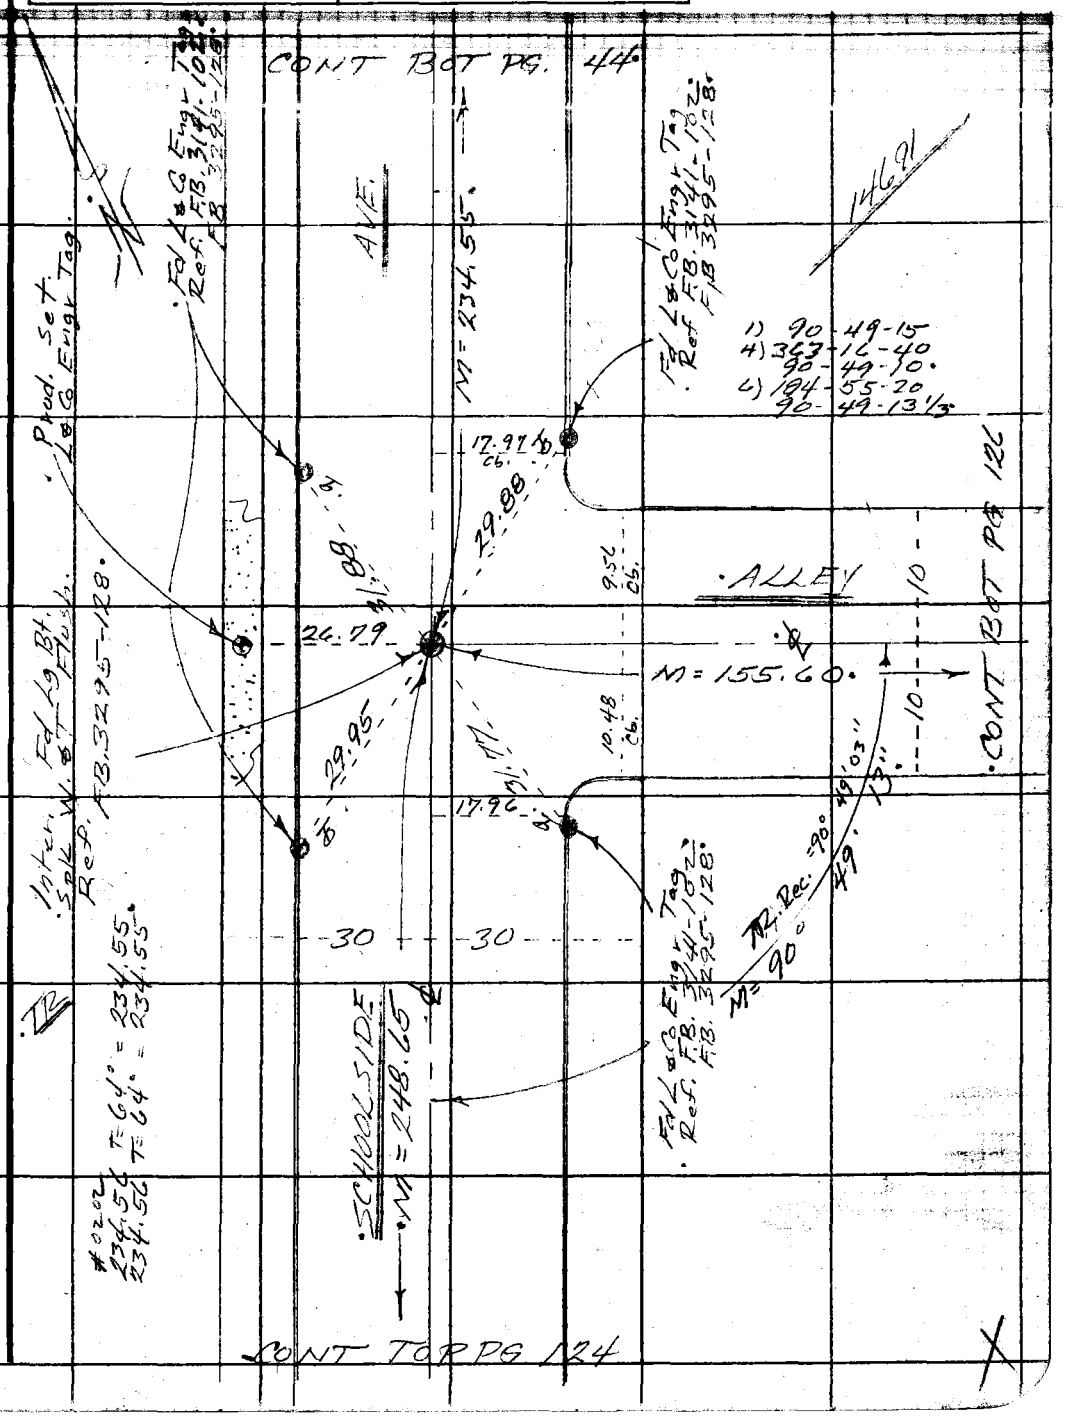

Note: Any Additions or Changes on This Sheet Must be Made or Circled in Red Ink With Date and Name of Person Making Change.

Do not extend this side of this line.

PLEASE RETURN TO
COUNTY OF LOS ANGELES
DEPARTMENT OF COUNTY ENGINEER
403 LOS ANGELES COUNTY ENGINEERING BLDG.

76F309S CE#310 3-69

PLEASE RETURN TO
COUNTY OF LOS ANGELES
DEPARTMENT OF COUNTY ENGINEER
403 LOS ANGELES COUNTY ENGINEERING BLDG.

Note: Any Additions or Changes on This Sheet Must be Made or Circled in Red Ink With Date and Name of Person Making Change.

Do not extend this side of this line.

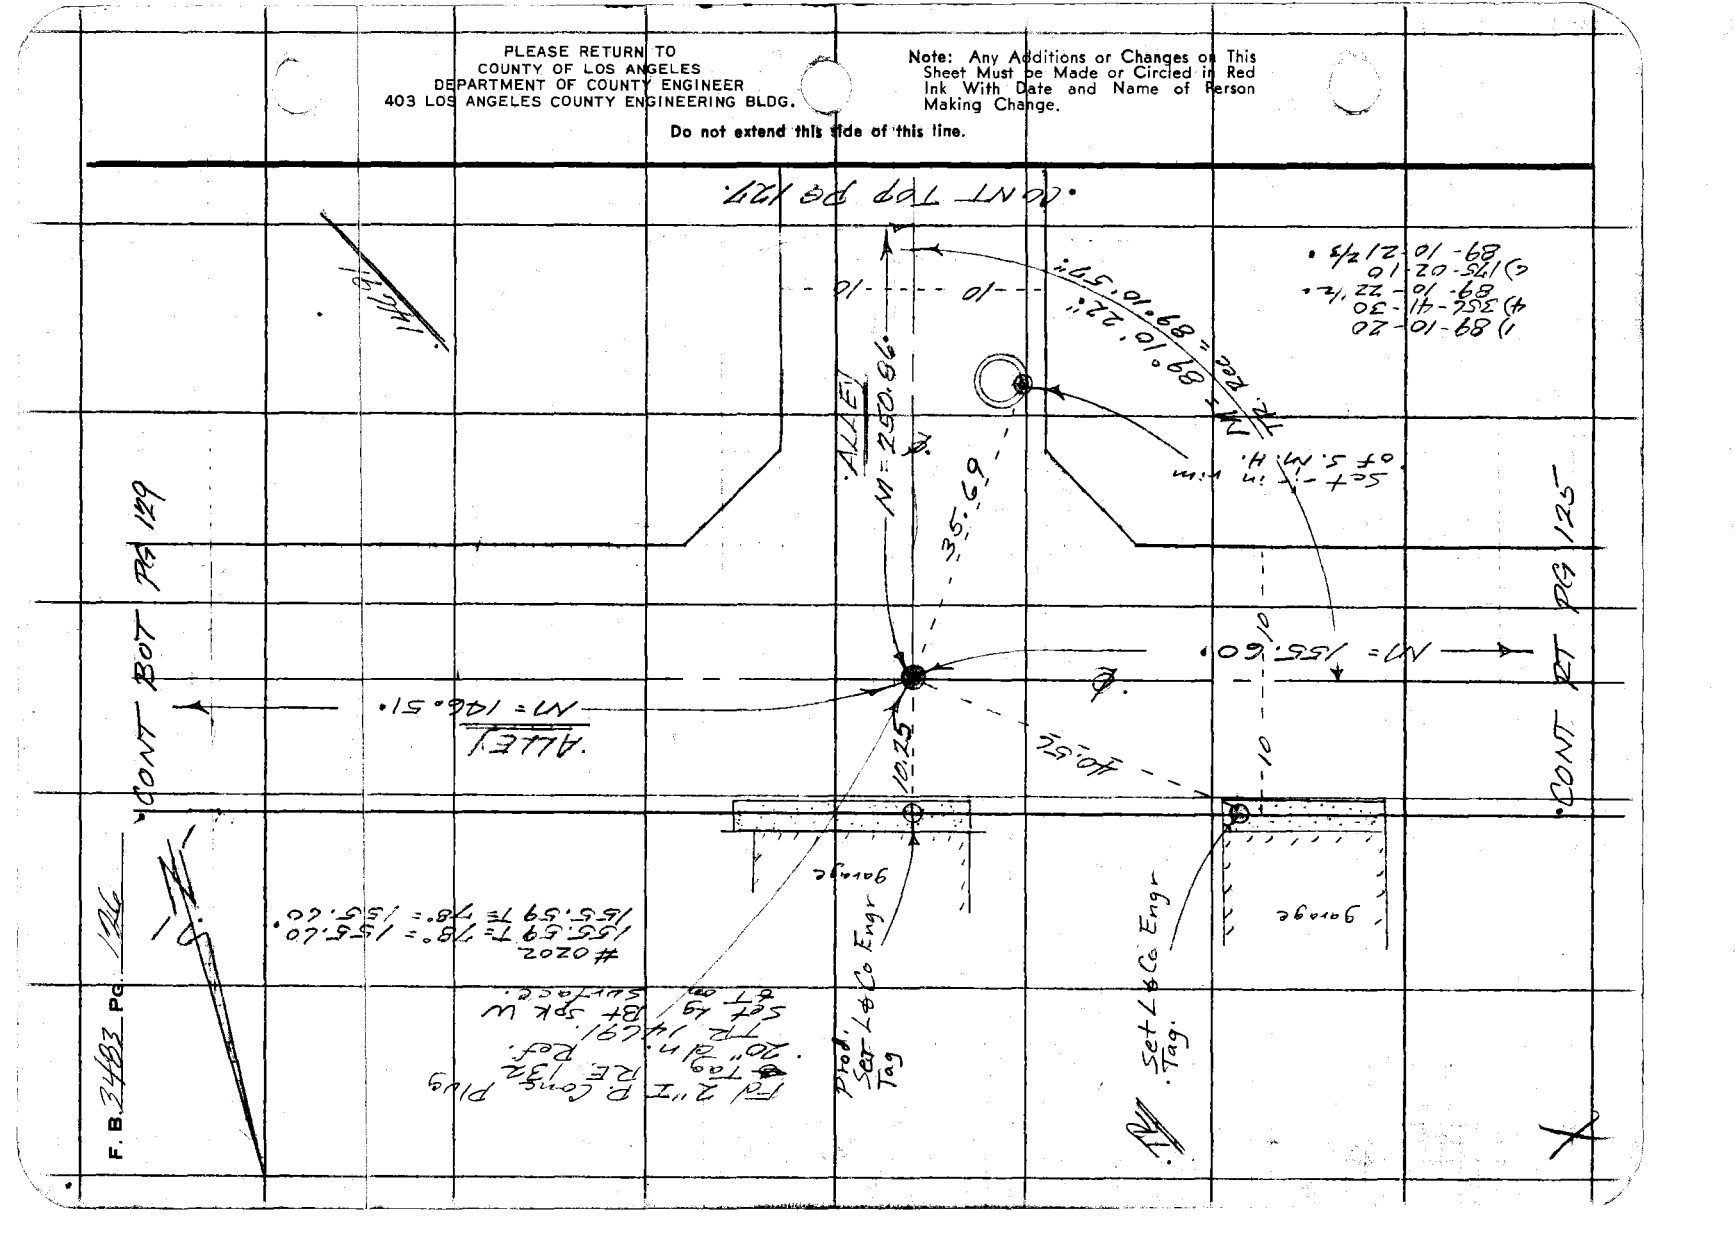

Notes Ck'd by	Survey of
Map No.	JN Tape Std
Office Work	Surveyed by
Checked	Notes Date 14 Mar 72
Date	Indexed G. D. BAILEY FEB 2 1973

F. B. PG.

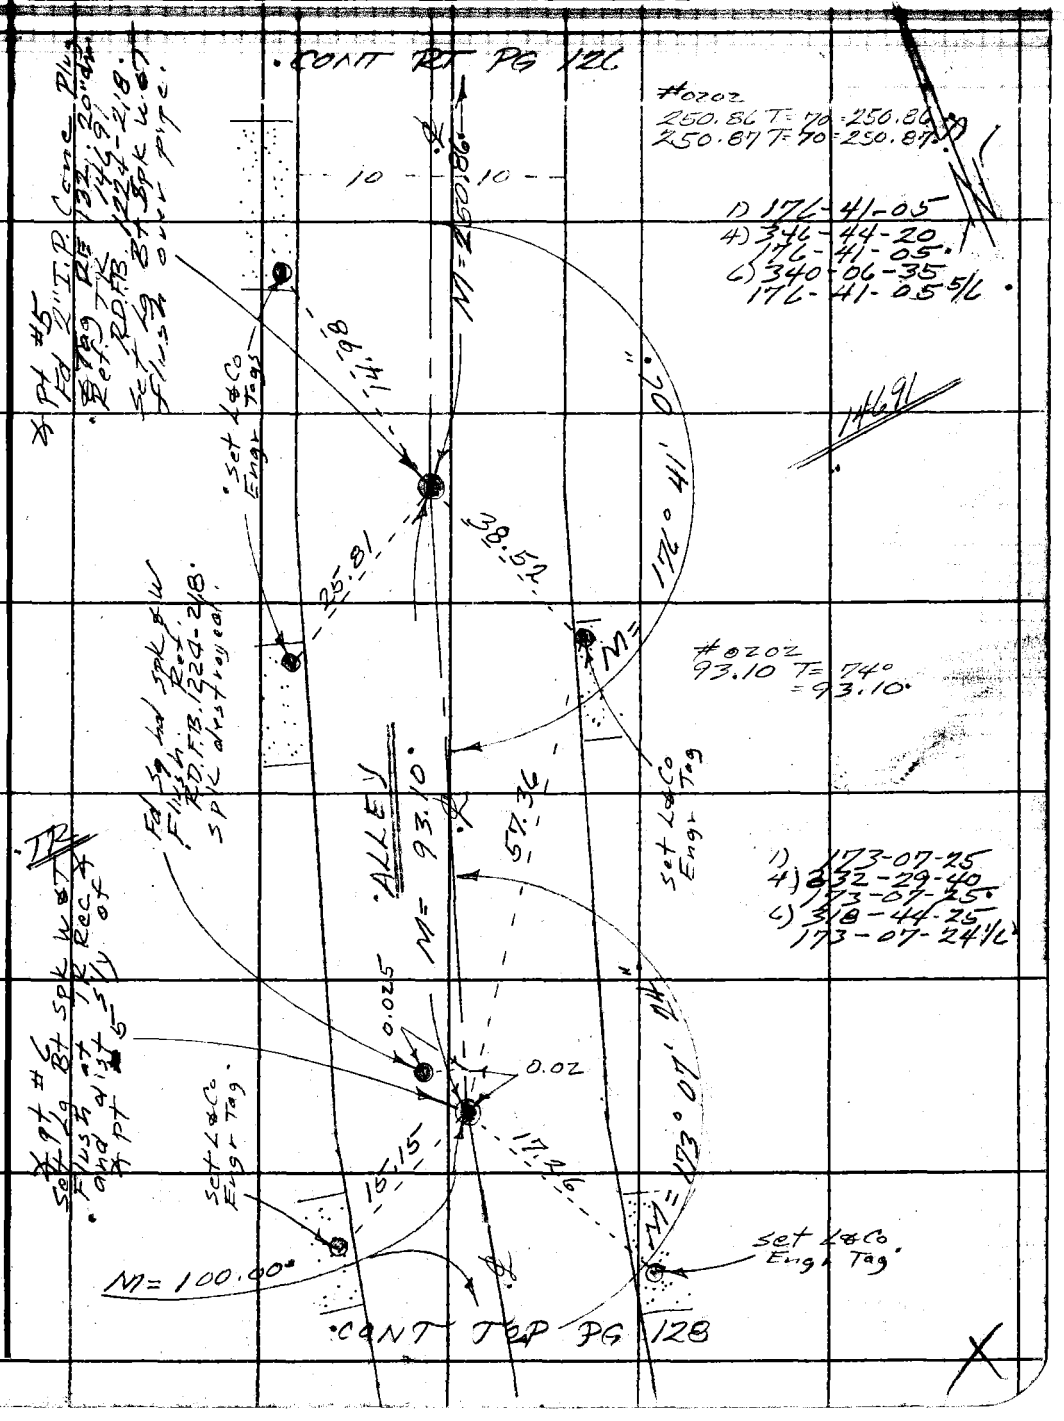

Note: Any Additions or Changes on This Sheet Must be Made or Circled in Red Ink With Date and Name of Person Making Change.

Do not extend this side of this line.

PLEASE RETURN TO
COUNTY OF LOS ANGELES
DEPARTMENT OF COUNTY ENGINEER
403 LOS ANGELES COUNTY ENGINEERING BLDG.

76F309S CE#310 3-69

F. B. 3483 Pg. 128

PLEASE RETURN TO
COUNTY OF LOS ANGELES
DEPARTMENT OF COUNTY ENGINEER
403 LOS ANGELES COUNTY ENGINEERING BLDG.

Do not extend this side of this line.

Note: Any Additions or Changes of This Sheet Must be Made or Circled in Red Ink With Date and Name of Person Making Change.

Notes Ck'd by	Survey of	F. B. PG.
Map No.	JN 0202 Tape 0202 Std 68 °F	
Office Work	Surveyed by	
Checked	Notes F.E.B. Date 13 Mar 72	
Date	Indexed G. D. BAILEY FEB 2 1976	

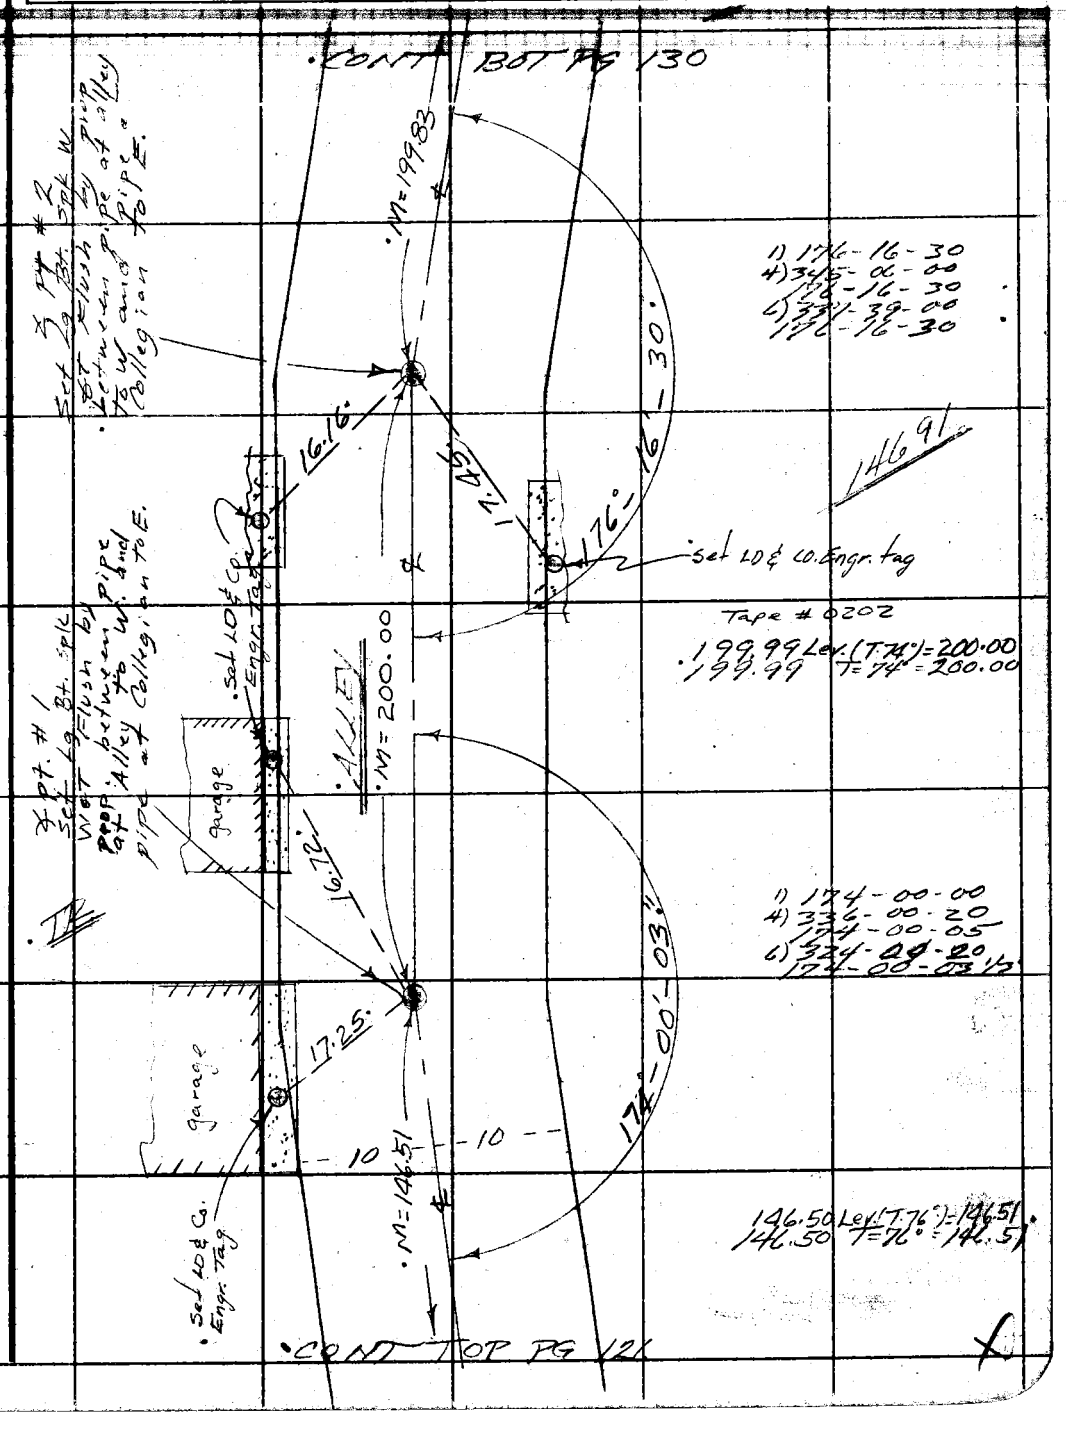

PLEASE RETURN TO
COUNTY OF LOS ANGELES
DEPARTMENT OF COUNTY ENGINEER
403 LOS ANGELES COUNTY ENGINEERING BLDG.

Note: Any Additions or Changes on This Sheet Must be Made or Circled in Red Ink With Date and Name of Person Making Change.

Do not extend this side of this line.

76F309S CE#310 3-69

PLEASE RETURN TO
COUNTY OF LOS ANGELES
DEPARTMENT OF COUNTY ENGINEER
403 LOS ANGELES COUNTY ENGINEERING BLDG.

Note: Any Additions or Changes on This Sheet Must be Made or Circled in Red Ink With Date and Name of Person Making Change.

Do not extend this side of this line.

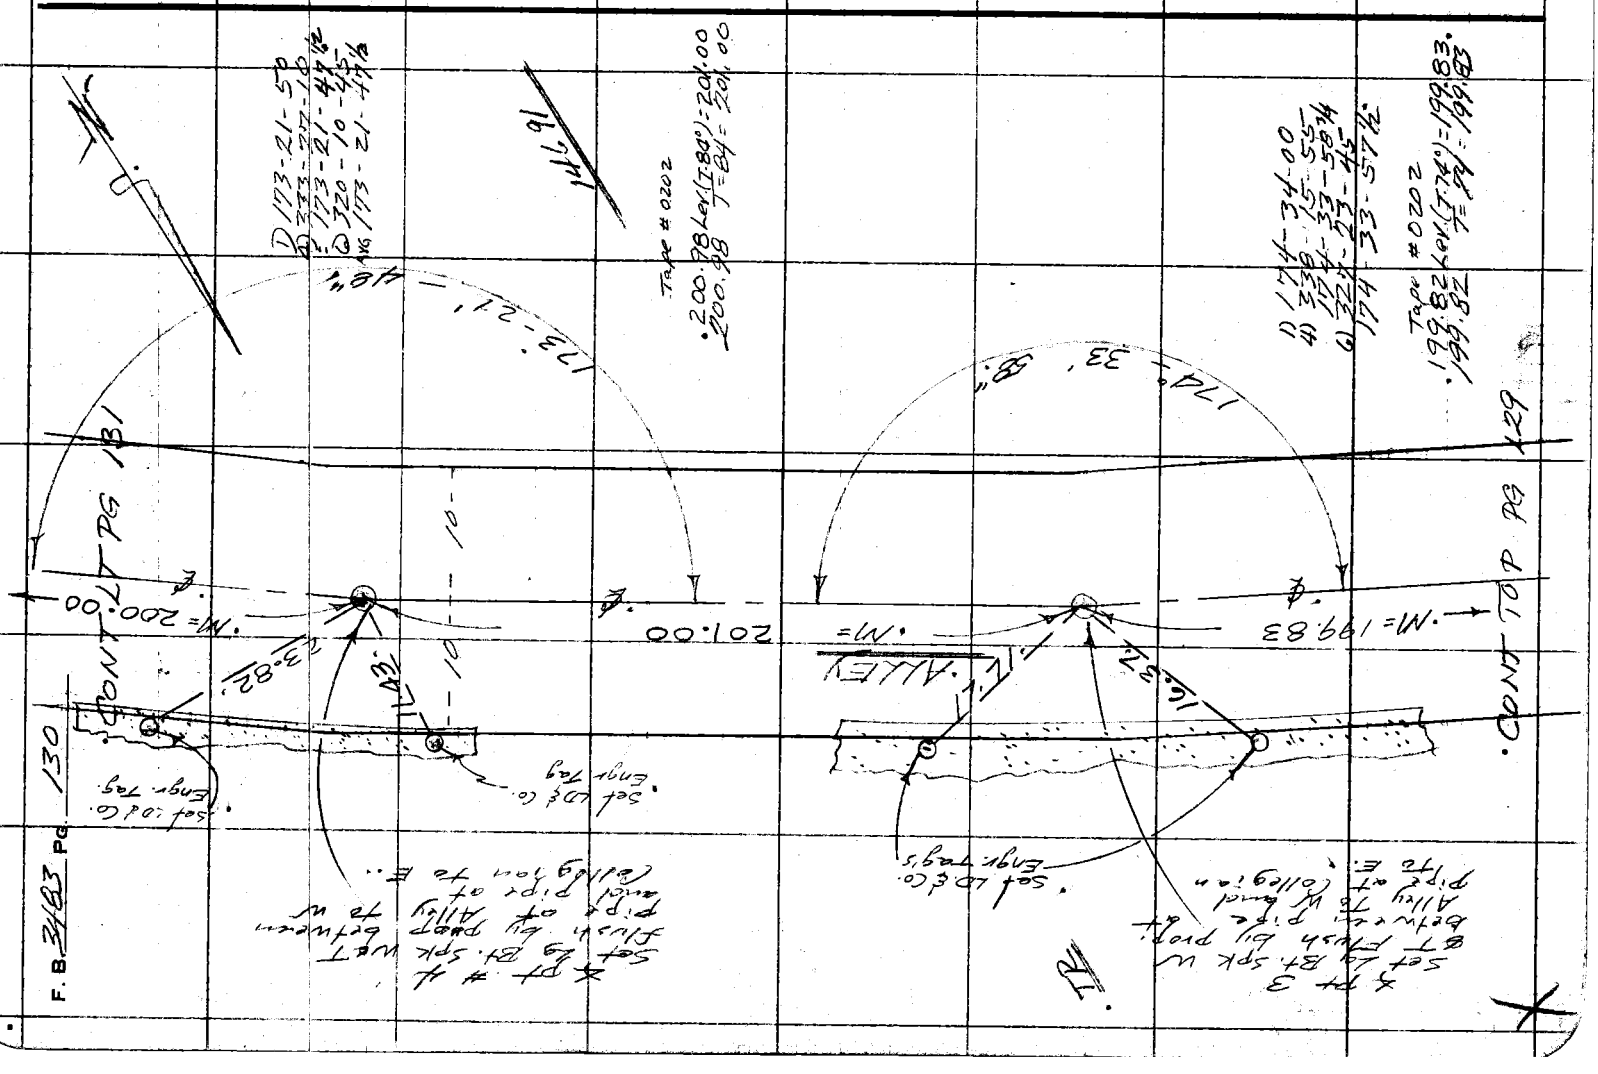

76F309S CE#310 3-69

PLEASE RETURN TO
COUNTY OF LOS ANGELES
DEPARTMENT OF COUNTY ENGINEER
403 LOS ANGELES COUNTY ENGINEERING BLDG.

Note: Any Additions or Changes on This Sheet Must be Made or Circled in Red Ink With Date and Name of Person Making Change.

Do not extend this side of this line.

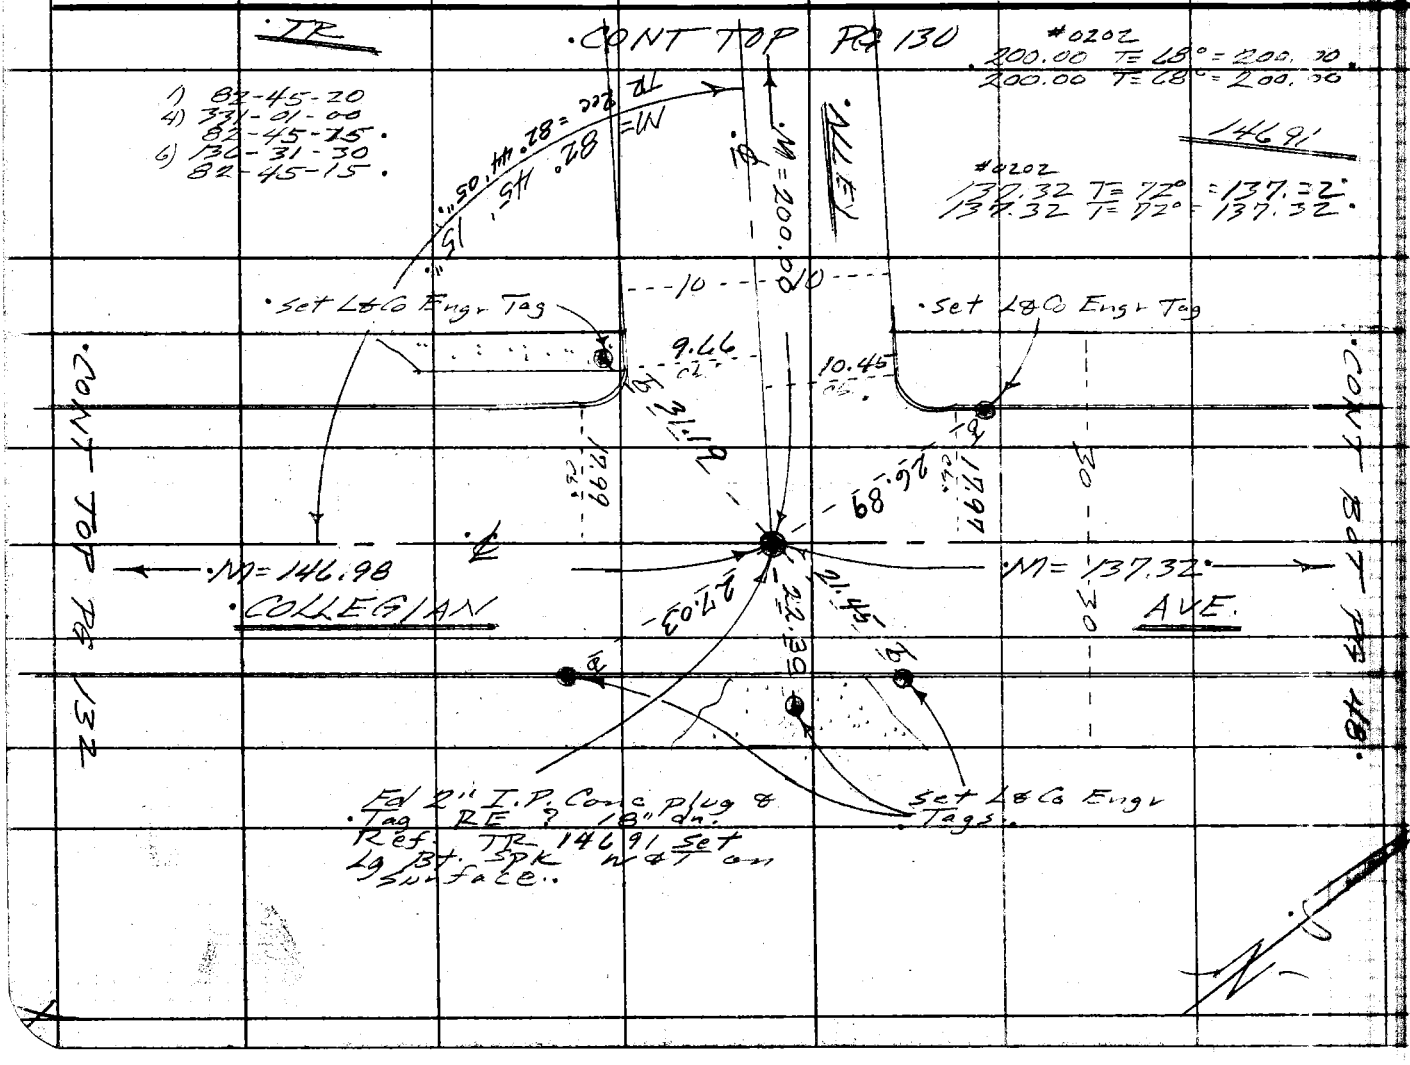

F. B 3483 Pg 132

PLEASE RETURN TO
COUNTY OF LOS ANGELES
DEPARTMENT OF COUNTY ENGINEER
403 LOS ANGELES COUNTY ENGINEERING BLDG.

Do not extend this side of this line.

Note: Any Additions or Changes on This Sheet Must be Made or Circled in Red Ink With Date and Name of Person Making Change.

76F309S CE#310 3-69

PLEASE RETURN TO
COUNTY OF LOS ANGELES
DEPARTMENT OF COUNTY ENGINEER
403 LOS ANGELES COUNTY ENGINEERING BLDG.

Note: Any Additions or Changes on This Sheet Must be Made or Circled in Red Ink With Date and Name of Person Making Change.

Do not extend this side of this line.

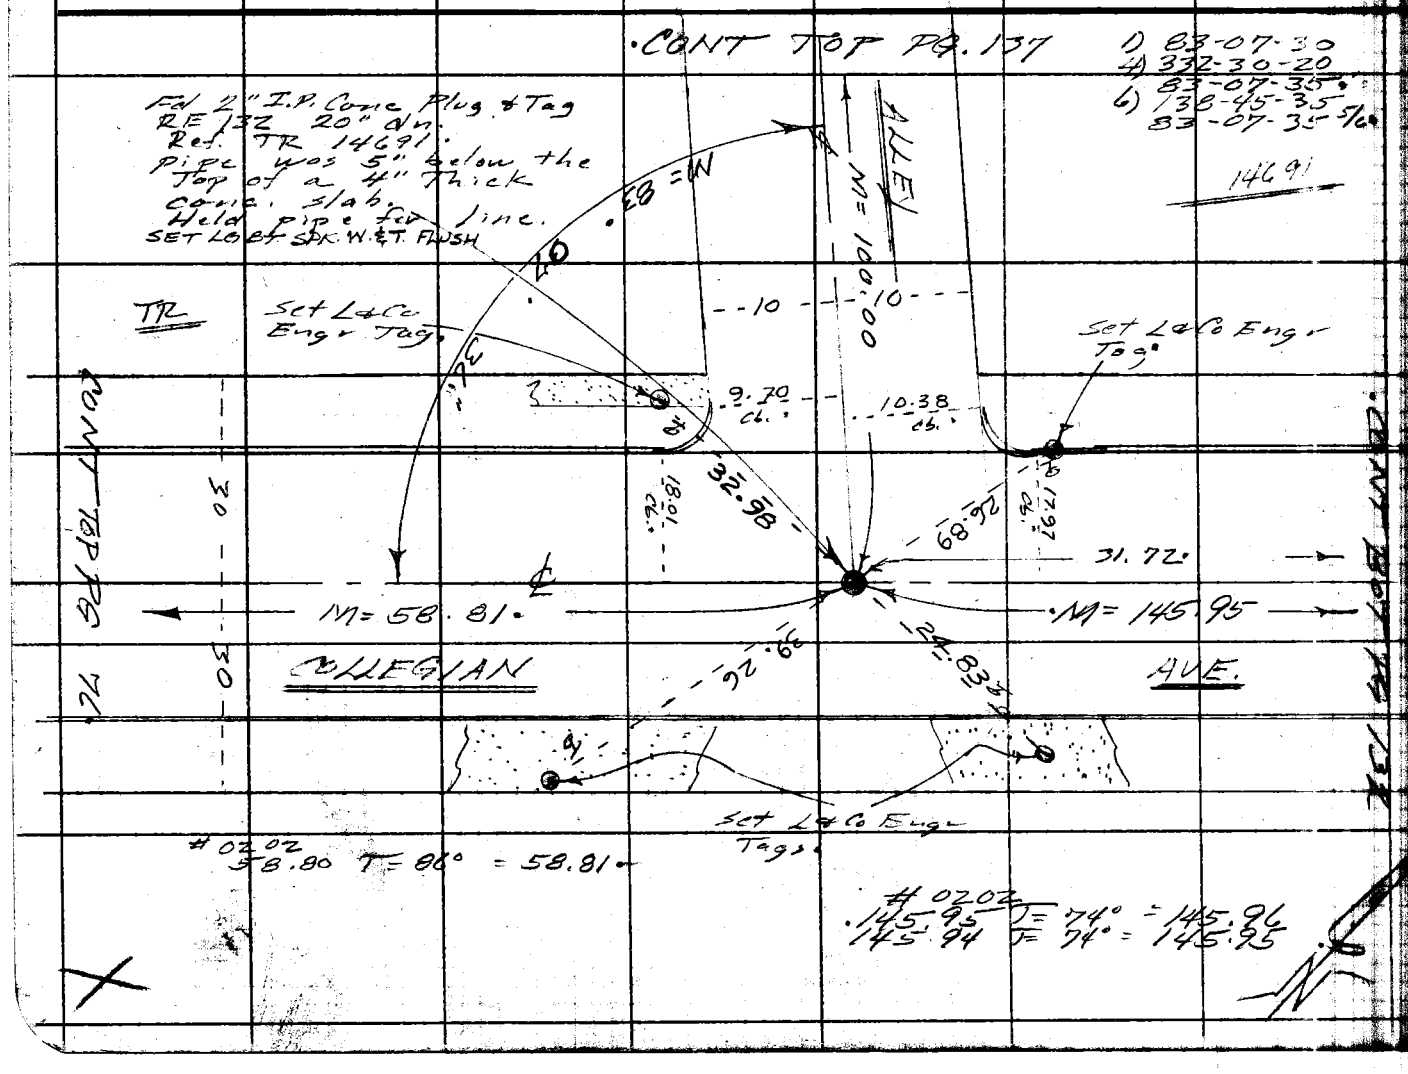

Notes Ck'd by
Map No.
Office Work
Checked
Date

Survey of
Surveyed by F. E. Brooks
Notes E. E. Brooks Date
Indexed R. A. BAILEY FEB 9 1978

F. B. PG.

PLEASE RETURN TO
COUNTY OF LOS ANGELES
DEPARTMENT OF COUNTY ENGINEER
403 LOS ANGELES COUNTY ENGINEERING BLDG.

Note: Any Additions or Changes on This Sheet Must be Made or Circled in Red Ink With Date and Name of Person Making Change.

Do not extend this side of this line.

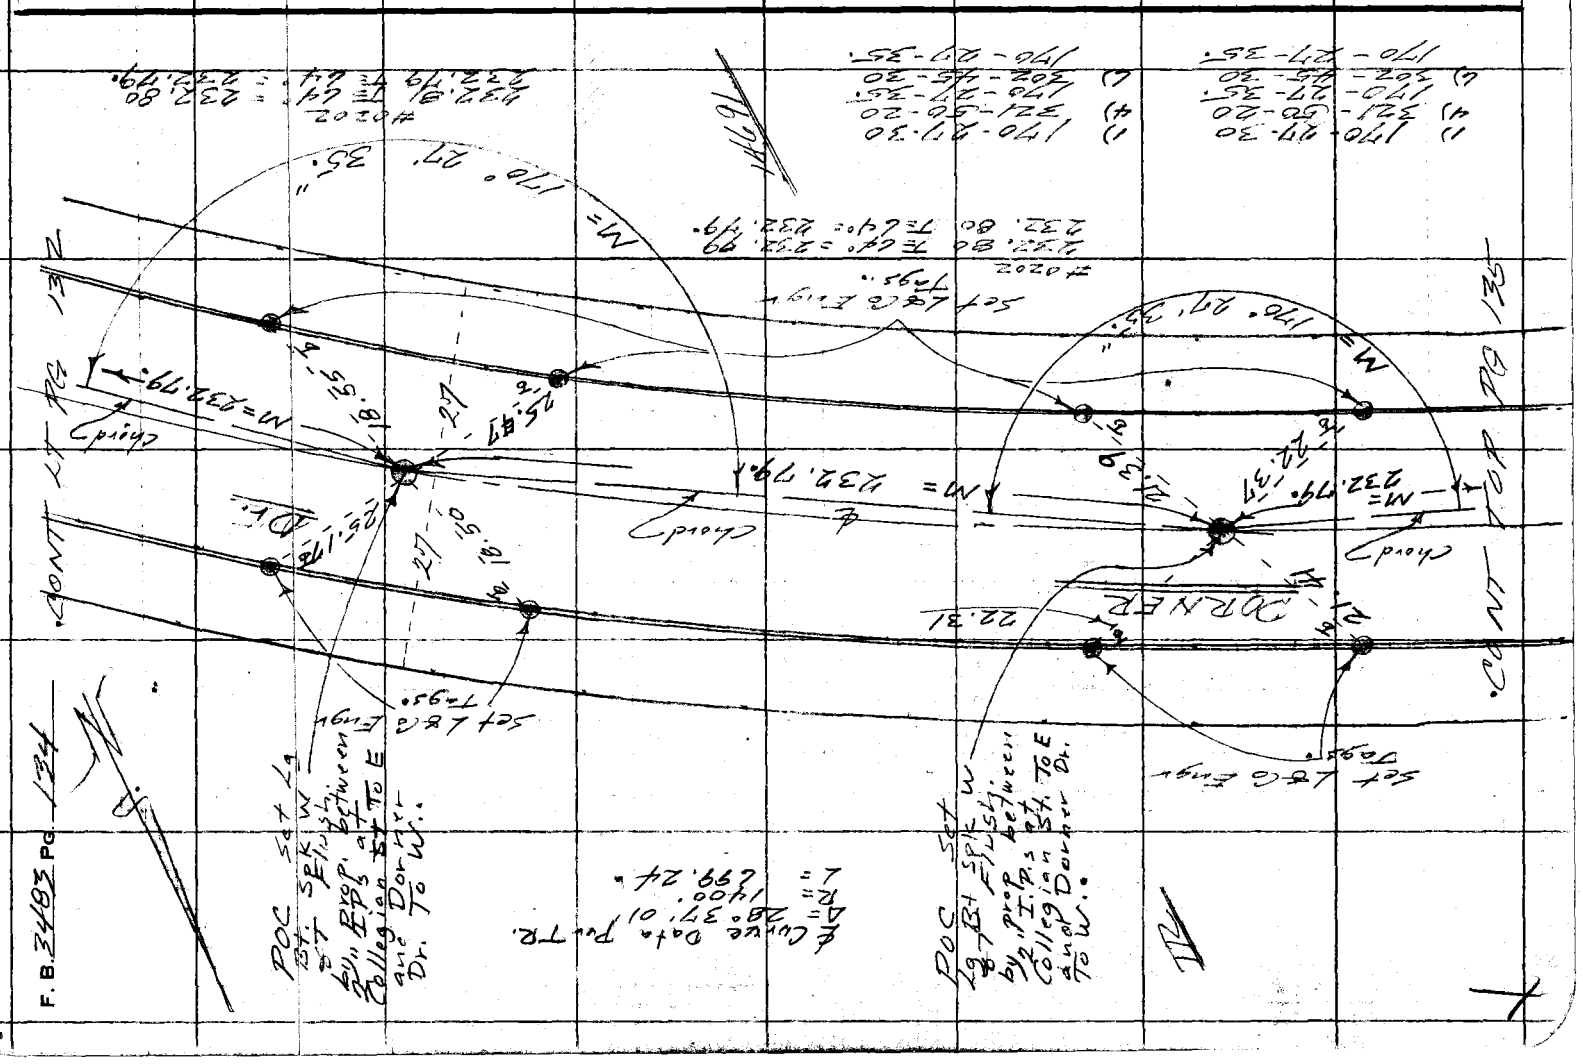

Notes Ck'd by	Survey of	F. B. ____ PG. ____
Map No.	JN 0303.00 Tape 0202 Std 68	
Office Work	Surveyed by F. E. Brooks	
Checked	Notes F. E. Brooks Date 15 Mar 72	
Date	Indexed G. D. BAILEY FEB 2 1973	

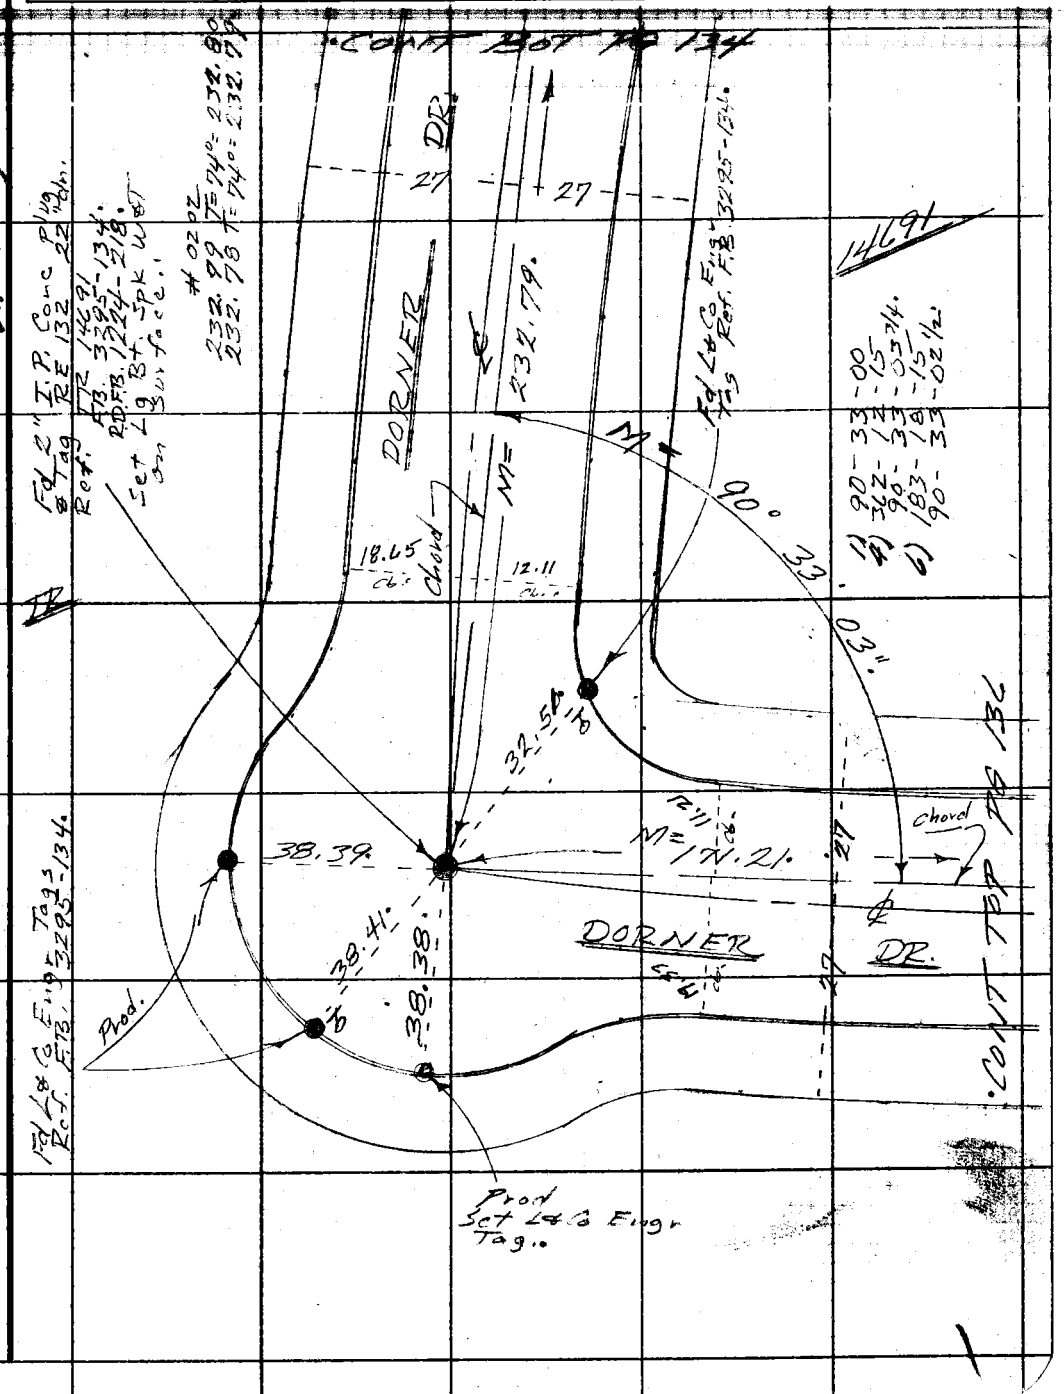

W.S. 36, B-2

Note: Any Additions or Changes on This Sheet Must be Made or Circled in Red Ink With Date and Name of Person Making Change.

Do not extend this side of this line.

PLEASE RETURN TO
COUNTY OF LOS ANGELES
DEPARTMENT OF COUNTY ENGINEER
403 LOS ANGELES COUNTY ENGINEERING BLDG.

76F3095 CE#310 3-69

PLEASE RETURN TO
COUNTY OF LOS ANGELES
DEPARTMENT OF COUNTY ENGINEER
403 LOS ANGELES COUNTY ENGINEERING BLDG.

Note: Any Additions or Changes on This Sheet Must be Made or Circled in Red Ink With Date and Name of Person Making Change.

Do not extend this side of this line.

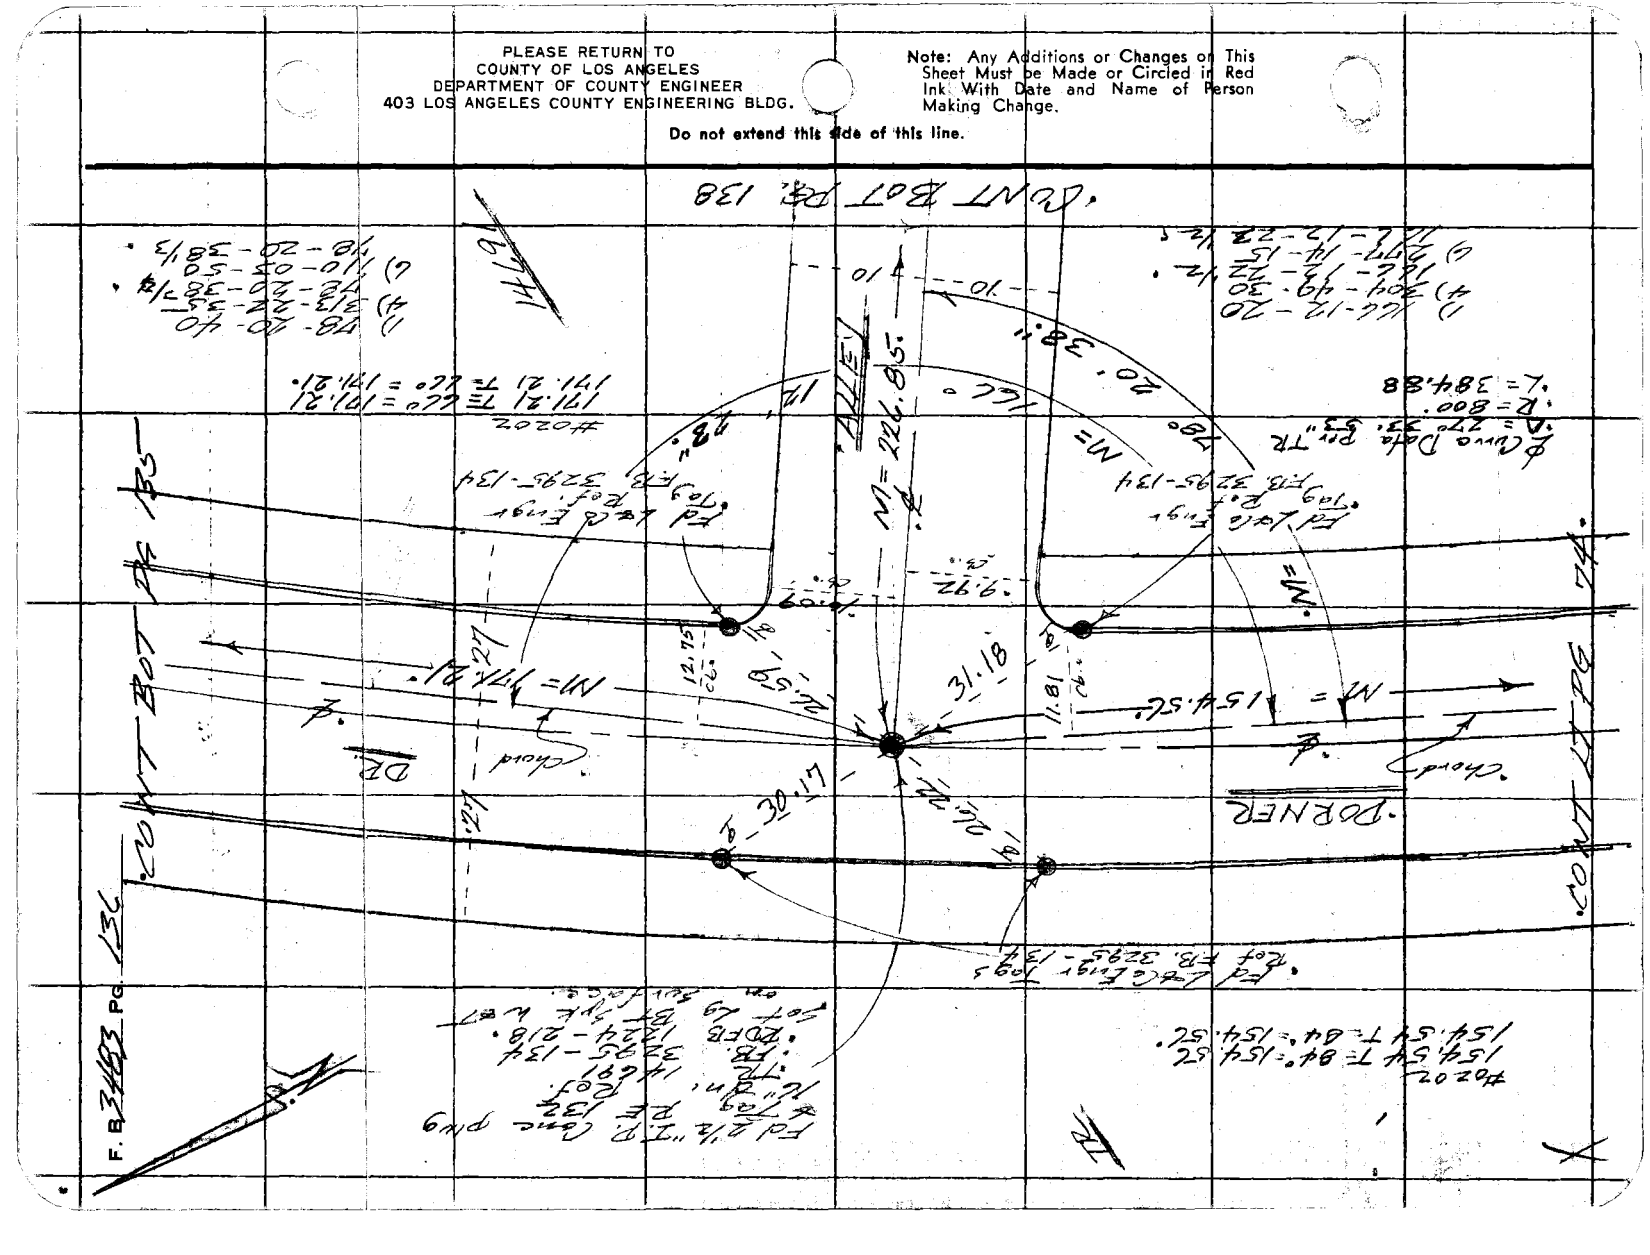

Notes Ck'd by	Survey of [illegible]
Map No.	JN [illegible] Tape [illegible] Std [illegible] °F
Office Work	Surveyed by F. E. Brooks
Checked	Notes F. E. Brooks Date 20 Mar 72
Date	Indexed [illegible] BAILEY FEB 2 1976

F. B. [illegible] PG. [illegible]

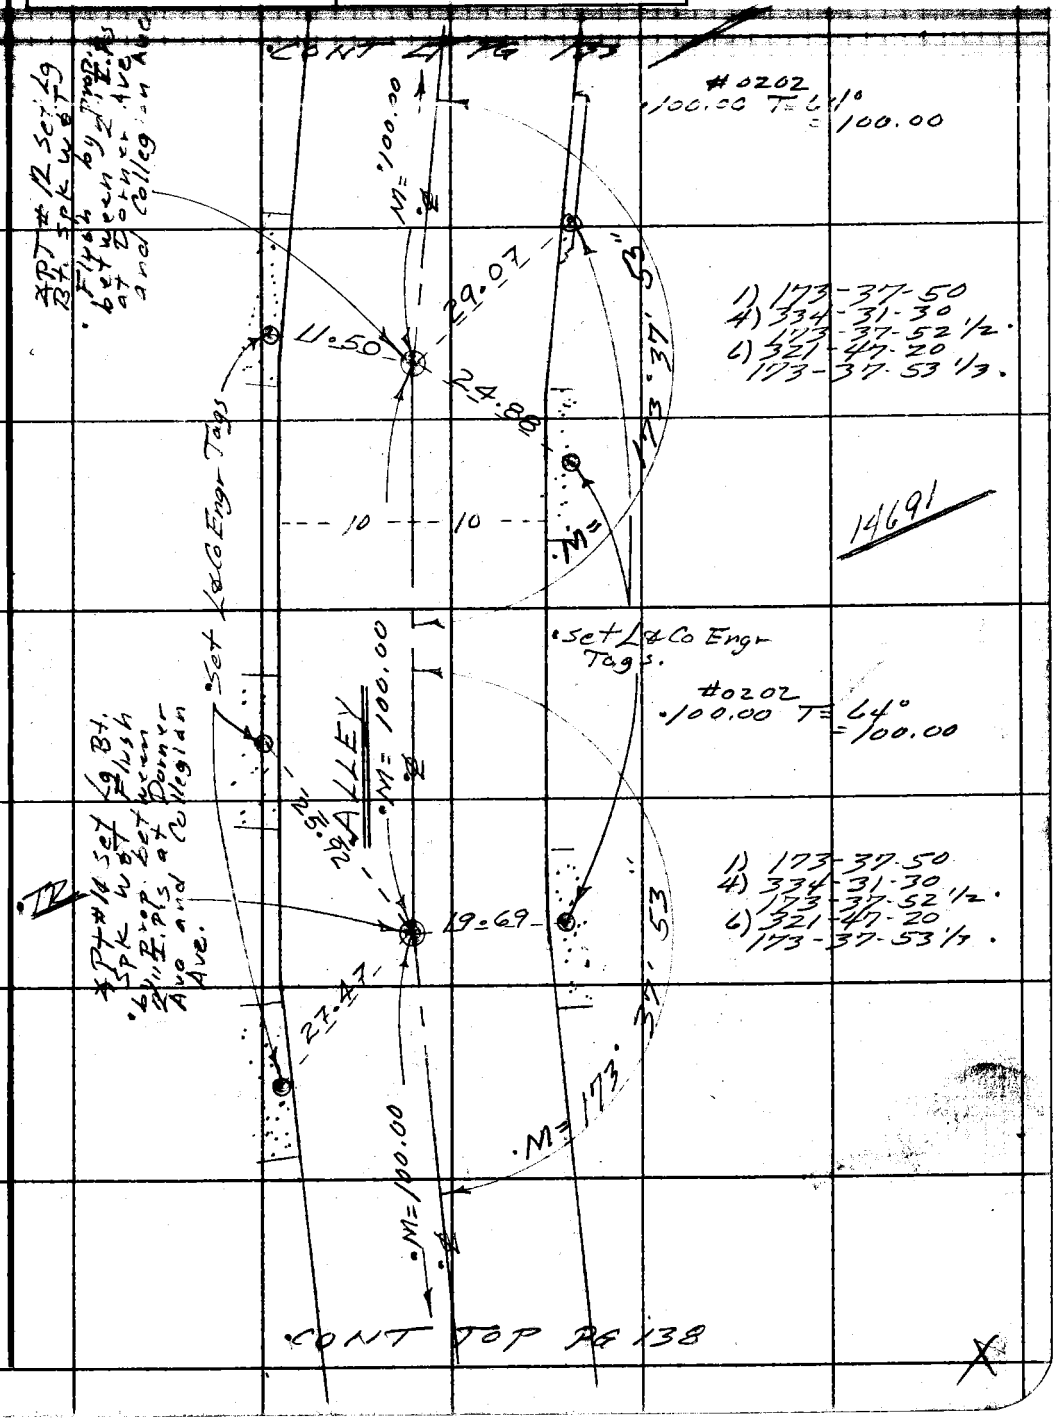

Note: Any Additions or Changes on This Sheet Must be Made or Circled in Red Ink With Date and Name of Person Making Change.

Do not extend this side of this line.

PLEASE RETURN TO
COUNTY OF LOS ANGELES
DEPARTMENT OF COUNTY ENGINEER
403 LOS ANGELES COUNTY ENGINEERING BLDG.

76F309S CE#310 3-69

PLEASE RETURN TO
COUNTY OF LOS ANGELES
DEPARTMENT OF COUNTY ENGINEER
403 LOS ANGELES COUNTY ENGINEERING BLDG.

Note: Any Additions or Changes on This Sheet Must be Made or Circled in Red Ink With Date and Name of Person Making Change.

Do not extend this side of this line.

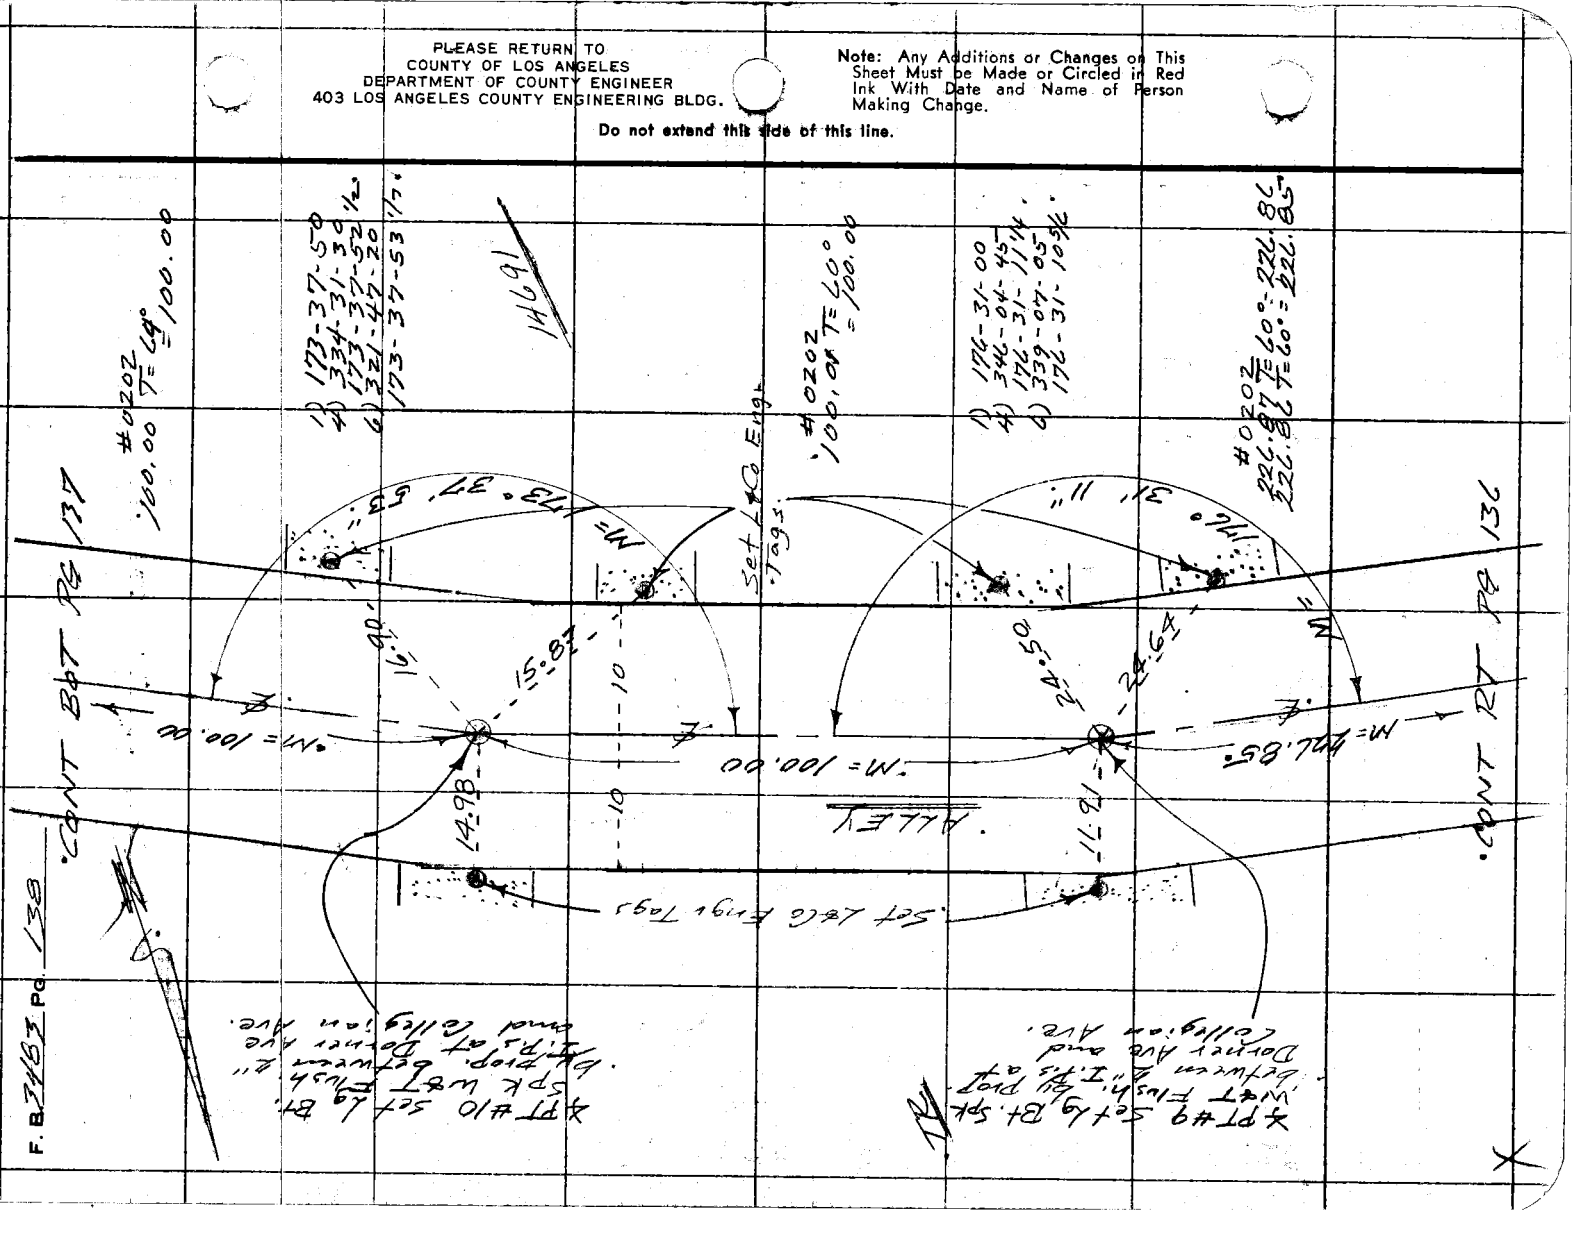

Notes Ck'd by	Survey of [illegible]	F. B. [illegible] PG. [illegible]
Map No.	JN [illegible] Tape 0202 Std. [illegible]	
Office Work	Surveyed by F. E. Brooks	
Checked	Notes F. E. Brooks Date 16 May 72	
Date	Indexed [illegible] BAILEY FEB 2 1976	

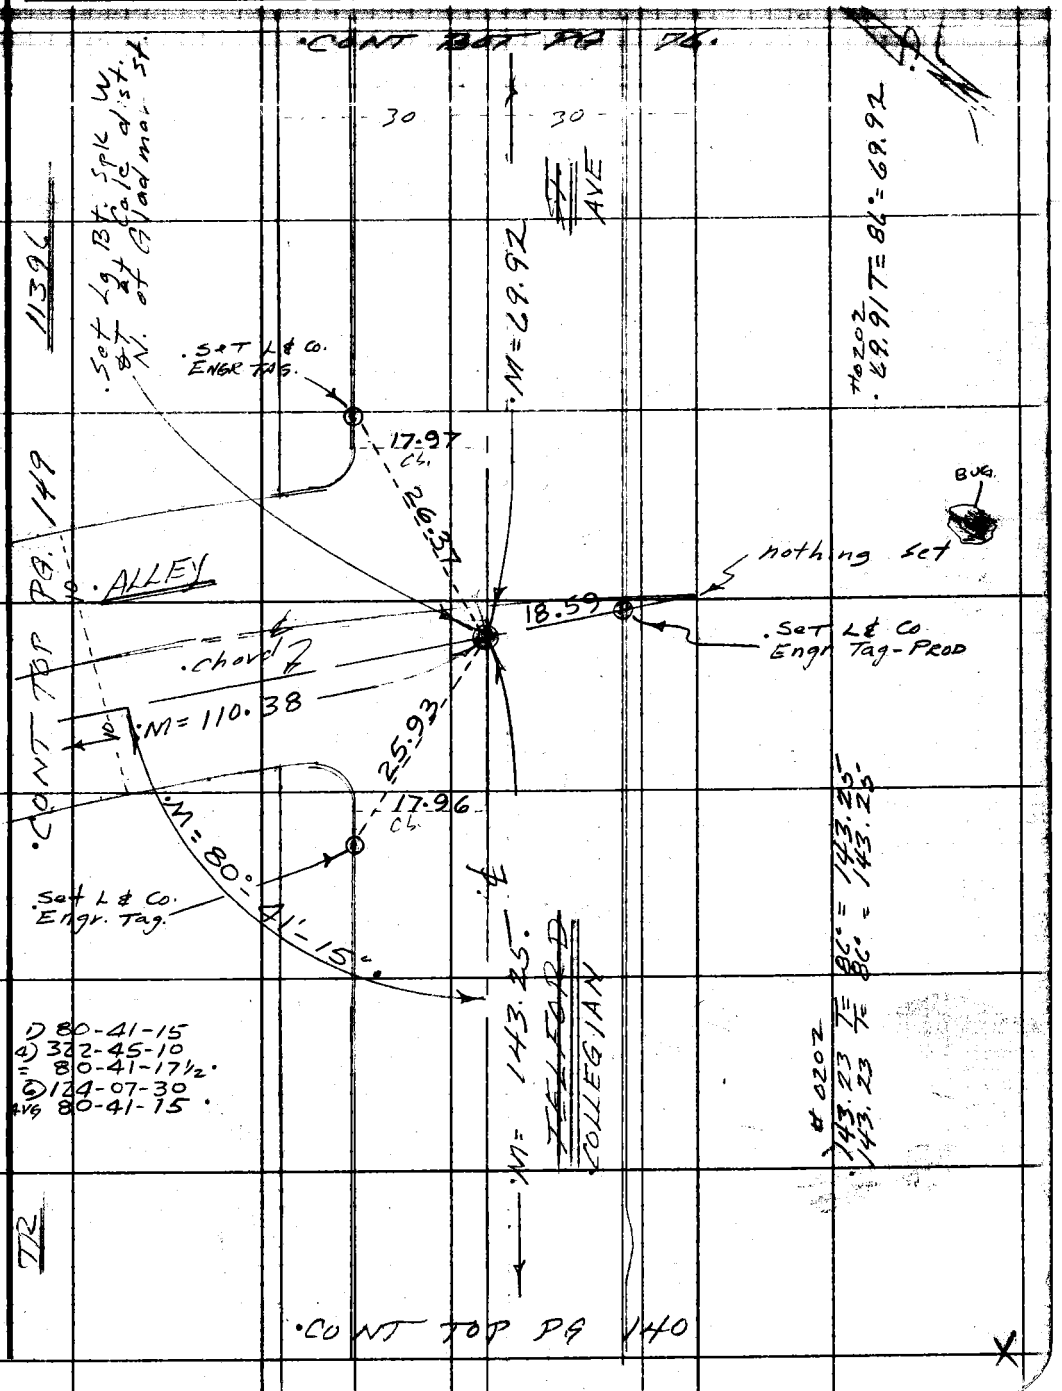

Note: Any Additions or Changes on This Sheet Must be Made or Circled in Red Ink With Date and Name of Person Making Change.

Do not extend this side of this line.

PLEASE RETURN TO
COUNTY OF LOS ANGELES
DEPARTMENT OF COUNTY ENGINEER
403 LOS ANGELES COUNTY ENGINEERING BLDG.

76F309S CE#310 3-69

F. B 3483 Pg. 140

PLEASE RETURN TO
COUNTY OF LOS ANGELES
DEPARTMENT OF COUNTY ENGINEER
403 LOS ANGELES COUNTY ENGINEERING BLDG.

Do not extend this side of this line.

Note: Any Additions or Changes on This Sheet Must be Made or Circled in Red Ink With Date and Name of Person Making Change.

Notes Ck'd by	Survey of Belvedere Ave
Map No.	JN 0303.00 Tape 0202 Std 68 °F
Office Work	Surveyed by F. E. Brooks
Checked	Notes F. E. Brooks Date 16 May 72
Date	Indexed G. D. BAILEY FEB 2 1978

F. B. 3485 Pg. 141

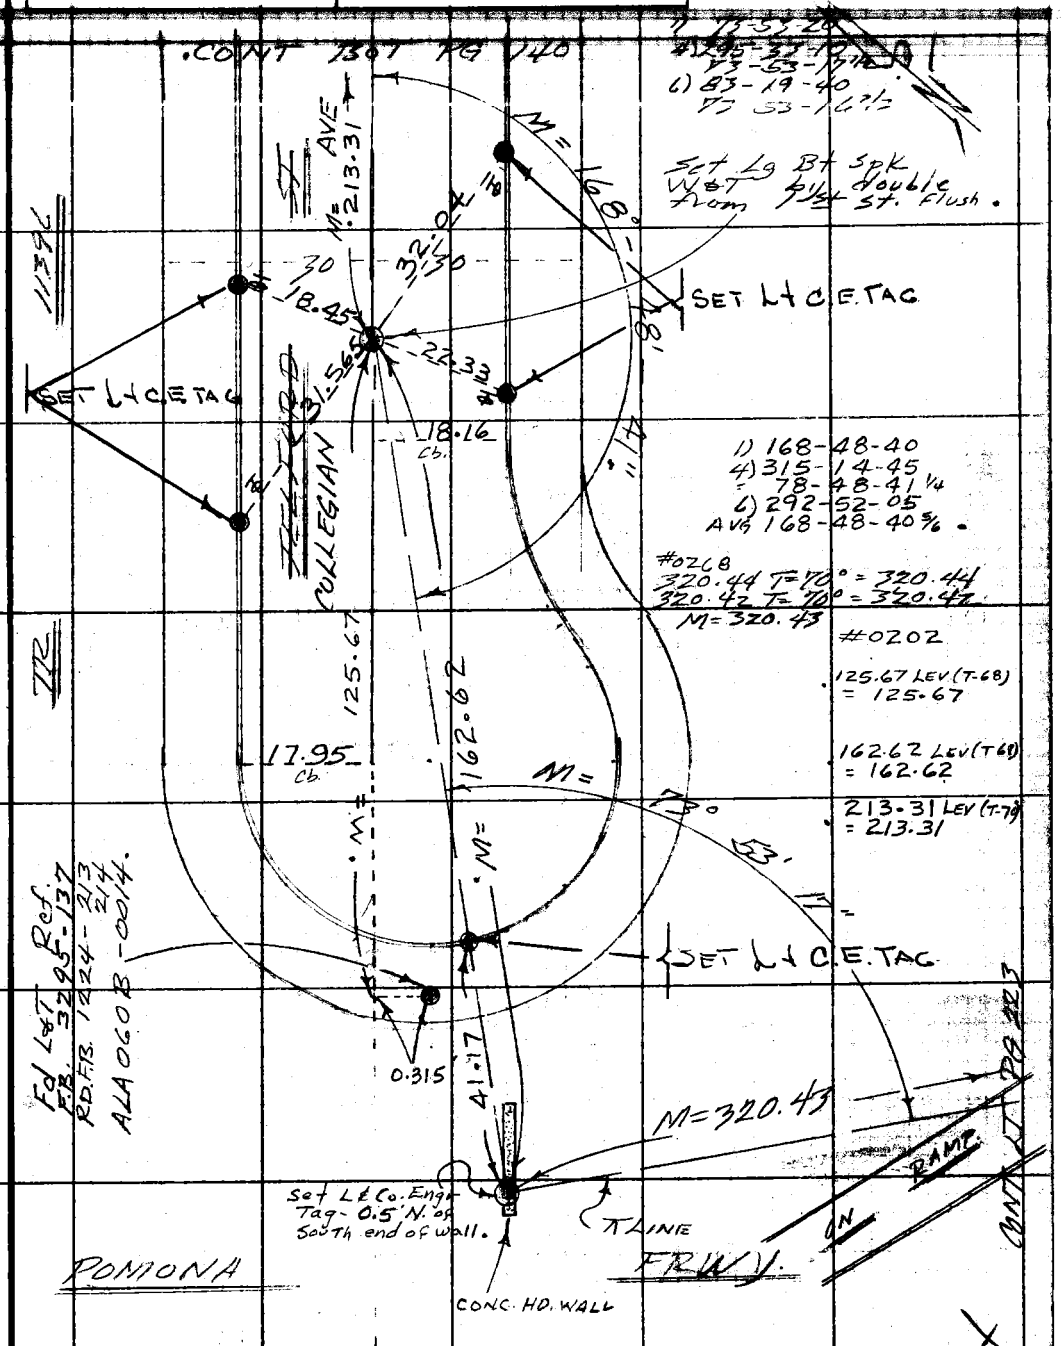

Note: Any Additions or Changes on This Sheet Must be Made or Circled in Red Ink With Date and Name of Person Making Change.

Do not extend this side of this line.

PLEASE RETURN TO
COUNTY OF LOS ANGELES
DEPARTMENT OF COUNTY ENGINEER
403 LOS ANGELES COUNTY ENGINEERING BLDG.

76F309S CE#310 3-69

F. B. 3483 PG. 142

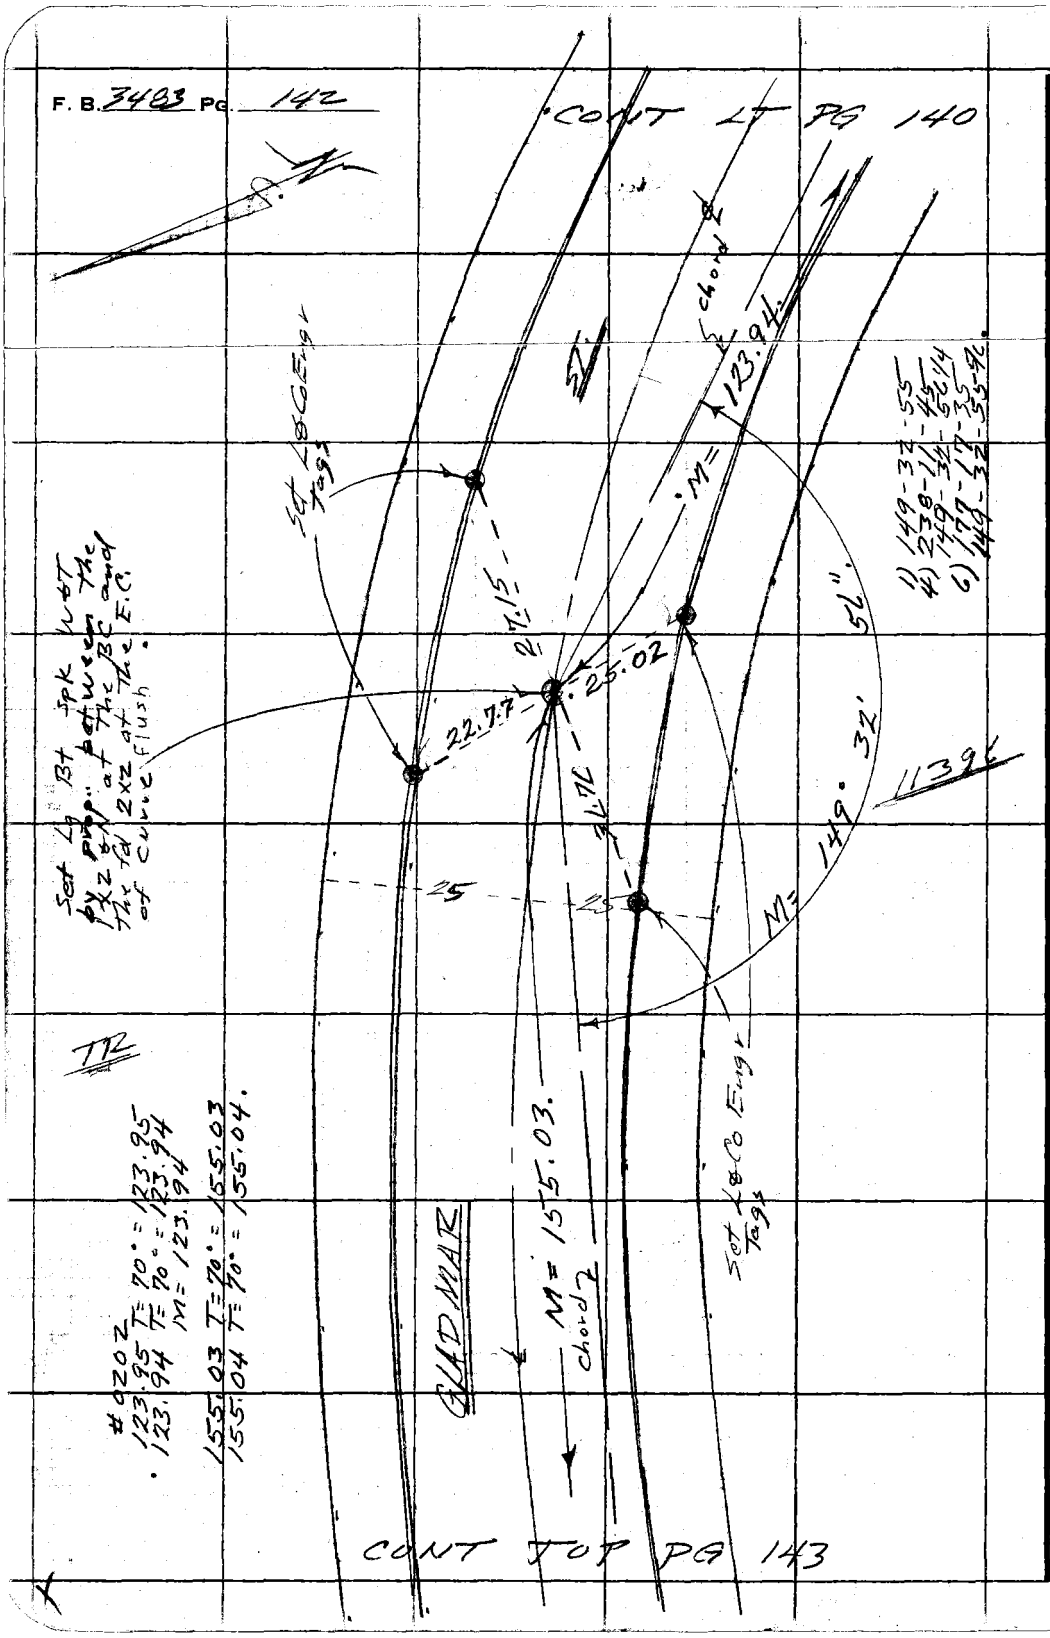

PLEASE RETURN TO
COUNTY OF LOS ANGELES
DEPARTMENT OF COUNTY ENGINEER
403 LOS ANGELES COUNTY ENGINEERING BLDG.

Do not extend this side of this line.

Note: Any Additions or Changes on This Sheet Must be Made or Circled in Red Ink With Date and Name of Person Making Change.

Notes Ck'd by	Survey of Belvedere Avenue	F. B. [illegible] Pg. 143
Map No.	JN [illegible] Tape [illegible] Std. [illegible]	
Office Work	Surveyed by F. E. Brooks	
Checked	Notes F. E. Brooks Date 12 May 72	
Date	Indexed G. D. BAILEY FEB 2 1978	

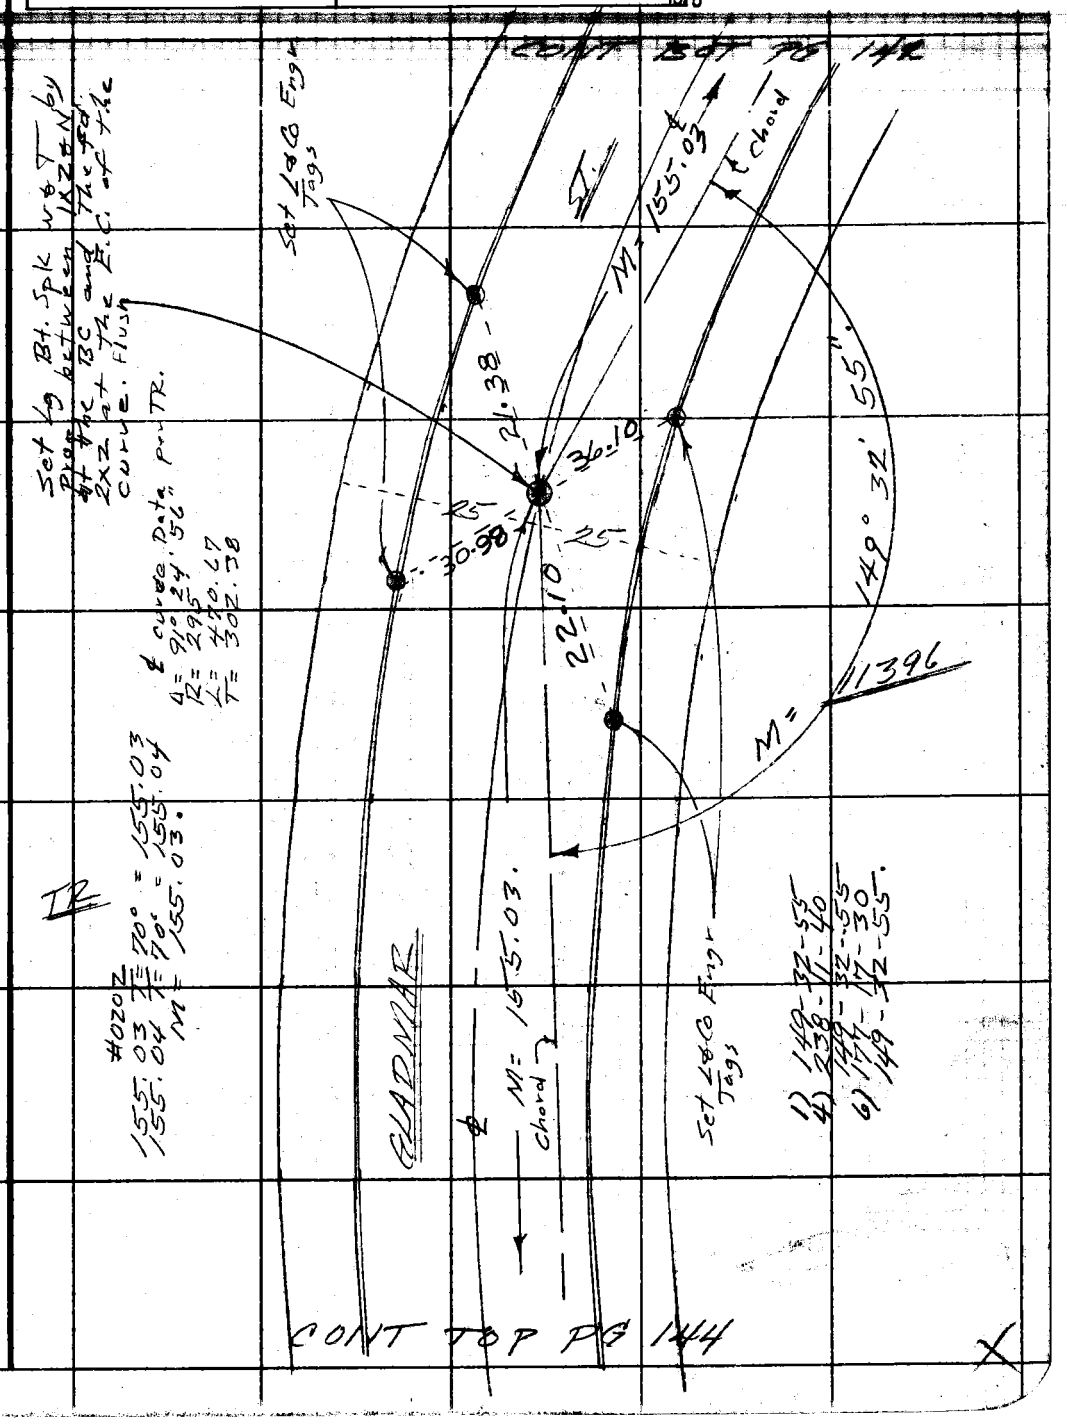

PLEASE RETURN TO
COUNTY OF LOS ANGELES
DEPARTMENT OF COUNTY ENGINEER
403 LOS ANGELES COUNTY ENGINEERING BLDG.

Note: Any Additions or Changes on This Sheet Must be Made or Circled in Red Ink With Date and Name of Person Making Change.

Do not extend this side of this line.

76F309S CE#310 3-69

PLEASE RETURN TO
COUNTY OF LOS ANGELES
DEPARTMENT OF COUNTY ENGINEER
403 LOS ANGELES COUNTY ENGINEERING BLDG.

Note: Any Additions or Changes on This Sheet Must be Made or Circled in Red Ink With Date and Name of Person Making Change.

Do not extend this side of this line.

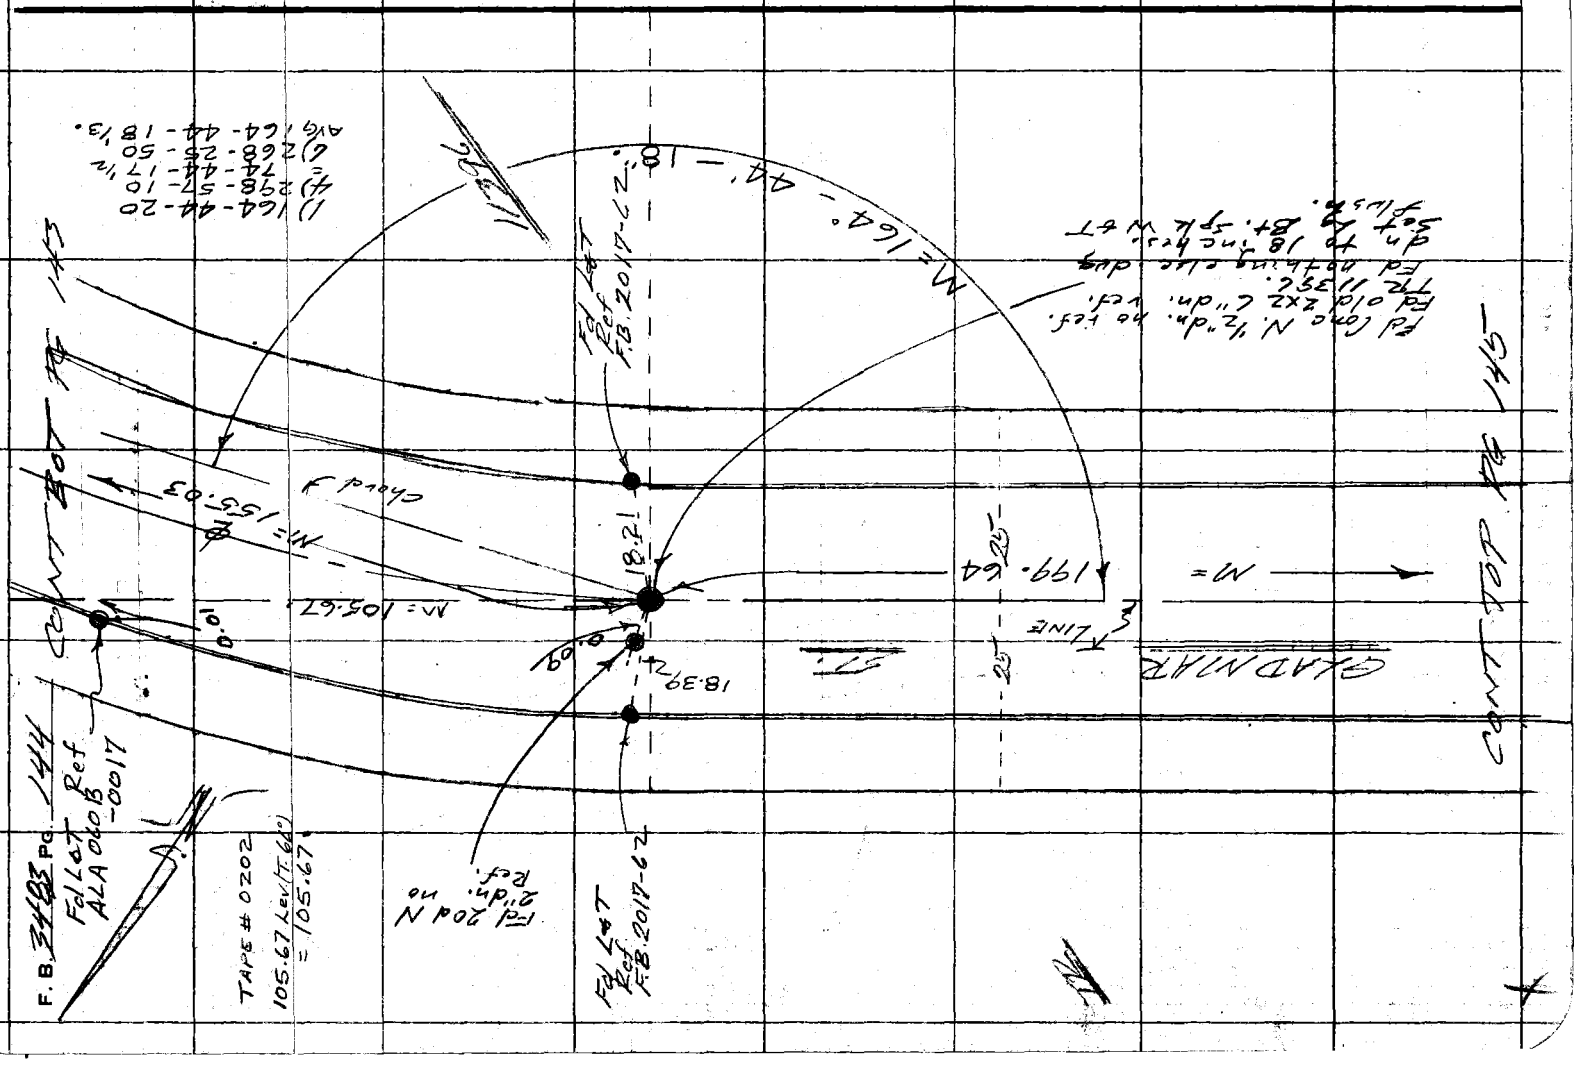

Notes Ck'd by	Survey of [illegible]	F. B. [illegible] PG. 14
Map No.	JN [illegible] Tape [illegible] Std 68 °F	
Office Work	Surveyed by F. E. Brooks	
Checked	Notes F. E. Brooks Date 15 May 72	
Date	Indexed G. D. BAILEY FEB 2 1978	

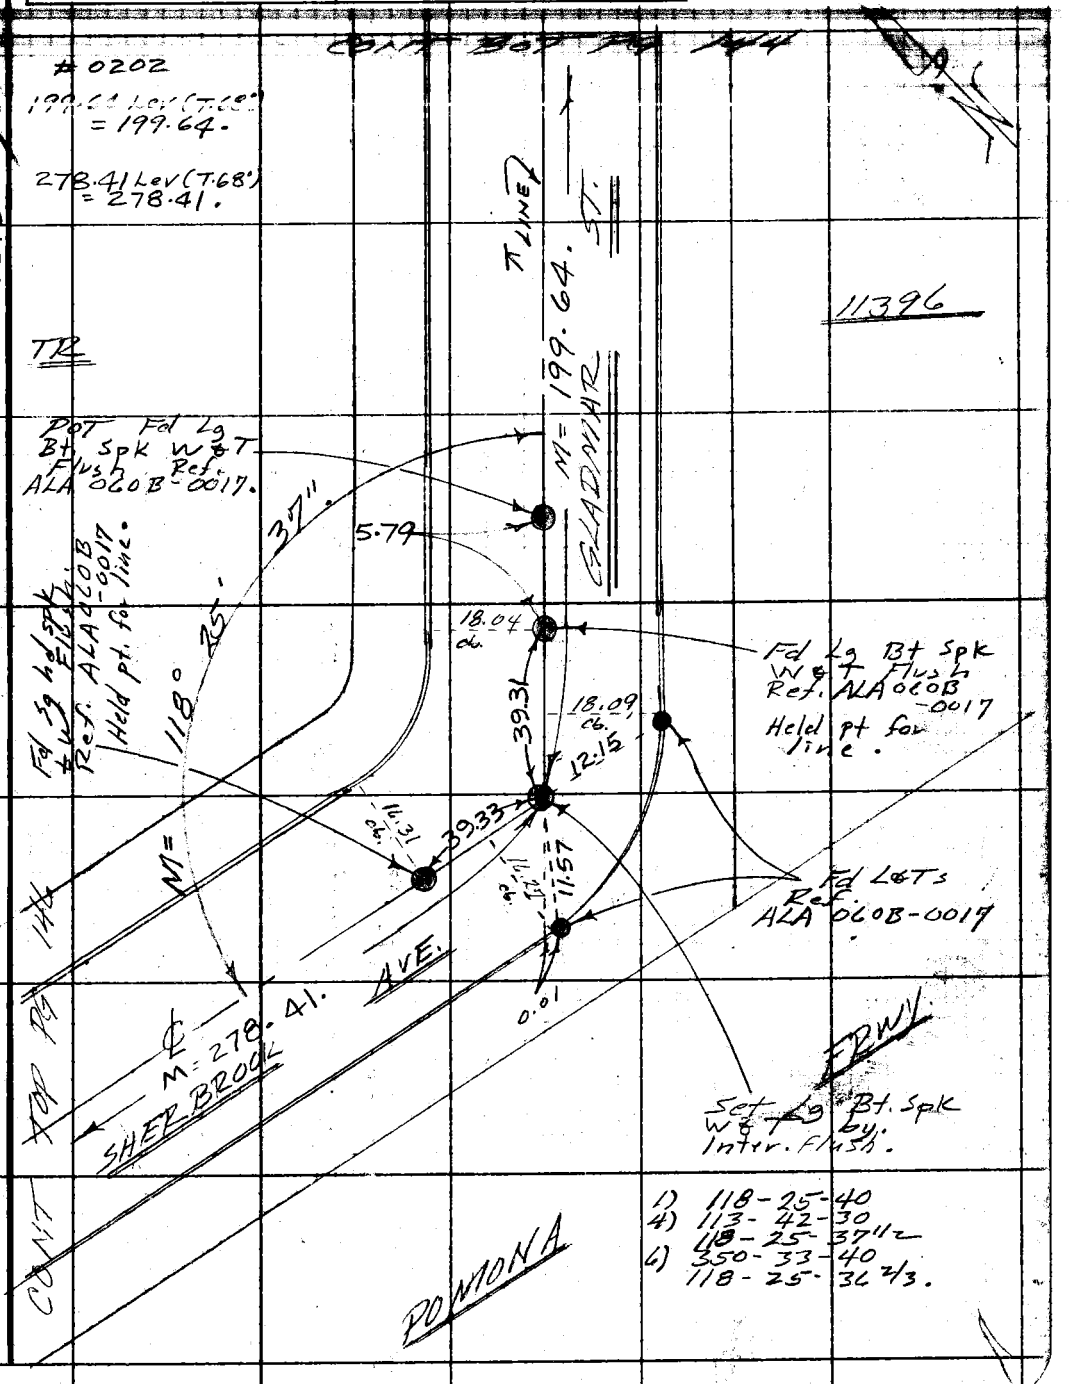

Note: Any Additions or Changes on This Sheet Must be Made or Circled in Red Ink With Date and Name of Person Making Change.

Do not extend this side of this line.

PLEASE RETURN TO
COUNTY OF LOS ANGELES
DEPARTMENT OF COUNTY ENGINEER
403 LOS ANGELES COUNTY ENGINEERING BLDG.

76F3095 CE#310 3-69

F. B. 3483 PG. 146

PLEASE RETURN TO
COUNTY OF LOS ANGELES
DEPARTMENT OF COUNTY ENGINEER
403 LOS ANGELES COUNTY ENGINEERING BLDG.

Do not extend this side of this line.

Note: Any Additions or Changes on This Sheet Must be Made or Circled in Red Ink With Date and Name of Person Making Change.

Notes Ck'd by	Survey of [illegible] Area 1
Map No.	JN 0303.[illegible] Tape [illegible] Std. [illegible]
Office Work	Surveyed by F. E. Brooks
Checked	Notes F. E. Brooks Date 17 May 72
Date	Indexed R. D. BAILEY FEB 2 1973

F. B. [illegible] PG. [illegible]

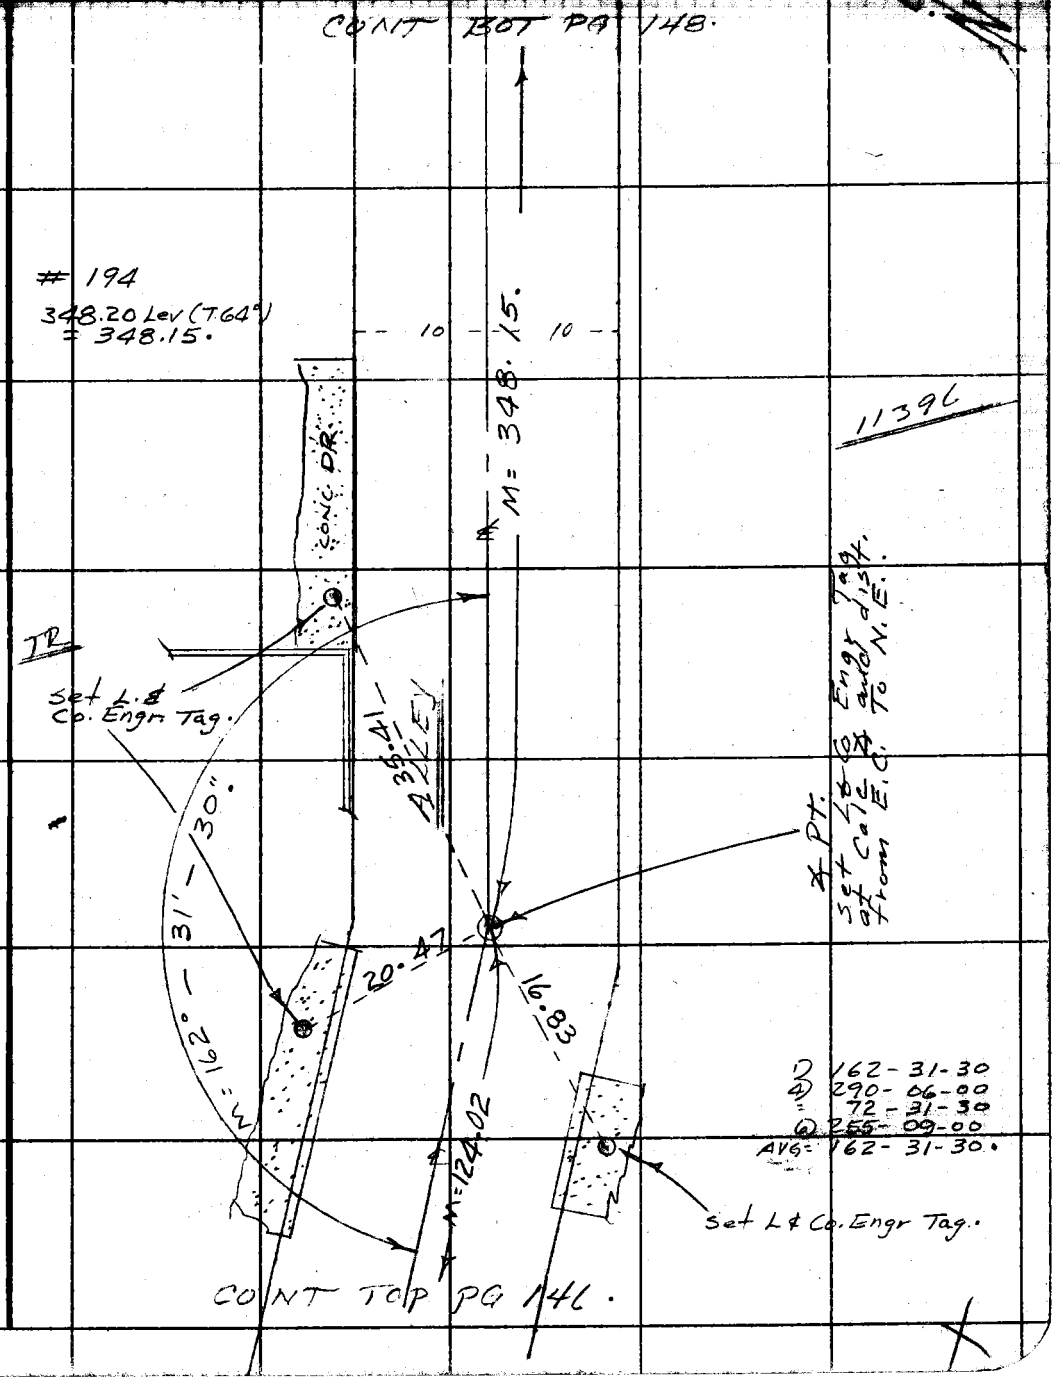

Note: Any Additions or Changes on This Sheet Must be Made or Circled in Red Ink With Date and Name of Person Making Change.

Do not extend this side of this line.

PLEASE RETURN TO
COUNTY OF LOS ANGELES
DEPARTMENT OF COUNTY ENGINEER
403 LOS ANGELES COUNTY ENGINEERING BLDG.

76F309S CE#310 3-69

F. B. 3483 Pg. 148

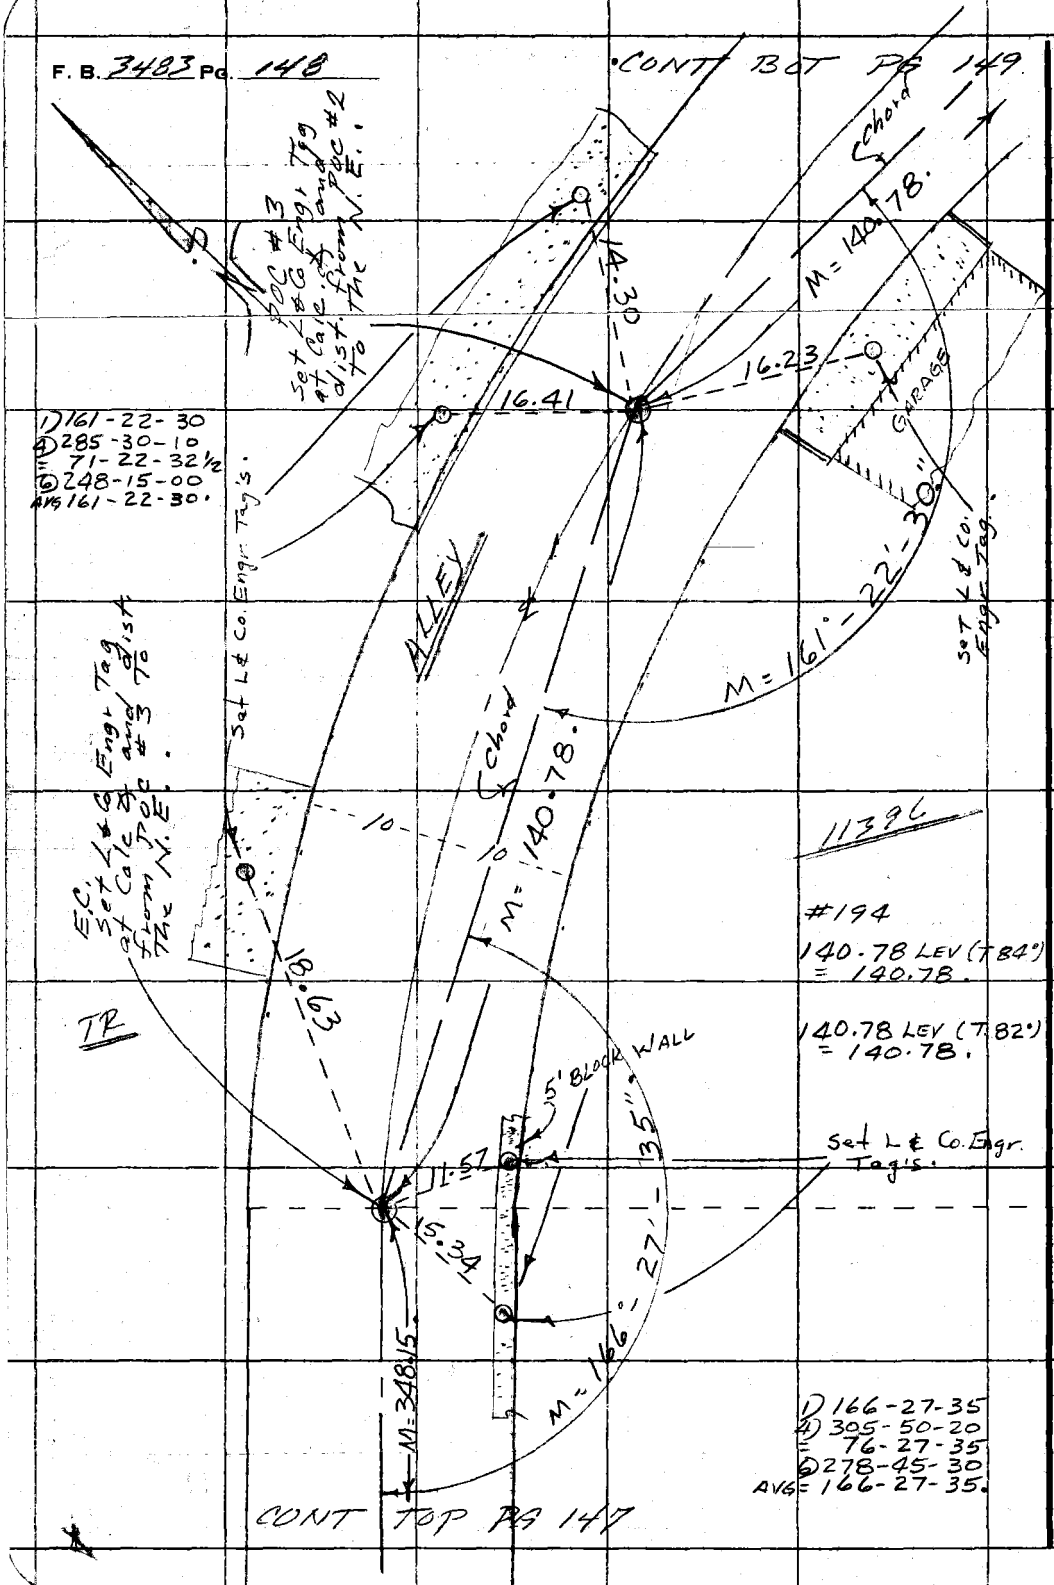

1) 161 - 22 - 30
2) 285 - 30 - 10
3) 71 - 22 - 32½
4) 248 - 15 - 00
AVG 161 - 22 - 30.

11396

#194
140.78 LEV (T 84°)
= 140.78.

140.78 LEV (T 82°)
= 140.78.

1) 166 - 27 - 35
2) 305 - 50 - 20
3) 76 - 27 - 35
4) 278 - 45 - 30
AVG = 166 - 27 - 35.

PLEASE RETURN TO
COUNTY OF LOS ANGELES
DEPARTMENT OF COUNTY ENGINEER
403 LOS ANGELES COUNTY ENGINEERING BLDG.

Do not extend this side of this line.

Note: Any Additions or Changes on This Sheet Must be Made or Circled in Red Ink With Date and Name of Person Making Change.

Notes Ck'd by	Survey of [illegible]	F. B. [illegible] PG. [illegible]
Map No.	JN 0303.00 Tape 0202 Std. [illegible]	
Office Work	Surveyed by F. E. Brooks	
Checked	Notes F. E. Brooks Date 16 May 72	
Date	Indexed G. D. BAILEY FEB 2 1978	

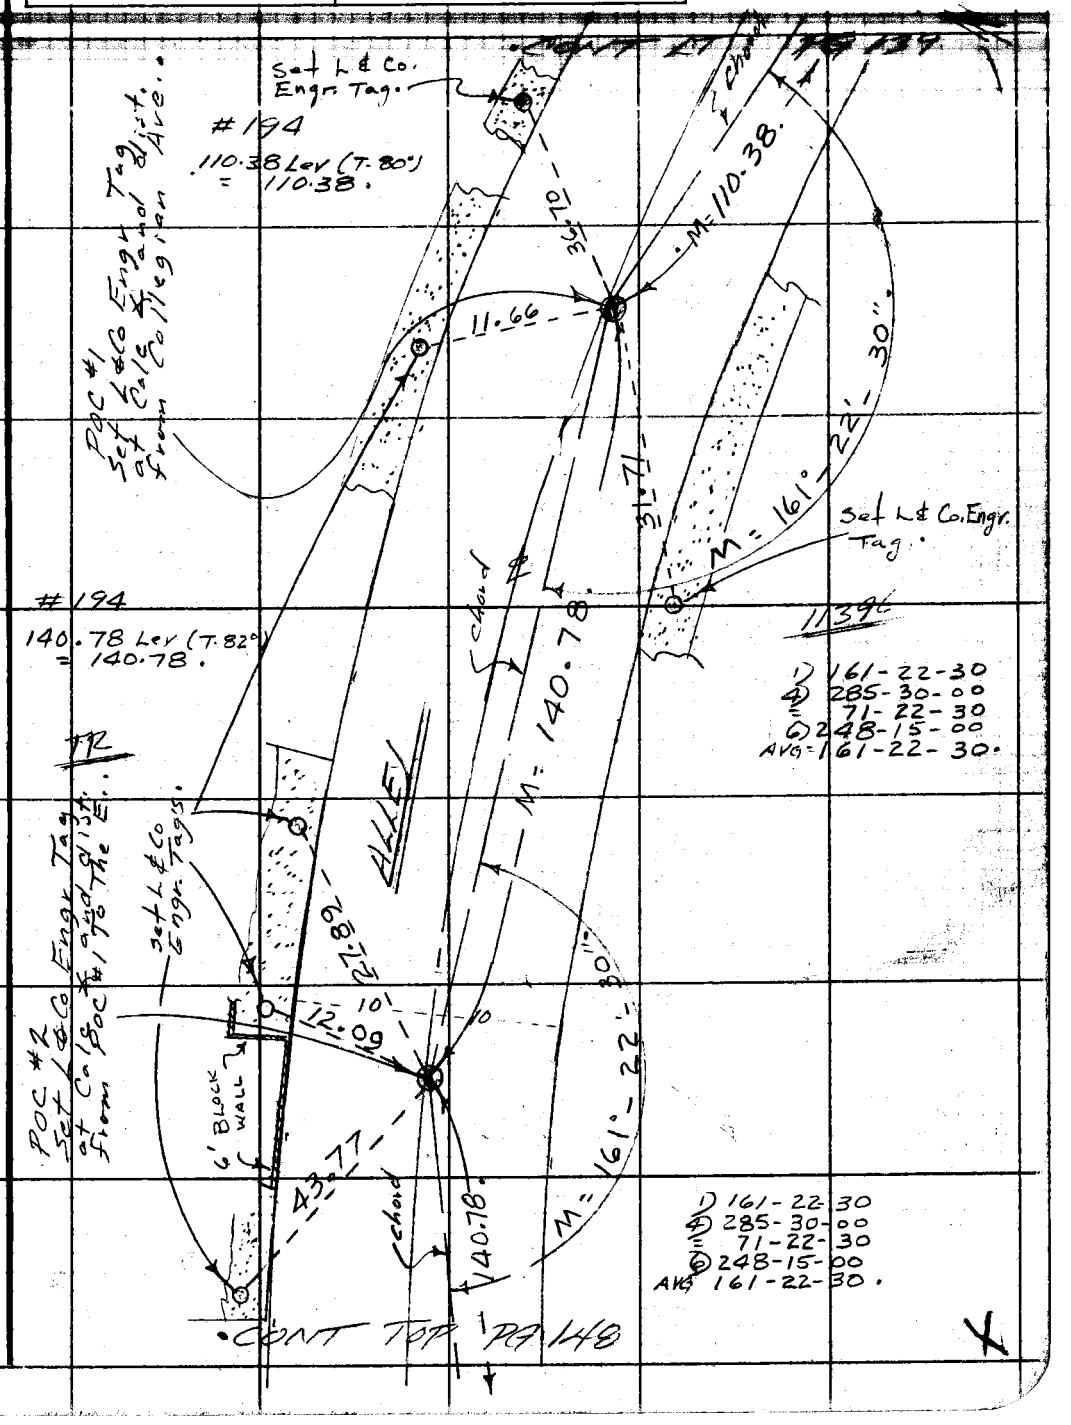

Note: Any Additions or Changes on This Sheet Must be Made or Circled in Red Ink With Date and Name of Person Making Change.

Do not extend this side of this line.

PLEASE RETURN TO
COUNTY OF LOS ANGELES
DEPARTMENT OF COUNTY ENGINEER
403 LOS ANGELES COUNTY ENGINEERING BLDG.

76F309S CE#310 3-69

PLEASE RETURN TO
COUNTY OF LOS ANGELES
DEPARTMENT OF COUNTY ENGINEER
403 LOS ANGELES COUNTY ENGINEERING BLDG.

Note: Any Additions or Changes on This Sheet Must be Made or Circled in Red Ink With Date and Name of Person Making Change.

Do not extend this side of this line.

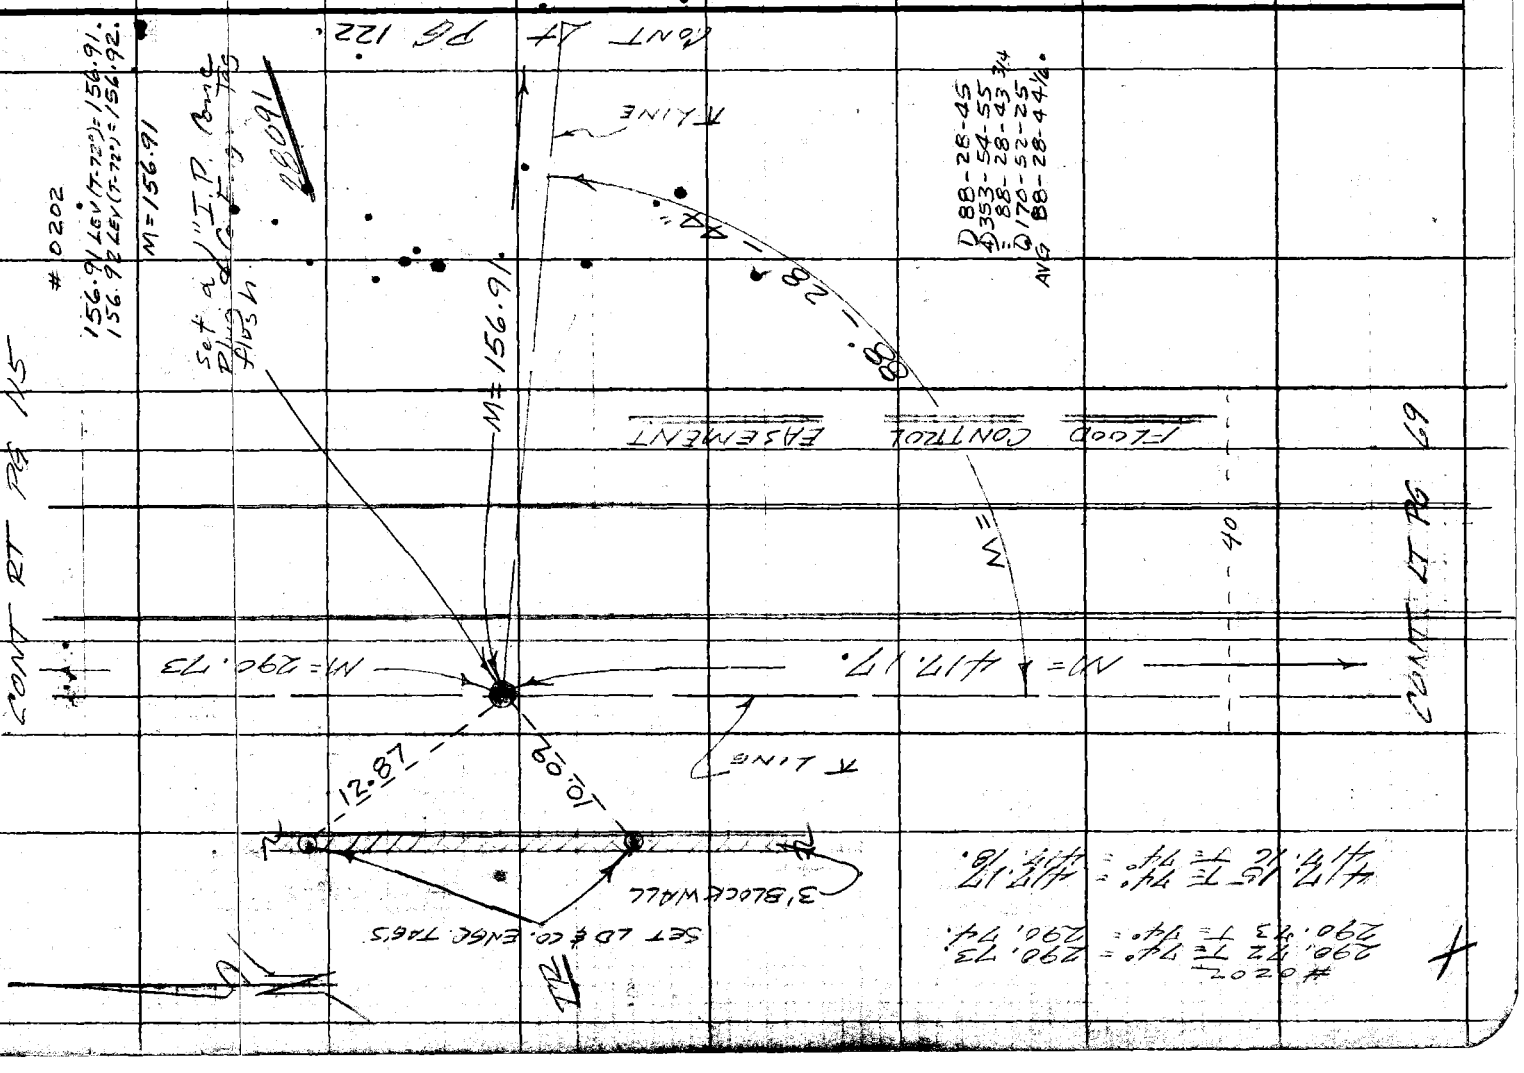

F.B. 3483 Pg. 15'0

Notes Ck'd by	Survey of Belvedere Ave
Map No.	JN 0303.00 Tape 0000 Std 68 °F
Office Work	Surveyed by F. E. Brooks
Checked	Notes F. E. Brooks Date 20 May 74
Date	Indexed G. D. BAILEY FEB 8 1978

F. B 3484 Pg. 151

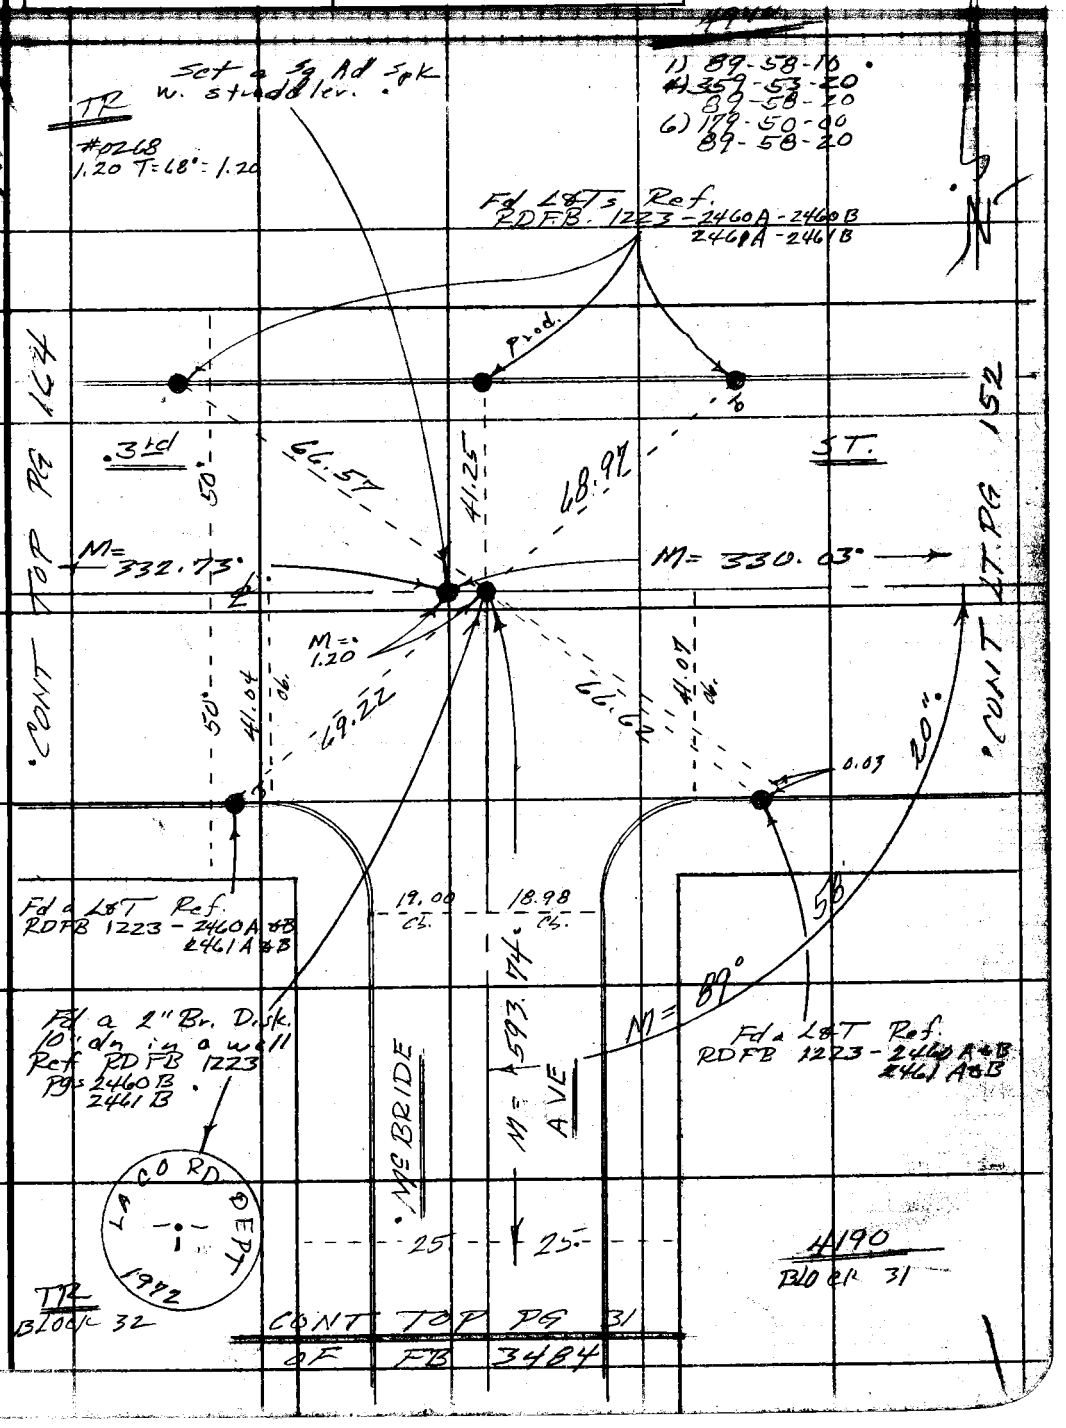

Note: Any Additions or Changes on This Sheet Must be Made or Circled in Red Ink With Date and Name of Person Making Change.

Do not extend this side of this line.

PLEASE RETURN TO
COUNTY OF LOS ANGELES
DEPARTMENT OF COUNTY ENGINEER
403 LOS ANGELES COUNTY ENGINEERING BLDG.

76F309S CE#310 3-69

F. B. 3483 Pg. 152

4970

TR

#0268
330.02 T = 72° = 330.03
330.02 T = 72° = 330.03

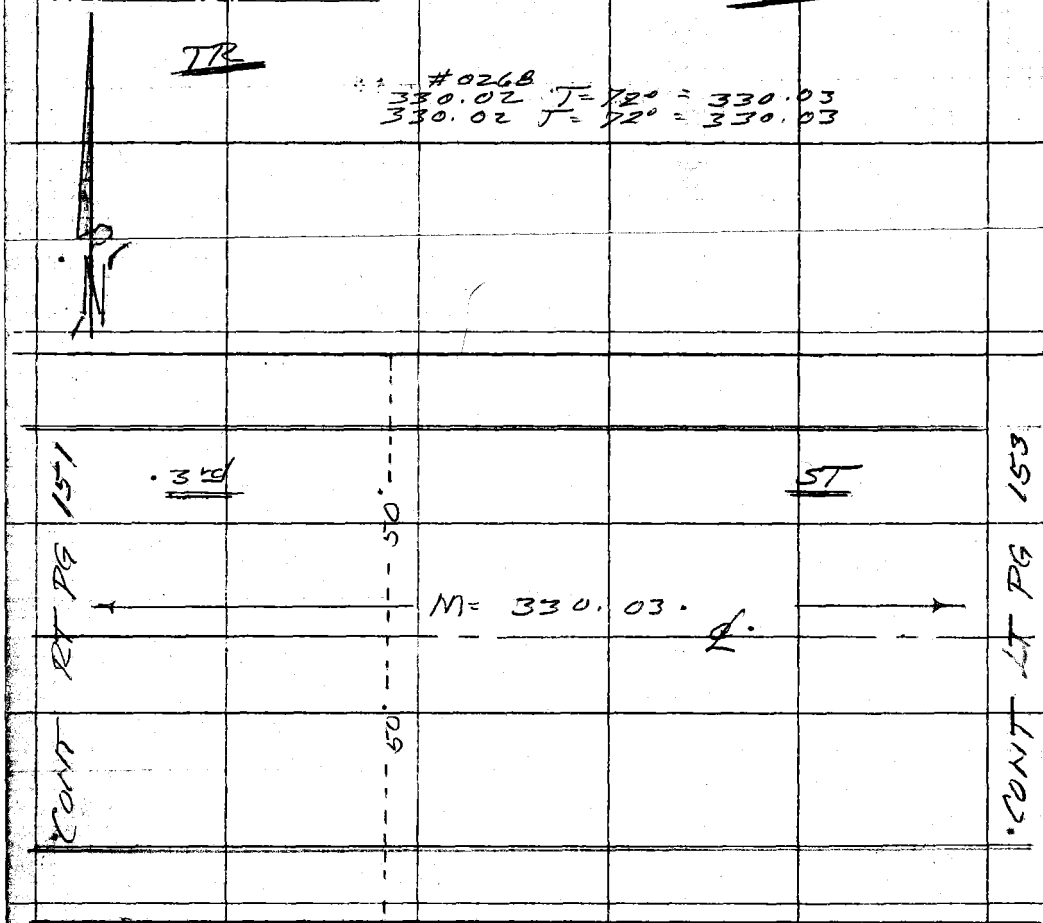

4190

TR

PLEASE RETURN TO
COUNTY OF LOS ANGELES
DEPARTMENT OF COUNTY ENGINEER
403 LOS ANGELES COUNTY ENGINEERING BLDG.

Note: Any Additions or Changes on This Sheet Must be Made or Circled in Red Ink With Date and Name of Person Making Change.

Do not extend this side of this line.

Notes Ck'd by	Survey of Belvedere Ave.
Map No.	JN 0303.00 Tape 0260 Std 88
Office Work	Surveyed by F E Brooks
Checked	Notes FEB. Date 21 Feb 77
Date	Indexed G. D. BAILEY FEB 2 1978

F. B. 1152 PG. 153

TR 1655

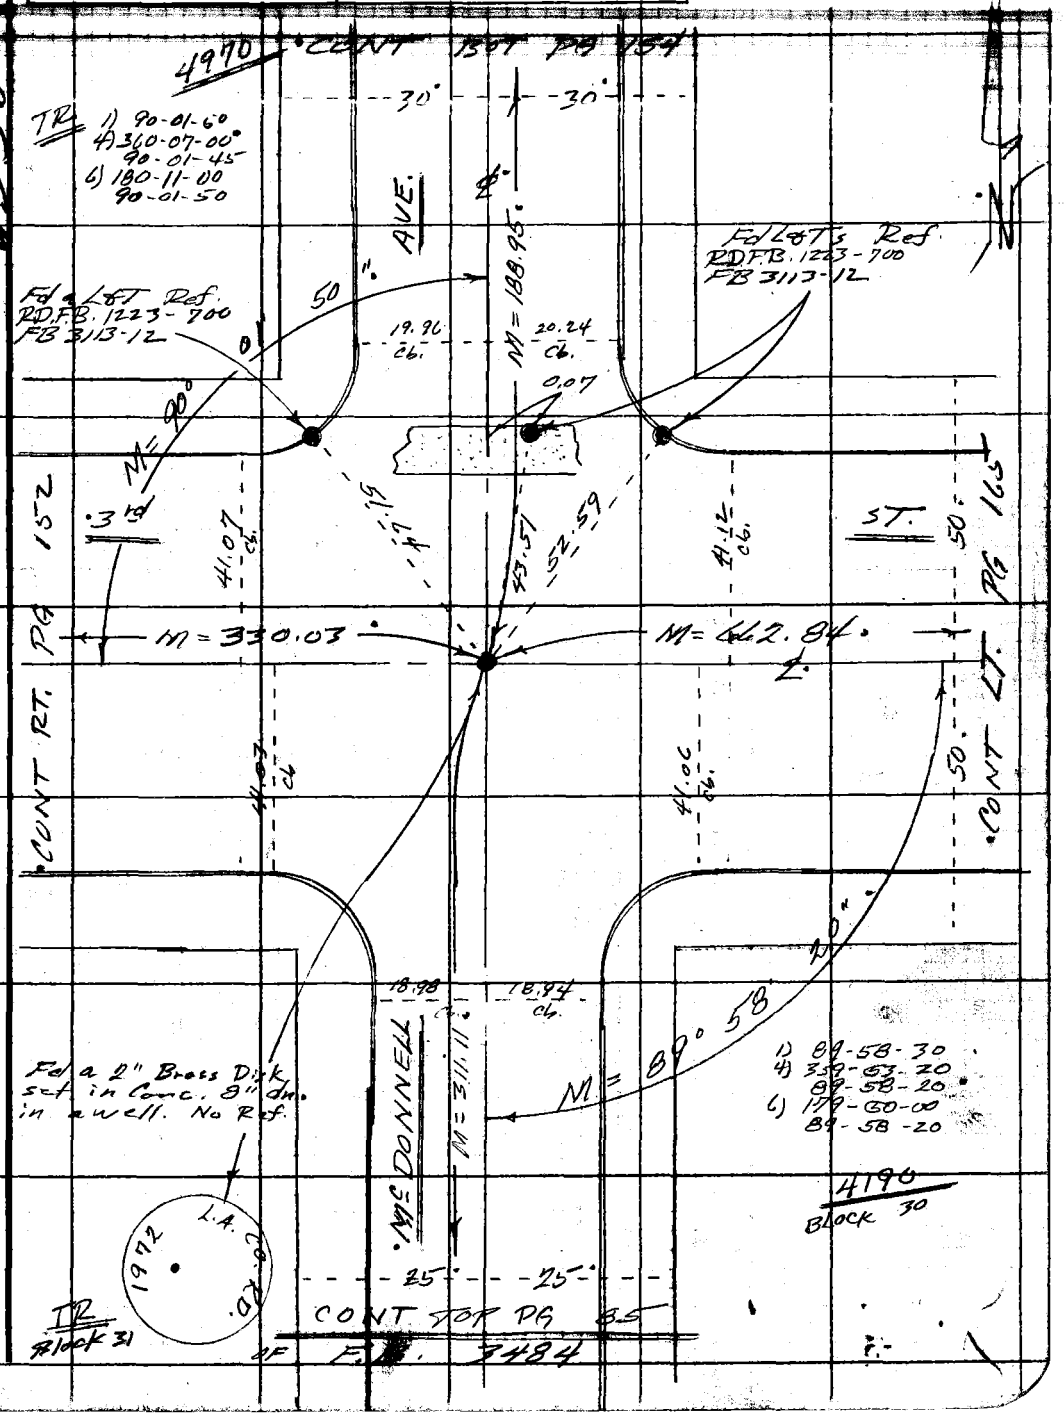

Note: Any Additions or Changes on This Sheet Must be Made of Circled in Red Ink With Date and Name of Person Making Change.

Do not extend this side of this line.

PLEASE RETURN TO
COUNTY OF LOS ANGELES
DEPARTMENT OF COUNTY ENGINEER
403 LOS ANGELES COUNTY ENGINEERING BLDG.

76F309S CE#310 3-69

PLEASE RETURN TO
COUNTY OF LOS ANGELES
DEPARTMENT OF COUNTY ENGINEER
403 LOS ANGELES COUNTY ENGINEERING BLDG.

Note: Any Additions or Changes on This Sheet Must be Made or Circled in Red Ink With Date and Name of Person Making Change.

Do not extend this side of this line.

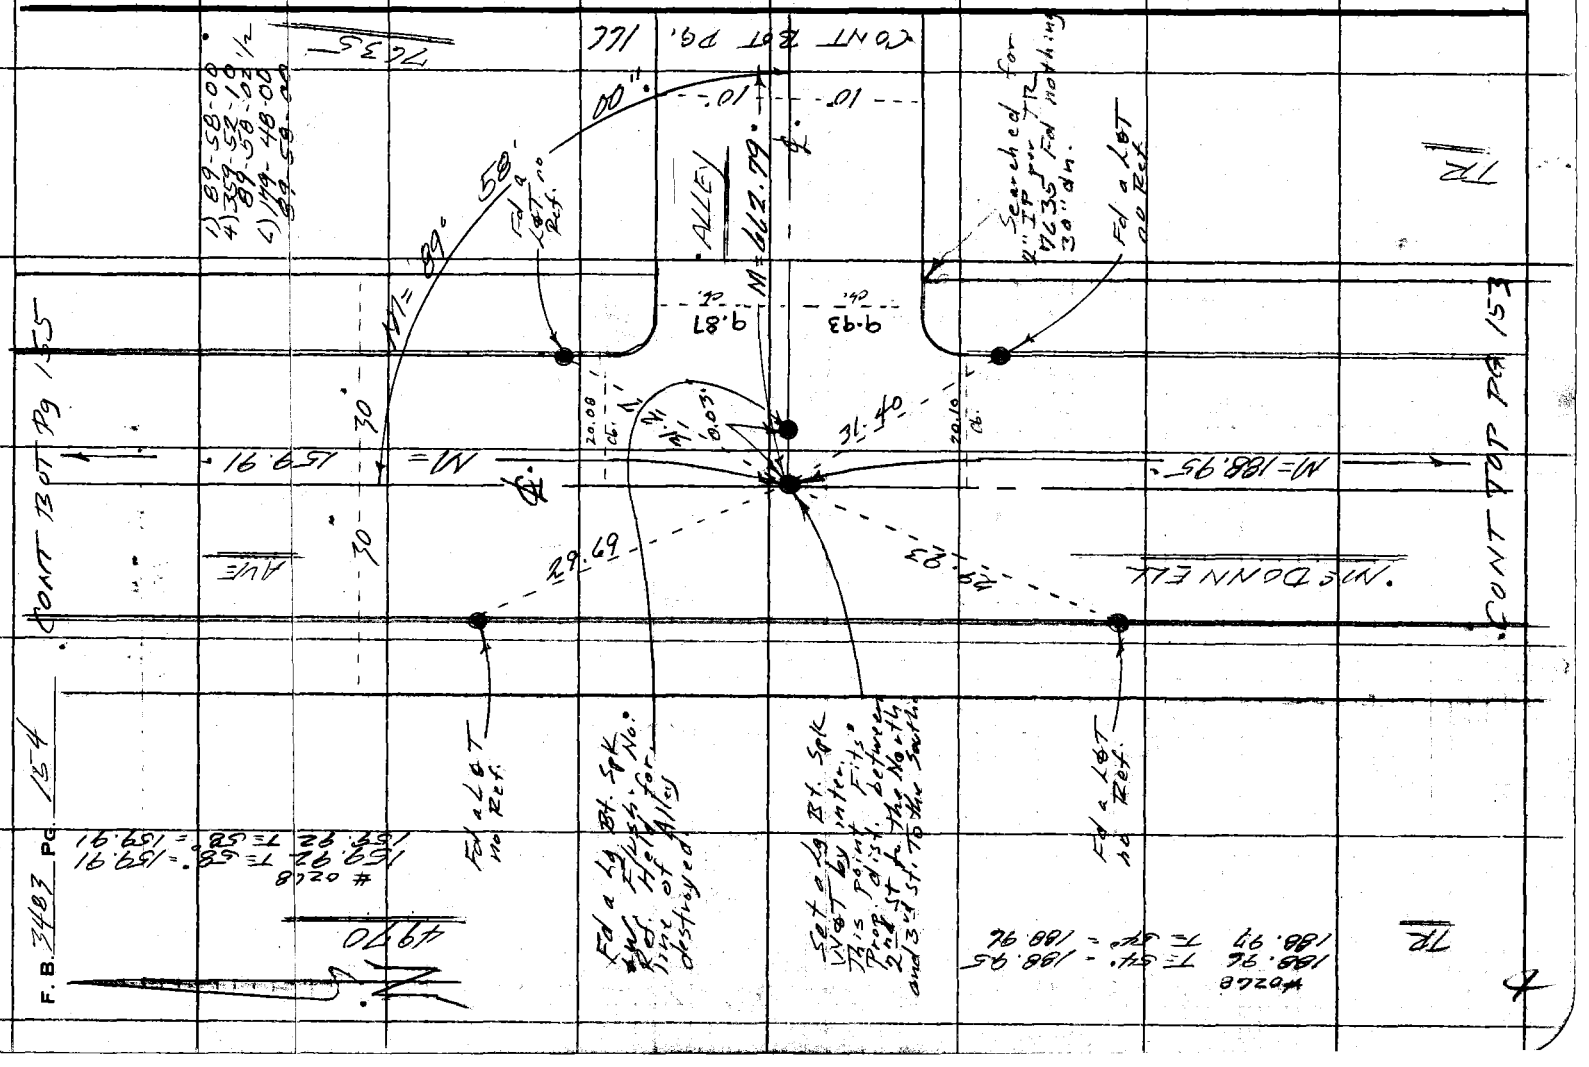

Notes Ck'd by
Map No.
Office Work
Checked
Date

Survey of Belvedere Ave - 2
JN 0229.42 Tape 1218 Std CE
Surveyed by E. [illegible]
Notes FB
Date 15 Jan 79
Indexed G. D. BAILEY G. D. BAILEY
FEB 2 1979

F. B. 3483 Pg. 155

8496

W 536, A

Note: Any Additions or Changes on this Sheet Must be Made or Circled in Red Ink With Date and Name of Person Making Change.

Do not extend this side of this line.

PLEASE RETURN TO
COUNTY OF LOS ANGELES
DEPARTMENT OF COUNTY ENGINEER
403 LOS ANGELES COUNTY ENGINEERING BLDG.

16F3095 CE#310 3-69

38.01

N 70-03-20
4) 360-13-40
90-03-25
6) 180-20-20
90-03-23 1/3

· CONT BOT PG 160

Located as I.P. for TR 8460 and TR 7635 falls under conc; walk no search made

1) 89-56-20
4) 359-46-00
89-56-30
6) 179-39-00
89-56-30

Fd a chs + Ref.
FB 3113-29
LB 630-108

Fd a Sm Bt Spk + L
Ref. FB 3113-29
RDFB 1223-700
LB 630-108
FT 36-166
FD 218-1
RDFB 1223-1163

Fd a LOT Ref.
FB 3113-29
RDFB 1223-700
LB 630-108
FT 36-166
FD 218-1
RDFB 1223-1163

Fd a LOT Ref.
FB 3113-29
RDFB 1223-700
LB 630-108
FT 36-166
FD 218-1
RDFB 1223-1163

Fd a Cf. Spk w
6T 2"dia Ref.
ALA 060-0012
FB 3113-29
RDFB 1223-700
LB 630-108
FD 218-1
FT 36-166
RDFB 1223-1163

Fd LOT no ref.

1) 90-02-10
4) 300-08-20
90-02-05
6) 180-12-30
90-02-05

Dug to 15" probed to 30" fd. no evidence of 2" I.P. per TR 7635

1) 89-58-00
4) 359-52-10
89-58-02 1/2
6) 179-48-10
89-58-01 1/3

AVE

329.12'

30

30

#4970

08' 23"

N=

N=

90°

17.78

18.01

CL

38.42'

40.62'

35.94'

2ND

ST.

N=172.50'

N=202.64'

N=159.91'

MCDONNELL

90° 02'

05"

17.99

20.02

CONT TOP PG 154

CONT TOP PG 156

CONT BOT PG 169

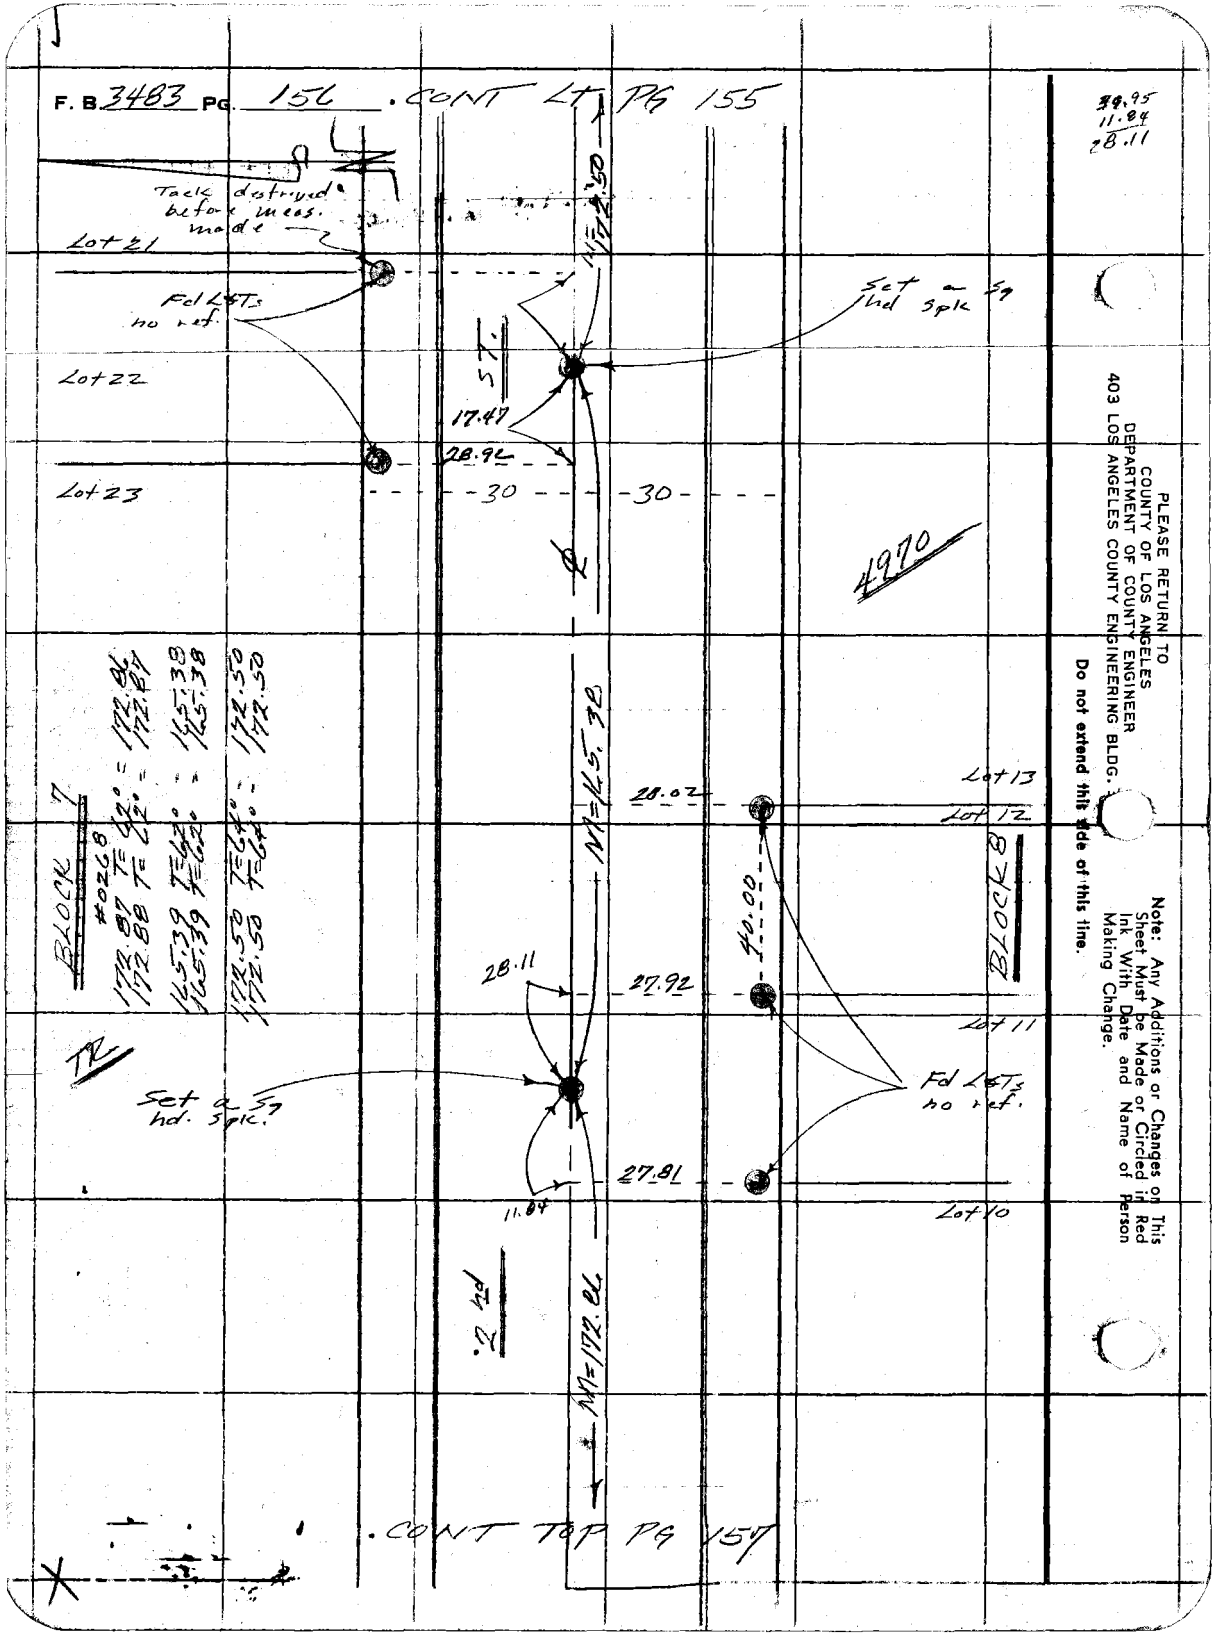

PLEASE RETURN TO
COUNTY OF LOS ANGELES
DEPARTMENT OF COUNTY ENGINEER
403 LOS ANGELES COUNTY ENGINEERING BLDG.

Do not extend this side of this line.

Note: Any Additions or Changes on This Sheet Must be Made or Circled in Red Ink With Date and Name of Person Making Change.

Notes Ck'd by	Survey of [illegible]
Map No.	JN [illegible] Tape [illegible] Std [illegible]
Office Work	Surveyed by F.E. Brooks
Checked	Notes F.E.B. Date 8 Feb 74
Date	Indexed G. D. BAILEY G. D. BAILEY FEB [illegible]

F. B. [illegible] Pg. [illegible]

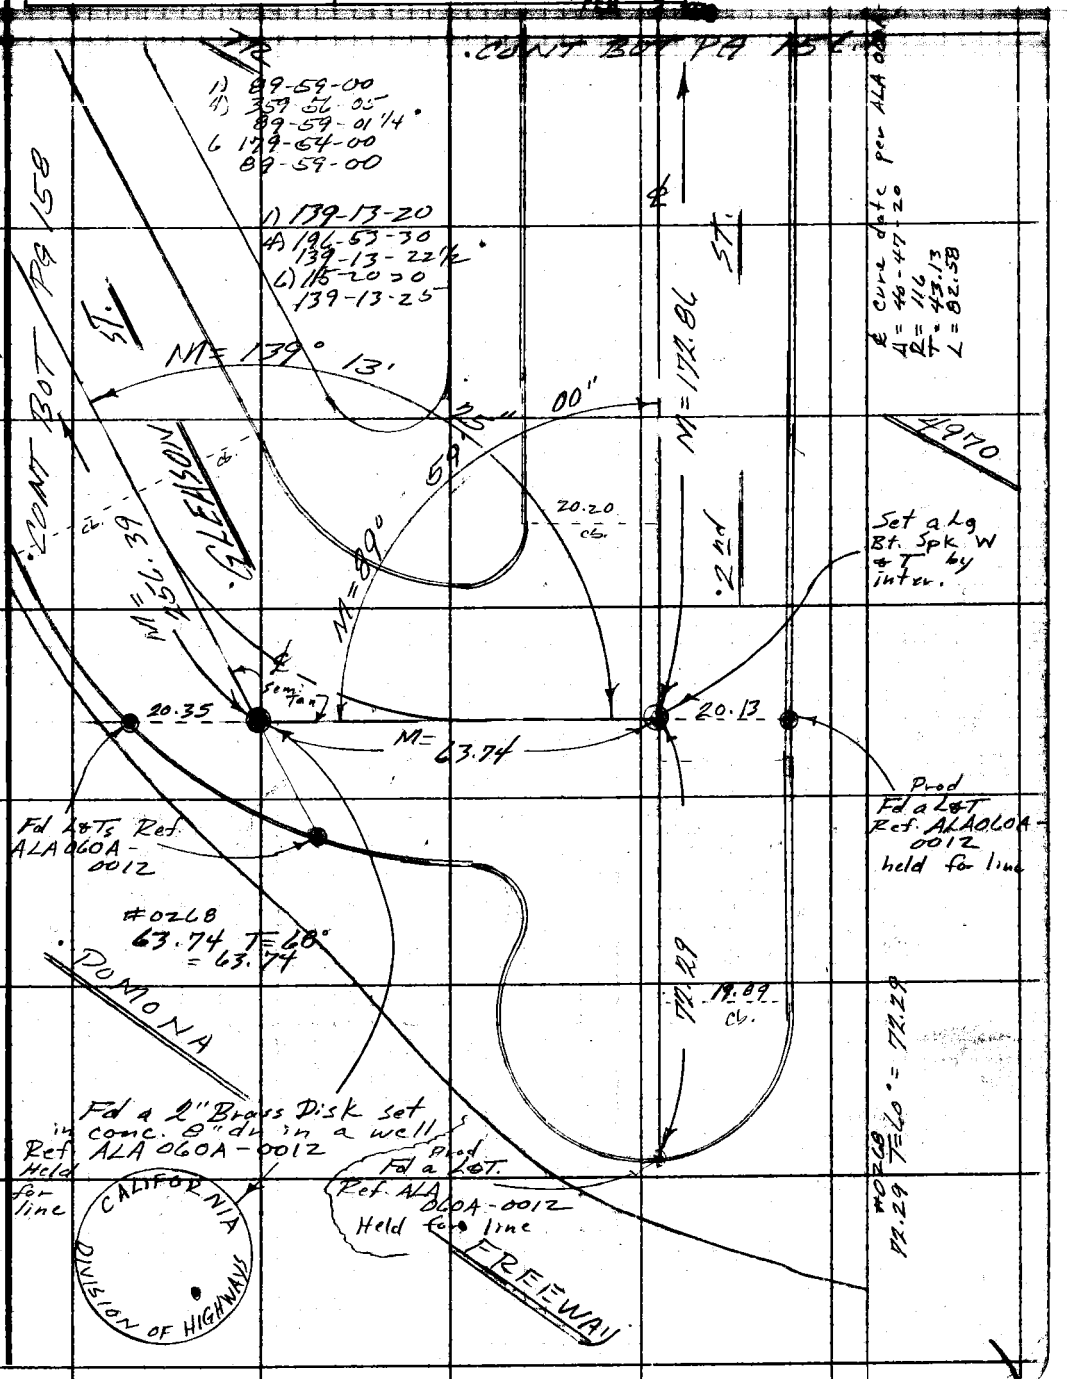

W.S. 36 A-2

Note: Any Additions or Changes on This Sheet Must be Made or Circled in Red Ink With Date and Name of Person Making Change.

Do not extend this side of this line.

PLEASE RETURN TO
COUNTY OF LOS ANGELES
DEPARTMENT OF COUNTY ENGINEER
403 LOS ANGELES COUNTY ENGINEERING BLDG.

76F309S CE#310 3-69

PLEASE RETURN TO
COUNTY OF LOS ANGELES
DEPARTMENT OF COUNTY ENGINEER
403 LOS ANGELES COUNTY ENGINEERING BLDG.

Note: Any Additions or Changes on This Sheet Must be Made or Circled in Red Ink With Date and Name of Person Making Change.

Do not extend this side of this line.

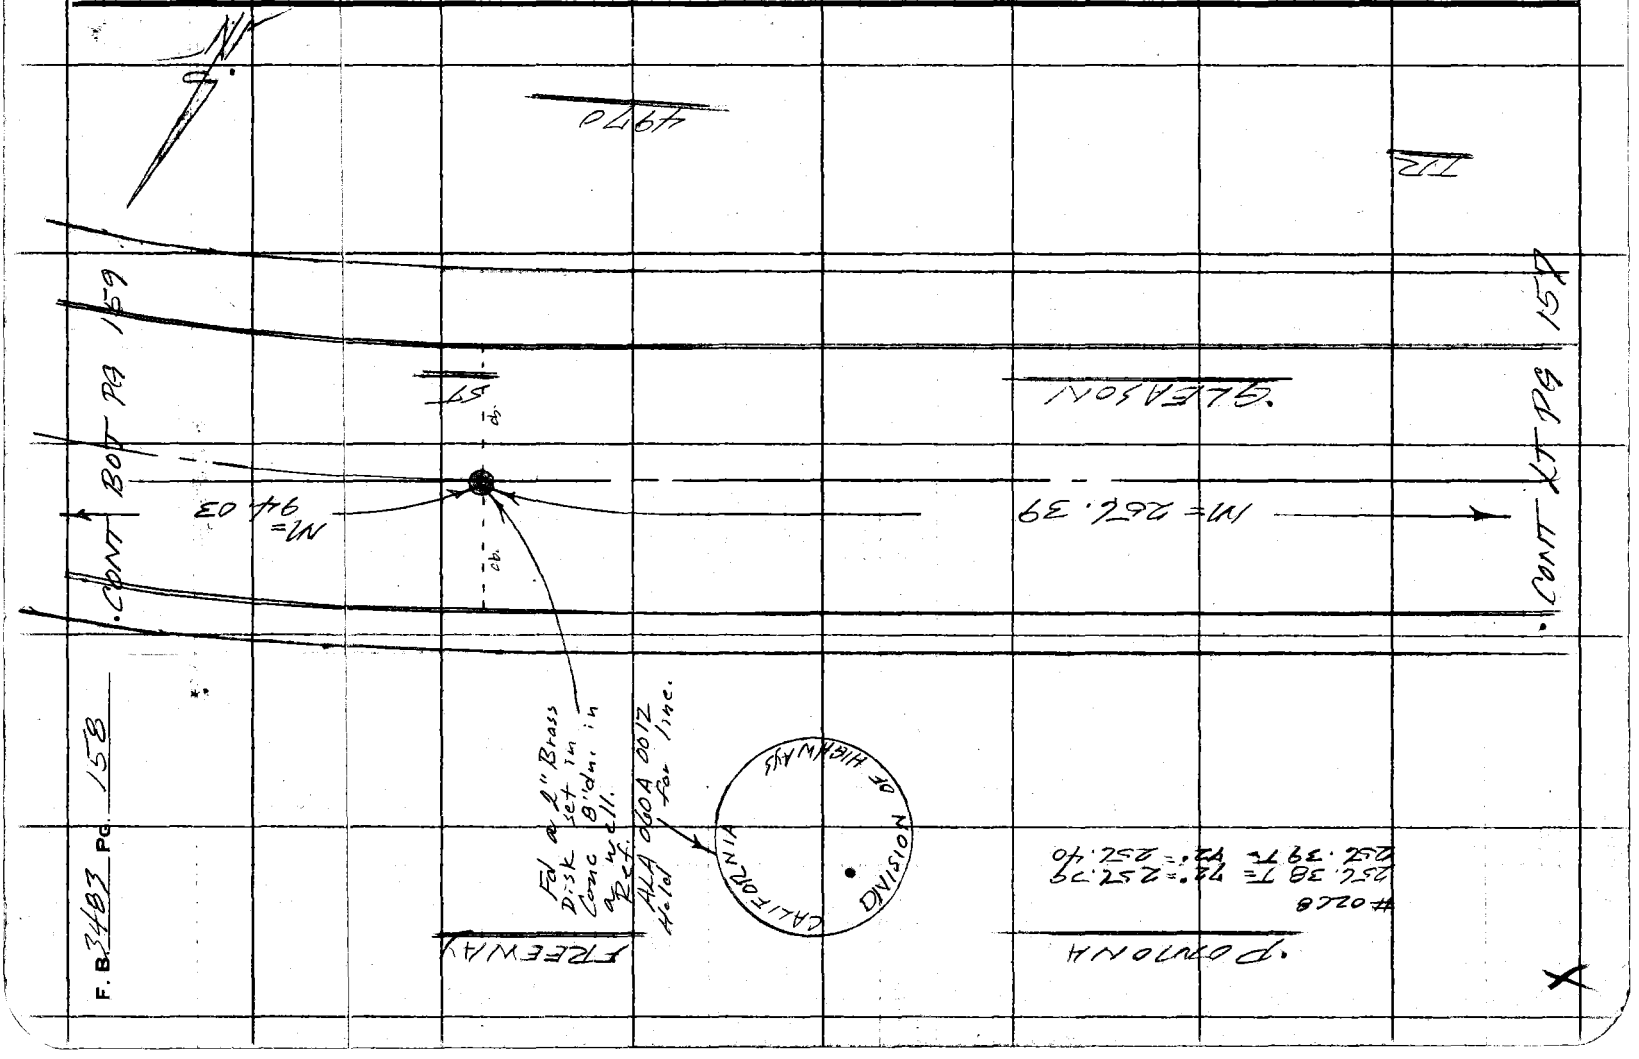

Notes Ck'd by	Survey of [illegible] F. B. Pg.
Map No.	JN 0307.09 Tape [illegible] Std [illegible]
Office Work	Surveyed by FE Brooks
Checked	Notes FEB Date 8 Feb 74
Date	Indexed G.D. BAILEY FEB 2 1978

CONT LT. PG 160

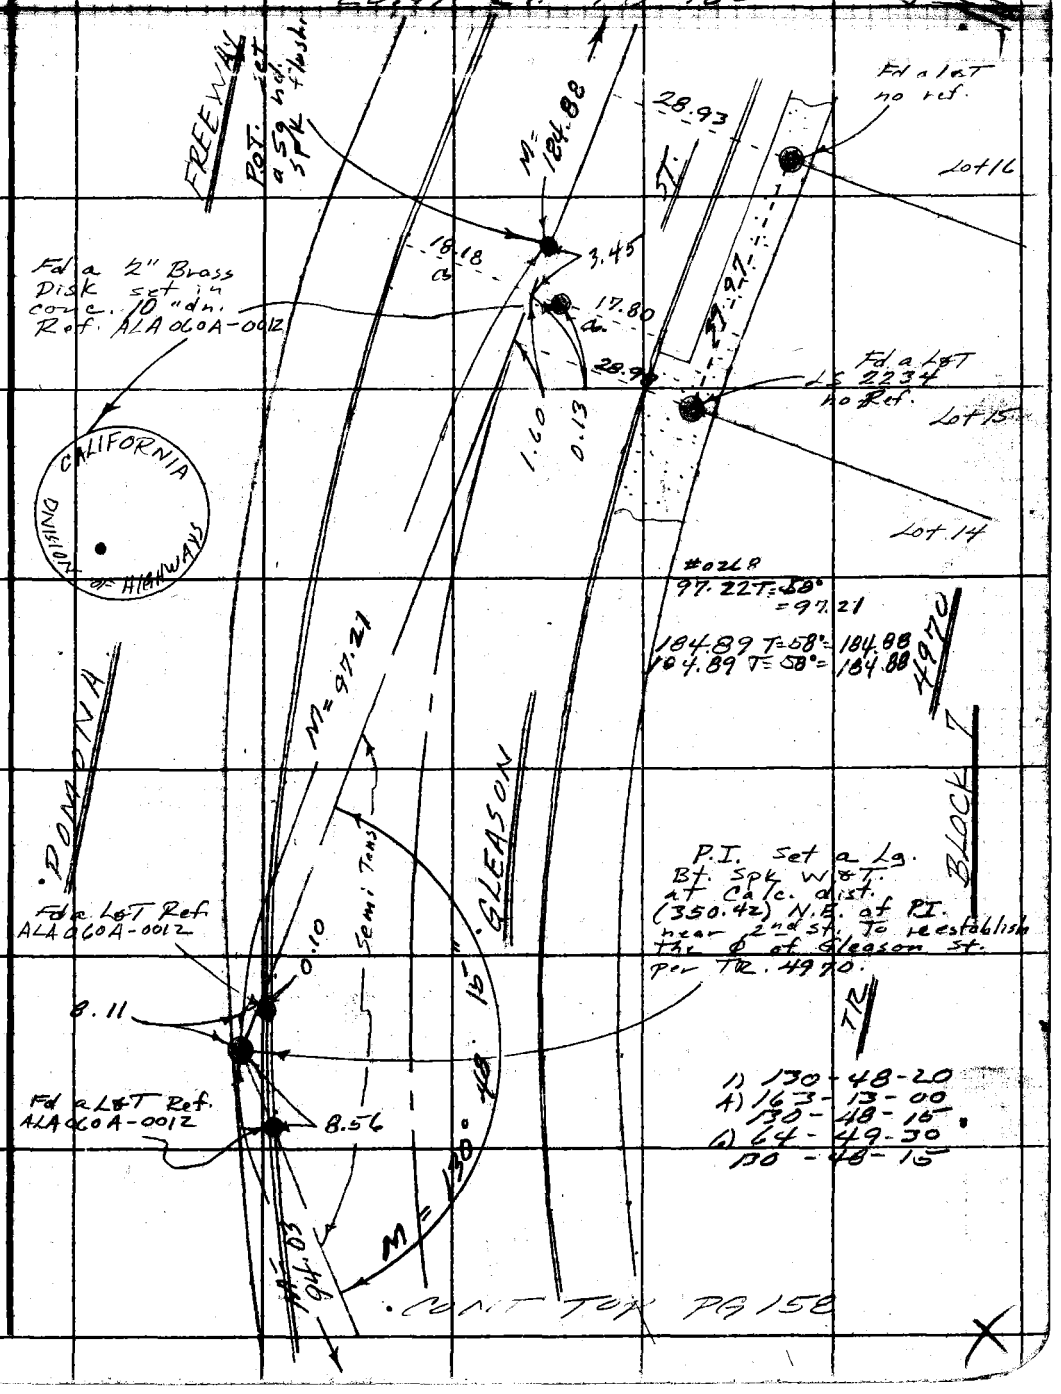

CONT TOP PG 158

Note: Any Additions or Changes on This Sheet Must be Made or Circled in Red Ink With Date and Name of Person Making Change.

Do not extend this side of this line.

PLEASE RETURN TO
COUNTY OF LOS ANGELES
DEPARTMENT OF COUNTY ENGINEER
403 LOS ANGELES COUNTY ENGINEERING BLDG.

76F309S CE#310 3-69

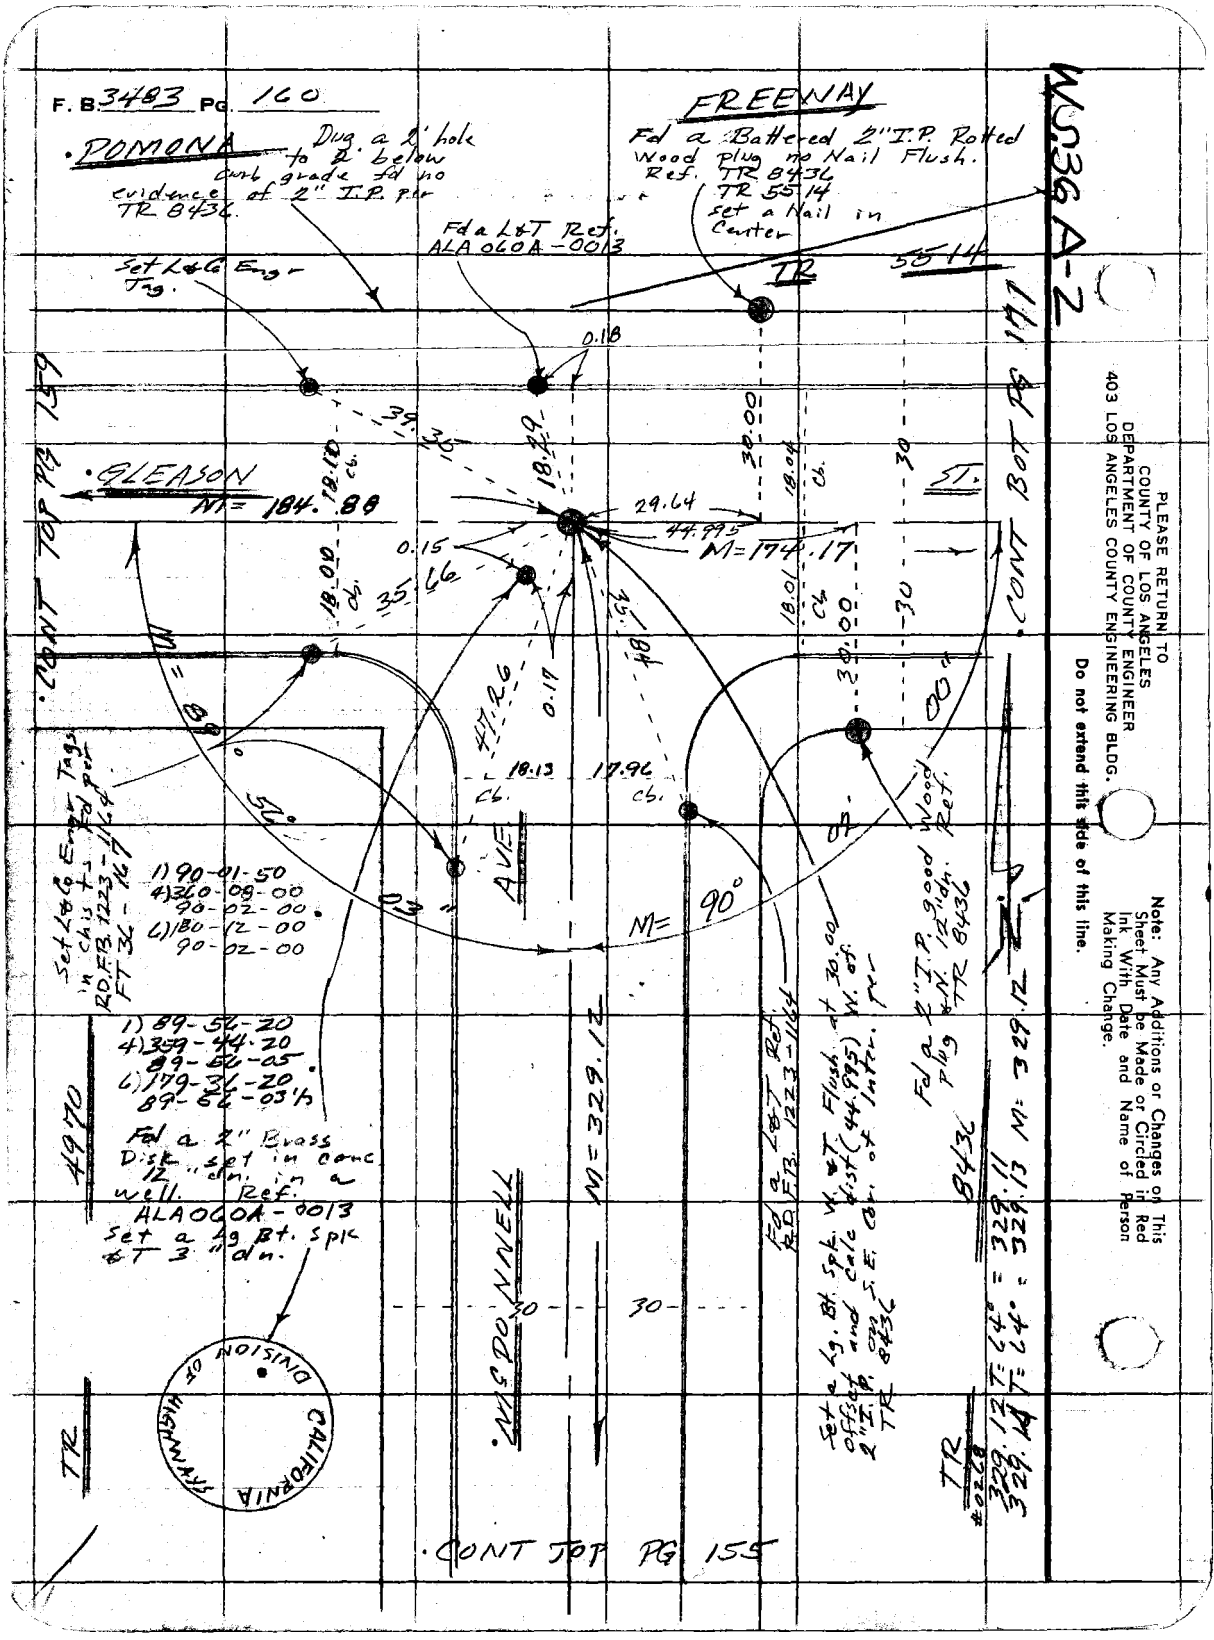

PLEASE RETURN TO
COUNTY OF LOS ANGELES
DEPARTMENT OF COUNTY ENGINEER
403 LOS ANGELES COUNTY ENGINEERING BLDG.

Do not extend this side of this line.

Note: Any Additions or Changes on This Sheet Must be Made or Circled in Red Ink With Date and Name of Person Making Change.

161

Notes Ck'd by	Survey of Belvedere Ave	F. B. 3403 PG. 147
Map No.	JN 0303 [illegible]	
Office Work	Surveyed by [illegible]	
Checked	Notes FEB Date 14 Mar 74	
Date	Indexed G. D. BAILEY FEB 2 1978	

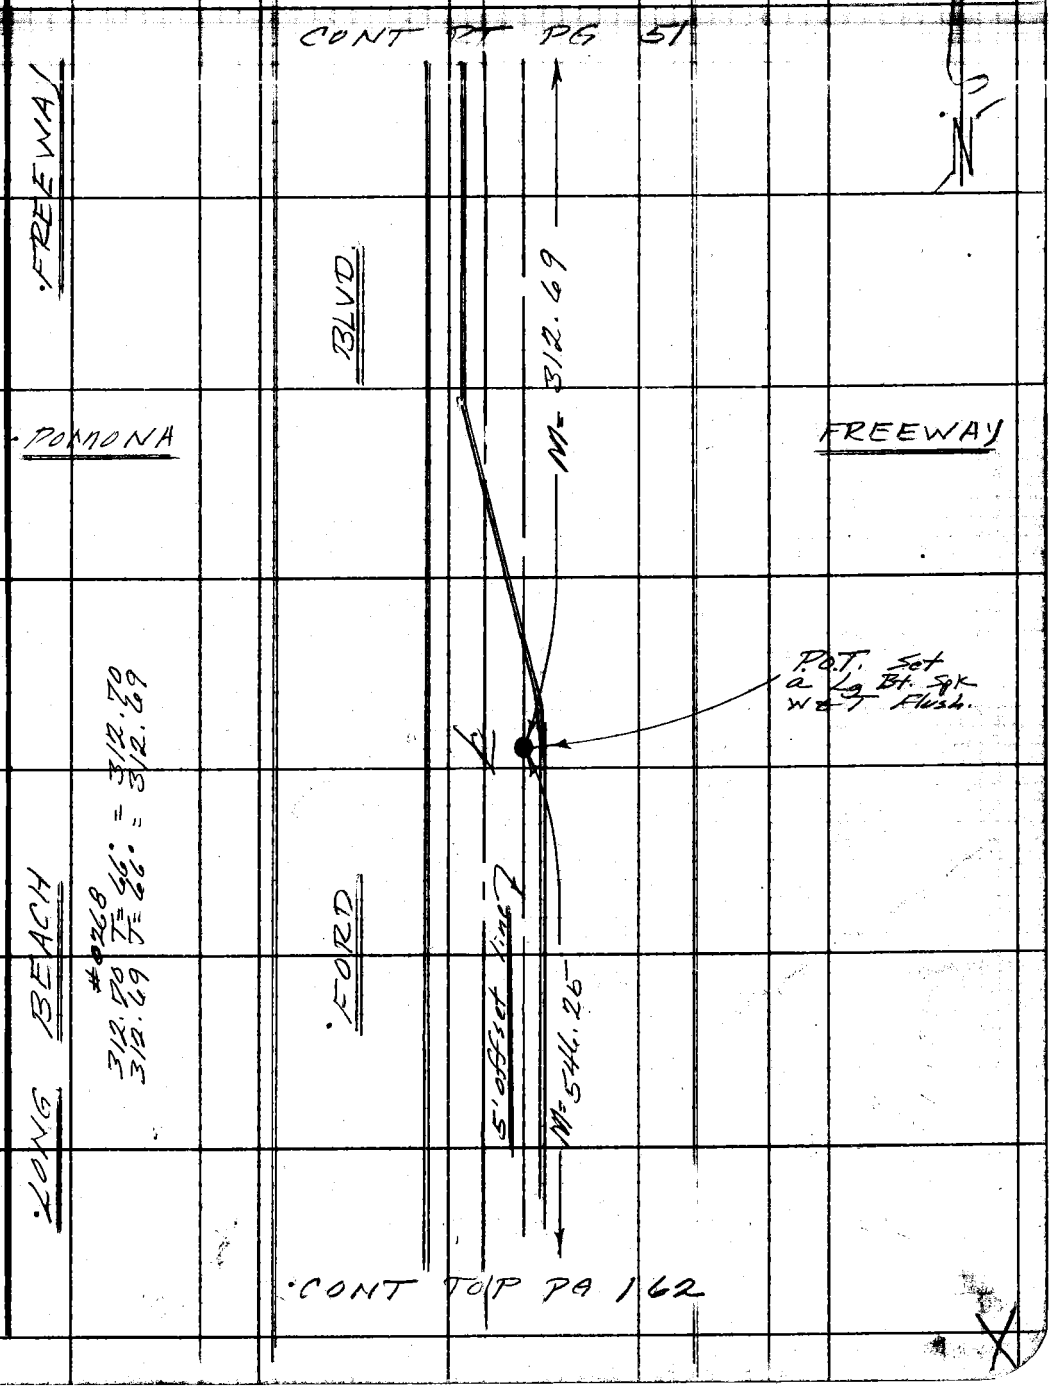

Note: Any Additions or Changes on This Sheet Must be Made or Circled in Red Ink With Date and Name of Person Making Change.

Do not extend this side of this line.

PLEASE RETURN TO
COUNTY OF LOS ANGELES
DEPARTMENT OF COUNTY ENGINEER
403 LOS ANGELES COUNTY ENGINEERING BLDG.

76F309S CE#310 3-69

F. B. 3483 PG. ~~148~~ 162

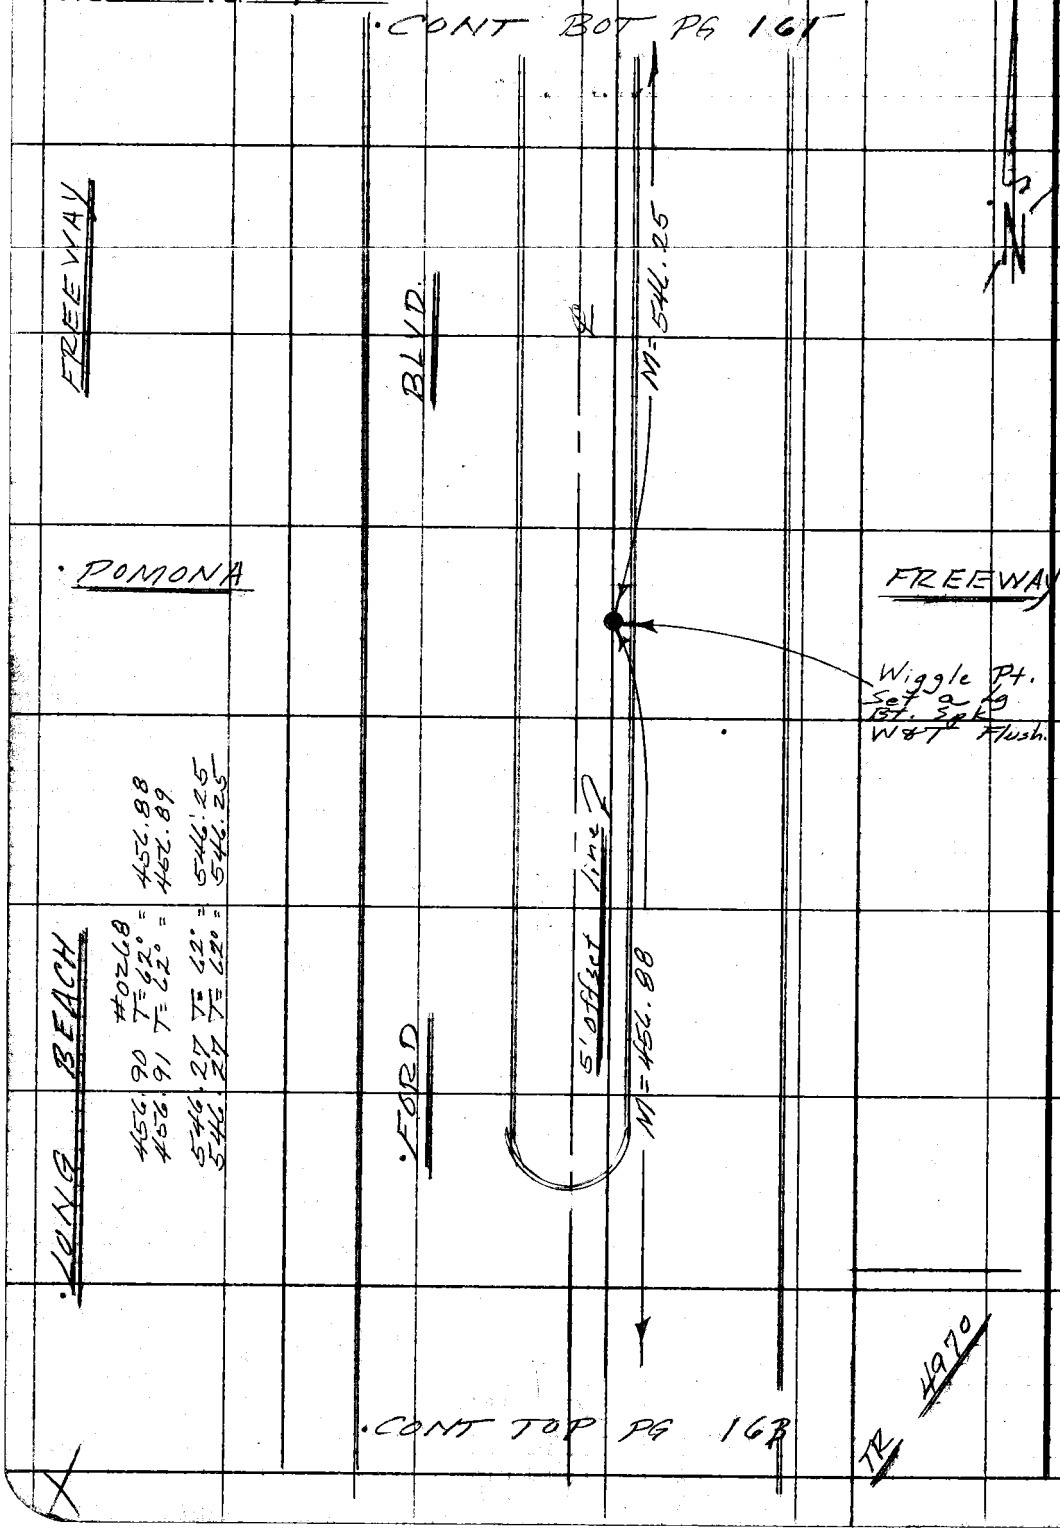

PLEASE RETURN TO
COUNTY OF LOS ANGELES
DEPARTMENT OF COUNTY ENGINEER
403 LOS ANGELES COUNTY ENGINEERING BLDG.

Do not extend this side of this line.

Note: Any Additions or Changes on This Sheet Must be Made or Circled in Red Ink With Date and Name of Person Making Change.

163

Notes Ck'd by
Map No.
Office Work
Checked
Date

Survey of
JN 4303 Tape 0240 Std
Surveyed by
Notes FB Date 1/14/79
Indexed by D. BAILEY FEB 2 1979

F. B. PG. 449

Note: Any Additions or Changes on This Sheet Must be Made or Circled in Red Ink With Date and Name of Person Making Change.

Do not extend this side of this line.

PLEASE RETURN TO
COUNTY OF LOS ANGELES
DEPARTMENT OF COUNTY ENGINEER
403 LOS ANGELES COUNTY ENGINEERING BLDG.

76F309S CE#310 3-69

M.S. 61 2

FREEWAY

BLVD

BEACH

LONG

FORD

CONT RT FR 436

CONT TOP FR 162

CONT TOP PG. 17 OF FB 3484

Fd a Lg Bt Spk Engr Tag Ref FB 3113-112
1) 90-00-00
4) 360-00-00 90-00-00
6) 180-00-00 90-00-00

Set a Lg Bt. Spk. w/ L&T at Rec. Dist (26.00) N. of ℄ inter.

Fd a Lg Bt Spk Engr Tag Ref FB 3113-112
1) 90-04-10
4) 360-16-40 90-04-10
6) 180-25-11 90-04-11

Fd Sq hd Spk & W Flush Ref FB 3113-10 112 RD FB 1223-245 destroyed.

Fd a Nail Ref RDFB 1223-245 Replaced w/ with a Lg Bt Spk w/ Fd a L&T J. Holm RCE 14765 & Tait Ref 14990 Ref. FB. 3113-112

Fd a L&T Co Engr Tag Ref FB 3113-112

Fd a L&T Co Engr Tag Ref FB 3113-112

Fd a Lg Bt Spk Flush. Ref. FB. 3113-10, 112 RD FB 1223-245 Spk loose in print Epoxed Spk in print
1) 89-58-00
4) 359-52-00 89-58-00
6) 179-48-00 89-58-00

4190

TR

CONT TOP PG. 162

S. offset Ln.

M = 456.88

46.21 ch.

36.18 ch.

90.00'

N

E

W

S

100' Std

℄ LINE J

20.00 PW FB. 3113-10

660.79 FB. 3113-PG

90°

79.03'

04' 12"

M = 89° 58' 00"

M = 532.73

84.04

0.04

5.00

41.11 ch.

ST.

1644

CONT BOT. PG

50

41.18 ch.

19.98 ch.

336.58 FB. 3113-PG

30

?

F. B. 3483 PG. ~~150~~ 144

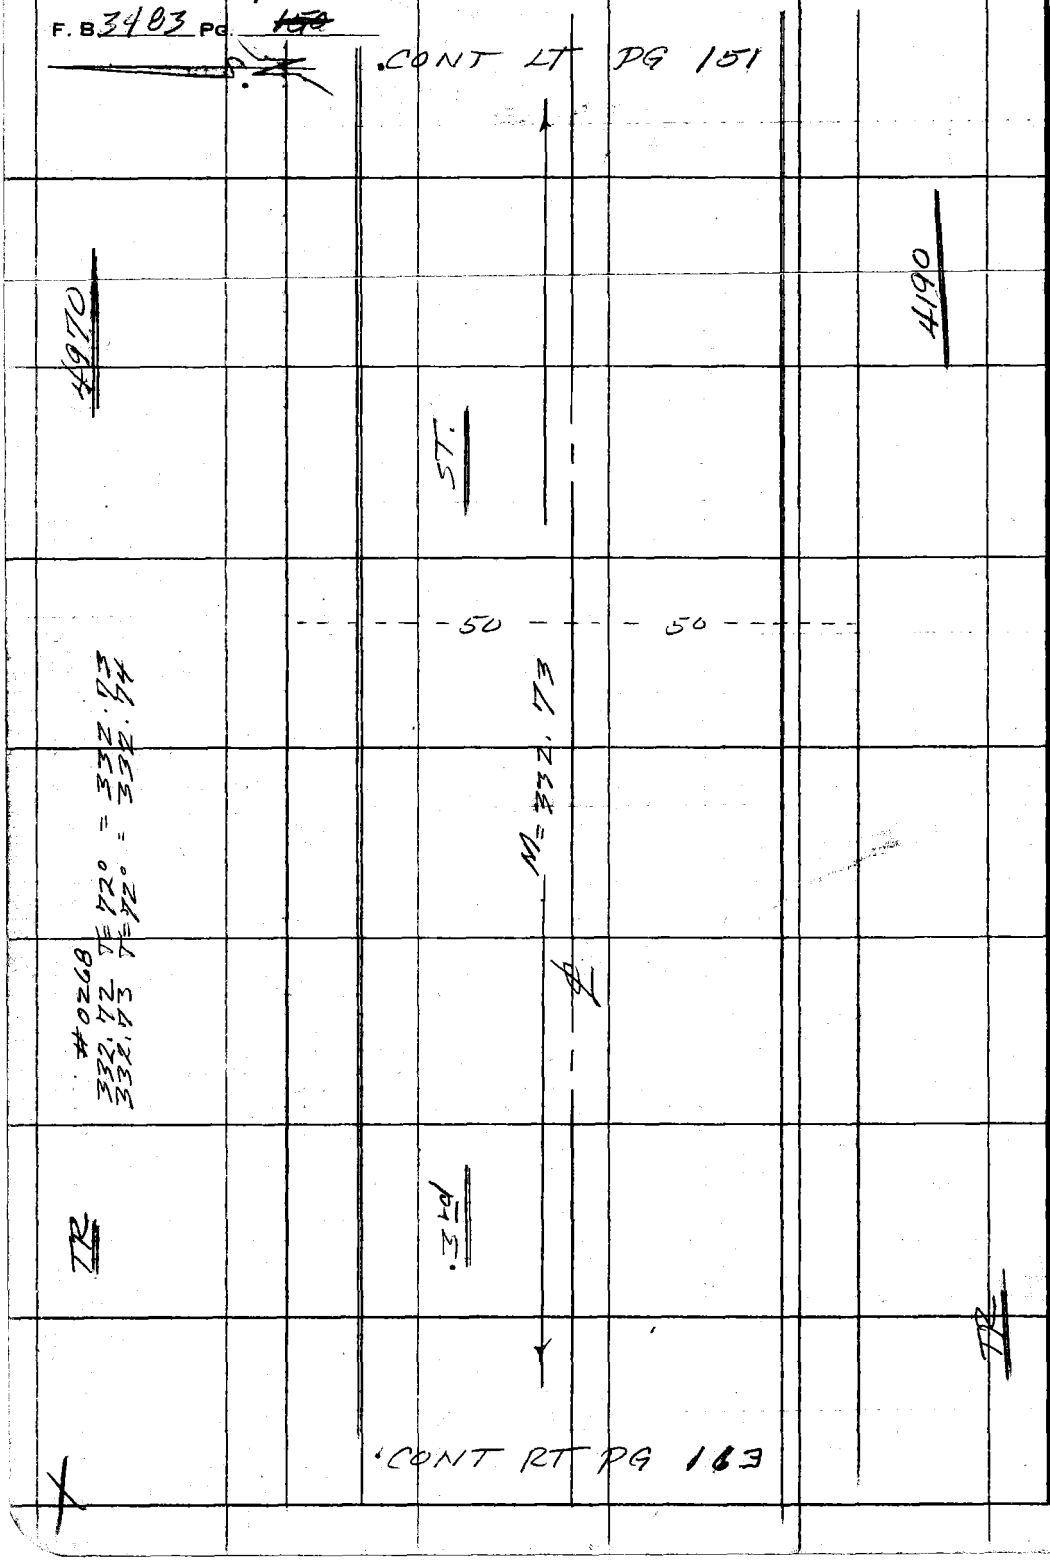

PLEASE RETURN TO
COUNTY OF LOS ANGELES
DEPARTMENT OF COUNTY ENGINEER
403 LOS ANGELES COUNTY ENGINEERING BLDG.

Do not extend this side of this line.

Note: Any Additions or Changes on This Sheet Must be Made or Circled in Red Ink With Date and Name of Person Making Change.

Notes Ck'd by	Survey of Belvedere Avenue
Map No.	Date 0303.00 Type 0202 Std. 68 °F
Office Work	Surveyed by F.F. Brooks
Checked	Notes F.E.B. Date Feb 74
Date	Indexed G.D. BAILEY FEB 2 1978

F. B. 3483 PG. 165

11635

TR

0268
662.85 T=66° = 662.84
662.85 T=66° = 662.84

0268
129.20 T= 96° = 129.22

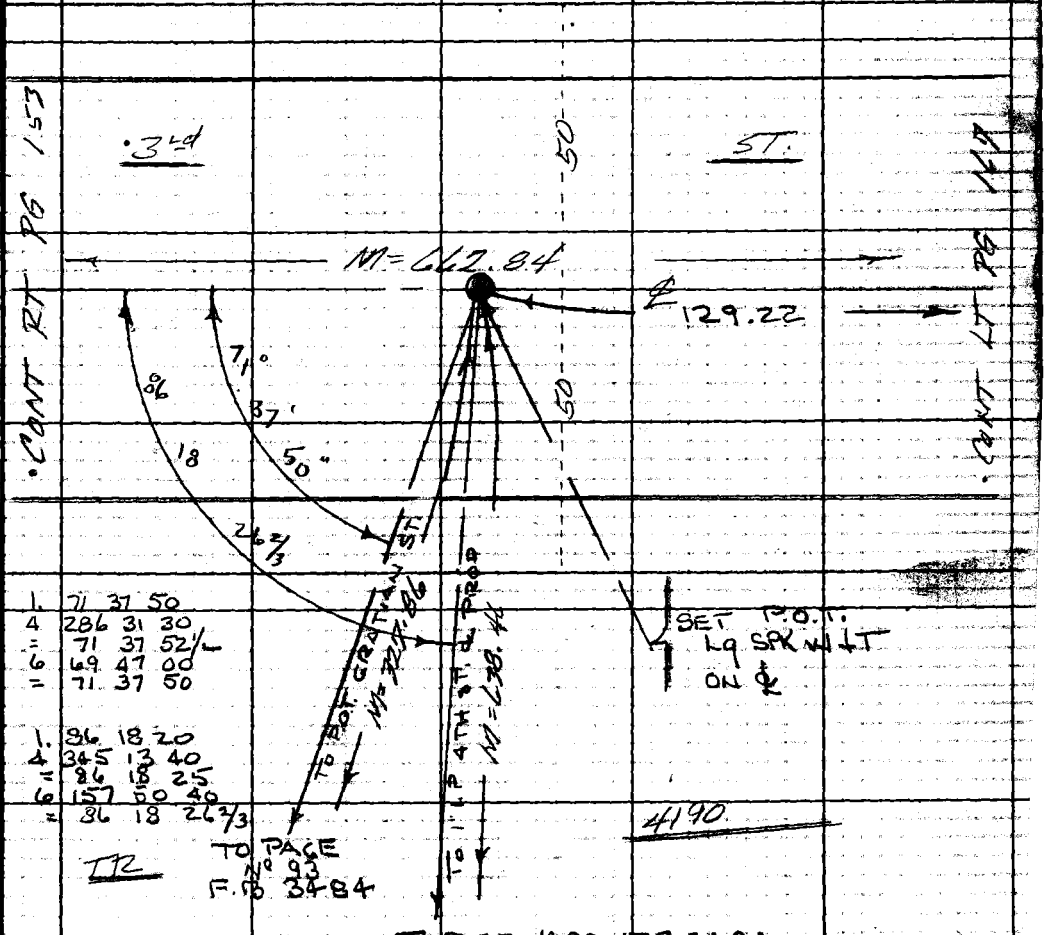

1.	71	37	50
4	286	31	30
=	71	37	52½
6	69	47	00
=	71	37	50

1.	86	18	20
4	345	13	40
=	86	18	25
6	157	50	40
=	86	18	26 2/3

4190

TR

TO PAGE No 93 F.B. 3484

TO PAGE No 92 F.B. 3484

CONT'D

Note: Any Additions or Changes on This Sheet Must be Made or Circled in Red Ink, With Date and Name of Person Making Change.

Do not extend this side of this line.

PLEASE RETURN TO
LOS ANGELES COUNTY ENGINEER
403 LOS ANGELES COUNTY ENGINEERING BLDG.

76F309S CE#310 1-65

F. B. 3483 PG 166

CONT LT PG 168

10 10

7635

#0268
662.81
662.82

T= 640° = 662.79
T= 640° = 662.80

TR

ALLEY

M= 662.79

CONT RT PG 154

PLEASE RETURN TO
LOS ANGELES COUNTY ENGINEER
403 LOS ANGELES COUNTY ENGINEERING BLDG.

Do not extend this side of this line.

Note: Any Additions or Changes on This Sheet Must be Made or Circled in Red Ink With Date and Name of Person Making Change.

Notes Ck'd by	Survey of [illegible]
Map No.	JN [illegible] Tape [illegible] Std [illegible]
Office Work	Surveyed by [illegible]
Checked	Notes FEB Date Feb 79
Date	Indexed [illegible] D. BAILEY FEB 2 1978

F. B. [illegible] PG. [illegible]

WS 36 A-2

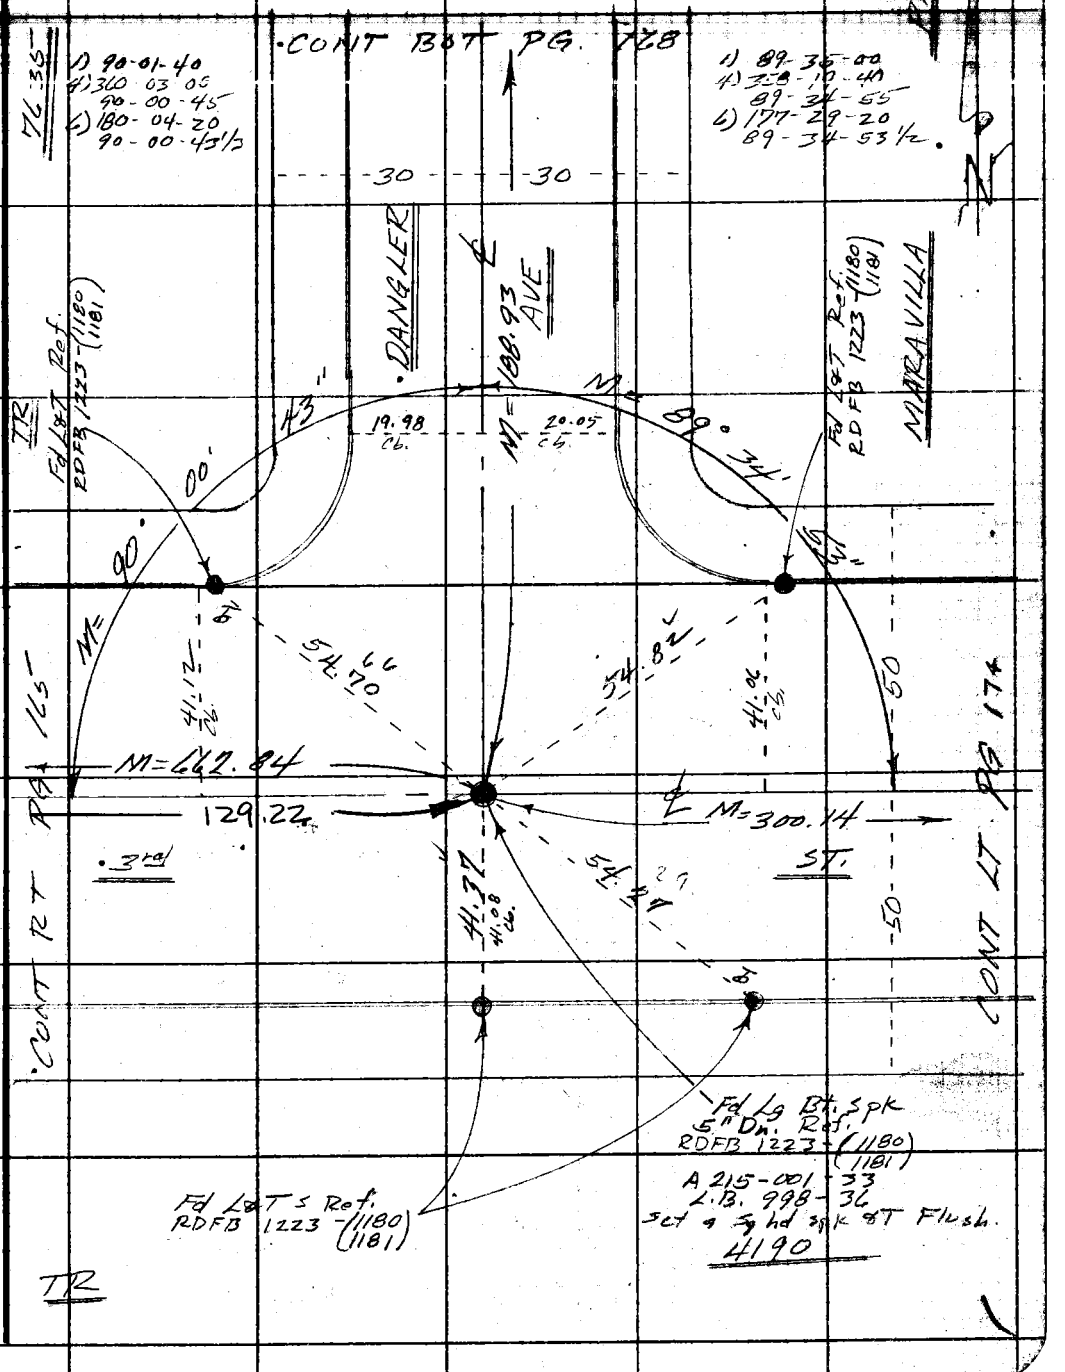

Note: Any Additions or Changes on This Sheet Must be Made or Circled in Red Ink With Date and Name of Person Making Change.

Do not extend this side of this line.

PLEASE RETURN TO
COUNTY OF LOS ANGELES
DEPARTMENT OF COUNTY ENGINEER
403 LOS ANGELES COUNTY ENGINEERING BLDG.

76F309S CE#310 3-69

F. B. 3483 Pg. 168

PLEASE RETURN TO
COUNTY OF LOS ANGELES
DEPARTMENT OF COUNTY ENGINEER
403 LOS ANGELES COUNTY ENGINEERING BLDG.

Do not extend this side of this line.

Note: Any Additions or Changes on This Sheet Must be Made or Circled in Red Ink With Date and Name of Person Making Change.

Notes Ck'd by	Survey of	F. B. PG.
Map No.	JN Tape Std	
Office Work	Surveyed by	
Checked	Notes FEB Date	
Date	Indexed B. D. BAILEY FEB 2 1978	

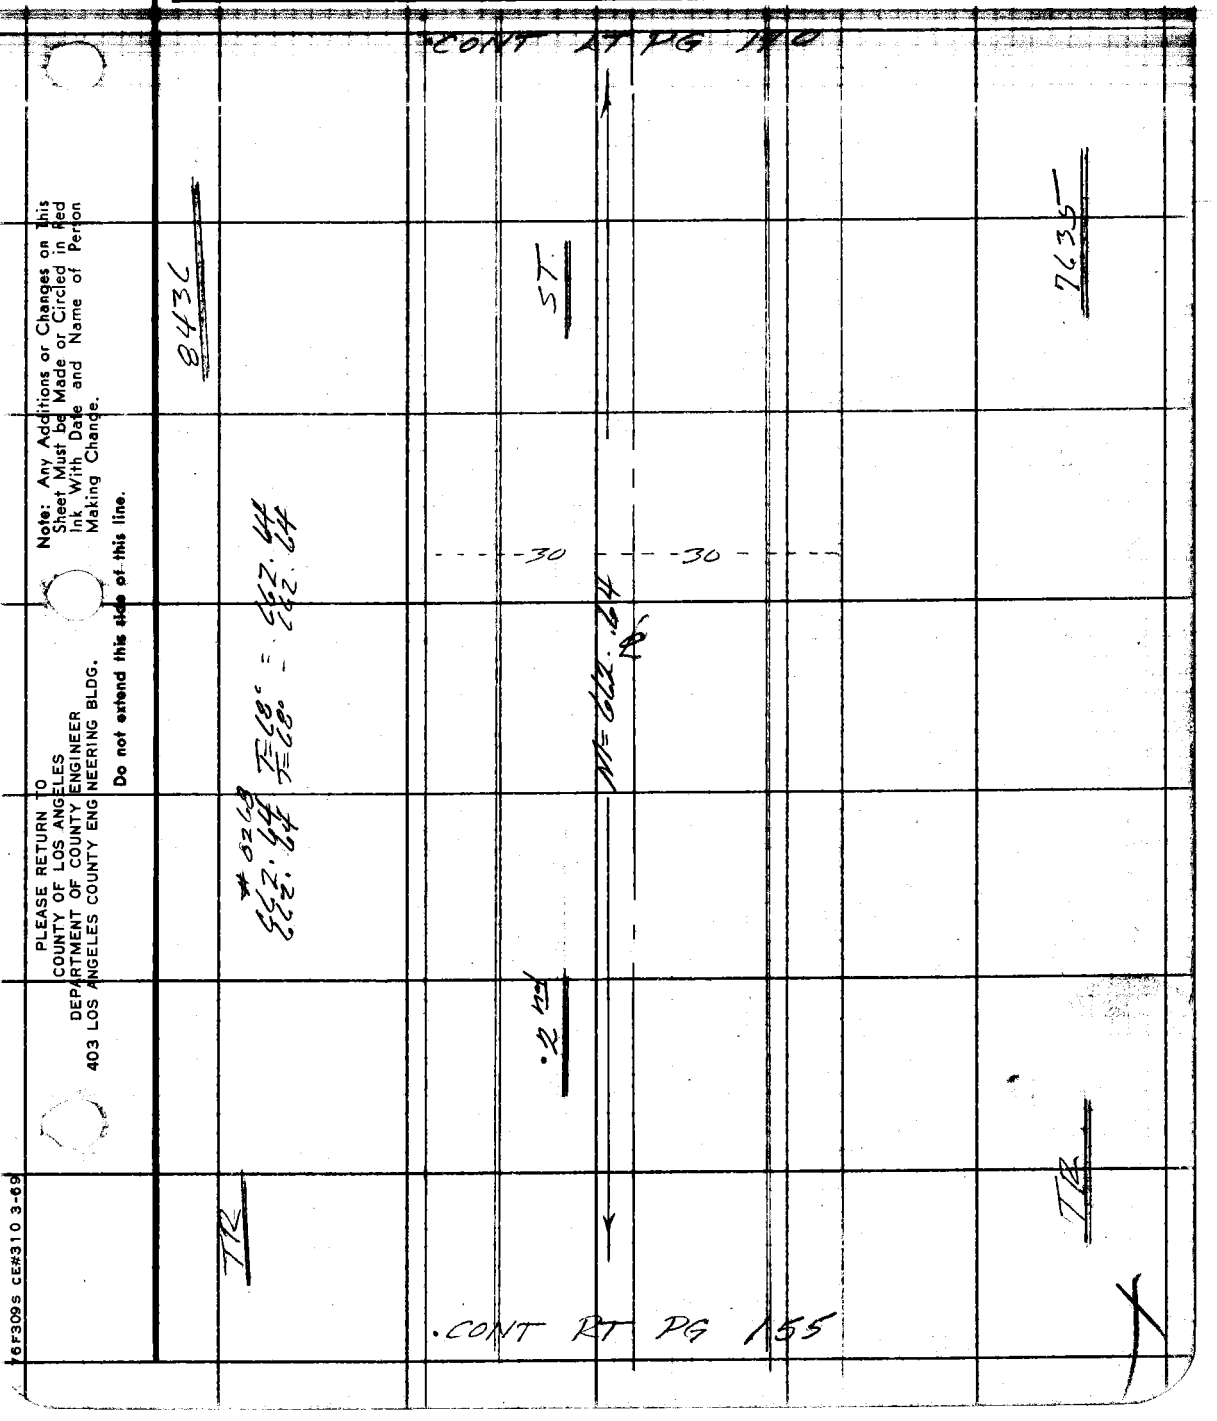

Note: Any Additions or Changes on This Sheet Must be Made or Circled in Red Ink With Date and Name of Person Making Change.

Do not extend this side of this line.

PLEASE RETURN TO
COUNTY OF LOS ANGELES
DEPARTMENT OF COUNTY ENGINEER
403 LOS ANGELES COUNTY ENGINEERING BLDG.

76F309S CE#310 3-69

PLEASE RETURN TO
COUNTY OF LOS ANGELES
DEPARTMENT OF COUNTY ENGINEER
403 LOS ANGELES COUNTY ENGINEERING BLDG.

Note: Any Additions or Changes on This Sheet Must be Made or Circled in Red Ink With Date and Name of Person Making Change.

Do not extend this side of this line.

W536A-2

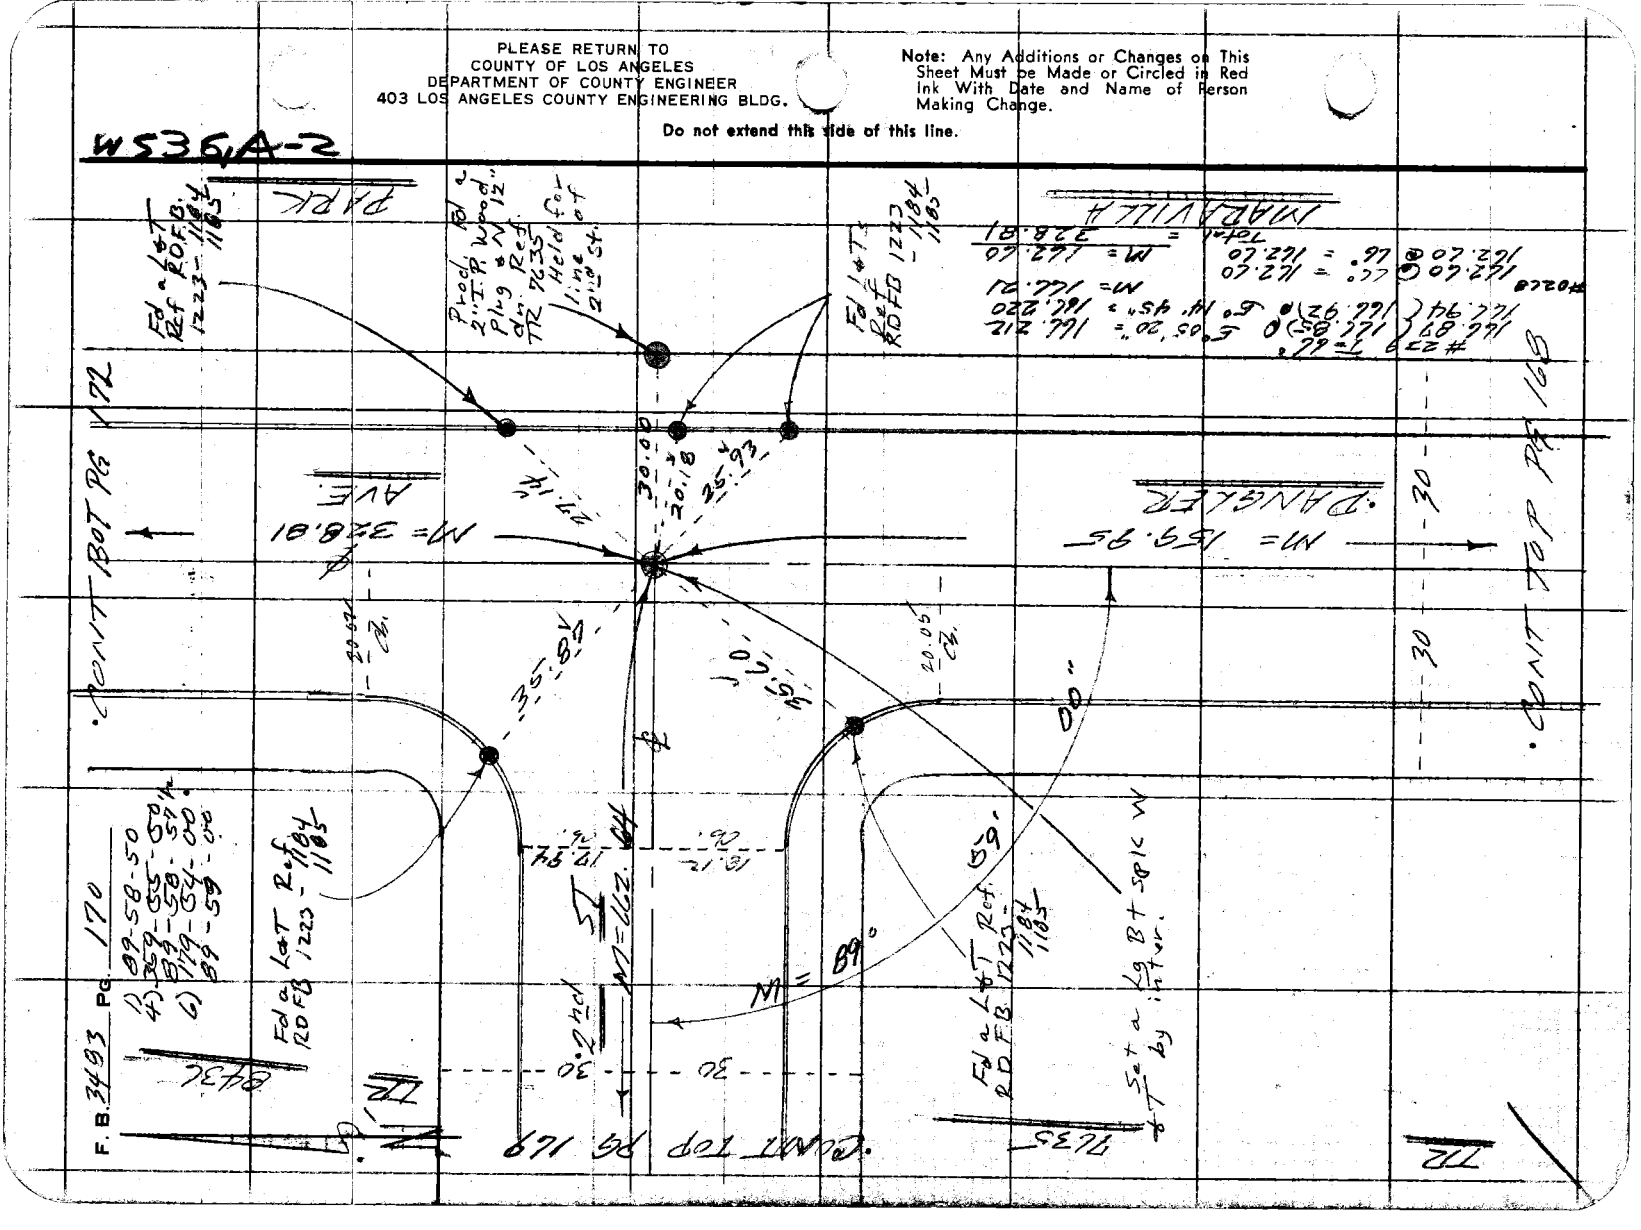

Notes Ck'd by	Survey of [illegible]	F. B. [illegible] PG. [illegible]
Map No.	JN [illegible] Tape [illegible] Std [illegible]	
Office Work	Surveyed by [illegible]	
Checked	Notes FEB Date 7 Feb 74	
Date	Indexed G. D. BAILEY FEB 2 1978	

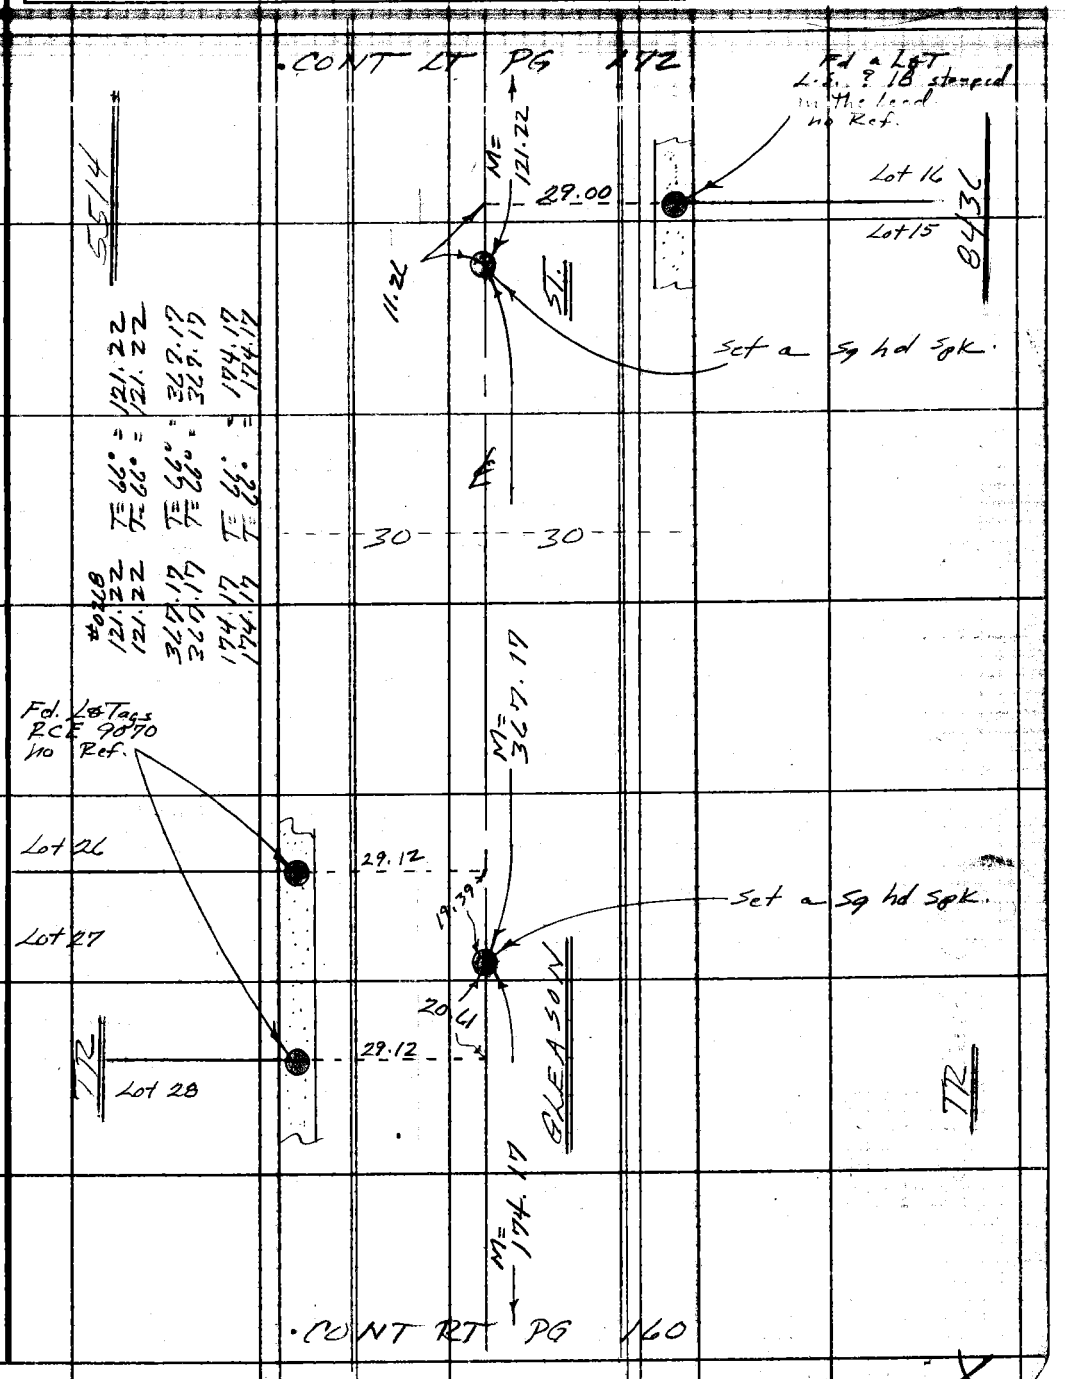

Note: Any Additions or Changes on This Sheet Must be Made or Circled in Red Ink With Date and Name of Person Making Change.

Do not extend this side of this line.

PLEASE RETURN TO
COUNTY OF LOS ANGELES
DEPARTMENT OF COUNTY ENGINEER
403 LOS ANGELES COUNTY ENGINEERING BLDG.

76F309S CE#310 3-69

PLEASE RETURN TO
COUNTY OF LOS ANGELES
DEPARTMENT OF COUNTY ENGINEER
403 LOS ANGELES COUNTY ENGINEERING BLDG.

Note: Any Additions or Changes on This Sheet Must be Made or Circled in Red Ink With Date and Name of Person Making Change.

Do not extend this side of this line.

W536A-2

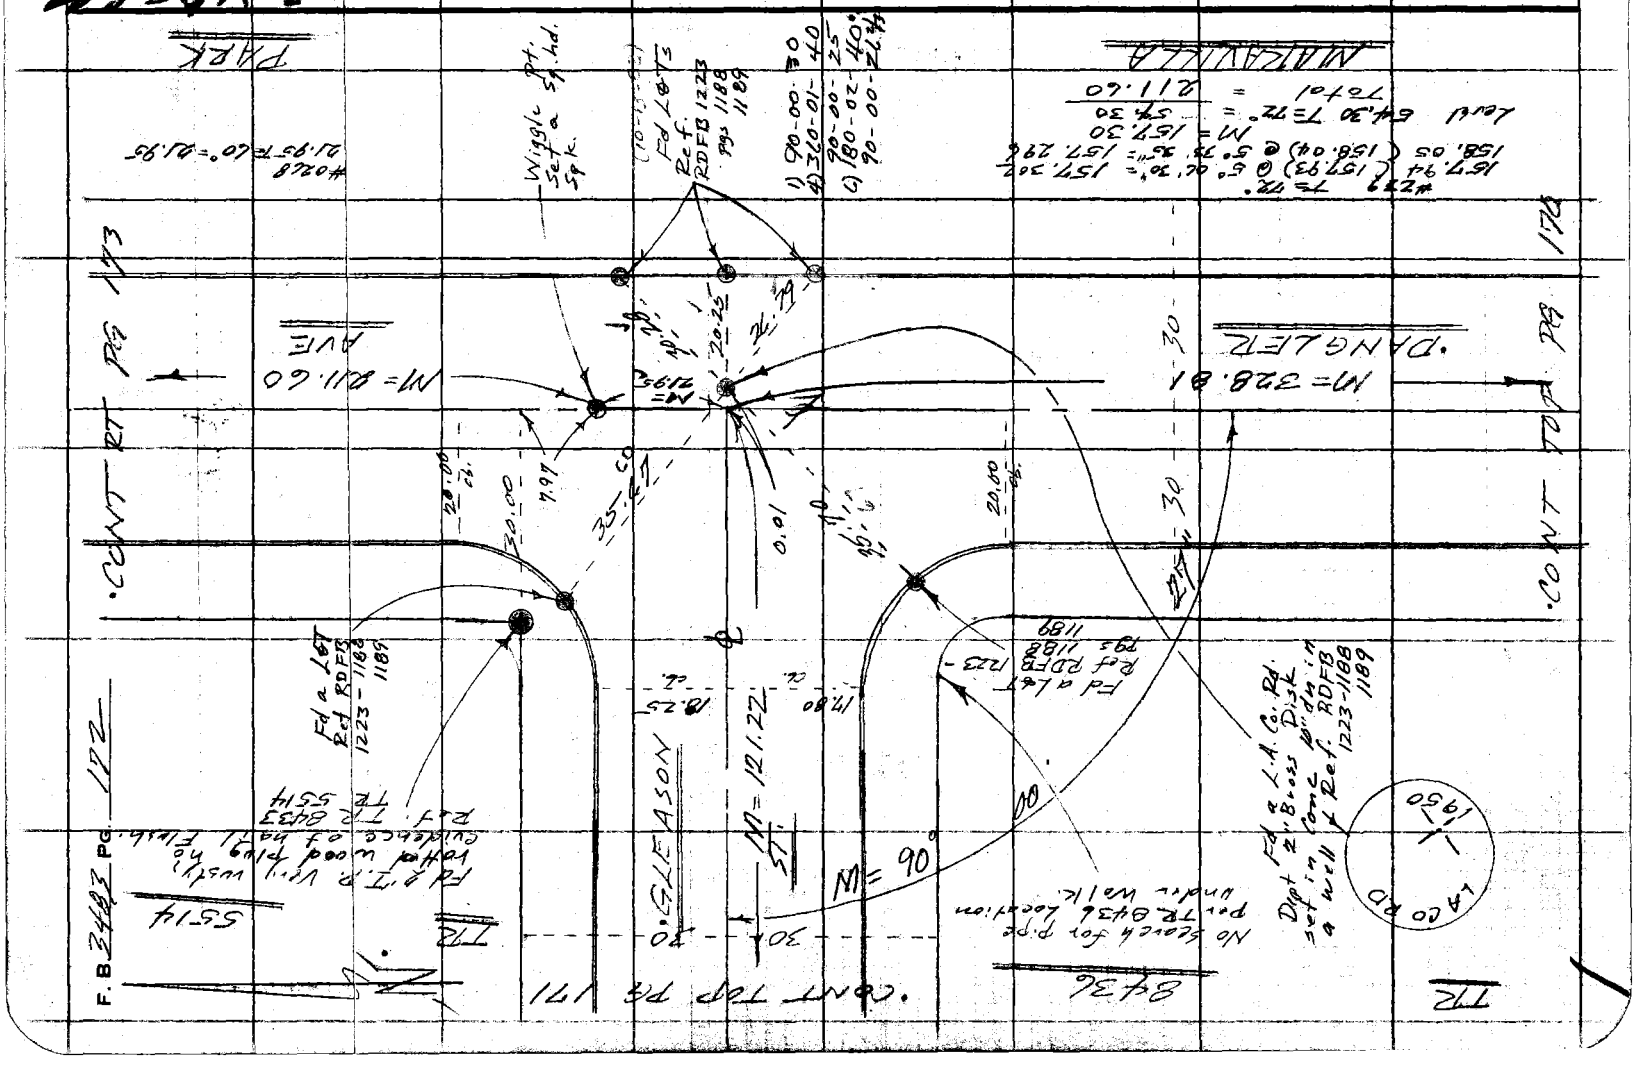

Notes Ck'd by	Survey of [illegible]	F. B. [illegible] PG. [illegible]
Map No.	JN [illegible] Tape [illegible] Std. [illegible]	
Office Work	Surveyed by [illegible]	
Checked	Notes [illegible] Date [illegible]	
Date	Indexed G. D. BAILEY FEB 2 1978	

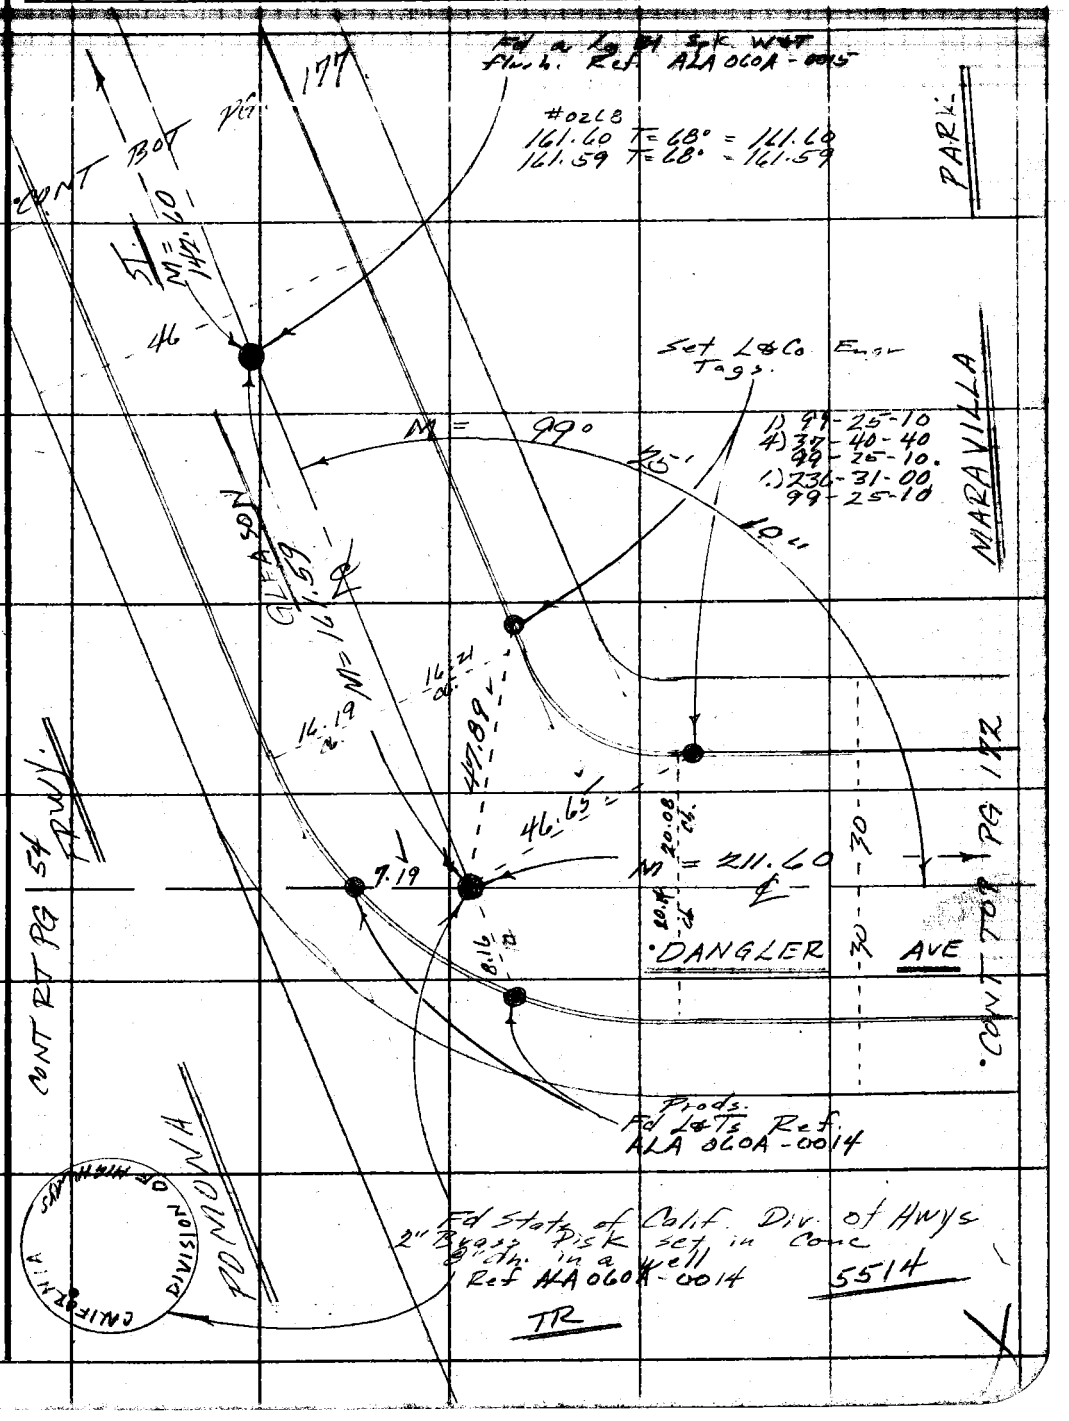

Note: Any Additions or Changes on This Sheet Must be Made or Circled in Red Ink With Date and Name of Person Making Change.

Do not extend this side of this line.

PLEASE RETURN TO
COUNTY OF LOS ANGELES
DEPARTMENT OF COUNTY ENGINEER
403 LOS ANGELES COUNTY ENGINEERING BLDG.

76F309S CE#310 3-69

F. B 3483 Pg. 174

PARK

MARAVILLA

#0268
300.14 T = 70° = 300.14
300.14 T = 70° = 300.14

N

CONT RT PG 167

.3rd

50

ST.

℄

M = 300.14

50

CONT LT PG 175

4190

TR

PLEASE RETURN TO
COUNTY OF LOS ANGELES
DEPARTMENT OF COUNTY ENGINEER
403 LOS ANGELES COUNTY ENGINEERING BLDG.

Do not extend this side of this line.

Note: Any Additions or Changes on This Sheet Must be Made or Circled in Red Ink With Date and Name of Person Making Change.

Notes Ck'd by	Survey of [illegible]	F. B. [illegible] PG. [illegible]
Map No.	JN [illegible] Topo [illegible]	
Office Work	Surveyed by [illegible]	
Checked	Notes FEB Date [illegible]	
Date	Indexed G. D. BAILEY FEB 2, 1978	

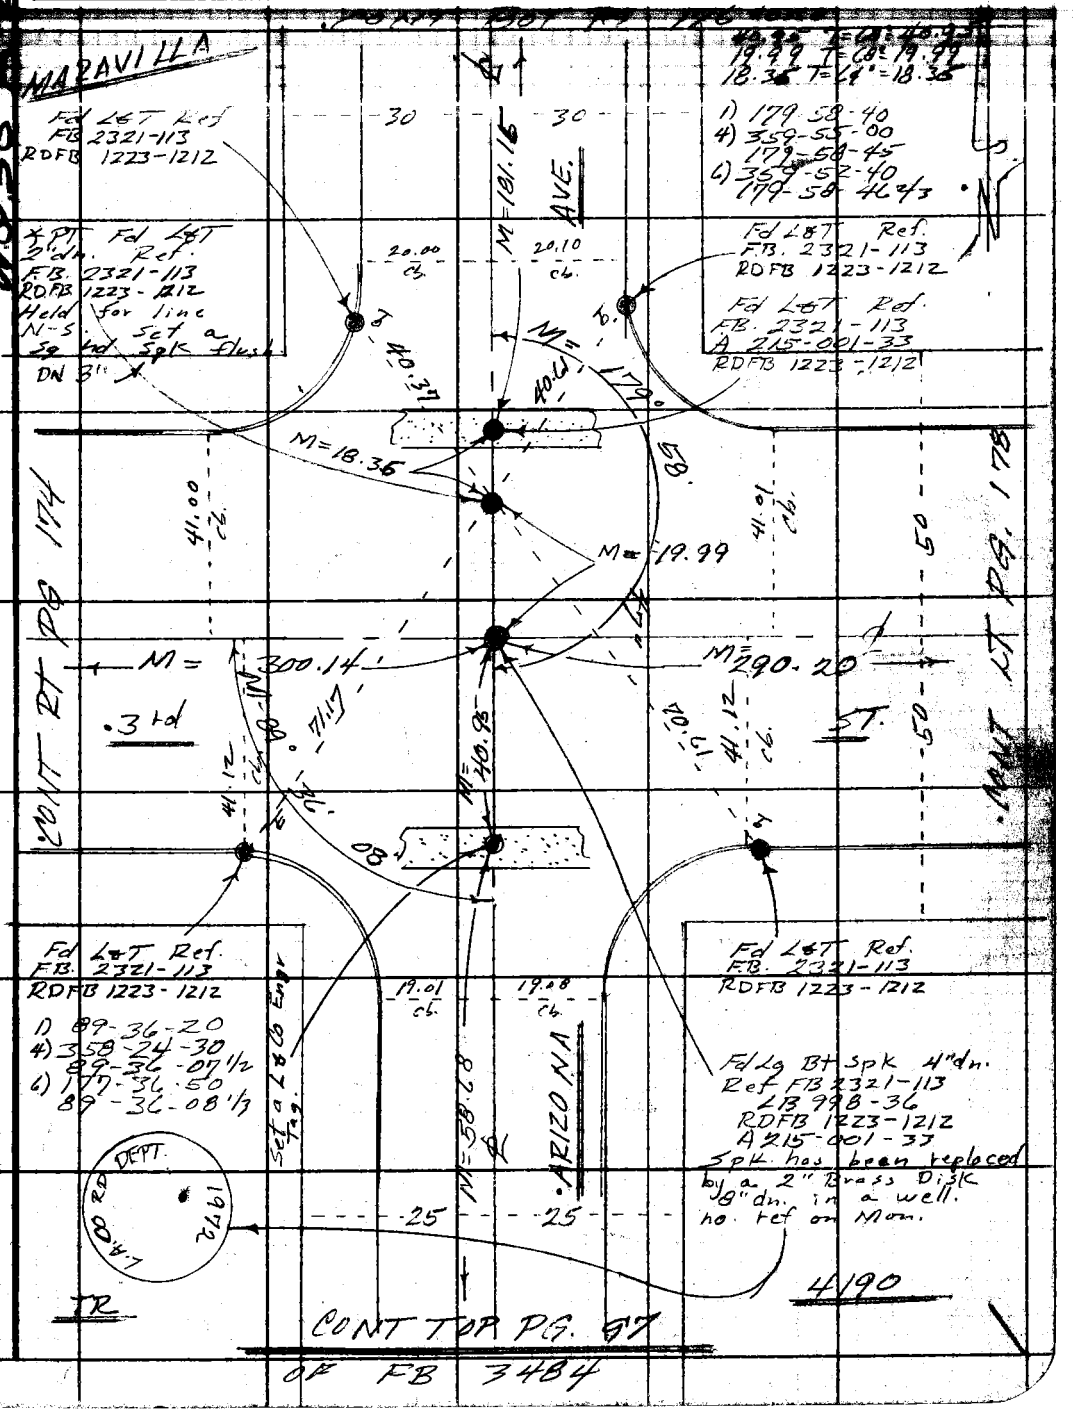

Note: Any Additions or Changes on This Sheet Must be Made or Circled in Red Ink With Date and Name of Person Making Change.

Do not extend this side of this line.

PLEASE RETURN TO
COUNTY OF LOS ANGELES
DEPARTMENT OF COUNTY ENGINEER
403 LOS ANGELES COUNTY ENGINEERING BLDG.

76F3095 CE#310 3-69

F. B. 3483 PG. 176

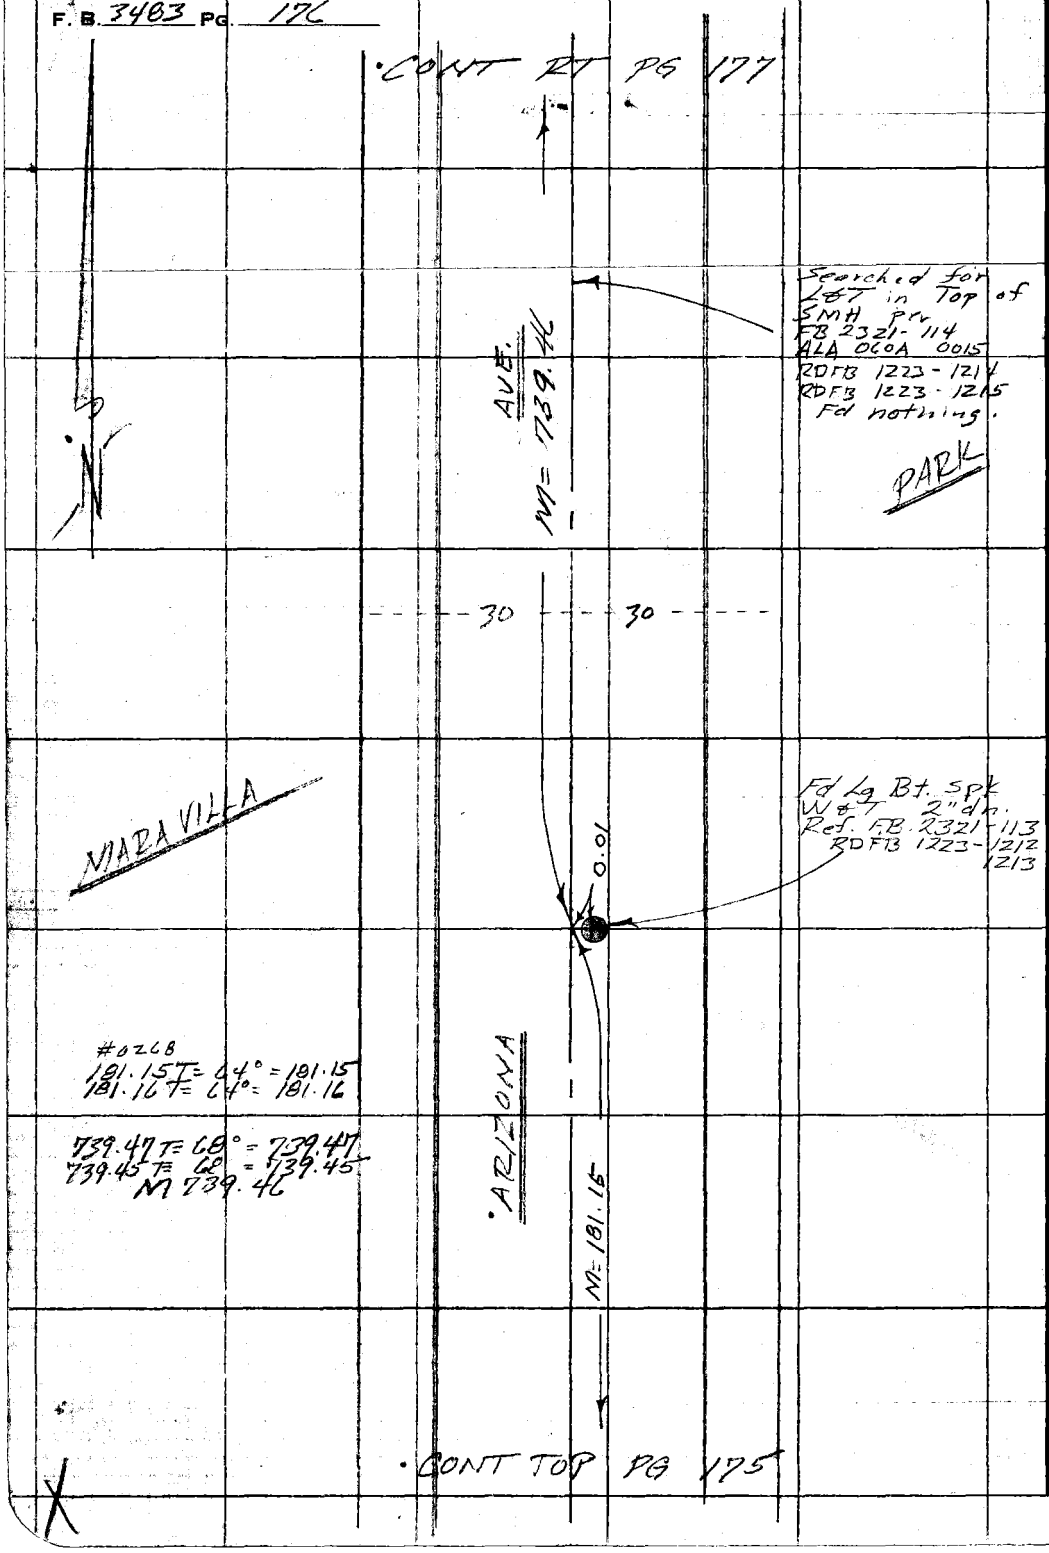

PLEASE RETURN TO
COUNTY OF LOS ANGELES
DEPARTMENT OF COUNTY ENGINEER
403 LOS ANGELES COUNTY ENGINEERING BLDG.

Do not extend this side of this line.

Note: Any Additions or Changes on This Sheet Must be Made or Circled in Red Ink With Date and Name of Person Making Change.

Notes Ck'd by	Survey of [illegible]	F. B. [illegible] PG. [illegible]
Map No.	JN [illegible] Tape [illegible] Std [illegible] °F	
Office Work	Surveyed by [illegible]	
Checked	Notes [illegible] Date 6 Feb 79	
Date	Indexed B. D. BAILEY FEB 2 1978	

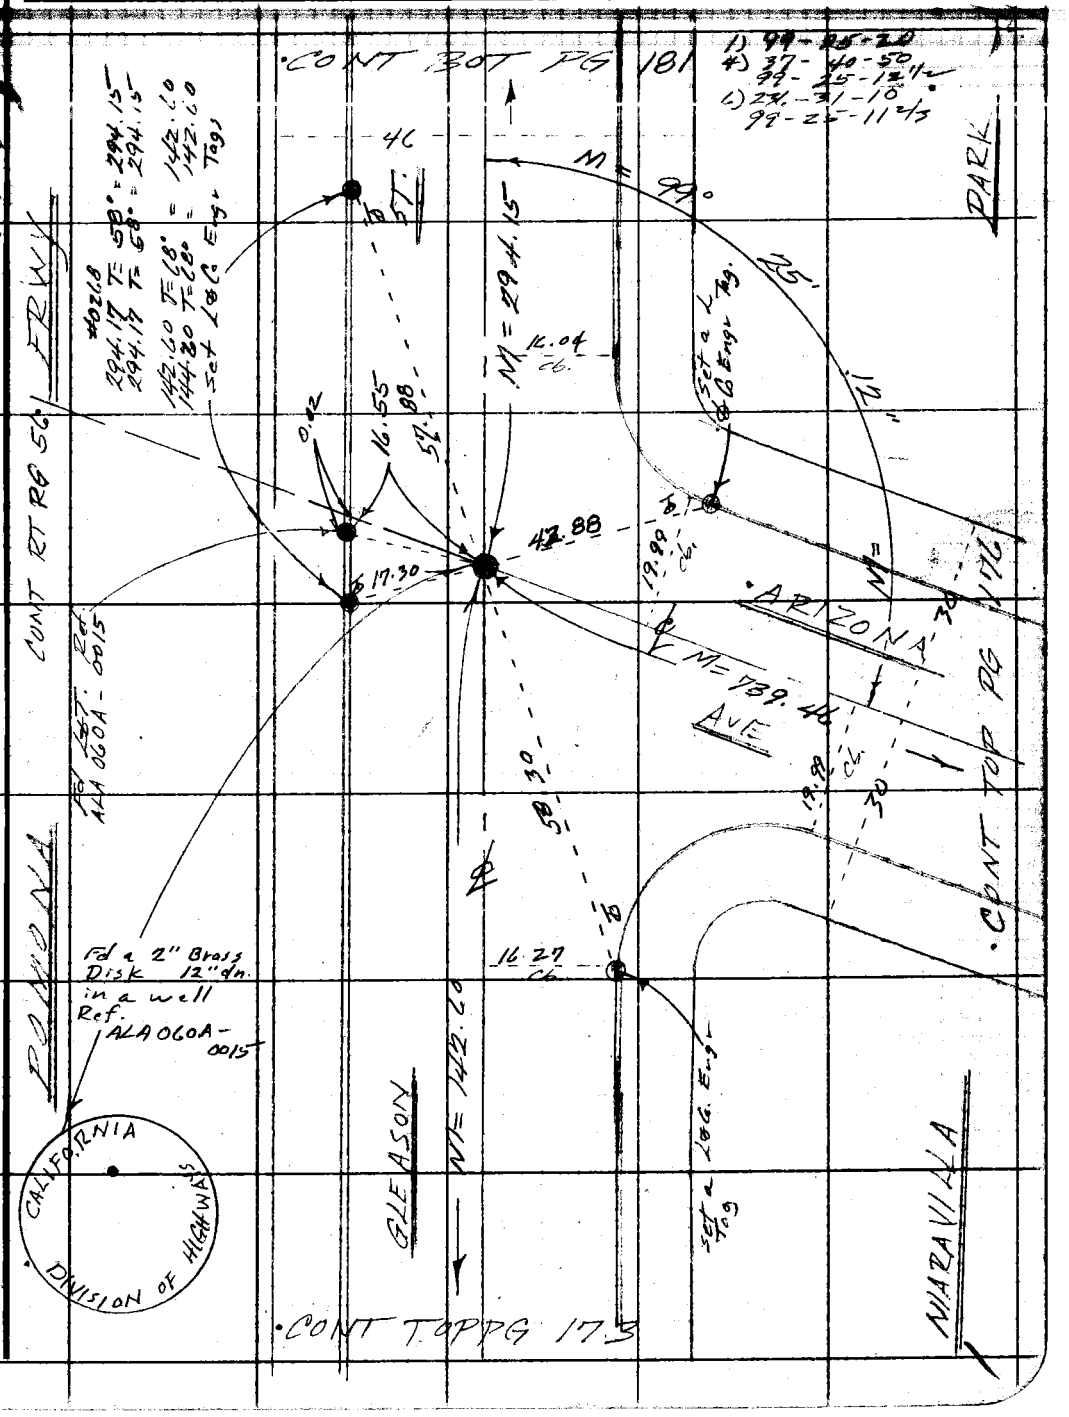

Note: Any Additions or Changes on This Sheet Must be Made or Circled in Red Ink With Date and Name of Person Making Change.

Do not extend this side of this line.

PLEASE RETURN TO
COUNTY OF LOS ANGELES
DEPARTMENT OF COUNTY ENGINEER
403 LOS ANGELES COUNTY ENGINEERING BLDG.

76F309S CE#310 3-69

F. B. 3483 PG. 178

MARAVILLA

PARK

#0268

290.21 T=70° = 290.21
290.20 T=70° = 290.20

CONT RT PG 175

3rd

50

ST.

M = 290.20

50

CONT LT PG 179

4190

4074

TR

TR

PLEASE RETURN TO
COUNTY OF LOS ANGELES
DEPARTMENT OF COUNTY ENGINEER
403 LOS ANGELES COUNTY ENGINEERING BLDG.

Do not extend this side of this line.

Note: Any Additions or Changes on This Sheet Must be Made or Circled in Red Ink With Date and Name of Person Making Change.

Notes Ck'd by	Survey of [illegible]	F. B. [illegible] PG. [illegible]
Map No.	JN [illegible] Tape [illegible] Std 68°	
Office Work	Surveyed by [illegible]	
Checked	Notes FEB Date 5 Feb 74	
Date	Indexed G. D. BAILEY FEB -2 1978	

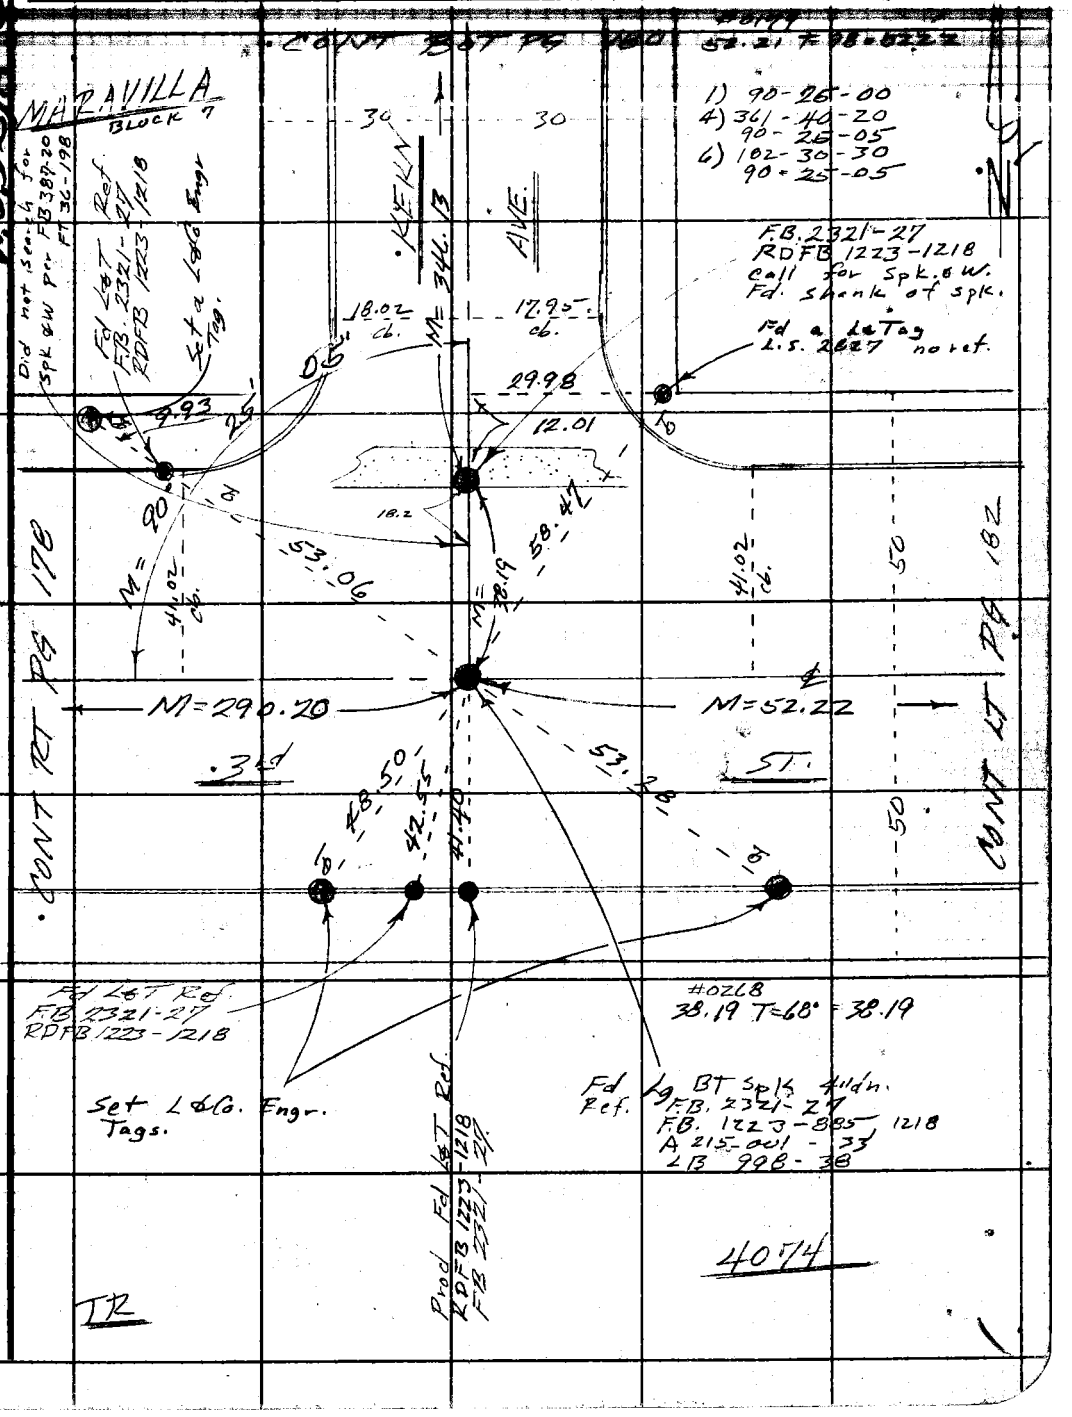

Note: Any Additions or Changes on this Sheet Must be Made or Circled in Red Ink With Date and Name of Person Making Change.

Do not extend this side of this line.

PLEASE RETURN TO
COUNTY OF LOS ANGELES
DEPARTMENT OF COUNTY ENGINEER
403 LOS ANGELES COUNTY ENGINEERING BLDG.

76F309S CE#310 3-69

F. B. 3483 PG. 180

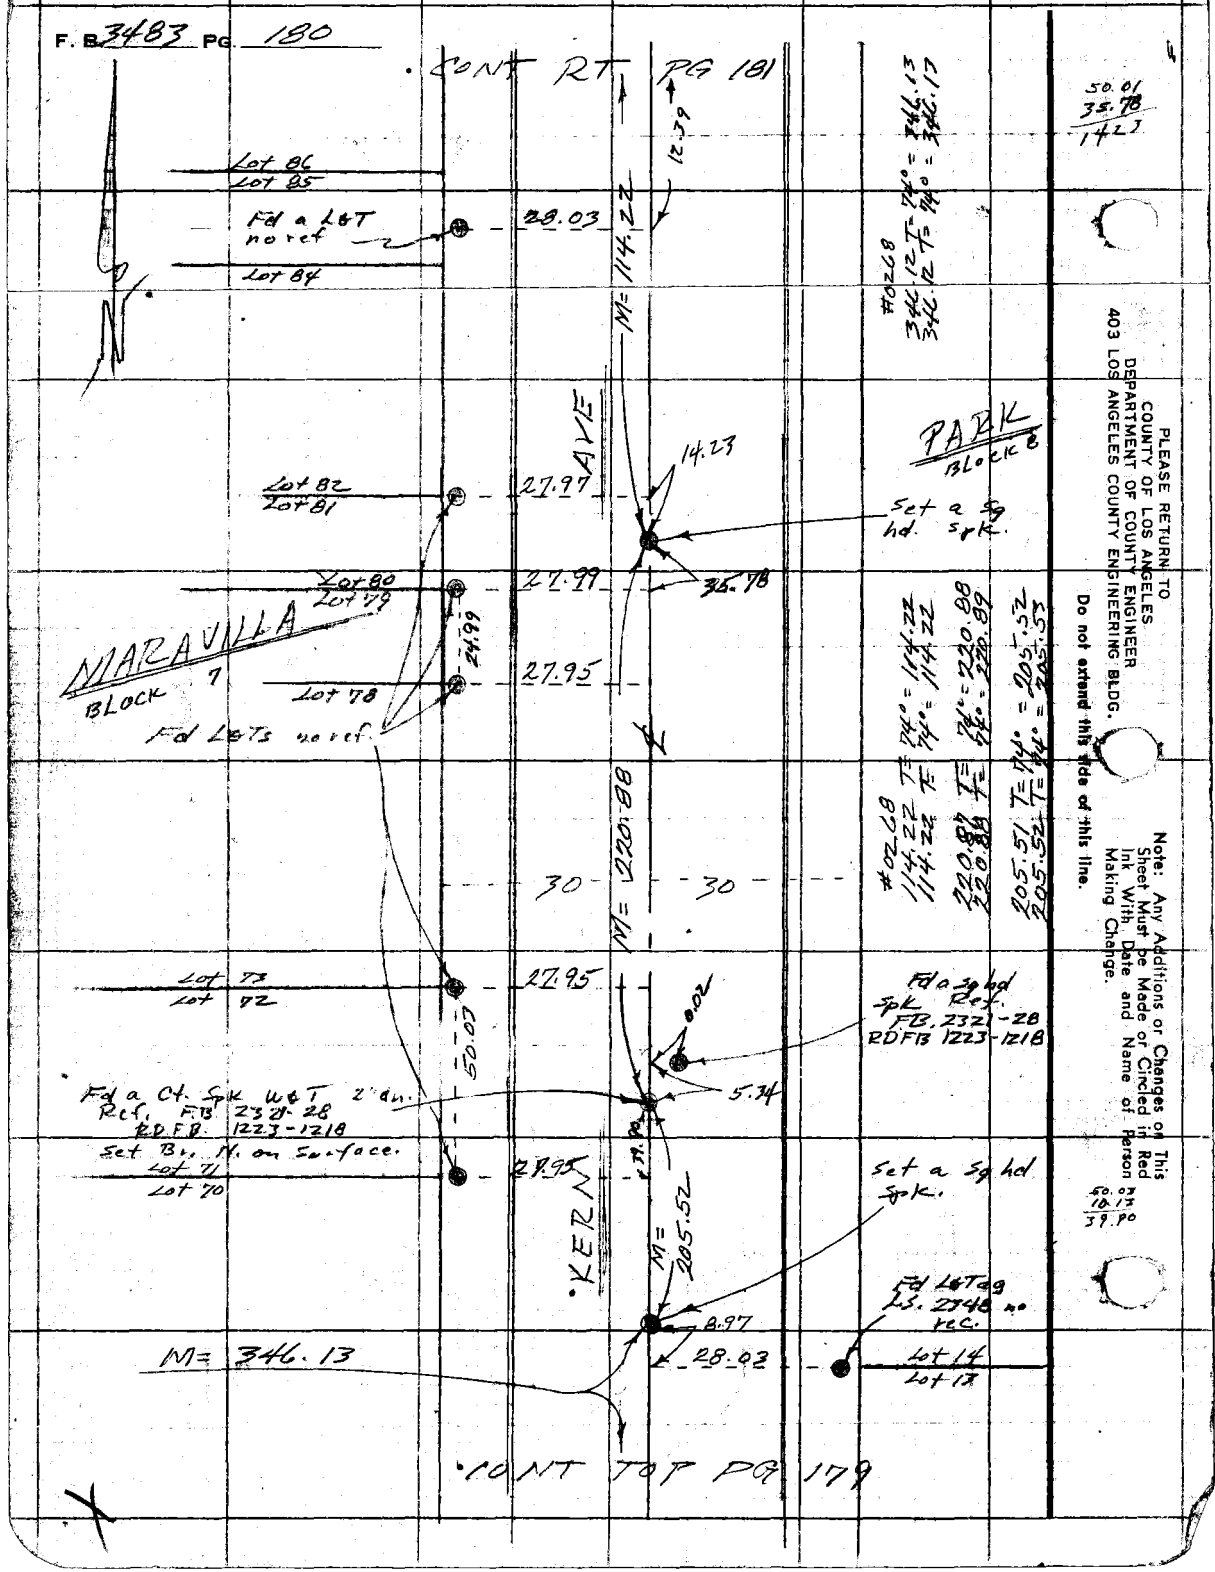

PLEASE RETURN TO
COUNTY OF LOS ANGELES
DEPARTMENT OF COUNTY ENGINEER
403 LOS ANGELES COUNTY ENGINEERING BLDG.

Do not extend this side of this line.

Note: Any Additions or Changes on This Sheet Must be Made or Circled in Red Ink With Date and Name of Person Making Change.

Notes Ck'd by	Survey of BELVEDERE AREA 1	F. B. [illegible] PG. 101
Map No.	IN 0307.09 Tape Std. °F	
Office Work	Surveyed by [illegible]	
Checked	Notes [illegible] Date 6 Feb 74	
Date	Indexed G. D. BAILEY FEB 8 1978	

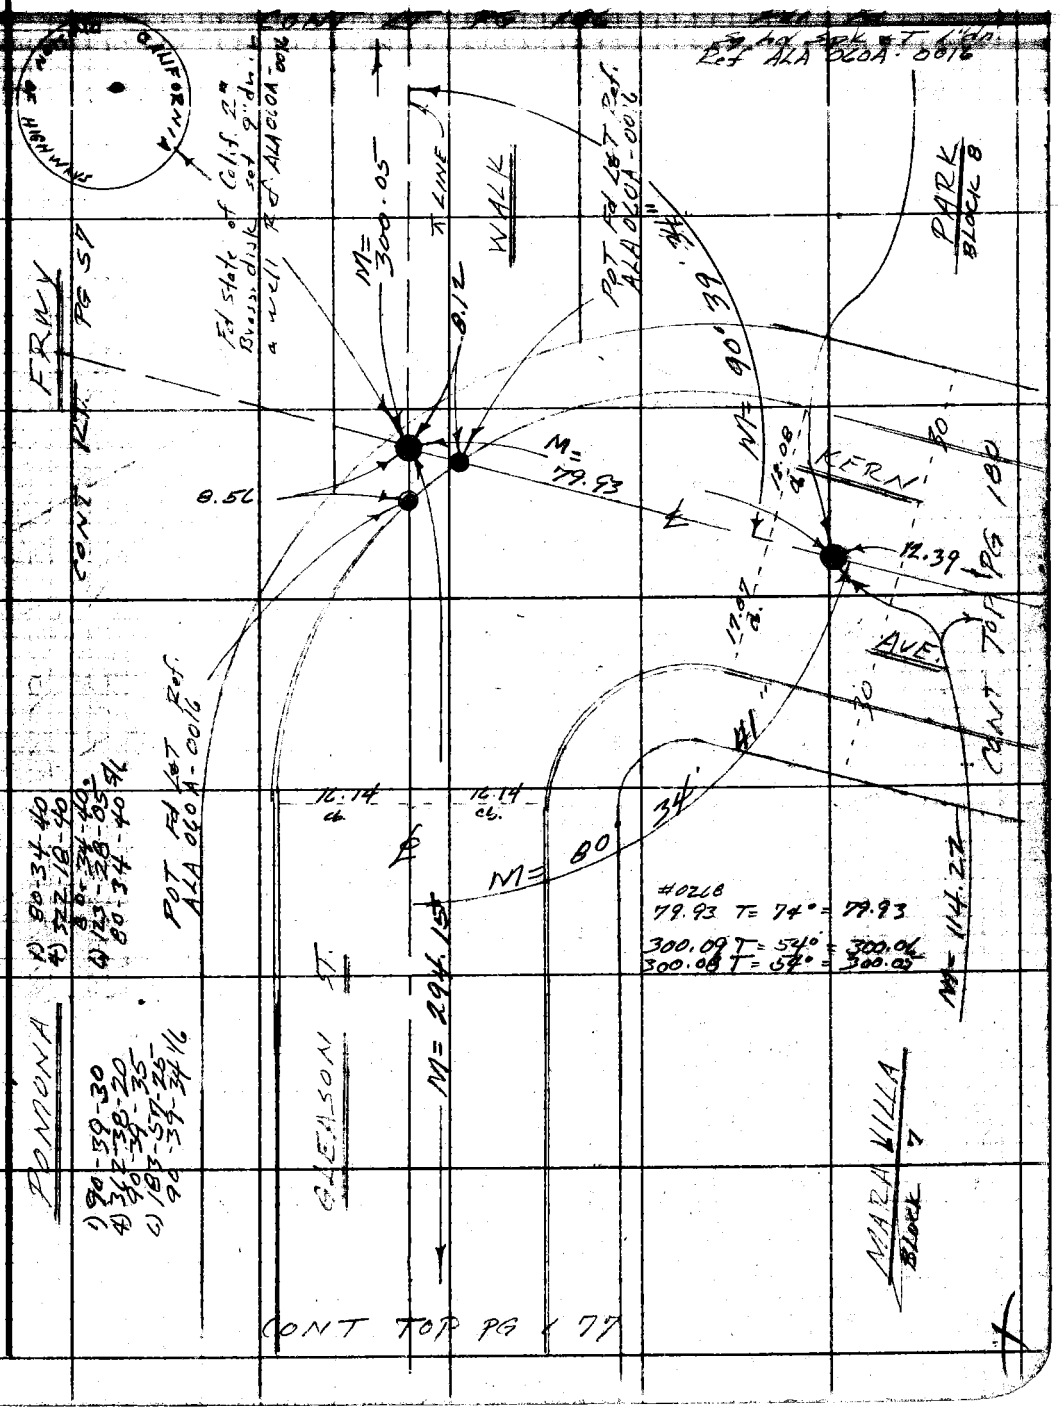

PLEASE RETURN TO
COUNTY OF LOS ANGELES
DEPARTMENT OF COUNTY ENGINEER
403 LOS ANGELES COUNTY ENGINEERING BLDG.

Note: Any Additions or Changes on this Sheet Must be Made or Circled in Red Ink With Date and Name of Person Making Change.

Do not extend this side of this line.

76F3095 CE#310 3-69

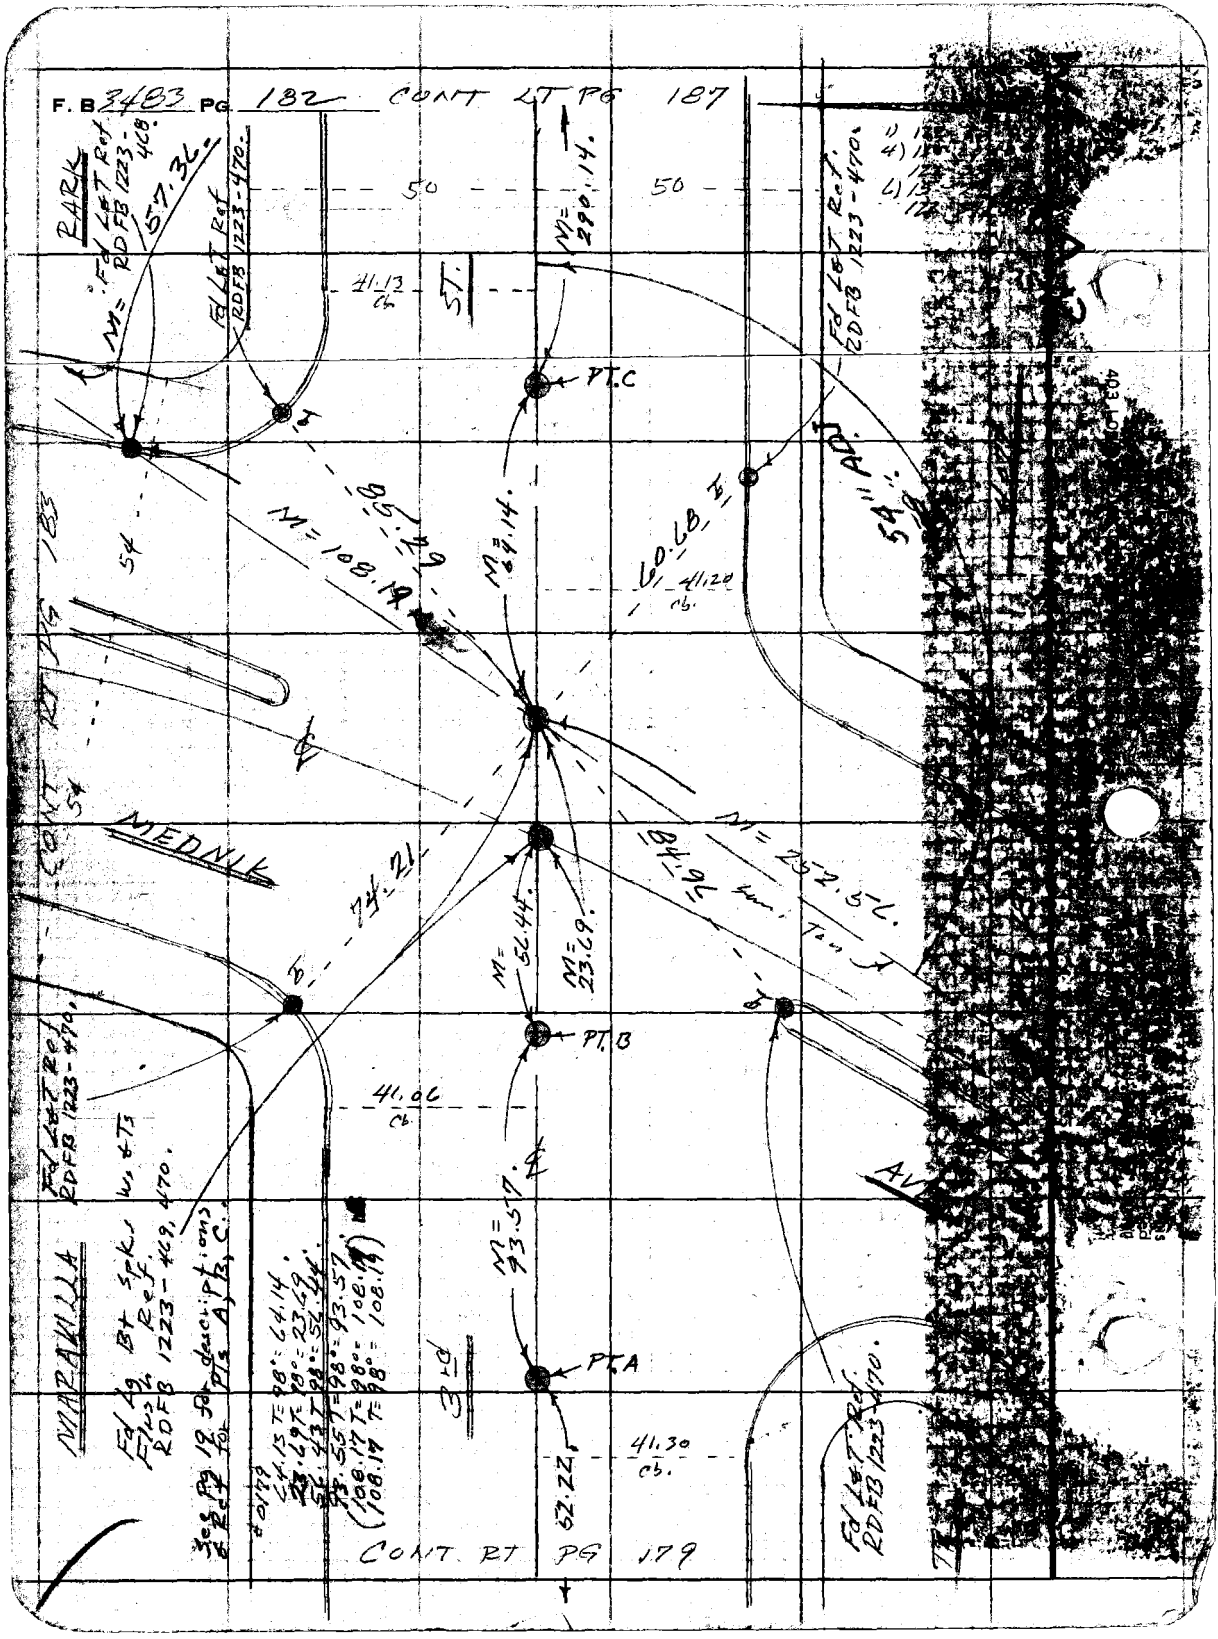
F. B 3483 PG 182 CONT LT PG 187
RARK
Fd L&T Ref RDFB 1223-468.
M= 57.36.
Fd L&T Ref RDFB 1223-470.
50
50
M= 290.14.
41.13 cb.
ST.
PT.C
Fd L&T Ref RDFB 1223-470.
54" ADJ.
M= 108.19
85.29
M= 64.14.
60.68
41.20 cb.
CONT RT PG 183
54
MEDNIK
74.21
84.96
M= 252.56.
M= 56.44.
M= 23.69.
PT.B
41.06 cb.
Fd L&T Ref RDFB 1223-470.
MARAVILLA
Fd Lg Bt Spks W, & Ts Flus Ref. RDFB 1223-469, 470.
See Pg 19 for descriptions & Ref for Pts A, B, C.
#0179
64.13 T=98°=64.14.
23.69 T=98°=23.69.
56.43 T=98°=56.44.
93.55 T=98°=93.57.
(108.17 T=98°=108.19)
(108.17 T=98°=108.19)
3rd
M= 93.57.
PT.A
52.22
41.30 cb.
Fd L&T Ref RDFB 1223-470.
CONT RT PG 179

Notes Ck'd by DON PAPPE	Survey of BELVEDERE AREA ℄	F. B. [illegible] PG. 102
Map No.	IN 0307.40 Tape 0179 Std. 66 °F	
Office Work	Surveyed by F.F. [illegible]	
Checked	Notes FEB Date 20 Sept 72	
Date	Indexed G. D. BAILEY FEB 2 1979	

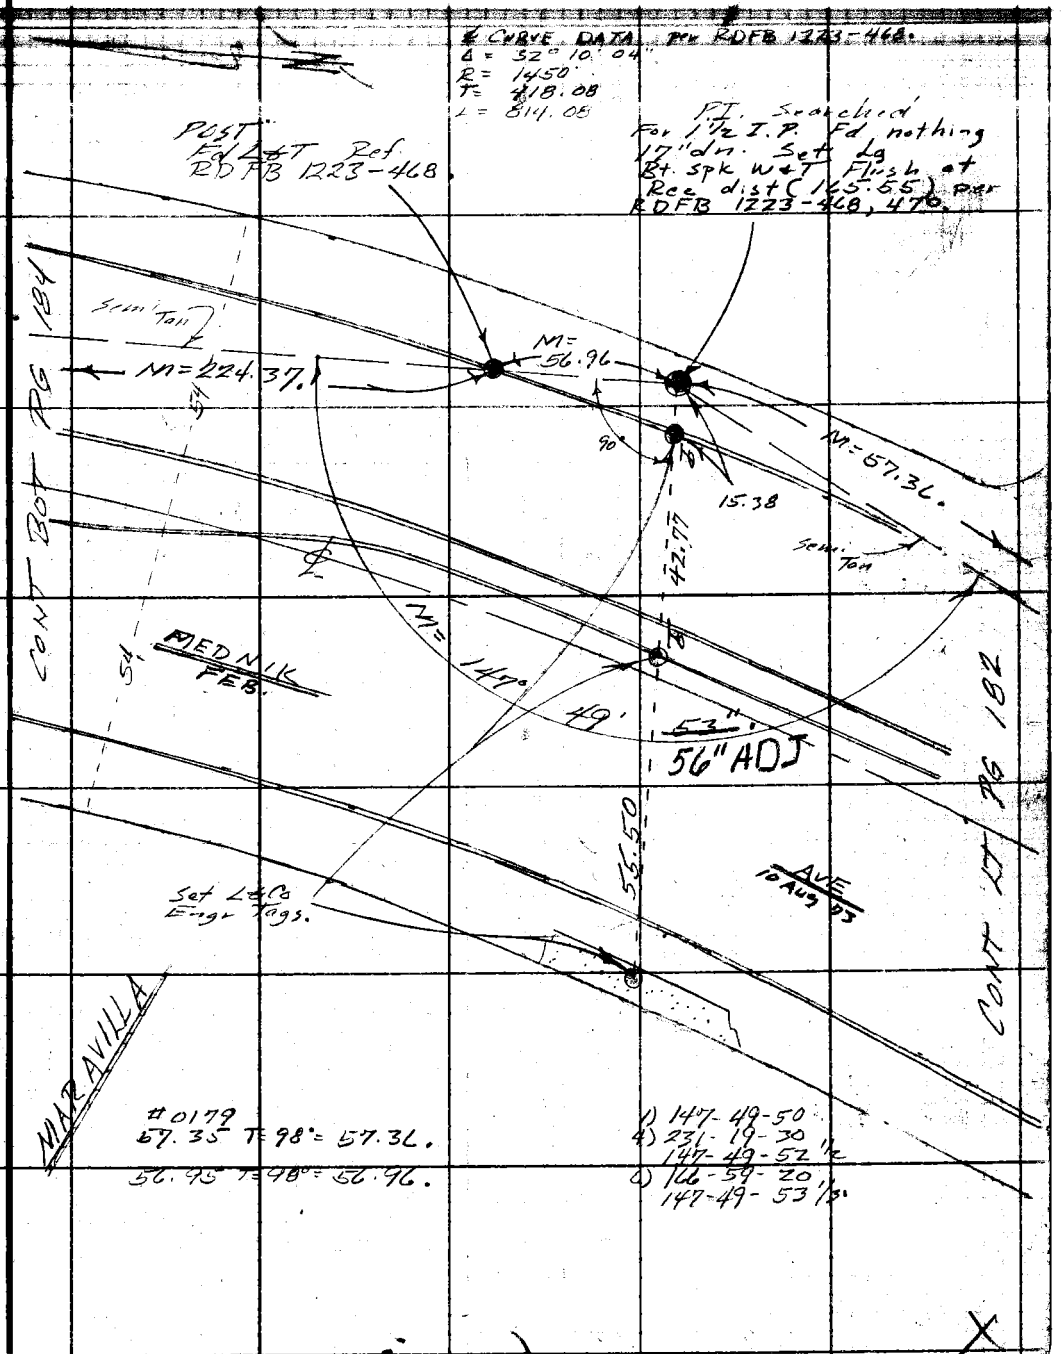

Note: Any Additions or Changes on This Sheet Must be Made or Circled in Red Ink With Date and Name of Person Making Change.

Do not extend this side of this line.

PLEASE RETURN TO
COUNTY OF LOS ANGELES
DEPARTMENT OF COUNTY ENGINEER
403 LOS ANGELES COUNTY ENGINEERING BLDG.

76F3095 CE#310 3-69

PLEASE RETURN TO
COUNTY OF LOS ANGELES
DEPARTMENT OF COUNTY ENGINEER
403 LOS ANGELES COUNTY ENGINEERING BLDG.

Note: Any Additions or Changes on This Sheet Must be Made or Circled in Red Ink With Date and Name of Person Making Change.

Do not extend this side of this line.

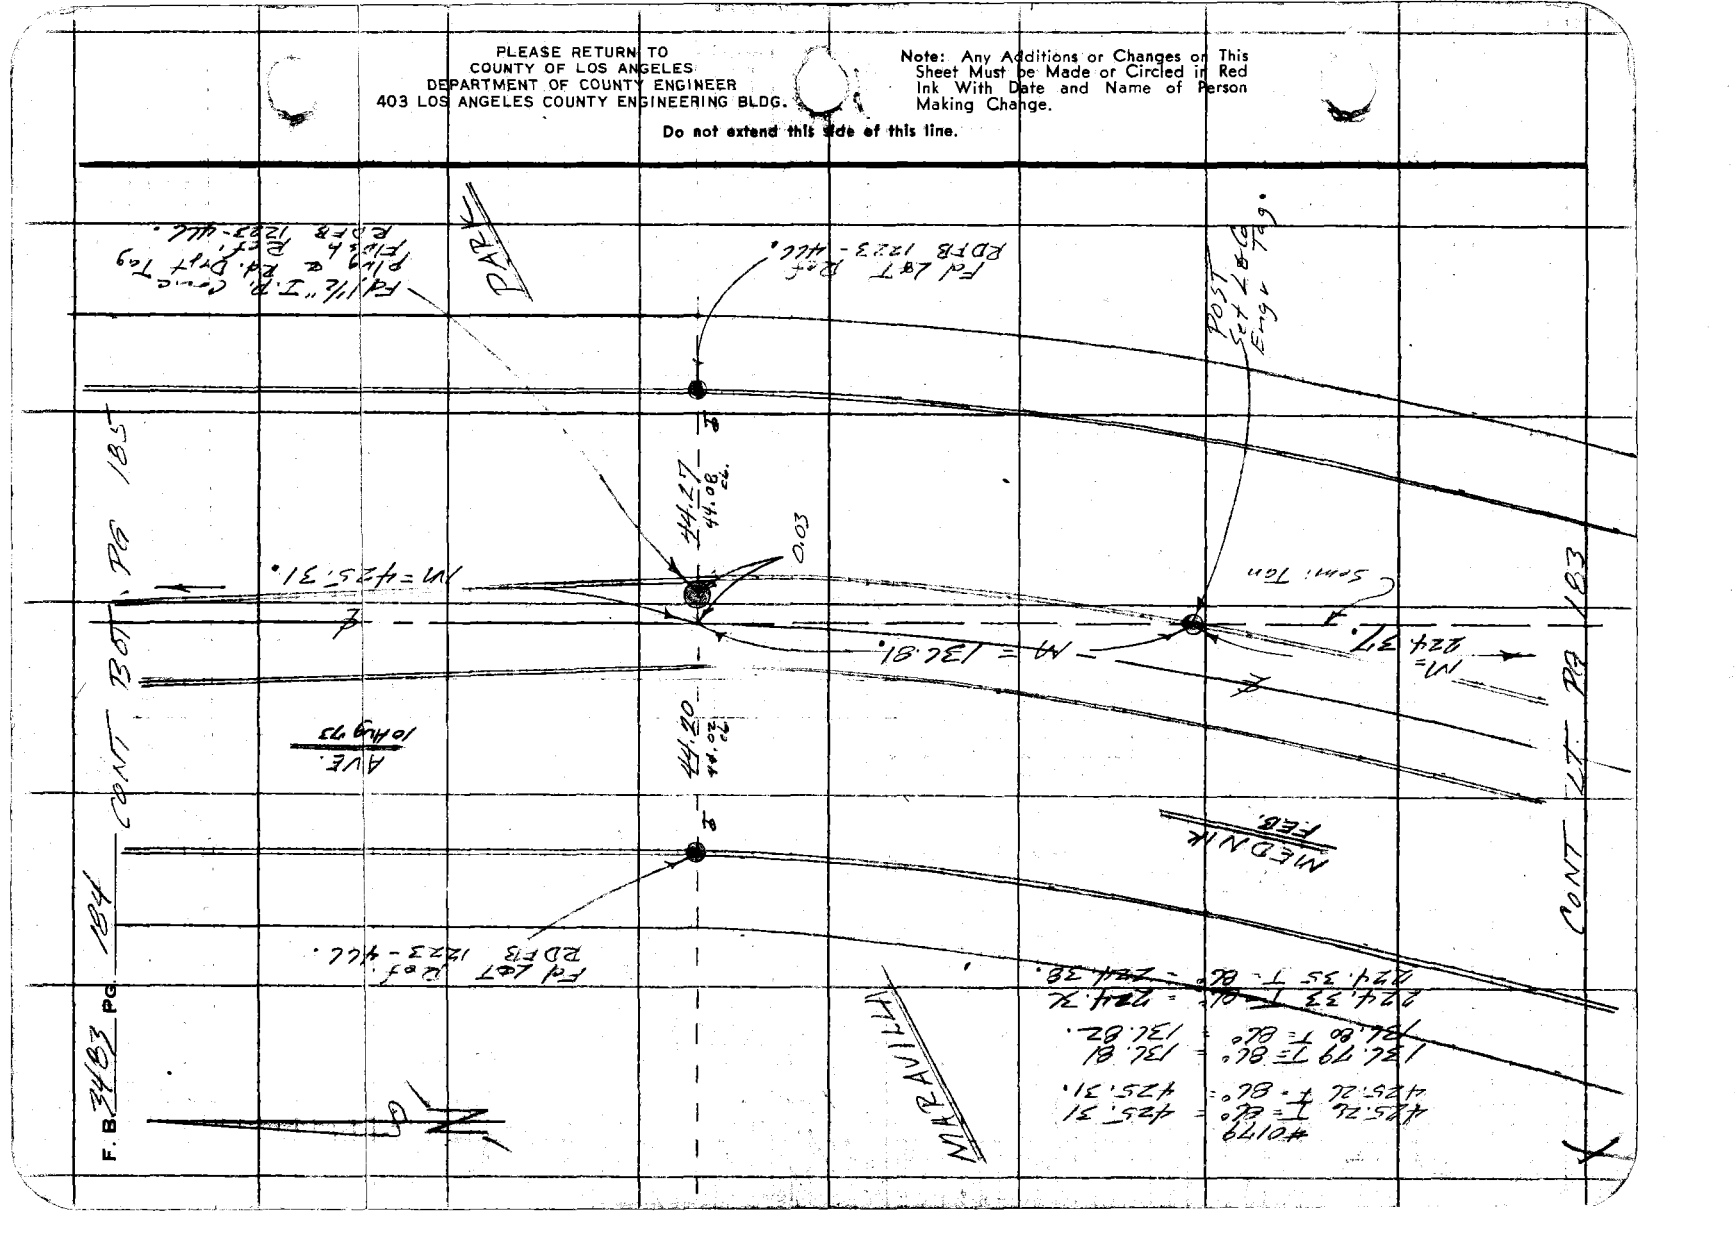

Notes Ck'd by DON PAPPE	Survey of BELVEDERE AREA &	F. B. 7103 PG. 105
Map No.	IN 0303 Tape 0119 Std. 68 °F	
Office Work	Surveyed by FEB	
Checked	Notes FEB Date 20 Sept 72	
Date	Indexed G. D. BAILEY FEB 2 1978	

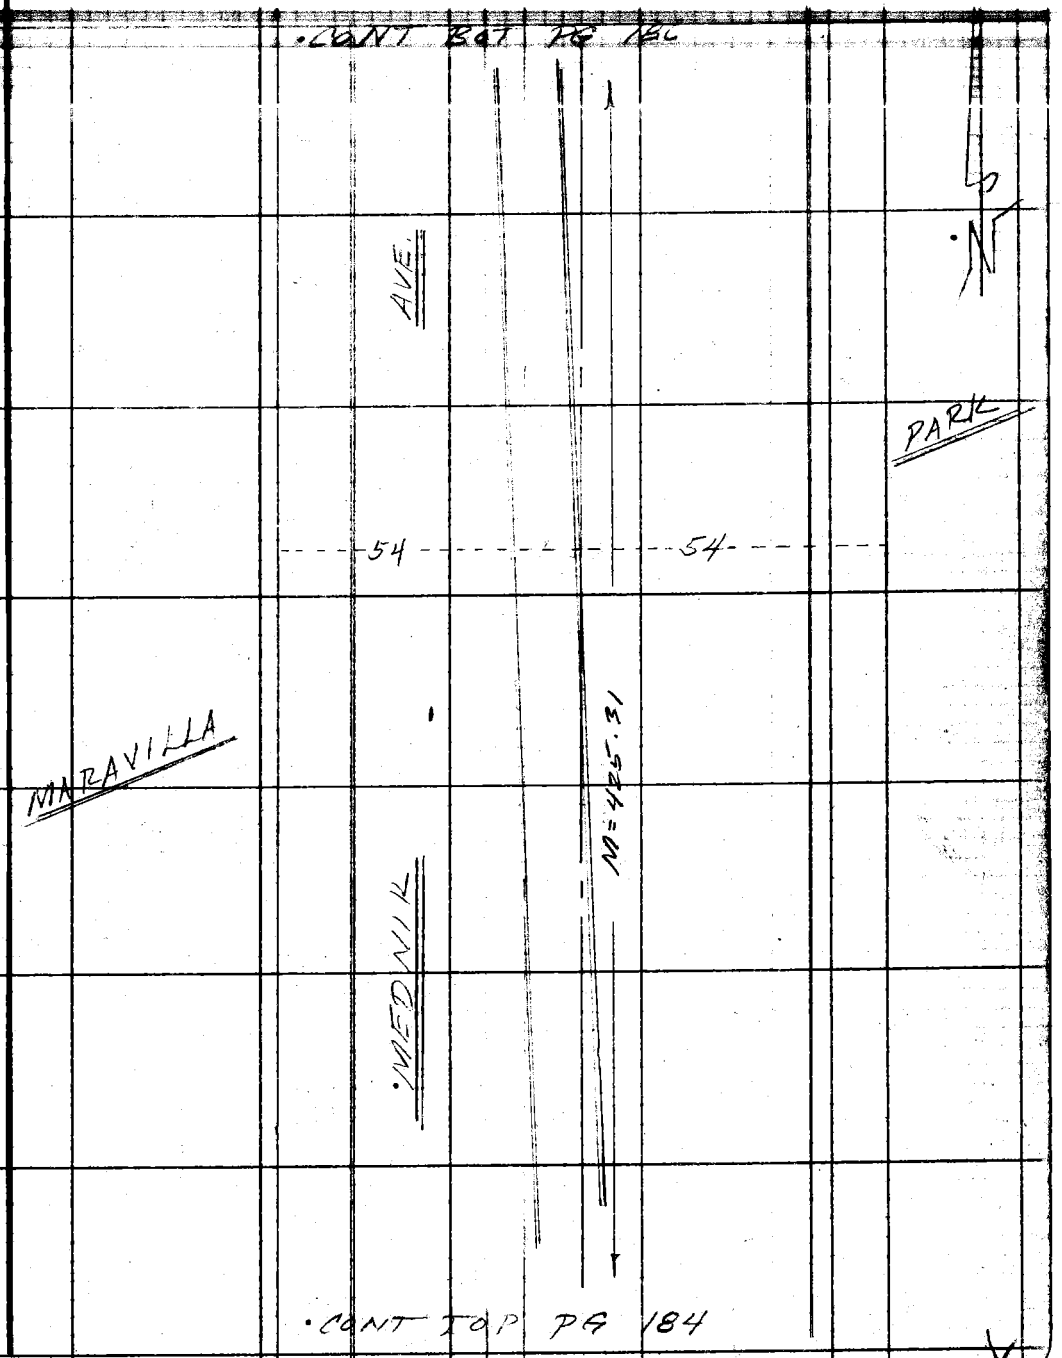

Note: Any Additions or Changes on This Sheet Must be Made or Circled in Red Ink With Date and Name of Person Making Change.

Do not extend this side of this line.

PLEASE RETURN TO
COUNTY OF LOS ANGELES
DEPARTMENT OF COUNTY ENGINEER
403 LOS ANGELES COUNTY ENGINEERING BLDG.

76F309S CE#310 3-69

WS36A-2

F. B. 3483 PG. 186

CONT RT PG 58

1) 89-59-20
4) 359-57-20
89-59-20
6) 179-55-50
89-59-18 1/3

1) 90-39-40
4) 362-38-00
90-39-30
6) 183-56-50
90-39-28 1/3

1) 90-00-30
4) 360-02-20
90-00-35
6) 180-03-30
90-00-35

PLEASE RETURN TO
COUNTY OF LOS ANGELES
DEPARTMENT OF COUNTY ENGINEER
403 LOS ANGELES COUNTY ENGINEERING BLDG.

Do not extend this side of this line.

Note: Any Additions or Changes on This Sheet Must be Made or Circled in Red Ink With Date and Name of Person Making Change.

Notes Ck'd by DON PAPPE	Survey of [illegible]	F. B. [illegible] PG. [illegible]
Map No.	IN 2303 [illegible] 0179 Std. 68	
Office Work	Surveyed by [illegible]	
Checked	Notes FEB Date [illegible]	
Date	Indexed G. D. BAILEY FEB 2 1978	

MARAVILLA PARK

N

·3rd ST.

50

50

CONT. TOP PG. 182

CONT. LT. PG. 188

M = 290.14

#0179
290.08 T = 98° = 290.14
290.08 T = 98° = 290.14

4074

TR

X

Note: Any Additions or Changes on This Sheet Must be Made or Circled in Red Ink With Date and Name of Person Making Change.

Do not extend this title of this line.

PLEASE RETURN TO
COUNTY OF LOS ANGELES
DEPARTMENT OF COUNTY ENGINEER
403 LOS ANGELES COUNTY ENGINEERING BLDG.

76F309S CE#310 3-61

F. B. 3487 Pg. 188

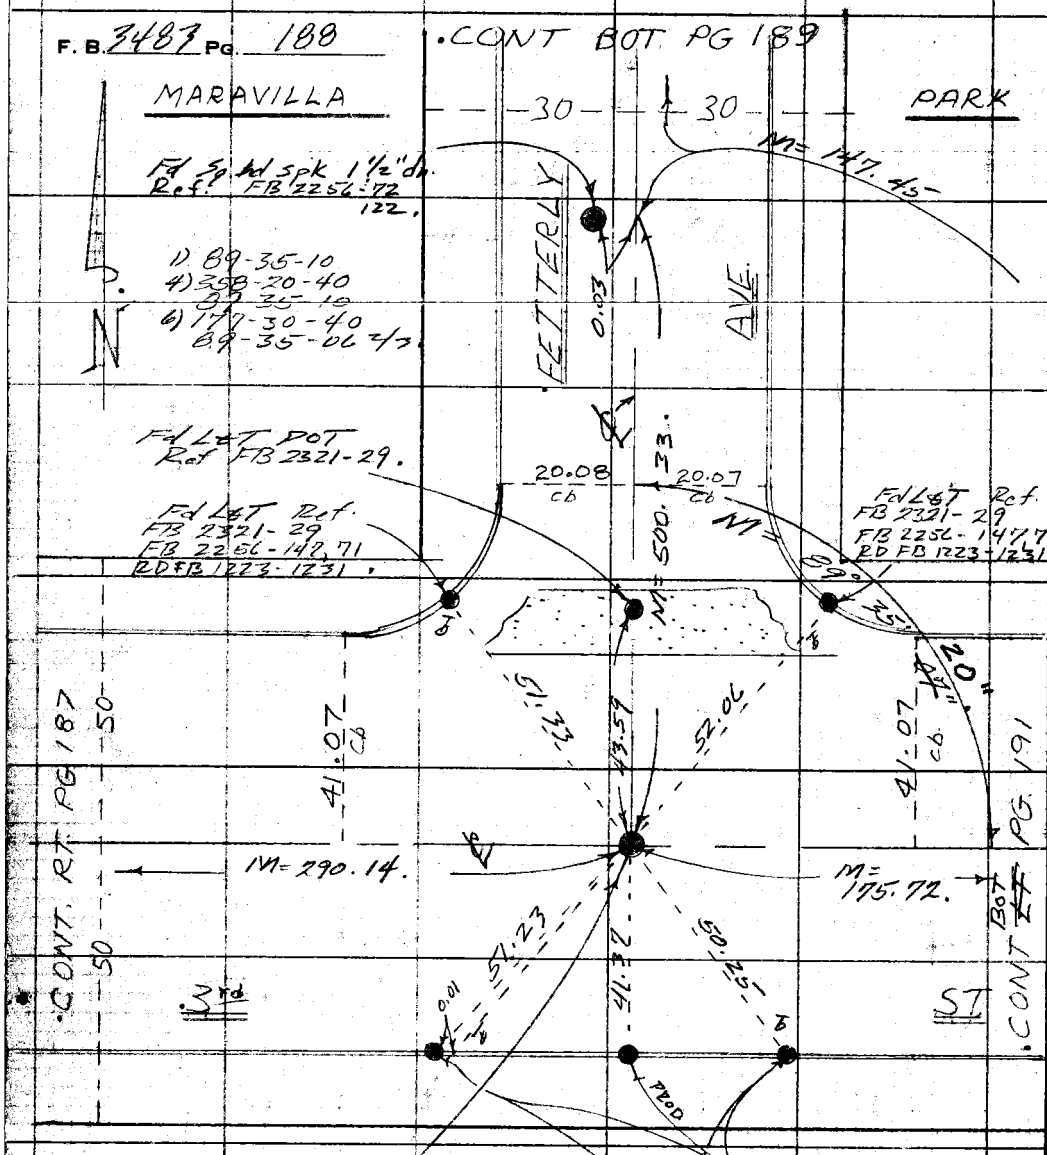

#0179
500.26 T= 92° = 500.34
500.25 T= 92° = 500.33.

TR.

4074

WS36A-2.

PLEASE RETURN TO
COUNTY OF LOS ANGELES
DEPARTMENT OF COUNTY ENGINEER
403 LOS ANGELES COUNTY ENGINEERING BLDG.

Do not extend this side of this line.

Note: Any Additions or Changes on This Sheet Must be Made or Circled in Red Ink With Date and Name of Person Making Change.

Notes Ck'd by DON PAPPE	Survey of BELVEDERE AREA	F. B. [illegible] PG. [illegible]
Map No.	JN [illegible] Tape [illegible] Std. [illegible]	
Office Work	Surveyed by	
Checked	Notes FEB. Date [illegible]	
Date	Indexed G. D. BAILEY FEB 2 1978	

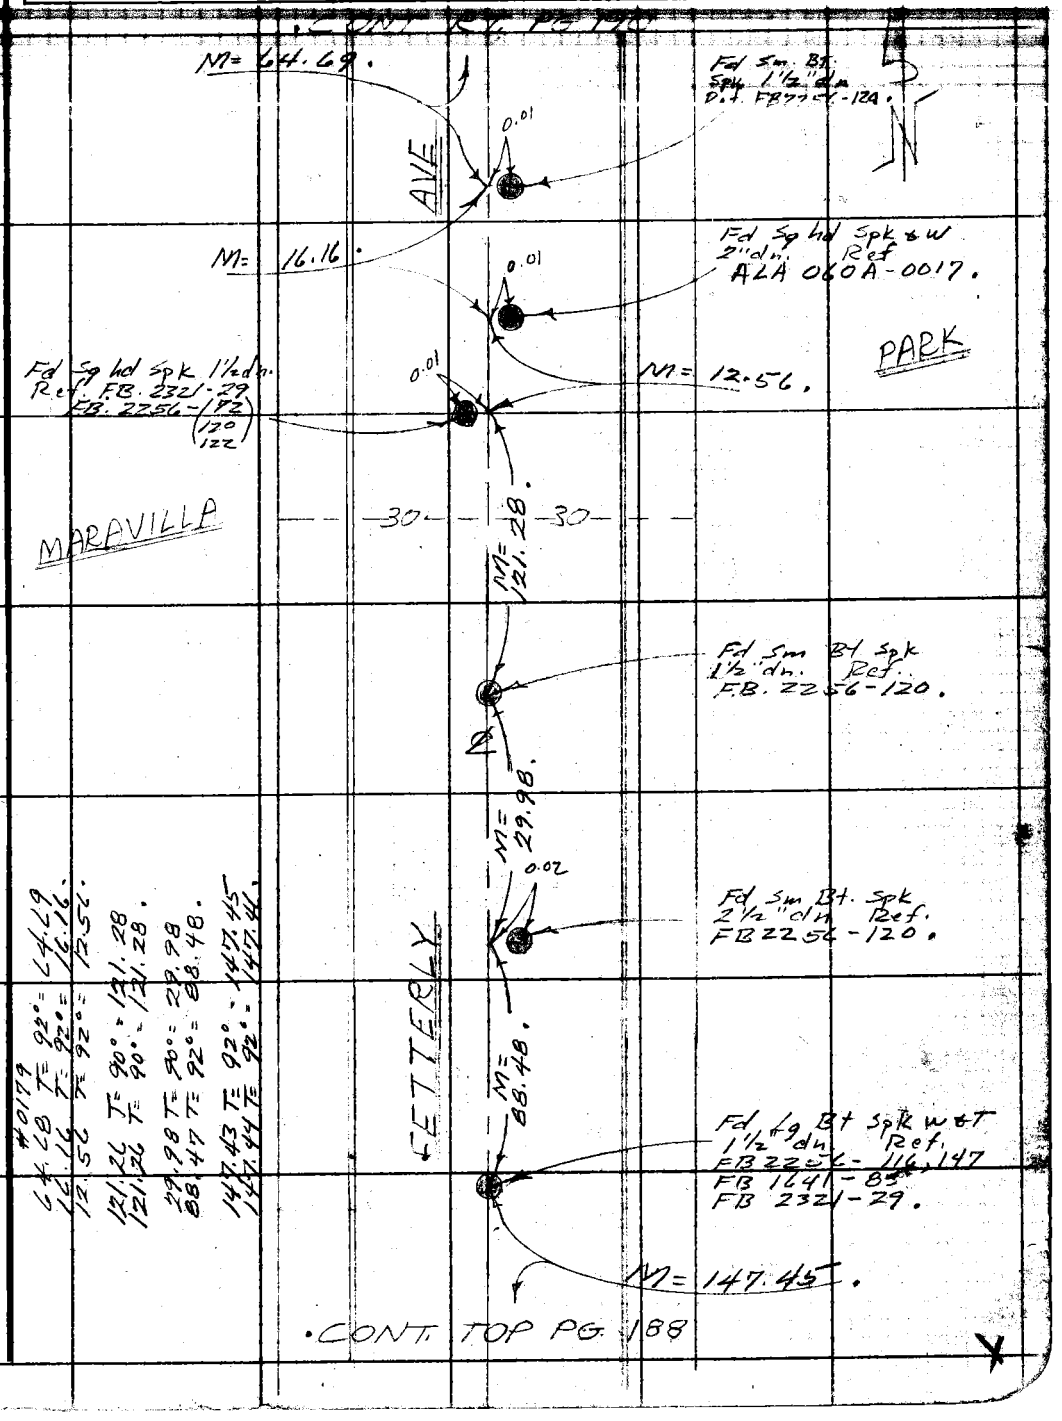

#0179
64.68 T= 92° = 64.69
16.16 T= 92° = 16.16.
12.56 T= 92° = 12.56.
121.26 T= 90° = 121.28
121.26 T= 90° = 121.28.
29.98 T= 90° = 29.98
88.47 T= 92° = 88.48.
147.43 T= 92° = 147.45
147.44 T= 92° = 147.44.

Note: Any Additions or Changes on This Sheet Must be Made or Circled in Red Ink With Date and Name of Person Making Change.

Do not extend this side of this line.

PLEASE RETURN TO
COUNTY OF LOS ANGELES
DEPARTMENT OF COUNTY ENGINEER
403 LOS ANGELES COUNTY ENGINEERING BLDG.

76F3095 CE#310 3-69

PLEASE RETURN TO
COUNTY OF LOS ANGELES
DEPARTMENT OF COUNTY ENGINEER
403 LOS ANGELES COUNTY ENGINEERING BLDG.

Note: Any Additions or Changes on This Sheet Must be Made or Circled in Red Ink With Date and Name of Person Making Change.

Do not extend this tide of this line.

W.S. 36 A-2

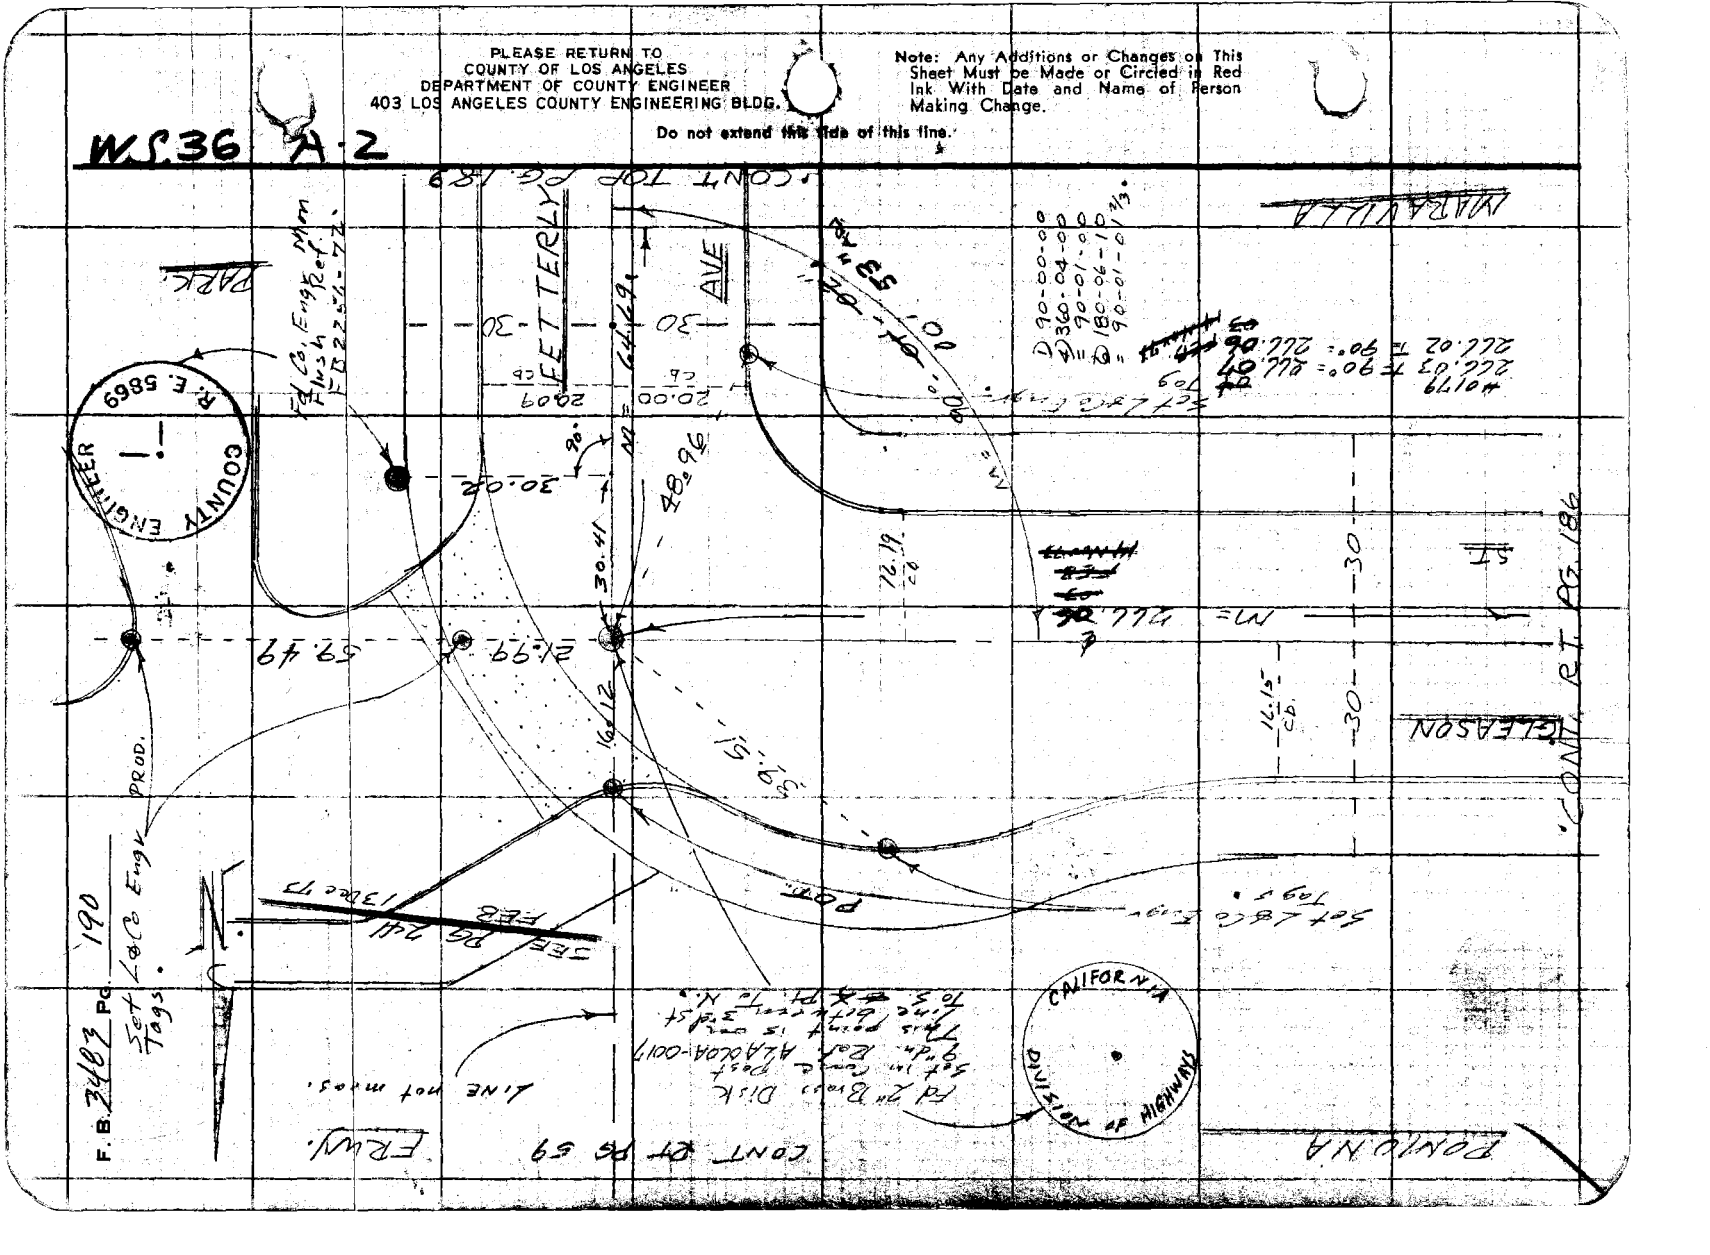

Notes Ck'd by	Survey of BELVEDERE AREA L	F. B. 3487 PG. 191
Map No.	JN [illegible] Tape [illegible] Std. [illegible]	
Office Work	Surveyed by F.E. Brooks	
Checked	Notes FEB Date 21 Oct 72	
Date	Indexed G. D. BAILEY FEB 2 1976	

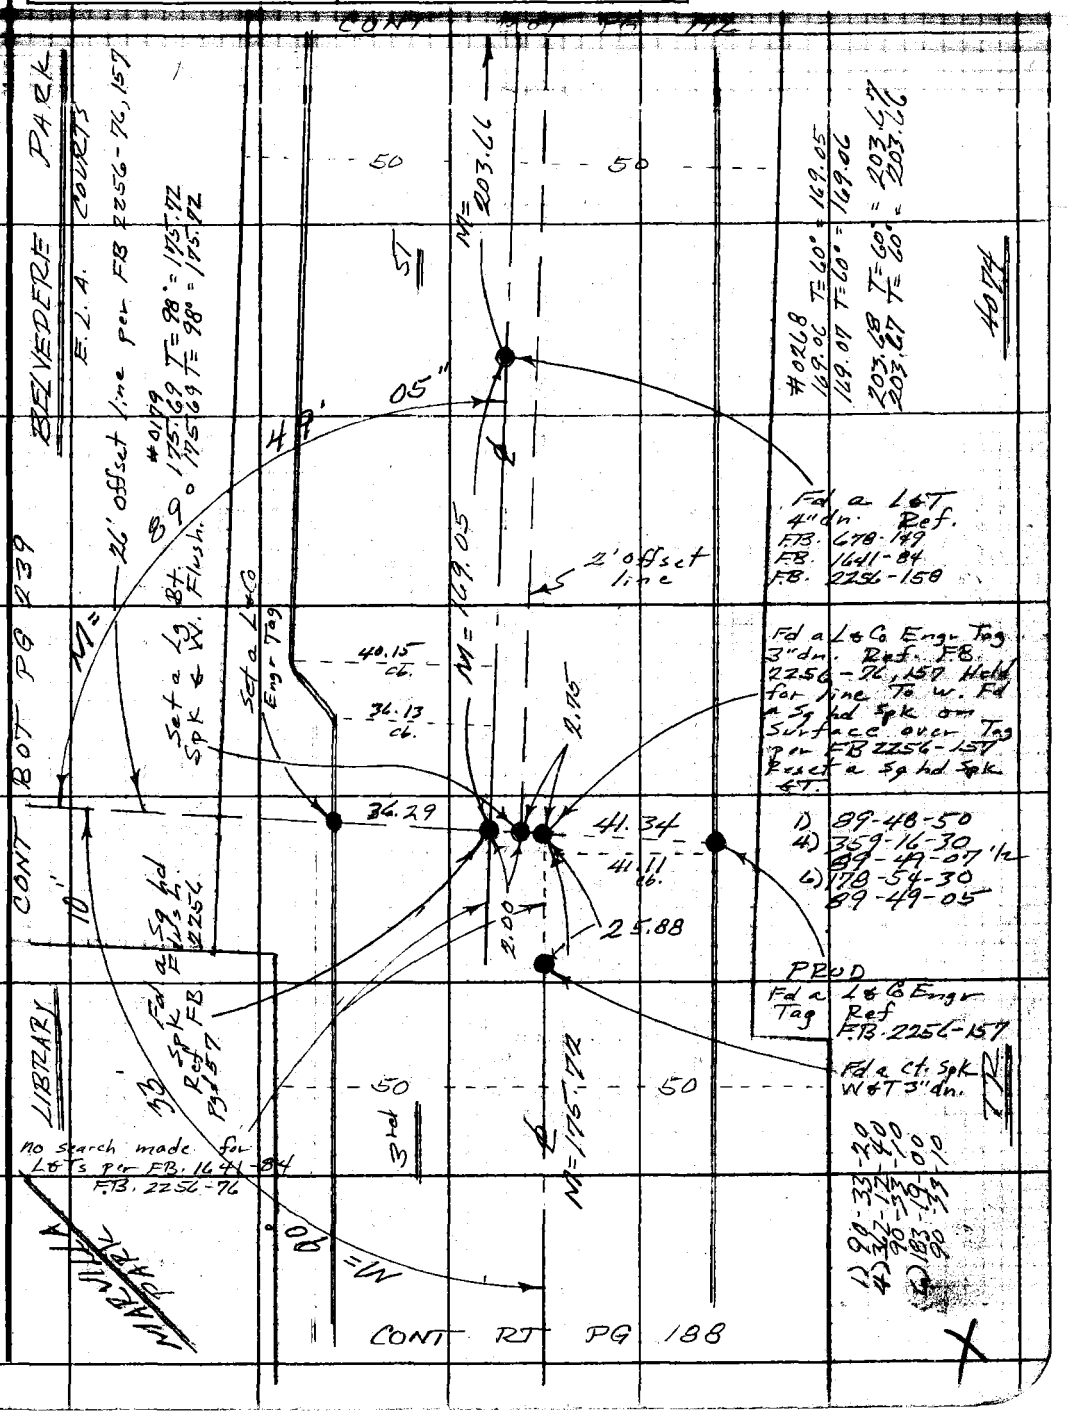

Note: Any Additions or Changes on This Sheet Must be Made or Circled in Red Ink With Date and Name of Person Making Change.

Do not extend this side of this line.

PLEASE RETURN TO
COUNTY OF LOS ANGELES
DEPARTMENT OF COUNTY ENGINEER
403 LOS ANGELES COUNTY ENGINEERING BLDG.

76F309S CE#310 3-69

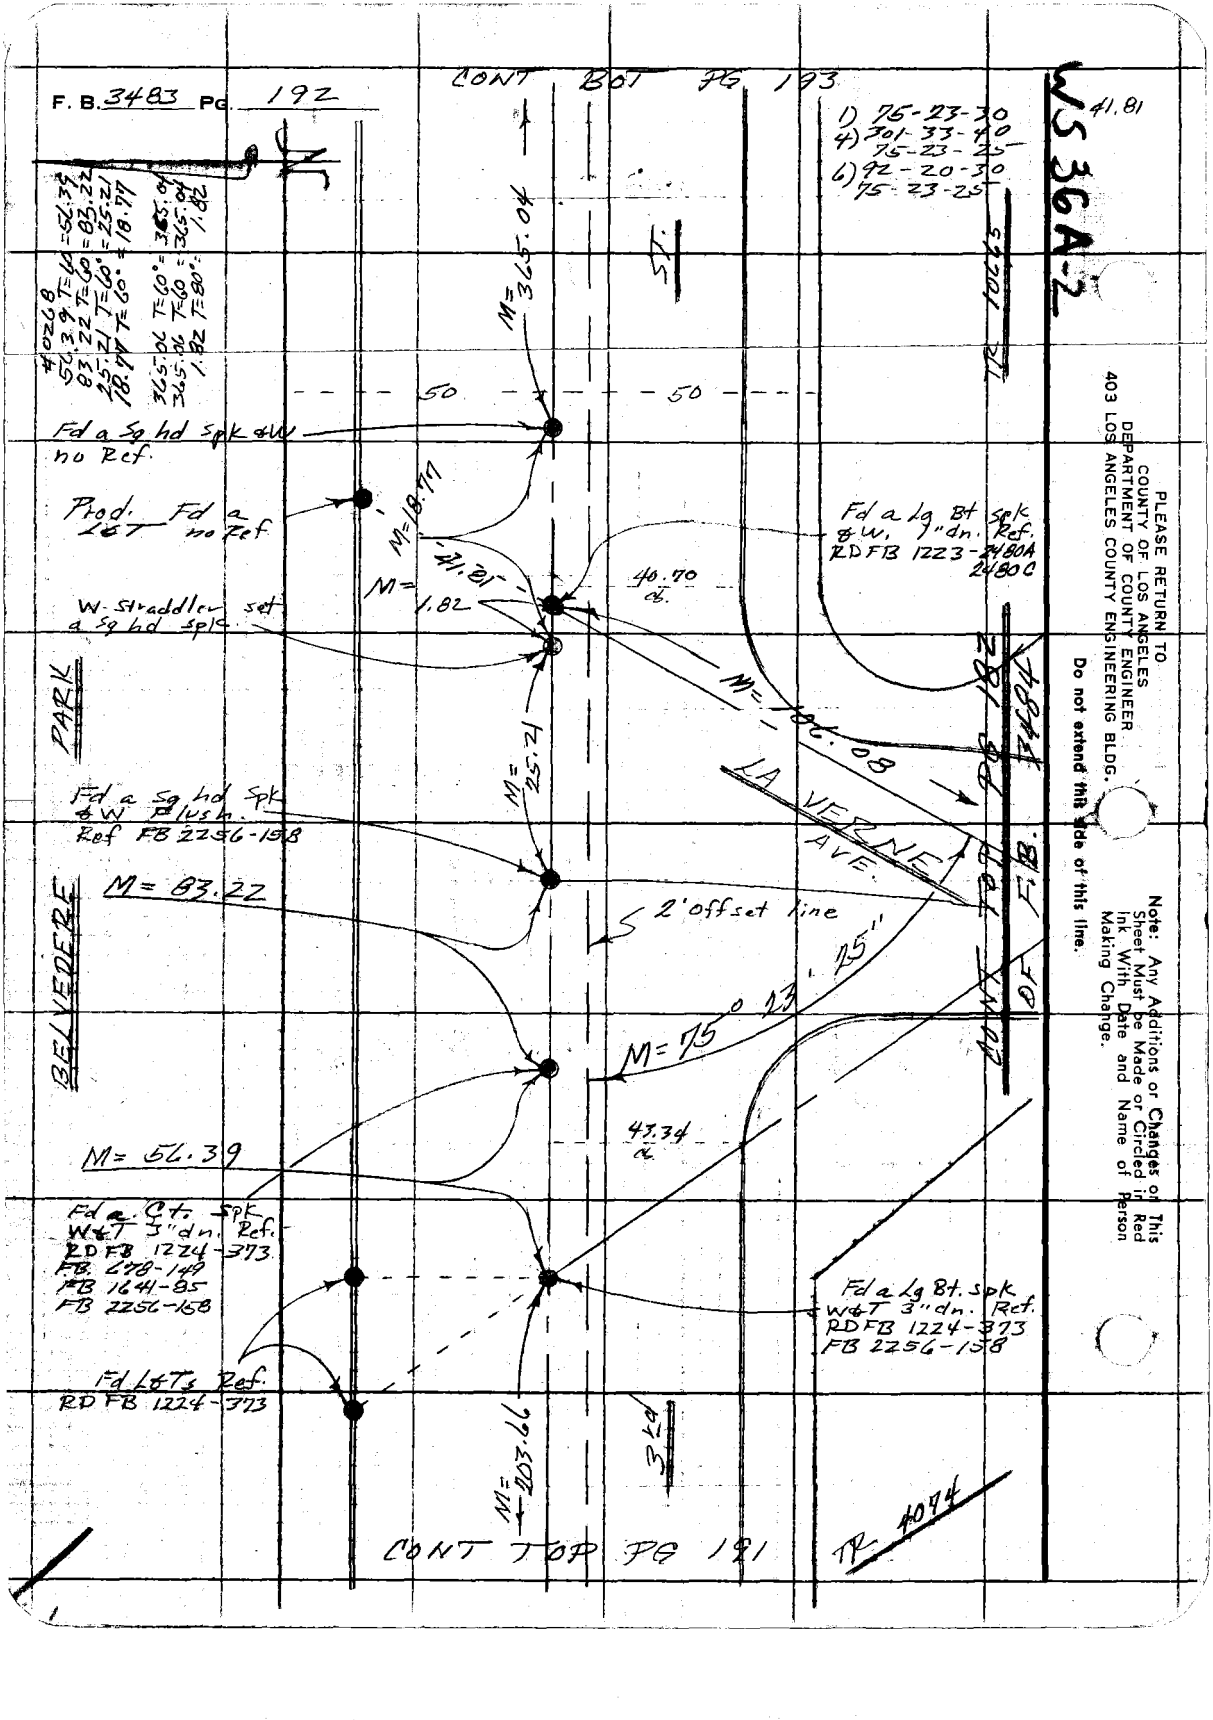

PLEASE RETURN TO
COUNTY OF LOS ANGELES
DEPARTMENT OF COUNTY ENGINEER
403 LOS ANGELES COUNTY ENGINEERING BLDG.

Do not extend this side of this line.

Note: Any Additions or Changes on This Sheet Must be Made or Circled in Red Ink With Date and Name of Person Making Change.

Notes Ck'd by _____
Map No. _____
Office Work _____
Checked _____
Date _____

Survey of BELVEDERE AREA 2
Surveyed by F.E.B.
Notes F.E.B. Date 2 May 64
Indexed G. D. BAILEY FEB 2 1978

F. B. 3497 PG. 192

PLEASE RETURN TO
COUNTY OF LOS ANGELES
DEPARTMENT OF COUNTY ENGINEER
403 LOS ANGELES COUNTY ENGINEERING BLDG.

Note: Any Additions or Changes on This Sheet Must be Made or Circled in Red Ink With Date and Name of Person Making Change.

Do not extend this side of this line.

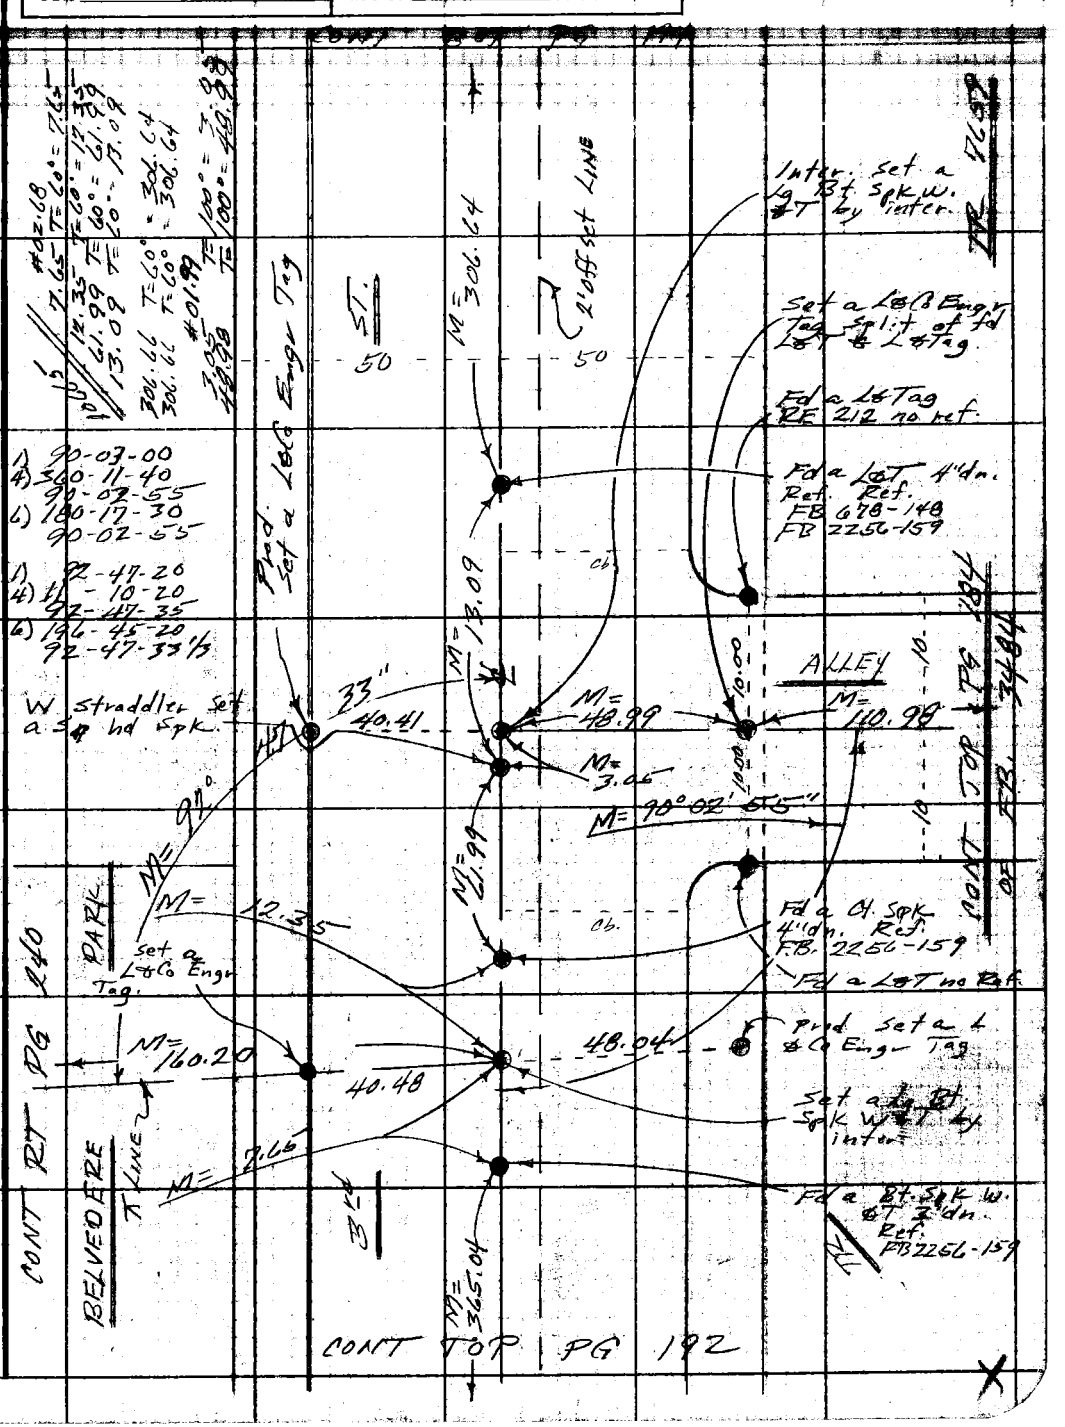

F6F309S CE#310 3-69

F. B. 3483 PG 194

PLEASE RETURN TO
COUNTY OF LOS ANGELES
DEPARTMENT OF COUNTY ENGINEER
403 LOS ANGELES COUNTY ENGINEERING BLDG.

Do not extend this side of this line.

Note: Any Additions or Changes on This Sheet Must be Made or Circled in Red Ink With Date and Name of Person Making Change.

Notes Ck'd by	Survey of BELVEDERE AREA 2	F. B. [illegible] PG. [illegible]
Map No.	JN [illegible] Tape [illegible] Std. [illegible]	1) 96-16-00
Office Work	Surveyed by FE Brooks	4) 25-04-30
Checked	Notes FEB Date 9 Jan 74	96-16-07½
Date	Indexed D. D. BAILEY FEB 2 1974	91-16-00½

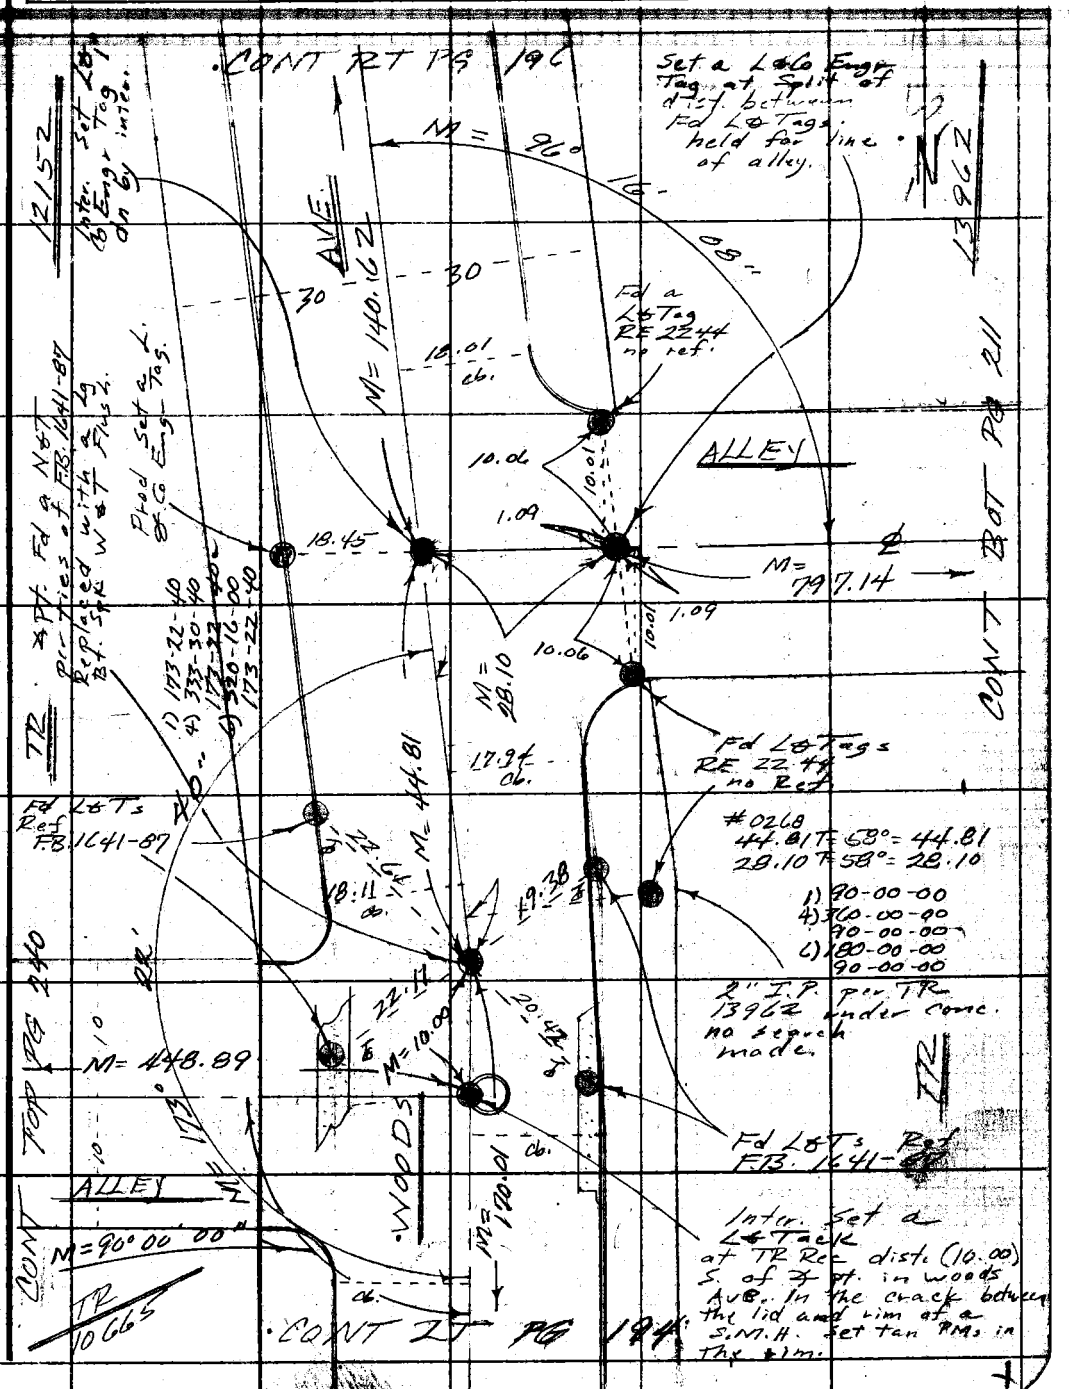

Note: Any Additions or Changes on This Sheet Must be Made or Circled in Red Ink With Date and Name of Person Making Change.

Do not extend this side of this line.

PLEASE RETURN TO
COUNTY OF LOS ANGELES
DEPARTMENT OF COUNTY ENGINEER
403 LOS ANGELES COUNTY ENGINEERING BLDG.

76F309S CE#310 3-69

PLEASE RETURN TO
COUNTY OF LOS ANGELES
DEPARTMENT OF COUNTY ENGINEER
403 LOS ANGELES COUNTY ENGINEERING BLDG.

Note: Any Additions or Changes on This Sheet Must be Made or Circled in Red Ink With Date and Name of Person Making Change.

Do not extend this side of this line.

WS36A-2

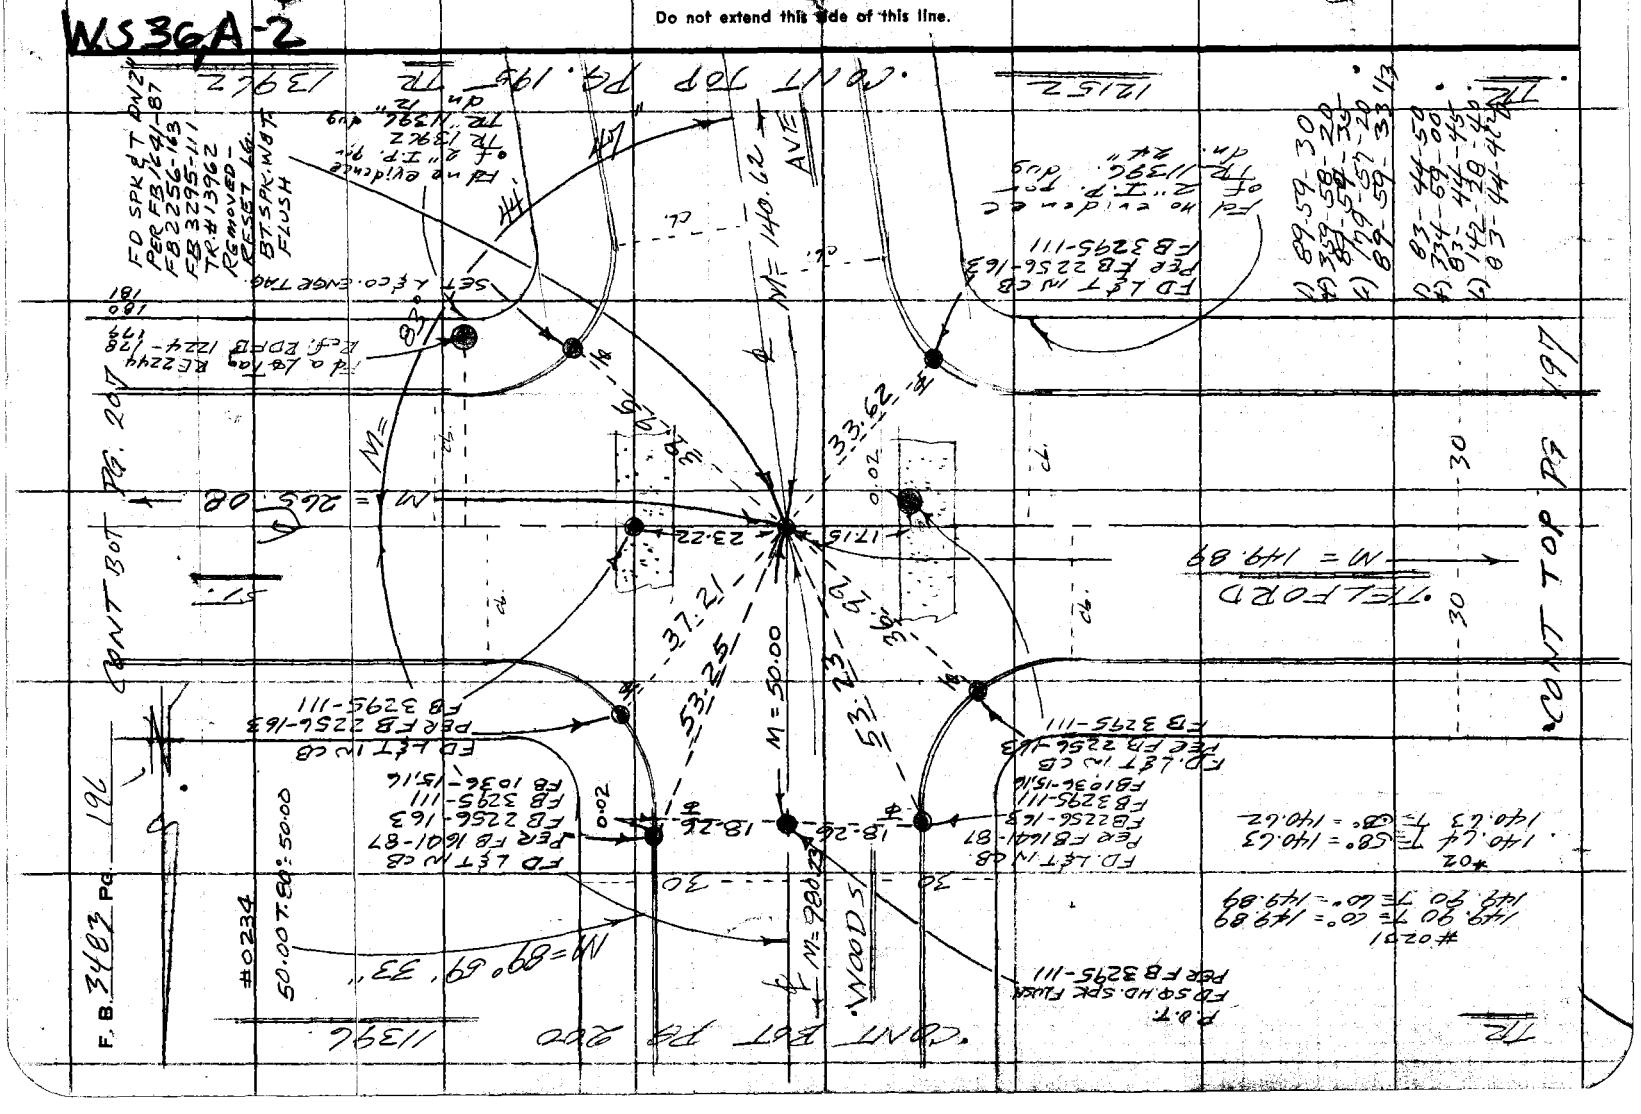

Notes Ck'd by	Survey of [illegible]	F. B. [illegible] PG. [illegible]
Map No.	JN [illegible] Tape [illegible] Std [illegible]	
Office Work	Surveyed by F E Brool	
Checked	Notes FEB Date 12 Dec 73	
Date	Indexed G. D. BAILEY FEB 2 1978	

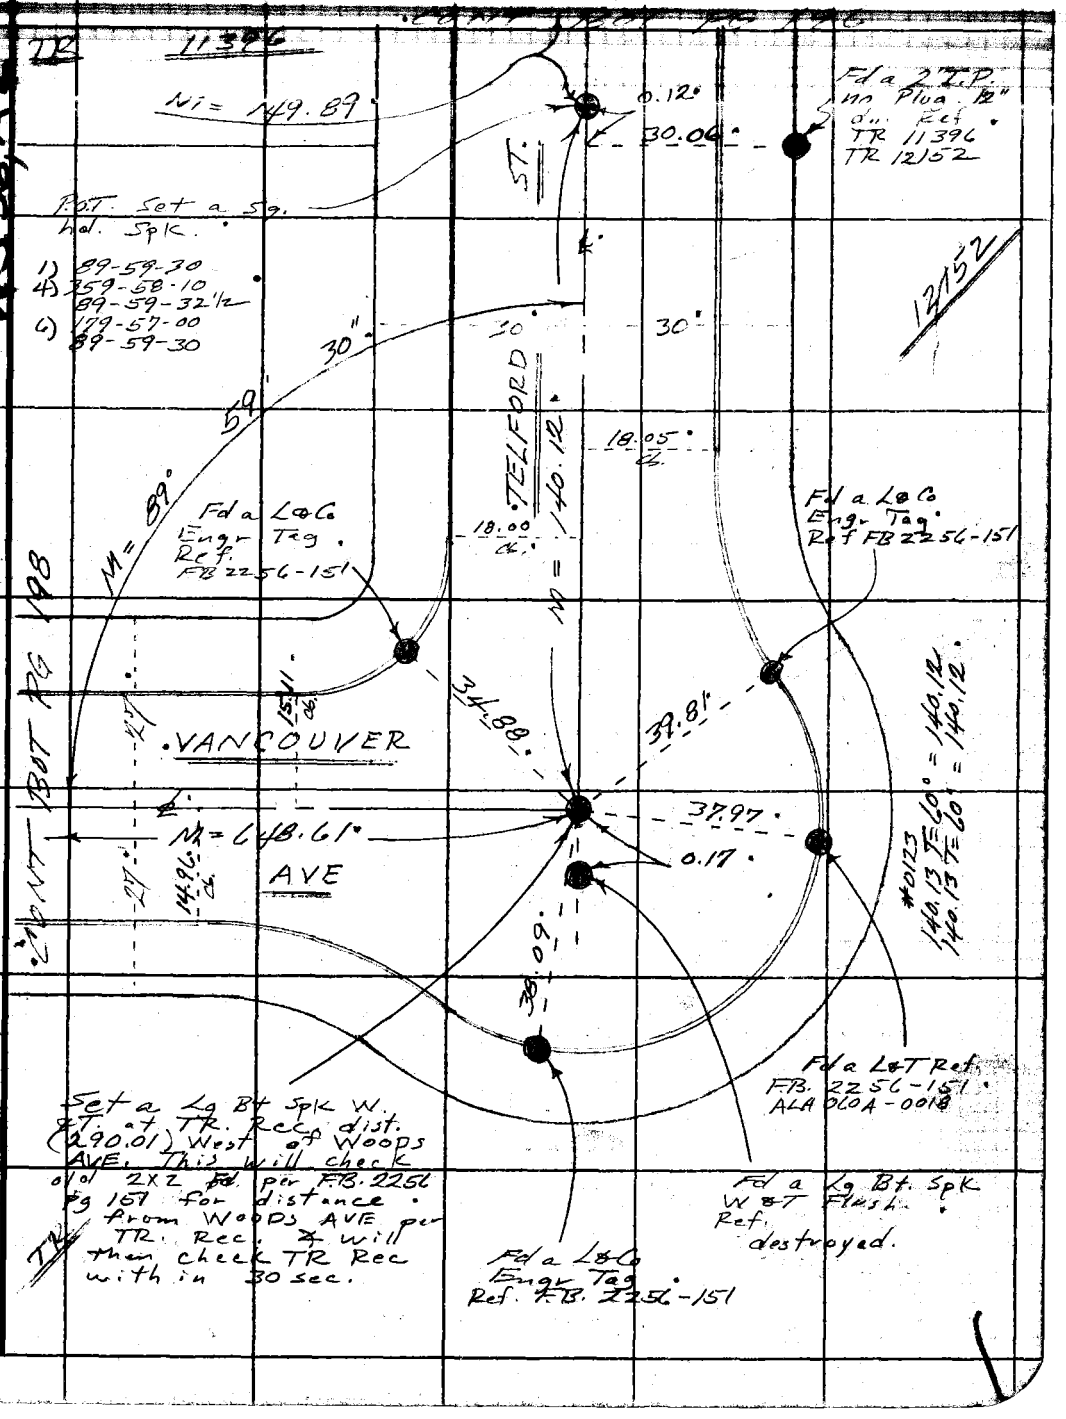

WS 36, A-2

Note: Any Additions or Changes on this Sheet Must be Made or Circled in Red Ink With Date and Name of Person Making Change.

Do not extend this side of this line.

PLEASE RETURN TO
COUNTY OF LOS ANGELES
DEPARTMENT OF COUNTY ENGINEER
403 LOS ANGELES COUNTY ENGINEERING BLDG.

76F309S CE#310 3-69

F. B. 3483 PG. 198

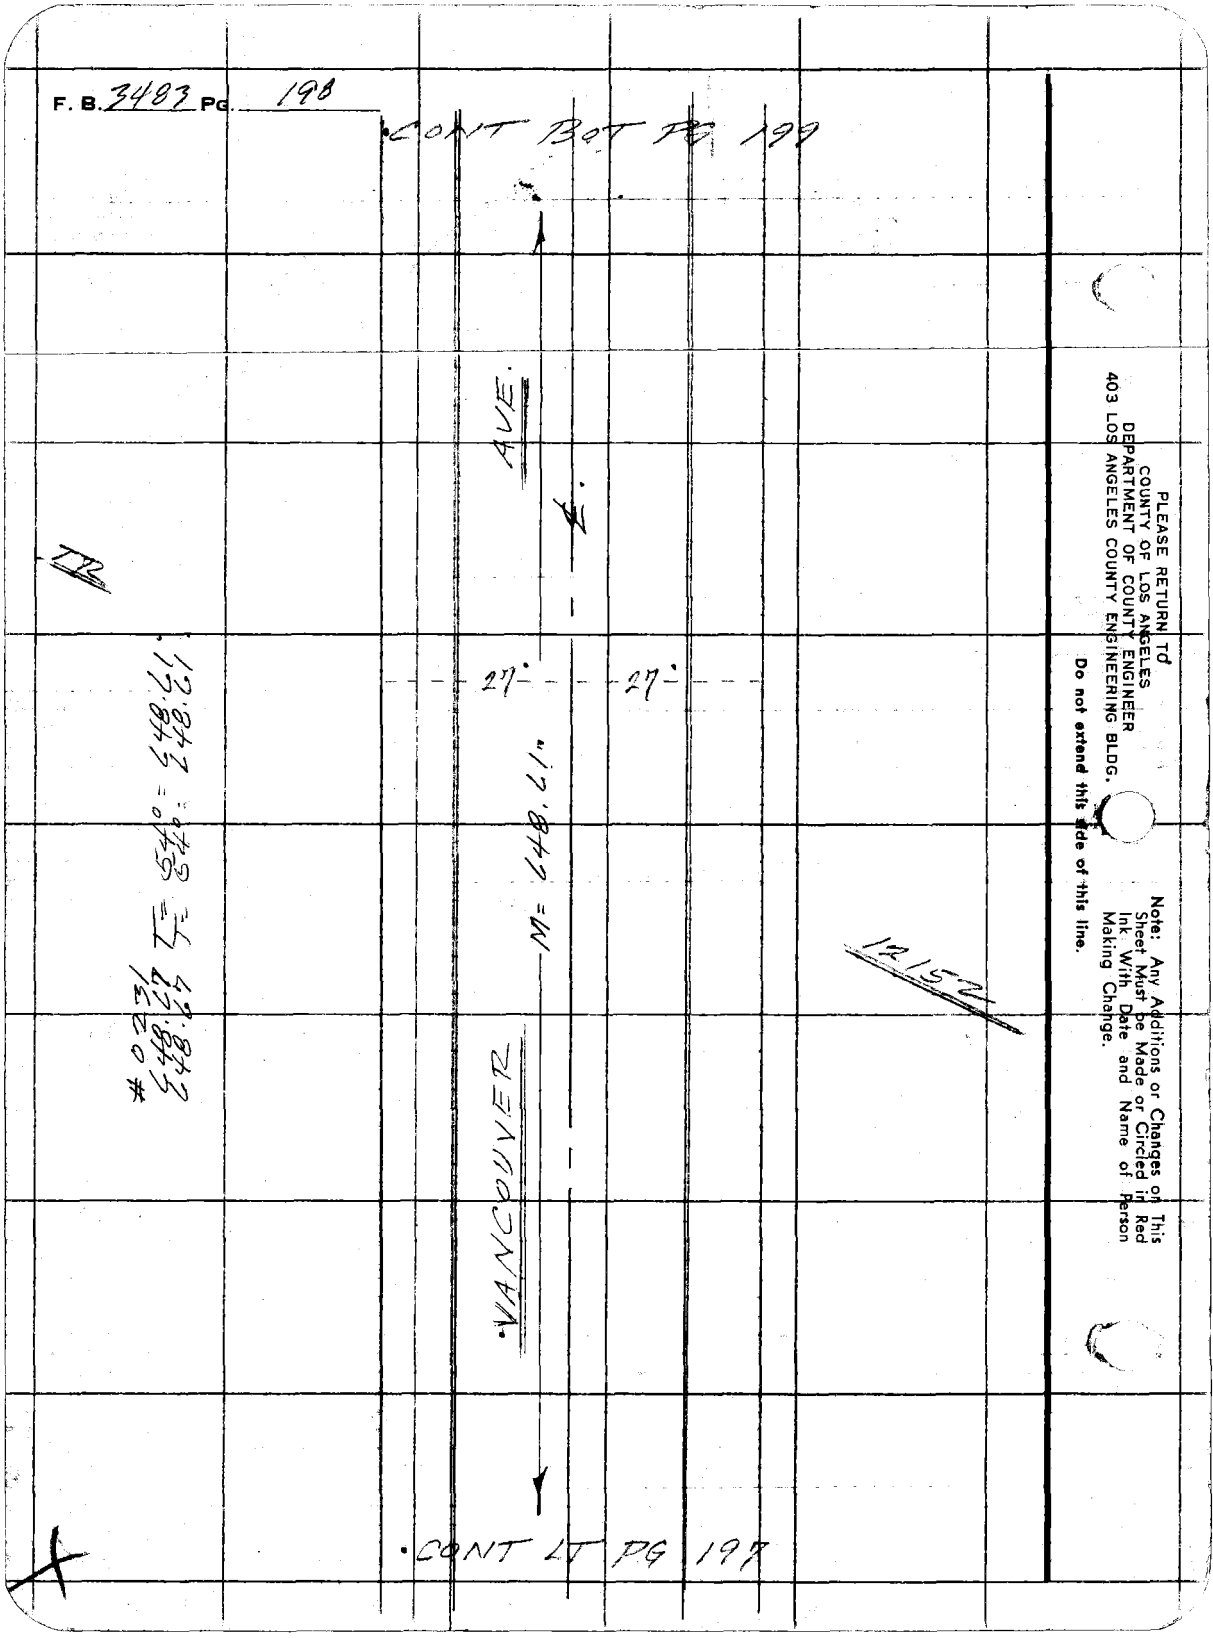

PLEASE RETURN TO
COUNTY OF LOS ANGELES
DEPARTMENT OF COUNTY ENGINEER
403 LOS ANGELES COUNTY ENGINEERING BLDG.

Do not extend this side of this line.

Note: Any Additions or Changes on This Sheet Must be Made or Circled in Red Ink With Date and Name of Person Making Change.

Notes Ck'd by	Survey of BELVEDERE AREA	F. B. [illegible] PG. [illegible]
Map No.	JN 0207.49 Topo 1177 Std 68 °F	
Office Work	Surveyed by	
Checked	Notes FEB Date 19 Dec 79	
Date	Indexed G. D. BAILEY FEB 2 1978	

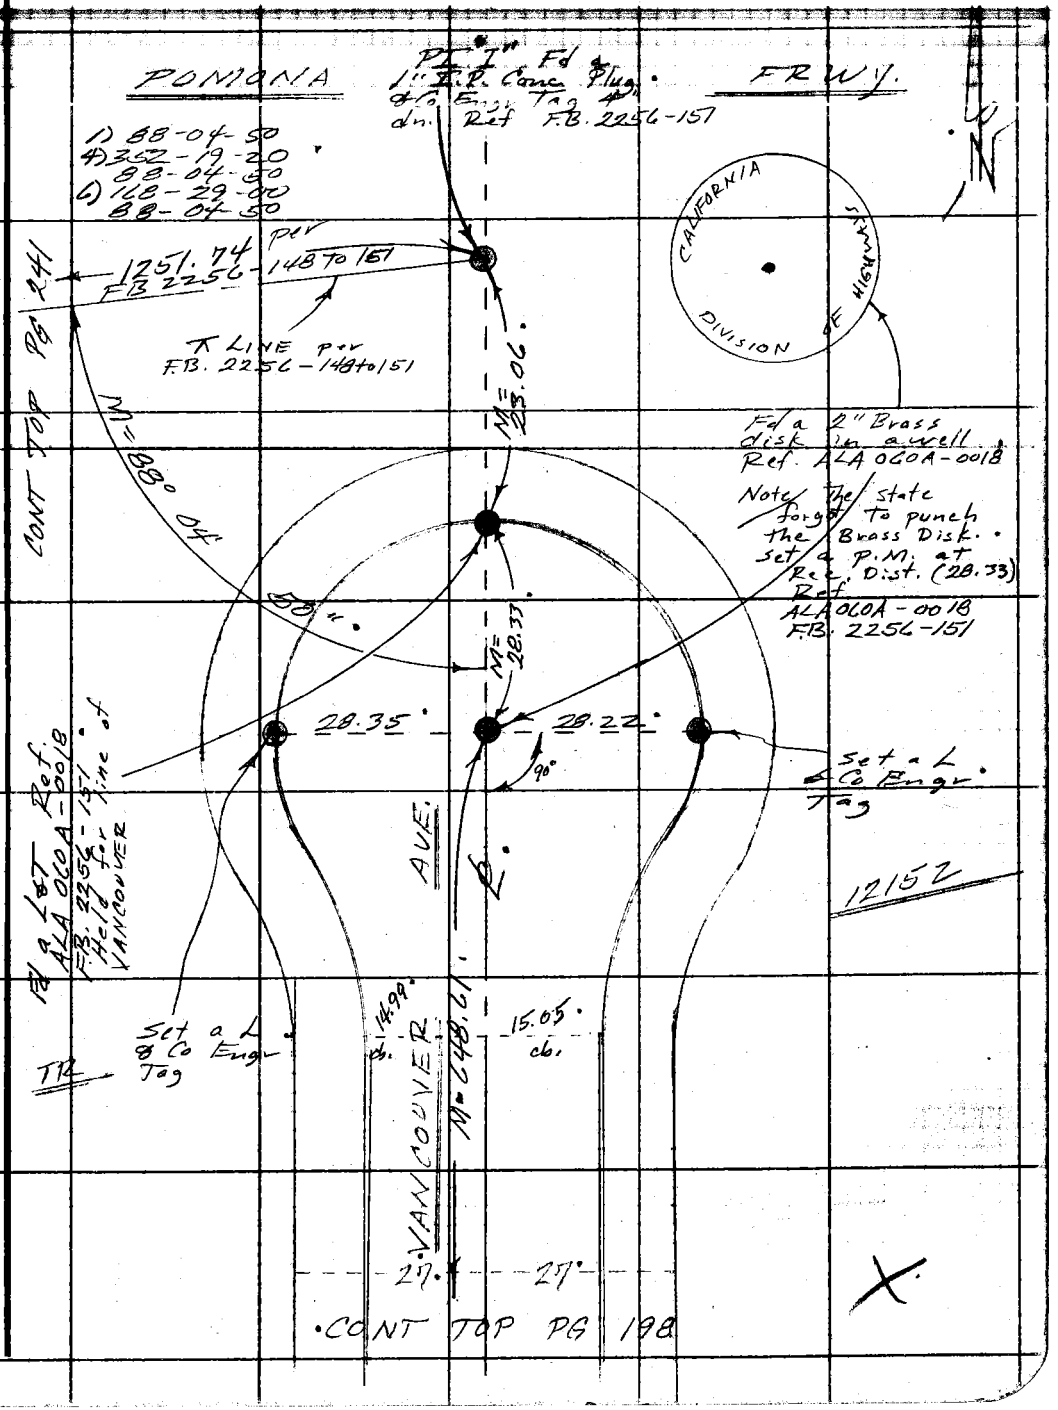

Note: Any Additions or Changes on This Sheet Must be Made or Circled in Red Ink With Date and Name of Person Making Change.

Do not extend this side of this line.

PLEASE RETURN TO
COUNTY OF LOS ANGELES
DEPARTMENT OF COUNTY ENGINEER
403 LOS ANGELES COUNTY ENGINEERING BLDG.

76F3095 CE#310 3-69

PLEASE RETURN TO
COUNTY OF LOS ANGELES
DEPARTMENT OF COUNTY ENGINEER
403 LOS ANGELES COUNTY ENGINEERING BLDG.

Note: Any Additions or Changes on This Sheet Must be Made or Circled in Red Ink With Date and Name of Person Making Change.

Do not extend this side of this line.

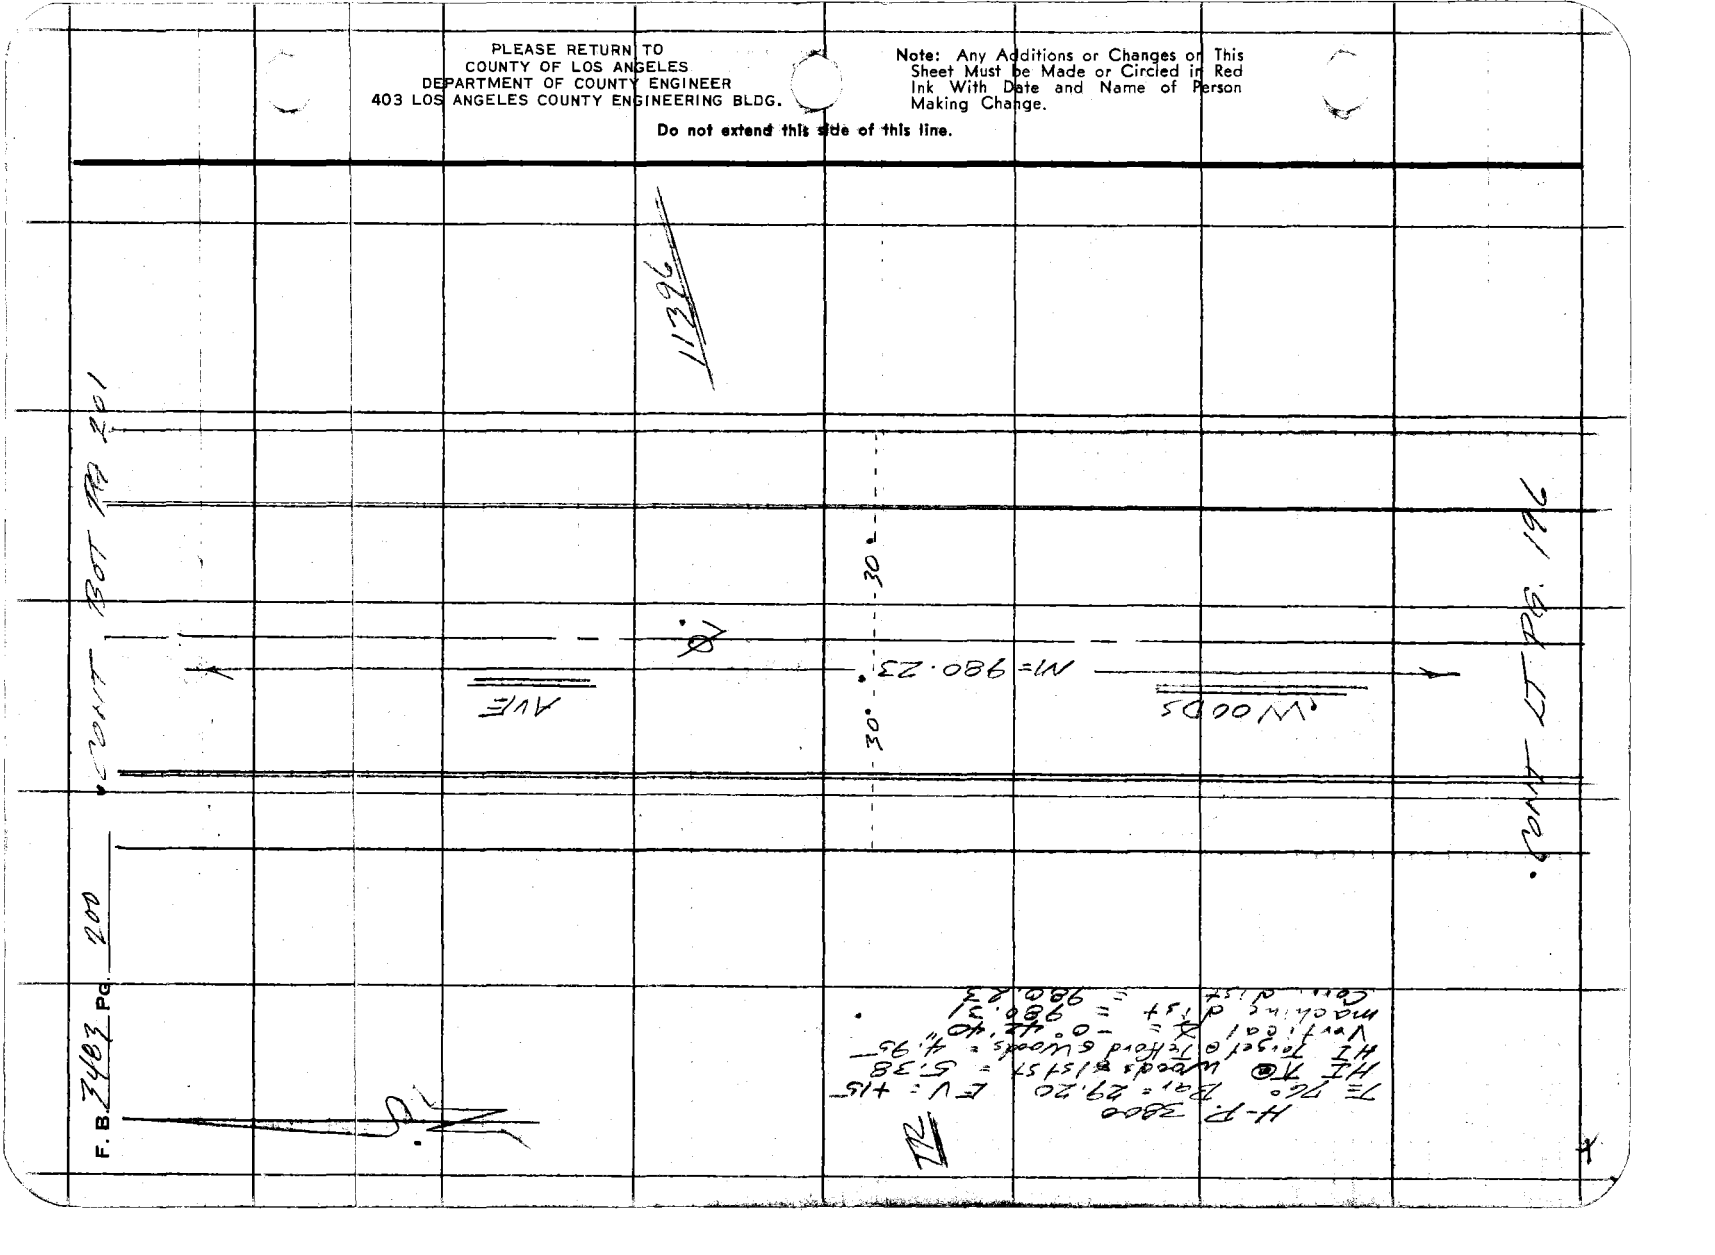

Notes Ck'd by	Survey of [illegible]	F. B. [illegible] PG. [illegible]
Map No.	JN 0203-09 Topo. Fld. °F	
Office Work	Surveyed by [illegible]	
Checked	Notes FEB Date	
Date	Indexed B. D. BAILEY FEB 2 1976	

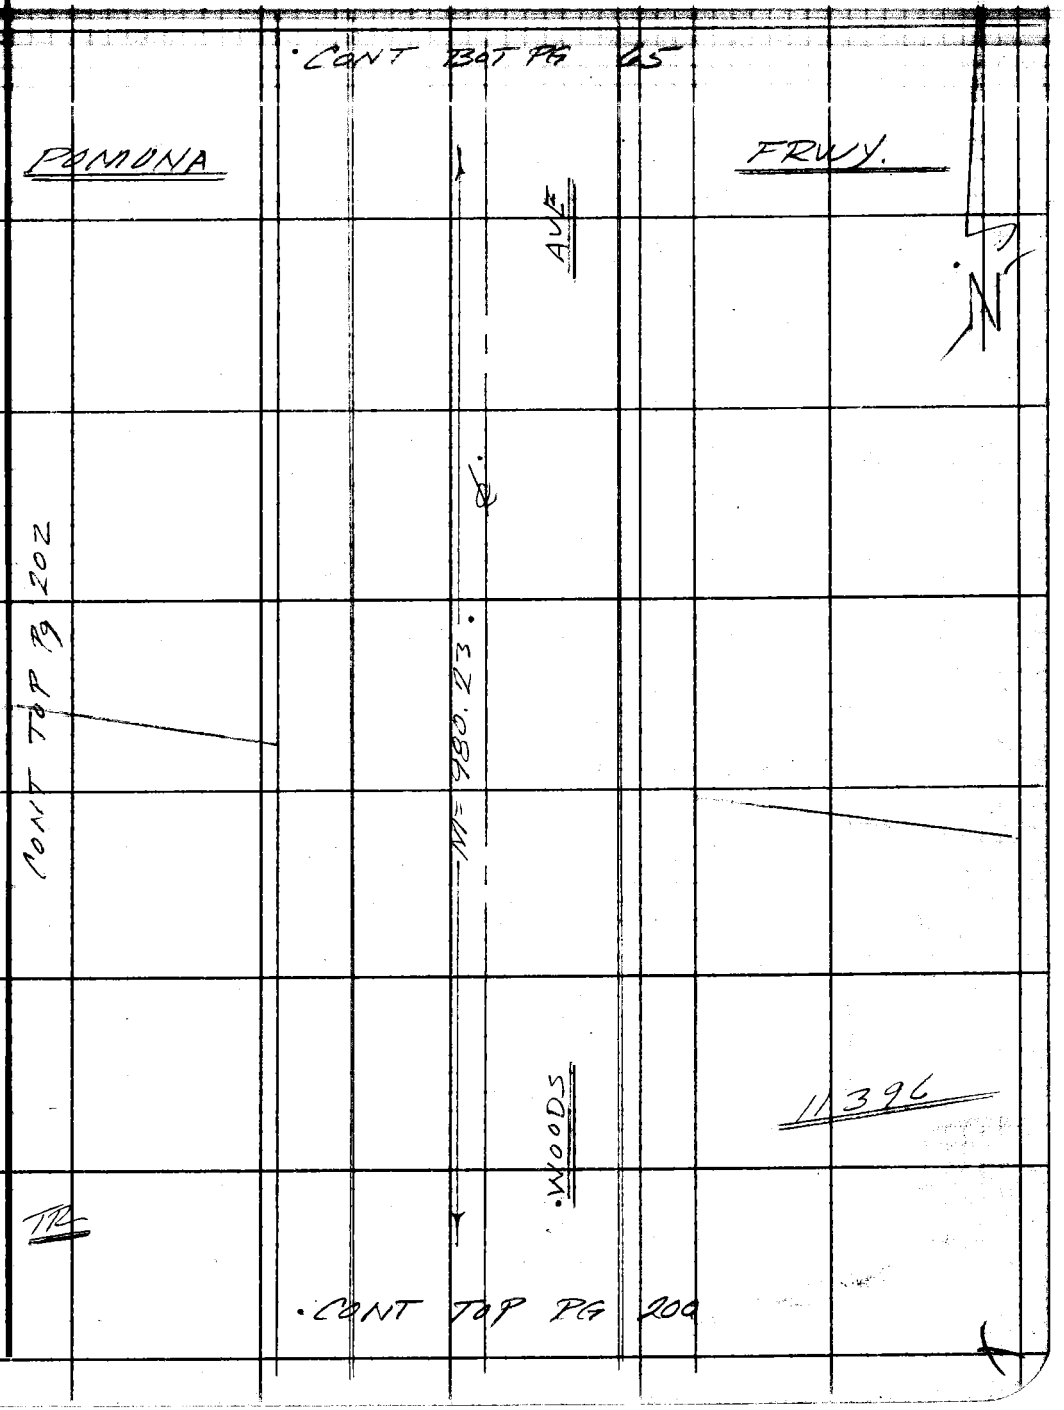

Note: Any Additions or Changes on This Sheet Must be Made or Circled in Red Ink With Date and Name of Person Making Change.

Do not extend this side of this line.

PLEASE RETURN TO
COUNTY OF LOS ANGELES
DEPARTMENT OF COUNTY ENGINEER
403 LOS ANGELES COUNTY ENGINEERING BLDG.

76F309S CE#310 3-69

PLEASE RETURN TO
COUNTY OF LOS ANGELES
DEPARTMENT OF COUNTY ENGINEER
403 LOS ANGELES COUNTY ENGINEERING BLDG.

Note: Any Additions or Changes on This Sheet Must be Made or Circled in Red Ink With Date and Name of Person Making Change.

Do not extend this side of this time.

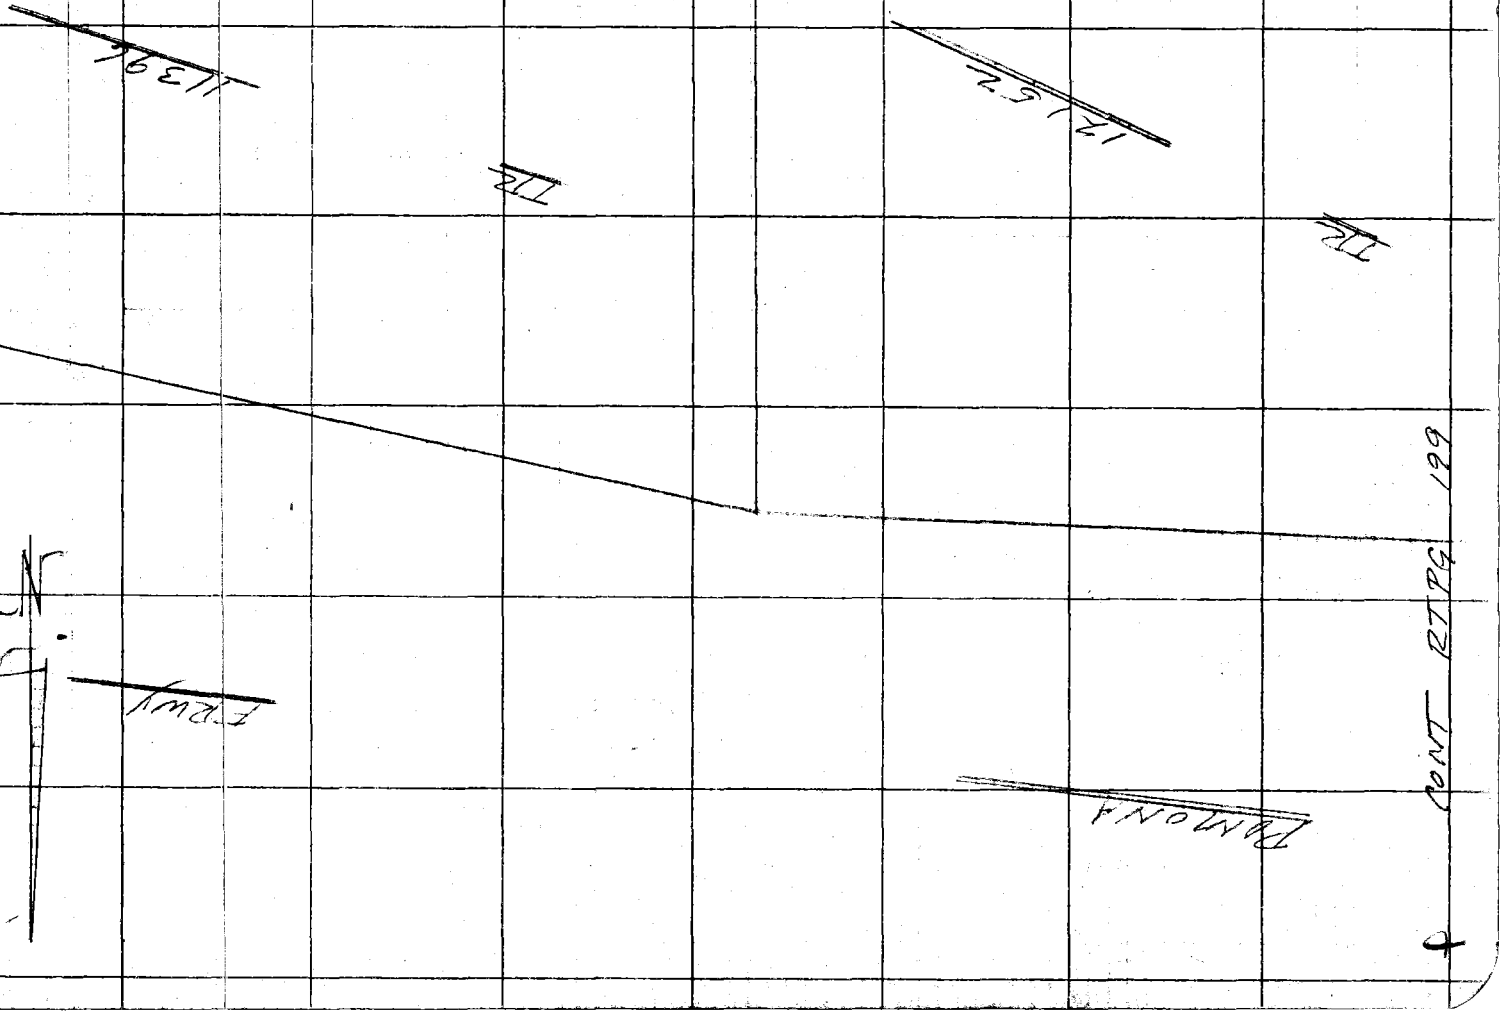

Notes Ck'd by	Survey of	F. B. 2/02 PG. 2-03
Map No.	JN 0303.00	
Office Work	Surveyed by F. E. Brooks	
Checked	Notes F. E. Brooks Date 7 Mar 1974	
Date	Indexed R. D. BAILEY FEB 2 1976	

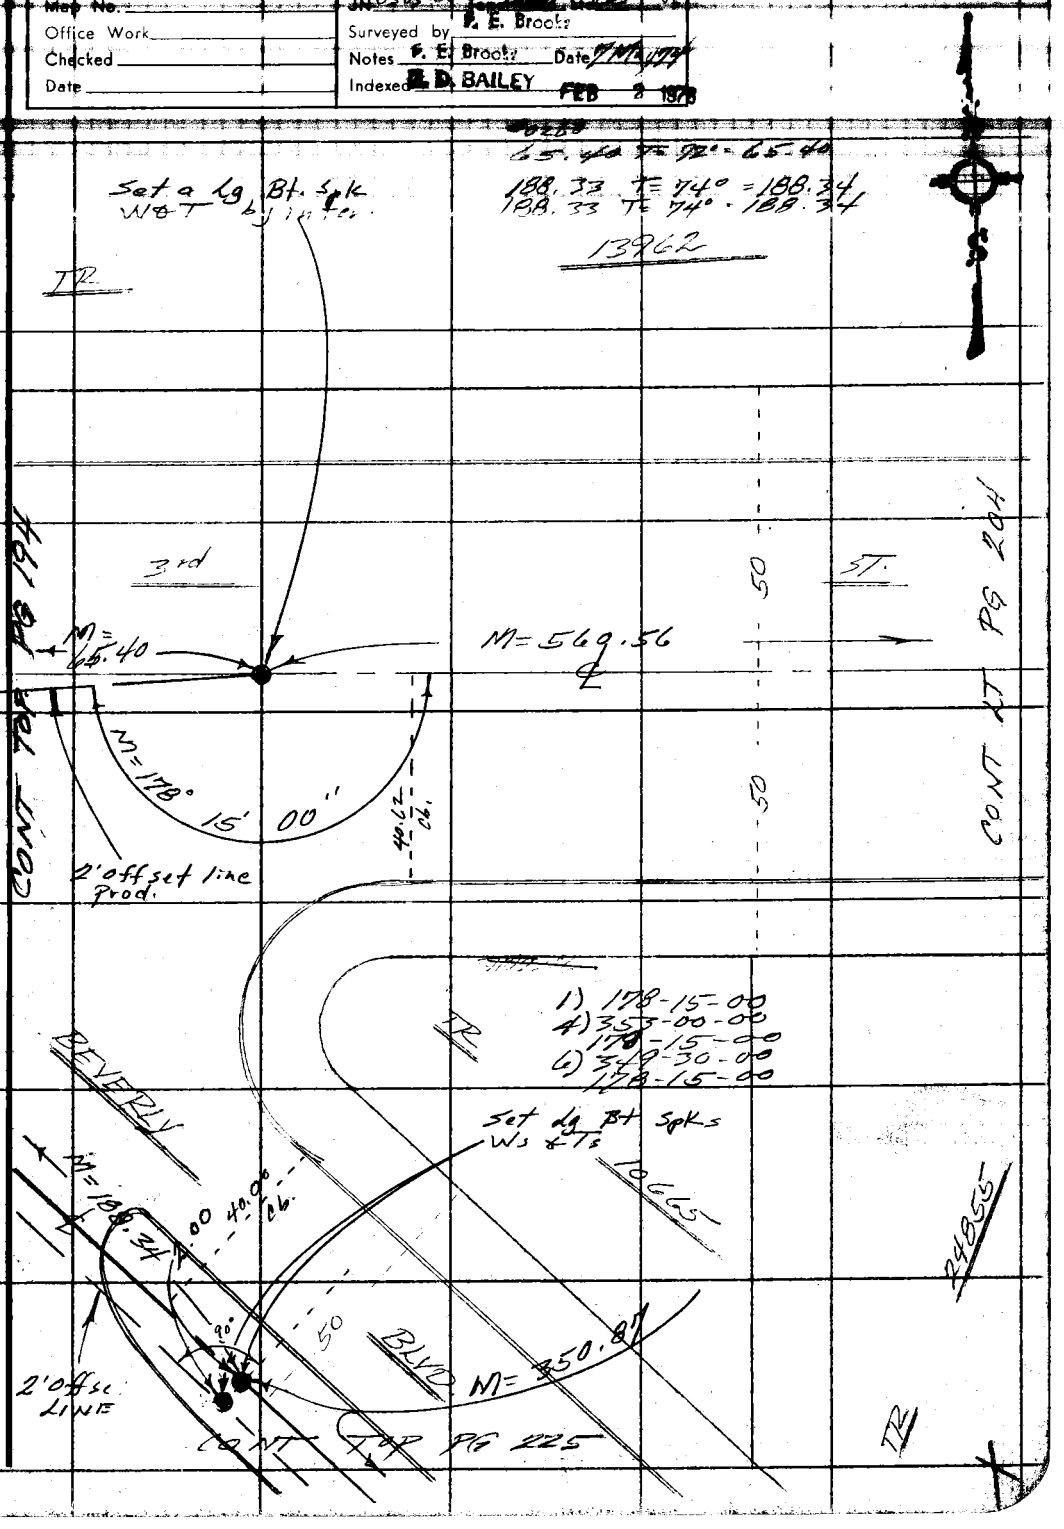

Note: Any Additions or Changes on This Sheet Must be Made or Circled in Red Ink With Date and Name of Person Making Change.

Do not extend this side of this line.

PLEASE RETURN TO
COUNTY OF LOS ANGELES
DEPARTMENT OF COUNTY ENGINEER
403 LOS ANGELES COUNTY ENGINEERING BLDG.

76F309S CE#310 3-69

F. B. 3487 PG. 204

13962

TR

Set a Lg Bt. Spk W & T
Flush.

CONT RT PG 203

3rd

ST.

50

M= 560.56
℄

M= 157.96

50

CONT LT PG 205

#0246
560.55 T= 72° = 560.56
560.56 T= 72° = 560.57

TR

24855

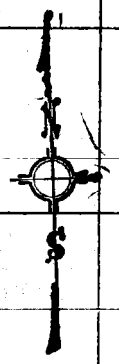

PLEASE RETURN TO
COUNTY OF LOS ANGELES
DEPARTMENT OF COUNTY ENGINEER
403 LOS ANGELES COUNTY ENGINEERING BLDG.

Do not extend this side of this line.

Note: Any Additions or Changes on This Sheet Must be Made or Circled in Red Ink With Date and Name of Person Making Change.

Notes Ck'd by	Survey of BELVEDERE AREA 2	F. B. 2407 Pg. 205
Map No.	IN 0307.00 Tape #199 Std. 68 °F	10665
Office Work	Surveyed by F. E. Brooks	
Checked	Notes F. E. Brooks Date 8 Sept 75	
Date	Indexed G. D. BAILEY FEB 2 1978	L&T TR 13962

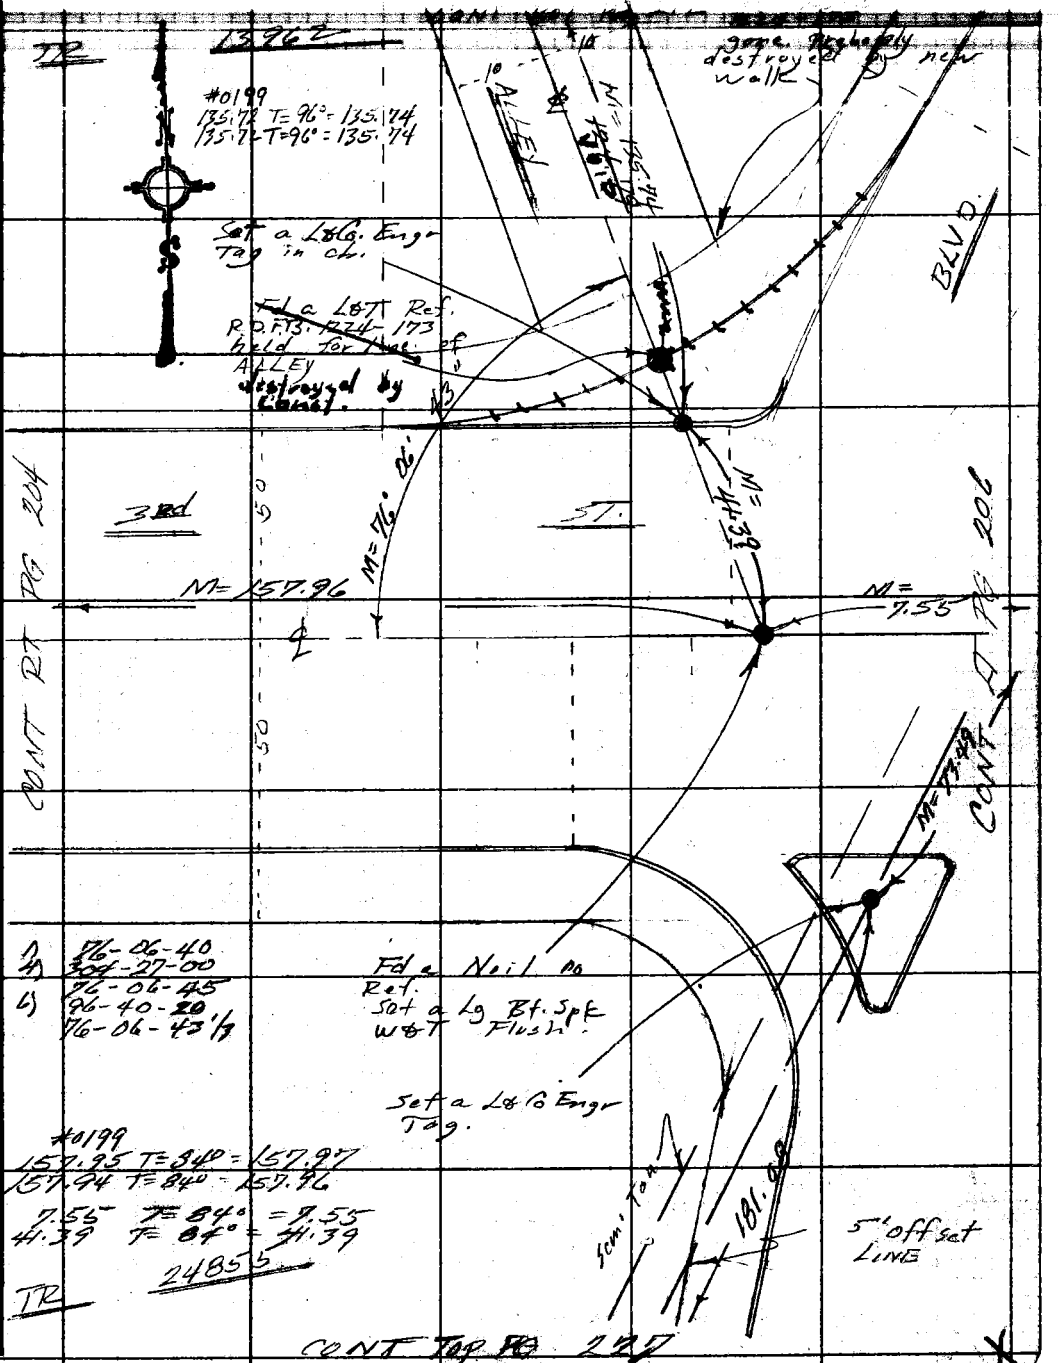

Note: Any Additions or Changes on This Sheet Must be Made or Circled in Red Ink With Date and Name of Person Making Change.

Do not extend this side of this line.

PLEASE RETURN TO
COUNTY OF LOS ANGELES
DEPARTMENT OF COUNTY ENGINEER
403 LOS ANGELES COUNTY ENGINEERING BLDG.

76F309S CE#310 3-69

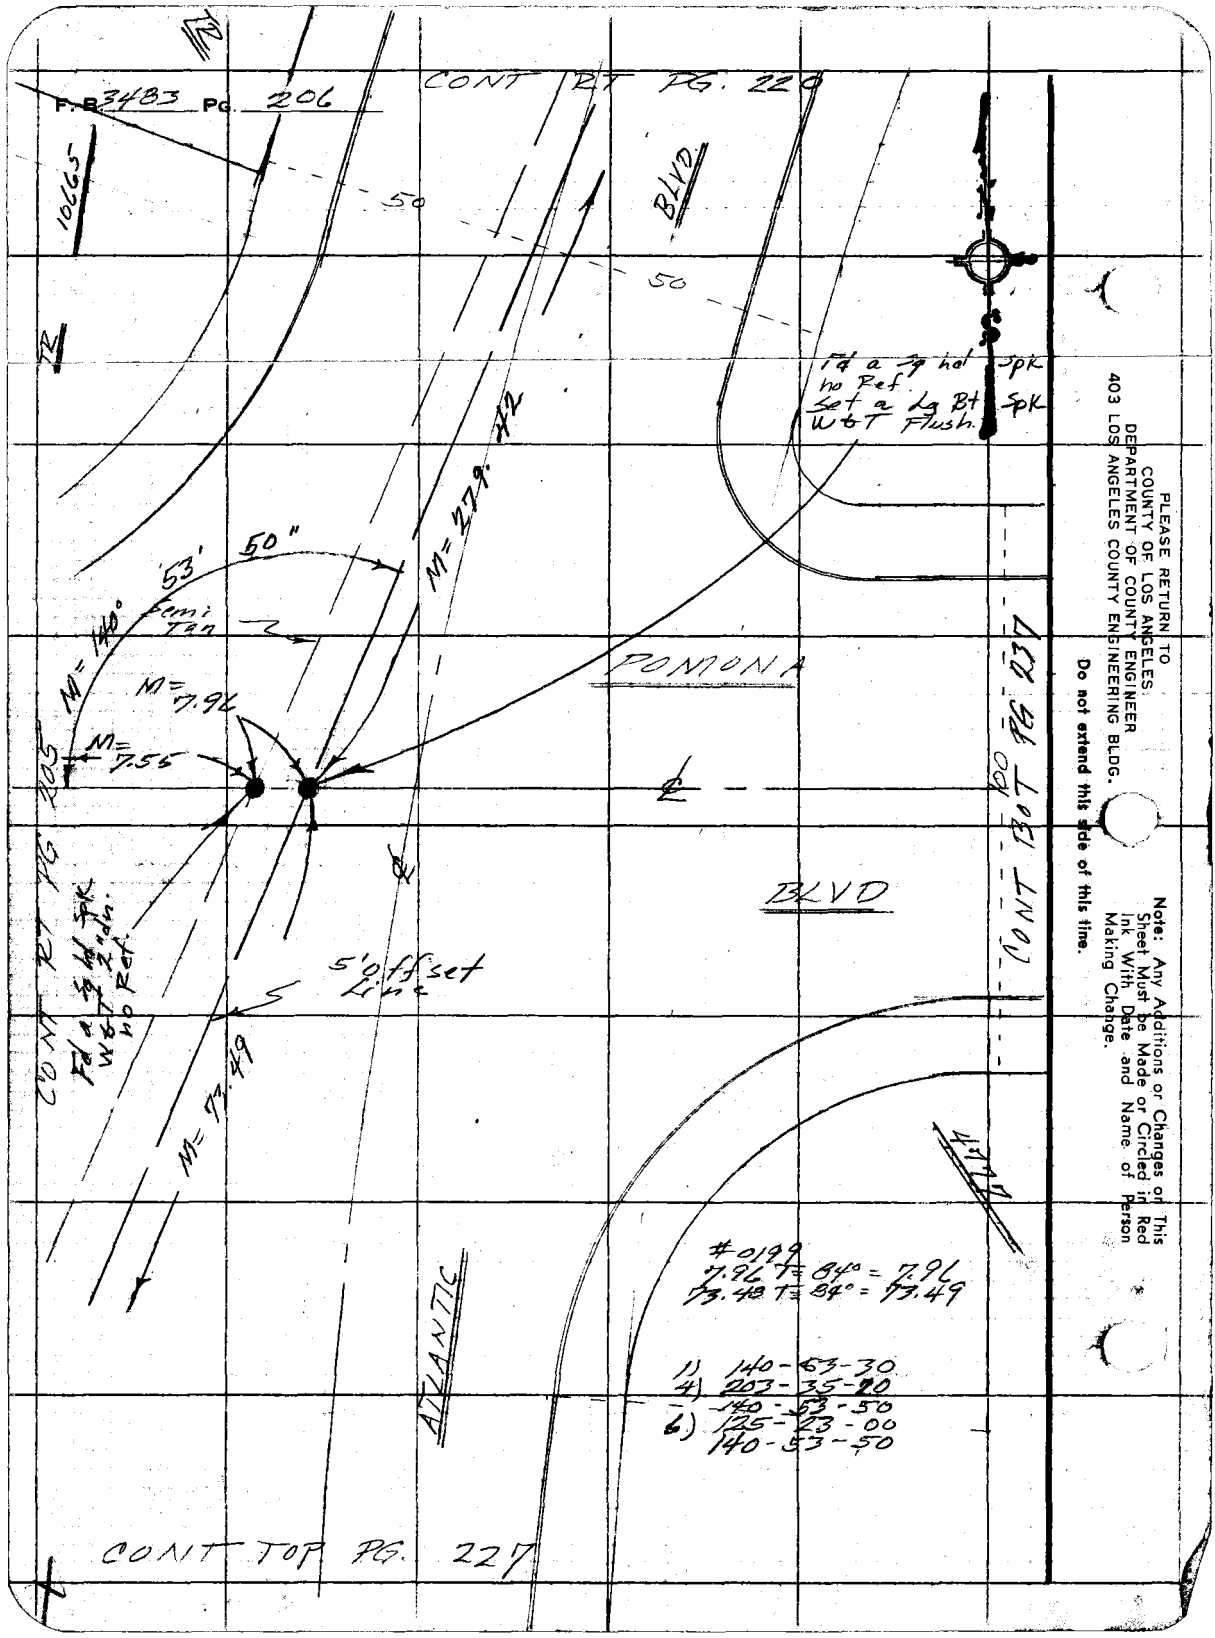

PLEASE RETURN TO
COUNTY OF LOS ANGELES
DEPARTMENT OF COUNTY ENGINEER
403 LOS ANGELES COUNTY ENGINEERING BLDG.

Do not extend this side of this line.

Note: Any Additions or Changes on This Sheet Must be Made or Circled in Red Ink With Date and Name of Person Making Change.

Notes Ck'd by	Survey of [illegible]	F. B. [illegible] PG. 207
Map No.	JN [illegible] Topo [illegible] Std [illegible]	
Office Work	Surveyed by F. E. Brooks	
Checked	Notes F. E. Brooks Date [illegible]	
Date	Indexed B. D. BAILEY FEB 2 1978	

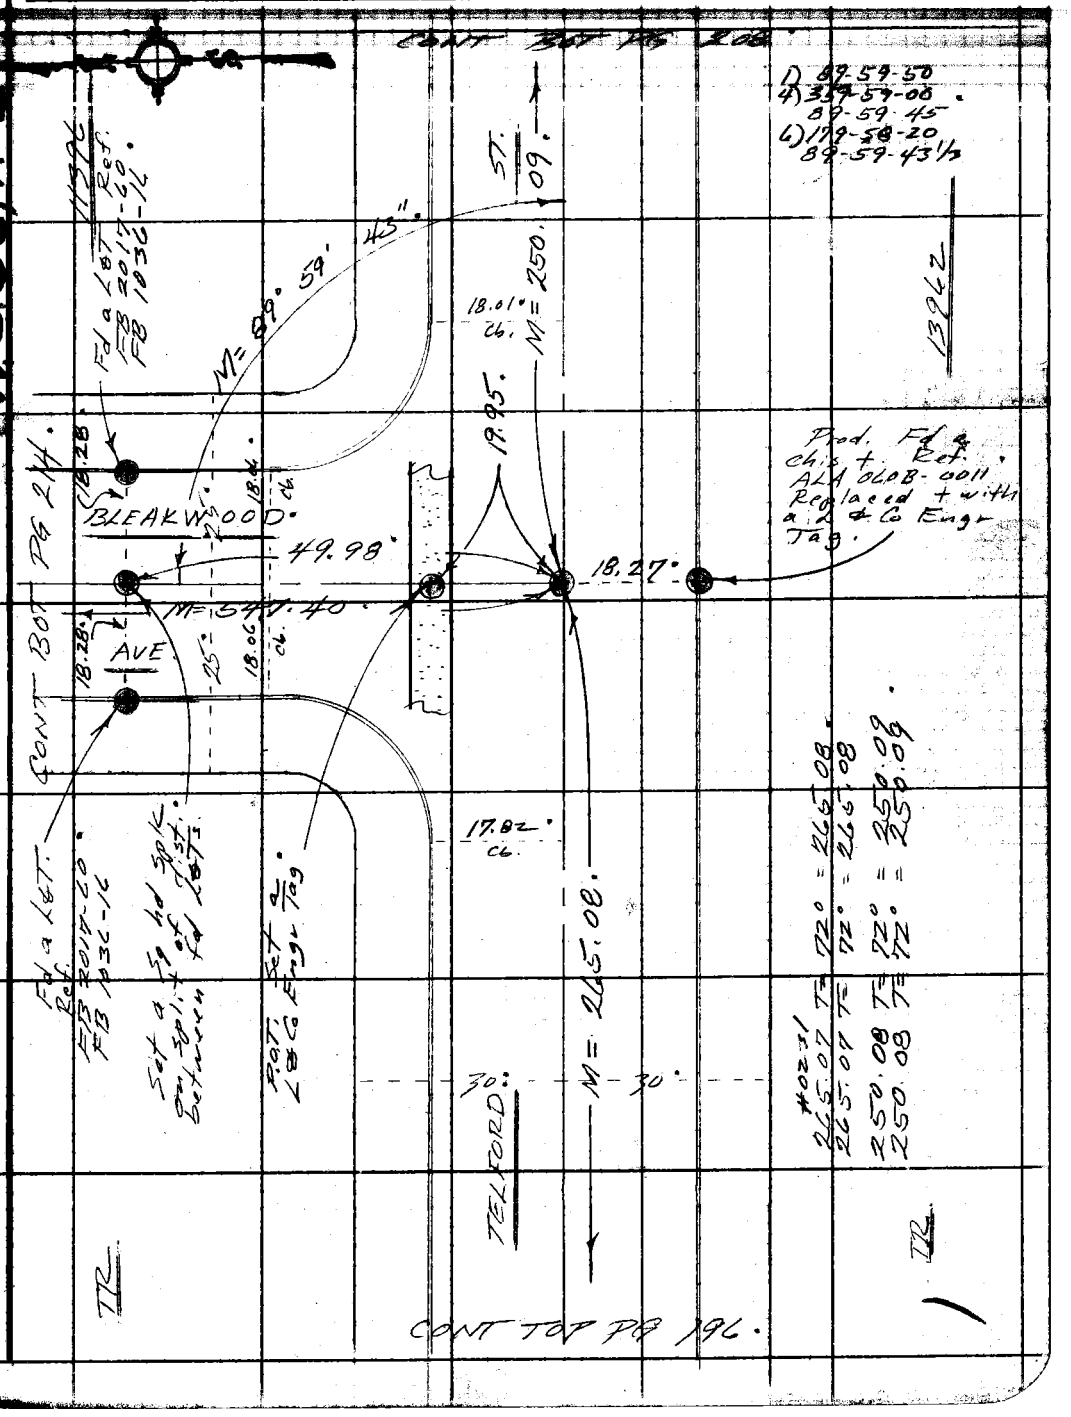

WS 36, A-2

Note: Any Additions or Changes on This Sheet Must Be Made or Circled in Red Ink With Date and Name of Person Making Change.

Do not extend this side of this line.

PLEASE RETURN TO
COUNTY OF LOS ANGELES
DEPARTMENT OF COUNTY ENGINEER
403 LOS ANGELES COUNTY ENGINEERING BLDG.

36.08
18.07
01

FORM #310 3-69

F. B 3483 PG. 208

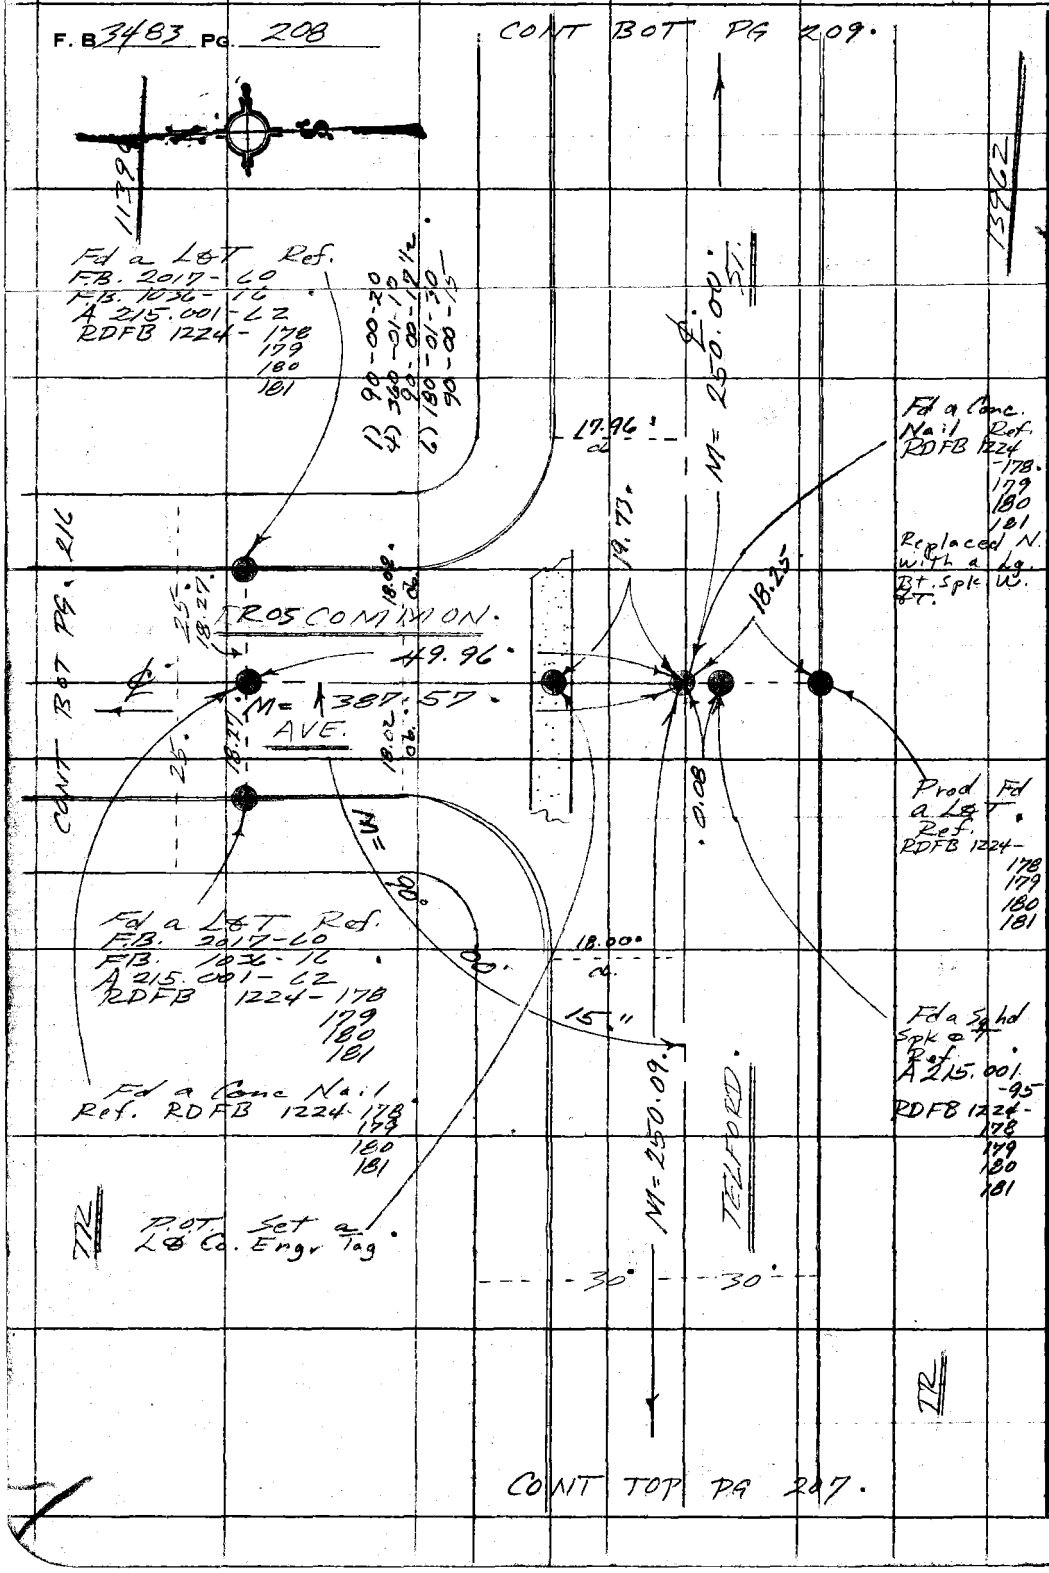

W536A-2

13962

PLEASE RETURN TO
COUNTY OF LOS ANGELES
DEPARTMENT OF COUNTY ENGINEER
403 LOS ANGELES COUNTY ENGINEERING BLDG.

Do not extend this side of this line.

Note: Any Additions or Changes on This Sheet Must be Made or Circled in Red Ink With Date and Name of Person Making Change.

Notes Ck'd by _____
Map No. _____
Office Work _____
Checked _____
Date _____

Survey of REFUGIO ADD'N
INDEX OF T. 02-31 Std GB
Surveyed by B. E. Brooks
Notes B. E. Brooks Date Dec 77
Indexed G. D. BAILEY FEB 8 1978

F. B. 216 PG. 2-3

W.S. 36 13-2

Note: Any Additions or Changes on this Sheet Must be Made or Circled in Red Ink With Date and Name of Person Making Change.

Do not extend this side of this line.

PLEASE RETURN TO
COUNTY OF LOS ANGELES
DEPARTMENT OF COUNTY ENGINEER
403 LOS ANGELES COUNTY ENGINEERING BLDG.

CONT TOP PG 208

CONT TOP PG 212

CONT TOP PG 208

CONT BOT PG 208

WESTCOTT AVE.

TELFORD

ALLEY

Fd a 2X2 N&Tag RCE 9070 Plus 2, no Rec. no evidence of 2" I P or TR 1396 R 30' dn. Reset 2X2 set L.C. Chi. X tics in walk

Fd a L&T Ref. RD FB 1224-174, 175

Set a Sq. hd. Spk at 90.00 and Tie Pgo. dist. for line.

Fd L&T Bt. Spks Ref. RD FB 1224-174, 175

Set a Co Engr Tag

Fd L&T Ref. RD FB 1224-174 175

PROD. Fd a L&T. Ref. PM 20814-1 RD FB 1224-174 175

Fd a L&T Ref. RD FB 1224-174 175
FB 1036-16
FB 1017-60

Inter. Set a Lg Bt Spk w/ L&T by inter.

1) 143-01-50
4) 212-07-40
143-01-55
6) 138-11-30
143-01-55

1) 90-00-00
4) 360-00-06
90-00-00
6) 180-00-00
90-00-00

1) 115-11-50
4) 100-49-00
115-11-45
6) 331-10-20
115-11-43½

M=115.40
M=149.18
M=325.00
M=290.00
M=10.03
M=18.14
M=18.05
M=36.99
M=18.24
M=12.65

R=1139.00
R=1396.00
R=1224.00
R=1174.00
R=1175.00

Δ=143°01'55"
Δ=212°07'40"
Δ=138°11'30"
Δ=90°00'00"
Δ=360°00'06"
Δ=180°00'00"
Δ=115°11'50"
Δ=100°49'00"
Δ=115°11'45"
Δ=331°10'20"
Δ=115°11'43½"

T=143°01'55" = 10.03
T=212°07'40" = 150.00
T=138°11'30" = 149.98
T=90°00'00" = 36.99
T=180°00'00" = 36.99

#0ZZ
10.03 T

TR

T6F3095 CE#310 3-69

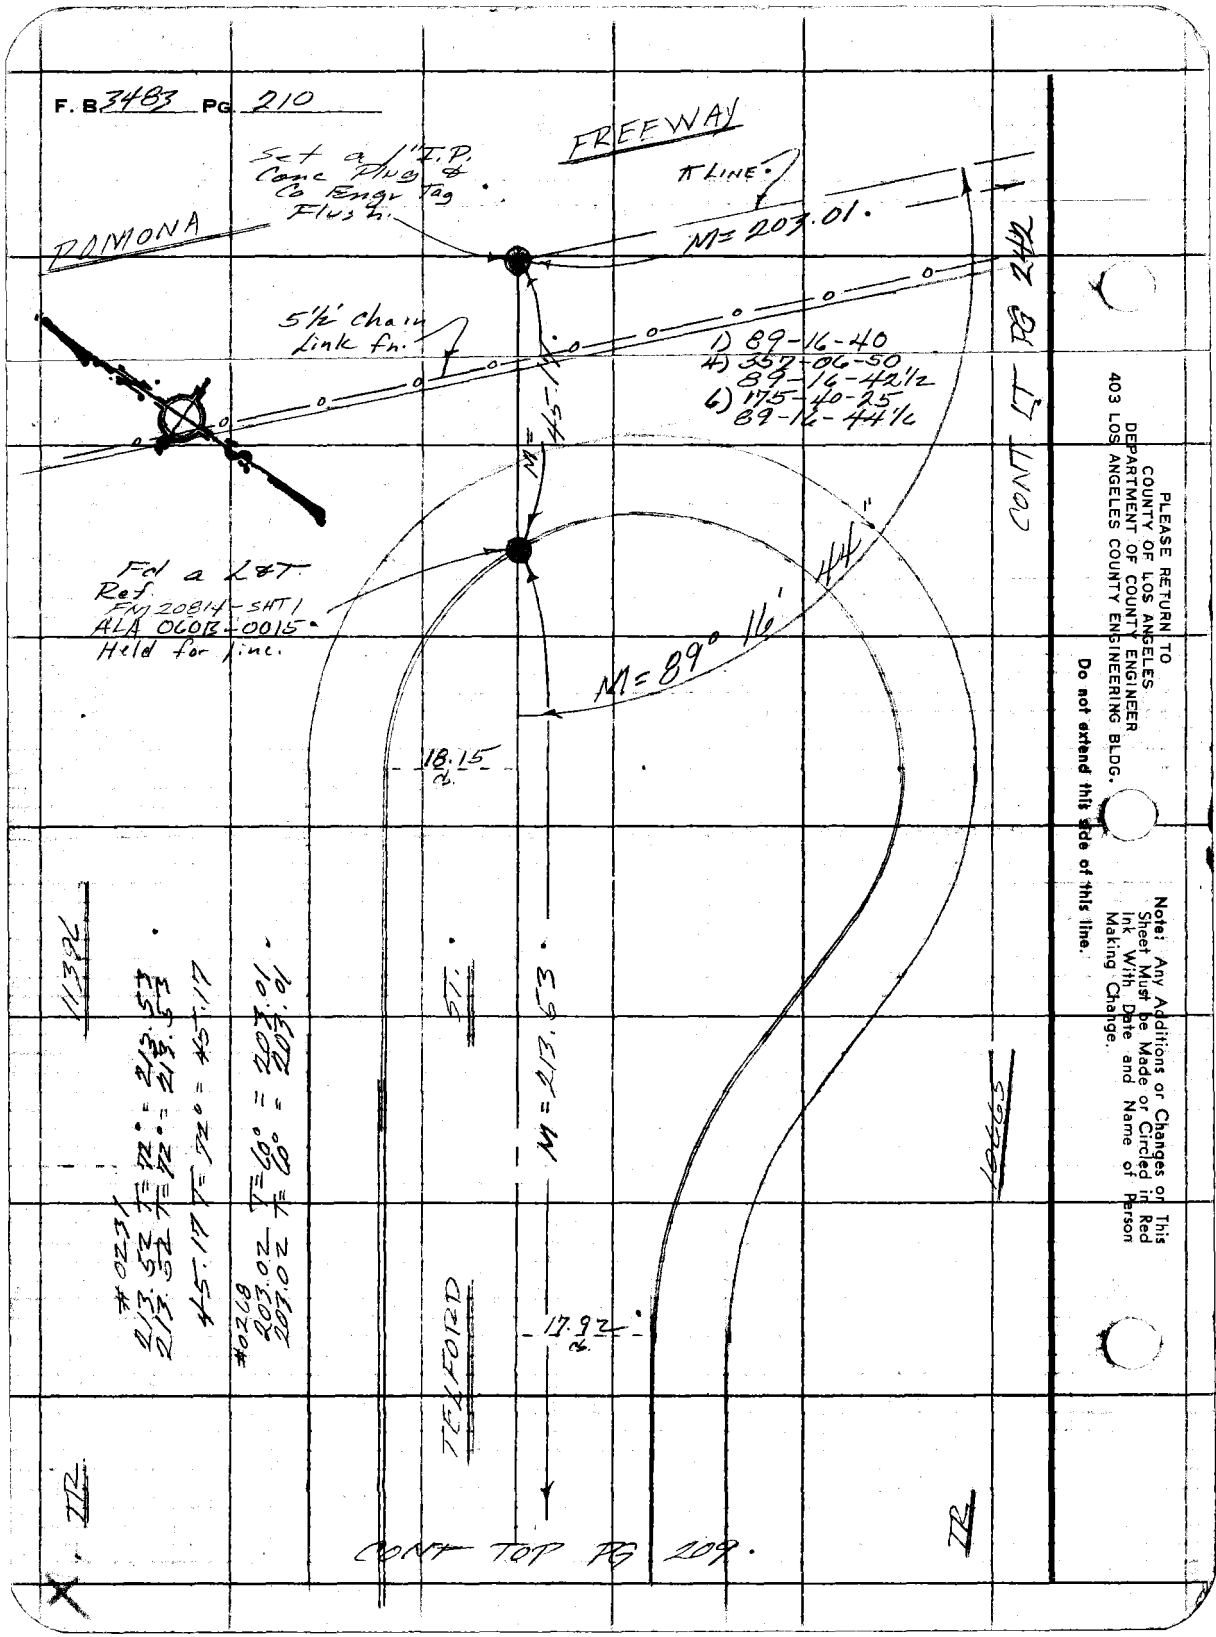

PLEASE RETURN TO
COUNTY OF LOS ANGELES
DEPARTMENT OF COUNTY ENGINEER
403 LOS ANGELES COUNTY ENGINEERING BLDG.

Do not extend this side of this line.

Note: Any Additions or Changes on This Sheet Must be Made or Circled in Red Ink With Date and Name of Person Making Change.

Notes Ck'd by	Survey of [illegible]	F. B. [illegible] PG. [illegible]
Map No.	JN [illegible] Tape [illegible] Std. 68	
Office Work	Surveyed by F. E. Brooks	
Checked	Notes F. E. Brooks Date 9 Jul 74	
Date	Indexed G. D. BAILEY FEB 2 1968	

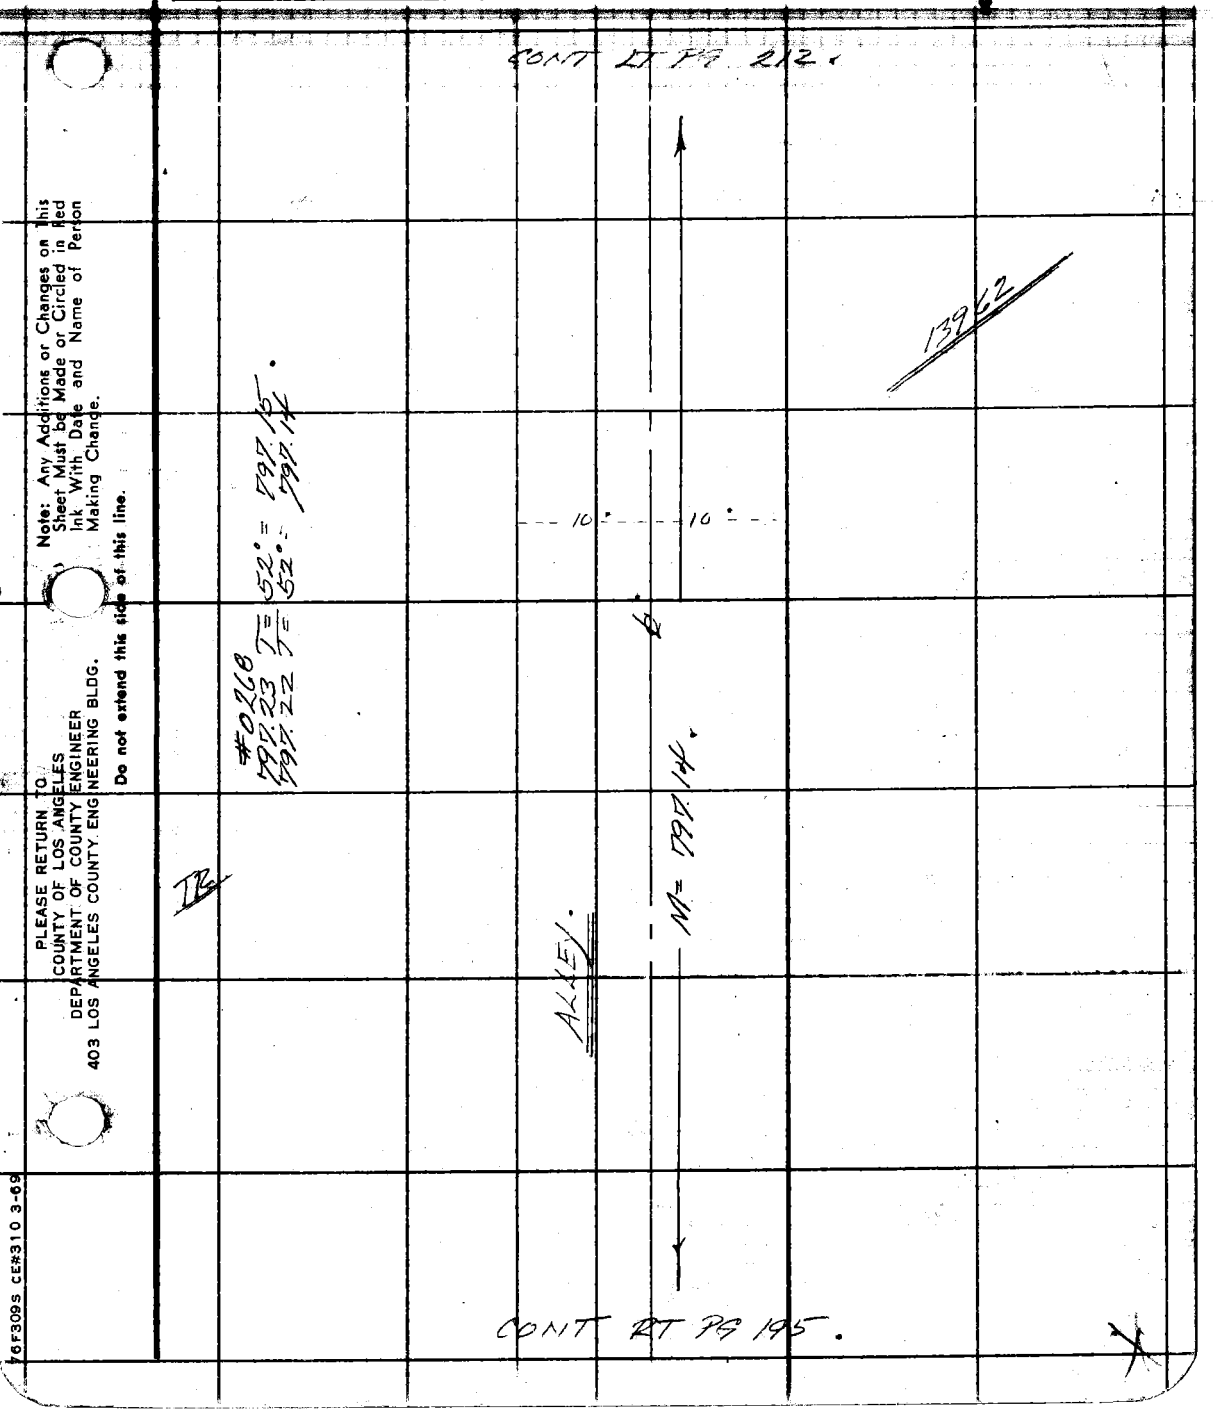

PLEASE RETURN TO
COUNTY OF LOS ANGELES
DEPARTMENT OF COUNTY ENGINEER
403 LOS ANGELES COUNTY ENGINEERING BLDG.

Note: Any Additions or Changes on This Sheet Must be Made or Circled in Red Ink With Date and Name of Person Making Change.

Do not extend this side of this line.

76F309S CE#310 3-69

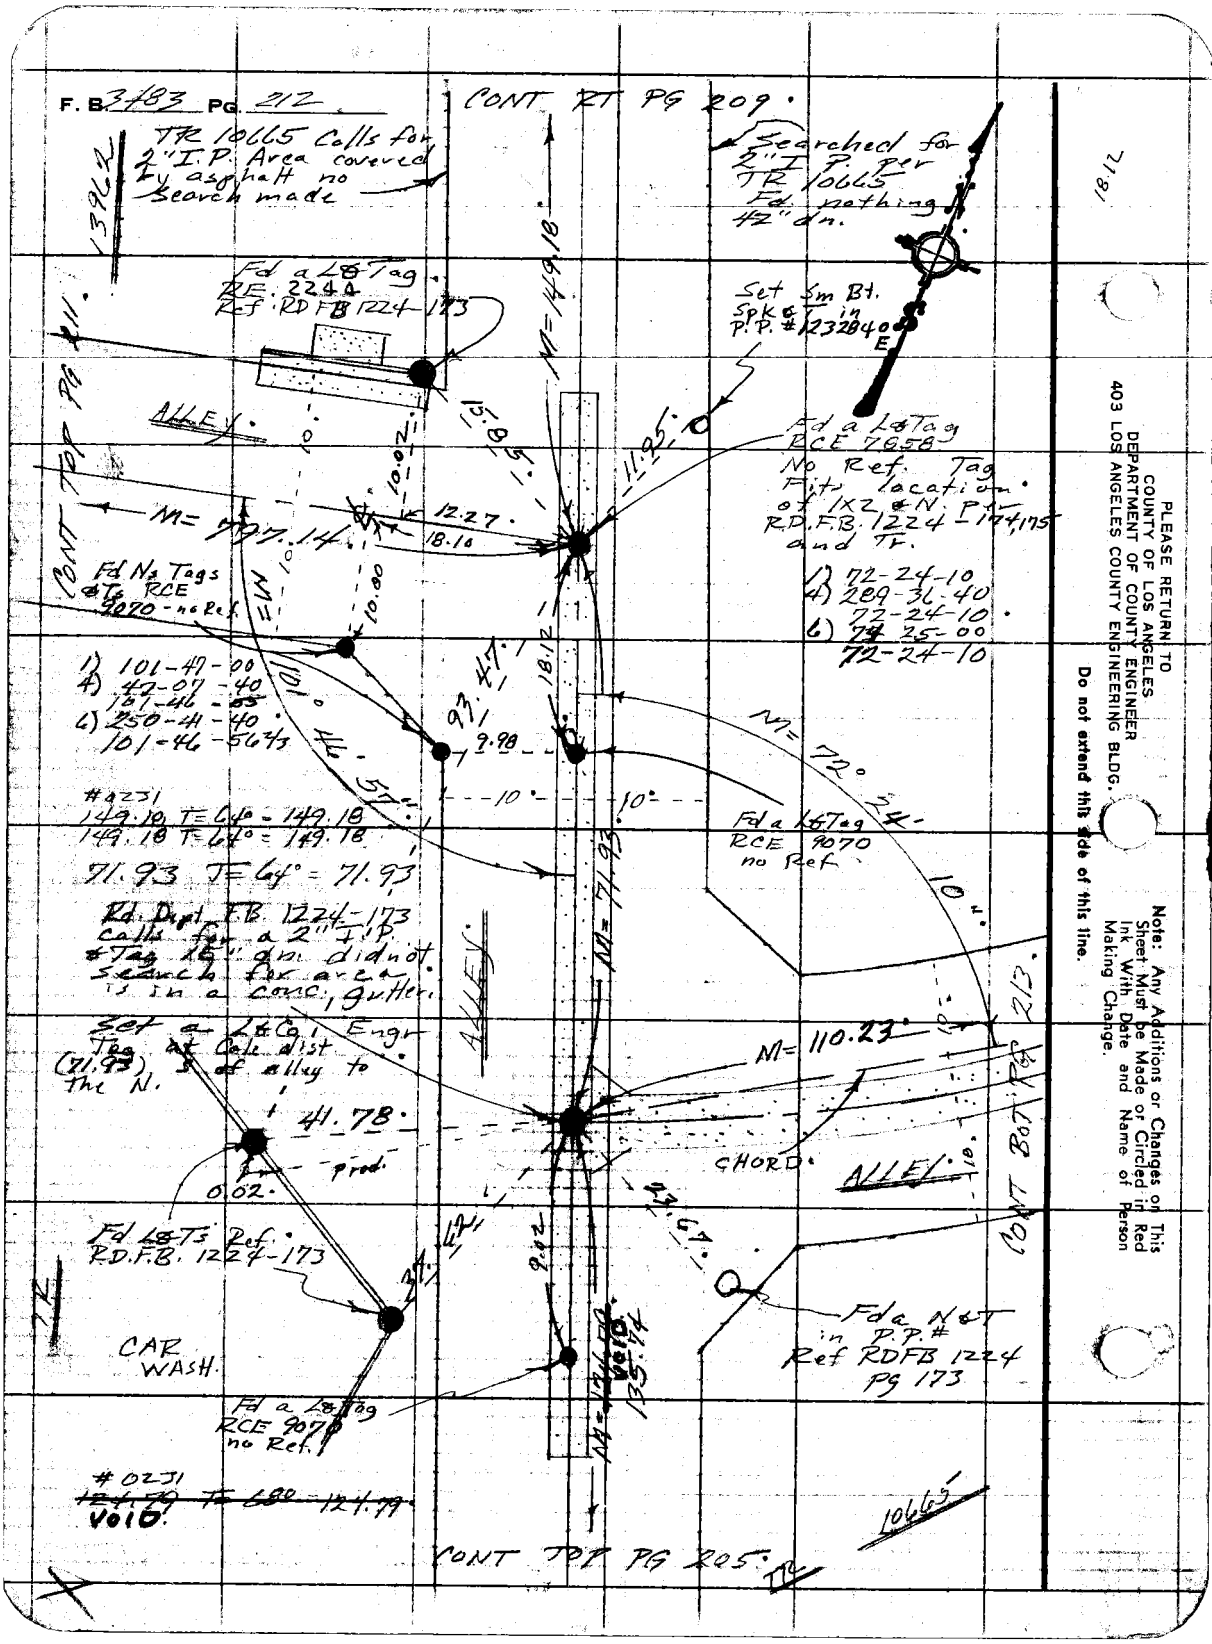

PLEASE RETURN TO
COUNTY OF LOS ANGELES
DEPARTMENT OF COUNTY ENGINEER
403 LOS ANGELES COUNTY ENGINEERING BLDG.

Do not extend this side of this line.

Note: Any Additions or Changes on This Sheet Must be Made or Circled in Red Ink With Date and Name of Person Making Change.

Notes Ck'd by	Survey of Belvedere Area 2	F. B. [illegible] PG. 2[illegible]
Map No.	JN [illegible] Tape [illegible] Std [illegible]	
Office Work	Surveyed by [illegible]	
Checked	Notes [illegible] Date 17 Dec 73	
Date	Indexed R. D. BAILEY FEB 2 1978	

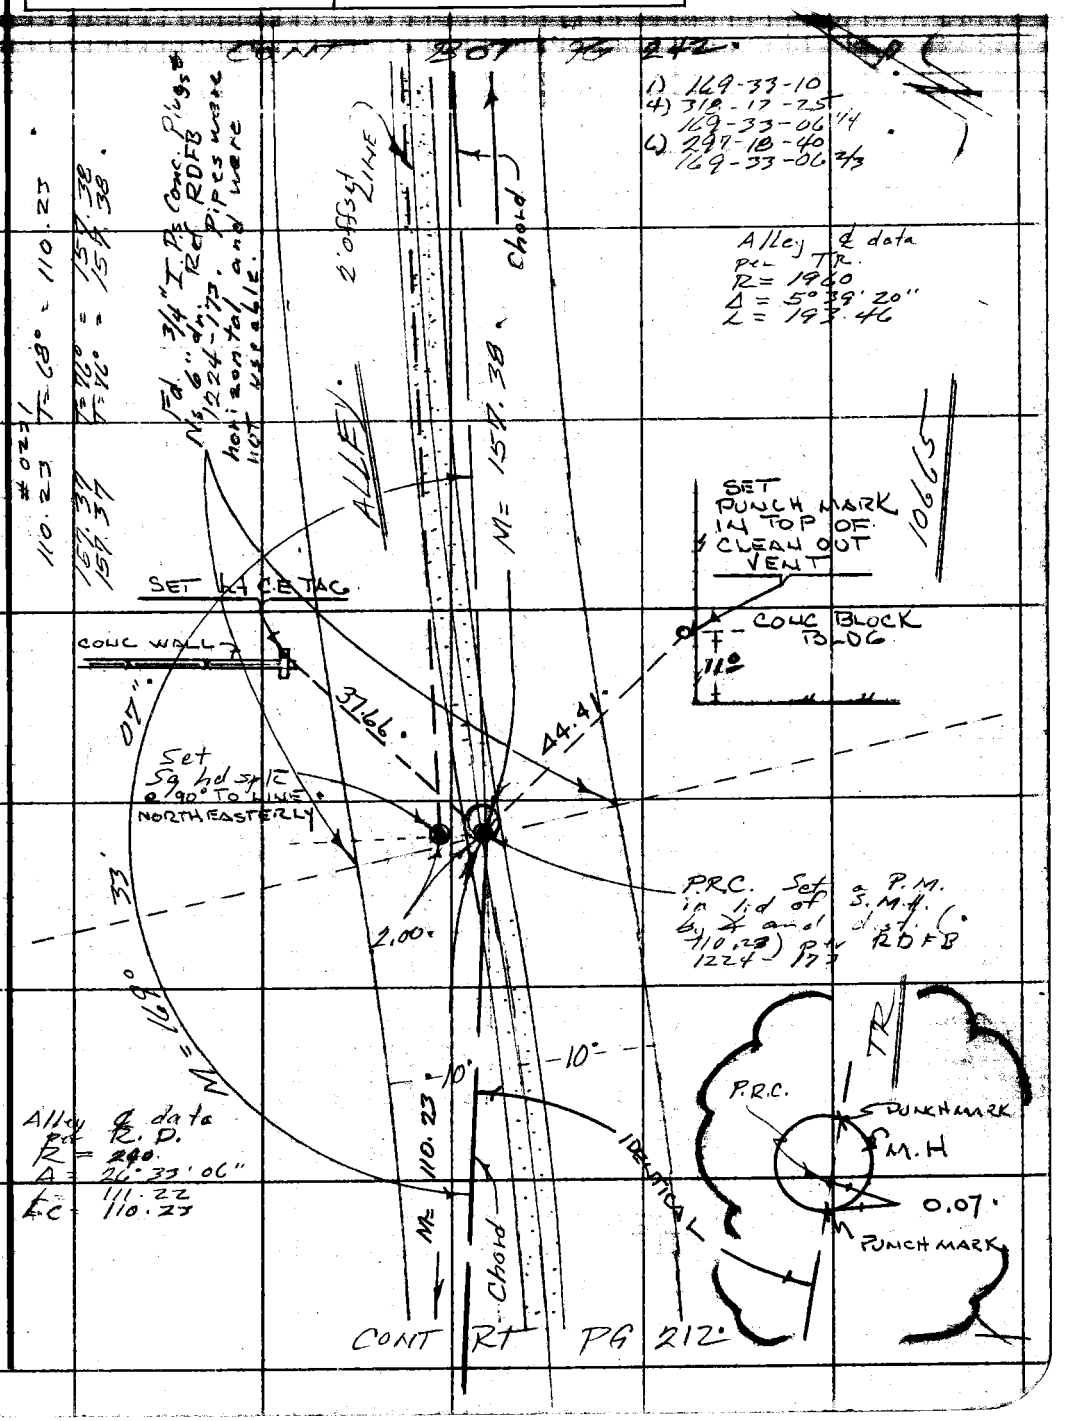

Note: Any Additions or Changes on This Sheet Must be Made or Circled in Red Ink With Date and Name of Person Making Change.

Do not extend this side of this line.

PLEASE RETURN TO
COUNTY OF LOS ANGELES
DEPARTMENT OF COUNTY ENGINEER
403 LOS ANGELES COUNTY ENGINEERING BLDG.

76F309S CE#310 3-69

F. B. 3403 PG. 214

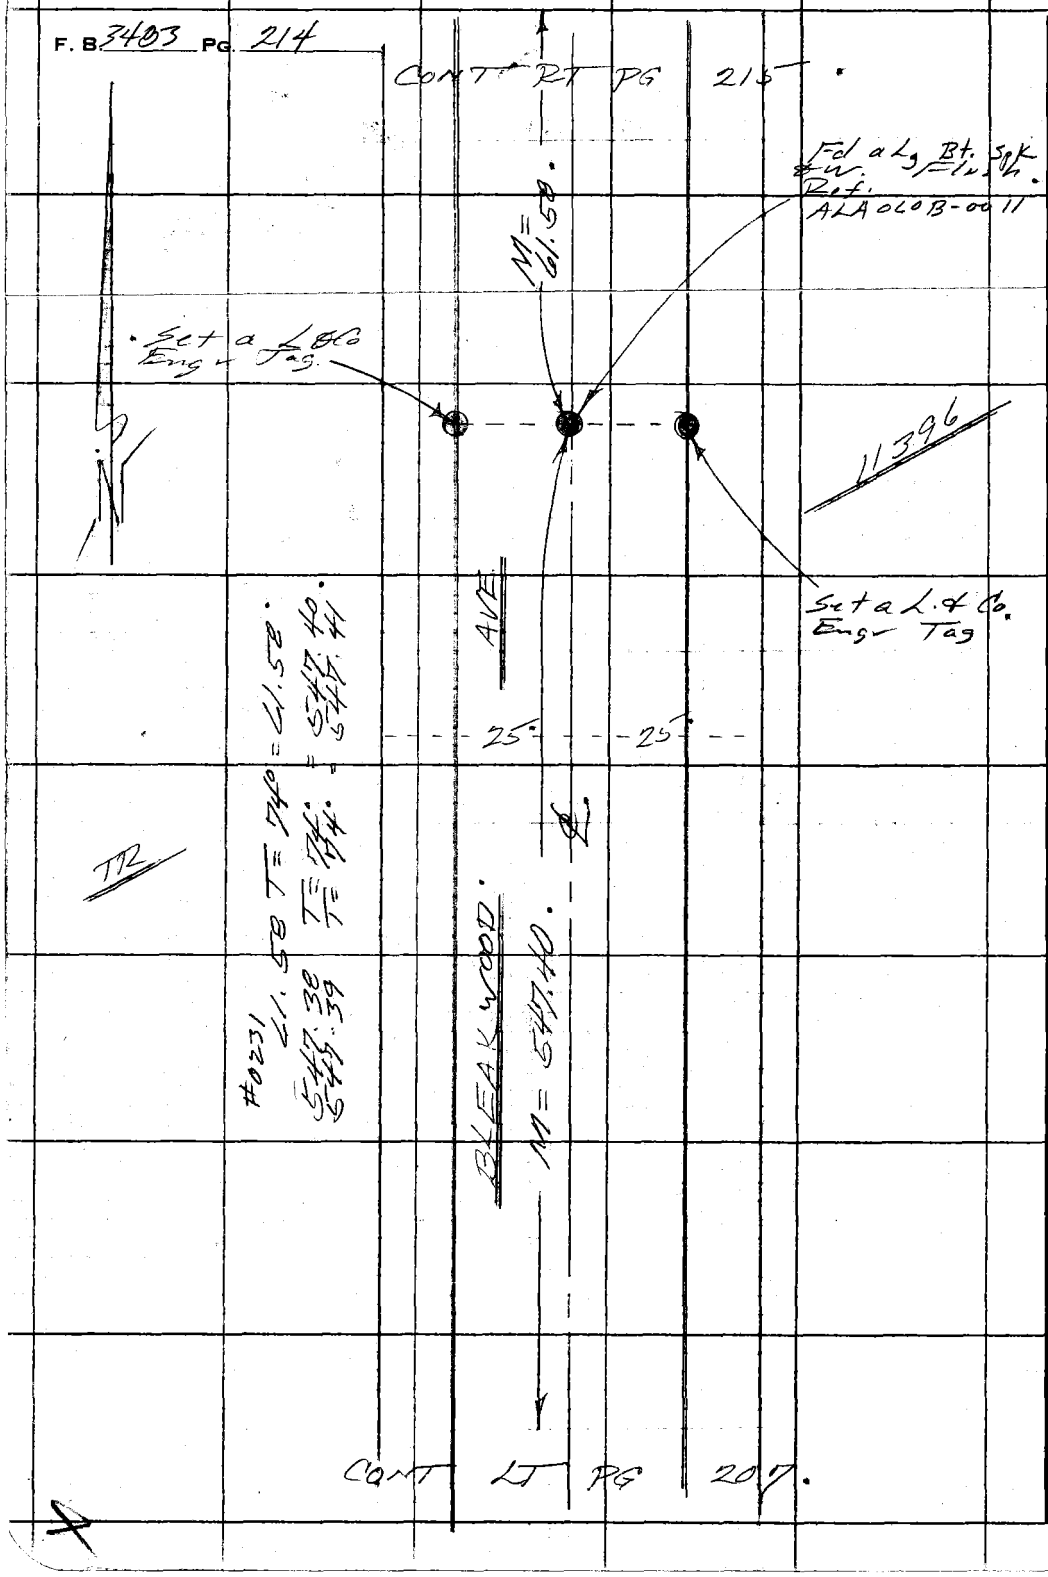

PLEASE RETURN TO
COUNTY OF LOS ANGELES
DEPARTMENT OF COUNTY ENGINEER
403 LOS ANGELES COUNTY ENGINEERING BLDG.

Do not extend this side of this line.

Note: Any Additions or Changes on This Sheet Must be Made or Circled in Red Ink With Date and Name of Person Making Change.

Notes Ck'd by	Survey of BELVEDERE AREA	F. B. [illegible] PG. [illegible]
Map No.	IN [illegible] Tape [illegible]	
Office Work	Surveyed by F. E. Brooks	
Checked	Notes F. E. Brooks Date [illegible]	
Date	Indexed G. D. BAILEY FEB 2 1978	

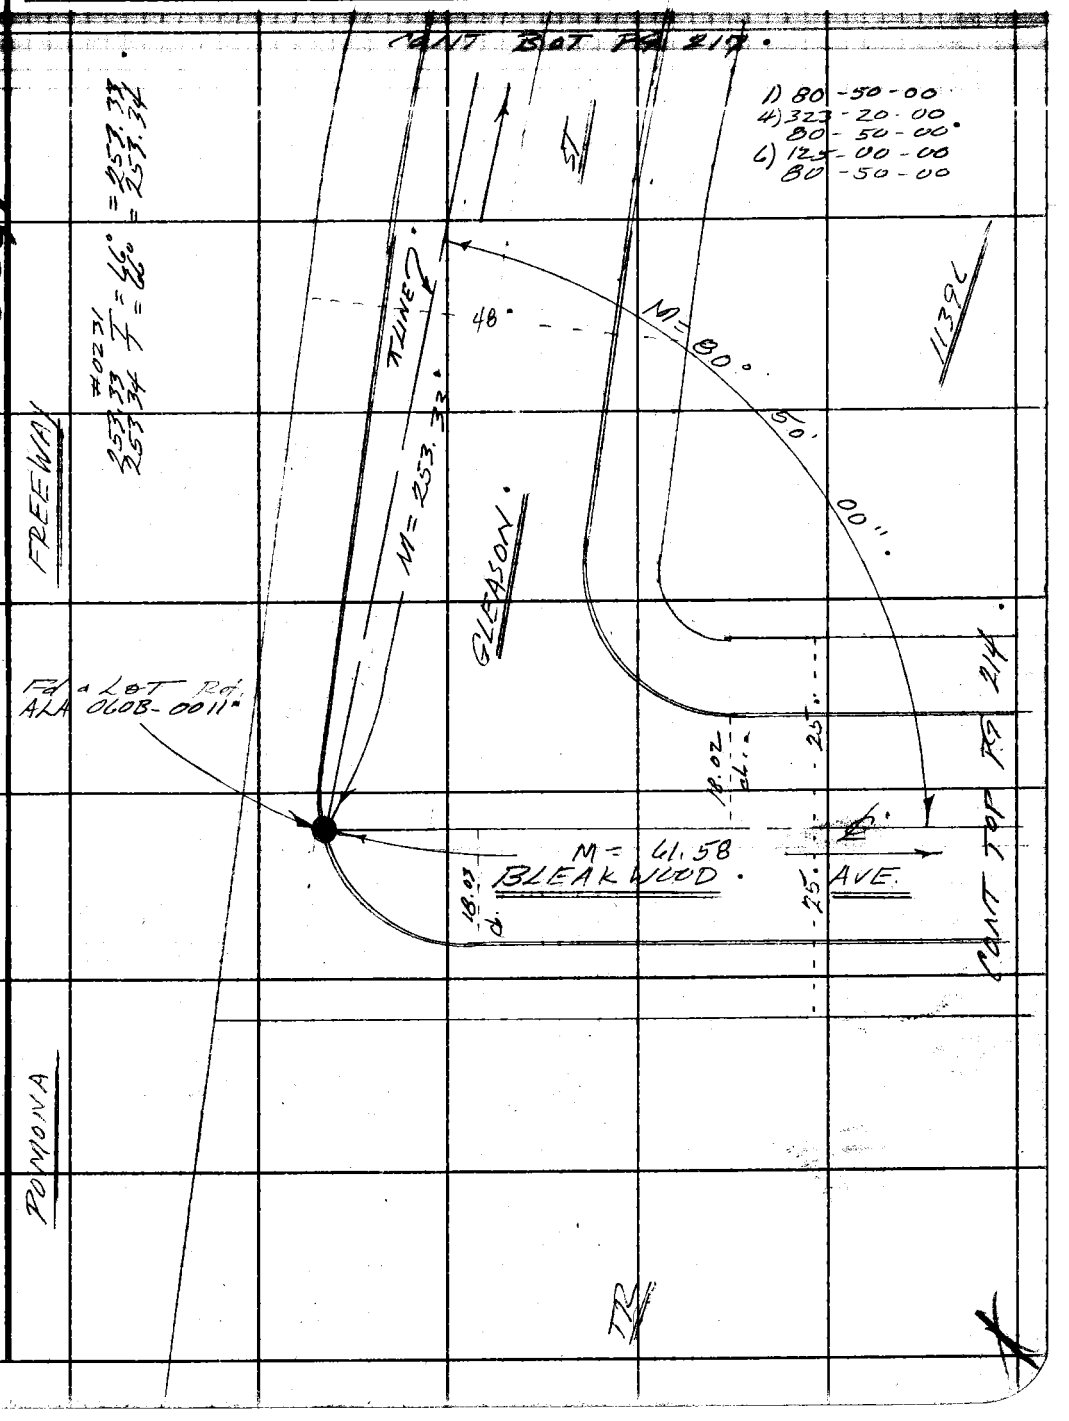

W.S. 36 A-2

Note: Any Additions or Changes on This Sheet Must be Made or Circled in Red Ink With Date and Name of Person Making Change.

Do not extend this side of this line.

PLEASE RETURN TO
COUNTY OF LOS ANGELES
DEPARTMENT OF COUNTY ENGINEER
403 LOS ANGELES COUNTY ENGINEERING BLDG.

76F309S CE#310 3-69

F. B 3483 PG. 216

CONT RT PG 217

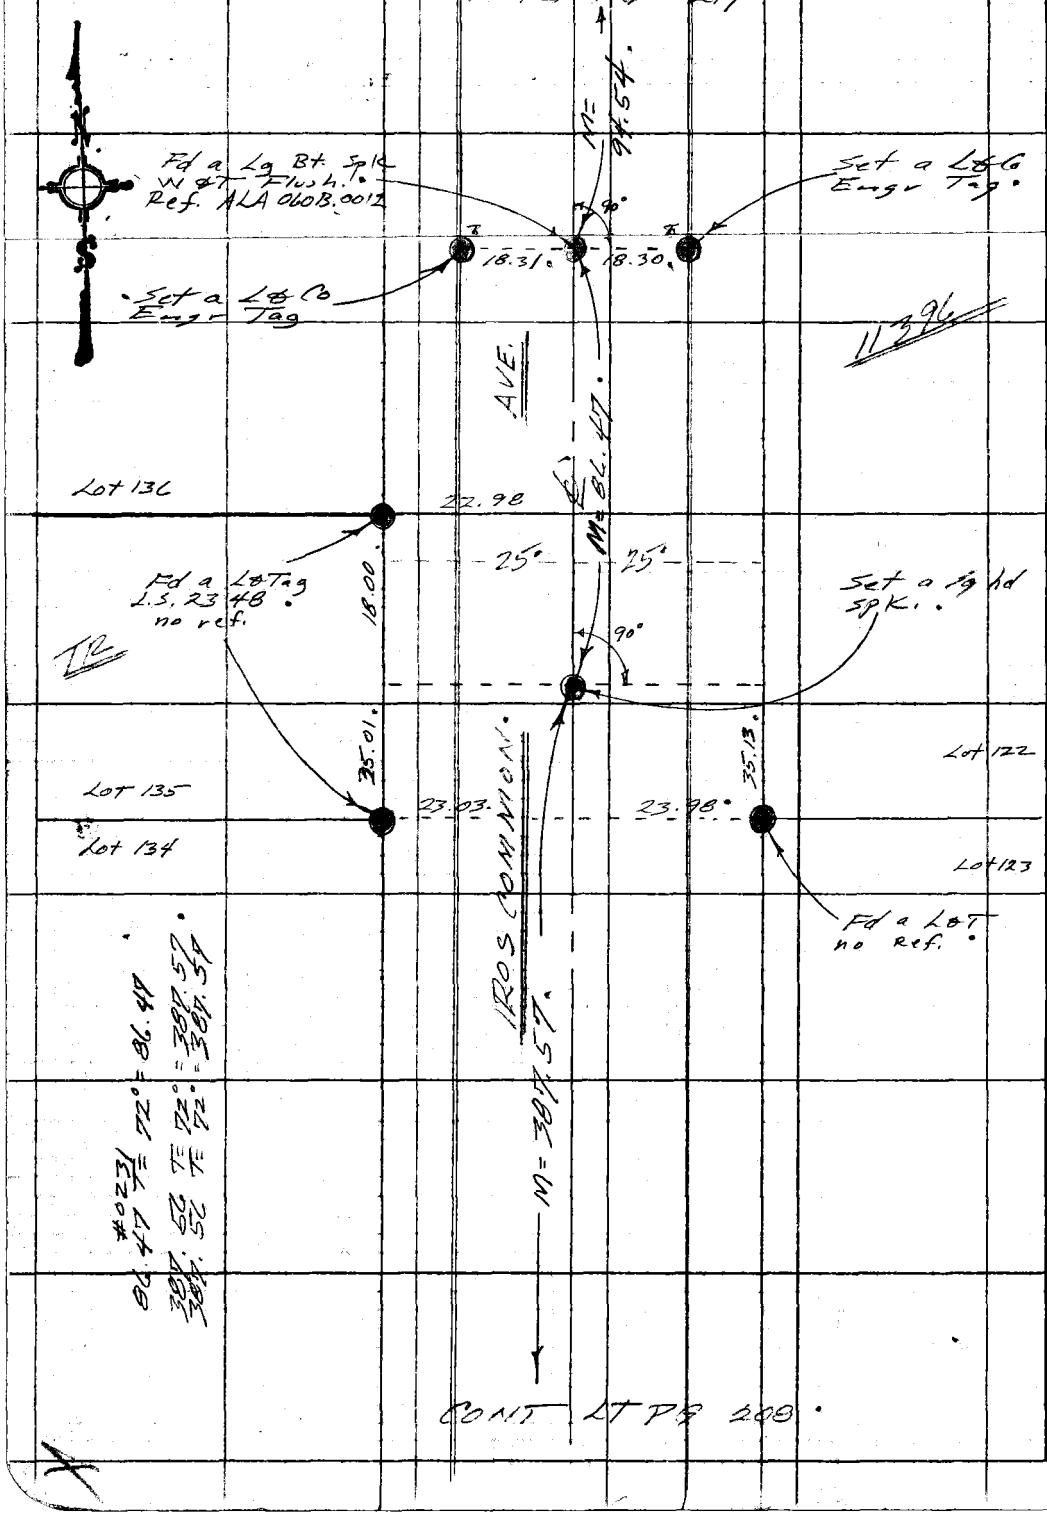

CONT LT PG 208

PLEASE RETURN TO
COUNTY OF LOS ANGELES
DEPARTMENT OF COUNTY ENGINEER
403 LOS ANGELES COUNTY ENGINEERING BLDG.

Do not extend this side of this line.

Note: Any Additions or Changes on This Sheet Must be Made or Circled in Red Ink With Date and Name of Person Making Change.

Notes Ck'd by	Survey of BELVEDERE ART	F. B. ____ PG. ____
Map No.	JN 03-3-00 Tape 0231 Std 68	
Office Work	Surveyed by E. E. Brooks	
Checked	Notes E. E. Brooks Date 6 Dec 72	
Date	Indexed G. D. BAILEY FEB 8 1978	

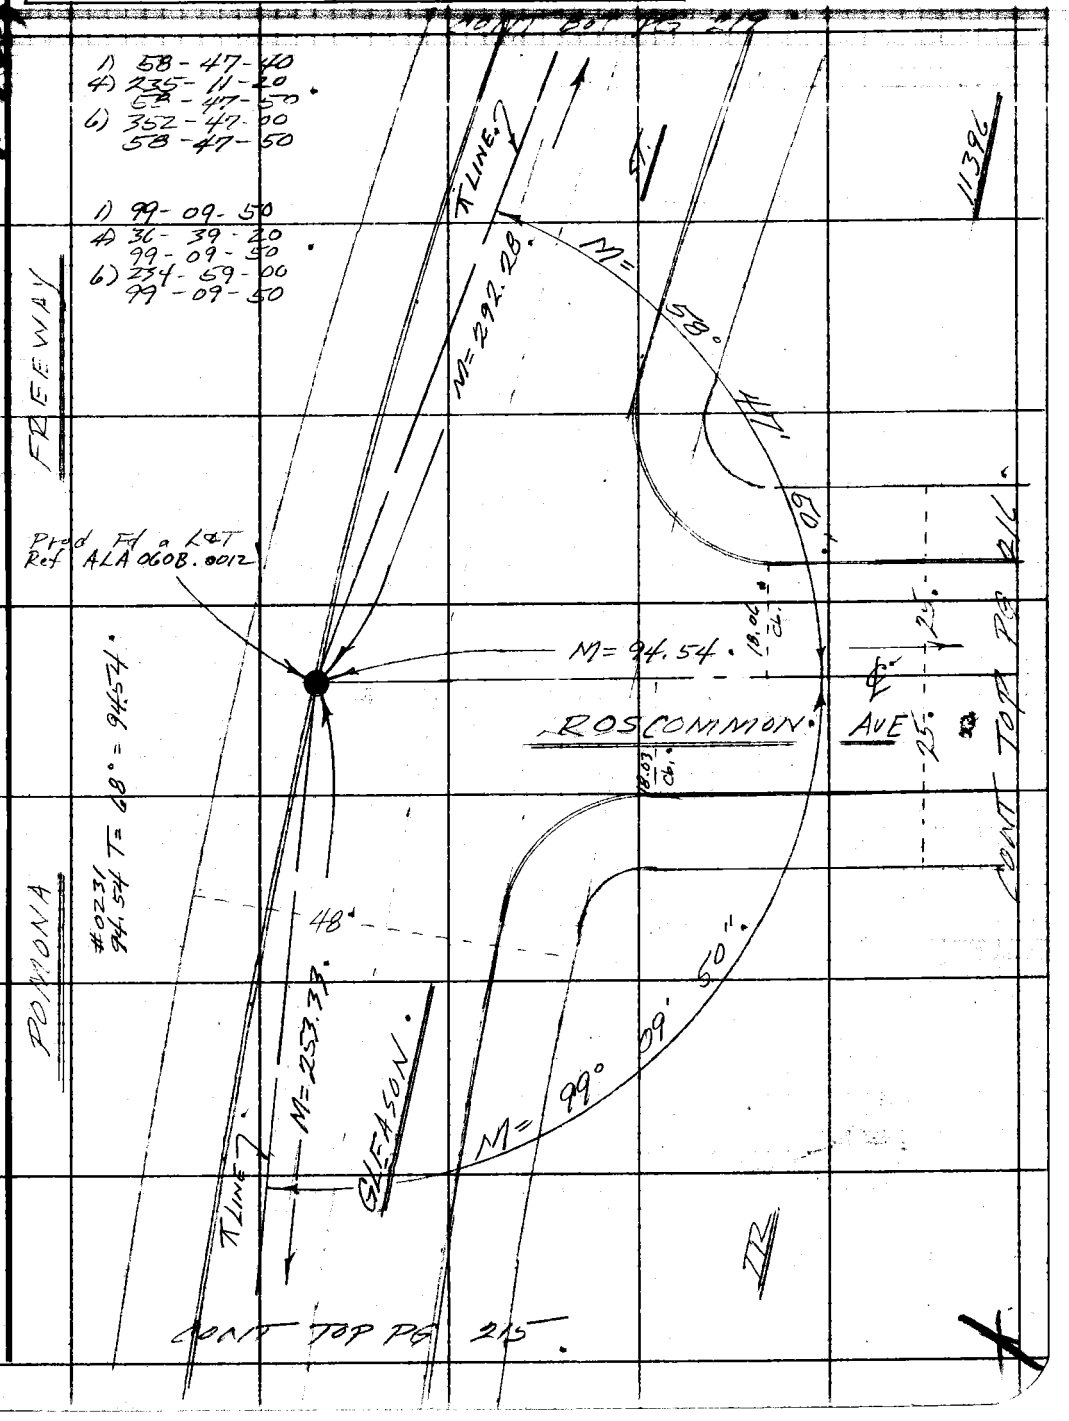

Note: Any Additions or Changes on This Sheet Must be Made or Circled in Red Ink With Date and Name of Person Making Change.

Do not extend this side of this line.

PLEASE RETURN TO
COUNTY OF LOS ANGELES
DEPARTMENT OF COUNTY ENGINEER
403 LOS ANGELES COUNTY ENGINEERING BLDG.

76F309S CE#310 3-69

F. B. 3483 PG. 218

CONT RT PG 219.

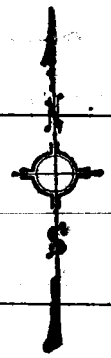

11396

AVE.

25 25

TR

#0231
325.60 T=68° = 325.60
325.61 T=68° = 325.61

WESTCOTT.

M = 325.60

℄

CONT LT PG 209.

PLEASE RETURN TO
COUNTY OF LOS ANGELES
DEPARTMENT OF COUNTY ENGINEER
403 LOS ANGELES COUNTY ENGINEERING BLDG.

Do not extend this side of this line.

Note: Any Additions or Changes on This Sheet Must be Made or Circled in Red Ink With Date and Name of Person Making Change.

Notes Ck'd by	Survey of	F. B. PG.
Map No.	JN 0303 Tape Std	
Office Work	Surveyed by F. E. Brooks	
Checked	Notes F. E. Brooks Date 6 Dec 72	
Date	Indexed G. D. BAILEY FEB 2 1976	

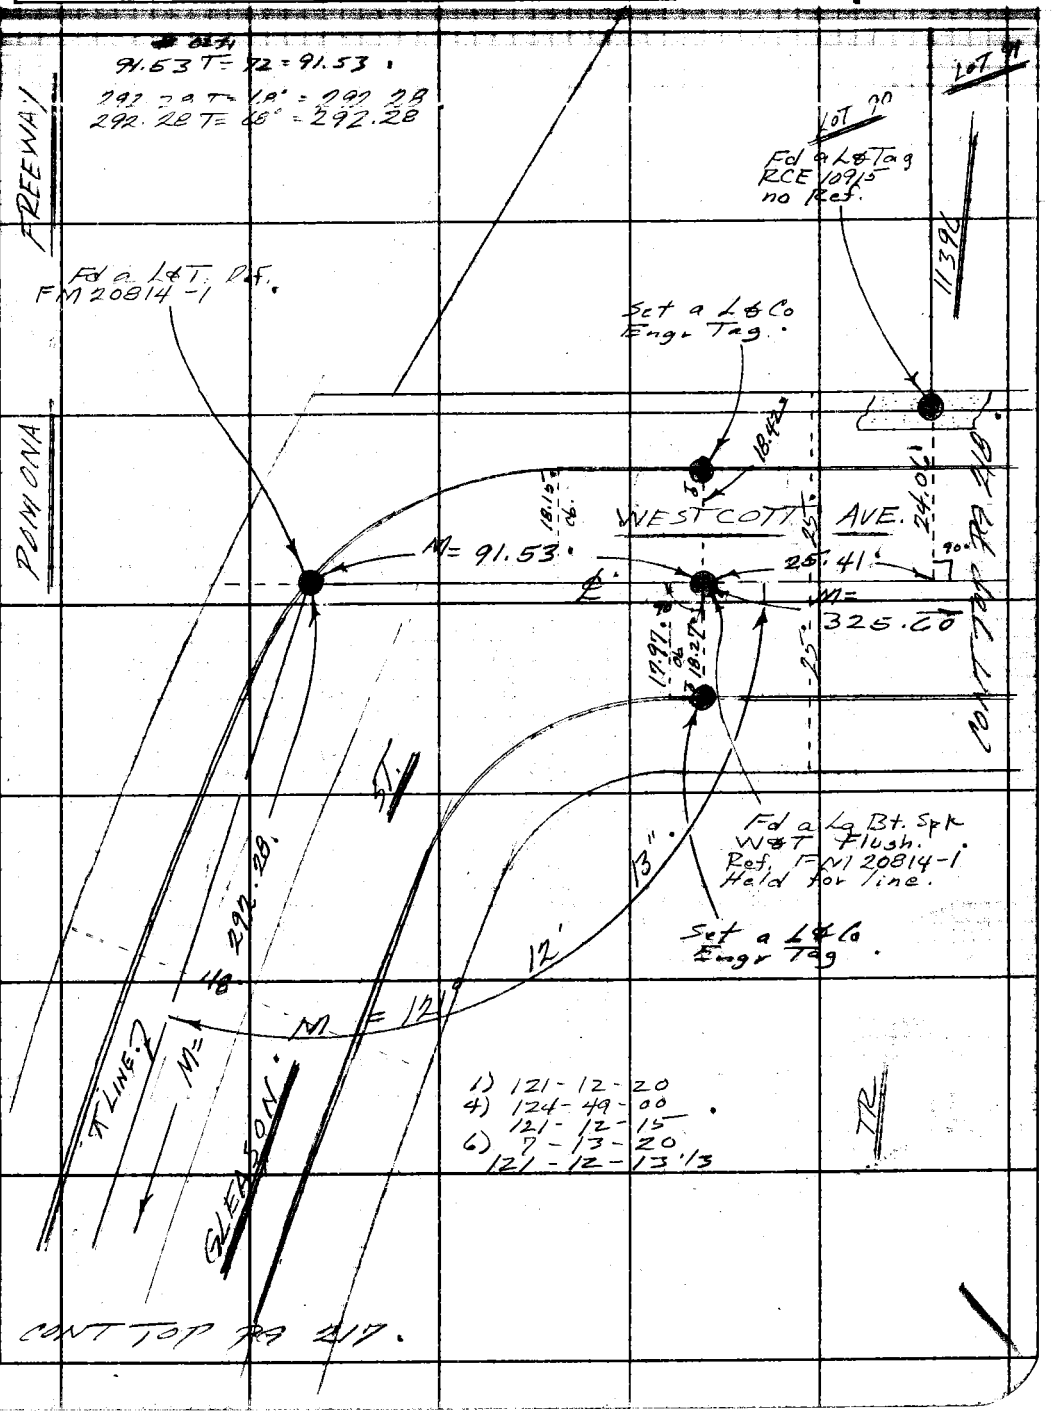

Note: Any Additions or Changes on This Sheet Must be Made or Circled in Red Ink With Date and Name of Person Making Change.

Do not extend this side of this line.

PLEASE RETURN TO
COUNTY OF LOS ANGELES
DEPARTMENT OF COUNTY ENGINEER
403 LOS ANGELES COUNTY ENGINEERING BLDG.

76F309S CE#310 3-69

F. B. 3483 Pg. 220

#0199

132.06 T= 94° = 132.08
132.07 T= 94° = 132.09

279.39 T= 84° = 279.42
279.39 T= 84° = 279.42

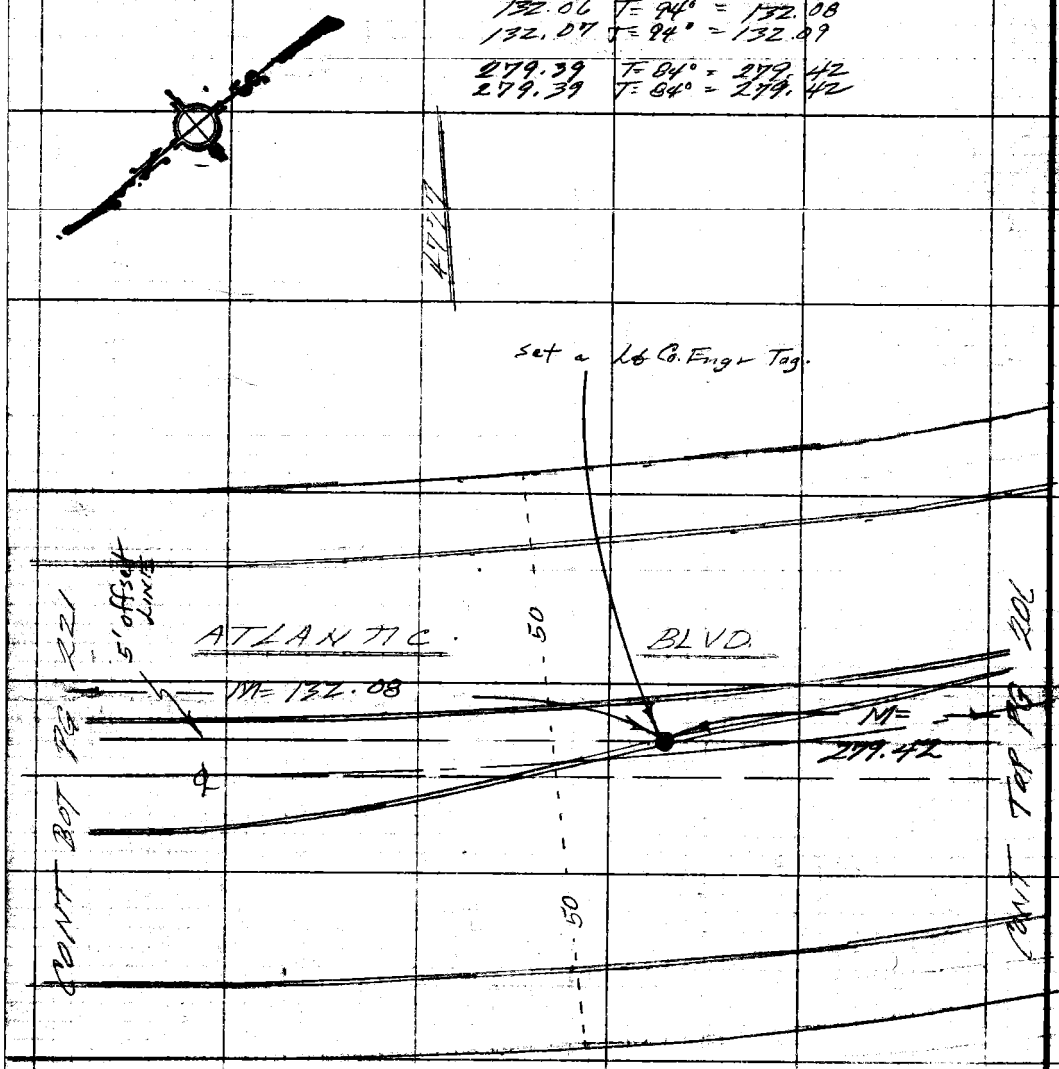

PLEASE RETURN TO
COUNTY OF LOS ANGELES
DEPARTMENT OF COUNTY ENGINEER
403 LOS ANGELES COUNTY ENGINEERING BLDG.

Do not extend this side of this line.

Note: Any Additions or Changes on This Sheet Must be Made or Circled in Red Ink With Date and Name of Person Making Change.

Notes Ck'd by	Survey of [illegible]	F. B. [illegible] PG.
Map No.	JN 0343.00 Tape [illegible] Std. 68 °F	
Office Work	Surveyed by FE Brooks	1) 90-44-10
Checked	Notes FEB. Date 17 Sept 75	4) 362-56-40
Date	Indexed G. D. BAILEY FEB 2 1978	90-44-10
		6) 184-24-50

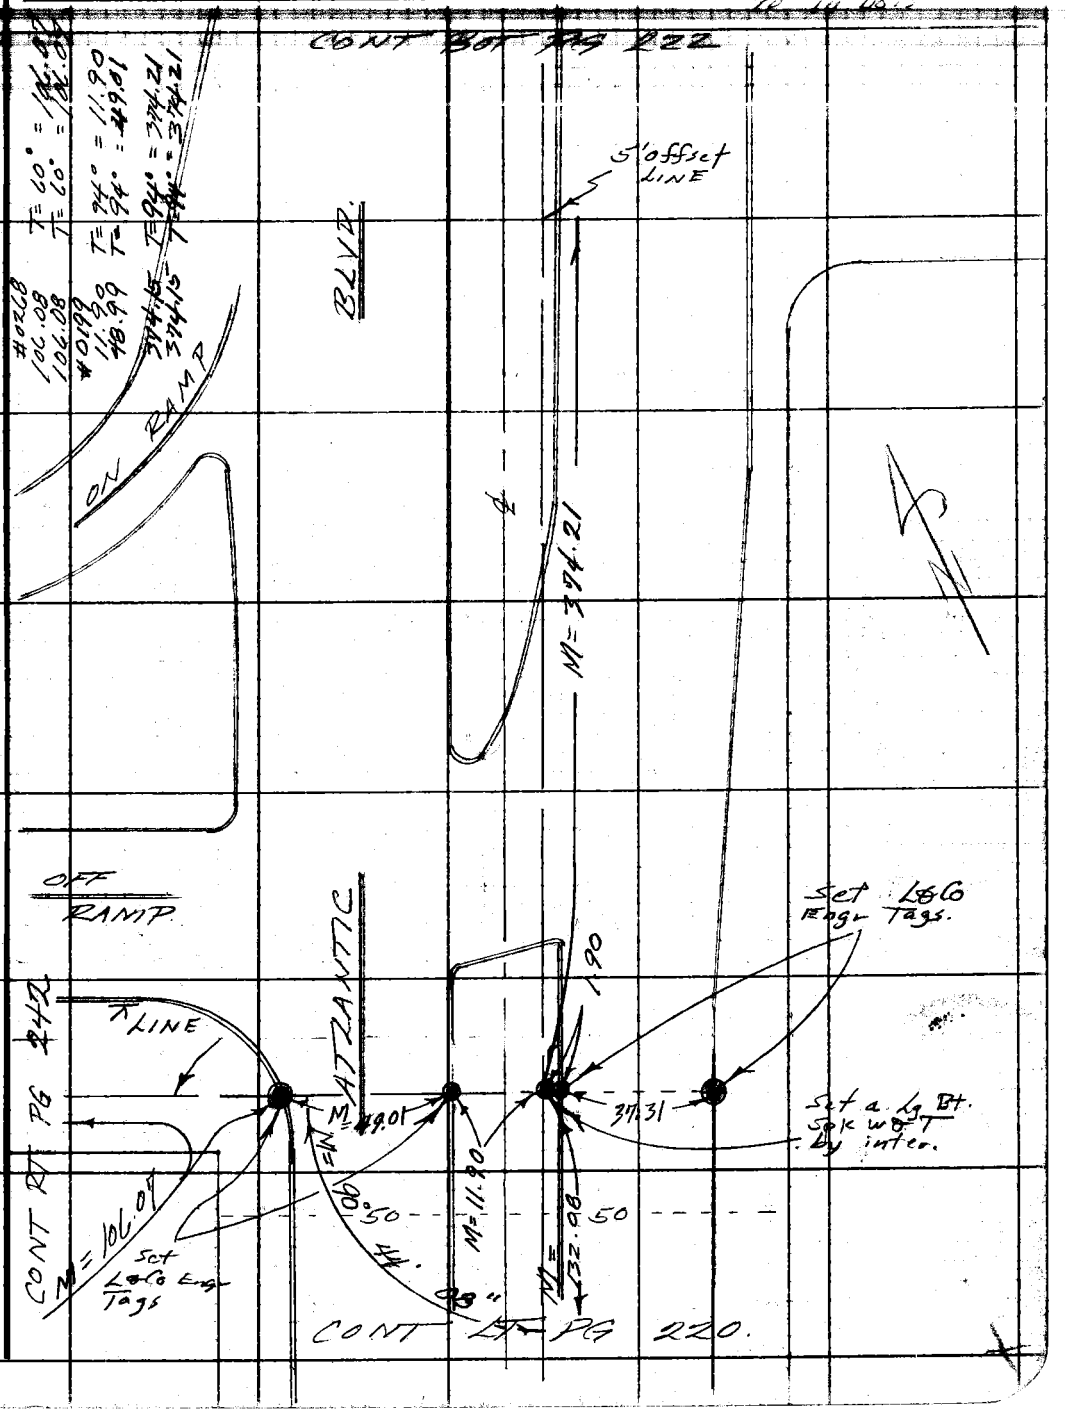

Note: Any Additions or Changes on This Sheet Must be Made or Circled in Red Ink With Date and Name of Person Making Change.

Do not extend this side of this line.

PLEASE RETURN TO:
COUNTY OF LOS ANGELES
DEPARTMENT OF COUNTY ENGINEER
403 LOS ANGELES COUNTY ENGINEERING BLDG.

76F309S CE#310 3-69

F. B. 3483 PG. 222

CONT BOT PG 223

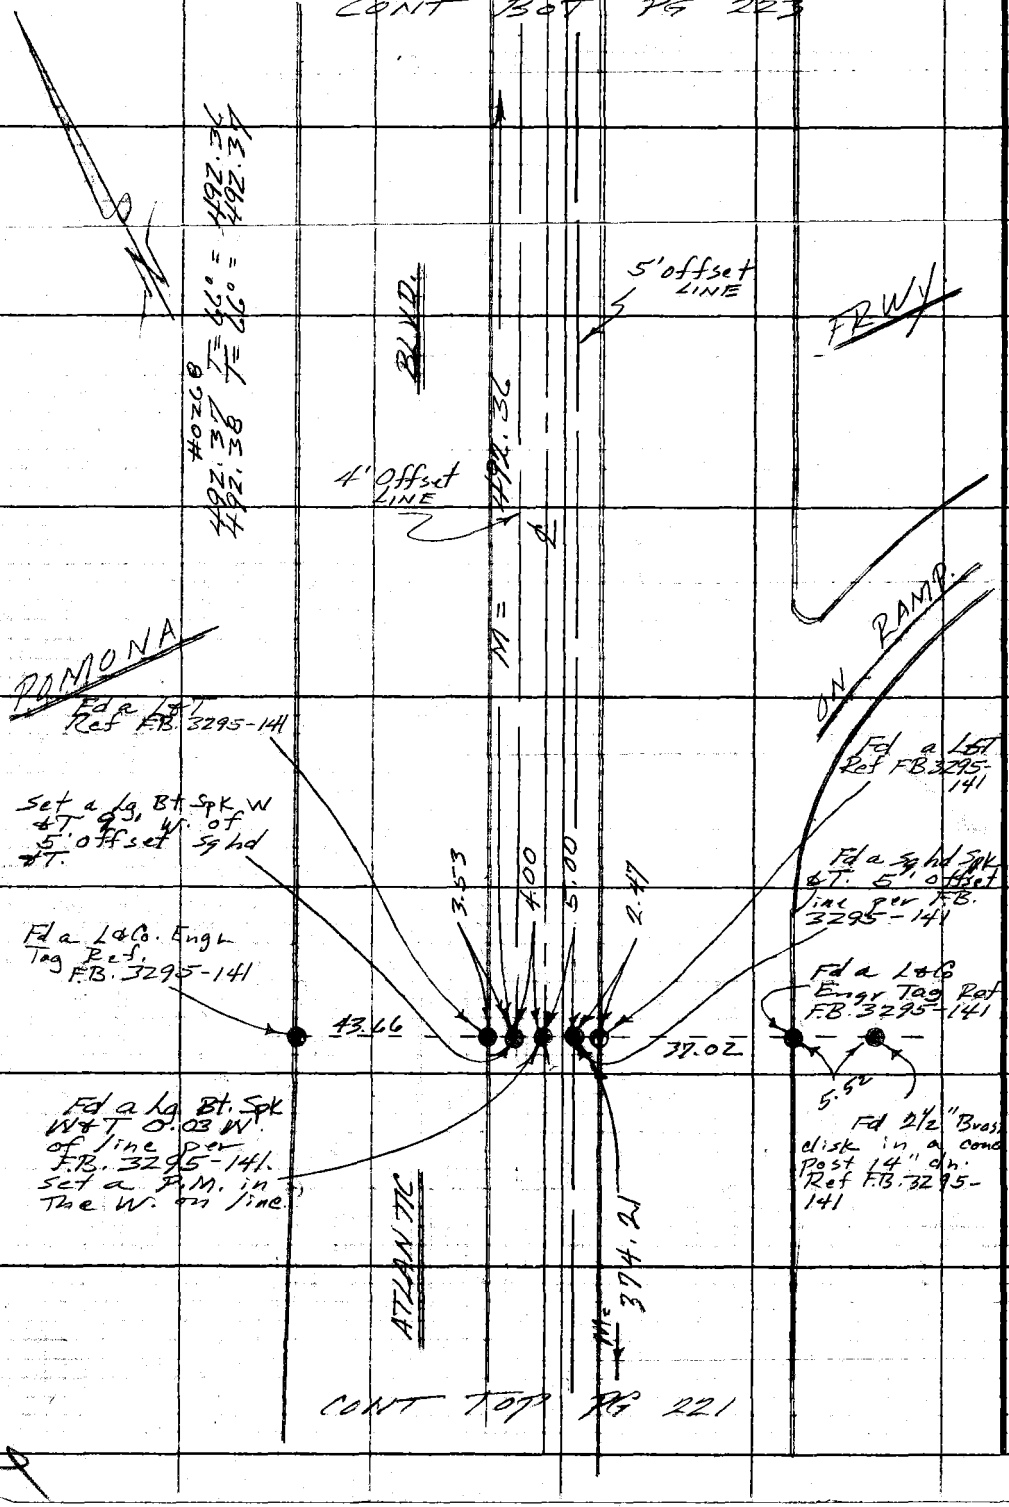

CONT TOP PG 221

PLEASE RETURN TO
COUNTY OF LOS ANGELES
DEPARTMENT OF COUNTY ENGINEER
403 LOS ANGELES COUNTY ENGINEERING BLDG.

Do not extend this side of this line.

Note: Any Additions or Changes on This Sheet Must be Made or Circled in Red Ink With Date and Name of Person Making Change.

County Surveyor
RE 329

Notes Ck'd by	Survey of [illegible]	F. B. [illegible] PG. [illegible]
Map No.	JN [illegible] Topo [illegible] Sta [illegible]	
Office Work	Surveyed by [illegible]	
Checked	Notes FEB. Date 9 May 74	
Date	Indexed G. D. BAILEY FEB 2 1978	

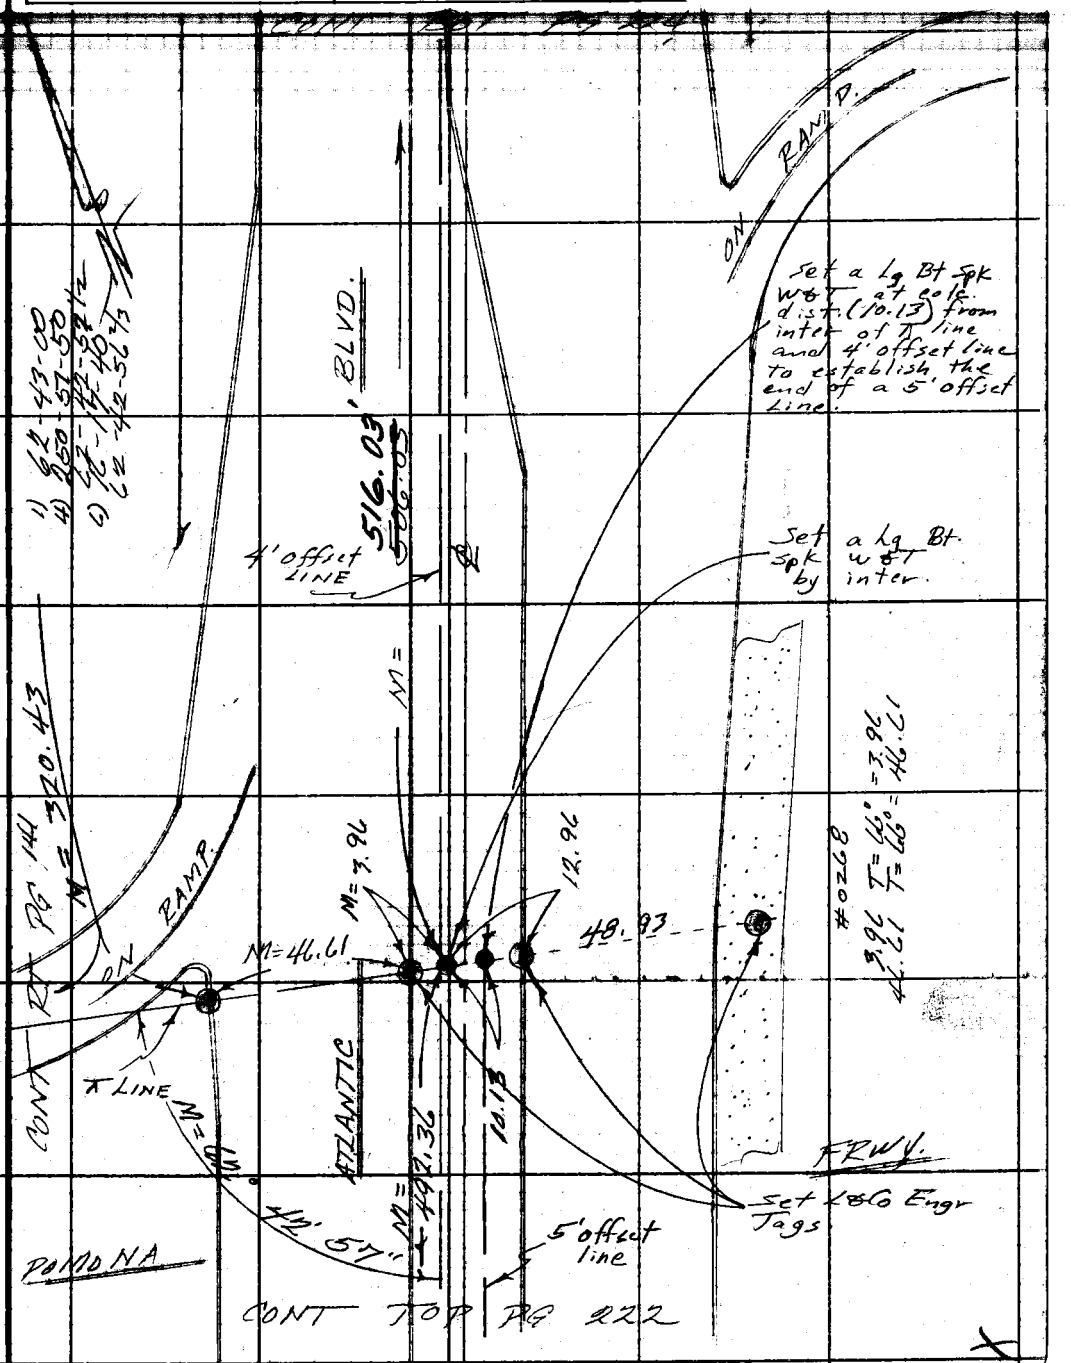

Note: Any Additions or Changes on This Sheet Must be Made or Circled in Red Ink With Date and Name of Person Making Change.

Do not extend this side of this line.

PLEASE RETURN TO
COUNTY OF LOS ANGELES
DEPARTMENT OF COUNTY ENGINEER
403 LOS ANGELES COUNTY ENGINEERING BLDG.

76F309S CE#310 3-69

F. B. 3483 PG. 224

CONT RT PG 77

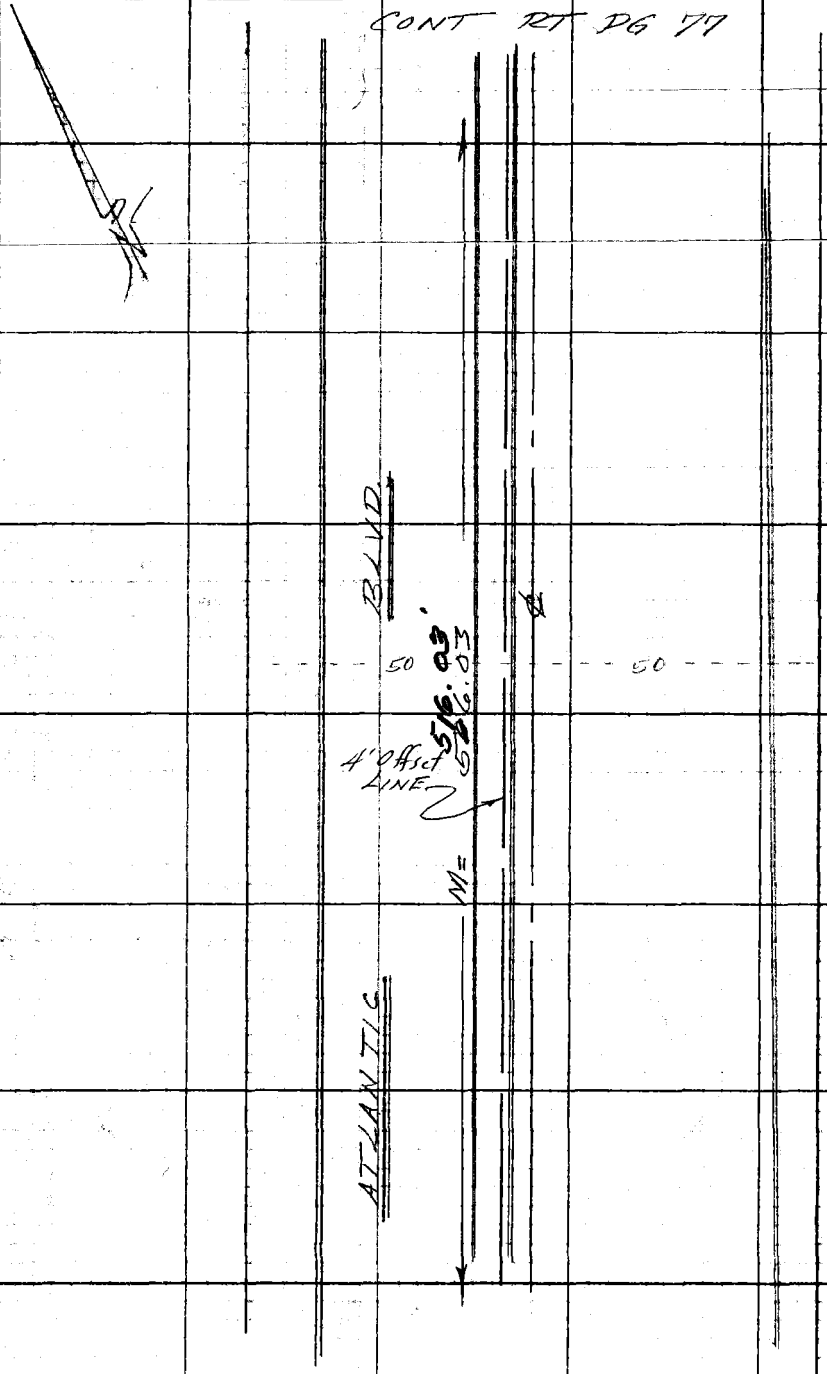

#0268
506.04 T= 66° = 506.03
506.05 T= 66° = 506.04
516.04 T= 66° = 516.03
516.05 T= 66° = 516.04

PLEASE RETURN TO
COUNTY OF LOS ANGELES
DEPARTMENT OF COUNTY ENGINEER
403 LOS ANGELES COUNTY ENGINEERING BLDG.

Do not extend this side of this line.

Note: Any Additions or Changes on This Sheet Must be Made or Circled in Red Ink With Date and Name of Person Making Change.

CONT. TOP PG 223

Notes Ck'd by	Survey of BELVEDERE AREA
Map No.	JN [illegible] Tape [illegible] Std [illegible]
Office Work	Surveyed by FE Brook
Checked	Notes FEB Date 8 May 74
Date	Indexed G. D. BAILEY FEB 2 1978

F. B. [illegible] PG. [illegible]

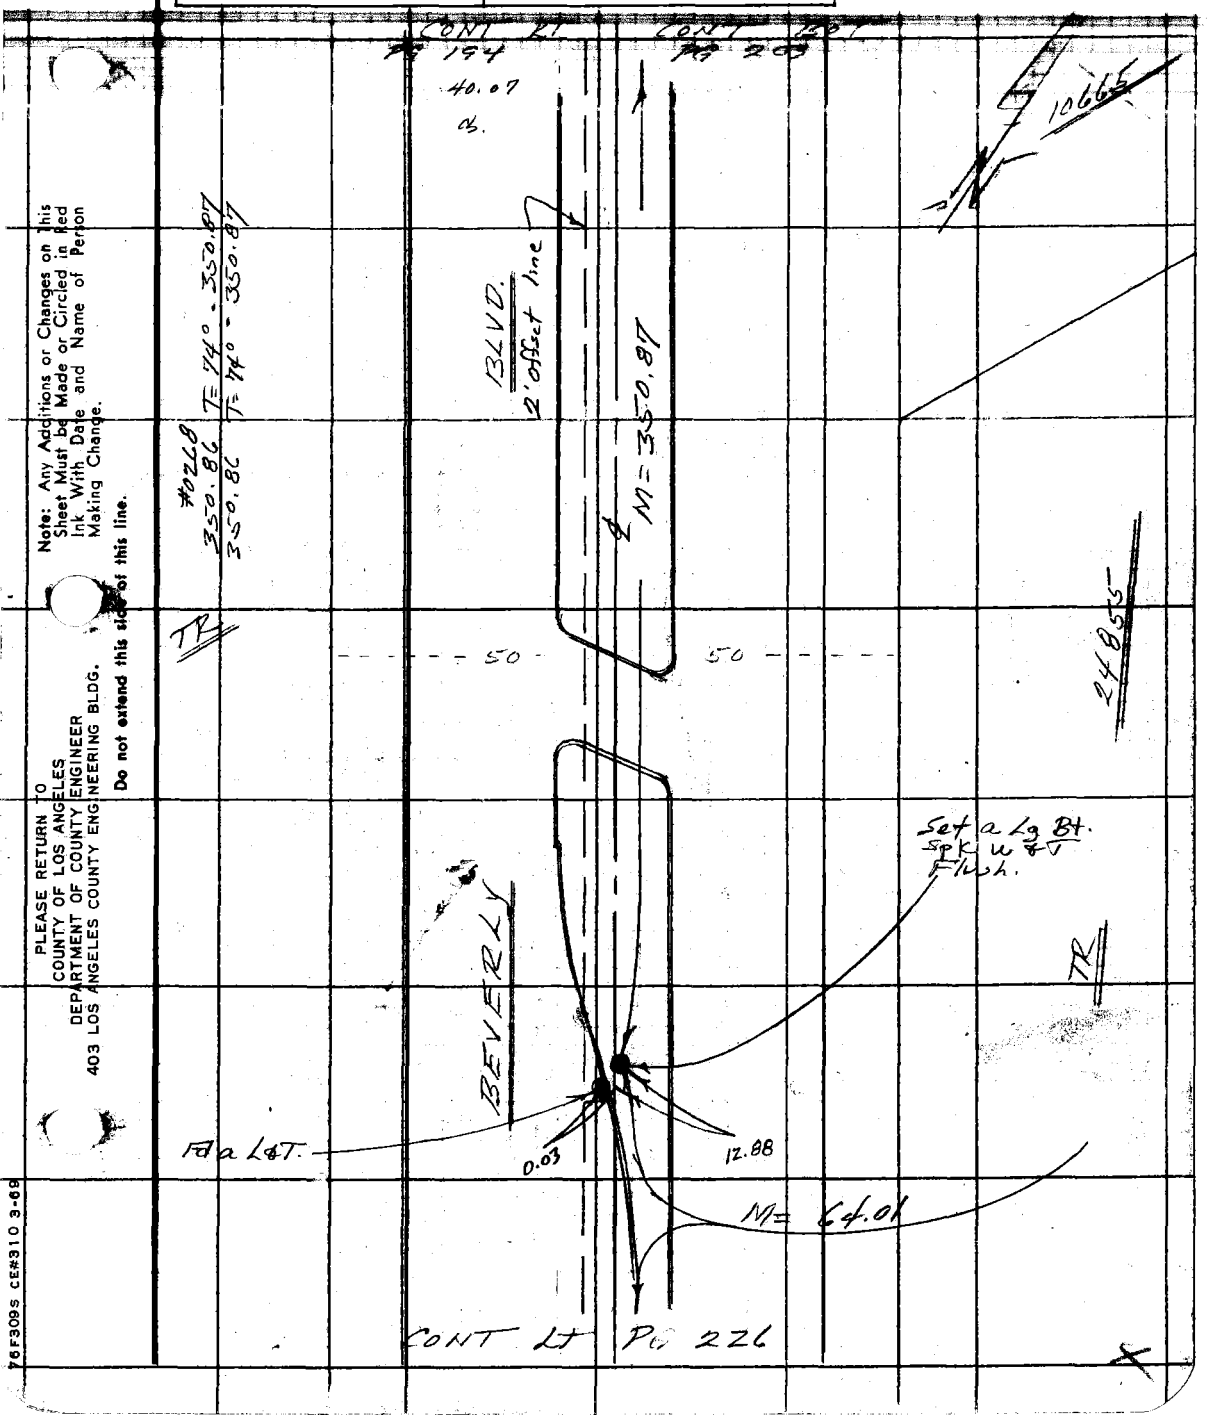

Note: Any Additions or Changes on This Sheet Must be Made or Circled in Red Ink With Date and Name of Person Making Change.

Do not extend this side of this line.

PLEASE RETURN TO
COUNTY OF LOS ANGELES
DEPARTMENT OF COUNTY ENGINEER
403 LOS ANGELES COUNTY ENGINEERING BLDG.

76F309S CE#310 3-69

F. B. 3483 PG. 226

24885

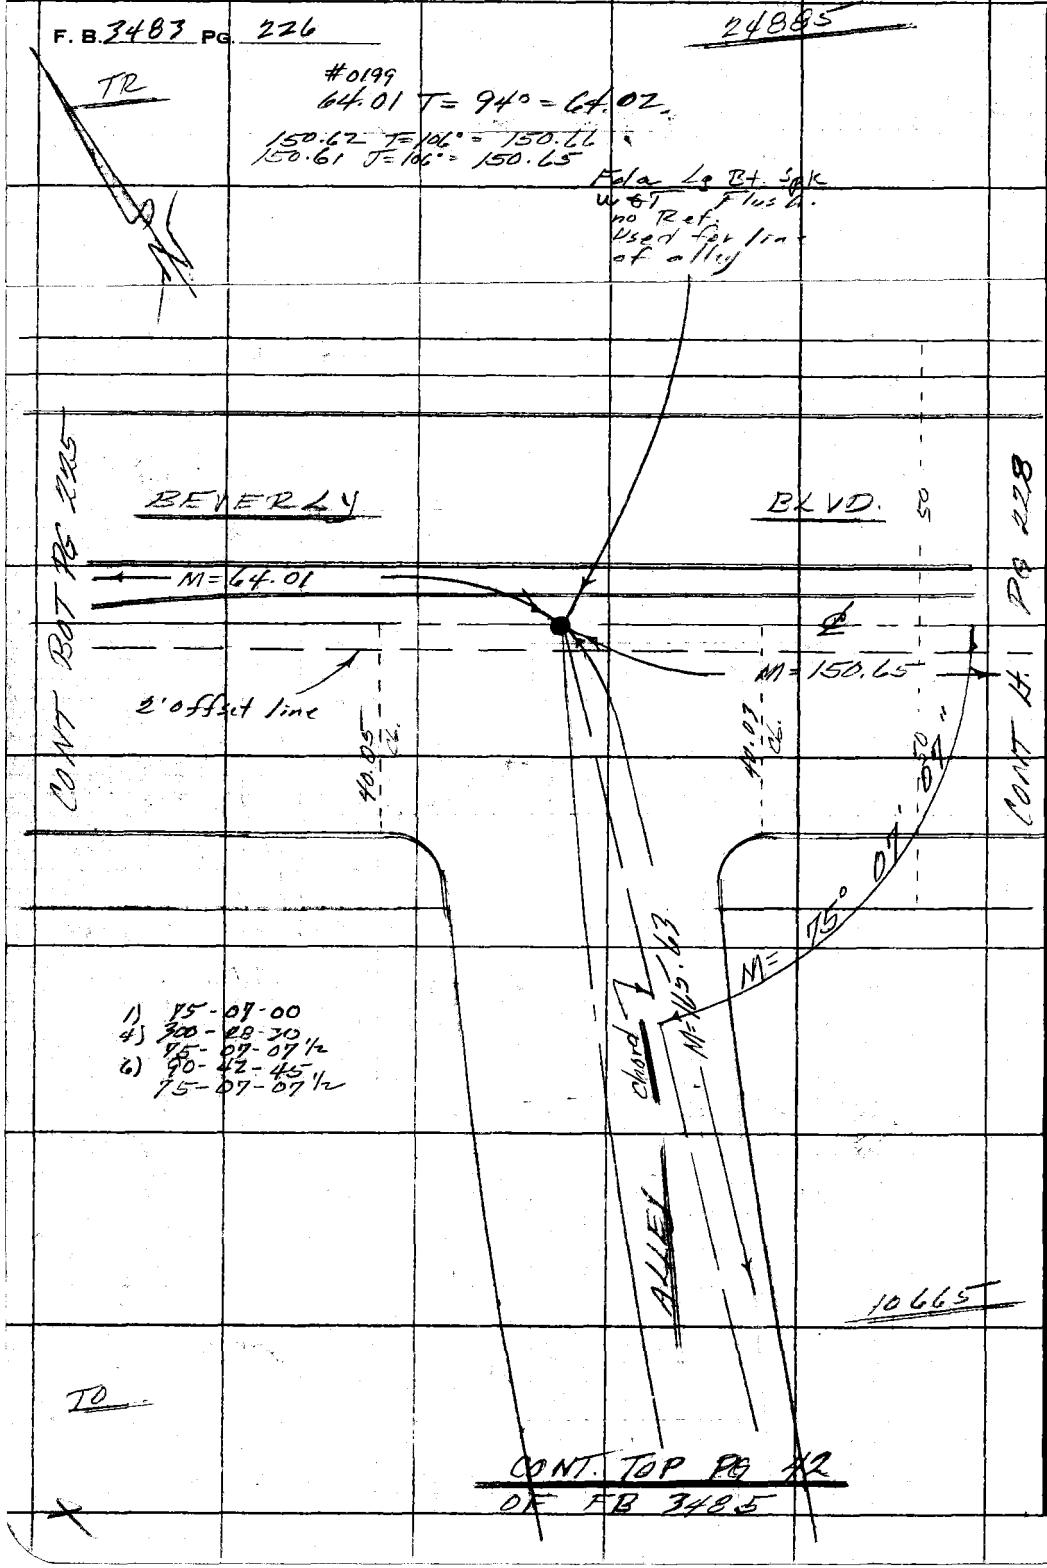

PLEASE RETURN TO
COUNTY OF LOS ANGELES
DEPARTMENT OF COUNTY ENGINEER
403 LOS ANGELES COUNTY ENGINEERING BLDG.

Do not extend this side of this line.

Note: Any Additions or Changes on This Sheet Must be Made or Circled in Red Ink With Date and Name of Person Making Change.

Notes Ck'd by _____
Office Work _____
Checked _____
Date _____

Survey of BEFORE AFTER
Surveyed by _____
Notes _____ Date _____
Indexed by D. BAILEY FEB 2 1978

F. B. _____ Pg. _____

Notes: Any Additions or Changes on this Sheet Must be Made or Circled in Red Ink With Date and Name of Person Making Change.
Do not extend this side of this line.

PLEASE RETURN TO
COUNTY OF LOS ANGELES
DEPARTMENT OF COUNTY ENGINEER
403 LOS ANGELES COUNTY ENGINEERING BLDG.

6F3099 CE#310 3-69

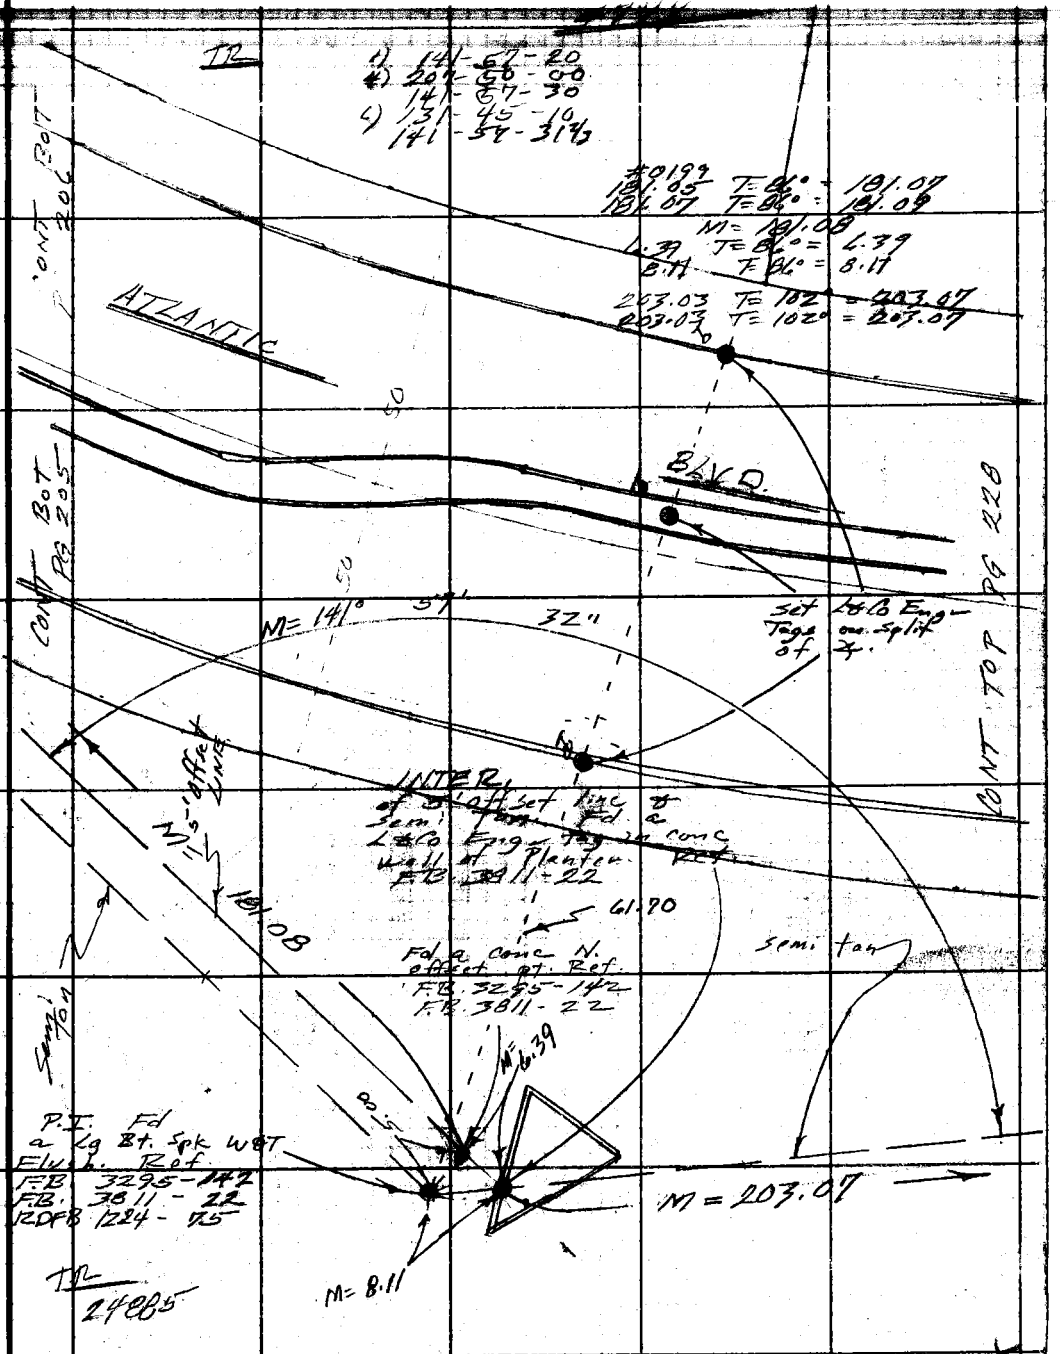

F. B. 3483 PG. 228

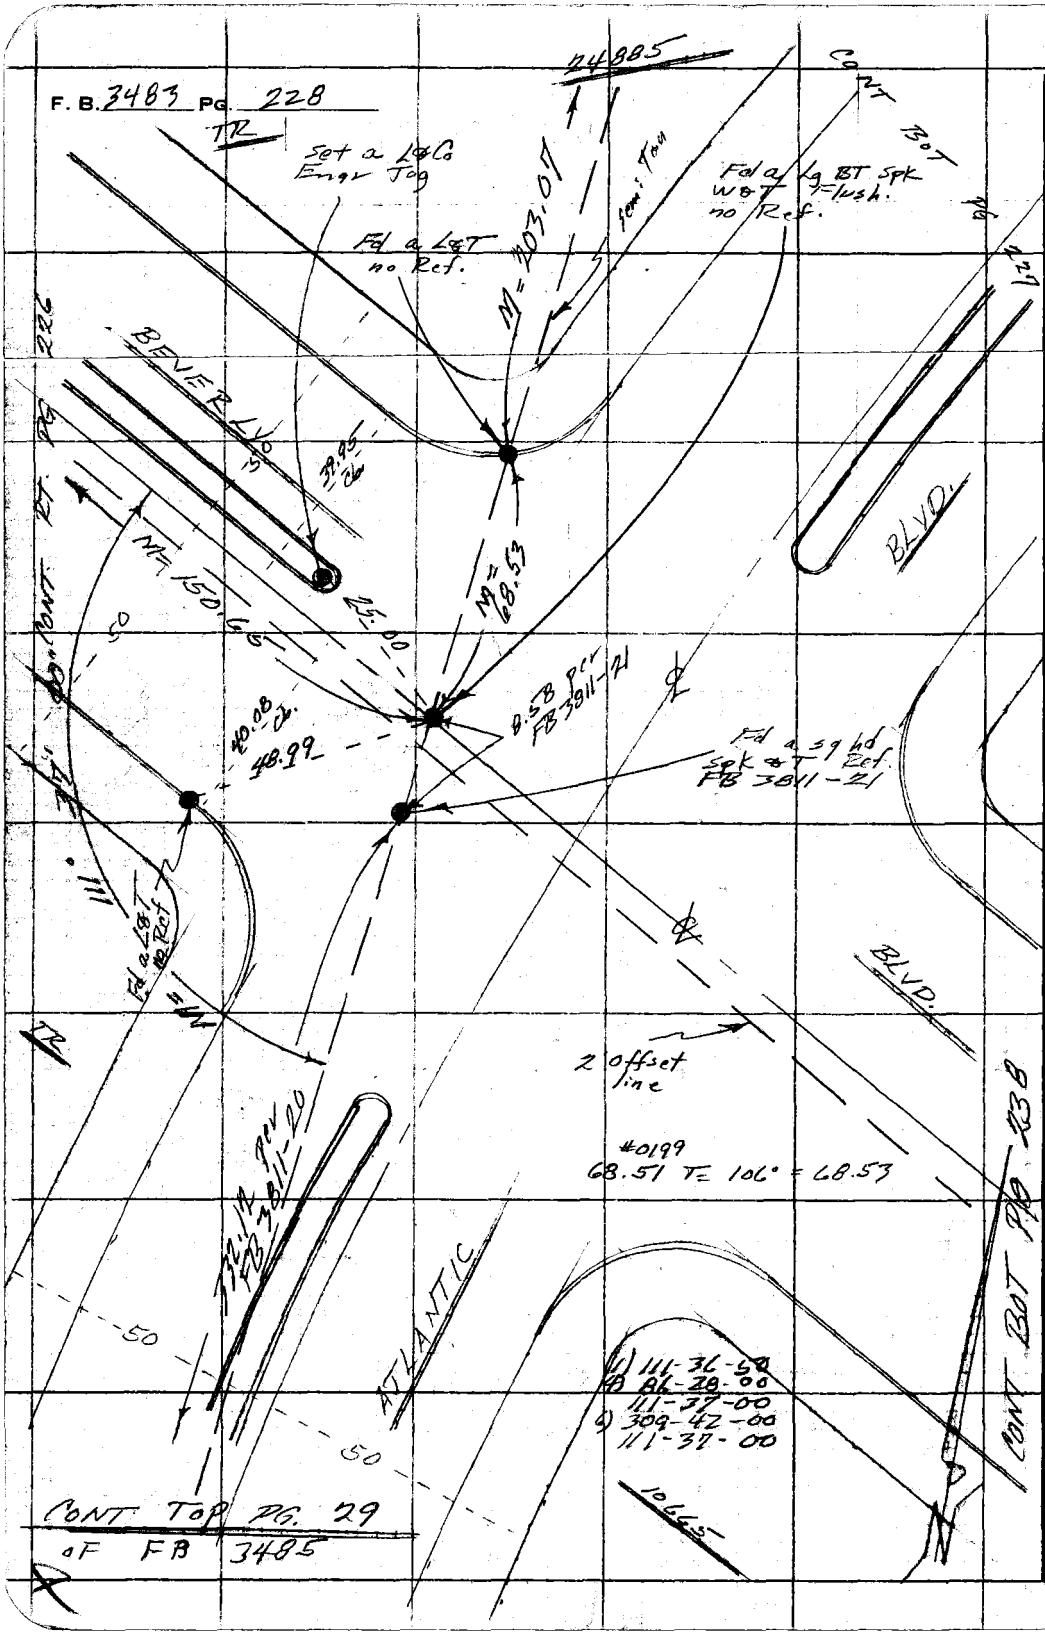

43.05
2.97
40.08

PLEASE RETURN TO
COUNTY OF LOS ANGELES
DEPARTMENT OF COUNTY ENGINEER
403 LOS ANGELES COUNTY ENGINEERING BLDG.

Do not extend this side of this line.

Note: Any Additions or Changes on This Sheet Must be Made or Circled in Red Ink With Date and Name of Person Making Change.

Notes Ck'd by R. MANOR
Map No.
Office Work
Checked
Date

Survey of MARAVILLA CO. PROP
JN 0789.24 Tape Std. °F.
Surveyed by BROOKS
Notes Date JAN 1974
Indexed J. BAILEY JAN 25 19YA

F. B. 3489 PG. 2-29

JOB NO. 0789.24

MARAVILLA COUNTY PROPERTY

LOCATION OF LOTS

205 S. ARIZONA AVE.	Pg 234 ✓
214 N. ARIZONA AVE	Pg 232 ✓
328 N. ARIZONA AVE	Pg 231 ✓
224 DANGLER AVE.	Pg 233 ✓
4548 E. SECOND ST.	Pg 235 ✓

BROOKS
SMITH, R.D.
MCCOY
KROUD

Note: Any Additions or Changes on this Sheet Must be Made or Circled in Red Ink With Date and Name of Person Making Change.

Do not extend this side of this line.

PLEASE RETURN TO
COUNTY OF LOS ANGELES
DEPARTMENT OF COUNTY ENGINEER
403 LOS ANGELES COUNTY ENGINEERING BLDG.

6F309S CE#310 3-68

PLEASE RETURN TO
COUNTY OF LOS ANGELES
DEPARTMENT OF COUNTY ENGINEER
403 LOS ANGELES COUNTY ENGINEERING BLDG.

Note: Any Additions or Changes on This Sheet Must be Made or Circled in Red Ink With Date and Name of Person Making Change.

Do not extend this side of this line.

F. B. 3483 PG. 230

R. MANOR

Notes Ck'd by	Survey of MARAVILLA A. PROP
Map No.	JN 2789.24 Topo Sld.
Office Work	Surveyed by FE Simon
Checked	Notes FE B Date 21 Jan 77
Date	Indexed FE BAILEY JAN 25 1977

F. B. 3183 PG. 231

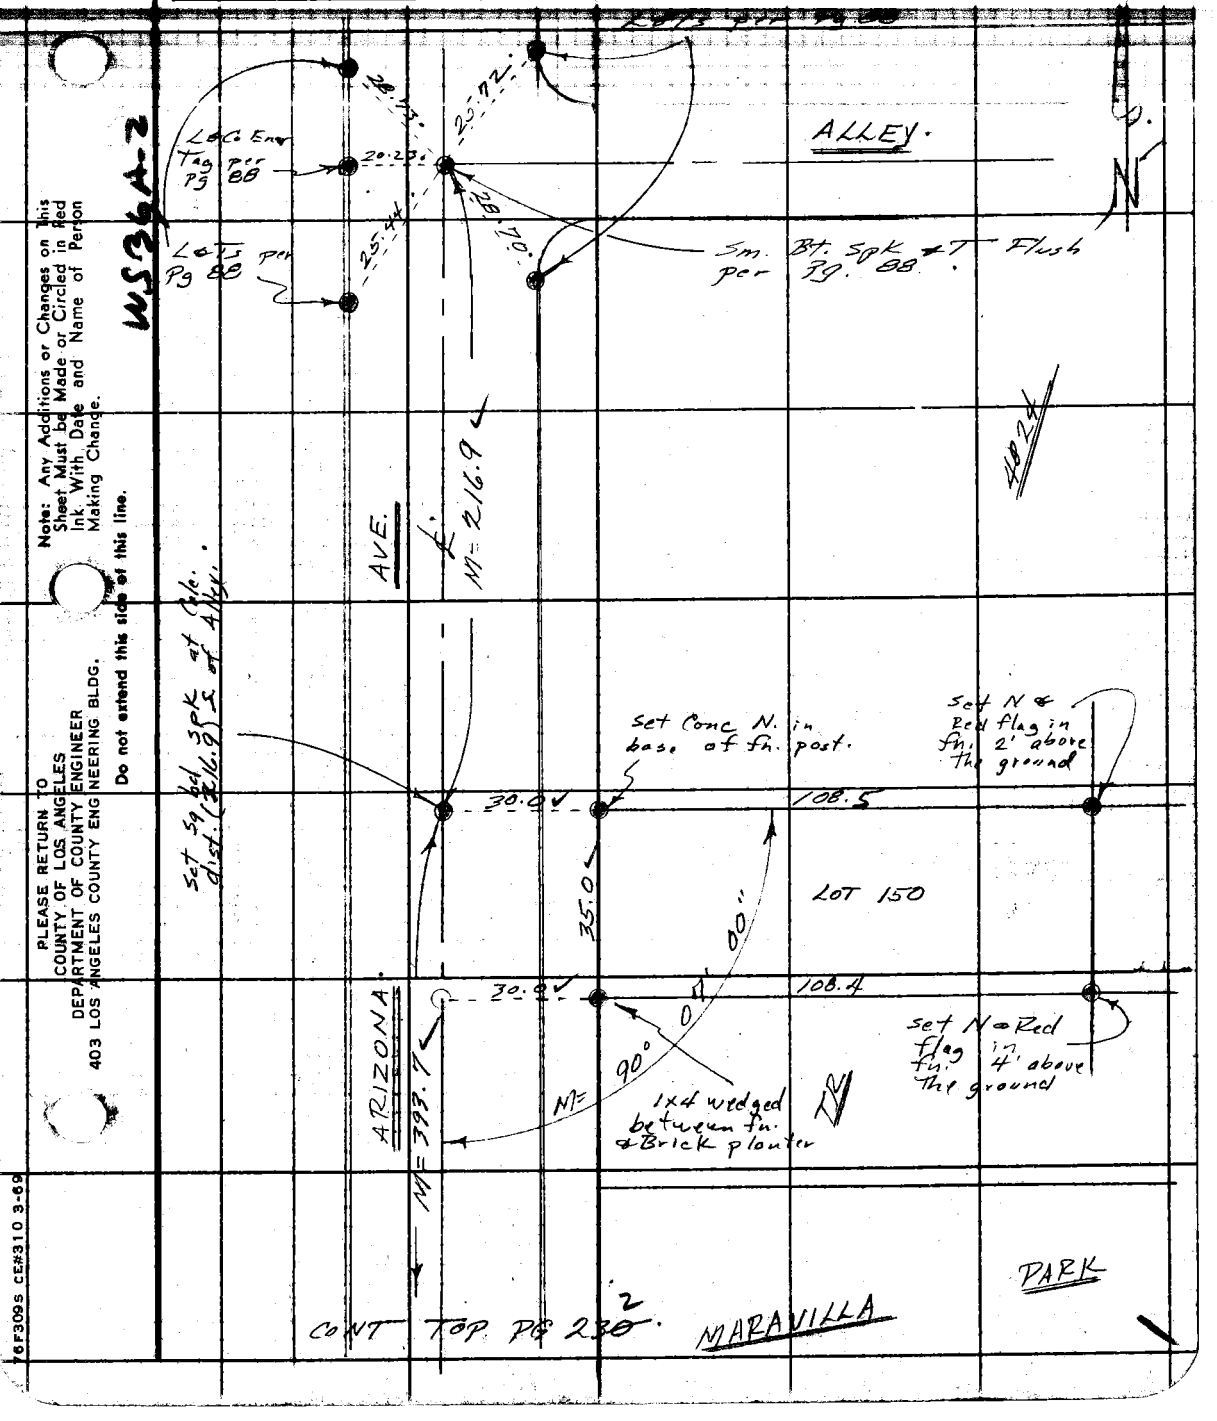

CONT TOP PG 232.

Note: Any Additions or Changes on This Sheet Must be Made or Circled in Red Ink With Date and Name of Person Making Change.

Do not extend this side of this line.

PLEASE RETURN TO
COUNTY OF LOS ANGELES
DEPARTMENT OF COUNTY ENGINEER
403 LOS ANGELES COUNTY ENGINEERING BLDG.

76F309S CE#310 3-69

F. B. 3487 PG. 232

CONT FROM PG 229

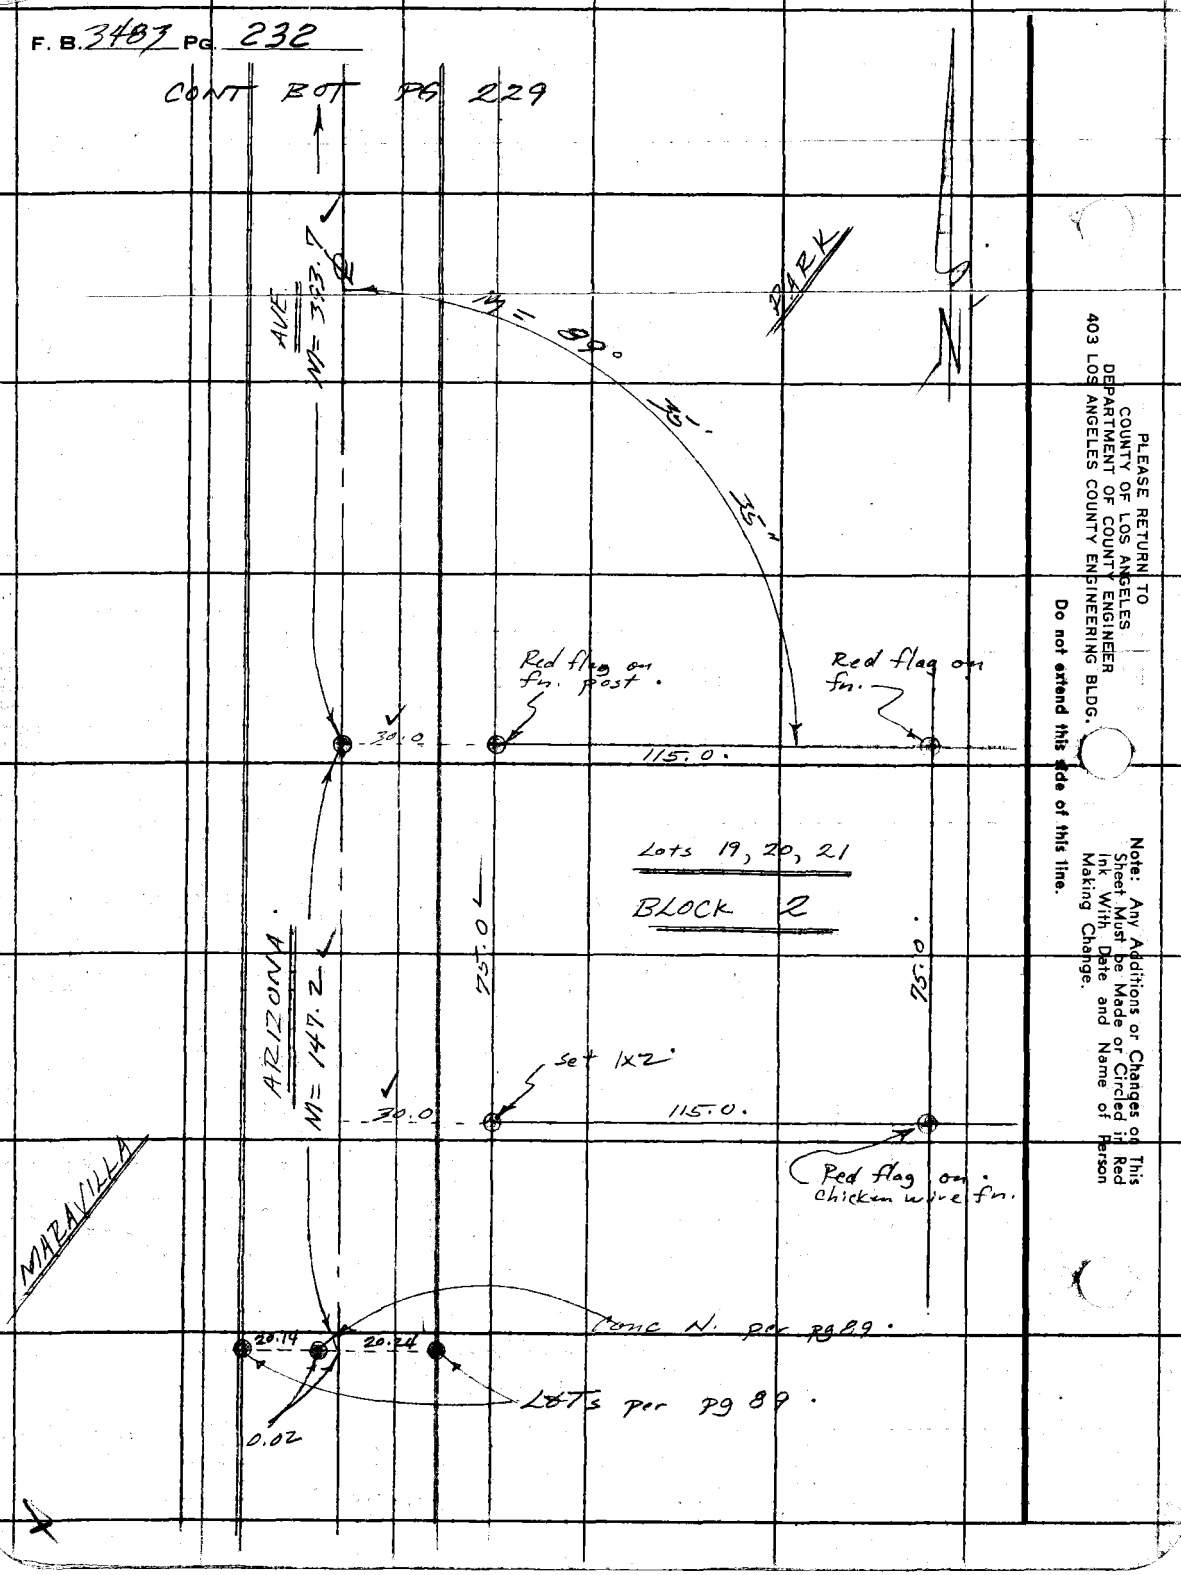

PLEASE RETURN TO
COUNTY OF LOS ANGELES
DEPARTMENT OF COUNTY ENGINEER
403 LOS ANGELES COUNTY ENGINEERING BLDG.

Do not extend this side of this line.

Note: Any Additions or Changes on This Sheet Must be Made or Circled in Red Ink With Date and Name of Person Making Change.

Notes Ck'd by R. MANOR	Survey of MARAVILLA Co. Prop.	F. B. 3/07 Pg. 223
Map No.	IN 0789.24 Tape Std. °F	
Office Work	Surveyed by FPB	
Checked	Notes FPB Date 22 Jan 74	
Date	Indexed S. C. BAILEY JAN 25 1974	

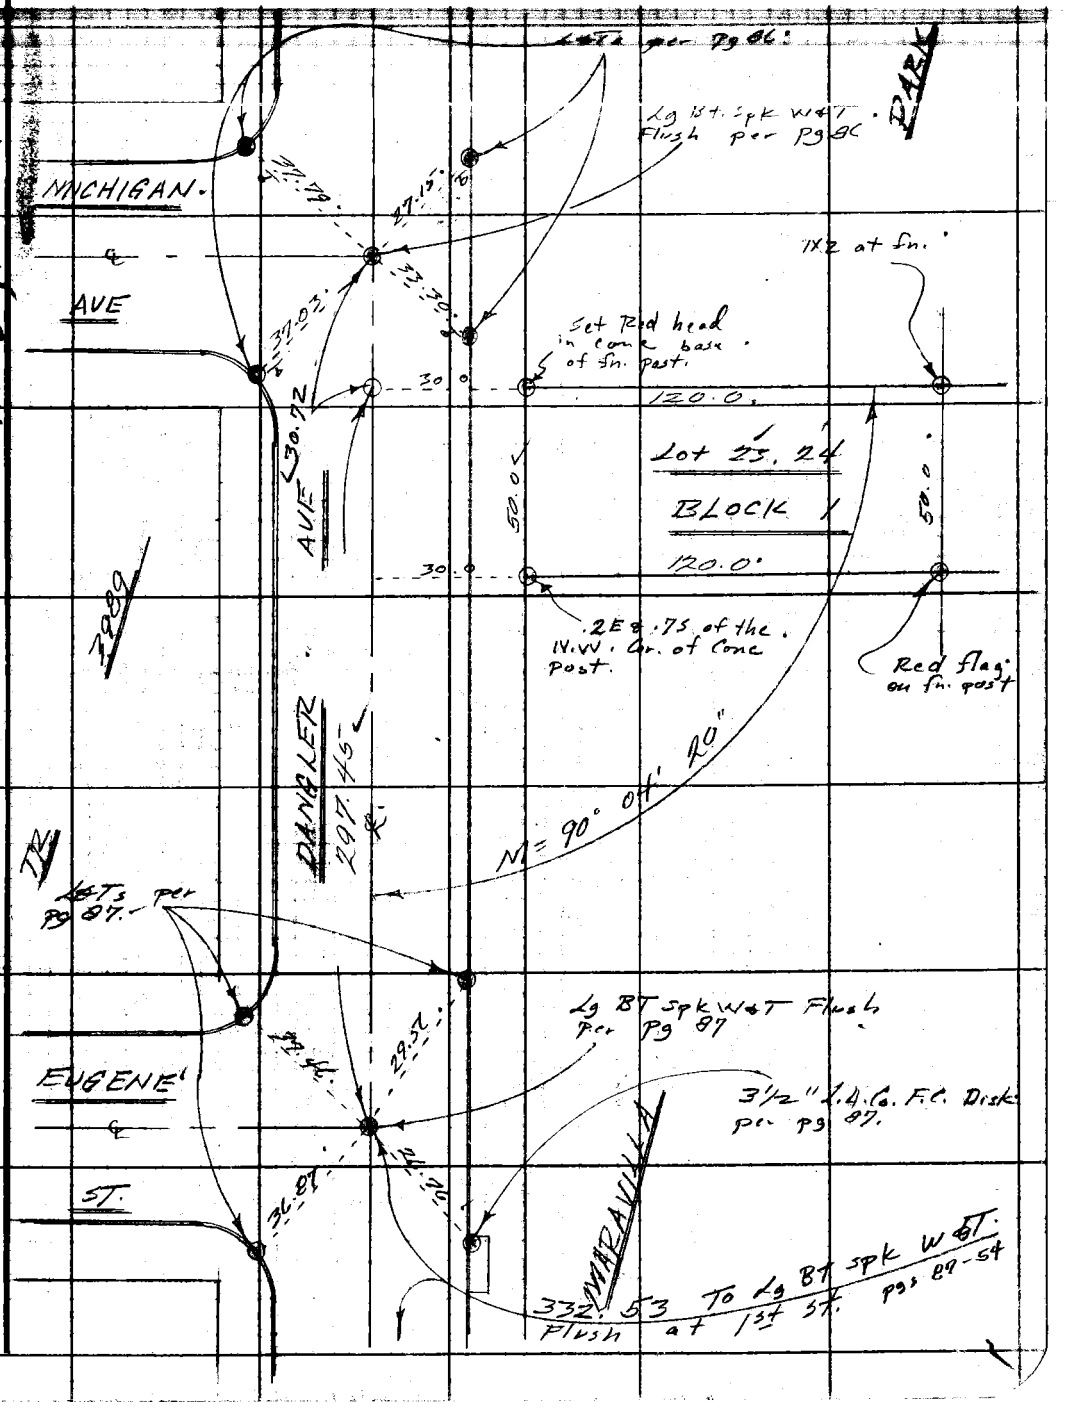

Note: Any Additions or Changes on This Sheet Must be Made or Circled in Red Ink With Date and Name of Person Making Change.

Do not extend this side of this line.

PLEASE RETURN TO
COUNTY OF LOS ANGELES
DEPARTMENT OF COUNTY ENGINEER
403 LOS ANGELES COUNTY ENGINEERING BLDG.

WS 36, A-2

76F309S CE#310 3-69

F. B. 3483 Pg. 23~~2~~ 4

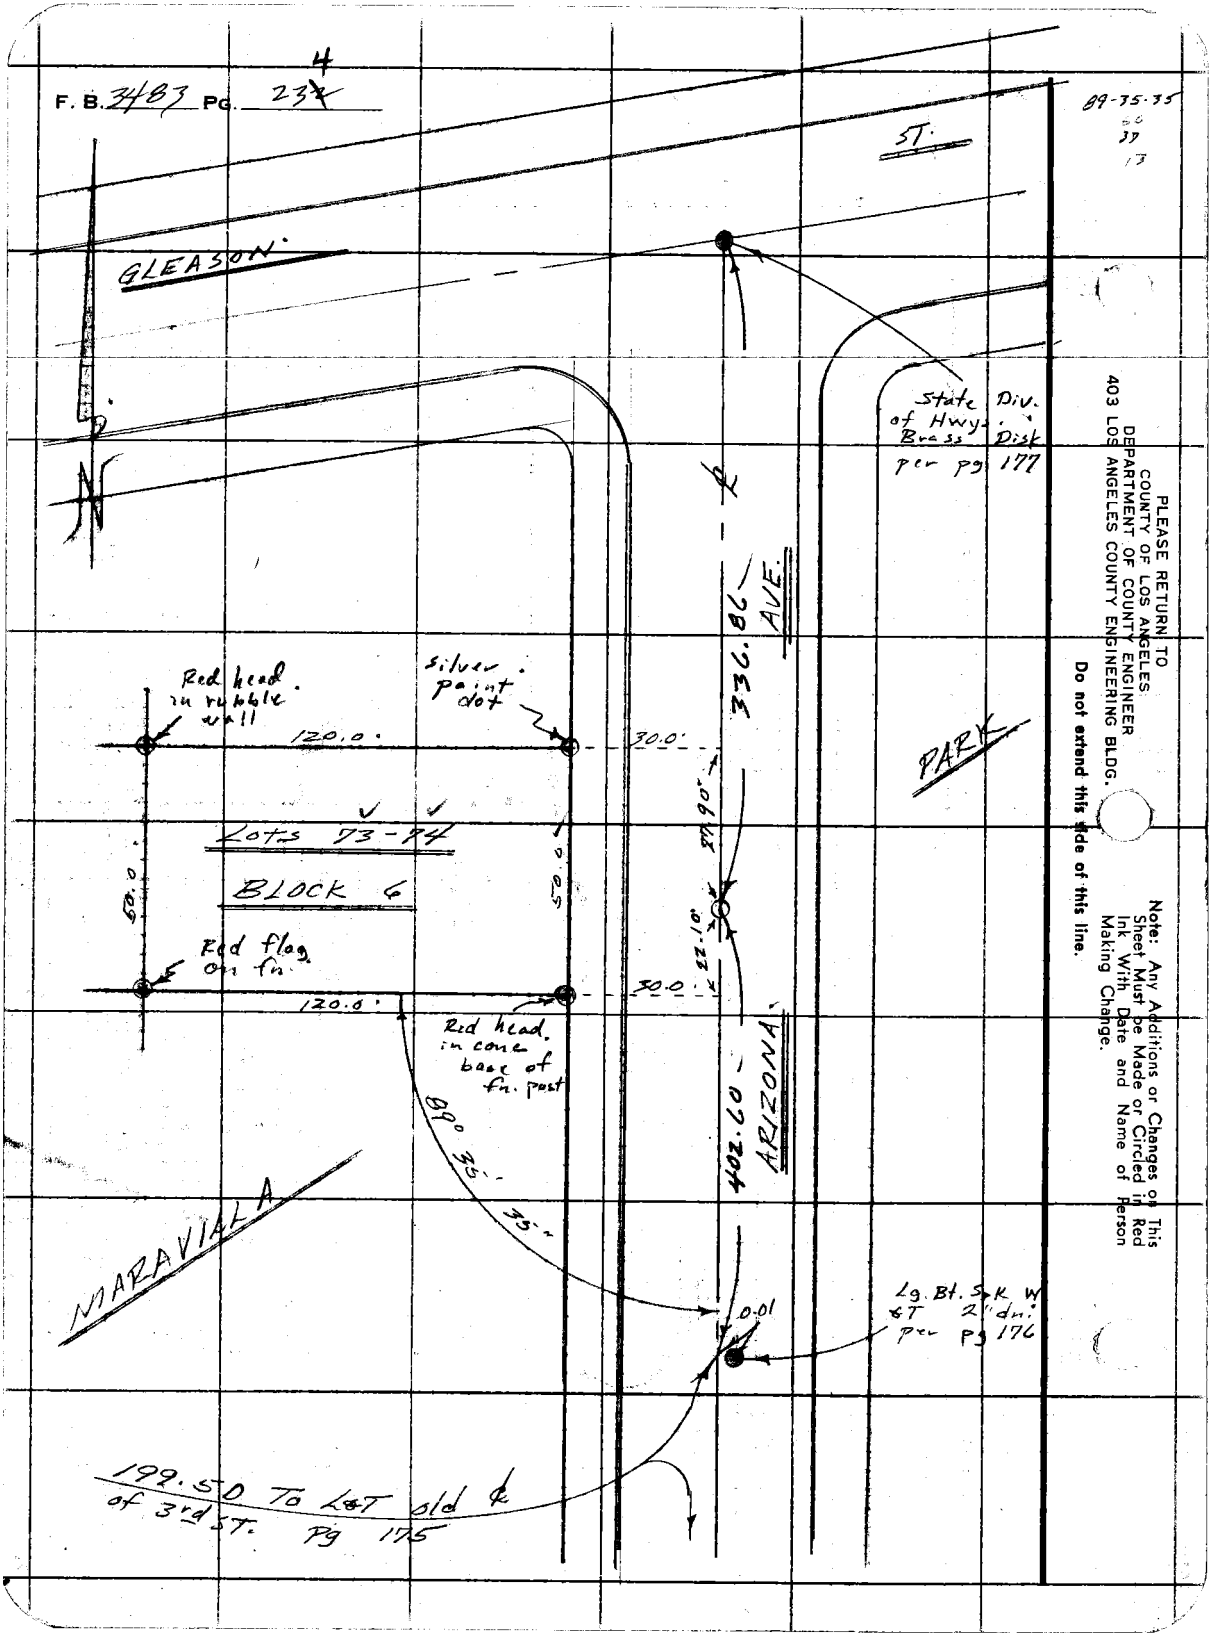

PLEASE RETURN TO
COUNTY OF LOS ANGELES
DEPARTMENT OF COUNTY ENGINEER
403 LOS ANGELES COUNTY ENGINEERING BLDG.

Do not extend this side of this line.

Note: Any Additions or Changes on This Sheet Must be Made or Circled in Red Ink With Date and Name of Person Making Change.

Notes Ck'd by R. MANOR	Survey of MARAYILLA A. PROP	F. B. [illegible] PG. [illegible]
Map No.	JN 0789.24 Scale Std. °F	
Office Work	Surveyed by FF Brook	
Checked	Notes FEB Date 23 Jan 74	
Date	Indexed G. D. BAILEY JAN 25 1974	

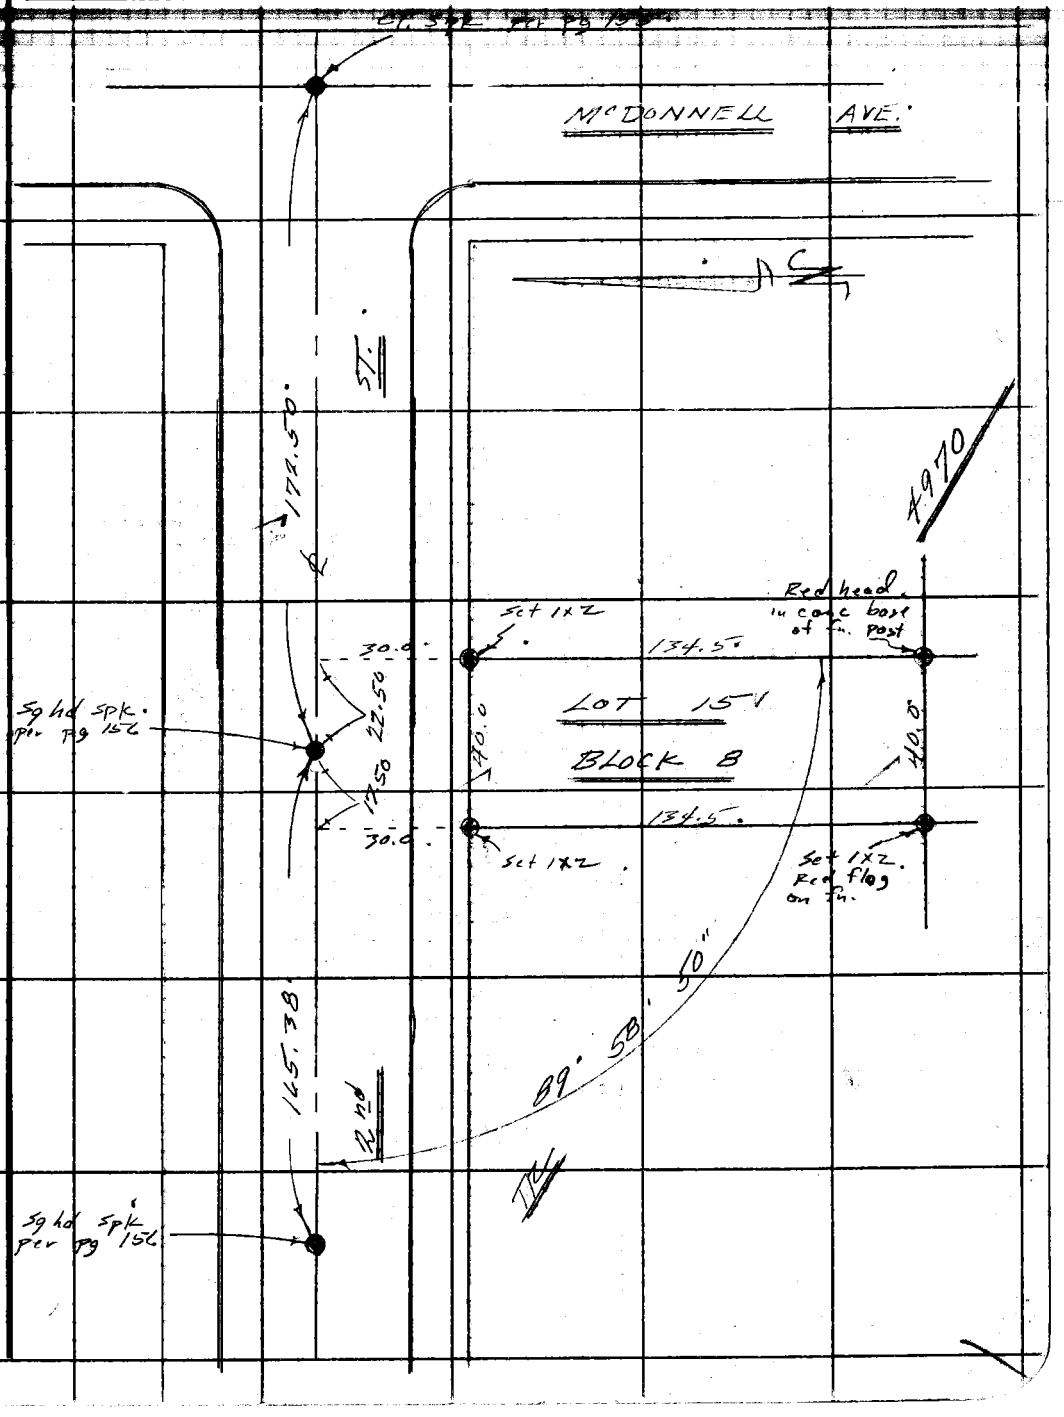

Note: Any Additions or Changes on This Sheet Must be Made or Circled in Red Ink With Date and Name of Person Making Change.

Do not extend this side of this line.

PLEASE RETURN TO
COUNTY OF LOS ANGELES
DEPARTMENT OF COUNTY ENGINEER
403 LOS ANGELES COUNTY ENGINEERING BLDG.

76F309S CE#310 3-69

F. B. 3483 Pg. 236

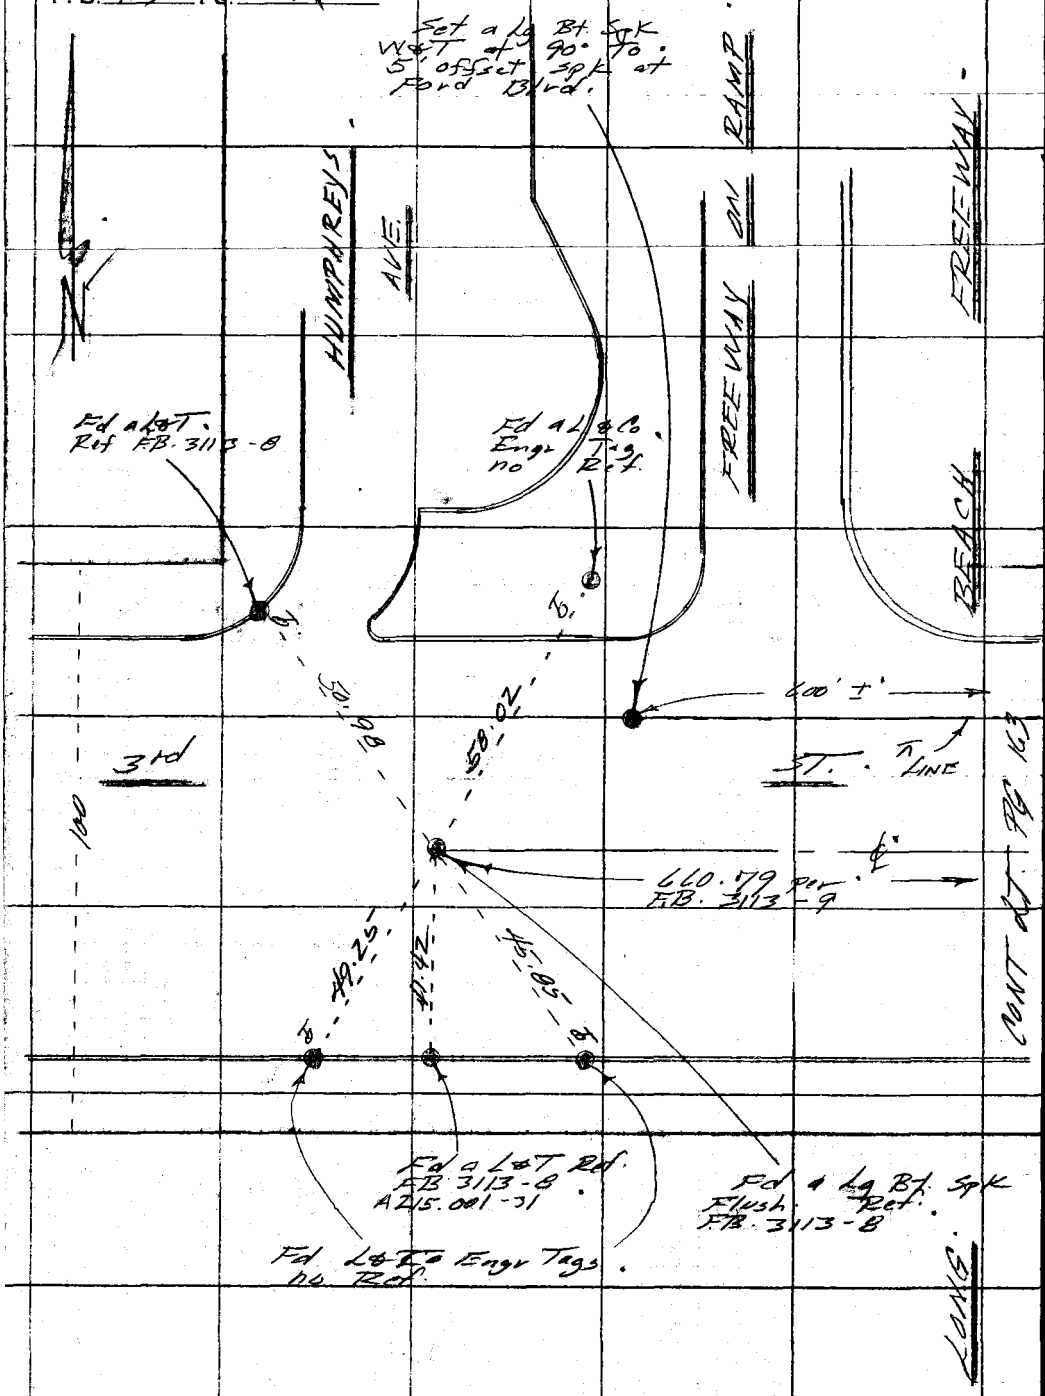

PLEASE RETURN TO
COUNTY OF LOS ANGELES
DEPARTMENT OF COUNTY ENGINEER
403 LOS ANGELES COUNTY ENGINEERING BLDG.

Do not extend this side of this line.

Note: Any Additions or Changes on This Sheet Must be Made or Circled in Red Ink With Date and Name of Person Making Change.

Notes Ck'd by	Survey of [illegible] AREA	F. B. [illegible] PG. [illegible]
Map No.	JN [illegible] Top [illegible] Elev. [illegible]	
Office Work	Surveyed by [illegible]	
Checked	Notes FEB Date 7 May 74	
Date	Indexed G. D. BAILEY FEB 2 1976	

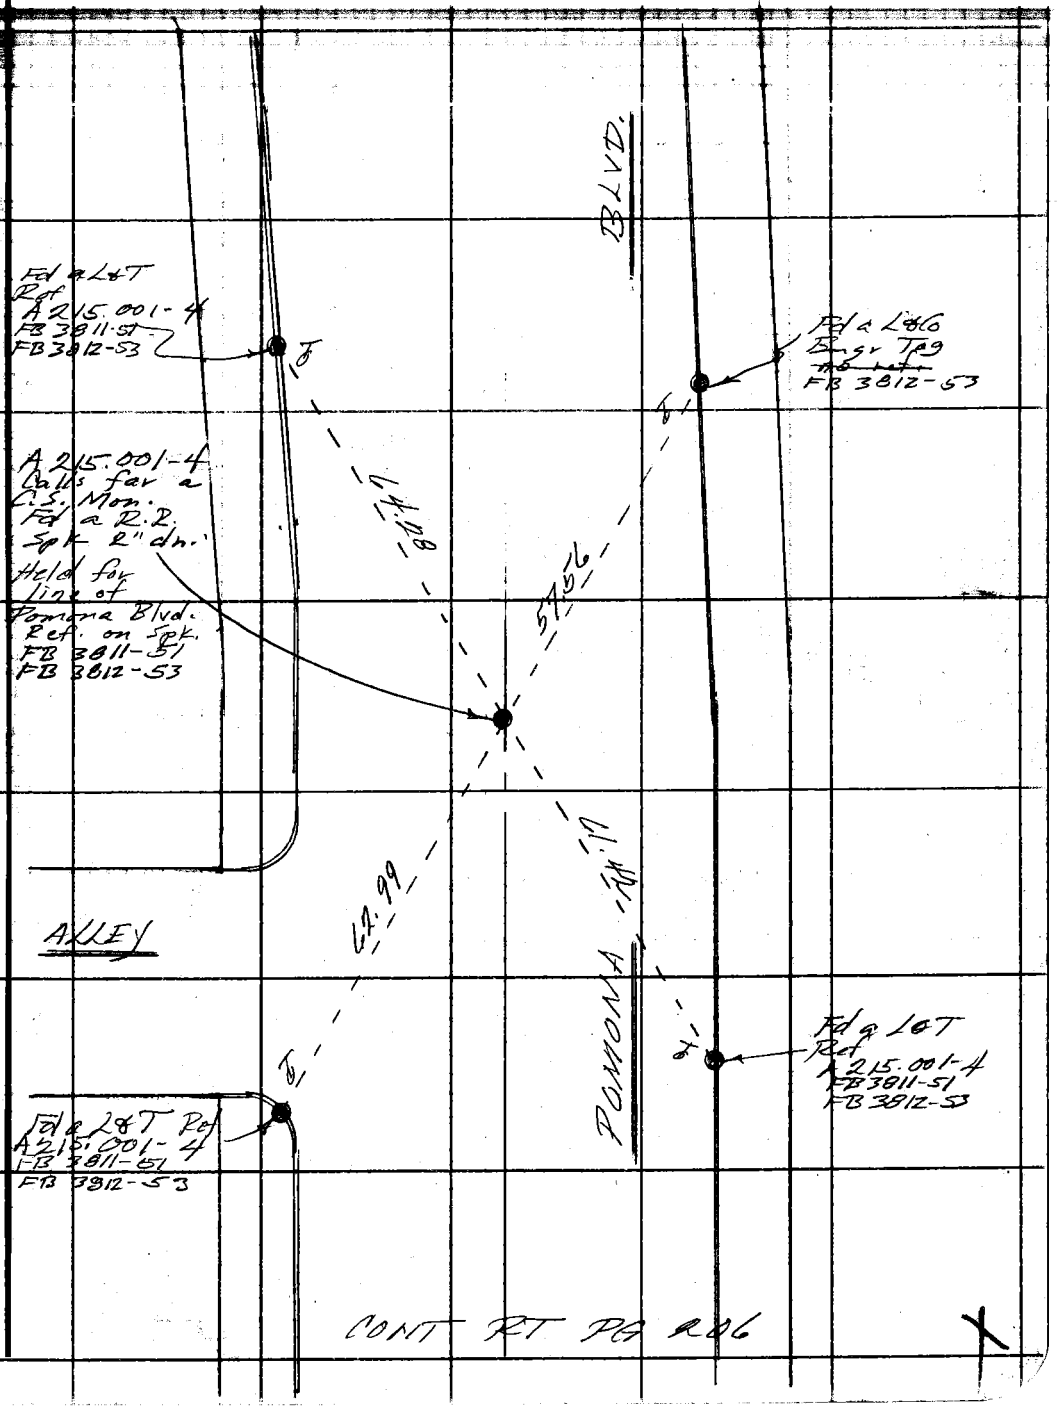

CONT RT PG 206

Note: Any Additions or Changes on This Sheet Must be Made or Circled in Red Ink With Date and Name of Person Making Change.

Do not extend this side of this line.

PLEASE RETURN TO
COUNTY OF LOS ANGELES
DEPARTMENT OF COUNTY ENGINEER
403 LOS ANGELES COUNTY ENGINEERING BLDG.

76F3095 CE#310 3-69

F. B. 3483 Pg. 238

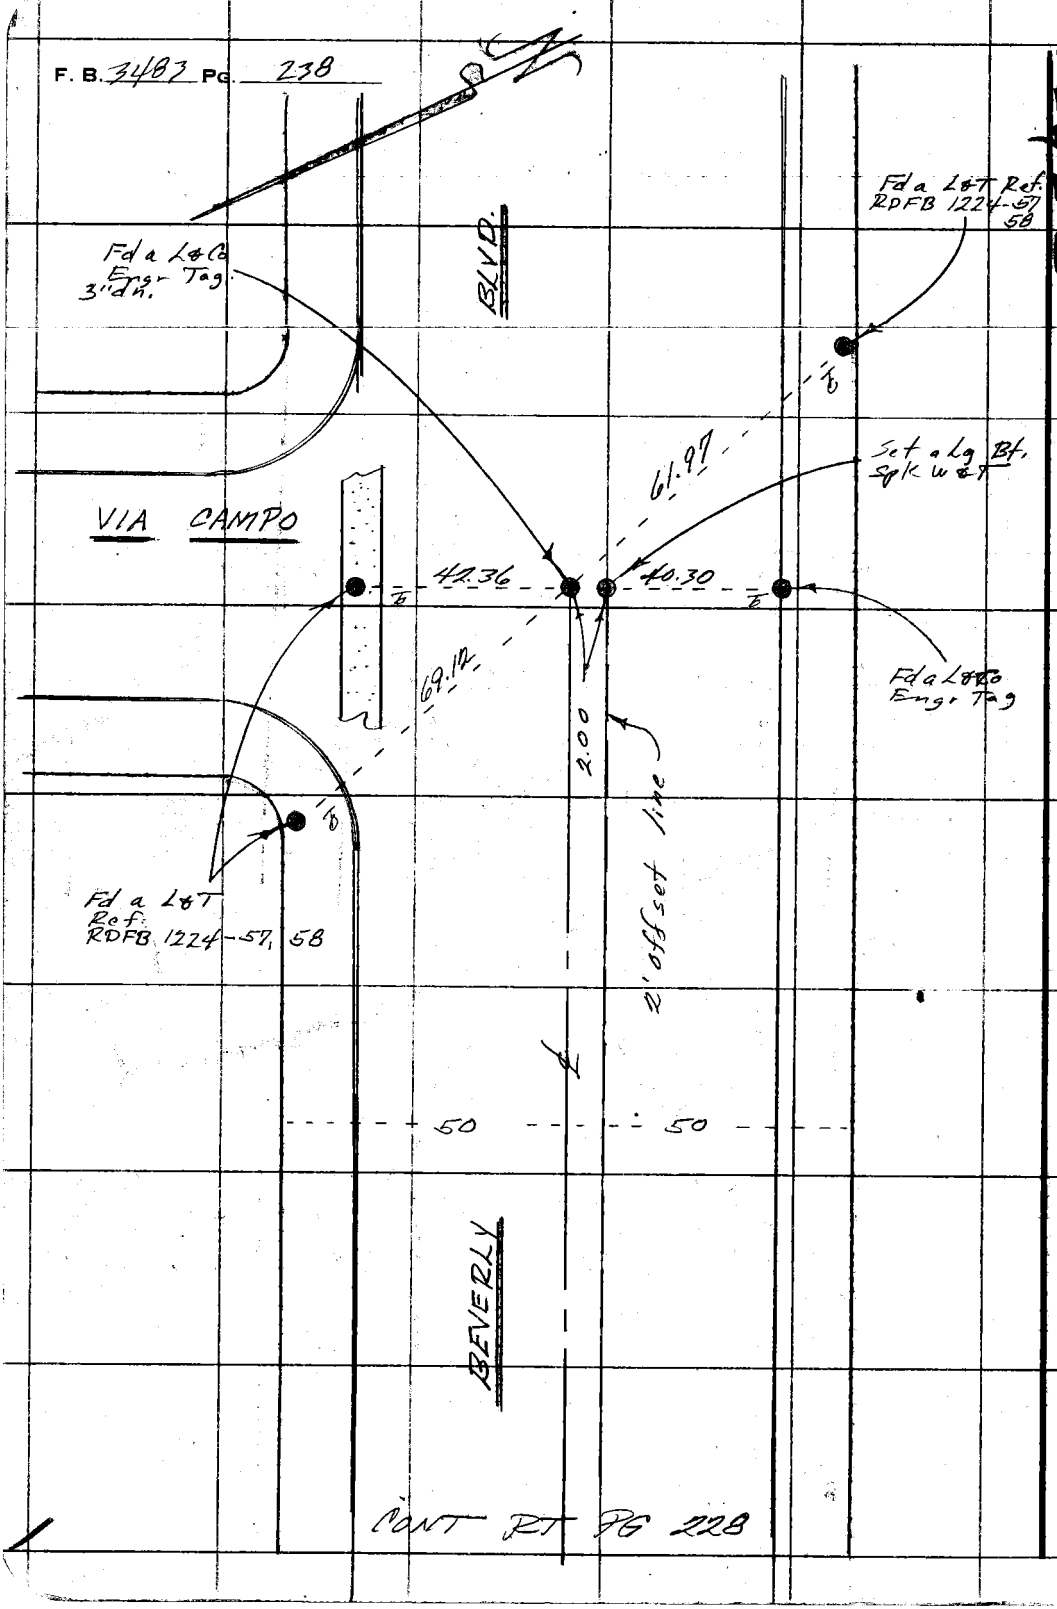

PLEASE RETURN TO
COUNTY OF LOS ANGELES
DEPARTMENT OF COUNTY ENGINEER
403 LOS ANGELES COUNTY ENGINEERING BLDG.

Do not extend this side of this line.

Note: Any Additions or Changes on This Sheet Must be Made or Circled in Red Ink With Date and Name of Person Making Change.

Notes Ck'd by	Survey of BELVEDERE AREA 1	F. B. 34[illegible] PG. 22[illegible]
Map No.	JN 0303.00 Topo 0268 Std. 68 °F	
Office Work	Surveyed by FF B[illegible]	
Checked	Notes FEB Date 31 Aug 74	
Date	Indexed G. D. BAILEY FEB 7 1978	

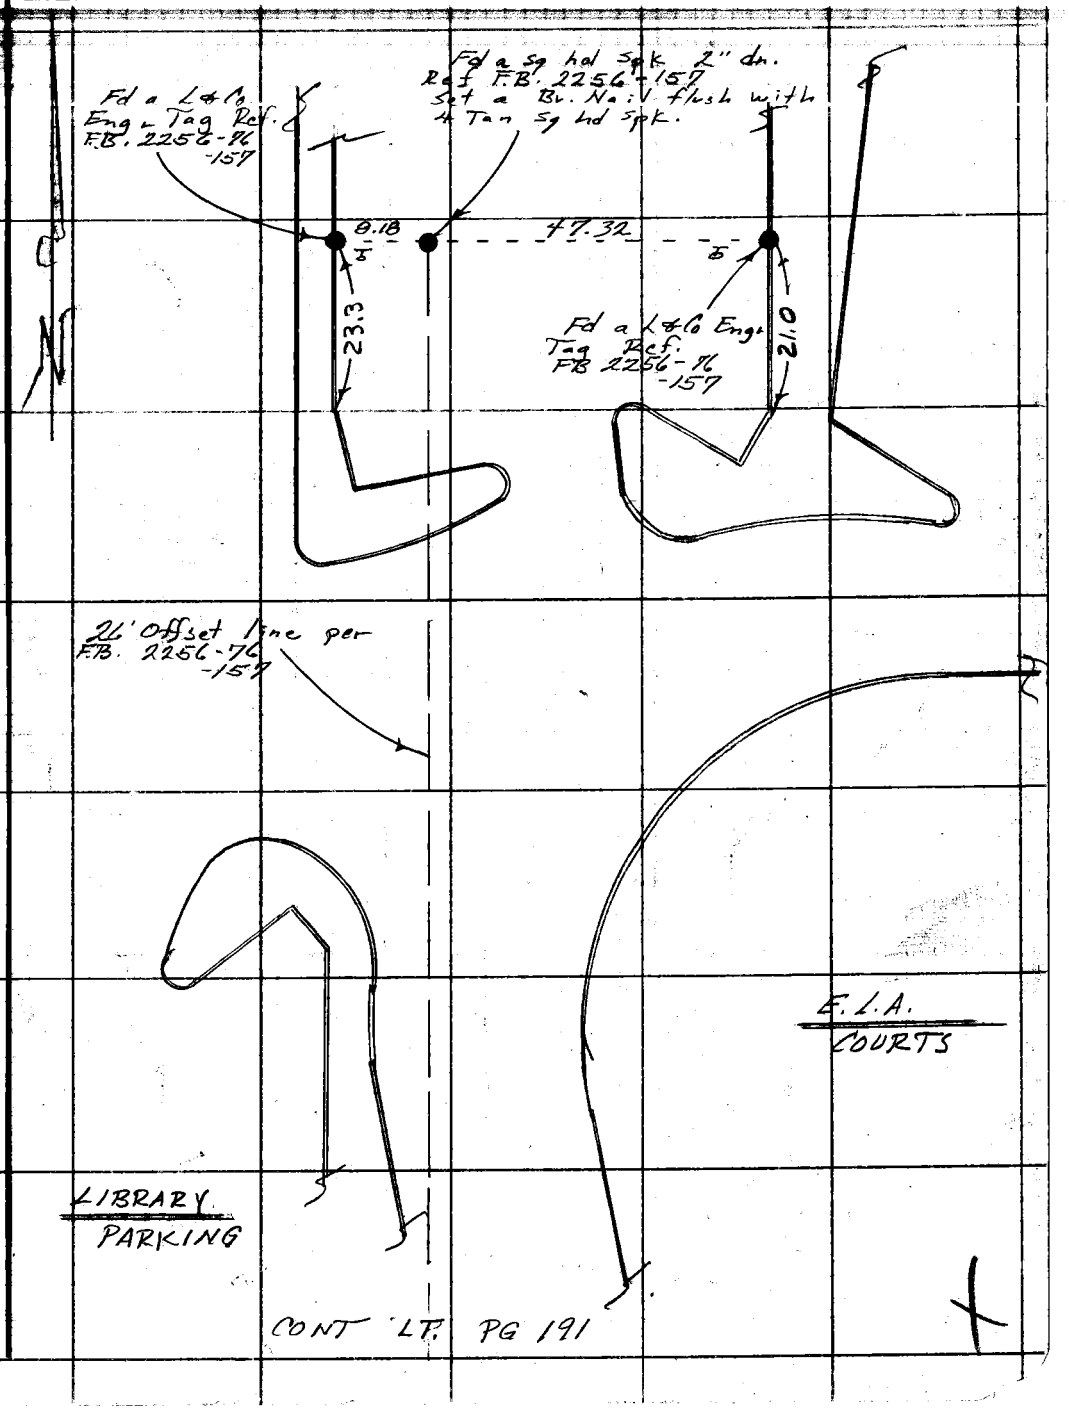

CONT LT. PG 191

Note: Any Additions or Changes on This Sheet Must be Made or Circled in Red Ink With Date and Name of Person Making Change.

Do not extend this side of this line.

PLEASE RETURN TO
COUNTY OF LOS ANGELES
DEPARTMENT OF COUNTY ENGINEER
403 LOS ANGELES COUNTY ENGINEERING BLDG.

76F309S CE#310 3-69

F. B 3483 Pg. 240

CONT LT PG 195

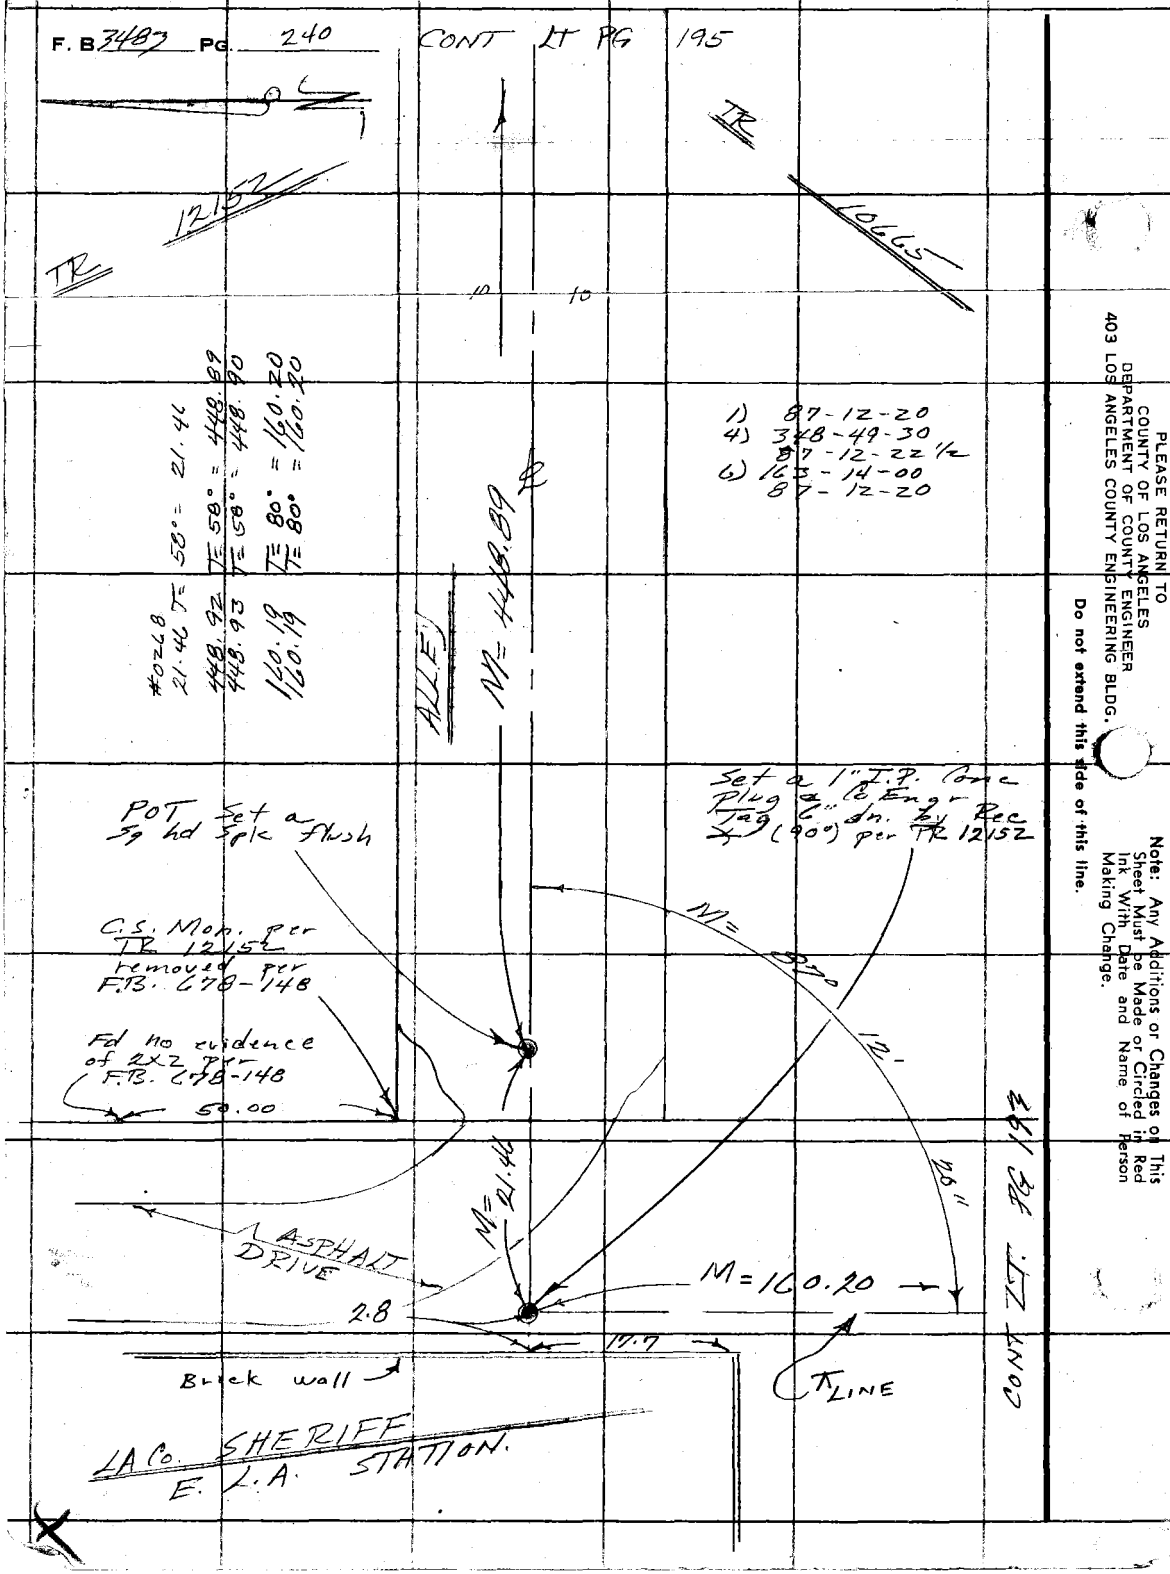

LA Co. SHERIFF
E. L.A. STATION.

PLEASE RETURN TO
COUNTY OF LOS ANGELES
DEPARTMENT OF COUNTY ENGINEER
403 LOS ANGELES COUNTY ENGINEERING BLDG.

Do not extend this side of this line.

Note: Any Additions or Changes on This Sheet Must be Made or Circled in Red Ink With Date and Name of Person Making Change.

Notes Ck'd by	Survey of BELVEDERE AREA 2	F. B. 3483 PG. 241
Map No.	JN [illegible] Tape [illegible] Std 68 °F	
Office Work	Surveyed by F.E. Brock	
Checked	Notes FEB Date 13 Dec 73	
Date	Indexed G. D. BAILEY FEB 2 1978	

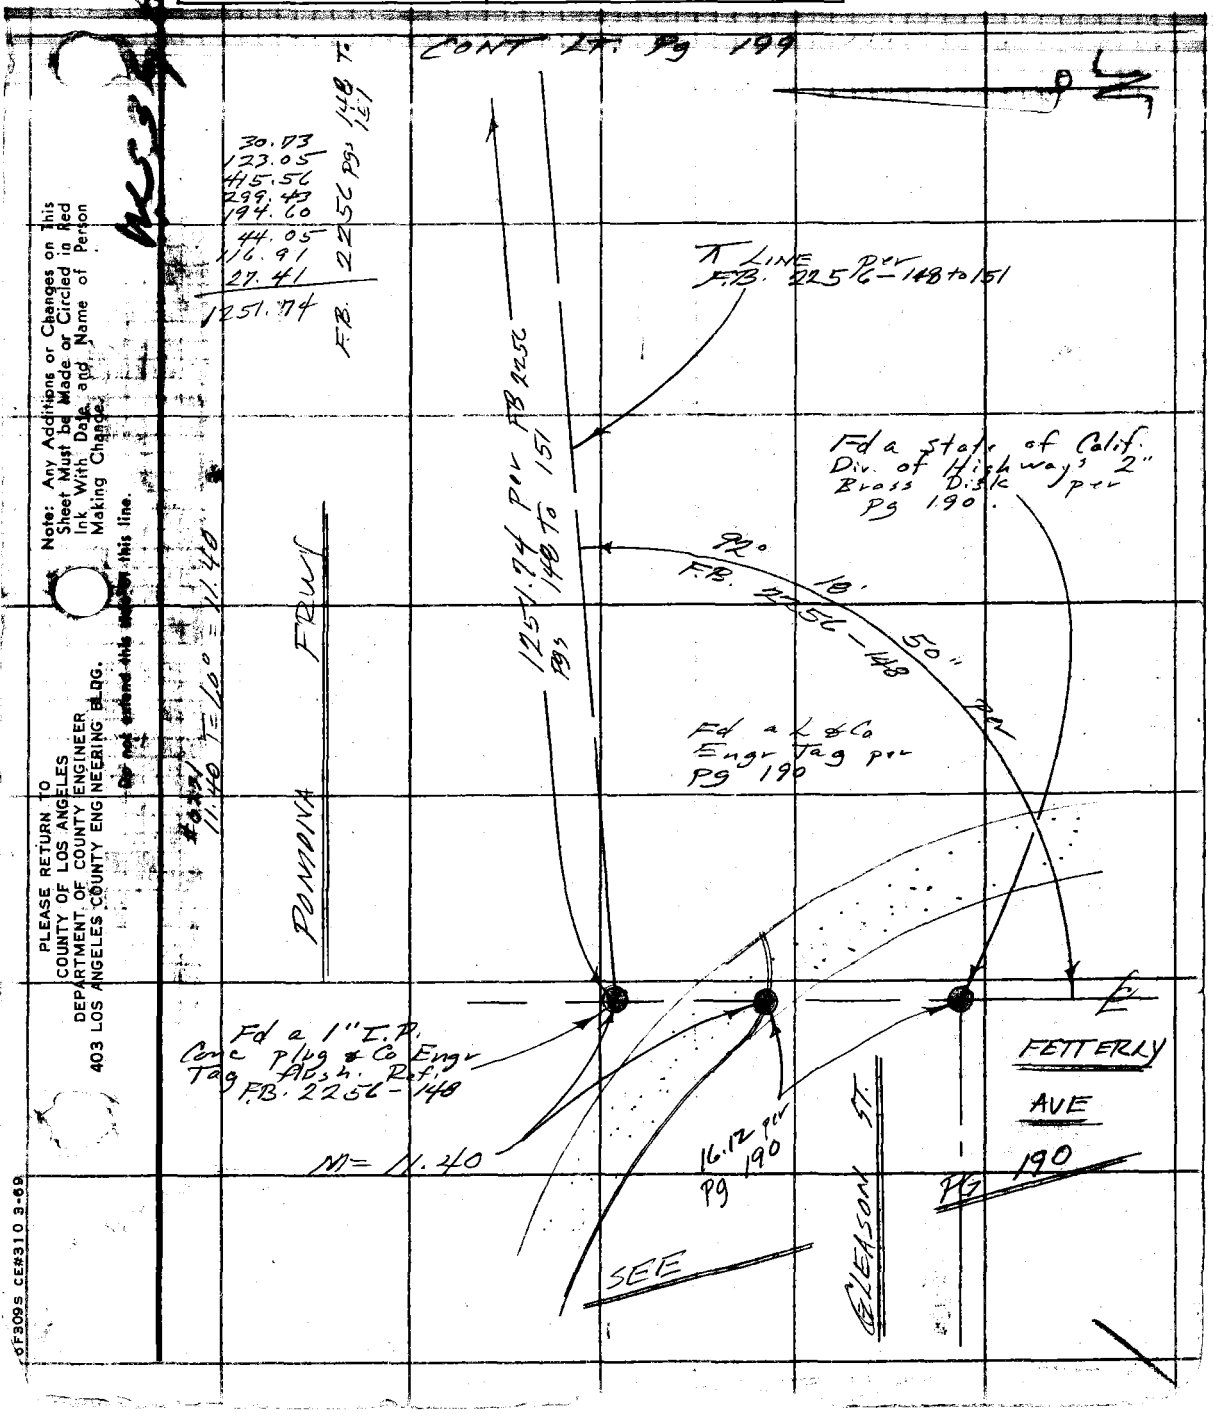

Note: Any Additions or Changes on This Sheet Must be Made or Circled in Red Ink With Date and Name of Person Making Change.

Do not extend this sheet on this line.

PLEASE RETURN TO
COUNTY OF LOS ANGELES
DEPARTMENT OF COUNTY ENGINEER
403 LOS ANGELES COUNTY ENGINEERING BLDG.

6F309S CE#310 3-69

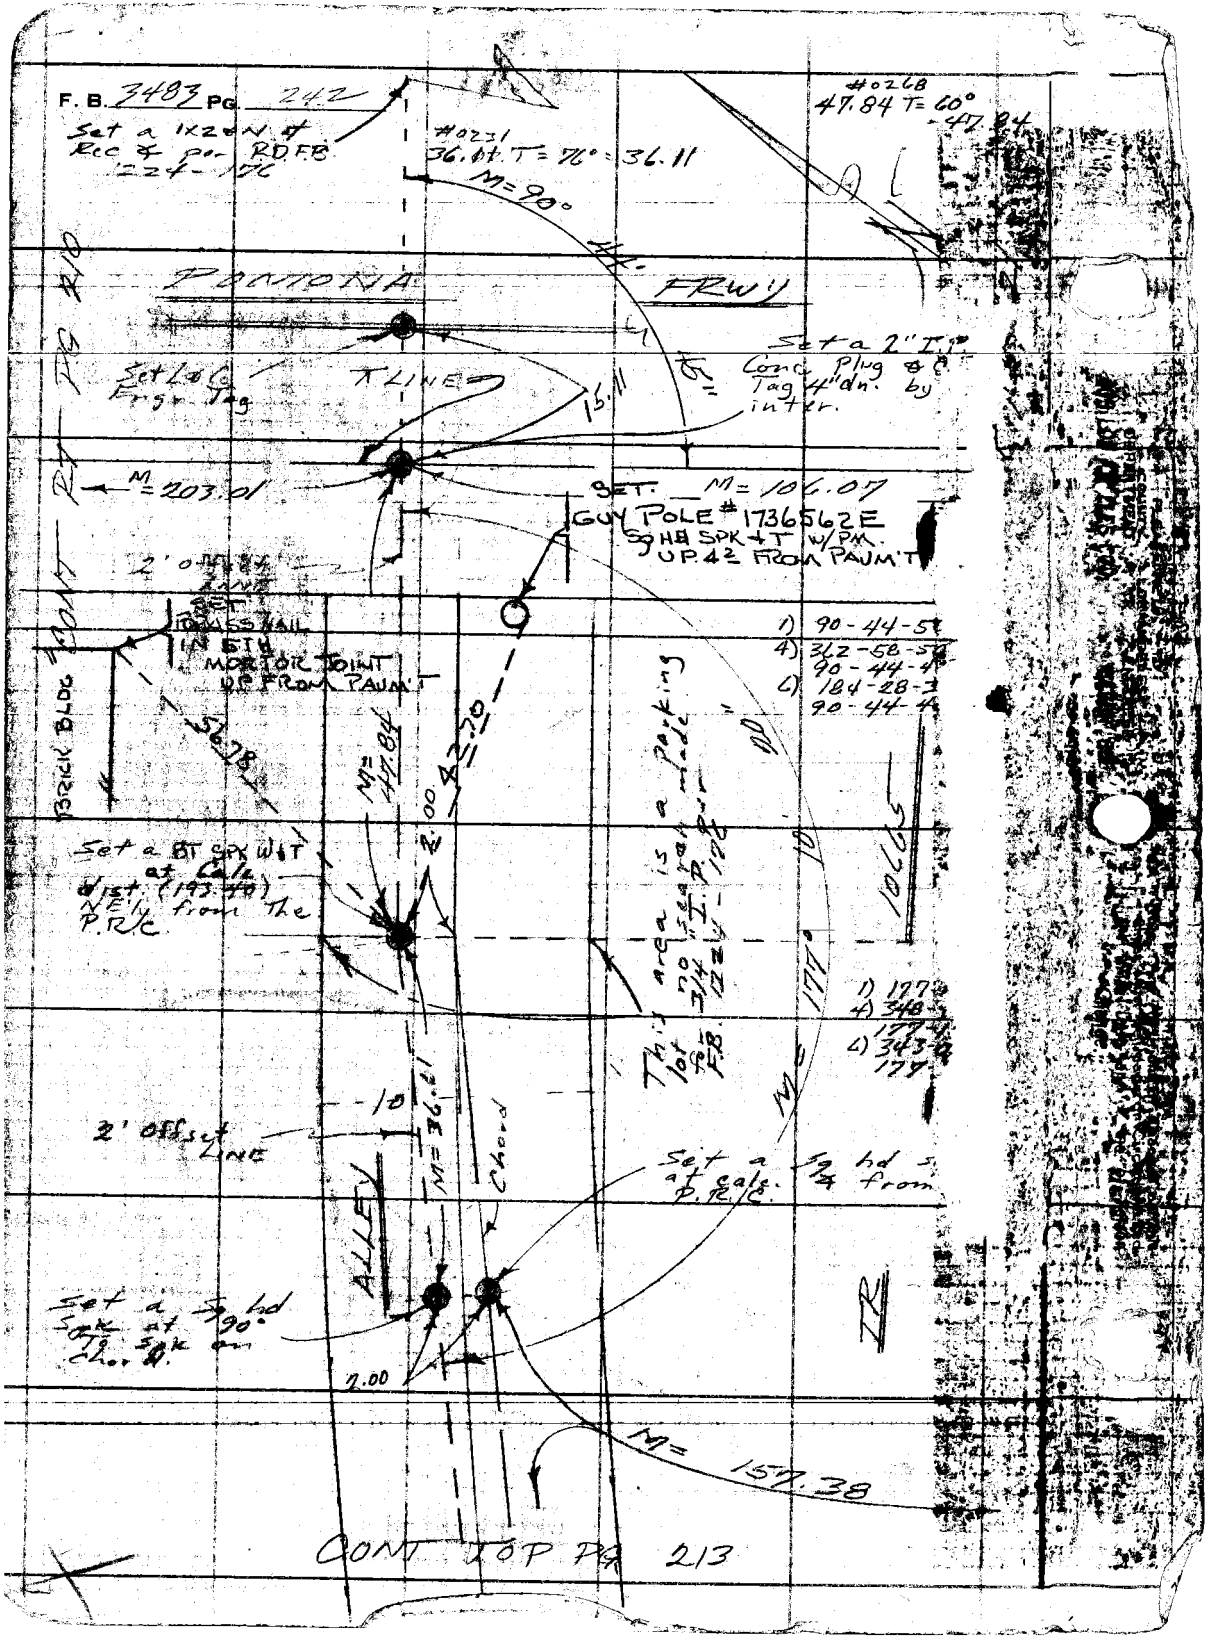
F. B. 3483 PG. 242
Set a 1x2 on ∡ Rec ∡ per RD.F.B. 1224-176
#0231
36.01 T = 76° = 36.11
M = 90°
#0268
47.84 T = 60° = 47.84
PONTONA FRWY
Set L & C Engr. Tag
T LINE
15.11
Set a 2" I.P. Conc. Plug & C Tag 4" dn. by inter.
M = 203.01
SET M = 106.07
GUY POLE # 1736562E
Sq HD SPK + T w/PM.
UP 4.2 FROM PAUM'T
2' off set LINE
SET BRASS NAIL IN 5TH MORTOR JOINT UP FROM PAUM'T
BRICK BLDG
56.78
M = 47.84
2.00
42.70
Set a BT SPK W & T at Calc. dist. (193.40) NE'ly from the P.R.C.
This area is a parking lot no search made for 3/4" I.P. per F.B. 1224-176
M = 177°
106.65
1) 90-44-5
4) 362-58-5
90-44-4
6) 184-28-3
90-44-4
1) 177
4) 348
177
6) 343
177
2' offset LINE
M = 36.61
Chord
ALLEY
Set a Sq hd Spk at 90° To Spk on Chord.
Set a Sq hd Spk at calc. ¼ from P.R.C.
2.00
M = 157.38
CONT TOP PG 213