Survey of Belvedere Area DN2 F.B. 3484 Pg. 5

Mtg. No.
Office Work
Checked
Date

JN 0303.00 Tape Std °F
Surveyed
Notes F.B.
Date
Indexed R. D. BAILEY JUL 1 1 85

BELVEDERE AREA ℄

DIV. 2

See Note on Pg 16

Brooks
Smith
Creason
Krohn
Dominguez
Ohashi

Microfilmed Jan 85

F. B. 3484 PG 6

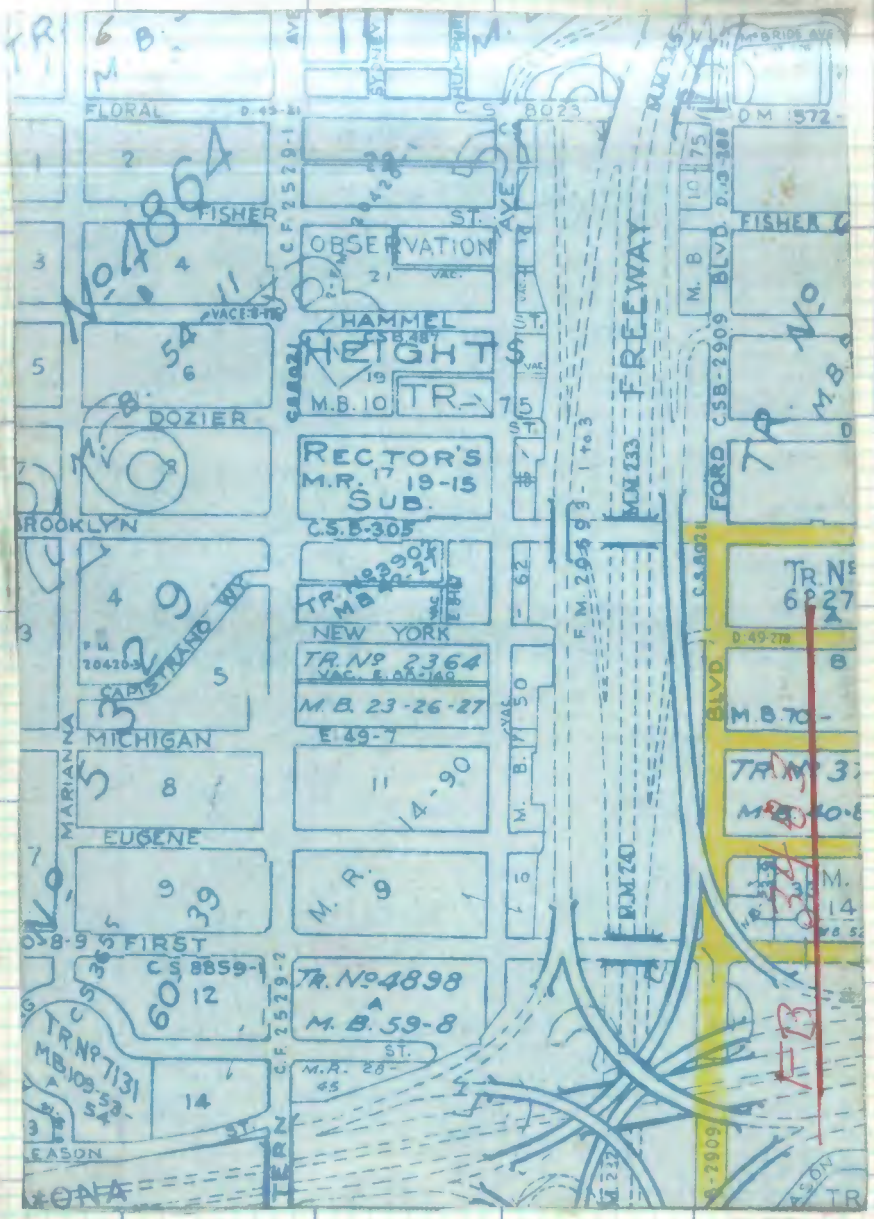

CONT TOP PG 10

CONT LT PG 7

PLEASE RETURN TO
LOS ANGELES COUNTY ENGINEER
403 LOS ANGELES COUNTY ENGINEERING BLDG.

Do not extend this side of this line.

Note: Any Additions or Changes on This Sheet Must be Made or Circled in Red Ink With Date and Name of Person Making Change.

Notes Ck'd by	Survey of
Map No.	JN Tape Std °F
Office Work	Surveyed by
Checked	Notes Date
Date	Indexed J. D. BAILEY JUL 1 4 1964

F. B. 3484 PG. 7

Note: Any Additions or Changes on This Sheet Must be Made or Circled in Red Ink With Date and Name of Person Making Change.

Do not extend this side of this line.

PLEASE RETURN TO
LOS ANGELES COUNTY ENGINEER
403 LOS ANGELES COUNTY ENGINEERING BLDG.

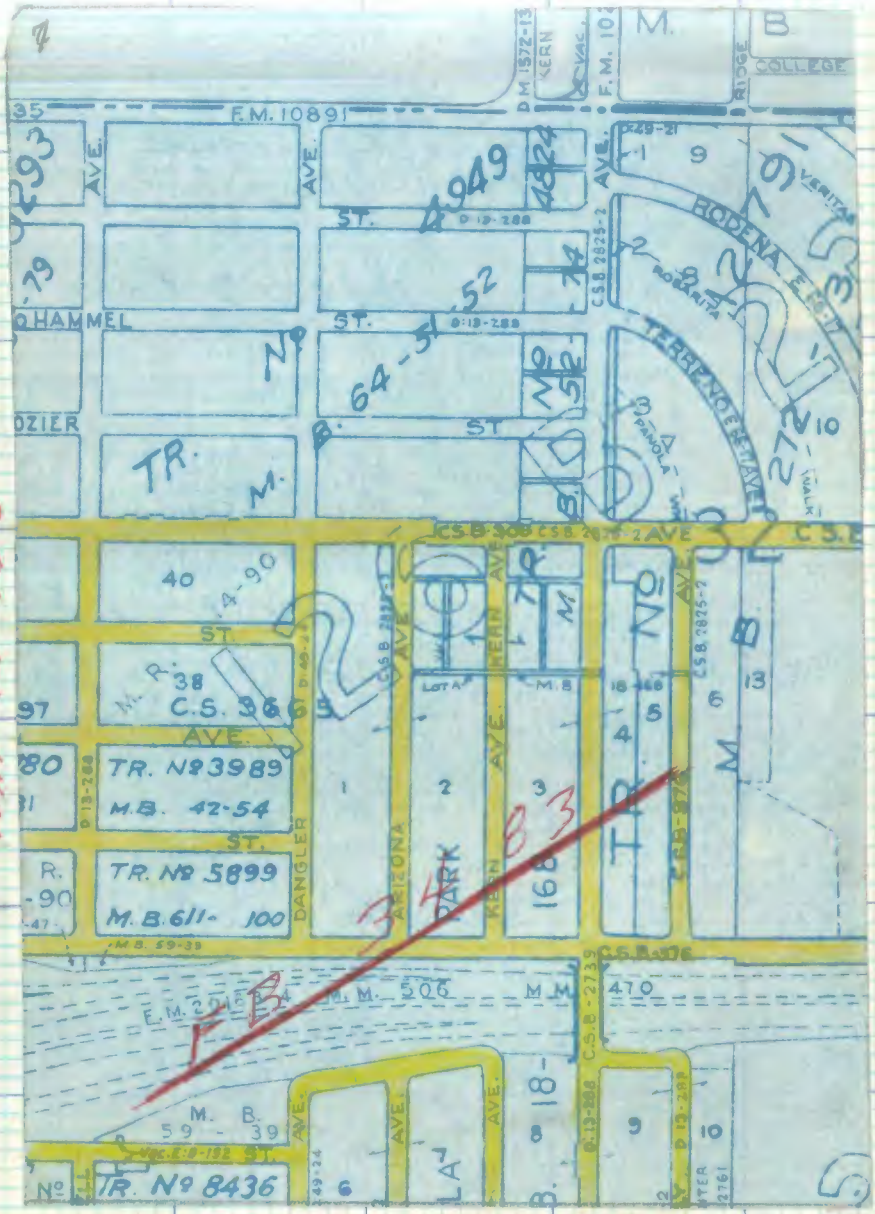

76F309S CE# 310 1-65

F. B. 2494 PG 8

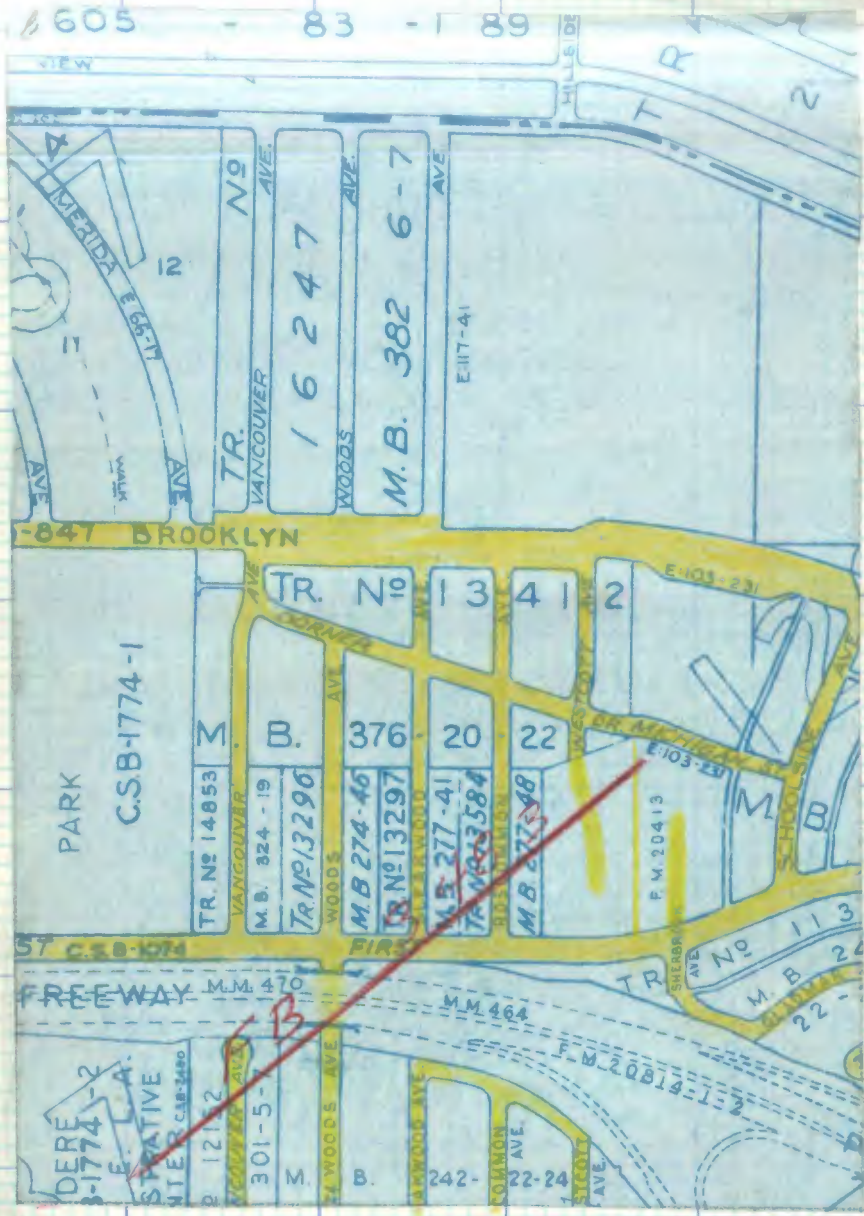

CONT RT. PG 7

CONT LT. PG 9

CONT TOP PG 12

PLEASE RETURN TO
LOS ANGELES COUNTY ENGINEER
403 LOS ANGELES COUNTY ENGINEERING BLDG.

Do not extend this side of this line.

Note: Any Additions or Changes on This Sheet Must be Made or Circled in Red Ink With Date and Name of Person Making Change.

Notes Ck'd by ______
Map No. ______
Office Work ______
Checked ______
Date ______

Survey of ______
JN ______ Tape ______ Std ______ F
Surveyed by ______
Notes ______ Date ______
Indexed B. D. BAILEY JUL 1 1 1970

F. B. 3484 PG. 9

PLEASE RETURN TO
LOS ANGELES COUNTY ENGINEER
403 Los Angeles County Engineering Bldg.

Note: Any Additions or Changes on This Sheet Must be Made or Circled in Red Ink With Date and Name of Person Making Change.

Do not extend this side of this line.

CONT RT PG 8

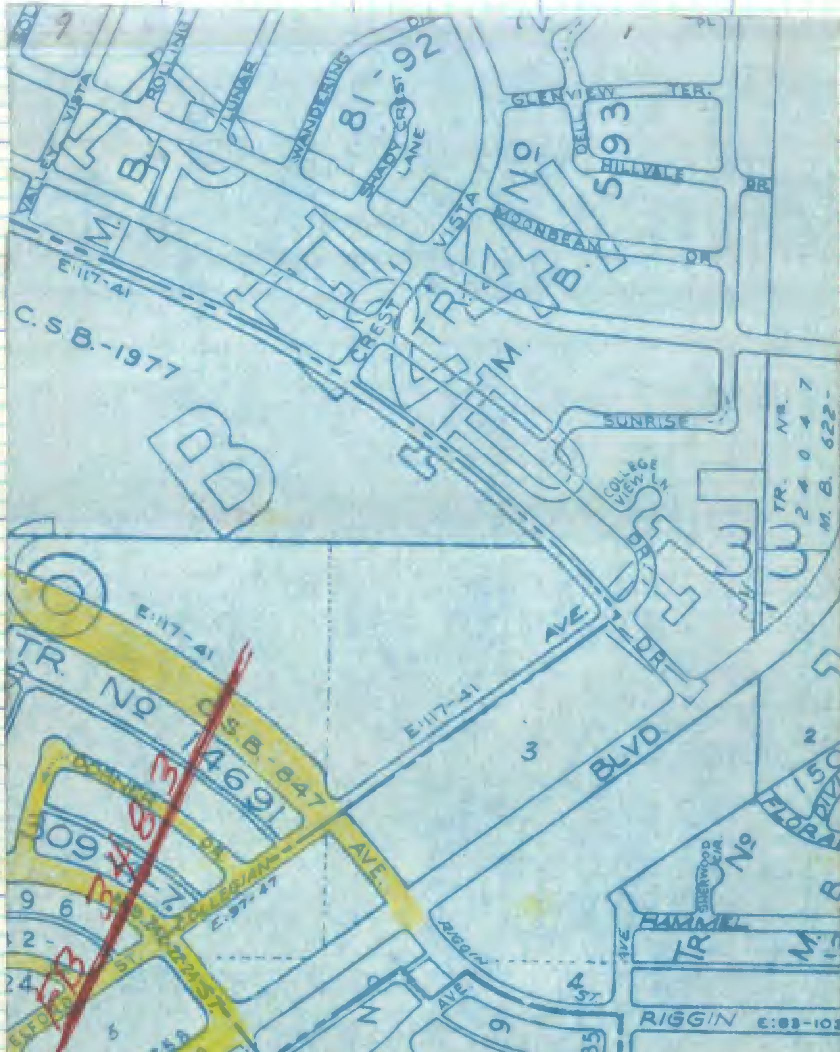

CONT TOP PG 13

76F309S CE#310 1-65

F. B. 3484 PG. 10

CONT BOT PG. 6

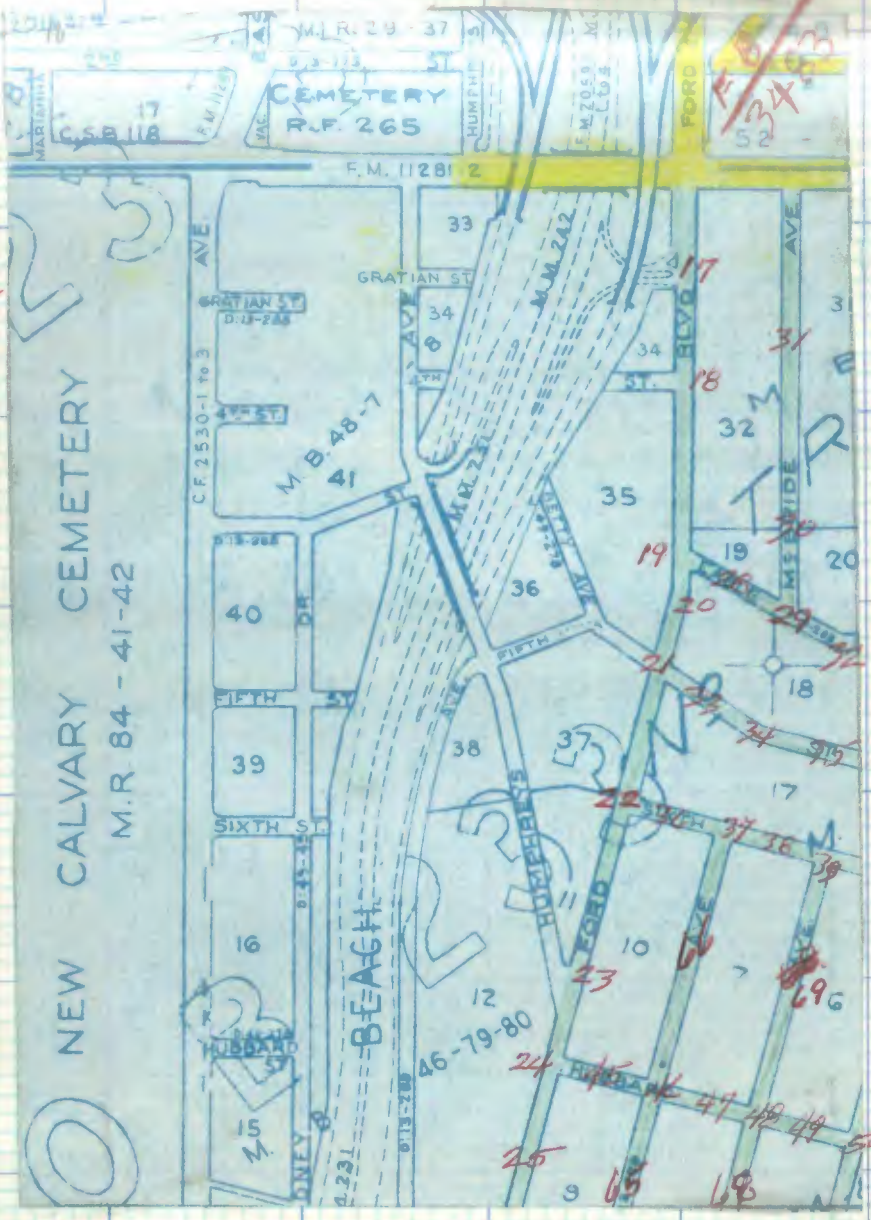

CONT LT PG 14

CONT LT PG 11

PLEASE RETURN TO
LOS ANGELES COUNTY ENGINEER
403 LOS ANGELES COUNTY ENGINEERING BLDG.
Do not extend this side of this line.

Note: Any Additions or Changes on This Sheet Must be Made or Circled in Red Ink With Date and Name of Person Making Change.

Notes Ck'd by	Survey of [illegible]
Map No.	JN [illegible] Tape Std. F
Office Work	Surveyed by [illegible]
Checked	Notes [illegible] Date [illegible]
Date	Indexed H. D. BAILEY JUL 1 2 [illegible]

F. B. 3484 PG. 11

CONT BOT PG 7

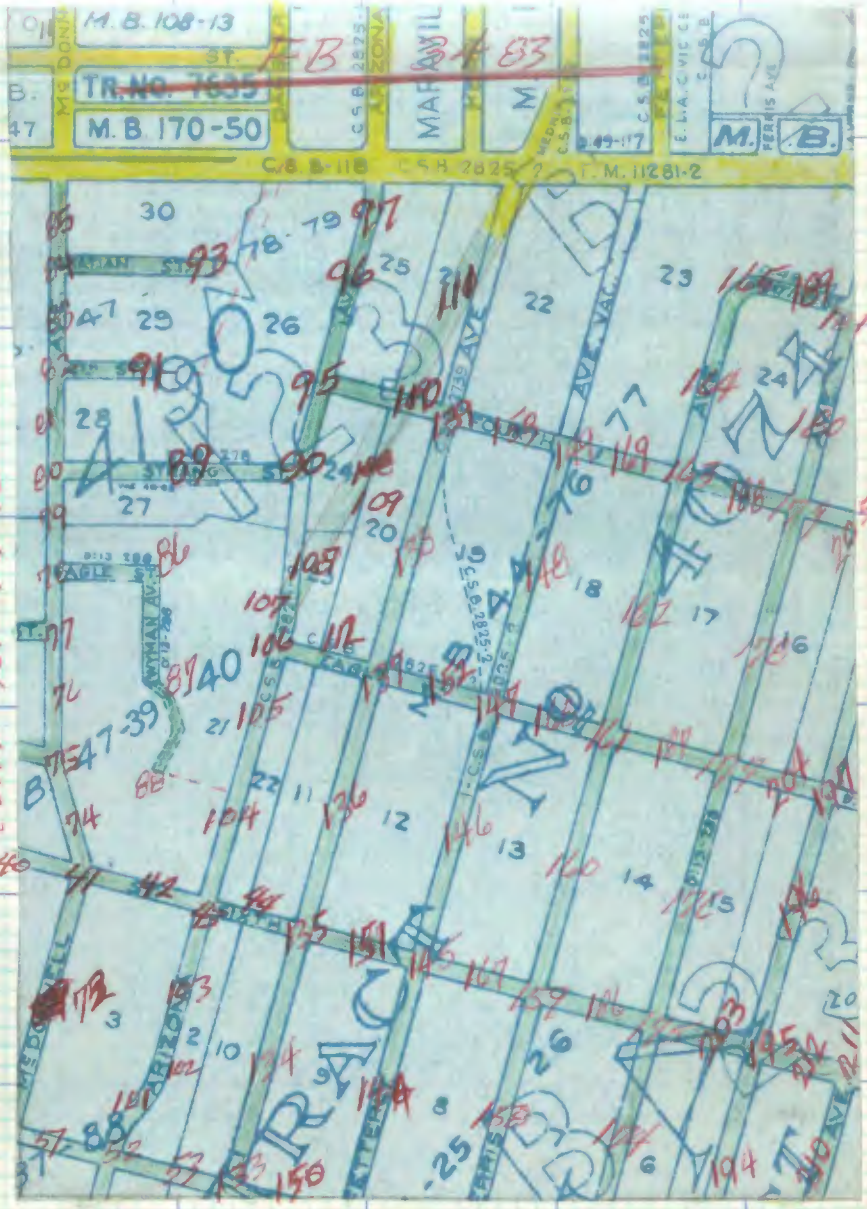

CONT RT PG 10

CONT LT PG 12

CONT LT PG 14

CONT LT PG 15

Note: Any Additions or Changes on This Sheet Must be Made or Circled in Red Ink With Date and Name of Person Making Change.

PLEASE RETURN TO
LOS ANGELES COUNTY ENGINEER
403 LOS ANGELES COUNTY ENGINEERING BLDG.

Do not extend this side of this line.

76F309S CE#310 1-65

F. B. 3484 PG 12

CONT BOT PG 8

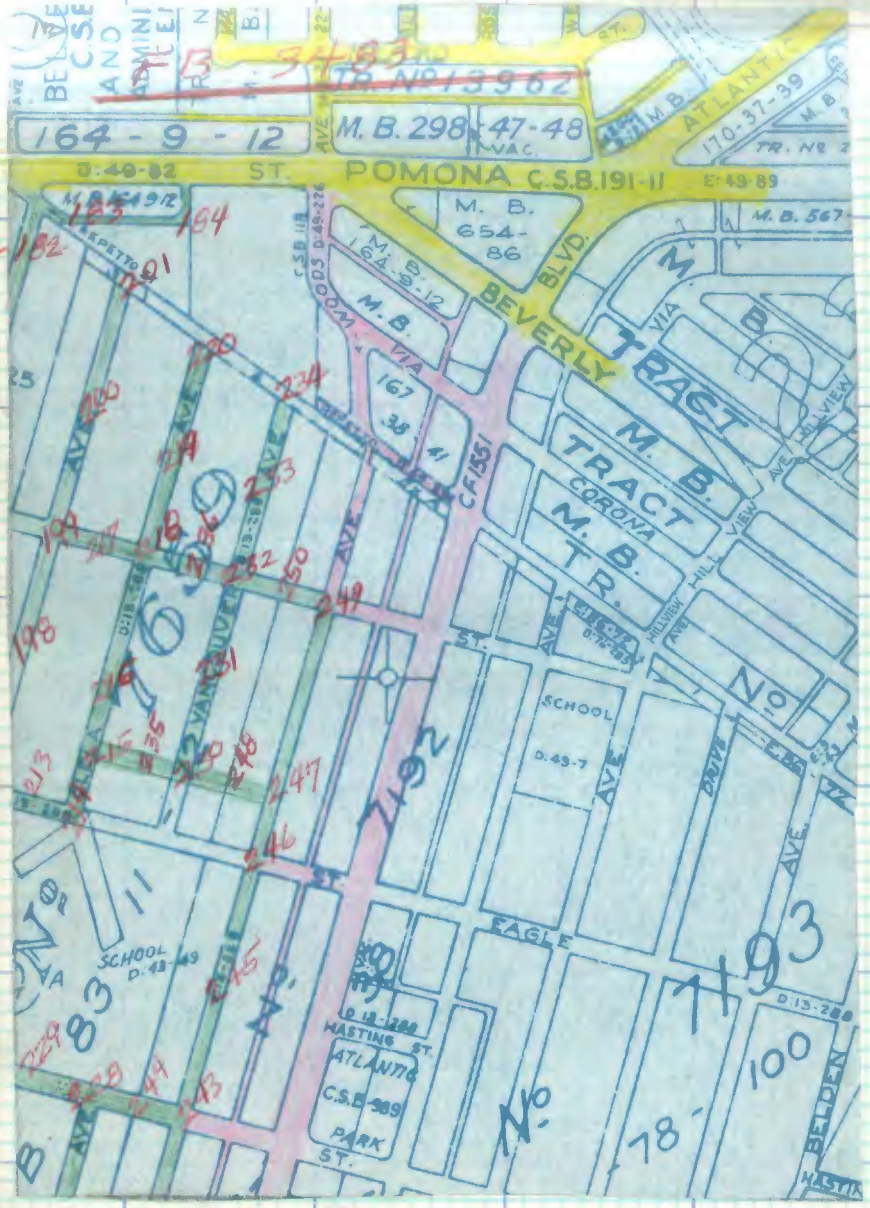

CONT RT PG 11

CONT LT PG 13

CONT LT. PG 15

PLEASE RETURN TO
LOS ANGELES COUNTY ENGINEER
403 LOS ANGELES COUNTY ENGINEERING BLDG.
Do not extend this side of this line.

Note: Any Additions or Changes on This Sheet Must be Made or Circled in Red Ink With Date and Name of Person Making Change.

76F309S CE#310 1-65

PLEASE RETURN TO
LOS ANGELES COUNTY ENGINEER
403 LOS ANGELES COUNTY ENGINEERING BLDG.

Do not extend this side of this line.

Note: Any Additions or Changes on This Sheet Must be Made or Circled in Red Ink With Date and Name of Person Making Change.

CONT RT PG 12

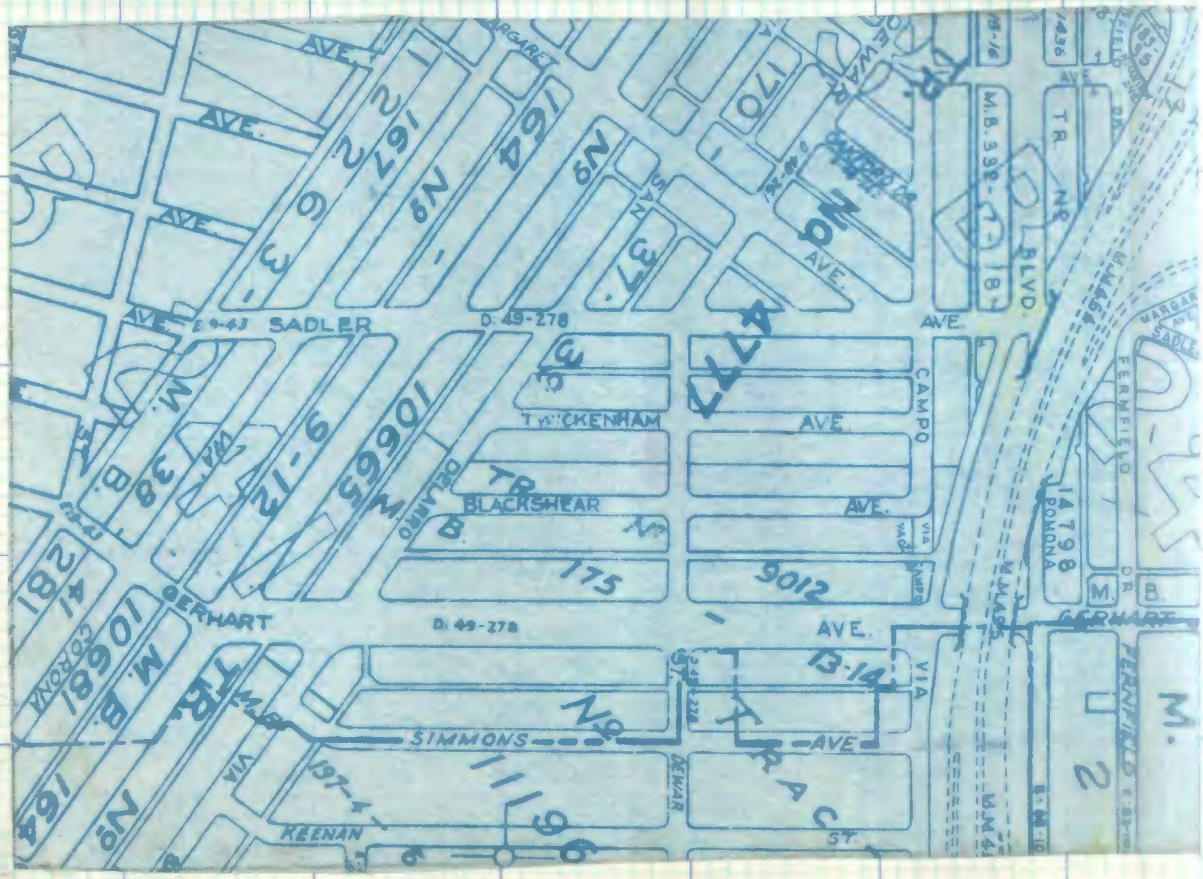

Notes Ck'd by
Map No.
Office Work
Checked
Date

Survey of
JN Tape Std.
Surveyed by
Notes
Indexed Date

F. B. 2484 PG. 13

F. B. 3484 PG 14

CONT BOT PG 15

CONT BOT PG 11

CONT BOT PG 10

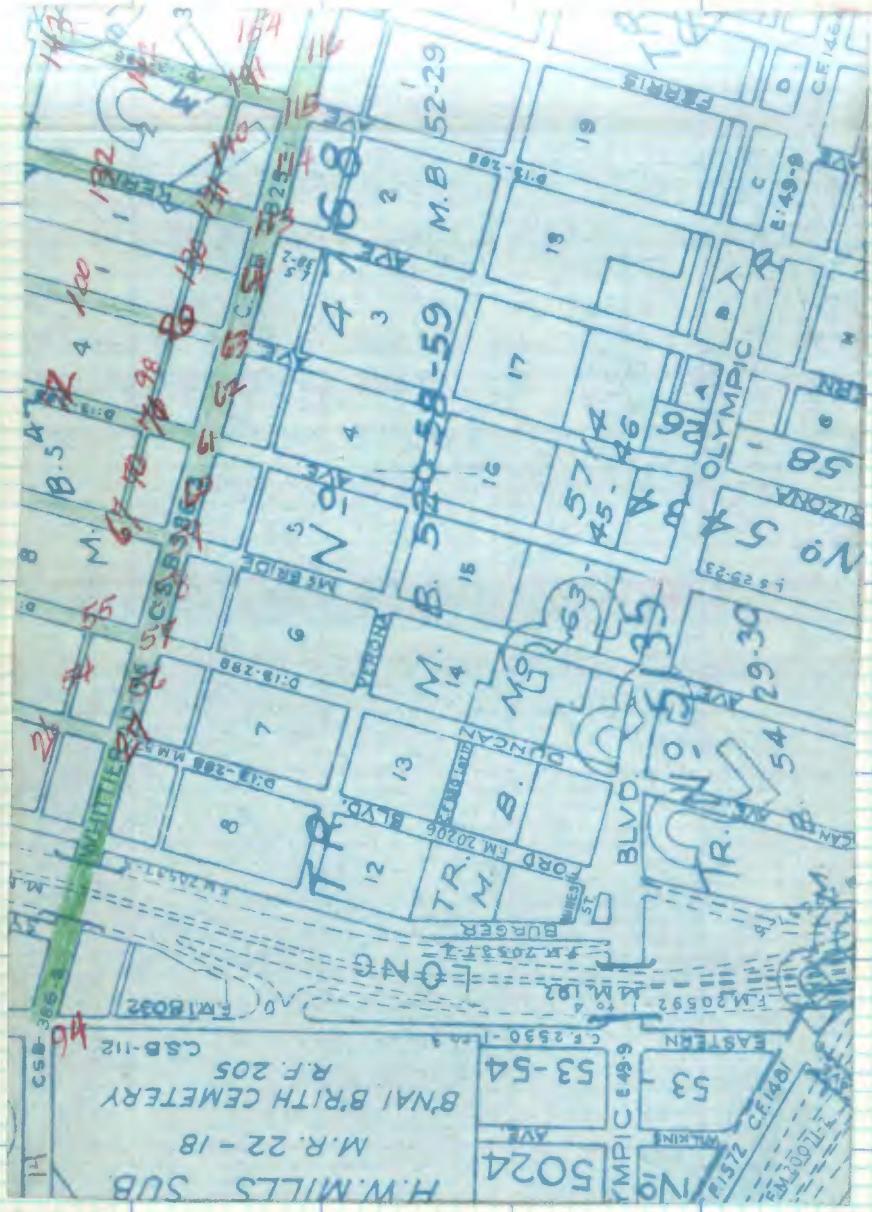

PLEASE RETURN TO
LOS ANGELES COUNTY ENGINEER
403 LOS ANGELES COUNTY ENGINEERING BLDG.
Do not extend this side of this line.

Note: Any Additions or Changes on This Sheet Must be Made or Circled in Red Ink With Date and Name of Person Making Change.

Notes Ck'd by	Survey of
Map No.	TM Tape No.
Office Work	Surveyed by
Checked	Notes Date
Date	Indexed

F. B. 3484 PG. 15

CONT BOT PG 12

CONT BOT PG 11

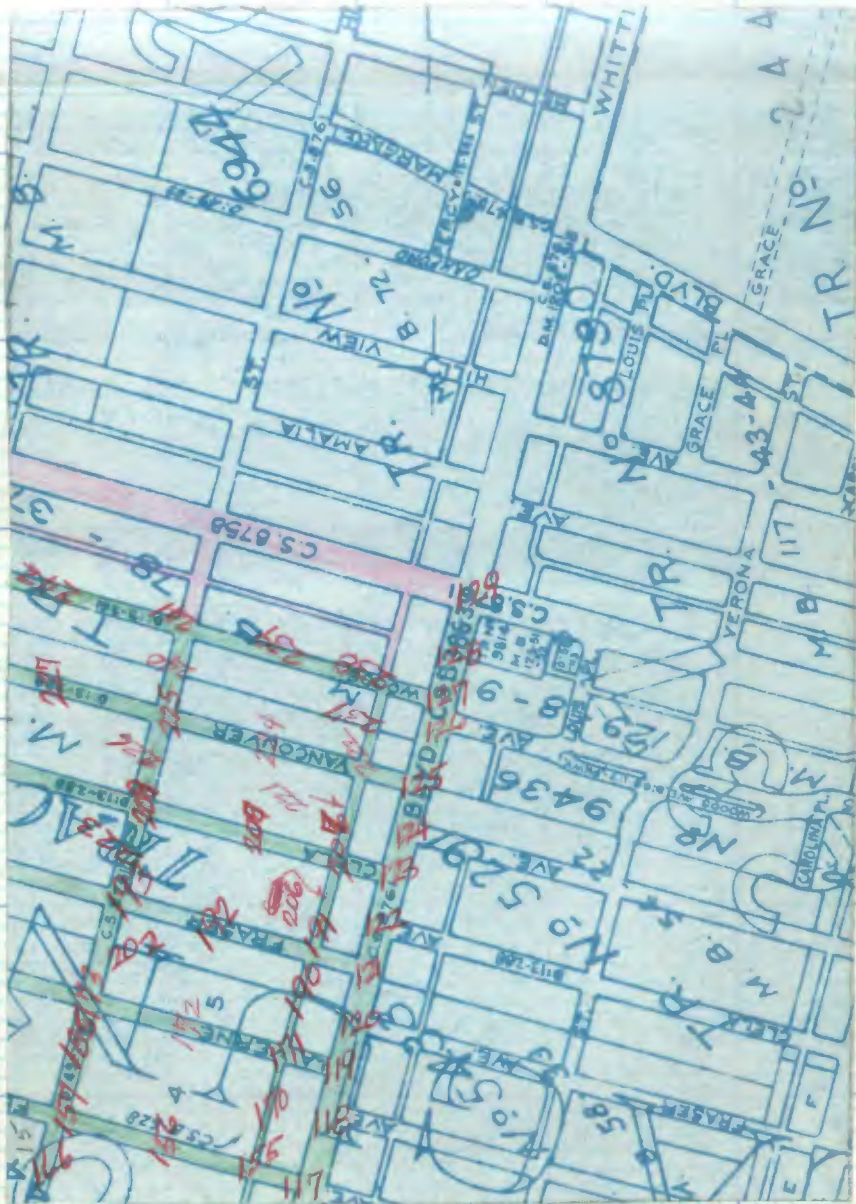

CONT TOP PG 14

Note: Any Additions or Changes on This Sheet Must be Made or Circled in Red Ink With Date and Name of Person Making Change.

PLEASE RETURN TO
LOS ANGELES COUNTY ENGINEER
403 LOS ANGELES COUNTY ENGINEERING BLDG.

Do not extend this side of this line.

76F309S CE#310 1-65

F. B. 3434 PG. 16

NOTE

The streets in the area between 3rd STR FFT on the North, WHITTIER BLVD on the South, FORD BLVD.

Record are straight streets.

The L.A. Co. Rd. Dept. has widened the streets by ripping out the old pavement, curbs, and walks and rebuilding the curbs and walks with no parkways. All record ties, ℄ points, and TR Cors. were destroyed.

The streets have now developed some angle points. That were not originally there. With the originals gone and [illegible] able to check the present [illegible] I have [illegible] ℄ points as established by the Road Dept.

F.E.B.
[illegible]

PLEASE RETURN TO
LOS ANGELES COUNTY ENGINEER
403 LOS ANGELES COUNTY ENGINEERING BLDG.

Do not extend this side of this line.

Note: Any Additions or Changes on This Sheet Must be Made or Circled in Red Ink With Date and Name of Person Making Change.

Notes Ck'd by	Survey of [illegible]	F. B. [illegible] Pg. 17
Map No.	[illegible]	
Office Work	Surveyed by [illegible]	
Checked	Notes [illegible] Date 2 May 64	
Date	Indexed G. D. BAILEY JUL 14 1976	

W.S. 3 A-2

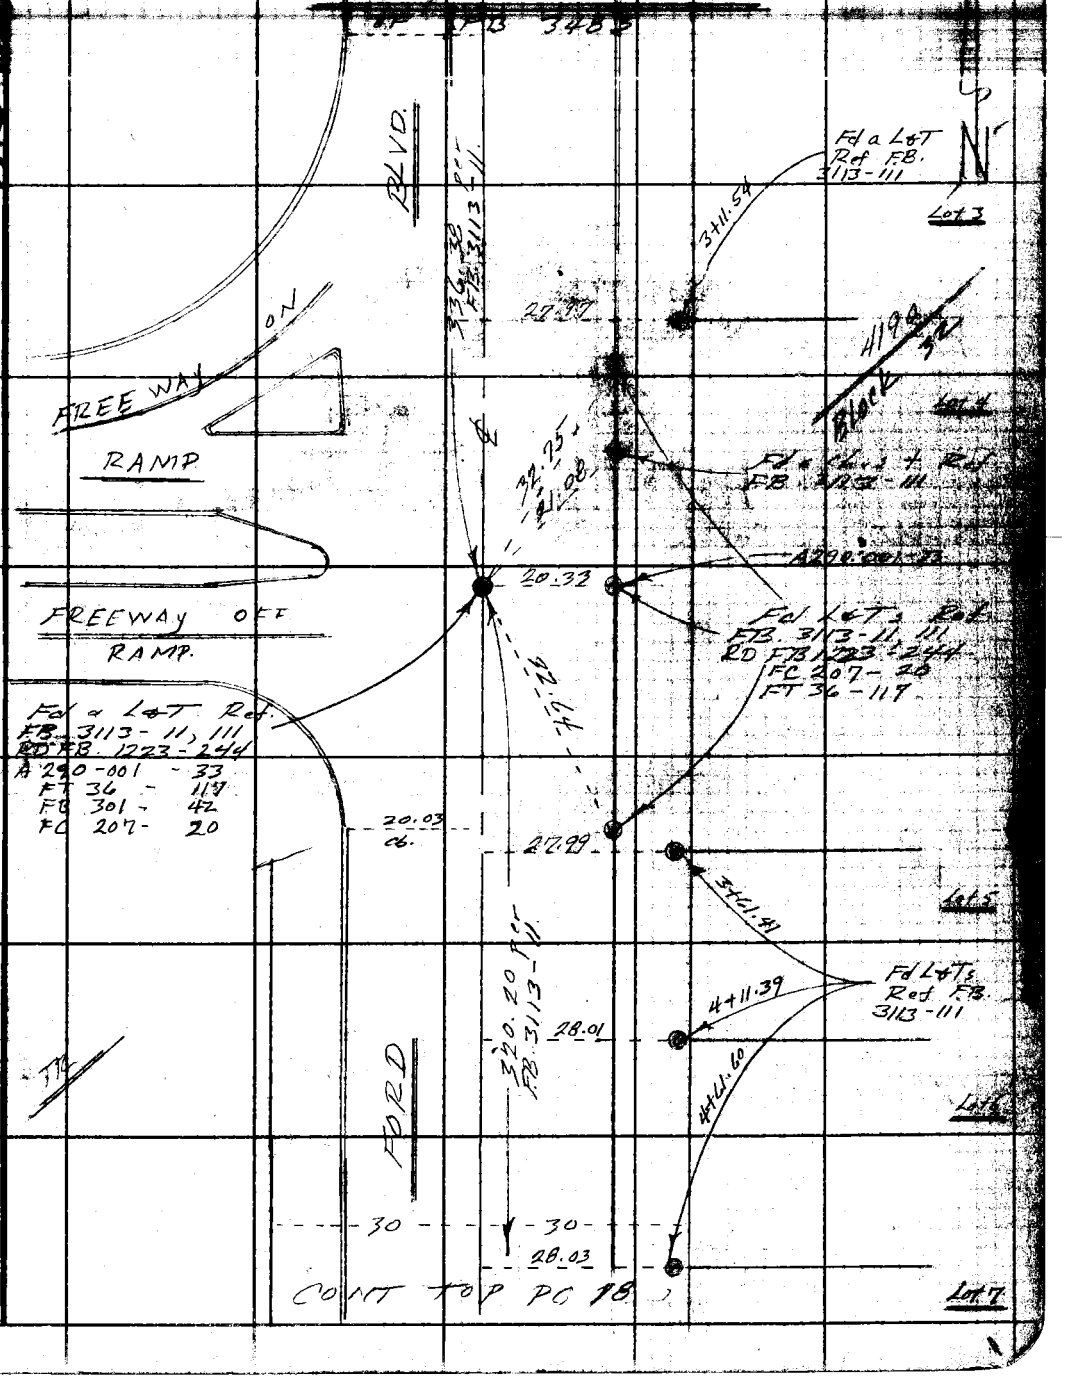

Note: Any Additions or Changes on this Sheet Must be Made or Circled in Red Ink With Date and Name of Person Making Change.

Do not extend this side of this line.

PLEASE RETURN TO
COUNTY OF LOS ANGELES
DEPARTMENT OF COUNTY ENGINEER
403 LOS ANGELES COUNTY ENGINEERING BLDG.

76F309S CE#310 3-69

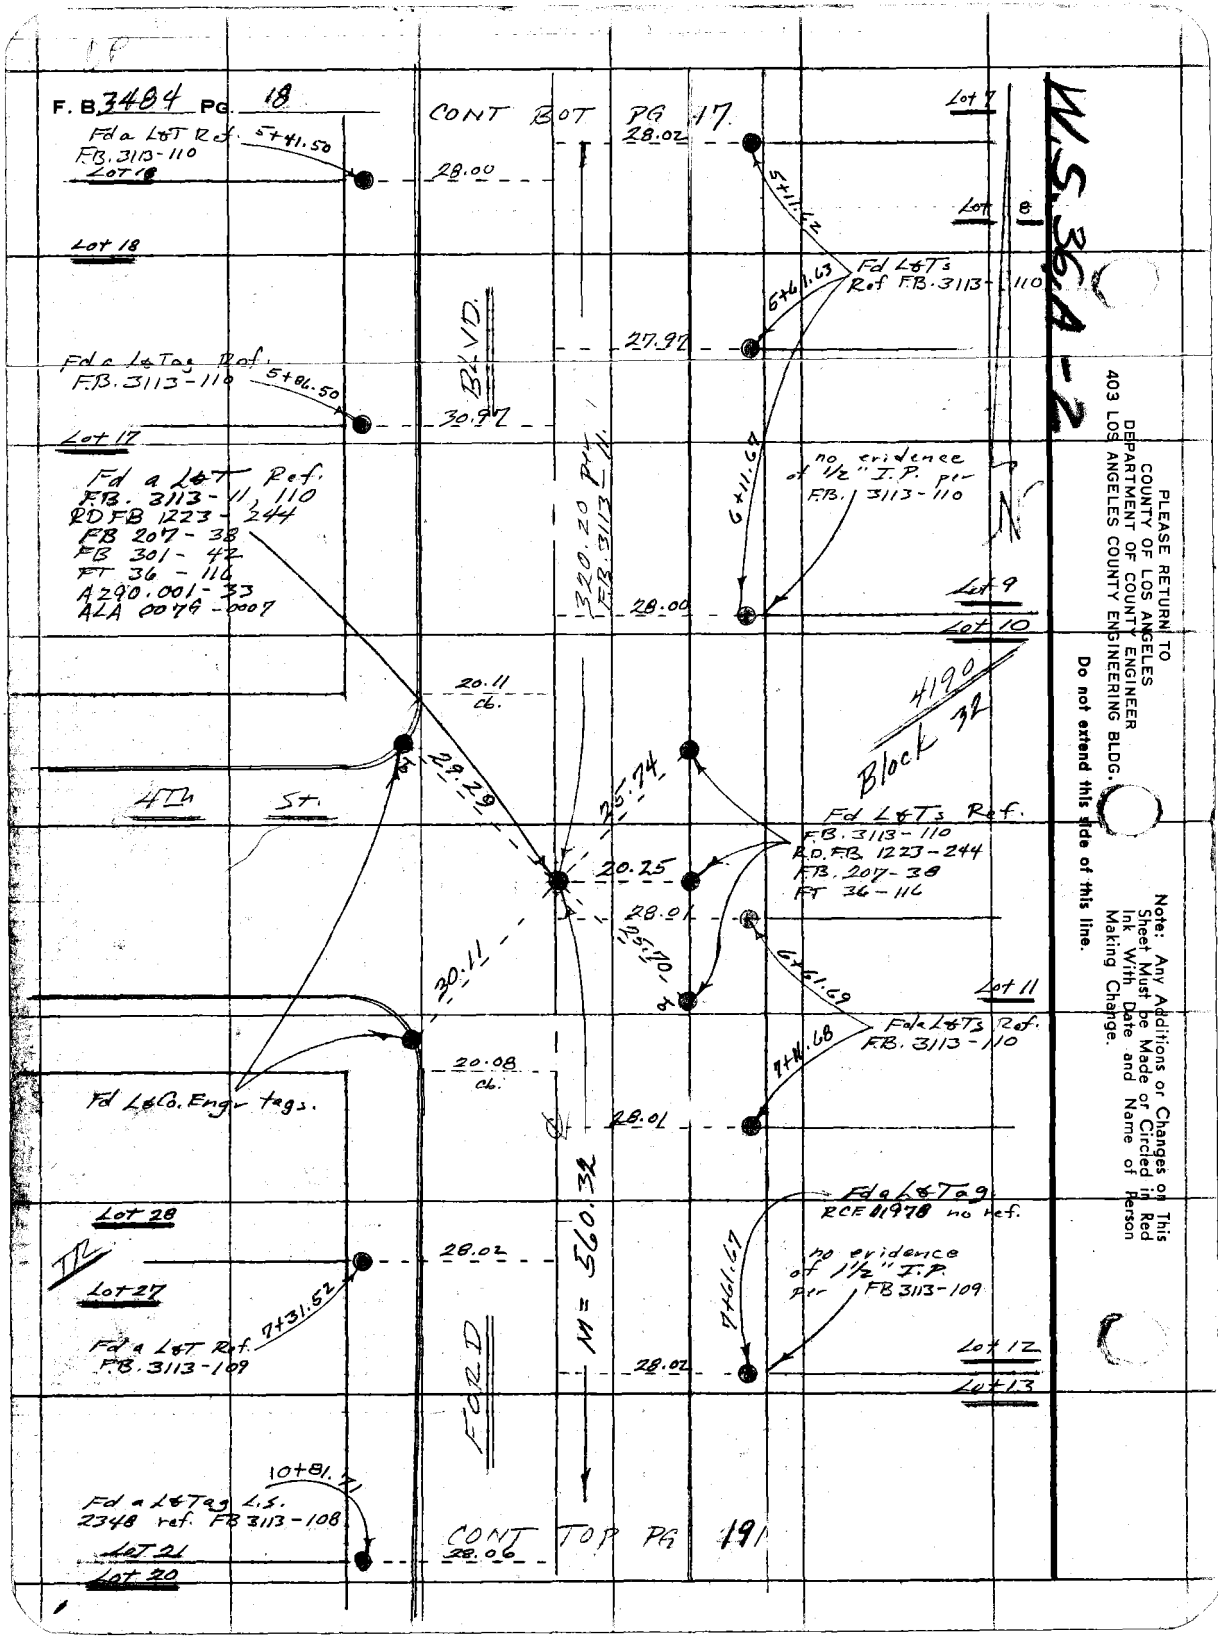

W.S. 36A-2

PLEASE RETURN TO
COUNTY OF LOS ANGELES
DEPARTMENT OF COUNTY ENGINEER
403 LOS ANGELES COUNTY ENGINEERING BLDG.

Do not extend this side of this line.

Note: Any Additions or Changes on This Sheet Must be Made or Circled in Red Ink With Date and Name of Person Making Change.

Notes Ck'd by	Survey of BELVEDERE AREA 4	F. B. 3110.11 PG. 19
Map No.	IN 0303.4 Tape 0268 Std. 68 °F	
Office Work	Surveyed by FFB	
Checked	Notes FEB. Date 21 May 74	
Date	Indexed G. D. BAILEY JUL 14 1976	

W-3 A 2

Note: Any Additions or Changes on This Sheet Must be Made or Circled in Red Ink With Date and Name of Person Making Change.

Do not extend this side of this line.

PLEASE RETURN TO
COUNTY OF LOS ANGELES
DEPARTMENT OF COUNTY ENGINEER
403 LOS ANGELES COUNTY ENGINEERING BLDG.

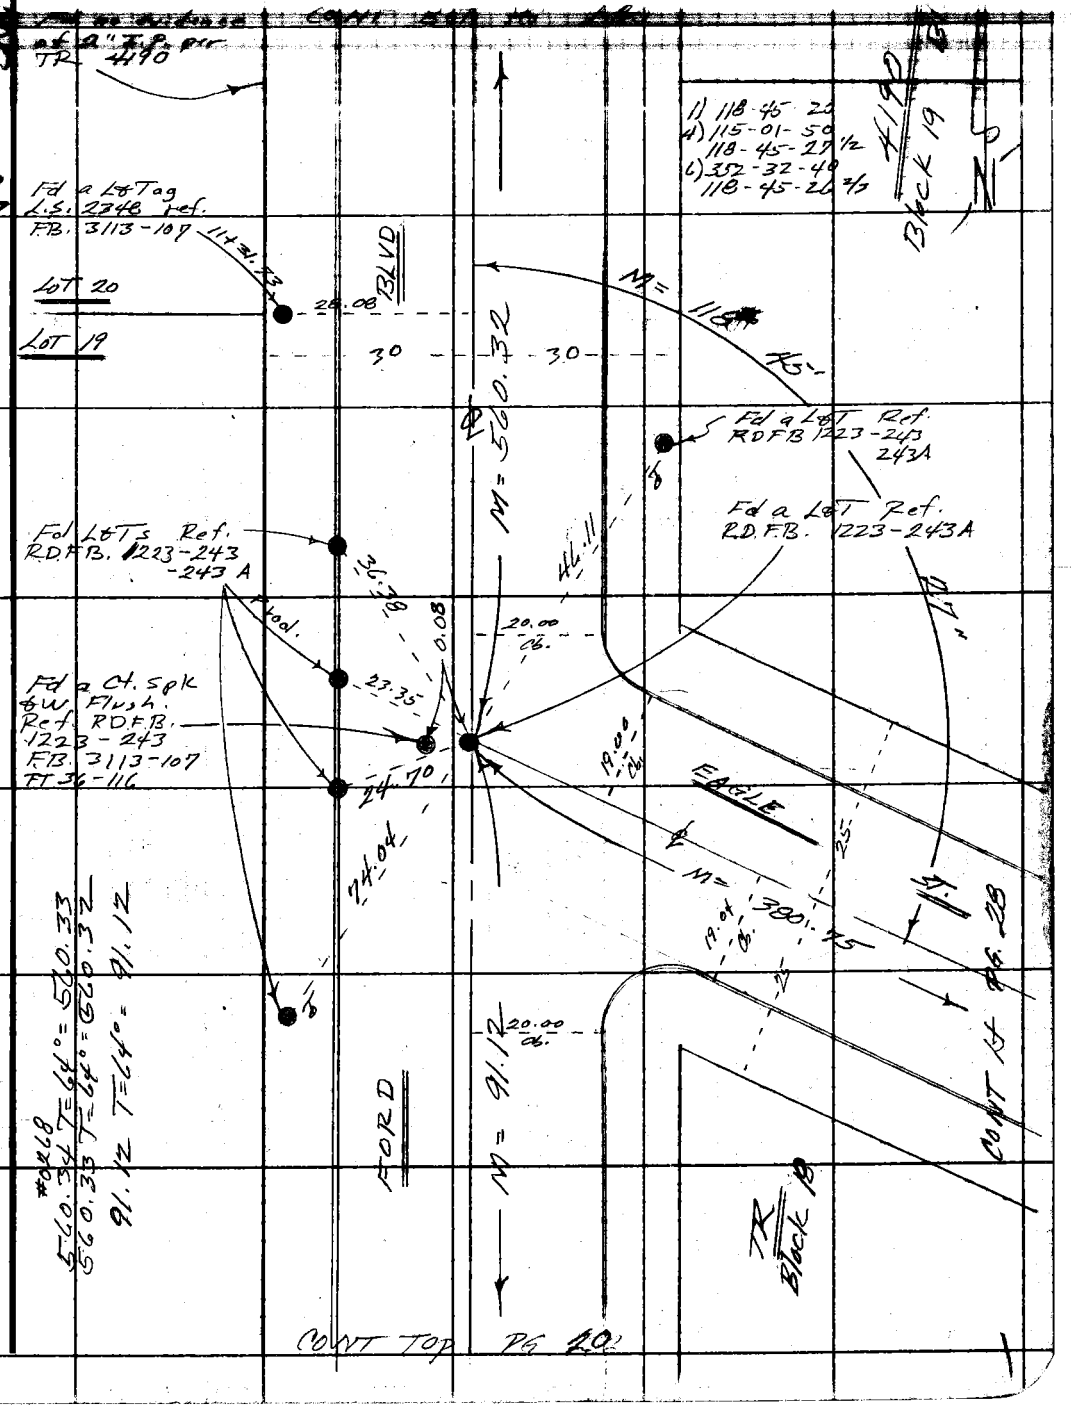

76F309S CE#310 3-69

F. B. 3483 PG. 20 CONT BOT PG 19

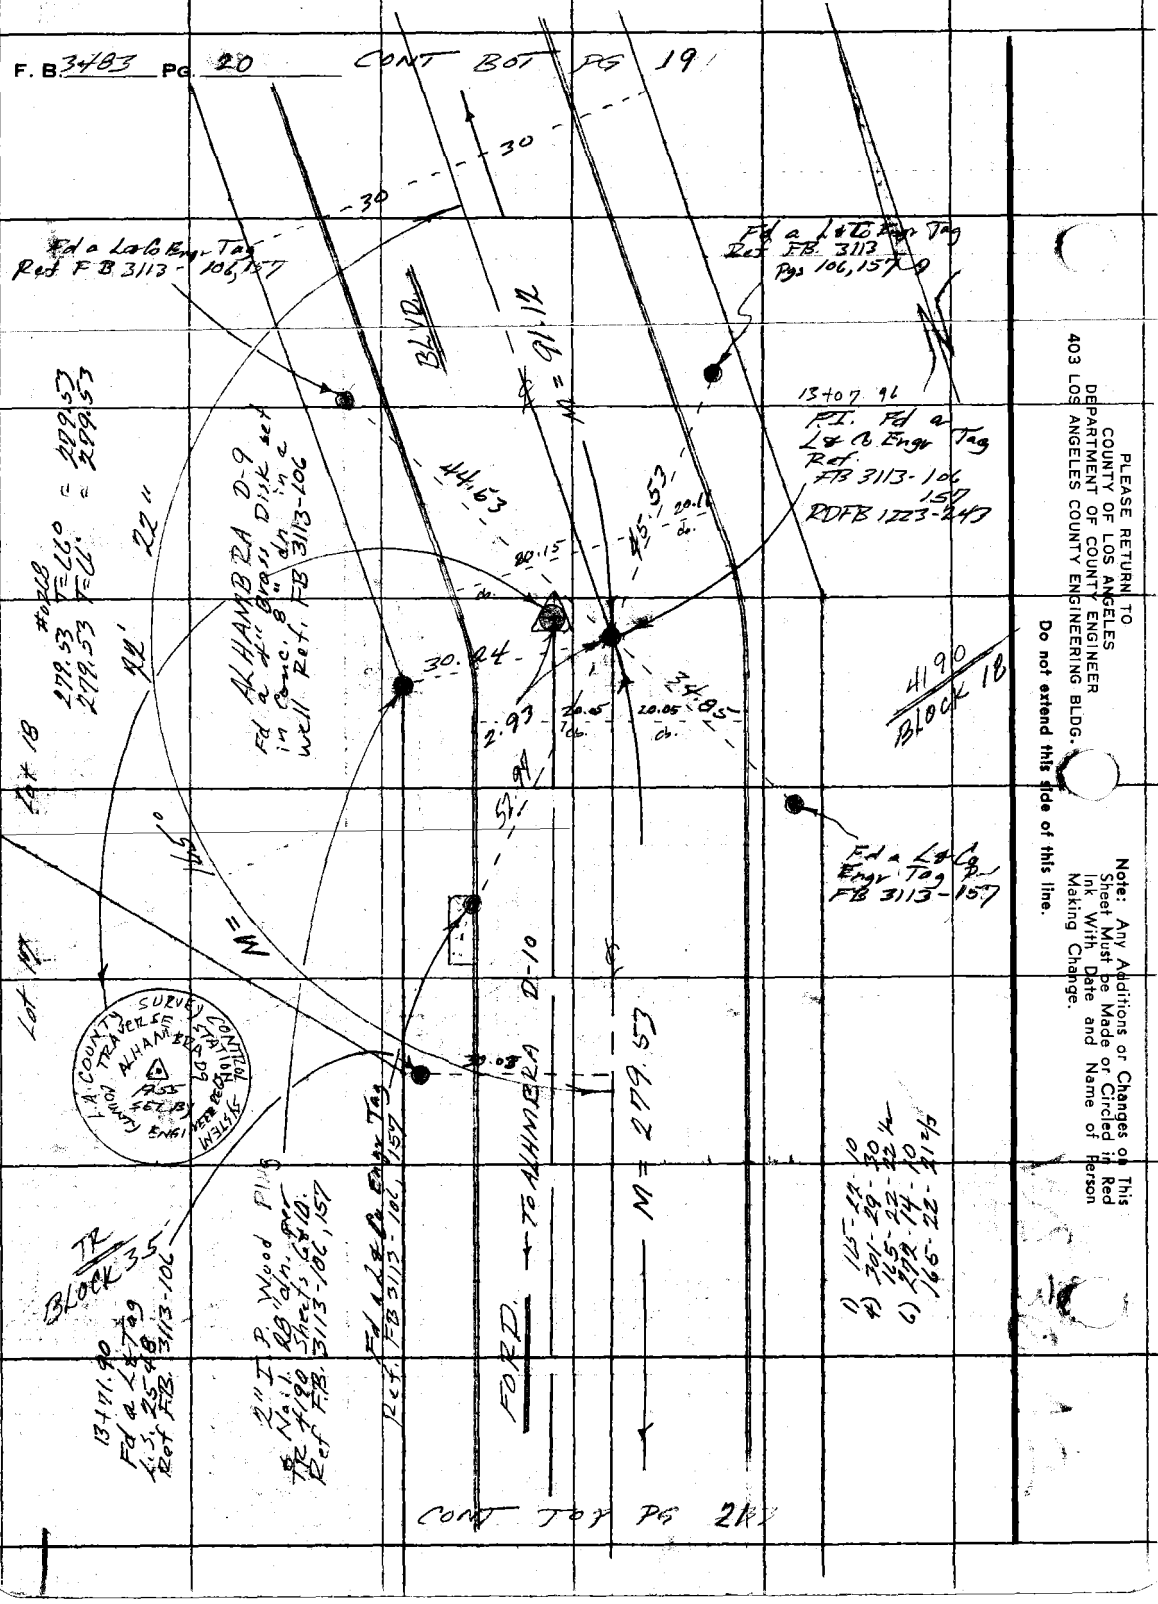

CONT TO PG 21

PLEASE RETURN TO
COUNTY OF LOS ANGELES
DEPARTMENT OF COUNTY ENGINEER
403 LOS ANGELES COUNTY ENGINEERING BLDG.

Do not extend this side of this line.

Note: Any Additions or Changes on This Sheet Must be Made or Circled in Red Ink With Date and Name of Person Making Change.

Notes Ck'd by	Survey of BELEVEDER Area	F. B. 3403 PG. 21
Map No.	JN [illegible] Sta. 68 °F	
Office Work	Surveyed by FB	
Checked	Notes FAB Date 16 May 74	
Date	Indexed G. D. BAILEY JUL 1 6 1976	

WS 36 A 2

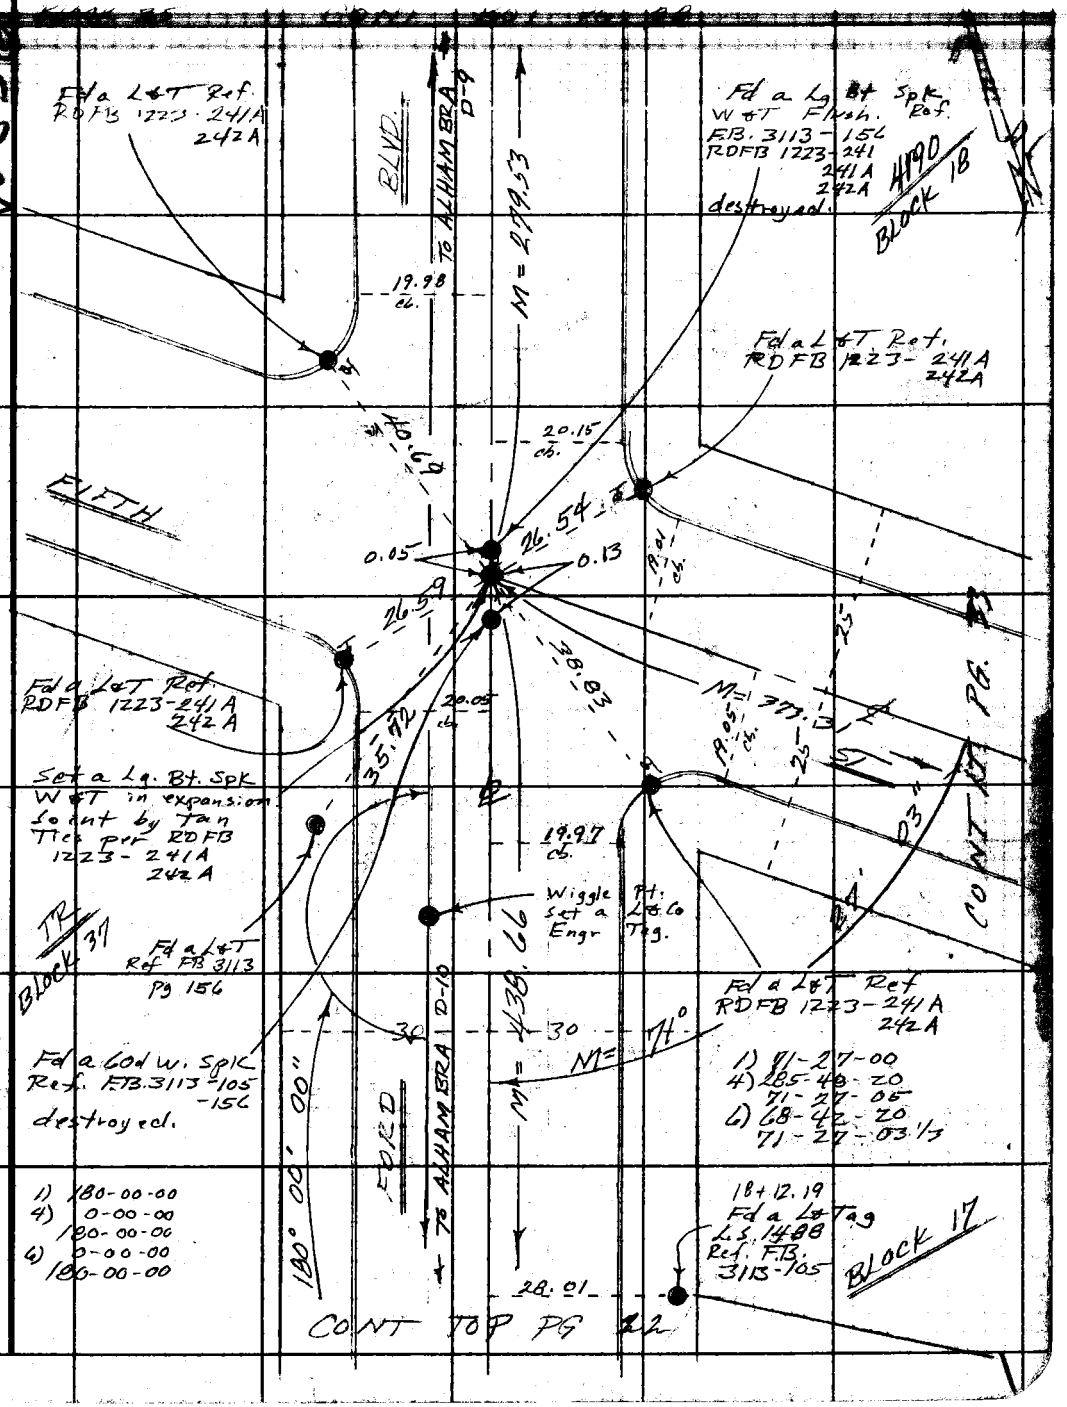

Note: Any Additions or Changes on This Sheet Must be Made or Circled in Red Ink With Date and Name of Person Making Change.

Do not extend this side of this line.

PLEASE RETURN TO
COUNTY OF LOS ANGELES
DEPARTMENT OF COUNTY ENGINEER
403 LOS ANGELES COUNTY ENGINEERING BLDG.

76F309S CE#310 3-69

F. B. 3484 Pg. 22

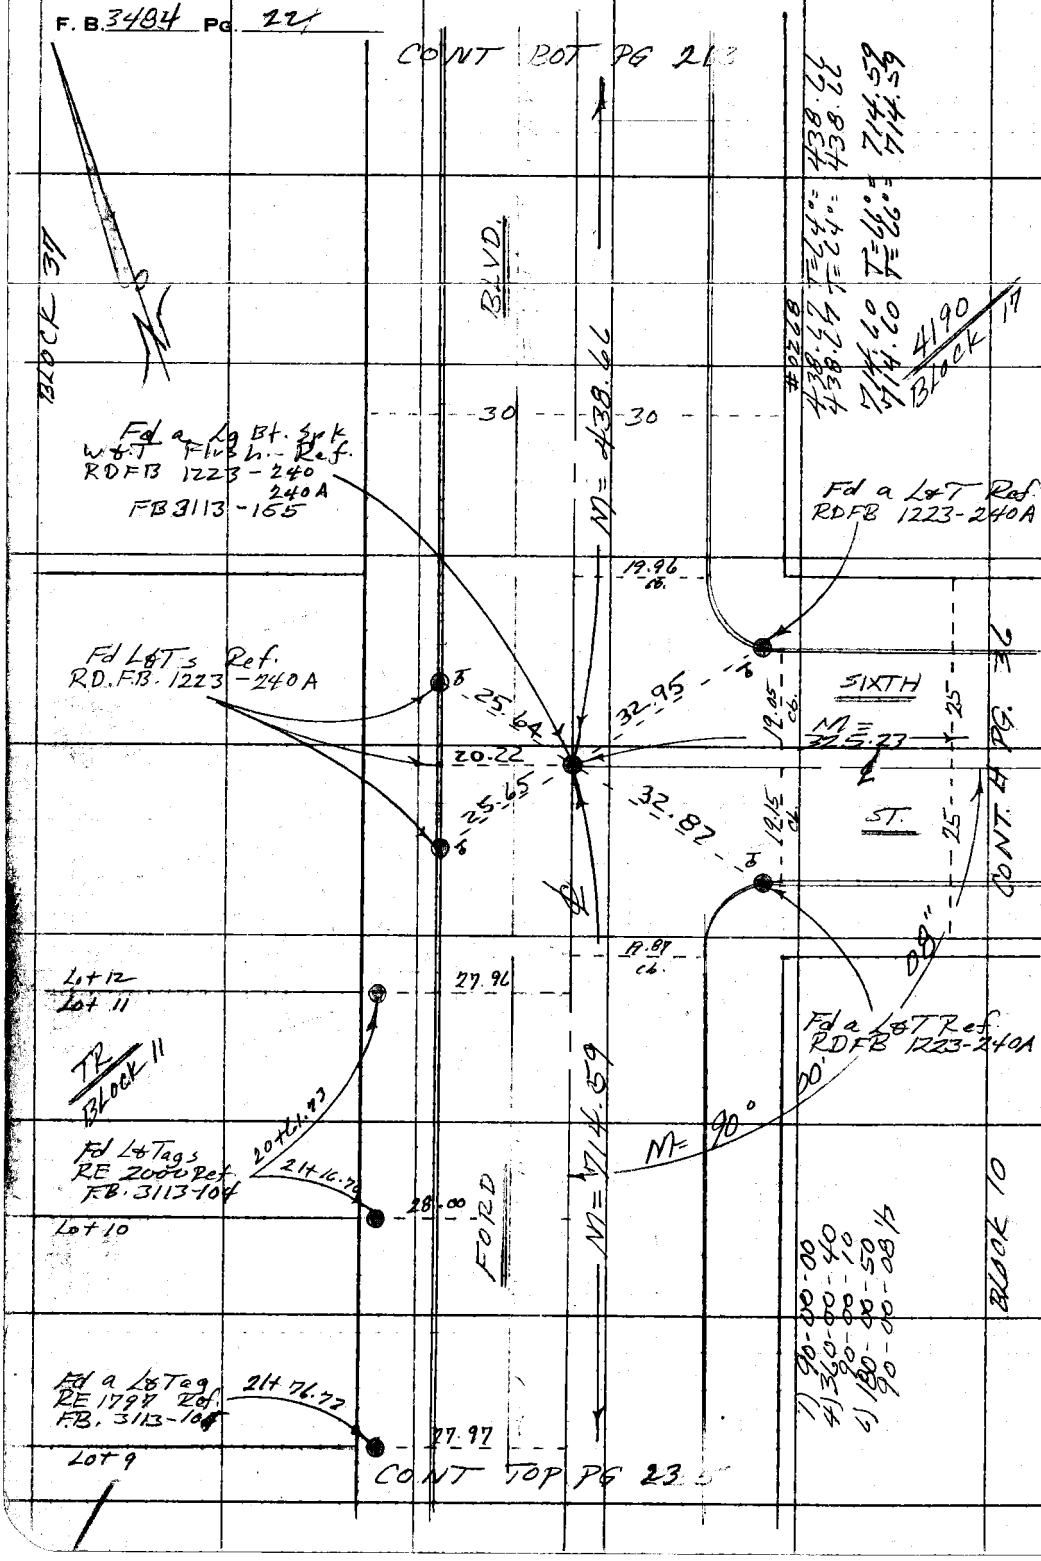

PLEASE RETURN TO
COUNTY OF LOS ANGELES
DEPARTMENT OF COUNTY ENGINEER
403 LOS ANGELES COUNTY ENGINEERING BLDG.

Do not extend this side of this line.

Note: Any Additions or Changes on This Sheet Must be Made or Circled in Red Ink With Date and Name of Person Making Change.

WS36A2

Notes Ck'd by	Survey of BELEVE OF BAPEA	F. B. 2114 PG. 23
Map No.	JN 0303.00 Tape 0268 Std 68 °F	
Office Work	Surveyed by	
Checked	Notes F.E.B. Date 20 May 44	
Date	Indexed G. D. BAILEY JUL 14 1976	

WS 36 1/2

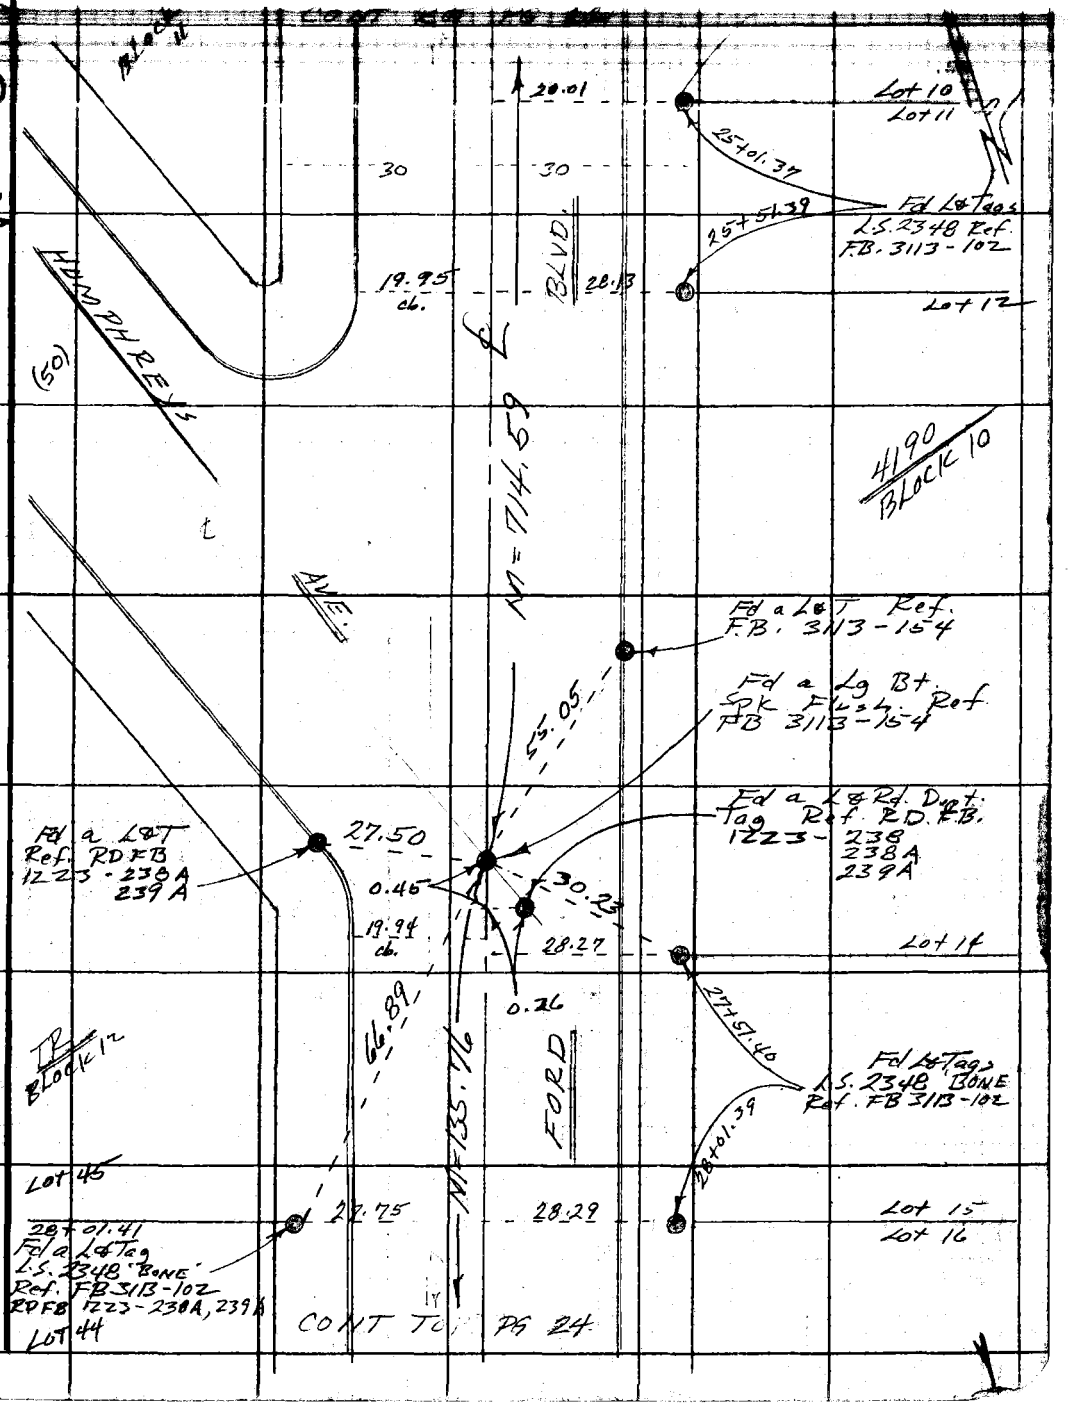

Note: Any Additions or Changes on This Sheet Must be Made or Circled in Red Ink With Date and Name of Person Making Change.

Do not extend this side of this line.

PLEASE RETURN TO
COUNTY OF LOS ANGELES
DEPARTMENT OF COUNTY ENGINEER
403 LOS ANGELES COUNTY ENGINEERING BLDG.

76F309S CE#310 3-69

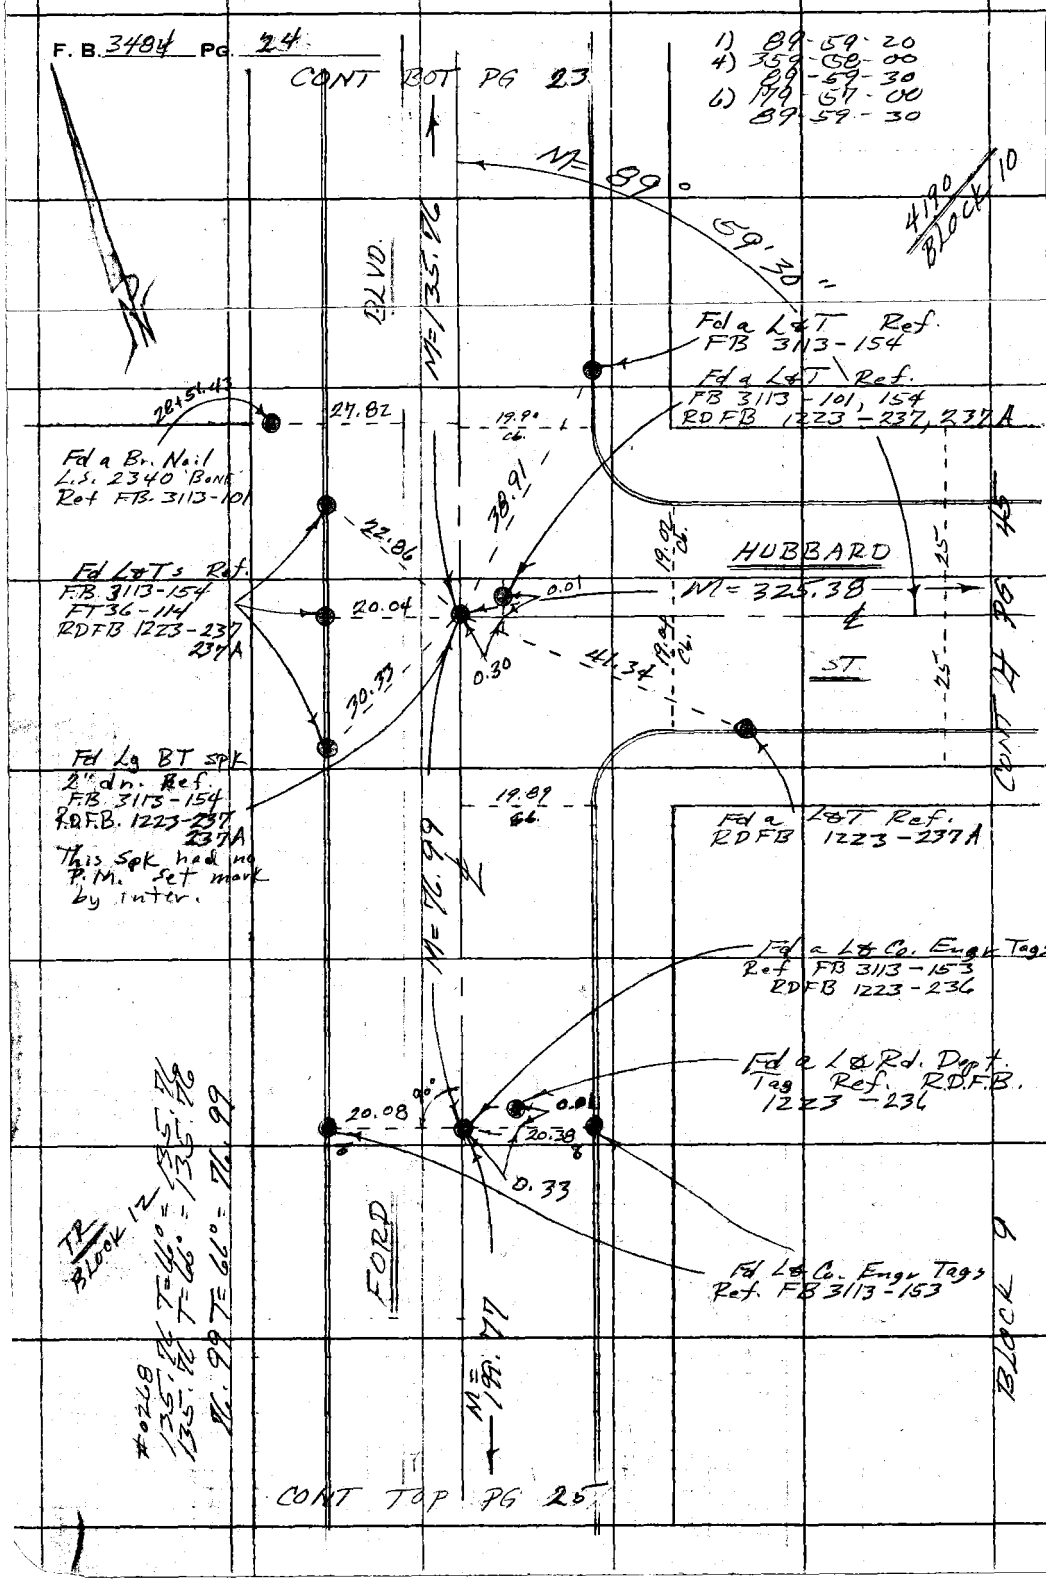

PLEASE RETURN TO
COUNTY OF LOS ANGELES
DEPARTMENT OF COUNTY ENGINEER
403 LOS ANGELES COUNTY ENGINEERING BLDG.

Do not extend this side of this line.

Note: Any Additions or Changes on This Sheet Must be Made or Circled in Red Ink With Date and Name of Person Making Change.

Notes Ck'd by	Survey of [illegible]	F. B. [illegible] PG. 25
Map No.	JN [illegible] Tape 0268 Std 68 °F	
Office Work	Surveyed by [illegible]	
Checked	Notes [illegible] Date 30 May 74	
Date	Indexed G. D. BAILEY JUL 14 1976	

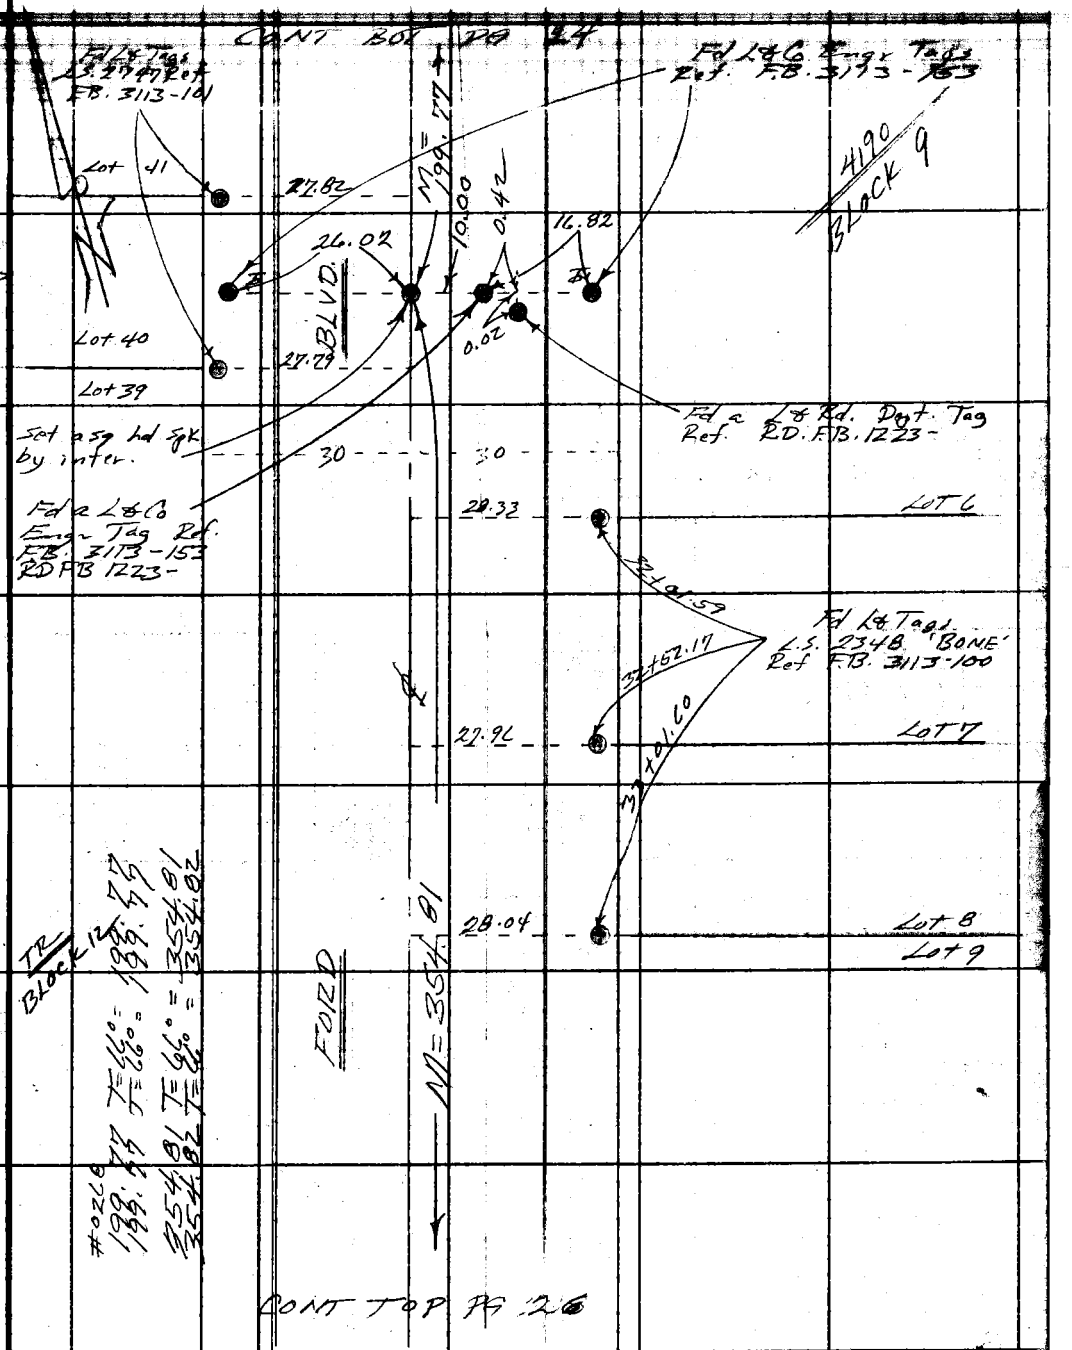

Note: Any Additions or Changes on This Sheet Must be Made or Circled in Red Ink With Date and Name of Person Making Change.

Do not extend this side of this line.

PLEASE RETURN TO
COUNTY OF LOS ANGELES
DEPARTMENT OF COUNTY ENGINEER
403 LOS ANGELES COUNTY ENGINEERING BLDG.

76F309S CE#310 3-69

F. B. 3484 Pg 26 CONT BOT PG 25

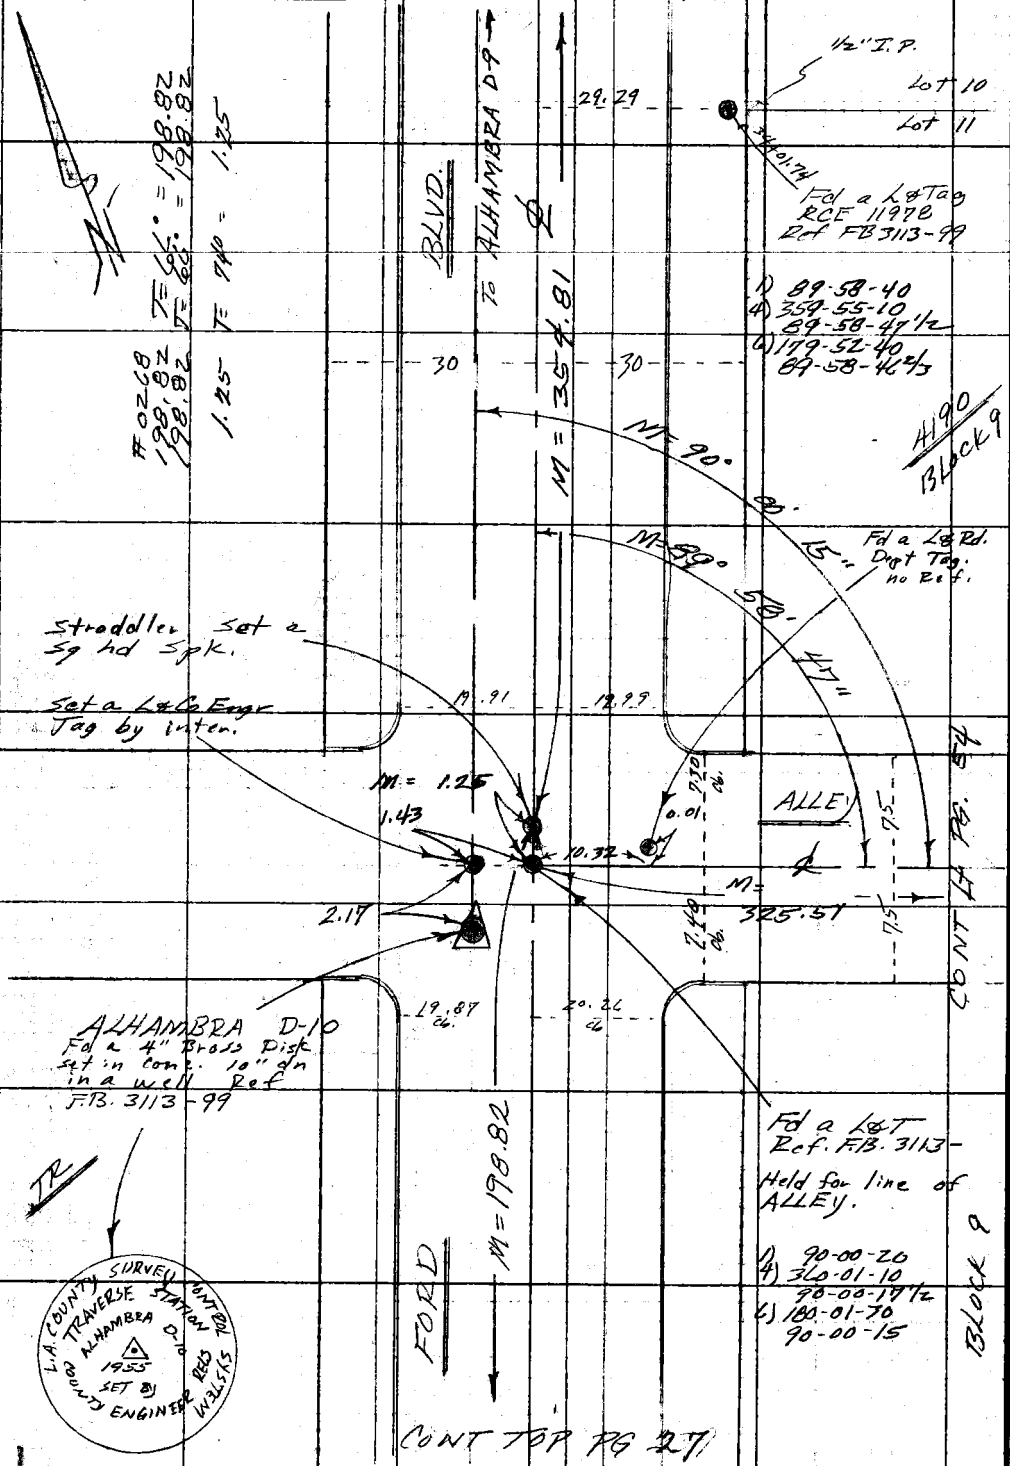

PLEASE RETURN TO
COUNTY OF LOS ANGELES
DEPARTMENT OF COUNTY ENGINEER
403 LOS ANGELES COUNTY ENGINEERING BLDG.

Do not extend this side of this line.

Note: Any Additions or Changes on This Sheet Must be Made or Circled in Red Ink With Date and Name of Person Making Change.

Notes Ck'd by	Survey of BELVEDERE AREAS
Map No.	JN 0303-09 Tape 0268 Std 68
Office Work	Surveyed by FF Blocks
Checked	Notes FEB Date 30 May 1974
Date	Indexed G. D. BAILEY JUL 14 1976

F. B. 1104 PG. 27

Block 9

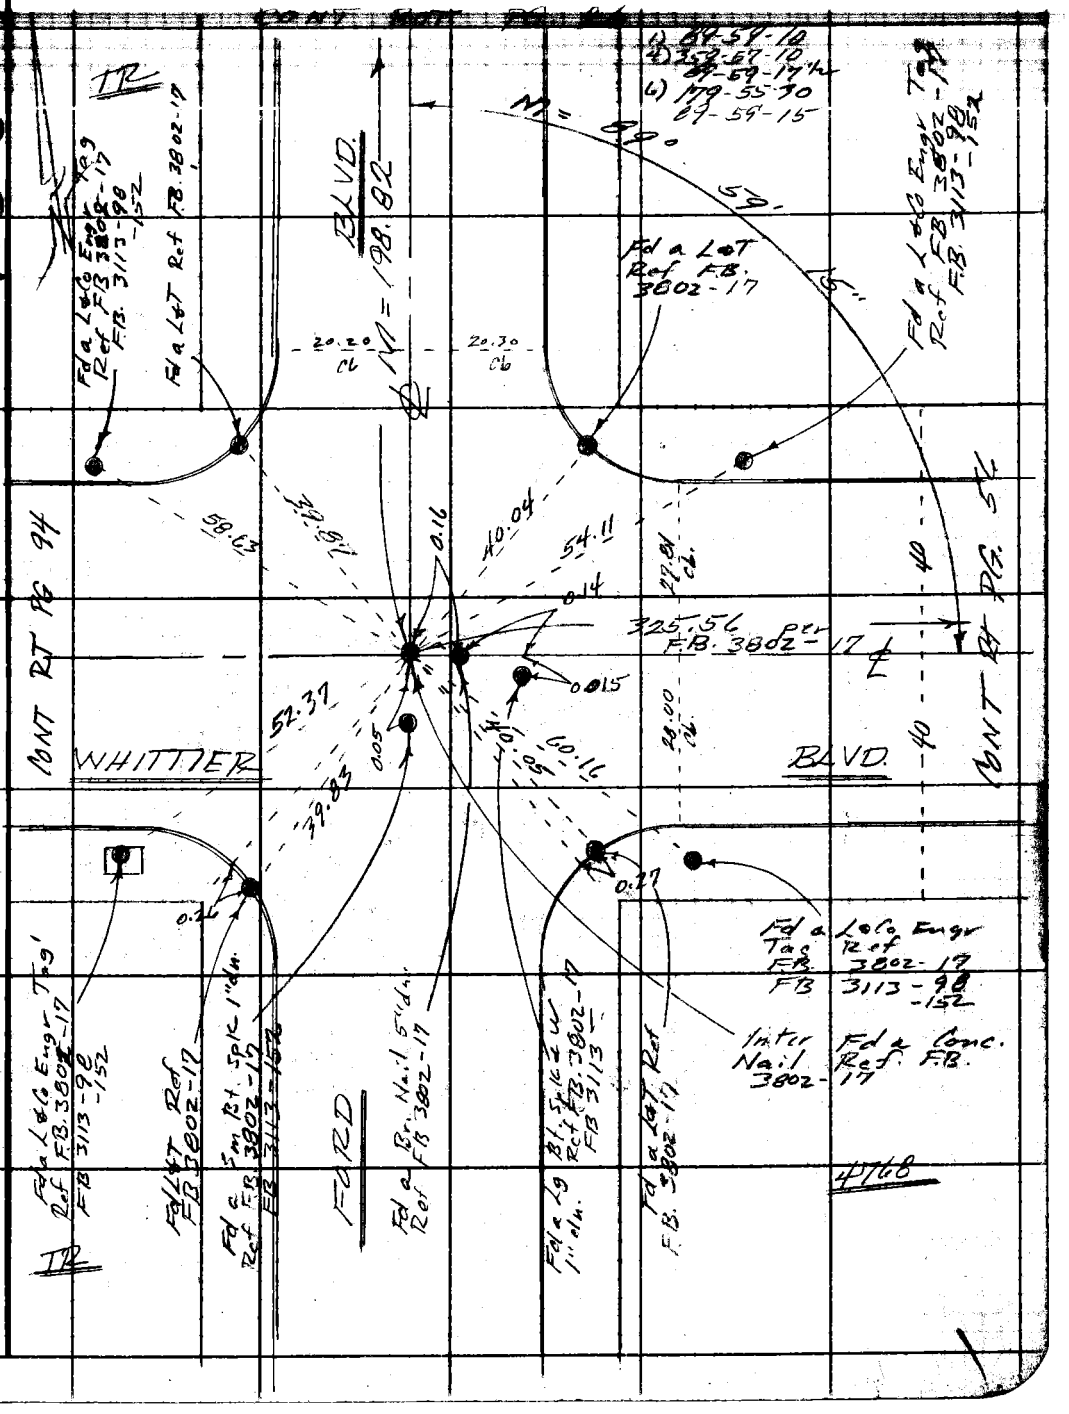

Note: Any Additions or Changes on This Sheet Must be Made or Circled in Red Ink With Date and Name of Person Making Change.

Do not extend this side of this line.

PLEASE RETURN TO
COUNTY OF LOS ANGELES
DEPARTMENT OF COUNTY ENGINEER
403 LOS ANGELES COUNTY ENGINEERING BLDG.

76F309S CE#310 3-69

F. B. 3487 Pg. 28

#0268
380.73 T = 78° = 380.75
380.74 T = 78° = 380.76

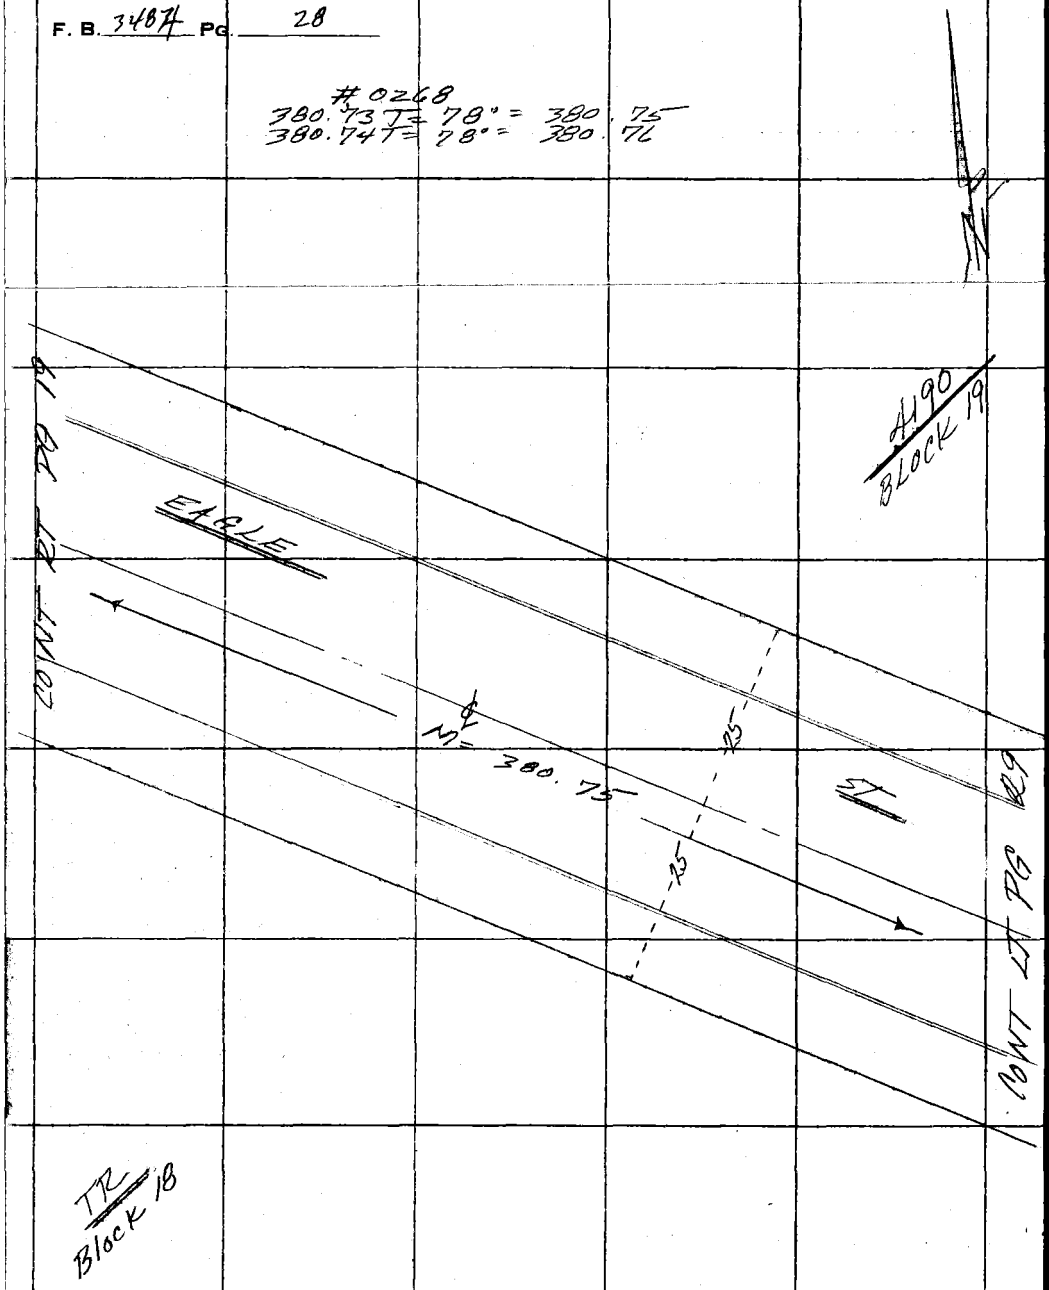

PLEASE RETURN TO
COUNTY OF LOS ANGELES
DEPARTMENT OF COUNTY ENGINEER
403 LOS ANGELES COUNTY ENGINEERING BLDG.

Do not extend this side of this line.

Note: Any Additions or Changes on This Sheet Must be Made or Circled in Red Ink With Date and Name of Person Making Change.

Notes Ck'd by	Survey of Belvedere Area ℄	F. B. 3491 Pg. 29
Map No.	JN 2-7-64 Tape 0268 Std. 68 °F	
Office Work	Surveyed by F.F. Brooks	
Checked	Notes F.E.B. Date 20 May 74	
Date	Indexed J. D. BAILEY JUL 14 1976	

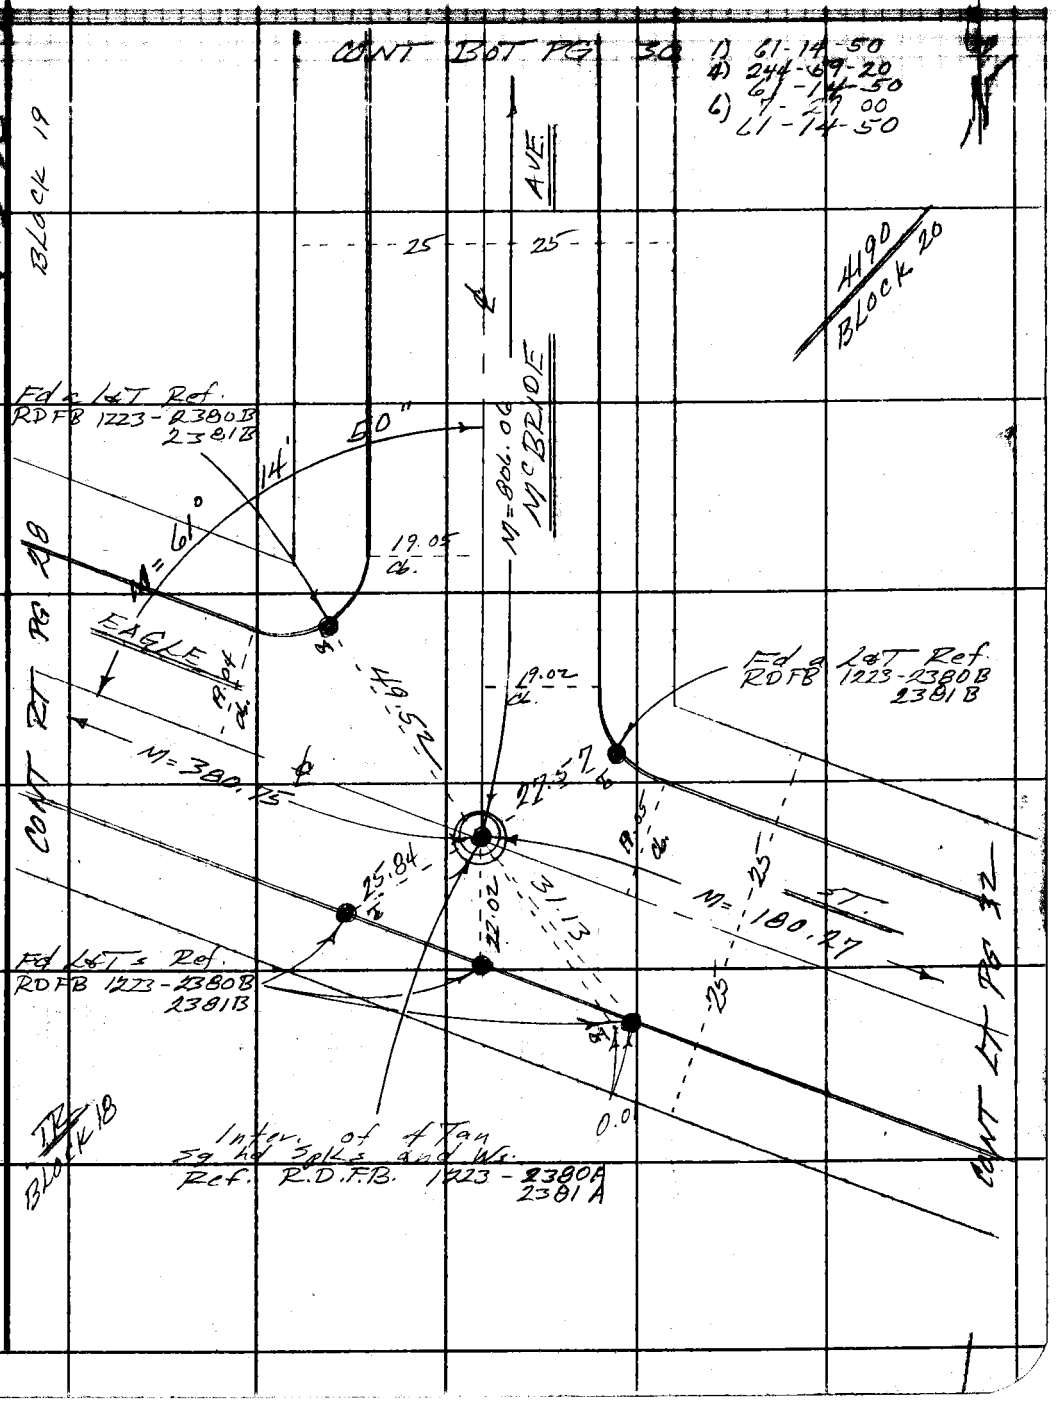

Note: Any Additions or Changes on This Sheet Must be Made or Circled in Red Ink With Date and Name of Person Making Change.

Do not extend this side of this line.

PLEASE RETURN TO
COUNTY OF LOS ANGELES
DEPARTMENT OF COUNTY ENGINEER
403 LOS ANGELES COUNTY ENGINEERING BLDG.

76F309S CE#310 3-69

F. B. 3484 Pg. 30

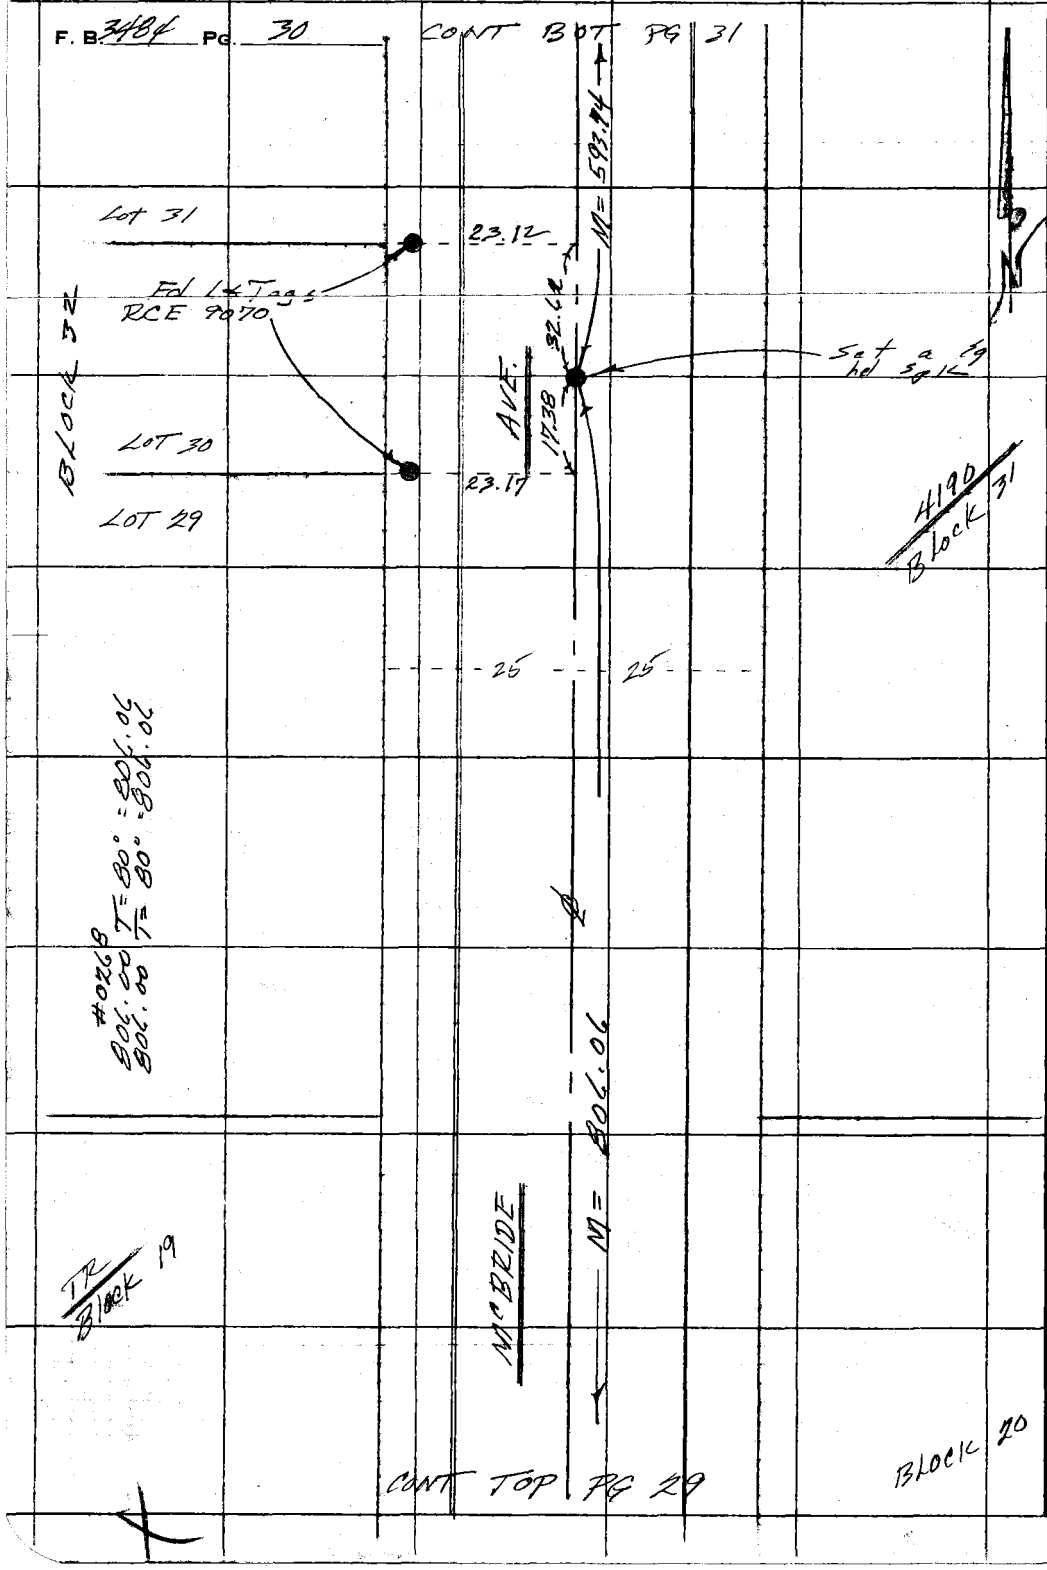

PLEASE RETURN TO
COUNTY OF LOS ANGELES
DEPARTMENT OF COUNTY ENGINEER
403 LOS ANGELES COUNTY ENGINEERING BLDG.

Do not extend this side of this line.

Note: Any Additions or Changes on This Sheet Must be Made or Circled in Red Ink With Date and Name of Person Making Change.

Notes Ck'd by	Survey of Belvedere Area ℄	F. B. 3484 PG. 31
Map No.	JN 0203.00 Tape 0269 Std. 68 °F	
Office Work	Surveyed by F F Brooks	
Checked	Notes FEB Date 20 Mar 74	
Date	Indexed G. D. BAILEY JUL 14 1974	

OF FB 3483

N

AVE.

25 25

4190
BLOCK 31

0268
593.70 T=80° = 593.75
593.68 T=80° = 593.73
M= 593.74

M= 593.74

TR
BLOCK 32

McBRIDE

CONT TOP PG 30

Note: Any Additions or Changes on This Sheet Must be Made or Circled in Red Ink With Date and Name of Person Making Change.

Do not extend this side of this line.

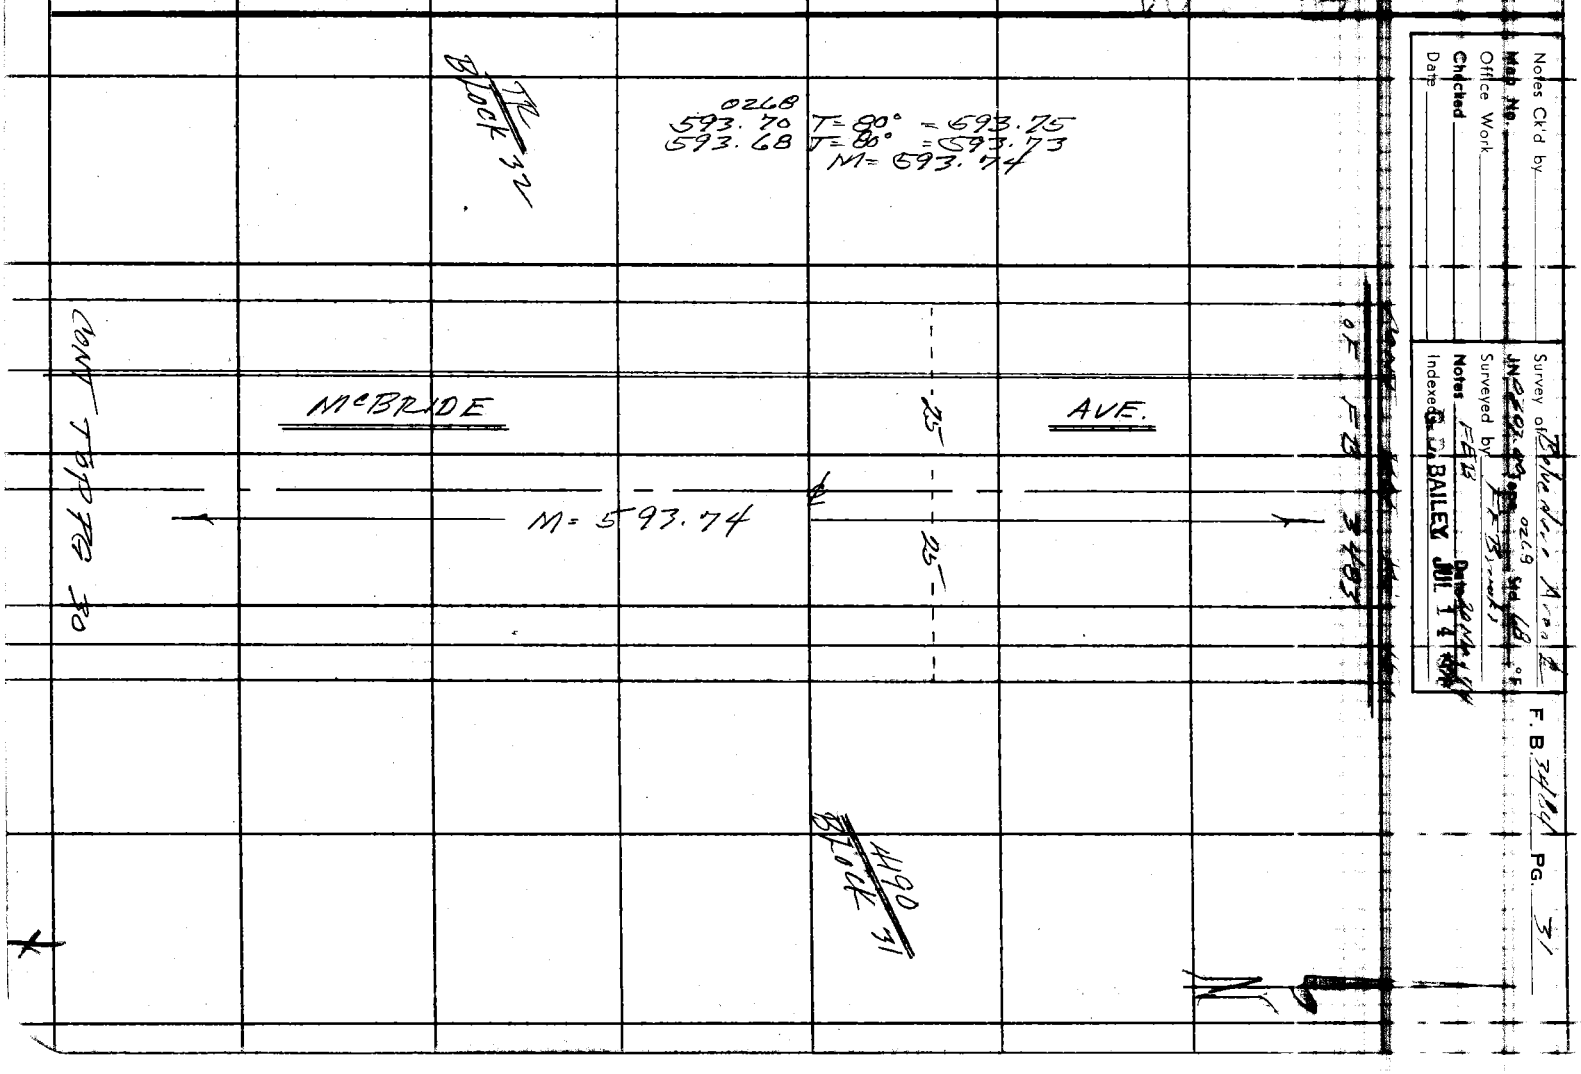

PLEASE RETURN TO
COUNTY OF LOS ANGELES
DEPARTMENT OF COUNTY ENGINEER
403 LOS ANGELES COUNTY ENGINEERING BLDG.

76F309S CE#310 3-69

F. B. 3484 PG. 32

151-15.00
151-14-43

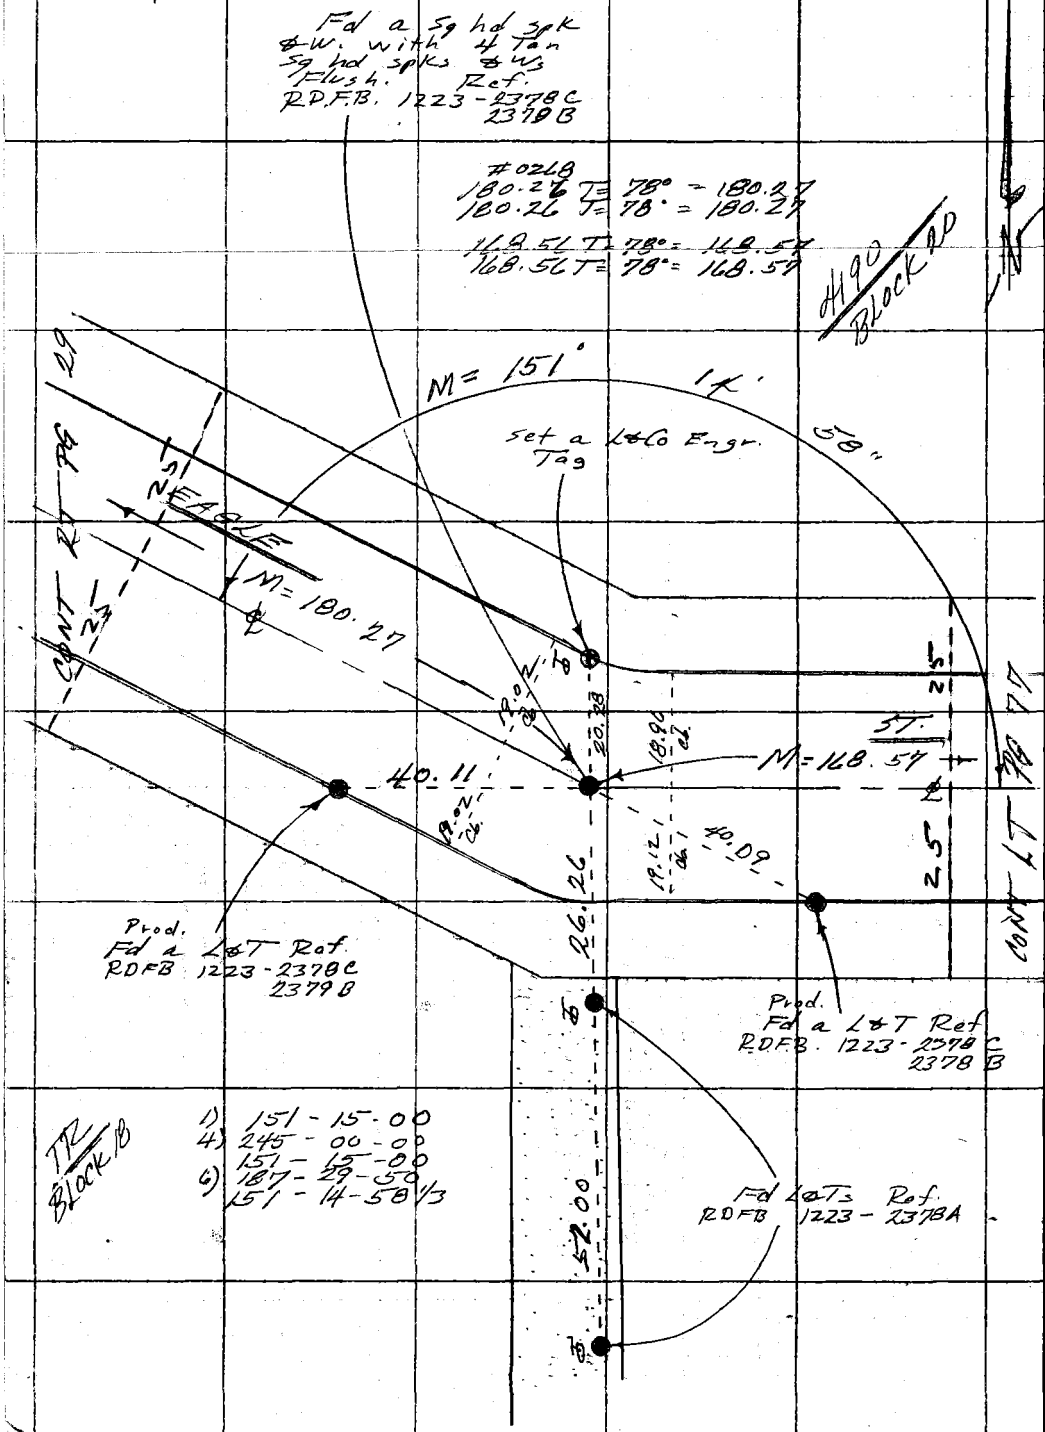

PLEASE RETURN TO
COUNTY OF LOS ANGELES
DEPARTMENT OF COUNTY ENGINEER
403 LOS ANGELES COUNTY ENGINEERING BLDG.

Do not extend this side of this line.

Note: Any Additions or Changes on This Sheet Must be Made or Circled in Red Ink With Date and Name of Person Making Change.

Notes Ck'd by	Survey of Belvedere Area ℄	F. B. 3483 Pg. 33
Map No.	JN 0307.00 Tape 0260 Std. 68 °F	
Office Work	Surveyed by FF Brooks	
Checked	Notes FEB Date 29 May 77	
Date	Indexed G. D. BAILEY JUL 14 1978	

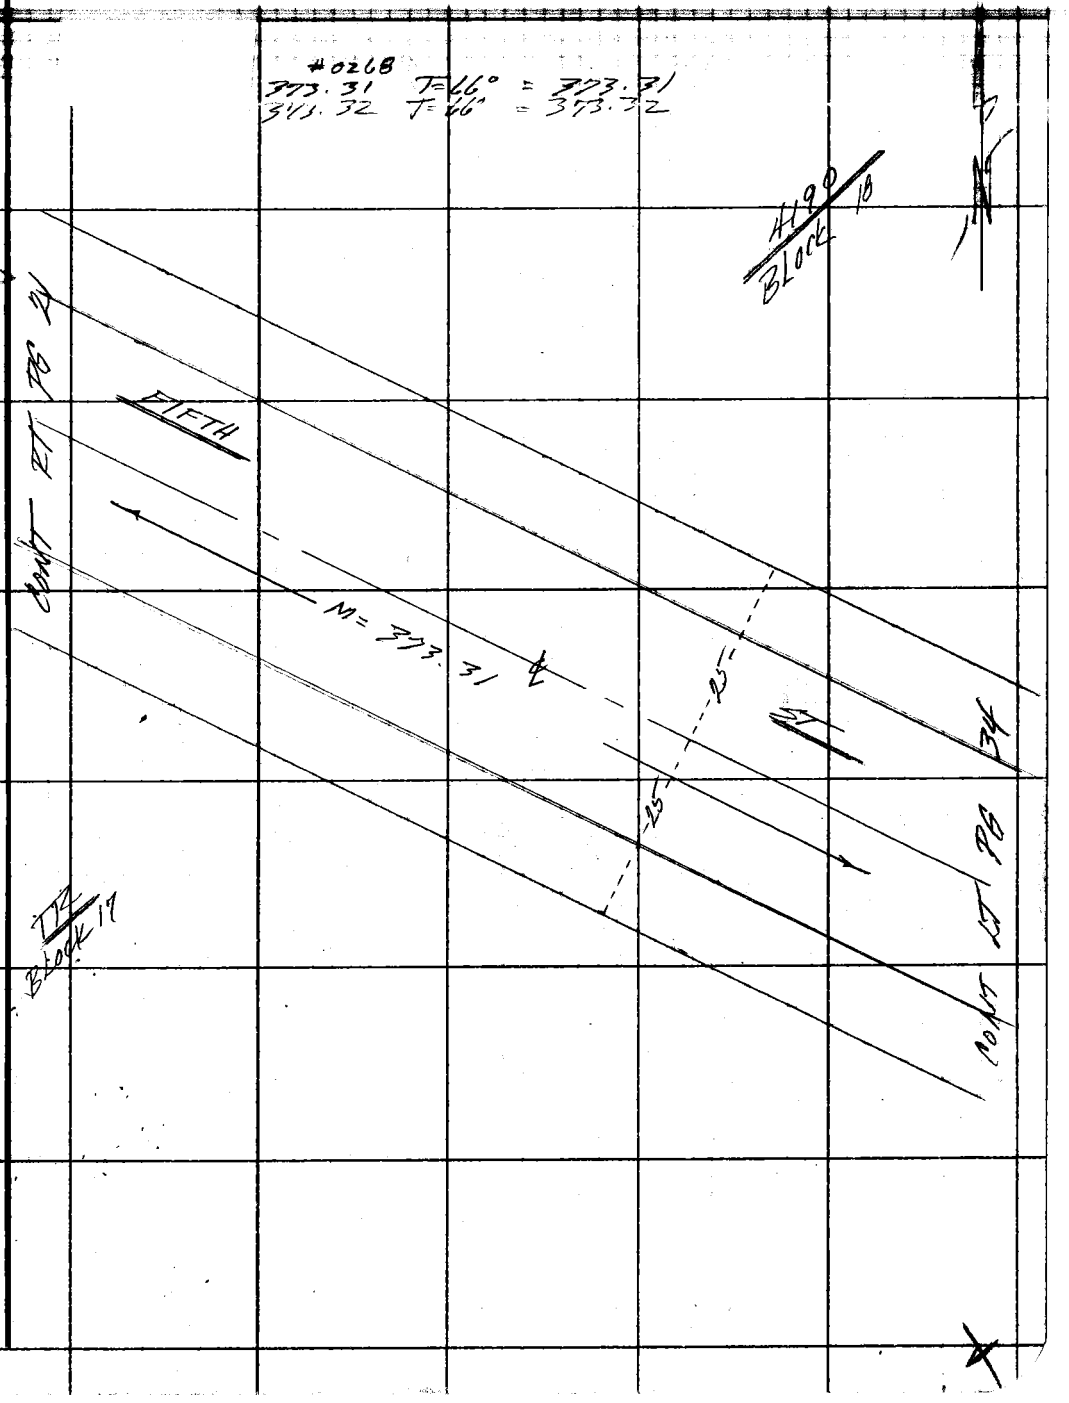

Note: Any Additions or Changes on This Sheet Must be Made or Circled in Red Ink With Date and Name of Person Making Change.

Do not extend this side of this line.

PLEASE RETURN TO
COUNTY OF LOS ANGELES
DEPARTMENT OF COUNTY ENGINEER
403 LOS ANGELES COUNTY ENGINEERING BLDG.

76F309S CE#310 3-69

F. B. 348 4 Pg. 34

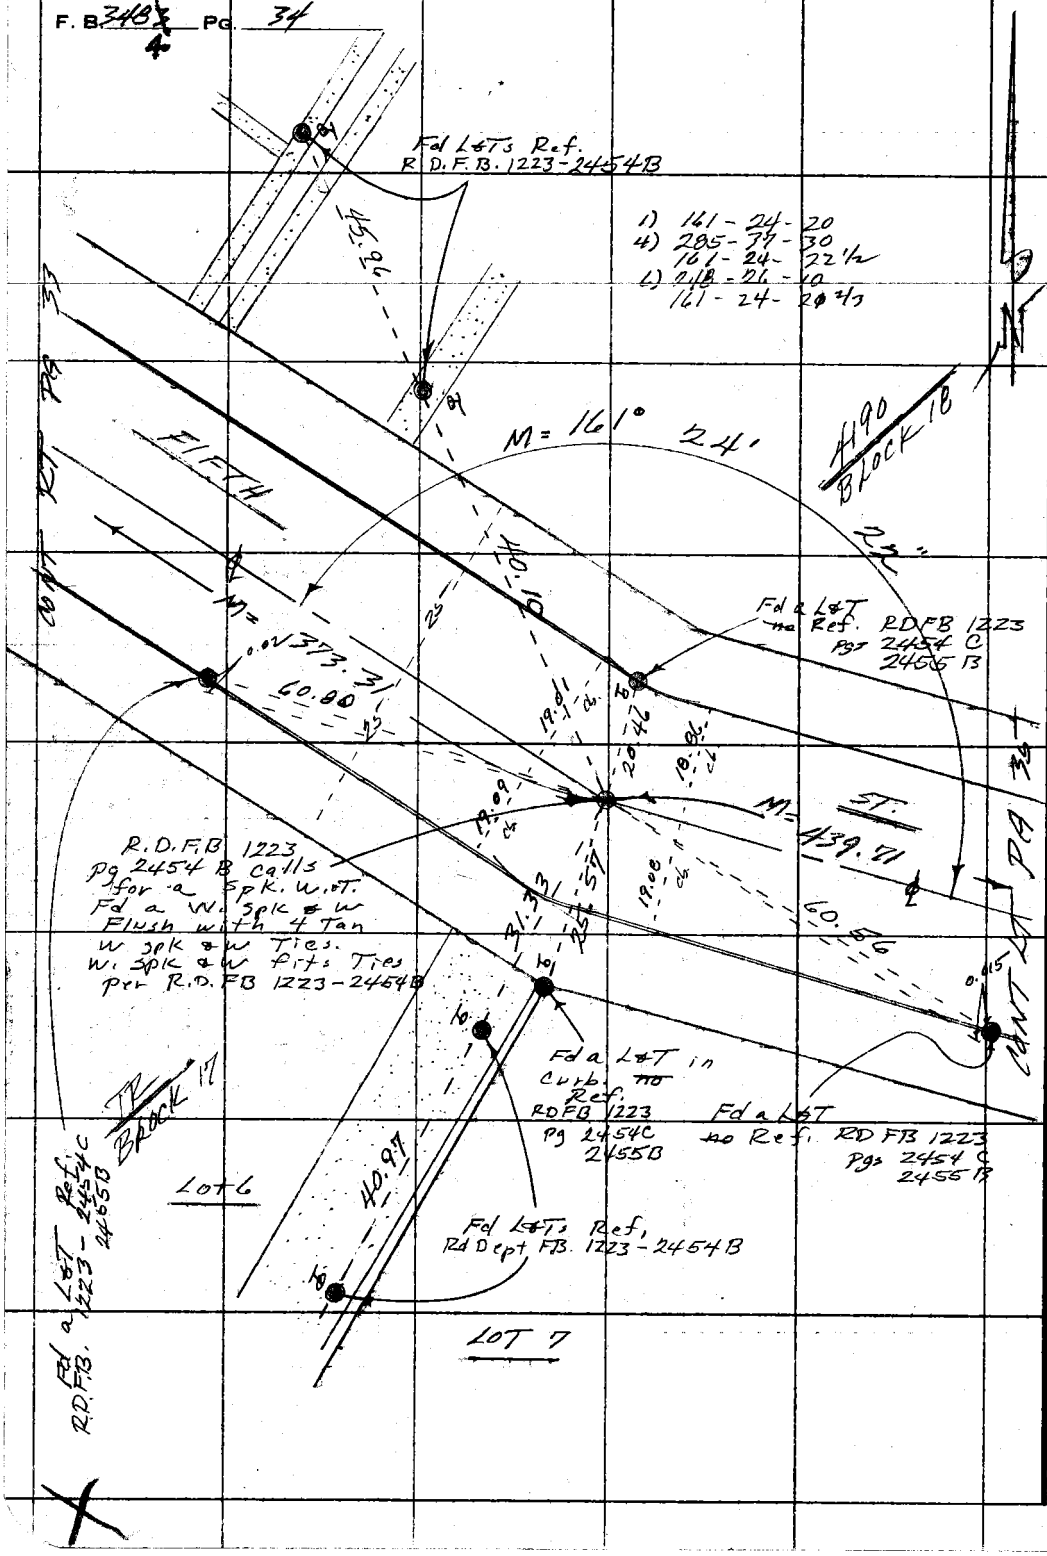

PLEASE RETURN TO
COUNTY OF LOS ANGELES
DEPARTMENT OF COUNTY ENGINEER
403 LOS ANGELES COUNTY ENGINEERING BLDG.

Do not extend this side of this line.

Note: Any Additions or Changes on This Sheet Must be Made or Circled in Red Ink With Date and Name of Person Making Change.

Notes Ck'd by	Survey of Belvedere Area ℄	F. B. 34 PG. 35
Map No.	JN 0703.09 Tape 0268 Std 68 °F	
Office Work	Surveyed by FE Brooks	
Checked	Notes FEB Date 28 May 74	
Date	Indexed G. D. BAILEY JUL 14 1976	

#0268
439.69 T= 80° : 439.72
439.68 T= 80° : 439.71

4190
BLOCK 18

CONT RT PG 34

25

M = 439.71

FIFTH

℄

25

ST.

CONT LT PG 75

TR
BLOCK 17

Note: Any Additions or Changes on This Sheet Must be Made or Circled in Red Ink With Date and Name of Person Making Change.

Do not extend this side of this line.

PLEASE RETURN TO
COUNTY OF LOS ANGELES
DEPARTMENT OF COUNTY ENGINEER
403 LOS ANGELES COUNTY ENGINEERING BLDG.

76F309S CE#310 3-69

F. B. 3484 PG. 36

0268
325.21 T= 78° = 325.23
325.21 T= 78° = 325.23

4190
Block 17

CONT RT PG 22

M = 325.23

25

25

SIXTH

ST.

CONT LT PG 37

Block 10

PLEASE RETURN TO
COUNTY OF LOS ANGELES
DEPARTMENT OF COUNTY ENGINEER
403 LOS ANGELES COUNTY ENGINEERING BLDG.

Do not extend this side of this line.

Note: Any Additions or Changes on This Sheet Must be Made or Circled in Red Ink With Date and Name of Person Making Change.

Notes Ck'd by	Survey of [illegible]	F. B. 2194 PG. 77
Map No.	JN 0303-40 Tape 0268 Stdg 68 °F	
Office Work	Surveyed by FF D[illegible]	
Checked	Notes FF 13 Date 19 Aug 74	
Date	Indexed G. D. BAILEY JUL 1 4 1976	

WS 36 A2

Note: Any Additions or Changes on This Sheet Must be Made or Circled in Red Ink With Date and Name of Person Making Change.

Do not extend this side of this line.

PLEASE RETURN TO
COUNTY OF LOS ANGELES
DEPARTMENT OF COUNTY ENGINEER
403 LOS ANGELES COUNTY ENGINEERING BLDG.

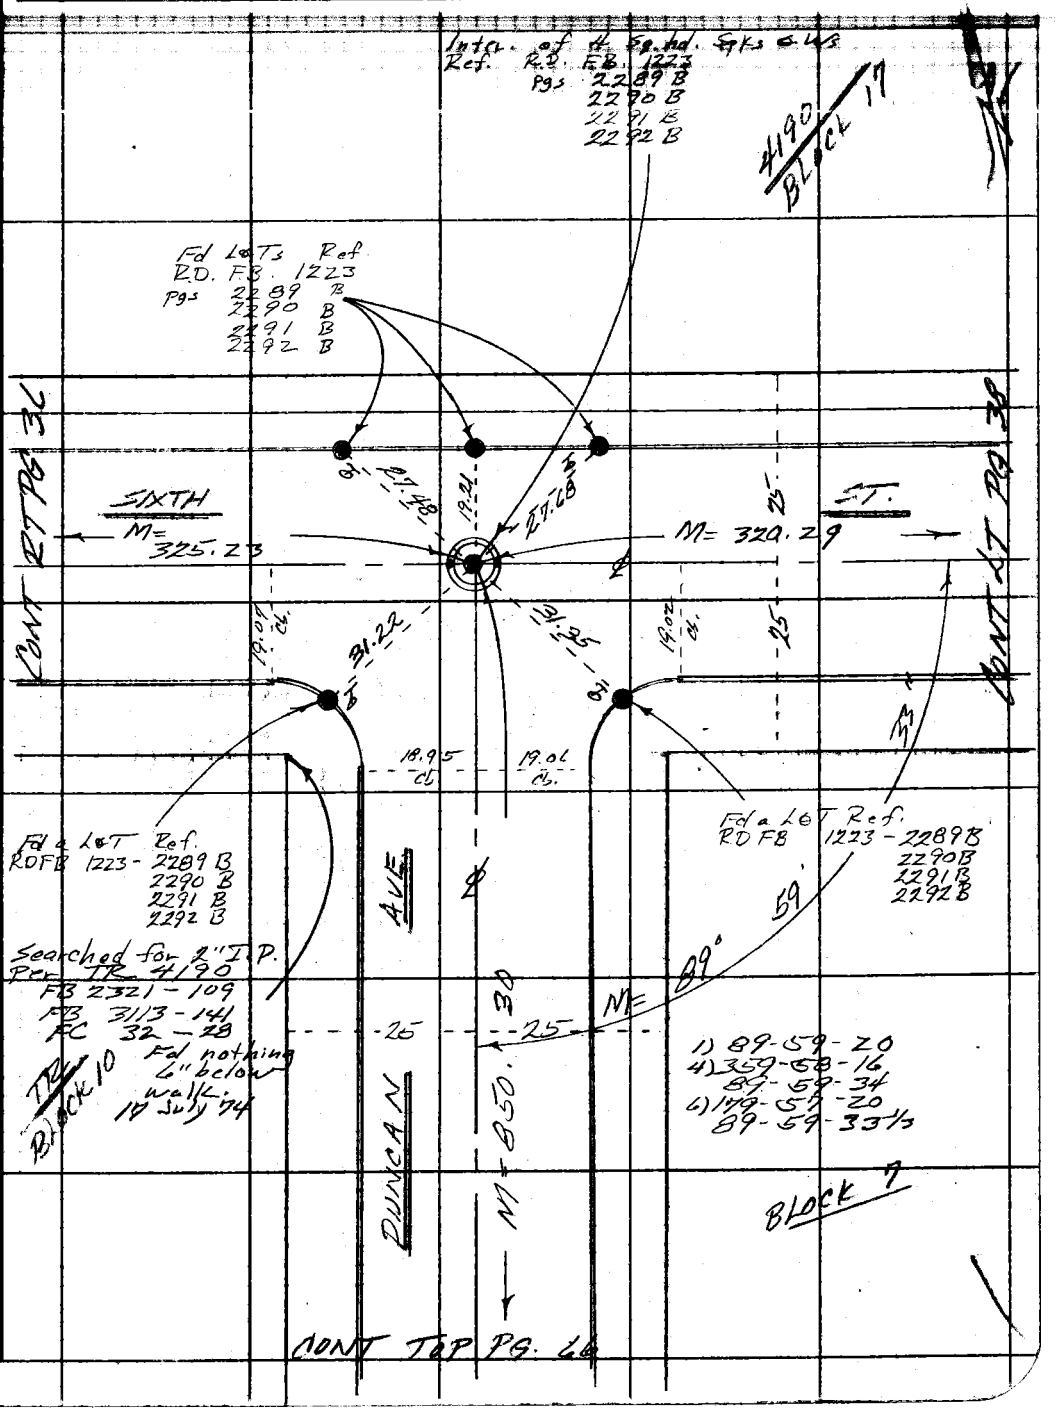

76F309S CE#310 3-69

F. B. 3484 PG. 38

#0268
320.27 T = 78° = 320.29
320.28 T = 78° = 320.30

4190
BLOCK 17

CONT RT PG 37

25

SIXTH

ST.

M = 320.29

25

CONT RT PG 39

TR
BLOCK 7

PLEASE RETURN TO
COUNTY OF LOS ANGELES
DEPARTMENT OF COUNTY ENGINEER
403 LOS ANGELES COUNTY ENGINEERING BLDG.

Do not extend this side of this line.

Note: Any Additions or Changes on This Sheet Must be Made or Circled in Red Ink With Date and Name of Person Making Change.

Notes Ck'd by	Survey of Belvedere Area
Map No.	JN 5503.09 Tape 0468 Std. 68 °F
Office Work	Surveyed by F. Brooks
Checked	Notes F.B. Date 29 Aug 74
Date	Indexed G. D. BAILEY JUL 14 1976

F. B. 3184 PG. 39

WS 36 A-2

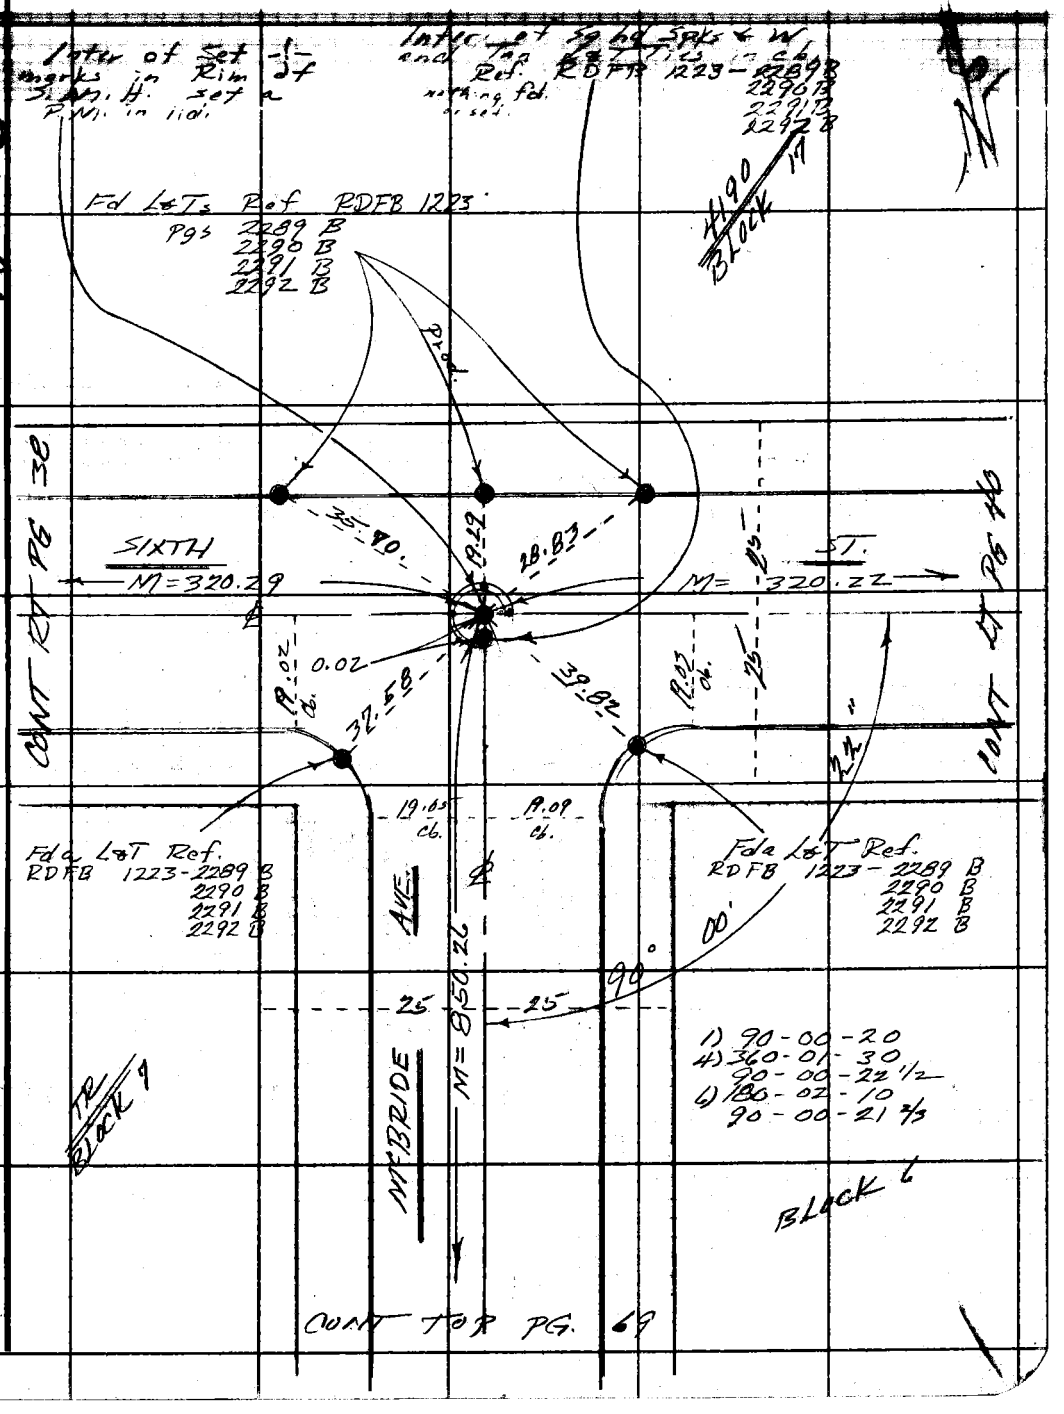

Note: Any Additions or Changes on This Sheet Must be Made or Circled in Red Ink With Date and Name of Person Making Change.

Do not extend this side of this line.

PLEASE RETURN TO
COUNTY OF LOS ANGELES
DEPARTMENT OF COUNTY ENGINEER
403 LOS ANGELES COUNTY ENGINEERING BLDG.

76F309S CE#310 3-69

F. B. 3484 PG. 40

#02.68
320.19 T=80° = 320.22
320.19 T=80° = 320.22

4190
BLOCK 17

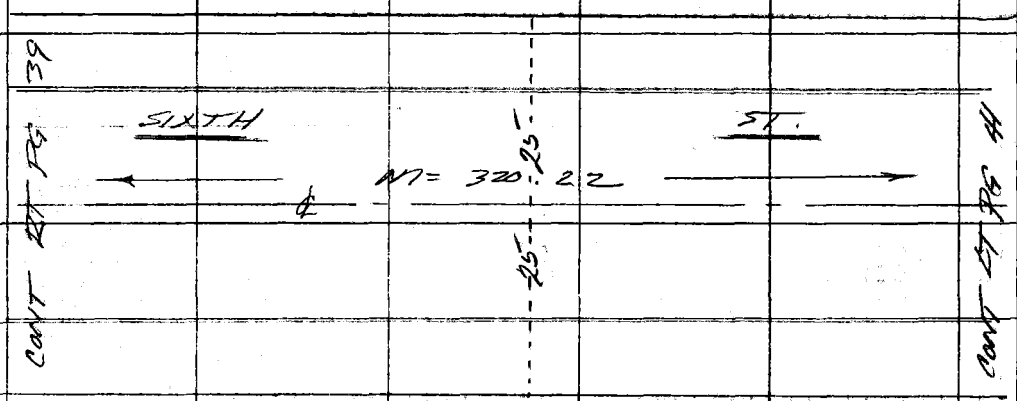

TR
BLOCK 2

PLEASE RETURN TO
COUNTY OF LOS ANGELES
DEPARTMENT OF COUNTY ENGINEER
403 LOS ANGELES COUNTY ENGINEERING BLDG.

Do not extend this side of this line.

Note: Any Additions or Changes on This Sheet Must be Made or Circled in Red Ink With Date and Name of Person Making Change.

Notes Ck'd by	Survey of Belvedere Area ℄	F. B. 3401 Pg. 41
Map No.	0268 Sta. 68 °F	1) 150-18-50
Office Work	Surveyed by F.E. Brooks	4) 211-15-00
Checked	Notes F.E.B. Date 19 Aug 74	150-18-45
Date	Indexed G. D. BAILEY JUL 14 1976	6) 181-57-40
		150-18-46 2/3

WS 36 1/2

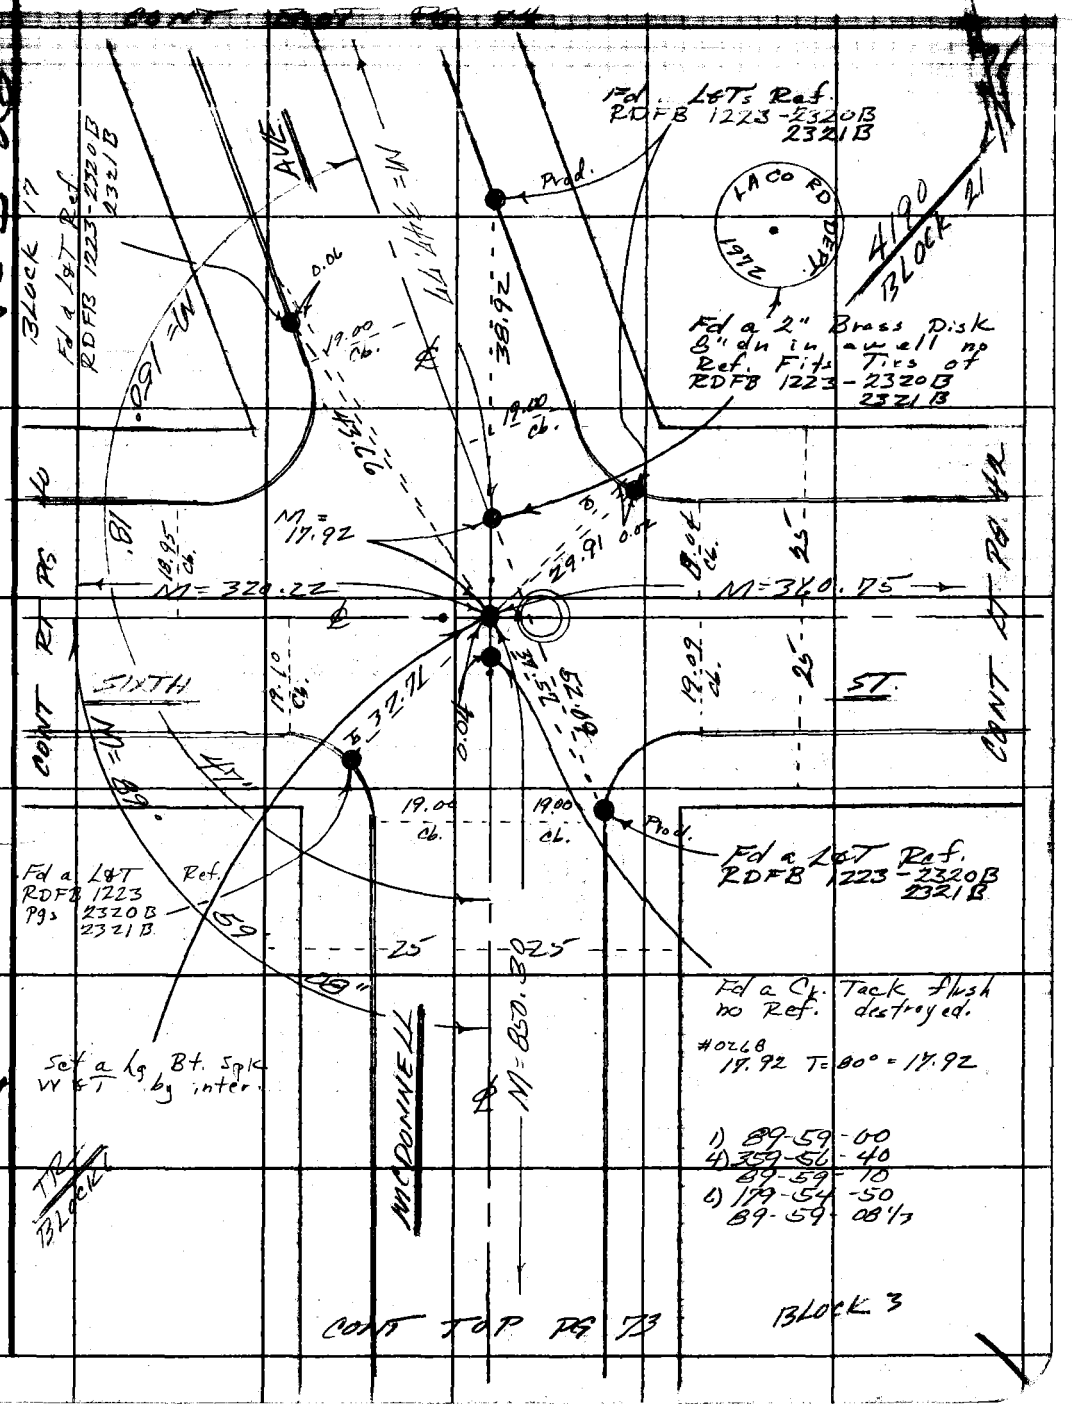

Note: Any Additions or Changes on This Sheet Must be Made or Circled in Red Ink With Date and Name of Person Making Change.

Do not extend this side of this line.

PLEASE RETURN TO
COUNTY OF LOS ANGELES
DEPARTMENT OF COUNTY ENGINEER
403 LOS ANGELES COUNTY ENGINEERING BLDG.

76F309S CE#310 3-69

F. B. 3484 PG. 42

#0268
360.73 T= 78° = 360.75
360.74 T= 78° = 360.76

A190
BLOCK 21

SIXTH ← M= 360.75 → ST.

25

25

CONT RT PG 41

CONT LT PG 43

TR
BLOCK 3

PLEASE RETURN TO
COUNTY OF LOS ANGELES
DEPARTMENT OF COUNTY ENGINEER
403 LOS ANGELES COUNTY ENGINEERING BLDG.

Do not extend this side of this line.

Note: Any Additions or Changes on This Sheet Must be Made or Circled in Red Ink With Date and Name of Person Making Change.

Notes Ck'd by	Survey of Belvedere Area ℄
Map No.	JN 0707.00 Tape 903 Std 68 °F
Office Work	Surveyed by FF Brooks
Checked	Notes FEB Date 3 Sep 1974
Date	Indexed G. D. BAILEY JUL 1 4 1976

F. B. 3484 PG. 43

WS 36 A 2

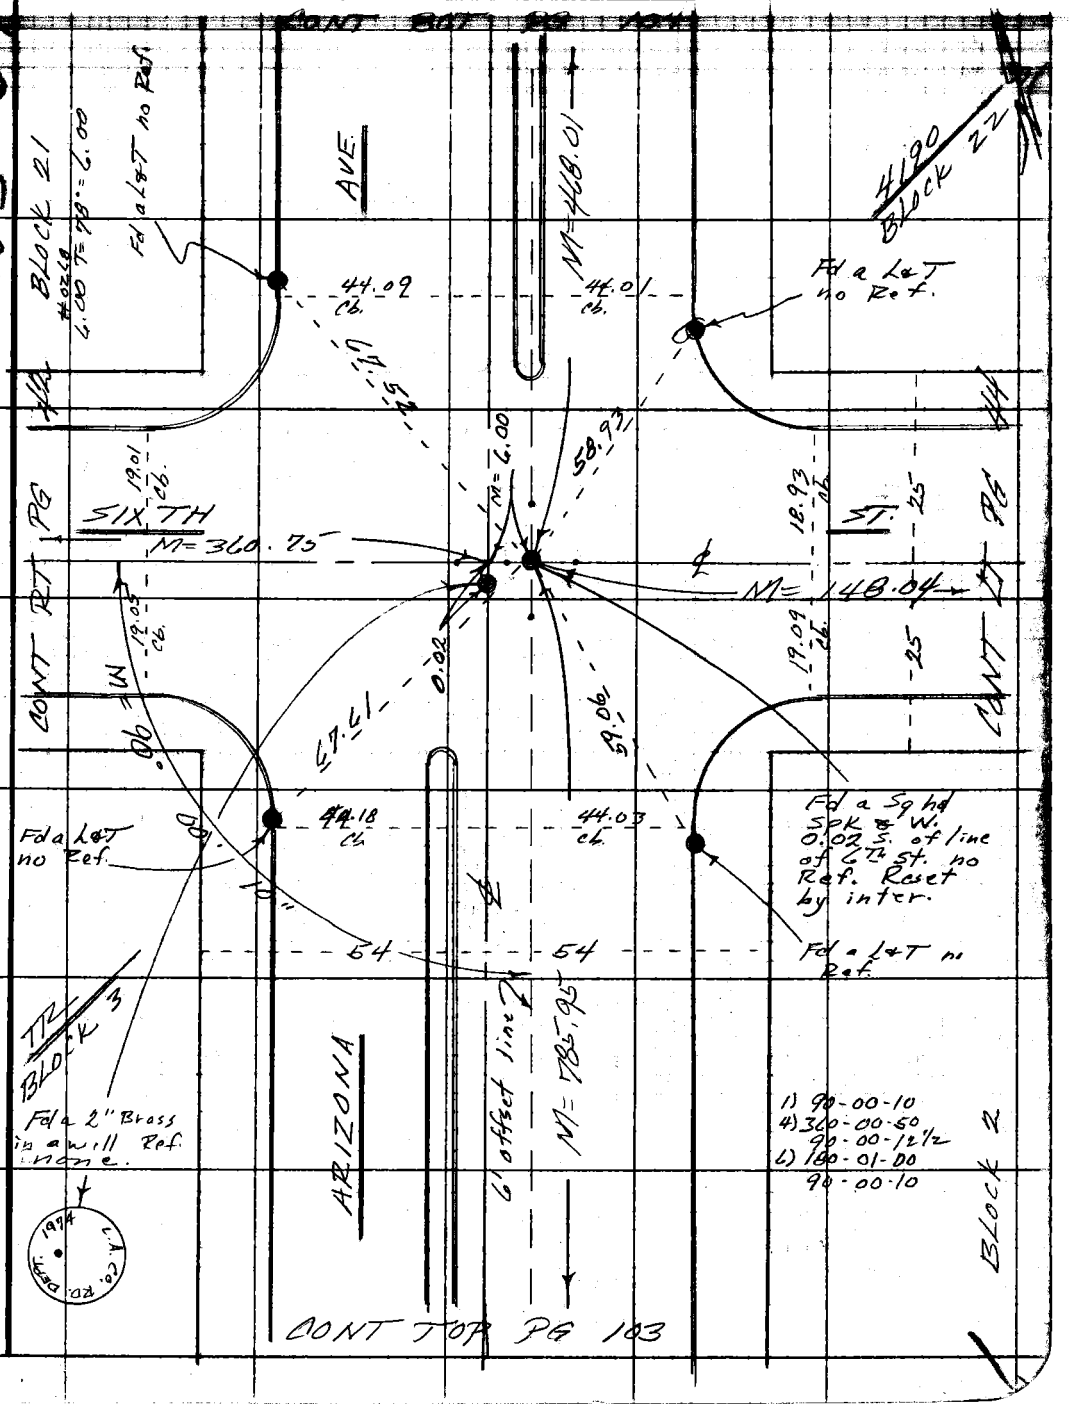

Note: Any Additions or Changes on This Sheet Must be Made or Circled in Red Ink With Date and Name of Person Making Change.

Do not extend this side of this line.

PLEASE RETURN TO
COUNTY OF LOS ANGELES
DEPARTMENT OF COUNTY ENGINEER
403 LOS ANGELES COUNTY ENGINEERING BLDG.

76F309S CE#310 3-69

F. B. 3484 PG. 44

#0203
148.02 T=92° = 148.04
148.02 T=92° = 148.04

183.40 T=94 = 183.43
183.46 T=94 = 183.43

1) 179-59-30
4) 359-59-40
179-59-55
6) 359-59-30
179-59-55

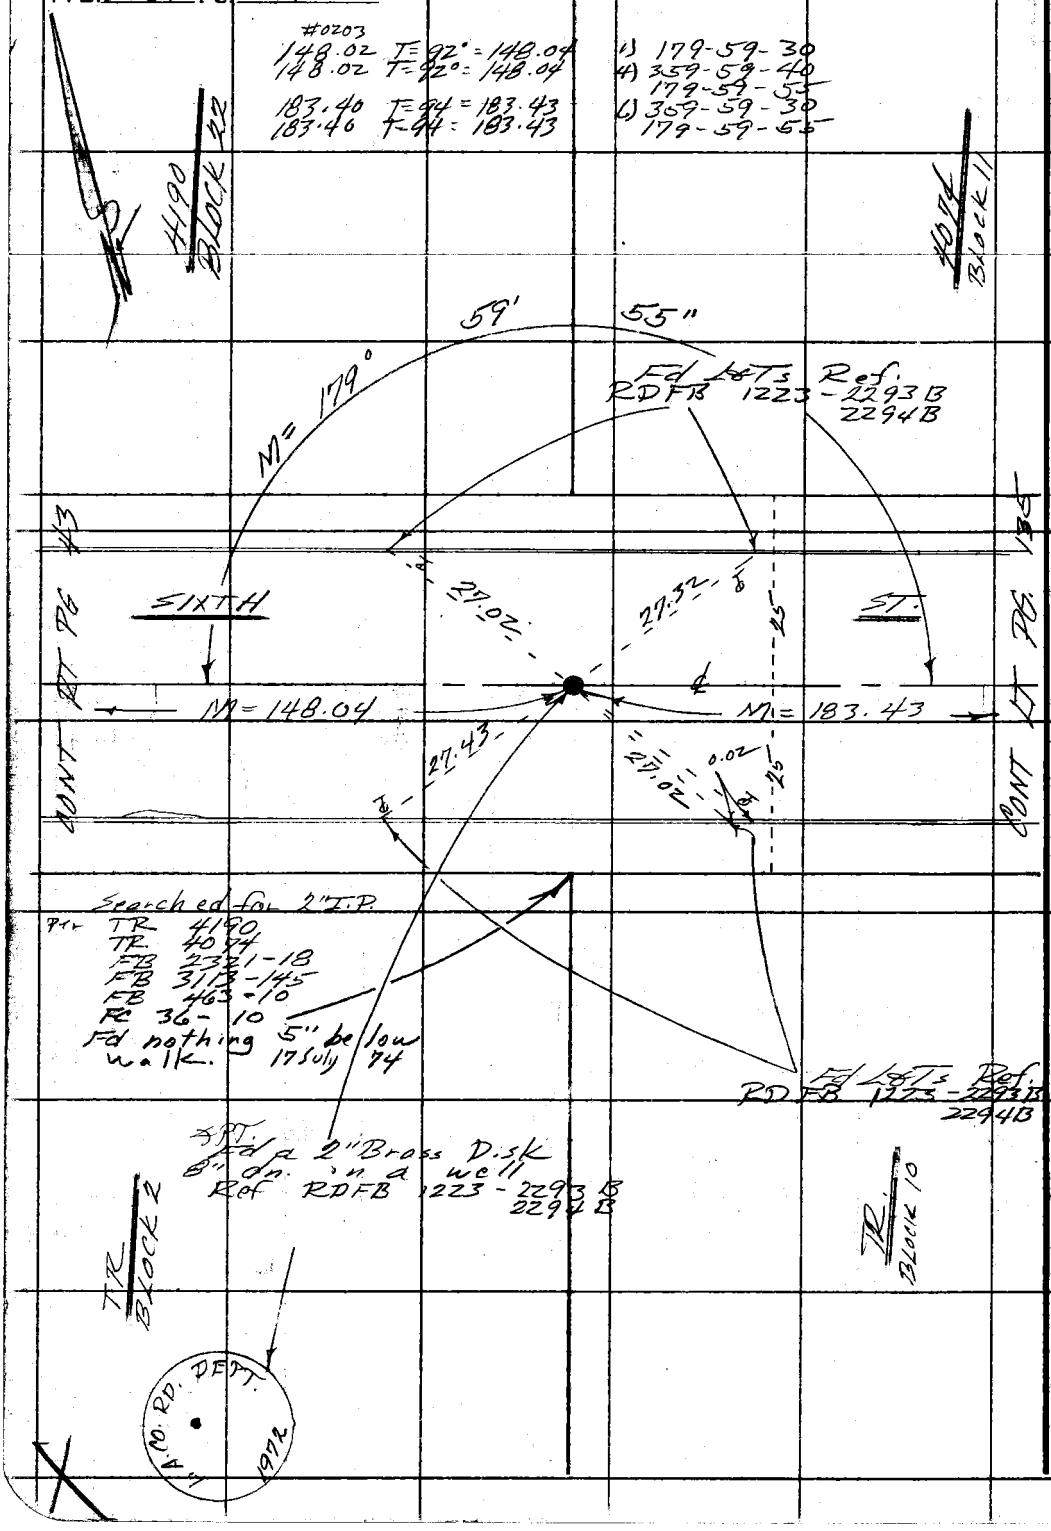

PLEASE RETURN TO
COUNTY OF LOS ANGELES
DEPARTMENT OF COUNTY ENGINEER
403 LOS ANGELES COUNTY ENGINEERING BLDG.

Do not extend this side of this line.

Note: Any Additions or Changes on This Sheet Must be Made or Circled in Red Ink With Date and Name of Person Making Change.

Notes Ck'd by	Survey of Belvedere Area
Map No.	IN 0303 Tape 0268 Sta 68 °F
Office Work	Surveyed by F F B
Checked	Notes F F B Date 9 Aug 44
Date	Indexed G. D. BAILEY JUL 14 1976

F. B. 3/8/1 PG. 45

#0268
325.34 T= 86° = 325.38
325.34 T= 86° = 325.38

4190
Block 10

HUBBARD AVE

M= 325.38

25

25

CONT RT PG 24

CONT LT PG 46

TR
Block 9

Note: Any Additions or Changes on This Sheet Must be Made or Circled in Red Ink With Date and Name of Person Making Change.

Do not extend this side of this line.

PLEASE RETURN TO
COUNTY OF LOS ANGELES
DEPARTMENT OF COUNTY ENGINEER
403 LOS ANGELES COUNTY ENGINEERING BLDG.

76F309S CE#310 3-69

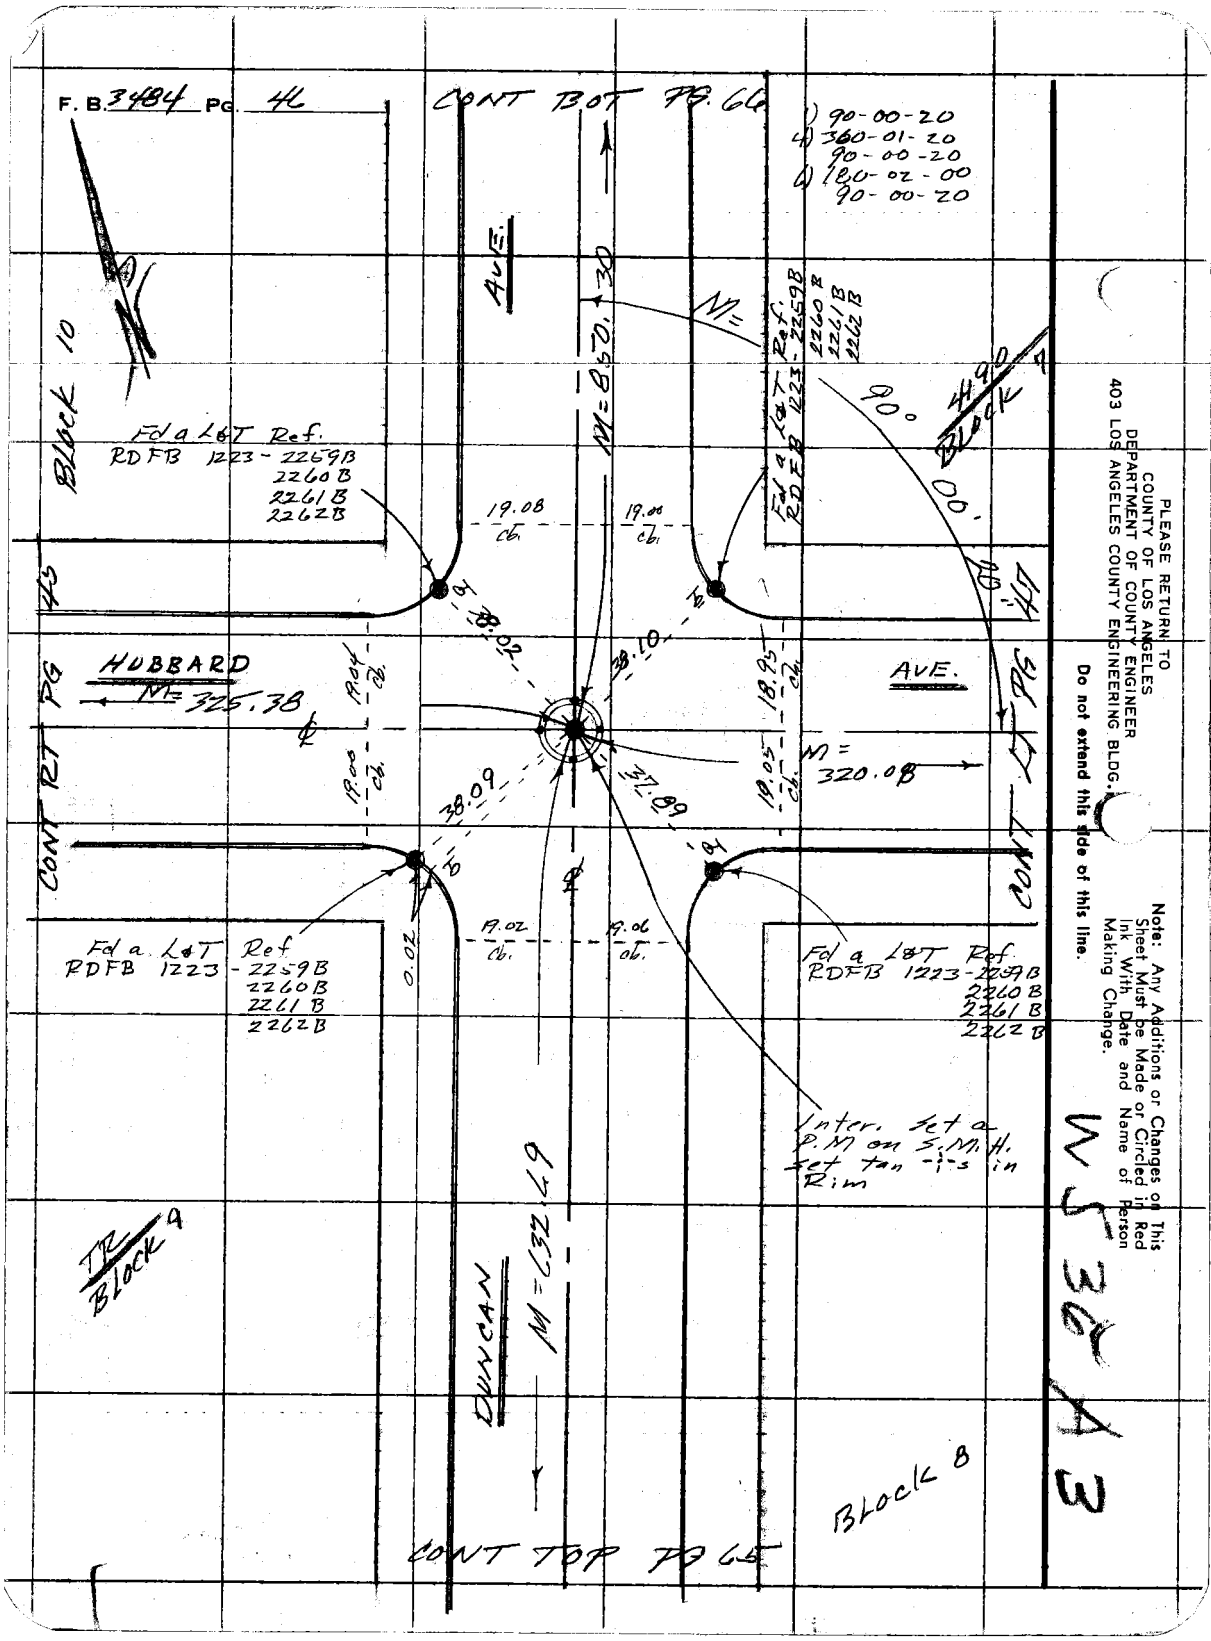
F. B. 3484 PG. 46
CONT BOT PG. 66
1) 90-00-20
4) 360-01-20
90-00-20
6) 180-02-00
90-00-20
AVE.
M=850.30
M=
Fd a L&T Ref.
RDFB 1223-2259B
2260B
2261B
2262B
Block 10
Block 7
90°
00'
19.08 cb.
19.00 cb.
38.02
38.10
HUBBARD
M=325.38
AVE.
M=320.08
38.09
37.89
19.04 cb.
19.00 cb.
18.95 cb.
19.05 cb.
CONT RT PG 45
CONT LT PG 47
19.02 cb.
19.06 cb.
0.02
Fd a L&T Ref
RDFB 1223-2259B
2260B
2261B
2262B
Inter. set a P.M on S.M.H. set tan -i-s in Rim
TR Block 9
DUNCAN
M=632.49
Block 8
CONT TOP PG 65
PLEASE RETURN TO
COUNTY OF LOS ANGELES
DEPARTMENT OF COUNTY ENGINEER
403 LOS ANGELES COUNTY ENGINEERING BLDG.
Do not extend this side of this line.
Note: Any Additions or Changes on This Sheet Must be Made or Circled in Red Ink With Date and Name of Person Making Change.
WS 36 A3

Notes Ck'd by	Survey of Belvedere Avenue
Map No.	JN 0303-09 Tape 0203 Std. 68 °F
Office Work	Surveyed by FF Brooks
Checked	Notes FEK Date 29 Aug 84
Date	Indexed G. D. BAILEY JUL 14 1976

F. B. 3480 PG. 47

#0203
320.04 T = 88° - 320.08
320.05 T = 88° - 320.09

41 90
Block 7

N

CONT RT PG 46

HUBBARD AVE.

25

25

M=320.08

CONT RT PG 48

TR
Block 8

X

Note: Any Additions or Changes on This Sheet Must be Made or Circled in Red Ink With Date and Name of Person Making Change.

Do not extend this side of this line.

PLEASE RETURN TO
COUNTY OF LOS ANGELES
DEPARTMENT OF COUNTY ENGINEER
403 LOS ANGELES COUNTY ENGINEERING BLDG.

76F309S CE#310 3-69

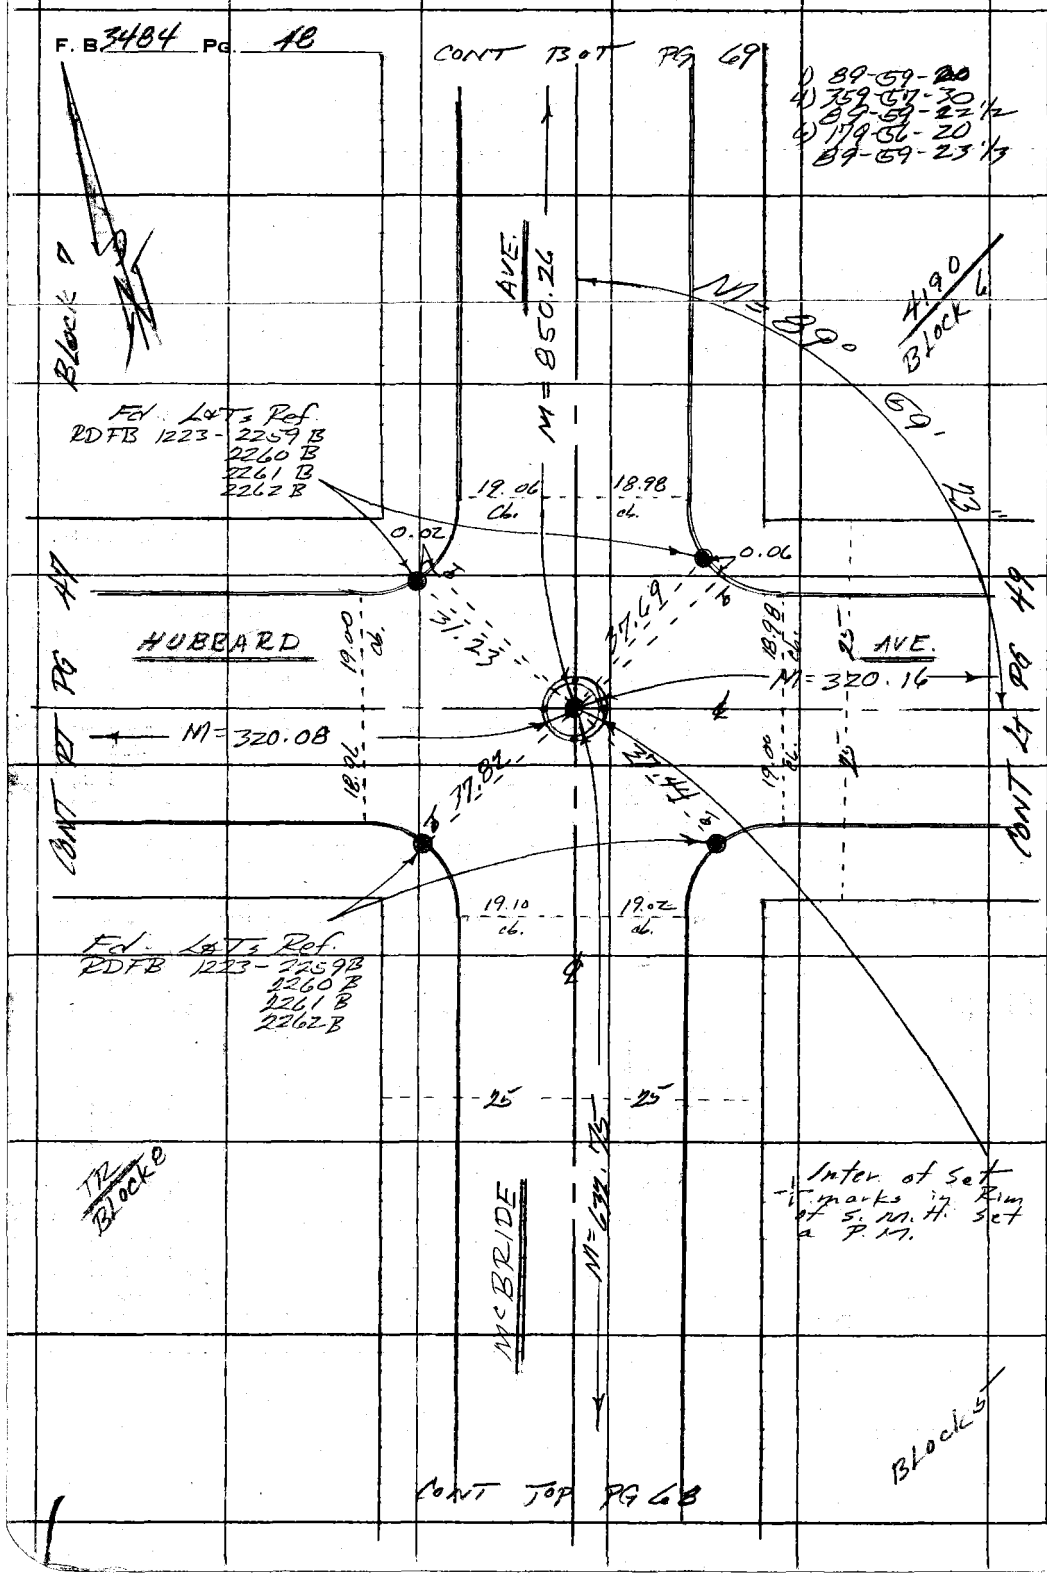

PLEASE RETURN TO
COUNTY OF LOS ANGELES
DEPARTMENT OF COUNTY ENGINEER
403 LOS ANGELES COUNTY ENGINEERING BLDG.

Do not extend this side of this line.

Note: Any Additions or Changes on This Sheet Must be Made or Circled in Red Ink With Date and Name of Person Making Change.

WS 36-43

Notes Ck'd by	Survey of Belvedere Area 9	F. B. 2190 Pg. 19
Map No.	JN 0203, 00 Tape 0203 Std. 68 °F	
Office Work	Surveyed by FFD, [illegible]	
Checked	Notes FE B Date 29 Aug 74	
Date	Indexed G. D. BAILEY JUL 14 1976	

#0203
320.11 T= 90° = 320.16
320.12 T= 90° = 320.17

4190
Block 6

HUBBARD AVE.

M= 320.16 ℄

25

25

CONT RT PG 48

CONT LT PG 50

TR
Block 6

Note: Any Additions or Changes on This Sheet Must be Made or Circled in Red Ink With Date and Name of Person Making Change.

Do not extend this side of this line.

PLEASE RETURN TO
COUNTY OF LOS ANGELES
DEPARTMENT OF COUNTY ENGINEER
403 LOS ANGELES COUNTY ENGINEERING BLDG.

76F309S CE#310 3-69

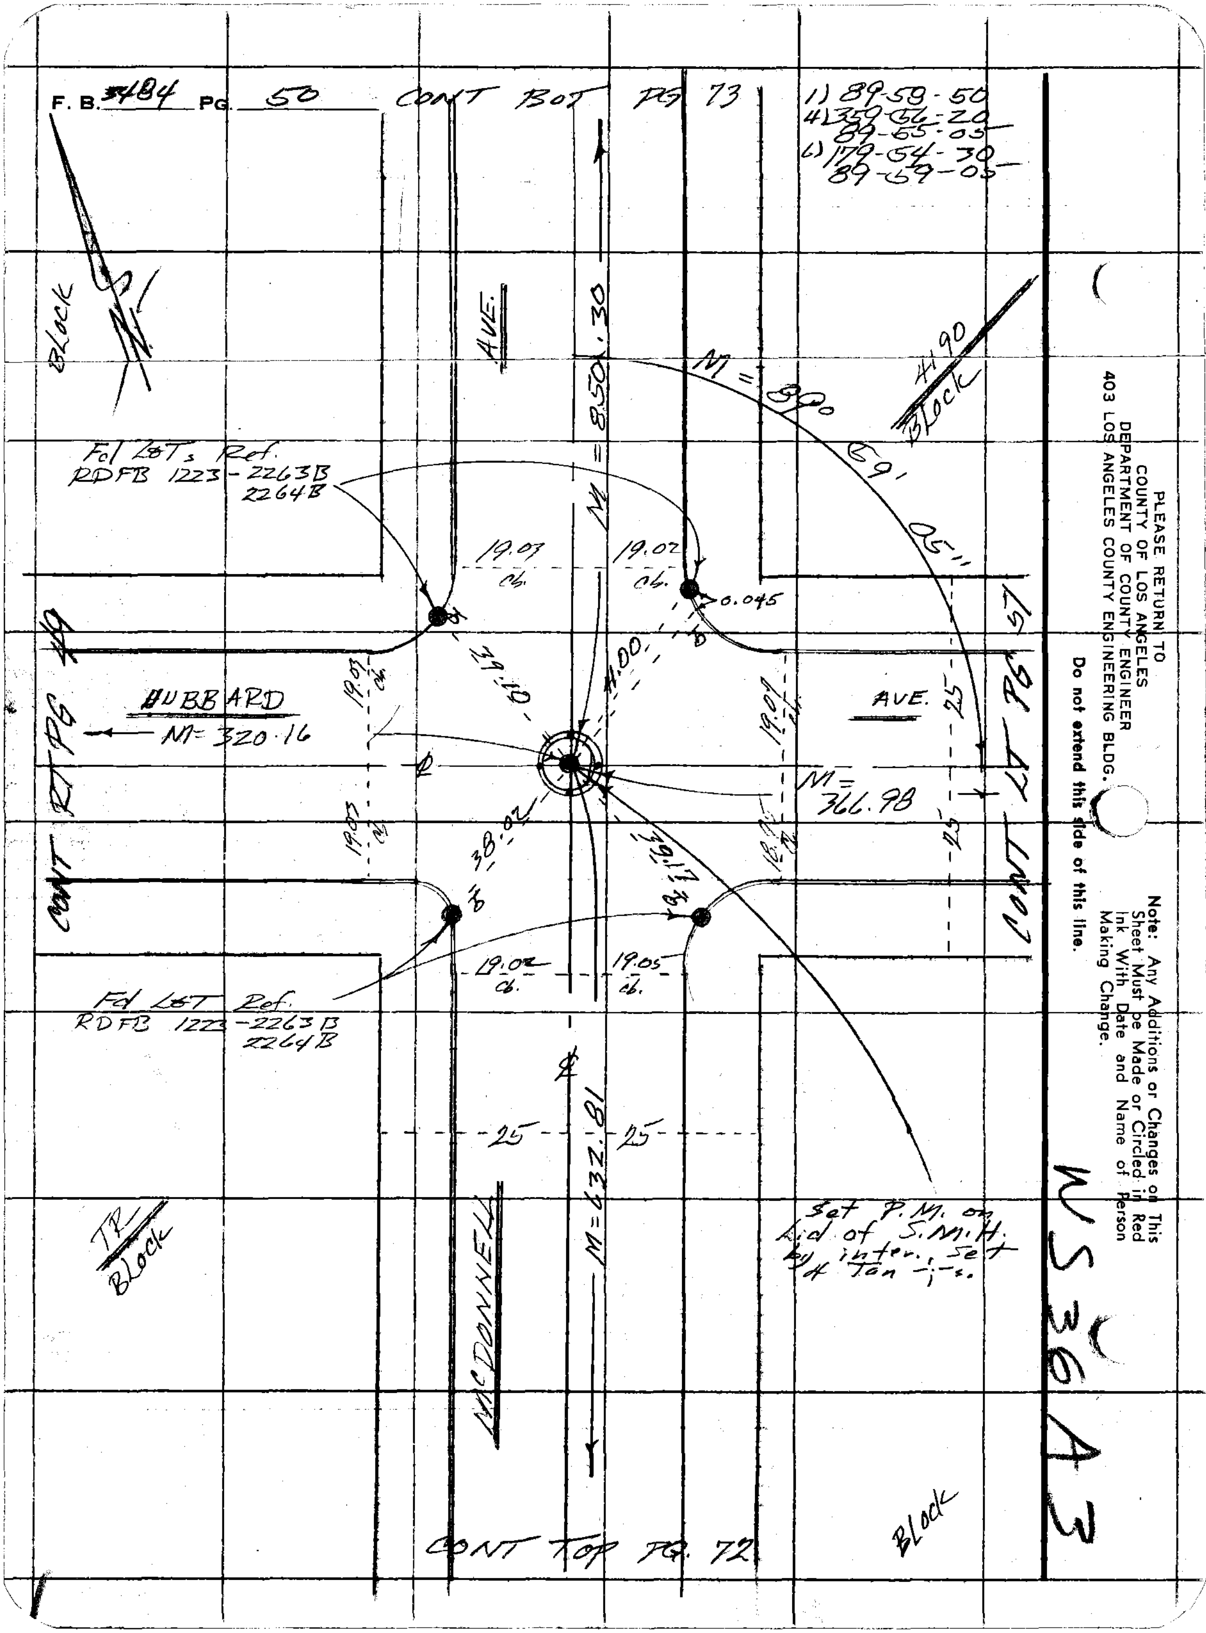

F. B. 484 PG. 50
CONT BOT PG 73
1) 89-58-50
4) 359-56-20
89-55-05
6) 179-54-30
89-59-05
PLEASE RETURN TO
COUNTY OF LOS ANGELES
DEPARTMENT OF COUNTY ENGINEER
403 LOS ANGELES COUNTY ENGINEERING BLDG.
Do not extend this side of this line.
Note: Any Additions or Changes on This Sheet Must be Made or Circled in Red Ink With Date and Name of Person Making Change.
BLOCK
AVE.
M = 850.30
M = 89° 59' 05"
#190 BLOCK
Fd LOT's Ref.
RDFB 1223-2263B
2264B
19.03 cb.
19.02 cb.
0.045
HUBBARD
M= 320.16
AVE.
M= 366.98
CONT RT PG
CONT LT PG
Fd LOT Ref.
RDFB 1223-2263B
2264B
19.02 cb.
19.05 cb.
25
25
MCDONNELL
M= 632.81
Set P.M. on Lid of S.M.H. by inter. Set by 4 Tan
TR BLOCK
BLOCK
WS 36 A3
CONT TOP PG. 72

Notes Ck'd by	Survey of Belvedere Area ℄
Map No.	IN 0303.90 Tape 0203 Std 68 °F
Office Work	Surveyed by [illegible]
Checked	Notes FEB Date 29 Aug '74
Date	Indexed G. D. BAILEY JUL 14 1976

F. B. 34 A-1 PG. 51

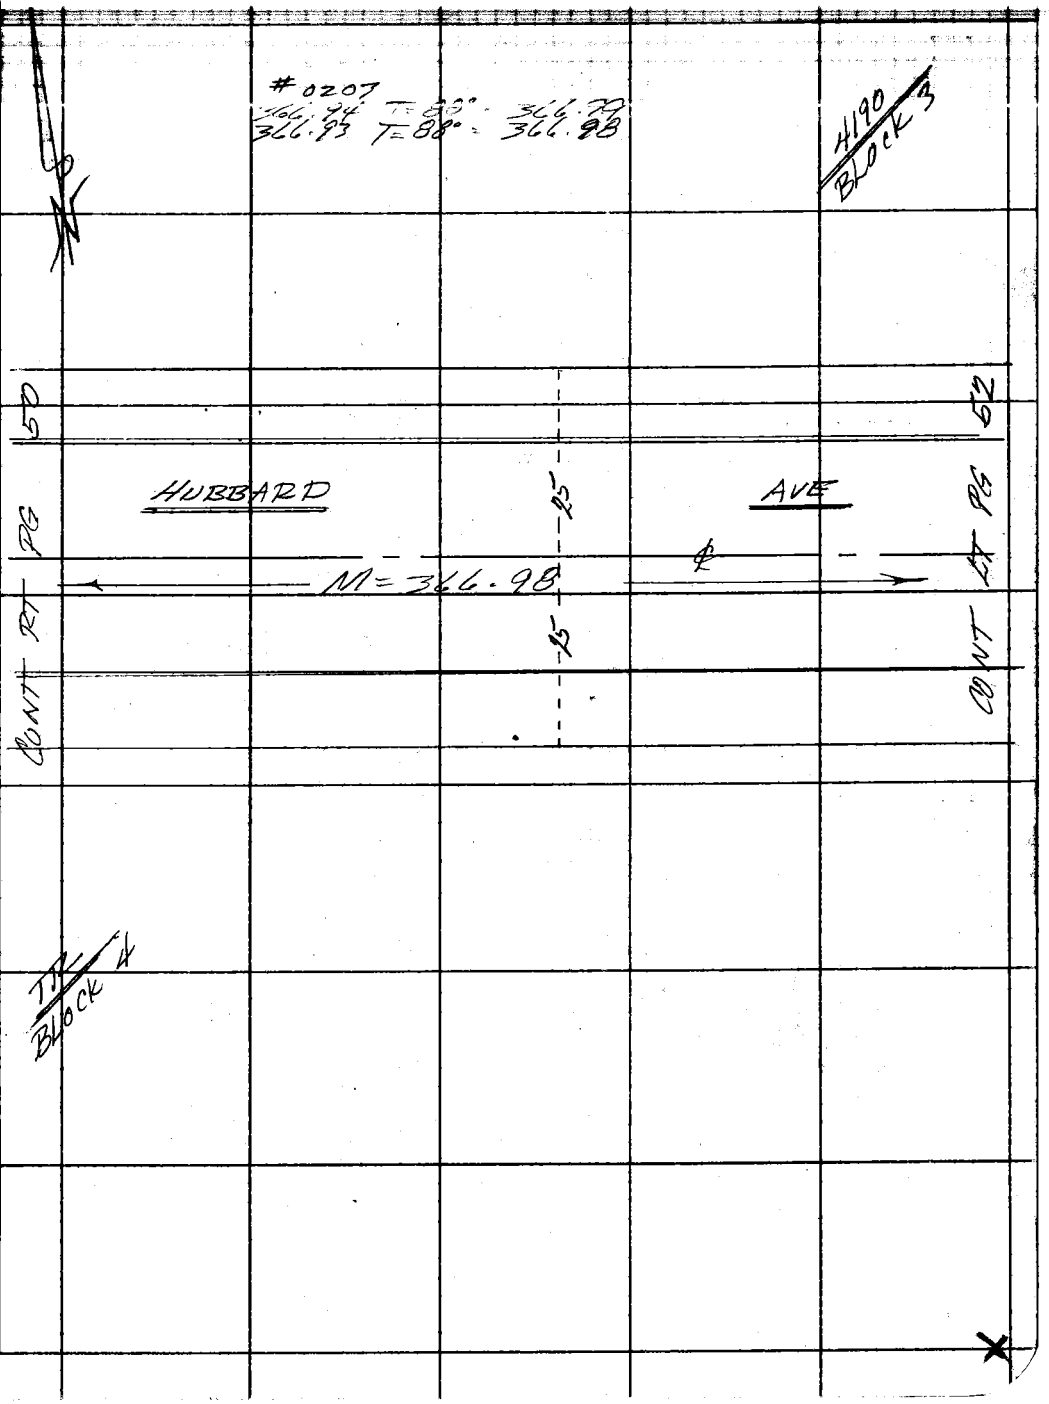

Note: Any Additions or Changes on This Sheet Must be Made or Circled in Red Ink With Date and Name of Person Making Change.

Do not extend this side of this line.

PLEASE RETURN TO
COUNTY OF LOS ANGELES
DEPARTMENT OF COUNTY ENGINEER
403 LOS ANGELES COUNTY ENGINEERING BLDG.

76F309S CE#310 3-69

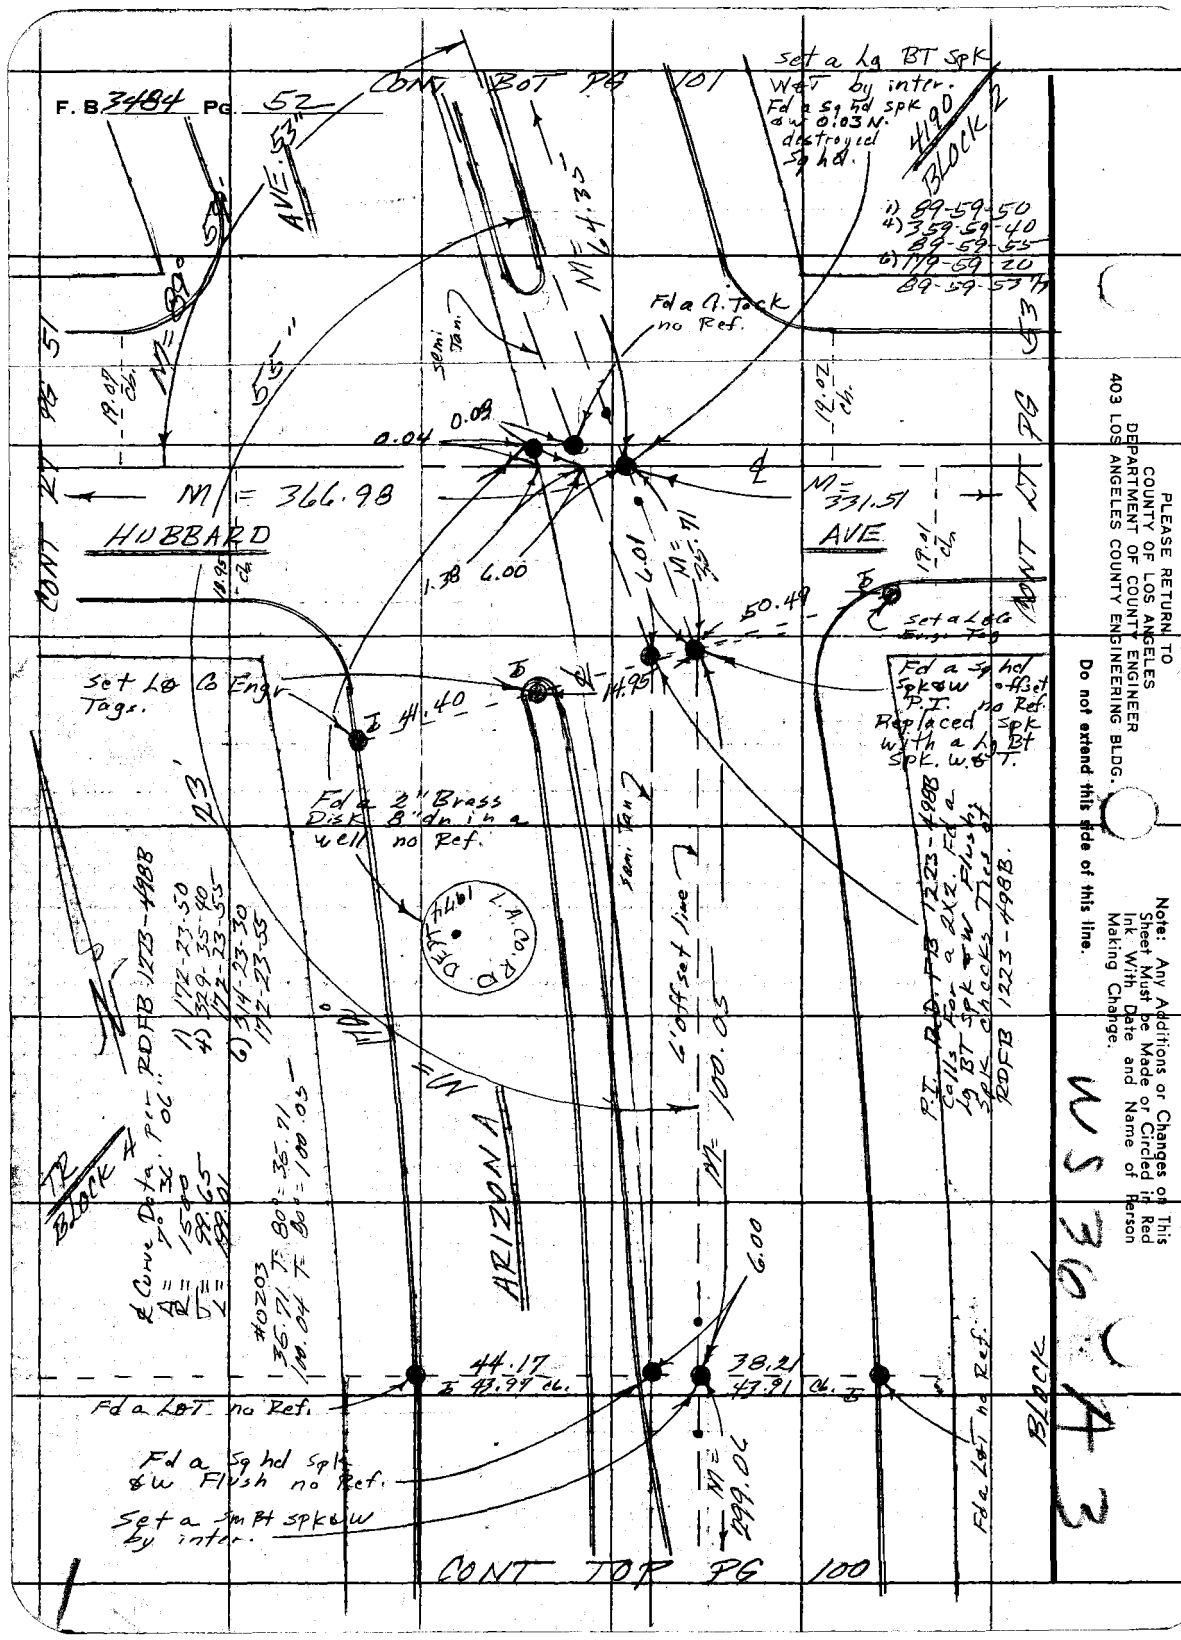

PLEASE RETURN TO
COUNTY OF LOS ANGELES
DEPARTMENT OF COUNTY ENGINEER
403 LOS ANGELES COUNTY ENGINEERING BLDG.

Do not extend this side of this line.

Notes: Any Additions or Changes on This Sheet Must be Made or Circled in Red Ink With Date and Name of Person Making Change.

Notes Ck'd by	Survey of Belvidere Area ℄	F. B. 3484 PG. 53
Map No.	JN 0301.00 Tape 0203 Std 68 °F	
Office Work	Surveyed by FF Brooks	
Checked	Notes FF B. Date 3/30/78	
Date	Indexed E. D. BAILEY JUL 14 1978	

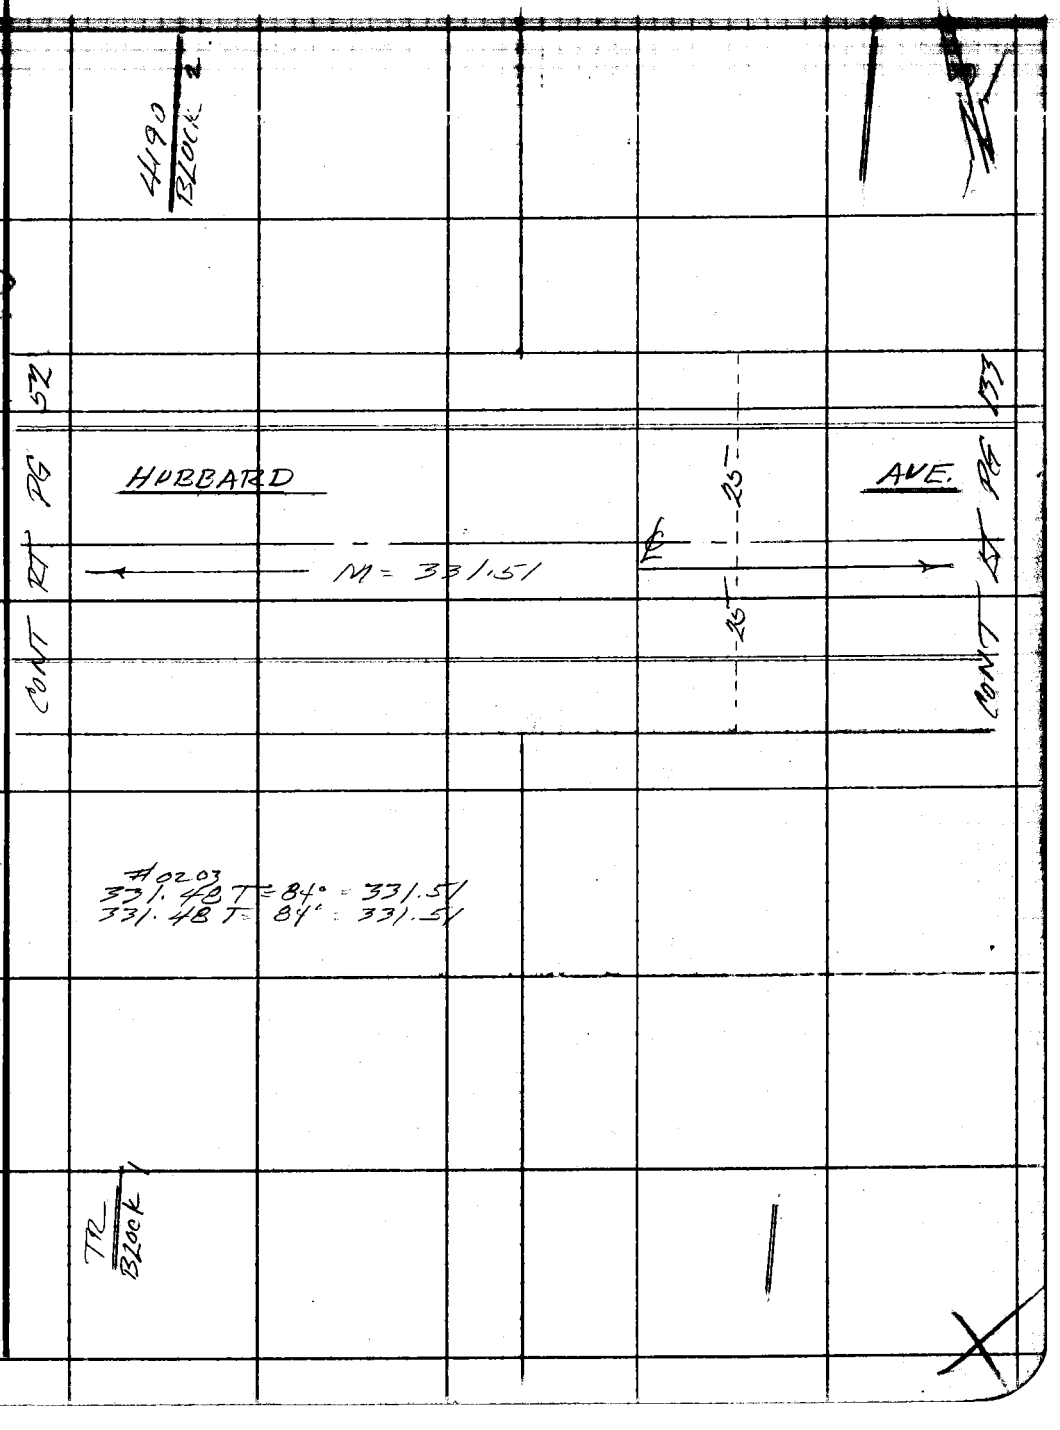

Note: Any Additions or Changes on This Sheet Must be Made or Circled in Red Ink With Date and Name of Person Making Change.

Do not extend this side of this line.

PLEASE RETURN TO
COUNTY OF LOS ANGELES
DEPARTMENT OF COUNTY ENGINEER
403 LOS ANGELES COUNTY ENGINEERING BLDG.

76F309S CE#310 3-69

F. B. 3484 Pg. 54

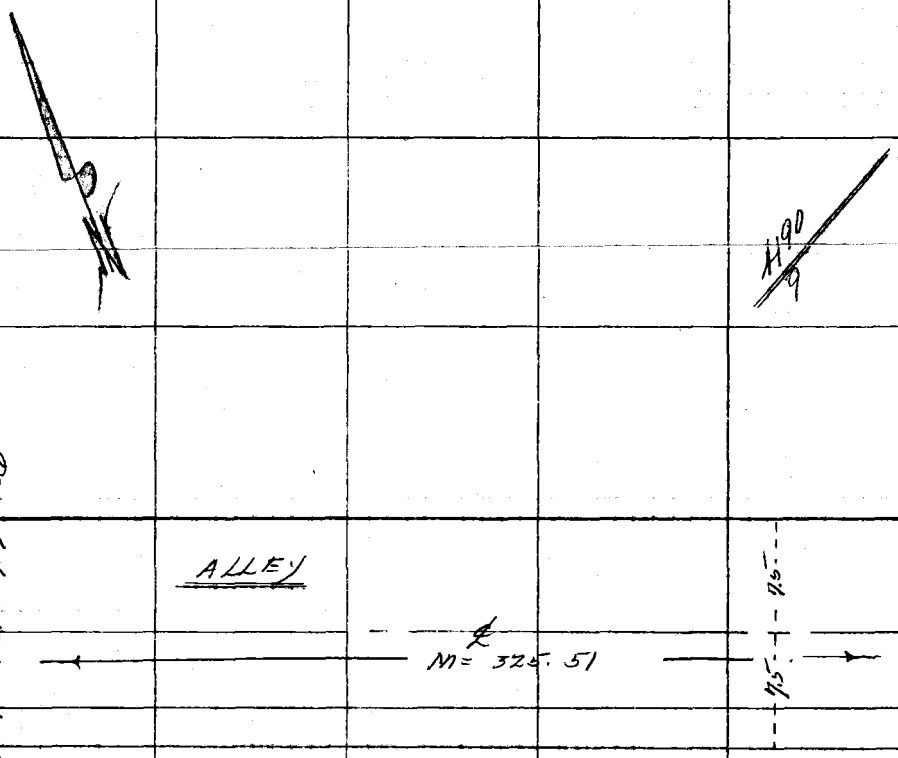

#0199

325.45 T= 96° = 325.51
325.45 T= 96° = 325.51

TR
Block

PLEASE RETURN TO
COUNTY OF LOS ANGELES
DEPARTMENT OF COUNTY ENGINEER
403 LOS ANGELES COUNTY ENGINEERING BLDG.

Do not extend this side of this line.

Note: Any Additions or Changes on This Sheet Must be Made or Circled in Red Ink With Date and Name of Person Making Change.

Notes Ck'd by	Survey of Belvedere Ave. ℄	F. B. 340-1 PG. 55
Map No.	JN 0303-09 Tape 0199 Std 68 °F	
Office Work	Surveyed by FF Brooks	
Checked	Notes FE 15 Date 22 Sept 76	
Date	Indexed G. D. BAILEY JUL 14 1976	

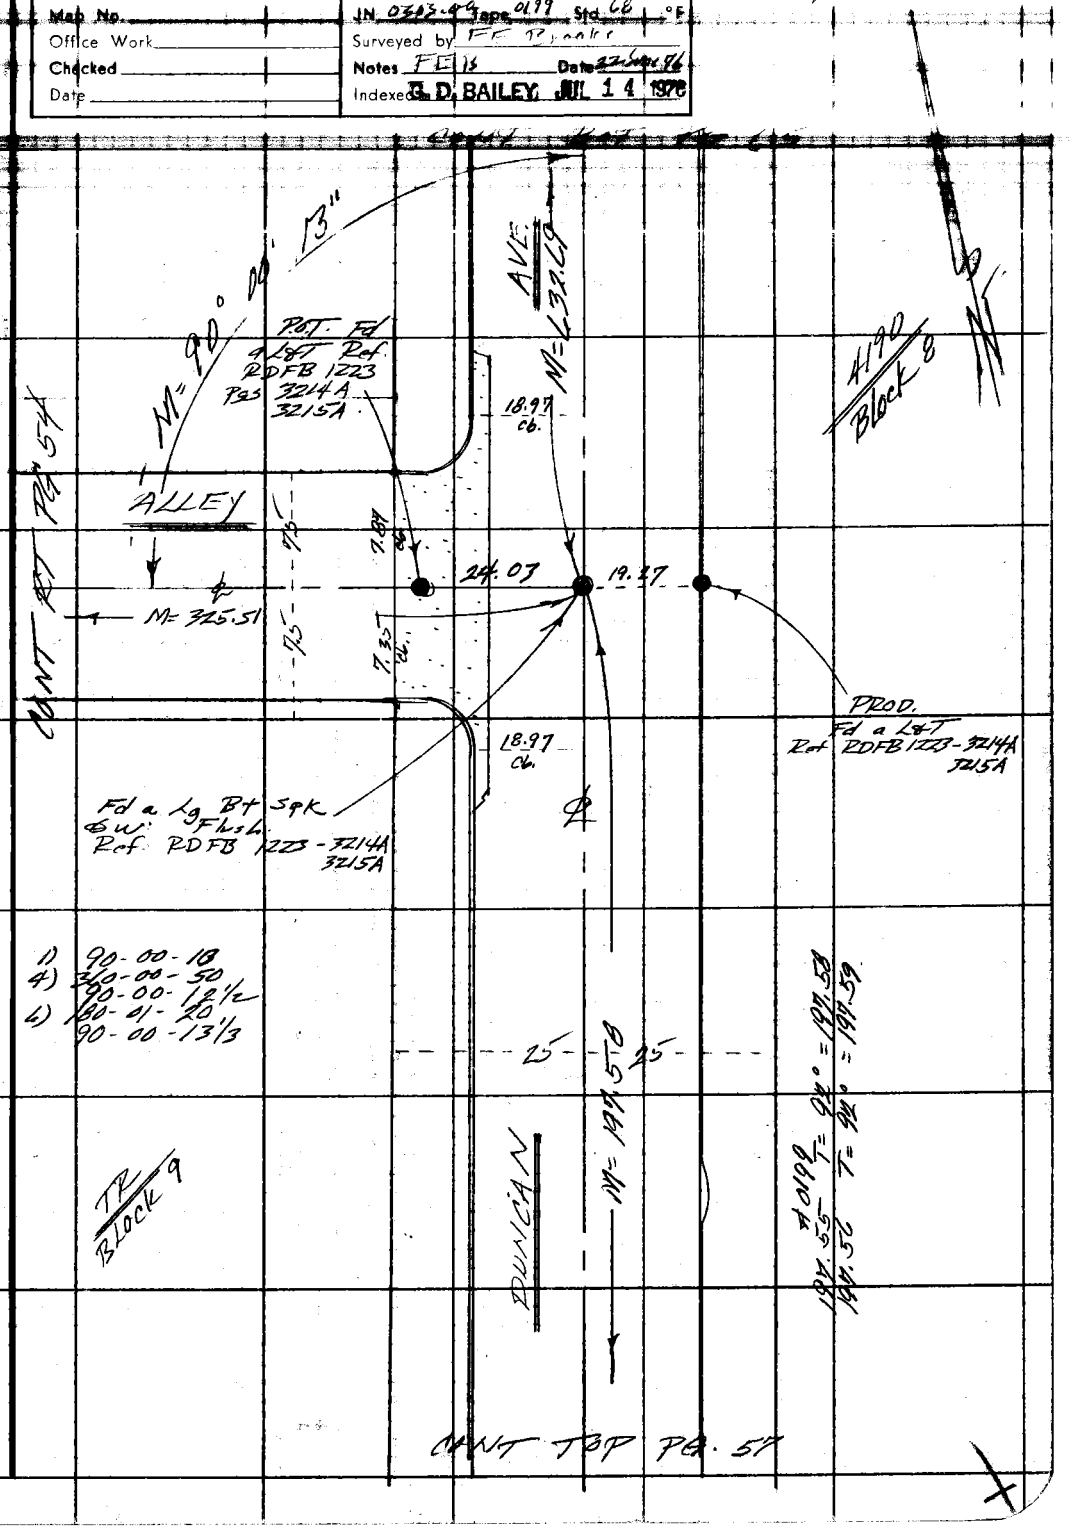

Note: Any Additions or Changes on This Sheet Must be Made or Circled in Red Ink With Date and Name of Person Making Change.

Do not extend this side of this line.

PLEASE RETURN TO
COUNTY OF LOS ANGELES
DEPARTMENT OF COUNTY ENGINEER
403 LOS ANGELES COUNTY ENGINEERING BLDG.

76F309S CE#310 3-69

F. B. 3484 PG. 56

4190
9

TR
BLOCK

WHITTIER BLVD.

325.56 per
F.B. 3802-17

40

40

CONT RT PG 37

CONT RT PG 57

4768

TR

PLEASE RETURN TO
COUNTY OF LOS ANGELES
DEPARTMENT OF COUNTY ENGINEER
403 LOS ANGELES COUNTY ENGINEERING BLDG.

Do not extend this side of this line.

Note: Any Additions or Changes on This Sheet Must be Made or Circled in Red Ink With Date and Name of Person Making Change.

Notes Ck'd by	Survey of Belvedere Area 7	F. B. 3484 PG. 57
Map No.	JN 0302.00 Topo 2499 Std. 68 °F	
Office Work	Surveyed by FE Brooks	
Checked	Notes F.E.B. Date 24 June 76	
Date	Indexed G. D. BAILEY JUL 14 1976	

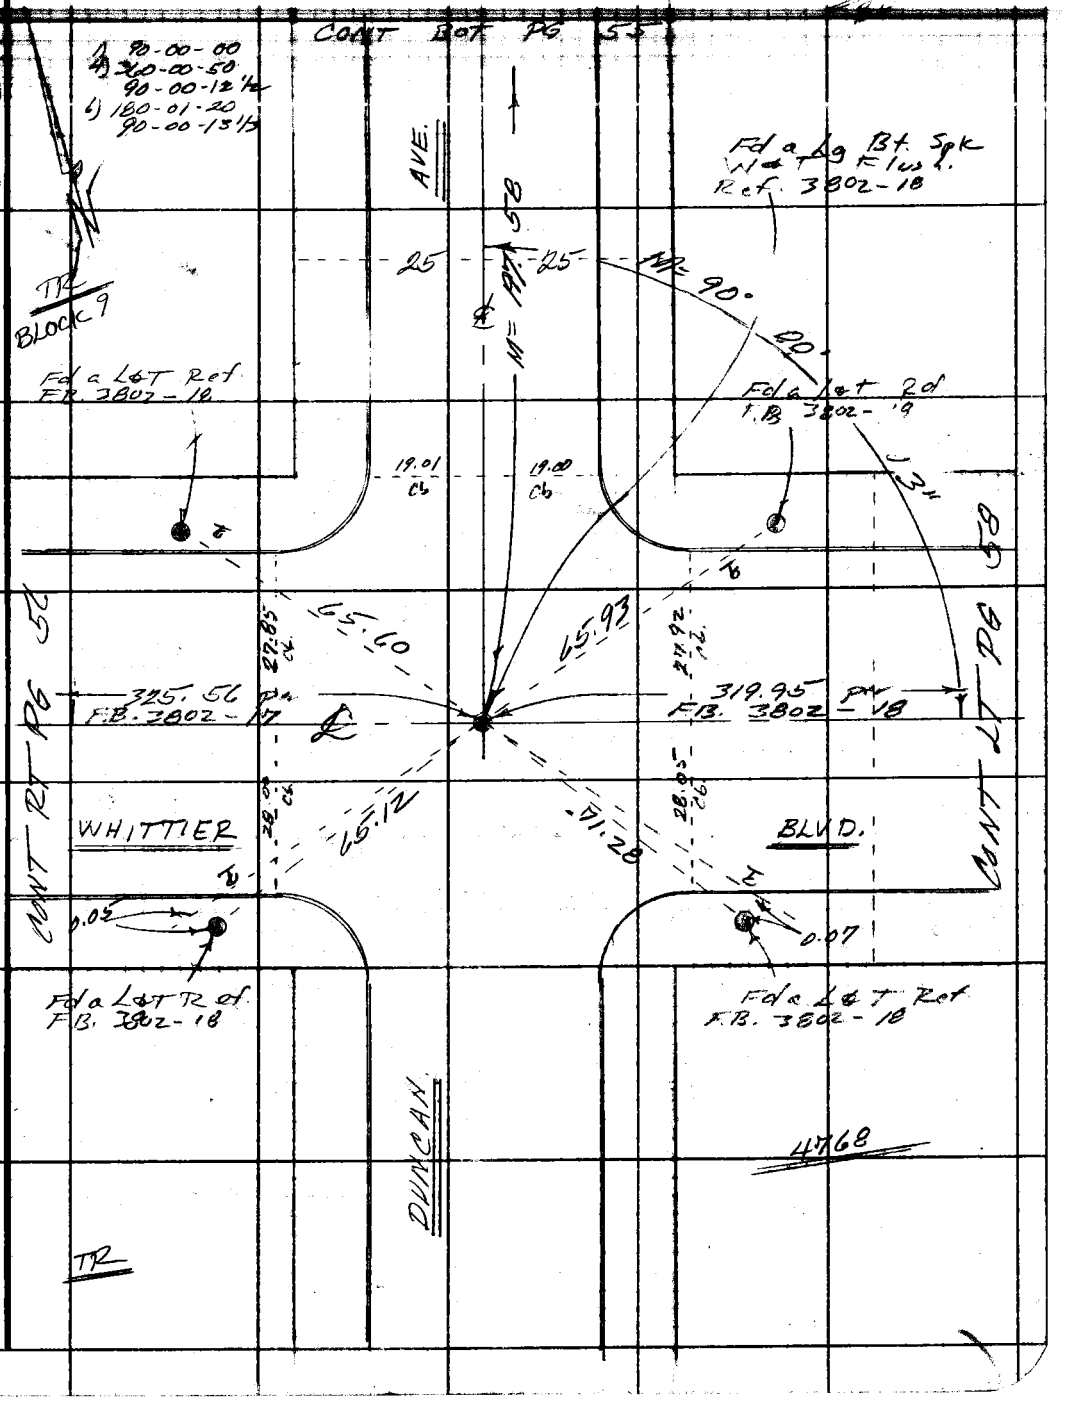

WS 36

Note: Any Additions or Changes on This Sheet Must be Made or Circled in Red Ink With Date and Name of Person Making Change.

Do not extend this side of this line.

PLEASE RETURN TO
COUNTY OF LOS ANGELES
DEPARTMENT OF COUNTY ENGINEER
403 LOS ANGELES COUNTY ENGINEERING BLDG.

76F309S CE#310 3-69

F. B. 3484 PG. 58

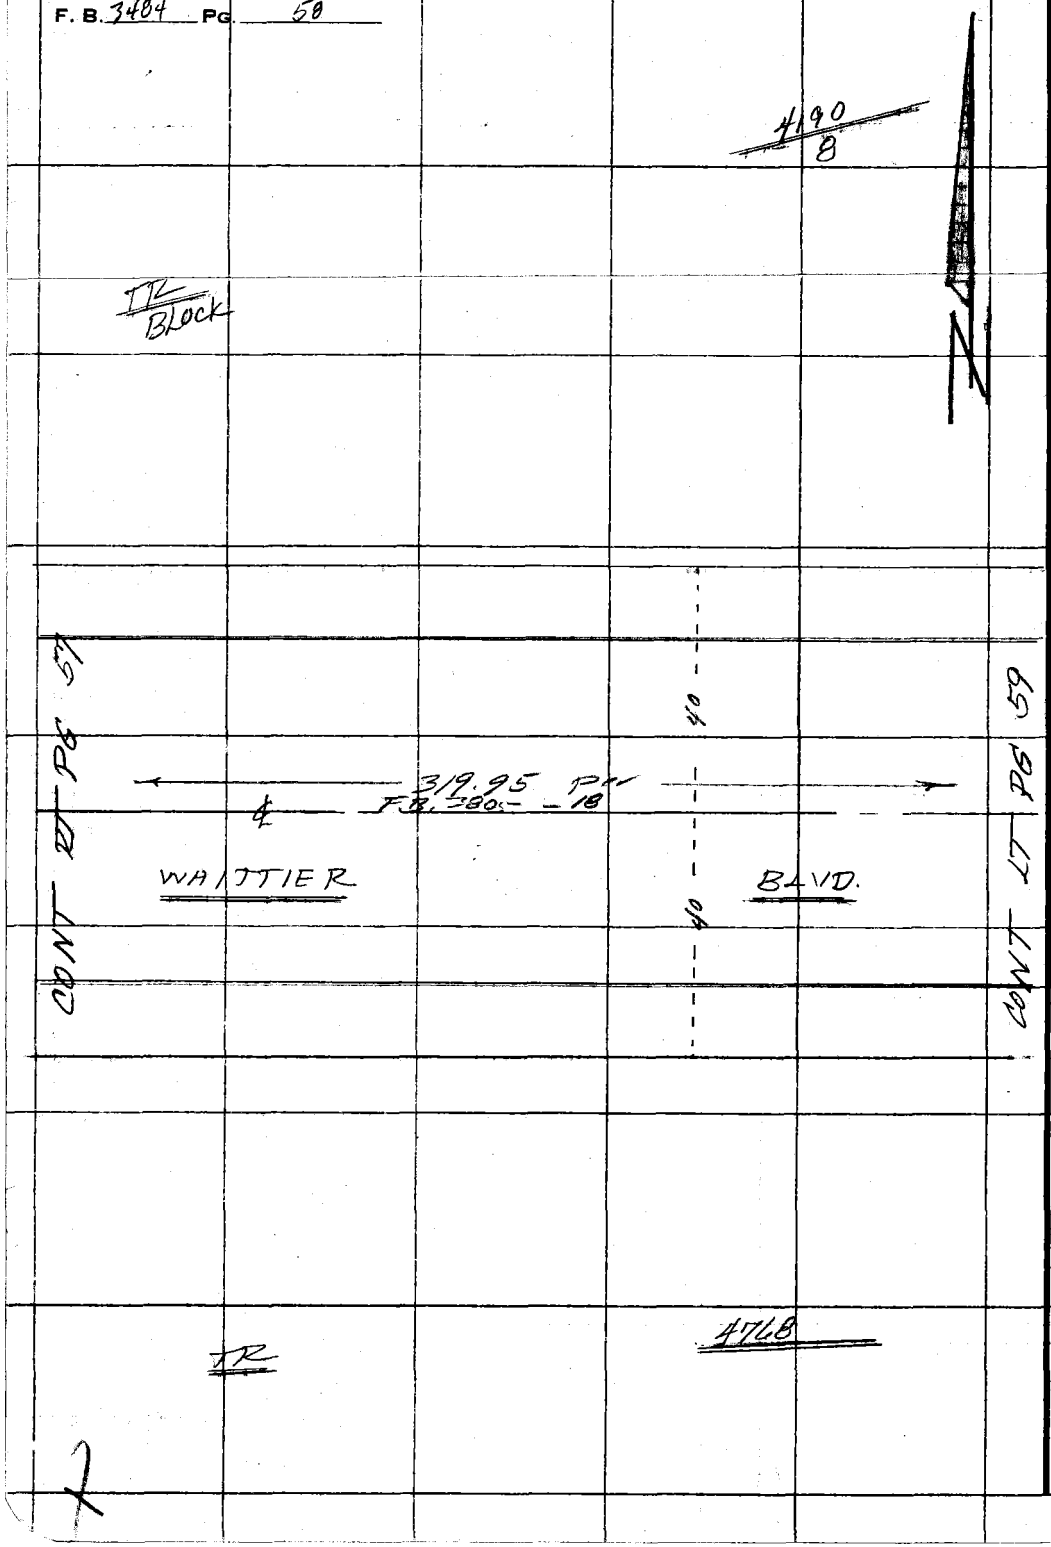

PLEASE RETURN TO
COUNTY OF LOS ANGELES
DEPARTMENT OF COUNTY ENGINEER
403 LOS ANGELES COUNTY ENGINEERING BLDG.

Do not extend this side of this line.

Note: Any Additions or Changes on This Sheet Must be Made or Circled in Red Ink With Date and Name of Person Making Change.

Notes Ck'd by	Survey of Belvedere Area ℄	F. B. [illegible] PG. 59
Map No.	JN0707-04 Tape 0199 Std 60 °F	
Office Work	Surveyed by FE Brooks	
Checked	Notes FEB Date [illegible]	
Date	Indexed G. D. BAILEY JUL 14 1976	

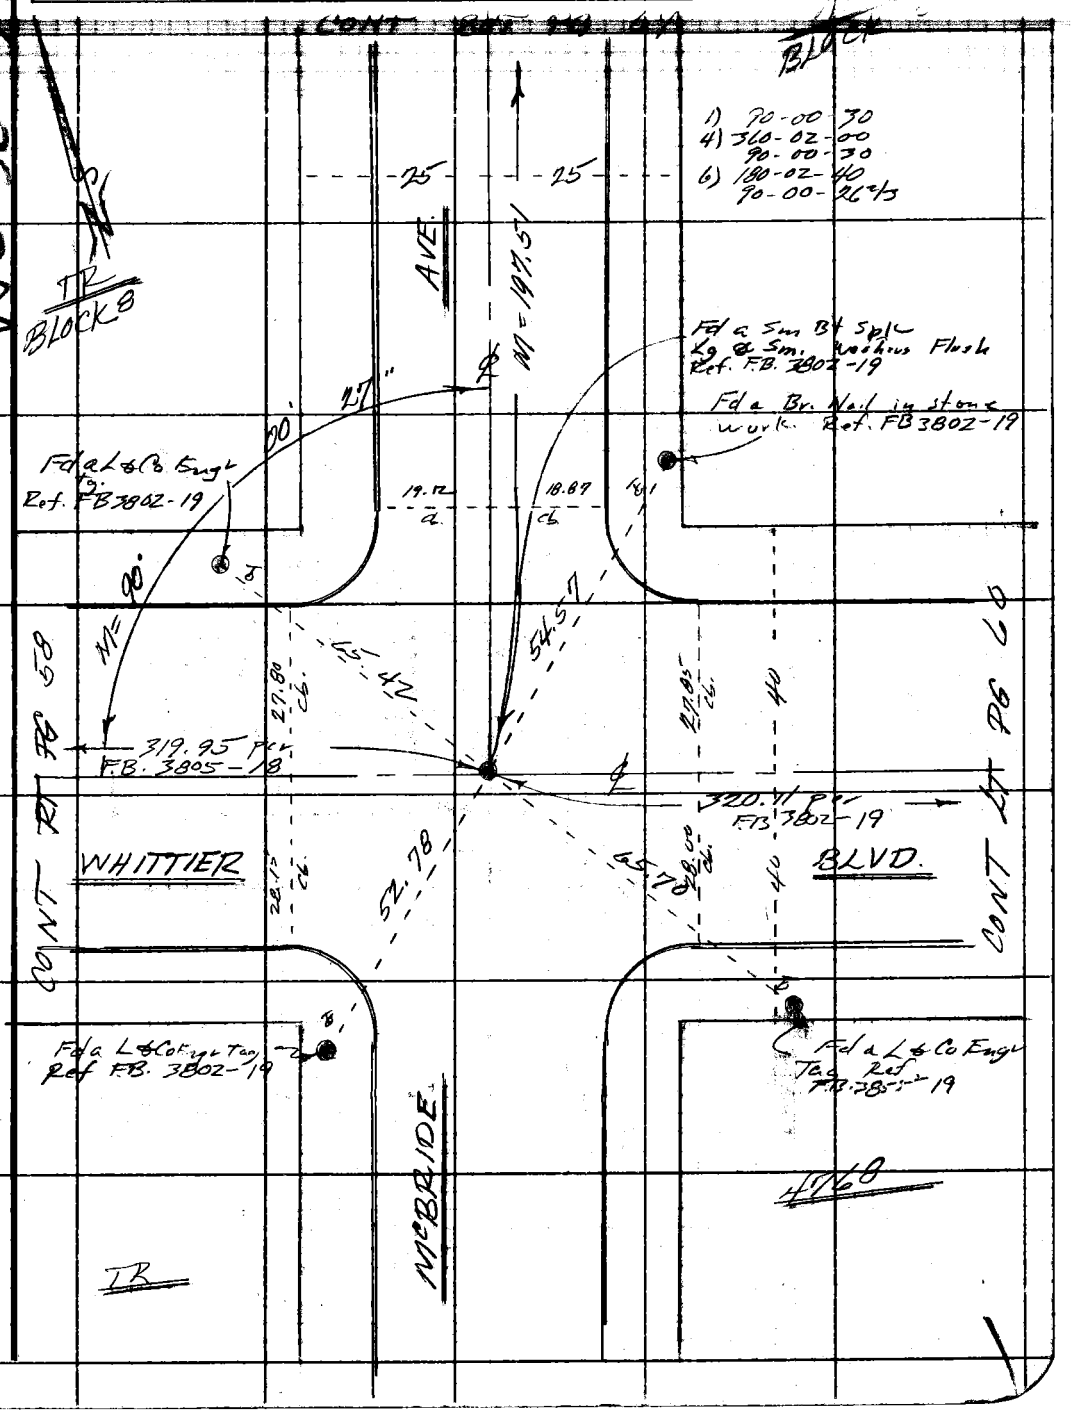

Note: Any Additions or Changes on This Sheet Must be Made or Circled in Red Ink With Date and Name of Person Making Change.

Do not extend this side of this line.

PLEASE RETURN TO
COUNTY OF LOS ANGELES
DEPARTMENT OF COUNTY ENGINEER
403 LOS ANGELES COUNTY ENGINEERING BLDG.

76F309S CE#310 3-69

F. B. 3484 PG. 60

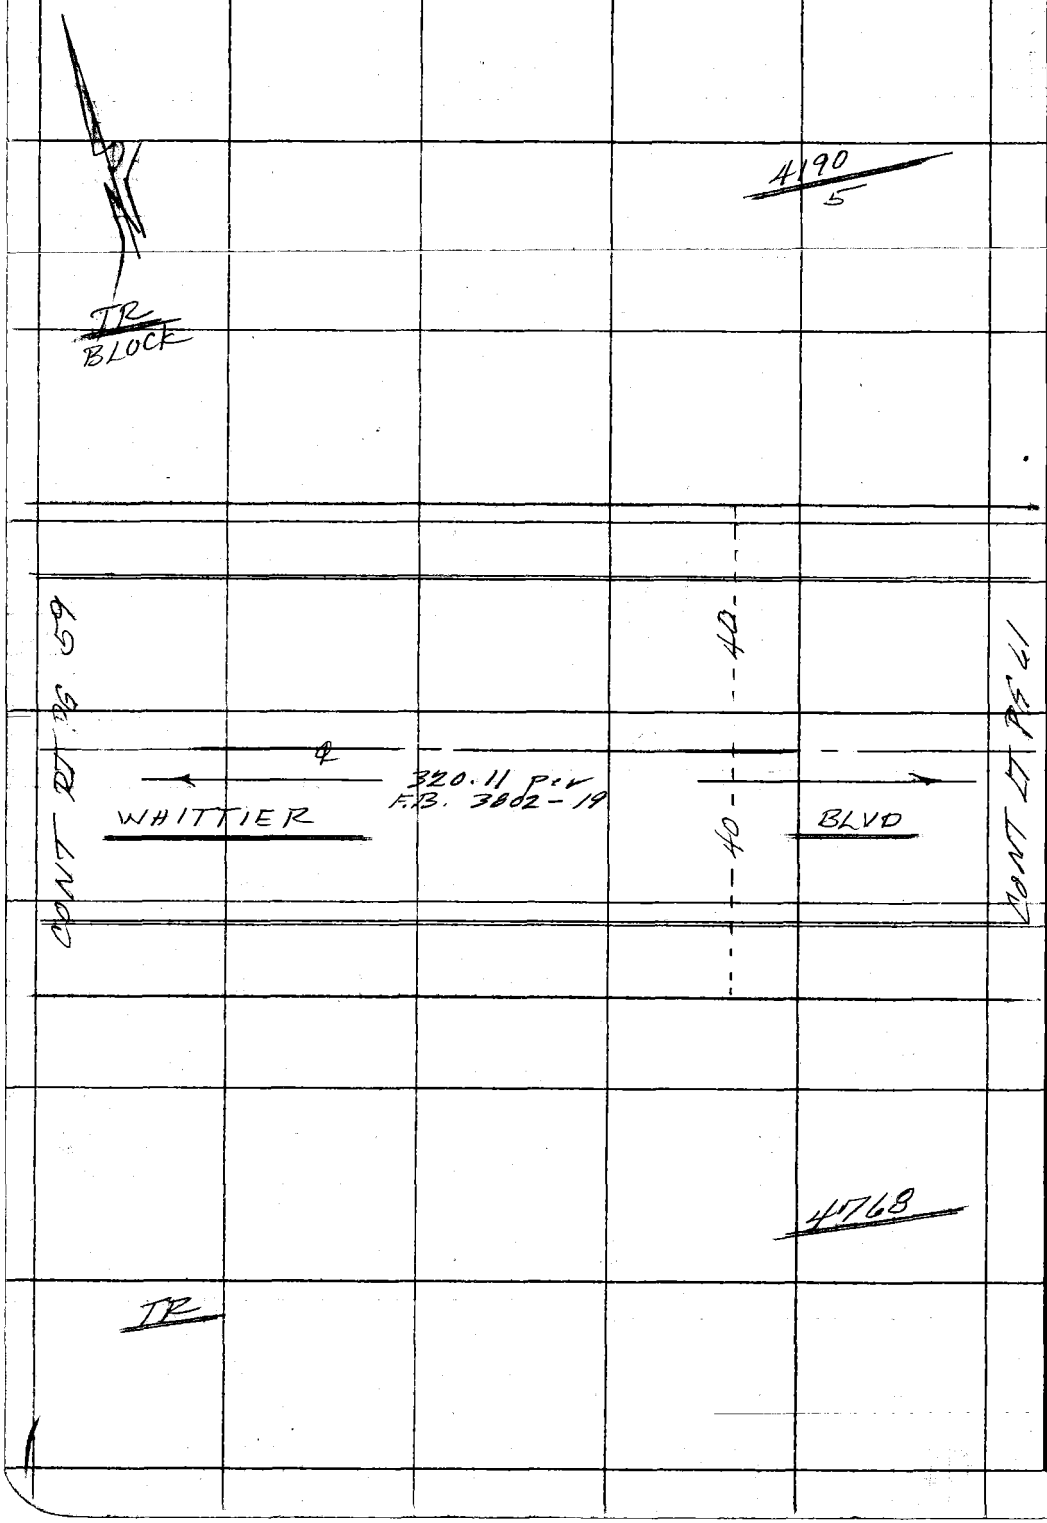

PLEASE RETURN TO
COUNTY OF LOS ANGELES
DEPARTMENT OF COUNTY ENGINEER
403 LOS ANGELES COUNTY ENGINEERING BLDG.

Do not extend this side of this line.

Note: Any Additions or Changes on This Sheet Must be Made or Circled in Red Ink With Date and Name of Person Making Change.

Notes Ck'd by	Survey of Belvedere Area	F. B. 3101 PG. 61
Map No.	JN 3803 Tape HP 3800 Std. °F	
Office Work	Surveyed by F E Brooks	
Checked	Notes FE B Date 27 June 76	
Date	Indexed G. D. BAILEY JUL 14 1976	

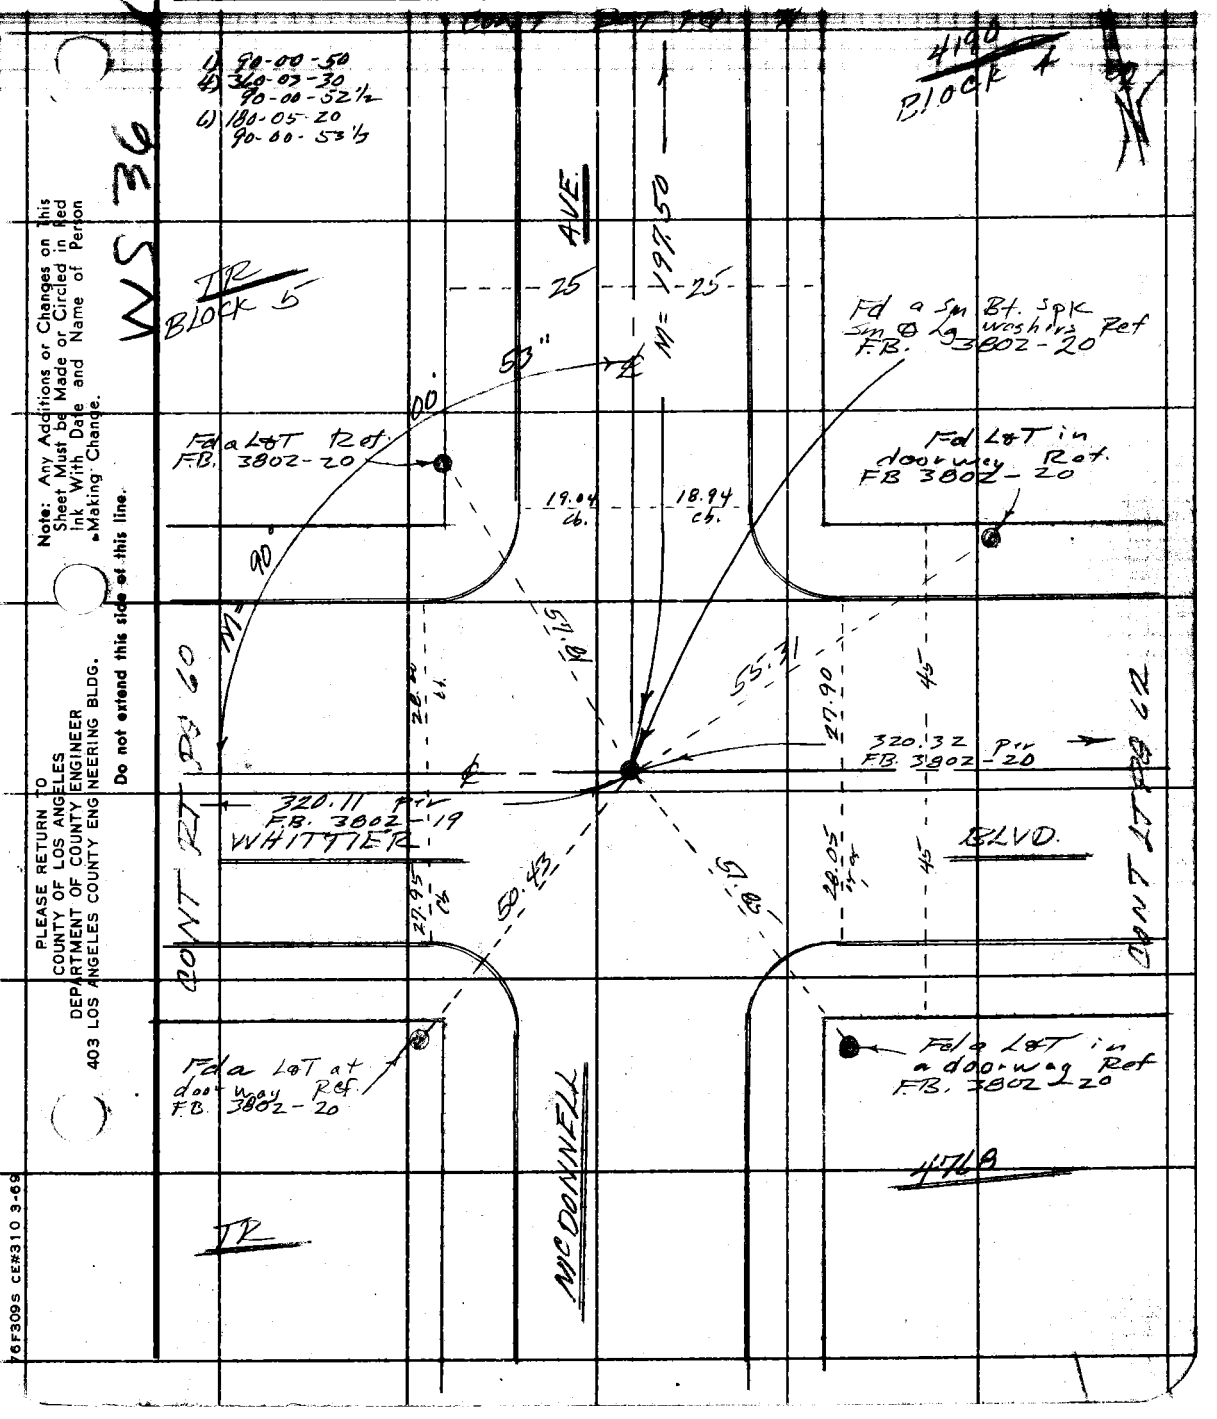

Note: Any Additions or Changes on This Sheet Must be Made or Circled in Red Ink With Date and Name of Person Making Change.

Do not extend this side of this line.

PLEASE RETURN TO
COUNTY OF LOS ANGELES
DEPARTMENT OF COUNTY ENGINEER
403 LOS ANGELES COUNTY ENGINEERING BLDG.

76F309S CE#310 3-69

F. B. 3484 PG. 62

4190
4

TR
BLOCK

PLEASE RETURN TO
COUNTY OF LOS ANGELES
DEPARTMENT OF COUNTY ENGINEER
403 LOS ANGELES COUNTY ENGINEERING BLDG.

Do not extend this side of this line.

Note: Any Additions or Changes on This Sheet Must be Made or Circled in Red Ink With Date and Name of Person Making Change.

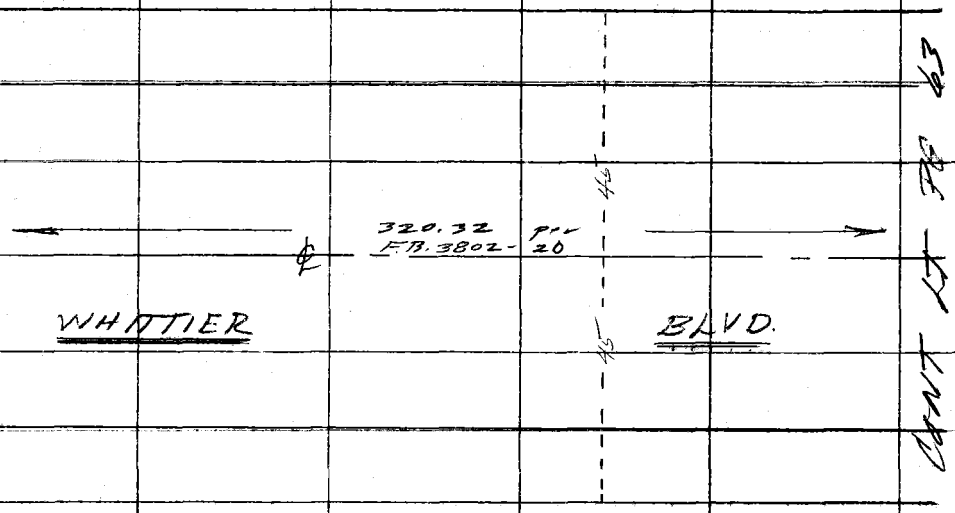

4768

TR

Notes Ck'd by	Survey of Belvedere Area A	F. B. 3484 Pg. 63
Map No.	JN 0202.00 Tape HP3000 Std. °F	
Office Work	Surveyed by F.F. Brooks	
Checked	Notes FEB Date 23 June 76	
Date	Indexed G. D. BAILEY JUL 14 1976	

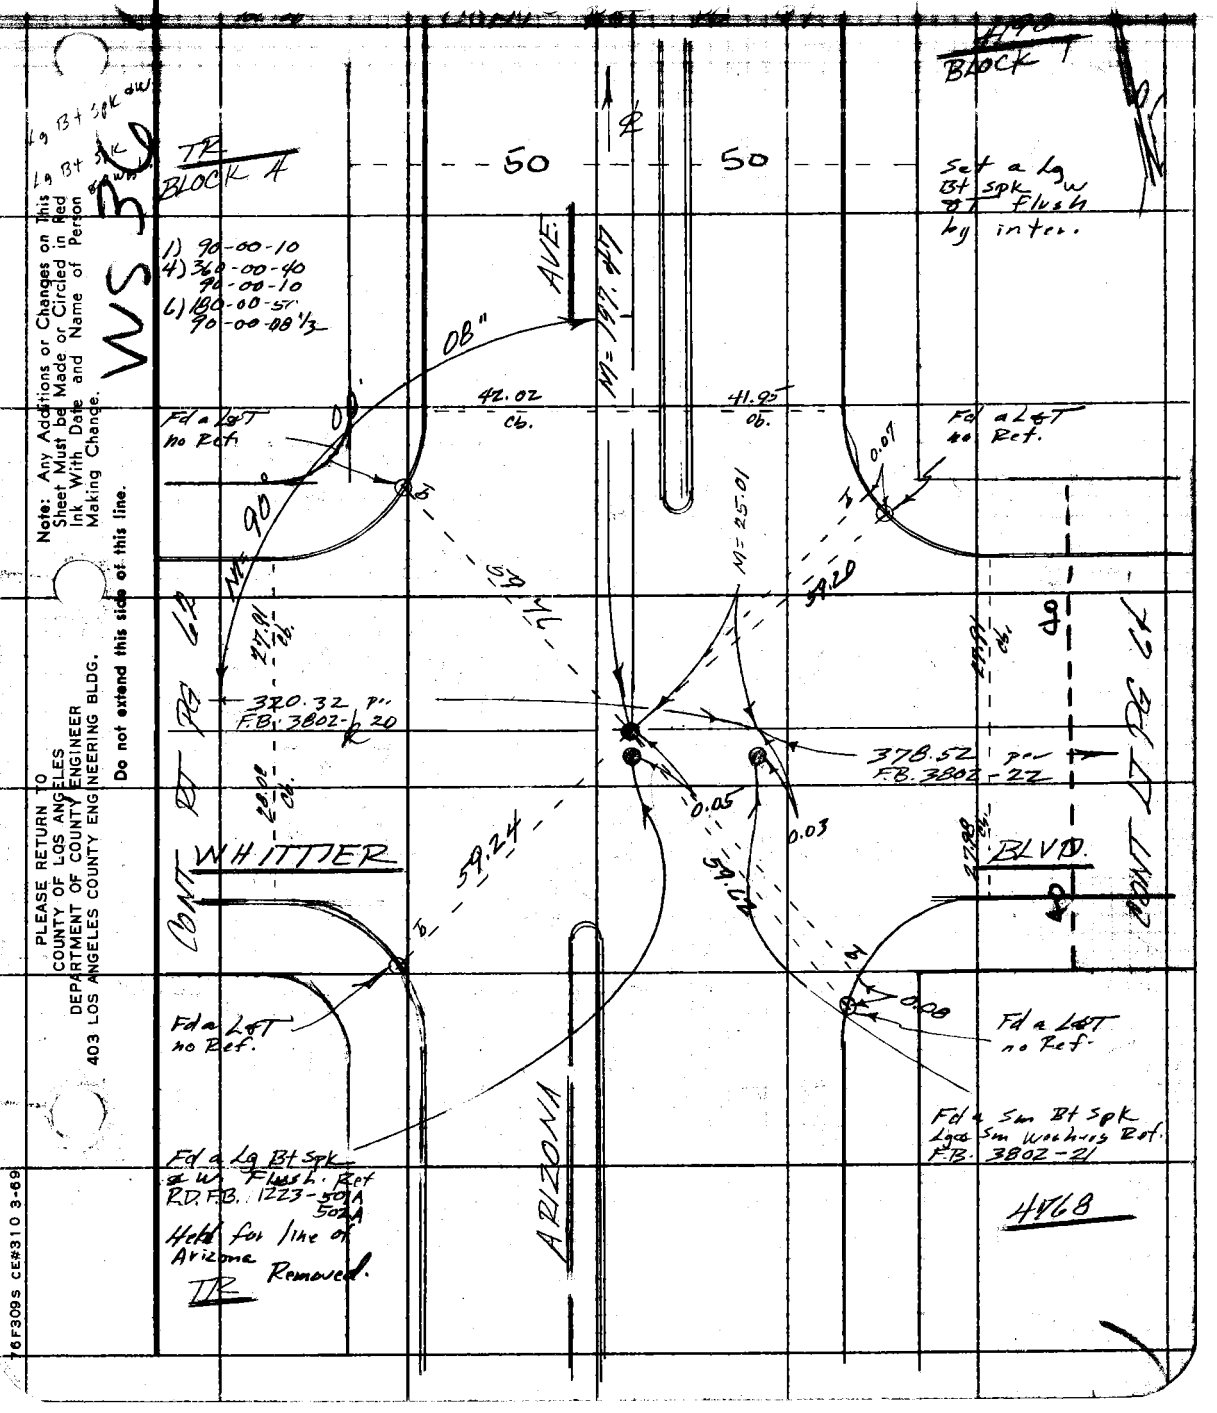

Note: Any Additions or Changes on This Sheet Must be Made or Circled in Red Ink With Date and Name of Person Making Change.

Do not extend this side of this line.

PLEASE RETURN TO
COUNTY OF LOS ANGELES
DEPARTMENT OF COUNTY ENGINEER
403 LOS ANGELES COUNTY ENGINEERING BLDG.

76F309S CE#310 3-69

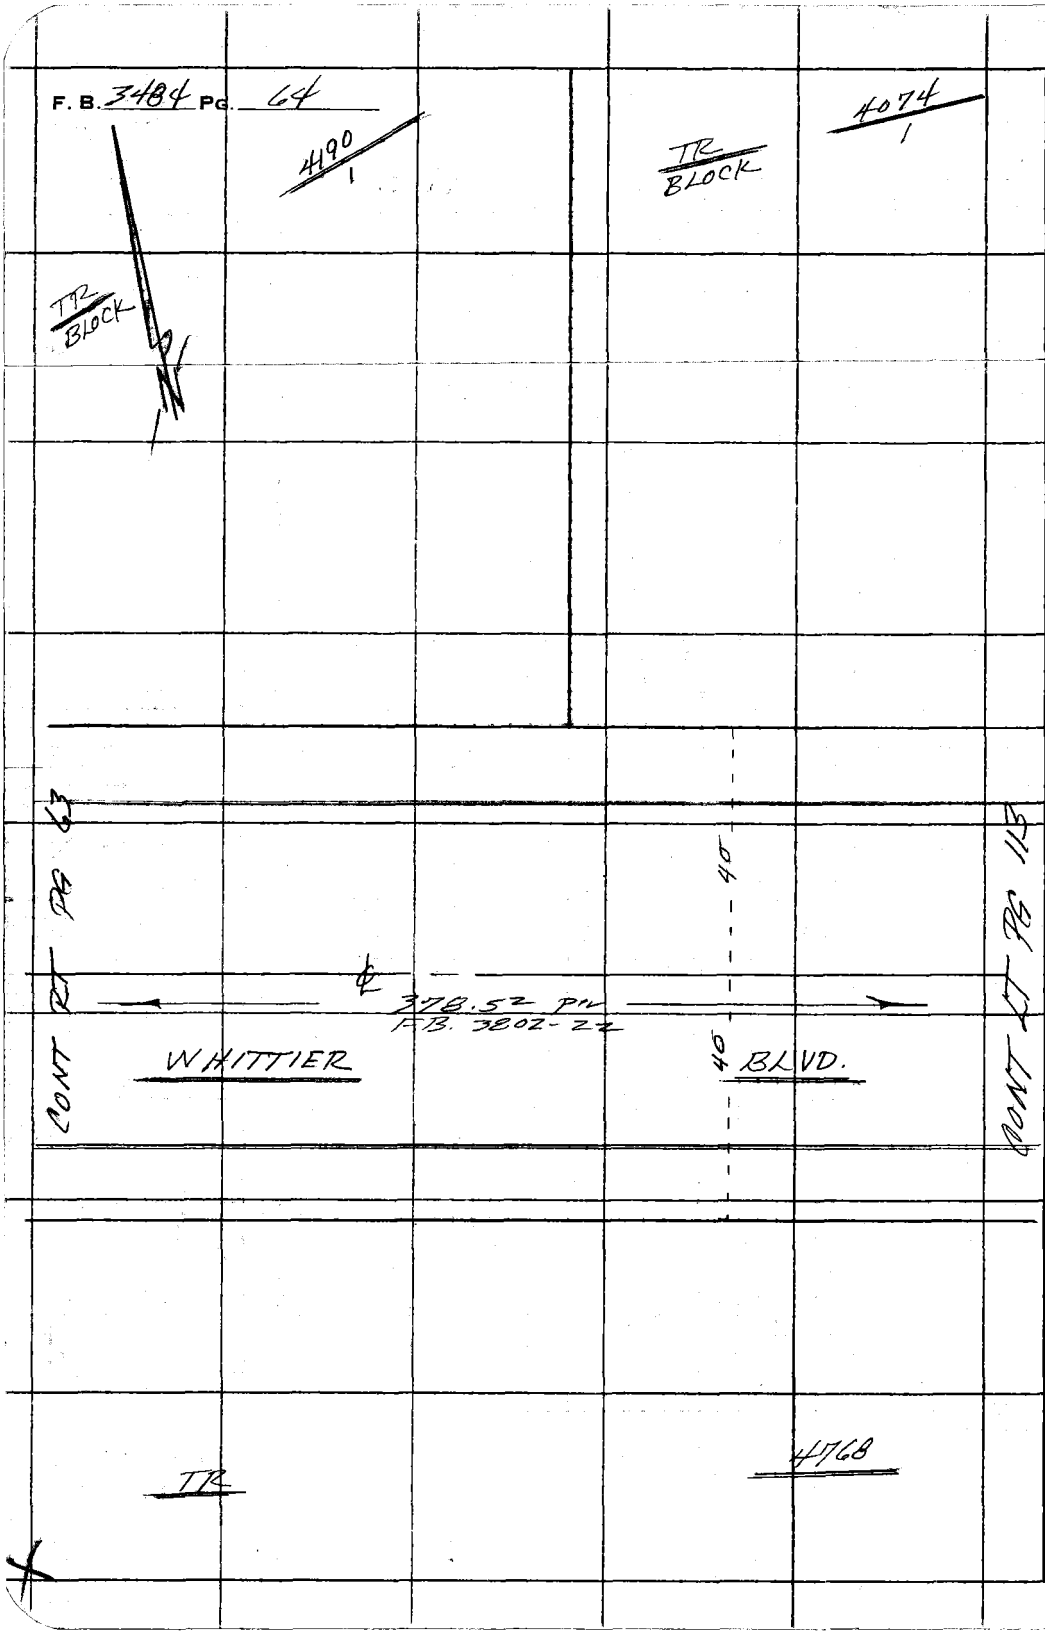

PLEASE RETURN TO
COUNTY OF LOS ANGELES
DEPARTMENT OF COUNTY ENGINEER
403 LOS ANGELES COUNTY ENGINEERING BLDG.

Do not extend this side of this line.

Note: Any Additions or Changes on This Sheet Must be Made or Circled in Red Ink With Date and Name of Person Making Change.

Notes Ck'd by	Survey of Belvedere Area ℄	F. B. 3404 PG. 65
Map No.	IN 0303.40 Tape 0199 Std. 68 °F	
Office Work	Surveyed by FE Brooks	
Checked	Notes FEB. Date 22 June 76	
Date	Indexed G. D. BAILEY JUL 14 1976	

CONT TOP PG 55

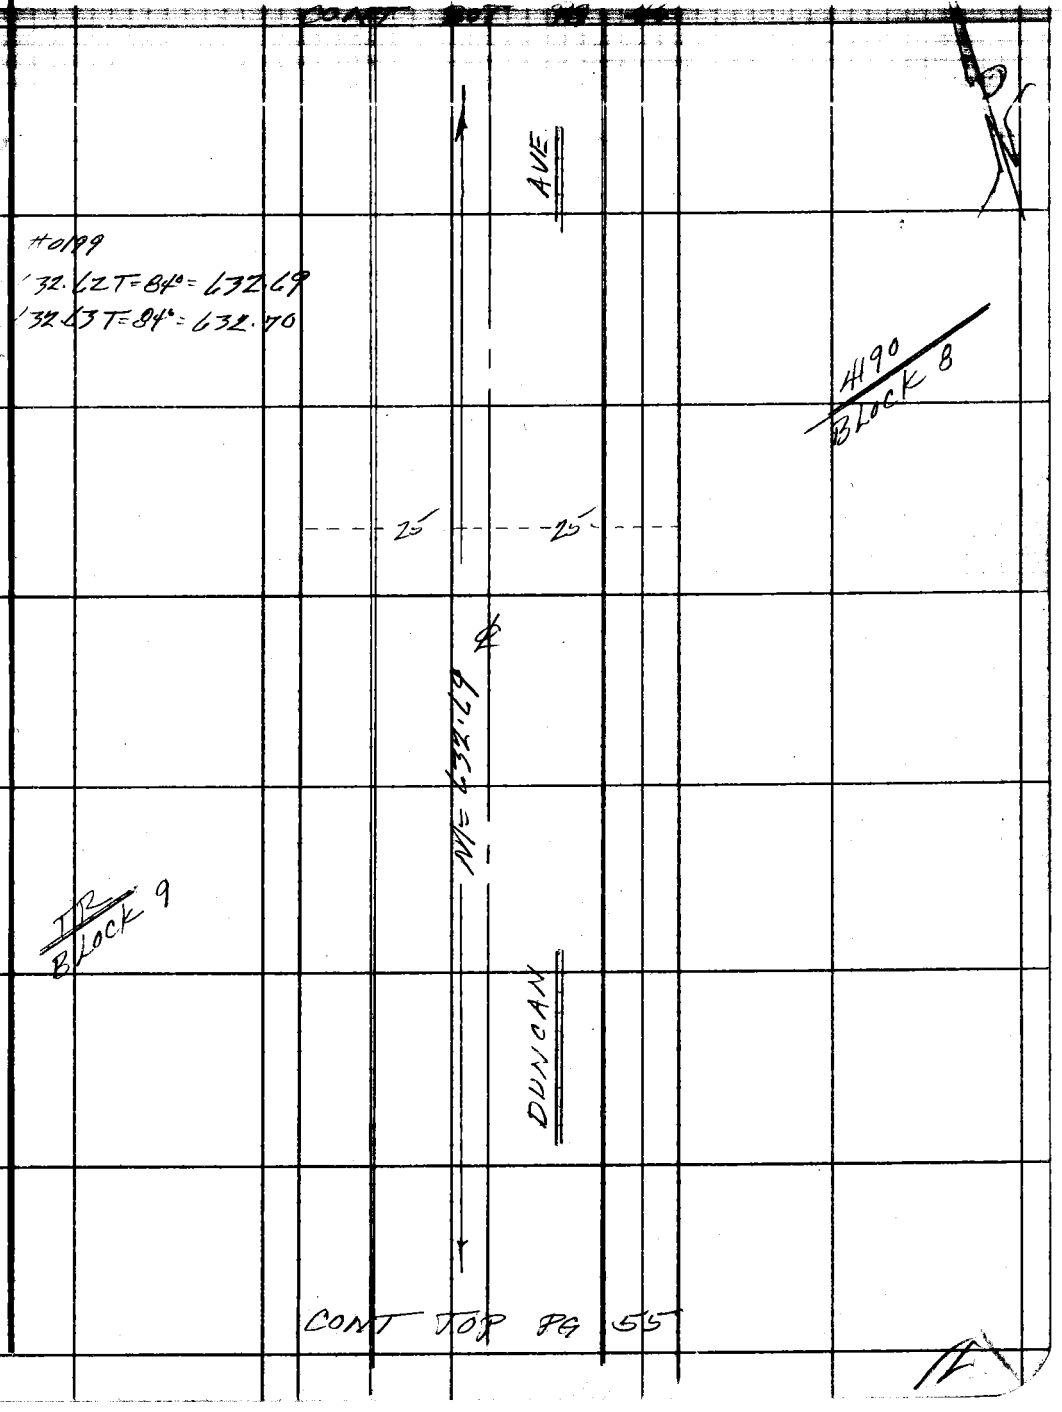

CONT TOP PG 55

Note: Any Additions or Changes on This Sheet Must be Made or Circled in Red Ink With Date and Name of Person Making Change.

Do not extend this side of this line.

PLEASE RETURN TO
COUNTY OF LOS ANGELES
DEPARTMENT OF COUNTY ENGINEER
403 LOS ANGELES COUNTY ENGINEERING BLDG.

76F309S CE#310 3-69

F. B 3484 PG. 66 CONT BOT PG 37

AVE.

4190
BLOCK 7

#0203
850.19 T= 90° = 850.31
850.18 T= 90° = 850.30

25 25

M = 850.30

TR
BLOCK 10

DUNCAN

CONT TOP PG 46

PLEASE RETURN TO
COUNTY OF LOS ANGELES
DEPARTMENT OF COUNTY ENGINEER
403 LOS ANGELES COUNTY ENGINEERING BLDG.

Do not extend this side of this line.

Note: Any Additions or Changes on This Sheet Must be Made or Circled in Red Ink With Date and Name of Person Making Change.

Notes Ck'd by	Survey of Belvedere Area ℄	F. B. 3484 PG. 67
Map No.	JN 0303.00 Tape Std. °F	
Office Work	Surveyed by F E Brooks	
Checked	Notes FEB Date	
Date	Indexed G. D. BAILEY JUL 14 1976	

1) 89-59-10
4) 359-57-20
89-59-20

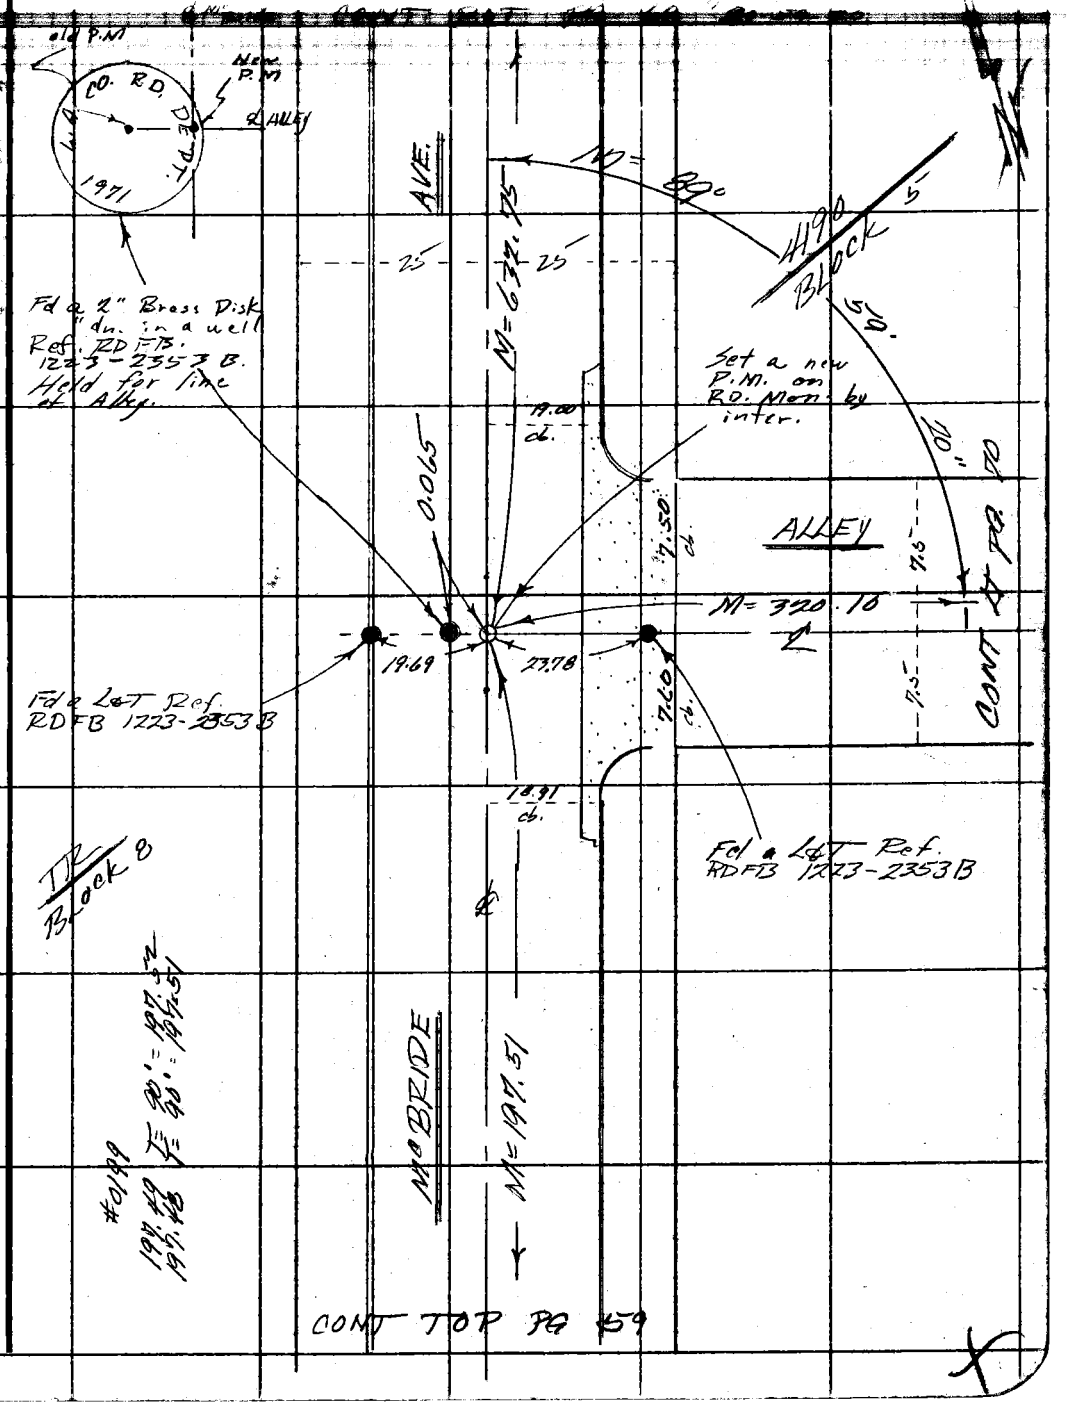

Note: Any Additions or Changes on This Sheet Must be Made or Circled in Red Ink With Date and Name of Person Making Change.

Do not extend this side of this line.

PLEASE RETURN TO
COUNTY OF LOS ANGELES
DEPARTMENT OF COUNTY ENGINEER
403 LOS ANGELES COUNTY ENGINEERING BLDG.

76F309S CE#310 3-69

F. B. 3484 PG. 68 CONT BOT PG. 48

AVE.

25 25

4190
BLOCK 5

#0199
632.69 T= 82° = 632.75
632.70 T= 82° = 632.76

℄

M = 632.75

TR
BLOCK 8

McBRIDE

CONT TOP PG 67

PLEASE RETURN TO
COUNTY OF LOS ANGELES
DEPARTMENT OF COUNTY ENGINEER
403 LOS ANGELES COUNTY ENGINEERING BLDG.

Do not extend this side of this line.

Note: Any Additions or Changes on This Sheet Must be Made or Circled in Red Ink With Date and Name of Person Making Change.

Notes Ck'd by	Survey of Belvedere Ave ℄	F. B. 3497 Pg. 19
Map No.	IN 0303.40 Tape 0203 Std. 68 °F	
Office Work	Surveyed by F F Brooks	
Checked	Notes FEB Date 29 Aug 74	
Date	Indexed G. D. BAILEY JUL 14 1976	

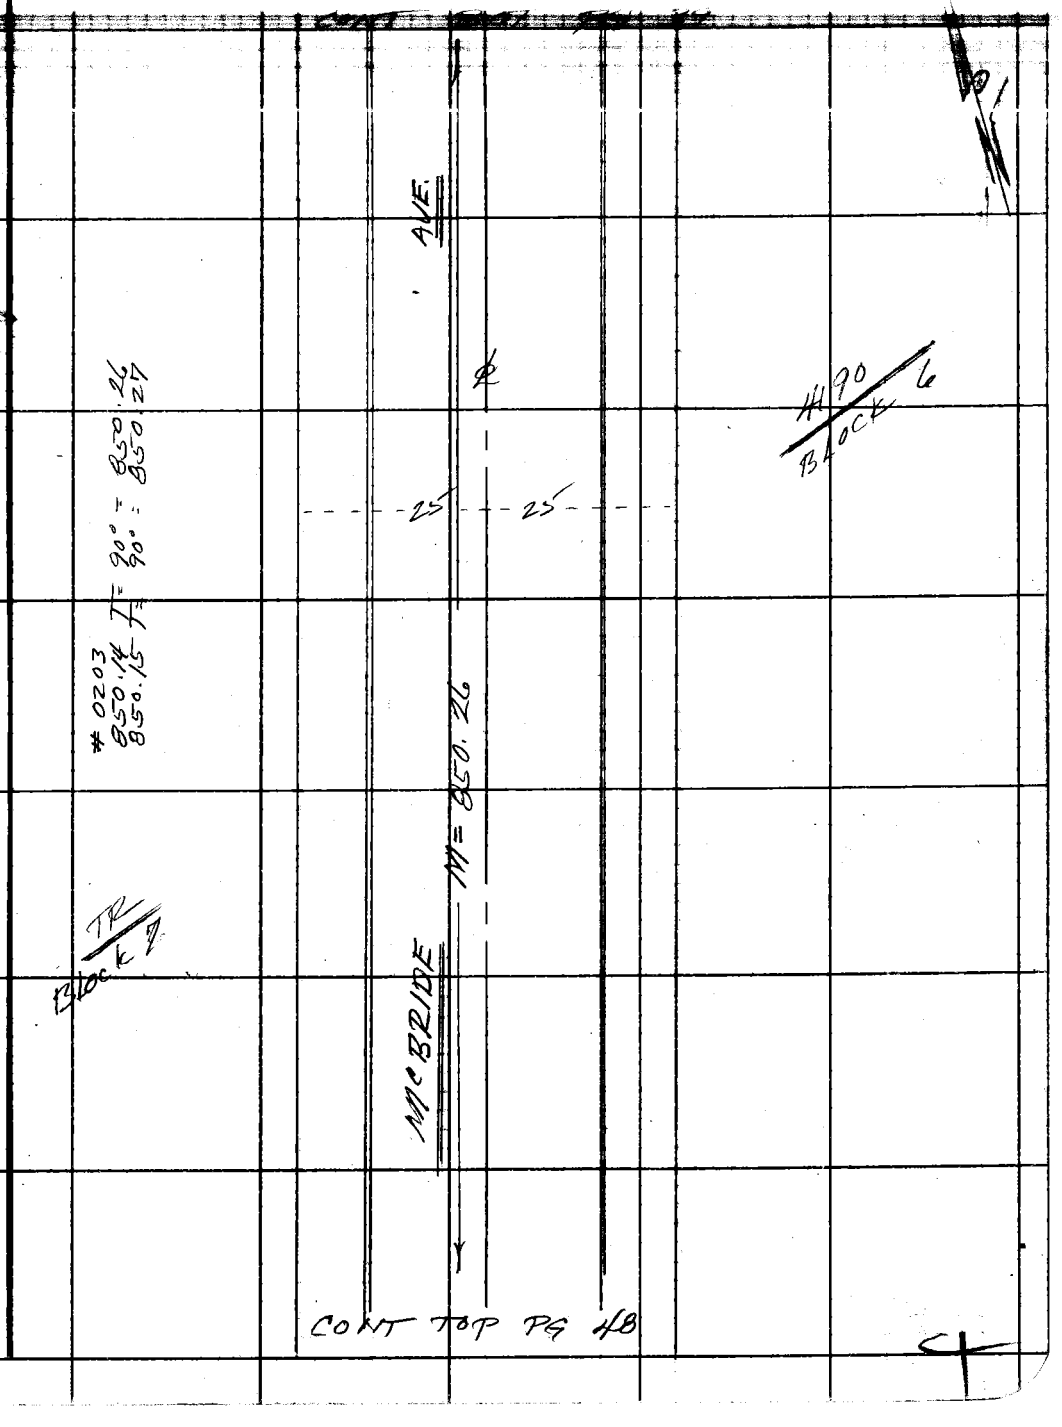

CONT TOP PG 48

Note: Any Additions or Changes on This Sheet Must be Made or Circled in Red Ink With Date and Name of Person Making Change.

Do not extend this side of this line.

PLEASE RETURN TO
COUNTY OF LOS ANGELES
DEPARTMENT OF COUNTY ENGINEER
403 LOS ANGELES COUNTY ENGINEERING BLDG.

76F309S CE#310 3-69

F. B. 3484 Pg. 70

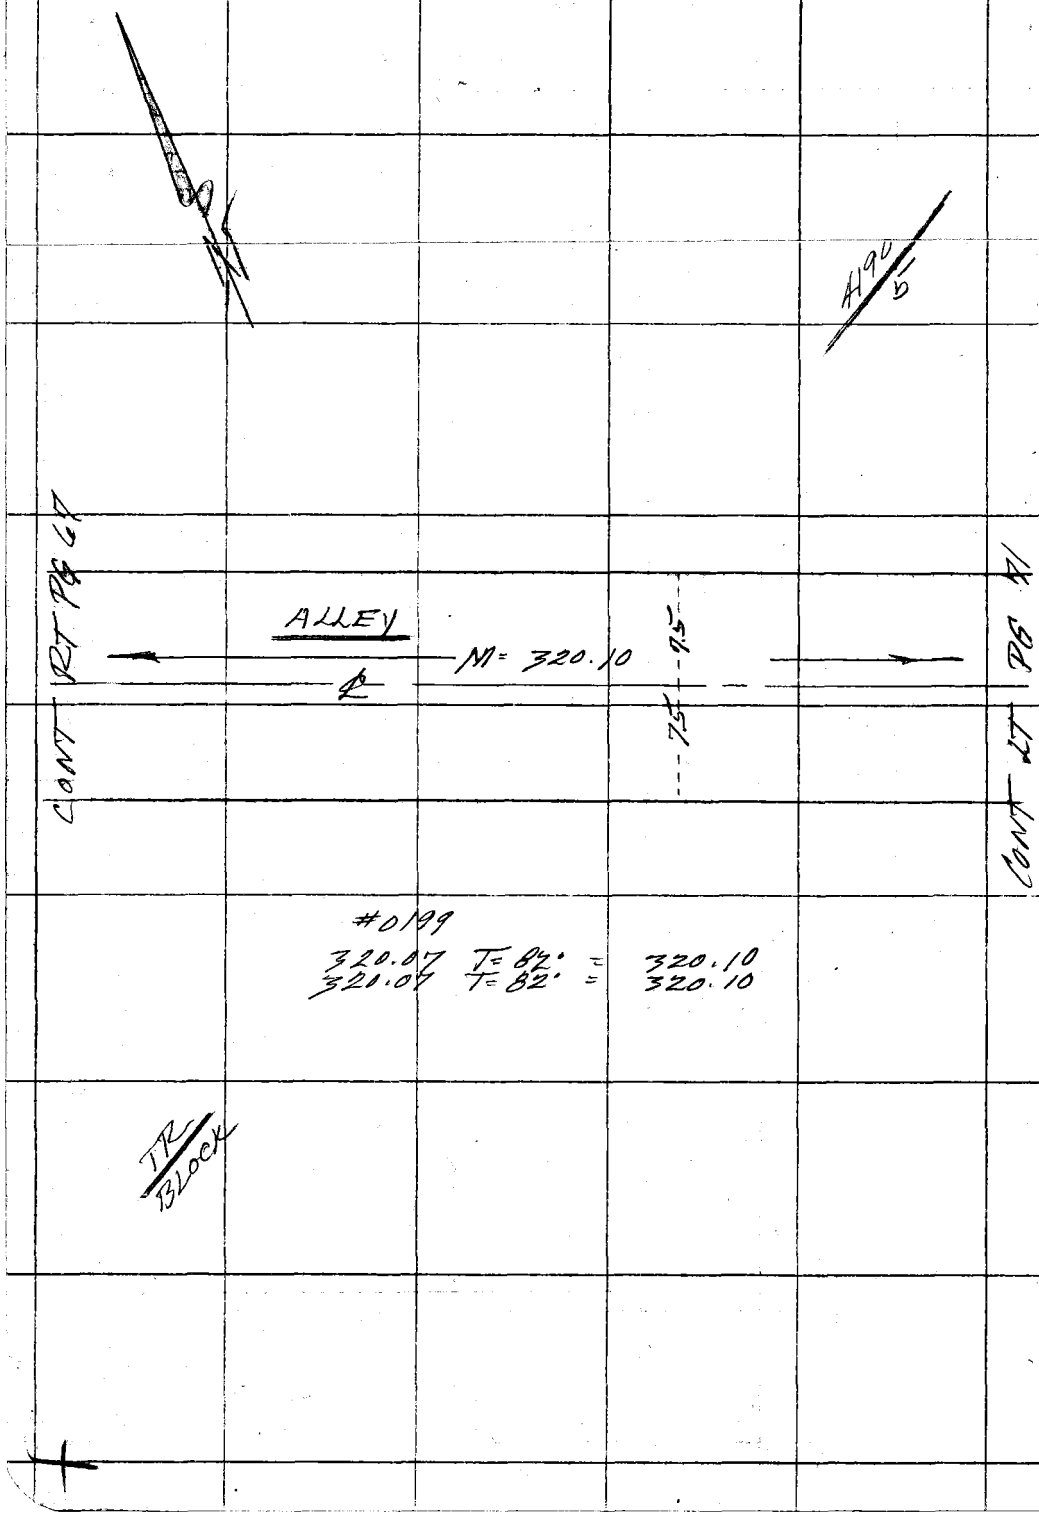

PLEASE RETURN TO
COUNTY OF LOS ANGELES
DEPARTMENT OF COUNTY ENGINEER
403 LOS ANGELES COUNTY ENGINEERING BLDG.

Do not extend this side of this line.

Note: Any Additions or Changes on This Sheet Must be Made or Circled in Red Ink With Date and Name of Person Making Change.

Notes Ck'd by	Survey of Belvedere Area ℄	F. B. 3484 PG. 85
Map No.	JN 0307.09 Tape 0268 Std. 68 °F	
Office Work	Surveyed by F E Brooks	
Checked	Notes F E B Date 28 Nov 79	
Date	Indexed G. D. BAILEY JUL 14 1976	

OF FB 3483

AVE.

℄

#0268
311.09 T = 78° = 311.11
311.09 T = 78° = 311.11

4190
BLOCK 30

25 25

TR
BLOCK 31

M = 311.11

McDONNELL

CONT TOP PG 84

X

Note: Any Additions or Changes on This Sheet Must be Made or Circled in Red Ink With Date and Name of Person Making Change.

Do not extend this side of this line.

PLEASE RETURN TO
COUNTY OF LOS ANGELES
DEPARTMENT OF COUNTY ENGINEER
403 LOS ANGELES COUNTY ENGINEERING BLDG.

76F309S CE#310 3-69

F. B. 3484 PG. 86

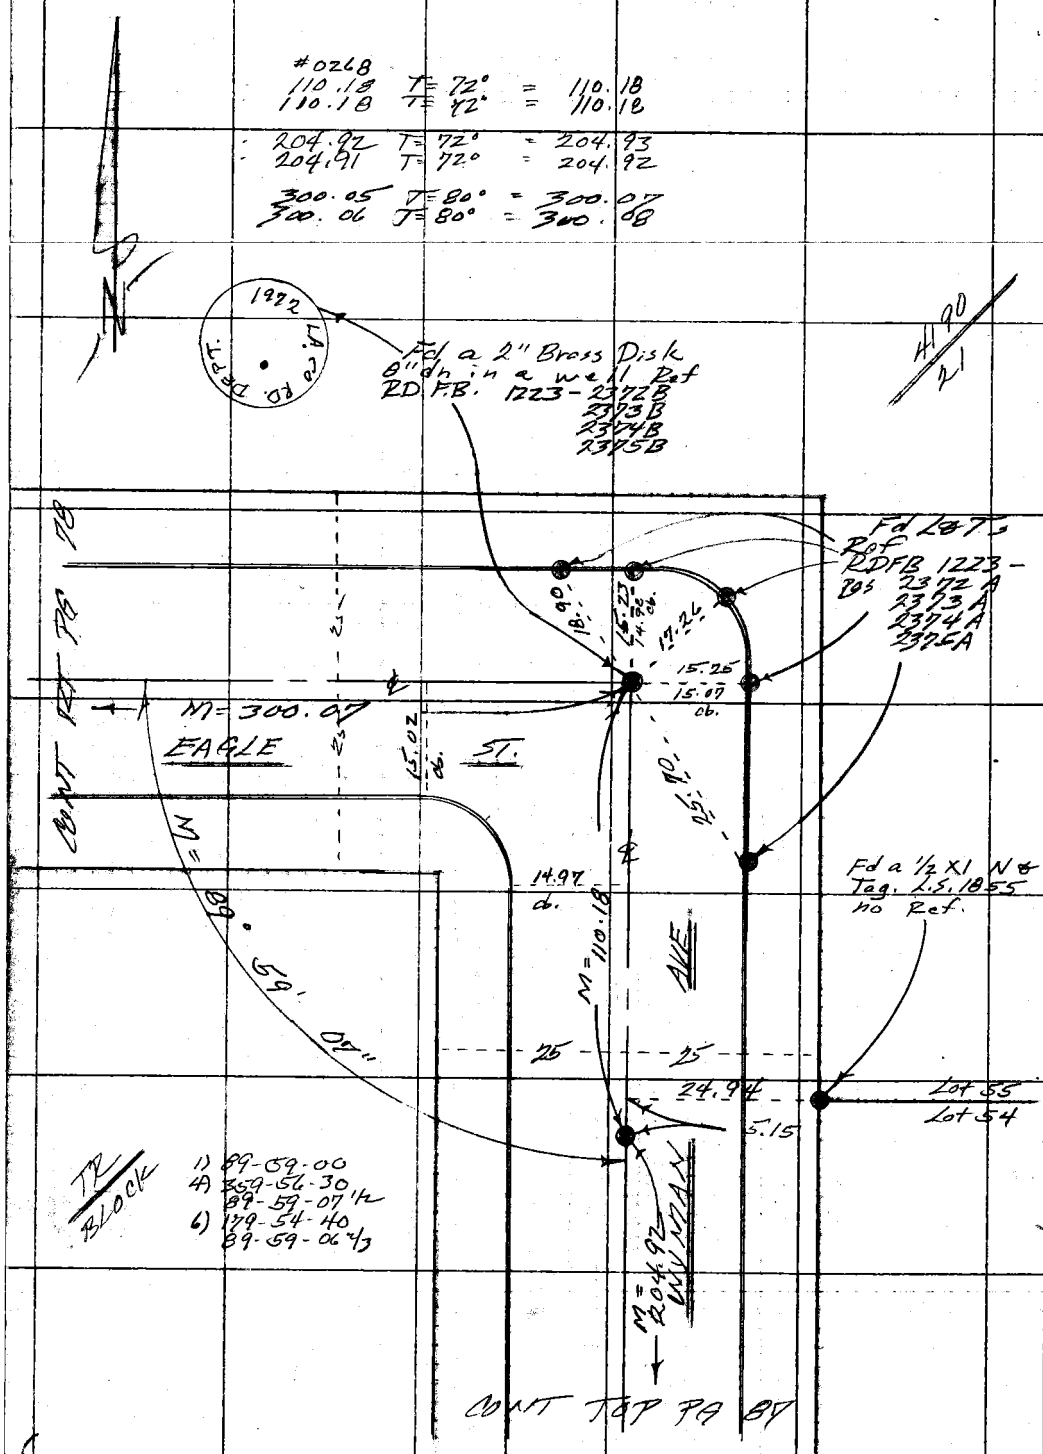

PLEASE RETURN TO
COUNTY OF LOS ANGELES
DEPARTMENT OF COUNTY ENGINEER
403 LOS ANGELES COUNTY ENGINEERING BLDG.

Do not extend this side of this line.

Note: Any Additions or Changes on This Sheet Must be Made or Circled in Red Ink With Date and Name of Person Making Change.

WS 36 A2

Notes Ck'd by	Survey of Belvedere Area 1	F. B. [illegible] PG. 93
Map No.	IN 0503.00 Tape 0260 Std. 60 °F	
Office Work	Surveyed by F F Brooks	
Checked	Notes FEB Date 28 May 74	
Date	Indexed G. D. BAILEY JUL 14 1976	

Note: Any Additions or Changes on This Sheet Must be Made or Circled in Red Ink With Date and Name of Person Making Change.

PLEASE RETURN TO
COUNTY OF LOS ANGELES
DEPARTMENT OF COUNTY ENGINEER
403 LOS ANGELES COUNTY ENGINEERING BLDG.

Do not extend this side of this line.

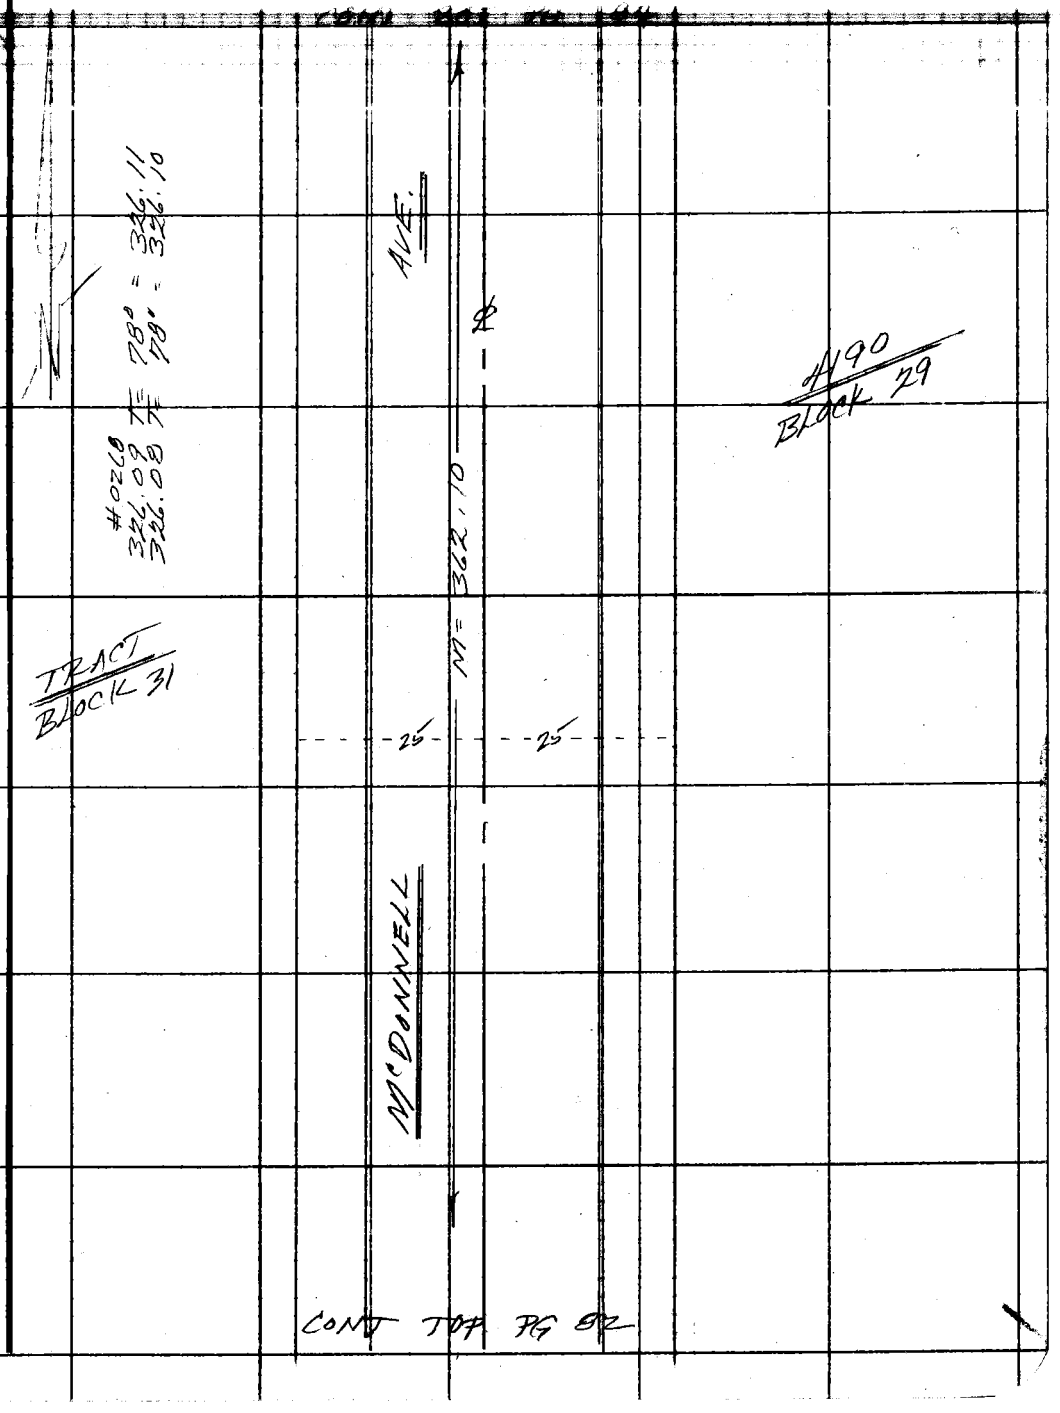

CONT TOP PG 82

76F309S CE#310 3-69

F. B. 3484 PG. 84

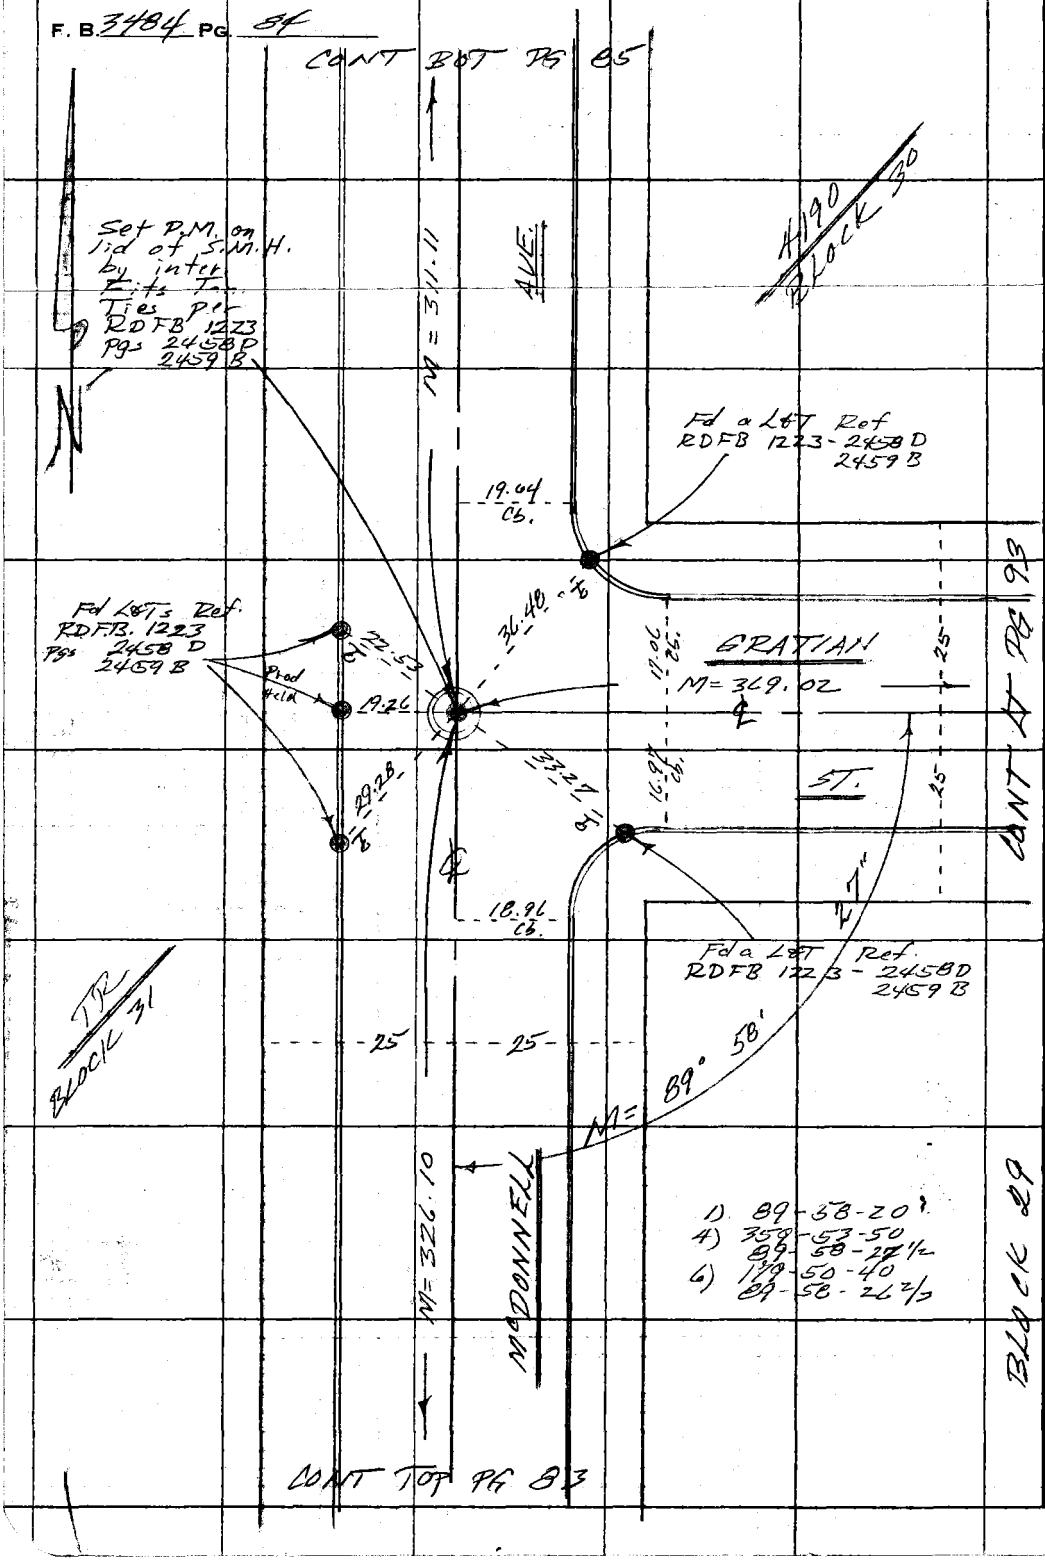

PLEASE RETURN TO
COUNTY OF LOS ANGELES
DEPARTMENT OF COUNTY ENGINEER
403 LOS ANGELES COUNTY ENGINEERING BLDG.

Do not extend this side of this line.

Note: Any Additions or Changes on This Sheet Must be Made or Circled in Red Ink With Date and Name of Person Making Change.

WS 36 A2

Notes Ck'd by	Survey of Belvedere Area ℄	F. B. 7110 Pg. 91
Map No.	IN 0707.00 Tape 0408 Std. 68 °F	
Office Work	Surveyed by FF Brooks	
Checked	Notes FEB Date 28 May 76	
Date	Indexed G.D. BAILEY JUL 14 1976	

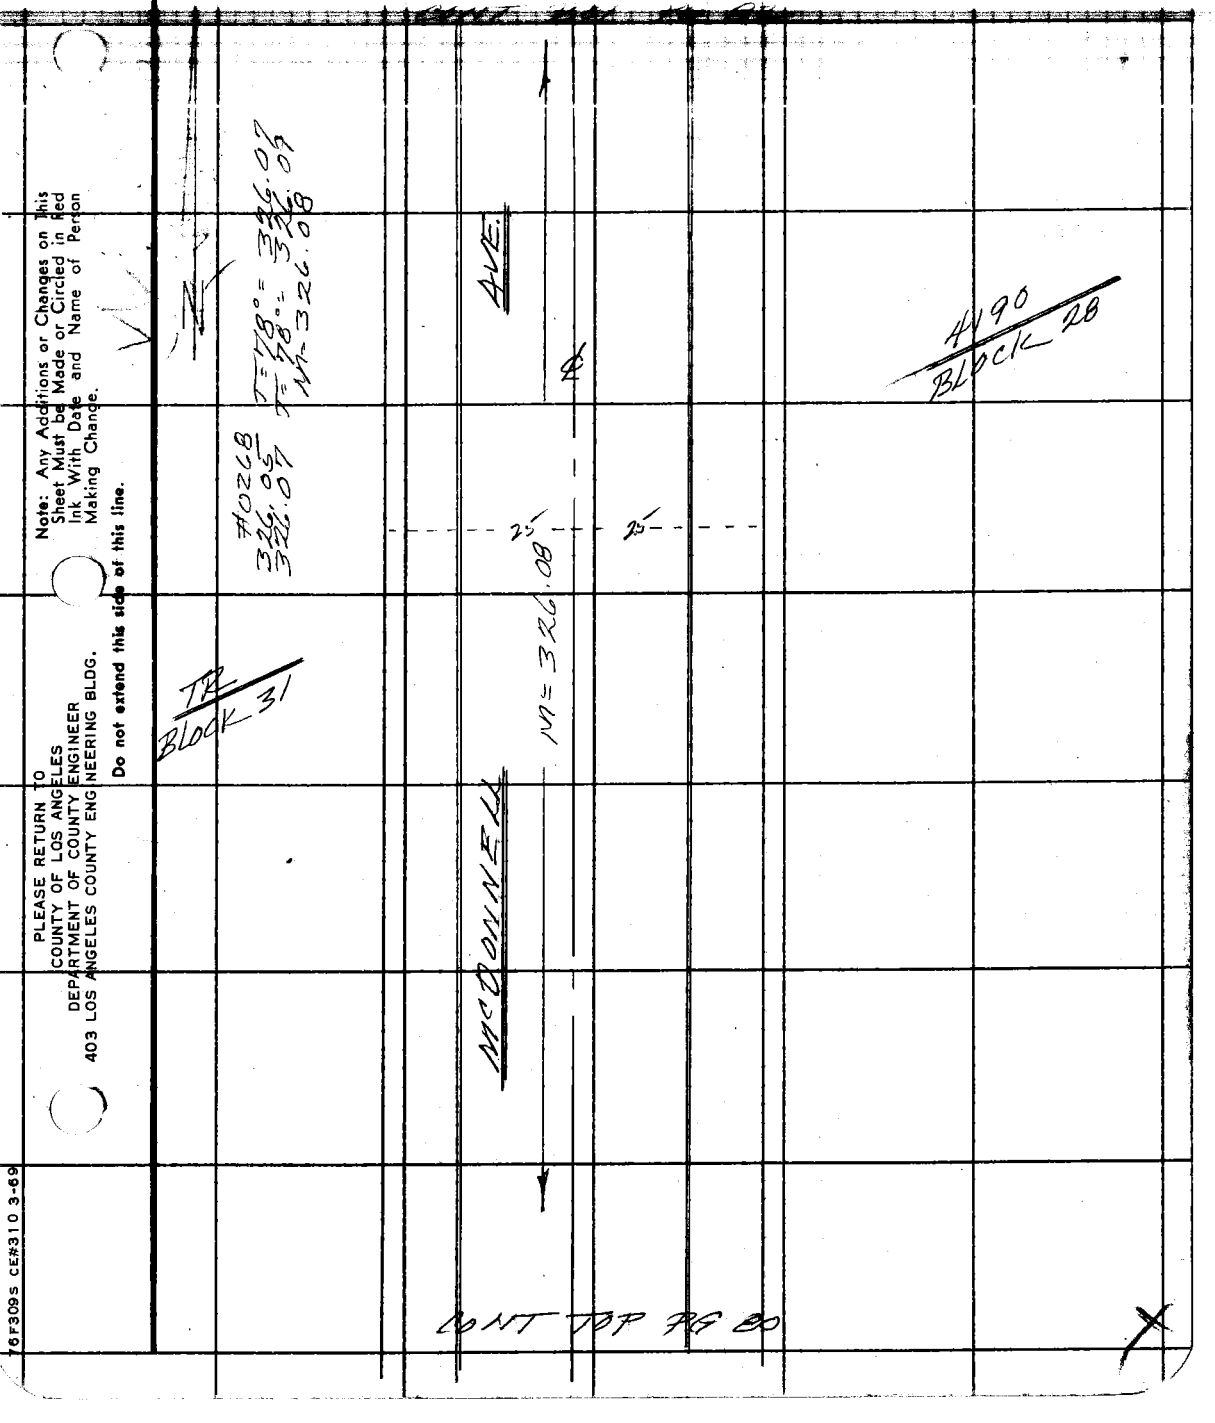

F. B 2484 PG 82 CONT BOT PG 83

2451B
52B

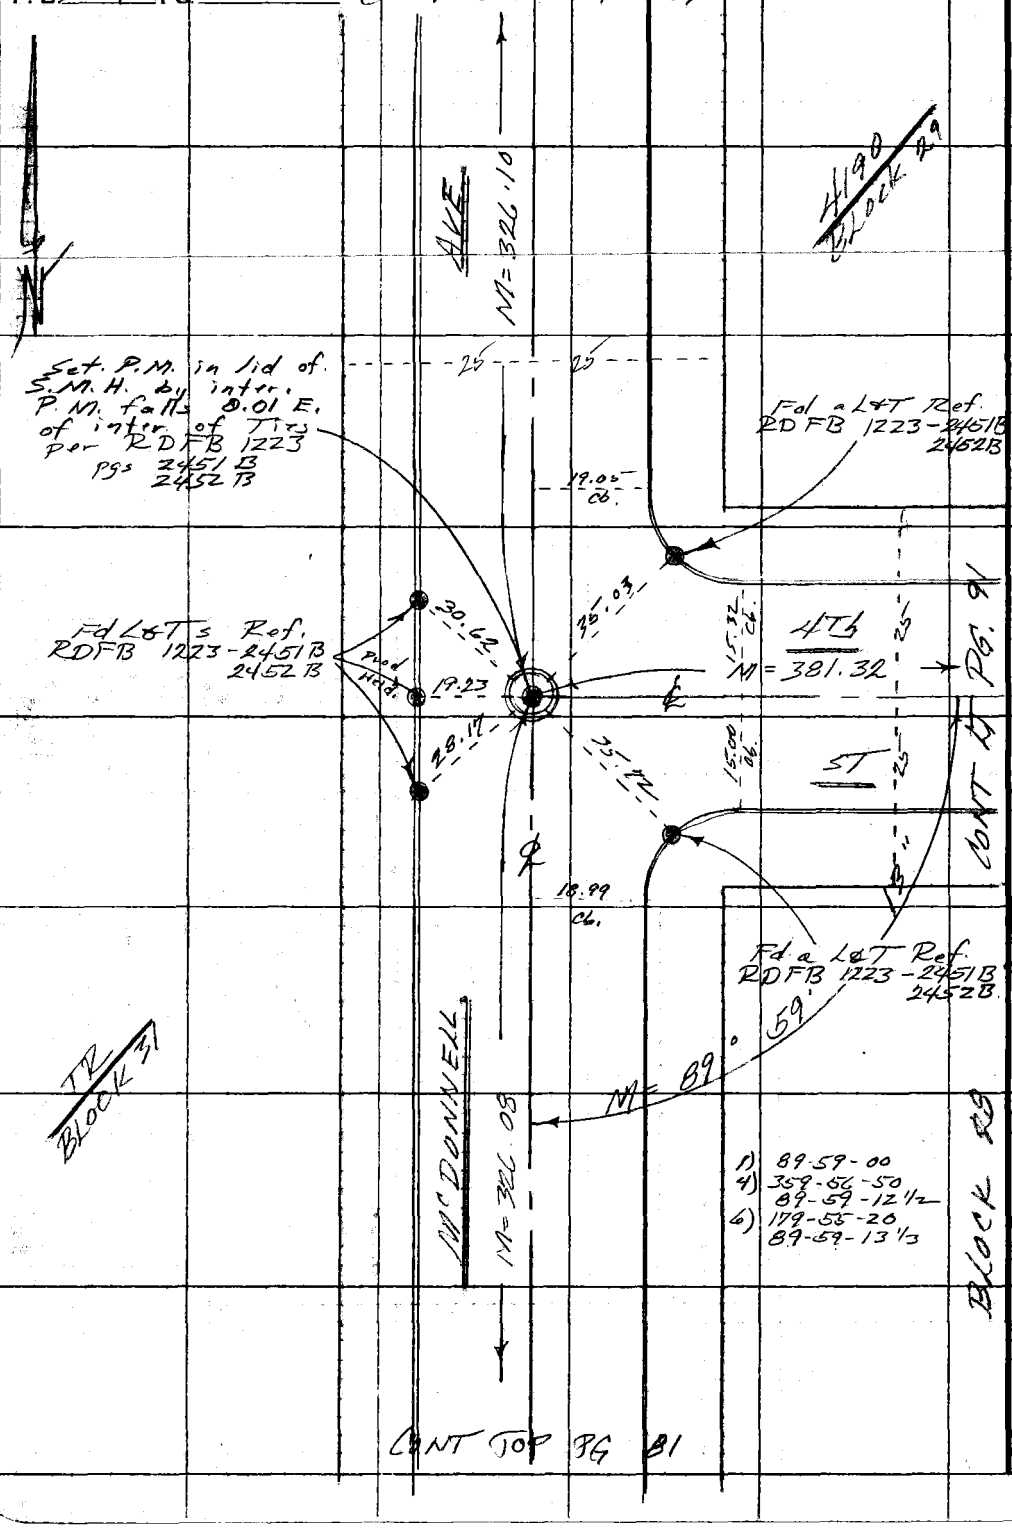

PLEASE RETURN TO
COUNTY OF LOS ANGELES
DEPARTMENT OF COUNTY ENGINEER
403 LOS ANGELES COUNTY ENGINEERING BLDG.

Do not extend this side of this line.

Note: Any Additions or Changes on This Sheet Must be Made or Circled in Red Ink With Date and Name of Person Making Change.

CONT TOP PG 81

Notes Ck'd by	Survey of Belvedere Area ℄	F. B. 3484 PG. 79
Map No.	JN 0203.00 Tape 0700 Std. 60 °F	
Office Work	Surveyed by FE Brooks	
Checked	Notes F.E.B. Date 28 May 77	
Date	Indexed G. D. BAILEY JUL 14 1978	

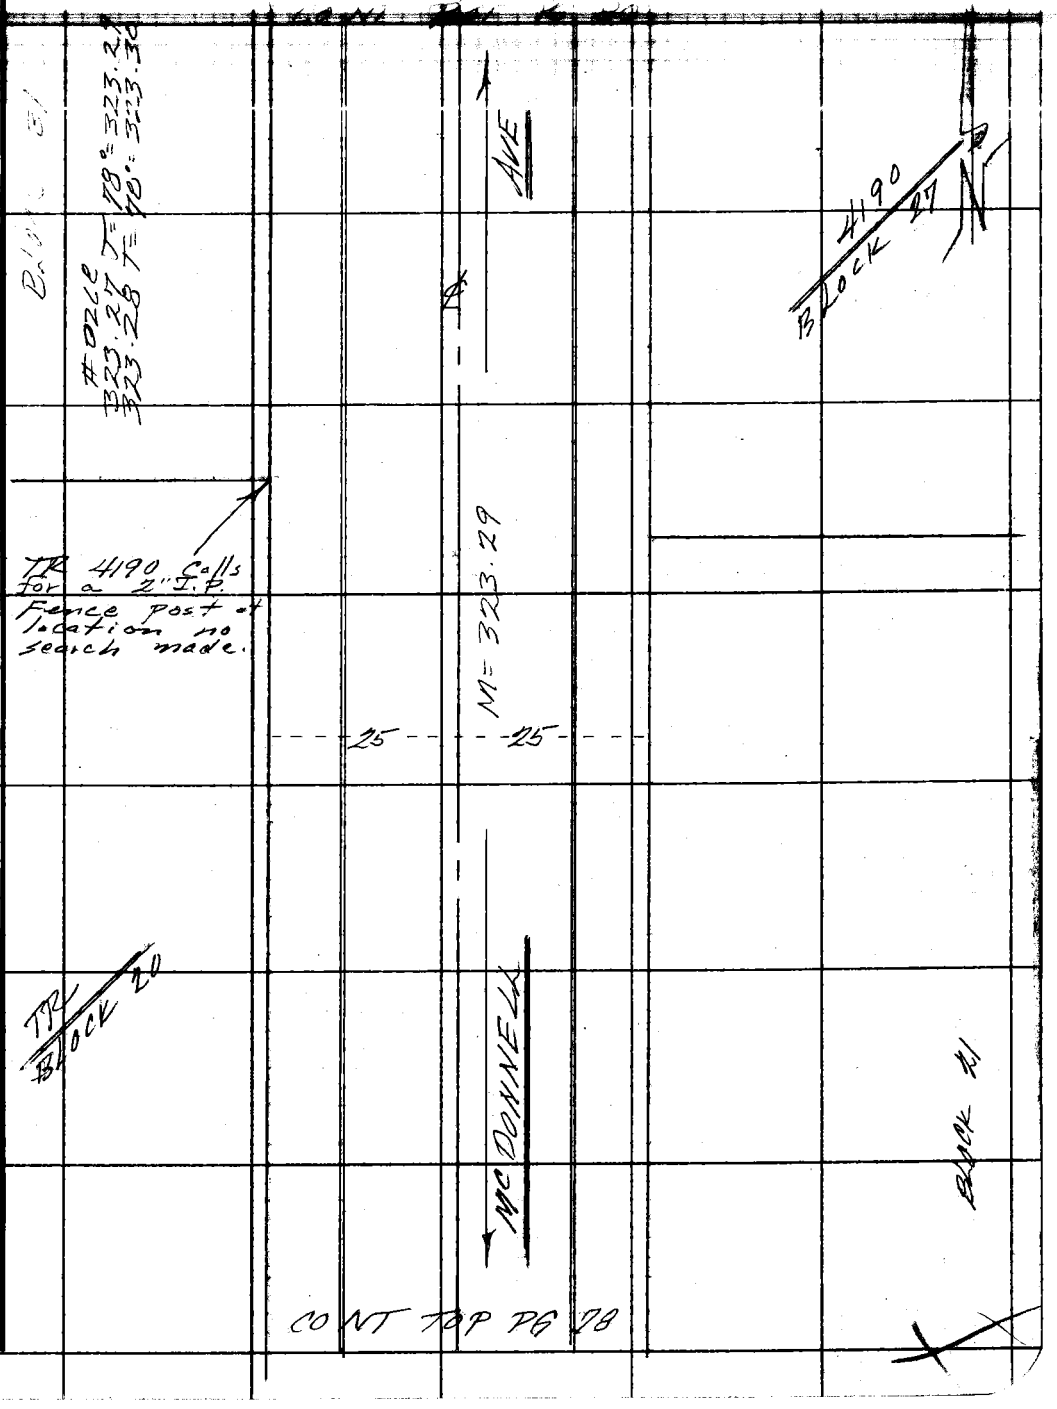

Note: Any Additions or Changes on This Sheet Must be Made or Circled in Red Ink With Date and Name of Person Making Change.

Do not extend this side of this line.

PLEASE RETURN TO
COUNTY OF LOS ANGELES
DEPARTMENT OF COUNTY ENGINEER
403 LOS ANGELES COUNTY ENGINEERING BLDG.

76F309S CE#310 3-69

F. B. 3484 PG 80 CONT BOT PG 81

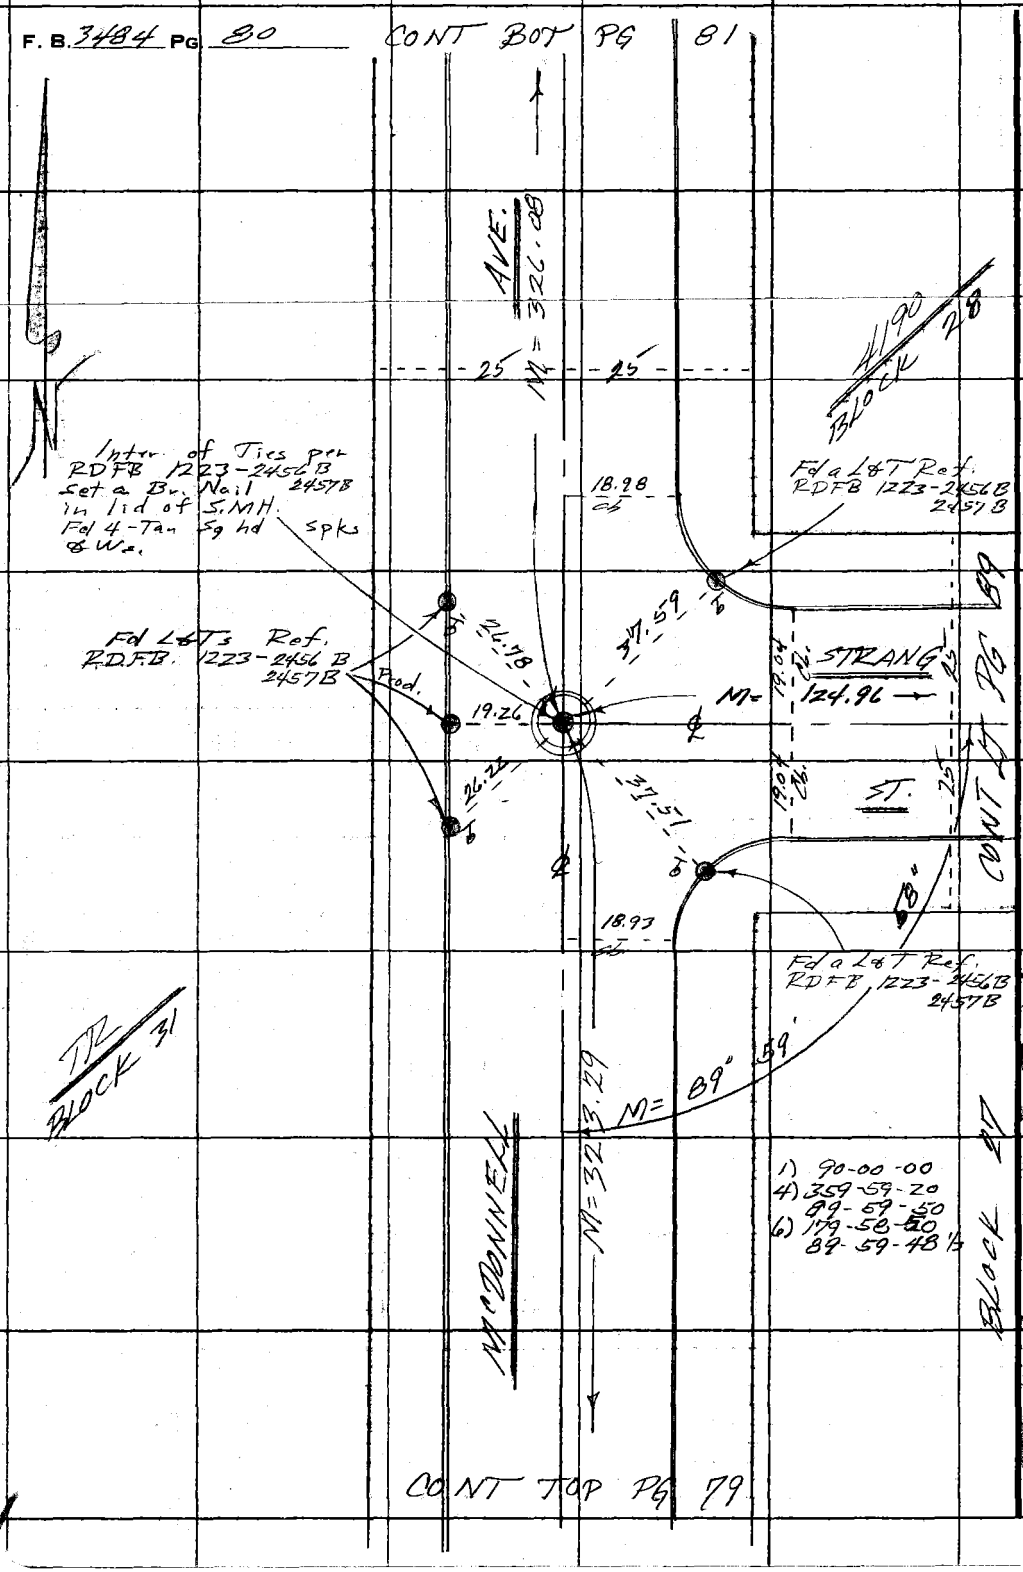

PLEASE RETURN TO
COUNTY OF LOS ANGELES
DEPARTMENT OF COUNTY ENGINEER
403 LOS ANGELES COUNTY ENGINEERING BLDG.

Do not extend this side of this line.

Note: Any Additions or Changes on This Sheet Must be Made or Circled in Red Ink With Date and Name of Person Making Change.

Notes Ck'd by	Survey of Belvedere Iron ℄	F. B. 34 Ad PG. 77
Map No.	JN 0303.00 Twp 0268 Std 68 °F	
Office Work	Surveyed by FE Brooks	
Checked	Notes FEB. Date 10 May 74	
Date	Indexed G. D. BAILEY JUL 14 1976	

WS 36 A2

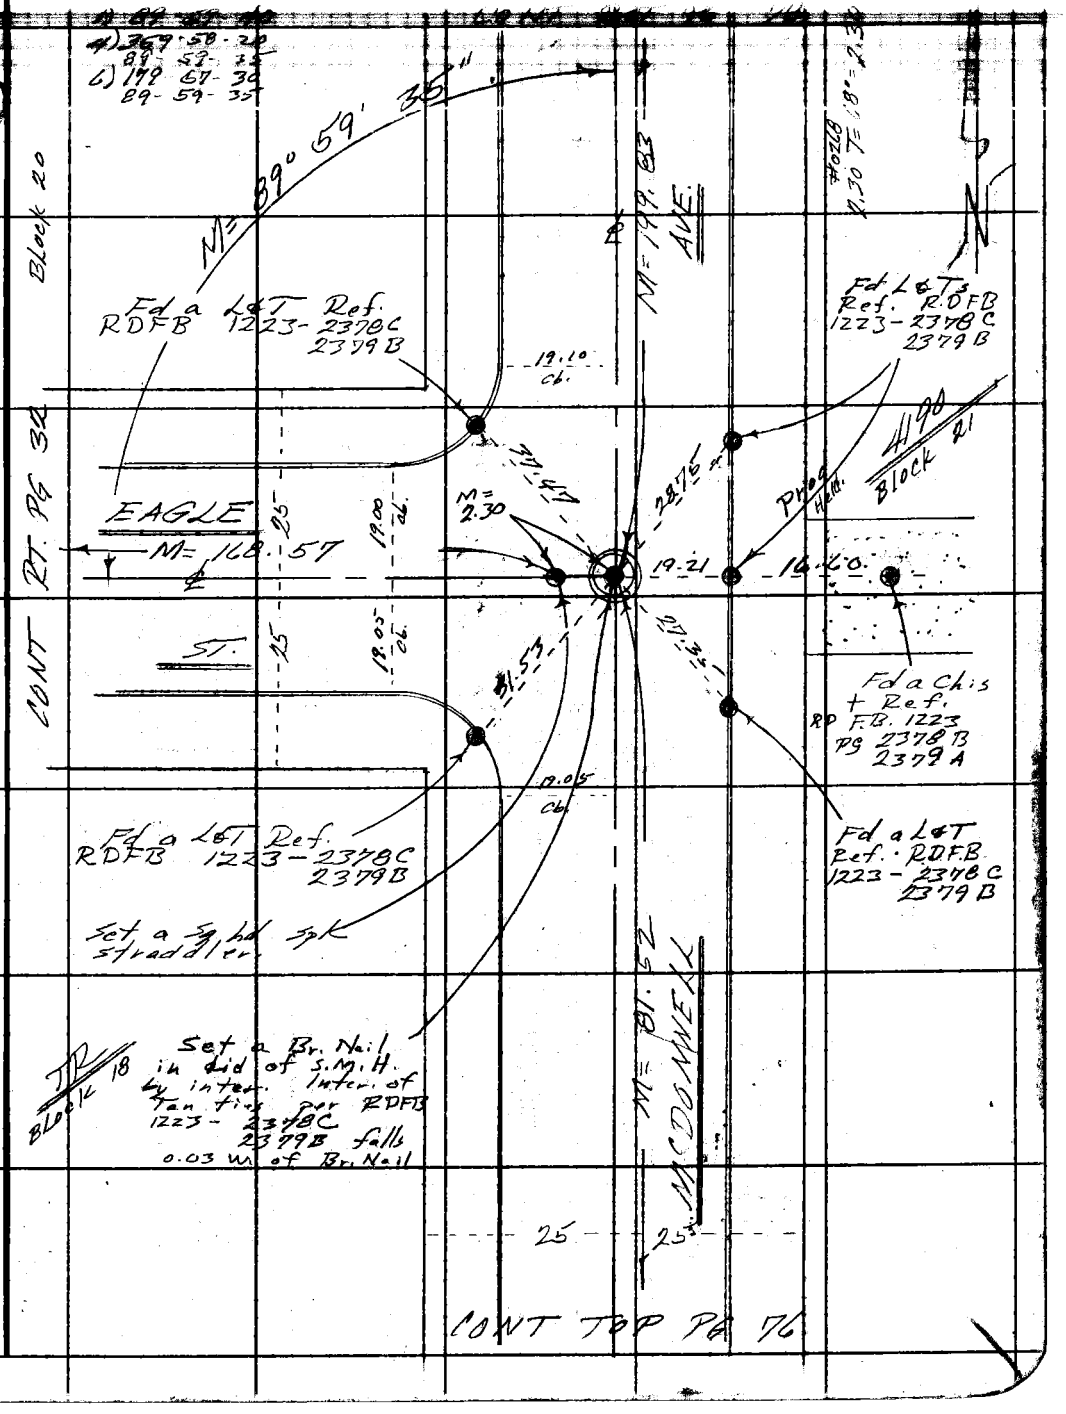

Note: Any Additions or Changes on This Sheet Must be Made or Circled in Red Ink With Date and Name of Person Making Change.

Do not extend this side of this line.

PLEASE RETURN TO
COUNTY OF LOS ANGELES
DEPARTMENT OF COUNTY ENGINEER
403 LOS ANGELES COUNTY ENGINEERING BLDG.

76F309S CE#310 3-69

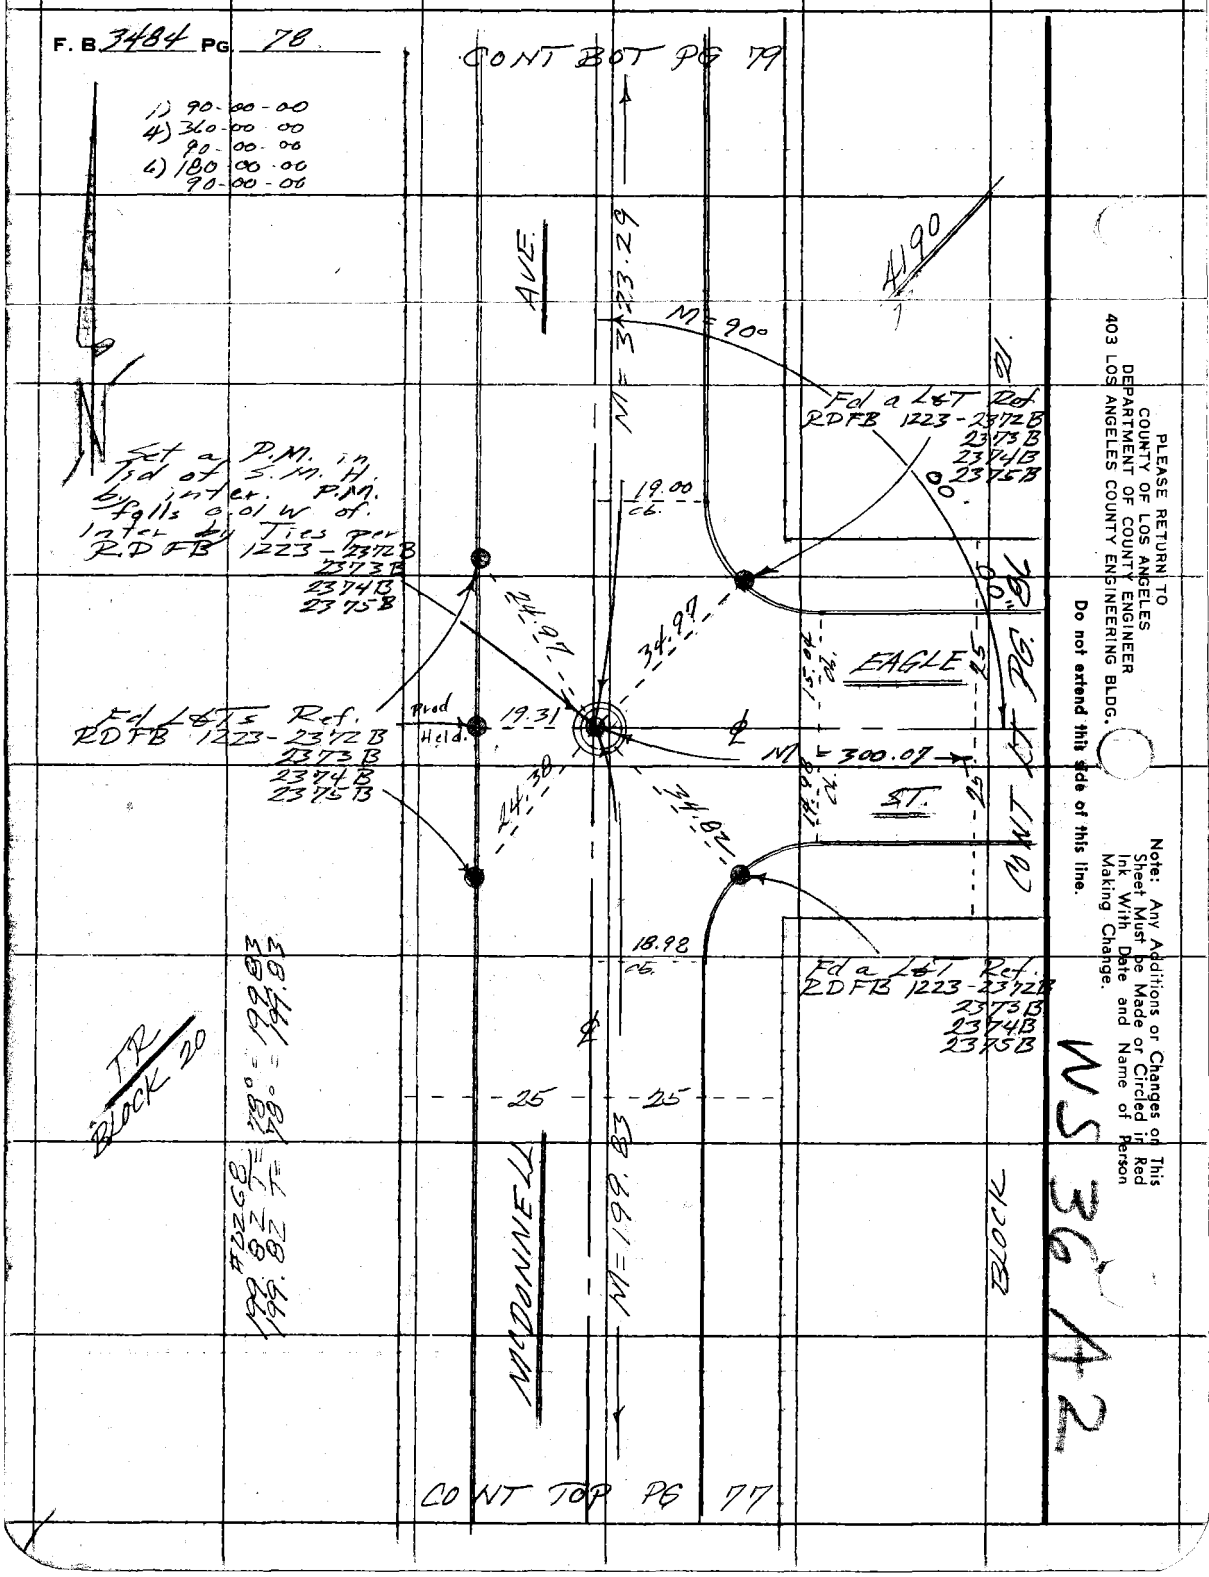

PLEASE RETURN TO
COUNTY OF LOS ANGELES
DEPARTMENT OF COUNTY ENGINEER
403 LOS ANGELES COUNTY ENGINEERING BLDG.

Do not extend this side of this line.

Note: Any Additions or Changes on This Sheet Must be Made or Circled in Red Ink With Date and Name of Person Making Change.

Notes Ck'd by	Survey of Belvedere Area 2	F. B. 3484 PG. 75
Map No.	IN #303.00 Tape 0268 Std 68 °F	
Office Work	Surveyed by F E Brooks	
Checked	Notes F.E.B. Date	
Date	Indexed G.D. BAILEY JUL 14 1976	

WS 36 A 2

Note: Any Additions or Changes on This Sheet Must be Made or Circled in Red Ink With Date and Name of Person Making Change

Do not extend this side of this line.

PLEASE RETURN TO
COUNTY OF LOS ANGELES
DEPARTMENT OF COUNTY ENGINEER
403 LOS ANGELES COUNTY ENGINEERING BLDG.

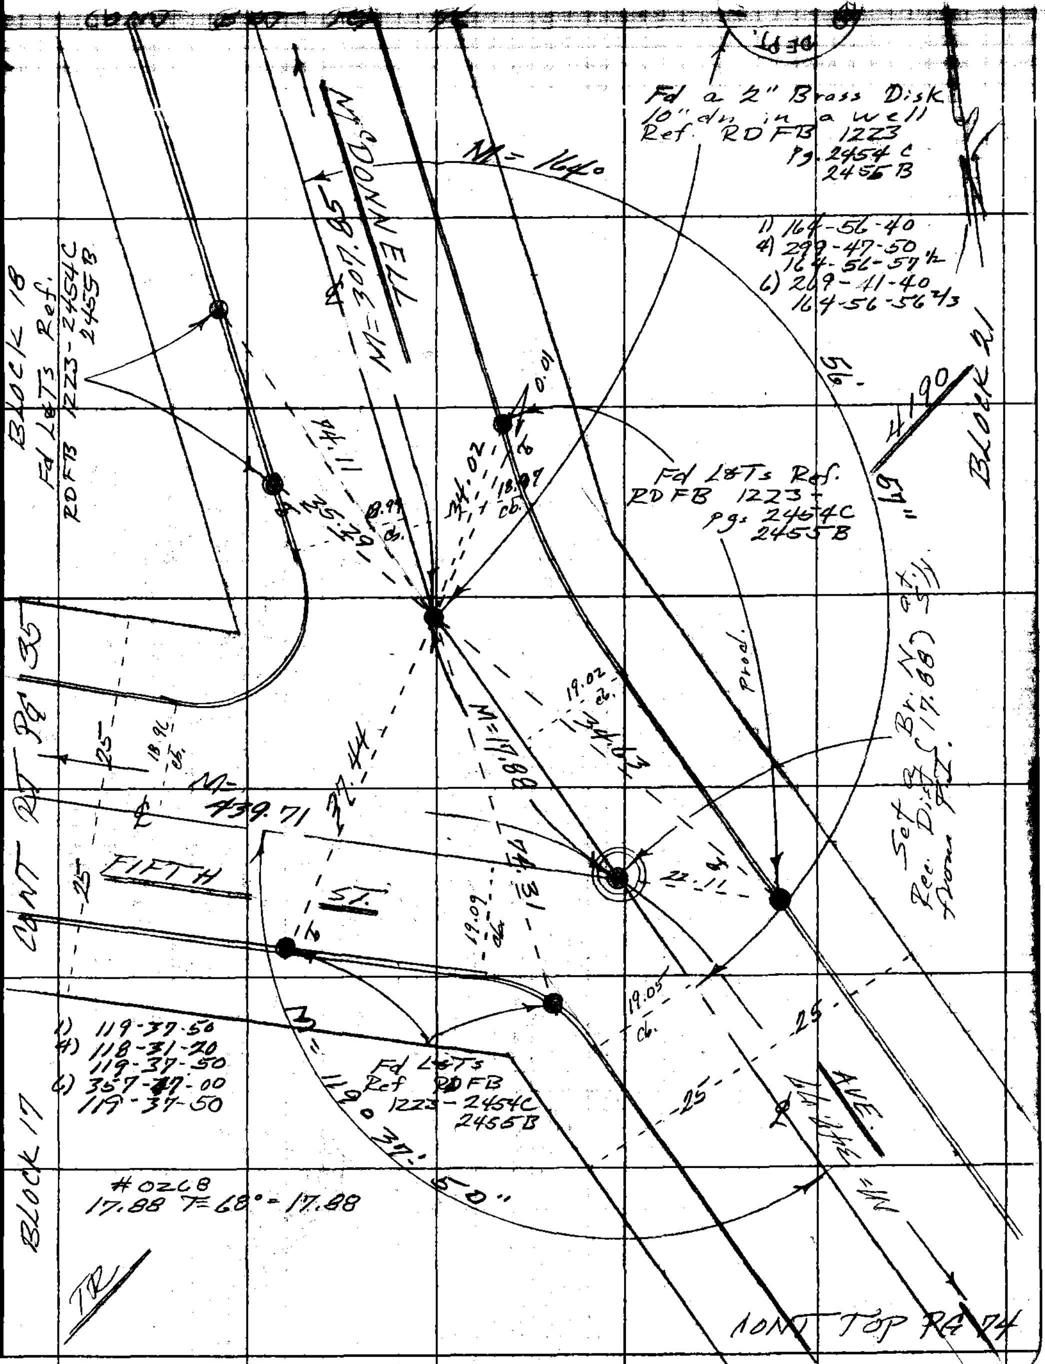

76F309S CE#310 3-69

F. B. 3484 PG. 76

CONT BOT PG 77

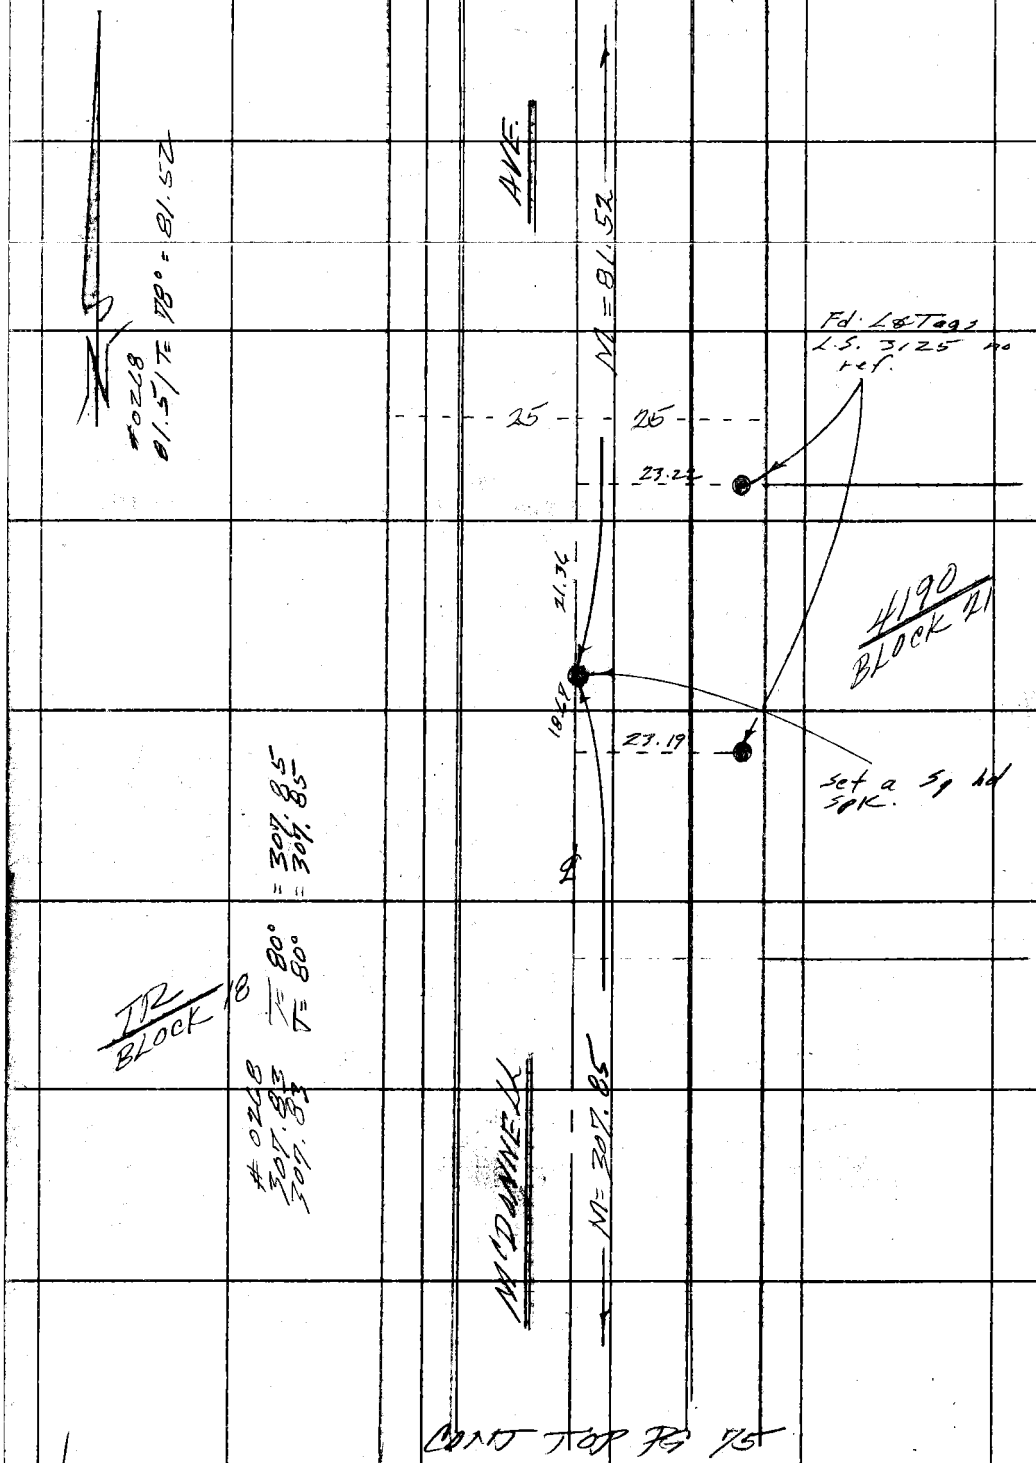

CONT TOP PG 75

PLEASE RETURN TO
COUNTY OF LOS ANGELES
DEPARTMENT OF COUNTY ENGINEER
403 LOS ANGELES COUNTY ENGINEERING BLDG.

Do not extend this side of this line.

Note: Any Additions or Changes on This Sheet Must be Made or Circled in Red Ink With Date and Name of Person Making Change.

Notes Ck'd by	Survey of Belvedere Area 2	F. B. 2-10d PG. 73
Map No.	IN 0303.00 Tape 0203 Std. 68 °F	
Office Work	Surveyed by FE Brooks	
Checked	Notes FEB Date 29 Aug 74	
Date	Indexed G. D. BAILEY JUL 14 1976	

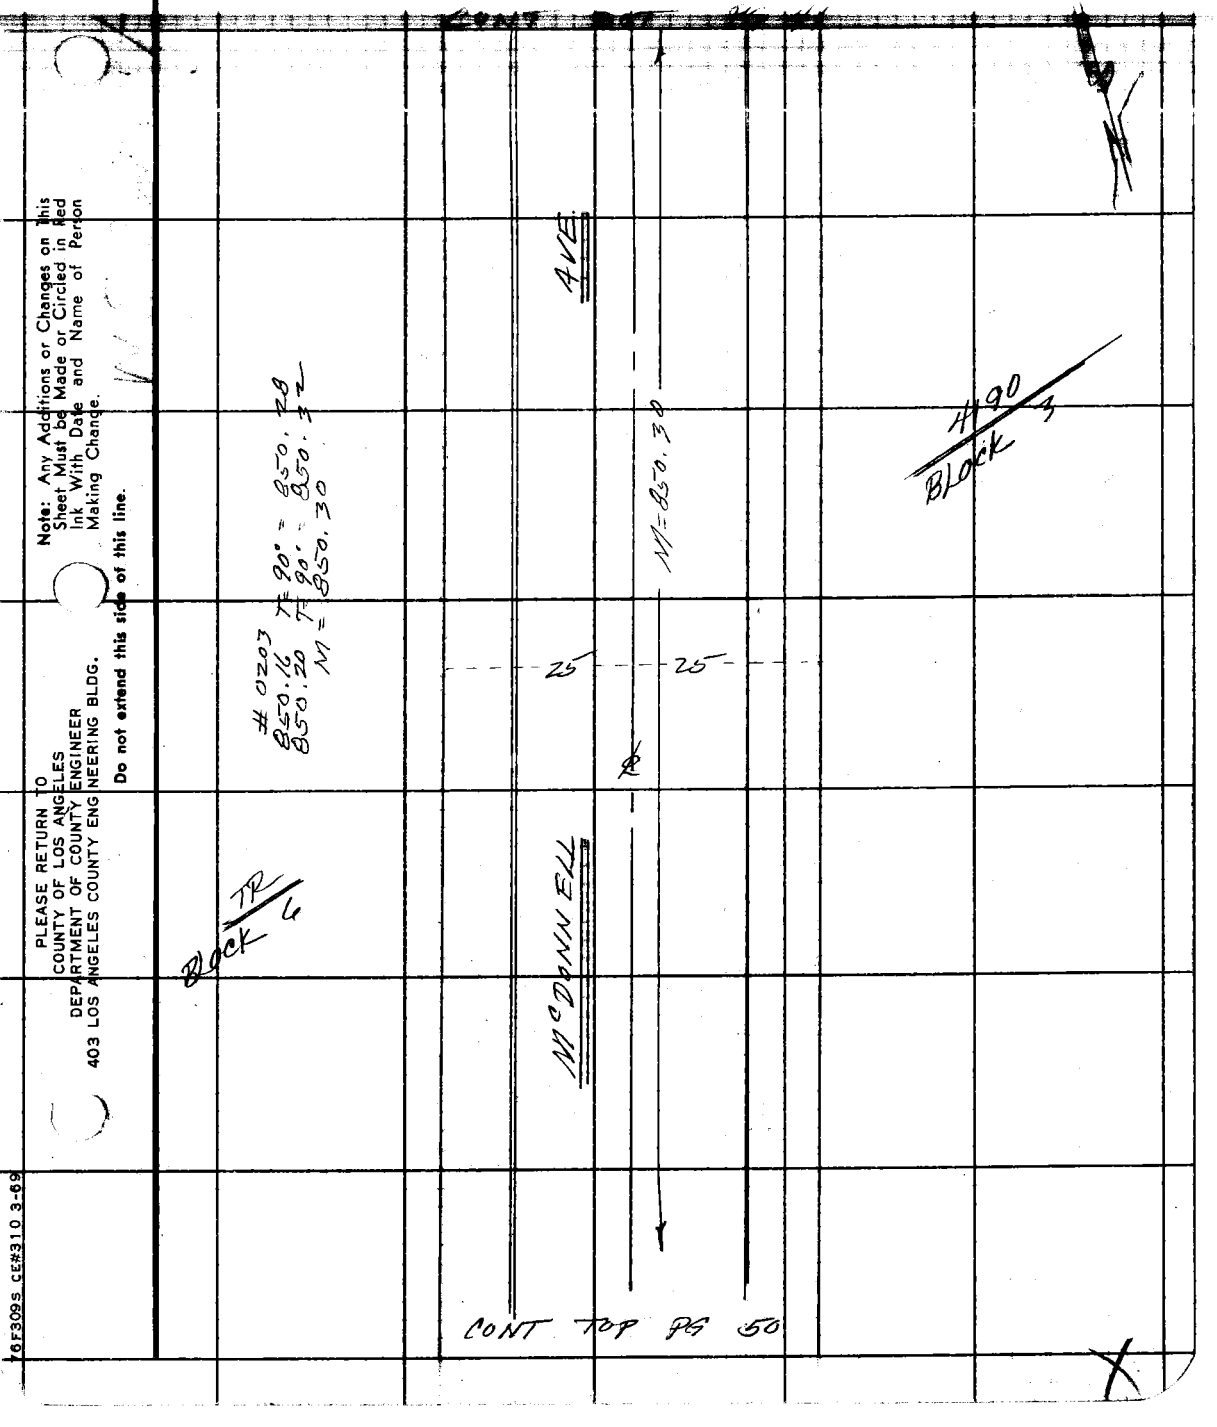

Note: Any Additions or Changes on This Sheet Must be Made or Circled in Red Ink With Date and Name of Person Making Change.

Do not extend this side of this line.

PLEASE RETURN TO
COUNTY OF LOS ANGELES
DEPARTMENT OF COUNTY ENGINEER
403 LOS ANGELES COUNTY ENGINEERING BLDG.

76F309S CE#310 3-69

F. B. 3484 PG. 74

CONT BOT PG 75

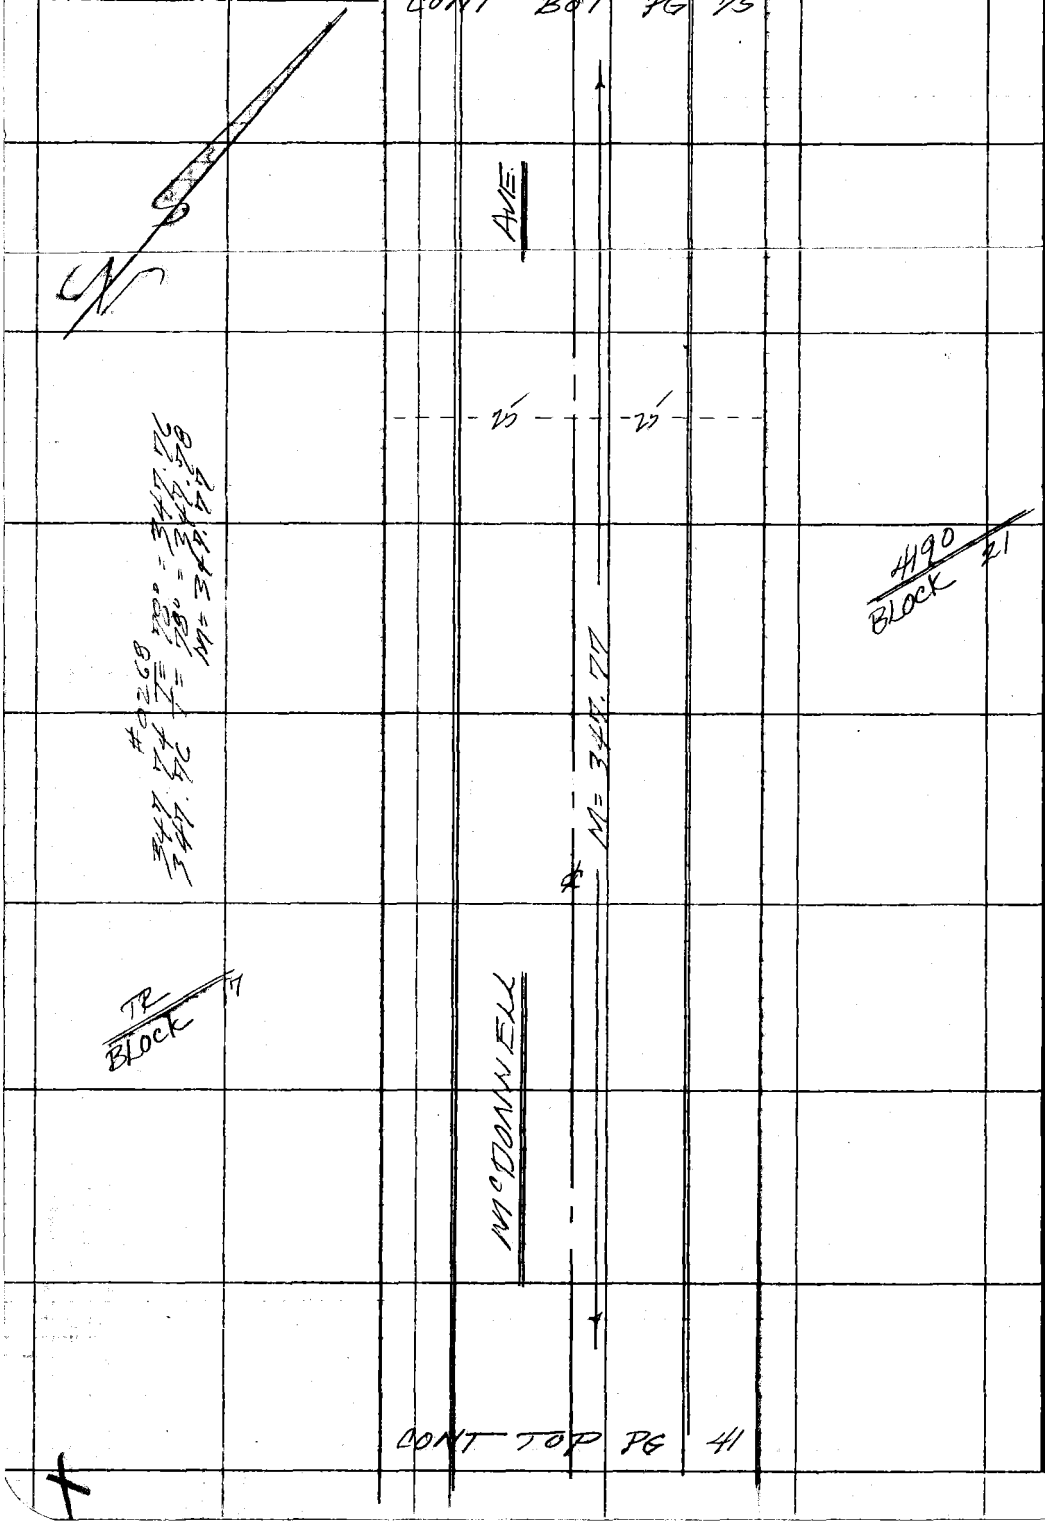

CONT TOP PG 41

PLEASE RETURN TO
COUNTY OF LOS ANGELES
DEPARTMENT OF COUNTY ENGINEER
403 LOS ANGELES COUNTY ENGINEERING BLDG.

Do not extend this side of this line.

Note: Any Additions or Changes on This Sheet Must be Made or Circled in Red Ink With Date and Name of Person Making Change.

Notes Ck'd by	Survey of Belvedere Area ℄	F. B. 3484 Pg. 71
Map No.	IN 0705.00 Tape 0803 Std. 68 °F	
Office Work	Surveyed by FF Brooks	
Checked	Notes FFB. Date	
Date	Indexed R. D. BAILEY JUL 14 1976	

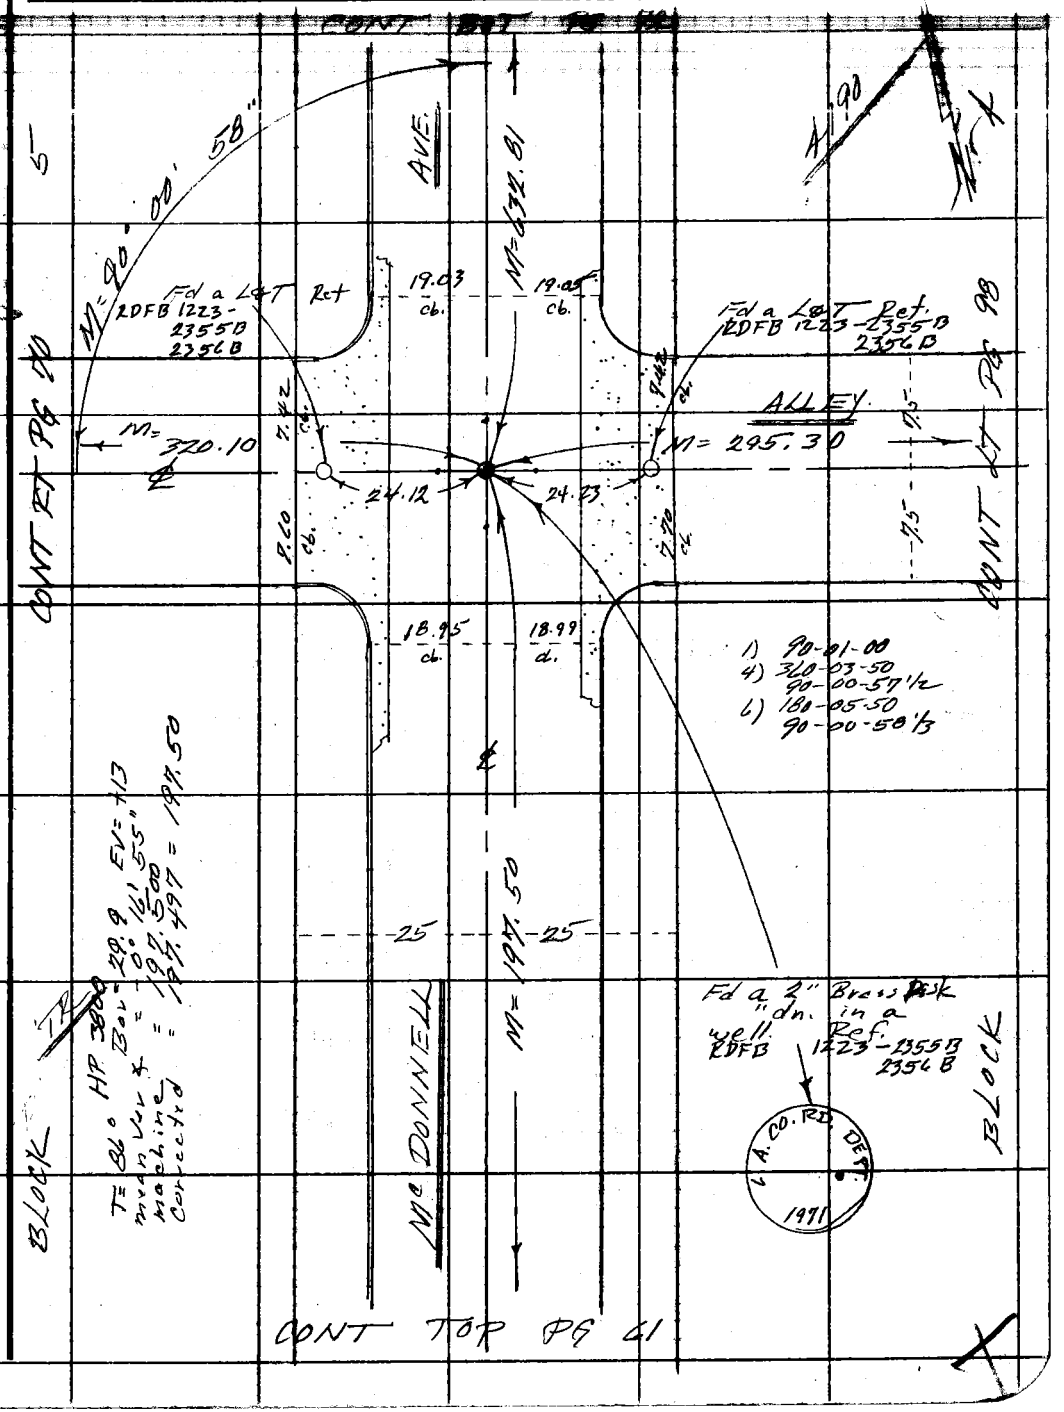

Note: Any Additions or Changes on This Sheet Must be Made or Circled in Red Ink With Date and Name of Person Making Change.

Do not extend this side of this line.

PLEASE RETURN TO
COUNTY OF LOS ANGELES
DEPARTMENT OF COUNTY ENGINEER
403 LOS ANGELES COUNTY ENGINEERING BLDG.

76F309S CE#310 3-69

F. B. 3484 PG. 72

CONT BOT PG 50

AVE.

HP 3800
T=86° Bar = 29.9 EV = +13
mean vel ∡ = +0°54'35"
machine = 632.888
Corrected = 632.808 = 632.81

4190
BLOCK 4

25 25

M = 632.81

TR
BLOCK 5

McDONNELL

CONT TOP PG 71

PLEASE RETURN TO
COUNTY OF LOS ANGELES
DEPARTMENT OF COUNTY ENGINEER
403 LOS ANGELES COUNTY ENGINEERING BLDG.

Do not extend this side of this line.

Note: Any Additions or Changes on This Sheet Must be Made or Circled in Red Ink With Date and Name of Person Making Change.

Notes Ck'd by	Survey of Belvedere Area ℄	F. B. 2401 Pg. 67
Map No.	IN 0203.00 Tape 0268 Std 68 °F	
Office Work	Surveyed by F.E. Brooks	
Checked	Notes F.E.B. Date 29 May 74	
Date	Indexed G. D. BAILEY JUL 14 1976	

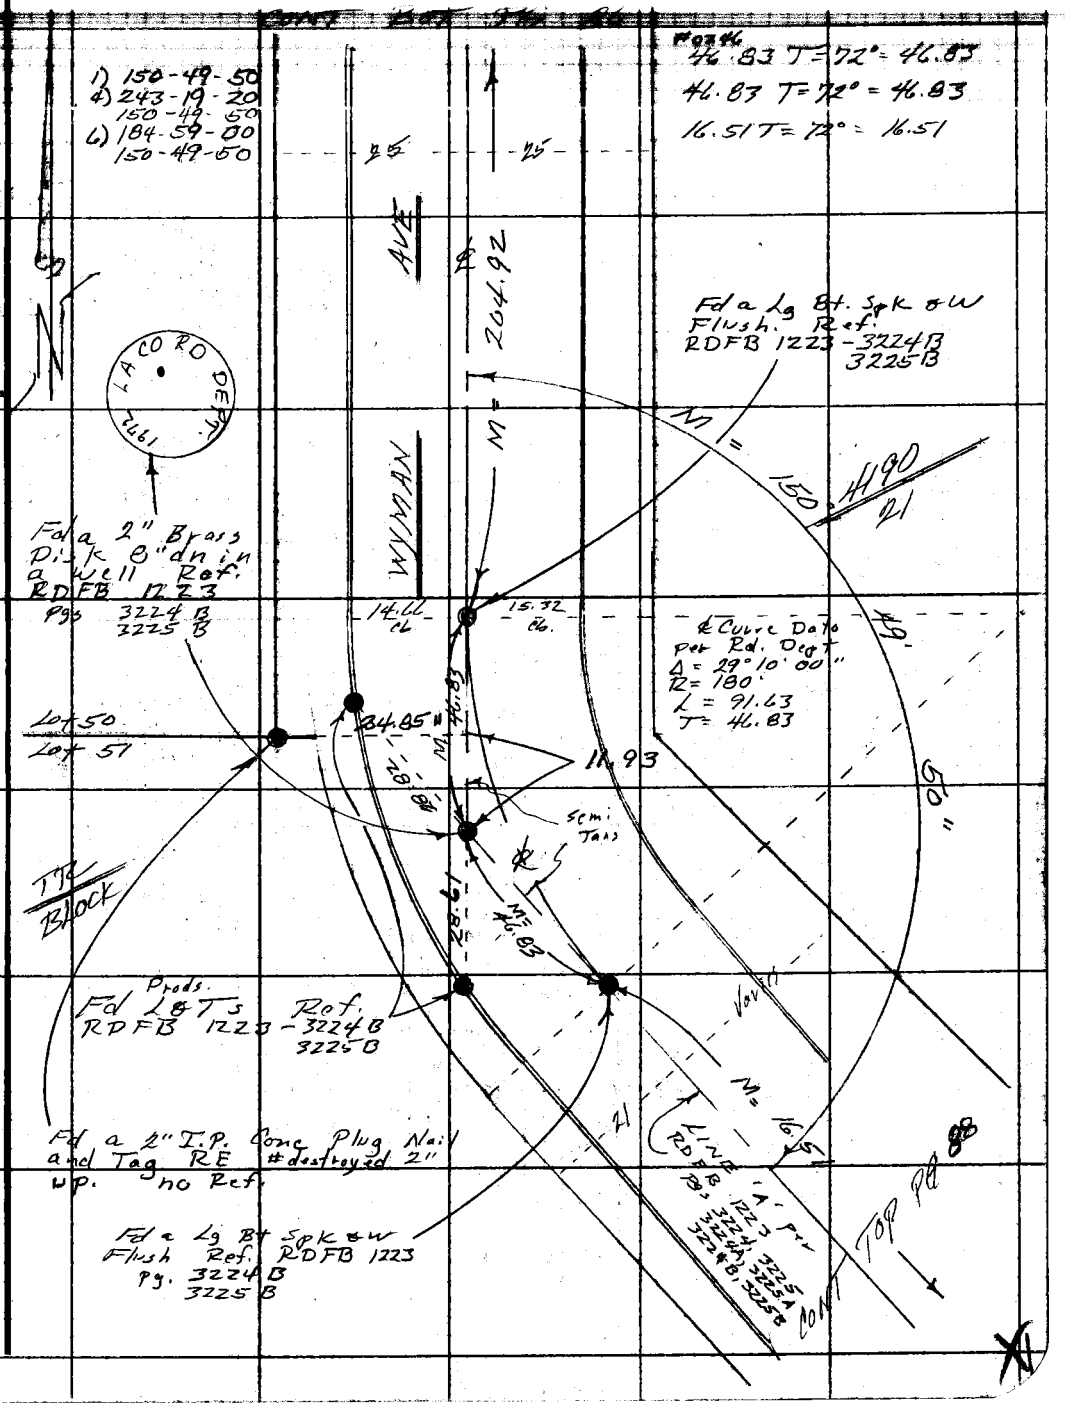

Note: Any Additions or Changes on This Sheet Must be Made or Circled in Red Ink With Date and Name of Person Making Change.

Do not extend this side of this line.

PLEASE RETURN TO
COUNTY OF LOS ANGELES
DEPARTMENT OF COUNTY ENGINEER
403 LOS ANGELES COUNTY ENGINEERING BLDG.

76F309S CE#310 3-69

F. B. 3484 PG. 88

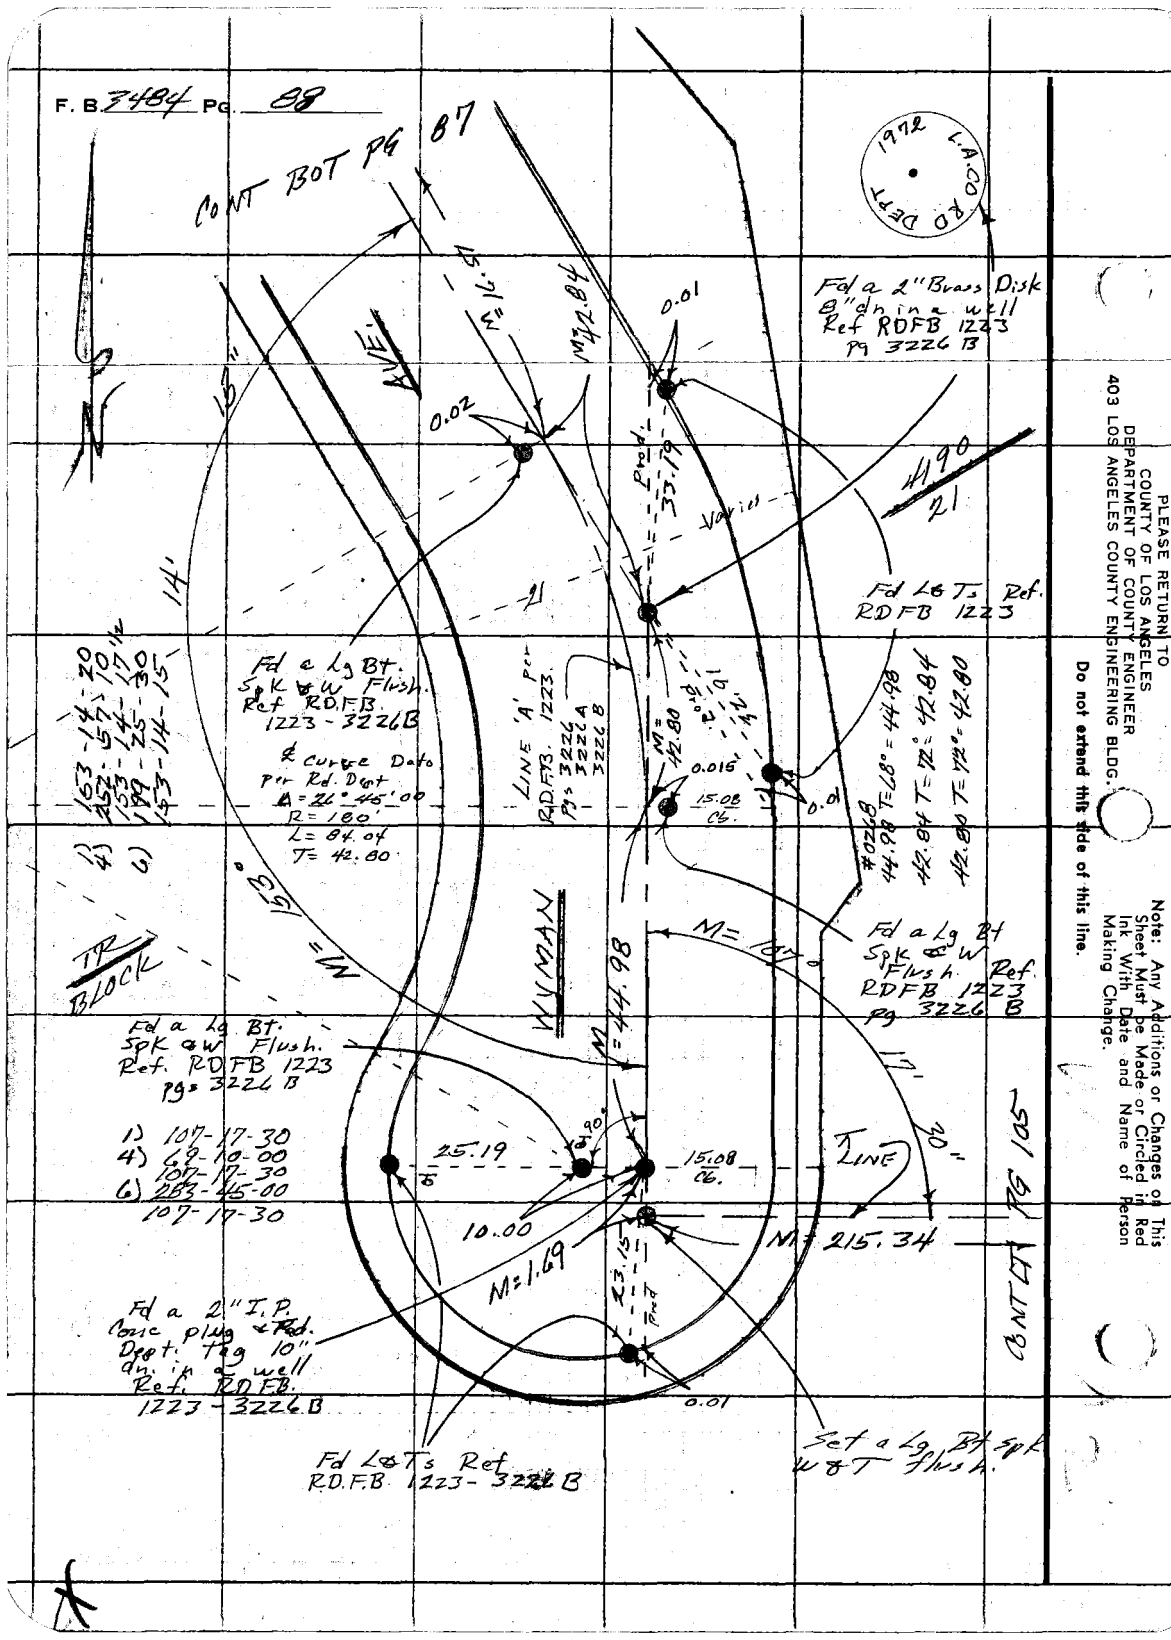

PLEASE RETURN TO
COUNTY OF LOS ANGELES
DEPARTMENT OF COUNTY ENGINEER
403 LOS ANGELES COUNTY ENGINEERING BLDG.

Do not extend this side of this line.

Note: Any Additions or Changes on This Sheet Must be Made or Circled in Red Ink With Date and Name of Person Making Change.

Notes Ck'd by	Survey of Belvedere Area B	F. B. 3404 PG. 89
Map No.	JN 0707.00 Tape 0268 Std 66 °F	
Office Work	Surveyed by FT Brooks	
Checked	Notes FEB. Date 28 May 74	
Date	Indexed G. D. BAILEY JUL 14 1976	

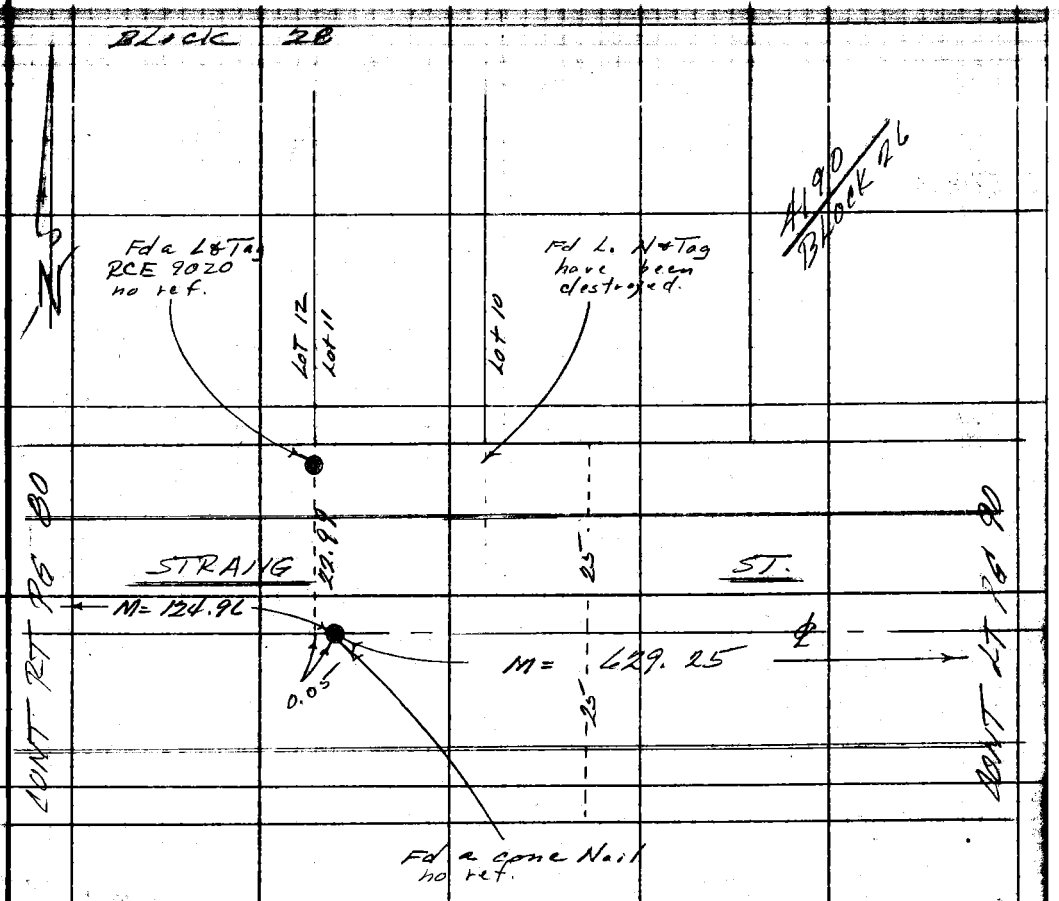

#0268

124.95 T= 78° = 124.96
124.95 T= 78° = 124.96

629.26 T= 68° = 629.26
629.25 T= 68° = 629.25

TR
BLOCK 27

X

Note: Any Additions or Changes on This Sheet Must be Made or Circled in Red Ink With Date and Name of Person Making Change.

Do not extend this side of this line.

PLEASE RETURN TO
COUNTY OF LOS ANGELES
DEPARTMENT OF COUNTY ENGINEER
403 LOS ANGELES COUNTY ENGINEERING BLDG.

76F309S CE#310 3-69

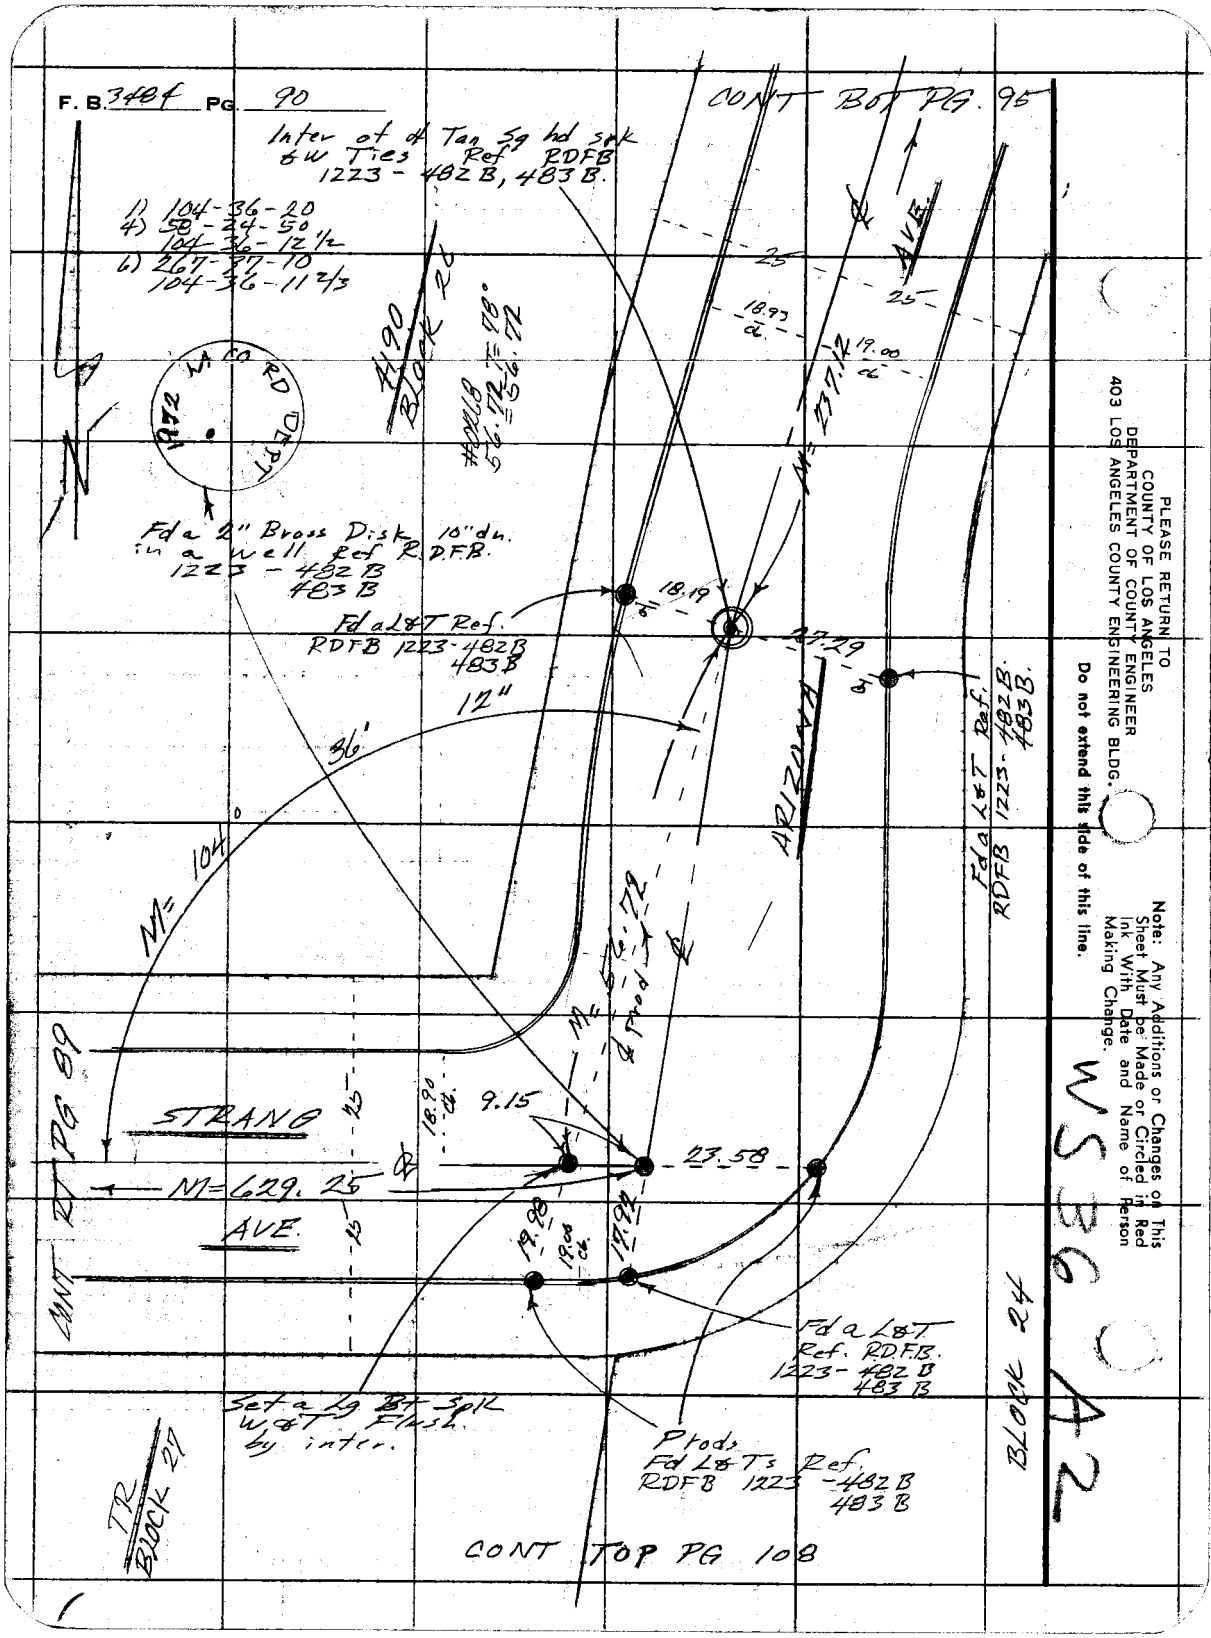
F. B. 3484 PG. 90
CONT BOT PG. 95
Inter of ℄ Tan Sq hd spk & W Ties Ref RDFB 1223 - 482 B, 483 B.
1) 104-36-20
4) 58-24-50
104-36-12 1/2
6) 267-37-10
104-36-11 2/3
1972 LA CO RD DEPT
4190 BLOCK 26
#0218 56.72 T=78° 56.72
Fd a 2" Brass Disk 10" dn. in a well Ref R.D.F.B. 1223 - 482 B 483 B
Fd a L&T Ref. RDFB 1223-482B 483B
18.19
27.29
12"
36'
M= 104°
M= 237.12
AVE.
ARIZONA
Fd a L&T Ref. RDFB 1223-482B 483B.
M= 56.72
℄ prod
STRANG
AVE.
M=629.25
9.15
23.58
18.90 cb.
19.98
19.00 cb.
17.92
CONT RT PG 89
Fd a L&T Ref. RDFB. 1223-482 B 483 B
Set a Lg Bt Spk W&T's Flush by inter.
Prods Fd L&T's Ref. RDFB 1223 -482 B 483 B
BLOCK 24
TR BLOCK 27
CONT TOP PG 108
PLEASE RETURN TO
COUNTY OF LOS ANGELES
DEPARTMENT OF COUNTY ENGINEER
403 LOS ANGELES COUNTY ENGINEERING BLDG.
Do not extend this side of this line.
Note: Any Additions or Changes on This Sheet Must be Made or Circled in Red Ink With Date and Name of Person Making Change.
WS 36 A2

Notes Ck'd by	Survey of Belvedere Area ℄	F. B. 3484 PG. 91
Map No.	IN 0101.00 Tape 0268 Std 68 °F	
Office Work	Surveyed by [illegible]	
Checked	Notes FEB Date 19 May 84	
Date	Indexed R. D. BAILEY JUL 14 1976	

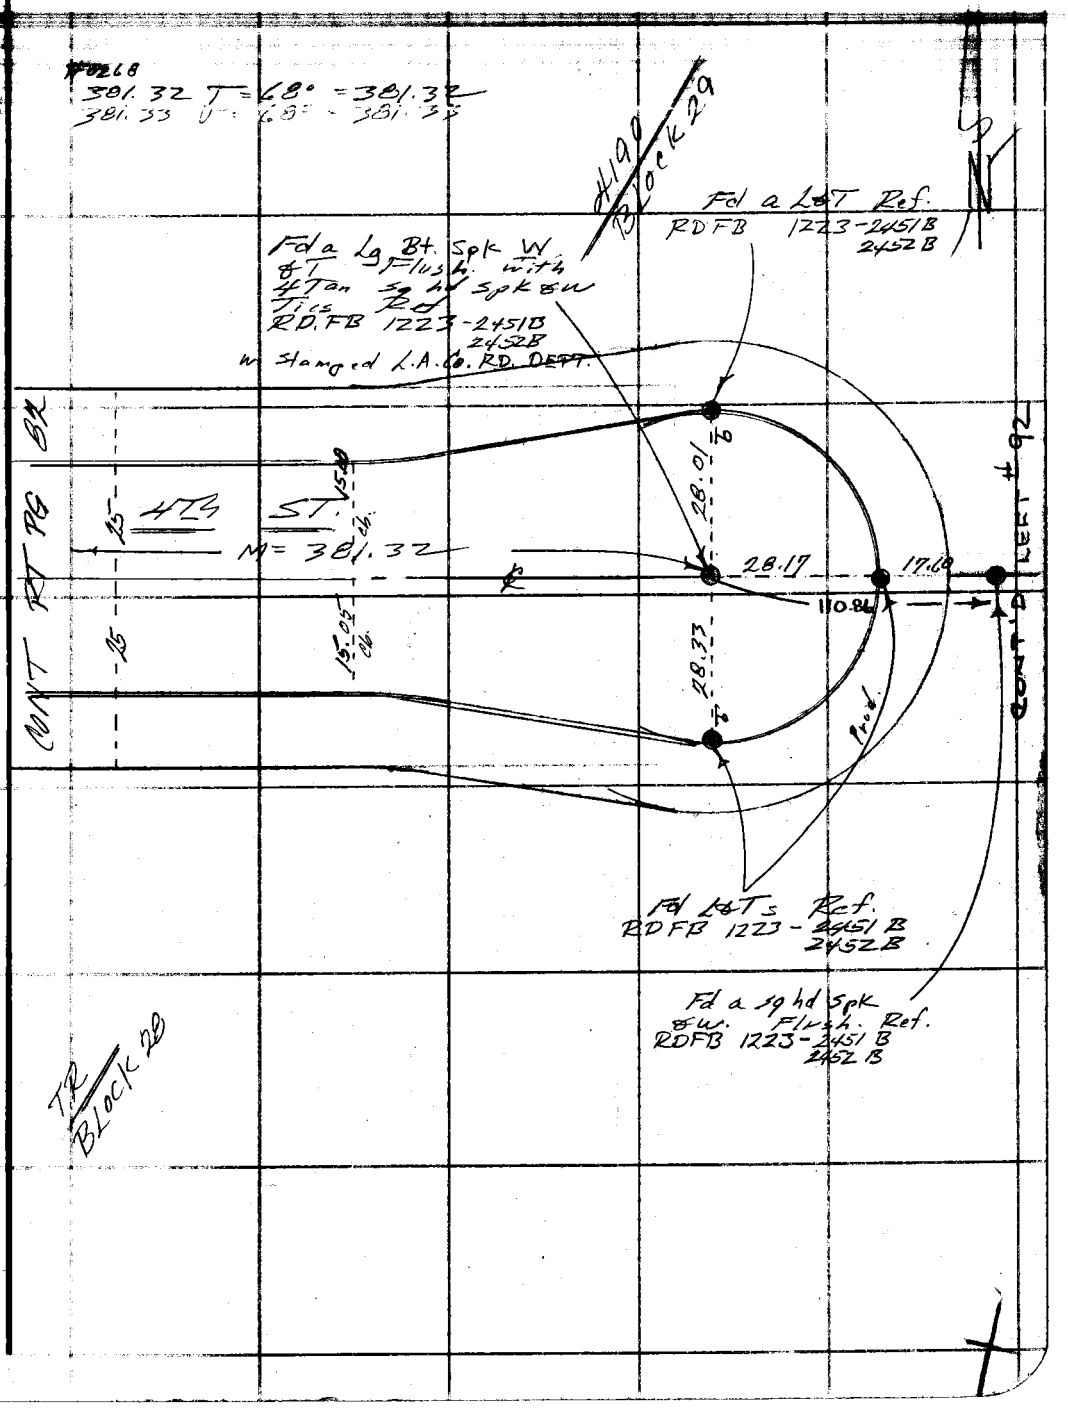

Note: Any Additions or Changes on This Sheet Must be Made or Circled in Red Ink With Date and Name of Person Making Change.

Do not extend this side of this line.

PLEASE RETURN TO
COUNTY OF LOS ANGELES
DEPARTMENT OF COUNTY ENGINEER
403 LOS ANGELES COUNTY ENGINEERING BLDG.

76F309S CE#310 3-69

CONT'D F.B. 3483

F. B. 3484 PG. 92

Pg # 165

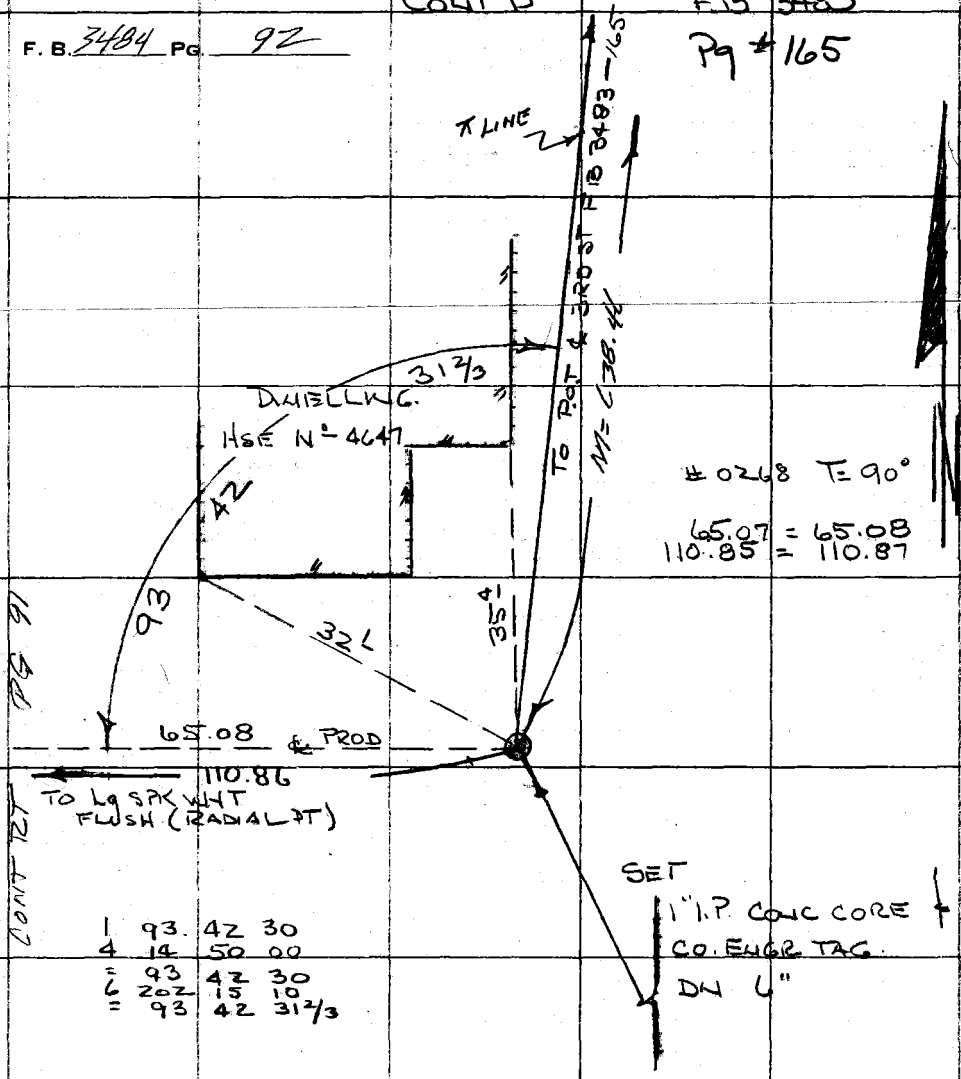

0268 T = 90°

65.07 = 65.08
110.85 = 110.87

1	93.	42	30
4	14	50	00
=	93	42	30
6	202	15	10
=	93	42	31 2/3

HP 3800

T	=	54°
Bar	=	30.0
EV	=	-3
Inst HI @ 4th	=	5.60
Target HI @ 3rd	=	5.95
Verticle ∡	=	+0°54'05"
machine dist	=	638.536
Corr dist	=	638.456

PLEASE RETURN TO
COUNTY OF LOS ANGELES
DEPARTMENT OF COUNTY ENGINEER
403 LOS ANGELES COUNTY ENGINEERING BLDG.

Do not extend this side of this line.

Note: Any Additions or Changes on This Sheet Must be Made or Circled in Red Ink With Date and Name of Person Making Change.

Notes Ck'd by	Survey of [illegible]	F. B. 3140 PG. 93
Map No.	JN 307.07 Tape 0268 Std. 68 °F	
Office Work	Surveyed by [illegible]	
Checked	Notes FEB Date [illegible]	
Date	Indexed G. D. BAILEY JUL 14 1976	

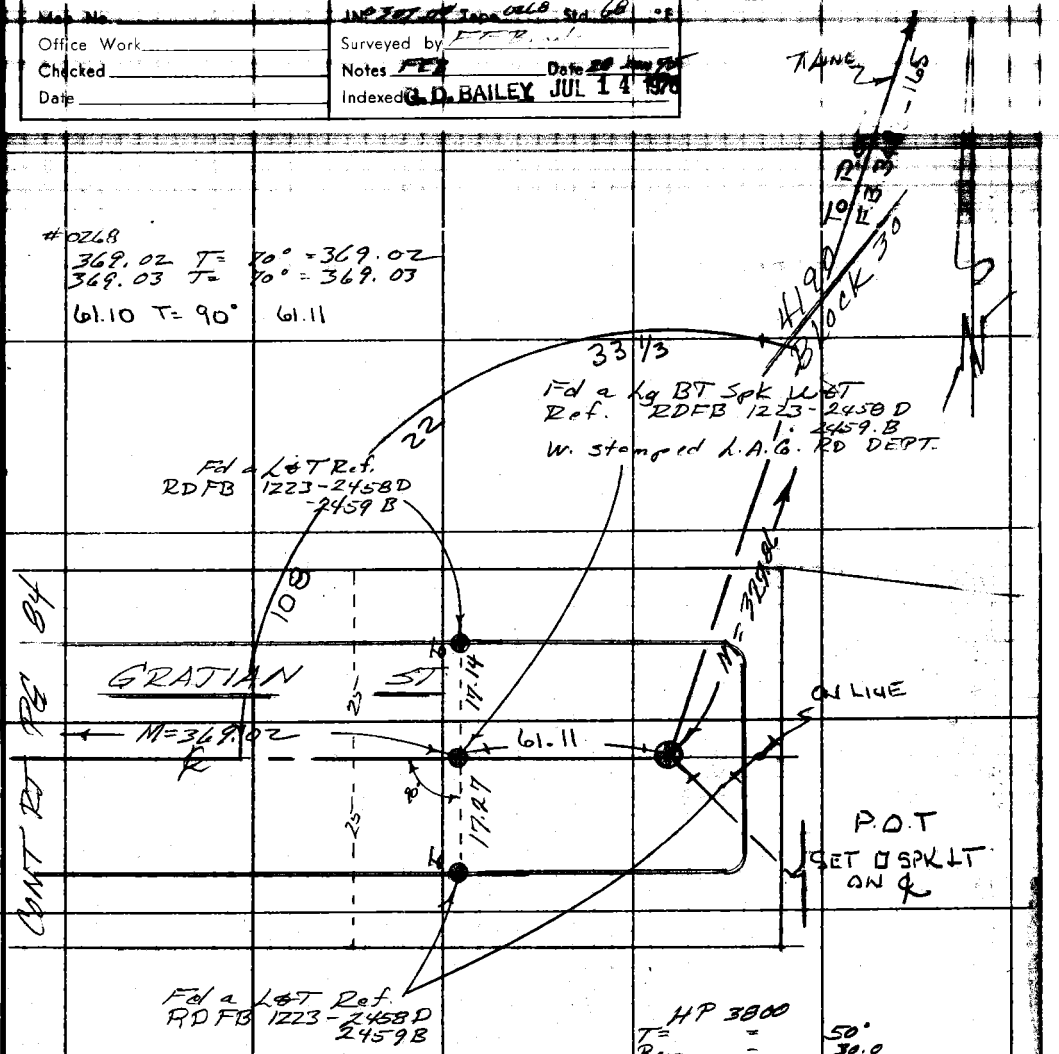

1.	108	22	30
4.	73	30	20
=	18	22	35
6	290	15	20
=	48	22	33 1/3

HP 3800

T=	=	50°
Bar	=	30.0
EU	=	-6
Inst HT@ Gratia	=	5.45
Target HT@ 3rd	=	5.95
Verticle ∡	=	-0° 22' 35"
machine dist.	=	327.872
Corr dist.	=	327.864

TR
BLOCK 29

Note: Any Additions or Changes on This Sheet Must be Made or Circled in Red Ink With Date and Name of Person Making Change.

Do not extend this side of this line.

PLEASE RETURN TO
COUNTY OF LOS ANGELES
DEPARTMENT OF COUNTY ENGINEER
403 LOS ANGELES COUNTY ENGINEERING BLDG.

76F309S CE#310 3-69

F. B. 3484 PG. 94

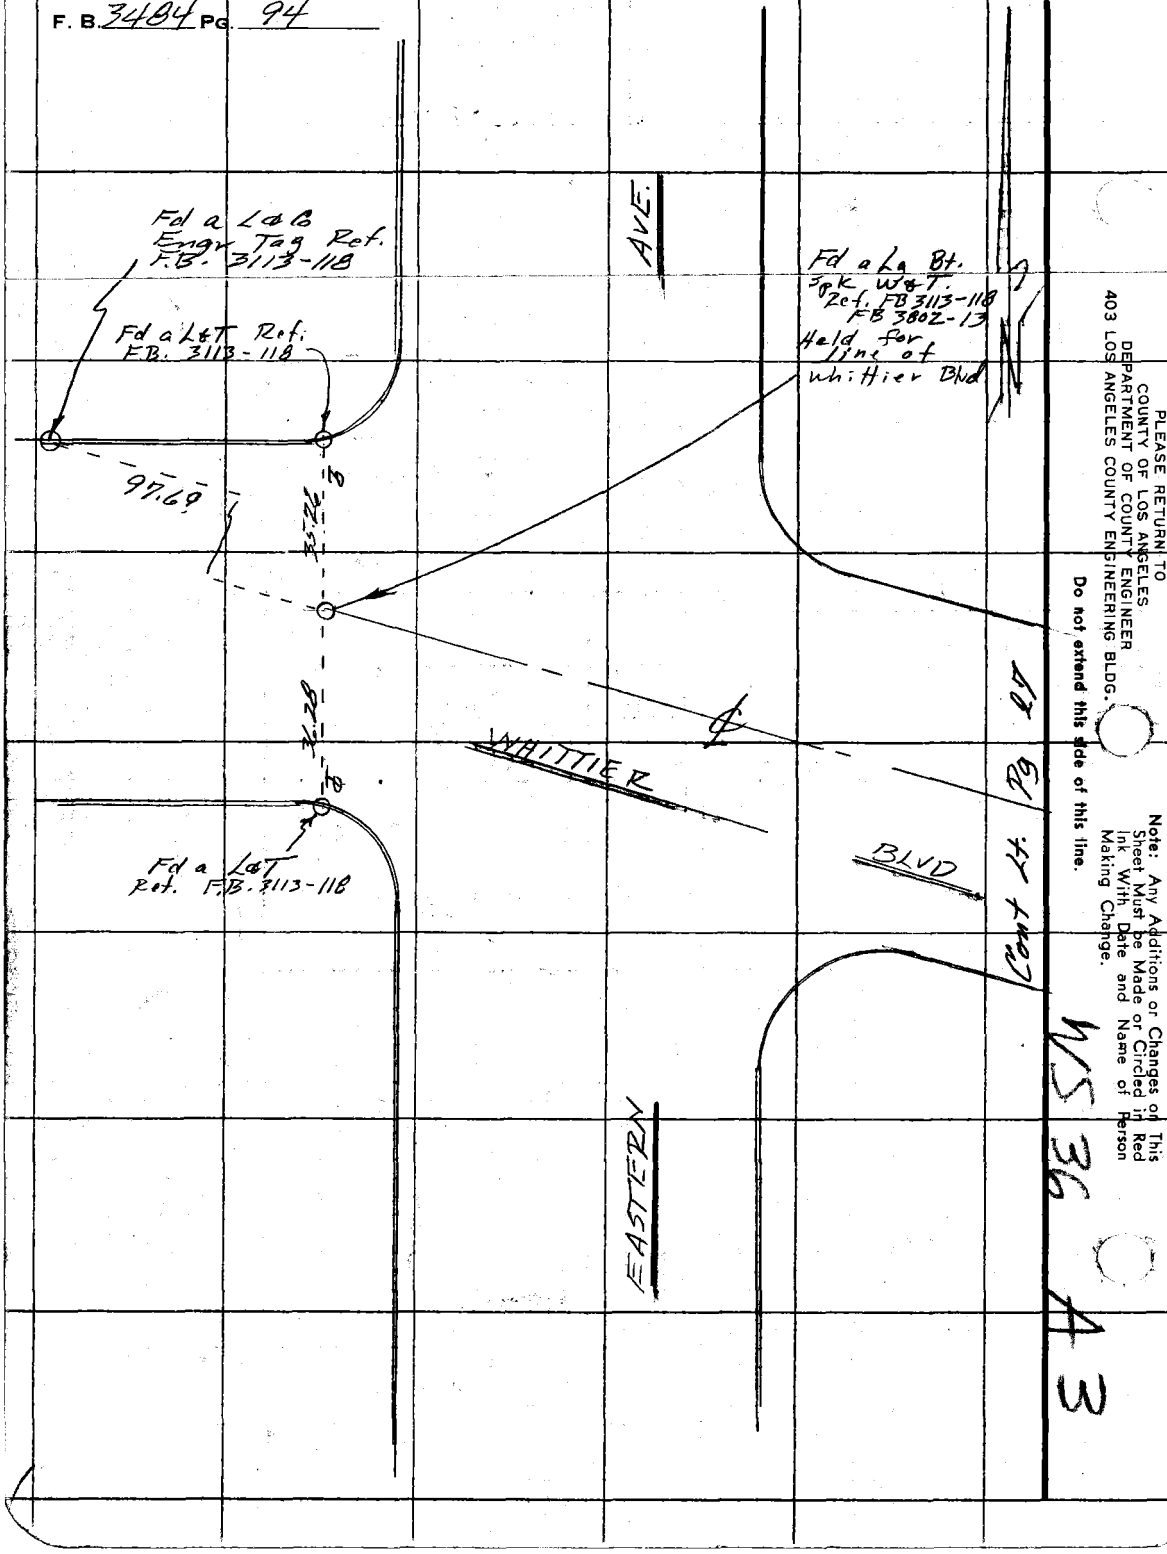

PLEASE RETURN TO
COUNTY OF LOS ANGELES
DEPARTMENT OF COUNTY ENGINEER
403 LOS ANGELES COUNTY ENGINEERING BLDG.

Do not extend this side of this line.

Note: Any Additions or Changes on This Sheet Must be Made or Circled in Red Ink With Date and Name of Person Making Change.

Notes Ck'd by	Survey of Belvedere Area ℄
Map No.	IN 0207.40 Taper 0260 Std. 60 °F
Office Work	Surveyed by FF Brooks
Checked	Notes Date
Date	Index G. D. BAILEY JUL 14 1976

F. B. 3401 PG. 95

WS 36 42

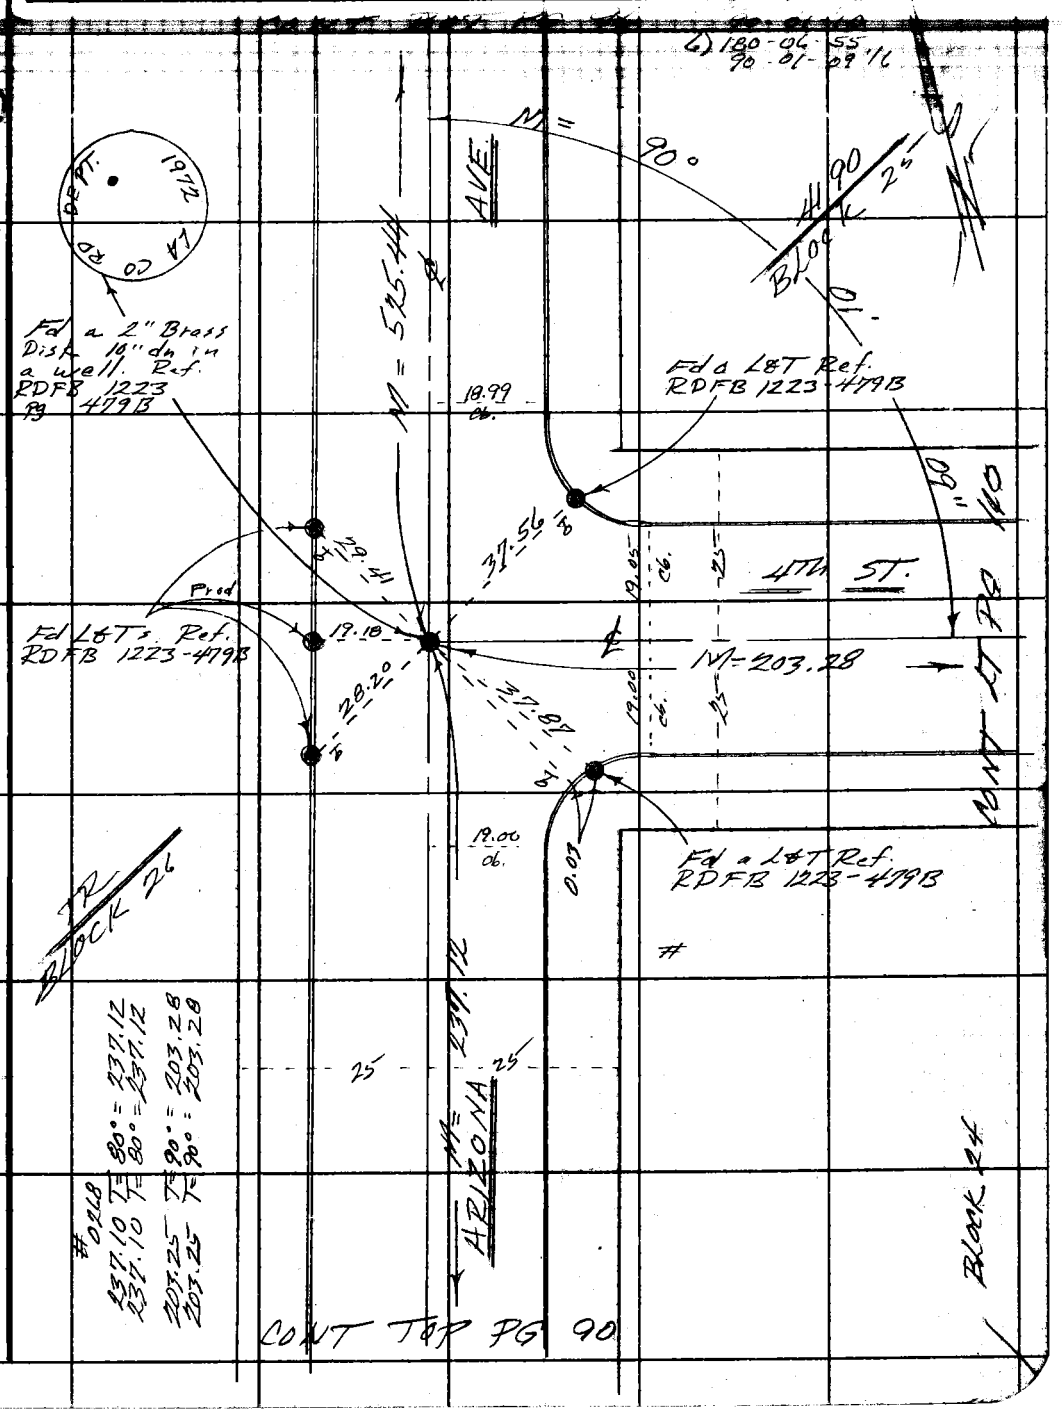

Note: Any Additions or Changes on This Sheet Must be Made or Circled in Red Ink With Date and Name of Person Making Change.

Do not extend this side of this line.

PLEASE RETURN TO
COUNTY OF LOS ANGELES
DEPARTMENT OF COUNTY ENGINEER
403 LOS ANGELES COUNTY ENGINEERING BLDG.

76F309S CE#310 3-69

F. B. 3484 PG. 96

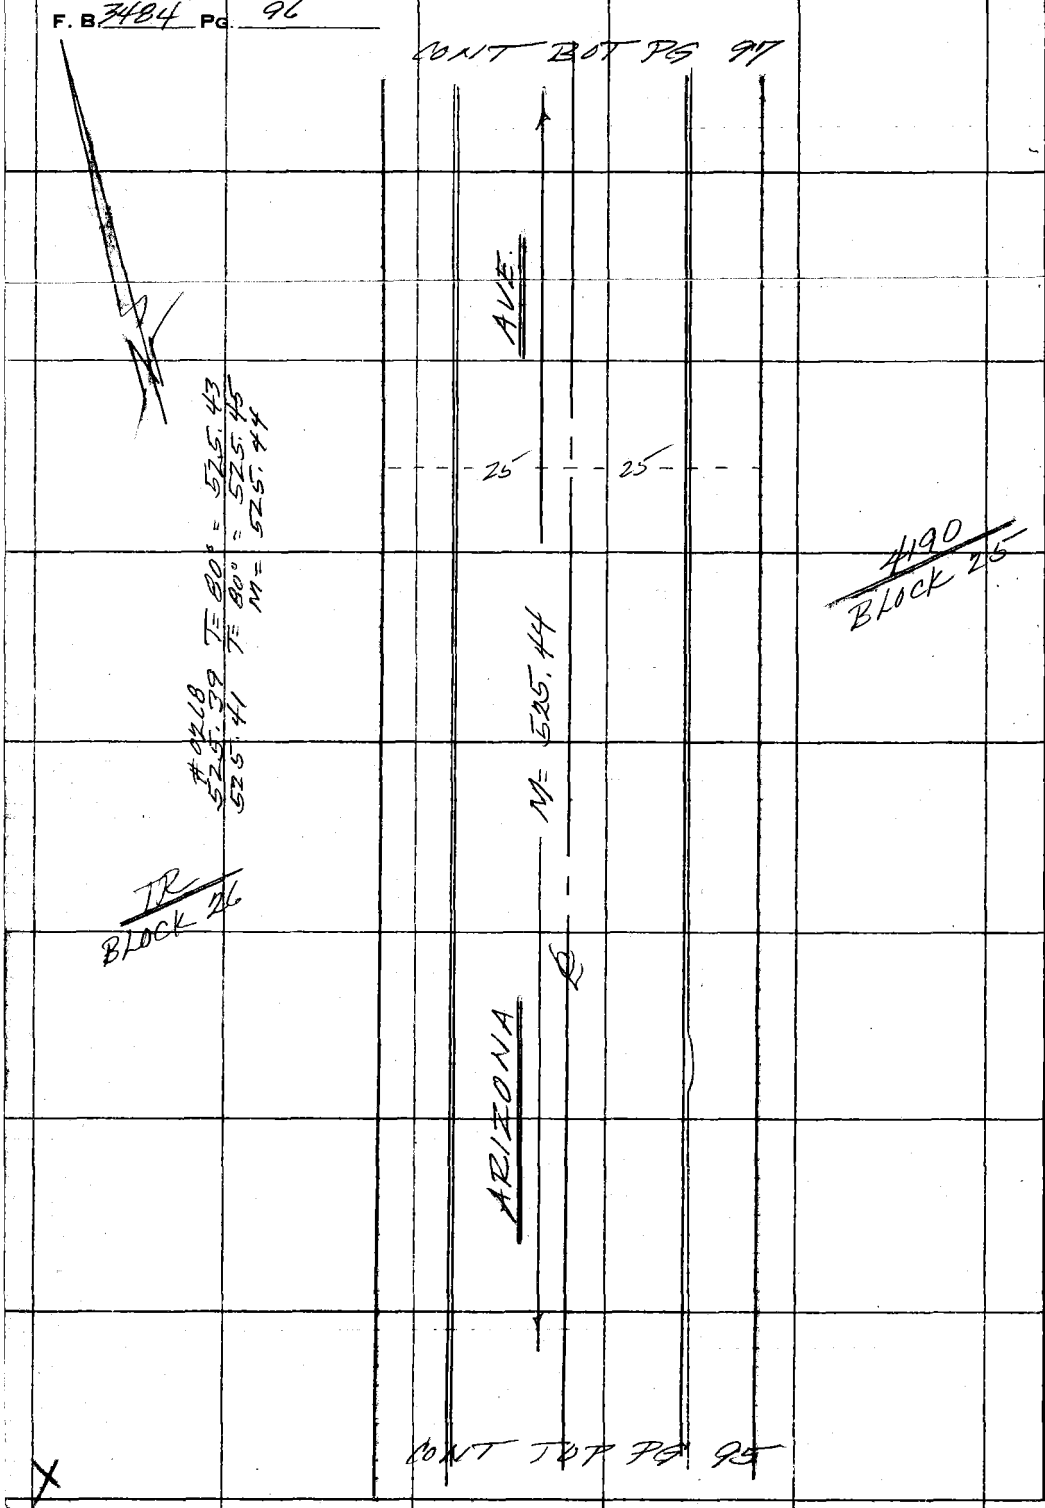

PLEASE RETURN TO
COUNTY OF LOS ANGELES
DEPARTMENT OF COUNTY ENGINEER
403 LOS ANGELES COUNTY ENGINEERING BLDG.

Do not extend this side of this line.

Note: Any Additions or Changes on This Sheet Must be Made or Circled in Red Ink With Date and Name of Person Making Change.

Notes Ck'd by	Survey of Belvedere Area ℄	F. B. 3101 PG. 77
Map No.	IN 0303-00 Tape 0264 Std. 68 °F	
Office Work	Surveyed by F.F. Brooks	
Checked	Notes FEB Date 10 June 74	
Date	Indexed G. D. BAILEY JUL 14 1976	

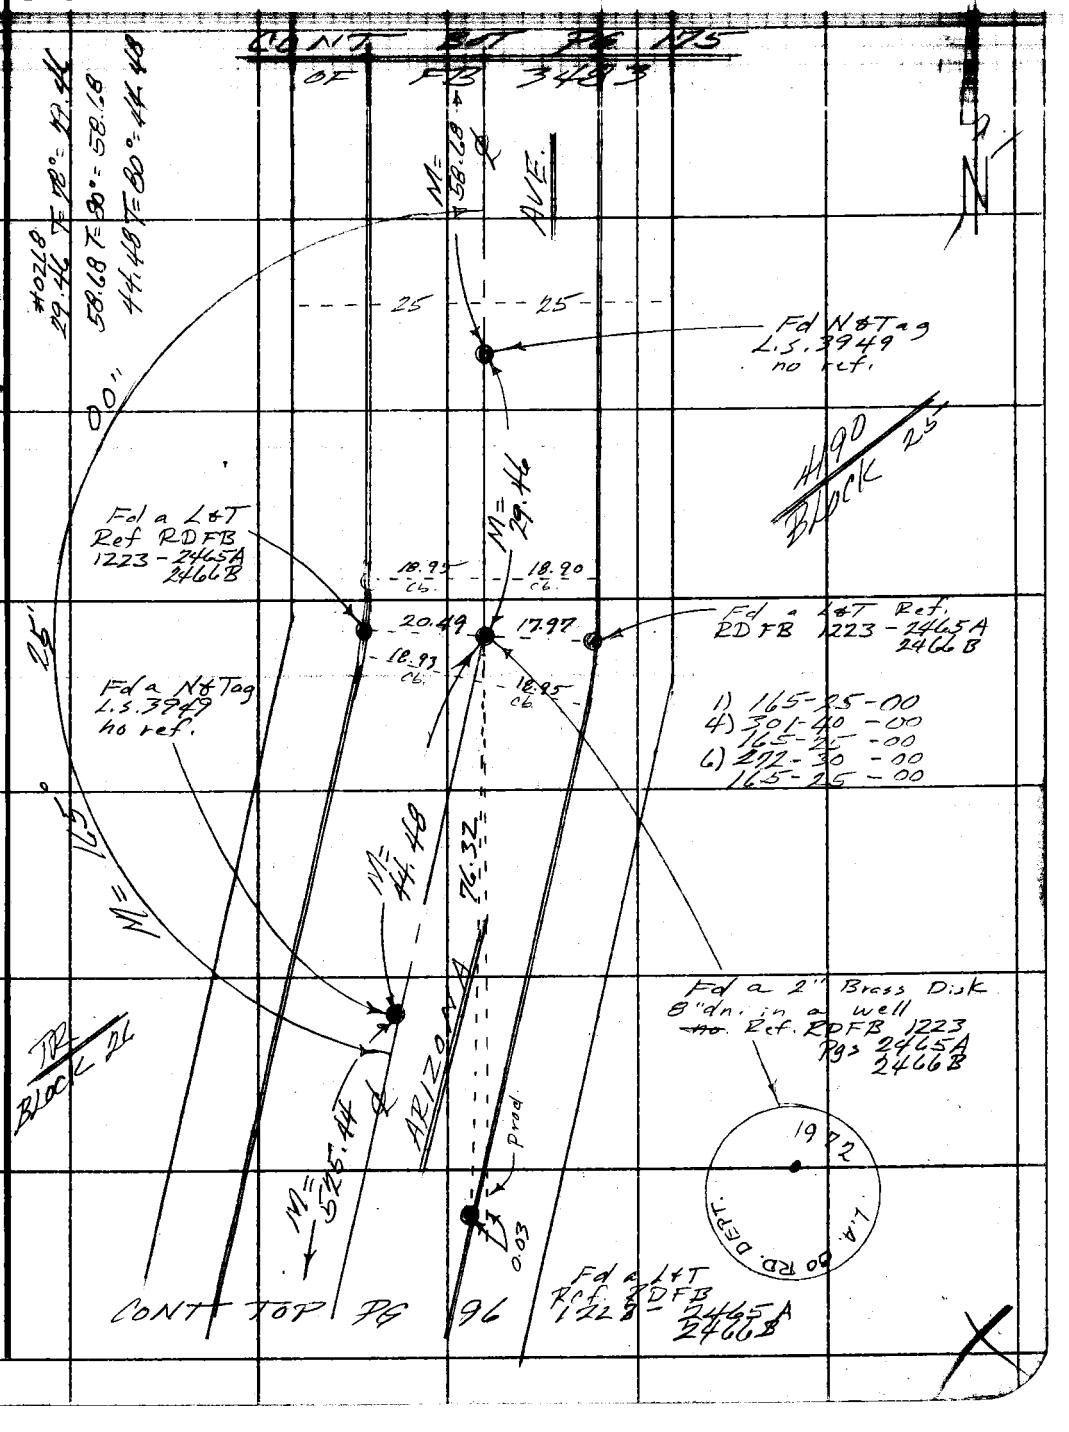

Note: Any Additions or Changes on This Sheet Must be Made or Circled in Red Ink With Date and Name of Person Making Change.

Do not extend this side of this line.

PLEASE RETURN TO
COUNTY OF LOS ANGELES
DEPARTMENT OF COUNTY ENGINEER
403 LOS ANGELES COUNTY ENGINEERING BLDG.

76F309S CE#310 3-69

F. B. 3484 PG. 98

HP 3800
T= 68° Bar = 29.8 EV = +5
mean Var ∡ = 0° 13' 25"
Machine = 295.300
Corrected = 295.297 = 295.30

4190
4

CONT RT PG 71

ALLEY
M= 295.30

7.5

7.5

CONT LT PG 99

IR
BLOCK

PLEASE RETURN TO
COUNTY OF LOS ANGELES
DEPARTMENT OF COUNTY ENGINEER
403 LOS ANGELES COUNTY ENGINEERING BLDG.

Do not extend this side of this line.

Note: Any Additions or Changes on This Sheet Must be Made or Circled in Red Ink With Date and Name of Person Making Change.

Notes Ck'd by	Survey of Belvedere Area ℄	F. B. 3404 PG. 99
Map No.	JN 0303.00 Tape 0199 Std 68 °F	#0199
Office Work	Surveyed by FE Brooks	72°
Checked	Notes FEB Date 17 June 76	99.73 T = 72° = 99.73
Date	Indexed G. D. BAILEY JUL 14 1976	

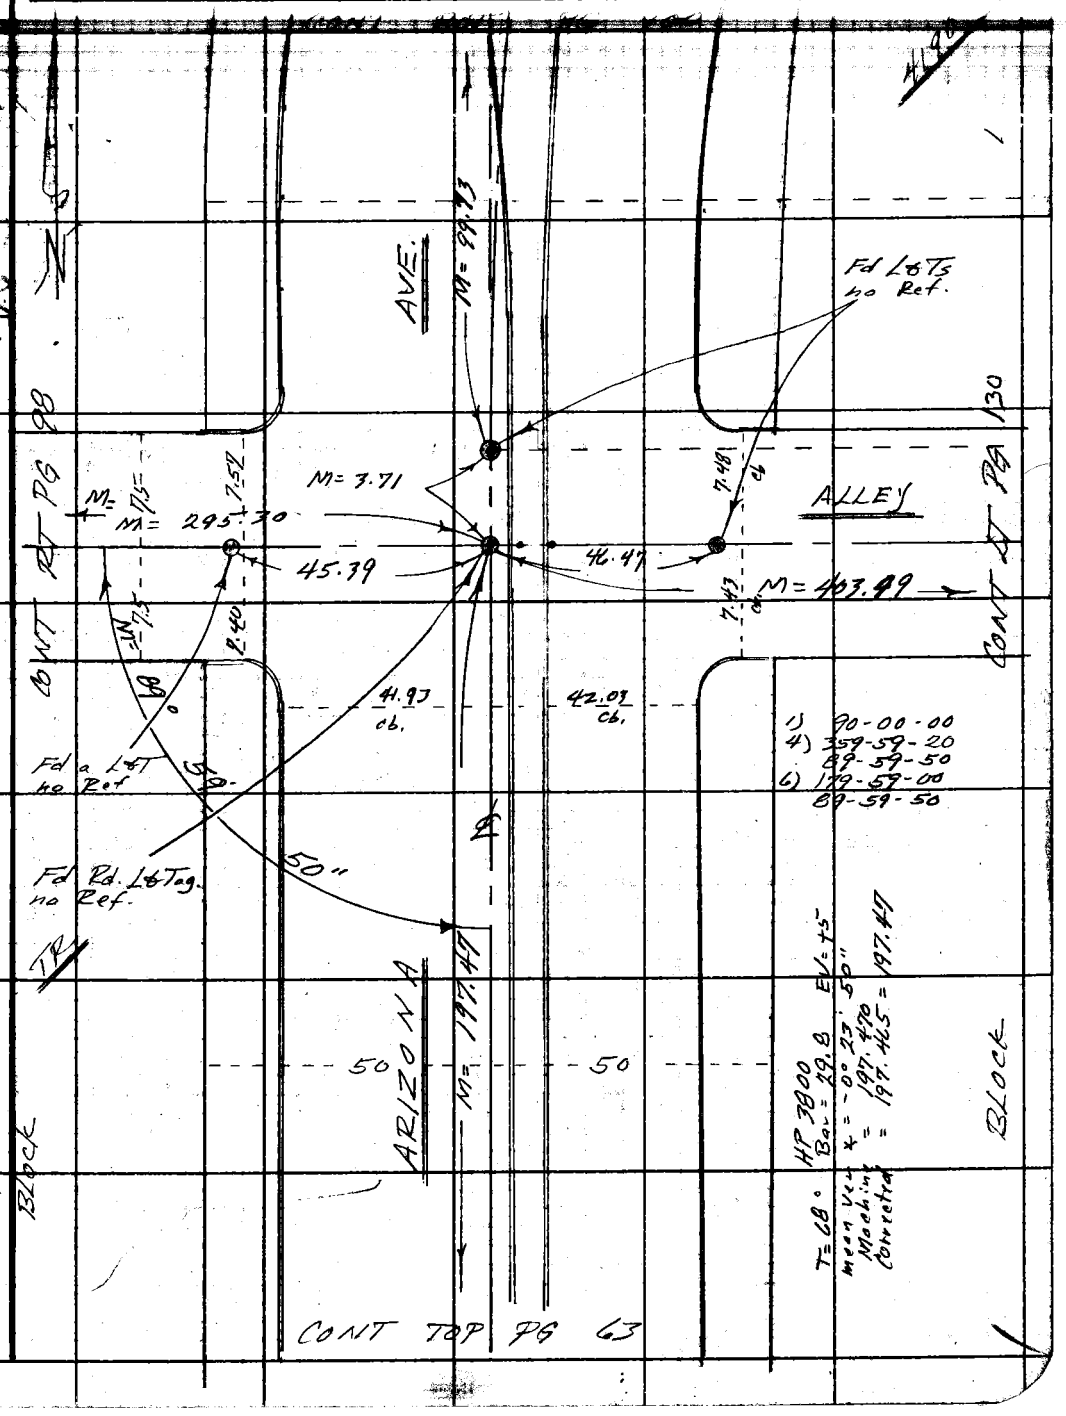

Note: Any Additions or Changes on This Sheet Must be Made or Circled in Red Ink With Date and Name of Person Making Change.

Do not extend this side of this line.

PLEASE RETURN TO
COUNTY OF LOS ANGELES
DEPARTMENT OF COUNTY ENGINEER
403 LOS ANGELES COUNTY ENGINEERING BLDG.

76F309S CE#310 3-69

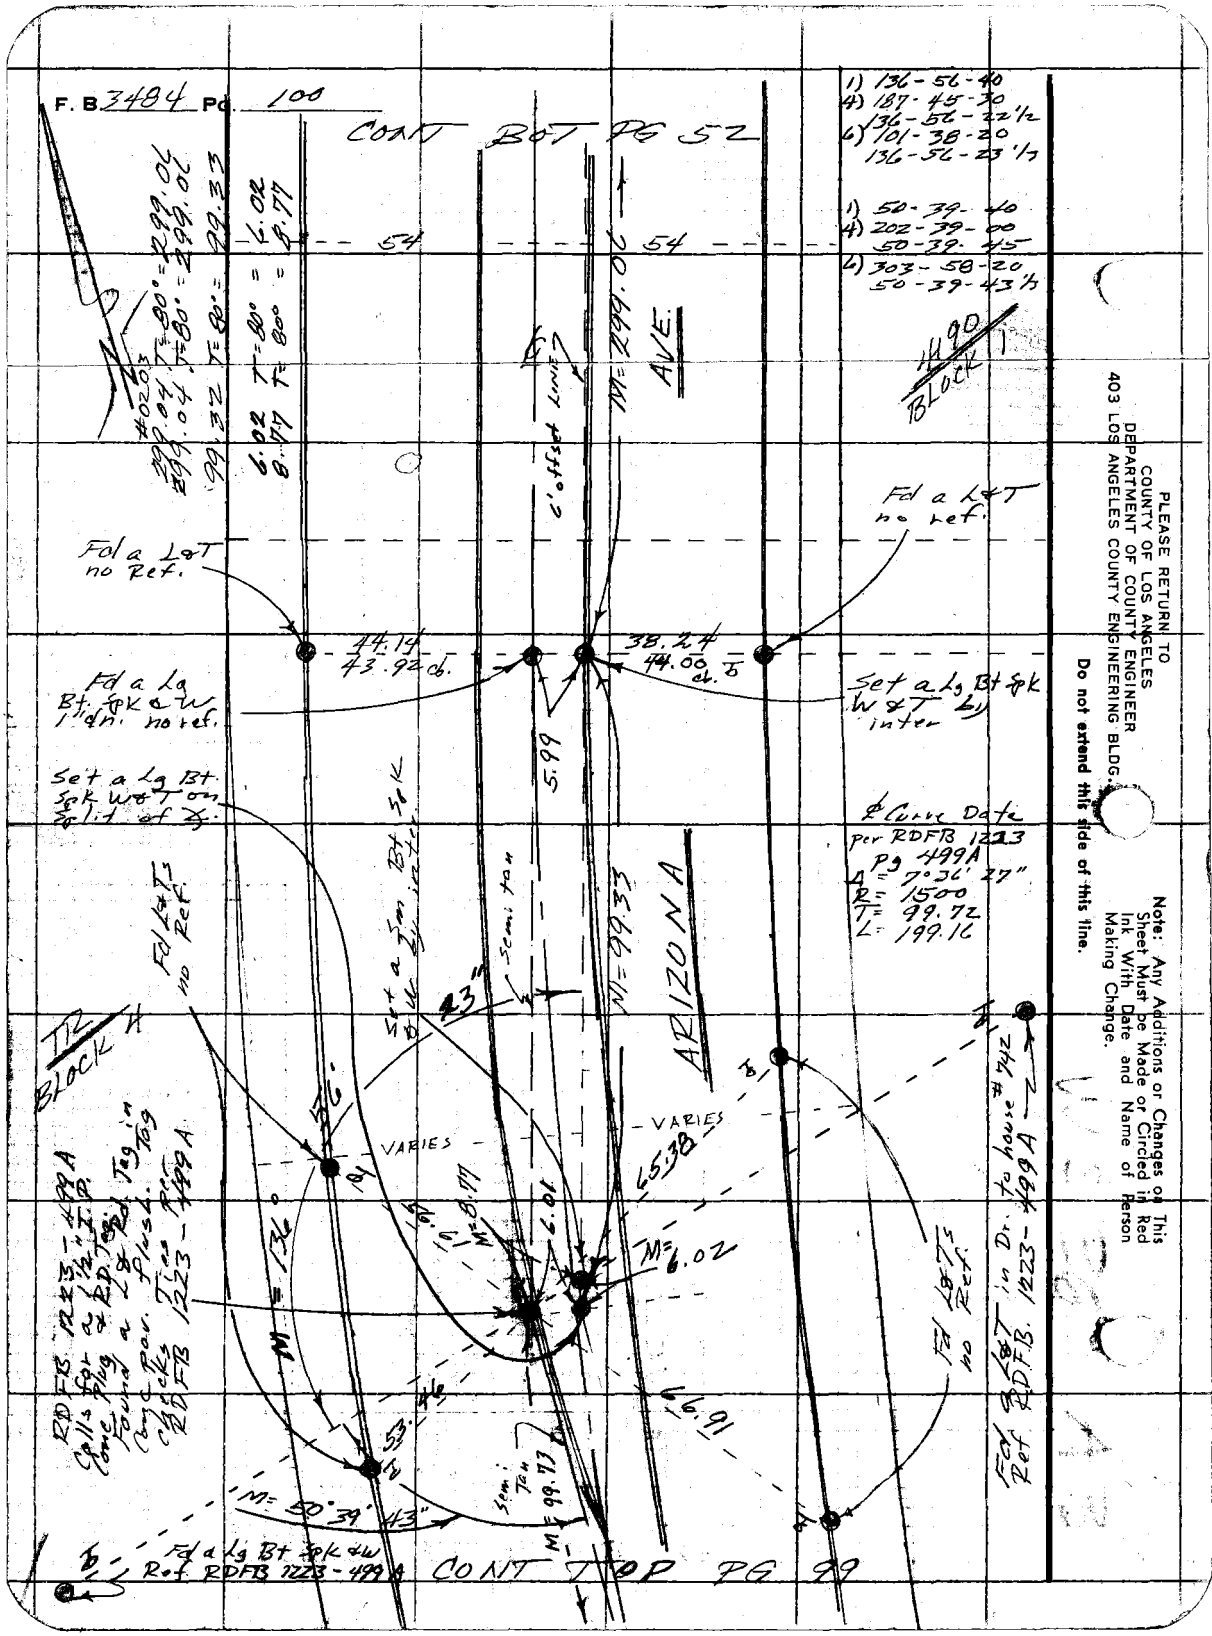

PLEASE RETURN TO
COUNTY OF LOS ANGELES
DEPARTMENT OF COUNTY ENGINEER
403 LOS ANGELES COUNTY ENGINEERING BLDG.

Do not extend this side of this line.

Note: Any Additions or Changes on This Sheet Must be Made or Circled in Red Ink With Date and Name of Person Making Change.

Notes Ck'd by	Survey of Belvedere Area ℄	F. B 3431 PG. 101
Map No.	IN 0307-06 Tape 0203 Sta 68 °F	
Office Work	Surveyed by FFD	
Checked	Notes FEB. Date 3 Sep 1974	
Date	Indexed G. D. BAILEY JUL 14 1976	

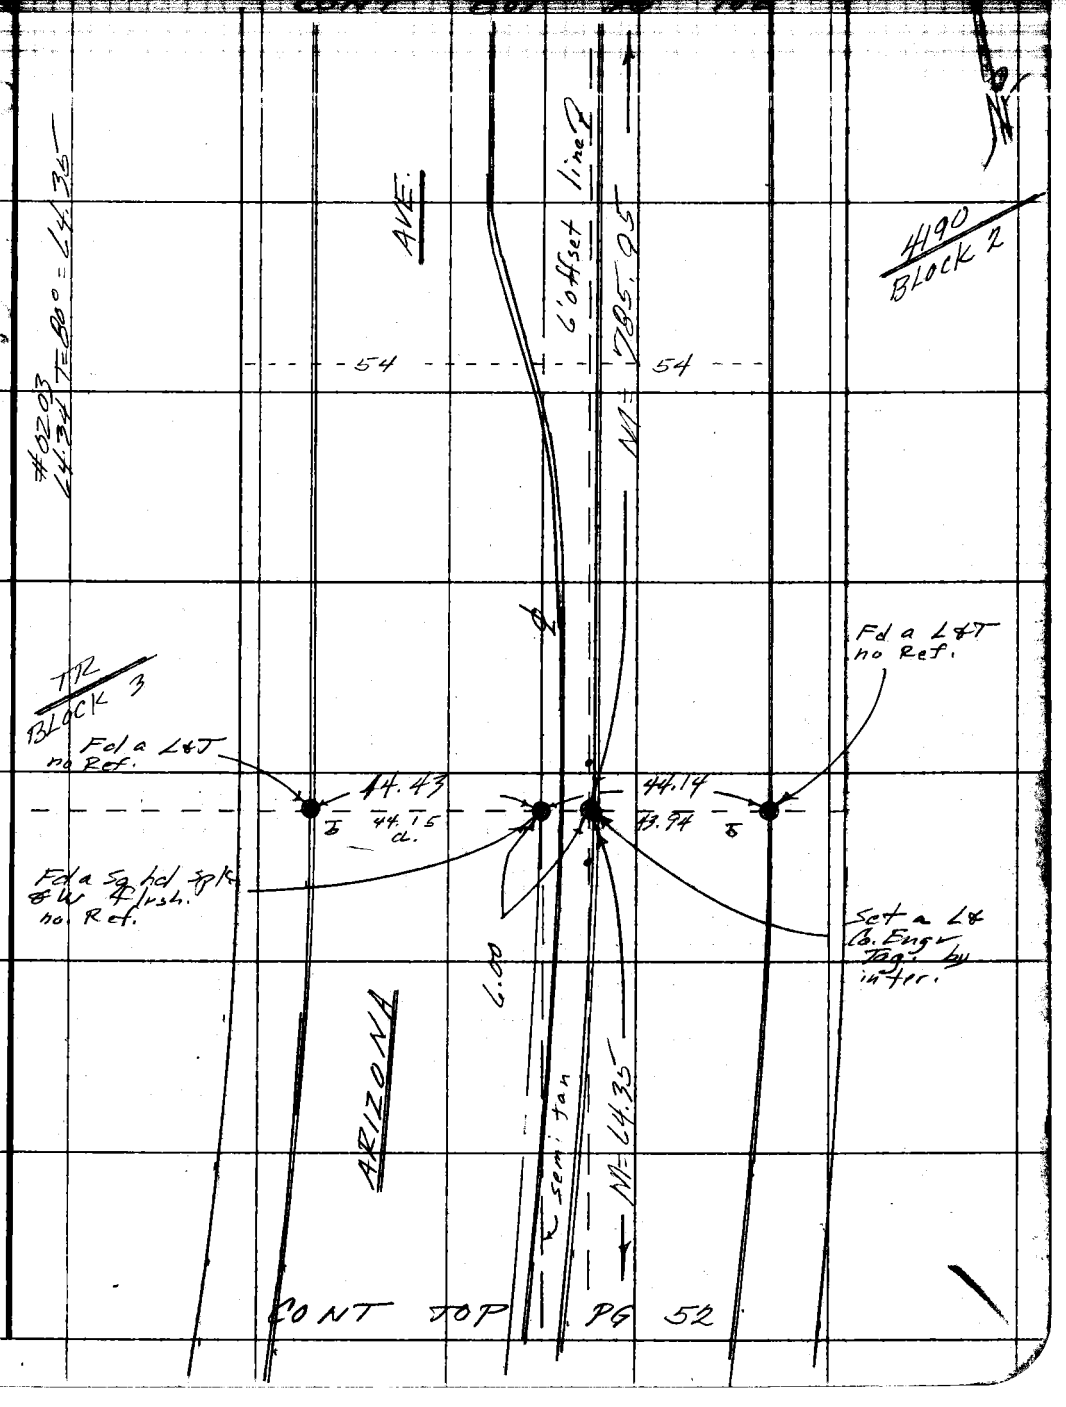

Note: Any Additions or Changes on This Sheet Must be Made or Circled in Red Ink With Date and Name of Person Making Change.

Do not extend this side of this line.

PLEASE RETURN TO
COUNTY OF LOS ANGELES
DEPARTMENT OF COUNTY ENGINEER
403 LOS ANGELES COUNTY ENGINEERING BLDG.

76F309S CE#310 3-69

F. B. 3484 PG. 102

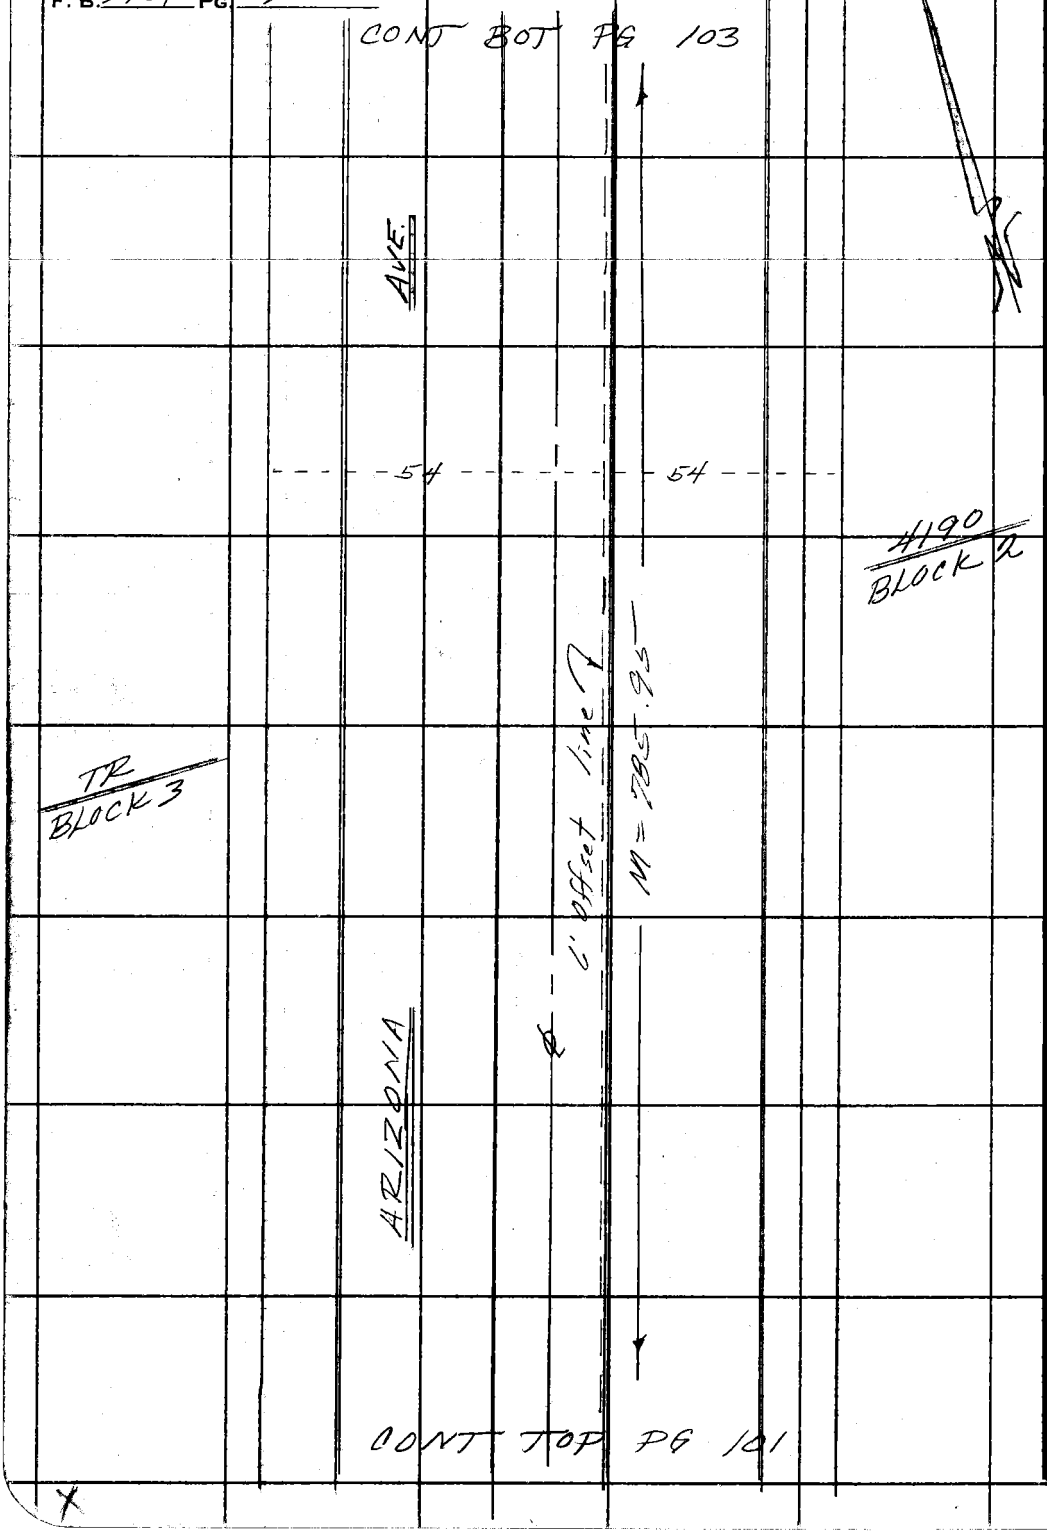

PLEASE RETURN TO
COUNTY OF LOS ANGELES
DEPARTMENT OF COUNTY ENGINEER
403 LOS ANGELES COUNTY ENGINEERING BLDG.

Do not extend this side of this line.

Note: Any Additions or Changes on This Sheet Must be Made or Circled in Red Ink With Date and Name of Person Making Change.

Notes Ck'd by	Survey of Belvedere Area &	F. B. 34 a.i. PG. 103
Map No.	JN 0307.00 Top 8202 Std 68 °F	
Office Work	Surveyed by FF Brooks	
Checked	Notes FEB Date 3 Sept 74	
Date	Indexed G. D. BAILEY JUL 14 1976	

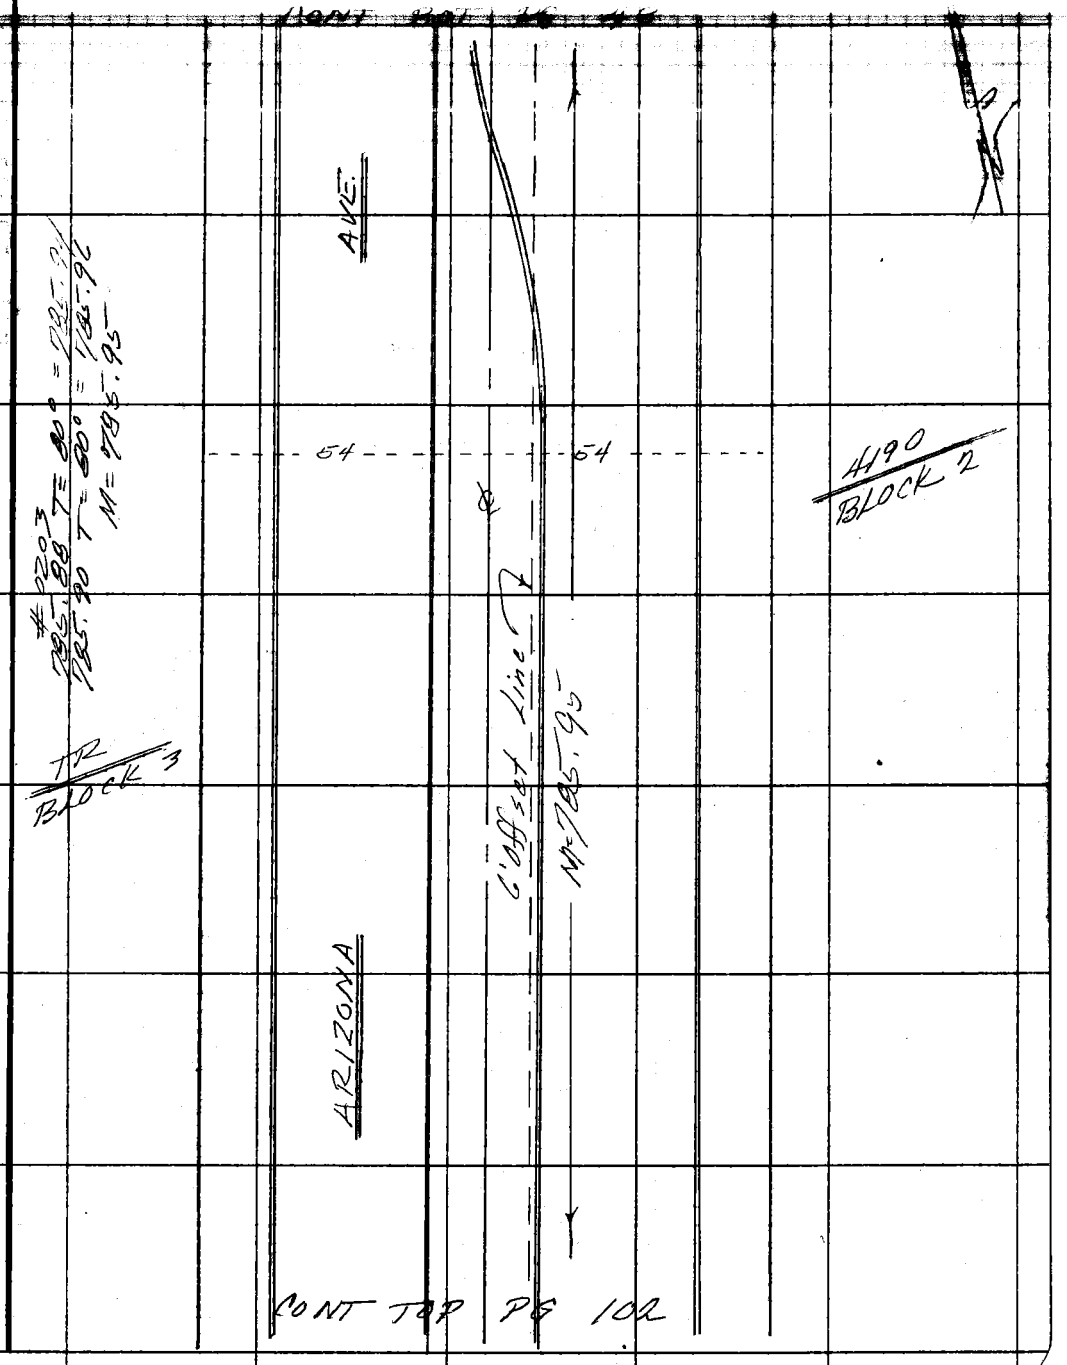

Note: Any Additions or Changes on This Sheet Must be Made or Circled in Red Ink With Date and Name of Person Making Change.

Do not extend this side of this line.

PLEASE RETURN TO
COUNTY OF LOS ANGELES
DEPARTMENT OF COUNTY ENGINEER
403 LOS ANGELES COUNTY ENGINEERING BLDG.

76F309S CE#310 3-69

PLEASE RETURN TO
COUNTY OF LOS ANGELES
DEPARTMENT OF COUNTY ENGINEER
403 LOS ANGELES COUNTY ENGINEERING BLDG.

Note: Any Additions or Changes on This Sheet Must Be Made or Circled in Red Ink With Date and Name of Person Making Change.

Do not extend this side of this line.

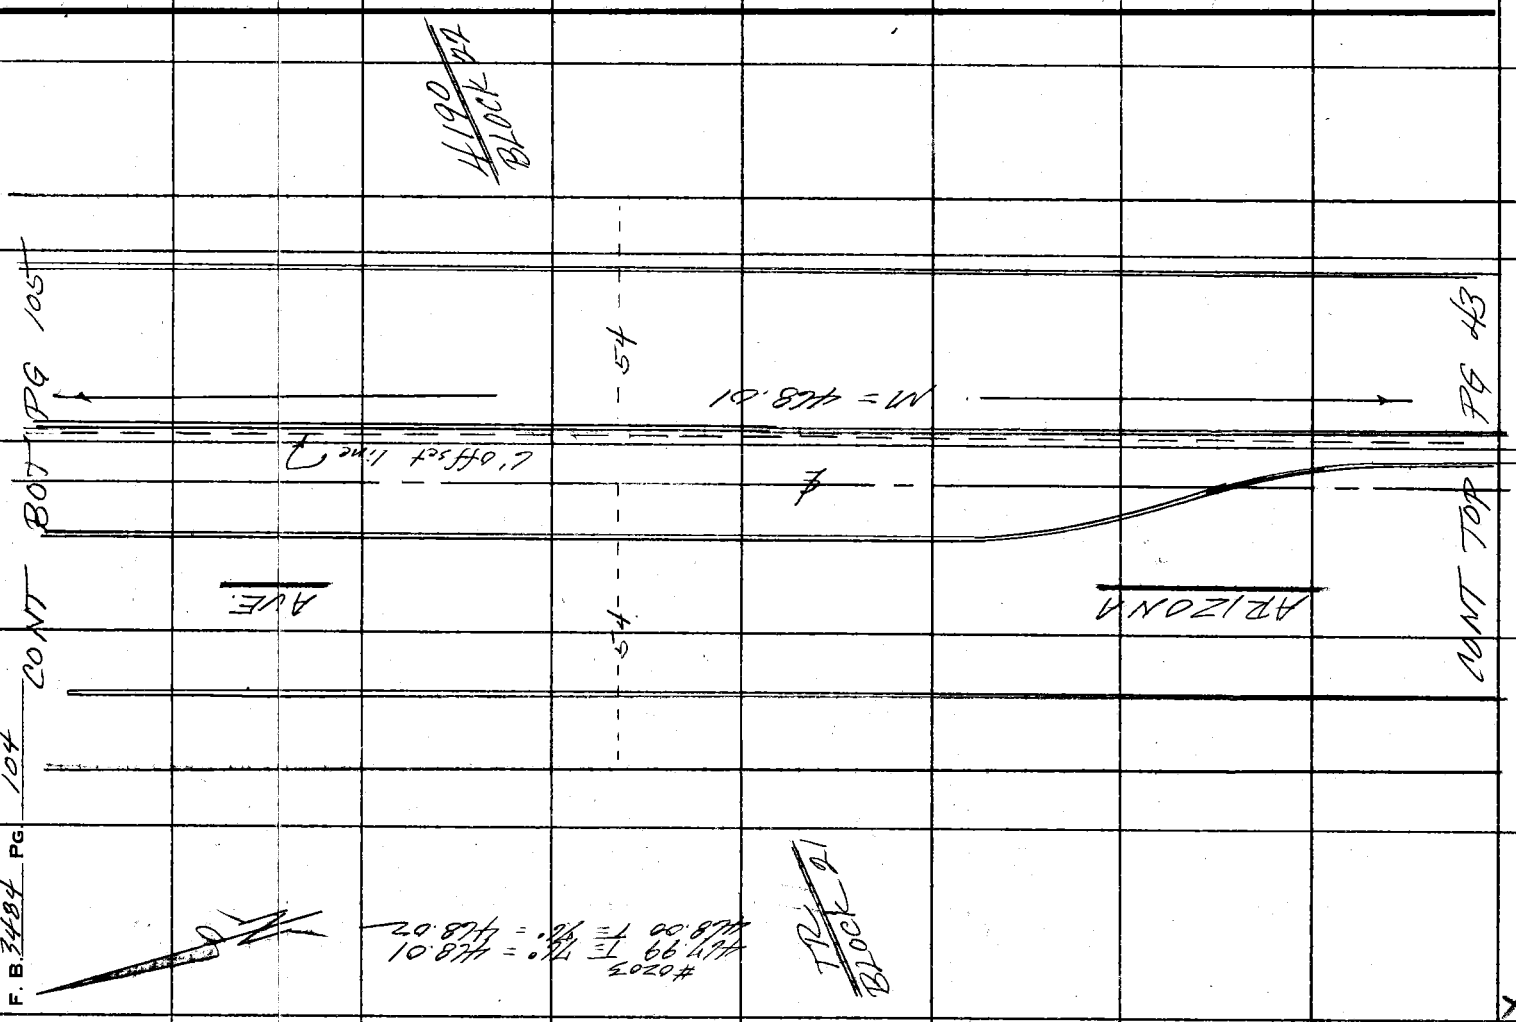

Notes Ck'd by	Survey of Belvedere Area 2
Map No.	JN 0307.00 Tape 0203 Std 6.8 °F
Office Work	Surveyed by F F Brooks
Checked	Notes F F B Date 8 Feb 95
Date	Indexed G. D. BAILEY JUL 14 1976

F. B. 3484 PG. 105

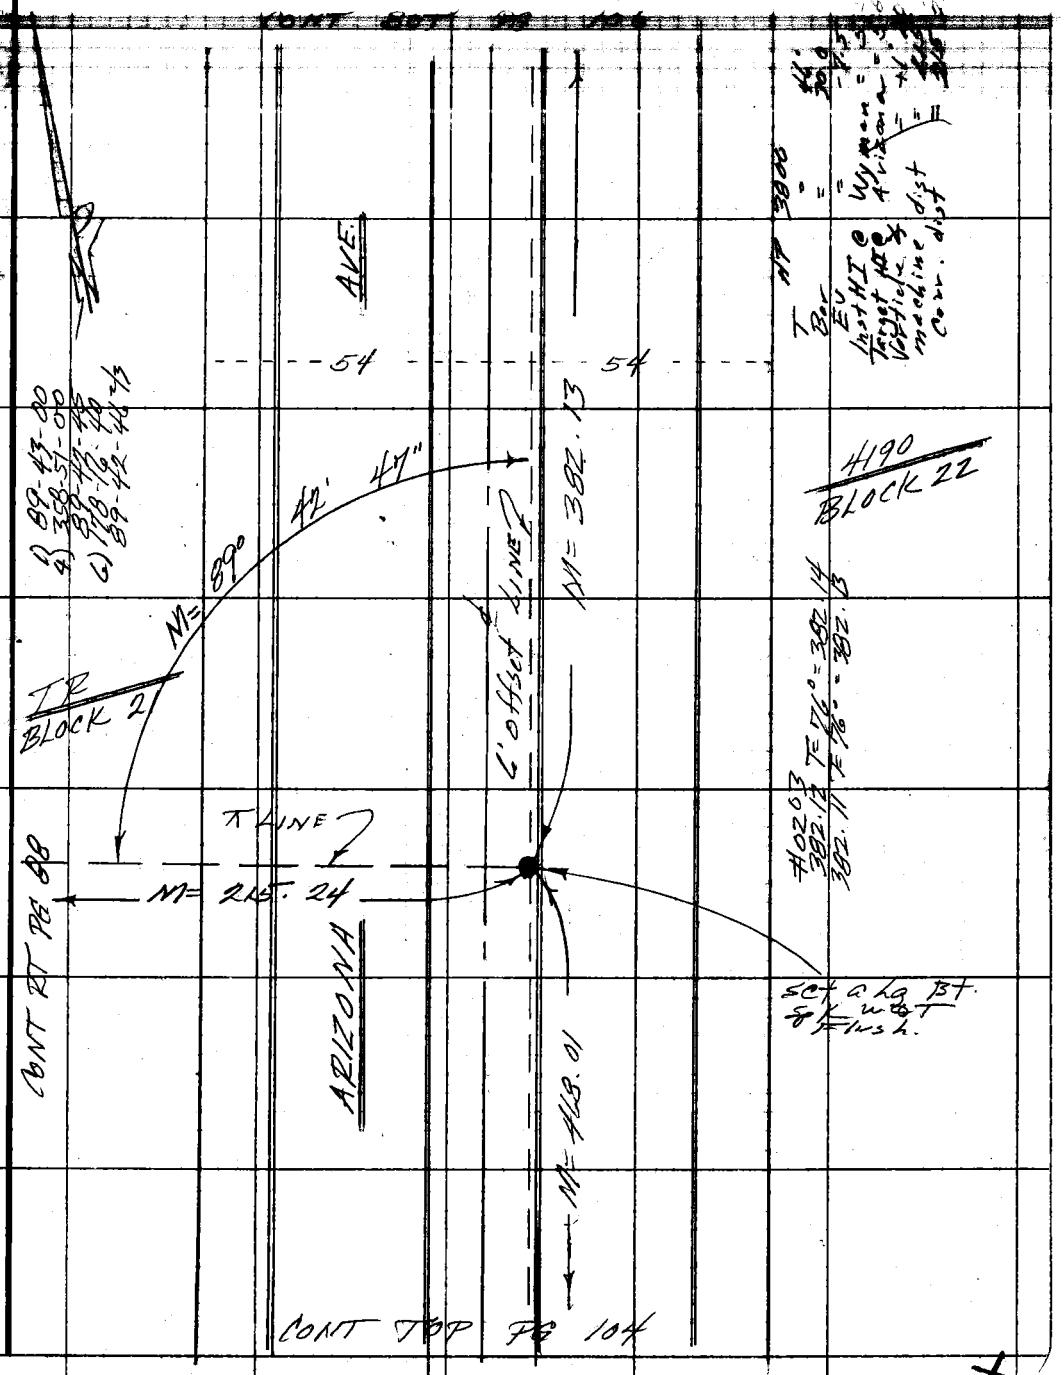

Note: Any Additions or Changes on This Sheet Must be Made or Circled in Red Ink With Date and Name of Person Making Change.

Do not extend this side of this line.

PLEASE RETURN TO
COUNTY OF LOS ANGELES
DEPARTMENT OF COUNTY ENGINEER
403 LOS ANGELES COUNTY ENGINEERING BLDG.

16F309S CE#310 3-69

F. B. 3484 PG. 106

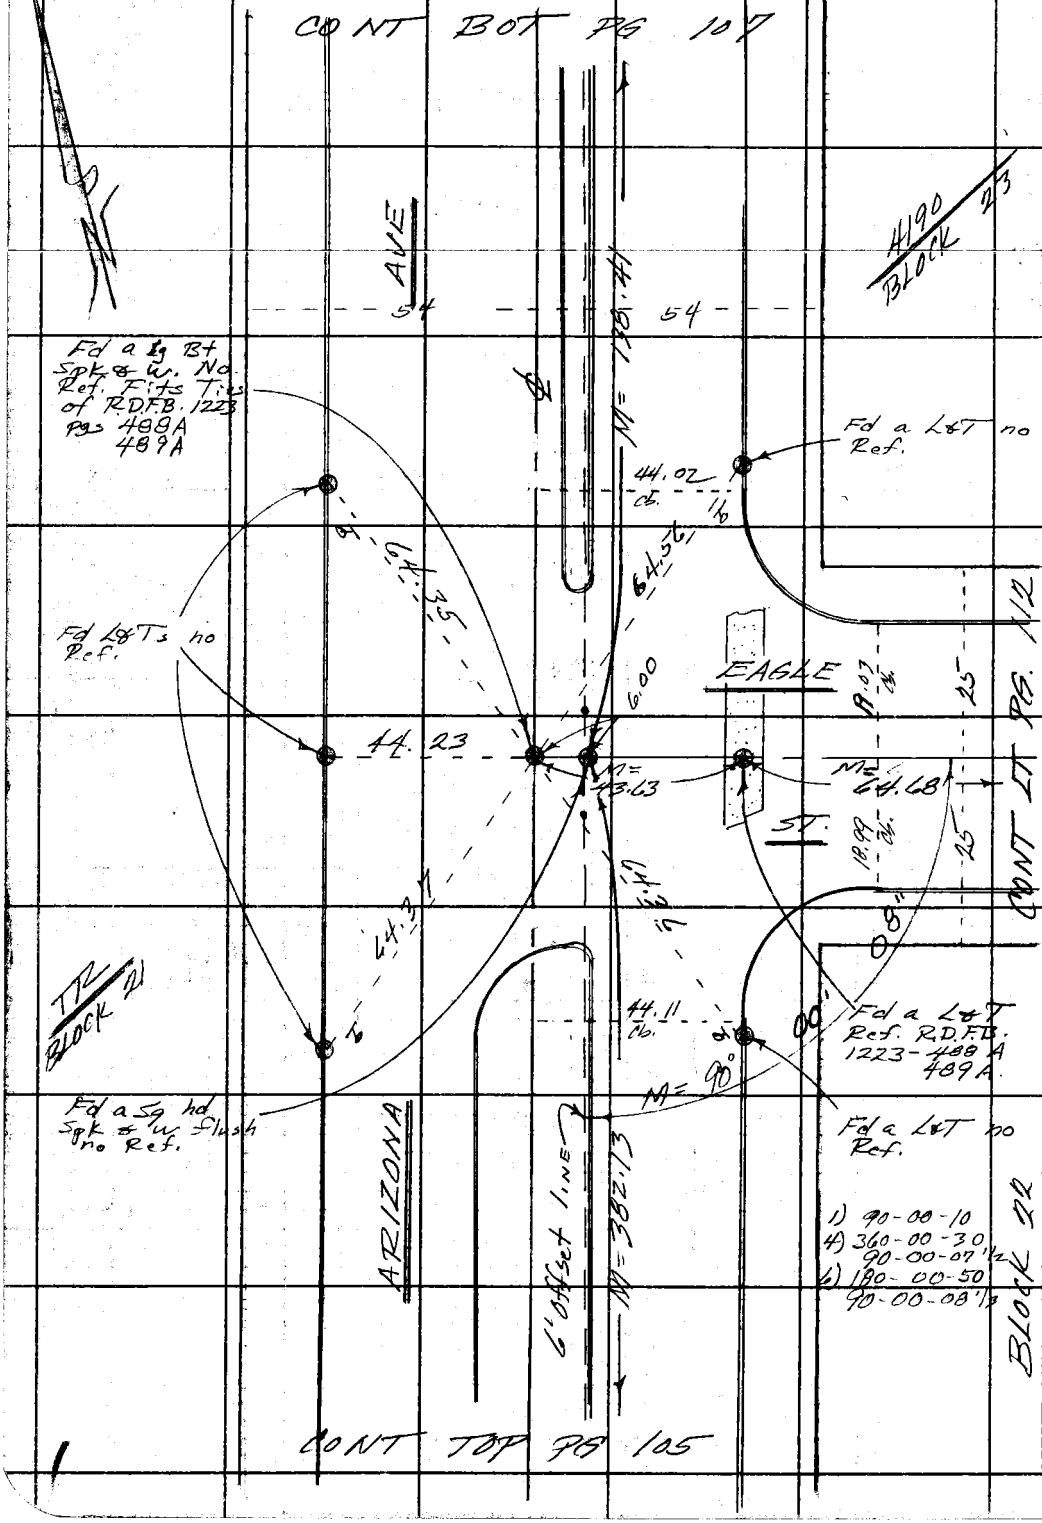

PLEASE RETURN TO
COUNTY OF LOS ANGELES
DEPARTMENT OF COUNTY ENGINEER
403 LOS ANGELES COUNTY ENGINEERING BLDG.

Do not extend this side of this line.

Note: Any Additions or Changes on This Sheet Must be Made or Circled in Red Ink With Date and Name of Person Making Change.

Notes Ck'd by	Survey of Belvedere Aven	F. B. 3481 PG. 107
Map No.	JN 0703-00 Tape 0268 Std. 68 °F	
Office Work	Surveyed by F F Brooks	
Checked	Notes FEB Date 6 June 74	
Date	Indexed G. D. BAILEY JUL 14 1976	

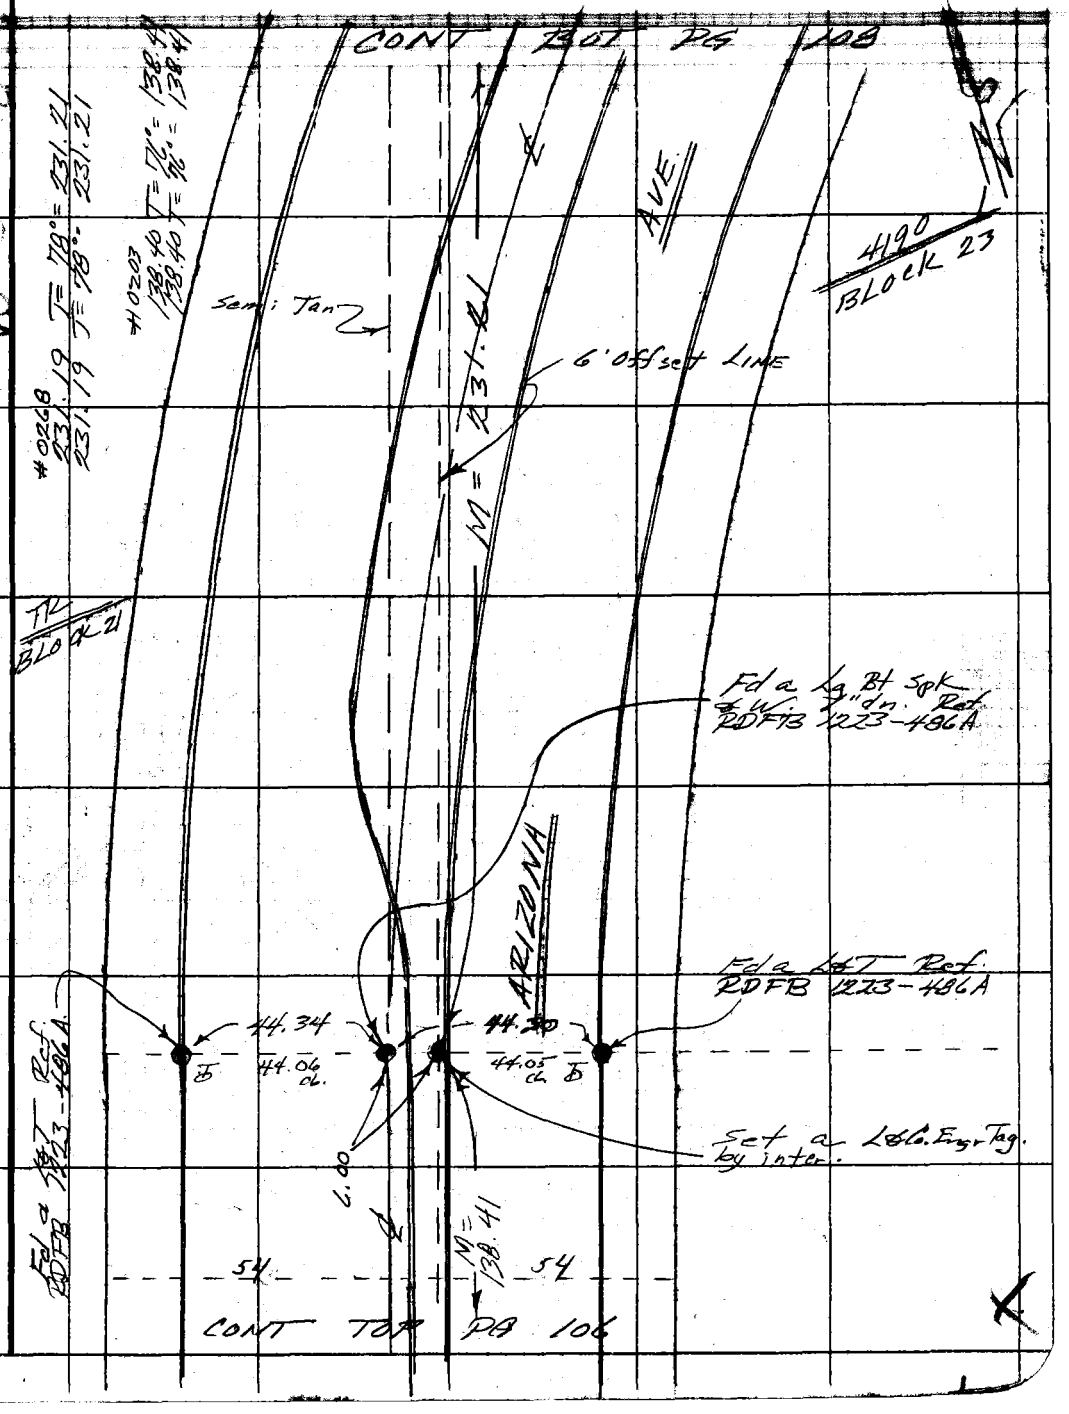

Note: Any Additions or Changes on This Sheet Must be Made or Circled in Red Ink With Date and Name of Person Making Change.

Do not extend this side of this line.

PLEASE RETURN TO
COUNTY OF LOS ANGELES
DEPARTMENT OF COUNTY ENGINEER
403 LOS ANGELES COUNTY ENGINEERING BLDG.

16F309S CE#310 3-69

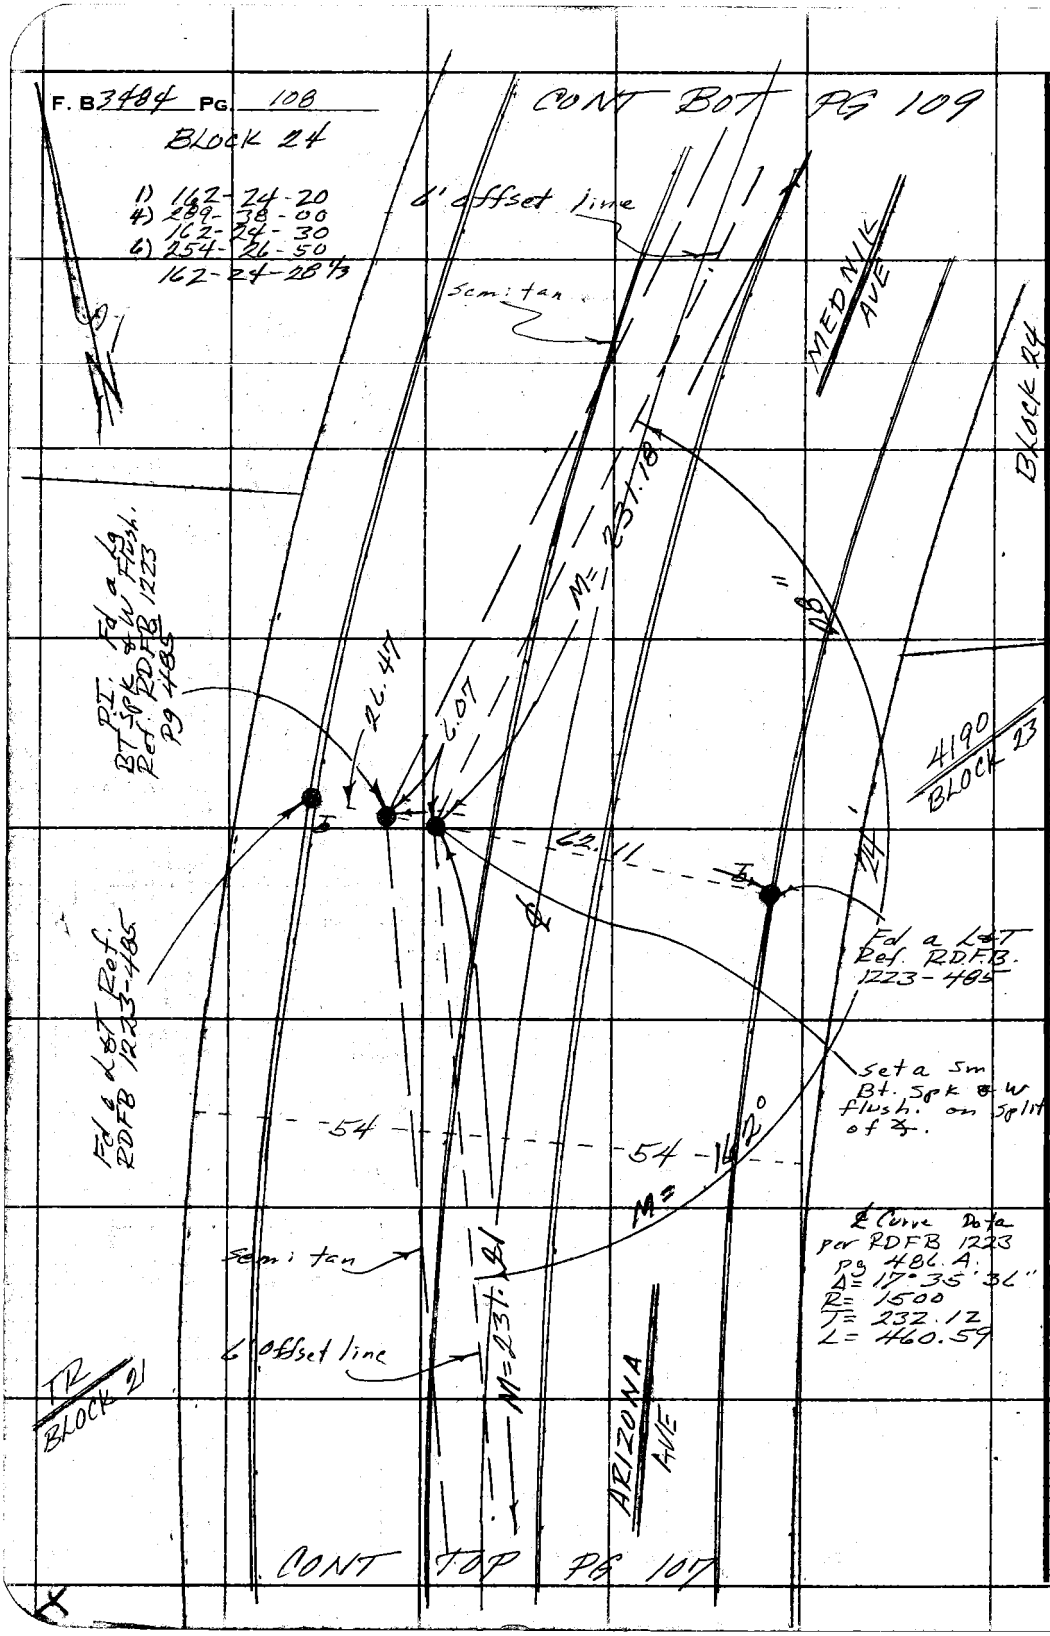

PLEASE RETURN TO
COUNTY OF LOS ANGELES
DEPARTMENT OF COUNTY ENGINEER
403 LOS ANGELES COUNTY ENGINEERING BLDG.

Do not extend this side of this line.

Note: Any Additions or Changes on This Sheet Must be Made or Circled in Red Ink With Date and Name of Person Making Change.

Notes Ck'd by	Survey of Belvedere Area ℄	F. B. 10.1 PG. 109
Map No.	JN 0303.00 Tape 0268 Std LB °F	
Office Work	Surveyed by F E Brooks	
Checked	Notes F E B Date 5 June 74	
Date	Indexed G. D. BAILEY JUL 14 1978	

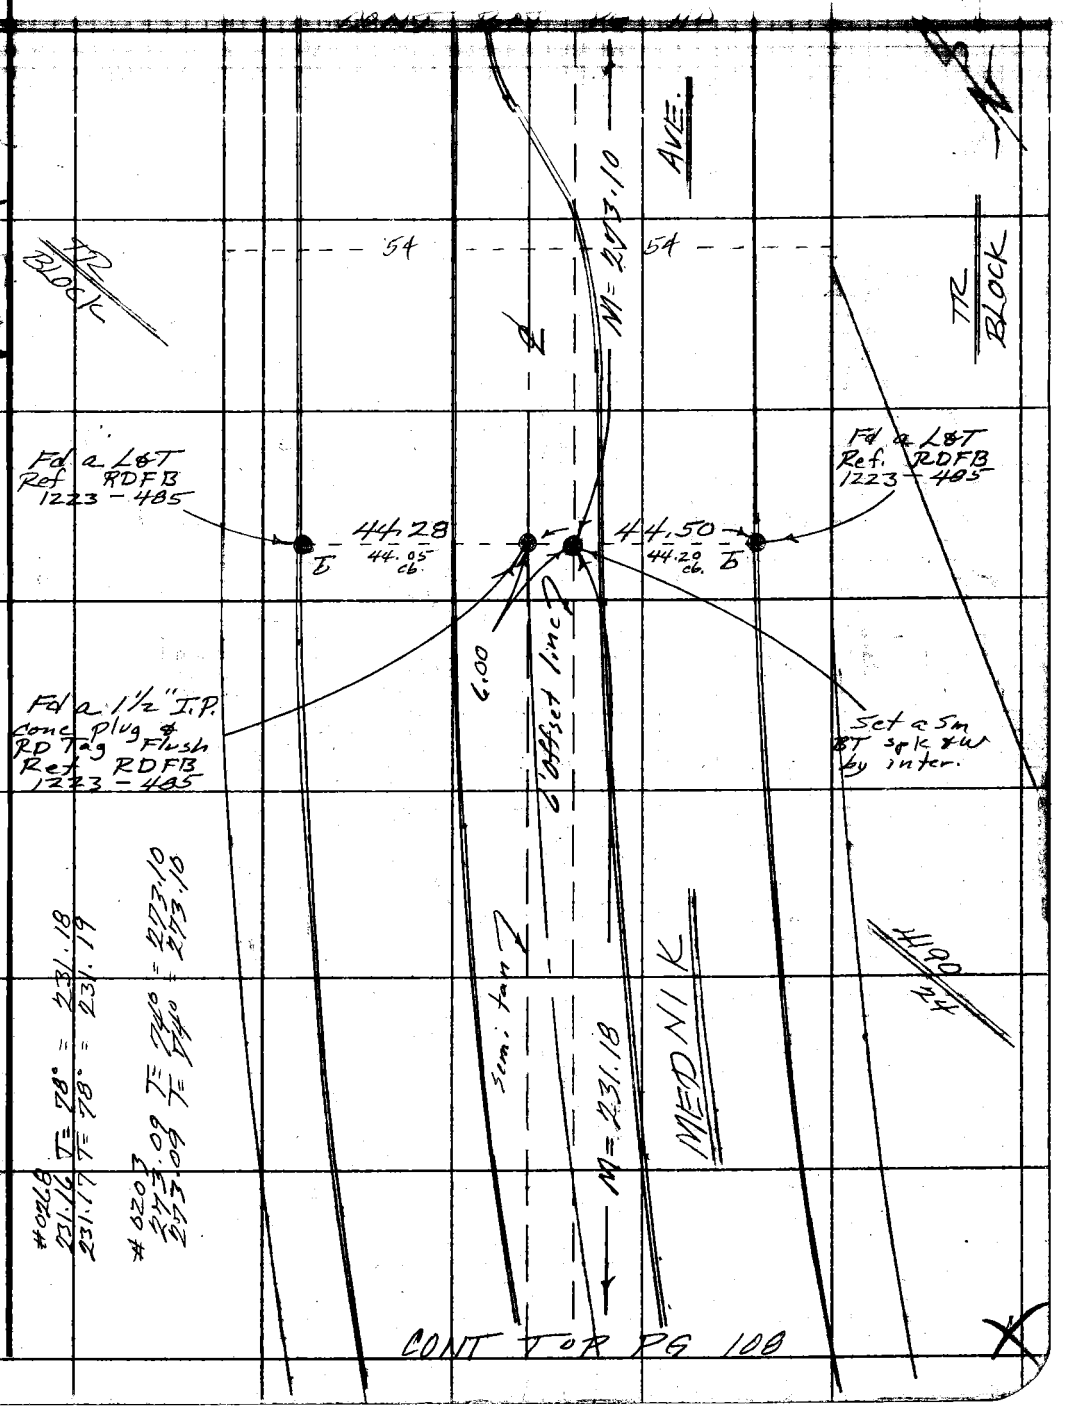

Note: Any Additions or Changes on This Sheet Must be Made or Circled in Red Ink With Date and Name of Person Making Change.

Do not extend this side of this line.

PLEASE RETURN TO
COUNTY OF LOS ANGELES
DEPARTMENT OF COUNTY ENGINEER
403 LOS ANGELES COUNTY ENGINEERING BLDG.

76F309S CE#310 3-69

F. B. 3484 PG. 110 CONT BOT PG 111

72-24-46

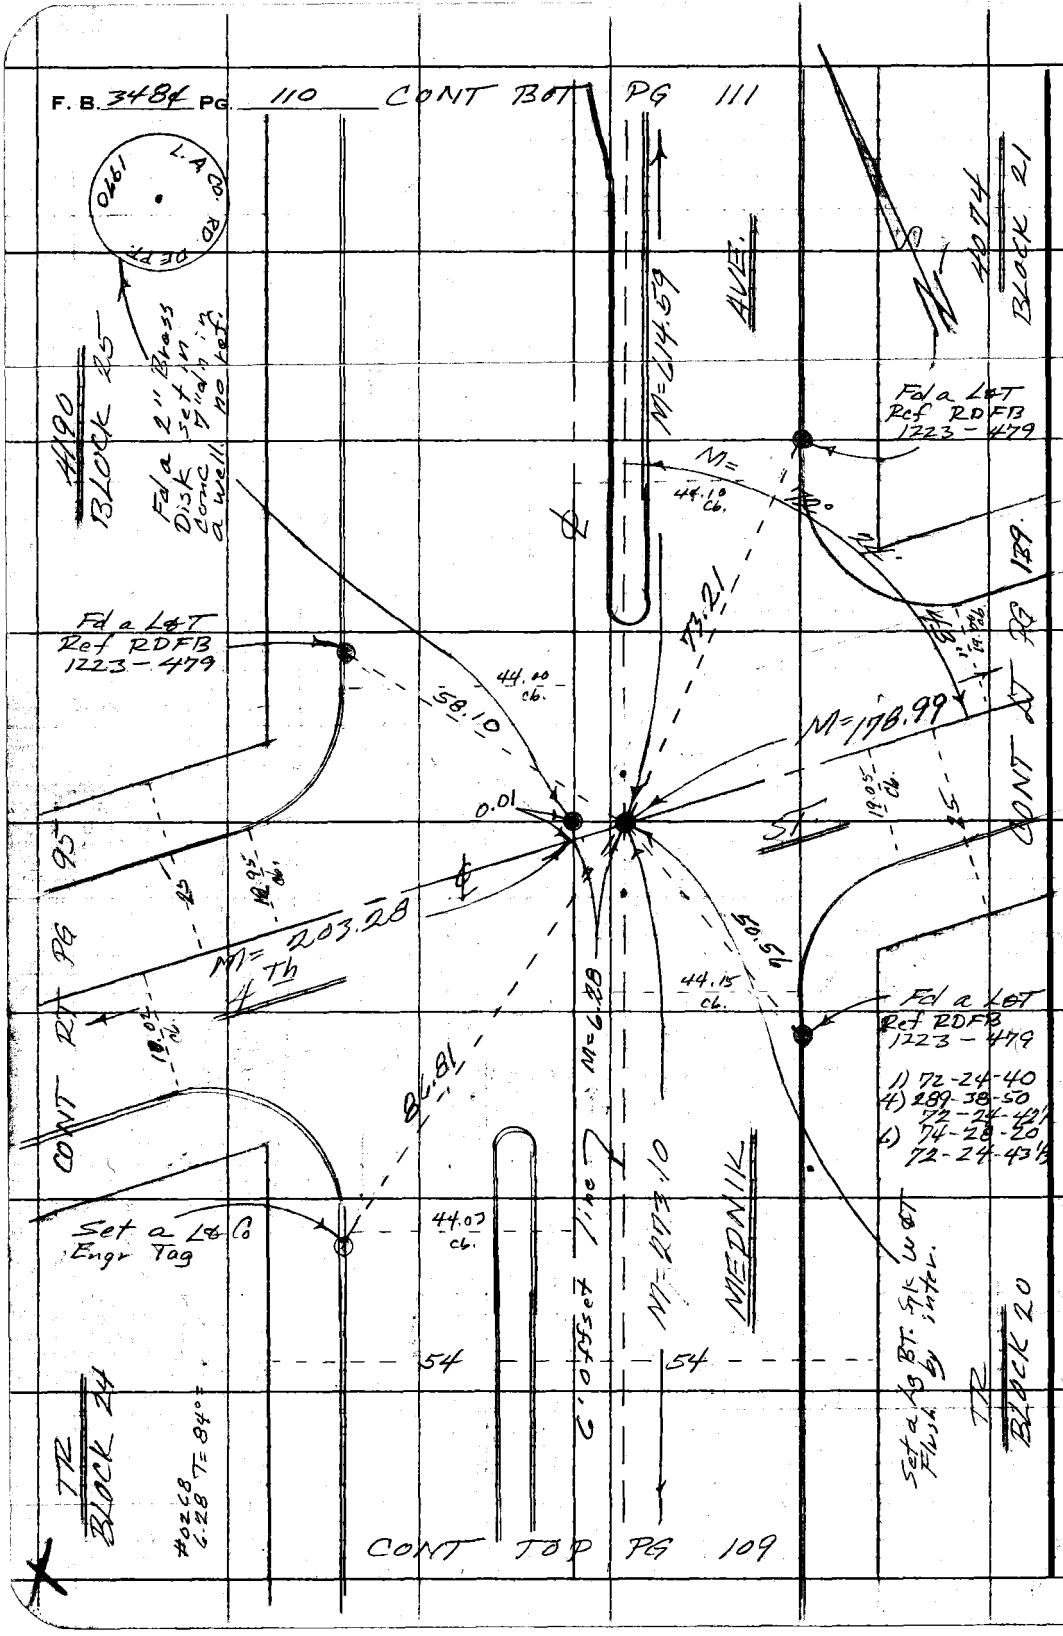

PLEASE RETURN TO
COUNTY OF LOS ANGELES
DEPARTMENT OF COUNTY ENGINEER
403 LOS ANGELES COUNTY ENGINEERING BLDG.

Do not extend this side of this line.

Note: Any Additions or Changes on This Sheet Must be Made or Circled in Ink With Date and Name of Person Making Change.

Notes Ck'd by	Survey of Belvedere Area ℄	F. B. 3401 Pg. 111
Map No.	JN 0303.00 Tape 0603 Std 68 °F	
Office Work	Surveyed by FF Brooks	
Checked	Notes FE 8 Date 3-26-71	
Date	Indexed G. D. BAILEY JUL 14 1976	

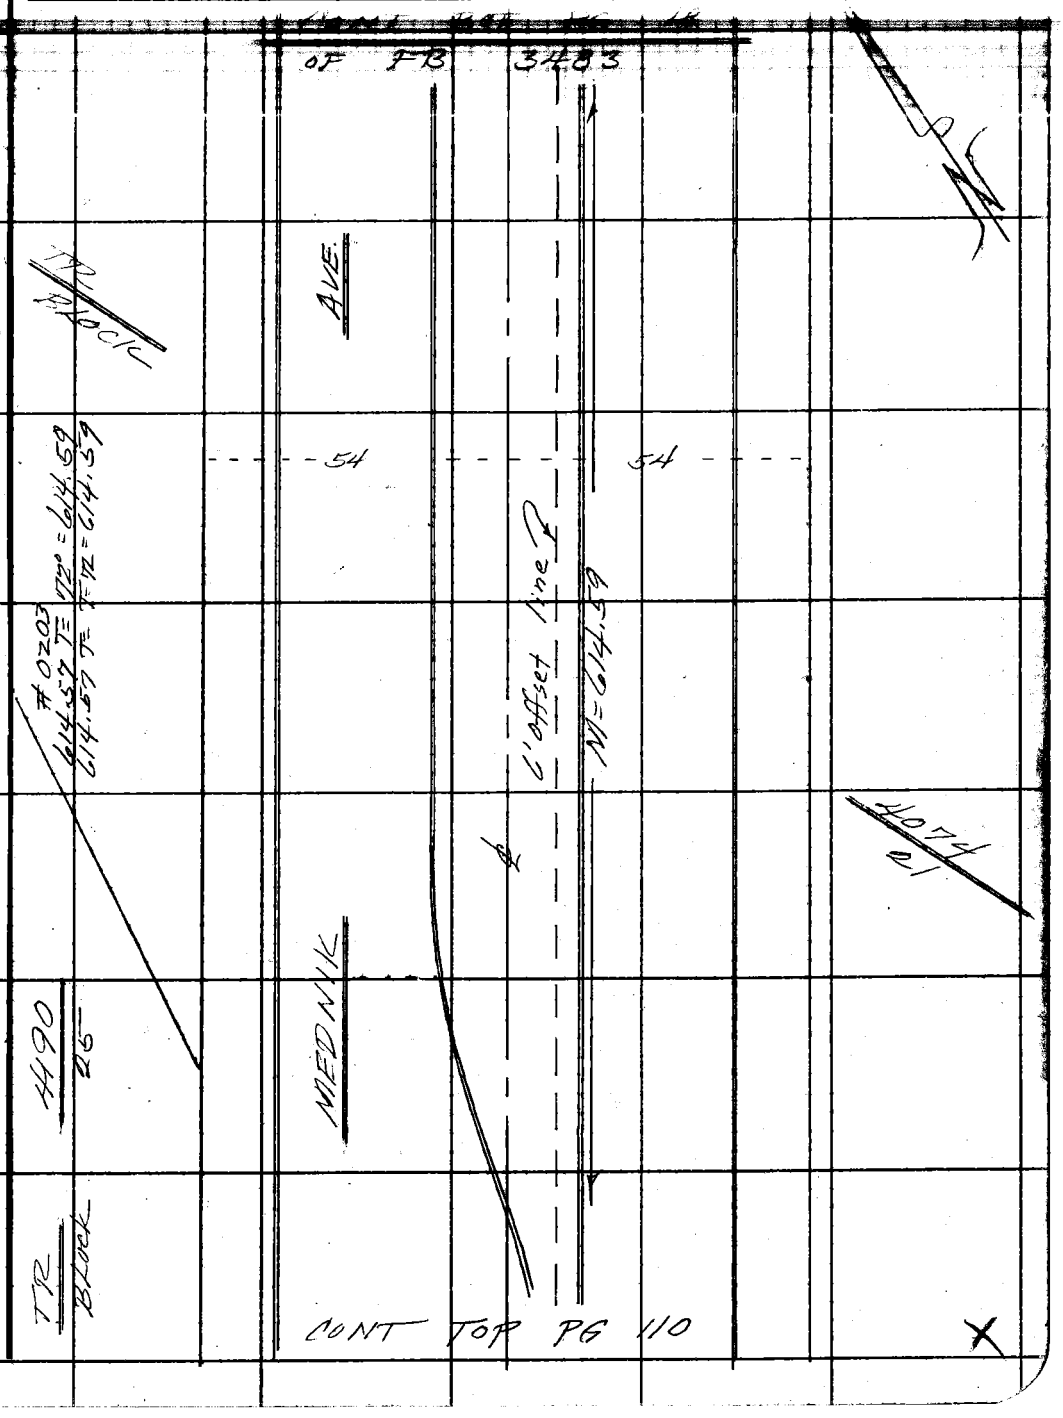

Note: Any Additions or Changes on This Sheet Must be Made or Circled in Red Ink With Date and Name of Person Making Change.

Do not extend this side of this line.

PLEASE RETURN TO
COUNTY OF LOS ANGELES
DEPARTMENT OF COUNTY ENGINEER
403 LOS ANGELES COUNTY ENGINEERING BLDG.

76F309S CE#310 3-69

F. B. 3484 PG. 112

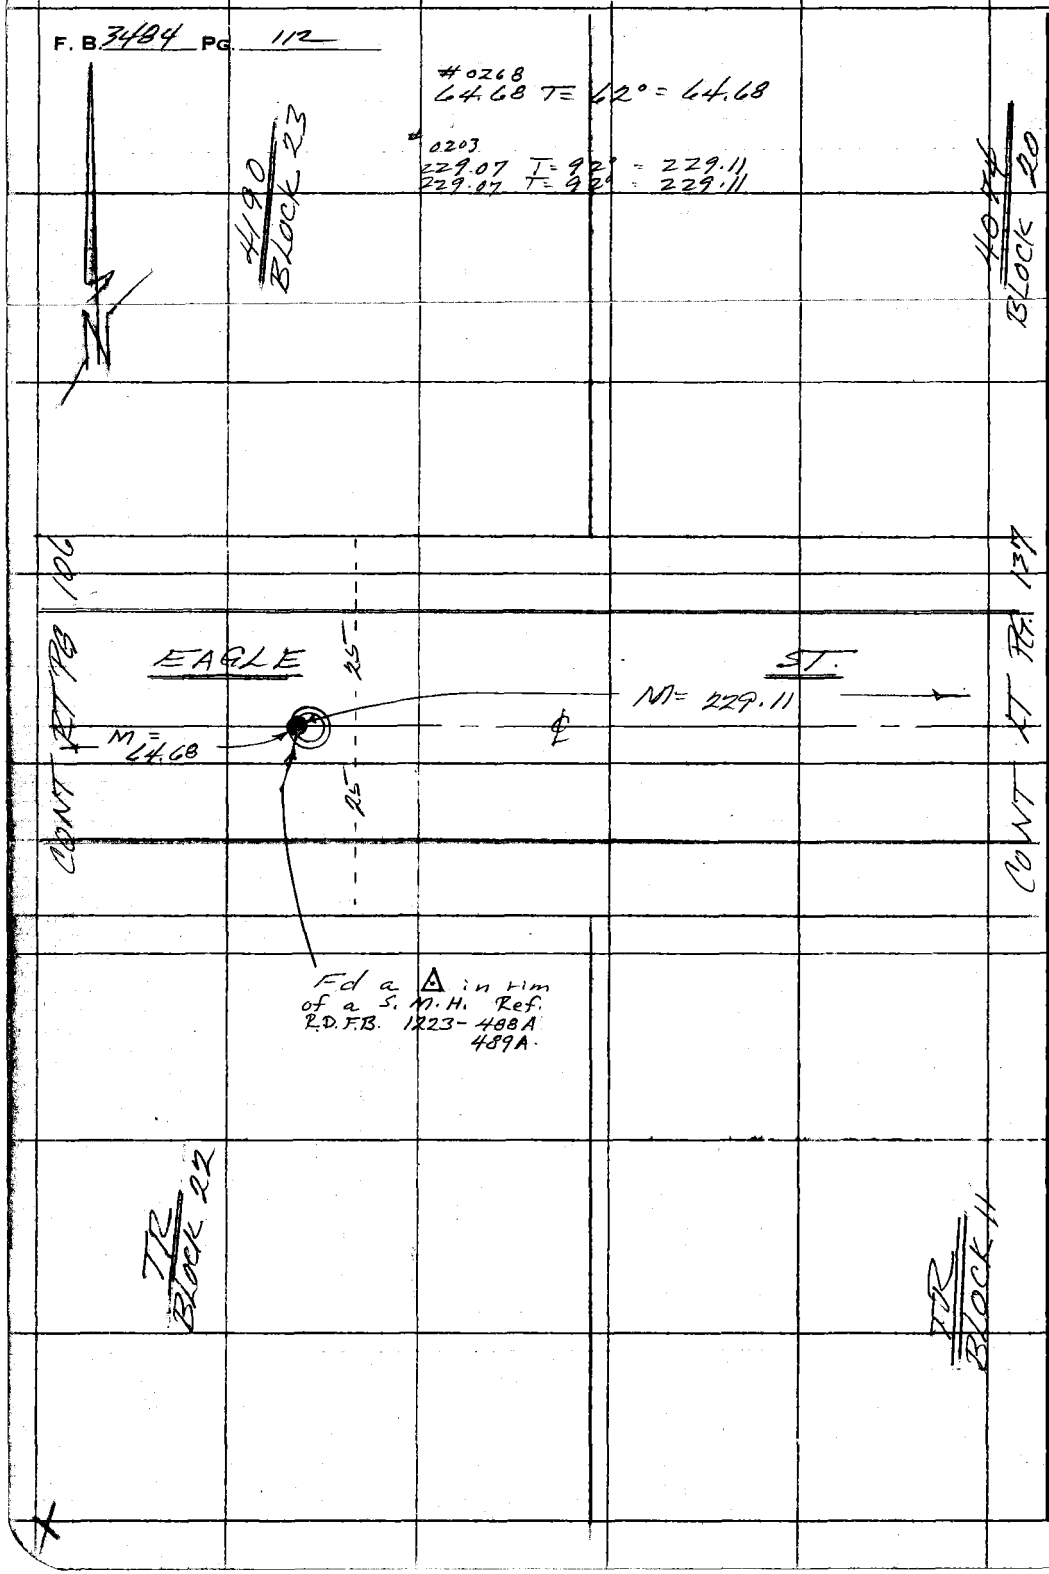

PLEASE RETURN TO
COUNTY OF LOS ANGELES
DEPARTMENT OF COUNTY ENGINEER
403 LOS ANGELES COUNTY ENGINEERING BLDG.

Do not extend this side of this line.

Note: Any Additions or Changes on This Sheet Must be Made or Circled in Red Ink With Date and Name of Person Making Change.

Notes Ck'd by	Survey of Belvedere Area ℄	F. B. 3404 PG. 113
Map No.	JN 0303-00 Topo HP3800 Std. °F	
Office Work	Surveyed by FF Brooks	
Checked	Notes FEB Date 23 Jan 76	
Date	Indexed R.D. BAILEY JUL 14 1976	

WS 36 43

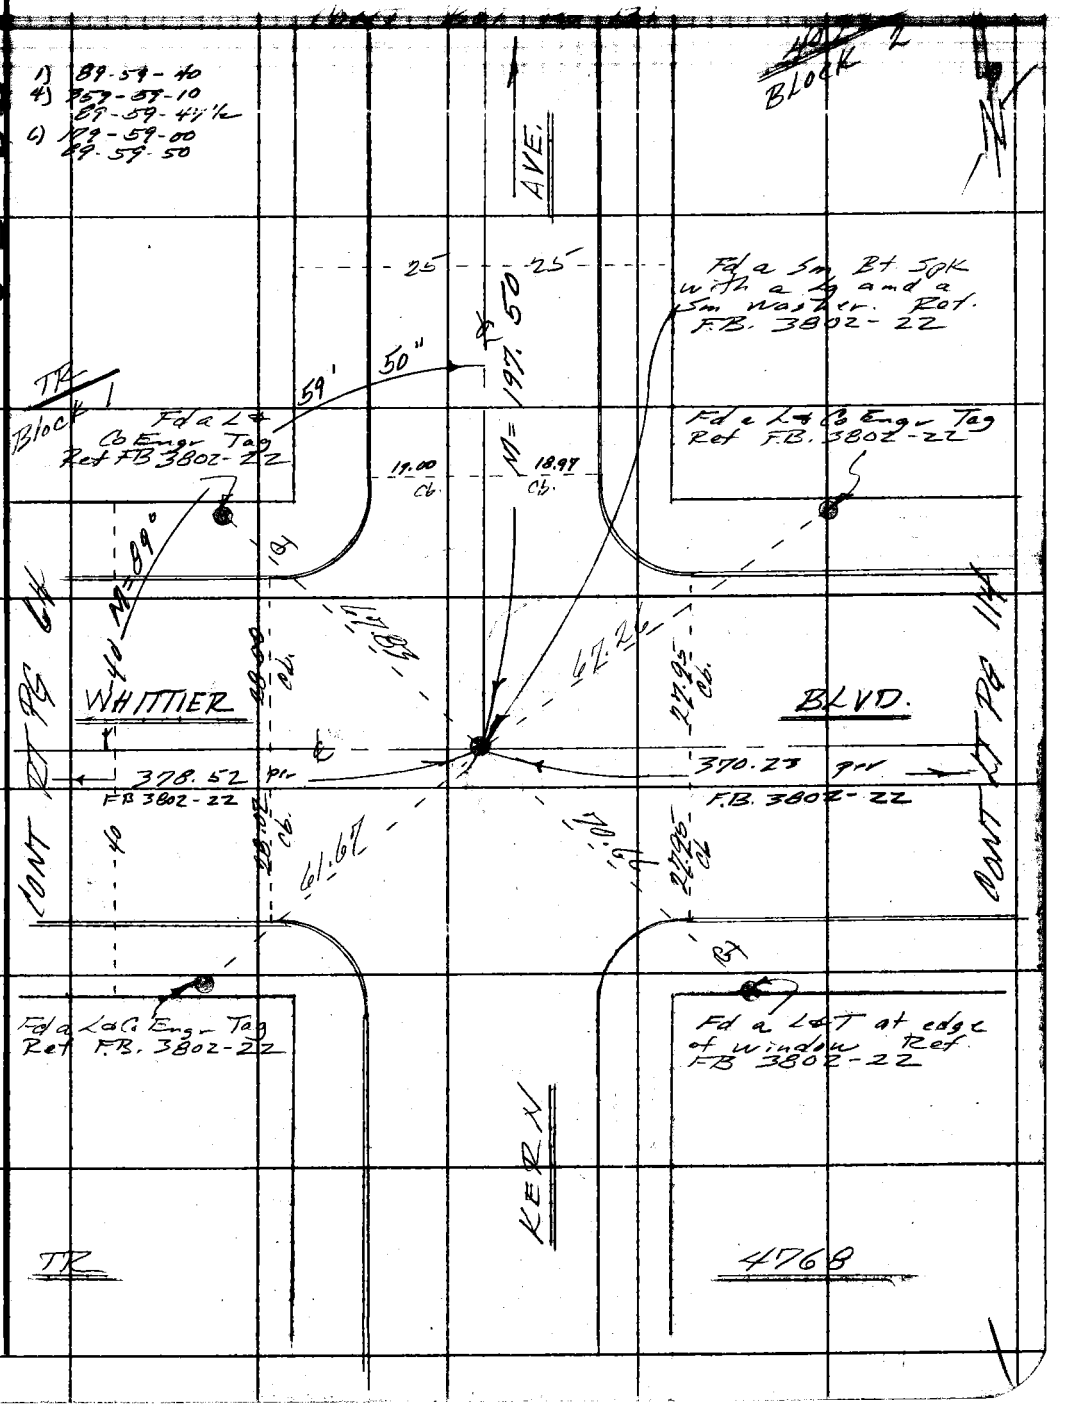

Note: Any Additions or Changes on This Sheet Must be Made or Circled in Red Ink With Date and Name of Person Making Change.

Do not extend this side of this line.

PLEASE RETURN TO
COUNTY OF LOS ANGELES
DEPARTMENT OF COUNTY ENGINEER
403 LOS ANGELES COUNTY ENGINEERING BLDG.

76F309S CE#310 3-69

F. B. 3484 Pg. 114

4074
2

TR
Block

CONT LT PG 113

WHITTIER

40

BLVD.

370.23
F.B. 3892 - PCL 22

40

CONT LT PG 115

4768

TR

PLEASE RETURN TO
COUNTY OF LOS ANGELES
DEPARTMENT OF COUNTY ENGINEER
403 LOS ANGELES COUNTY ENGINEERING BLDG.

Do not extend this side of this line.

Note: Any Additions or Changes on This Sheet Must be Made or Circled in Red Ink With Date and Name of Person Making Change.

Notes Ck'd by	Survey of Belvedere Area ℄	F. B. 2101 Pg. 115
Map No.	JN 0303.00 Topo 4P3800 Std. °F	
Office Work	Surveyed by FE Brooks	
Checked	Notes FEB Date 22 Jun 76	
Date	Indexed B. D. BAILEY JUL 14 1976	

4044

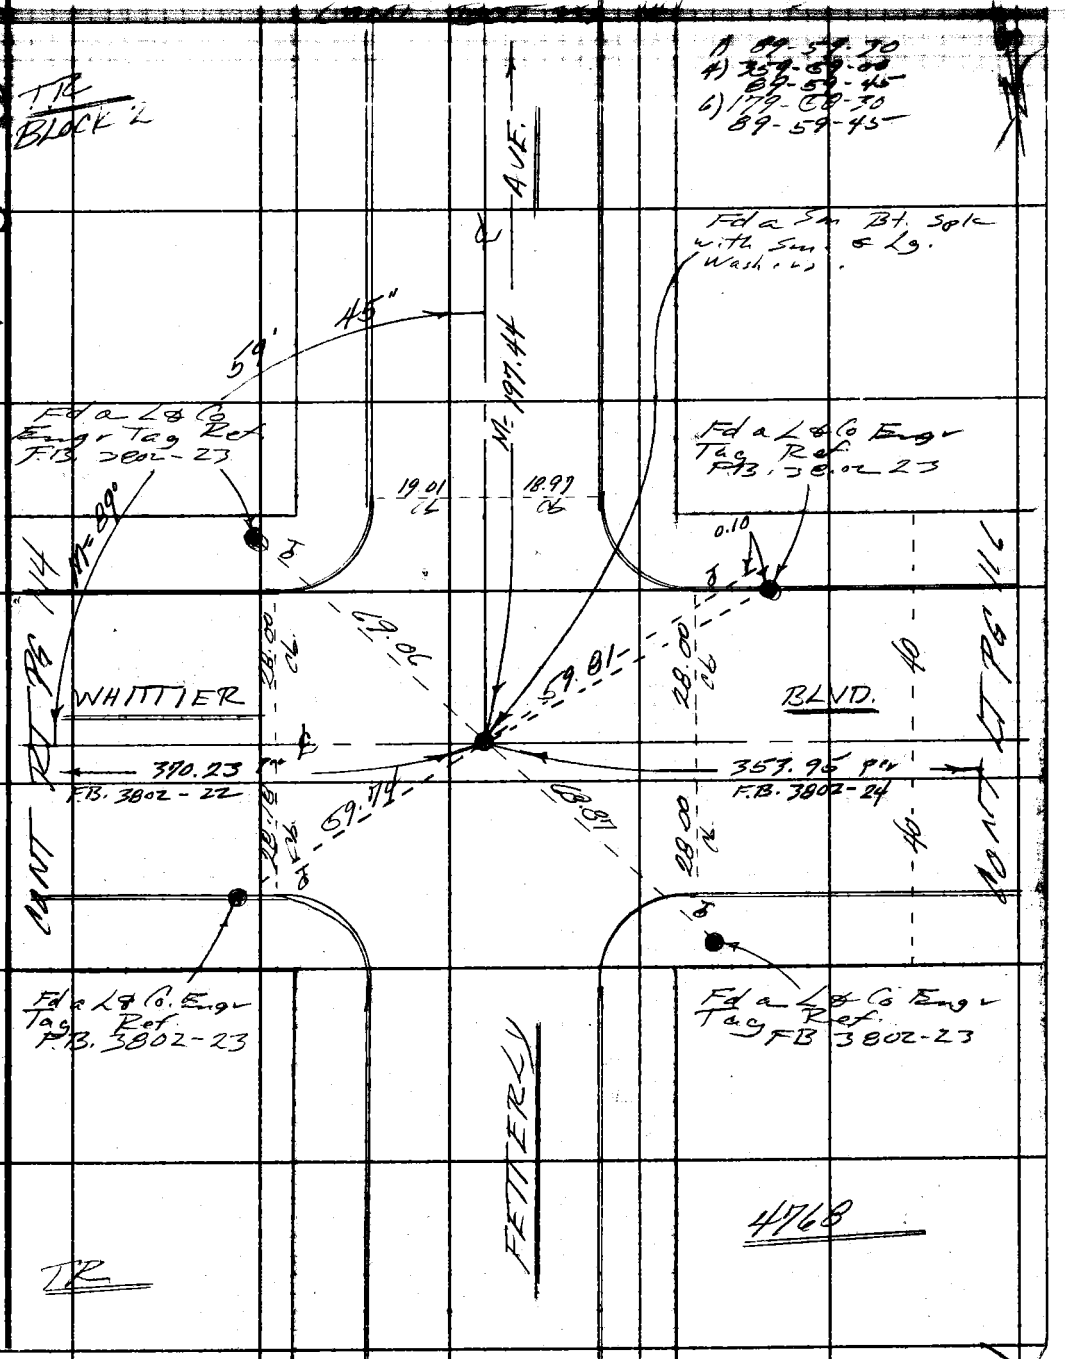

Note: Any Additions or Changes on This Sheet Must be Made or Circled in Red Ink With Date and Name of Person Making Change.

Do not extend this side of this line.

PLEASE RETURN TO
COUNTY OF LOS ANGELES
DEPARTMENT OF COUNTY ENGINEER
403 LOS ANGELES COUNTY ENGINEERING BLDG.

76F309S CE#310 3-69

F. B. 3484 Pg. 116

4074
3

TR
BLOCK

CONT RT PG 115

WHITTIER

BLVD.

40

353.95 per
F.B. 3802-24

40

CONT RT PG 117

4768

TR

PLEASE RETURN TO
COUNTY OF LOS ANGELES
DEPARTMENT OF COUNTY ENGINEER
403 LOS ANGELES COUNTY ENGINEERING BLDG.

Do not extend this side of this line.

Note: Any Additions or Changes on This Sheet Must be Made or Circled in Red Ink With Date and Name of Person Making Change.

Notes Ck'd by	Survey of Belvedere Ave ℄	F. B. 3484 Pg. 117
Map No.	JN 0207-00 Tape UP3800 Std. °F	
Office Work	Surveyed by F E Brooks	
Checked	Notes F.E.B. Date 27 June 76	
Date	Indexed G. D. BAILEY JUL 14 1976	

WS 36

T=74° Bar = 29.9 EV = +7
mean Vert = +0°12'50"
Machine = 197.504
Corrected = 197.502 = 197.50

4084
BLOCK 4

TR
BLOCK 3

25 25

AVE.

1) 90-00-00
4) 360-00-30
90-00-07½
6) 180-00-40
90-00-06½

Set a Lg Bt Spk W&T by inter.

07"

90°

M = 197.50

Fd a L&Co Engr Tag Ref F.B. 3802-24

Fd a L&Co Engr Tag Ref. F.B. 3802-24

18.93 cb.

19.00 cb.

M = 90°

52.83

28.00 cb

0.07

68.50

27.90 cb.

WHITTIER

BLVD.

40

250.53 per F.B. 3802-24

353.95 per F.B. 3802-24

0.04

68.63

28.0 cb.

Removed

16.06

63.09

28.04 cb.

CONT RT PG 116

CONT LT PG 118

Fd a L&Co Engr Tag Ref. F.B. 3802-24

Fd a L&Co Engr Tag Ref. FB 3802-24

Prod
Set a sq hd spk

Fd a Sm Bt Spks Lg & Sm Ws Ref. F.B. 3802-24

FERRIS

Fd a Conc N. Removed.

TR
4768

TR
5433

Note: Any Additions or Changes on This Sheet Must be Made or Circled in Red Ink With Date and Name of Person Making Change.

Do not extend this side of this line.

PLEASE RETURN TO
COUNTY OF LOS ANGELES
DEPARTMENT OF COUNTY ENGINEER
403 LOS ANGELES COUNTY ENGINEERING BLDG.

76F309S CE#310 3-69

F. B 3484 Pg. 118

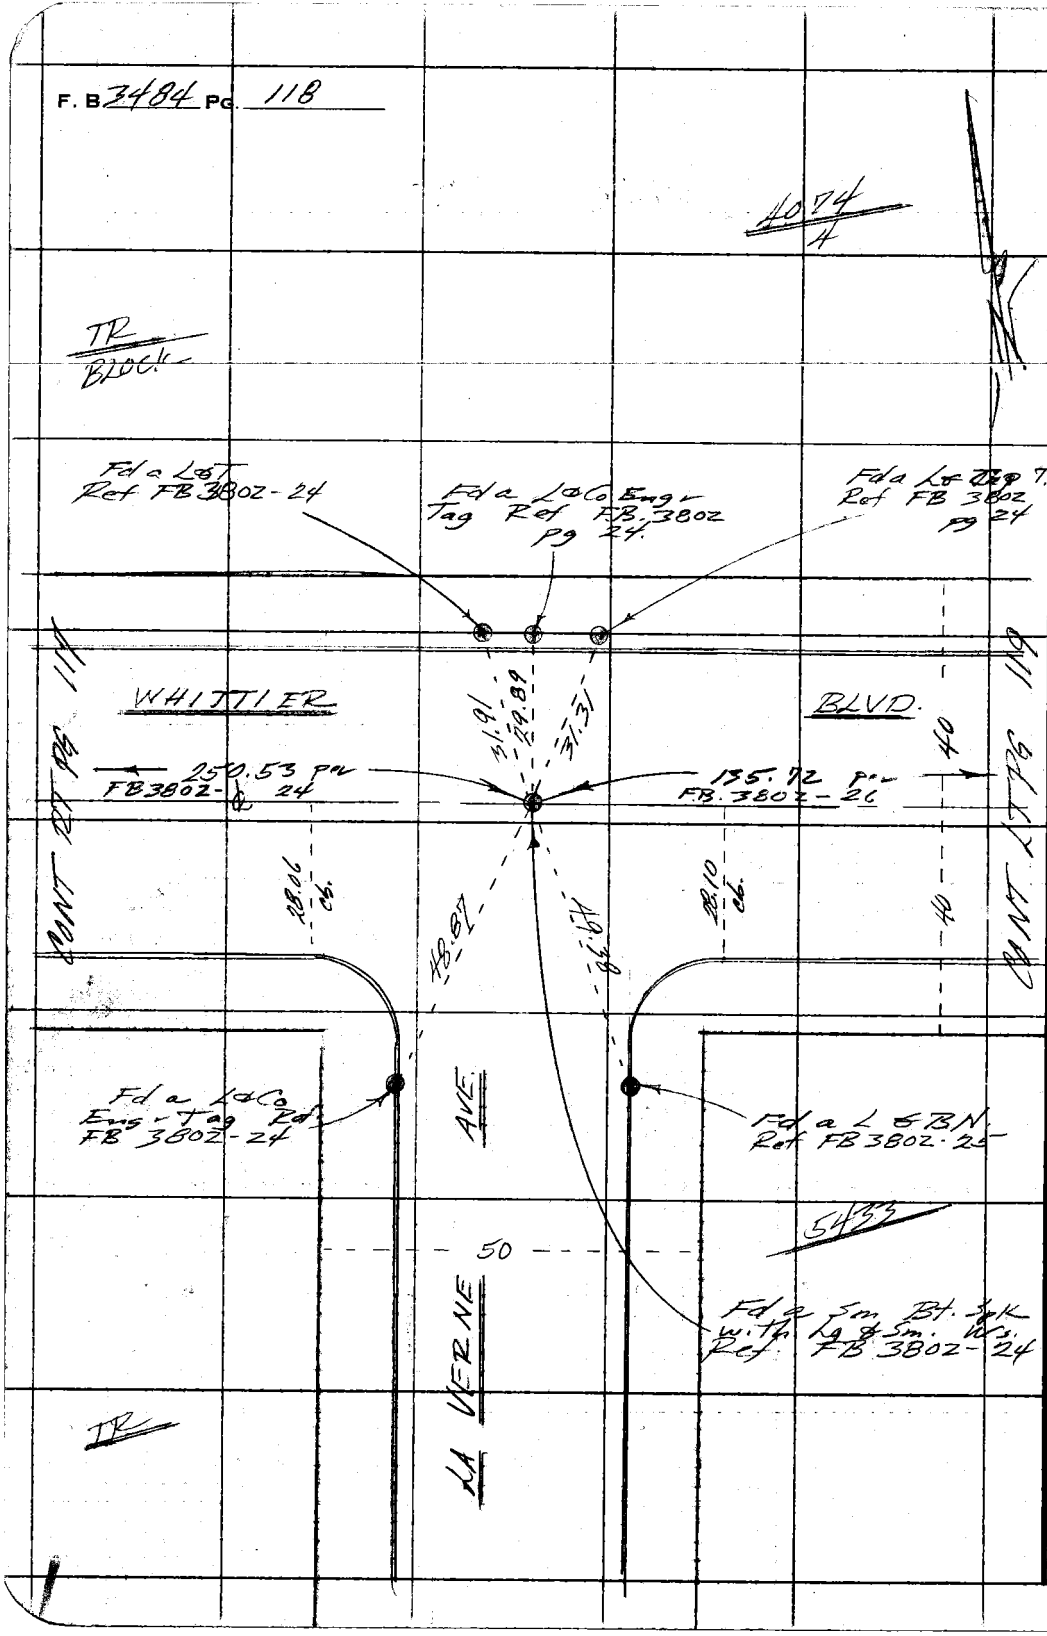

PLEASE RETURN TO
COUNTY OF LOS ANGELES
DEPARTMENT OF COUNTY ENGINEER
403 LOS ANGELES COUNTY ENGINEERING BLDG.

Do not extend this side of this line.

Note: Any Additions or Changes on This Sheet Must be Made or Circled in Red Ink With Date and Name of Person Making Change.

WS 36 A-3

Notes Ck'd by	Survey of Belvedere Area ℄	F. B. 3484 PG. 119
Map No.	JN 0303.04 Tape 0203 Std. 66 °F	
Office Work	Surveyed by FF Brooks	
Checked	Notes F.E.B. Date 24 Jun 76	
Date	Indexed G. D. BAILEY JUL 14 1976	

W S 3 A-3

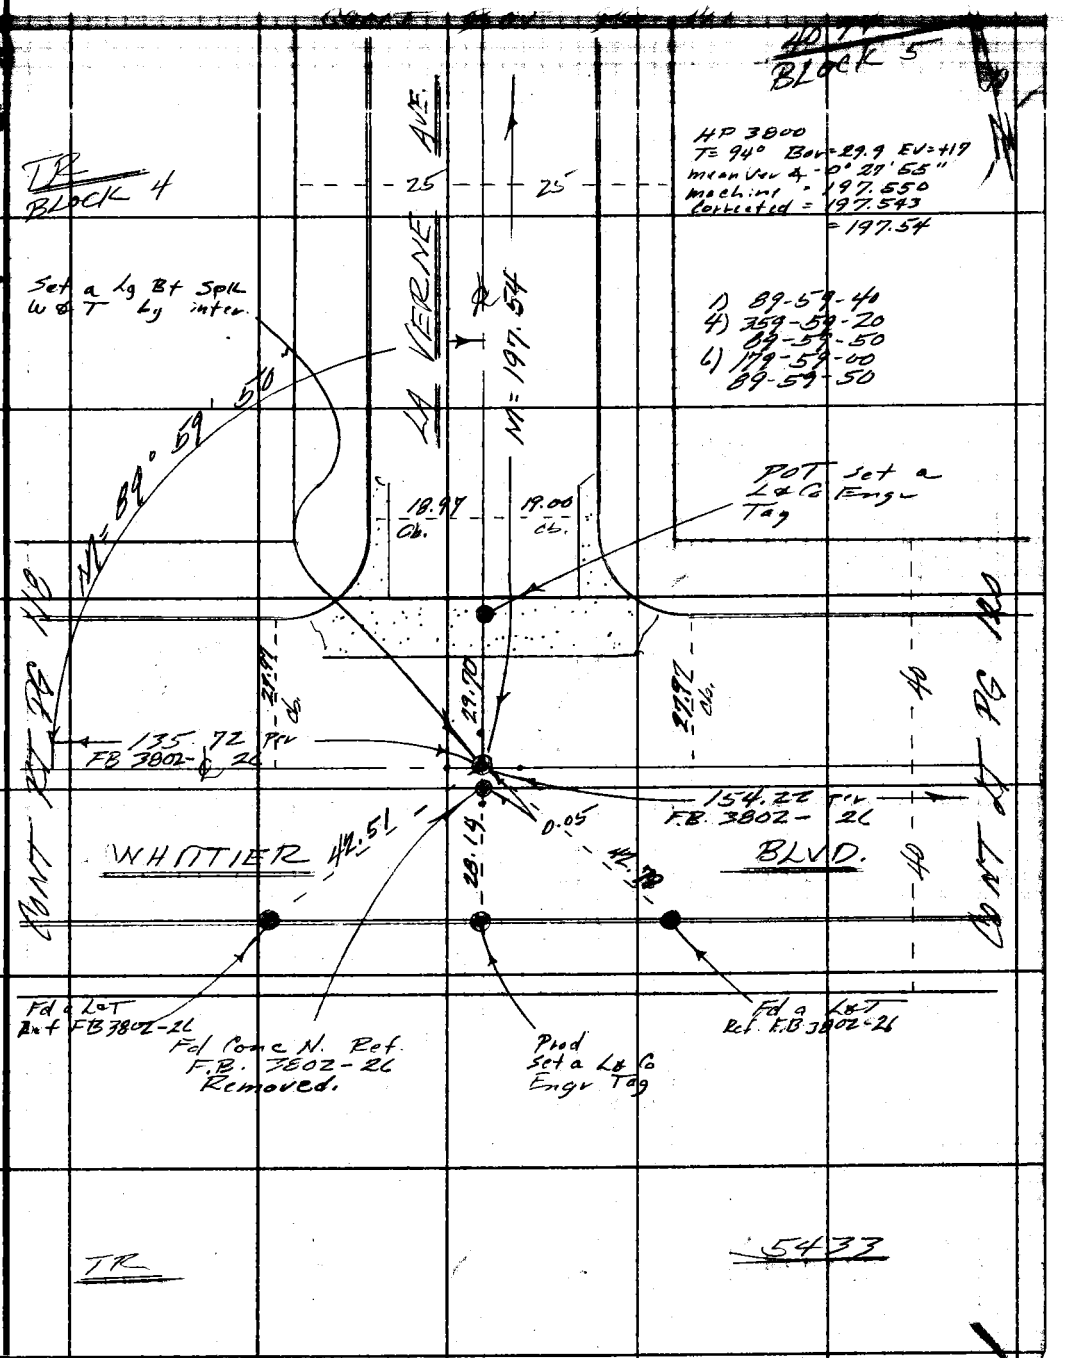

Note: Any Additions or Changes on This Sheet Must be Made or Circled in Red Ink With Date and Name of Person Making Change.

Do not extend this side of this line.

PLEASE RETURN TO
COUNTY OF LOS ANGELES
DEPARTMENT OF COUNTY ENGINEER
403 LOS ANGELES COUNTY ENGINEERING BLDG.

76F309S CE#310 3-69

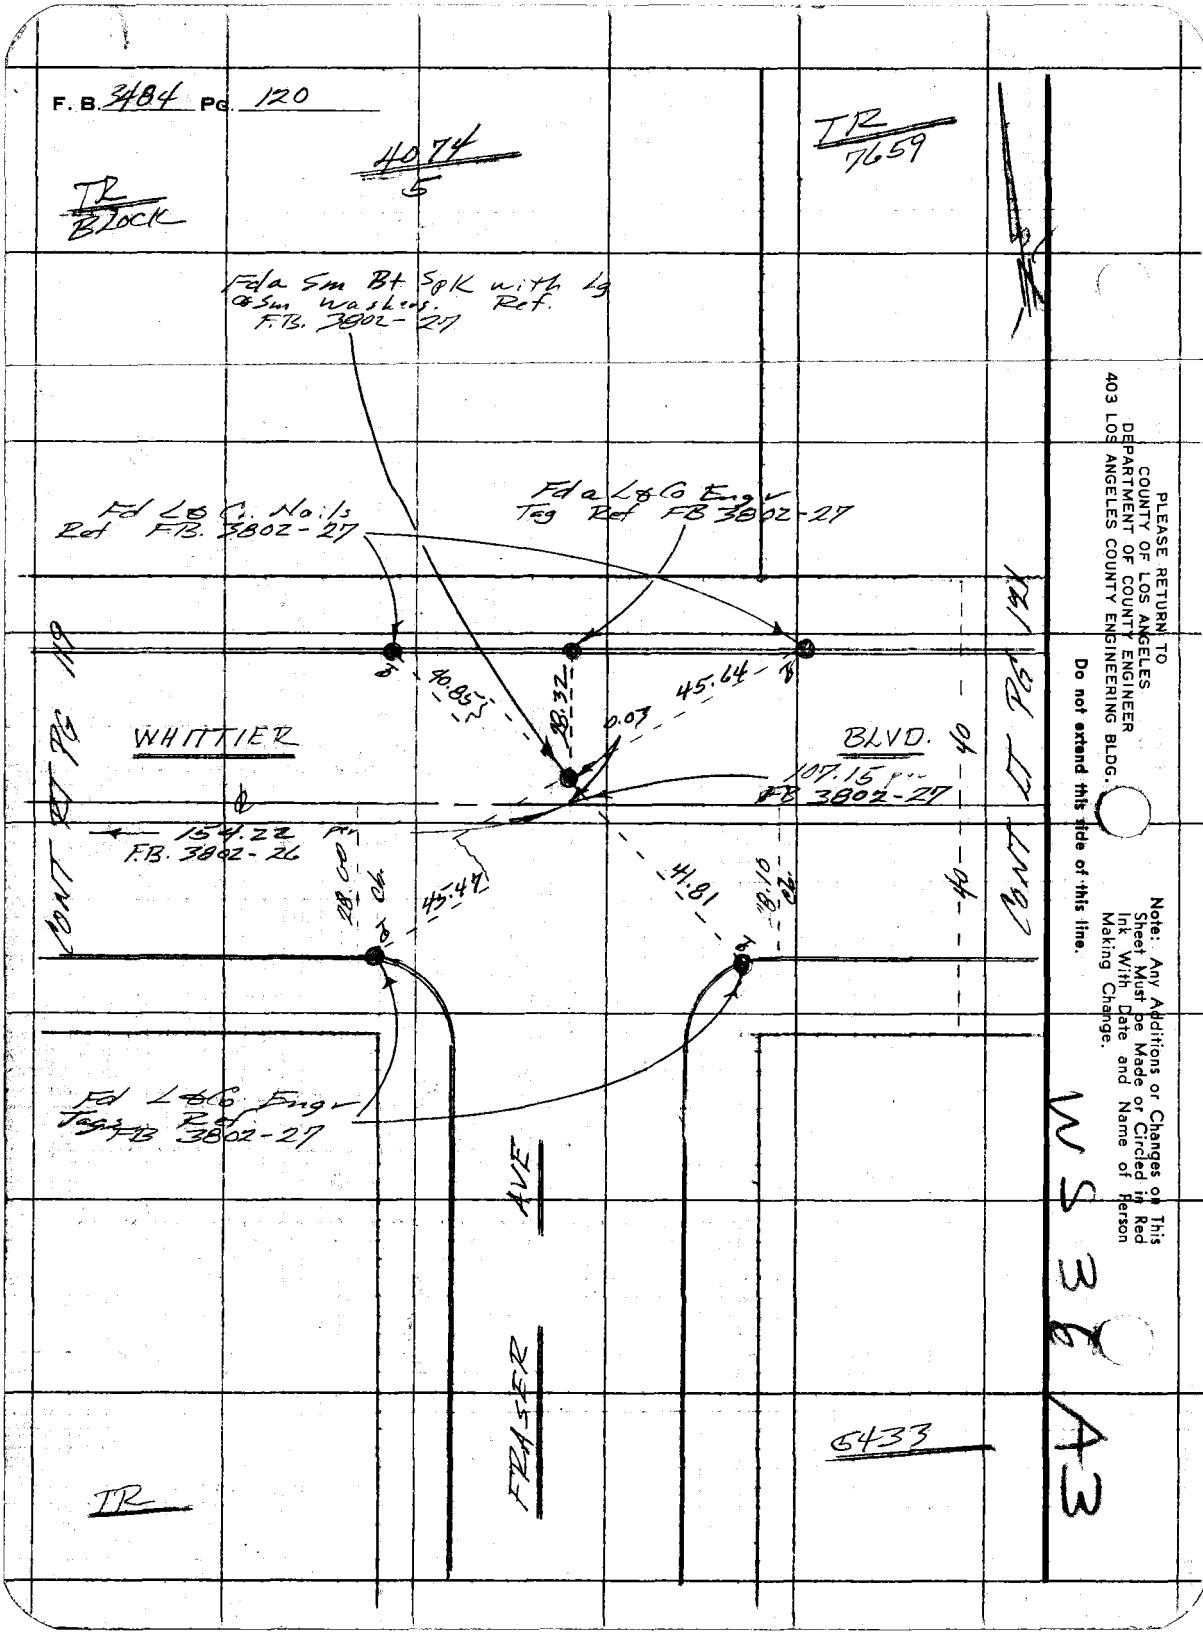

PLEASE RETURN TO
COUNTY OF LOS ANGELES
DEPARTMENT OF COUNTY ENGINEER
403 LOS ANGELES COUNTY ENGINEERING BLDG.

Do not extend this side of this line.

Note: Any Additions or Changes on This Sheet Must be Made or Circled in Red Ink With Date and Name of Person Making Change.

Notes Ck'd by	Survey of Belvedere Area 2	F. B. 3484 PG. 121
Map No.	JN 0363.00 Tape 0203 Std 68 °F	
Office Work	Surveyed by F.E. Brooks	
Checked	Notes F.E.B. Date 22 Sept 71	
Date	Indexed G. D. BAILEY JUL 14 1976	

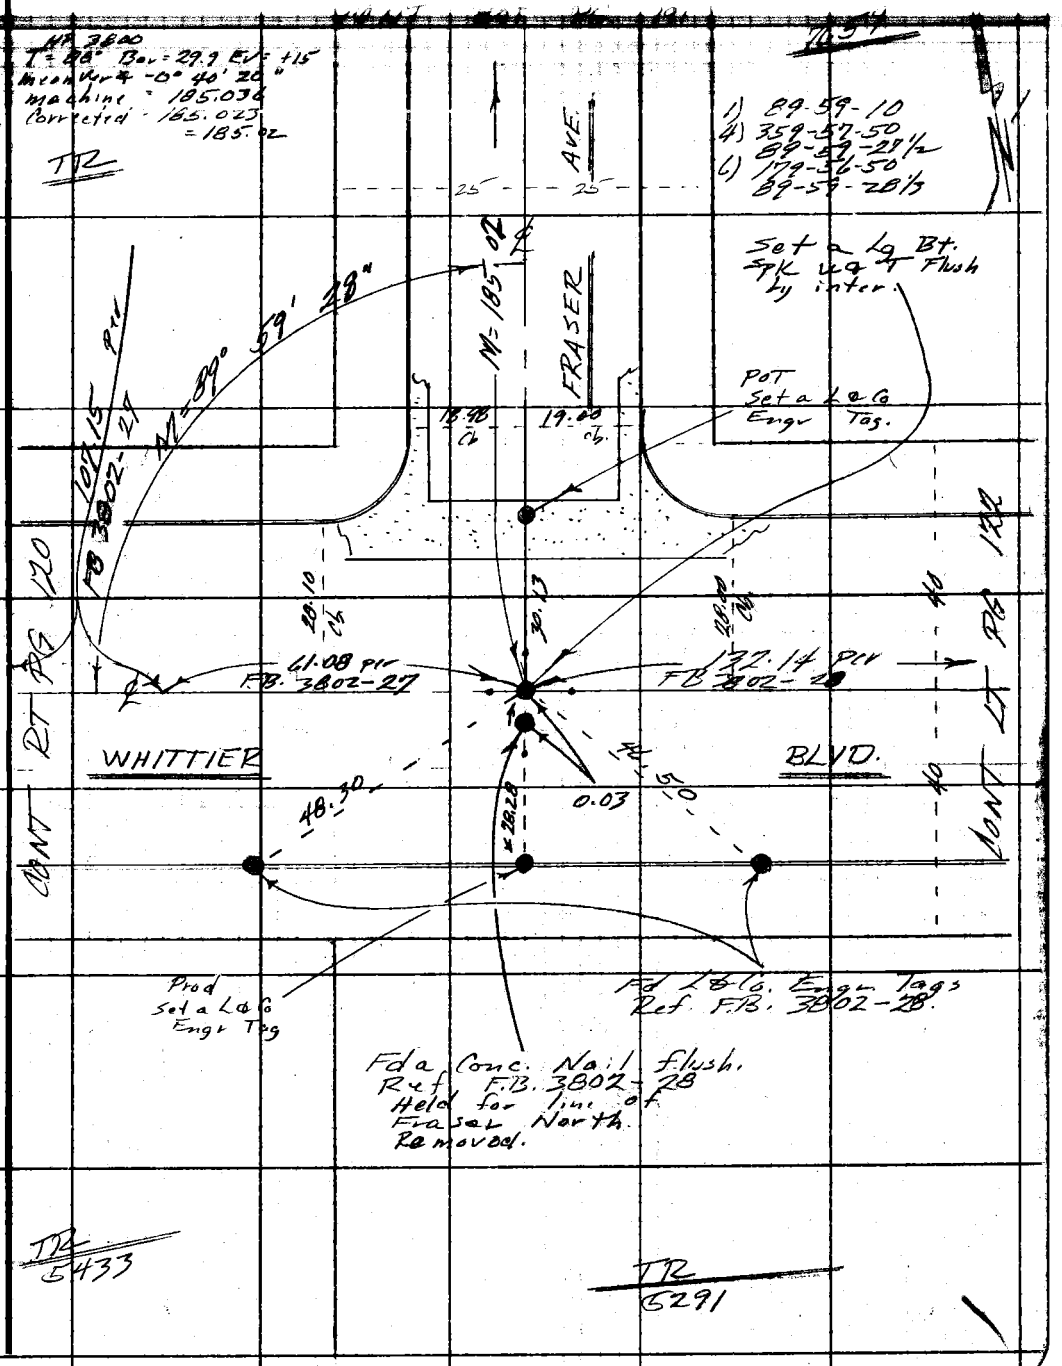

Note: Any Additions or Changes on This Sheet Must be Made or Circled in Red Ink With Date and Name of Person Making Change.

Do not extend this side of this line.

PLEASE RETURN TO
COUNTY OF LOS ANGELES
DEPARTMENT OF COUNTY ENGINEER
403 LOS ANGELES COUNTY ENGINEERING BLDG.

76F3095 CE#310 3-69

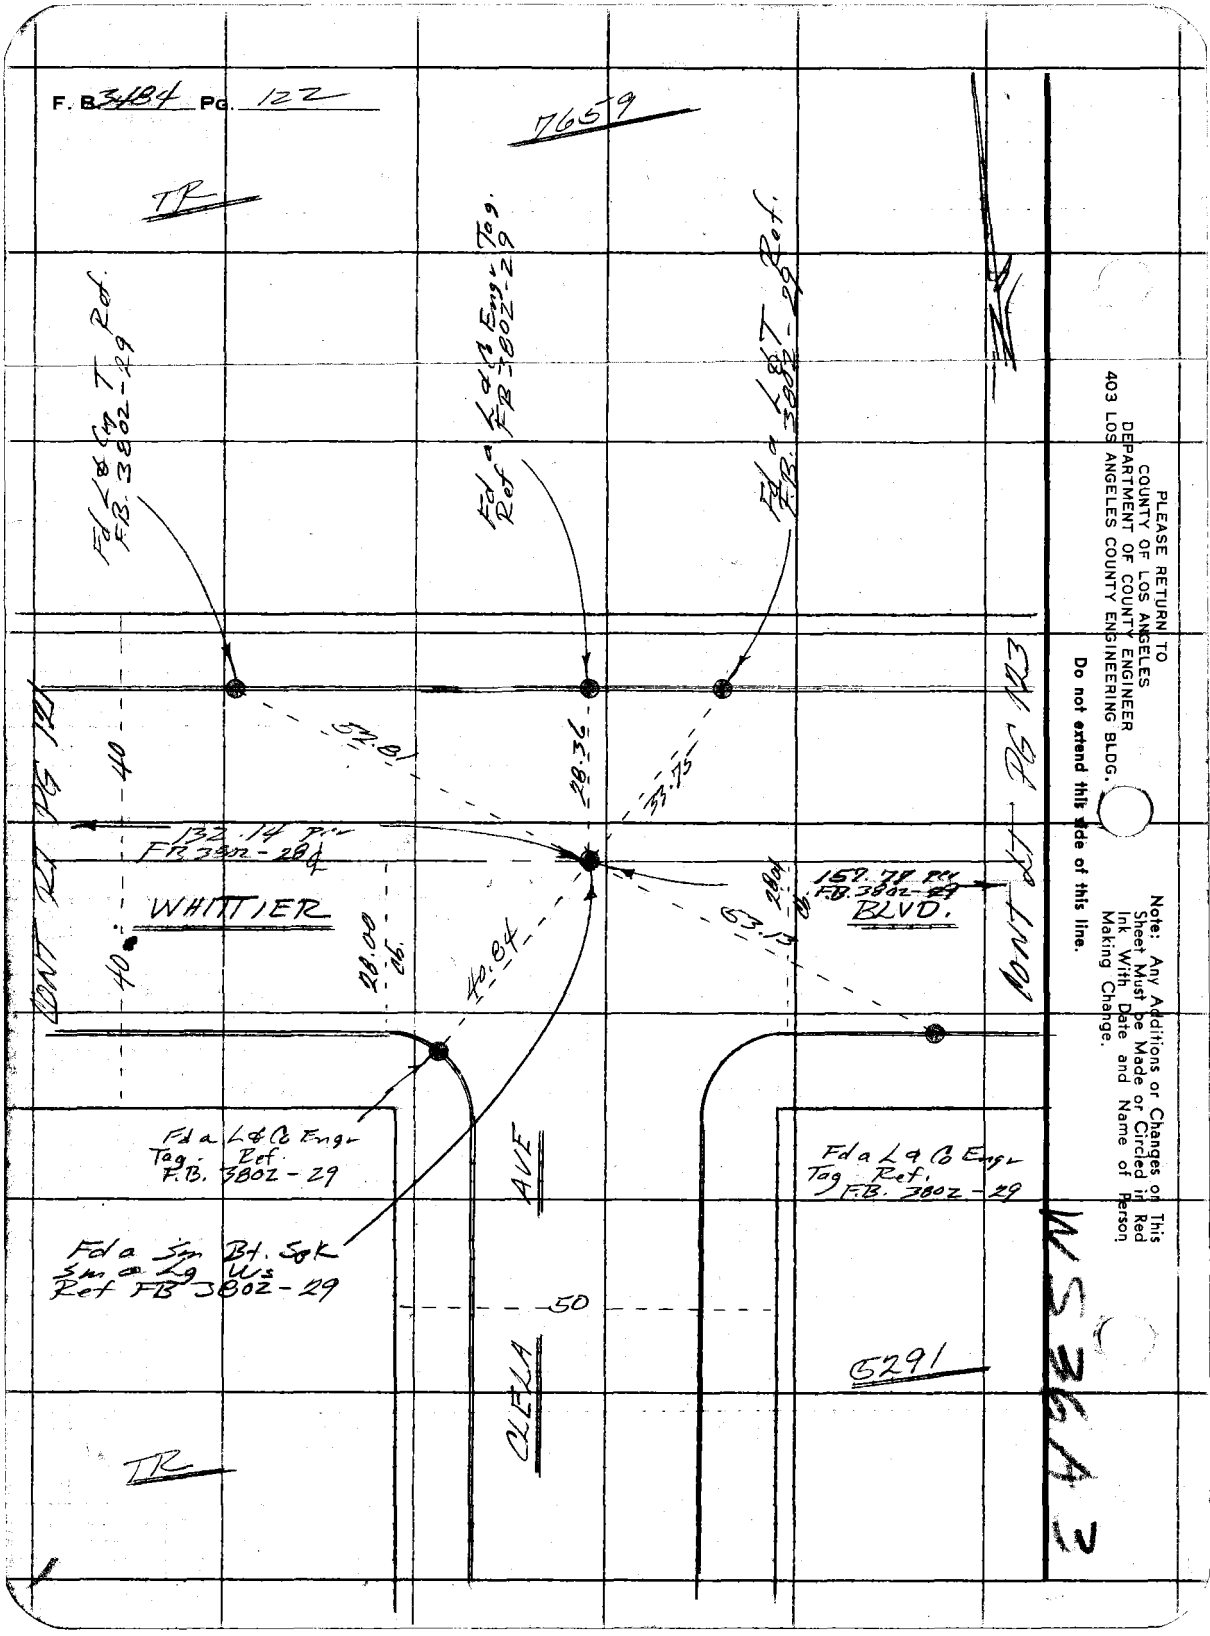

PLEASE RETURN TO
COUNTY OF LOS ANGELES
DEPARTMENT OF COUNTY ENGINEER
403 LOS ANGELES COUNTY ENGINEERING BLDG.

Do not extend this side of this line.

Note: Any Additions or Changes on This Sheet Must be Made or Circled in Red Ink With Date and Name of Person Making Change.

Notes Ck'd by	Survey of Belvedere Area	F. B. 3404 Pg. 122
Office Work	Surveyed by F F Brooks	
Checked	Notes F F B. Date 4 Jun 76	
Date	Indexed G. D. BAILEY JUL 14 1976	

WS 36 A 3

HP 3800
T = 88° Bor 29.9 EV +15
mean Vel ∡ -0° 27' 05"
mach. line = 184.980
Corrected = 184.974 = 184.97

7659

1) 89-59-40
4) 359-57-50
89-59-27 1/2
6) 179-56-40
89-59-26 2/3

TR

Set a Lg Bt spk W&T by inter.

Fd a L&T no Ref.

Fd a L&T no Ref.

CLELA AVE

M = 184.97

M = 89°

59'

27"

25'

18.91 cb.

19.04 cb.

28.00 cb.

28.00 cb.

40.85

42.80

WHITTIER BLVD.

152.19 per F.B. 3802-31

157.87 per F.B. 3802-29

0.02

32.18

33.51

28.16

0.015

40

40

CONT RT PG 122

CONT LT PG 124

Fd L&Co Engr Tags Ref. F.B. 3802-30

Fd a L&T Ref. F.B. 3802-30.

Fd a Ct. Spk & W. 2" dn. Ref.
F.B. 401-35
F.T. 36-17
F.B. 2321-97
F.B. 3802-30
RDFB 1223-2345 B
2346 B

Held for line of Clela Ave.

TR
6291

Note: Any Additions or Changes on This Sheet Must be Made or Circled in Red Ink With Date and Name of Person Making Change.

Do not extend this side of this line.

PLEASE RETURN TO
COUNTY OF LOS ANGELES
DEPARTMENT OF COUNTY ENGINEER
403 LOS ANGELES COUNTY ENGINEERING BLDG.

76F309S CE#310 3-69

F. B. 3484 Pg. 124

TR 7659

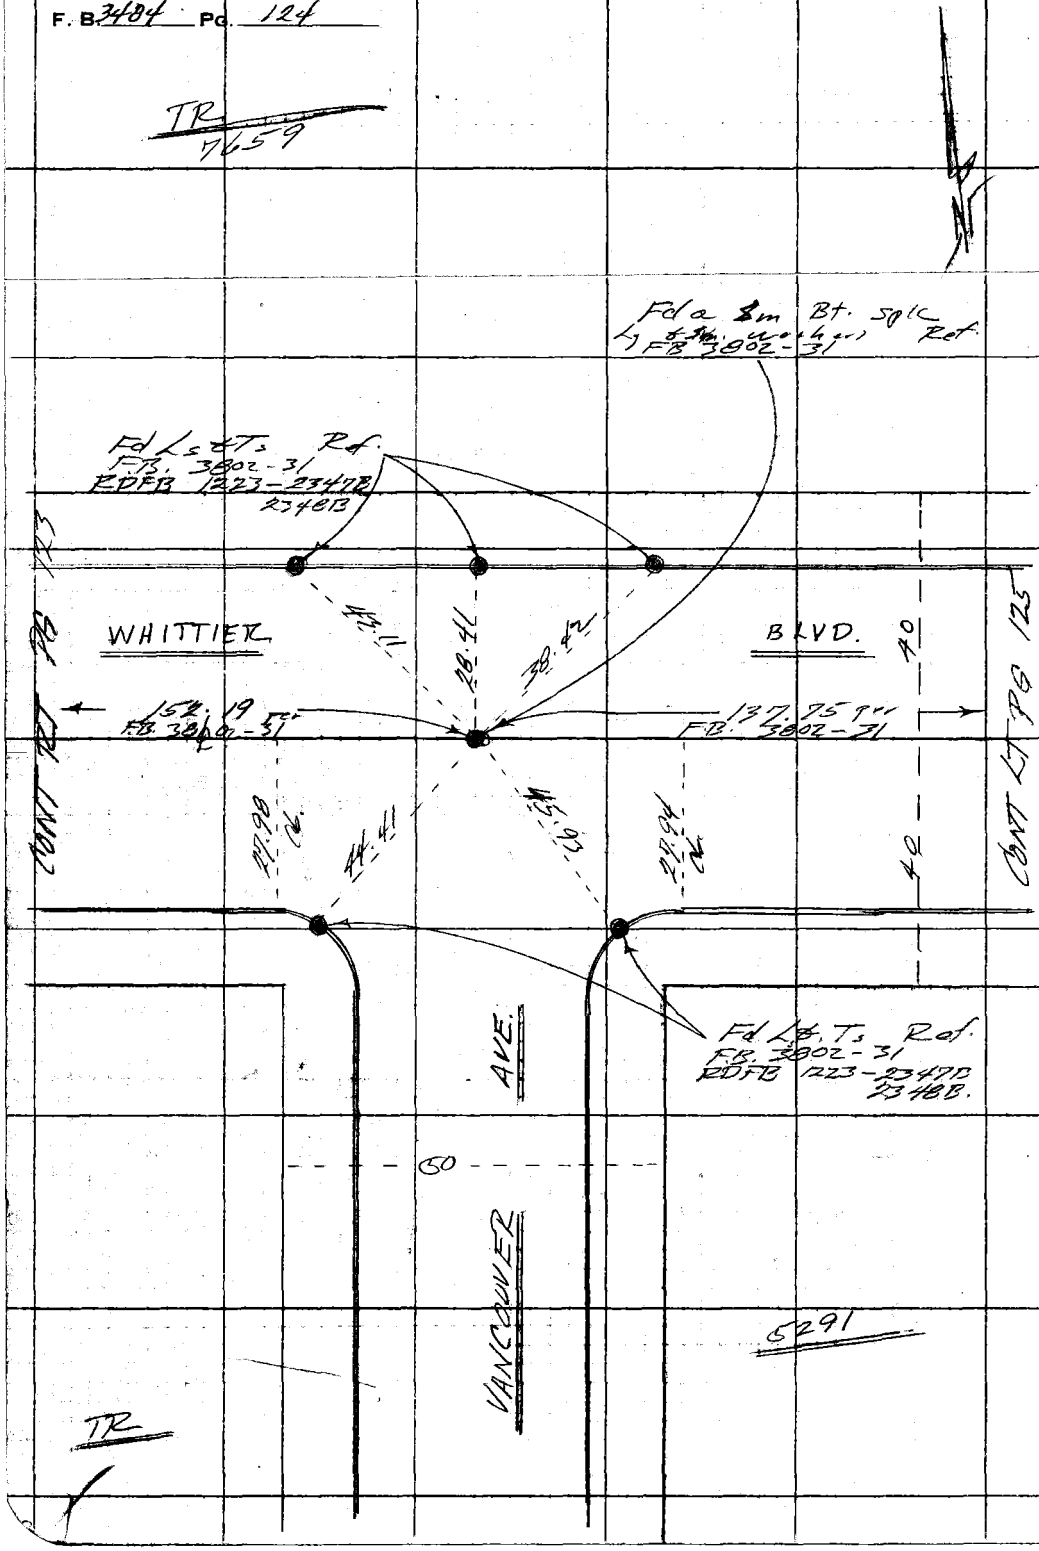

PLEASE RETURN TO
COUNTY OF LOS ANGELES
DEPARTMENT OF COUNTY ENGINEER
403 LOS ANGELES COUNTY ENGINEERING BLDG.

Do not extend this side of this line.

Note: Any Additions or Changes on This Sheet Must be Made or Circled in Red Ink With Date and Name of Person Making Change.

WS 36 A3

Notes Ck'd by	Survey of Belvedere Area ℄	F. B. 3401 Pg. 125
Map No.	IN 0303 OF Tape 0203 Std 68 °F	
Office Work	Surveyed by FEB, ok	
Checked	Notes FEB Date 11 June 76	
Date	Indexed H. D. BAILEY JUL 14 1976	

WS 36

4) 359-57-40
89-59-25
6) 179-56-40
89-59-26 2/3
TR

HP 3800
T=82° Bar=29.9 EV=+12
mean Ver ∡ -0° 31' 00"
machine = 185.004
Corrected = 184.996
= 185.00

Set a Lg Bt. Spk w&T Flush. by inter.

Fd a L&T Ref. F.B. 3802-32 RDFB. 1223-2347 B 2348 B

VANCOUVER AVE.

M=185.00

25 25

27"

18.95 Cb. 19.03 Cb.

M=89°59'

57.10

27.91 Cb.

27.91 Cb.

137.75 per F.B. 3802-31

213.00 per F.B. ℄ 3802-37

WHITTIER BLVD.

CONT RT PG 124

CONT RT PG 126

40

50

0.04

28.94

28.29

50.96

0.06

Fd L&Co Engr Tags Ref. F.B. 3802-32 RD FB 1223-2347 B 2348 B

Fd a L&T Ref. F.B. 3802-32 RDFB 1223-2347 B 2348 B

Fd a Ct. Spk & W. 2" dn. Ref F.B. 3802-32 RDFB 1223-2347 B 2348 B
F.B. 2321 - 98
F.B. 401 - 36
FT 36 - 18
Held for line of Vancouver. Removed.

TR 5291

TR 9436

Note: Any Additions or Changes on This Sheet Must be Made or Circled in Red Ink With Date and Name of Person Making Change.

Do not extend this side of this line.

PLEASE RETURN TO
COUNTY OF LOS ANGELES
DEPARTMENT OF COUNTY ENGINEER
403 LOS ANGELES COUNTY ENGINEERING BLDG.

76F309S CE#310 3-69

F. B. 3484 Pg. 126

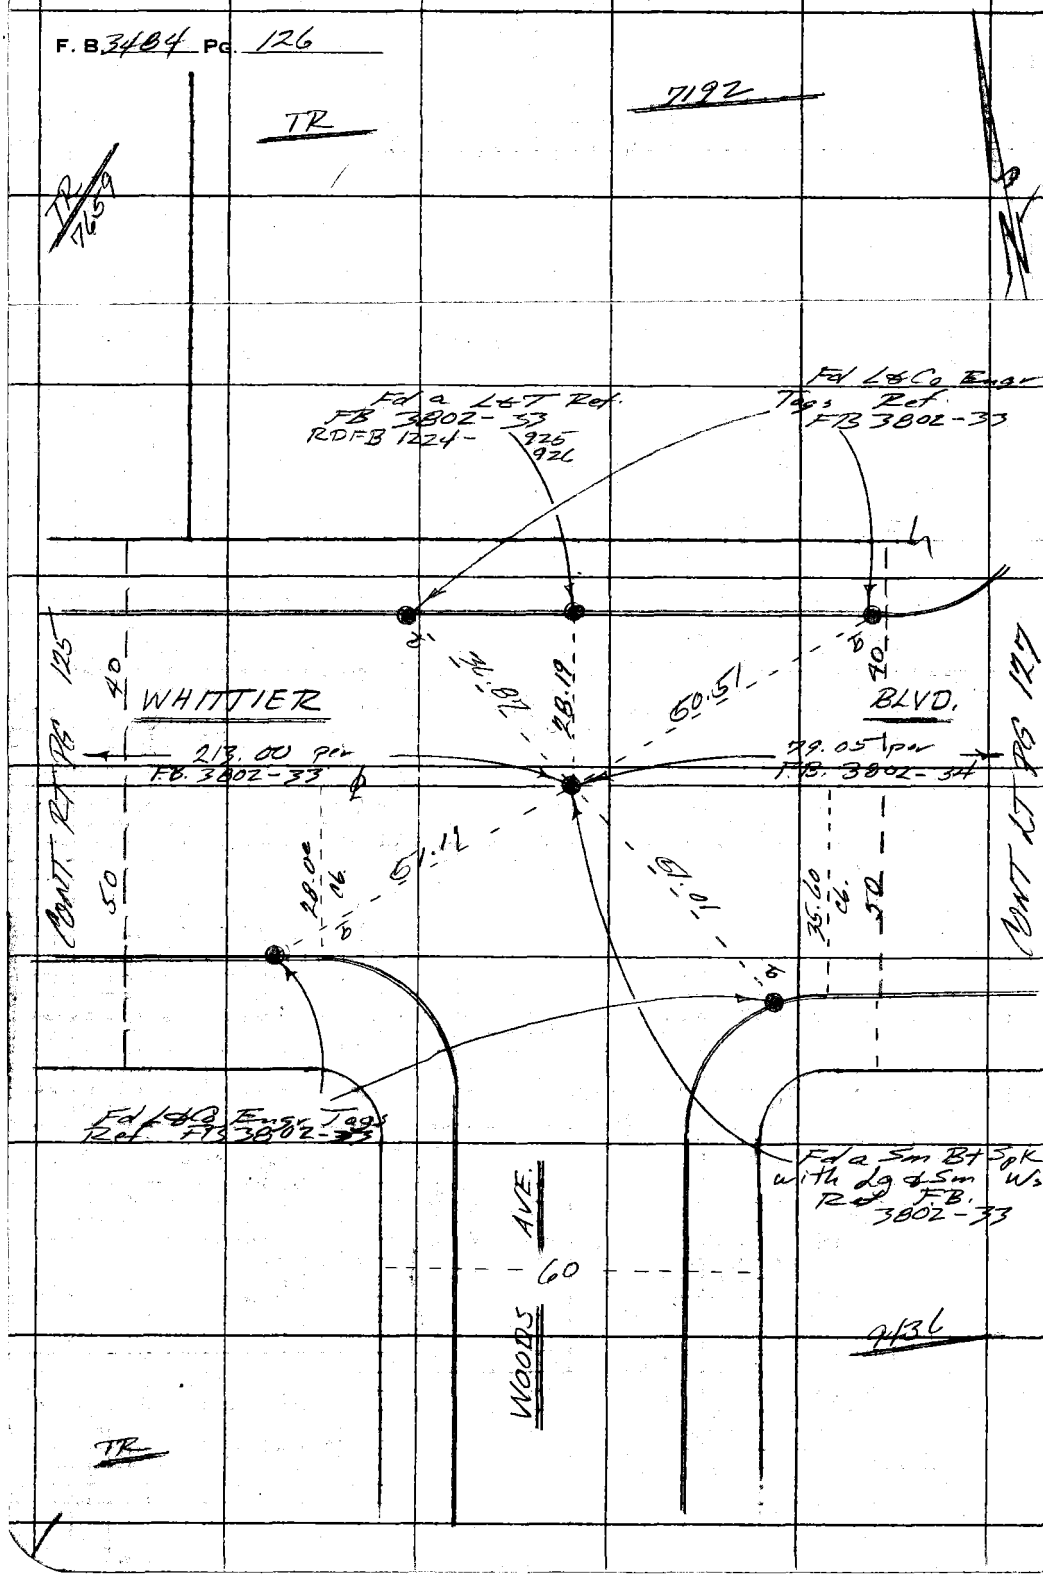

PLEASE RETURN TO
COUNTY OF LOS ANGELES
DEPARTMENT OF COUNTY ENGINEER
403 LOS ANGELES COUNTY ENGINEERING BLDG.

Do not extend this side of this line.

Note: Any Additions or Changes on This Sheet Must be Made or Circled in Red Ink With Date and Name of Person Making Change.

WS 36 A3

Notes Ck'd by	Survey of Belvedere Area E	F. B. 3444 Pg. 177
Map No.	IN 0303-[illegible] Tape 0303 Std. 68 °F	
Office Work	Surveyed by F.F.B. [illegible]	
Checked	Notes F.E.B. Date [illegible]	
Date	Indexed G. D. BAILEY JUL 14 1976	

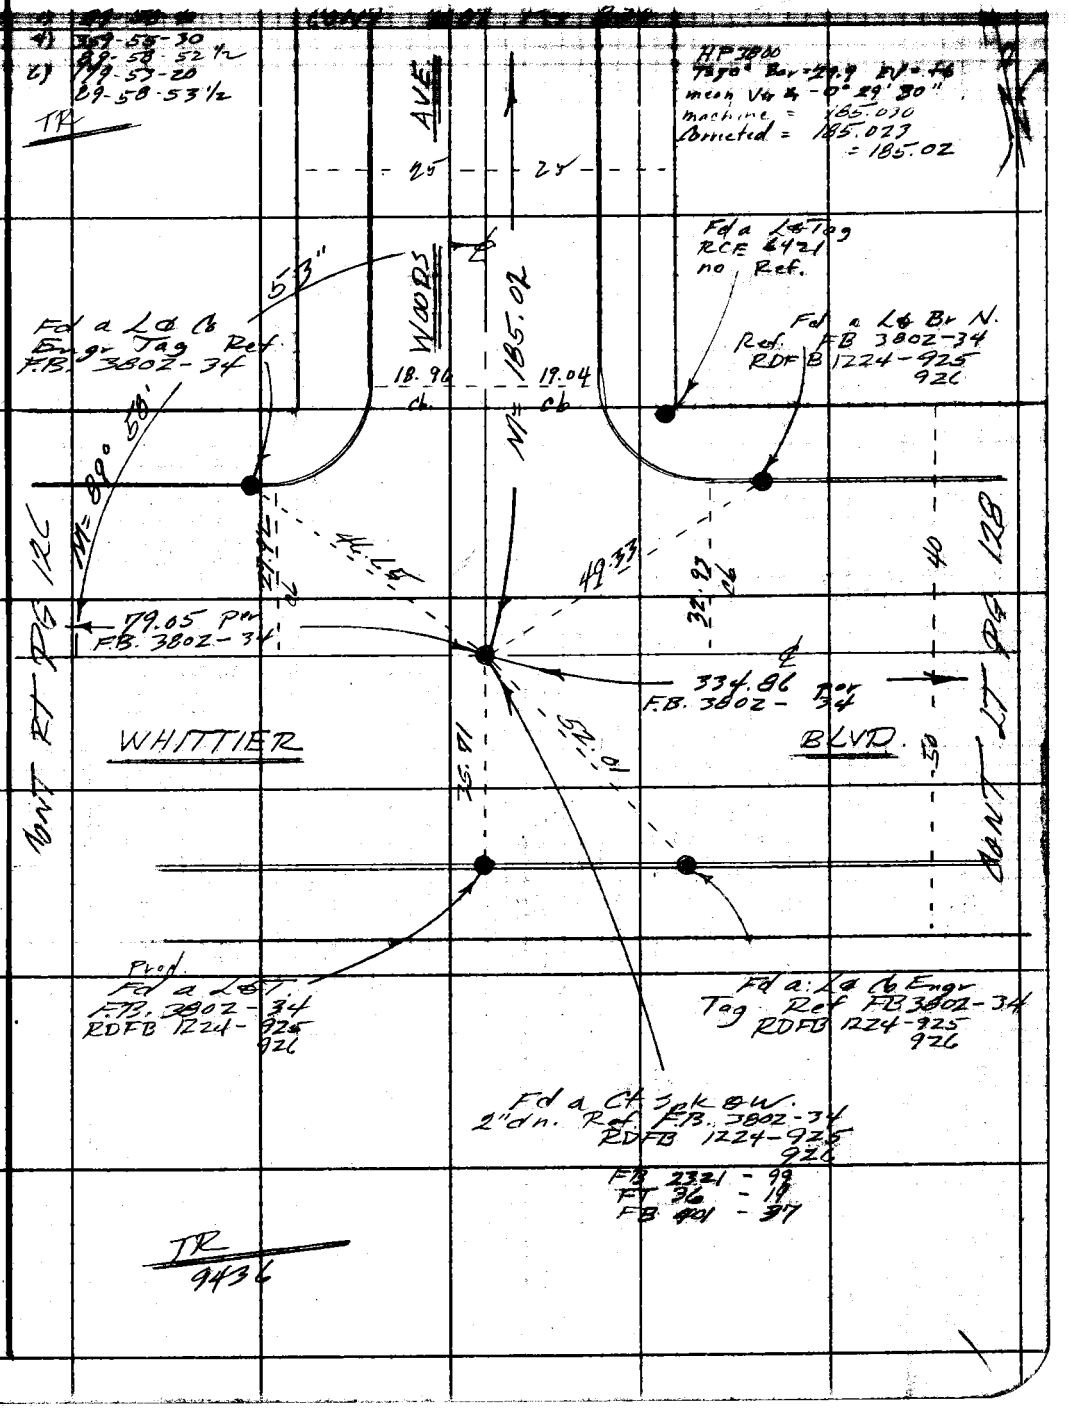

WS 36

Note: Any Additions or Changes on This Sheet Must be Made or Circled in Red Ink With Date and Name of Person Making Change.

Do not extend this side of this line.

PLEASE RETURN TO
COUNTY OF LOS ANGELES
DEPARTMENT OF COUNTY ENGINEER
403 LOS ANGELES COUNTY ENGINEERING BLDG.

76F309S CE#310 3-69

F. B. 3484 PG. 128

TR 7192

CONT RT PG 127

WHITTIER

BLVD

40

50

℄
334.86 per
F.B. 3802-34

CONT LT PG 129

TR 9436

TR 9814

PLEASE RETURN TO
COUNTY OF LOS ANGELES
DEPARTMENT OF COUNTY ENGINEER
403 LOS ANGELES COUNTY ENGINEERING BLDG.

Do not extend this side of this line.

Note: Any Additions or Changes on This Sheet Must be Made or Circled in Red Ink With Date and Name of Person Making Change.

Notes Ck'd by	Survey of Bedrefine Area	F. B. 3484 Pg. 129
Map No.	INSPECTOR Tape	
Office Work	Surveyed by F.E. Brook	
Checked	Notes FEB Date 21 Jun 76	
Date	Indexed G. D. BAILEY JUL 14 1976	

7192

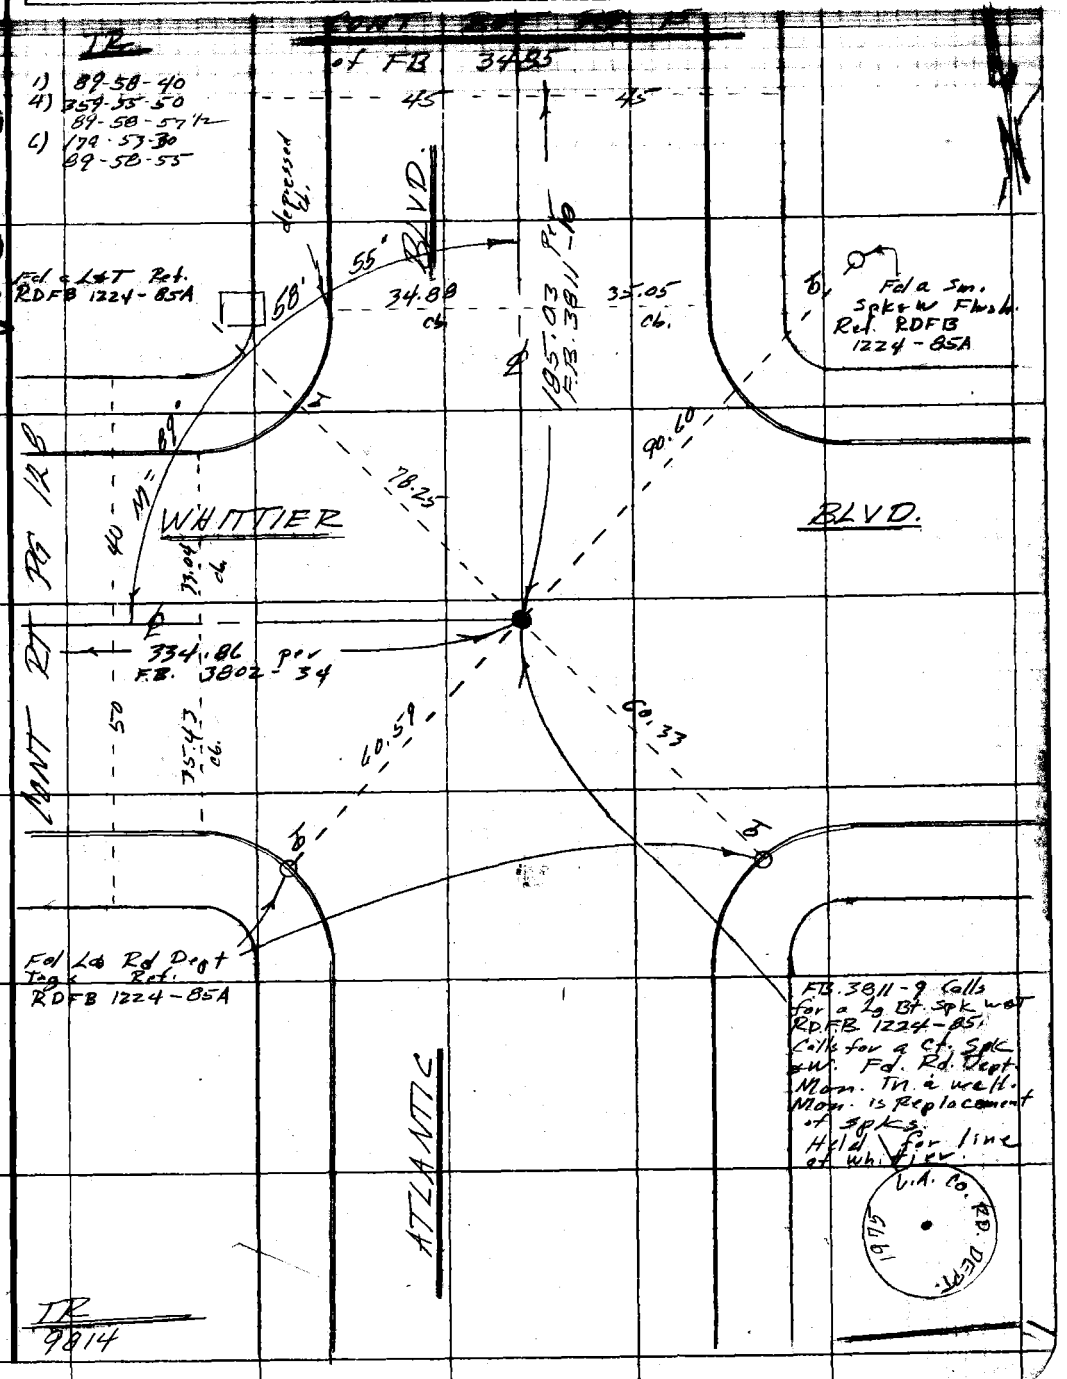

WS 36 43

Note: Any Additions or Changes on This Sheet Must be Made or Circled in Red Ink With Date and Name of Person Making Change.

Do not extend this side of this line.

PLEASE RETURN TO
COUNTY OF LOS ANGELES
DEPARTMENT OF COUNTY ENGINEER
403 LOS ANGELES COUNTY ENGINEERING BLDG.

76F309S CE#310 3-69

F. B. 3484 PG. 130

HP 3800
T = 68° Bar = 29.8 EV = +5
mean Vr ∡ = -0° 15' 10"
machine = 403.494
Corrected = 403.490

4190 / 1

4074 / 1

CONT RT PB 99

CONT LT PB 131

ALLEY

M = 403.49

7.5

7.5

TR Block

TR Block

X

PLEASE RETURN TO
COUNTY OF LOS ANGELES
DEPARTMENT OF COUNTY ENGINEER
403 LOS ANGELES COUNTY ENGINEERING BLDG.

Do not extend this side of this line.

Note: Any Additions or Changes on This Sheet Must be Made or Circled in Red Ink With Date and Name of Person Making Change.

Notes Ck'd by	Survey of Belvedere Ave.	F. B. 3484 PG. 121
Map No.	JN 0307 Top HP 3800	
Office Work	Surveyed by F.F. Brooks	1) 90 00 00
Checked	Notes Date	4) 360-00-10
Date	Indexed G. D. BAILEY JUL 14 1978	90 00 07 1/2
		6) 180 00 30

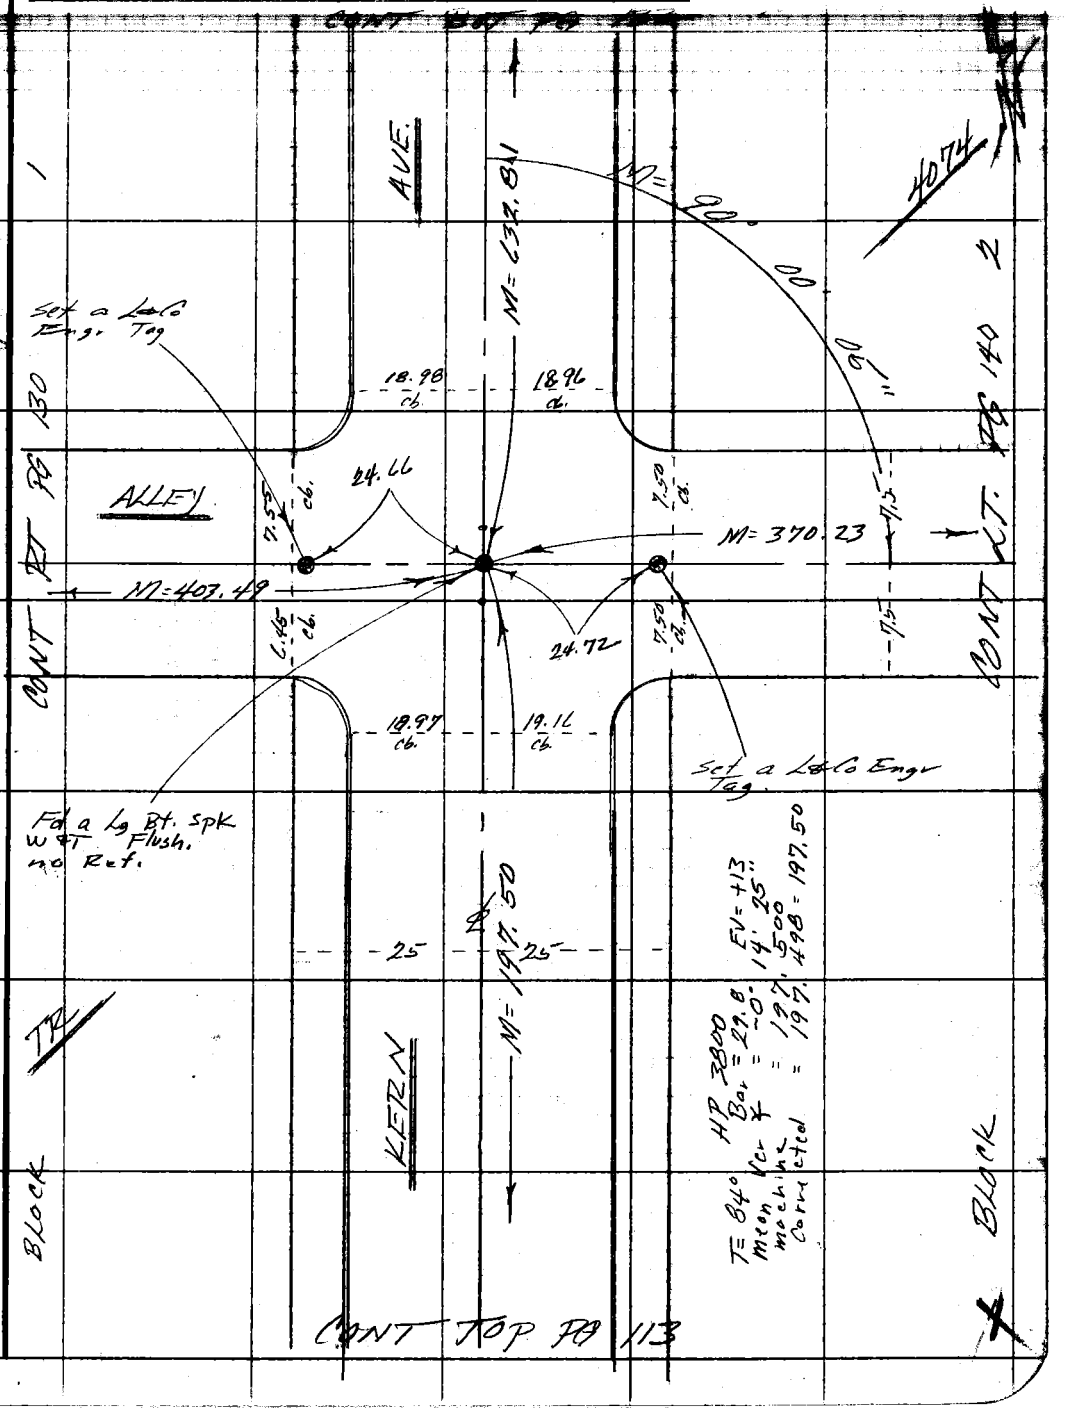

Note: Any Additions or Changes on This Sheet Must be Made or Circled in Red Ink With Date and Name of Person Making Change.

Do not extend this side of this line.

PLEASE RETURN TO
COUNTY OF LOS ANGELES
DEPARTMENT OF COUNTY ENGINEER
403 LOS ANGELES COUNTY ENGINEERING BLDG.

26F309S CE#310 3-69

F. B. 3484 PG. 132

CONT BOT PG 133

AVE.

℄

4074
BLOCK 2

HP 3800
T = 84° Bar = 29.8 FV = +13
mean Var ∡ +0° 43' 30"
machine = 632,830
Corrected = 632,809 = 632.81

25 25

M = 632.81

TR
BLOCK 1

KERN

CONT TOP PG 131

PLEASE RETURN TO
COUNTY OF LOS ANGELES
DEPARTMENT OF COUNTY ENGINEER
403 LOS ANGELES COUNTY ENGINEERING BLDG.

Do not extend this side of this line.

Note: Any Additions or Changes on This Sheet Must Be Made or Circled in Red Ink With Date and Name of Person Making Change.

Notes Ck'd by	Survey of Belvedere Area
Map No.	JN 0303.00 Tape 0203 Std. 68 °F
Office Work	Surveyed by FF Brooks
Checked	Notes FEB Date
Date	Indexed R. D. BAILEY JUL 14 1976

F. B. 310.1 PG. 137

WS 36 #3

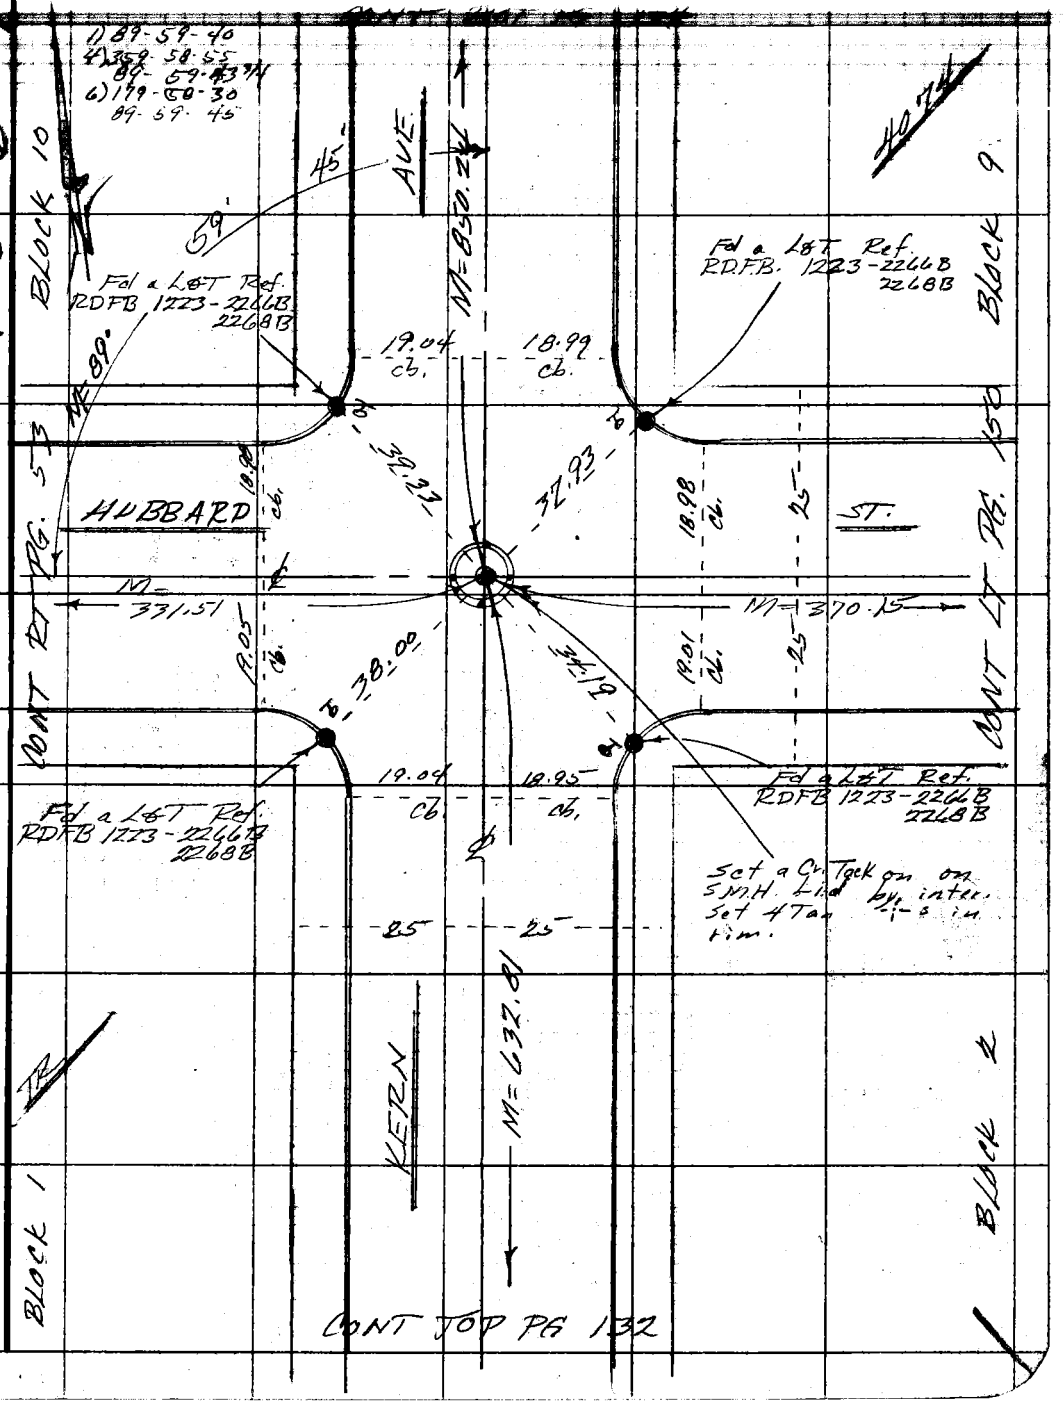

Note: Any Additions or Changes on This Sheet Must be Made or Circled in Red Ink With Date and Name of Person Making Change.

Do not extend this side of this line.

PLEASE RETURN TO
COUNTY OF LOS ANGELES
DEPARTMENT OF COUNTY ENGINEER
403 LOS ANGELES COUNTY ENGINEERING BLDG.

76F309S CE#310 3-69

F. B. 3484 PG. 134

CONT. BOT PG 135

AVE.

M = 850.24

#0203
850.17 T = 80 = Conc. dist 850.24
850.18 T = 80 = 850.26

40 74
BLOCK 9

25 25

JR
BLOCK 10

KERN

CONT TOP PG 133

PLEASE RETURN TO
COUNTY OF LOS ANGELES
DEPARTMENT OF COUNTY ENGINEER
403 LOS ANGELES COUNTY ENGINEERING BLDG.

Do not extend this side of this line.

Note: Any Additions or Changes on This Sheet Must Be Made or Circled in Red Ink With Date and Name of Person Making Change.

X

Notes Ck'd by	Survey of [illegible]
Map No.	JN 0705.00 Tape 0203 Std 68 °F
Office Work	Surveyed by [illegible]
Checked	Notes FE B Date 3 Sept 74
Date	Indexed G. D. BAILEY JUL 14 1976

F. B. 2484 PG. 135

WS 36 1-2

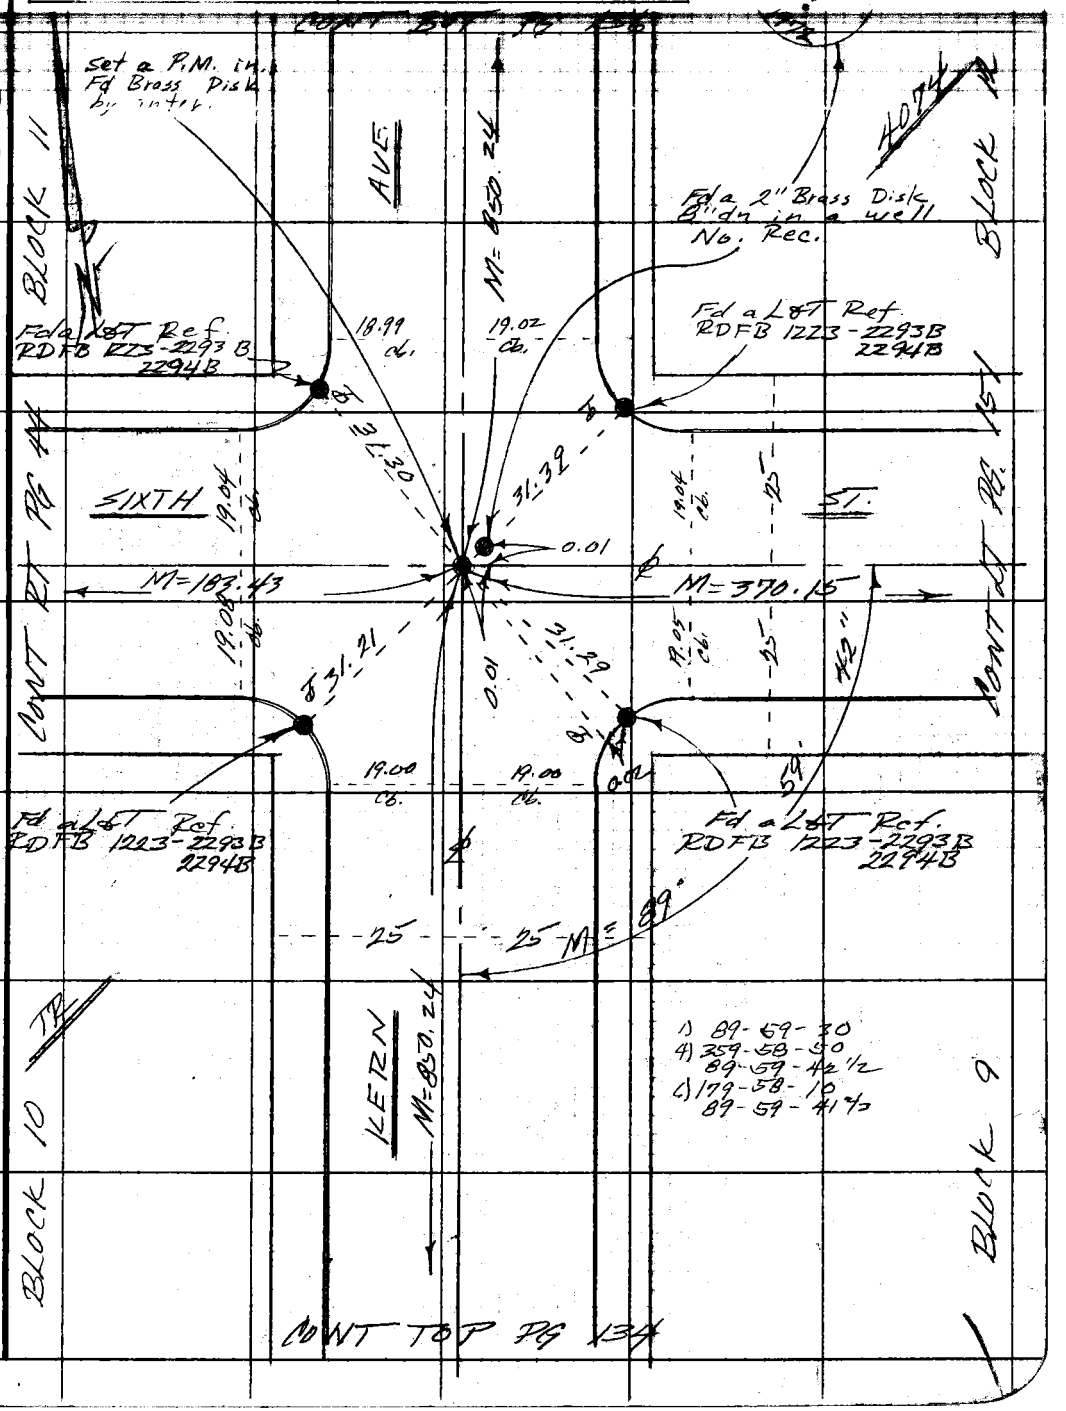

Note: Any Additions or Changes on This Sheet Must be Made or Circled in Red Ink With Date and Name of Person Making Change.

Do not extend this side of this line.

PLEASE RETURN TO
COUNTY OF LOS ANGELES
DEPARTMENT OF COUNTY ENGINEER
403 LOS ANGELES COUNTY ENGINEERING BLDG.

76F309S CE#310 3-69

F. B. 3484 PG. 136

CONT BOT PG 137

AVE.

4074
BLOCK 12

25 25

℄

M = 850.24

TR
BLOCK 11

#0203
850.17 T=80 = 850.24
850.17 T=80 = 850.24

KERN

CONT TOP PG 135

PLEASE RETURN TO
COUNTY OF LOS ANGELES
DEPARTMENT OF COUNTY ENGINEER
403 LOS ANGELES COUNTY ENGINEERING BLDG.

Do not extend this side of this line.

Note: Any Additions or Changes on This Sheet Must be Made or Circled in Red Ink With Date and Name of Person Making Change.

Notes Ck'd by	Survey of Belvedere [illegible]	F. B. 3421 PG. 137
Map No.	JN 0303 [illegible]	
Office Work	Surveyed by [illegible]	
Checked	Notes	
Date	Indexed R. D. BAILEY JUL 14 1976	

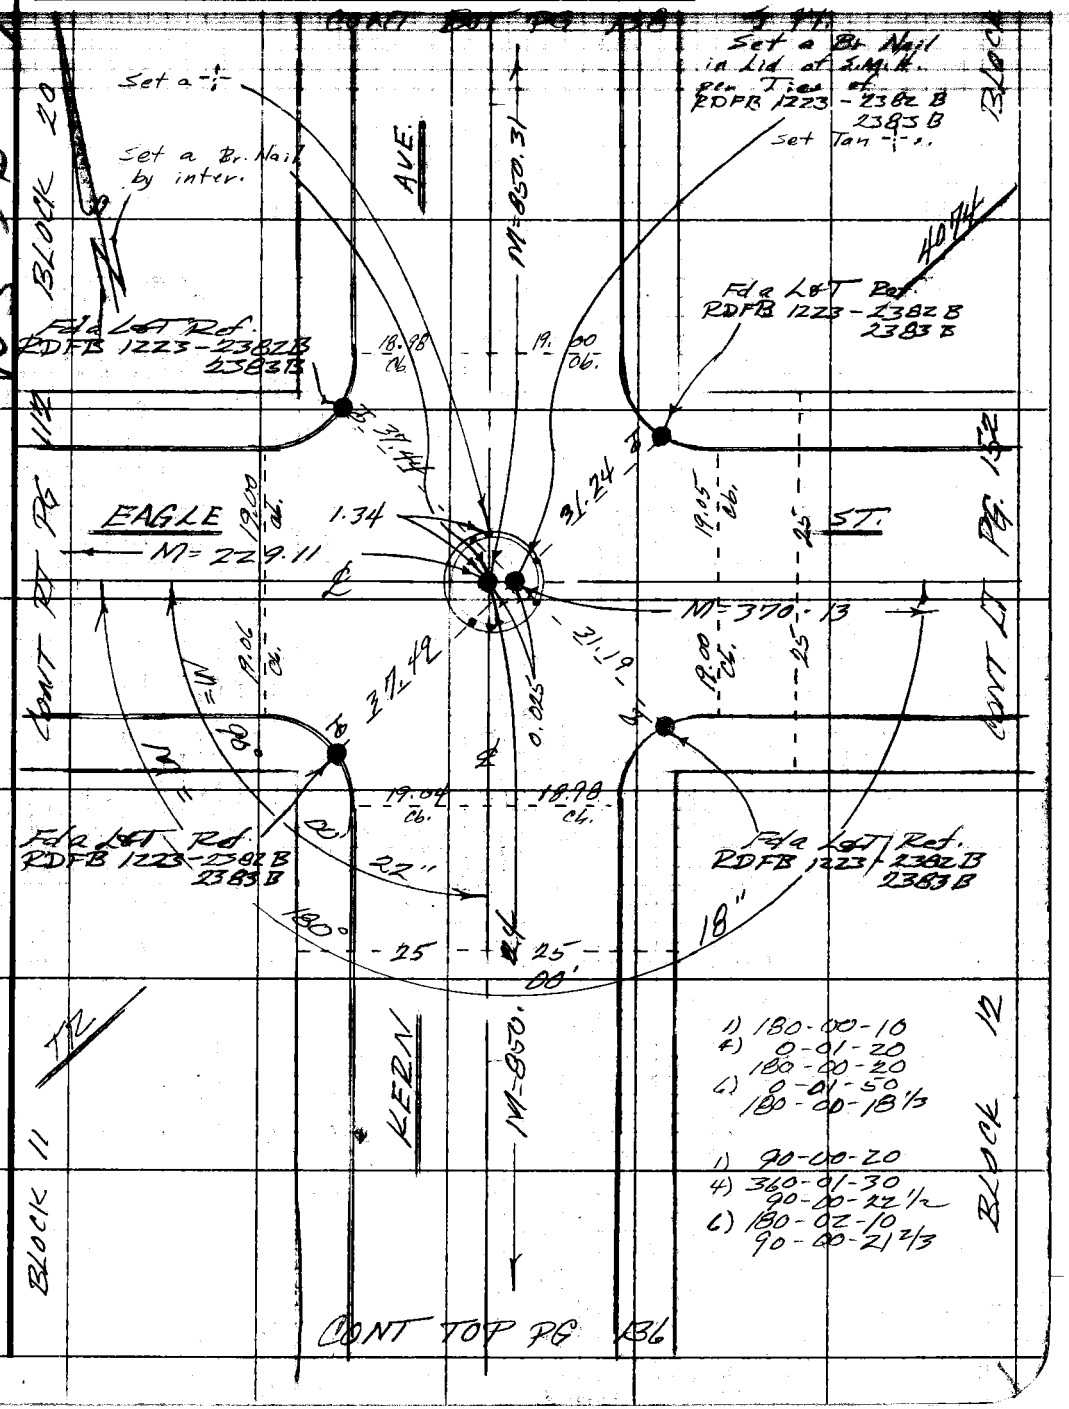

Note: Any Additions or Changes on This Sheet Must be Made or Circled in Red Ink With Date and Name of Person Making Change.

Do not extend this side of this line.

PLEASE RETURN TO
COUNTY OF LOS ANGELES
DEPARTMENT OF COUNTY ENGINEER
403 LOS ANGELES COUNTY ENGINEERING BLDG.

76F309S CE#310 3-69

F. B. 3484 PG. 138

CONT BOT PG 139

AVE.

4074
BLOCK 19

℄

25 25

#0203
850.27 T=71 = 850.31
850.30 T=76 = 850.34

TR
BLOCK 20

M = 850.31

KERN

CONT TOP PG 137

PLEASE RETURN TO
COUNTY OF LOS ANGELES
DEPARTMENT OF COUNTY ENGINEER
403 LOS ANGELES COUNTY ENGINEERING BLDG.

Do not extend this side of this line.

Note: Any Additions or Changes on This Sheet Must be Made or Circled in Red Ink With Date and Name of Person Making Change.

Notes Ck'd by	Survey of Belvedere Area ℄
Map No.	JN [illegible] Tape 1203 Std 68 °F
Office Work	Surveyed by FF Brooks
Checked	Notes FEB Date 4 Oct 74
Date	Indexed G. D. BAILEY JUL 14 1976

F. B. 3484 PG. 139

WS 36 A 2

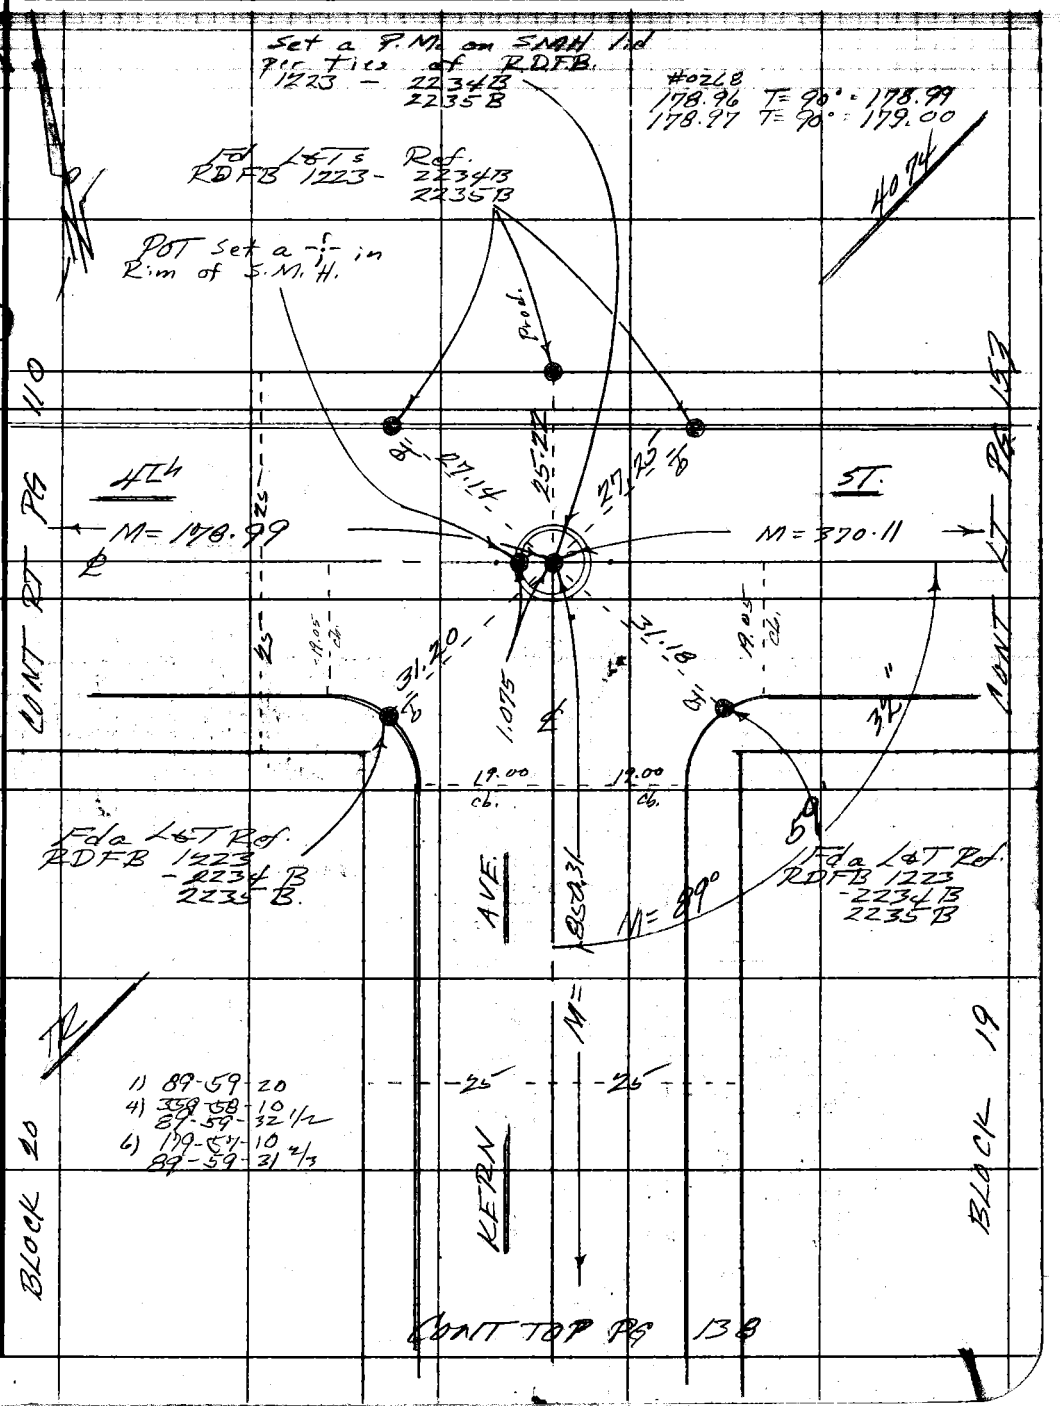

Note: Any Additions or Changes on This Sheet Must be Made or Circled in Red Ink With Date and Name of Person Making Change.

Do not extend this side of this line.

PLEASE RETURN TO
COUNTY OF LOS ANGELES
DEPARTMENT OF COUNTY ENGINEER
403 LOS ANGELES COUNTY ENGINEERING BLDG.

76F309S CE#310 3-69

F. B. 3484 PG. 140

4074

CONT RT PG 131

ALLEY

℄

M = 370.23

7.5

7.5

CONT LT PG 141

T = 78° HP 3800

Bar = 29.8 EV = +10

mean Ver ∡ = +0° 12' 35"

machine = 370.228

corrected = 370.225 = 370.23

TR BLOCK

PLEASE RETURN TO
COUNTY OF LOS ANGELES
DEPARTMENT OF COUNTY ENGINEER
403 LOS ANGELES COUNTY ENGINEERING BLDG.

Do not extend this side of this line.

Note: Any Additions or Changes on This Sheet Must Be Made or Circled in Red Ink With Date and Name of Person Making Change.

Notes Ck'd by	Survey of Belvedere Ave. 2
Map No.	JN [illegible] Topo [illegible] Sta [illegible]
Office Work	Surveyed by [illegible]
Checked	Notes FEB Date 17 Jun 76
Date	Indexed R. D. BAILEY JUL 14 1976

F. B. 3484 PG. 141

1) 89-59-30
4) 359-58-30
89-59-37½

1) 89-59-40
4) 359-59-30
89-59-52½
6) 179-59-10
89-59-51⅔

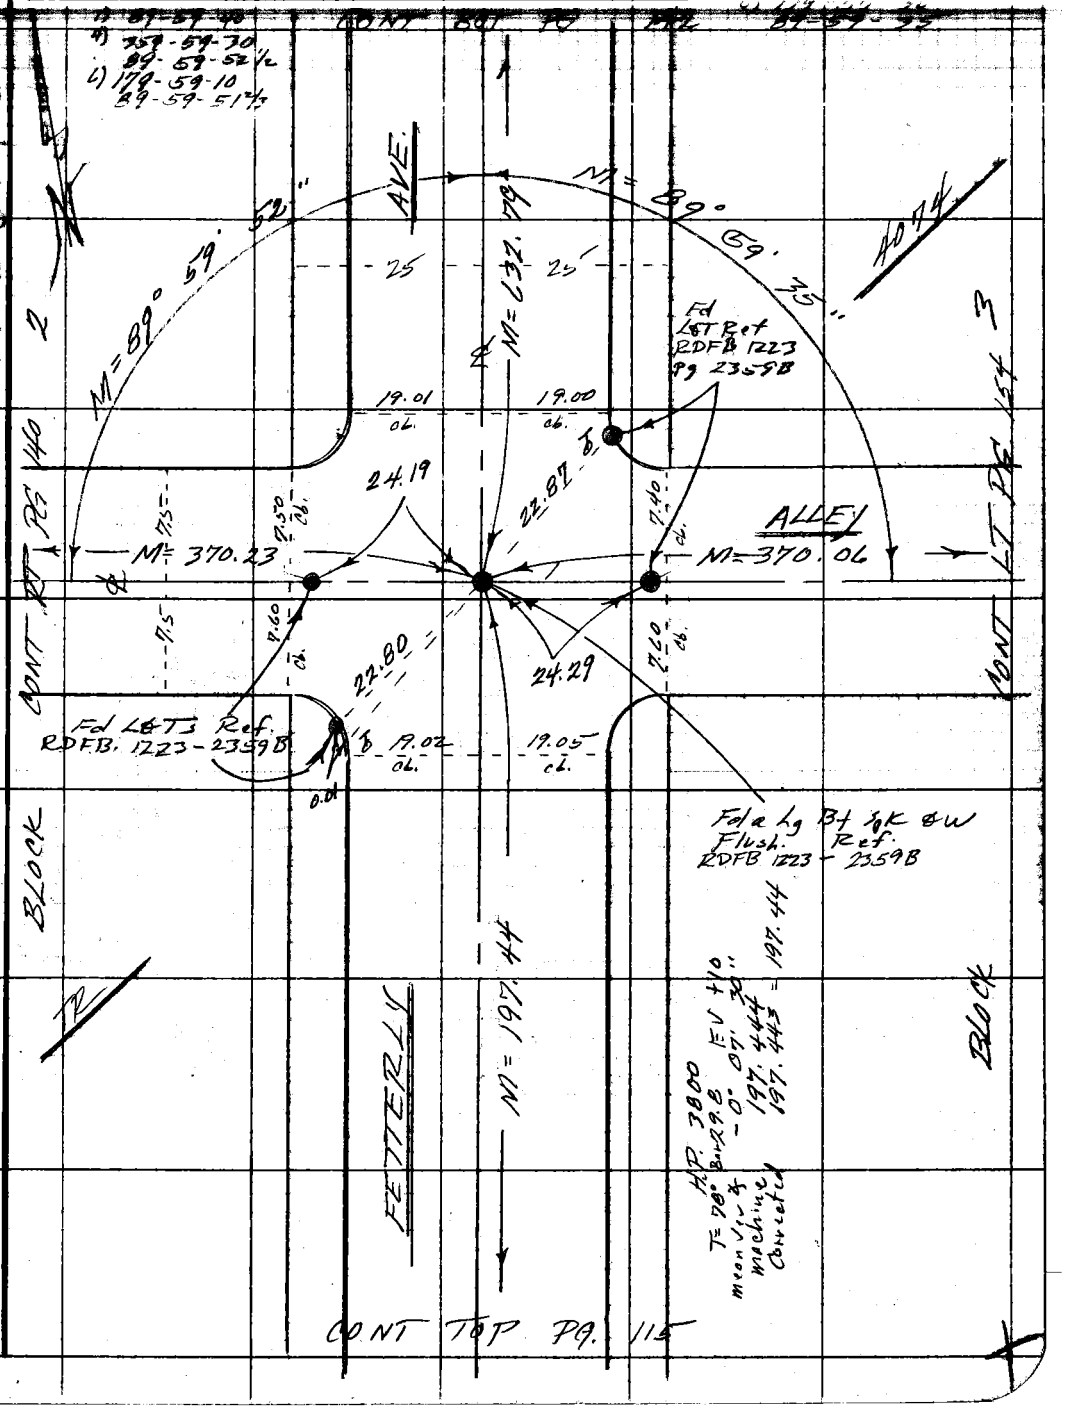

Note: Any Additions or Changes on This Sheet Must be Made or Circled in Red Ink With Date and Name of Person Making Change.

Do not extend this side of this line.

PLEASE RETURN TO
COUNTY OF LOS ANGELES
DEPARTMENT OF COUNTY ENGINEER
403 LOS ANGELES COUNTY ENGINEERING BLDG.

76F309S CE#310 3-69

F. B. 3484 PG. 142

CONT BOT PG 143

AVE.

4074
BLOCK 3

HP 3800
T = 78° Bor = 29.8 EV = +10
mean Ver ∡ +0° 40' 50"
machine = 632.834
corrected = 632.789 = 632.79

℄

M = 632.79

25 25

TR
BLOCK 2

FETTERLY

CONT TOP PG 141

PLEASE RETURN TO
COUNTY OF LOS ANGELES
DEPARTMENT OF COUNTY ENGINEER
403 LOS ANGELES COUNTY ENGINEERING BLDG.

Do not extend this side of this line.

Note: Any Additions or Changes on This Sheet Must be Made or Circled in Red Ink With Date and Name of Person Making Change.

Notes Ck'd by	Survey of [illegible]	F. B. 3/24 PG. 143
Map No.	JN 0303.00 Topo 1203 Sta. 68	1) 90-00-20
Office Work	Surveyed by [illegible]	4) 360-00-15
Checked	Notes FEB Date Sept 74	90-00-18 3/4
Date	Indexed G. D. BAILEY JUL 14 1976	6) 180-00-50
		90-00-18 1/3

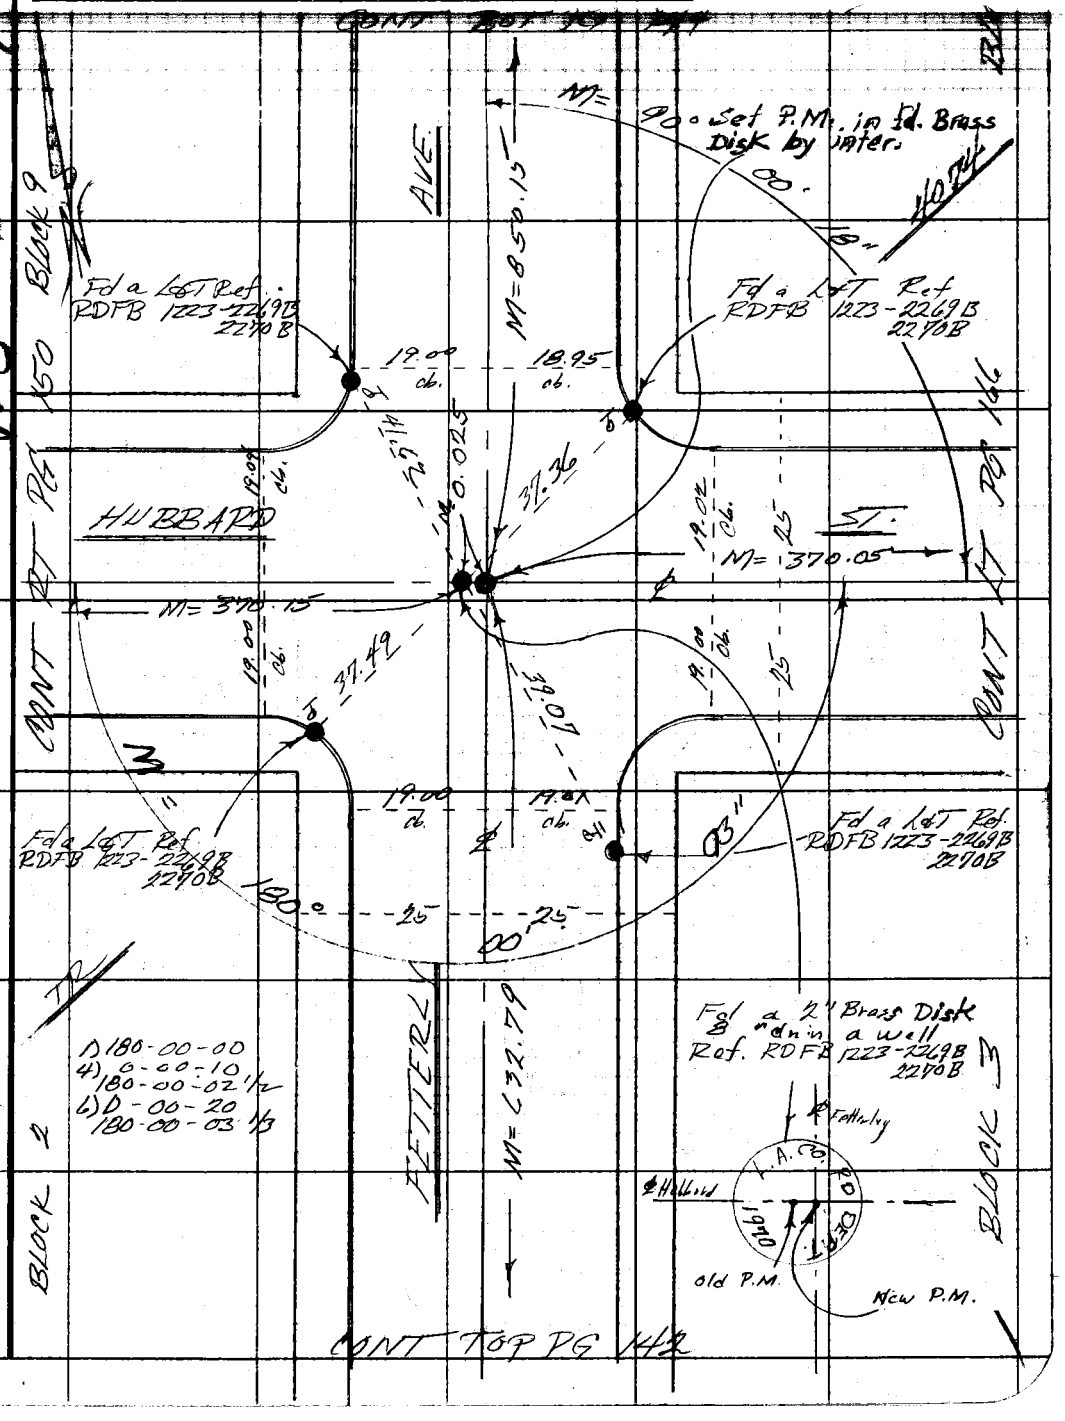

Note: Any Additions or Changes on This Sheet Must be Made or Circled in Red Ink With Date and Name of Person Making Change.

Do not extend this side of this line.

PLEASE RETURN TO
COUNTY OF LOS ANGELES
DEPARTMENT OF COUNTY ENGINEER
403 LOS ANGELES COUNTY ENGINEERING BLDG.

76F309S CE#310 3-69

F. B. 3484 PG 144

CONT BOT PG 145

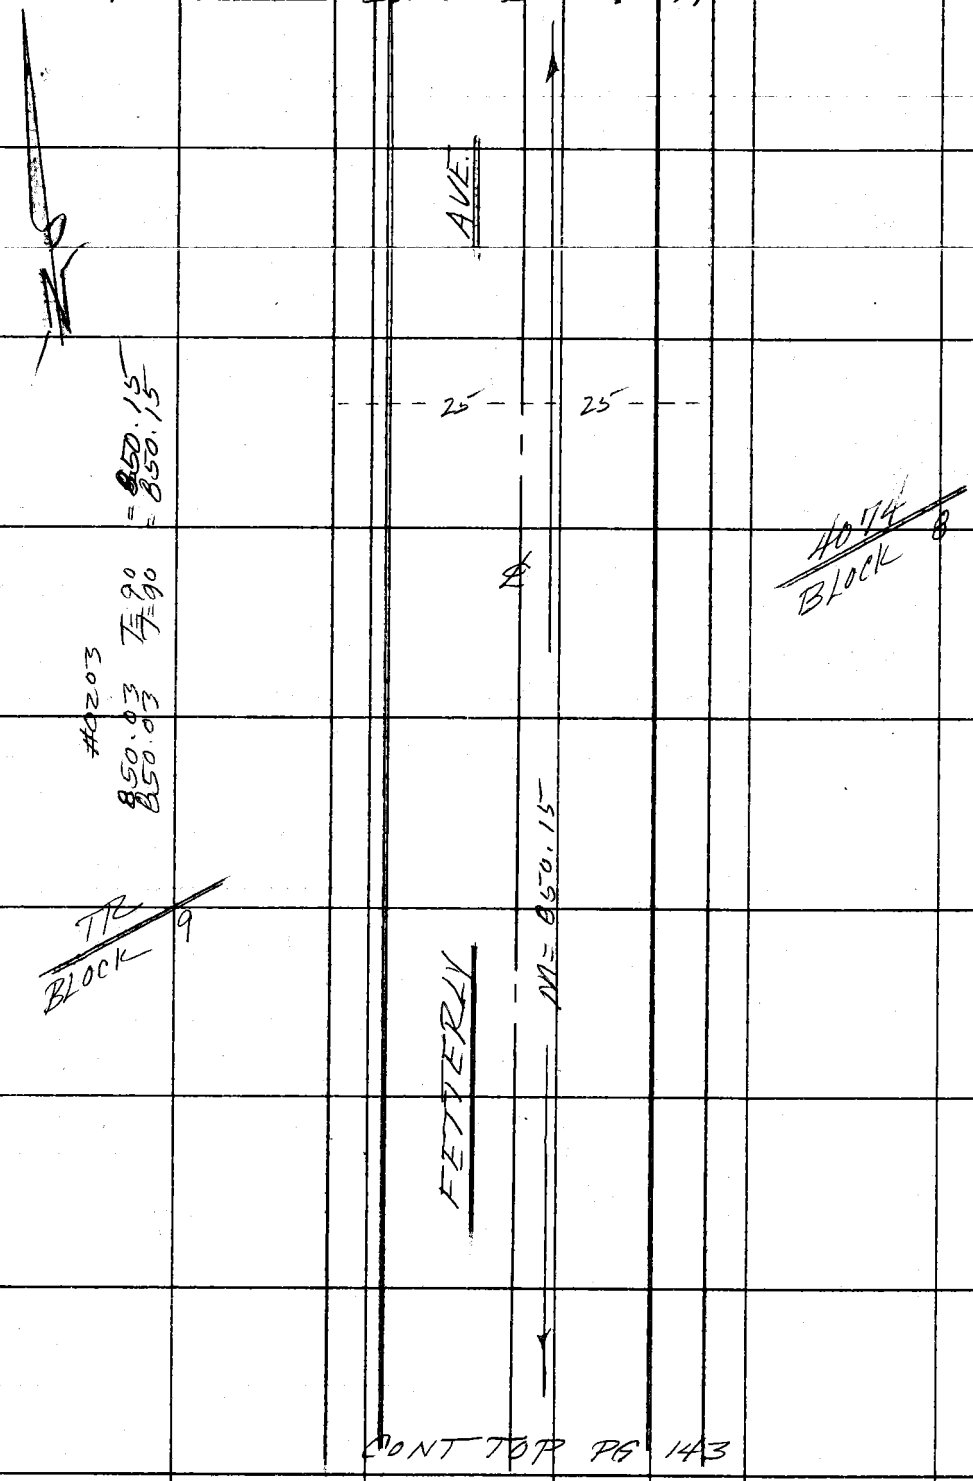

CONT TOP PG 143

PLEASE RETURN TO
COUNTY OF LOS ANGELES
DEPARTMENT OF COUNTY ENGINEER
403 LOS ANGELES COUNTY ENGINEERING BLDG.

Do not extend this side of this line.

Note: Any Additions or Changes on This Sheet Must Be Made or Circled in Red Ink, With Date and Name of Person Making Change.

Notes Ck'd by	Survey of Belvedere Ave.	F. B. 1484 PG. 145
Map No.	JN 0202 Tape 0203 Std. 68	
Office Work	Surveyed by	
Checked	Notes FIEB Date 13 Oct 77	
Date	Indexed G. D. BAILEY JUL 14 1978	

WS 36 A2

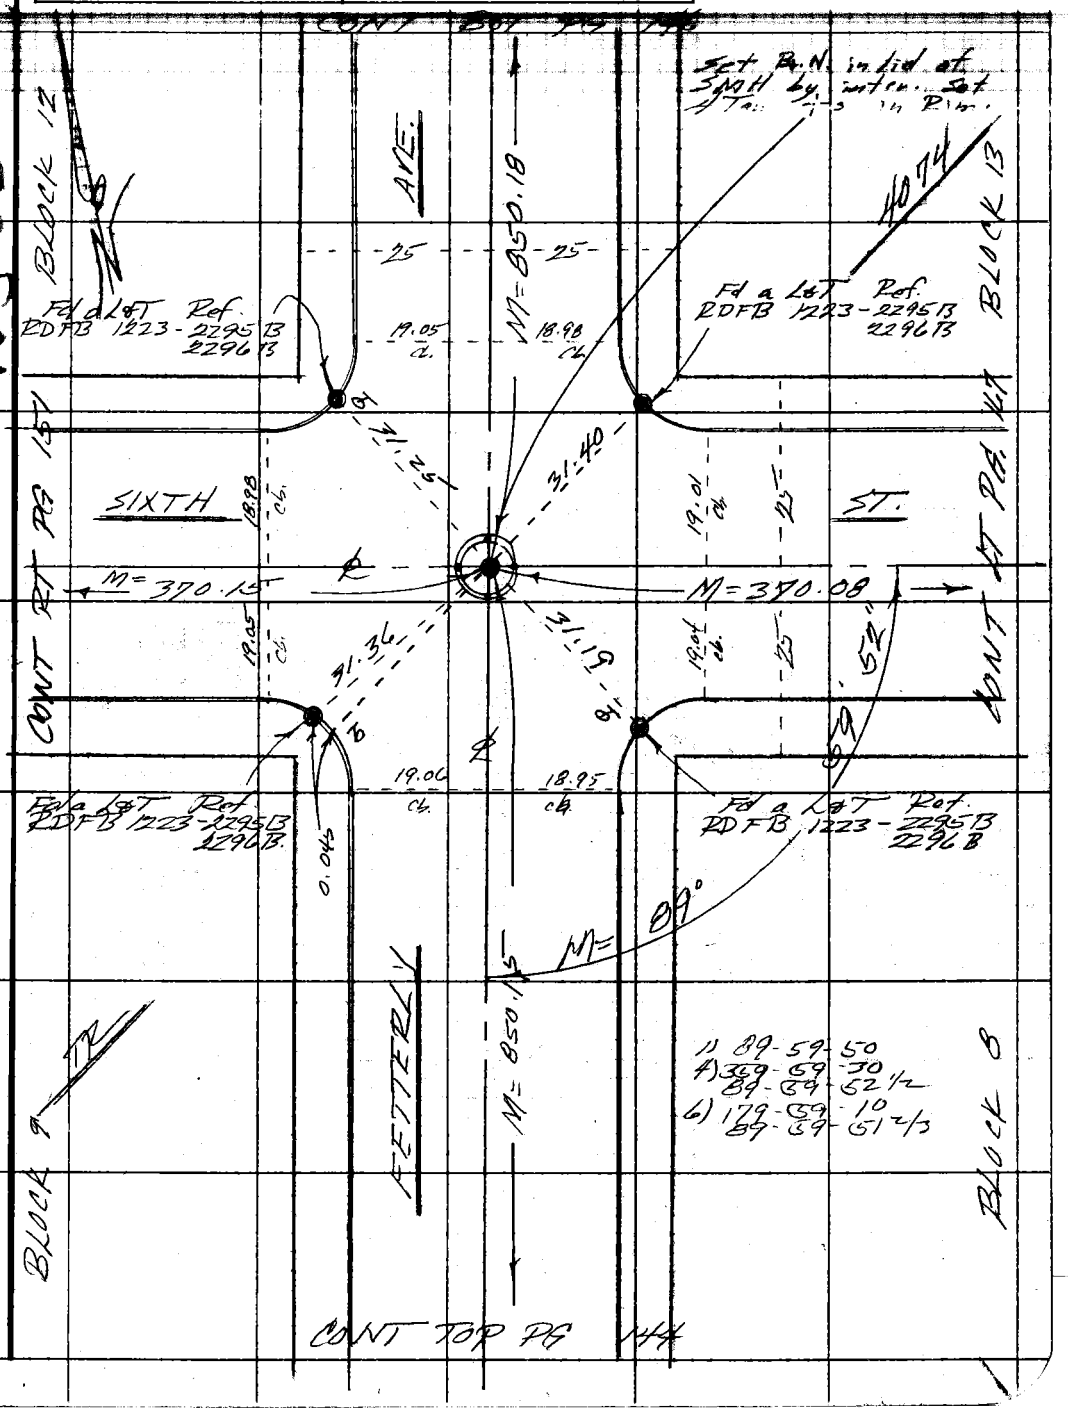

Note: Any Additions or Changes on This Sheet Must be Made or Circled in Red Ink With Date and Name of Person Making Change.

Do not extend this side of this line.

PLEASE RETURN TO
COUNTY OF LOS ANGELES
DEPARTMENT OF COUNTY ENGINEER
403 LOS ANGELES COUNTY ENGINEERING BLDG.

76F309S CE#310 3-69

F. B. 3484 PG. 146

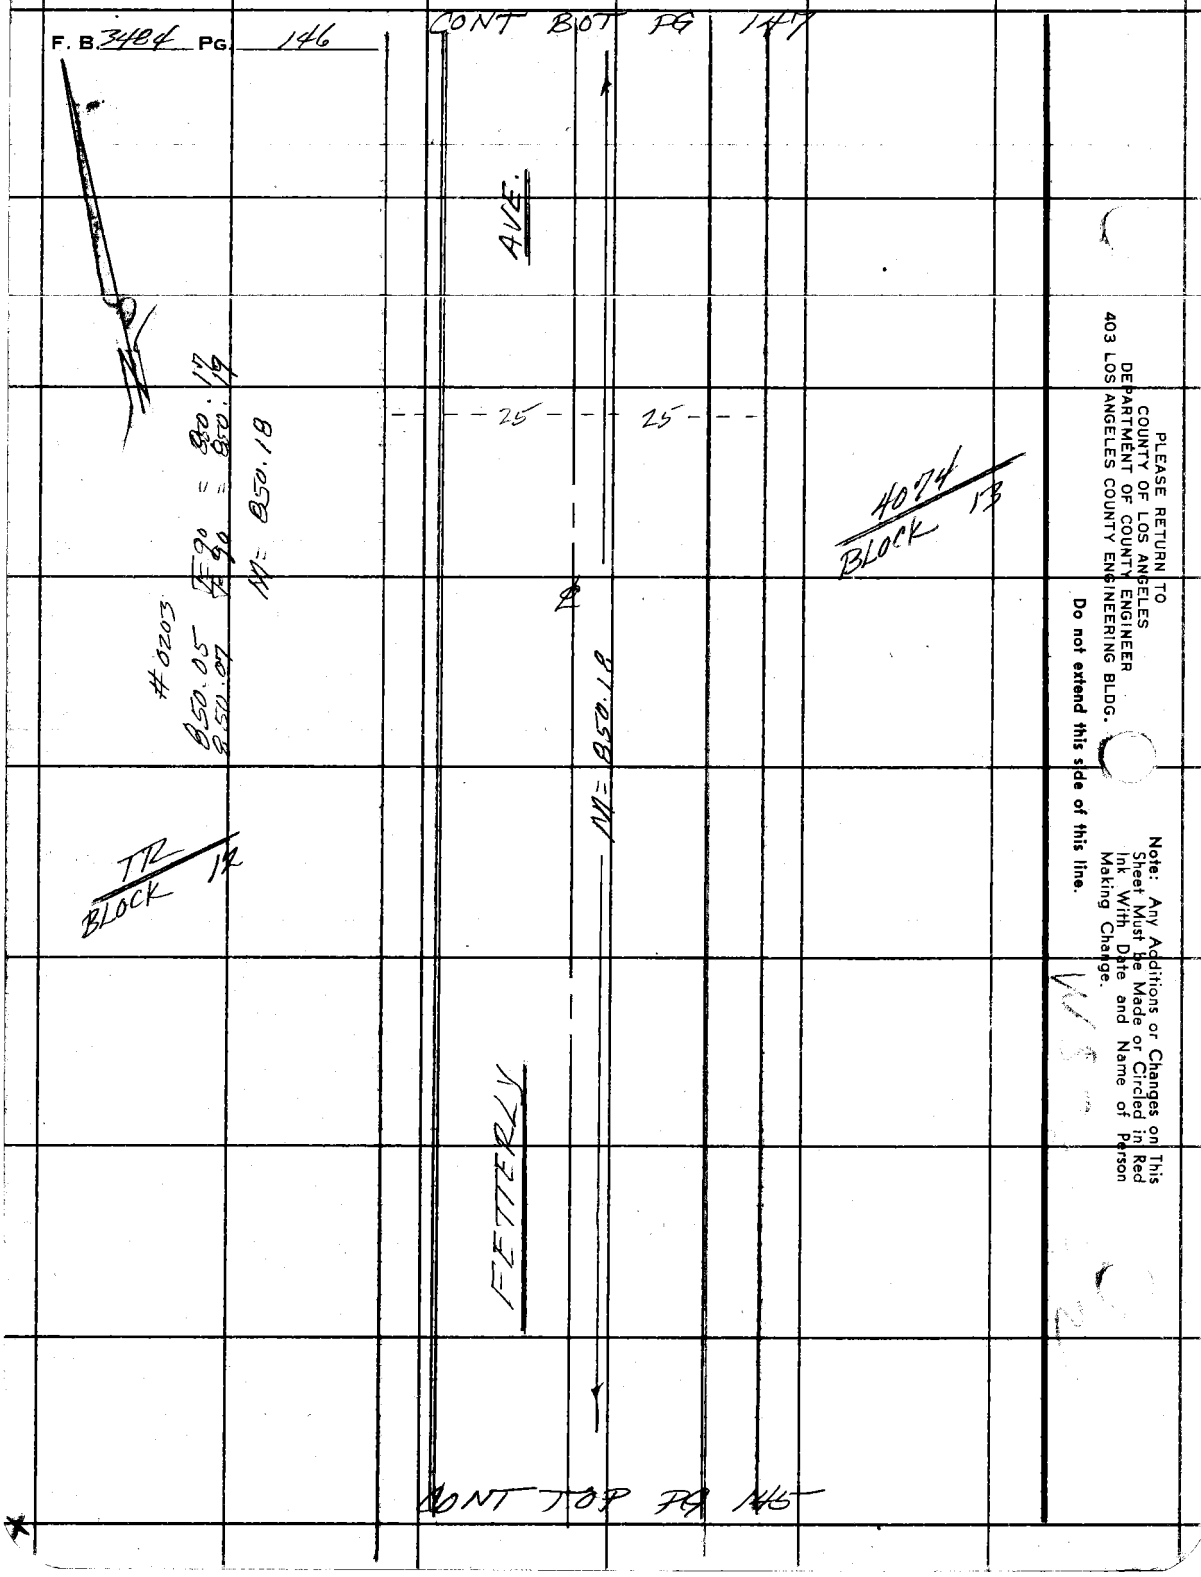

PLEASE RETURN TO
COUNTY OF LOS ANGELES
DEPARTMENT OF COUNTY ENGINEER
403 LOS ANGELES COUNTY ENGINEERING BLDG.

Do not extend this side of this line.

Note: Any Additions or Changes on This Sheet Must be Made or Circled in Red Ink With Date and Name of Person Making Change.

Notes Ck'd by	Survey of Belvedere Areal	F. B. 3484 PG. 147
Map No.	JN 0305-00 Tape Std °F	
Office Work	Surveyed by	
Checked	Notes FEB Date Aug 74	
Date	Indexed G. D. BAILEY JUL 14 1976	

1) 89-59-35

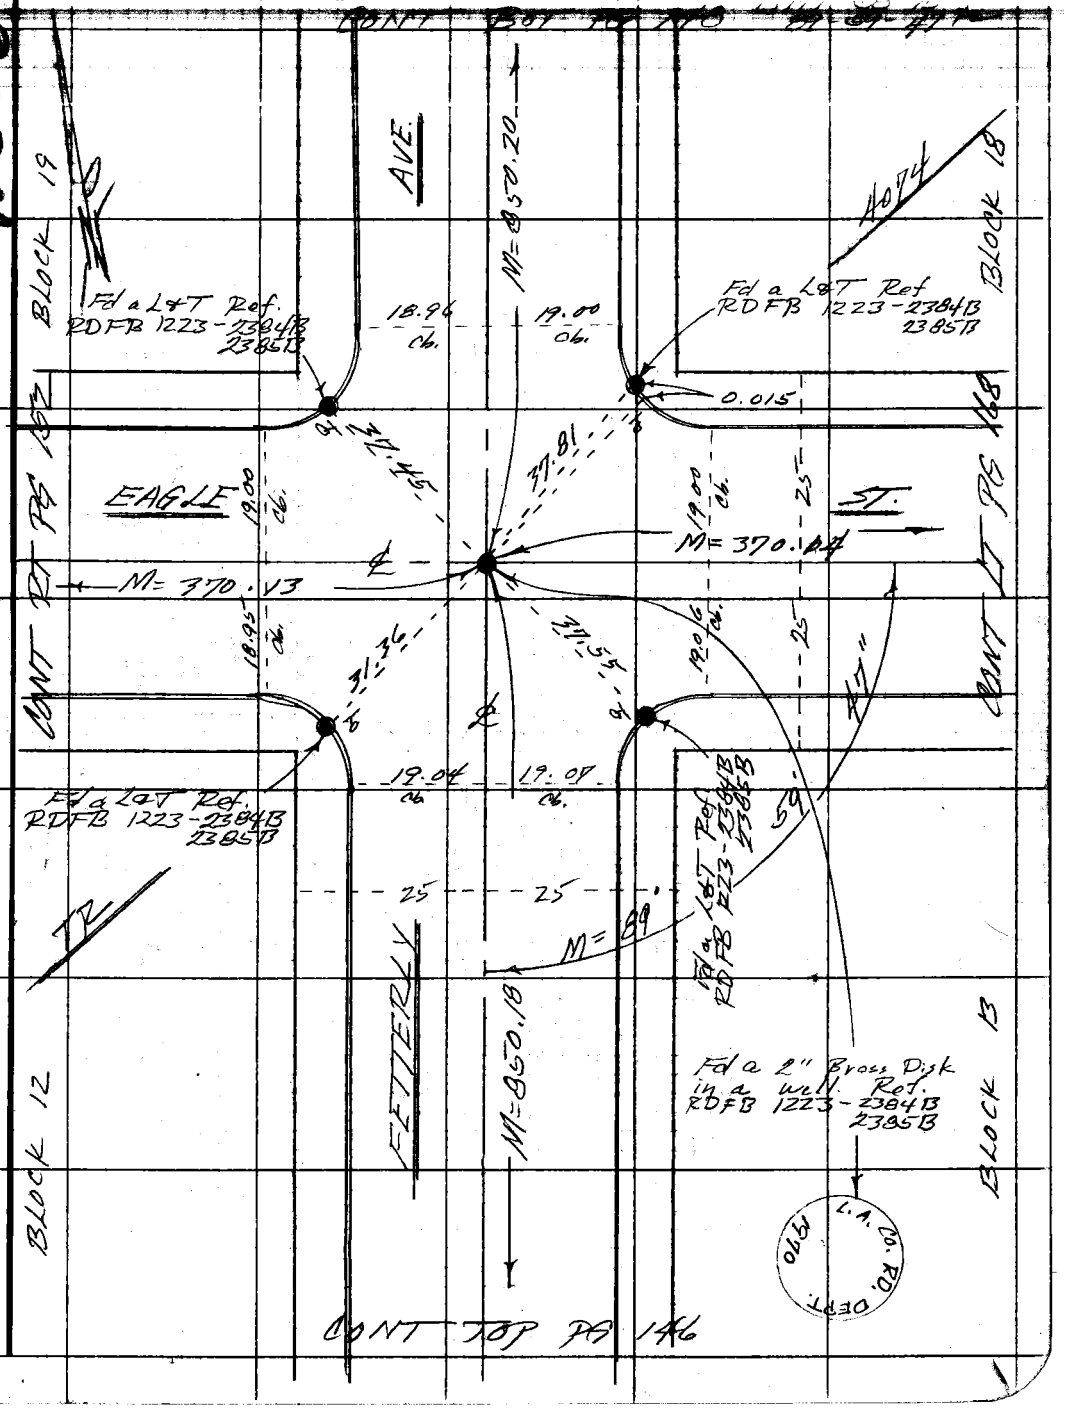

Note: Any Additions or Changes on This Sheet Must be Made or Circled in Red Ink With Date and Name of Person Making Change.

Do not extend this side of this line.

PLEASE RETURN TO
COUNTY OF LOS ANGELES
DEPARTMENT OF COUNTY ENGINEER
403 LOS ANGELES COUNTY ENGINEERING BLDG.

76F309S CE#310 3-69

F. B. 3484 PG. 148 CONT BOT PG 149

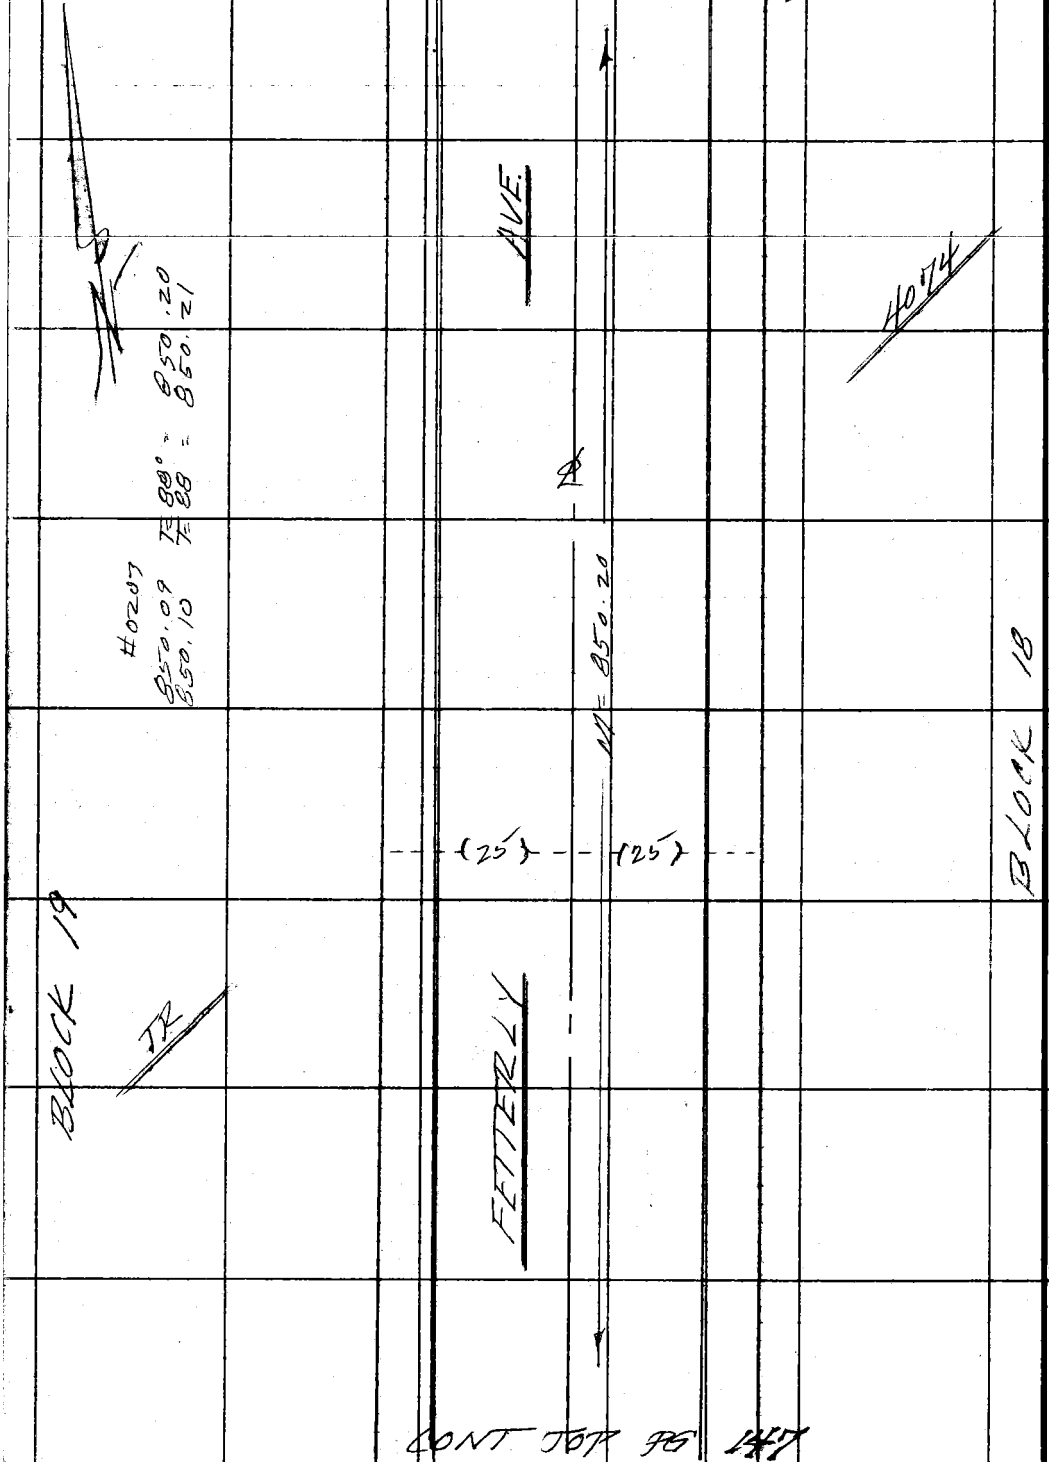

CONT TOP PG 147

PLEASE RETURN TO
COUNTY OF LOS ANGELES
DEPARTMENT OF COUNTY ENGINEER
403 LOS ANGELES COUNTY ENGINEERING BLDG.

Do not extend this side of this line.

Note: Any Additions or Changes on This Sheet Must be Made or Circled in Red Ink With Date and Name of Person Making Change.

Notes Ck'd by	Survey of Belvedere Ave.
Map No.	JN 2242 Top 0209 Sta 68
Office Work	Surveyed by FE Bi...
Checked	Notes FEB Date 4/30/74
Date	Indexed G. D. BAILEY JUL 14 1976

F. B. 3181 PG. 147

WS36

Note: Any Additions or Changes on This Sheet Must be Made or Circled in Red Ink With Date and Name of Person Making Change.

Do not extend this side of this line.

PLEASE RETURN TO
COUNTY OF LOS ANGELES
DEPARTMENT OF COUNTY ENGINEER
403 LOS ANGELES COUNTY ENGINEERING BLDG.

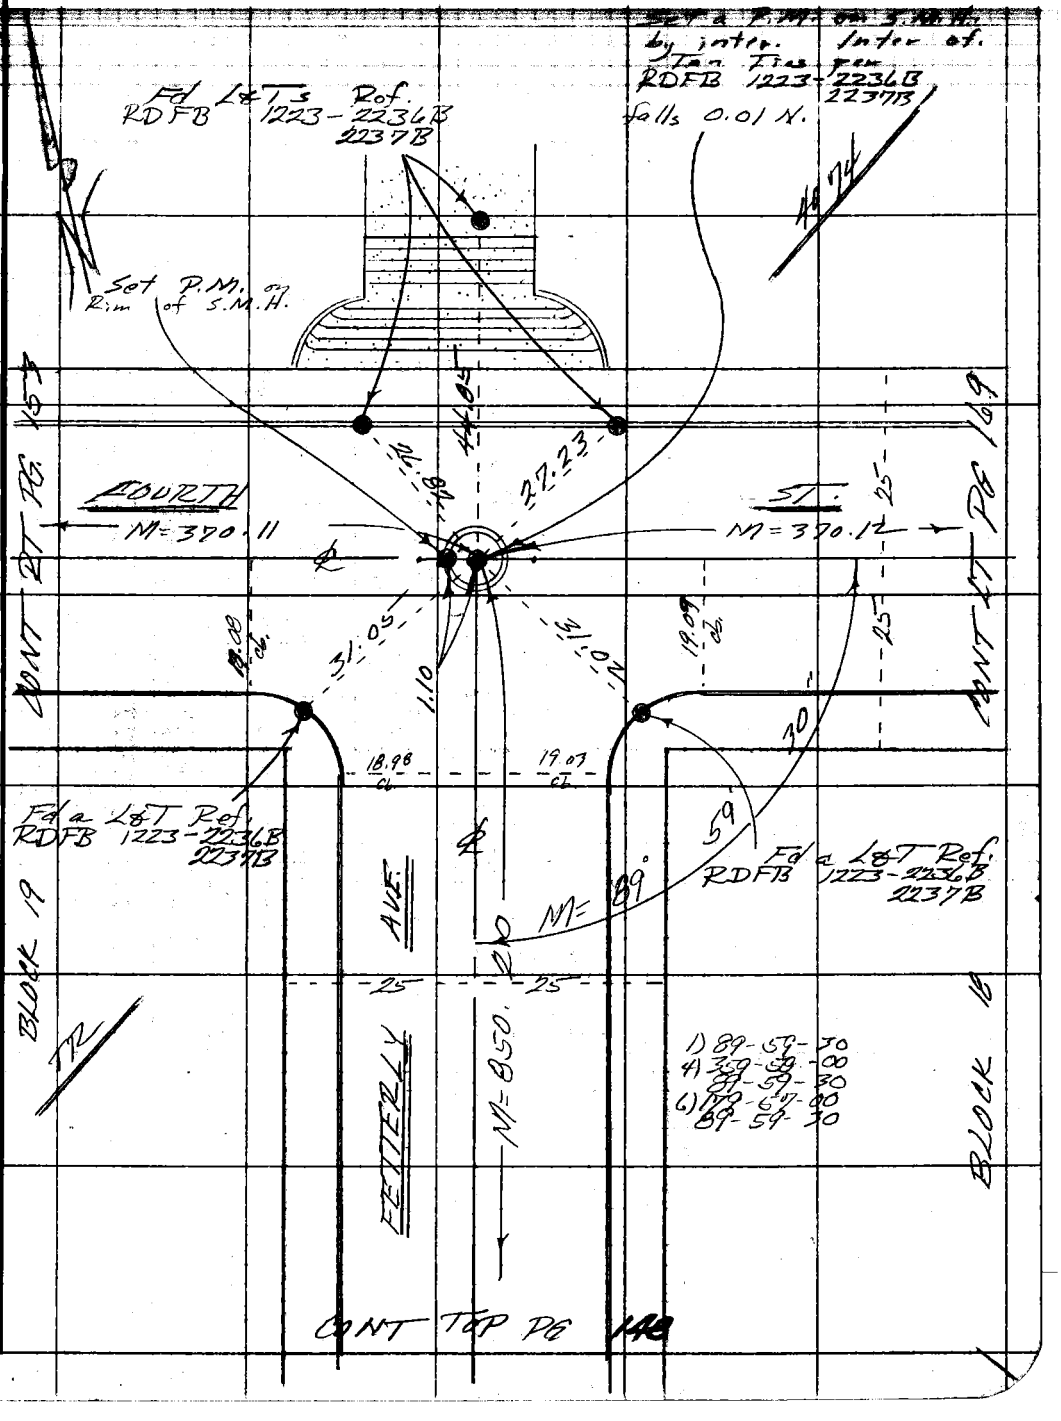

76F309S CE#310 3-69

F. B. 3484 PG. 150

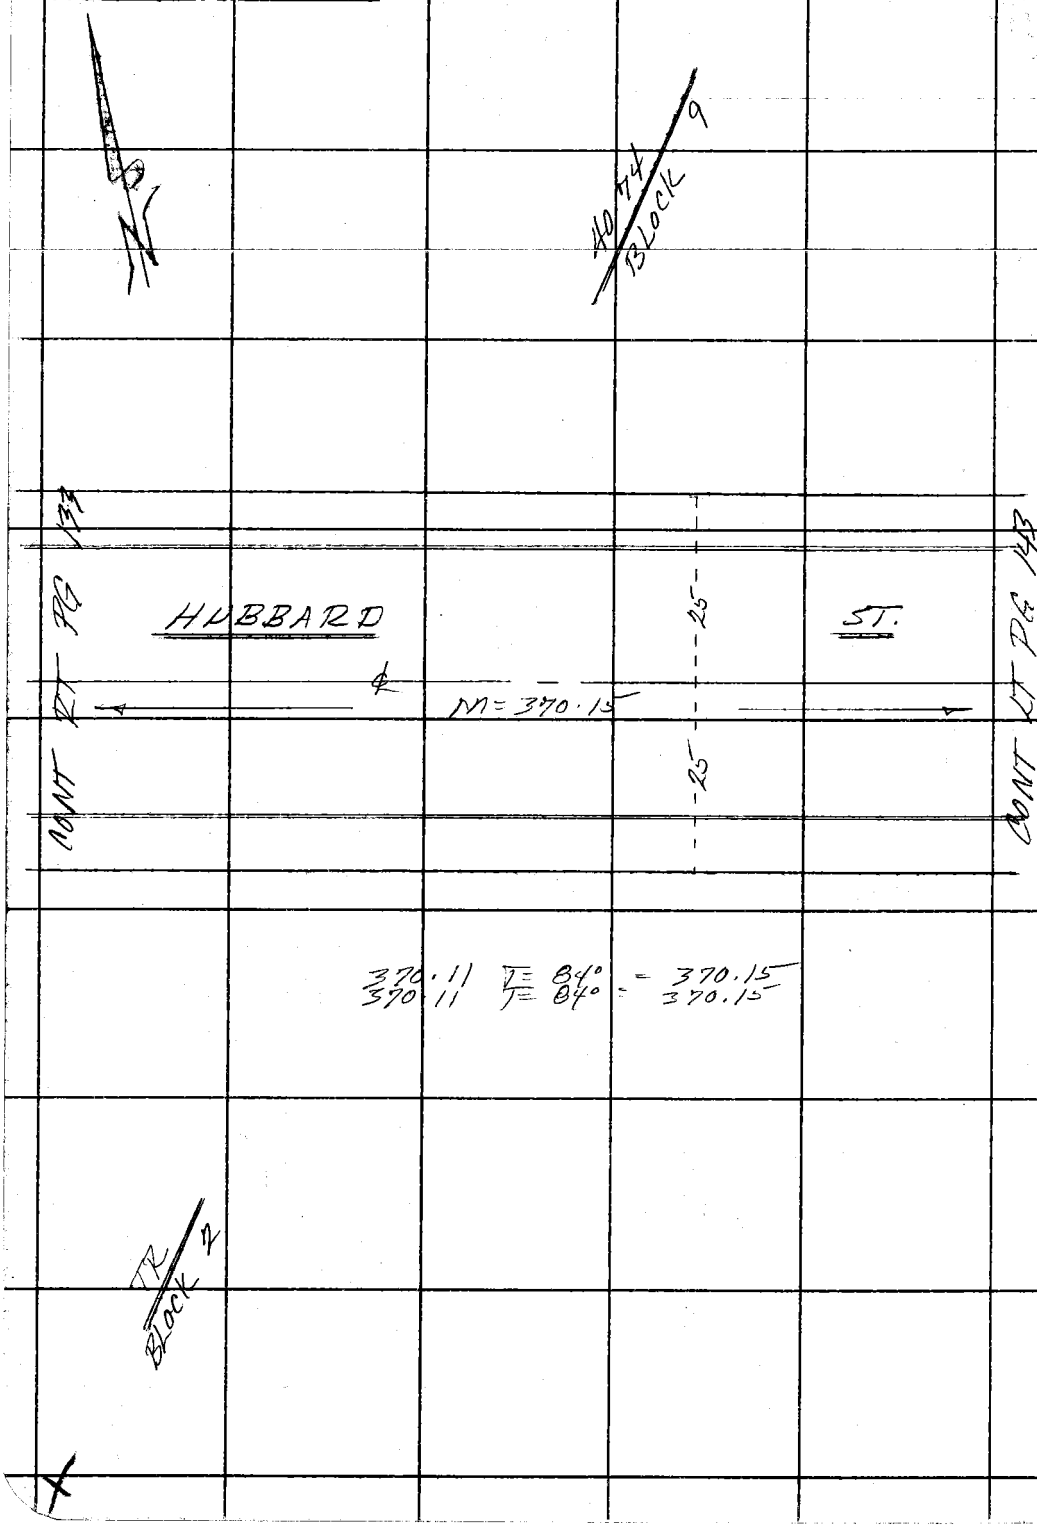

PLEASE RETURN TO
COUNTY OF LOS ANGELES
DEPARTMENT OF COUNTY ENGINEER
403 LOS ANGELES COUNTY ENGINEERING BLDG.

Do not extend this side of this line.

Note: Any Additions or Changes on This Sheet Must be Made or Circled in Red Ink With Date and Name of Person Making Change.

Notes Ck'd by	Survey of Belvedere Area	F. B 3481 PG. 157
Map. No.	JN 0303.00 Tape 0203 Std. 68 °F	
Office Work	Surveyed by F F Brooks	
Checked	Notes FEB Date 3 Sept 74	
Date	Indexed G. D. BAILEY JUL 14 1976	

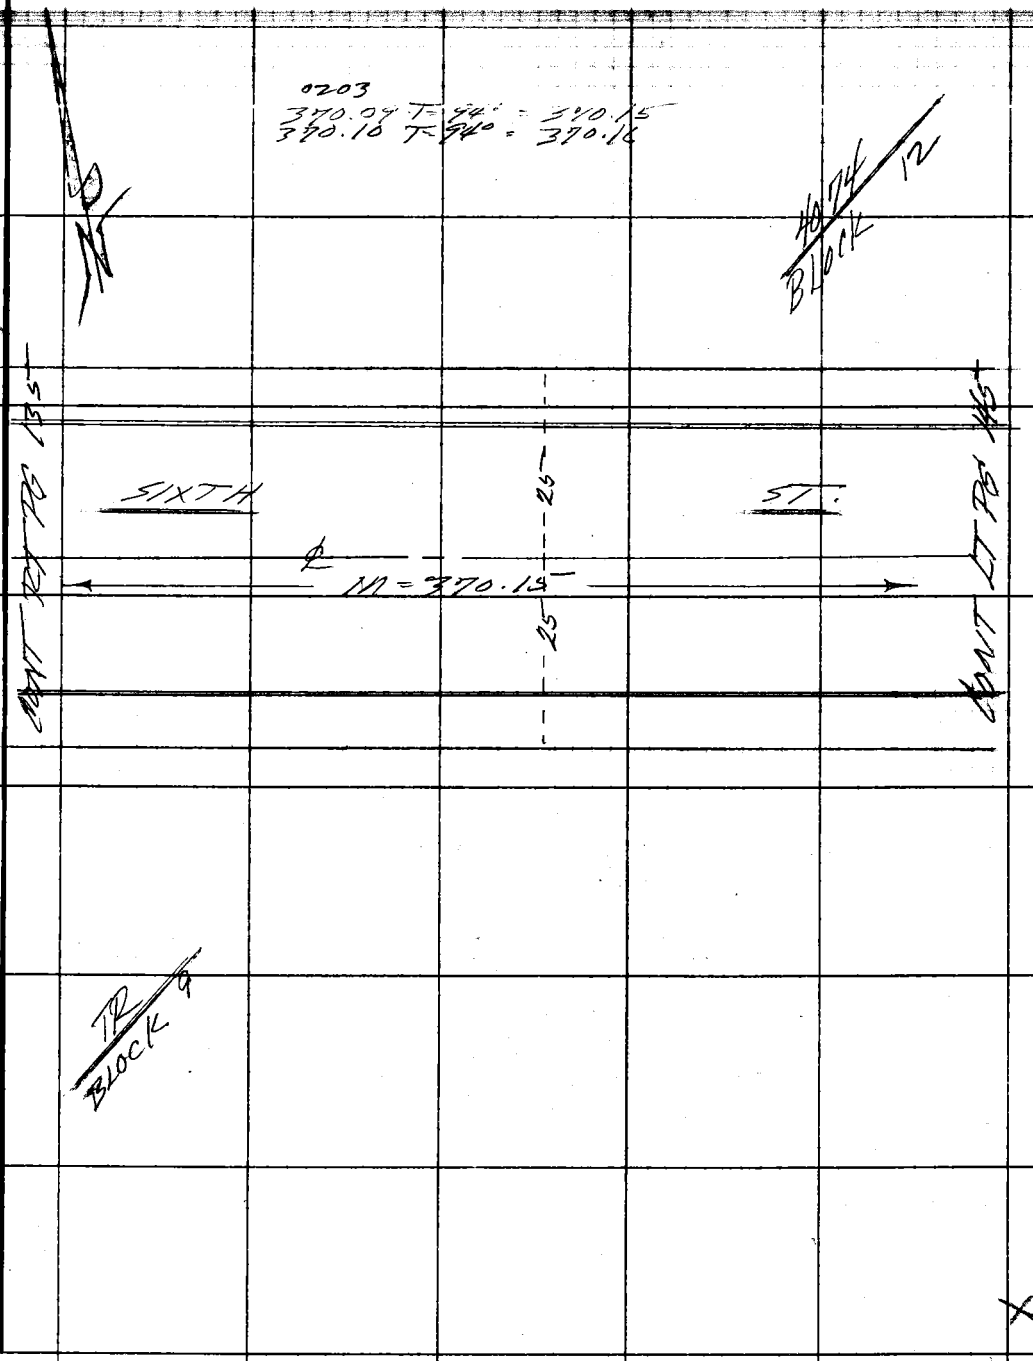

Note: Any Additions or Changes on This Sheet Must be Made or Circled in Red Ink With Date and Name of Person Making Change.

Do not extend this side of this line.

PLEASE RETURN TO
COUNTY OF LOS ANGELES
DEPARTMENT OF COUNTY ENGINEER
403 LOS ANGELES COUNTY ENGINEERING BLDG.

76F309S CE#310 3-69

F. B. 3484 PG. 152

#0207
370.07 F= 94° = 370.13
370.07 F= 94° = 370.13

~~#0074 BLOCK 19~~

PLEASE RETURN TO
COUNTY OF LOS ANGELES
DEPARTMENT OF COUNTY ENGINEER
403 LOS ANGELES COUNTY ENGINEERING BLDG.

Note: Any Additions or Changes on This Sheet Must Be Made or Circled in Red Ink With Date and Name of Person Making Change.

Do not extend this side of this line.

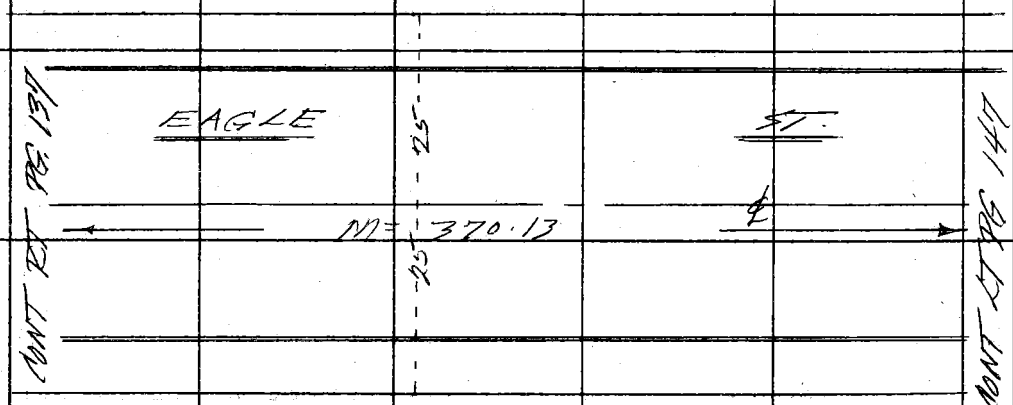

~~TR BLOCK 12~~

Notes Ck'd by	Survey of Belvedere Area 2
Map No.	JN 0303.00 Tape 1207 Std. 68 °F
Office Work	Surveyed by F F Brooks
Checked	Notes F E B Date 3 Sep 1974
Date	Indexed G. D. BAILEY JUL 1 4 1976

F. B. 3404 PG. 153

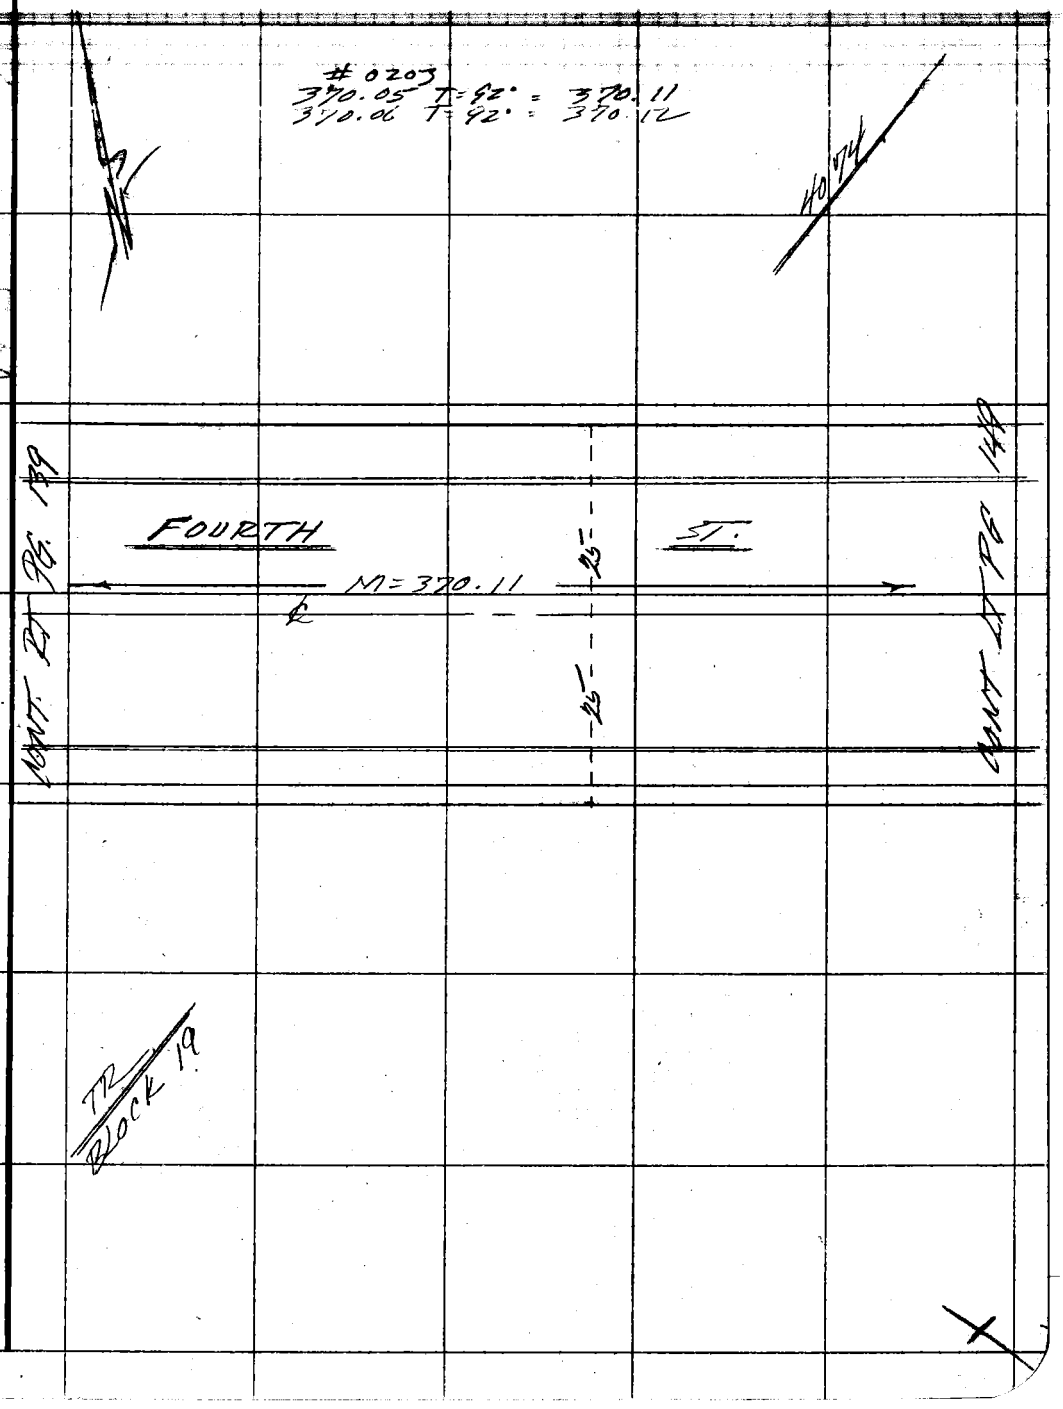

Note: Any Additions or Changes on This Sheet Must be Made or Circled in Red Ink With Date and Name of Person Making Change.

Do not extend this side of this line.

PLEASE RETURN TO
COUNTY OF LOS ANGELES
DEPARTMENT OF COUNTY ENGINEER
403 LOS ANGELES COUNTY ENGINEERING BLDG.

76F309S CE#310 3-69

F. B. 3484 PG. 154

4074
3

CONT RT PG 141

ALLEY

M= 370.06

7.5

7.5

CONT LT PG 155

HP 7800

T= 78° Bar= 29.8 FV= +10

mean Ver ∠ = -0° 01' 15"

machine = 370.058

Corrected = 370.057 = 370.06

TR
BLOCK

PLEASE RETURN TO
COUNTY OF LOS ANGELES
DEPARTMENT OF COUNTY ENGINEER
403 LOS ANGELES COUNTY ENGINEERING BLDG.

Do not extend this side of this line.

Note: Any Additions or Changes on This Sheet Must be Made or Circled in Red Ink With Date and Name of Person Making Change.

Notes Ck'd by	Survey of Belvedere Area 1	F. B. 2481 PG. 155
Map No.	JN 303-00 Tape Std	
Office Work	Surveyed by F. F. Brooks	1) 90-00-20
Checked	Notes Date	A 360-00-50
Date	Index G. D. BAILEY JUL 14 1976	90 00 27½

WS36 A3

CONT BOT PG. 156

90° 00' 25"

AVE.

M=632.80

4074

0.02

Fd a L&T Ref. RDFB 1223 Pg. 2361B 2662B

Fd a L&T Ref. RDFB 1223-2361B 2362B

18.93 cb.

19.02 cb.

25.47

26.36

ALLEY.

M= 370.06

7.58 cb.

7.60 cb.

370.17

7.45 cb.

7.50 cb.

25.51

26.44

18.91 cb.

19.00 cb.

Fd a L&T Ref. RDFB 1223-2361B 2662B

Fd a L&T Ref. RDFB 1223-2361B 2362B

0.03

Fd a Lg. Bt. Spk & W. Flush Ref. RDFB 1223-Pgs 2361B 2362B

Held for line of FERRIS

TR

25

25

M= 197.50

FERRIS

BLOCK

BLOCK

CONT RT PG 154 3

CONT LT PG 170 4

CONT TOP PG. 117

Note: Any Additions or Changes on This Sheet Must be Made or Circled in Red Ink With Date and Name of Person Making Change.

Do not extend this side of this line.

PLEASE RETURN TO
COUNTY OF LOS ANGELES
DEPARTMENT OF COUNTY ENGINEER
403 LOS ANGELES COUNTY ENGINEERING BLDG.

16F309S CE#310 3-69

F. B. 3484 PG. 156

CONT BOT PG 157

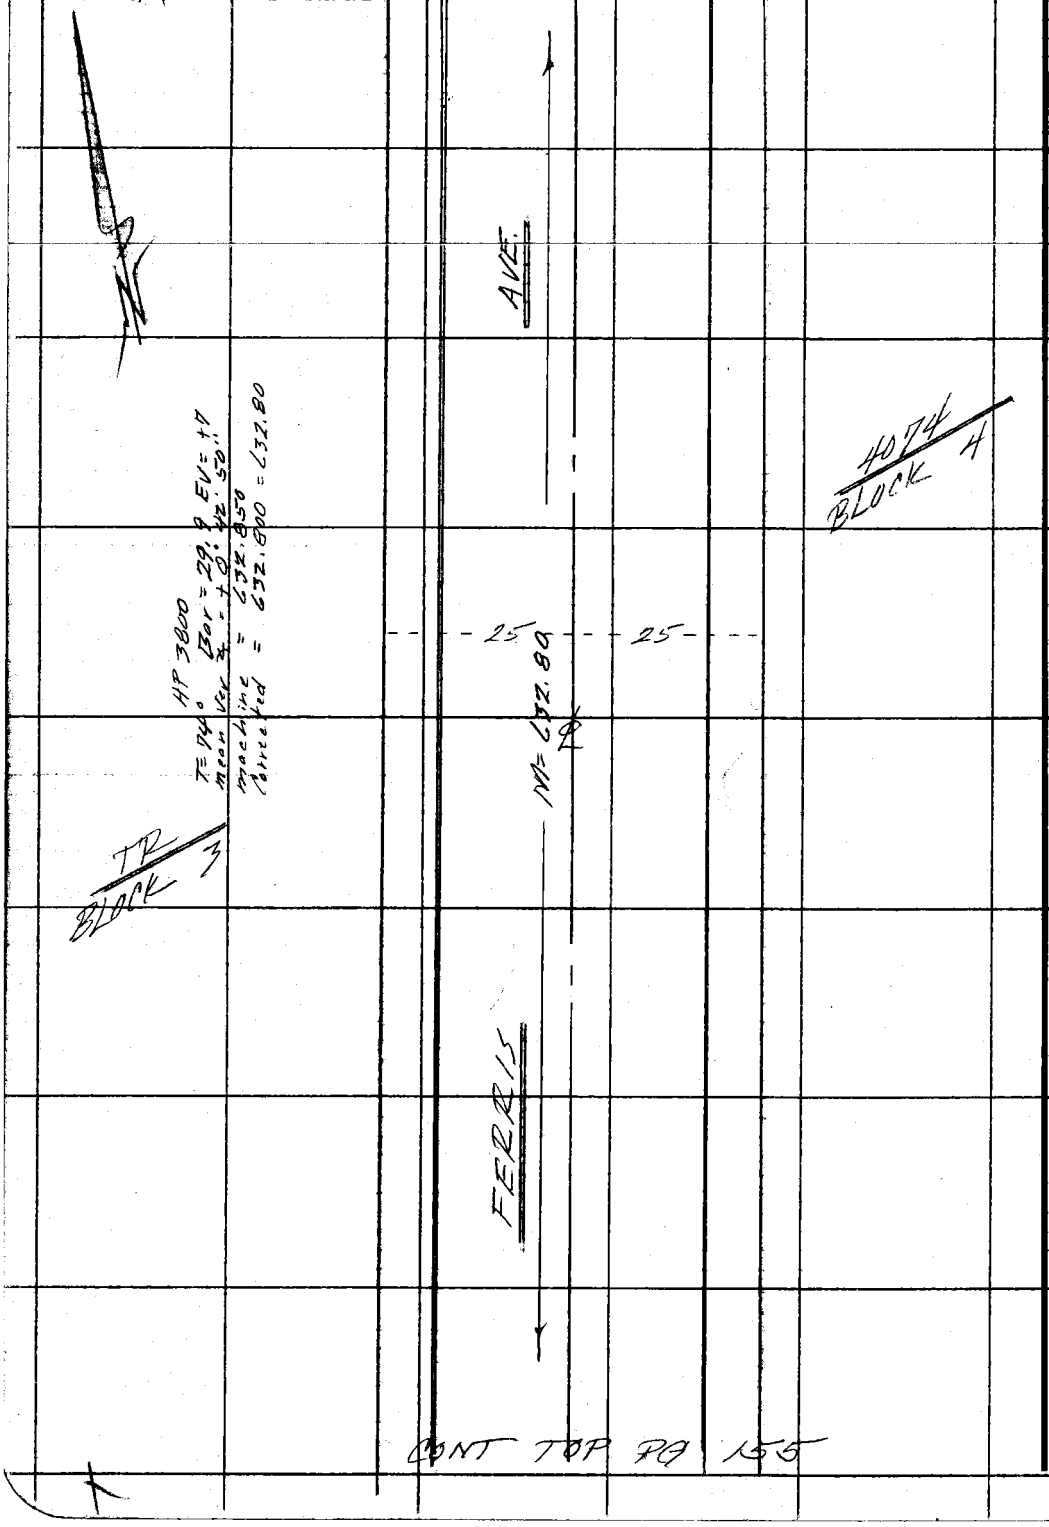

CONT TOP PG 155

PLEASE RETURN TO
COUNTY OF LOS ANGELES
DEPARTMENT OF COUNTY ENGINEER
403 LOS ANGELES COUNTY ENGINEERING BLDG.

Do not extend this side of this line.

Note: Any Additions or Changes on This Sheet Must be Made or Circled in Red Ink With Date and Name of Person Making Change.

Notes Ck'd by	Survey of Belvedere Area 1
Map No.	JN [illegible] Tape 4203 Sta [illegible]
Office Work	Surveyed by FE Brooks
Checked	Notes FEB Date [illegible]
Date	Indexed R.D. BAILEY JUL 14 1976

F. B. 3489 PG. 157

1) 90-00-00
4) 360-00-00

WS 36 A 3

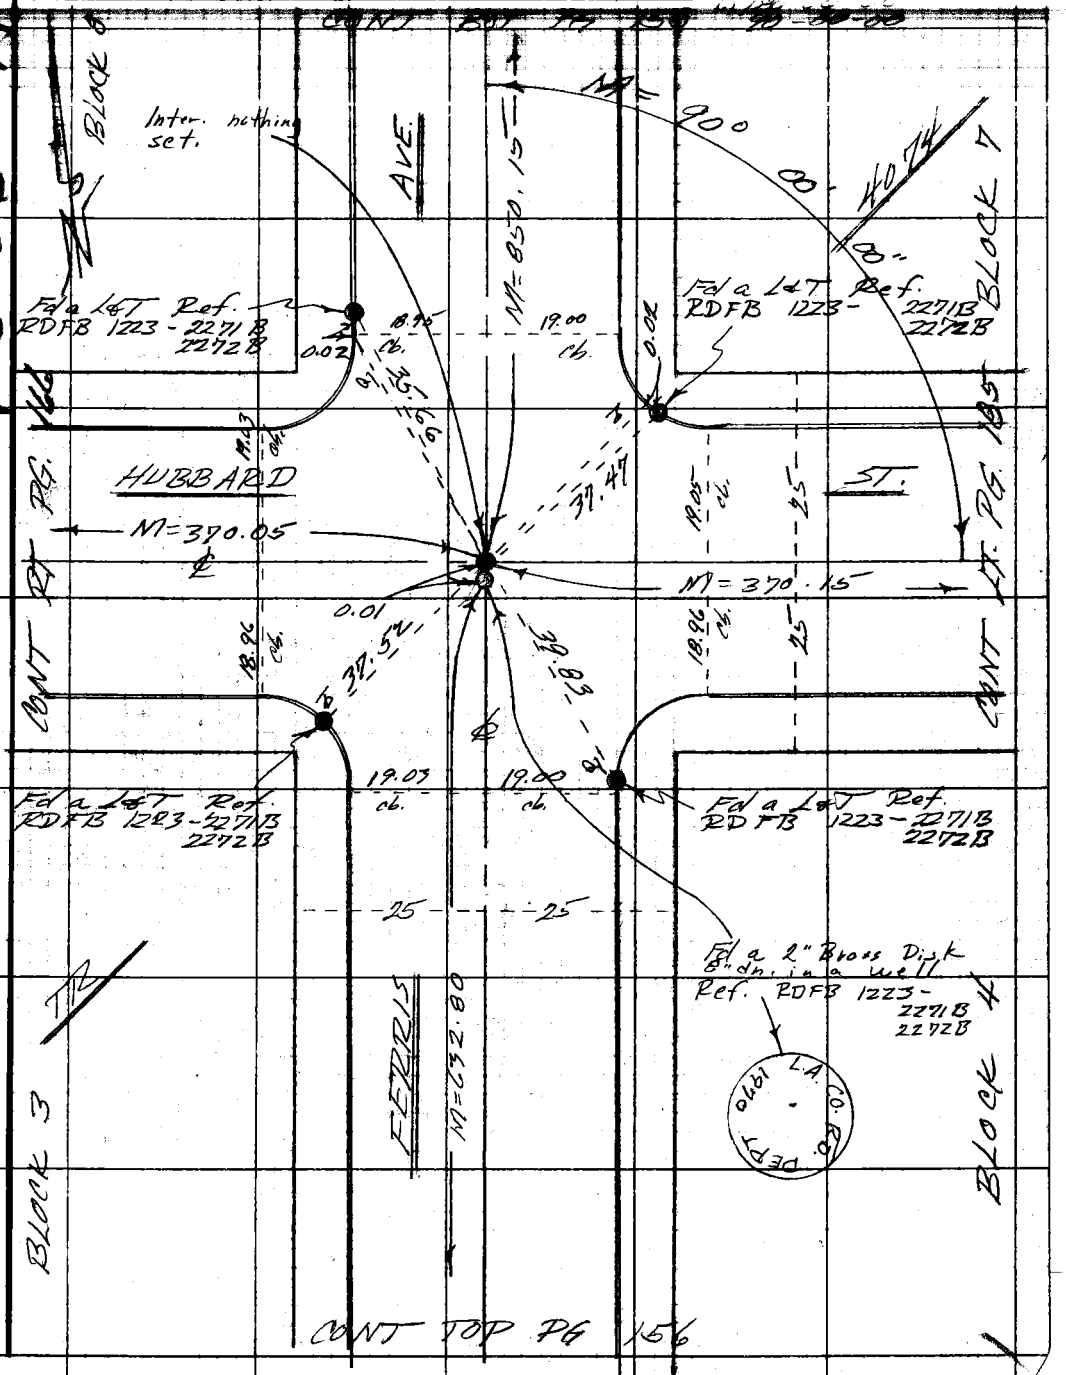

Note: Any Additions or Changes on This Sheet Must be Made or Circled in Red Ink With Date and Name of Person Making Change.

Do not extend this side of this line.

PLEASE RETURN TO
COUNTY OF LOS ANGELES
DEPARTMENT OF COUNTY ENGINEER
403 LOS ANGELES COUNTY ENGINEERING BLDG.

76F309S CE#310 3-69

F. B. 3484 PG. 158

CONT BOT PG 159

AVE.

4074
BLOCK 7

#0203
850.01 T=92° = 850.14
850.04 T=92° = 850.17

M=850.15

M=850.15

25

25

TR
BLOCK 8

FERRIS

CONT TOP PG 157

PLEASE RETURN TO
COUNTY OF LOS ANGELES
DEPARTMENT OF COUNTY ENGINEER
403 LOS ANGELES COUNTY ENGINEERING BLDG.

Do not extend this side of this line.

Note: Any Additions or Changes on This Sheet Must be Made or Circled in Red Ink With Date and Name of Person Making Change.

Notes Ck'd by	Survey of Belvedere Area 2	F. B. 3401 PG. 159
Map No.	JN1301.02 Tape 0203 Std 69 1 °F	
Office Work	Surveyed by [illegible]	
Checked	Notes FBB Date 4 Sep 1974	1) 98-59-40 4) 89-59-30 1/2
Date	Index G. D. BAILEY JUL 14 1978	6) 179-59-10

WS 36

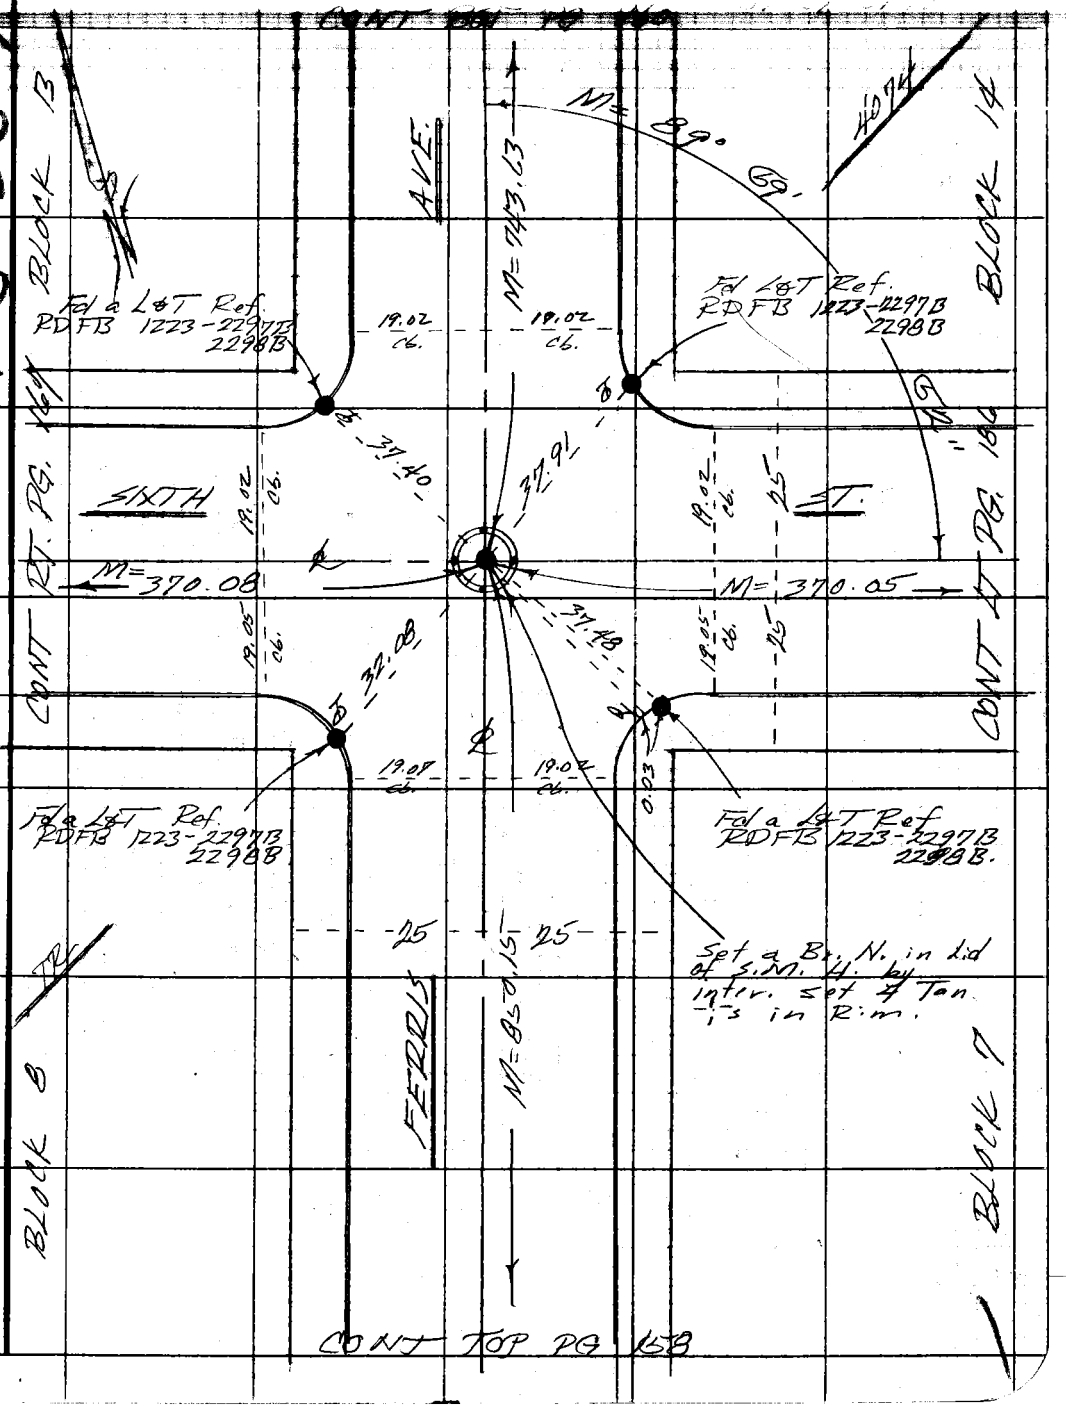

Note: Any Additions or Changes on This Sheet Must be Made or Circled in Red Ink With Date and Name of Person Making Change.

Do not extend this side of this line.

PLEASE RETURN TO
COUNTY OF LOS ANGELES
DEPARTMENT OF COUNTY ENGINEER
403 LOS ANGELES COUNTY ENGINEERING BLDG.

76F309S CE#310 3-69

F. B. 3484 PG. 160

CONT BOT PG 161

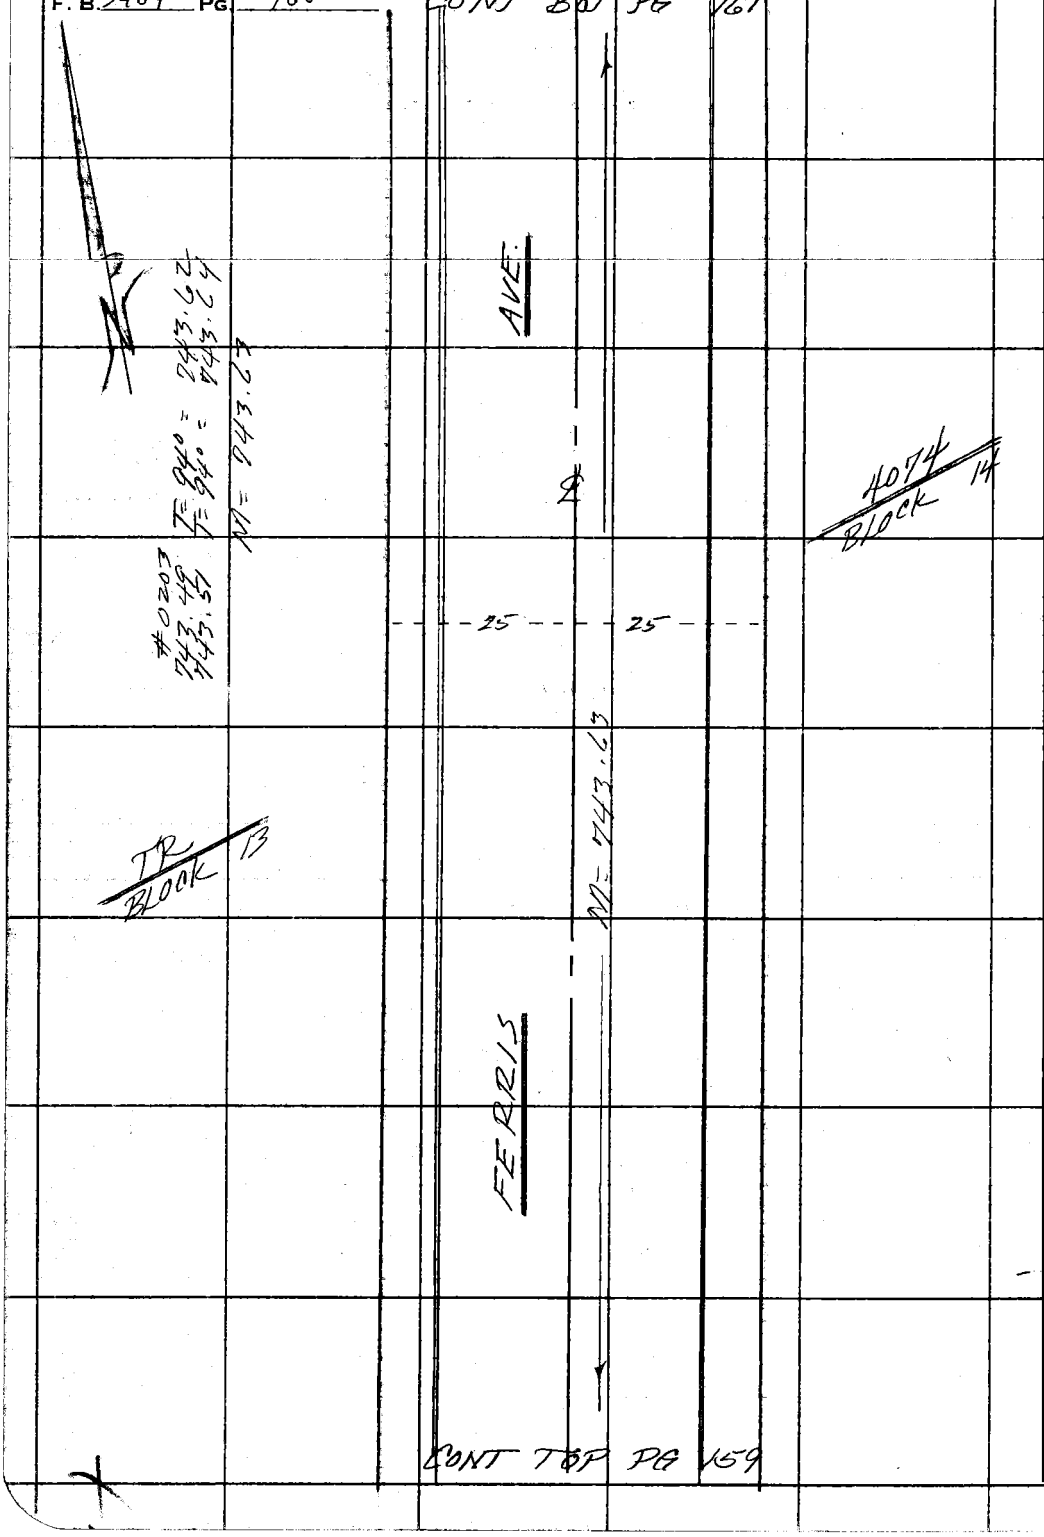

CONT TOP PG 159

PLEASE RETURN TO
COUNTY OF LOS ANGELES
DEPARTMENT OF COUNTY ENGINEER
403 LOS ANGELES COUNTY ENGINEERING BLDG.

Do not extend this side of this line.

Note: Any Additions or Changes on This Sheet Must be Made or Circled in Red Ink With Date and Name of Person Making Change.

Notes Ck'd by	Survey of Relative Area 2
Map No.	JN 2303 Tape 2303 Sta 68
Office Work	Surveyed by
Checked	Notes FEB Date 4 Sept 74
Date	Indexed G. D. BAILEY JUL 14 1976

F. B. 3484 PG. 161

WS 36 #2

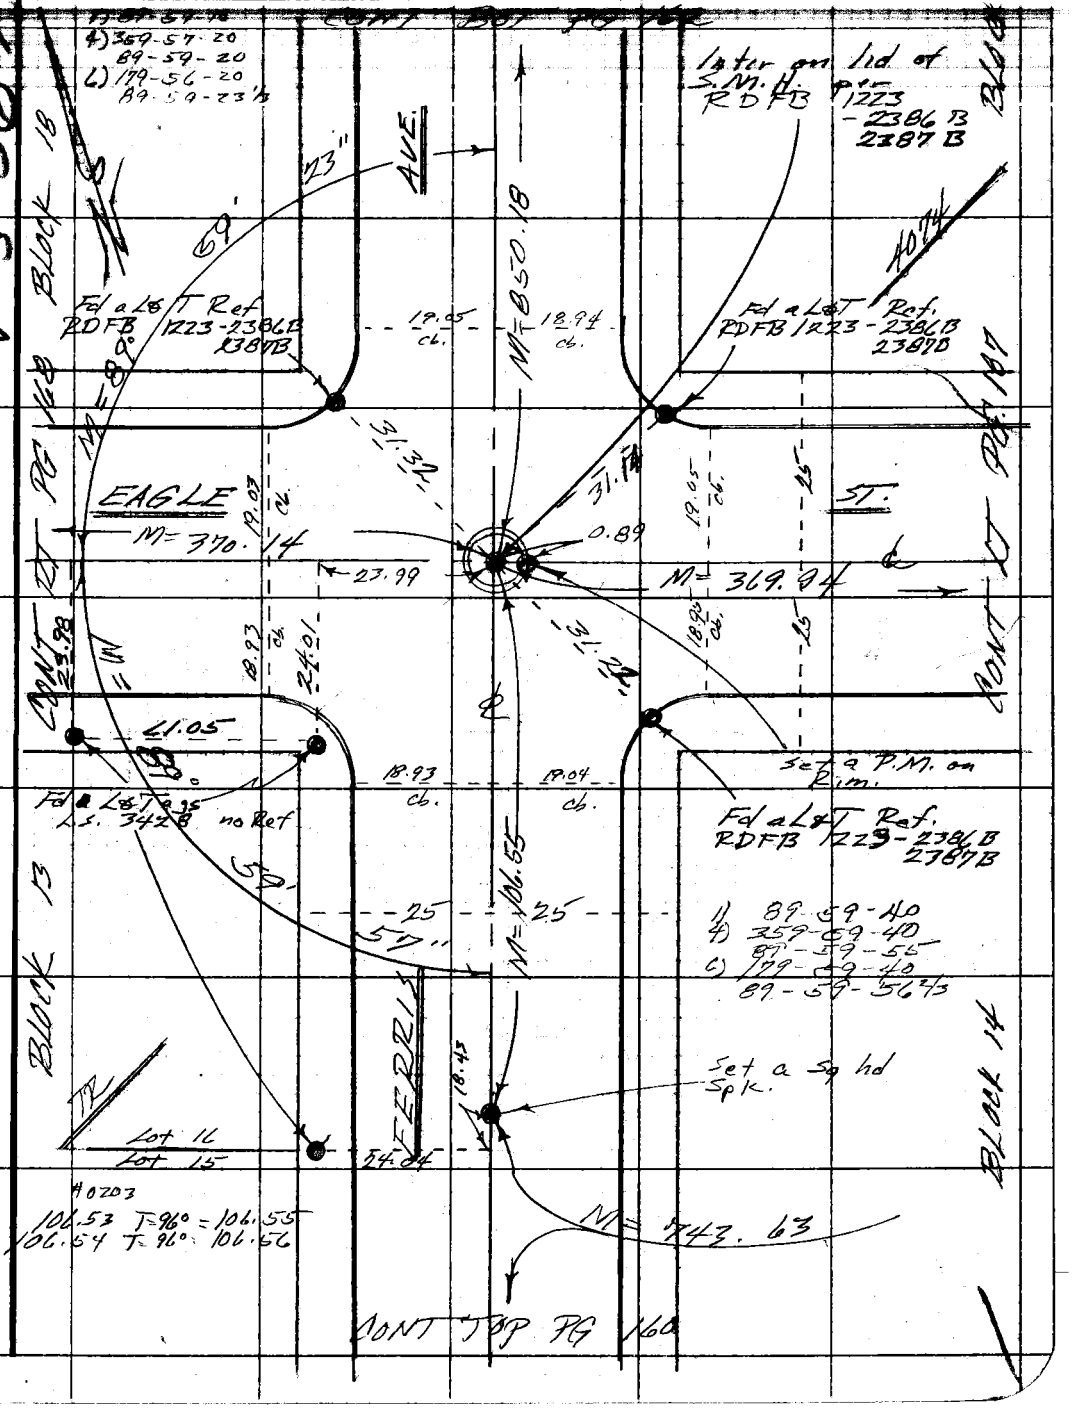

Note: Any Additions or Changes on This Sheet Must be Made or Circled in Red Ink With Date and Name of Person Making Change.

Do not extend this side of this line.

PLEASE RETURN TO
COUNTY OF LOS ANGELES
DEPARTMENT OF COUNTY ENGINEER
403 LOS ANGELES COUNTY ENGINEERING BLDG.

76F309S CE#310 3-69

F. B. 3484 PG. 162

CONT BOT PG 163

ST.

4074 BLOCK 17

25 25

M = 850.18

TR BLOCK 18

FERRIS

0203
850.03 T = 94° = 850.17
850.05 T = 94° = 850.19
M = 850.18

CONT TOP PG 161

PLEASE RETURN TO
COUNTY OF LOS ANGELES
DEPARTMENT OF COUNTY ENGINEER
403 LOS ANGELES COUNTY ENGINEERING BLDG.

Do not extend this side of this line.

Note: Any Additions or Changes on This Sheet Must be Made or Circled in Red Ink With Date and Name of Person Making Change.

Notes Ck'd by	Survey of Belvedere Area 2	F. B. 3491 PG. 163
Map No.	JN 0203 Top 0203 Sta. 68	
Office Work	Surveyed by F.F. Brooks	
Checked	Notes FED Date 4 Sep 74	
Date	Indexed G. D. BAILEY JUL 14 1976	

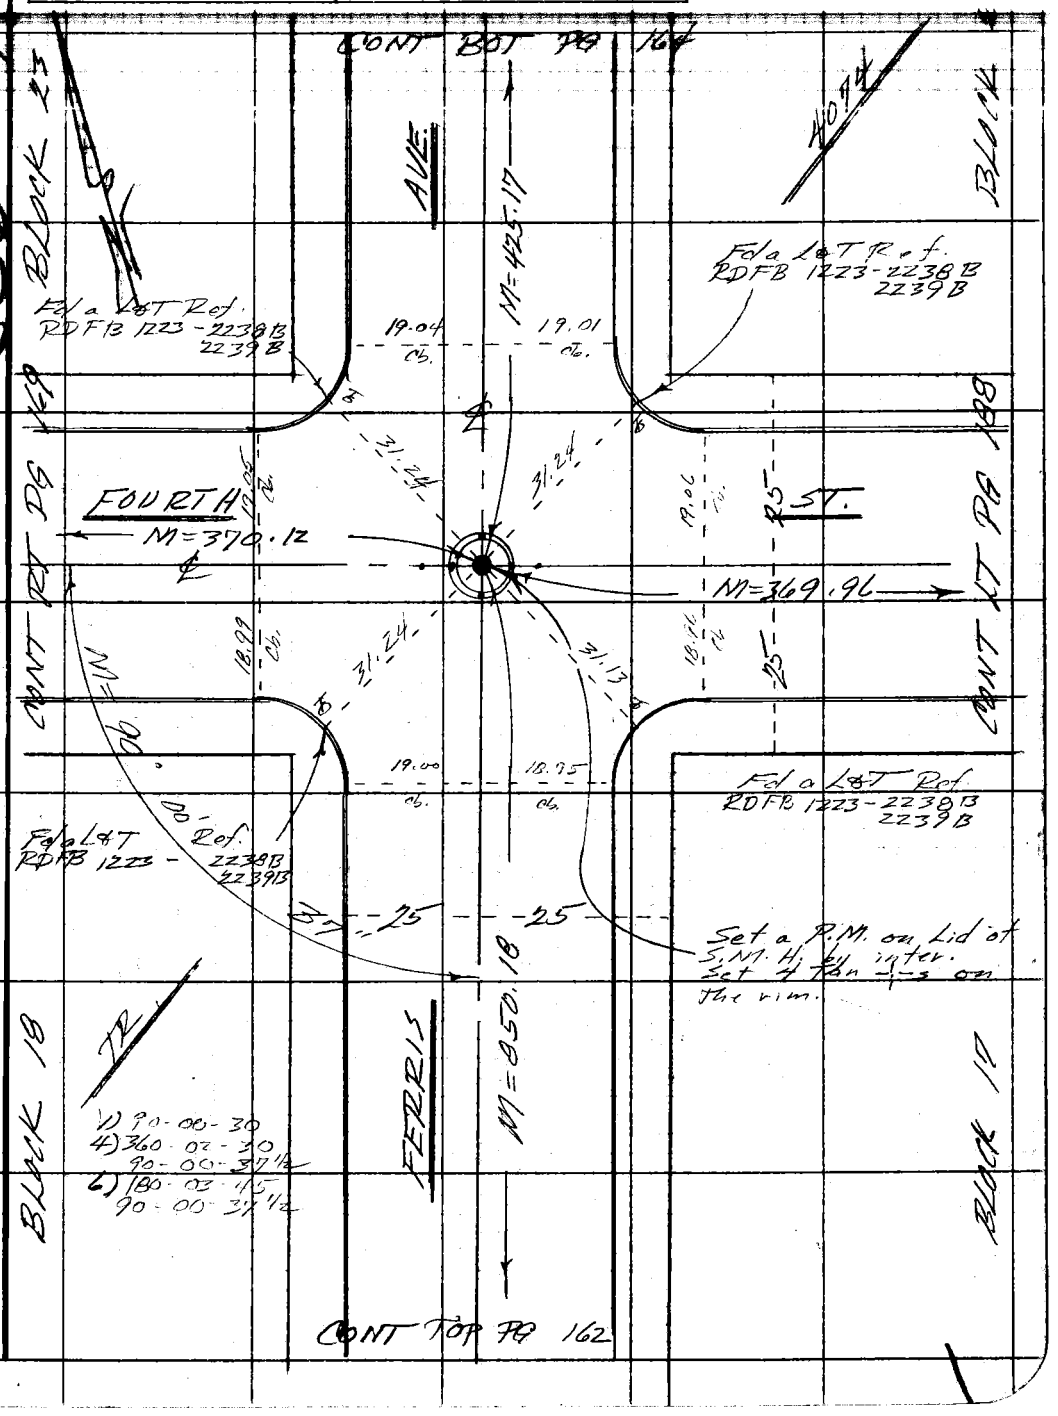

Note: Any Additions or Changes on This Sheet Must be Made or Circled in Red Ink With Date and Name of Person Making Change.

Do not extend this side of this line.

PLEASE RETURN TO
COUNTY OF LOS ANGELES
DEPARTMENT OF COUNTY ENGINEER
403 LOS ANGELES COUNTY ENGINEERING BLDG.

76F309S CE#310 3-69

F. B. 3484 PG. 164

CONT BOT PG 165

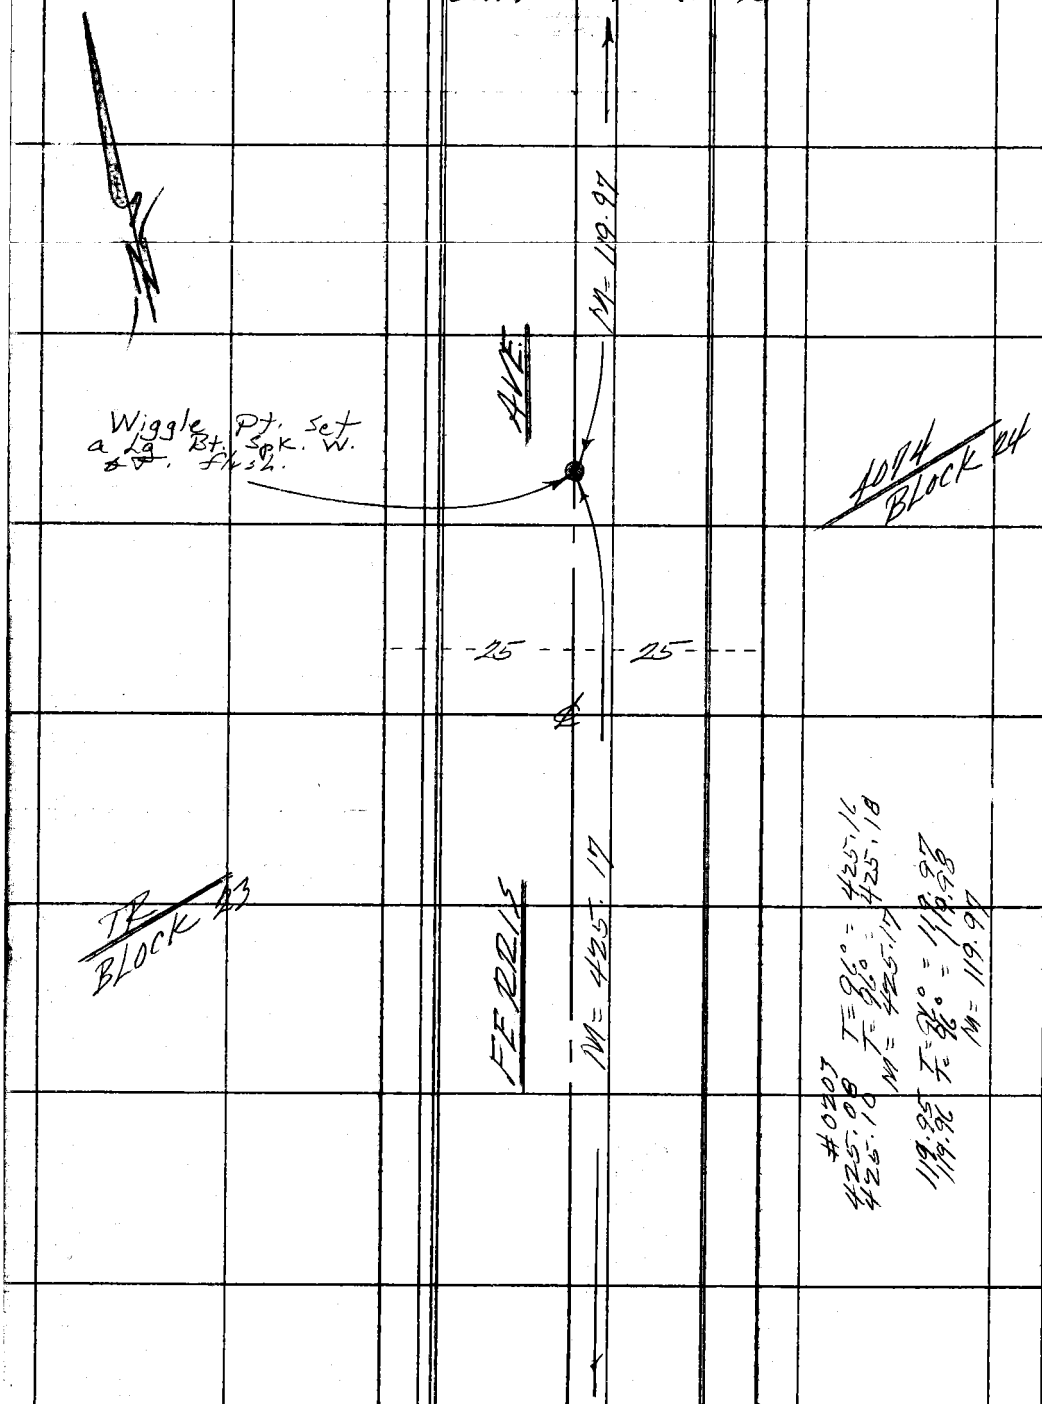

CONT TOP PG 163

PLEASE RETURN TO
COUNTY OF LOS ANGELES
DEPARTMENT OF COUNTY ENGINEER
403 LOS ANGELES COUNTY ENGINEERING BLDG.

Do not extend this side of this line.

Note: Any Additions or Changes on This Sheet Must be Made or Circled in Red Ink With Date and Name of Person Making Change.

Notes Ck'd by	Survey of Belvedere Area 2	F. B. 3484 PG. 165
Map No.	JN 0303 Tape 0268 Std 68°	
Office Work	Surveyed by J.T. Brooks	
Checked	Notes FEH Date 5 Sept 74	
Date	Indexed J. D. BAILEY JUL 14 1976	

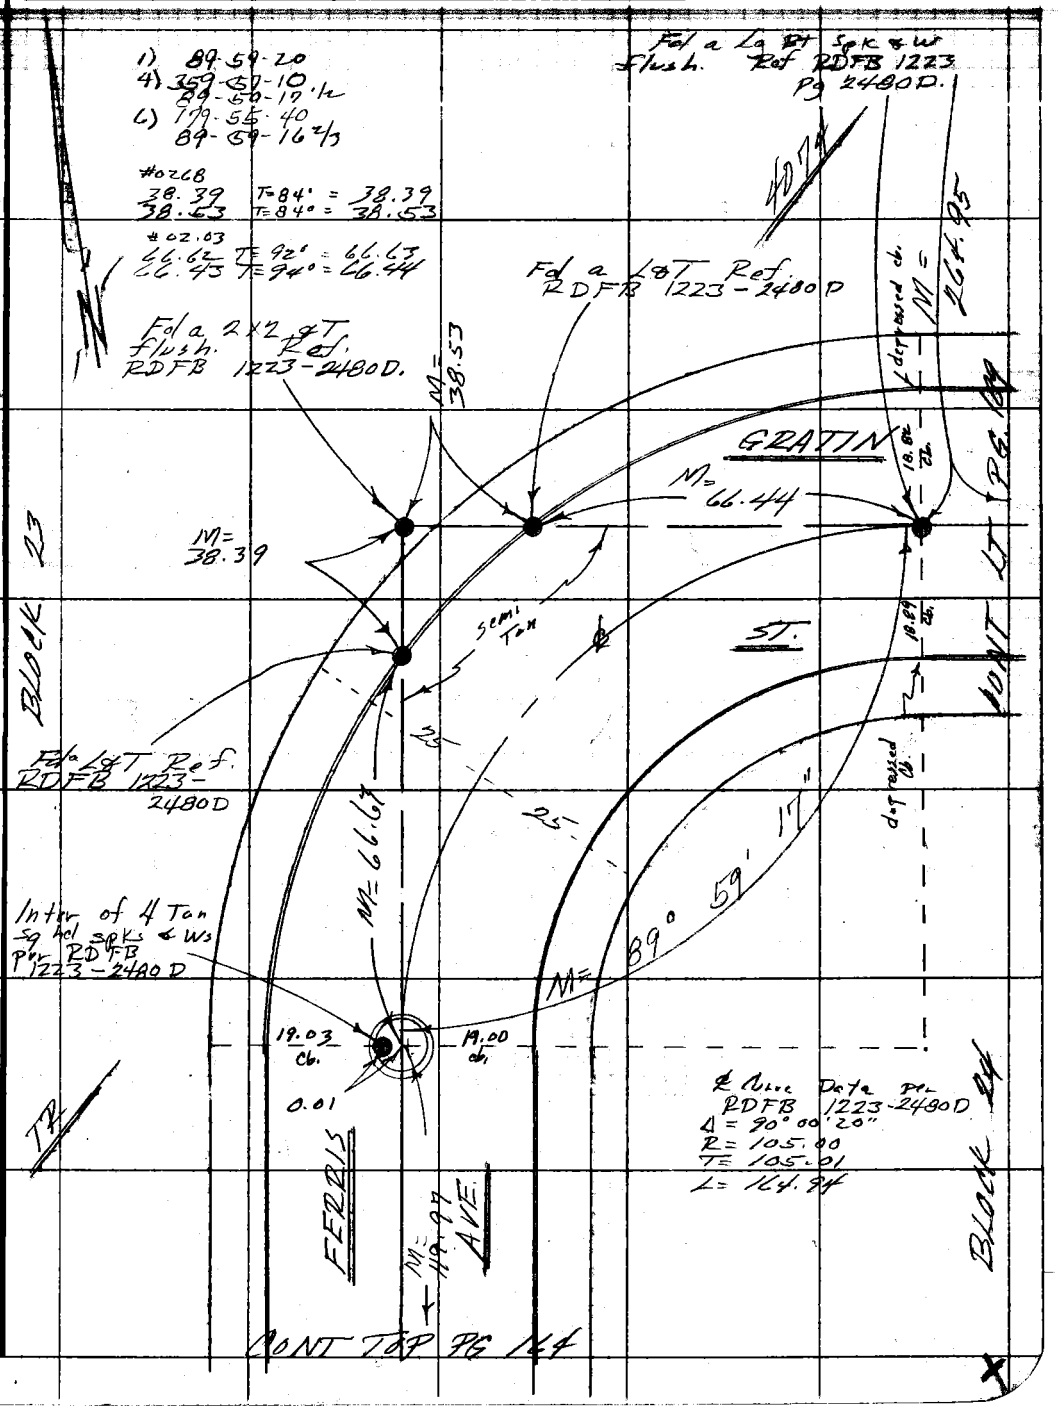

Note: Any Additions or Changes on This Sheet Must be Made or Circled in Red Ink With Date and Name of Person Making Change.

Do not extend this side of this line.

PLEASE RETURN TO
COUNTY OF LOS ANGELES
DEPARTMENT OF COUNTY ENGINEER
403 LOS ANGELES COUNTY ENGINEERING BLDG.

76F309S CE#310 3-69

F. B. 3484 PG. 166

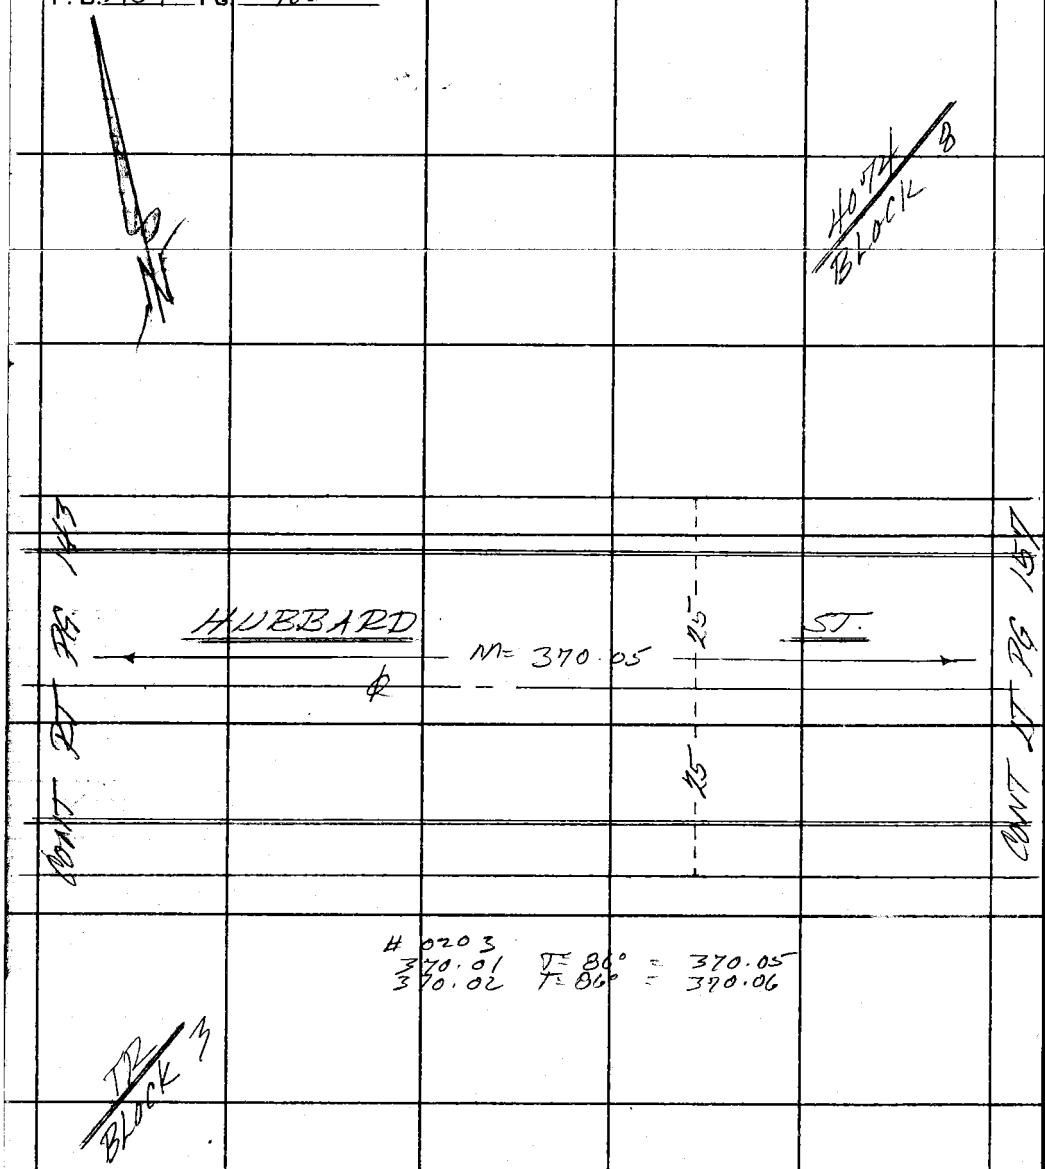

0203
370.01 T= 86° = 370.05
370.02 T= 86° = 370.06

TR BLOCK 3

4074 BLOCK 8

PLEASE RETURN TO
COUNTY OF LOS ANGELES
DEPARTMENT OF COUNTY ENGINEER
403 LOS ANGELES COUNTY ENGINEERING BLDG.

Do not extend this side of this line.

Note: Any Additions or Changes on This Sheet Must be Made or Circled in Red Ink With Date and Name of Person Making Change.

Notes Ck'd by	Survey of Belvedere Area ℄	F. B. 3484 PG. 167
Map No.	JN 303-00 Tape 0203 Std. 60 °F	
Office Work	Surveyed by J F Bonds	
Checked	Notes FEB Date 3 Sept 74	
Date	Indexed G. D. BAILEY JUL 14 1976	

0203
370.02 T = 94° = 370.08
370.03 T = 94° = 370.09

40 74
BLOCK 13

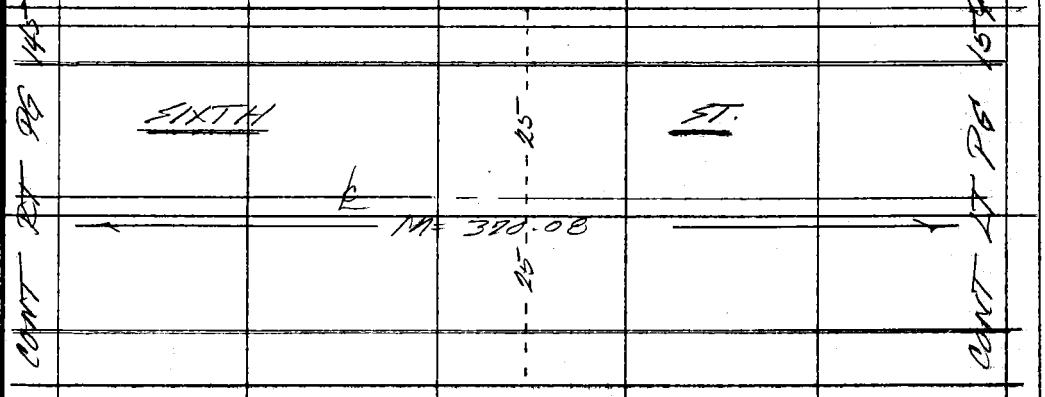

TR
BLOCK 8

Note: Any Additions or Changes on This Sheet Must be Made or Circled in Red Ink With Date and Name of Person Making Change.

Do not extend this side of this line.

PLEASE RETURN TO
COUNTY OF LOS ANGELES
DEPARTMENT OF COUNTY ENGINEER
403 LOS ANGELES COUNTY ENGINEERING BLDG.

76F309S CE#310 3-69

F. B. 3484 PG. 168

#0203
370.09 T = 90° = 370.14
370.09 T = 90° = 370.14

40 174 BLOCK 18

CONT RT PG 147

EAGLE ST.

M = 370.14

25

25

CONT LT PG 161

TR BLOCK 13

PLEASE RETURN TO
COUNTY OF LOS ANGELES
DEPARTMENT OF COUNTY ENGINEER
403 LOS ANGELES COUNTY ENGINEERING BLDG.

Do not extend this side of this line.

Note: Any Additions or Changes on This Sheet Must be Made or Circled in Red Ink With Date and Name of Person Making Change.

Notes Ck'd by	Survey of Belvedere Area
Map No.	JN [illegible] Tape [illegible] Std [illegible] °F
Office Work	Surveyed by F.E. Brock
Checked	Notes F.E.B. Date [illegible]
Date	Indexed B. D. BAILEY JUL 14 1976

F. B. [illegible] PG. 169

#0203
370.06 T= 90° = 370.11
370.08 T= 90° = 370.13
M= 370.12

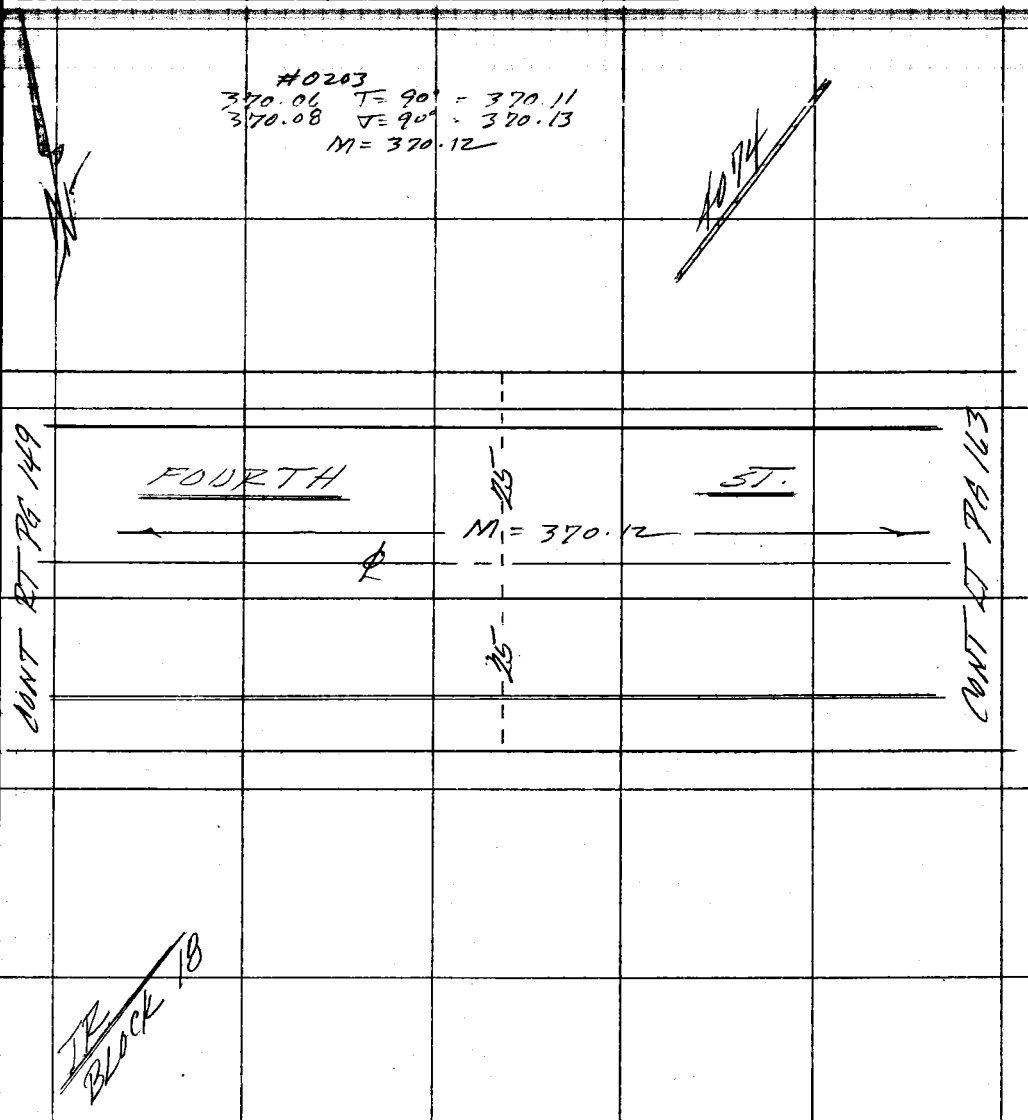

IR BLOCK 18

Note: Any Additions or Changes on This Sheet Must be Made or Circled in Red Ink With Date and Name of Person Making Change.

Do not extend this side of this line.

PLEASE RETURN TO
COUNTY OF LOS ANGELES
DEPARTMENT OF COUNTY ENGINEER
403 LOS ANGELES COUNTY ENGINEERING BLDG.

76F309S CE#310 3-69

F. B. 3484 PG. 170

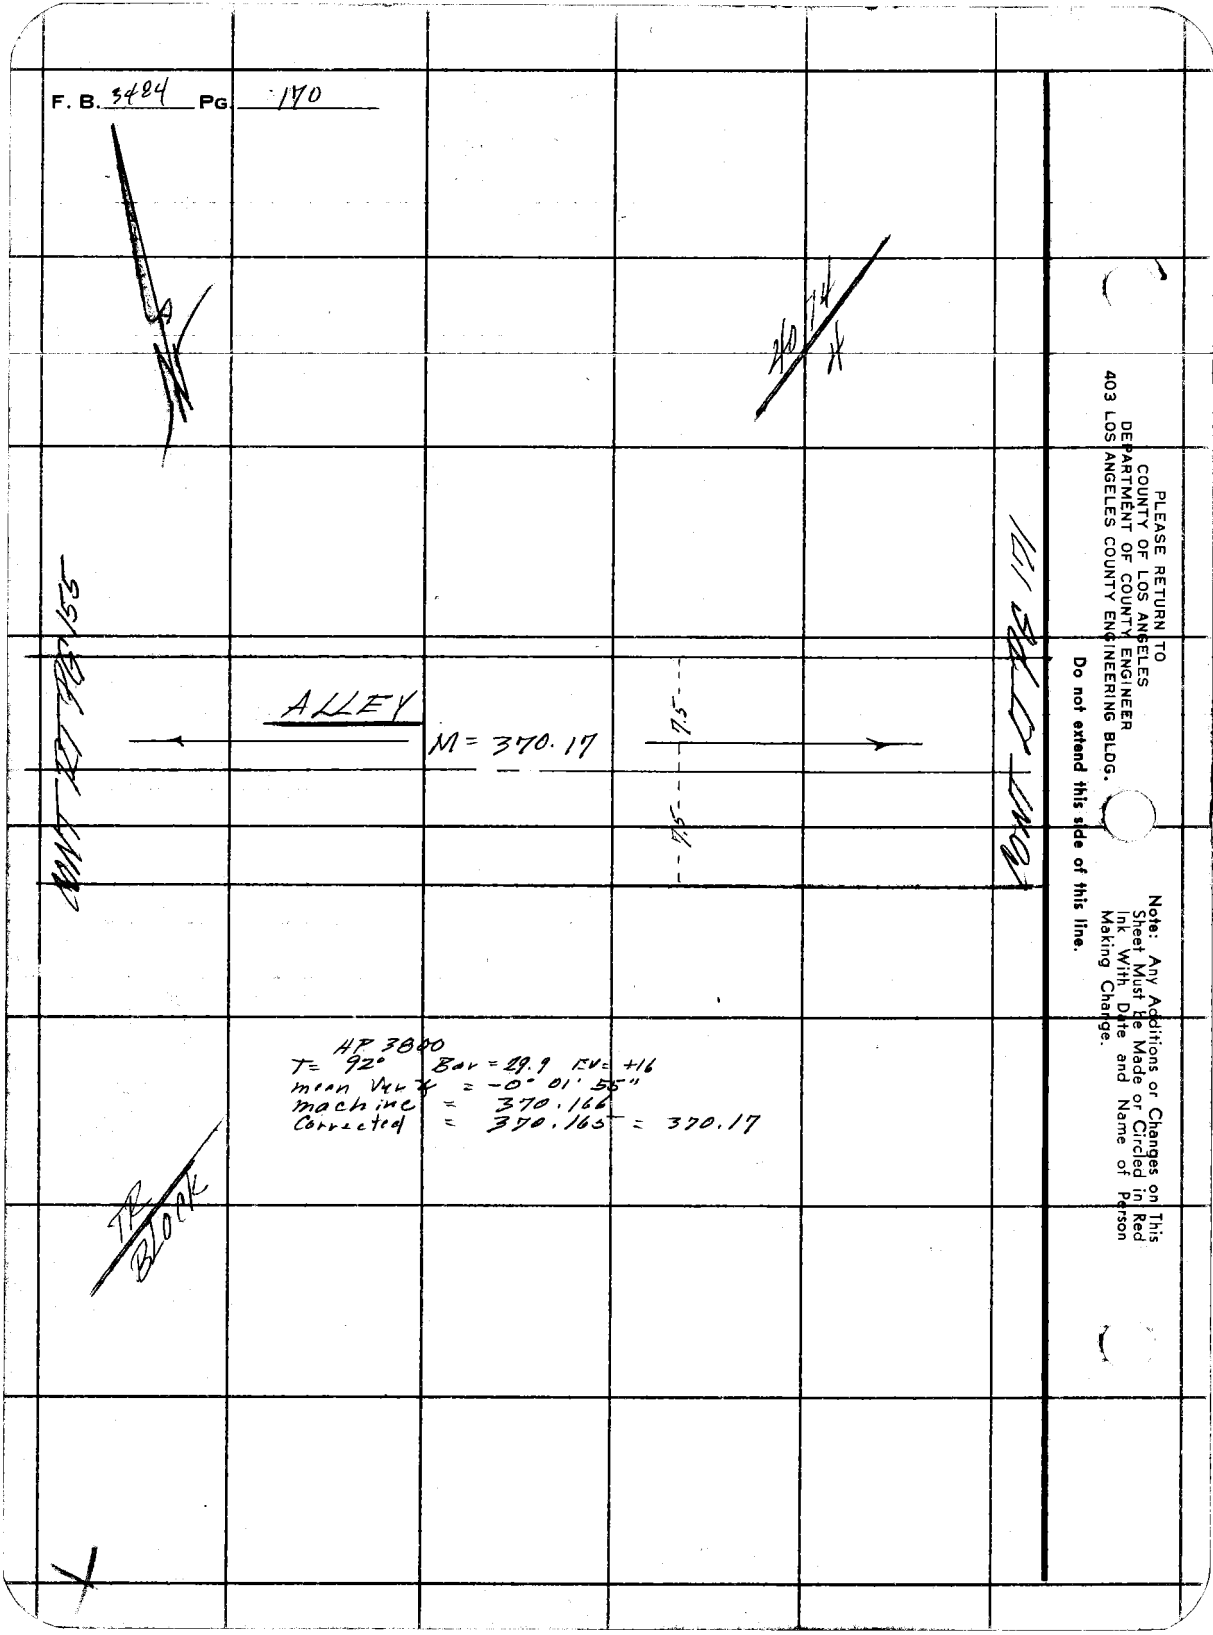

PLEASE RETURN TO
COUNTY OF LOS ANGELES
DEPARTMENT OF COUNTY ENGINEER
403 LOS ANGELES COUNTY ENGINEERING BLDG.

Do not extend this side of this line.

Note: Any Additions or Changes on This Sheet Must be Made or Circled in Red Ink With Date and Name of Person Making Change.

Notes Ck'd by	Survey of Belvedere Area 2	F. B. 3421 PG. 171
Map No.	JN 0305.01 Topo 1113 Std 68 °F	
Office Work	Surveyed by F.E. Rinck	1) 90-00-20
Checked	Notes FEB Date 16 June 76	4) 360-01-20
Date	Indexed G. D. BAILEY JUL 14 1976	6) 90-00-20

WS 36 3

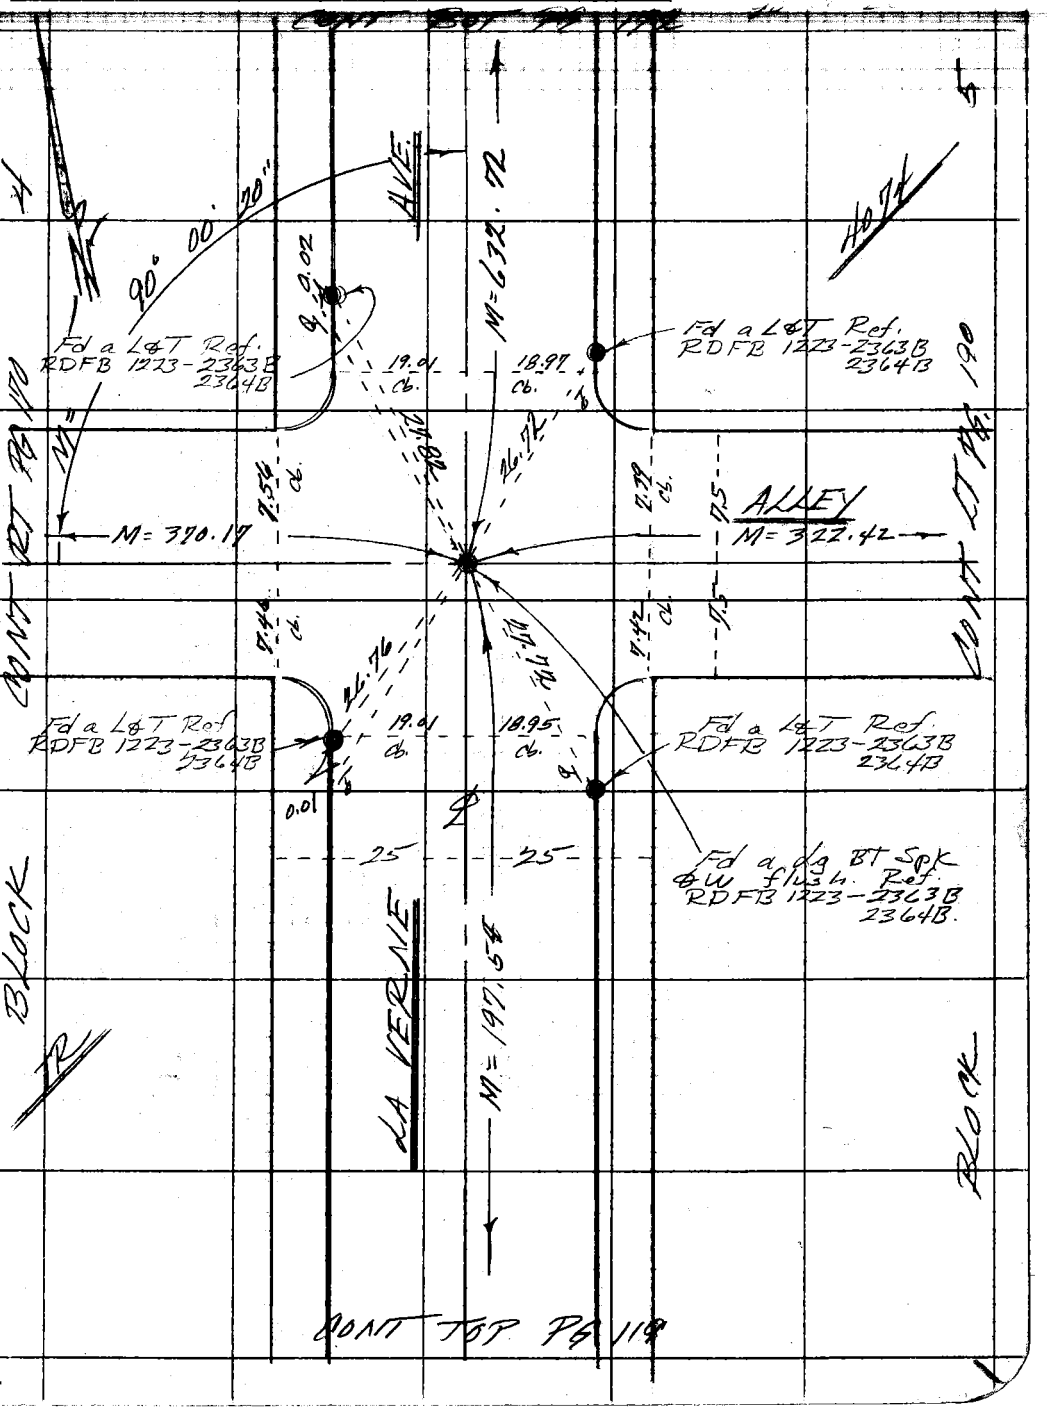

Note: Any Additions or Changes on This Sheet Must be Made or Circled in Red Ink With Date and Name of Person Making Change.

Do not extend this side of this line.

PLEASE RETURN TO
COUNTY OF LOS ANGELES
DEPARTMENT OF COUNTY ENGINEER
403 LOS ANGELES COUNTY ENGINEERING BLDG.

76F309S CE#310 3-69

F. B. 3484 PG. 172

CONT BOT PG 173

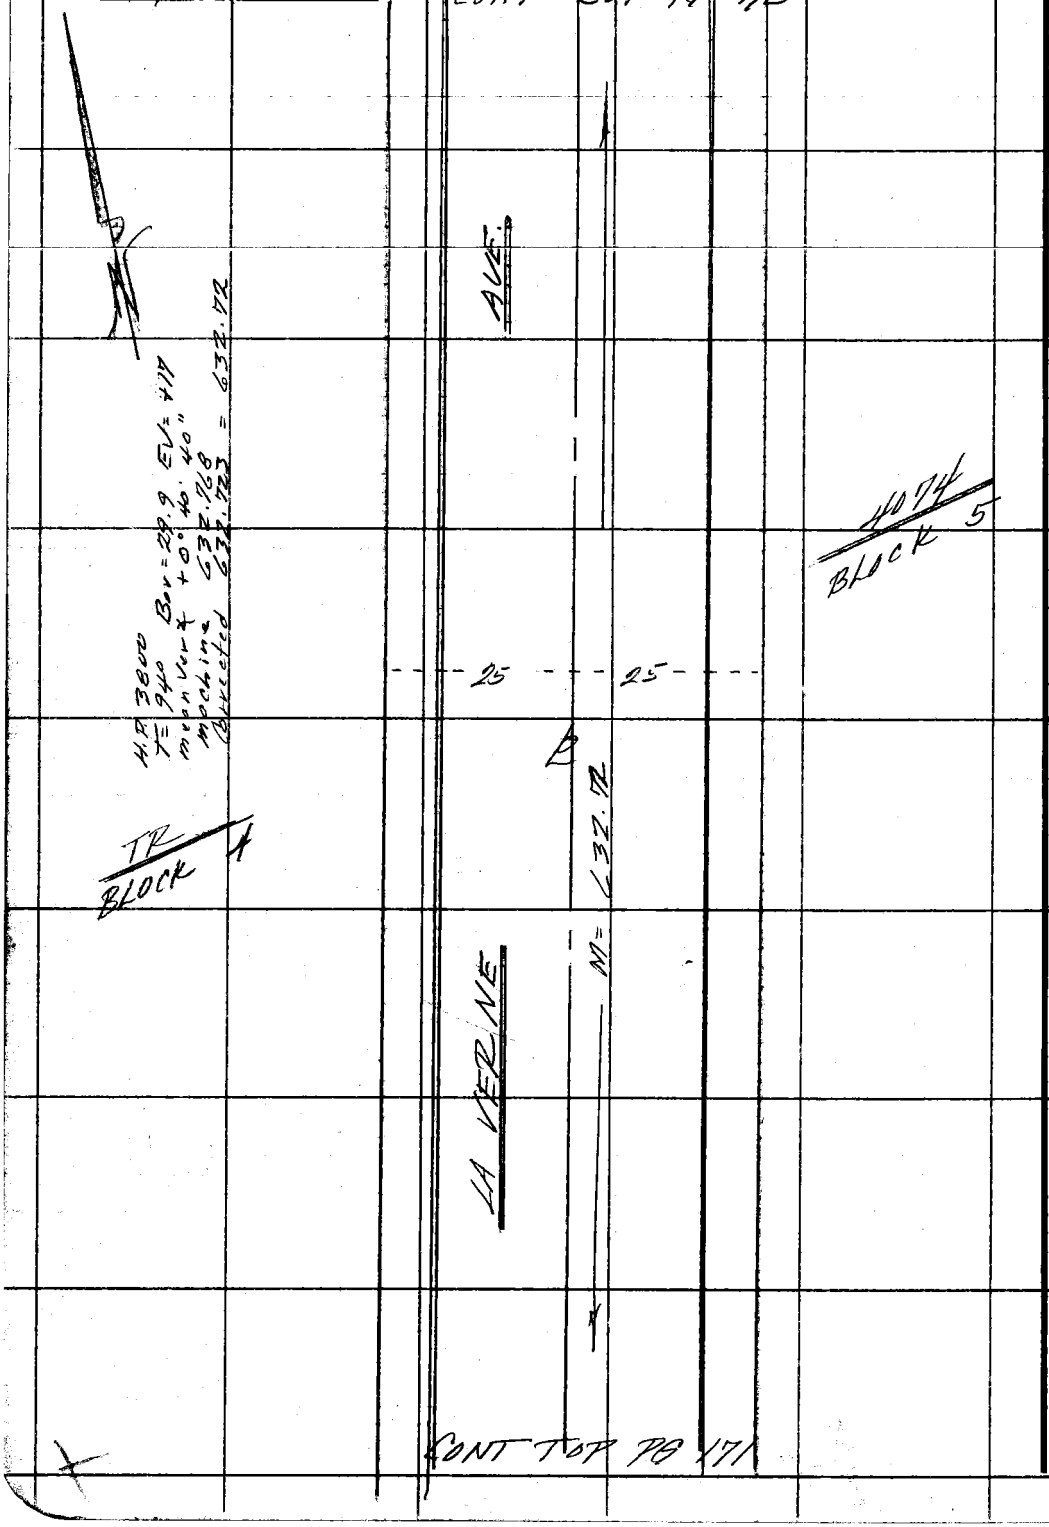

CONT TOP PG 171

PLEASE RETURN TO
COUNTY OF LOS ANGELES
DEPARTMENT OF COUNTY ENGINEER
403 LOS ANGELES COUNTY ENGINEERING BLDG.

Do not extend this side of this line.

Note: Any Additions or Changes on This Sheet Must be Made or Circled in Red Ink With Date and Name of Person Making Change.

A3

WS36

Note: Any Additions or Changes on This Sheet Must be Made or Circled in Red Ink With Date and Name of Person Making Change.

Do not extend this side of this line.

Notes Ck'd by	Survey of Belvedere Area 2
Map No.	JN ... Tape ... Std ...
Office Work	Surveyed by FE Brooks
Checked	Notes FEB Date ...
Date	Indexed G. D. BAILEY JUL 14 1976

F. B. 2184 PG. 173

1) 89-59-20
4) 359-59-00
89-59-30
6) 179-59-10

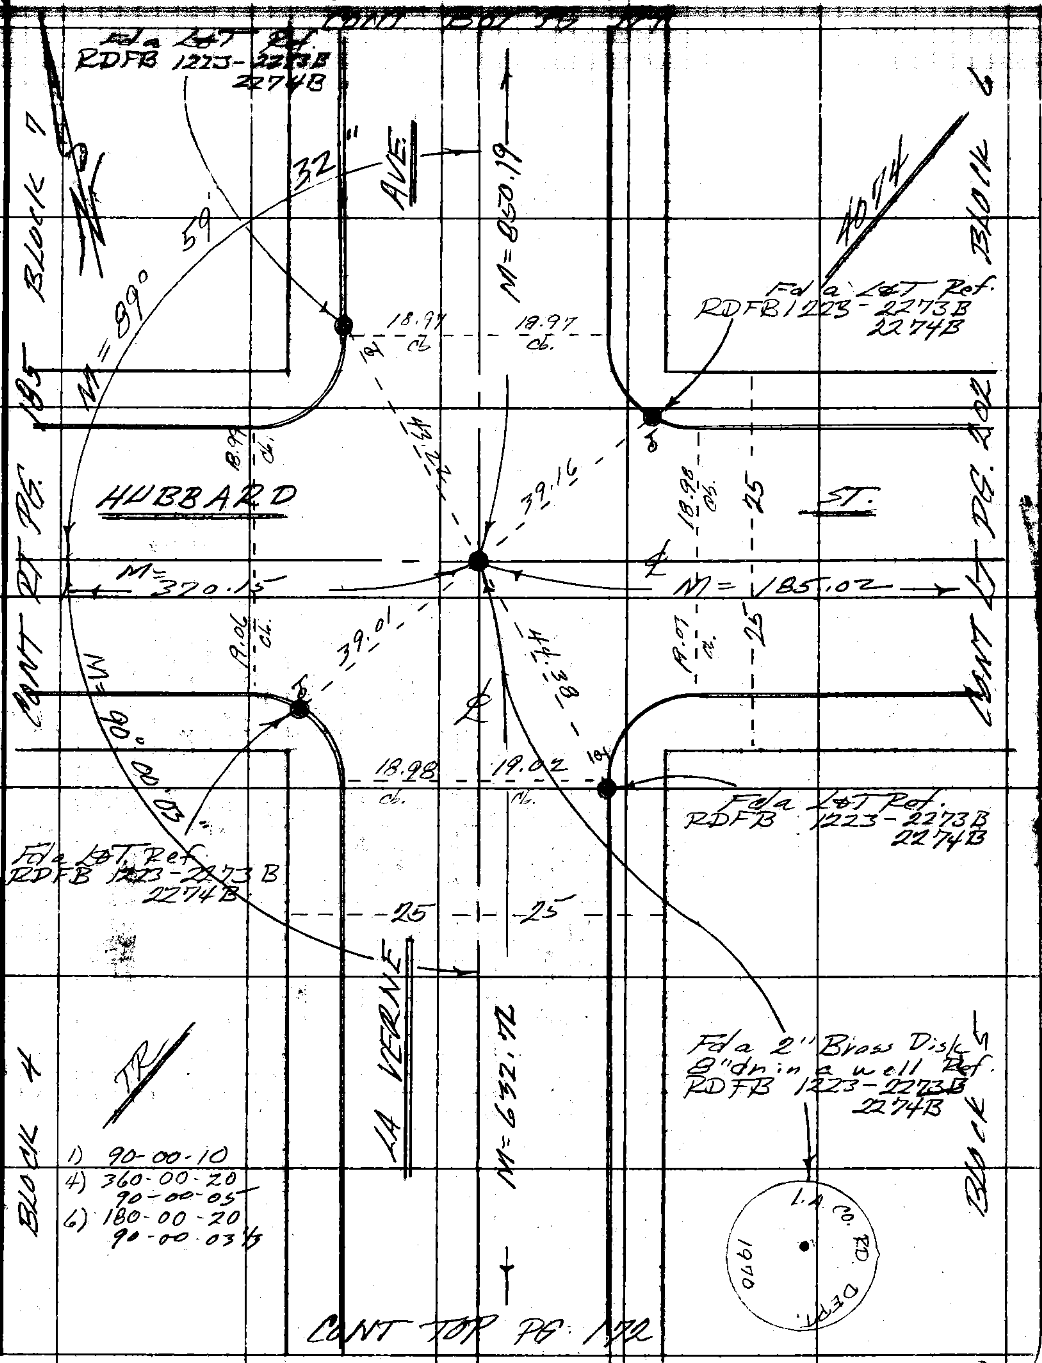

PLEASE RETURN TO
COUNTY OF LOS ANGELES
DEPARTMENT OF COUNTY ENGINEER
403 LOS ANGELES COUNTY ENGINEERING BLDG.

76F309S CE#310 3-69

F. B. 3484 PG. 174

CONT BOT PG 175

AVE

℄

#0203 T=96.6 = 850.17
850.02 T=96. = 850.21
850.06 T=96.0
M= 850.19

M=850.19

4074
BLOCK 6

25 25

TR
BLOCK 7

LA VERNE

CONT TOP PG 173

PLEASE RETURN TO
COUNTY OF LOS ANGELES
DEPARTMENT OF COUNTY ENGINEER
403 LOS ANGELES COUNTY ENGINEERING BLDG.

Do not extend this side of this line.

Note: Any Additions or Changes on This Sheet Must be Made or Circled in Red Ink With Date and Name of Person Making Change.

Notes Ck'd by	Survey of Belvedere Ave.	F. B. [illegible] PG. [illegible]
Map No.	JN 0303.[illegible] Tape 0207 Std [illegible]	
Office Work	Surveyed by [illegible]	
Checked	Notes FEB Date 22 Sept 76	1) 89-59-20
Date	Indexed G. D. BAILEY JUL 14 1976	2) [illegible] 59-00
		3) [illegible] 59-30

WS36 43

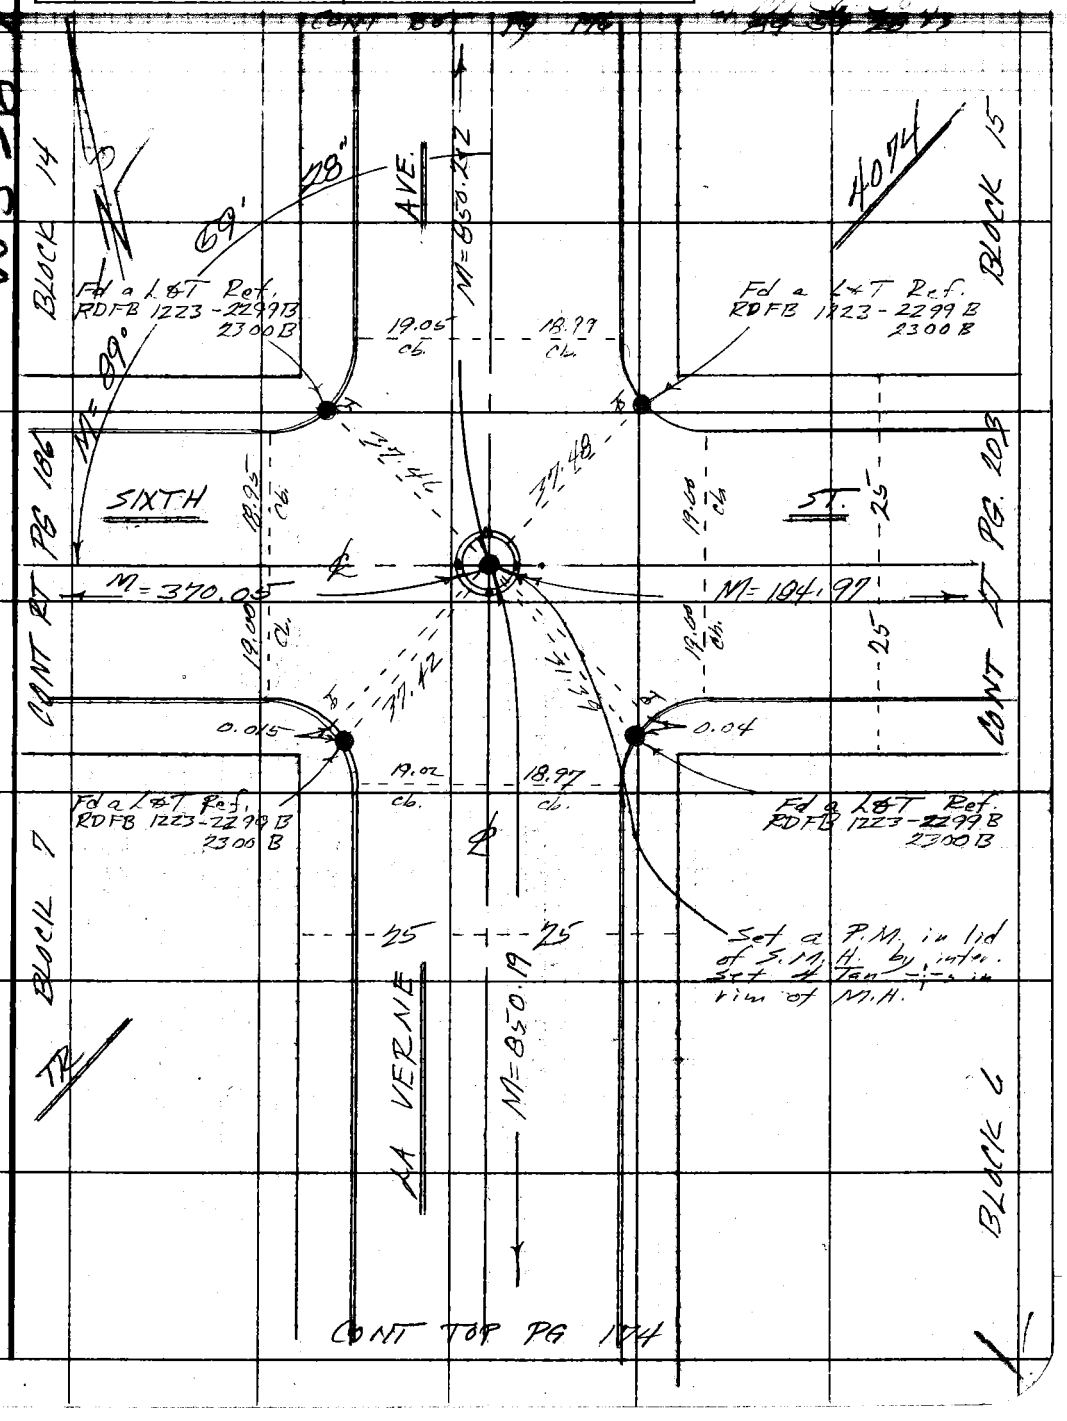

Note: Any Additions or Changes on This Sheet Must be Made or Circled in Red Ink With Date and Name of Person Making Change.

Do not extend this side of this line.

PLEASE RETURN TO
COUNTY OF LOS ANGELES
DEPARTMENT OF COUNTY ENGINEER
403 LOS ANGELES COUNTY ENGINEERING BLDG.

76F309S CE#310 3-69

F. B. 3484 PG. 176

CONT BOT PG 177

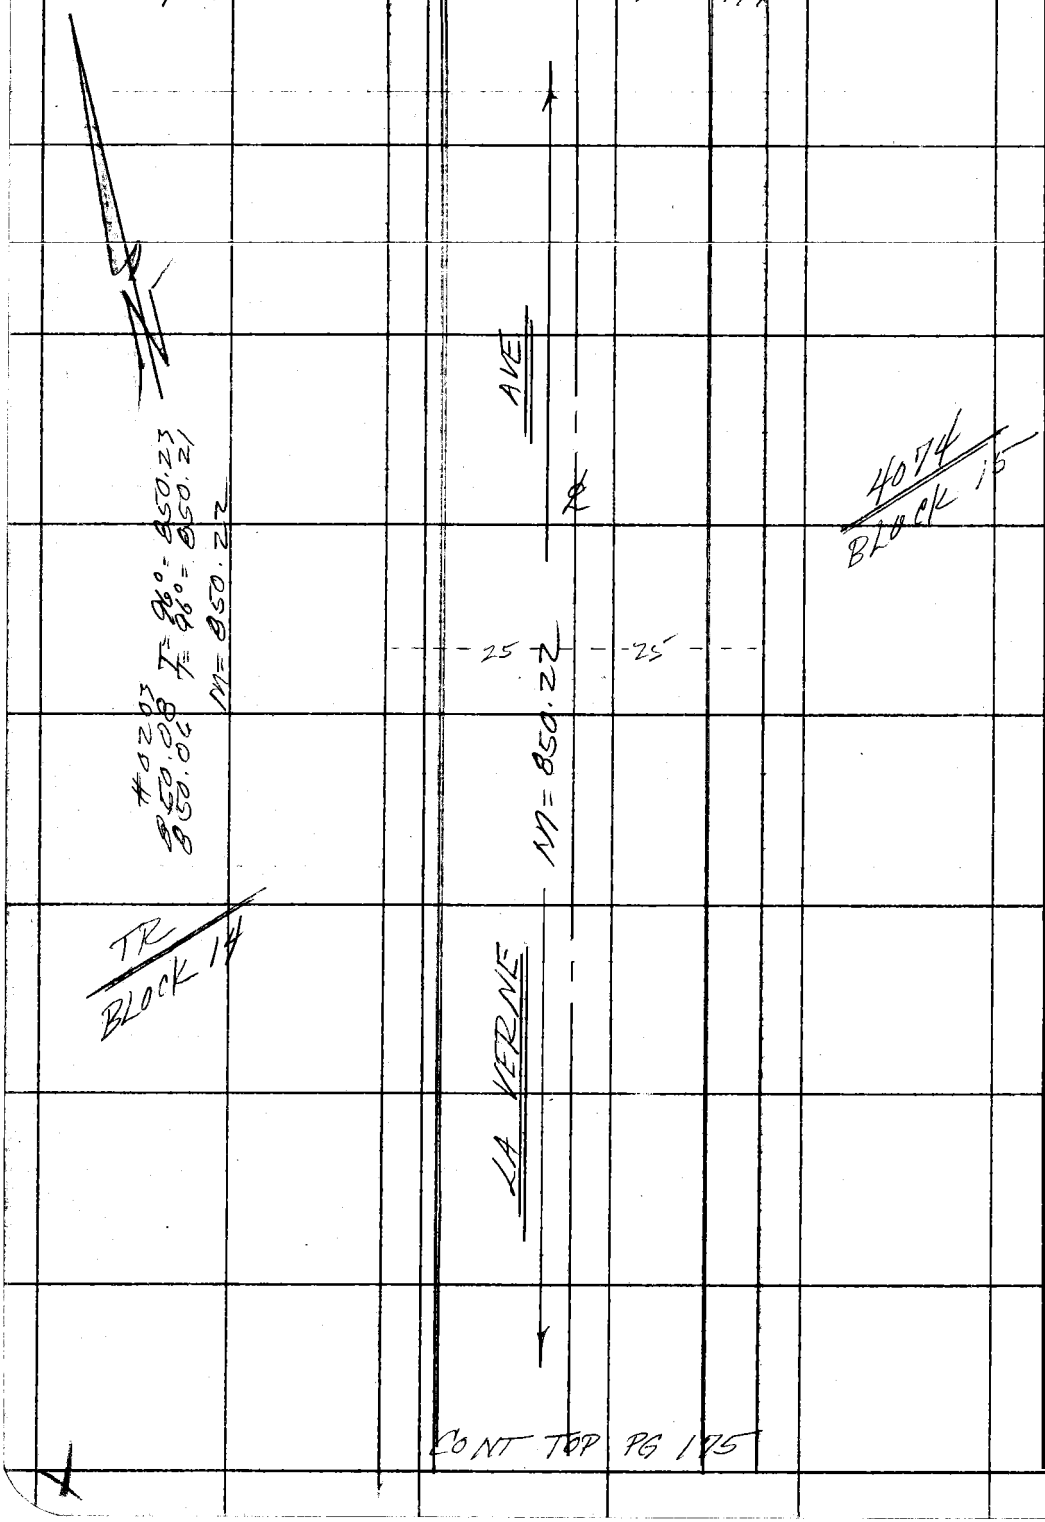

CONT TOP PG 175

PLEASE RETURN TO
COUNTY OF LOS ANGELES
DEPARTMENT OF COUNTY ENGINEER
403 LOS ANGELES COUNTY ENGINEERING BLDG.

Do not extend this side of this line.

Note: Any Additions or Changes on This Sheet Must be Made or Circled in Red Ink With Date and Name of Person Making Change.

Notes Ck'd by	Survey of Belvedere Ave 2	F. B. 3491 PG. 177
Map No.	JN [illegible] Tape 0203 Std [illegible]	
Office Work	Surveyed by [illegible]	
Checked	Notes FEB Date 22 June 76	
Date	Indexed R. D. BAILEY JUL 14, 1976	

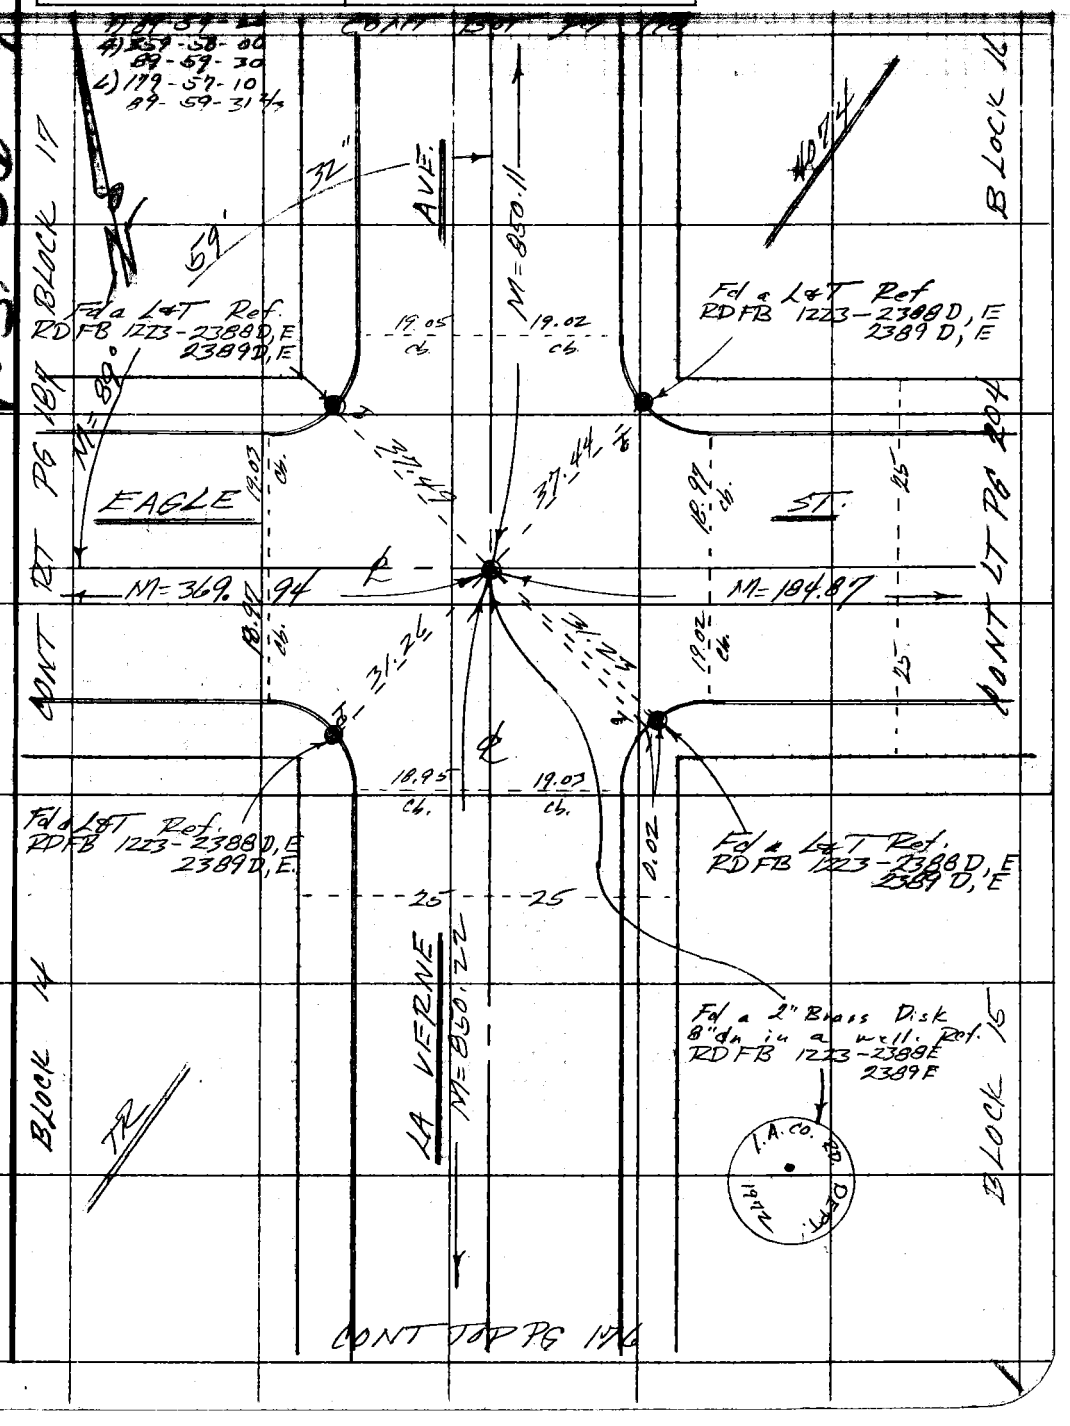

WS 36 of 2

Note: Any Additions or Changes on This Sheet Must be Made or Circled in Red Ink With Date and Name of Person Making Change.

Do not extend this side of this line.

PLEASE RETURN TO
COUNTY OF LOS ANGELES
DEPARTMENT OF COUNTY ENGINEER
403 LOS ANGELES COUNTY ENGINEERING BLDG.

76F309S CE#310 3-69

F. B. 3484 PG. 178

CONT BOT PG 179

AVE.

#0203
849.96 T = 96° × 850.11
849.97 T = 96° = 850.12

25 25

4074
BLOCK 16

℄

M = 850.11

TR
BLOCK 17

LA VERNE

CONT TOP PG 177

PLEASE RETURN TO
COUNTY OF LOS ANGELES
DEPARTMENT OF COUNTY ENGINEER
403 LOS ANGELES COUNTY ENGINEERING BLDG.

Do not extend this side of this line.

Note: Any Additions or Changes on This Sheet Must be Made or Circled in Red Ink With Date and Name of Person Making Change.

Notes Ck'd by	Survey of Belvedere Area 2	F. B. 3484 PG. 179
Map No.	JN [illegible] Tape [illegible] Std. [illegible]	1) 90-59-50
Office Work	Surveyed by [illegible]	4) 360-56-10
Checked	Notes FEB Date 5/6/74	89-59-02 1/2
Date	Indexed G. D. BAILEY JUL 14 1976	6) 179-[illegible]

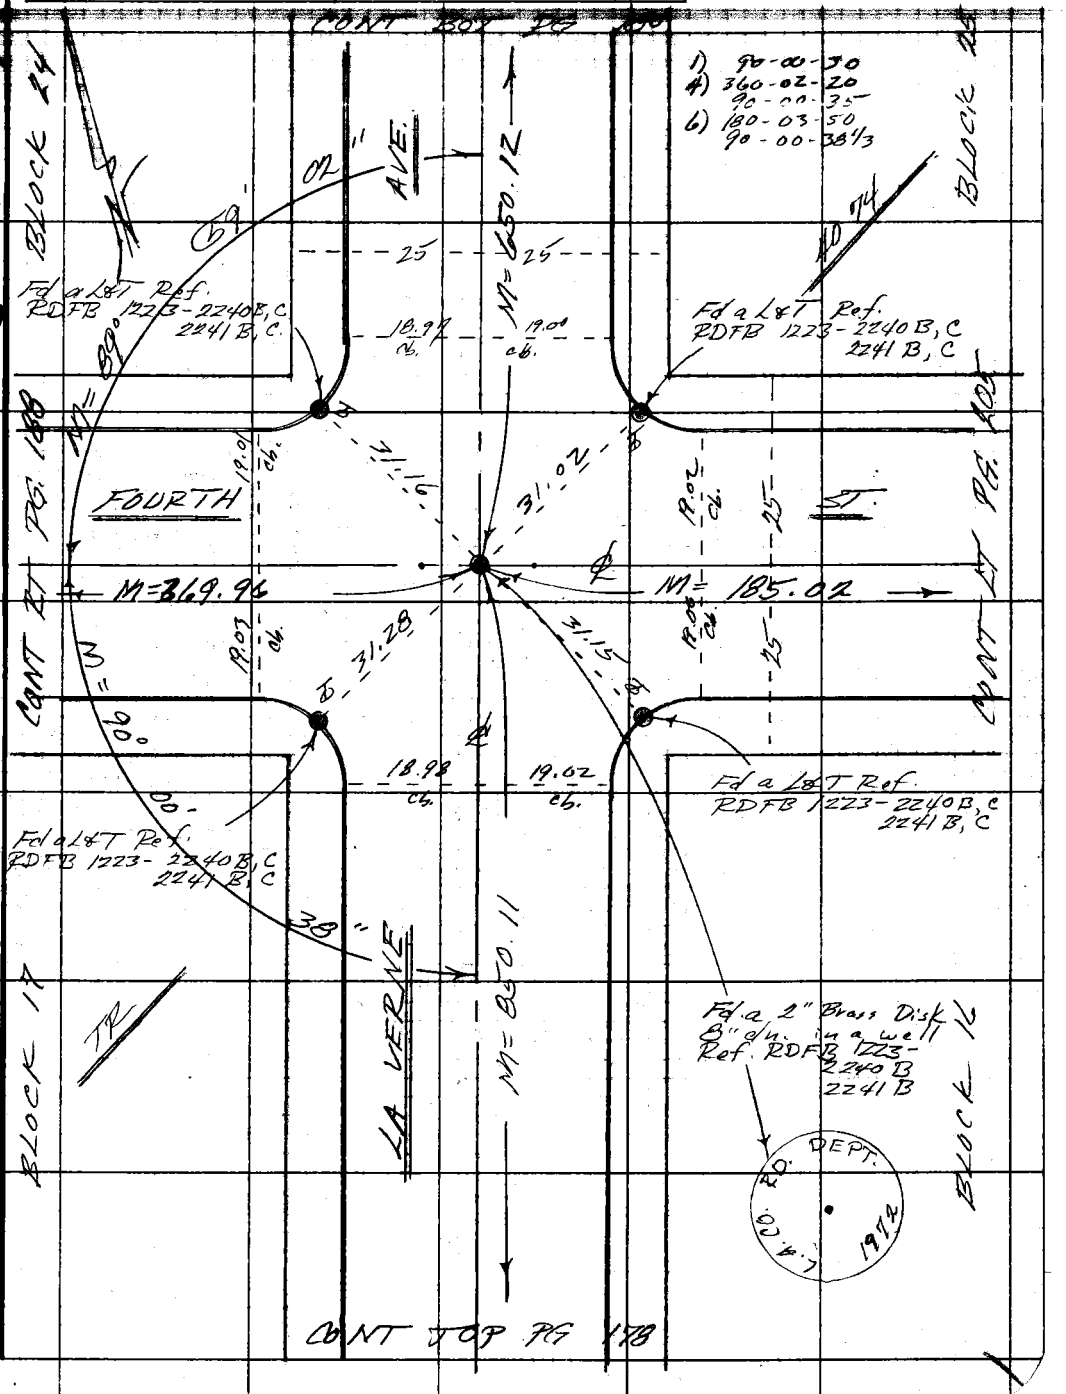

Note: Any Additions or Changes on This Sheet Must be Made or Circled in Red Ink With Date and Name of Person Making Change.

Do not extend this side of this line.

PLEASE RETURN TO
COUNTY OF LOS ANGELES
DEPARTMENT OF COUNTY ENGINEER
403 LOS ANGELES COUNTY ENGINEERING BLDG.

WS 36 A2

76F309S CE#310 3-69

F. B. 3484 PG. 180

CONT BOT PG 181

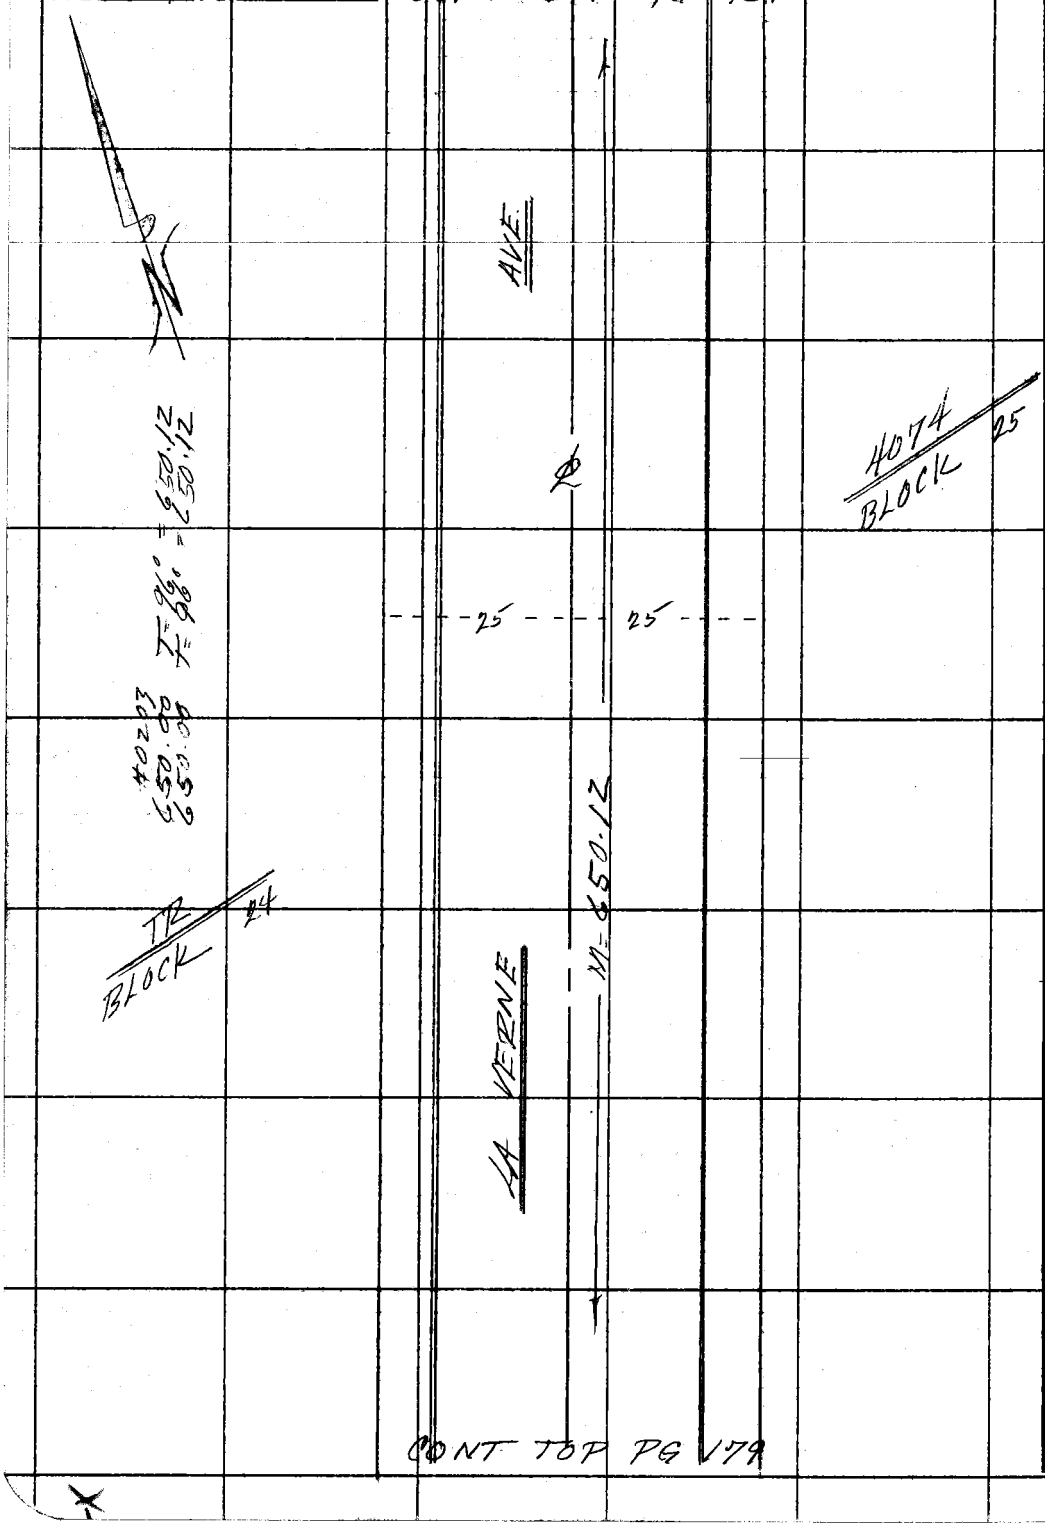

CONT TOP PG 179

PLEASE RETURN TO
COUNTY OF LOS ANGELES
DEPARTMENT OF COUNTY ENGINEER
403 LOS ANGELES COUNTY ENGINEERING BLDG.

Do not extend this side of this line.

Note: Any Additions or Changes on This Sheet Must be Made or Circled in Red Ink With Date and Name of Person Making Change.

Notes Ck'd by	Survey of Belvedere Area 2
Map No.	JN [illegible] Tape [illegible] Std [illegible]
Office Work	Surveyed by [illegible]
Checked	Notes FEB Date [illegible]
Date	Indexed R. D. BAILEY JUL 14 1976

F. B. [illegible] PG. 181

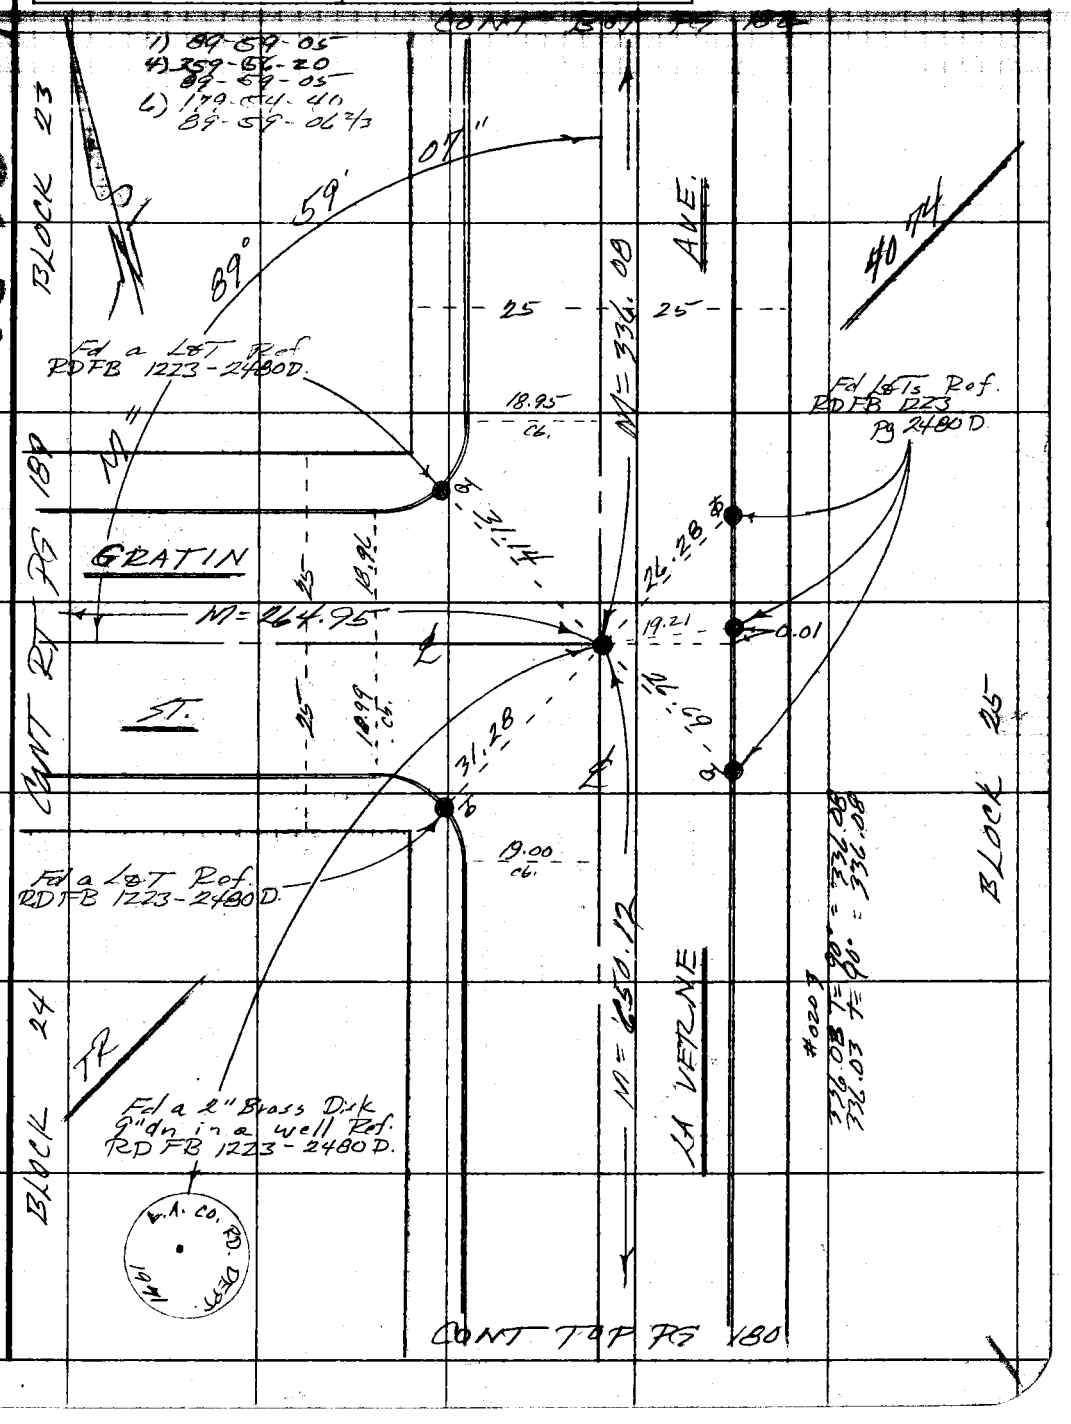

WS 36 1/2

Note: Any Additions or Changes on This Sheet Must be Made or Circled in Red Ink With Date and Name of Person Making Change.

Do not extend this side of this line.

PLEASE RETURN TO
COUNTY OF LOS ANGELES
DEPARTMENT OF COUNTY ENGINEER
403 LOS ANGELES COUNTY ENGINEERING BLDG.

76F309S CE#310 3-69

F. B. 3484 PG 182

CONT RT PG 192 OF FB 3483

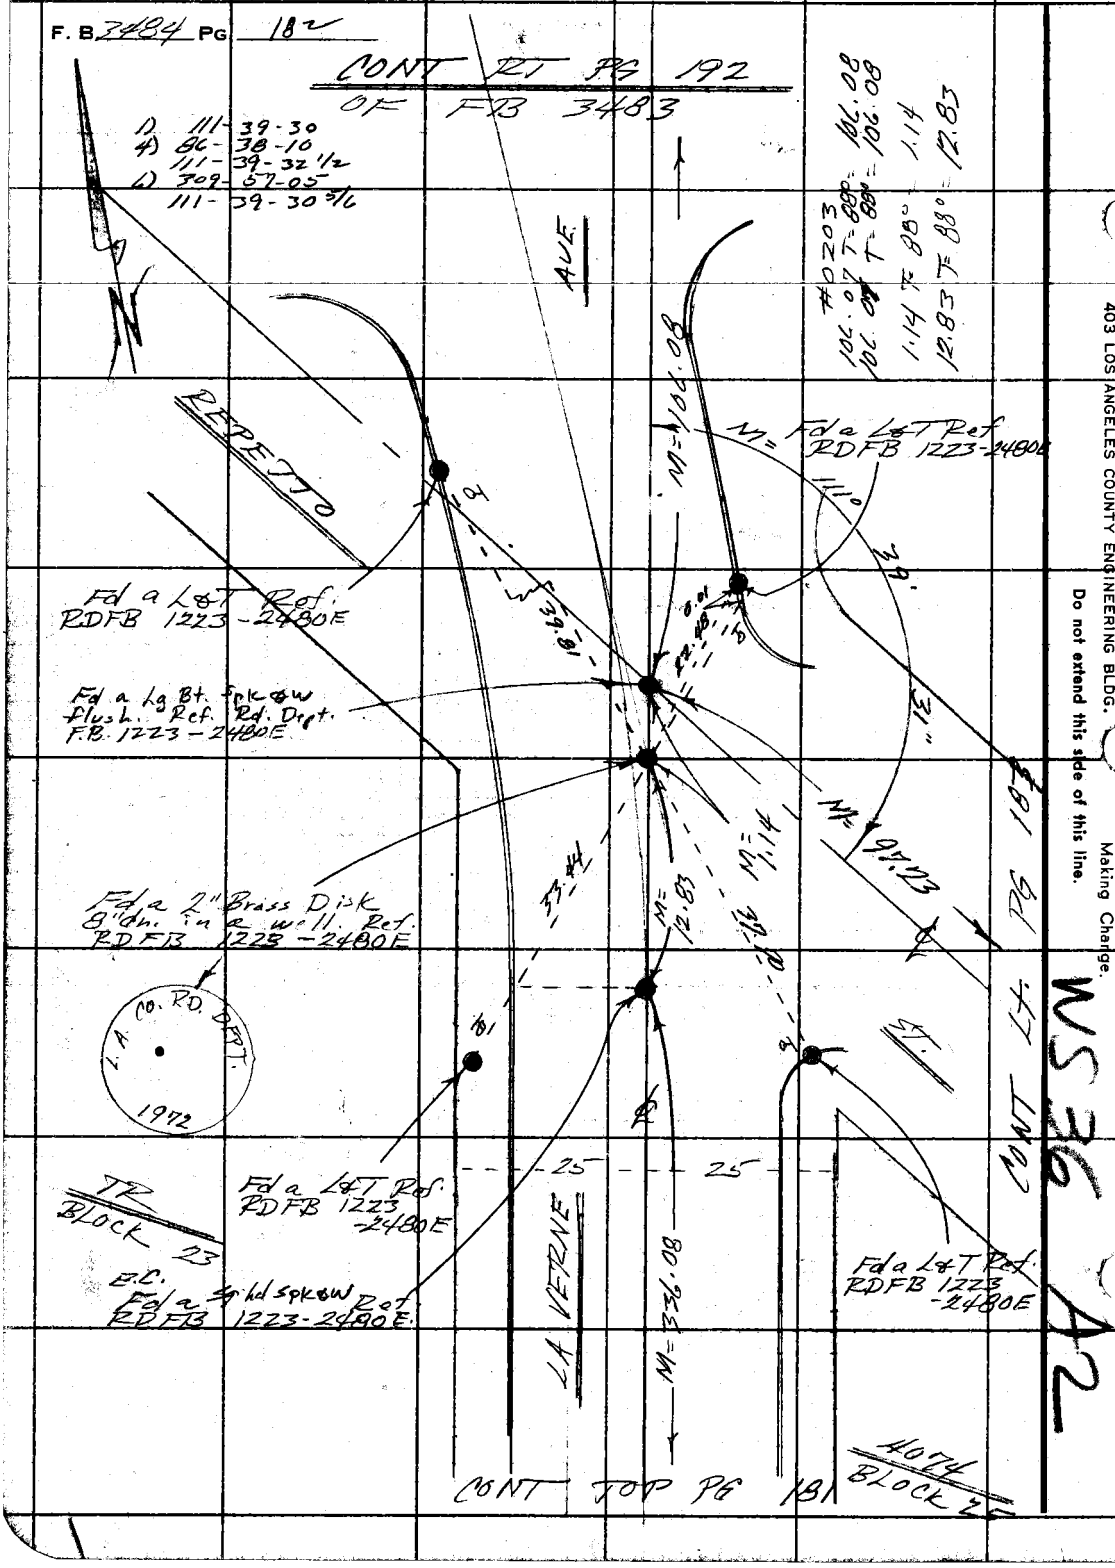

PLEASE RETURN TO
COUNTY OF LOS ANGELES
DEPARTMENT OF COUNTY ENGINEER
403 LOS ANGELES COUNTY ENGINEERING BLDG.

Do not extend this side of this line.

Note: Any Additions or Changes on This Sheet Must be Made or Circled in Red Ink With Date and Name of Person Making Change.

WS 36 A2

Notes Ck'd by	Survey of Belvedere Area ℄	F. B. 3484 PG. 183
Map No.	UN [illegible] Tape [illegible] Std [illegible]	
Office Work	Surveyed by FE Brooks	
Checked	Notes FEB Date 22 Oct 75	
Date	Indexed R. D. BAILEY JUL 14 1976	

WS 36 A2

1) 143-42-30
4) 214-50-30
143-42-37 1/2
6) 142-15-50
143-42-38 1/3

TR 10666

1) 175-57-10
4) 343-48-25
175-57-06 1/4
6) 335-42-40
175-57-06 2/3

Set a Lg Bt Spk w&T flush at Calc. dist. (97.23) by Tr.

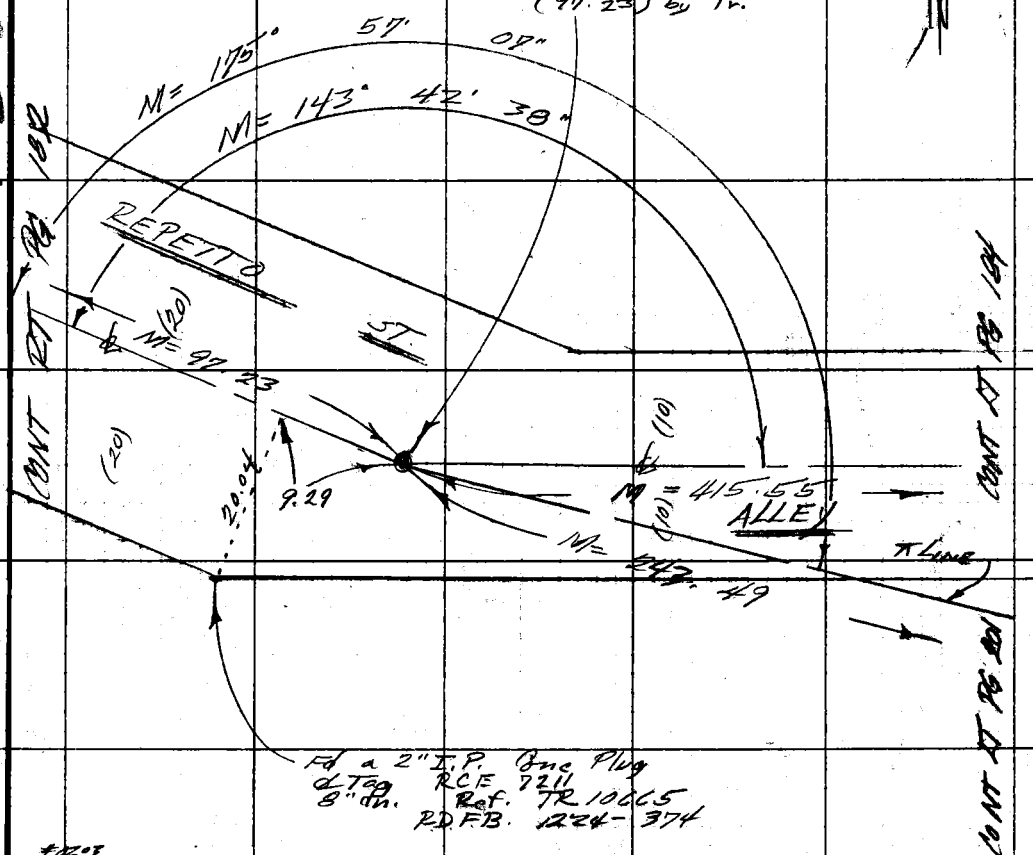

Fd a 2" I.P. Conc Plug
d Tag RCE 7211
8" in. Ref. TR 10665
RDFB. 1224-374

#2 of 3
97.24 T=58° = 97.23
243.48 T=72 = 243.49
243.48 T=72 = 243.49

4074
25

TR
Block

Note: Any Additions or Changes on This Sheet Must be Made or Circled in Red Ink With Date and Name of Person Making Change.

Do not extend this side of this line.

PLEASE RETURN TO
COUNTY OF LOS ANGELES
DEPARTMENT OF COUNTY ENGINEER
403 LOS ANGELES COUNTY ENGINEERING BLDG.

76F309S CE#310 3-69

F. B. 3484 PG 184

CONT RT PG 193
OF F.B. 3483

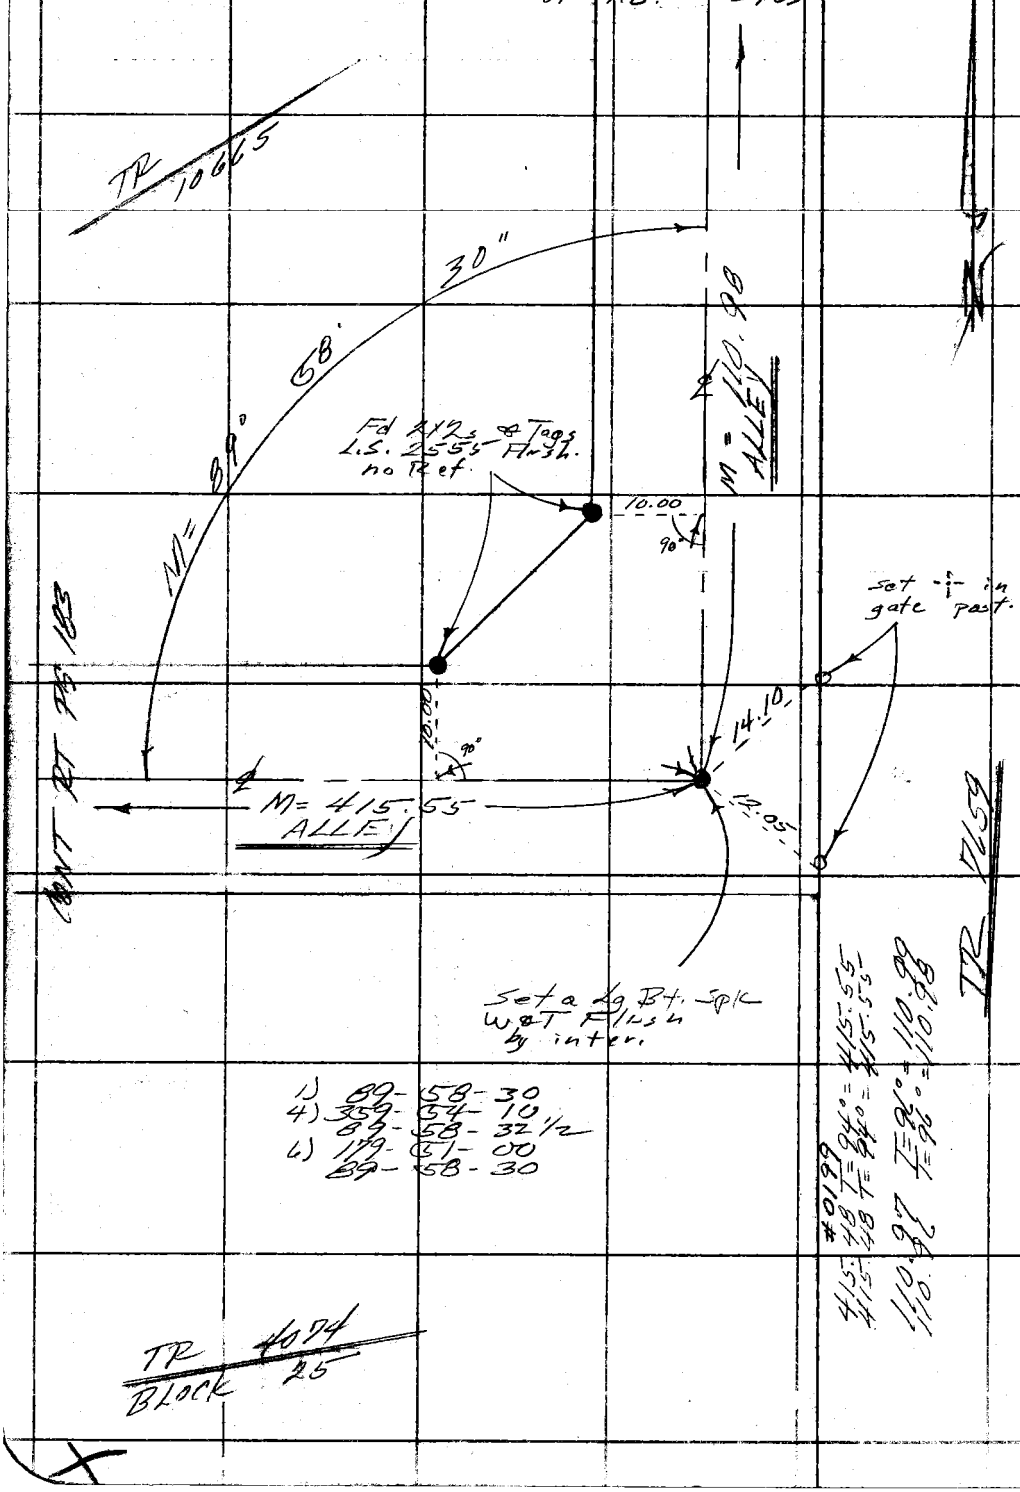

PLEASE RETURN TO
COUNTY OF LOS ANGELES
DEPARTMENT OF COUNTY ENGINEER
403 LOS ANGELES COUNTY ENGINEERING BLDG.

Do not extend this side of this line.

Note: Any Additions or Changes on This Sheet Must be Made or Circled in Red Ink With Date and Name of Person Making Change.

Notes Ck'd by	Survey of Belvedere Area 2	F. B. 3491 PG. 185
Map No.	JN 0303.00 Tape 0203 Bld 68	
Office Work	Surveyed by [illegible]	
Checked	Notes FEB Date 3 Sept 74	
Date	Indexed G. D. BAILEY JUL 14 1976	

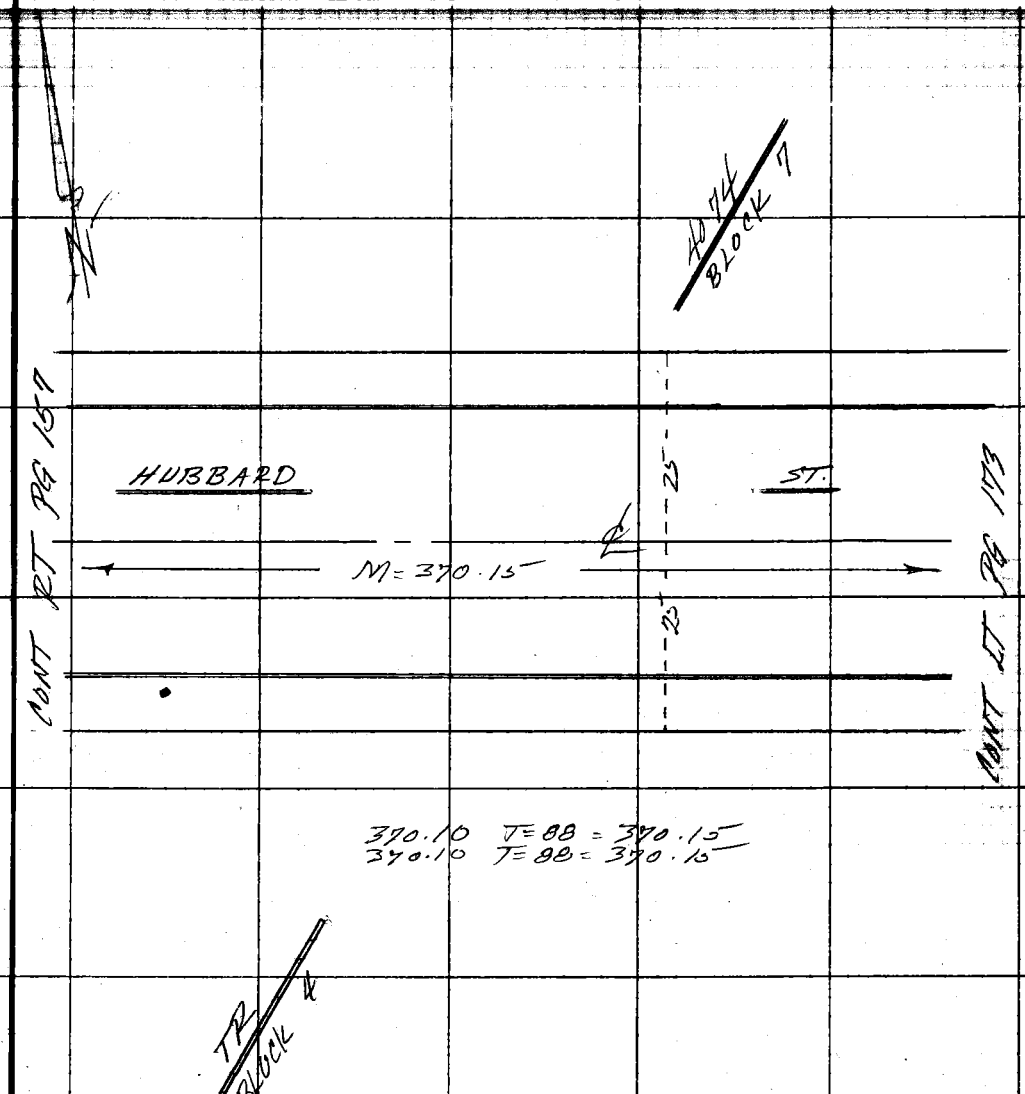

Note: Any Additions or Changes on This Sheet Must be Made or Circled in Red Ink With Date and Name of Person Making Change.

Do not extend this side of this line.

PLEASE RETURN TO
COUNTY OF LOS ANGELES
DEPARTMENT OF COUNTY ENGINEER
403 LOS ANGELES COUNTY ENGINEERING BLDG.

76F309S CE#310 3-69

F. B. 3484 PG. 186

0203
369.98 T = 96° = 370.05
369.98 T = 96° = 370.05

4074
Block 14

CONT RT PG 159

SIXTH

25

ST.

M = 370.05

℄

25

CONT RT PG 175

TR
Block 7

PLEASE RETURN TO
COUNTY OF LOS ANGELES
DEPARTMENT OF COUNTY ENGINEER
403 LOS ANGELES COUNTY ENGINEERING BLDG.

Do not extend this side of this line.

Note: Any Additions or Changes on This Sheet Must be Made or Circled in Red Ink With Date and Name of Person Making Change.

Notes Ck'd by	Survey of Belvedere Area 2
Map No.	JN 0303.00 Tape 0203 Std. LB °F
Office Work	Surveyed by F F Brooks
Checked	Notes FEB Date 3 Sept 74
Date	Indexed R. D. BAILEY JUL 14 1976

F. B. 3491 PG. 187

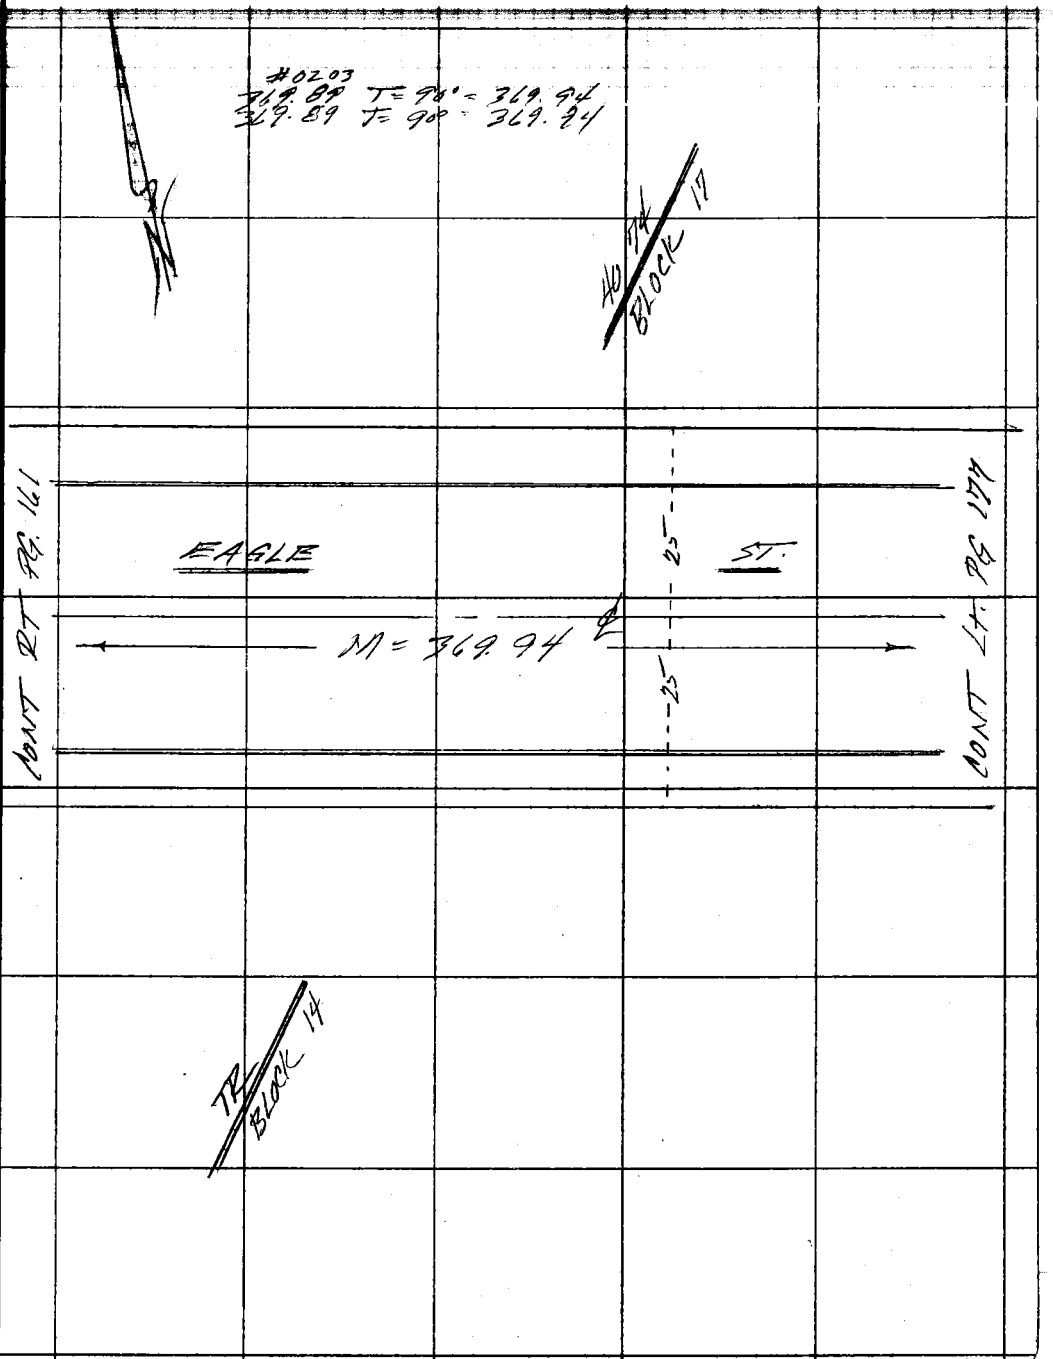

Note: Any Additions or Changes on This Sheet Must be Made or Circled in Red Ink With Date and Name of Person Making Change.

Do not extend this side of this line.

PLEASE RETURN TO
COUNTY OF LOS ANGELES
DEPARTMENT OF COUNTY ENGINEER
403 LOS ANGELES COUNTY ENGINEERING BLDG.

76F309S CE#310 3-69

F. B. 3484 PG. 188

0203
369.95 T = 74° = 369.96
369.95 T = 74° = 369.96

42 74
BLOCK 24

CONT RT PG 163

FOURTH

25

ST.

℄

M = 369.96

25

CONT LT PG 179

TR
BLOCK 17

PLEASE RETURN TO
COUNTY OF LOS ANGELES
DEPARTMENT OF COUNTY ENGINEER
403 LOS ANGELES COUNTY ENGINEERING BLDG.

Do not extend this side of this line.

Note: Any Additions or Changes on This Sheet Must be Made or Circled in Red Ink With Date and Name of Person Making Change.

Notes Ck'd by	Survey of Belvedere Area ℄
Map No.	JN 0303.00 Tape 0203 Std 68 °F
Office Work	Surveyed by FF Brooks
Checked	Notes FEIS Date 5 Sept 69
Date	Indexed G. D. BAILEY JUL 14 1970

F. B. 3481 PG. 189

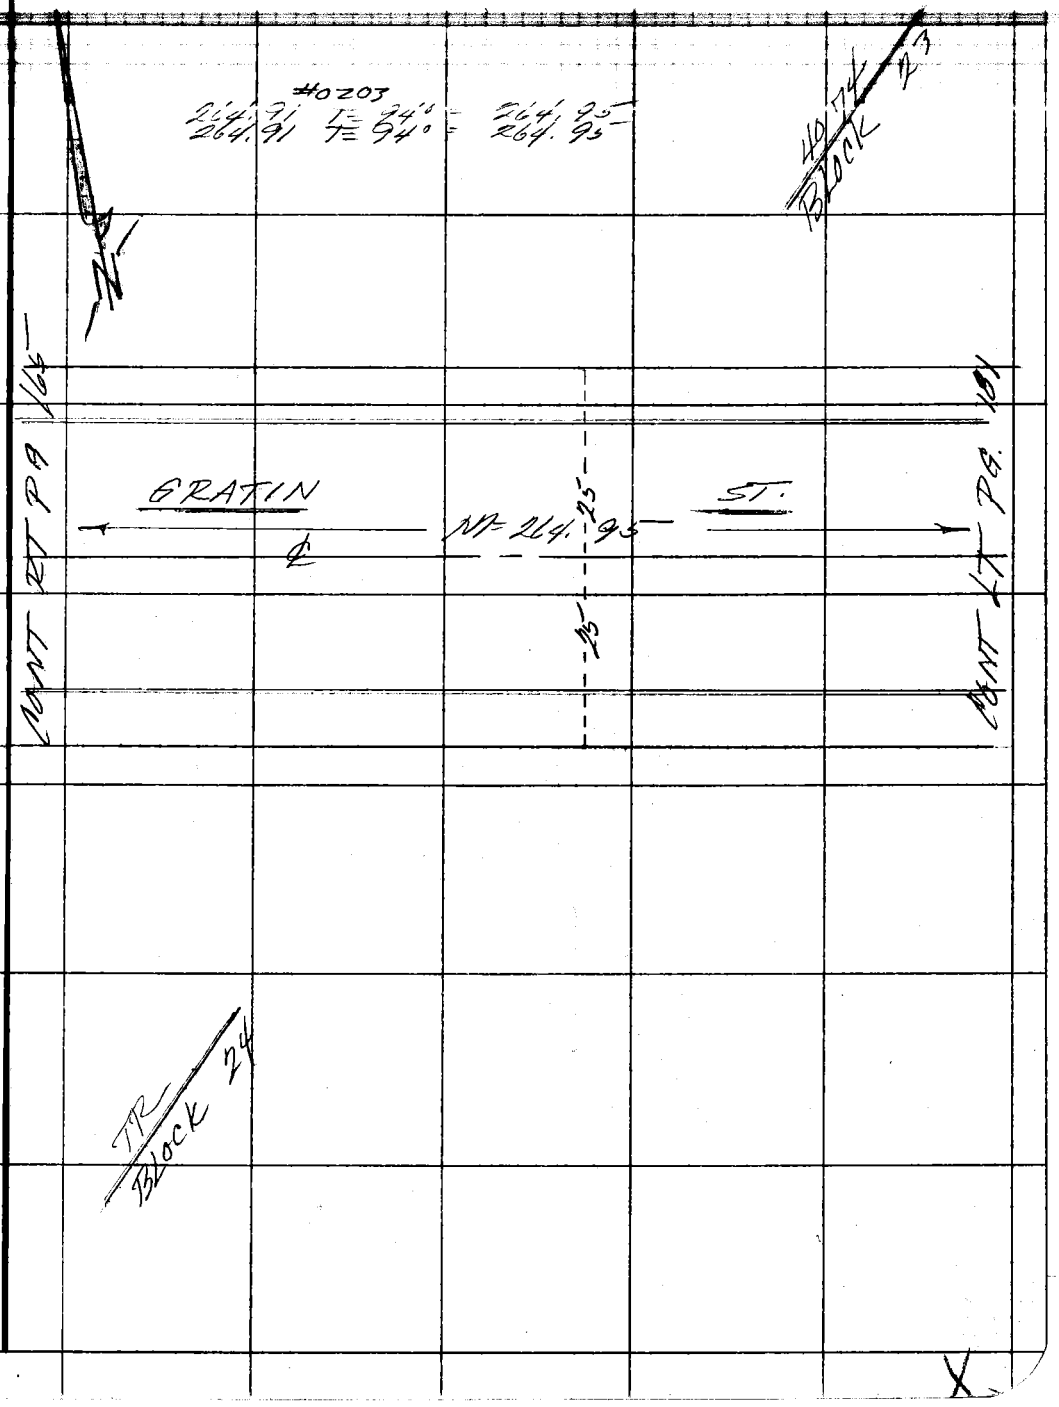

Note: Any Additions or Changes on This Sheet Must be Made or Circled in Red Ink With Date and Name of Person Making Change.

Do not extend this side of this line.

PLEASE RETURN TO
COUNTY OF LOS ANGELES
DEPARTMENT OF COUNTY ENGINEER
403 LOS ANGELES COUNTY ENGINEERING BLDG.

76F309S CE#310 3-69

F. B. 3484 PG. 190

PLEASE RETURN TO
COUNTY OF LOS ANGELES
DEPARTMENT OF COUNTY ENGINEER
403 LOS ANGELES COUNTY ENGINEERING BLDG.

Note: Any Additions or Changes on This Sheet Must be Made or Circled in Red Ink With Date and Name of Person Making Change.

Do not extend this side of this line.

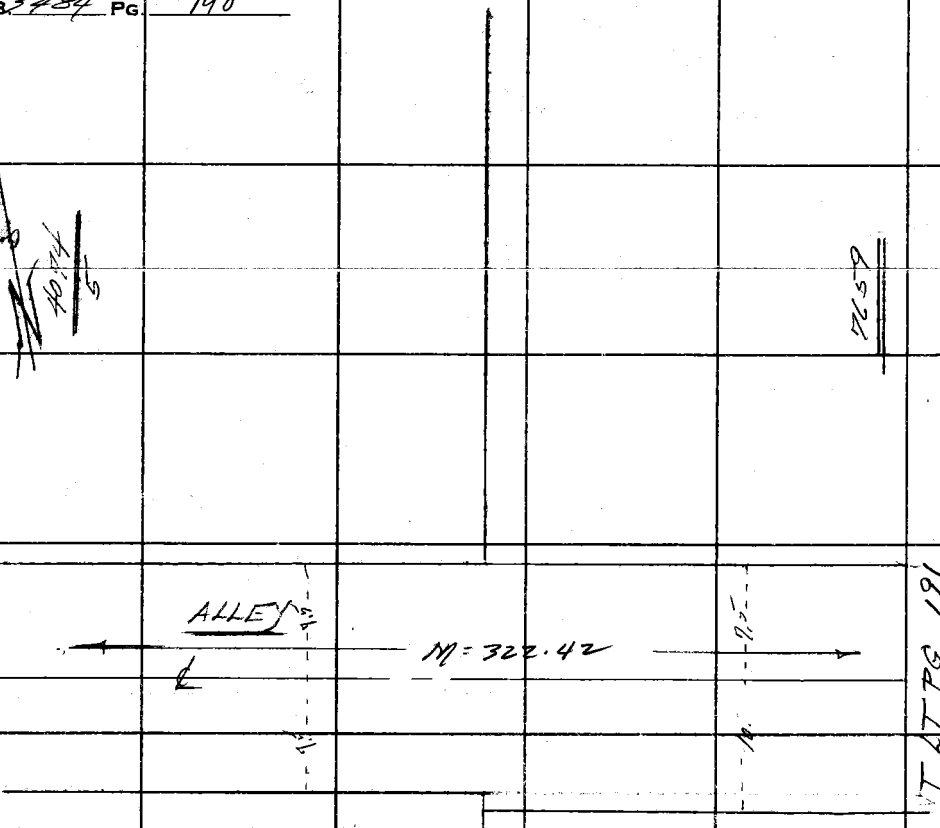

HP 3800
T = 92° Bar = 29.9 EV = +16
mean Var ∡ = +0° 02' 35"
machine = 322.420
corrected = 322.419 = 322.42

Notes Ck'd by	Survey of Belvedere Area I	F. B. 3484 PG. 191
Map No.	JN [illegible] Tape [illegible] Std 68 °F	1) 90-00-10
Office Work	Surveyed by F E Brooks	4) 360-01-00
Checked	Notes F.E.B. Date 2 June 96	90-00-15
Date	Indexed G. D. BAILEY JUL 14 1976	6) 180-01-30

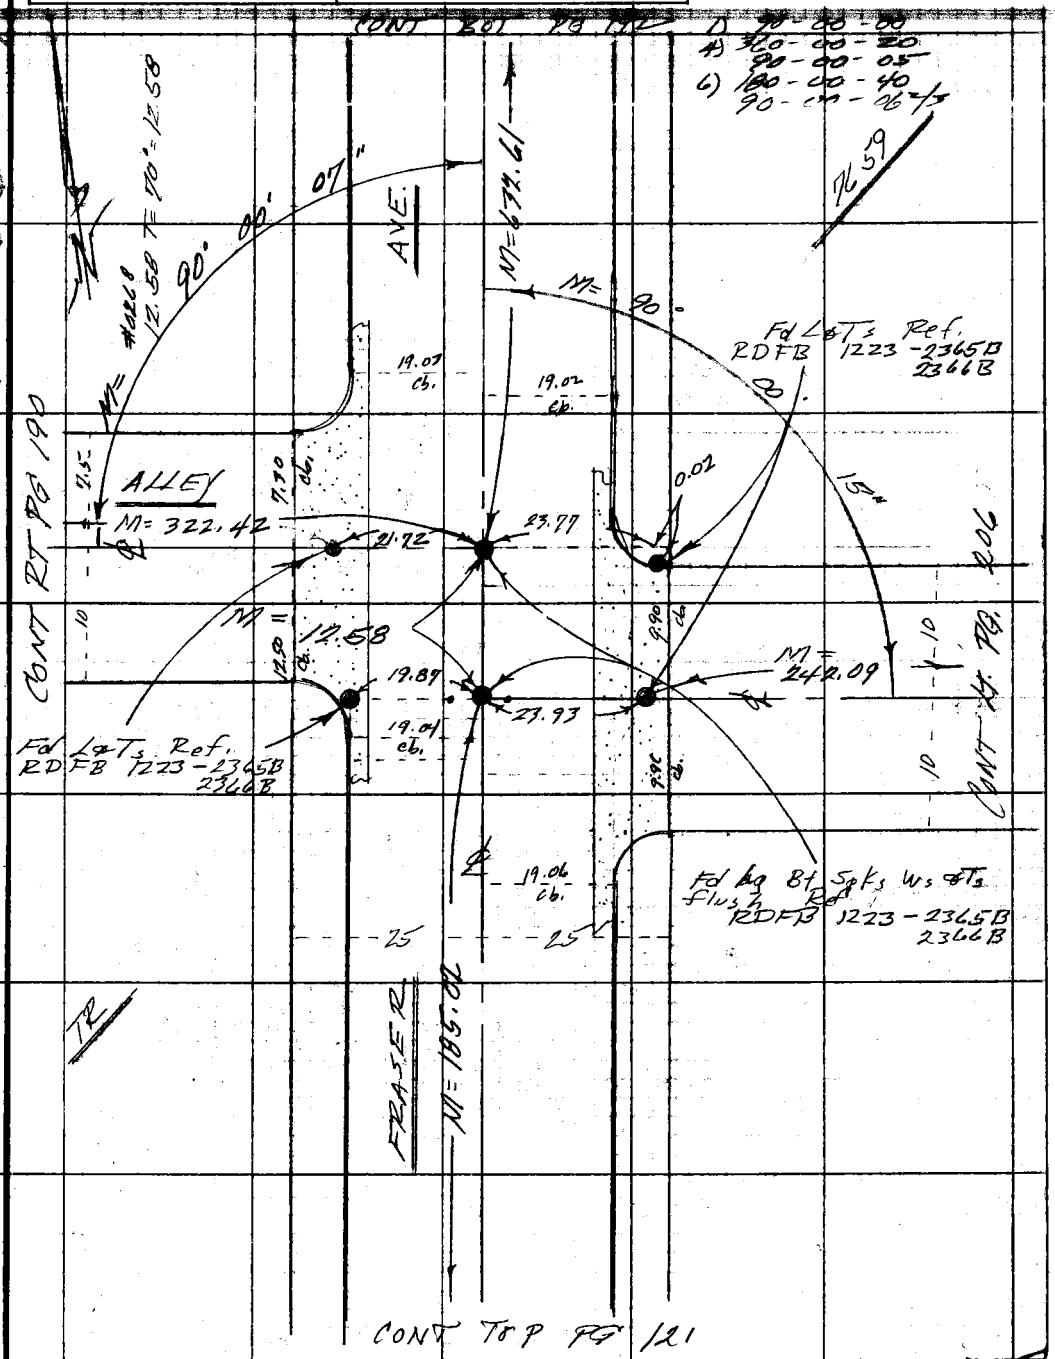

Note: Any Additions or Changes on This Sheet Must be Made or Circled in Red Ink With Date and Name of Person Making Change.

Do not extend this side of this line.

PLEASE RETURN TO
COUNTY OF LOS ANGELES
DEPARTMENT OF COUNTY ENGINEER
403 LOS ANGELES COUNTY ENGINEERING BLDG.

76F309S CE#310 3-69

F. B. 3484 PG. 192

CONT BOT PG 193

AVE

7659

N

0266
632.57 T= 78°=632.61
632.57 T= 78°=632.61

25 25

℄

M=632.61

TR

FRASER

CONT TOP PG 191

PLEASE RETURN TO
COUNTY OF LOS ANGELES
DEPARTMENT OF COUNTY ENGINEER
403 LOS ANGELES COUNTY ENGINEERING BLDG.

Do not extend this side of this line.

Note: Any Additions or Changes on This Sheet Must be Made or Circled in Red Ink With Date and Name of Person Making Change.

Notes Ck'd by	Survey of Belvedere Area 2	F. B. 349 Pg. 193
Map No.	JN 0303.00 Topo 0203 Std 48	1) 90-00-50
Office Work	Surveyed by F.F. Brooks	4) 360-02-30
Checked	Notes FEB Date 3 Sept 74	90-00-52½
Date	Indexed G. D. BAILEY JUL 14 1976	6) 180-05-10
		90-00-51½

W536 13

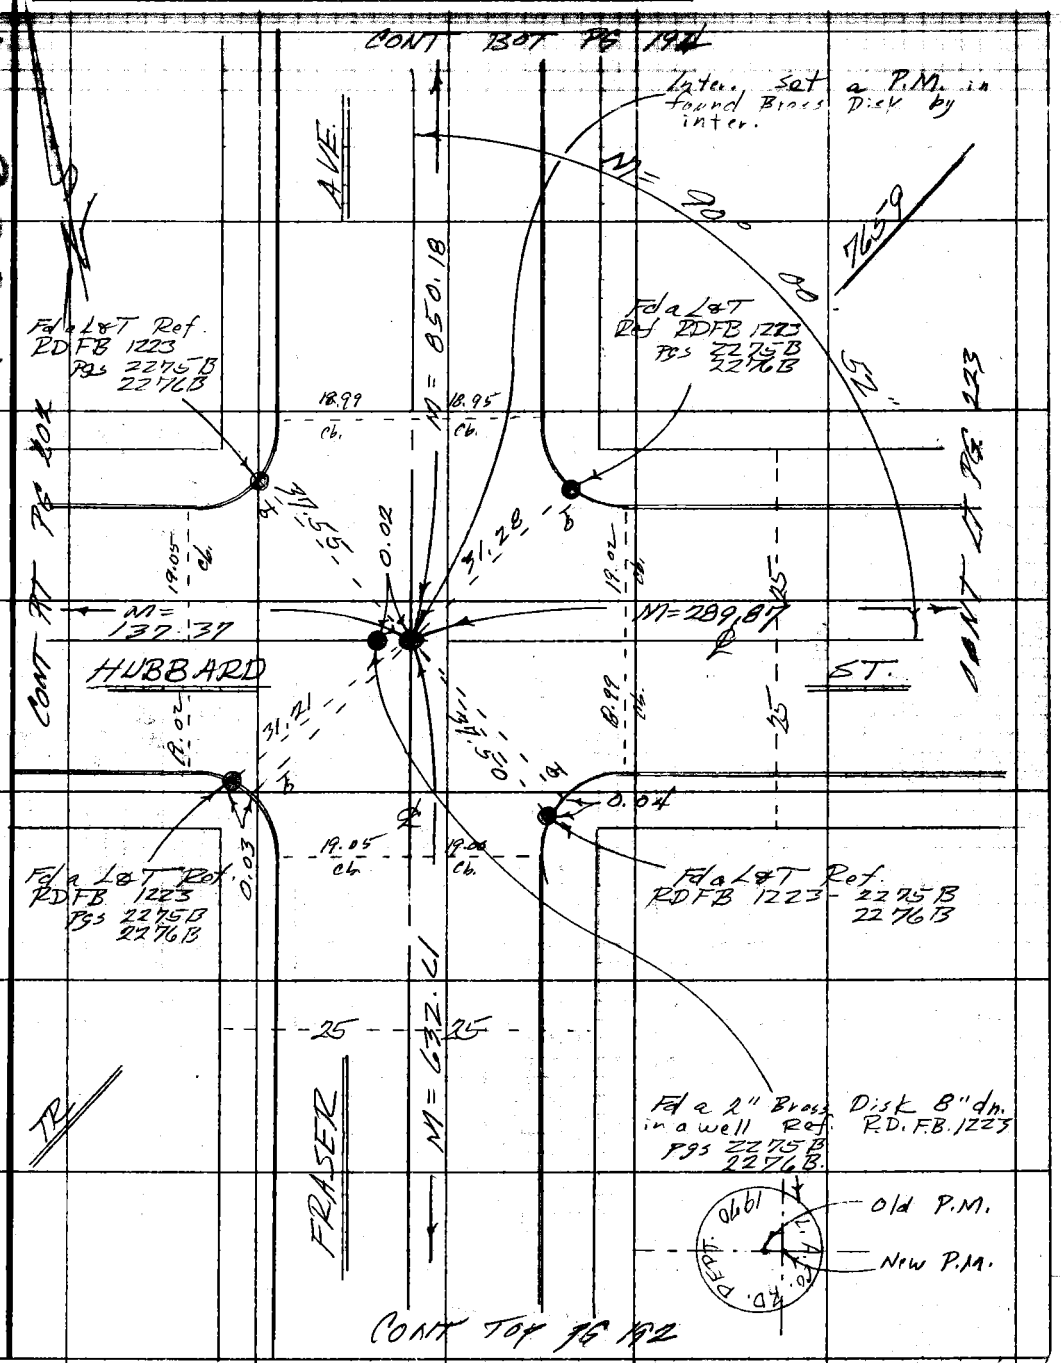

Note: Any Additions or Changes on This Sheet Must be Made or Circled in Red Ink With Date and Name of Person Making Change.

Do not extend this side of this line.

PLEASE RETURN TO
COUNTY OF LOS ANGELES
DEPARTMENT OF COUNTY ENGINEER
403 LOS ANGELES COUNTY ENGINEERING BLDG.

76F309S CE#310 3-69

F. B. 3484 PG. 194

CONT BOT PG 195

AVE.

7659

℄

25 25

#0203
850.09 T= 82° = 850.17
850.12 T= 82° = 850.20
M= 850.18

M= 850.18

TR

FRASER

CONT TOP PG 193

PLEASE RETURN TO
COUNTY OF LOS ANGELES
DEPARTMENT OF COUNTY ENGINEER
403 LOS ANGELES COUNTY ENGINEERING BLDG.

Do not extend this side of this line.

Note: Any Additions or Changes on This Sheet Must be Made or Circled in Red Ink With Date and Name of Person Making Change.

Notes Ck'd by	Survey of Belvedere Area 2
Map No.	JN 0203.00 Tape 0203 Std. 68 °F
Office Work	Surveyed by FE Brooks
Checked	Notes FEB Date 18 Sept 74
Date	Indexed G. D. BAILEY JUL 14 1976

F. B. 3484 PG. 195

1) 90-00-55
4) 360-03-10
90-00-47½
6) 180-04-39
90-00-45

WS 36 3

CONT TOP PG 196

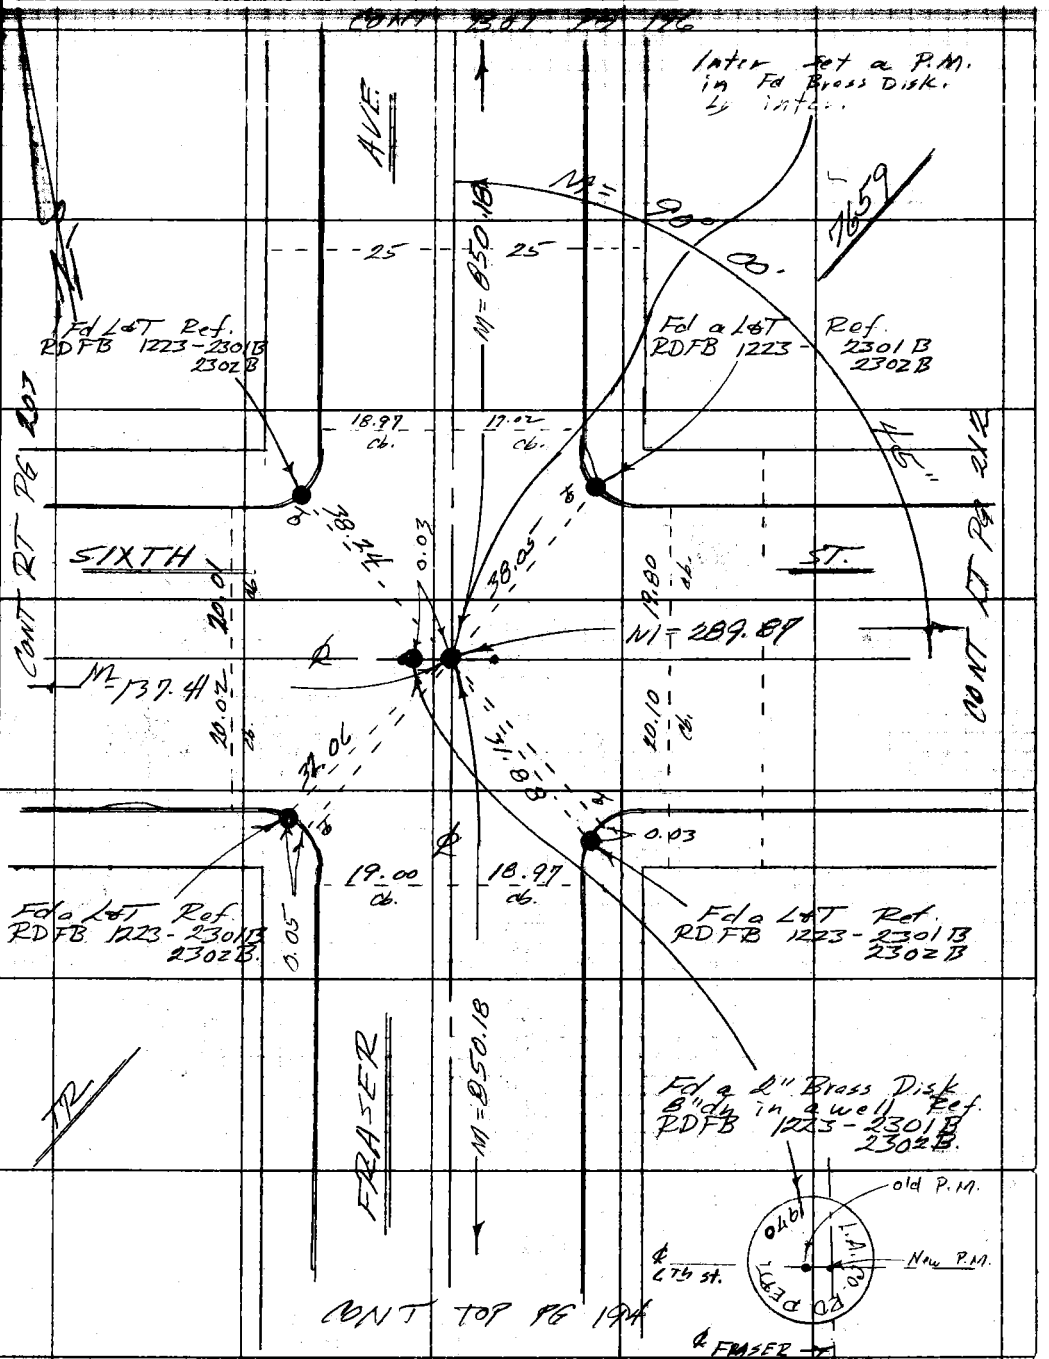

CONT TOP PG 194

Note: Any Additions or Changes on This Sheet Must be Made or Circled in Red Ink With Date and Name of Person Making Change.

Do not extend this side of this line.

PLEASE RETURN TO
COUNTY OF LOS ANGELES
DEPARTMENT OF COUNTY ENGINEER
403 LOS ANGELES COUNTY ENGINEERING BLDG.

76F309S CE#310 3-69

F. B. 3484 PG. 196

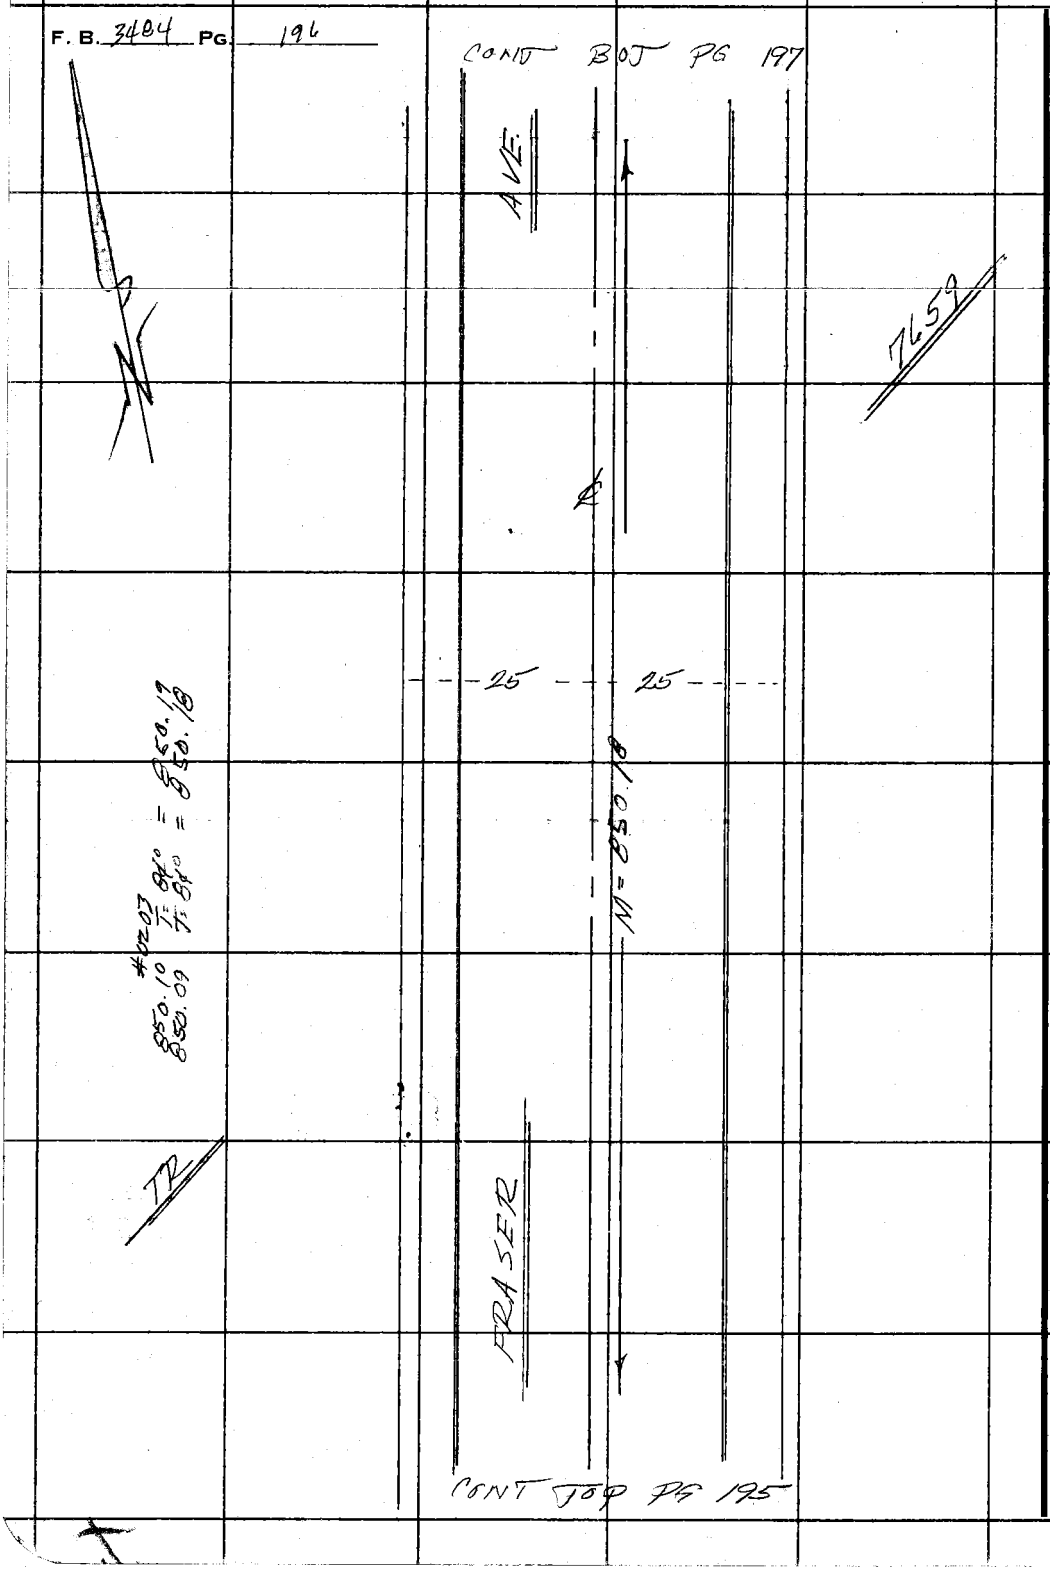

PLEASE RETURN TO
COUNTY OF LOS ANGELES
DEPARTMENT OF COUNTY ENGINEER
403 LOS ANGELES COUNTY ENGINEERING BLDG.

Do not extend this side of this line.

Note: Any Additions or Changes on This Sheet Must be Made or Circled in Red Ink With Date and Name of Person Making Change.

Notes Ck'd by	Survey of Belvedere Area 3
Map No.	JN [illegible] Tape [illegible] Std [illegible]
Office Work	Surveyed by F E Brooks
Checked	Notes FEB Date 3 Sep 79
Date	Indexed R. D. BAILEY JUL 14 1978

F. B. 3981 PG. 197

1) 90 01 20
4) 360 04 45
90 01 11 14

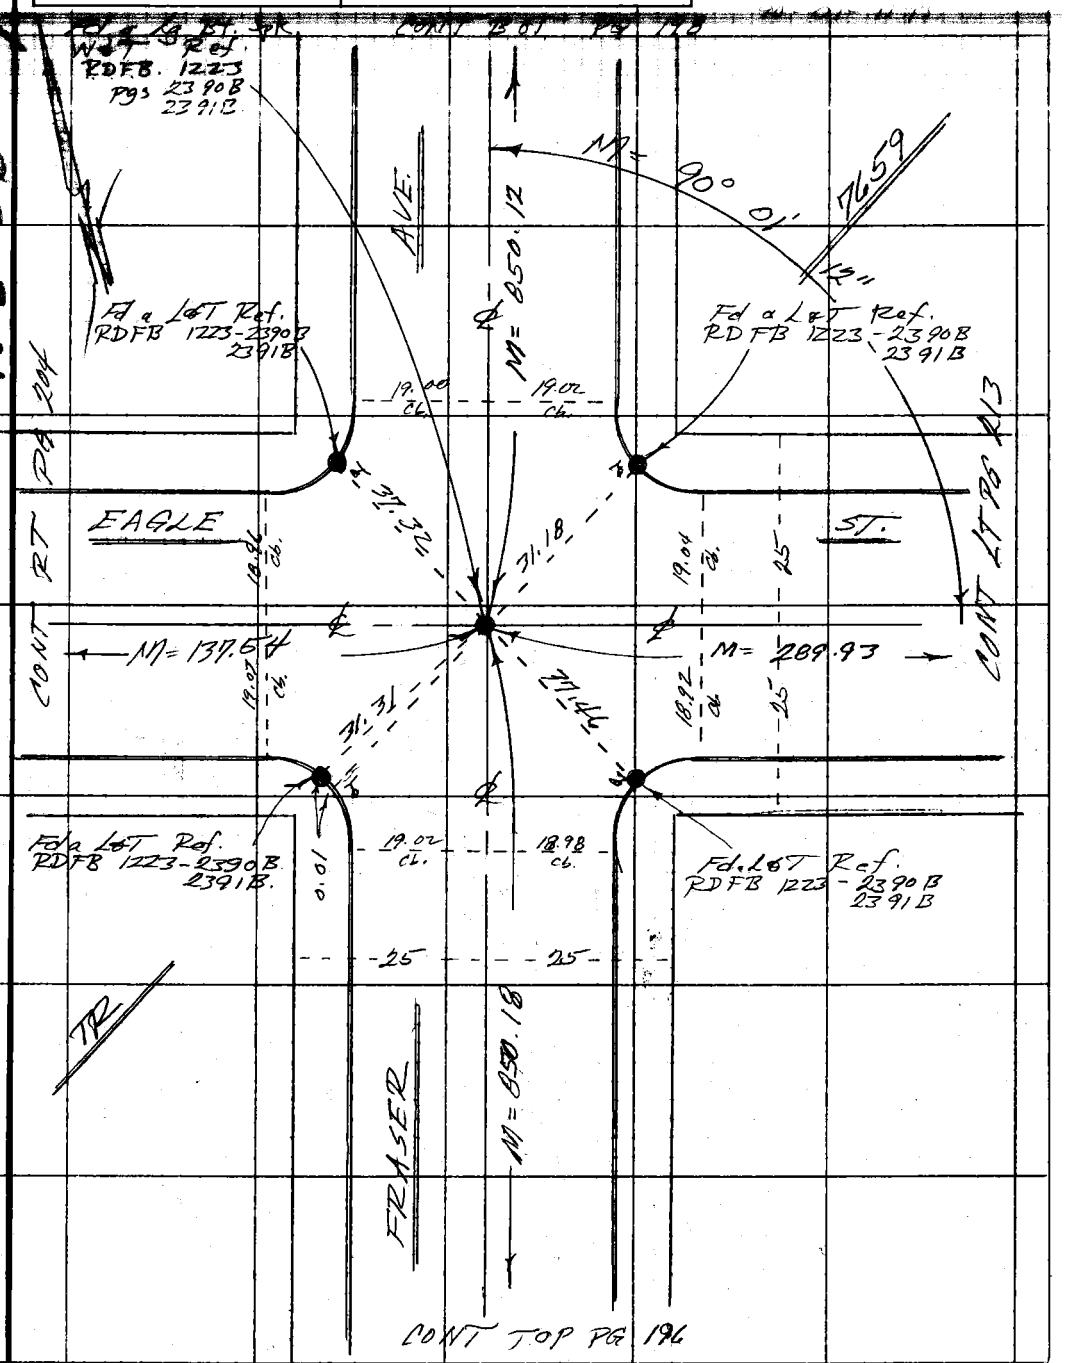

WS 36 2

Note: Any Additions or Changes on This Sheet Must be Made or Circled in Red Ink With Date and Name of Person Making Change.

Do not extend this side of this line.

PLEASE RETURN TO
COUNTY OF LOS ANGELES
DEPARTMENT OF COUNTY ENGINEER
403 LOS ANGELES COUNTY ENGINEERING BLDG.

76F309S CE#310 3-69

F. B. 3484 PG. 198

CONT BOT PG 199

AVE

7659

℄

25 25

M = 850.12

#0203
850.12 T = 68° = 850.12
850.12 T = 68° = 850.12

FRASER

CONT TOP PG 197

PLEASE RETURN TO
COUNTY OF LOS ANGELES
DEPARTMENT OF COUNTY ENGINEER
403 LOS ANGELES COUNTY ENGINEERING BLDG.

Do not extend this side of this line.

Note: Any Additions or Changes on This Sheet Must be Made or Circled in Red Ink With Date and Name of Person Making Change.

Notes Ck'd by	Survey of Belvedere Area ℄
Map No.	JN 0303-60 Tape 1024 Std 60
Office Work	Surveyed by F.L. Brooks
Checked	Notes F.E.B. Date 11 Feb 75
Date	Indexed G. D. BAILEY JUL 14 1976

F. B. 3484 PG. 199

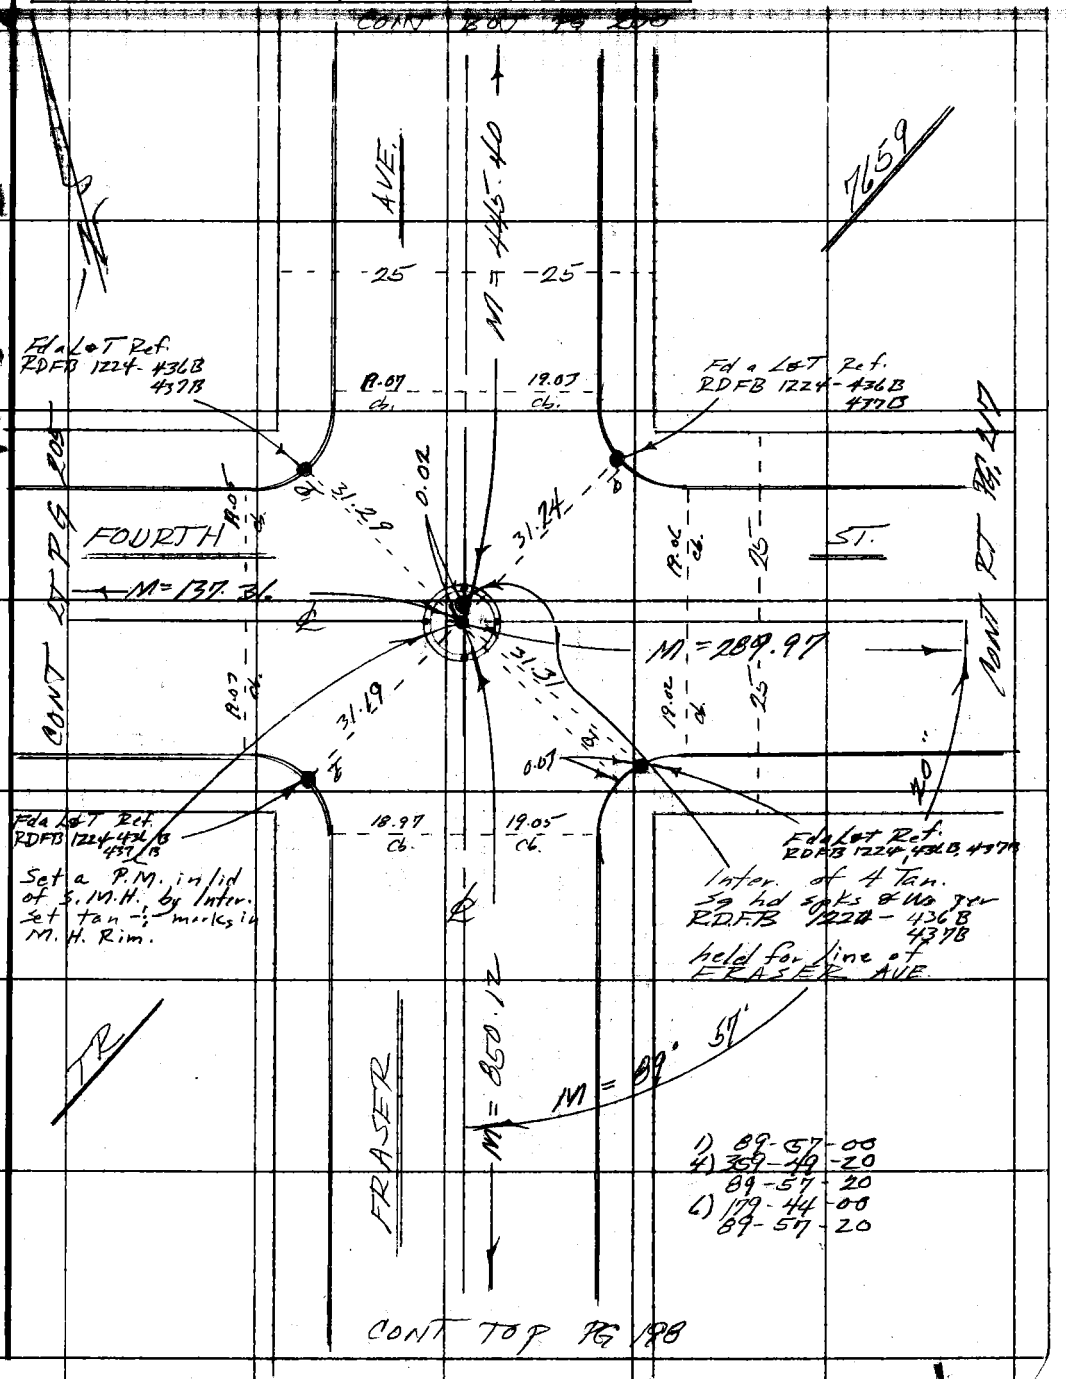

Note: Any Additions or Changes on This Sheet Must be Made or Circled in Red Ink With Date and Name of Person Making Change.

Do not extend this side of this line.

PLEASE RETURN TO
COUNTY OF LOS ANGELES
DEPARTMENT OF COUNTY ENGINEER
403 LOS ANGELES COUNTY ENGINEERING BLDG.

WS 36

76F309S CE#310 3-69

F. B. 3484 PG. 200

CONT BOT PG 201

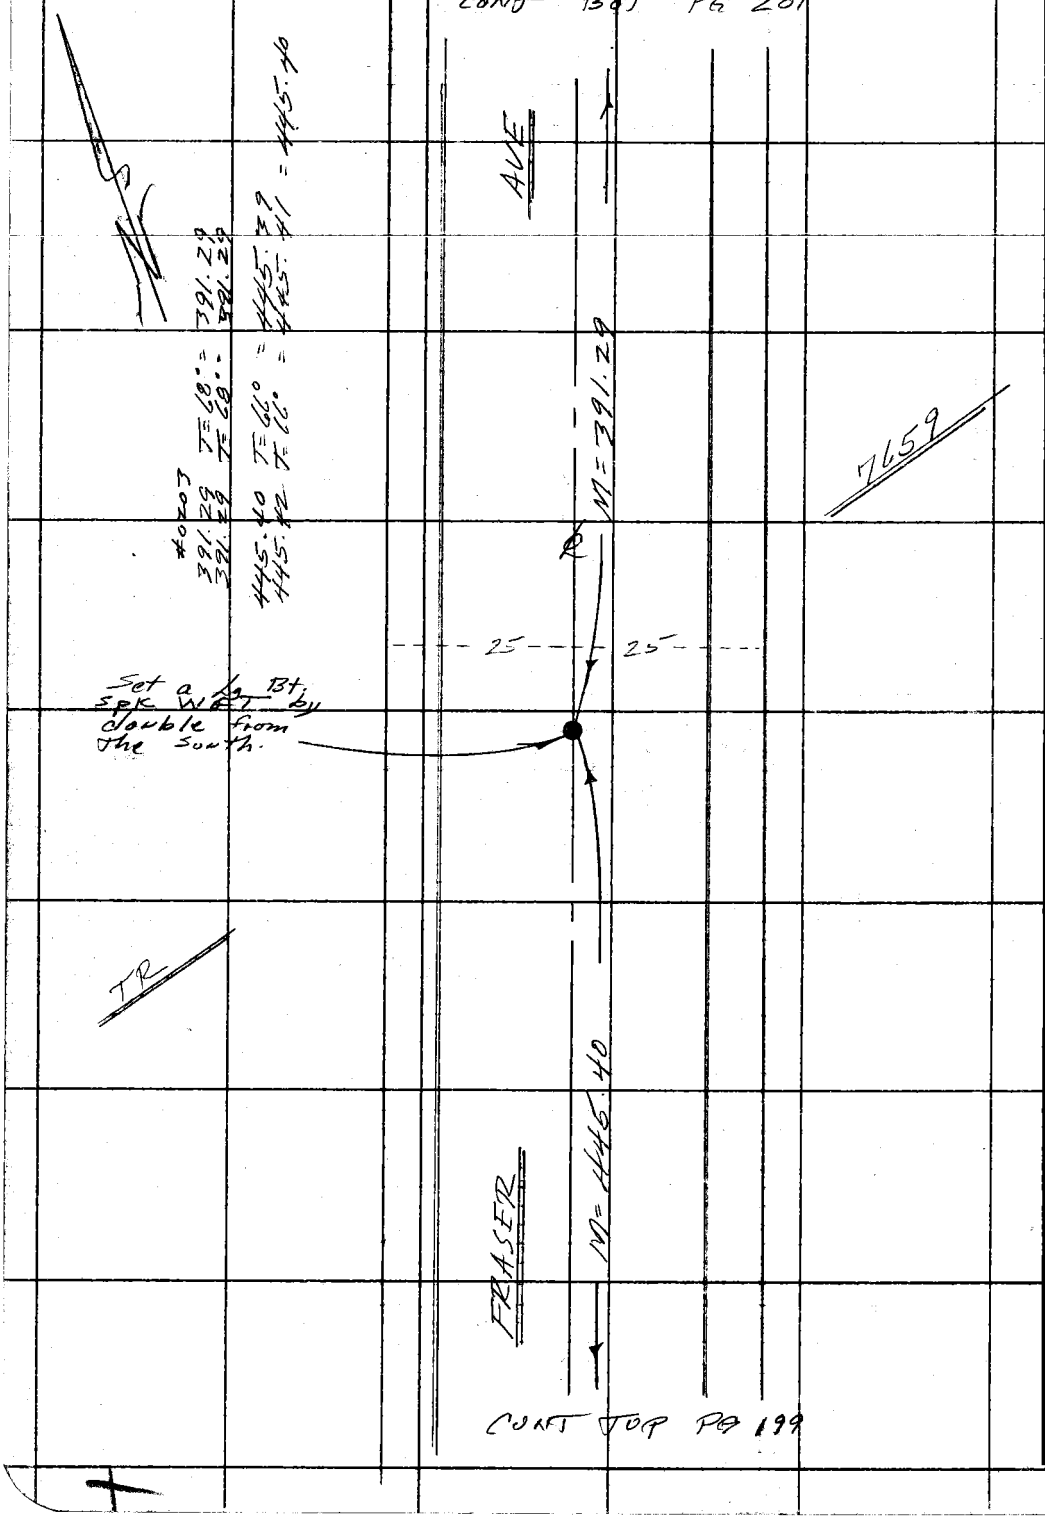

CONT TOP PG 199

PLEASE RETURN TO
COUNTY OF LOS ANGELES
DEPARTMENT OF COUNTY ENGINEER
403 LOS ANGELES COUNTY ENGINEERING BLDG.

Do not extend this side of this line.

Note: Any Additions or Changes on This Sheet Must be Made or Circled in Red Ink With Date and Name of Person Making Change.

Notes Ck'd by	Survey of Belvedere Area 2
Map No.	JN 0203.00 Tape 0203 Sta 68 of
Office Work	Surveyed by F F Brooks
Checked	Notes F.E.B. Date 14-6-75
Date	Indexed J. D. BAILEY JUL 14 1976

F. B. 3484 PG. 201

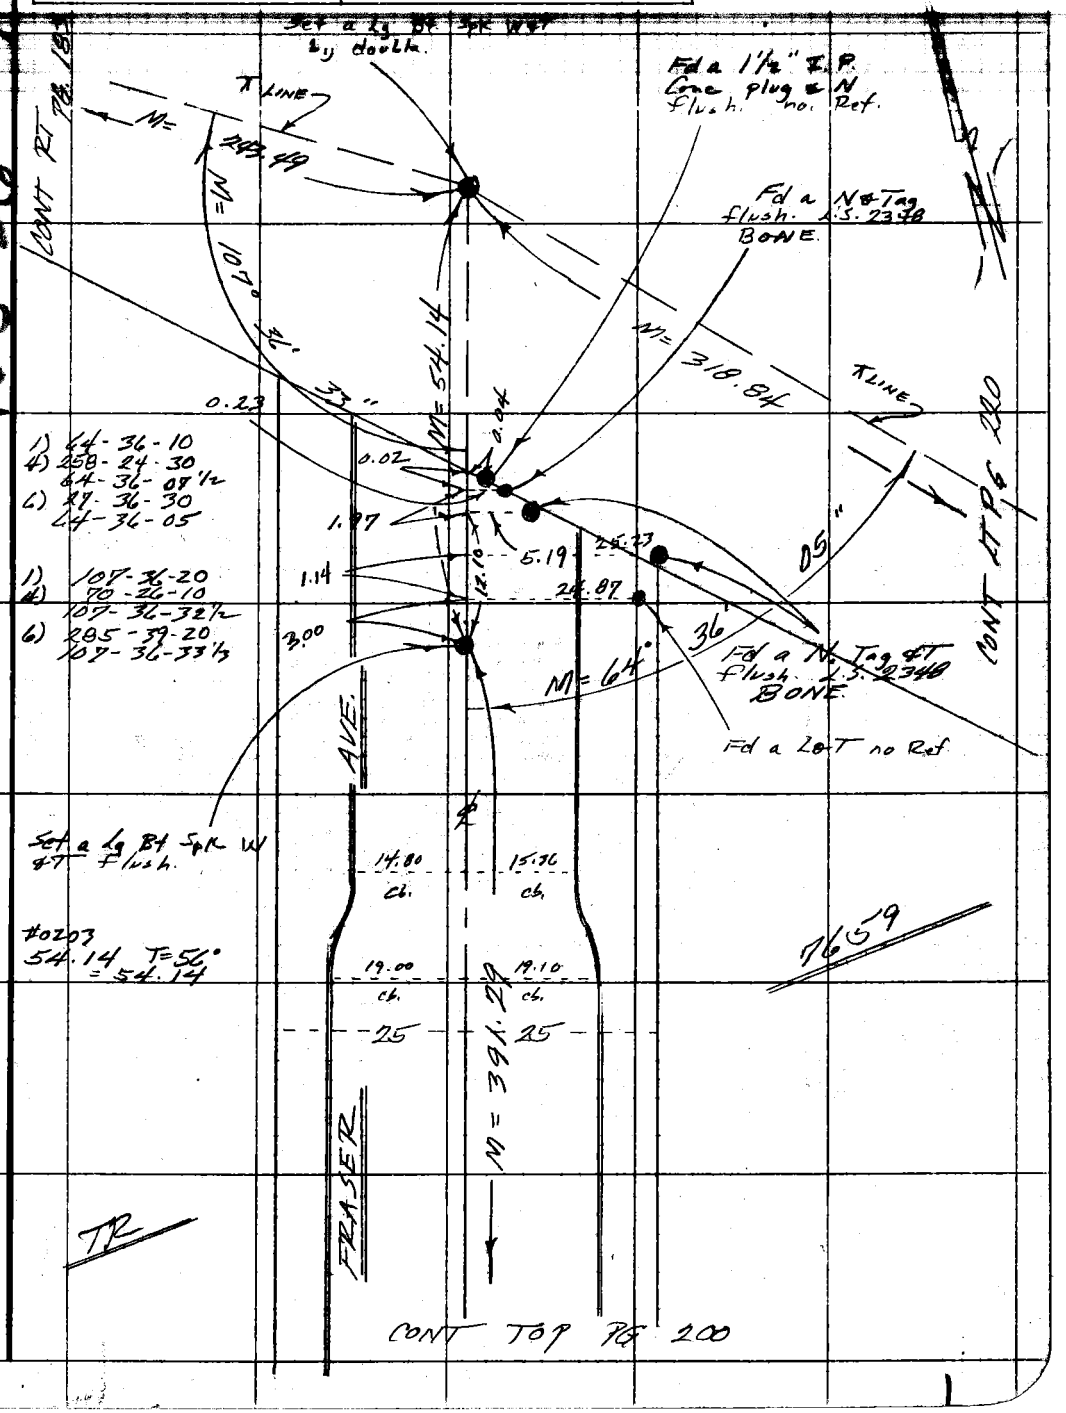

Note: Any Additions or Changes on This Sheet Must be Made or Circled in Red Ink With Date and Name of Person Making Change.

Do not extend this side of this line.

PLEASE RETURN TO
COUNTY OF LOS ANGELES
DEPARTMENT OF COUNTY ENGINEER
403 LOS ANGELES COUNTY ENGINEERING BLDG.

76F309S CE#310 3-69

OK

F. B. 3484 PG. 202

#0203
185.00 T=88° = 185.02
185.01 T=88° = 185.03

137.35 T=88° = 137.37
137.36 T=88° = 137.38

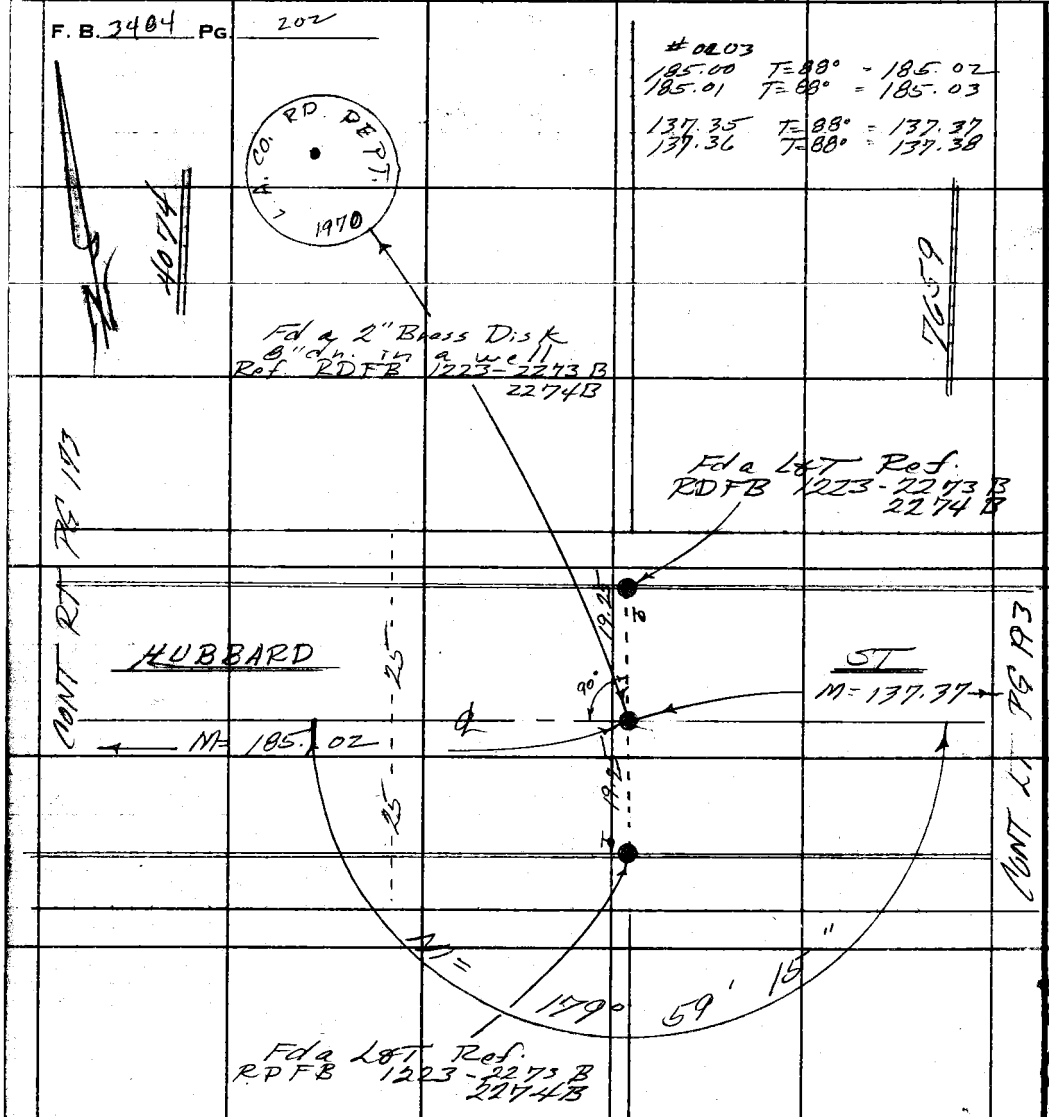

1) 179-59-00
4) 359-56-50
179-59-12 1/2
6) 359-55-30
179-59-15

TR

TR

PLEASE RETURN TO
COUNTY OF LOS ANGELES
DEPARTMENT OF COUNTY ENGINEER
403 LOS ANGELES COUNTY ENGINEERING BLDG.

Do not extend this side of this line.

Note: Any Additions or Changes on This Sheet Must be Made or Circled in Red Ink With Date and Name of Person Making Change.

WS 36 A3

Notes Ck'd by	Survey of Belvedere Area 2
Map No.	JN [illegible] Tape [illegible] Std [illegible] °F
Office Work	Surveyed by F. E. Brooks
Checked	Notes FEB Date 3/30/74
Date	Indexed G. D. BAILEY JUL 14 1978

F. B. 3494 PG. 202

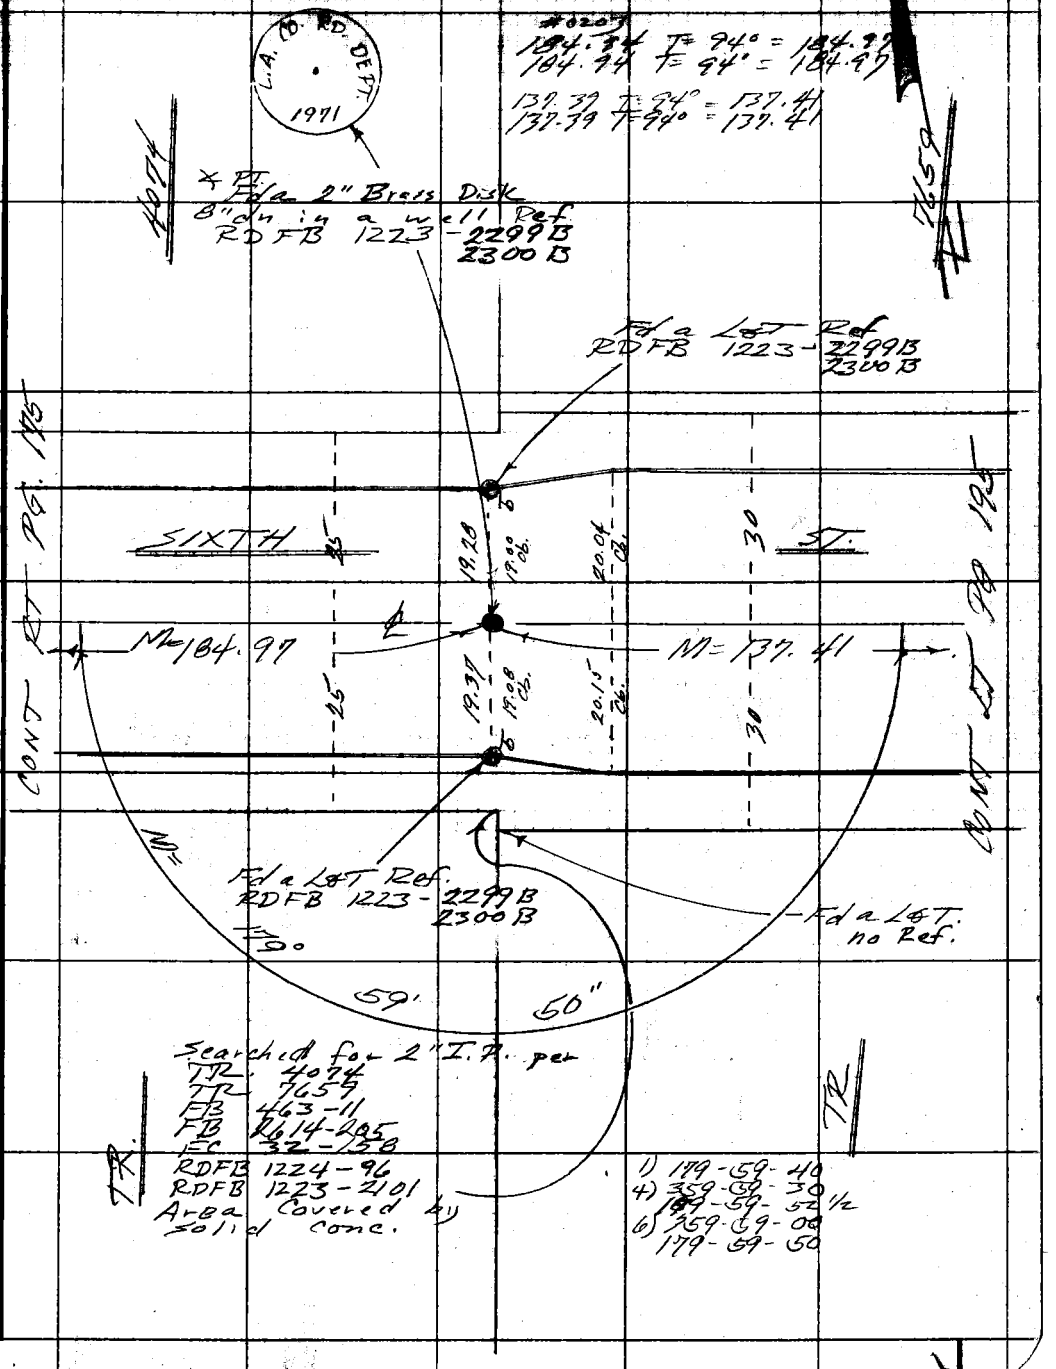

Note: Any Additions or Changes on This Sheet Must be Made or Circled in Red Ink With Date and Name of Person Making Change.

Do not extend this side of this line.

PLEASE RETURN TO
COUNTY OF LOS ANGELES
DEPARTMENT OF COUNTY ENGINEER
403 LOS ANGELES COUNTY ENGINEERING BLDG.

76F309S CE#310 3-69

F. B. 3484 PG. 204

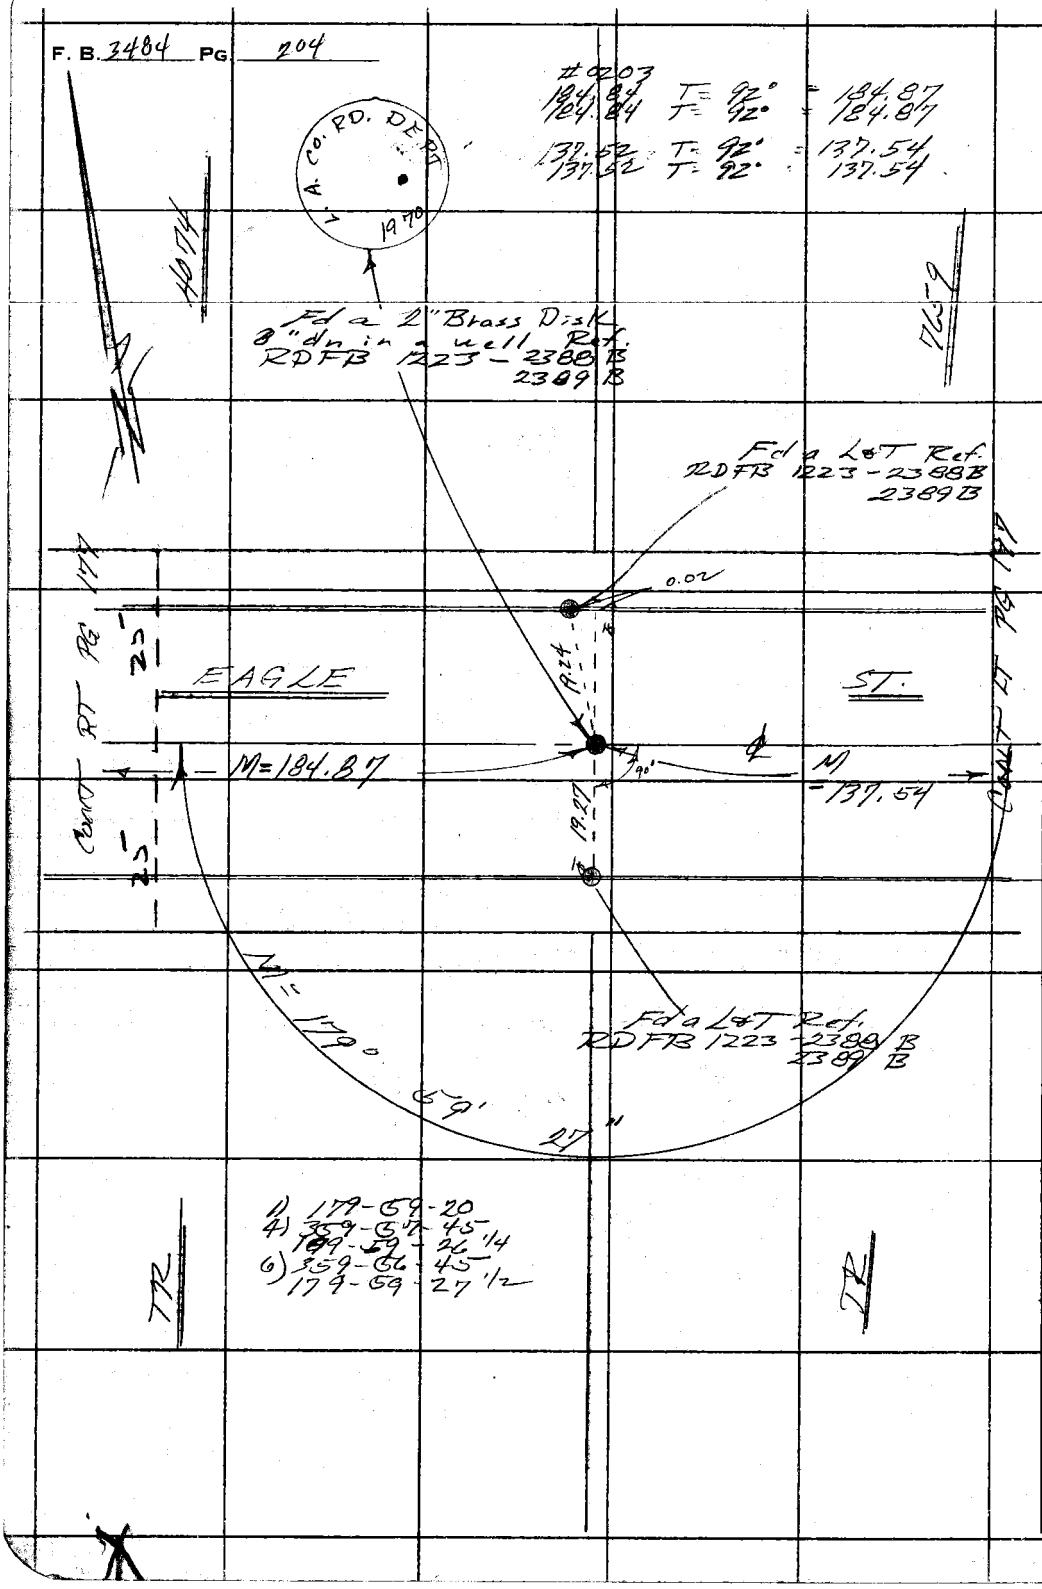

PLEASE RETURN TO
COUNTY OF LOS ANGELES
DEPARTMENT OF COUNTY ENGINEER
403 LOS ANGELES COUNTY ENGINEERING BLDG.

Do not extend this side of this line.

Note: Any Additions or Changes on This Sheet Must be Made or Circled in Red Ink With Date and Name of Person Making Change.

Notes Ck'd by	Survey of Belvedere Area ℄
Map No.	JN 0303.09 Tape 0297 Std 68 °F
Office Work	Surveyed by FF Brooks
Checked	Notes FEB Date 14 Feb 75
Date	Indexed G. D. BAILEY JUL 14 1976

F. B. 3484 PG. 205

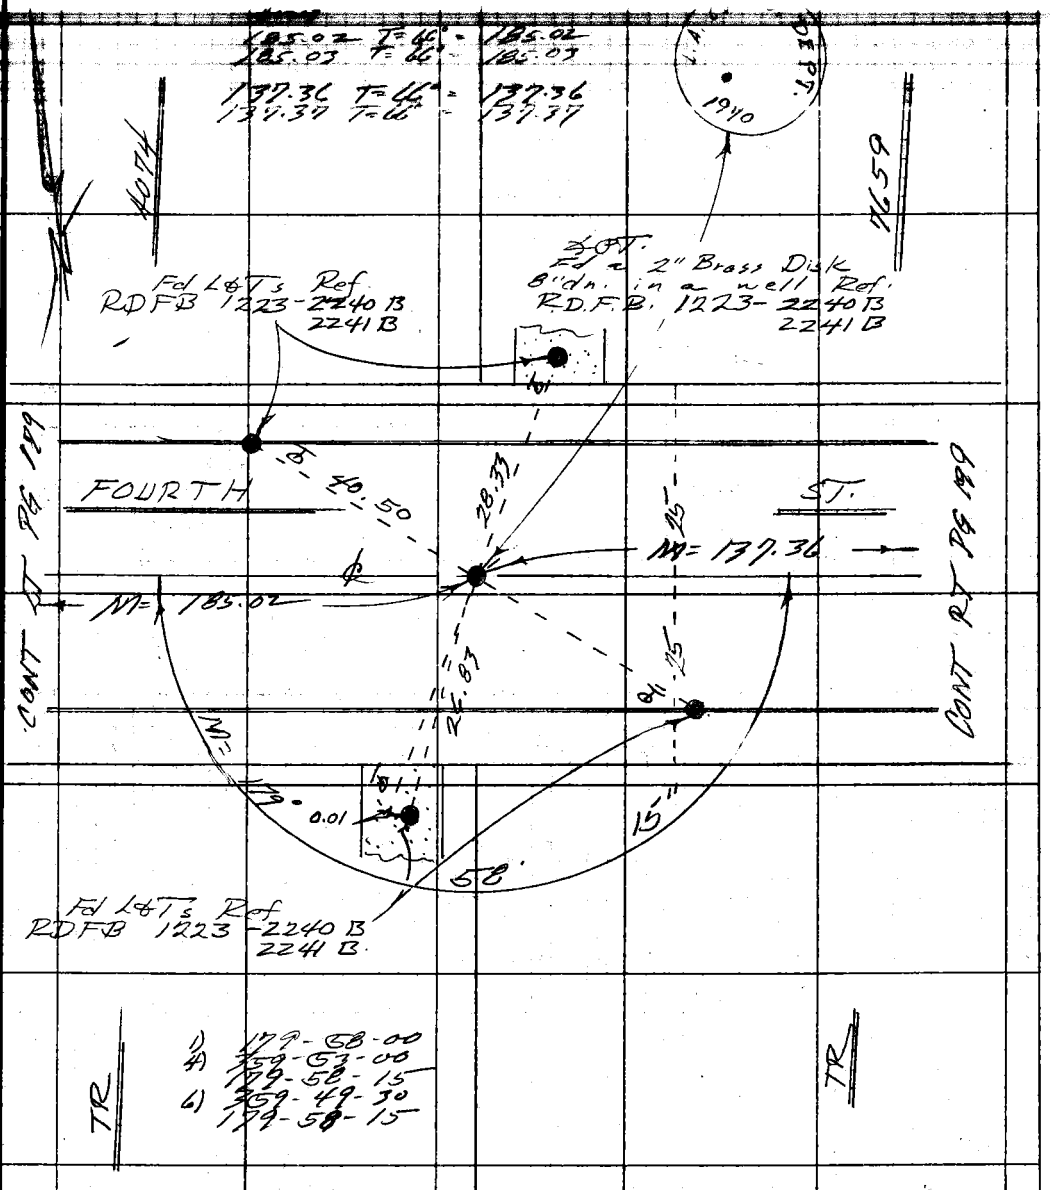

Note: Any Additions or Changes on This Sheet Must be Made or Circled in Red Ink With Date and Name of Person Making Change.

Do not extend this side of this line.

PLEASE RETURN TO
COUNTY OF LOS ANGELES
DEPARTMENT OF COUNTY ENGINEER
403 LOS ANGELES COUNTY ENGINEERING BLDG.

76F309S CE#310 3-69

F. B. 3484 PG 206

7659

#0266

242.07 T= 78° = 242.09
242.07 T= 78° = 242.09

ALLEY

M=242.09

10

10

CONT RT PG 191

CONT RT PG 207

PLEASE RETURN TO
COUNTY OF LOS ANGELES
DEPARTMENT OF COUNTY ENGINEER
403 LOS ANGELES COUNTY ENGINEERING BLDG.

Do not extend this side of this line.

Note: Any Additions or Changes on This Sheet Must be Made or Circled in Red Ink With Date and Name of Person Making Change.

Notes Ck'd by	Survey of Belvedere Area 1
Map No.	JN [illegible] Tape [illegible] Std [illegible] °F
Office Work	Surveyed by F E Brooks
Checked	Notes FEB Date 2 June 76
Date	Indexed G. D. BAILEY JUL 14 1976

F. B. 3484 PG. 207

1) 90-00-20
4) 360-02-10
90-00-32 1/2

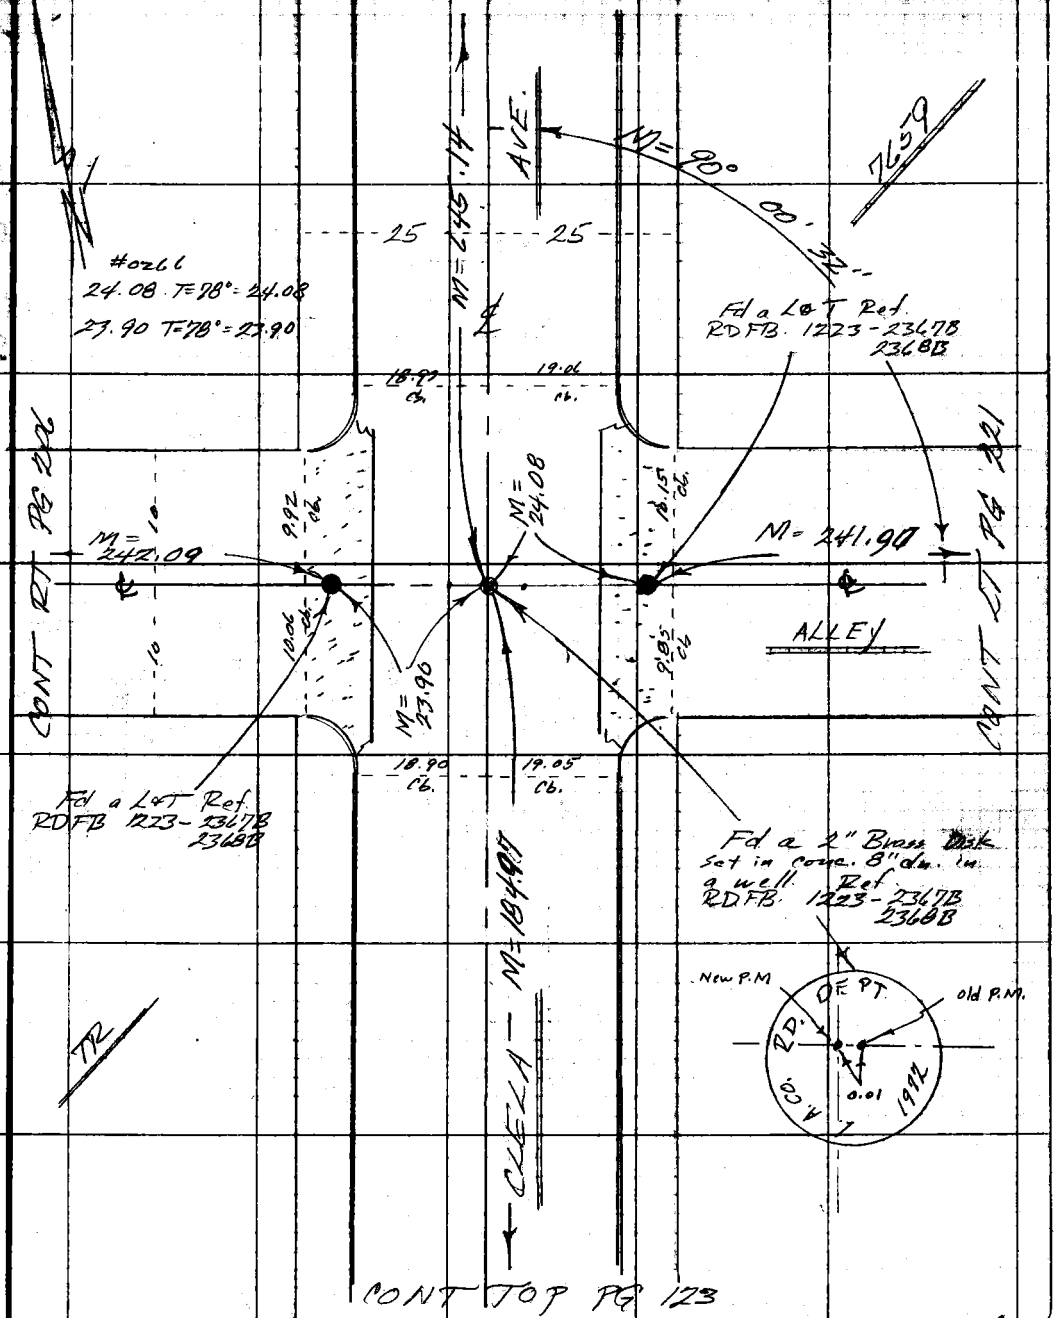

Note: Any Additions or Changes on This Sheet Must be Made or Circled in Red Ink With Date and Name of Person Making Change.

Do not extend this side of this line.

PLEASE RETURN TO
COUNTY OF LOS ANGELES
DEPARTMENT OF COUNTY ENGINEER
403 LOS ANGELES COUNTY ENGINEERING BLDG.

76F309S CE#310 3-69

F. B. 3484 PG 208

CONT BOT PG 209

AVE

#0266

645.10 T=78° = 645.14

645.10 T=78° = 645.14

25 25

M= 645.14

CLELA

CONT TOP PG 207

PLEASE RETURN TO
COUNTY OF LOS ANGELES
DEPARTMENT OF COUNTY ENGINEER
403 LOS ANGELES COUNTY ENGINEERING BLDG.

Do not extend this side of this line.

Note: Any Additions or Changes on This Sheet Must Be Made or Circled in Red Ink With Date and Name of Person Making Change.

Notes Ck'd by	Survey of Belvedere Ave ℄
Map No.	SN 0202-[illegible] Tape [illegible] Sta [illegible]
Office Work	Surveyed by F F Brooks
Checked	Notes FEB Date 25 June 76
Date	Indexed G. D. BAILEY JUL 14 1976

F. B. 3484 PG. 209

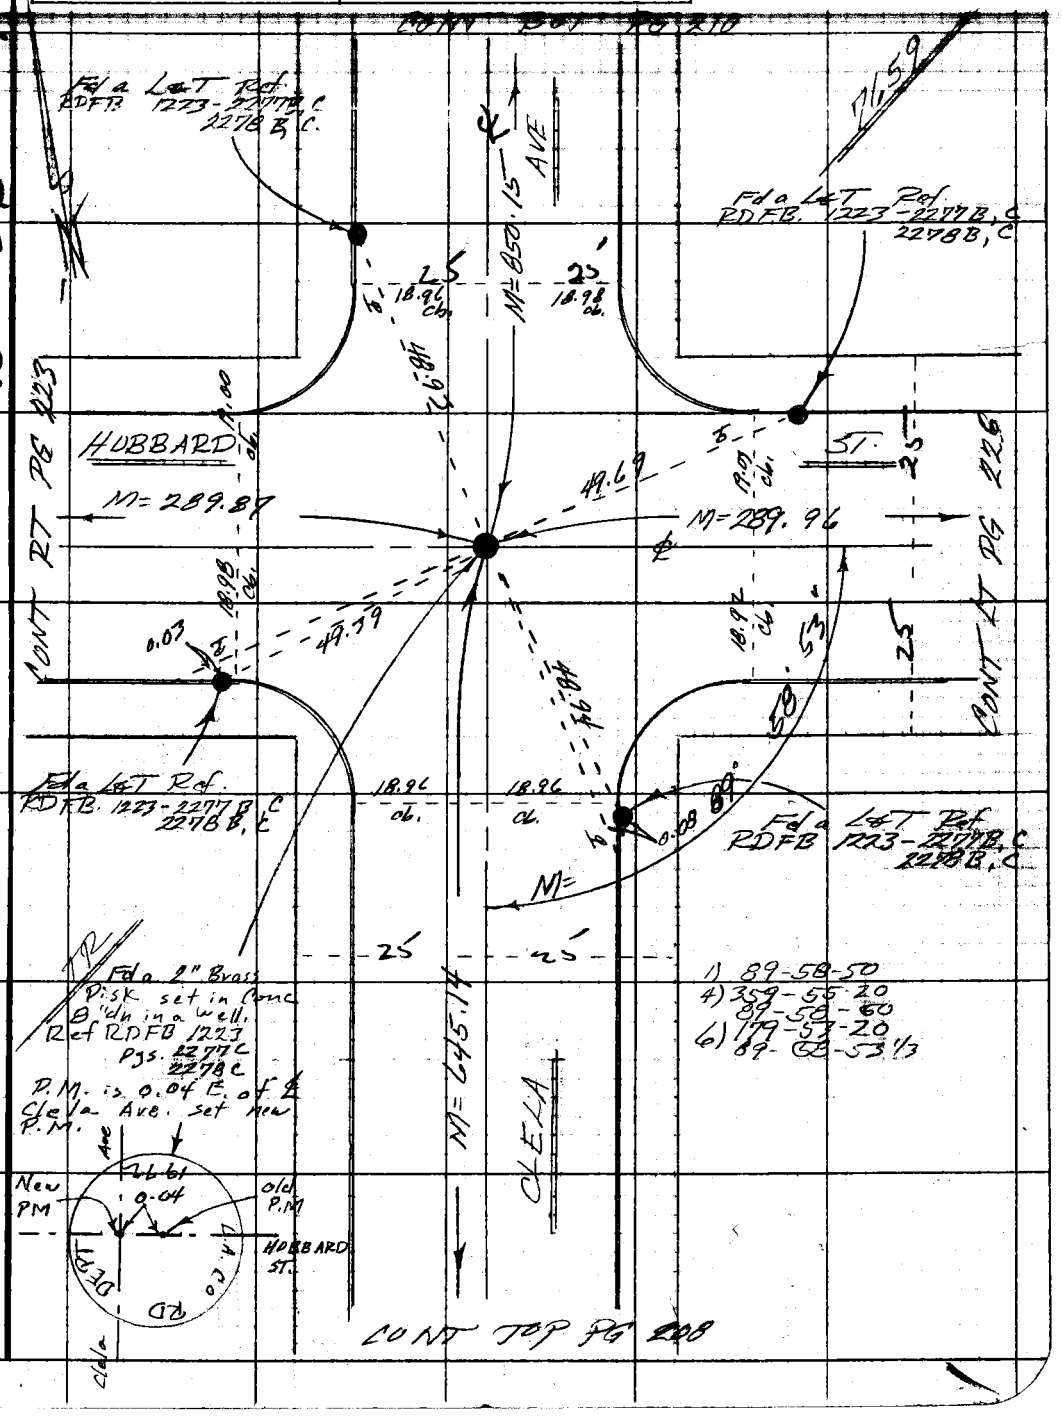

WS 36 #3

Note: Any Additions or Changes on This Sheet Must be Made or Circled in Red Ink With Date and Name of Person Making Change.

Do not extend this side of this line.

PLEASE RETURN TO
COUNTY OF LOS ANGELES
DEPARTMENT OF COUNTY ENGINEER
403 LOS ANGELES COUNTY ENGINEERING BLDG.

76F309S CE#310 3-69

F. B. 3484 PG 210

CONT BOT PG 211

AVE.

7659

0266
850.08 T=78°=850.14
850.10 T=78°=850.16
850.15

25 25

M=850.15

CLELA

CONT TOP PG 209

PLEASE RETURN TO
COUNTY OF LOS ANGELES
DEPARTMENT OF COUNTY ENGINEER
403 LOS ANGELES COUNTY ENGINEERING BLDG.

Do not extend this side of this line.

Note: Any Additions or Changes on This Sheet Must Be Made or Circled in Red Ink With Date and Name of Person Making Change.

Notes Ck'd by	Survey of Belvedere Area 2
Map No.	JN 0303-00 Tape 0060 Std 66 °F
Office Work	Surveyed by J. S. Brooks
Checked	Notes FEB Date 2 June 76
Date	Indexed G. D. BAILEY JUL 14 1978

F. B. 3484 PG. 211

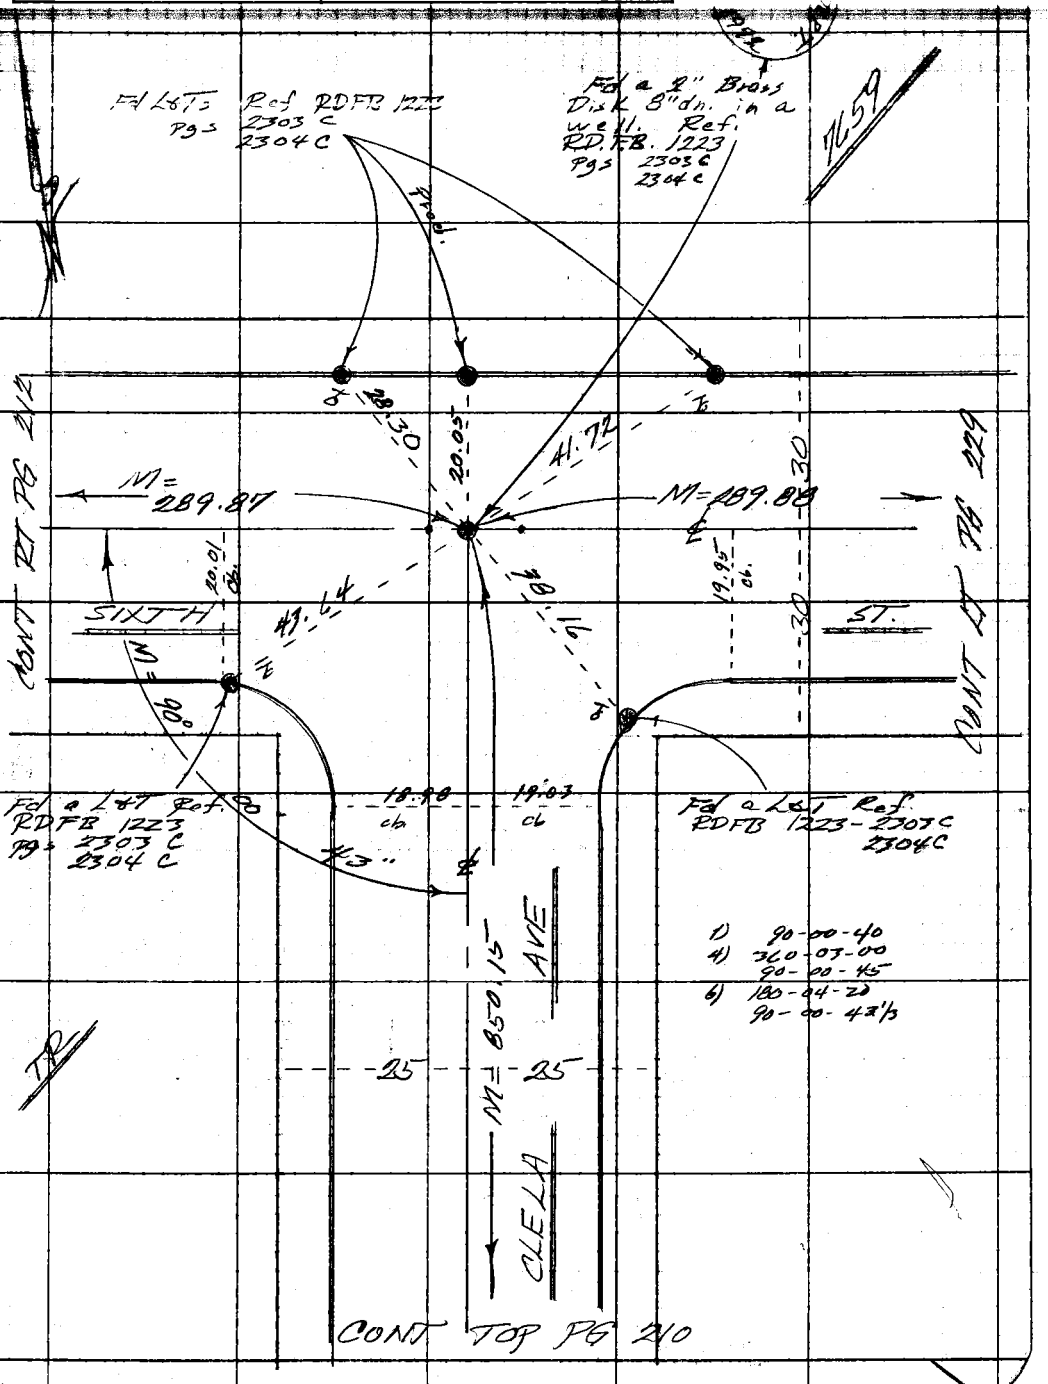

WS 36

Note: Any Additions or Changes on This Sheet Must be Made or Circled in Red Ink With Date and Name of Person Making Change.

Do not extend this side of this line.

PLEASE RETURN TO
COUNTY OF LOS ANGELES
DEPARTMENT OF COUNTY ENGINEER
403 LOS ANGELES COUNTY ENGINEERING BLDG.

76F309S CE#310 3-69

F. B. 3484 PG 212

#0207
289.88 T=64° = 289.87
289.89 T=64° = 289.88

7659

CONT RT PG 195

SIXTH

ST.

M = 289.87

30

30

CONT LT PG 211

TR

PLEASE RETURN TO
COUNTY OF LOS ANGELES
DEPARTMENT OF COUNTY ENGINEER
403 LOS ANGELES COUNTY ENGINEERING BLDG.

Do not extend this side of this line.

Note: Any Additions or Changes on This Sheet Must be Made or Circled in Red Ink With Date and Name of Person Making Change.

Notes Ck'd by	Survey of Belvedere Ave 2	F. B. 3494 Pg. 213
Map No.	JN 0203 Tape 0203 Std. 68 °F	
Office Work	Surveyed by F F Brooks	
Checked	Notes FED Date 10 Feb 75	
Date	Indexed B. D. BAILEY JUL 14 1976	

#0203
289.95 T= 58° = 289.93
289.95 T= 58° = 289.93

7659

CONT RT PG 197

25

℄

M= 289.93

EAGLE

ST.

25

CONT RT PG 214

Note: Any Additions or Changes on This Sheet Must be Made or Circled in Red Ink With Date and Name of Person Making Change.

Do not extend this side of this line.

PLEASE RETURN TO
COUNTY OF LOS ANGELES
DEPARTMENT OF COUNTY ENGINEER
403 LOS ANGELES COUNTY ENGINEERING BLDG.

76F309S CE#310 3-69

F. B. 3484 PG 214 CONT BOT PG 215

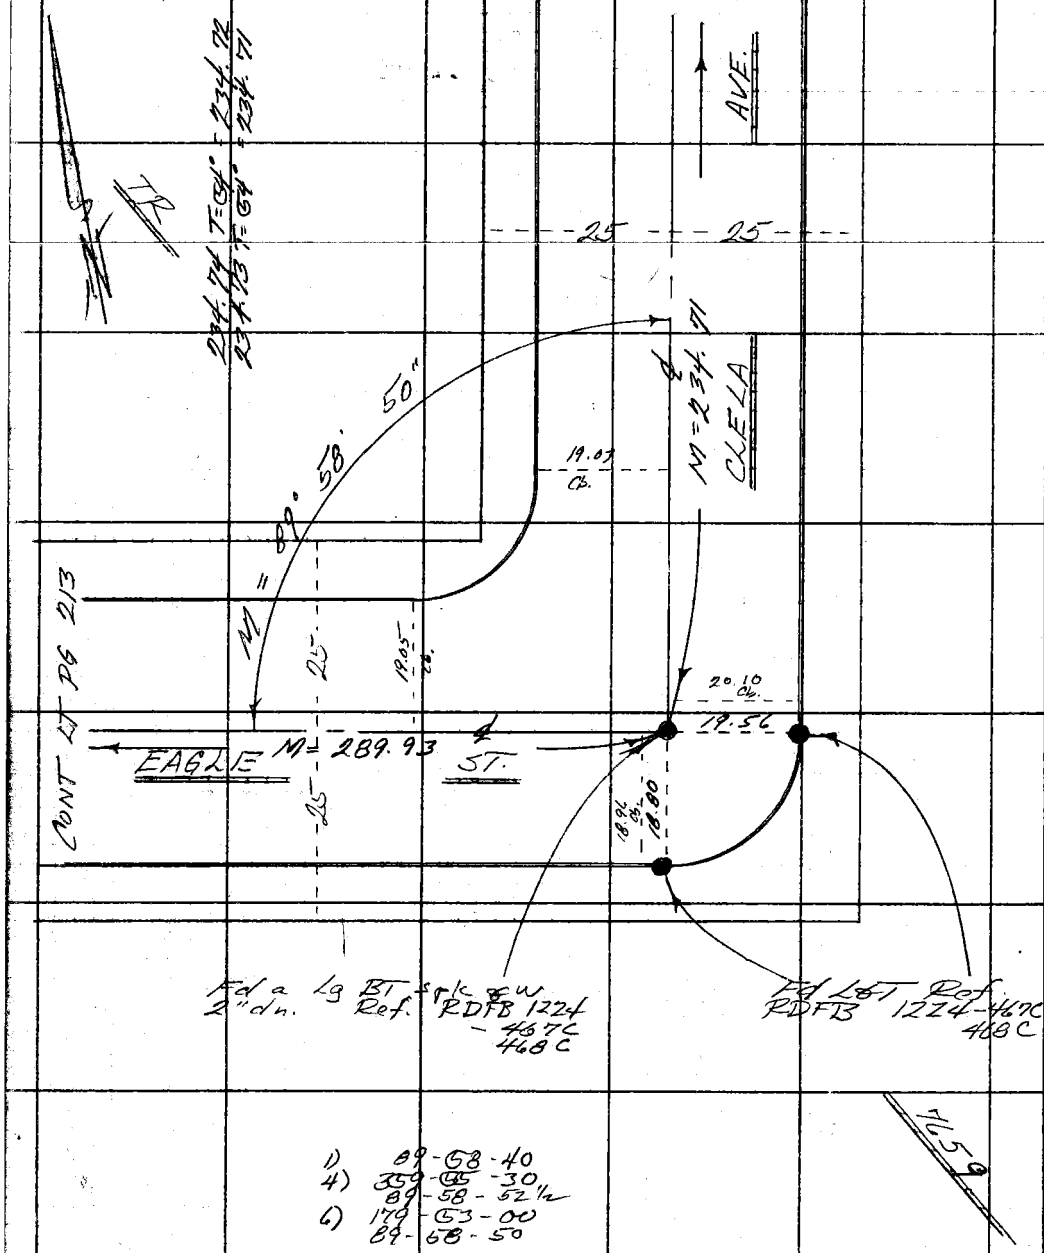

1) 89-58-40
4) 359-55-30
89-58-52½
6) 179-53-00
89-58-50

PLEASE RETURN TO
COUNTY OF LOS ANGELES
DEPARTMENT OF COUNTY ENGINEER
403 LOS ANGELES COUNTY ENGINEERING BLDG.

Do not extend this side of this line.

Note: Any Additions or Changes on This Sheet Must be Made or Circled in Red Ink With Date and Name of Person Making Change.

WS 36 A2

Notes Ck'd by	Survey of Belvedere Area 1	F. B. 3484 PG. 215
Map No.	JN [illegible] Tape [illegible] Std [illegible]	
Office Work	Surveyed by F F Brooks	
Checked	Notes FEB Date 10 Feb 75	
Date	Indexed G. D. BAILEY JUL 14 1976	

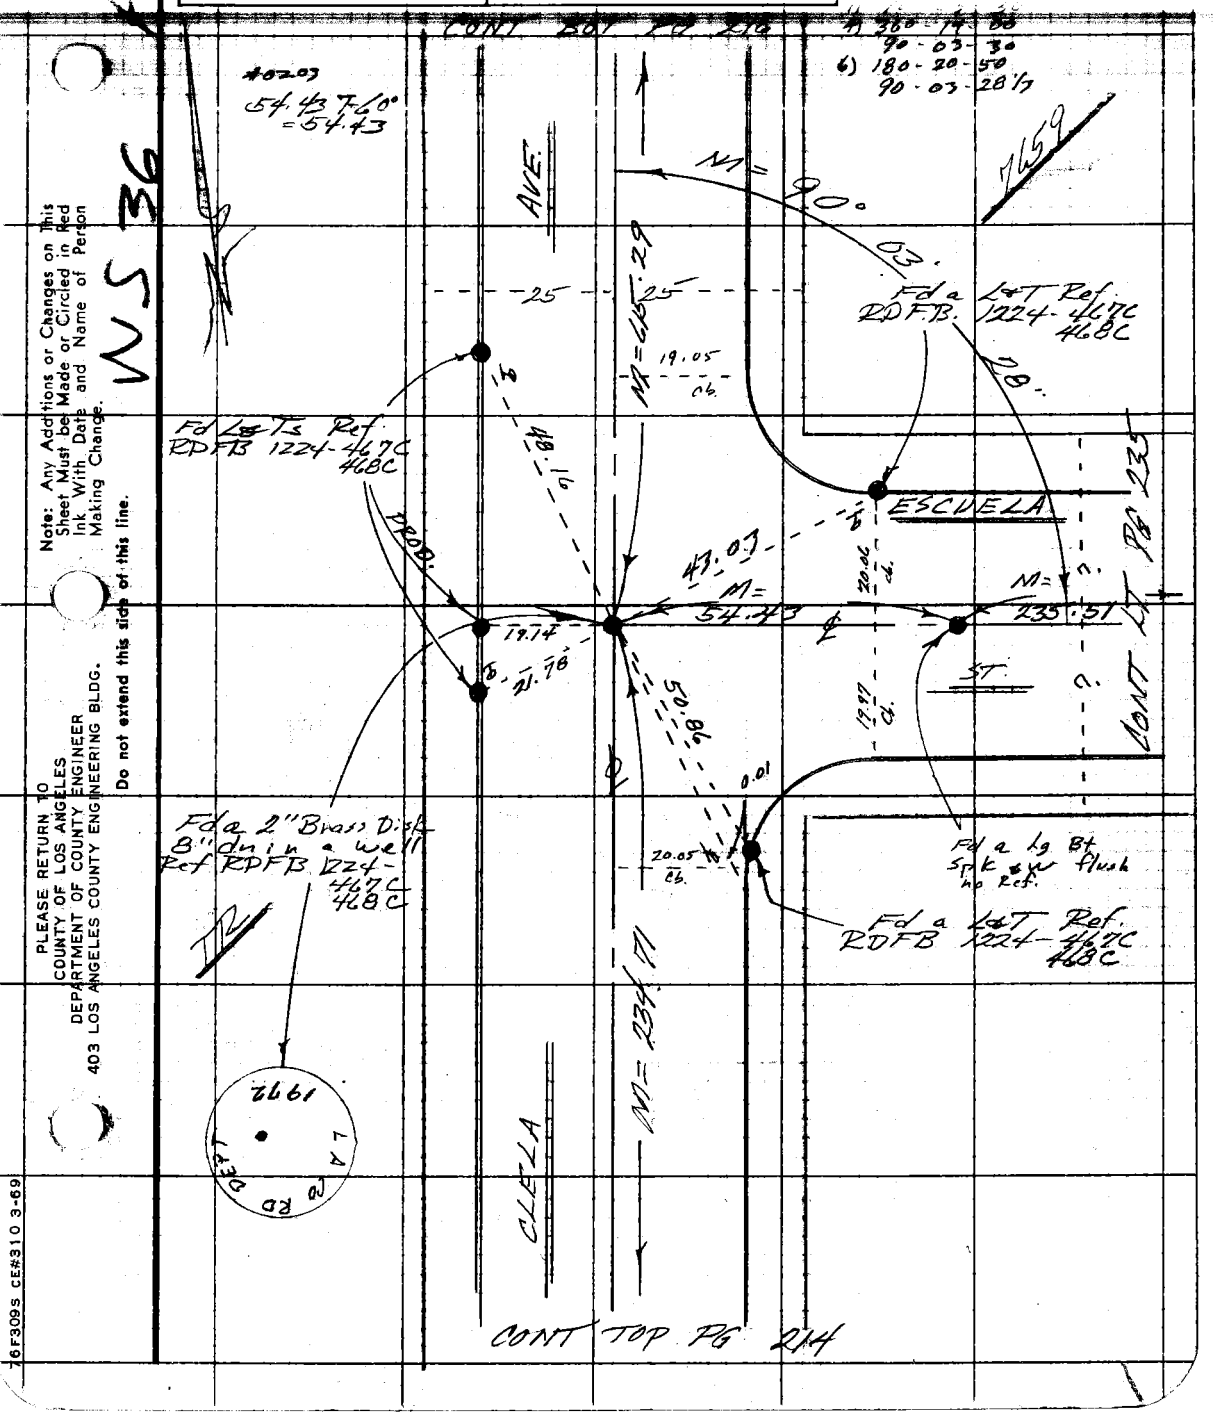

WS 36 #2

Note: Any Additions or Changes on This Sheet Must be Made or Circled in Red Ink With Date and Name of Person Making Change.

Do not extend this side of this line.

PLEASE RETURN TO
COUNTY OF LOS ANGELES
DEPARTMENT OF COUNTY ENGINEER
403 LOS ANGELES COUNTY ENGINEERING BLDG.

76F309S CE#310 3-69

F. B. 3484 PG 216

CONT BOT PG 218

AVE

7659

#0203
615.35 T= 54° = 615.29
615.35 T= 54° = 615.29

25 25

M = 615.29

TR

CLELA

CONT TOP PG 215

PLEASE RETURN TO
COUNTY OF LOS ANGELES
DEPARTMENT OF COUNTY ENGINEER
403 LOS ANGELES COUNTY ENGINEERING BLDG.

Do not extend this side of this line.

Note: Any Additions or Changes on This Sheet Must be Made or Circled in Red Ink With Date and Name of Person Making Change.

Notes Ck'd by	Survey of Belvedere Area 2
Map No.	JN 0303.00 Tape 0203 Std 88 °F
Office Work	Surveyed by FE Brooks
Checked	Notes F.E.B. Date 14 Feb 75
Date	Indexed G. D. BAILEY JUL 14 1976

F. B. 3484 PG. 217

#0203

289.97 T=66° : 289.97
289.97 T=66° : 289.97

7659

CONT RT PG 199

FOURTH ST.

25

M=289.97

23.03

25

76.99

CONT LT PG 218

Fd a Lt Tag RCE 9080
no Ref.

Note: Any Additions or Changes on This Sheet Must be Made or Circled in Red Ink With Date and Name of Person Making Change.

Do not extend this side of this line.

PLEASE RETURN TO
COUNTY OF LOS ANGELES
DEPARTMENT OF COUNTY ENGINEER
403 LOS ANGELES COUNTY ENGINEERING BLDG.

76F309S CE#310 3-69

F. B. 3484 PG 218

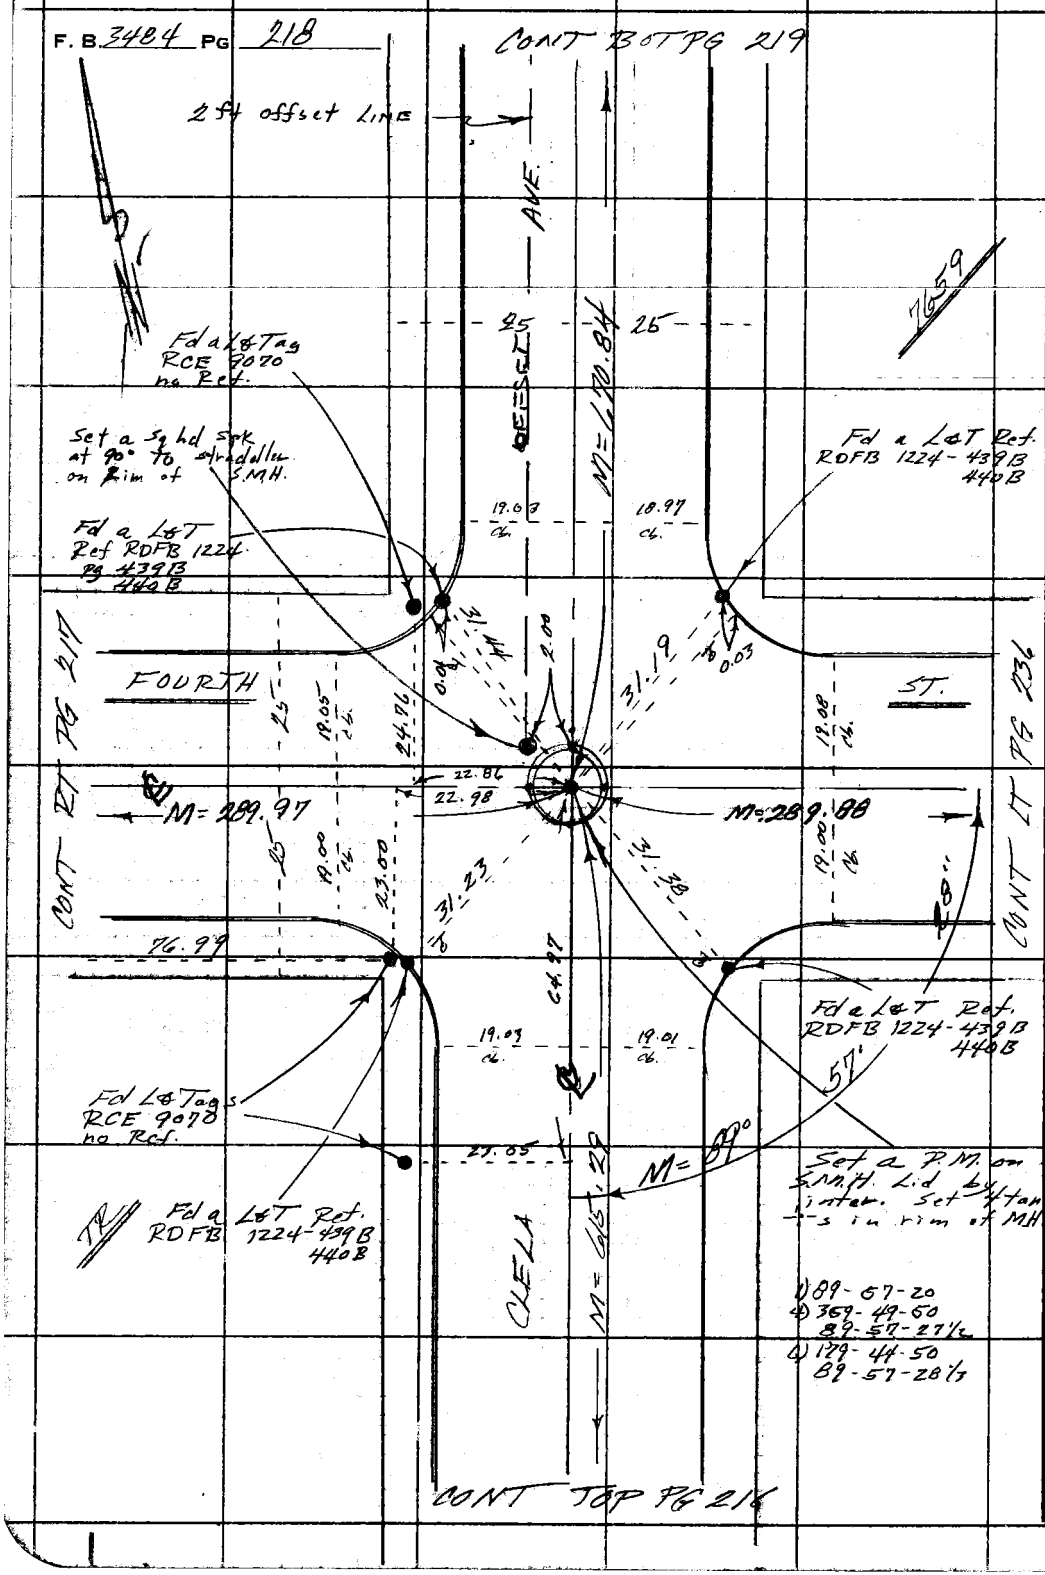

PLEASE RETURN TO
COUNTY OF LOS ANGELES
DEPARTMENT OF COUNTY ENGINEER
403 LOS ANGELES COUNTY ENGINEERING BLDG.

Do not extend this side of this line.

Note: Any Additions or Changes on This Sheet Must Be Made or Circled in Red Ink With Date and Name of Person Making Change.

NS 36

A2

Notes Ck'd by	Survey of Belvedere Area 2
Map No.	JN [illegible] Tape [illegible] Std [illegible]
Office Work	Surveyed by F E Brooks
Checked	Notes FEB Date 14 Feb 75
Date	Indexed G. D. BAILEY JUL 14 1976

F. B. 3481 PG. 217

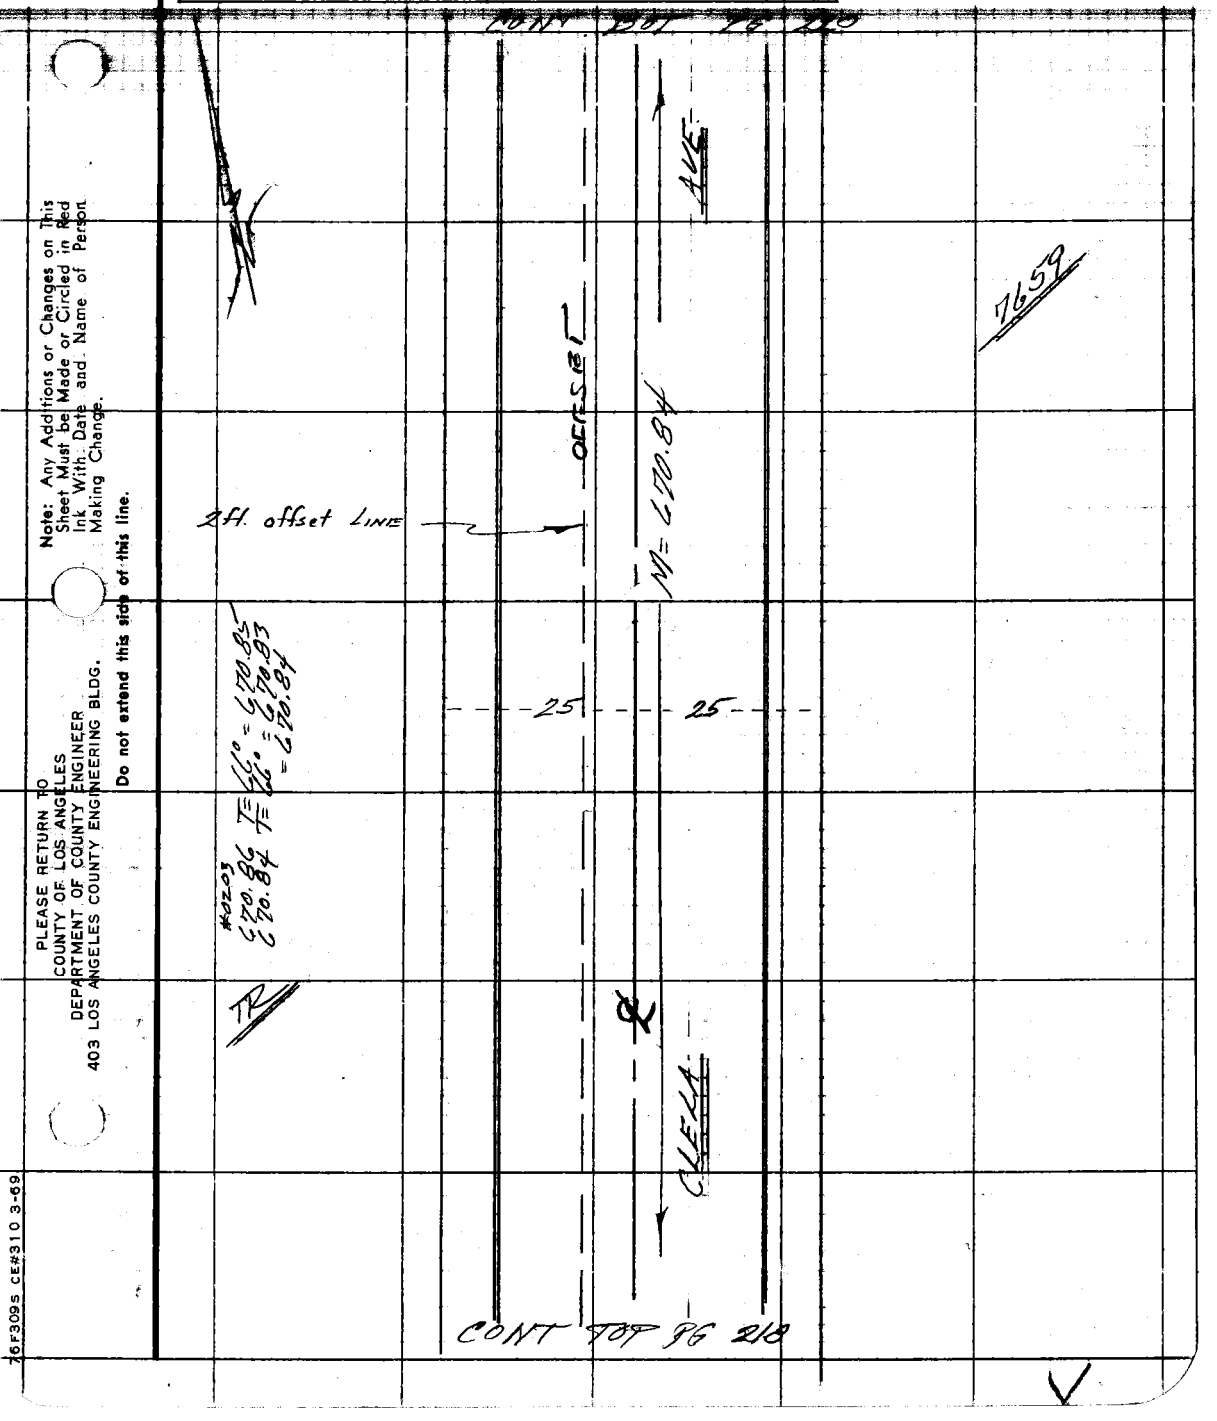

Note: Any Additions or Changes on This Sheet Must be Made or Circled in Red Ink With Date and Name of Person Making Change.

Do not extend this side of this line.

PLEASE RETURN TO
COUNTY OF LOS ANGELES
DEPARTMENT OF COUNTY ENGINEER
403 LOS ANGELES COUNTY ENGINEERING BLDG.

76F309S CE#310 3-69

F. B. 3484 PG 220

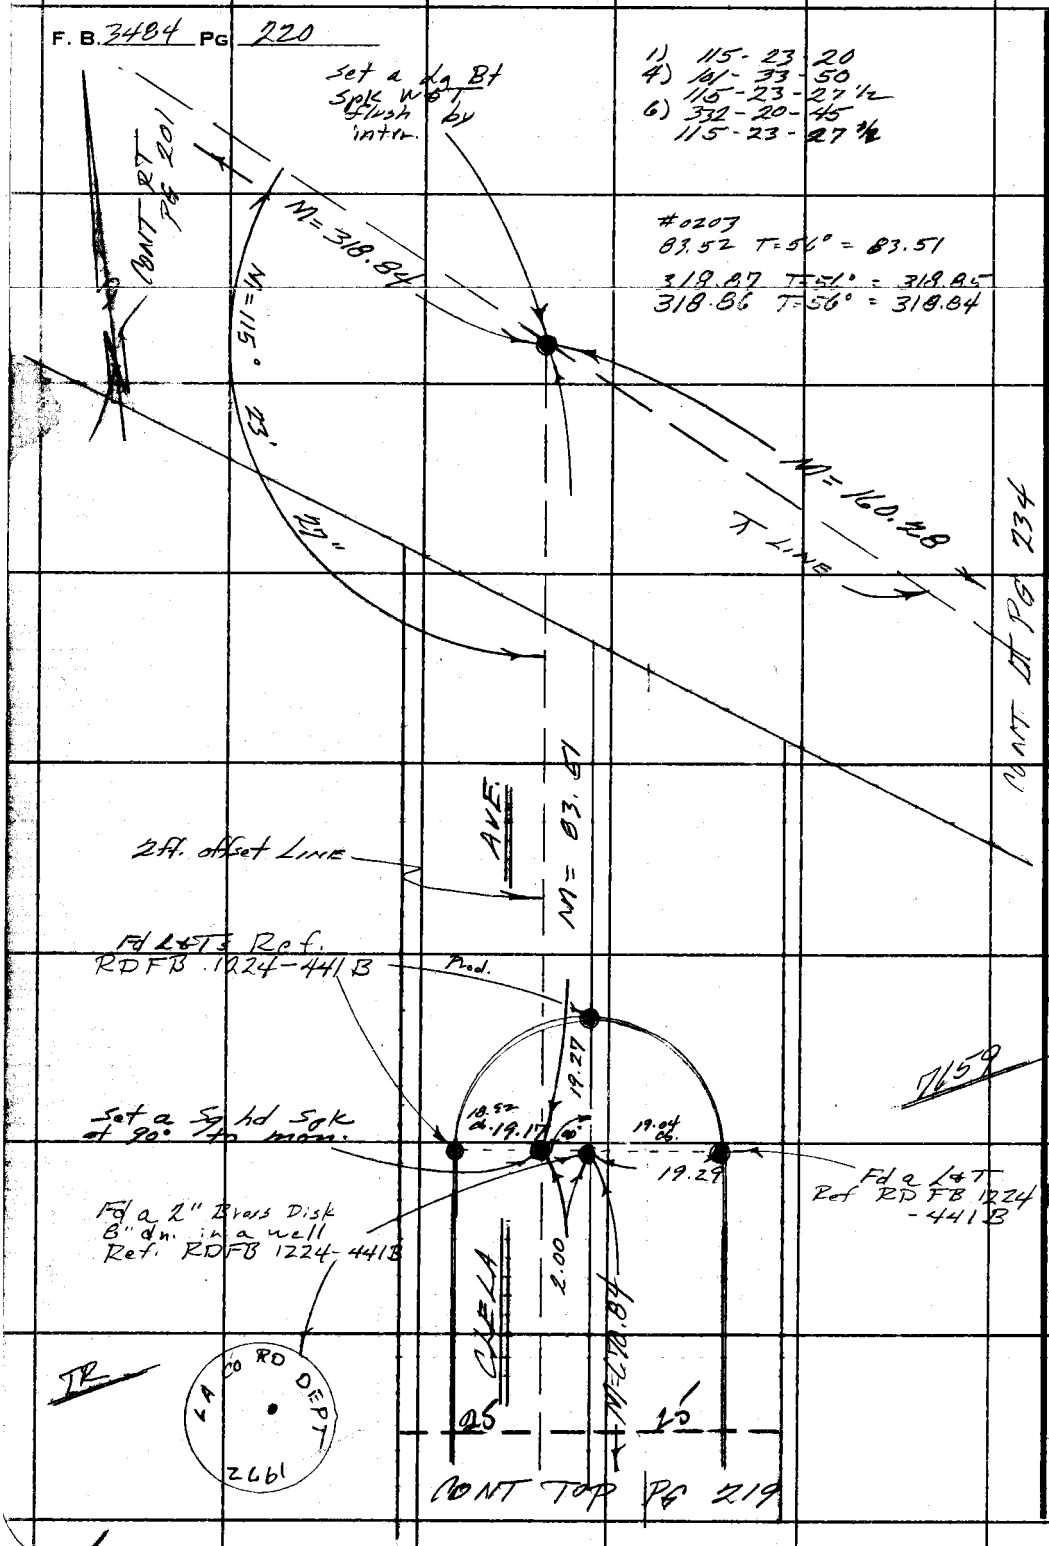

PLEASE RETURN TO
COUNTY OF LOS ANGELES
DEPARTMENT OF COUNTY ENGINEER
403 LOS ANGELES COUNTY ENGINEERING BLDG.

Do not extend this side of this line.

Note: Any Additions or Changes on This Sheet Must be Made or Circled in Red Ink With Date and Name of Person Making Change.

Notes Ck'd by	Survey of Belvedere Area ℄
Map No.	JN 0303:00 Tape 0199 Std 88 °F
Office Work	Surveyed by F E Brooks
Checked	Notes FEB Date June 70
Date	Indexed G. D. BAILEY JUL 14 1978

F. B. 2484 PG. 221

7659

#0199

241.87 T = 84° = 241.90
241.88 T = 84° = 241.91

CONT RT PG 207

M = 241.90

10

10

ALLEY

CONT LT PG 222

Note: Any Additions or Changes on This Sheet Must be Made or Circled in Red Ink With Date and Name of Person Making Change.

Do not extend this side of this line.

PLEASE RETURN TO
COUNTY OF LOS ANGELES
DEPARTMENT OF COUNTY ENGINEER
403 LOS ANGELES COUNTY ENGINEERING BLDG.

76F309S CE#310 3-69

X

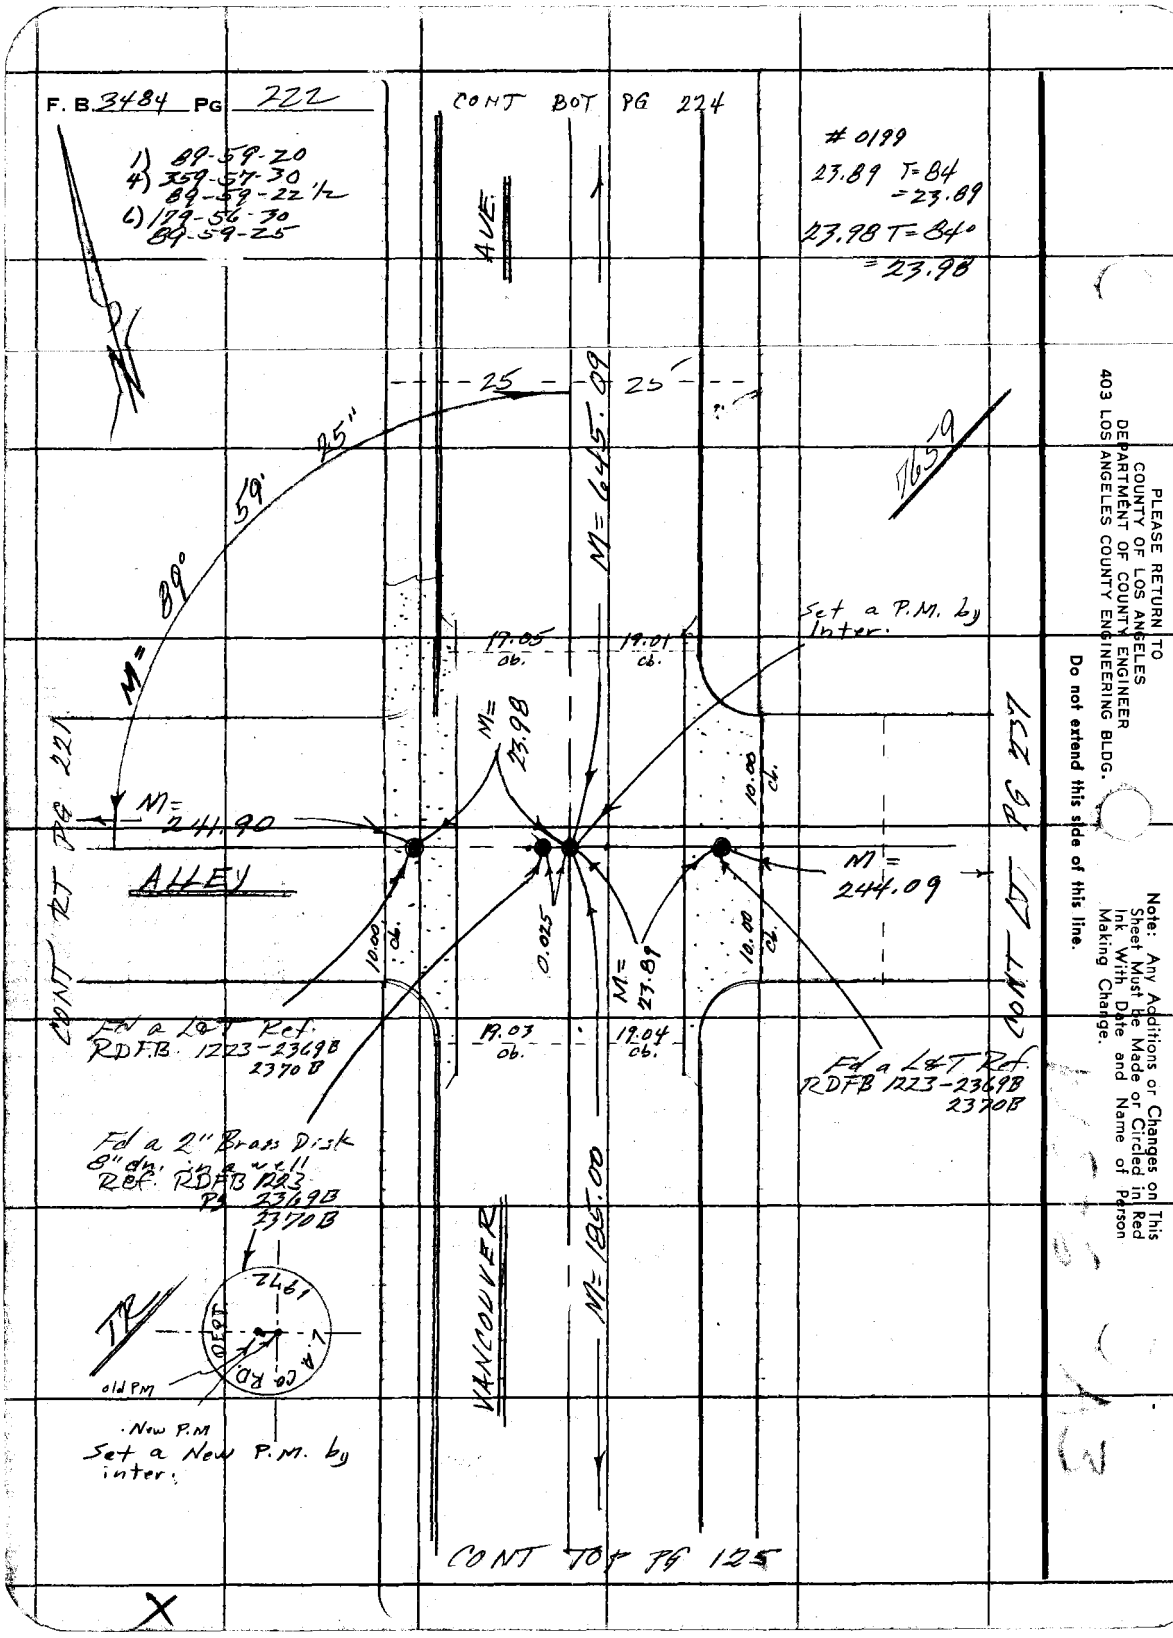

PLEASE RETURN TO
COUNTY OF LOS ANGELES
DEPARTMENT OF COUNTY ENGINEER
403 LOS ANGELES COUNTY ENGINEERING BLDG.

Do not extend this side of this line.

Note: Any Additions or Changes on This Sheet Must Be Made or Circled in Red Ink With Date and Name of Person Making Change.

Notes Ck'd by	Survey of Belvedere Area 2
Map No.	JN 0303-[illegible] Tape [illegible] Std. [illegible] °F
Office Work	Surveyed by F.E. Brooks
Checked	Notes FEB Date 2 June 71
Date	Indexed G. D. BAILEY JUL 14 1976

F. B. 3484 PG. 2[illegible]

7659

0266

289.85 T=78° = 289.87
289.85 T=78° = 289.87

CONT RT PG 193

25

M=289.87

HUBBARD ℄ ST.

25

CONT LT PG 209

IR

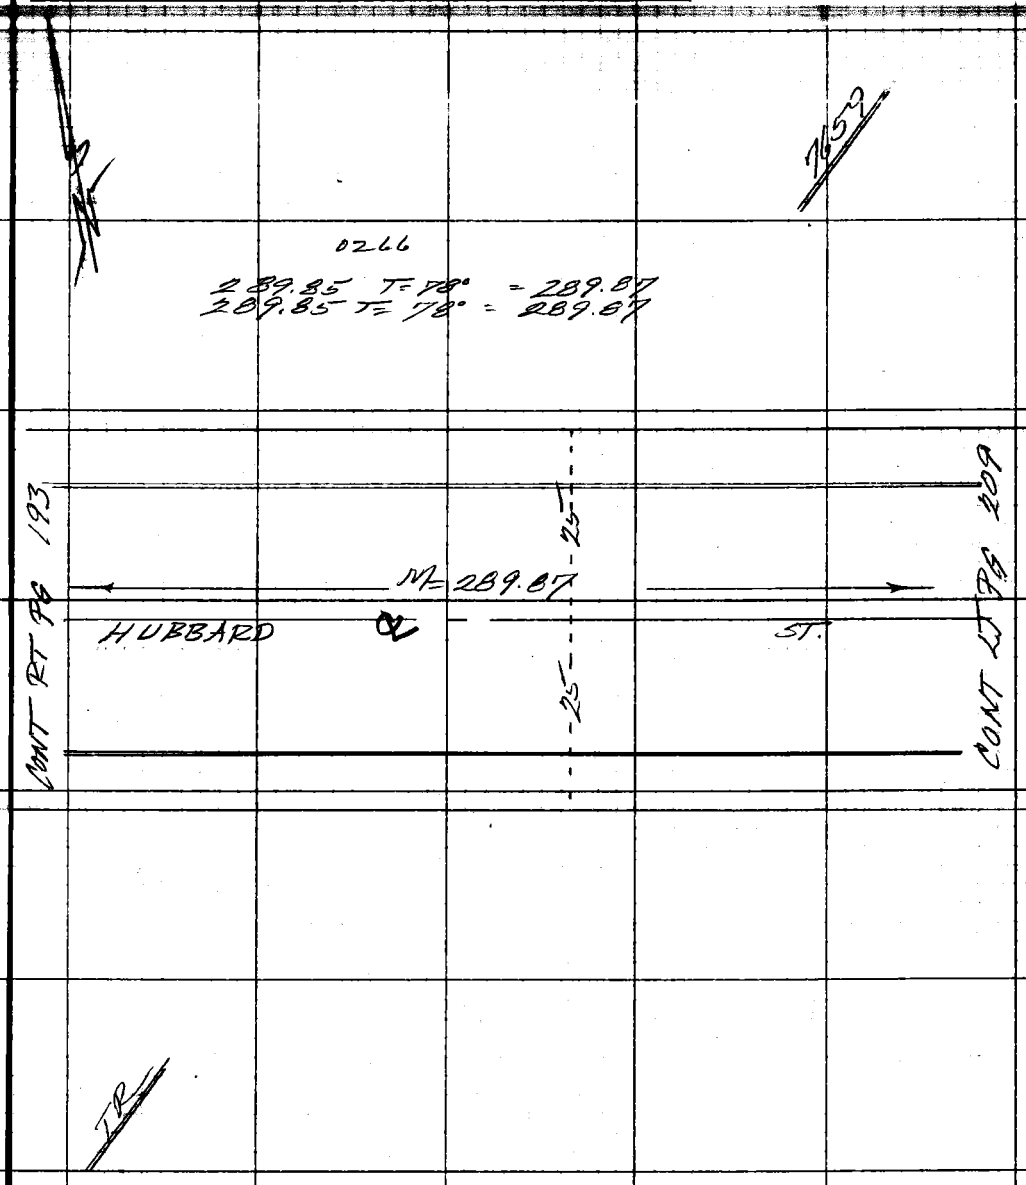

Note: Any Additions or Changes on This Sheet Must be Made or Circled in Red Ink With Date and Name of Person Making Change.

Do not extend this side of this line.

PLEASE RETURN TO
COUNTY OF LOS ANGELES
DEPARTMENT OF COUNTY ENGINEER
403 LOS ANGELES COUNTY ENGINEERING BLDG.

76F309S CE#310 3-69

F. B. 3484 PG. 224

CONT BOT PG 225

AVE.

7659

#0199

645.01 T=84°= 645.08
645.03 T=84°= 645.10
= 645.09

25 25

M=645.09

TR

VANCOUVER

CONT TOP PG 222

PLEASE RETURN TO
COUNTY OF LOS ANGELES
DEPARTMENT OF COUNTY ENGINEER
403 LOS ANGELES COUNTY ENGINEERING BLDG.

Do not extend this side of this line.

Note: Any Additions or Changes on This Sheet Must be Made or Circled in Red Ink With Date and Name of Person Making Change.

Notes Ck'd by	Survey of Belvedere Area 2	F. B. 3424 PG. 225
Map No.	JN 0303.40 Tape 0199 Std 08 °F	
Office Work	Surveyed by F E Brooks	1) 89-58-40
Checked	Notes FFB Date June 76	4) 359-56-00
Date	Indexed G. D. BAILEY JUL 14 1976	89-59-00

WS 36 A3

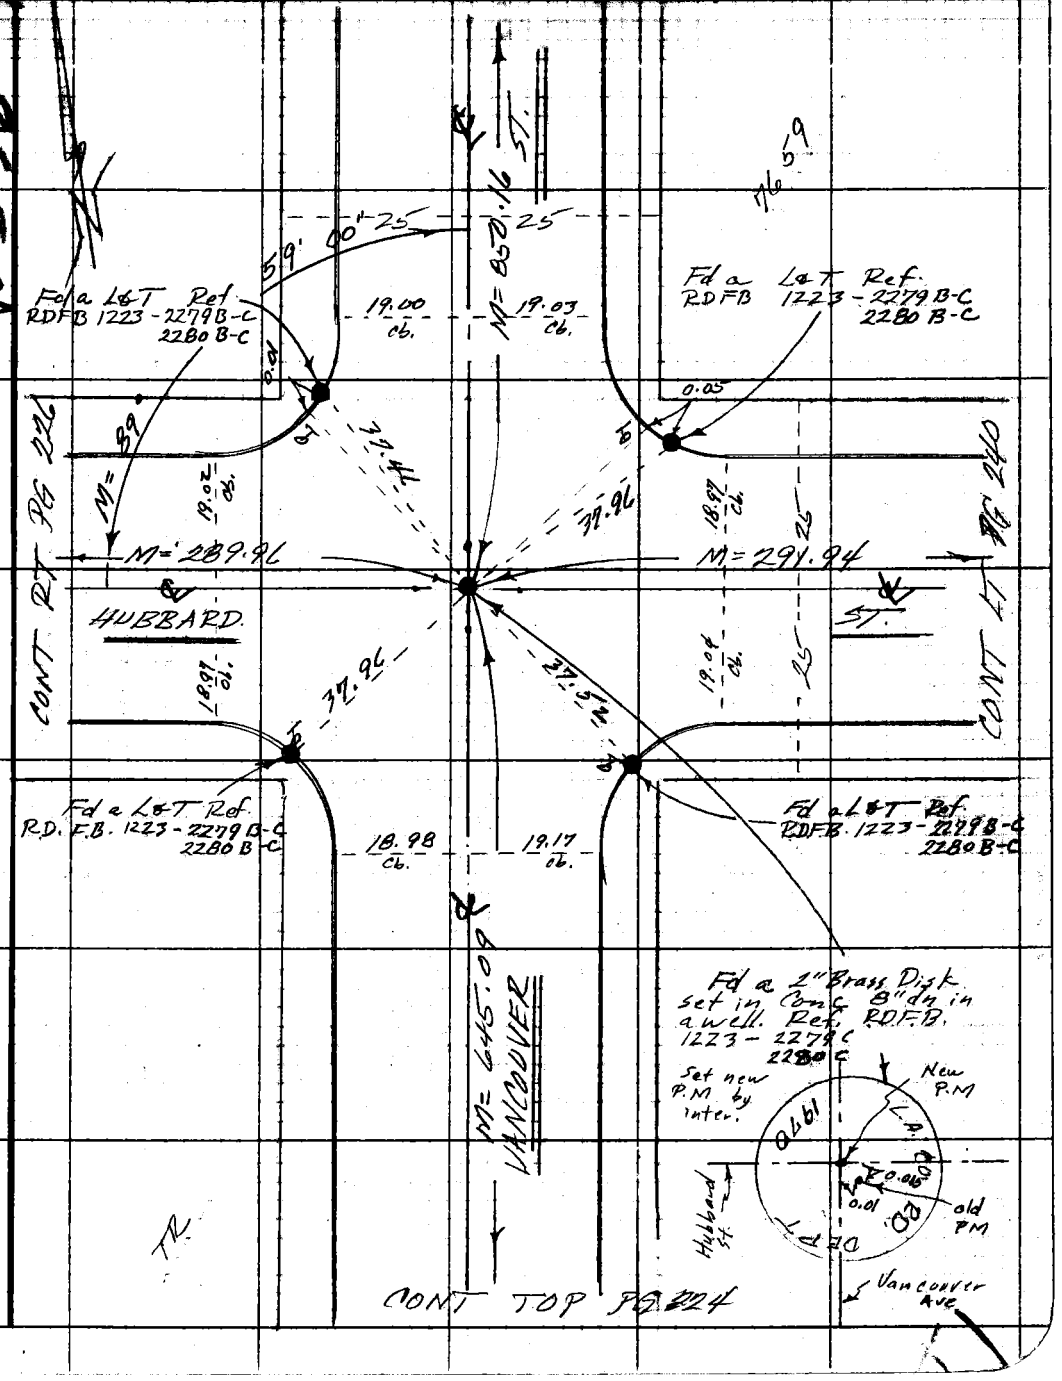

Note: Any Additions or Changes on This Sheet Must be Made or Circled in Red Ink With Date and Name of Person Making Change.

Do not extend this side of this line.

PLEASE RETURN TO
COUNTY OF LOS ANGELES
DEPARTMENT OF COUNTY ENGINEER
403 LOS ANGELES COUNTY ENGINEERING BLDG.

76F309S CE#310 3-69

F. B. 3484 PG 226

#199
289.97 T = 62° = 289.96
289.97 T = 62° = 289.96

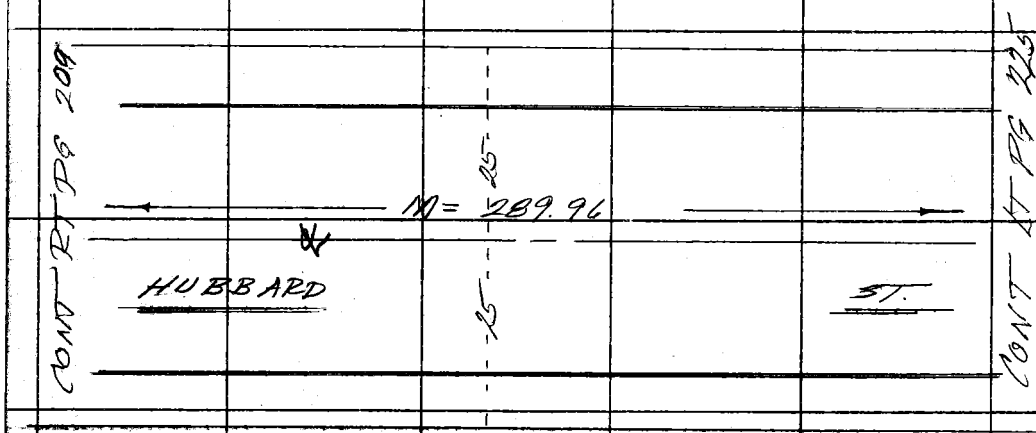

PLEASE RETURN TO
COUNTY OF LOS ANGELES
DEPARTMENT OF COUNTY ENGINEER
403 LOS ANGELES COUNTY ENGINEERING BLDG.

Do not extend this side of this line.

Note: Any Additions or Changes on This Sheet Must Be Made or Circled in Red Ink With Date and Name of Person Making Change.

Notes Ck'd by	Survey of Belvedere Area 1
Map No.	JN 0303.00 Tape 0199 Std 60 °F
Office Work	Surveyed by F E Brooks
Checked	Notes FEB Date June 76
Date	Indexed G. D. BAILEY JUL 14 1976

F. B. 3484 PG. 227

CONT. BOT. PG. 228

AVE.

7659

#0199
850.07 T= 82° = 850.15
850.09 T= 82° = 850.17
= 850.16

25 — 25

N = 850.16

TR

VANCOUVER

℄

CONT TOP PG 225

X

Note: Any Additions or Changes on This Sheet Must be Made or Circled in Red Ink With Date and Name of Person Making Change.

Do not extend this side of this line.

PLEASE RETURN TO
COUNTY OF LOS ANGELES
DEPARTMENT OF COUNTY ENGINEER
403 LOS ANGELES COUNTY ENGINEERING BLDG.

76F309S CE#310 3-69

F. B. 3484 PG 228

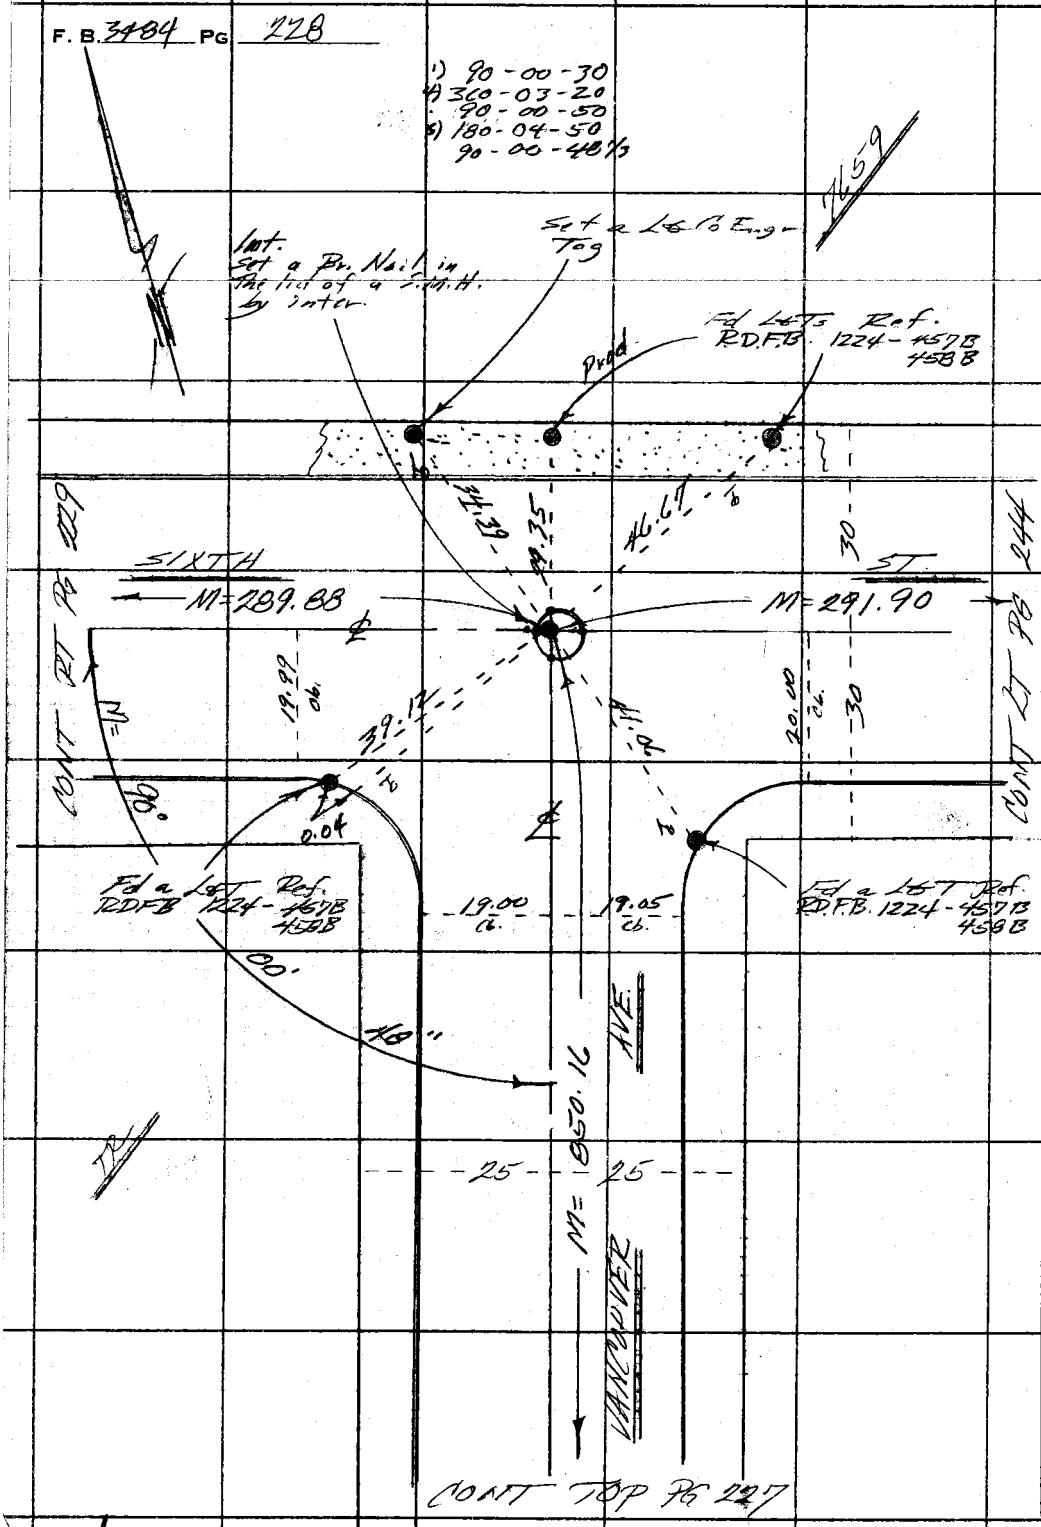

PLEASE RETURN TO
COUNTY OF LOS ANGELES
DEPARTMENT OF COUNTY ENGINEER
403 LOS ANGELES COUNTY ENGINEERING BLDG.

Do not extend this side of this line.

Note: Any Additions or Changes on This Sheet Must be Made or Circled in Red Ink With Date and Name of Person Making Change.

WS 36 A3

Notes Ck'd by	Survey of Belvedere Area ℄
Map No.	INSTRT. [illegible] Tape [illegible] Std. 68 °F
Office Work	Surveyed by FE Brooks
Checked	Notes FEB Date [illegible]
Date	Indexed G. D. BAILEY JUL 14 1976

F. B. 3484 PG. 229

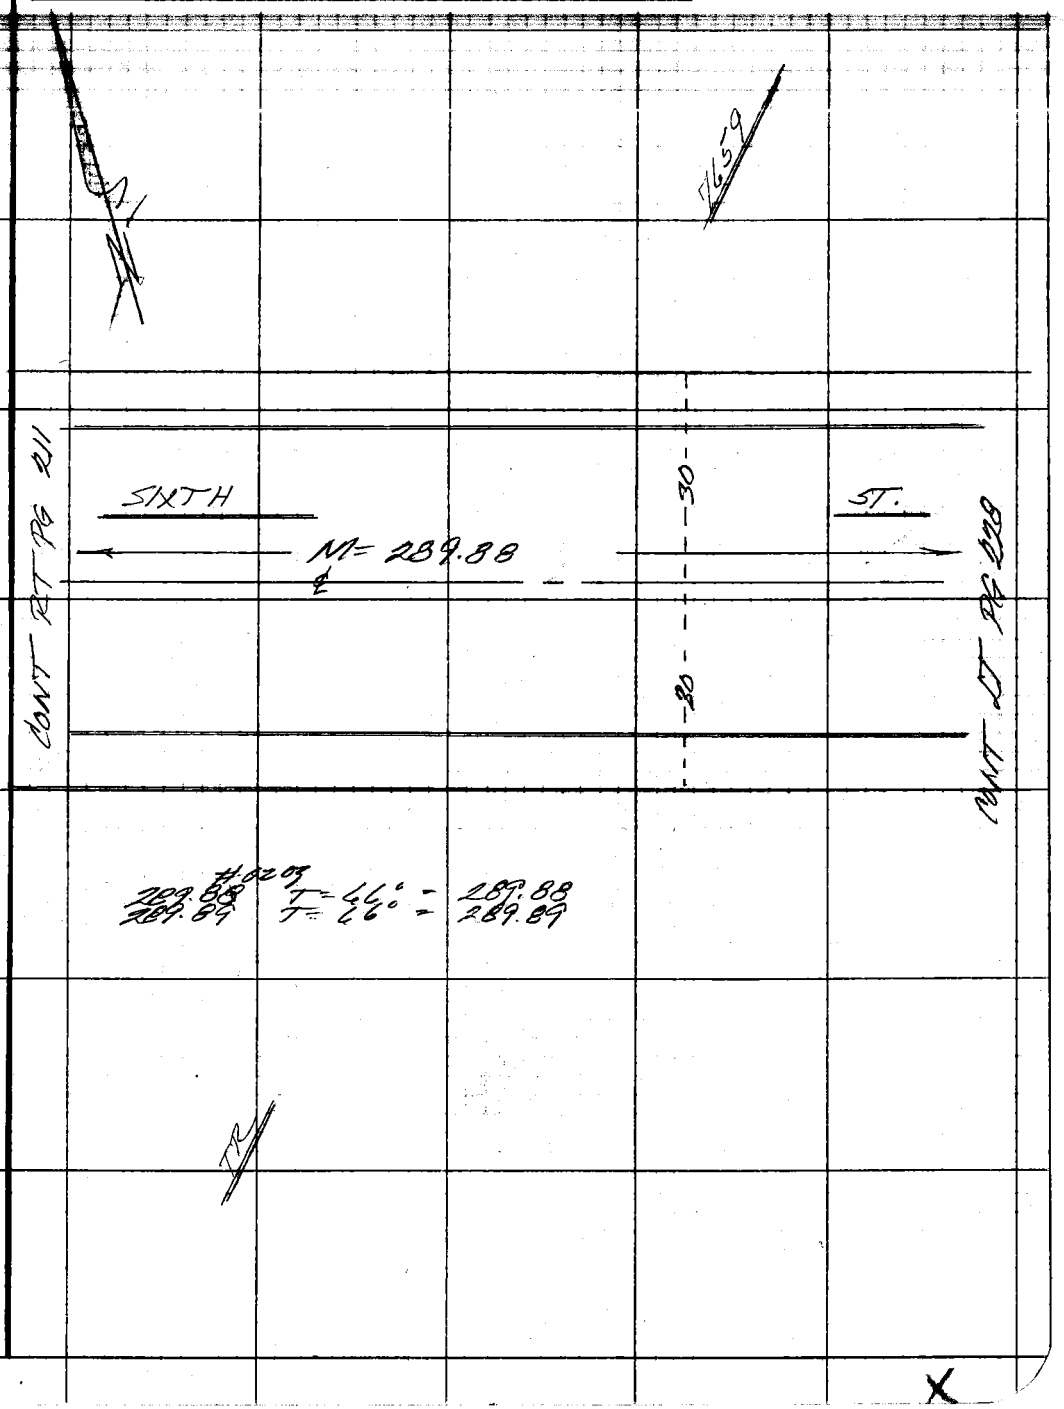

Note: Any Additions or Changes on This Sheet Must be Made or Circled in Red Ink With Date and Name of Person Making Change.

Do not extend this side of this line.

PLEASE RETURN TO
COUNTY OF LOS ANGELES
DEPARTMENT OF COUNTY ENGINEER
403 LOS ANGELES COUNTY ENGINEERING BLDG.

76F309S CE#310 3-69

F. B. 3484 PG 230

CONT BOT PG 231

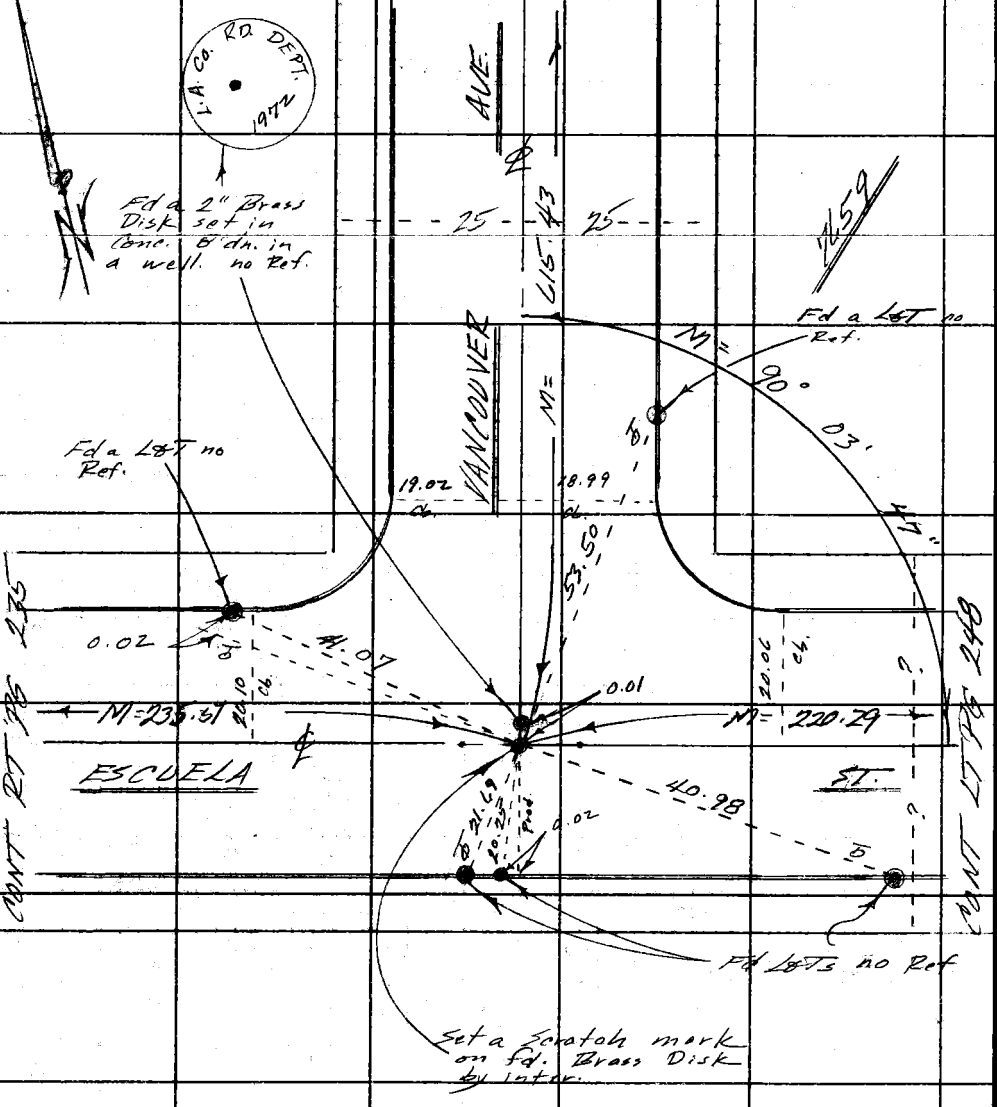

1) 90 - 03 - 40
4) 360 - 15 - 10
90 - 03 - 47 1/2
6) 180 - 22 - 40
90 - 03 - 46 2/3

PLEASE RETURN TO
COUNTY OF LOS ANGELES
DEPARTMENT OF COUNTY ENGINEER
403 LOS ANGELES COUNTY ENGINEERING BLDG.

Do not extend this side of this line.

Note: Any Additions or Changes on This Sheet Must Be Made or Circled in Red Ink With Date and Name of Person Making Change.

WS 36 A2

Notes Ck'd by	Survey of Belvedere Ave.	F. B. 3484 PG. 231
Map No.	IN 0303-00 Tape Std. °F	
Office Work	Surveyed by F.F. [illegible]	
Checked	Notes FEB Date 8 Feb 75	
Date	Indexed G. D. BAILEY JUL 14 1978	

CONT BOT PG 230

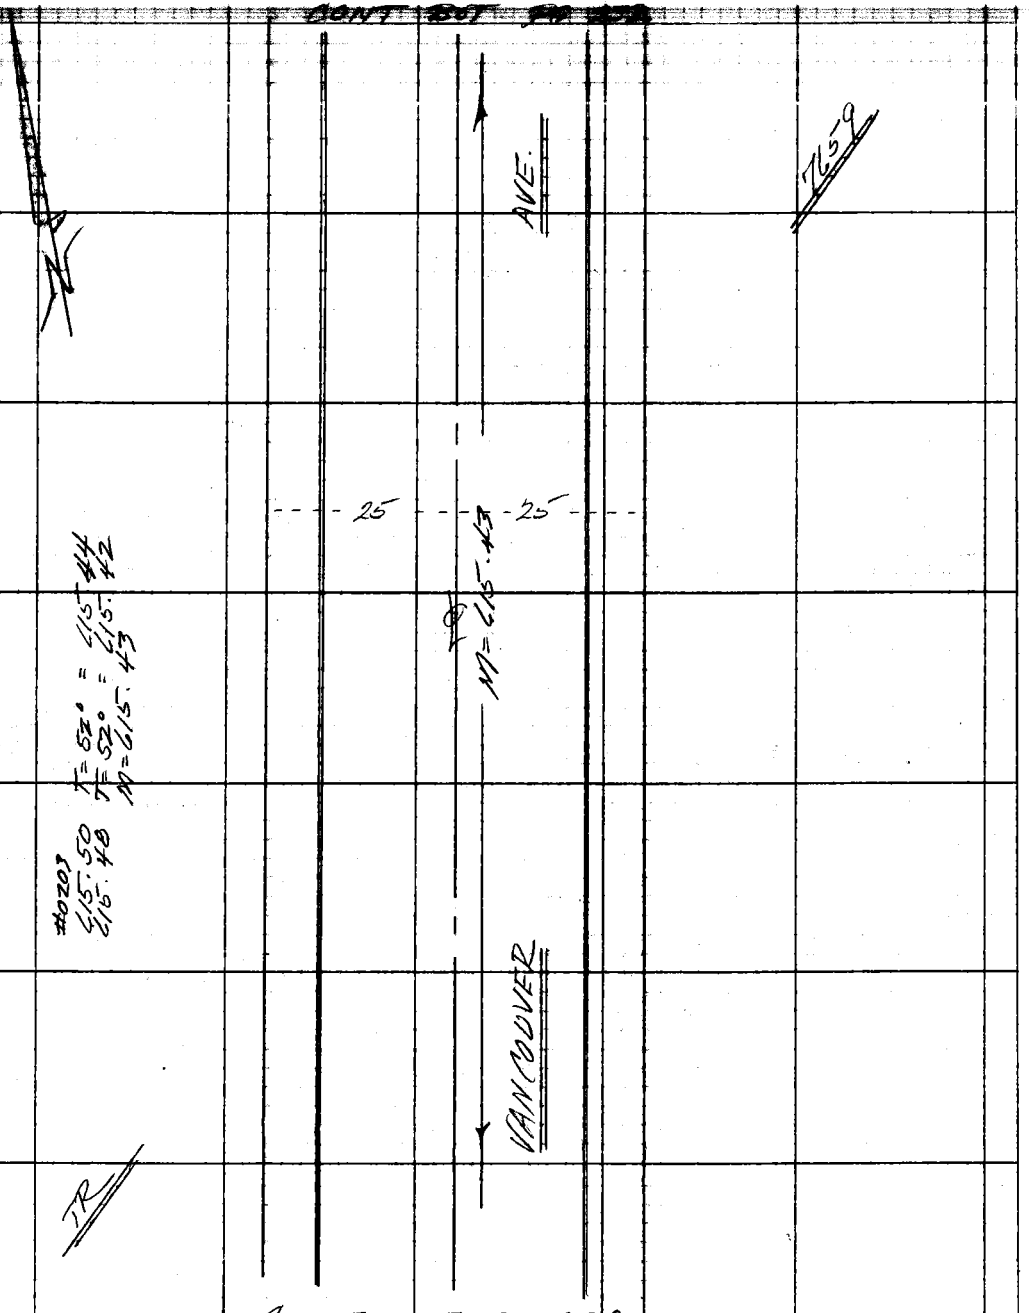

CONT TOP PG 230

Note: Any Additions or Changes on This Sheet Must be Made or Circled in Red Ink With Date and Name of Person Making Change.

Do not extend this side of this line.

PLEASE RETURN TO
COUNTY OF LOS ANGELES
DEPARTMENT OF COUNTY ENGINEER
403 LOS ANGELES COUNTY ENGINEERING BLDG.

76F309S CE#310 3-69

F. B. 3484 PG 232

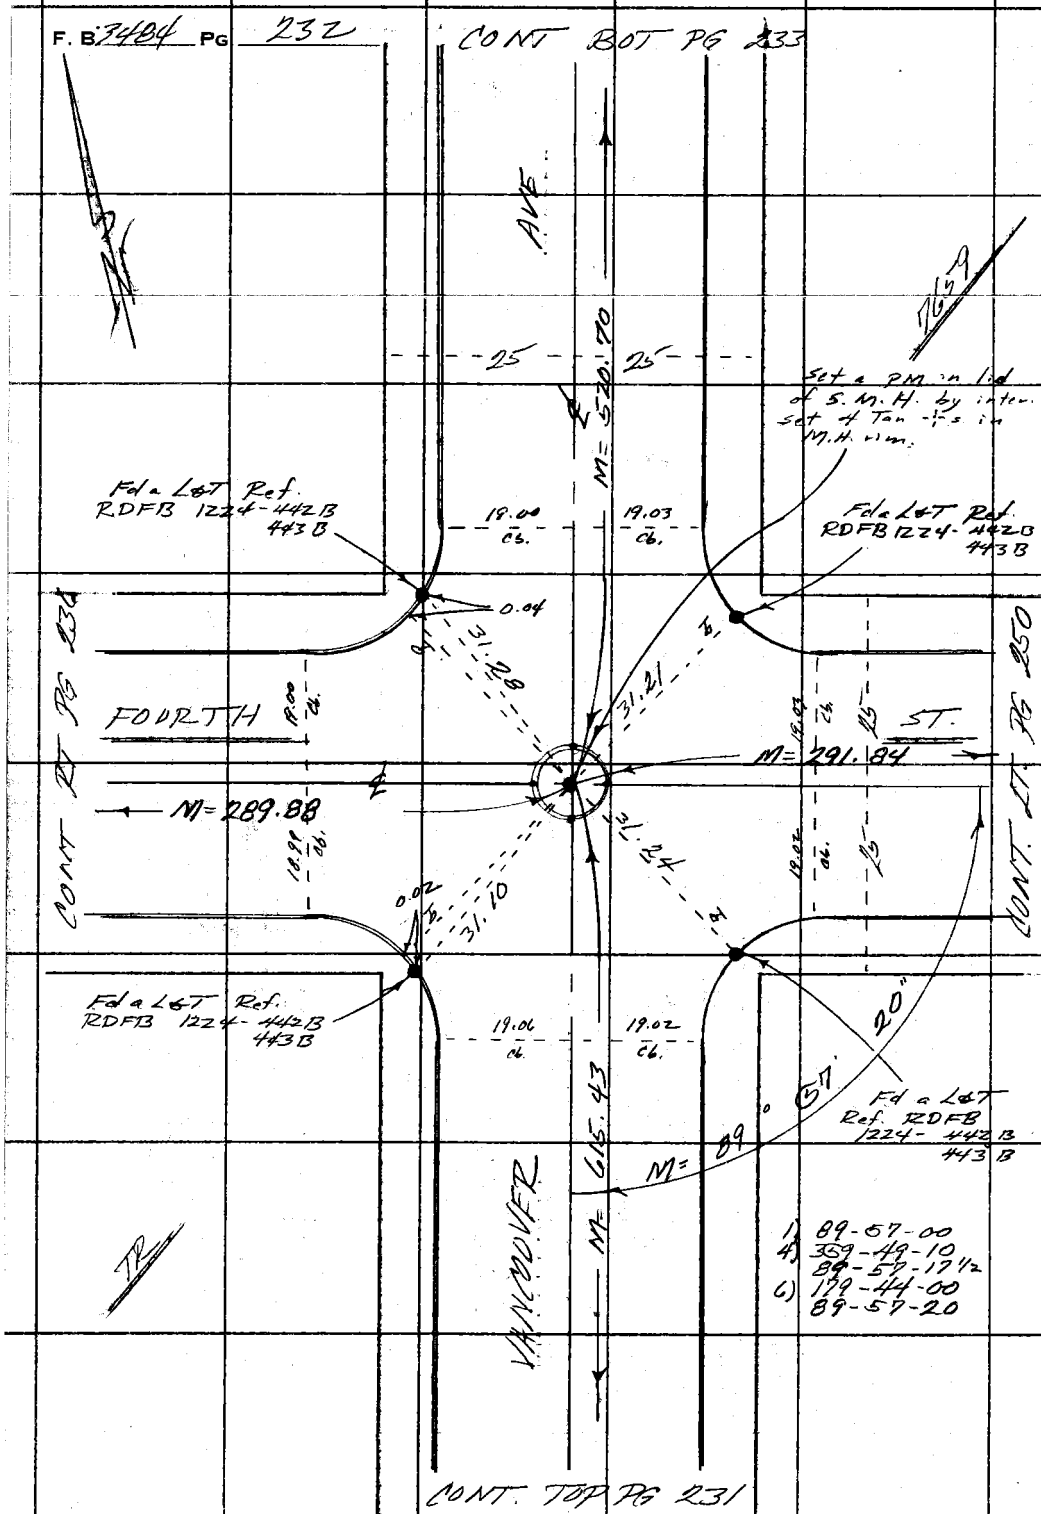

PLEASE RETURN TO
COUNTY OF LOS ANGELES
DEPARTMENT OF COUNTY ENGINEER
403 LOS ANGELES COUNTY ENGINEERING BLDG.

Do not extend this side of this line.

Note: Any Additions or Changes on This Sheet Must Be Made or Circled in Red Ink With Date and Name of Person Making Change.

WS36 A2

Notes Ck'd by	Survey of Belvedere Area E
Map No.	JN 0303 Top 0203 Std. 68 °F
Office Work	Surveyed by F.F. Brook
Checked	Notes FEB Date [illegible] 75
Date	Index D. D. BAILEY JUL 14 1970

F. B. 3481 PG. 233

CONT TOP PG 234

AVE

7659

25 25

#0203
520.77 T=50° = 520.71
520.76 T=60° = 520.70

M = 520.70

VANCOUVER

CONT TOP PG 232

Note: Any Additions or Changes on This Sheet Must be Made or Circled in Red Ink With Date and Name of Person Making Change.

Do not extend this side of this line.

PLEASE RETURN TO
COUNTY OF LOS ANGELES
DEPARTMENT OF COUNTY ENGINEER
403 LOS ANGELES COUNTY ENGINEERING BLDG.

76F309S CE#310 3-69

F. B. 3484 PG 234

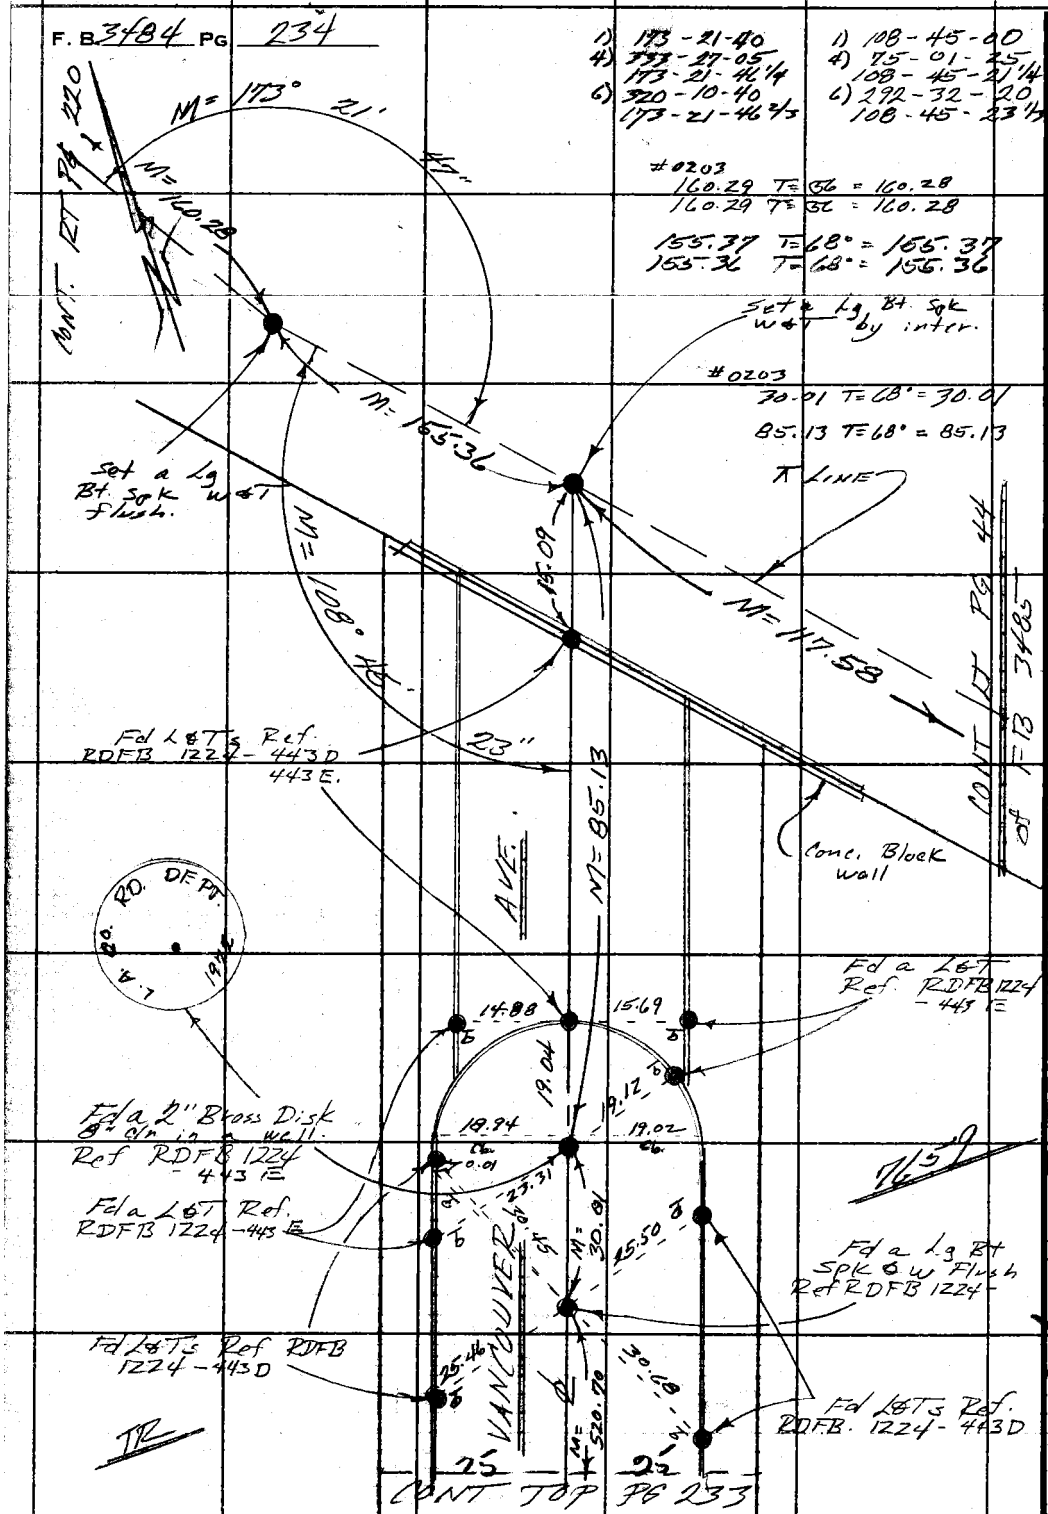

PLEASE RETURN TO
COUNTY OF LOS ANGELES
DEPARTMENT OF COUNTY ENGINEER
403 LOS ANGELES COUNTY ENGINEERING BLDG.

Do not extend this side of this line.

Note: Any Additions or Changes on This Sheet Must be Made or Circled in Red Ink With Date and Name of Person Making Change.

WS 36

A2

Notes Ck'd by	Survey of Belvedere Ave ℄	F. B. 340 PG. 235
Map No.	JN [illegible] Sta. [illegible]	
Office Work	Surveyed by F E Brock	
Checked	Notes F E B Date [illegible]	
Date	Indexed G. D. BAILEY JUL 14 1978	

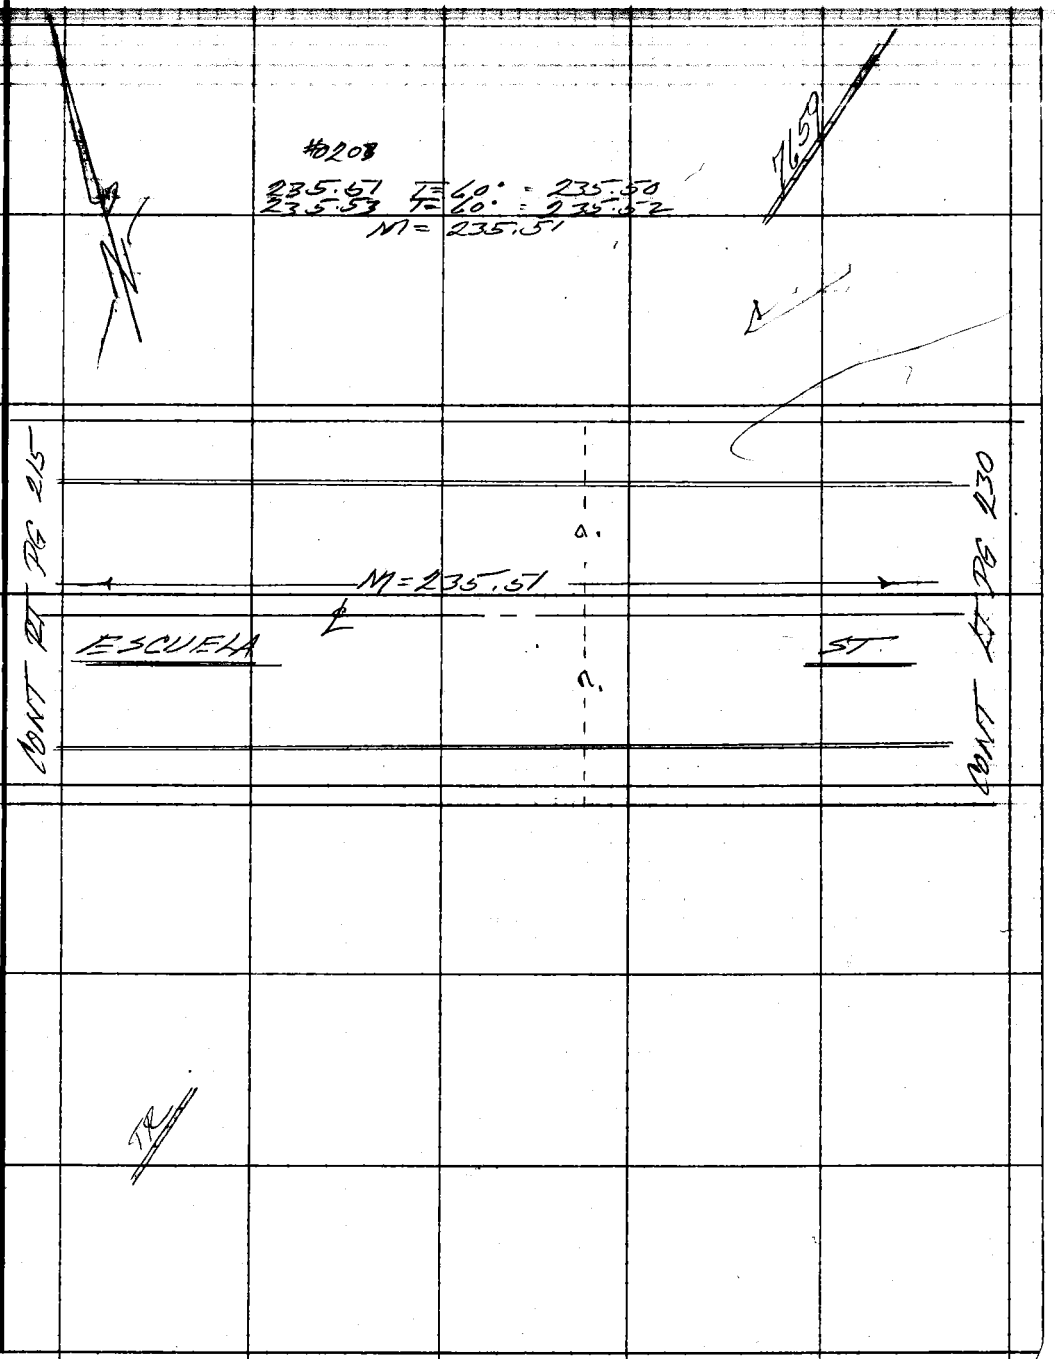

Note: Any Additions or Changes on This Sheet Must be Made or Circled in Red Ink With Date and Name of Person Making Change.

Do not extend this side of this line.

PLEASE RETURN TO
COUNTY OF LOS ANGELES
DEPARTMENT OF COUNTY ENGINEER
403 LOS ANGELES COUNTY ENGINEERING BLDG.

76F309S CE#310 3-69

F. B. 3484 PG 236

#0203
289.88 Δ= 66° = 289.88
289.88 Δ= 66° = 289.88

CONT RT PG 218

FOURTH

M= 289.88

15

15

ST.

CONT LT PG 232

PLEASE RETURN TO
COUNTY OF LOS ANGELES
DEPARTMENT OF COUNTY ENGINEER
403 LOS ANGELES COUNTY ENGINEERING BLDG.

Do not extend this side of this line.

Note: Any Additions or Changes on This Sheet Must be Made or Circled in Red Ink With Date and Name of Person Making Change.

Notes Ck'd by	Survey of Belvedere Area ℄
Map No.	IN 0707.00 Tape 0199 Std 68 °F
Office Work	Surveyed by F.E. Brooks
Checked	Notes FEB Date [illegible]
Date	Indexed G.D. BAILEY JUL 14 1976

F. B. 3484 PG. 227

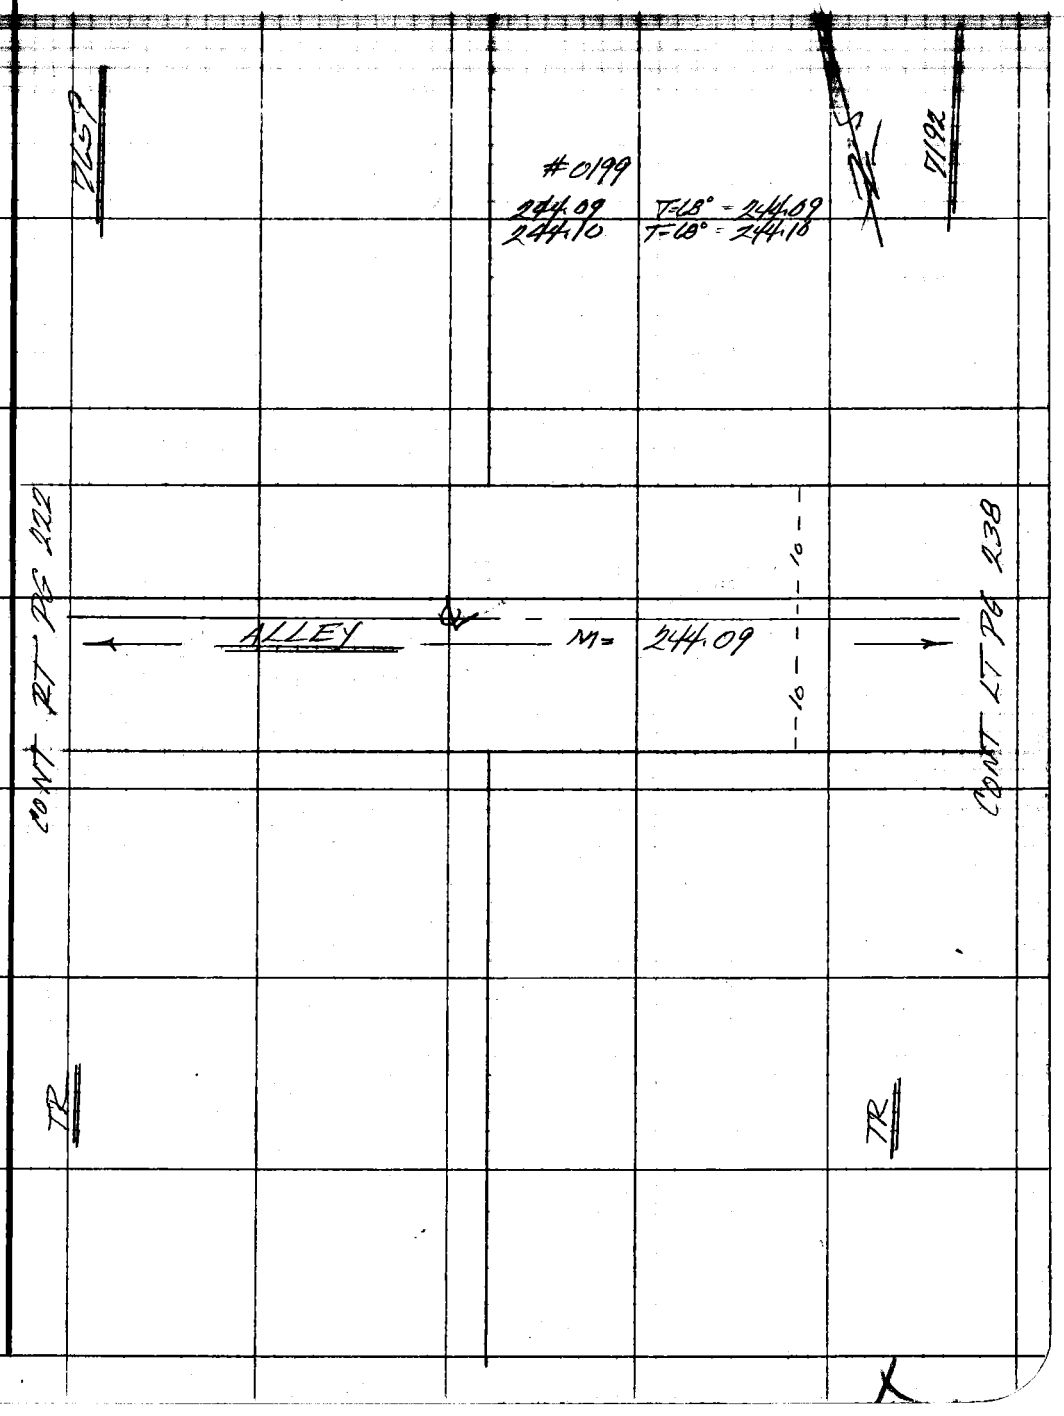

Note: Any Additions or Changes on This Sheet Must be Made or Circled in Red Ink With Date and Name of Person Making Change.

Do not extend this side of this line.

PLEASE RETURN TO
COUNTY OF LOS ANGELES
DEPARTMENT OF COUNTY ENGINEER
403 LOS ANGELES COUNTY ENGINEERING BLDG.

76F309S CE#310 3-69

F. B. 3484 PG 238

CONT BOT PG 239

1) 90-00-40
4) 360-02-50
90-00-42 1/2
6) 180-04-10
90-00-41 2/3

#0199
23.55 T=66°=23.55
24.00 T=66°=24.00

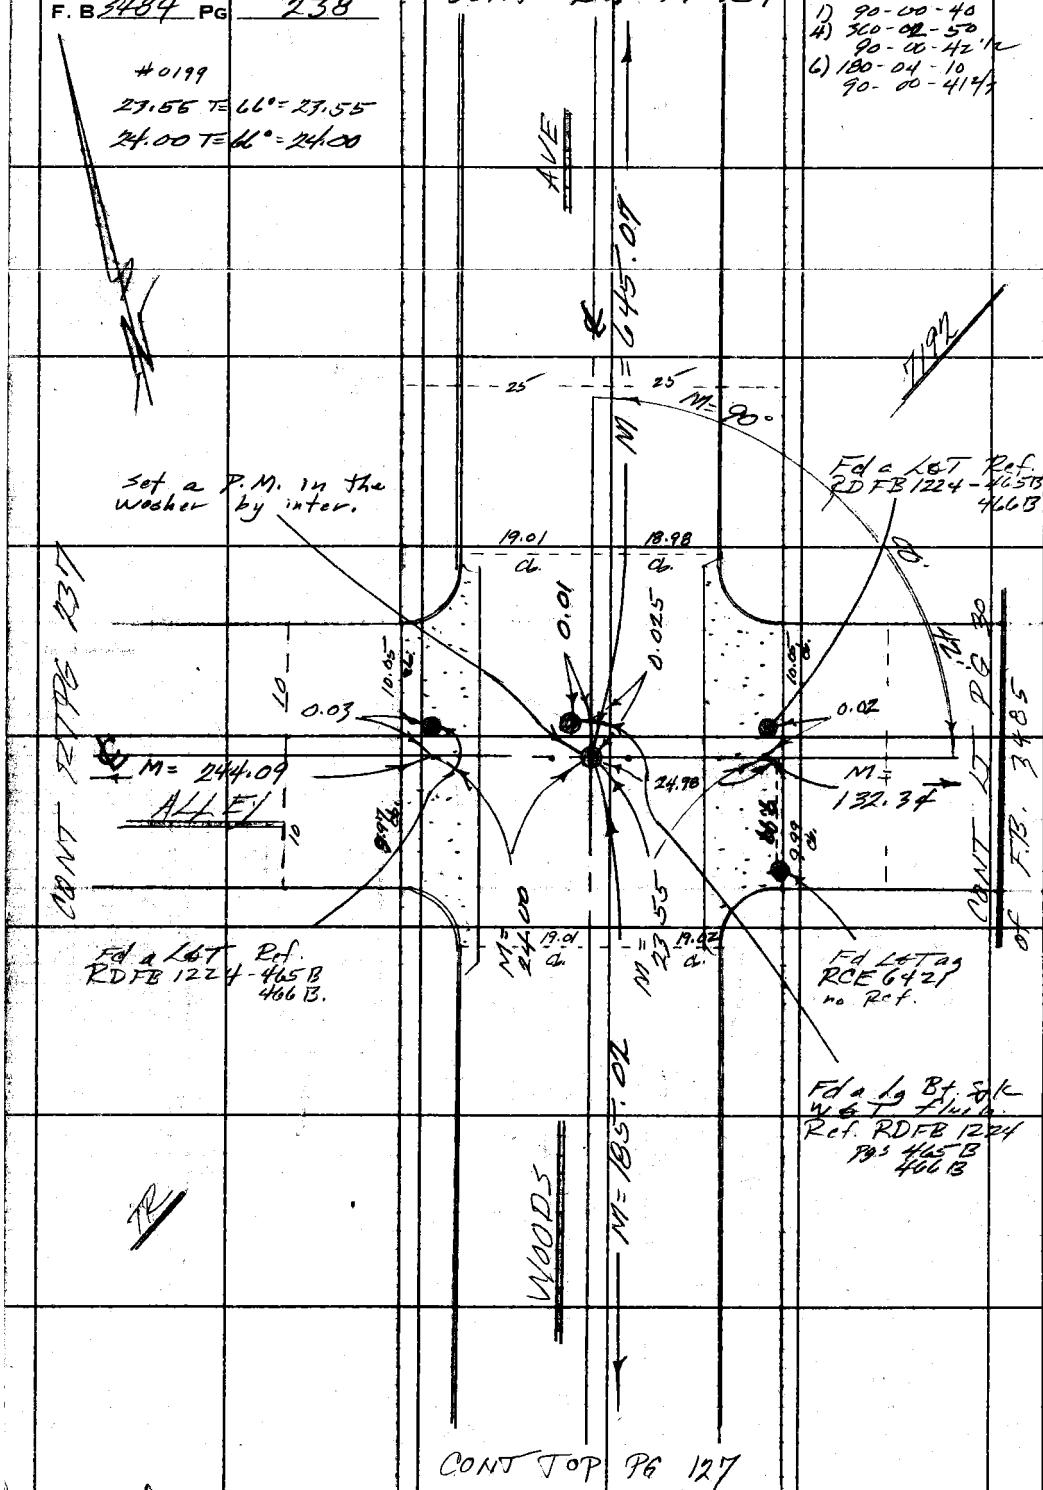

CONT TOP PG 127

PLEASE RETURN TO
COUNTY OF LOS ANGELES
DEPARTMENT OF COUNTY ENGINEER
403 LOS ANGELES COUNTY ENGINEERING BLDG.

Do not extend this side of this line.

Note: Any Additions or Changes on This Sheet Must Be Made or Circled in Red Ink With Date and Name of Person Making Change.

Notes Ck'd by	Survey of Belvedere Area 2	F. B. [illegible] PG. 239
Map No.	JN 0103 [illegible] Topo 0199 Sta. 68 [illegible]	
Office Work	Surveyed by F E Brooks	
Checked	Notes FEB Date June 70	
Date	Index D. BAILEY JUL 14 1976	

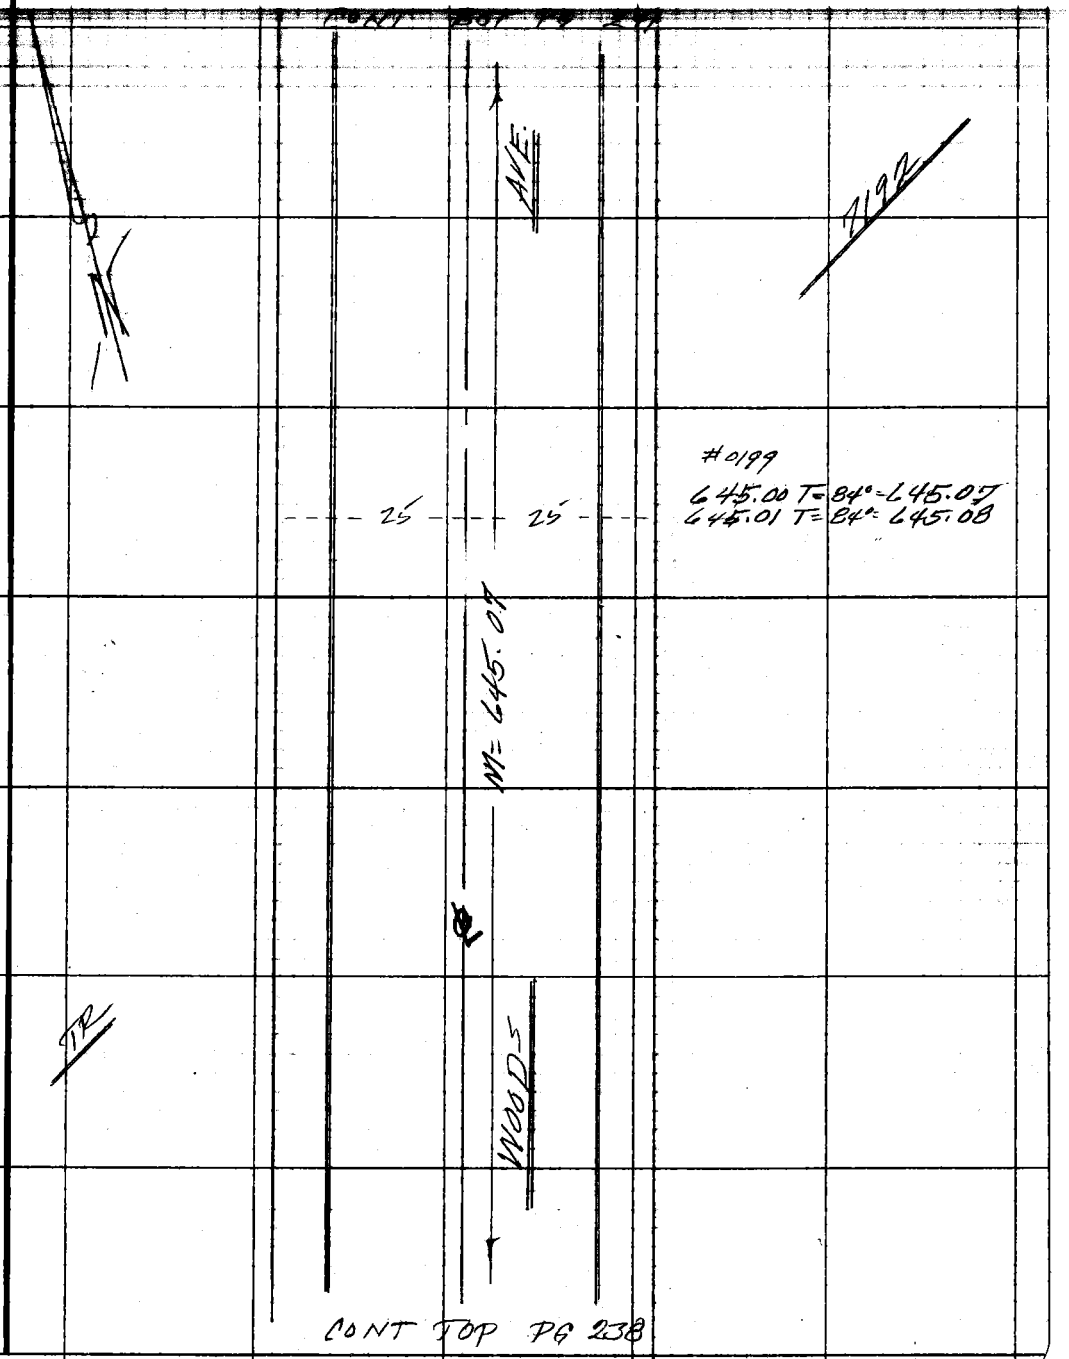

CONT TOP PG 238

Note: Any Additions or Changes on This Sheet Must be Made or Circled in Red Ink With Date and Name of Person Making Change.

Do not extend this side of this line.

PLEASE RETURN TO
COUNTY OF LOS ANGELES
DEPARTMENT OF COUNTY ENGINEER
403 LOS ANGELES COUNTY ENGINEERING BLDG.

76F309S CE#310 3-69

F. B. 3484 PG 240

#199
291.85 T= 62° = 291.94
291.96 T= 62° = 291.95

1652

1692

PLEASE RETURN TO
COUNTY OF LOS ANGELES
DEPARTMENT OF COUNTY ENGINEER
403 LOS ANGELES COUNTY ENGINEERING BLDG.

Do not extend this side of this line.

Note: Any Additions or Changes on This Sheet Must Be Made or Circled in Red Ink With Date and Name of Person Making Change.

CONT BY PG 225

HUBBARD ST.

M=291.94

℄

25

25

CONT OF PG 241

TR

TR

Notes Ck'd by	Survey of Belvedere Area ℄	F. B. 3484 PG. 241
Map No.	JN 0303.00 Tape 0203 Std. 68 °F	
Office Work	Surveyed by FE Brooks	
Checked	Notes FEB Date 10 Apr '75	
Date	Indexed G. D. BAILEY JUL 14 1976	

1) 179-59-30
4) 359-58-10
179-59-32 1/2
6) 359-57-10
179-59-31 1/2

1) 89-59-20
4) 356-56-50
89-59-12 1/2
6) 179-55-20
89-59-13 1/2

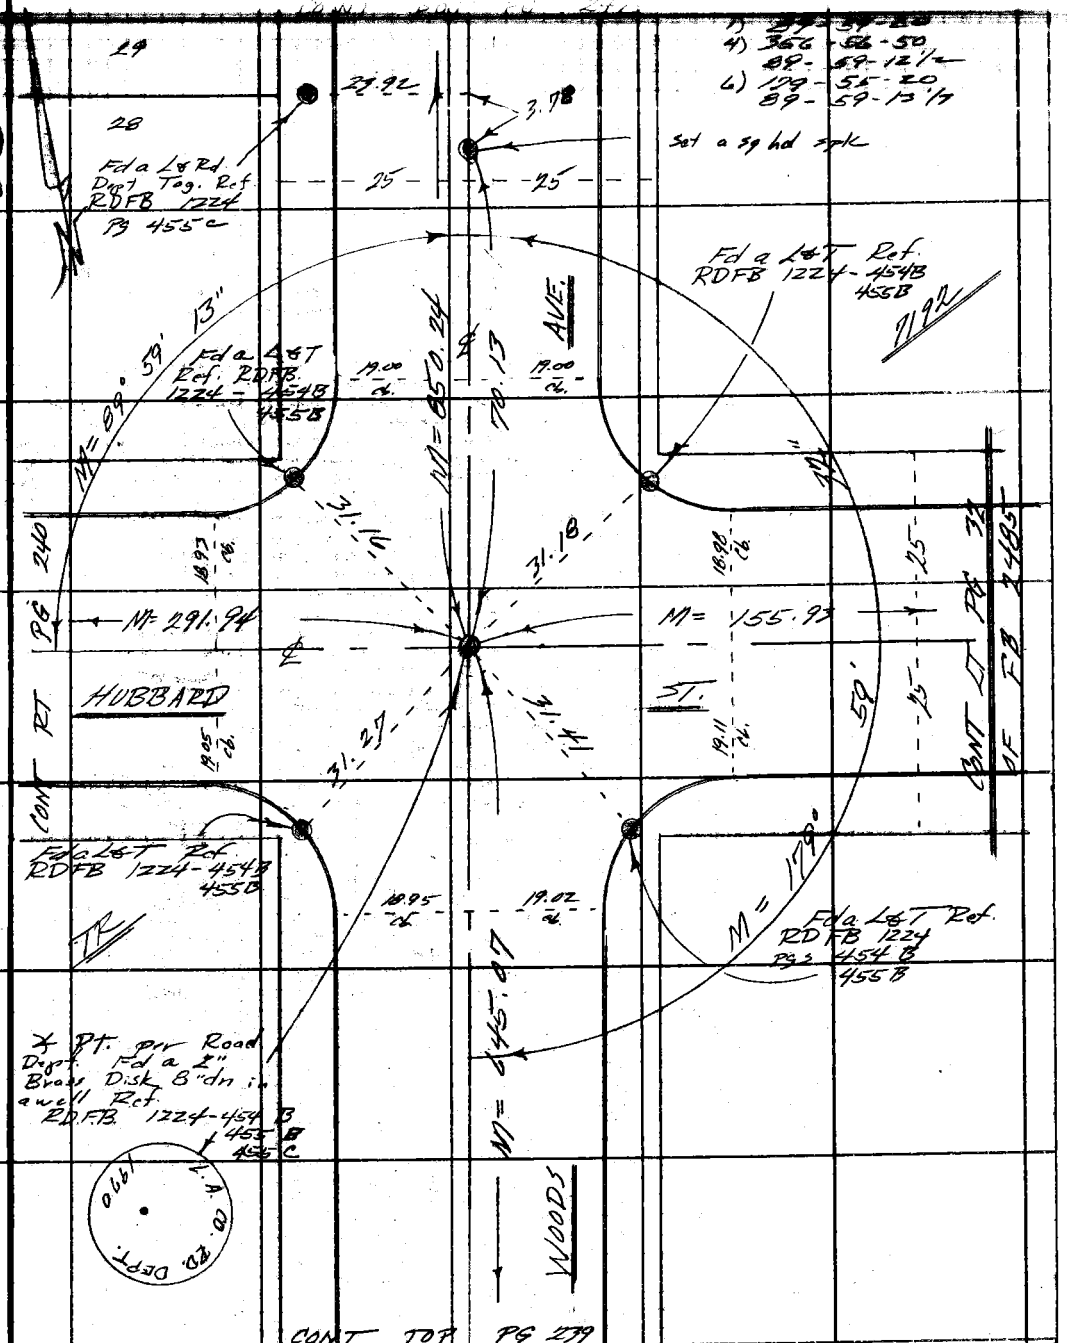

WS 36 #3

Note: Any Additions or Changes on This Sheet Must be Made or Circled in Red Ink With Date and Name of Person Making Change.

Do not extend this side of this line.

PLEASE RETURN TO
COUNTY OF LOS ANGELES
DEPARTMENT OF COUNTY ENGINEER
403 LOS ANGELES COUNTY ENGINEERING BLDG.

76F309S CE#310 3-68

F. B. 3484 PG. 242

CONT BOT PG 243

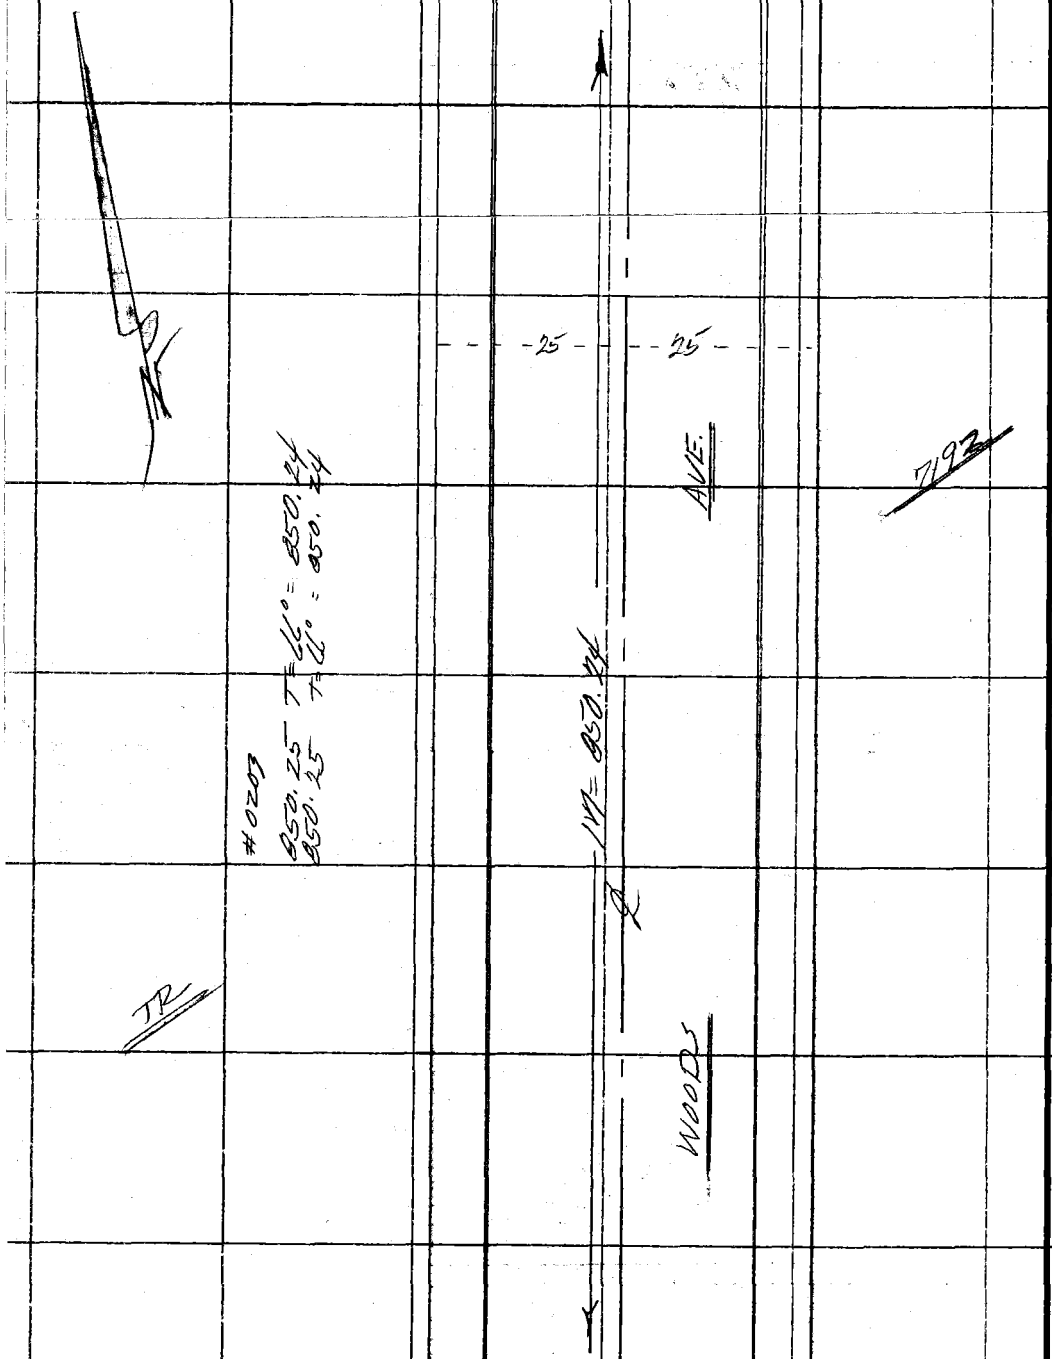

CONT TOP PG 241

PLEASE RETURN TO
COUNTY OF LOS ANGELES
DEPARTMENT OF COUNTY ENGINEER
403 LOS ANGELES COUNTY ENGINEERING BLDG.

Do not extend this side of this line.

Note: Any Additions or Changes on This Sheet Must be Made or Circled in Red Ink With Date and Name of Person Making Change.

Notes Ck'd by	Survey of Belvedere Area	F. B. 3484 Pg. 243
Map No.	IN [illegible]	
Office Work	Surveyed by FF [illegible]	
Checked	Notes FEB Date [illegible]	
Date	Indexed G. D. BAILEY JUL 14 1976	

WS 36

Note: Any Additions or Changes on This Sheet Must be Made or Circled in Red Ink With Date and Name of Person Making Change.

Do not extend this side of this line.

PLEASE RETURN TO
COUNTY OF LOS ANGELES
DEPARTMENT OF COUNTY ENGINEER
403 LOS ANGELES COUNTY ENGINEERING BLDG.

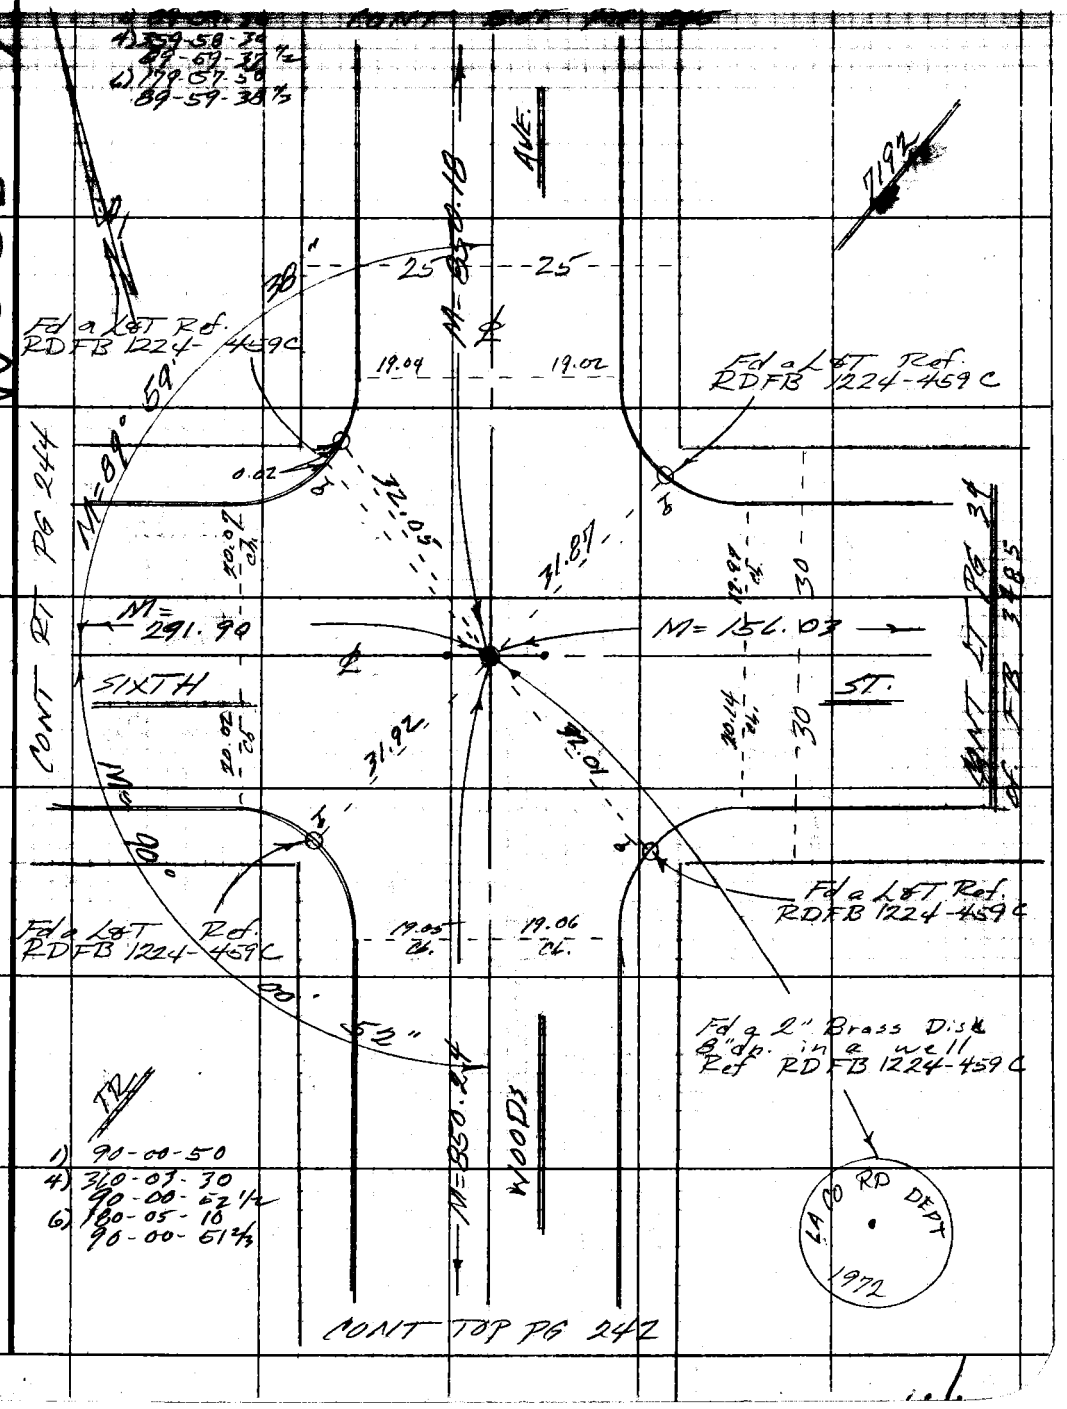

76F309S CE#310 3-69

F. B. 3484 PG 244

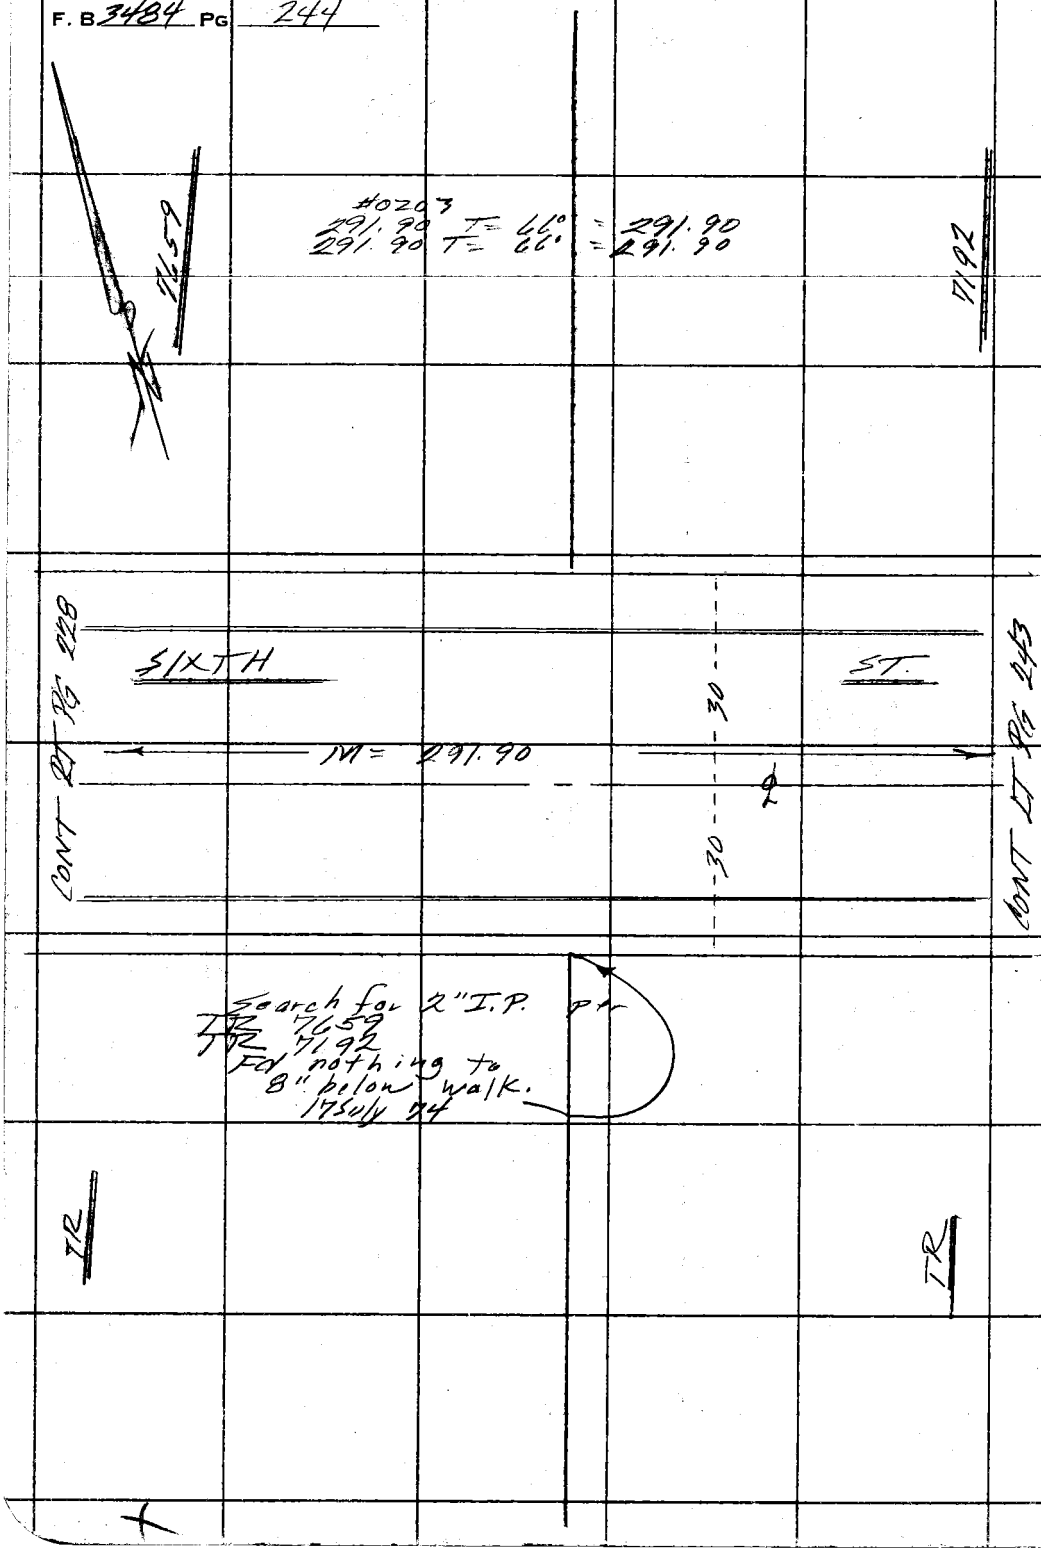

PLEASE RETURN TO
COUNTY OF LOS ANGELES
DEPARTMENT OF COUNTY ENGINEER
403 LOS ANGELES COUNTY ENGINEERING BLDG.

Do not extend this side of this line.

Note: Any Additions or Changes on This Sheet Must Be Made or Circled in Red Ink With Date and Name of Person Making Change.

Notes Ck'd by	Survey of Belvedere Area ℄	F. B. 3494 PG. 245
Map No.	JN 0203-40 Tape Std. °F	
Office Work	Surveyed by F F Brooks	
Checked	Notes FAB Date FEB 76	
Date	Indexed G. D. BAILEY JUL 14 1976	

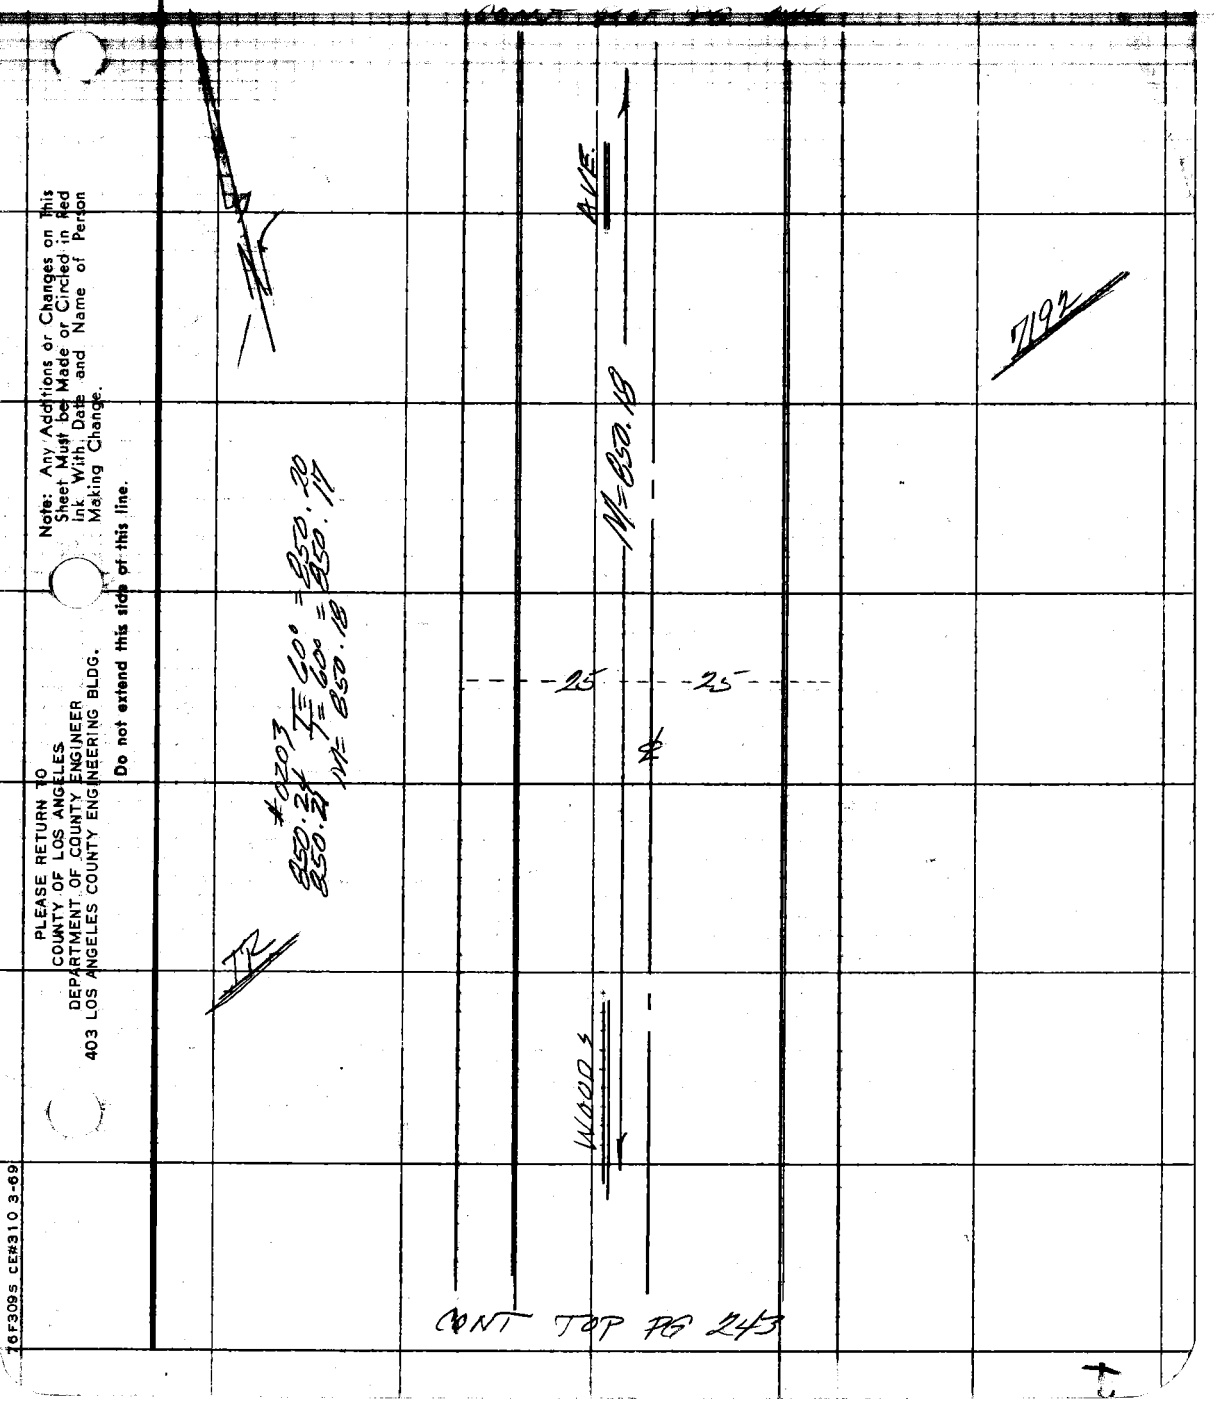

CONT TOP PG 243

Note: Any Additions or Changes on This Sheet Must be Made or Circled in Red Ink With Date and Name of Person Making Change.

Do not extend this side of this line.

PLEASE RETURN TO
COUNTY OF LOS ANGELES
DEPARTMENT OF COUNTY ENGINEER
403 LOS ANGELES COUNTY ENGINEERING BLDG.

76F309S CE#310 3-69

F. B. 3484 PG. 246

CONT BOT PG 247

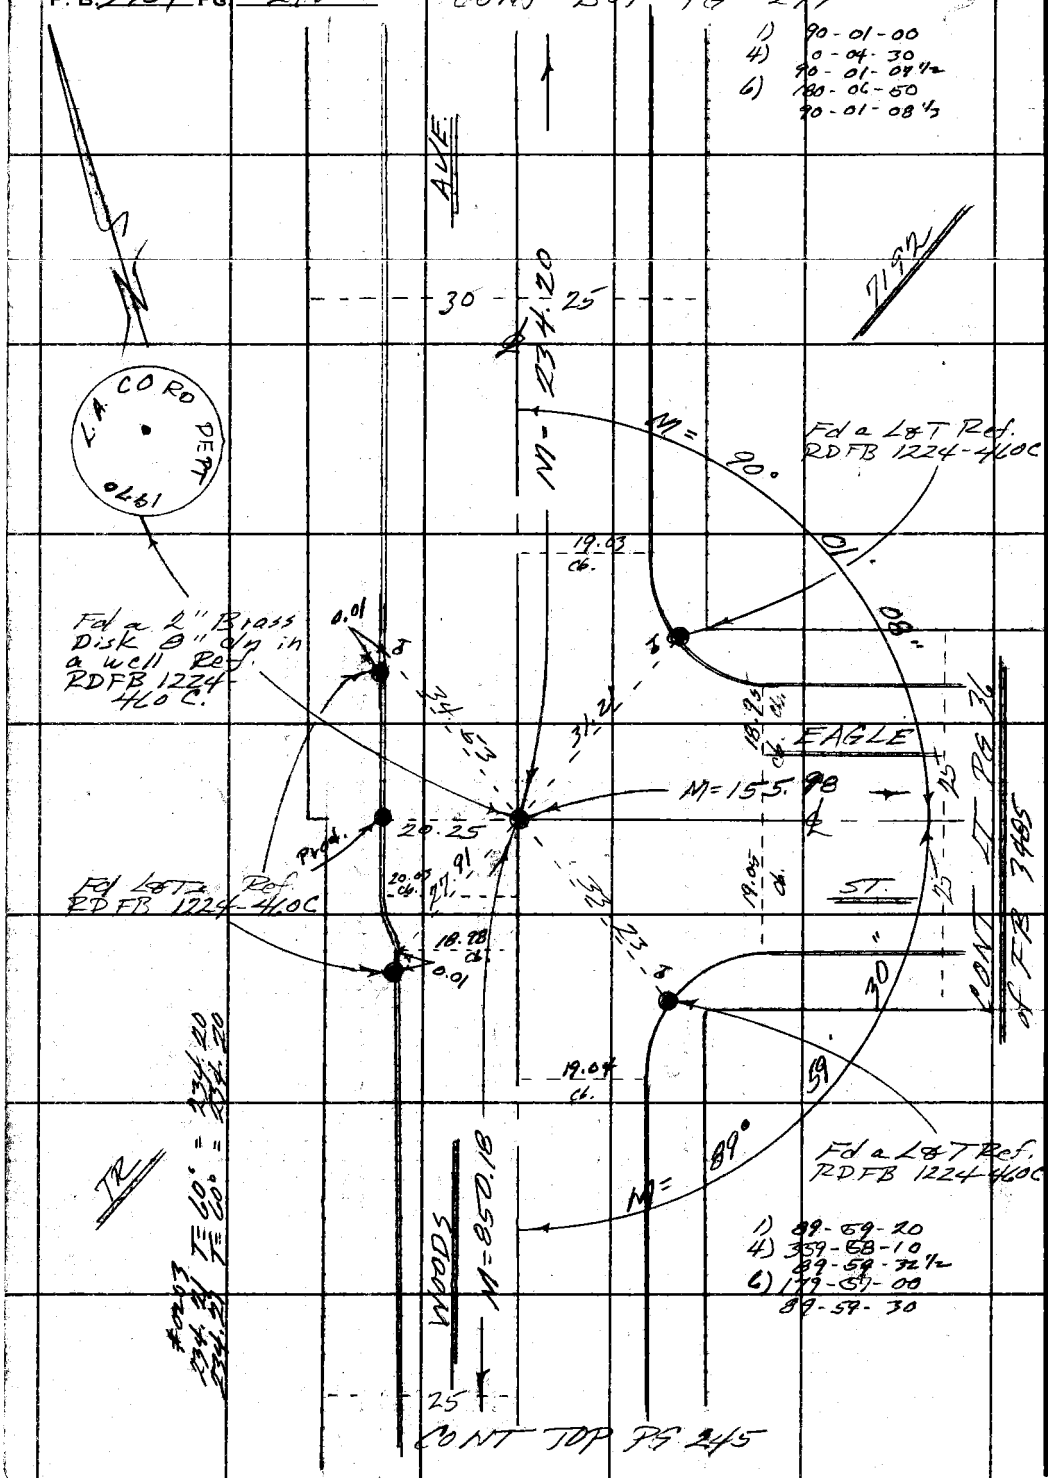

PLEASE RETURN TO
COUNTY OF LOS ANGELES
DEPARTMENT OF COUNTY ENGINEER
403 LOS ANGELES COUNTY ENGINEERING BLDG.

Do not extend this side of this line.

Note: Any Additions or Changes on This Sheet Must be Made or Circled in Red Ink With Date and Name of Person Making Change.

WS36 A2

Notes Ck'd by	Survey of Belvedere Aven ℄	F. B. 3481 PG. 247
Map No.	IN 0307.06 Tape 0203 Std. 68 °F	
Office Work	Surveyed by F F Brooks	
Checked	Notes FEB Date 16 Feb 70	
Date	Indexed G. D. BAILEY JUL 14 1976	

WS 36 42

1) 89 - 56 - 00
4) 359 - 43 - 20
89 - 55 - 50
6) 179 - 35 - 00
89 - 55 - 50

#203
71.63 T=60°
=71.63

615.53 T=66°
=615.52

615.51 T=66°
=615.50
M=615.51

M=615.51 AVE.

25 25

60"

66'

89°

Fd a L&T
no Ref.

19.04
cb.

℄

33.62

26.57

Fd L&Ts
no Ref.

ESCUELA

20.11
cb.

M=71.63

M=220.29

℄

ST.

20.08
cb.

38.96

27.21

CONT RT PG 248

Fd a L&T
no Ref.

Fd a Lg Bt Spk
& W. Flush.
no Ref.

20.05
cb.

Fd a 2" Brass Disk
set in Conc 8" dn. in
a well. No Ref.

30

M=234.20
WOODS

L.A. CO. RD. DEPT.
1972

TR

CONT TOP PG 246

Note: Any Additions or Changes on This Sheet Must be Made or Circled in Red Ink With Date and Name of Person Making Change.

Do not extend this side of this line.

PLEASE RETURN TO
COUNTY OF LOS ANGELES
DEPARTMENT OF COUNTY ENGINEER
403 LOS ANGELES COUNTY ENGINEERING BLDG.

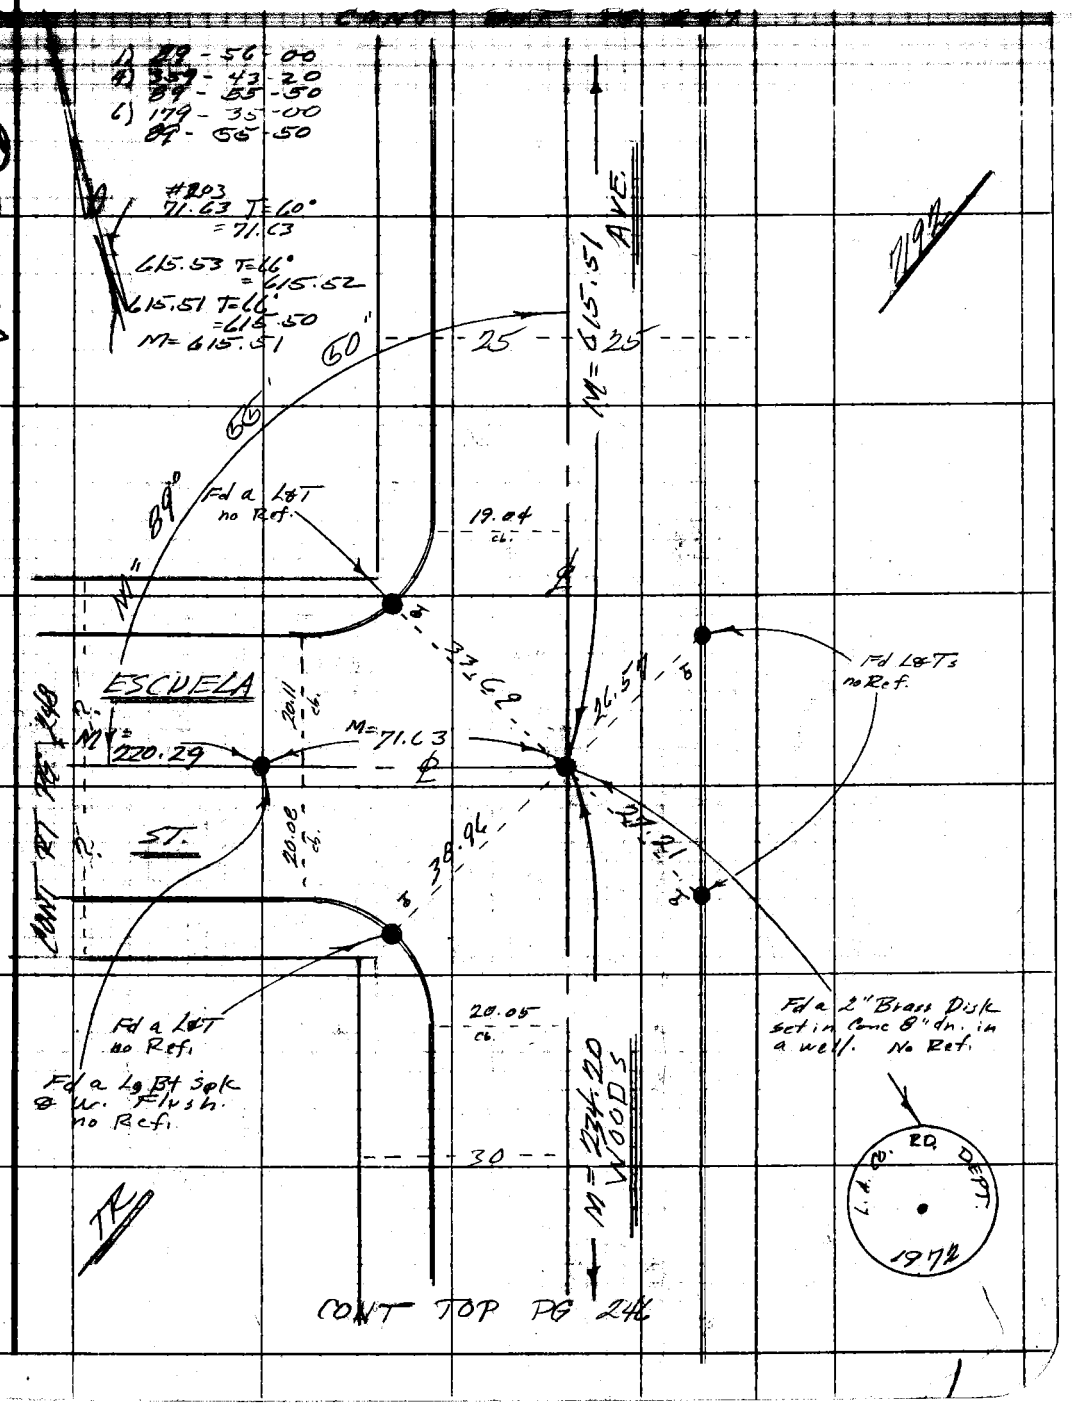

76F309S CE#310 3-69

F. B. 3484 PG 248

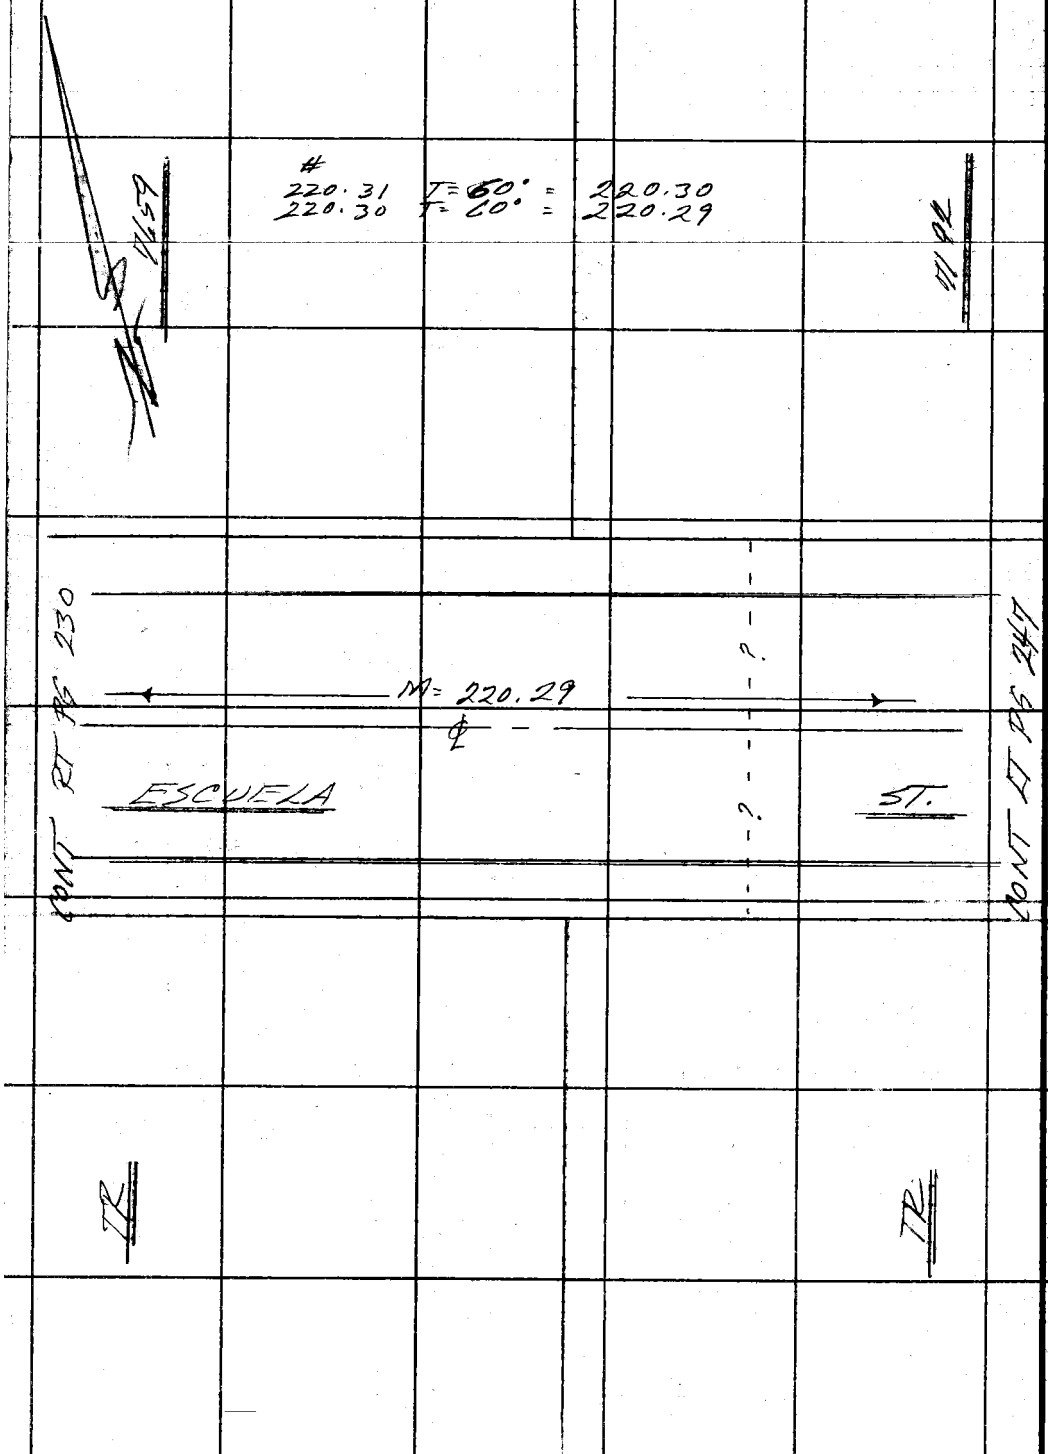

PLEASE RETURN TO
COUNTY OF LOS ANGELES
DEPARTMENT OF COUNTY ENGINEER
403 LOS ANGELES COUNTY ENGINEERING BLDG.

Do not extend this side of this line.

Note: Any Additions or Changes on This Sheet Must Be Made or Circled in Red Ink With Date and Name of Person Making Change.

Notes Ckd. by	Survey of Belverdere Area L
Map No.	JN 0303-00 Tape 0199 Std 68 °F
Office Work	Surveyed by F.E. Brooks
Checked	Notes F.B.B. Date 29 Sept 75
Date	Indexed G. D. BAILEY JUL 14 [illegible]

F. B. 3484 PG. 249

WS 36 42

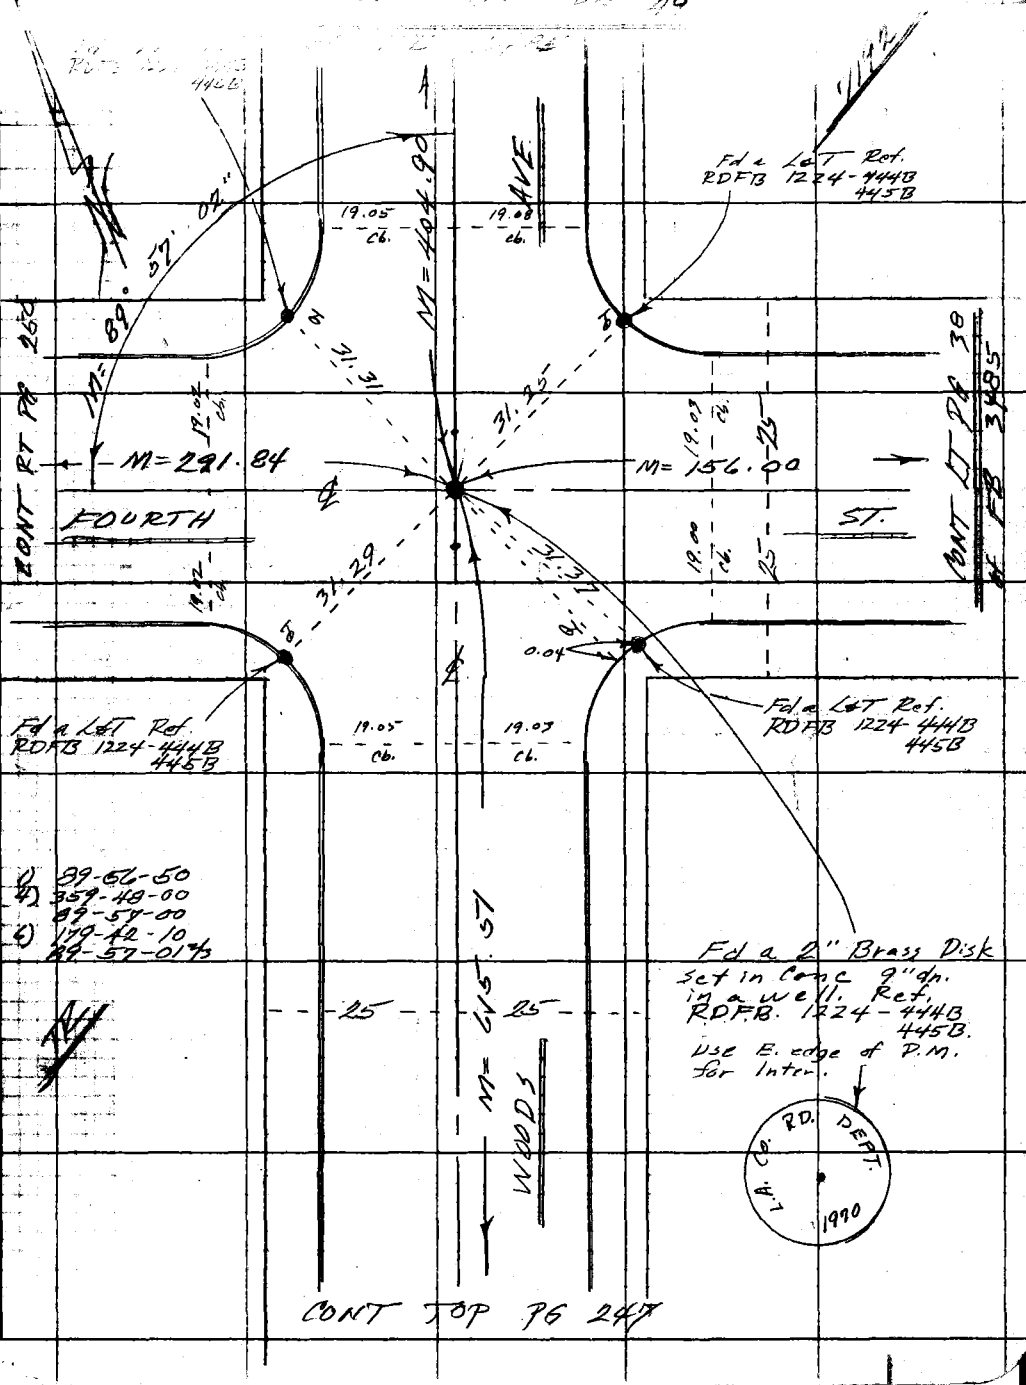

Note: Any Additions or Changes on This Sheet Must be Made or Circled in Red Ink With Date and Name of Person Making Change.

Do not extend this side of this line.

PLEASE RETURN TO
COUNTY OF LOS ANGELES
DEPARTMENT OF COUNTY ENGINEER
403 LOS ANGELES COUNTY ENGINEERING BLDG.

6F309S CE#310 3-69

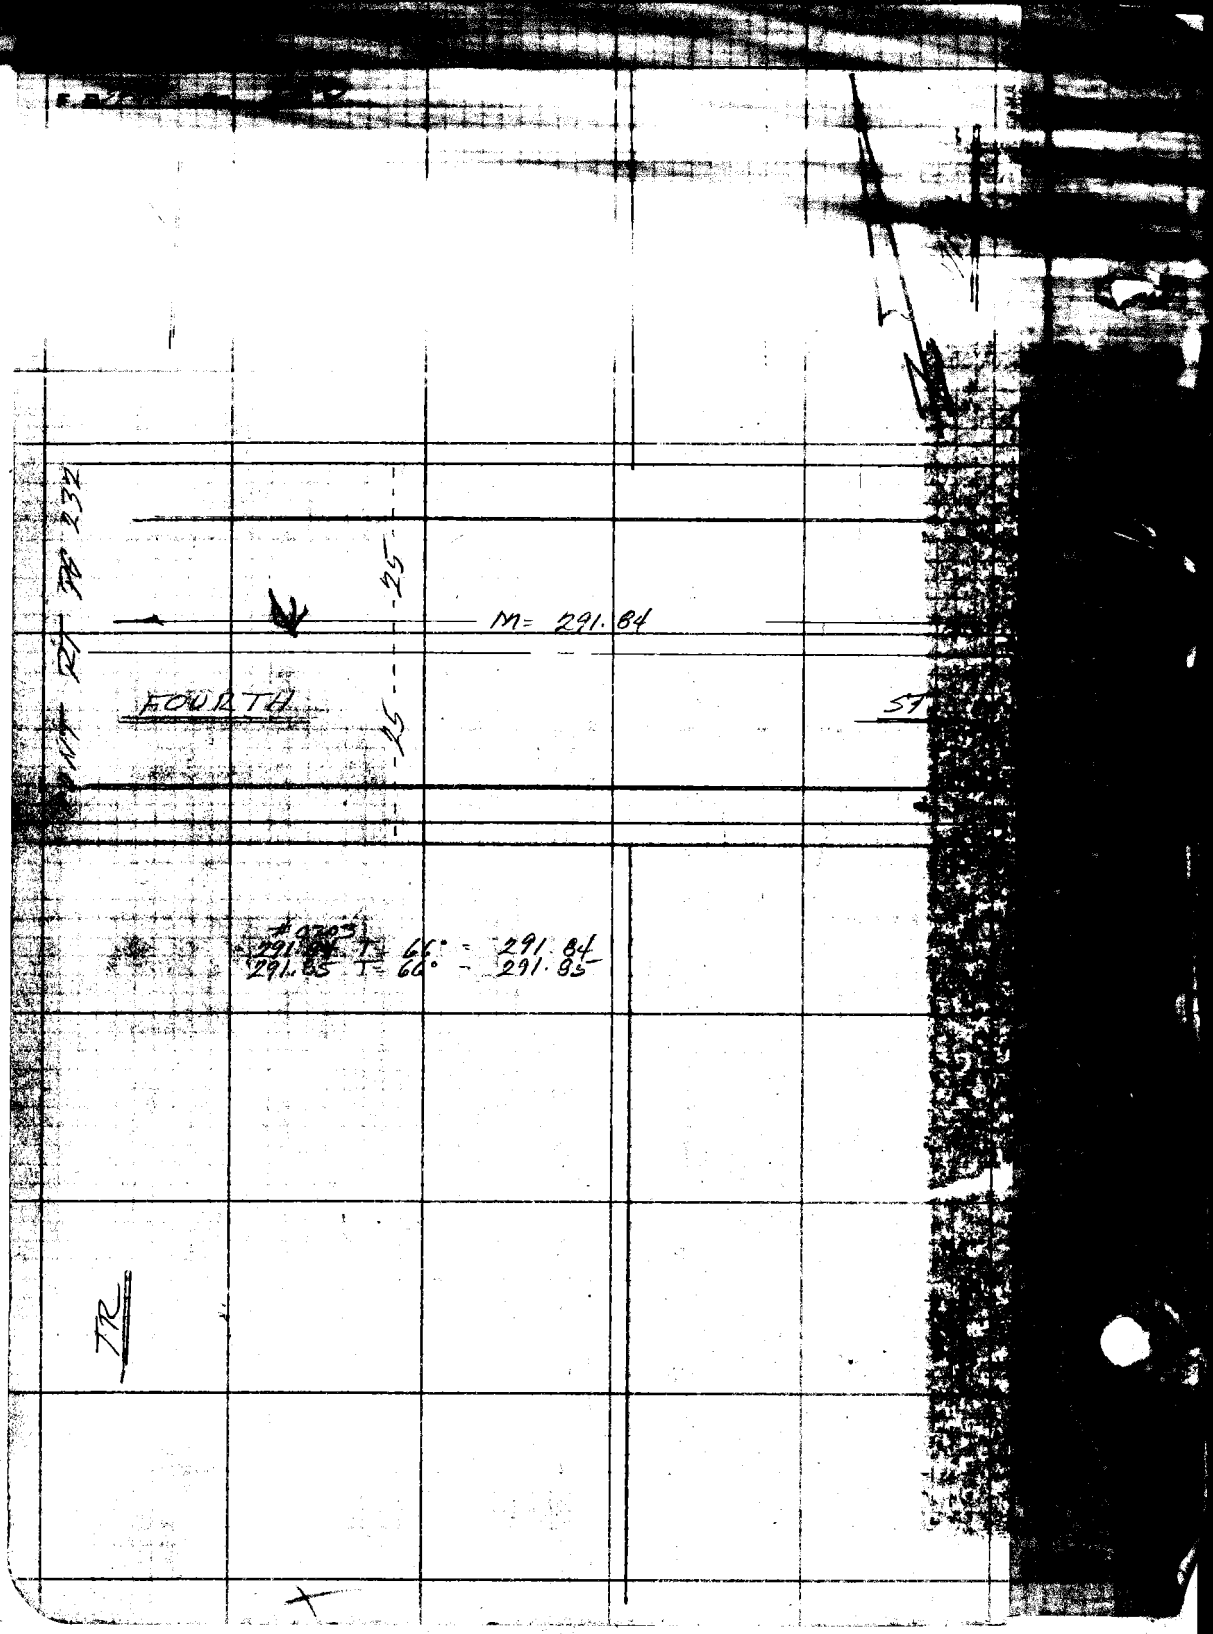

M= 291.84
FOURTH
25
25
TR