F.B. 3486 Pg.

Map No. _____ Survey of _____
Office Work _____ JN _____ Tape _____ Std _____ °F
Checked _____ Notes _____ Date _____
Date _____ Indexed _____

Page	Job	Description
		NAME — JOB NO.
		EASTERN AVE. SERVICE COMPLEX — 0300.17
5-6	Index	
7-24	Bdry.	Boundary survey of North & East sides of property - vic. Ramboz Dr. Van Pelt Ave., Luella Dr., Cordon Dr., Machado Ave., Lotta Dr. & Eastern Ave.
		CITY TERRACE AREA DIV. NO. 2 — 0303.04
25-26	Index	
27-64	C.L.	Centerline survey of Area bounded by City Terrace Dr., Eastern Ave., Milburn Dr. & Van Pelt Ave.
		EASTERN AVE. COMMUNICATION COMPLEX — 7413.03
71-73	Test Holes	Loc. of Test Holes vicinity of Cordon St. & Machado Ave.
75-78	Elev.	Elevations of above Test Holes

Microfilmed Jan '85

Notes Ck'd by

Office Work

Date

Survey of

Surveyed by

Indexed

IW 0340-11

EASTERN AVE SERVICE COMPLEX

BOUNDARY SURVEY

of

NORTH and EAST

SIDES of PROPERTY

FE Brooks
N Smith
R Moore
R Massey
A Gokel

F.B. 3484 Pg. 6

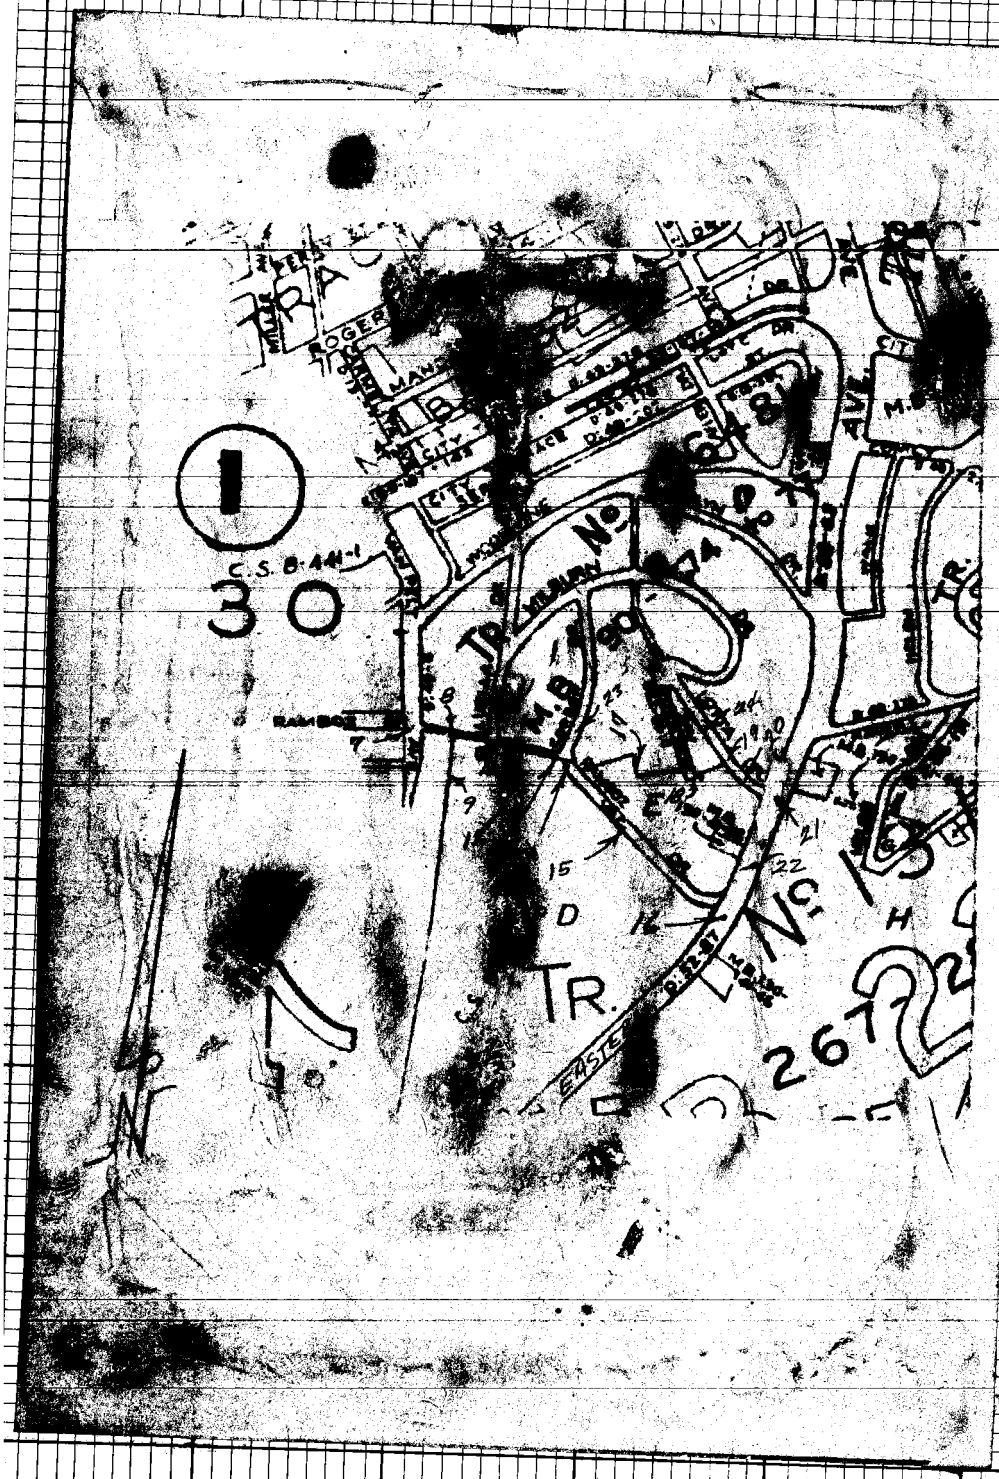

PLEASE RETURN TO
LOS ANGELES COUNTY ENGINEER
403 Los Angeles County Engineering Bldg.

Do not extend this file or this fine.

Note: Any Additions or Changes on this Sheet Must be Made by Orchard in Red Ink With Date and Name of Person Making Change.

Notes Ck'd by _____ Survey of _____

Office Work _____ Surveyed by _____

Checked _____ Notes _____ Date _____

Date _____ Indexed C. J. GALLI AUG 4 '68

F.B. _____ PG. _____

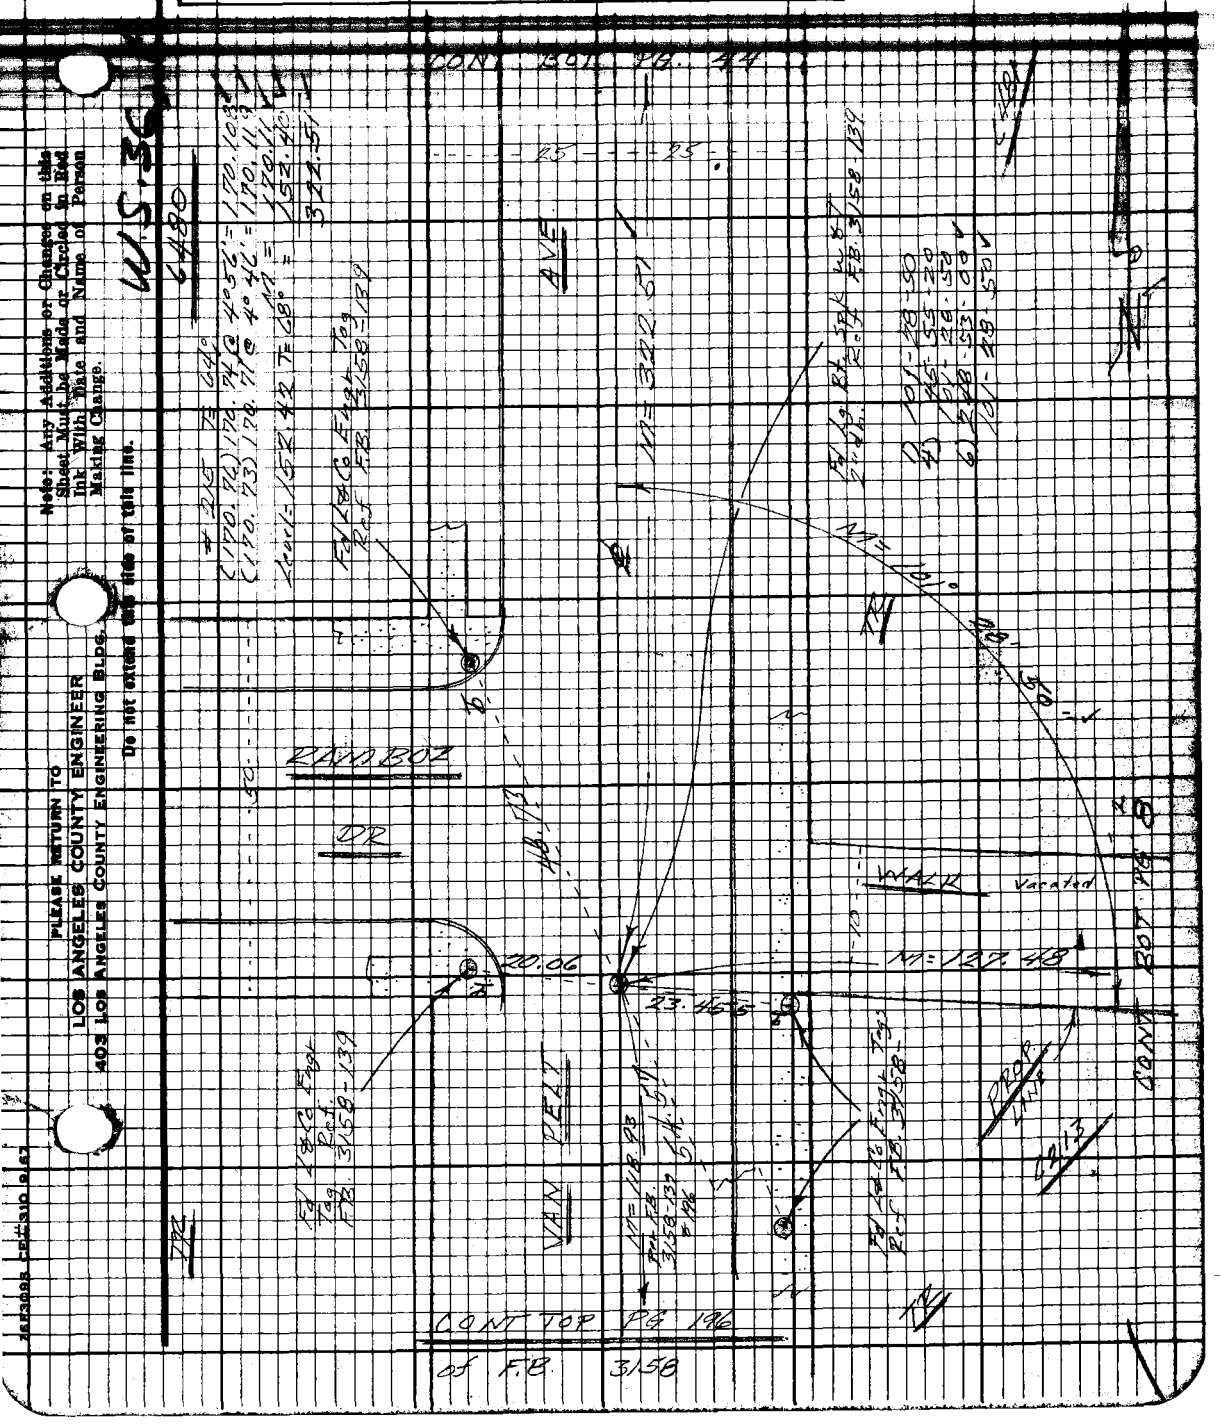

Note: Any Additions or Changes on this Sheet Must be Made or Circled in Red Ink With Date and Name of Person Making Change.

PLEASE RETURN TO
LOS ANGELES COUNTY ENGINEER
403 LOS ANGELES COUNTY ENGINEERING BLDG.

Do not extend this side of this line.

76F3098 CF#310 9-67

PLEASE RETURN TO
LOS ANGELES COUNTY ENGINEER
403 LOS ANGELES COUNTY ENGINEERING BLDG.

Note: Any Additions or Changes on this Sheet Must be Made or Circled in Red Ink With Date and Name of Person Making Change.

Do not extend this side of this line.

W.S. 36, A-1.

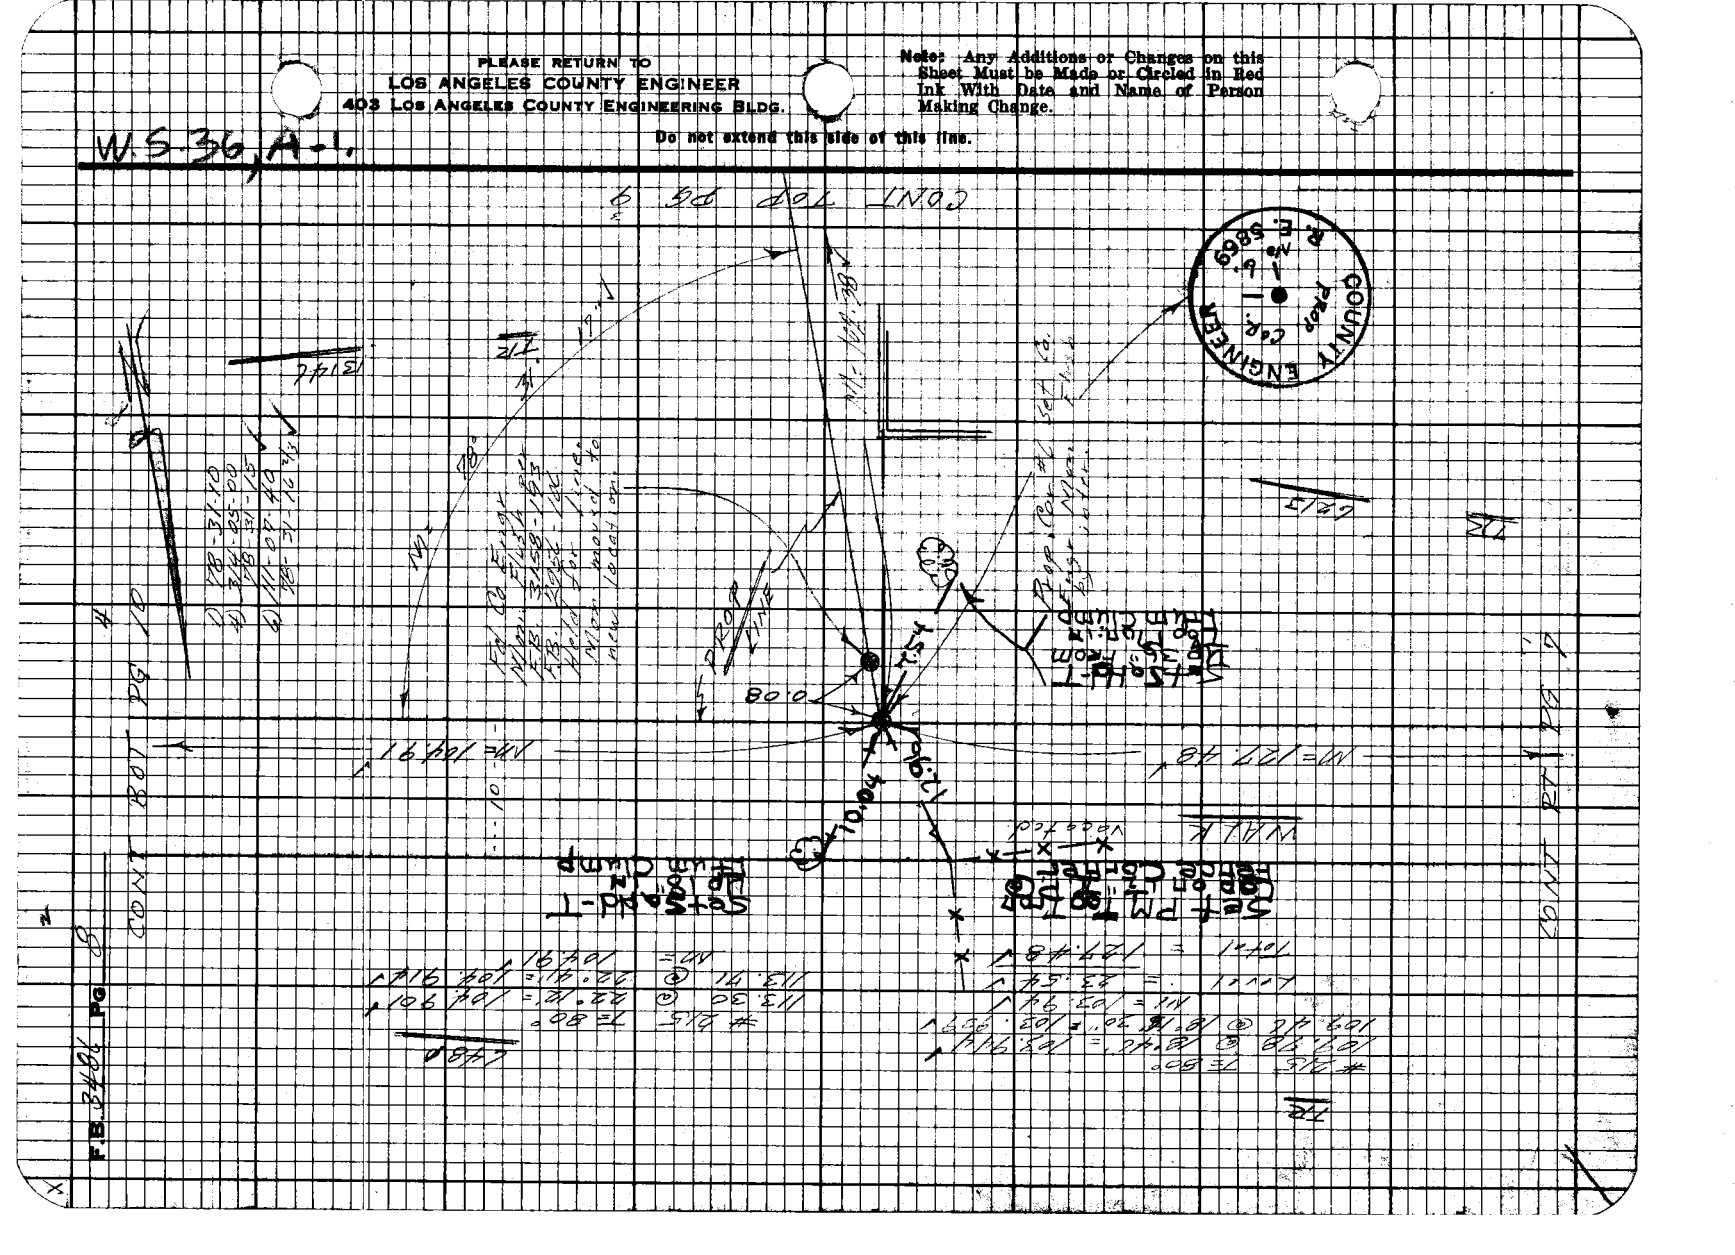

Notes Ck'd by _____ Survey of _____ F.B. 101 Pg. 9

Map No. _____ Surveyed by _____

Office Work _____ Notes F & B Date 18 April 69

Checked _____ Indexed C. J. GALLI AUG 4 '69

Date _____

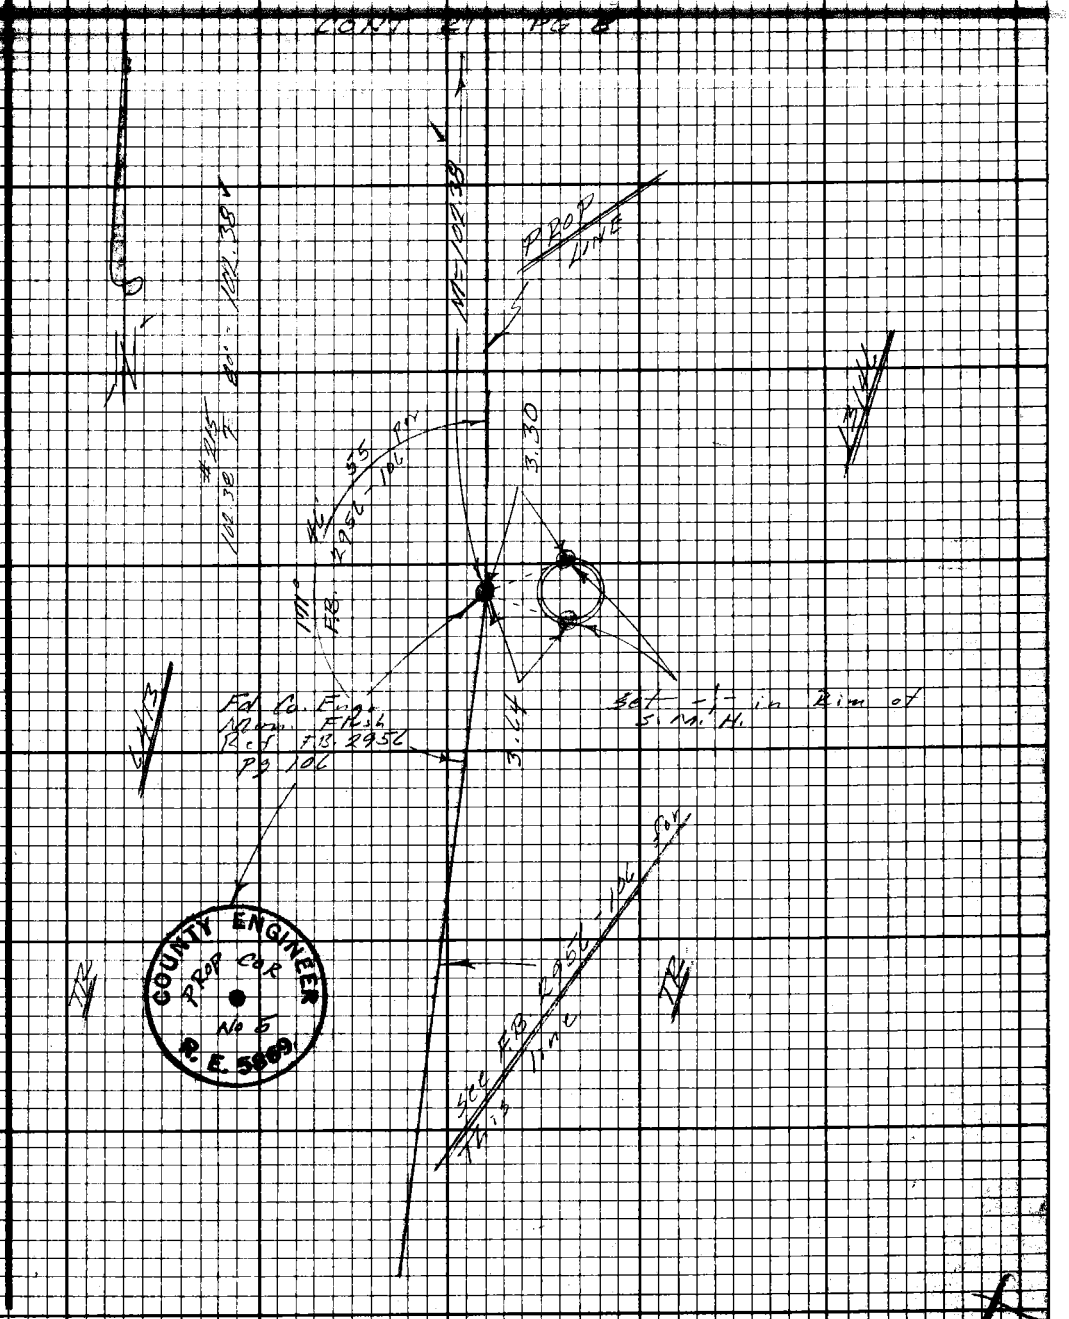

Note: Any Additions or Changes on this Sheet Must be Made or Circled in Red Ink With Date and Name of Person Making Change.

Do not extend this side of this line.

PLEASE RETURN TO
LOS ANGELES COUNTY ENGINEER
403 LOS ANGELES COUNTY ENGINEERING BLDG.

76F3098 CE #310 9.67

PLEASE RETURN TO
LOS ANGELES COUNTY ENGINEER
403 Los Angeles County Engineering Bldg.

Do not extend this side of this line.

Note: Any Additions or Changes on this Sheet Must be Made or Circled in Red Ink With Date and Name of Person Making Change.

WC36-A-1

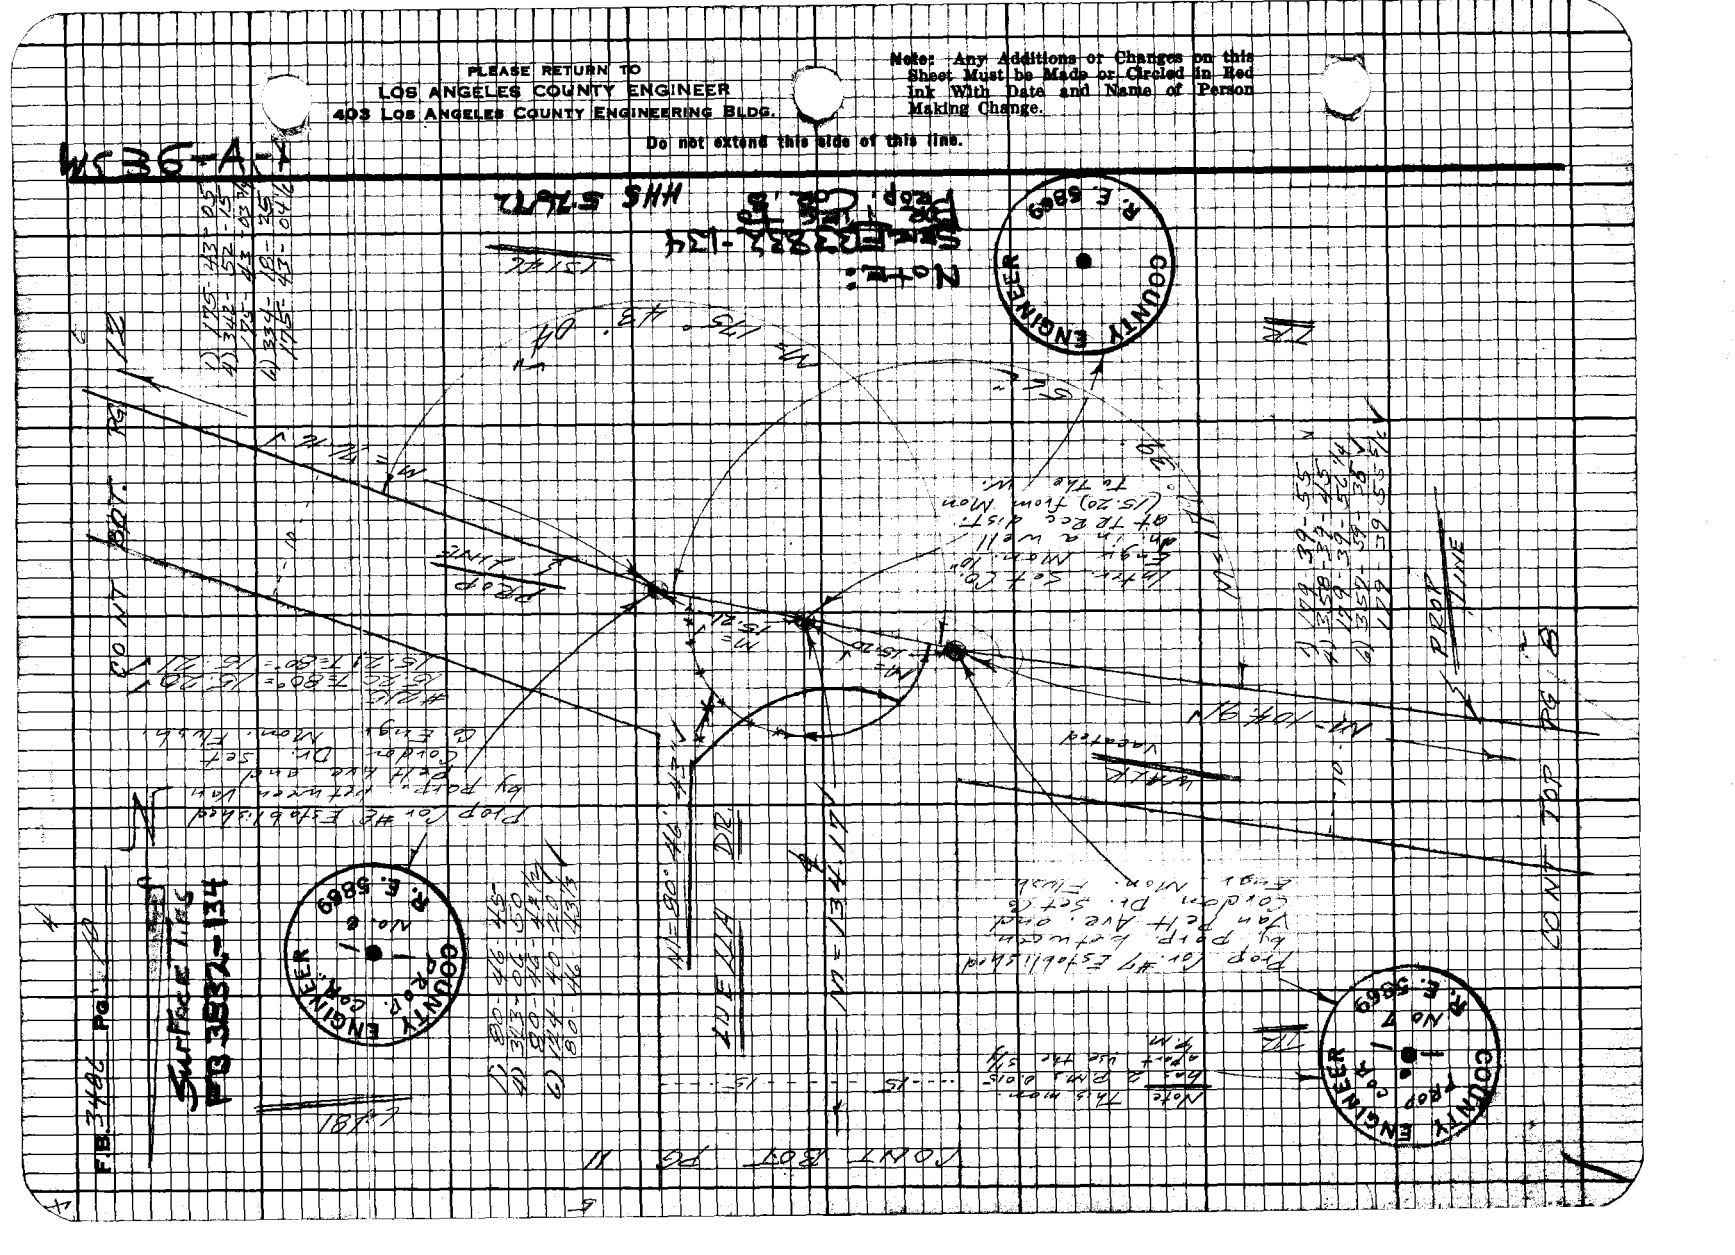

Notes Ck'd by
Map No.
Office Work
Checked
Date

Survey of
Surveyed by
Notes
Date
Indexed

F.B. PG.

Note: Any Additions or Changes on this Sheet Must be Made or Circled in Red Ink With Date and Name of Person Making Change.

Do not extend this side of this line.

PLEASE RETURN TO
LOS ANGELES COUNTY ENGINEER
405 Los Angeles County Engineering Bldg.

COUNTY ENGINEER
R.E. 5869

FD. CEMENTED CO. ENG. TAG INTS CONC. STOP FB 3258-158

FD. L & Co. ENG. TAG REF. FB. 3158-158

CONTINUED

F.B. 3486 Pg 12

CONT BOT PG 13

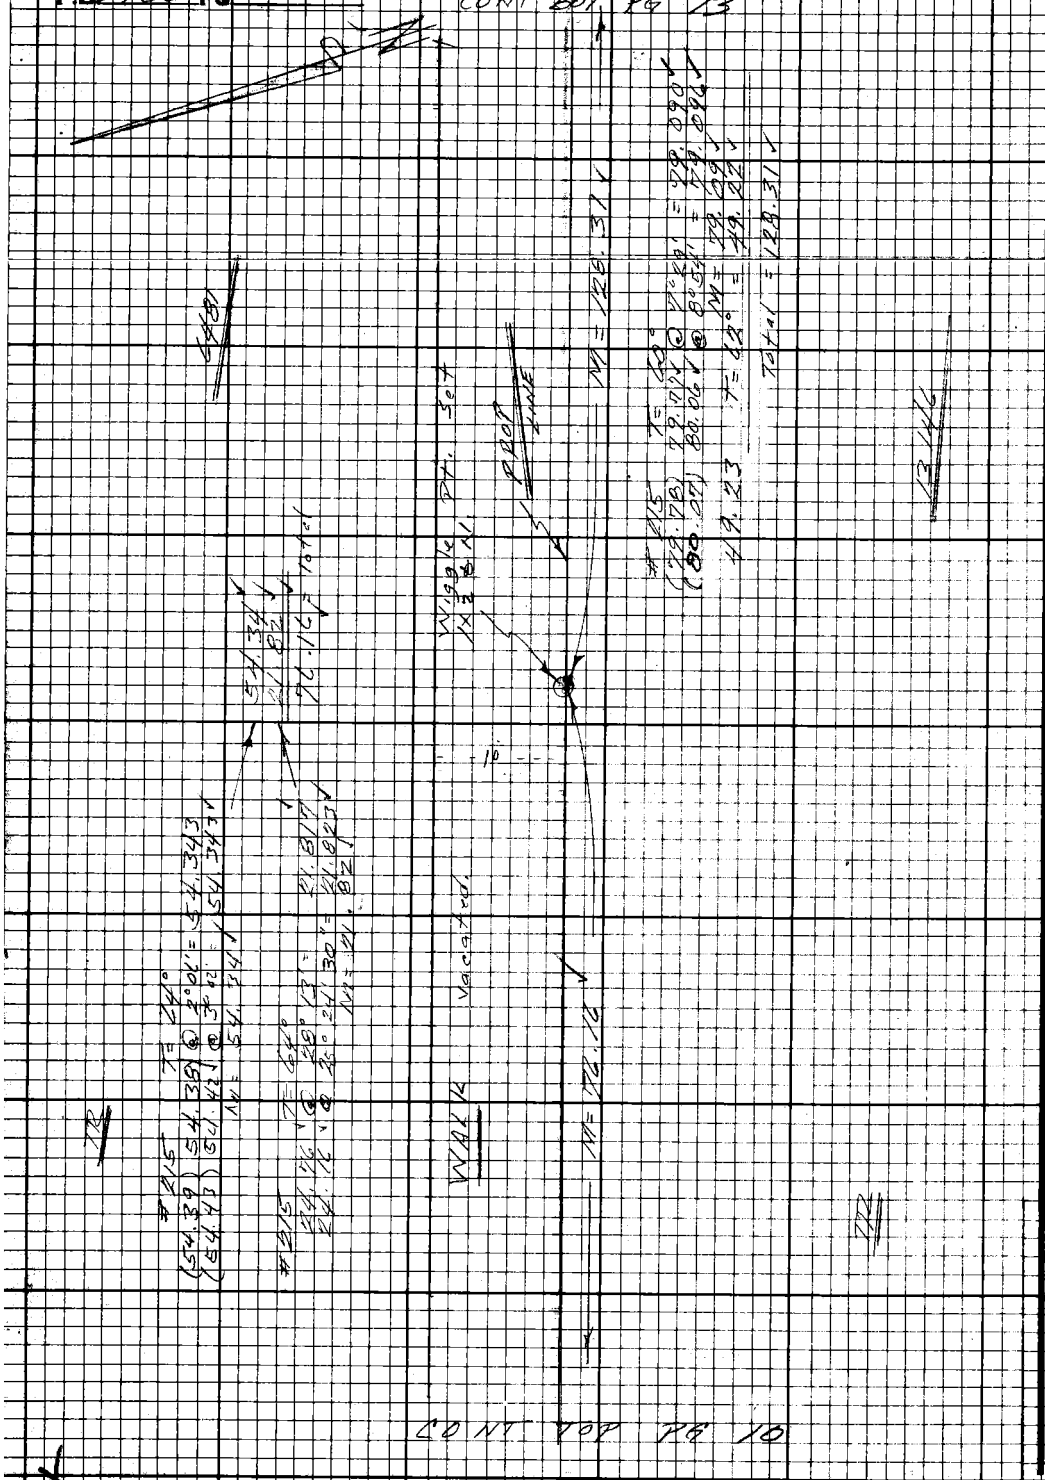

CONT TOP PG 10

PLEASE RETURN TO
LOS ANGELES COUNTY ENGINEER
403 LOS ANGELES COUNTY ENGINEERING BLDG.

Do not extend this side of this line.

Note: Any Additions or Changes on this Sheet Must be Made or Circled in Red Ink With Date and Name of Person Making Change.

Notes Ck'd by
Map No.
Office Work
Checked
Date

Survey of
Surveyed by
Notes
Indexed

F.B. Pg.

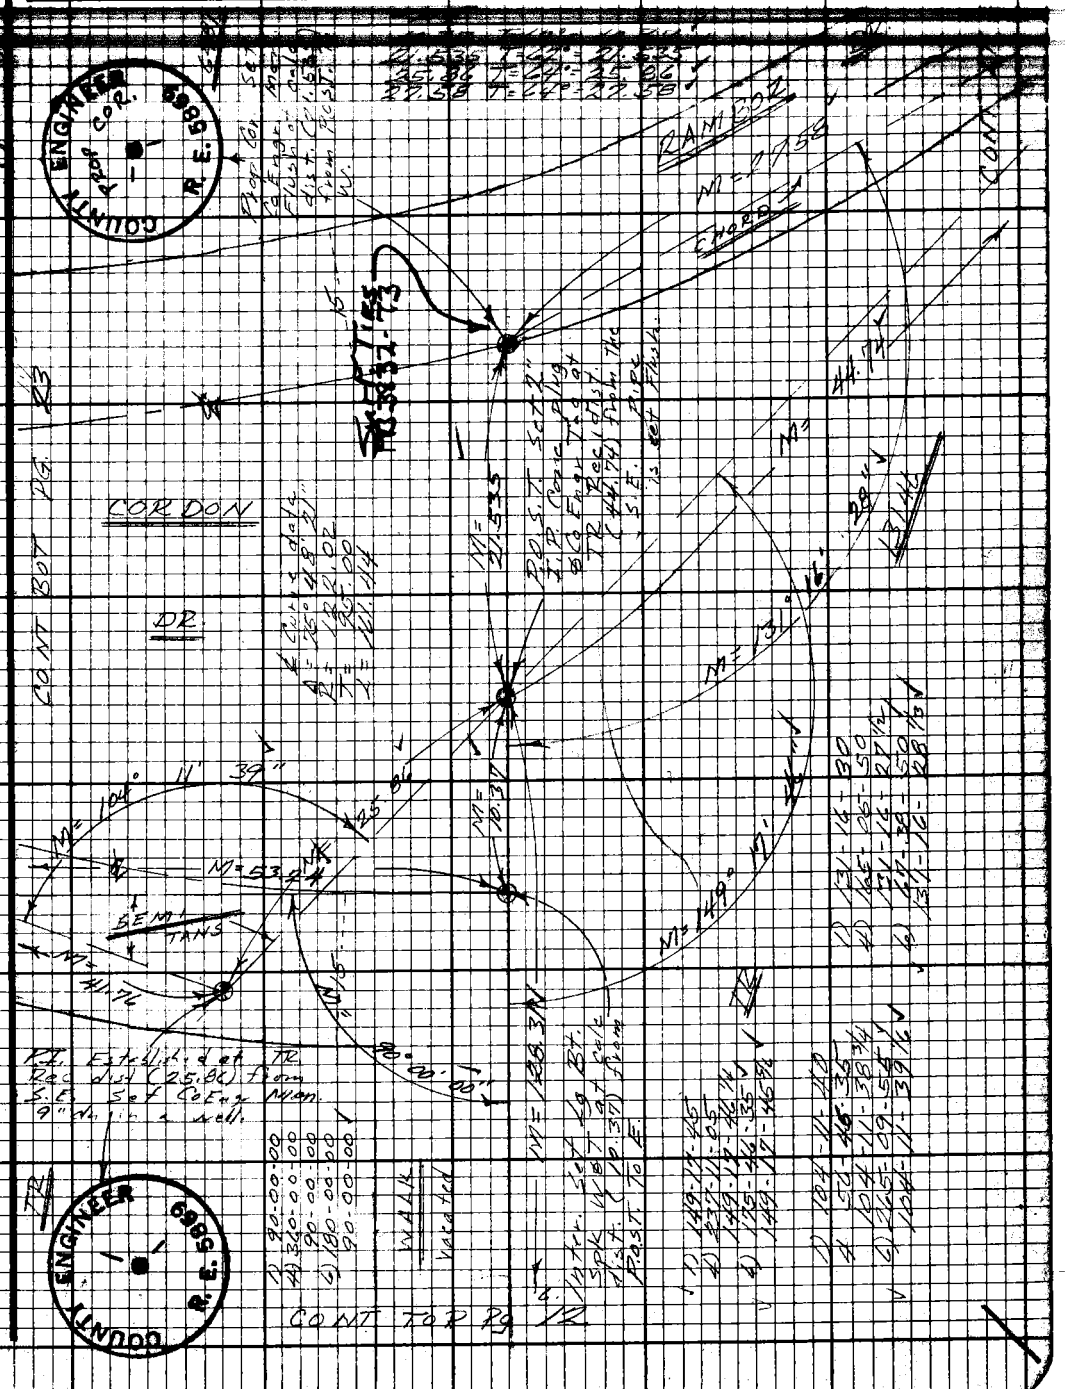

Note: Any Additions or Changes on this Sheet Must be Made or Circled in Red Ink With Date and Name of Person Making Change.

Do not extend this side of this line.

PLEASE RETURN TO
LOS ANGELES COUNTY ENGINEER
403 LOS ANGELES COUNTY ENGINEERING BLDG.

76F3098 CE#310 9-67

F.B. 3486 PG. 14 CONT. BOT. PG. 17

P.O.S.T. set 1X2 & N at 90° and Calc dist (2.47) from I.P. to E.

#0/4 T = 66°
47.23 @ 9°41' = 46.556 ✓
47.34 @ 10°35' = 46.554 ✓
M = 46.55 ✓
Level = 1.81 ✓
Diff. = 44.74 ✓

1) 162-09-25
4) 288-37-45
162-09-26¼
4) 355-56-35
162-09-25¾ ✓

1) 96-29-20
4) 35-50-20
96-29-20
4) 218-56-00 ✓
96-29-20 ✓

#0/4
15.00 T = 68° = 15.00 ✓
2.47 T = 68° = 2.47 ✓

PLEASE RETURN TO
LOS ANGELES COUNTY ENGINEER
403 LOS ANGELES COUNTY ENGINEERING BLDG.

Do not extend this side of this line.

Note: Any Additions or Changes on this Sheet Must be Made or Circled in Red Ink With Date and Name of Person Making Change.

Notes Ck'd by
Map No.
Office Work
Checked
Date

Survey of
Surveyed by
Notes F.E.B. Date
Indexed D.J. GALLI AUG 4 '89

F.B. PG

Note: Any Additions or Changes on this Sheet Must be Made or Circled in Red Ink With Date and Name of Person Making Change.

Do not extend this side of this line.

PLEASE RETURN TO
LOS ANGELES COUNTY ENGINEER
403 LOS ANGELES COUNTY ENGINEERING BLDG.

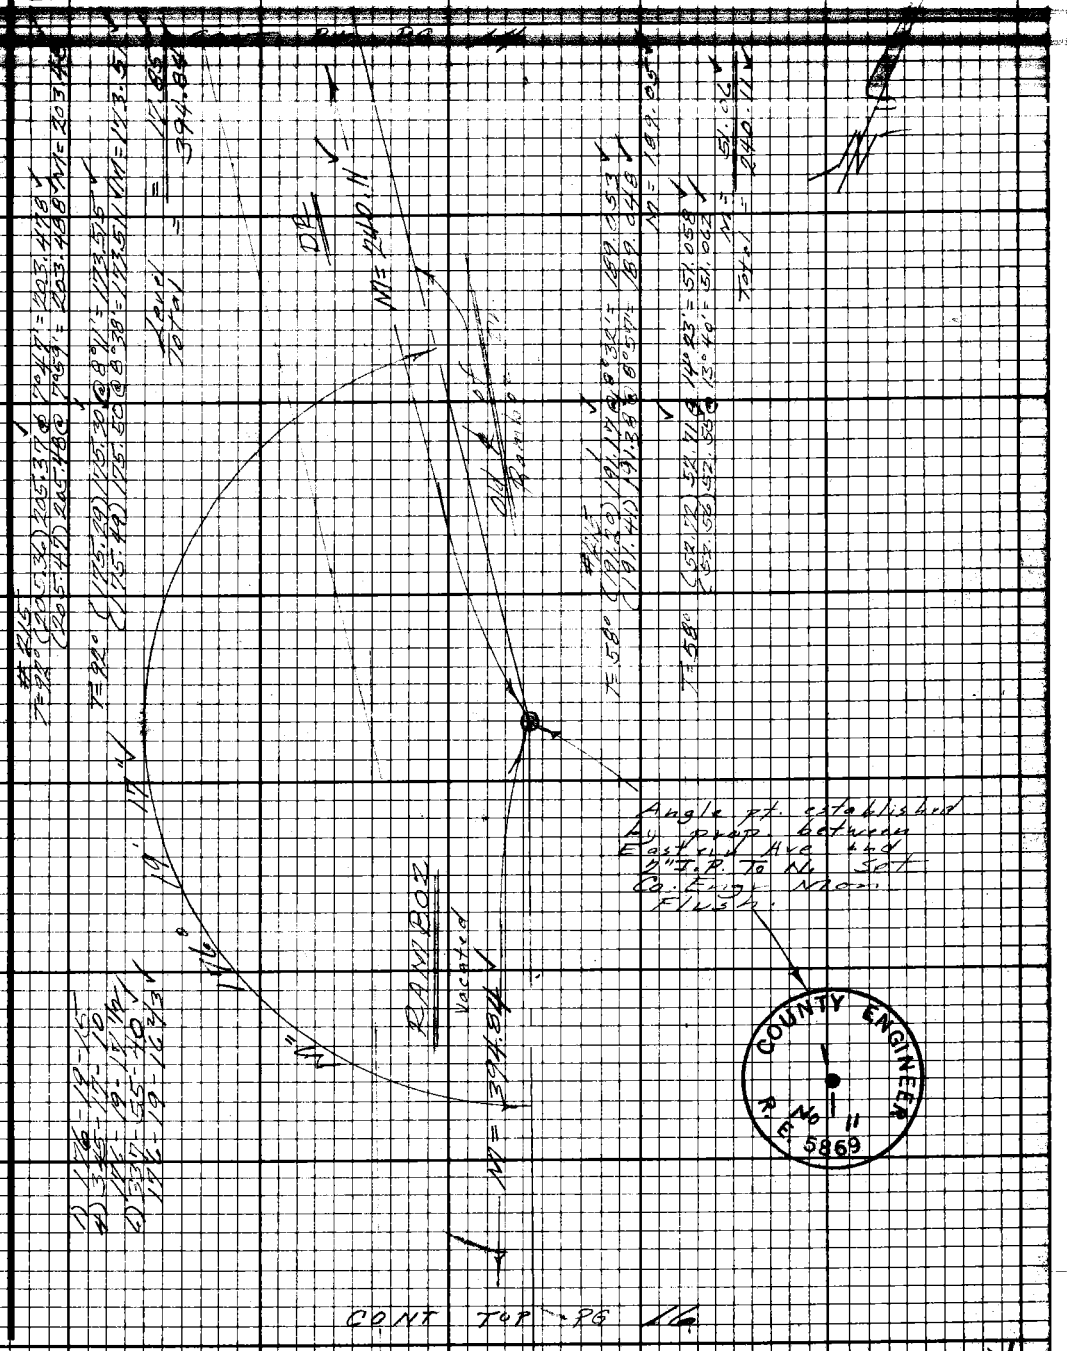

CONT TOP PG 16

76F3098 CE#310 9.67

PLEASE RETURN TO
LOS ANGELES COUNTY ENGINEER
403 Los Angeles County Engineering Bldg.

Note: Any Additions or Changes on this Sheet Must be Made or Circled in Red Ink With Date and Name of Person Making Change.

Do not extend this side of this line.

W536, A-1

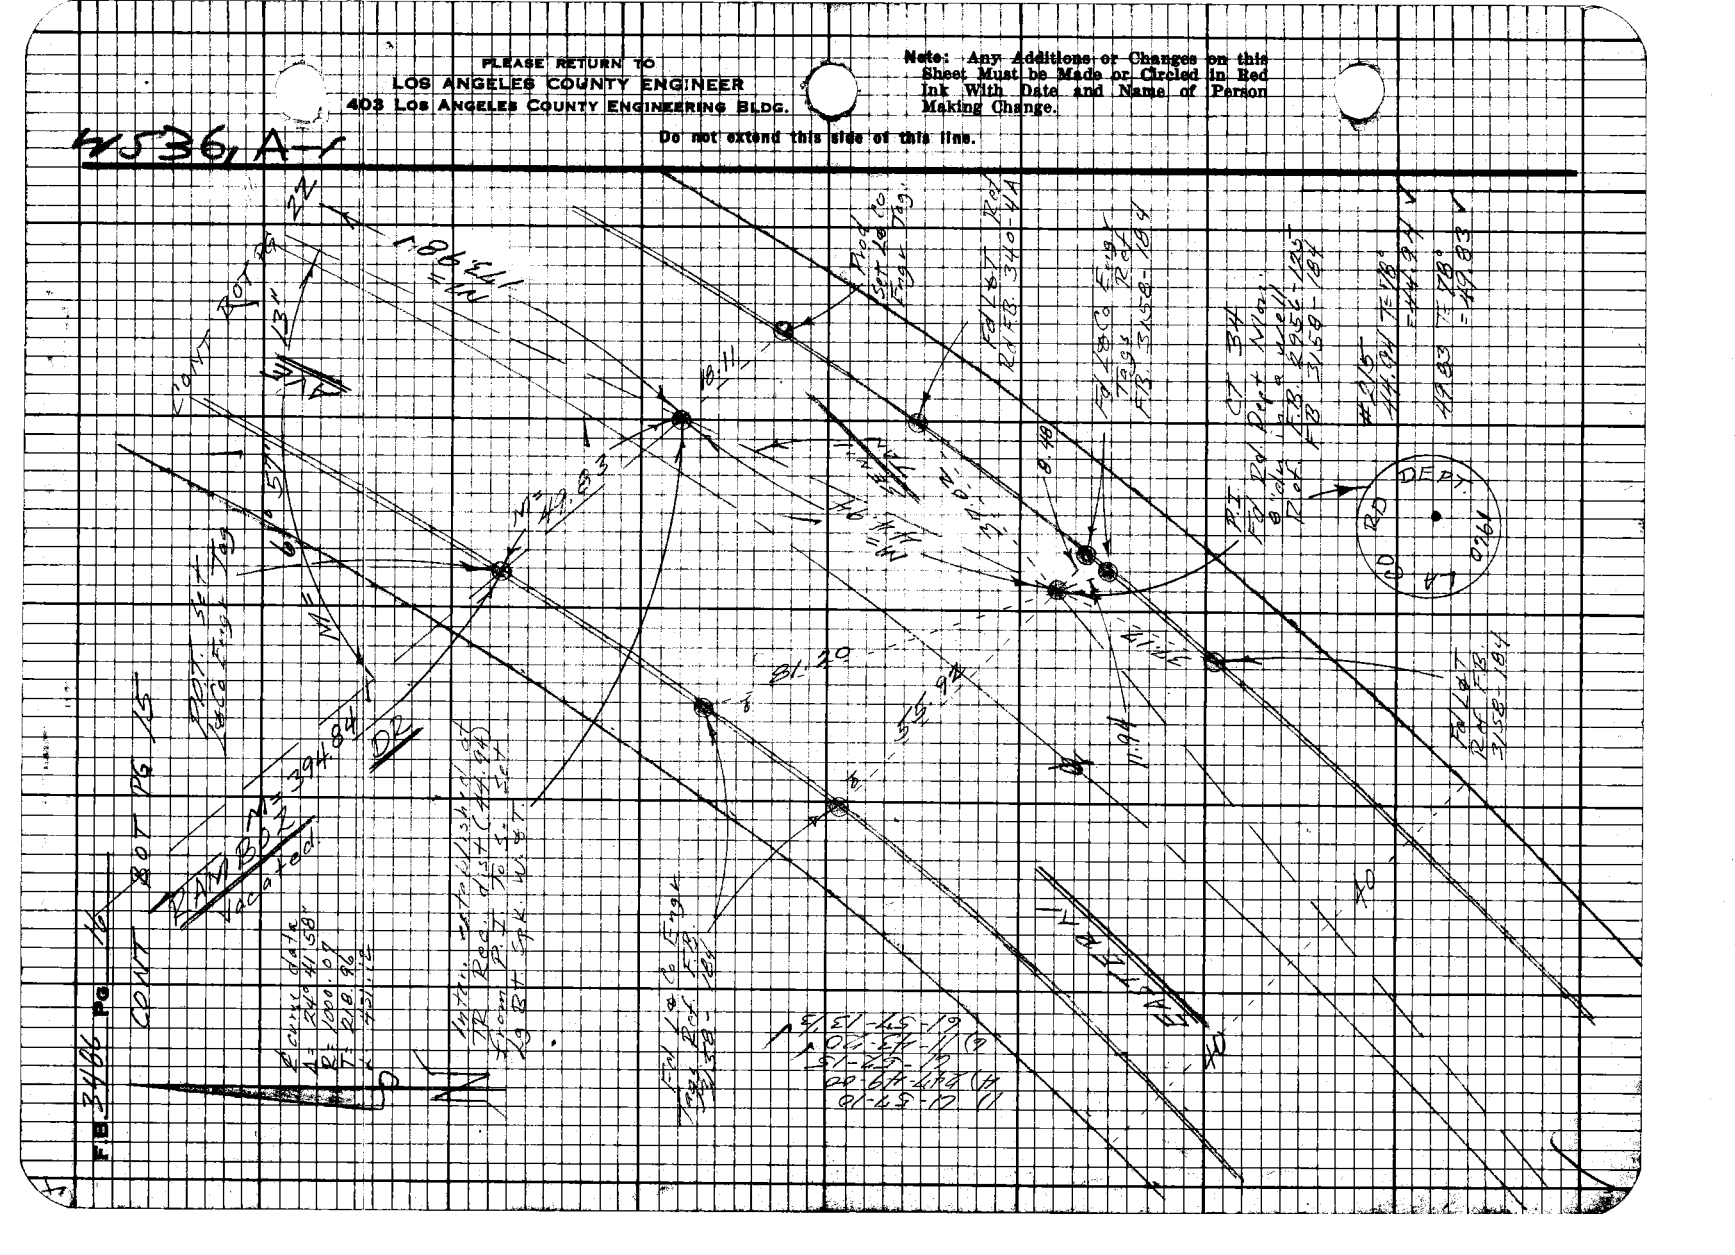
N 1.06 W
Cont Bdy
Cont Bdy
Cont Bdy

Notes Ck'd by	Survey of	F.B. 3,101 Pg. 14
Map No.	Tape	
Office Work	Surveyed by	
Checked	Notes	Date
Date	Indexed G.L. GALLI AUG 4 '60	CONT LT PG 16

Note: Any Additions or Changes on this Sheet Must be Made or Circled in Red Ink With Date and Name of Person Making Change.

Do not extend this side of this line.

PLEASE RETURN TO
LOS ANGELES COUNTY ENGINEER
403 LOS ANGELES COUNTY ENGINEERING BLDG.

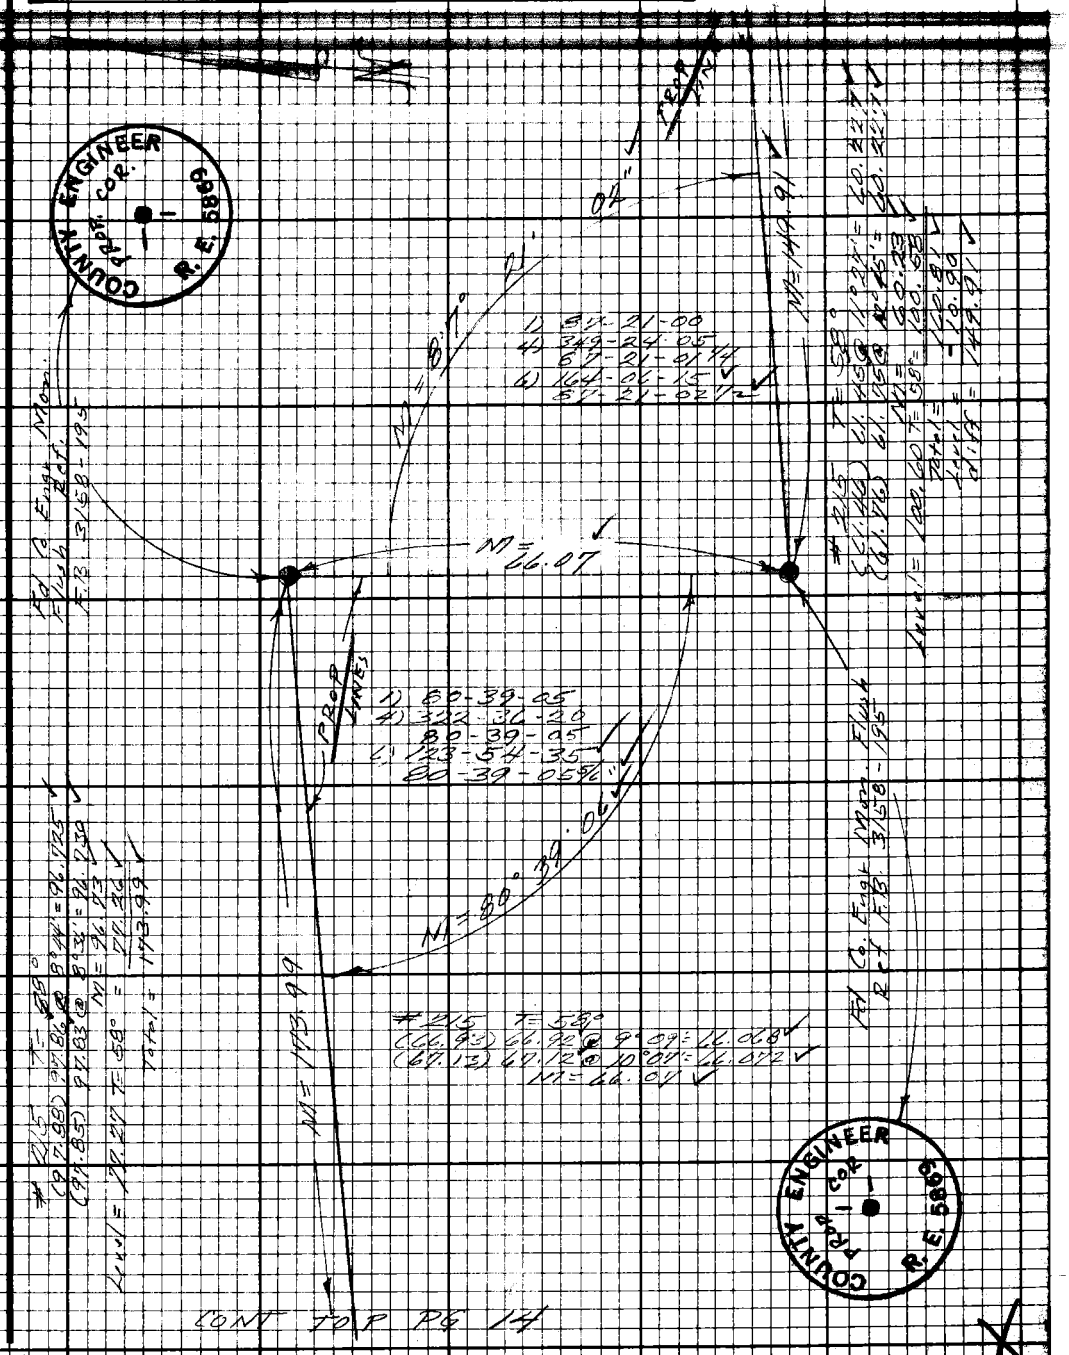

CONT TOP PG 14

76F3098 CF#310 9-67

PLEASE RETURN TO
LOS ANGELES COUNTY ENGINEER
403 Los Angeles County Engineering Bldg.

Note: Any Additions or Changes on this Sheet Must be Made or Circled in Red Ink With Date and Name of Person Making Change.

Do not extend this side of this line.

W.O. 36, A-1

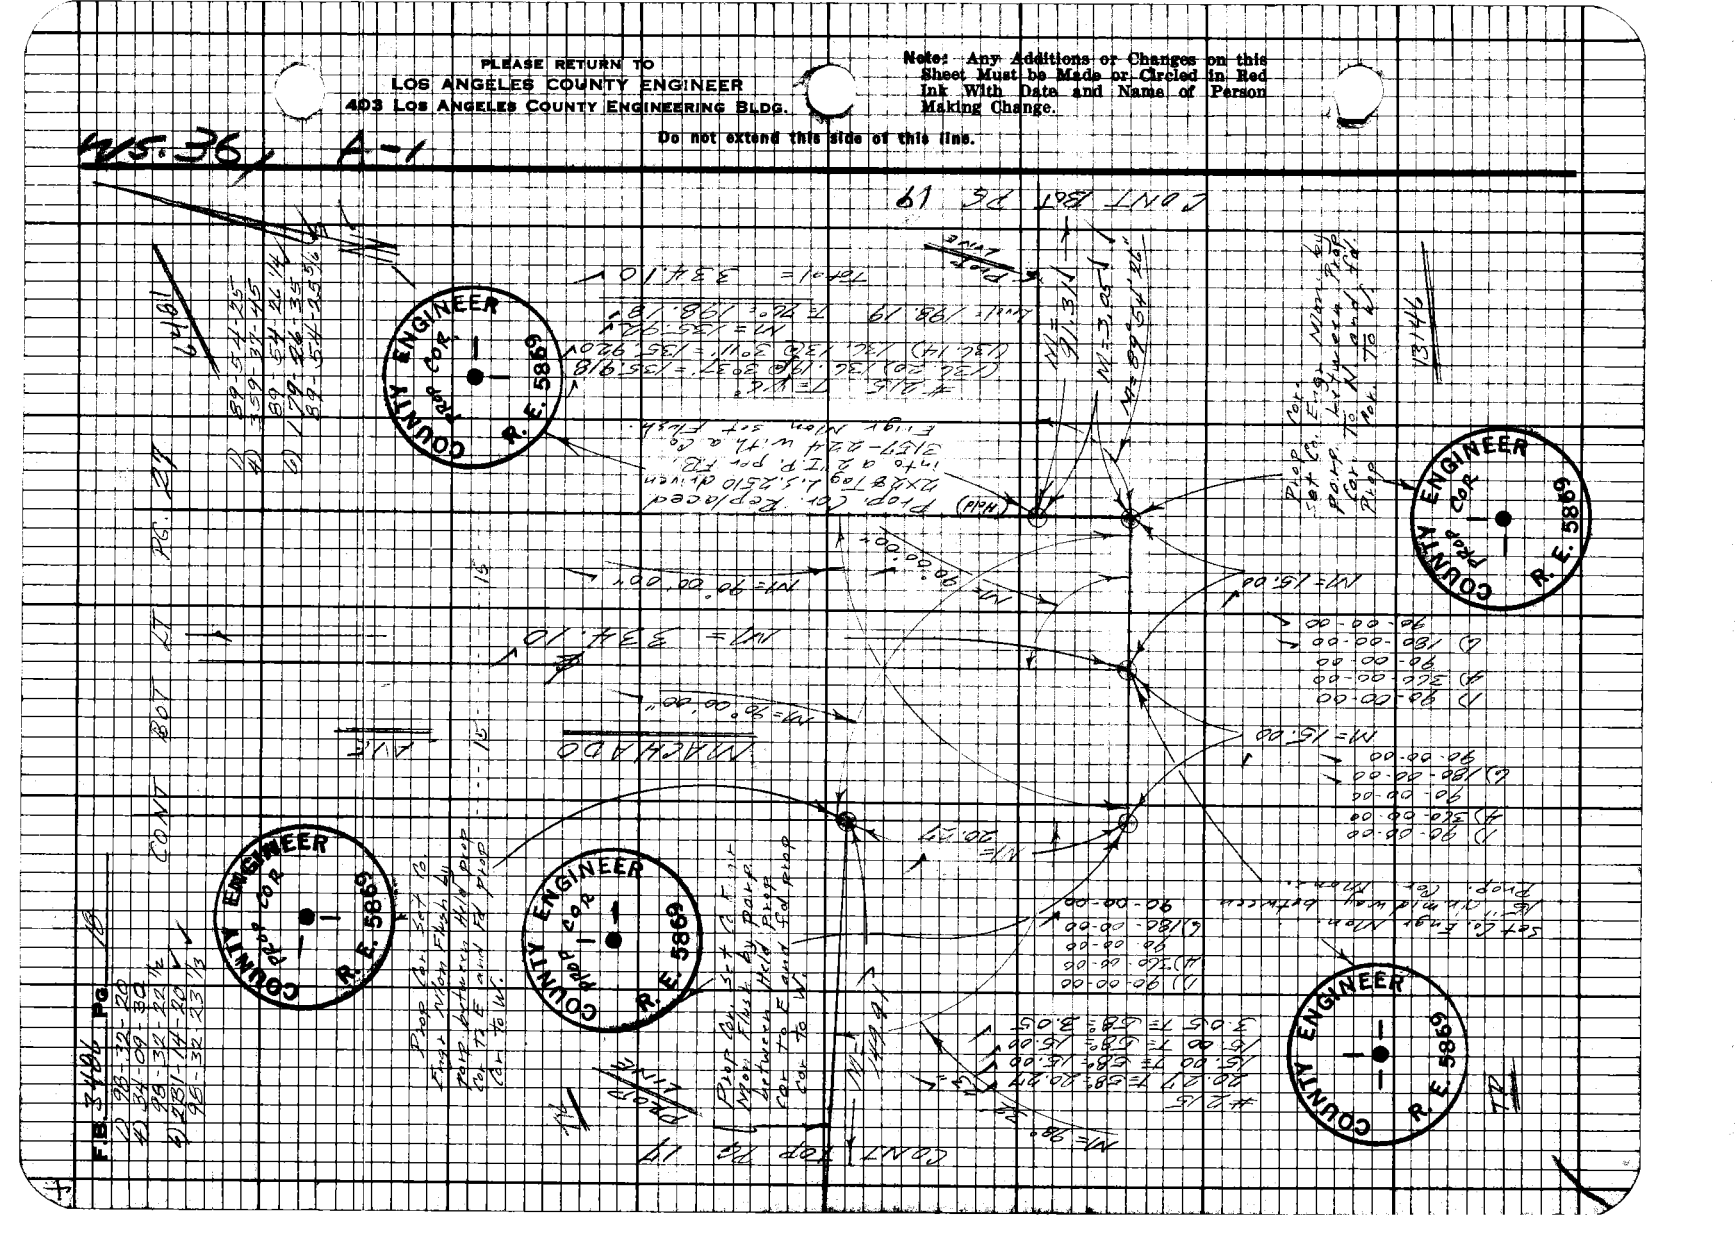

Notes Ck'd by
Map No.
Office Work
Checked
Date

Survey of
Surveyed by
Notes
Indexed

F.B. Pg

Note: Any Additions or Changes on this Sheet Must be Made or Circled in Red Ink With Date and Name of Person Making Change.

Do not extend this side of this line.

PLEASE RETURN TO
LOS ANGELES COUNTY ENGINEER
403 Los Angeles County Engineering Bldg.

765098 CE#310 9-67

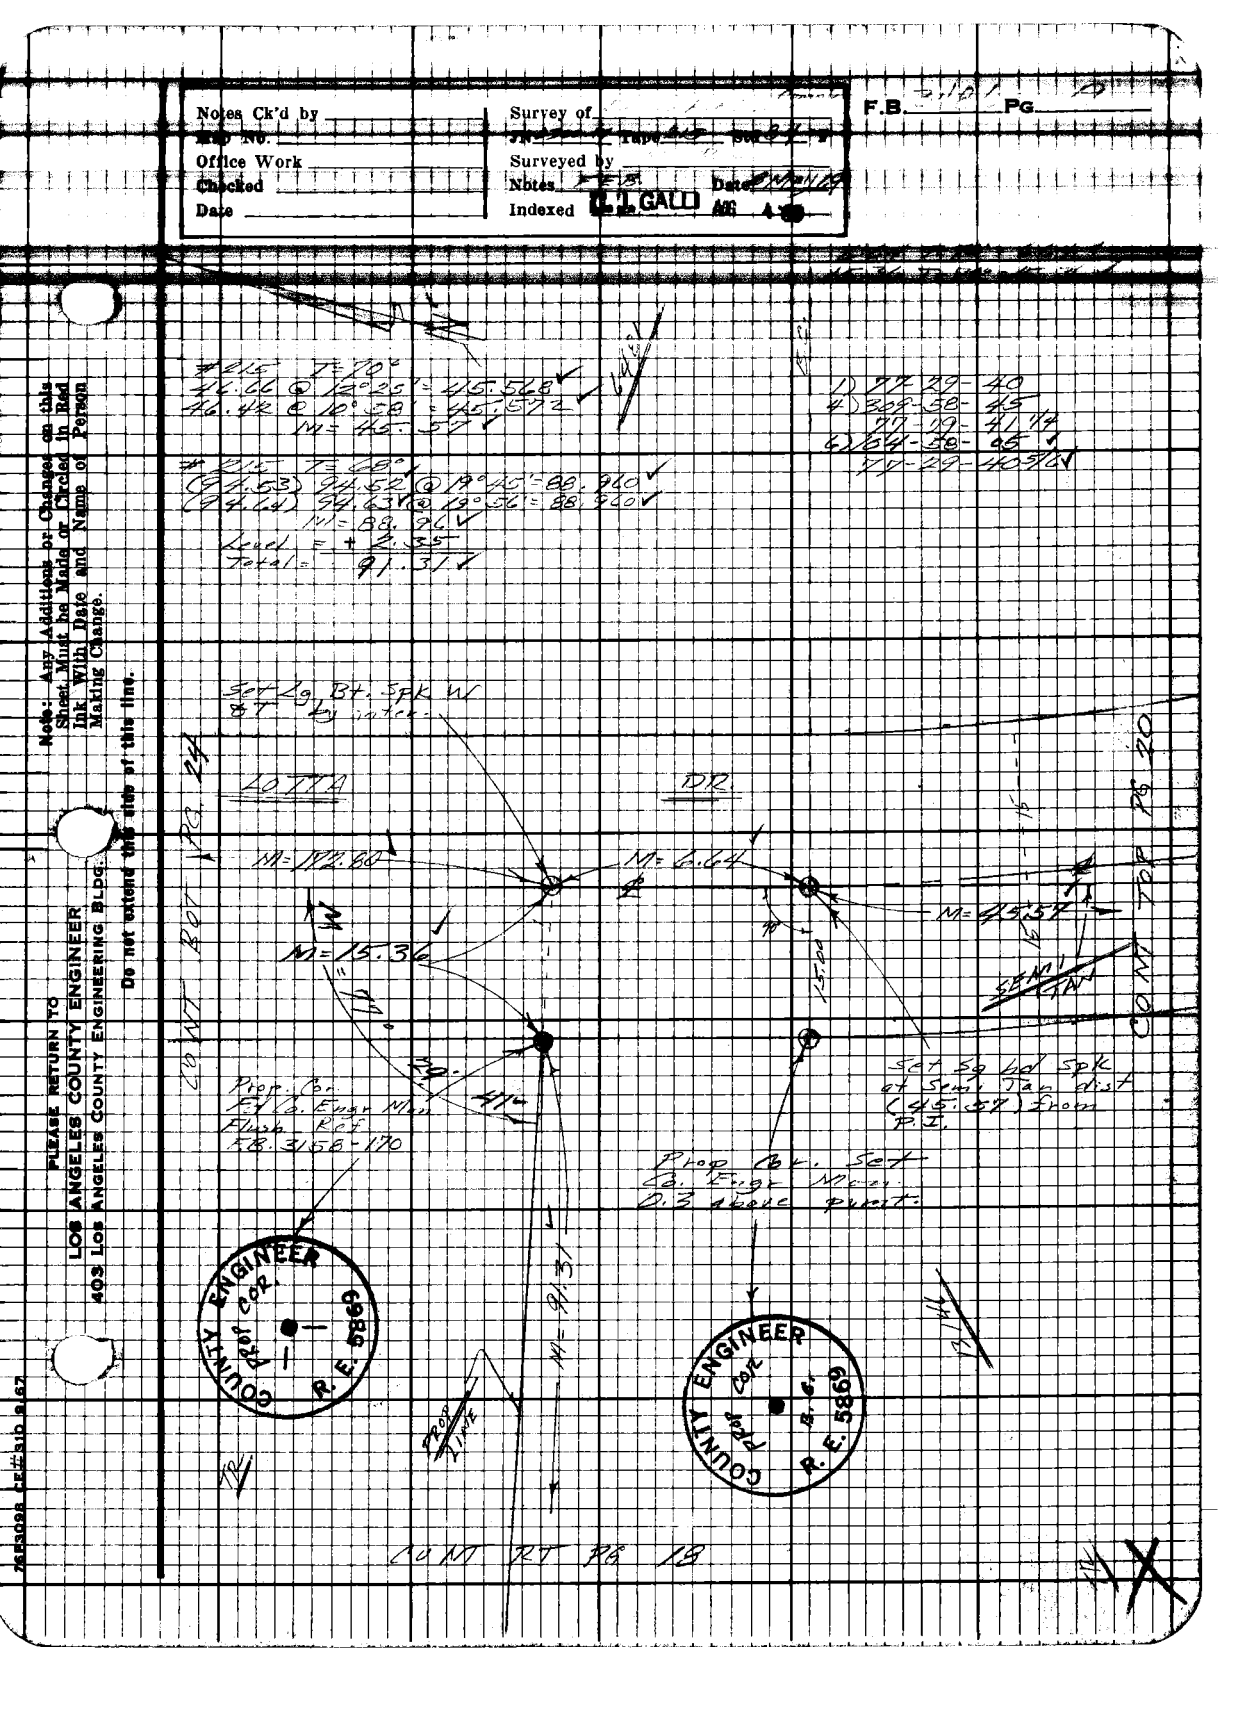

PLEASE RETURN TO
LOS ANGELES COUNTY ENGINEER
403 LOS ANGELES COUNTY ENGINEERING BLDG.

Note: Any Additions or Changes on this Sheet Must be Made or Circled in Red Ink With Date and Name of Person Making Change.

Do not extend this side of this line.

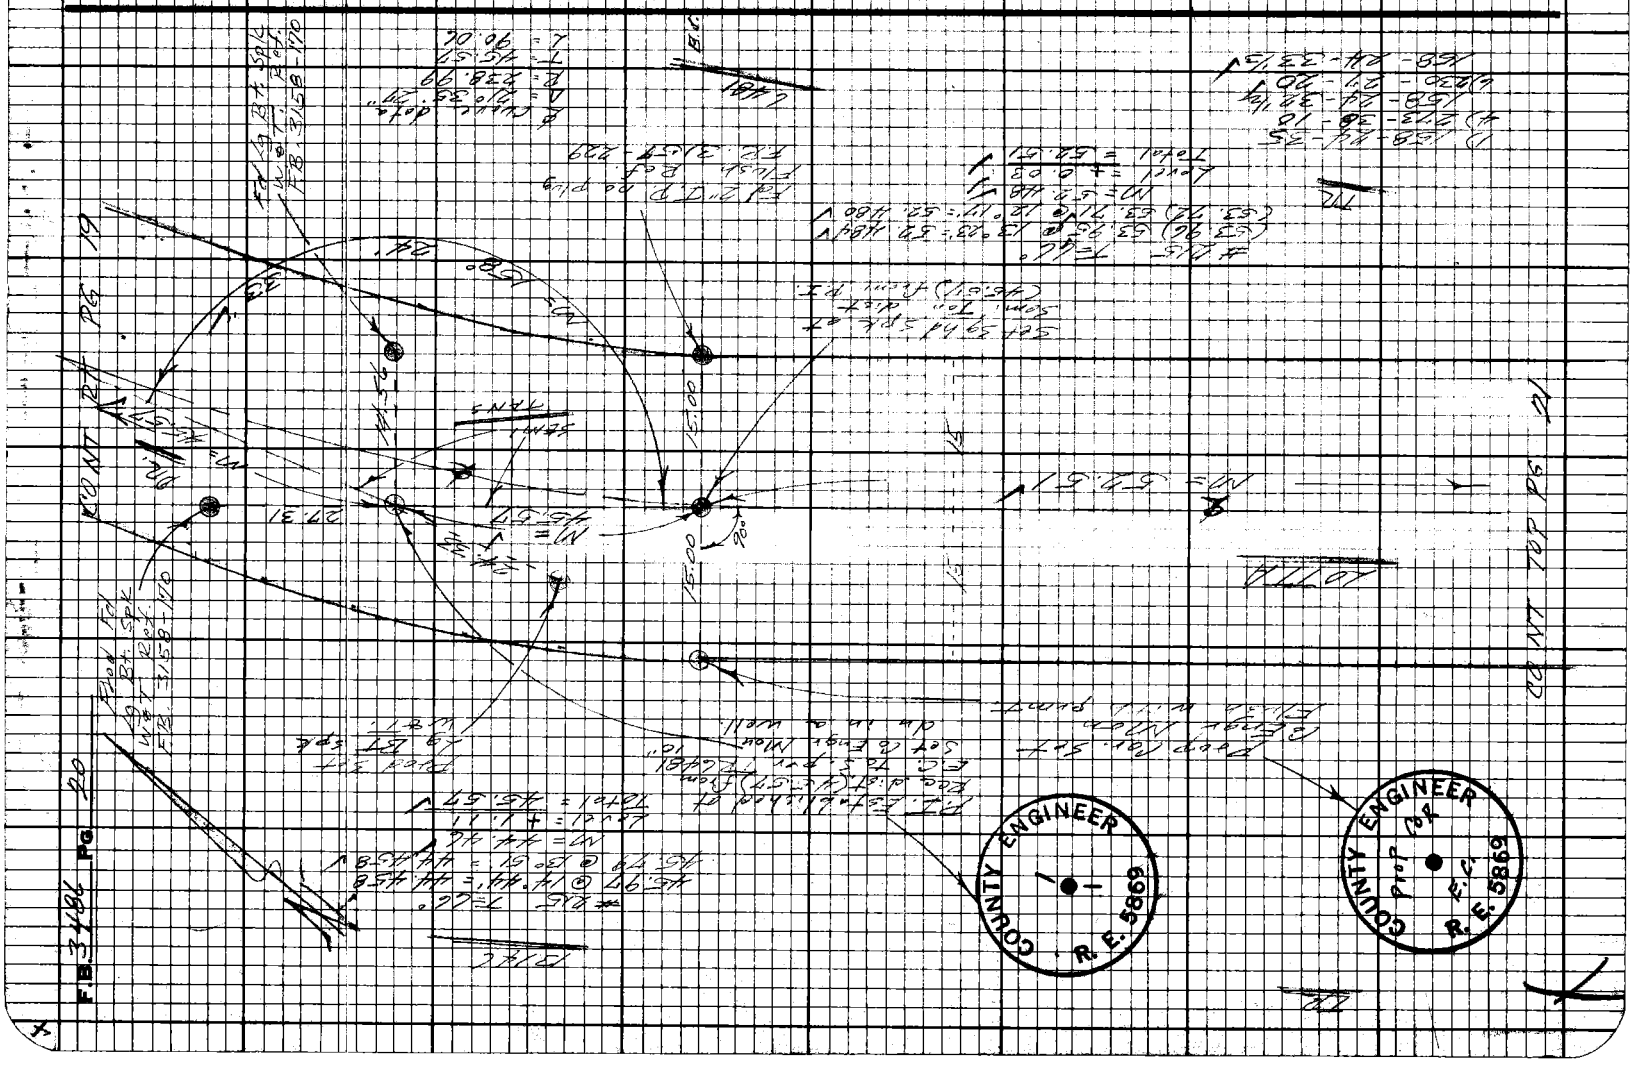

Notes Ck'd by	Survey of	F.B. Pg
Map No.	JN Tape	
Office Work	Surveyed by	
Checked	Notes FEB Date	
Date	Indexed D.T. GALLI AUG 4 '69	

A-1

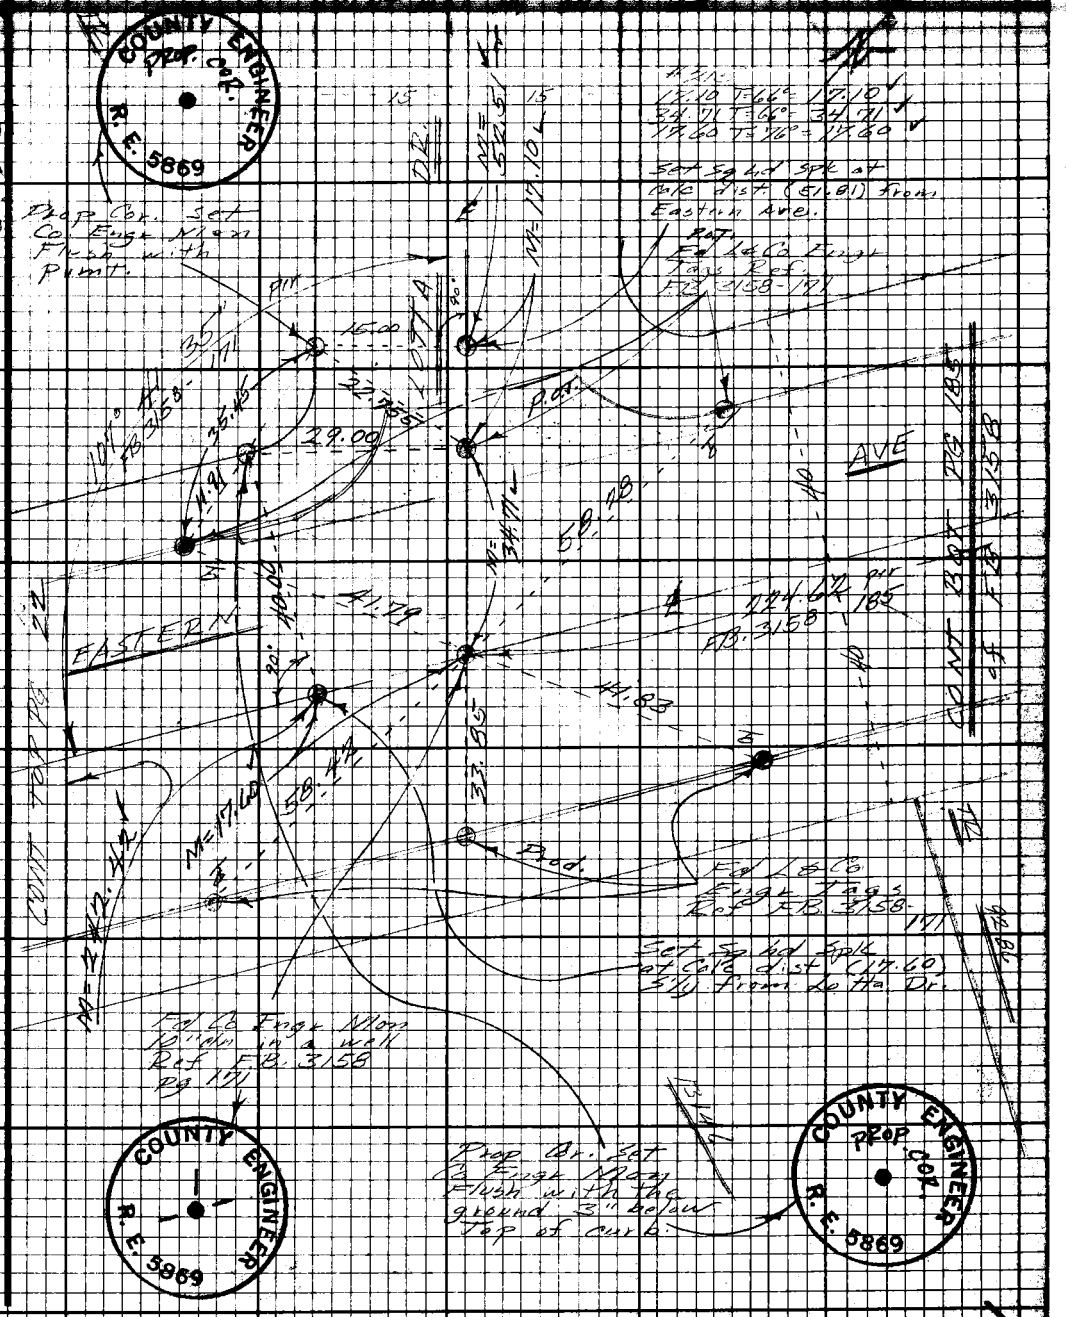

Note: Any Additions or Changes on this Sheet Must be Made or Circled in Red Ink With Date and Name of Person Making Change.

Do not extend this side of this line.

PLEASE RETURN TO
LOS ANGELES COUNTY ENGINEER
403 Los Angeles County Engineering Bldg.

76F3098 CE #310 9.67

PLEASE RETURN TO
LOS ANGELES COUNTY ENGINEER
403 LOS ANGELES COUNTY ENGINEERING BLDG.

Do not extend this side of this fins.

Note: Any Additions or Changes on this Sheet Must be Made or Circled in Red Ink With Date and Name of Person Making Change.

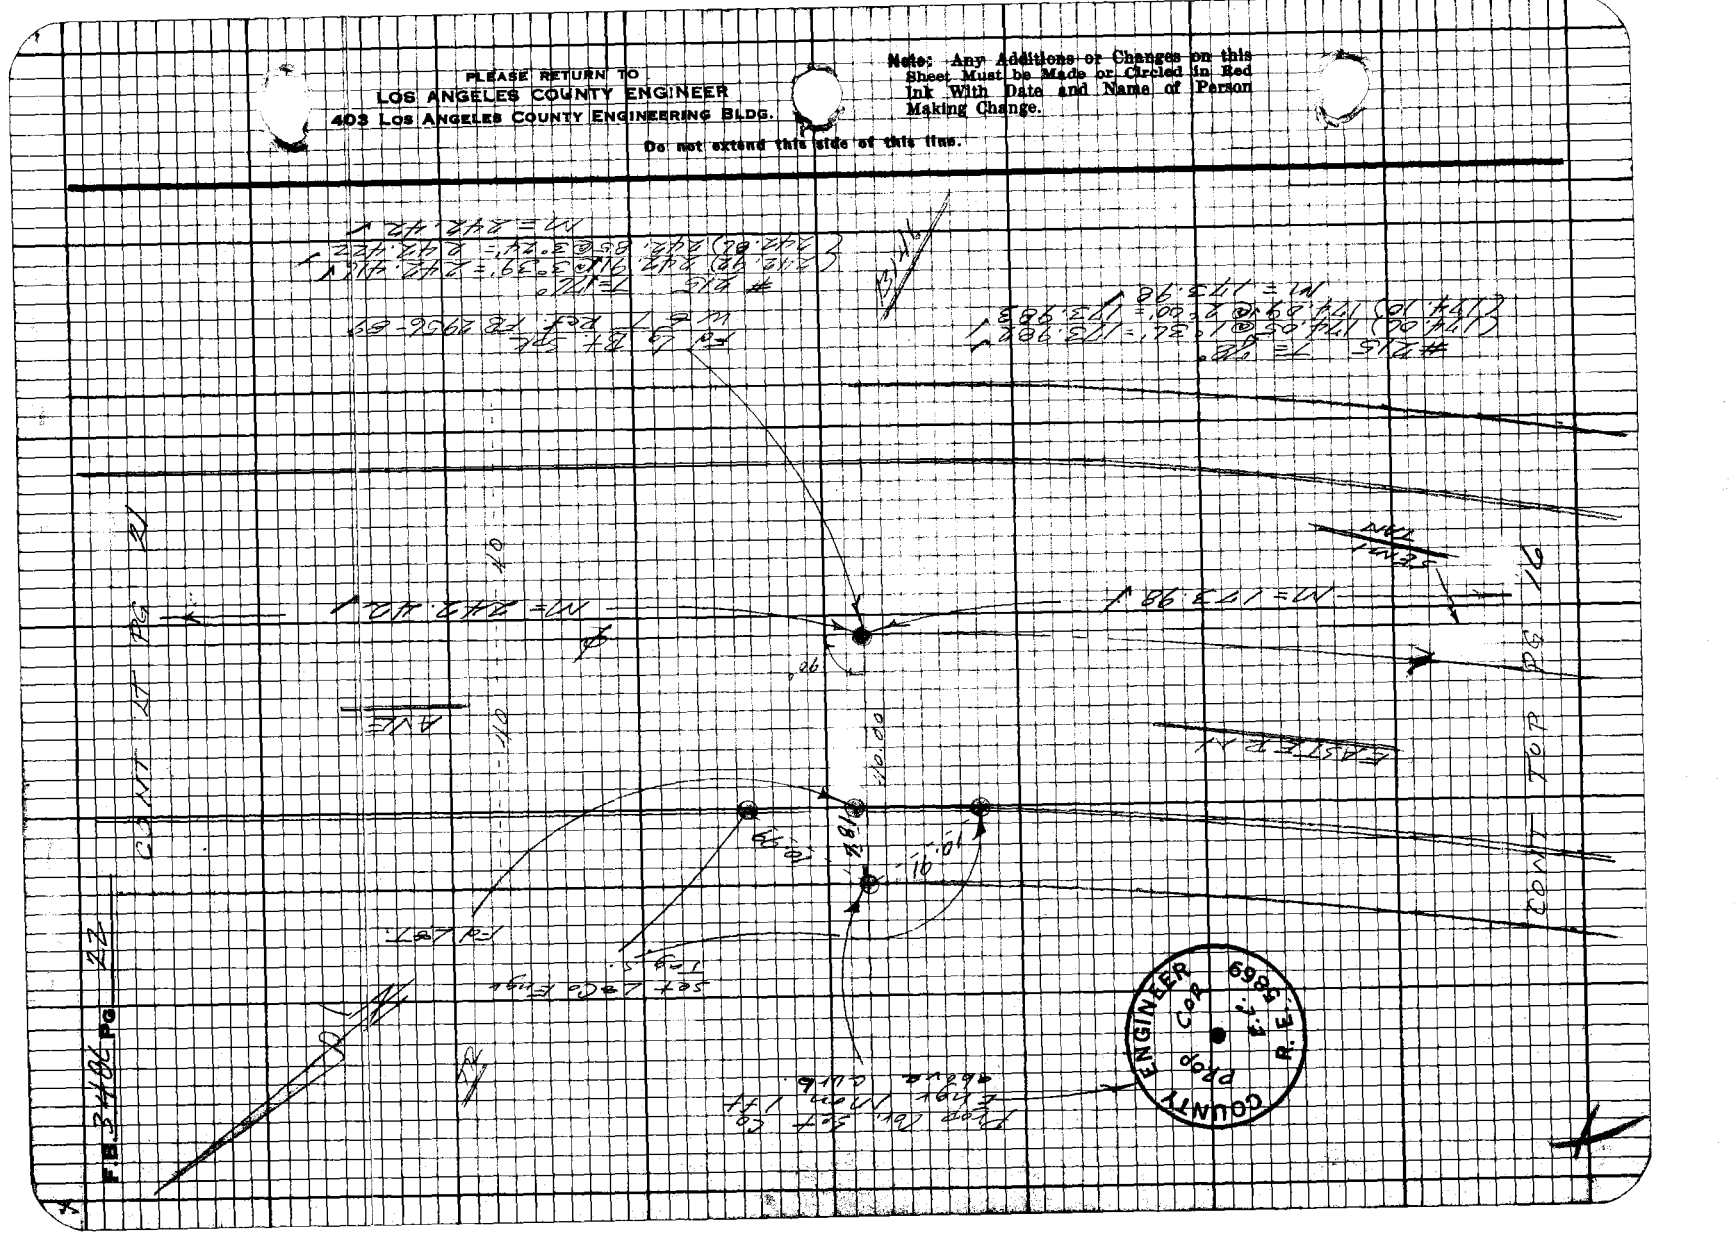

PLEASE RETURN TO
LOS ANGELES COUNTY ENGINEER
403 LOS ANGELES COUNTY ENGINEERING BLDG.

Note: Any Additions or Changes on this Sheet Must be Made or Circled in Red Ink With Date and Name of Person Making Change.

Do not extend this side of this line.

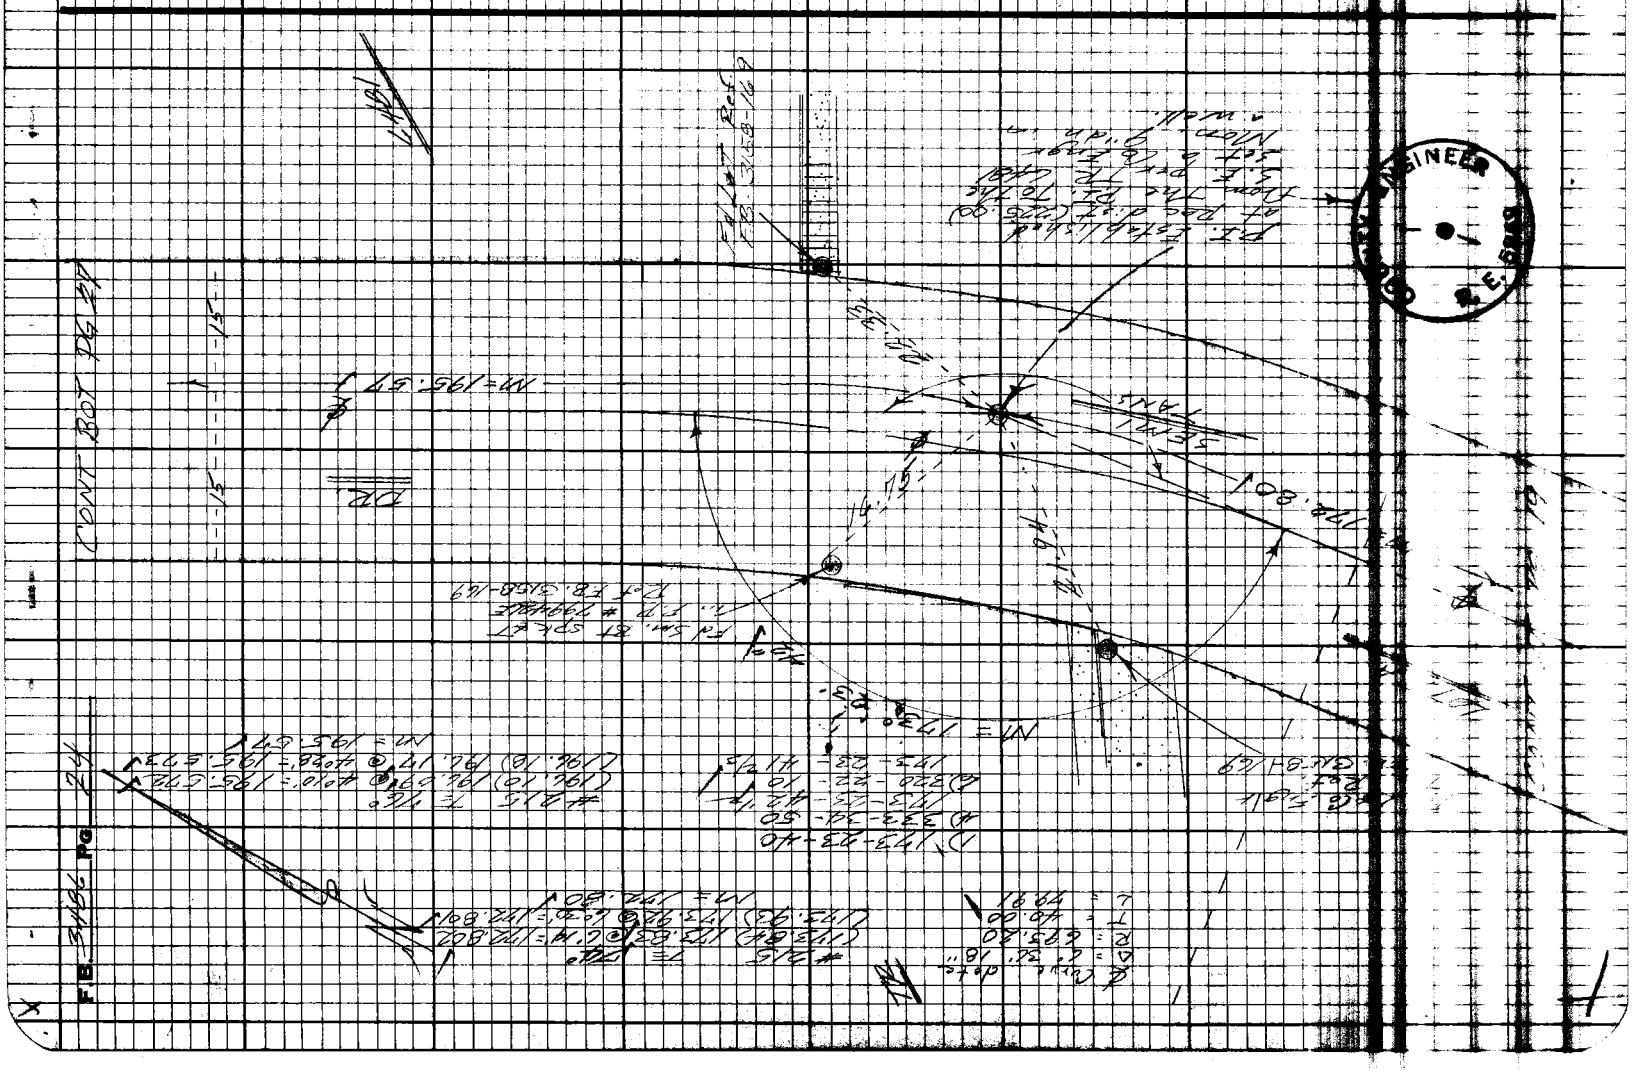

76F3098 CE#310 9-67

PLEASE RETURN TO
LOS ANGELES COUNTY ENGINEER
403 LOS ANGELES COUNTY ENGINEERING BLDG.

Note: Any Additions or Changes on this Sheet Must be Made or Circled in Red Ink With Date and Name of Person Making Change.

Do not extend this side of this line.

Notes Ckd by
Map No.
Office Work
Checked
Date

Survey of Portion of the Rancho
JN 23-1-X Tape Std. 1-F
Surveyed by F.E.B. 1-18-68
Notes
Indexed F.B. GALLI RR 4-68

F.B. 3168 Pg. 165

COUNTY ENGINEER
F. E. Gallo

R.O.S.T. Set Lg. Bt. Spk. W/Bt. Dn. Inter. Nor. Leg Roe Rancho Tr. S. Pic. Tr. C.S.B.L.

#45 T = 93° 41' 46" ✓
#1.75 T = 93° 41' 46" ✓
#3.24 T = 90° 53' 24" ✓

#R15 T = 89°
(90.72) 90.72 @ 4° 38' = 90.18' ✓
(90.69) 90.68 @ 5° 56' = 90.193 ✓
M = 90.18 ✓

R.O.S.T. Set Co. Engr. Mon. 2" dia. in well.

Ed. 48.60 Engr. Tag Ref. F.B. 3168 Pg 165

Ed. 48.60 Engr. Tag Ref F.B. 3168 Pg 165

Ed. 48.60 Engr. Tag Ref F.B. 3168 Pg 165

Ed. 48.60 Engr. Tag Ref F.B. 3168 Pg 165 Tag gone

CO R 90.1 ✓

M = 30.18 ✓

M = 165.18 ✓

M = 53.24 ✓

M = 111.9 ✓

20.85'

28.60'

21.60'

SEE PLANS

CO

R/W

℄ Curve Data
Δ = 16° 30' 35"
R = 330.98
T = 53.24
L = 125.175

L1 N63°-22'-25"E 125.
L2 N73°-52'-30"E 100.
L3 N80°-30'-00"E 100.
L4 N88°-07'-30"E 100.
L5 S82°-38'-25"E 64.13

L1 N63°-22'-25"E 125.
L2 N73°-52'-30"E 100.
L3 N80°-30'-00"E 100.
L4 N88°-07'-30"E 100.
L5 S82°-38'-25"E 64.13

L1 N63°-22'-25"E 125.
L2 N73°-52'-30"E 100.
L3 N80°-30'-00"E 100.
L4 N88°-07'-30"E 100.
L5 S82°-38'-25"E 64.13

Notes Ck'd by
Map No.
Office Work
Checked
Date

Survey of City Terrace Area ℄
Surveyed by F.E. Brooks
Notes
Indexed

F.B. 3486 Pg. 25

S. N. 0303.04

CITY TERRACE AREA ℄

F. E. Brooks.
N. Smith
R. Moore
R. Massey
A. Gobel

Note: Any Additions or Changes on this Sheet Must be Made or Circled in Red Ink With Date and Name of Person Making Change.

Do not extend this side of this line.

PLEASE RETURN TO
LOS ANGELES COUNTY ENGINEER
403 LOS ANGELES COUNTY ENGINEERING BLDG.

26F3098 CE#310 9.67

FB 3486 Pg 26

PLEASE RETURN TO
LOS ANGELES COUNTY ENGINEER
403 Los Angeles County Engineering Bldg.

Do not extend this line of this line.

Note: Any Additions or Changes on this Sheet Must be Made or Checked in Red Ink With Date and Name of Person Making Change.

Notes Ck'd by
Map No.
Office Work
Checked
Date

Survey of
JN Tape Std.
Surveyed by
Notes F.F.B. Date
Indexed E.L. GALLI AUG 4

F.B. Pg.

22-48-27

Note: Any Additions or Changes on this Sheet Must be Made or Circled in Red Ink With Date and Name of Person Making Change.

Do not extend this side of this line.

PLEASE RETURN TO
LOS ANGELES COUNTY ENGINEER
403 LOS ANGELES COUNTY ENGINEERING BLDG.

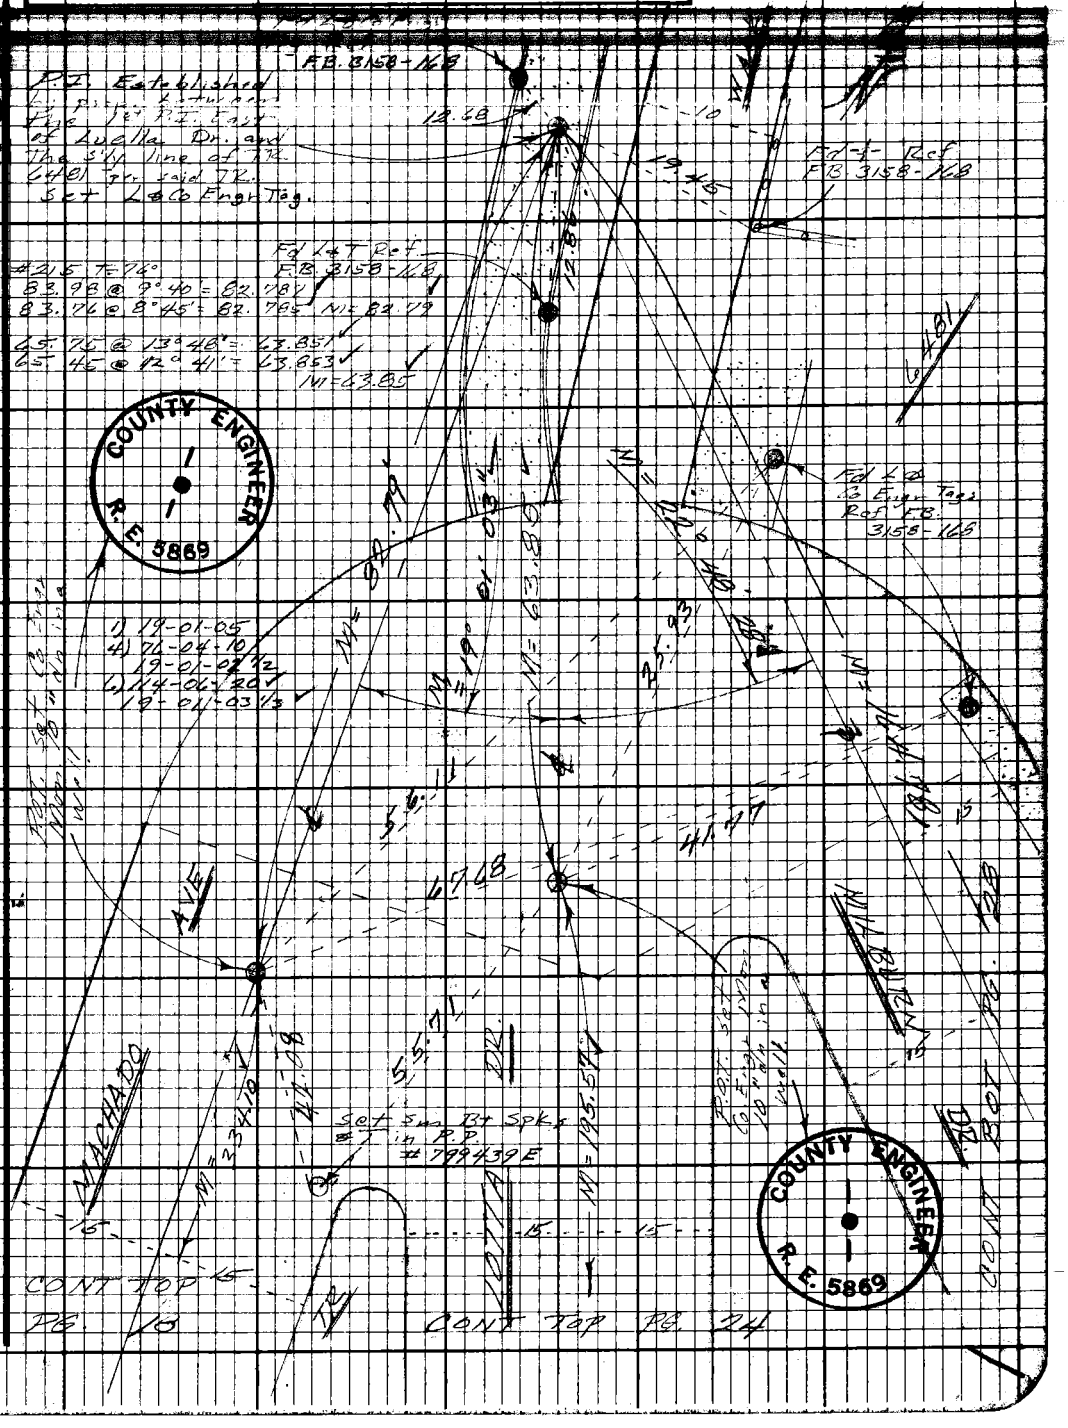

76F3098 CE#310 9.67

PLEASE RETURN TO
LOS ANGELES COUNTY ENGINEER
403 LOS ANGELES COUNTY ENGINEERING BLDG.

Note: Any Additions or Changes on this Sheet Must be Made or Circled in Red Ink With Date and Name of Person Making Change.

Do not extend this side of this line.

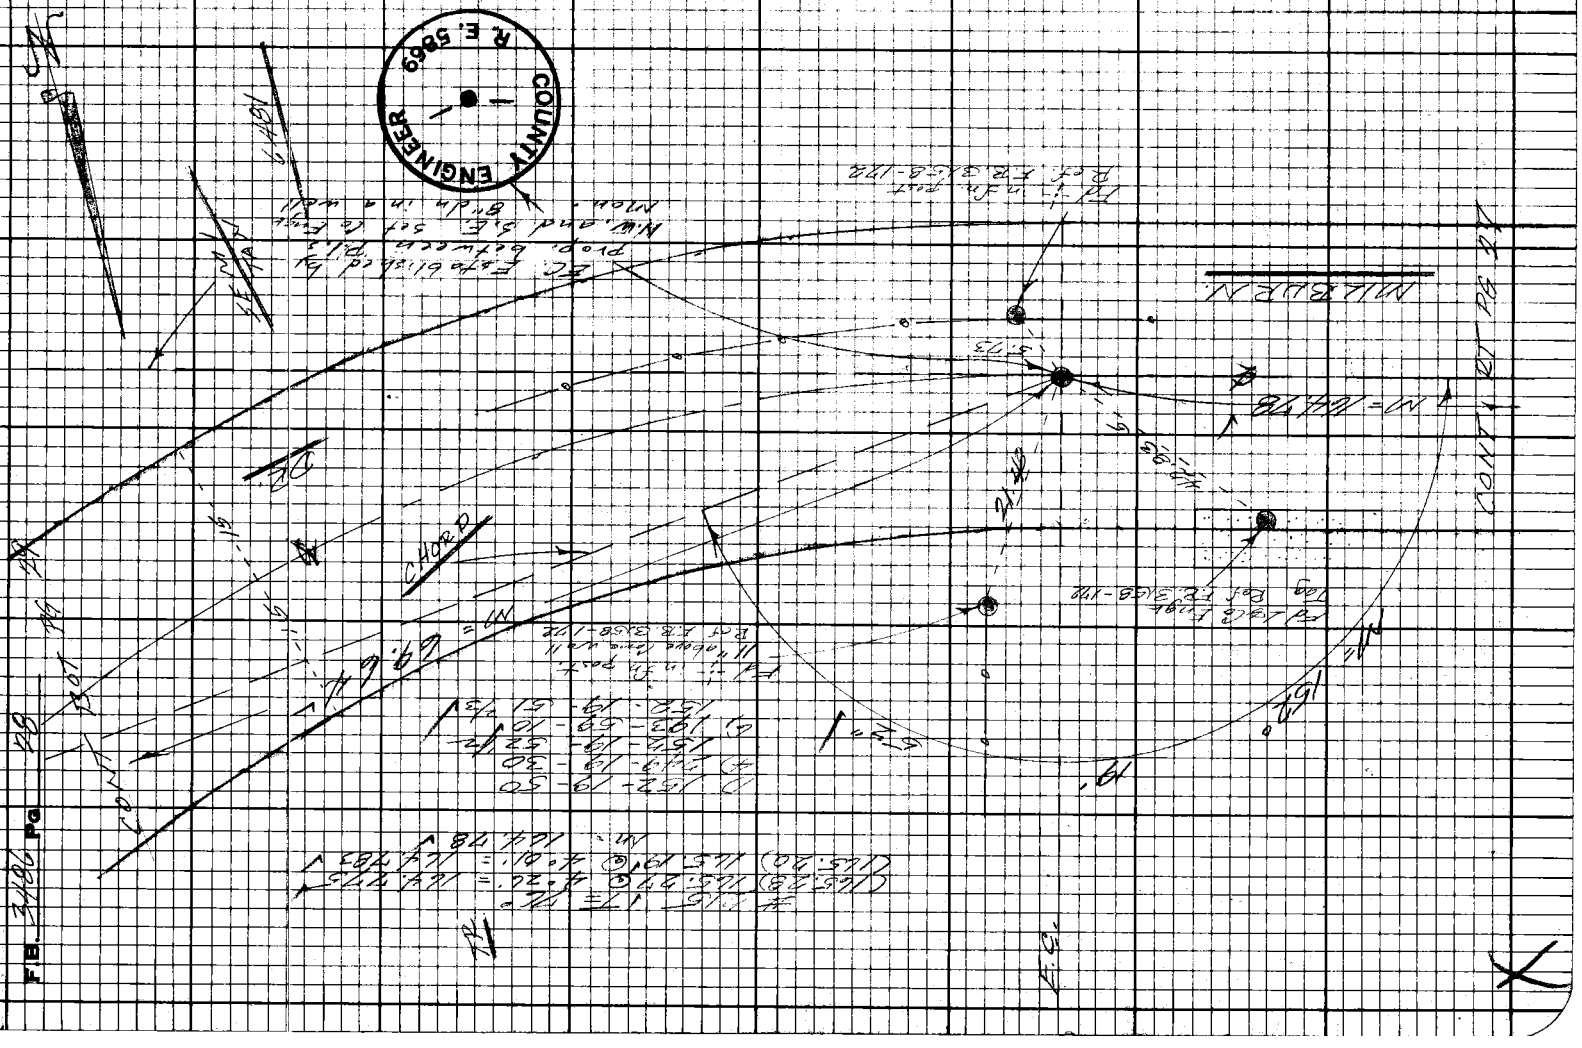

Notes Ck'd by		Survey of	F.B. Pg.
Map No.		JN Tape Sur	
Office Work		Surveyed by	
Checked		Notes Date	
Date		Indexed	

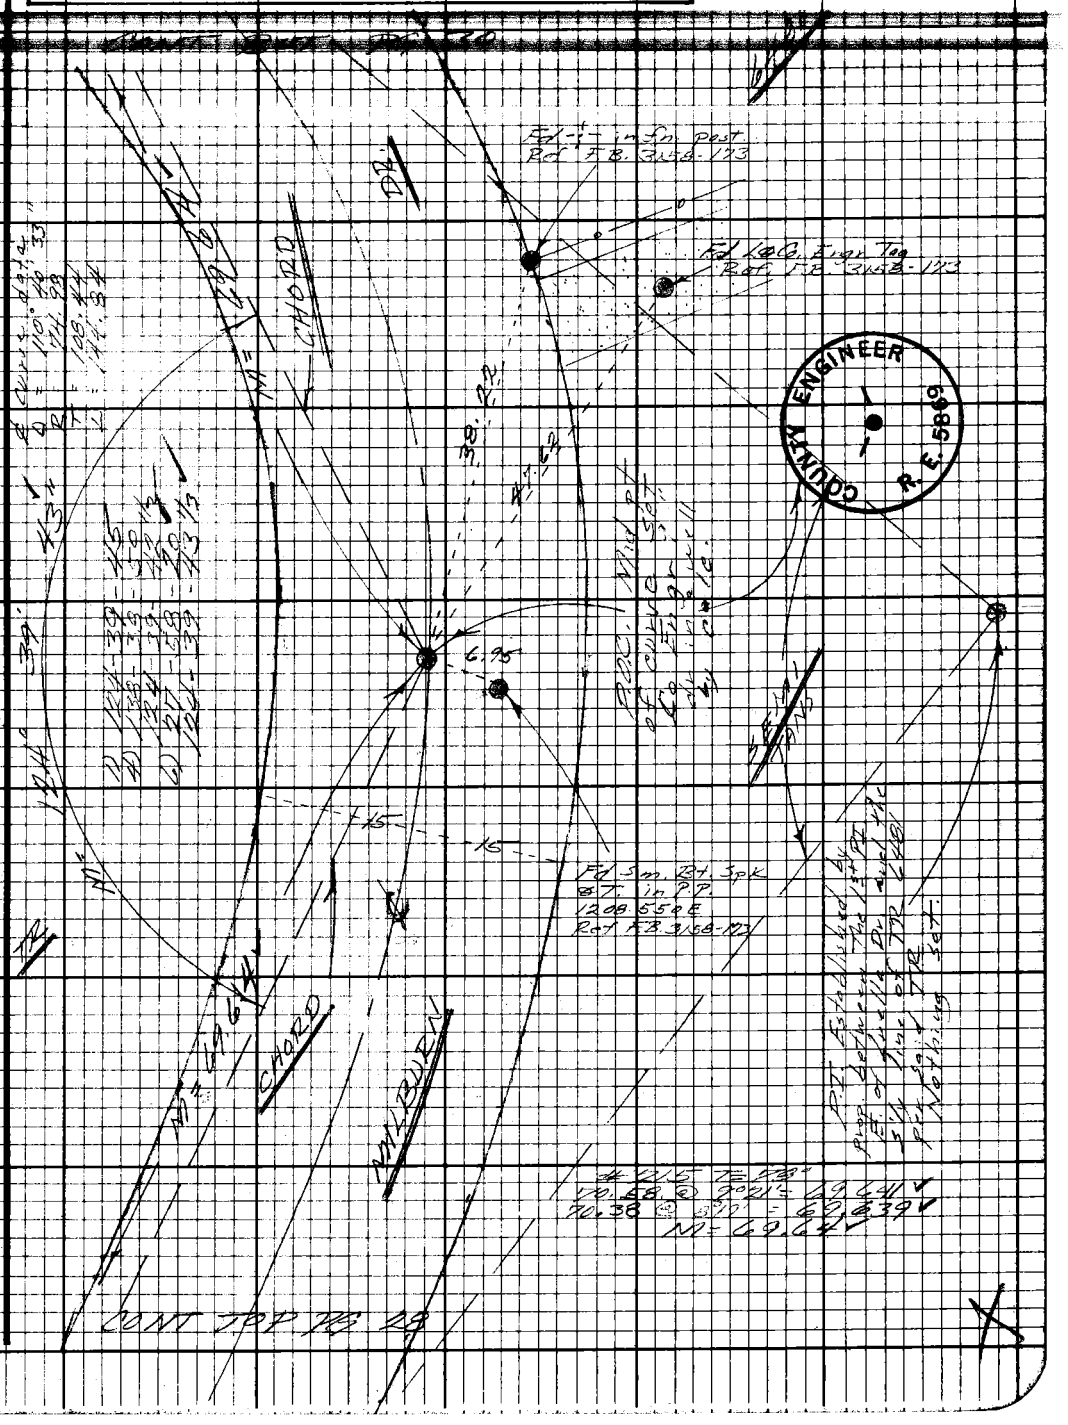

Note: Any Additions or Changes on this Sheet Must be Made or Circled in Red Ink With Date and Name of Person Making Change.

Do not extend this side of this line.

PLEASE RETURN TO
LOS ANGELES COUNTY ENGINEER
403 LOS ANGELES COUNTY ENGINEERING BLDG.

76F3098 CE #310 9/67

PLEASE RETURN TO
LOS ANGELES COUNTY ENGINEER
403 Los Angeles County Engineering Bldg.

Note: Any Additions or Changes on this Sheet Must be Made or Circled in Red Ink With Date and Name of Person Making Change.

Do not extend this side of this line.

LWS 36, A-1

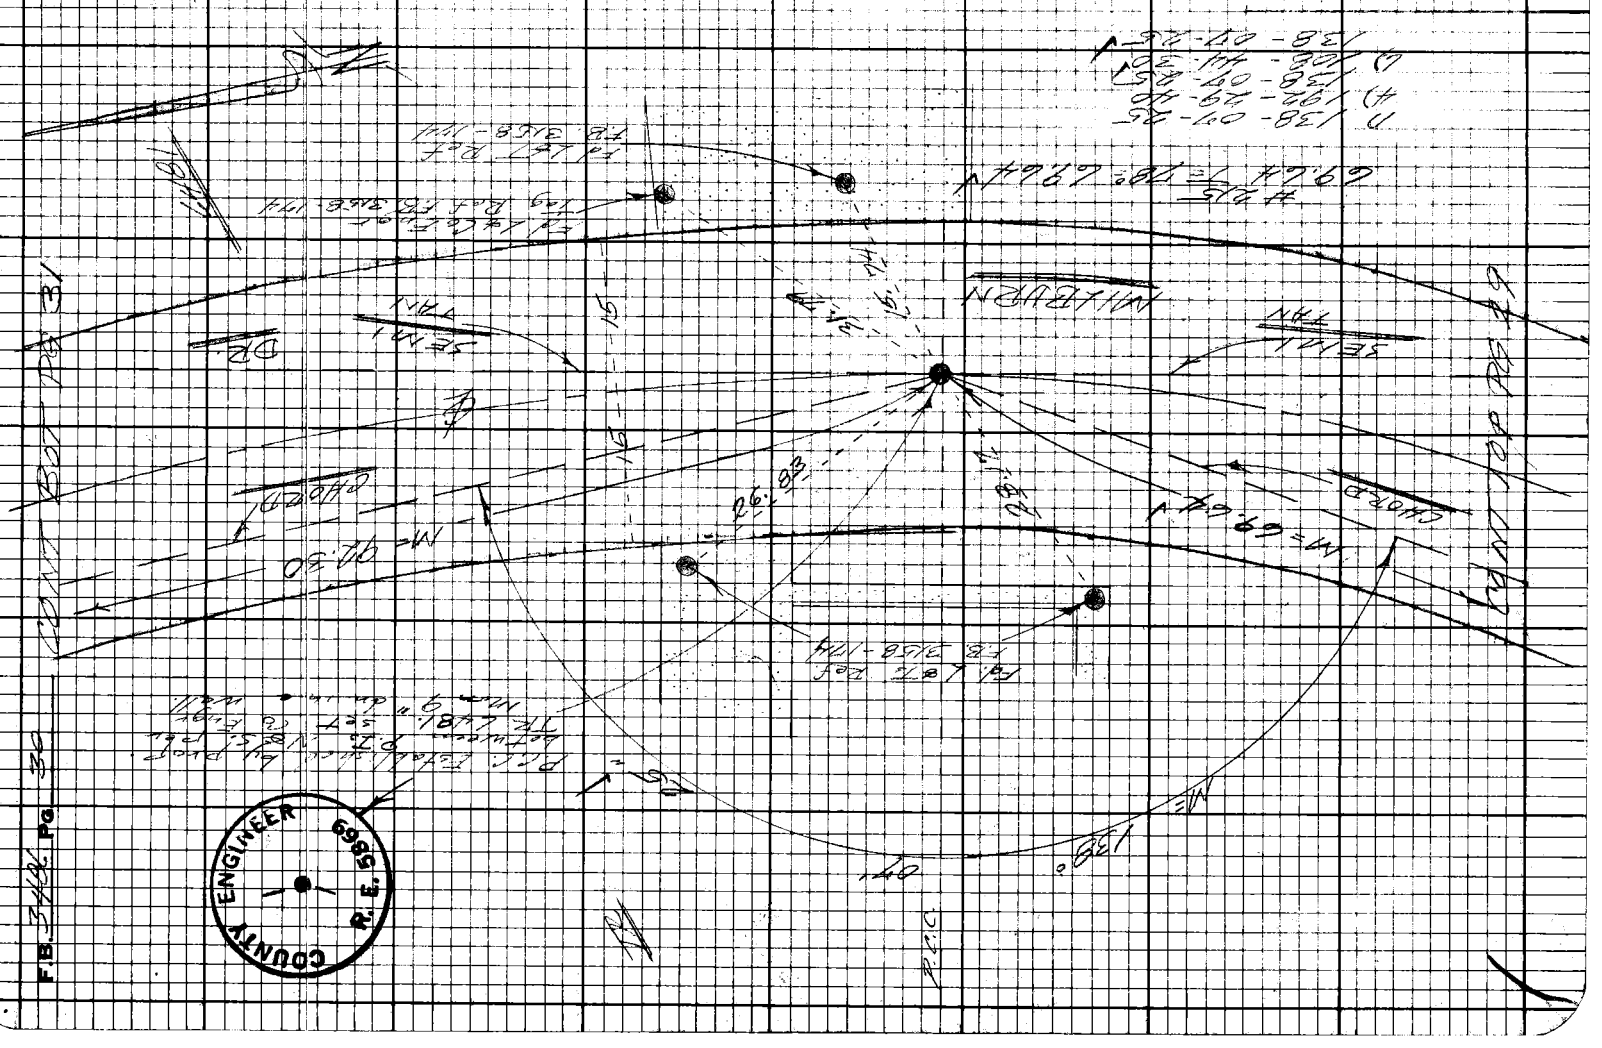

Notes Ck'd by
Map No.
Office Work
Checked
Date

Survey of
Tape
Surveyed by
Notes
Date
Indexed

F.B. Pg

Note: Any Additions or Changes on this Sheet Must be Made or Circled in Red Ink With Date and Name of Person Making Change.

Do not extend this side of this line.

PLEASE RETURN TO
LOS ANGELES COUNTY ENGINEER
403 Los Angeles County Engineering Bldg.

COUNTY ENGINEER
R.E. 5869

CONT TOP PG 30

7673088 CE#310 8.67

PLEASE RETURN TO
LOS ANGELES COUNTY ENGINEER
403 LOS ANGELES COUNTY ENGINEERING BLDG.

Note: Any Additions or Changes on this Sheet Must be Made or Circled in Red Ink With Date and Name of Person Making Change.

Do not extend this side of this line.

WS35 A-1

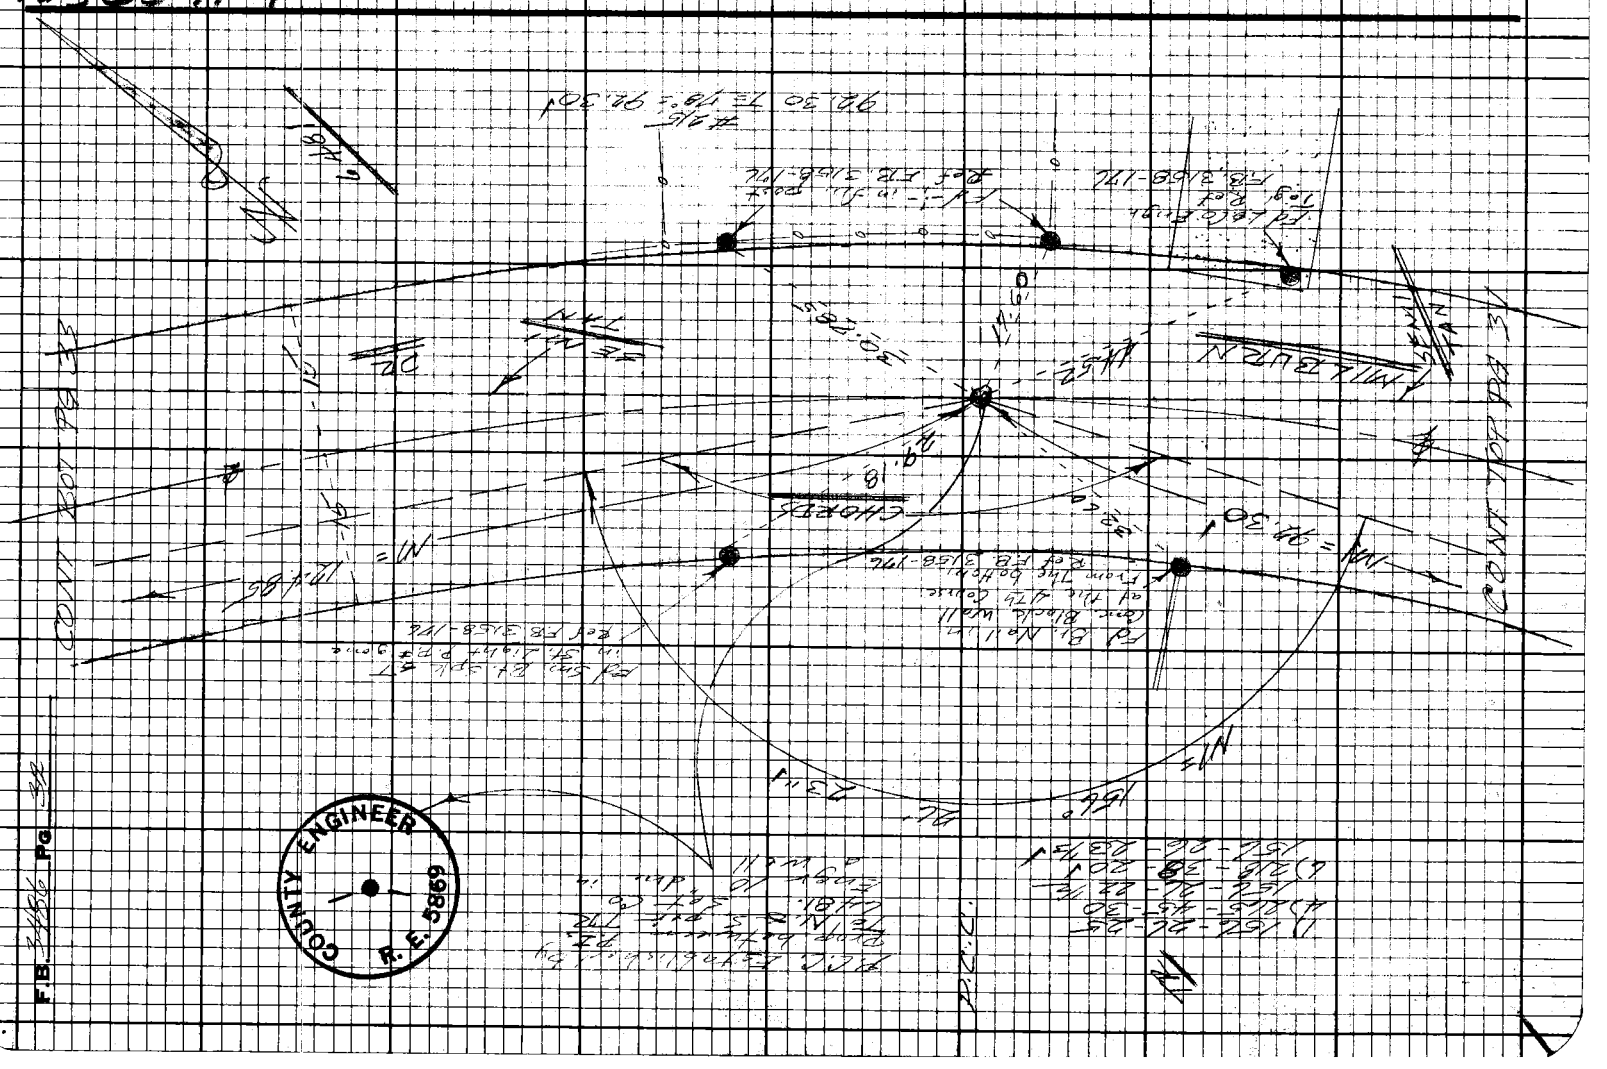

Notes Ck'd by	Survey of	F.B. Pg.
Map No.	JN Tape Std.	
Office Work	Surveyed by	
Checked	Notes FEB Date 22 May 69	
Date	Indexed C.J. GALLI AUG 4 '69	

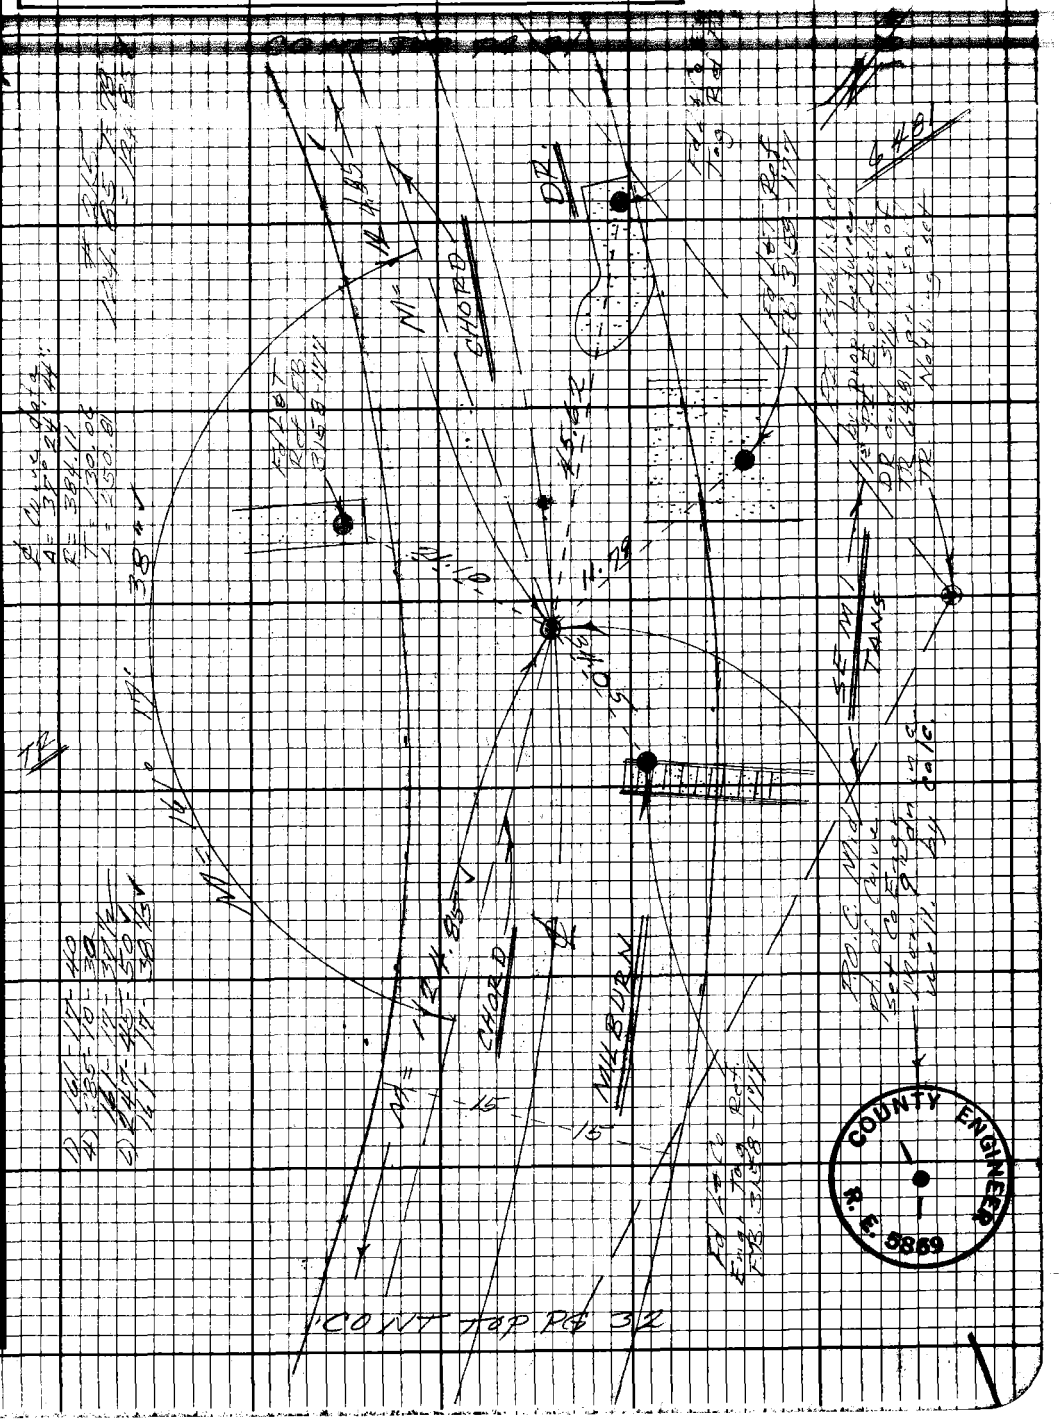

Note: Any Additions or Changes on this Sheet Must be Made or Circled in Red Ink With Date and Name of Person Making Change.

Do not extend this side of this line.

PLEASE RETURN TO
LOS ANGELES COUNTY ENGINEER
403 LOS ANGELES COUNTY ENGINEERING BLDG.

76F3098 CE#310 9.67

PLEASE RETURN TO
LOS ANGELES COUNTY ENGINEER
403 Los Angeles County Engineering Bldg.

Note: Any Additions or Changes on this Sheet Must be Made or Circled in Red Ink With Date and Name of Person Making Change.

Do not extend this side of this line.

W 36, 4-1

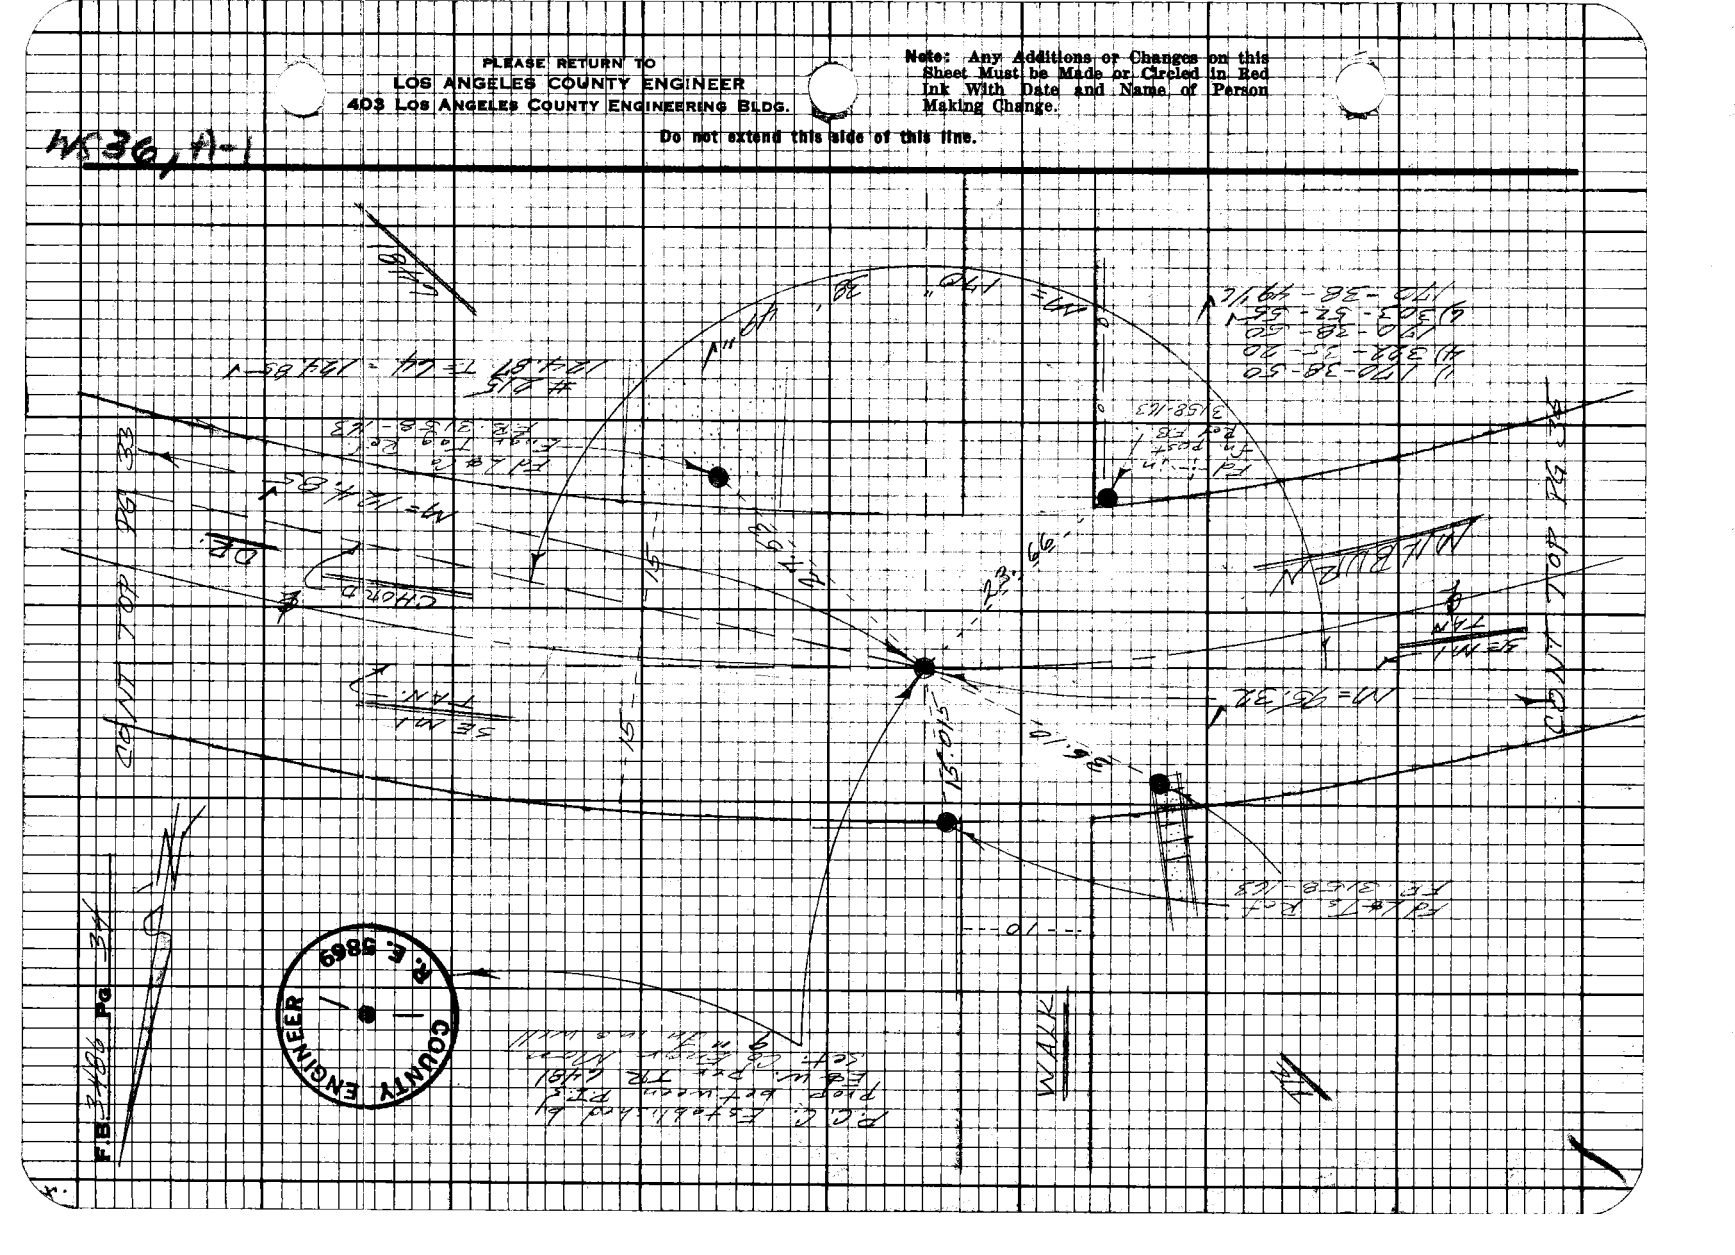

Notes Ck'd by	Survey of
Map No.	JN Tape Std
Office Work	Surveyed by
Checked	Notes F.B. Date
Date	Indexed C.L. GALLI

F.B. Pg.

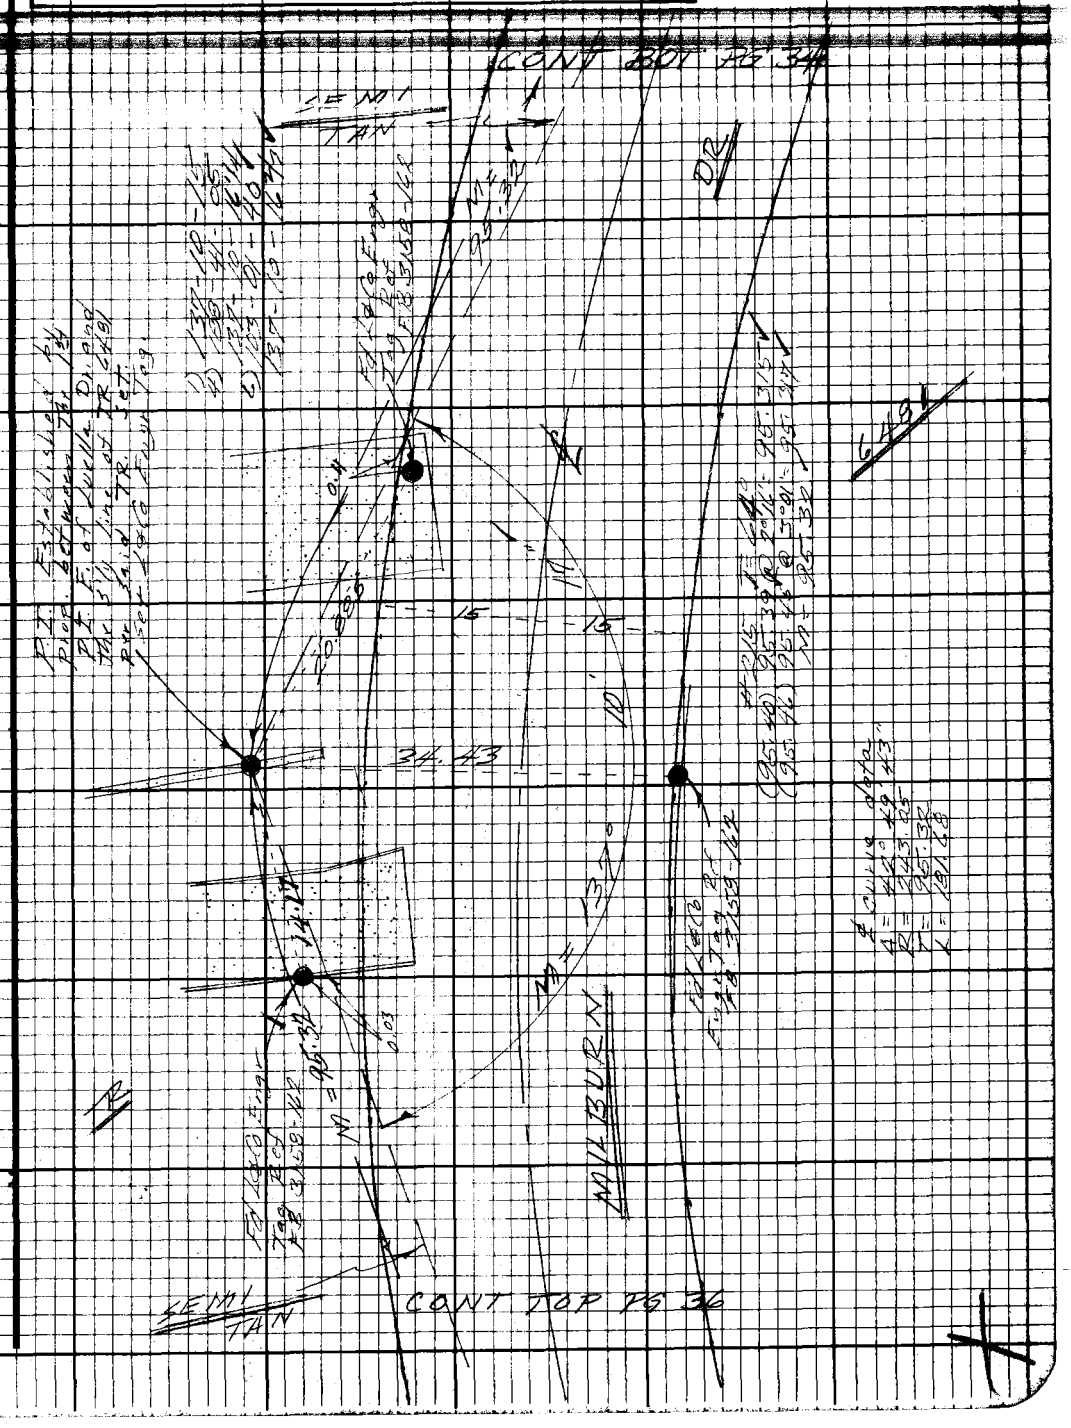

Note: Any Additions or Changes on this Sheet Must be Made or Circled in Red Ink With Date and Name of Person Making Change.

PLEASE RETURN TO
LOS ANGELES COUNTY ENGINEER
403 LOS ANGELES COUNTY ENGINEERING BLDG.

Do not extend this side of this line.

76F3098 CE#310 9-67

PLEASE RETURN TO
LOS ANGELES COUNTY ENGINEER
403 Los Angeles County Engineering Bldg.

Note: Any Additions or Changes on this Sheet Must be Made or Circled in Red Ink With Date and Name of Person Making Change.

Do not extend this side of this line.

WS 36 A-1

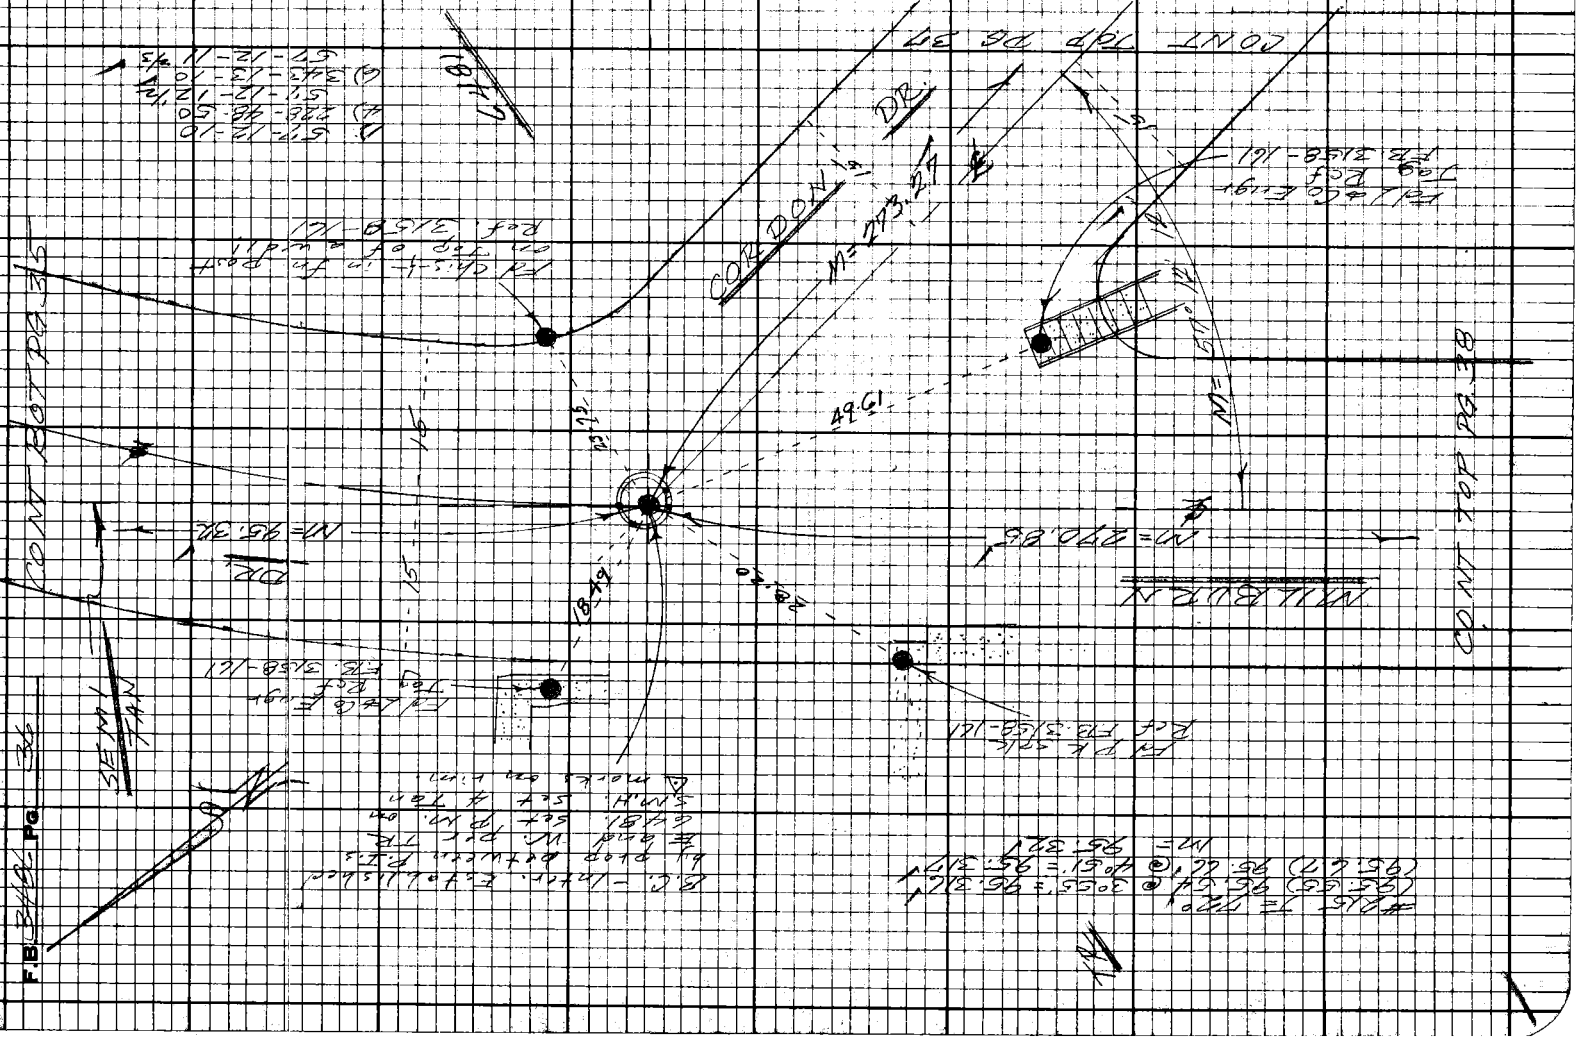

Notes Ck'd by
Map No.
Office Work
Checked
Date

Survey of
JN Tape Std
Surveyed by
Notes Date
Indexed C.T. GALLI AUG 4 '89

F.B. Pg.

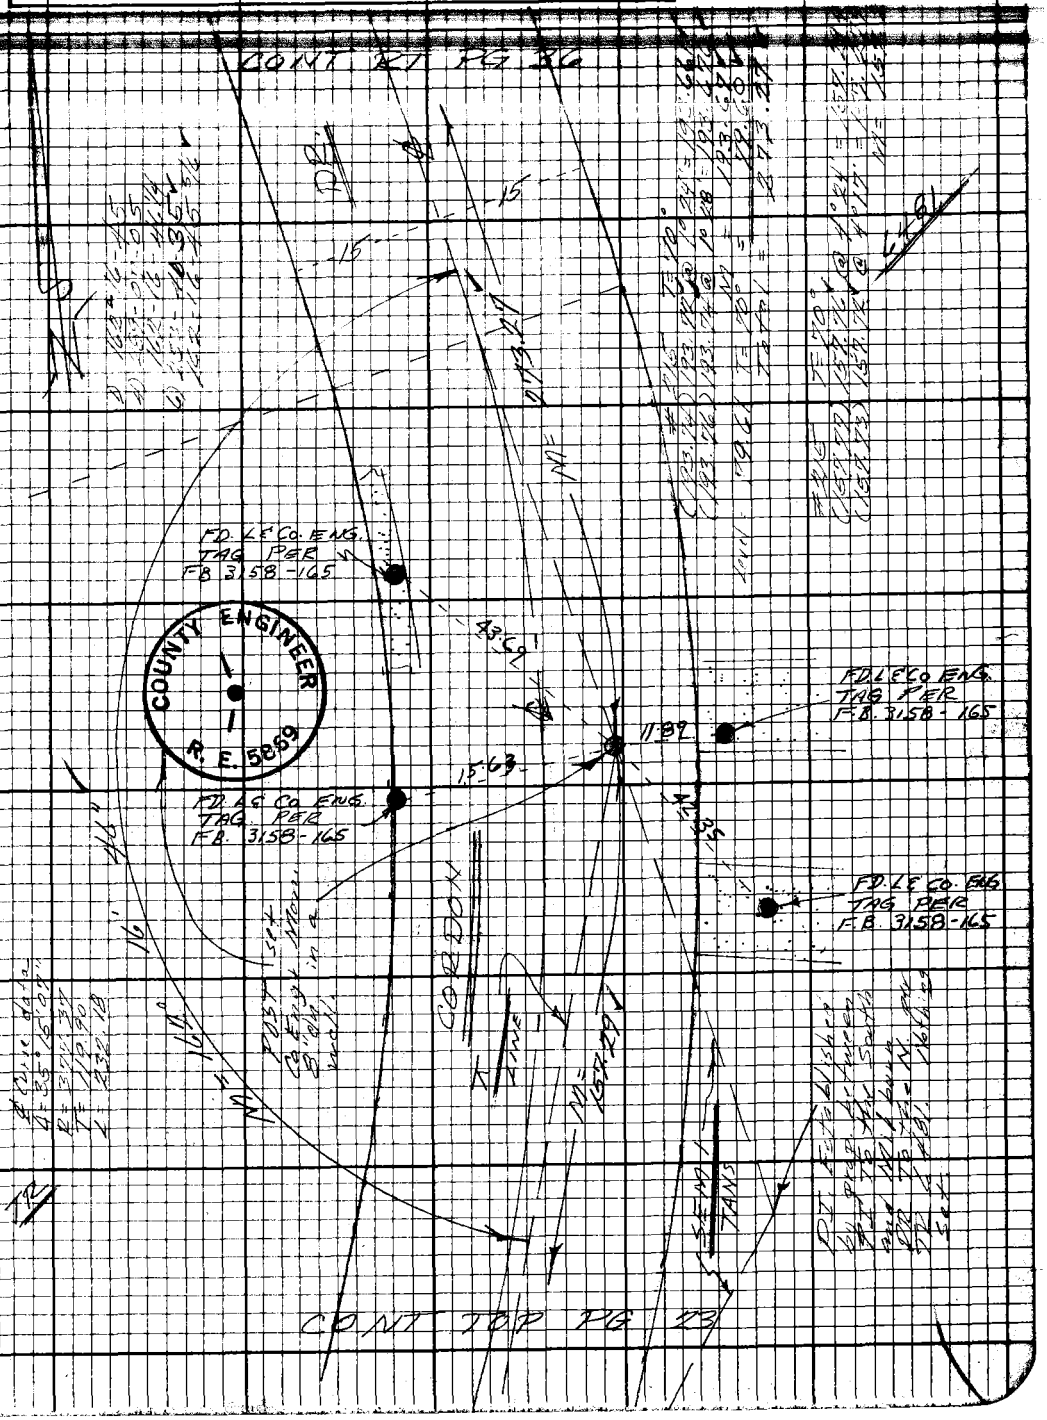

Note: Any Additions or Changes on this Sheet Must be Made or Circled in Red Ink With Date and Name of Person Making Change.

Do not extend this side of this line.

PLEASE RETURN TO
LOS ANGELES COUNTY ENGINEER
403 LOS ANGELES COUNTY ENGINEERING BLDG.

76E3098 CE#310 9.67

PLEASE RETURN TO
LOS ANGELES COUNTY ENGINEER
403 LOS ANGELES COUNTY ENGINEERING BLDG.

Note: Any Additions or Changes on this Sheet Must be Made or Circled in Red Ink With Date and Name of Person Making Change.

Do not extend this side of this line.

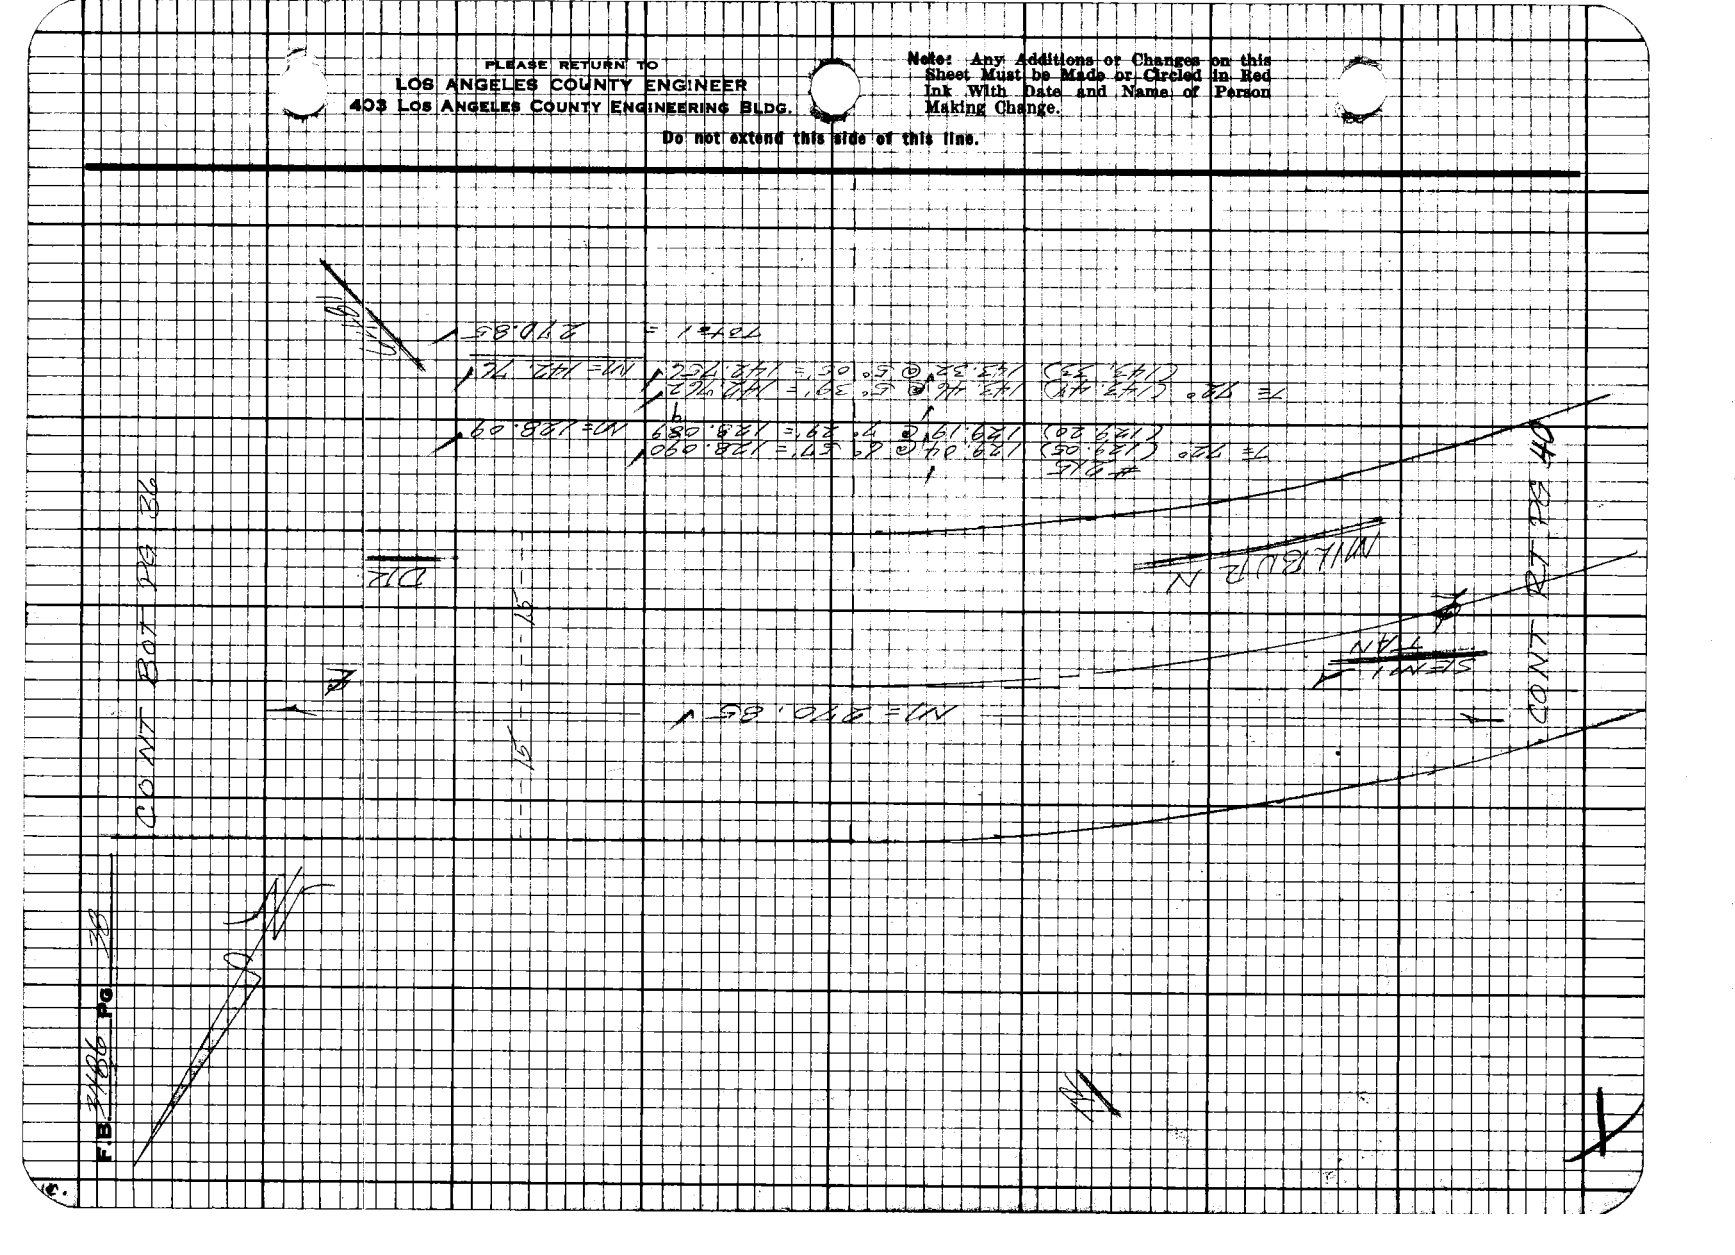

Notes Ck'd by
Map No.
Office Work
Checked
Date

Survey of
JN Tape Sta
Surveyed by
Notes FB Date
Indexed C.T. GALLI AUG 4 '69

F.B. Pg.

Note: Any Additions or Changes on this Sheet Must be Made or Circled in Red Ink With Date and Name of Person Making Change.

Do not extend this side of this line.

PLEASE RETURN TO
LOS ANGELES COUNTY ENGINEER
403 LOS ANGELES COUNTY ENGINEERING BLDG.

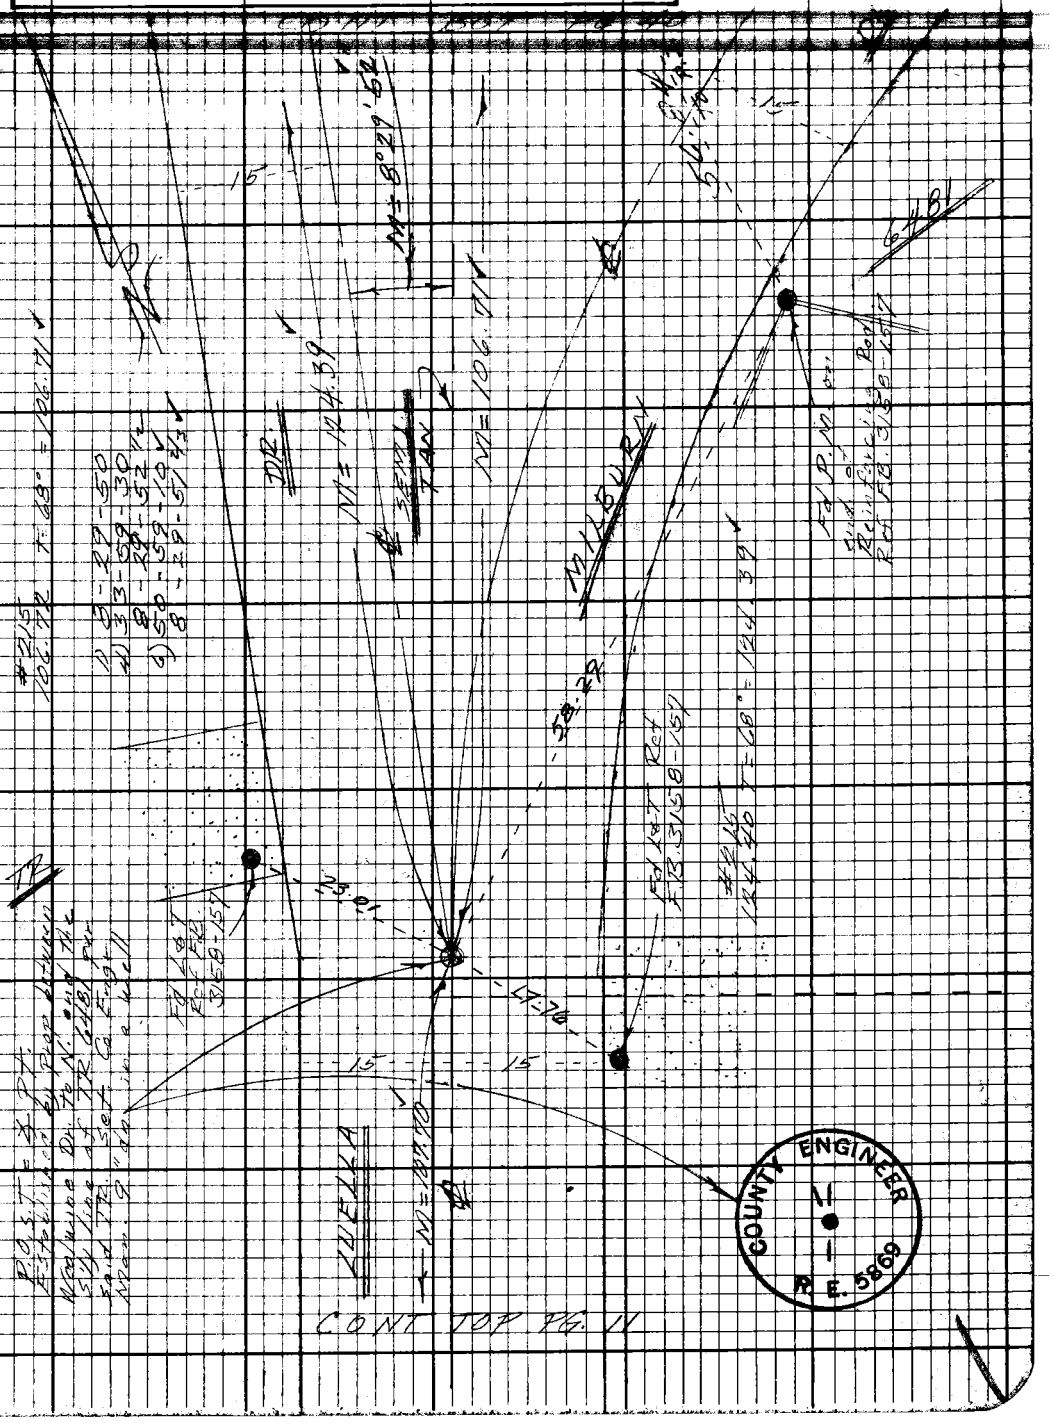

76F3098 CE#310 9-67

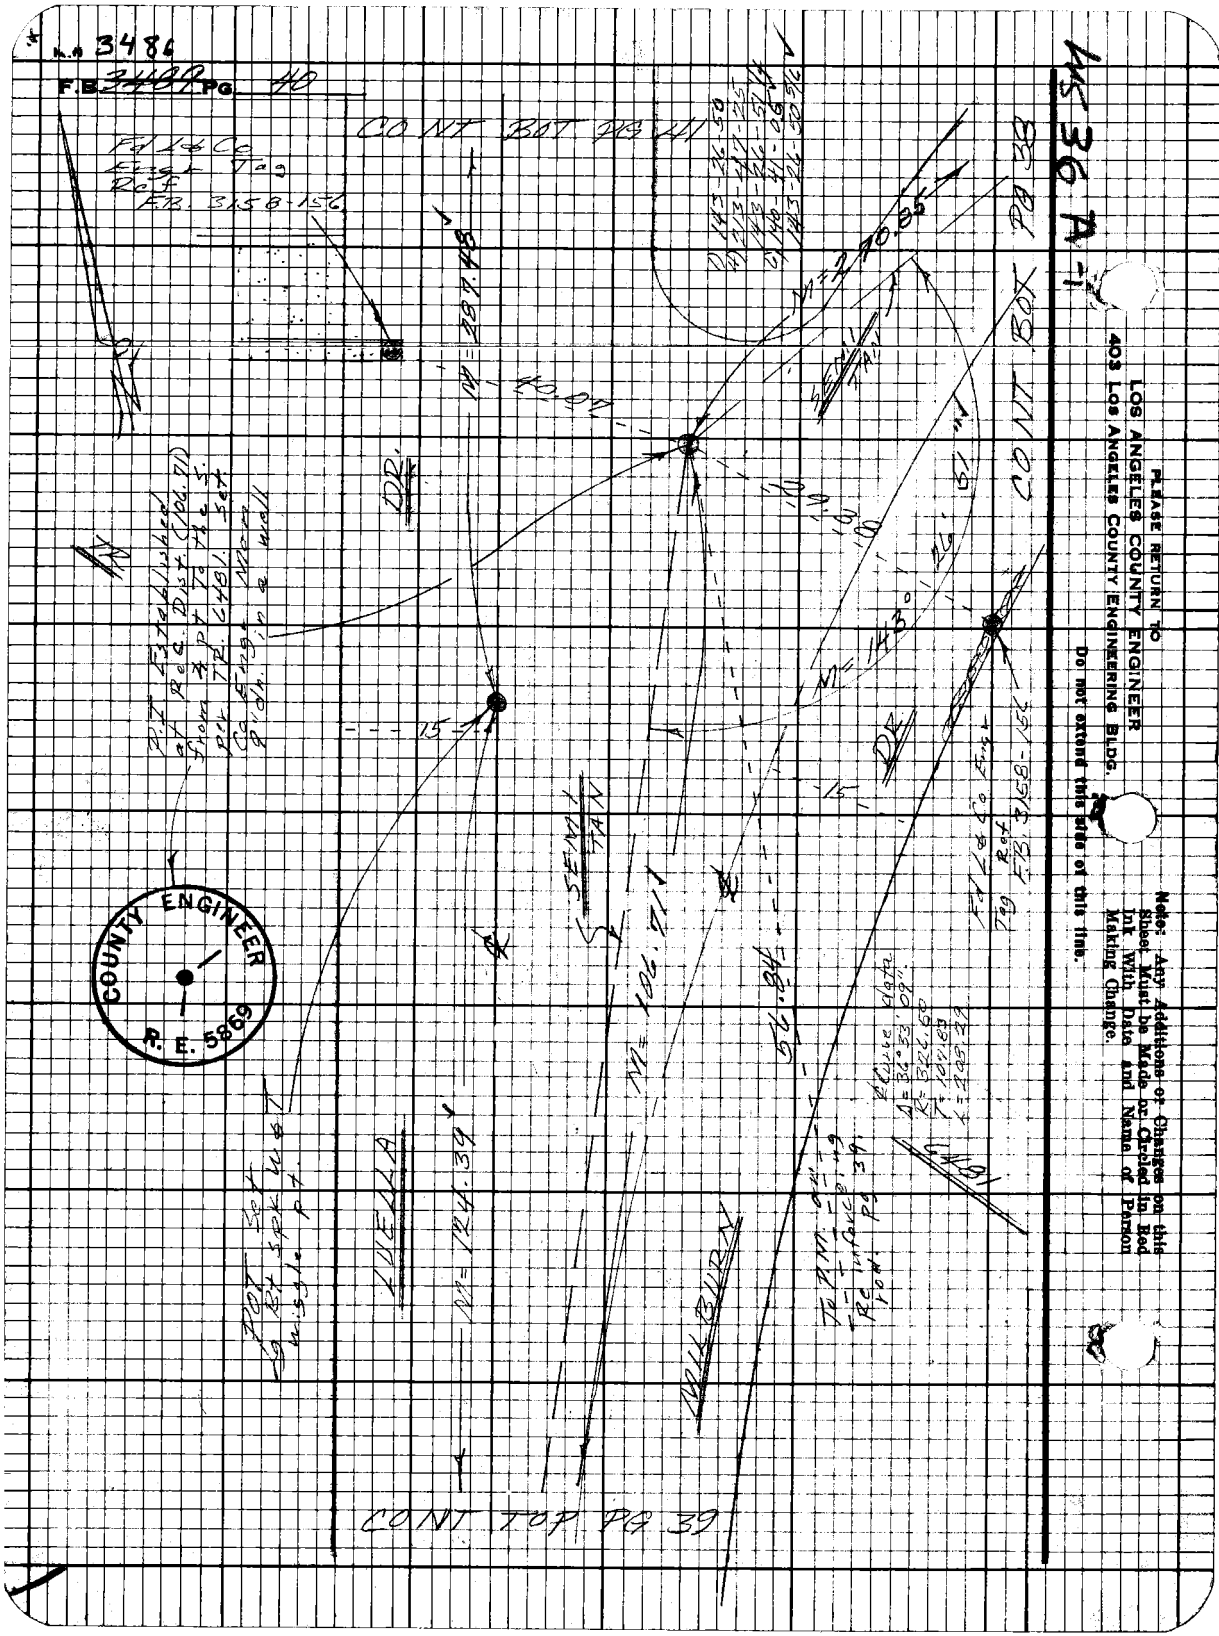

M.A. 3486
F.B. 3489 PG. 40
CONT BOT PG 41
Fd L & Co Engr Tag Ref F.B. 3158-156
M = 287.48
M = 270.85
M = 143°
M = 106.71
M = 124.39
DR.
SEMI TAN
LUELLA
MILBURN
CONT BOT PG 38
CONT TOP PG 39
COUNTY ENGINEER
R. E. 5869
PLEASE RETURN TO
LOS ANGELES COUNTY ENGINEER
403 LOS ANGELES COUNTY ENGINEERING BLDG.
Do not extend this side of this line.
Note: Any Additions or Changes on this Sheet Must be Made or Circled in Red Ink With Date and Name of Person Making Change.

Notes Ck'd by	Survey of	F.B. ____ PG. ____
Map No.	JN ____ Tape ____ Std ____	
Office Work	Surveyed by	
Checked	Notes ____ Date ____	
Date	Indexed D. L. GALLI AUG 4 '69	

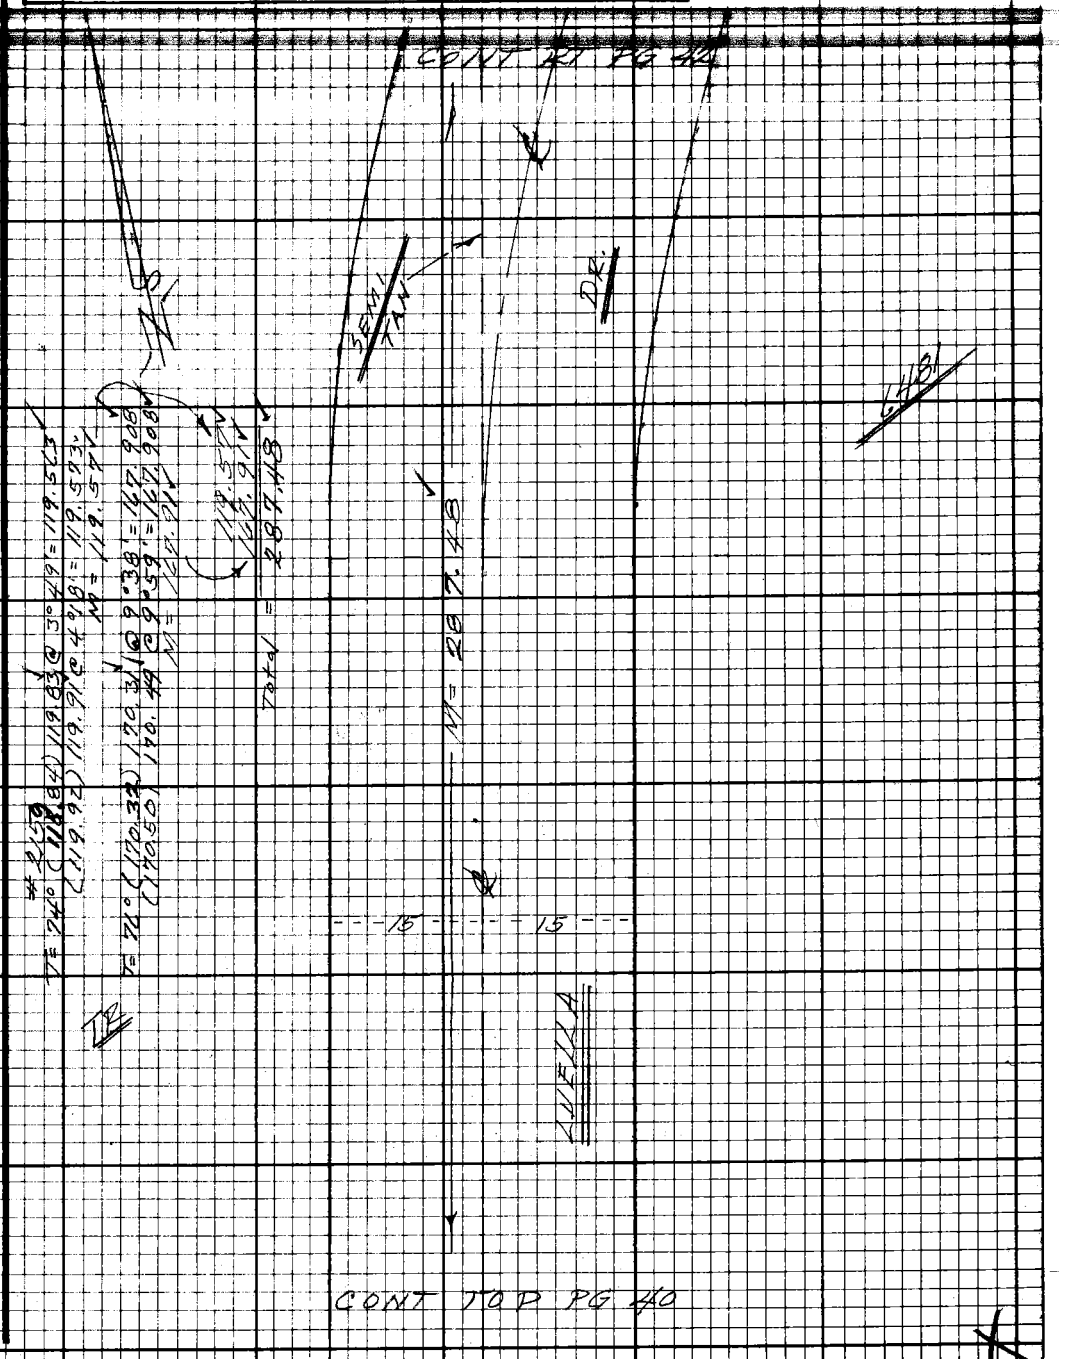

Note: Any Additions or Changes on this Sheet Must be Made or Circled in Red Ink With Date and Name of Person Making Change.

Do not extend this side of this line.

PLEASE RETURN TO
LOS ANGELES COUNTY ENGINEER
403 LOS ANGELES COUNTY ENGINEERING BLDG.

76F3098 CE #310 9-67

PLEASE RETURN TO
LOS ANGELES COUNTY ENGINEER
403 LOS ANGELES COUNTY ENGINEERING BLDG.

Note: Any Additions or Changes on this Sheet Must be Made or Circled in Red Ink With Date and Name of Person Making Change.

Do not extend this side of this line.

WS 36, A-1

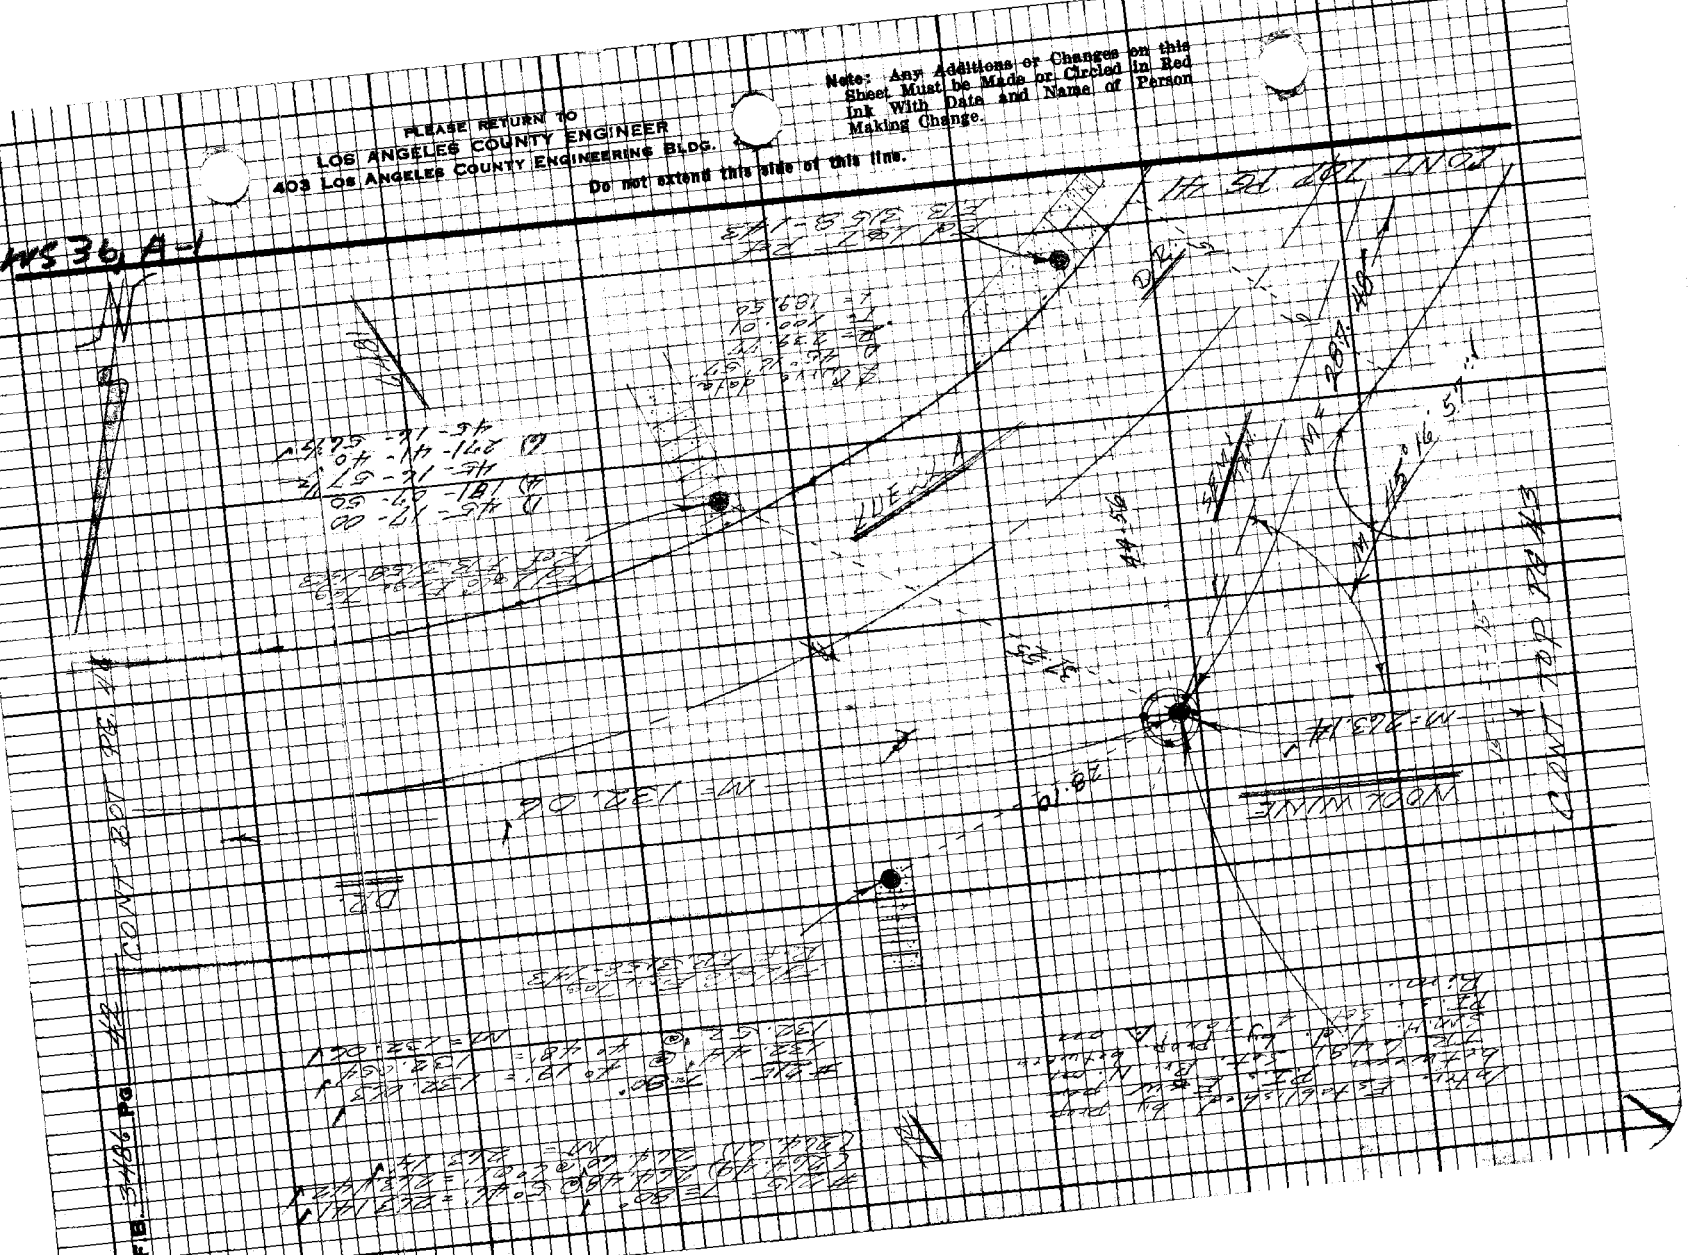

Notes Ck'd by
Map No.
Office Work
Checked
Date

Survey of
JN — Tape — Sta
Surveyed by
Notes — Date
Indexed D. J. GALLI

F.B. — PG.

Note: Any Additions or Changes on this Sheet Must be Made or Circled in Red Ink With Date and Name of Person Making Change.

Do not extend this side of this line.

PLEASE RETURN TO
LOS ANGELES COUNTY ENGINEER
409 LOS ANGELES COUNTY ENGINEERING BLDG.

76R3098 CE#310 9/67

PLEASE RETURN TO
LOS ANGELES COUNTY ENGINEER
403 LOS ANGELES COUNTY ENGINEERING BLDG.

Note: Any Additions or Changes on this Sheet Must be Made or Circled in Red Ink With Date and Name of Person Making Change.

Do not extend this side of this line.

WS36, A-1

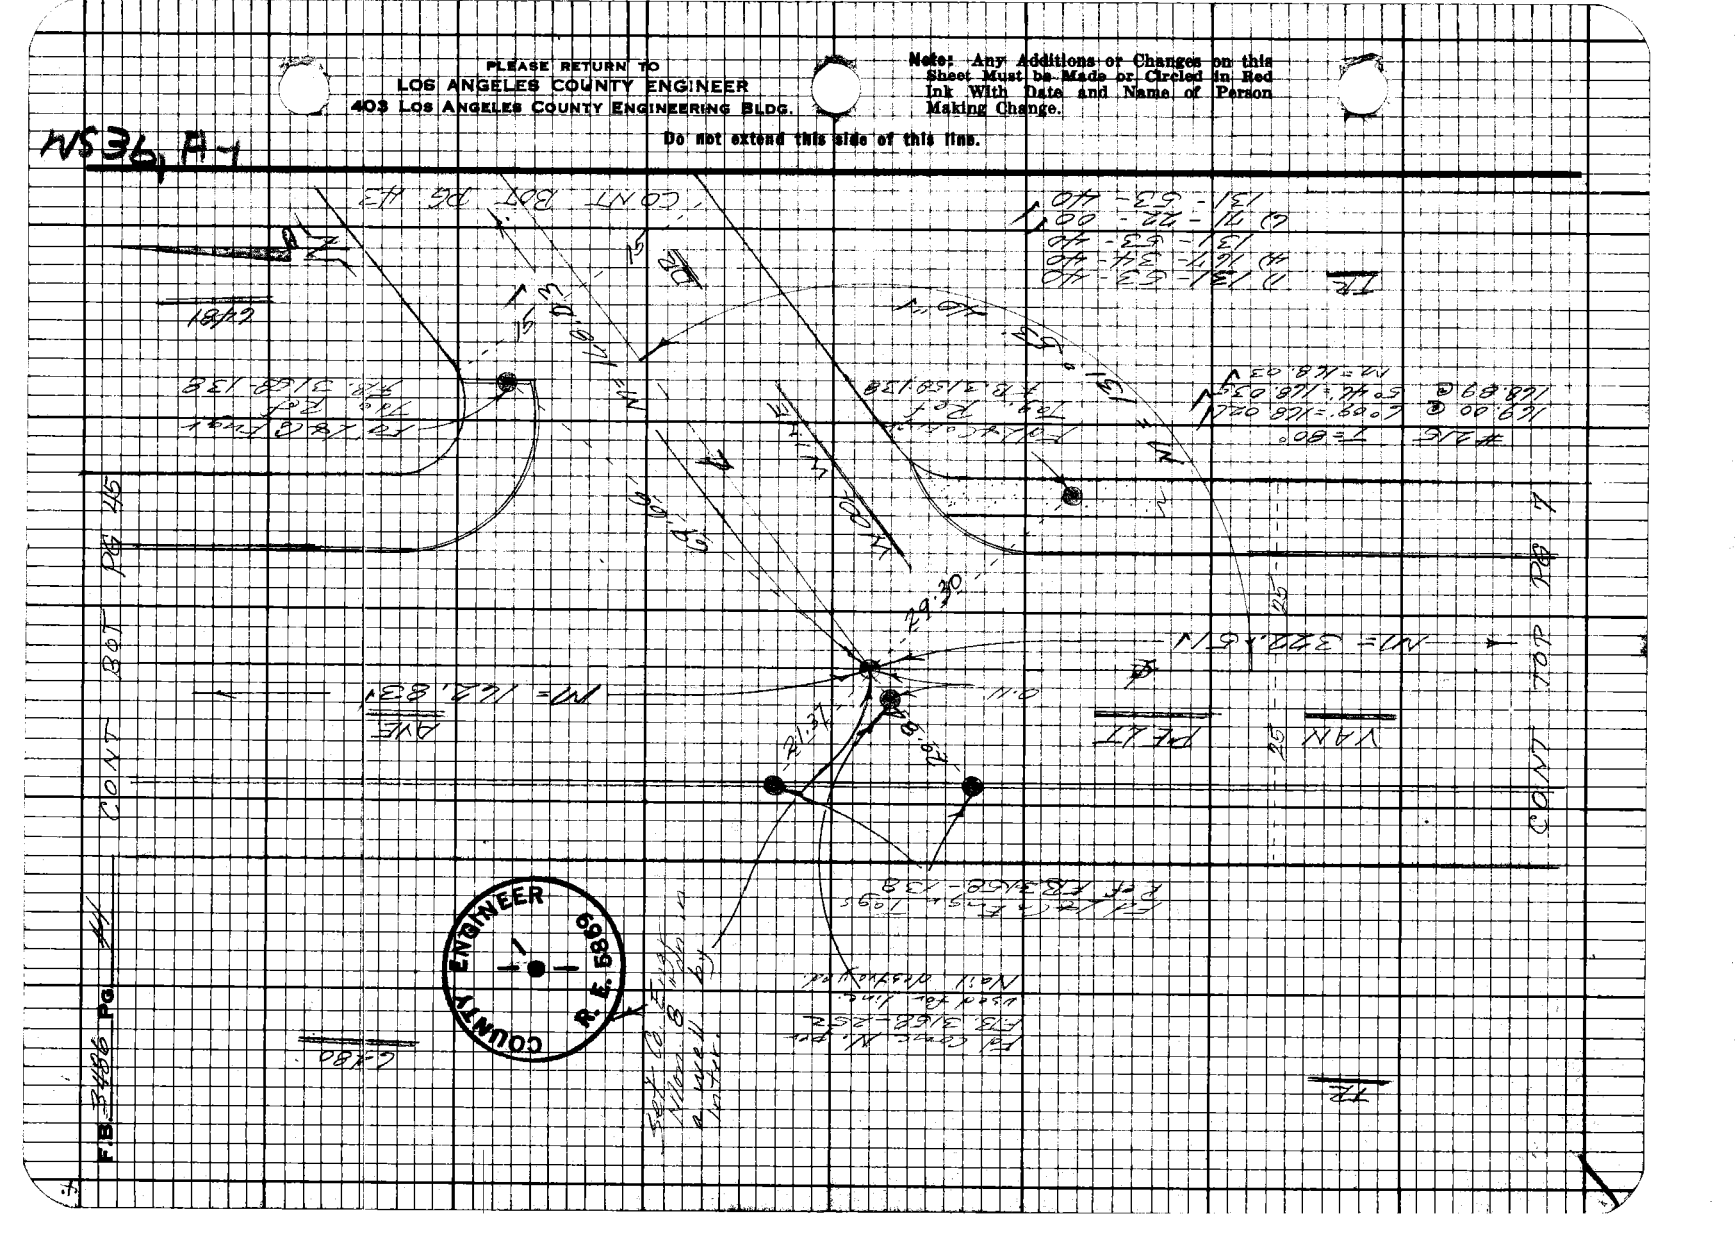

Notes Ck'd by
Map No.
Office Work
Checked
Date

Survey of
JN [illegible] Tape [illegible] Std [illegible]
Surveyed by
Notes [illegible] Date [illegible]
Indexed [illegible] D. L. GALLI [illegible] 4-69

F.B. [illegible] Pg. [illegible]

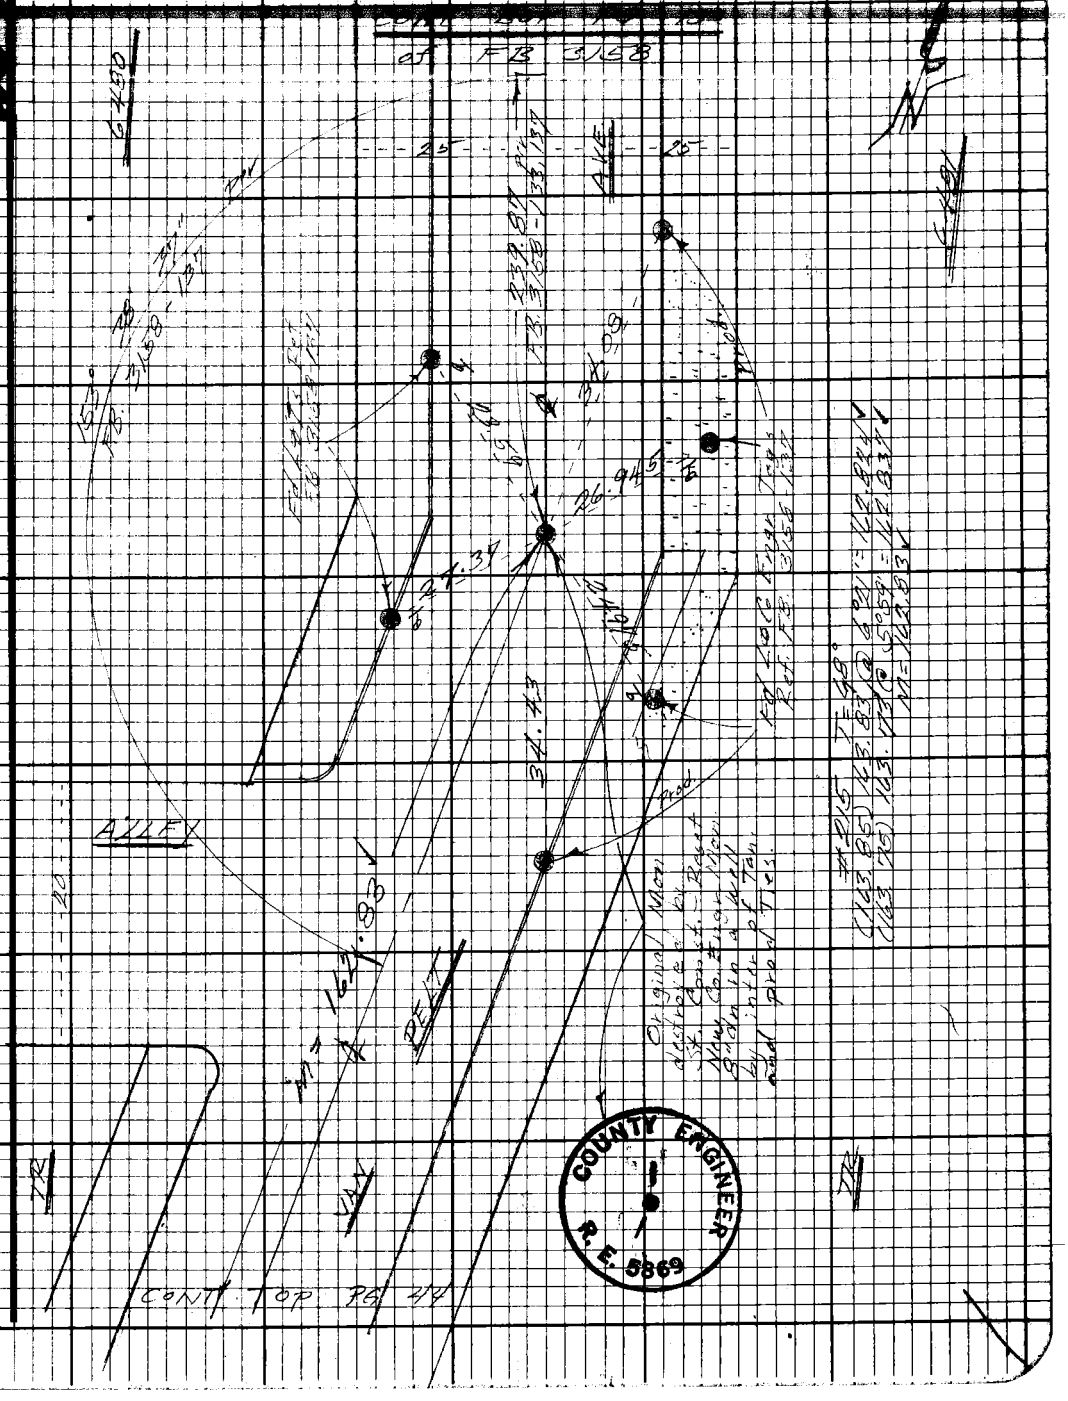

Note: Any Additions or Changes on this Sheet Must be Made or Circled in Red Ink With Date and Name of Person Making Change.

Do not extend this side of this line.

PLEASE RETURN TO
LOS ANGELES COUNTY ENGINEER
403 LOS ANGELES COUNTY ENGINEERING BLDG.

76F3098 CE#310 9-67

PLEASE RETURN TO
LOS ANGELES COUNTY ENGINEER
403 LOS ANGELES COUNTY ENGINEERING BLDG.

Note: Any Additions or Changes on this Sheet Must be Made or Circled in Red Ink With Date and Name of Person Making Change.

Do not extend this side of this line.

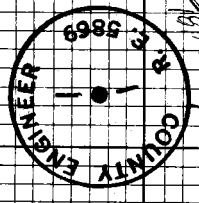

Notes Ck'd by	Survey of
Map No.	JN Tape Stn
Office Work	Surveyed by
Checked	Notes FEB Date
Date	Indexed D. IL GALLI

F.B. Pg.

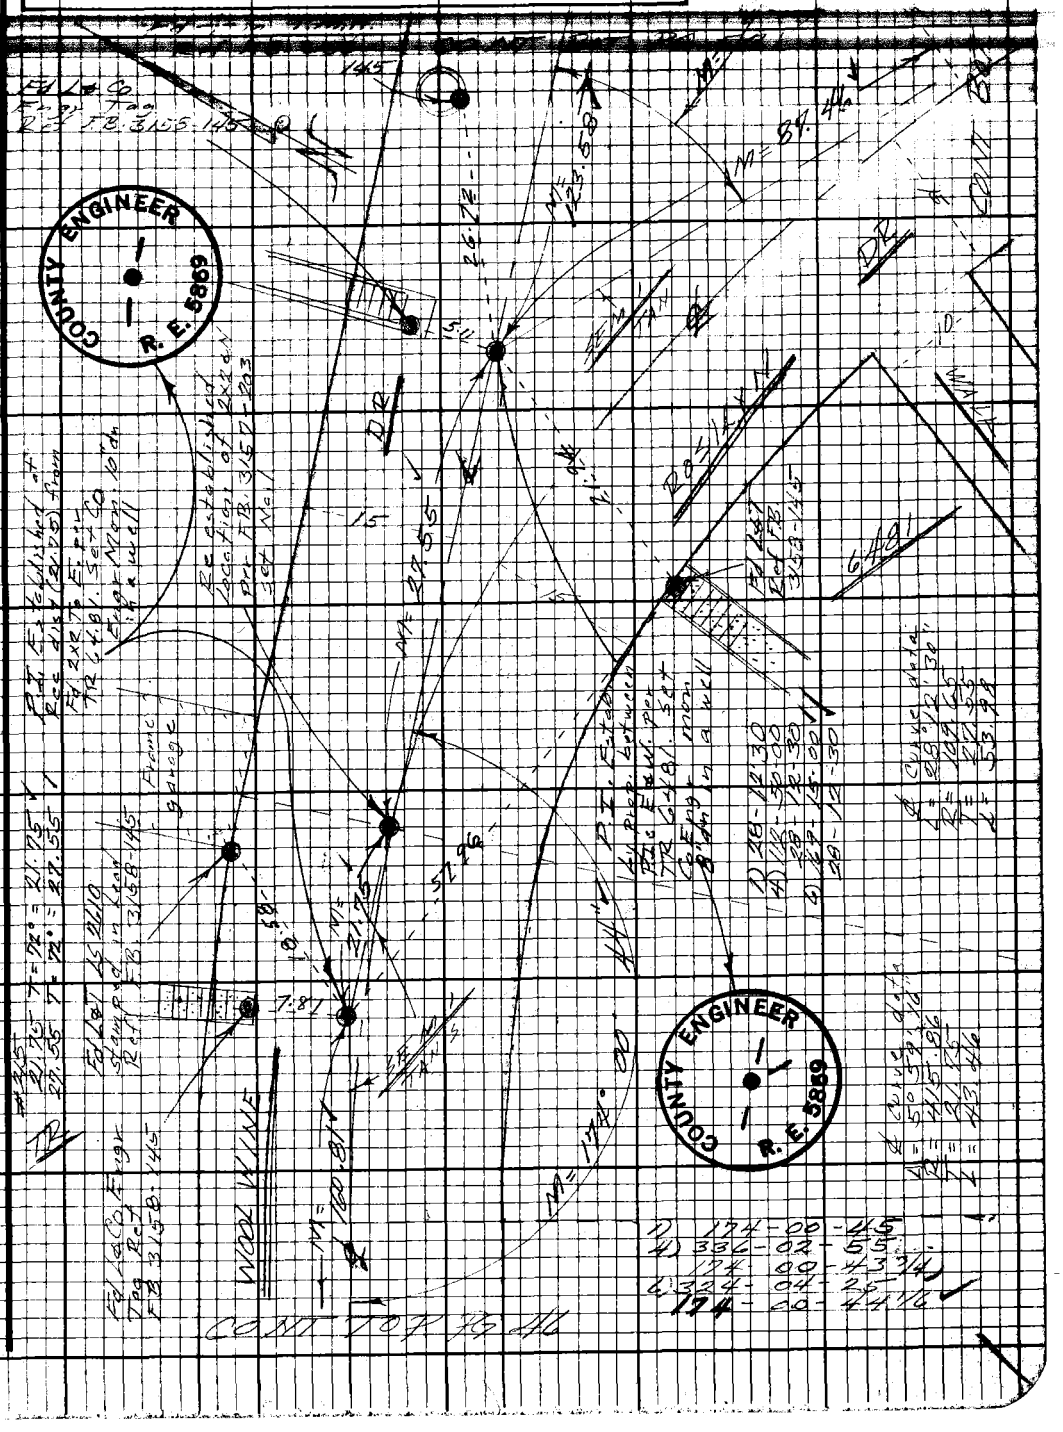

Note: Any Additions or Changes on this Sheet Must be Made or Circled in Red Ink With Date and Name of Person Making Change.

Do not extend this side of this line.

PLEASE RETURN TO
LOS ANGELES COUNTY ENGINEER
403 LOS ANGELES COUNTY ENGINEERING BLDG.

76F3098 CE#310 9.67

PLEASE RETURN TO
LOS ANGELES COUNTY ENGINEER
403 Los Angeles County Engineering Bldg.

Note: Any Additions or Changes on this Sheet Must be Made or Circled in Red Ink With Date and Name of Person Making Change.

Do not extend this side of this line.

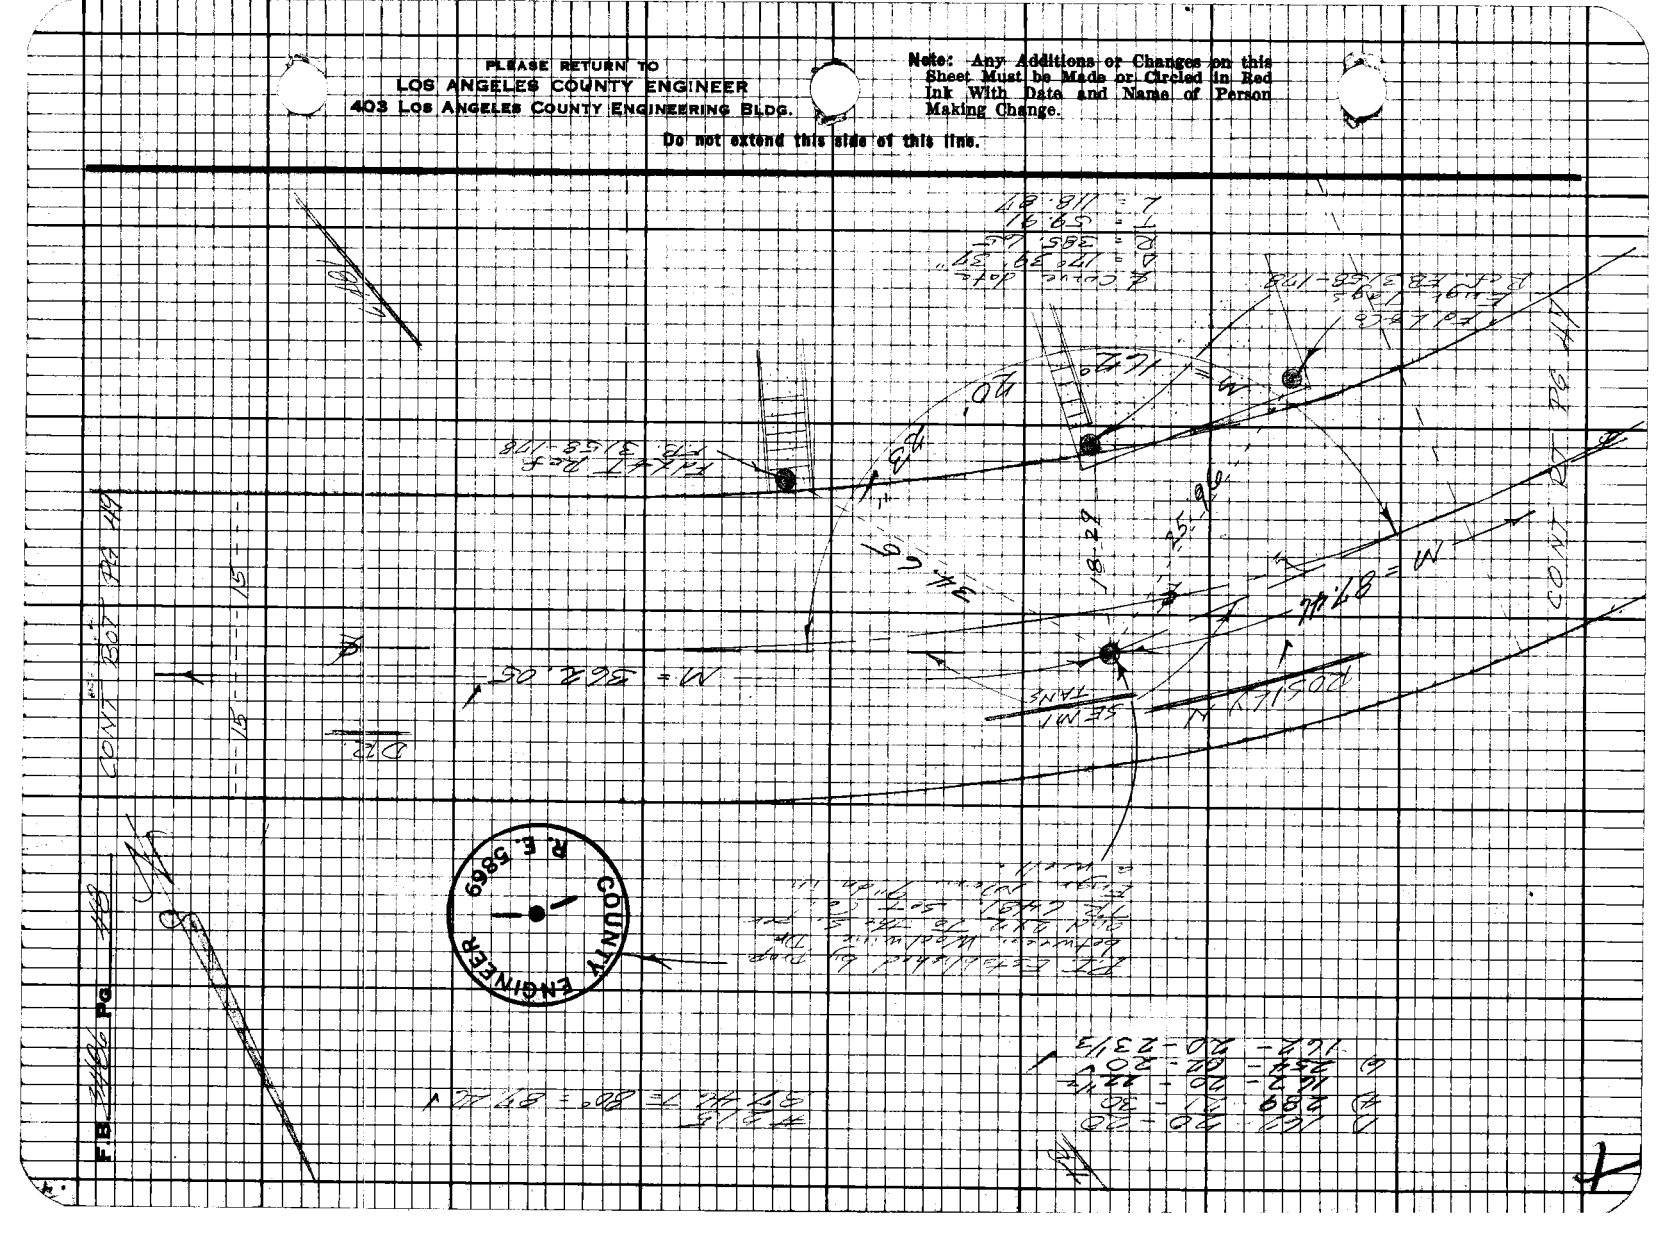

Notes Ck'd by	Survey of	F.B. PG.
Map No.	JN Tape Std	
Office Work	Surveyed by	
Checked	Notes Date	
Date	Indexed C. L. GALLI	

WS 30 A-1

CONT TOP PG 48

Note: Any Additions or Changes on this Sheet Must be Made or Circled in Red Ink With Date and Name of Person Making Change.

Do not extend this side of this line.

PLEASE RETURN TO
LOS ANGELES COUNTY ENGINEER
403 LOS ANGELES COUNTY ENGINEERING BLDG.

76F3098 CE#310 9-67

F.B. 3486 Pg 50

CONT TOP PG 49

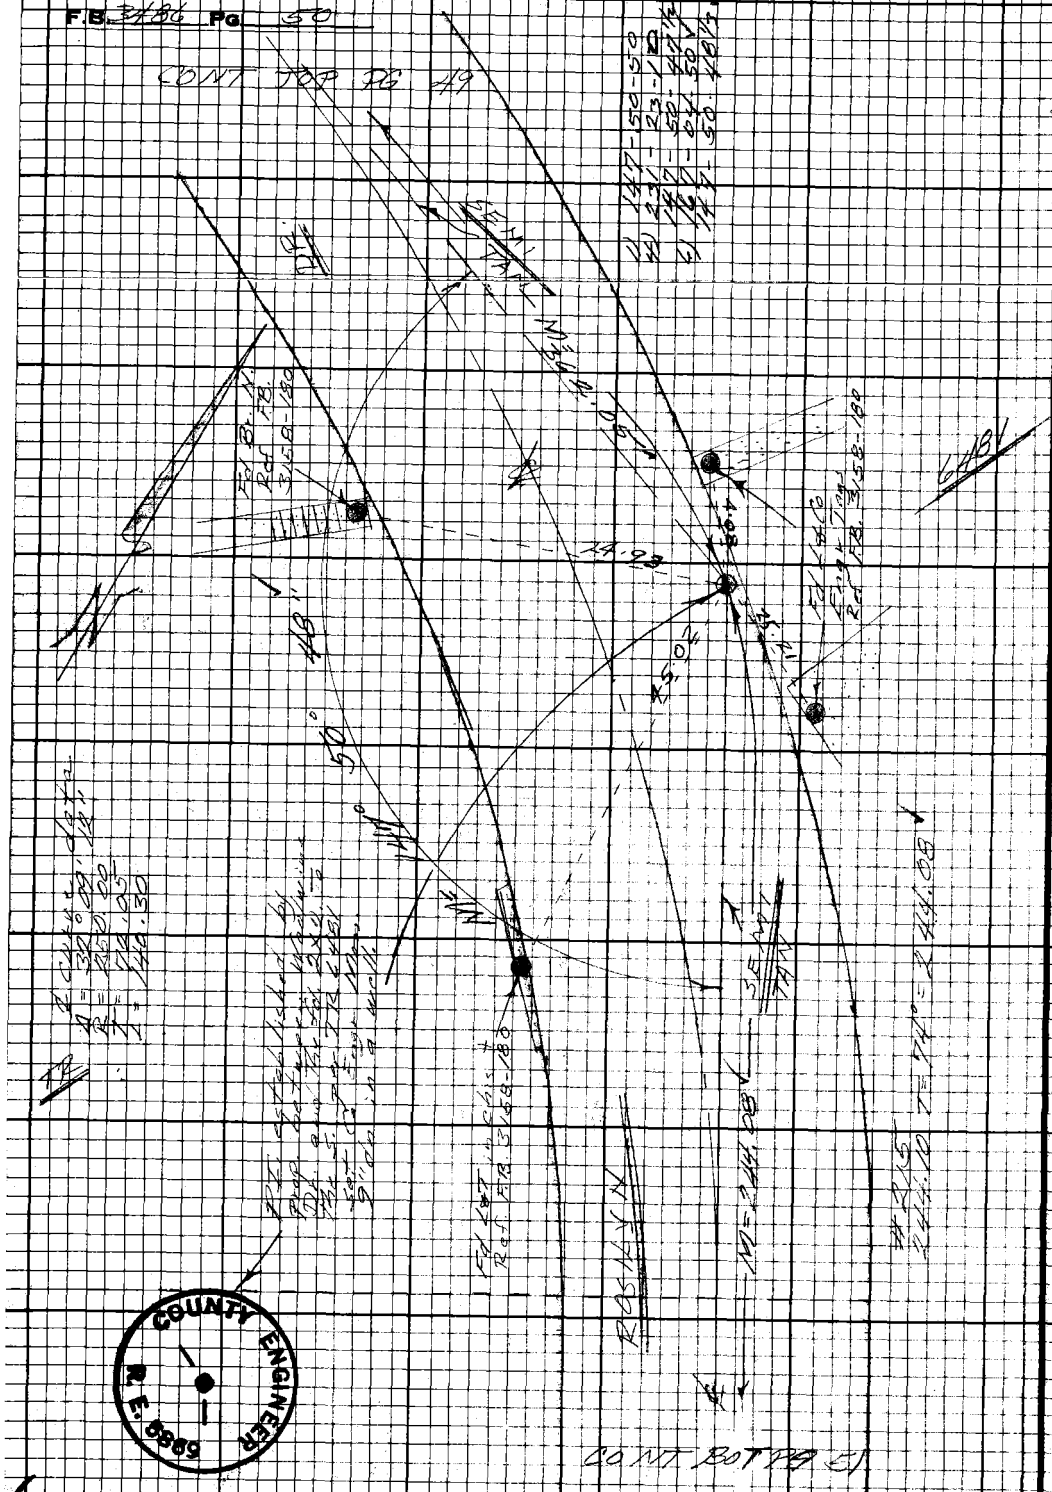

CONT BOT PG 51

COUNTY ENGINEER
R. E. 5869

PLEASE RETURN TO
LOS ANGELES COUNTY ENGINEER
403 Los Angeles County Engineering Bldg.

Do not extend this side of this line.

Note: Any Additions or Changes on this Sheet Must be Made or Circled in Red Ink With Date and Name of Person Making Change.

Notes Ck'd by
Map No.
Office Work
Checked
Date

Survey of
Surveyed by
Notes
Indexed

F.B. Pg

Note: Any Addition or Change on this Sheet Must be Made or Circled in Red Ink With Date and Name of Person Making Change.

Do not extend this side of this line.

PLEASE RETURN TO
LOS ANGELES COUNTY ENGINEER
405 Los Angeles County Engineering Bldg.

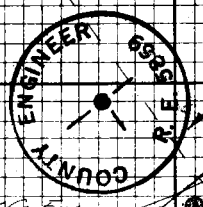

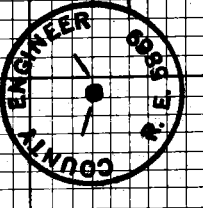

PLEASE RETURN TO
LOS ANGELES COUNTY ENGINEER
403 LOS ANGELES COUNTY ENGINEERING BLDG.

Do not extend this side of this line.

Note: Any Additions or Changes on this Sheet Must be Made or Circled in Red Ink With Date and Name of Person Making Change.

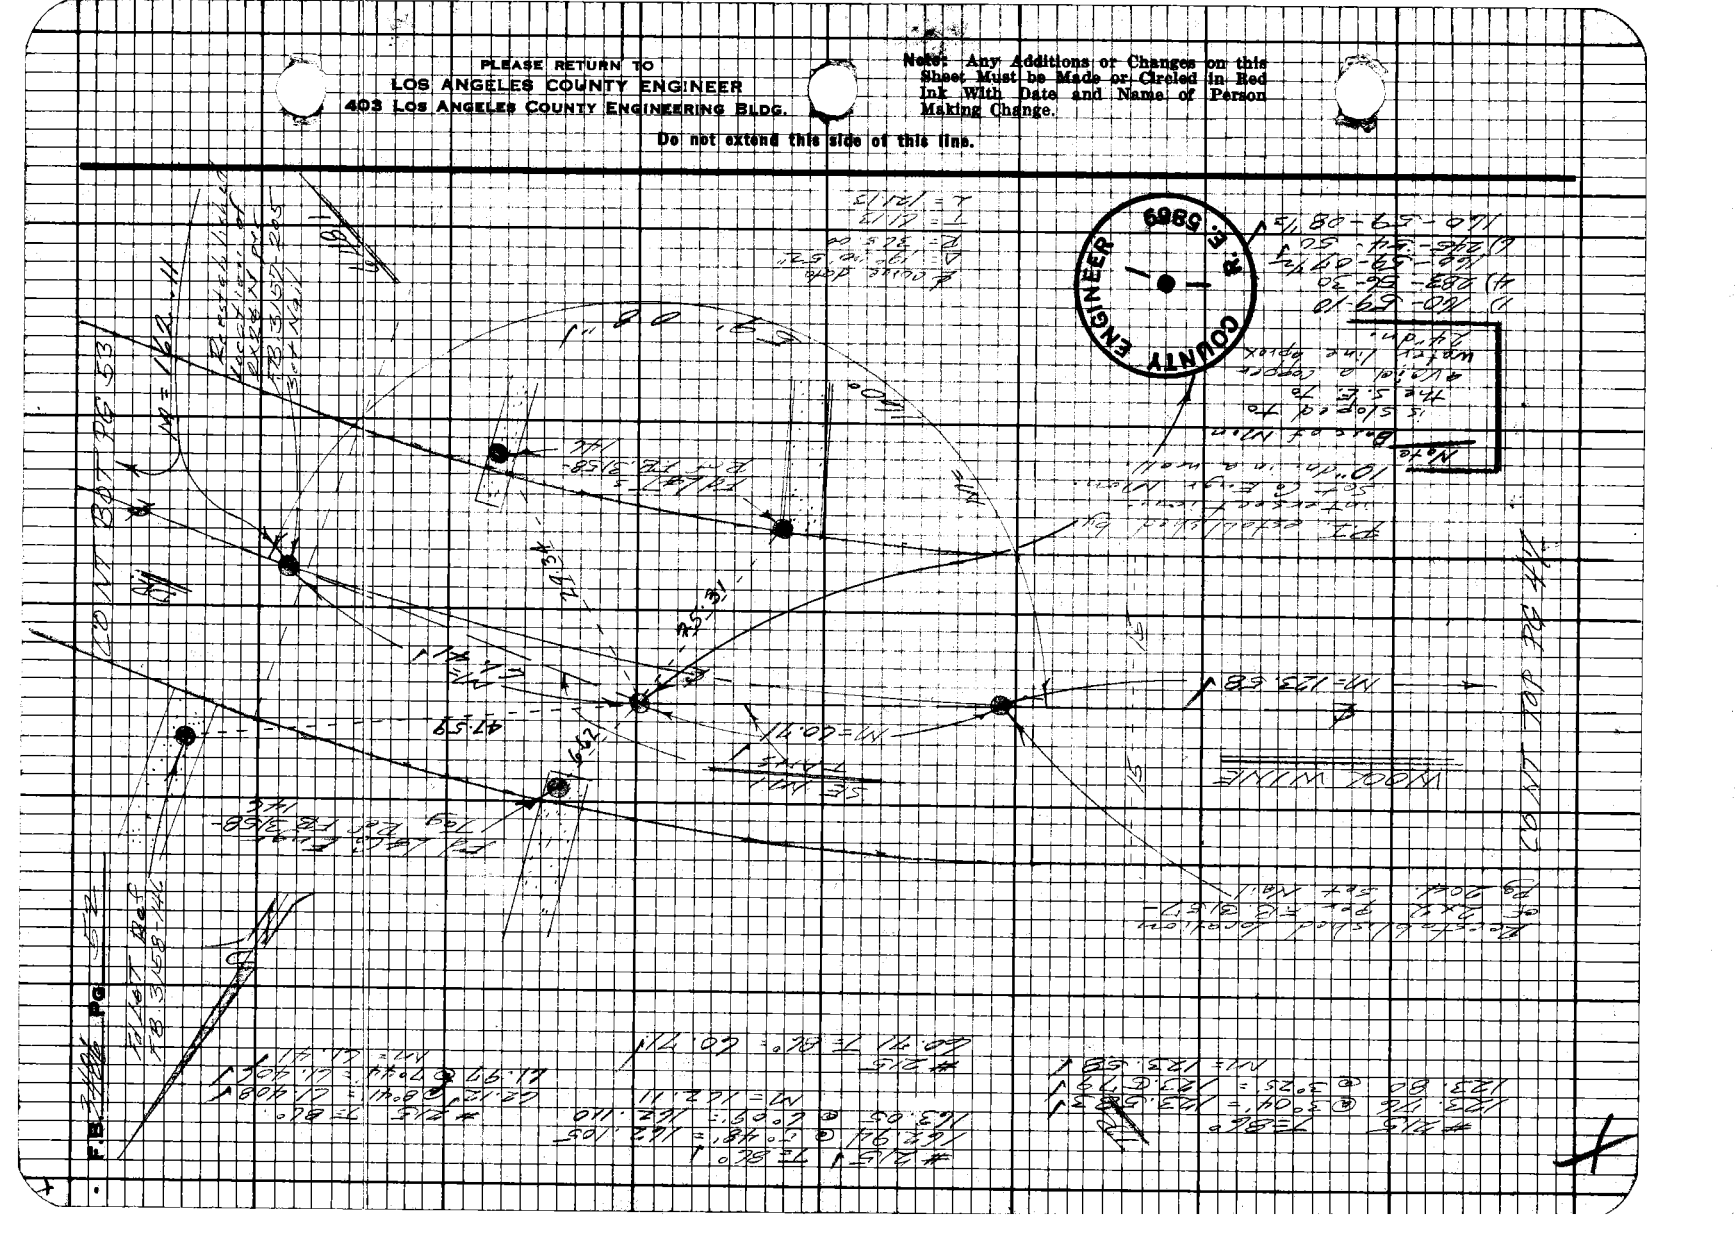

Notes Ck'd by _____
Map No. _____
Office Work _____
Checked _____
Date _____

Survey of _____
Surveyed by _____
Notes _____ Date _____
Indexed _____

F.B. _____ PG. _____

Note: Any Additions or Changes on this Sheet Must be Made or Circled in Red Ink With Date and Name of Person Making Change.

Do not extend this side of this line.

PLEASE RETURN TO
LOS ANGELES COUNTY ENGINEER
403 Los Angeles County Engineering Bldg.

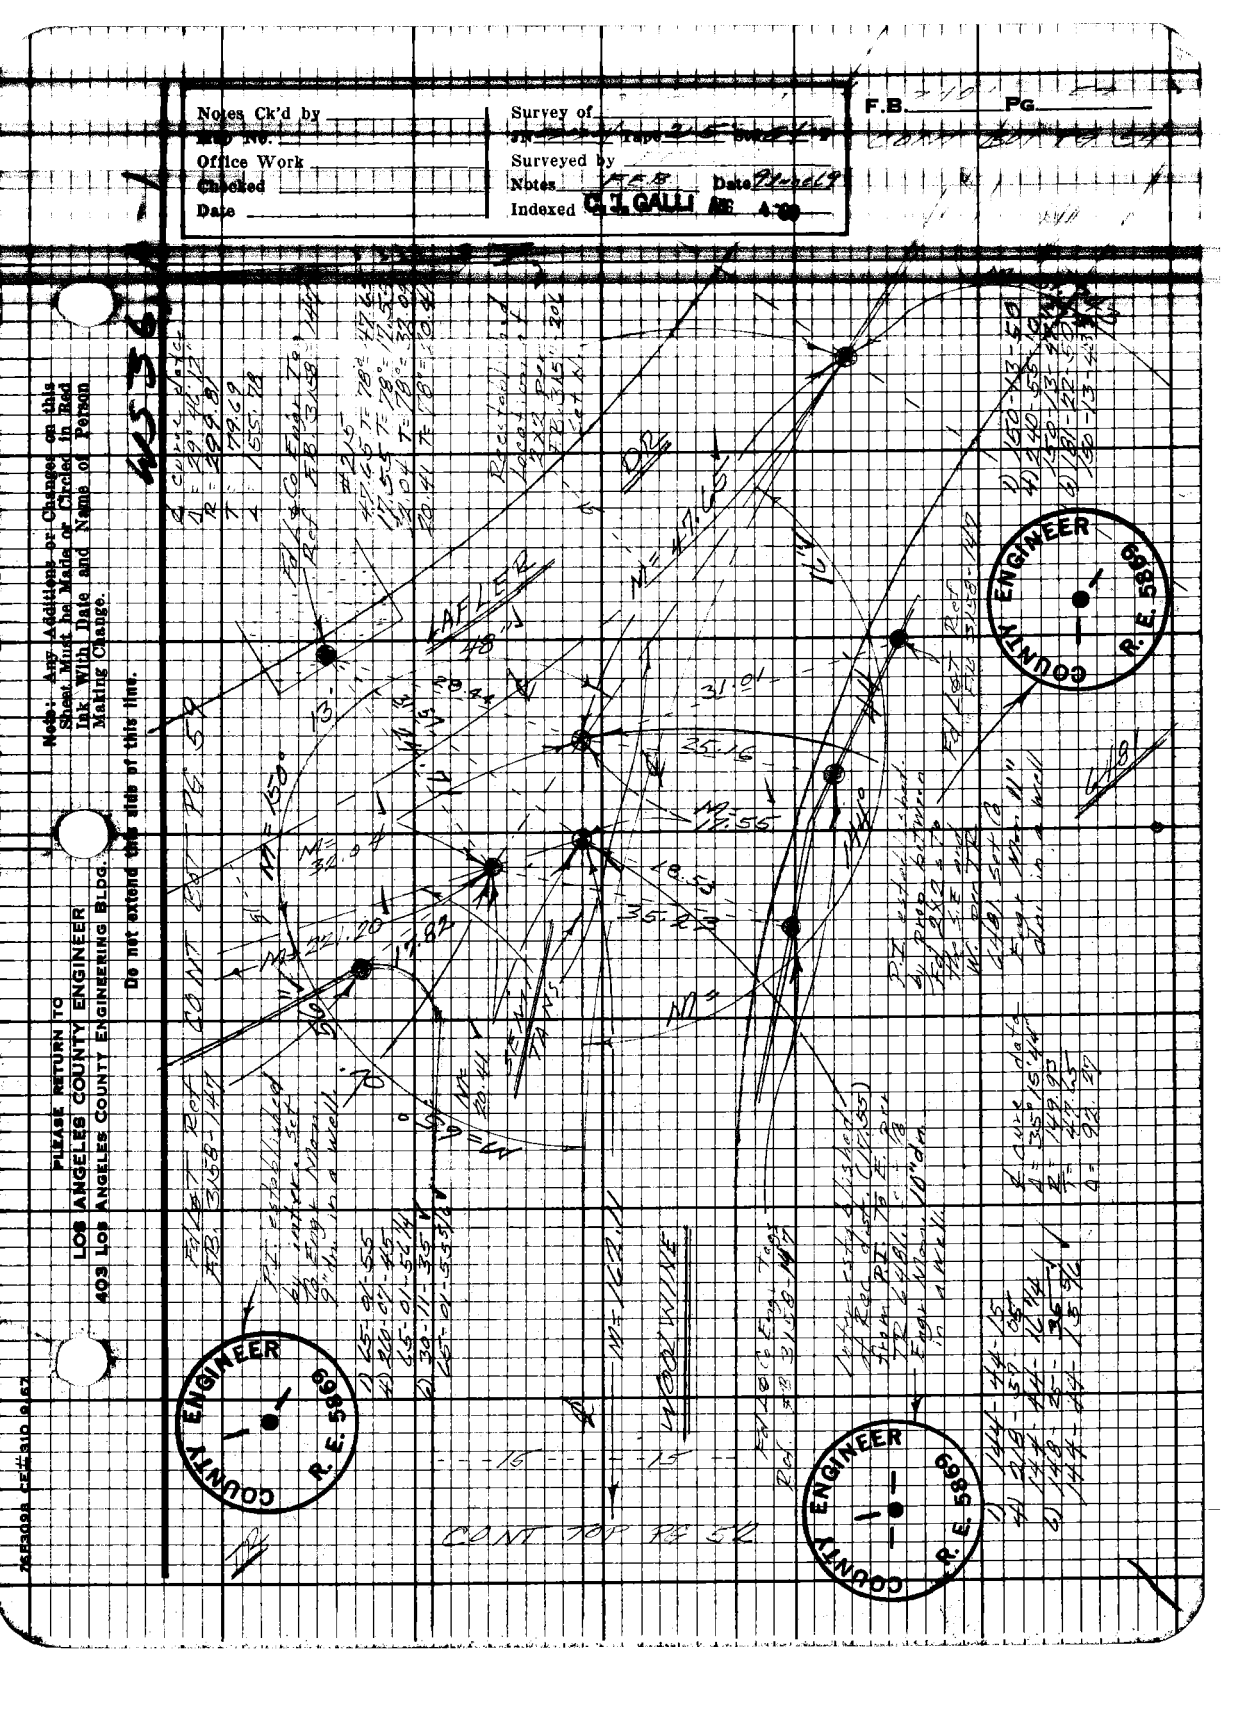

PLEASE RETURN TO
LOS ANGELES COUNTY ENGINEER
403 Los Angeles County Engineering Bldg.

Note: Any Additions or Changes on this Sheet Must be Made or Circled in Red Ink With Date and Name of Person Making Change.

Do not extend this side of this line.

W536 A-1

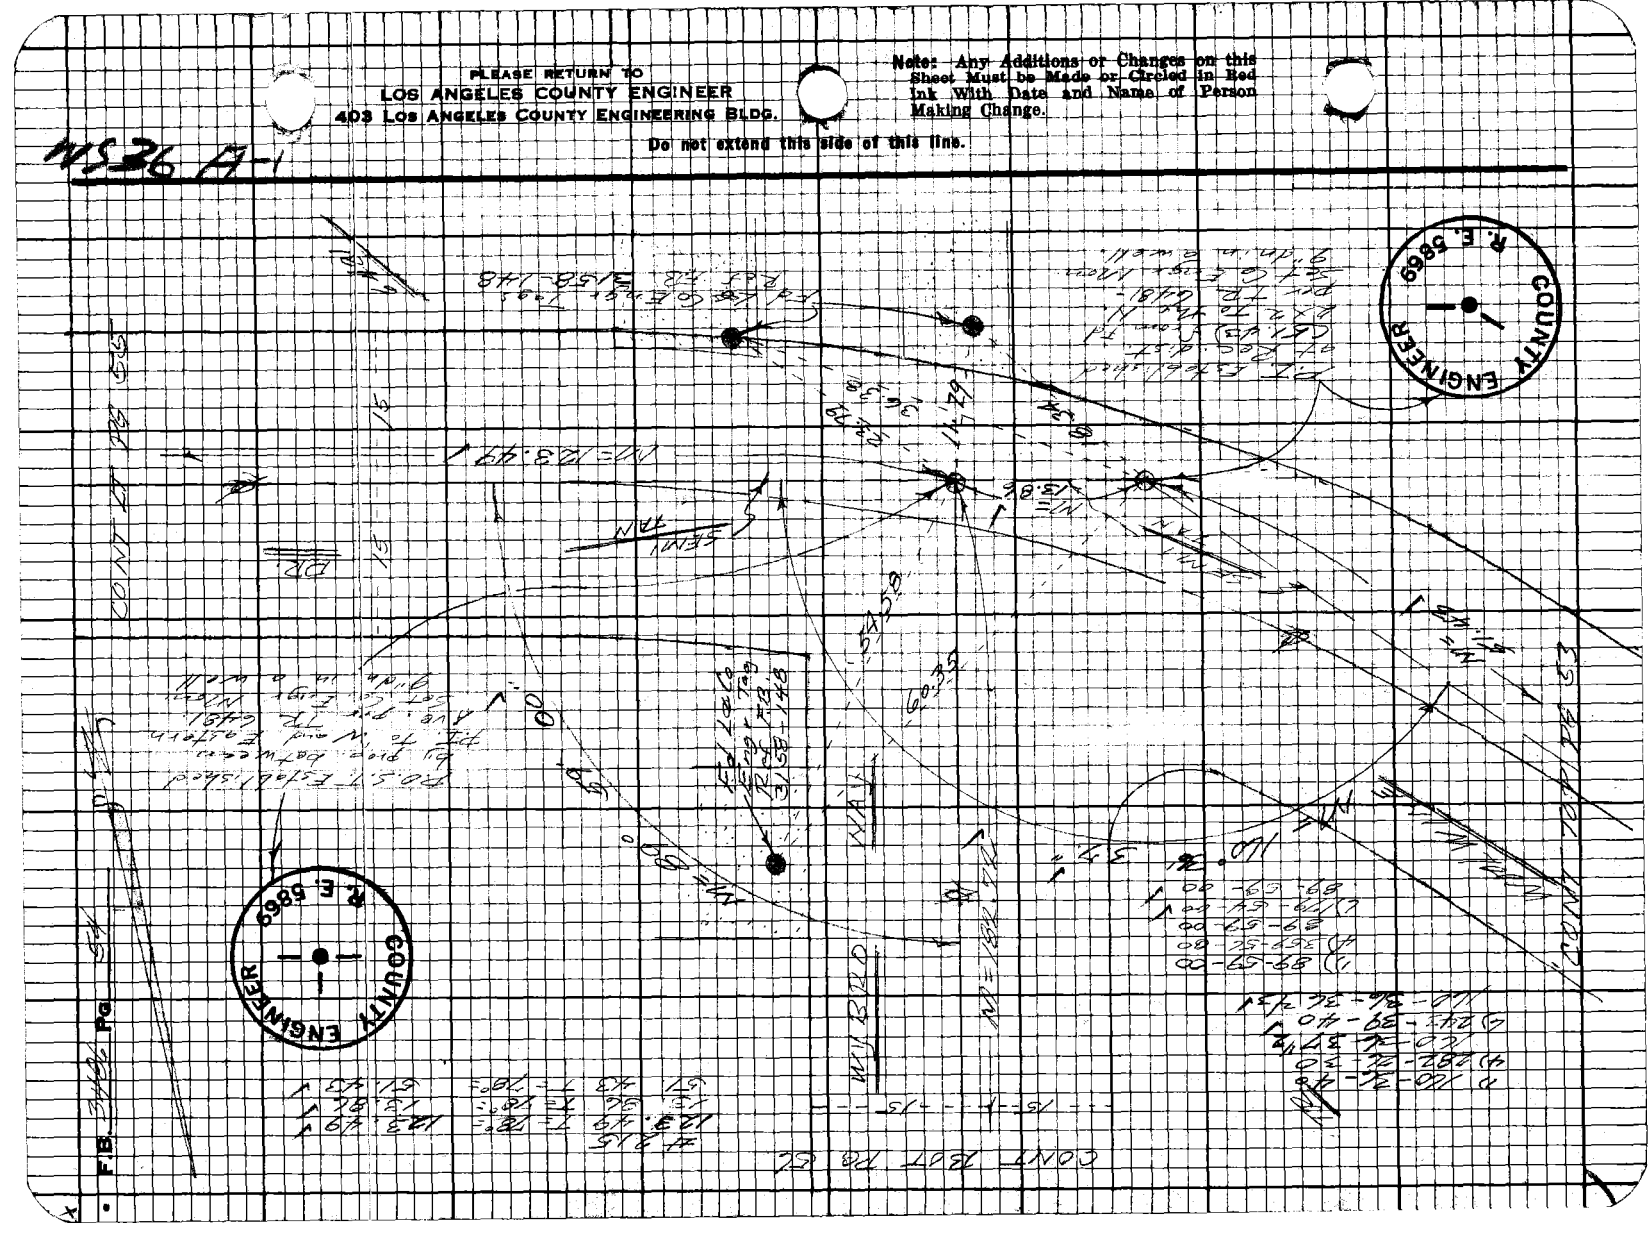

Notes Ck'd by
Map No.
Office Work
Checked
Date

Survey of
Surveyed by
Notes
Indexed

F.B. Pg.

Note: Any Additions or Changes on this Sheet Must be Made or Circled in Red Ink, With Date and Name of Person Making Change.

Do not extend this title of this line.

PLEASE RETURN TO
LOS ANGELES COUNTY ENGINEER
403 LOS ANGELES COUNTY ENGINEERING BLDG.

COUNTY ENGINEER
R. E. 5869

PLEASE RETURN TO
LOS ANGELES COUNTY ENGINEER
403 Los Angeles County Engineering Bldg.

Note: Any Additions or Changes on this Sheet Must be Made or Circled in Red Ink With Date and Name of Person Making Change.

Do not extend this side of this line.

COUNTY ENGINEER R.E. 5966

F.B. Pg

Notes Ck'd by	Survey of
Map No.	J.N. Tape Std
Office Work	Surveyed by
Checked	Notes Date
Date	Indexed R. T. GALLI

F.B. Pg.

Note: Any Additions or Changes on this Sheet Must be Made or Circled in Red Ink With Date and Name of Person Making Change.

Do not extend this side of this line.

PLEASE RETURN TO
LOS ANGELES COUNTY ENGINEER
403 LOS ANGELES COUNTY ENGINEERING BLDG.

76F3098 CE#310 9/67

F.B. 3406 Pg. 58

PLEASE RETURN TO
LOS ANGELES COUNTY ENGINEER
403 LOS ANGELES COUNTY ENGINEERING BLDG.

Do not extend this side of this line.

Note: Any Additions or Changes on this Sheet Must be Made or Circled in Red Ink With Date and Name of Person Making Change.

Notes Ck'd by
Map No.
Office Work
Checked
Date

Survey of
JN Tape Std
Surveyed by
Notes FEZ Date
Indexed D. J. GALLI AUG 4

F.B. PG.

COUNTY ENGINEER

Note: Any Additions or Changes on this Sheet Must be Made or Circled in Red Ink With Date and Name of Person Making Change.

Do not extend this side of this line.

PLEASE RETURN TO
LOS ANGELES COUNTY ENGINEER
403 LOS ANGELES COUNTY ENGINEERING BLDG.

76E3098 CE#310 9/67

PLEASE RETURN TO
LOS ANGELES COUNTY ENGINEER
403 LOS ANGELES COUNTY ENGINEERING BLDG.

Note: Any Additions or Changes on this Sheet Must be Made or Circled in Red Ink With Date and Name of Person Making Change.

Do not extend this side of this line.

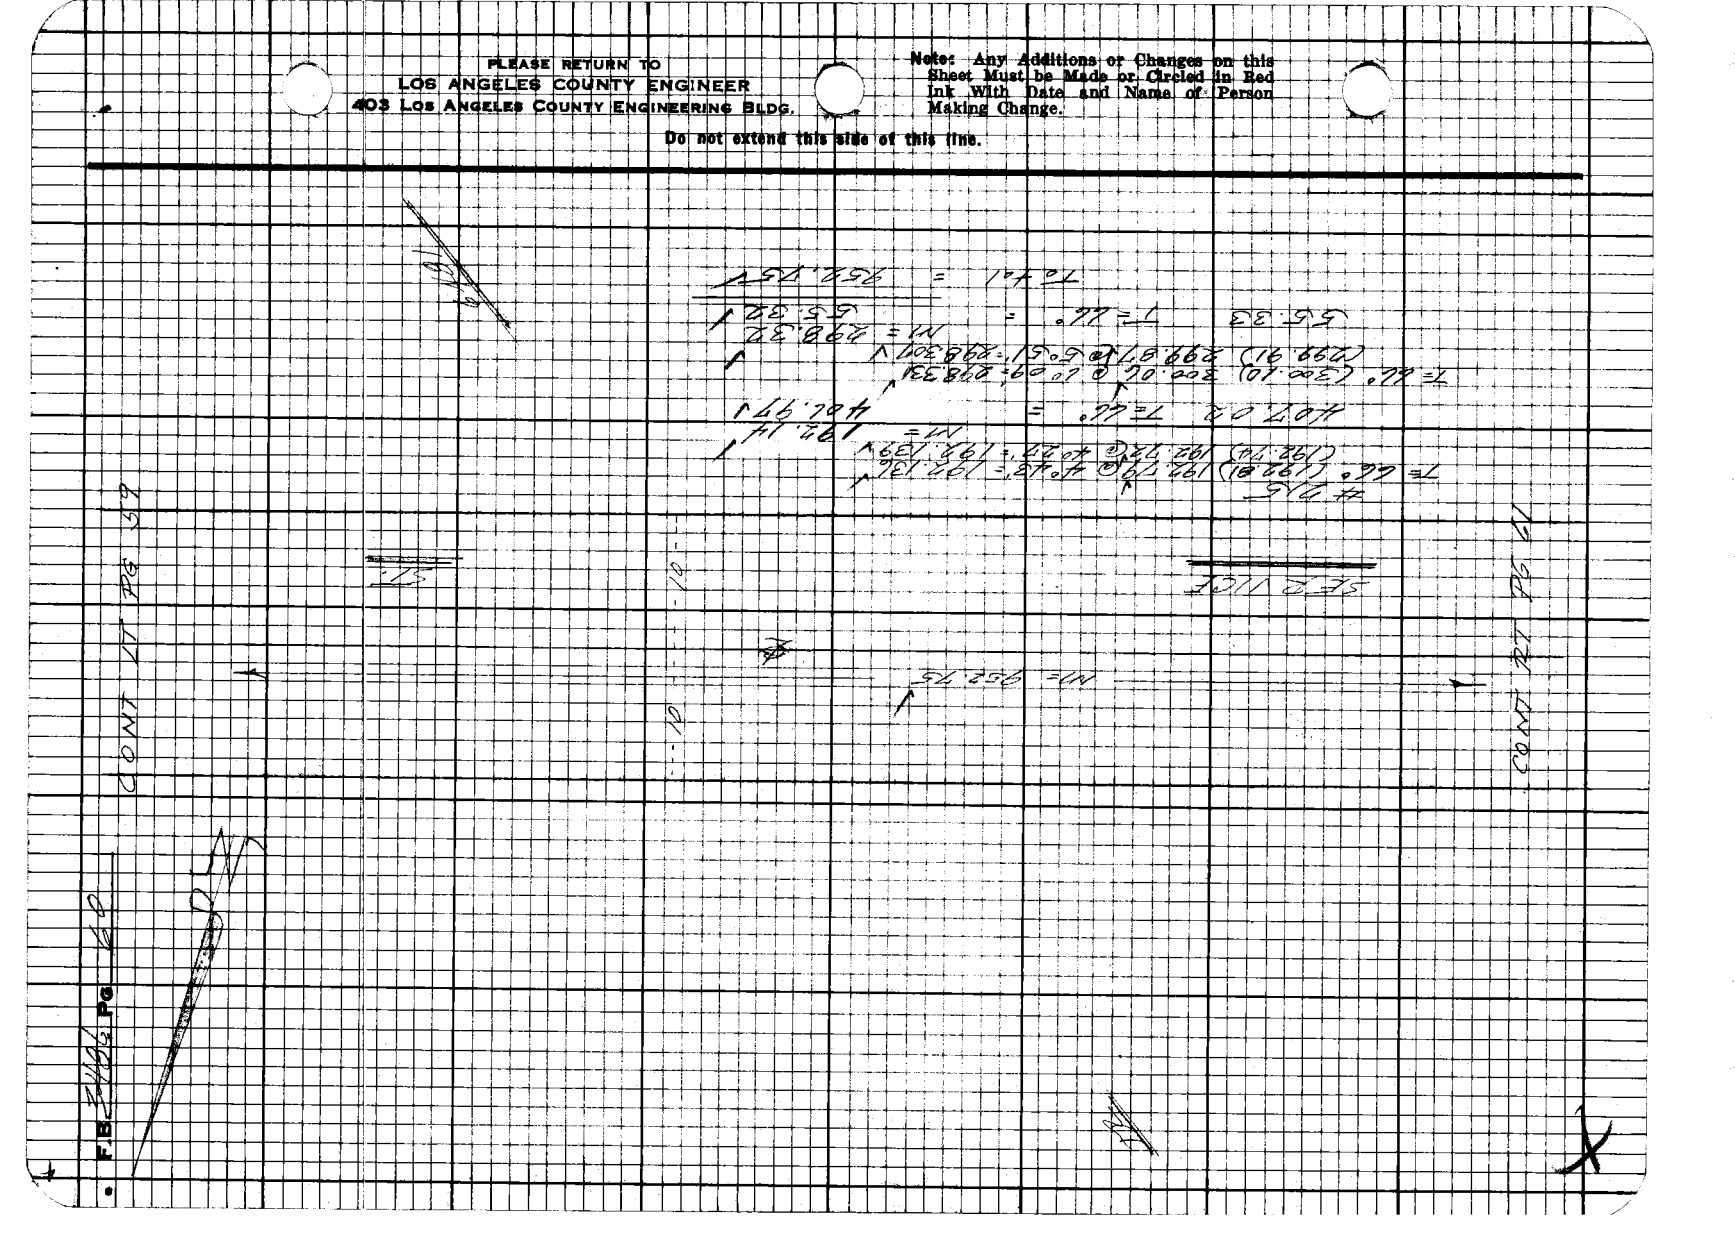

Notes Chkd by
Map No.
Office Work
Checked
Date

Survey of
JN Tape Std
Surveyed by
Notes F.E.B. Date 12 June 69
Indexed C. J. GALLI

F.B. PG.

Note: Any Additions or Changes on this Sheet Must be Made or Circled in Red Ink With Date and Name of Person Making Change.

Do not extend this side of this line.

PLEASE RETURN TO
LOS ANGELES COUNTY ENGINEER
403 LOS ANGELES COUNTY ENGINEERING BLDG.

COUNTY ENGINEER R.E. 5869

PLEASE RETURN TO
LOS ANGELES COUNTY ENGINEER
403 LOS ANGELES COUNTY ENGINEERING BLDG.

Do not extend this side of this line.

Note: Any Additions or Changes on this Sheet Must be Made or Circled in Red Ink With Date and Name of Person Making Change.

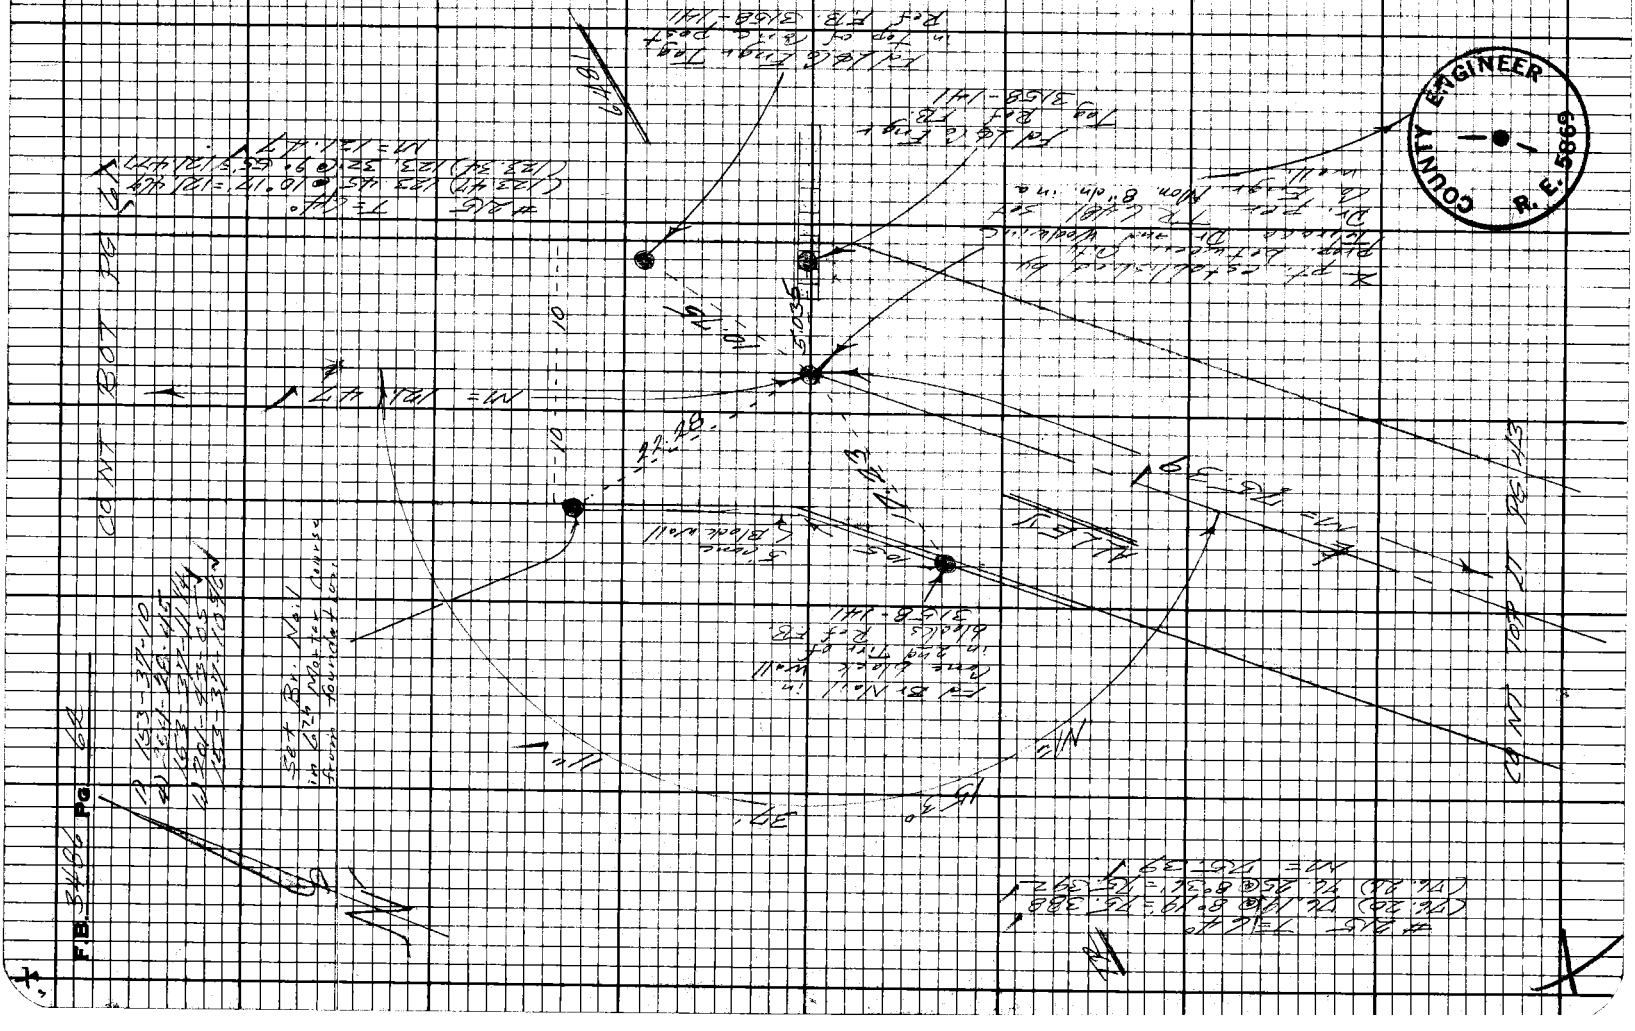

Notes Ck'd by
Map No.
Office Work
Checked
Date

Survey of
JN Tape Sta
Surveyed by
Notes Date
Indexed

F.B. Pg.

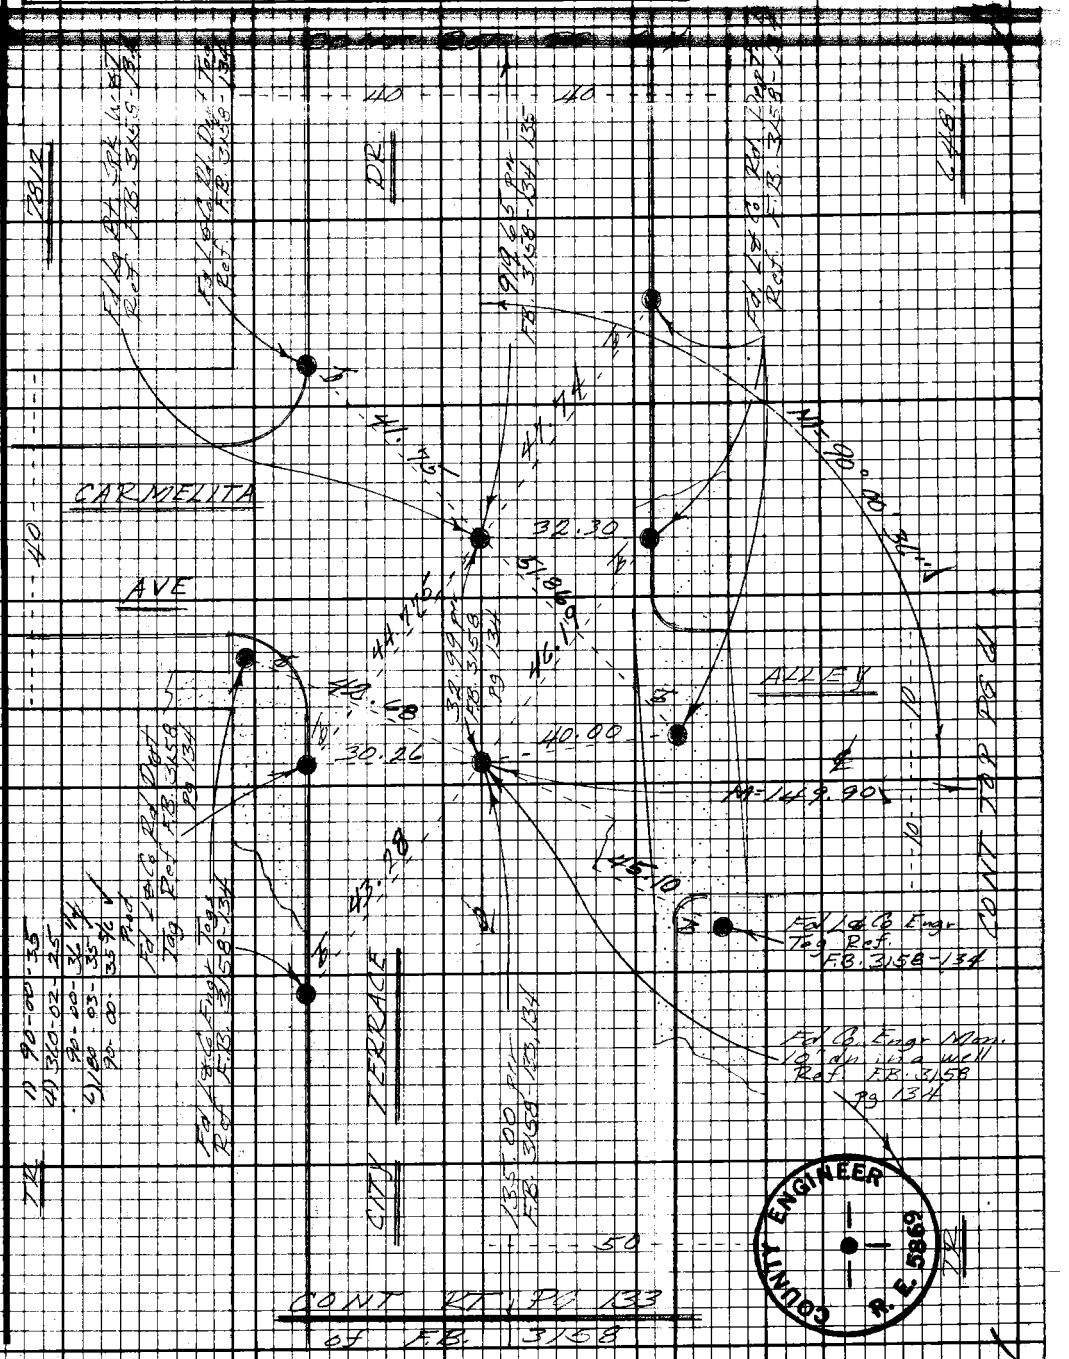

Note: Any Additions or Changes on this Sheet Must be Made or Circled in Red Ink With Date and Name of Person Making Change.

Do not extend this side of this line.

PLEASE RETURN TO
LOS ANGELES COUNTY ENGINEER
403 LOS ANGELES COUNTY ENGINEERING BLDG.

COUNTY ENGINEER R. E. 5869

7E3098 CE#310 9.67

PLEASE RETURN TO
LOS ANGELES COUNTY ENGINEER
403 LOS ANGELES COUNTY ENGINEERING BLDG.

Note: Any Additions or Changes on this Sheet Must be Made or Circled in Red Ink With Date and Name of Person Making Change.

Do not extend this side of this line.

W.S. 36, A-1

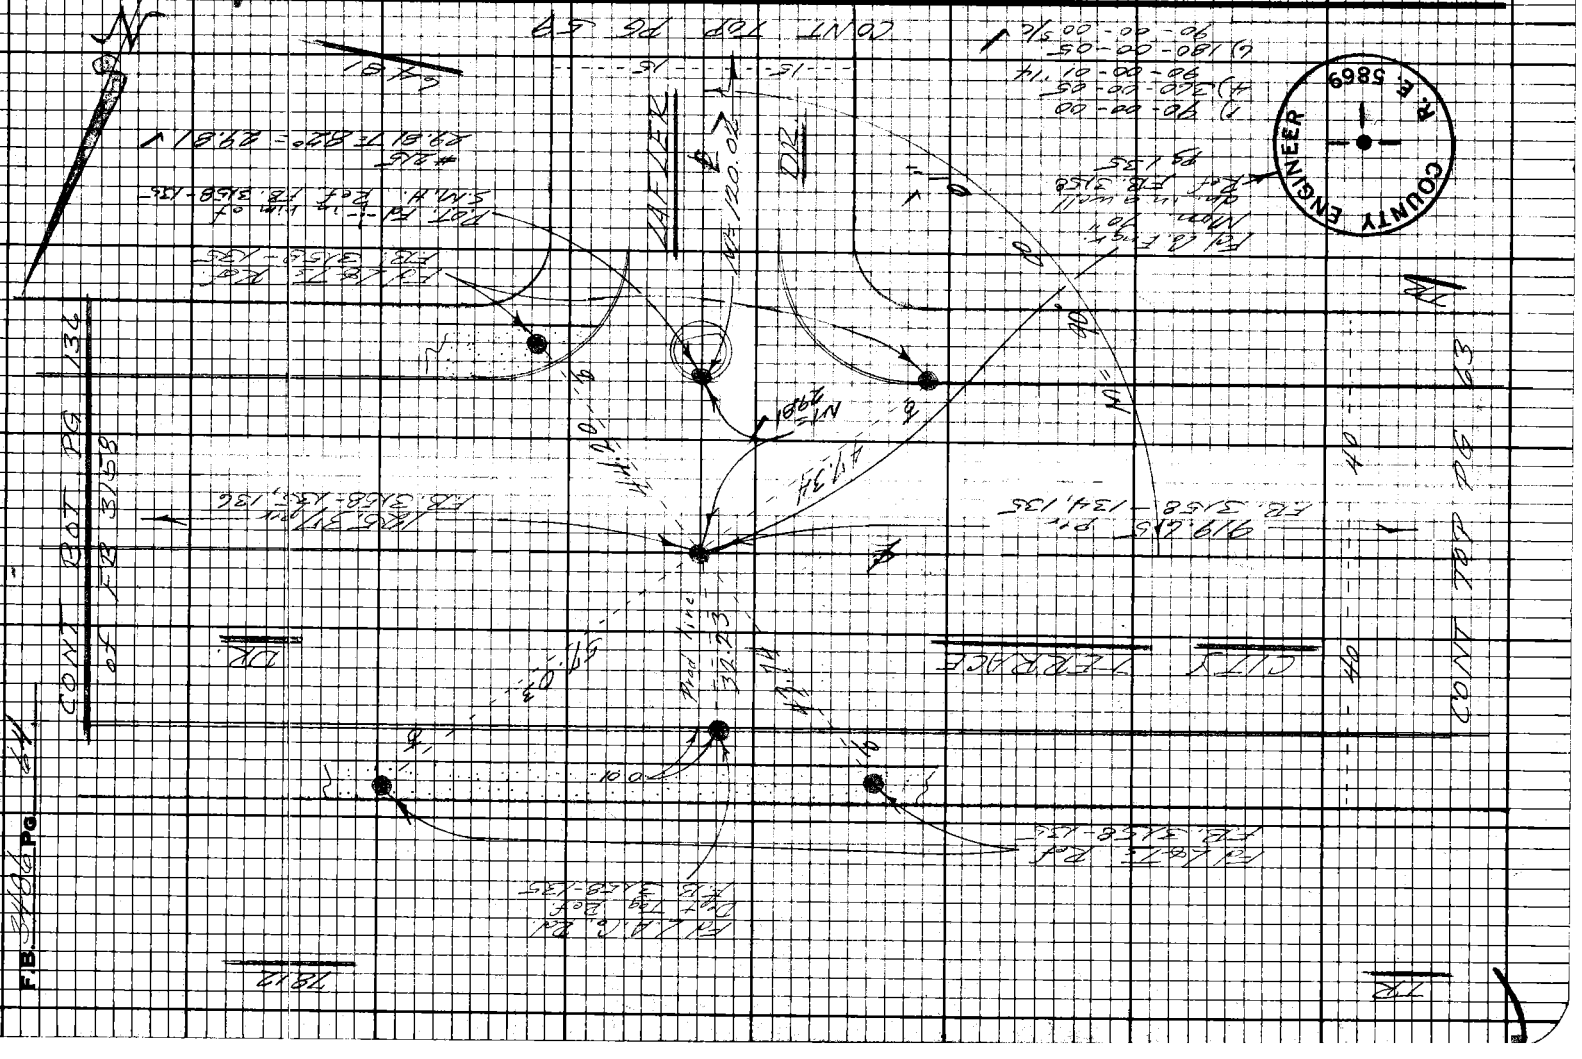

Notes Ck'd by	Survey of Eastern Ave Service Complex	F.B. 3486 Pg. 65
Map No.	[illegible]	
Office Work	Surveyed by Petri	
Checked	Notes G.T. Date 1-16-70	
Date	Indexed C. J. GALLI JAN 20 '70	

1-16-70

J.N. 7413.03

Eastern Ave Service Complex

(Humphreys Ave)

Location of Driveways From N. Ends of Existing Curbs S. To Blanchard St.

Petri
Goble
Henderson

Note: Any Additions or Changes on this Sheet Must be Made or Circled in Red Ink With Date and Name of Person Making Change

Do not extend this side of this line.

PLEASE RETURN TO
LOS ANGELES COUNTY ENGINEER
403 LOS ANGELES COUNTY ENGINEERING BLDG.

7623093 CE #310 5-66

F.B. 3486 Pg. 66

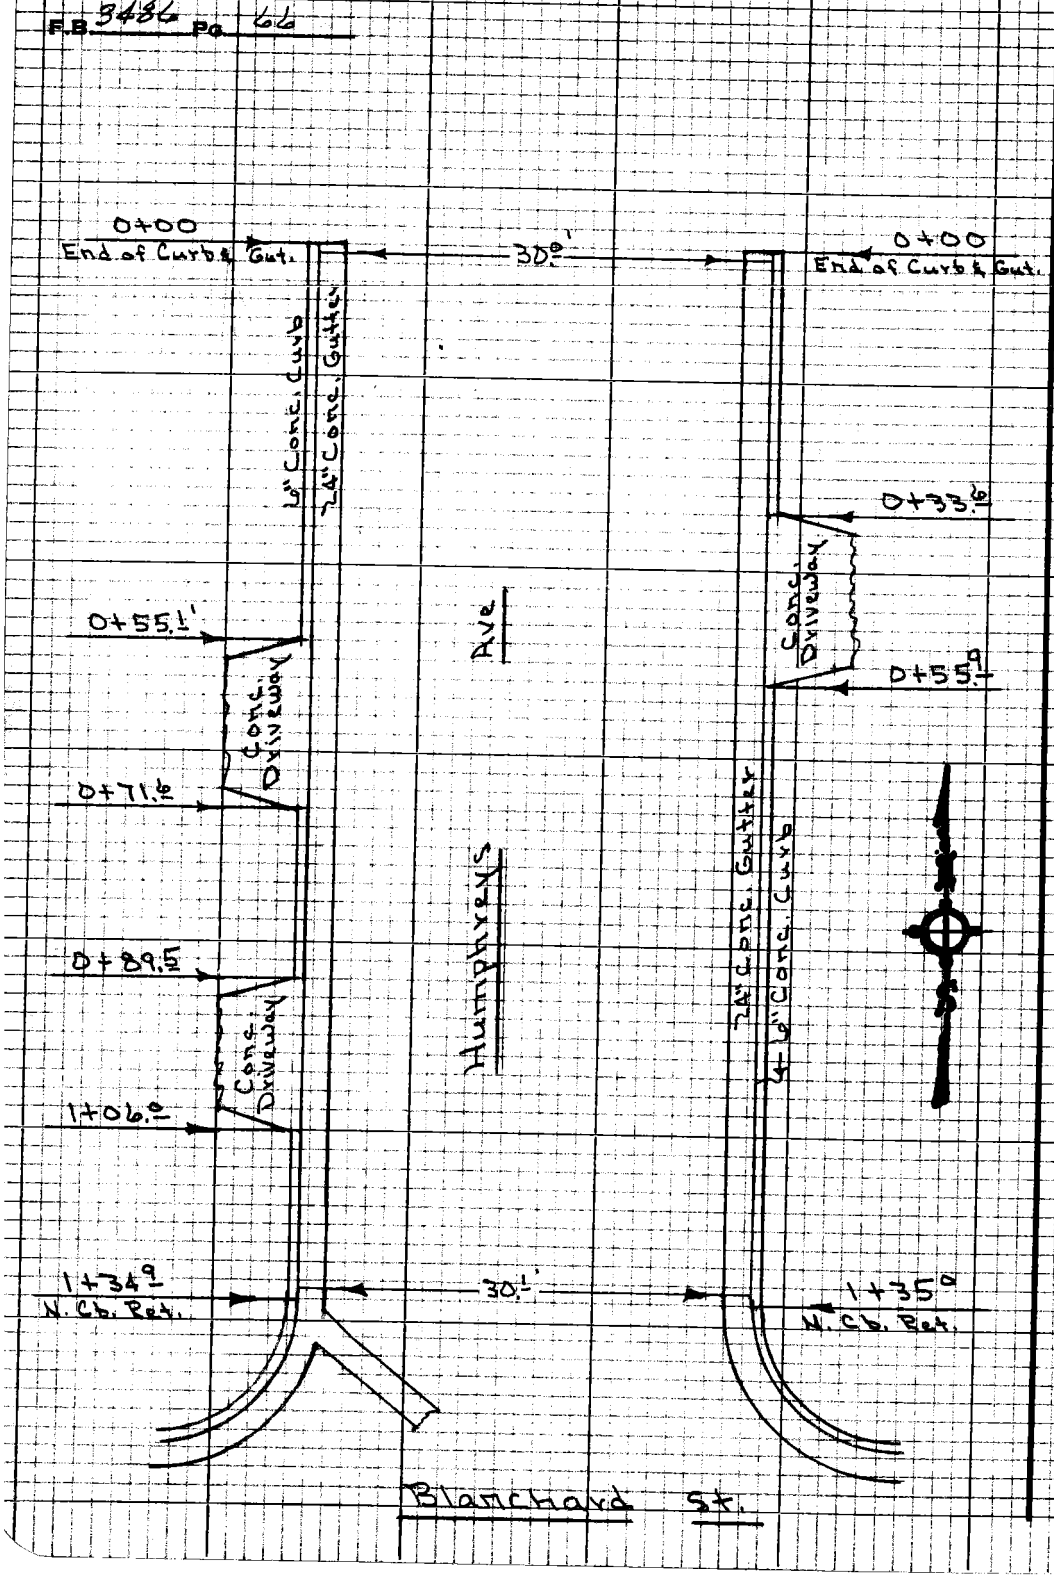

PLEASE RETURN TO
LOS ANGELES COUNTY ENGINEER
403 LOS ANGELES COUNTY ENGINEERING BLDG.

Do not extend this side of this line.

Note: Any Additions or Changes on this Sheet Must be Made or Circled in Red Ink With Date and Name of Person Making Change

F.B. 3486 PG. 67

Profile No. ____ Notes Red ____ Date ____ Plotted ____ Date ____ Job No. 741303 Division No. 11

Survey of Eastern Ave Service Complex

Notes Chkd. ____ Checked ____ Survey by Petri Notes G.B. Date 1-16-70

No. ____ Date ____ Date ____ Map No. ____ Indexed C. J. GALLI Date JAN 20 '70

1-16-70

J.N. 7413.03

Eastern Ave Service Complex
(Humphreys Ave)

Elev's on Top of Curbs & Flow Lines

See Pg. 66 For Driveway Location

Petri
Goble
Henderson

STATION	B.S.	H.I.	F.S.	ELEV.

NOTE: ANY ADDITIONS OR CHANGES ON THIS SHEET MUST BE MADE OR CIRCLED IN RED INK, WITH DATE AND NAME OF PERSON MAKING CHANGE.

PLEASE RETURN TO
LOS ANGELES COUNTY ENGINEER
403 LOS ANGELES COUNTY ENGINEERING BLDG.

Do not extend notes this side of this line.

76-L-298 CE 307 2-63

F.B. 3486 Pg. 68

Job No. 7413.03 Division No. 11 Notes Red ____ Plotted ____ Profile ____

Survey of Eastern Ave Service Complex Date ____ No. ____ X-Sec. ____

Survey by Reyes Notes Ck'd. ____ Notes Chkd. ____ Checked ____

Indexed C.J. GALLI Date ____ Date ____ Date ____ No. ____

76-L-298 CE 307 2-63

PLEASE RETURN TO
LOS ANGELES COUNTY ENGINEER
403 Los Angeles County Engineering Bldg.

NOTE: ANY ADDITIONS OR CHANGES ON THIS SHEET MUST BE MADE OR CIRCLED IN RED INK, WITH DATE AND NAME OF PERSON MAKING CHANGE

Do not extend notes this side of this line.

STATION	B.S.	H.I.	F.S.	ELEV.		
El. B.M.				331 358	B.M. Elev. = 331.358. F.B. 2700-69, 166. Bt. Spk. in Curb. E. side. 46± S. of N. End of Curb of Blanchard Ave Extension - (McBride Ave)	
	0 687	332 045				
T.P.			11 847	320 198		
	0 525	320 723				
T.P.			11 100	309 623		
	0 713	310 336				
T.P.			10 668	299 668		
	9 298	308 966				
T.P.			1 198	307 768		
	6 700	314 468				
T.P.			4 785	309 683		
	9 488	319 171				
T.P.			0 362	318 809		
	9 228	328 037			West Curb & Gutter	East Curb & Gutter
0+00			3 17	324 87	Top Curb - N. End	
"			3 79	324 25	Gutter - " "	
"			3 26	324 78		Top Curb - N. End
"			3 93	324 11		Gutter - " "
0+336			4 69	323 35		Top Curb - Drwy N.
			5 33	322 71		Gutter - " "

76-L-298 CE 307 2-63

PLEASE RETURN TO
LOS ANGELES COUNTY ENGINEER
403 LOS ANGELES COUNTY ENGINEERING BLDG.

NOTE: ANY ADDITIONS OR CHANGES ON THIS SHEET MUST BE MADE OR CIRCLED IN RED INK, WITH DATE AND NAME OF PERSON MAKING CHANGE.

Do not extend notes this side of this line.

STATION	B. S.	H. I.	F. S.	ELEV.	West Curb & Gutter	East Curb & Gutter
		328037				
0+55.1			5 54	323 50	Top Curb - Drwy - N.	
"			6 22	321 82	Gutter - " "	
0+55.9			5 71	322 33		Top Curb - Drwy S.
"			6 35	321 69		Gutter - " "
0+71.6			6 25	321 79	Top Curb - Drwy - S.	
"			6 90	321 14	Gutter - " "	
0+89.5			6 97	321 07	Top Curb - Drwy - N.	
" "			7 63	320 41	Gutter - " "	
1+00			7 43	320 61		Top Curb
"			8 07	319 97		Gutter
1+06.0			7 42	320 62	Top Curb - Drwy - S.	
"			8 05	319 99	Gutter - " "	
1+34.9			7 98	320 06	Top Curb - N. Cb. Ret.	
"			8 59	319 45	Gutter - " "	
1+35.0			8 85	319 19		Top Curb - N. Cb. Ret.
"			9 49	318 55		Gutter - "
T.P.			7 952	320085		
	0 537	320 622				
T. P.			10 940	309 682		

Profile No. Notes Red. Plotted Job No. Division No. 7/4/8/03
No. Date Date Survey of Eastern Hills Service Complex
X-Ref. Notes Chkd. Checked Survey by Reed Note G.B. Date 1-16-78
No. Date Date Map No. Indexed C. L. GALLI Date

F.B. 3486 PG. 69

76-L-298 CE 307 2-63

PLEASE RETURN TO
LOS ANGELES COUNTY ENGINEER
403 LOS ANGELES COUNTY ENGINEERING BLDG.

NOTE: ANY ADDITIONS OR CHANGES ON THIS SHEET MUST BE MADE OR CIRCLED IN RED INK, WITH DATE AND NAME OF PERSON MAKING CHANGE

Do not extend notes this side of this line.

STATION	B.S.	H.I.	F.S.	ELEV.		
T.P.				309 682		
	3 520	313 202				
T.P.			5 438	307 764		
	0 152	307 916				
T.P.			8 432	299 484		
	8 498	307 982				
T.P.			0 040	307 942		
	8 222	316 164				
T.P.			0 820	315 344		
	5 832	321 176				
Fd. T.B.M.			3 925	317 251	T.B.M. Elev.= 317.267. F.B. 2700-167. Blanchard Ave Extension-(McBride Ave) W. Side. 253'± S. of N. End of Curb. Fd. Bt. Spk. in Ld. in Conc. C.B. 0.1' N. of S. End & 0.7' W. of Curb Face.	

F.B. 3486 Pg. 70

Job No. 741303 Division No. 11 Notes Red Plotted Profile

Survey of Eastern Ave Service Complex Date Date No.

Survey by Petri Notes G.P. Notes Chkd Checked X-Sec.

Indexed C. J. GALLI Date Date Date No.

Notes Ck'd by	Survey of Eastern Ave [illegible]	F.B. 3496 PG. 71
Map No.	JN [illegible] Tape [illegible] Sta [illegible]	
Office Work	Surveyed by [illegible]	
Checked	Notes FEB Date [illegible]	
Date	Indexed [illegible] GALLI APR 30 [illegible]	

SN 7413.03

EASTERN AVE ~~SERVICE~~ COMMUNICATION COMPLEX

TEST HOLES

FE Brooks
GO Guizado
RA Moore
T Ohashi

Note: Any Additions or Changes on this Sheet Must be Made or Circled in Red Ink With Date and Name of Person Making Change.

Do not extend this side of this line.

PLEASE RETURN TO
LOS ANGELES COUNTY ENGINEER
403 LOS ANGELES COUNTY ENGINEERING BLDG.

76E3098 CE# 310 9-67

F.B. 3486 PG. 72

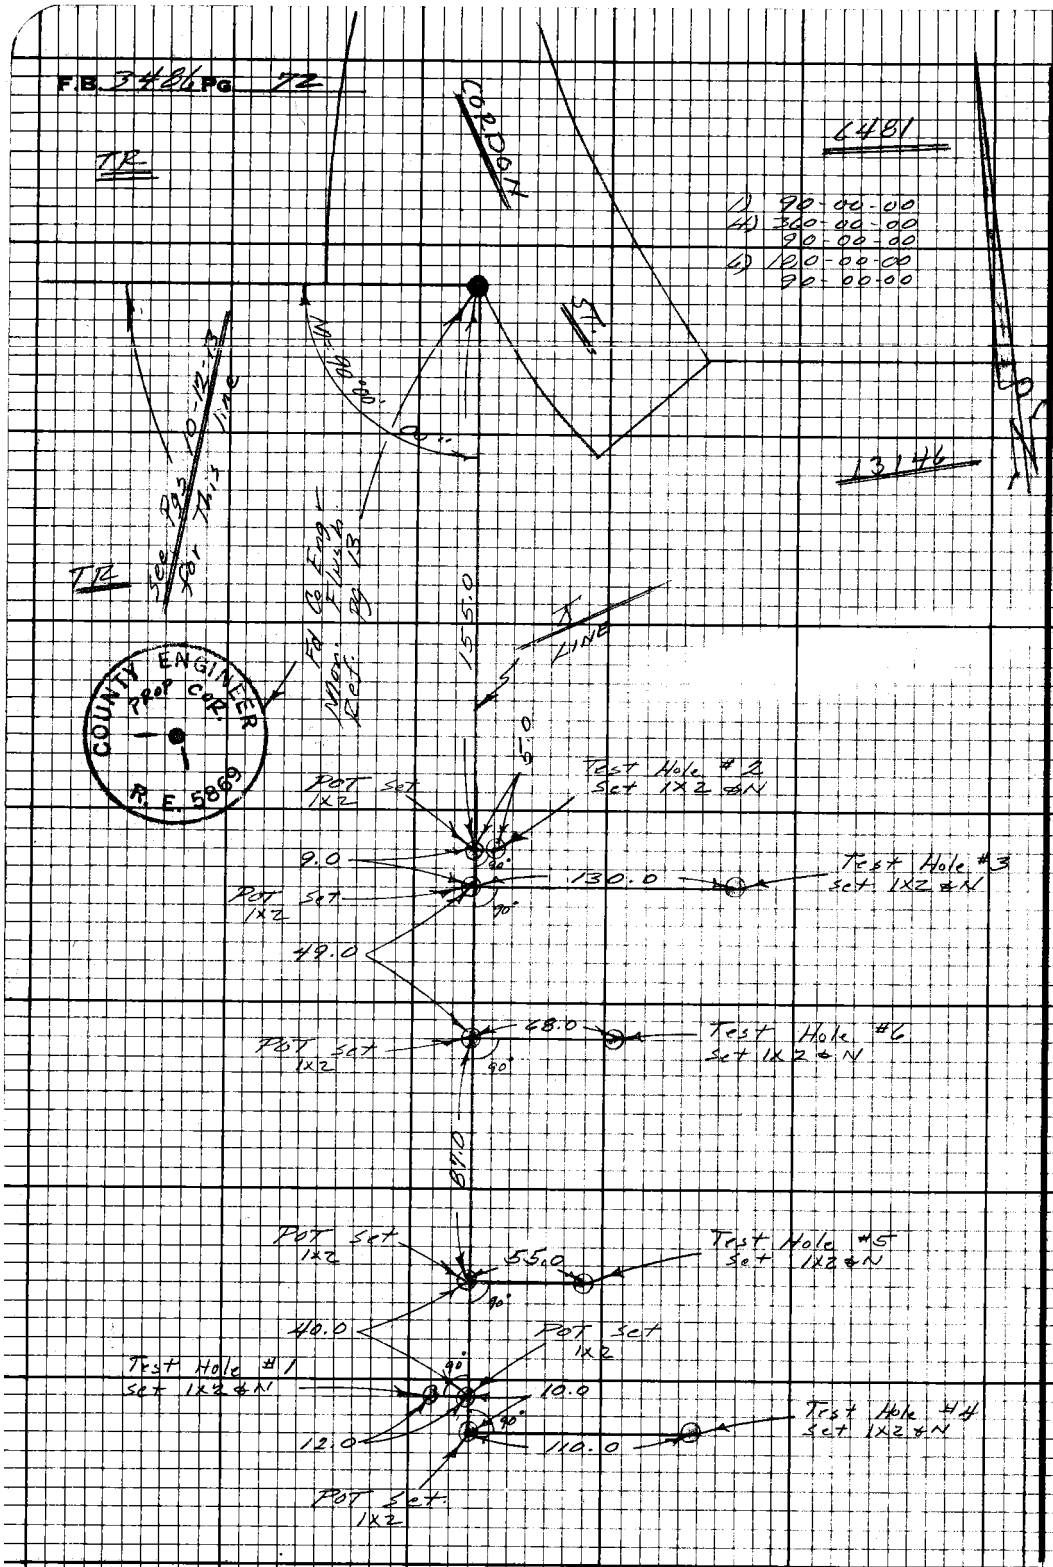

PLEASE RETURN TO
LOS ANGELES COUNTY ENGINEER
403 LOS ANGELES COUNTY ENGINEERING BLDG.

Do not extend this side of this line.

Note: Any Additions or Changes on this Sheet Must be Made or Circled in Red Ink With Date and Name of Person Making Change.

Notes Ck'd. by	Survey of [illegible]	F. B. 3481 PG. 73
Map No.	JN 7413.03 Tape 199 Std [illegible]	
Office Work	Surveyed by [illegible]	
Checked	Notes FEB Date 29 April 70	
Date	Indexed C.S. GALLI [illegible] 30 '70	

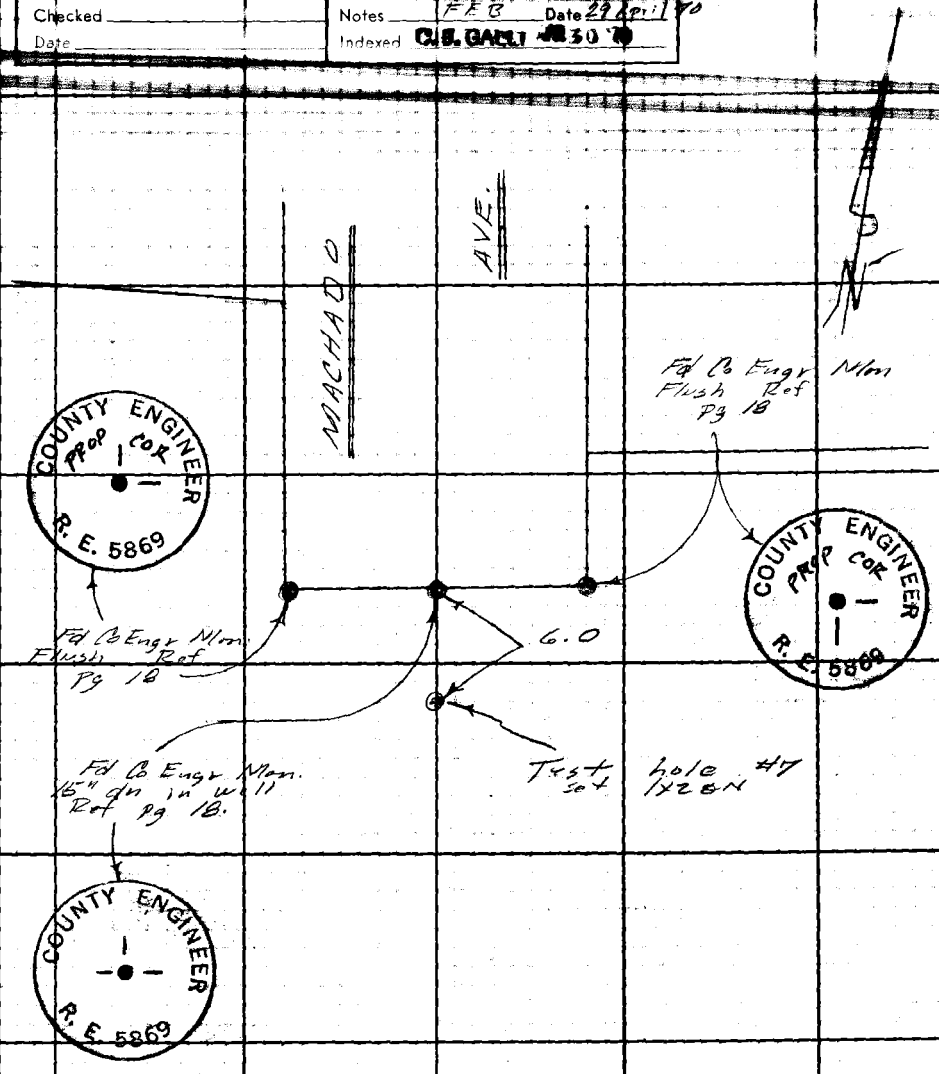

Note: Any Additions or Changes on This Sheet Must be Made or Circled in Red Ink With Date and Name of Person Making Change.

PLEASE RETURN TO
LOS ANGELES COUNTY ENGINEER
403 LOS ANGELES COUNTY ENGINEERING BLDG.

Do not extend this side of this line.

76F309S CE#310 1-65

PLEASE RETURN TO
LOS ANGELES COUNTY ENGINEER
403 LOS ANGELES COUNTY ENGINEERING BLDG.

Note: Any Additions or Changes on This Sheet Must be Made or Circled in Red Ink With Date and Name of Person Making Change.

Do not extend this side of this line.

F. B. 3480 PG. 194

F. B. 3486 PG. 75

Profile Notes Red Plotted Job No. [illegible]13.03 Division No. 11

No. Date Date Survey of Eastern Ave [illegible]

Notes Chkd. Checked Survey by [illegible] Date [illegible]

No. Date Date Map No. Indexed C. E. GALI Date APR 30 '70

EASTERN AVE COMMUNICATION ~~SERVICE~~ COMPLEX

Elevations on Test holes.

STATION	B.S.	H.I.	F.S.	ELEV.

FE Brooks
GO Guizado
RA Moore
T Ohashi

NOTE: ANY ADDITIONS OR CHANGES ON THIS SHEET MUST BE MADE, OR CIRCLED IN RED INK, WITH DATE AND NAME OF PERSON MAKING CHANGE.

PLEASE RETURN TO
LOS ANGELES COUNTY ENGINEER
700 LOS ANGELES COUNTY ENGINEERING BLDG.

Do not extend notes this side of this line.

76L-298 CE 307 11-58

76L-298 CE 307 11-58

PLEASE RETURN TO
LOS ANGELES COUNTY ENGINEER
700 LOS ANGELES COUNTY ENGINEERING BLDG.

NOTE: ANY ADDITIONS OR CHANGES ON THIS SHEET MUST BE MADE OR CIRCLED IN RED INK, WITH DATE AND NAME OF PERSON MAKING CHANGE.

Do not extend notes this side of this line.

STATION	B.S.	H.I.	F.S.	ELEV.	
BM CT 26				461 24	· BM CT 26 Elev. 461.24 F.B. 3261-99
					Von PELT AVE No end of Park. L.A. Co.
T.P. 1	417	465 41	552	459 89	· Engr Mon. 6" dn. in H.H. with cap marked
T.P. 2	11 76	471 65	049	471 16	· P-1 RE 5869 - 6' E of E end of curb.
T.P. 3	11 53	482 69	026	482 43	·
T.P 4	11 37	493 80	002	493 78	·
TP 5	12 03	505 81	11 79	494 02	·
TP 6	12 25	506 27	023	506 04	·
TP 7	11 46	517 50	036	517 14	·
TP 8	11 95	529 09	000	529 09	-
TP 9	11 74	540 83	030	540 53	·
TP 10	12 13	552 66	005	552 61	·
TP 11	11 69	564 30	048	563 82	·
TP 12	11 83	575 65	013	575 52	·
TP 13	11 74	587 26	005	587 21	·
TP 14	11 81	599 02	030	598 72	·
Test Hole #1	639	605 11	362	601 49	· Test Hole #1 1X2&N.
TP 15	1 15	602 64	11 76	590 88	·
TP 16	389	594 77	938	585 39	·
Test Hole #4	468	590 07	834	581 73	· Test Hole #4 1X2&N

F.B. 3486 Pg. 76
Job No. 7413.03 Division No. 11 Notes Red Plotted Profile
Survey of Eastern Ave Service Complex Date Date No. X-Sec.
Survey by FEBrooks Notes FE# Notes Chkd. Checked
Indexed D.J. GALLI Date Date No.

STATION				ELEV.	
Test Hole #4				581 73	Test Hole #4 1X2&N
Test Hole #6	565	58738	1075	57663	Test Hole #6 1X2&N
TP 17	1206	58869	042	58827	
Test Hole #5	925	59752	207	59545	Test Hole #5 1X2&N
TP 18	113	59658	1175	58483	
Test Hole #2	243	58726	457	58269	Test Hole #2 1X2&N
TP 19	061	58330	1177	57153	
TP 20	057	57210	1185	56025	
TP 21	084	56109	1165	54944	
Test Hole #3	103	55047	615	54432	Test Hole #3 1X2&N
TP 22	042	54474	1145	53329	
Test Hole #7	732	54061	184	53877	Test Hole #7 1X2&N
TP 23	034	53911	1152	52759	
TP 24	178	52937	1143	51794	
TP 25	232	52026	1203	50823	
TP 26	193	51016	1172	49844	
TP 27	239	50083	1182	48901	
TP 28	243	49144	1154	47990	
TP 29	211	48261	1189	47012	
TP 30	030	47042	1129	45913	

No. Date

Map No. Indexed Date

31	[illegible]	439 [illegible]	10 56	448 [illegible]		
3 4	2 23	451 [illegible]	3 97	44708	BM 61-3 (CT 34) Elev. 446.971 FB 2863-10 3261-107 3156-107 Eastern Ave 0.1 mi S'ly of Lotta Dr. @ ℄ P.I. 37.2 N. of L&T in E. Cb. of Eastern Ave 16.5 NW'ly of P.P. # 1168612E & 8.3' W. of E. cb. A. Mon. 8" dn. MKd L.A. Co. Road Dept. 1960 in a well.	

Survey by
Indexed C.H. GALLI