F.B. 3560

L.A. CO. FLOOD CONTROL DISTRICT

WEST COVINA AREA — Pages 1-3

Centerline ties

CLARK AVENUE DRAIN — Pages 4-5

Centerline ties

ATHENS AREA — Pages 6-10

Centerline ties

HACIENDA HEIGHTS AREA — Pages 11-22

Centerline ties

LAKEWOOD AREA — Pages 23-32

Centerline ties

134th STREET DRAIN — Pages 33-36

Centerline ties

COGSWELL ROAD DRAIN — Pages 37-43

Centerline ties

WOODRUFF AVENUE DRAIN — Pages 44-46

Centerline ties

LEITBACHER AVENUE DRAIN — Pages 47-51

Centerline ties

VALINDA AREA — Pages 52-56

Centerline ties

DOUBLEGROVE RELIEF DRAIN — Pages 57-62

Centerline ties

SOUTH CENTRAL LOS ANGELES — Page 63

Centerline ties

SOUTHEAST COUNTY — Pages 64-70

Centerline ties

F.B. 3560

L.A. CO. FLOOD CONTROL DISTRICT

ROWLAND HEIGHTS AREA — Pages 71-78

Centerline ties

BOMBARDIER AVENUE DRAIN — Pages 79-85

Centerline ties

RIVERA ROAD DRAIN — Pages 86-88

Centerline ties

GLADSTONE STREET DRAIN — Pages 89-94

Centerline ties

Newhall Storm Drain — Pages 95-104

Centerline ties

Lomita Storm Drain — Pages 105-107

Centerline ties

Torrance Storm Drain — Pages 108-109

Centerline ties

Inez Street Storm Drain — Pages 110-112

Centerline ties

Altadena Storm Drain — Pages 113-116

Centerline ties

Baker Wash — Pages 117-123

Centerline ties

West Hollywood — Pages 124-125

Centerline ties

Rowland Heights Area — Pages 126-130

Centerline ties

Southeast County — Pages 131-134

Centerline ties

Vallecito Channel — Pages 135-137

Centerline ties

11- Cdb 5-71

Co. Eng. F.B. 3560: 1

FC 3328 87

PROJECT HOLLENBECK STREET DRAIN

SURVEY BY T.A.B. DATE 6-9-75

REVIEWED BY DAVISSON DATE 11-10-75

INDEX

LOS ANGELES COUNTY FLOOD CONTROL DISTRICT

RR-3

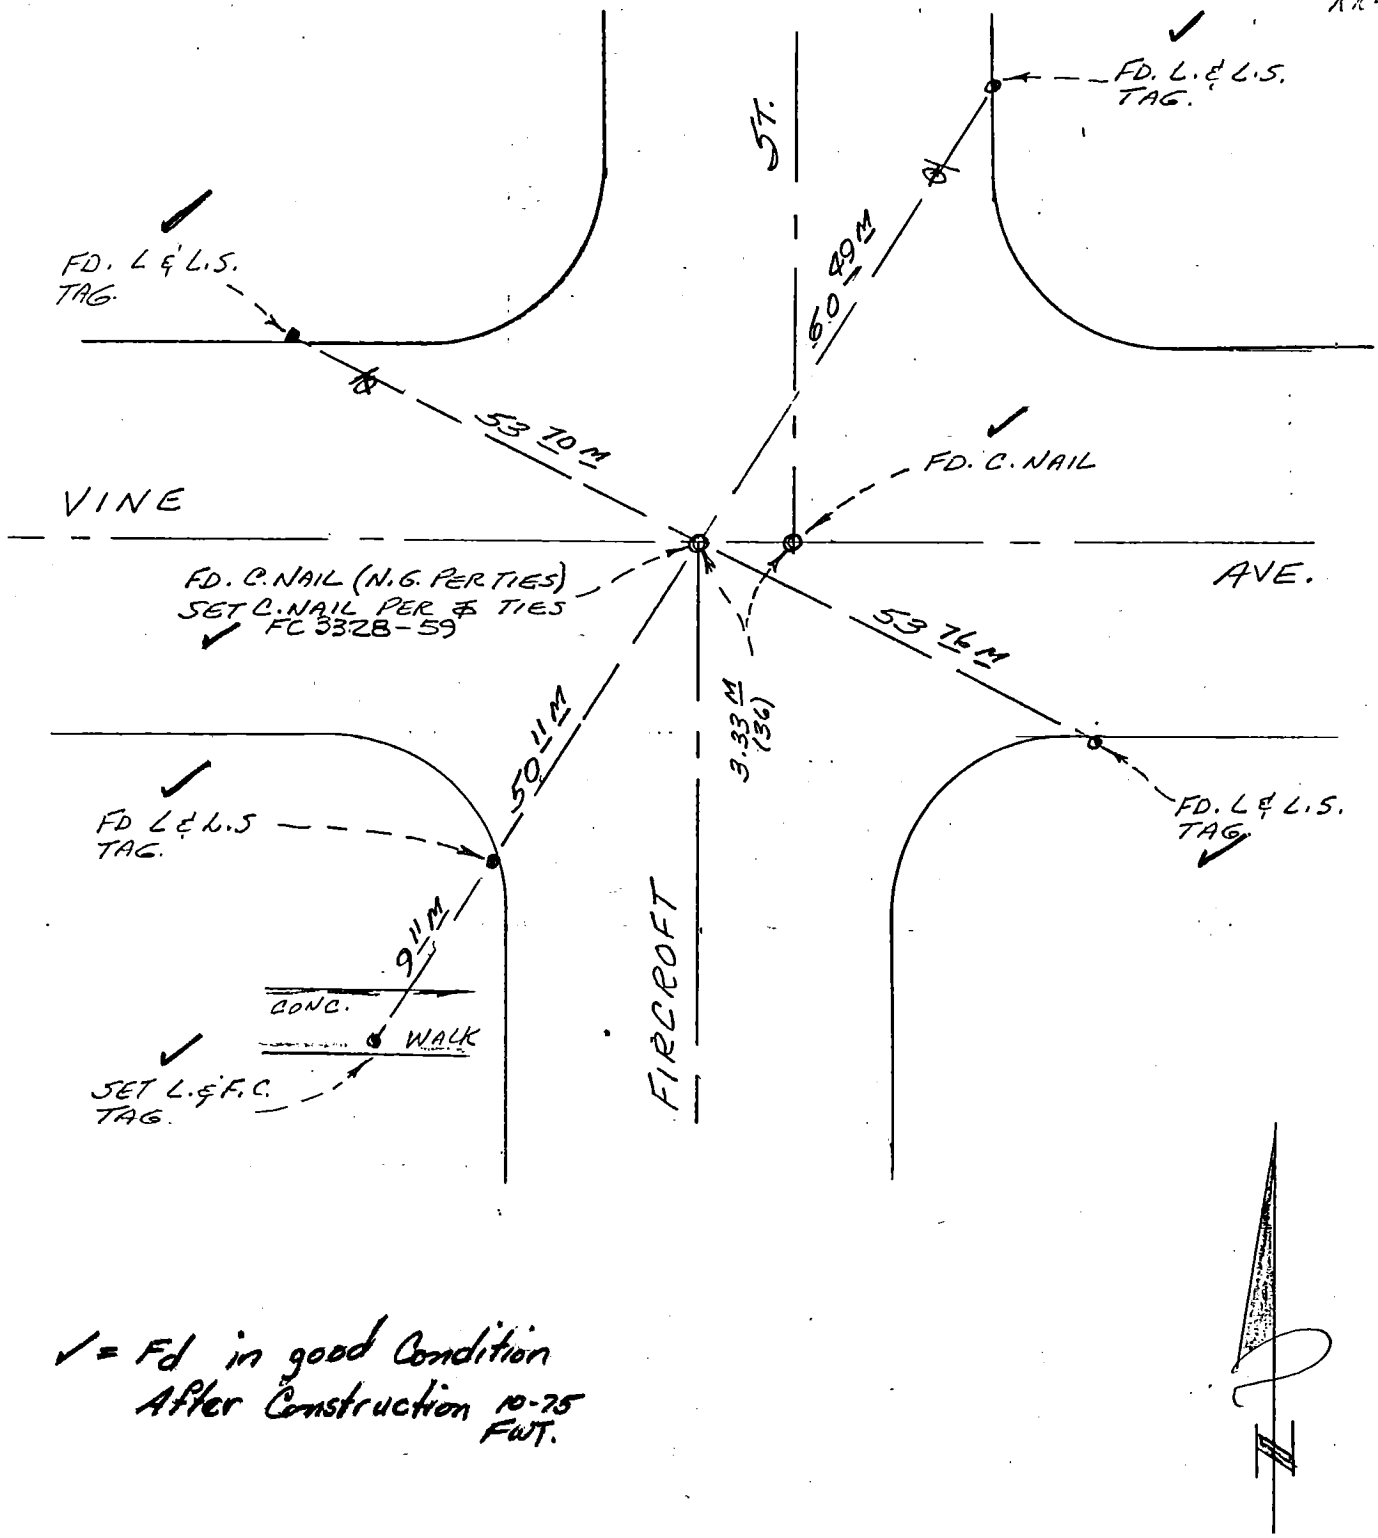

✓ = Fd in good Condition After Construction 10-75 FWT.

W.O. 4(86) 29-317 A.2

8911– Cdb 5–71

Co. Eng. F.B. 3560: 2

PROJECT HOLLENBECK STREET DRAIN

SURVEY BY T.A.B. DATE 6-10-75

REVIEWED BY DAVISSON DATE 11-10-75

INDEX FC 3328 89

LOS ANGELES COUNTY FLOOD CONTROL DISTRICT

RR-5

W.S. 47 (6-6)
124-317 A-2

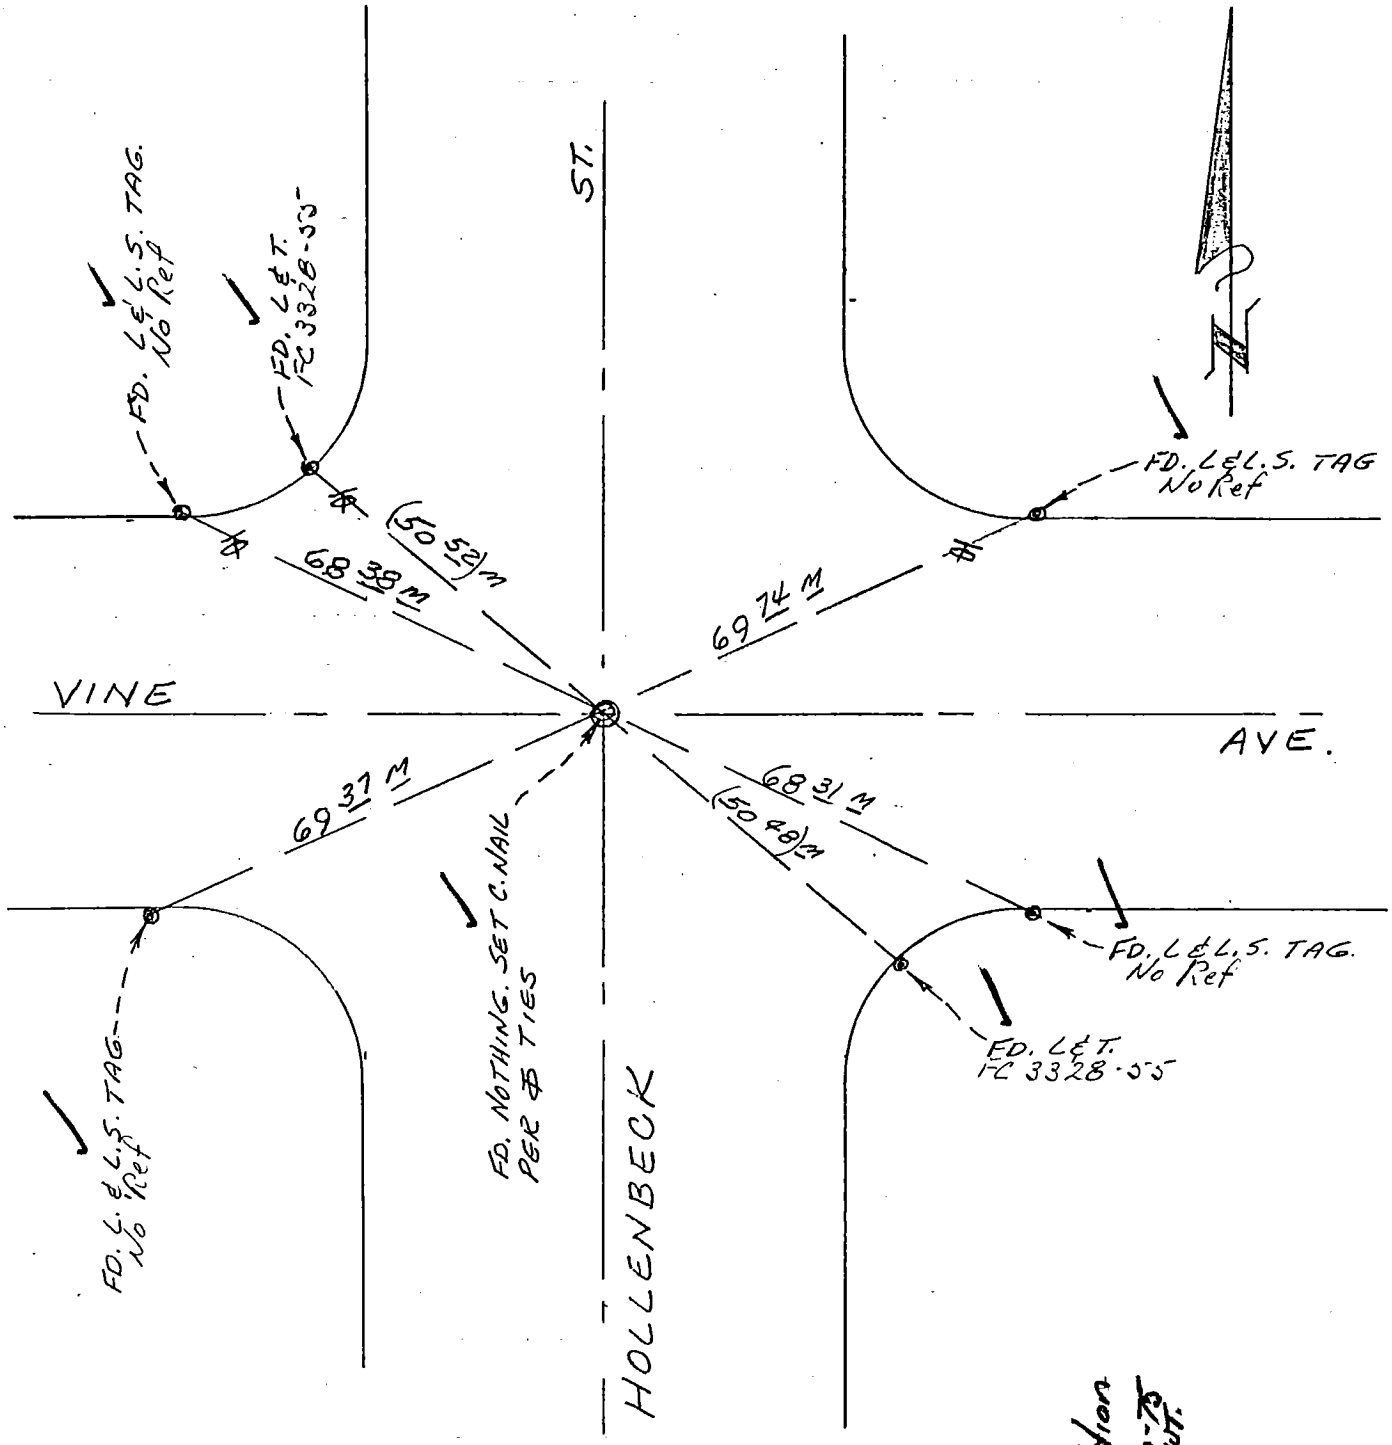

✓ = Fd in good Condition After Const. 10-75 FWT.

8911– Cdb 5–71

Co. Eng. F.B. 3560: 3

PROJECT HOLLENBECK STREET DRAIN

SURVEY BY T.A.B. DATE 6-10-75

REVIEWED BY DAVISSON DATE 11-10-75

INDEX FC-3328 91

LOS ANGELES COUNTY FLOOD CONTROL DISTRICT

RR-1

W.S. 47 (C-6) 129-317 & 2

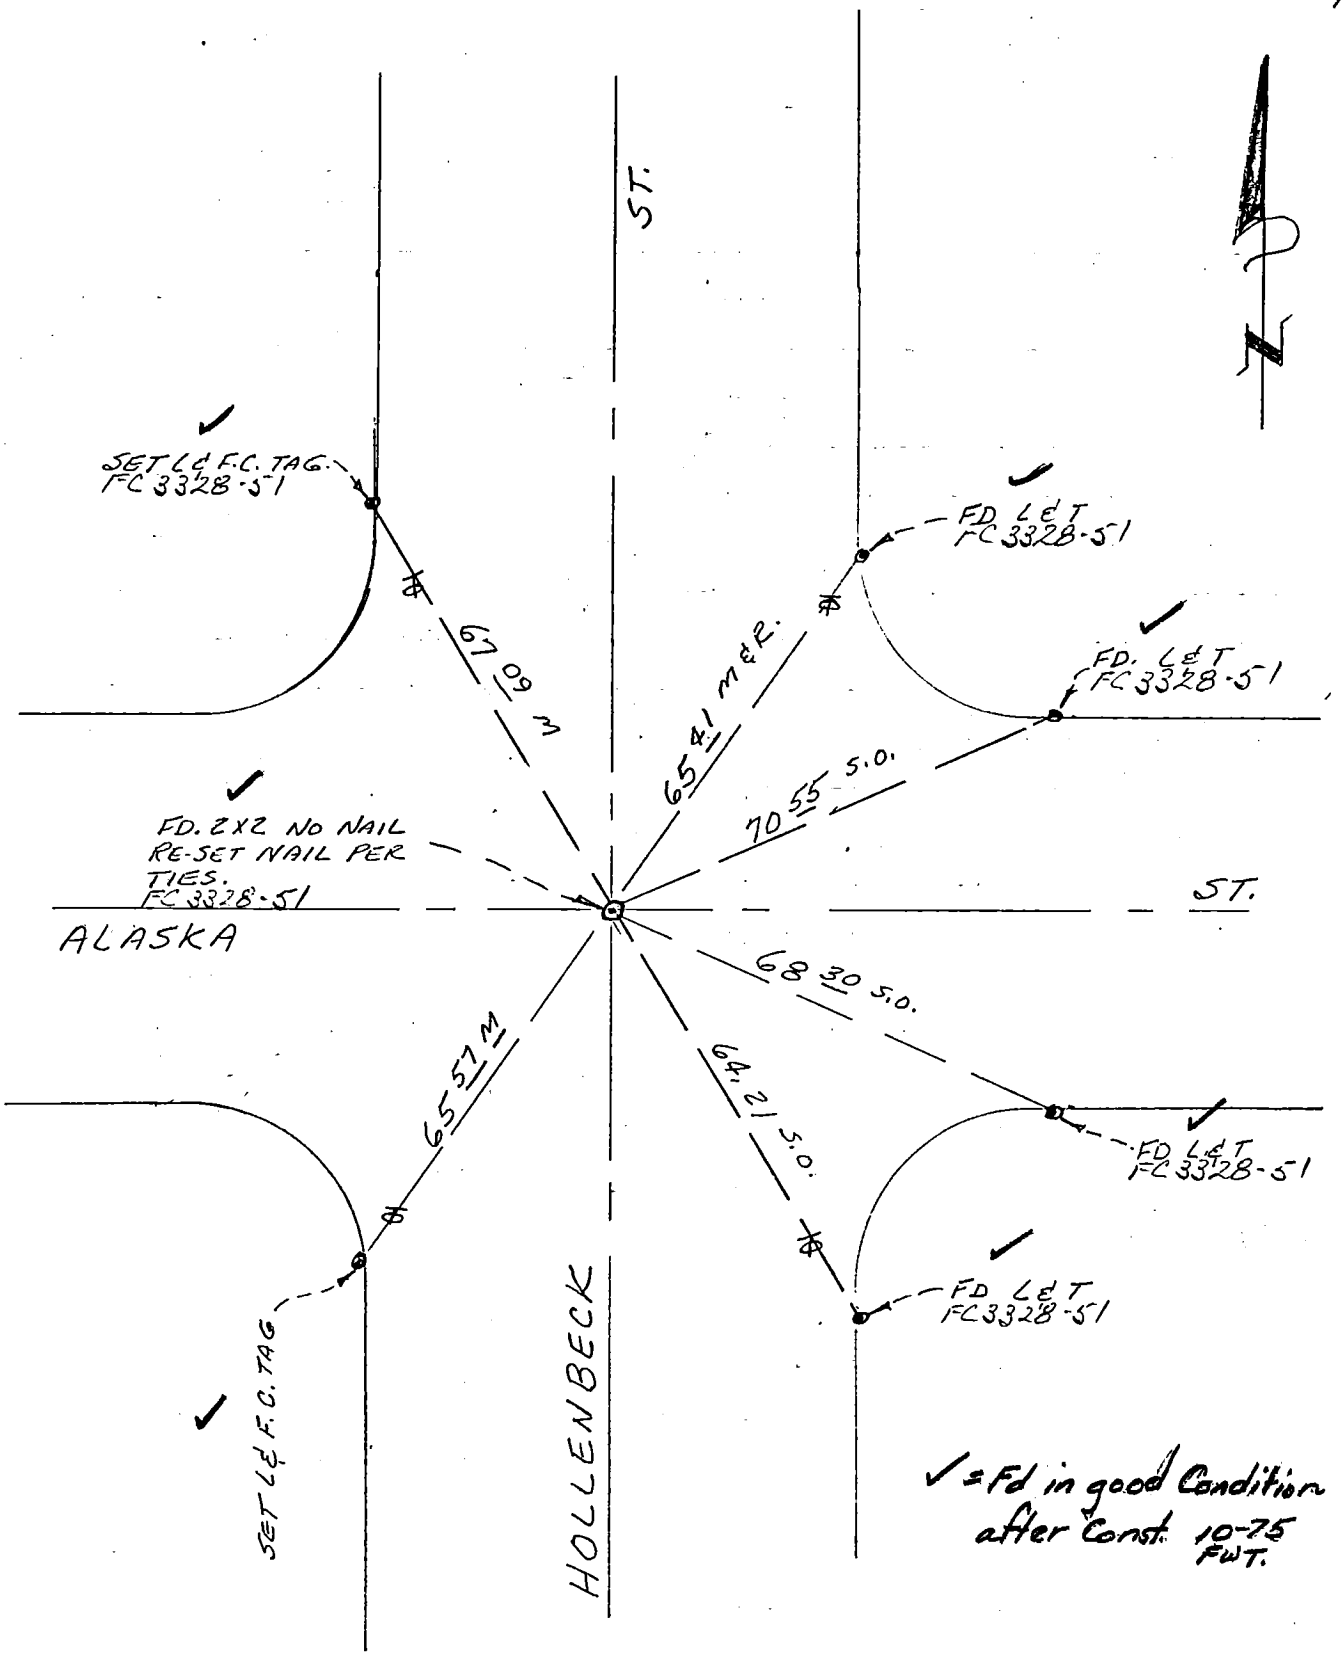

✓ = Fd in good Condition after Const. 10-75 FWT.

76S911-3 Cdb 5-71

Co. Eng. F.B. 3560: 4

PROJECT CLARK AVE DRAIN

SURVEY BY B.P.B. DATE 5-3-74

REVIEWED BY JWG DATE 5-29-74

INDEX FC 3339 7

7

LOS ANGELES COUNTY FLOOD CONTROL DISTRICT

W.S. 31B-3
114-277, B-2

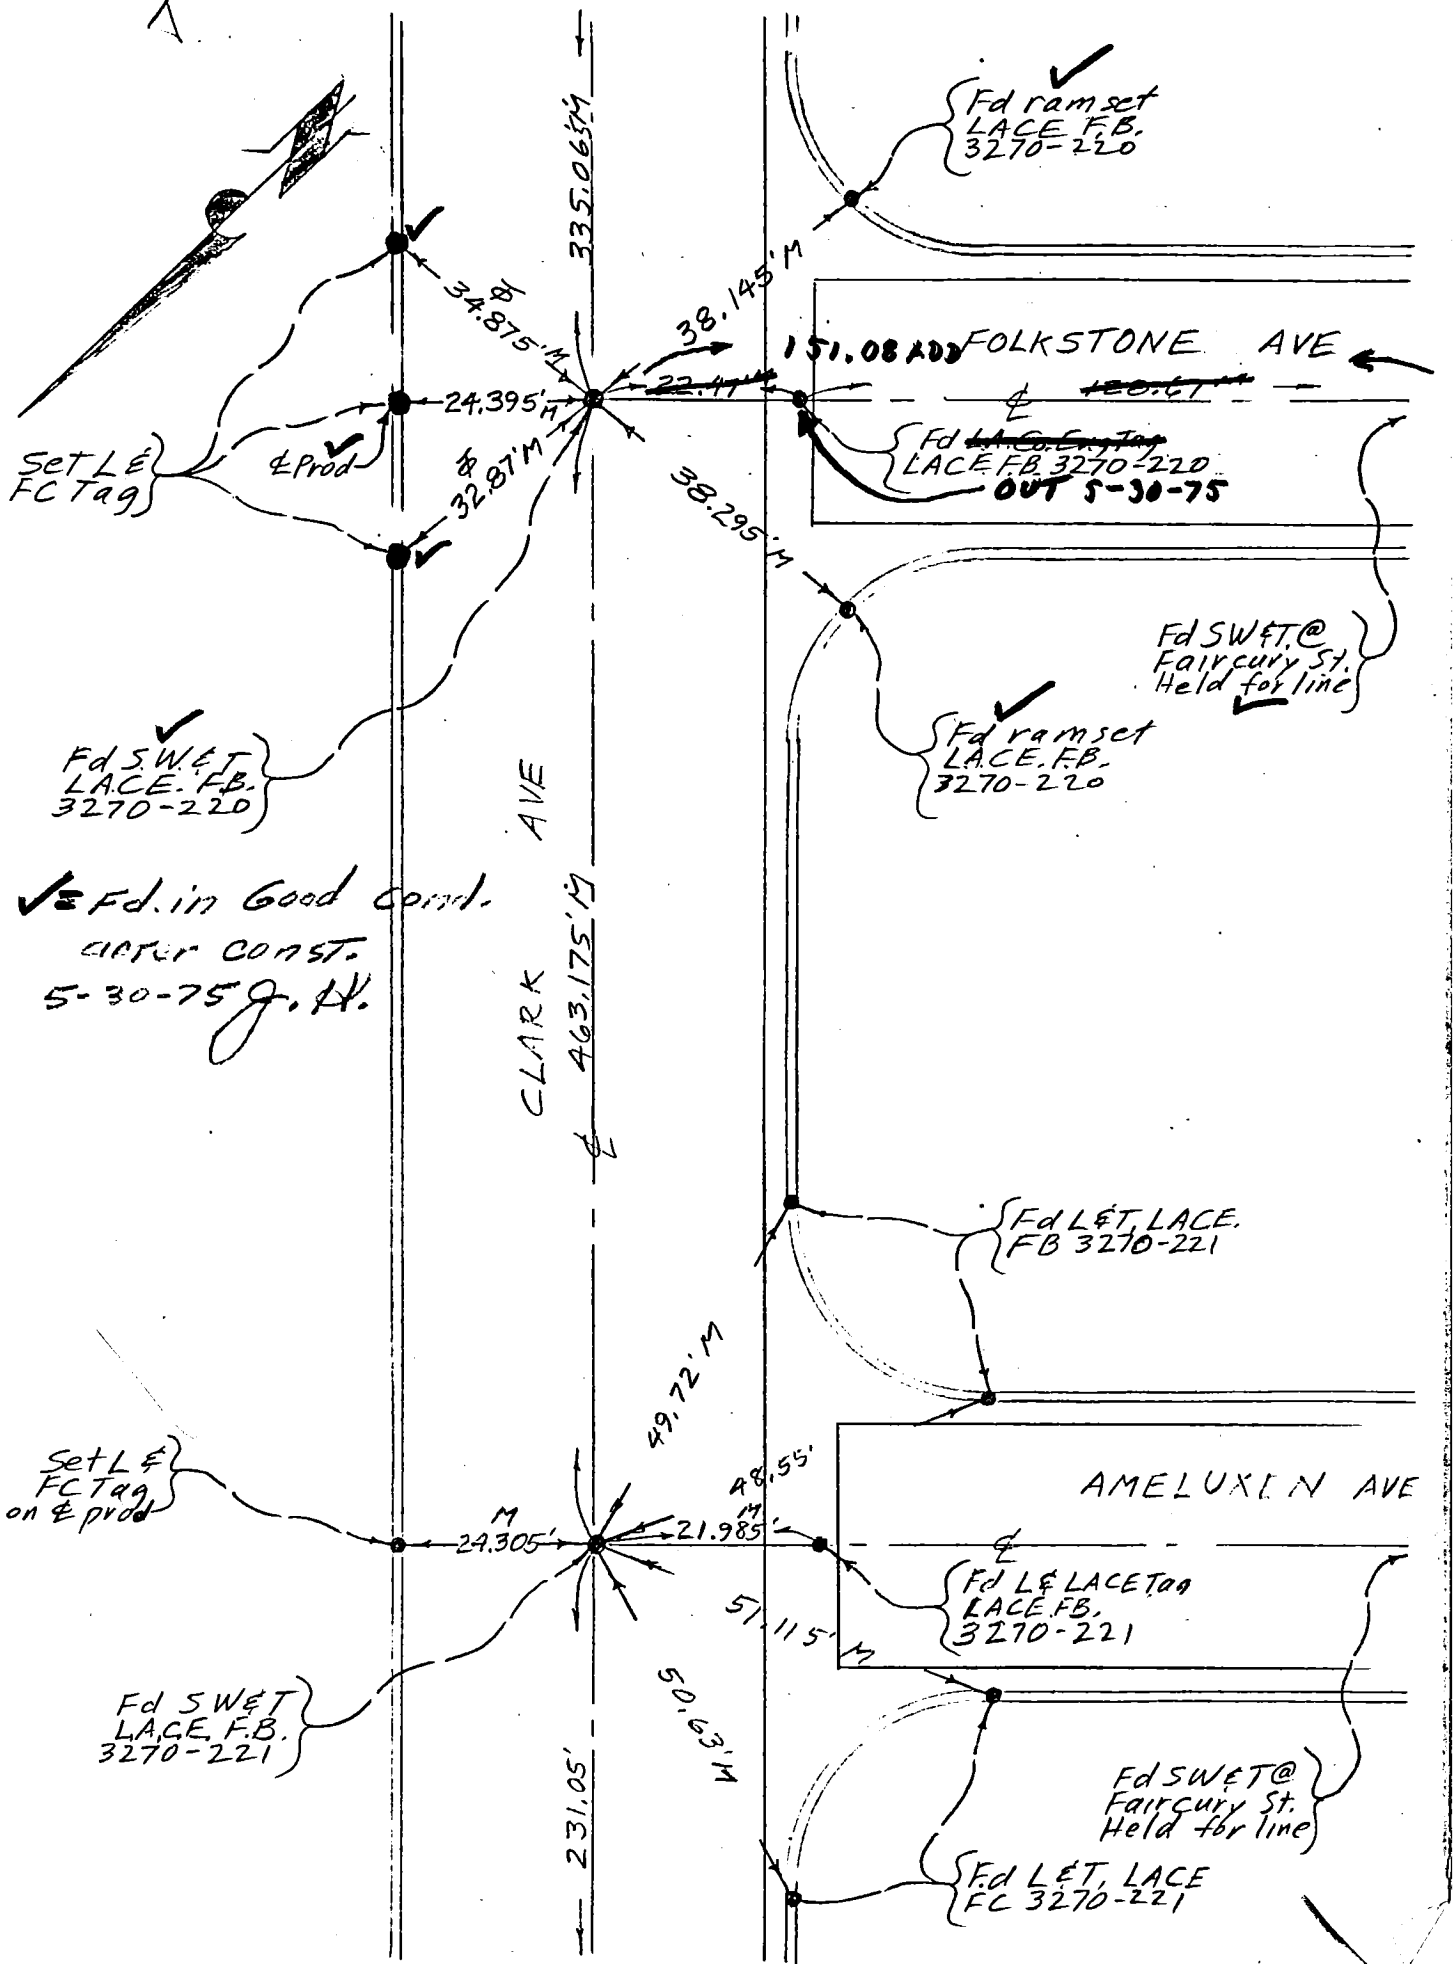

76S911- Cdb 5-71

Co. Eng. F.B. 3560: 5

FC 3339

9

PROJECT Clark Ave Drain

SURVEY BY B.P.B. DATE 5-2-74

REVIEWED BY J.W. DATE 5-29-74

INDEX 9

LOS ANGELES COUNTY FLOOD CONTROL DISTRICT

W.S. 315-3
114-277, B-2

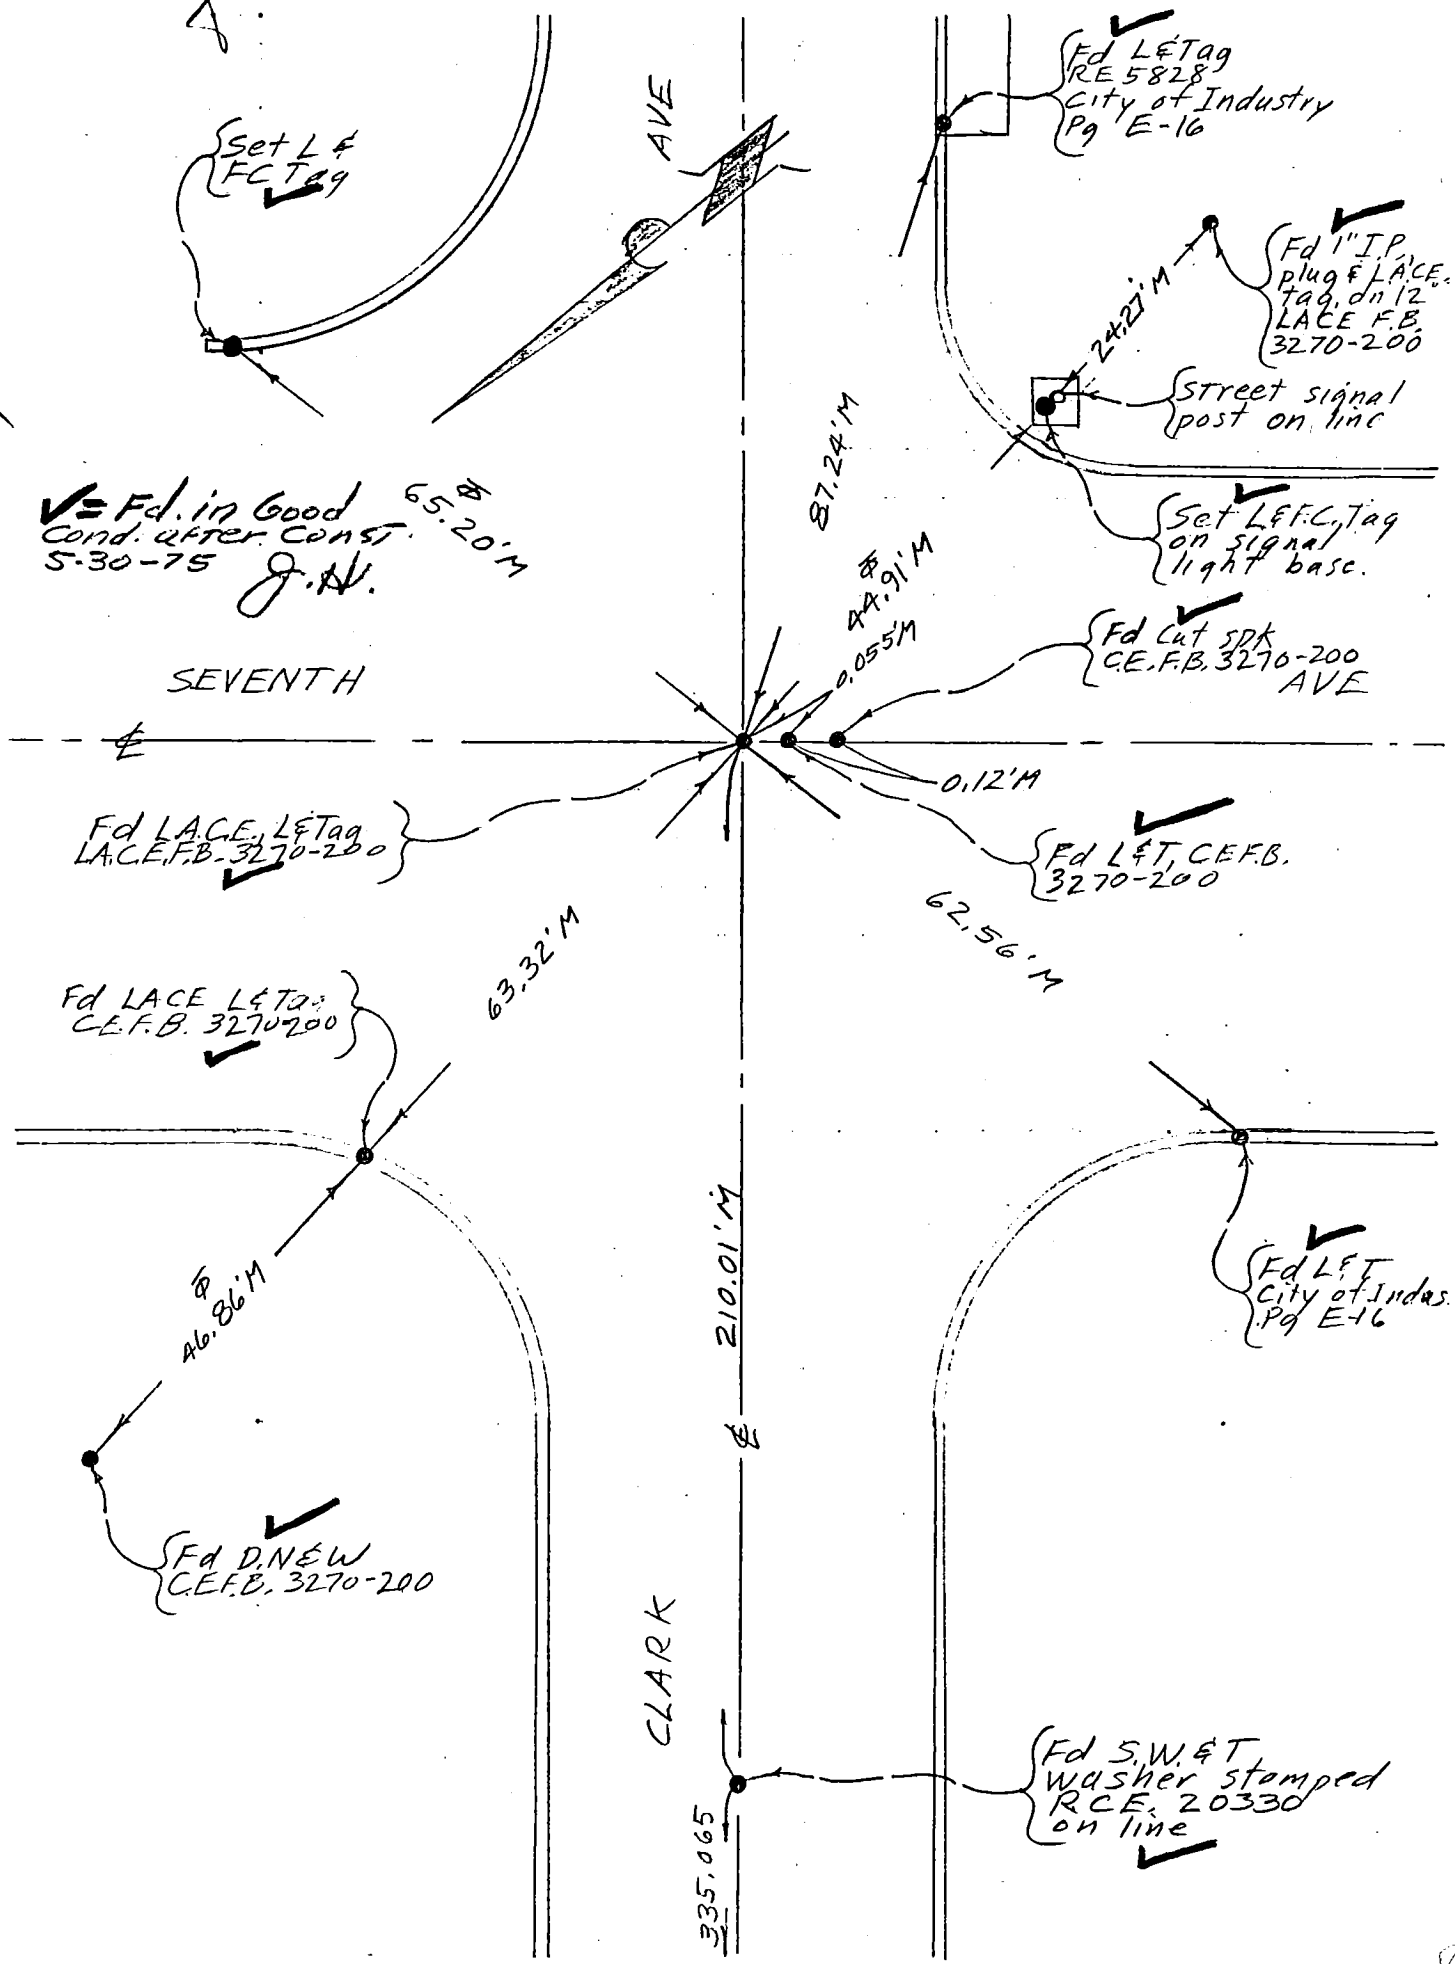

76S011→ Cdb 5-71

Co. Eng. F.B. 3560: 6

PROJECT ATHENS SD 1254

SURVEY BY DMS DATE 1-13-75

REVIEWED BY RK DATE 9-16-75

INDEX FCSD1254 65

R&R Pg 3

LOS ANGELES COUNTY FLOOD CONTROL DISTRICT

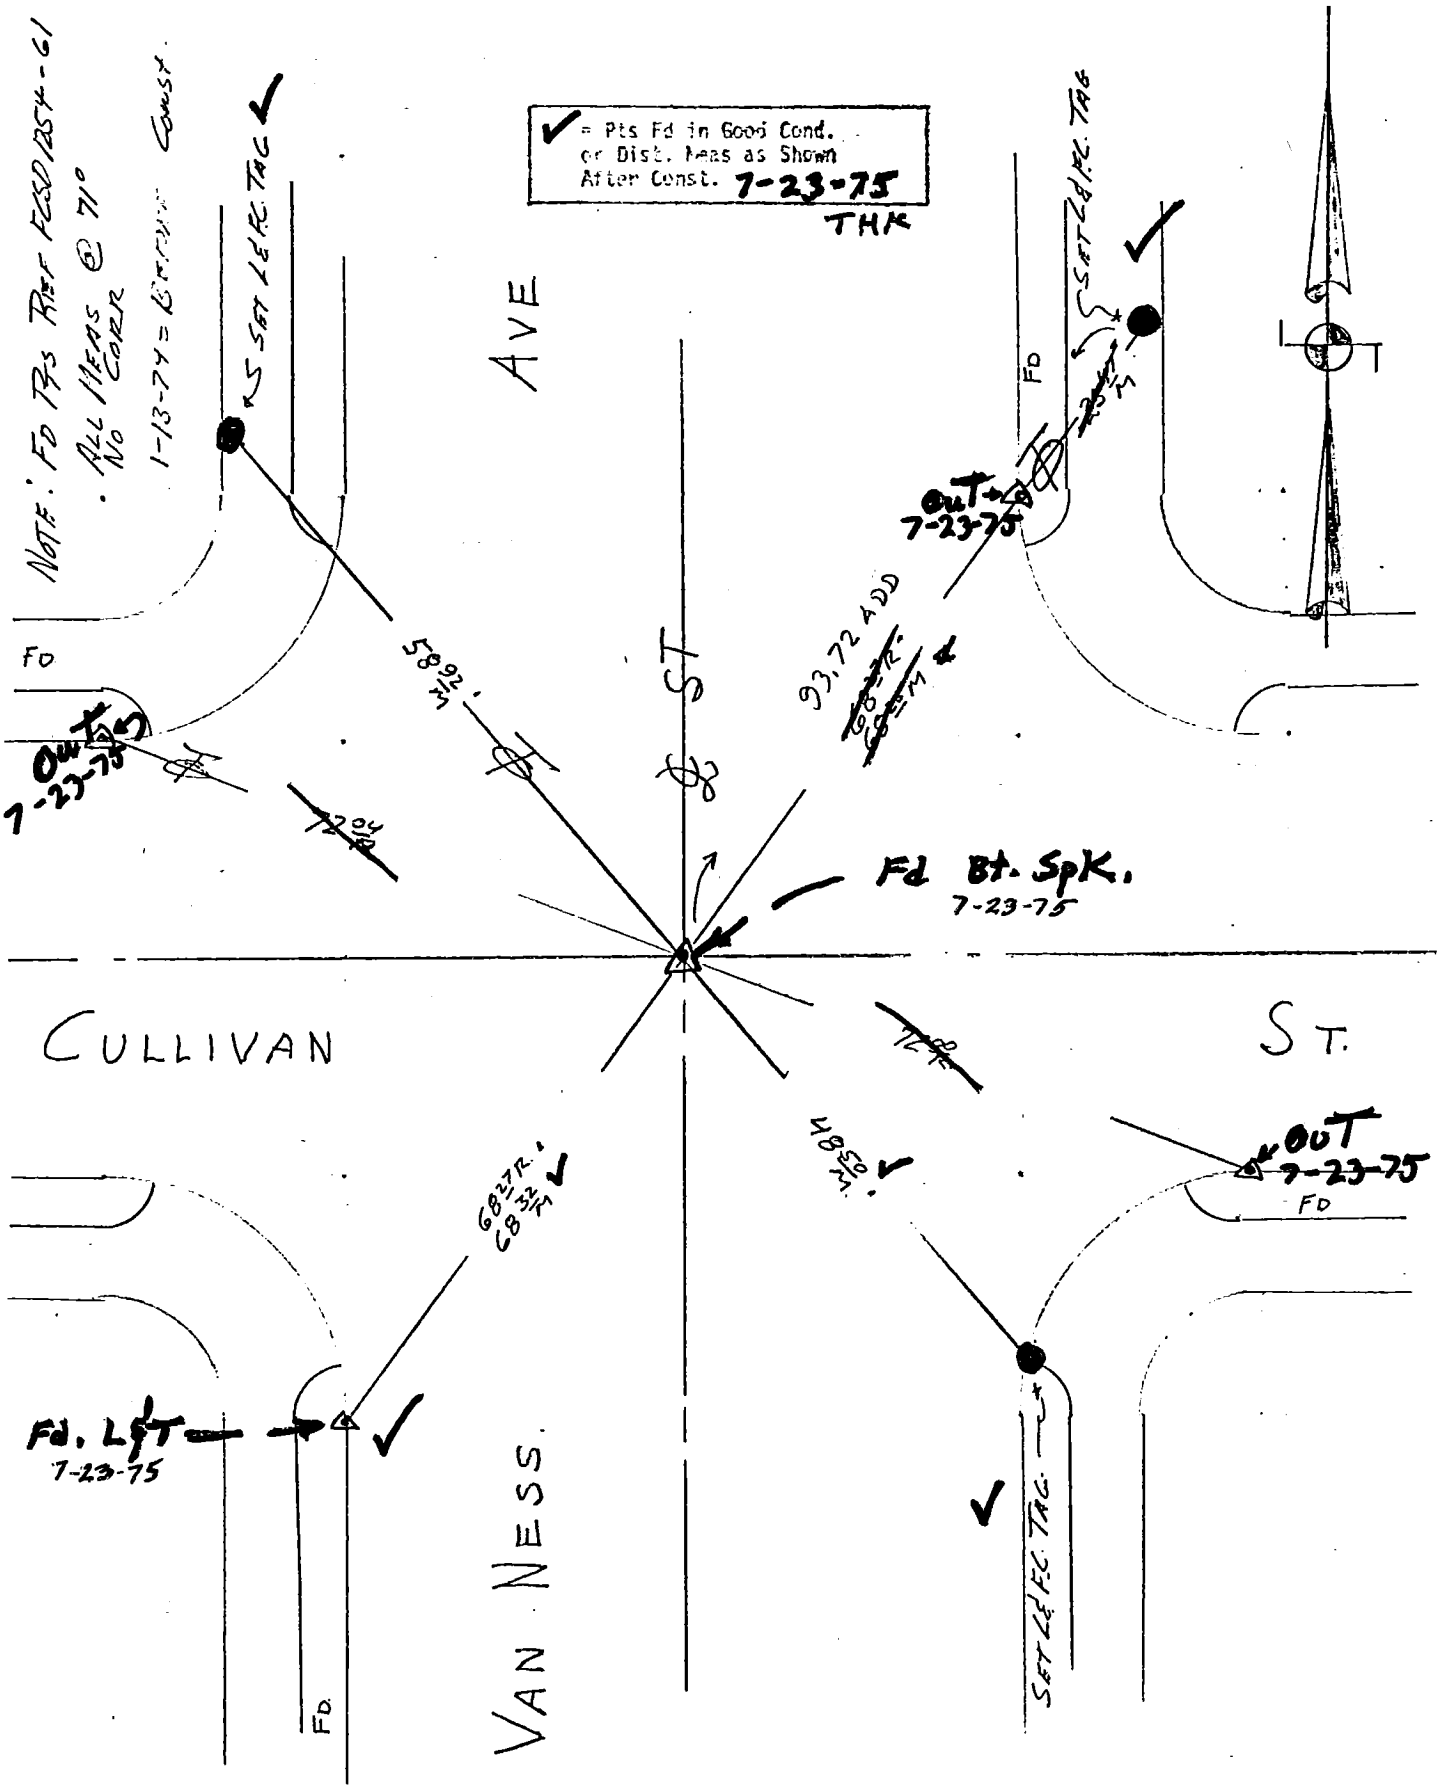

76S911—Cdb 5-71

PROJECT Athens S.D. # 1254

SURVEY BY THK DATE 7-23-75

REVIEWED BY RK DATE 9-16-75

Co. Eng. F.B. 3560: 7

INDEX F'SD1254 67

R & R-5

LOS ANGELES COUNTY FLOOD CONTROL DISTRICT

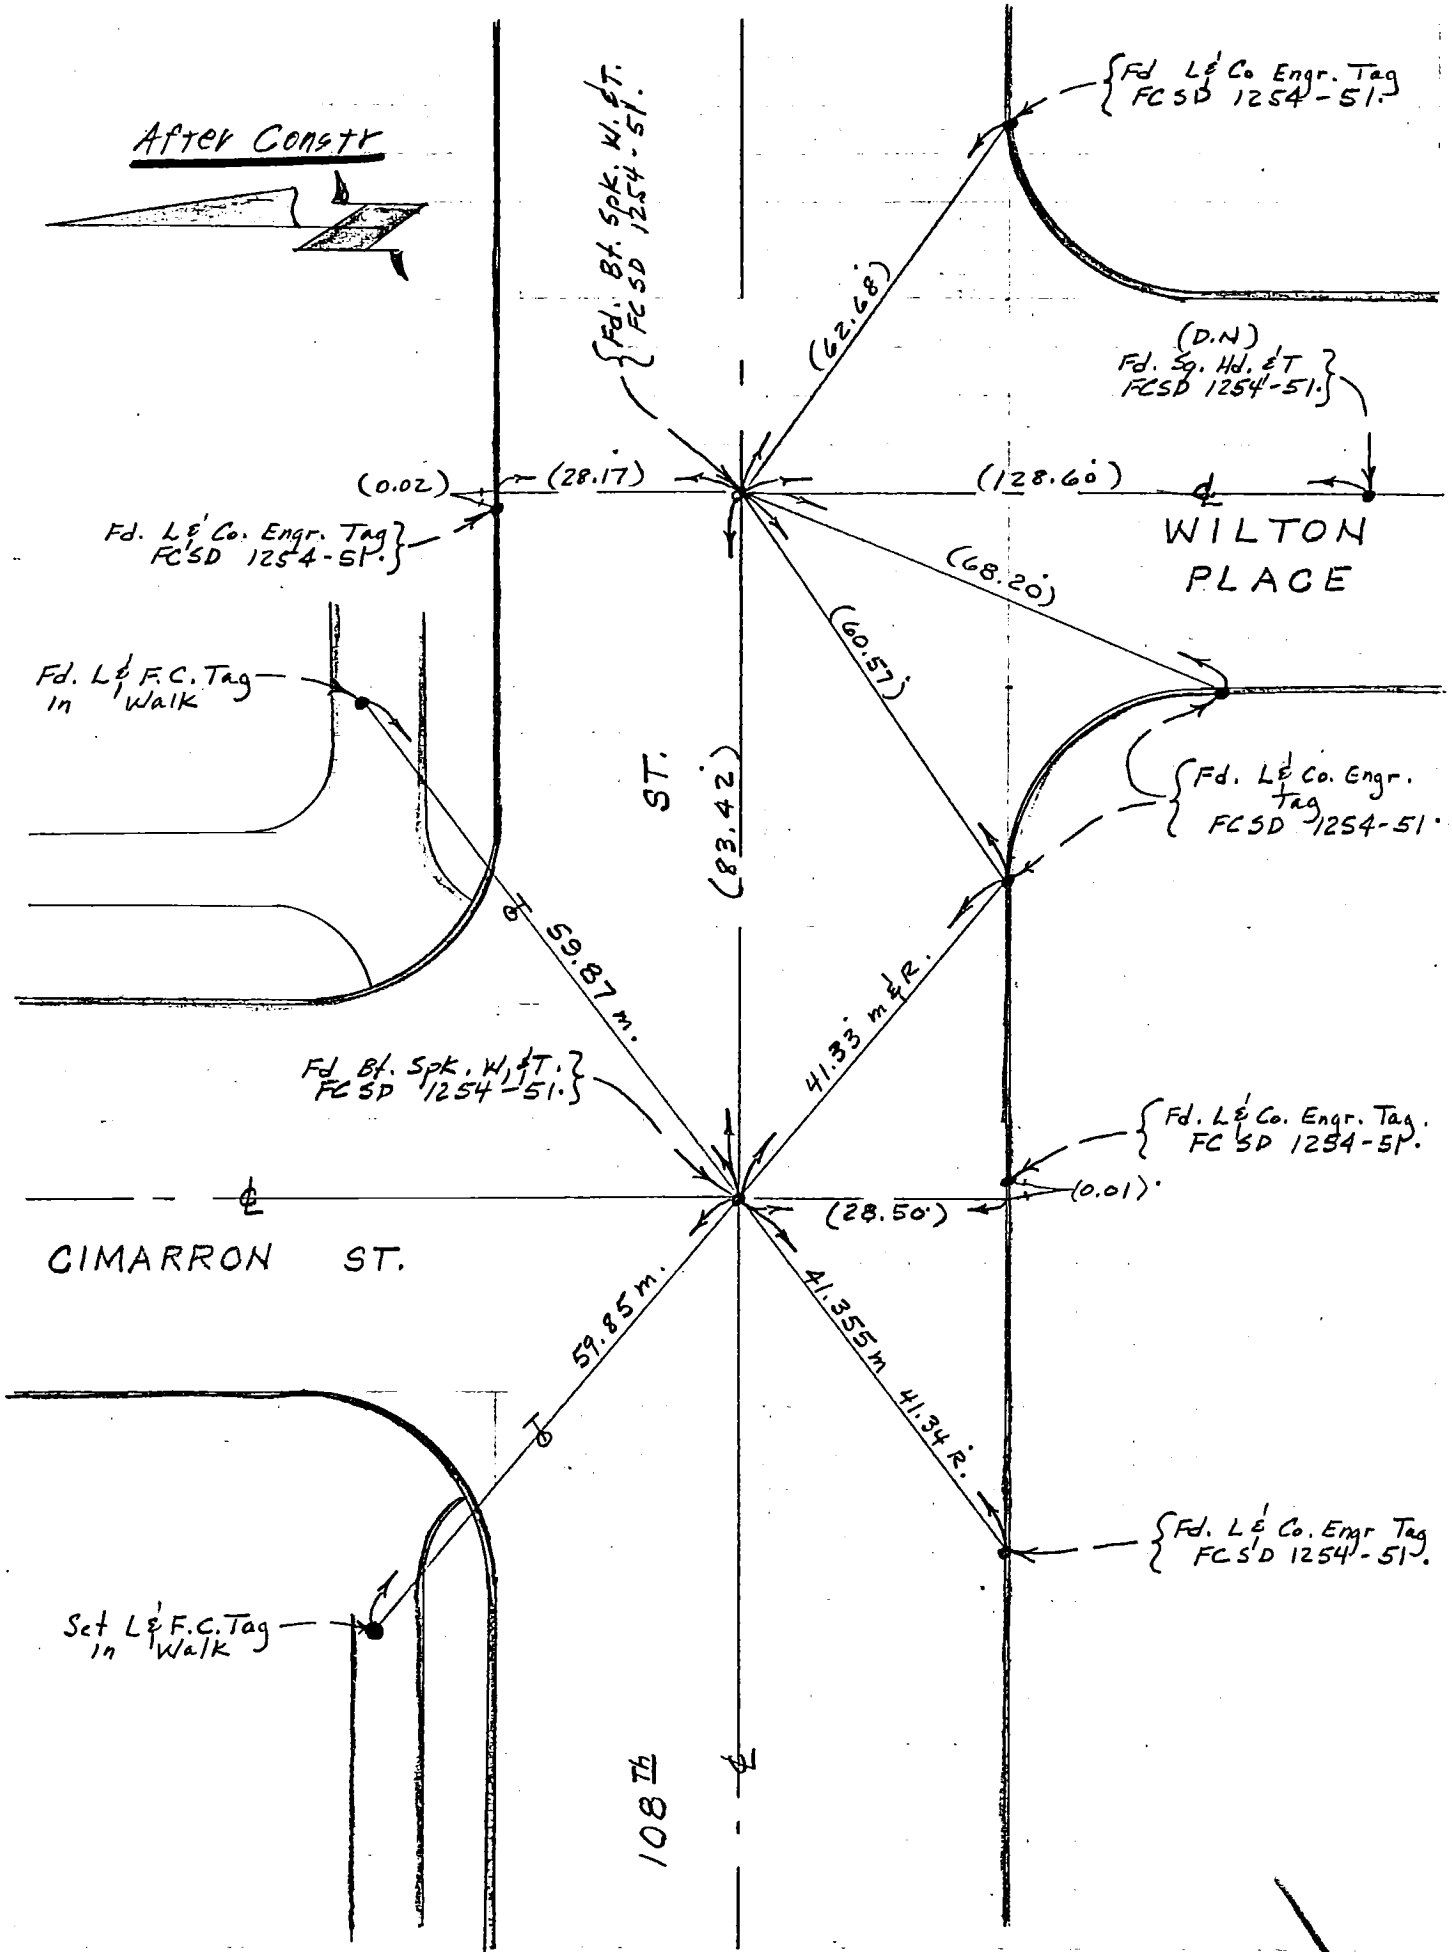

76S911—'Cdb 5-71

PROJECT Athens S.D. 1254

SURVEY BY THK DATE 7-23-75

REVIEWED BY DATE

Co. Eng. F.B. 3560: 8

INDEX FCSD1254 69

R & R-7

LOS ANGELES COUNTY FLOOD CONTROL DISTRICT

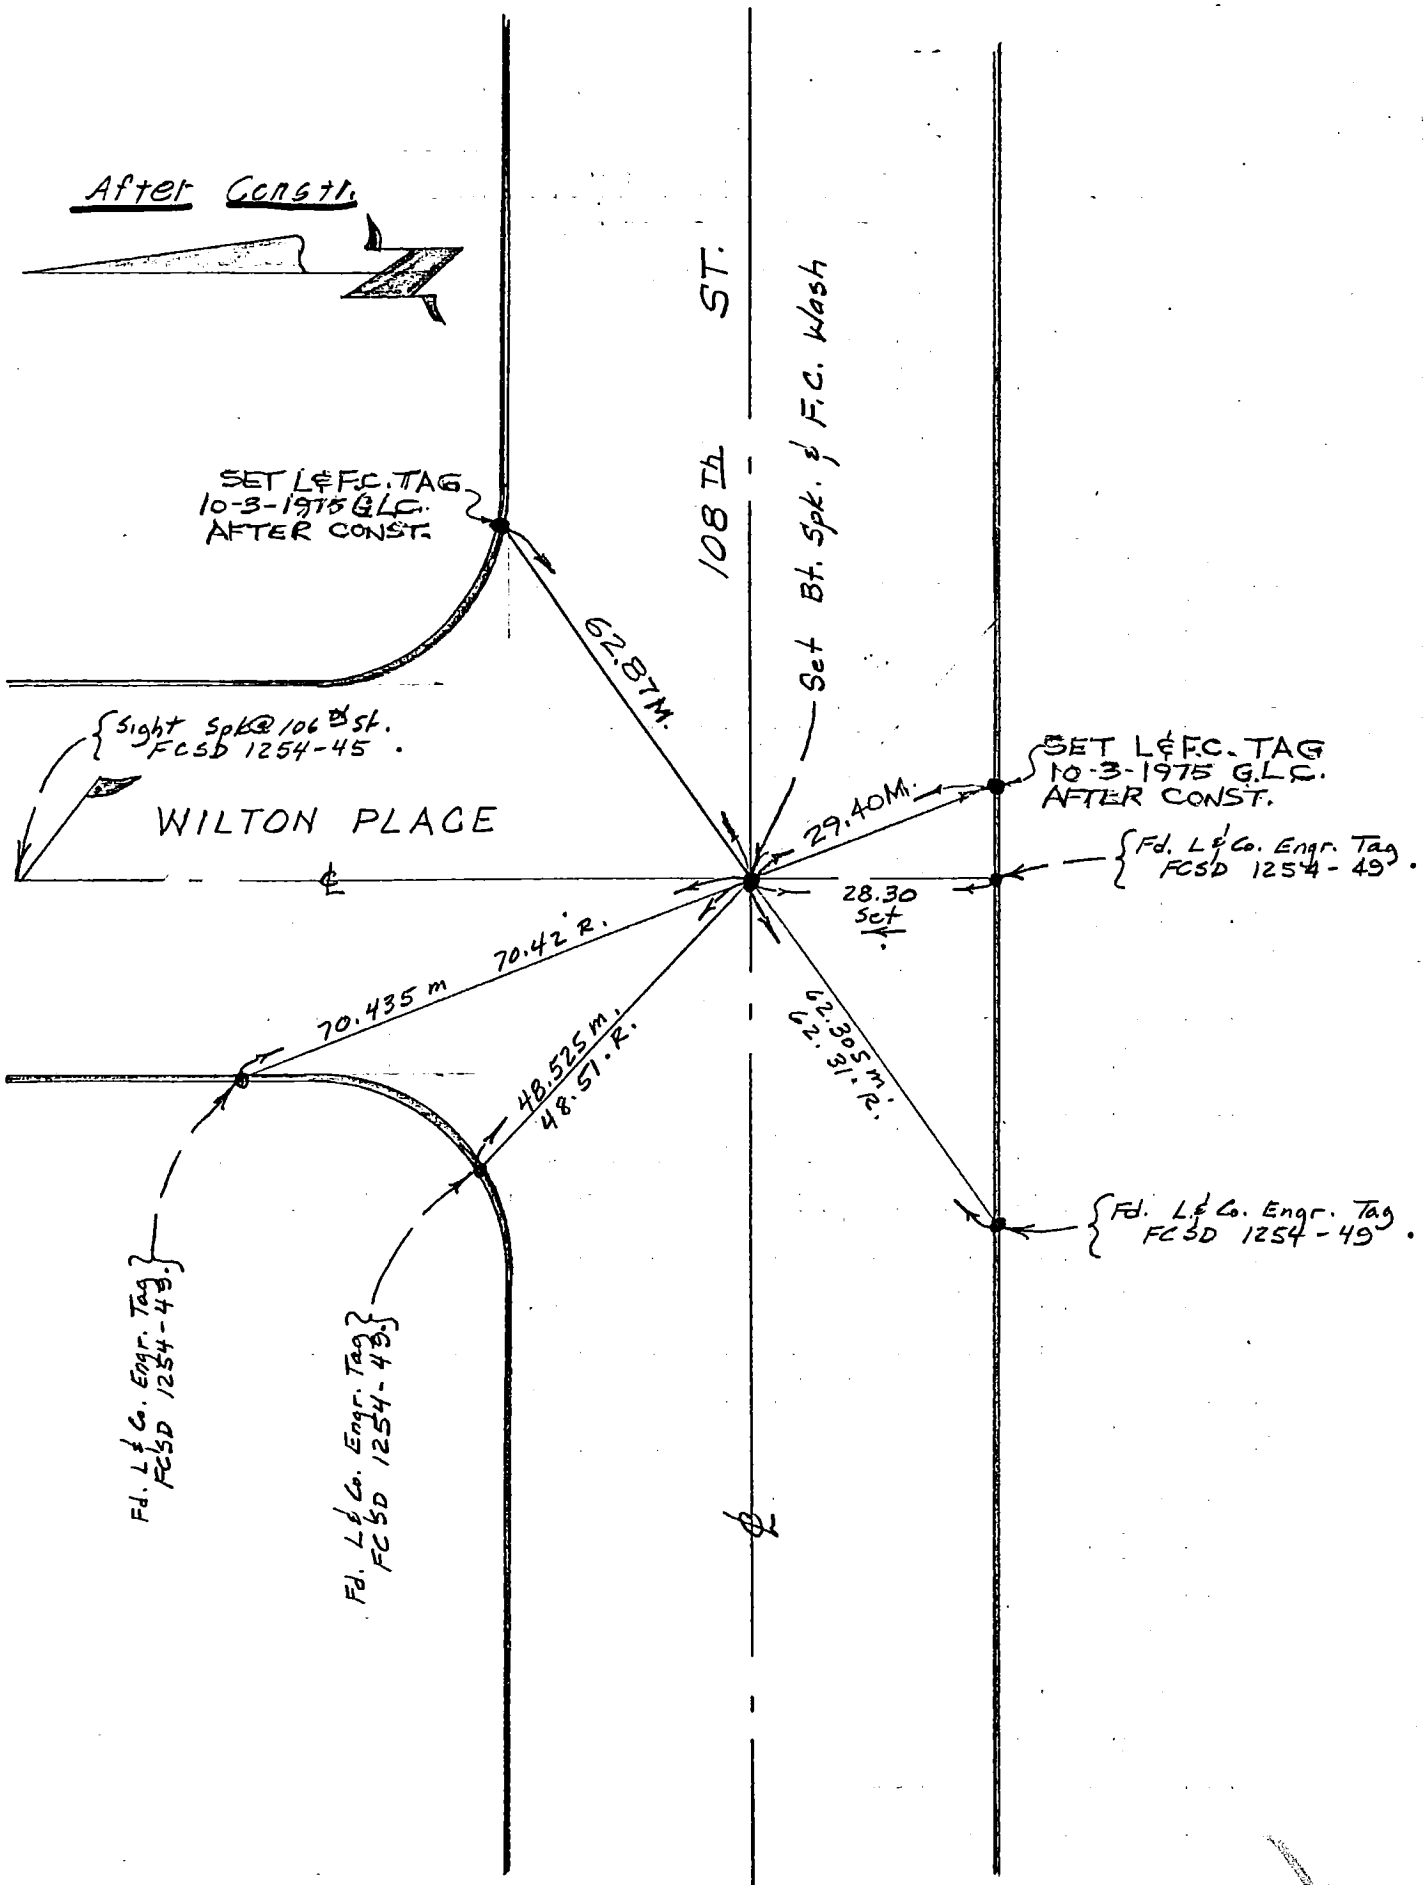

76S911— Cdb 5-71

PROJECT Athens S.D. # 1254

SURVEY BY THK DATE 7-23-75

REVIEWED BY RK DATE 9-16-75

Co. Eng. F.B. 3560: 9

INDEX FCSD1254 71

R&R-9

LOS ANGELES COUNTY FLOOD CONTROL DISTRICT

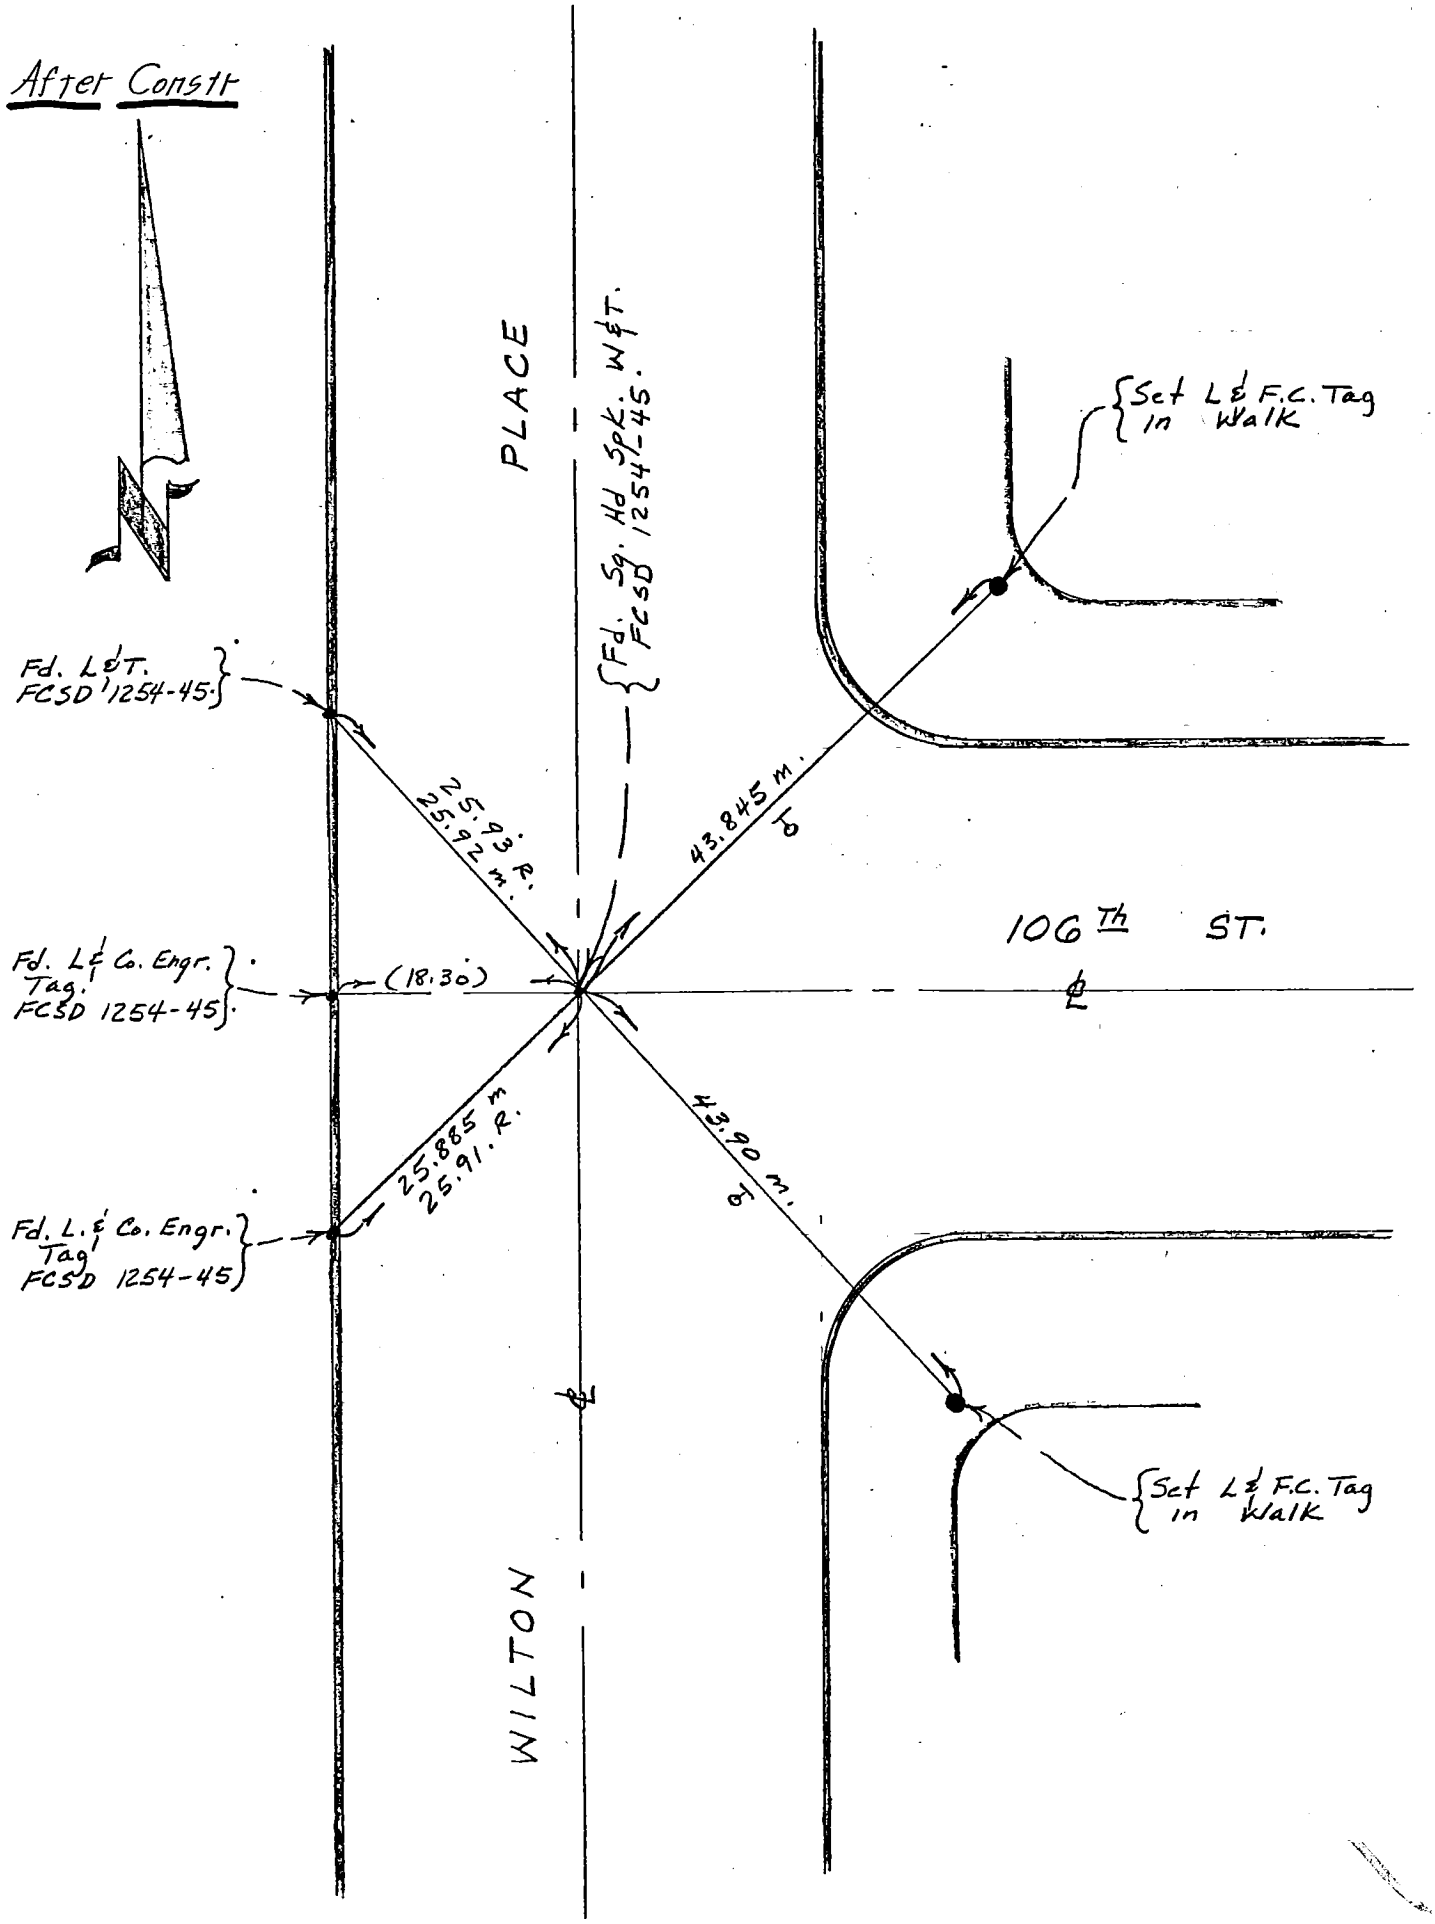

76S911 Cdb 5-71

PROJECT Athens S.D. # 1254
SURVEY BY THK DATE 7-23-75
REVIEWED BY RK. DATE 9-16-75

Co. Eng. F.B. 3560: 10
INDEX FCSD1254 73
R&R-11
LOS ANGELES COUNTY FLOOD CONTROL DISTRICT

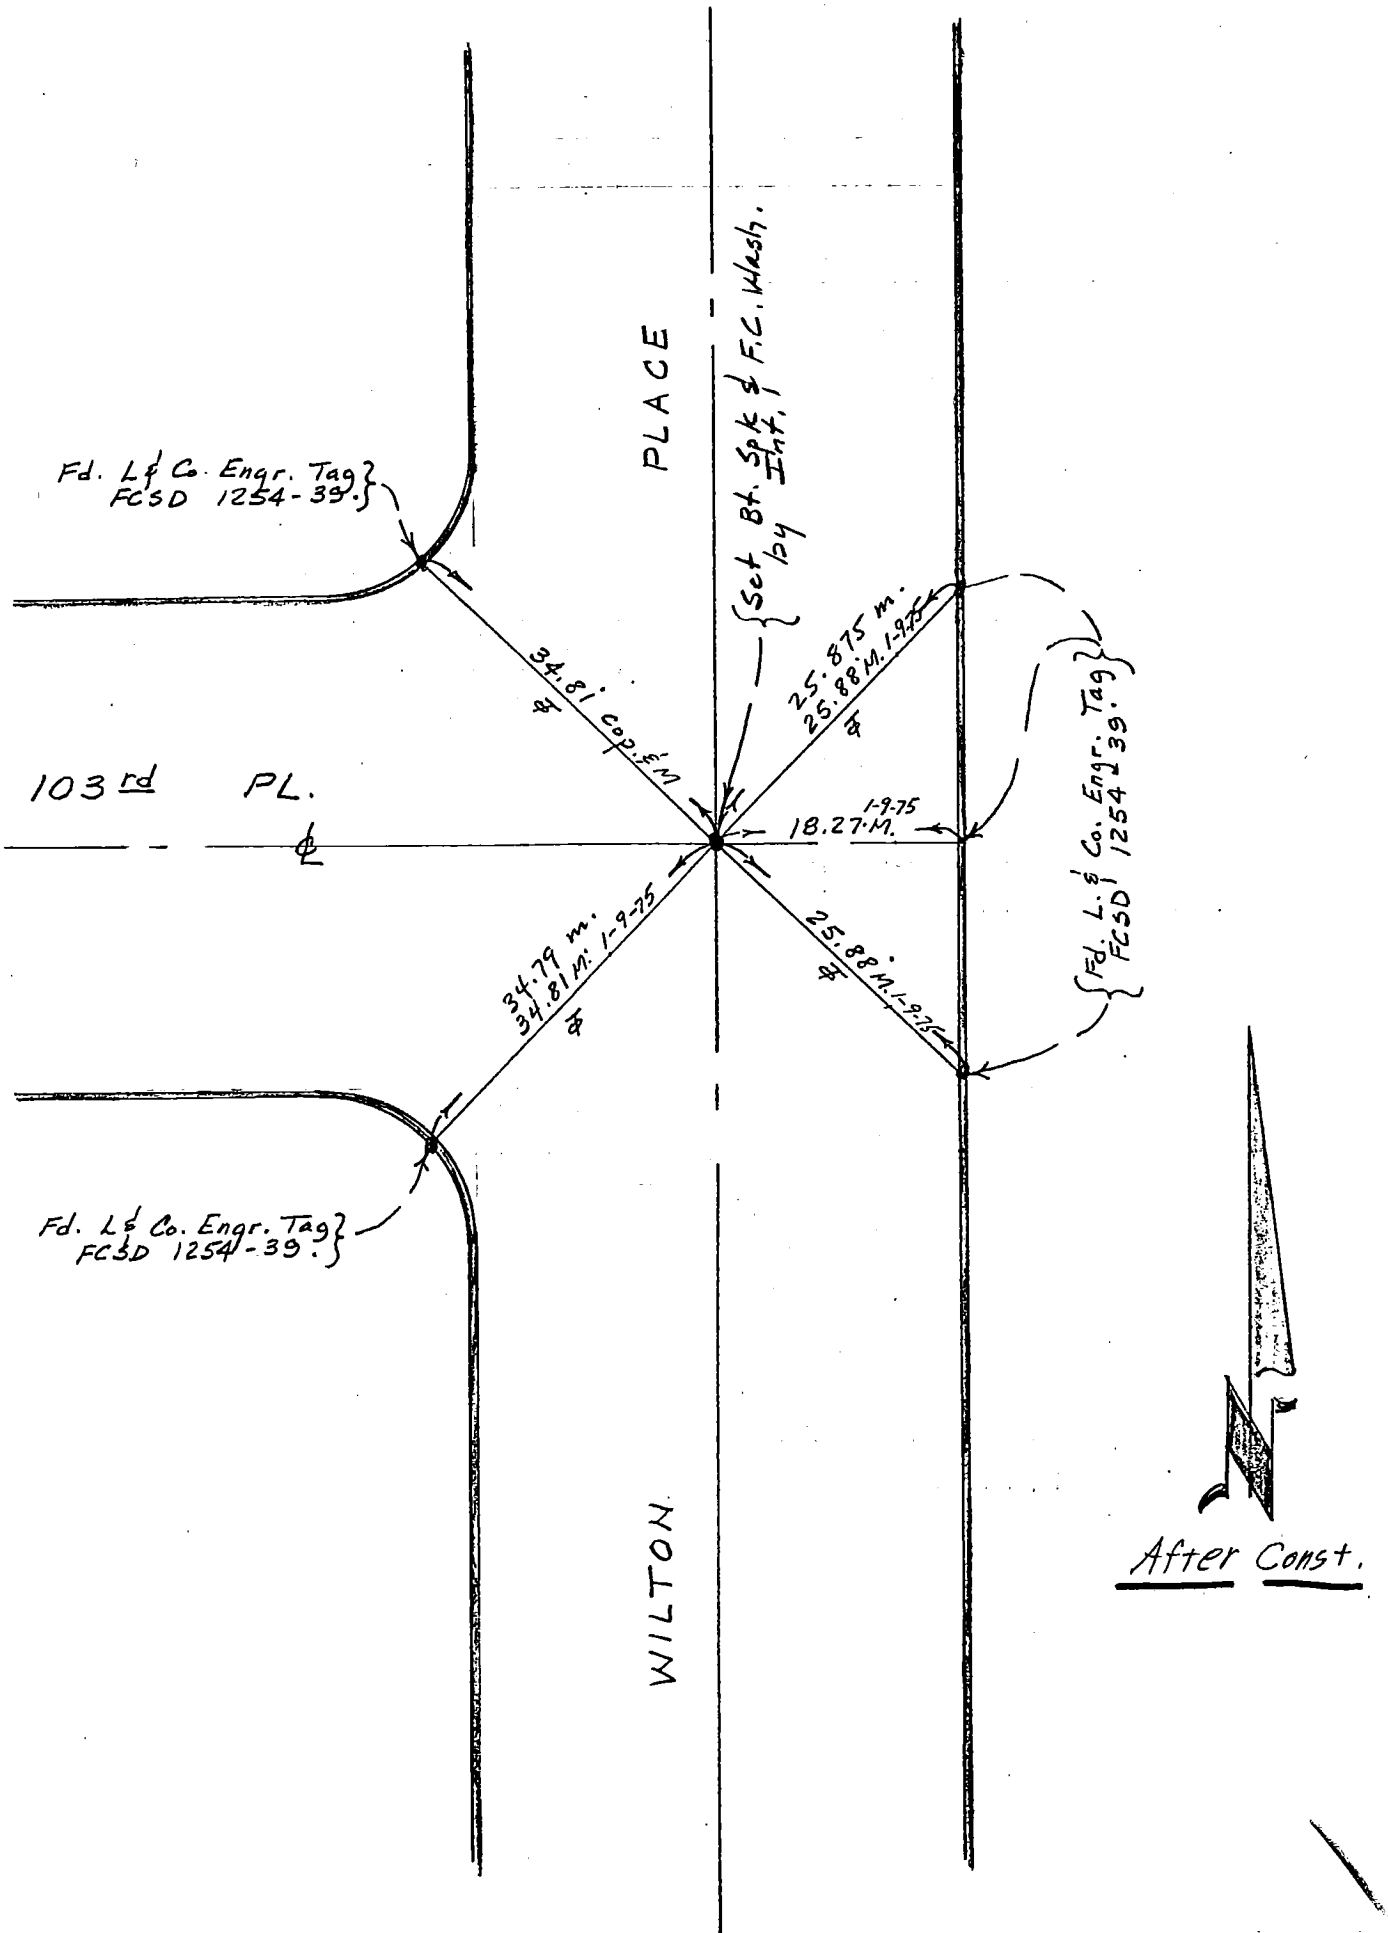

76S911 Cdb 5-71

PROJECT 1271 U2 Line A

SURVEY BY NIXON DATE 9/17/74

REVIEWED BY R.E.M. DATE 11-17-75

Co. Eng. F.B. 3560: 11

INDEX FCSD1271 131

R4R-3

LOS ANGELES COUNTY FLOOD CONTROL DISTRICT

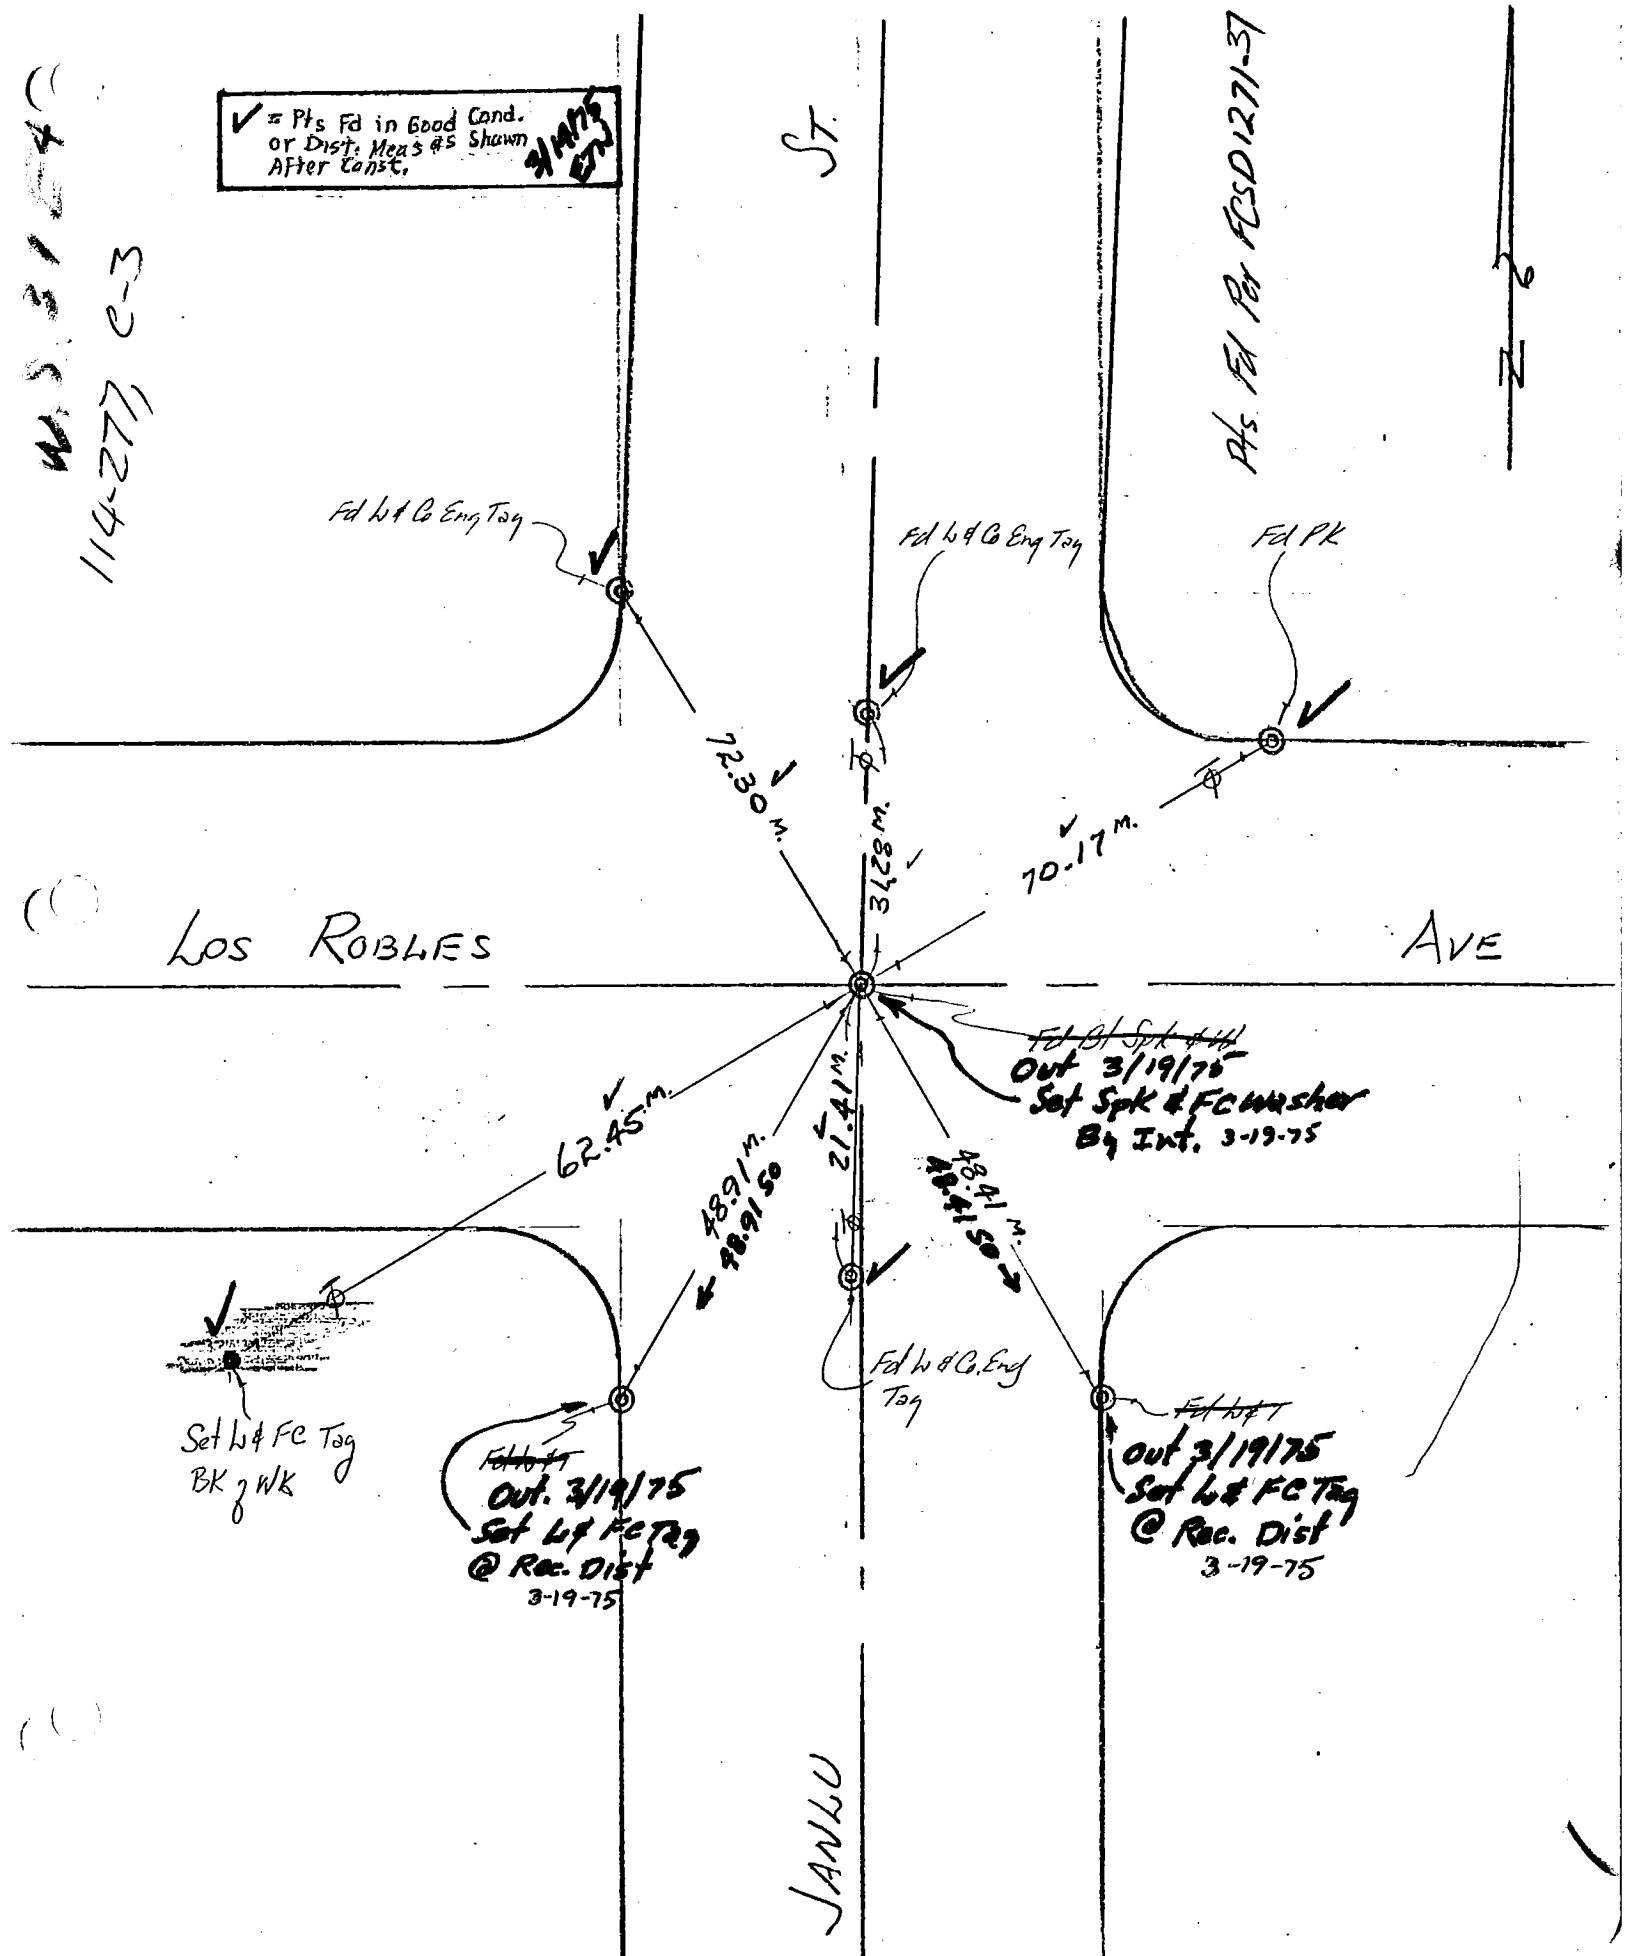

76S911 Cdb 5-71

PROJECT 1271 U2 Line A

SURVEY BY Nixon DATE 3/19/75

REVIEWED BY R.E.M. DATE 11-17-75

Co. Eng. F.B. 3560: 12

INDEX FCSD1271 133

R&R 5

LOS ANGELES COUNTY FLOOD CONTROL DISTRICT

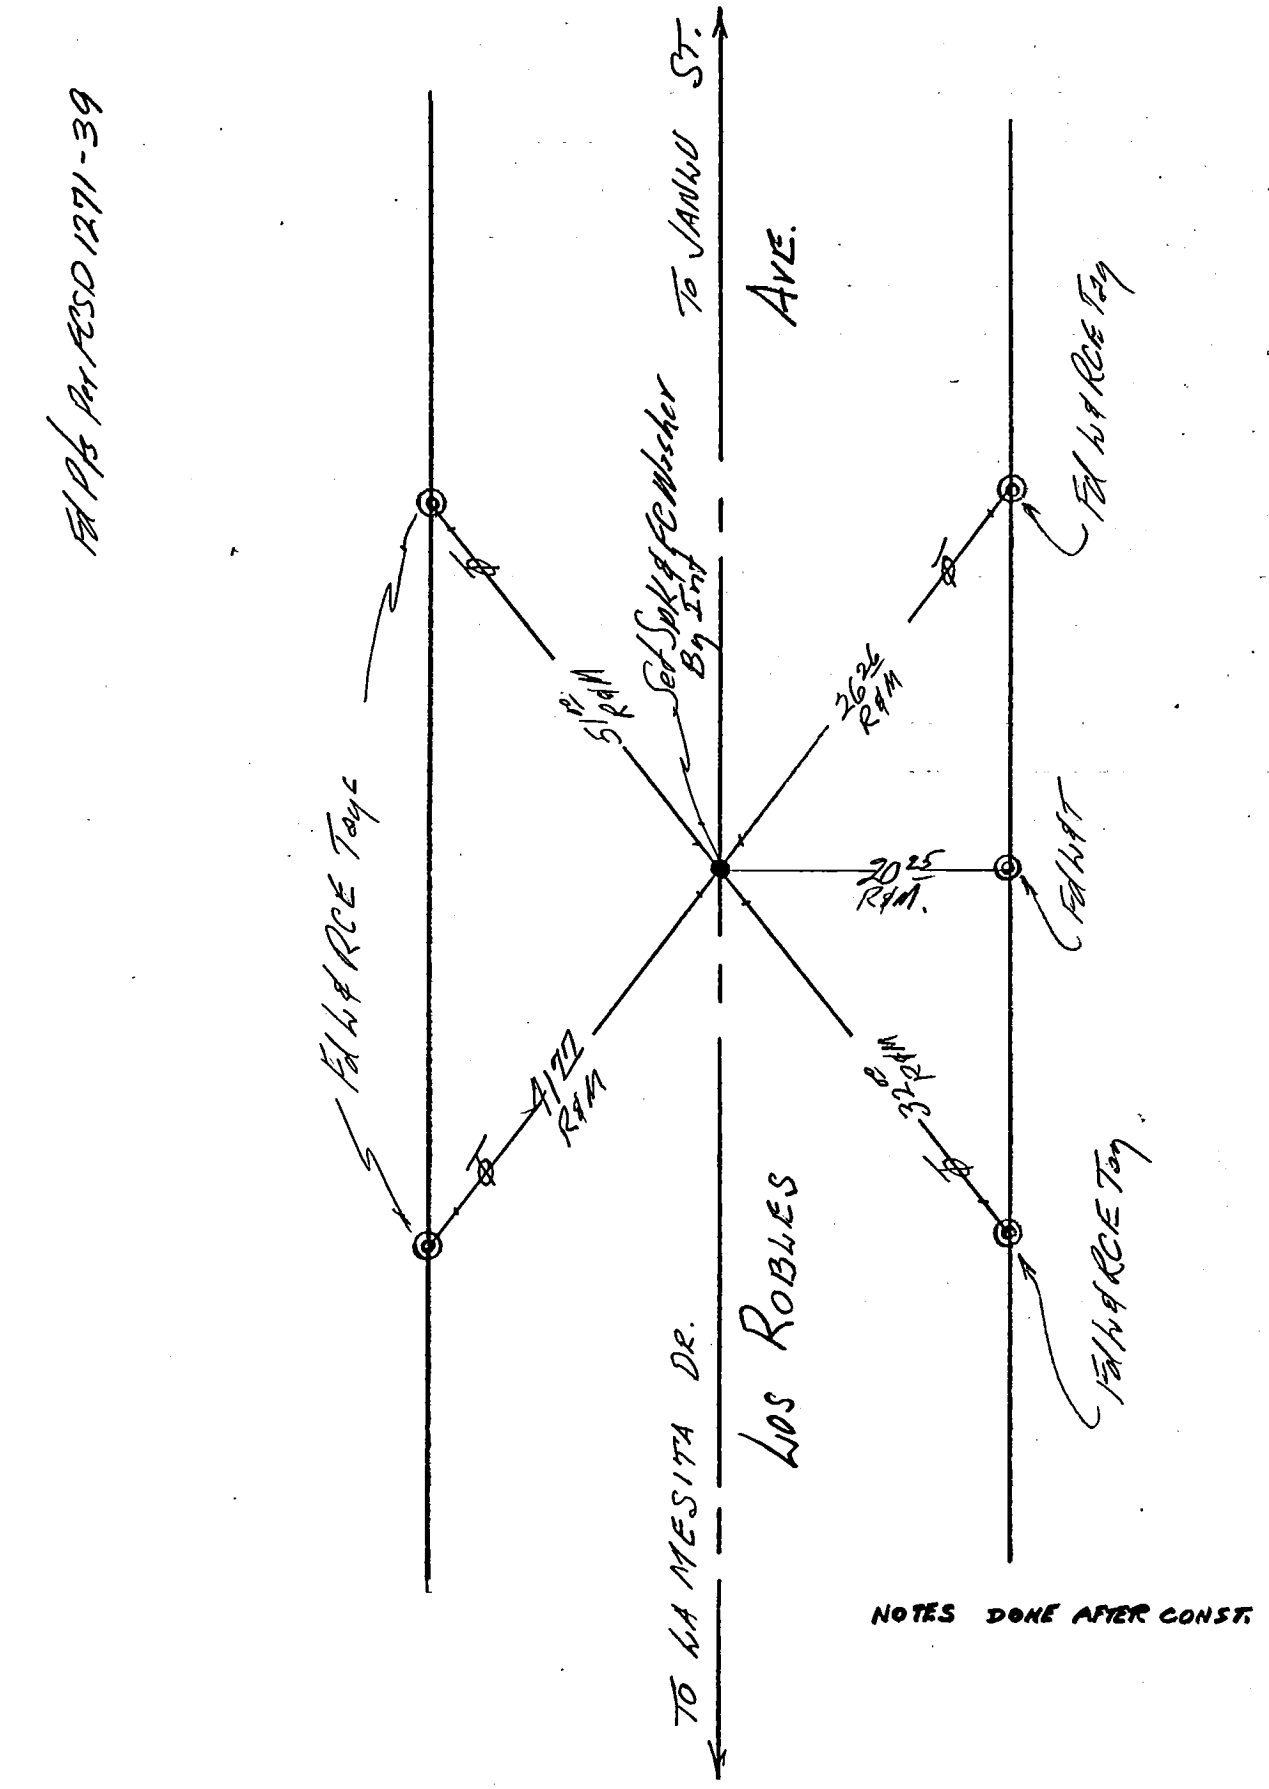

NOTES DONE AFTER CONST.

76S911 - Cdb 5-71

PROJECT 1271 U2 Line A

SURVEY BY NIXON DATE 9/17/74

REVIEWED BY R.E.M. DATE 11-17-75

Co. Eng. F.B. 3560: 13

INDEX FCSD1271 135

R & R-7

LOS ANGELES COUNTY FLOOD CONTROL DISTRICT

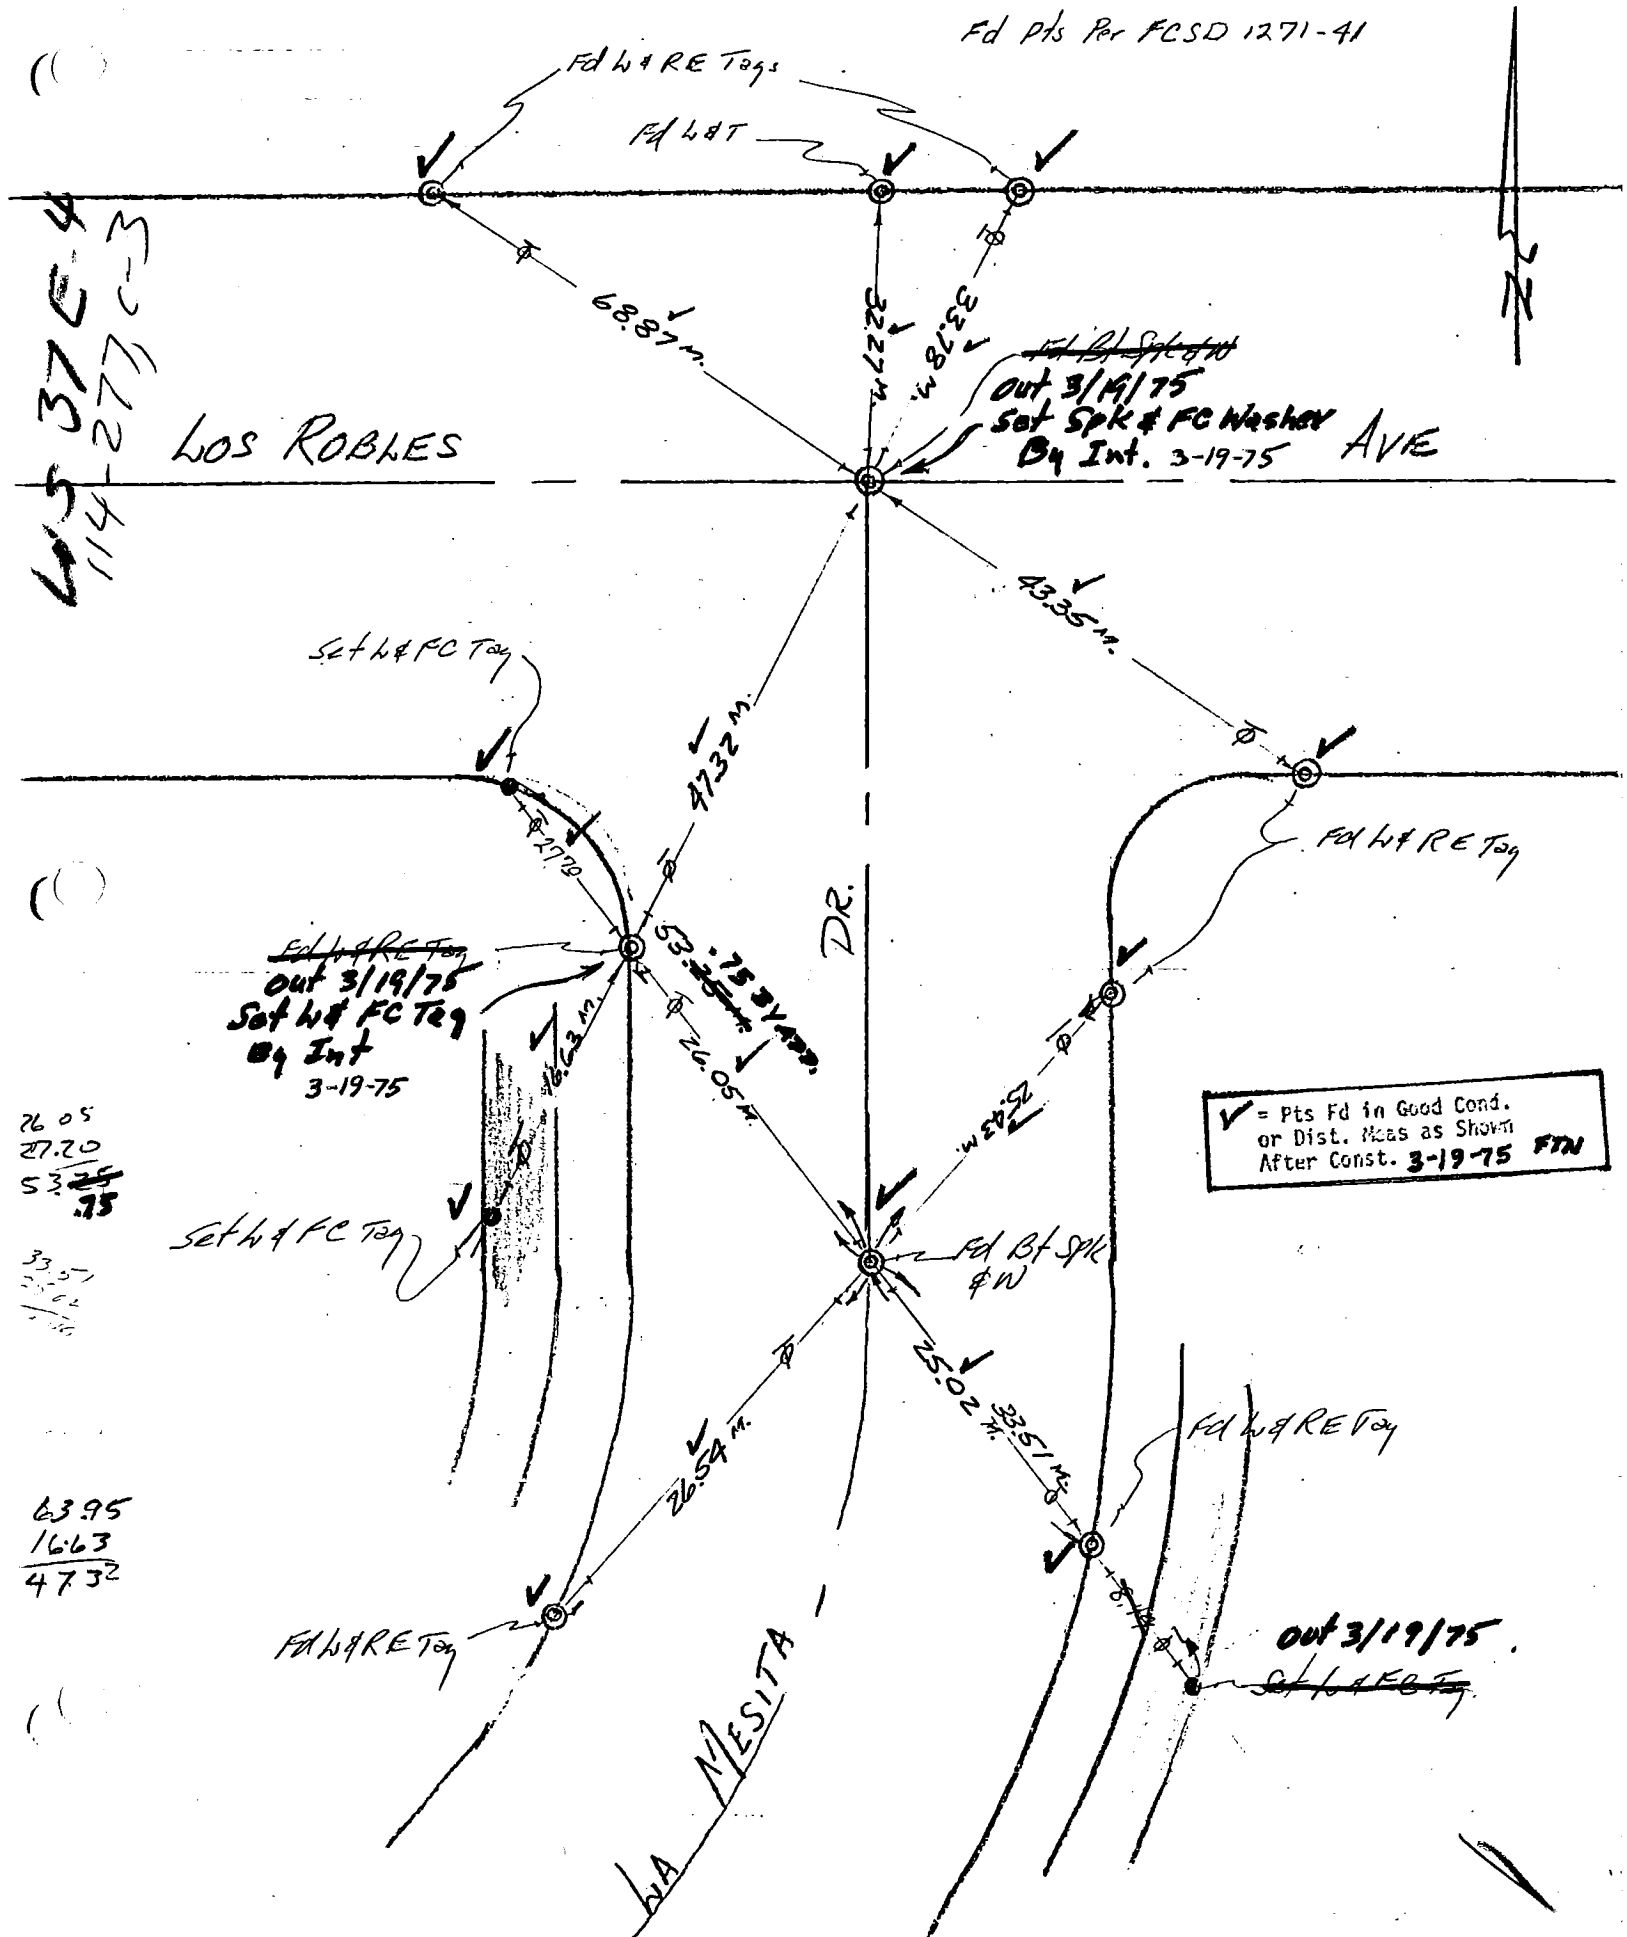

76S911– Cdb 3-69

Co. Eng. F.B. 3560: 14

PROJECT 1271 Unit 2 Line C

SURVEY BY NIXON DATE 9/30/74

REVIEWED BY R.E.M. DATE 11-17-75

INDEX FCSD1271 1.37

R & R9

LOS ANGELES COUNTY FLOOD CONTROL DISTRICT

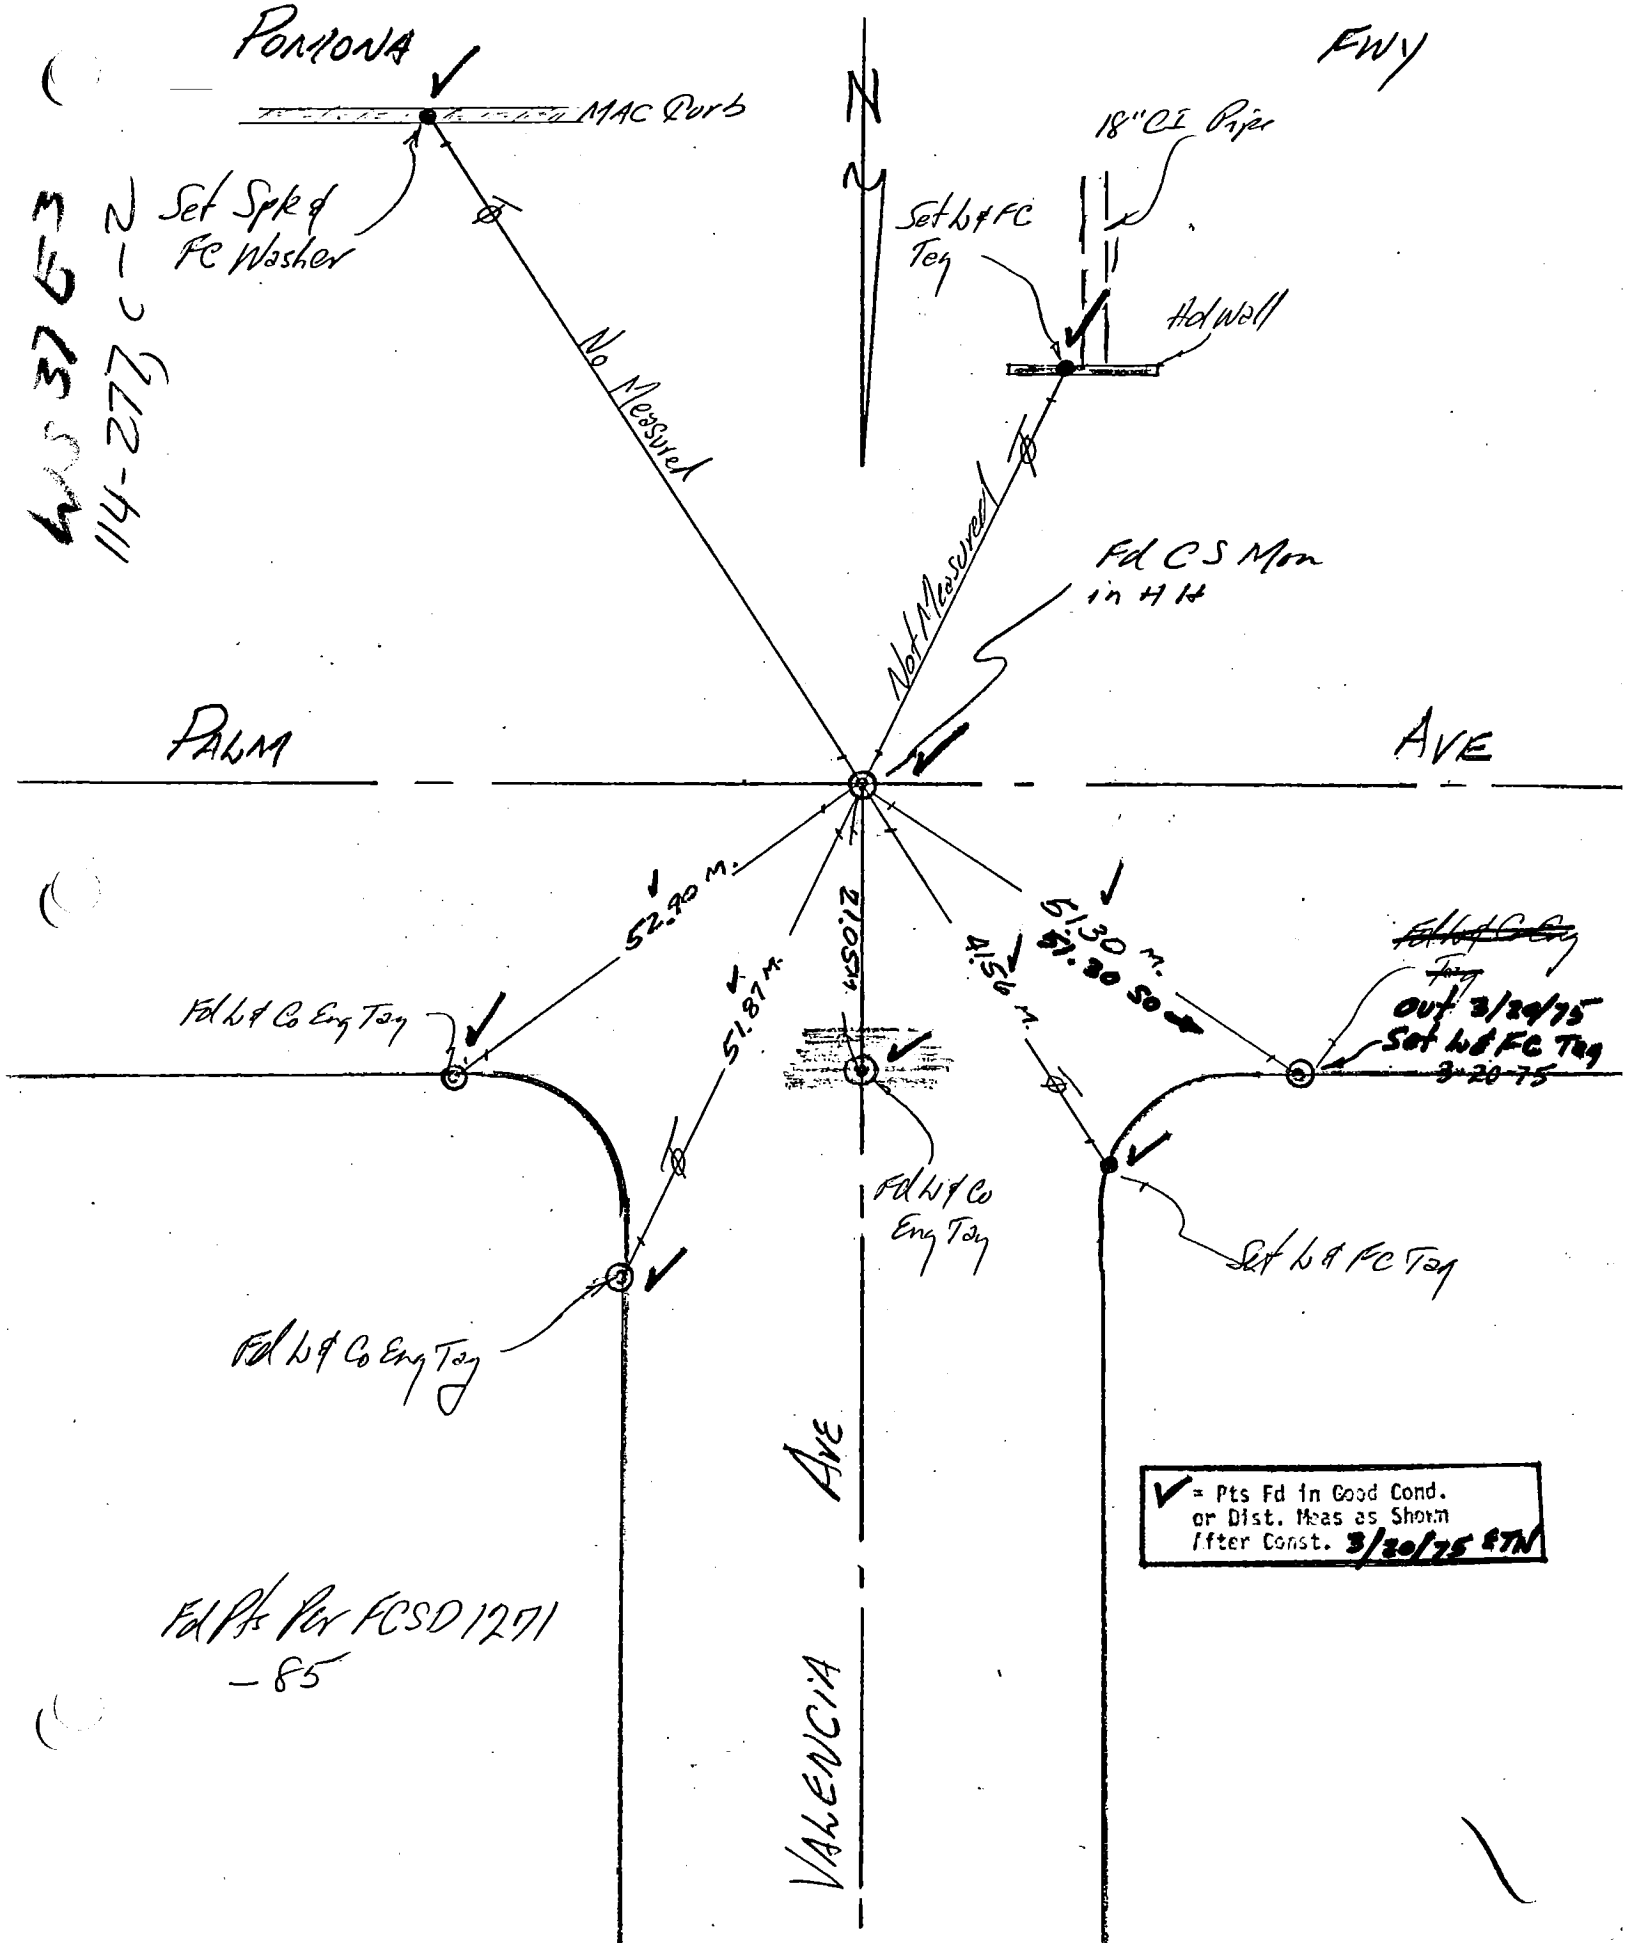

76S911– Cdb 5–71

Co. Eng. F.B. 3560: 15

PROJECT 1271 U2 Line C

INDEX FCSD1271 139

SURVEY BY NIXON DATE 3/20/75

R&R-11

REVIEWED BY R.E.M. DATE 11-17-75

LOS ANGELES COUNTY FLOOD CONTROL DISTRICT

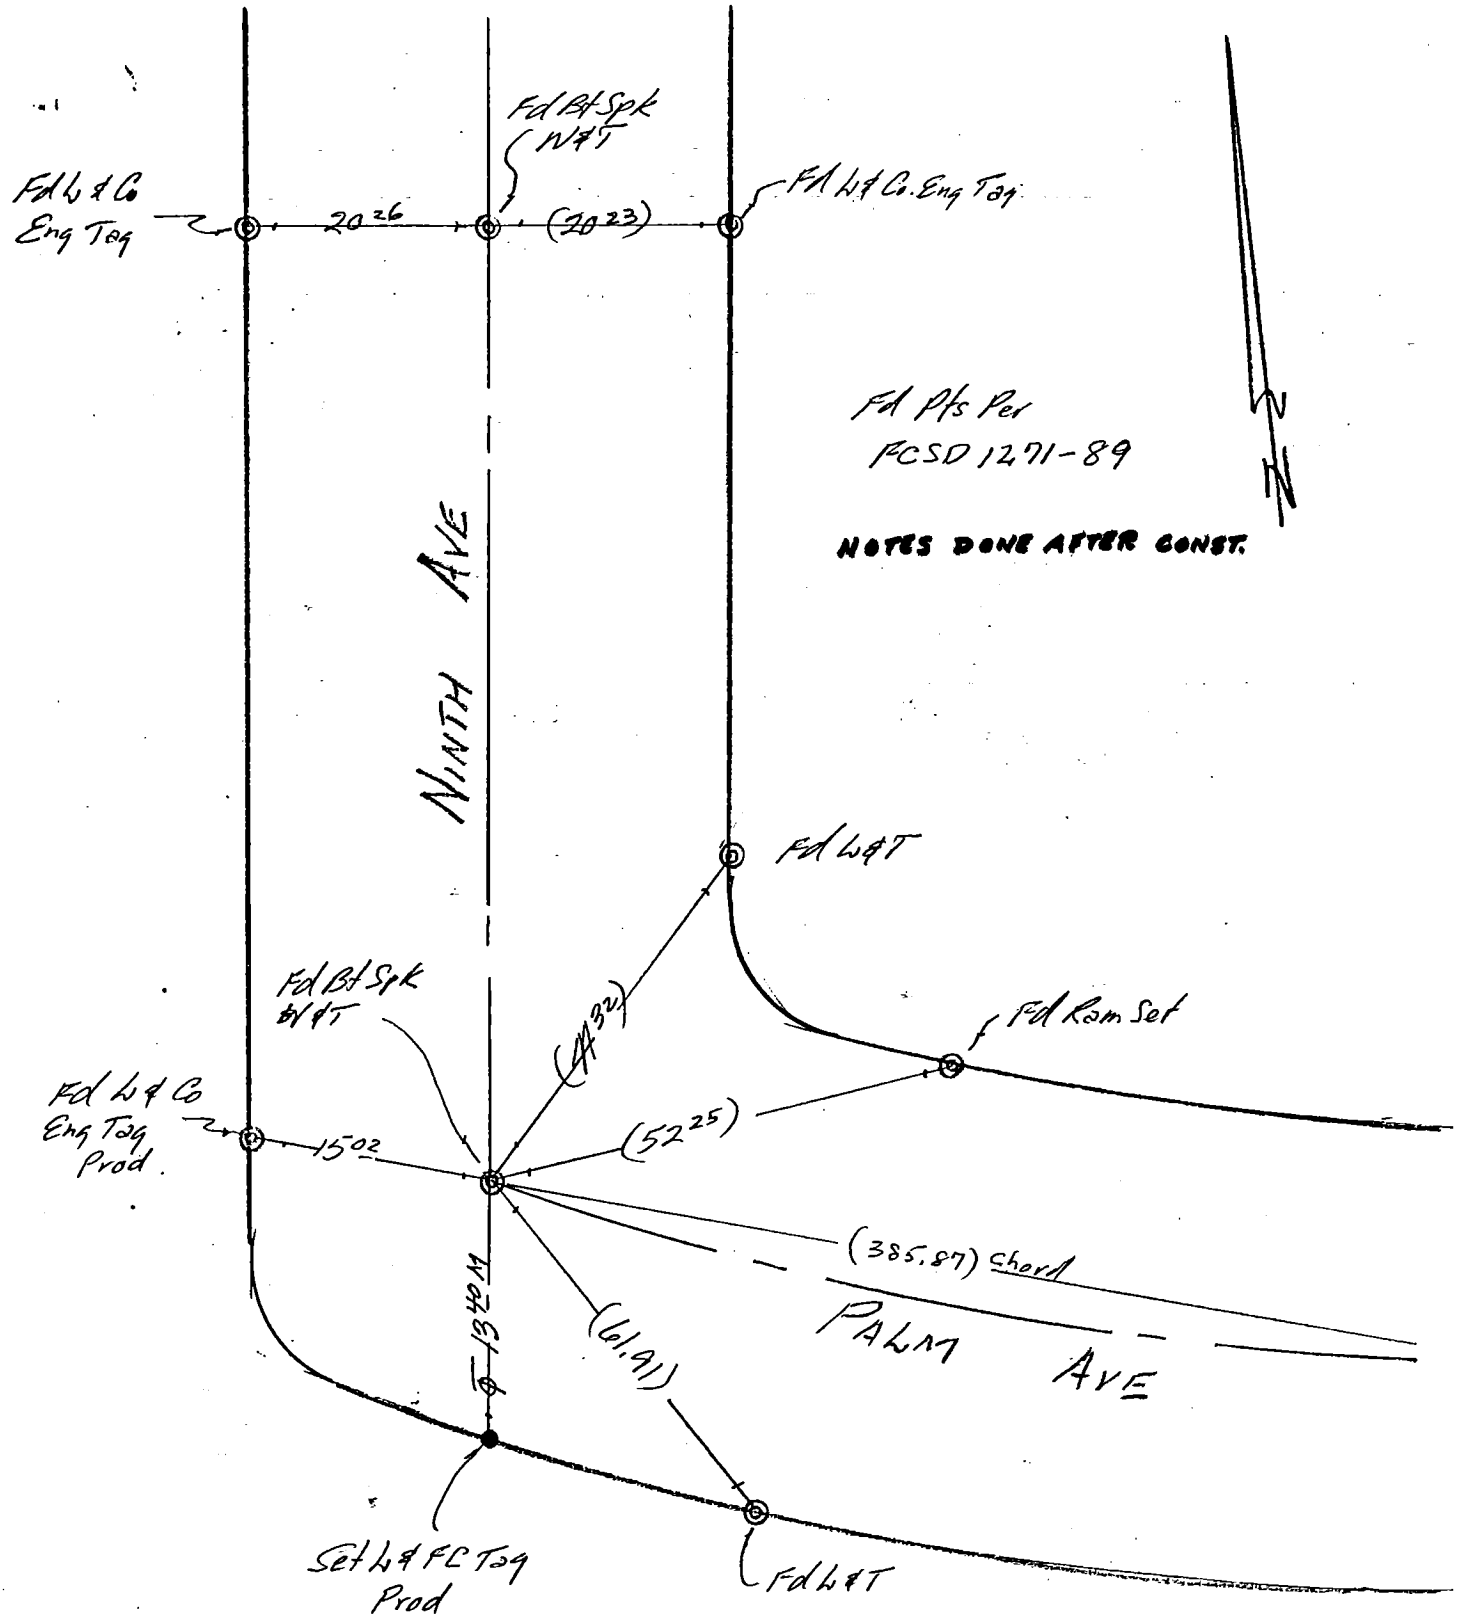

114-277 c-2

76S911– Cdb 5–71

Co. Eng. F.B. 3560: 16

PROJECT 1271 U2 Line D

SURVEY BY Nixon DATE 10/9/74

REVIEWED BY D. Wisson R.E.M. DATE 10-23-74 11-17-75

INDEX FCSD1271 141

R&R-13

LOS ANGELES COUNTY FLOOD CONTROL DISTRICT

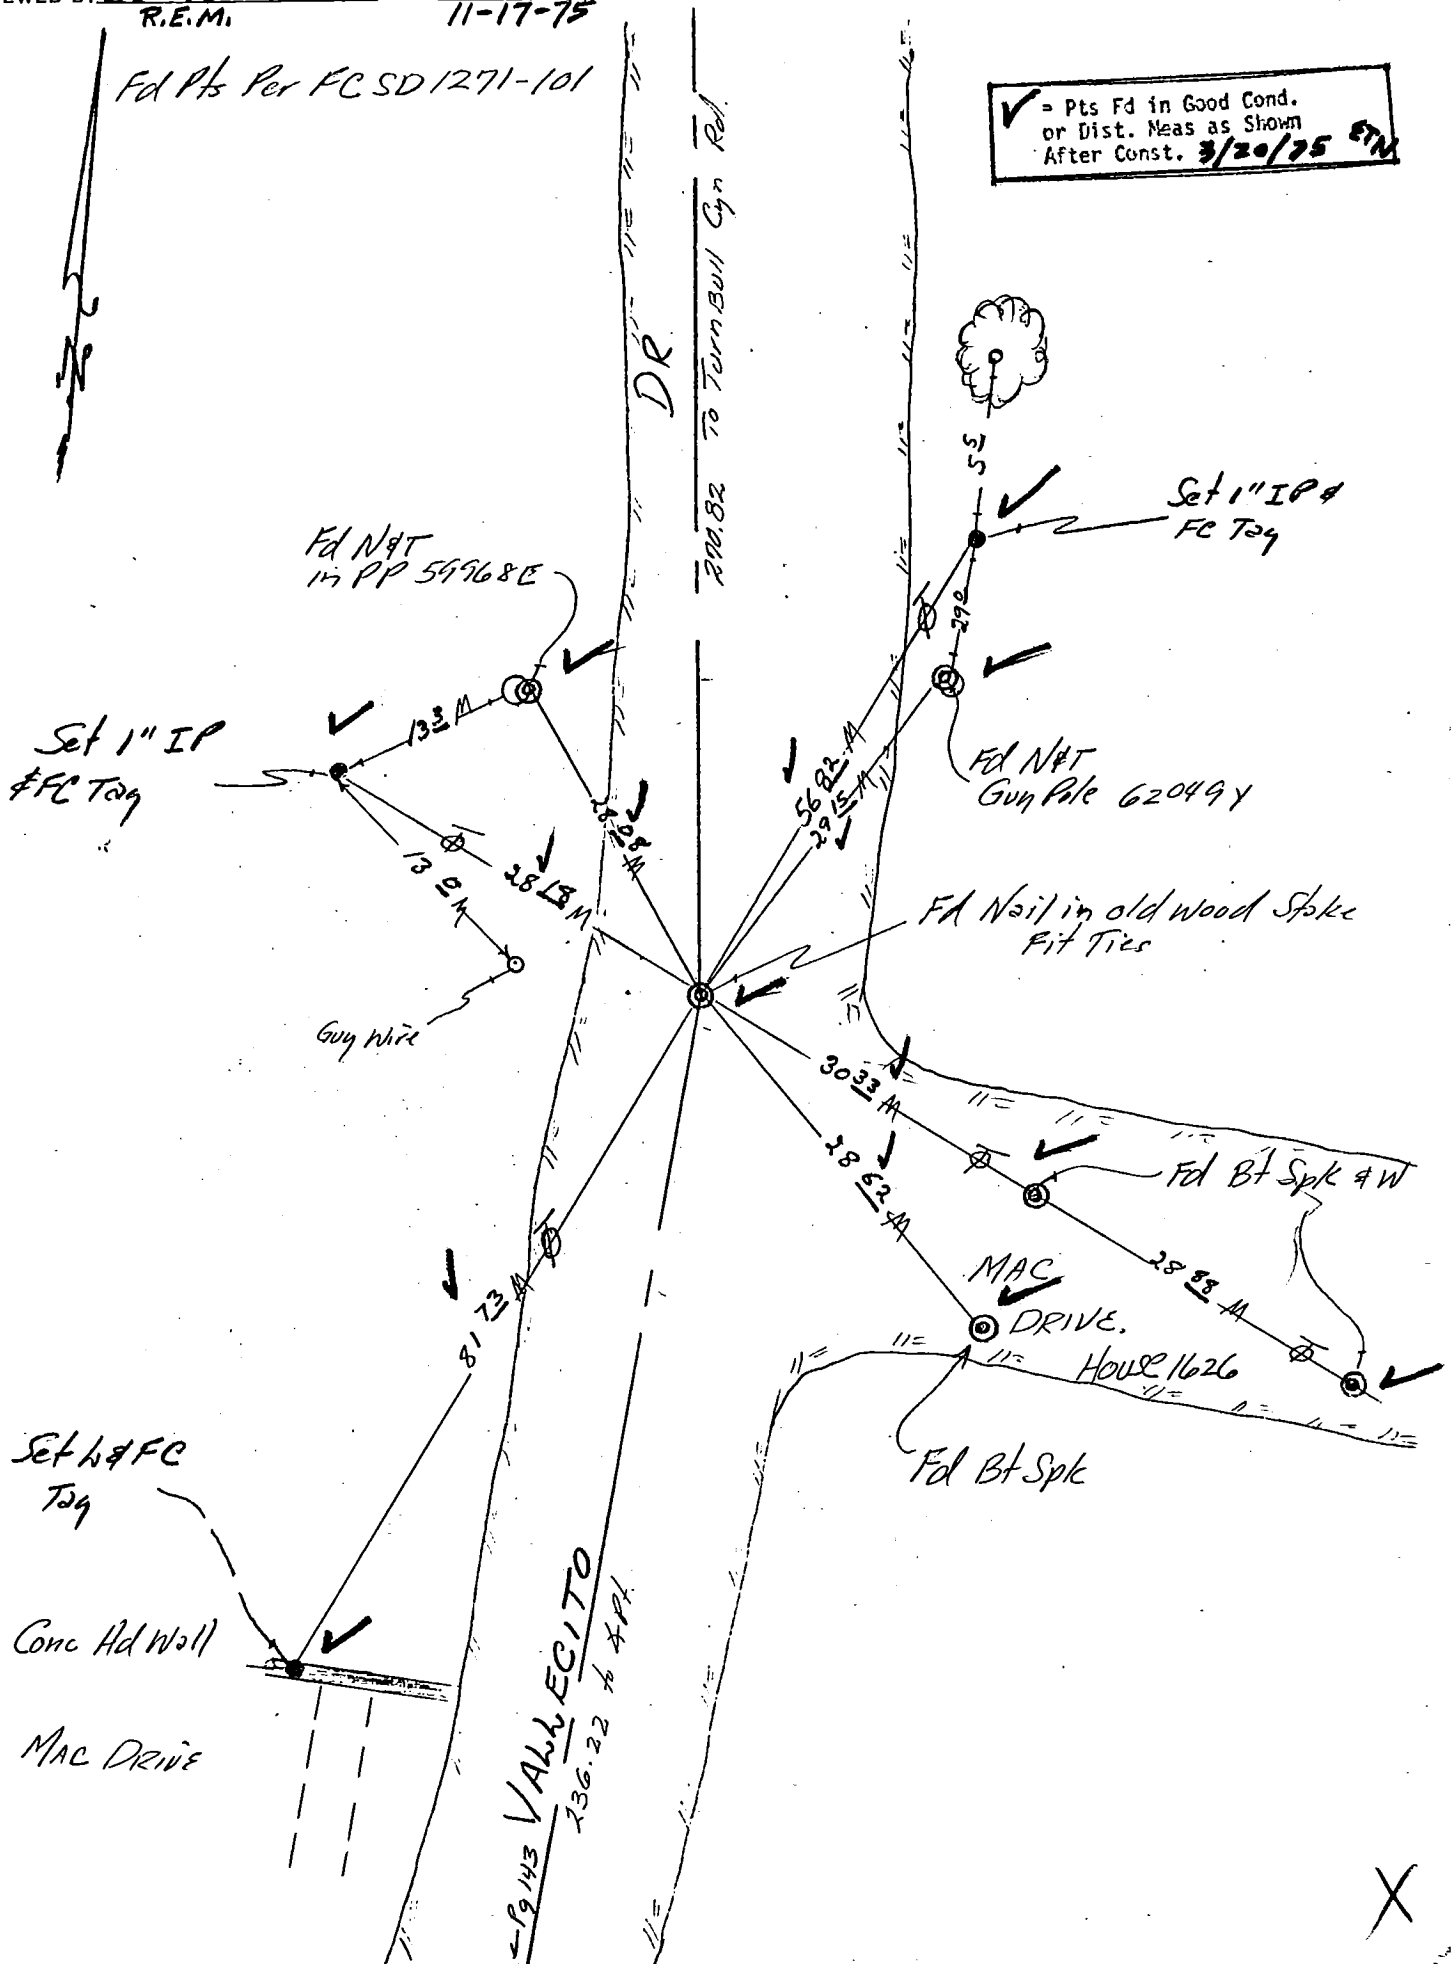

76S911– Cdb 5–71

Co. Eng. F.B. 3560: 17

PROJECT 1271 U2 Line D

SURVEY BY NIXON DATE 10/9/74

REVIEWED BY DAVIDSON DATE 10-23-74

R.E.M. 11-17-75

INDEX FCSD1271 143

R&R 15

LOS ANGELES COUNTY FLOOD CONTROL DISTRICT

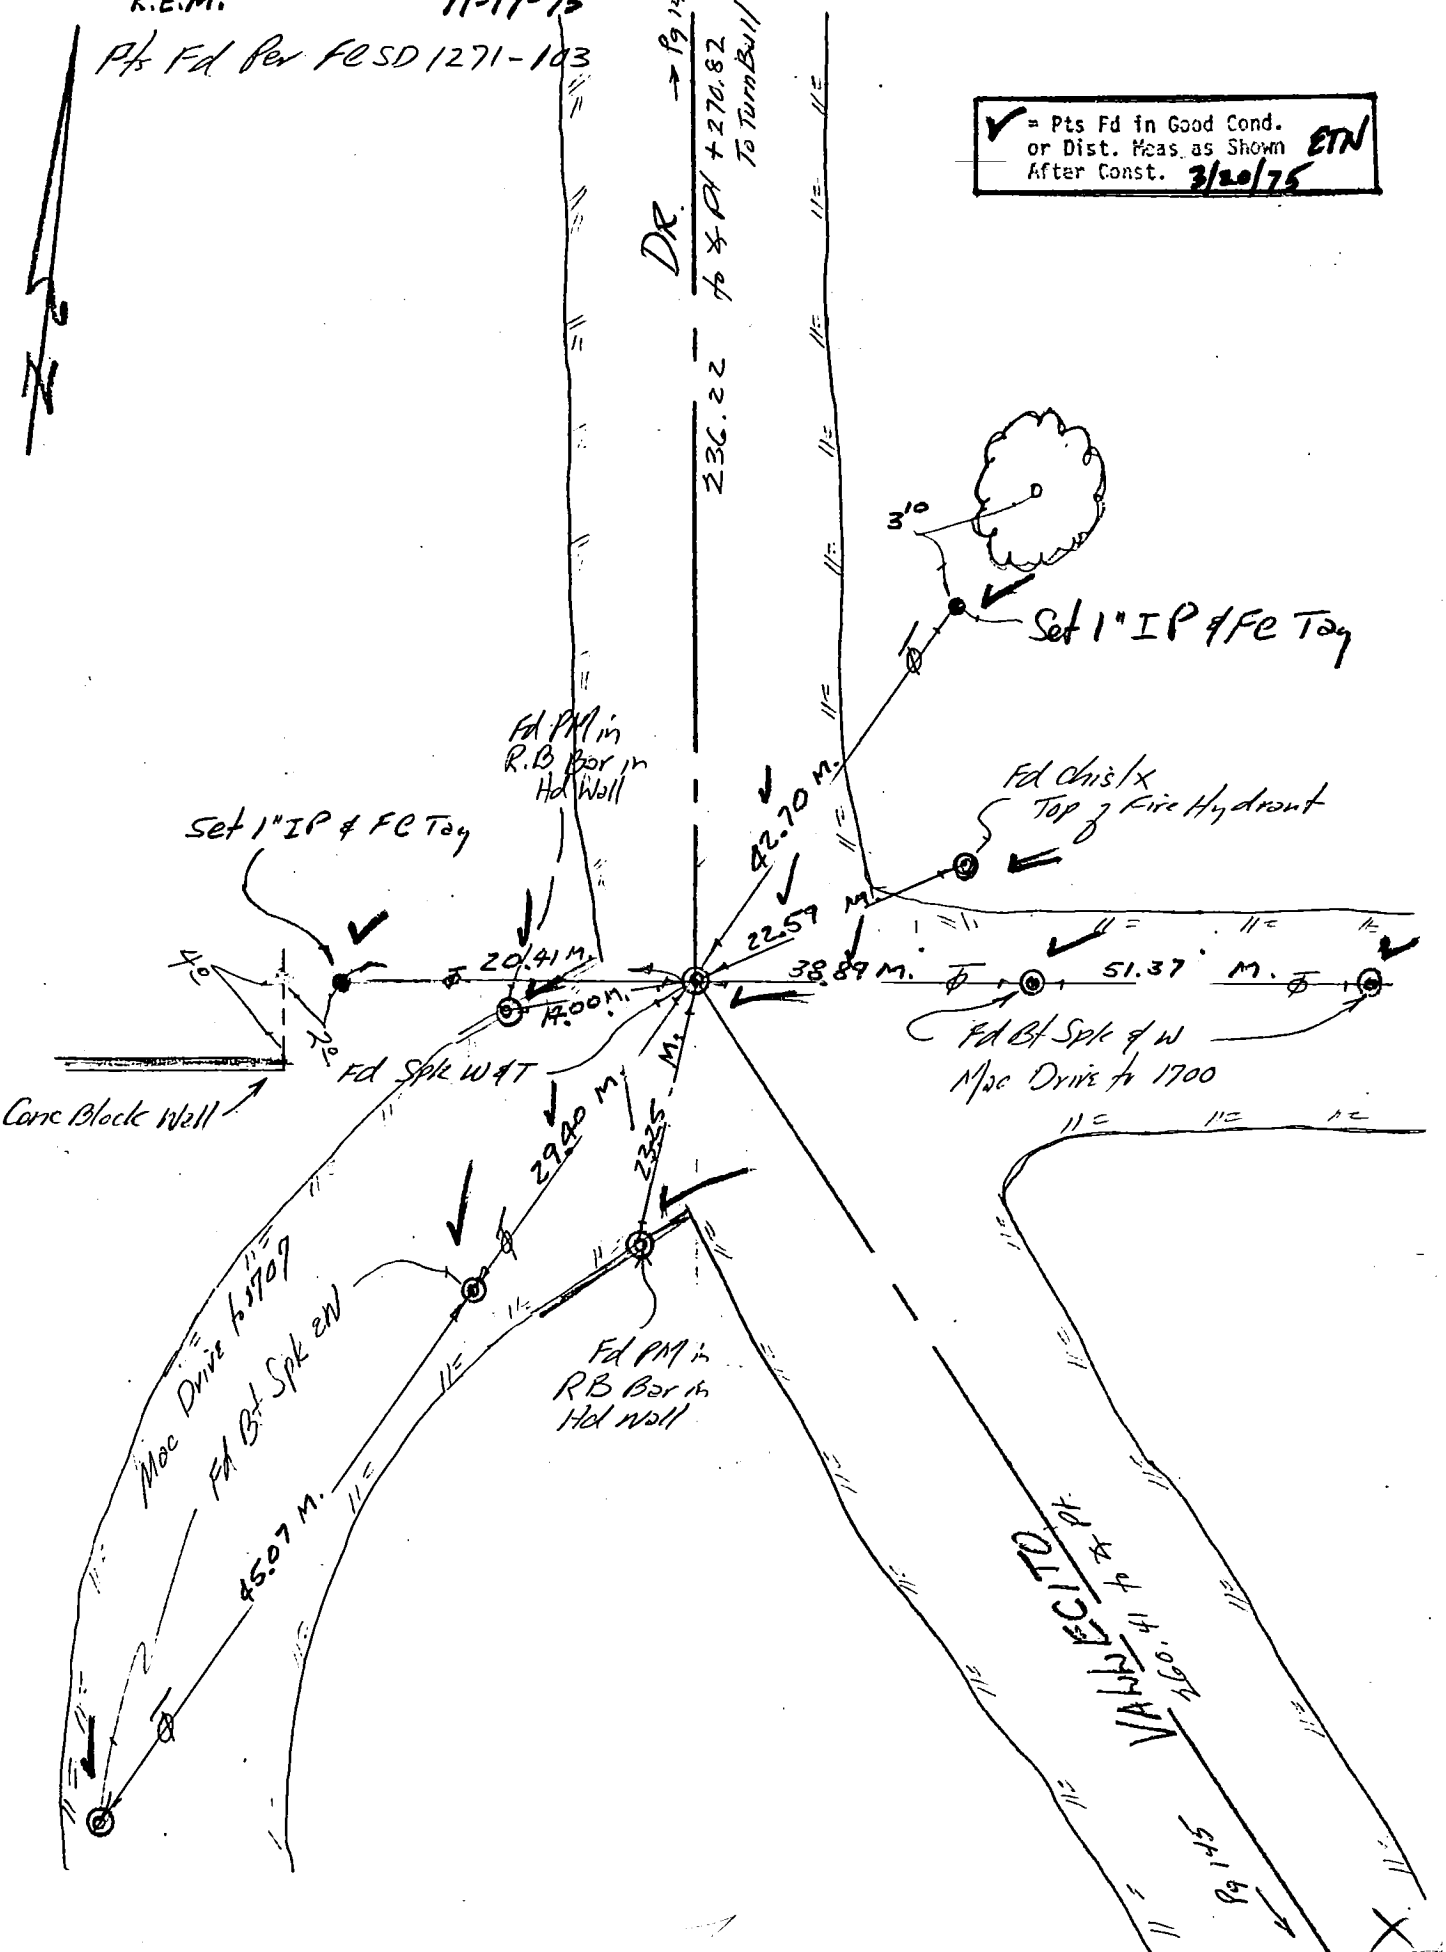

76S911– Cdb 5–71

Co. Eng. F.B. 3560: 18

PROJECT 1271 U2 Line D

INDEX FCSD1271 145

SURVEY BY NIXON DATE 10/19/74

REVIEWED BY D WILSSON DATE 10-23-74

R.E.M. 11-17-75

R&R-17

LOS ANGELES COUNTY FLOOD CONTROL DISTRICT

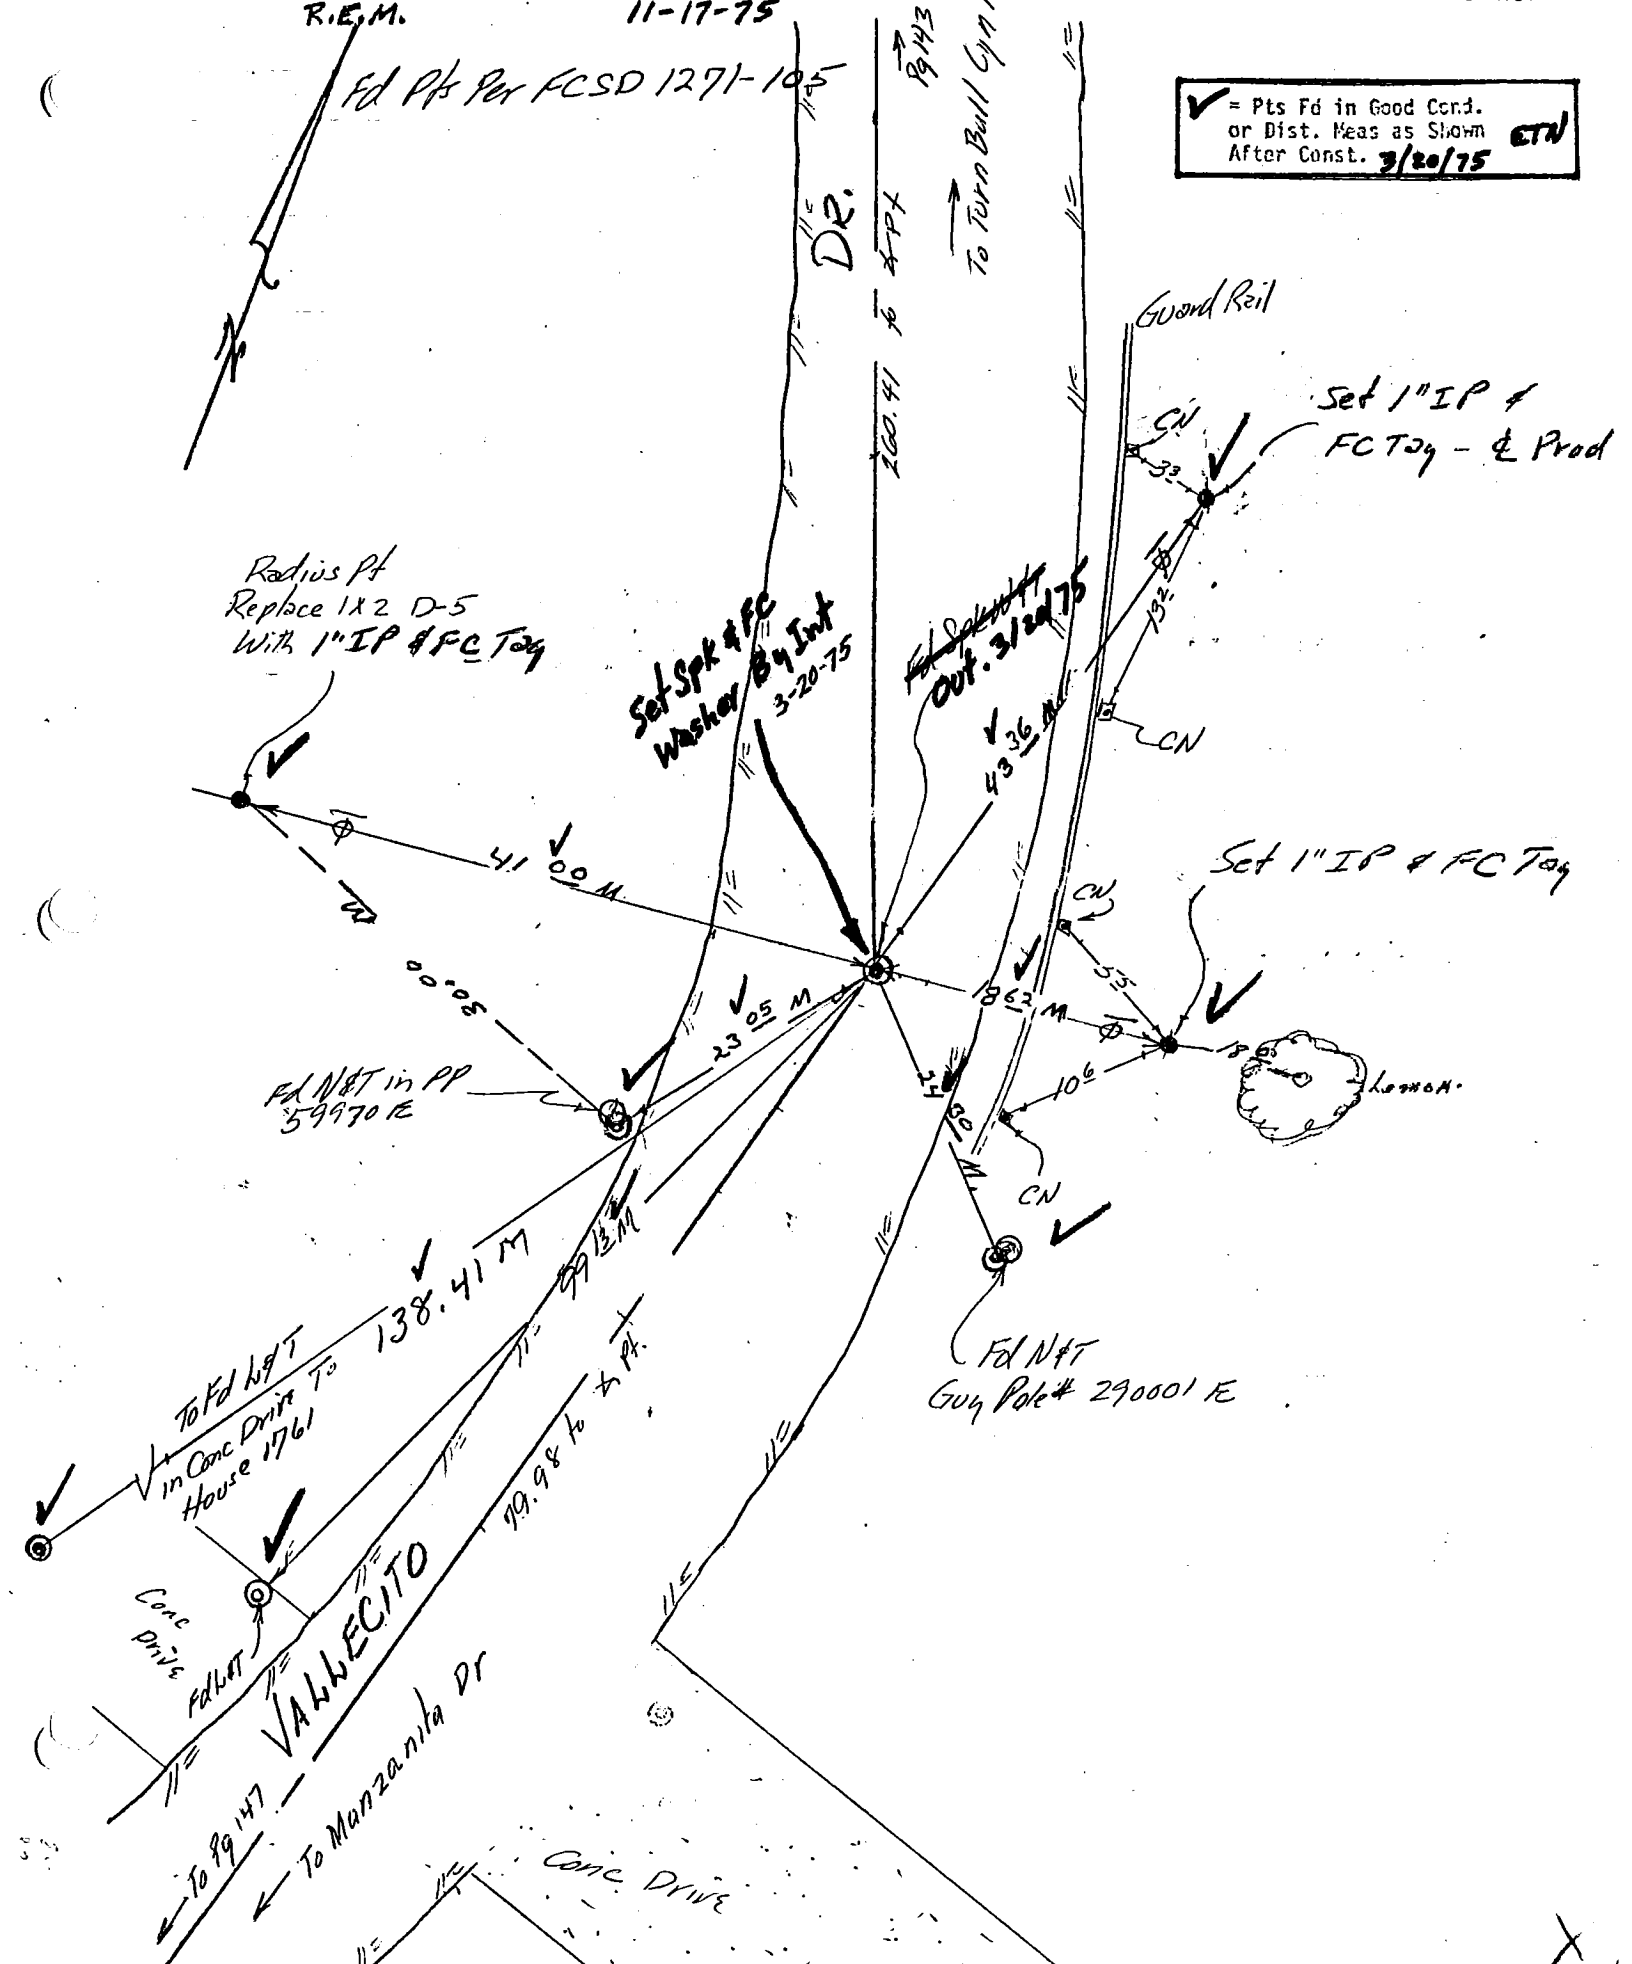

76S911– Cdb 5–71

Co. Eng. F.B. 3560: 19

PROJECT 1271 U2 Line D

INDEX FCSD1271 147

SURVEY BY NIXON DATE 10/9/74

REVIEWED BY DAVIDSON DATE 10-23-74

R.E.M. 11-17-75

R & R 19

LOS ANGELES COUNTY FLOOD CONTROL DISTRICT

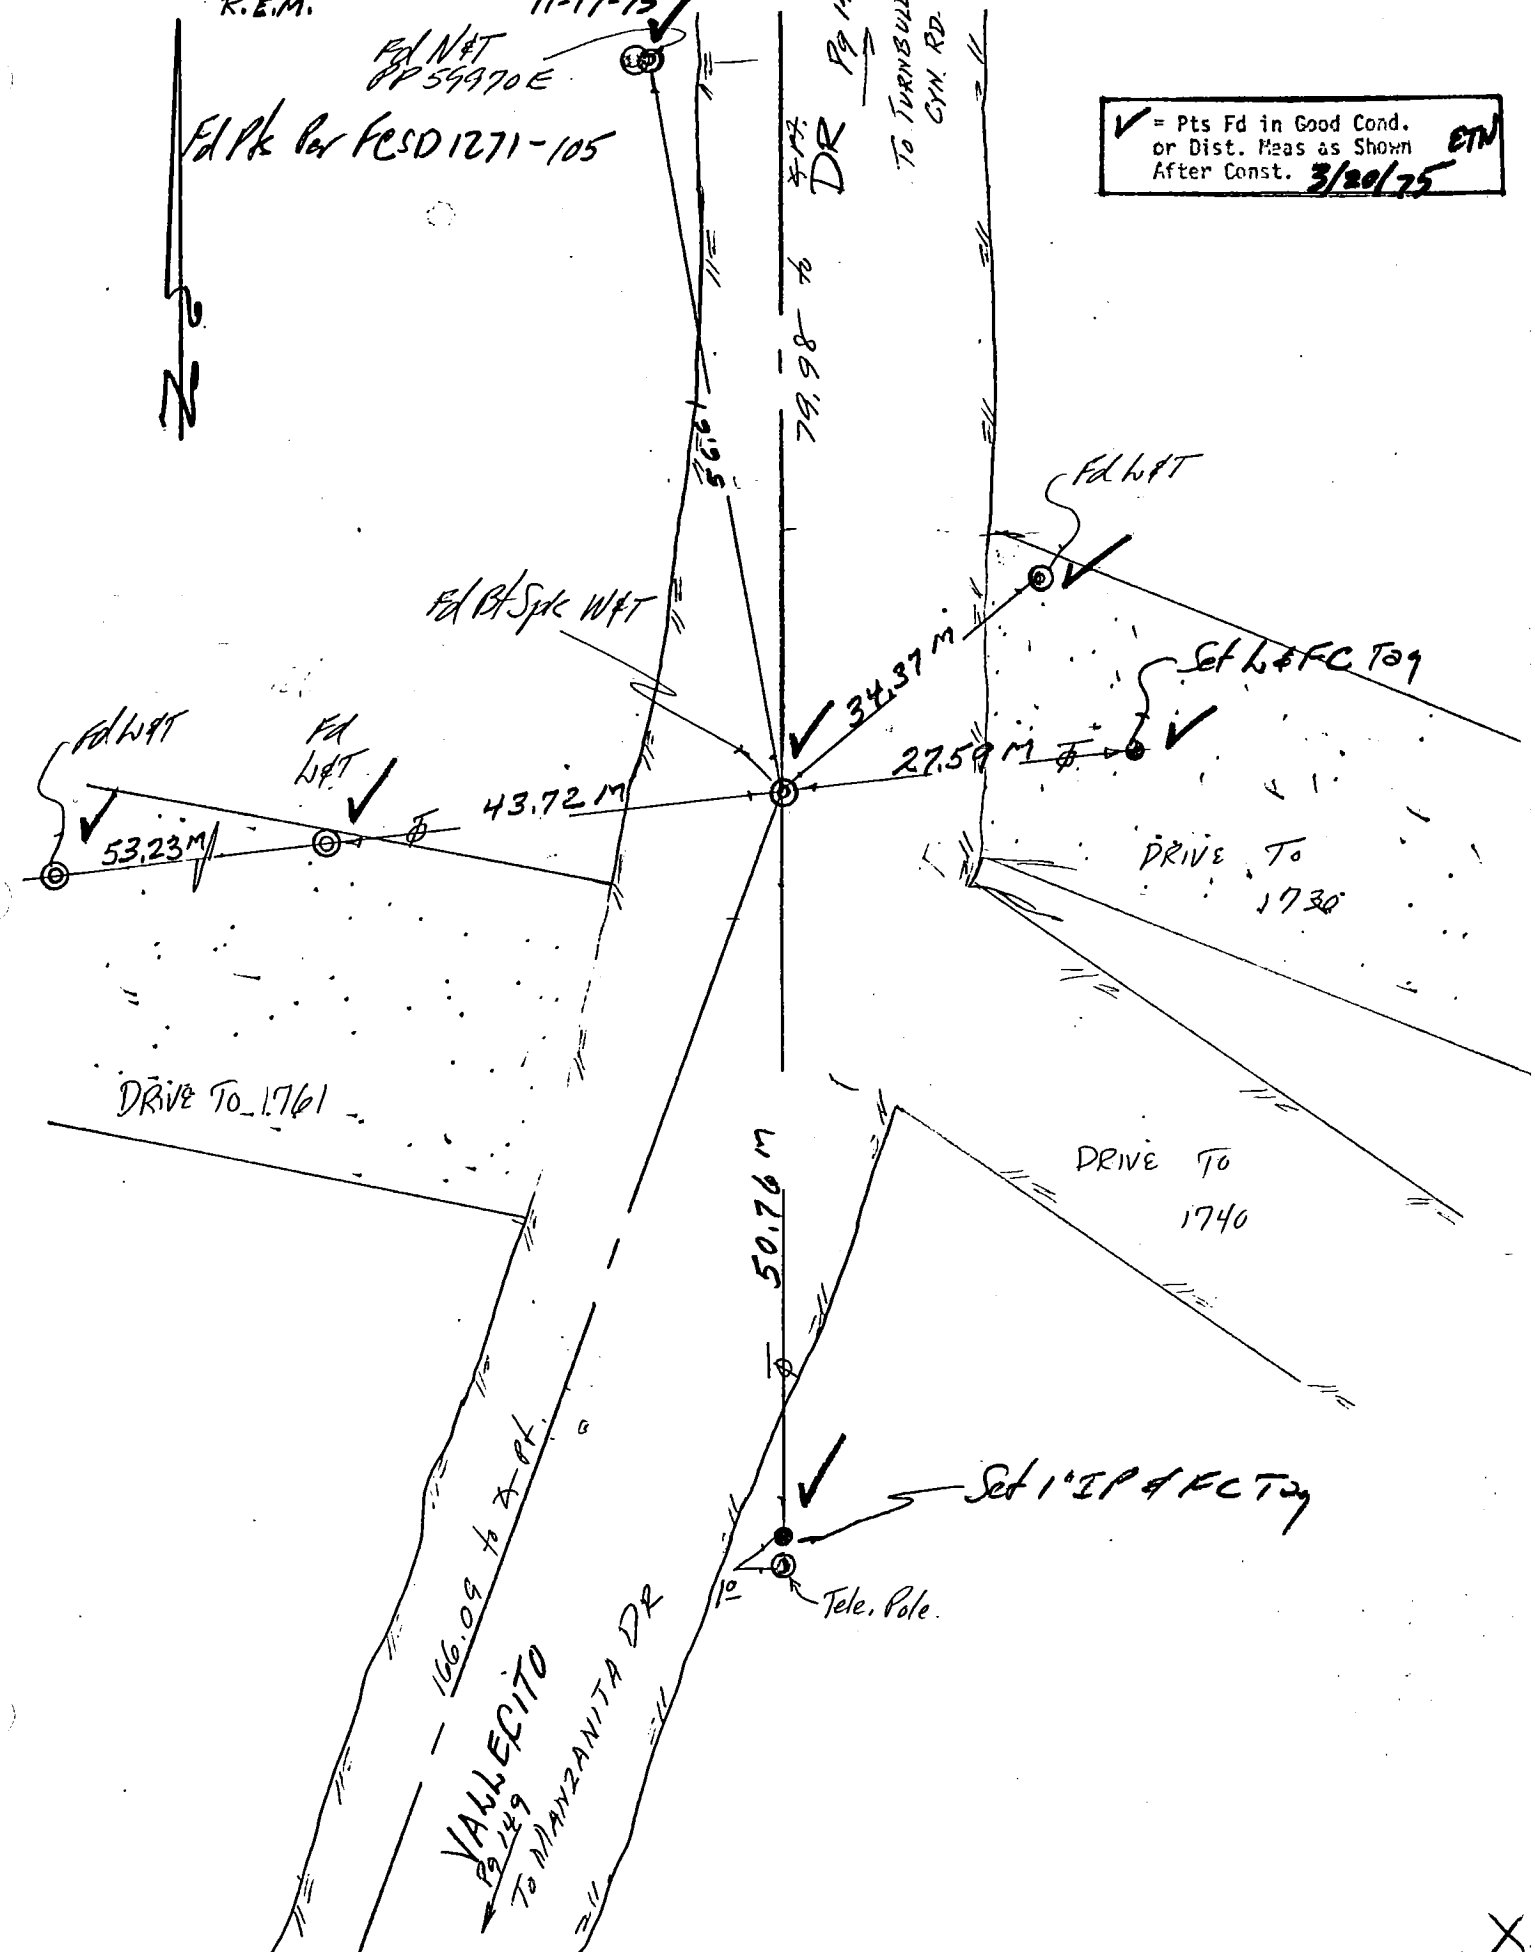

76S911– Cdb 3-69

Co. Eng. F.B. 3560: 20

PROJECT 1271 U2 Line D

SURVEY BY NIXON DATE 10/11/74

REVIEWED BY DAVISSON DATE 10-23-74

R.E.M. 11-17-75

INDEX FCSD1271 149

R&R - 21

LOS ANGELES COUNTY FLOOD CONTROL DISTRICT

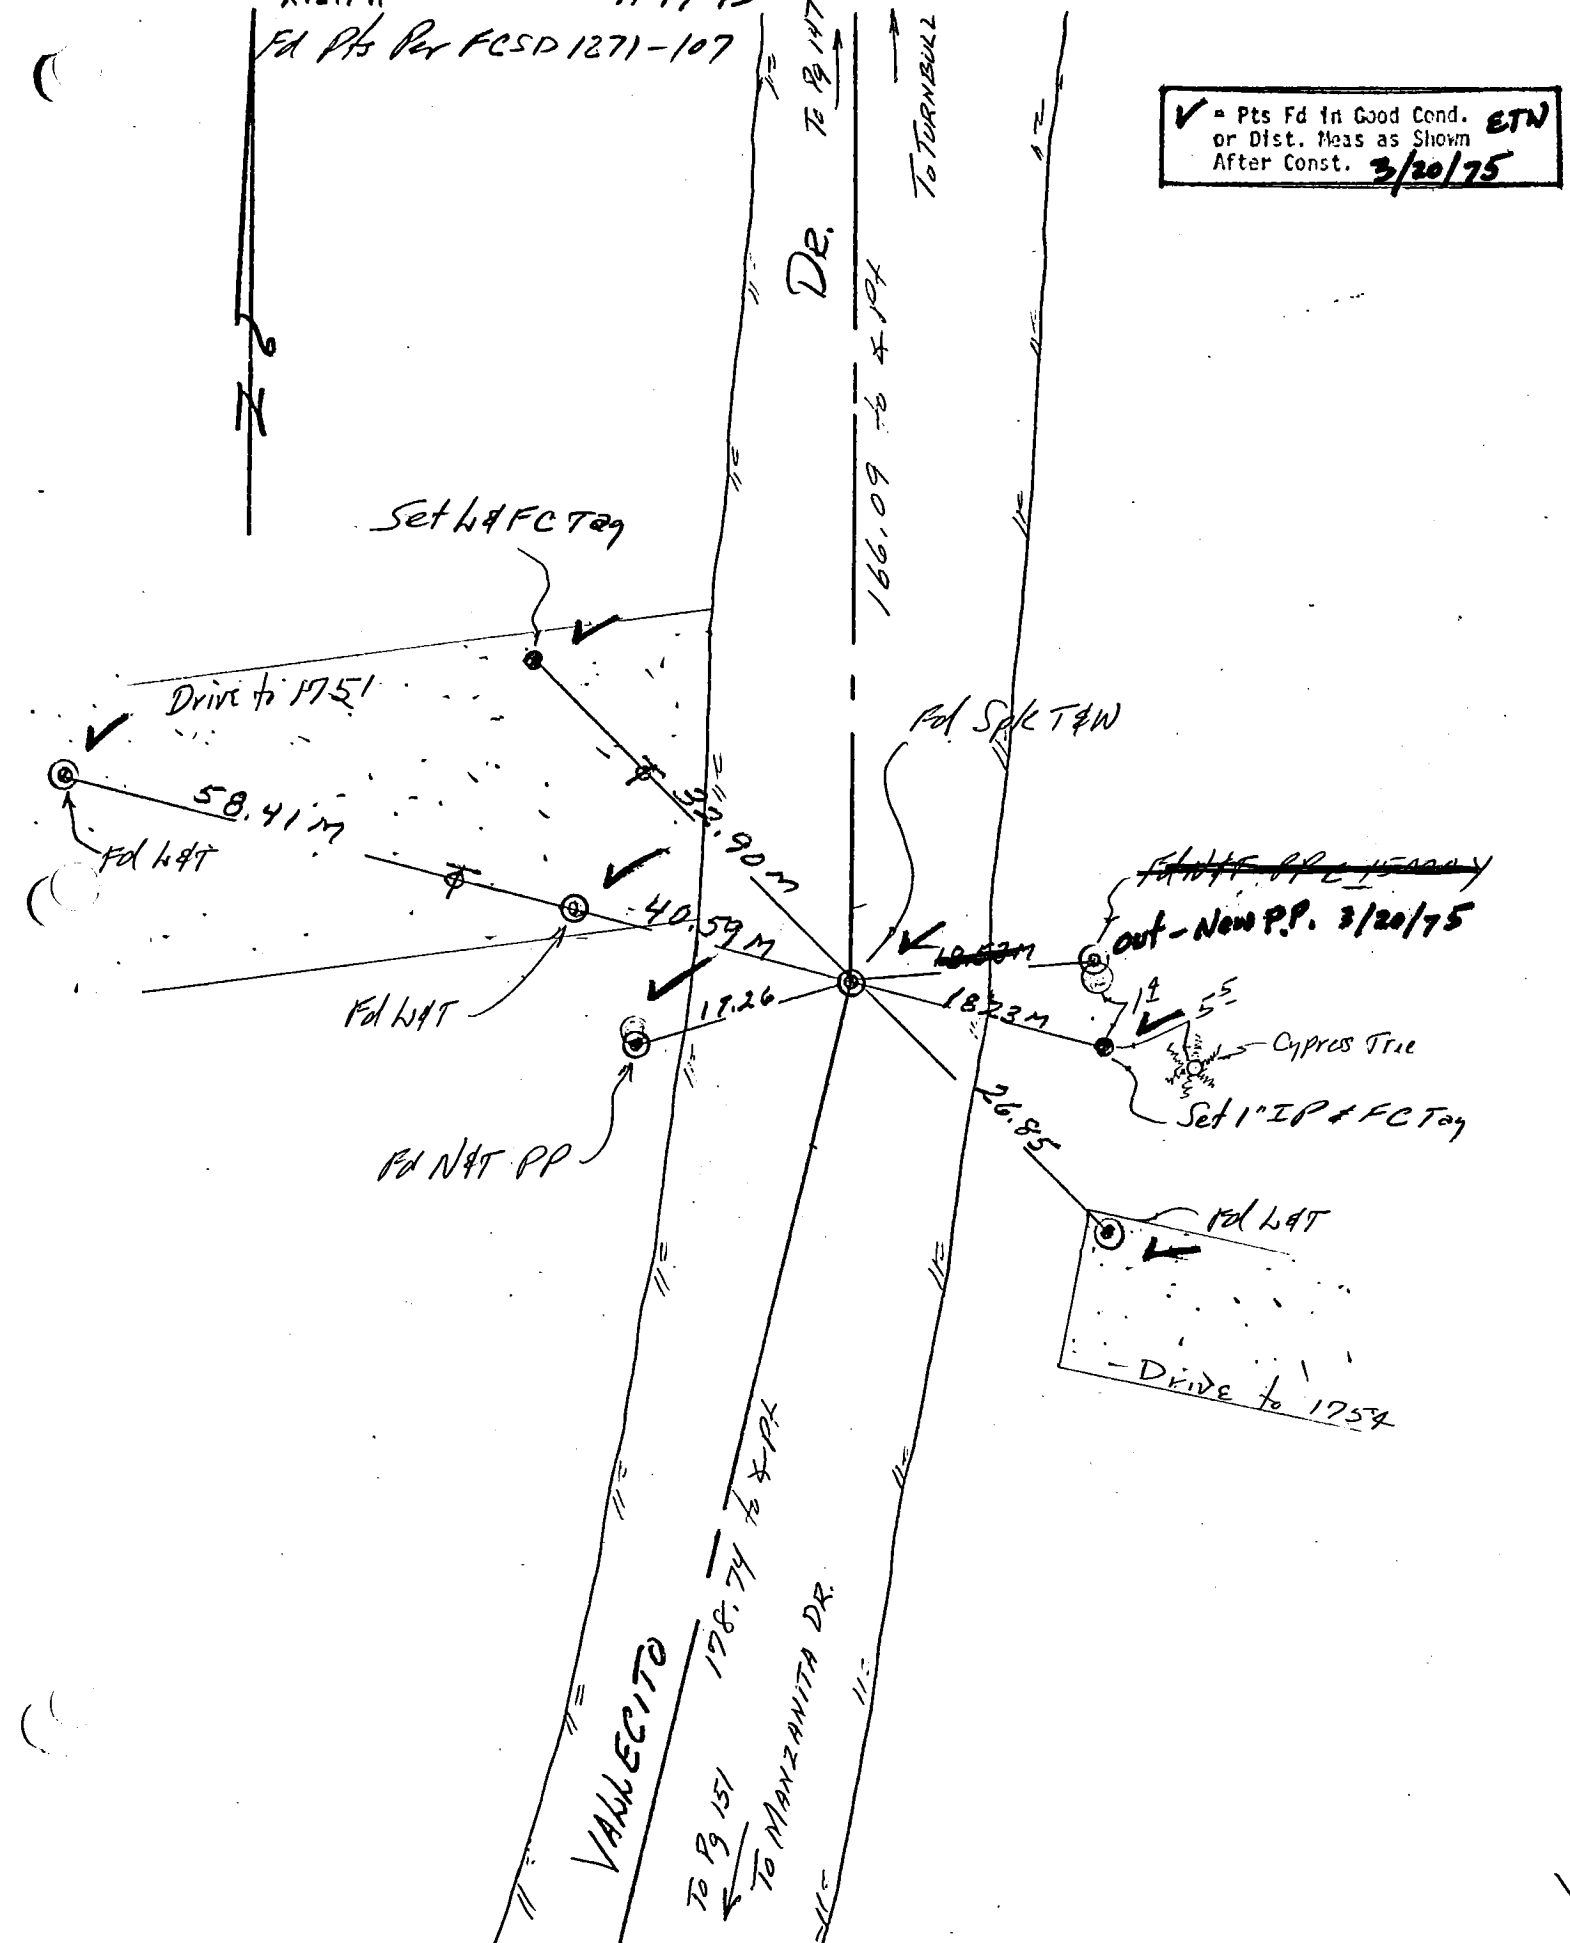

76S911– Cdb 3-69

Co. Eng. F.B. 3560: 2T

PROJECT 1271 U2 Line D

INDEX FCSD1271 151

SURVEY BY NIXON DATE 10/15/74

RAR 23

REVIEWED BY DAVISSON DATE 10-23-74

R.E.M. 11-17-75

LOS ANGELES COUNTY FLOOD CONTROL DISTRICT

Fd Pts Per FCSD 1271-109

✓ = Pts Fd in Good Cond. or Dist. Meas as Shown After Const. 3/20/75 ETN

To Pg 149

DR.

Set 1" IP

~~Fd Spk~~ Out 3/20/75 Set Spk & FC Washer By Int. 3-20-75

Fd L&C Eng Tag

26.95 M

33.33 M

61.93 M

85.28 M

49.62 M

68.57 M

MANZANITA AVE.

24.15 M

77.11 M

Set 1" IP

47.69 M

Fd BN in L

Fd L&C Eng Tag

~~Fd Spk~~ Out 3/20/75 Set Spk & FC Washer By Int. 3-20-75

66.00 M

Fence

Fd L&T

11.94 M

Fd L&C Eng Tag

VANALECITO

76S911– Cdb 5–71

Co. Eng. F.B. 3560: 22

PROJECT 1271 U2 Line D

INDEX FCSD1271 153

SURVEY BY NIXON DATE 10/15/74

R&R 25

REVIEWED BY DAVISSON DATE 10-23-74

R.E.M. 11-17-75

LOS ANGELES COUNTY FLOOD CONTROL DISTRICT

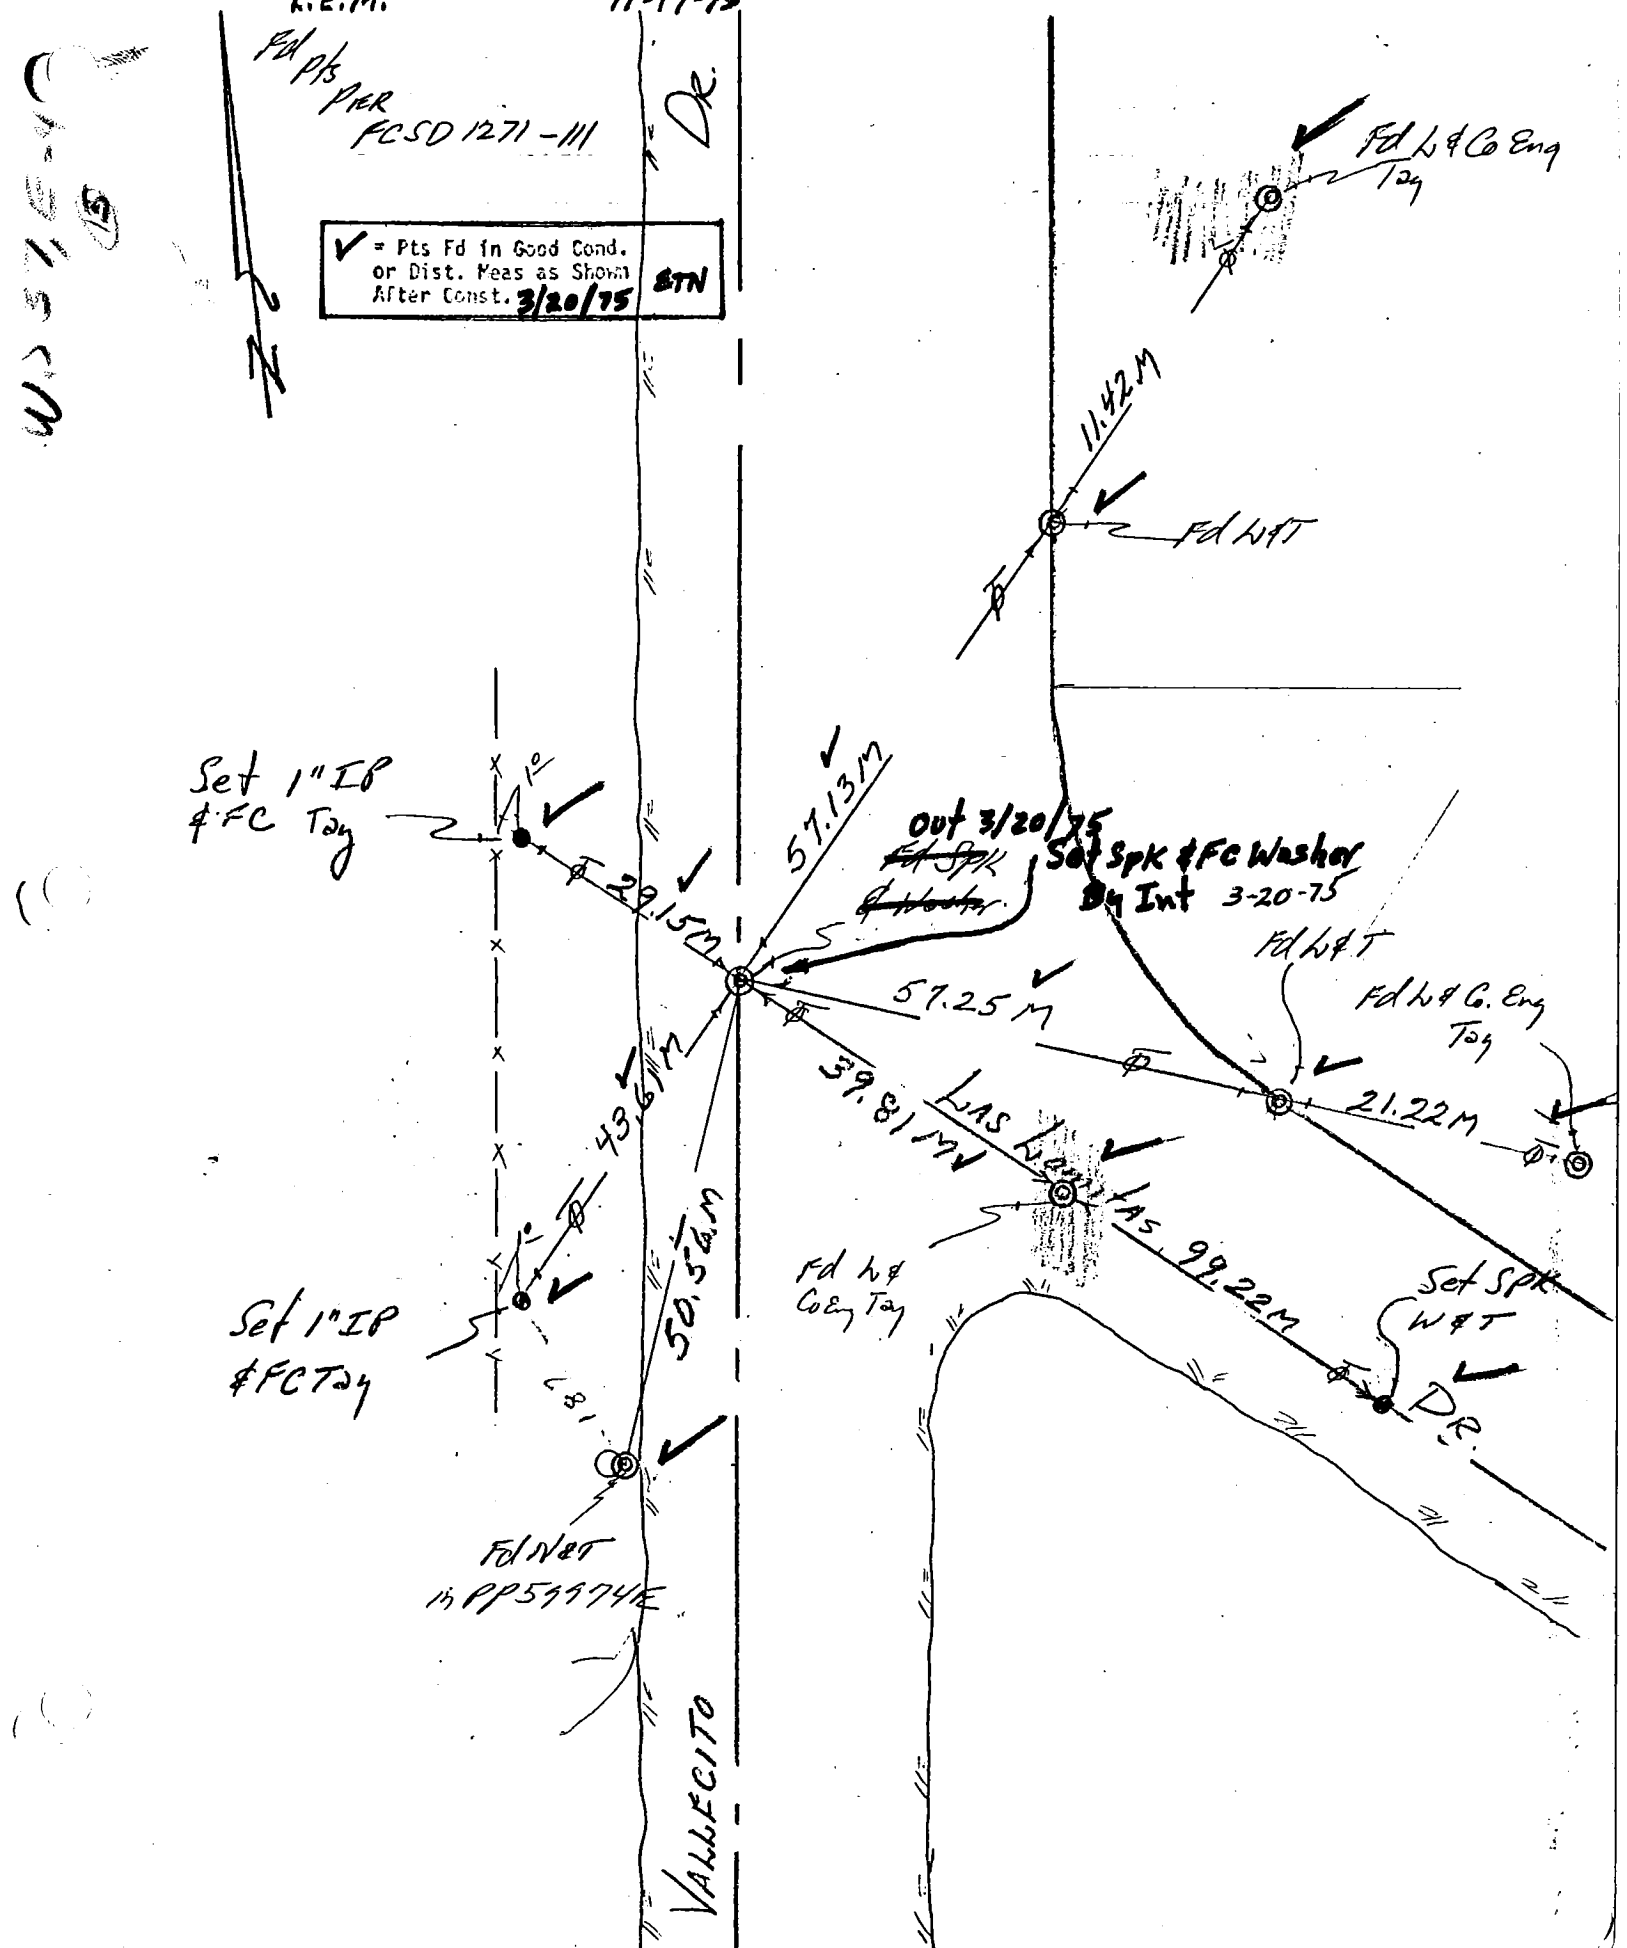

76S911– Cdb 5–71

PROJECT No. 4650, Lakewood-Unit 1, Line "A"

SURVEY BY B.P.B. DATE 9-10-74

REVIEWED BY R.E.M. DATE 5-5-75

Co. Eng. F.B. 3560: 23

INDEX FCSD4650 135

R&R 3

LOS ANGELES COUNTY FLOOD CONTROL DISTRICT

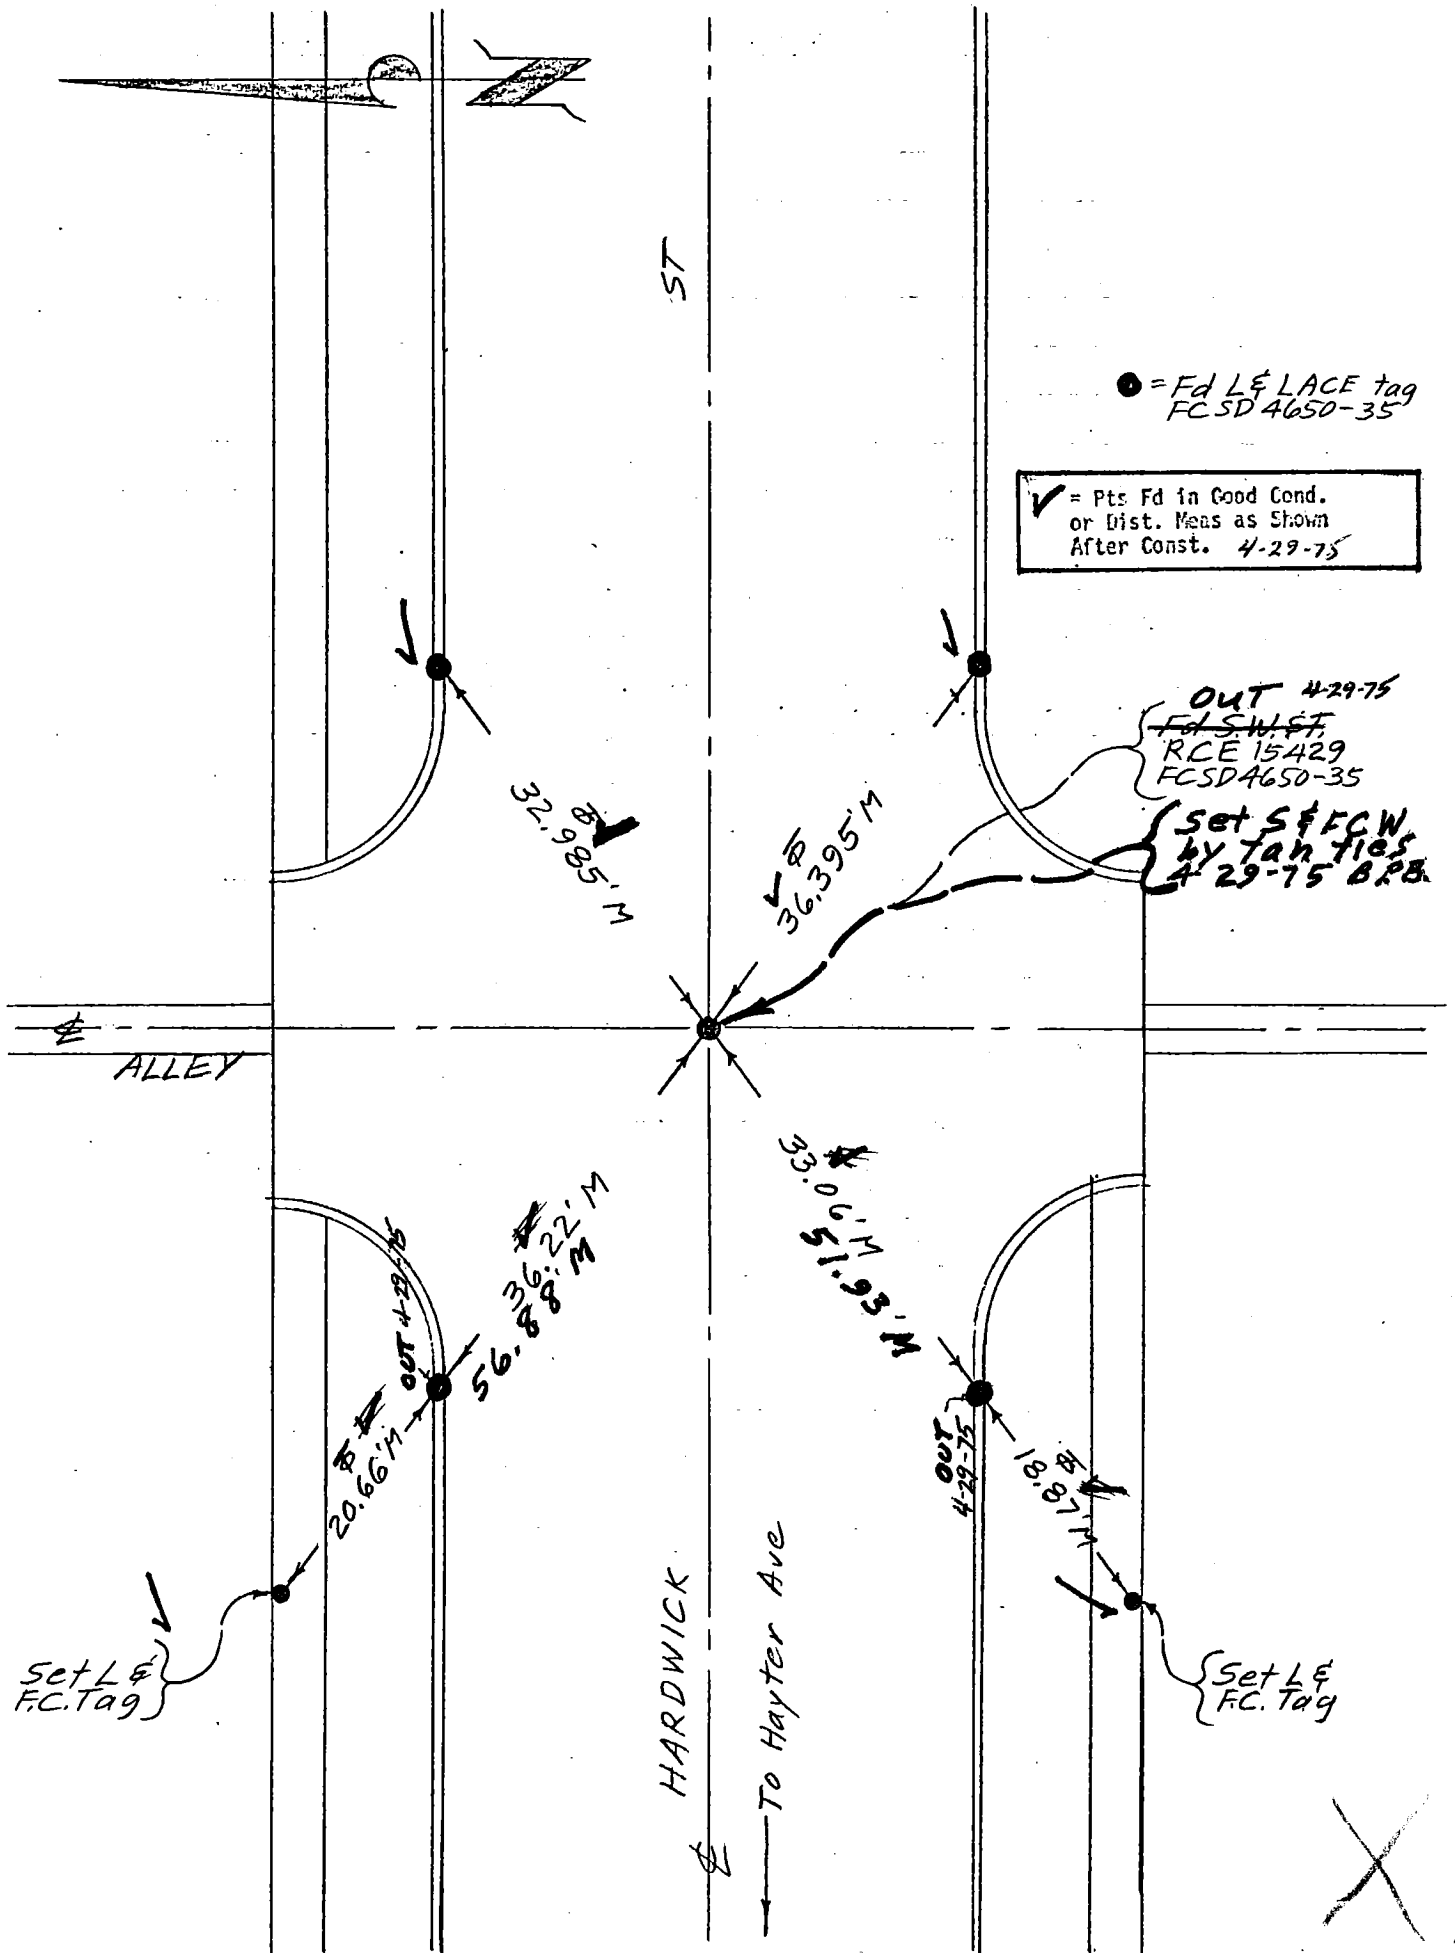

76S911– Cdb 5–71

PROJECT No. 4650 Lakewood-Unit 1, Line "A"

SURVEY BY B.C.B. DATE 9-10-74

REVIEWED BY R.E.M. DATE 5-5-75

Co. Eng. F.B. 3560: FCSD4650 137 24

INDEX R&R 5

LOS ANGELES COUNTY FLOOD CONTROL DISTRICT

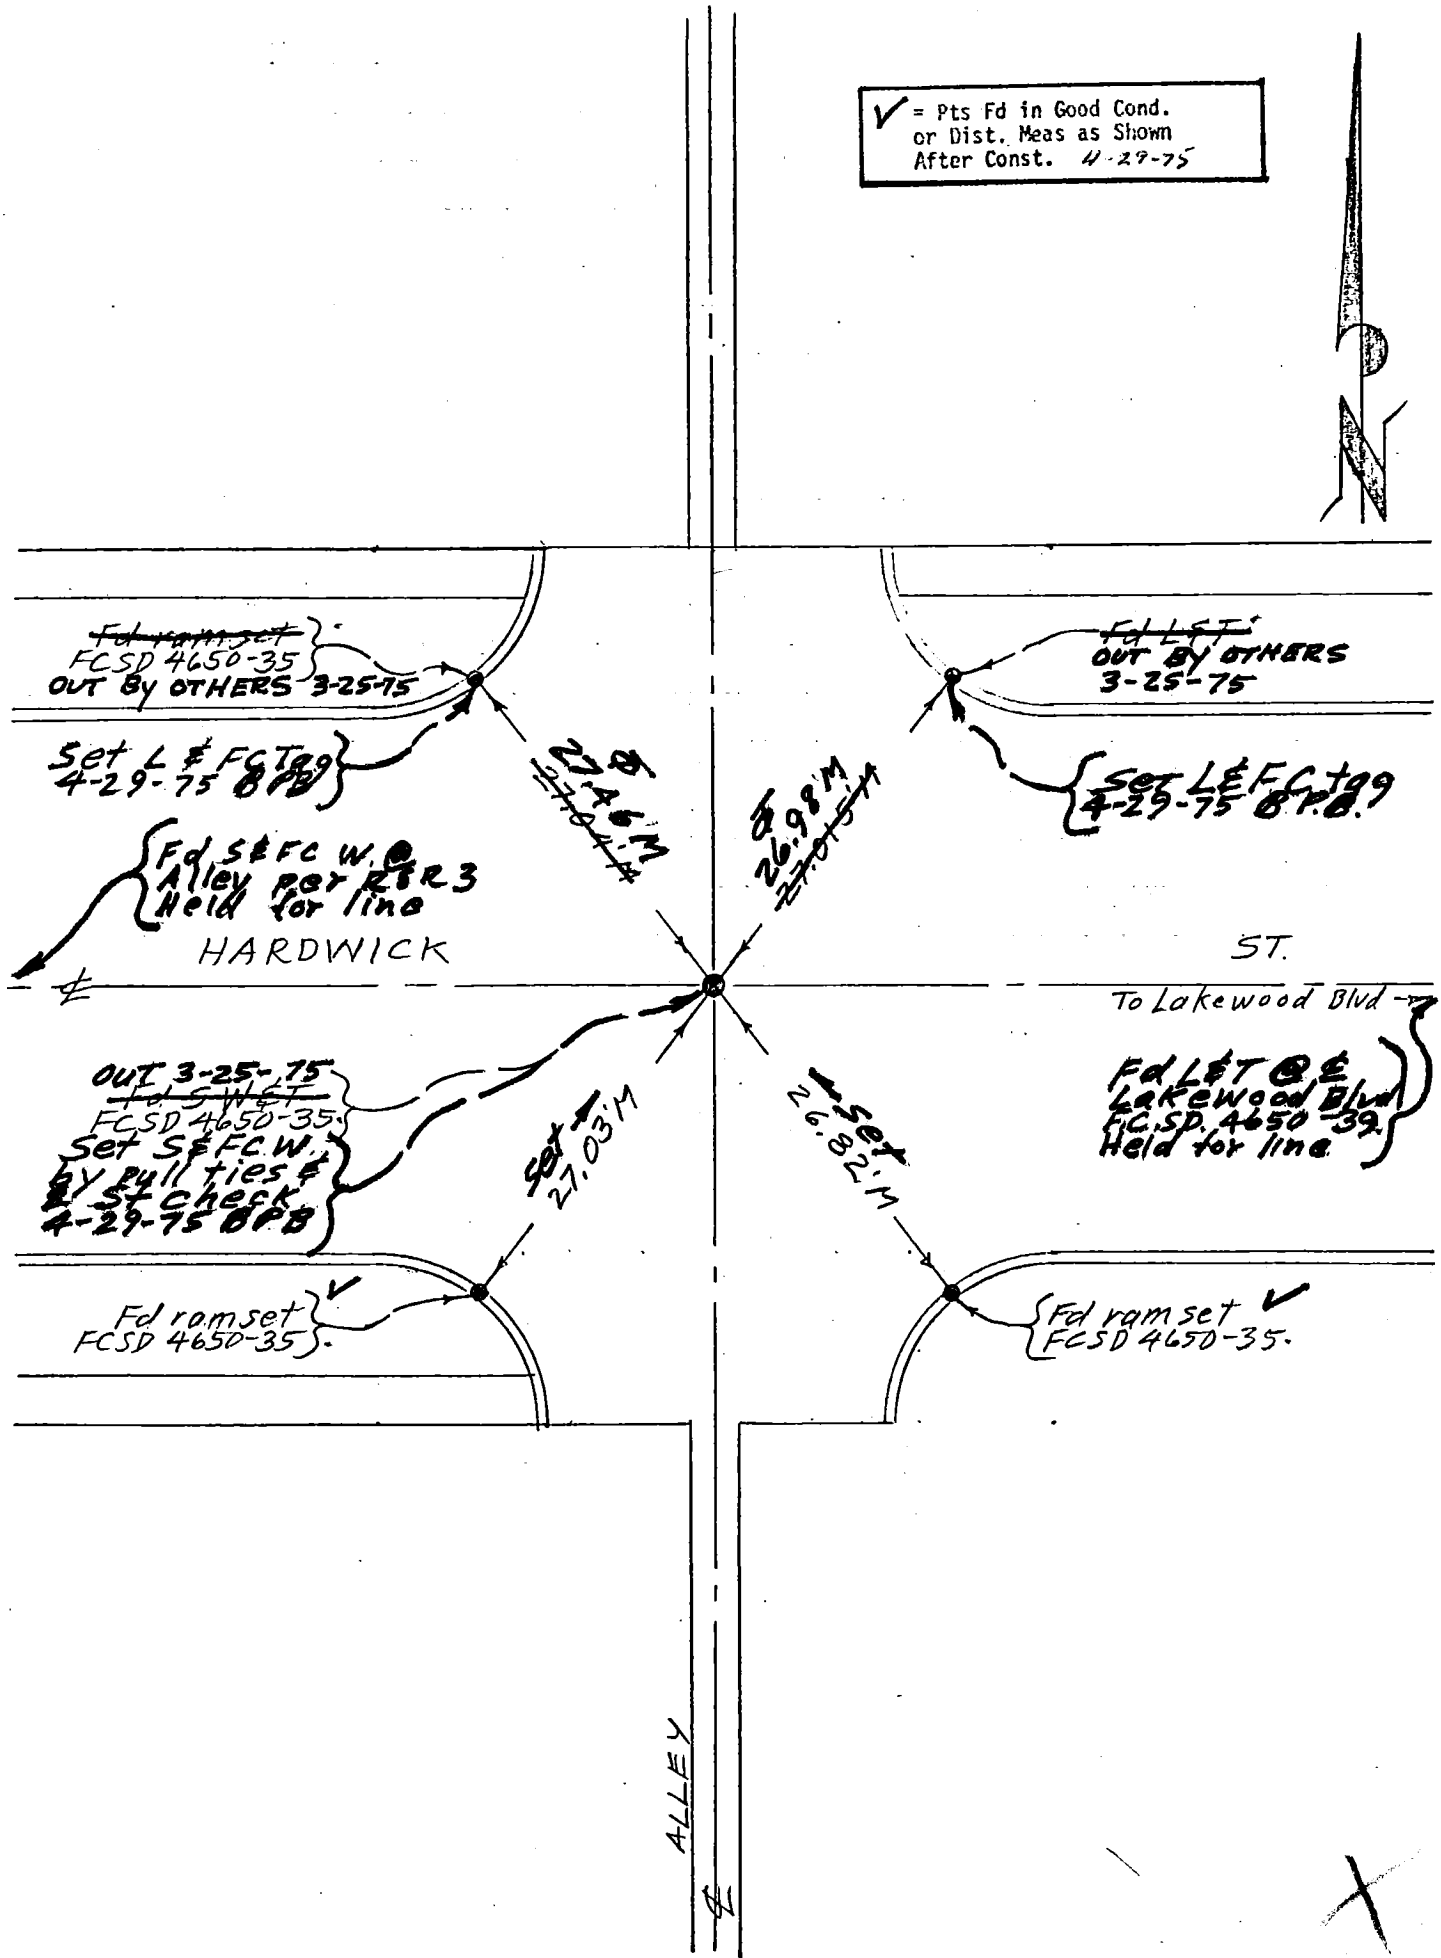

76S911 - Cdb 5-71

Co. Eng. F.B. 3560: 25

FCSD4650 139

PROJECT No. 4650-1 Lakewood Line "C"

SURVEY BY B.P.B. DATE 9-10-74

REVIEWED BY R.E.M. DATE 11-18-75

INDEX R&R 7

LOS ANGELES COUNTY FLOOD CONTROL DISTRICT

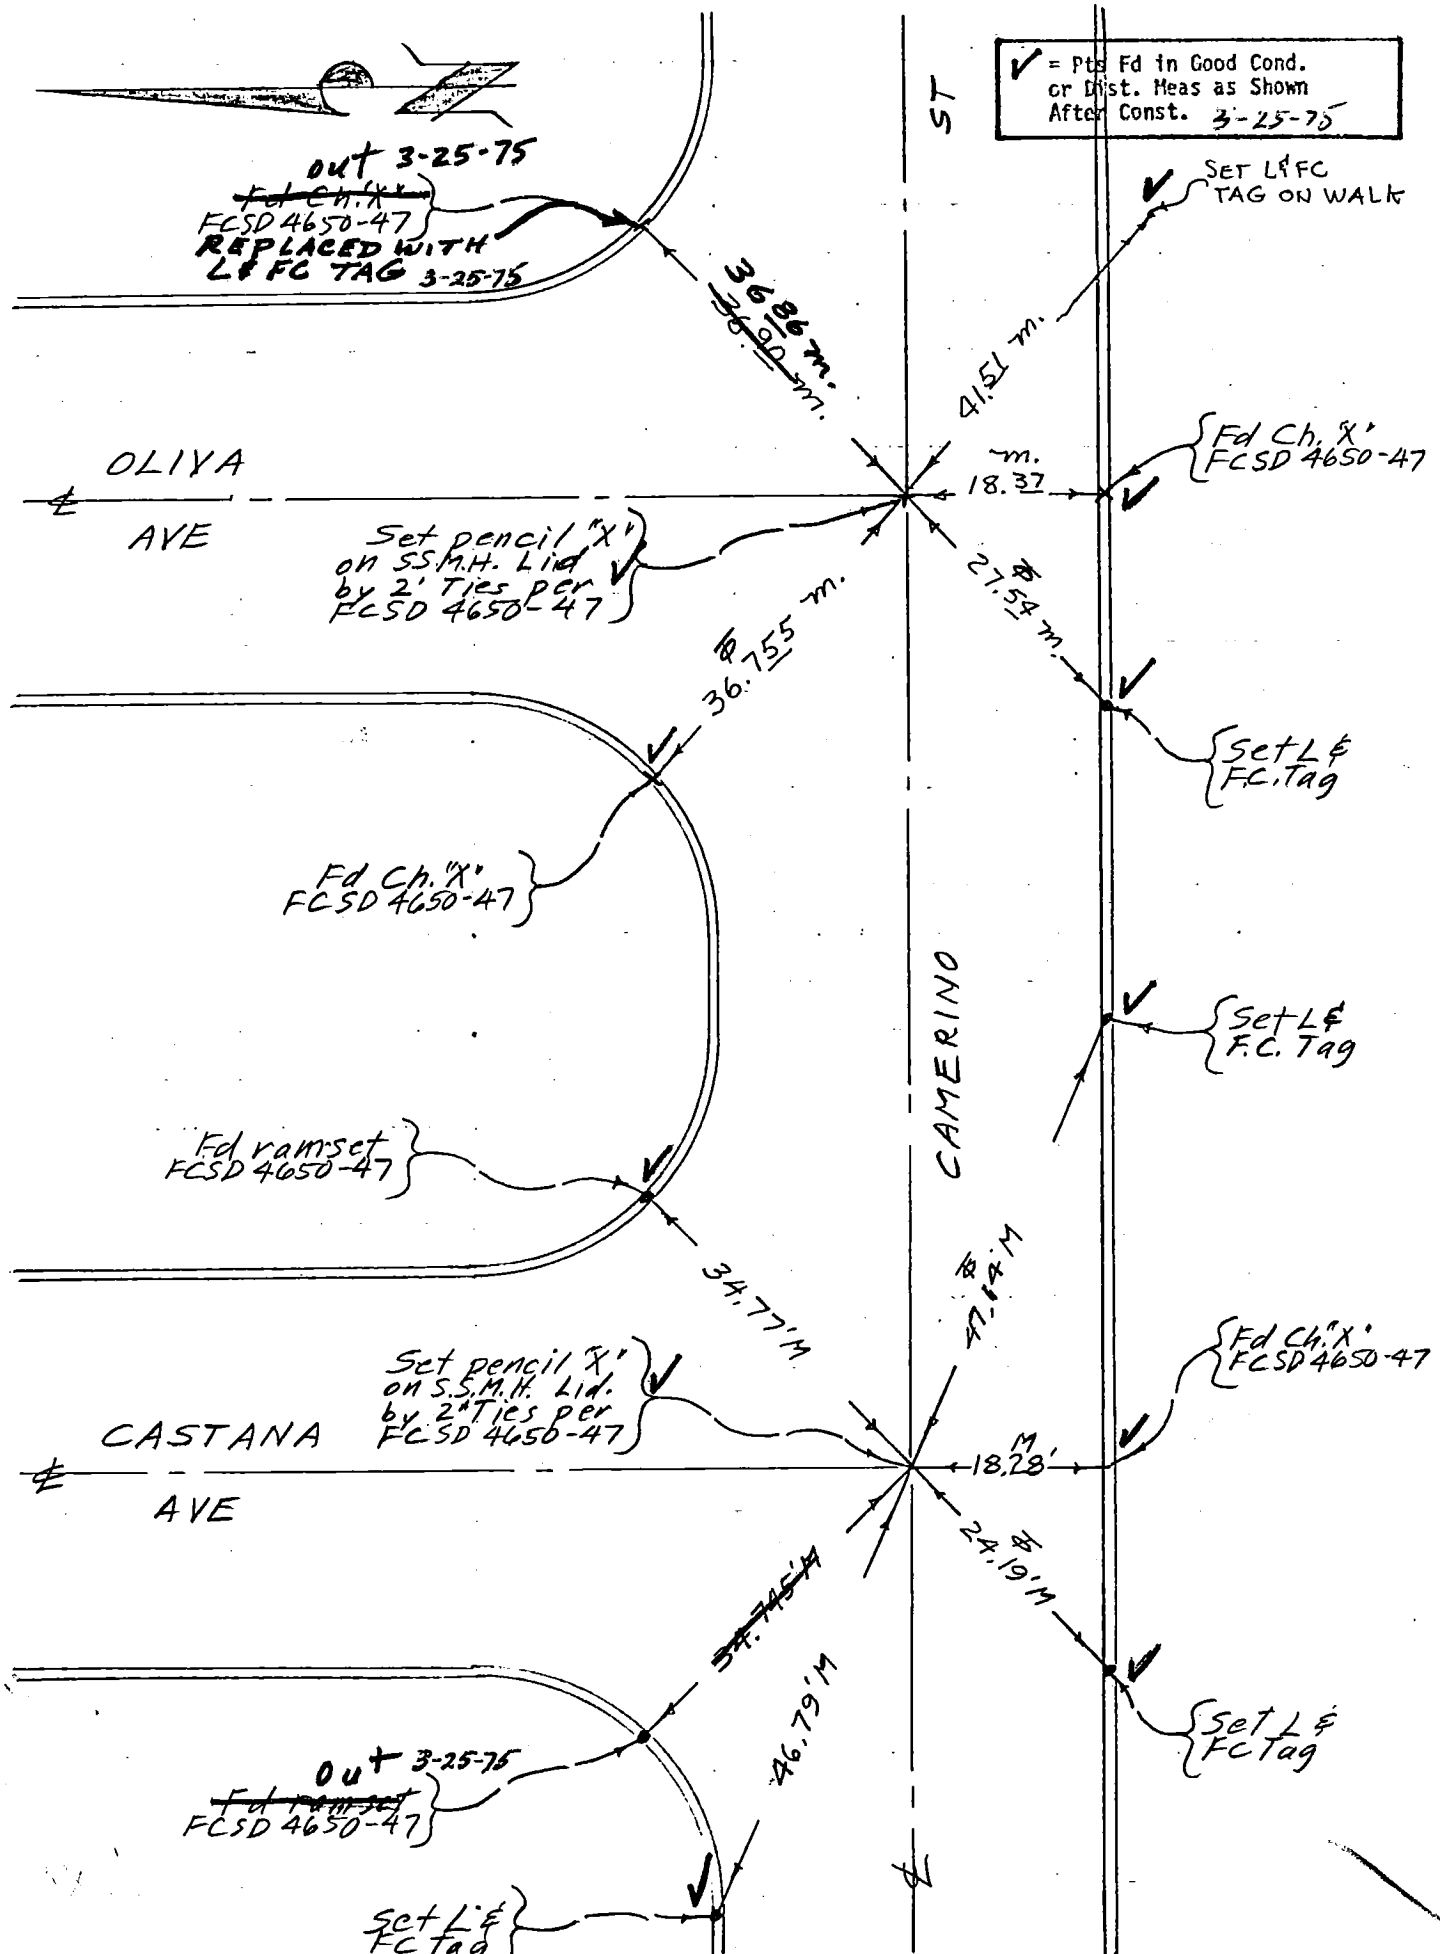

70S911— Cdb 5-71

Co. Eng. F.B. 3560: 26

PROJECT No. 4650-1 Lakewood Line "D"

INDEX FCSD4650 141

SURVEY BY B.P.B. DATE 8-20-74

R&R 9

REVIEWED BY R.E.M. DATE 11-18-75

LOS ANGELES COUNTY FLOOD CONTROL DISTRICT

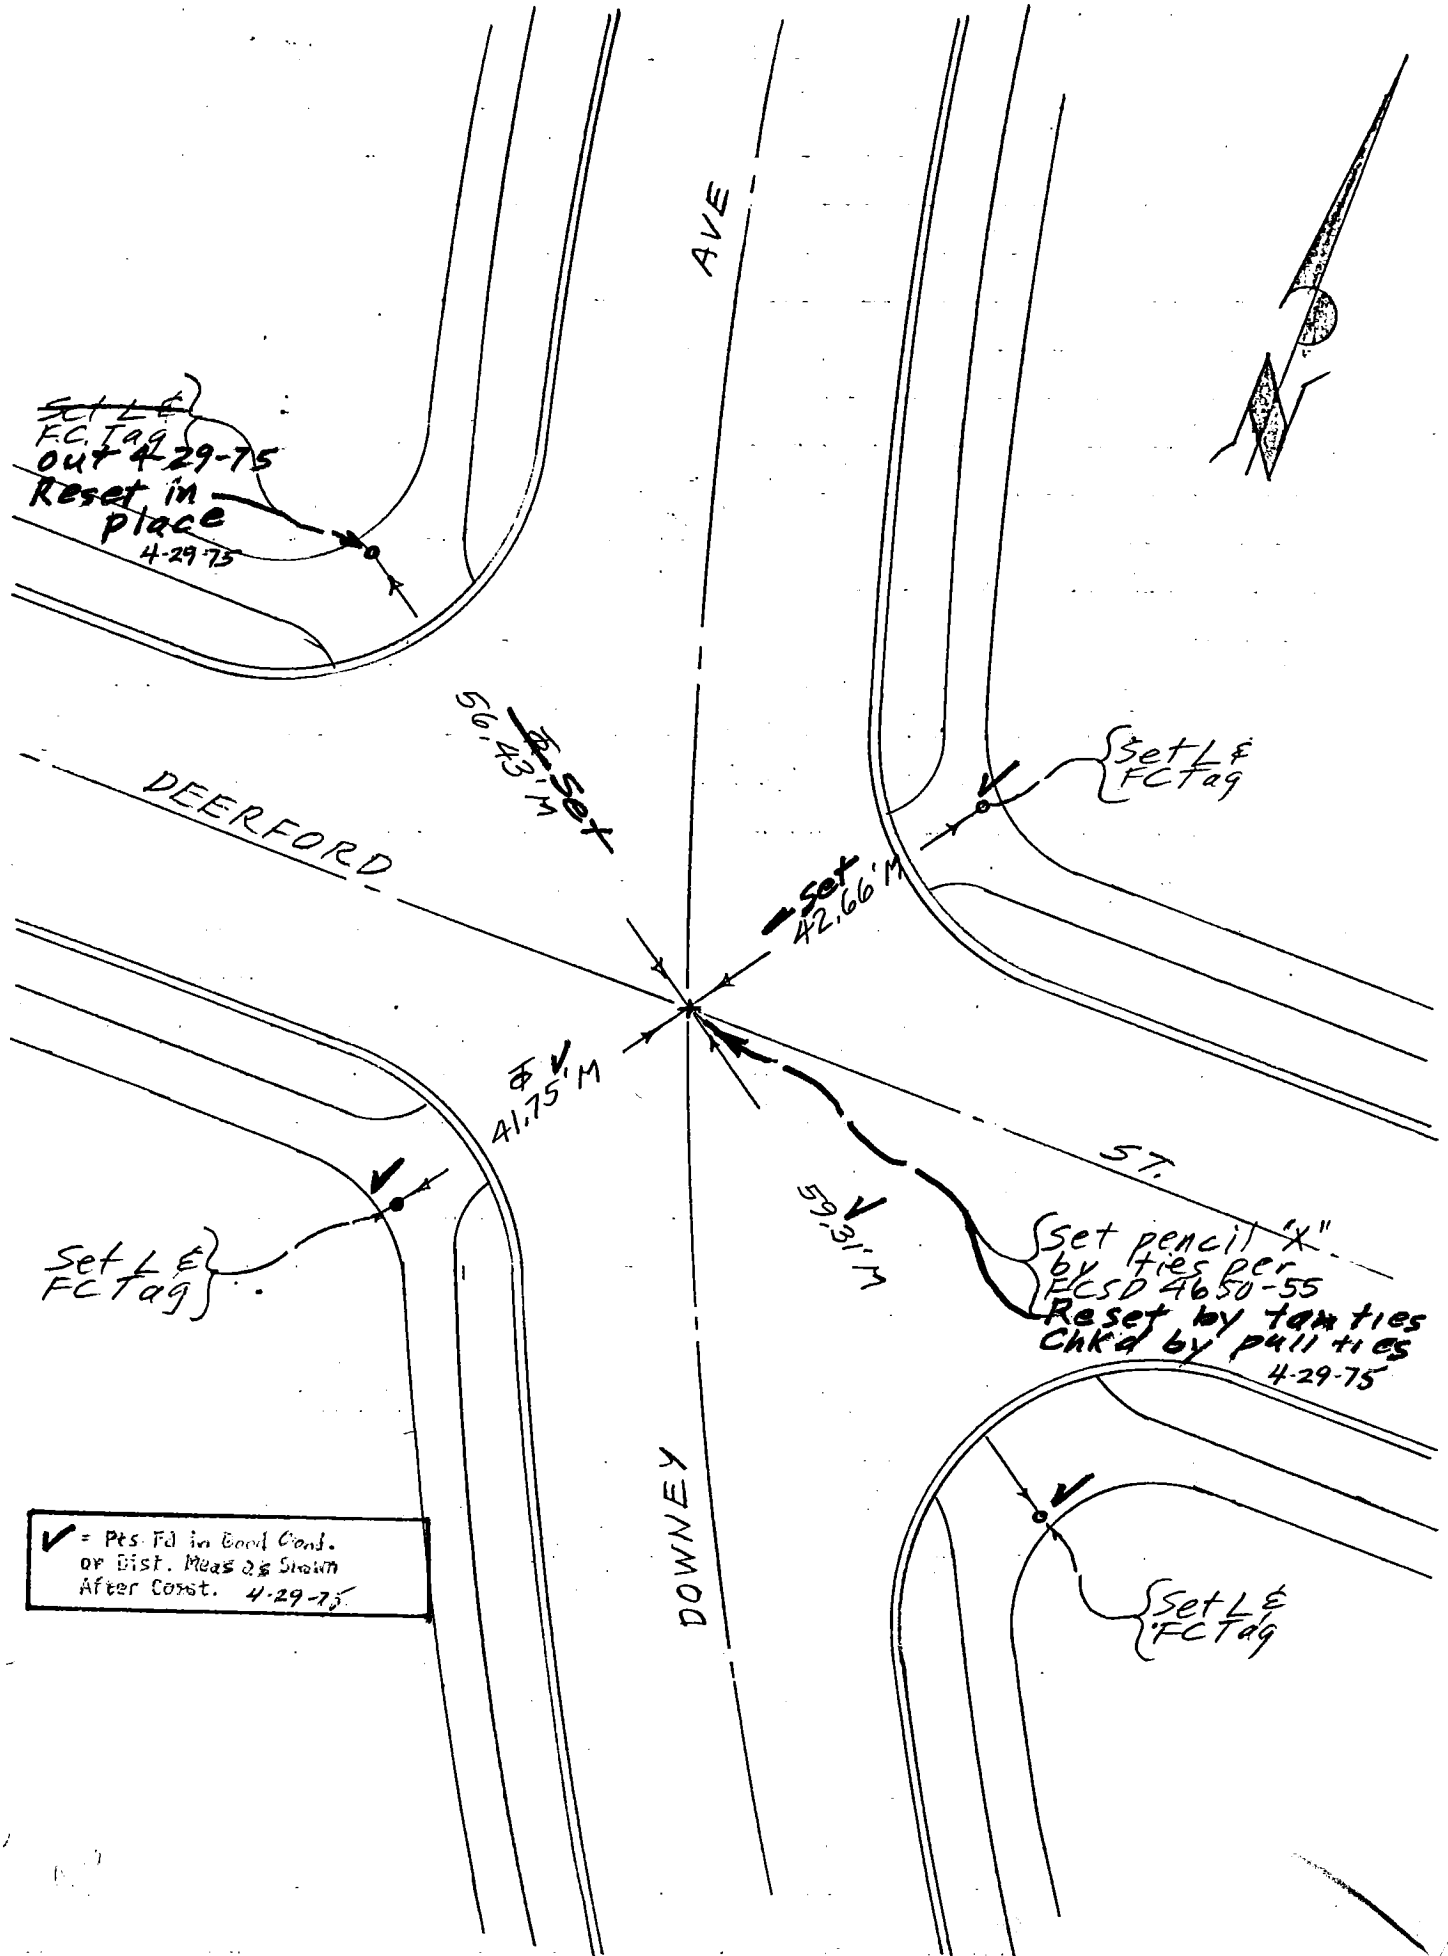

76S911- Cdb 5-71

Co. Eng. F.B. 3560: 27

PROJECT No. 4650 LAKEWOOD-Unit 1-Line "E"

INDEX FCSD4650 143

SURVEY BY B.P.B. DATE 8-16-74

REVIEWED BY R.E.M. DATE 11-18-75

RER 11

LOS ANGELES COUNTY FLOOD CONTROL DISTRICT

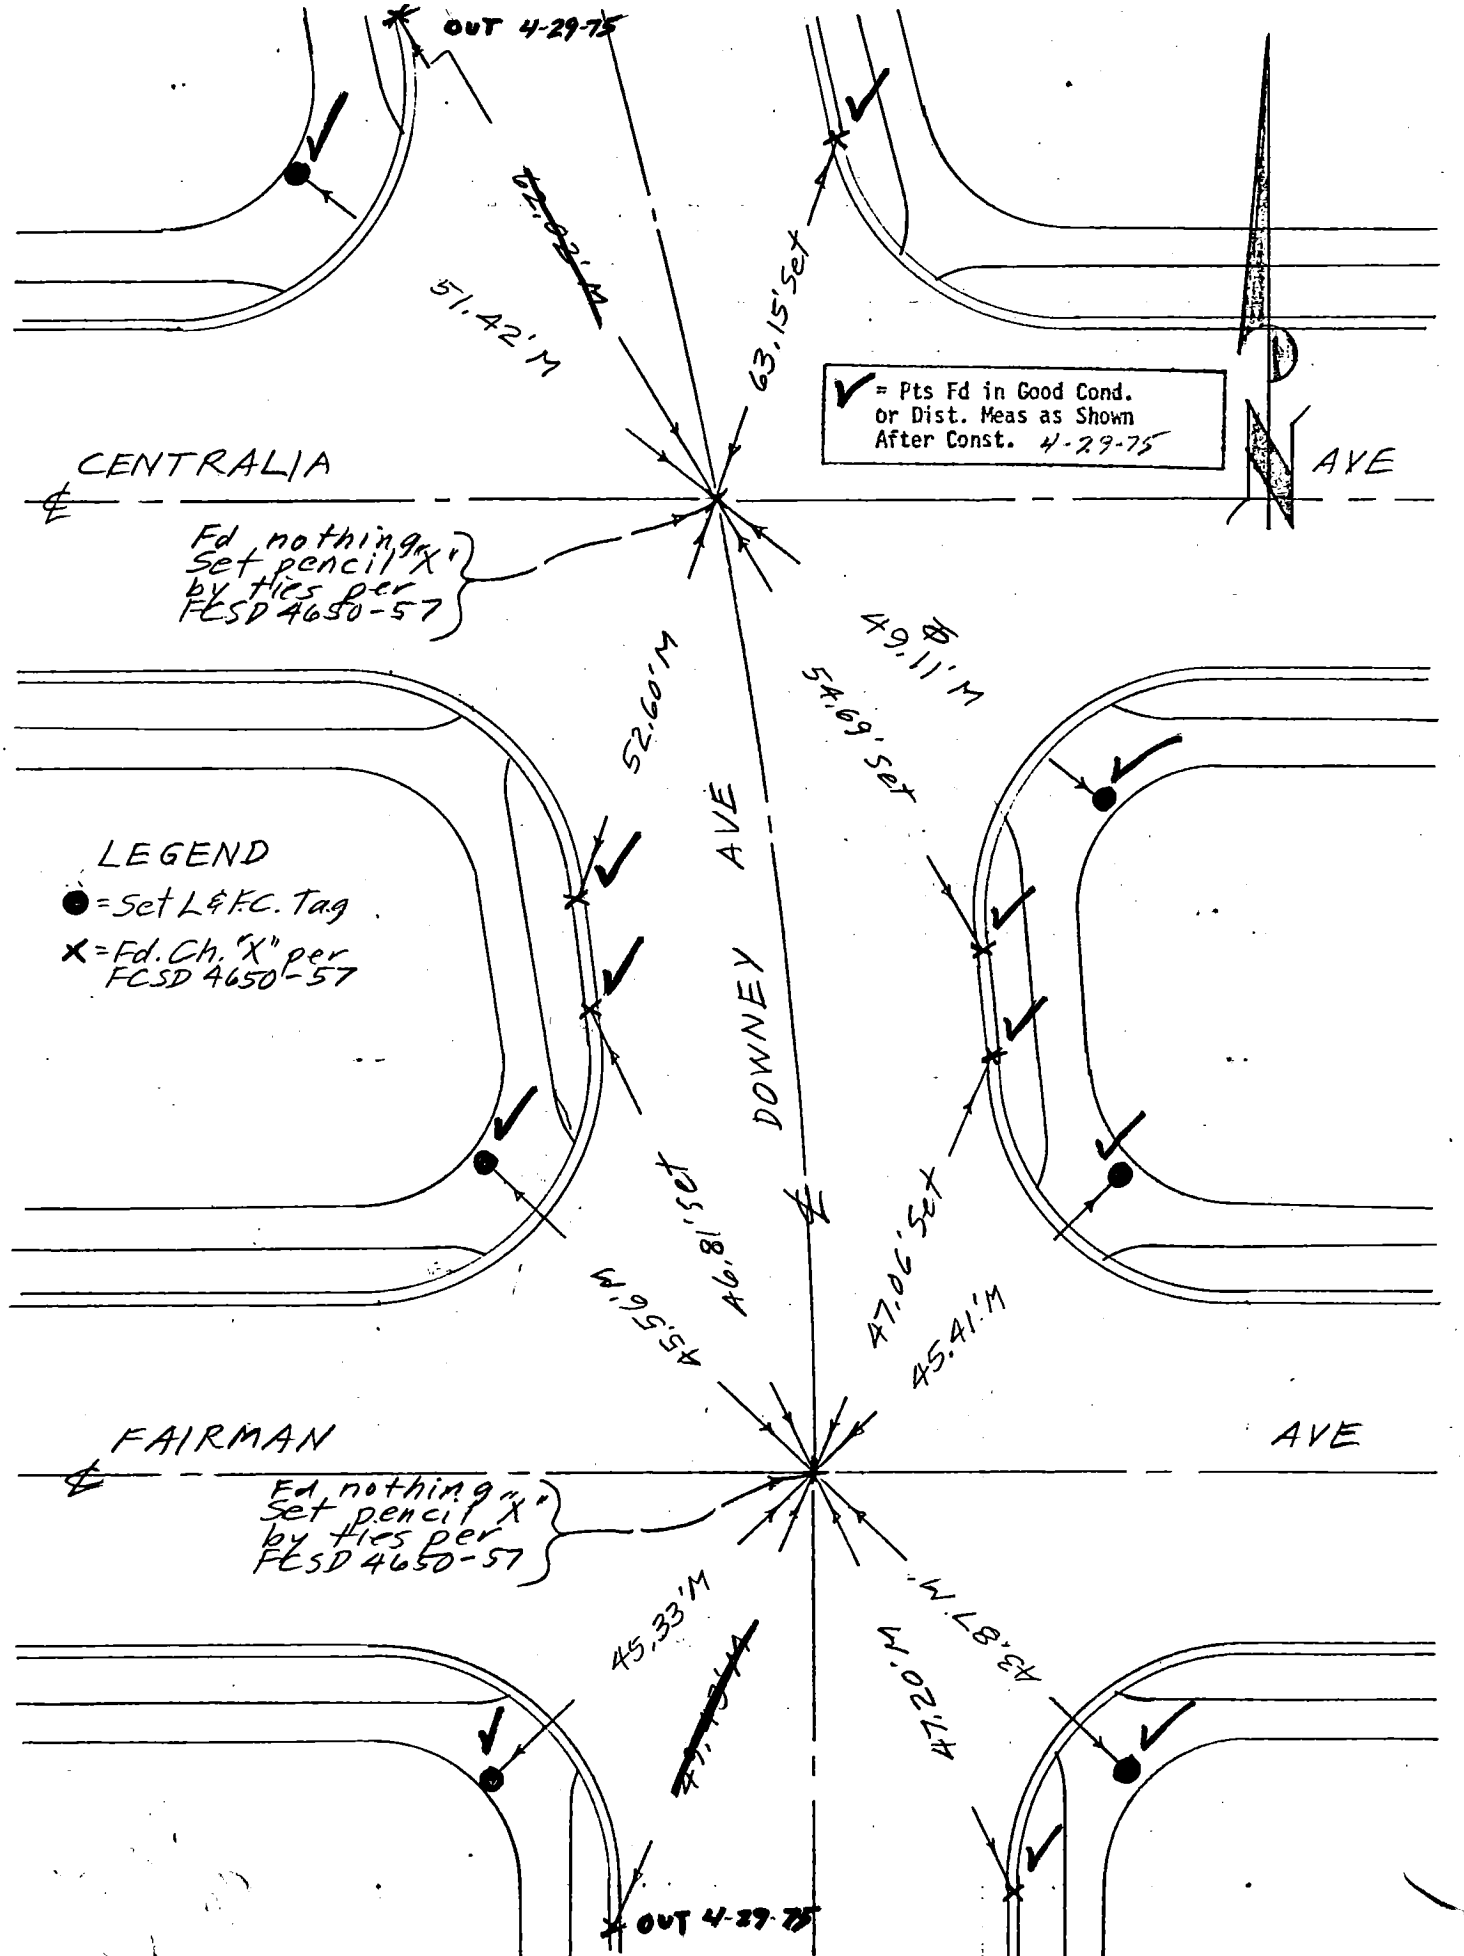

30D-1

76S911– Cdb 3-69

Co. Eng. F.B. 3560: 28

PROJECT No. 4650-1, Line "F", Lakewood

INDEX FCSD4650 145

SURVEY BY B.C.B. DATE 3-25-75

R&R 13

REVIEWED BY R.E.M. DATE 11-18-75

LOS ANGELES COUNTY FLOOD CONTROL DISTRICT

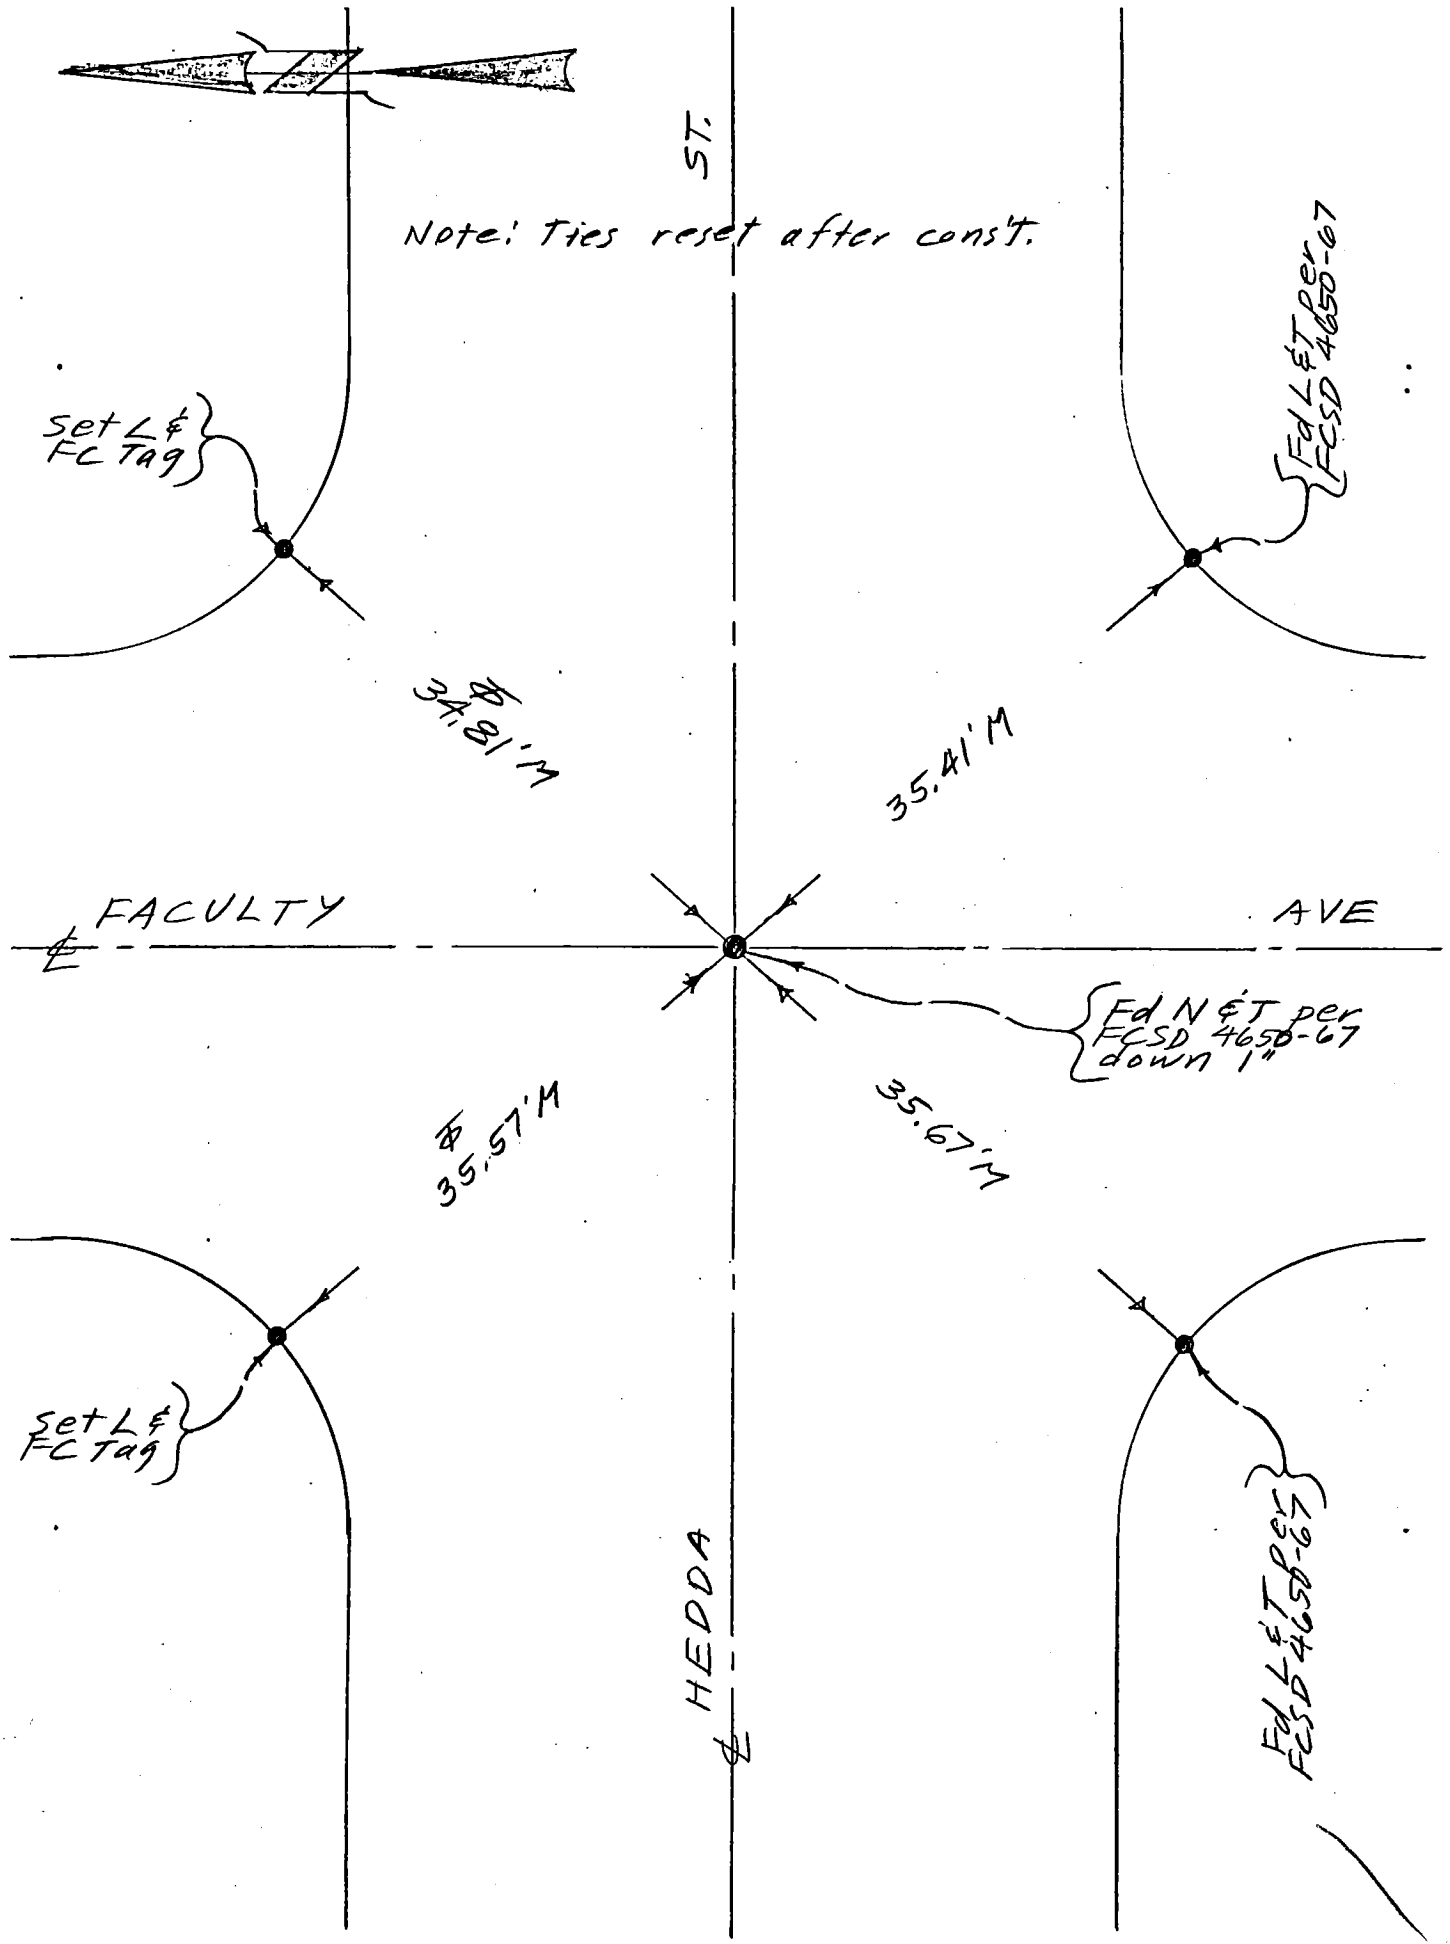

W.S. 33, A-6

76S91J– Cdb 3-69

Co. Eng. F.B. 3560: 29

PROJECT No. 4650-1, Lakewood-Line "H"

SURVEY BY B.P.B. DATE 3-25-75

REVIEWED BY R.E.M. DATE 11-18-75

INDEX FCSD4650 147

R&R 15

LOS ANGELES COUNTY FLOOD CONTROL DISTRICT

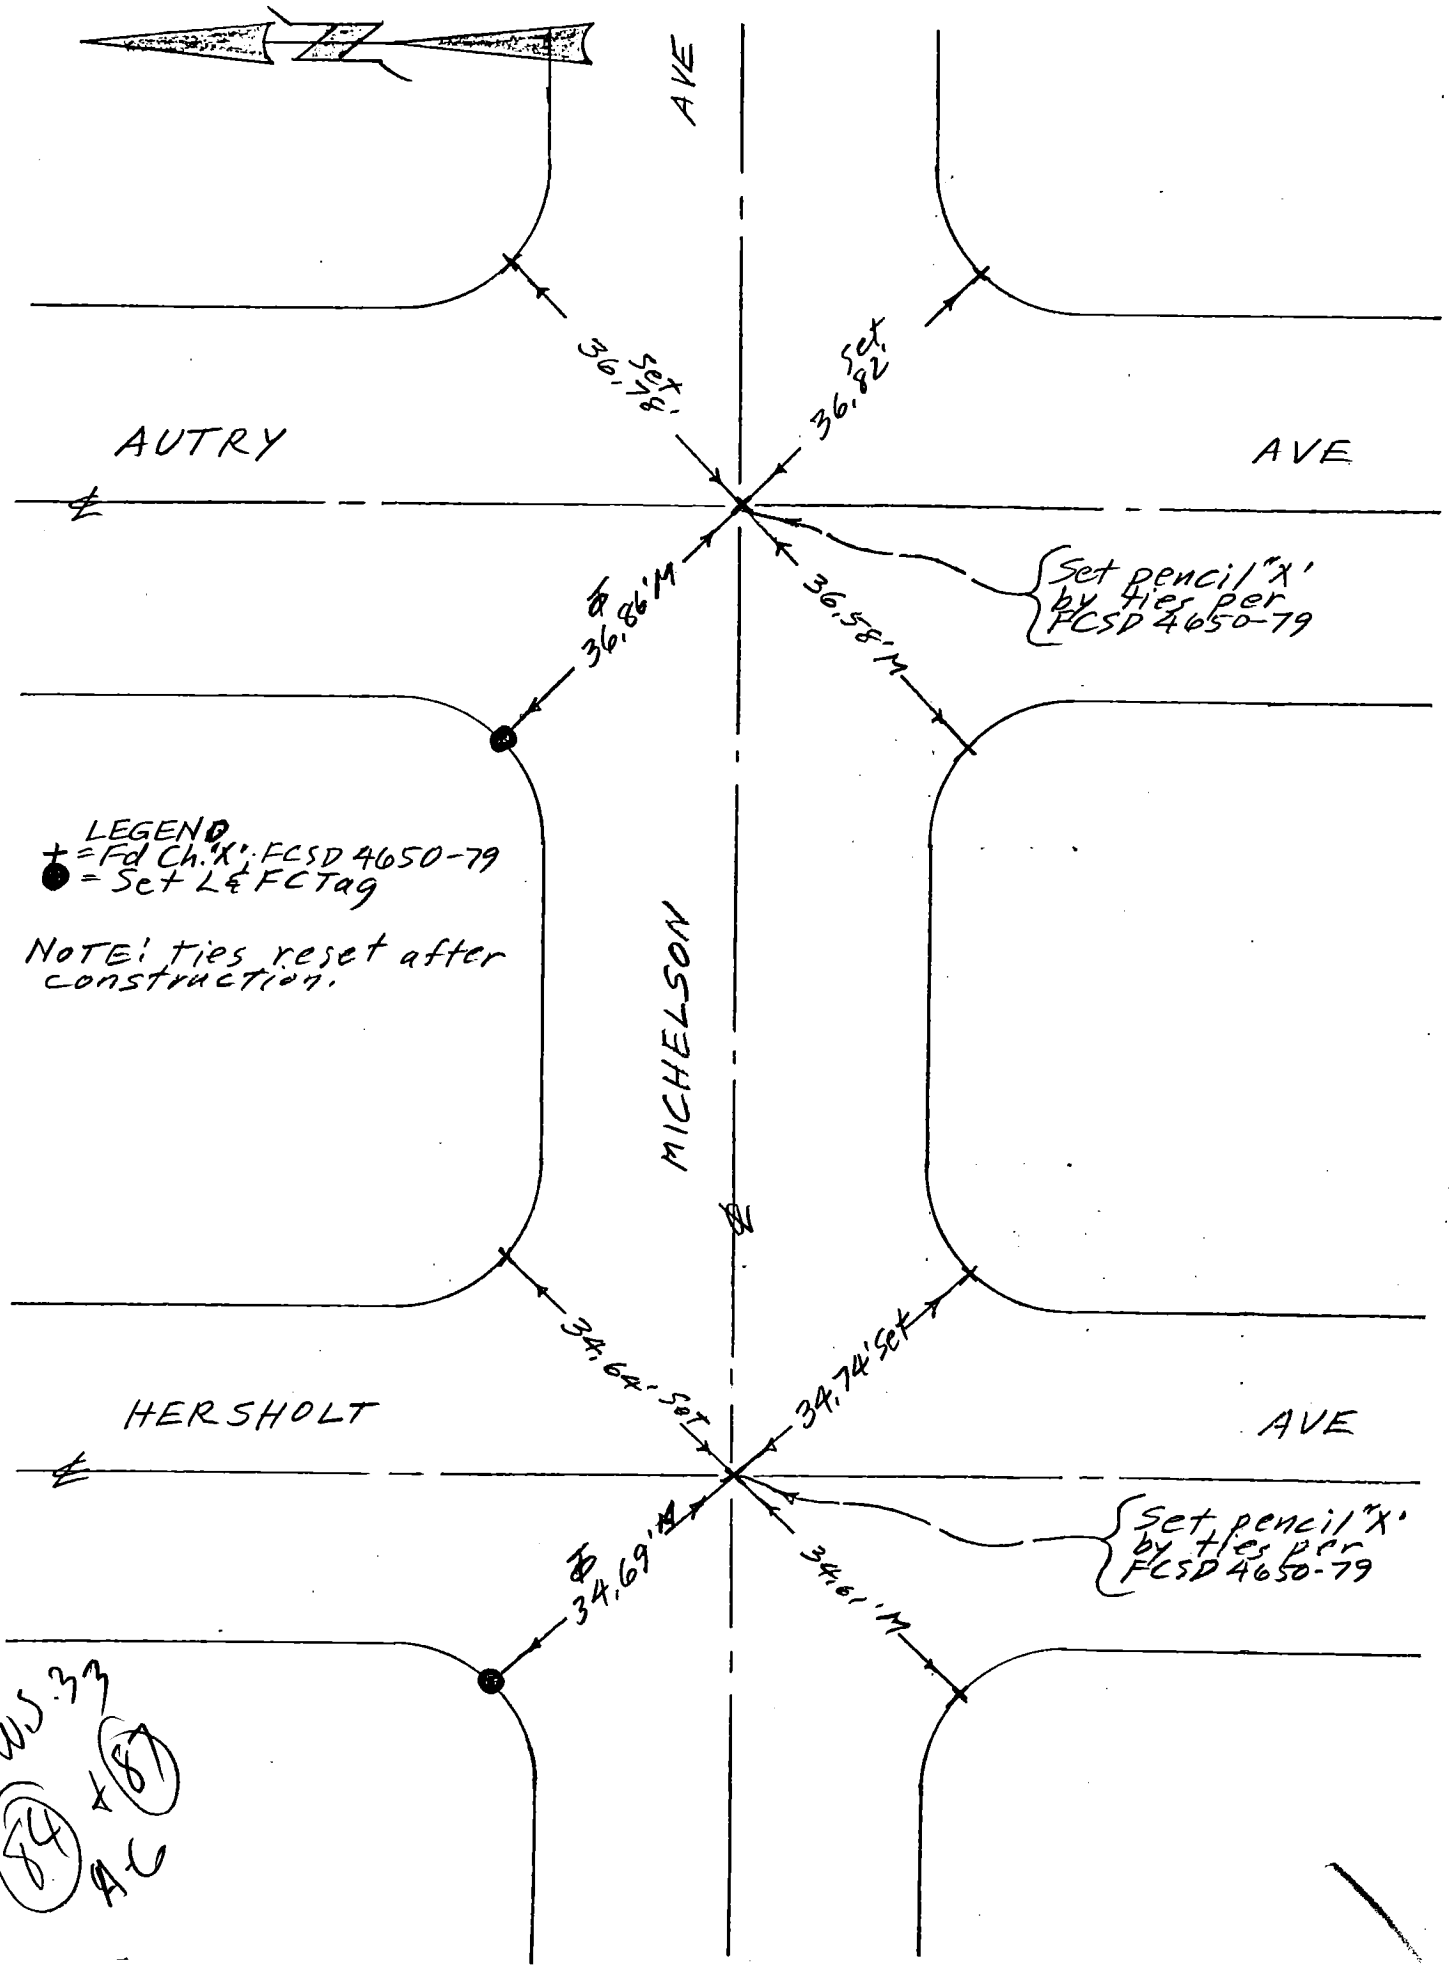

LEGEND
+ = Fd Ch. "X", FCSD 4650-79
● = Set L & FC Tag

NOTE: ties reset after construction.

WS 33 A-6

WS 33 (84) + (87) A-6

70S911– Cdb 3-69

Co. Eng. F.B. 3560: 30

PROJECT No. 4650 Lakewood - Unit 1 - Line I

INDEX FCSD4650 149

SURVEY BY B.P.B. DATE 8-8-74

R&R 17

REVIEWED BY R.E.M. DATE 11-18-75

LOS ANGELES COUNTY FLOOD CONTROL DISTRICT

W 31, B-1

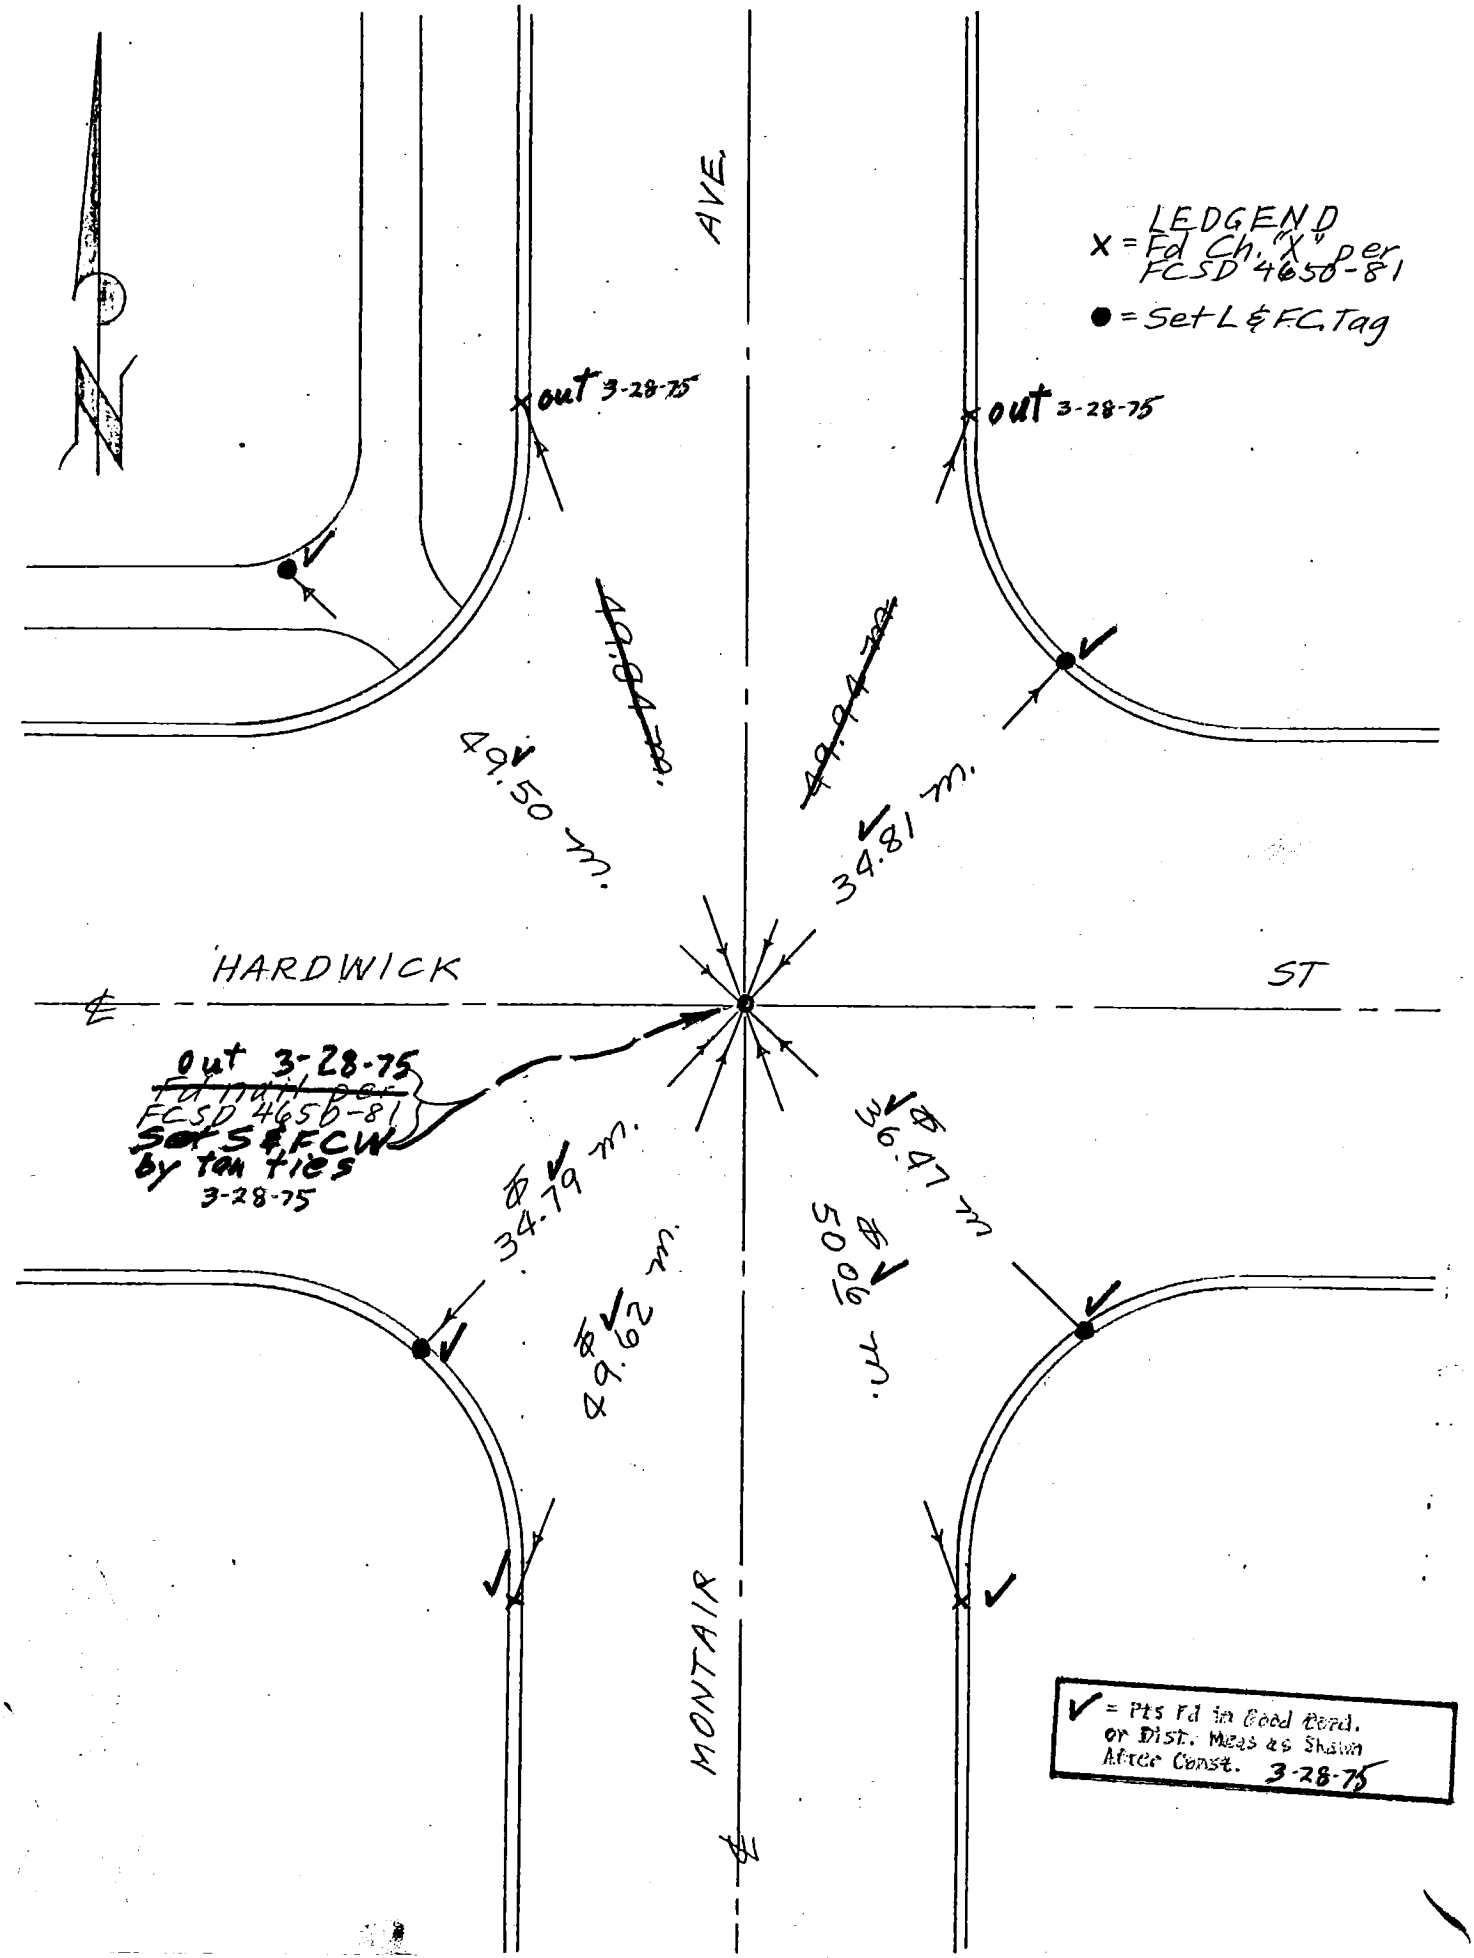

76S911– Cdb 5–71

Co. Eng. F.B. 3560: 31

PROJECT No. 4650-1 Lakewood Line "L"

INDEX FCSD4650 151

SURVEY BY B.P.B. DATE 8-21-74

RER 19

REVIEWED BY R.E.M. DATE 11-18-75

LOS ANGELES COUNTY FLOOD CONTROL DISTRICT

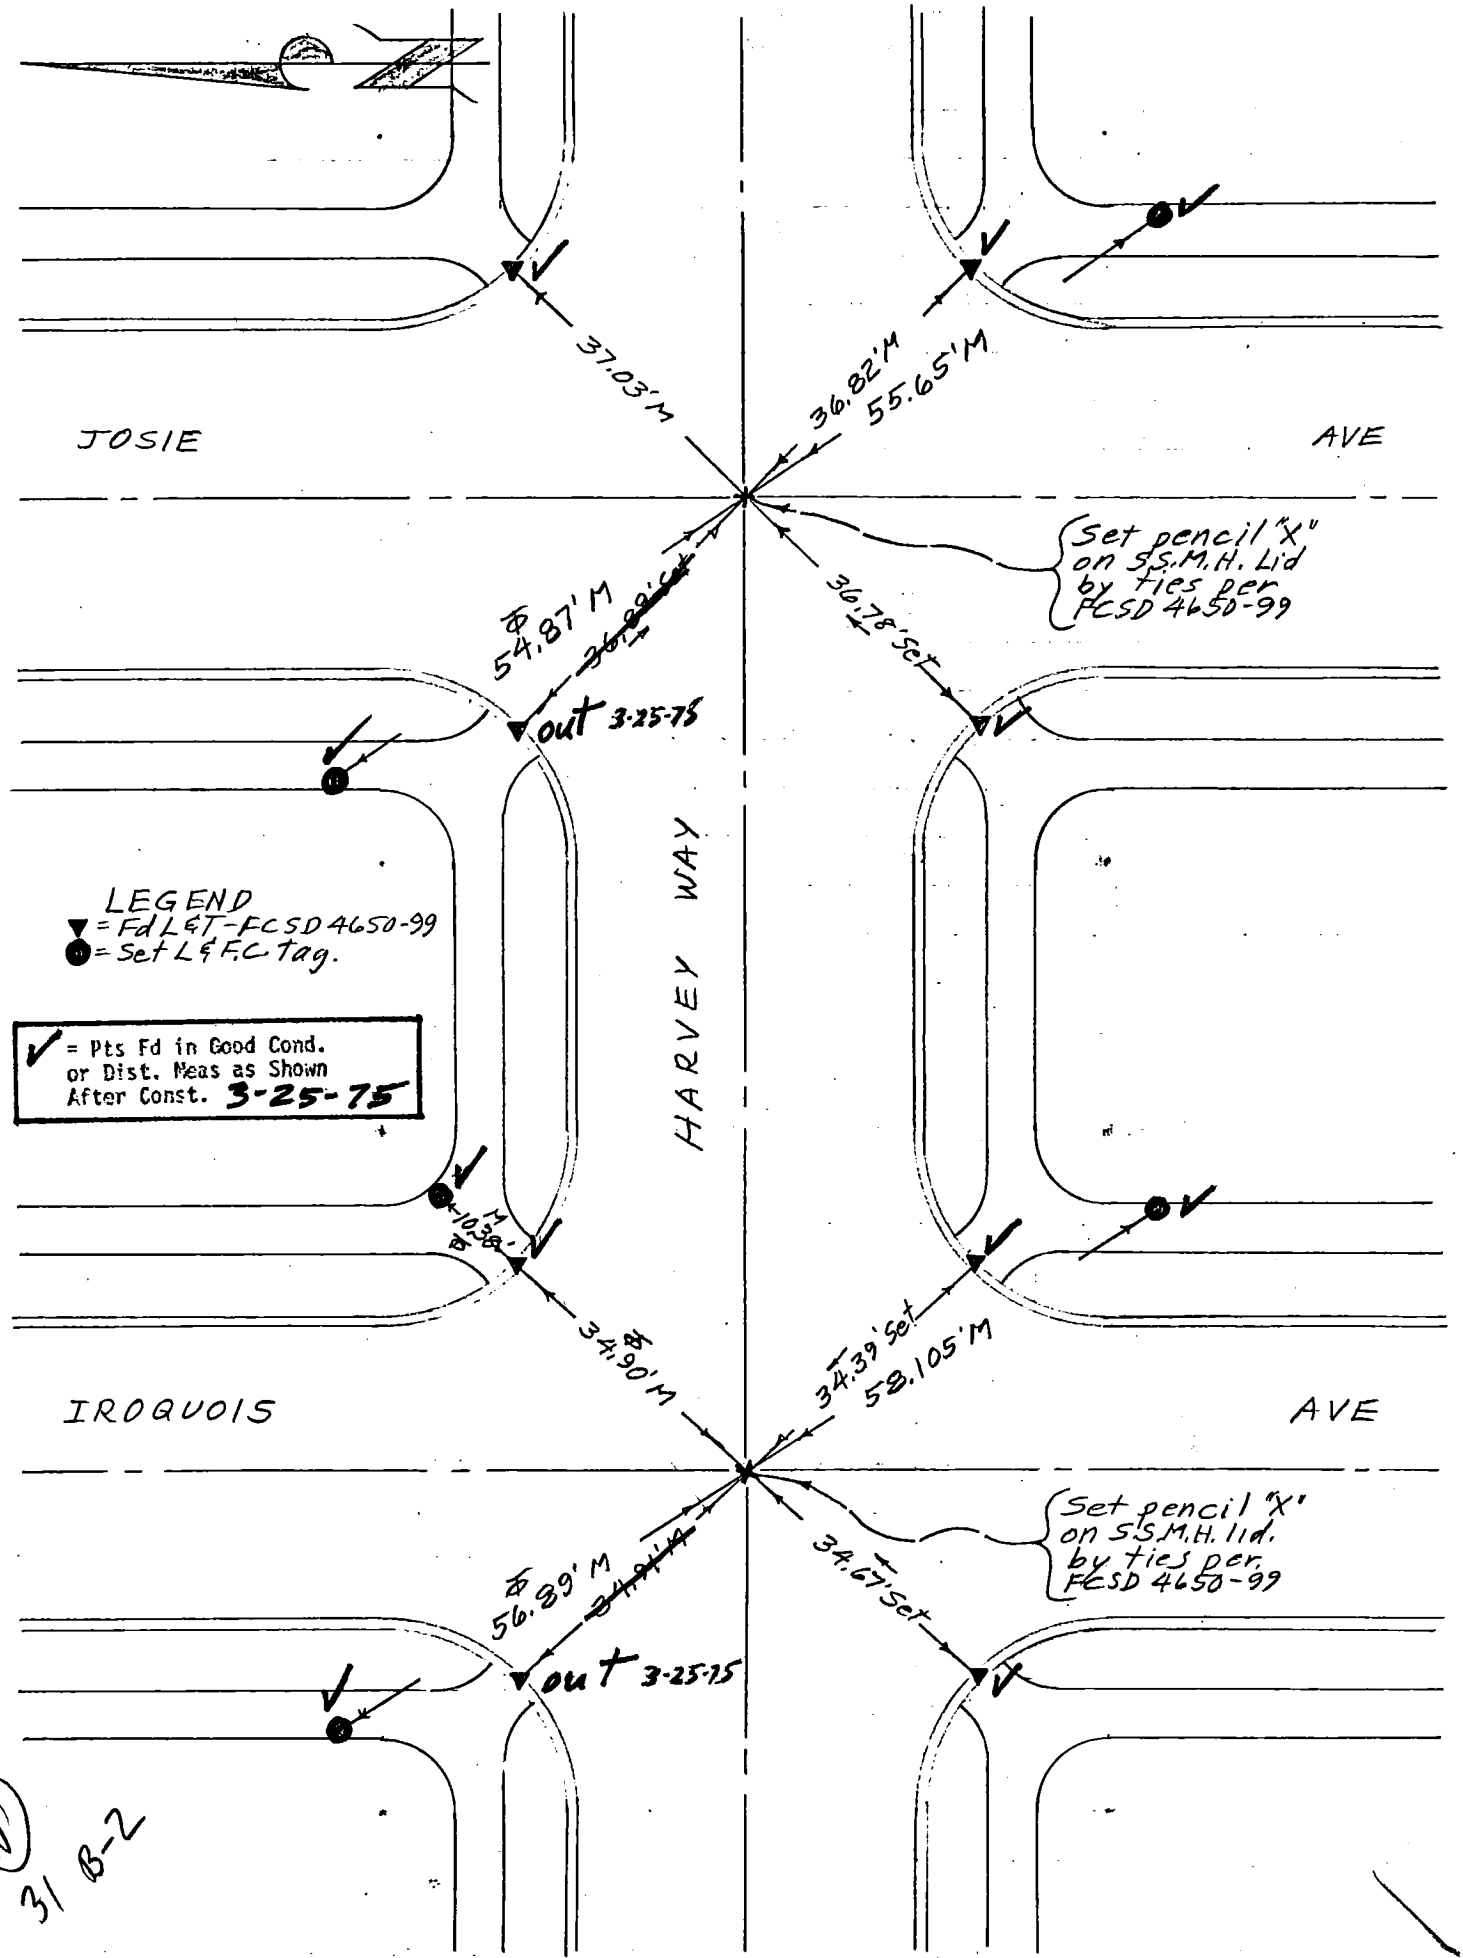

31 B-2

76S911- Cdb 6-74

Co. Eng. F.B. 3560: 32

PROJECT No. 4650, Lakewood-Unit 1, Line "O"

SURVEY BY B.P.B. DATE 8-7-74

REVIEWED BY R.E.M. DATE 11-18-75

INDEX FCSD4650-153

R&R 21

LOS ANGELES COUNTY FLOOD CONTROL DISTRICT

W.S. 31 D-1

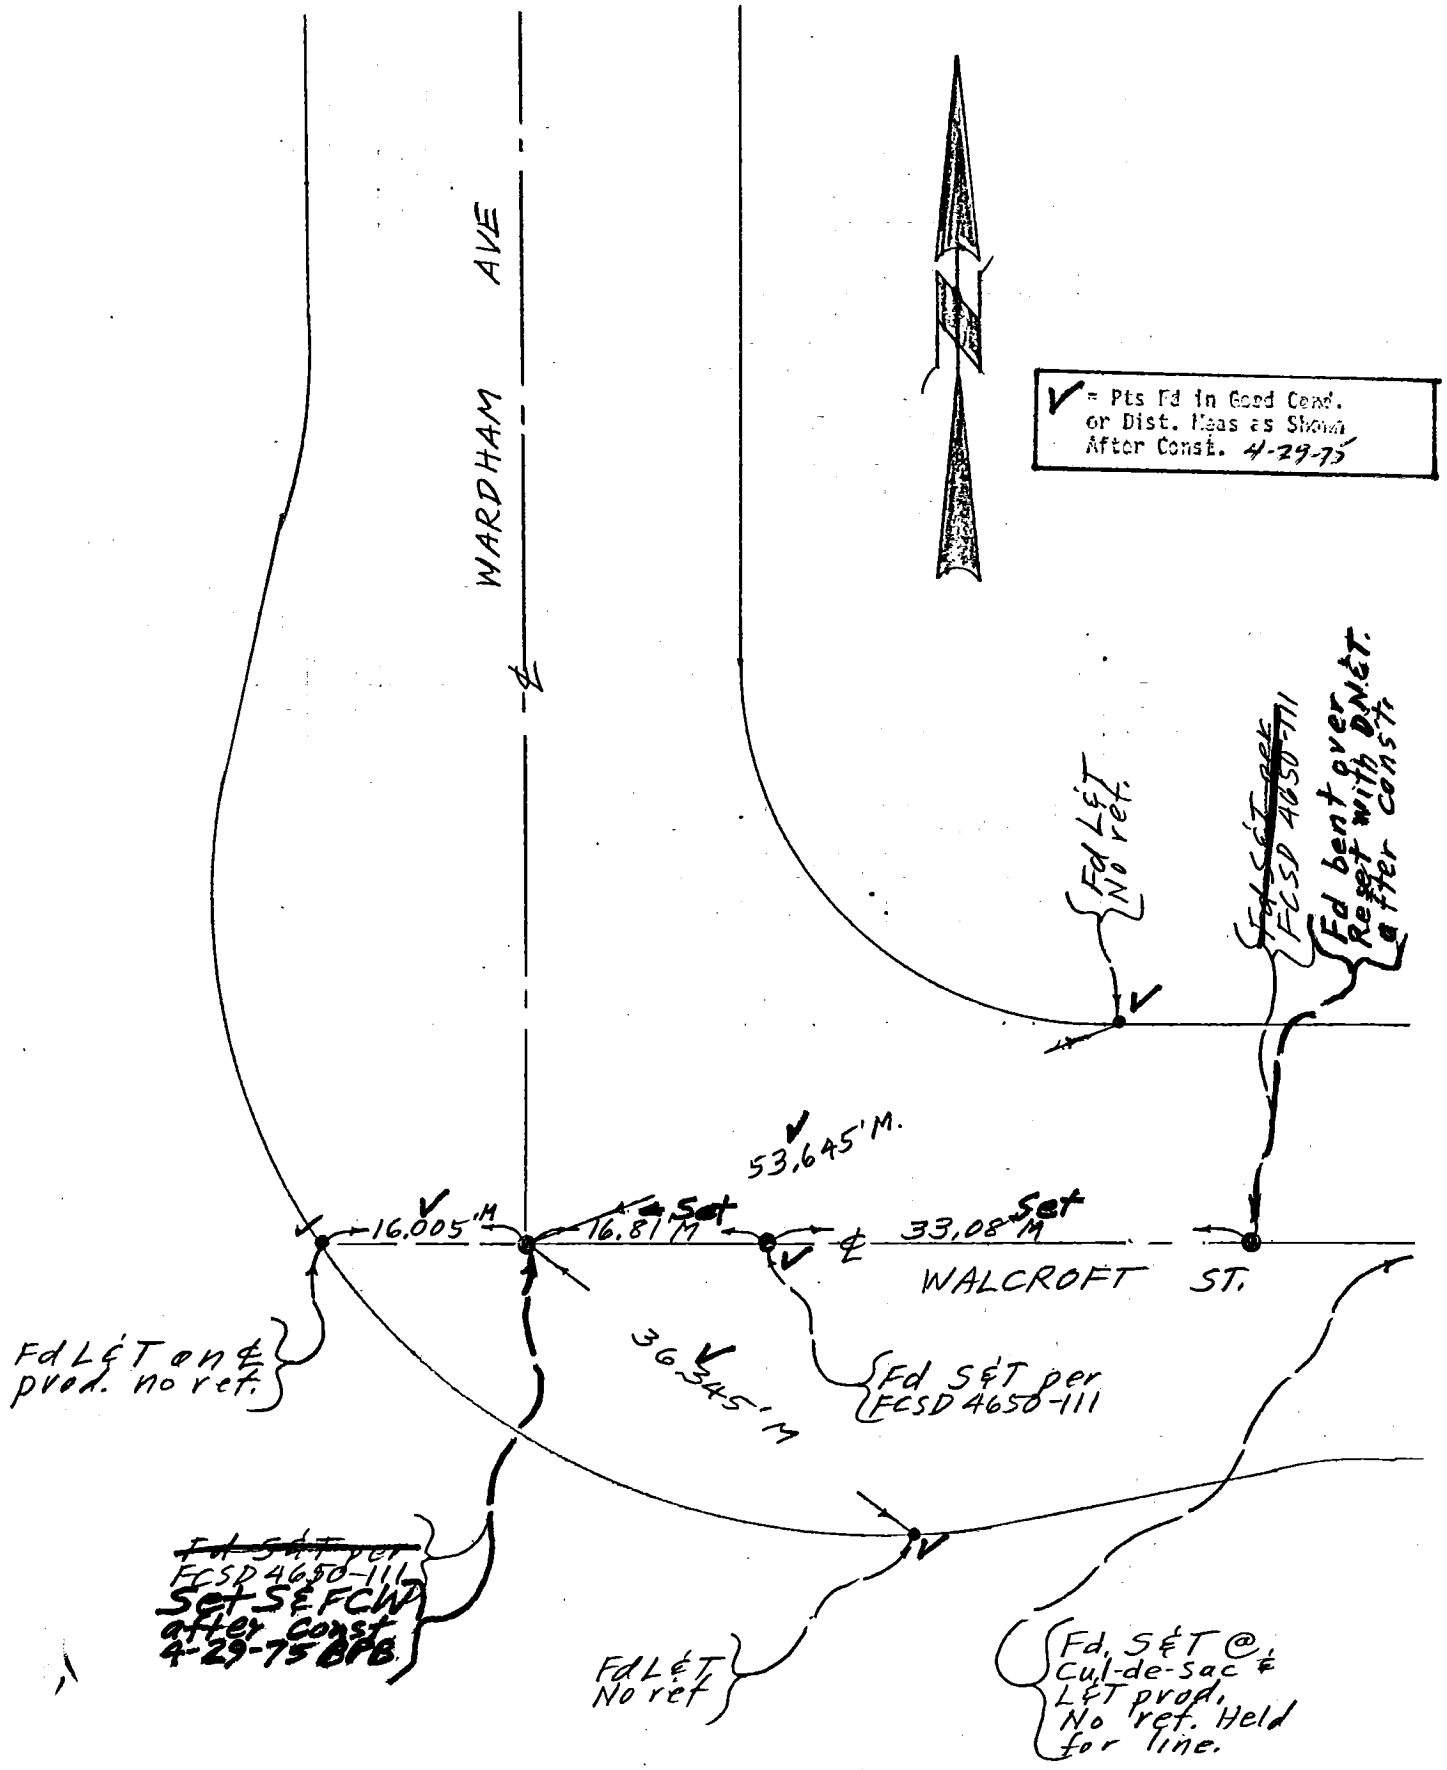

76S911– Cdb 5–71

PROJECT 134TH ST DRAIN

SURVEY BY DMS. DATE 3-13-75

REVIEWED BY DAVISSON DATE 12-15-75

Co. Eng. F.B. 3560: 33

INDEX FC 3323 105

R&R Pg 3.

LOS ANGELES COUNTY FLOOD CONTROL DISTRICT

W.S. 35 C-3

✓ = Pts Fd in Good Cond. or Dist. Meas as Shown After Const. 12-4-75 Y.U

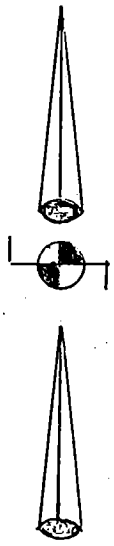

NOTE: FD PTS REF FC3323-35

ALL MEAS @ 68° NO CORR.

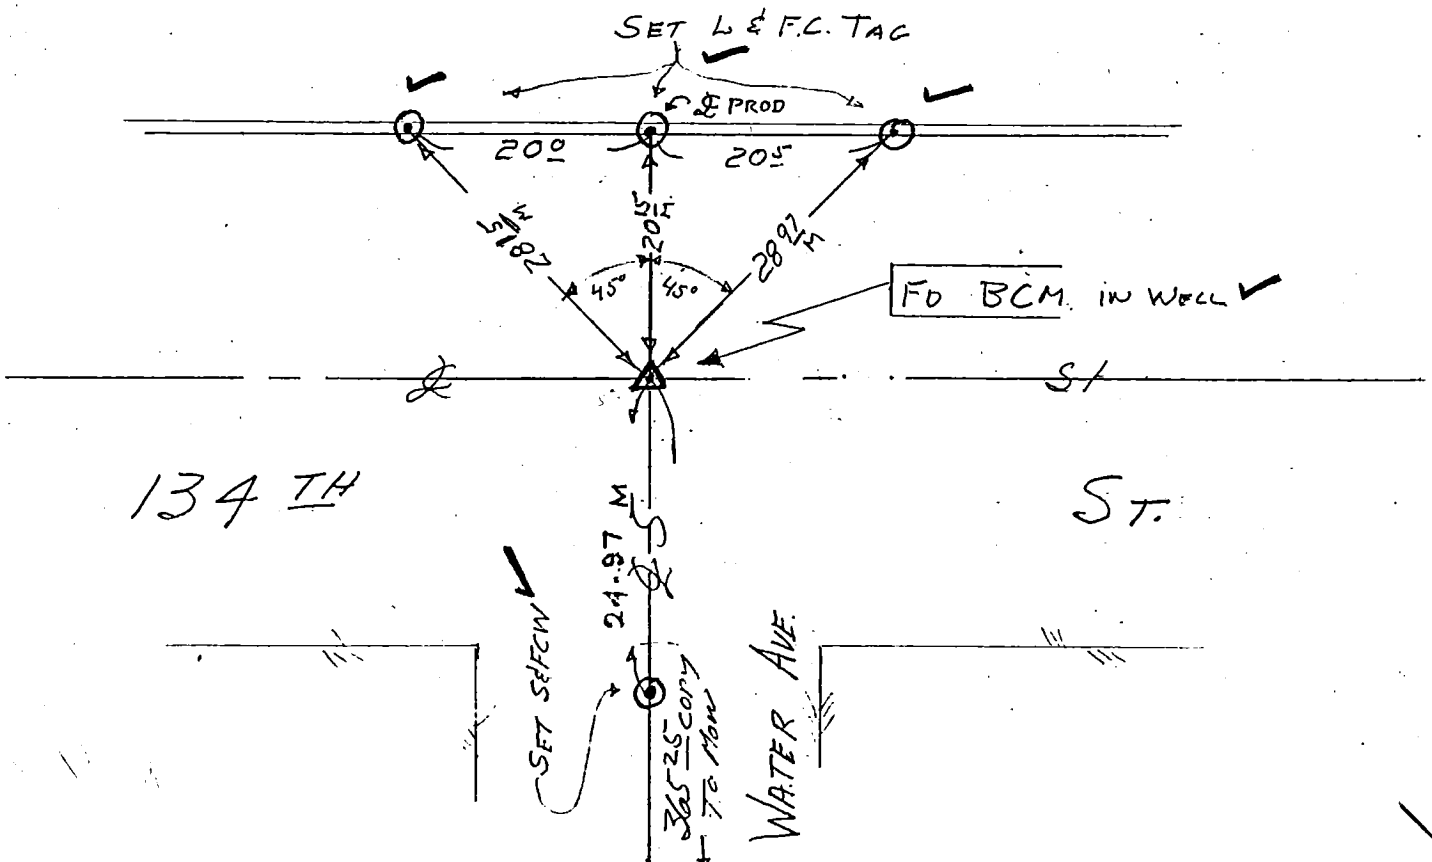

76S911– Cdb 5–71

Co. Eng. F.B. 3560: 34

FC 3323 107

PROJECT 134th St DRAIN.

SURVEY BY D.M.S. DATE 3-3-75.

REVIEWED BY DAVISSON DATE 12-15-75

INDEX R&R Ps 5

LOS ANGELES COUNTY FLOOD CONTROL DISTRICT

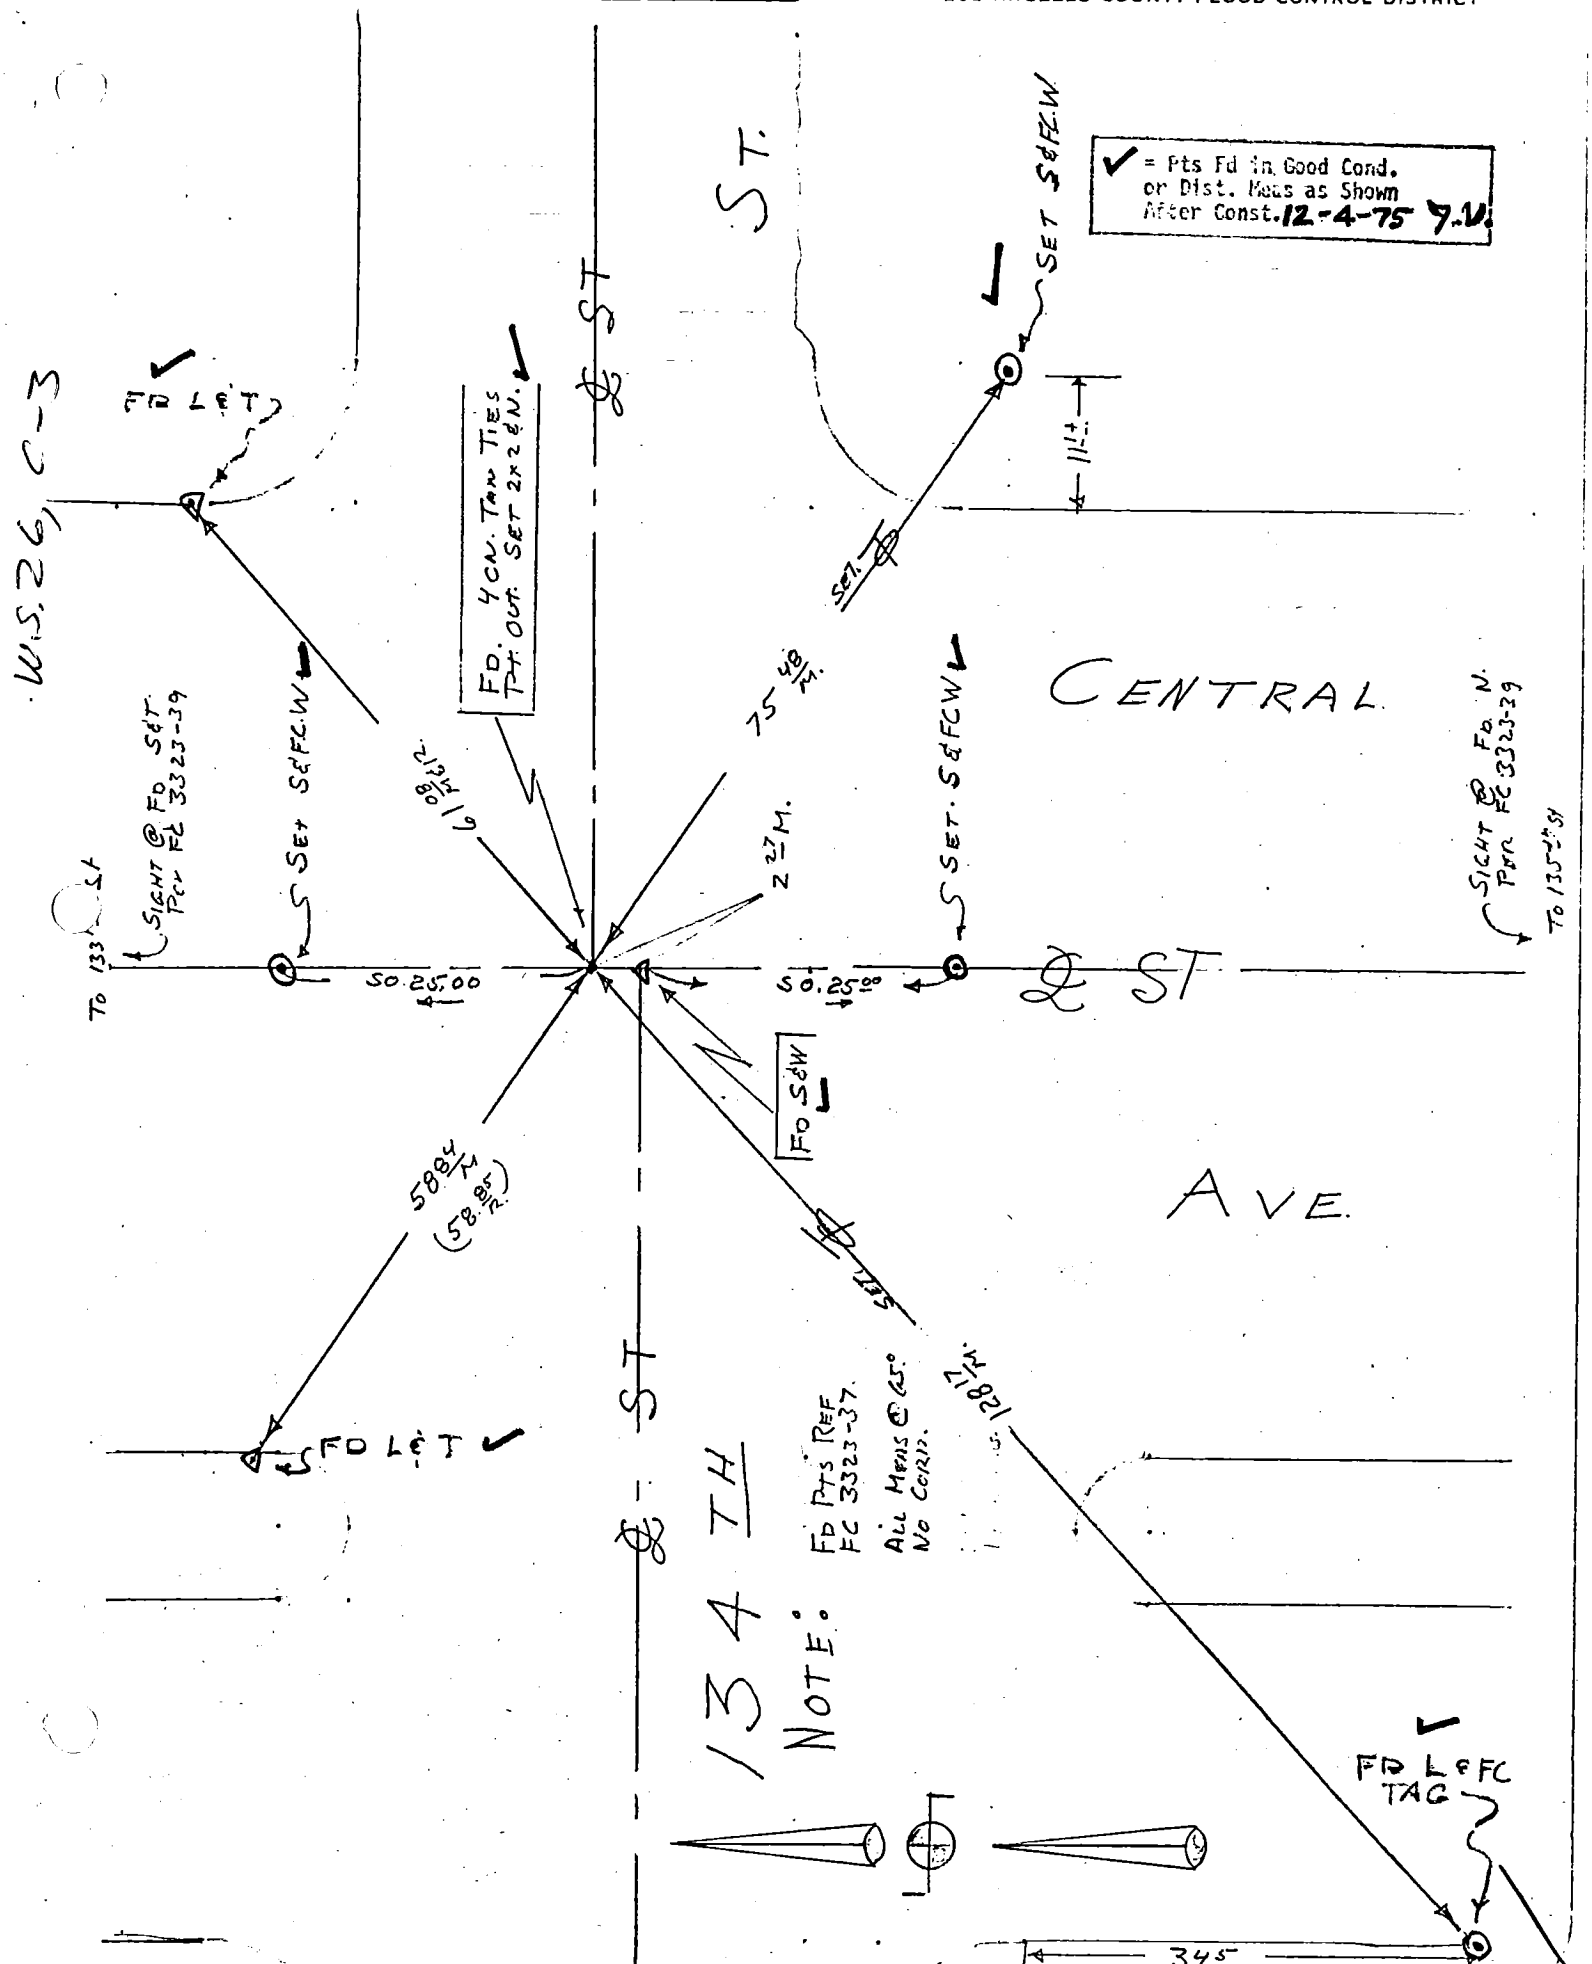

76S911– Cdb 5–71

Co. Eng. F.B. 3560: 35

PROJECT 134th St DRAIN

SURVEY BY DMS DATE 3-13-75

REVIEWED BY DAVISSON DATE 12-15-75

INDEX FC 3323 109

R&R Pg 7

LOS ANGELES COUNTY FLOOD CONTROL DISTRICT

NOTE: FD PTS REF FC 3323-43

ALL MEAS @ 65°
NO CORR

✓ = Pts Fd in Good Cond. or Dist. Meas as Shown After Const. 12-4-75 Y.V.

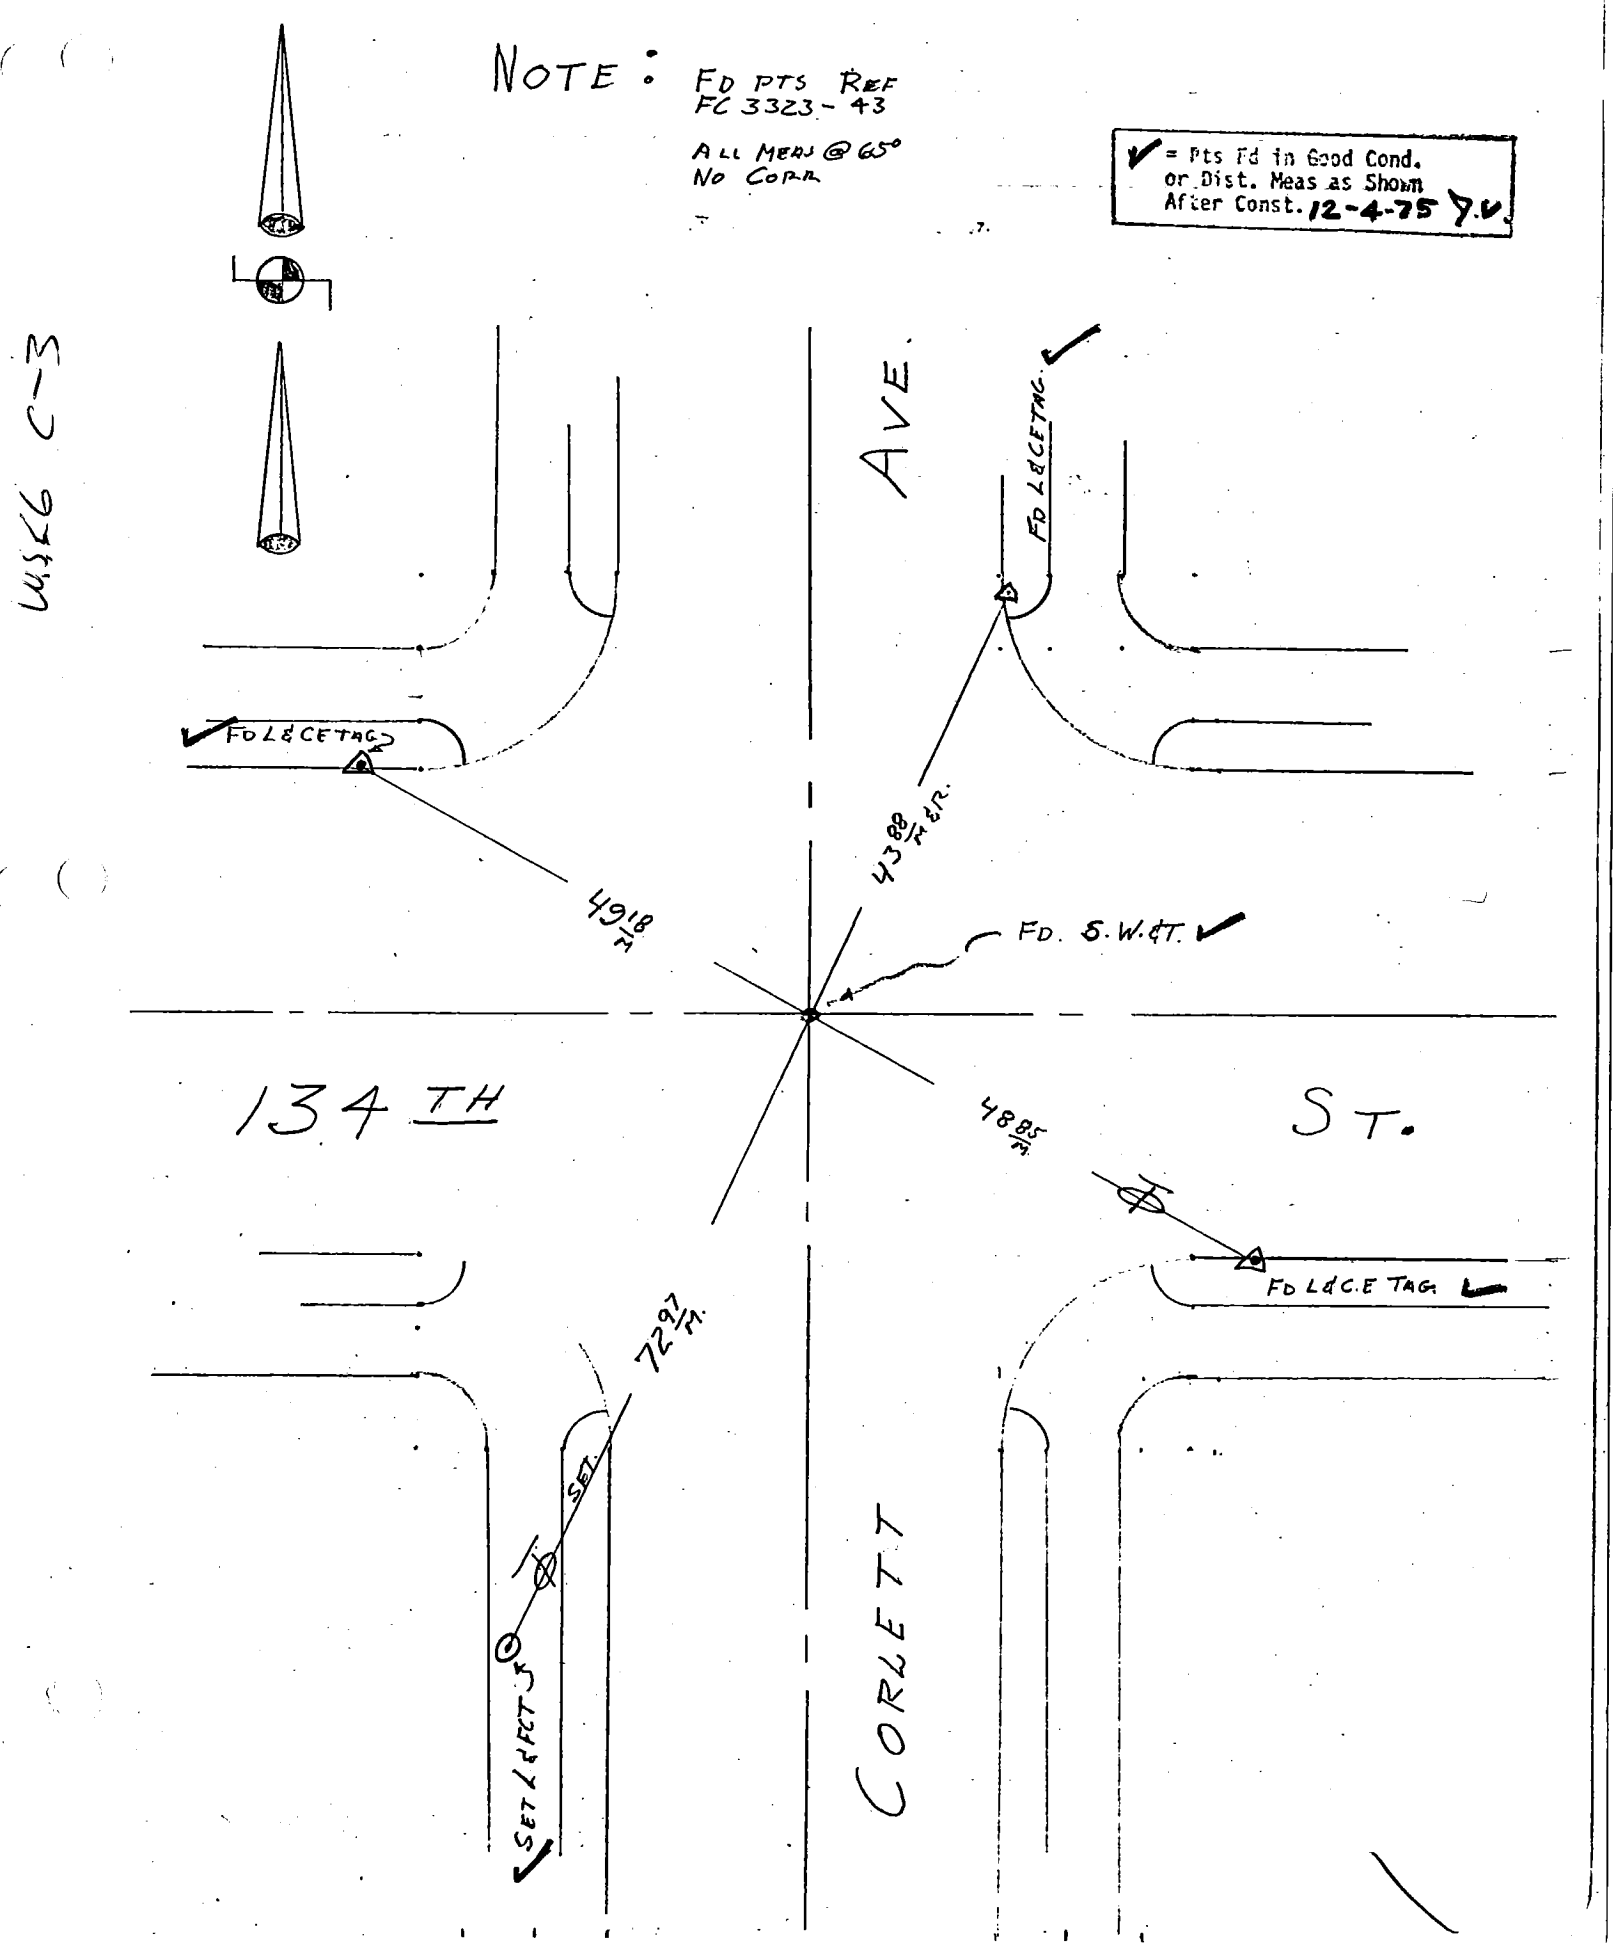

76S911– Cdb 5–71

PROJECT 134th St DRAIN
SURVEY BY DMS. DATE 3-17-75
REVIEWED BY DAVISSON DATE 12-15-75

Co. Eng. F.B. 3560: 36
INDEX FC 3323 111
R&R Pg 9.
LOS ANGELES COUNTY FLOOD CONTROL DISTRICT

✓ = Pts Fd in Good Cond. or Dist. Meas as Shown After Const. 12-5-75 ✓

NOTE: ALL PTS FD. REF FC 3323-65.
ALL MEAS AT 67° NO CORR.

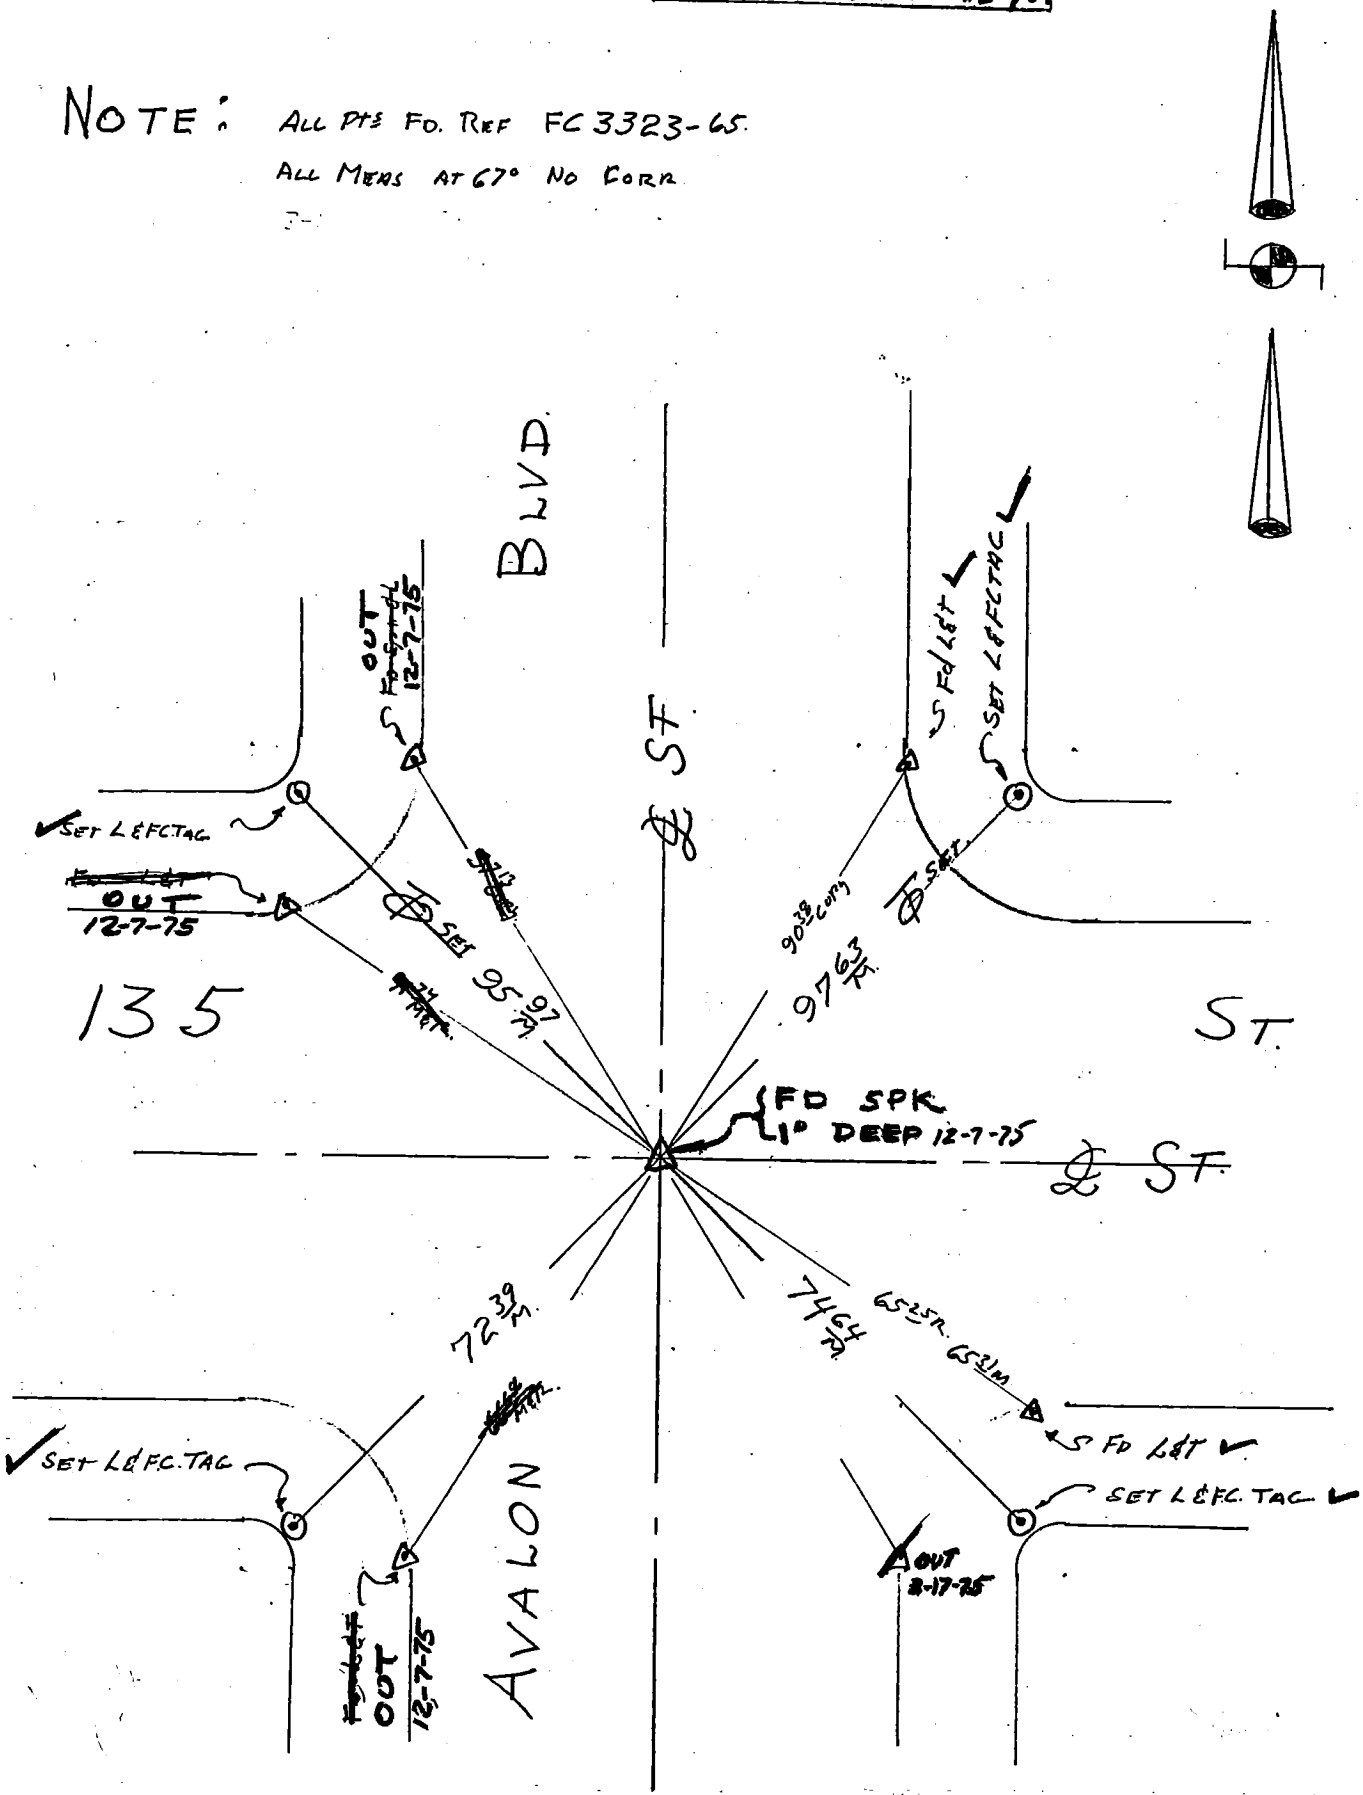

76S911– Cdb 5-71

PROJECT COGSWELL ROAD DRAIN

SURVEY BY SASSE-TABER DATE 5-22-75

REVIEWED BY KK DATE 1-30-76

Co. Eng. F.B. 3560: 37

INDEX FC 3337 81 R-R-1

LOS ANGELES COUNTY FLOOD CONTROL DISTRICT

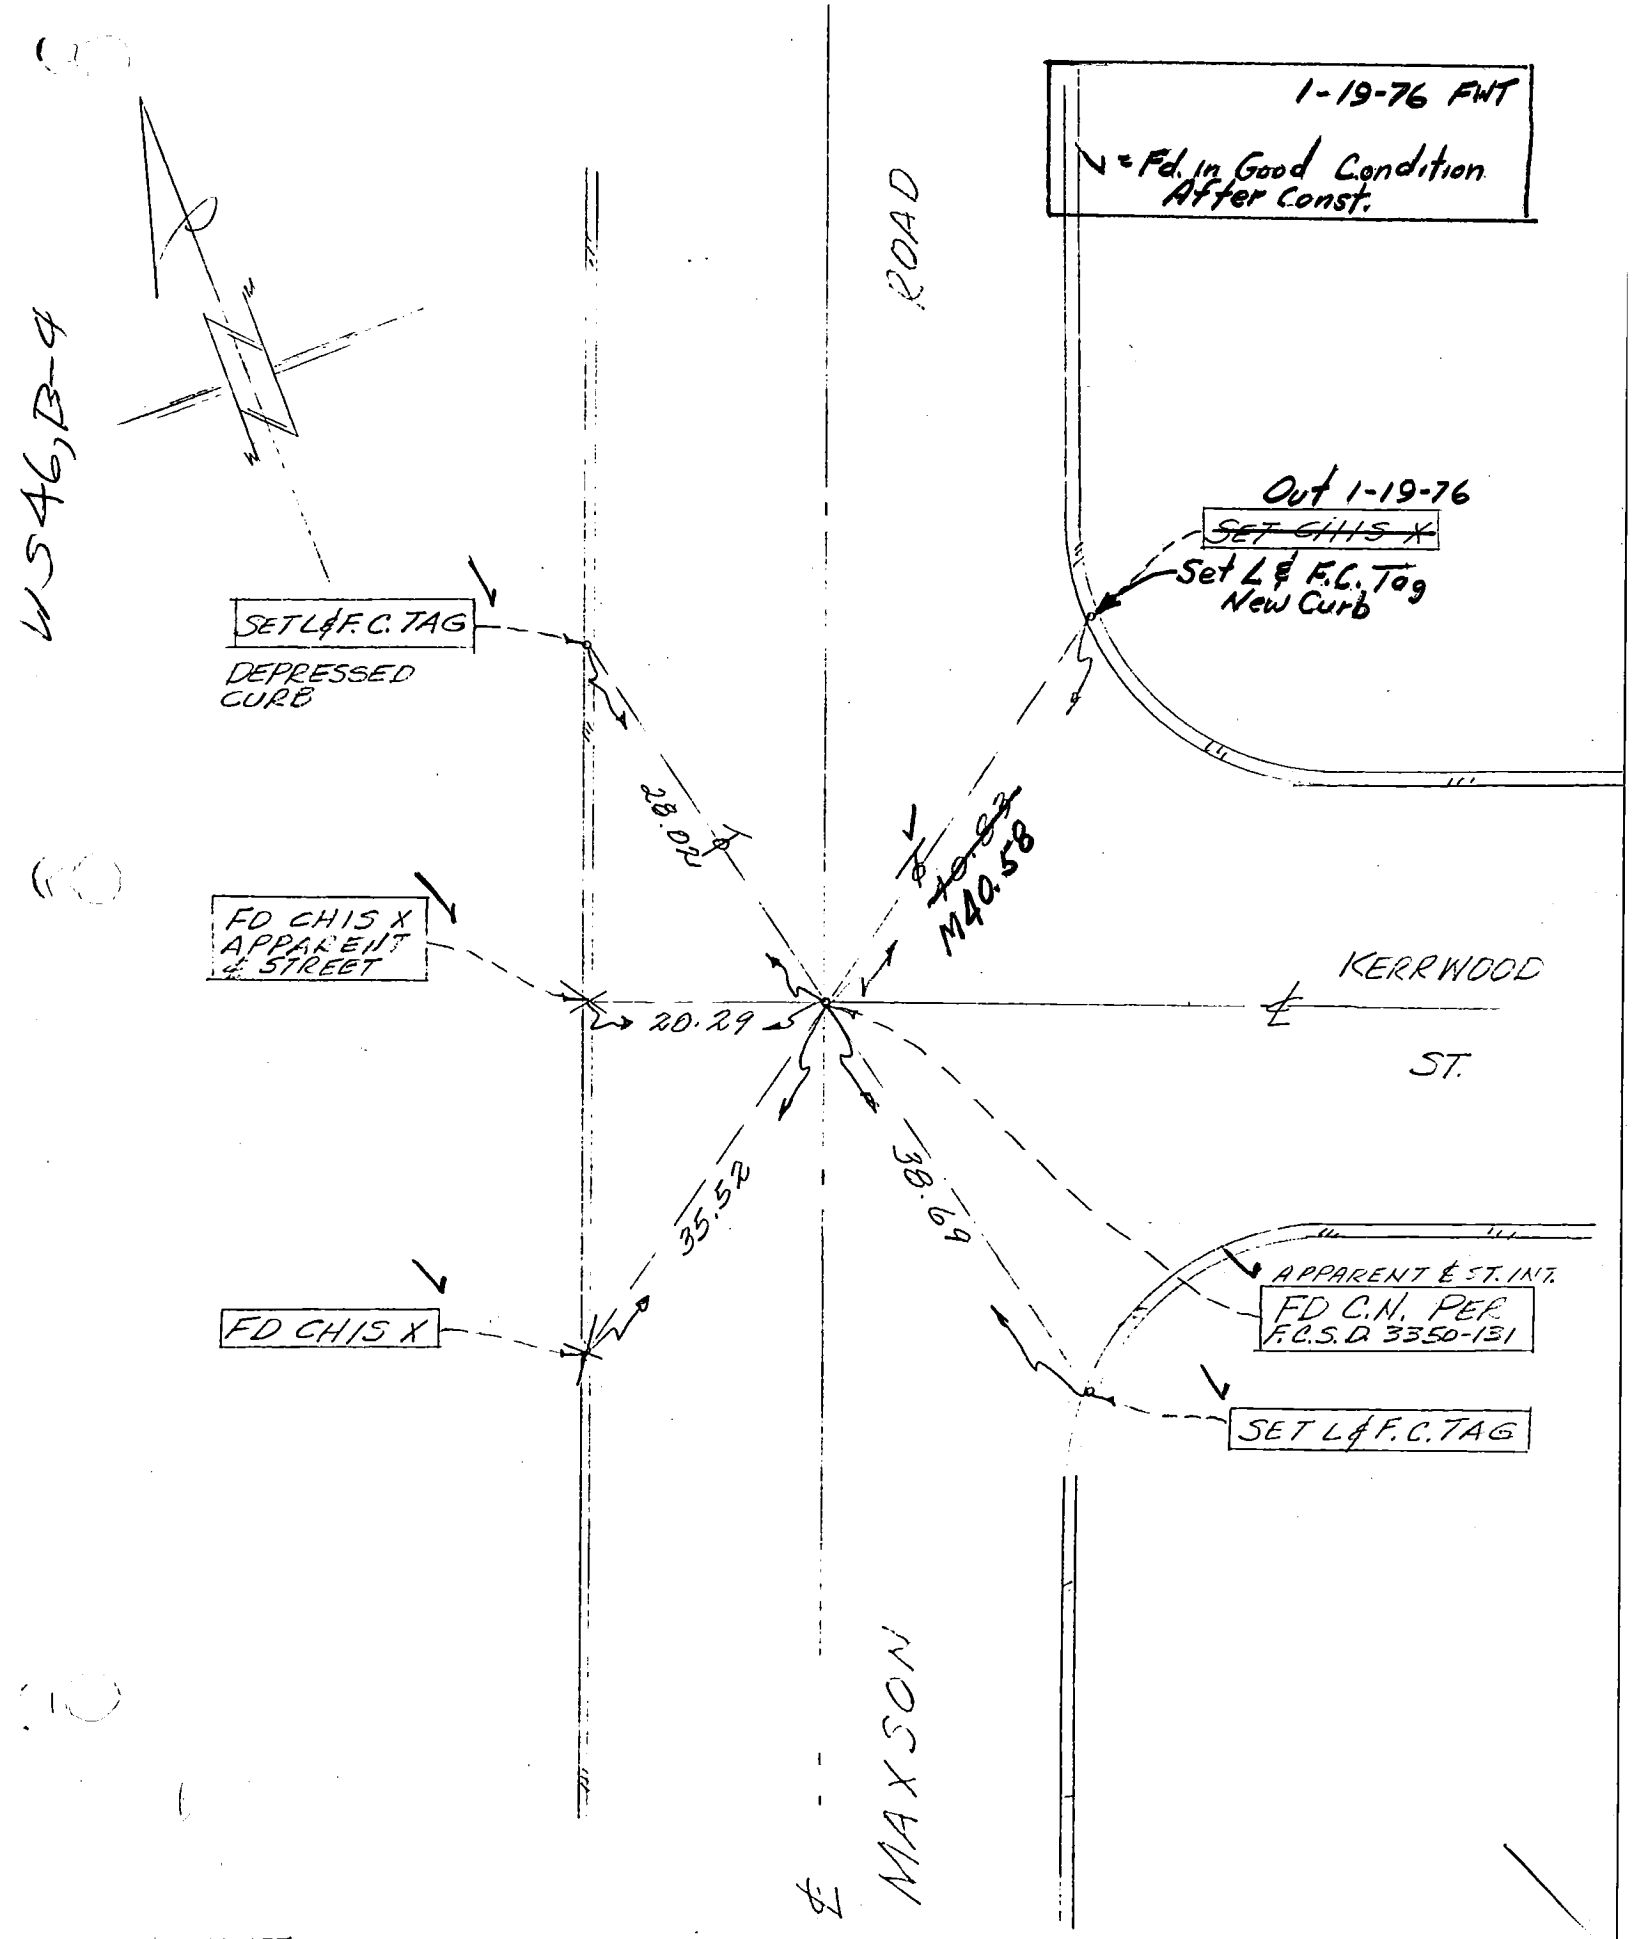

76S911– Cdb 5–71

Co. Eng. F.B. 3560: 38

PROJECT COGSWELL ROAD DRAIN

SURVEY BY SASSE DATE 5-27-75

REVIEWED BY RK DATE 2-2-76

INDEX EC 3337 83

LOS ANGELES COUNTY FLOOD CONTROL DISTRICT

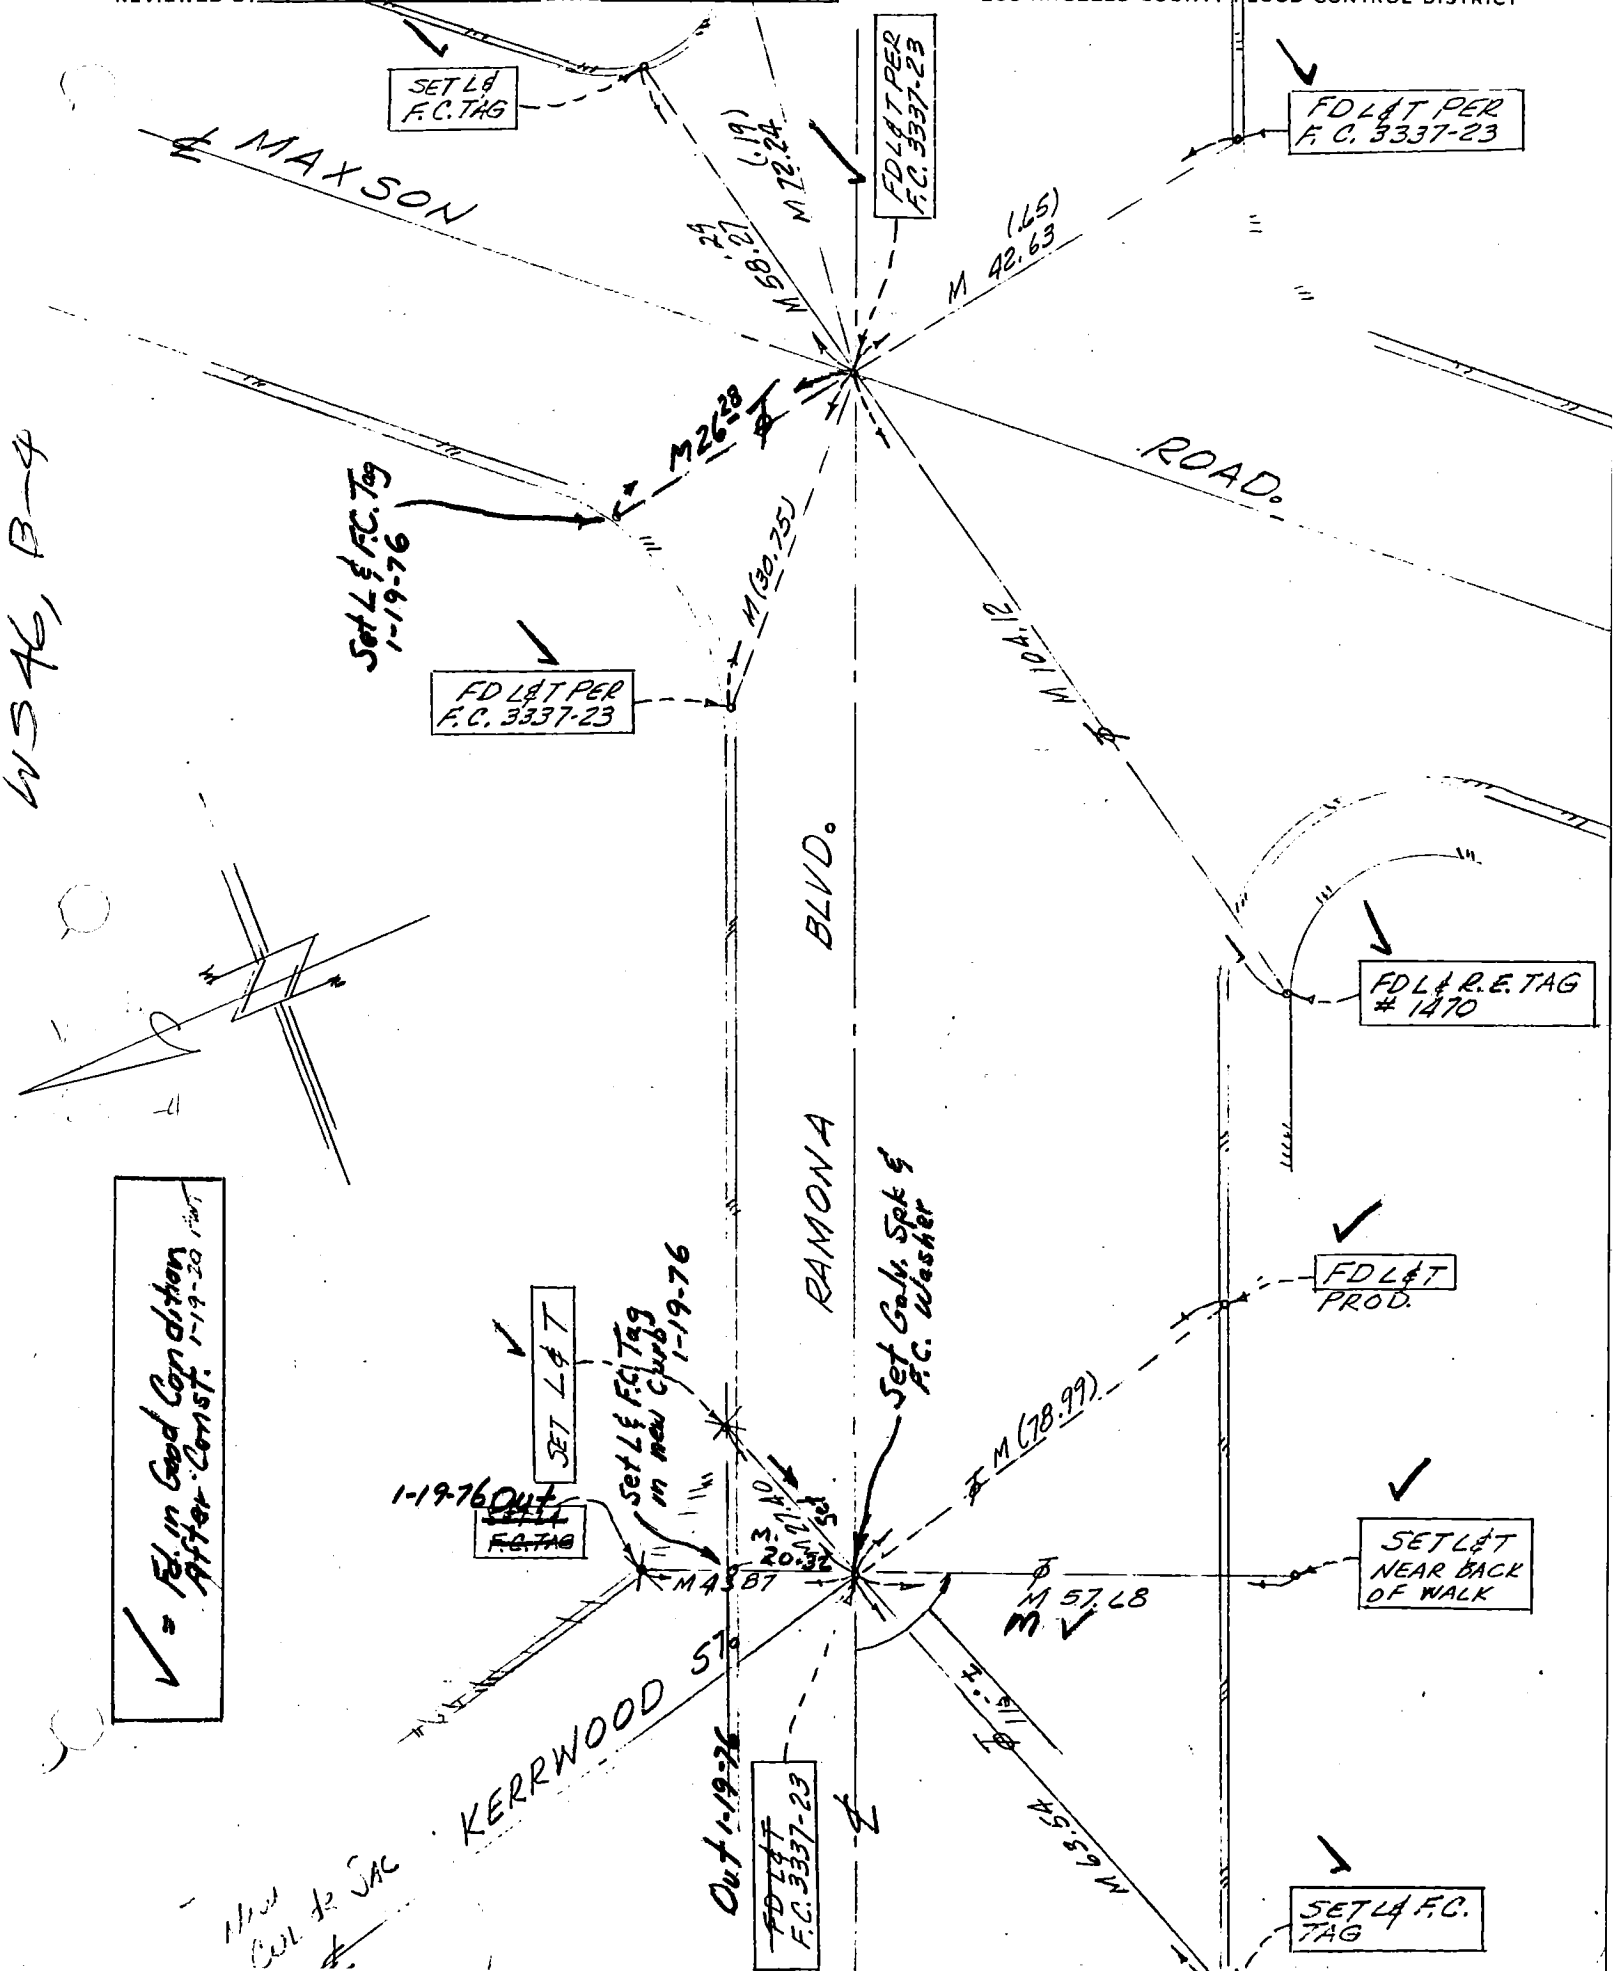

76S911– Cdb 5–71

Co. Eng. F.B. 3560: 39

PROJECT COGSWELL ROAD DRAIN

SURVEY BY SASSE DATE 5-28-75

REVIEWED BY RK DATE 1-30-76

INDEX FC 3337 85

LOS ANGELES COUNTY FLOOD CONTROL DISTRICT

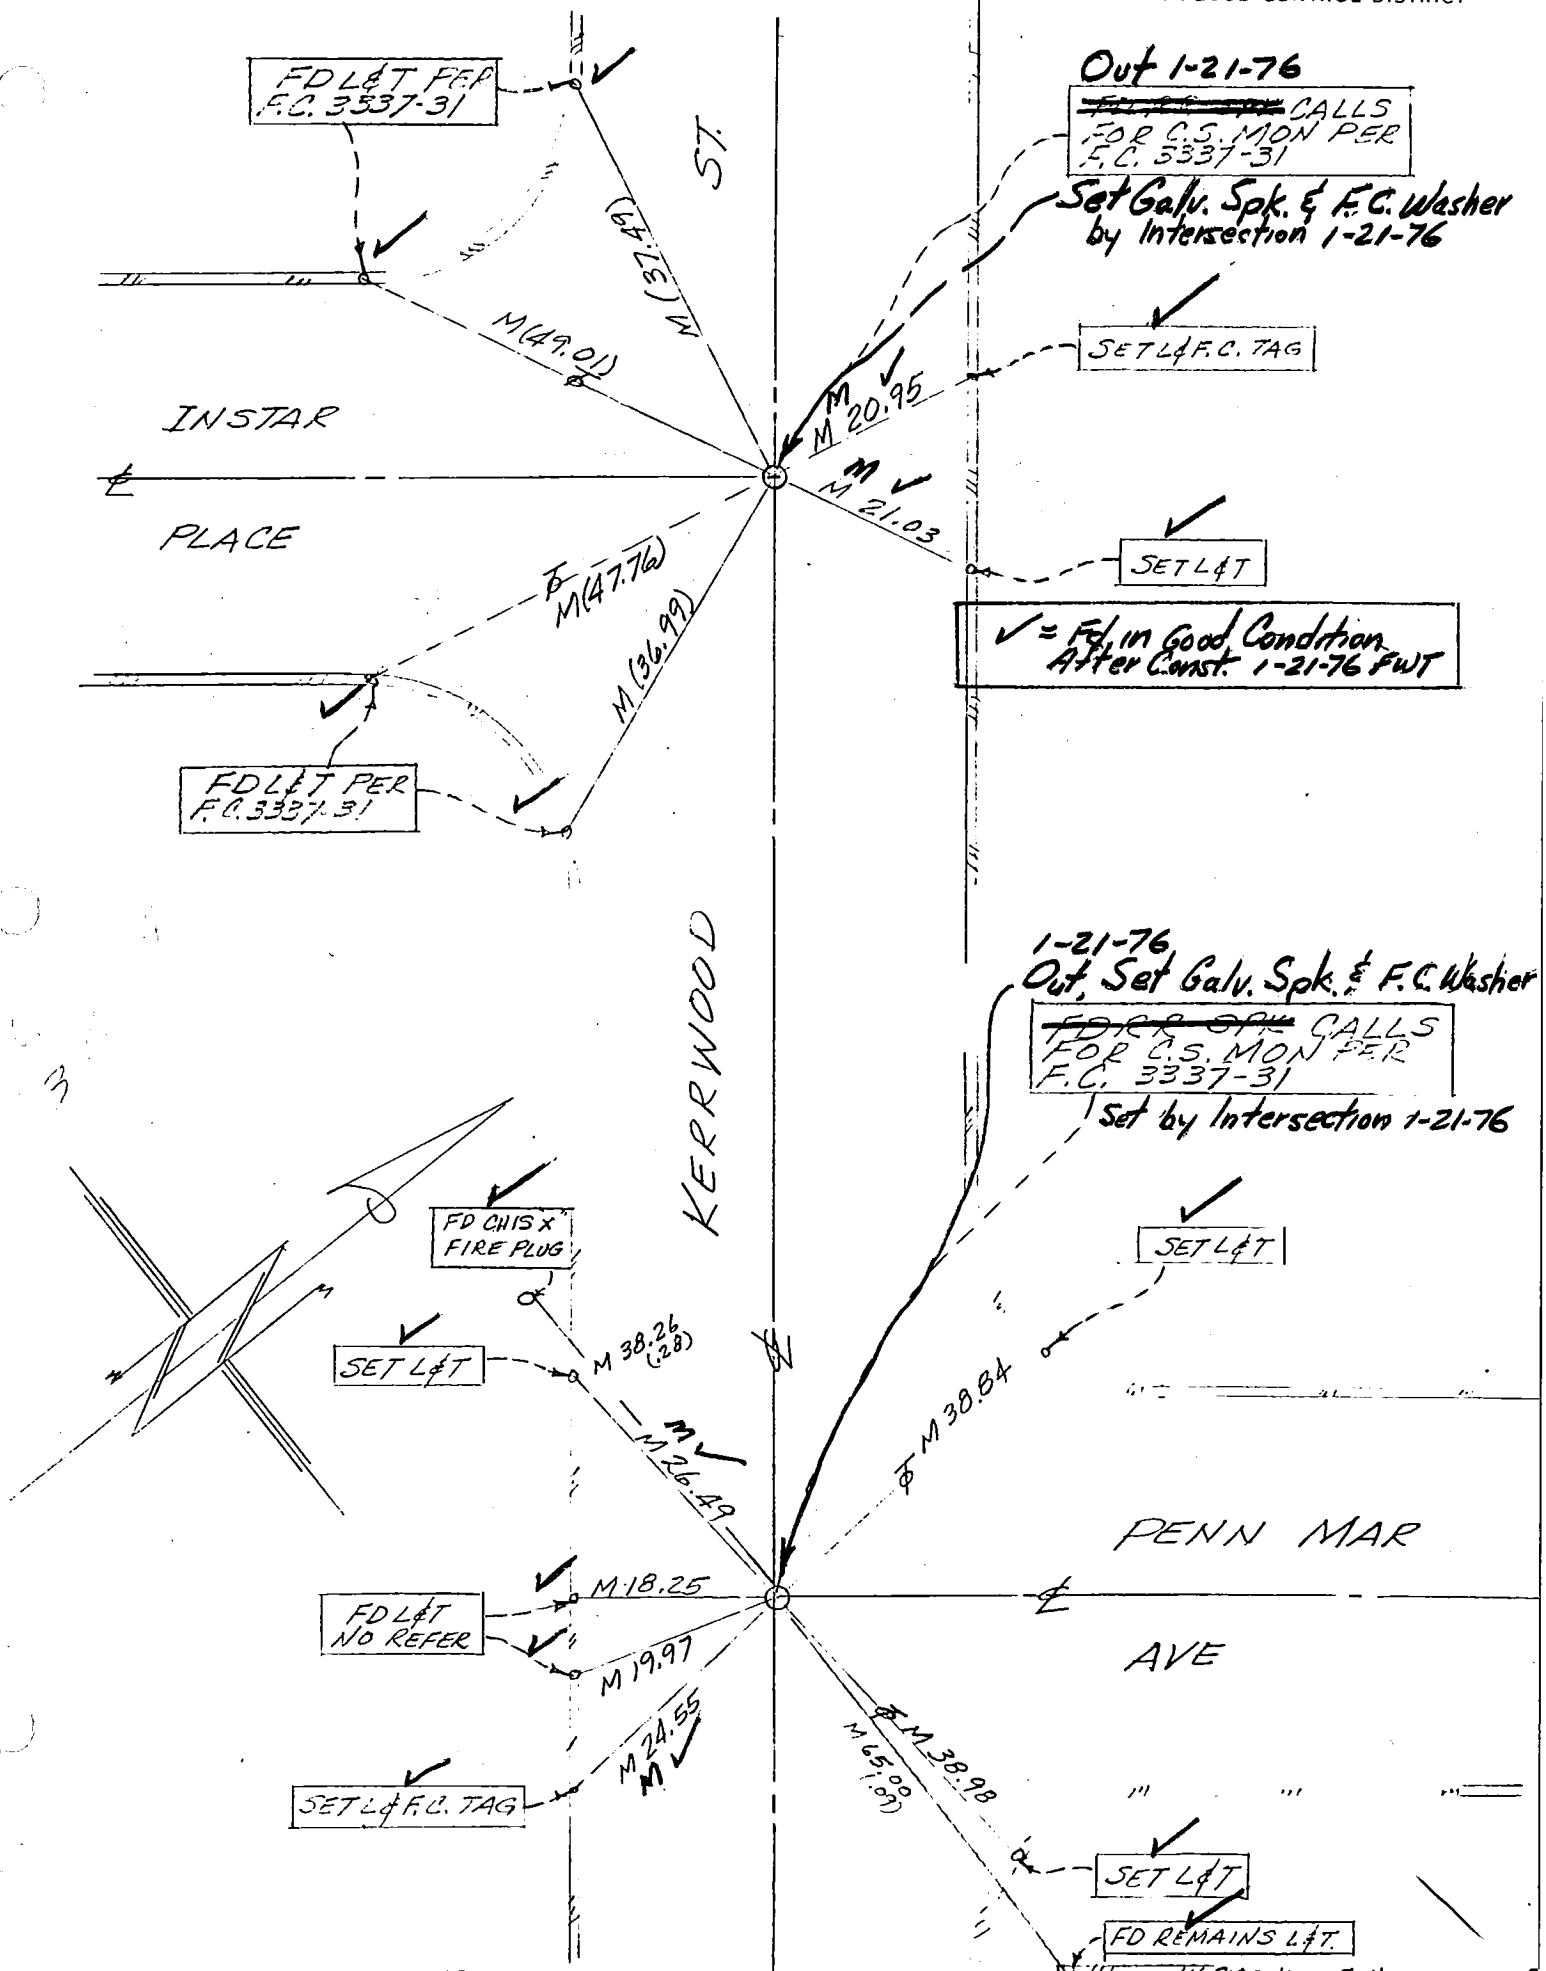

76S911– Cdb 5–71

PROJECT COGSWELL ROAD DRAIN

SURVEY BY SASSE DATE 6-2-75

REVIEWED BY RK DATE 1-30-76

Co. Eng. F.B. 3569: 40

INDEX FC 3337 89

LOS ANGELES COUNTY FLOOD CONTROL DISTRICT

✓ = Fd. in good Condition After Const. 1-22-76 FWT

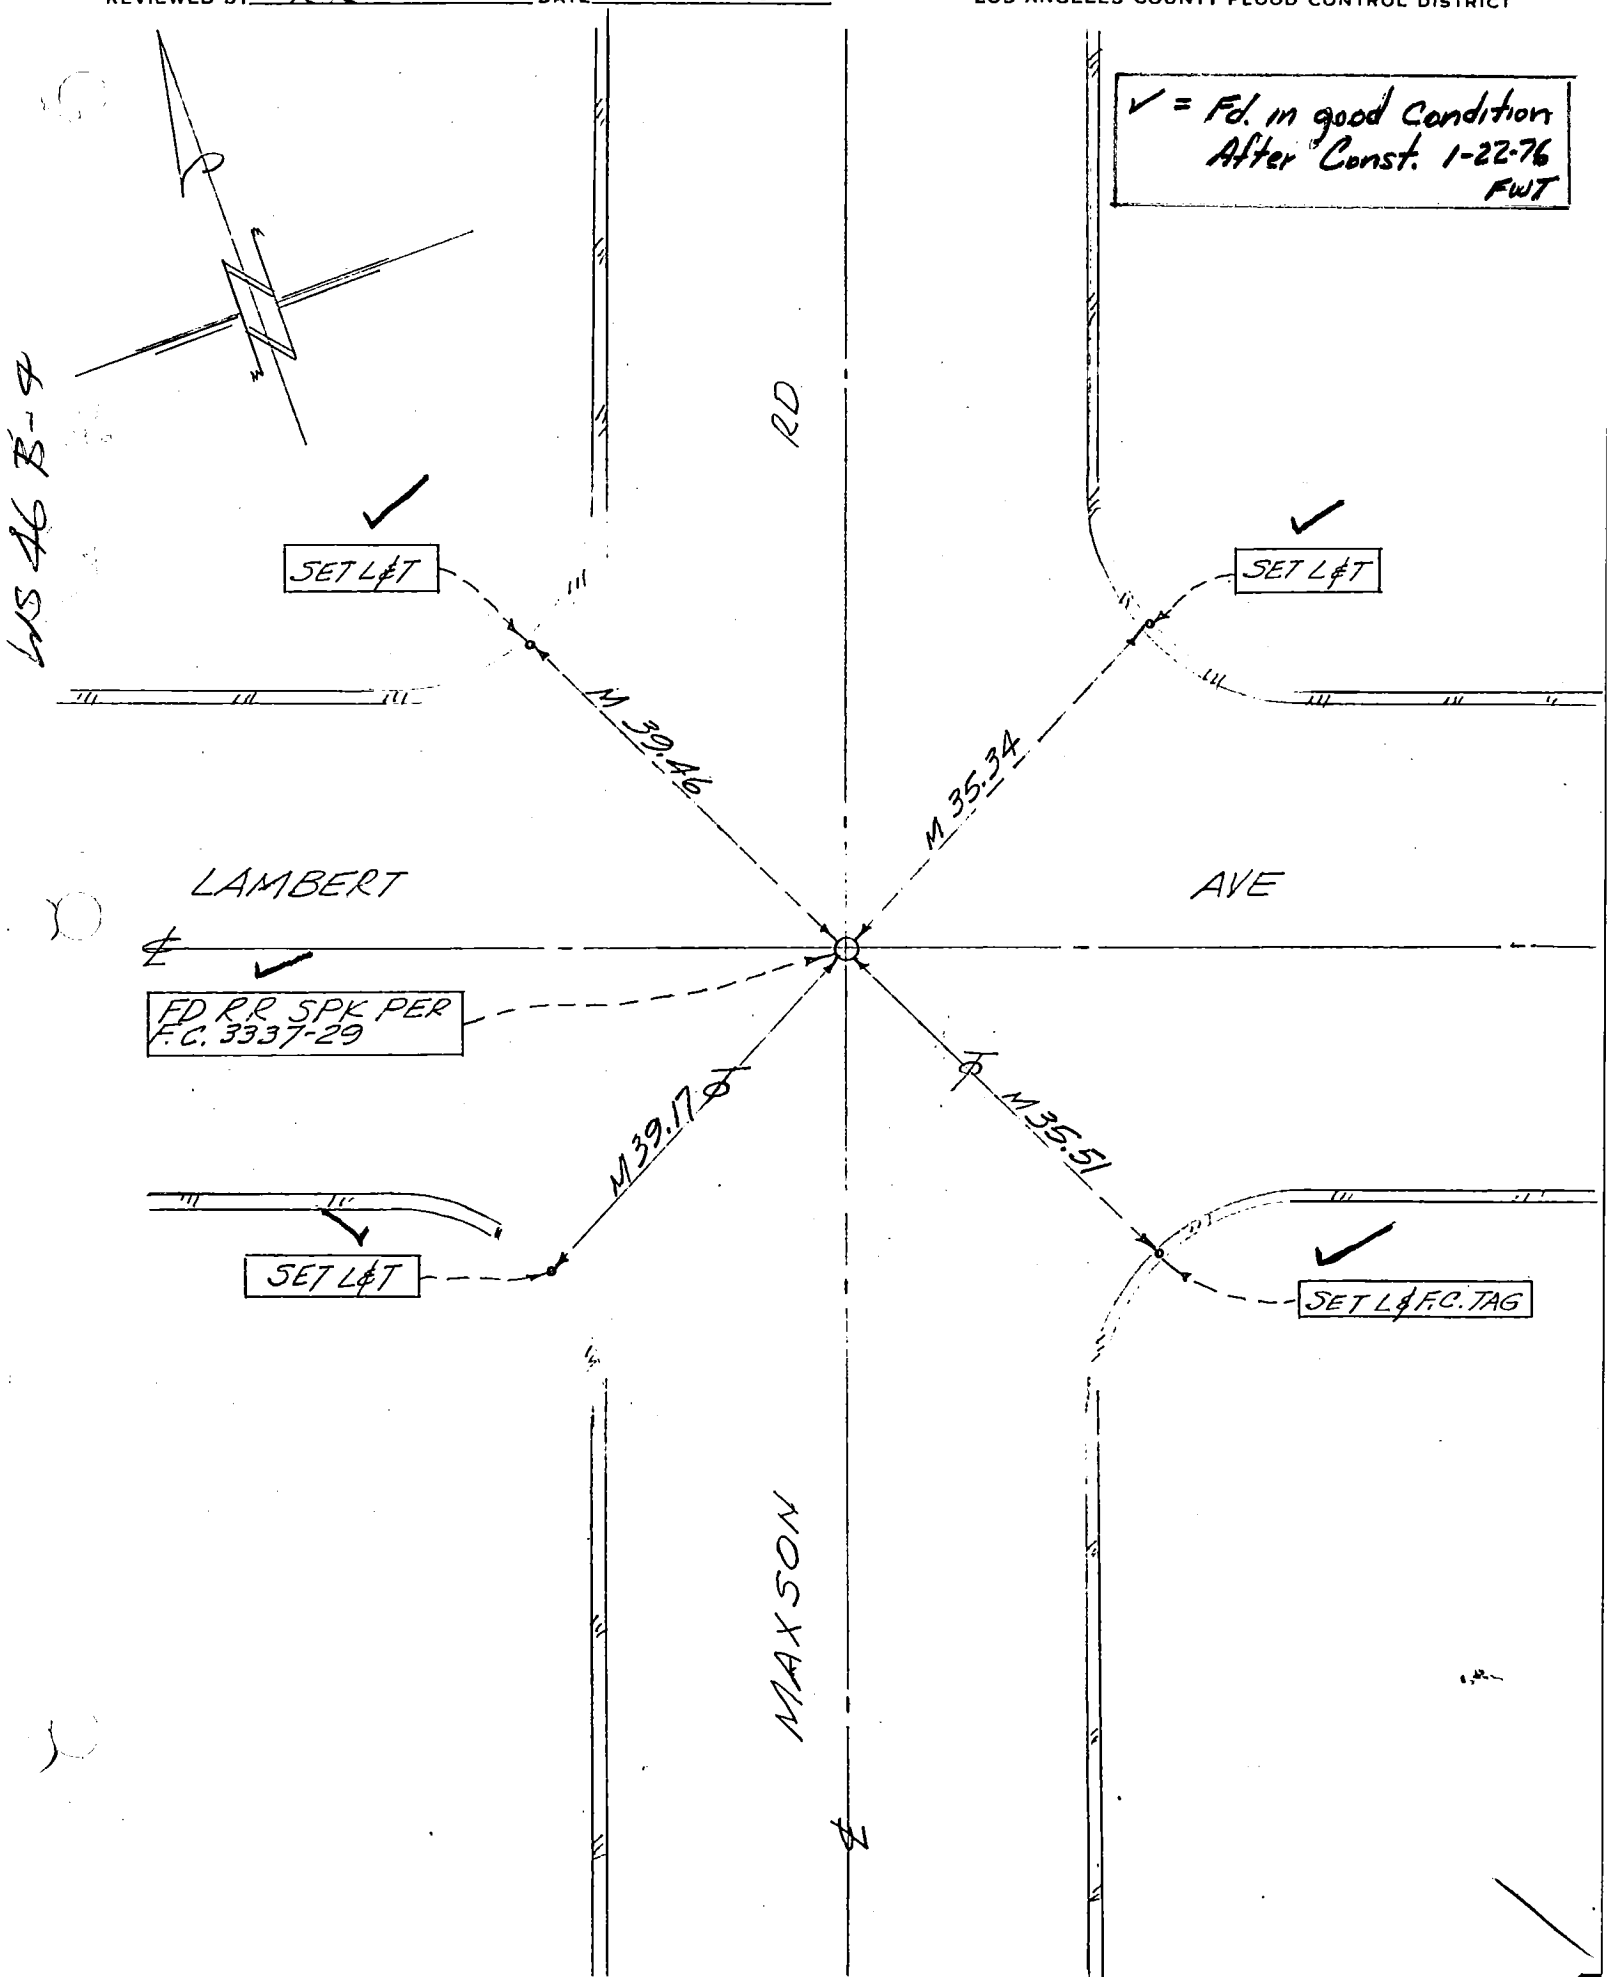

76S911– Cdb 5–71

Co. Eng. F.B. 3560: 41 RK-13

PROJECT COGSWELL ROAD DRAIN

SURVEY BY SASSE DATE 6-4-75

REVIEWED BY RK DATE 1-30-76

INDEX FC 3337 93

LOS ANGELES COUNTY FLOOD CONTROL DISTRICT

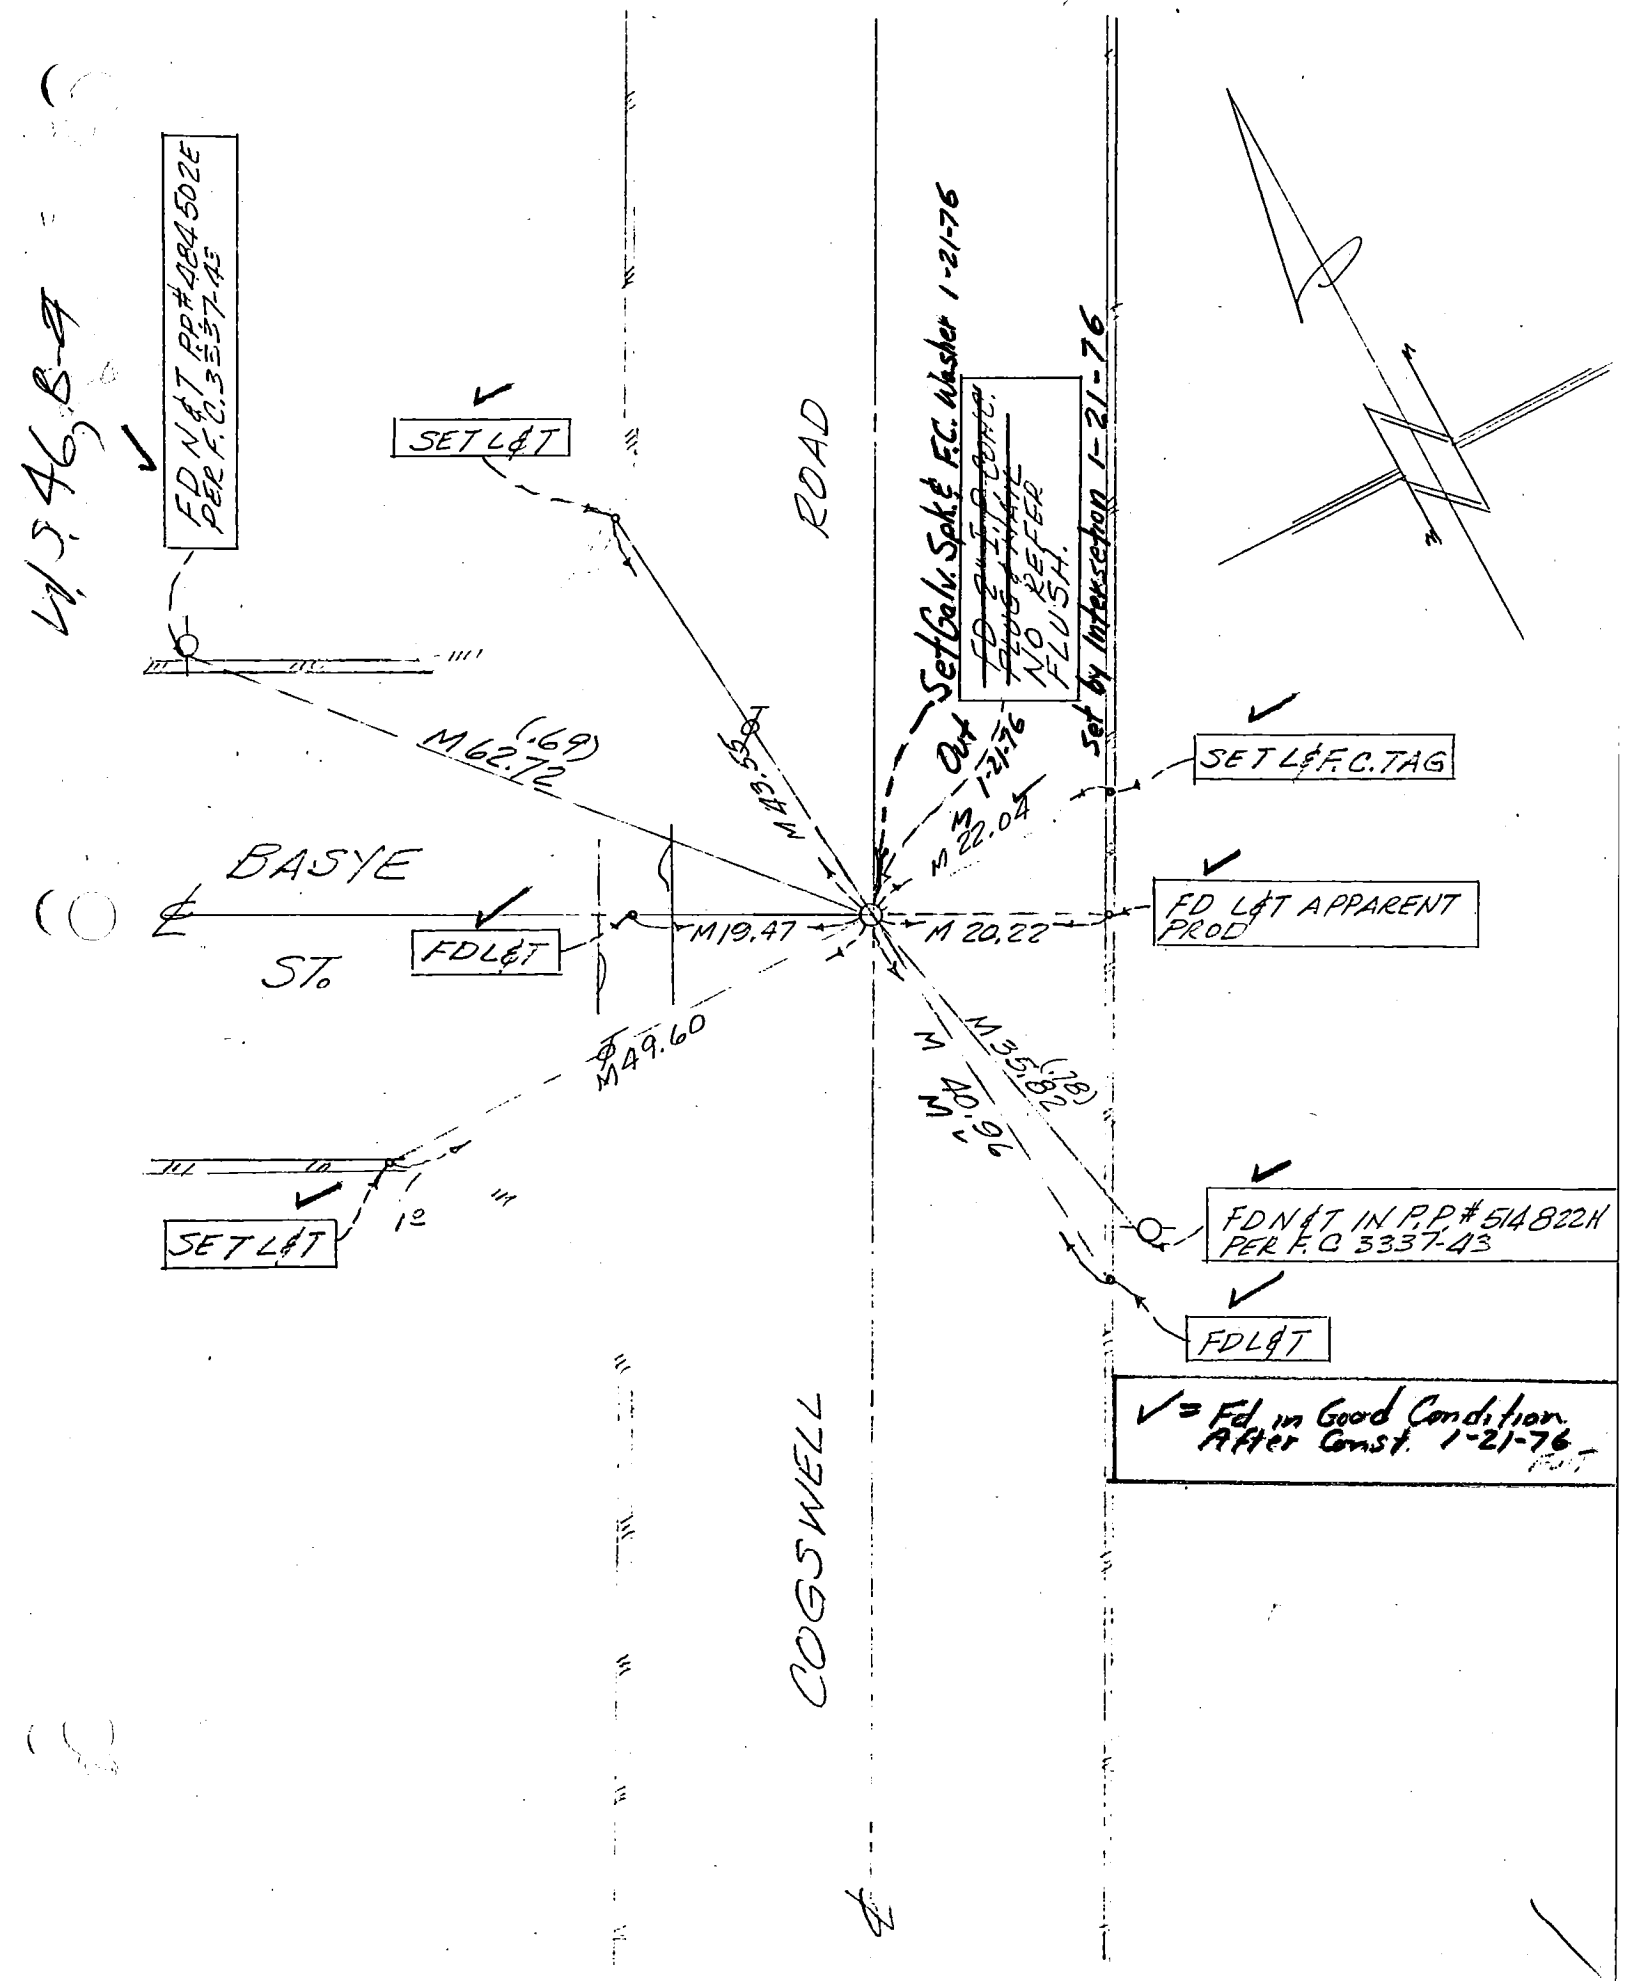

76S911– Cdb 6-74

PROJECT COGSWELL RD DRAIN

SURVEY BY FWT DATE 1-21-76

REVIEWED BY RK DATE 1-30-76

Co. Eng. F.B. 3560: 42

INDEX FC 3337 95

RR-17

LOS ANGELES COUNTY FLOOD CONTROL DISTRICT

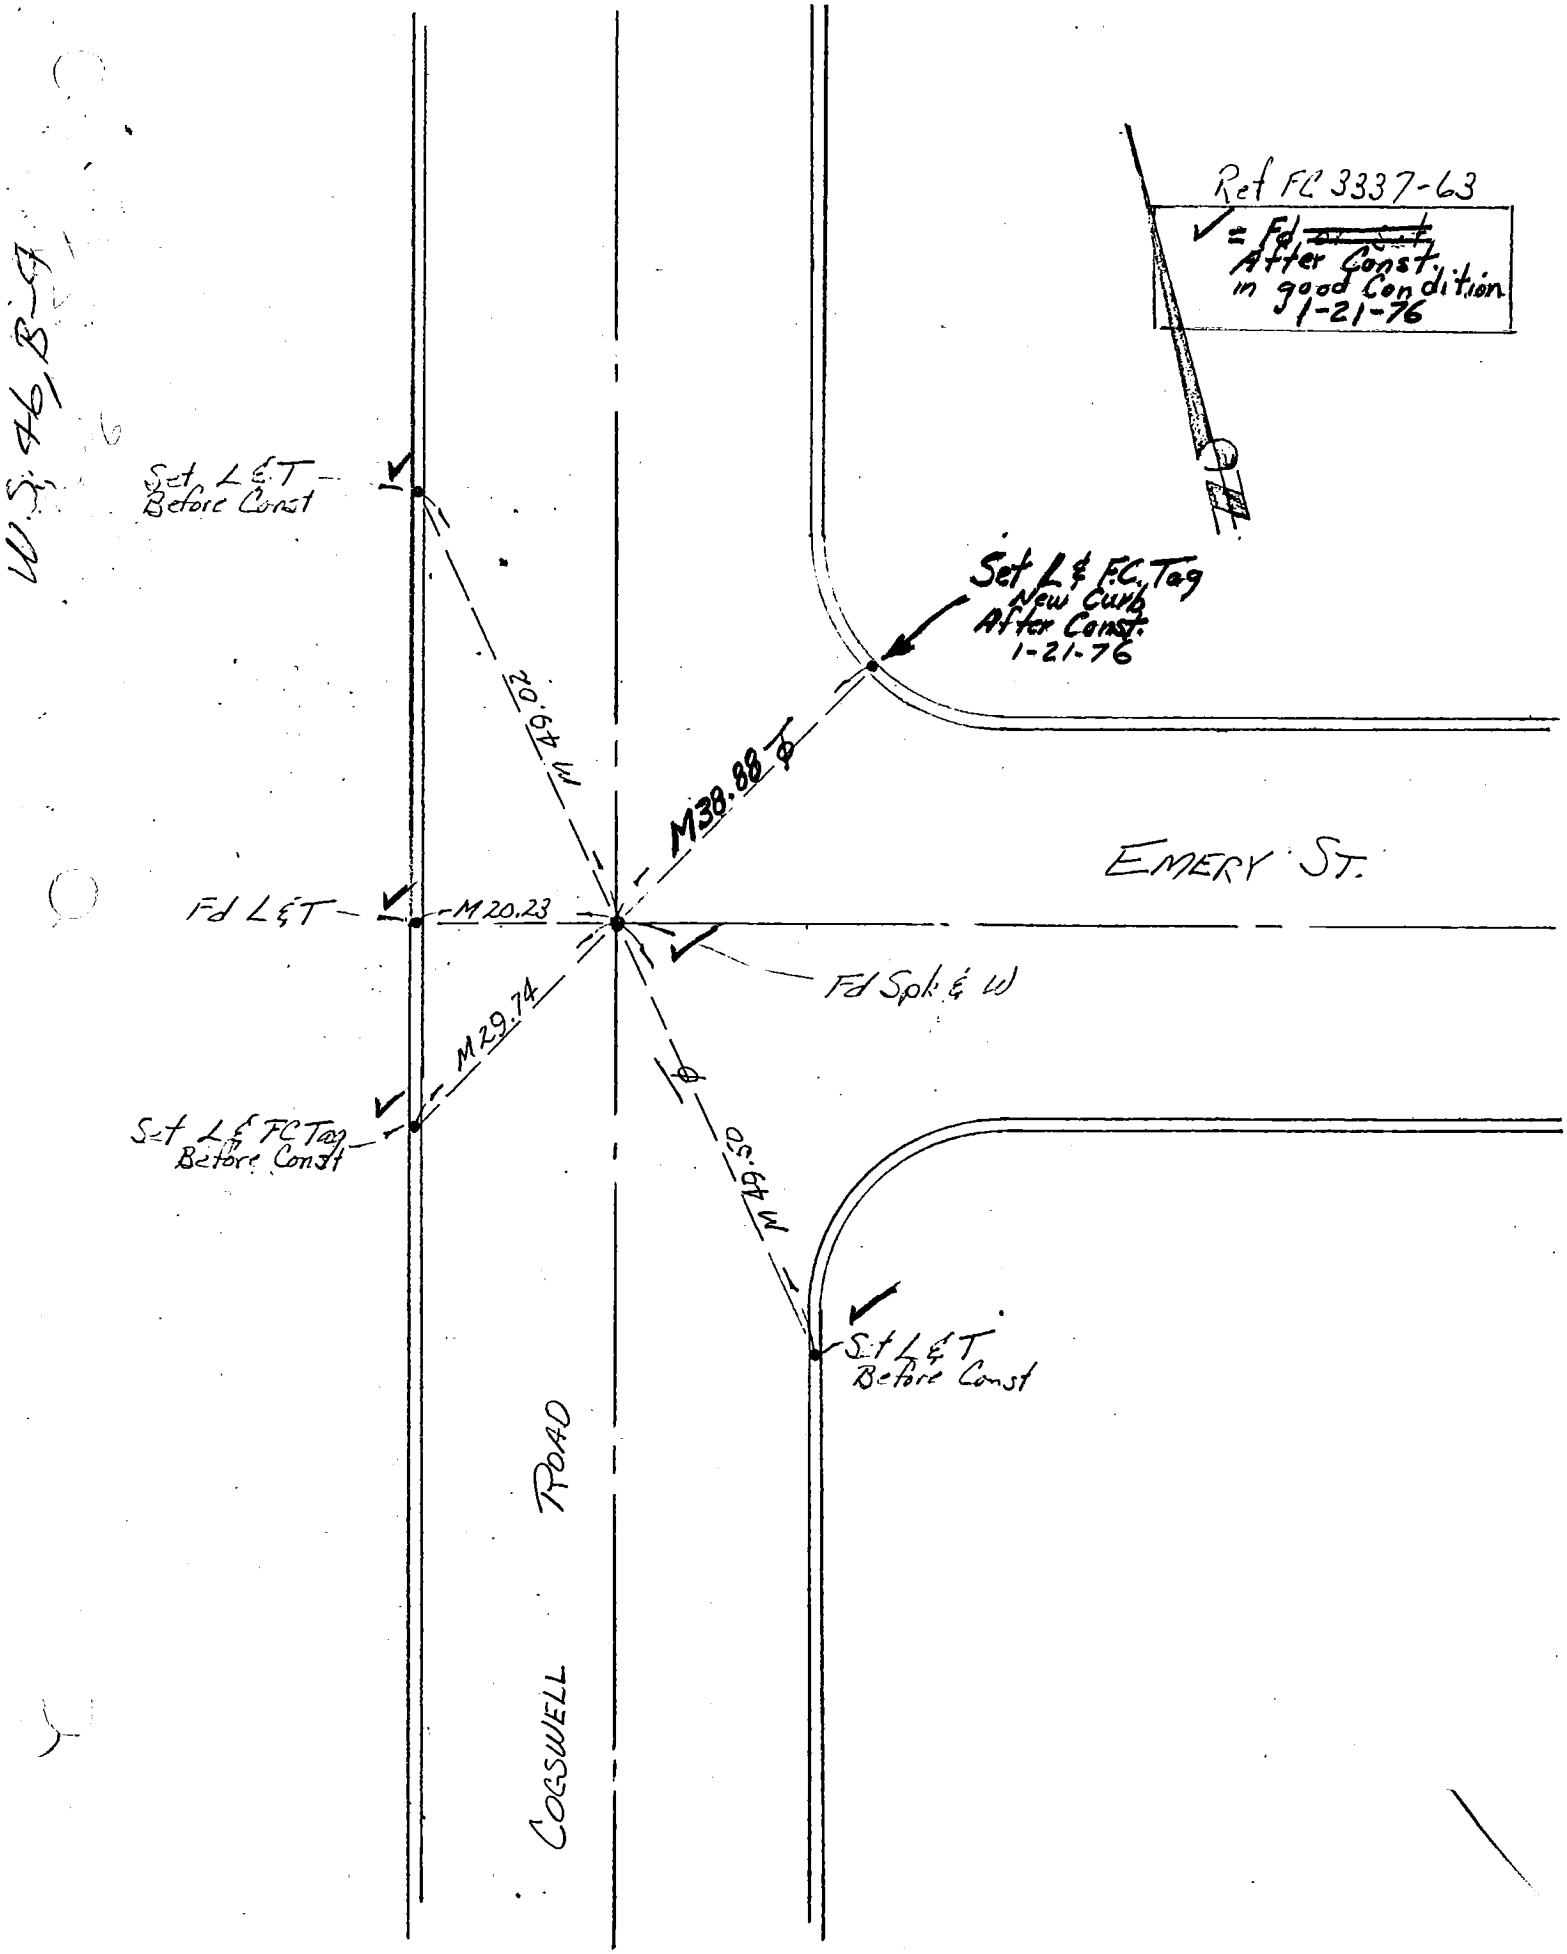

76S911— Cdb 5—71

Co. Eng. F.B. 3560: 43

PROJECT COGSWELL ROAD DRAIN

SURVEY BY SASSE DATE 6-6-75

REVIEWED BY RK DATE 2-6-76

INDEX FC 3337 37

LOS ANGELES COUNTY FLOOD CONTROL DISTRICT

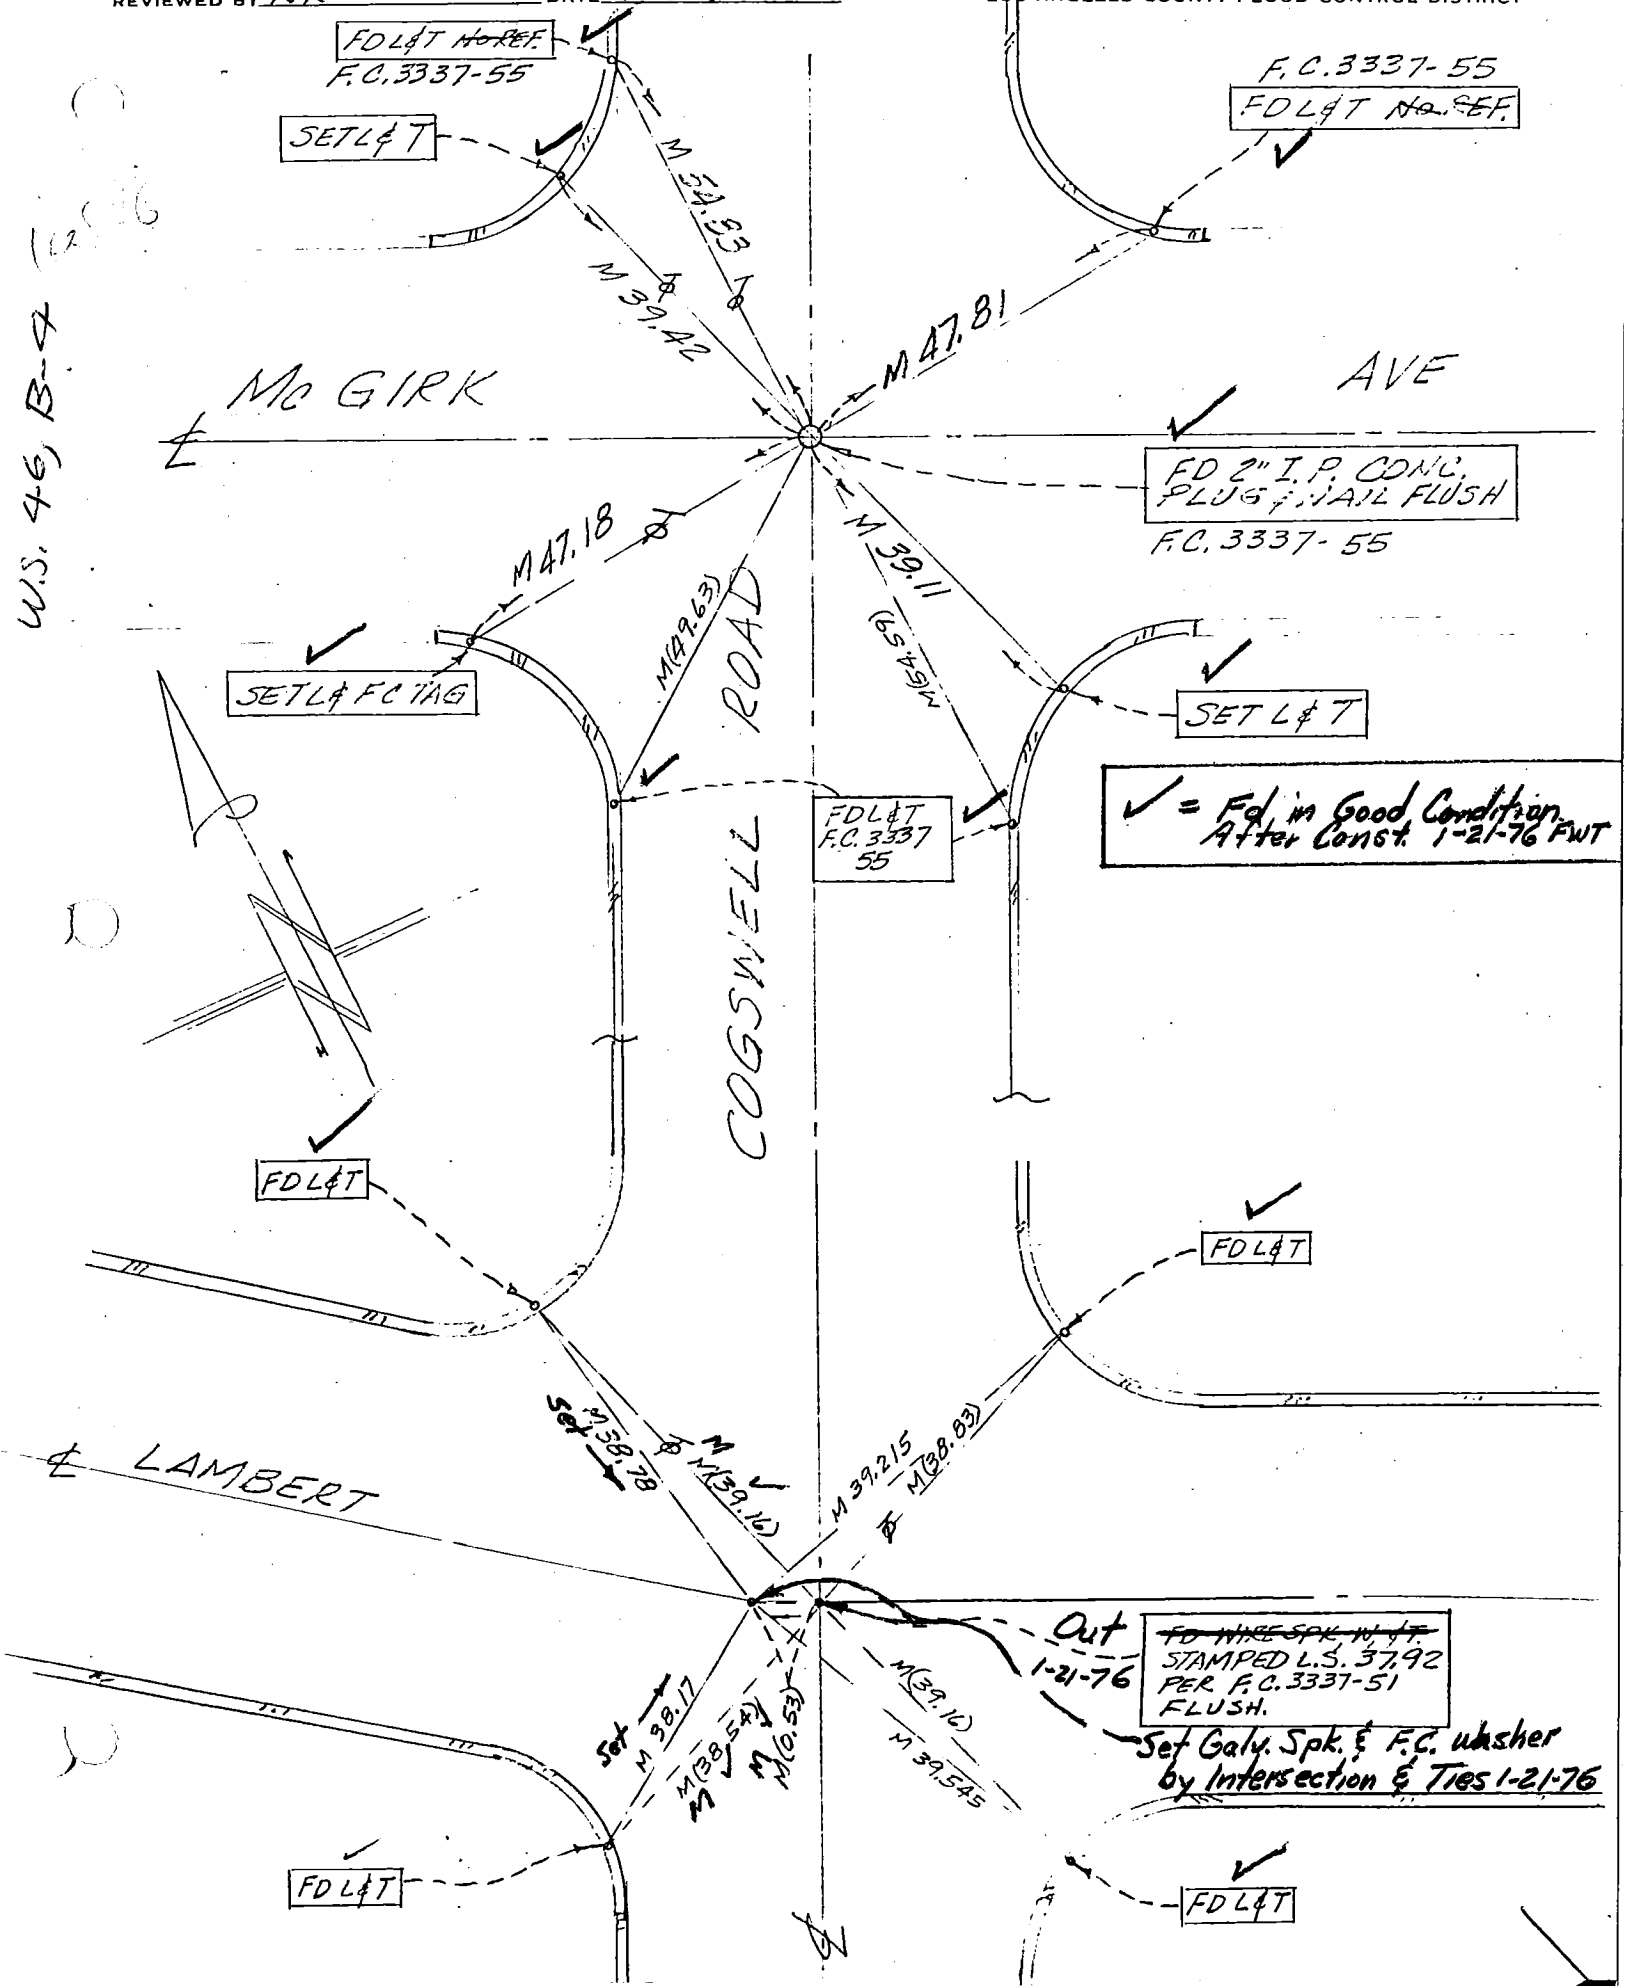

76S911– Cdb 5–71

Co. Eng. F.B. 3560: 44
FC 3324 11

PROJECT WOODRUFF AVE DR.
SURVEY BY B.P.B. DATE 10-18-73
REVIEWED BY RK DATE 2-9-76

INDEX
5
LOS ANGELES COUNTY FLOOD CONTROL DISTRICT

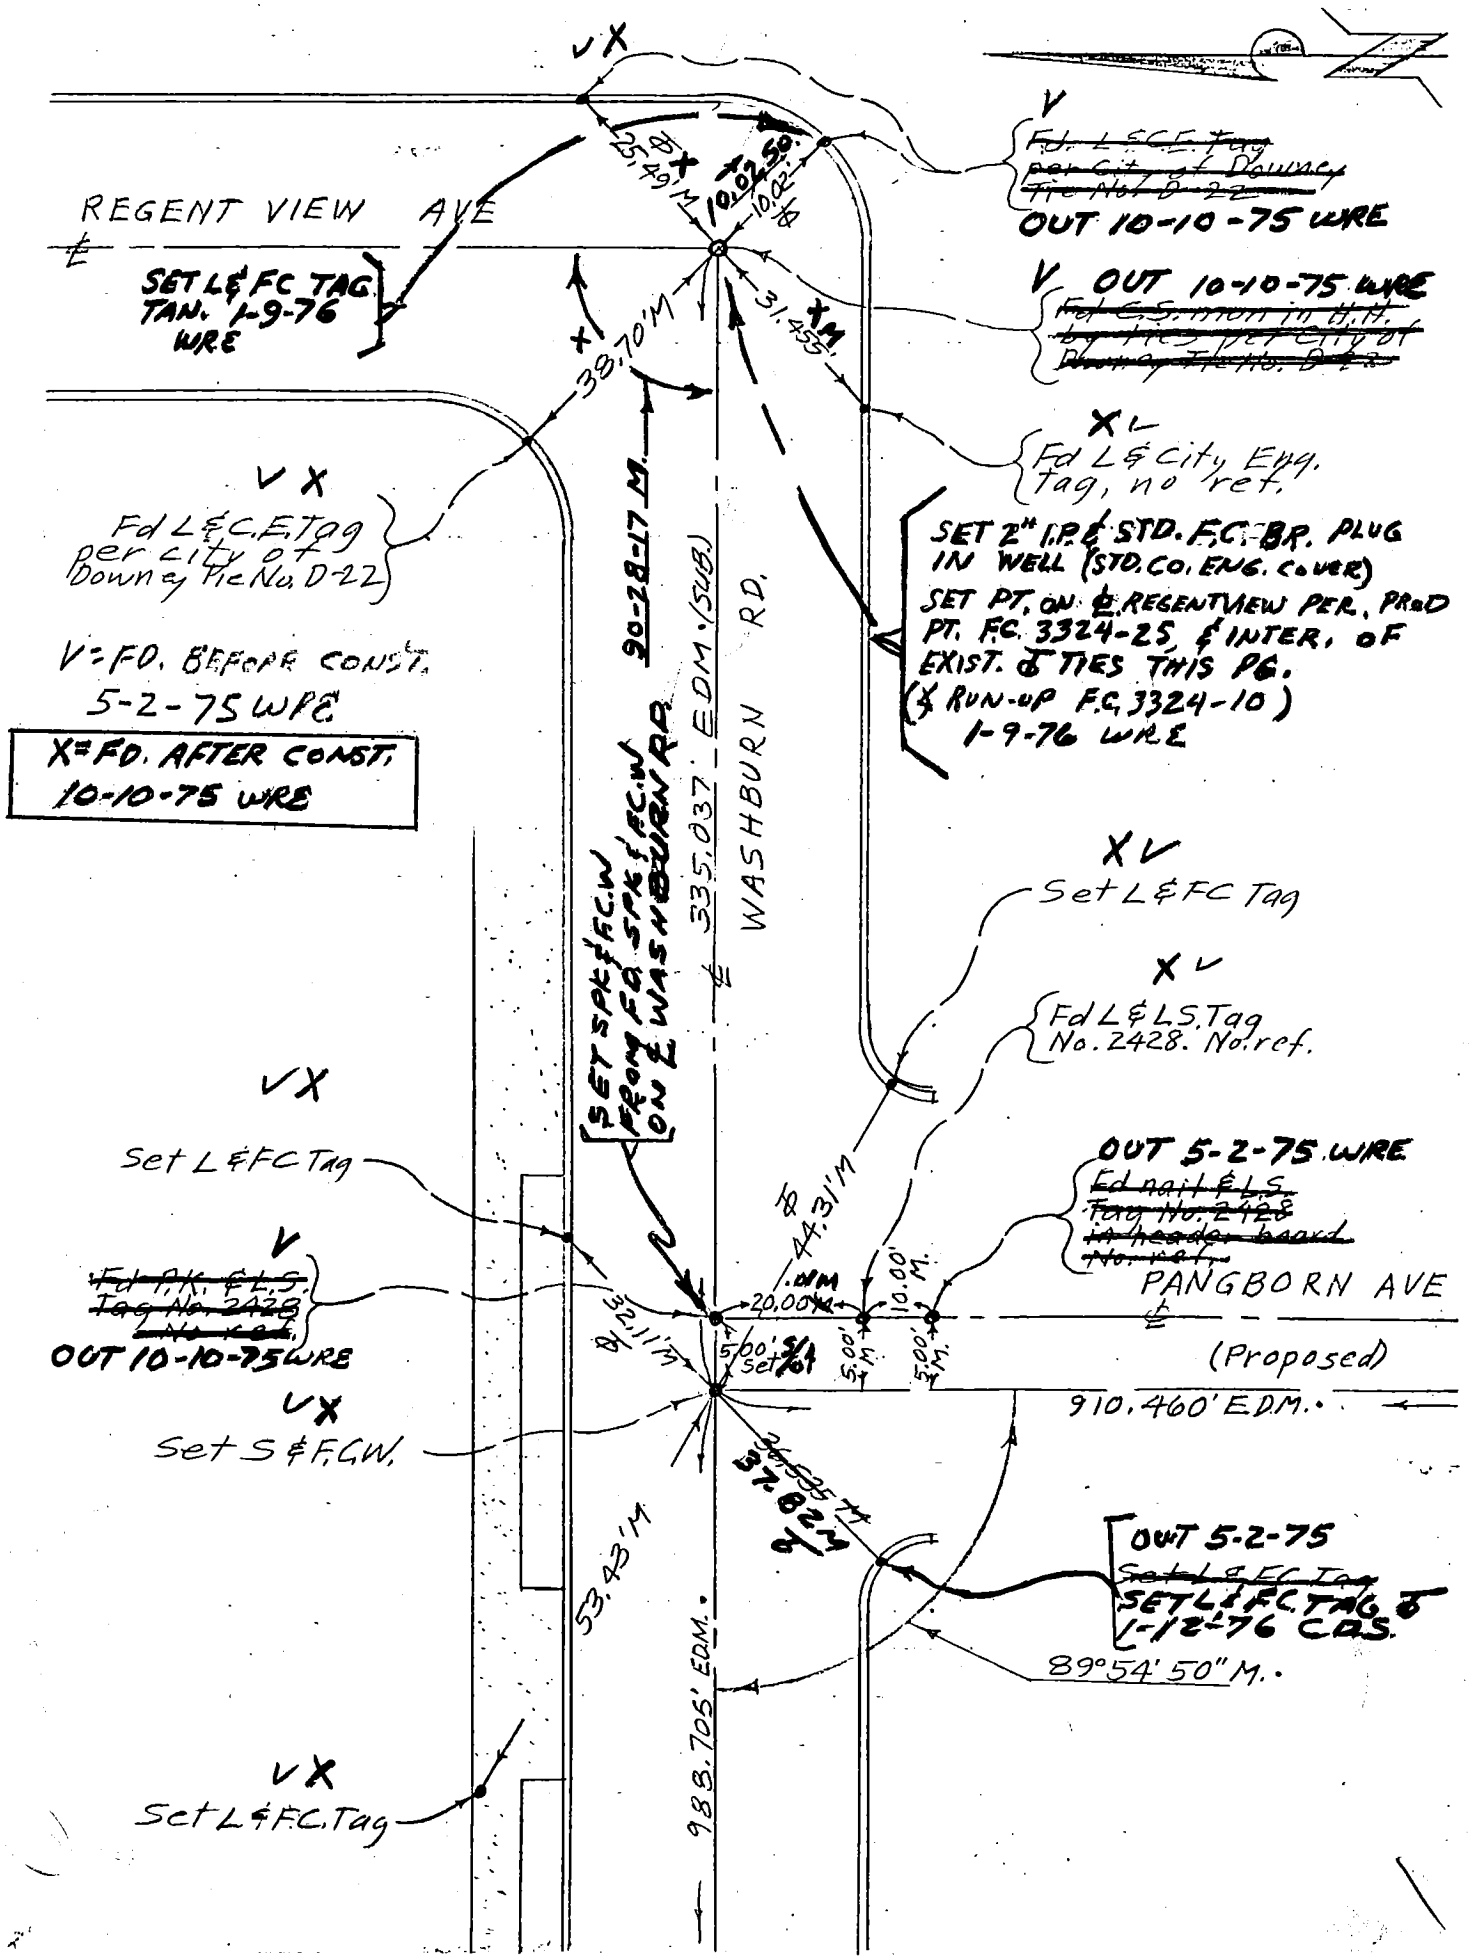

76S911– Cdb 5–71

PROJECT Woodruff Ave. Dr.

SURVEY BY B.P.B. DATE 10-23-73

REVIEWED BY RK DATE 2-9-76

Co. Eng. F.B. 3560: 45

INDEX FC 3324 13

7

LOS ANGELES COUNTY FLOOD CONTROL DISTRICT

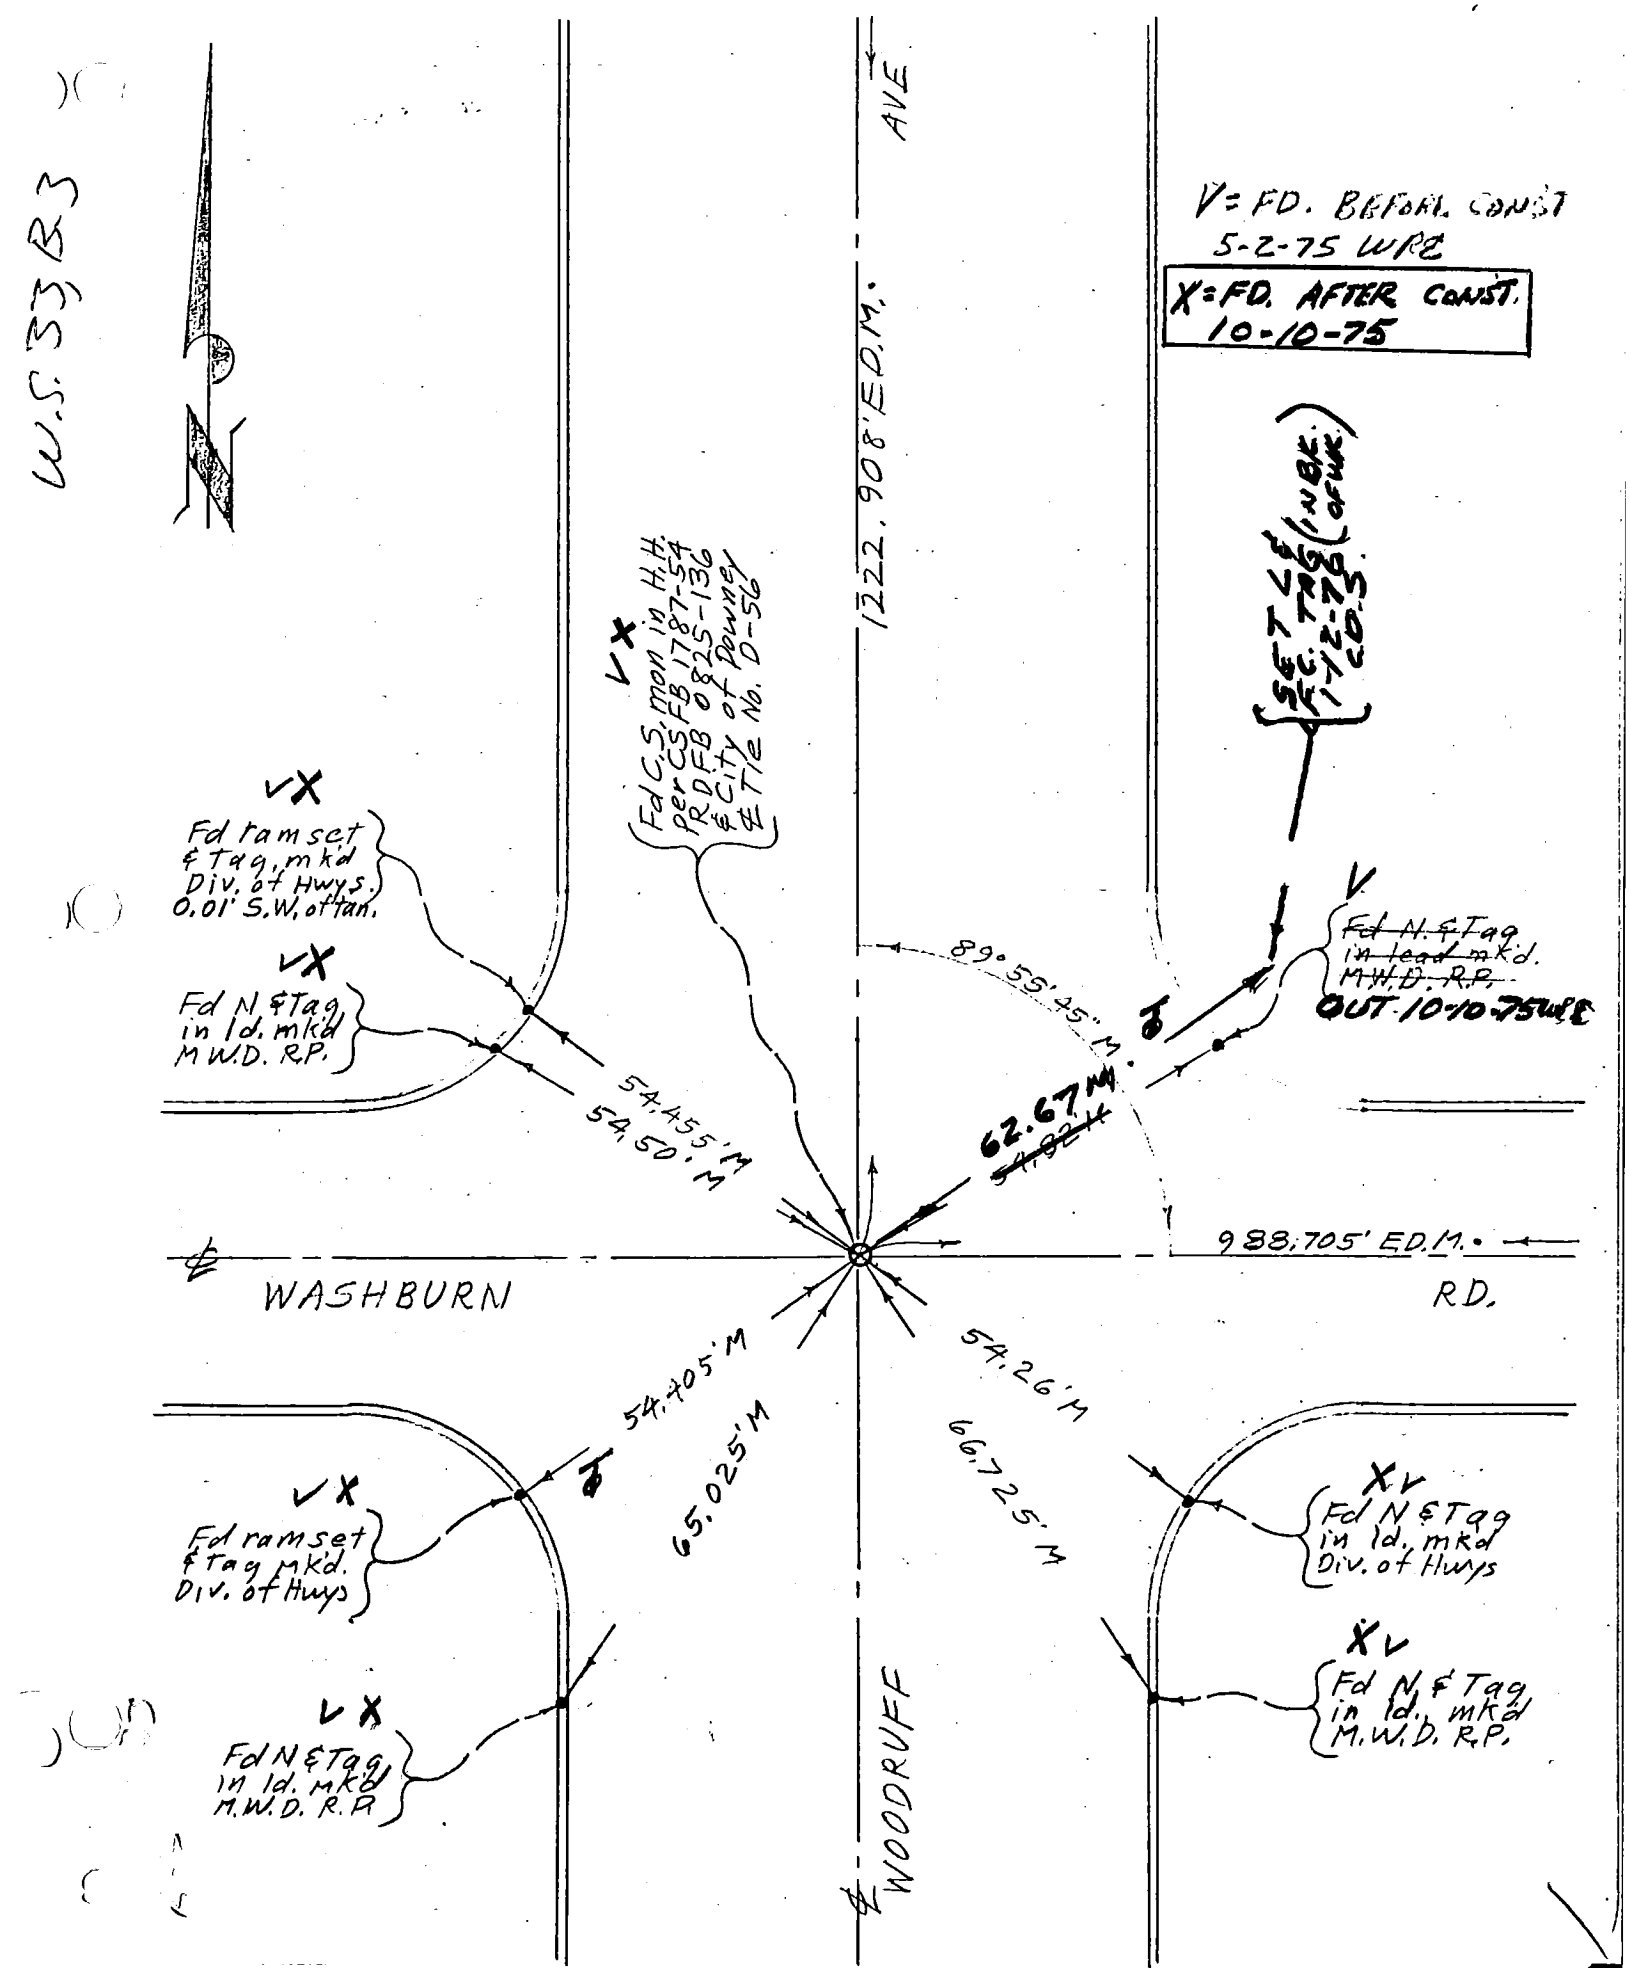

76S911– Cdb 5–71

Co. Eng. F.B. 3560: 46

PROJECT Woodruff Ave. Dr.

SURVEY BY B.P.B. DATE 10-23-73

REVIEWED BY R.K. DATE 2-9-76

INDEX FC 3324 15

9

LOS ANGELES COUNTY FLOOD CONTROL DISTRICT

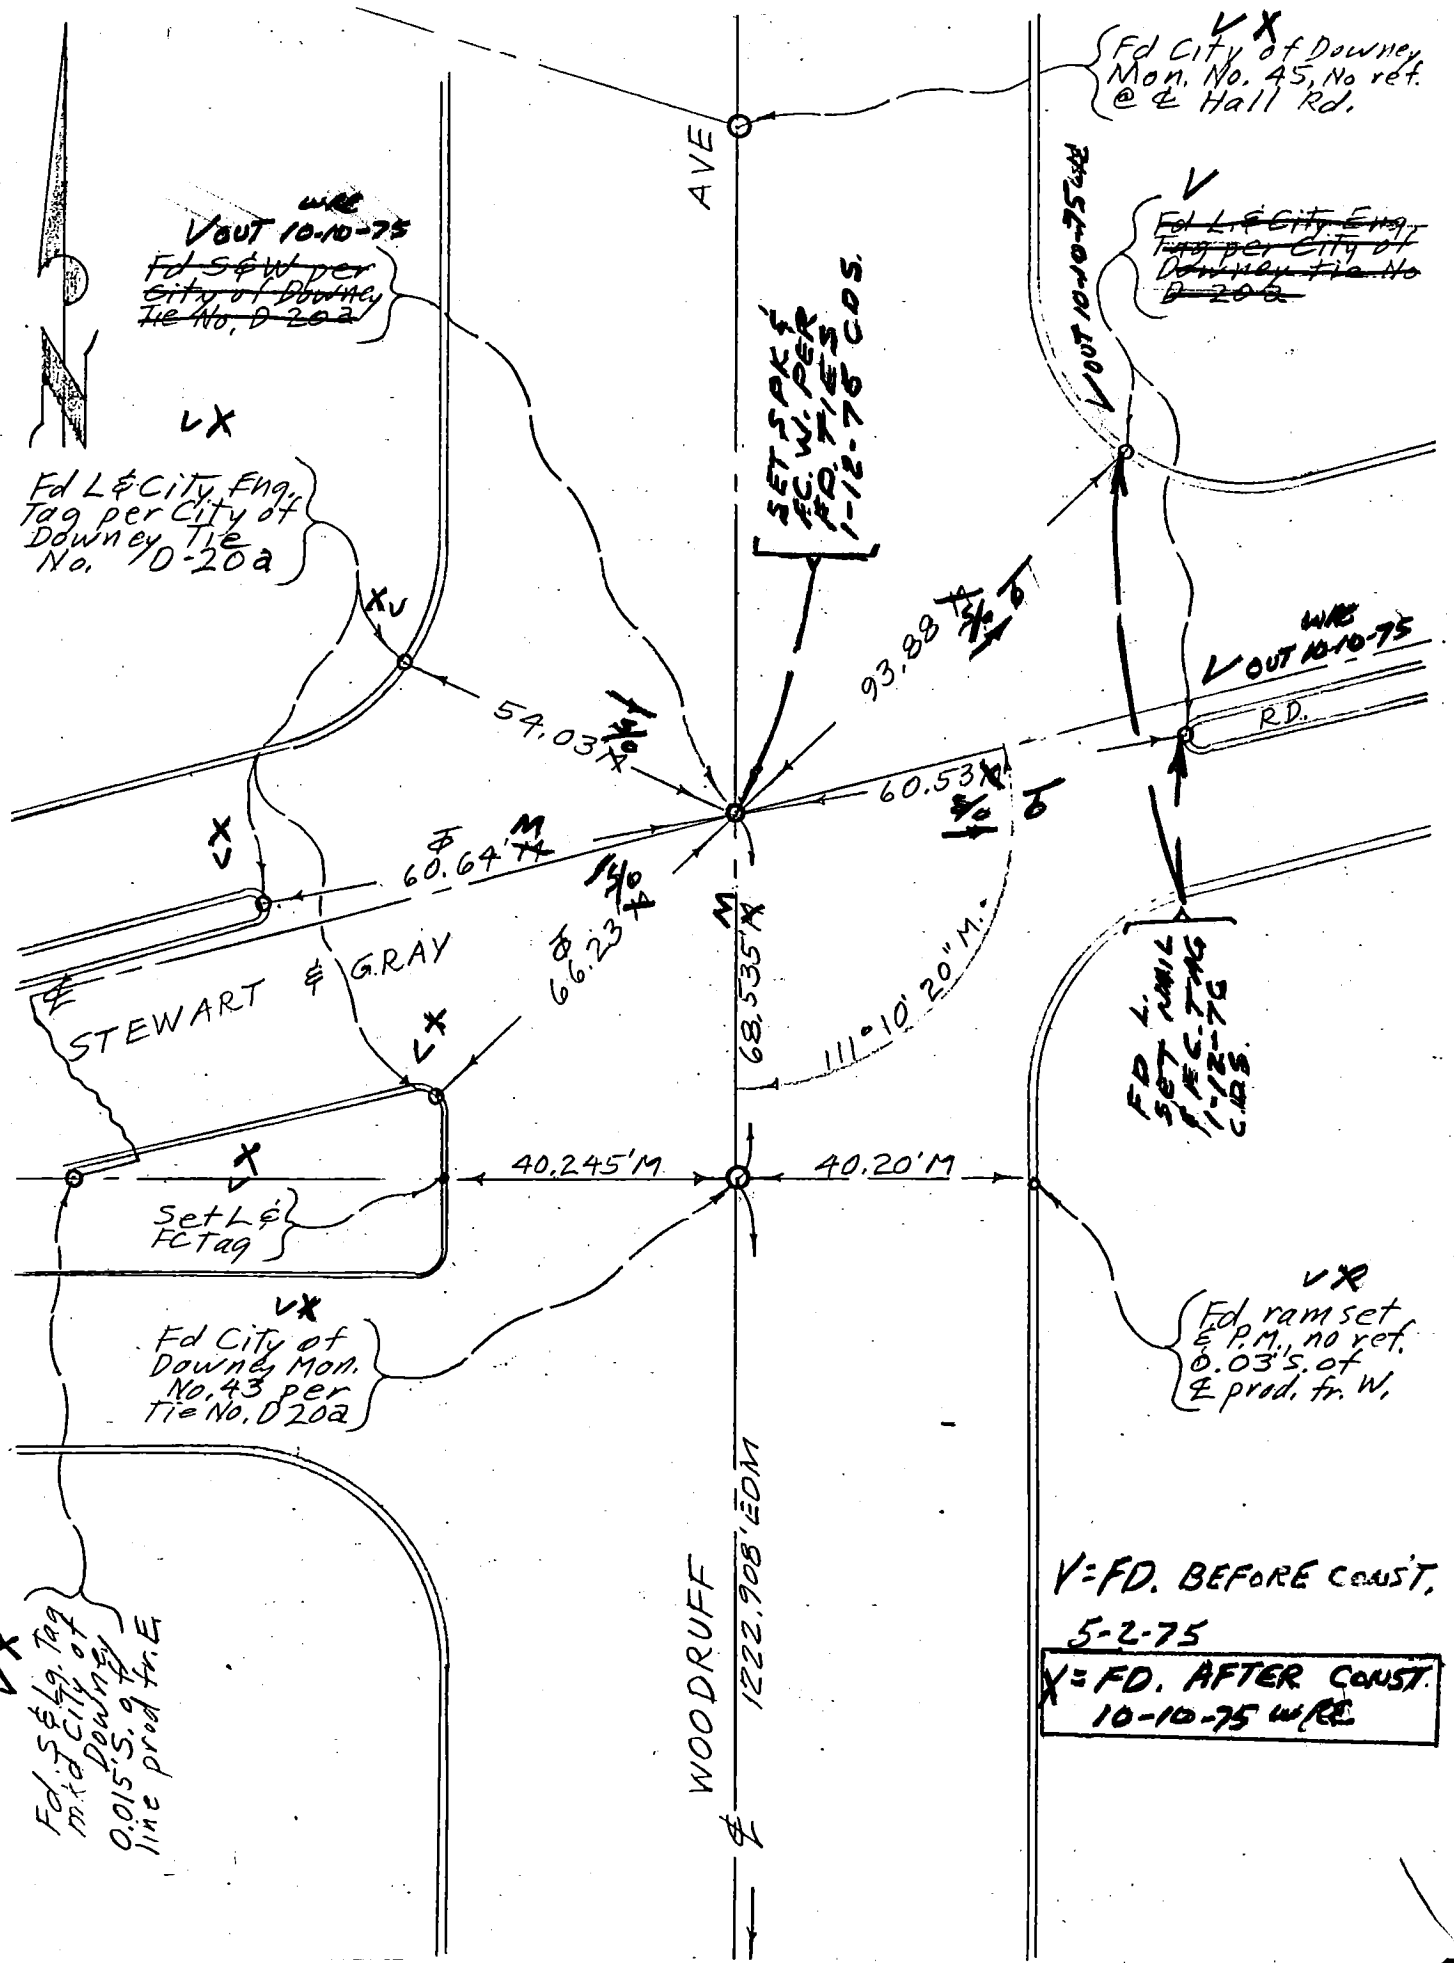

76S911- Cdb 5-71

C PROJECT Leibacher Ave. Drain
SURVEY BY WXB DATE 10-17-73
REVIEWED BY WC DATE 11-21-73

Co. Eng. F.B. 3560: FC 3326 3
INDEX 47
3
LOS ANGELES COUNTY FLOOD CONTROL DISTRICT

W.S. 33(B-4)

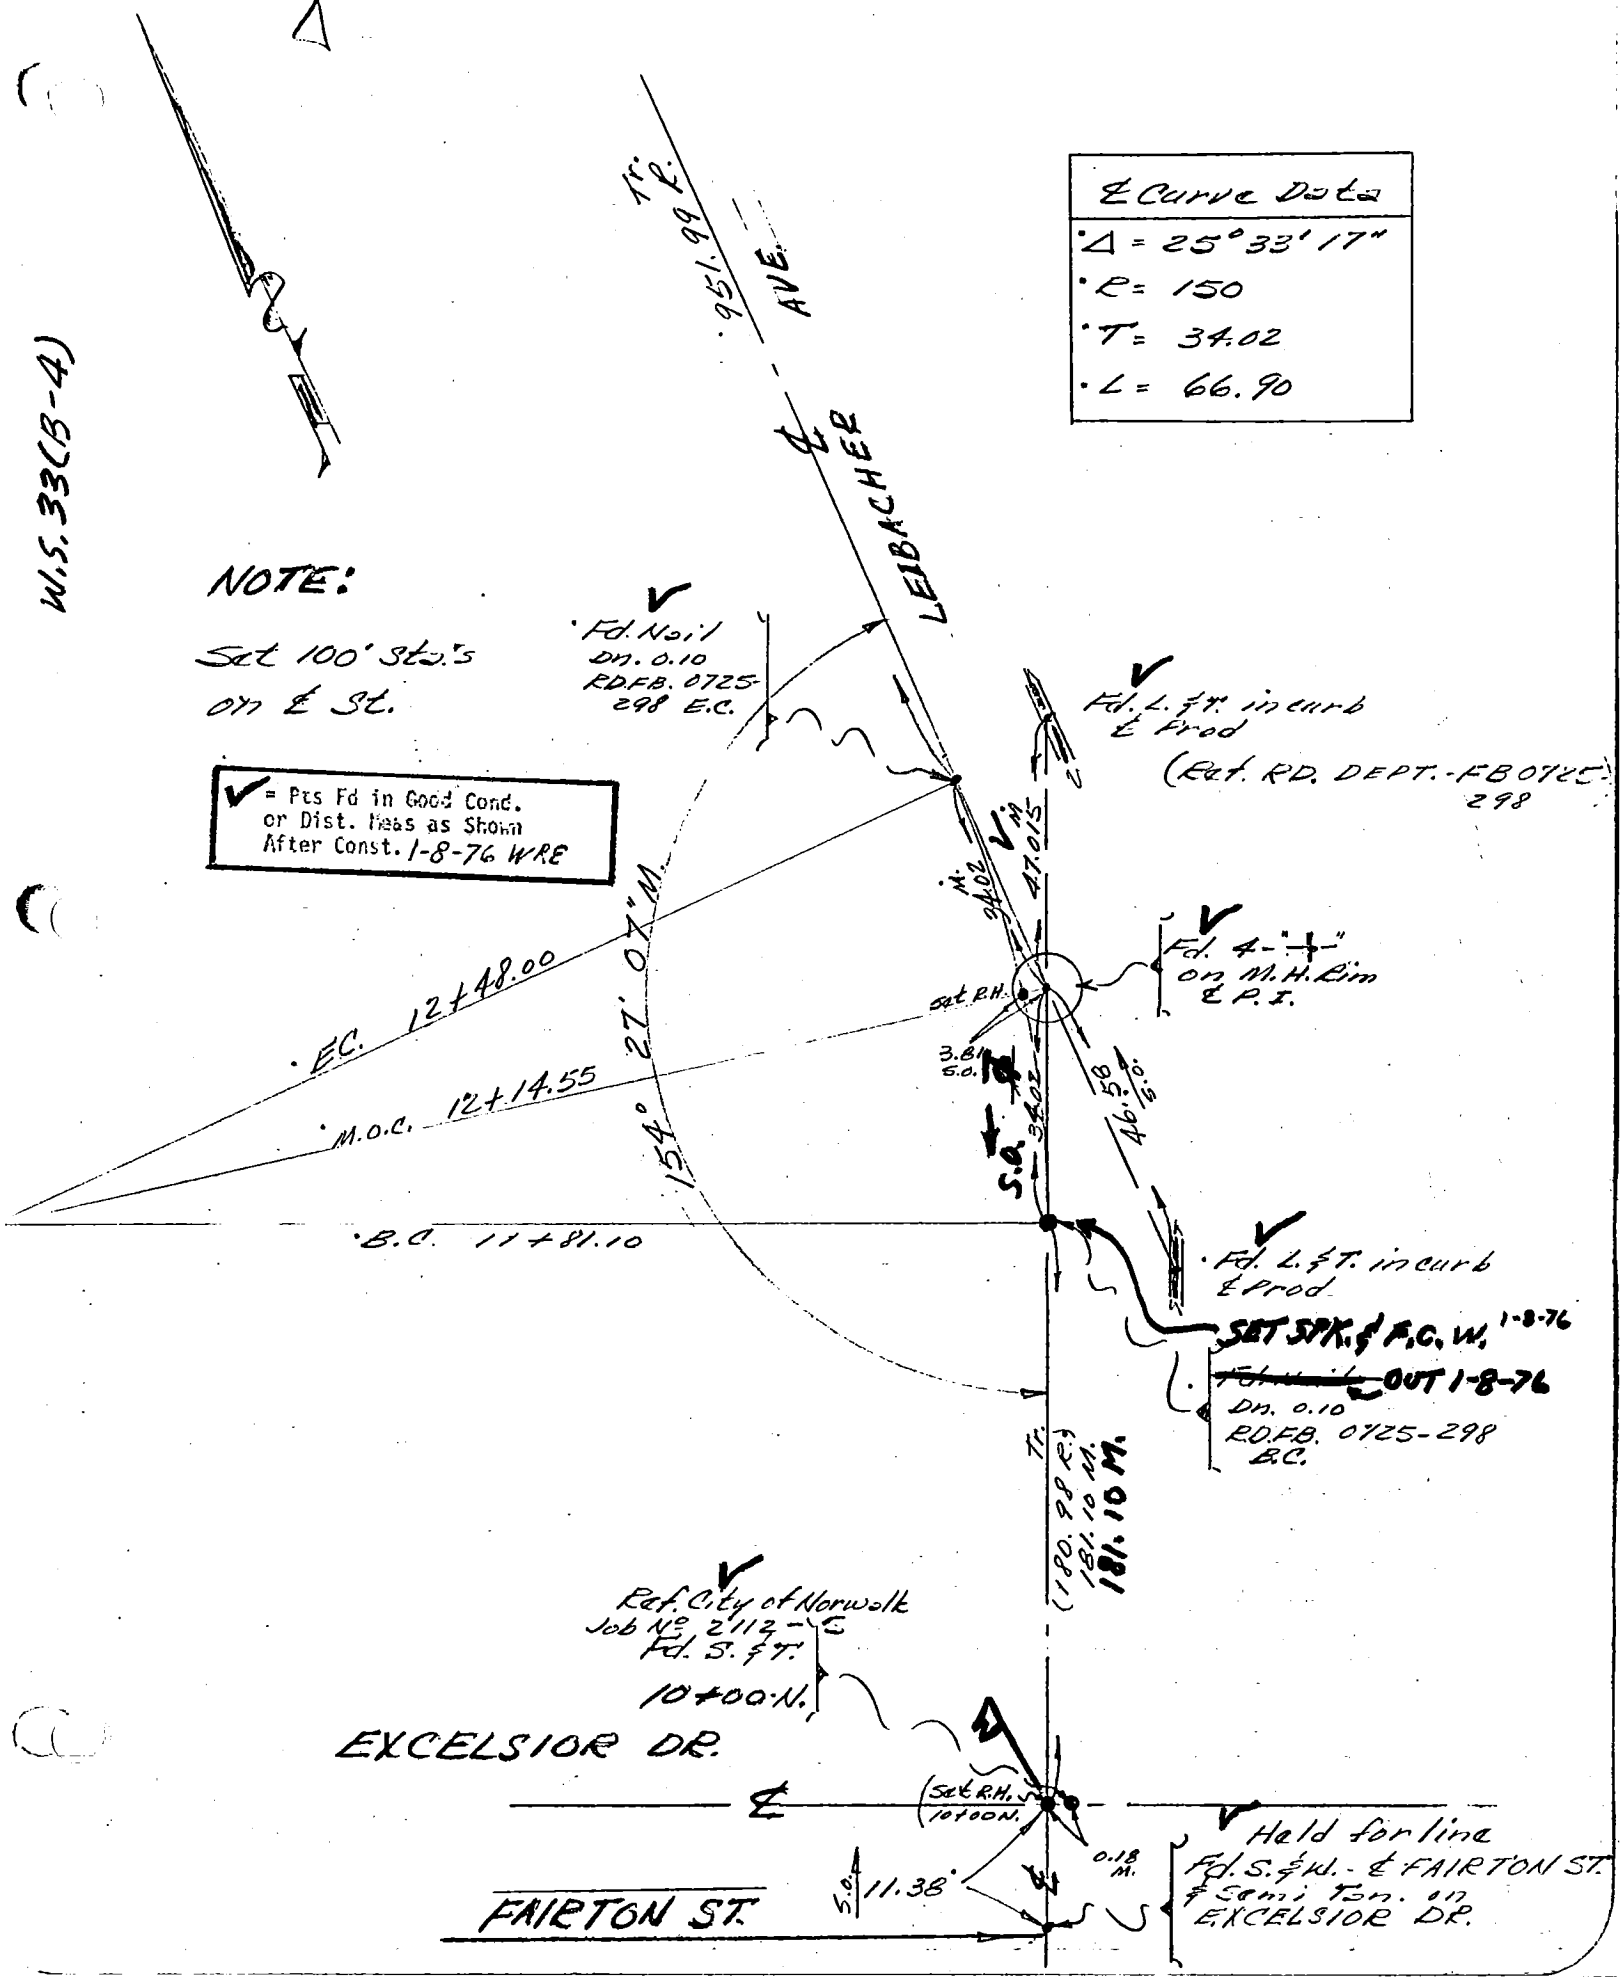

PROJECT Leibacher Ave. Drain
SURVEY BY WHB DATE 10-17-73
REVIEWED BY JWC DATE 10-26-73
INDEX 5
LOS ANGELES COUNTY FLOOD CONTROL DISTRICT

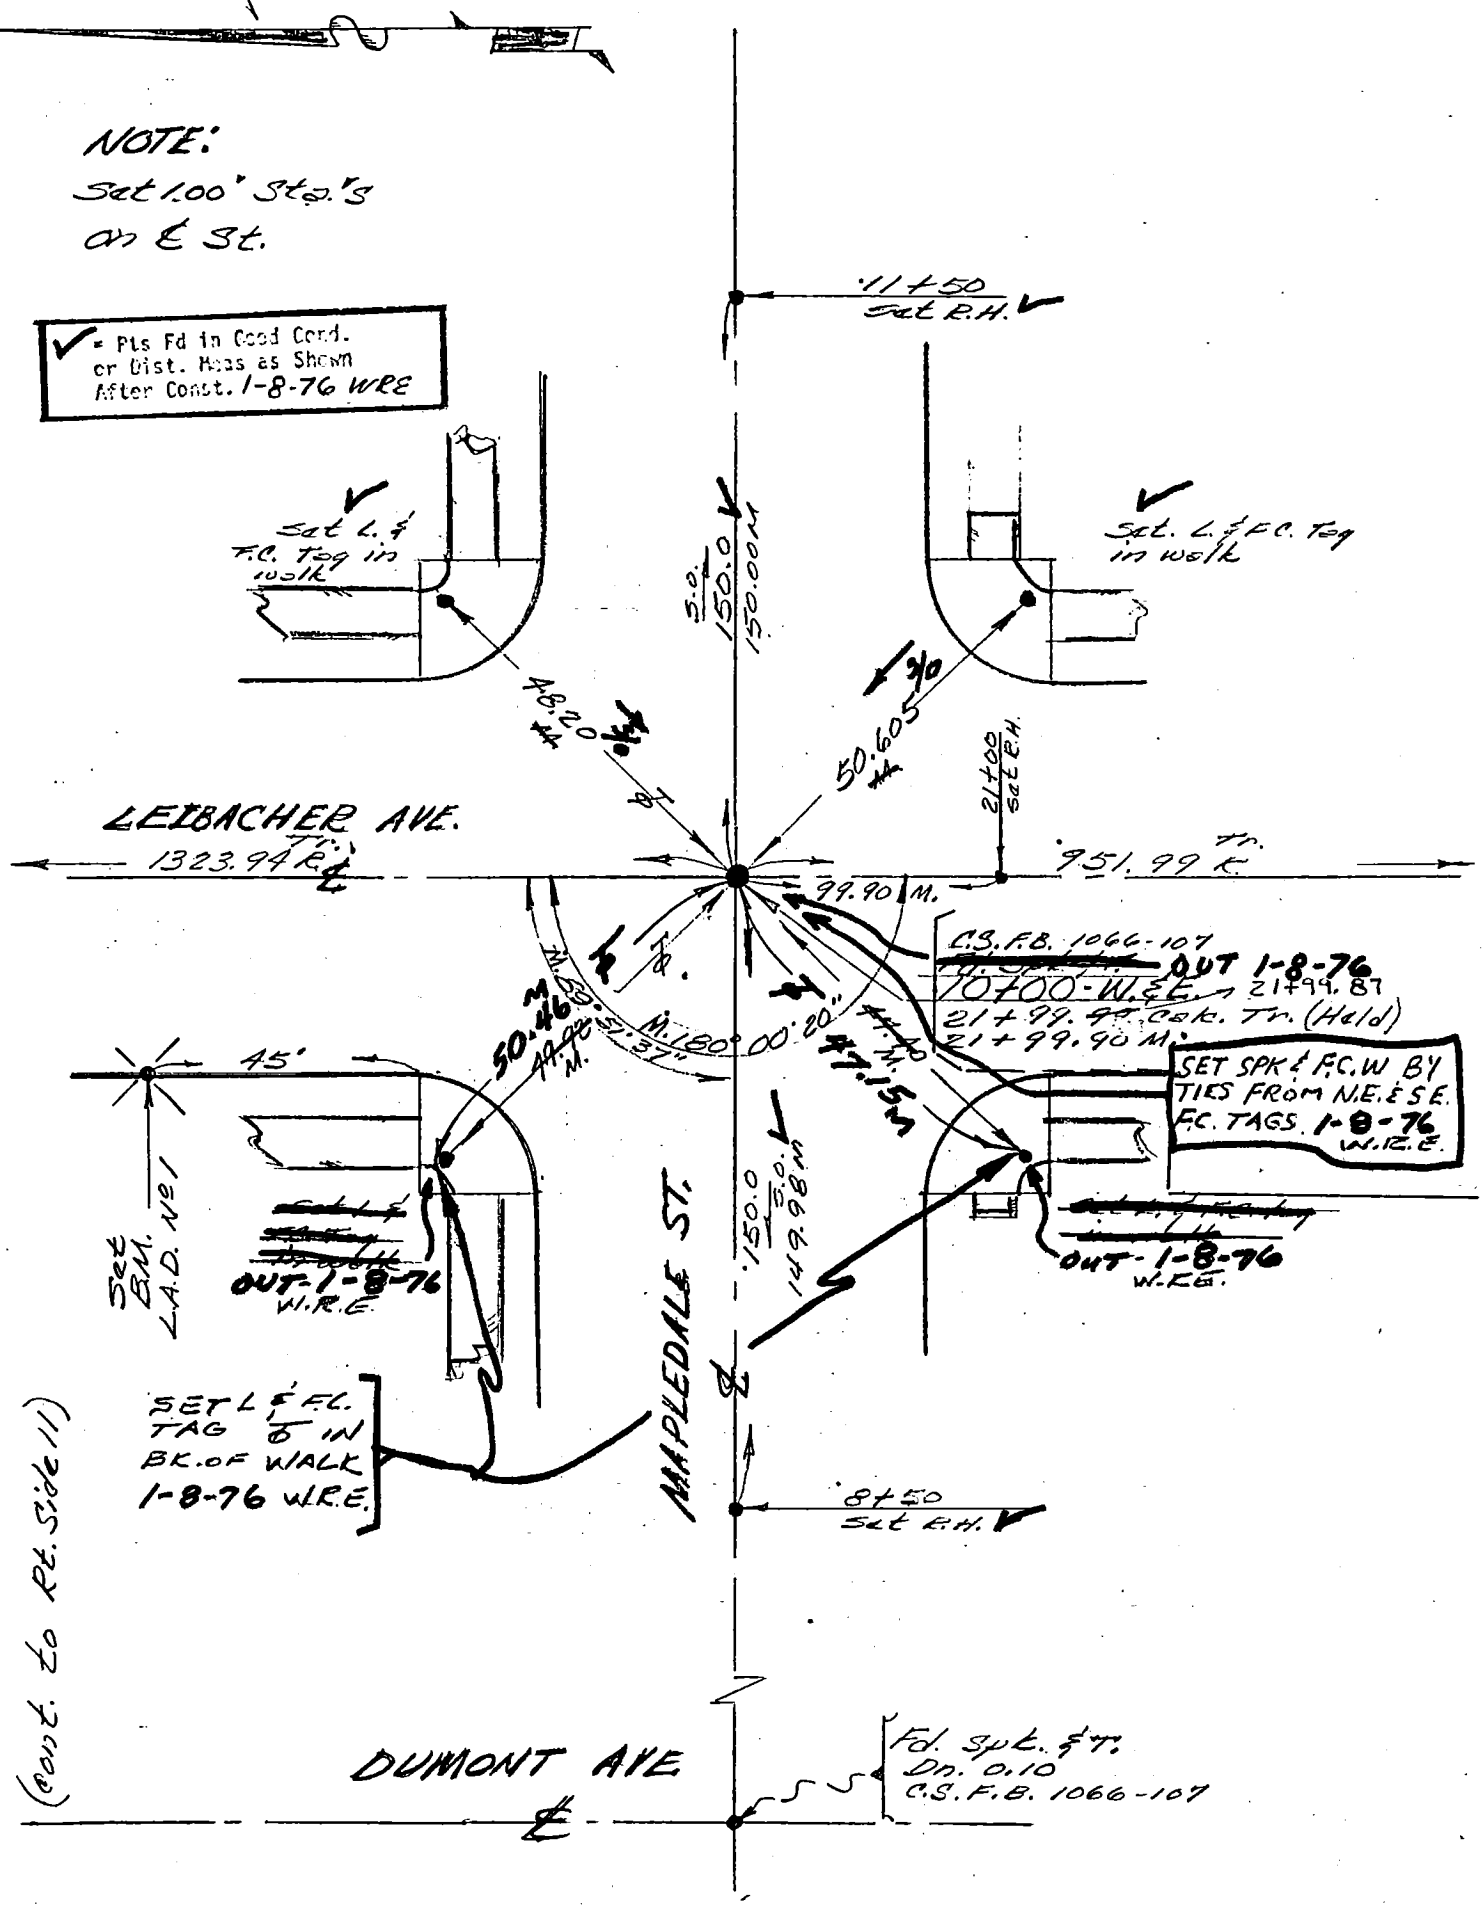

76S911- Cdb 5-71

Co. Eng. F.B. 3560: 49 FC 3326 7

PROJECT Leibacher Ave. Drain

SURVEY BY WNB DATE 10-17-73

REVIEWED BY WC DATE 10-26-73

INDEX 7

LOS ANGELES COUNTY FLOOD CONTROL DISTRICT

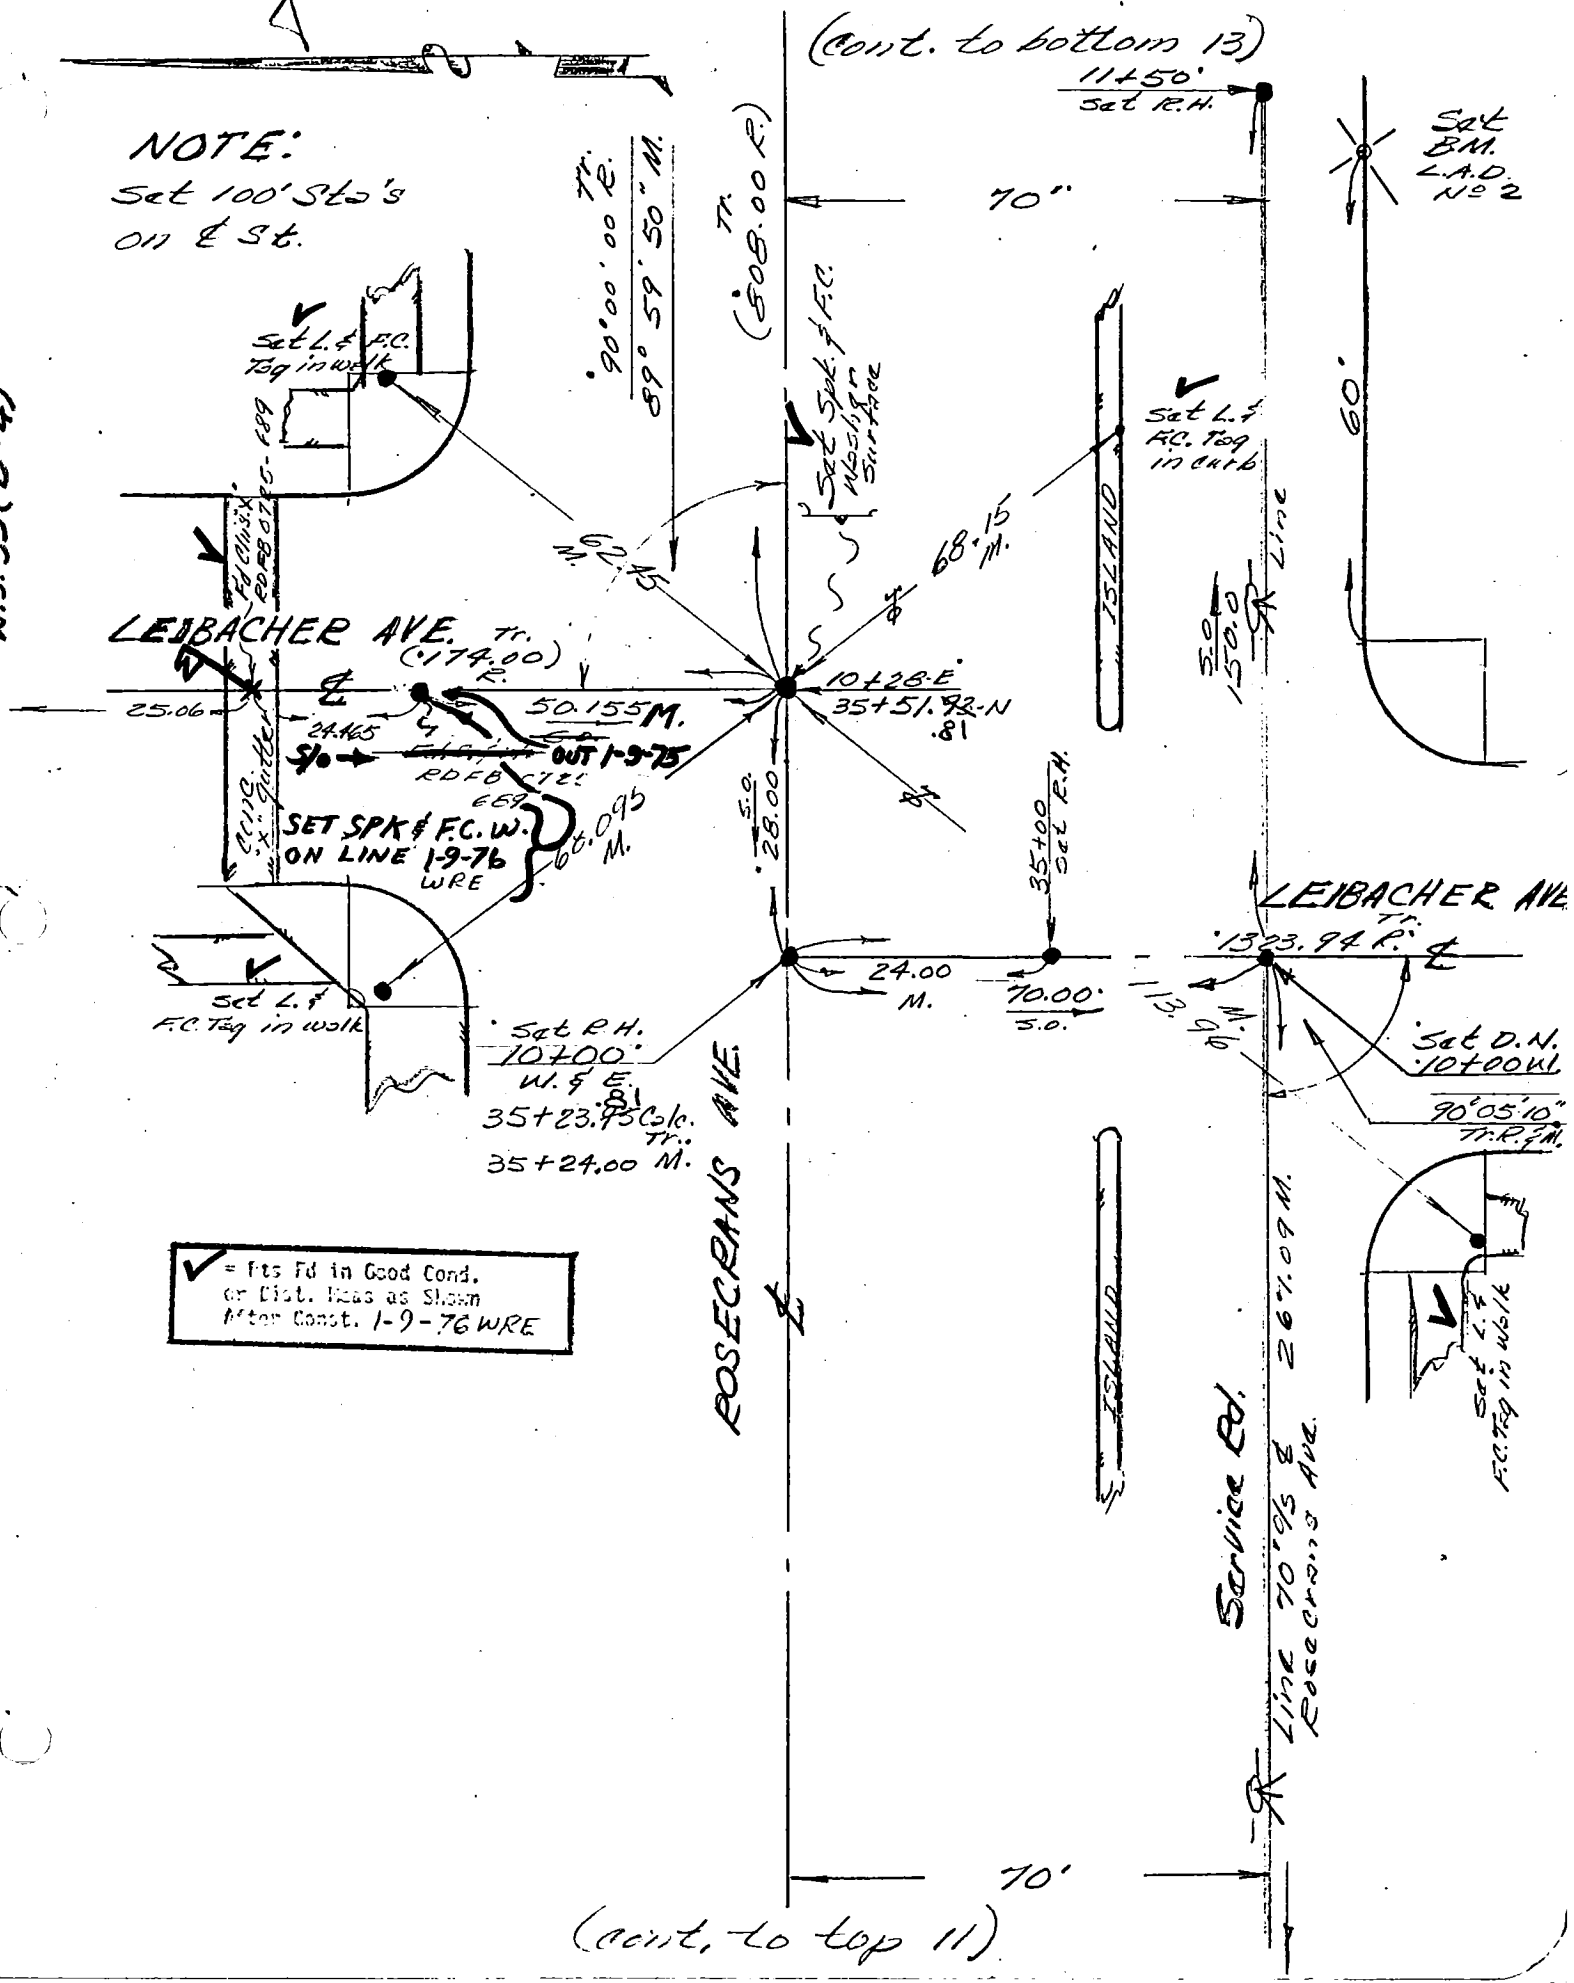

76S911— Cdb 5-71

Co. Eng. F.B. 3560: 50 FC 3326 9

PROJECT Leibacher Ave. Drain

INDEX 9

SURVEY BY WHB DATE 10-17-73

REVIEWED BY JWC DATE 10-26-73

LOS ANGELES COUNTY FLOOD CONTROL DISTRICT

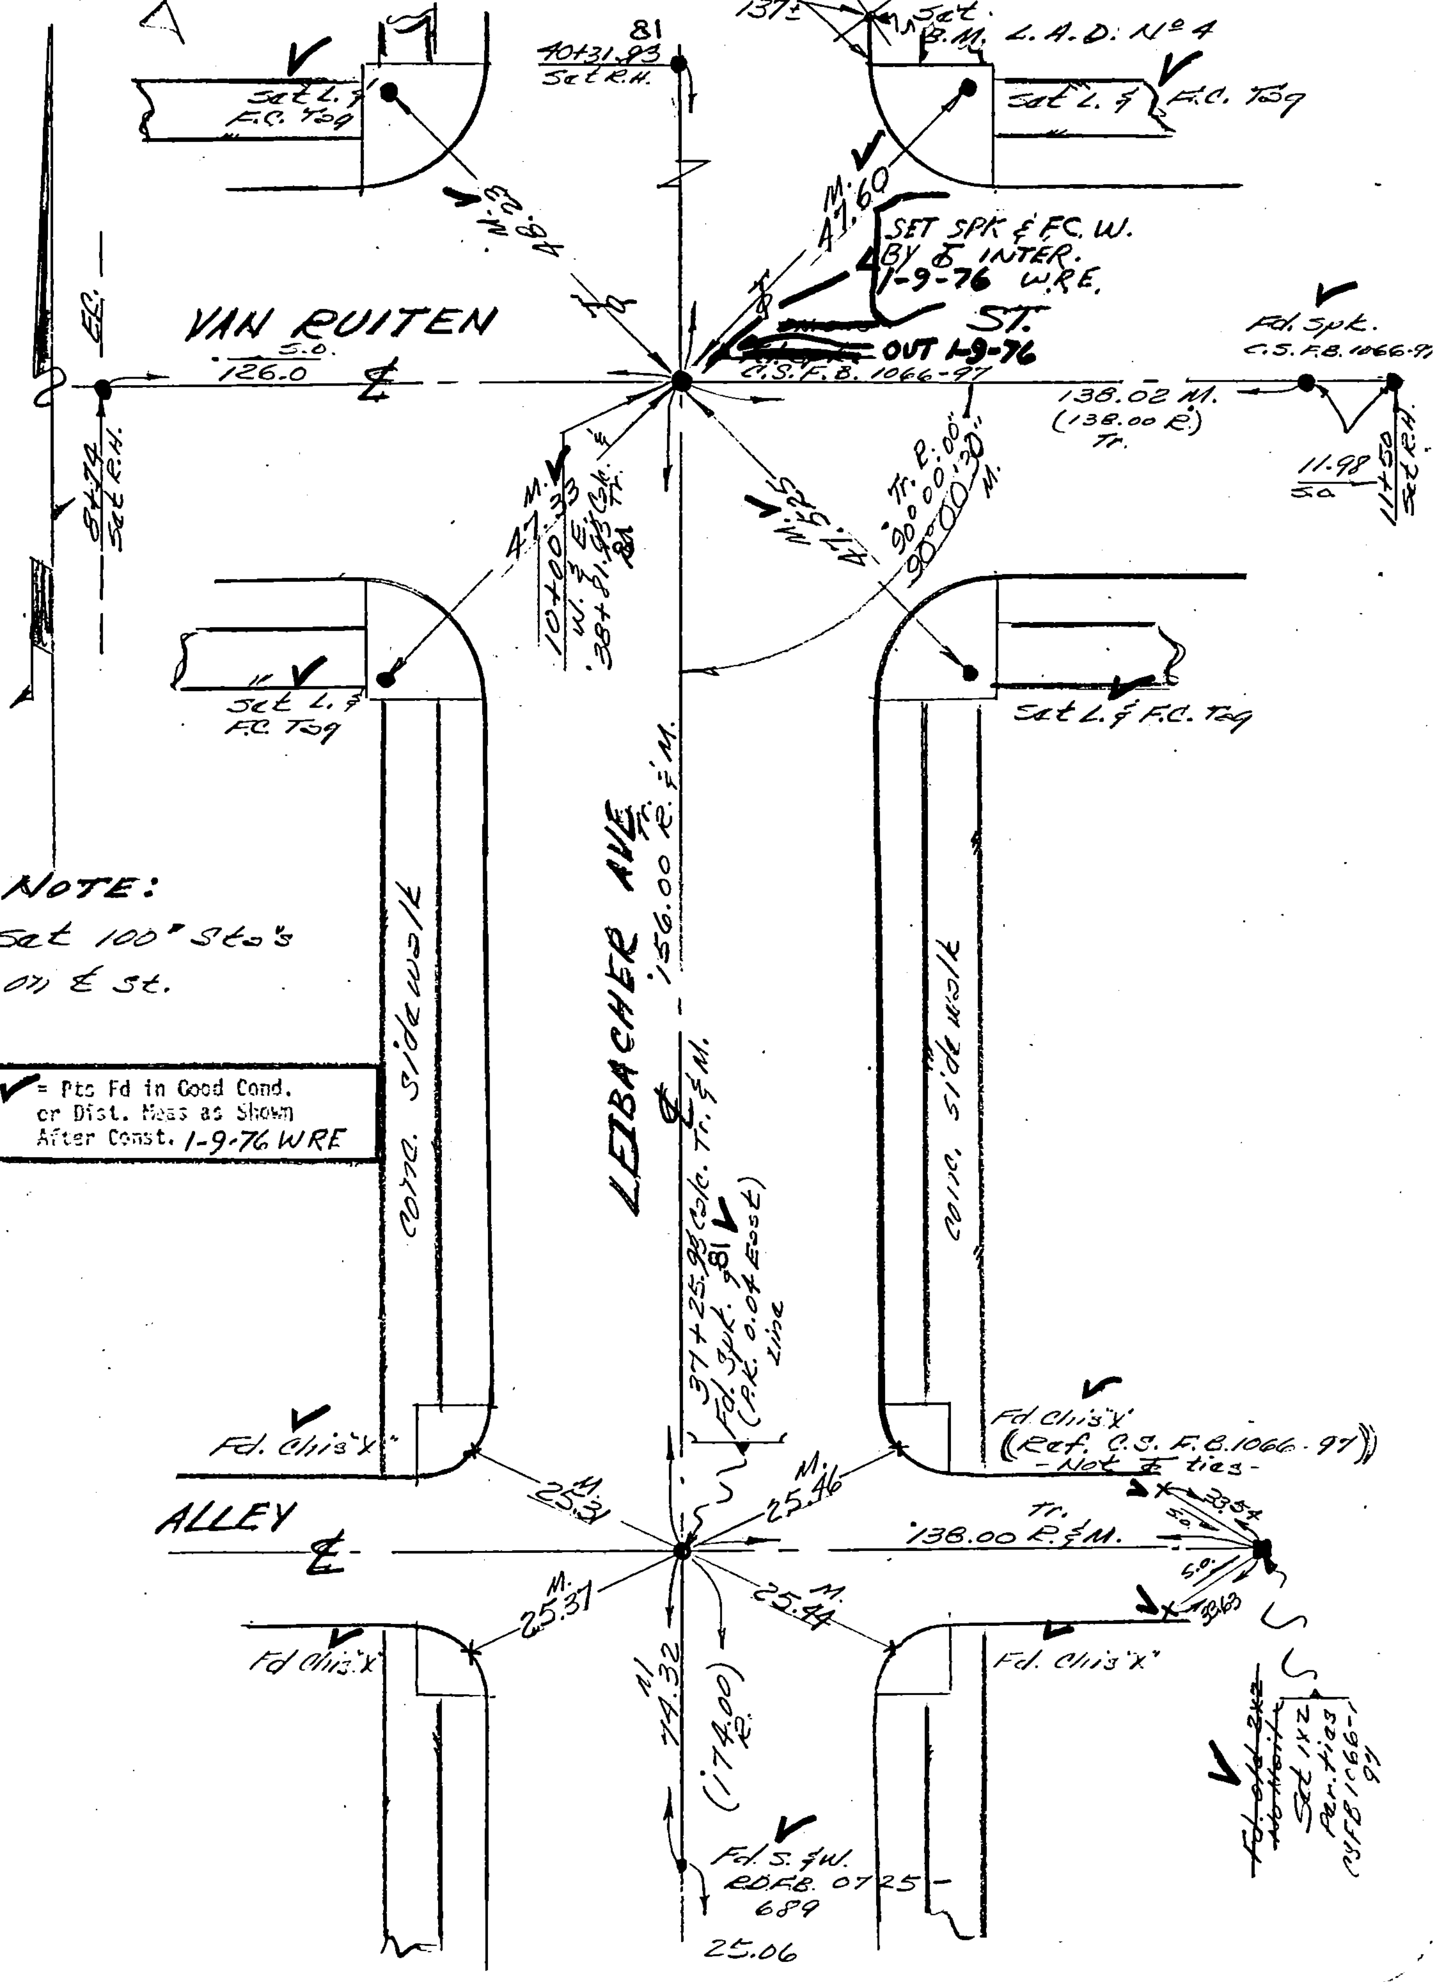

76S911– Cdb 5–71

Co. Eng. F.B. 3560: 51 FC 3326 13

PROJECT Leibacher Ave. Drain

SURVEY BY WHB DATE 10-17-73

REVIEWED BY WC DATE 11-21-73

INDEX 13

LOS ANGELES COUNTY FLOOD CONTROL DISTRICT

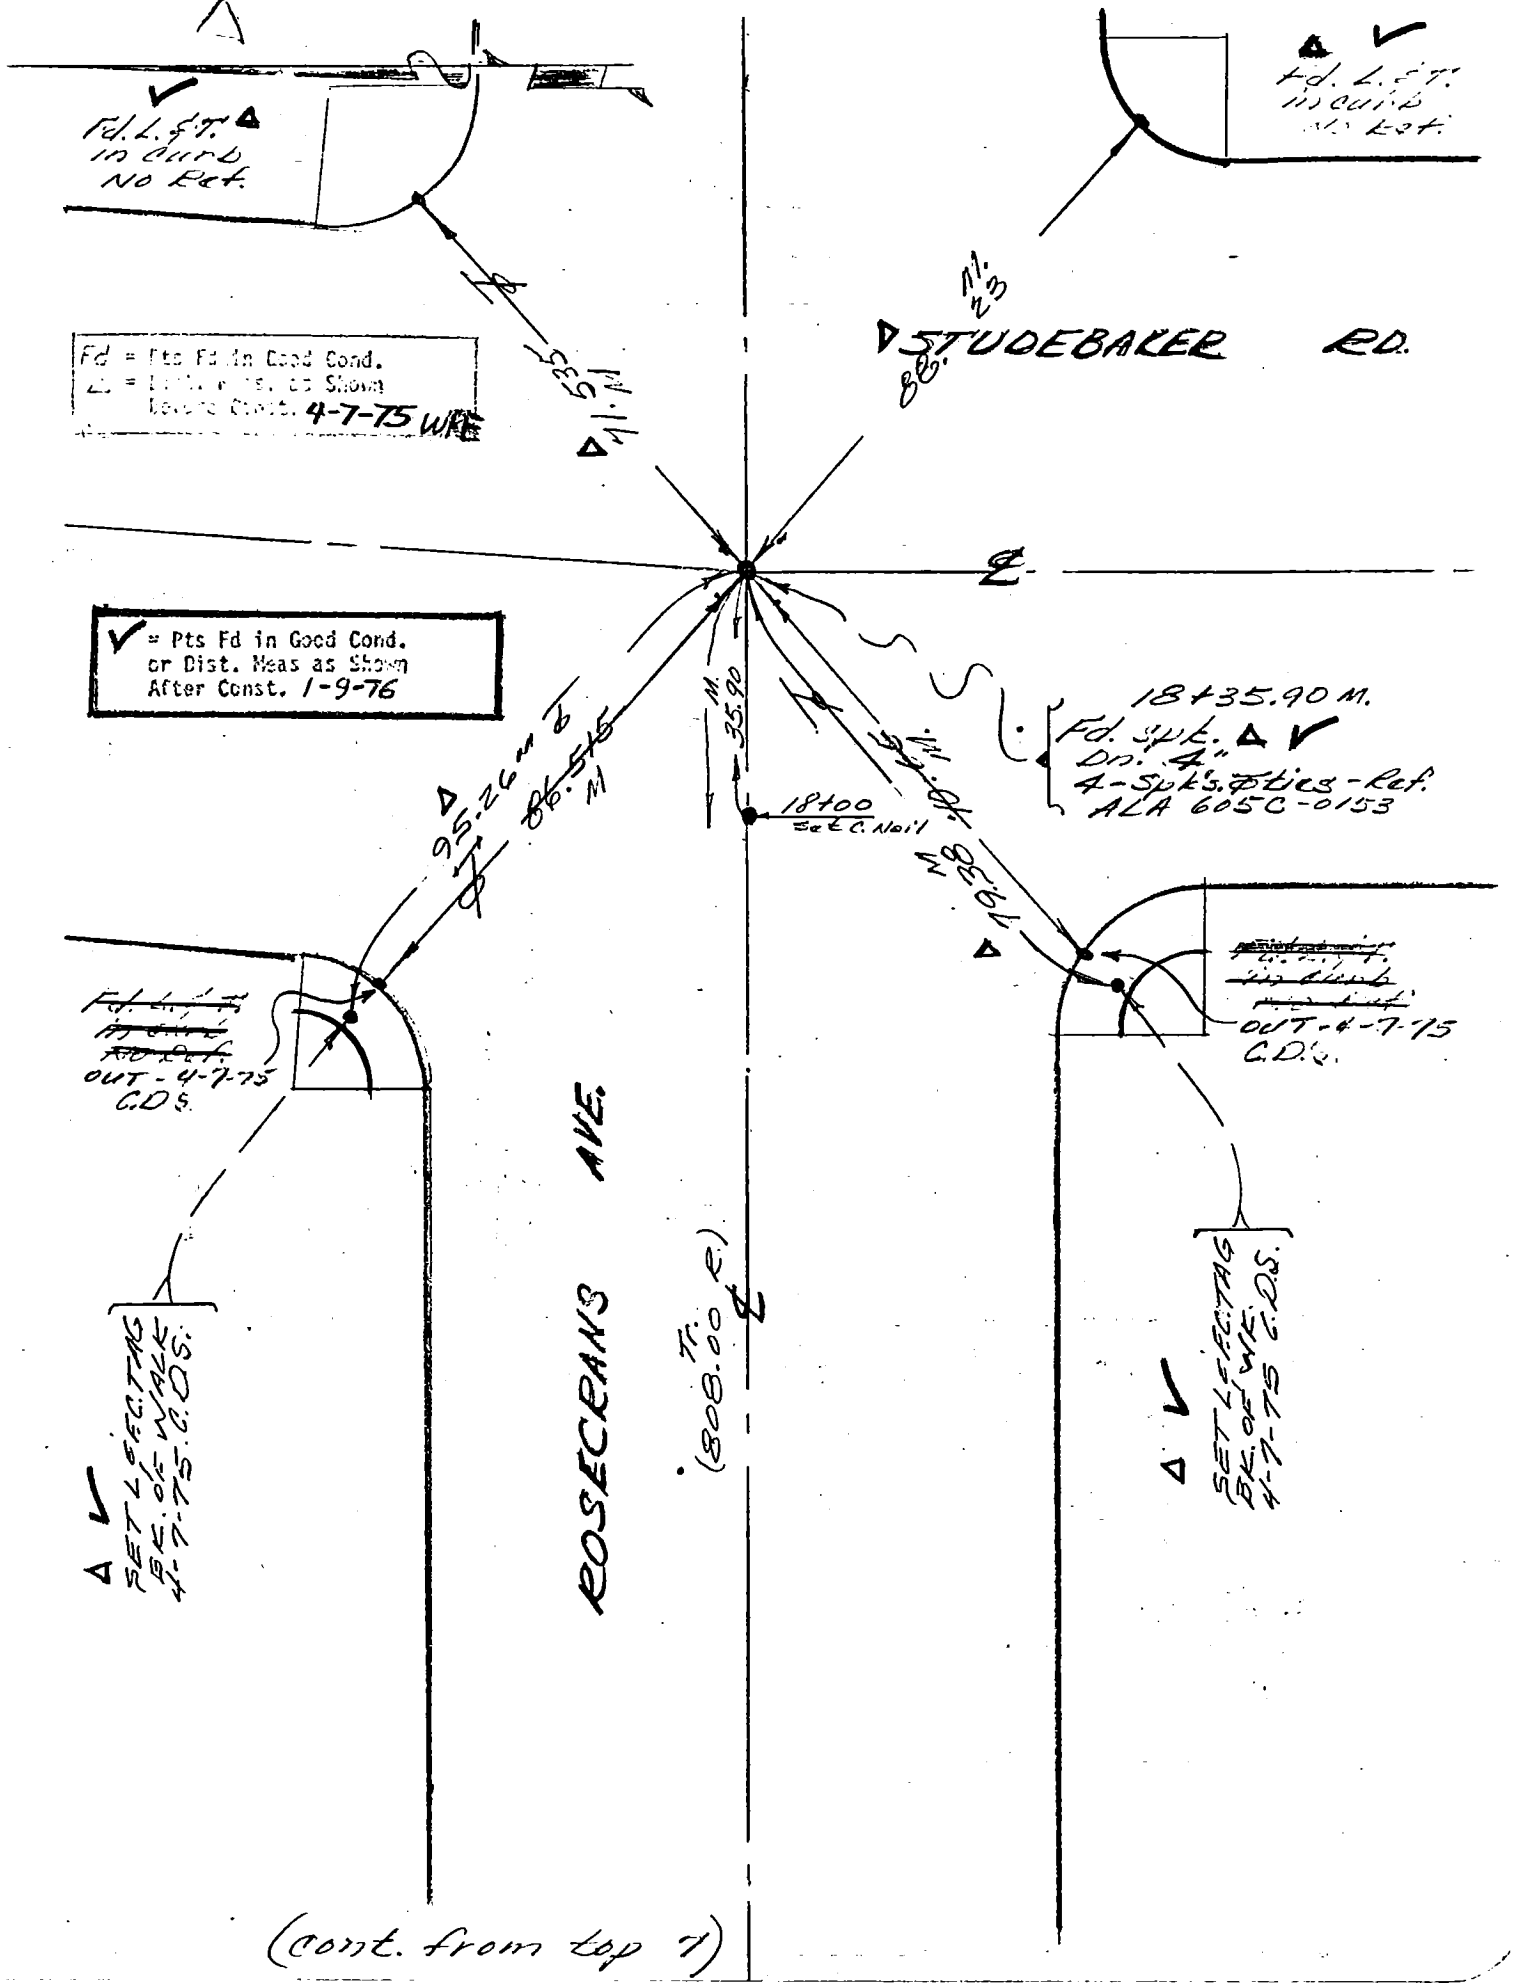

76S911- Cdb 6-74

Co. Eng. F.B. 3560: 52

PROJECT SD 1269-2 LINE 'A'

SURVEY BY FNT DATE 9-17-75

REVIEWED BY DAVISSON DATE 10-7-75

INDEX FCSD1269 - 77

R & R-3

LOS ANGELES COUNTY FLOOD CONTROL DISTRICT

114-297 A-1

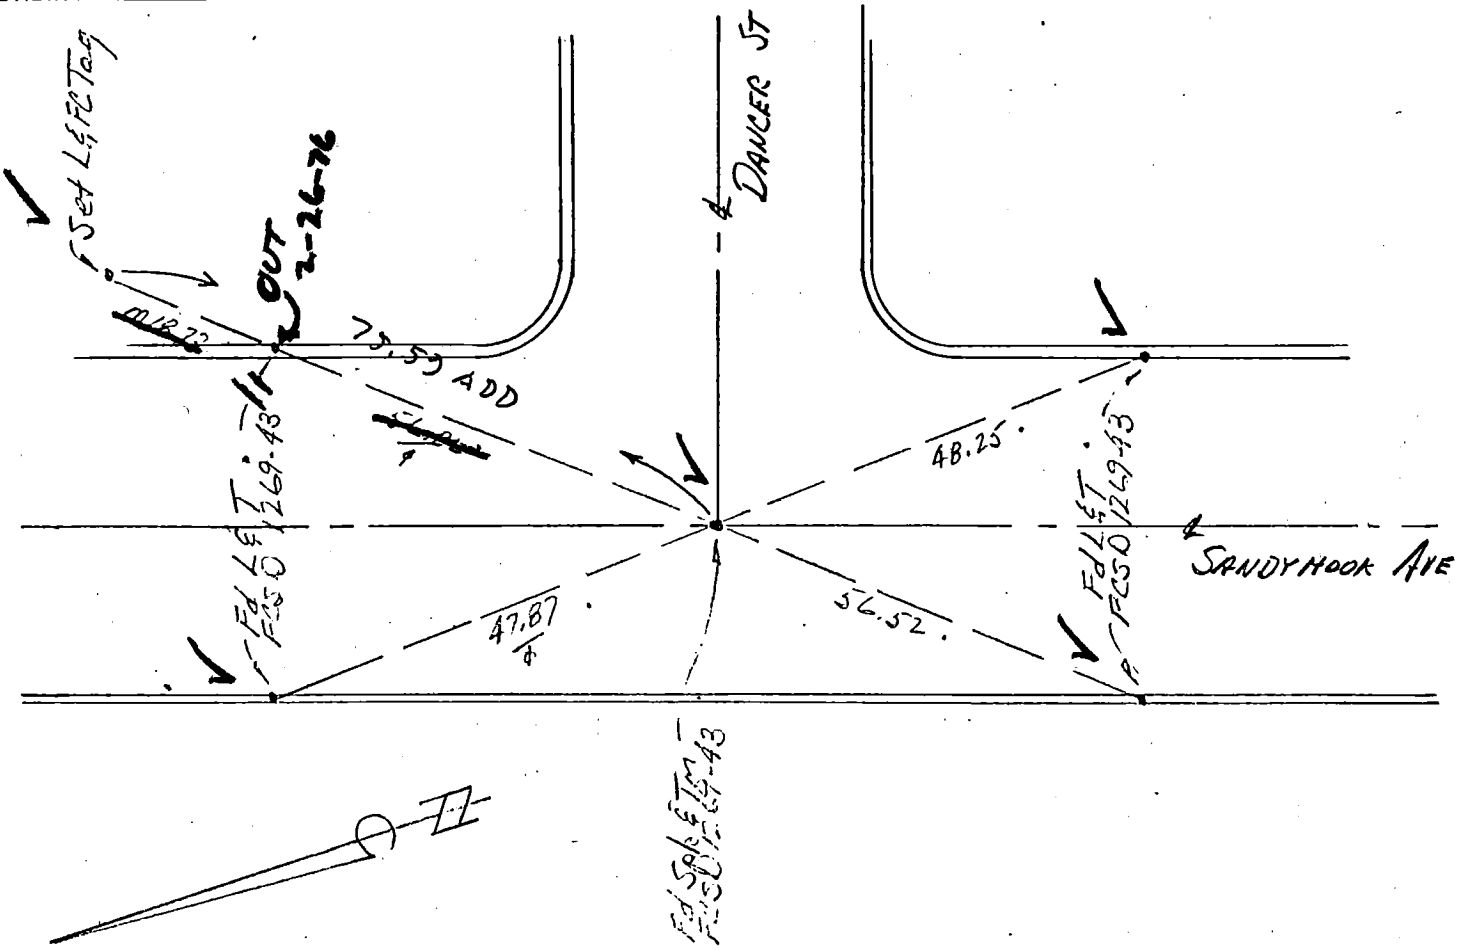

W S.38, A, B-1

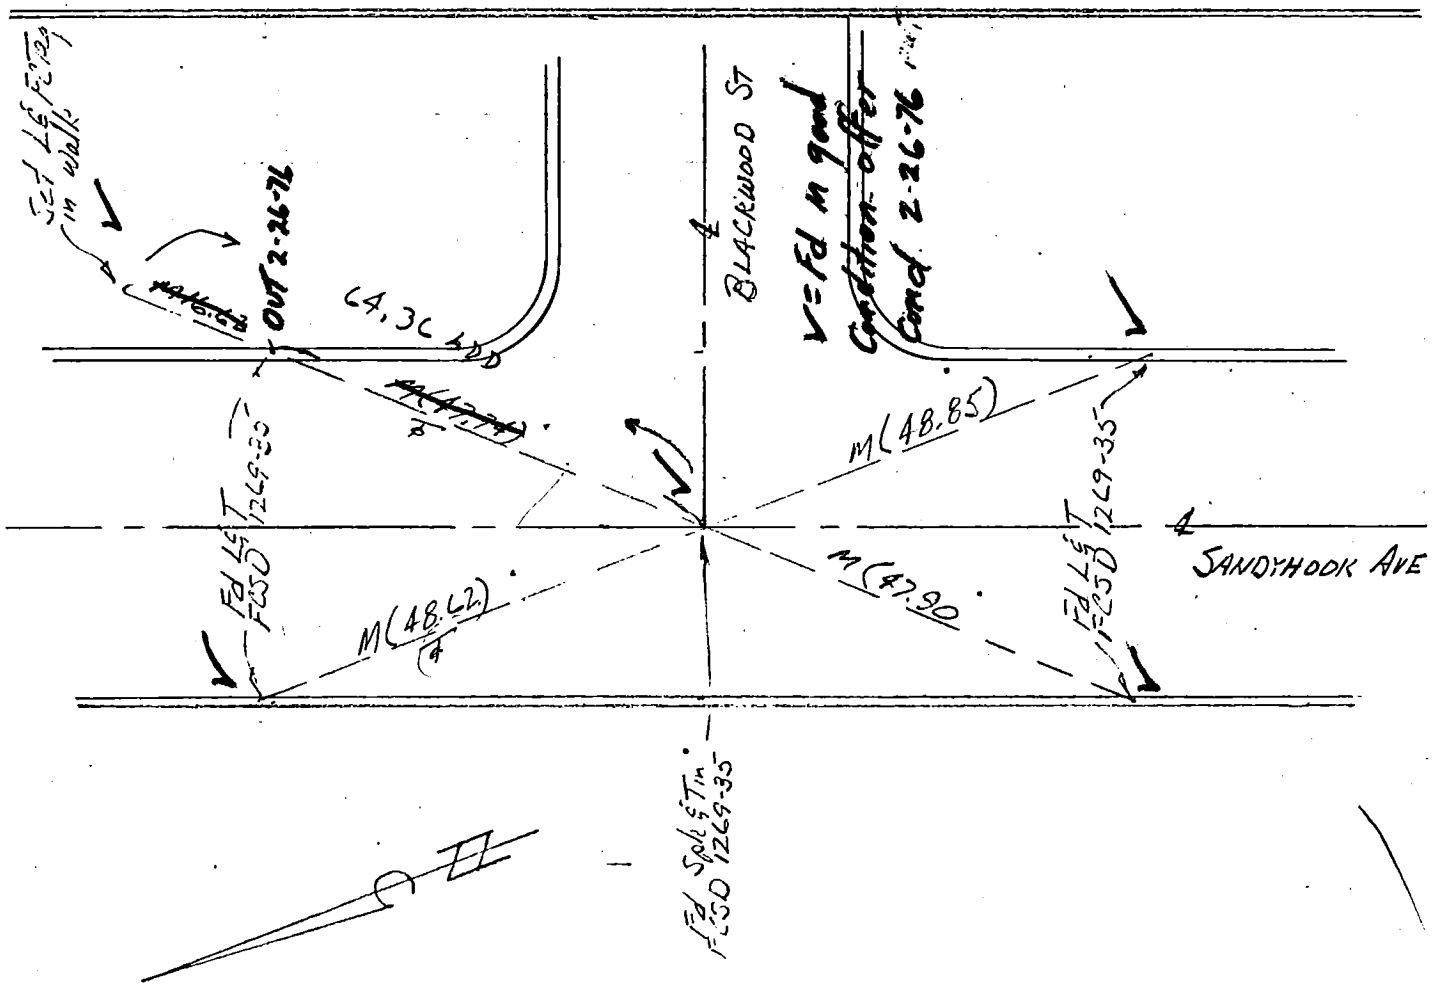

76S911– Cdb 3-69

Co. Eng. F.B. 3560: 53

PROJECT SD 1269-2 LINE 'A'

SURVEY BY FWT DATE 9-17-75

REVIEWED BY DATE 3-9-76

INDEX FCSD1269 79

RHR-5

LOS ANGELES COUNTY FLOOD CONTROL DISTRICT

114-297, A-1

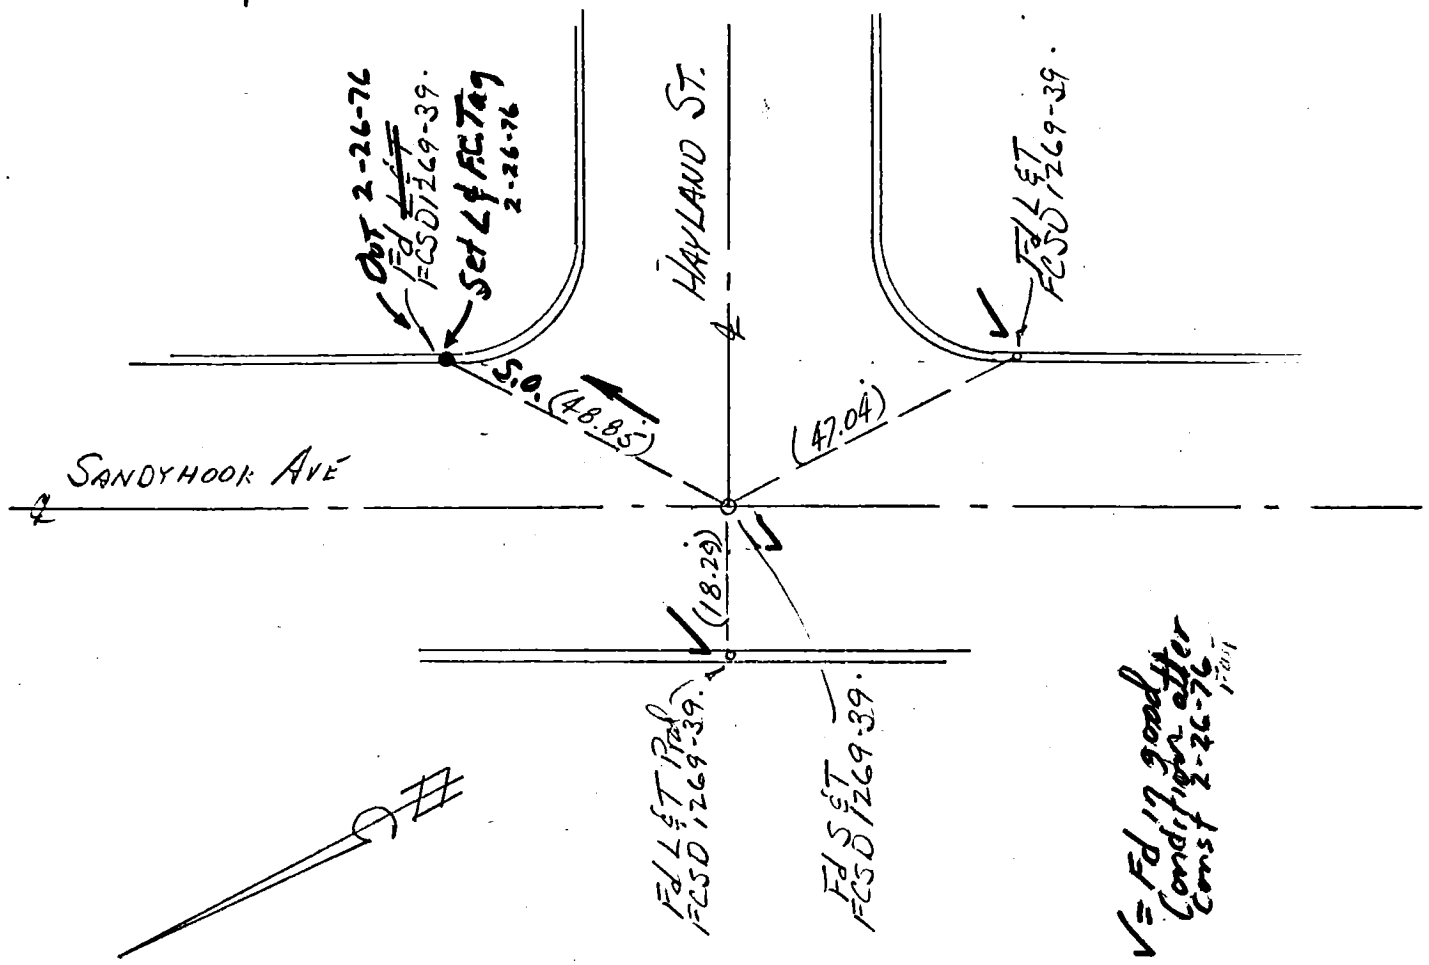

W.J. 38, A-1

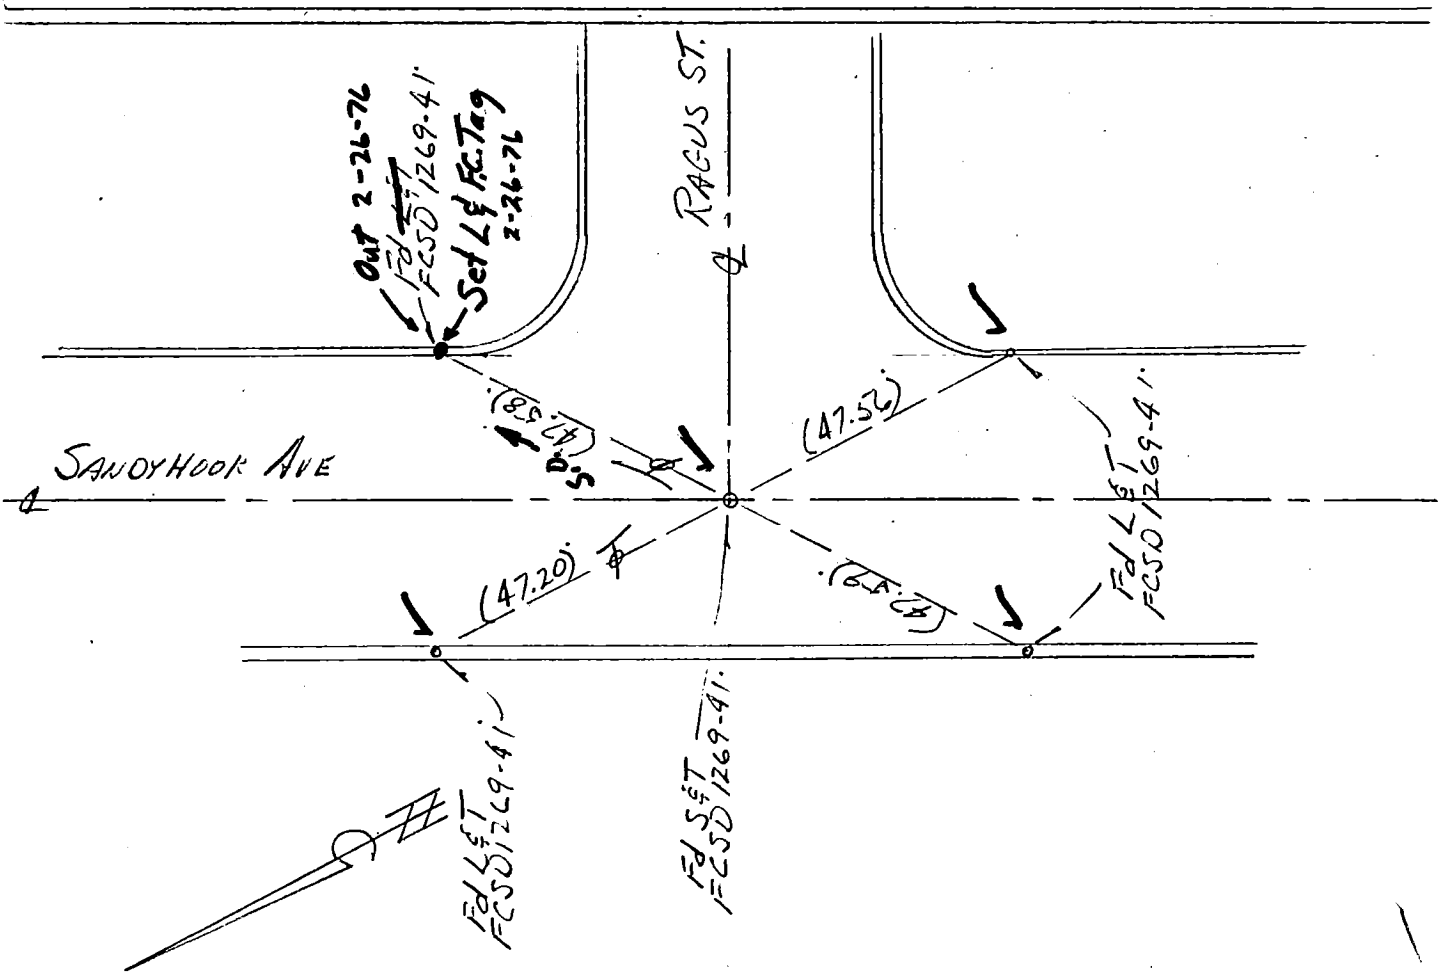

76S911– Cdb 5–71

Co. Eng. F.B. 3560: 54

PROJECT SD 1269-2 L...

SURVEY BY FWT DATE 10-6-75

REVIEWED BY DAVISSON DATE 10-7-75

INDEX FCSD1269 81

R4R-7

LOS ANGELES COUNTY FLOOD CONTROL DISTRICT

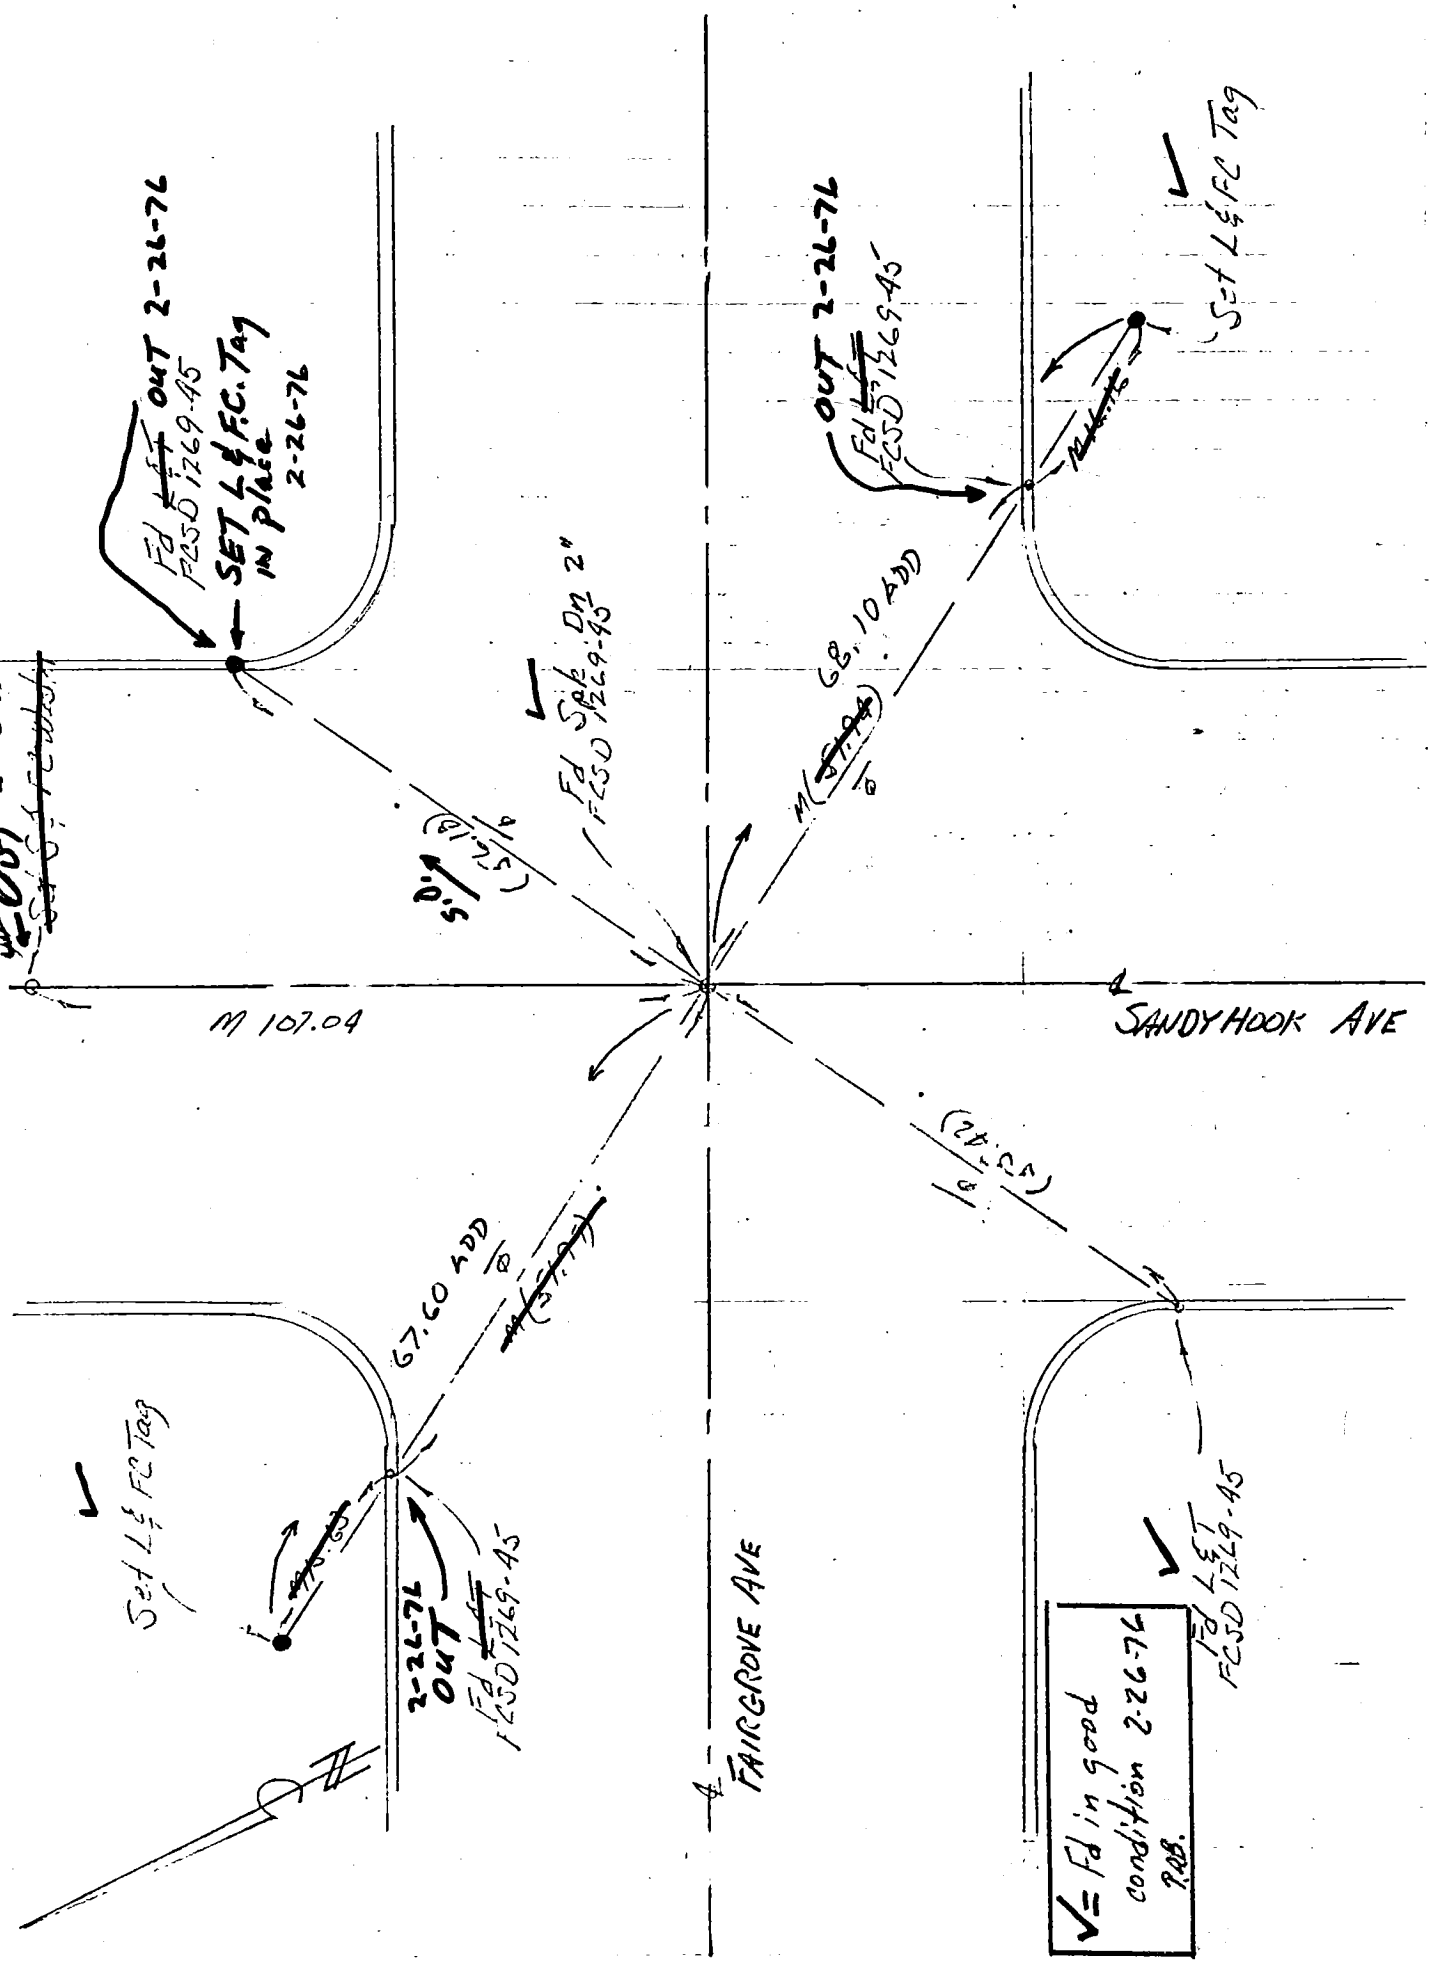

76S911– Cdb 5–71

Co. Eng. F.B. 3560: 55 FCSD1269 83

PROJECT VALINDA S.D. 1269.2 LINE B

SURVEY BY FWT DATE 8-27-75

REVIEWED BY DATE 3-9-76

INDEX R&R-9

LOS ANGELES COUNTY FLOOD CONTROL DISTRICT

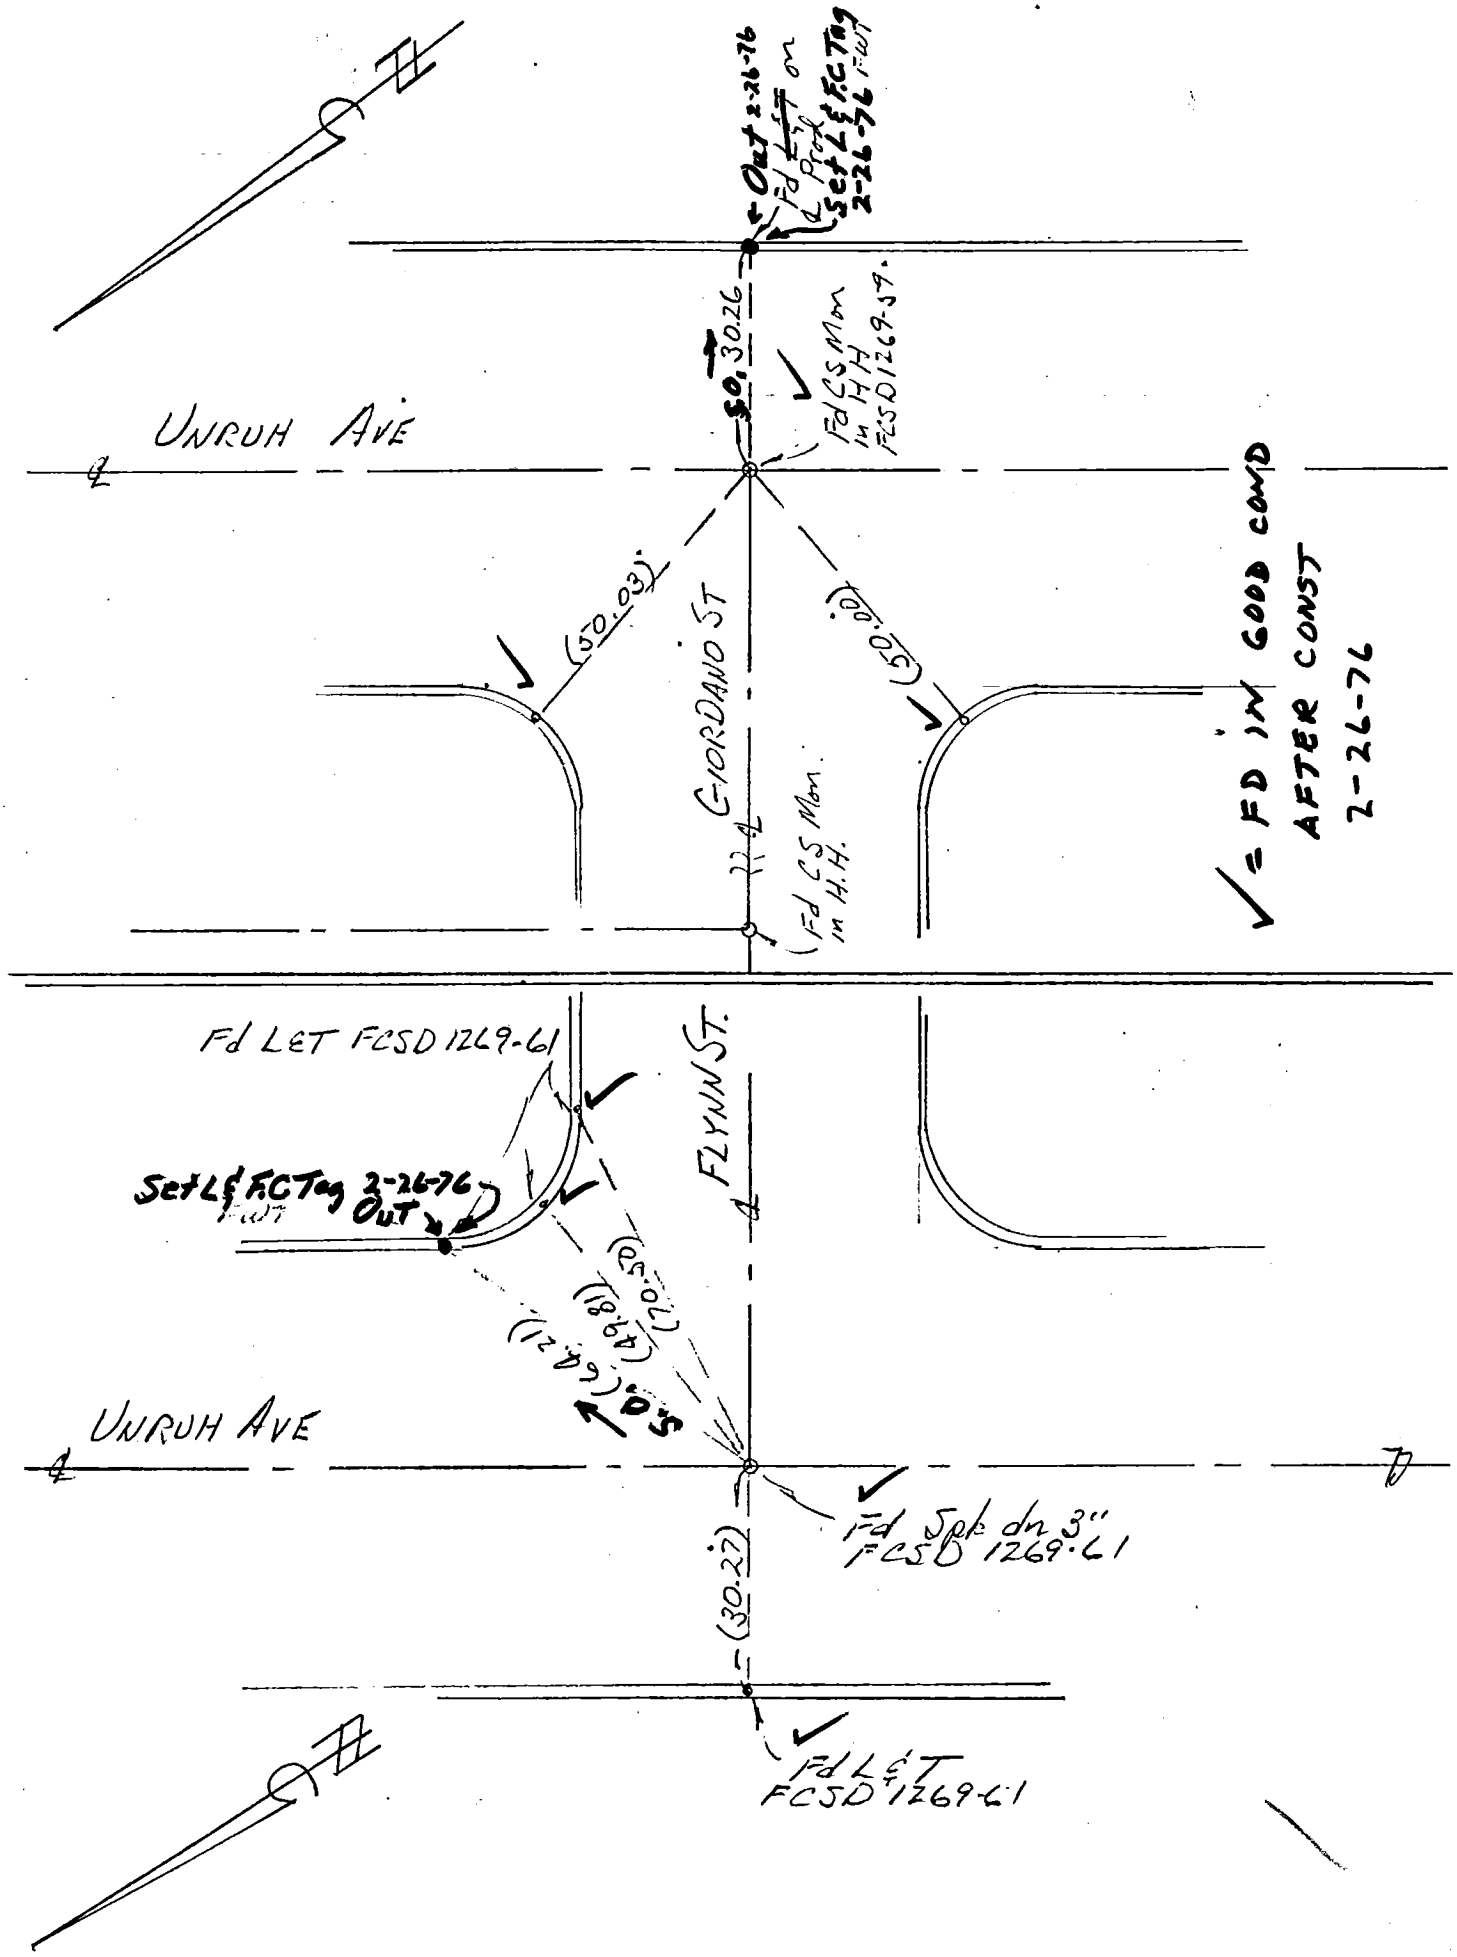

114-297, A-1

W.S. 38, A-1

76S911– Cdb 3-69

PROJECT VALINDA S.D 1269-2 LINE B

SURVEY BY FWT DATE 8-27-75

REVIEWED BY DATE 3-9-76

Co. Eng. F.B. 3560: FCSD1269 85

INDEX 56

REC -11

LOS ANGELES COUNTY FLOOD CONTROL DISTRICT

114-297A-1

WS 38, B-1

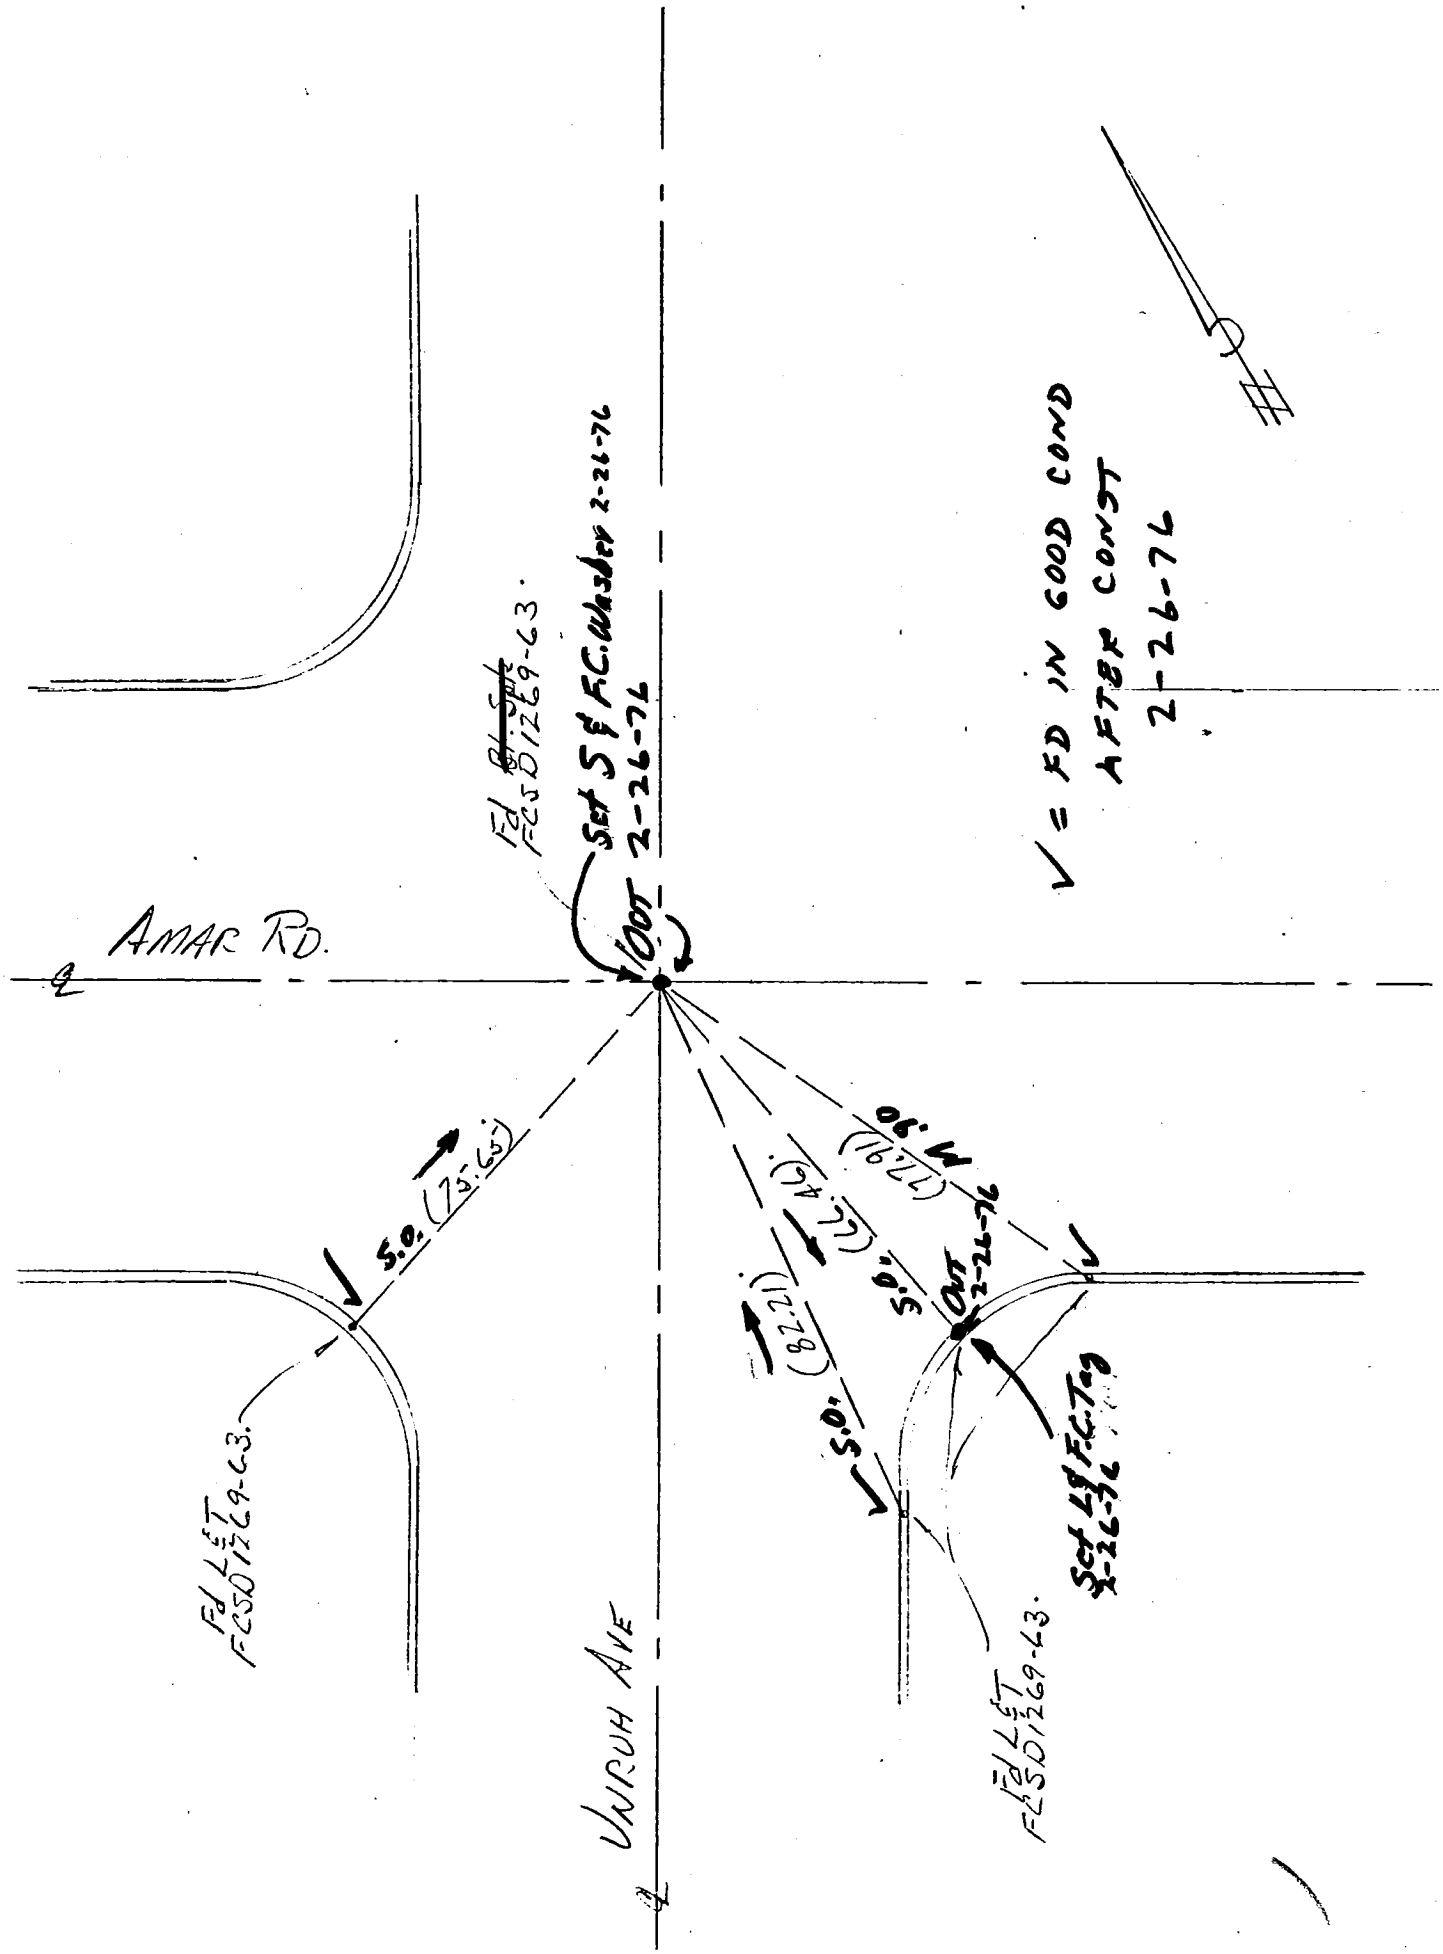

76S911– Cdb 5–71

Co. Eng. F.B. 3560: 57 FC 3306 259

PROJECT Proj #1495 DOUBLE GROVE S.D.

SURVEY BY SASSE McM DATE 9-16-74

REVIEWED BY [illegible] DATE 3-5-76

INDEX

R-R-7

LOS ANGELES COUNTY FLOOD CONTROL DISTRICT

REF-SEE FC-3306-81

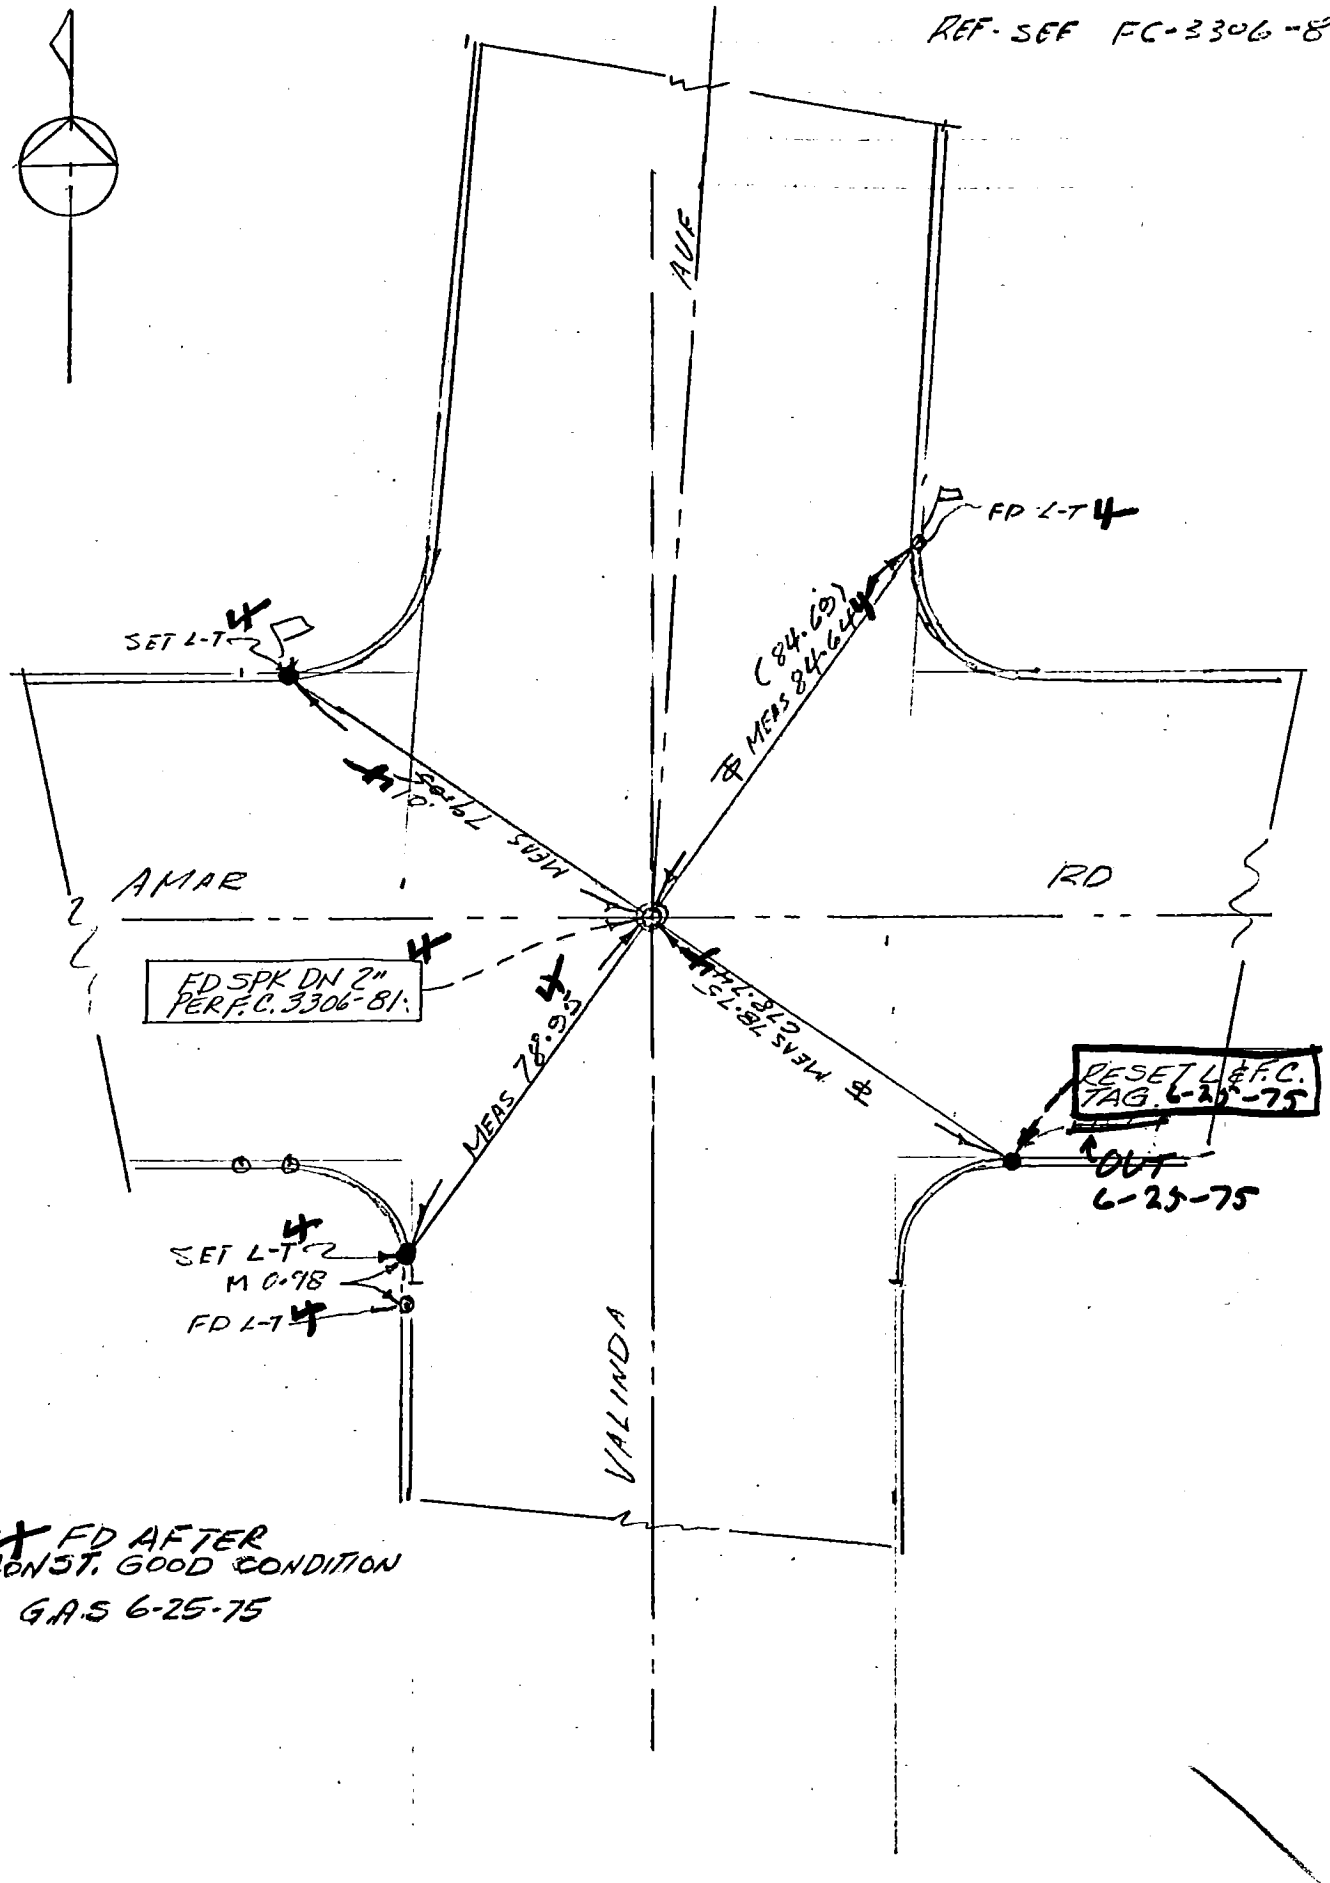

4 FD AFTER
CONST. GOOD CONDITION
G.A.S 6-25-75

114-297 B

W.S. 38 C-2

76S911— Cdb 5-71

Co. Eng. F.B. 3560: 58

FC 3306 261

PROJECT Proj #1495 DOUBLE GROVE S.D.

SURVEY BY CASSE - McM DATE 9-17-74

REVIEWED BY DATE 3-5-76

INDEX R-R-9

LOS ANGELES COUNTY FLOOD CONTROL DISTRICT

1/4-297 B-1

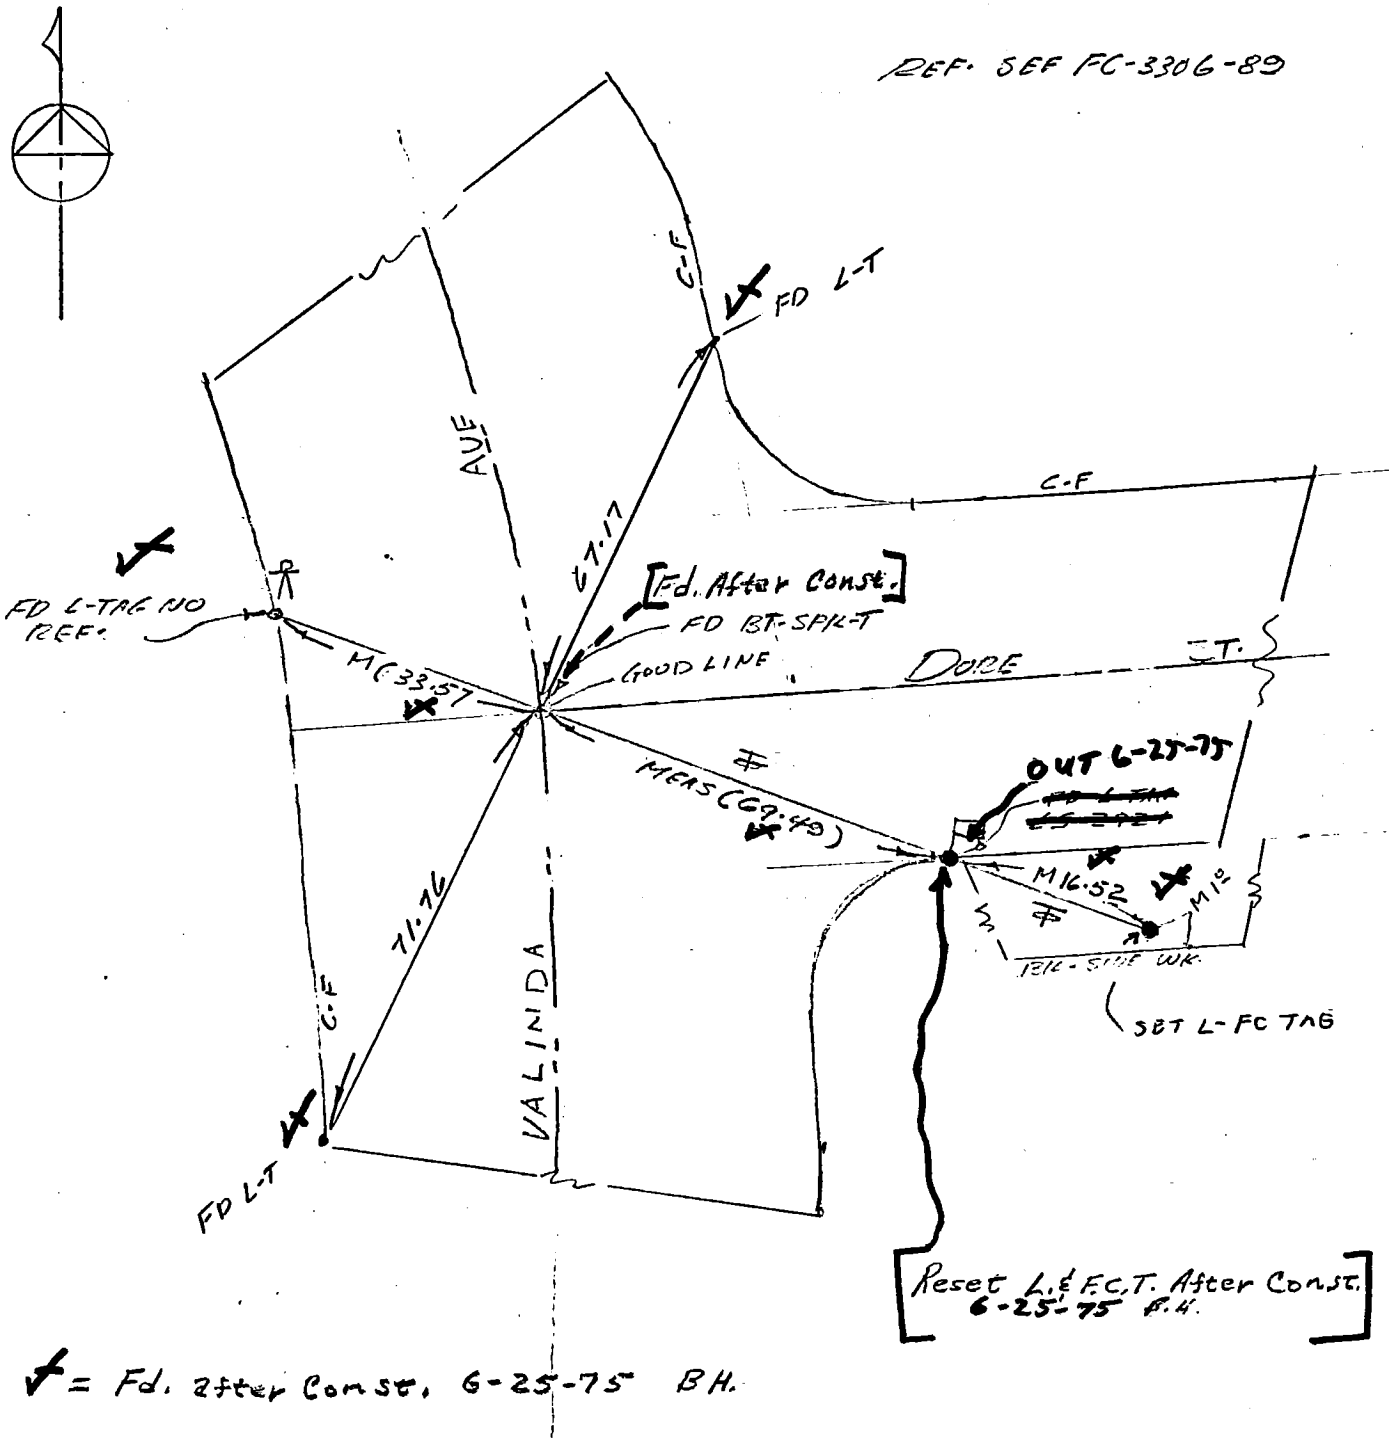

✓ = Fd. After Const. 6-25-75 B.H.

76S911– Cdb 5–71

Co. Eng. F.B. 3560: 59

PROJECT Proj. # 1495 Doublegrove S.D.

SURVEY BY SASSE (HUERTA) DATE 6-25-75

REVIEWED BY [signature] DATE 3-5-76

INDEX FC 3306 263

R-R-13

LOS ANGELES COUNTY FLOOD CONTROL DISTRICT

114-297B-1

WS.38, C-1

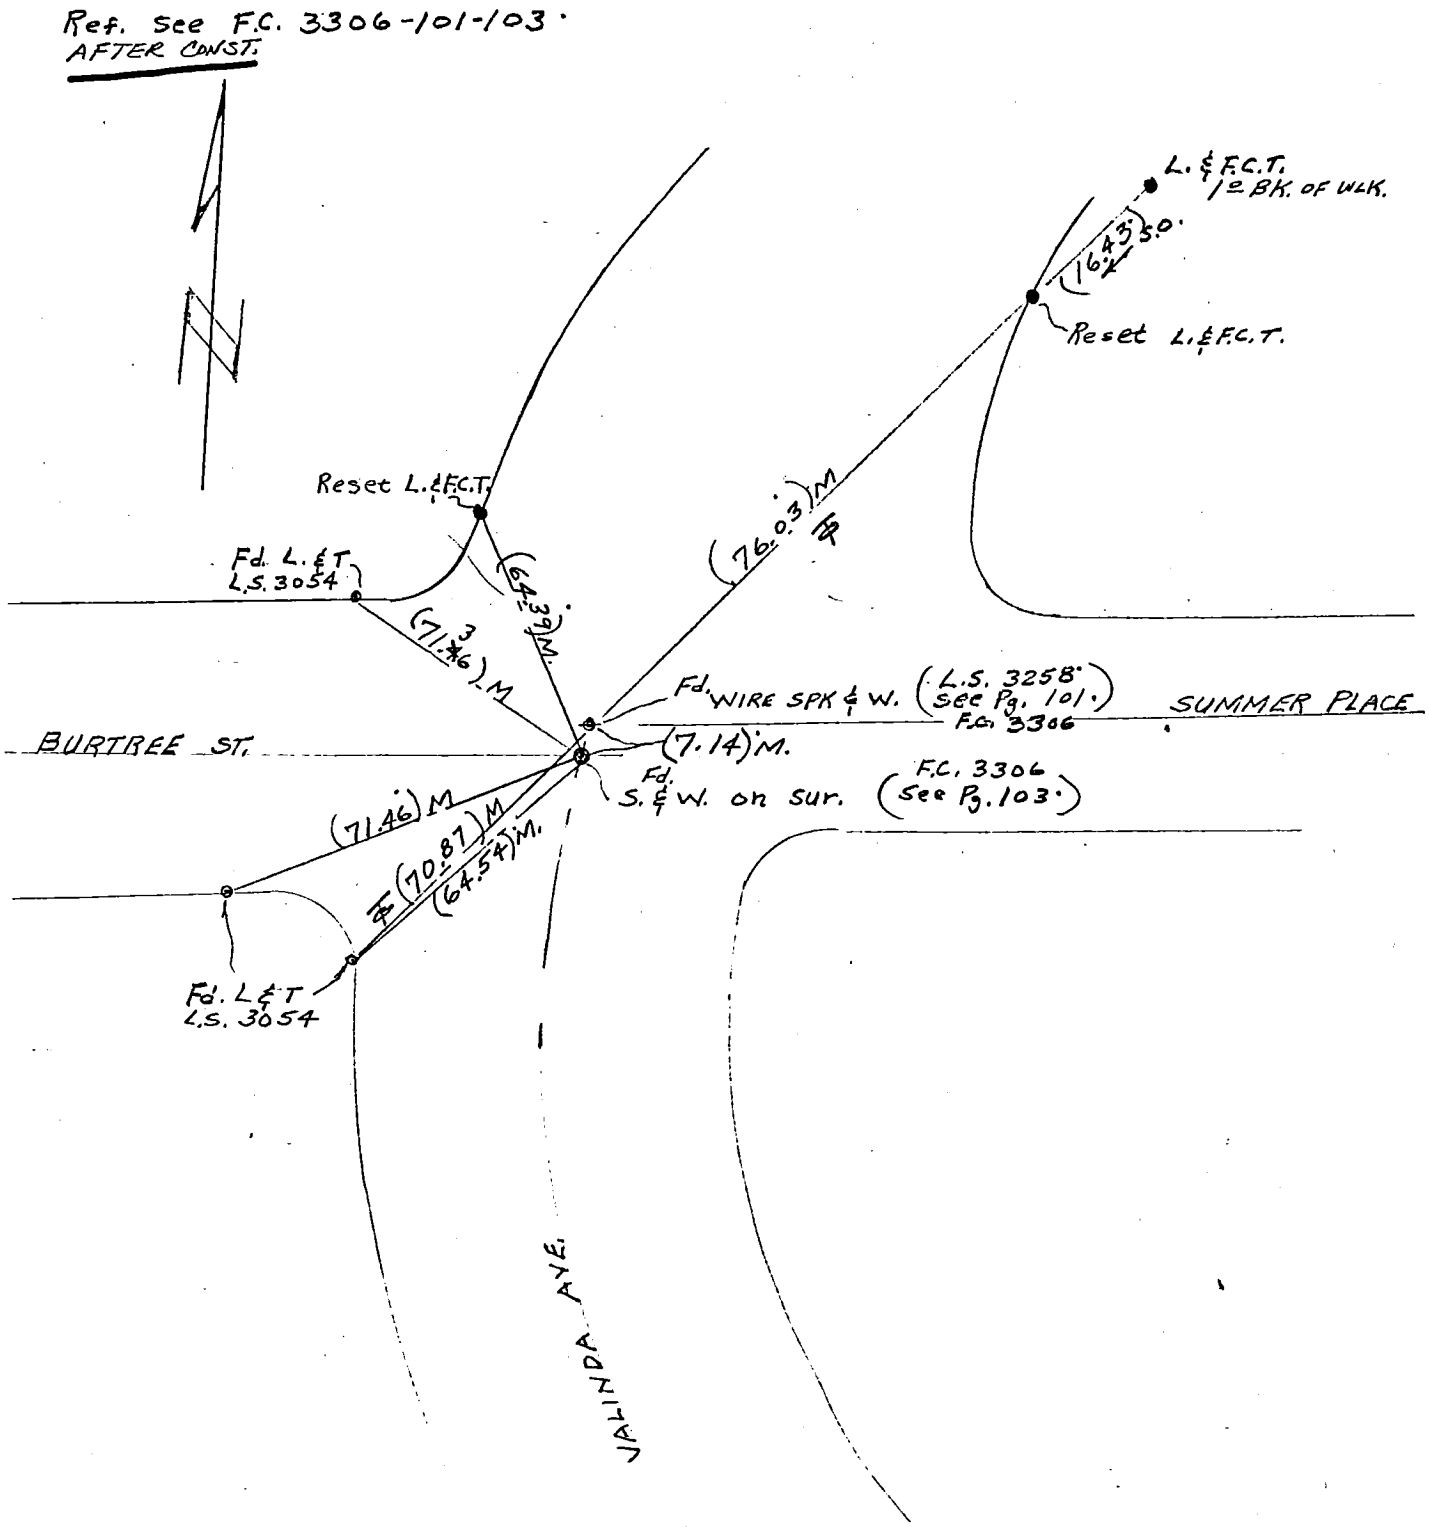

76S911- Cdb 5-71

Co. Eng. F.B. 3560: 60 FC 3306 265 KK-16

PROJECT DOUBLEGROVE RELIEF DRAIN

SURVEY BY SASSE DATE 7-14-75

REVIEWED BY DATE 3-9-76

INDEX

LOS ANGELES COUNTY FLOOD CONTROL DISTRICT

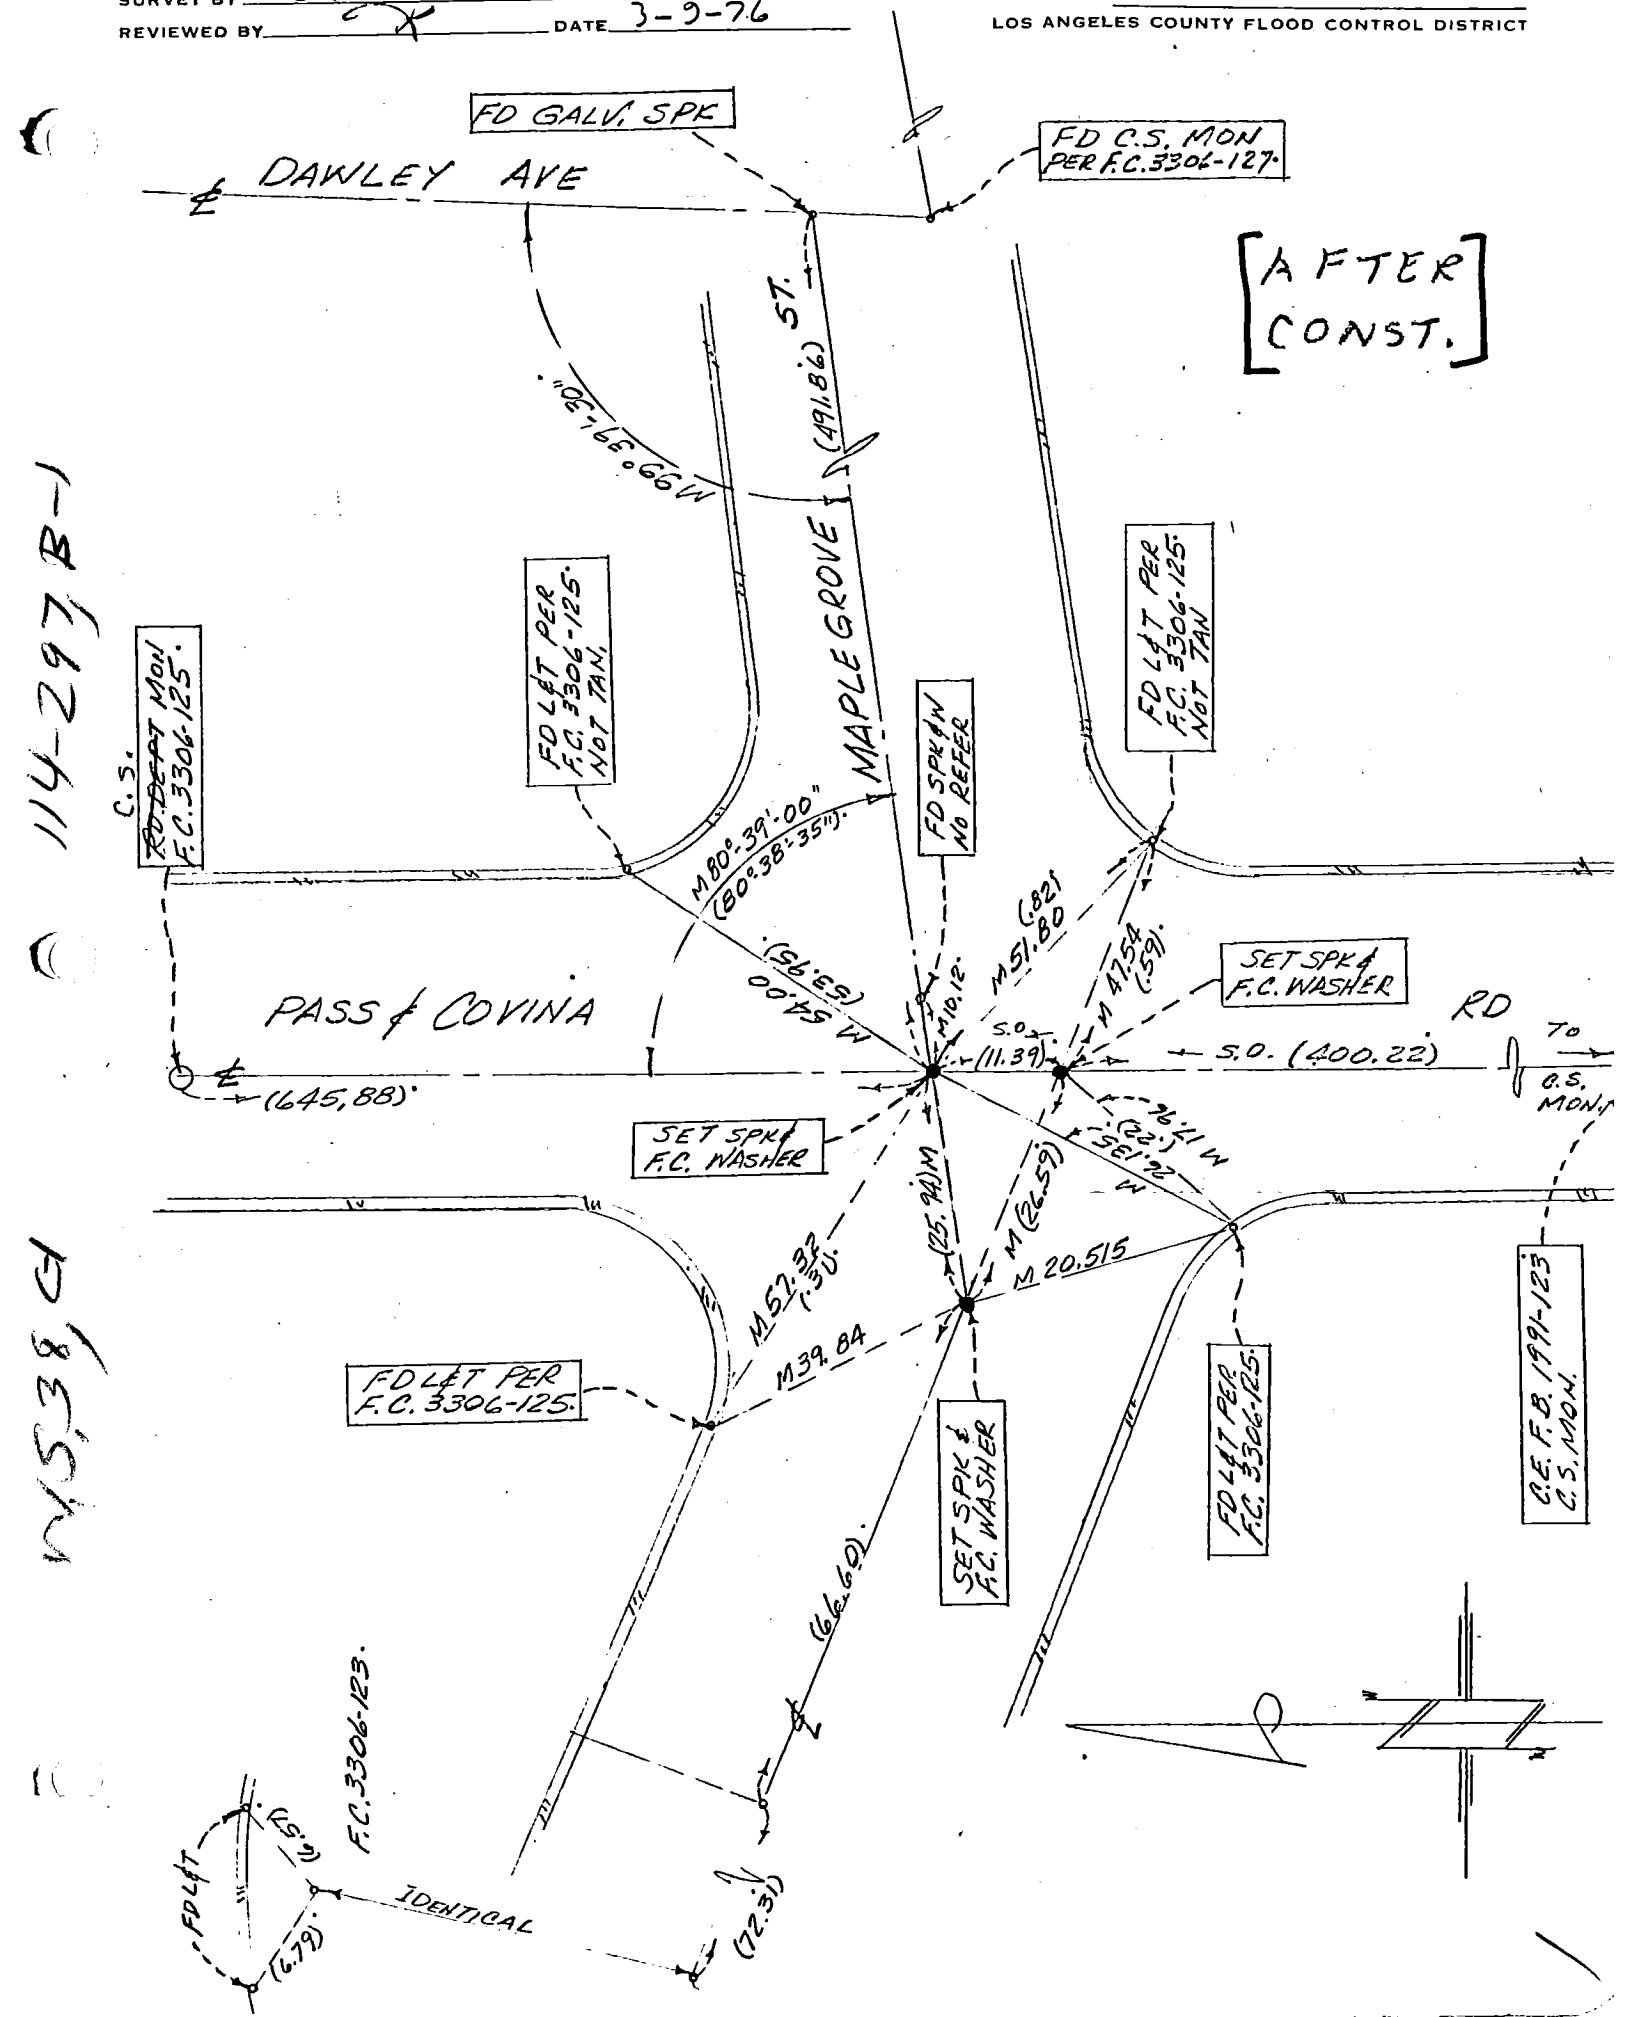

76S911– Cdb 5–71

Co. Eng. F.B. 3560: 61

FC 3306 267

PROJECT DOUBLEGROVE RELIEF DRAIN

INDEX

SURVEY BY SASSE DATE 7-1-75

REVIEWED BY AP DATE 3-12-76

LOS ANGELES COUNTY FLOOD CONTROL DISTRICT

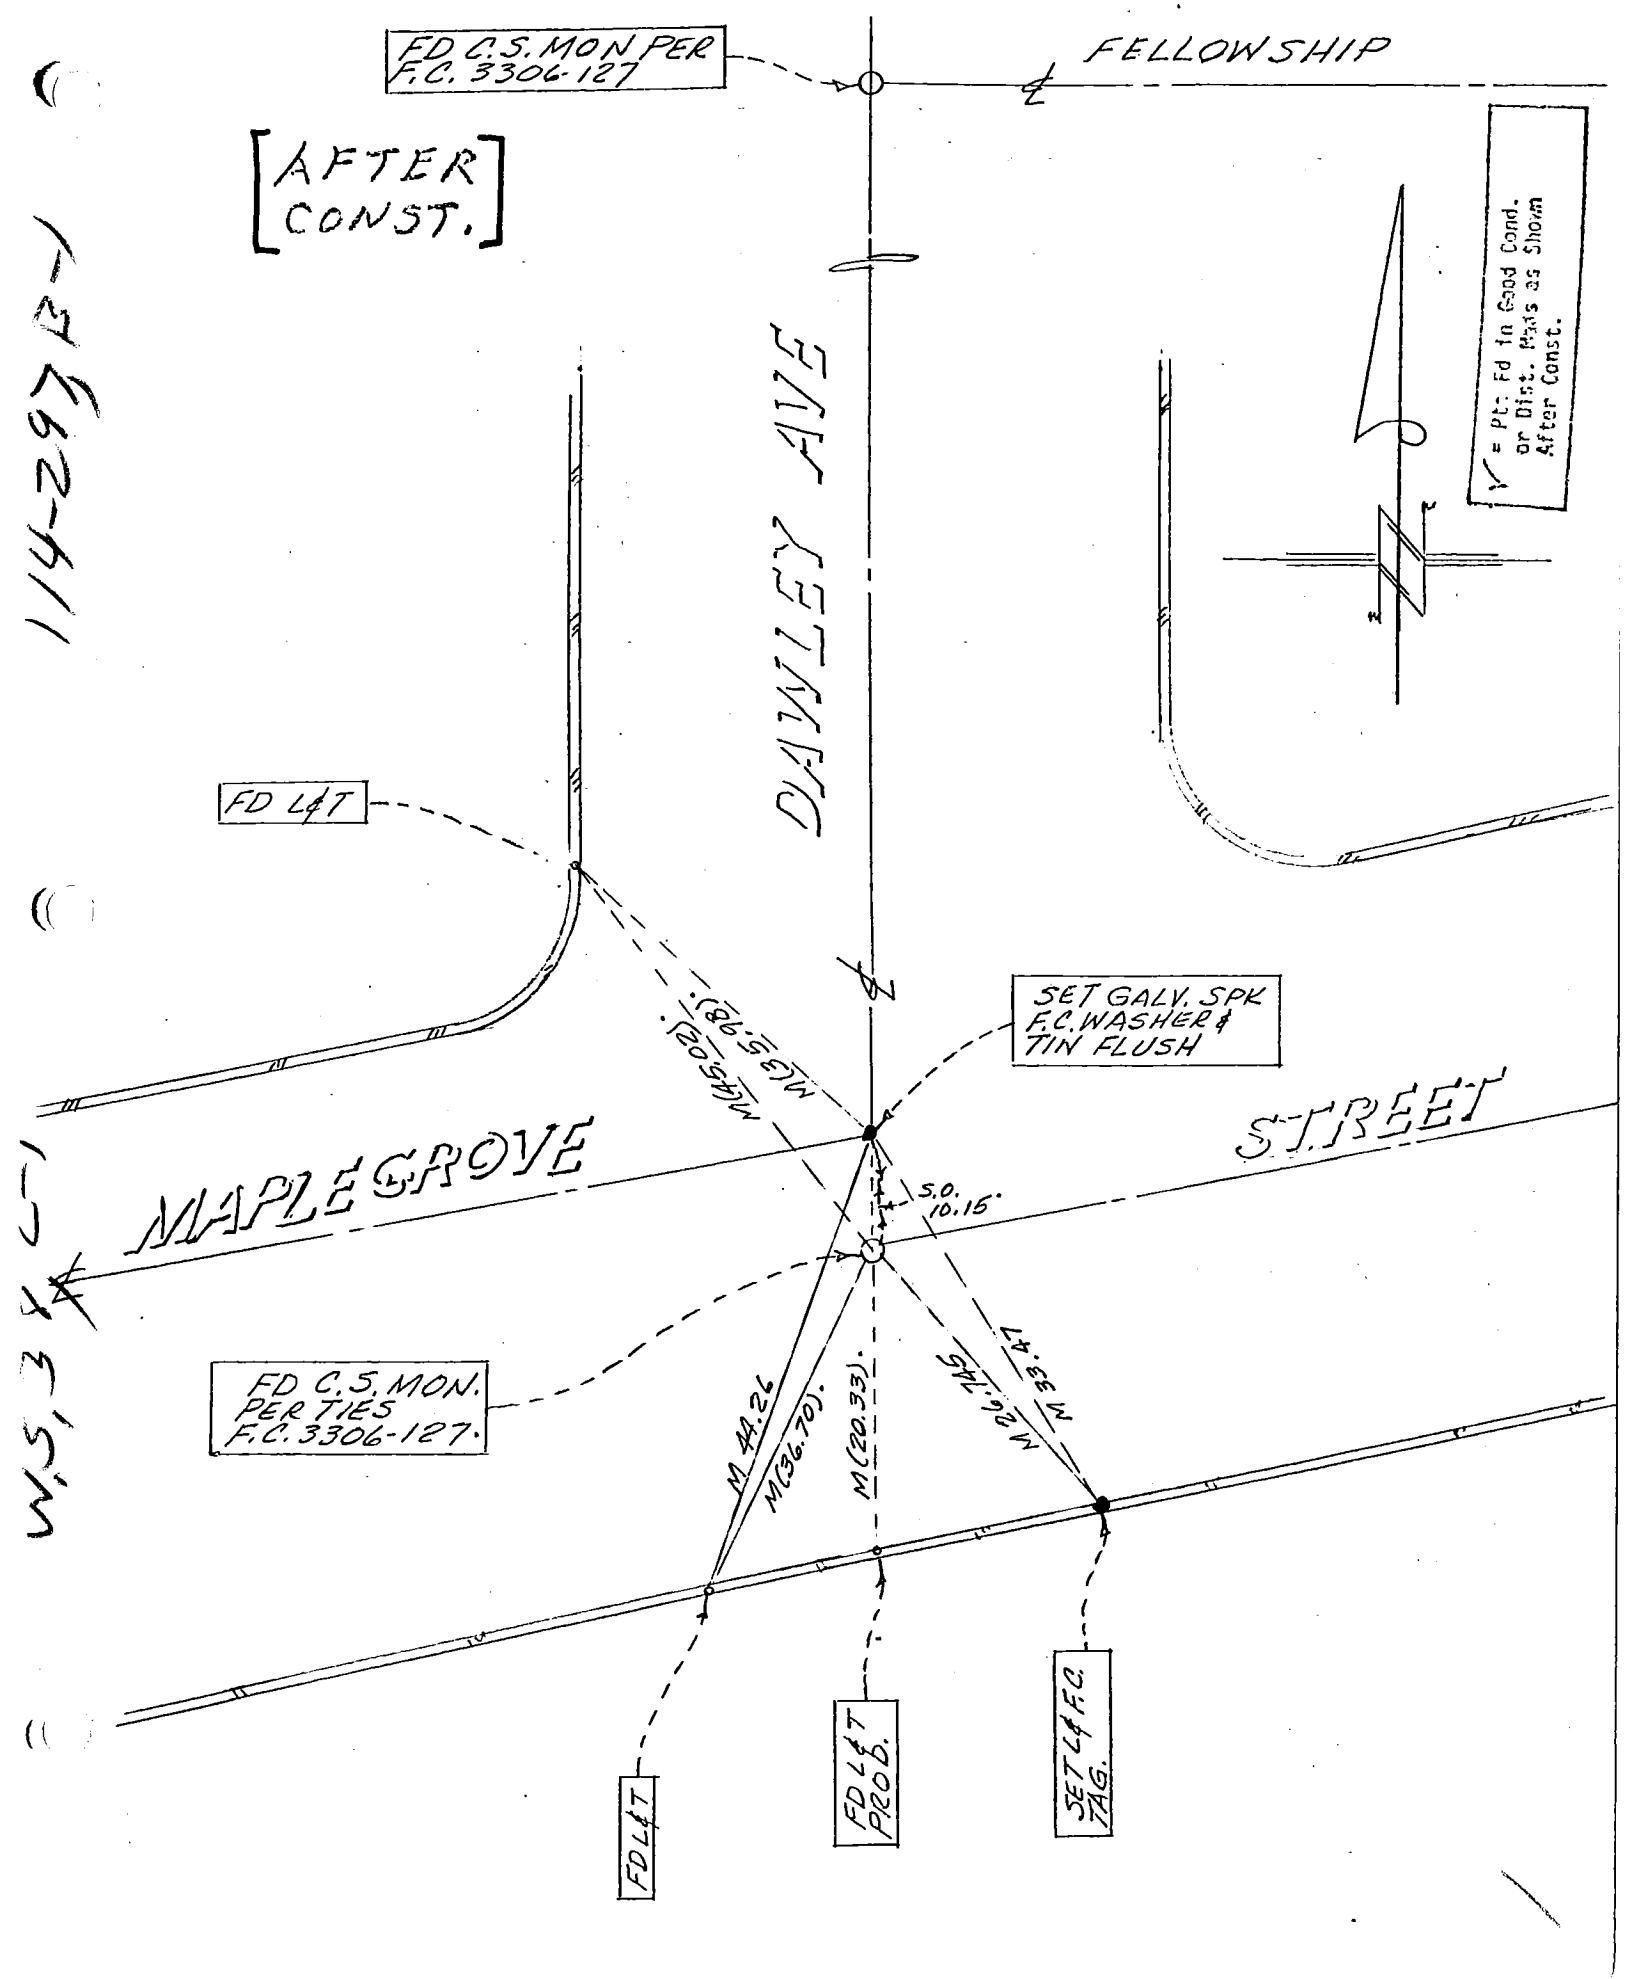

768911– Cdb 5–71

Co. Eng. F.B. 3560: 62

RK-14

PROJECT DOUBLE GROVE RELIEF DRAIN

SURVEY BY SASSE DATE 6-27-75

REVIEWED BY DATE 3-12-76

INDEX FC 3306 271

LOS ANGELES COUNTY FLOOD CONTROL DISTRICT

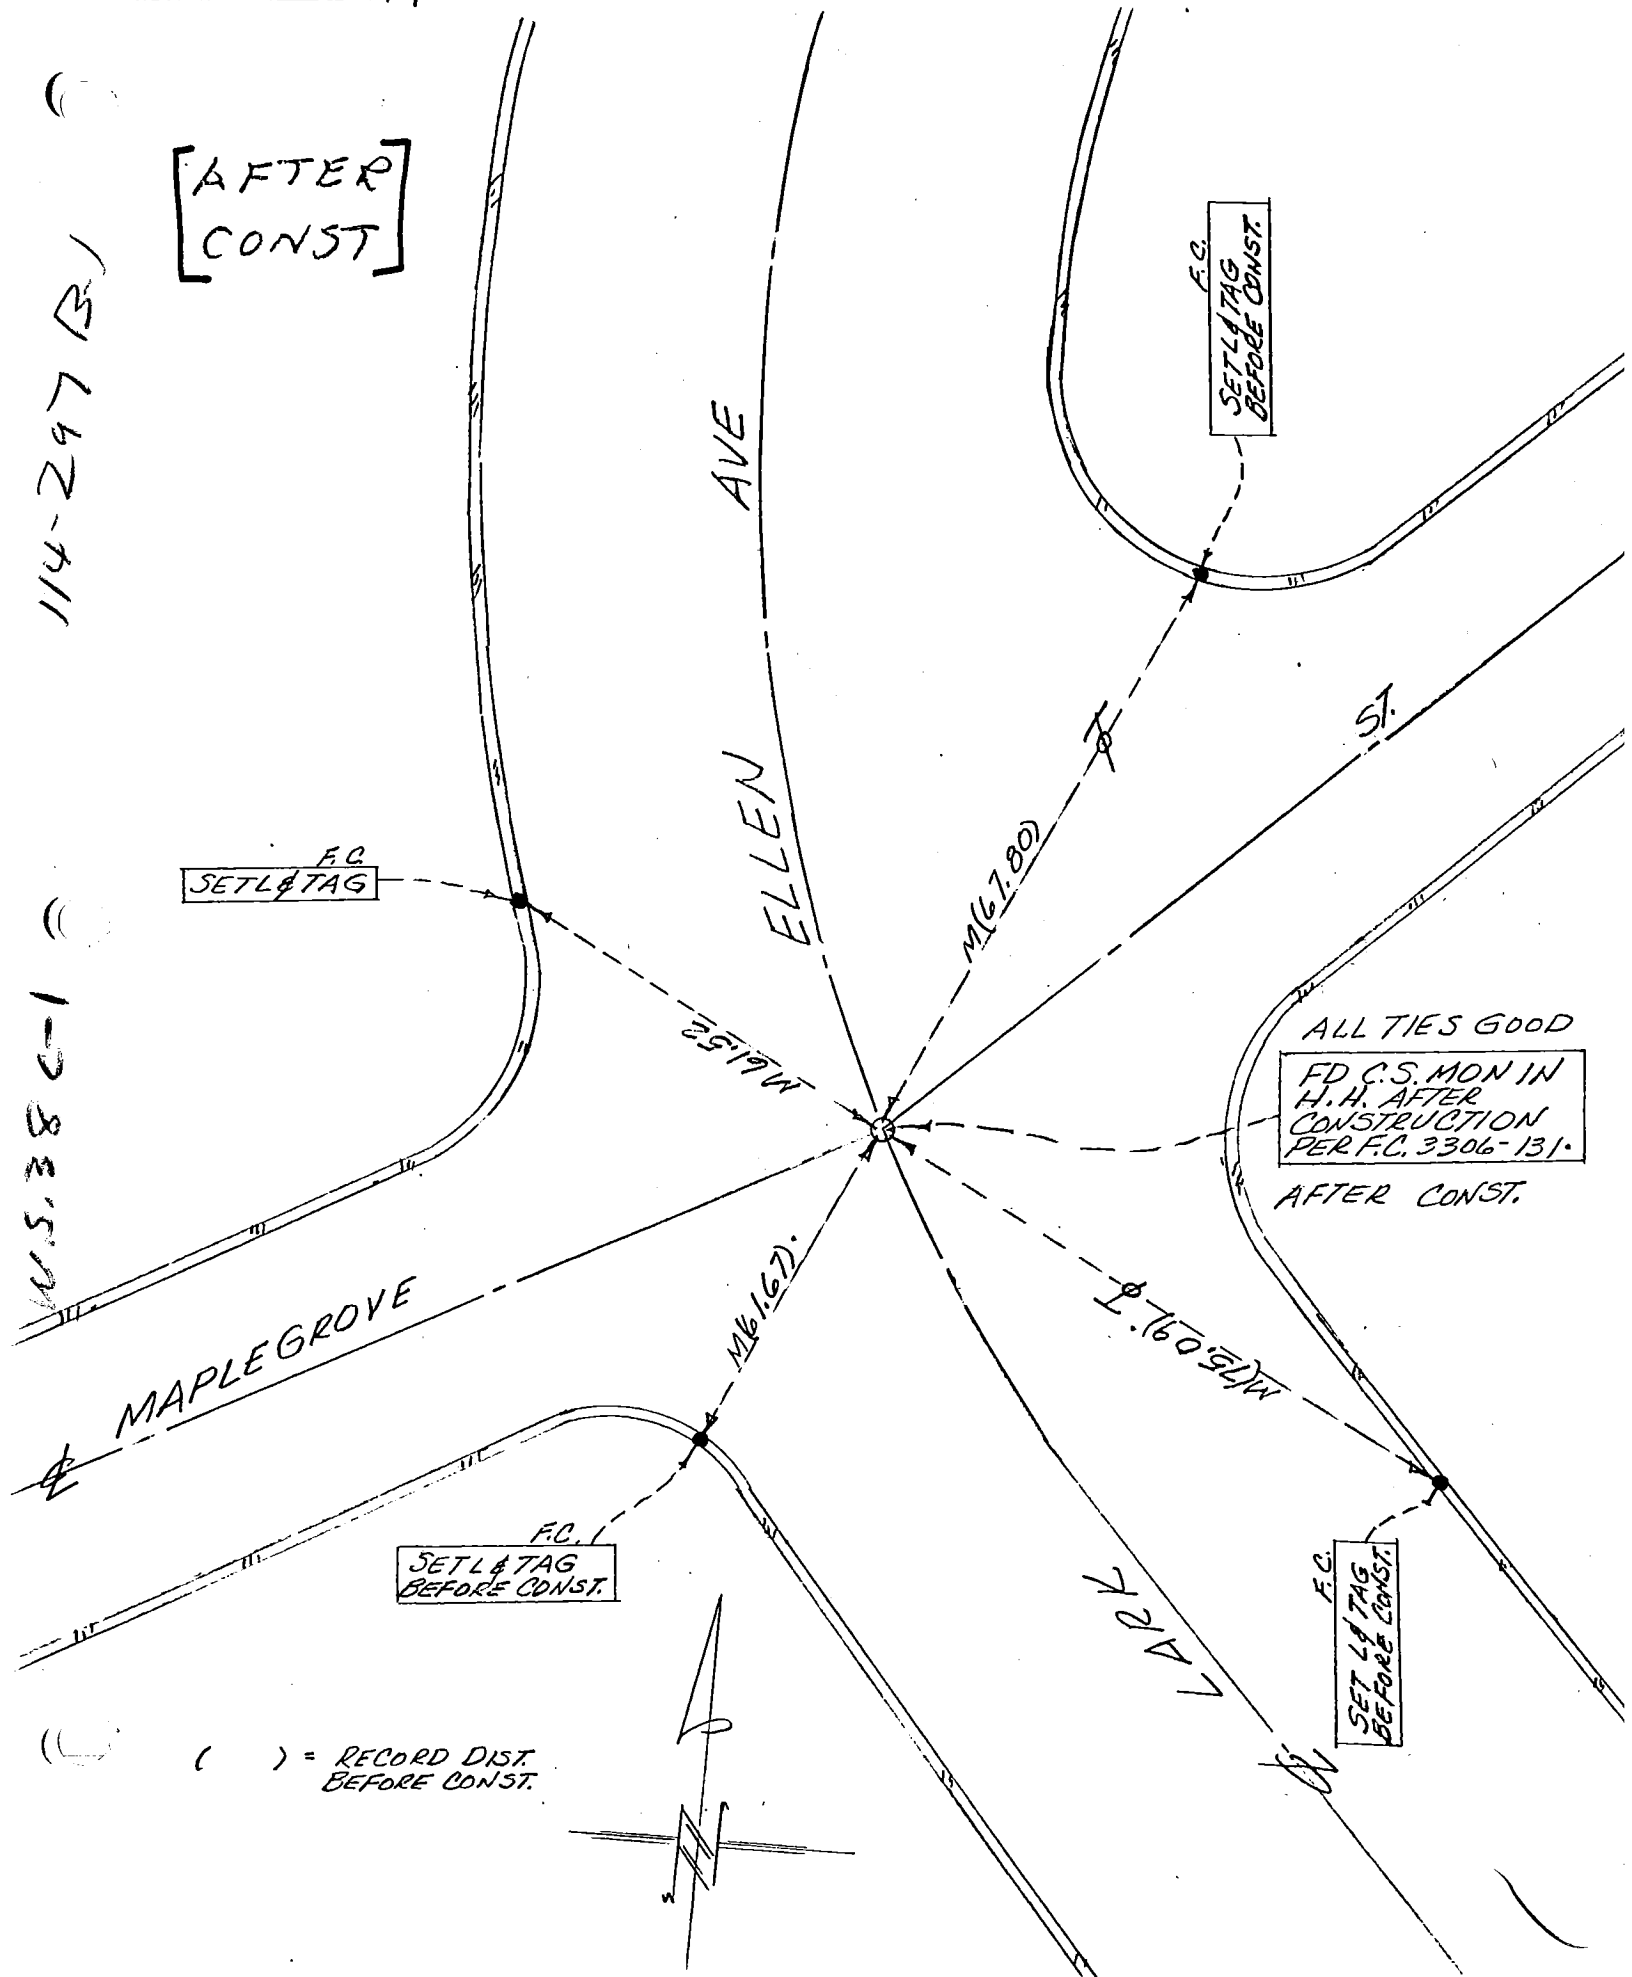

76S911- Cdb 5-71

Co. Eng. F.B. 3560: 63

PROJECT SOUTH CENTRAL L.A. 9822

SURVEY BY J. VOGE DATE 12-11-75

REVIEWED BY DATE 9-15-76

INDEX FCSD9822 35

R & R - 3

LOS ANGELES COUNTY FLOOD CONTROL DISTRICT

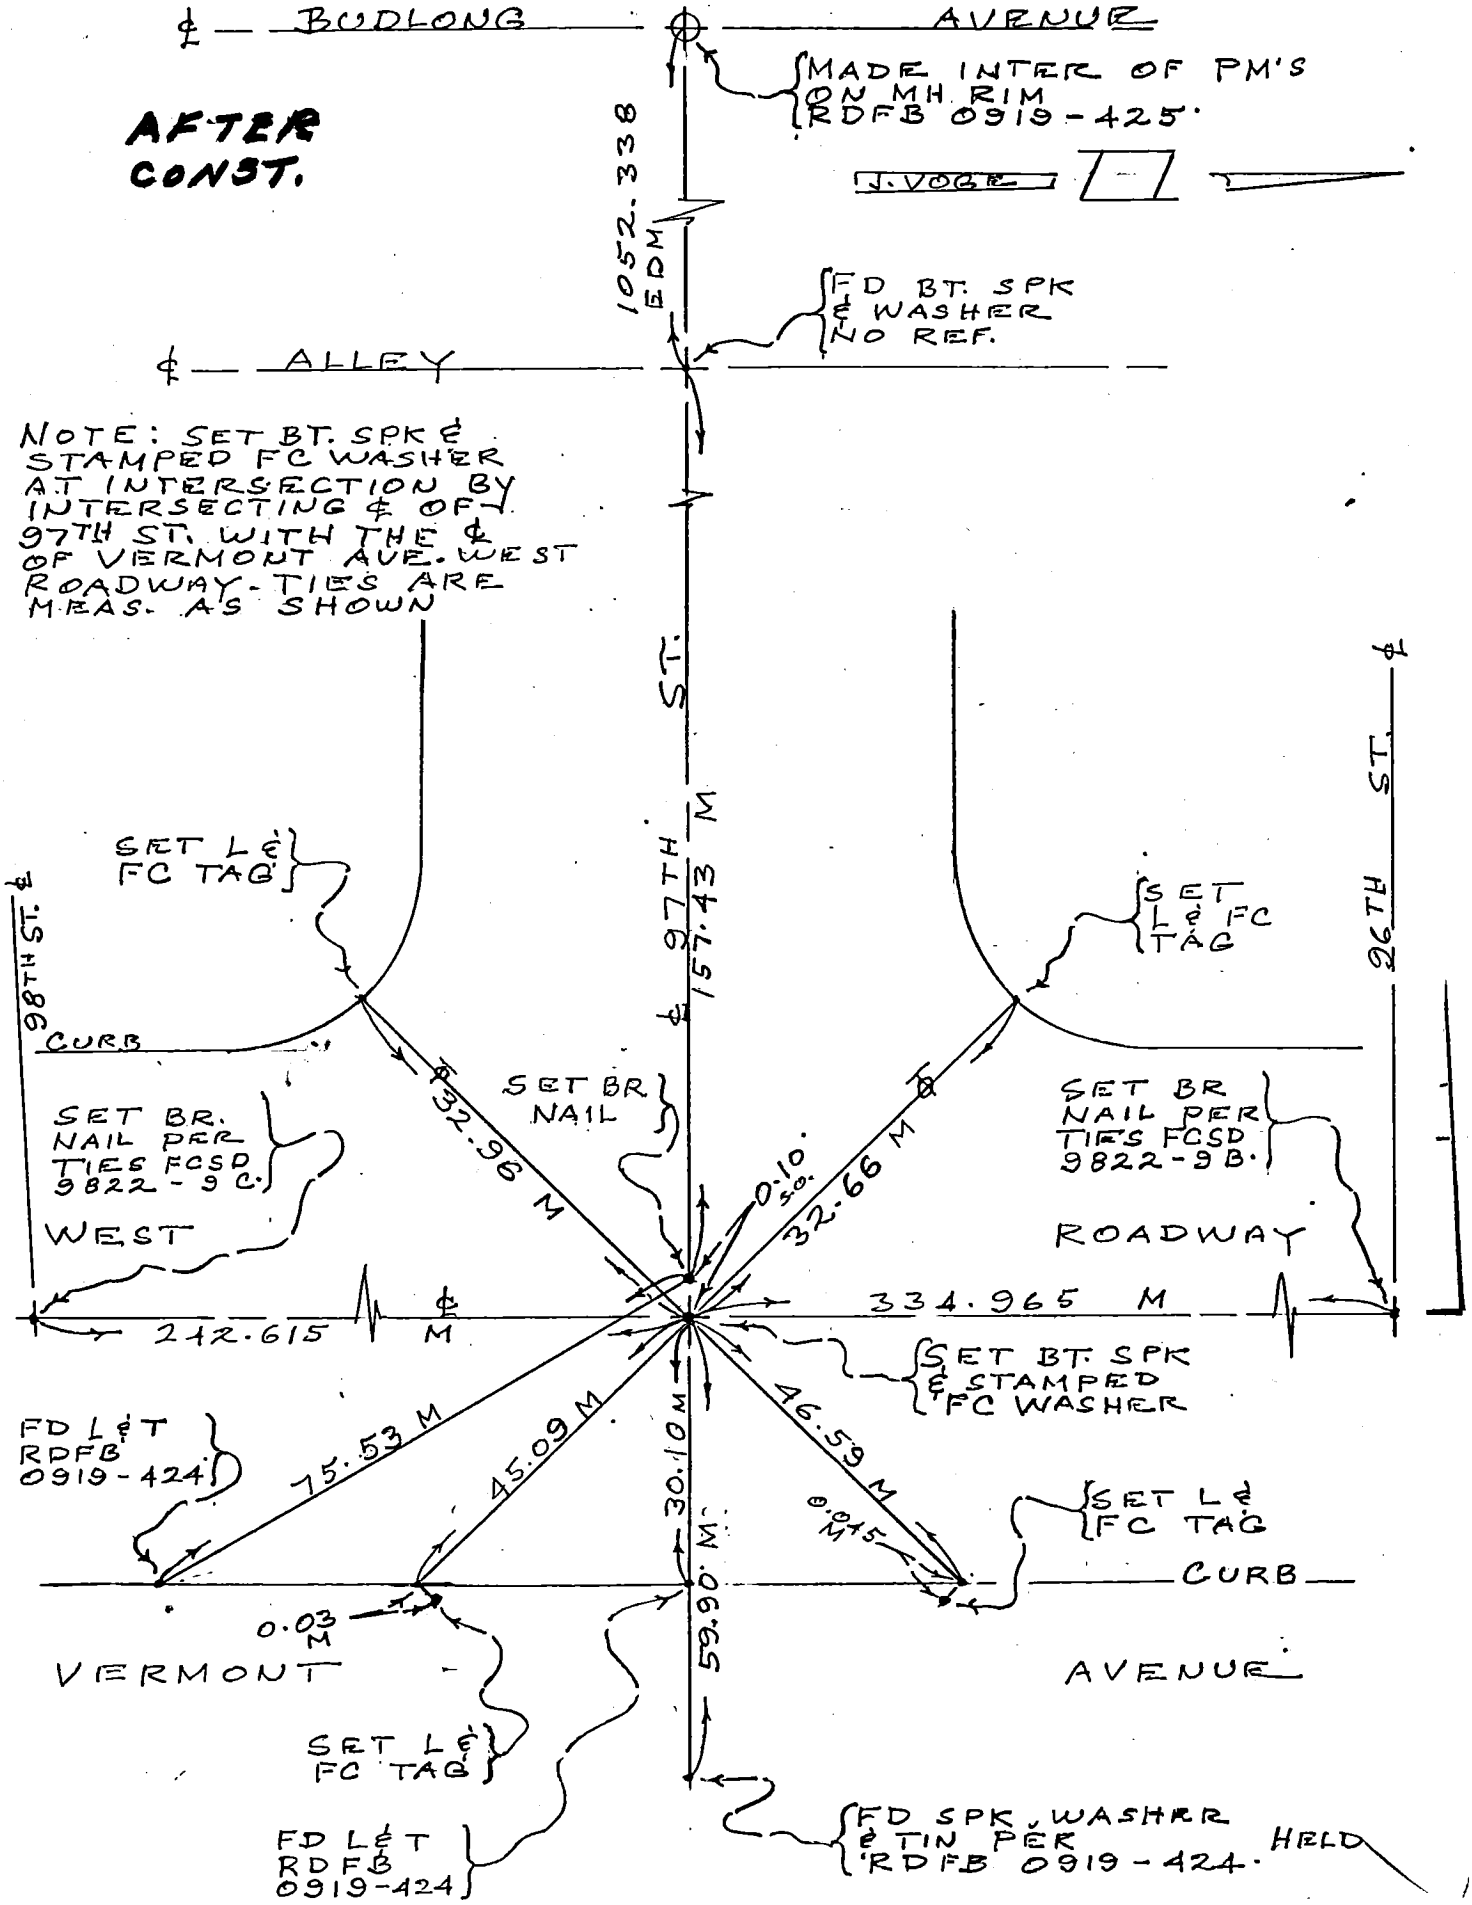

76S911– Cdb 5-71

Co. Eng. F.B. 3560: 64 FCSD1259 137

PROJECT 1259 U-1 S.E. COUNTY LINE "A"

SURVEY BY W.E.E. C.D.S. DATE 2-25-75

REVIEWED BY DATE 3-7-75

INDEX E&E-3

LOS ANGELES COUNTY FLOOD CONTROL DISTRICT

WS 37 A-4

AFTER CONST.

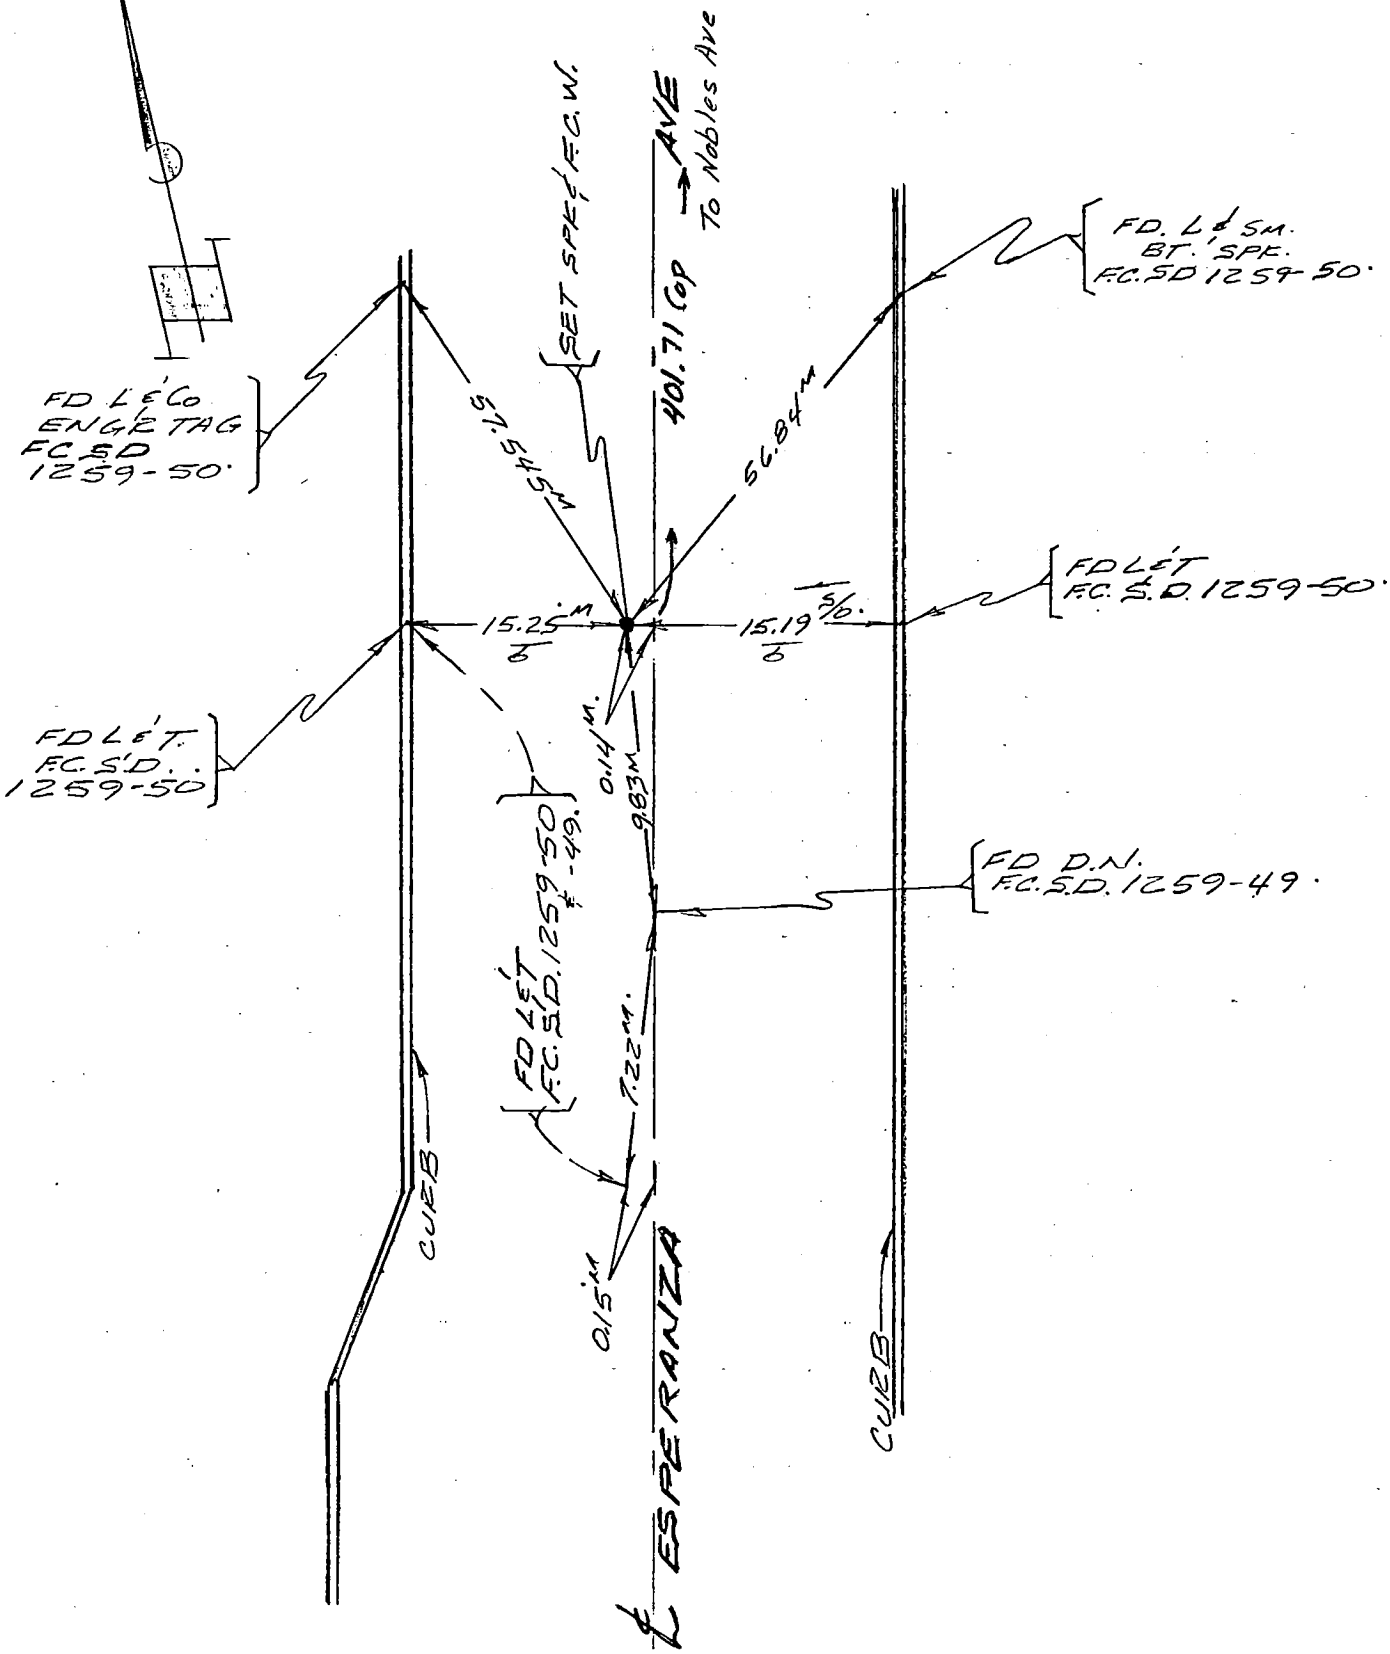

76S911– Cdb 5-71

Co. Eng. F.B. 3560: 65

PROJECT 1259 U-1. S.E. COUNTY LINE "A"

INDEX FCSD1259 141

SURVEY BY W.R.E. C.D.S. DATE 2-25-75

R & R-7

REVIEWED BY [illegible] DATE 4-14-75

LOS ANGELES COUNTY FLOOD CONTROL DISTRICT

✓ = FD. AFTER CONST. 8.28.75 GAS.

WS 31 A-4

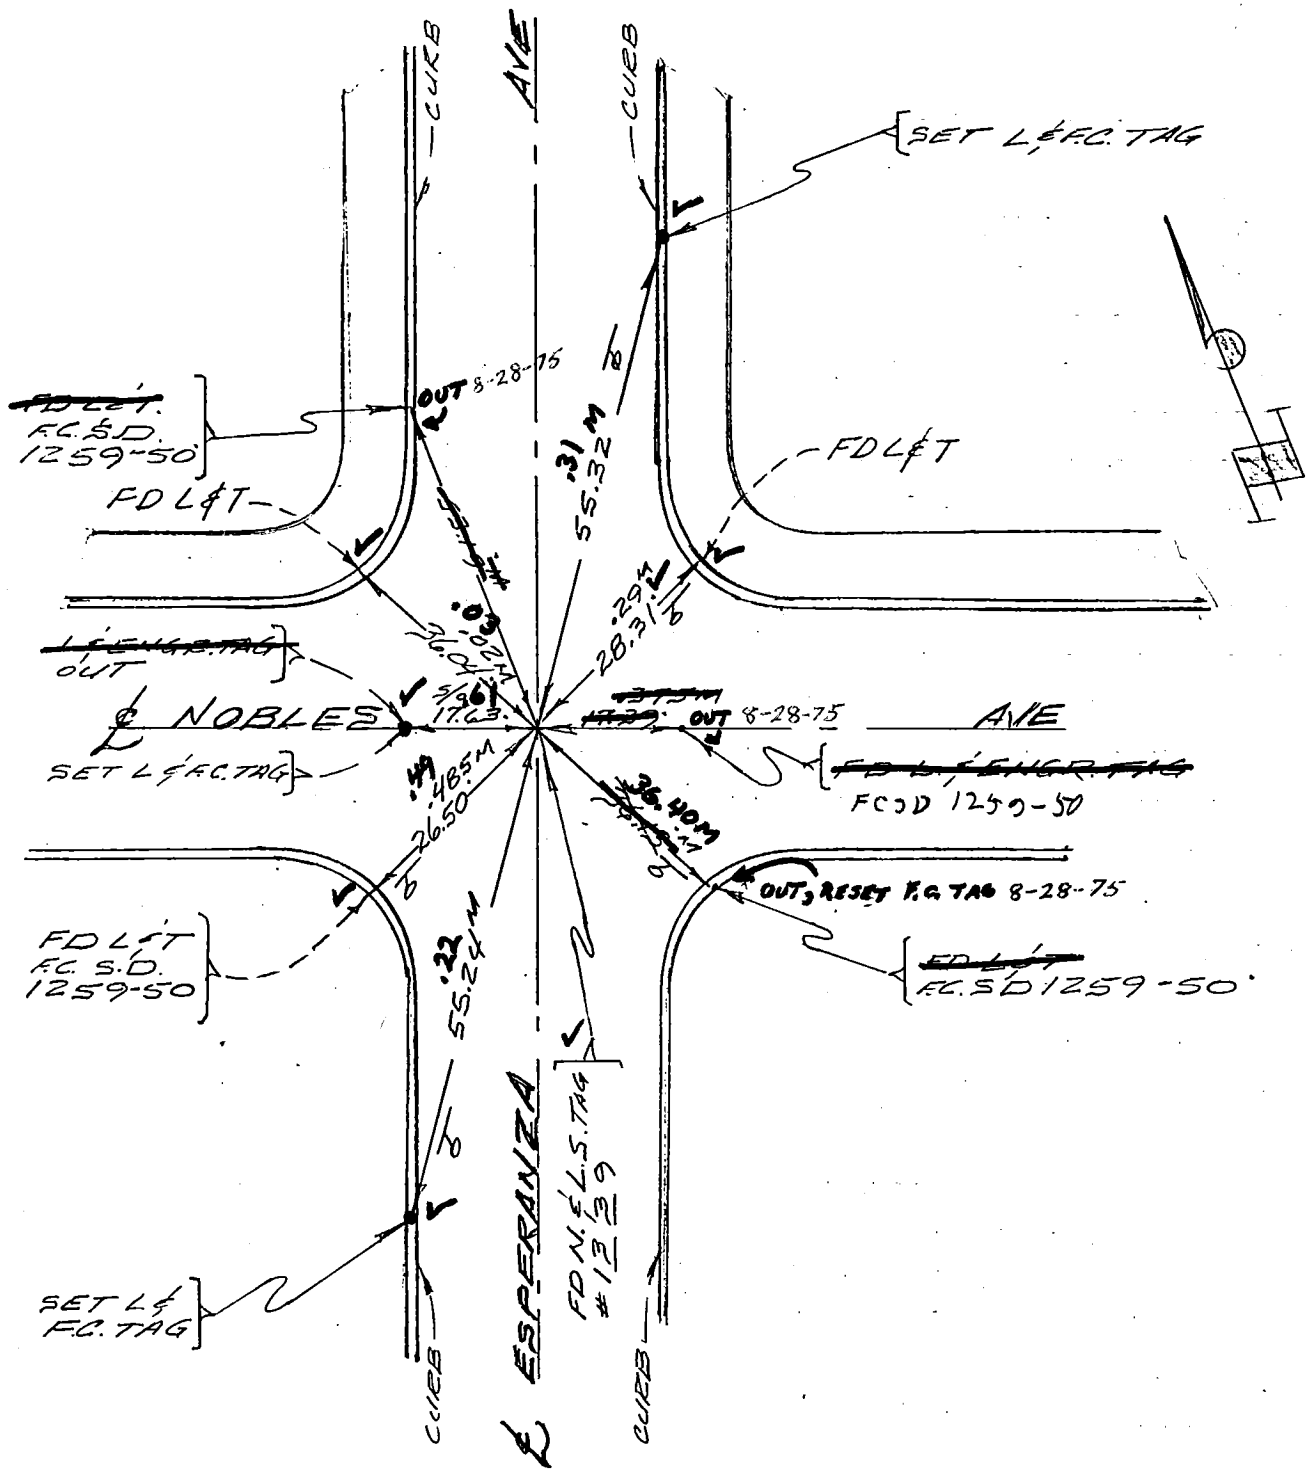

76S911– Cdb 5–71

Co. Eng. F.B. 3560: 66

PROJECT 1259 U-1 S.E. COUNTY LINE "A"

INDEX FCSD1259 143

SURVEY BY W.R.E. C.D.S. DATE 2-26-75

REVIEWED BY DATE 3-7-75

RPR-9

LOS ANGELES COUNTY FLOOD CONTROL DISTRICT

✓ = FD. AFTER CONST. 8-29-75 WKE

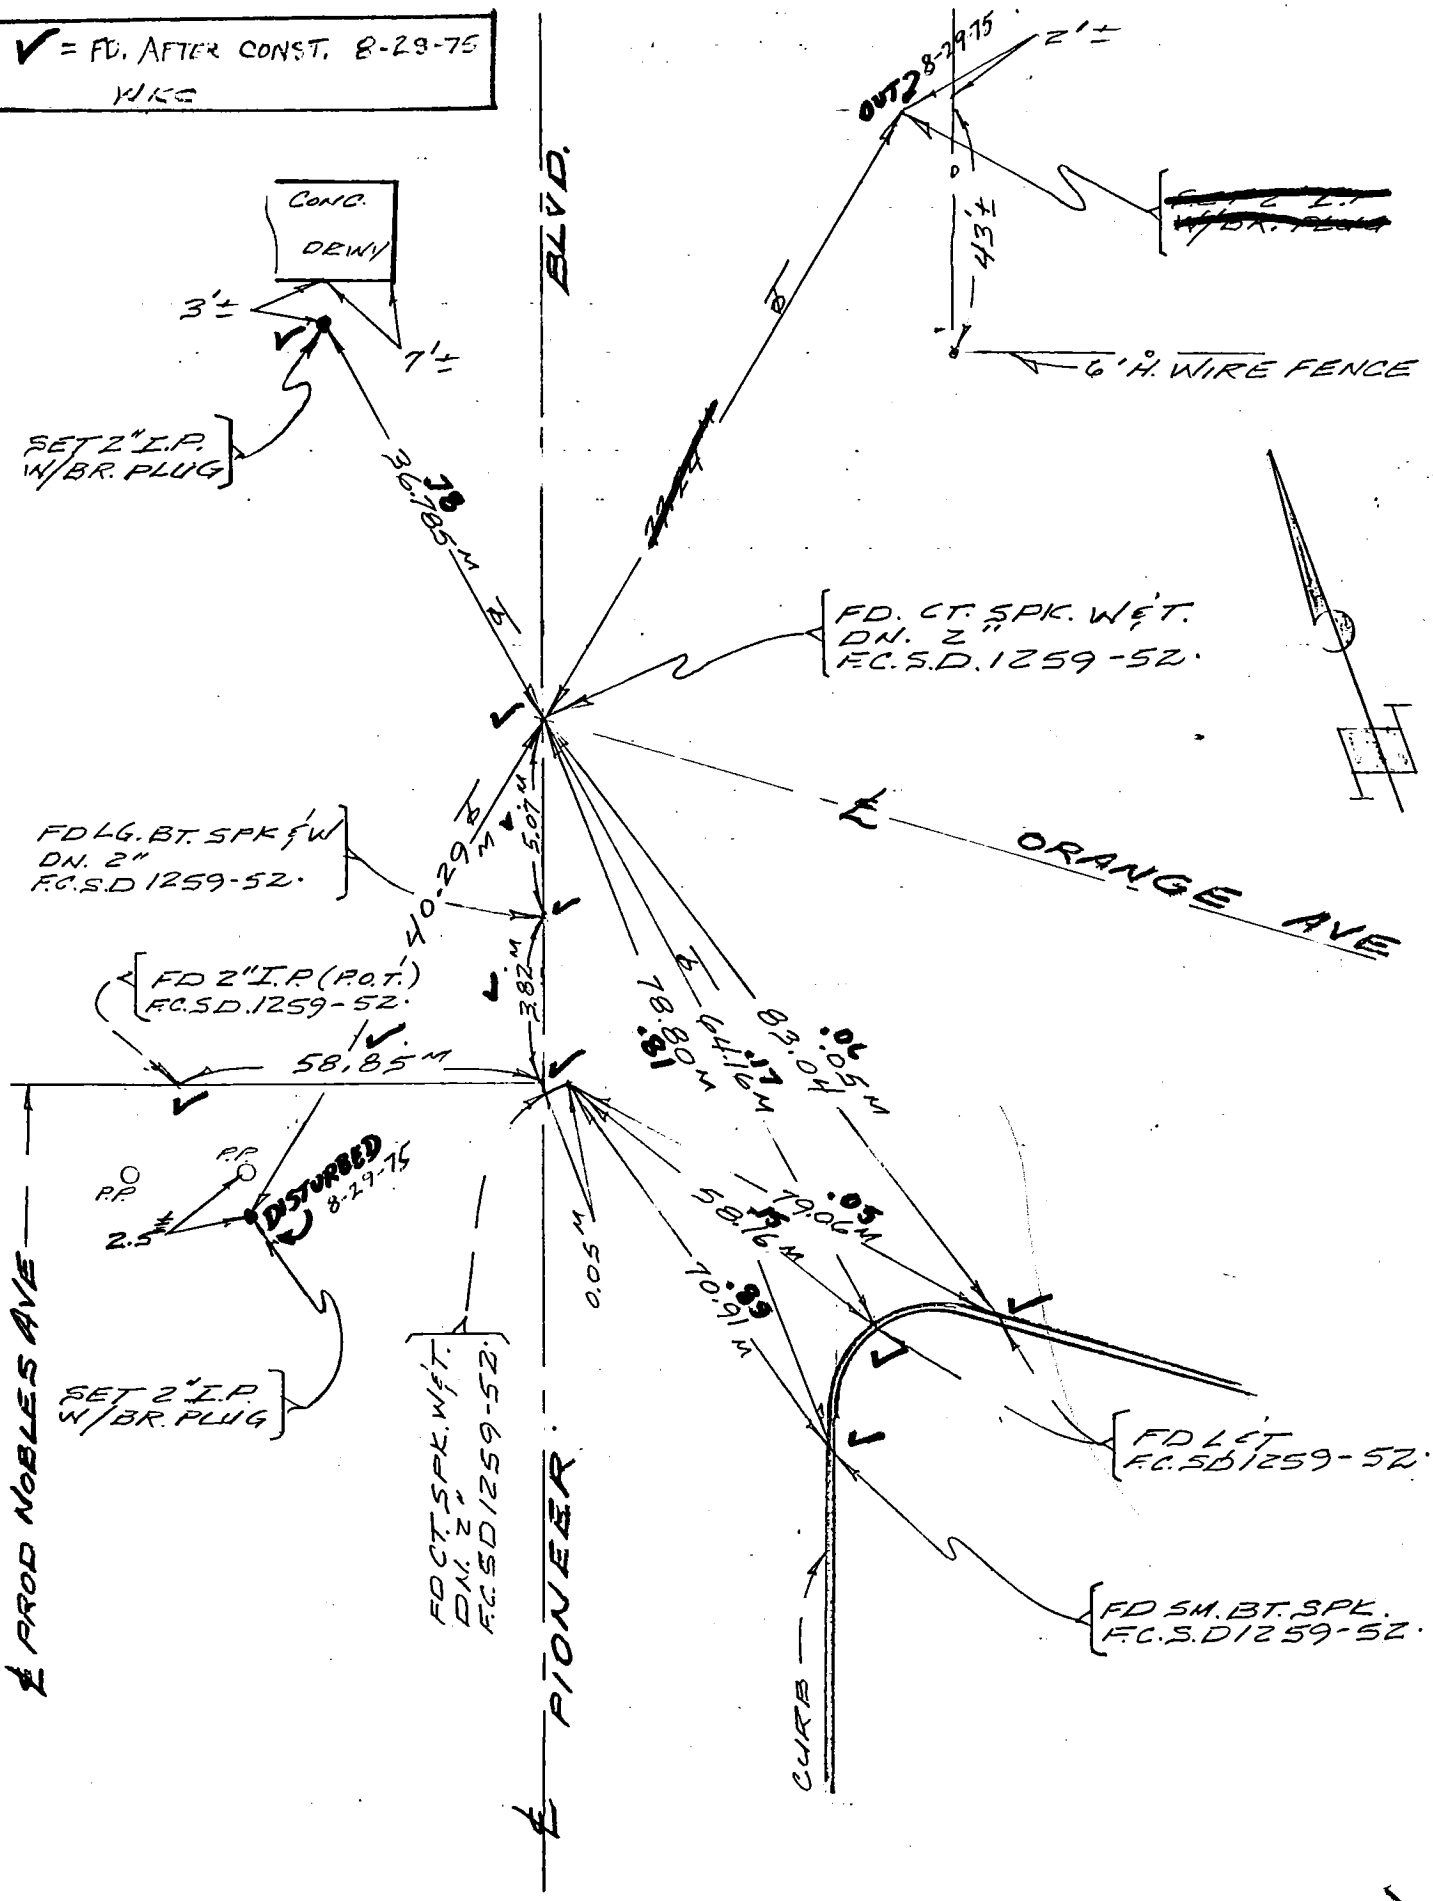

4537A-4

76S911- Cdb 6-74

Co. Eng. F.B. 3560: 67 FCSD1259 155 RR-21

PROJECT S.D. 1259 UNIT 1

SURVEY BY SASSE DATE 8-28-75

REVIEWED BY A DATE 10-7-75

INDEX

LOS ANGELES COUNTY FLOOD CONTROL DISTRICT

605 FREEWAY

AFTER CONST.

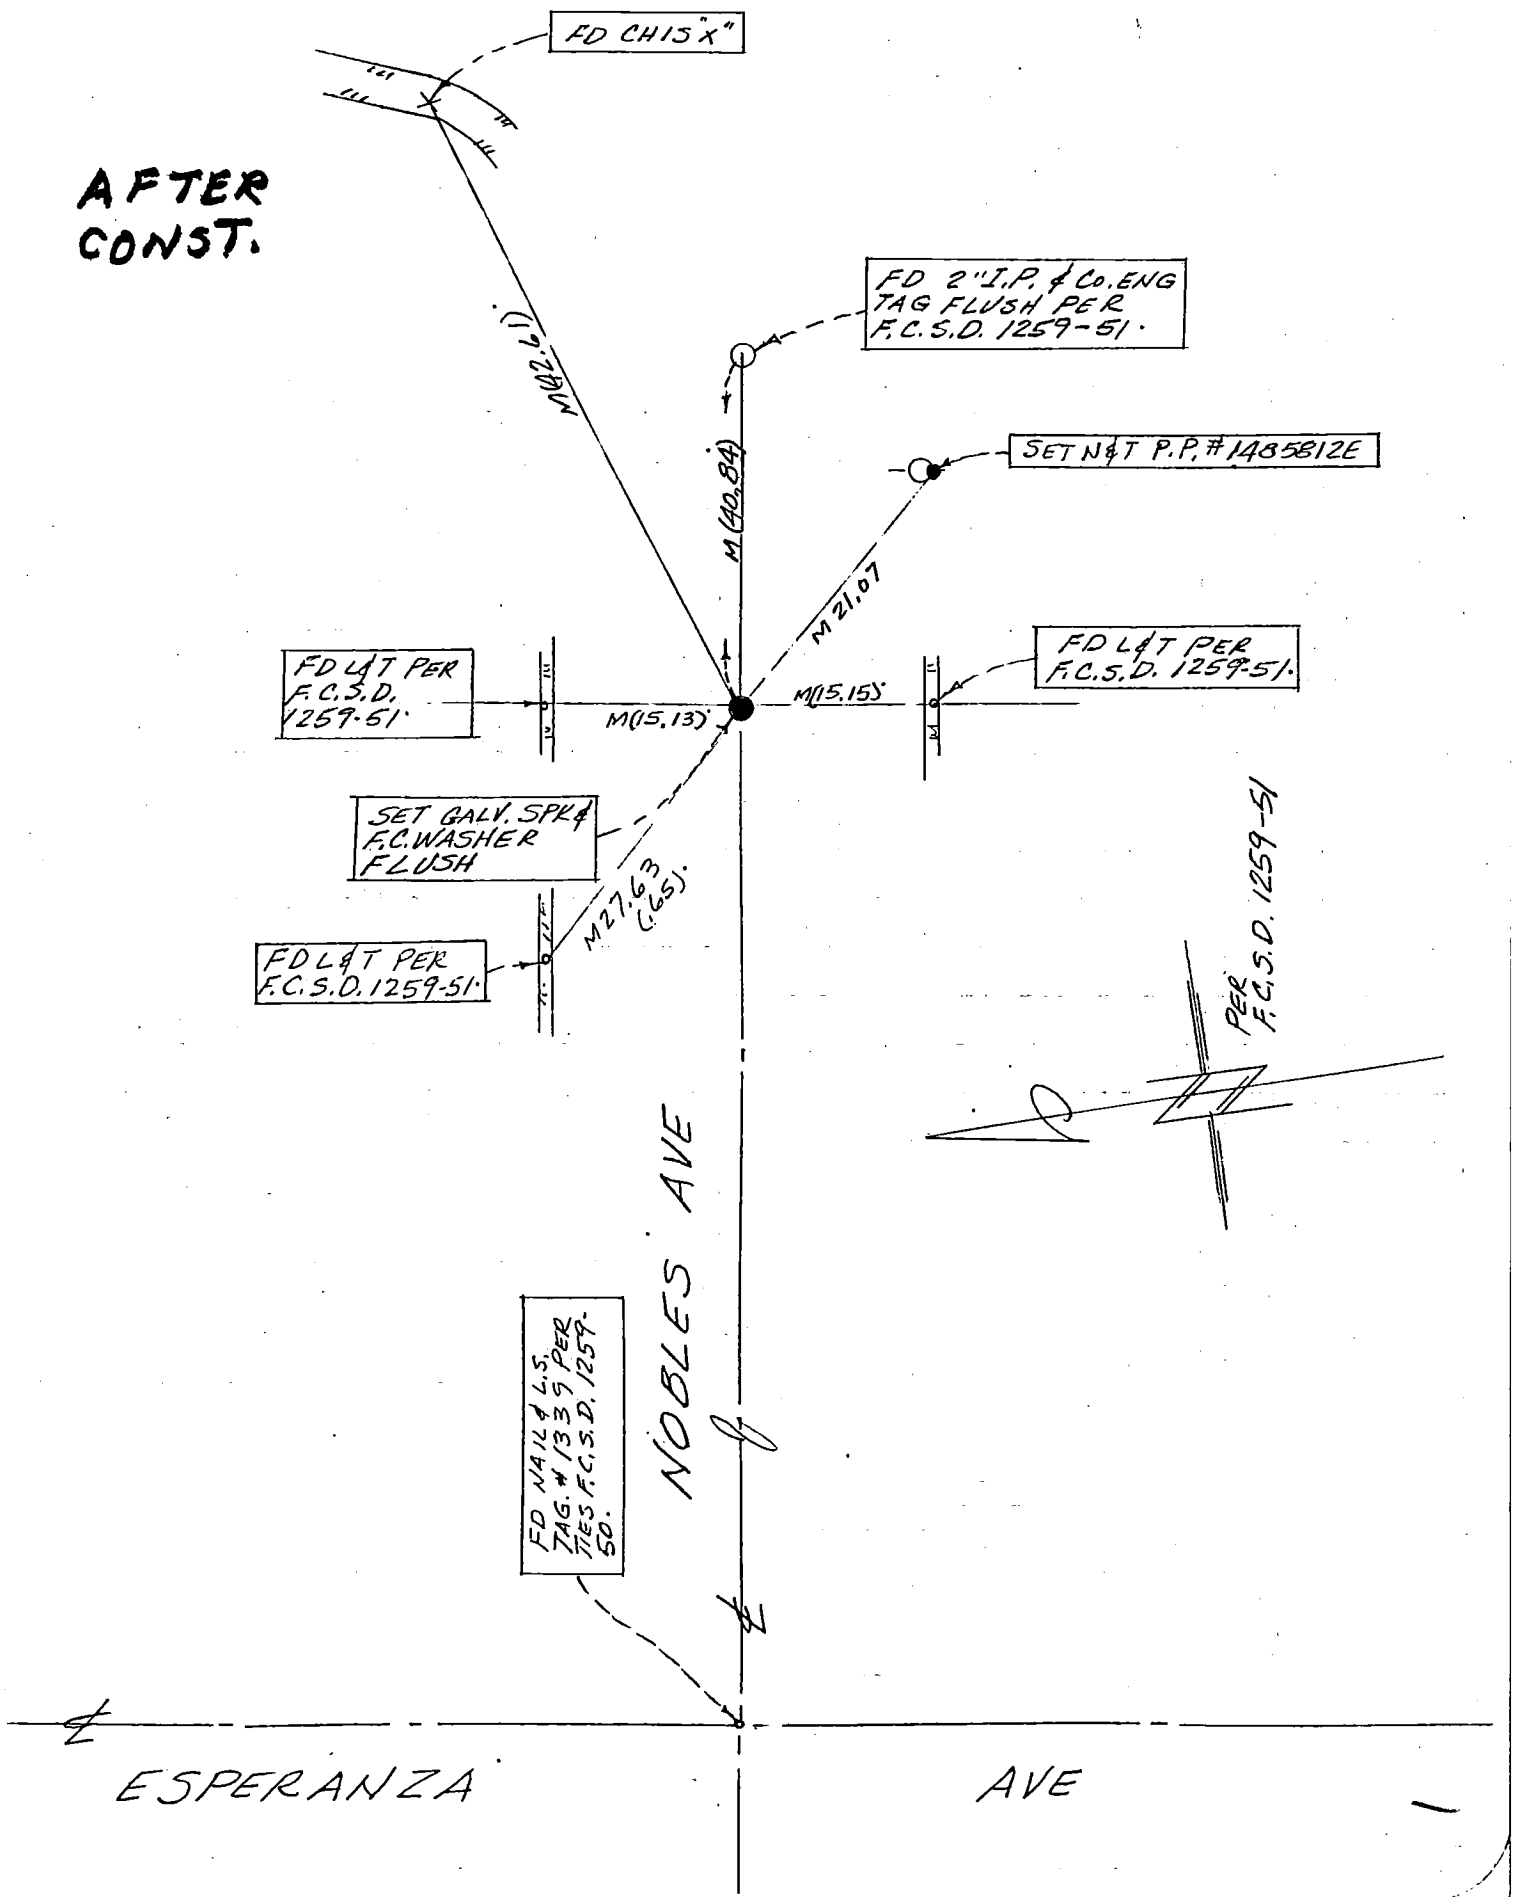

WS 37 A-4

76S911- Cdb 6-74

Co. Eng. F.B. 3560: 68 FCSD1259 159

PROJECT S/E COUNTY S.D. # 1259

SURVEY BY SASSE (O.E.M.) DATE 1-7-76

REVIEWED BY DATE 2-20-76

INDEX

LOS ANGELES COUNTY FLOOD CONTROL DISTRICT

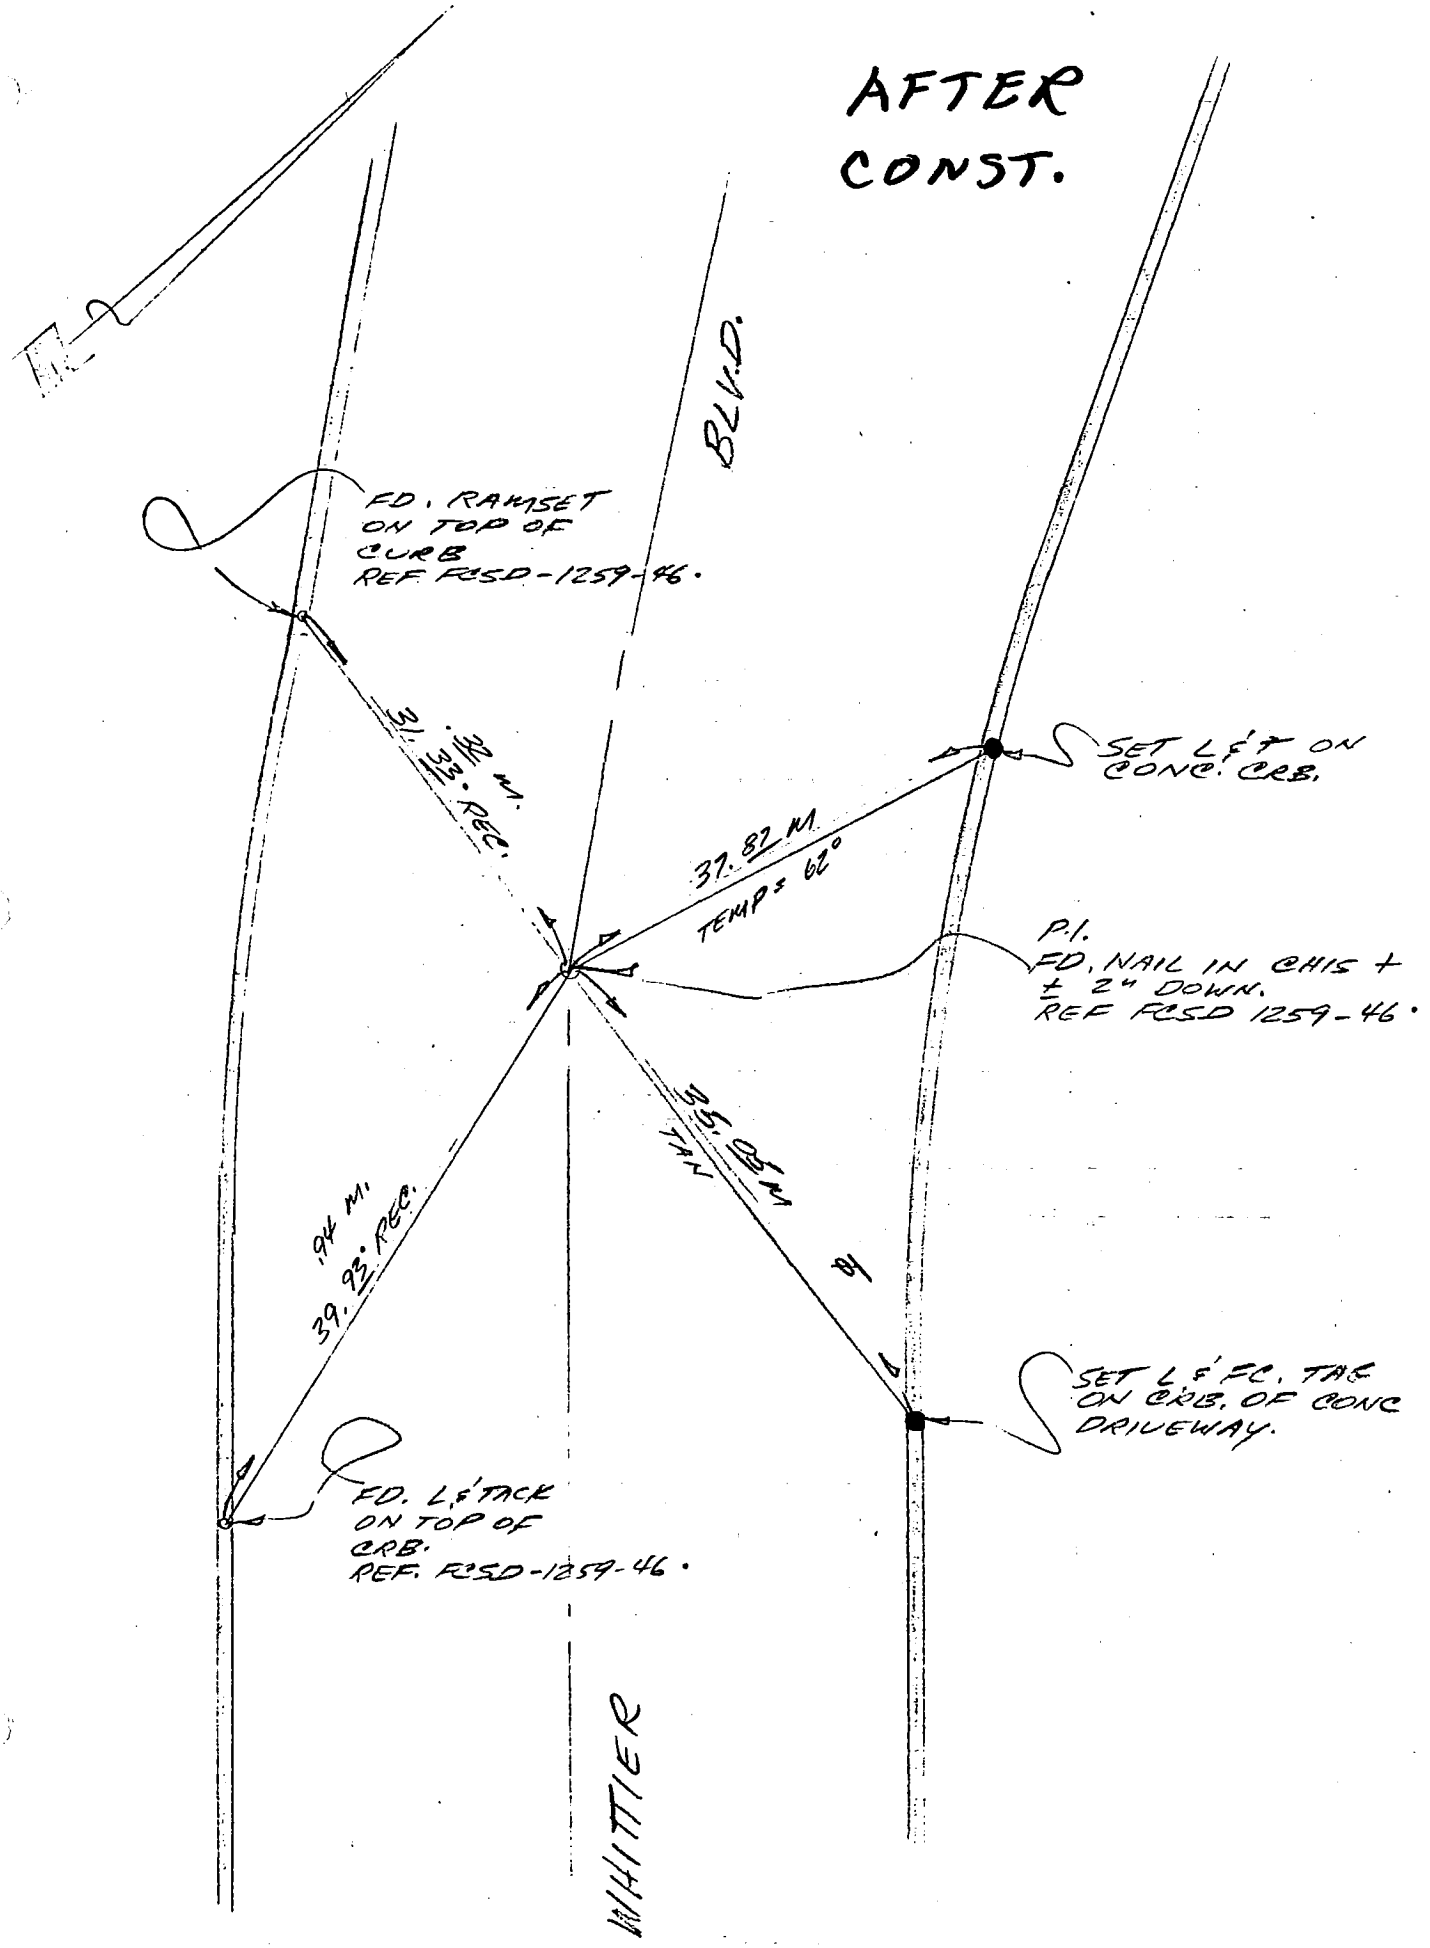

76S911- Cdb 6-74

Co. Eng. F.B. 3560: 69 FCSD1259 161

PROJECT S/E COUNTY S.D. #1259

SURVEY BY SASSE (O.E.M.) DATE 1-7-76

REVIEWED BY [illegible] DATE 2-20-76

INDEX [illegible]

LOS ANGELES COUNTY FLOOD CONTROL DISTRICT

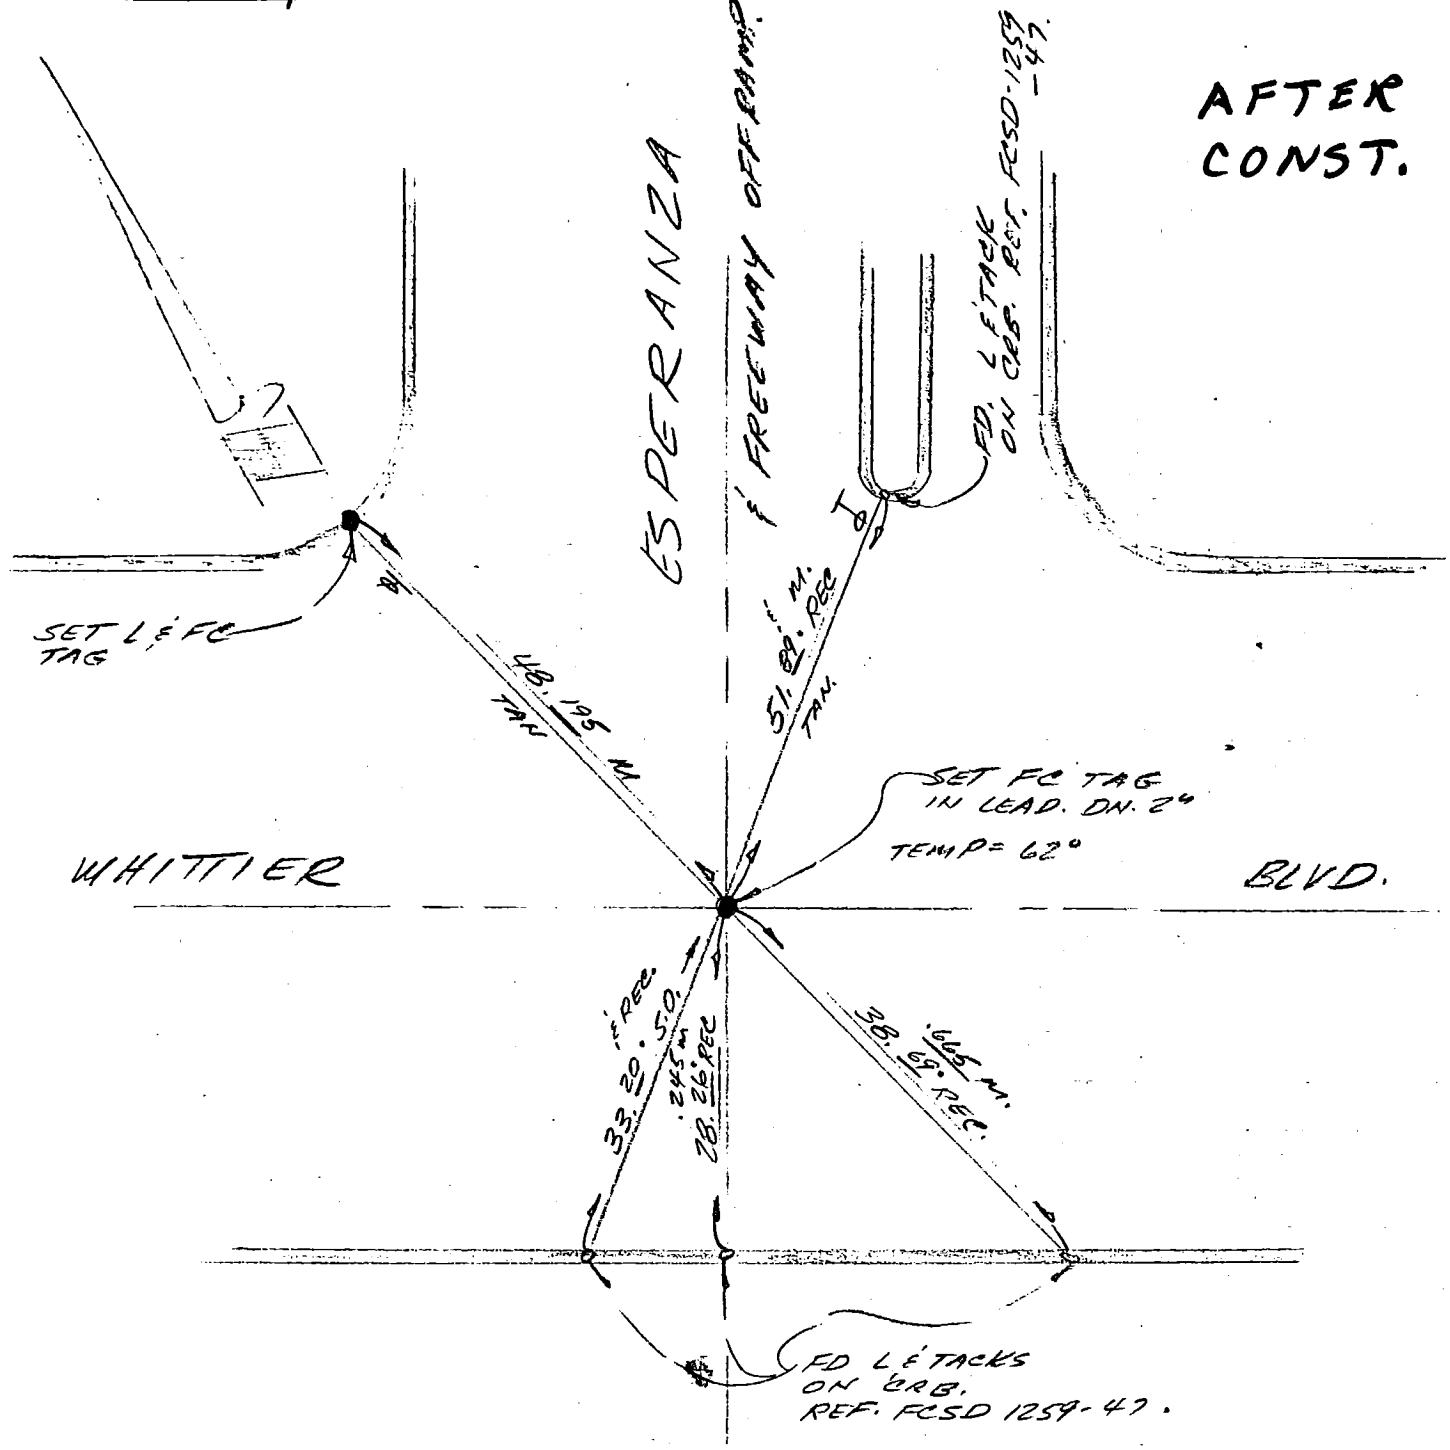

W.S. 51 A-4

76S911- Cdb 6-74 Co. Eng. F.B. 3560: 70 FCSD1259 163

PROJECT S/E CO. NTH S.D. # 1259 INDEX

SURVEY BY SASSE (O.E.M.) DATE 1-7-76

REVIEWED BY [illegible] DATE 2-26-76

LOS ANGELES COUNTY FLOOD CONTROL DISTRICT

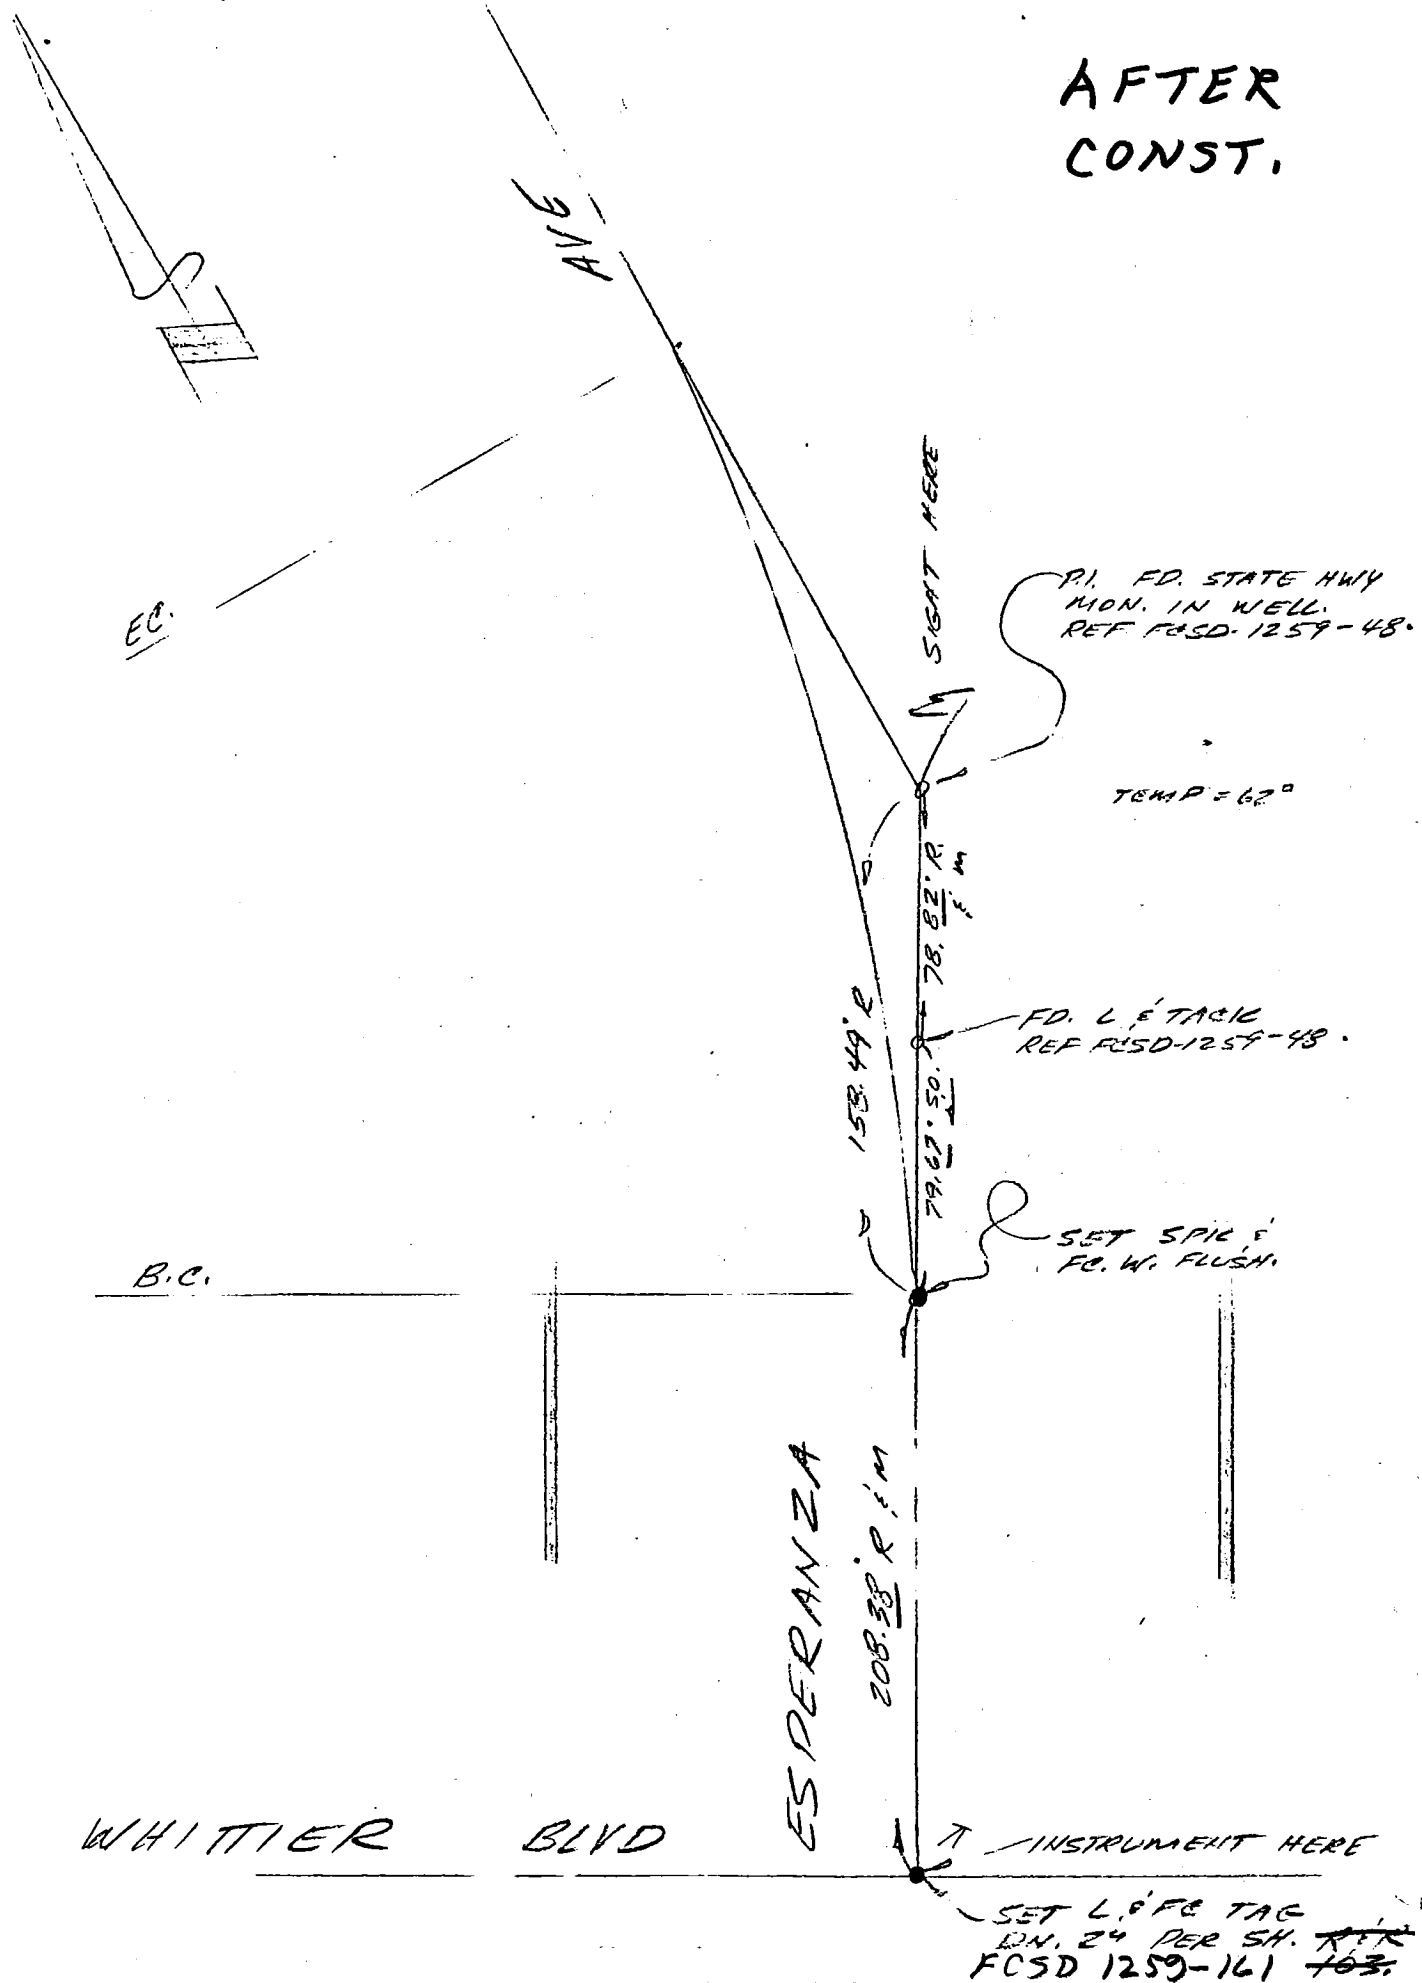

76S911– Cdb 5–71 Co. Eng. F.B. 3560: 71 FCSD1274 171

PROJECT 1274 Unit 1 Line A

SURVEY BY Nixon DATE 6/1/73

REVIEWED BY [illegible] DATE 2-18-76

INDEX R&R-1

LOS ANGELES COUNTY FLOOD CONTROL DISTRICT

Fd Pts Per FCSD 1274-45

AFTER CONST.

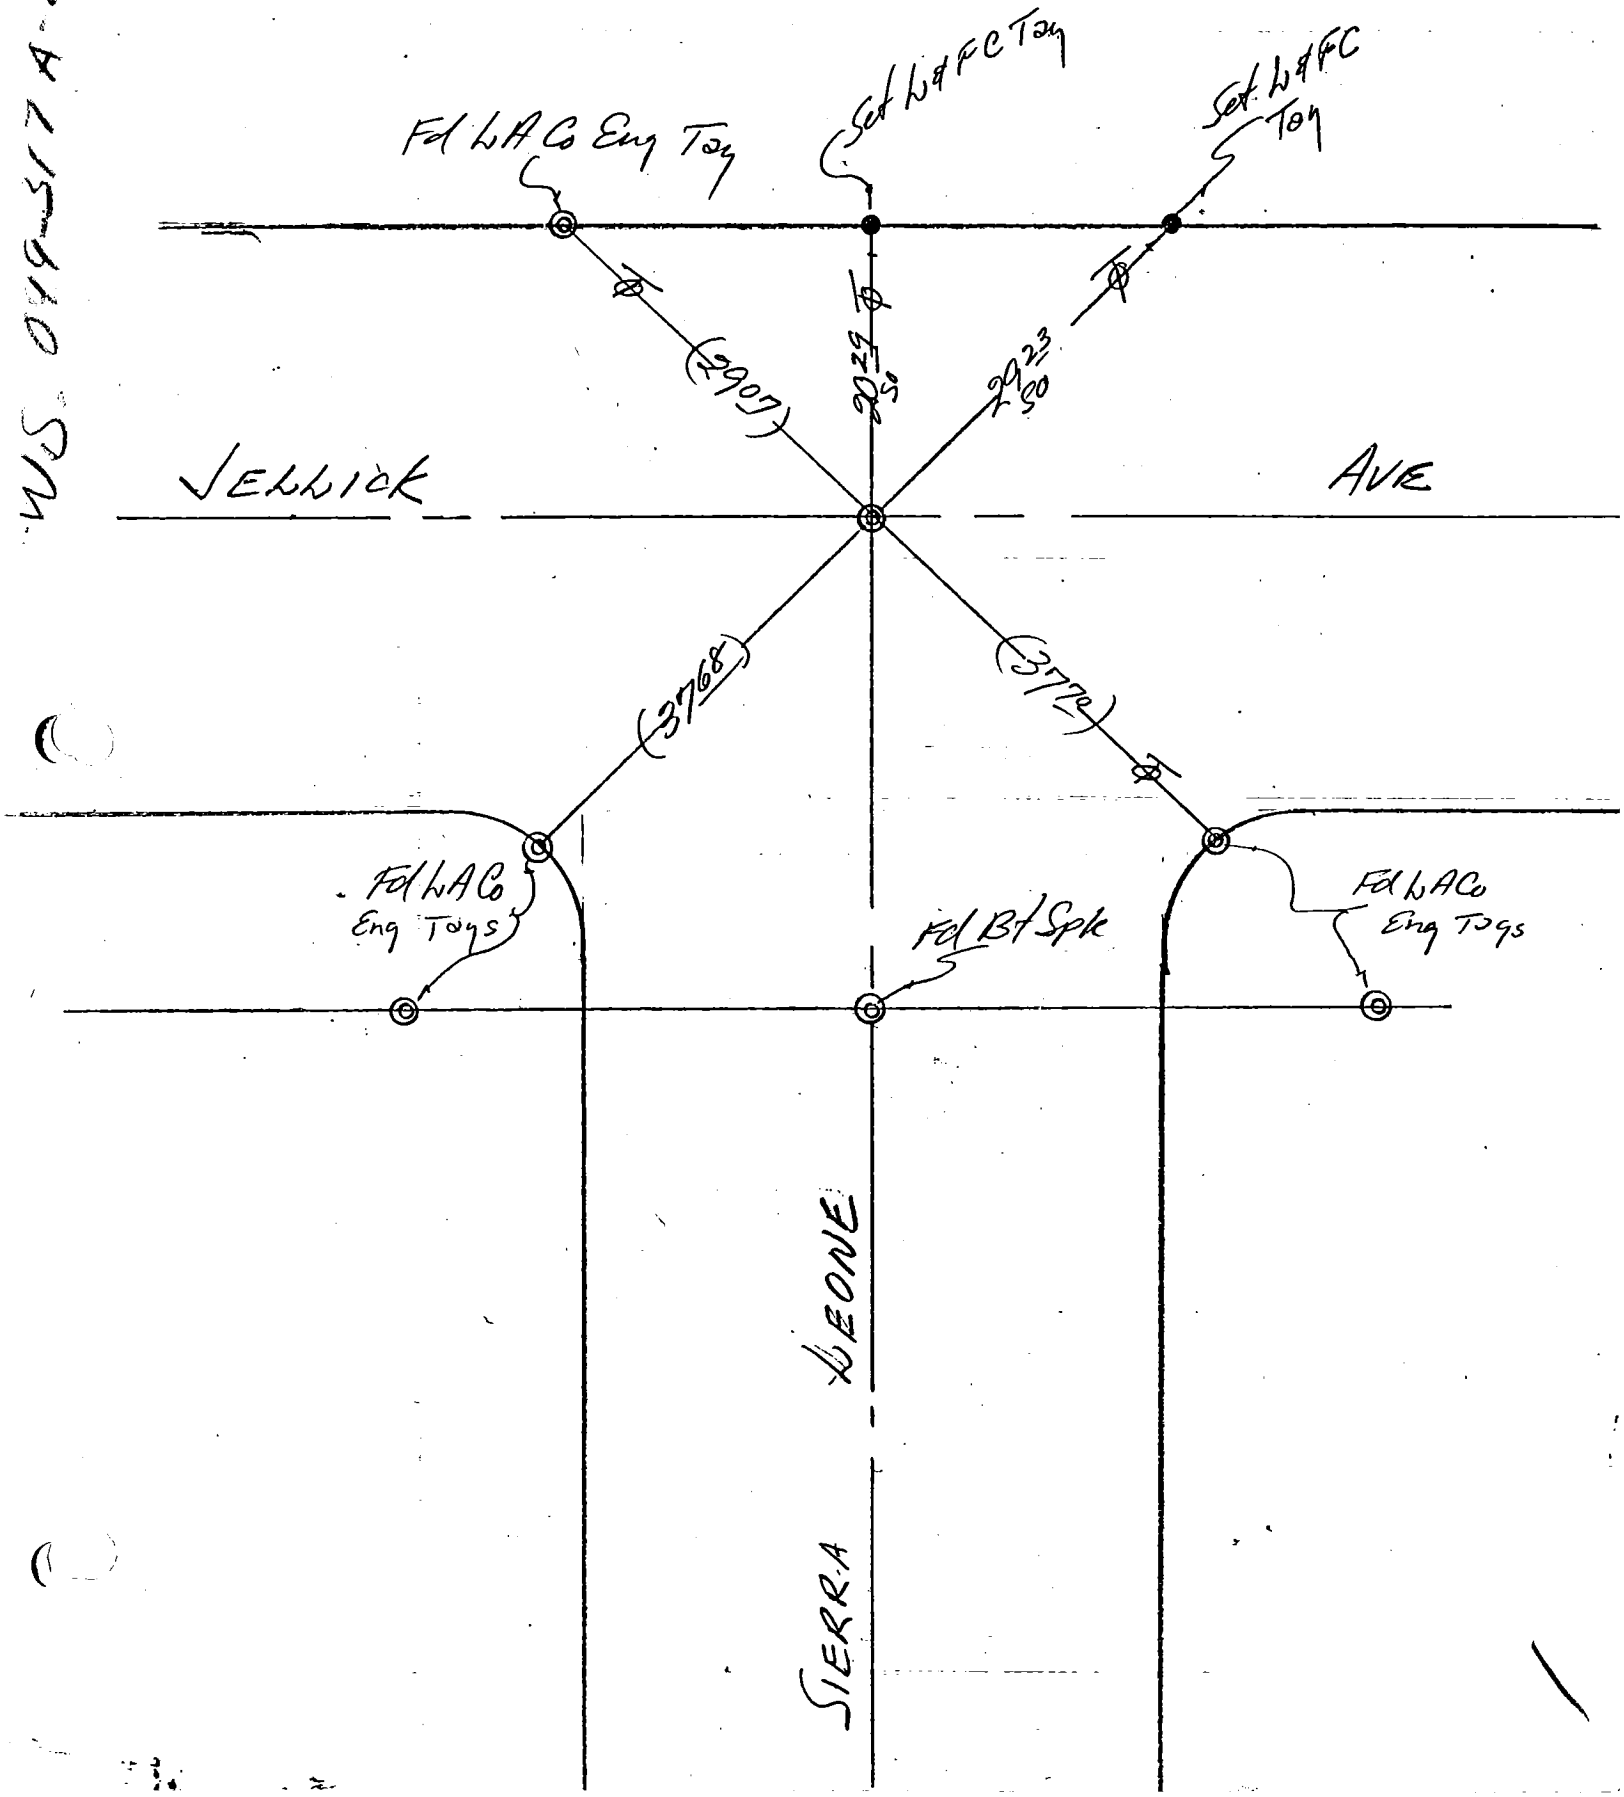

WS 049-317A-2

76S911- Cdb 6-74

Co. Eng . F.B. 3560: 72 FCSD1274 1.77

PROJECT 1274 U2 Line G

INDEX R&R 1

SURVEY BY NIXON DATE

REVIEWED BY D.WILSSON DATE 9-10-75

LOS ANGELES COUNTY FLOOD CONTROL DISTRICT

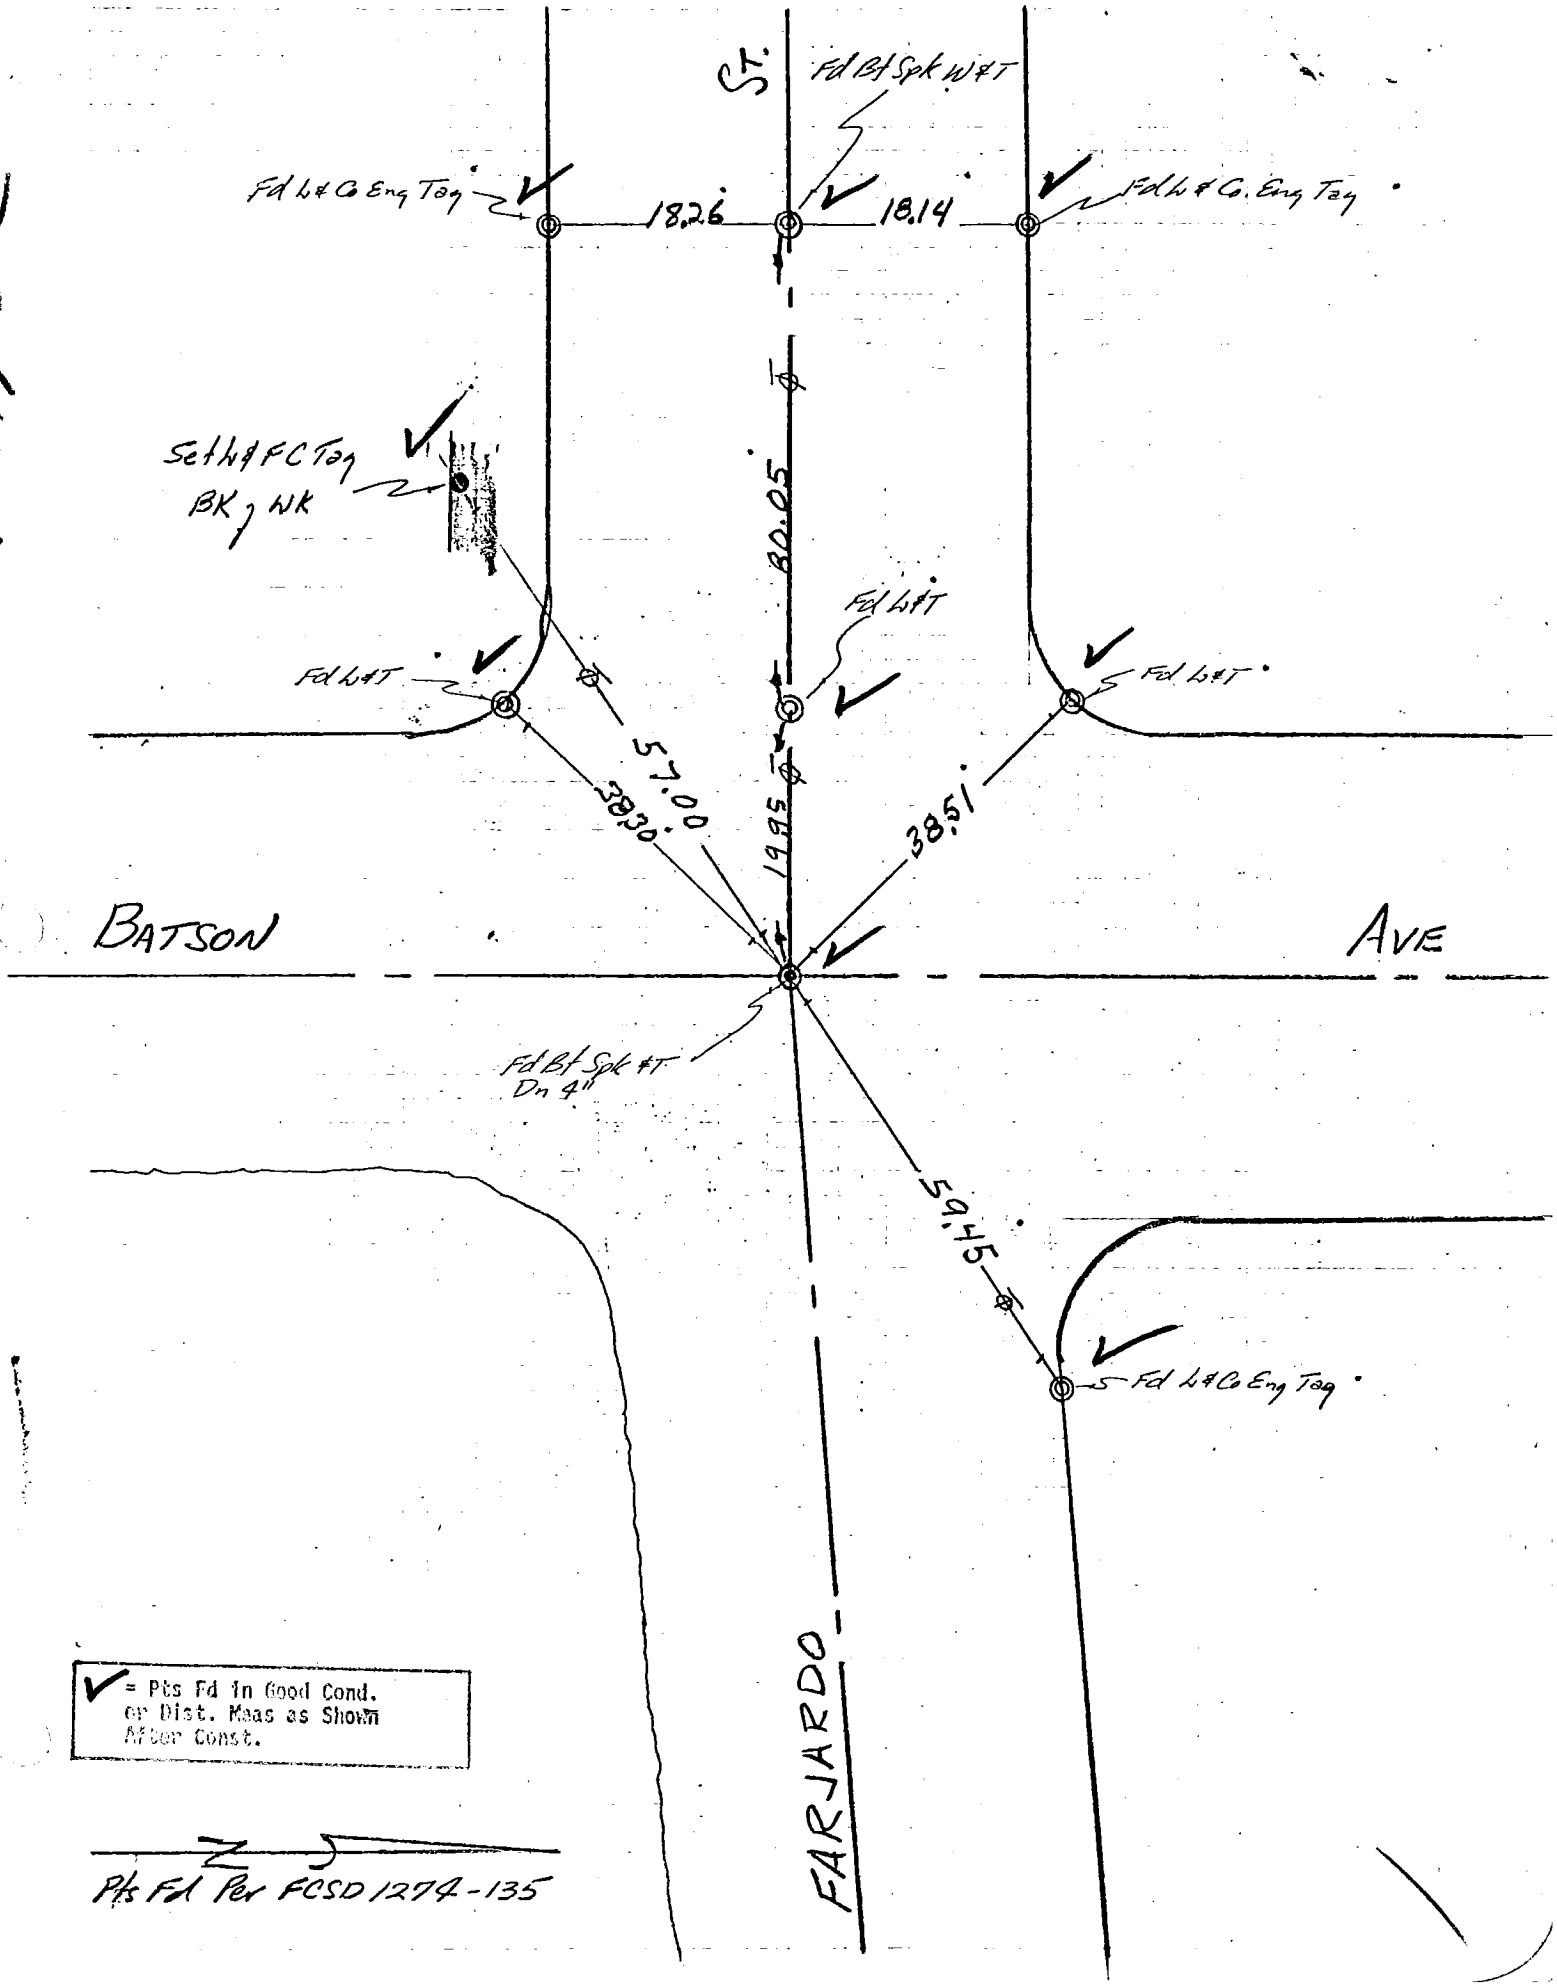

76S911- Cdb 6-74

Co. Eng. F.B. 3560: 73

PROJECT 1274 U2 Line G

SURVEY BY NIXON DATE

REVIEWED BY DAVISSON DATE 9-10-75

INDEX FCSD1274 179

R&R 3

LOS ANGELES COUNTY FLOOD CONTROL DISTRICT

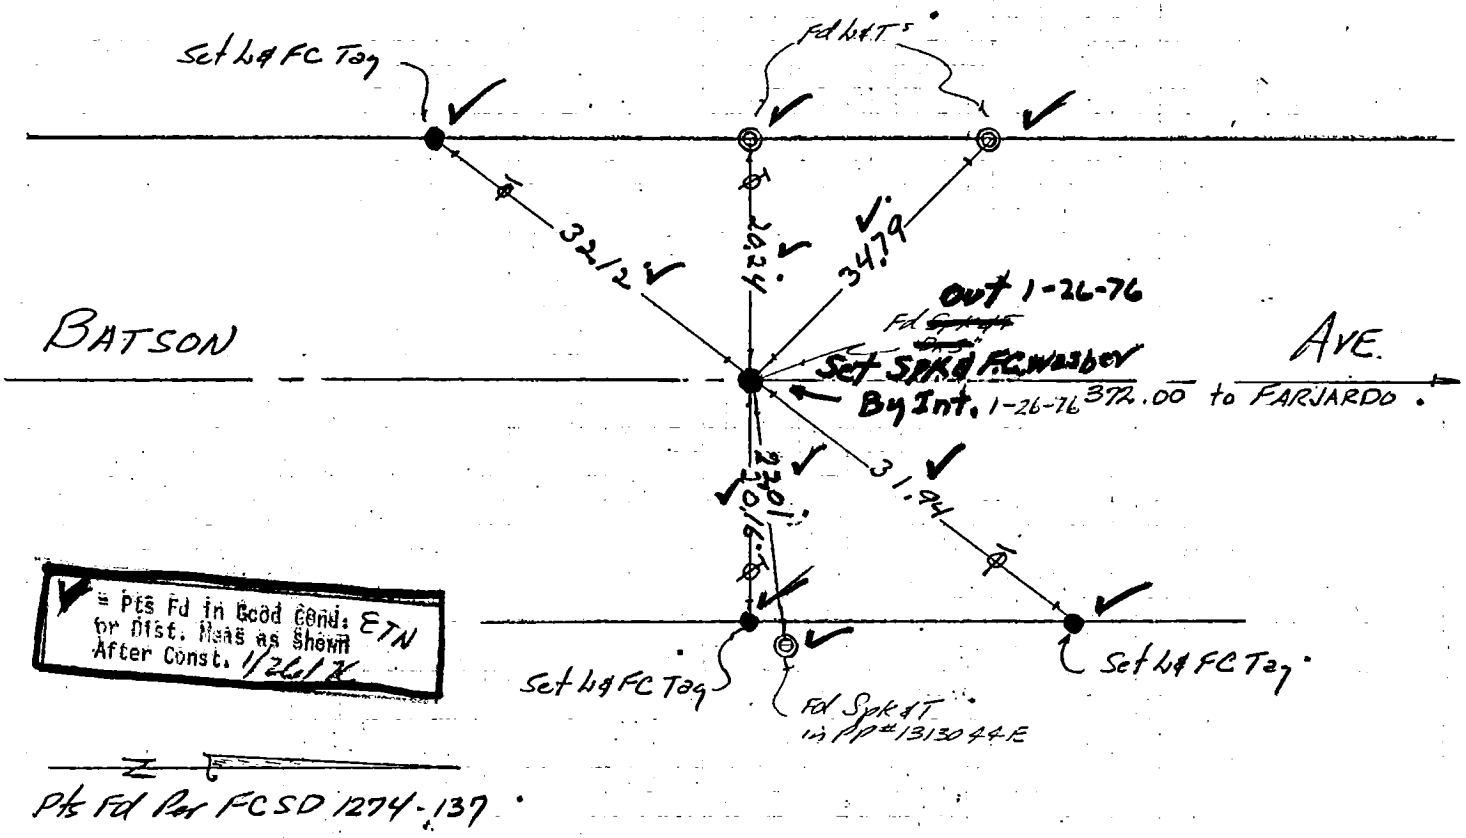

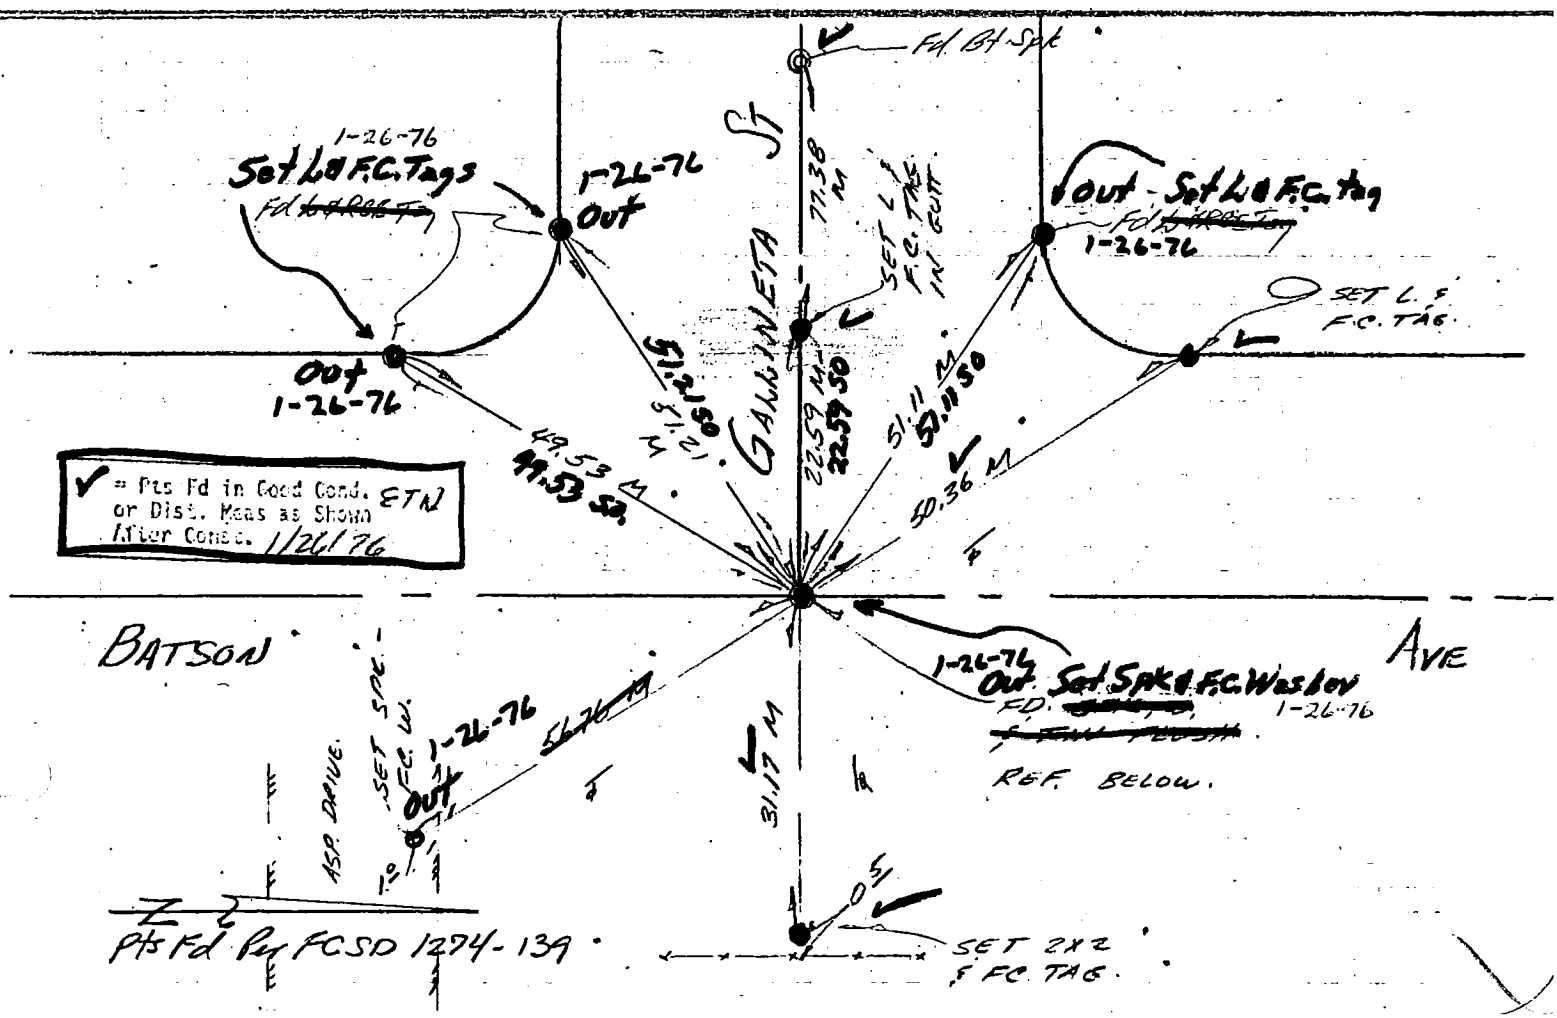

76S911- Cdb 6-74

Co. Eng. F.B. 3560: 74 FCSD1274 181

PROJECT 1274 U2 Line G

SURVEY BY NIXON DATE

REVIEWED BY DWILSSON DATE 9-10-75

INDEX R&R 5

LOS ANGELES COUNTY FLOOD CONTROL DISTRICT

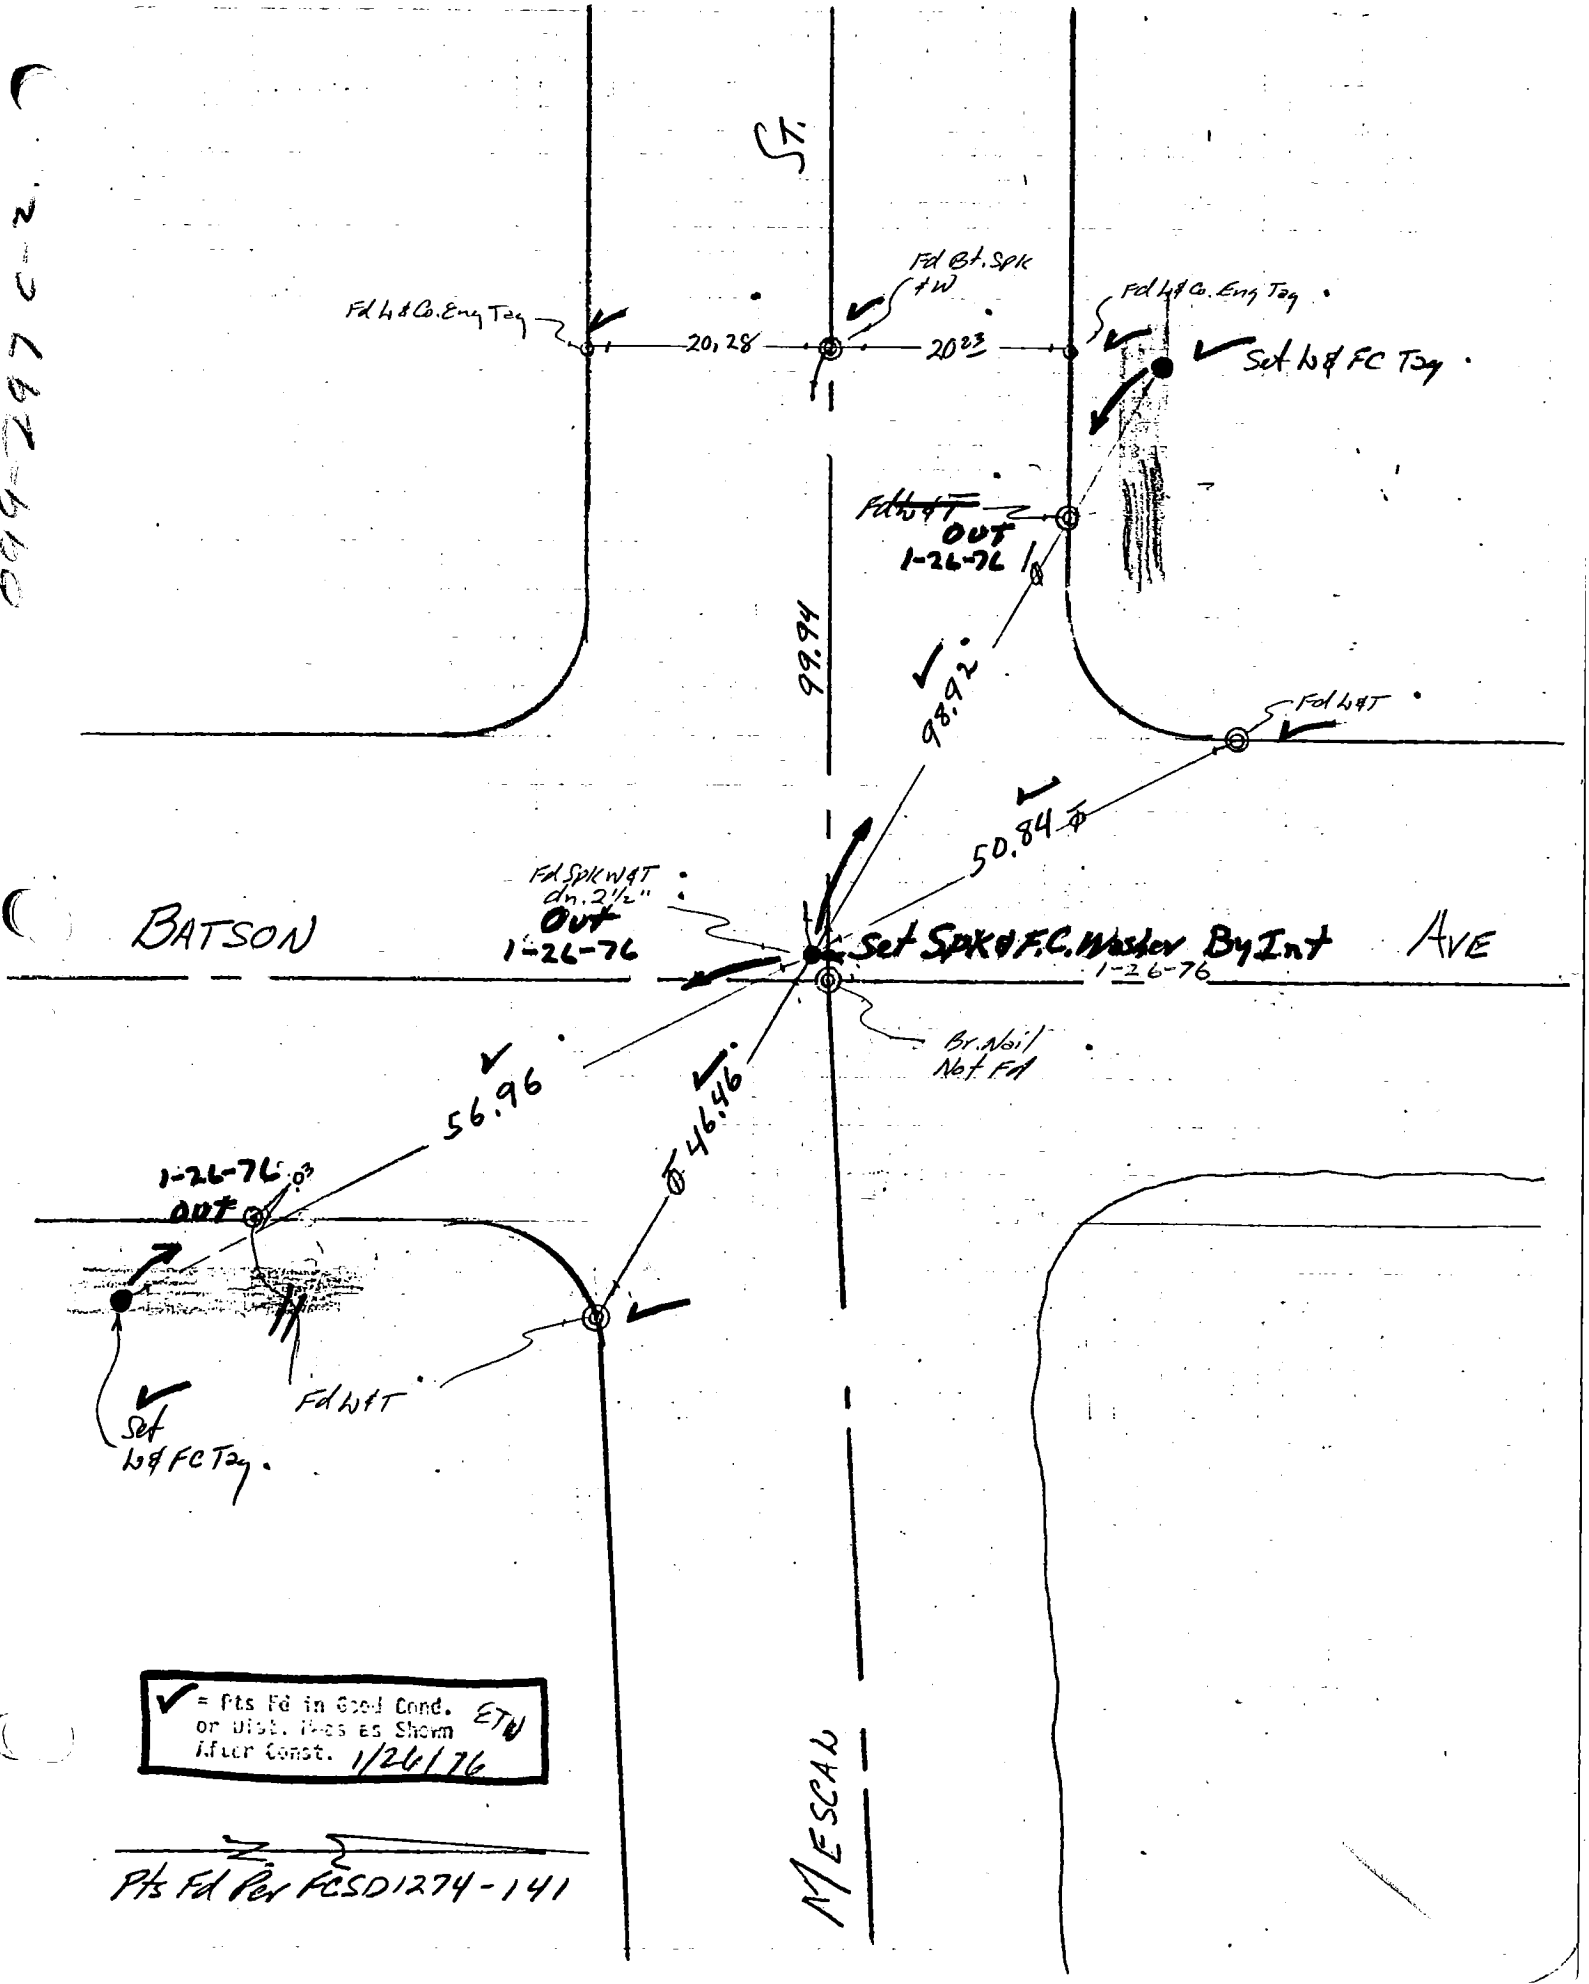

76S911- Cdb 6-74

Co. Eng. F.B. 3560: 75 FCSD1274 183

PROJECT 1274 Uz Line G

SURVEY BY NIXON DATE 7/24/75

REVIEWED BY DAVISSON DATE 9-10-75

INDEX R&R-7

LOS ANGELES COUNTY FLOOD CONTROL DISTRICT

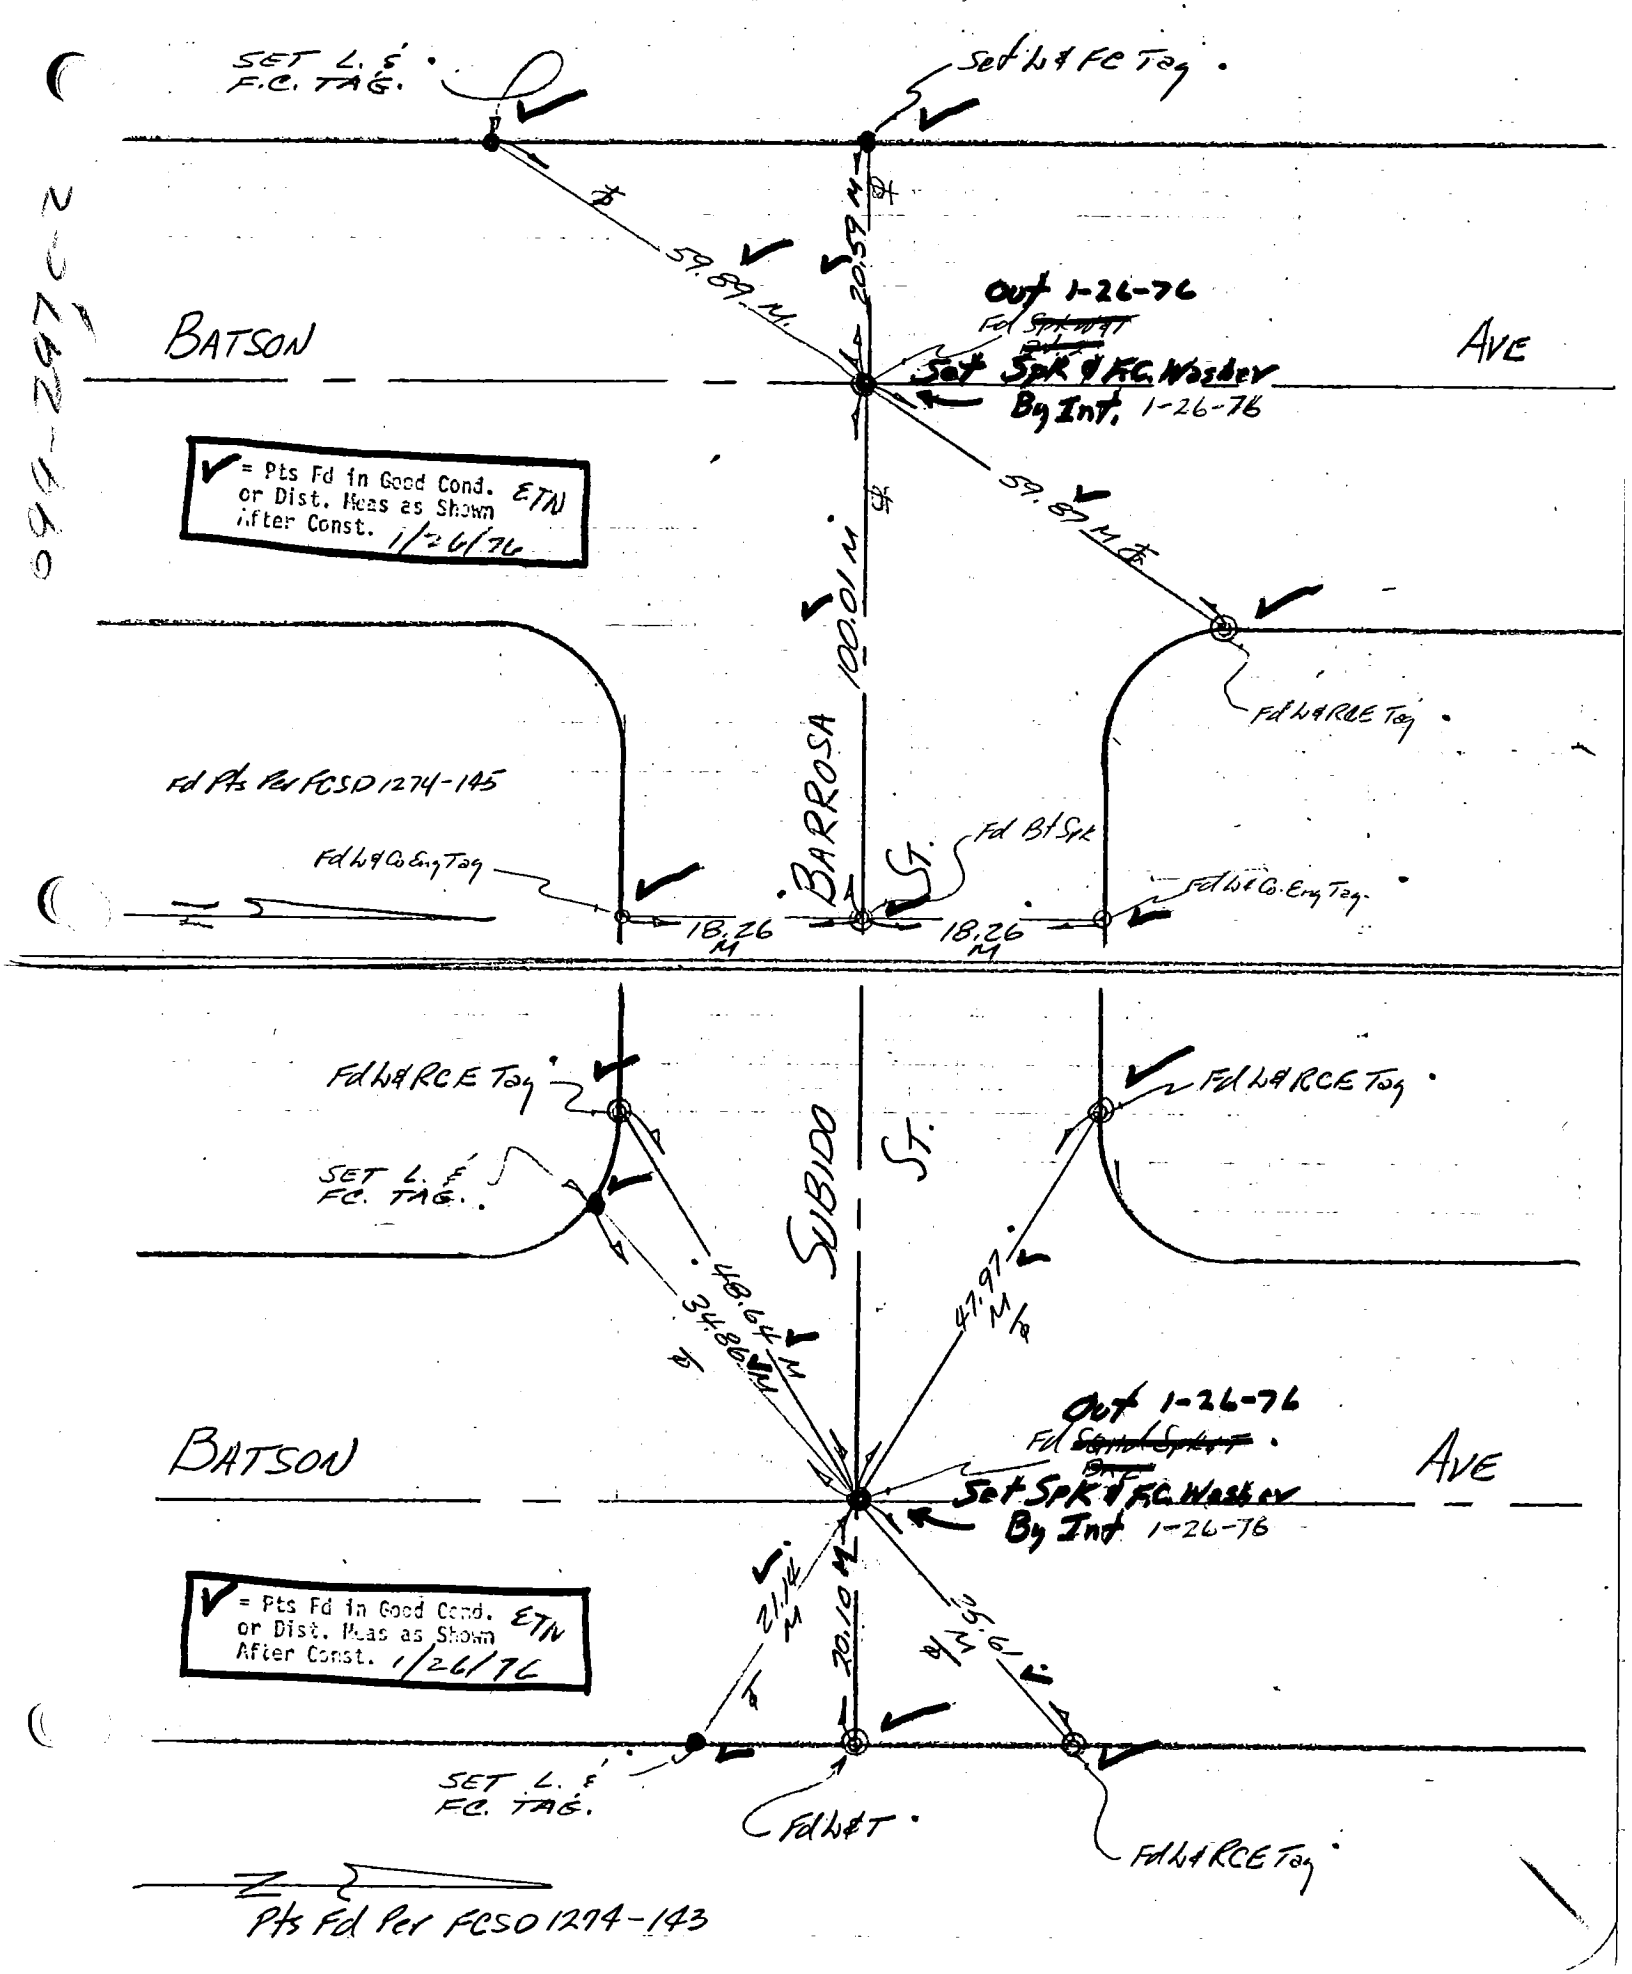

76S911- Cdb 6-74 Co. Eng. F.B. 3560: 76 FCSD1274 185

PROJECT 1274 U2 Line G

SURVEY BY NIXON DATE 7/24/75

REVIEWED BY DAVISSON DATE 9-10-75

INDEX R&R-9

LOS ANGELES COUNTY FLOOD CONTROL DISTRICT

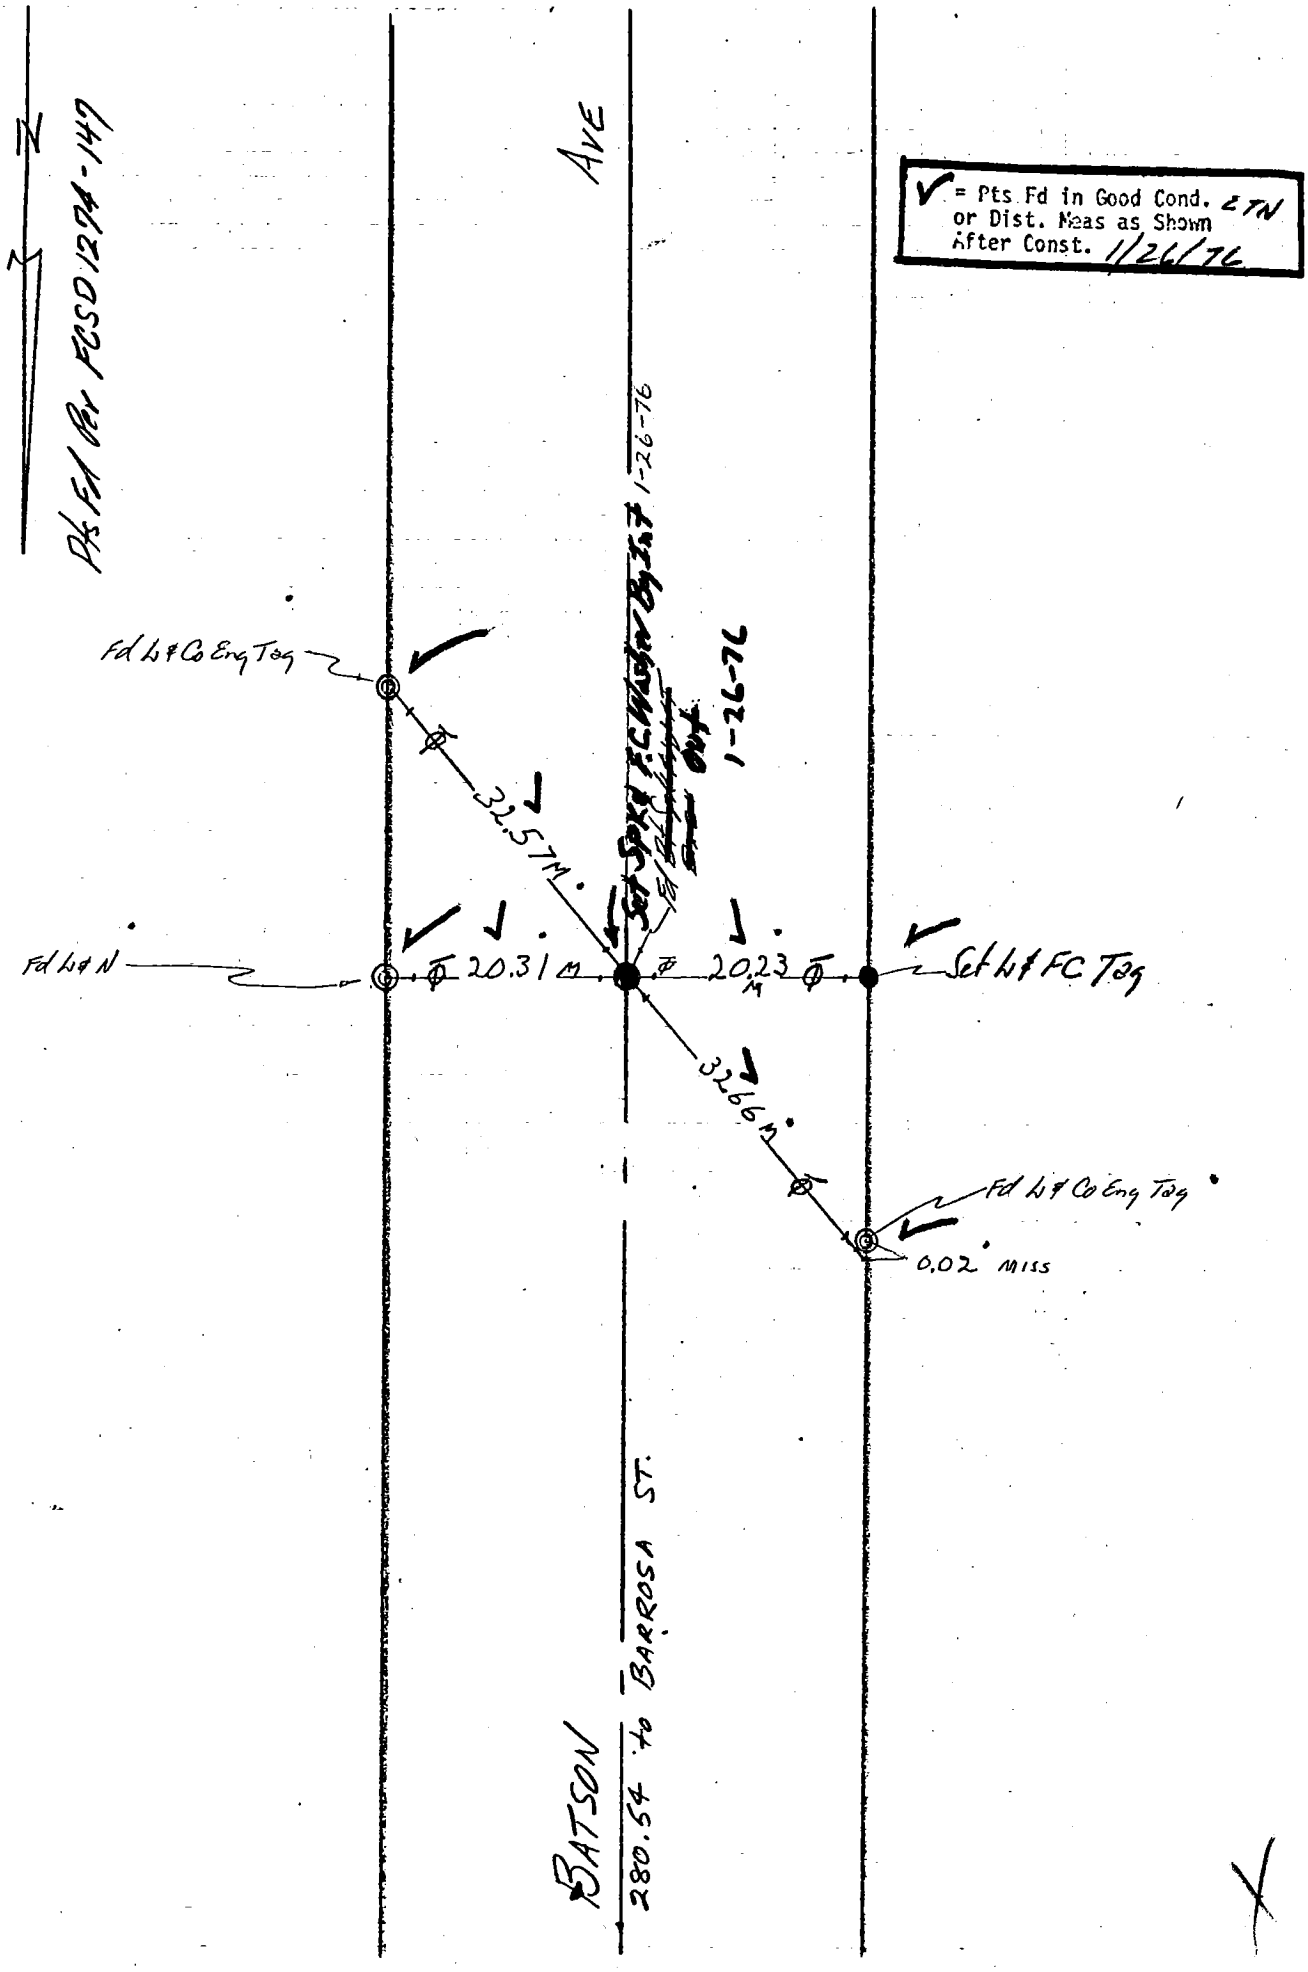

76S911- Cdb 6-74 Co. Eng. F.B. 3560: 77 FCSD1274 187

PROJECT 1274 U2 Line G INDEX R&R-11

SURVEY BY NIXON DATE 7/24/75

REVIEWED BY DAVISSON DATE 9-10-75

LOS ANGELES COUNTY FLOOD CONTROL DISTRICT

049-29762

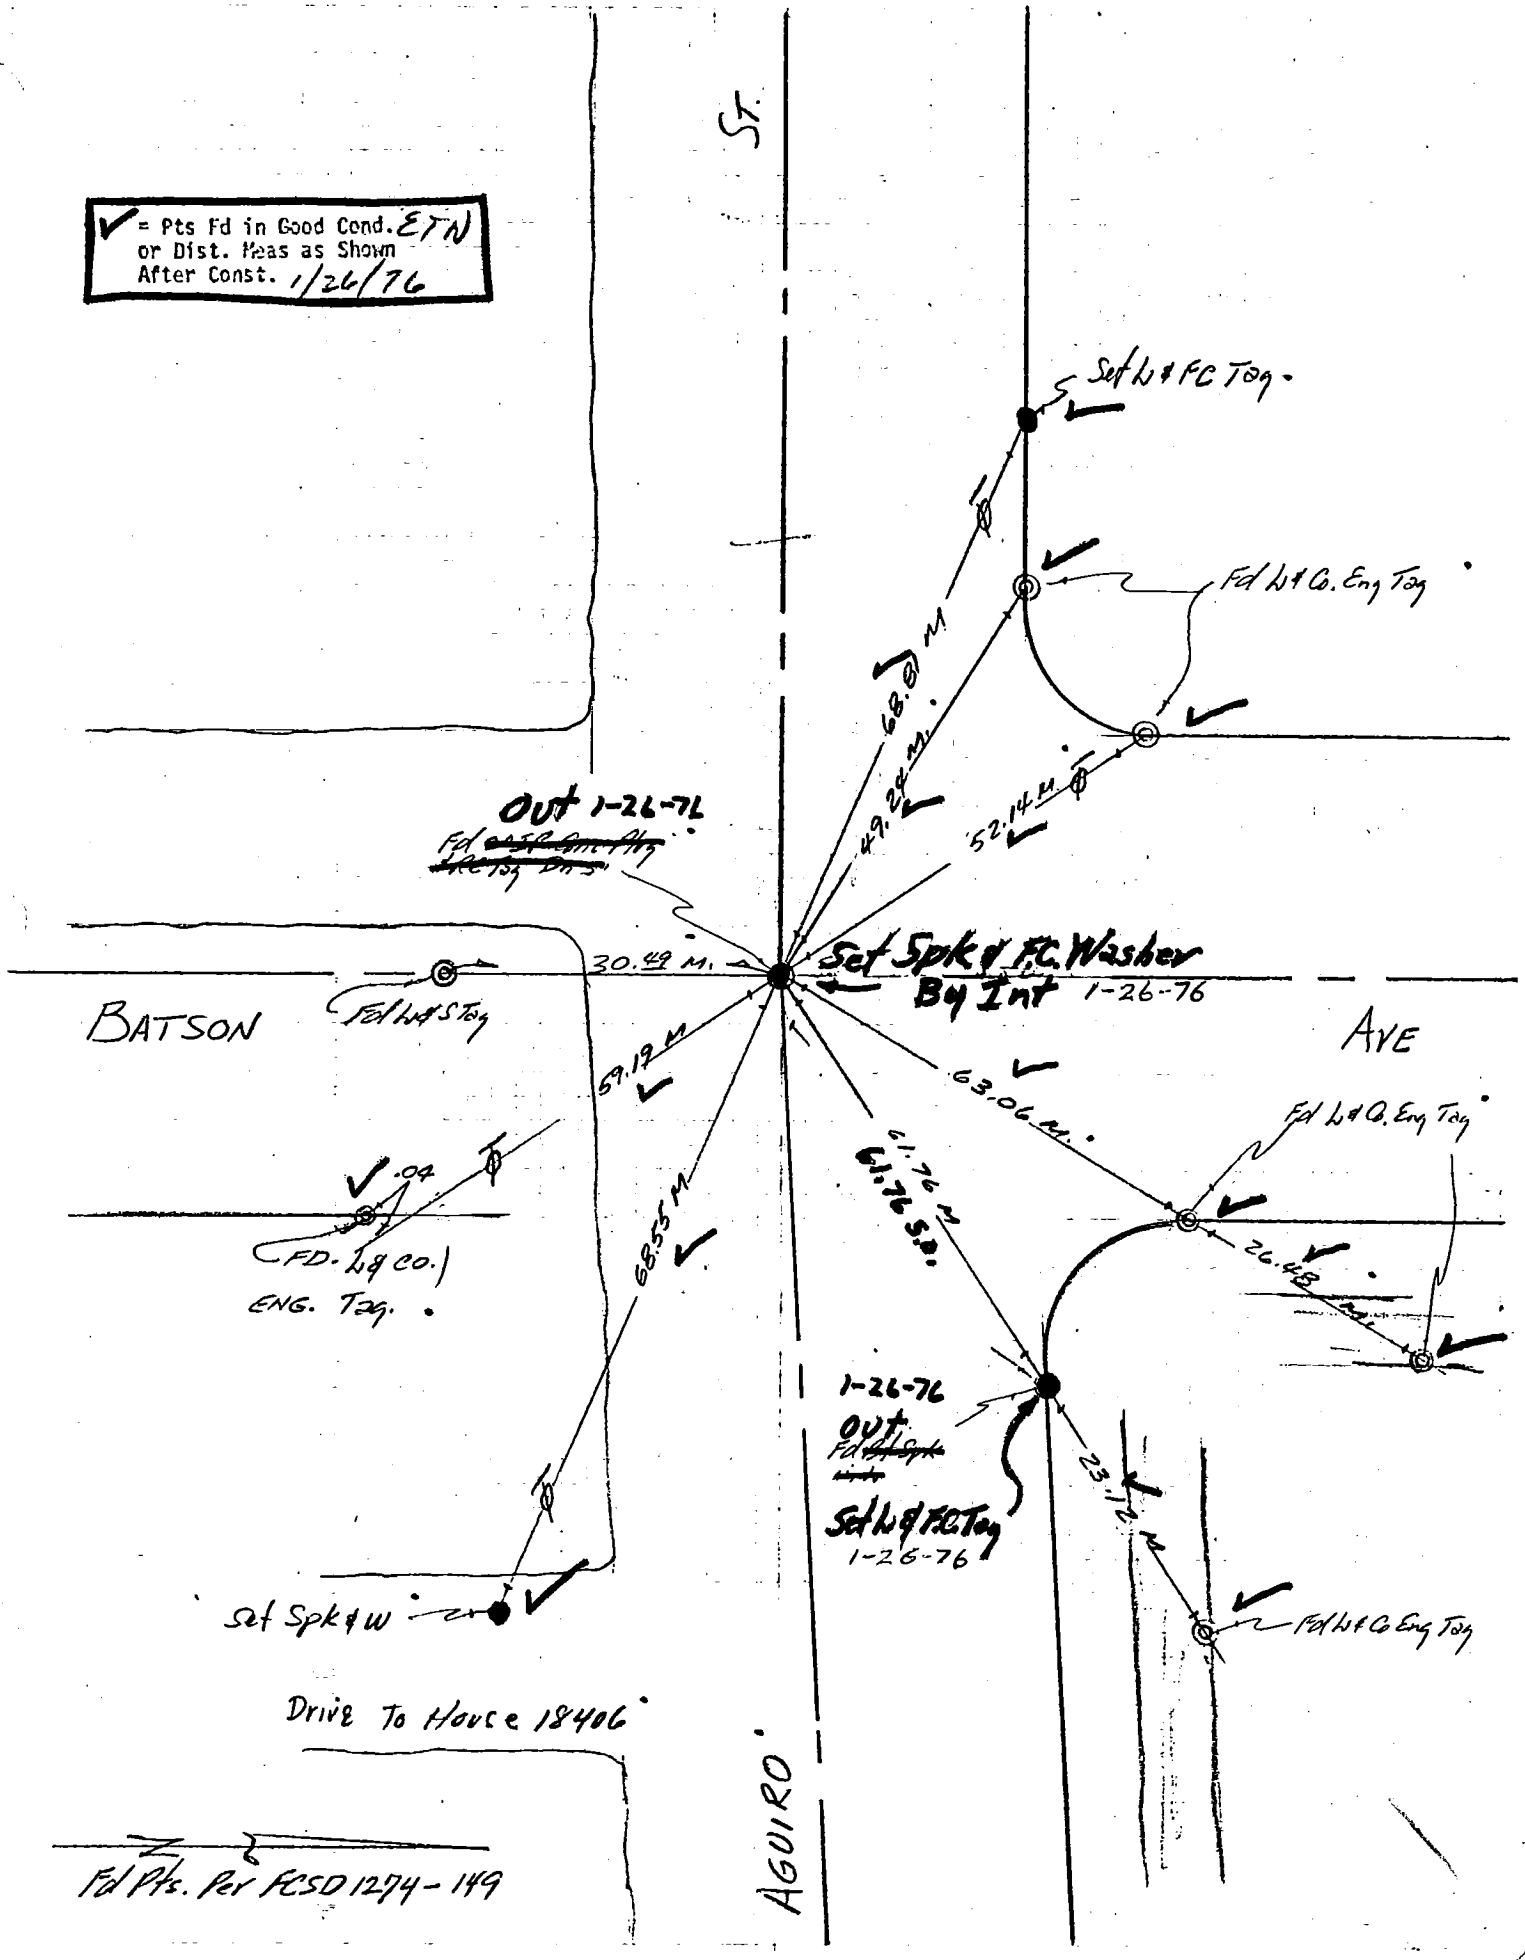

76S911- Cdb 6-74 Co. Eng. F.B. 3560: 78 FCSD1274 189

PROJECT 1274 U2 Line G INDEX R&R-13

SURVEY BY NIXON DATE 7/24/75

REVIEWED BY DAVISSON DATE 9-10-75

LOS ANGELES COUNTY FLOOD CONTROL DISTRICT

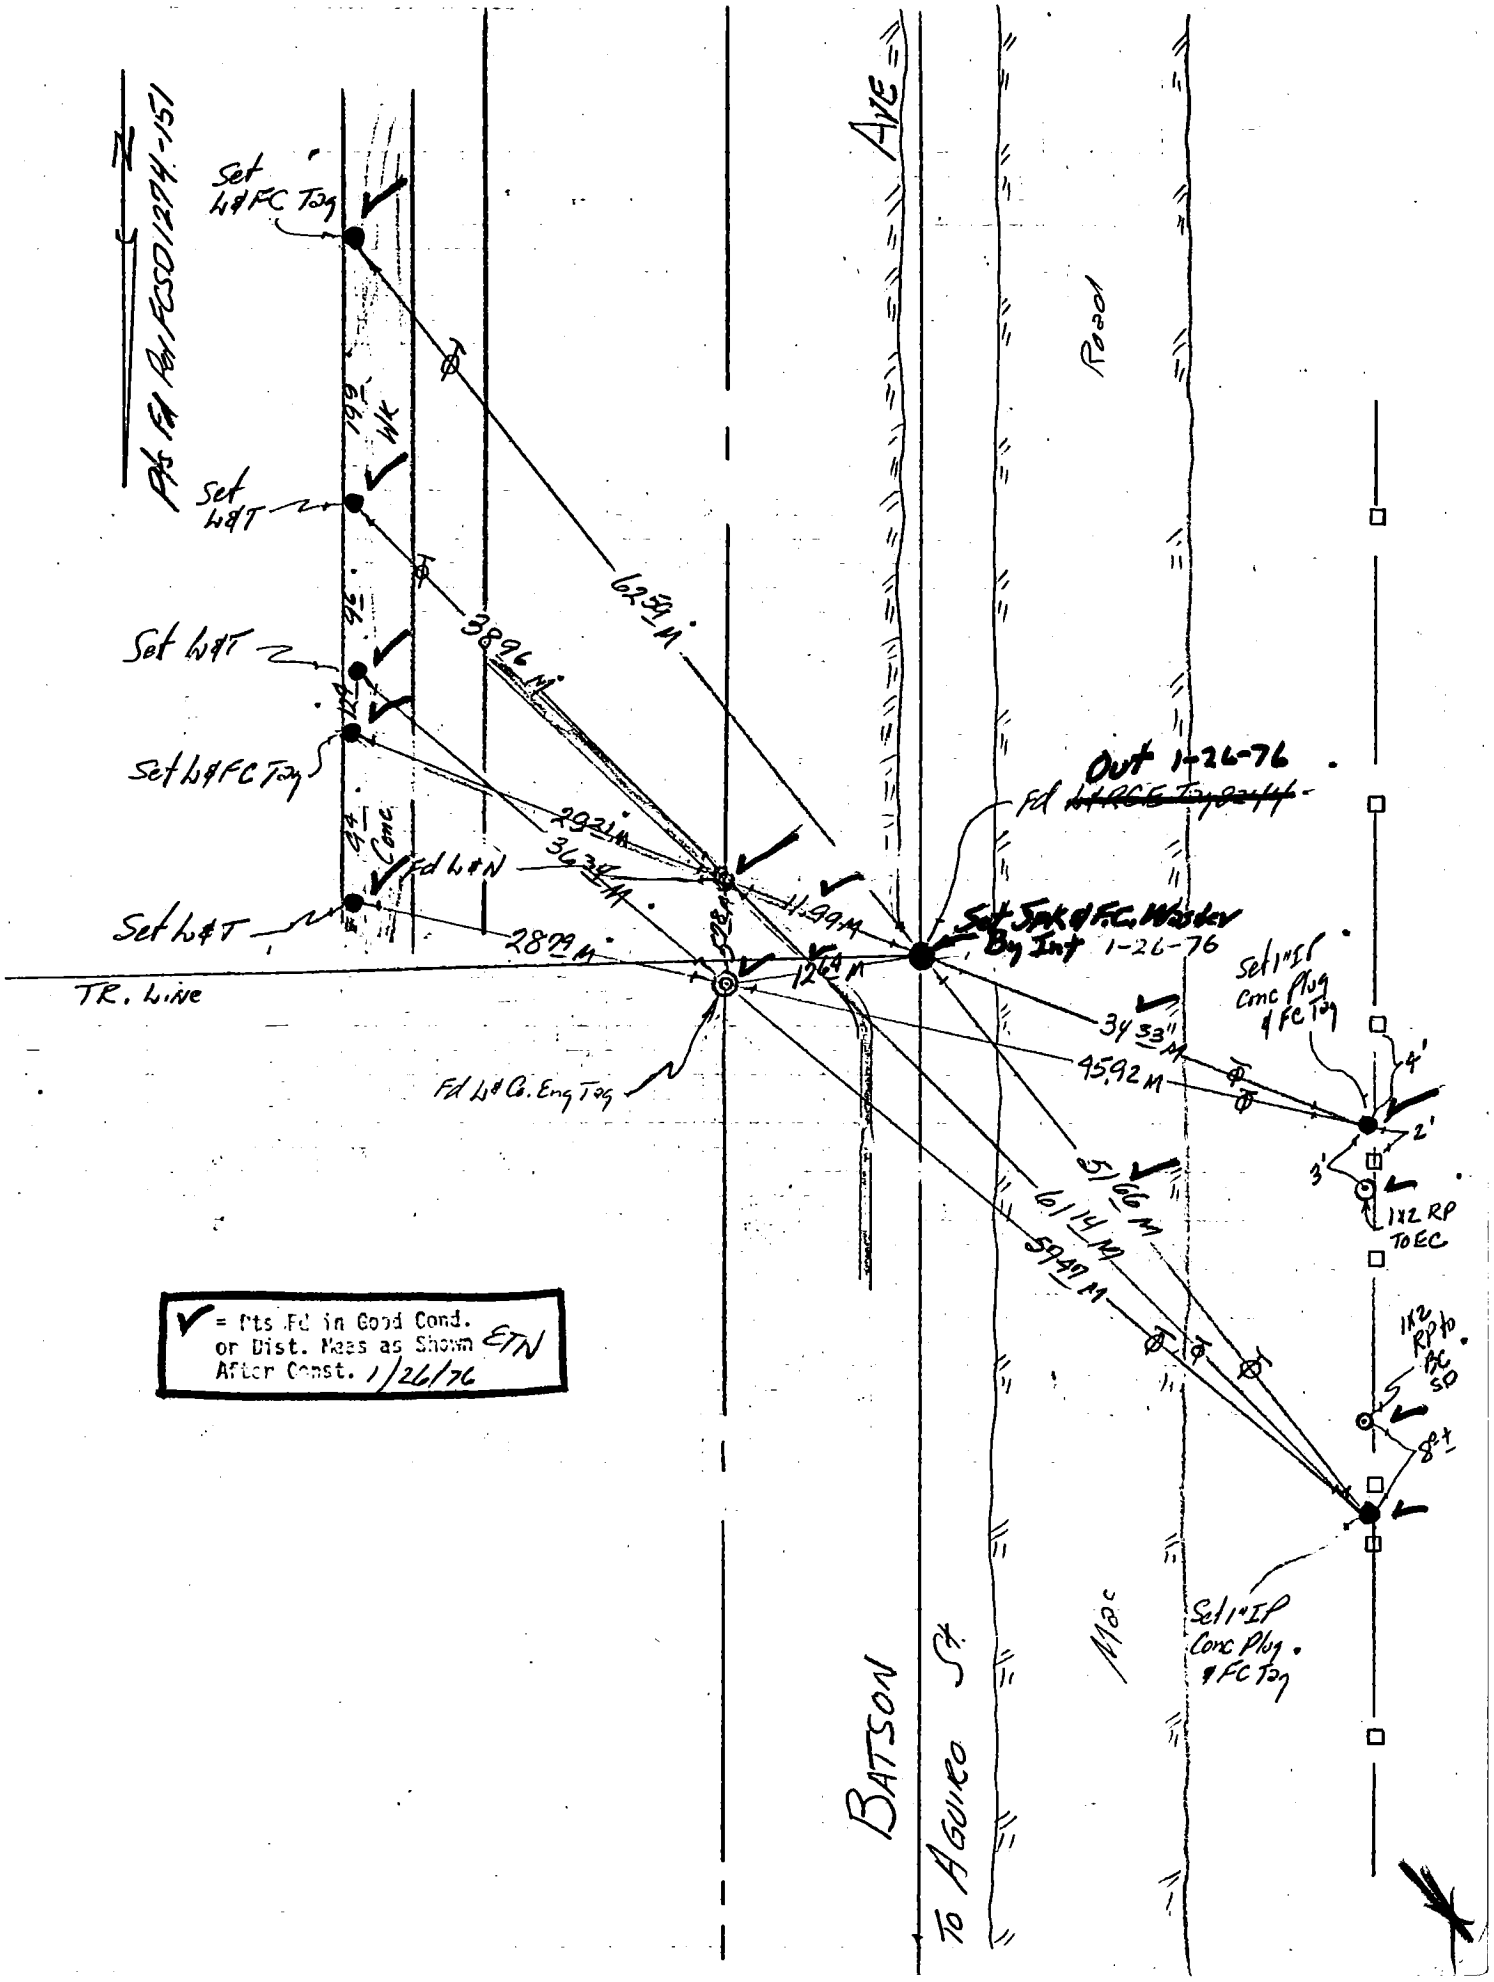

76S911– Cdb 5–71

Co. Eng. F.B. 3560: 79

PROJECT BOMBARDIER AVE S.D.

SURVEY BY W.R.E. C.D.S. DATE 1-24-74

REVIEWED BY [illegible] DATE 3-1-74

INDEX FC 3334 11

H.C. - 3

LOS ANGELES COUNTY FLOOD CONTROL DISTRICT

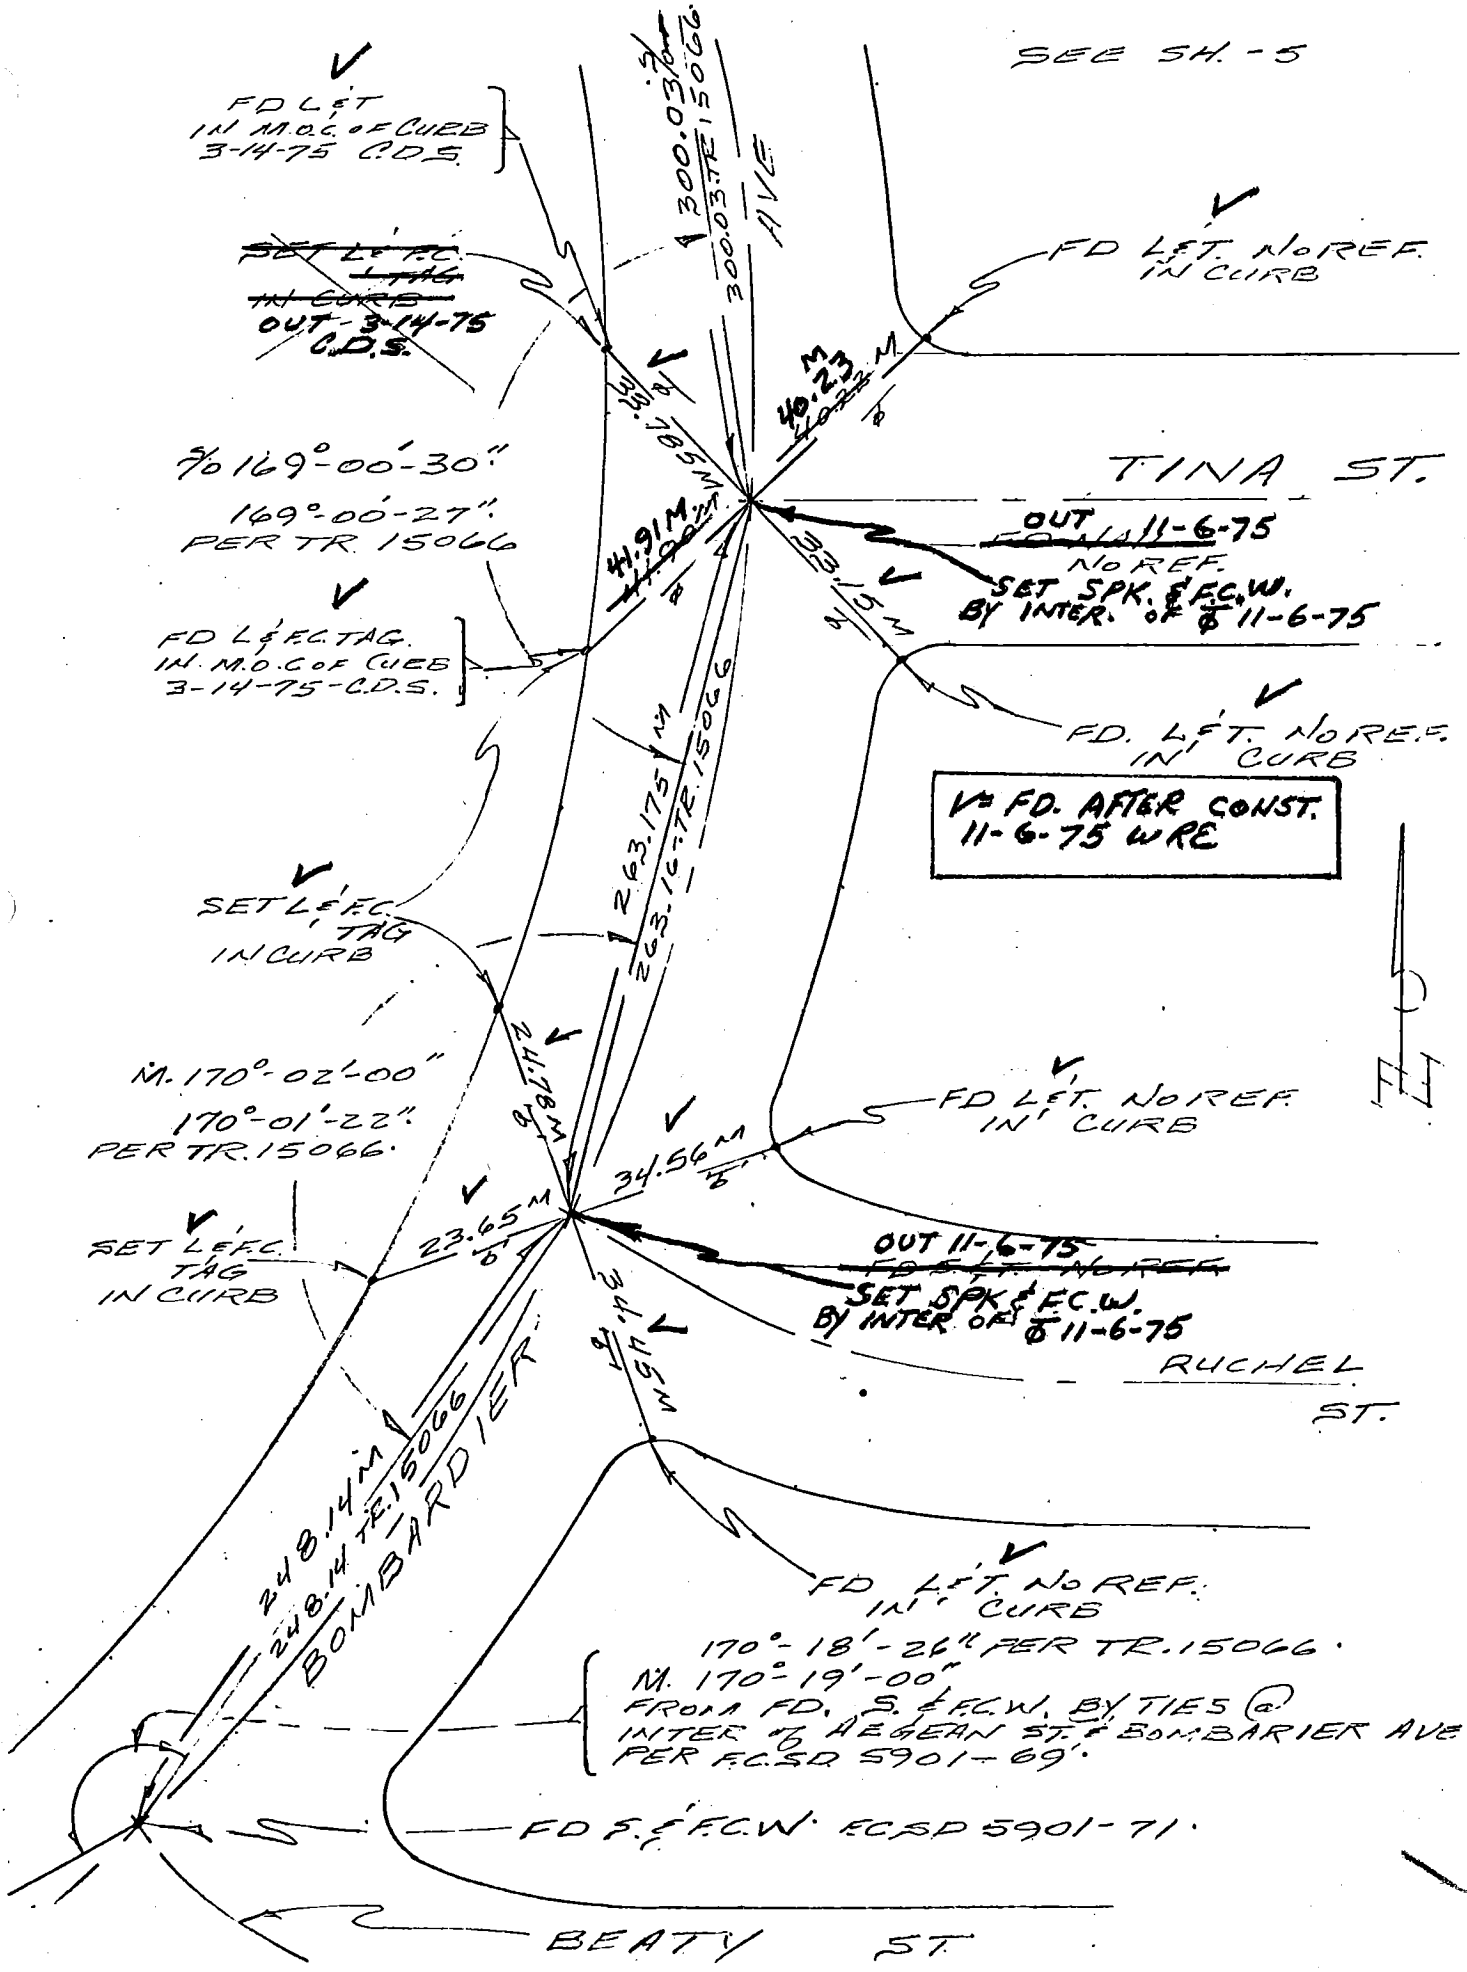

US 33 D-2,3

76S911– Cdb 5–71

Co. Eng. F.B. 3560: 80

PROJECT BOMBARDIER AVE S.D.

SURVEY BY W.R.E. C.D.S. DATE 1-24-73

REVIEWED BY DEP DATE 3-1-74

INDEX FC 3334 13

H.C. – 5

LOS ANGELES COUNTY FLOOD CONTROL DISTRICT

WS 33 D-2

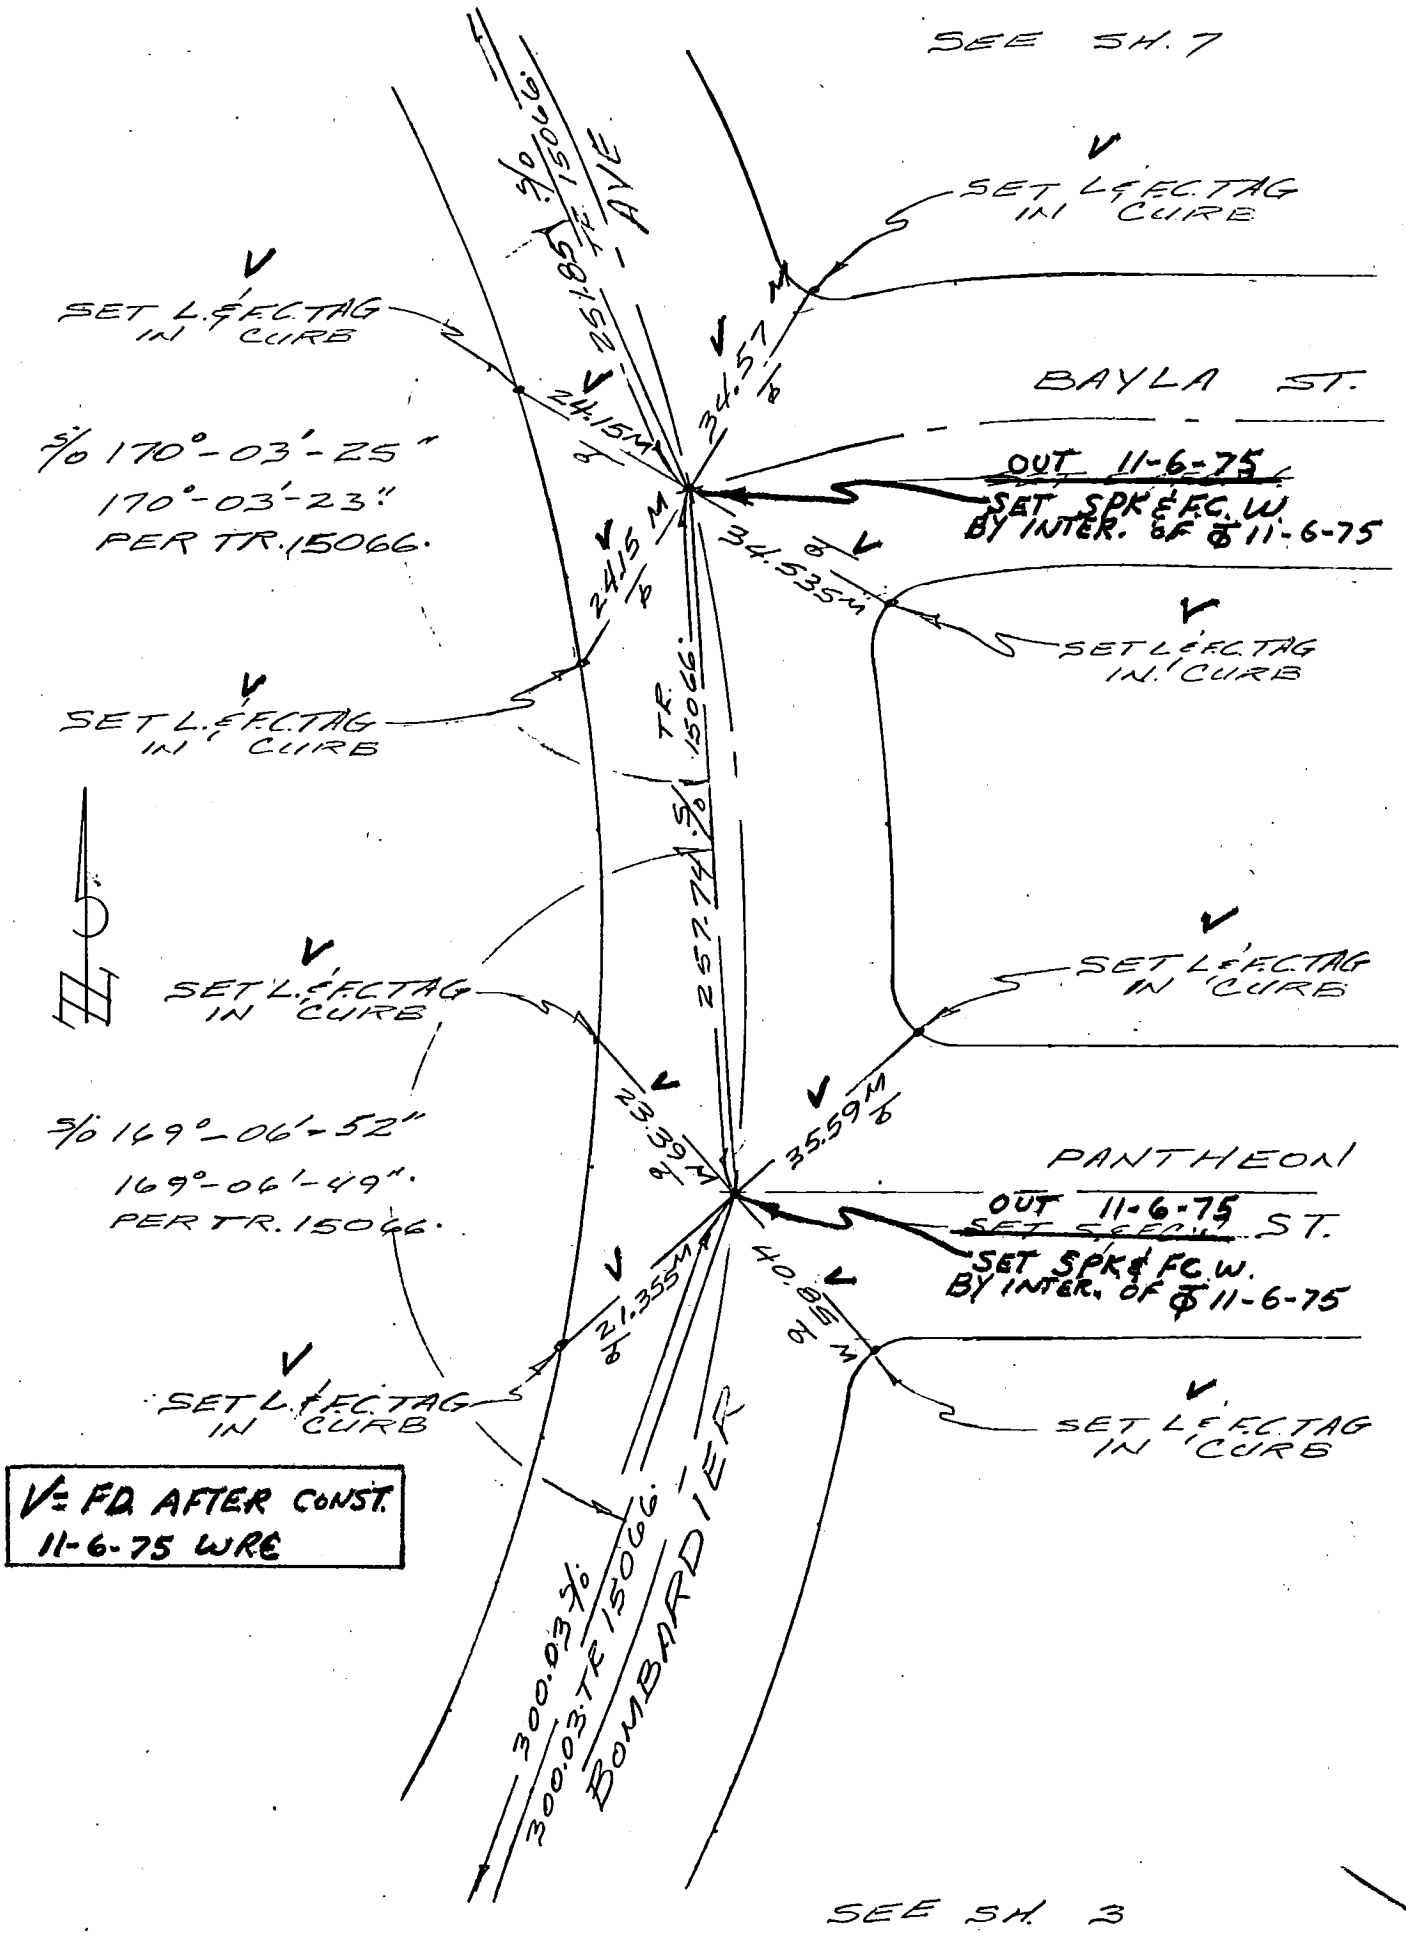

76S911– Cdb 5–71

Co. Eng. F.B. 3560: 81

FC 3334 15

PROJECT BOMBARDIER AVE S.D.

SURVEY BY W.R.E. C.O.S. DATE 1-24-73

REVIEWED BY DET DATE 3-1-74

INDEX H.C. - 7

LOS ANGELES COUNTY FLOOD CONTROL DISTRICT

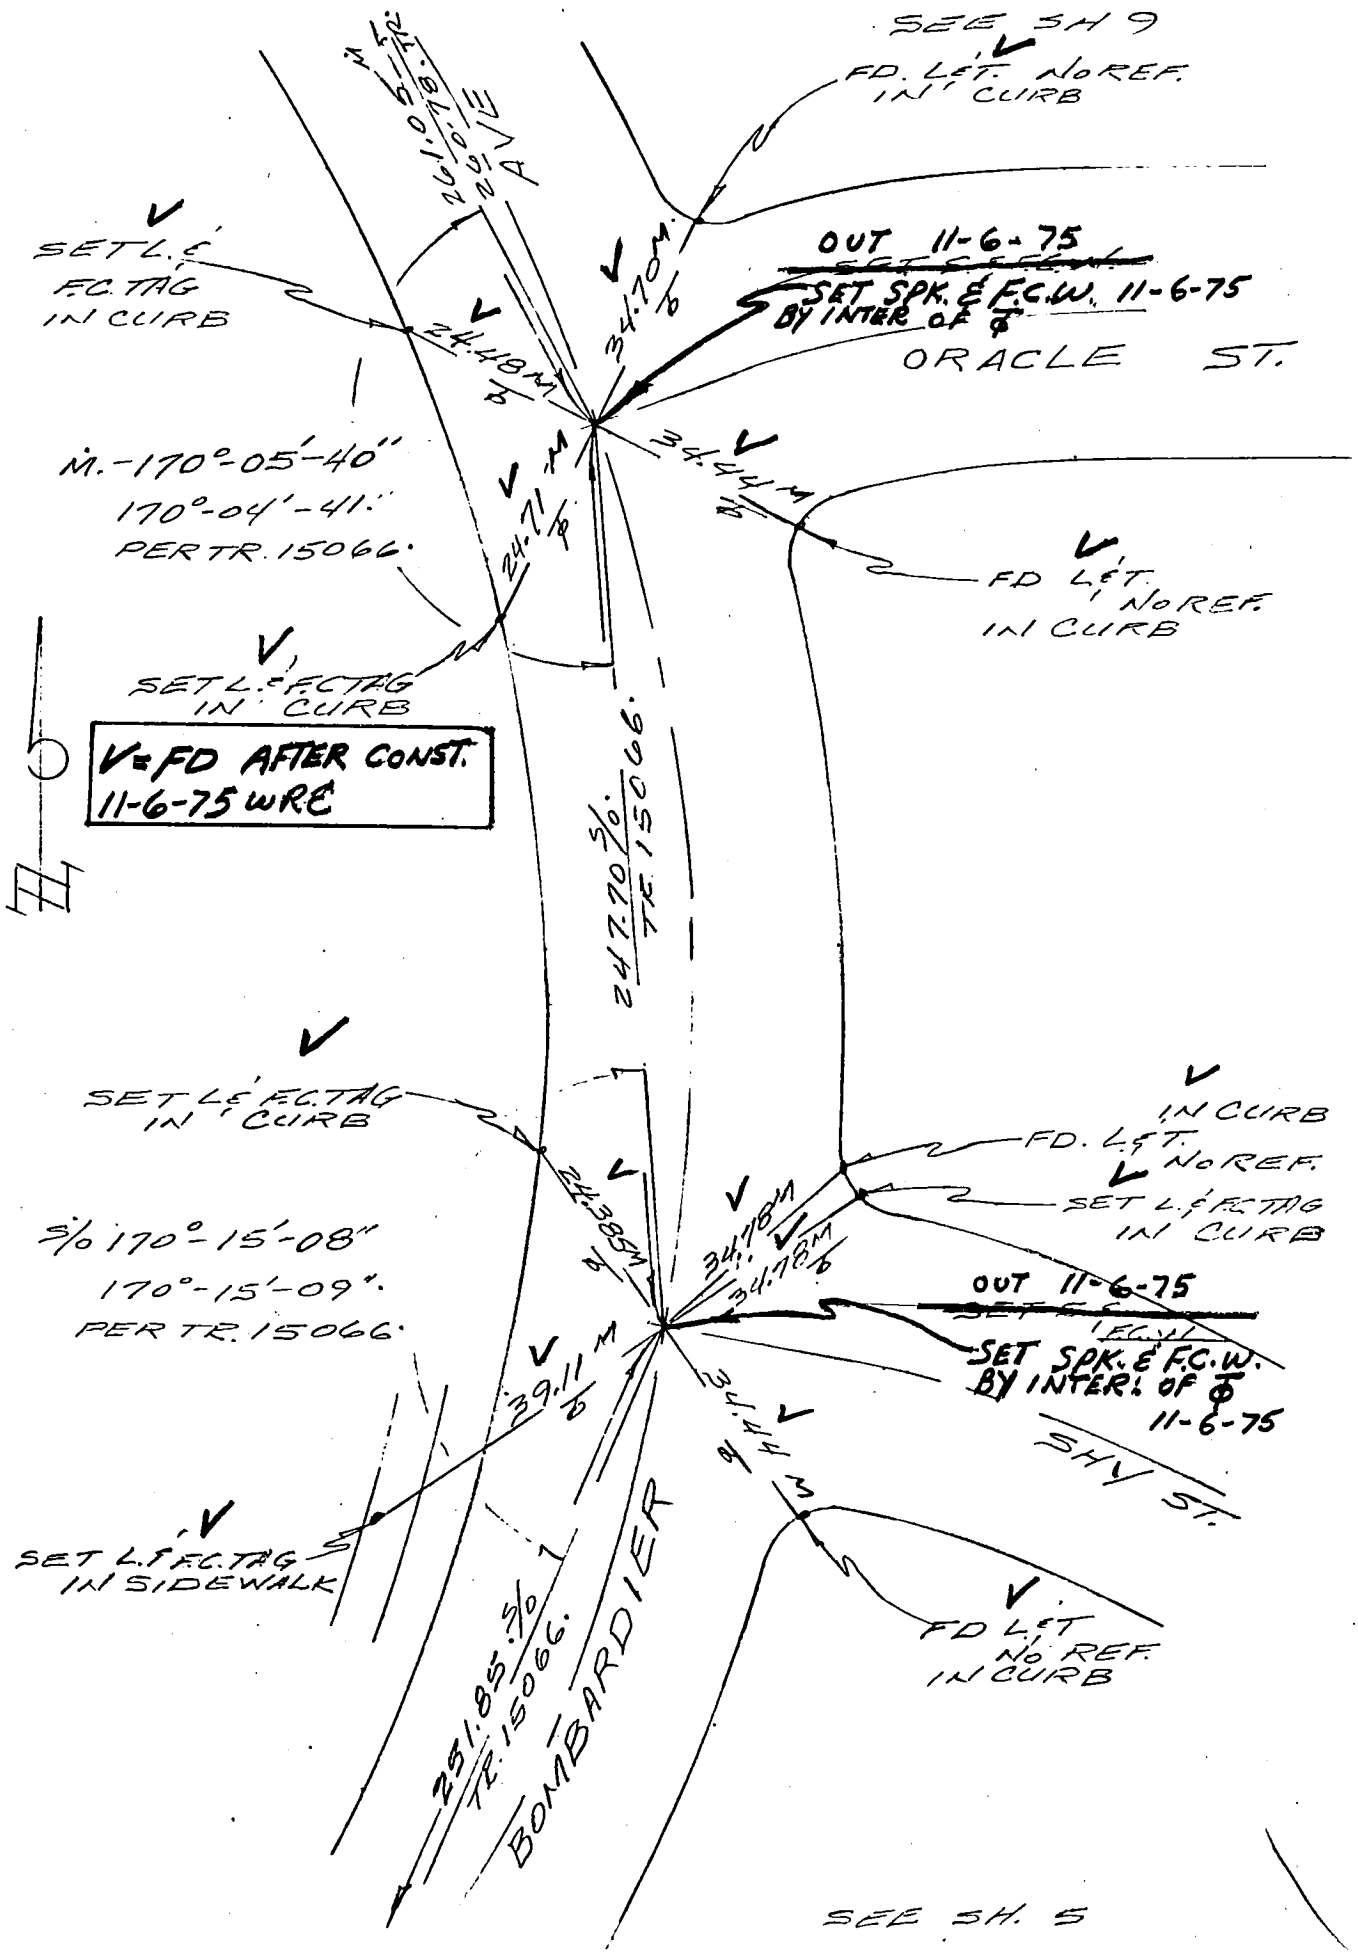

76S911– Cdb 5-71

Co. Eng. F.B. 3560: 82

PROJECT BOMBARDIER AVE S.D.

SURVEY BY W.R.E. C.O.S. DATE 1-24-73

REVIEWED BY DEP DATE 3-1-74

INDEX FC 3334 17

H.C. - 9

LOS ANGELES COUNTY FLOOD CONTROL DISTRICT

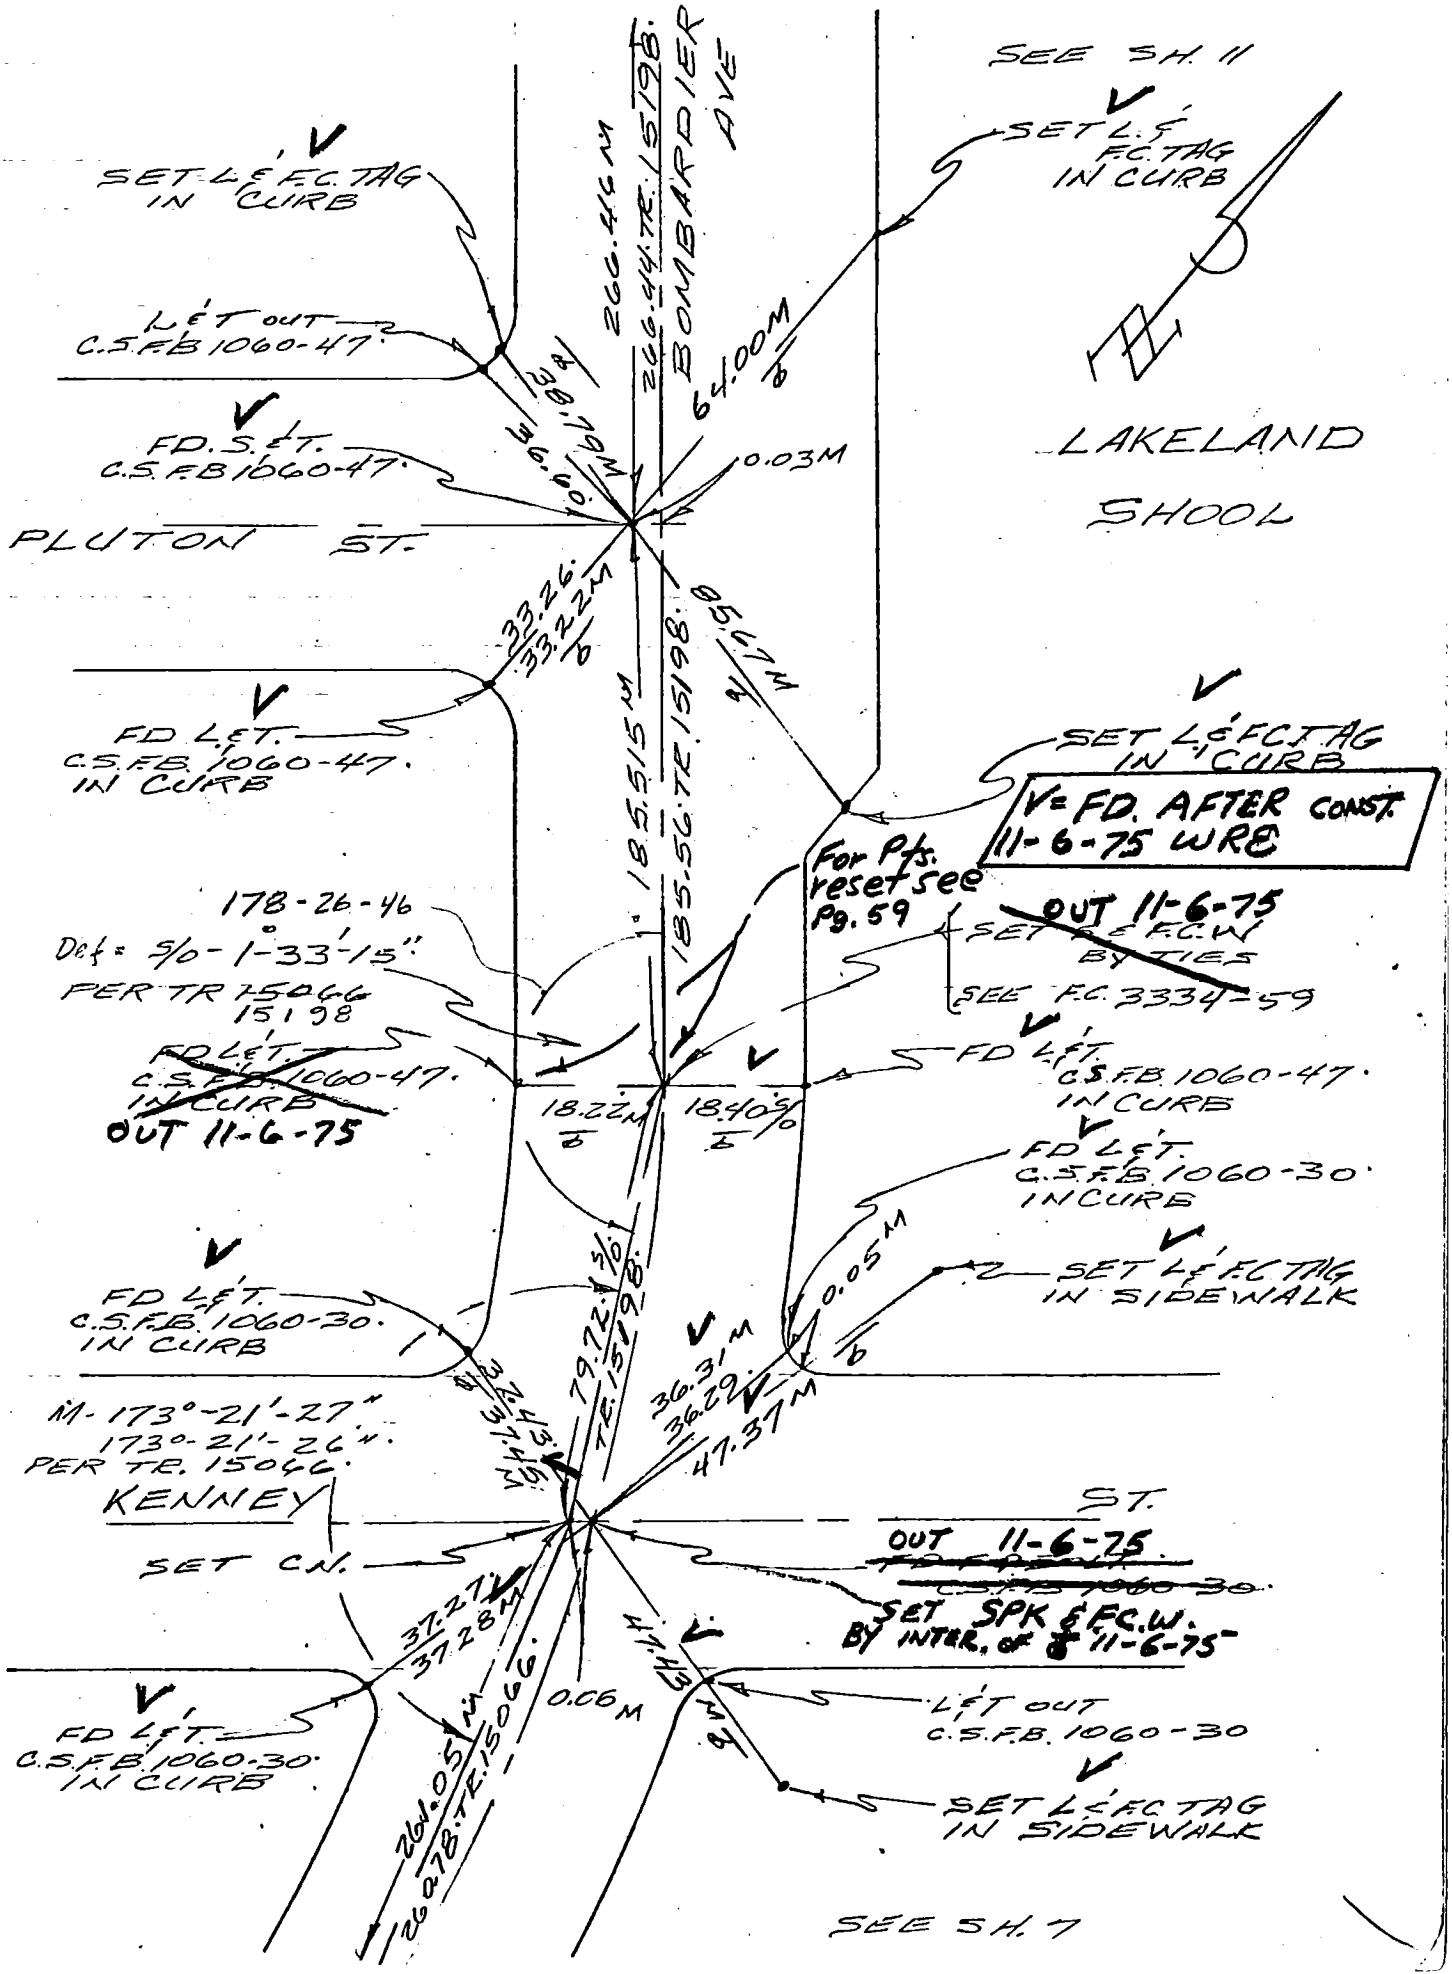

76S911– Cdb 5–71

Co. Eng. F.B. 3560: 83

PROJECT BOMBARDIER AVE S.D.

SURVEY BY W.R.E. G.D.S. DATE 1-24-73

REVIEWED BY DEW DATE 3-1-74

INDEX FC 3334 19

H.C.-11

LOS ANGELES COUNTY FLOOD CONTROL DISTRICT

WS 33, D-2

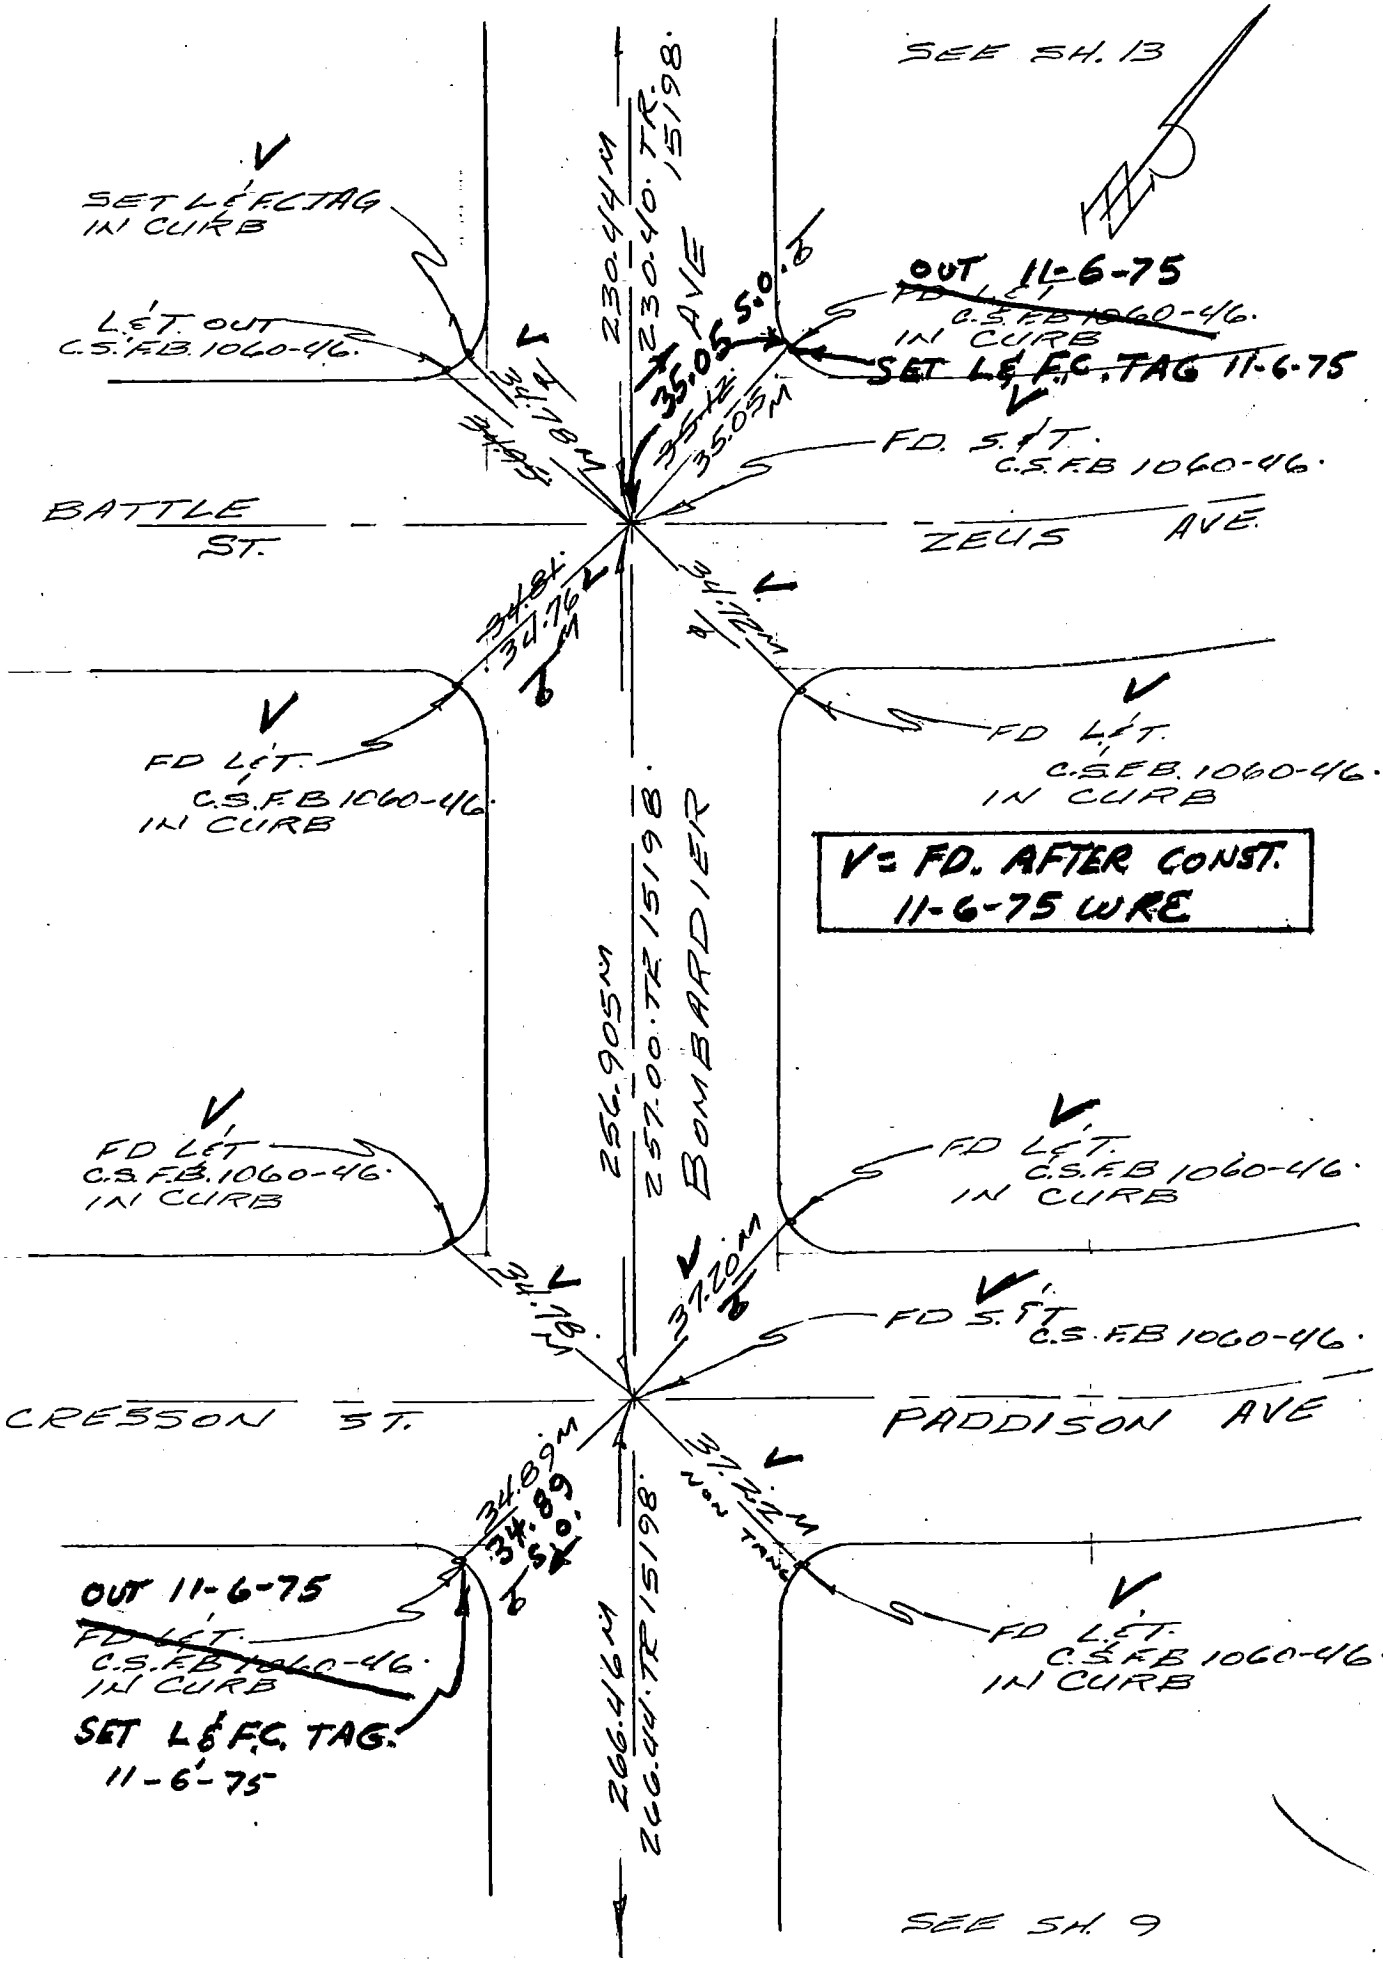

76S911– Cdb 5–71

Co. Eng. F.B. 3560: 84

FC 3334 21

PROJECT BOMBARDIER AVE S.D.

SURVEY BY W.R.E. C.O.S. DATE 1-24-74

REVIEWED BY DEP DATE 3-1-74

INDEX H.C.-13

LOS ANGELES COUNTY FLOOD CONTROL DISTRICT

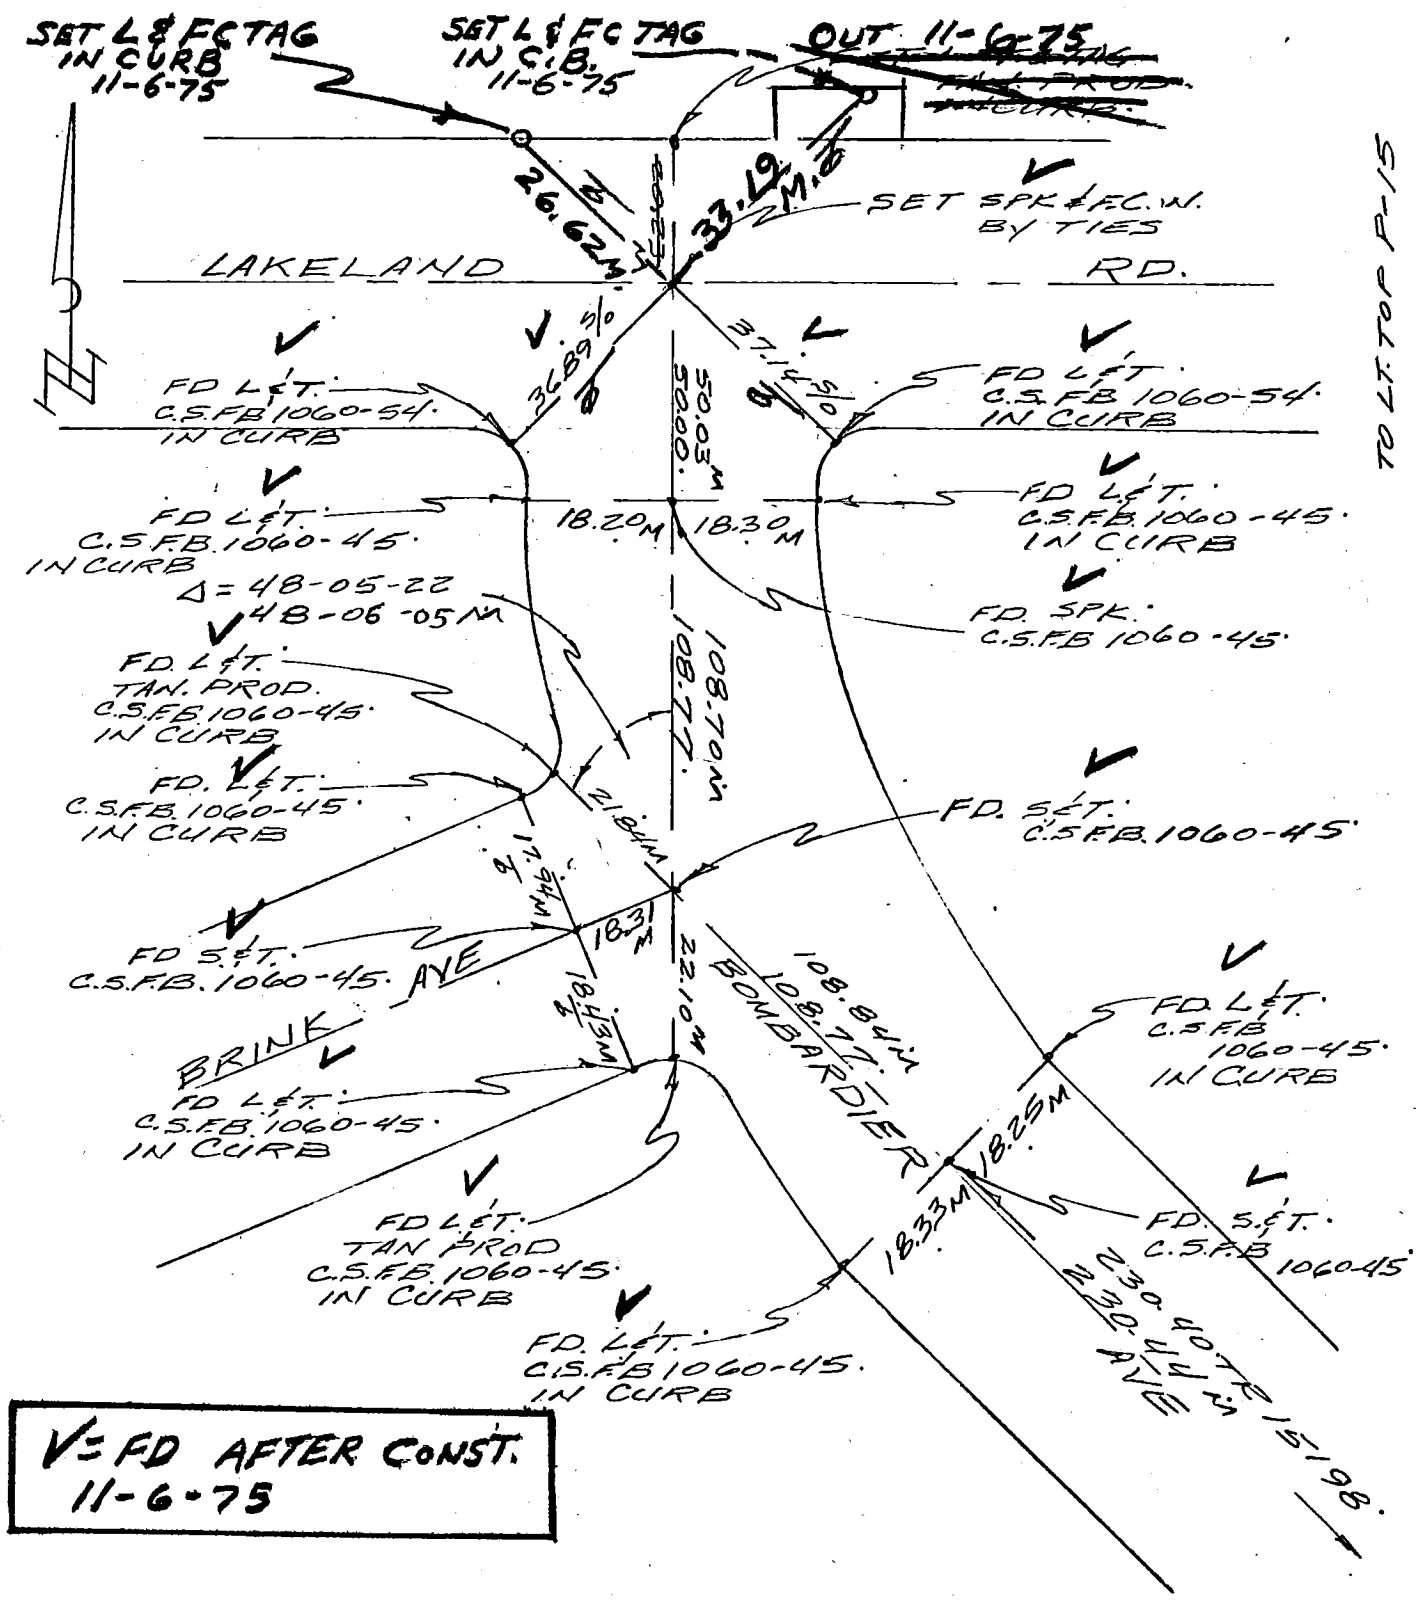

SEE SH 11

76S911– Cdb 5–71

Co. Eng. F.B. 3560:85 FC 3334 59

PROJECT BOMBARDIER AVE S.D.

SURVEY BY W.R.E. C.D.S DATE 3-14-75

REVIEWED BY _____ DATE _____

INDEX R-R

LOS ANGELES COUNTY FLOOD CONTROL DISTRICT

W.S. 33 D-2

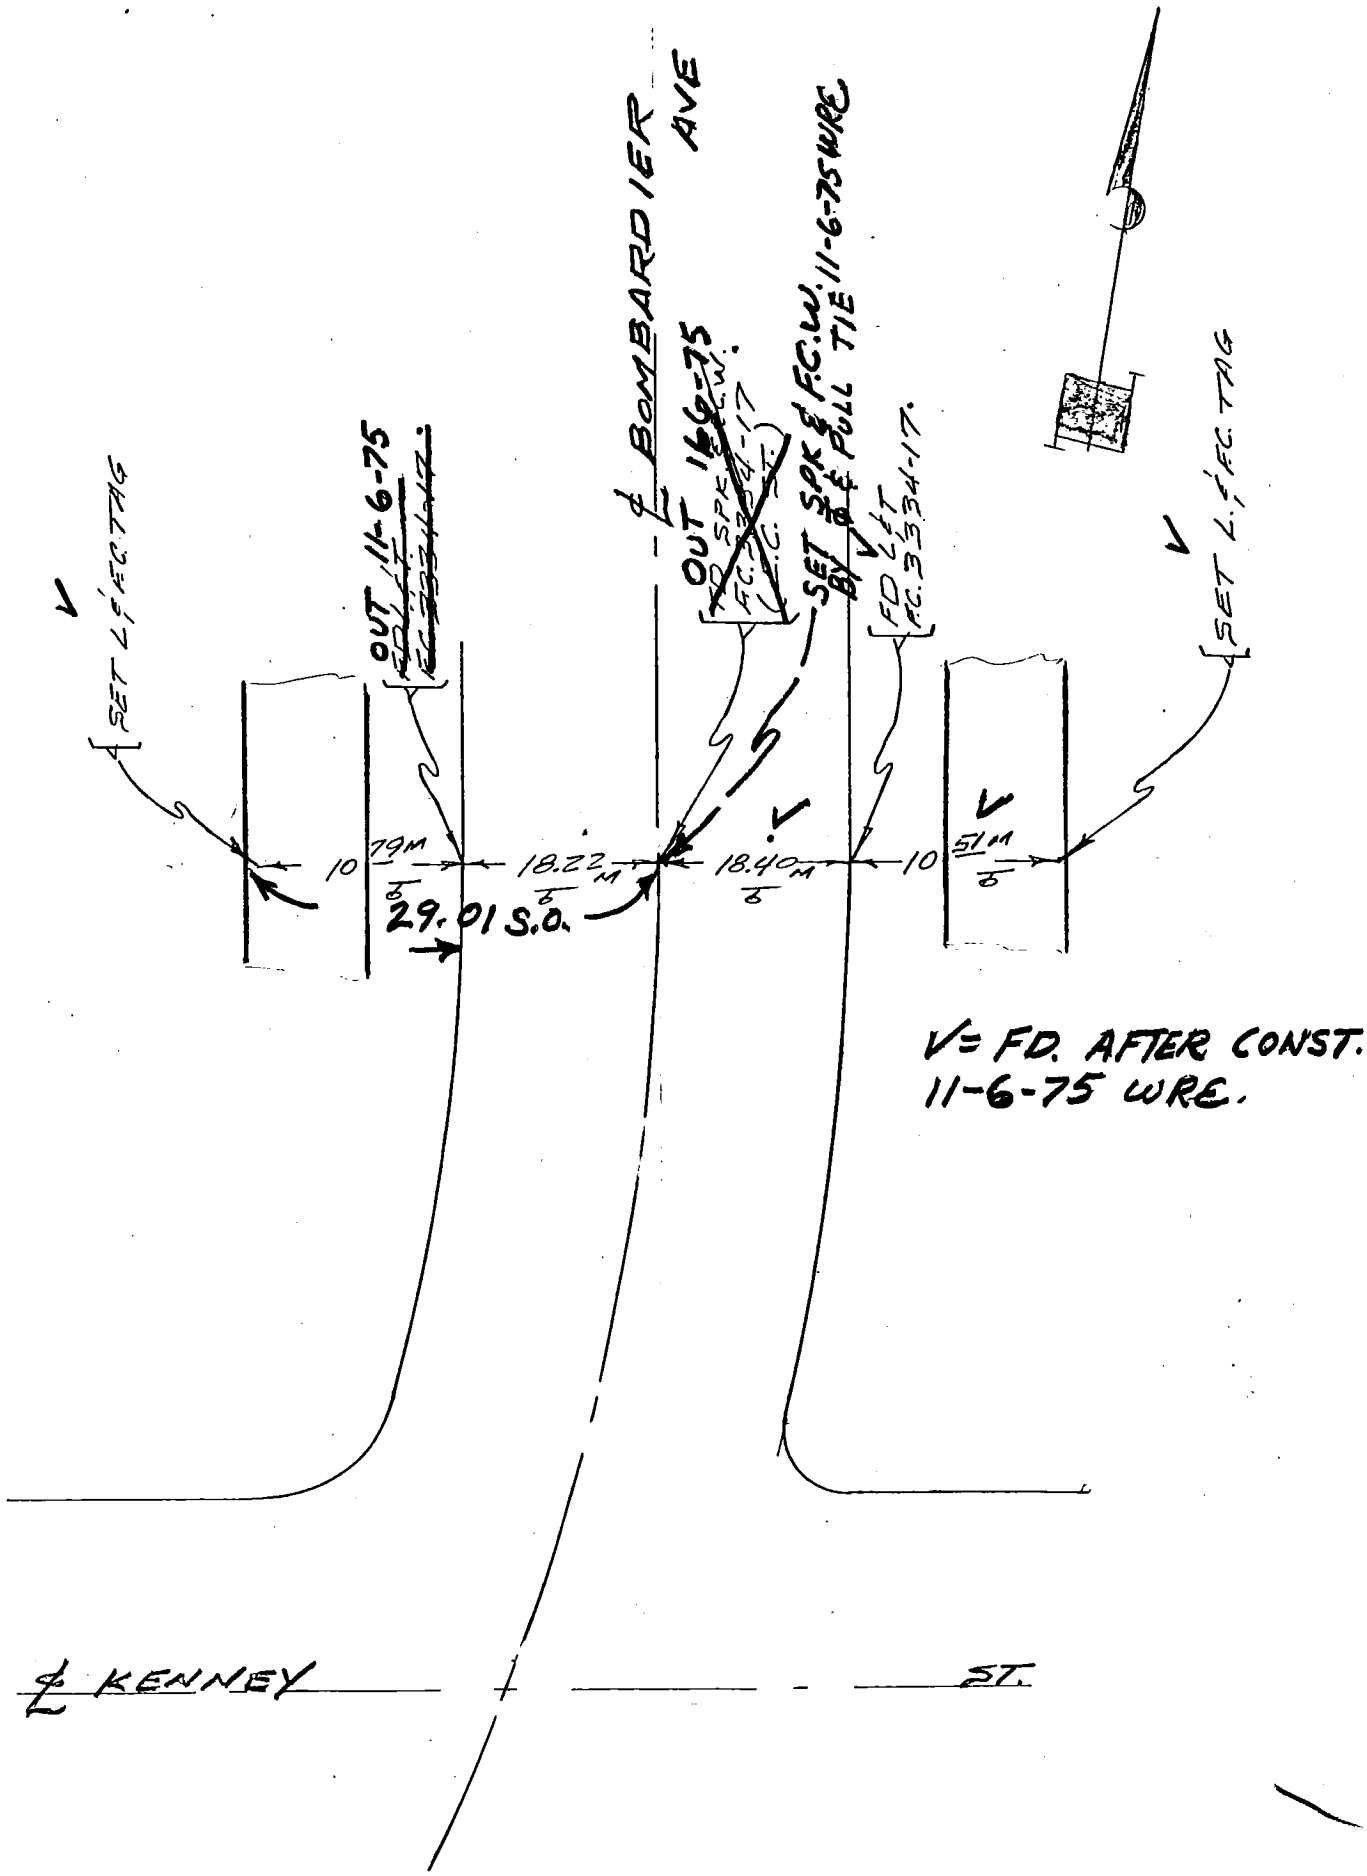

76S911- .Cdb 6-74

Co. Eng. F.B. 3560: 86

PROJECT RIVERA ROAD DRAIN

SURVEY BY J.A.V. DATE 2-3-76

REVIEWED BY DATE 3-9-76

INDEX FC 3354 61

R&R 3

LOS ANGELES COUNTY FLOOD CONTROL DISTRICT

W536E6

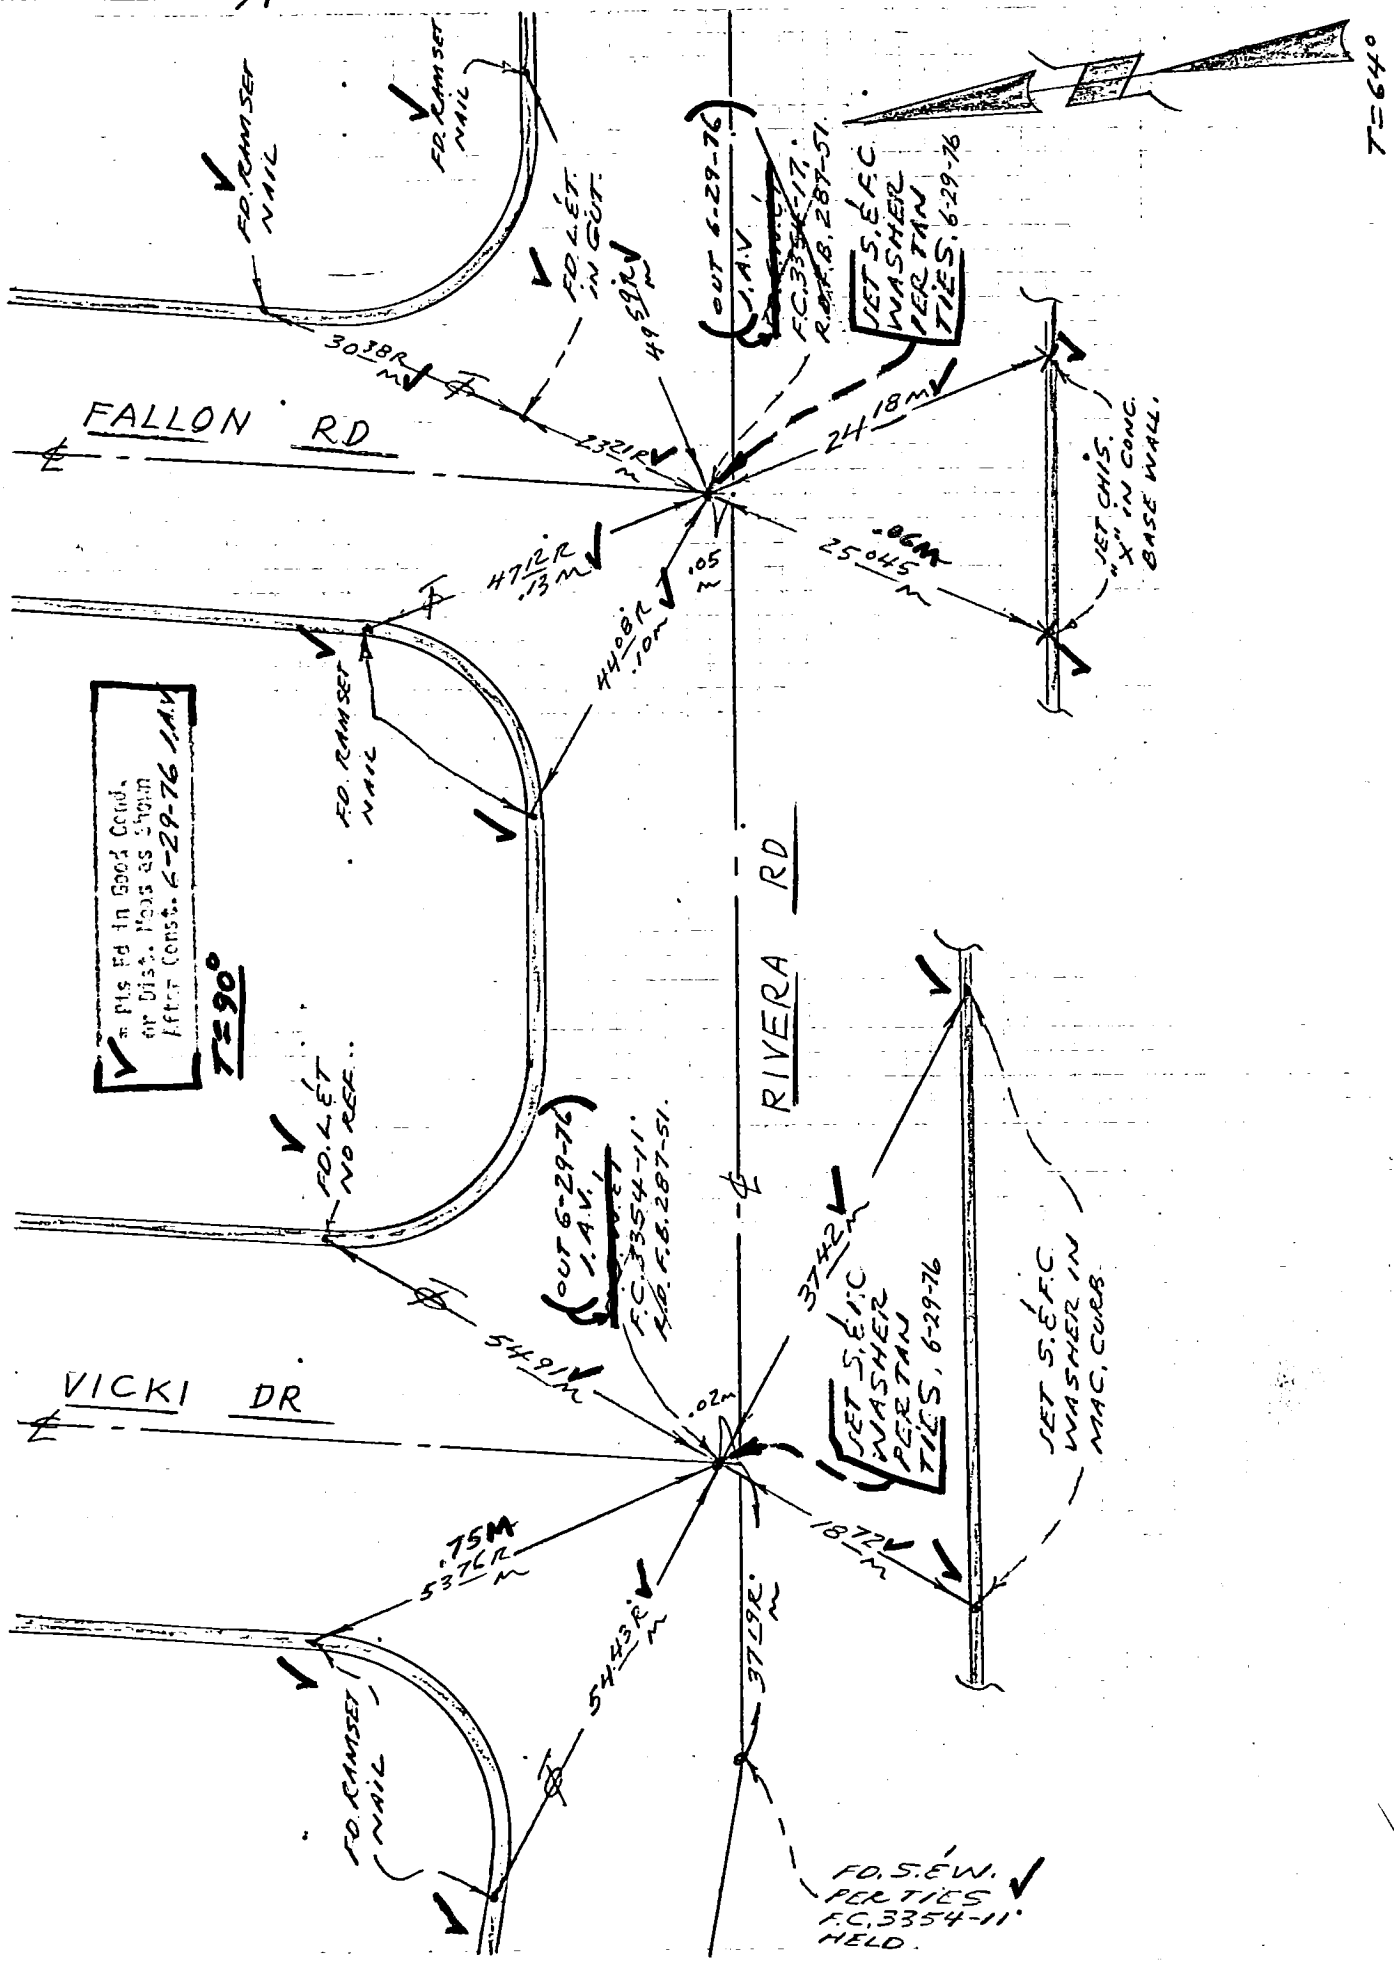

76S911- Cdb 6-74

Co. Eng. F.B. 3560: 87

FC 3354 63

PROJECT RIVERA RD. DRAIN

SURVEY BY I.A.V. DATE 2-10-76

REVIEWED BY DATE 3-9-76

INDEX R.E.R-5.

LOS ANGELES COUNTY FLOOD CONTROL DISTRICT

WS 3956

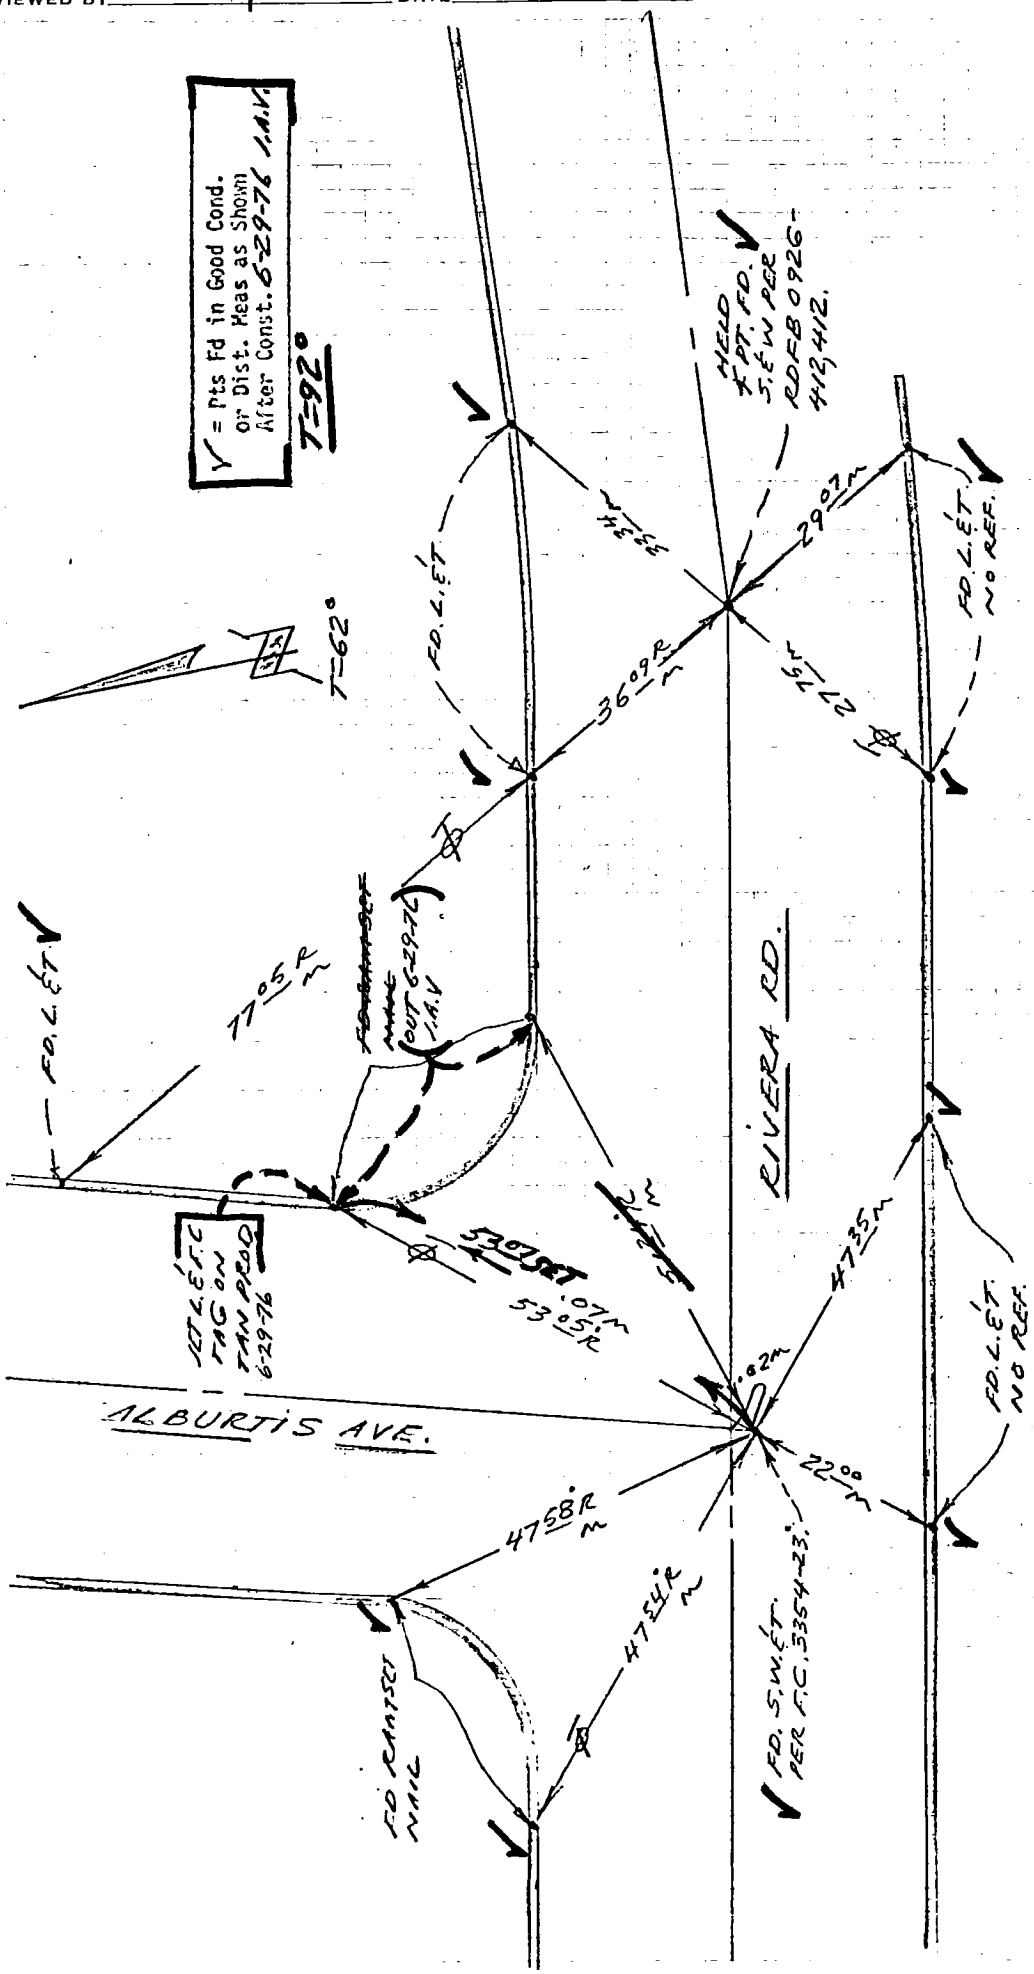

76S911– Cdb 5–71

Co. Eng. F.B. 3560: 88

PROJECT RIVERA RD. DRAIN

SURVEY BY J.A.V. DATE 2-11-76

REVIEWED BY [signature] DATE 3-9-76

INDEX FC 3354 65

R & R-7

LOS ANGELES COUNTY FLOOD CONTROL DISTRICT

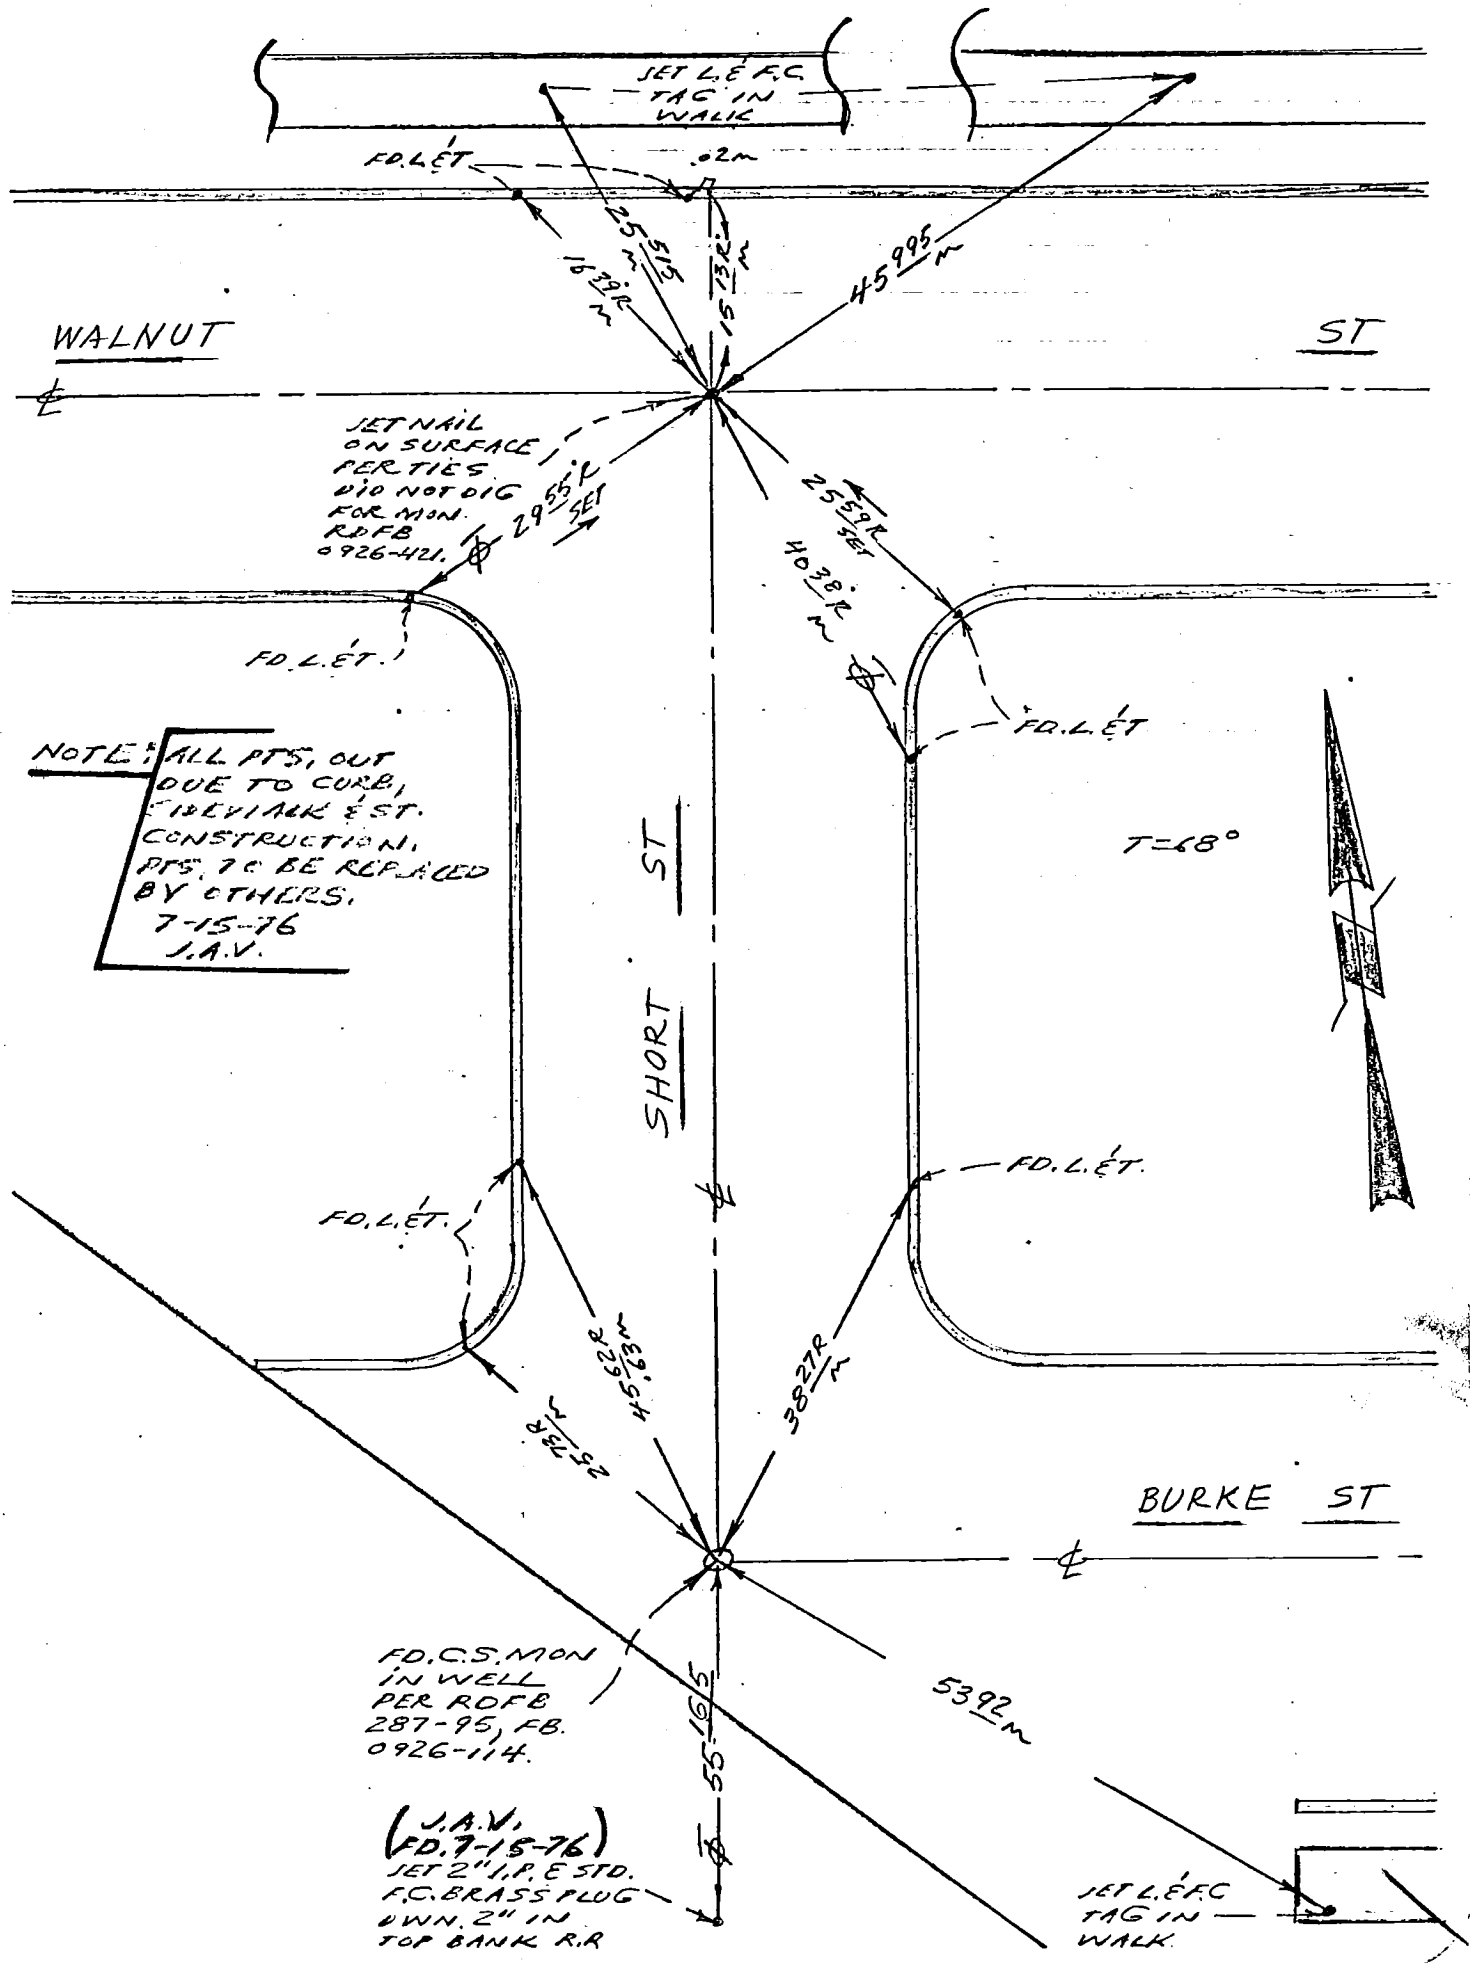

W.S. 33 D-1

76S911- Cdb 6-74

Co. Eng. F.B. 3560: 89

PROJECT GLADSTONE ST. DRAIN

INDEX FC 3340 99

SURVEY BY DEMPSEY DATE 11-2-75

REVIEWED BY DATE 12-4-75

RR.-5

LOS ANGELES COUNTY FLOOD CONTROL DISTRICT

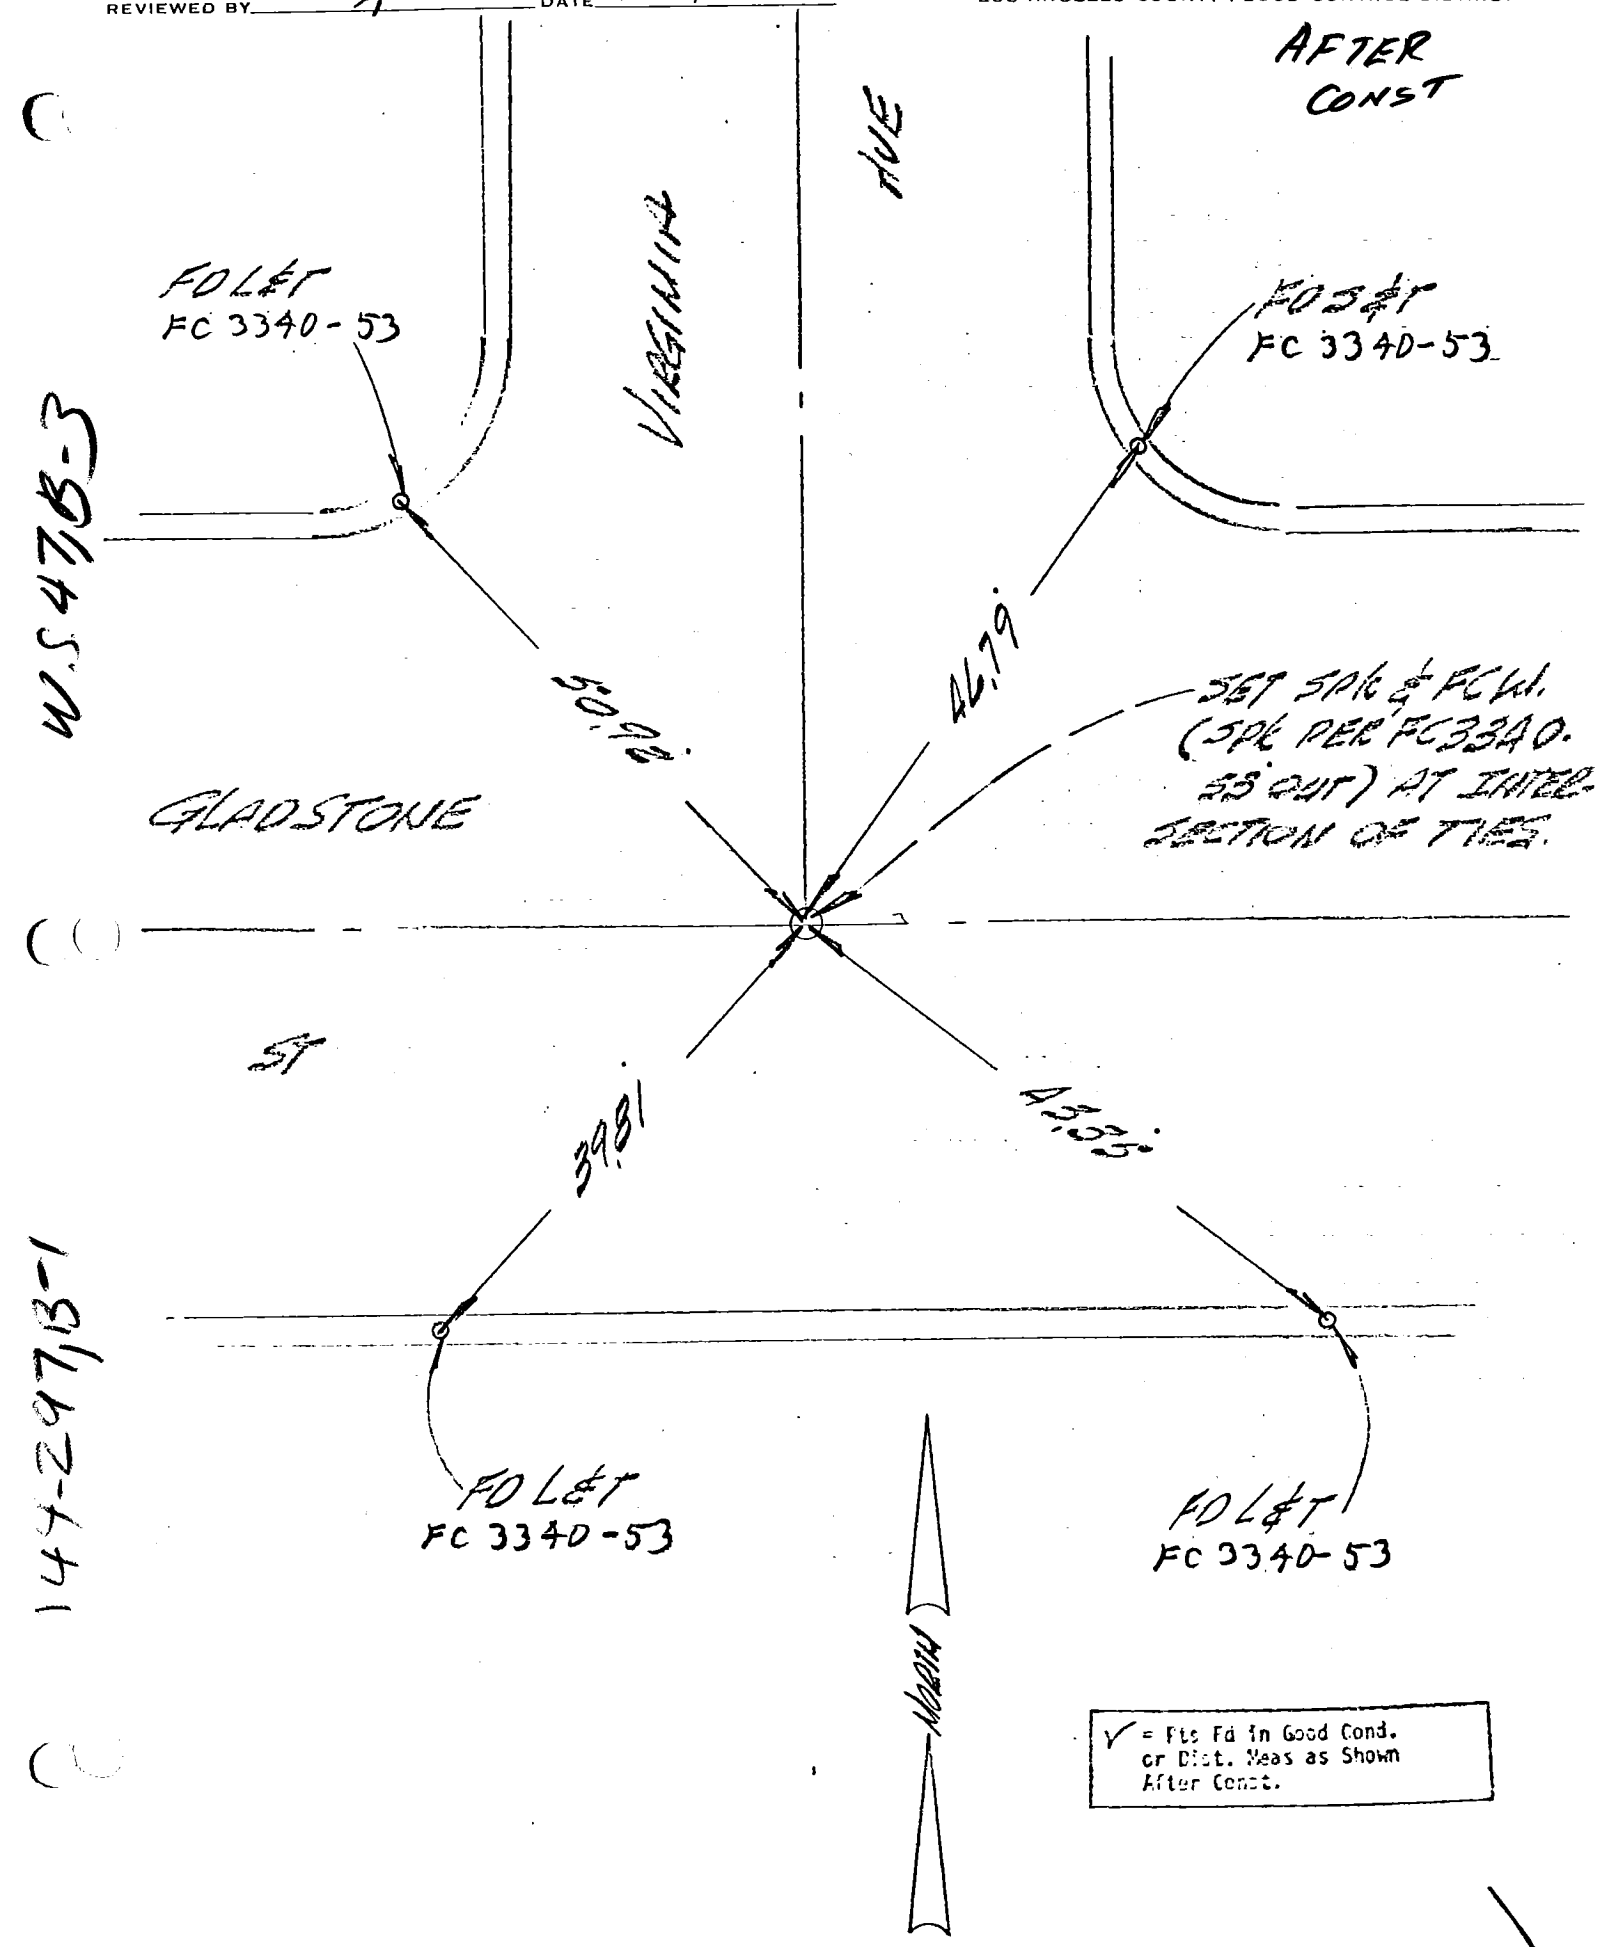

76S911- Cdb 6-74

PROJECT GLADSTONE ST. DRAIN

SURVEY BY DEWPORT DATE 11-2-75

REVIEWED BY [illegible] DATE 12-4-75

Co. Eng. F.B. 3560: 90

INDEX: FC 3340 101

RR-7

LOS ANGELES COUNTY FLOOD CONTROL DISTRICT

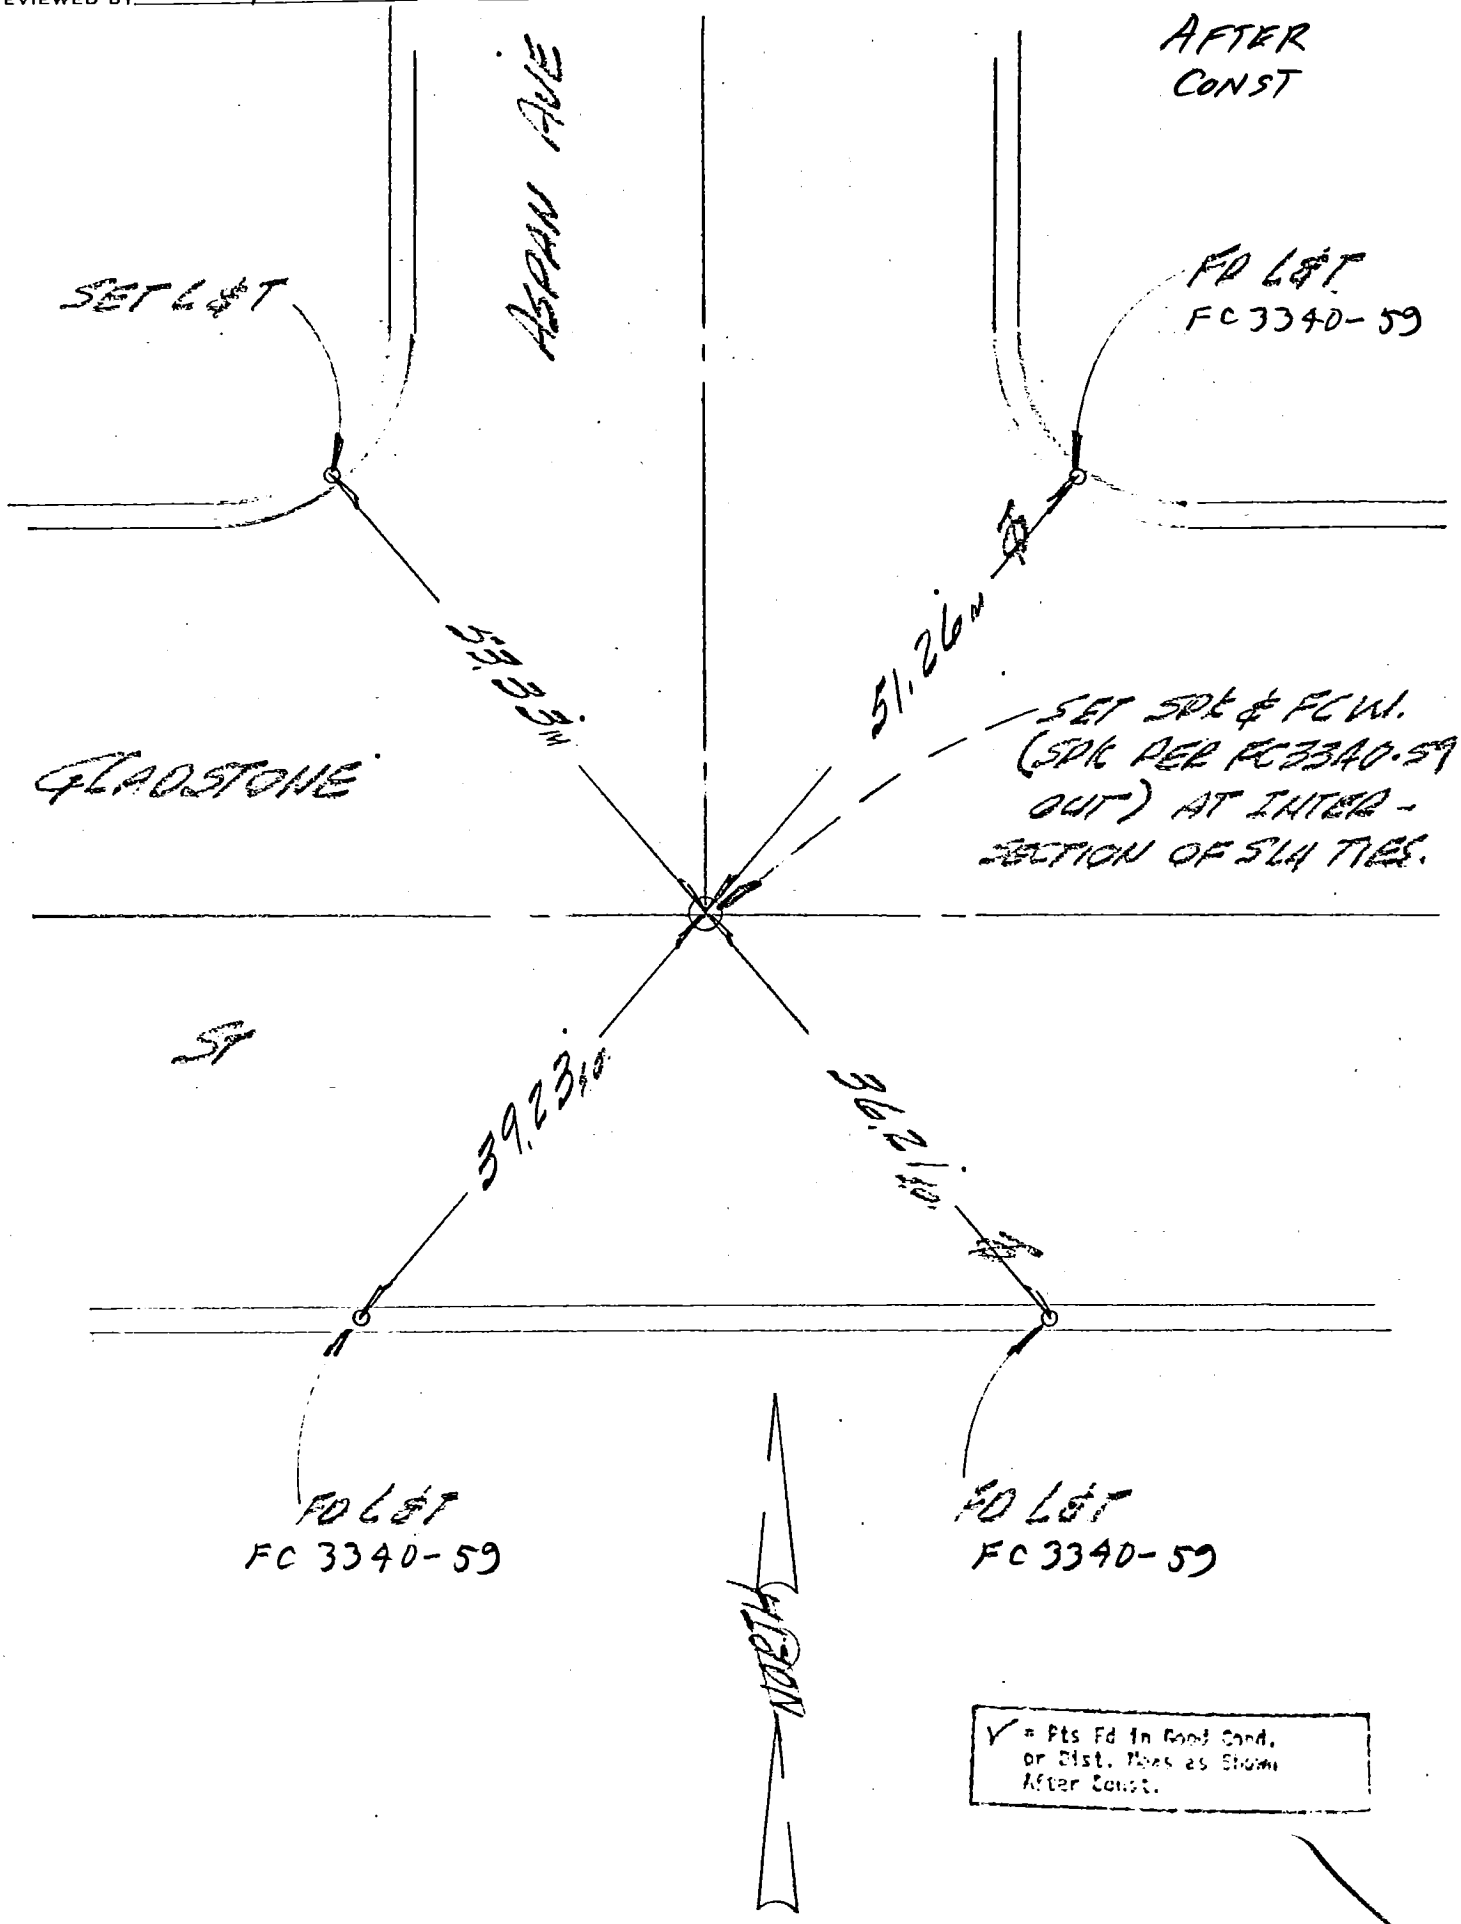

✓ = Pts Fd in Good Cond. or Dist. Does as Shown After Const.

WS 47 B-3

144-297 B-1

76S911- Cdb 6-74

Co. Eng. F.B. 3560: 91 FC 3340 105

PROJECT GLADSTONE ST DRAIN

SURVEY BY [illegible] DATE 11-2-75

REVIEWED BY [illegible] DATE 12-4-75

INDEX [illegible]-11

LOS ANGELES COUNTY FLOOD CONTROL DISTRICT

AFTER CONST

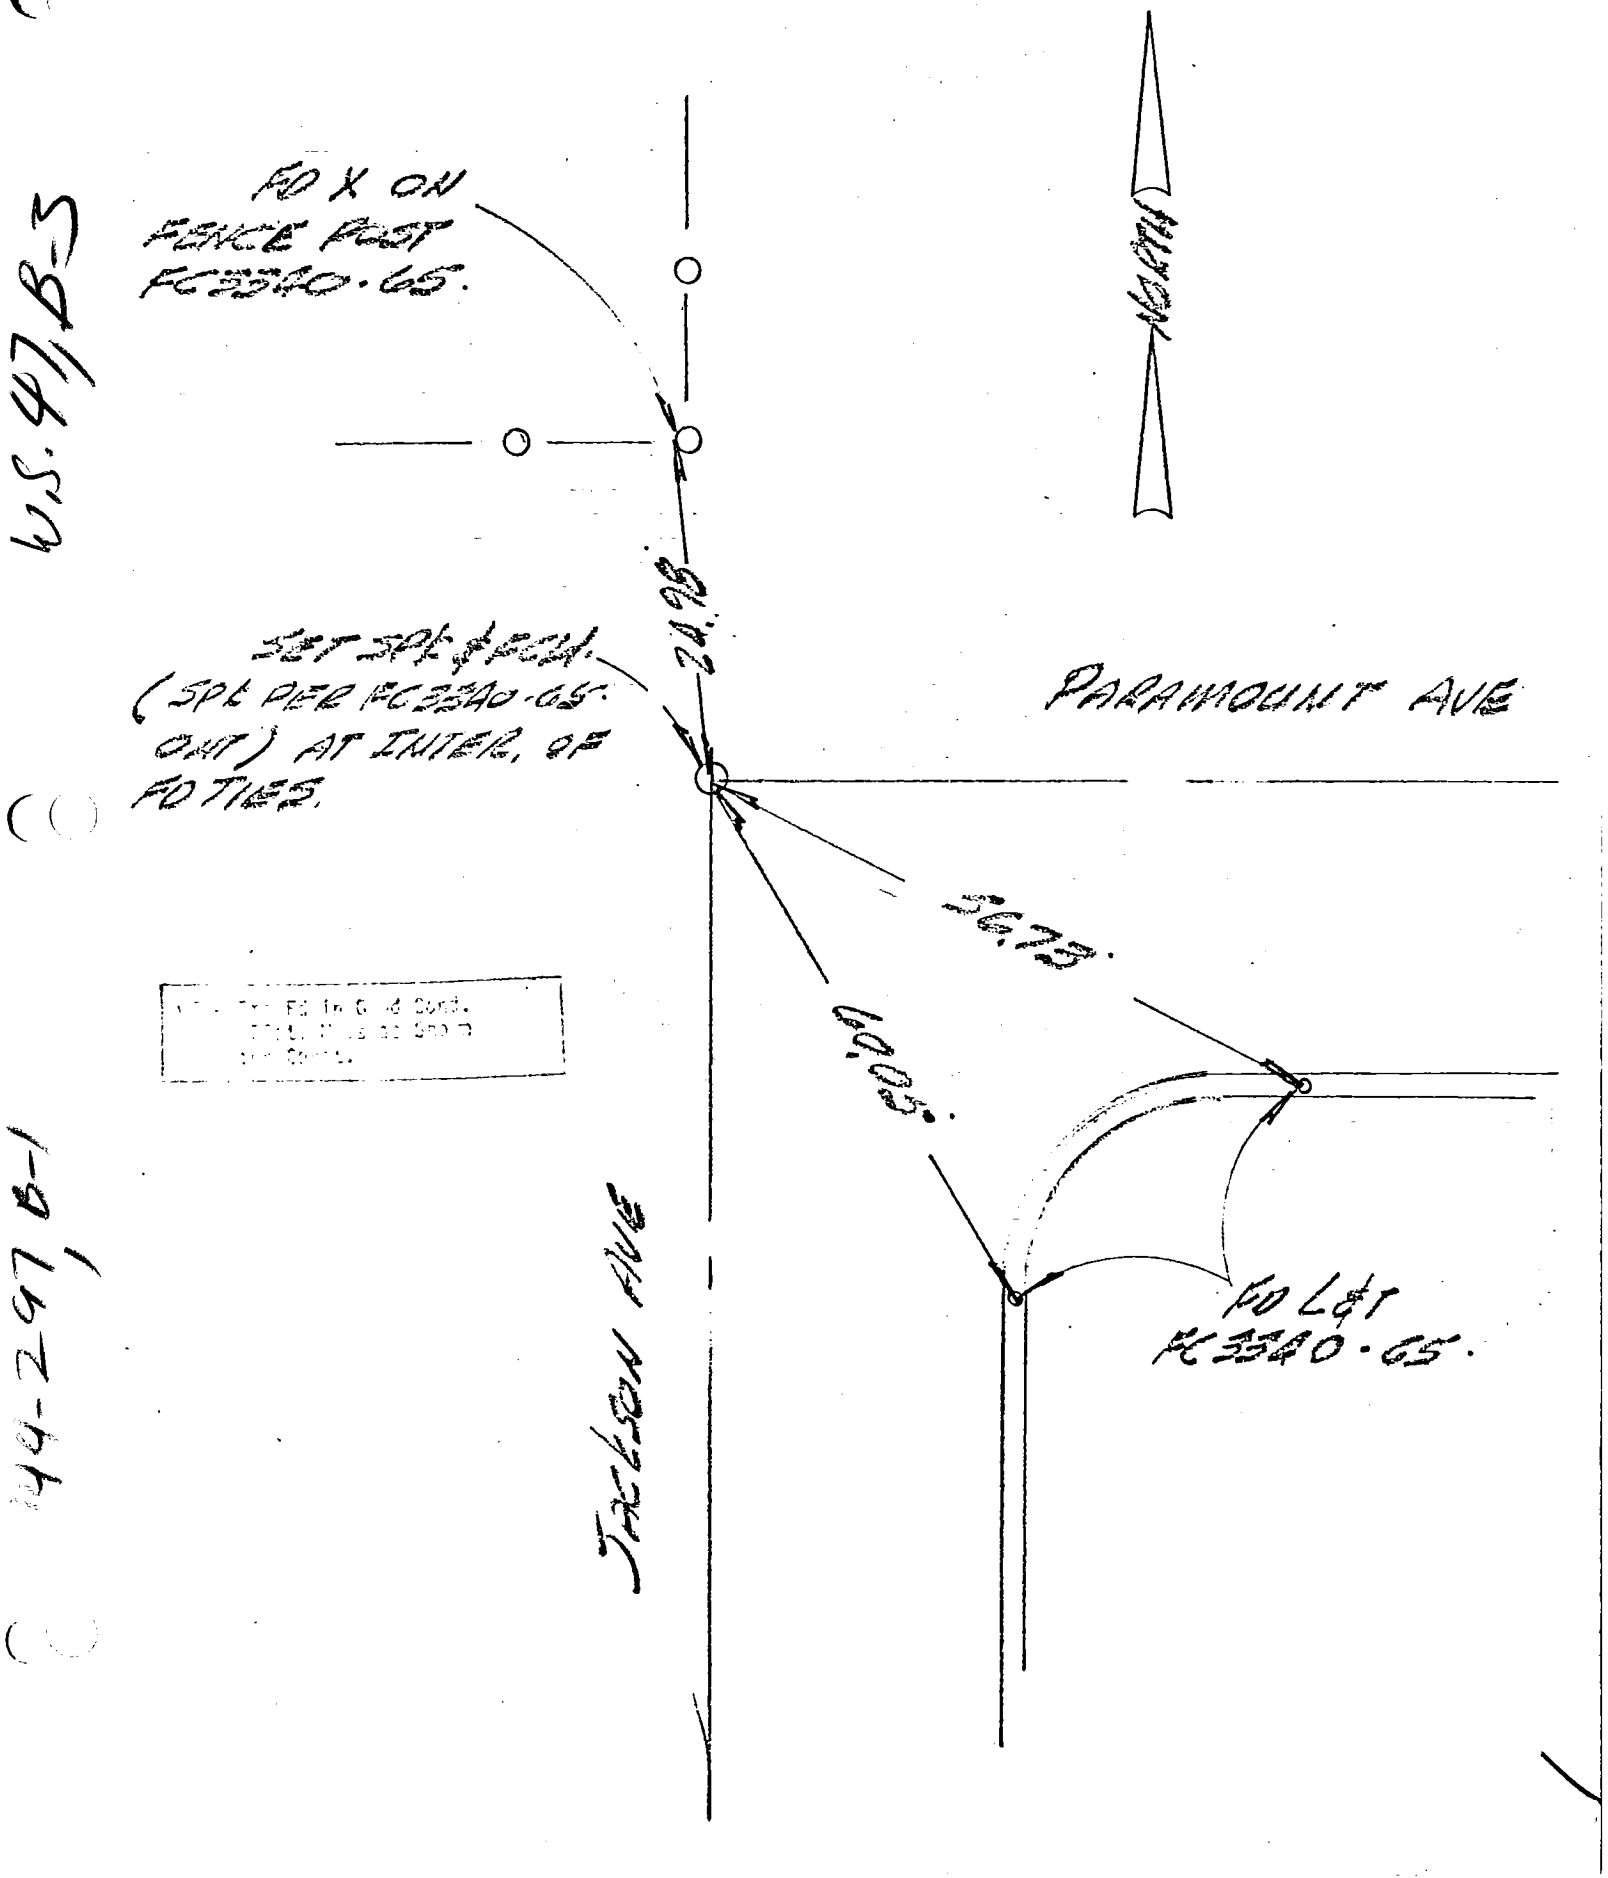

76S911- Cdb 6-74

PROJECT GLADSTONE ST. DRAIN

SURVEY BY DEMPSEY DATE 11-3-75

REVIEWED BY P DATE 12-4-75

Co. Eng. F.B. 3560: FC 3340 107

92 INDEX R.R-13.

LOS ANGELES COUNTY FLOOD CONTROL DISTRICT

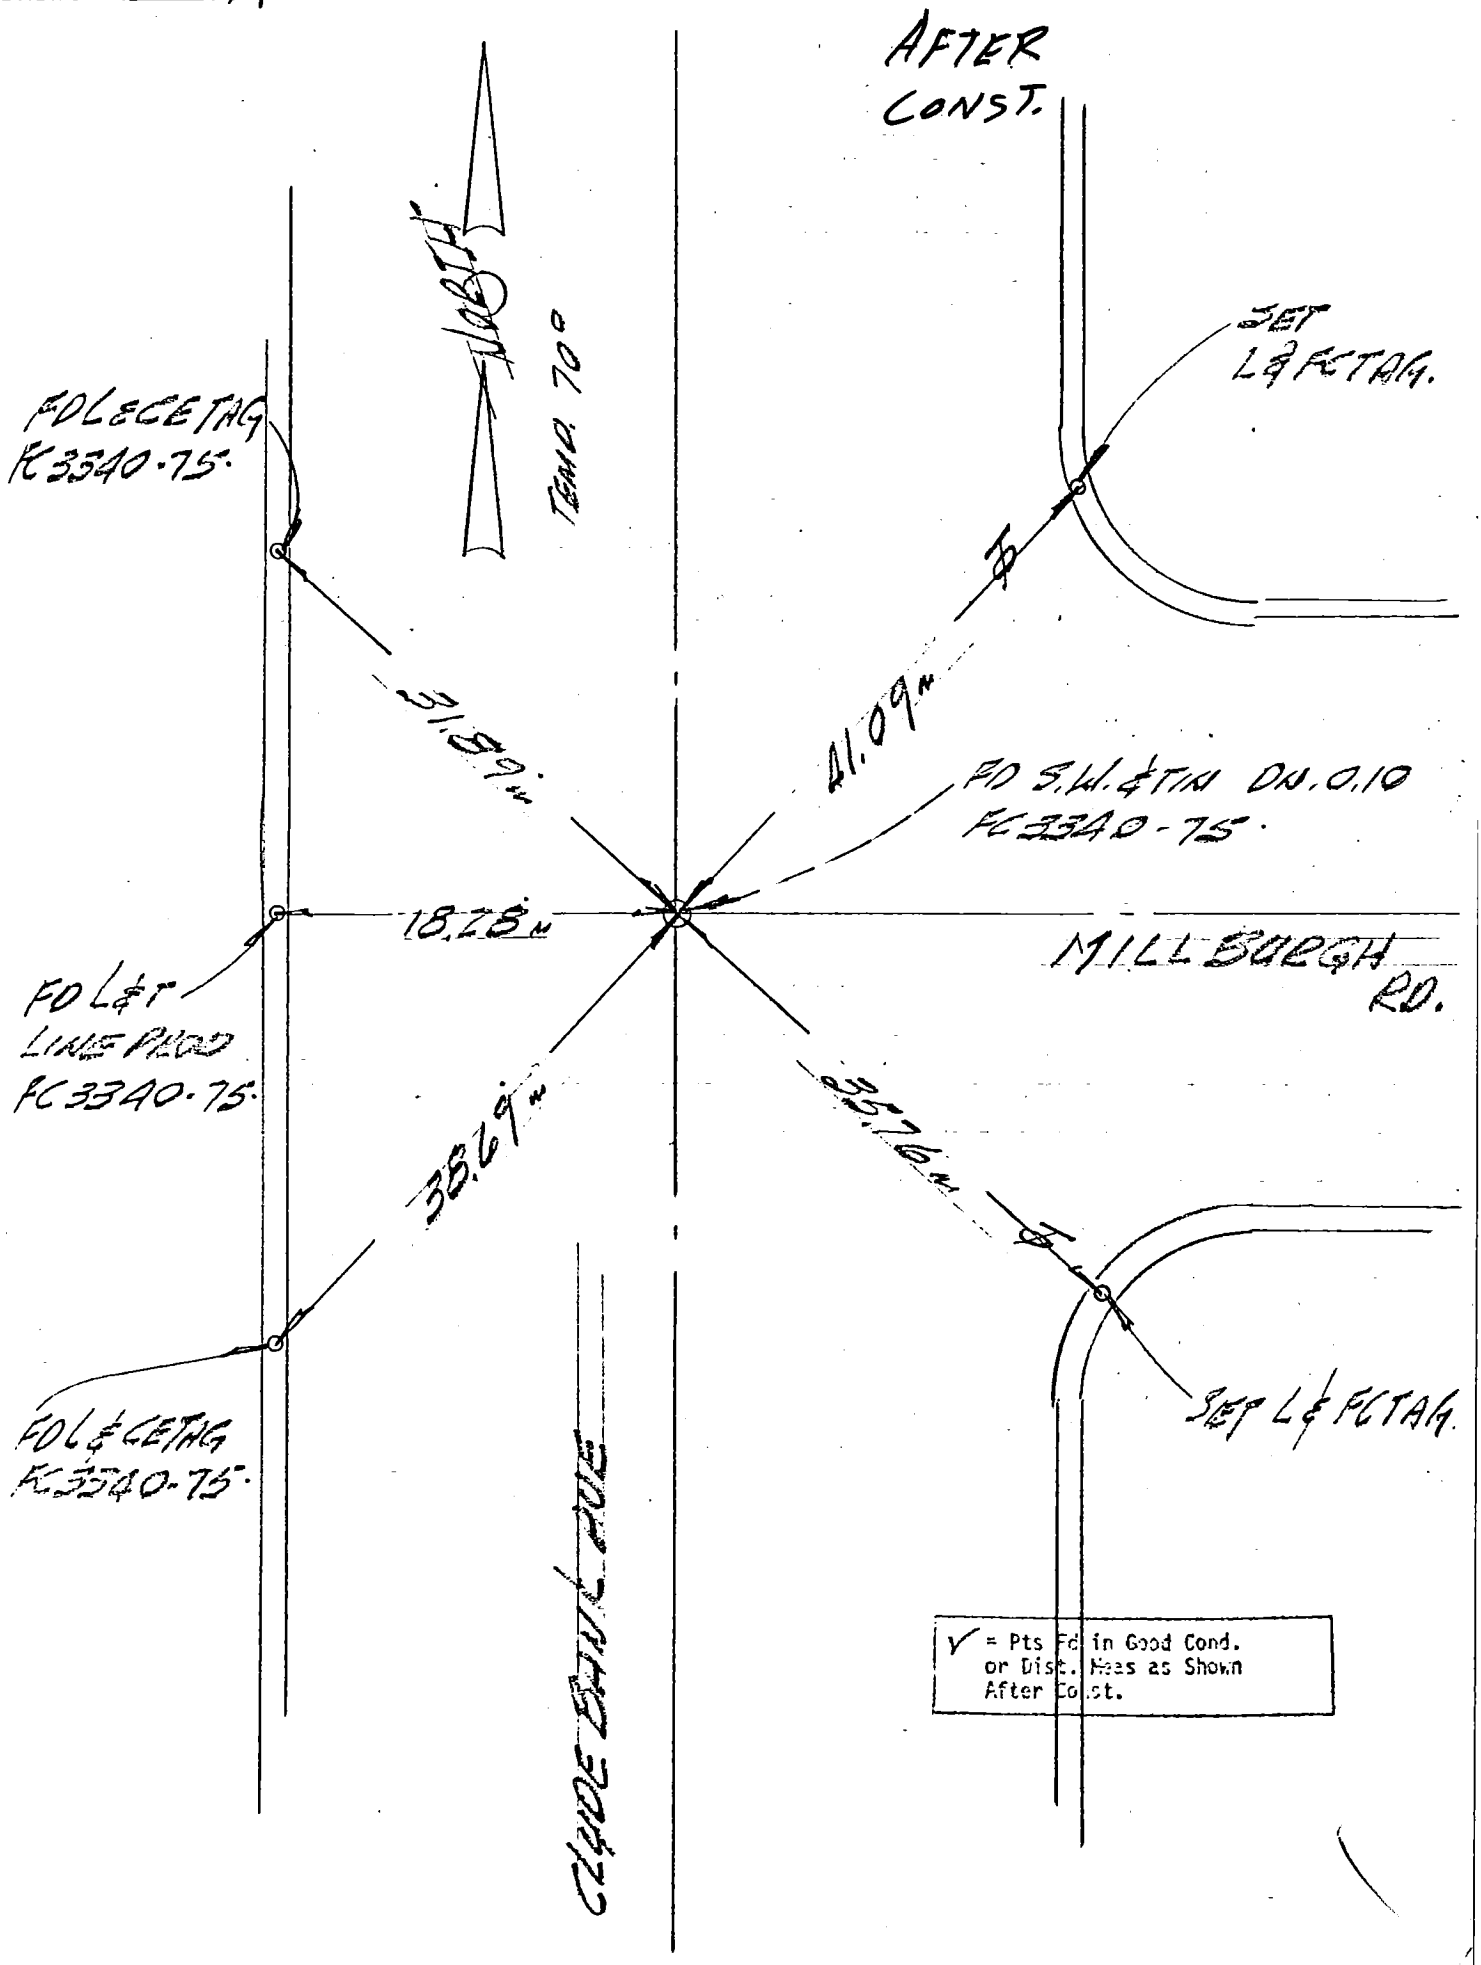

W.S. 47B-3

144-297 B-2

76S911- Cdb 6-74

Co. Eng. F.B. 3560: 93

PROJECT GLADSTONE ST. DRAIN

SURVEY BY DEMPSEY DATE 11-2-75

REVIEWED BY [illegible] DATE 12-4-75

INDEX FC 3340 109

R.R.-15

LOS ANGELES COUNTY FLOOD CONTROL DISTRICT

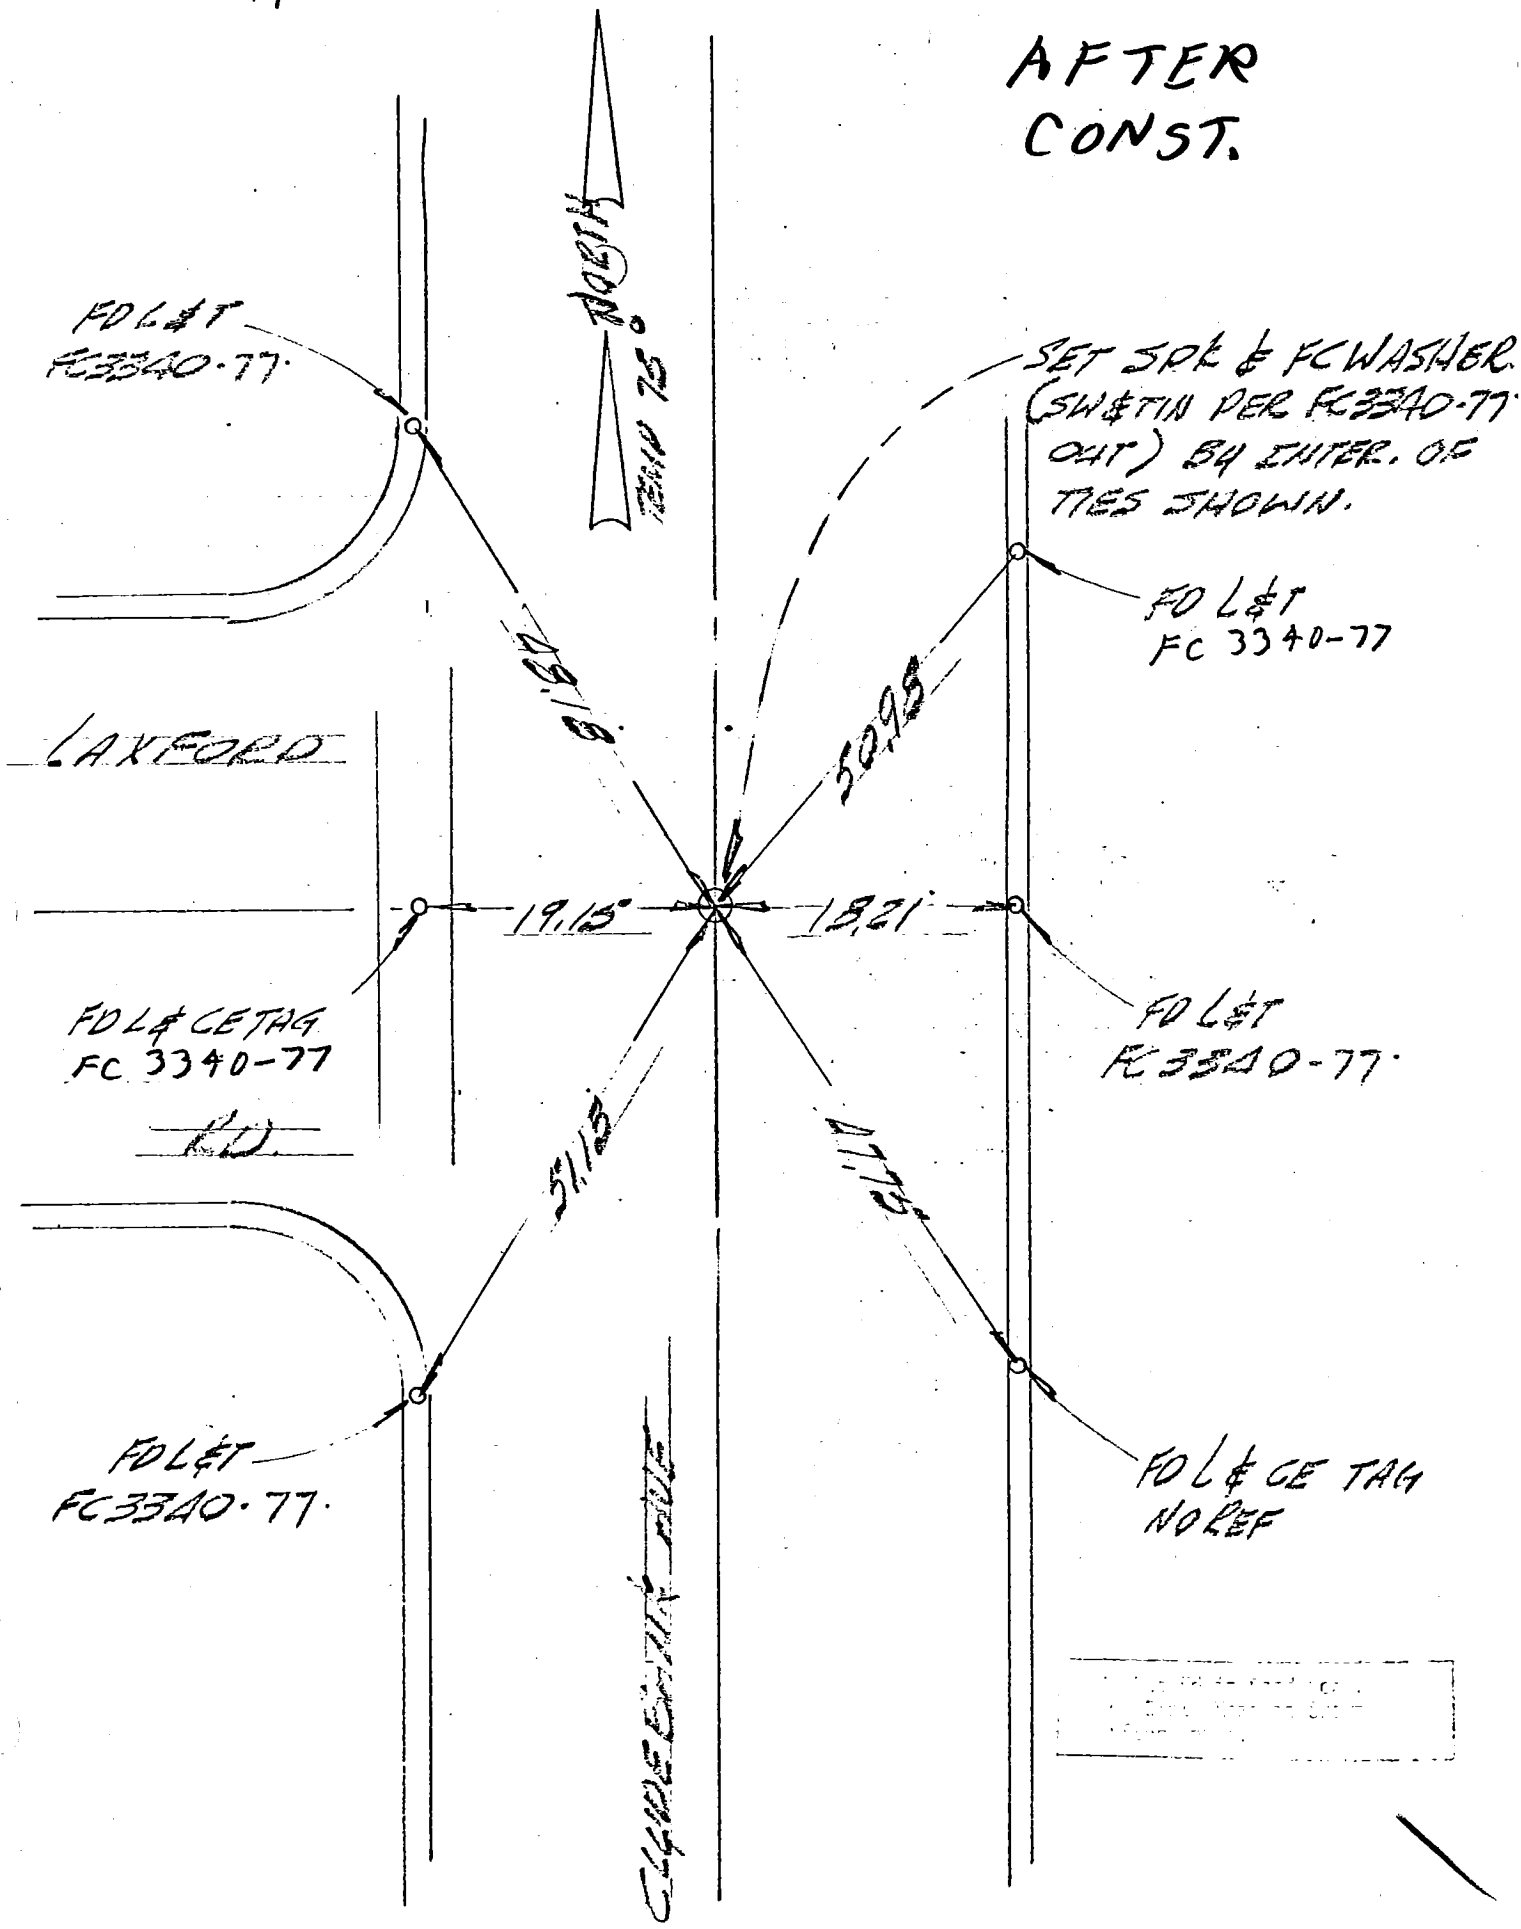

76S911- Cdb 6-74

PROJECT GLADSTONE ST DRAIN

SURVEY BY [illegible] DATE 11-2-75

REVIEWED BY [illegible] DATE 12-4-75

Co. Eng. F.B. 3560 94 INDEX FC 3340 111

RR-17

LOS ANGELES COUNTY FLOOD CONTROL DISTRICT

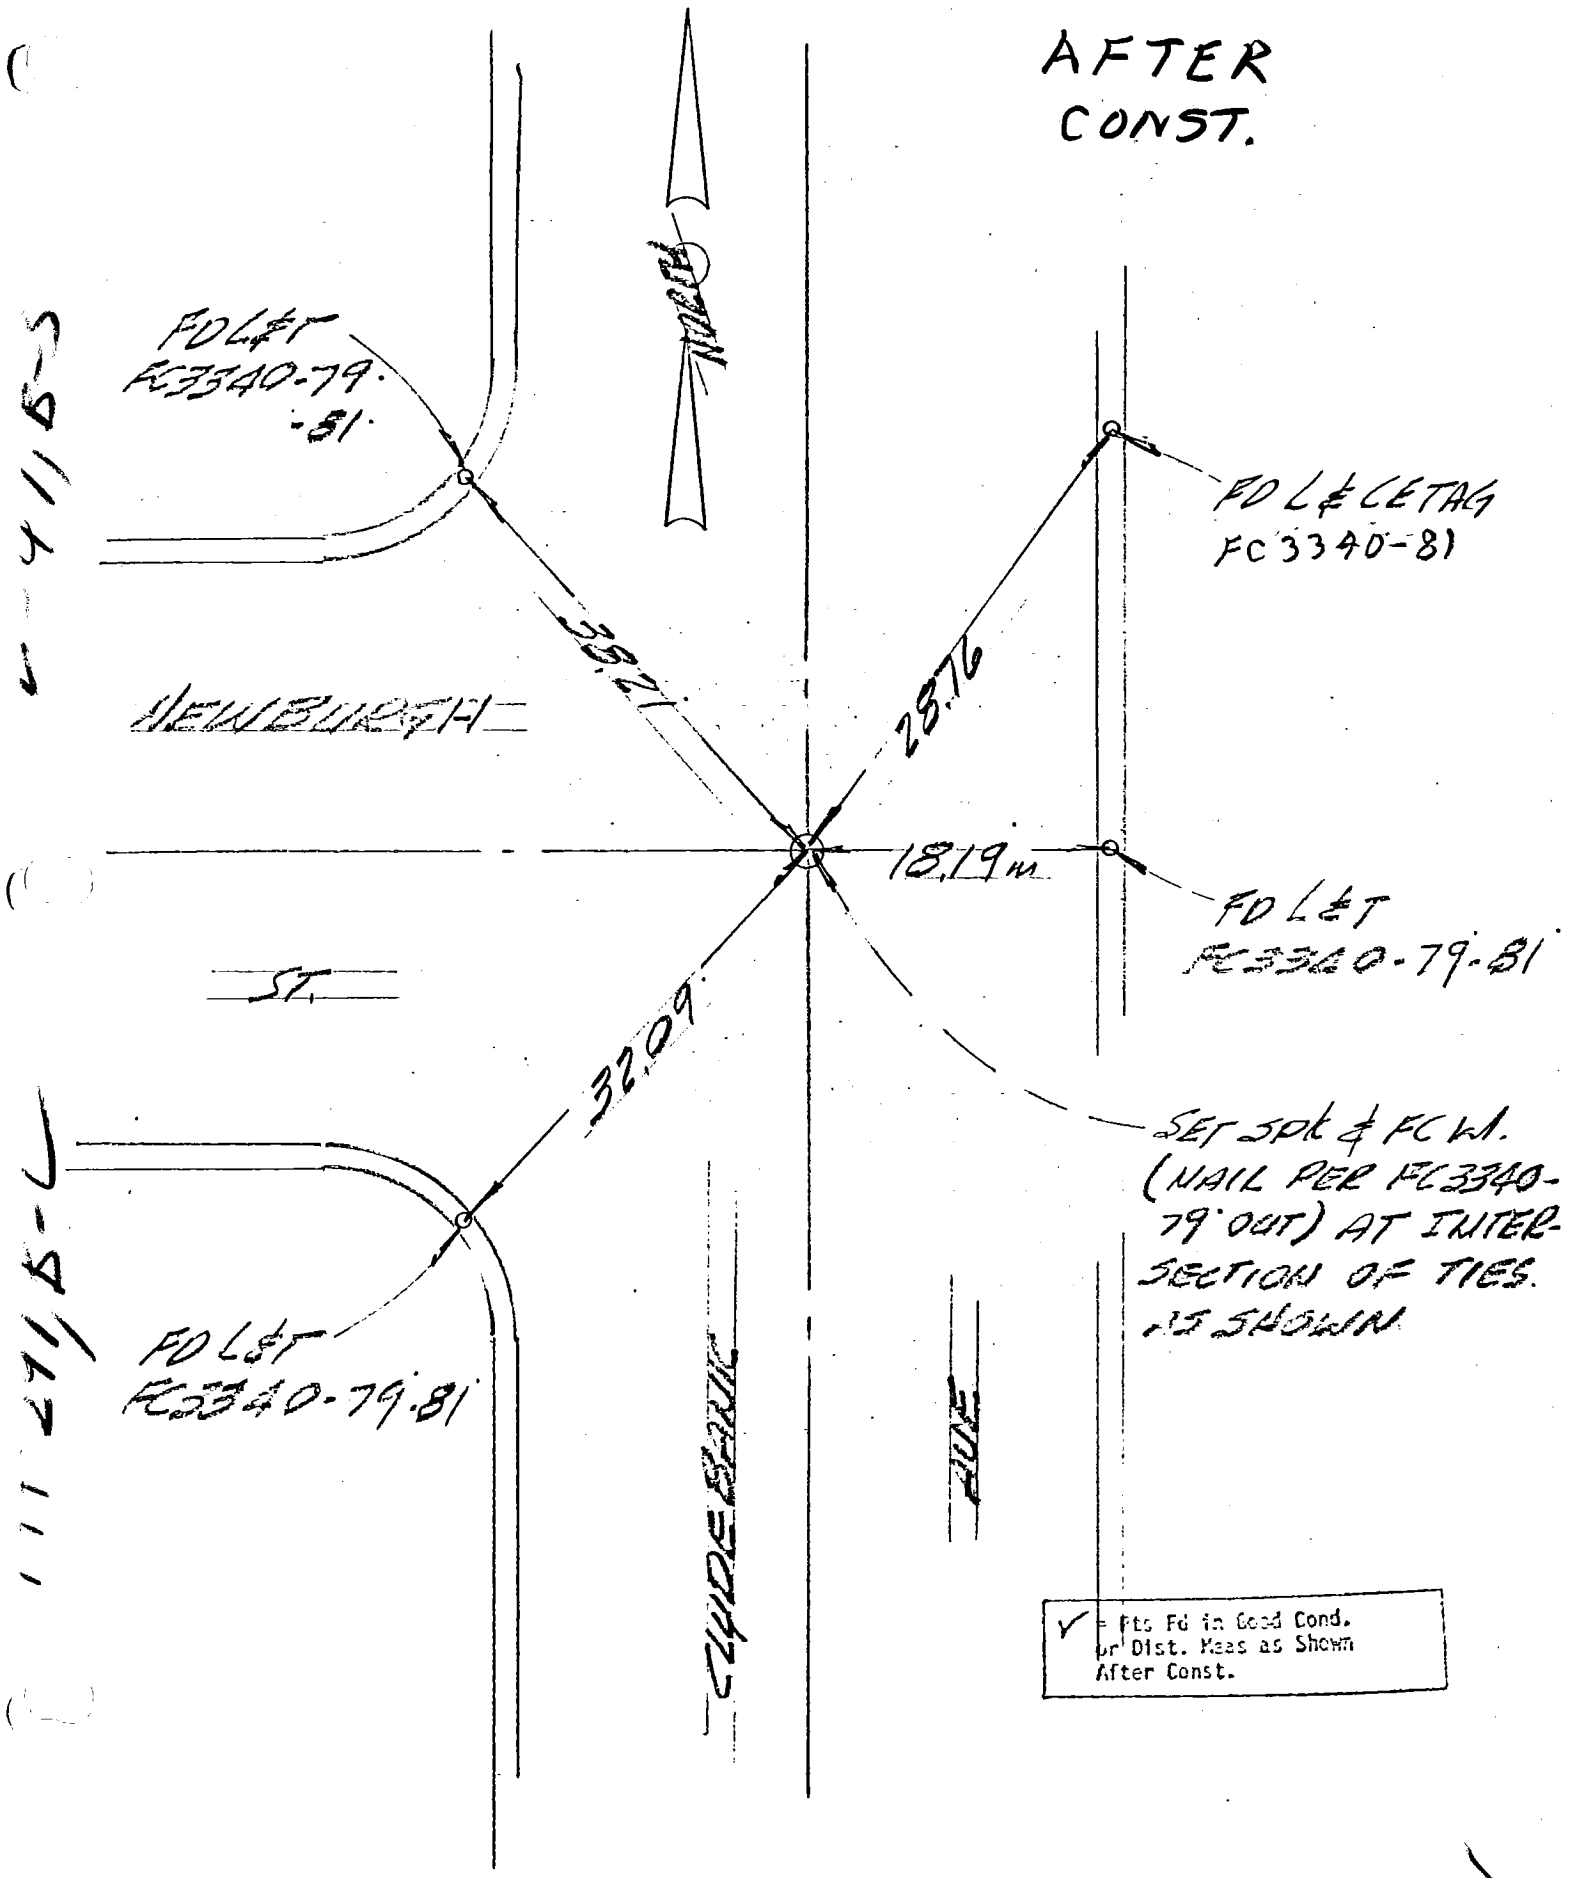

76S911- Cdb 6-74

Co. Eng. F.B. 3560: 95

PROJECT NEWHALL SD 9102-1 LINE A

SURVEY BY PAUL WILSON DATE 11-21-75

REVIEWED BY [illegible] DATE 7-16-76

INDEX FCSD9102 145

R&R-5

LOS ANGELES COUNTY FLOOD CONTROL DISTRICT

(FB 2742)

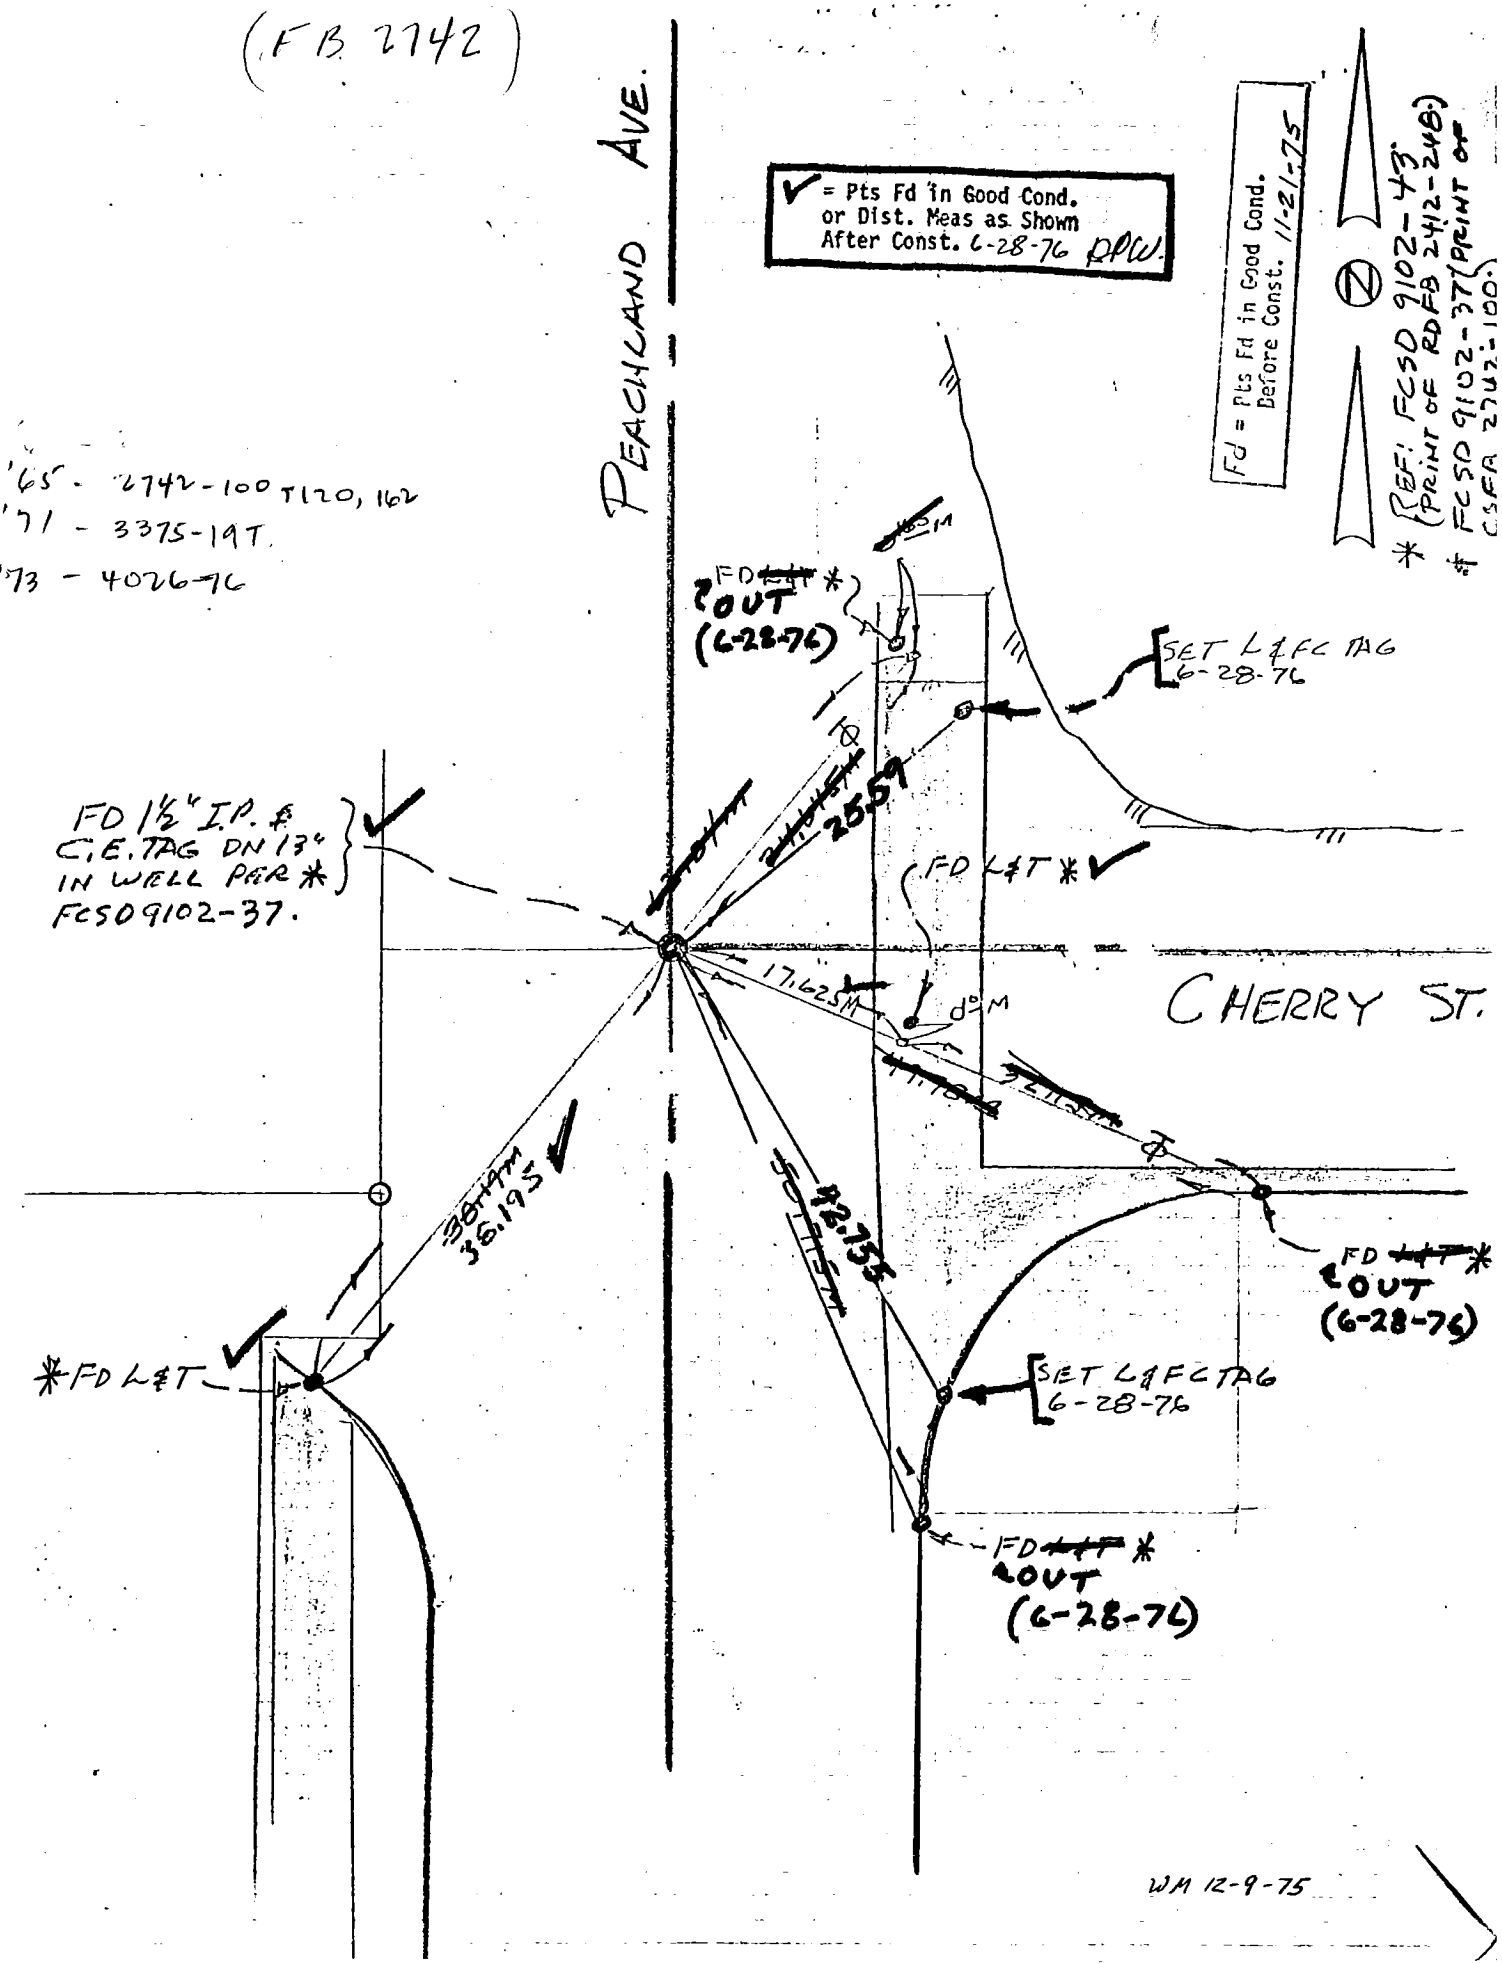

WM 12-9-75

70S911- Cdb 6-74

Co. Eng. F.B. 3560: 96

PROJECT NEWHALL SD 9102-1 LINE A

INDEX FCSD9102 147

SURVEY BY PAUL WILSON DATE 12-4-75

R&R-7

REVIEWED BY [illegible] DATE 7-16-76

LOS ANGELES COUNTY FLOOD CONTROL DISTRICT

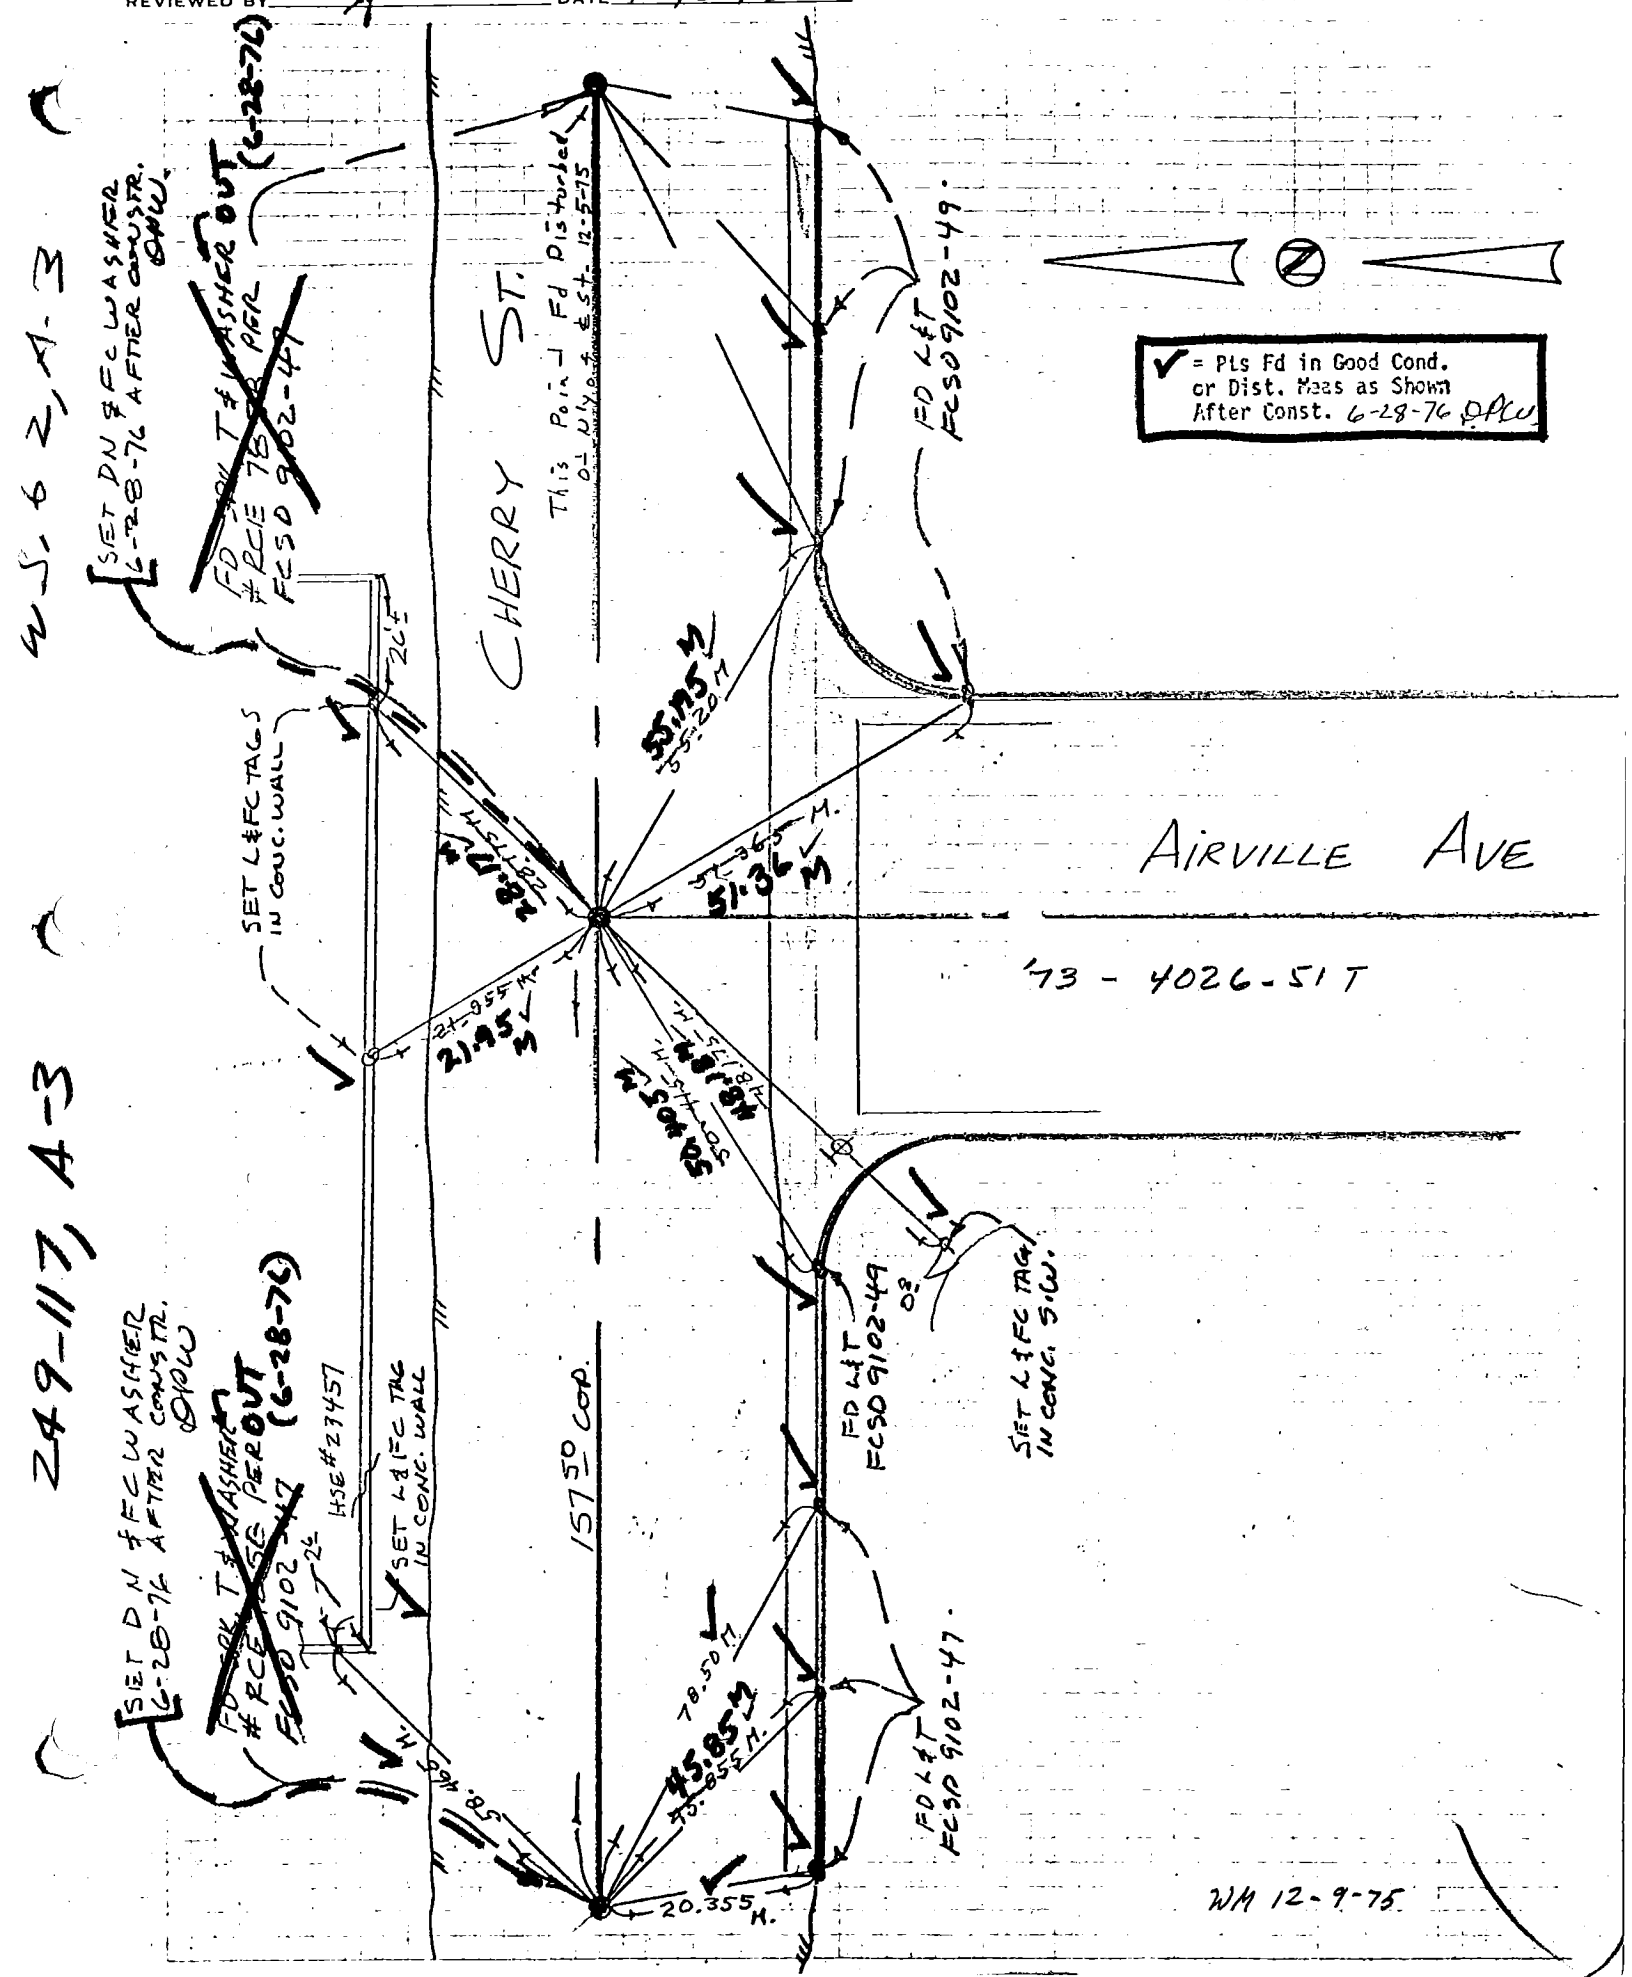

76S911- Cdb 6-74

PROJECT NEWHALL SD. 9102-1 LINE A

SURVEY BY PAUL WILSON DATE 11-25-75

REVIEWED BY DATE 7-19-76

Co. Eng. F.B. 3560: 97

INDEX FCSD9102 149

R#R-9

LOS ANGELES COUNTY FLOOD CONTROL DISTRICT

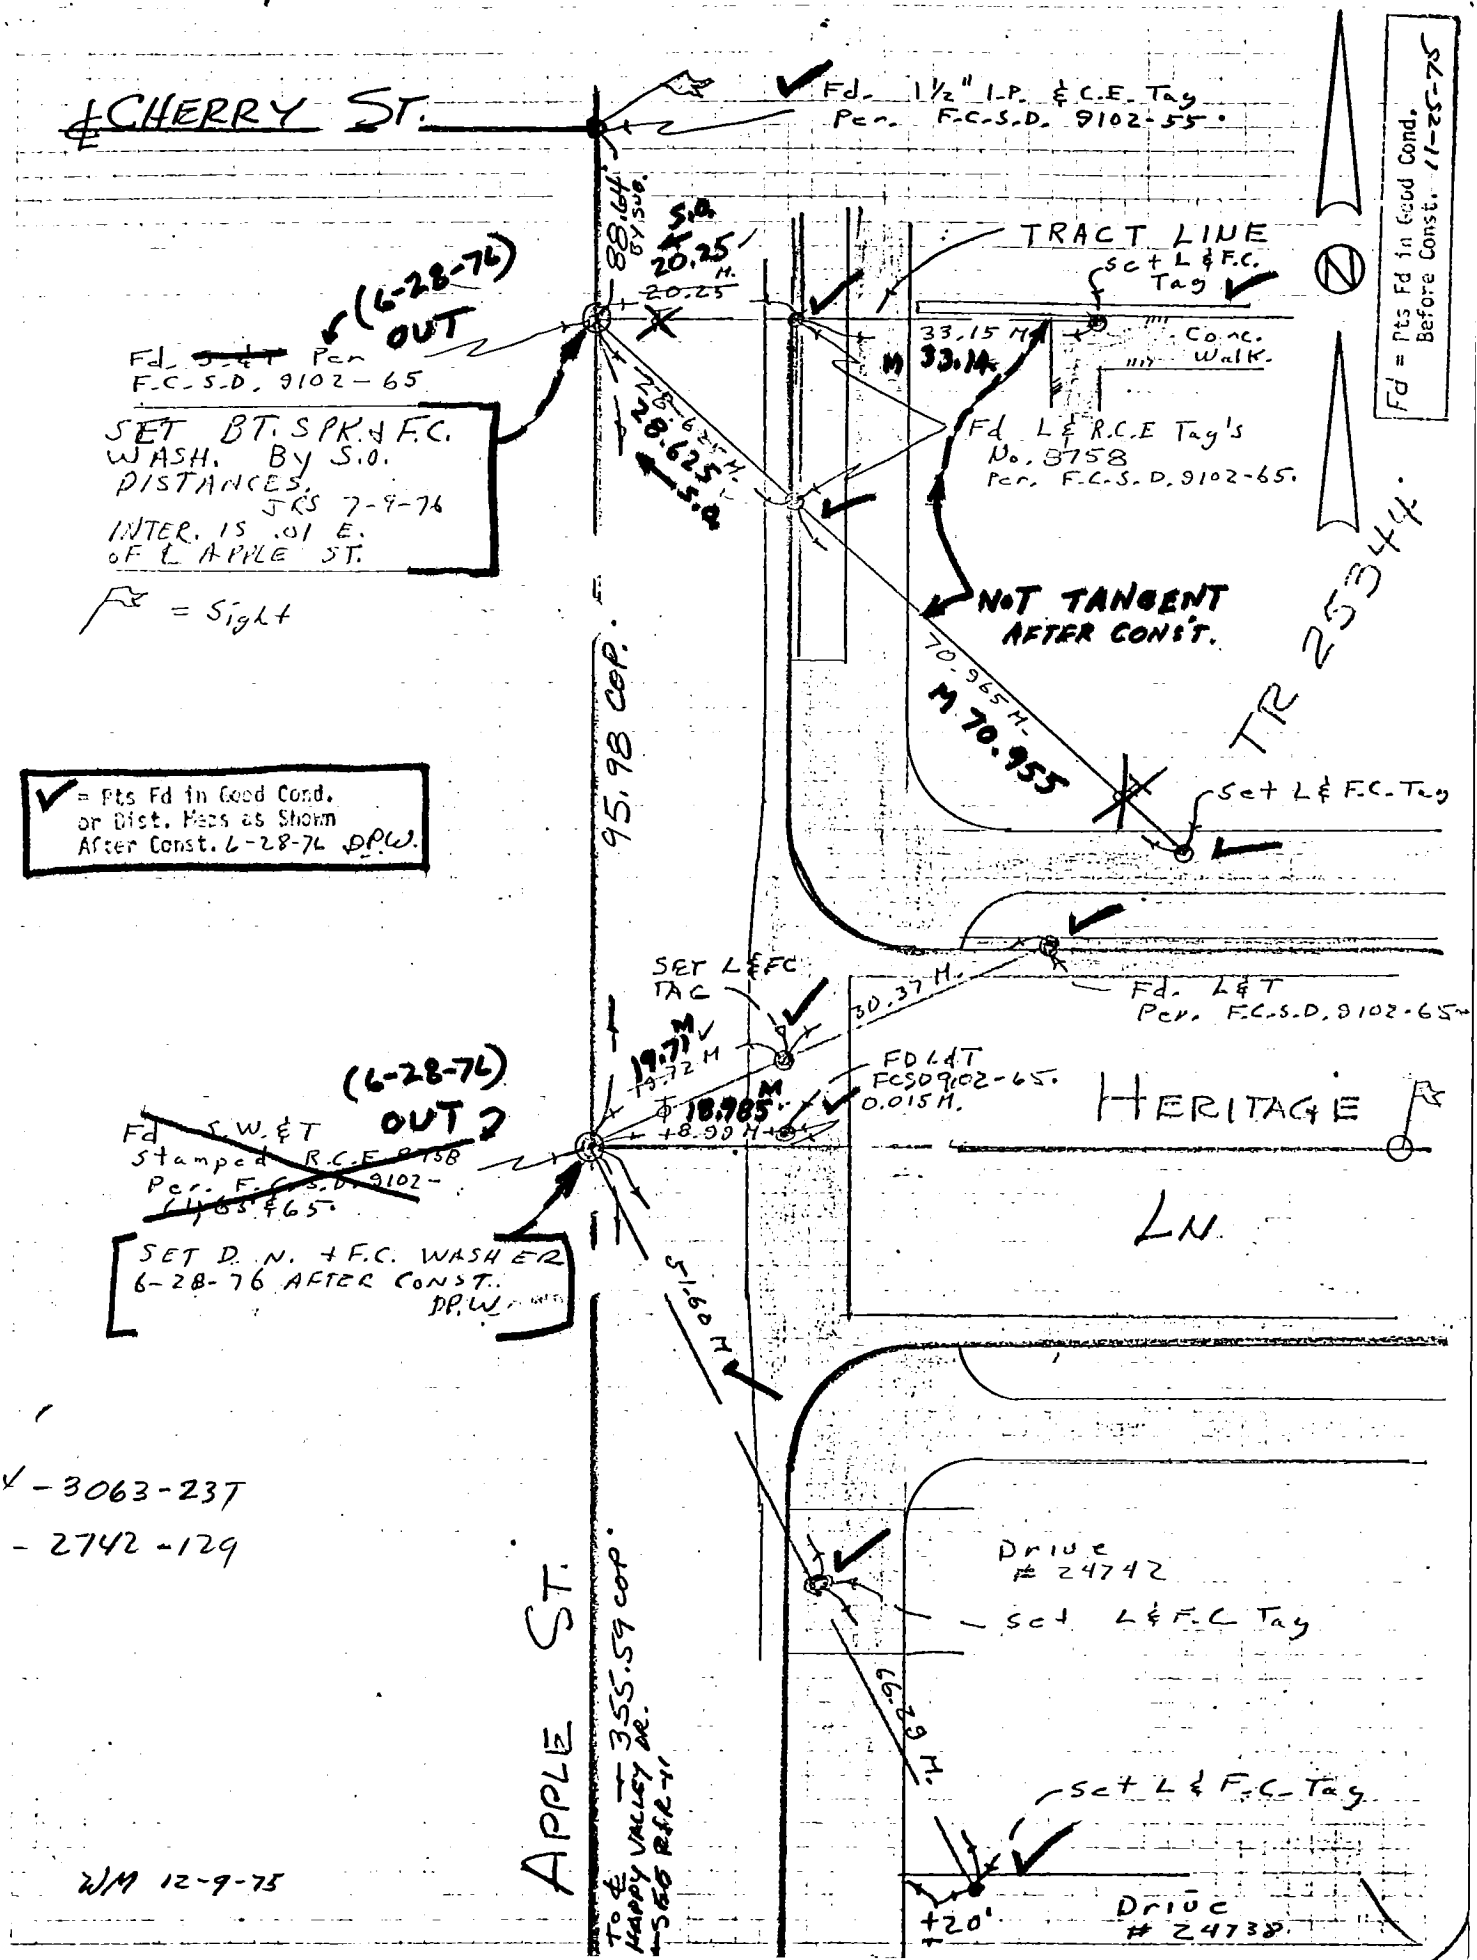

76S9'11- Cdb 6-74

Co. Eng. F.B. 3560: 98

PROJECT NEWHALL S.D 9102-1 LINE A

INDEX FCSD9102 151

SURVEY BY PAUL WILSON (MBK) DATE 12-5-75

R & R-11

REVIEWED BY [signature] DATE 7-19-76

LOS ANGELES COUNTY FLOOD CONTROL DISTRICT

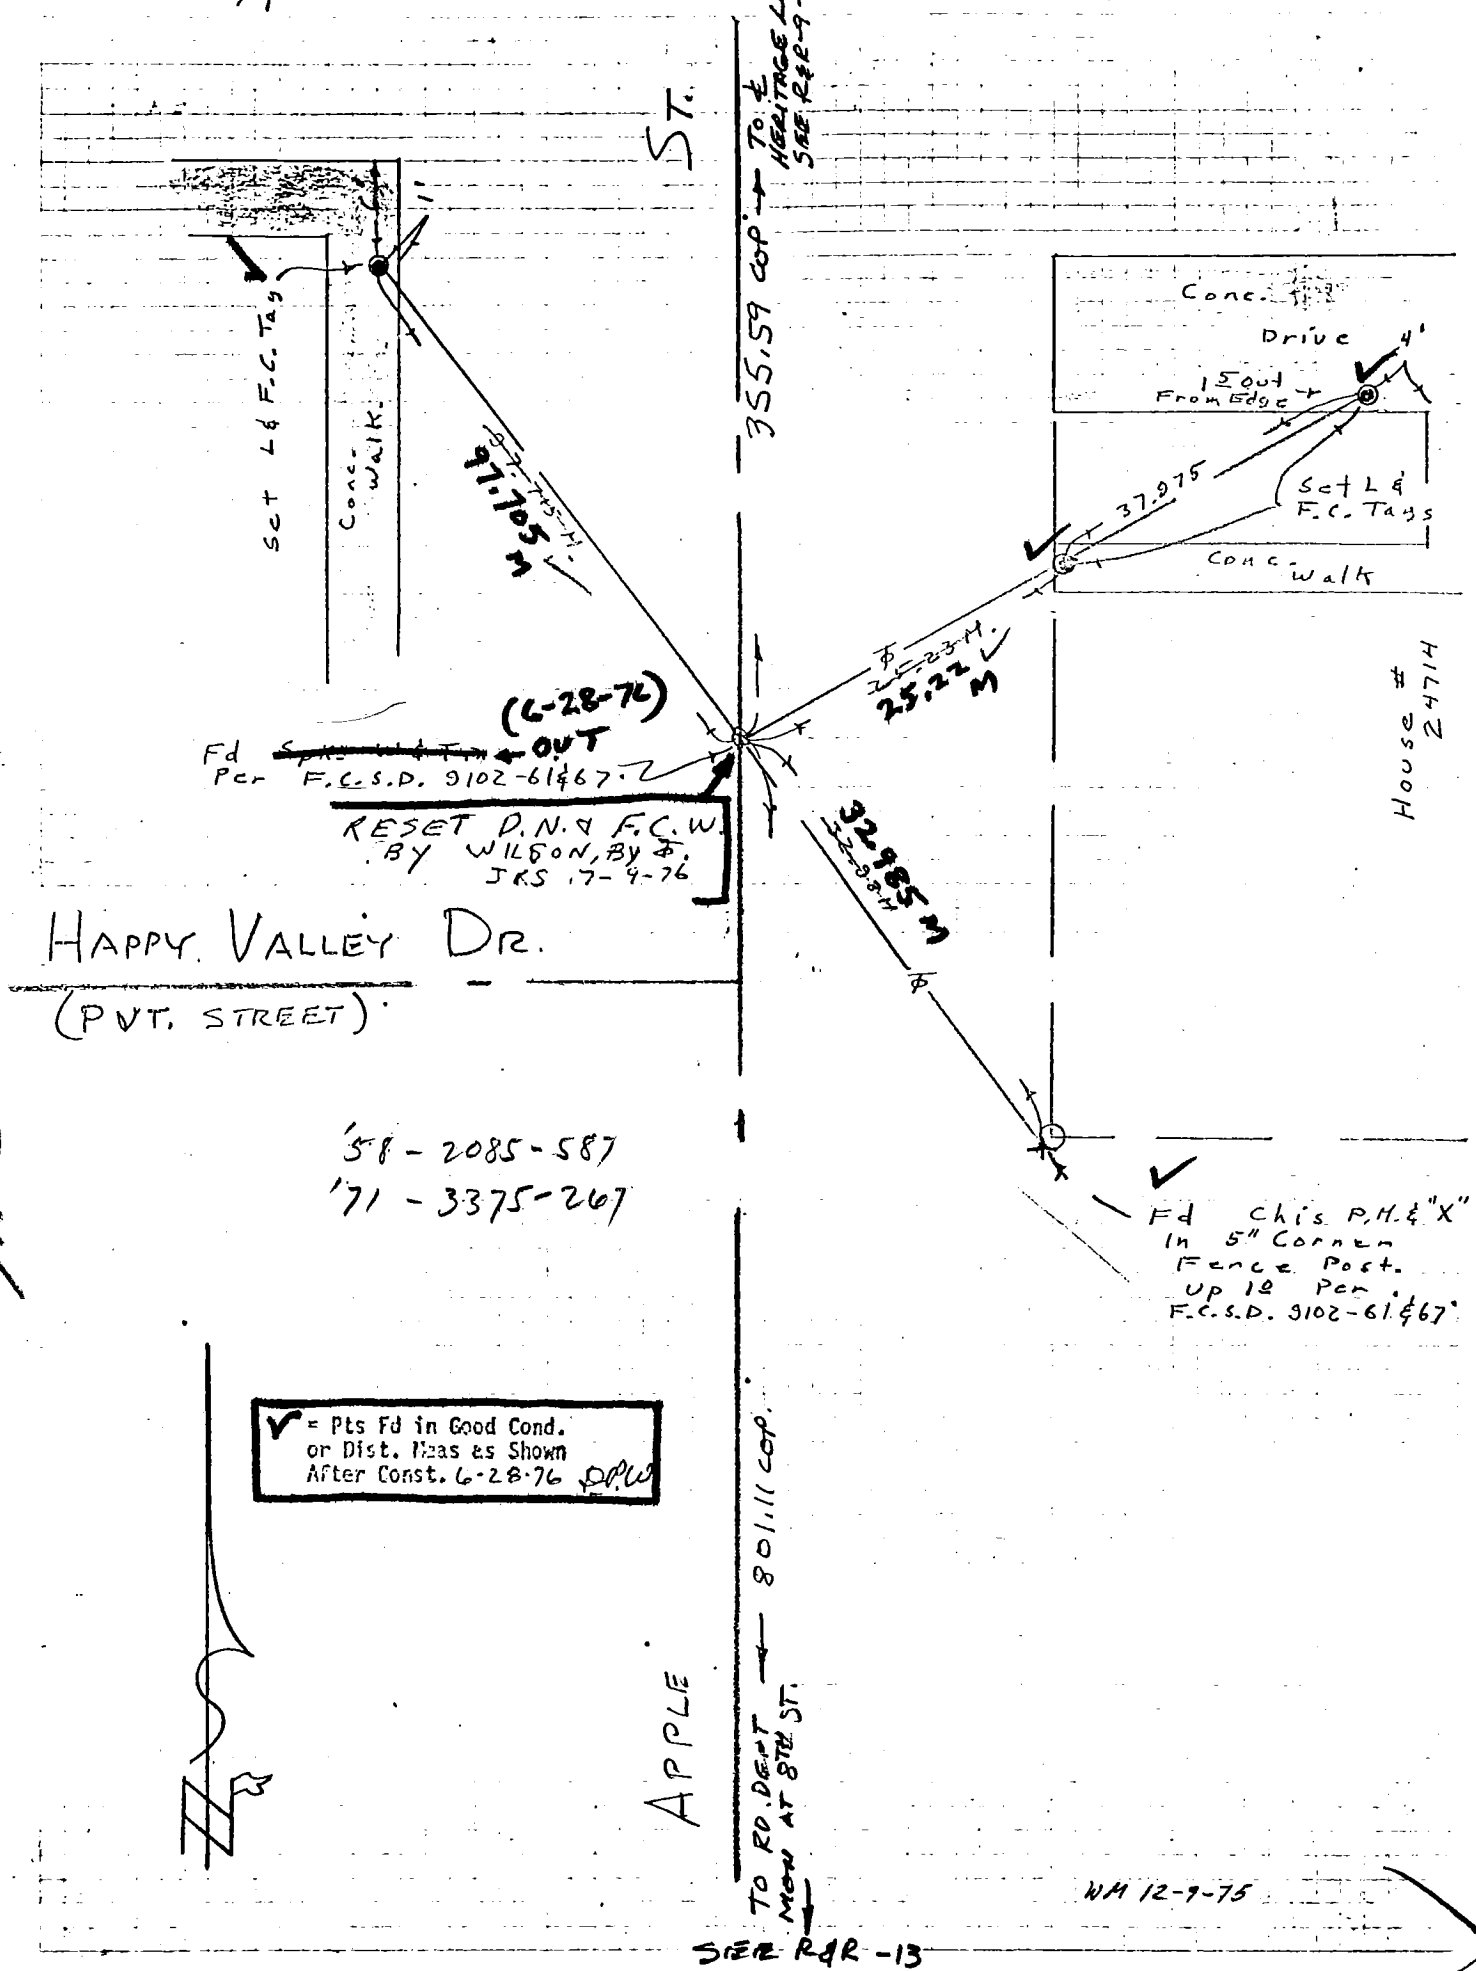

249-117A-3

78S911- Cdb 6-74

Co. Eng. F.B. 3560; 99

PROJECT NEWHALL SD 9102-1 LINE A

SURVEY BY PAUL WILSON DATE 12-5-75

REVIEWED BY DATE 7-19-76

INDEX FCSD9102 153

R & R-13

LOS ANGELES COUNTY FLOOD CONTROL DISTRICT

✓ = Pts Fd in Good Cond. or Dist. Meas as Shown After Const. 6-28-76

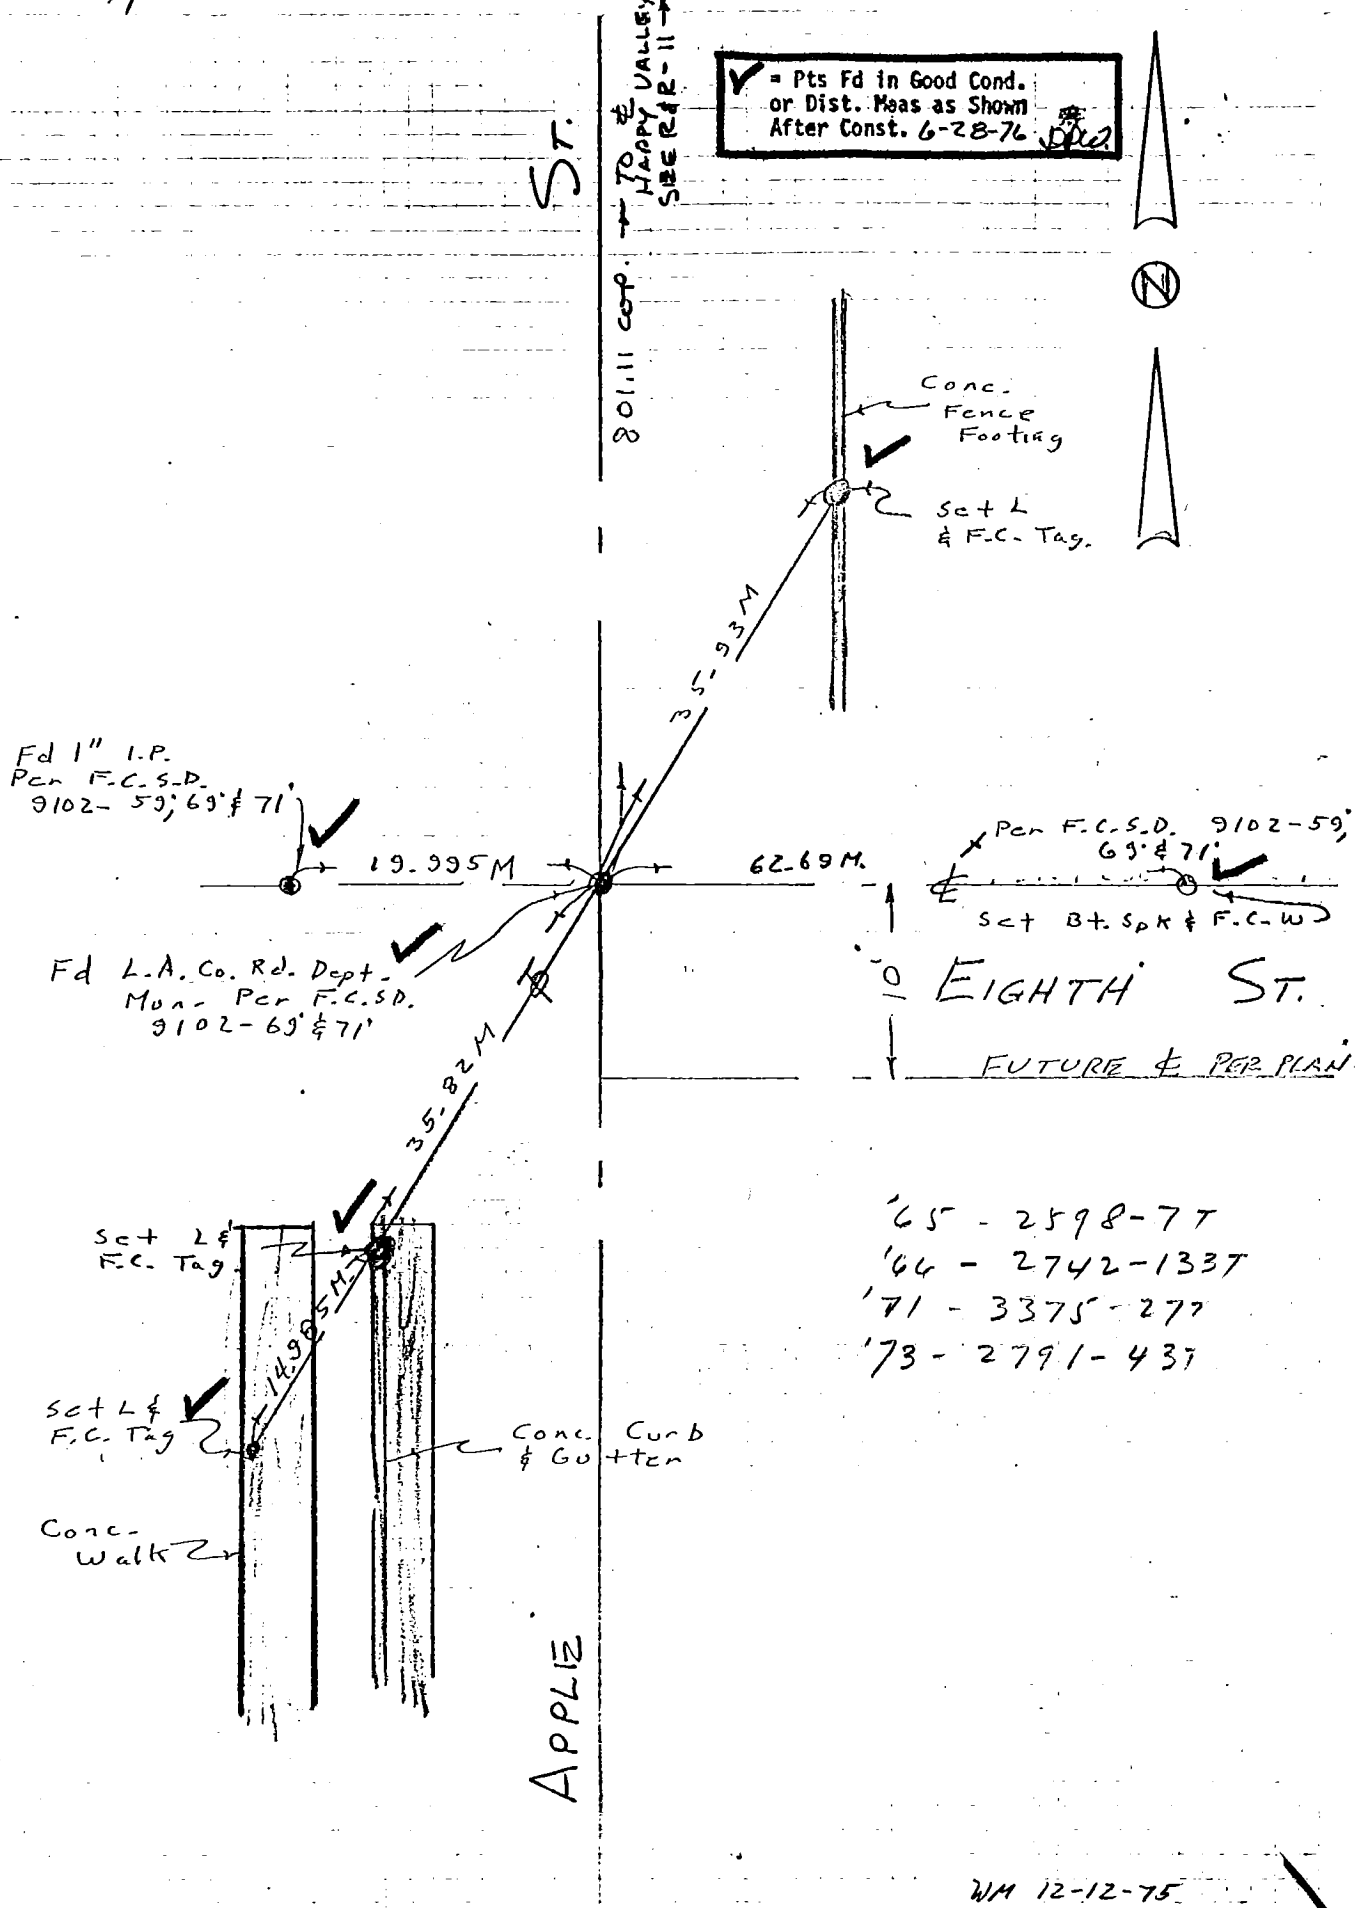

'65 - 2598-77

'66 - 2742-133T

'71 - 3375-27T

'73 - 2791-43T

WM 12-12-75

W.S. 62A-3

234-117 A-1

76S911– Cdb 5–71

Co. Eng. F.B. 3560: 100

PROJECT NEWHALL S.D. 9102-1 LINE A

SURVEY BY PAUL WILSON DATE 1-5-76

REVIEWED BY [signature] DATE 7-19-76

INDEX FCSD9102 155

R&R-13A

LOS ANGELES COUNTY FLOOD CONTROL DISTRICT

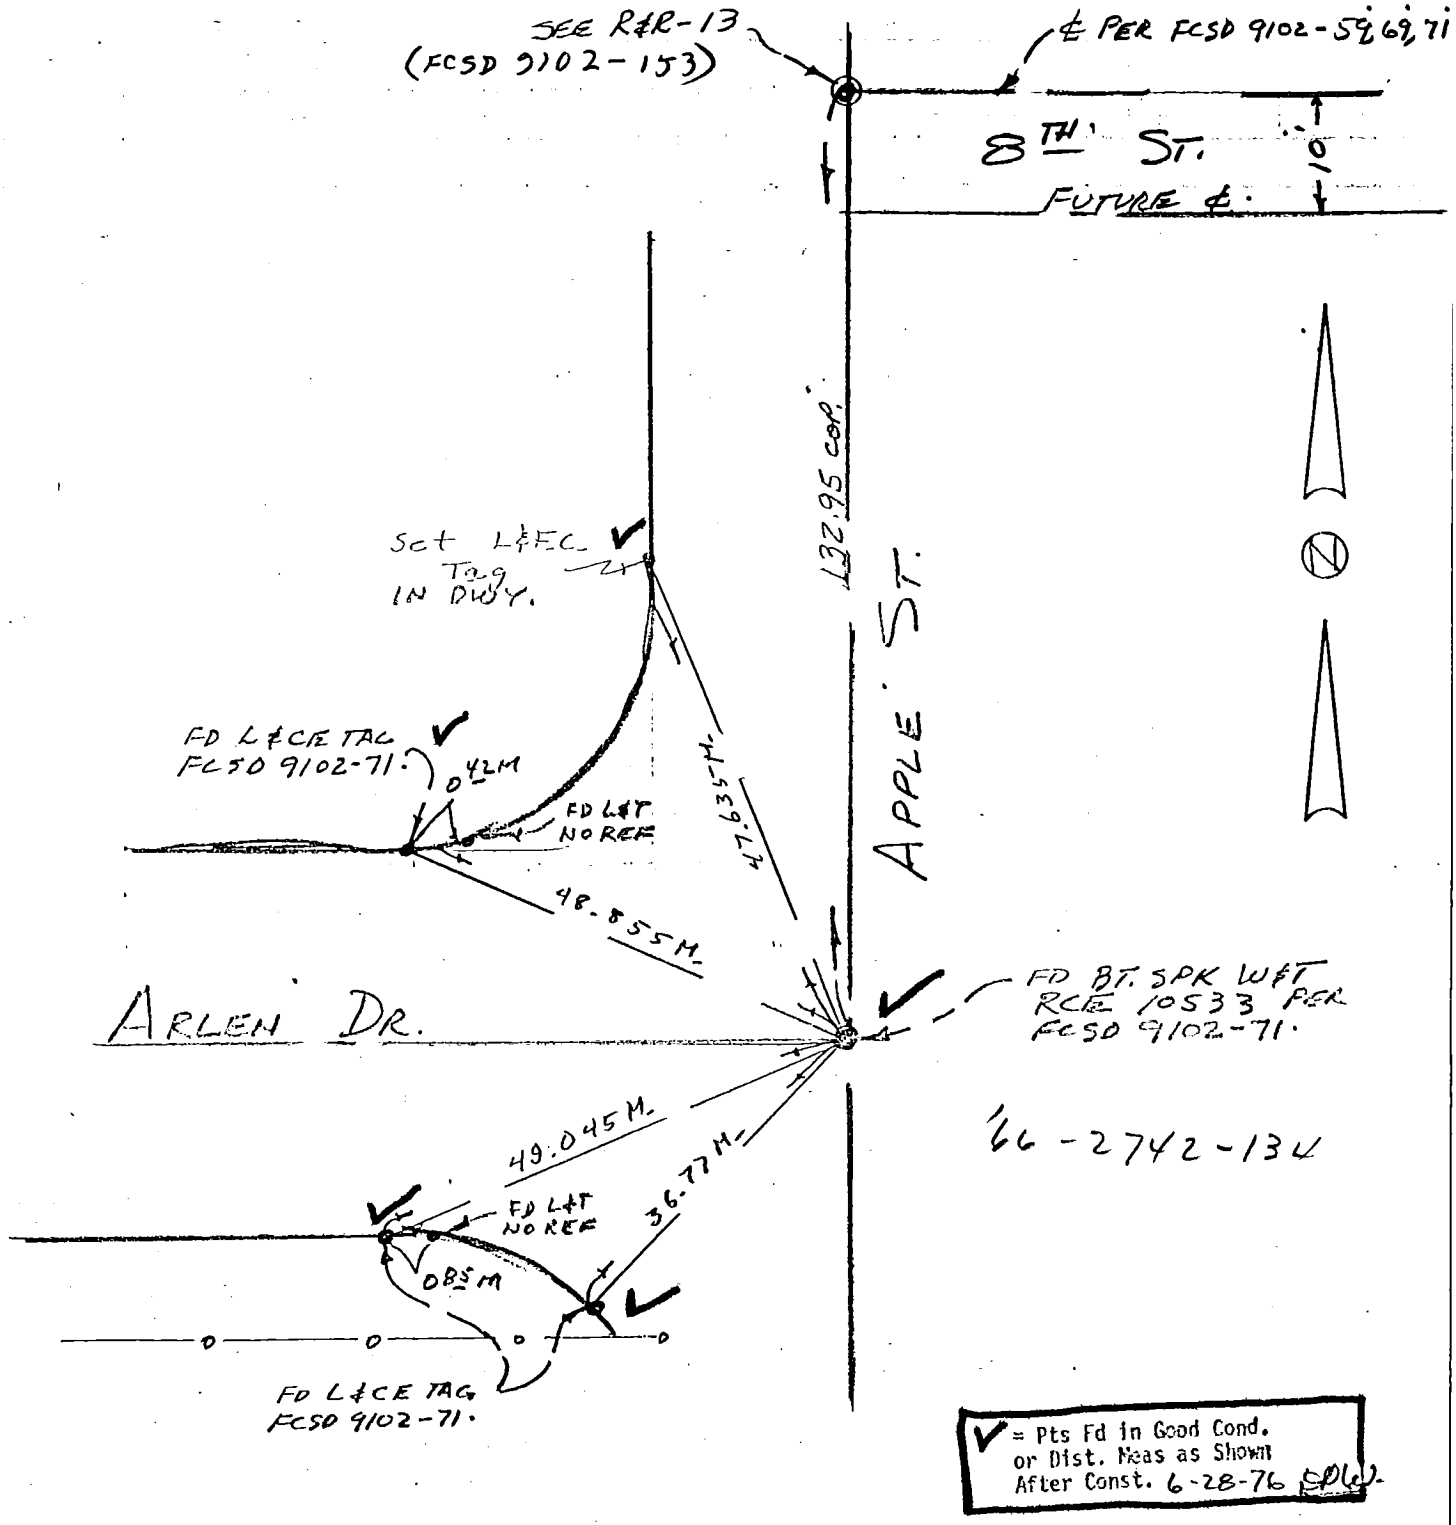

66-2742-134

✓ = Pts Fd in Good Cond. or Dist. Meas as Shown After Const. 6-28-76 [initials]

W.S. 62, A3

234-117A-1

76S911- Cdb 6-74

PROJECT NEWHALL SD 9102-1 LINE A

SURVEY BY PAUL WILSON DATE 12-8-75

REVIEWED BY [illegible] DATE 7-19-76

Co. Eng. F.B. 3560: 101

INDEX FCSD9102 159

R&R- 15

LOS ANGELES COUNTY FLOOD CONTROL DISTRICT

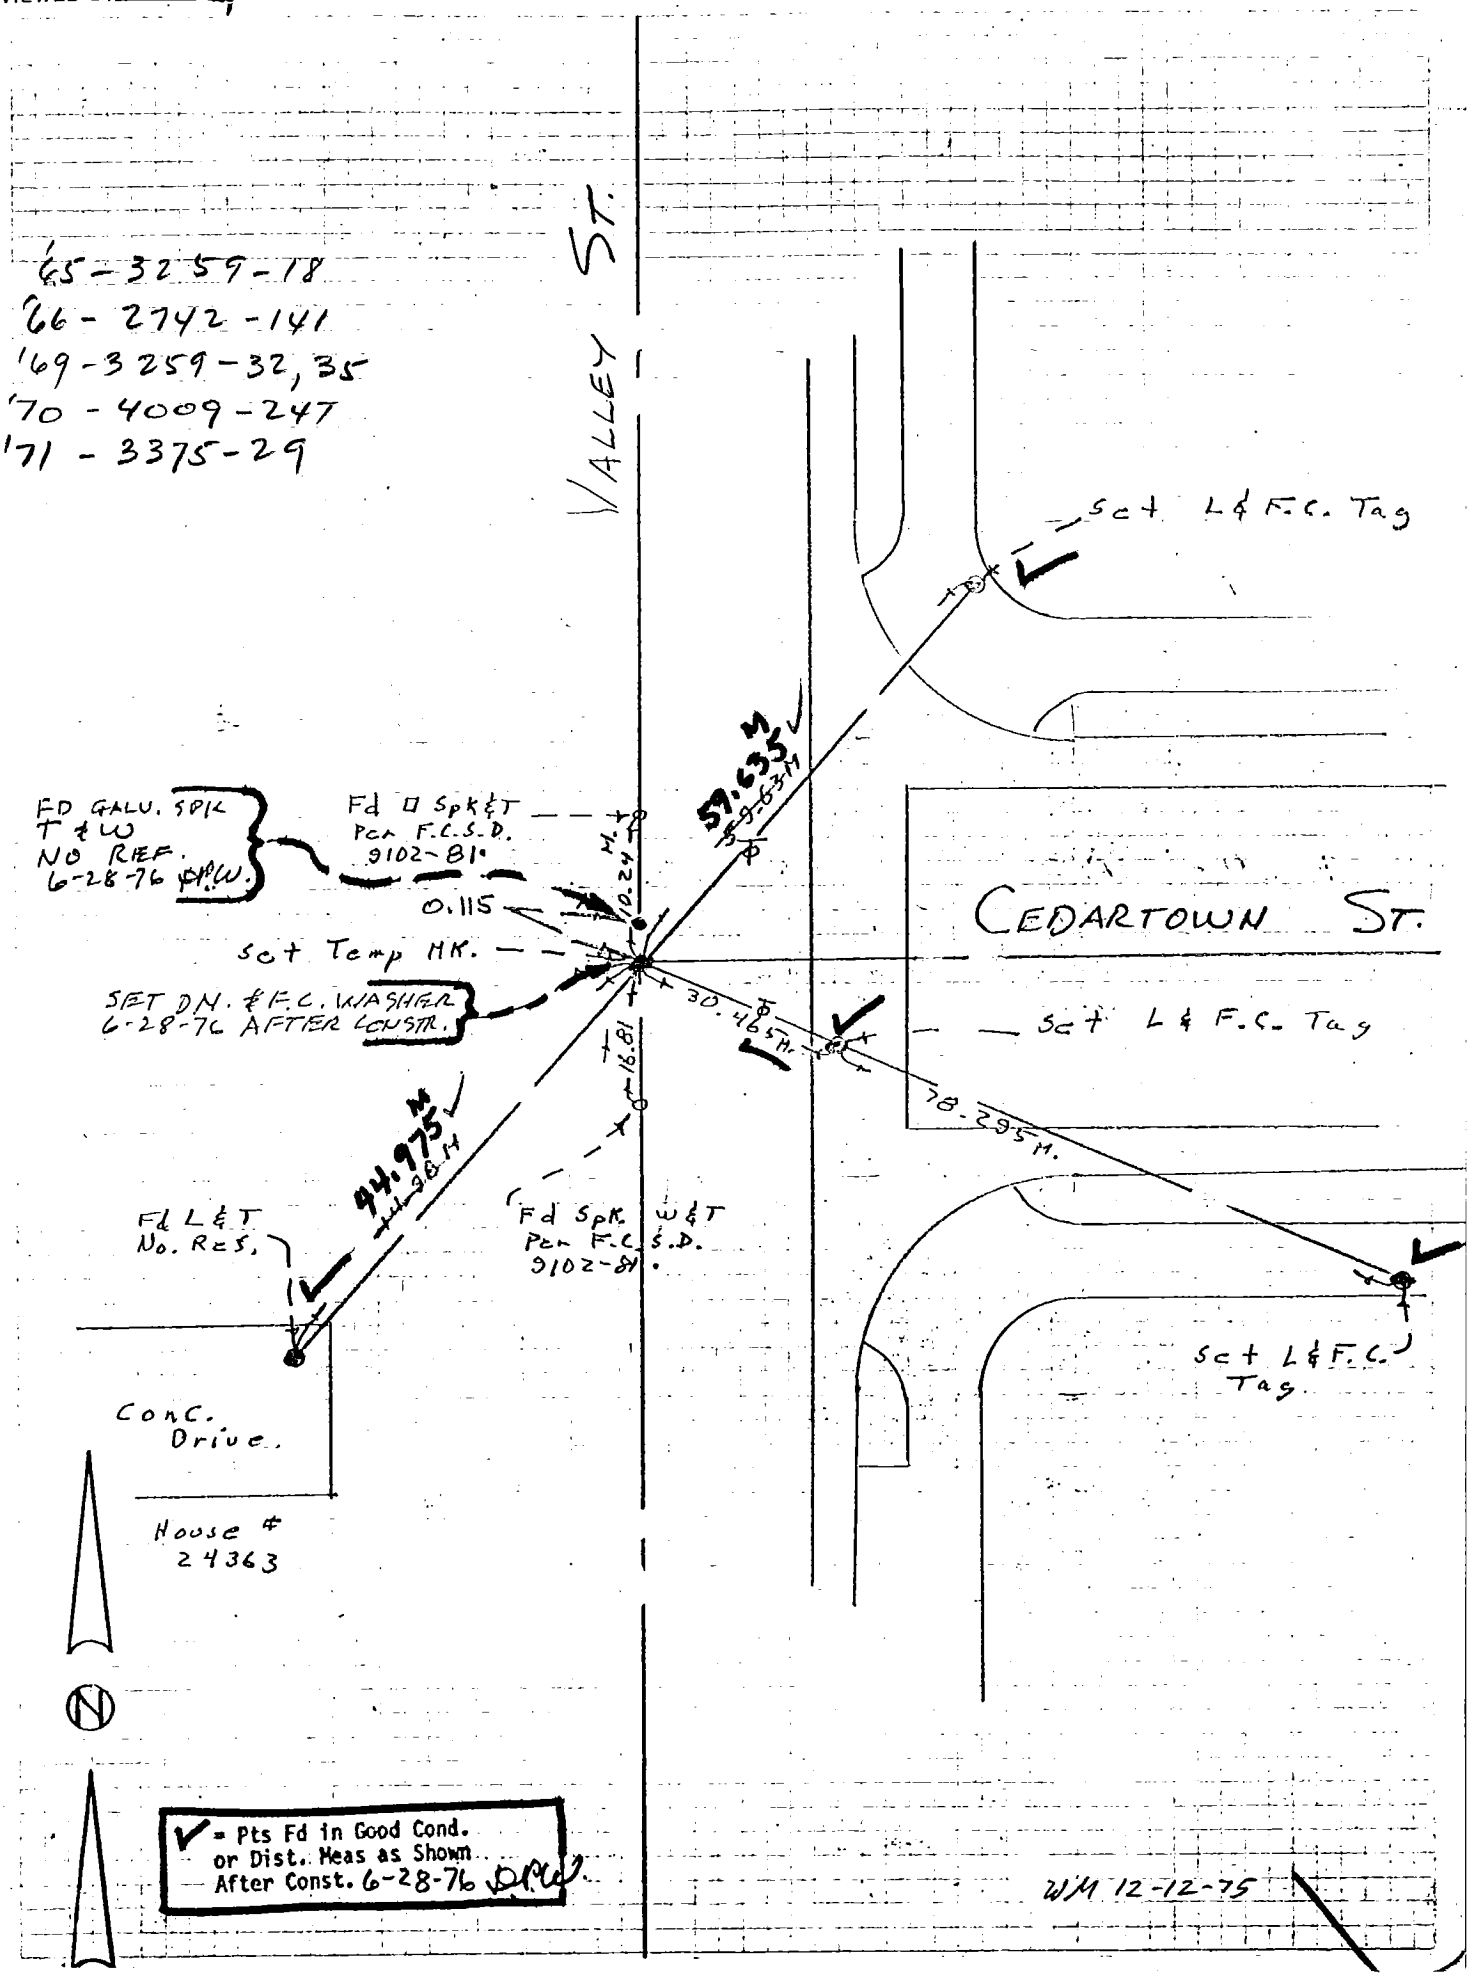

WS62, A-3

234-117, A-1

76S911- Cdb 6-74

PROJECT NEWHALL SD 9102-1 LINE B

SURVEY BY PAUL WILSON DATE 12-18-75

REVIEWED BY [signature] DATE 7-19-76

INDEX FCSD9102 163

R&R-~~78~~ 19

LOS ANGELES COUNTY FLOOD CONTROL DISTRICT

Co. Eng. F.B. 3560: 102

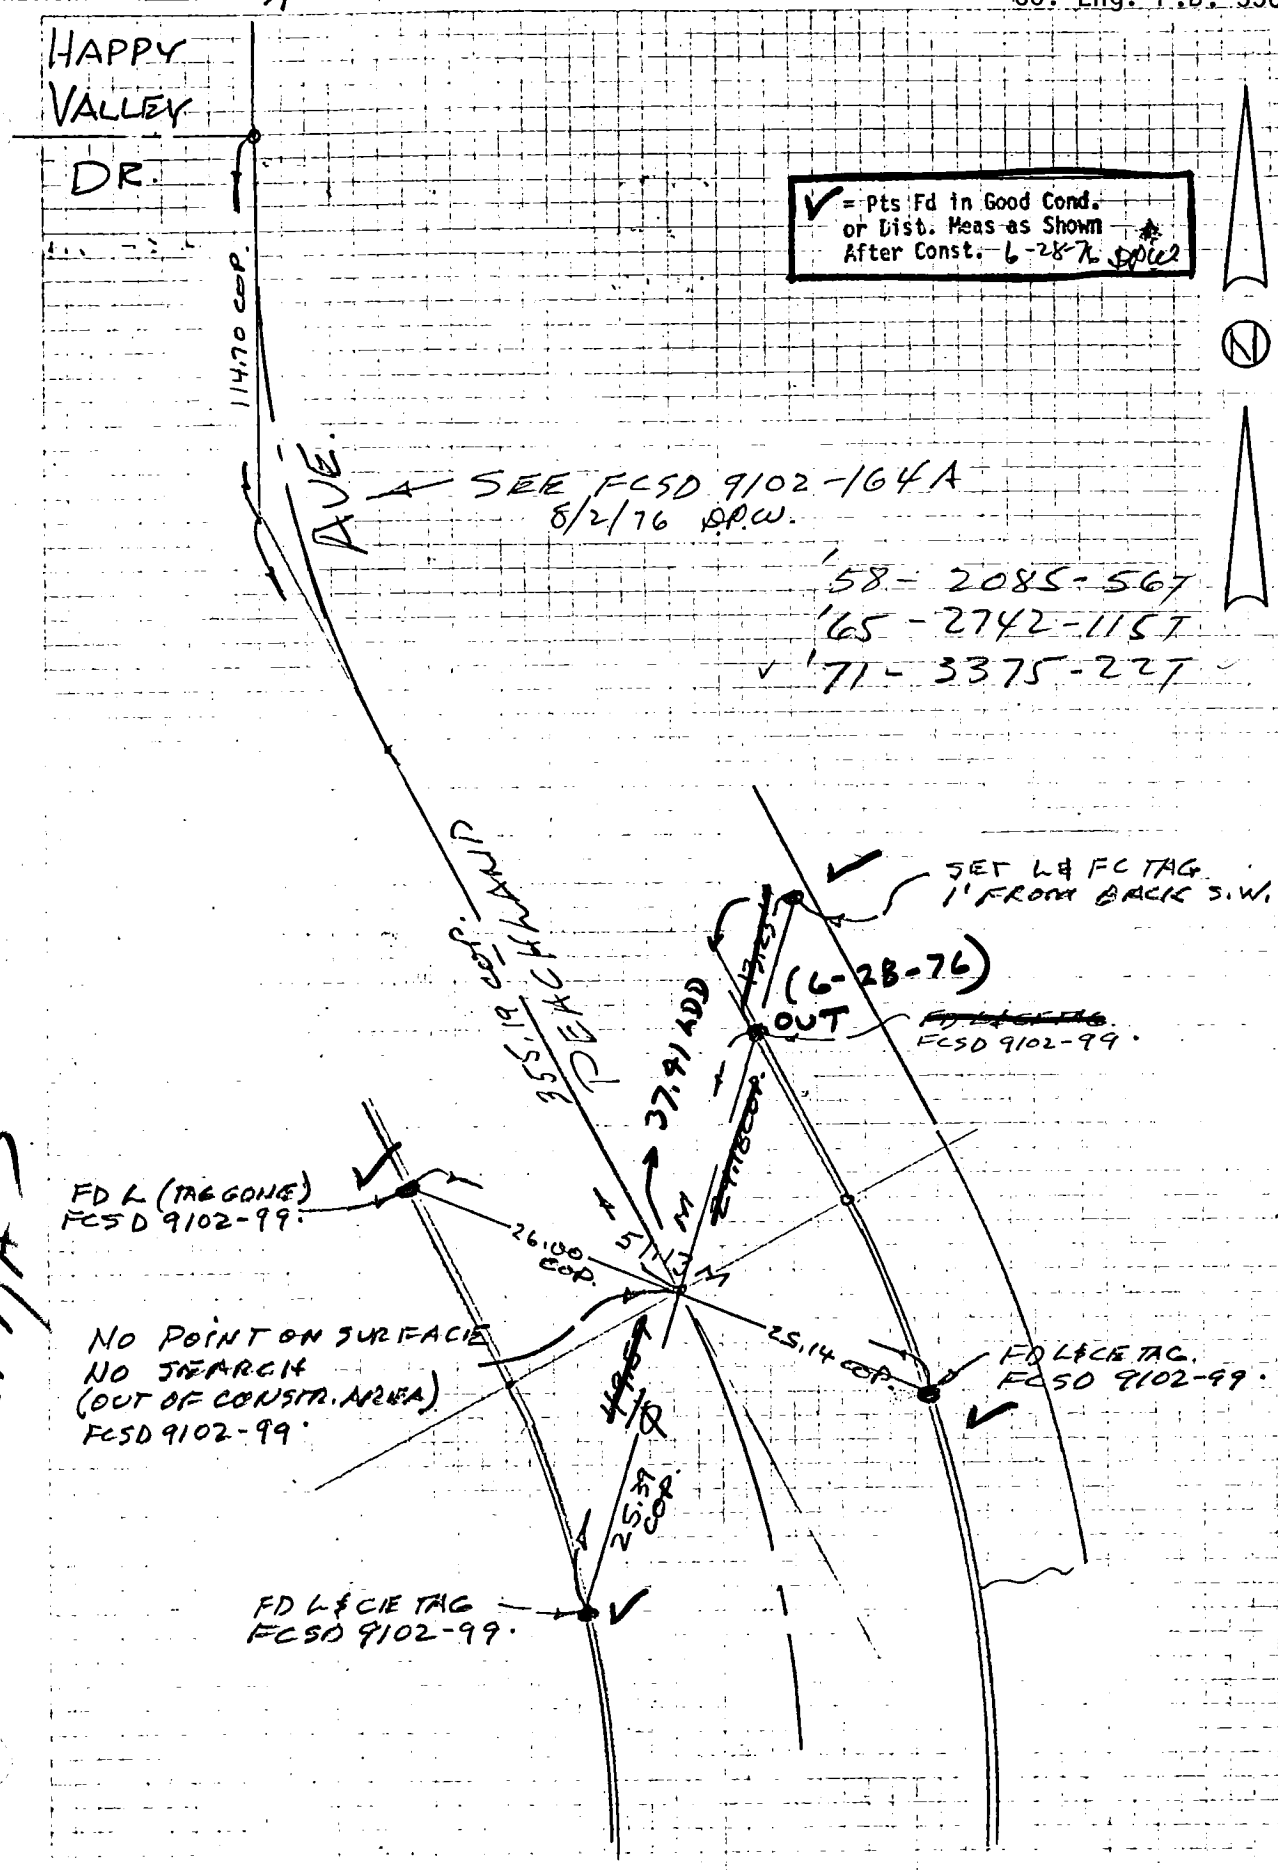

249-117A-3

WS 63A-3

76S911– Cdb 5–71

PROJECT NEWHALL SD 9102-1

SURVEY BY PAUL WILSON DATE 8-2-76

REVIEWED BY [signature] DATE 8-23-76

FCSD 9102-164A

INDEX R&R. 20A

LOS ANGELES COUNTY FLOOD CONTROL DISTRICT

Co. Eng. F.B. 3560: 103

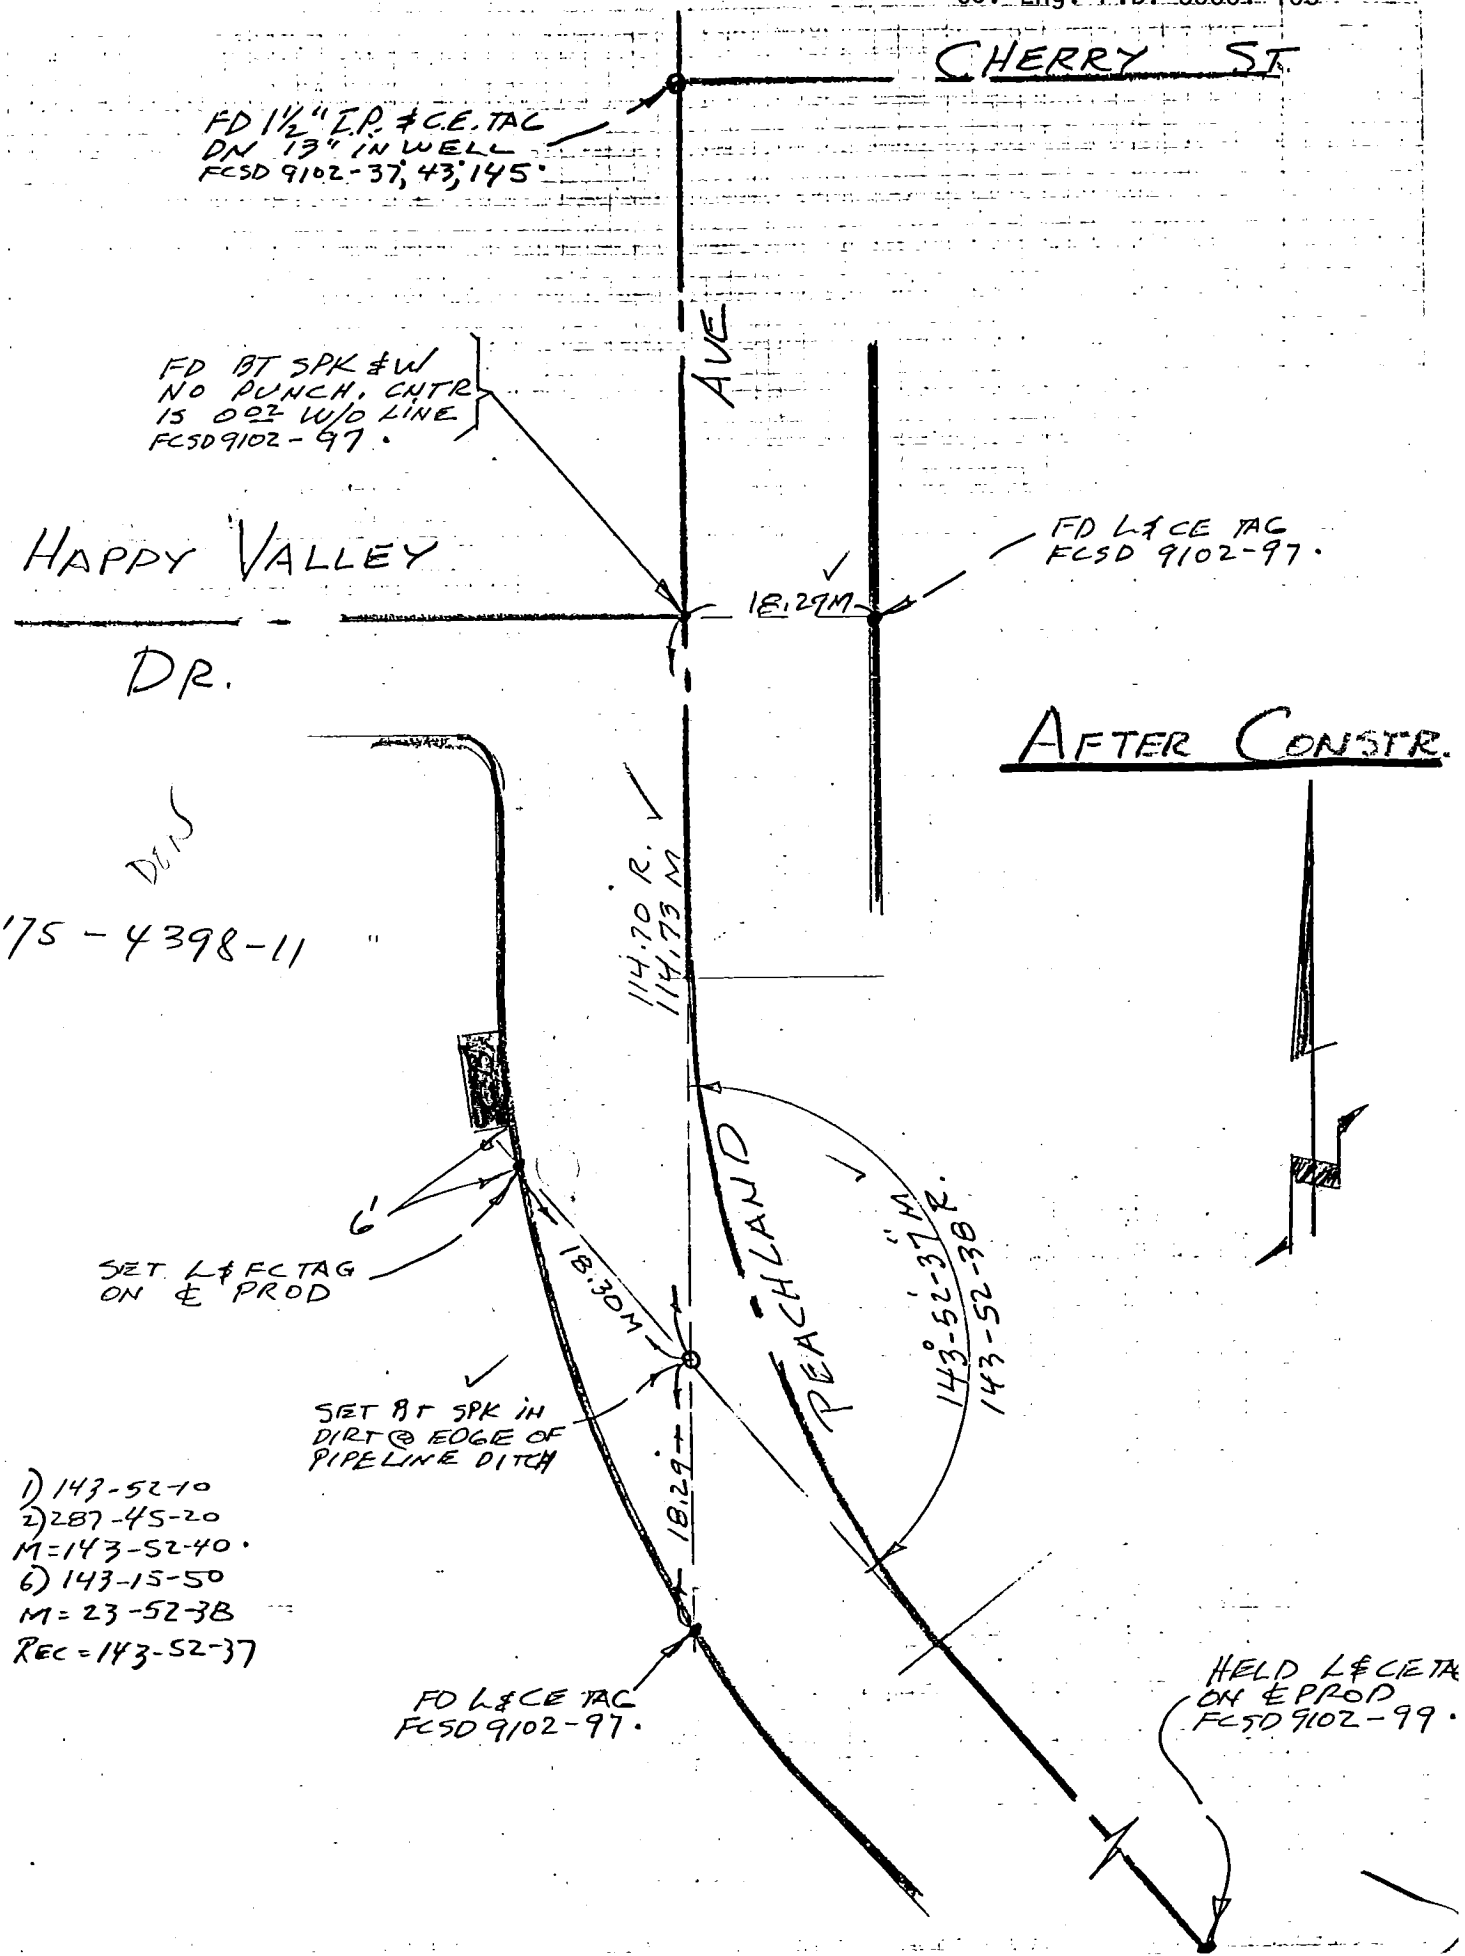

1) 143-52-10
2) 287-45-20
M=143-52-40.
6) 143-15-50
M=23-52-38
REC=143-52-37

249-117, A3

76S011– Cdb 5–71

PROJECT NEWHALL S.D. 9102 - B

SURVEY BY JRS DATE 7-9-76

REVIEWED BY DATE 7-19-76

INDEX FCSD9102 165

R & R. #921

LOS ANGELES COUNTY FLOOD CONTROL DISTRICT

Co. Eng. F.B. 3560: 104

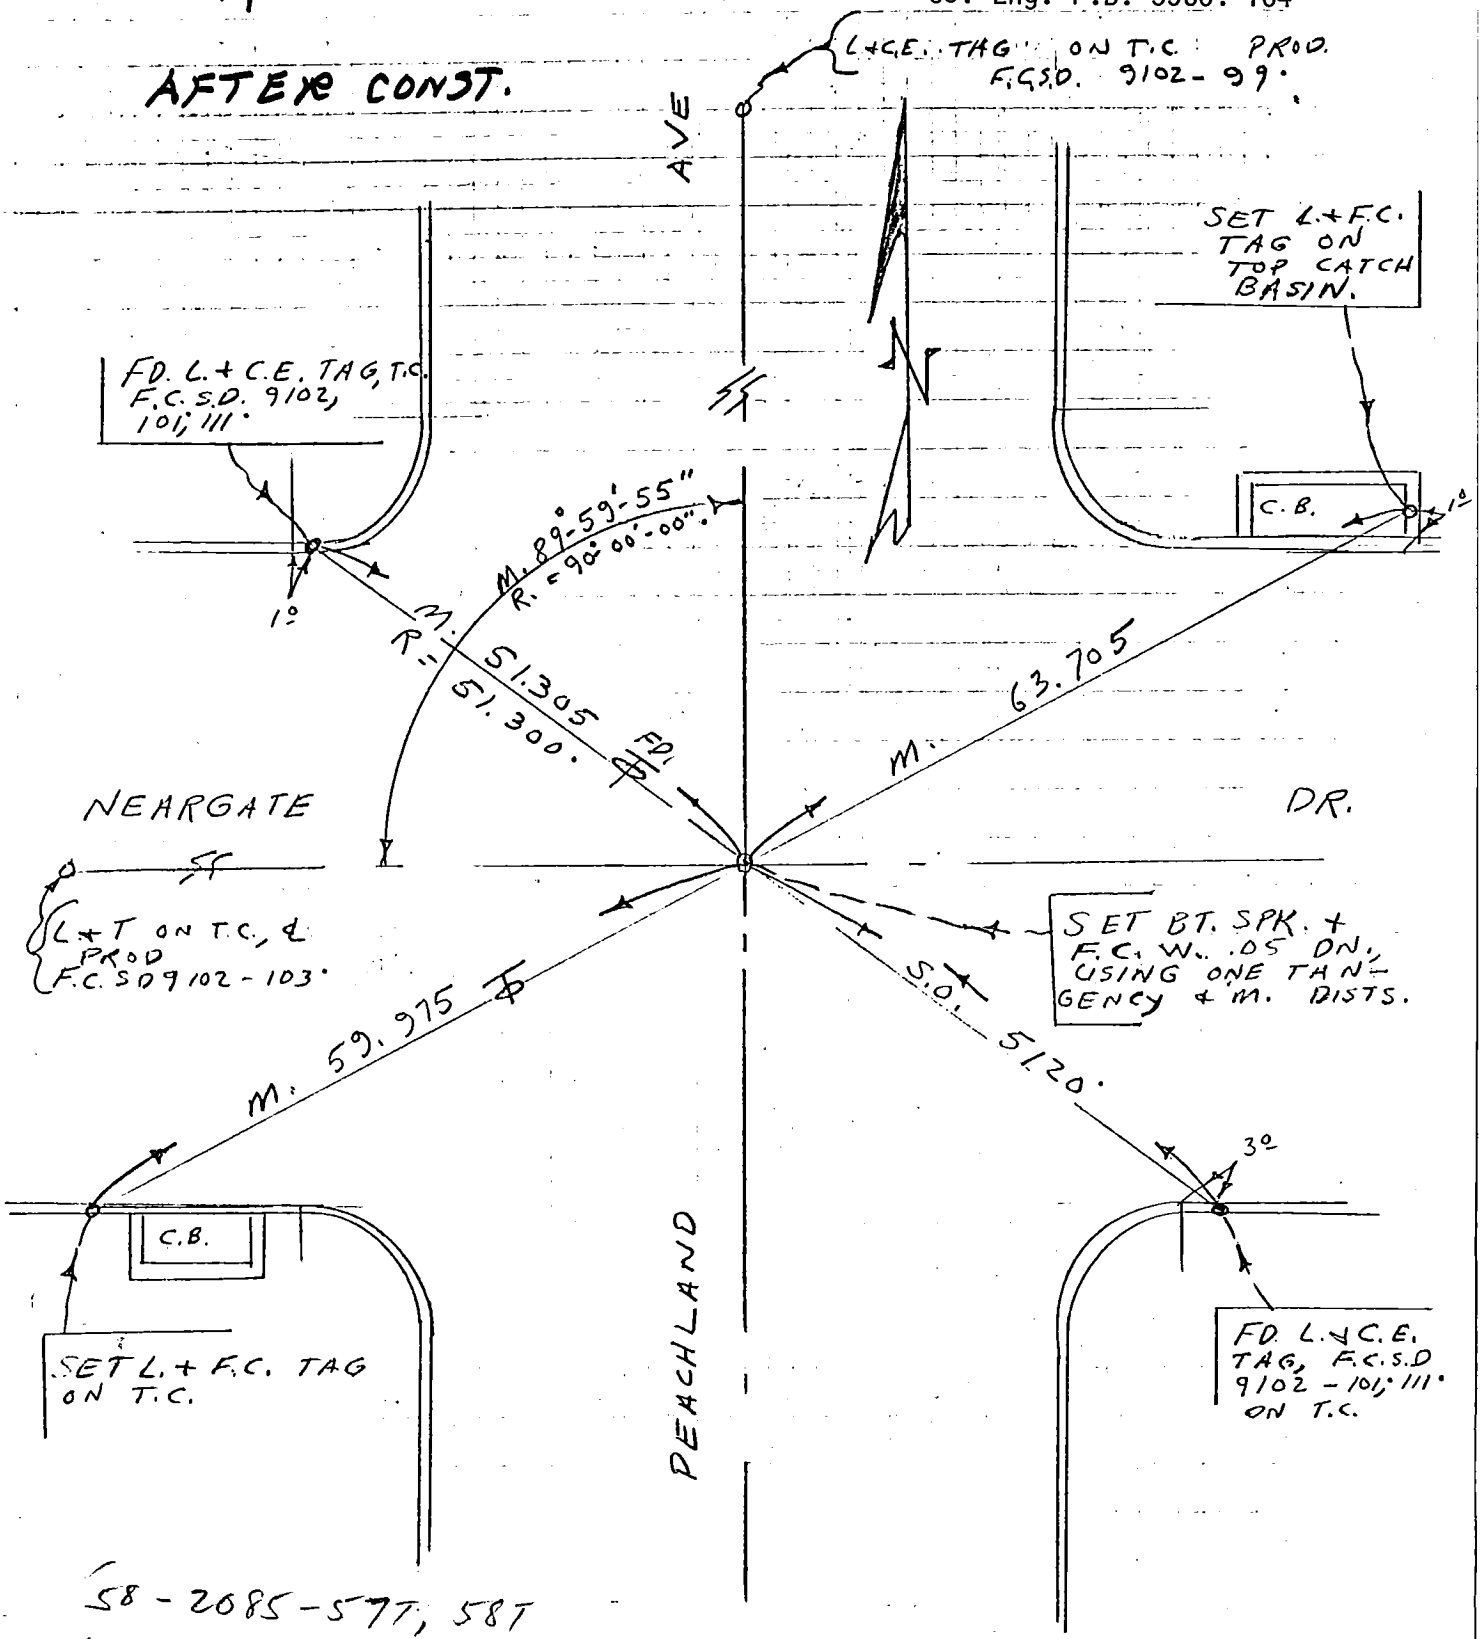

W.S. 6343

234-117, A-1

58-2085-57T, 58T

'71-3375-23T

76S911— Cdb 5-71

PROJECT Lomita SD 9820

SURVEY BY DMS. DATE 9-16-75

REVIEWED BY RK DATE 7-23-76

Co. Eng. F.B. 3560: 105

INDEX FCSD9820 71

R&R Pg 3

LOS ANGELES COUNTY FLOOD CONTROL DISTRICT

W.S. 48 A-3

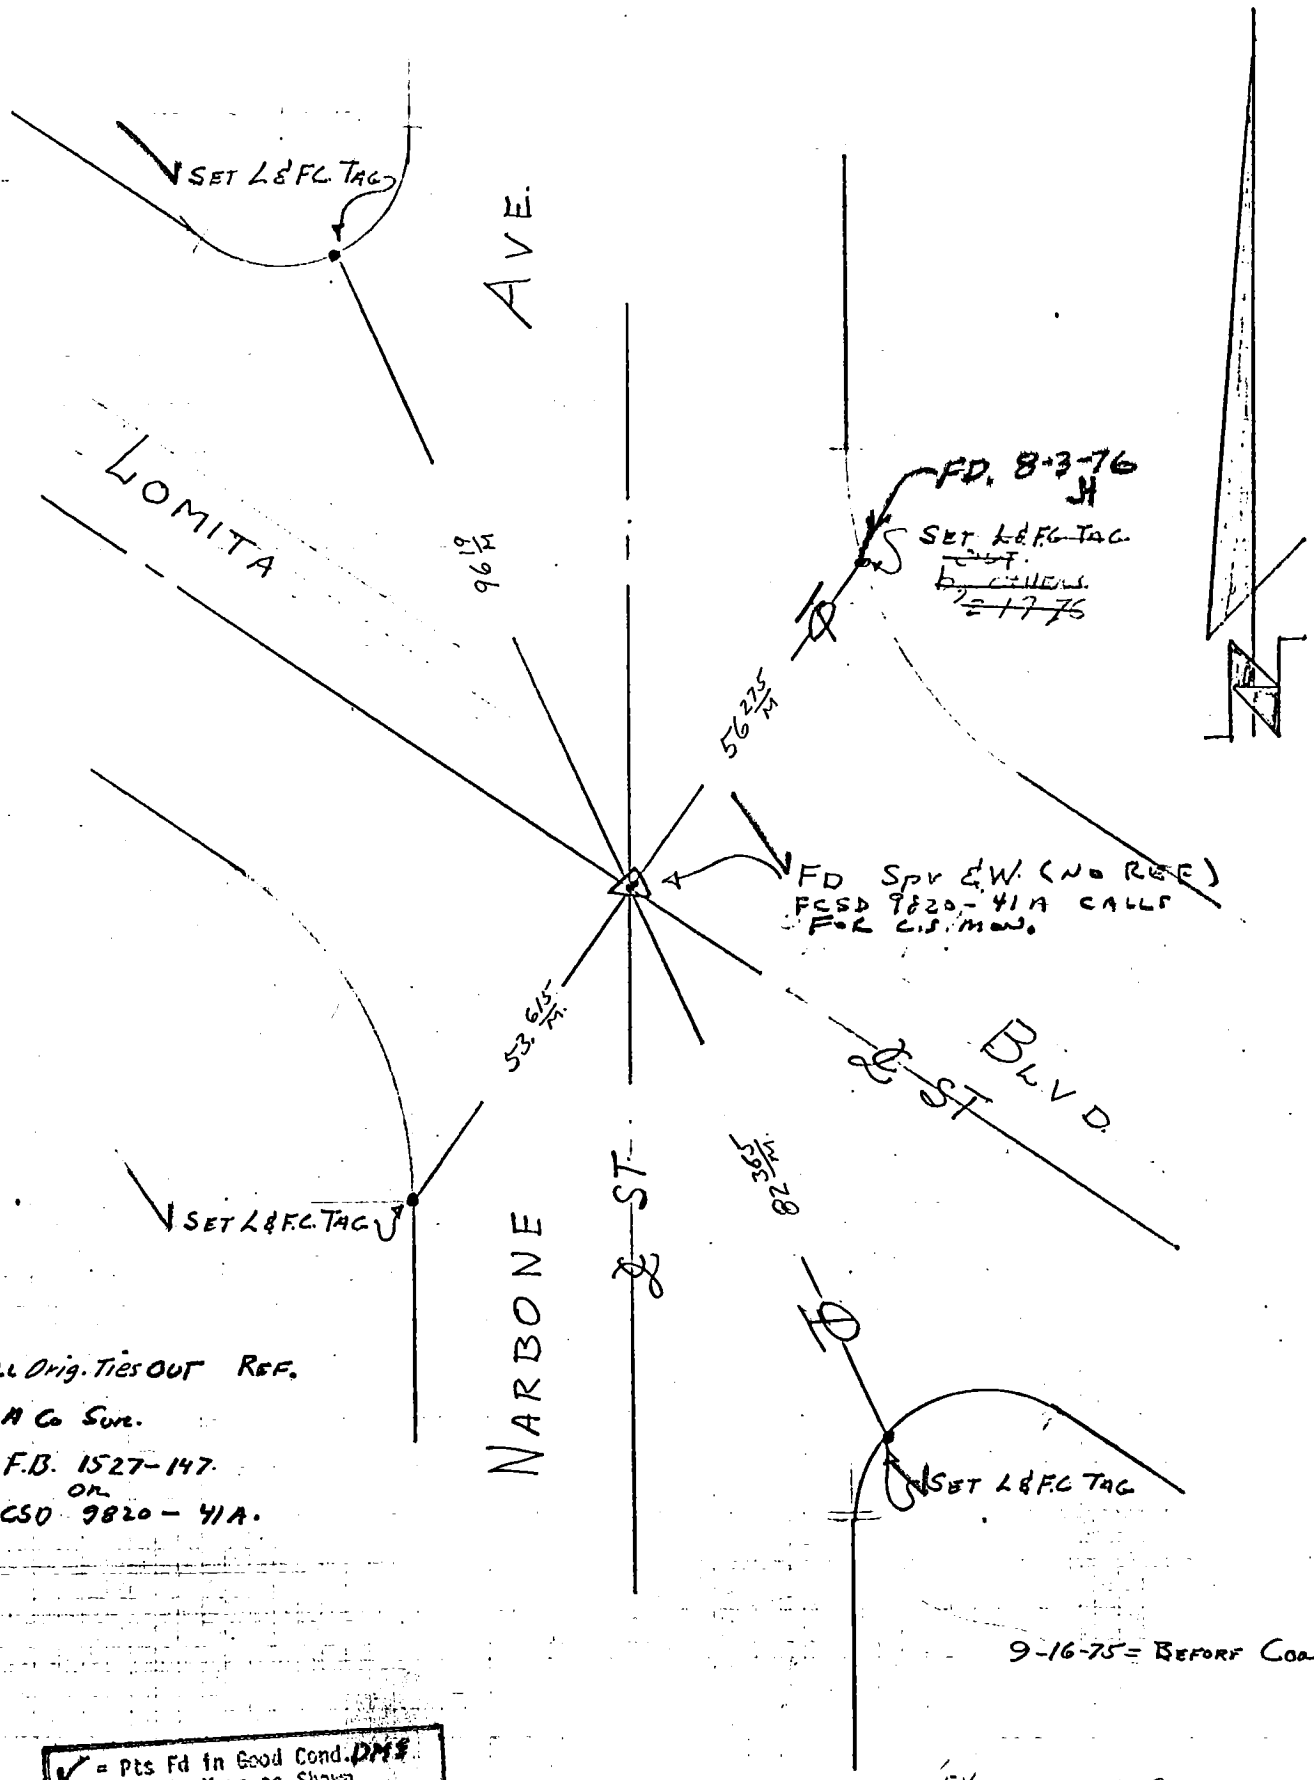

All Orig. Ties Out Ref.
L.A. Co Sur.
F.B. 1527-147
or
FCSD 9820-41A.

9-16-75 = Before Const.

✓ = Pts Fd in Good Cond. DMS
or Dist. Meas as Shown
After Const. 2-17-76.

1527-113

76S911— Cdb 5—71

Co. Eng. F.B. 3560: 106

PROJECT Lomita SD 9820—

SURVEY BY D.M.S. DATE 9-17-75

REVIEWED BY R K DATE 7-23-76

INDEX FCSD9820 73

R&R Ps 5.

LOS ANGELES COUNTY FLOOD CONTROL DISTRICT

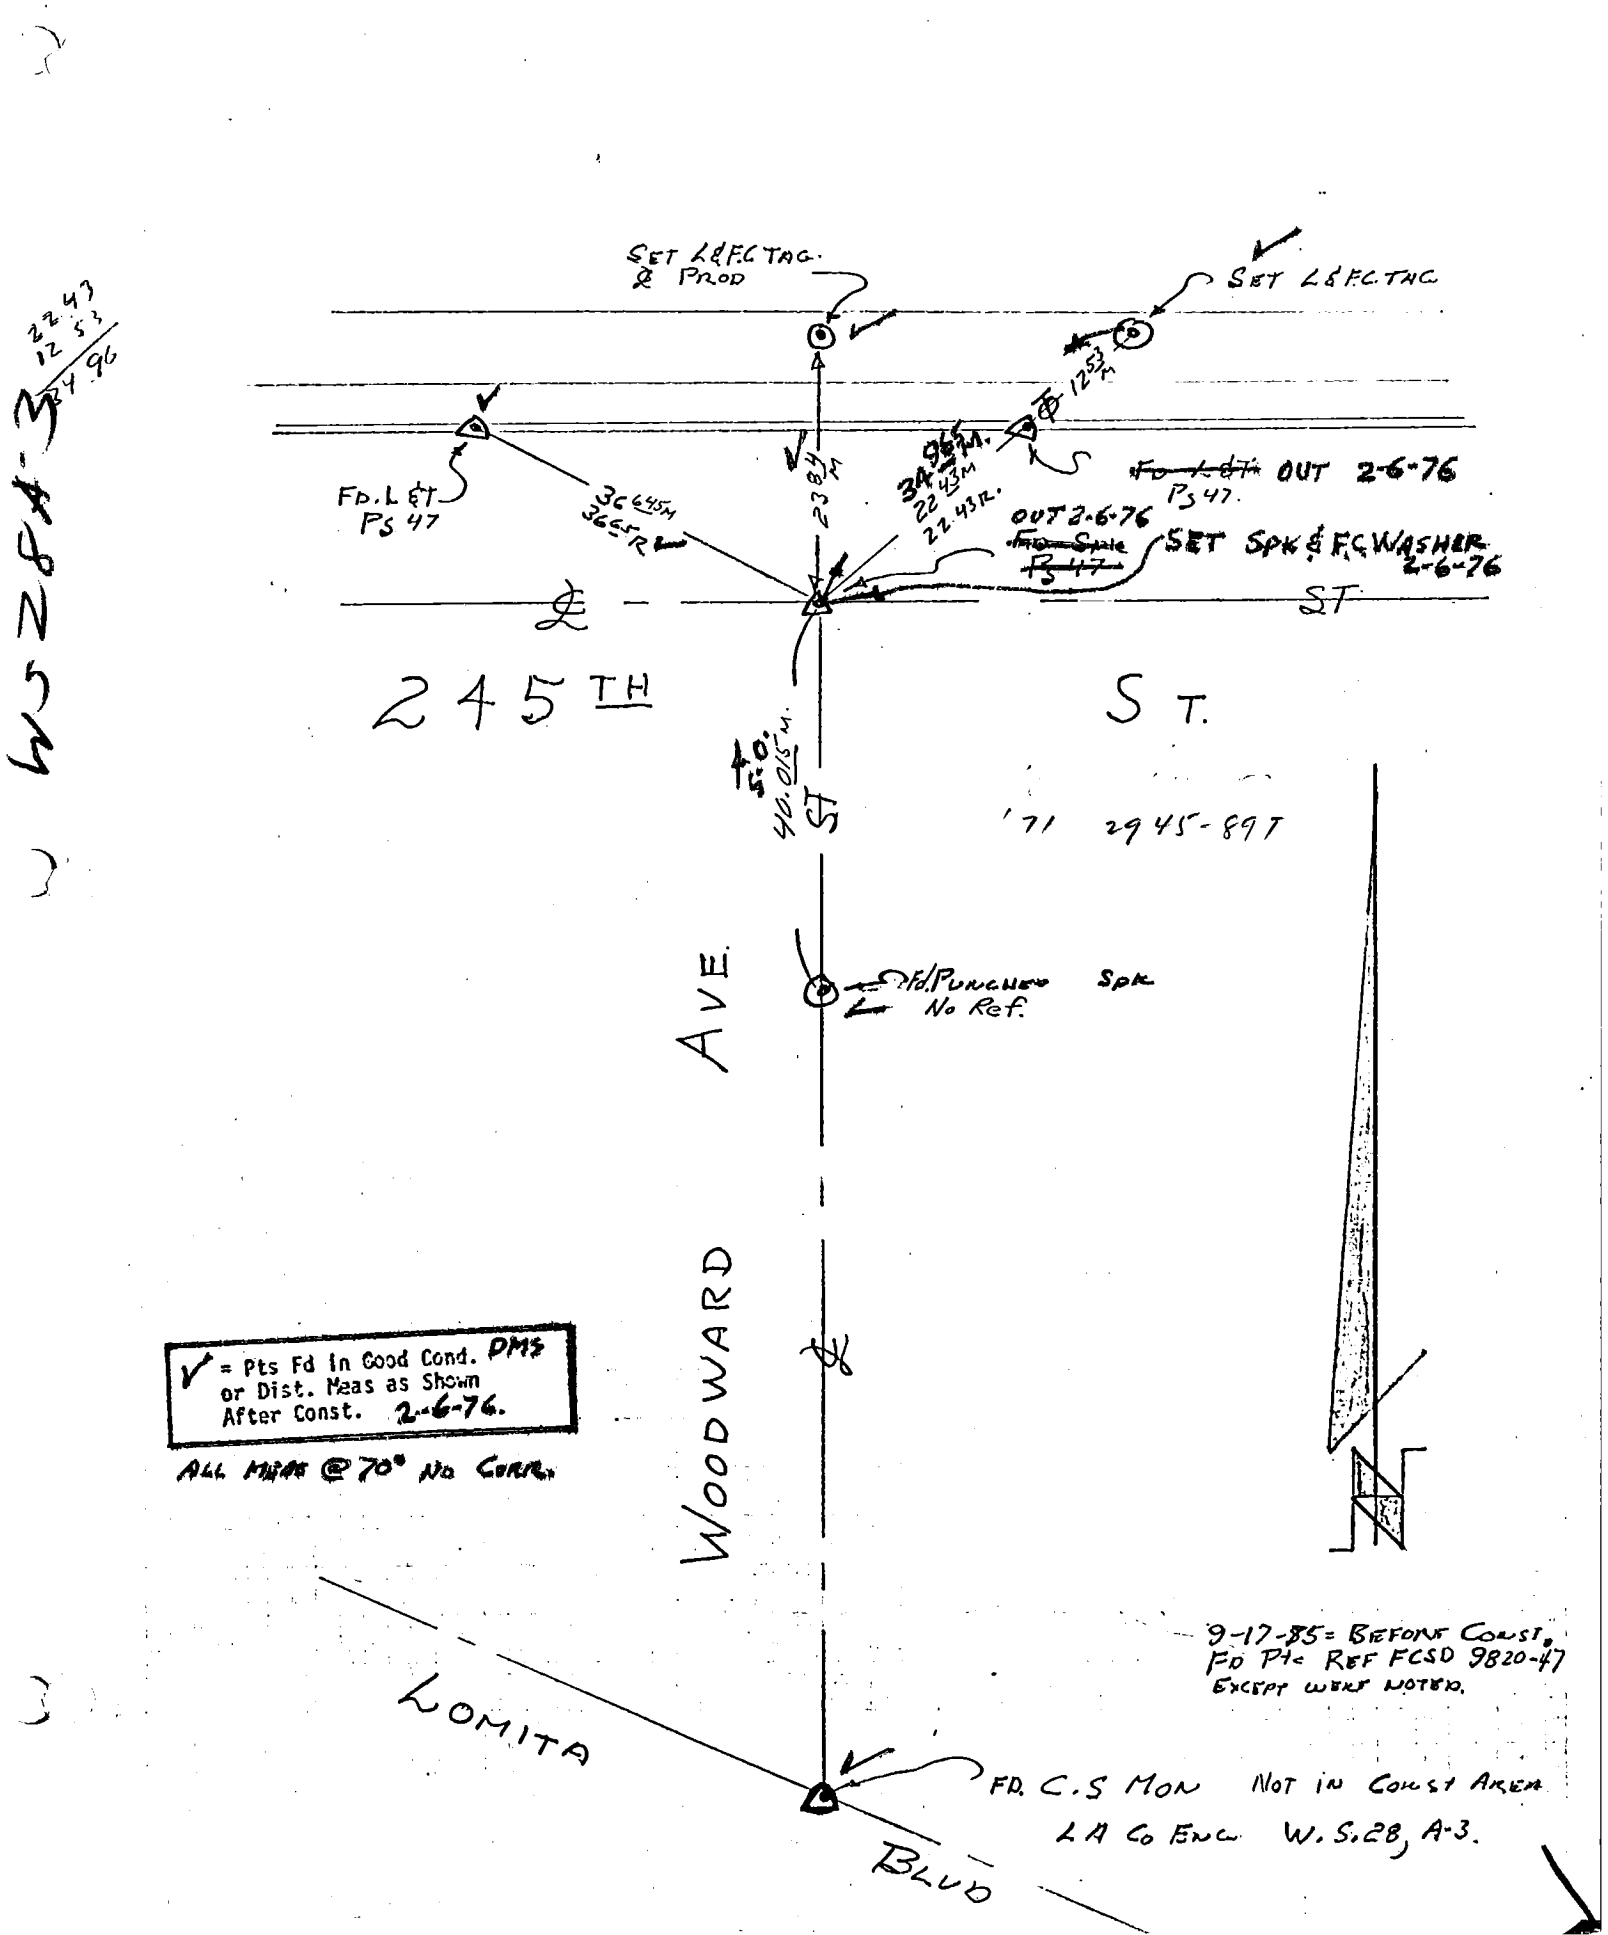

768911– Cdb 5–71

PROJECT LOMITA S.D. 9820

SURVEY BY D.M.S. DATE 2-6-76

REVIEWED BY RK DATE 8-5-76

Co. Eng. F.B. 3560: 107

INDEX FCSD9820 75

R&R 7

LOS ANGELES COUNTY FLOOD CONTROL DISTRICT

WS 28A-3

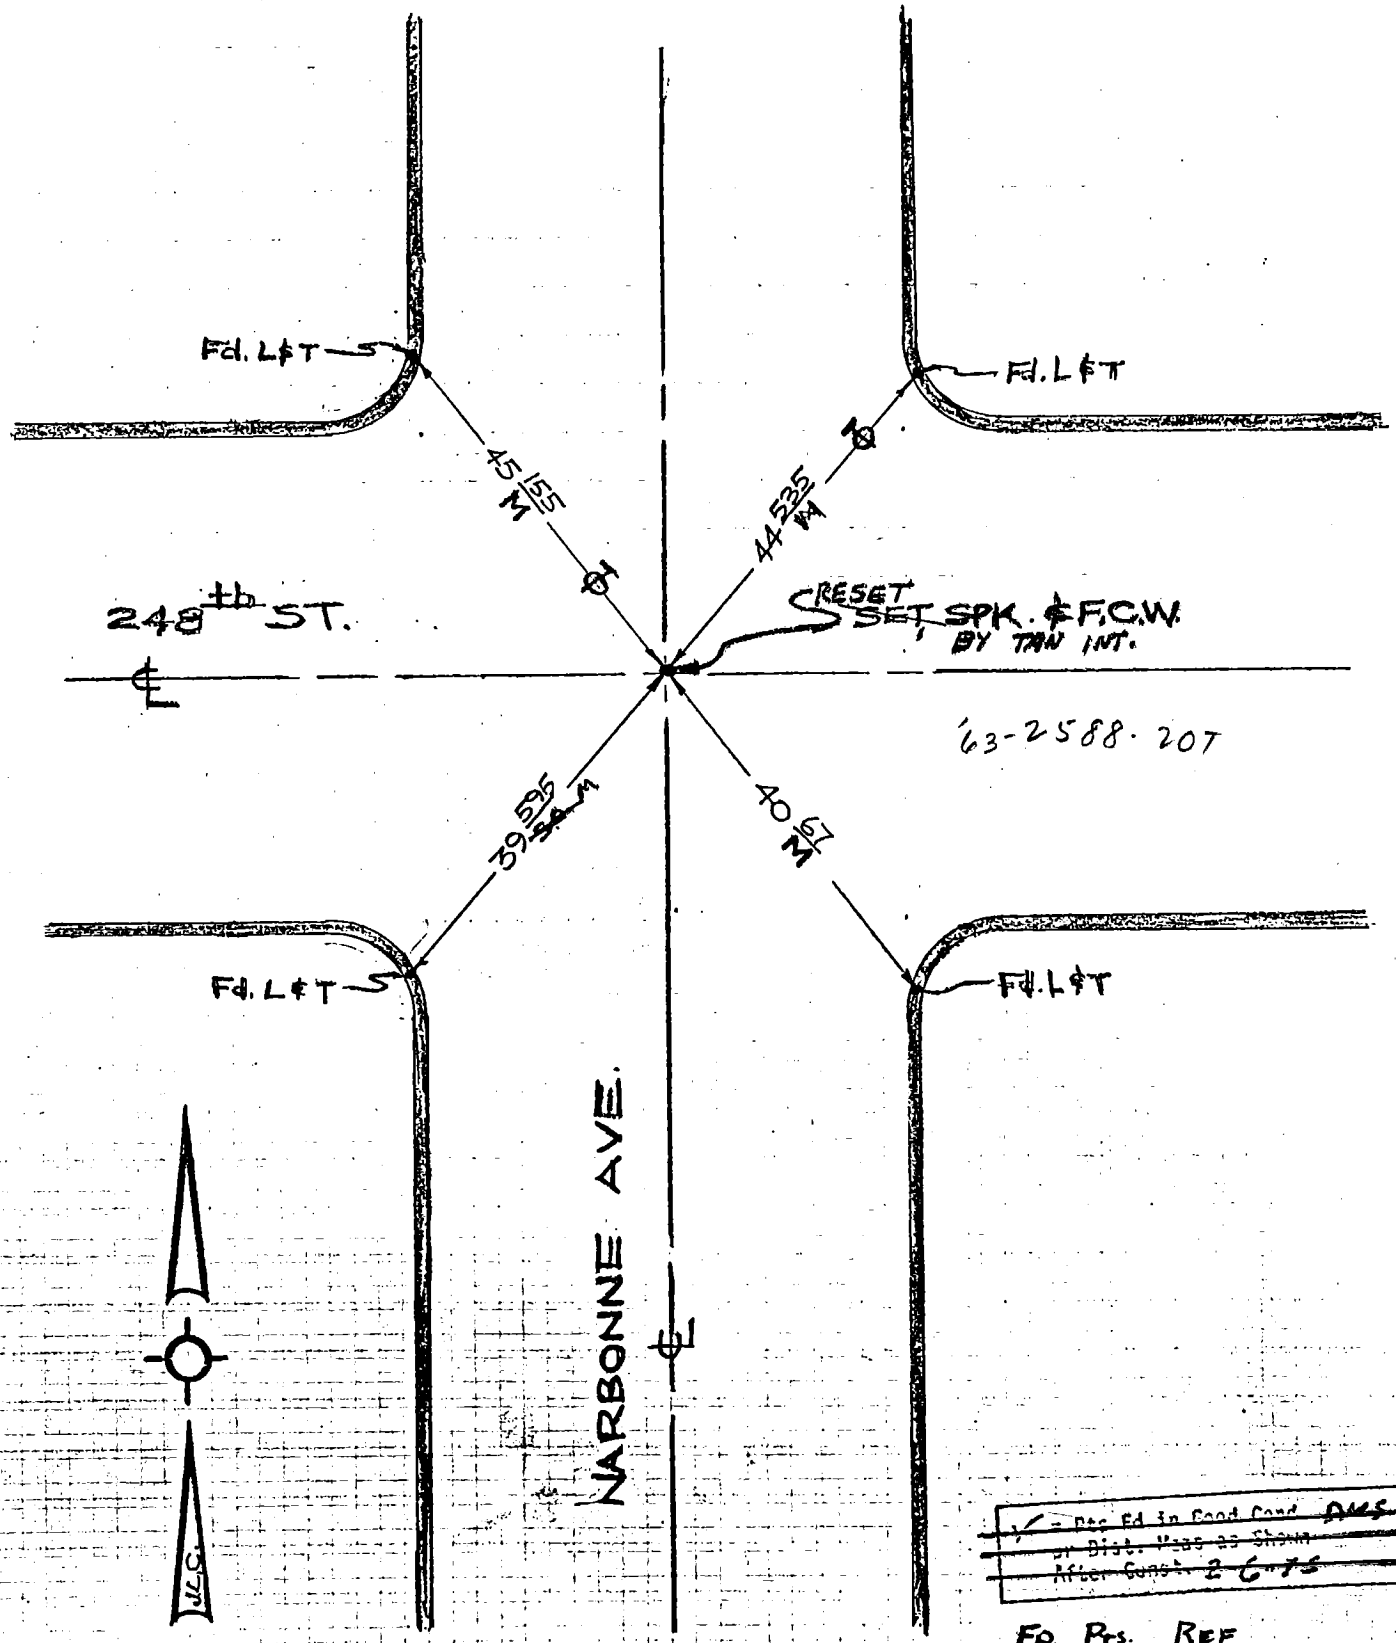

~~✓ = Pts Fd in Good Cond. DMS~~
~~or Dist. Meas as Shown~~
~~After Const. 2-6-75~~

FD. PTS. REF
FCSD 9820-37

ALL PTS MEAS @ 70°
NO CORR.

76S911– Cdb 3-69

Co. Eng. F.B. 3560: 108

PROJECT TORRANCE SD 8150-1

SURVEY BY J. VOGE DATE 3-28-73

REVIEWED BY _____ DATE _____

INDEX FCSD8150 148

R & R - 3

LOS ANGELES COUNTY FLOOD CONTROL DISTRICT

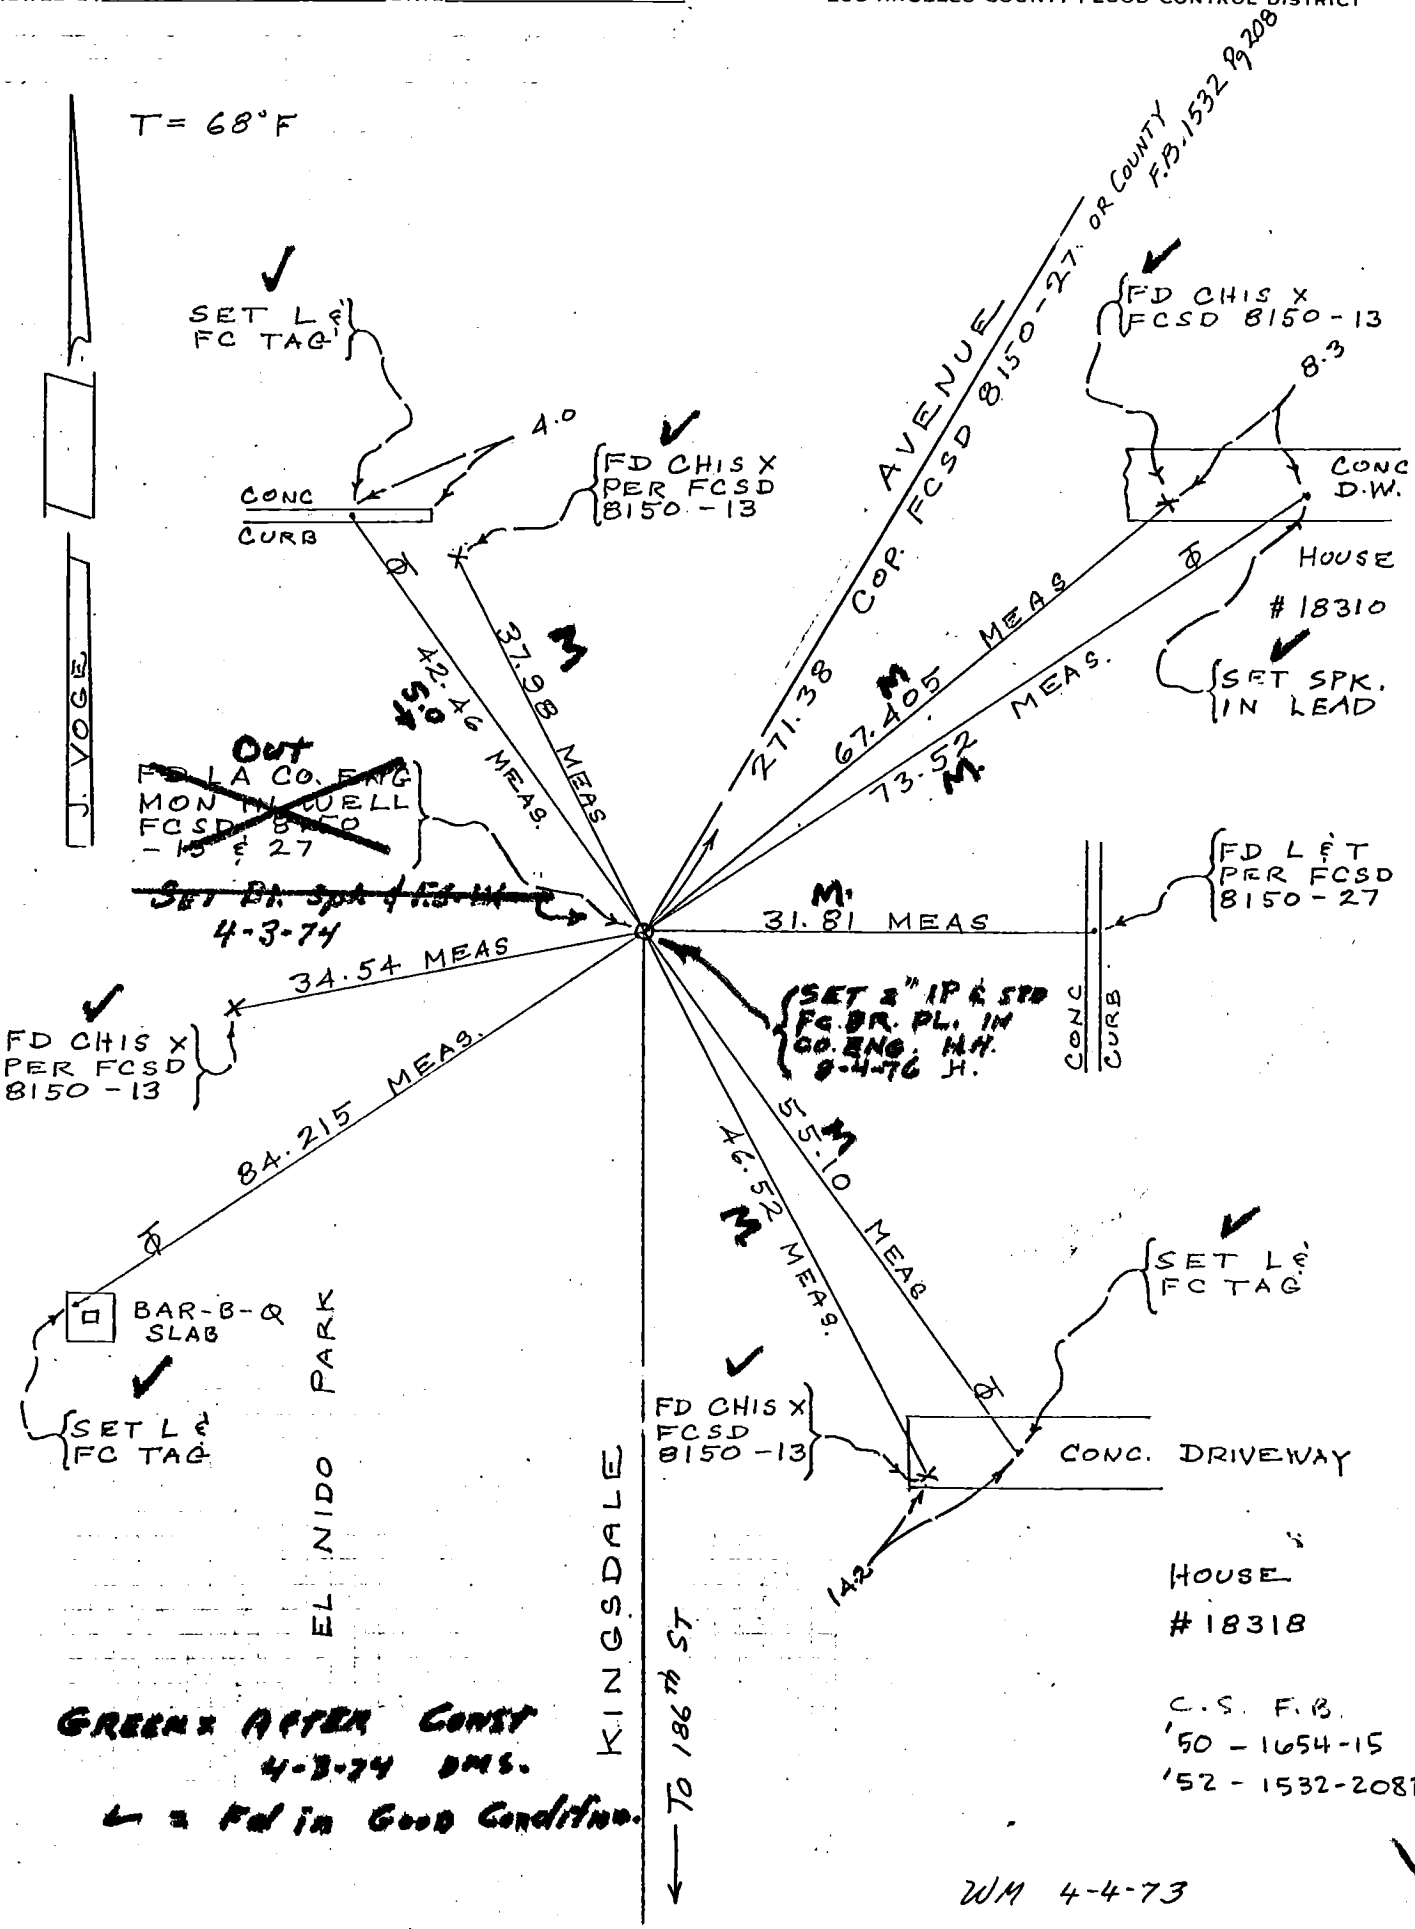

76S911– Cdb 5–71

Co. Eng. F.B. 3560-109

PROJECT TORRANCE SD 8150-1

SURVEY BY J. VOGE DATE 4-17-73

REVIEWED BY _____ DATE _____

INDEX FCSD8150 150

R & R-5

LOS ANGELES COUNTY FLOOD CONTROL DISTRICT

W.J. 25 C-4

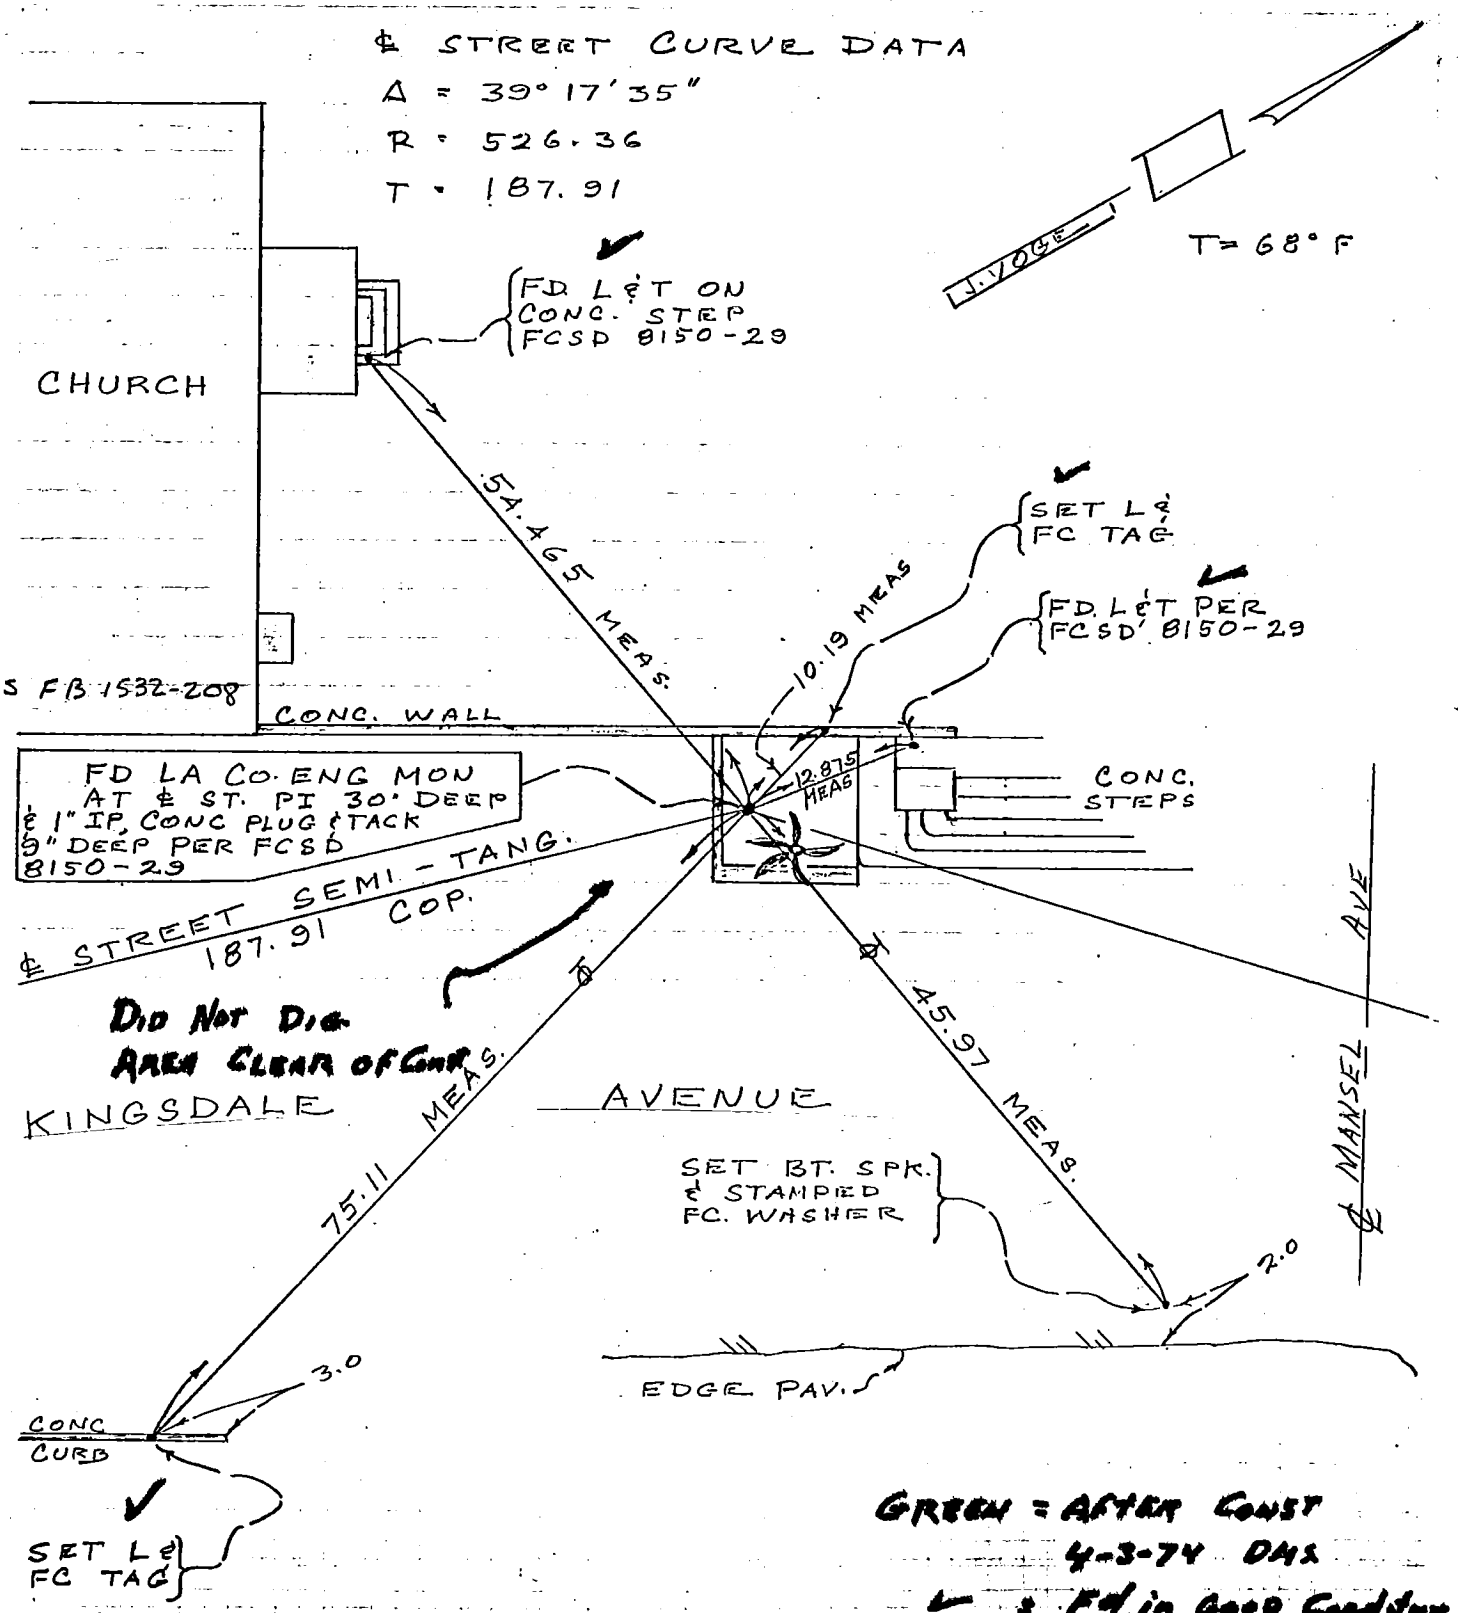

4-17-73
WM

76S911- Cdb 6-74

Co. Eng. F.B. 3560: 110

FC 3354 69

PROJECT Inez St. Dr.

SURVEY BY L.A.V. DATE 3-2-76

REVIEWED BY DATE 3-17-76

INDEX R&R 3

LOS ANGELES COUNTY FLOOD CONTROL DISTRICT

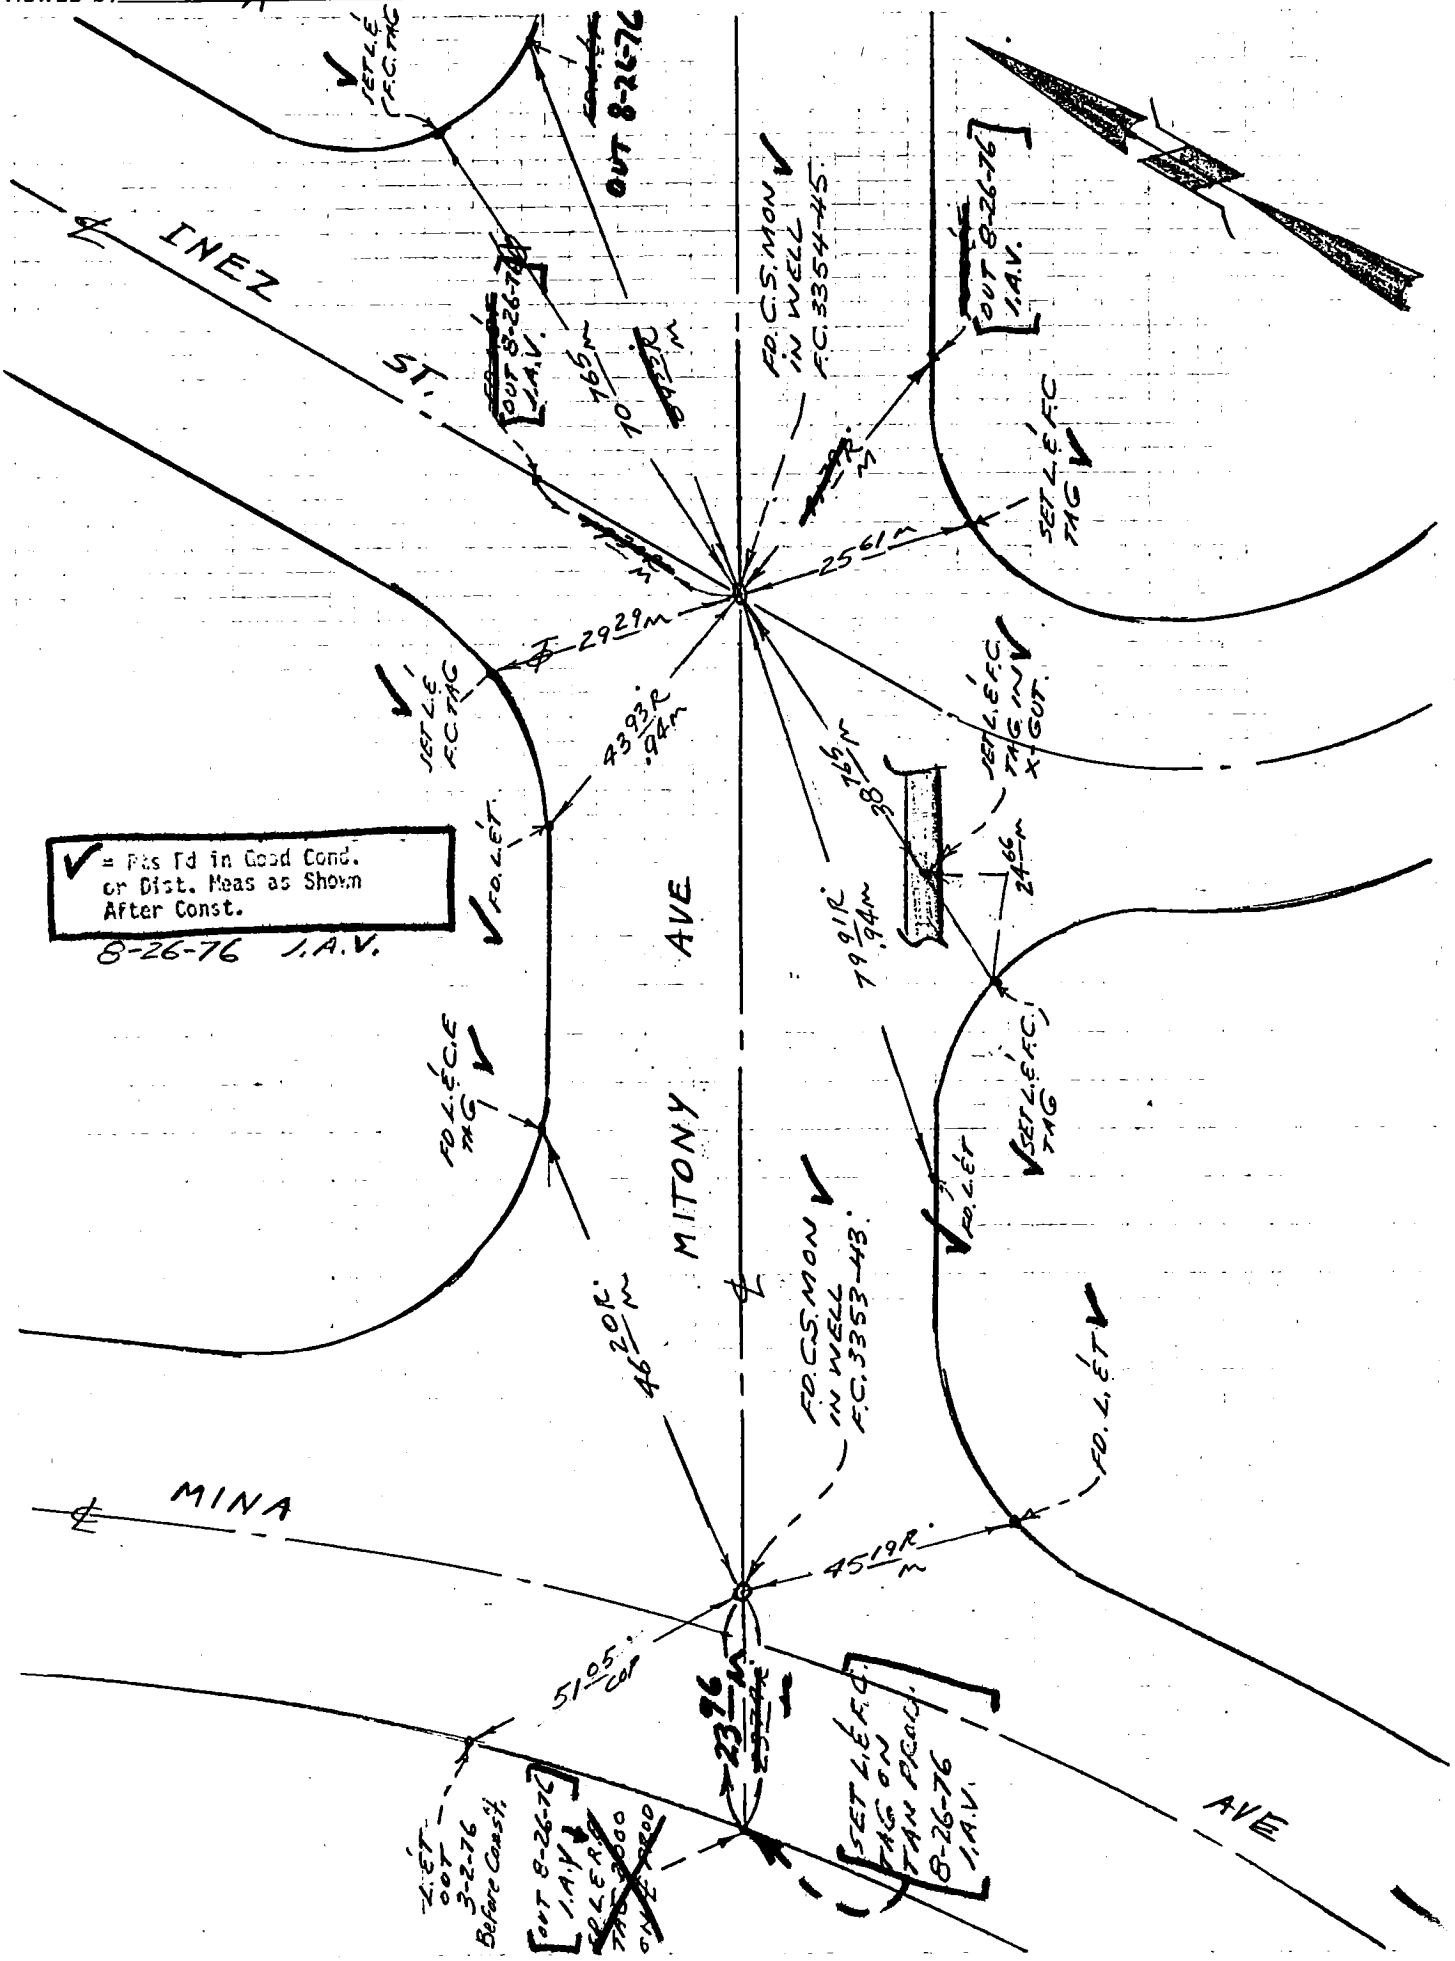

76S911- Cdb 6-74

Co. Eng. F.B. 3560: 111 FC 3354 71

PROJECT Inez St. Dr.

SURVEY BY L.A.V. DATE 3-4-76

REVIEWED BY [illegible] DATE 3-17-76

INDEX R&R 5

LOS ANGELES COUNTY FLOOD CONTROL DISTRICT

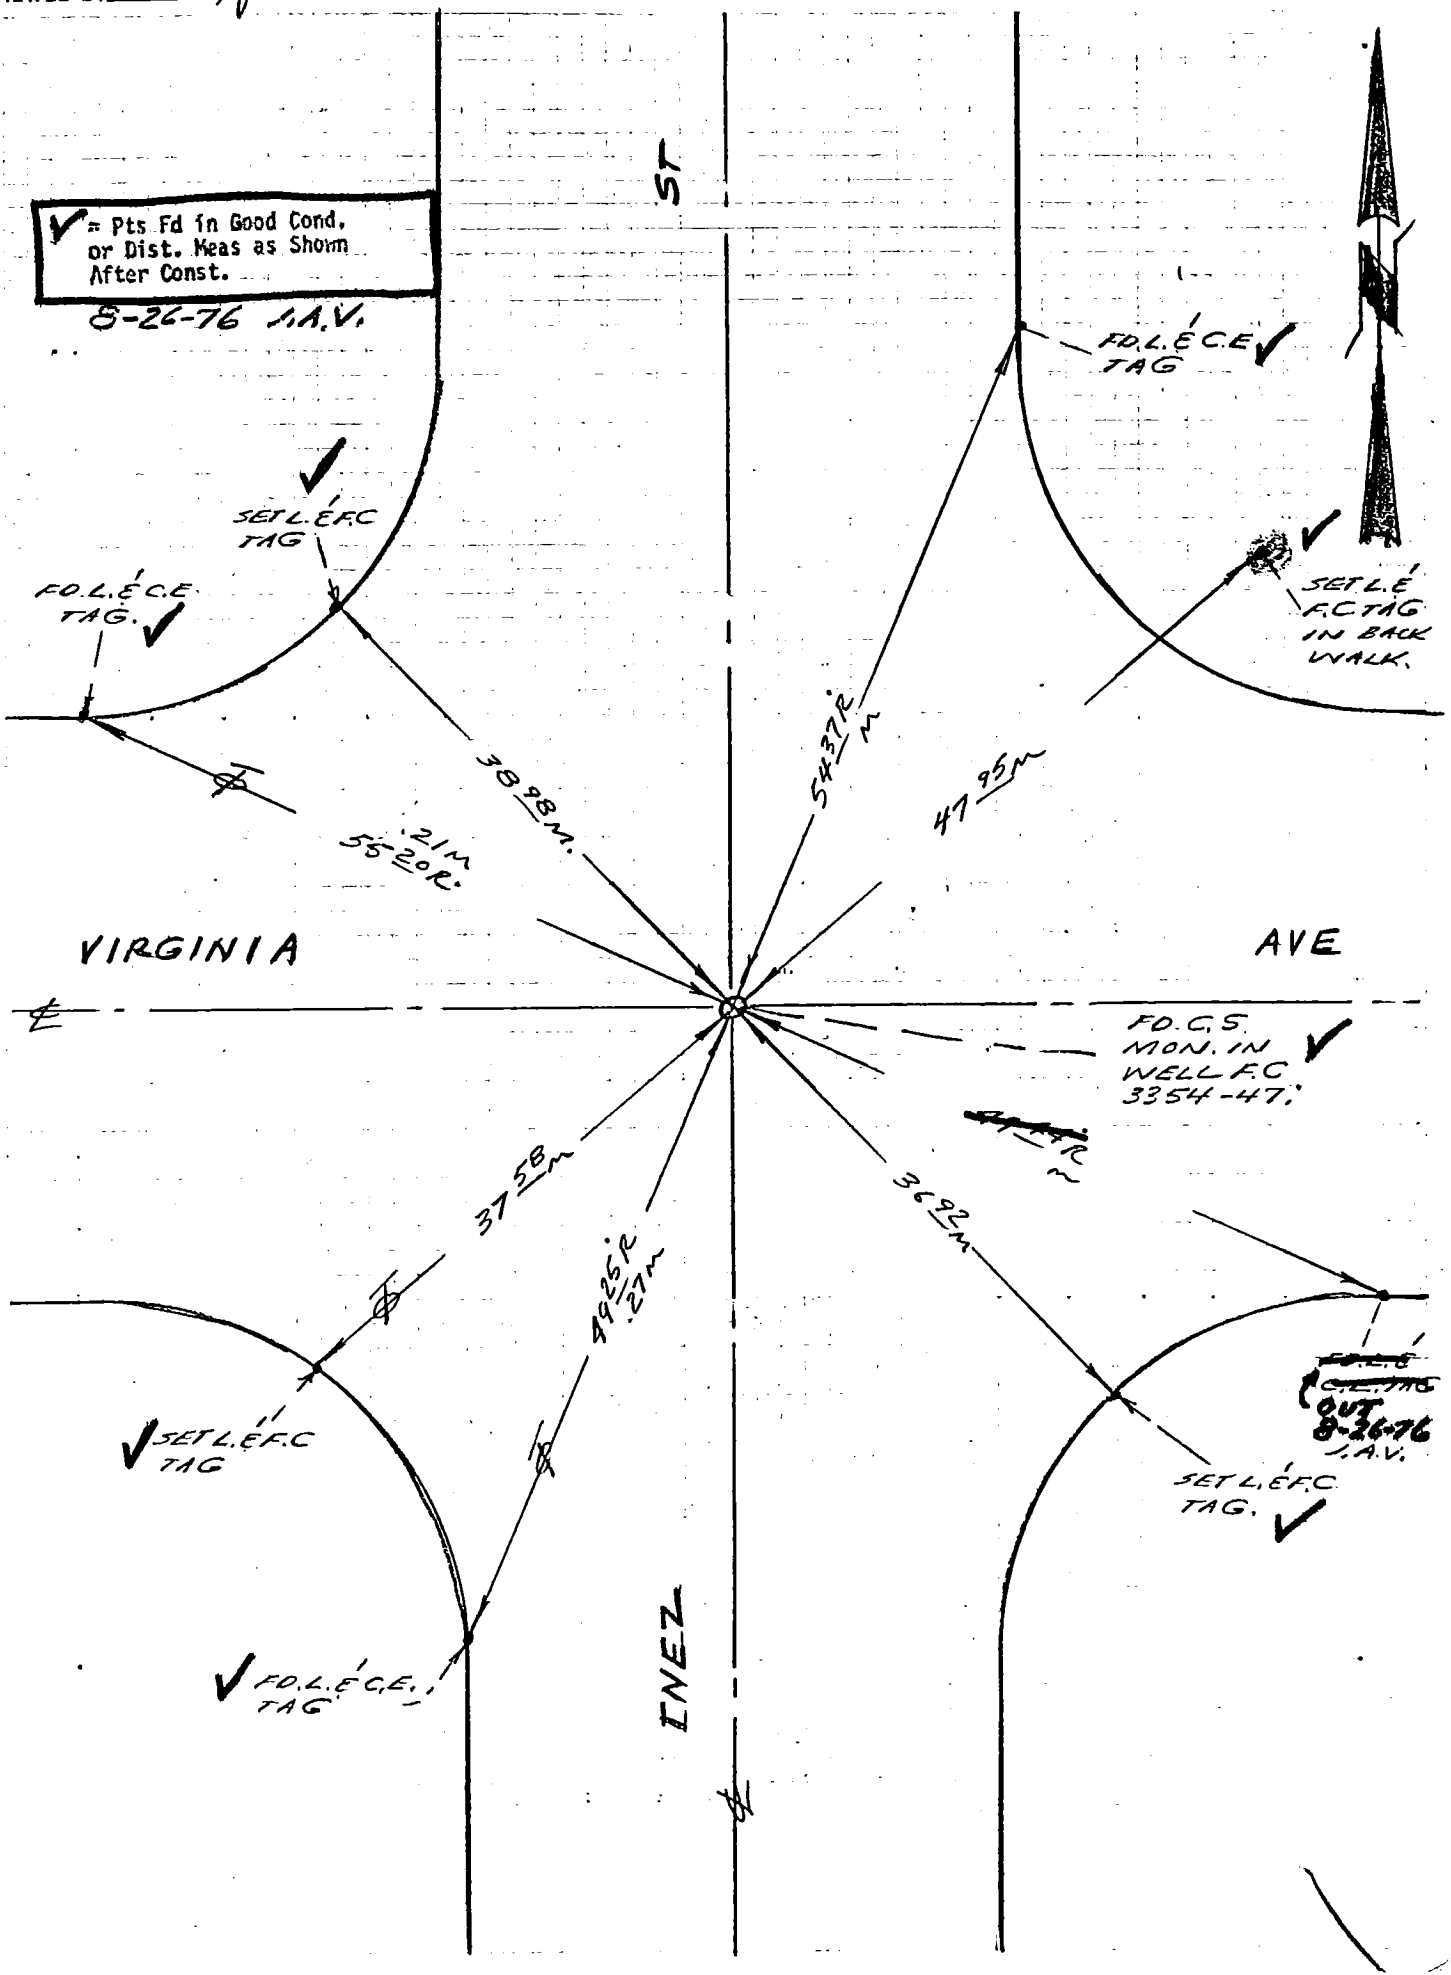

WS 34 A-2

70S911- Cdb 6-74

Co. Eng. F.B. 3560: 112

PROJECT Inez St. Dr.

SURVEY BY J.A.V. DATE 3-9-76

REVIEWED BY DATE 3-17-76

INDEX FC 3354 73 RER 7

LOS ANGELES COUNTY FLOOD CONTROL DISTRICT

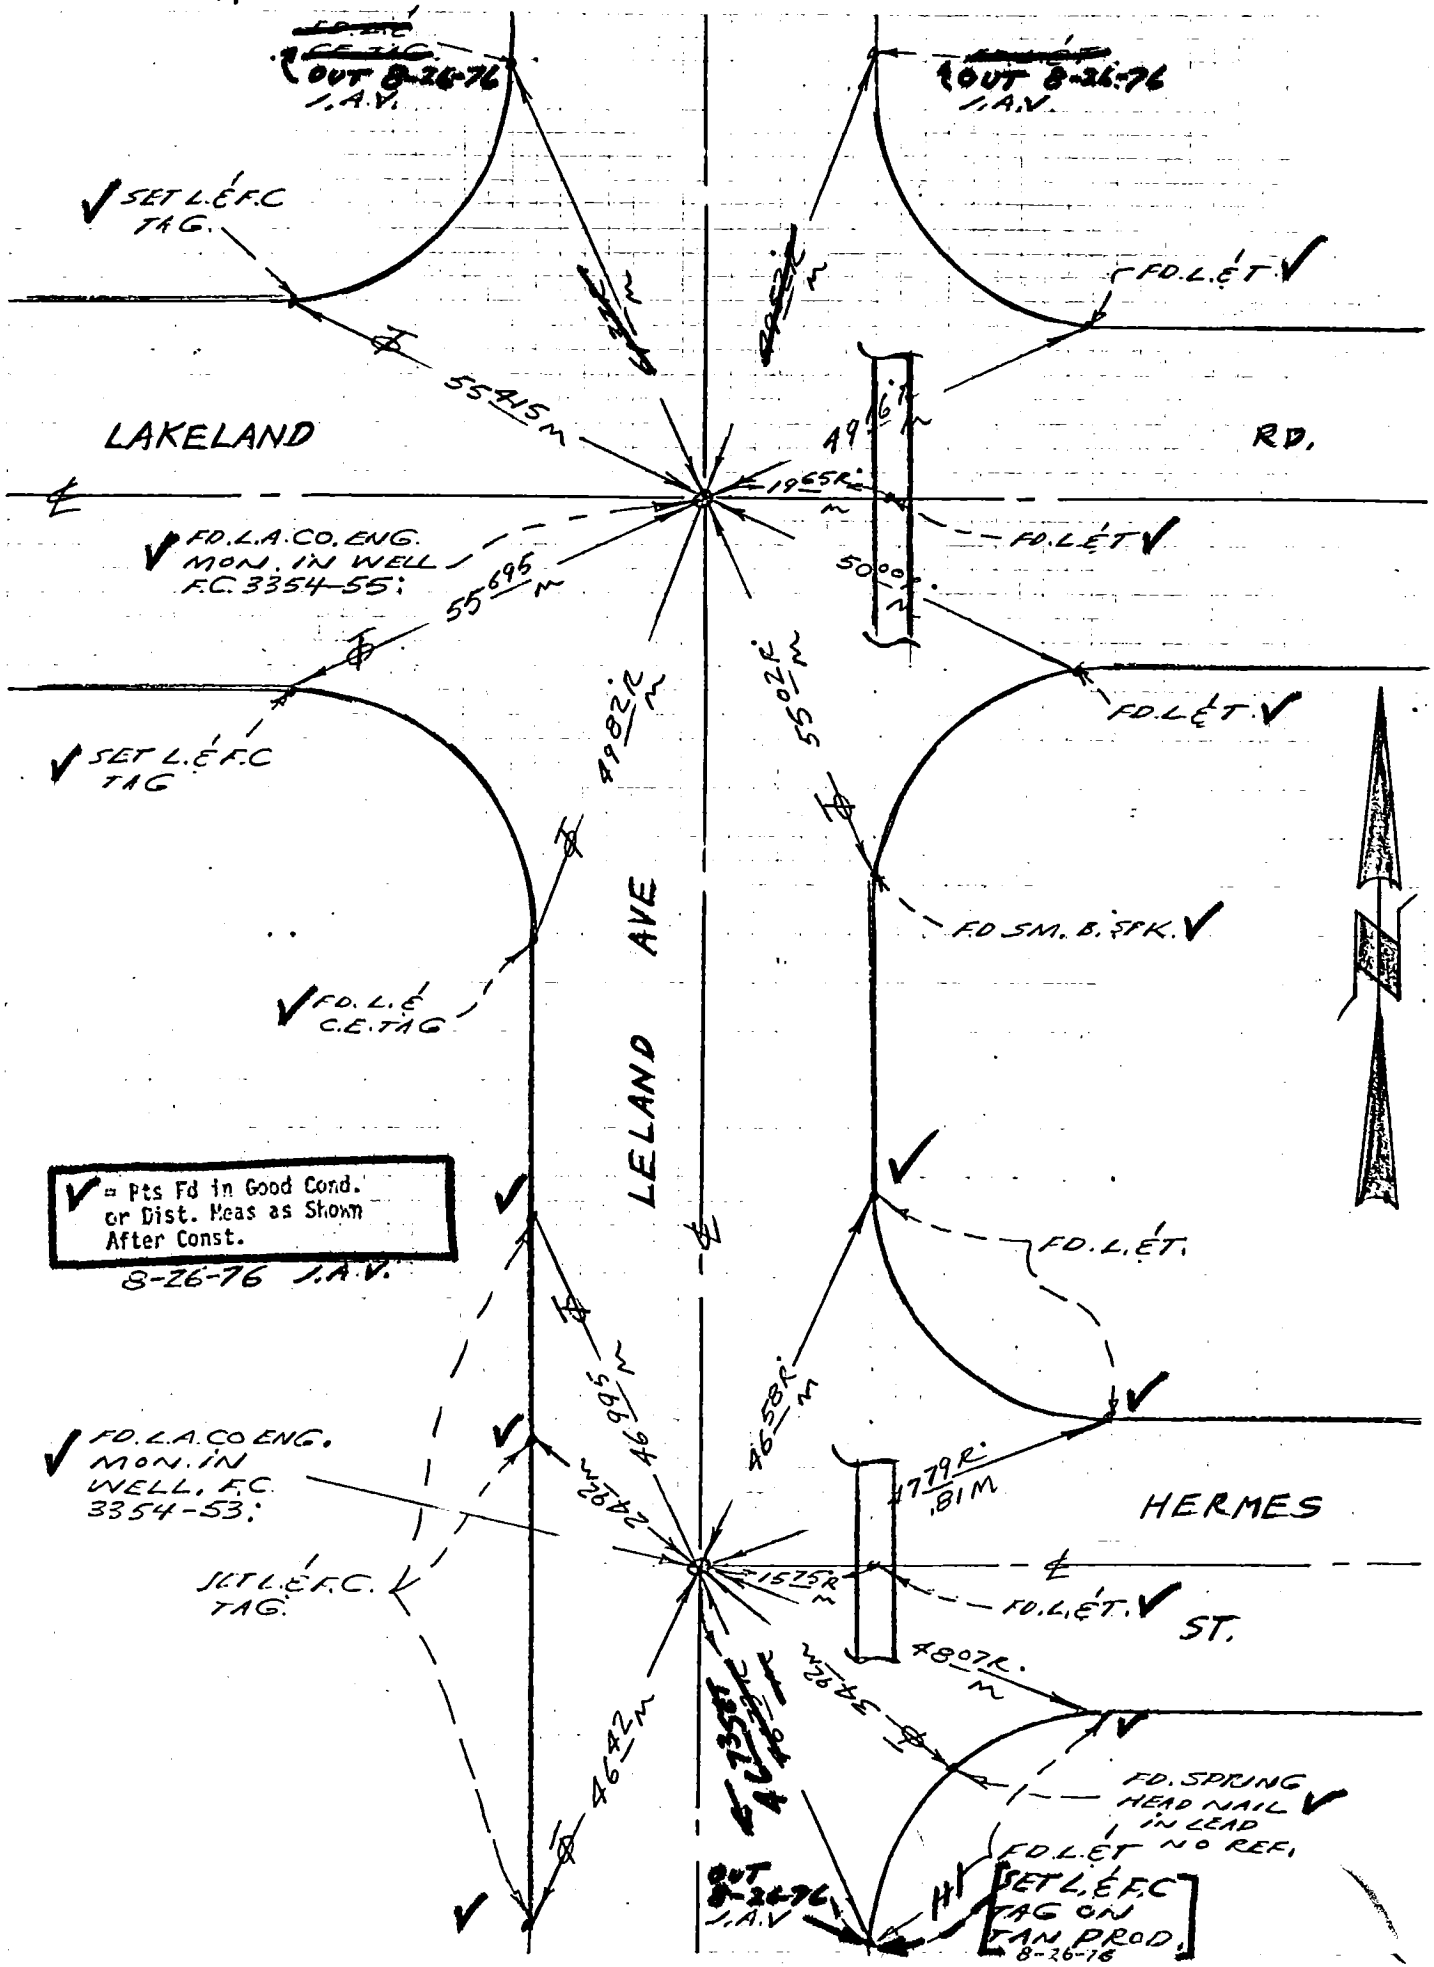

76S911– Cdb 5–71

Co. Eng. F.B. 3560: 113 FCSD9624 81

PROJECT ALTADENA S.D. # 9624

SURVEY BY DEMPSEY, O.M. DATE 9-19-74

REVIEWED BY C A DATE 2-19-76

INDEX

LOS ANGELES COUNTY FLOOD CONTROL DISTRICT

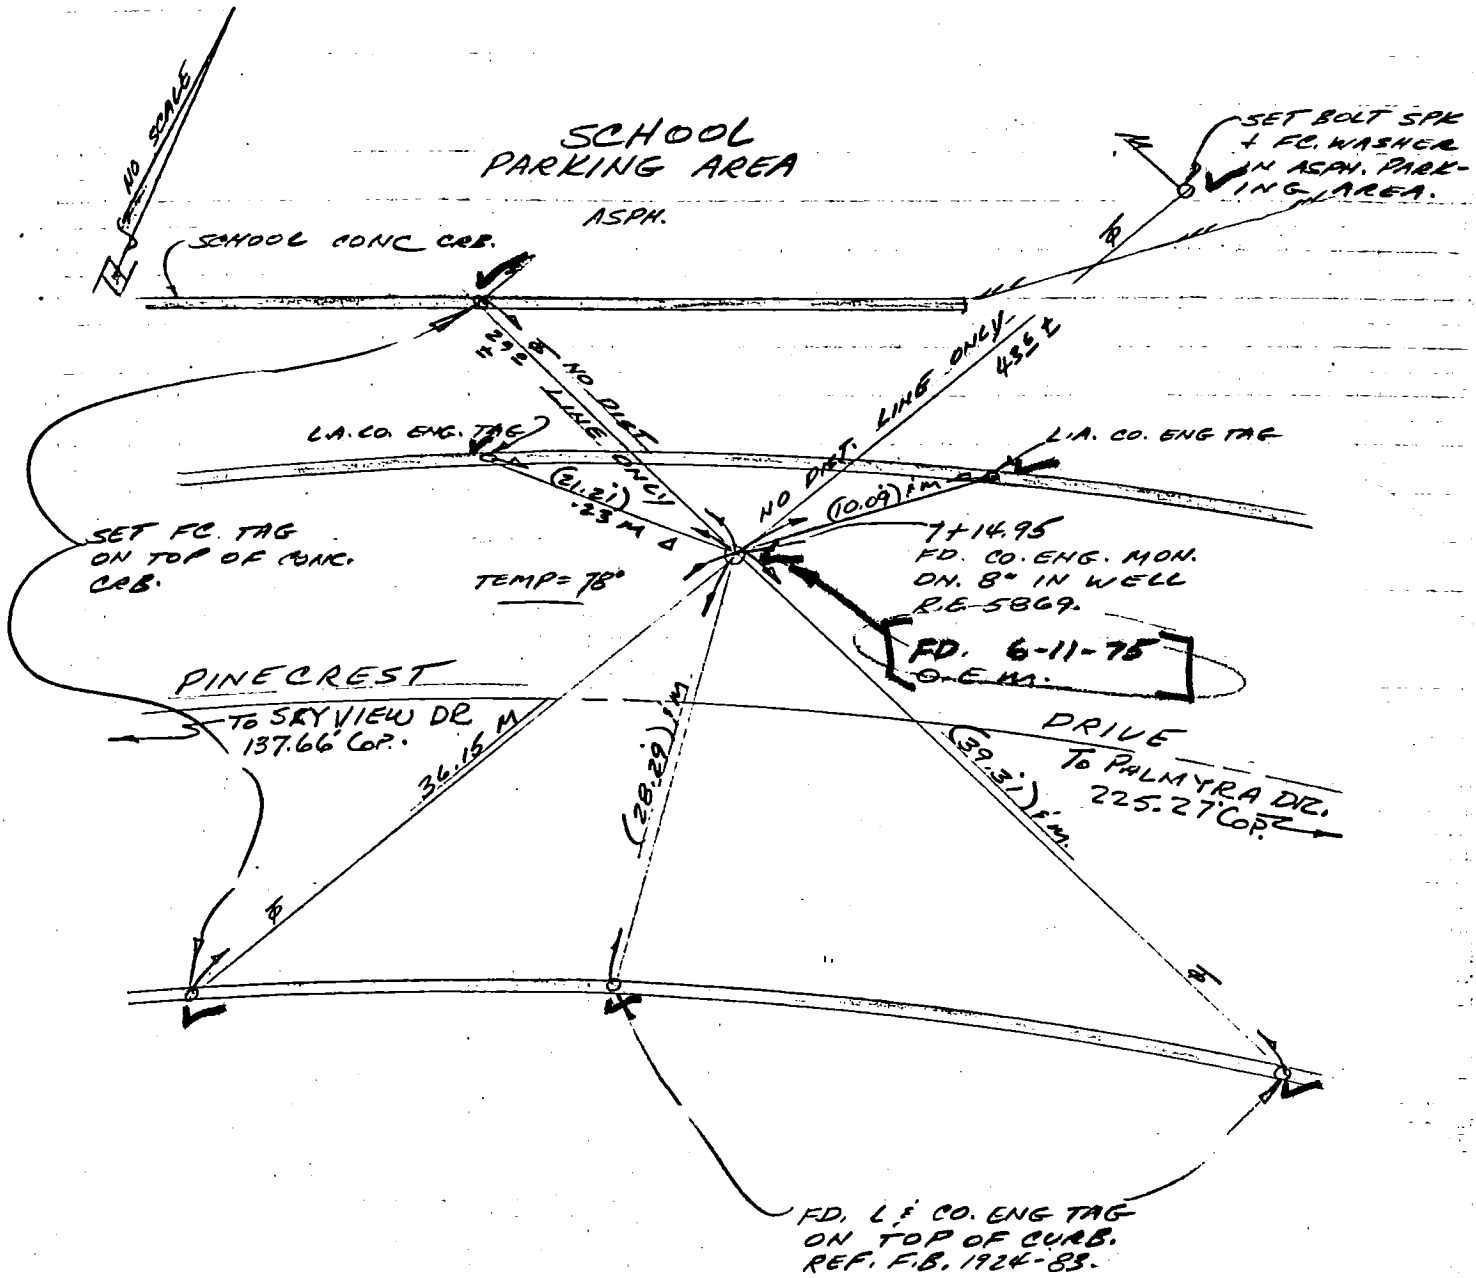

✓ = Pts Fd in Good Cond. or Dist. Meas as Shown After Const. 6-11-75 O.E.M.

Fd = Pts Fd in Good Cond.
Δ = Dist. Meas. as Shown Before Const. 6-11-75 O.E.M.

76S911– Cdb 5–71

Co. Eng. F.B. 3660: 114 FCSD9624 91

PROJECT ALTADENA S.D. # 9624 INDEX

SURVEY BY DEMPSEY DATE 9-16-74

REVIEWED BY DATE 2-19-76

LOS ANGELES COUNTY FLOOD CONTROL DISTRICT

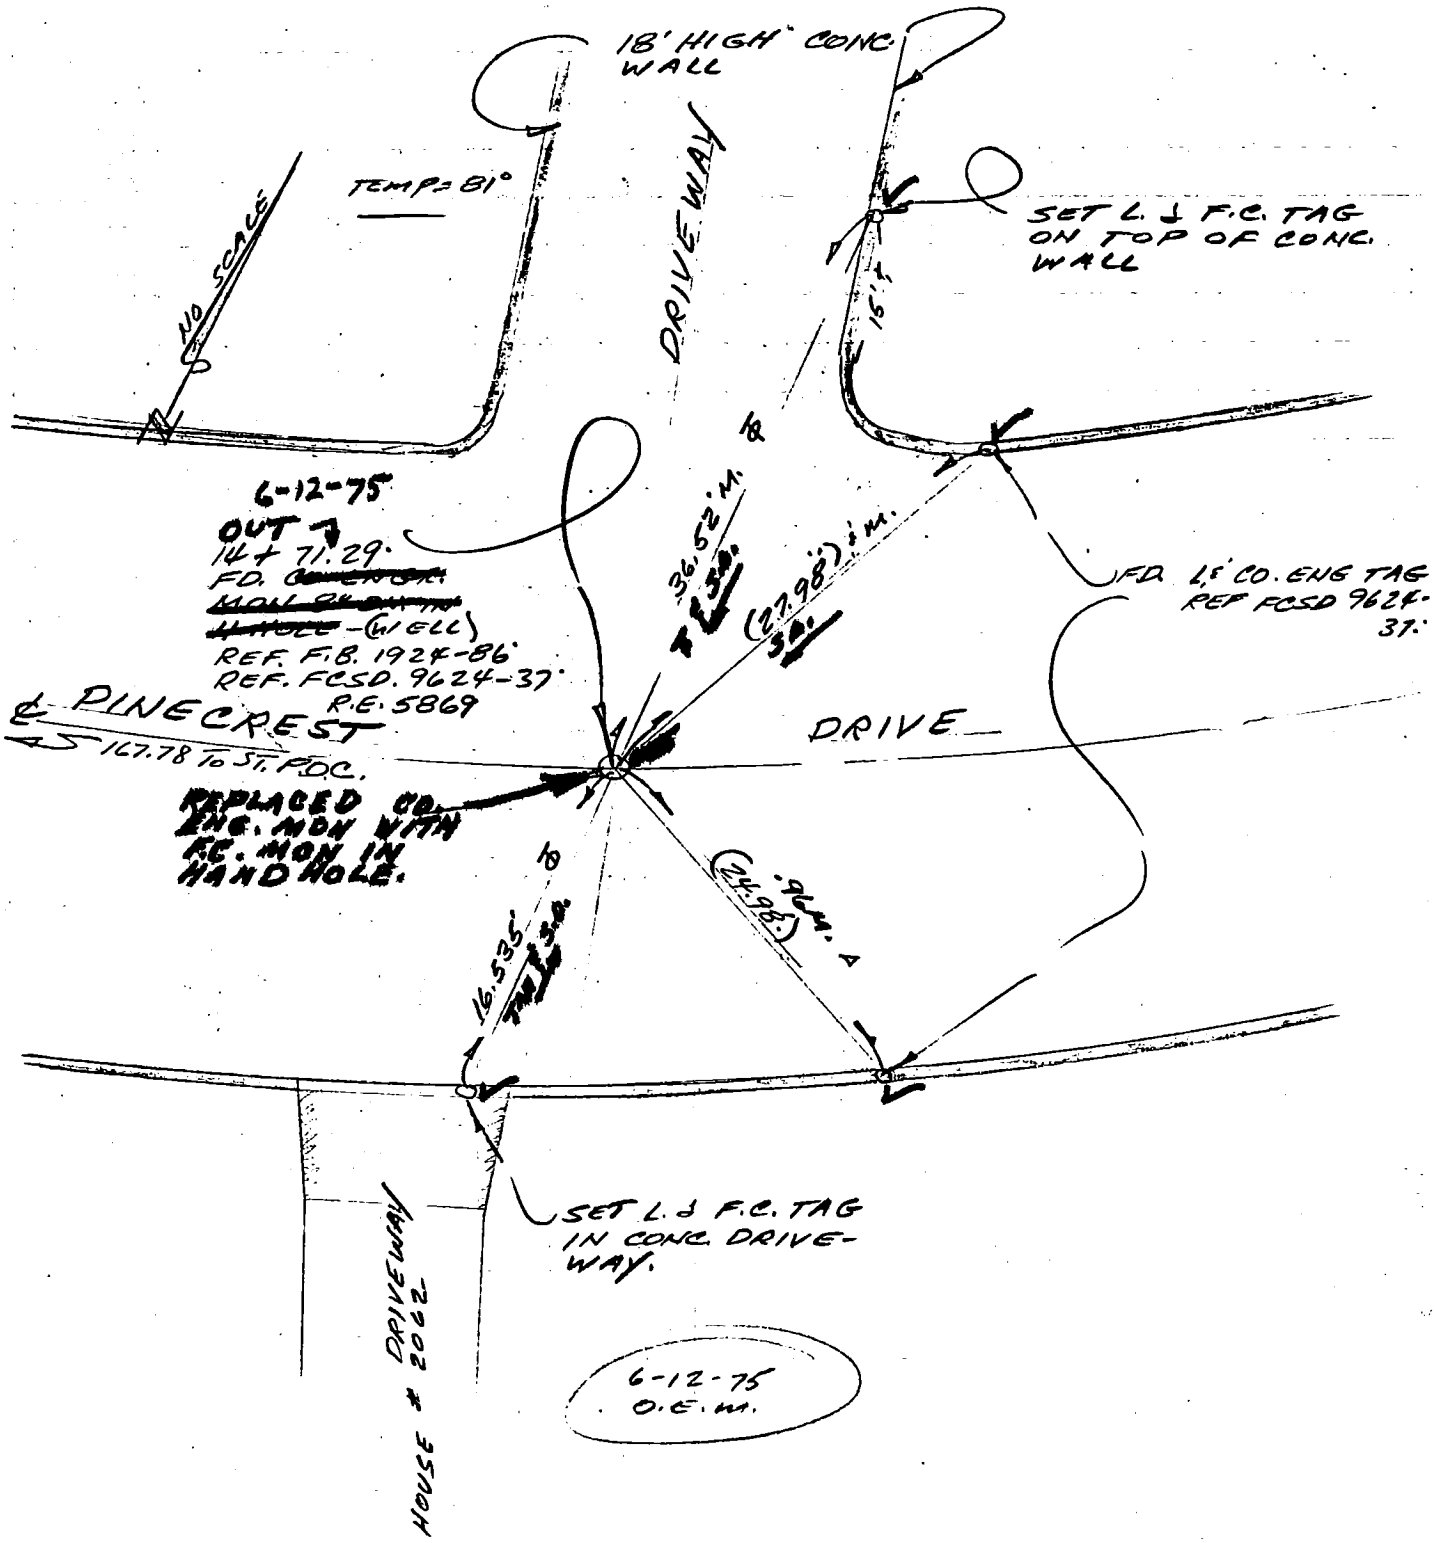

✓ = Pts Fd in Good Cond. or Dist. Meas as Shown After Const. 6-12-75 O.E.M.

⊙ = Pts Fd in Good Cond.
△ = Dist. Meas. as Shown before Const. 6-12-75 O.E.M.

76S911– Cdb 4-75

Co. Eng. F.B. 3560: 115 FCSD3624 93

PROJECT ALTADENA S.D. 9624

SURVEY BY SASSE DATE 5-11-76

REVIEWED BY DATE 9-17-76

INDEX R. R.

LOS ANGELES COUNTY FLOOD CONTROL DISTRICT

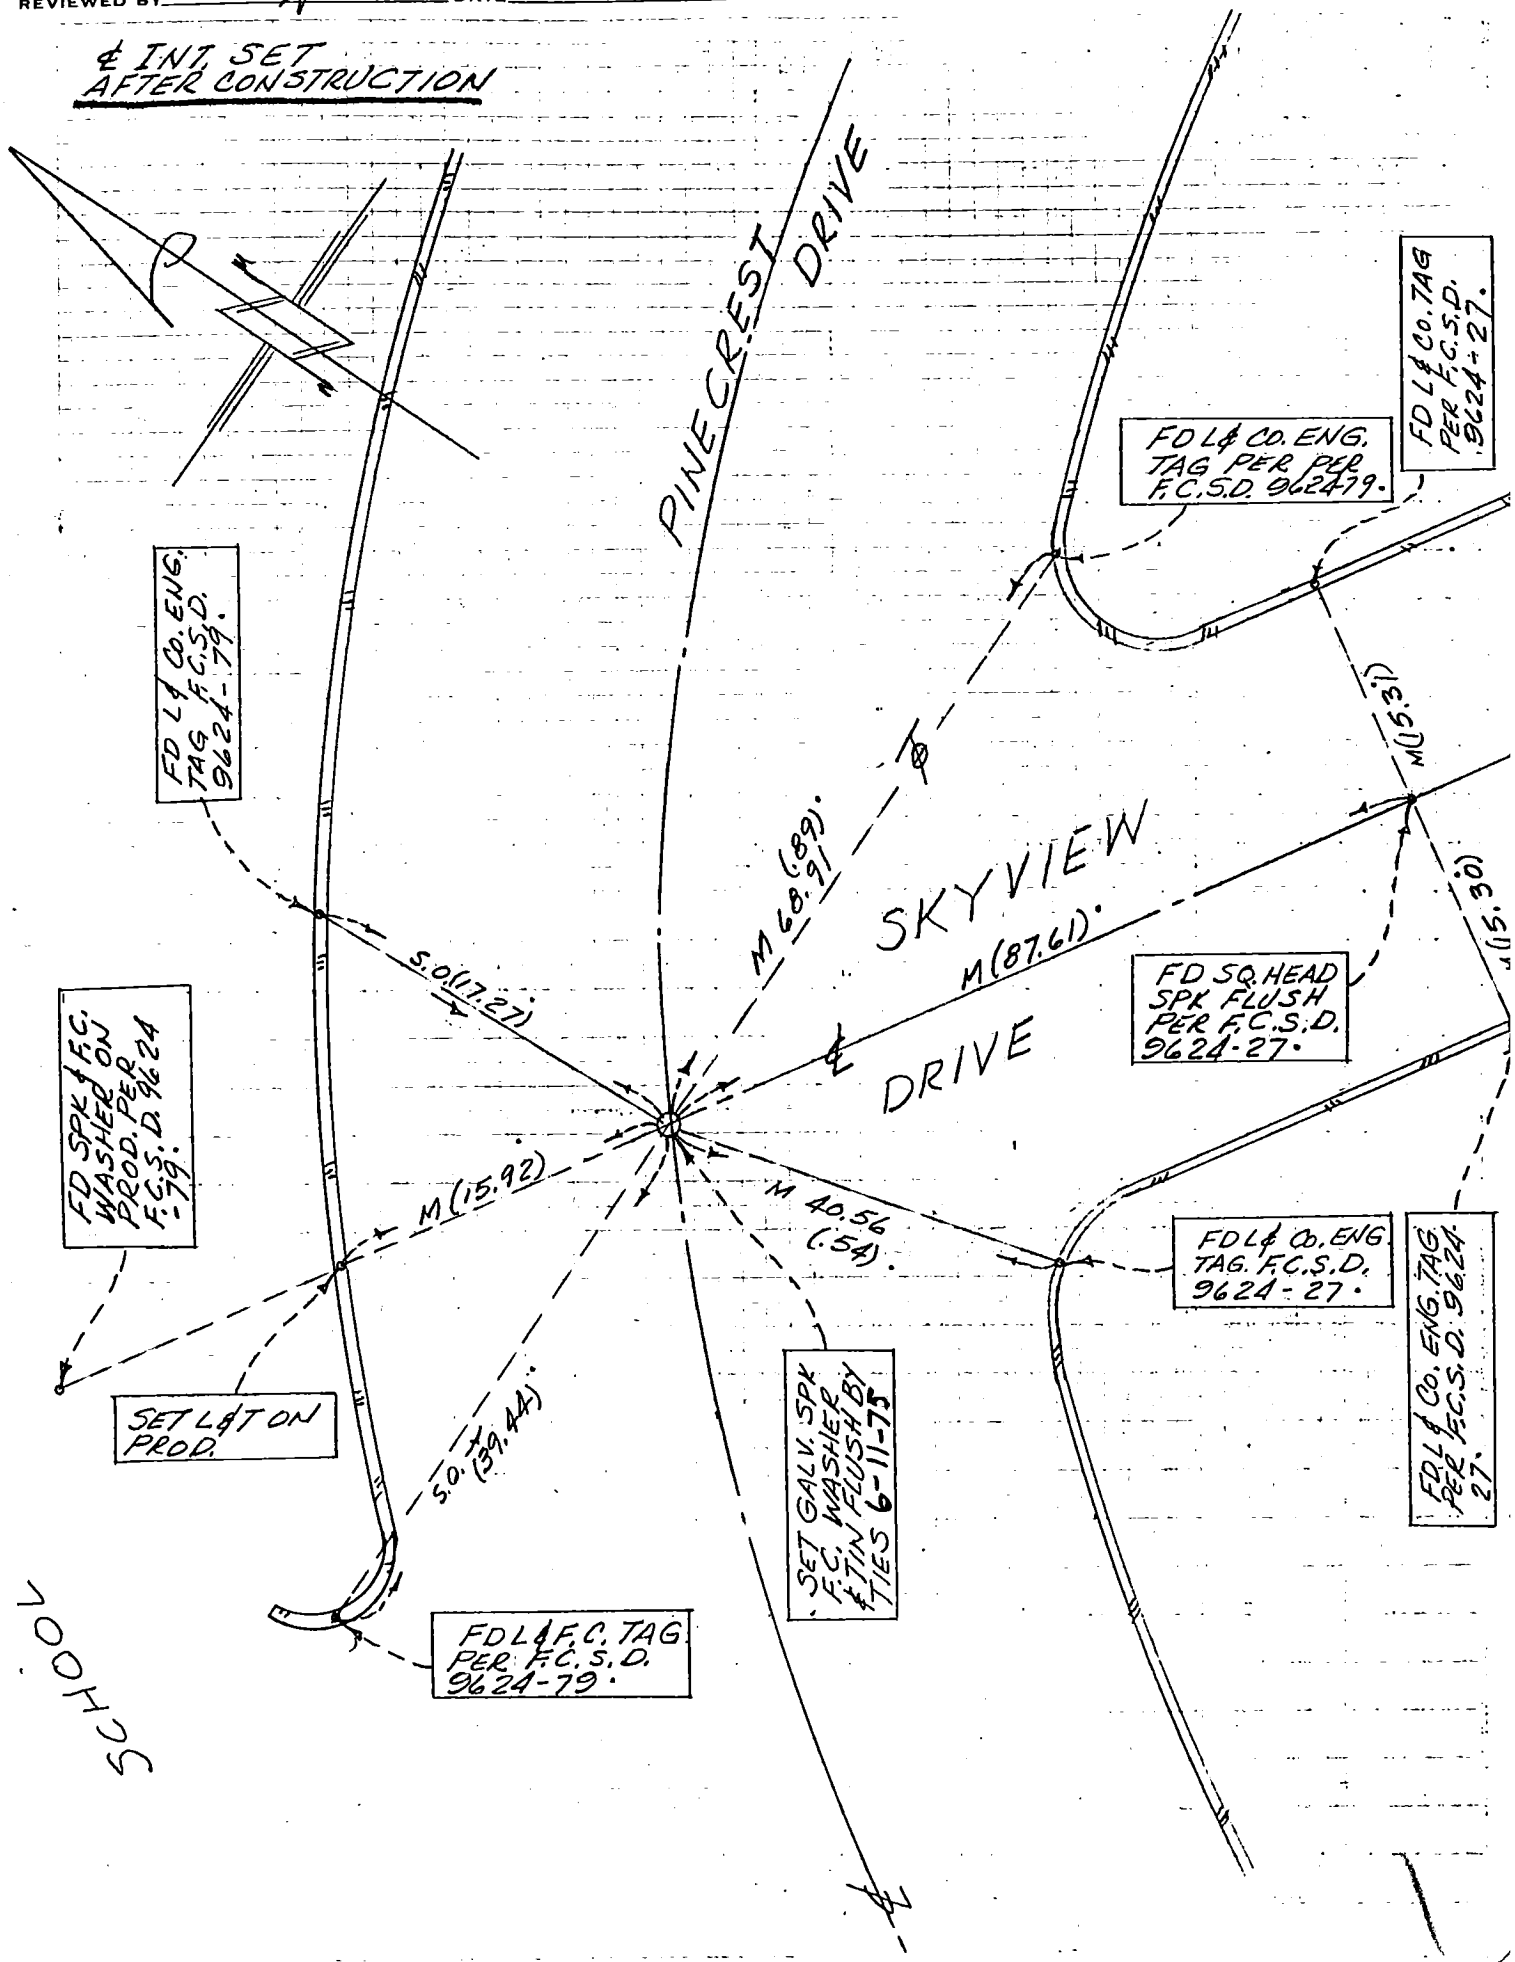

76S911— Cdb 4-75

Co. Eng. F.B. 3560: **FCSD9624** 95

116 INDEX

PROJECT ALTADENA S.D. 9624

SURVEY BY SASSE DATE 5-12-76

REVIEWED BY DATE 9-17-76

LOS ANGELES COUNTY FLOOD CONTROL DISTRICT

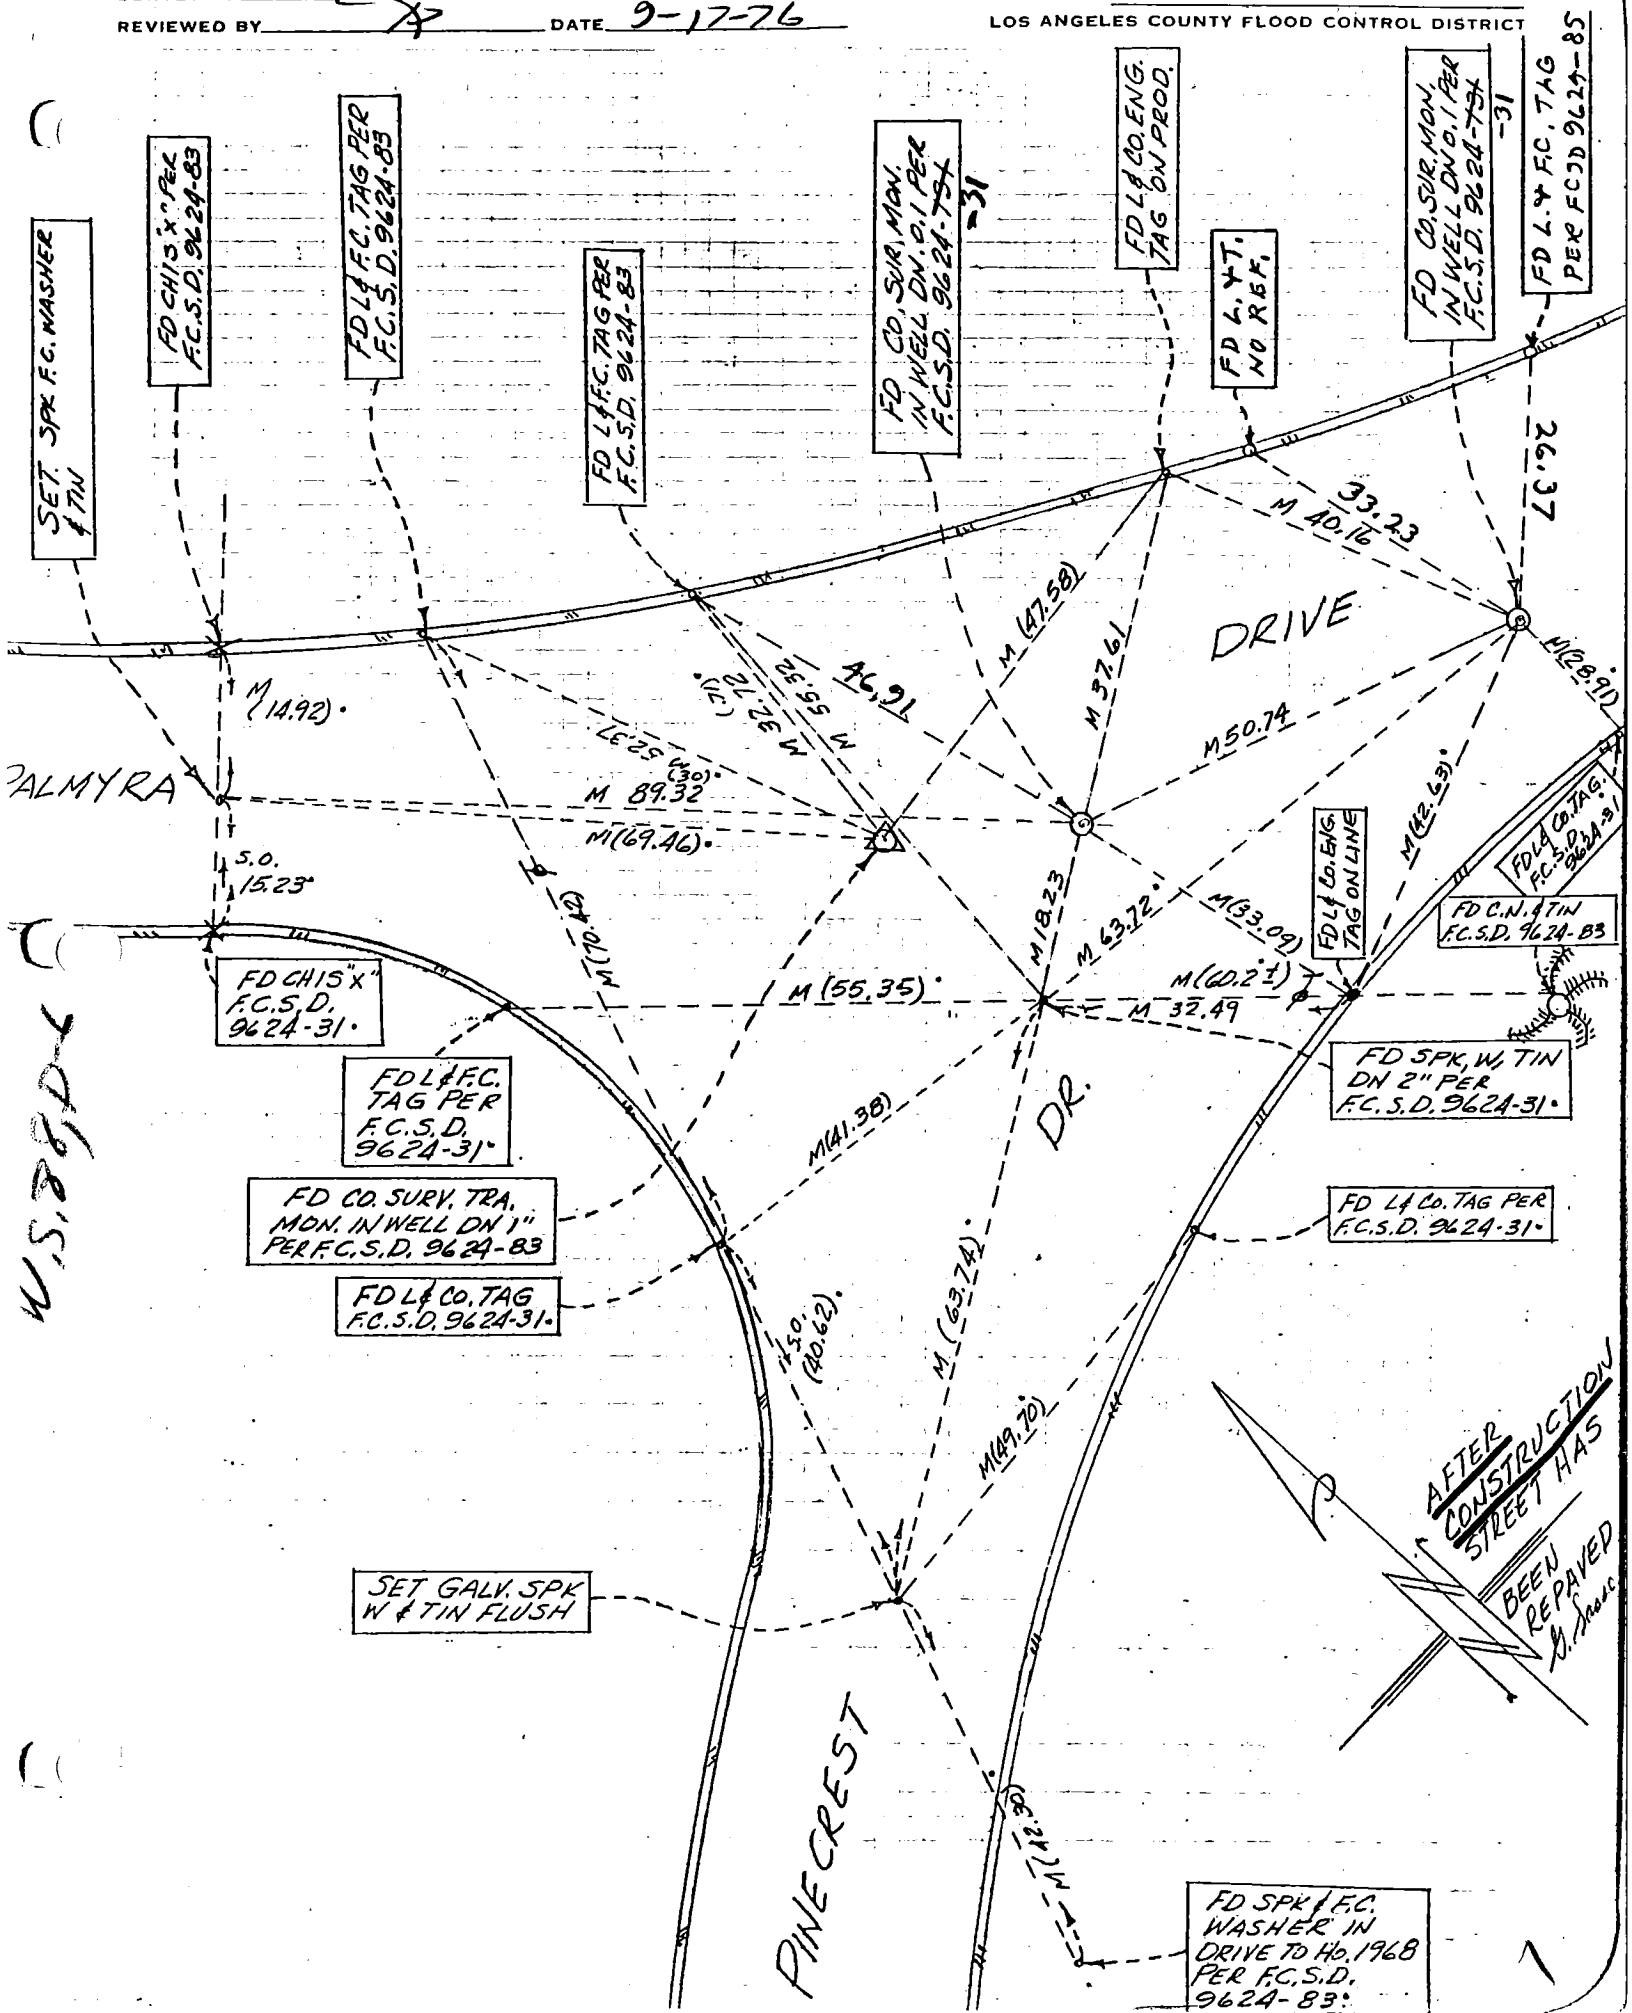

76S911- Cdb 6-74

PROJECT BAKER WASH F.B. 3560 _117 INDEX FC 3328 111 R&R 7A

SURVEY BY SASSE (O.E.M.) DATE 1-19-76

REVIEWED BY DATE 7-8-76

LOS ANGELES COUNTY FLOOD CONTROL DISTRICT

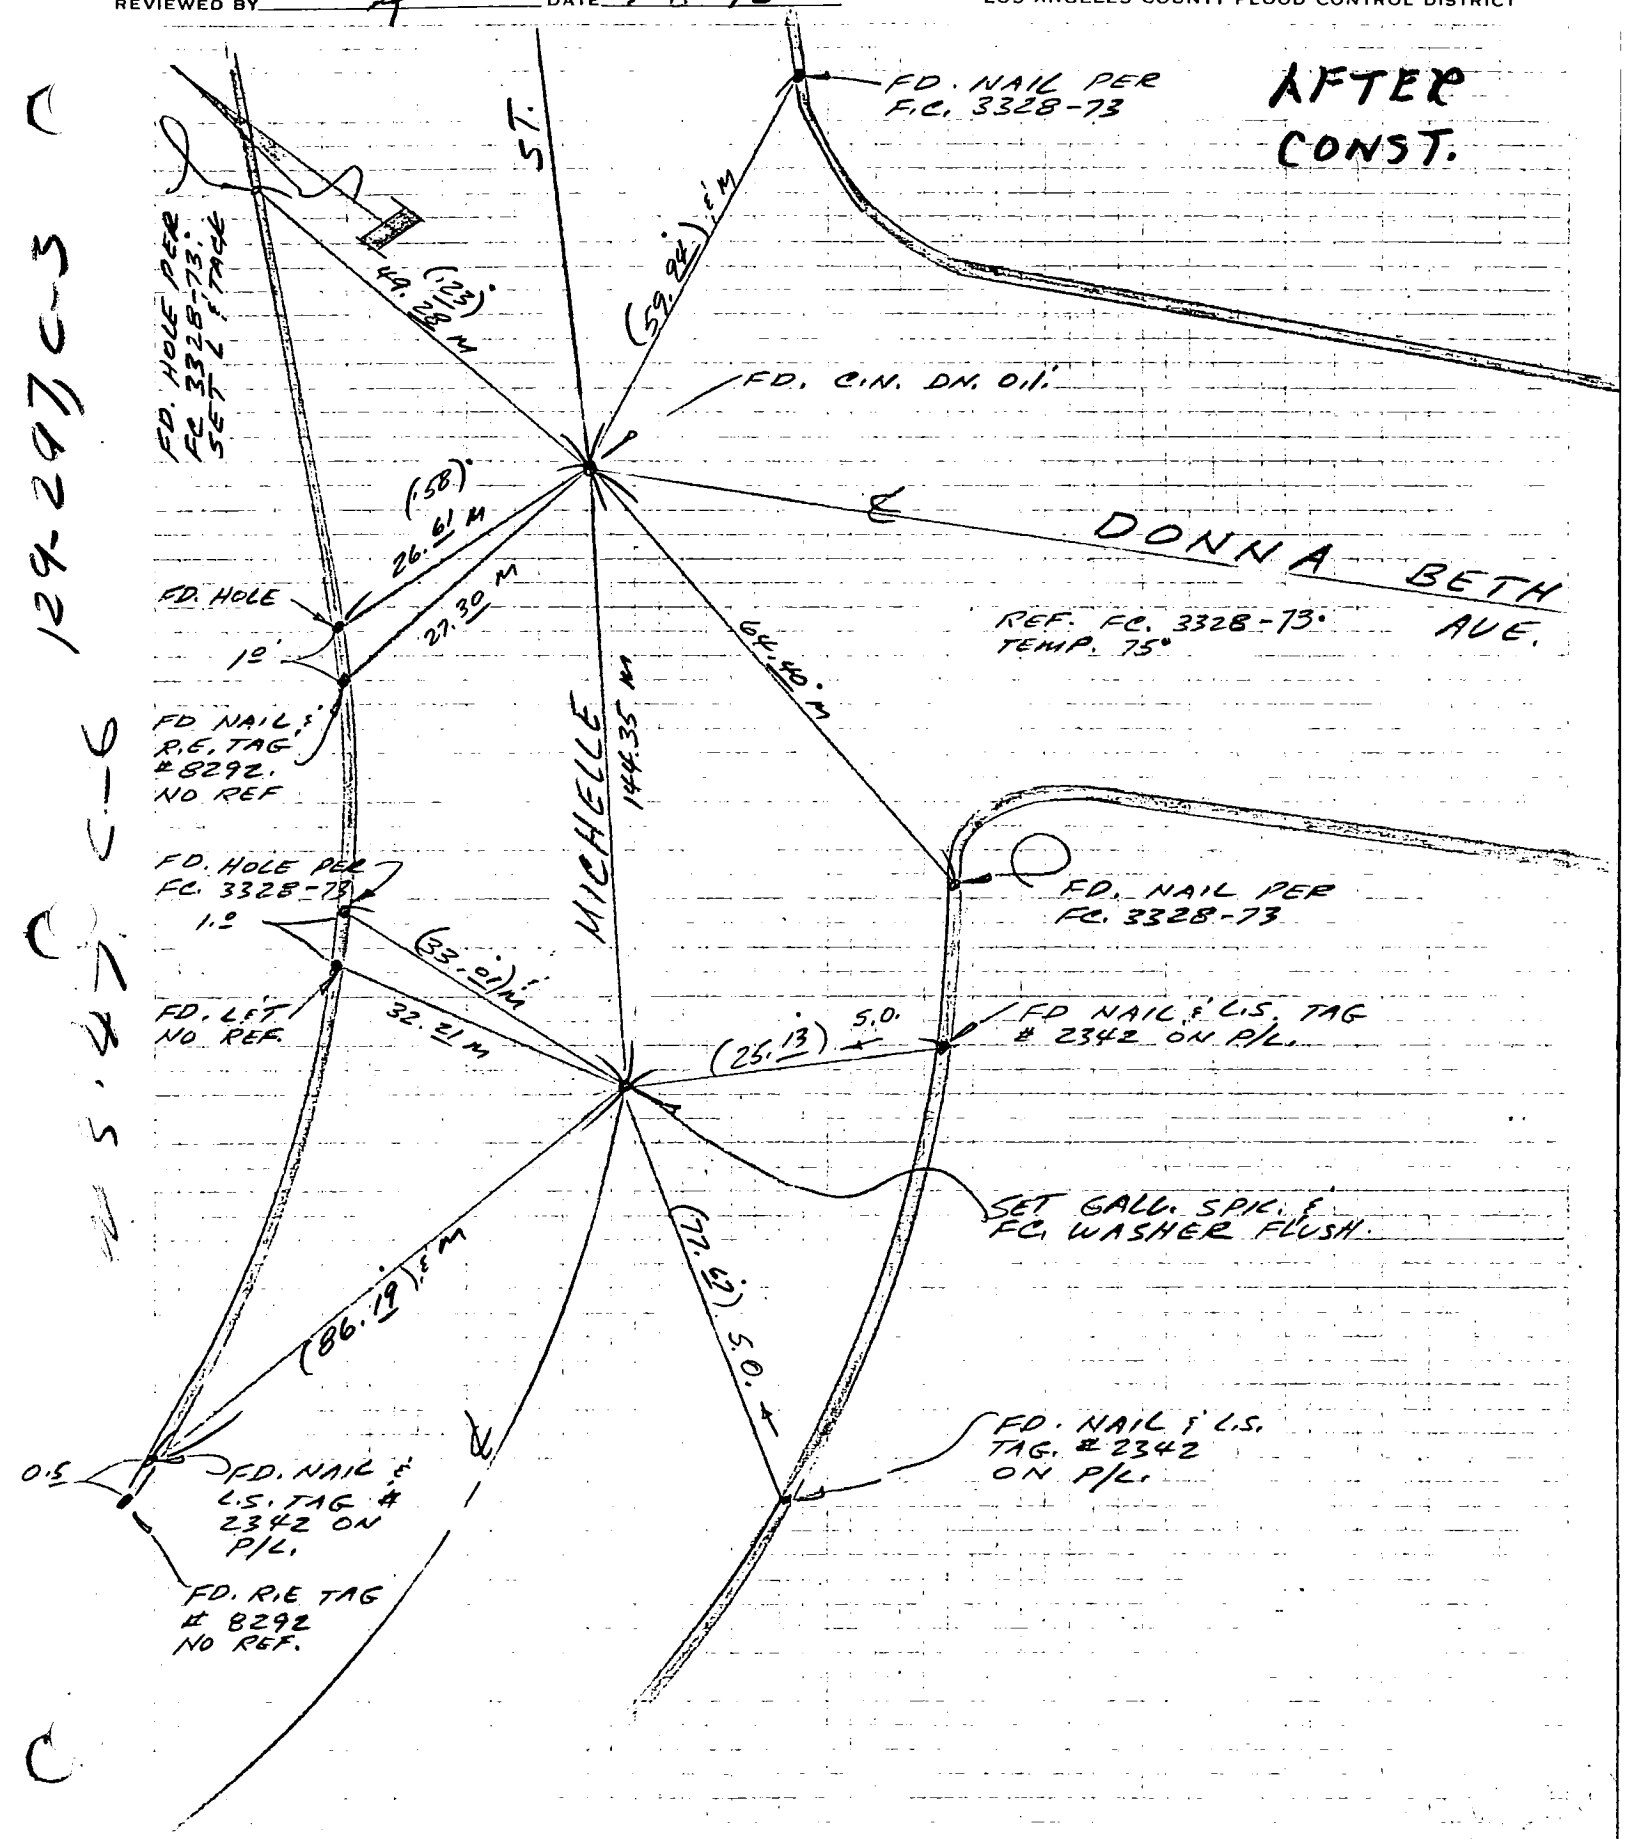

76S911- Cdb 6-74

f F.B. 3560; 118

PROJECT BAKER WASH

SURVEY BY SASSE (O.E.M.) DATE 1-20-76

REVIEWED BY [illegible] DATE 7-8-76

INDEX FC 3328 118 11A

LOS ANGELES COUNTY FLOOD CONTROL DISTRICT

129-297 03

W 547 04

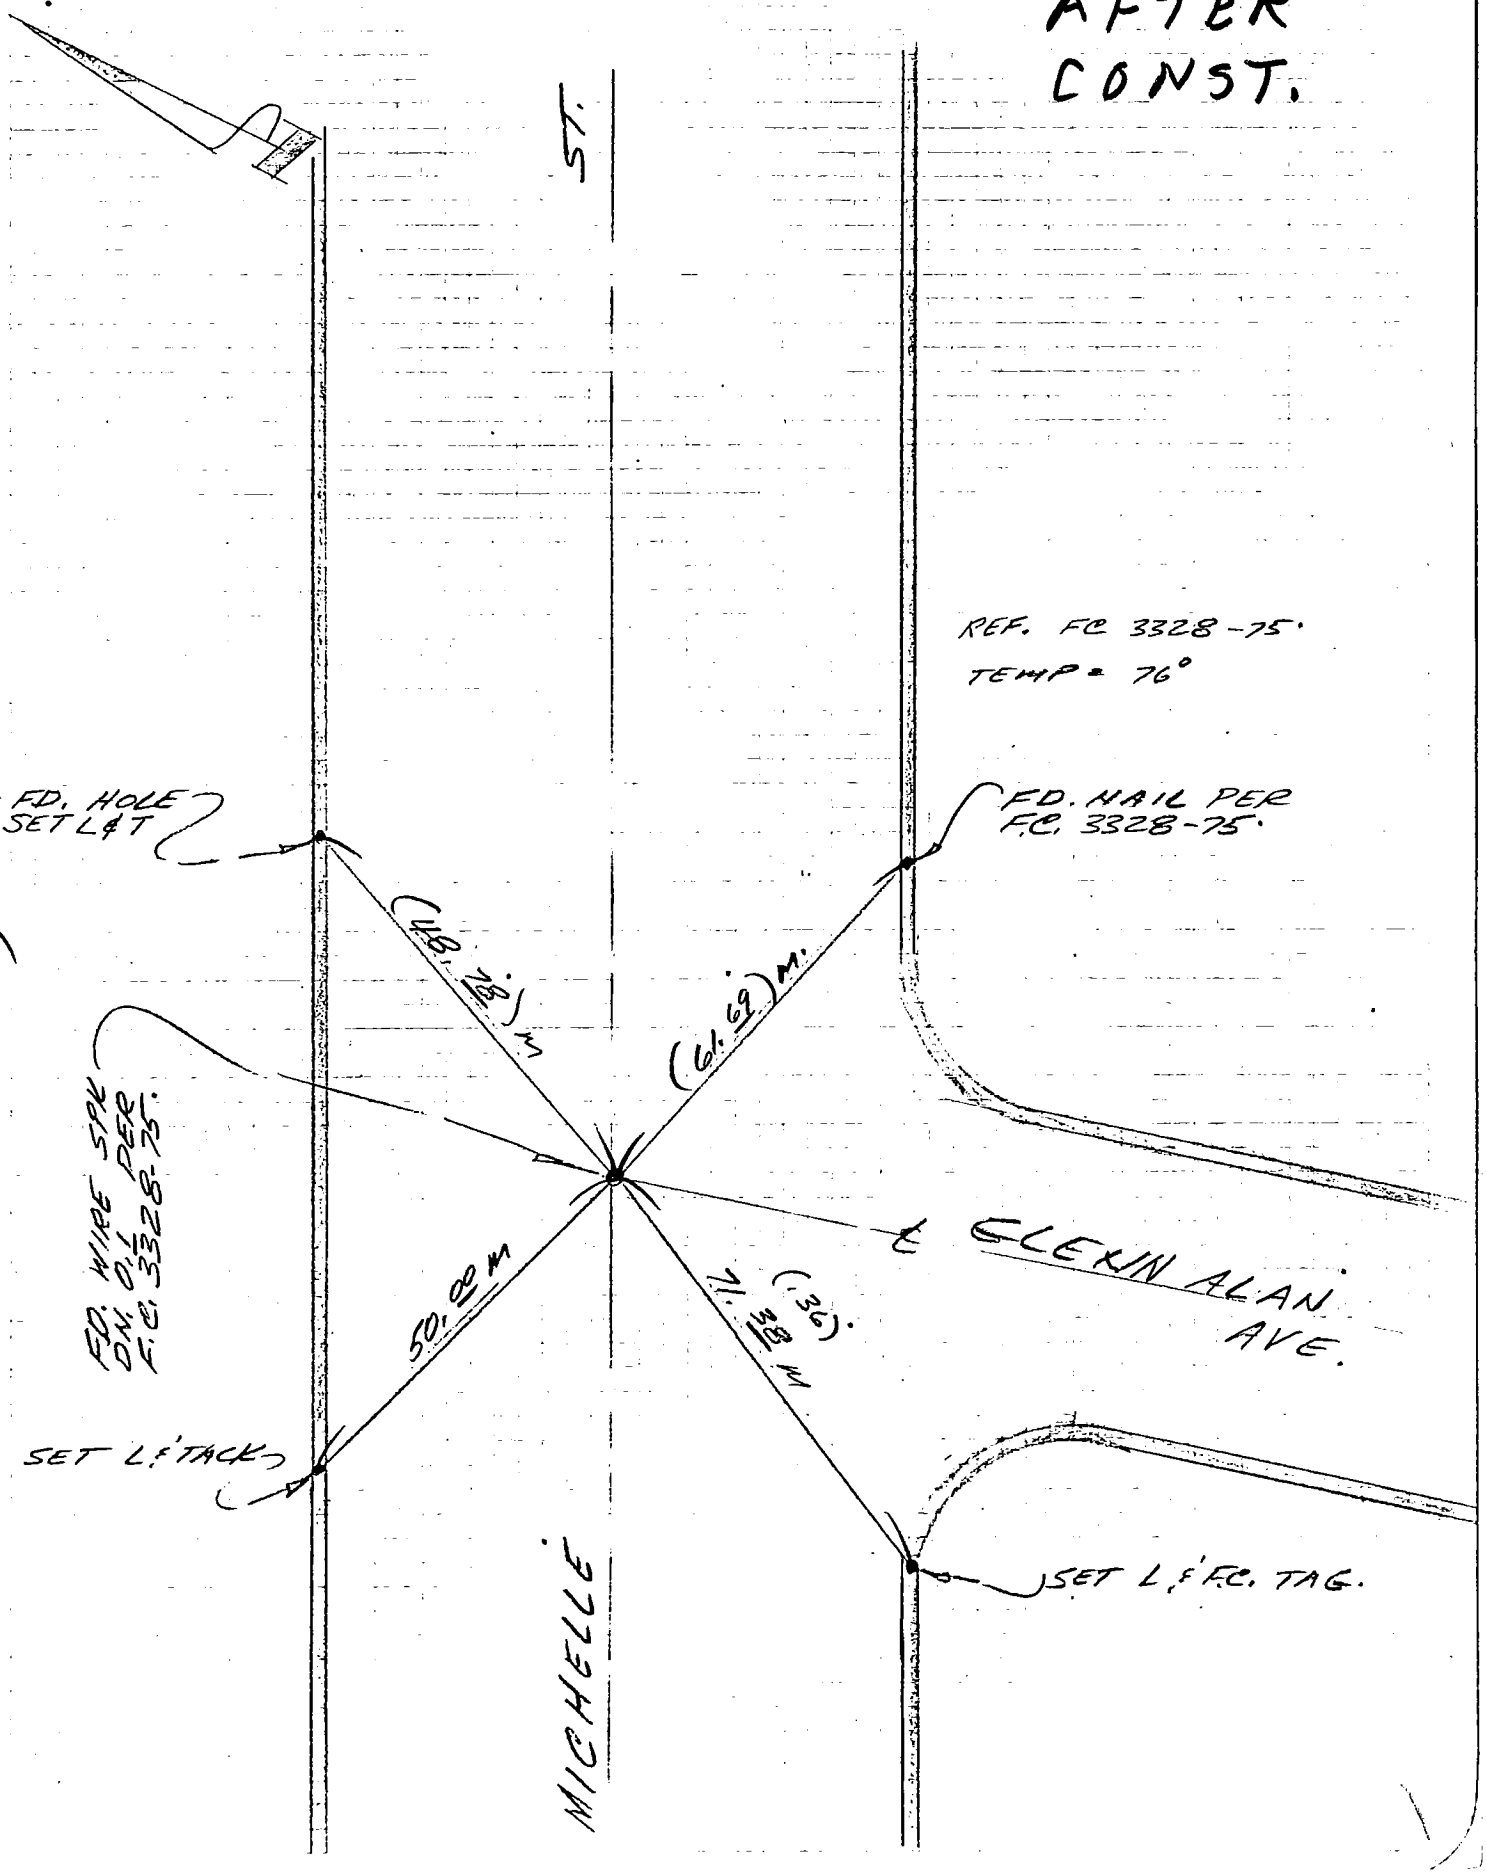

76S911- Cdb 6-74

F.B. 3560; 119

PROJECT BAKER WASH

SURVEY BY SASSE (O.E.M.) DATE 1-21-76

REVIEWED BY DATE 7-8-76

INDEX FC 3328 115 13 A

LOS ANGELES COUNTY FLOOD CONTROL DISTRICT

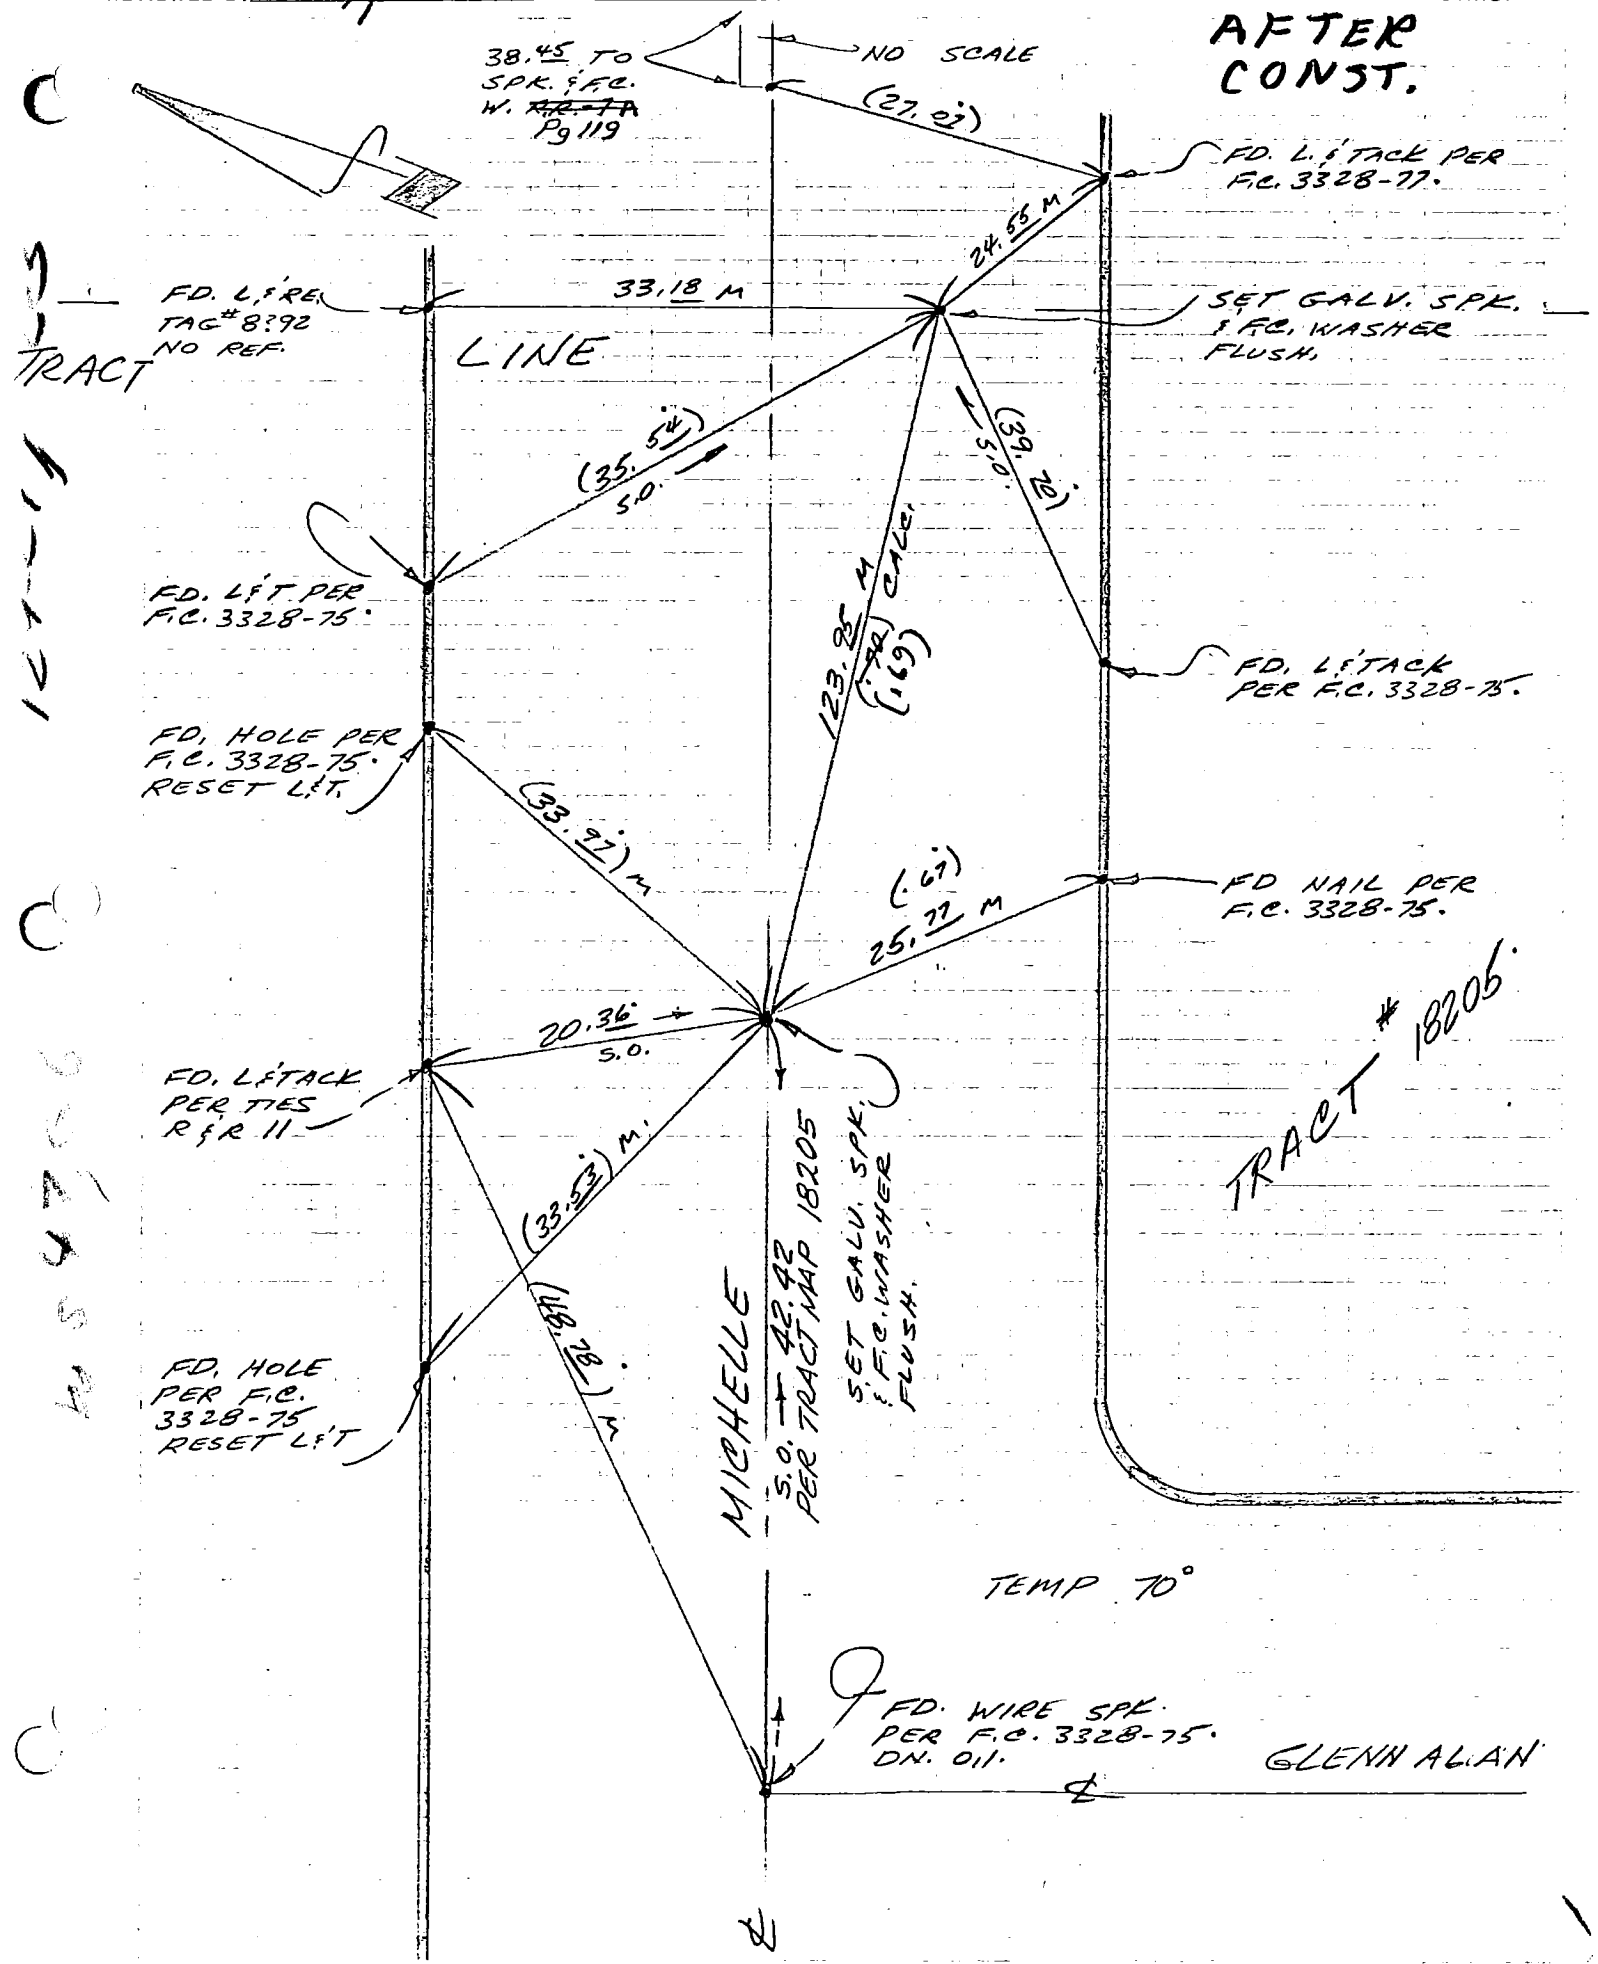

76S911- Cdb 6-74

PROJECT BAKER WASH F.B, 3560:120 INDEX FC 3328 119R 9A

SURVEY BY SASSE (O.E.M.) DATE 1-19-76

REVIEWED BY [illegible] DATE 10-7-76

LOS ANGELES COUNTY FLOOD CONTROL DISTRICT

12 F-317 A-3

WS+7C-6

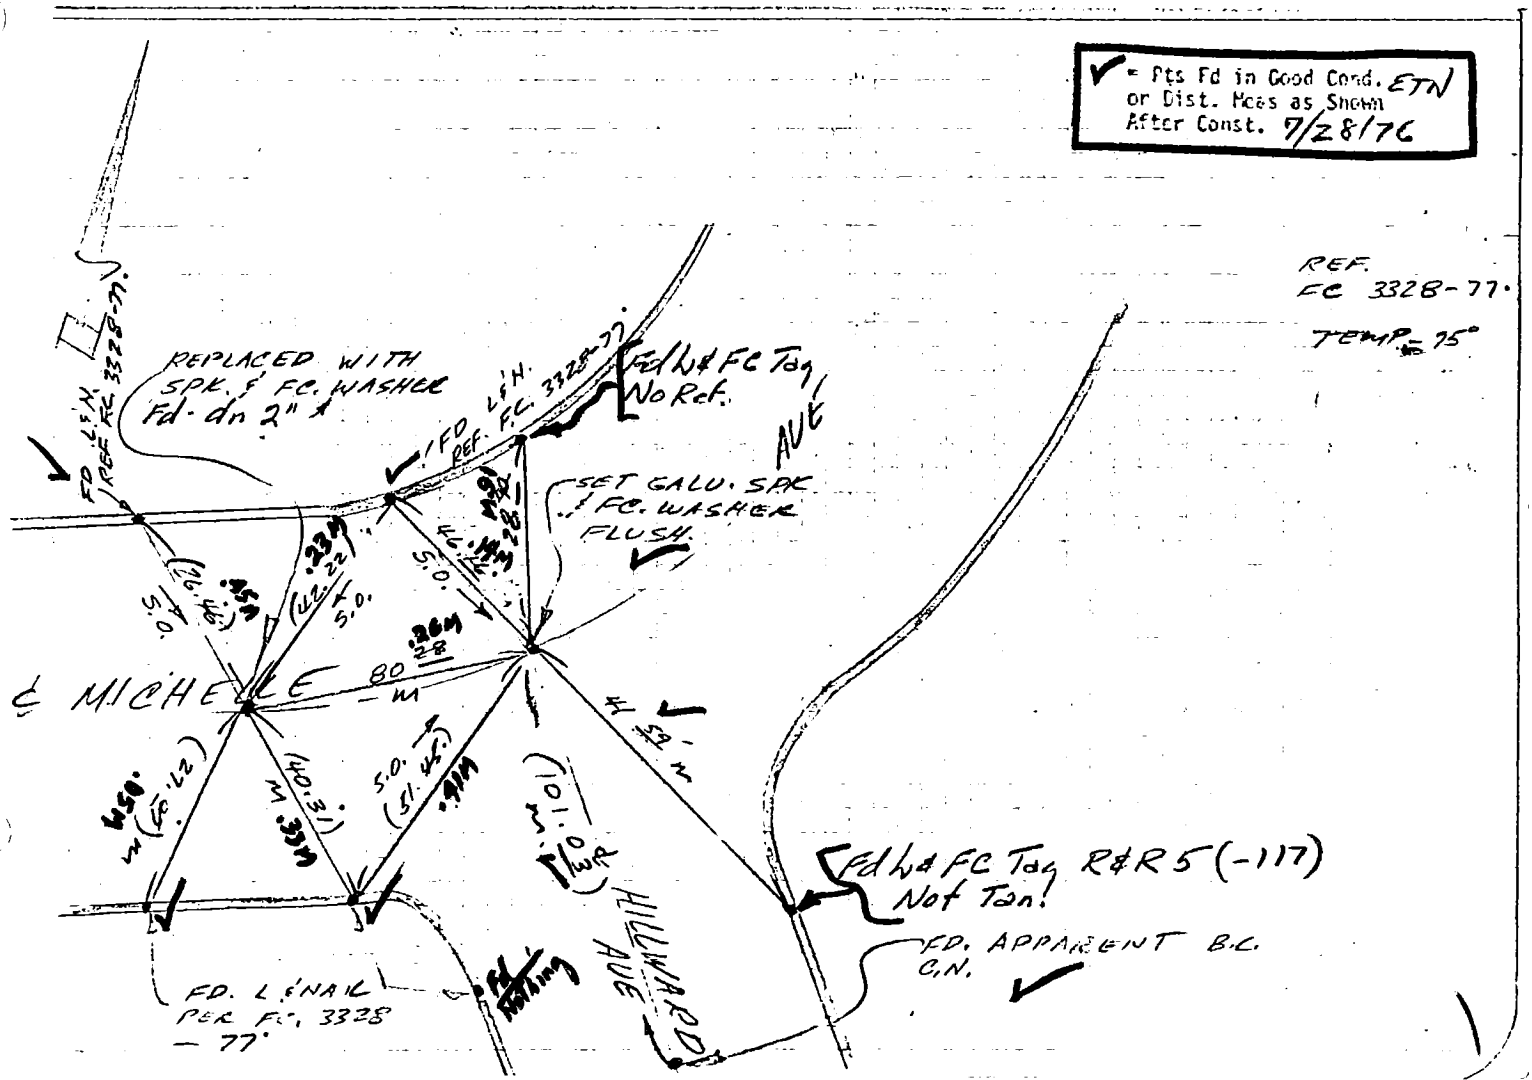

76S911- Cdb 6-74

F.B. 3560:121

PROJECT BAKER WASH

SURVEY BY SASSE (O.E.M.) DATE 1-20-76

REVIEWED BY DATE 7-14-76

INDEX FC 3328 123 & R 15A

LOS ANGELES COUNTY FLOOD CONTROL DISTRICT

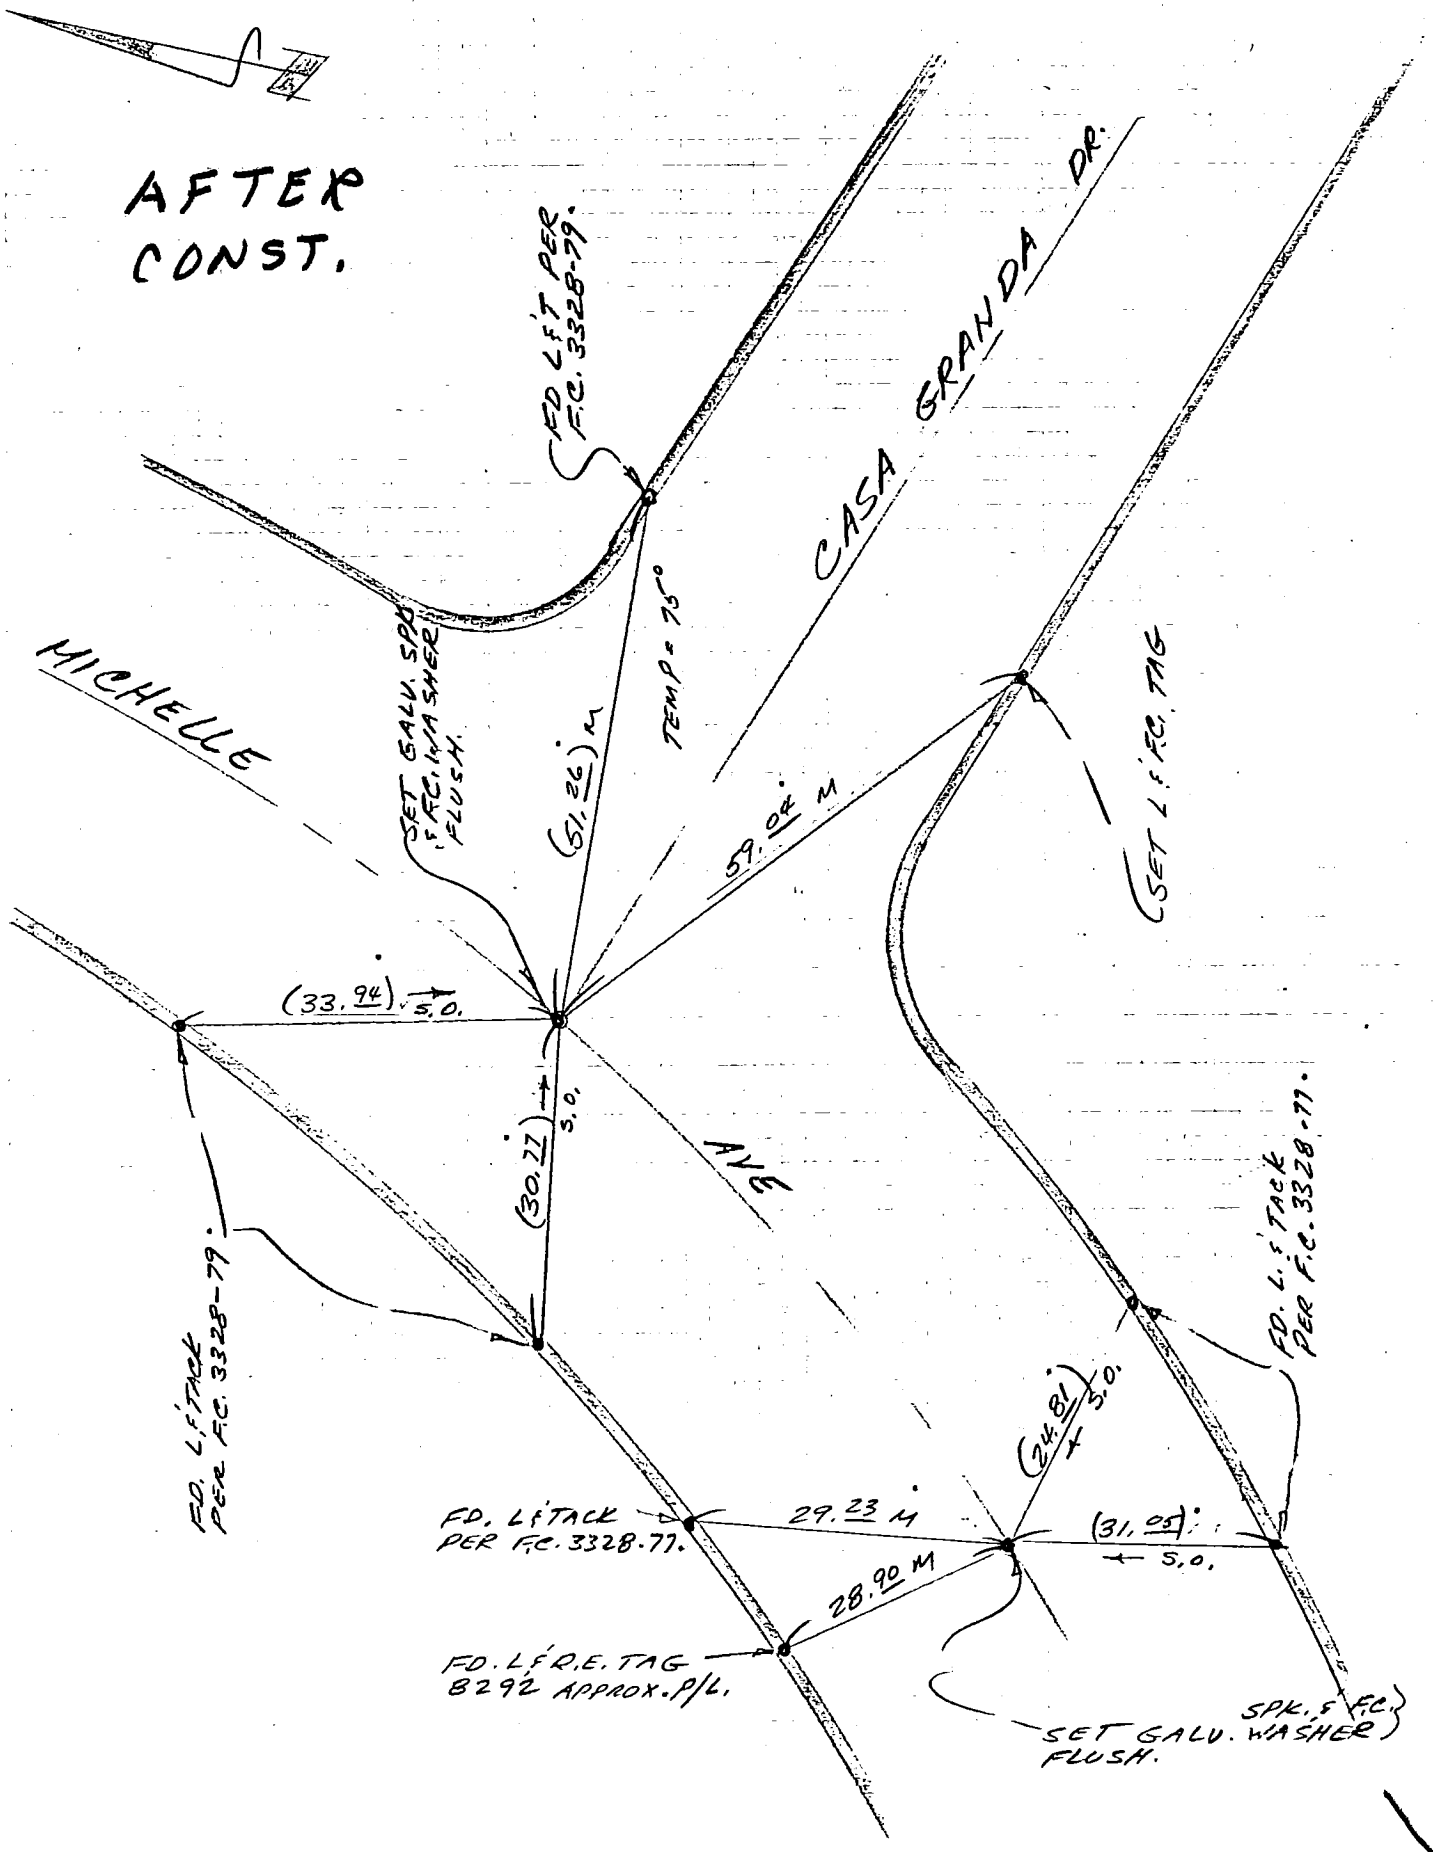

129-317 A-2

W547 C-6

76S911- Cdb 6-74

F.B.3560:122

PROJECT BAKER WASH

SURVEY BY SASSE (O.E.M.) DATE 1-20-76

REVIEWED BY [illegible] DATE 7-14-76

INDEX FC 3328 125 17A

LOS ANGELES COUNTY FLOOD CONTROL DISTRICT

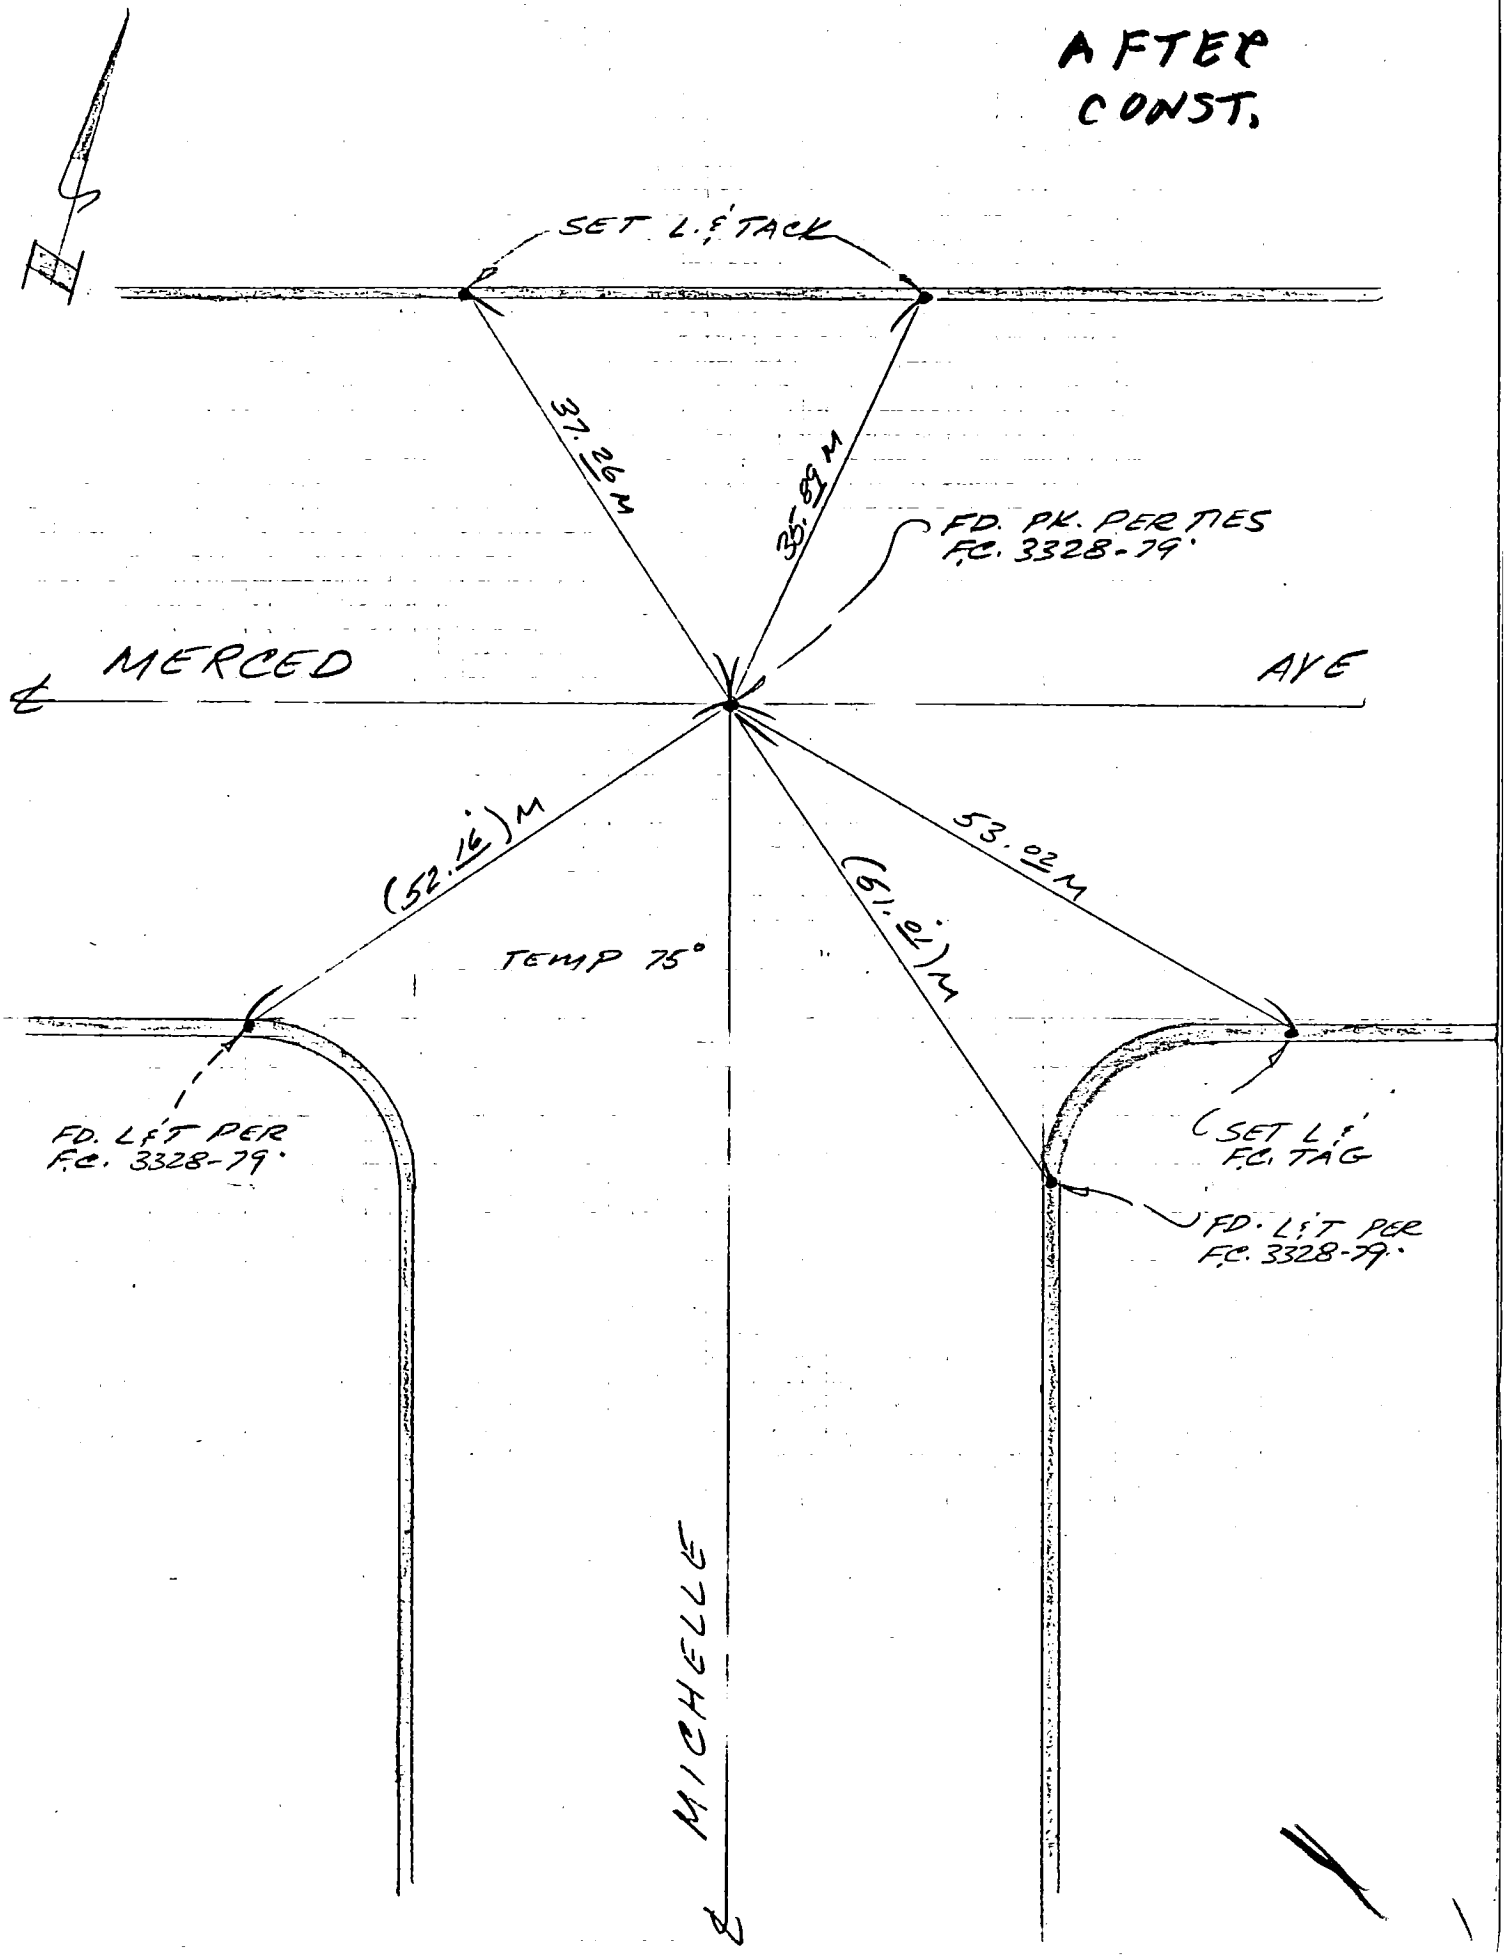

129-317 A-2

45476

76S911- Cdb 6-74

F.B,3560:123

PROJECT Baker Wash

SURVEY BY ETN DATE 7/28/76

REVIEWED BY [signature] DATE 10-7-76

INDEX FC 3328 127

R&R 19A

LOS ANGELES COUNTY FLOOD CONTROL DISTRICT

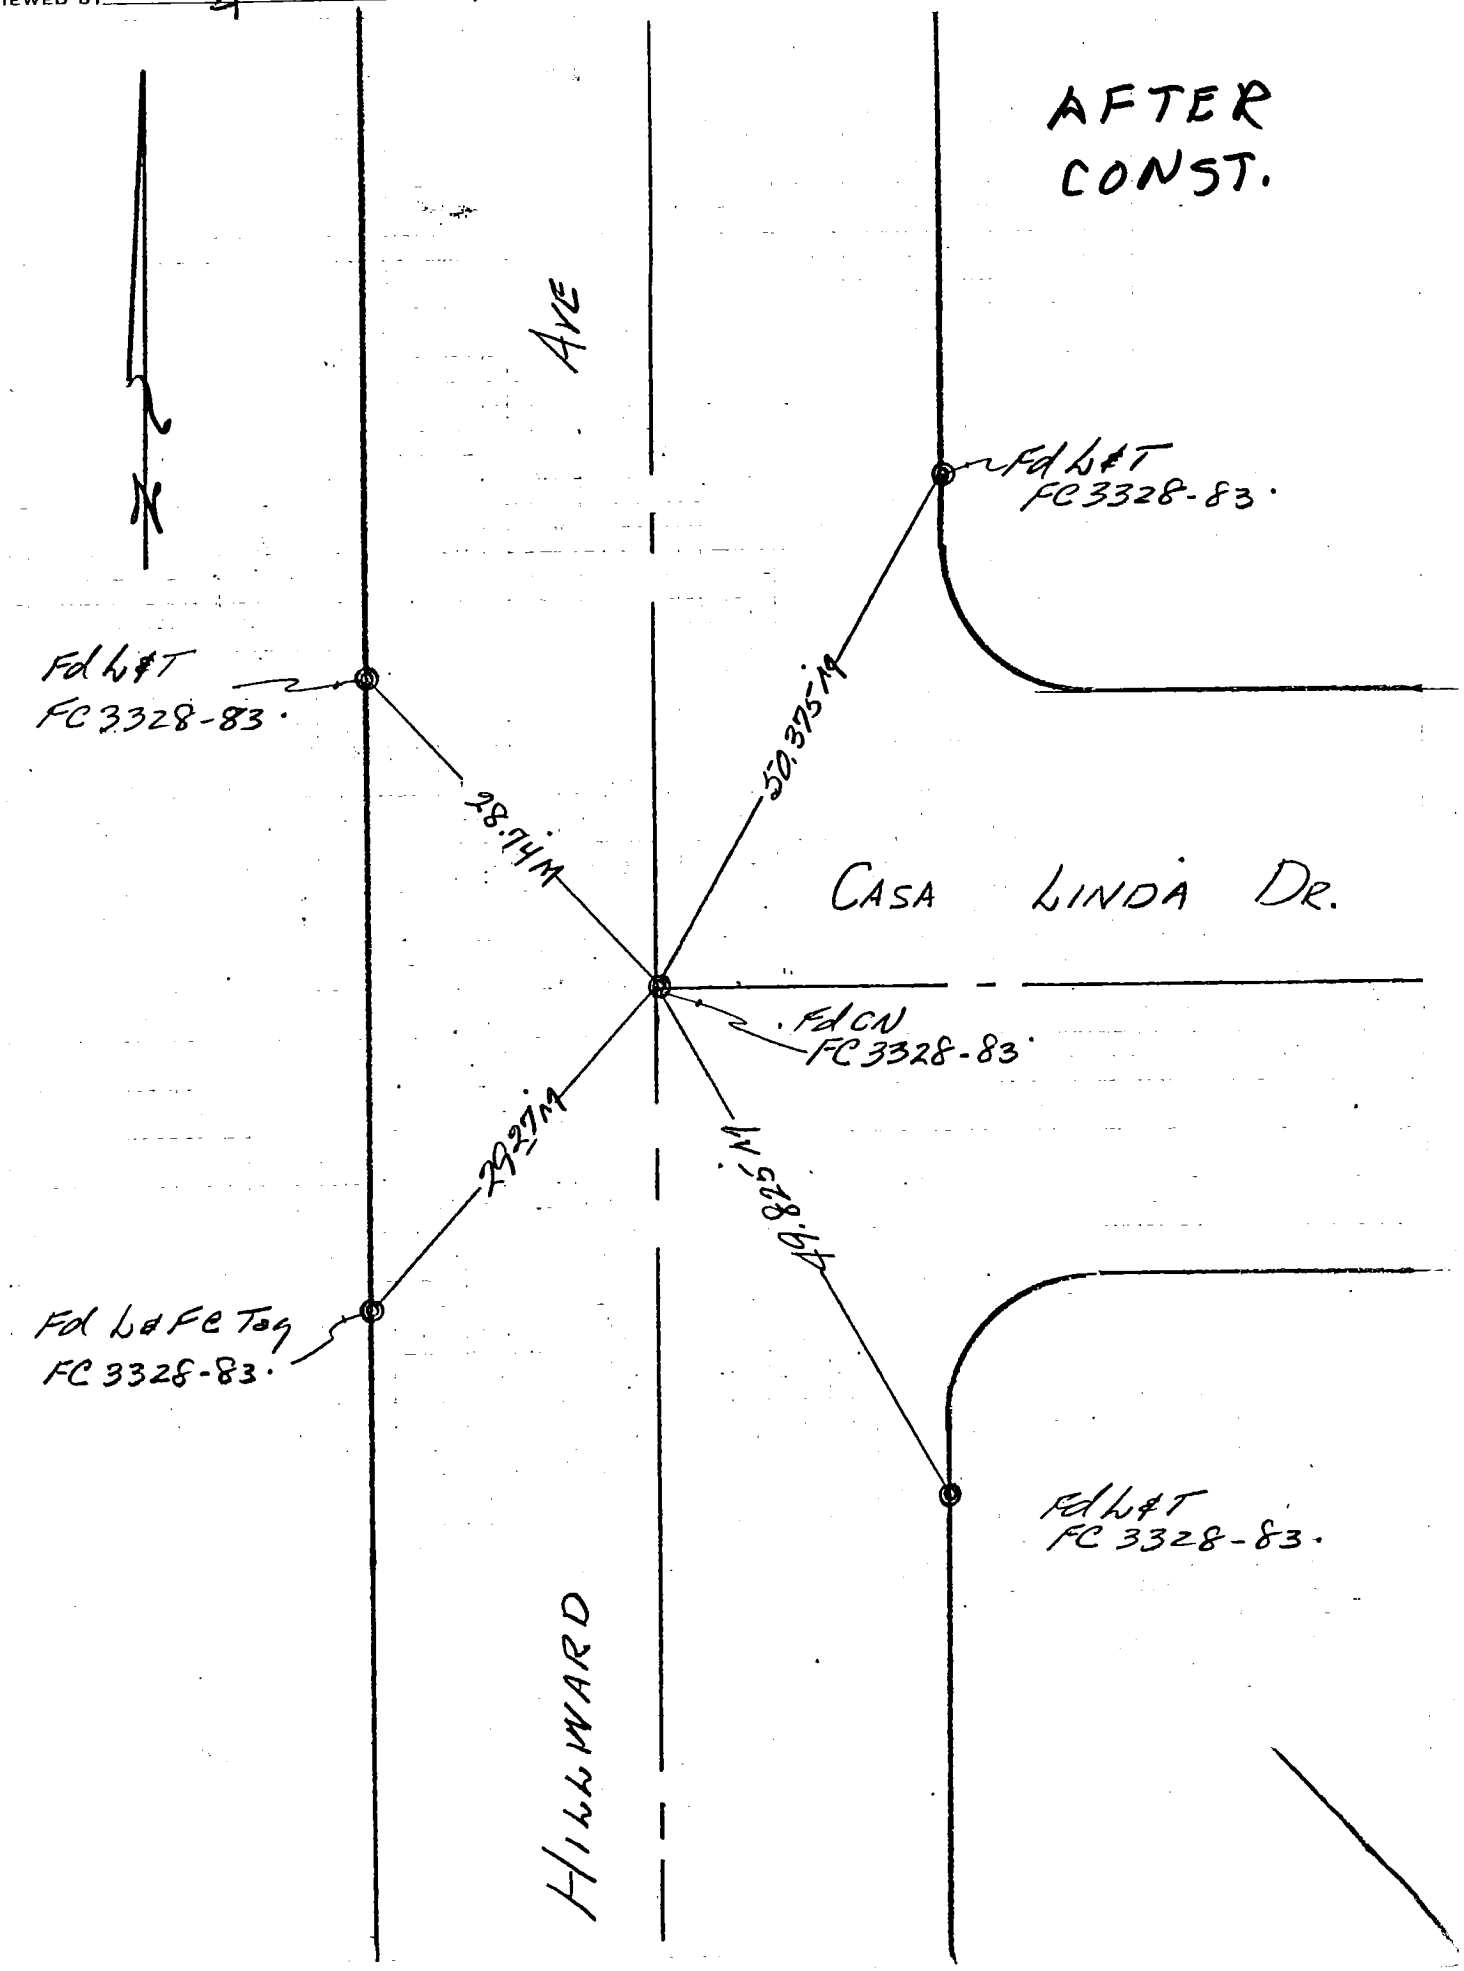

76S911- Cdb 6-74

Co. Eng. F.B. 3560: 124

FCSD1261 151

PROJECT WEST CENTRAL C.O. 1261-1

SURVEY BY J. VOGE DATE 10-21-76

REVIEWED BY RK DATE 10-25-76

INDEX R & R-3

LOS ANGELES COUNTY FLOOD CONTROL DISTRICT

AFTER CONST. R & R NOTES

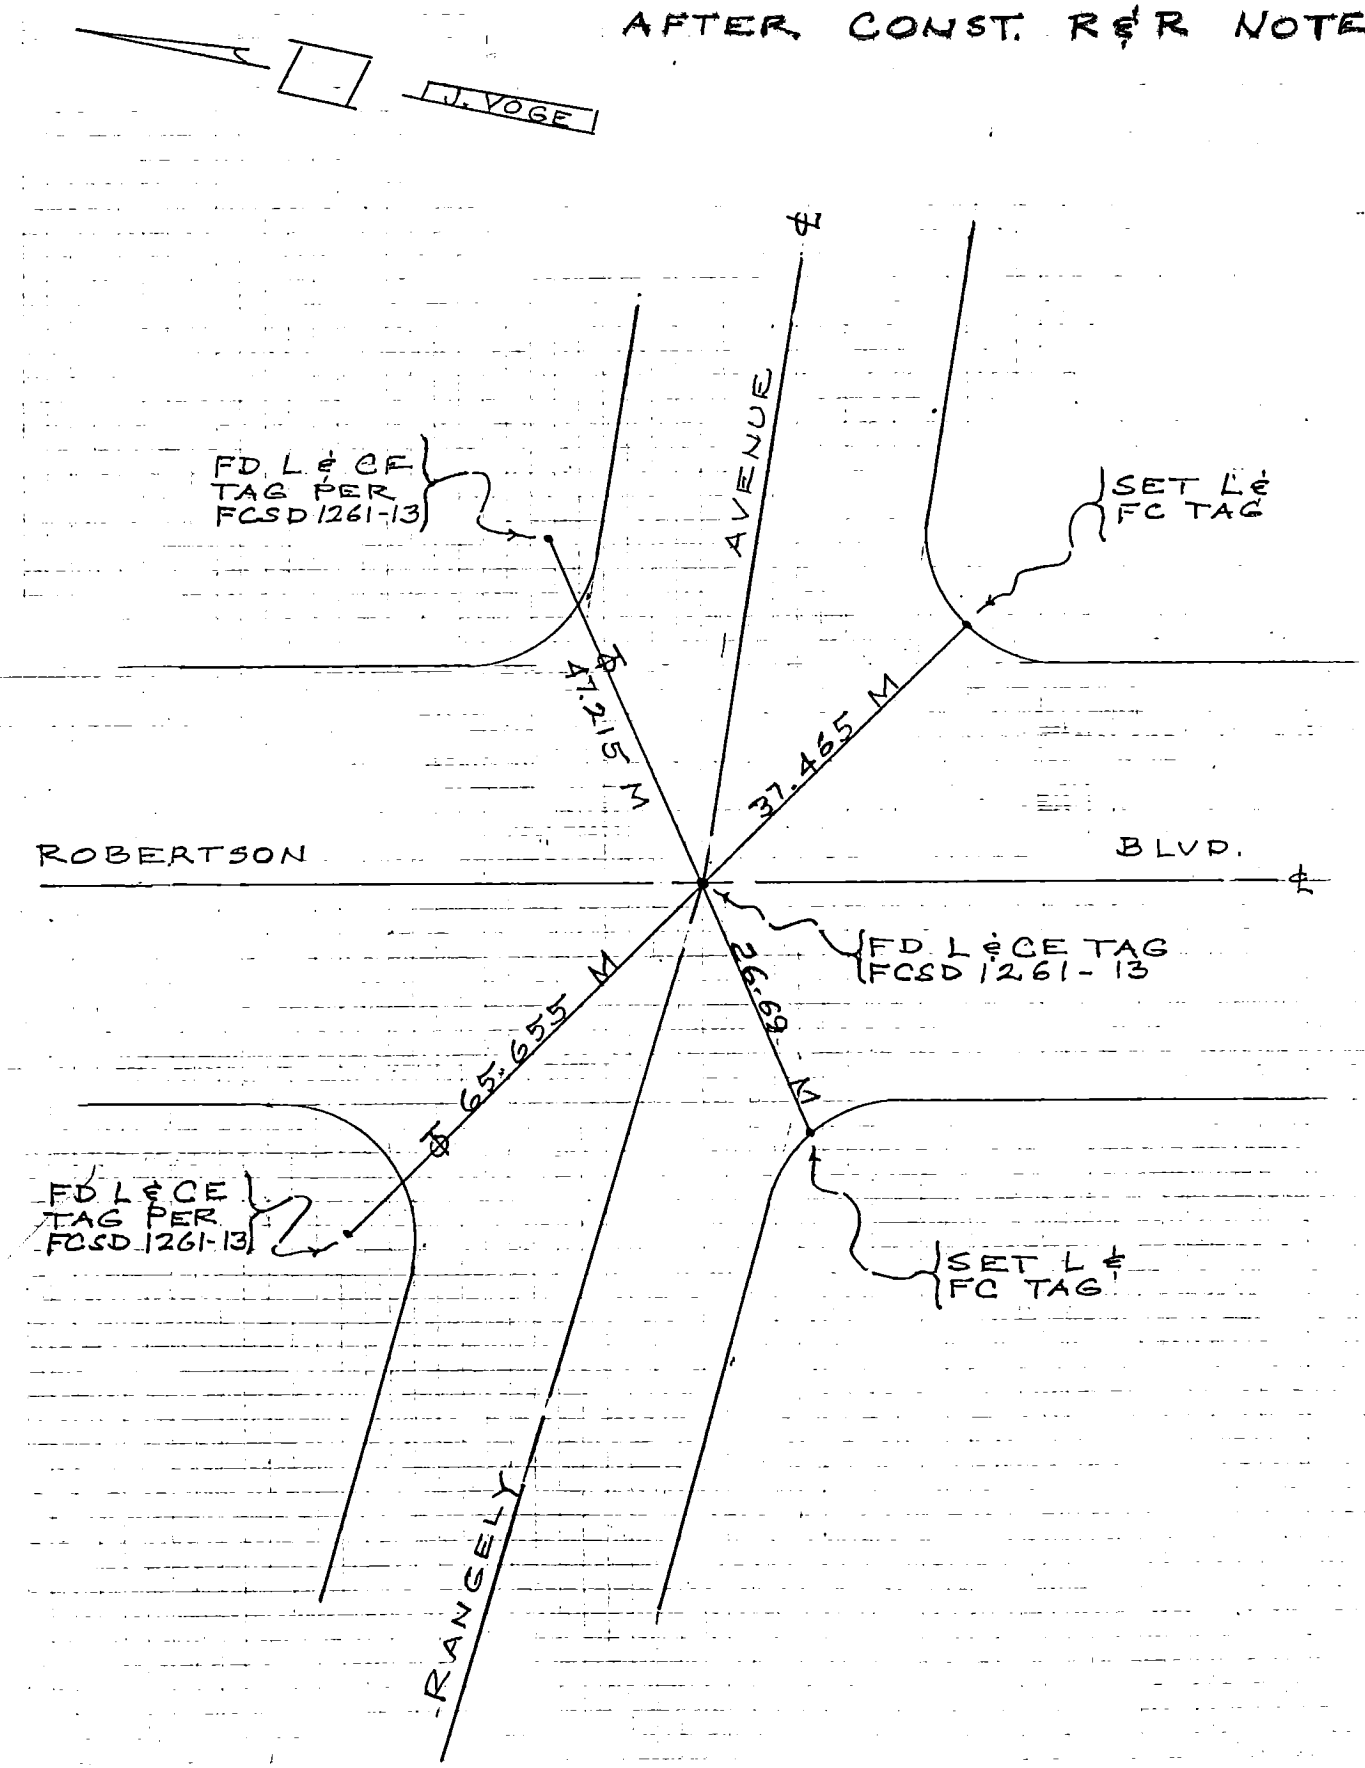

76S911- Cdb 6-74

Co. Eng. F.B. 3560: 125

PROJECT WEST CENTRAL CO. 1261-1

SURVEY BY J. VOGE DATE 12-17-76

REVIEWED BY RK DATE 1-11-77

INDEX FCSD1261 153

R & R-5

LOS ANGELES COUNTY FLOOD CONTROL DISTRICT

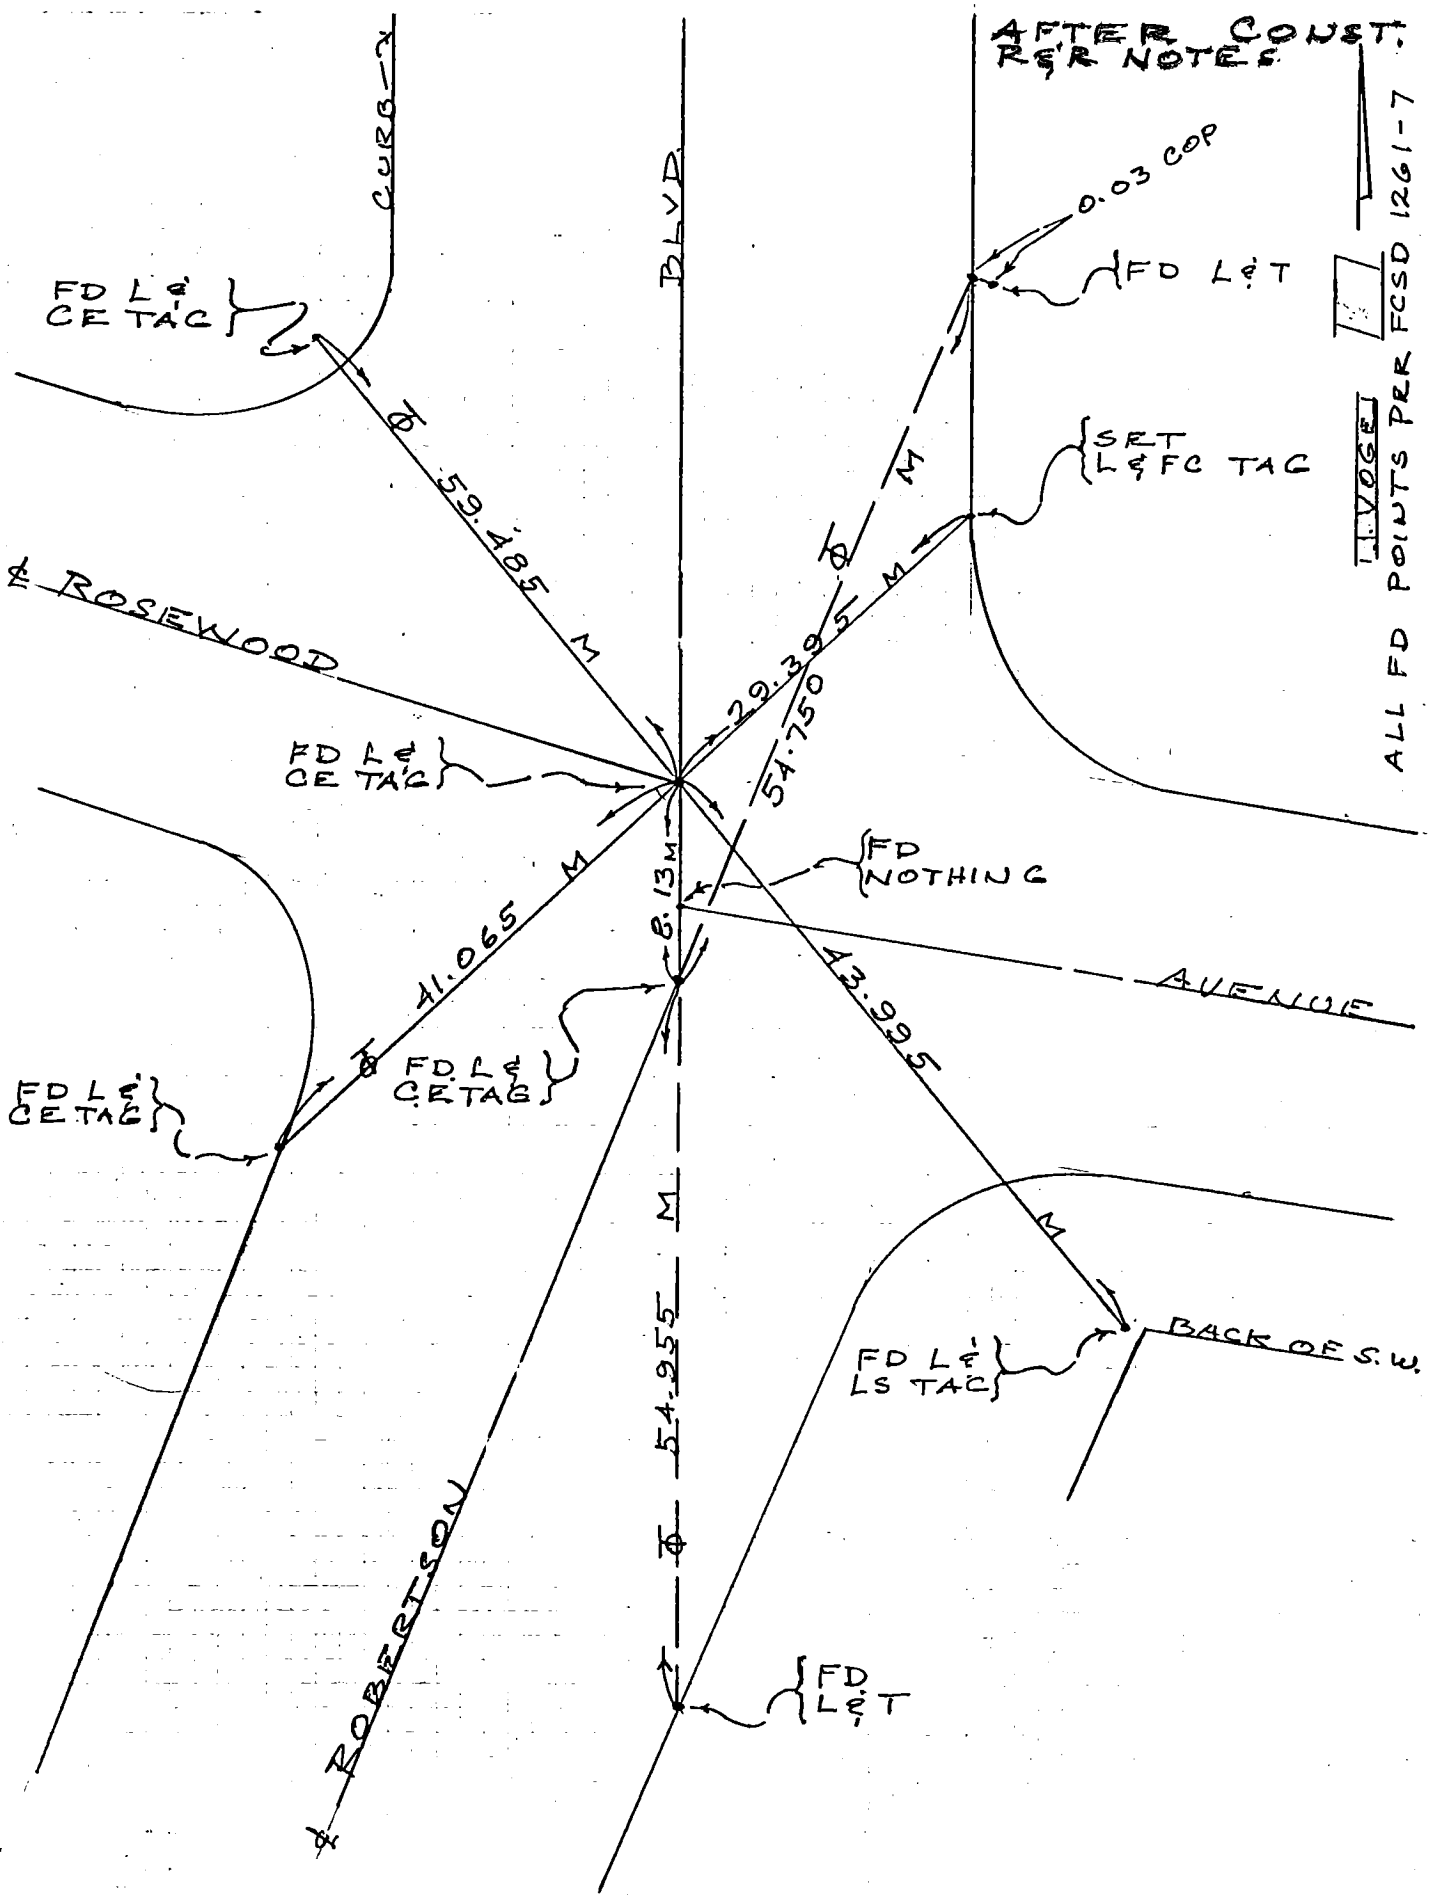

76S911– Cdb 4-75

PROJECT 9703 Line A

SURVEY BY Nixon DATE 1/5/77

REVIEWED BY RK DATE 1-14-77

Co. Eng. F.B. 3560:126

INDEX FCSD9703 117

R&R. 9

LOS ANGELES COUNTY FLOOD CONTROL DISTRICT

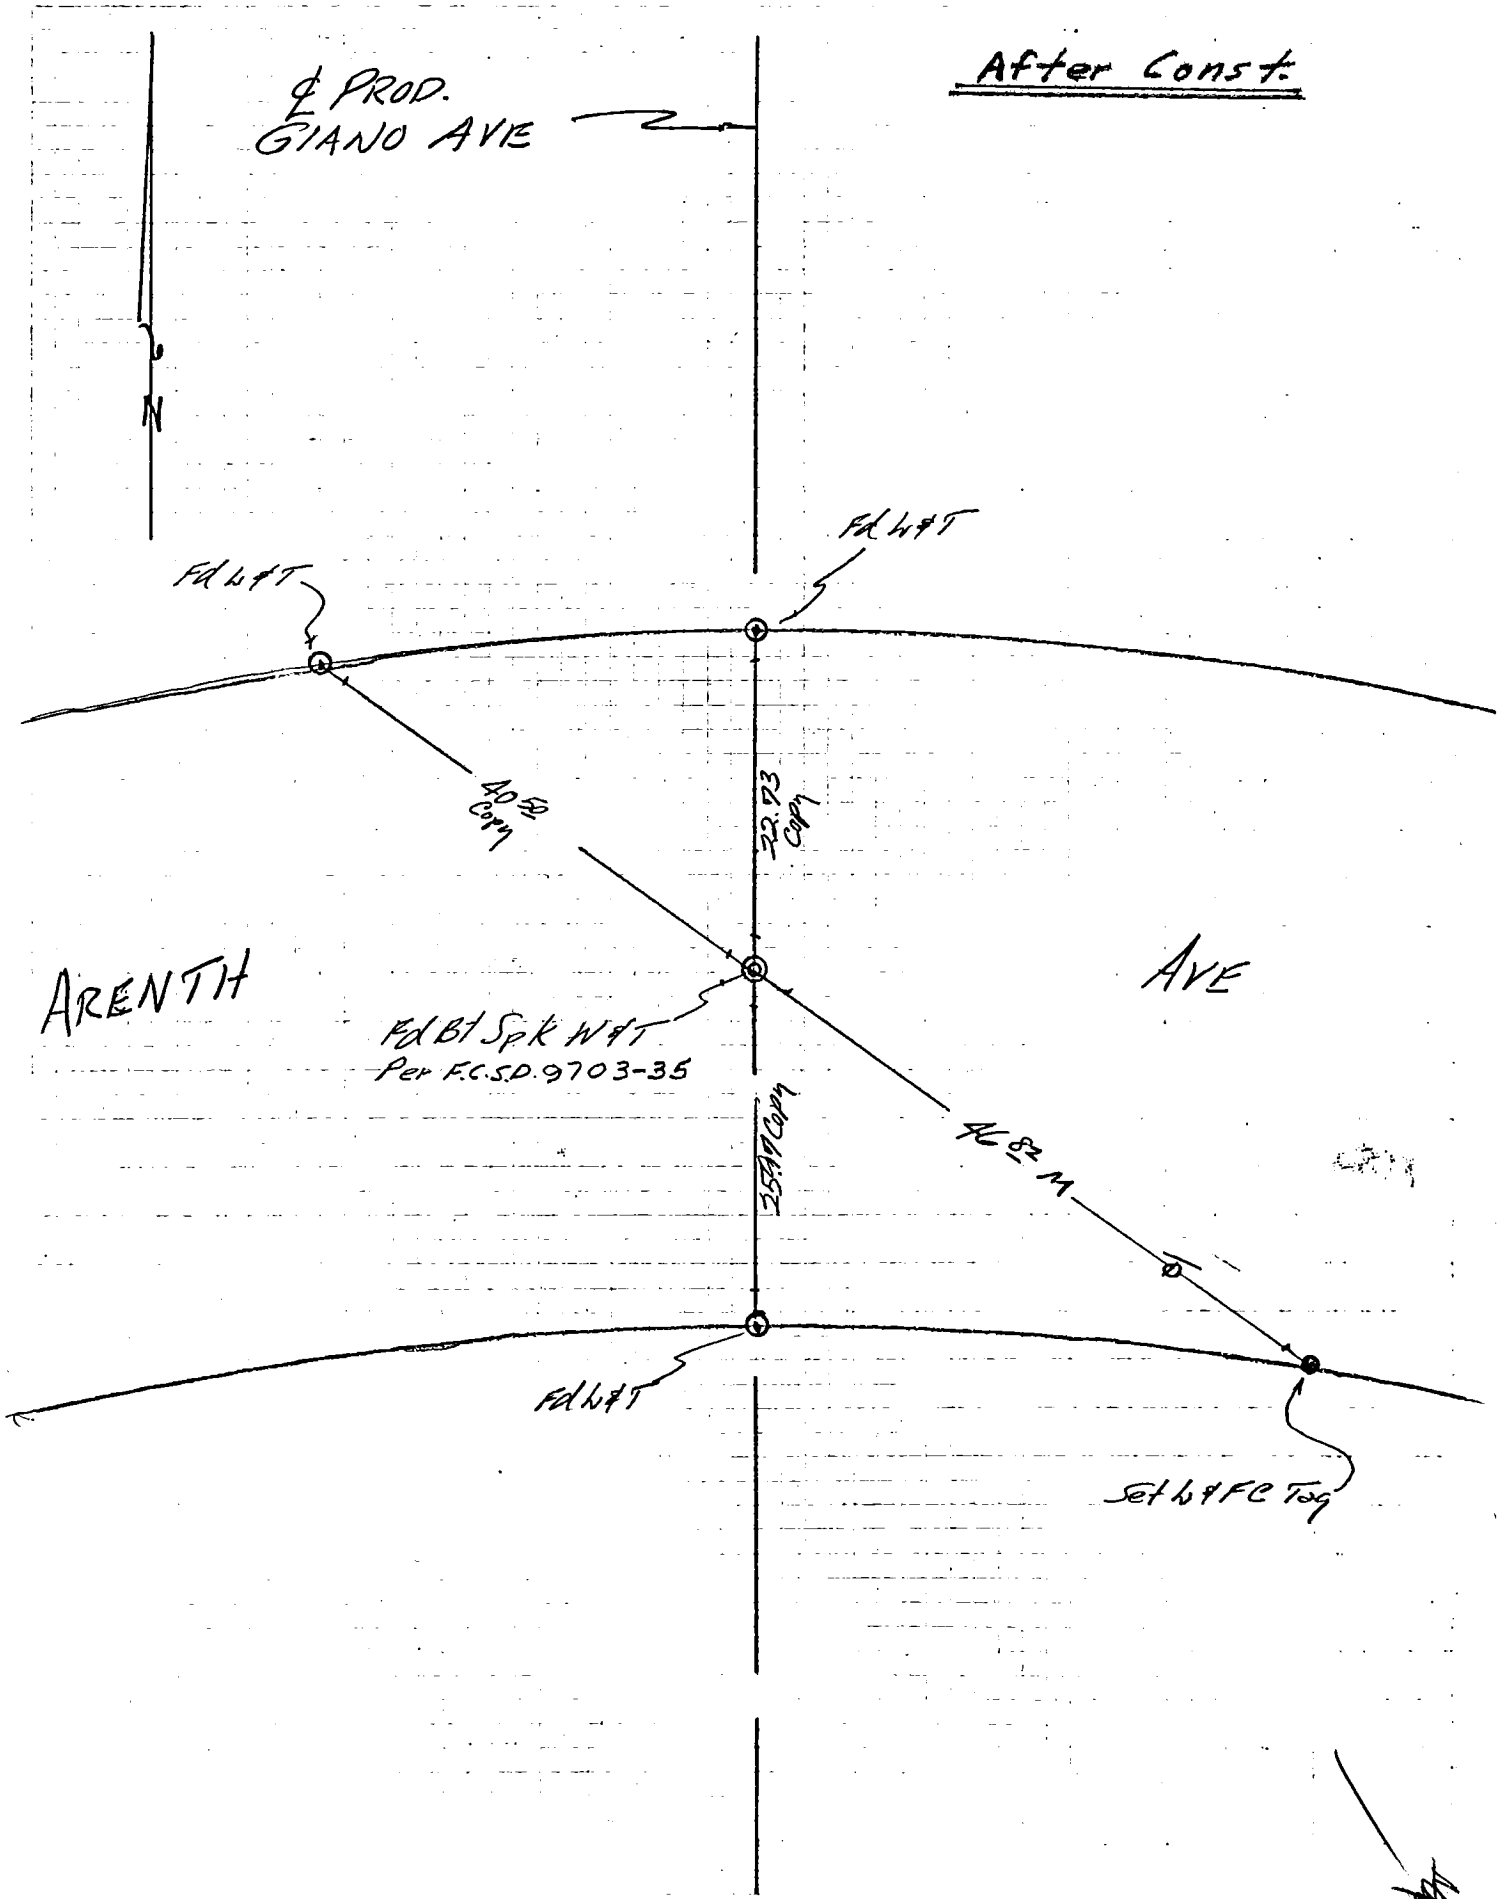

114.297 C-3

76S911- Cdb 6-74

Co. Eng. F.B. 3560:127 FCSD9703 119

PROJECT 9703 Line A

SURVEY BY NIXON DATE 5/3/76

REVIEWED BY RK DATE 1-7-77

INDEX R&R 3

LOS ANGELES COUNTY FLOOD CONTROL DISTRICT

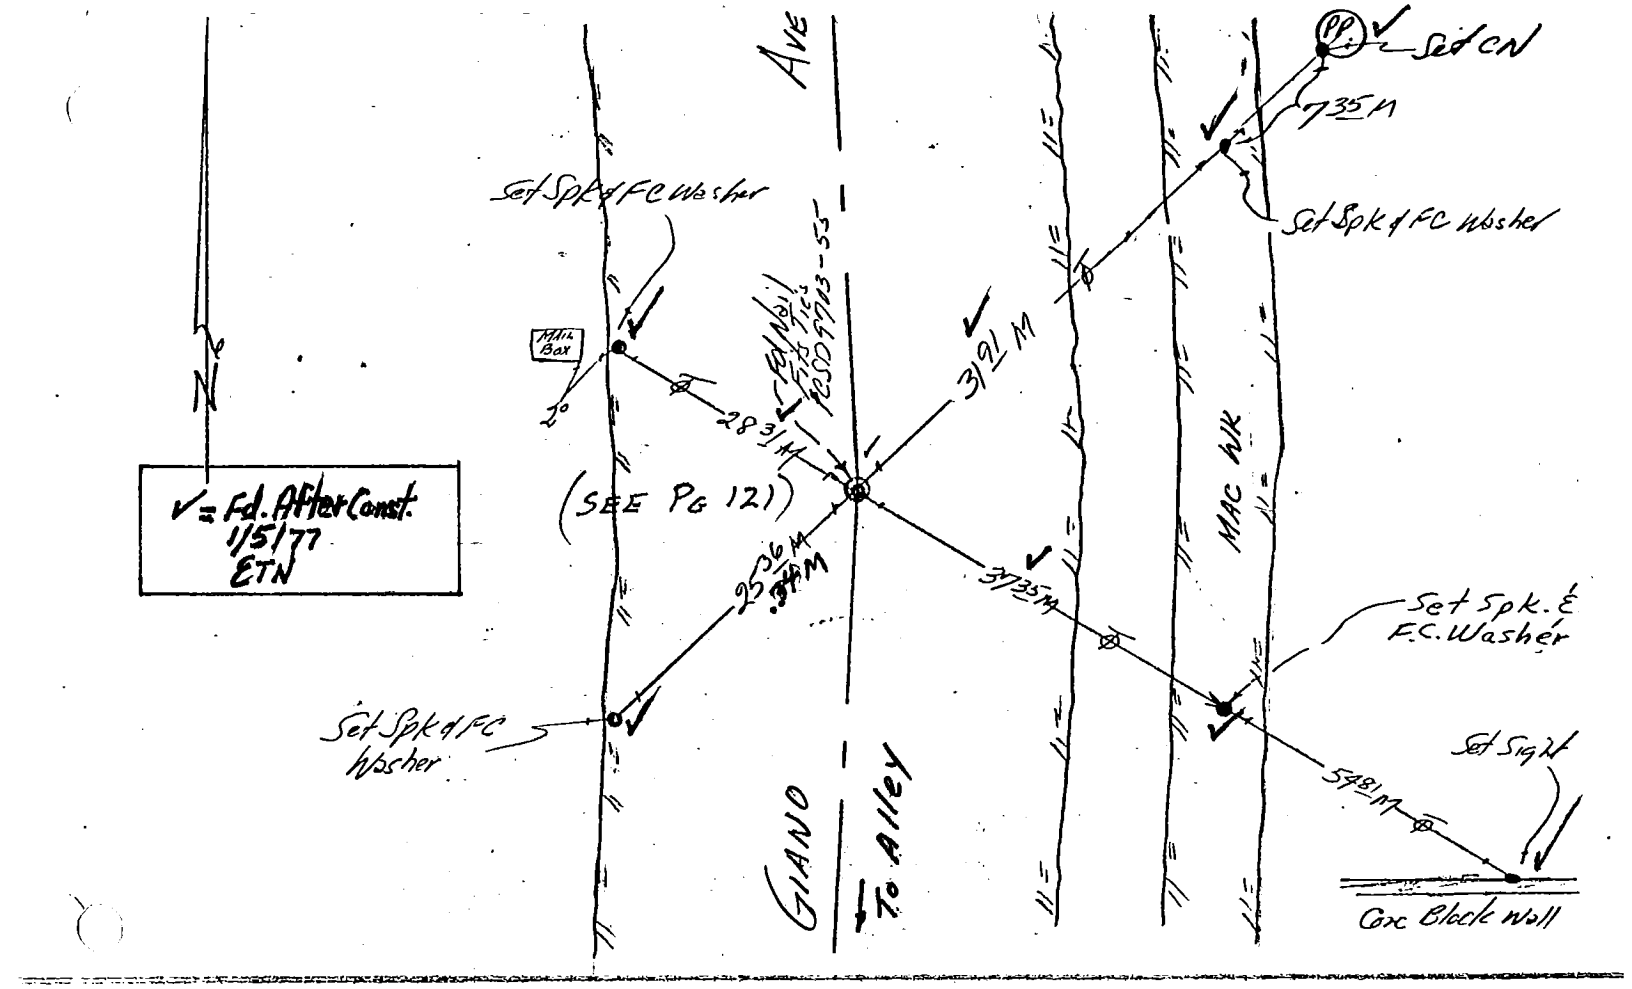

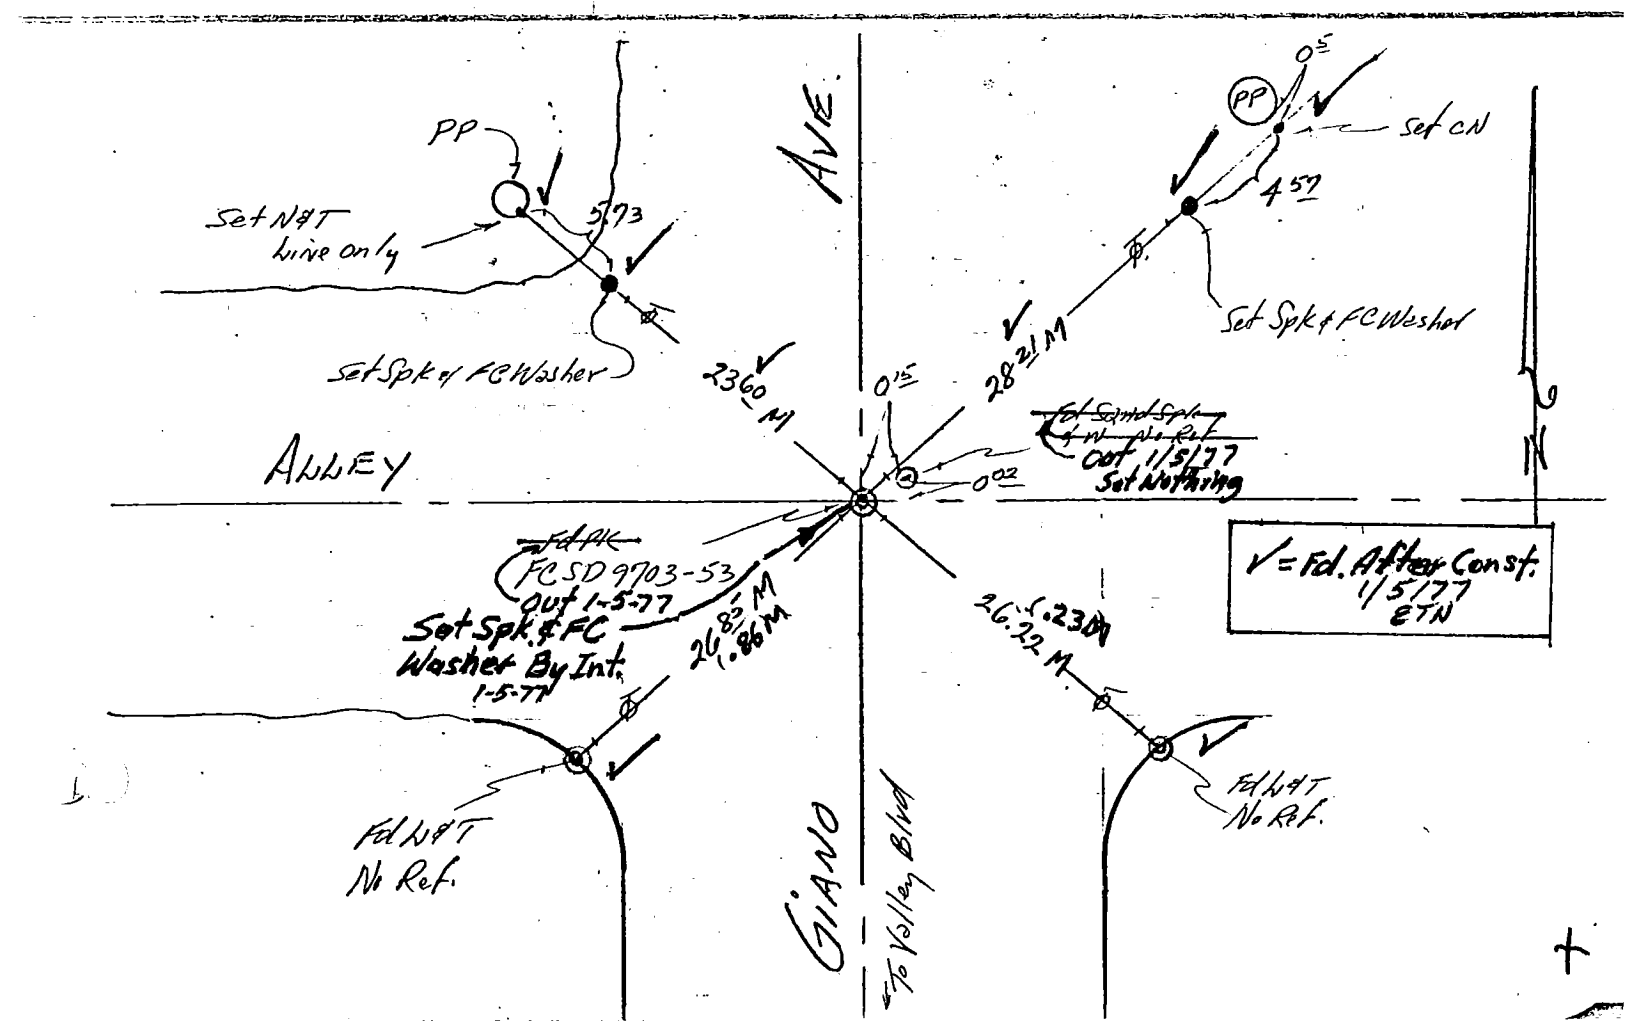

76S911– Cdb 5–71

Co. Eng. F.B. 3560:12 FCSD9703 121

PROJECT SD 9703 LINE A

SURVEY BY DEMPSEY DATE 12-21-76

REVIEWED BY RK DATE 1-14-77

INDEX R&R 3A

LOS ANGELES COUNTY FLOOD CONTROL DISTRICT

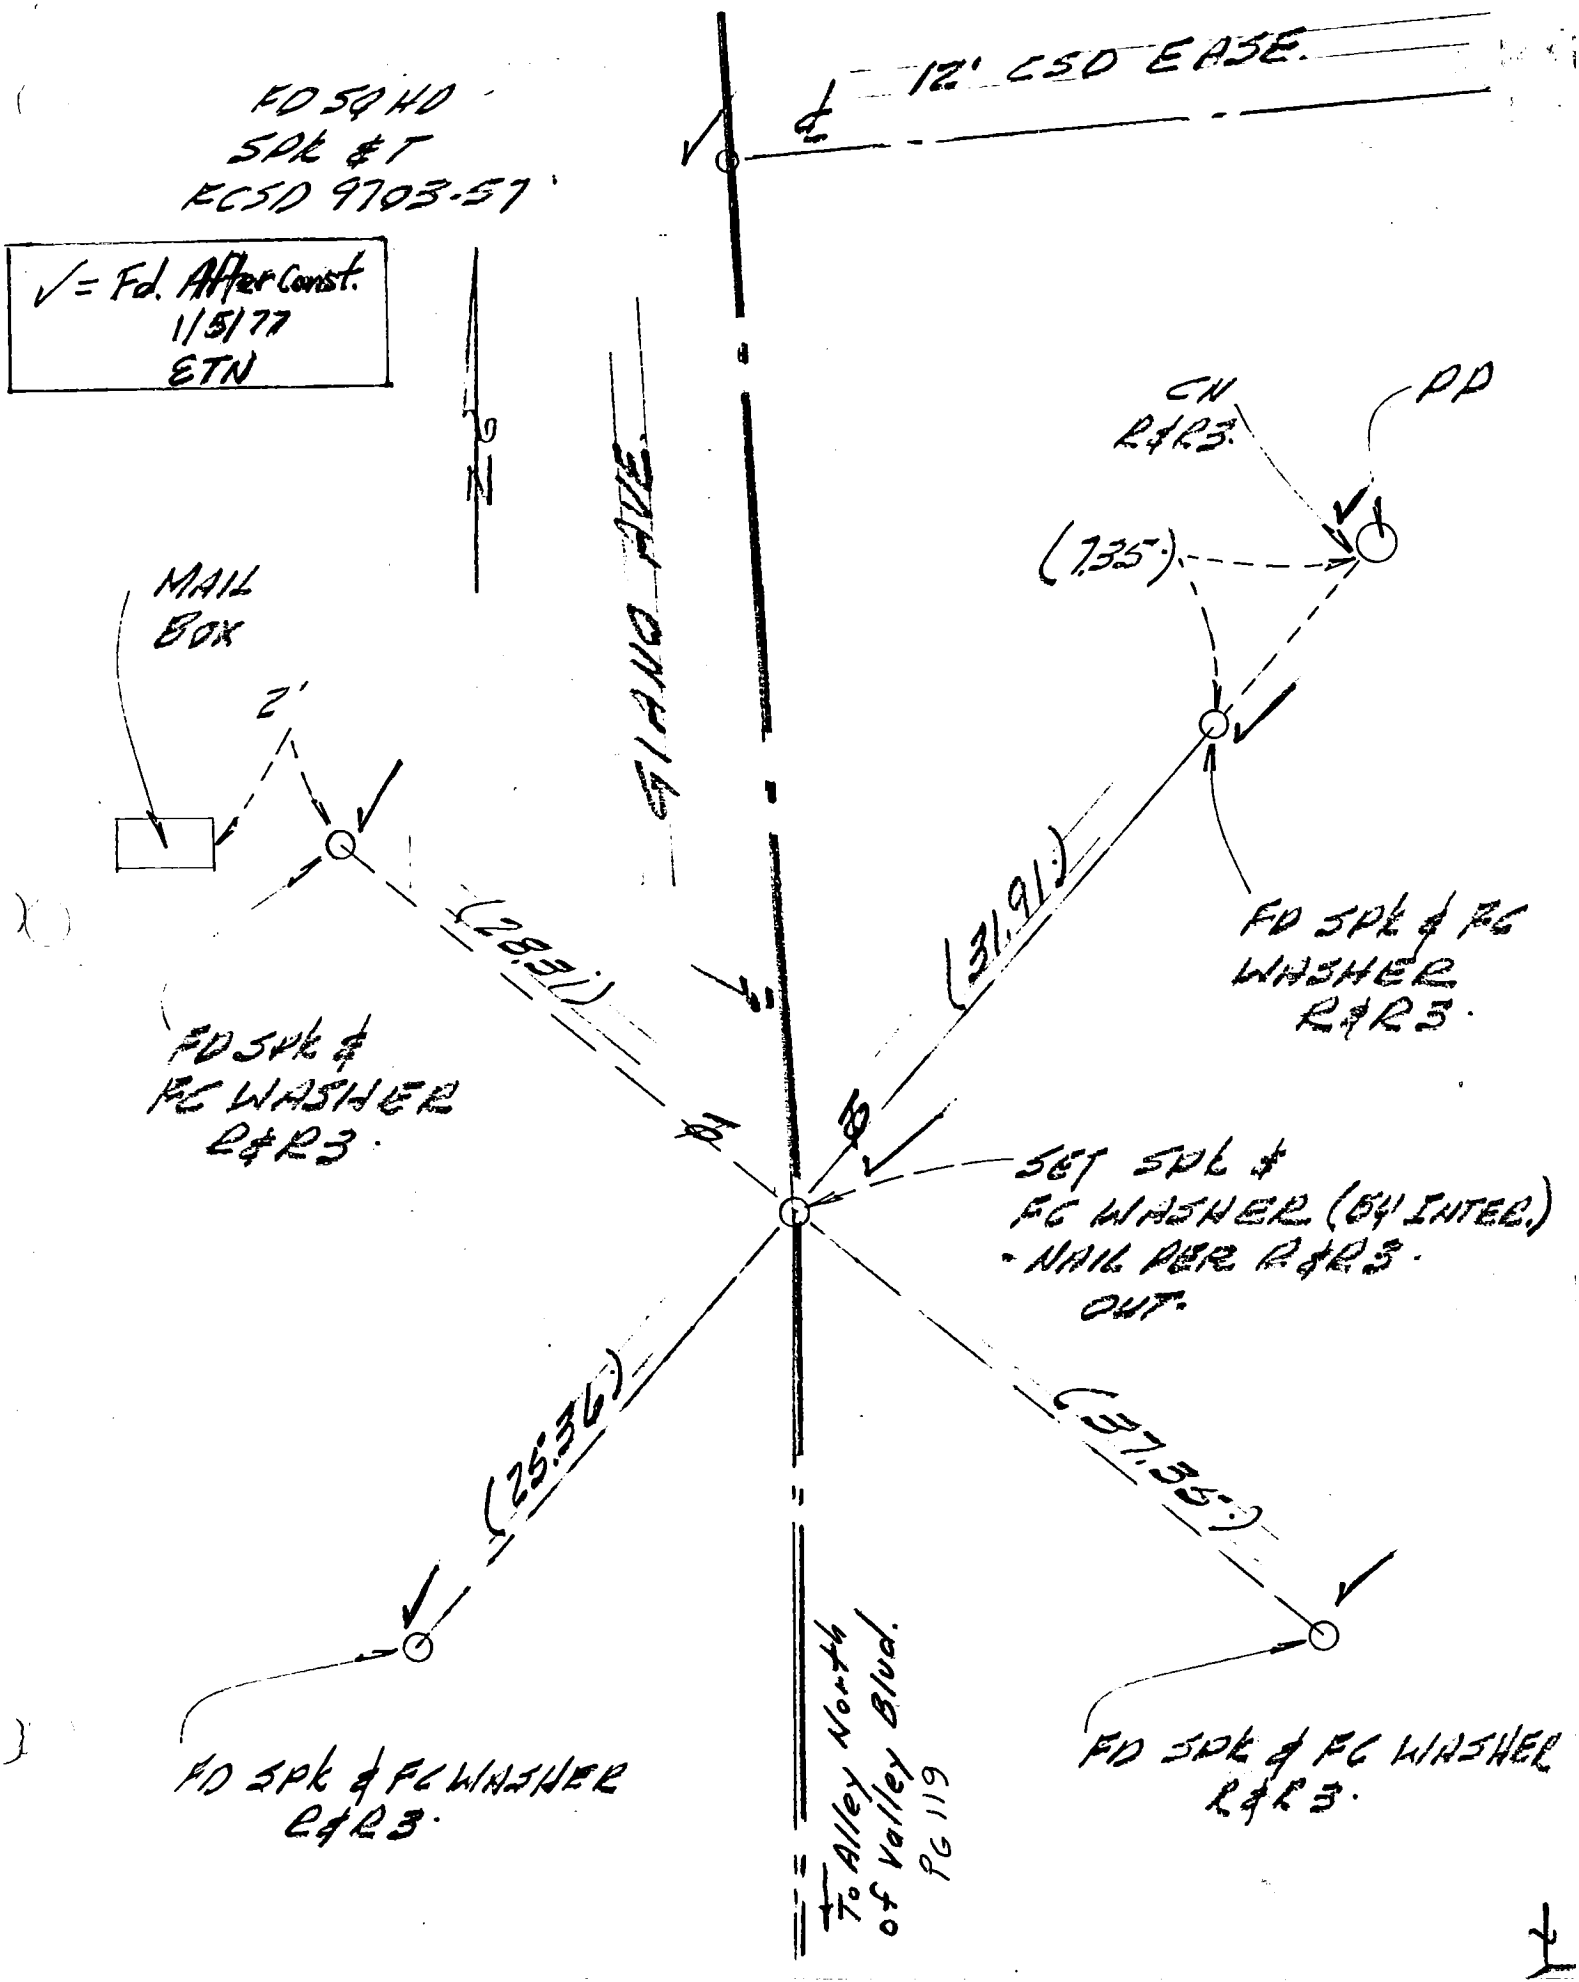

76S911- Cdb 6-74

Co. Eng. F.B. 3560: 129

PROJECT 9703 Line B

SURVEY BY ETN DATE 4/26/76

REVIEWED BY RK DATE 1-14-77

INDEX FCSD9703 129

R&R3

LOS ANGELES COUNTY FLOOD CONTROL DISTRICT

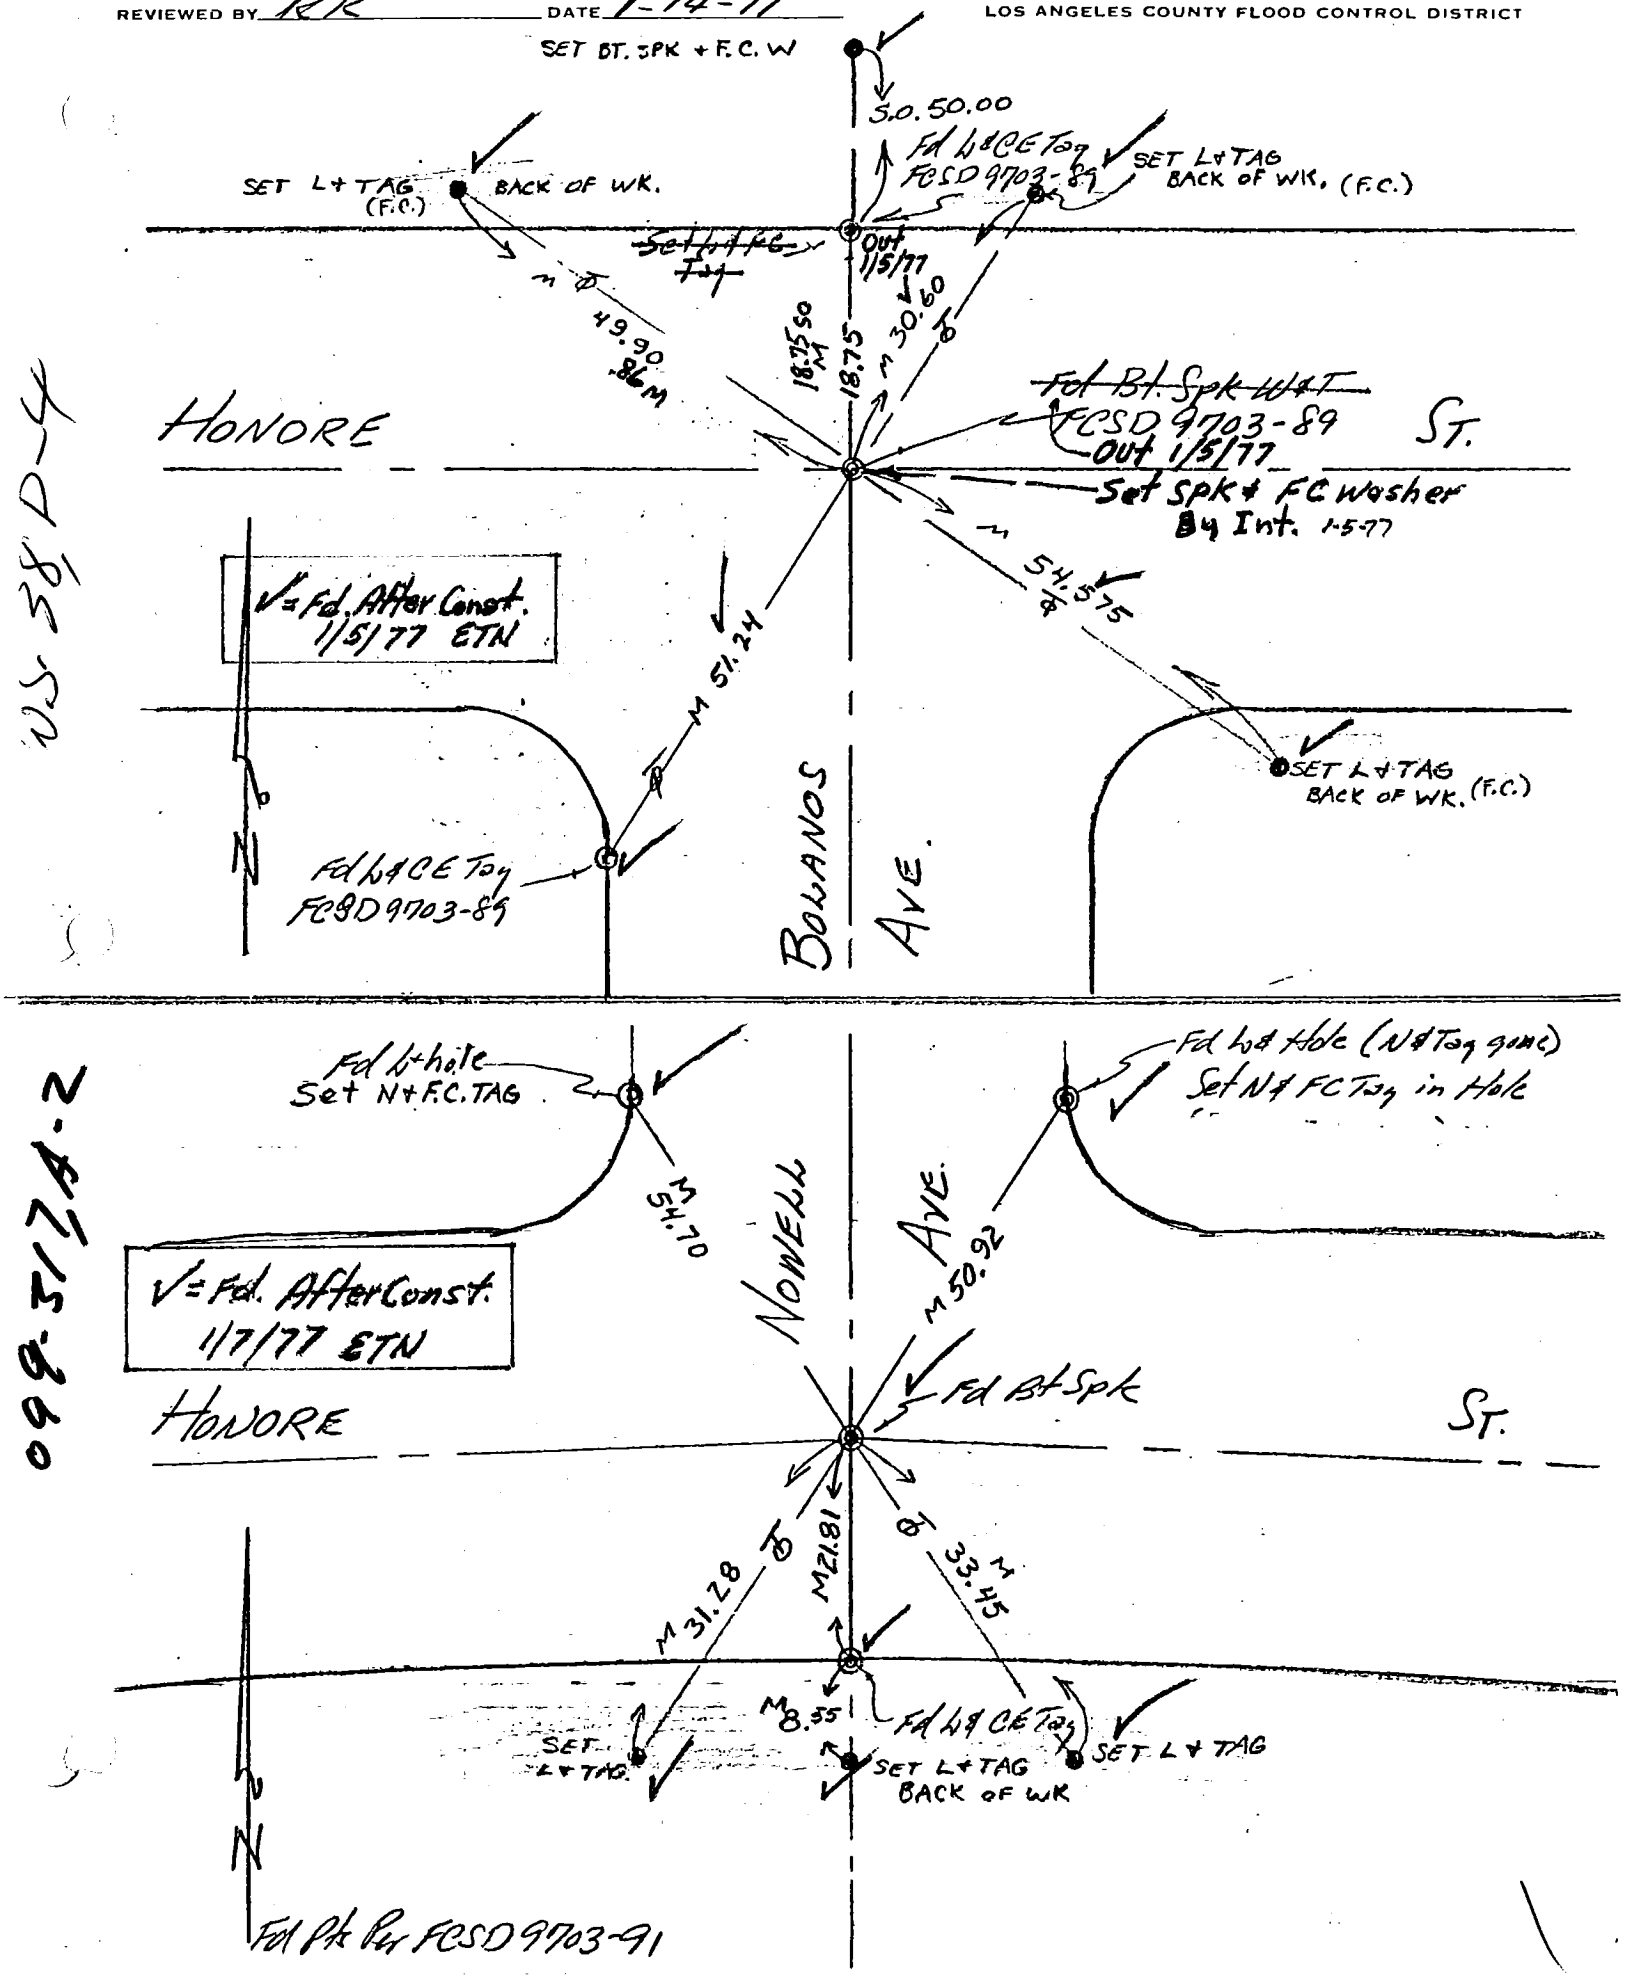

76S911- Cdb 6-74

PROJECT 9703 Line B

SURVEY BY ETN DATE 4-27-76

REVIEWED BY RK DATE 1-14-77

Co. Eng. F.B. 3560: 130

INDEX ~~FCSD9703 131~~ R&R-5

LOS ANGELES COUNTY FLOOD CONTROL DISTRICT

W.S. 38 D-4

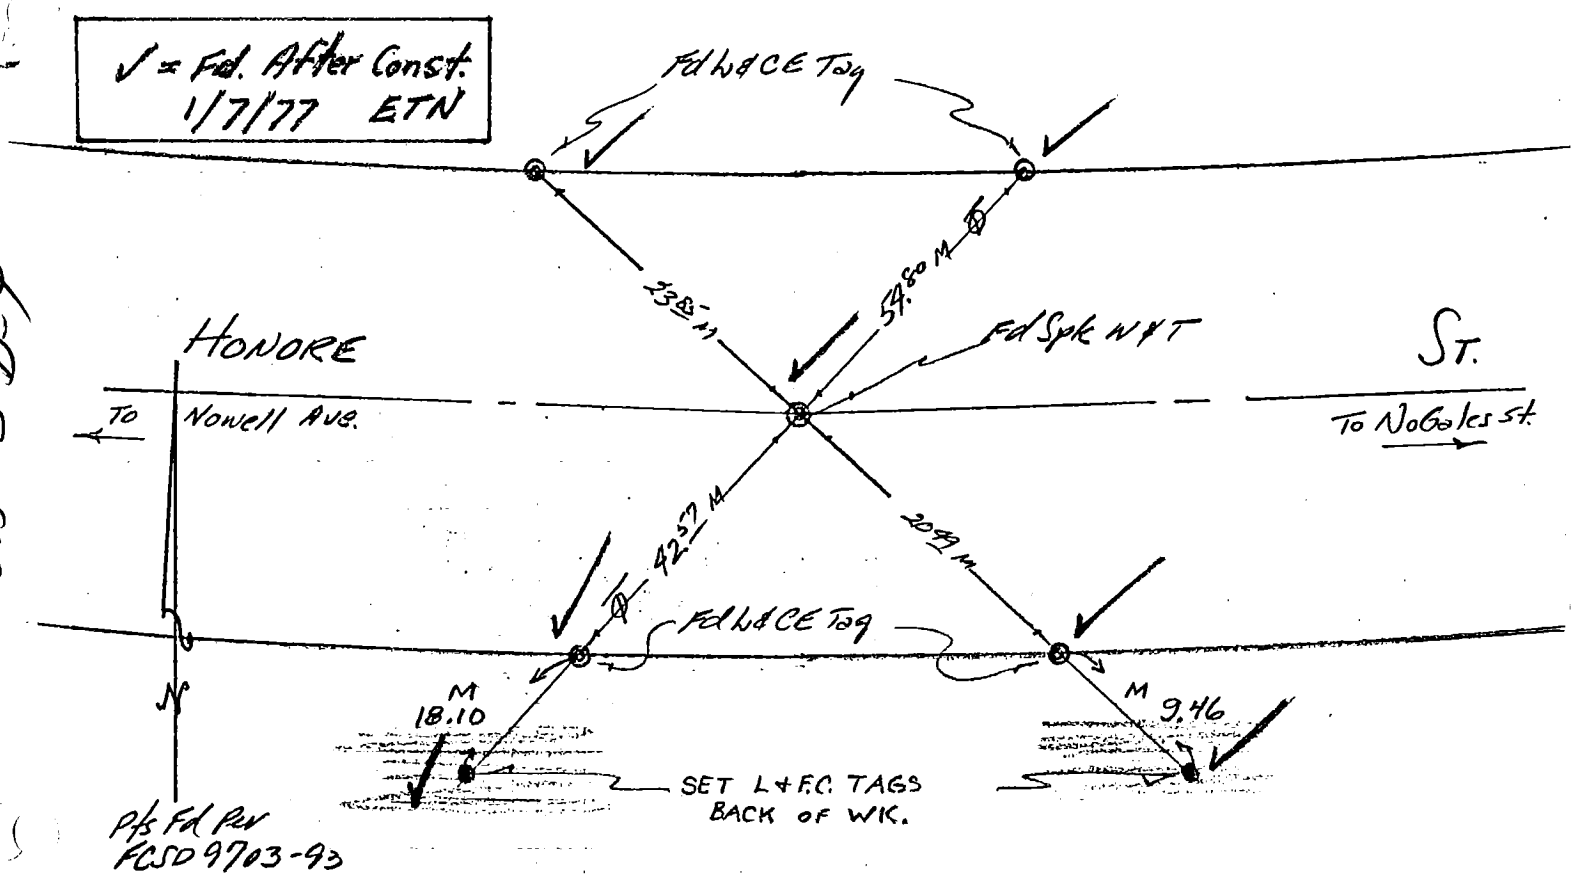

099-317 A-2

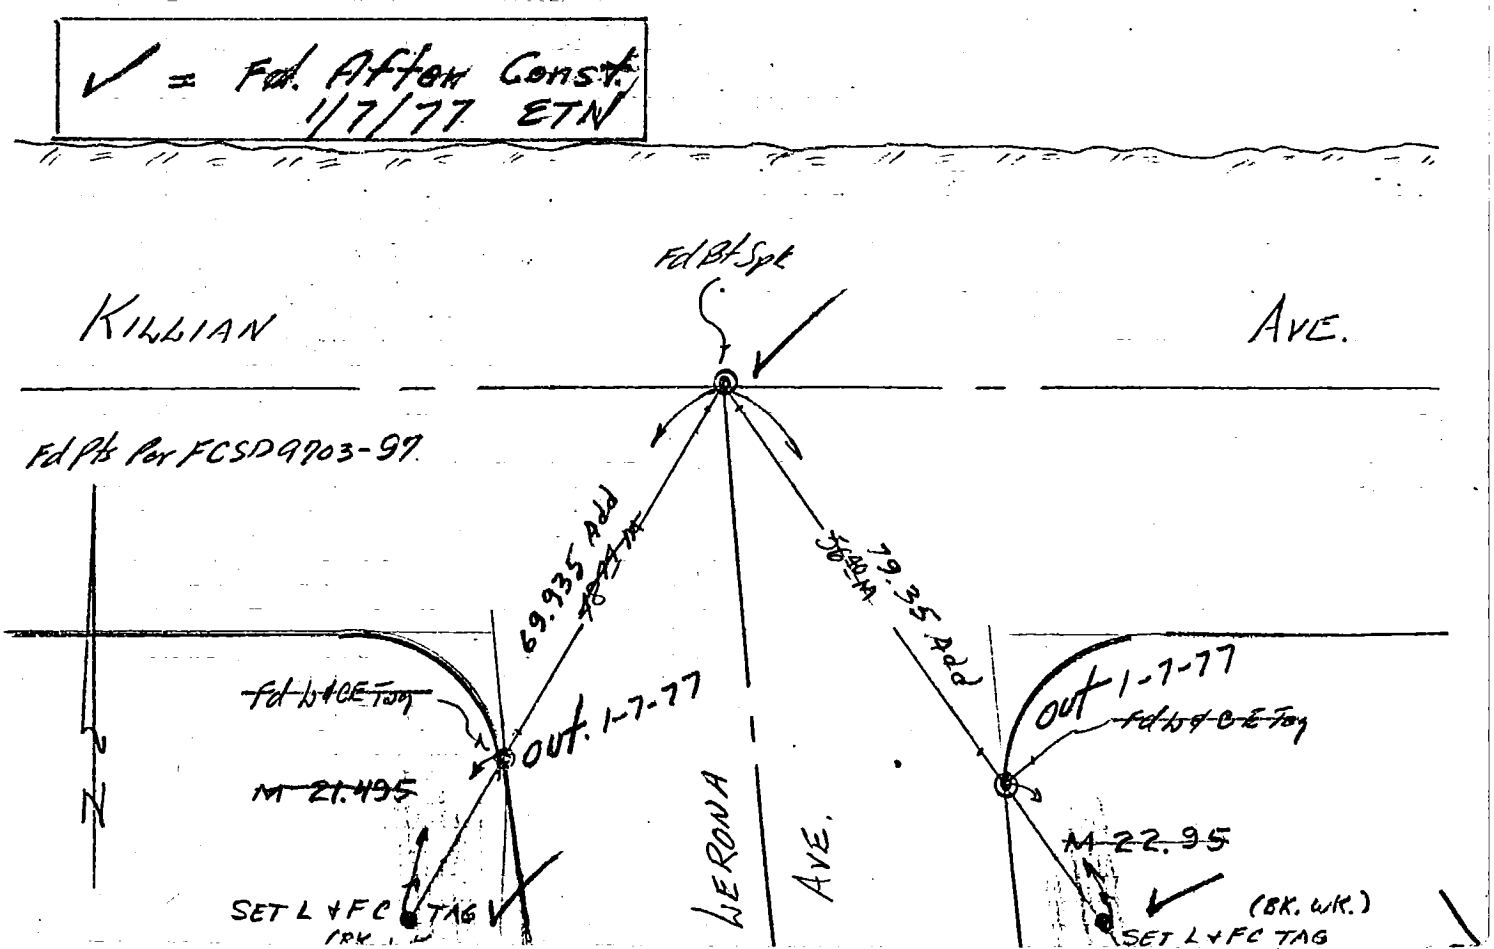

76S911- Cdb 6-74

Co. Eng. F.B. 3560: 131

FCSD1259 167

PROJECT 1259-2 LINE "B"

SURVEY BY J.A.V. DATE 8-3-76

REVIEWED BY R.K. DATE 12-29-76

INDEX R.E.R-3

LOS ANGELES COUNTY FLOOD CONTROL DISTRICT

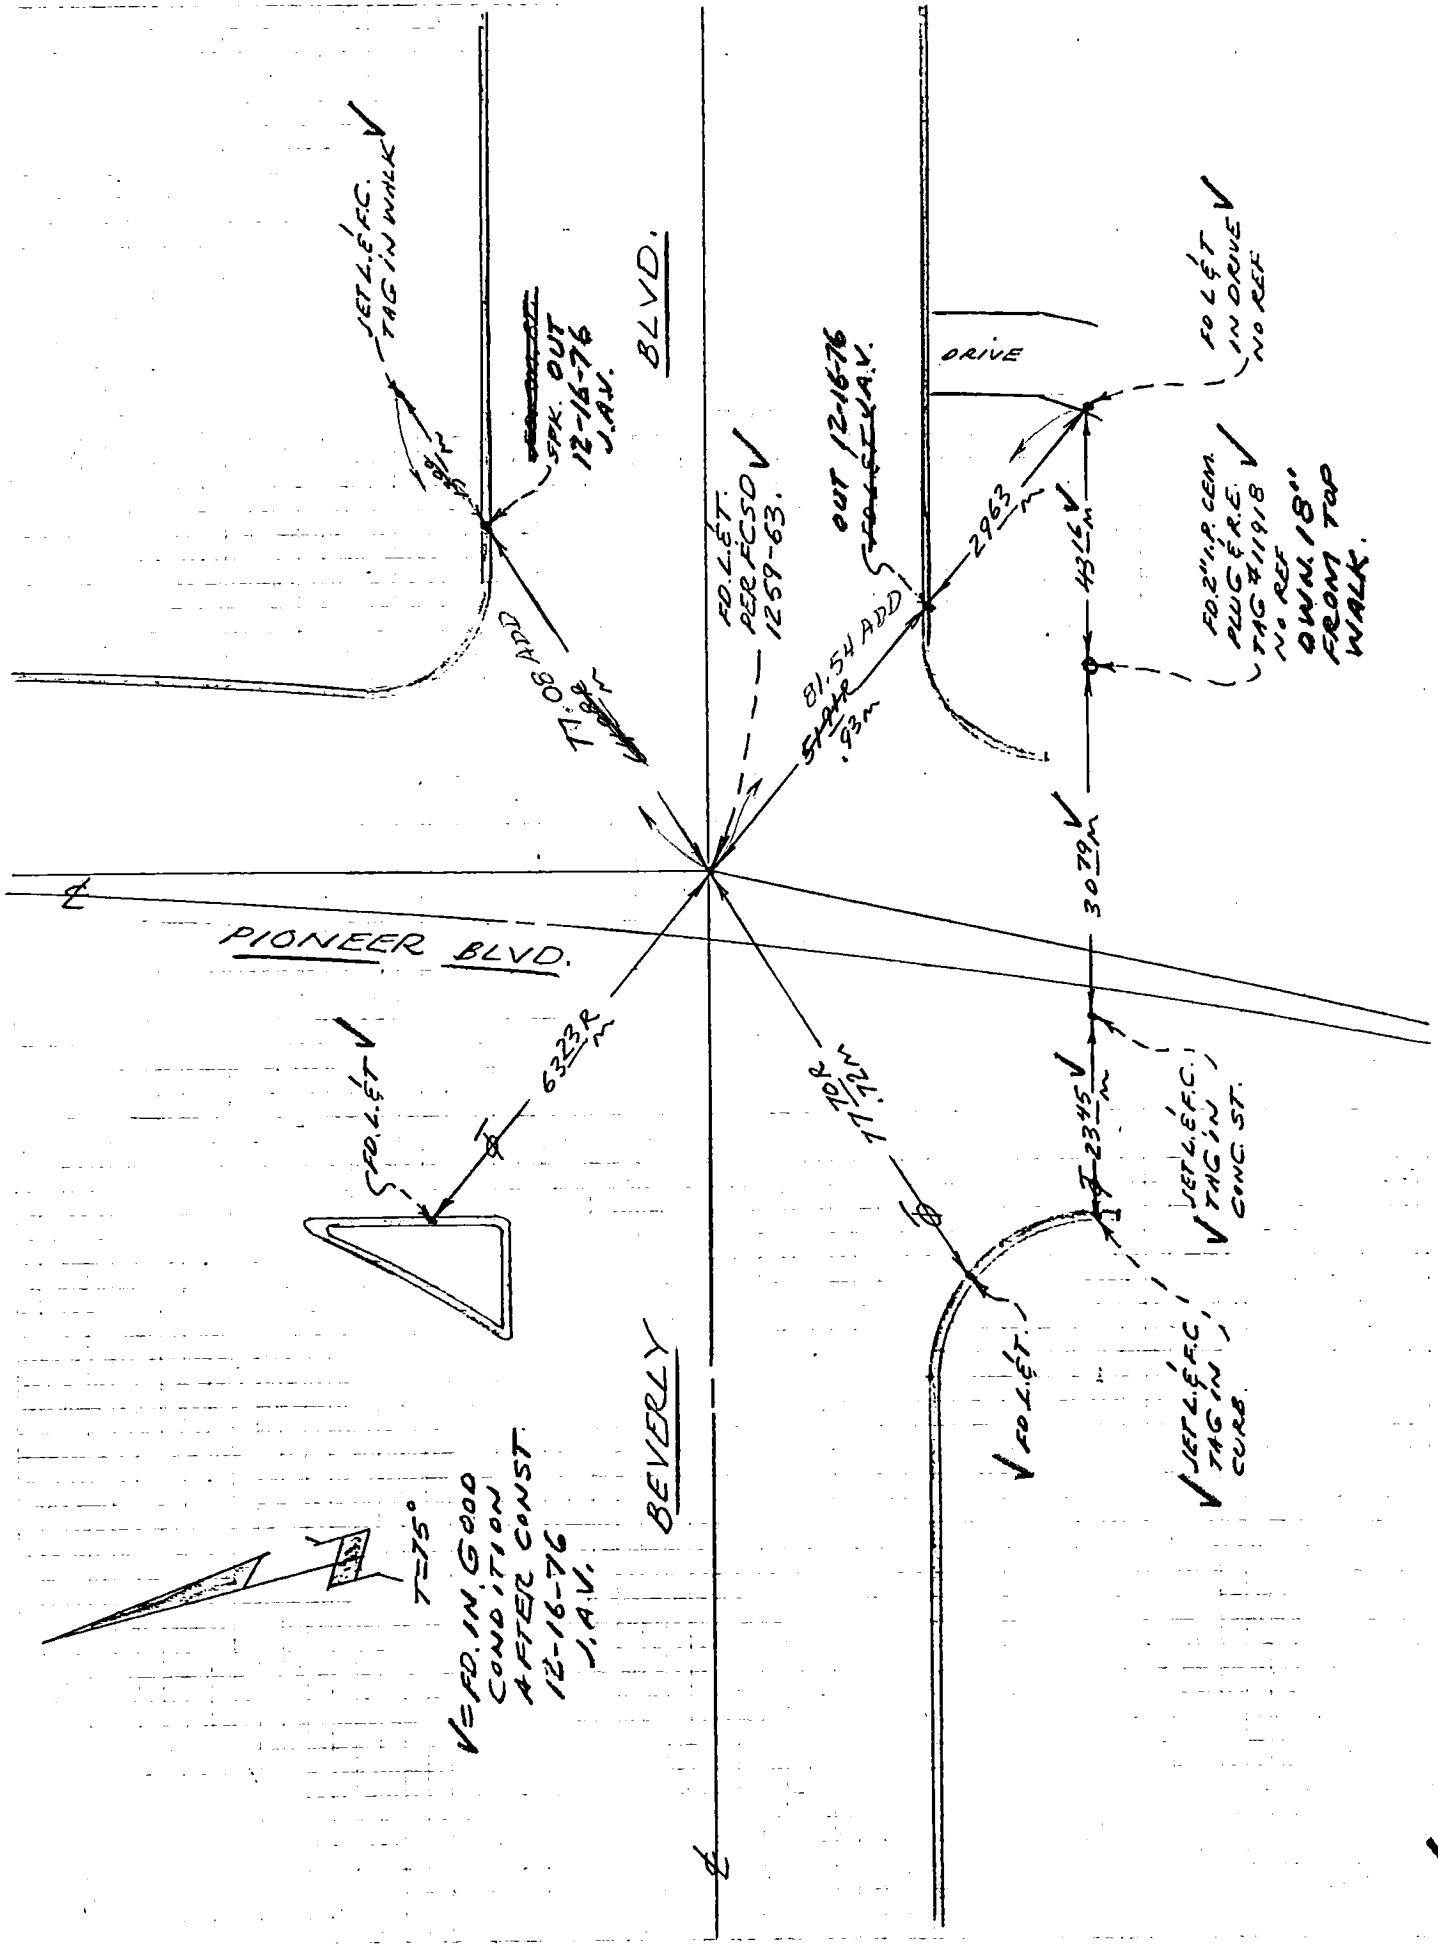

76S911- Cdb 6-74

Co. Eng. F.B. 3560: 132

PROJECT 1259-2 LINE "B"

SURVEY BY I.A.V. DATE 10-4-76

REVIEWED BY R. K DATE 12-29-76

INDEX FCSD1259 169

R.&R-5

LOS ANGELES COUNTY FLOOD CONTROL DISTRICT

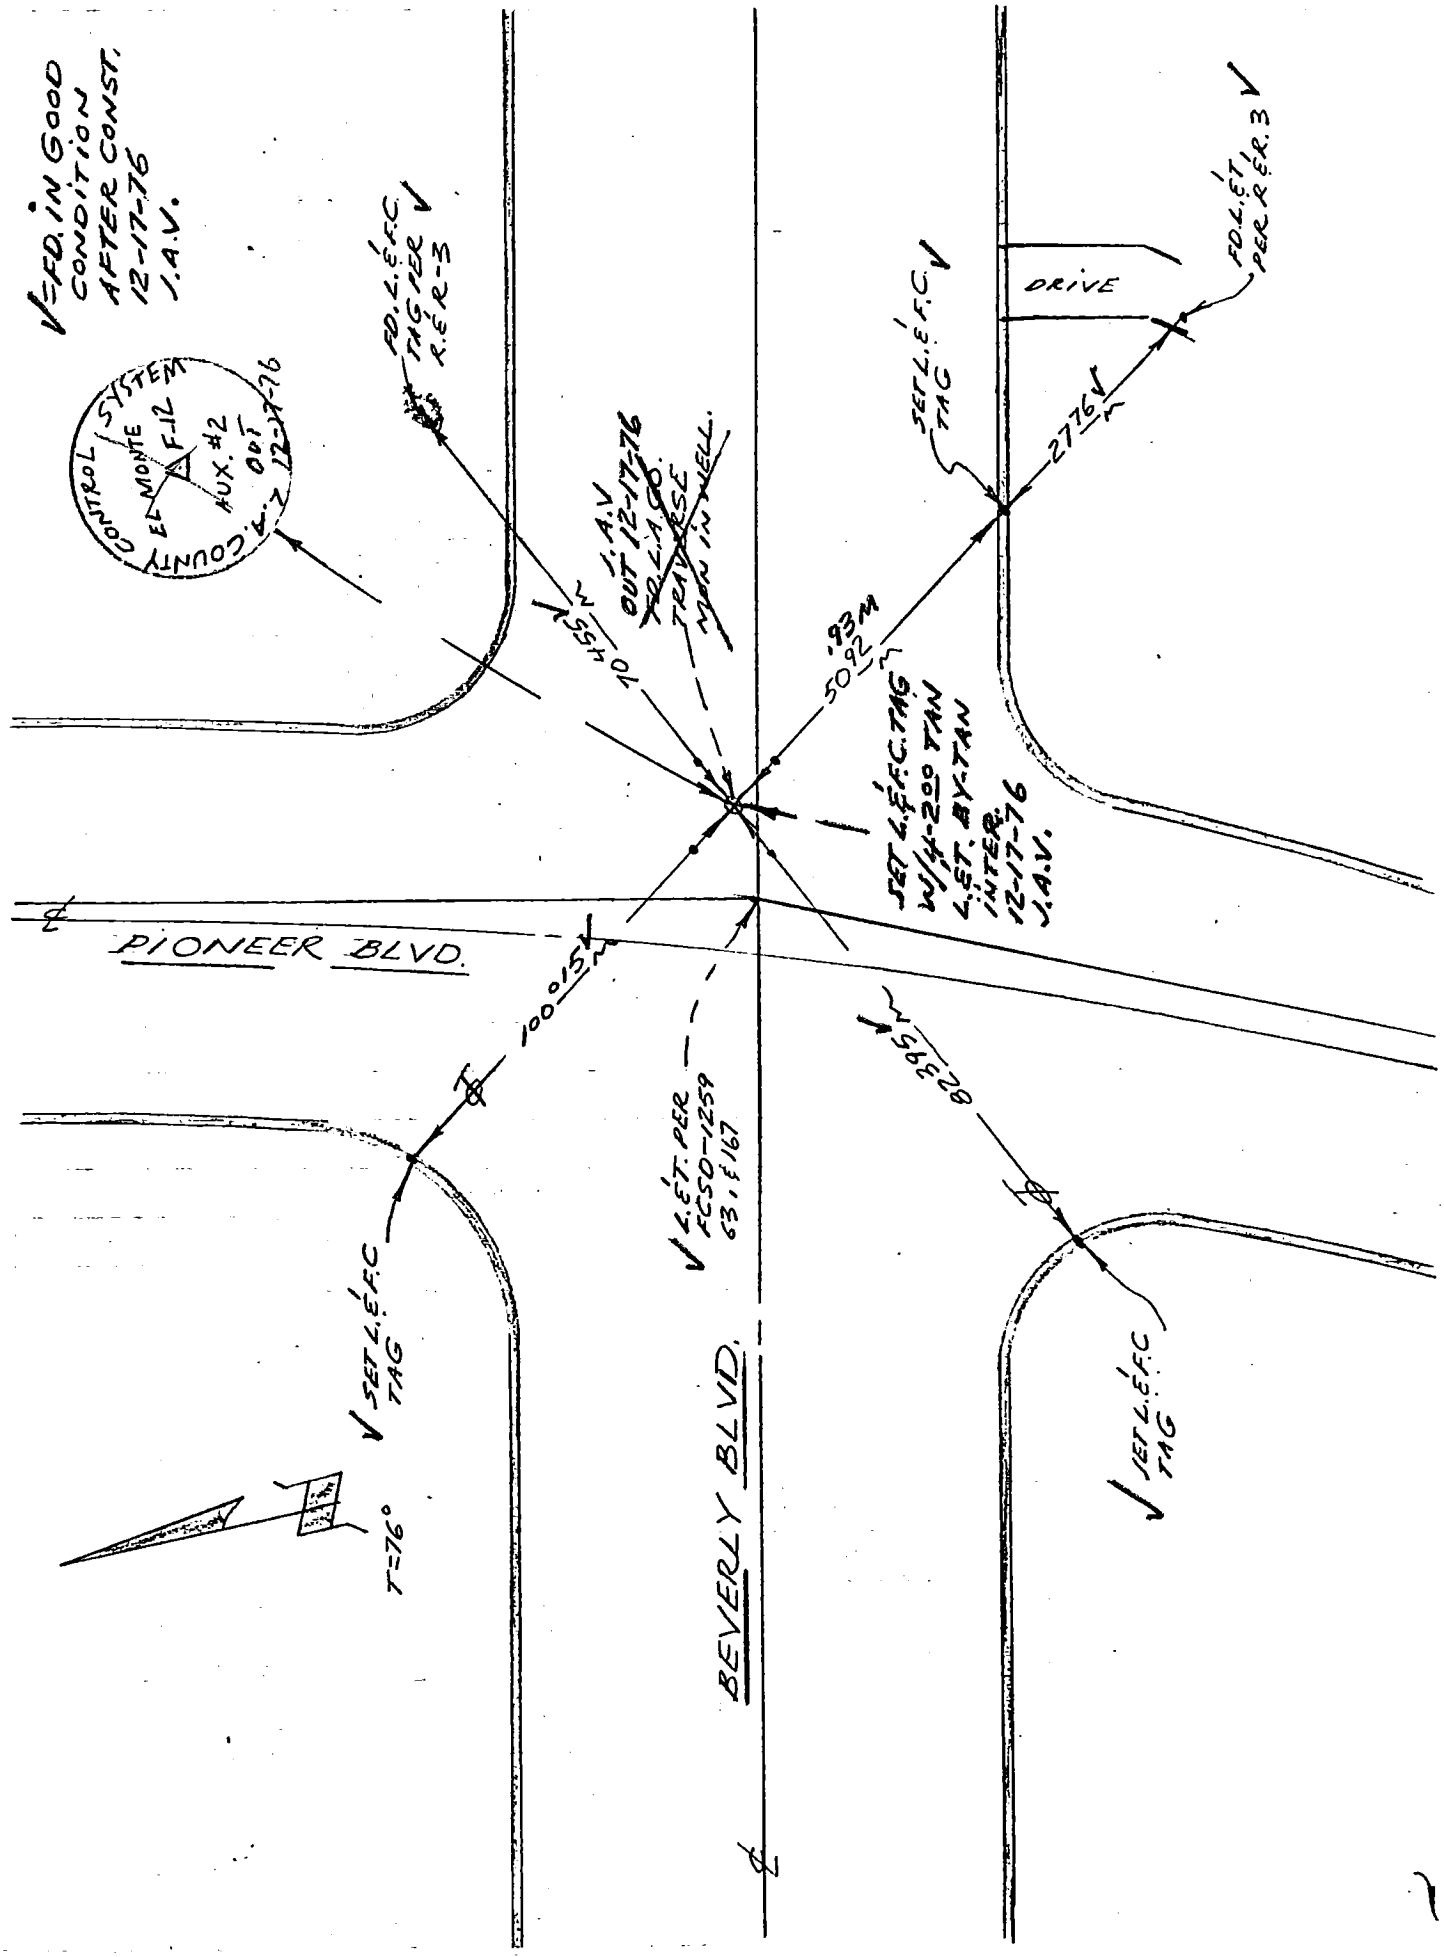

76S911- Cdb 6-74

Co. Eng. F.B. 3560: 133

PROJECT #1259-2 LINE "A"

SURVEY BY J.A.V DATE 12-16-76

REVIEWED BY RK DATE 12-29-76

INDEX FCSD1259 171

R.E.R-7

LOS ANGELES COUNTY FLOOD CONTROL DISTRICT

W.S. 374-4

After Const.

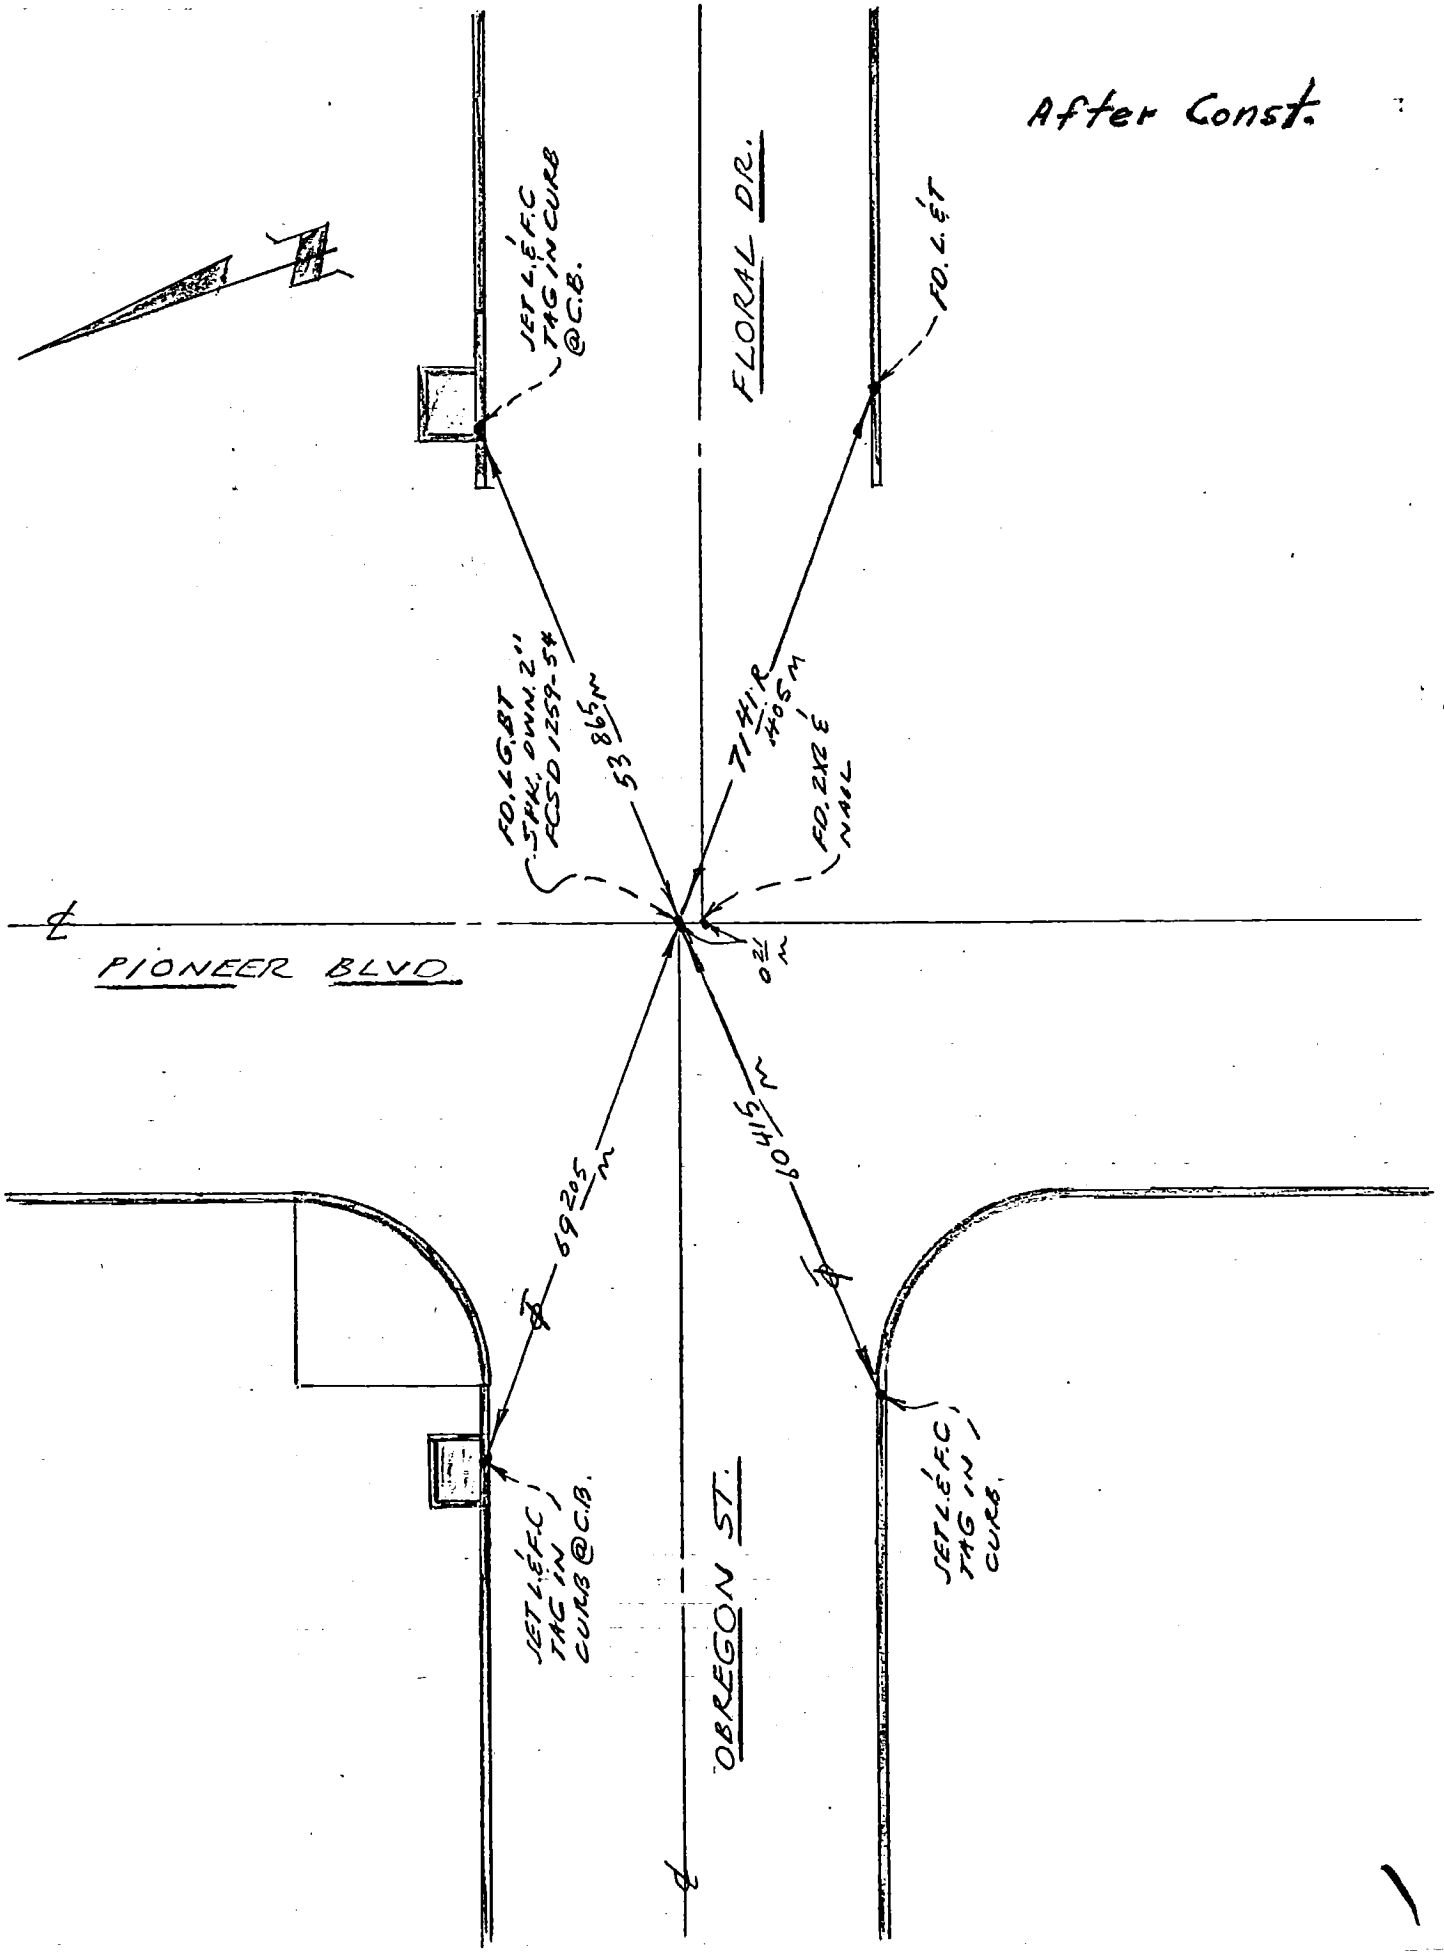

76S911- Cdb 6-74

Co. Eng. F.B. 3560: 134

PROJECT #1259-2 LINE "A"

SURVEY BY J.A.V. DATE 12-16-76

REVIEWED BY RK DATE 12-29-76

INDEX FCSD1259 173

R.&R-9

LOS ANGELES COUNTY FLOOD CONTROL DISTRICT

After Const.

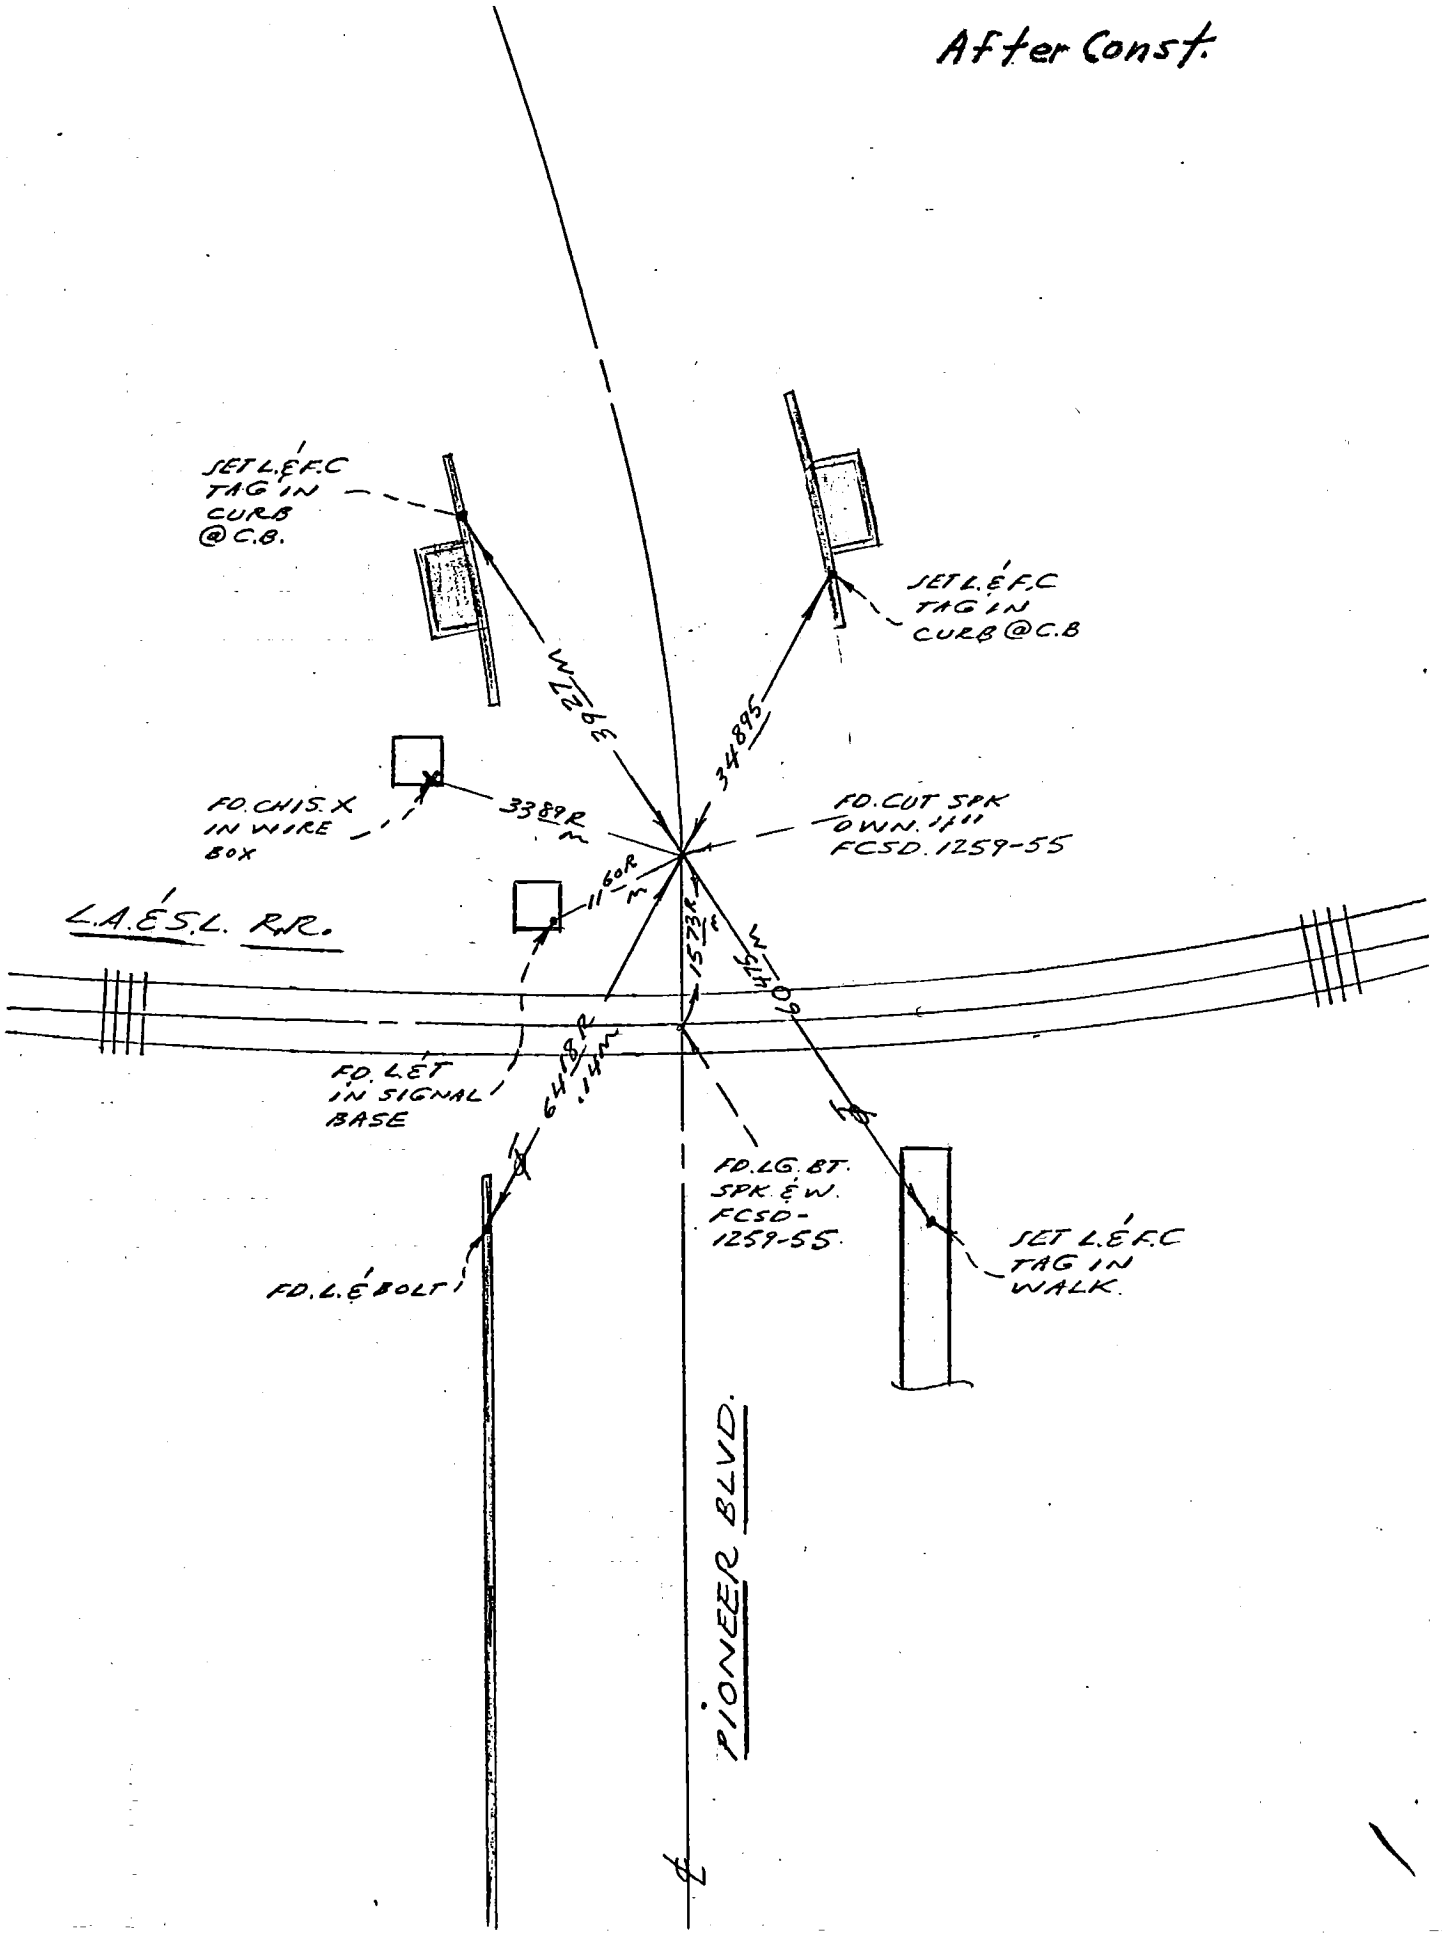

WS. 37 A-4

76S911— Cdb 4-75

Co. Engr. F.B. 3560: 135

FCSD1271 171

PROJECT Vallecito Channel

SURVEY BY ETN DATE 11-10/76

REVIEWED BY P.M. DATE 3-10-77

INDEX R&R 1

LOS ANGELES COUNTY FLOOD CONTROL DISTRICT

WS 37E9

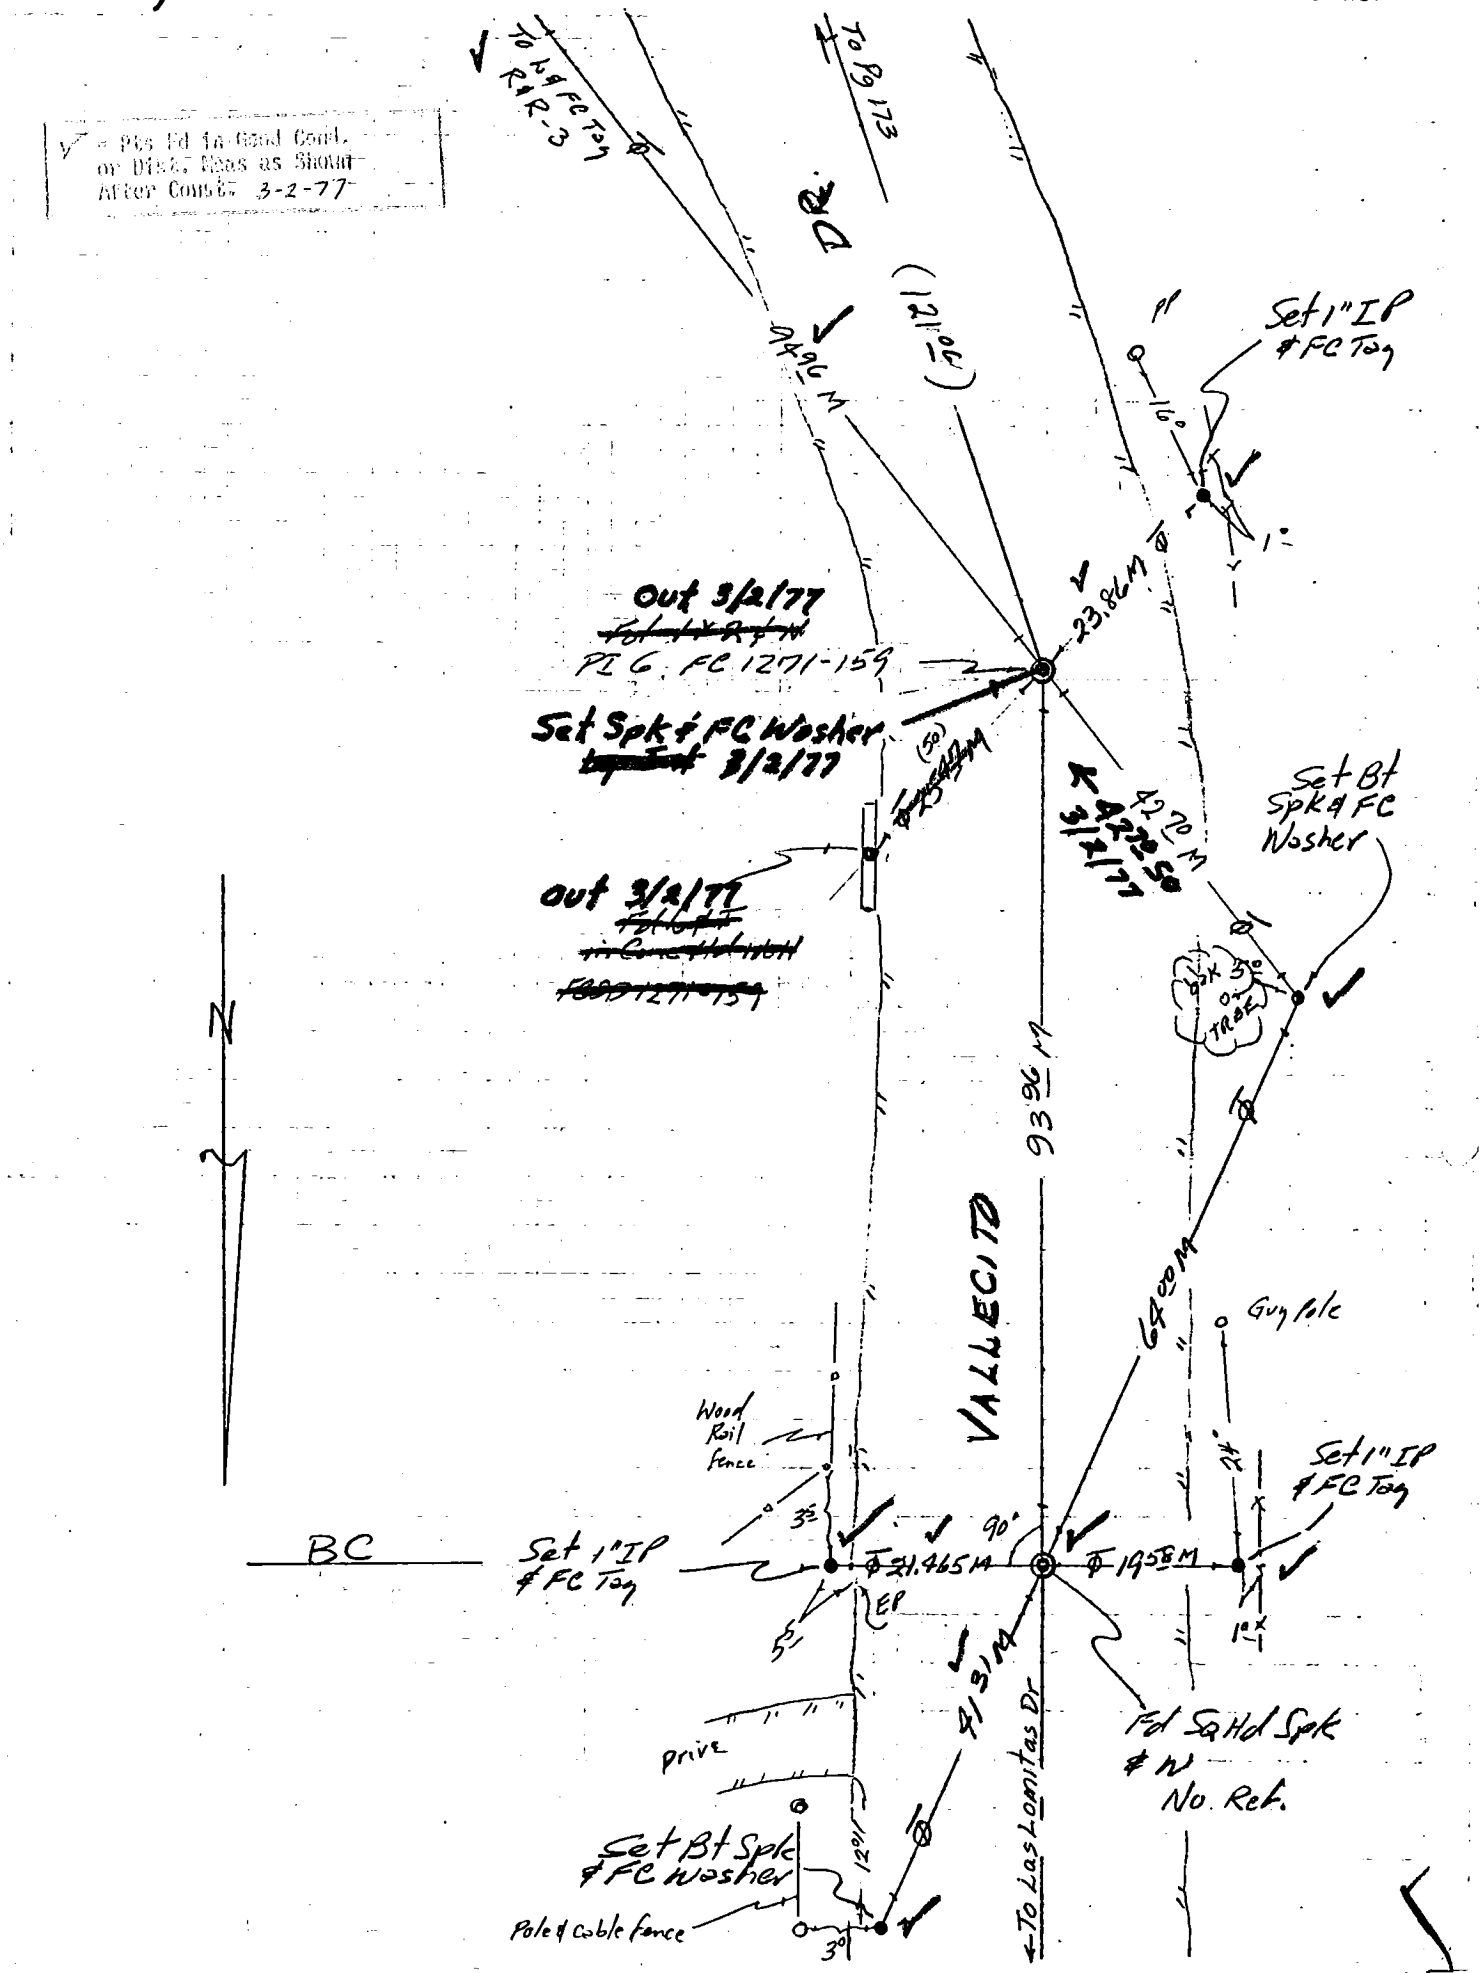

76S9.11— Cdb 4-75

Co. Engr. F.B. 3560: 136

FCSD1271 173

PROJECT Vallecito Channel

SURVEY BY ETN DATE 11/10/76

REVIEWED BY P.M DATE 3-10-77

INDEX R&R 3

LOS ANGELES COUNTY FLOOD CONTROL DISTRICT

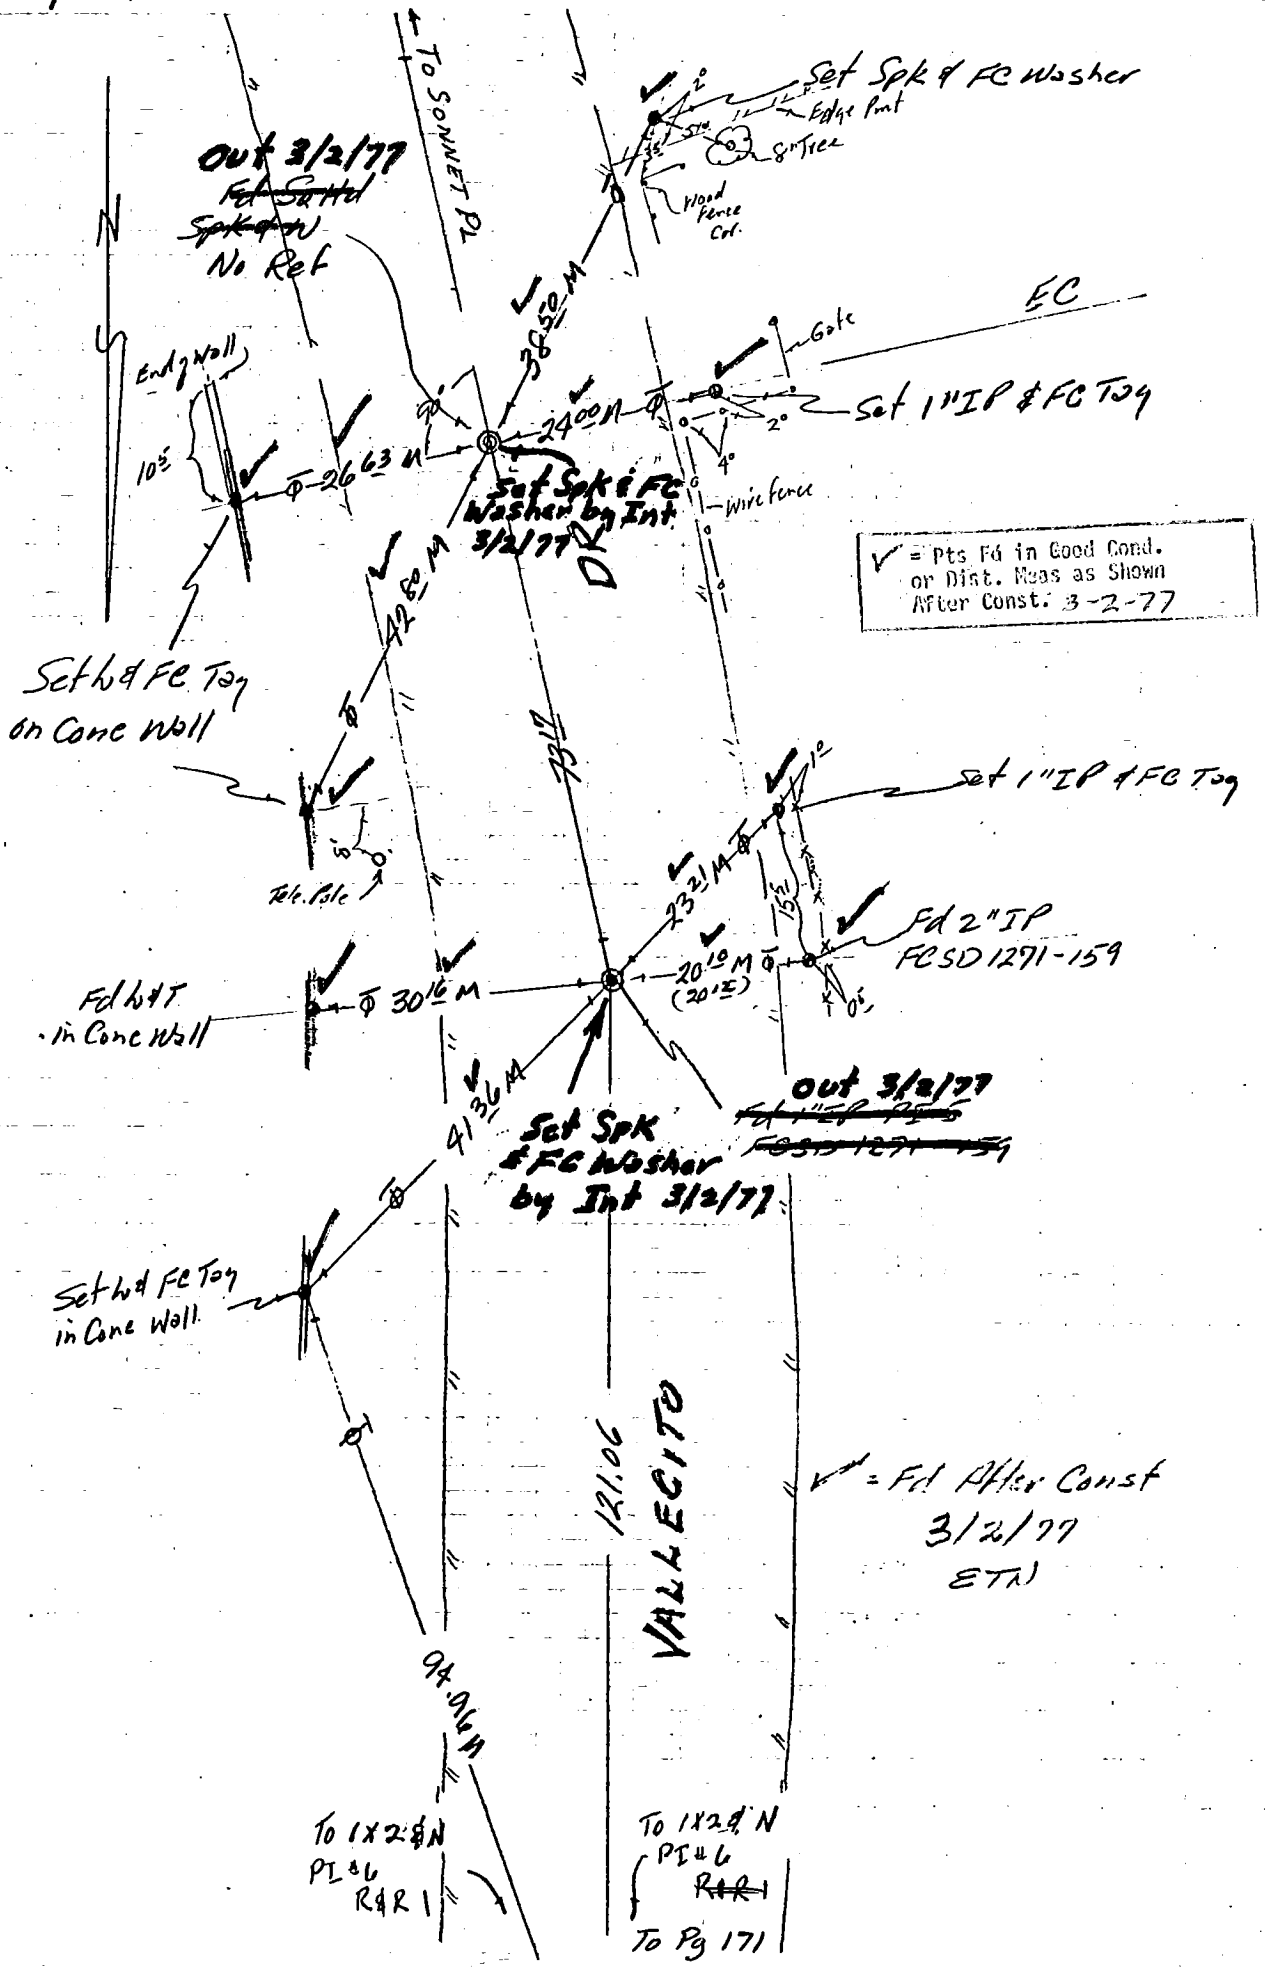

PROJECT Vallecito Channel
SURVEY BY ETN DATE 11/10/76
REVIEWED BY JP. M DATE 3-10-77

INDEX R&R 5
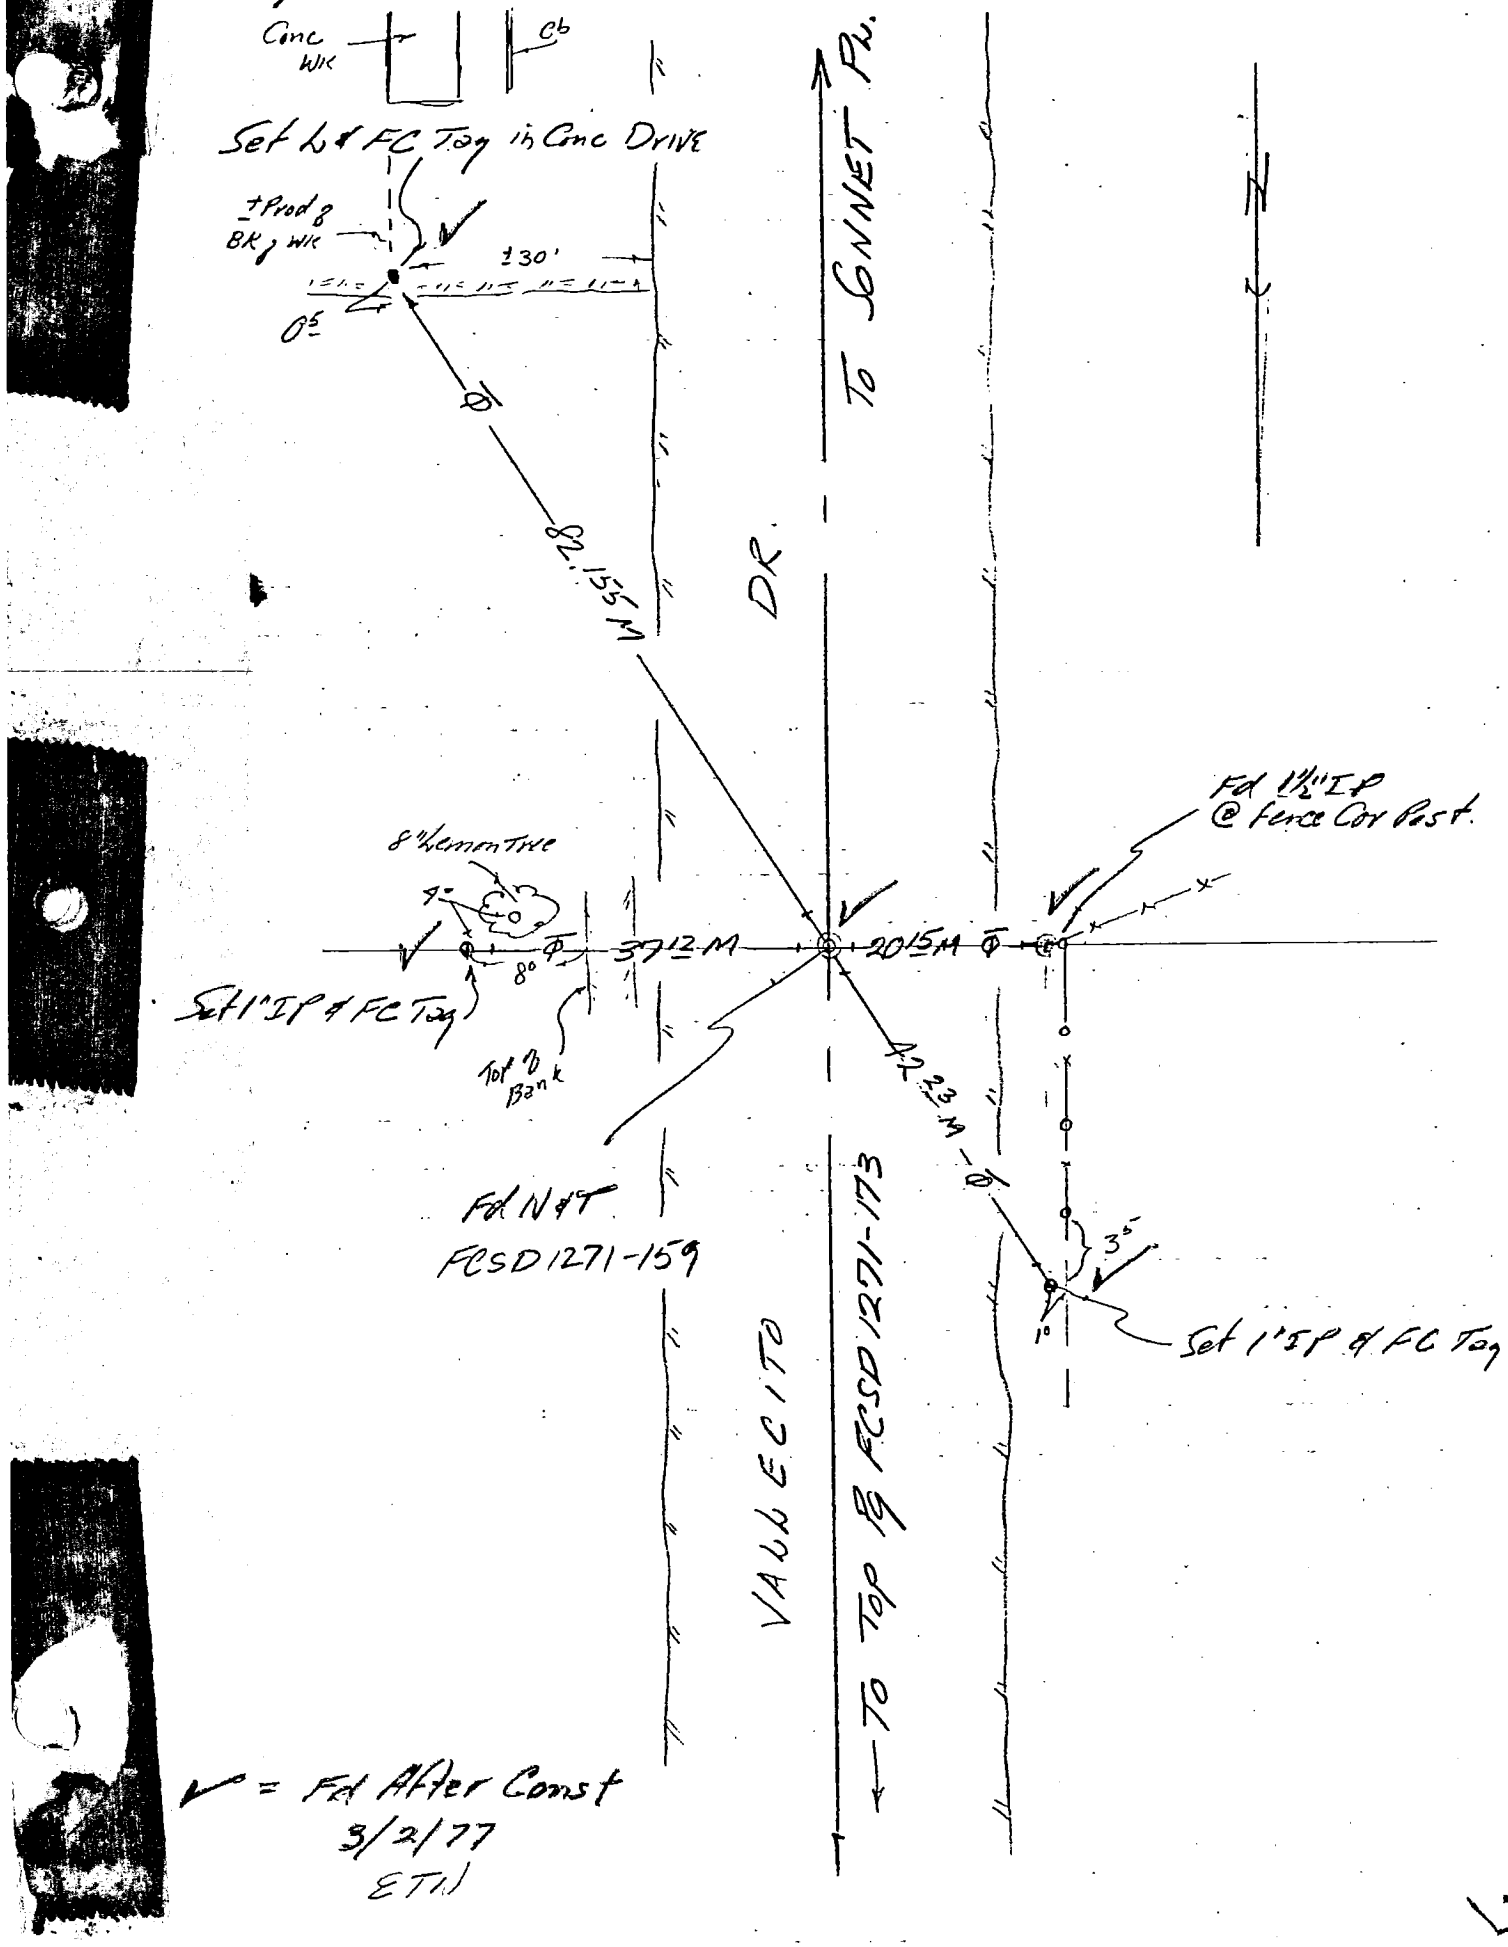
LOS ANGELES COUNTY FLOOD CONTROL DISTRICT