Notes Ck'd by
Map No.
Office Work
Checked

Survey of Topanga Cyn Blvd F.B. 26[illegible] PG. 5
JN 5799.44 Tape Std °F
Surveyed by E. Conda
Notes G. Cord Date 4-16-80
Indexed

TOPANGA CYN BLVD

J.N 5799.44

CENTER - LINE RETRACEMENT

From: N. of Pac. Cst. Hwy
To: S. of L.A. City Bndry Line

REF.
F.B. 2661
WATER WORKS MAP #29-12

NOTE! ℄ CURVE DATA
IS PER WATER WORKS
MAP # 29-12

F.B. 3639 PG. 6

INDEX

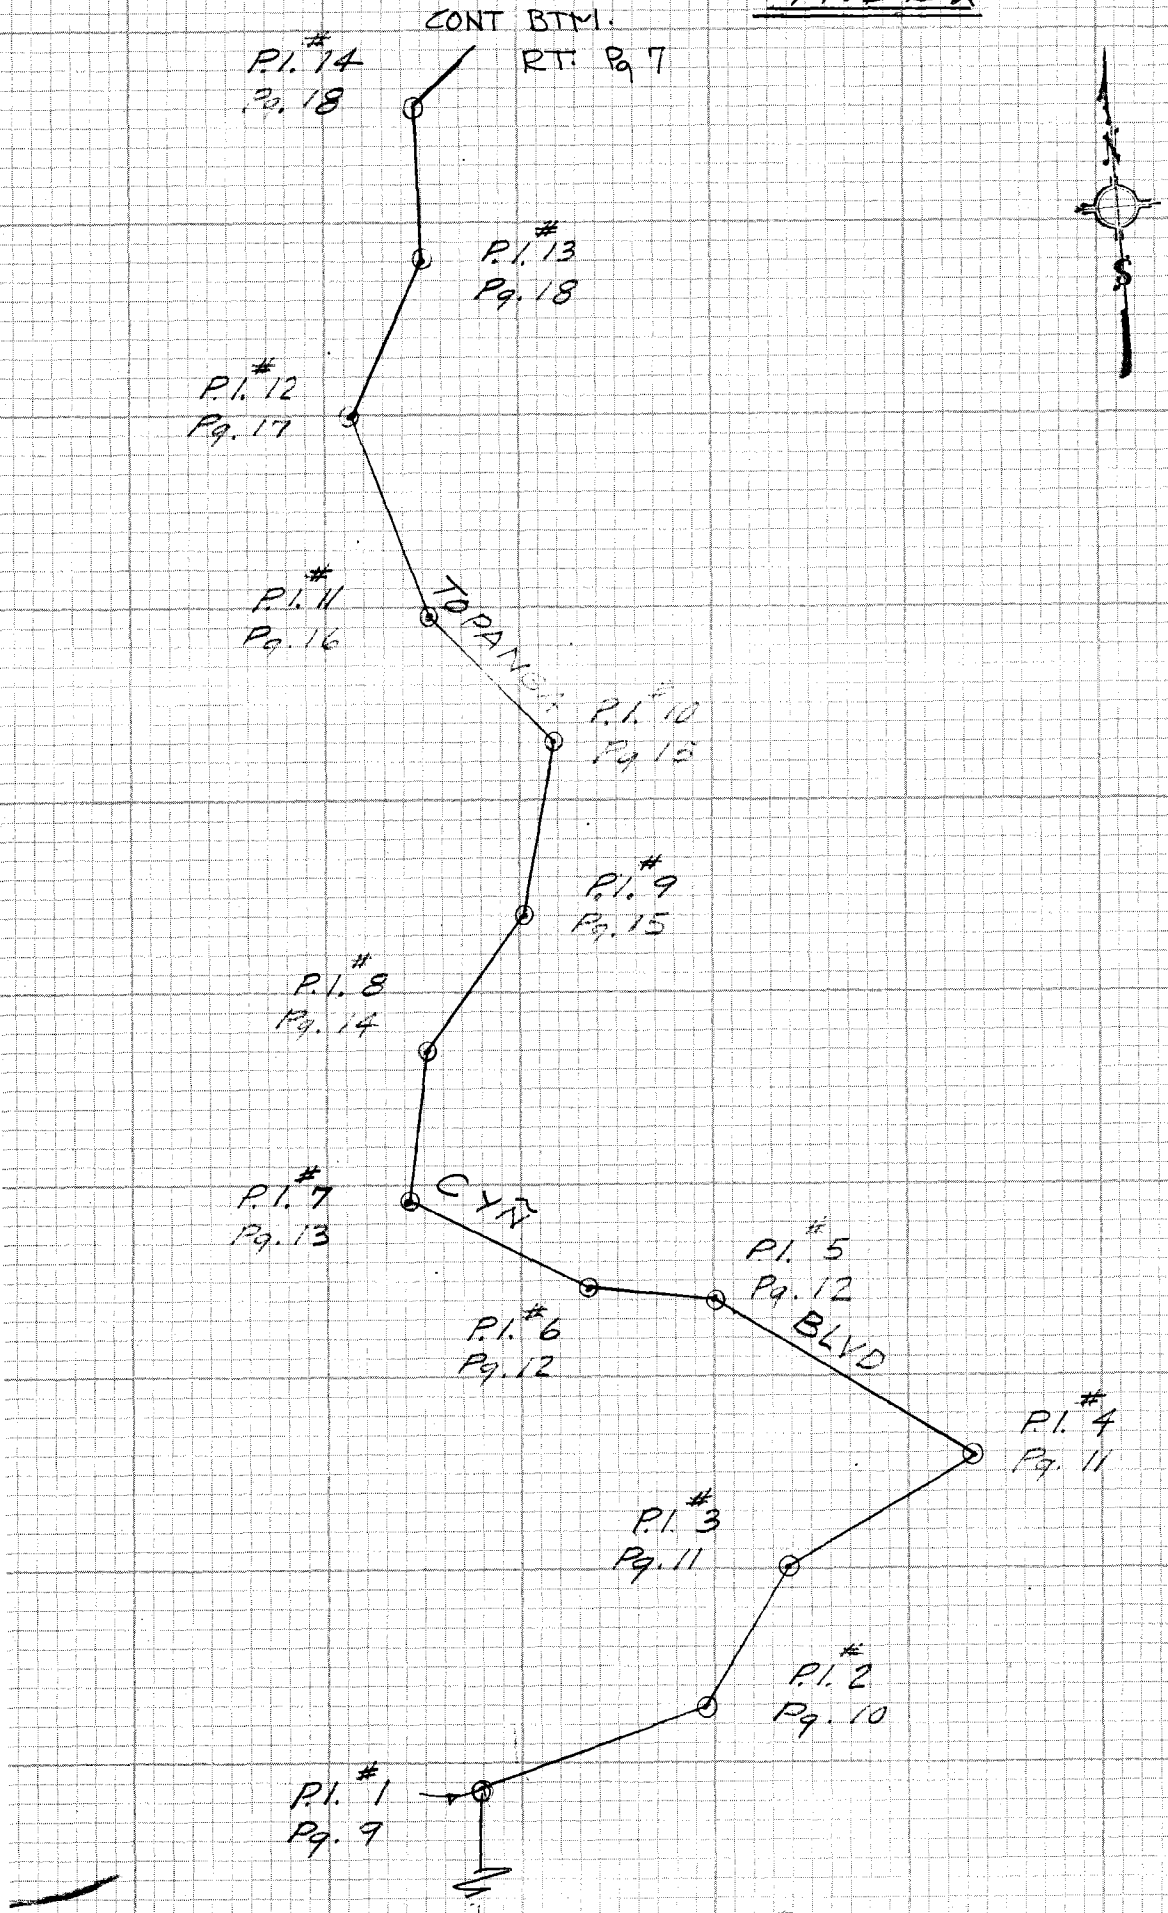

CE 310
76F 3095 13

PLEASE RETURN TO
LOS ANGELES COUNTY ENGINEER
403 LOS ANGELES COUNTY ENGINEERING BLDG.

Do not exceed notes this side of this line

NOTE: ANY ADDITIONS OR CHANGES ON THIS SHEET MUST BE MADE OR CIRCLED IN RED INK WITH DATE AND NAME OF PERSON MAKING CHANGE

Notes Ck'd by	Survey of TOPANGA CYN BLVD
Map No.	JN 5799.44 Tape Std °F
Office Work	Surveyed by E. LANDA
Checked	Notes A. CARO Date 4-16-80
Date	Indexed H. HOLMAN APR 2 [illegible]

F.B. 3637 PG. 7

CONT. BTM LF. OF THIS PG

(CONT.) INDEX

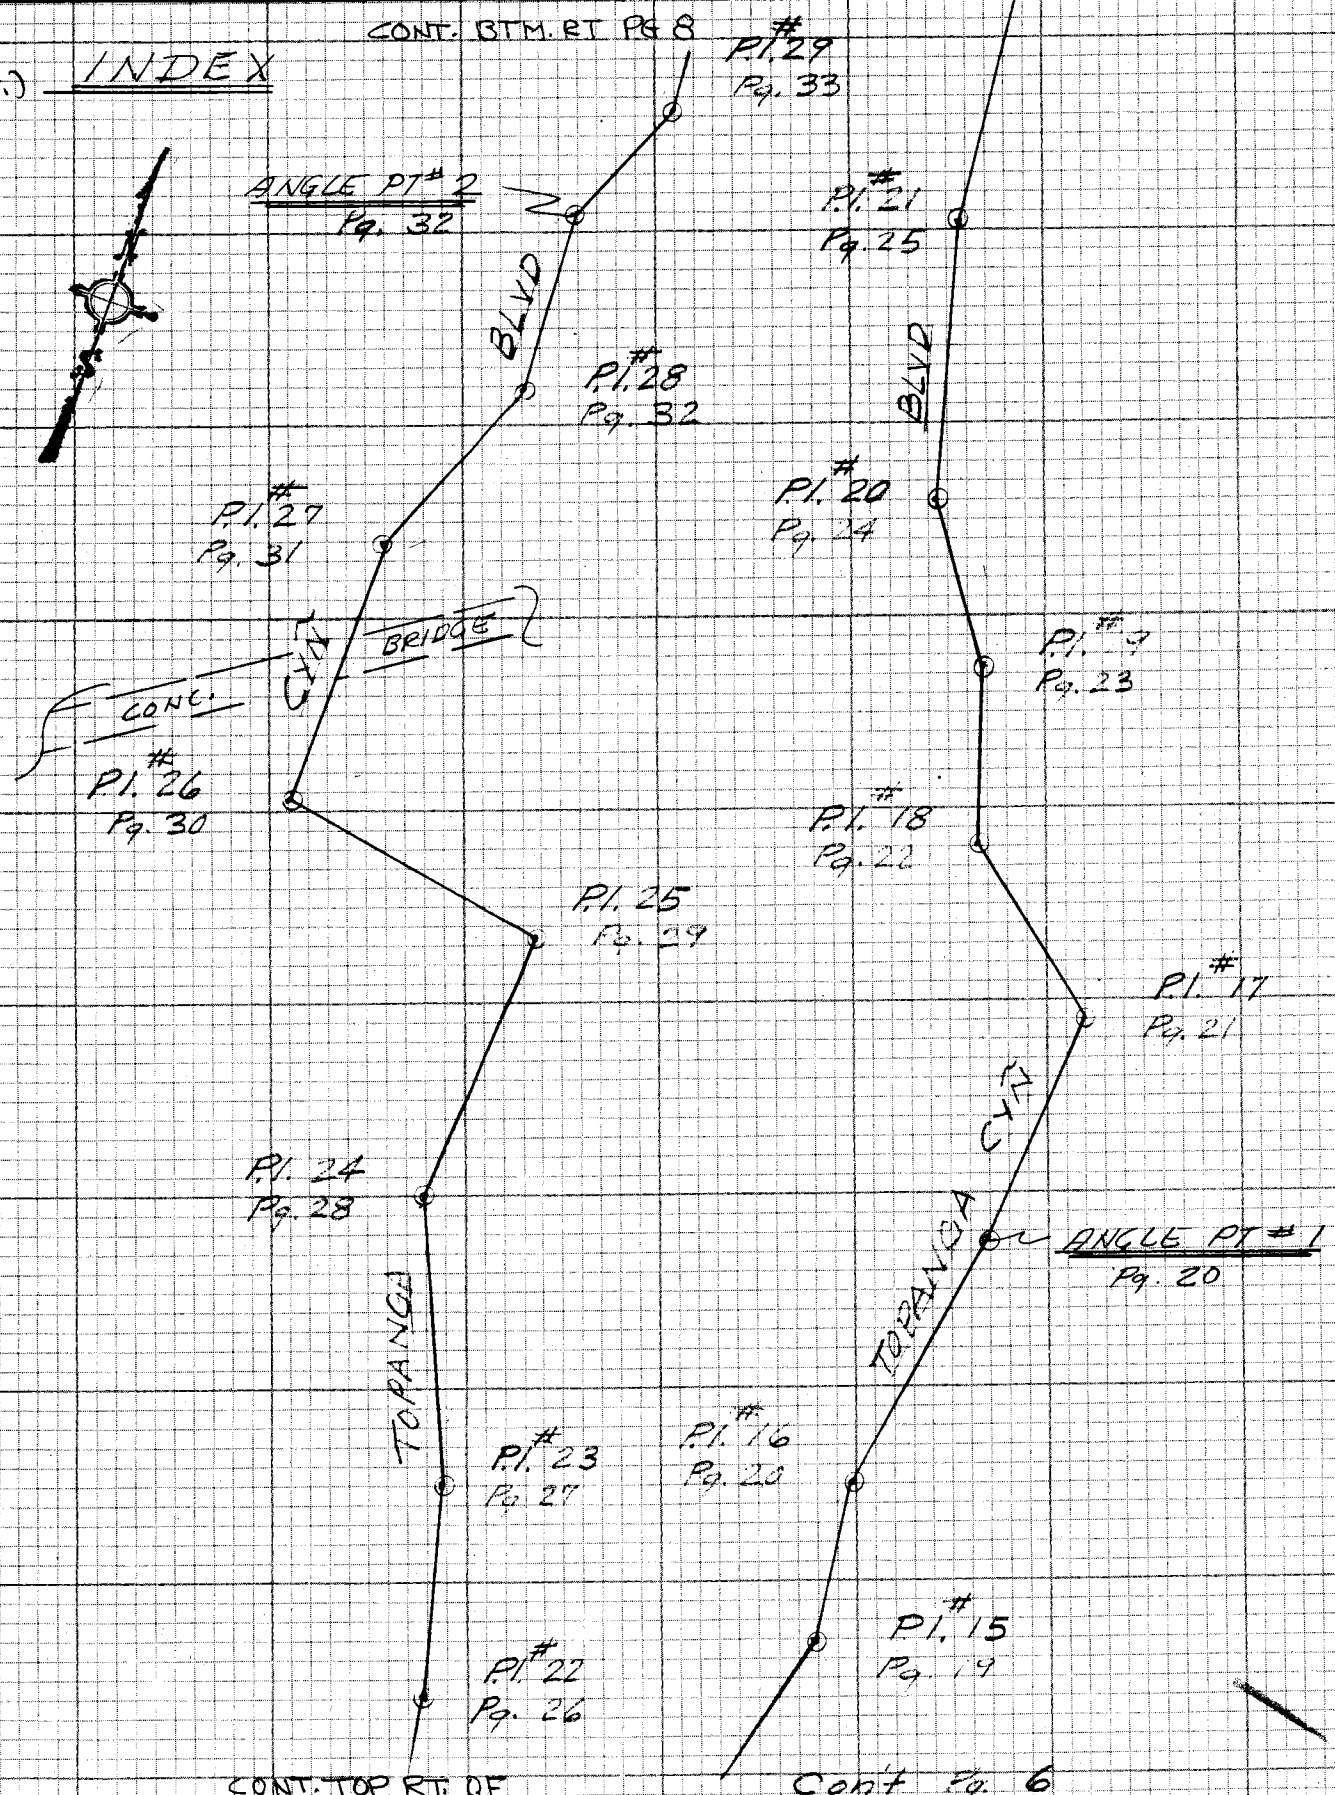

NOTE: ANY ADDITIONS OR CHANGES ON THIS SHEET MUST BE MADE OR CIRCLED IN RED INK WITH DATE AND NAME OF PERSON MAKING CHANGE

Do not extend notes this side of this line

PLEASE RETURN TO
LOS ANGELES COUNTY ENGINEER
403 LOS ANGELES COUNTY ENGINEERING BLDG.

CENTERLINE NOTES
CE 310
76F3095-4/73

114-097, B-1

F.B. 3639 PG. 8 (CONT.) INDEX

CONT. BTM LF OF THIS PG

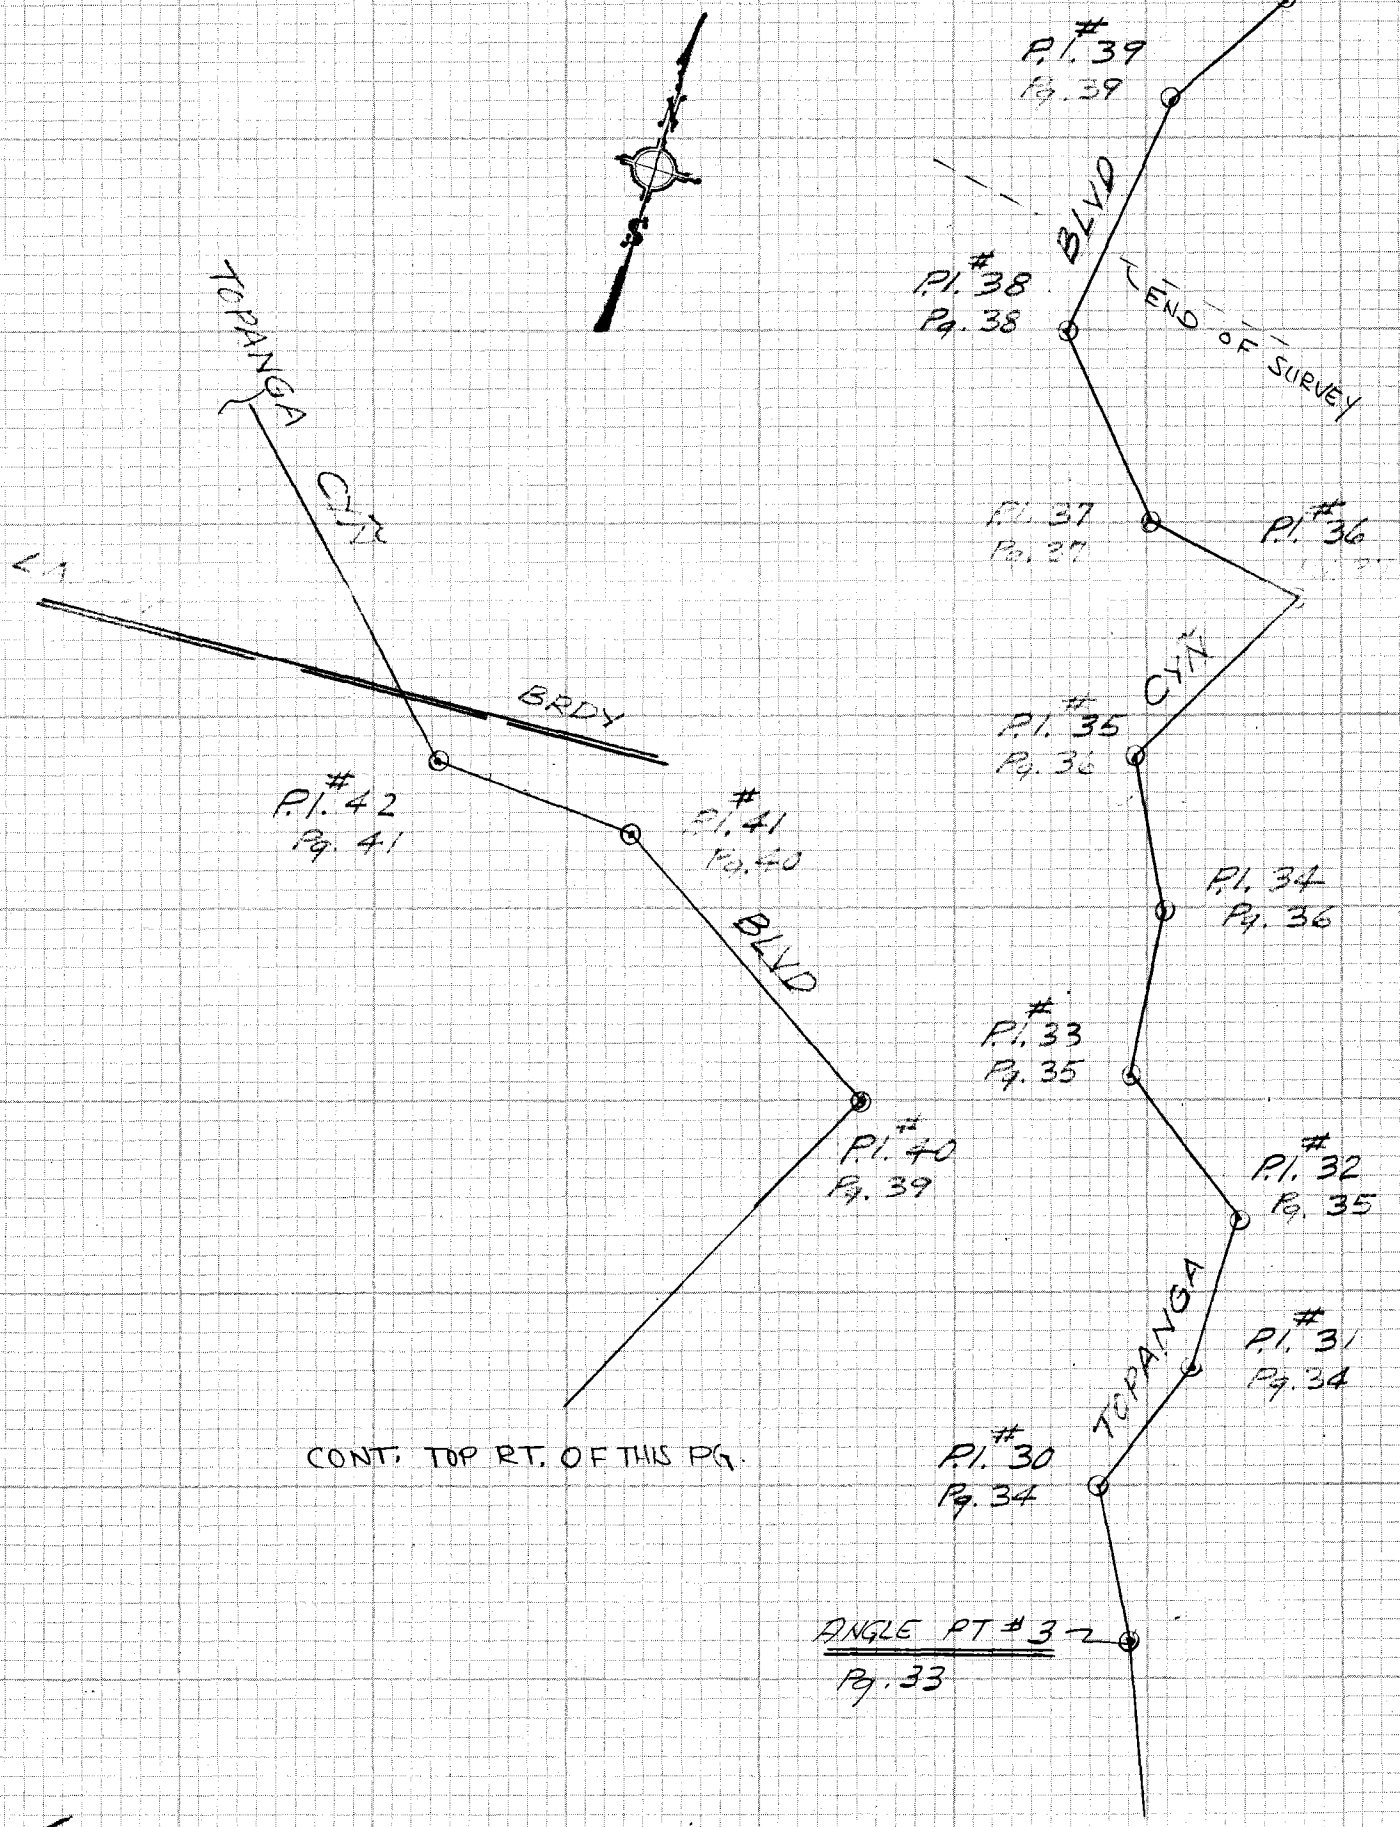

CONT. TOP RT. OF THIS PG.

CONT. TOP LF. PG 7

CE 310
76F3095-173

114-097 P-1

PLEASE RETURN TO
LOS ANGELES COUNTY ENGINEER
403 LOS ANGELES COUNTY ENGINEERING BLDG.

Do not enter notes this side of this line

NOTE: ANY ADDITIONS OR CHANGES ON THIS SHEET MUST BE MADE OR CIRCLED IN RED INK WITH DATE AND NAME OF PERSON MAKING CHANGE

Notes Ck'd by	Survey of Topanga Blvd
Map No.	JN 5799.44 Tape Std °F
Office Work	Surveyed by E. Landa
Checked	Notes E.L Date 4-80
Date	Indexed H. HOLMAN APR 22 1980

F.B. 3639 PG. 9

CONT. Btm. Pg 10

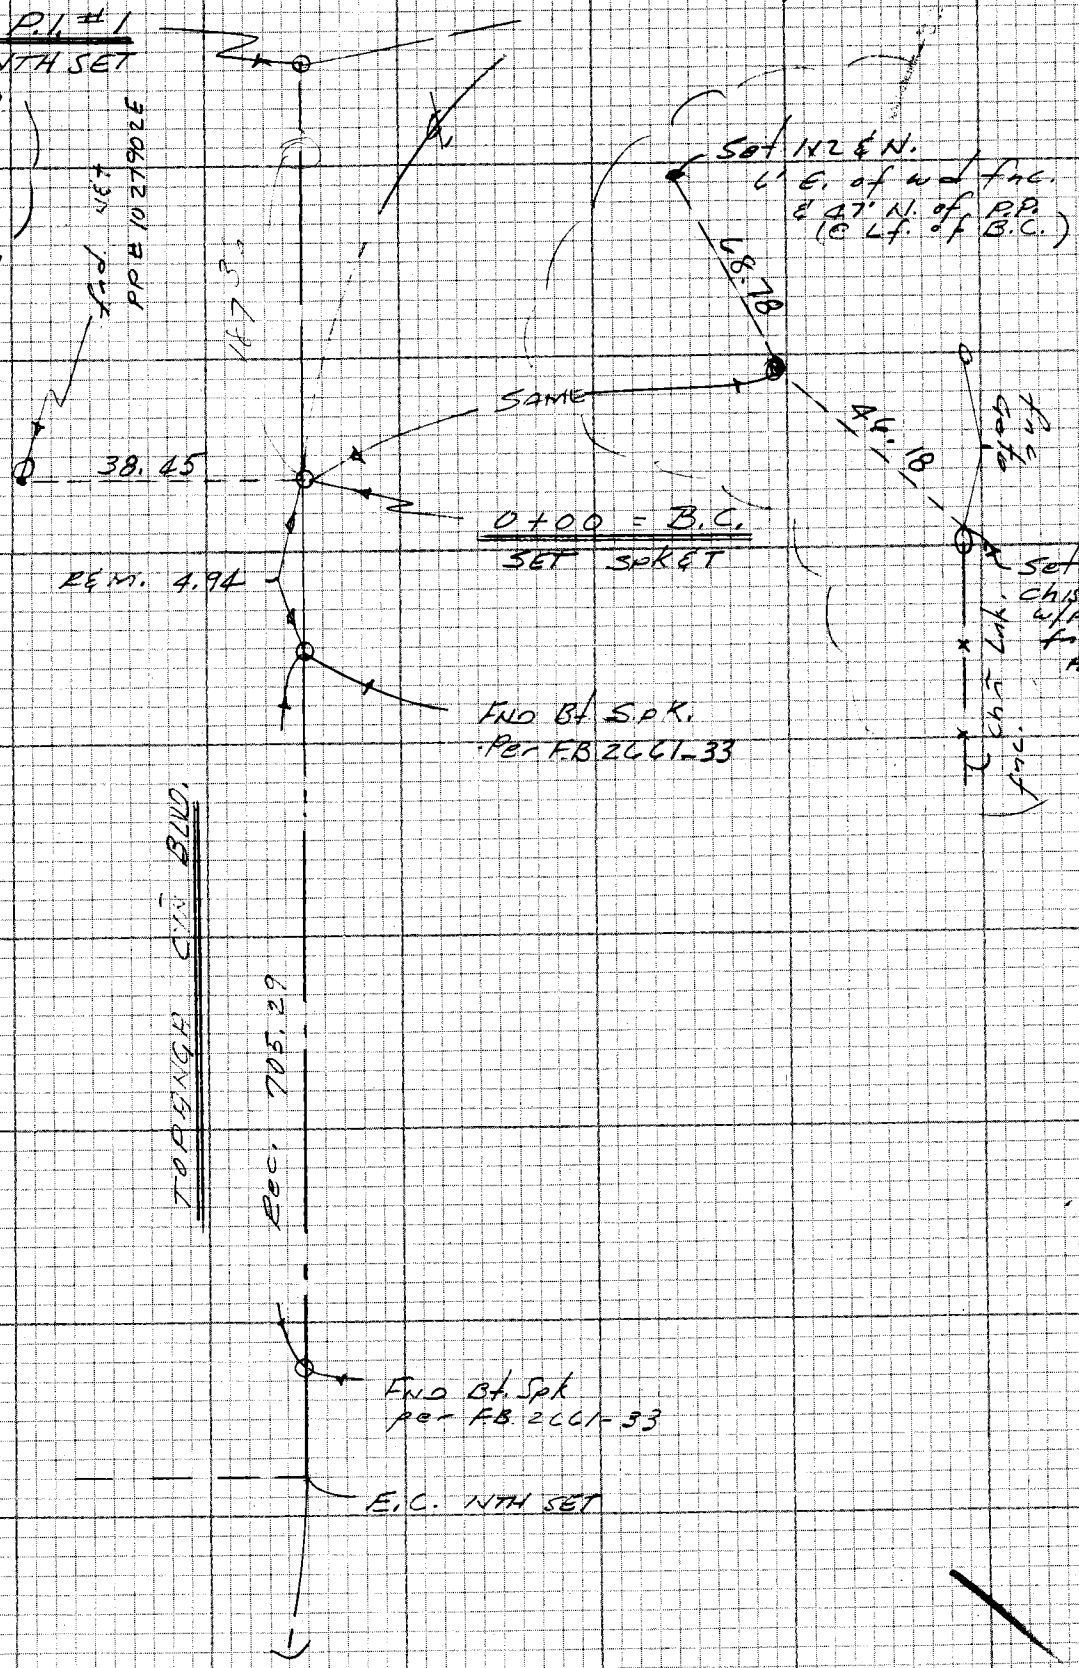

NOTE: ANY ADDITIONS OR CHANGES ON THIS SHEET MUST BE MADE OR CIRCLED IN RED INK WITH DATE AND NAME OF PERSON MAKING CHANGE

Do not extend notes this side of this line

PLEASE RETURN TO
LOS ANGELES COUNTY ENGINEER
403 LOS ANGELES COUNTY ENGINEERING BLDG.

CENTERLINE NOTES
CE 310
76F3095-4/73

F.B. 3639 PG. 10

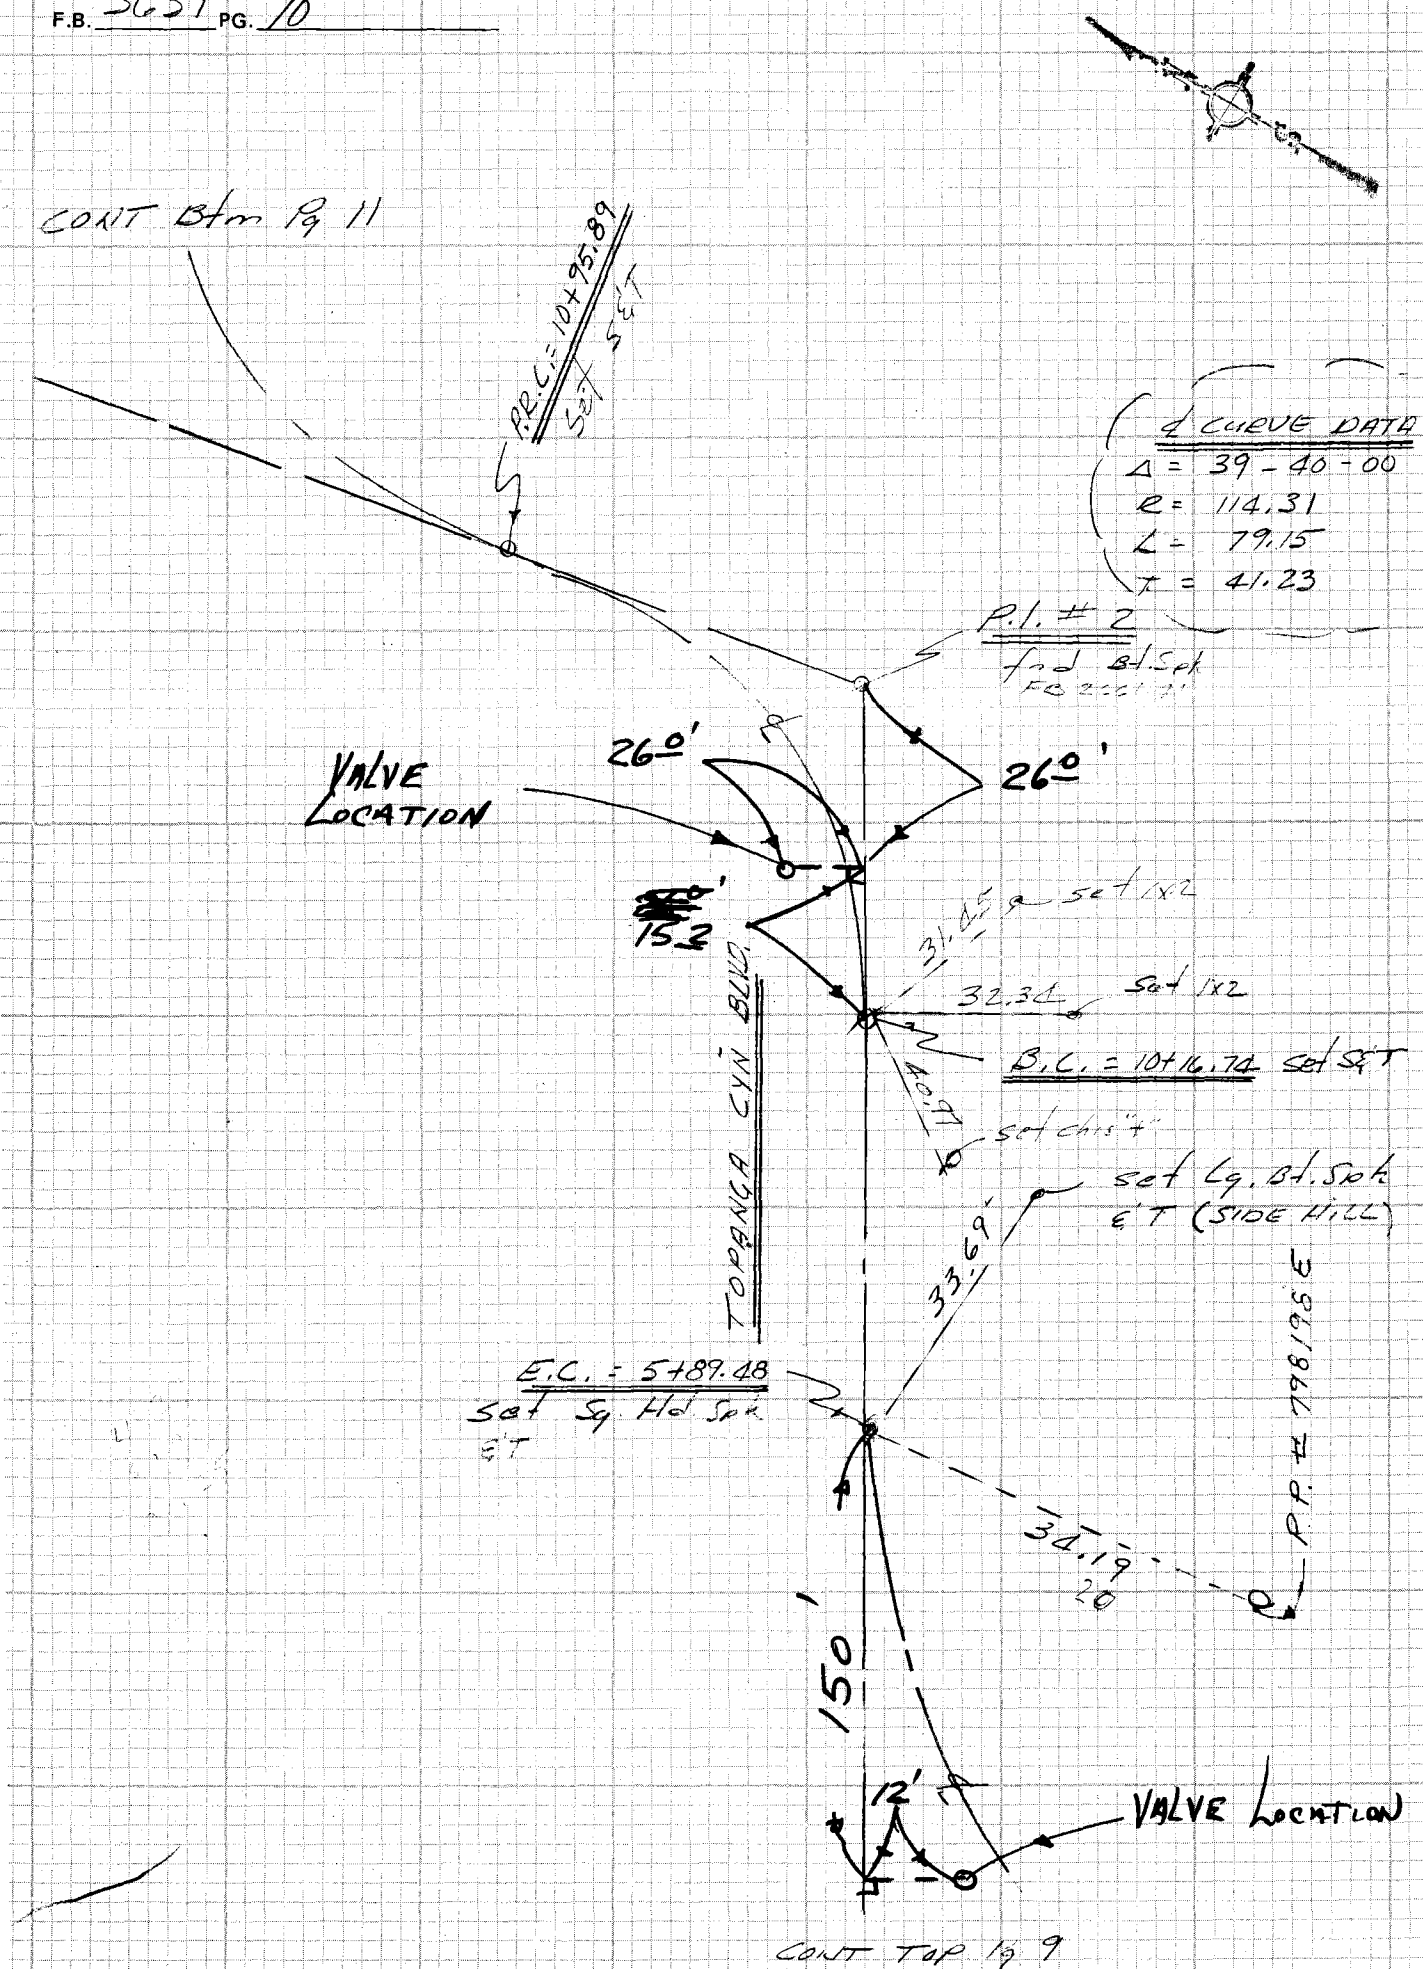

CE 310
76F3095

PLEASE RETURN TO
LOS ANGELES COUNTY ENGINEER
403 LOS ANGELES COUNTY ENGINEERING BLDG.

Do not extend notes this side of this line

NOTE: ANY ADDITIONS OR CHANGES ON THIS SHEET MUST BE MADE OR CIRCLED IN RED INK WITH DATE AND NAME OF PERSON MAKING CHANGE

Notes Ck'd by	Survey of Topanga Cyn W.W.
Map No.	JN 5799.44 Tape Std °F
Office Work	Surveyed by E. Landa
Checked	Notes E.L. Date 4-80
Date	Indexed H. HOLMAN

F.B. 3637 PG. 11

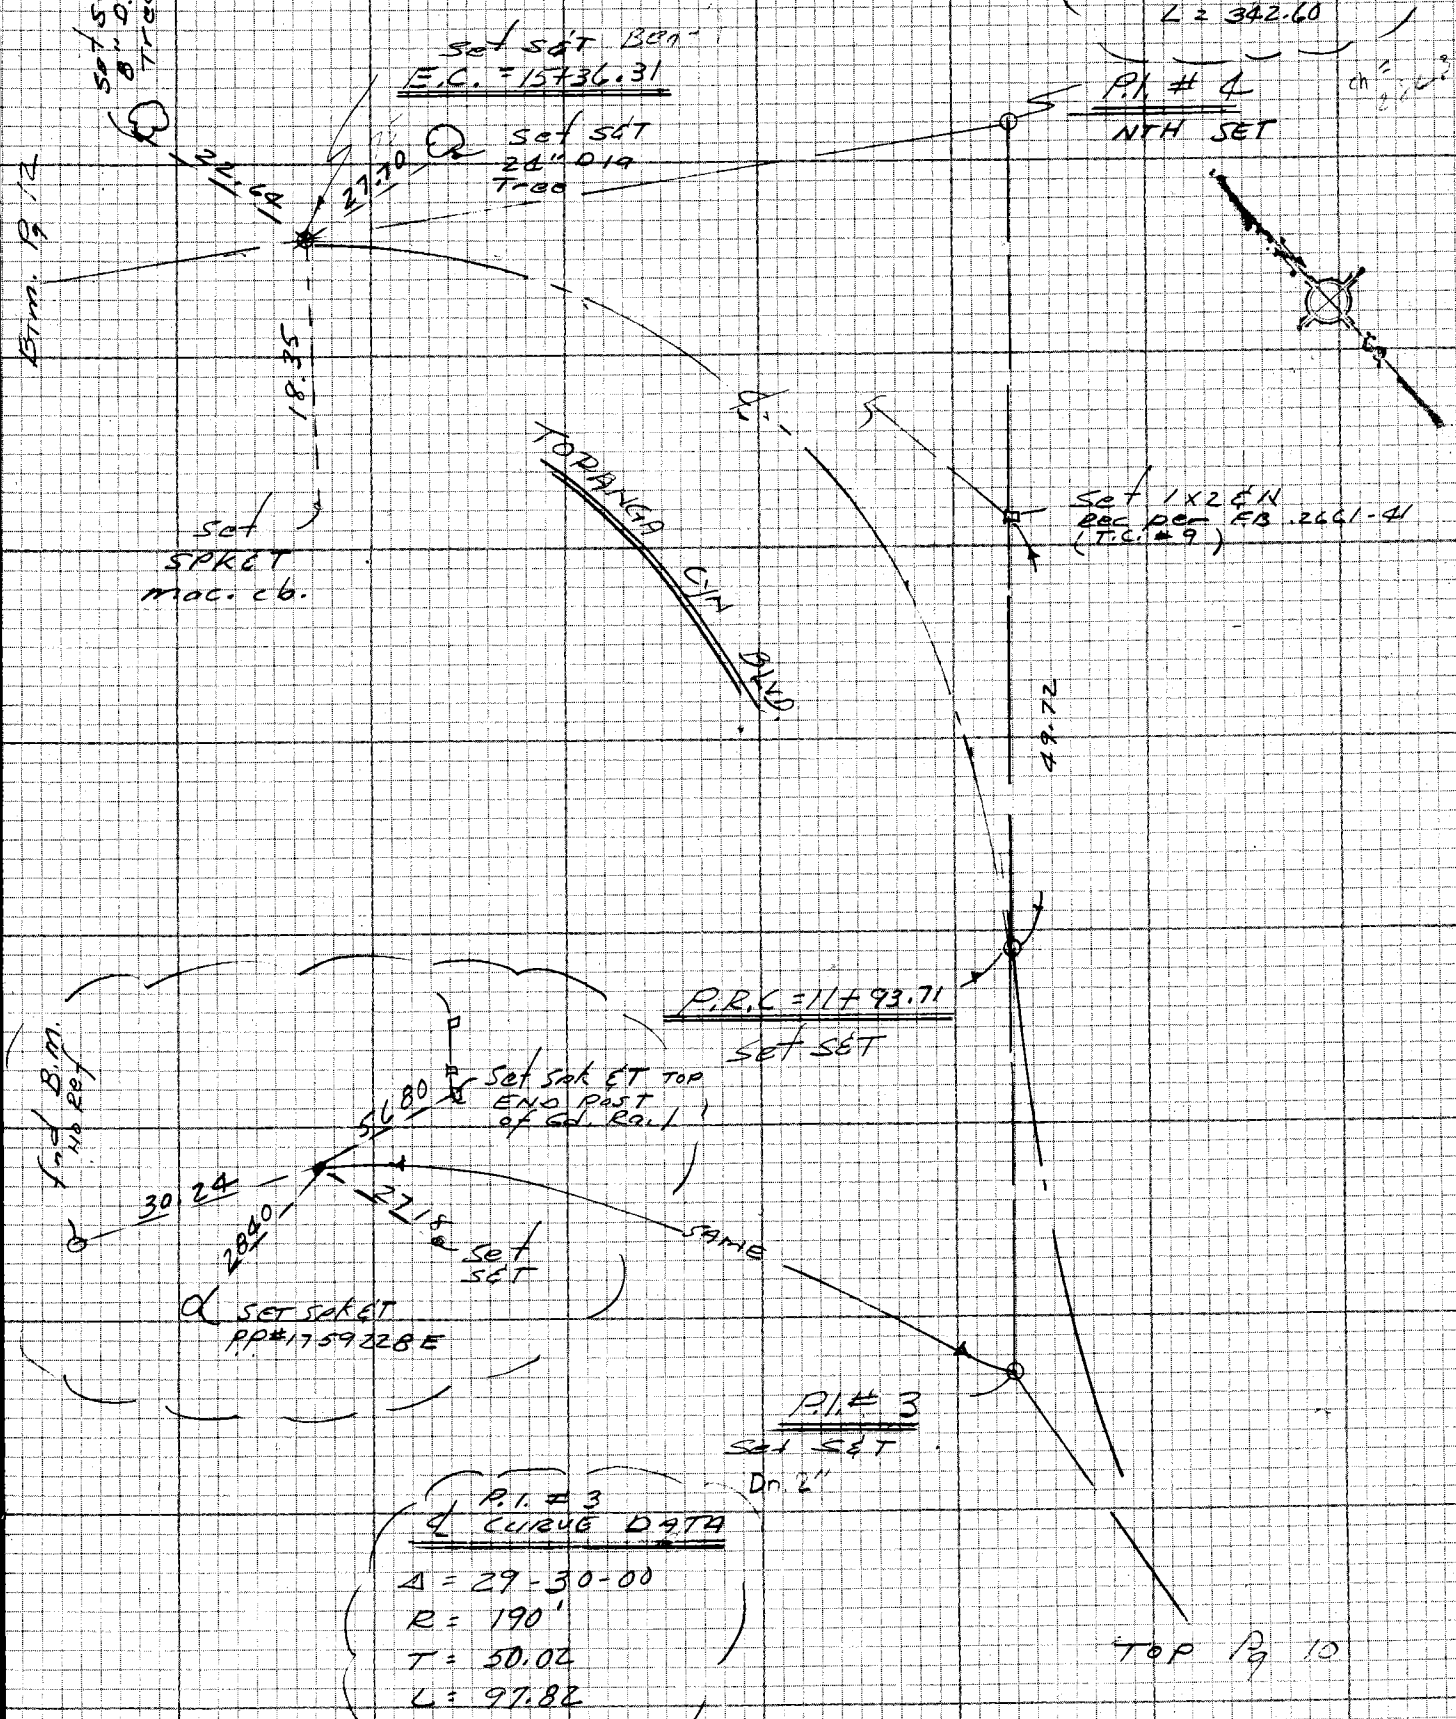

NOTE: ANY ADDITIONS OR CHANGES ON THIS SHEET MUST BE MADE OR CIRCLED IN RED INK WITH DATE AND NAME OF PERSON MAKING CHANGE

Do not extend note this side of this line

PLEASE RETURN TO LOS ANGELES COUNTY ENGINEER 403 LOS ANGELES COUNTY ENGINEERING BLDG.

CENTERLINE NOTES CE 310 76F3095-4/73

F.B. 3639 PG. 12

cont Btm 9, 13

P.I. #6
℄ CURVE DATA
Δ = 22-00-00
R = 250'
L = 95.99
T = 48.60

P.I. #6

℄

Set 1X2 EN
SIDE H.11

24.34

P.C.C. = 21+02.66'

Set SET
PP# 775275E

17.03

TOPANGA CYN BLVD.

23.23

Set
1X2 EN
Top Bank
24' S. of P.P.
(nbu.)

P.I. #5
NTH SET

P.I. #5
℄ CURVE DATA
Δ = 26-30-00
R = 280'
L = 129.50
T = 65.93
C_h = 28.35

Set chis't
N'ly Gd.
Post

35.61

PP# 775280E
Set SET

17.94

B.C. = 19+73.16
Set SET

48.03

Set
SET 8"
Dia Tree

TOP of Pg 11

CE 310
76F3095 13

PLEASE RETURN TO
LOS ANGELES COUNTY ENGINEER
403 LOS ANGELES COUNTY ENGINEERING BLDG.

129-037 B

Do not exceed notes this side of this line

NOTE: ANY ADDITIONS OR CHANGES
ON THIS SHEET MUST BE MADE OR
CIRCLED IN RED INK WITH DATE AND
NAME OF PERSON MAKING CHANGE

Notes Ck'd by	Survey of Topanga Cyn Blvd
Map No.	JN 579.44 Tape Std °F
Office Work	Surveyed by E. Landa
Checked	Notes EL Date 4-80
Date	Indexed L.H. HOLMAN APR 2 2 1980

F.B. 3639 PG. 13

Cont Btm Pg 14

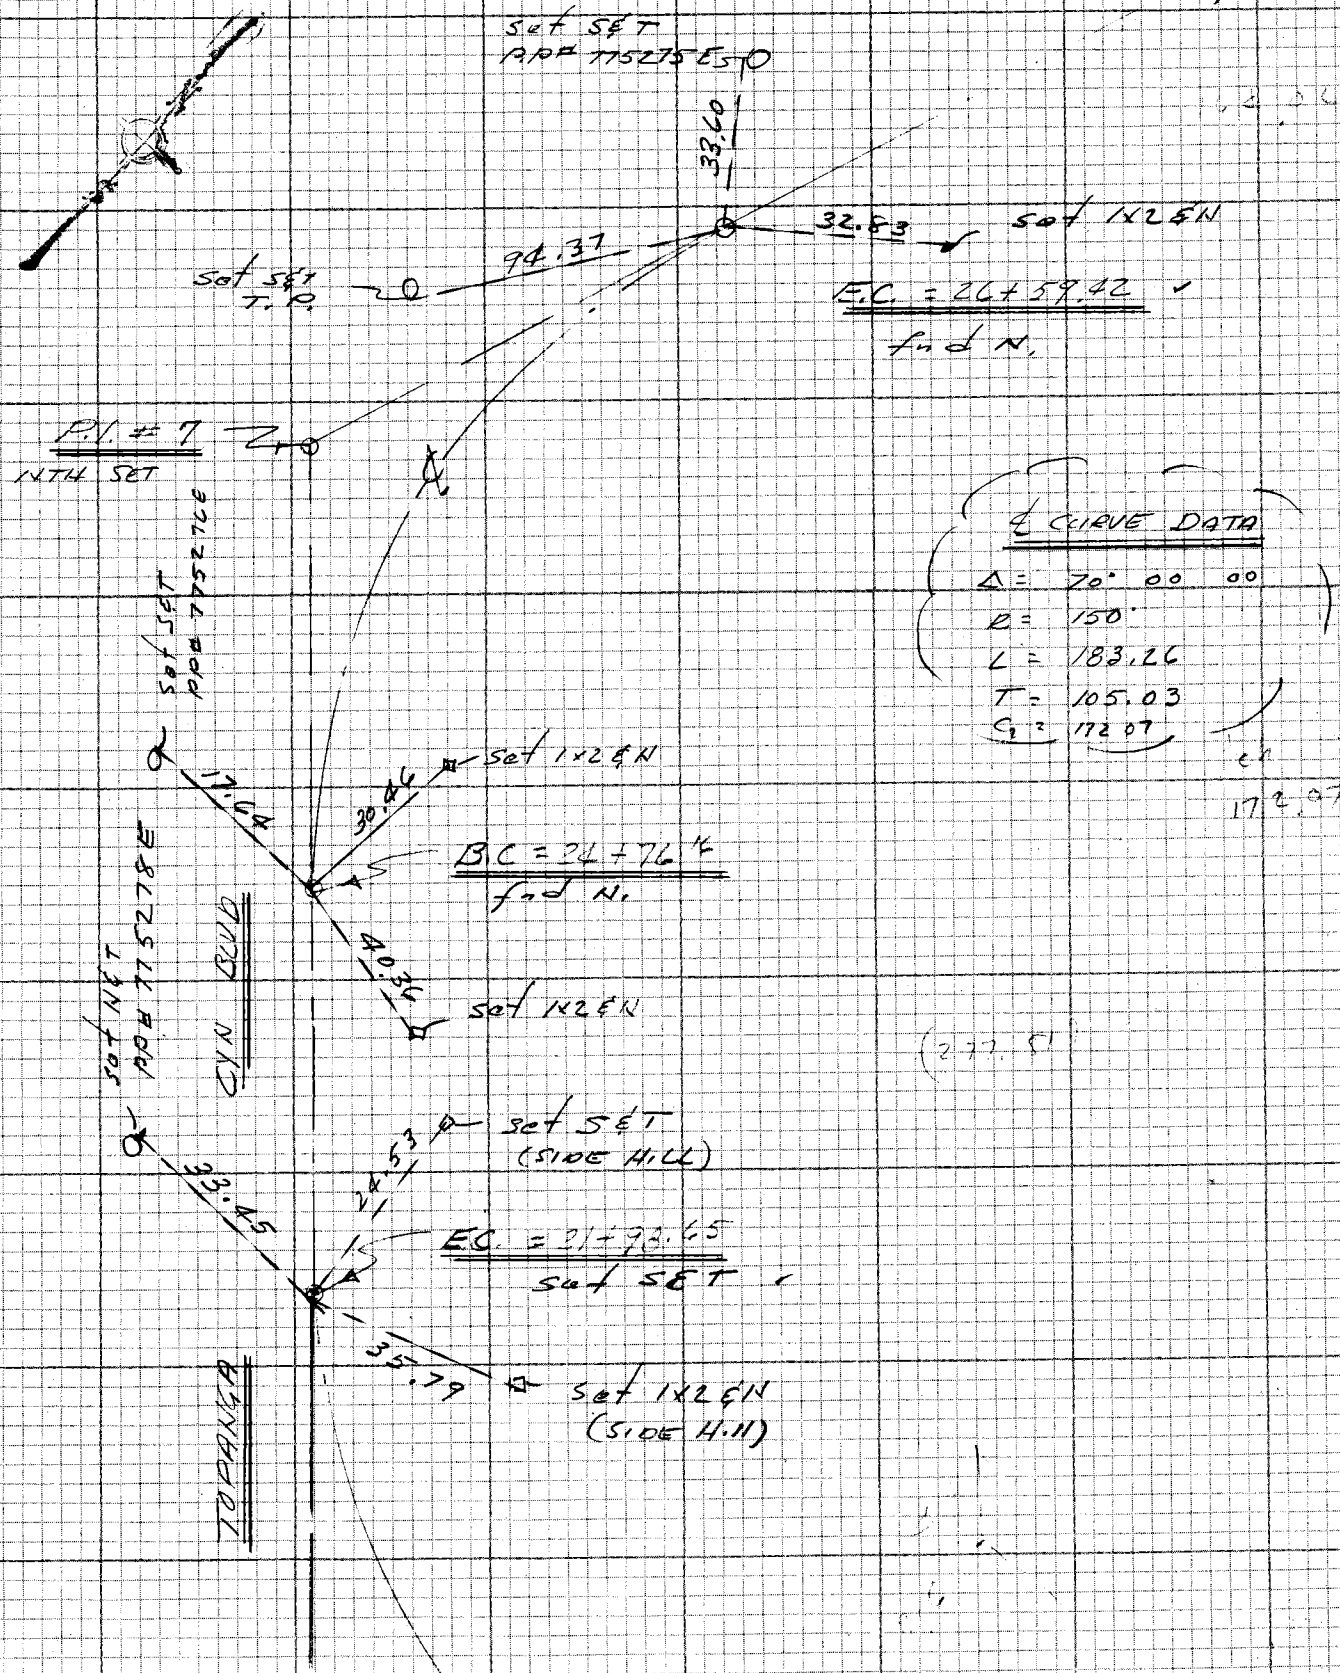

℄ CURVE DATA

Δ = 70° 00 00

R = 150°

L = 183.26

T = 105.03

C_1 = 172.07

172.07

(277.51)

Cont. Top Pg 12

NOTE: ANY ADDITIONS OR CHANGES ON THIS SHEET MUST BE MADE OR CIRCLED IN RED INK WITH DATE AND NAME OF PERSON MAKING CHANGE

Do not extend notes this side of this line

PLEASE RETURN TO LOS ANGELES COUNTY ENGINEER 403 LOS ANGELES COUNTY ENGINEERING BLDG.

CENTERLINE NOTES CE 310 76F3095-4/73

(10)

129.097 B-3

F.B. 3637 PG. 14

cont Btm Pg 15

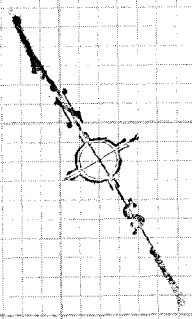

Set
SET
OAK TREE

61.40

35.63

set
1x2 E'N

B.C. = 29+79.16
set SET

22.70

set 1x2

TOPANGA CYN.
BLVD

E.C. = 29+29.04
set SET

Set SET
P.P# 775274E

30.08

38.31

set 1x2 E'N

P.I. #8
fnd N.

P.I. #8 & CURVE DATA
Δ = 30° 20'
R = 200
L = 105.88
T = 54.21

42.06

set 1x2 E'N

B.C. = 28+23.16
set SET

CONT Top Pg 13

CE 310
76F3095 173

PLEASE RETURN TO
LOS ANGELES COUNTY ENGINEER
403 LOS ANGELES COUNTY ENGINEERING BLDG.

Do not extend notes this side of this line

NOTE: ANY ADDITIONS OR CHANGES ON THIS SHEET MUST BE MADE OR CIRCLED IN RED INK WITH DATE AND NAME OF PERSON MAKING CHANGE

Notes Ck'd by	Survey of Topanga Cyn Blvd.
Map No.	JN 5799.44 Tape Std °F
Office Work	Surveyed by E. L.
Checked	Notes E. L. Date 4-80
Date	Indexed H. HOLMAN APR 2 2 1980

F.B. 3639 PG. 15

cont Btm Pg 16

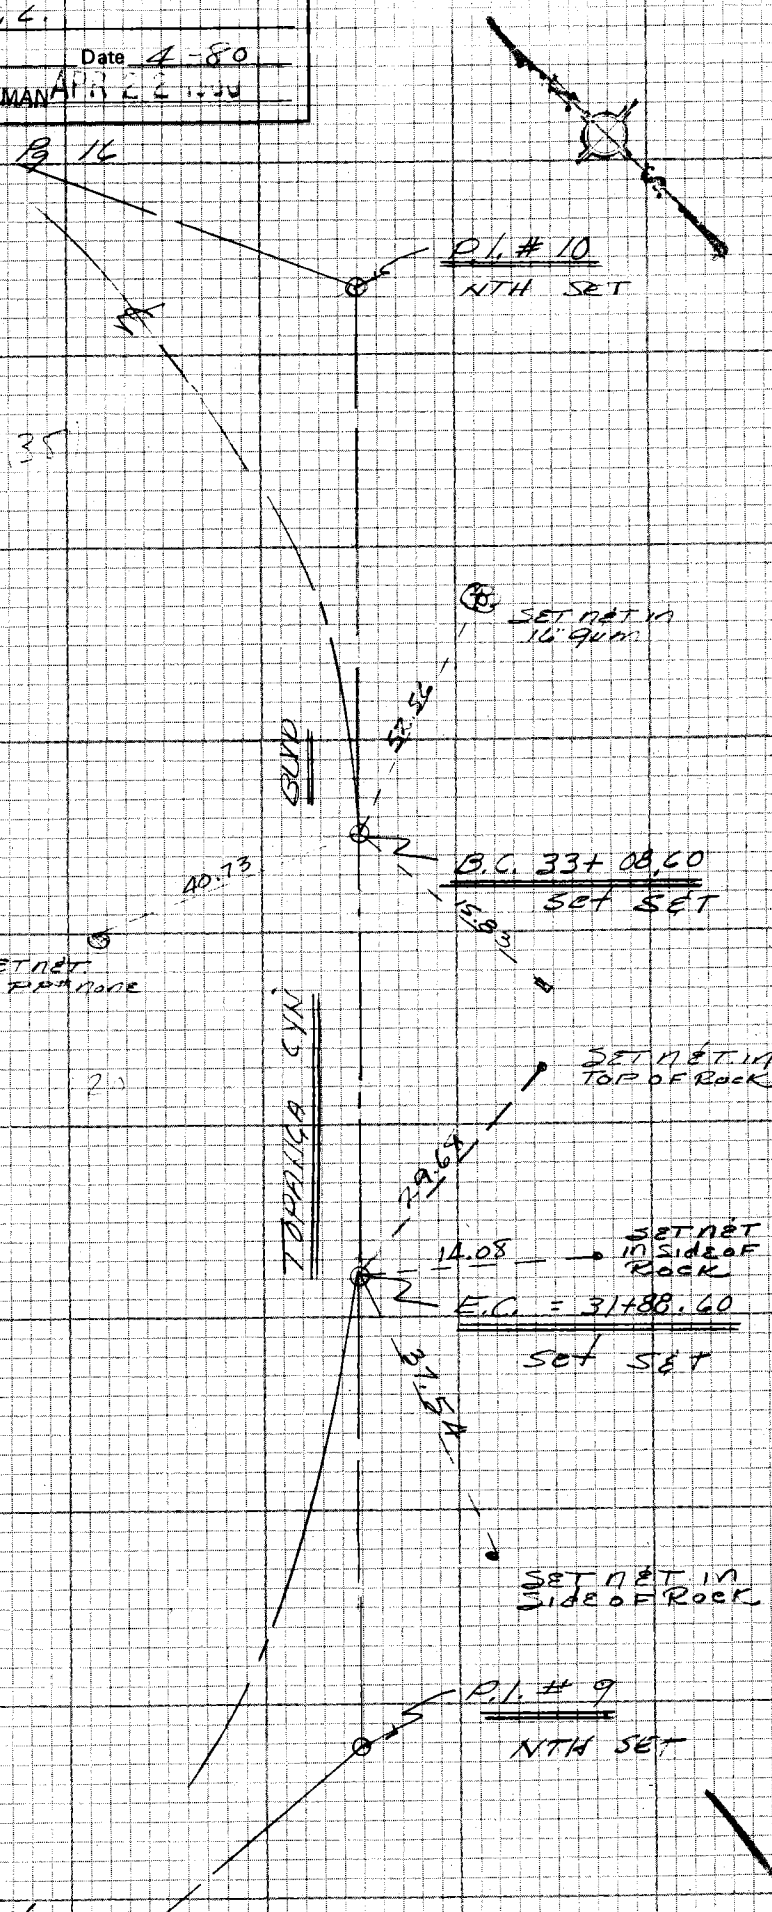

P.I. #10 ℄ CURVE DATA
Δ = 55-00-00
R = 100'
L = 95.99
R = 52.06

P.I. #9 ℄ CURVE DATA
Δ = 60° 00 00
R = 200'
L = 209.44
T = 115.47

NOTE: ANY ADDITIONS OR CHANGES ON THIS SHEET MUST BE MADE OR CIRCLED IN RED INK WITH DATE AND NAME OF PERSON MAKING CHANGE

Do not extend notes this side of this line

PLEASE RETURN TO
LOS ANGELES COUNTY ENGINEER
403 LOS ANGELES COUNTY ENGINEERING BLDG.

CENTERLINE NOTES
CE 310
76F3095-4/73

F.B. 3639 PG. 16

Cont. Btm Pg 17

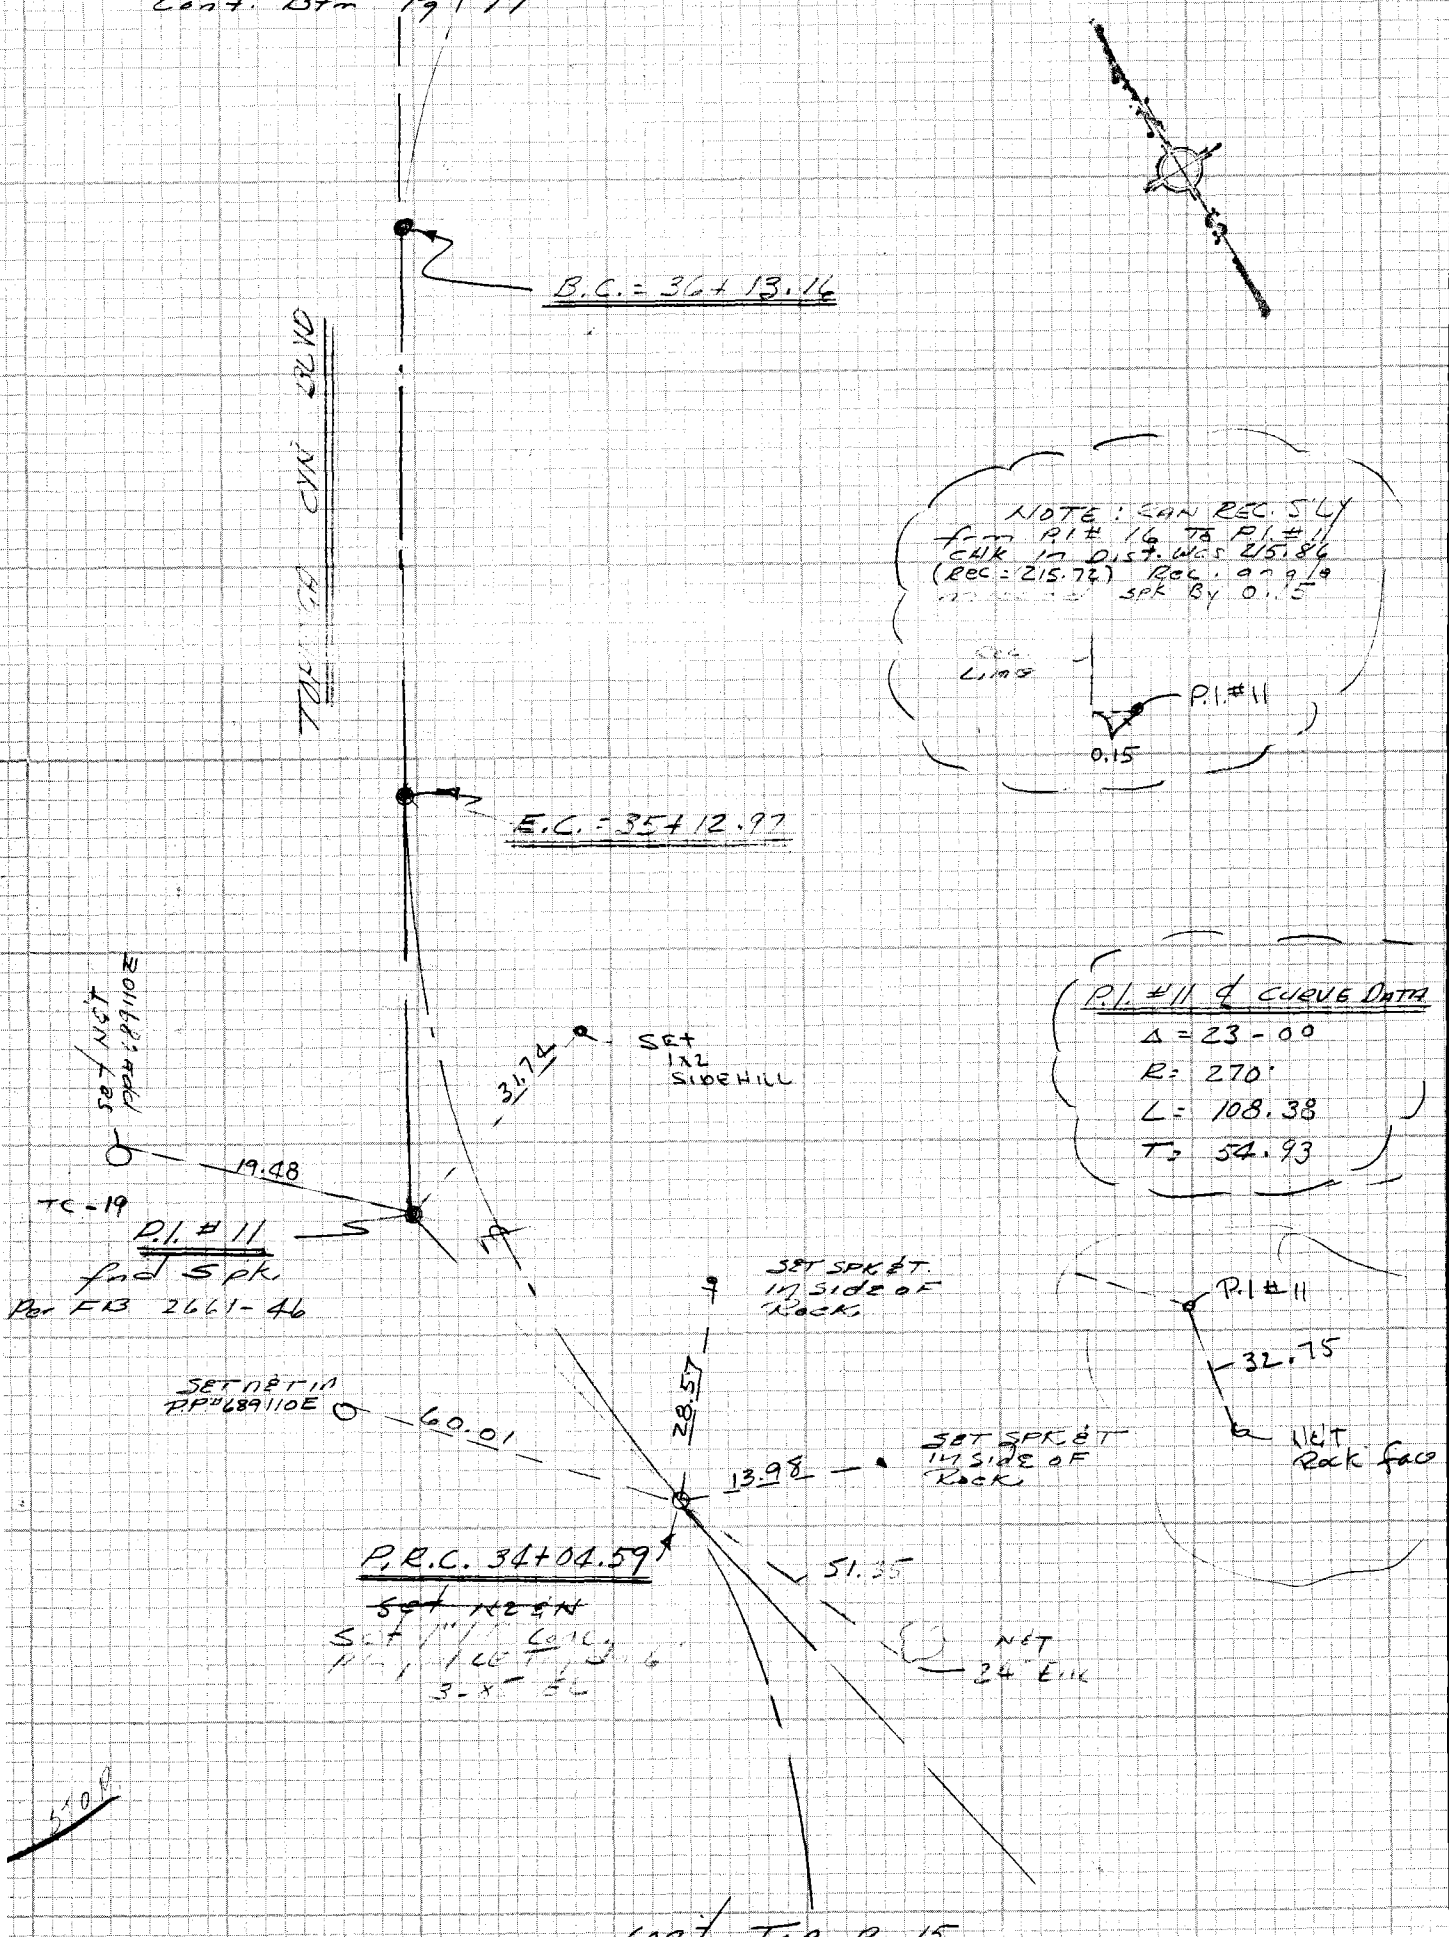

CE 310
76F3095-4 '73

PLEASE RETURN TO
LOS ANGELES COUNTY ENGINEER
403 LOS ANGELES COUNTY ENGINEERING BLDG.

Do not extend notes this side of this line

NOTE: ANY ADDITIONS OR CHANGES ON THIS SHEET MUST BE MADE OR CIRCLED IN RED INK WITH DATE AND NAME OF PERSON MAKING CHANGE

129-097 B-3 (11)

Notes Ck'd by	Survey of Topanga Cyn	F.B. 3637 PG. 17
Map No.	JN 5799.[illegible] Tape Std °F	
Office Work	Surveyed by E.L.	
Checked	Notes E.L. Date 4-80	
Date	Indexed H. HOLMAN APR 2 2 1980	

Btm Pg 18

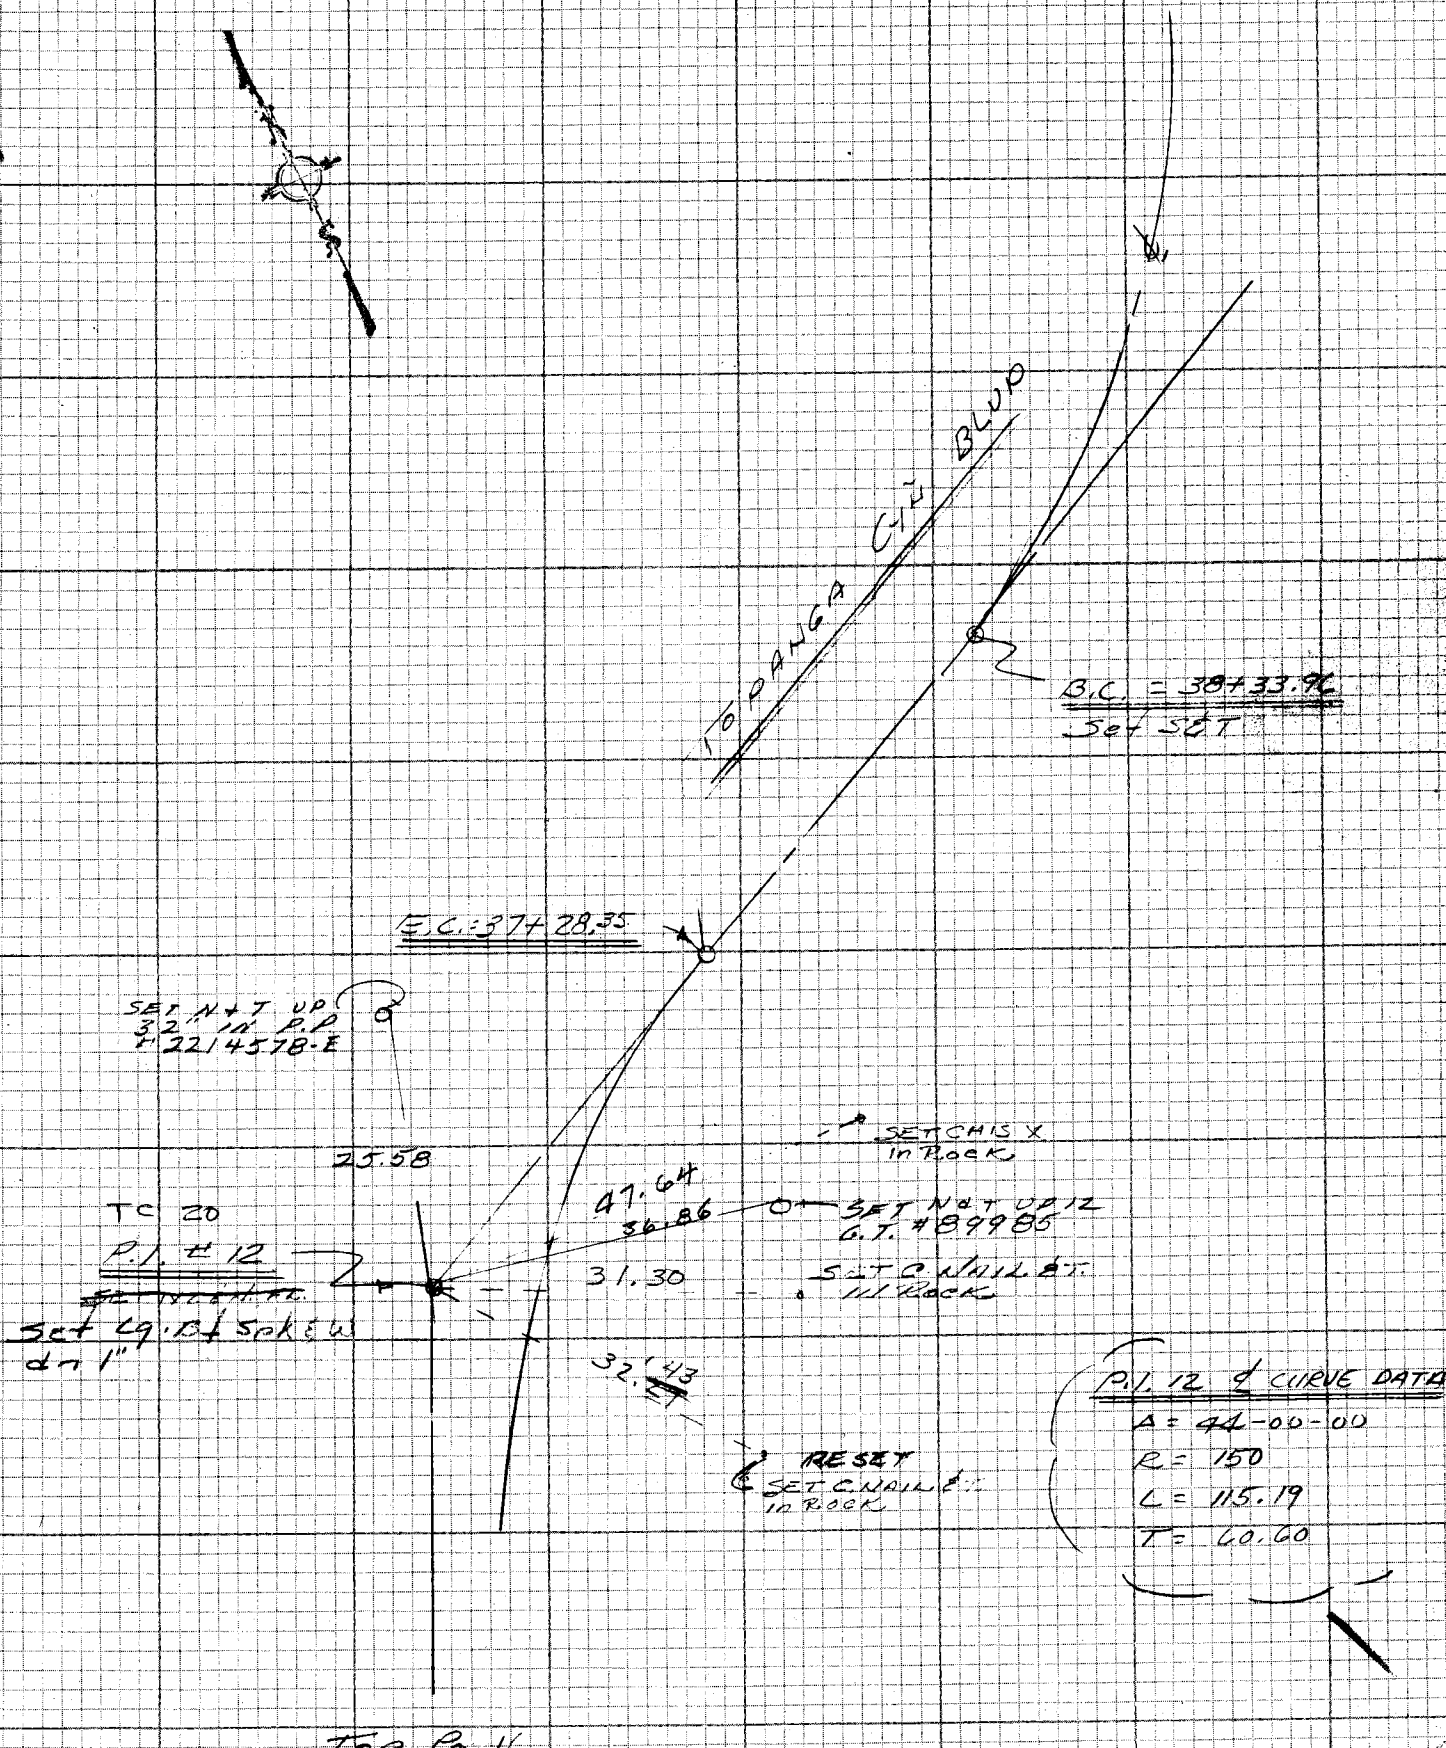

Top Pg 16

NOTE: ANY ADDITIONS OR CHANGES ON THIS SHEET MUST BE MADE OR CIRCLED IN RED INK WITH DATE AND NAME OF PERSON MAKING CHANGE

Do not extend notes this side of this line

PLEASE RETURN TO
LOS ANGELES COUNTY ENGINEER
4(3 LOS ANGELES COUNTY ENGINEERING BLDG.

CENTERLINE NOTES
CE 310
76F3095-4/73

F.B. 3639 PG. 18

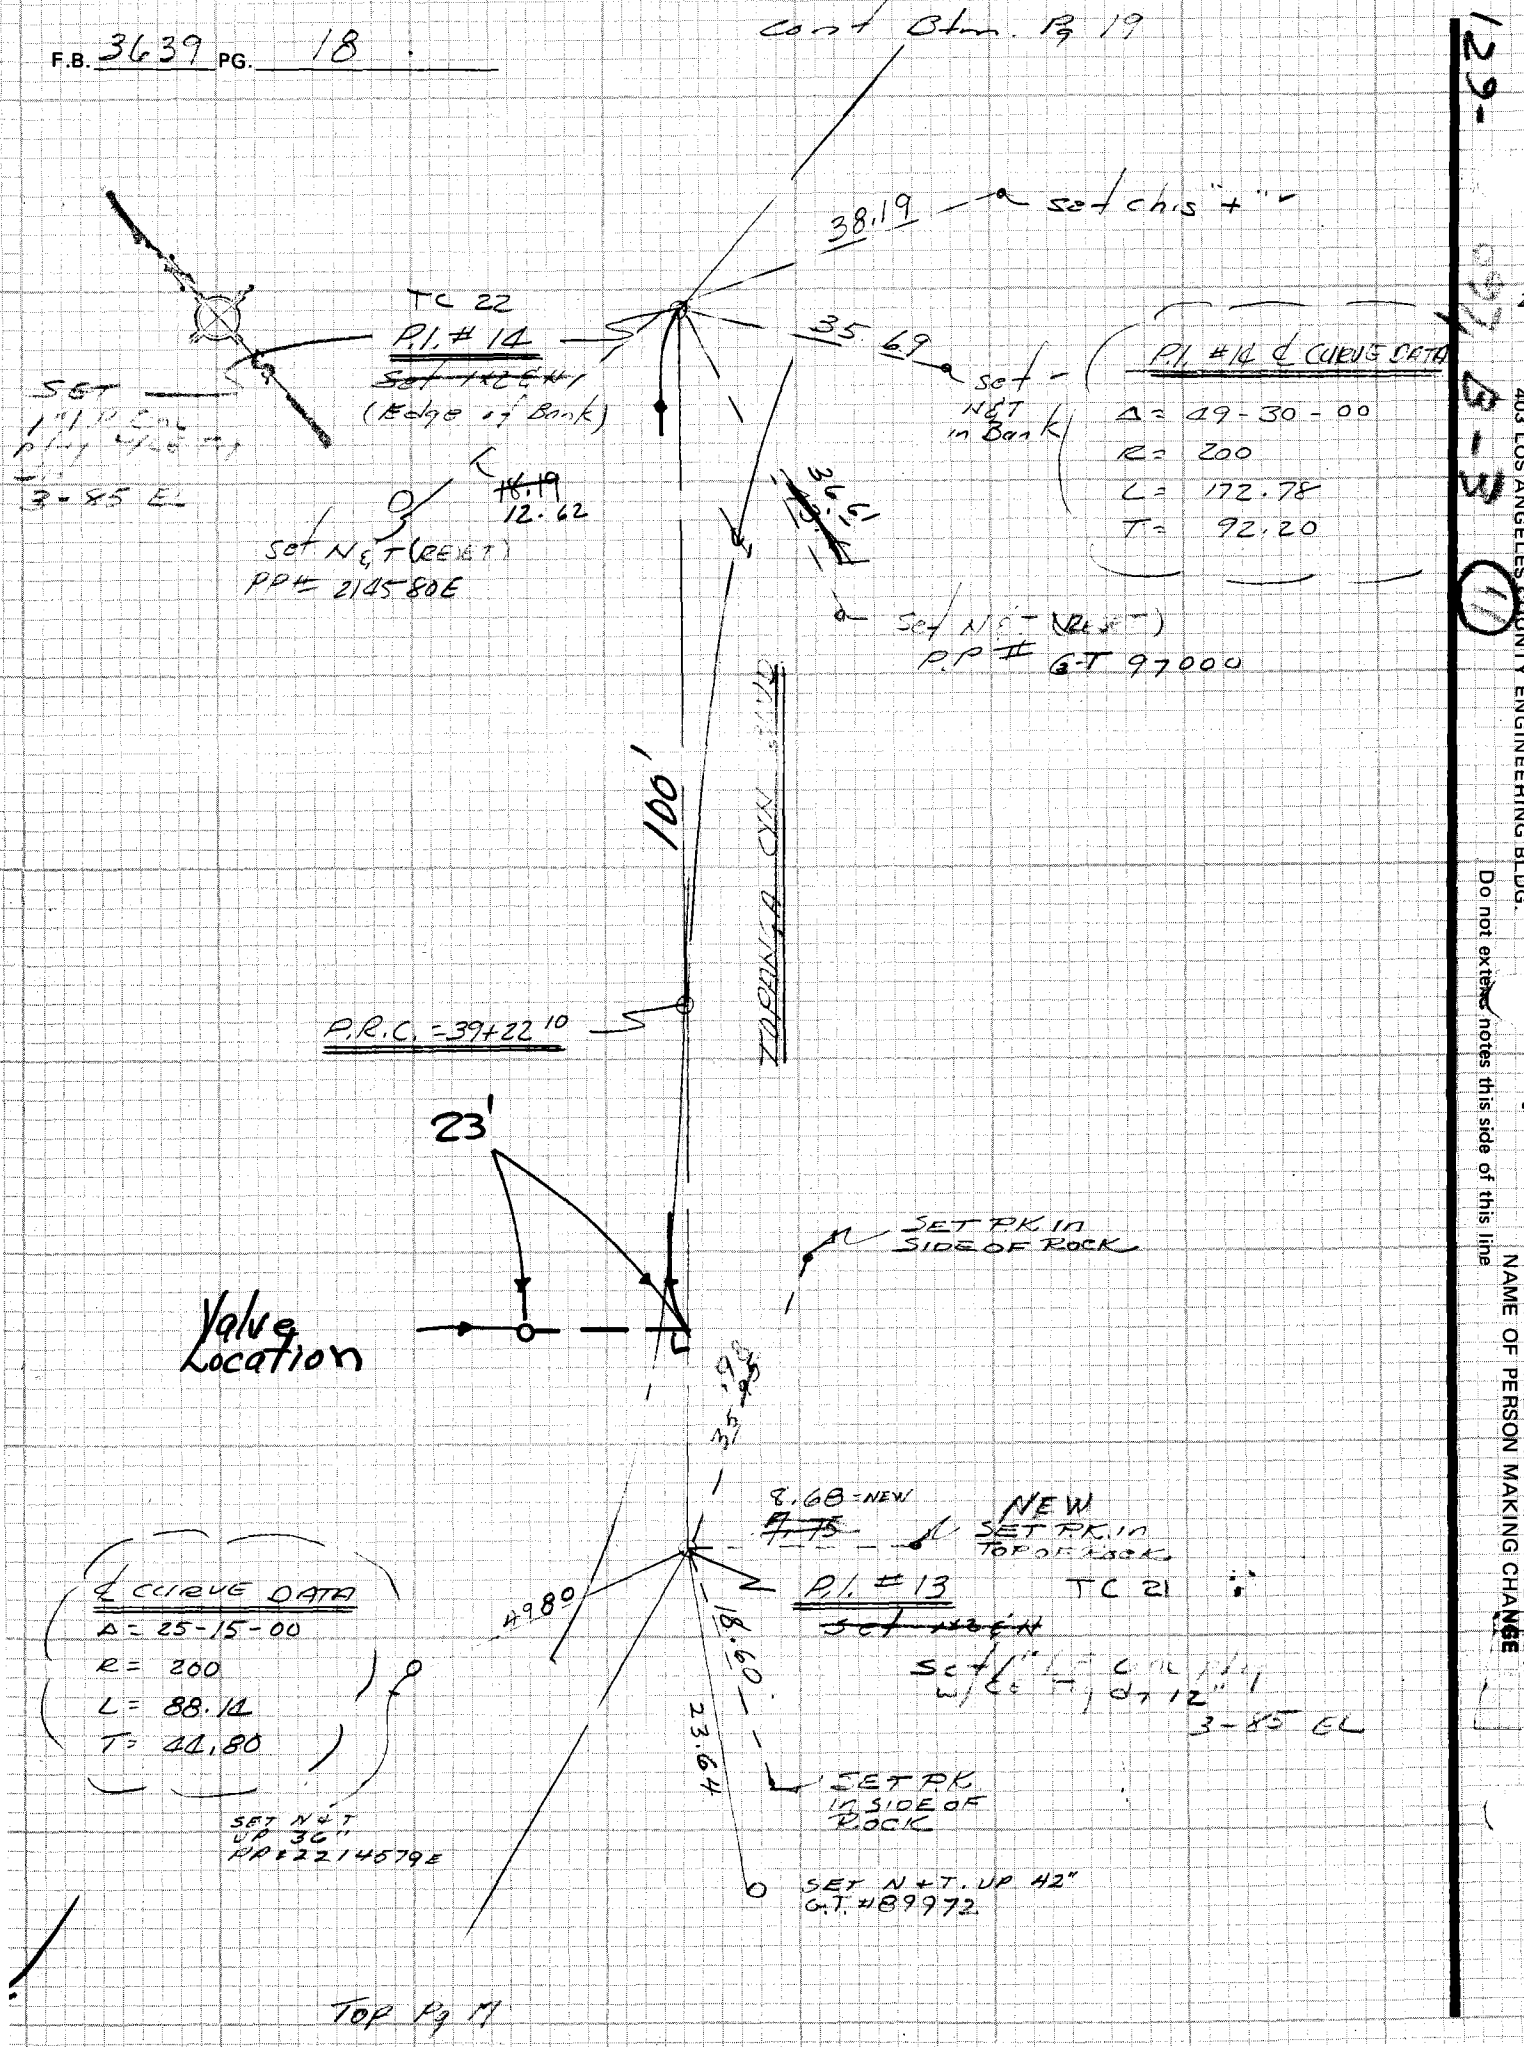

CE 310
76F3095

PLEASE RETURN TO
LOS ANGELES COUNTY ENGINEER
403 LOS ANGELES COUNTY ENGINEERING BLDG.

Do not extend notes this side of this line

NOTE: ANY ADDITIONS OR CHANGES ON THIS SHEET MUST BE MADE OR CIRCLED IN RED INK WITH DATE AND NAME OF PERSON MAKING CHANGE

Notes Ck'd by	Survey of Toponga Cyn Blvd
Map No.	JN 5799.44 Tape Std °F
Office Work	Surveyed by E. L.
Checked	Notes E. L. Date 4-80
Date	Indexed H. HOLMAN APR 22 1980

F.B. 3639 PG. 19

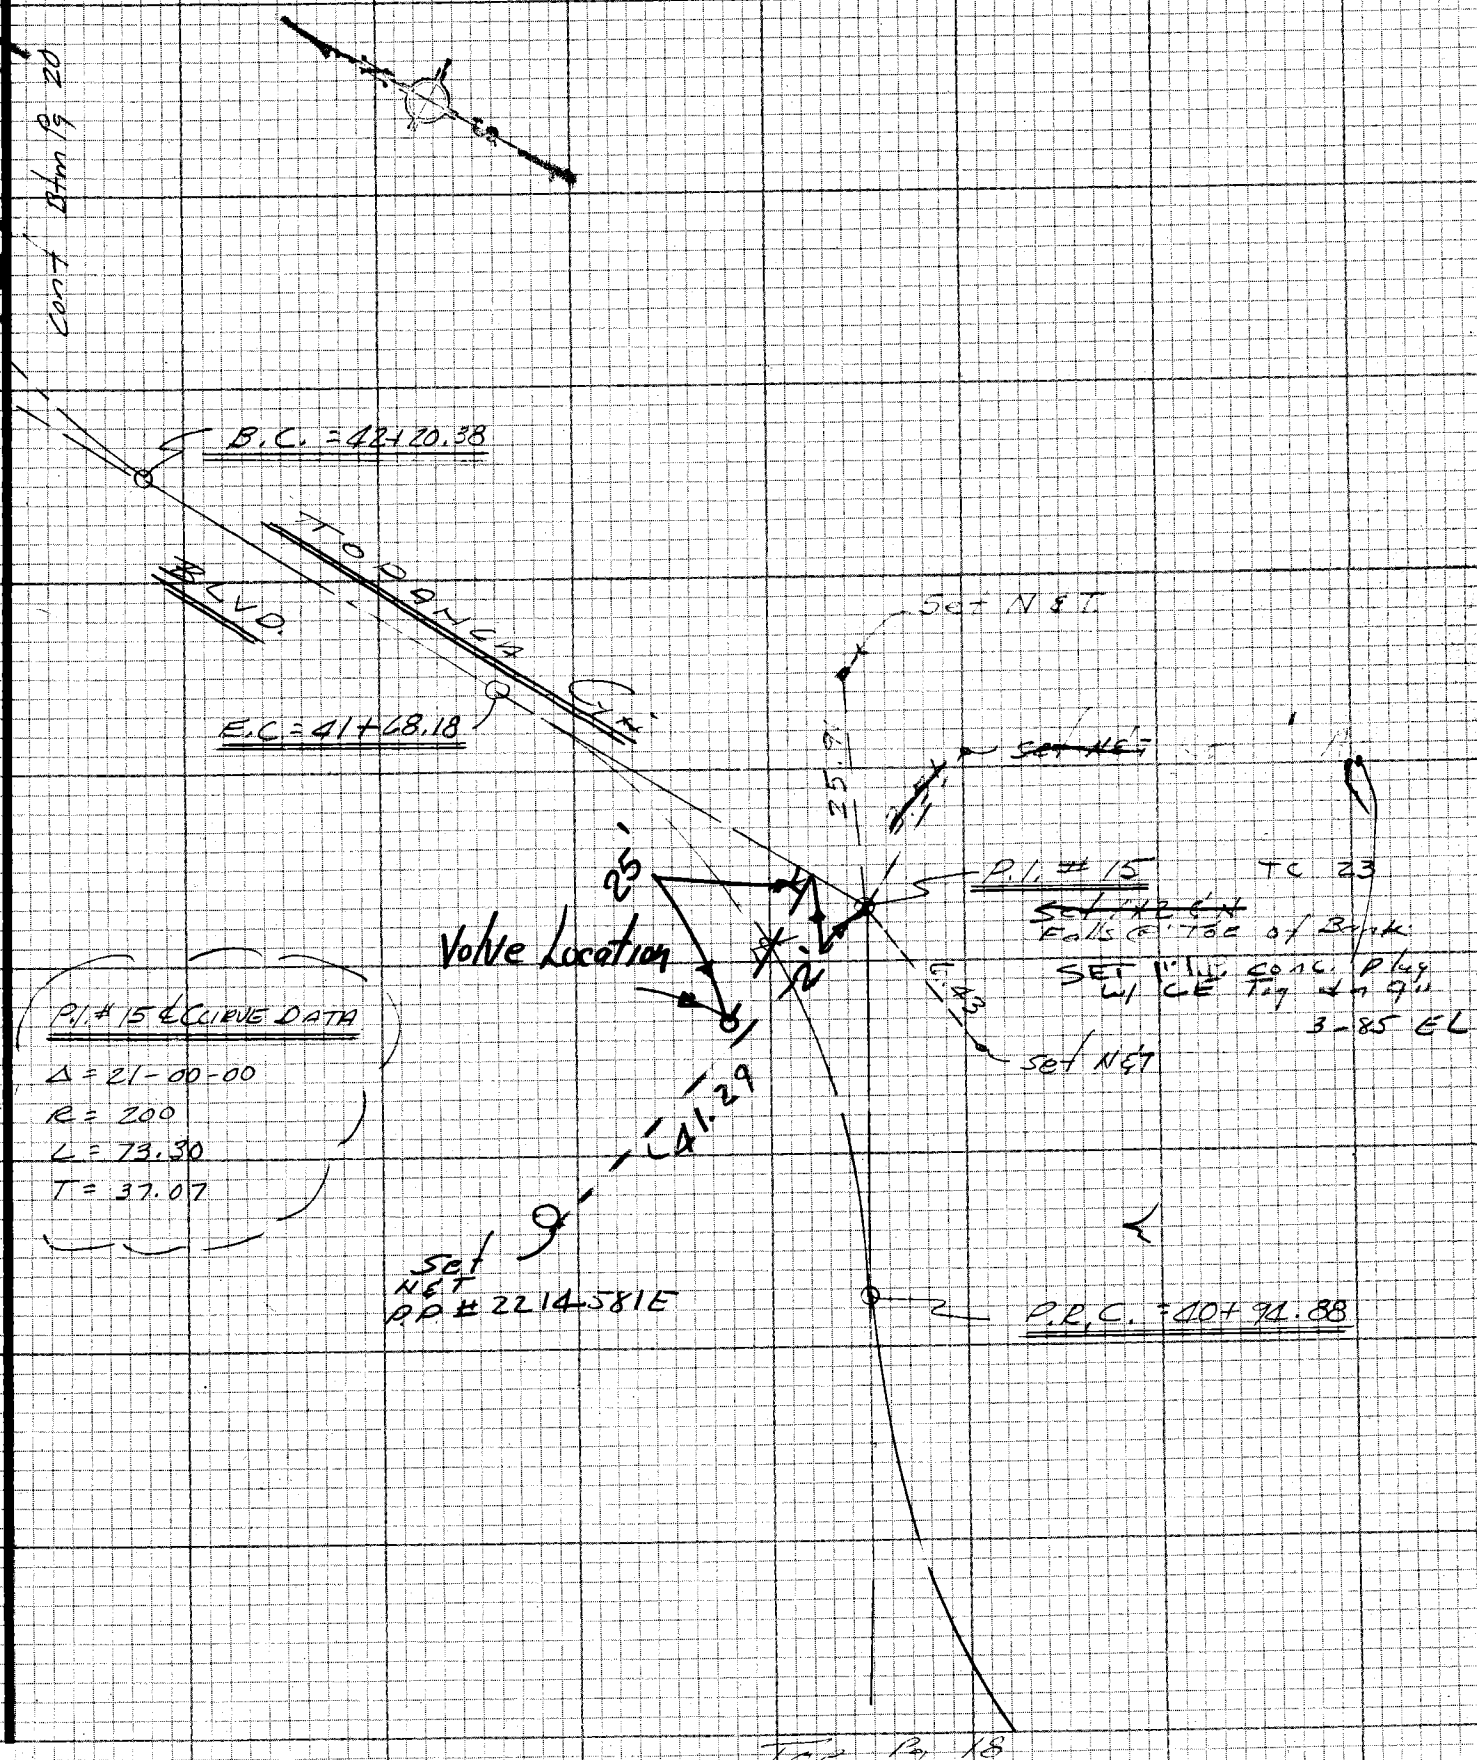

P.I. # 15 ℄ CURVE DATA

Δ = 21-00-00

R = 200

L = 73.30

T = 37.07

NOTE: ANY ADDITIONS OR CHANGES ON THIS SHEET MUST BE MADE OR CIRCLED IN RED INK WITH DATE AND NAME OF PERSON MAKING CHANGE

Do not extend notes this side of this line

PLEASE RETURN TO LOS ANGELES COUNTY ENGINEER 403 LOS ANGELES COUNTY ENGINEERING BLDG.

CENTERLINE NOTES CE 310 76F3095-4/73

F.B. 3639 PG. 20

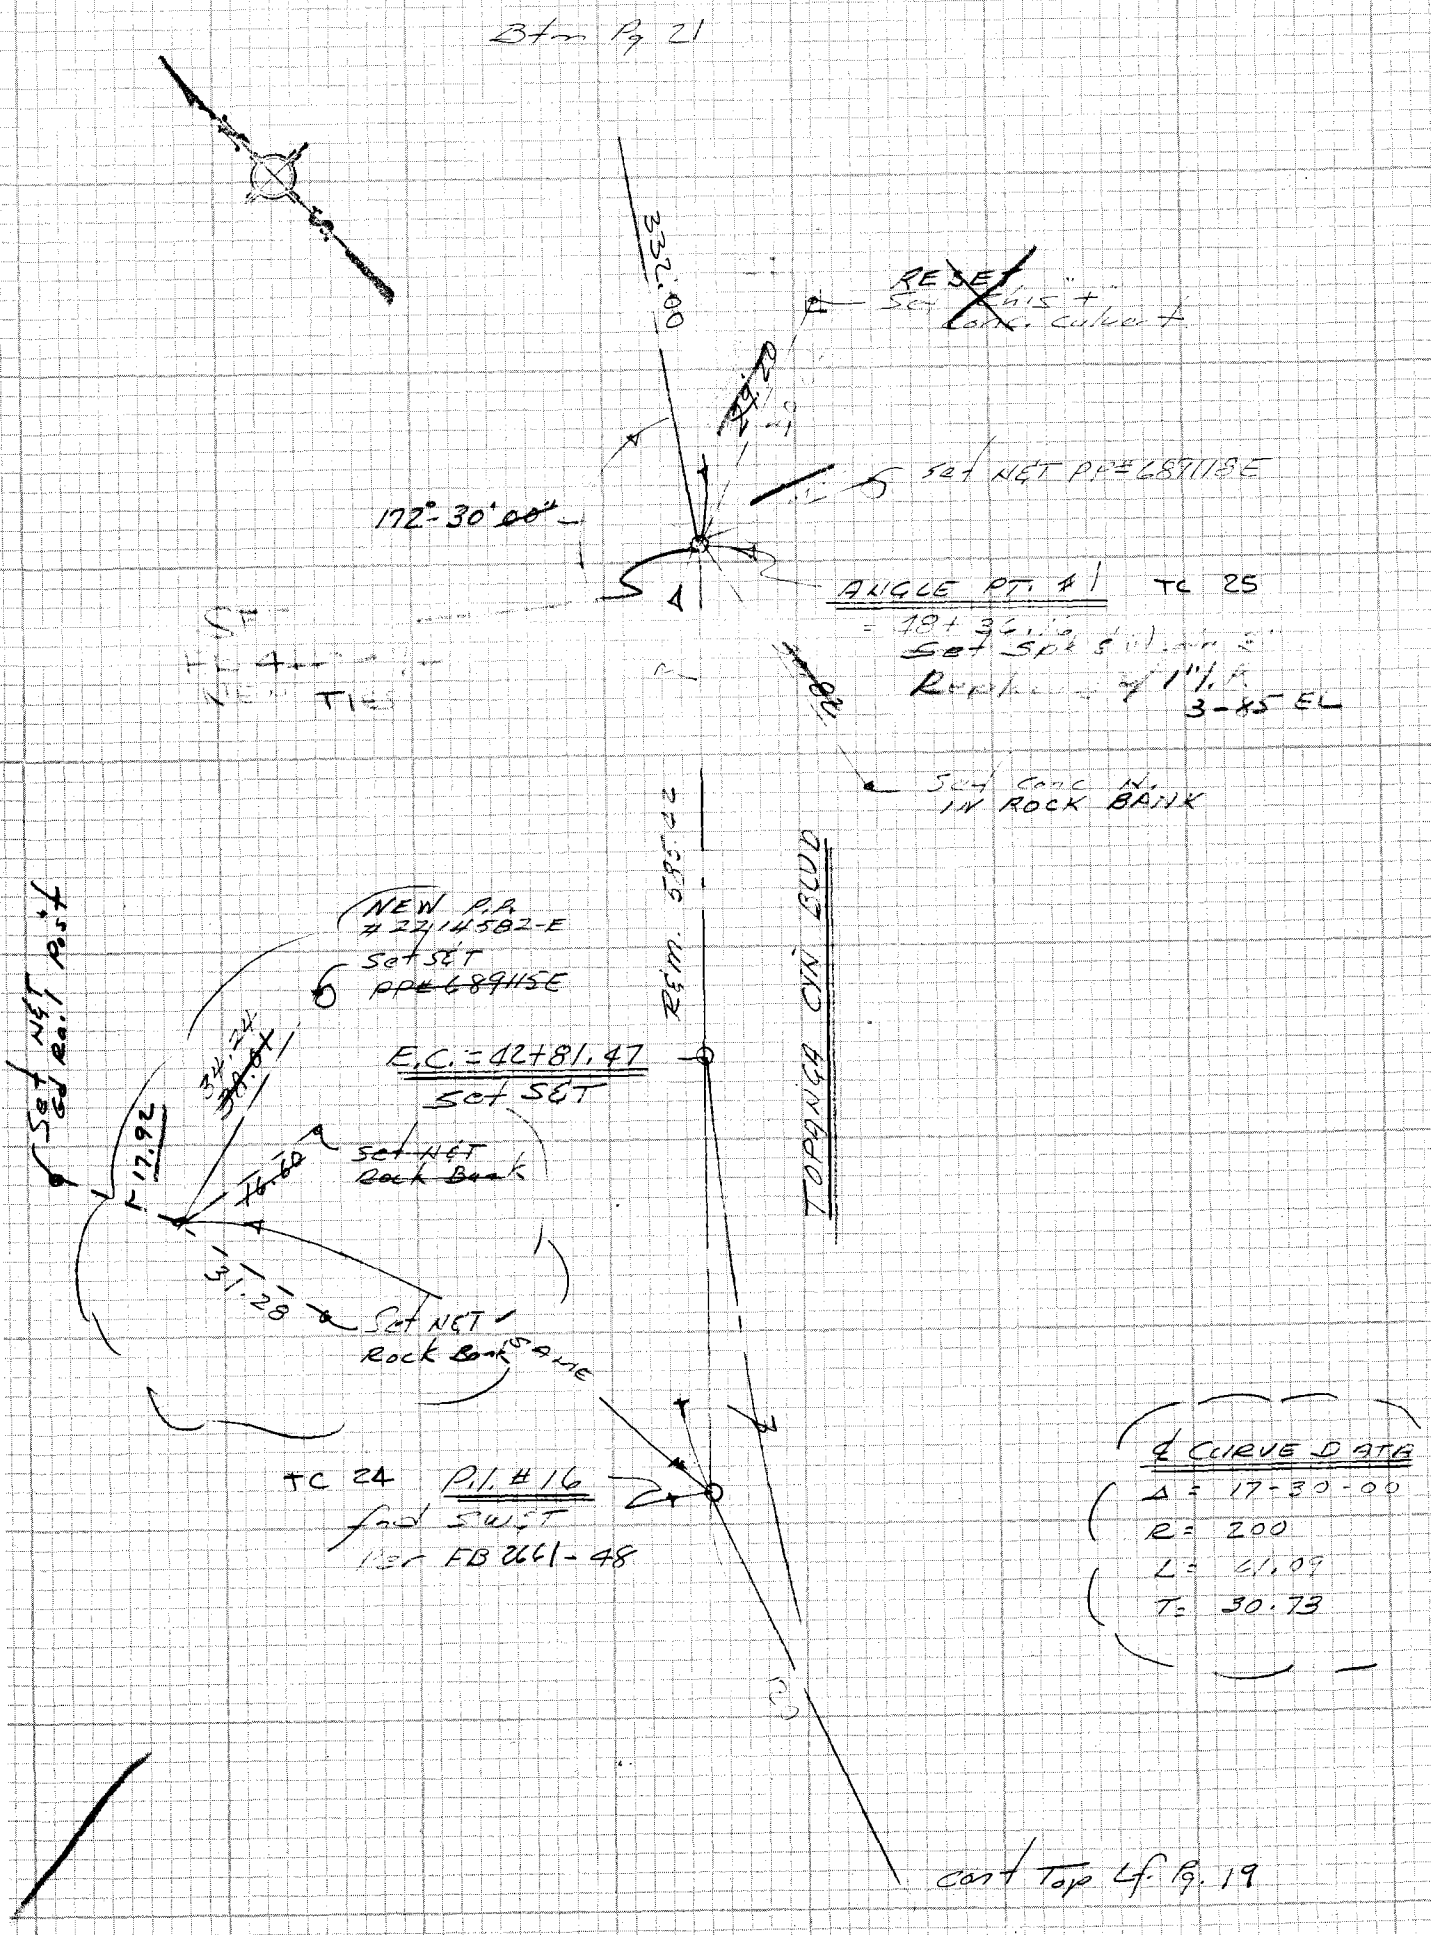

CE 310
76F3095-73
PLEASE RETURN TO
LOS ANGELES COUNTY ENGINEER
403 LOS ANGELES COUNTY ENGINEERING BLDG.
Do not extend notes this side of this line
NOTE: ANY ADDITIONS OR CHANGES ON THIS SHEET MUST BE MADE OR CIRCLED IN RED INK WITH DATE AND NAME OF PERSON MAKING CHANGE

Notes Ck'd by	Survey of Topanga Cyn Blvd	F.B. 3639 PG. 21
Map No.	JN 3199.44 Tape Std °F	
Office Work	Surveyed by EL	
Checked	Notes EL Date 4-80	
Date	Indexed H. HOLMAN APR 22 1980	

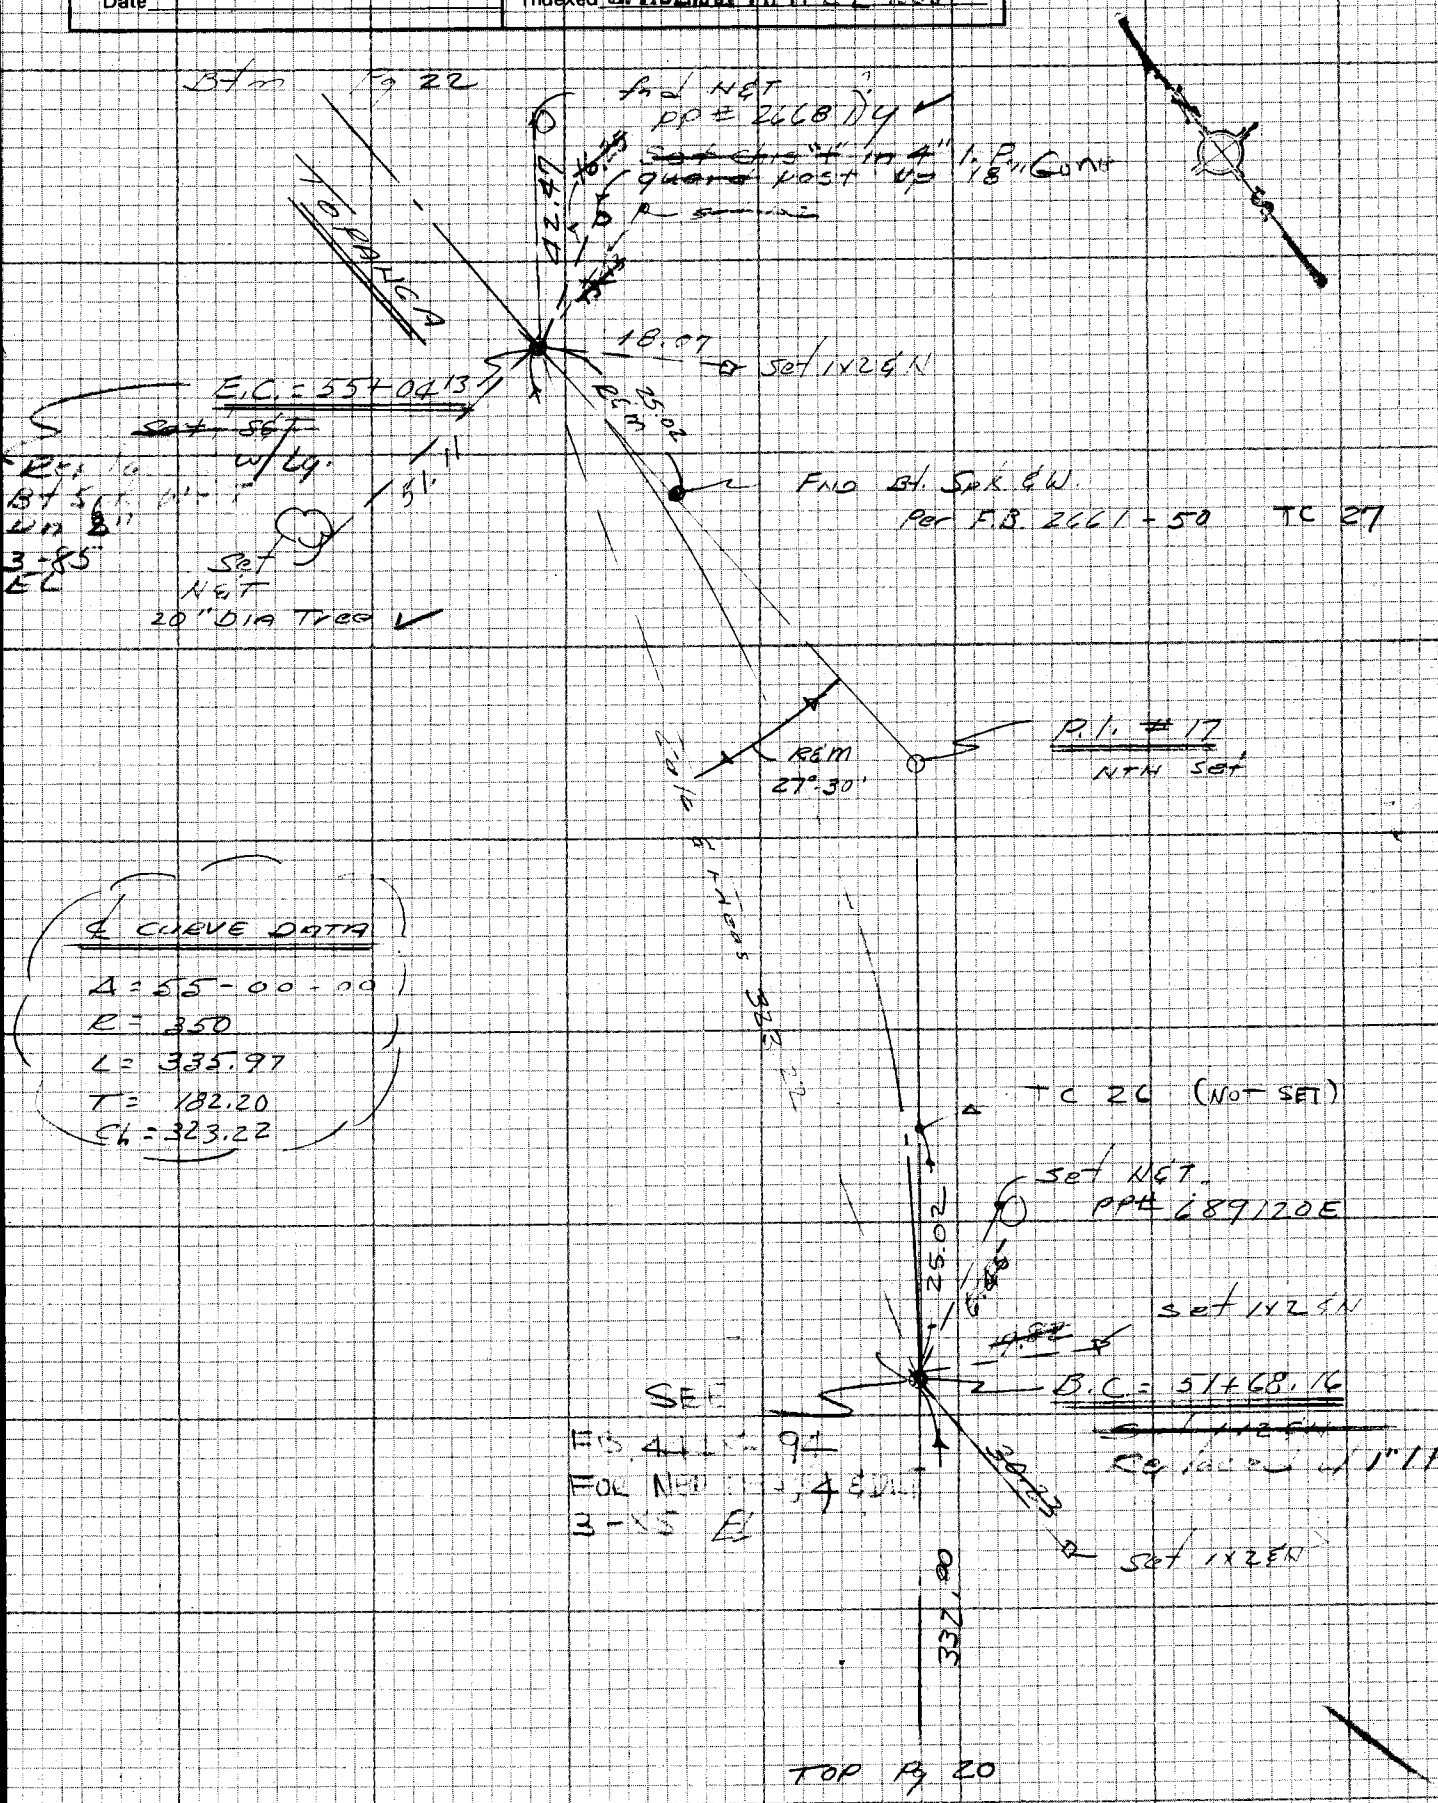

℄ CURVE DATA

Δ = 55-00-00
R = 350
L = 335.97
T = 182.20
Ch = 323.22

NOTE: ANY ADDITIONS OR CHANGES ON THIS SHEET MUST BE MADE OR CIRCLED IN RED INK WITH DATE AND NAME OF PERSON MAKING CHANGE

Do not extend notes this side of this line

PLEASE RETURN TO
LOS ANGELES COUNTY ENGINEER
403 LOS ANGELES COUNTY ENGINEERING BLDG.

CENTERLINE NOTES
CE 310
76F3095-4/73

F.B. 3639 PG. 22

Btm Pg 23

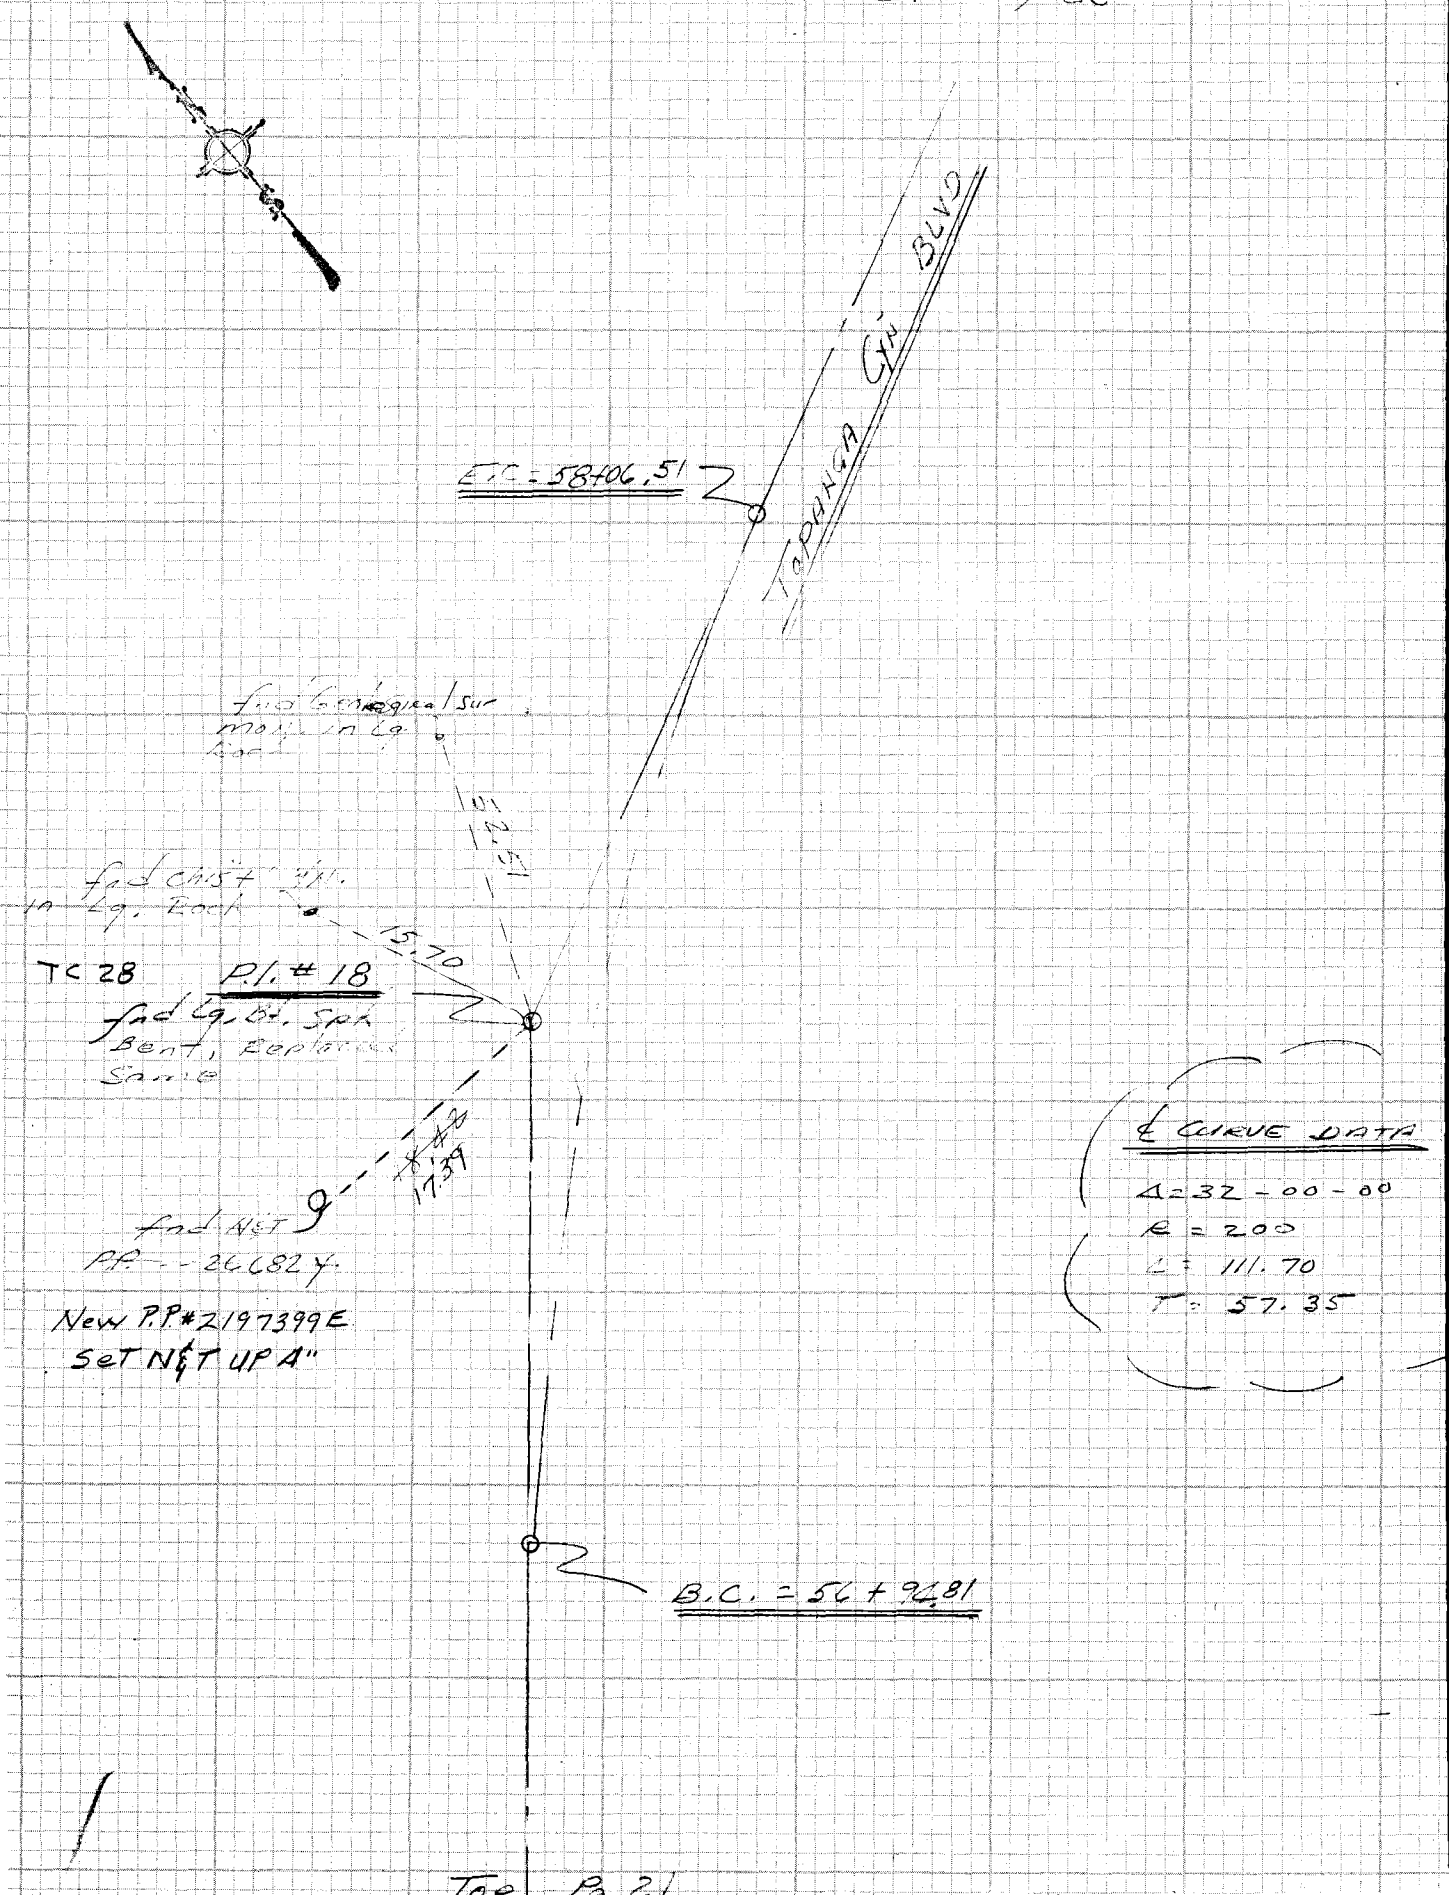

CE 310
76F3095-

PLEASE RETURN TO
LOS ANGELES COUNTY ENGINEER
403 LOS ANGELES COUNTY ENGINEERING BLDG.

129097,B-2

Do not extend notes this side of this line

NOTE: ANY ADDITIONS OR CHANGES ON THIS SHEET MUST BE MADE OR CIRCLED IN RED INK WITH DATE AND NAME OF PERSON MAKING CHANGE

Notes Ck'd by	Survey of Topanga Cyn Blvd
Map No.	JN 5799.44 Tape Std °F
Office Work	Surveyed by EL
Checked	Notes EL Date 4-80
Date	Indexed H. HOLMAN APR 22 1980

F.B. 3639 PG. 23

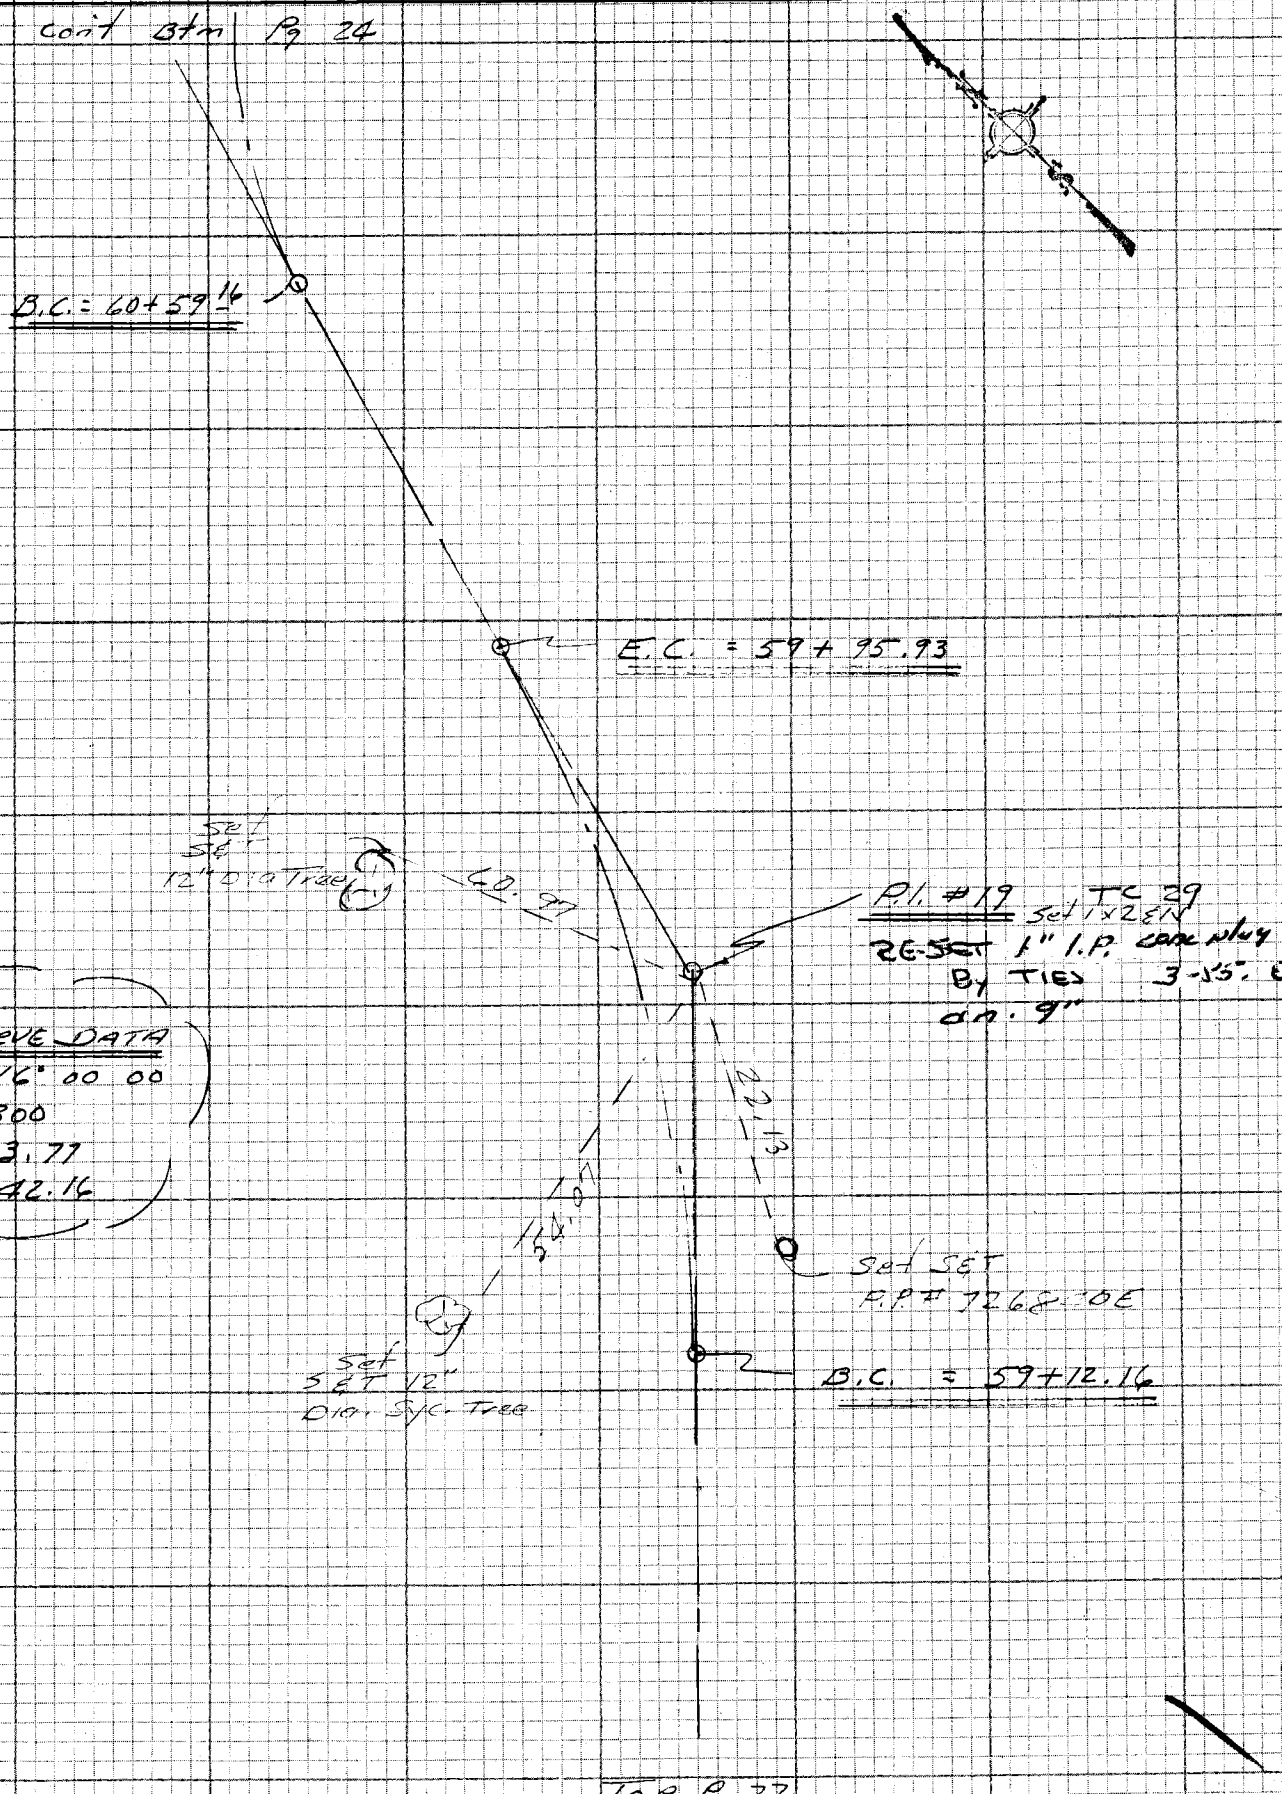

Top Pg 22

NOTE: ANY ADDITIONS OR CHANGES ON THIS SHEET MUST BE MADE OR CIRCLED IN RED INK WITH DATE AND NAME OF PERSON MAKING CHANGE

Do not extend notes this side of this line

PLEASE RETURN TO
LOS ANGELES COUNTY ENGINEER
403 LOS ANGELES COUNTY ENGINEERING BLDG.

CENTERLINE NOTES
CE 310
76F3095-4/73

(B)

129.097 B-2

F.B. 3639 PG. 24

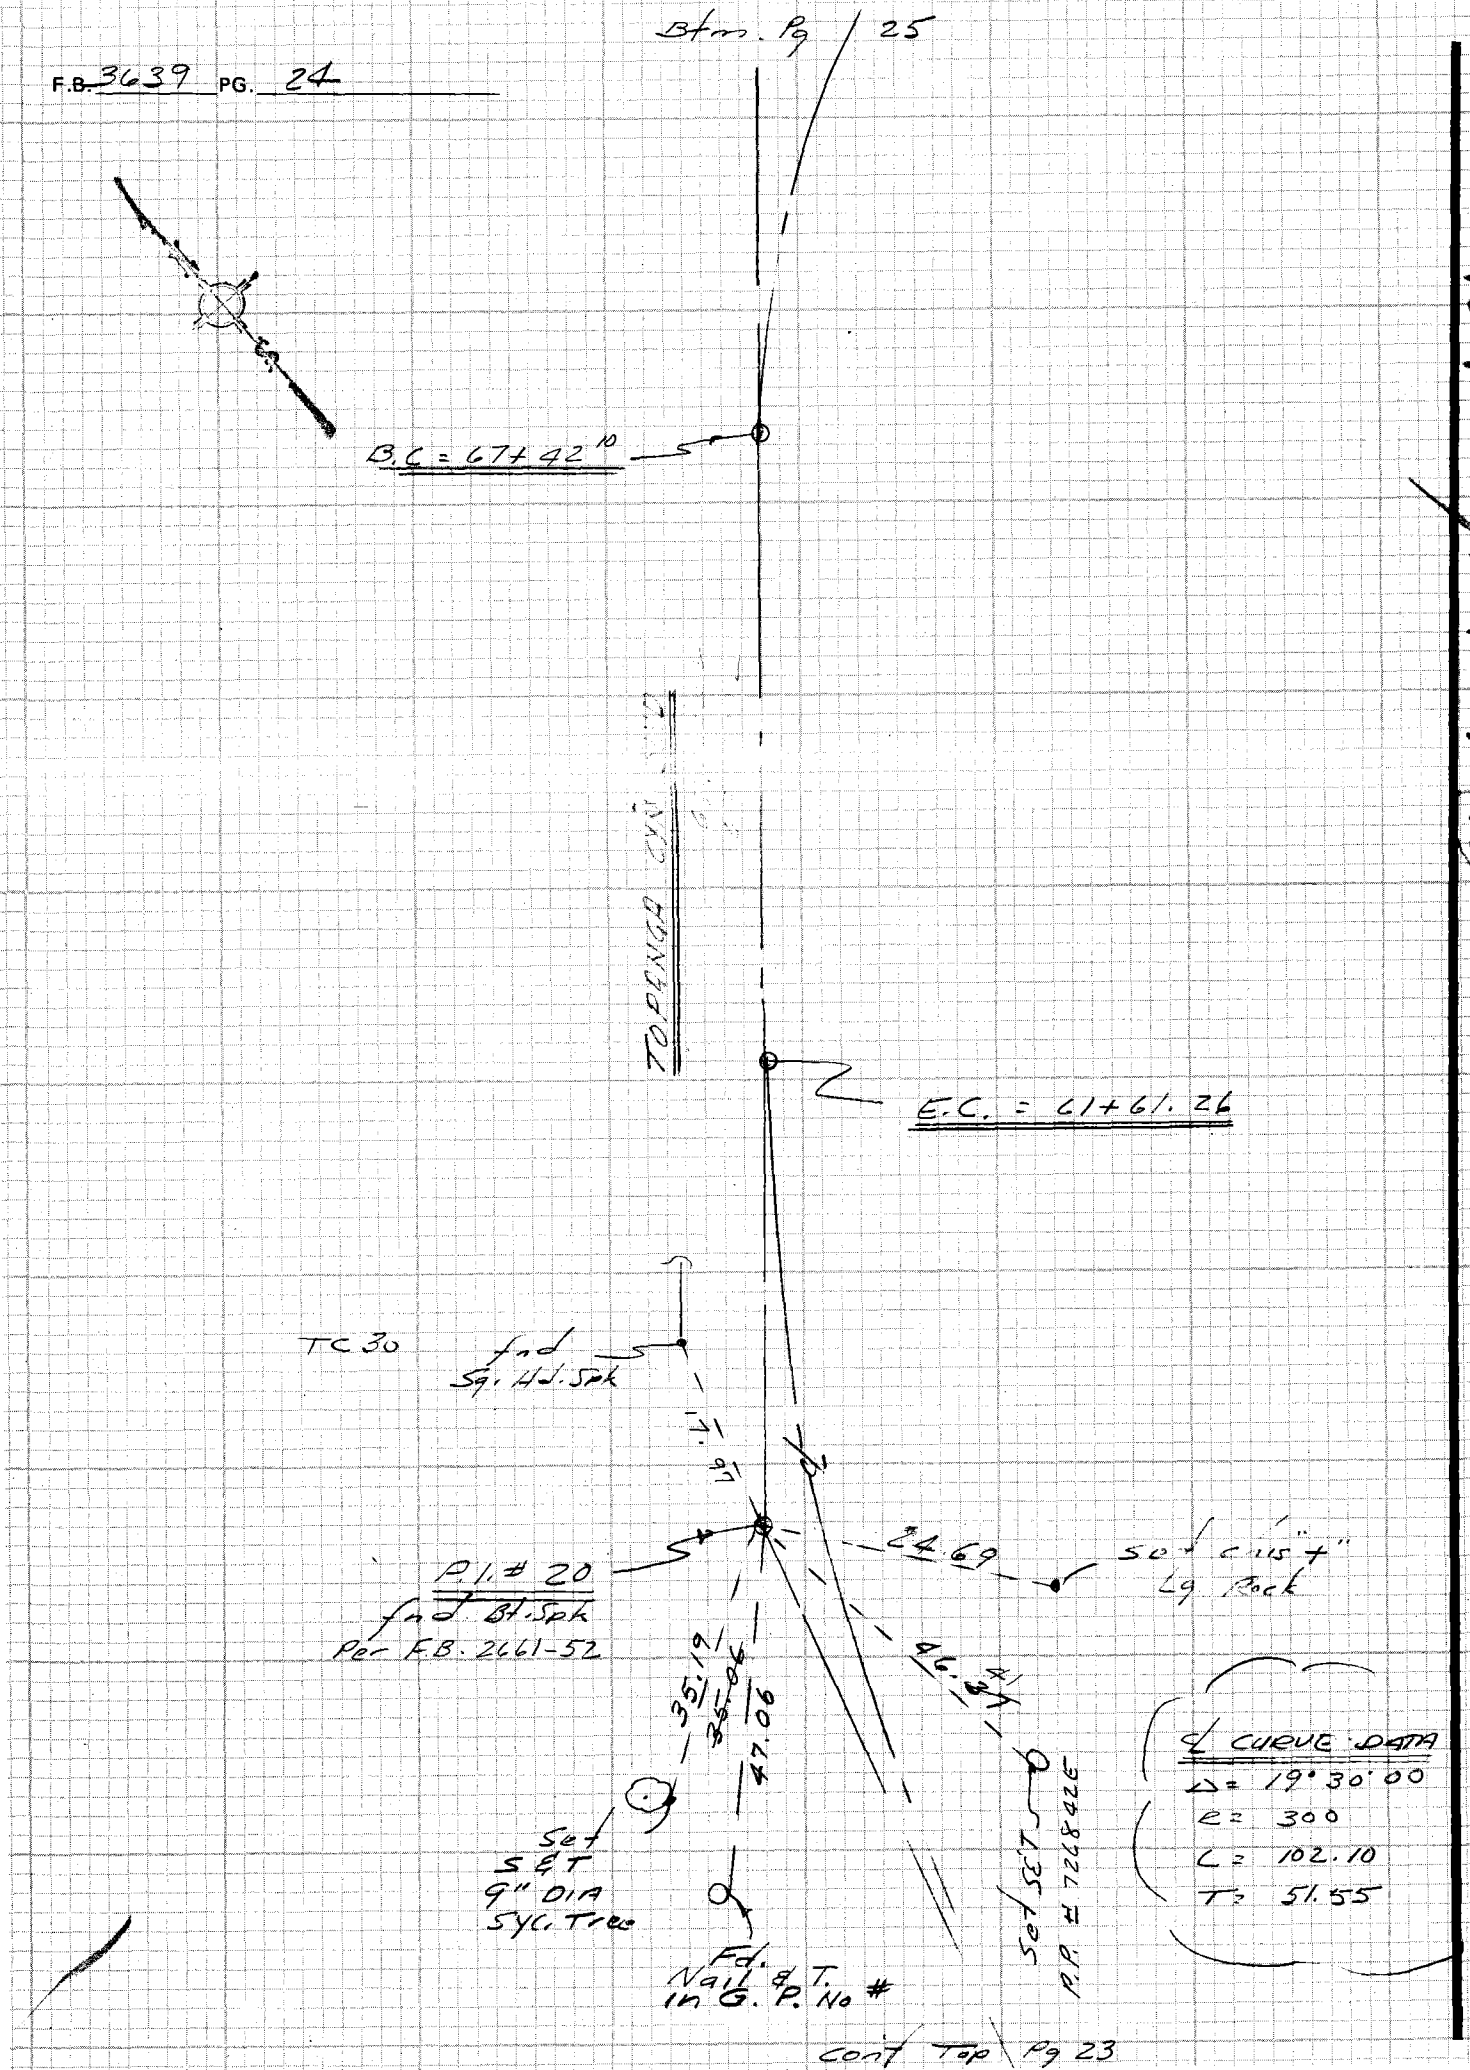

CE 310
76F3095

PLEASE RETURN TO
LOS ANGELES COUNTY ENGINEER
403 LOS ANGELES COUNTY ENGINEERING BLDG.

Do not extend notes this side of this line

NOTE: ANY ADDITIONS OR CHANGES ON THIS SHEET MUST BE MADE OR CIRCLED IN RED INK WITH DATE AND NAME OF PERSON MAKING CHANGE

124-09 71 F2 (13)

Notes Ck'd by	Survey of Topanga Cyn. Blvd
Map No.	JN 579944 Tape Std °F
Office Work	Surveyed by EL
Checked	Notes EL Date 4-80
Date	Indexed H. HOLMAN APR 22 1980

F.B. 3639 PG. 25

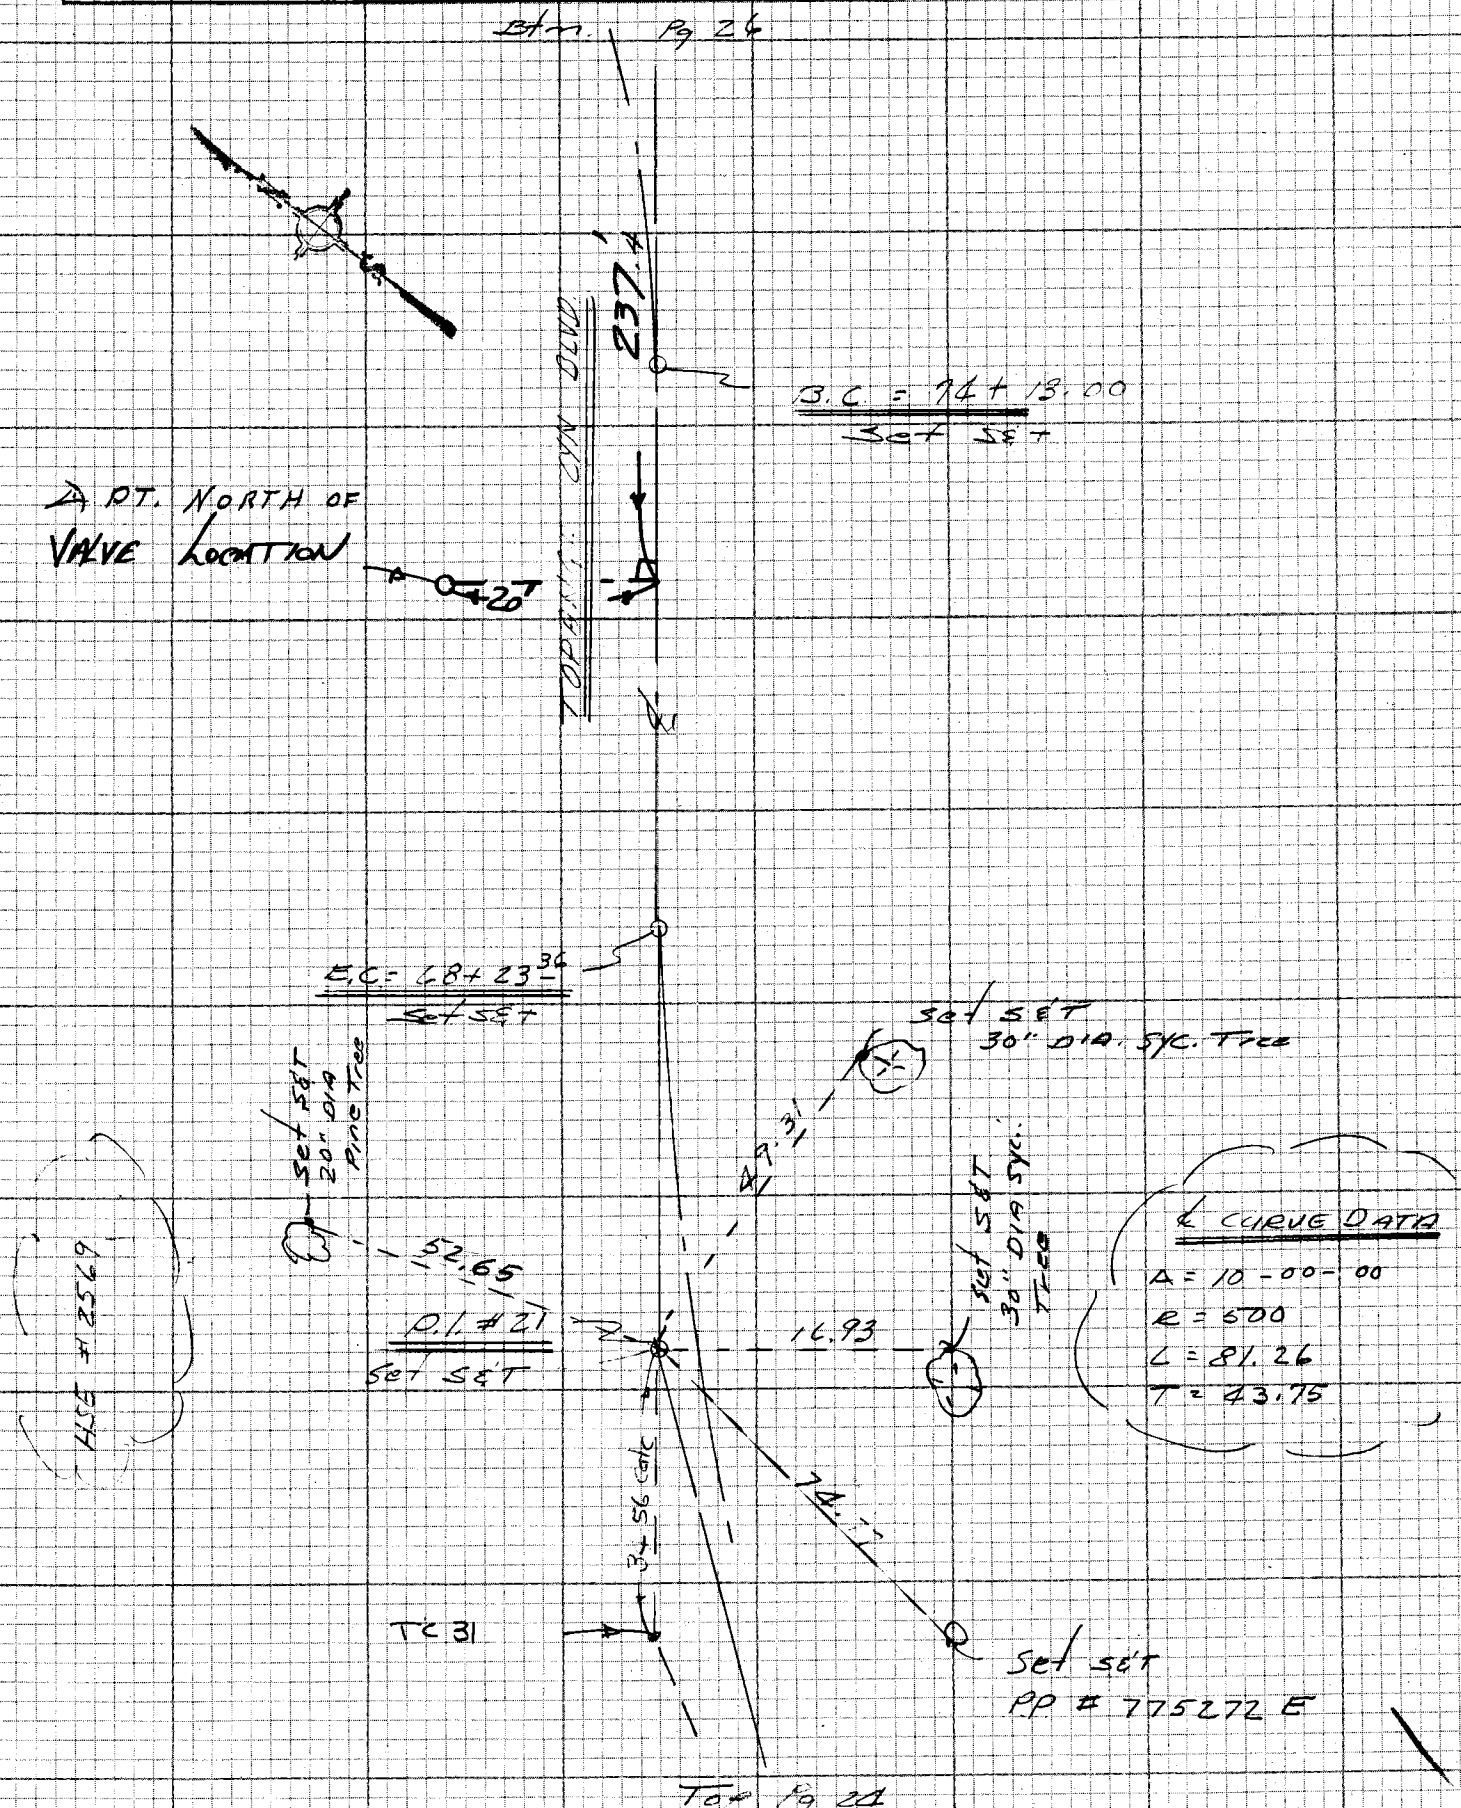

NOTE: ANY ADDITIONS OR CHANGES ON THIS SHEET MUST BE MADE OR CIRCLED IN RED INK WITH DATE AND NAME OF PERSON MAKING CHANGE

Do not extend notes this side of this line

PLEASE RETURN TO
LOS ANGELES COUNTY ENGINEER
403 LOS ANGELES COUNTY ENGINEERING BLDG.

CENTERLINE NOTES
CE 310
76F3095-4/73

F.B. 3639 PG. 26

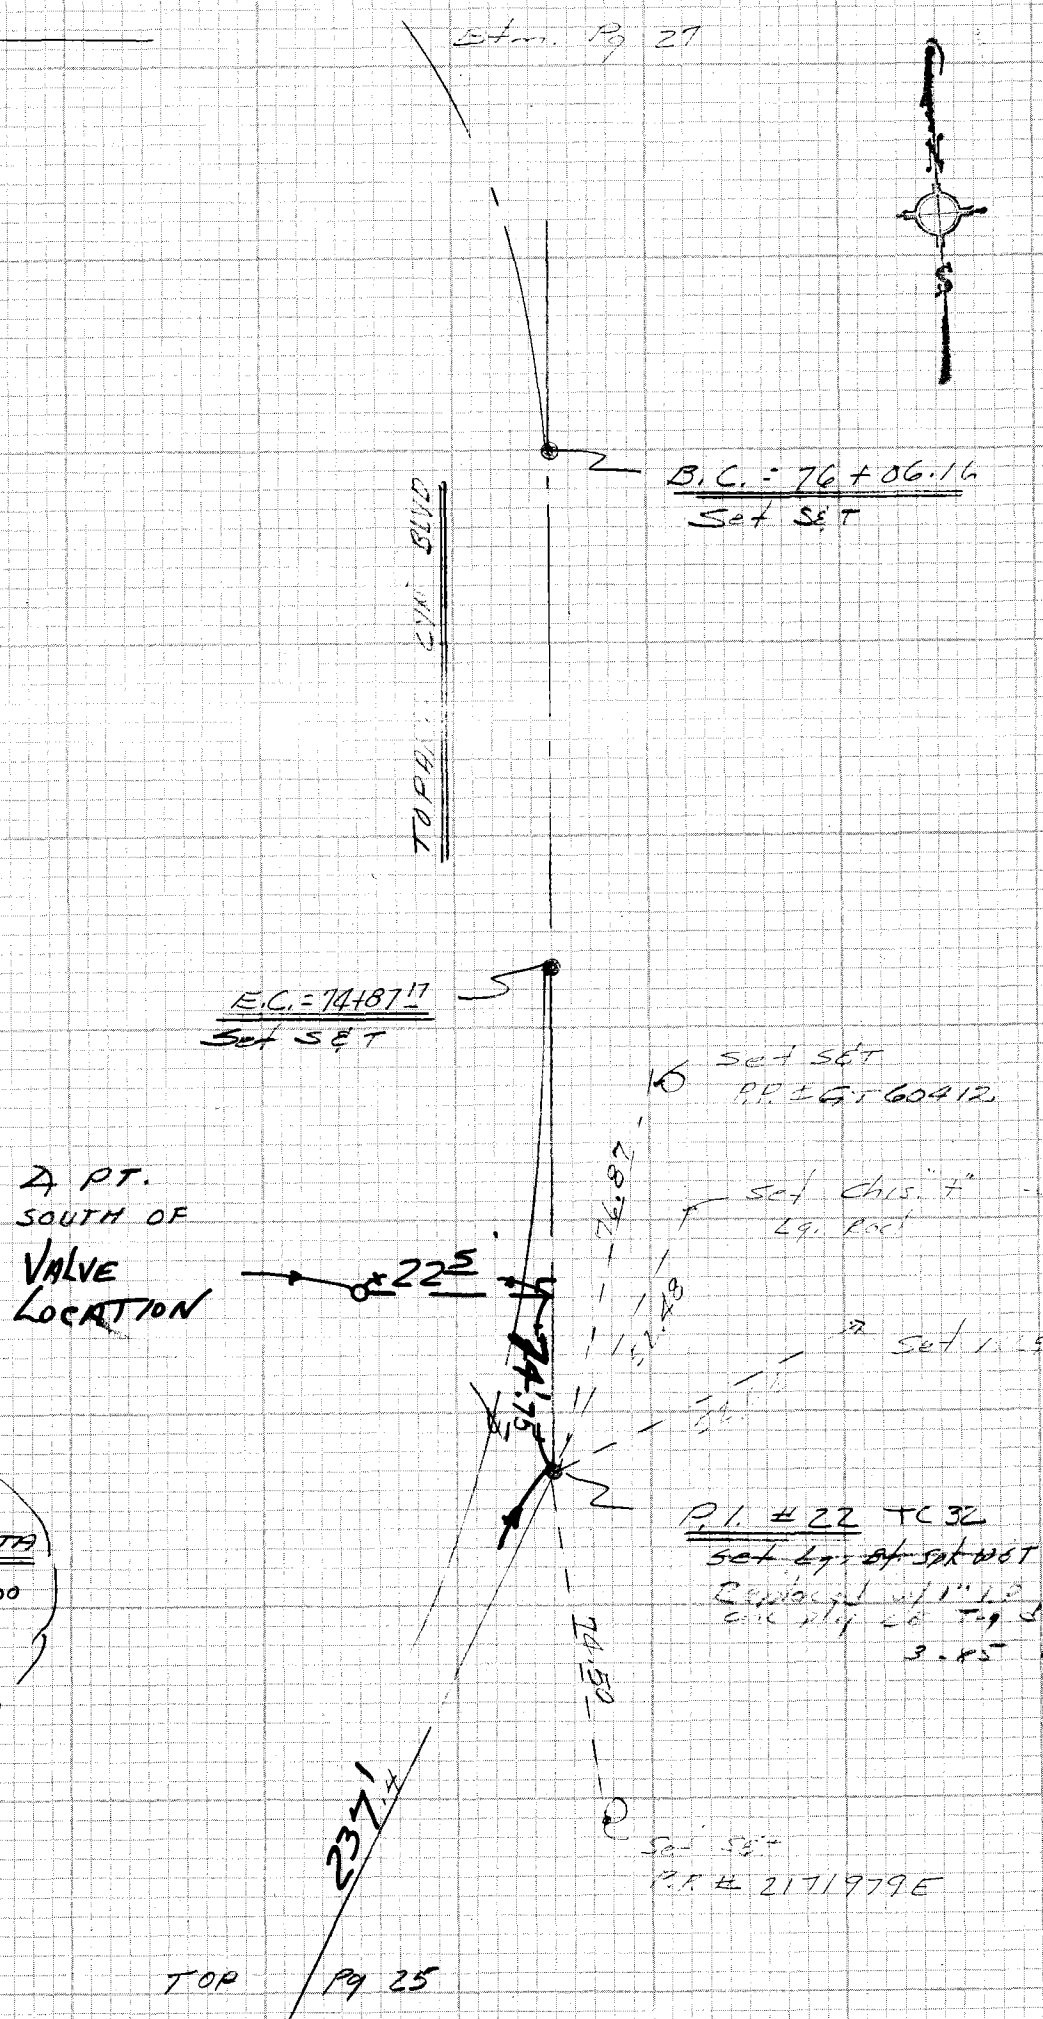

℄ CURVE DATA

Δ = 8-30-00
R = 500
L = 74.17
T = 37.16

CE 310
76F3095-1

PLEASE RETURN TO
LOS ANGELES COUNTY ENGINEER
403 LOS ANGELES COUNTY ENGINEERING BLDG.

Do not extend notes this side of this line

NOTE: ANY ADDITIONS OR CHANGES ON THIS SHEET MUST BE MADE OR CIRCLED IN RED INK WITH DATE AND NAME OF PERSON MAKING CHANGE

Notes Ck'd by	Survey of Topanga Cyn Blvd
Map No.	JN 5799.44 Tape Std °F
Office Work	Surveyed by E. Landa
Checked	Notes E.C. Date 4-80
Date	Indexed H. HOLMAN APR 22 1980

F.B. 3639 PG. 27

Btm Pg 28

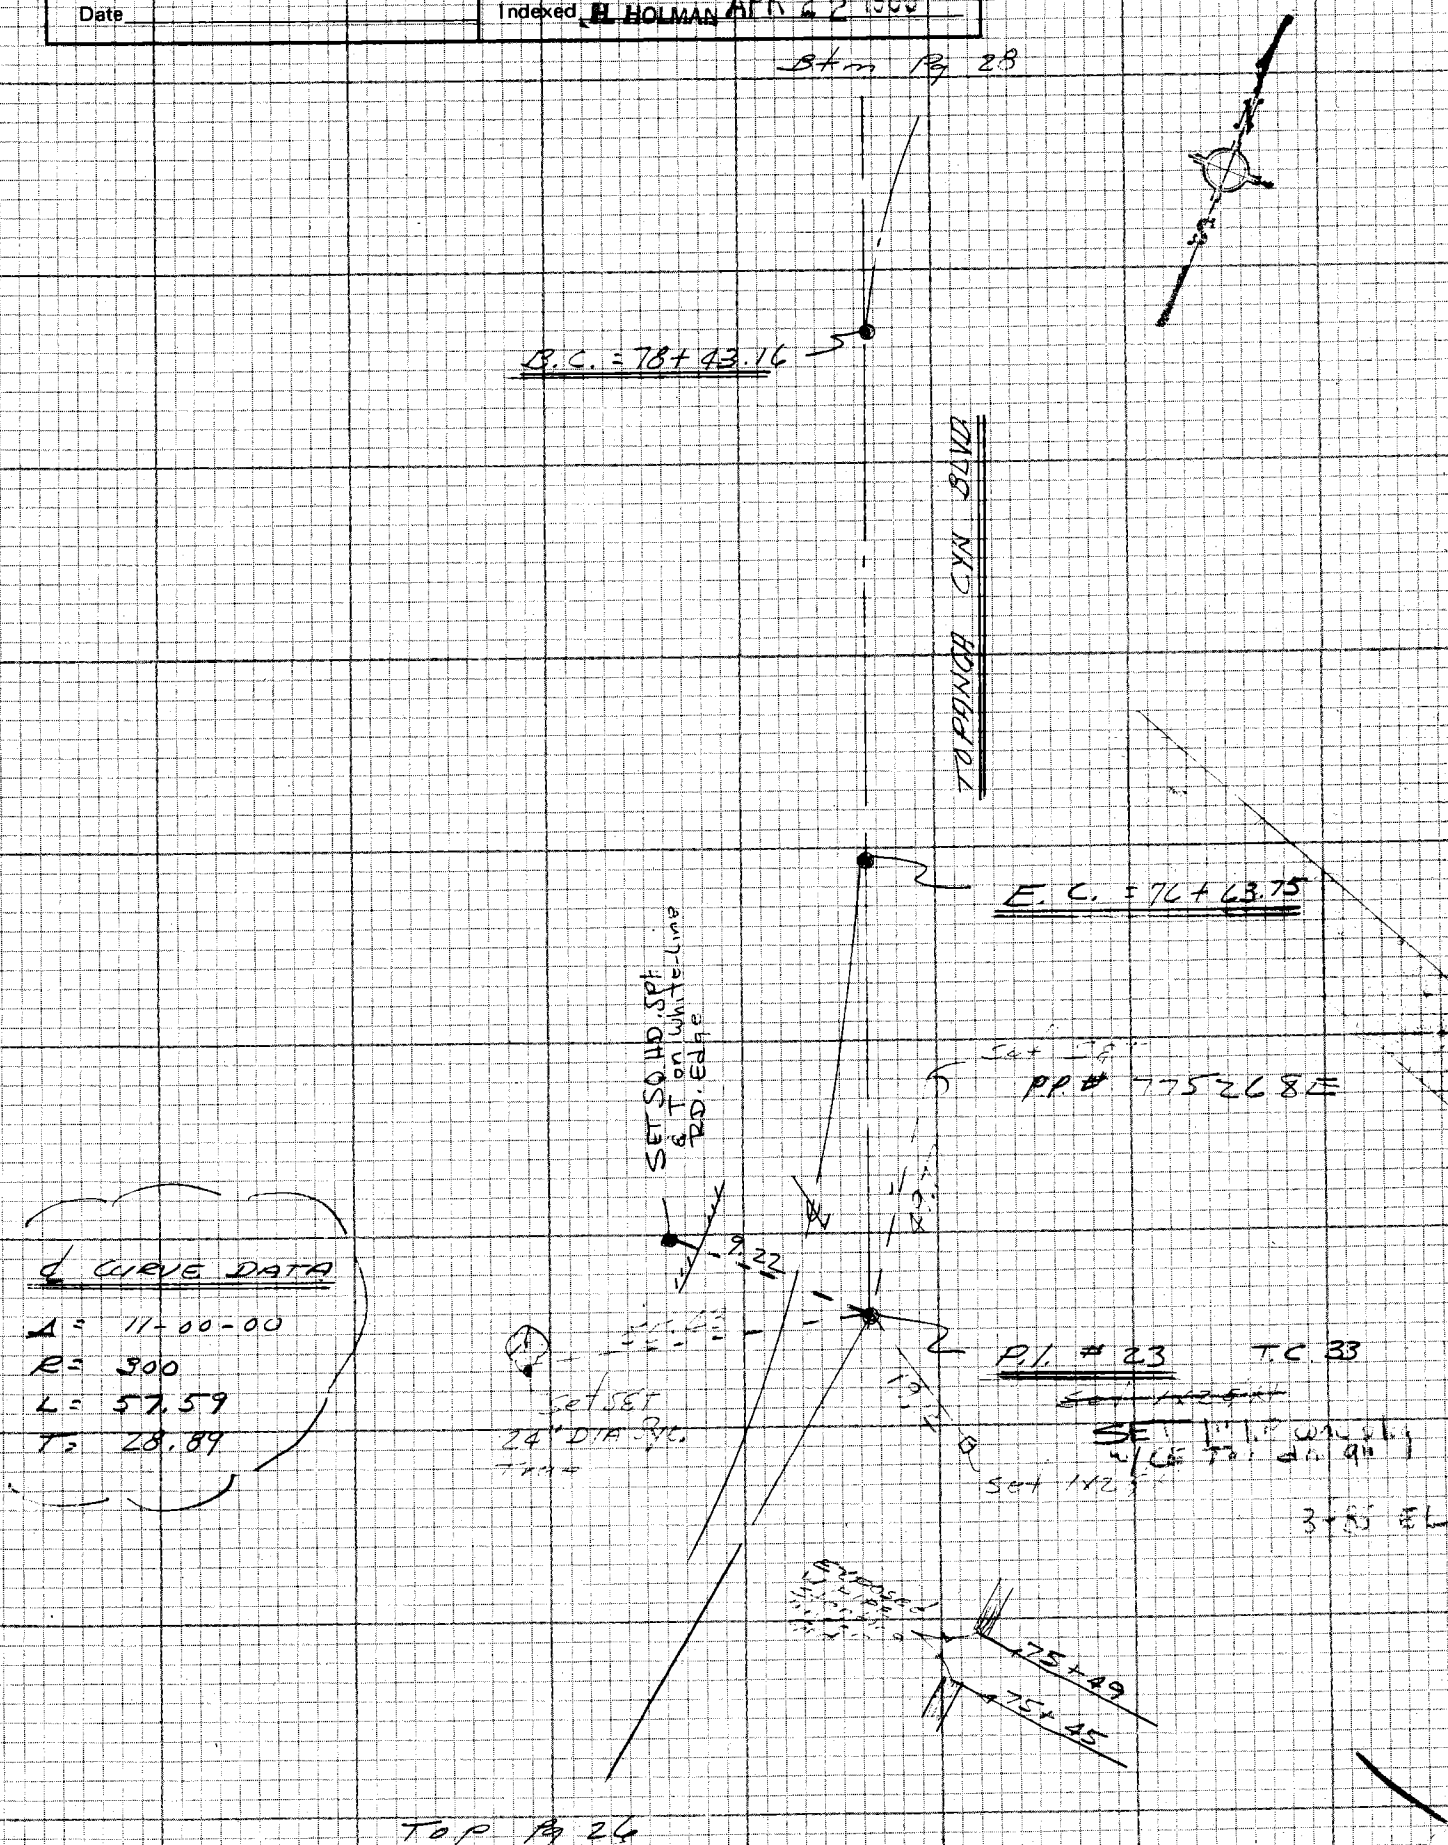

℄ CURVE DATA

Δ = 11-00-00
R = 300
L = 57.59
T = 28.89

Top Pg 26

NOTE: ANY ADDITIONS OR CHANGES ON THIS SHEET MUST BE MADE OR CIRCLED IN RED INK WITH DATE AND NAME OF PERSON MAKING CHANGE

Do not extend notes this side of this line

PLEASE RETURN TO
LOS ANGELES COUNTY ENGINEER
403 LOS ANGELES COUNTY ENGINEERING BLDG.

CENTERLINE NOTES
CE 310
76F3095-4/73

F.B. 3639 PG. 28

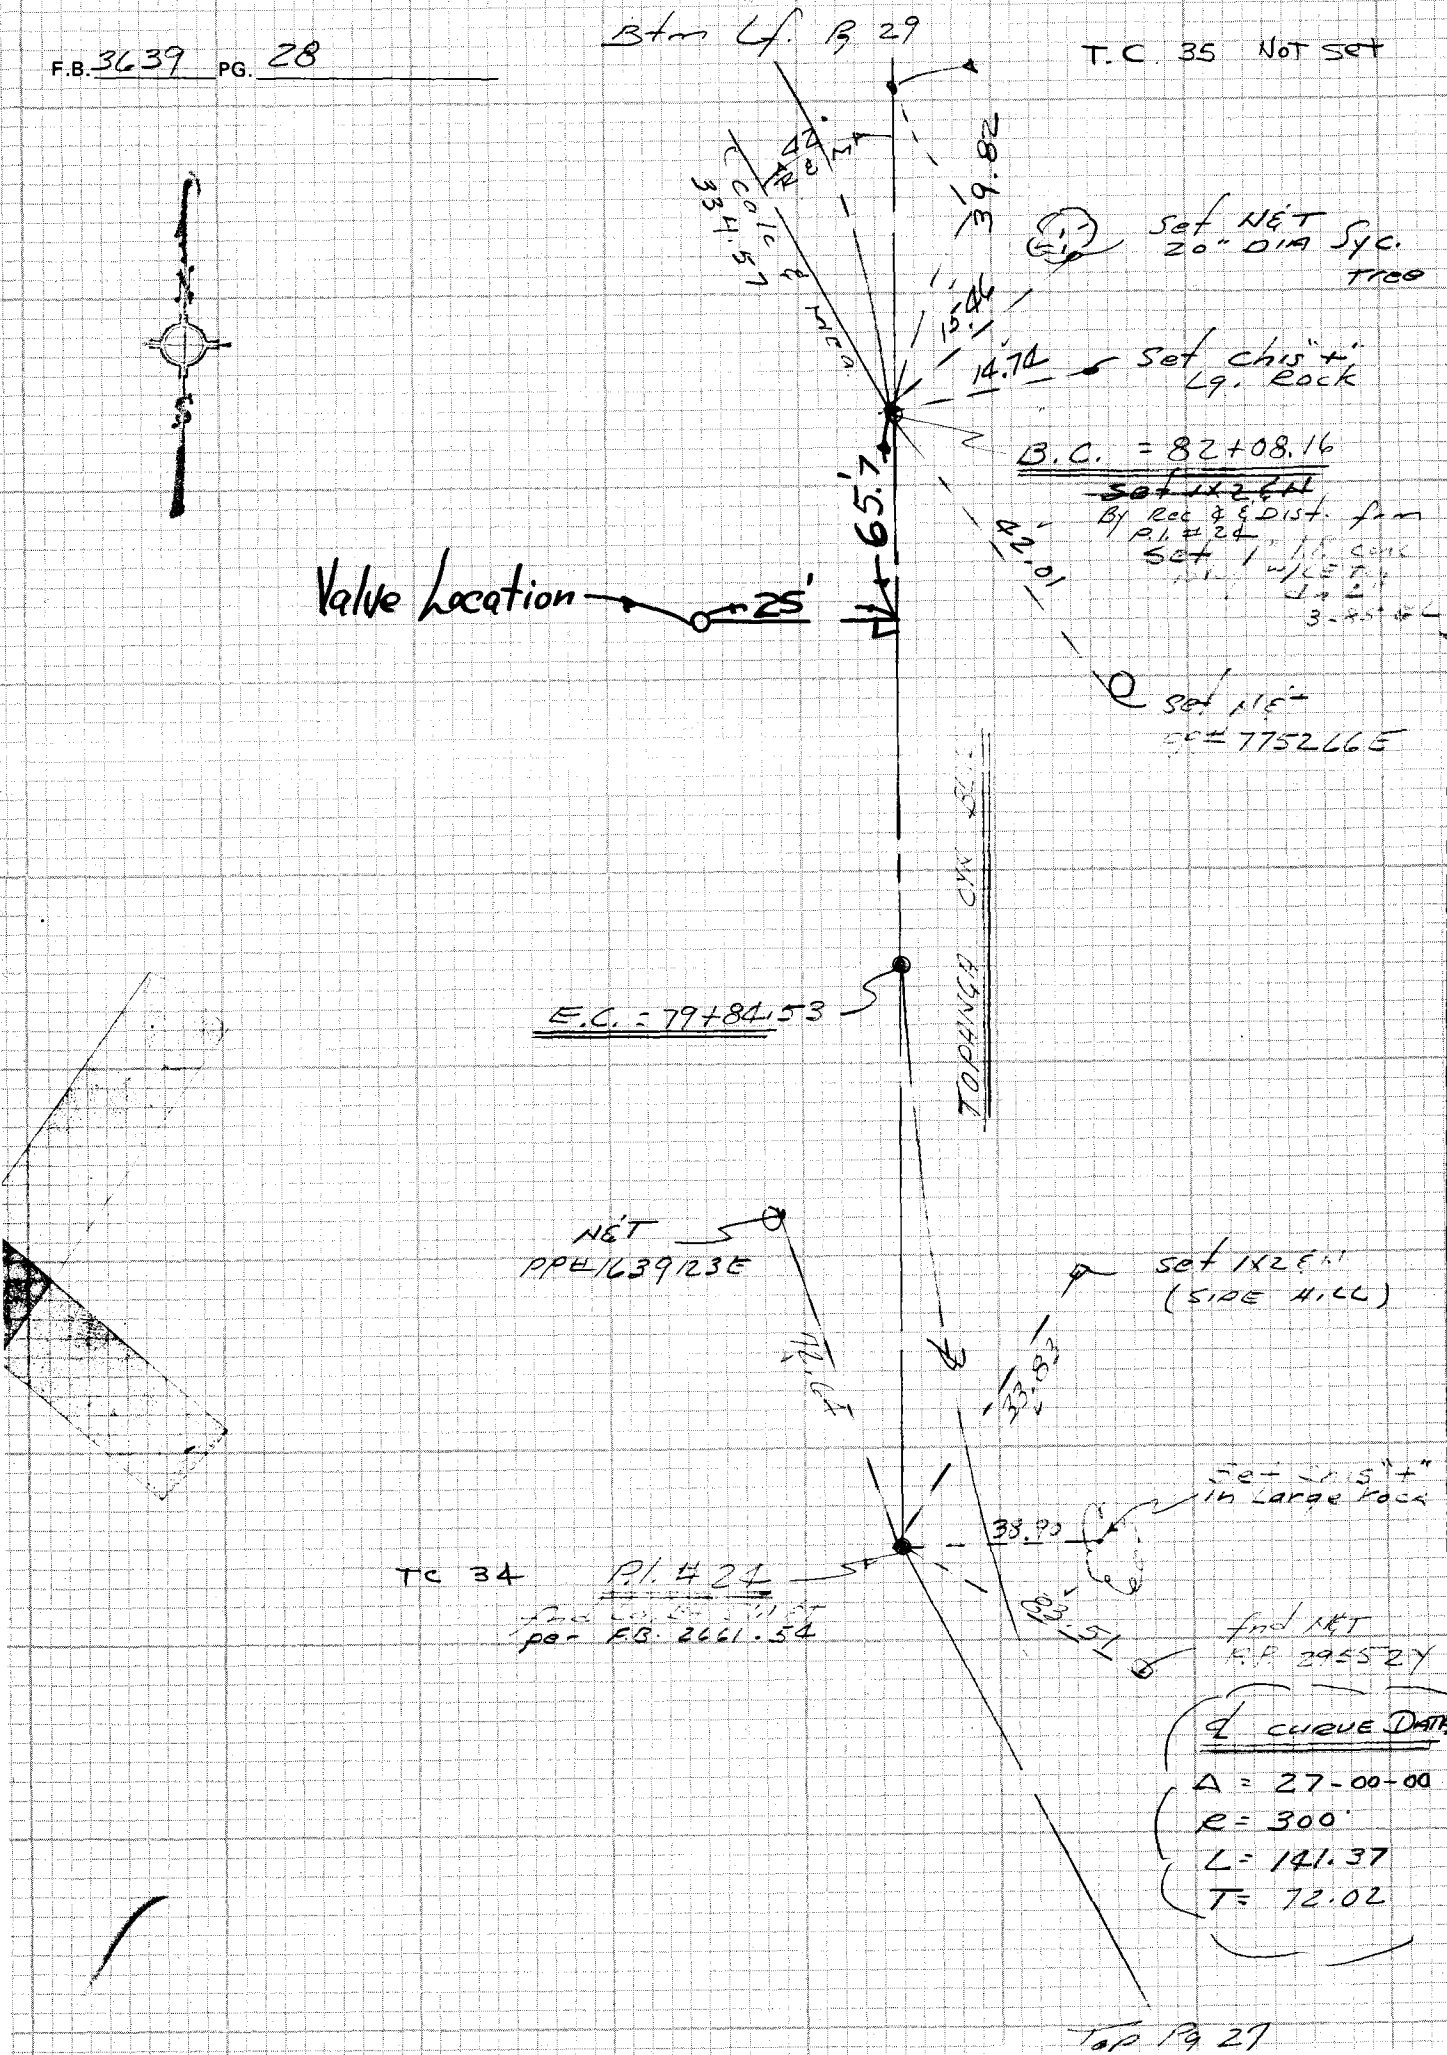

CE 310
76F 309b '73

PLEASE RETURN TO
LOS ANGELES COUNTY ENGINEER
403 LOS ANGELES COUNTY ENGINEERING BLDG.

Do not exceed notes this side of this line

NOTE: ANY ADDITIONS OR CHANGES ON THIS SHEET MUST BE MADE OR CIRCLED IN RED INK WITH DATE AND NAME OF PERSON MAKING CHANGE

Notes Ck'd by	Survey of Toronga Cyn Blvd	F.B. 3639 PG. 29
Map No.	JN 5199.44 Tape Std °F	
Office Work	Surveyed by E.L.	
Checked	Notes E.L. Date 4-80	
Date	Indexed H. HOLMAN APR 22 1980	

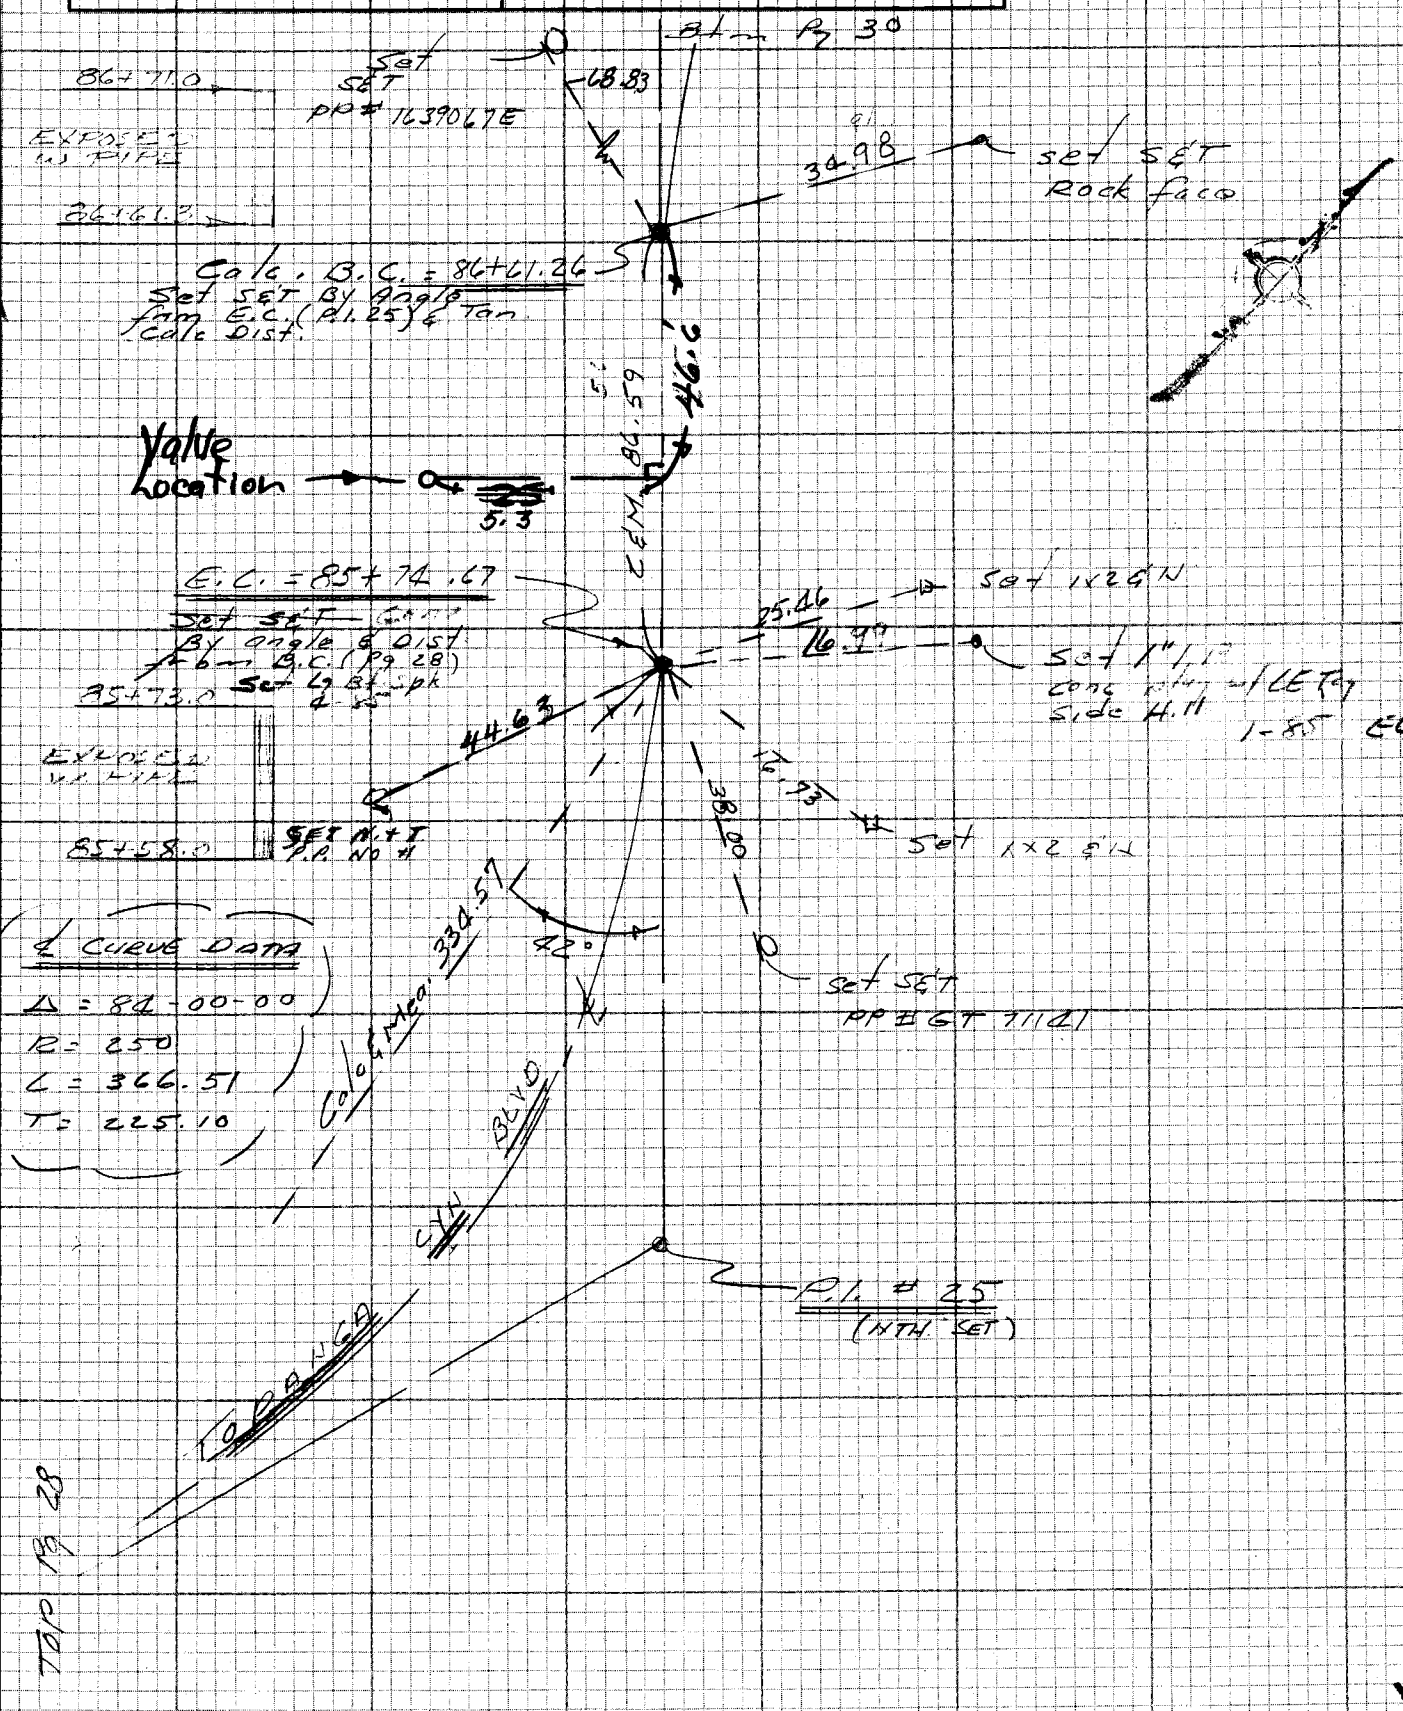

NOTE: ANY ADDITIONS OR CHANGES ON THIS SHEET MUST BE MADE OR CIRCLED IN RED INK WITH DATE AND NAME OF PERSON MAKING CHANGE

Do not extend notes this side of this line

129-09

B-2

(11)

PLEASE RETURN TO
LOS ANGELES COUNTY ENGINEER
403 LOS ANGELES COUNTY ENGINEERING BLDG.

CENTERLINE NOTES
CE 310
76F3095-4/73

F.B. 3639 PG. 30

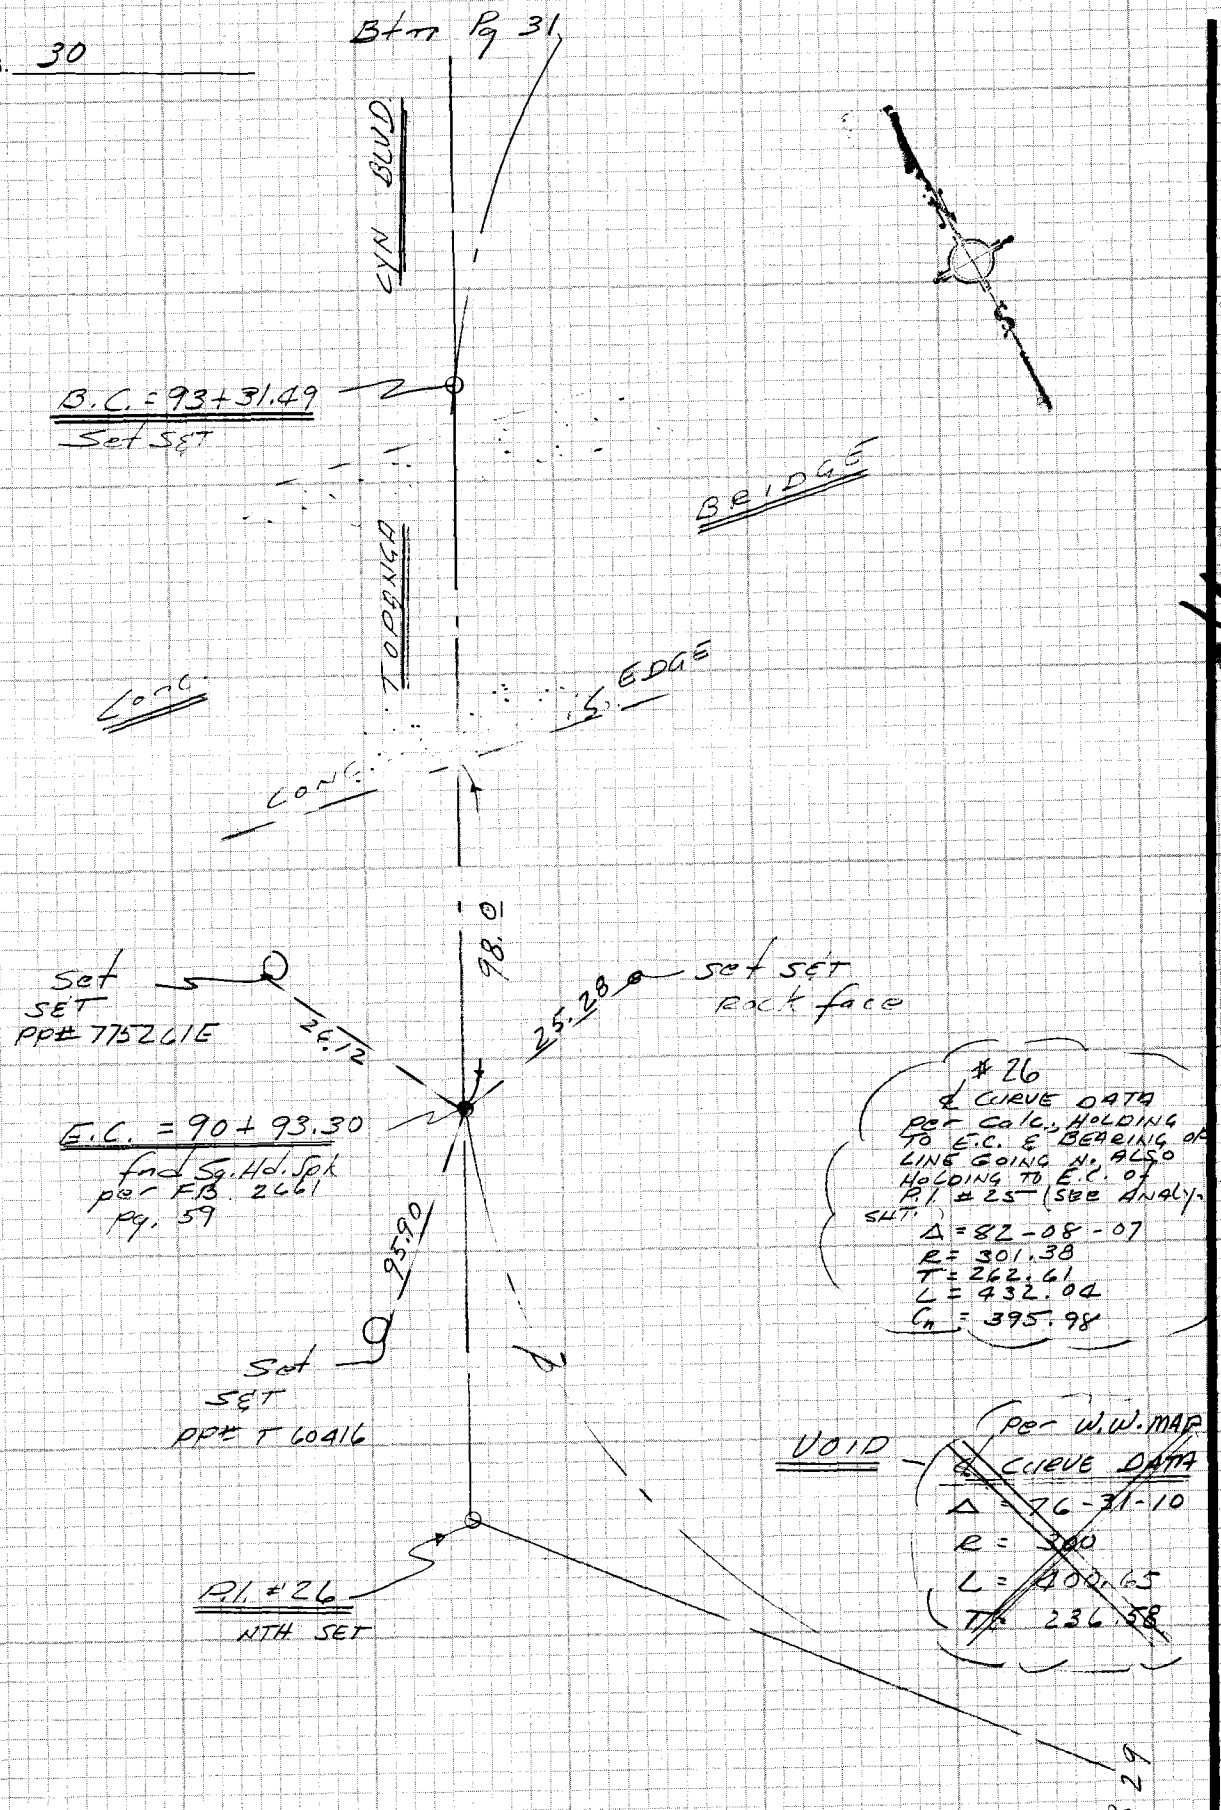

#26
℄ CURVE DATA
per Calc., HOLDING
TO E.C. & BEARING OF
LINE GOING N. ALSO
HOLDING TO E.C. of
P.I. #25 (SEE ANALY.
SHT.)
Δ = 82-08-07
R = 301.38
T = 262.61
L = 432.04
C_n = 395.98

VOID — per W.W. MAP
~~℄ CURVE DATA~~
~~Δ = 76-31-10~~
~~R = 300~~
~~L = 400.65~~
~~T = 236.58~~

CE 310
76F3095-

PLEASE RETURN TO
LOS ANGELES COUNTY ENGINEER
403 LOS ANGELES COUNTY ENGINEERING BLDG.

Do not extend notes this side of this line

NOTE: ANY ADDITIONS OR CHANGES ON THIS SHEET MUST BE MADE OR CIRCLED IN RED INK WITH DATE AND NAME OF PERSON MAKING CHANGE

129-094,B-2

10

Notes Ck'd by	Survey of Topanga Cyn Blvd
Map No.	JN 5799.44 Tape Std °F
Office Work	Surveyed by E. Conda
Checked	Notes EL Date 4-80
Date	Indexed H. HOLMAN APR 22 1980

F.B. 3639 PG. 31

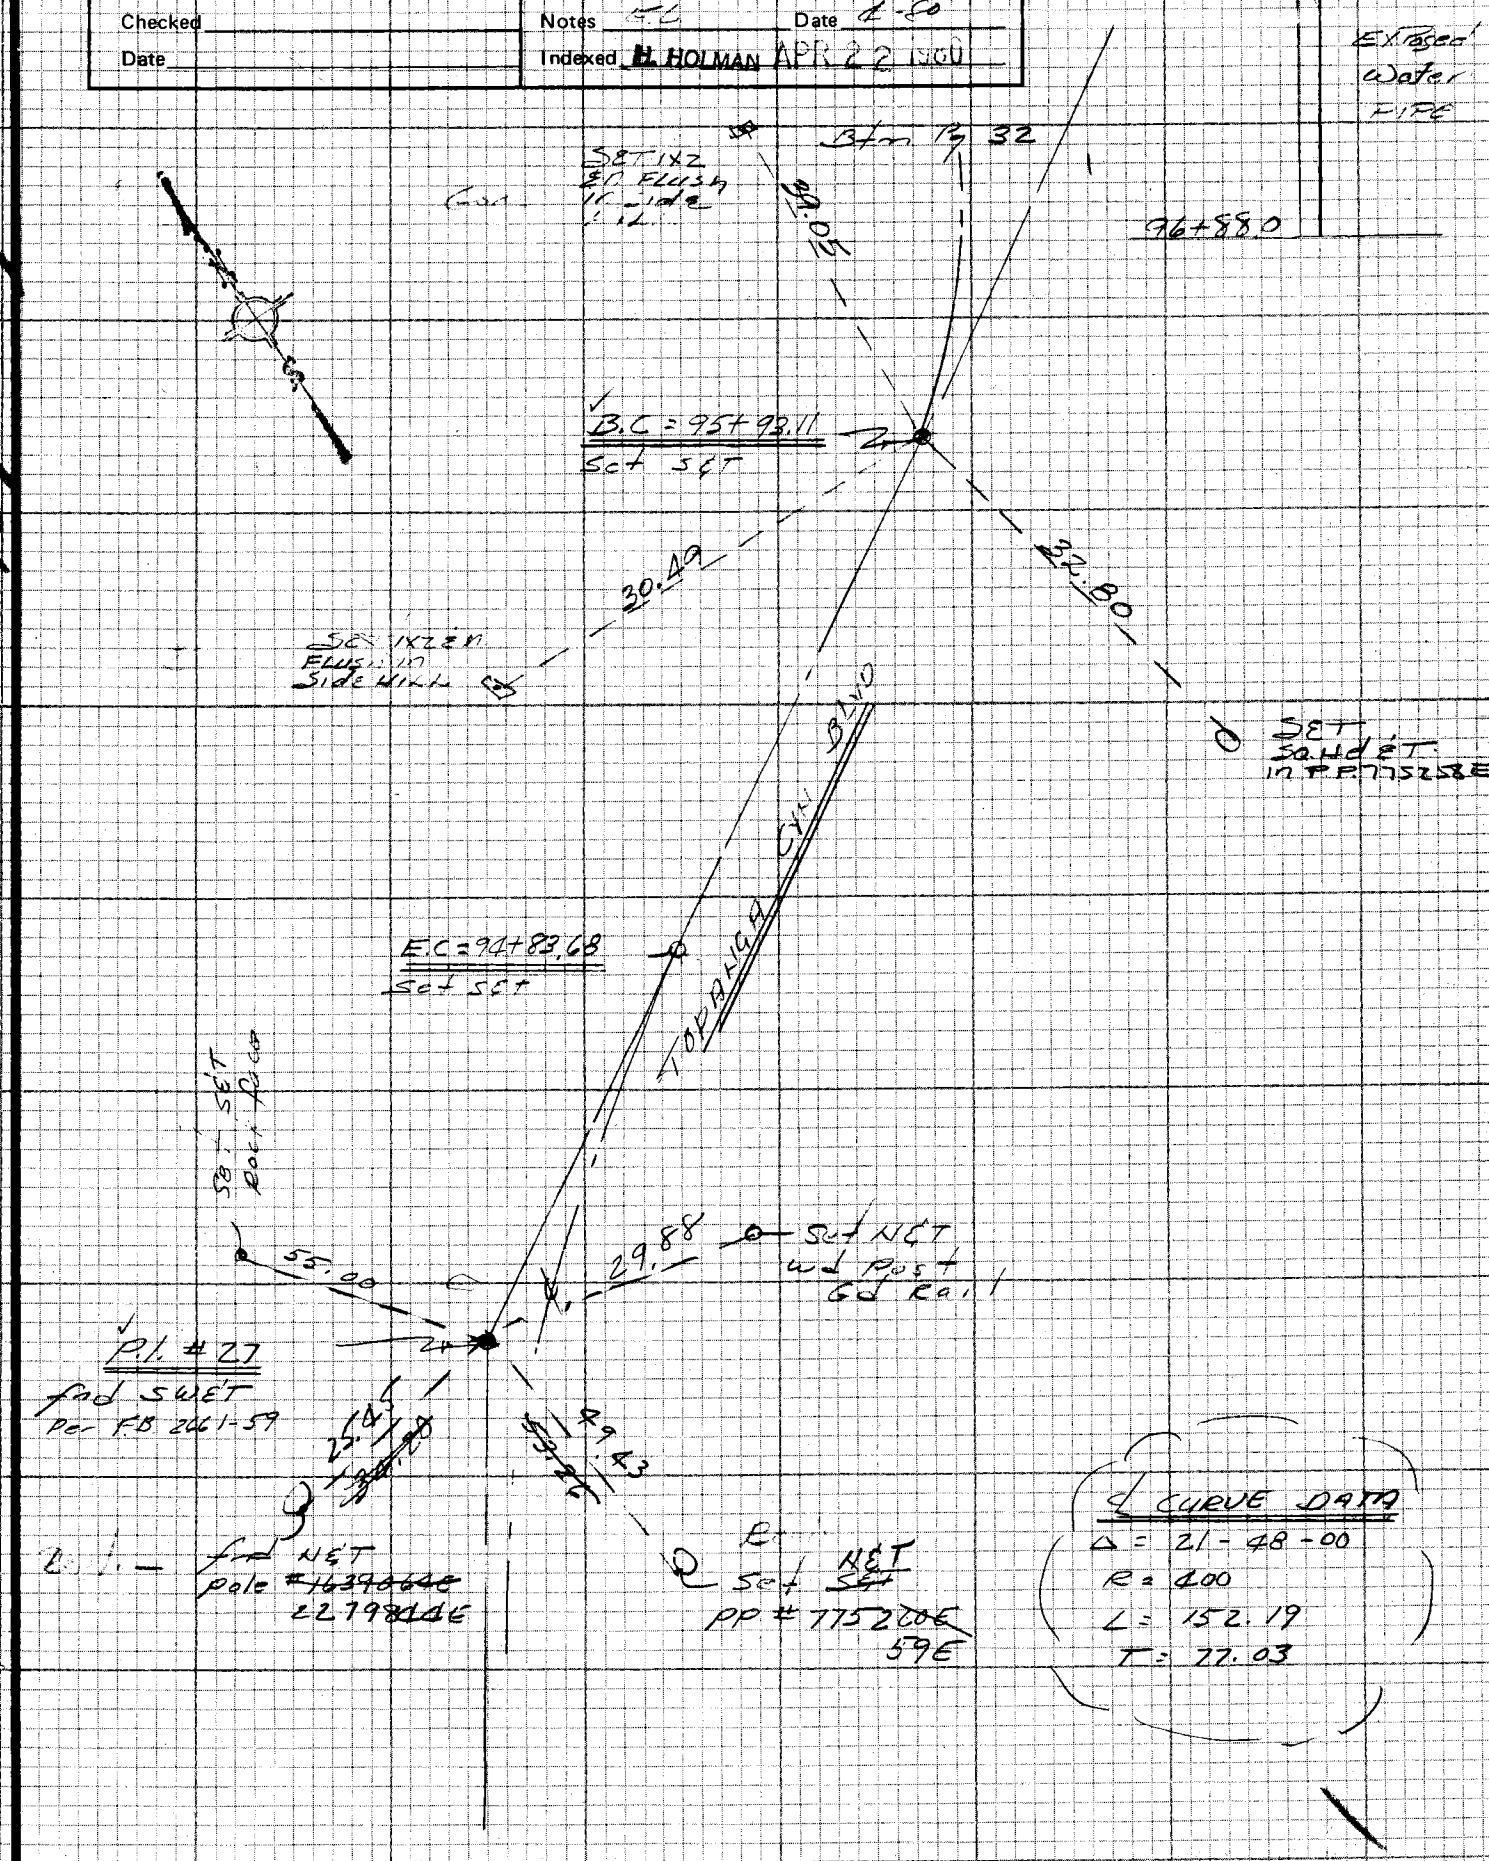

Top Pg 30

NOTE: ANY ADDITIONS OR CHANGES ON THIS SHEET MUST BE MADE OR CIRCLED IN RED INK WITH DATE AND NAME OF PERSON MAKING CHANGE

Do not extend notes this side of this line

PLEASE RETURN TO LOS ANGELES COUNTY ENGINEER 403 LOS ANGELES COUNTY ENGINEERING BLDG.

CENTERLINE NOTES CE 310 76F3095-4/73

(10) 124-041 B-2

F.B. 3639 PG. 32

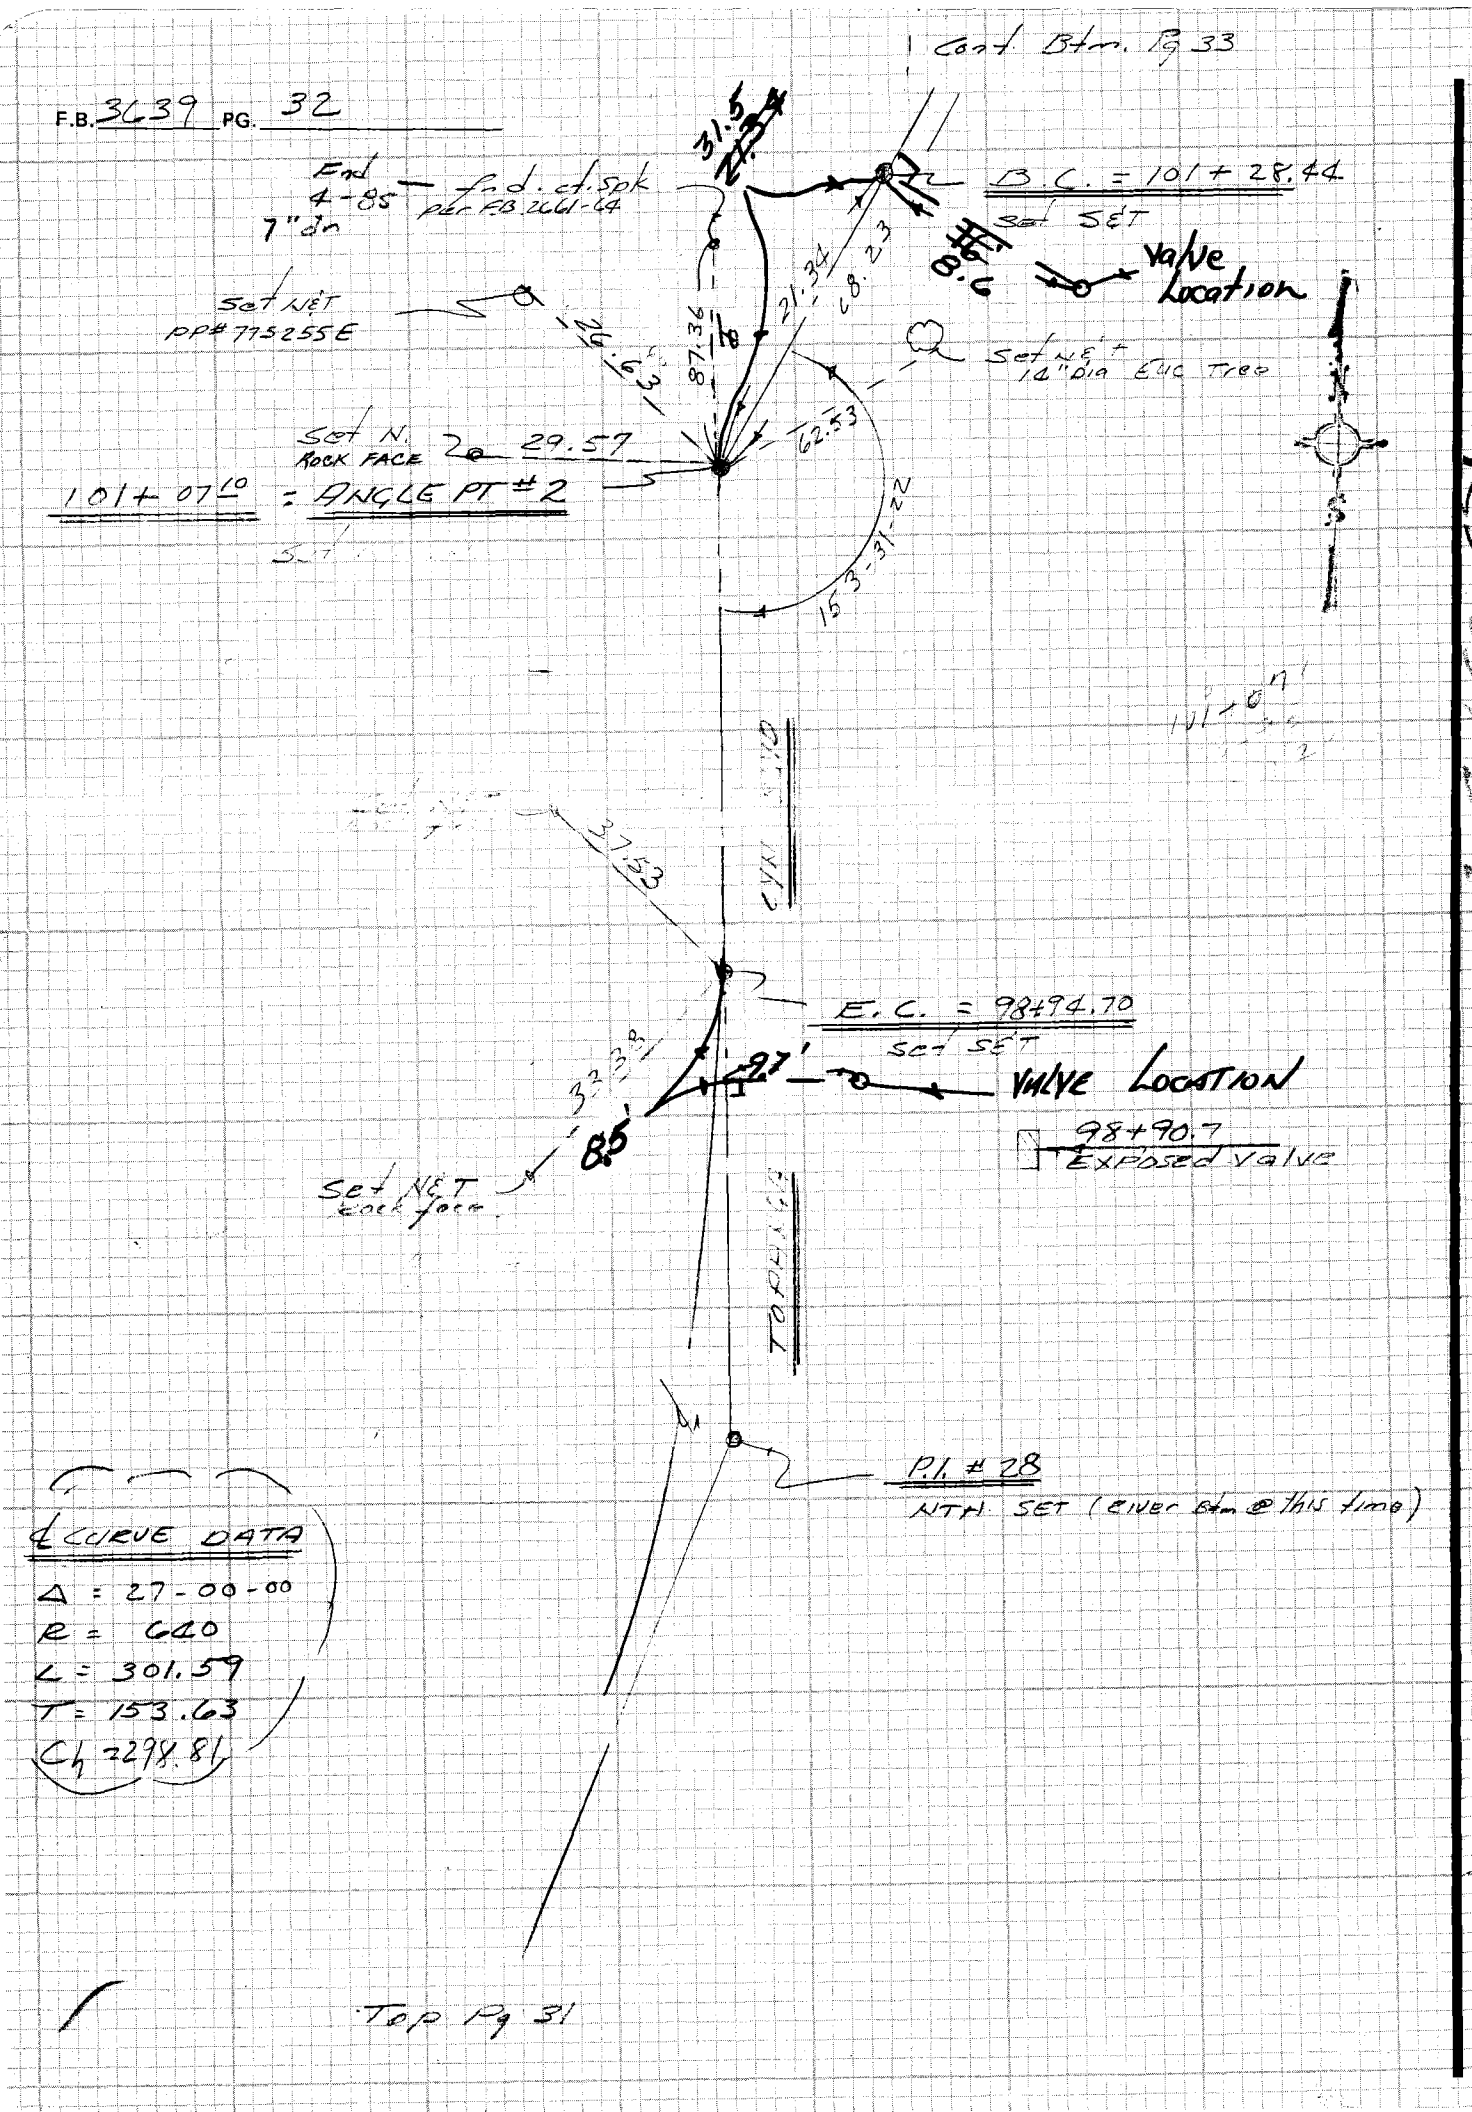

℄ CURVE DATA

Δ = 27-00-00
R = 640
L = 301.59
T = 153.63
Ch = 298.81

CE 310
76F309

PLEASE RETURN TO
LOS ANGELES COUNTY ENGINEER
403 LOS ANGELES COUNTY ENGINEERING BLDG.

Do not extend notes this side of this line

NOTE: ANY ADDITIONS OR CHANGES ON THIS SHEET MUST BE MADE OR CIRCLED IN RED INK WITH DATE AND NAME OF PERSON MAKING CHANGE

129-097 #2

Notes Ck'd by	Survey of Topanga Cyn Blvd
Map No.	JN 599924 Tape Std °F
Office Work	Surveyed by E. Conda
Checked	Notes E.L. Date 4-80
Date	Indexed H. HOLMAN

F.B. 3639 PG. 33

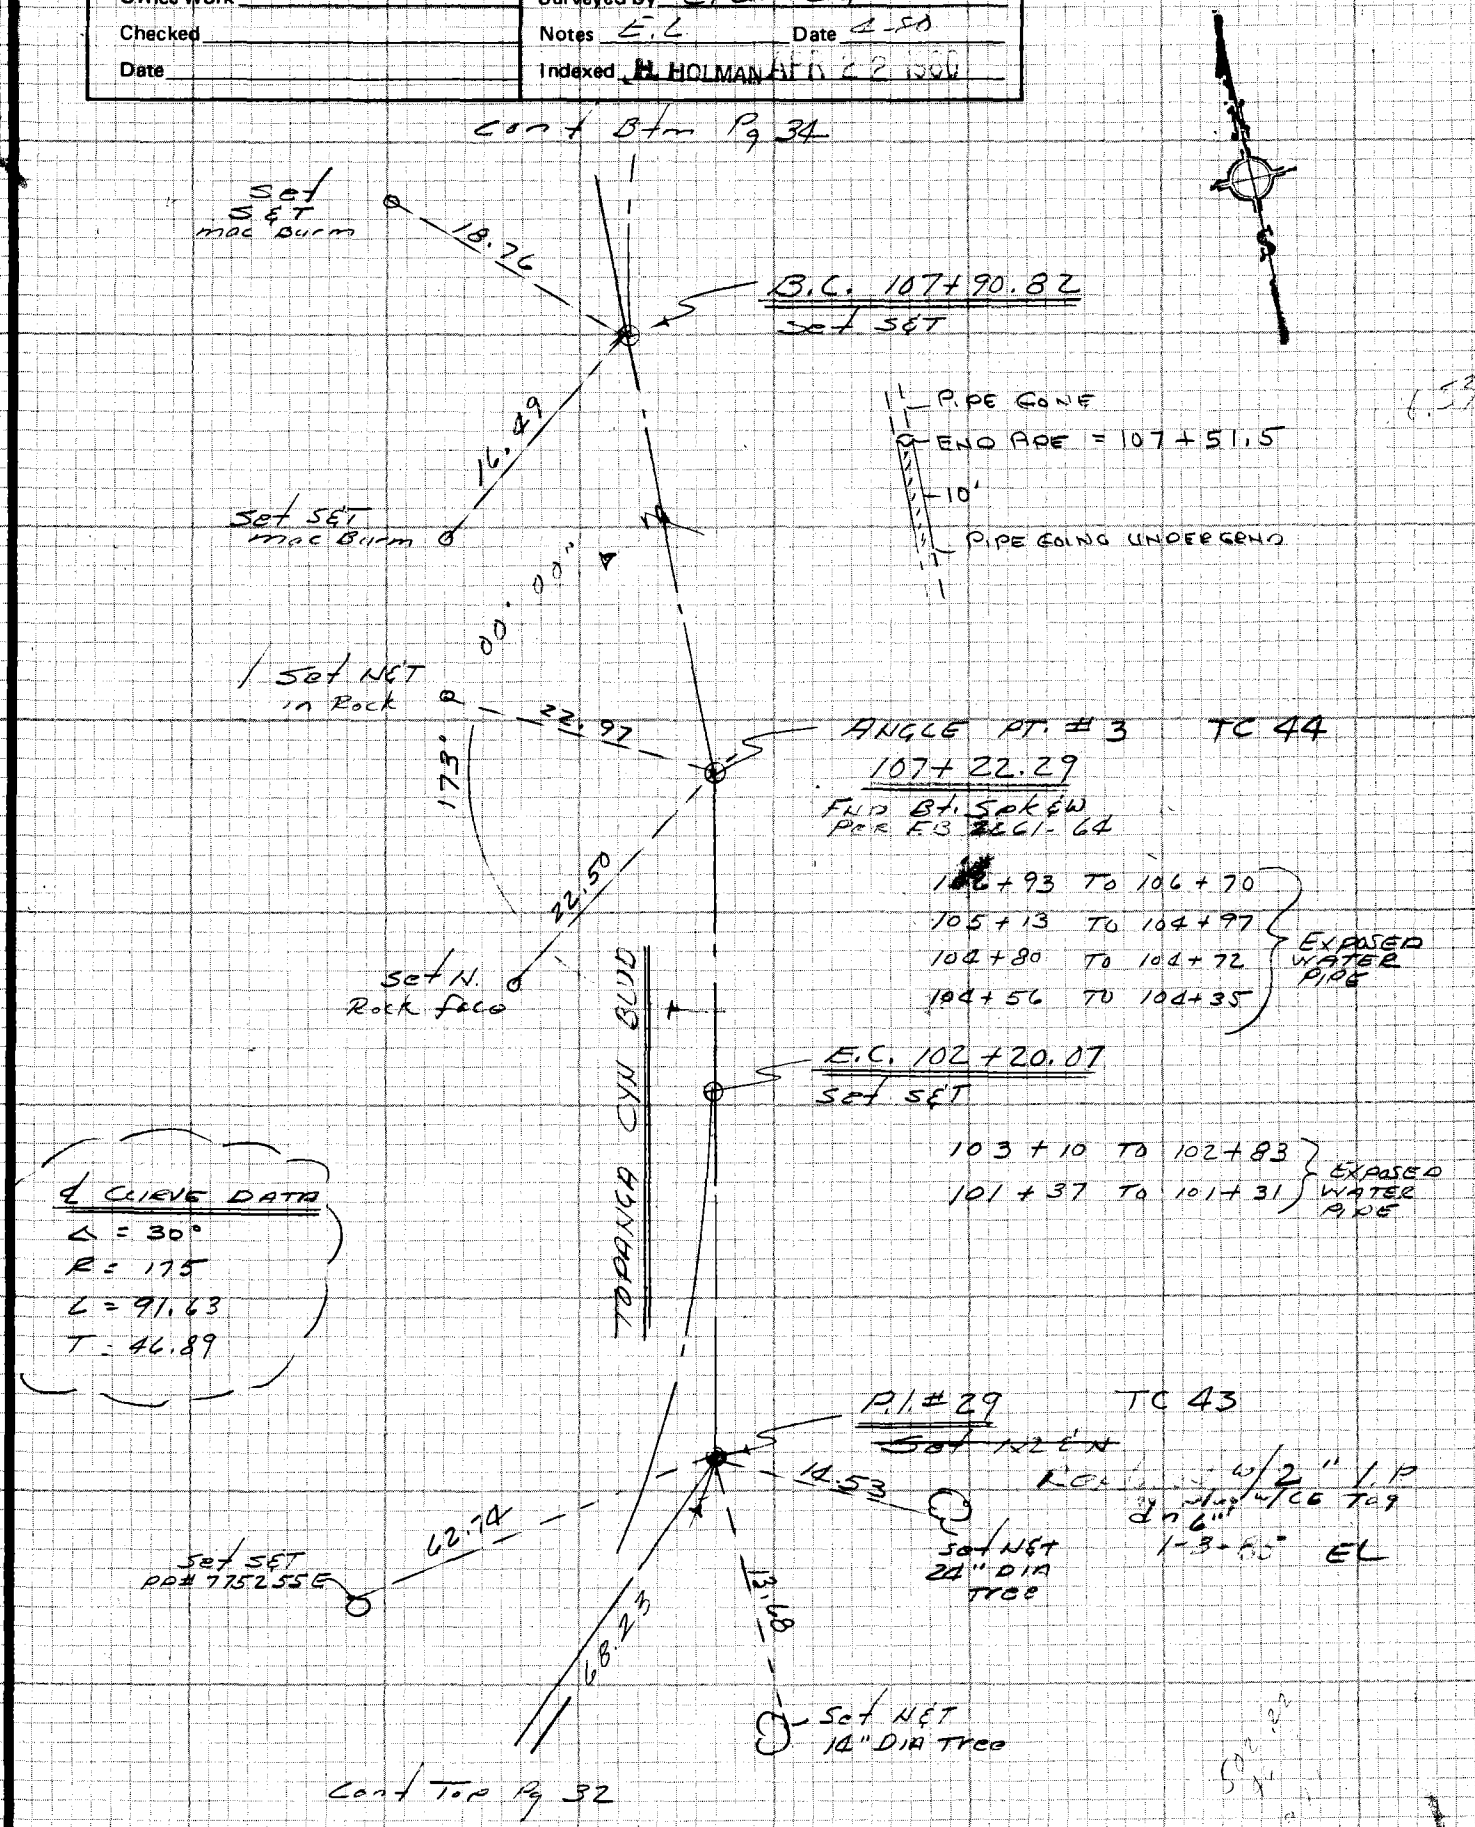

NOTE: ANY ADDITIONS OR CHANGES ON THIS SHEET MUST BE MADE OR CIRCLED IN RED INK WITH DATE AND NAME OF PERSON MAKING CHANGE

129-091B

Do not extend notes this side of this line

PLEASE RETURN TO
LOS ANGELES COUNTY ENGINEER
403 LOS ANGELES COUNTY ENGINEERING BLDG.

CENTERLINE NOTES
CE 310
76F3095-4/73

F.B. 3639 PG. 34

Btm Pg 35

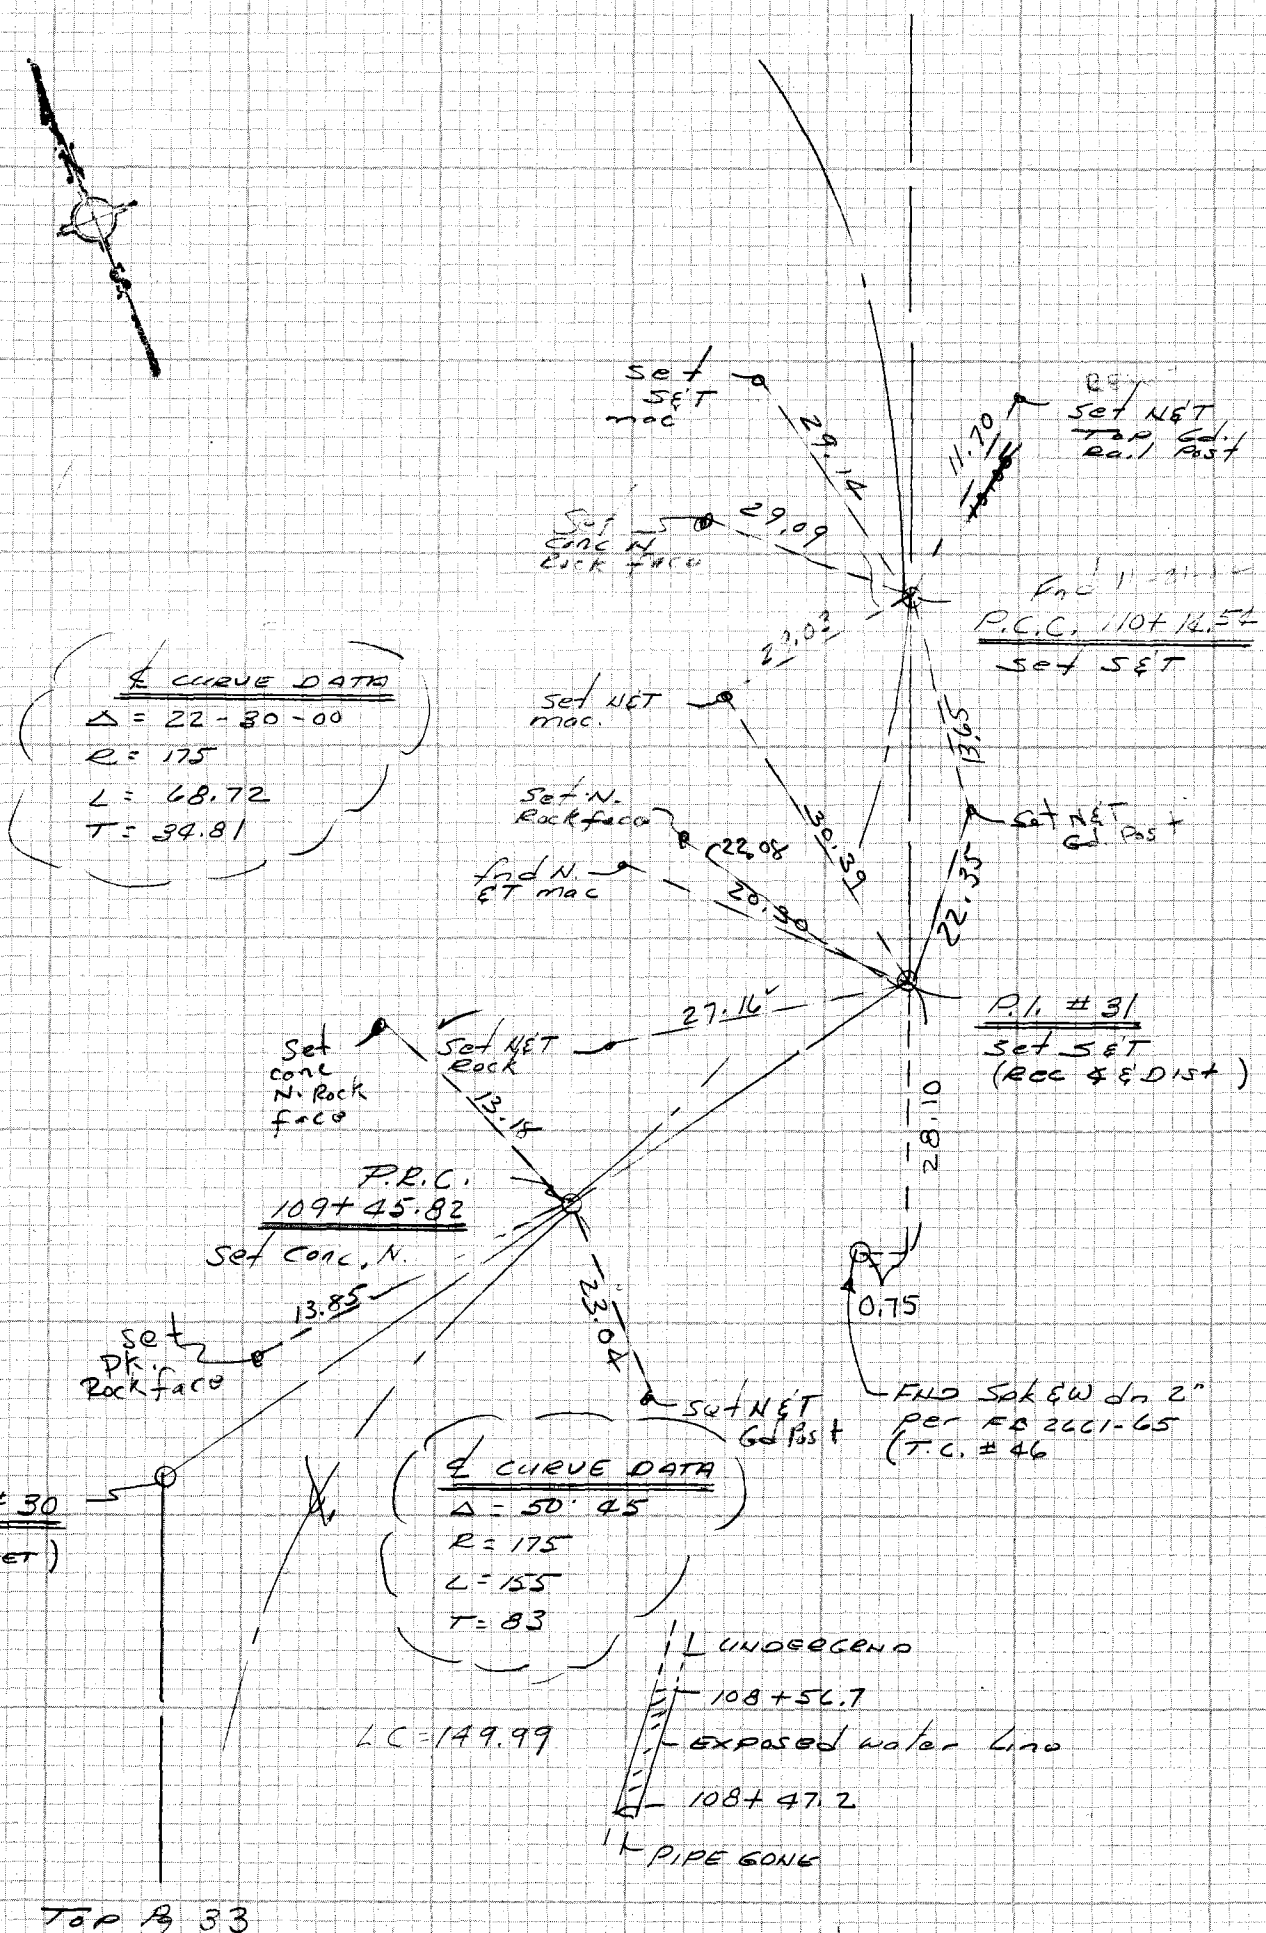

Top Pg 33

CE 310
76F 309F

PLEASE RETURN TO
LOS ANGELES COUNTY ENGINEER
403 LOS ANGELES COUNTY ENGINEERING BLDG.

Do not extend notes this side of this line

NOTE: ANY ADDITIONS OR CHANGES ON THIS SHEET MUST BE MADE OR CIRCLED IN RED INK WITH DATE AND NAME OF PERSON MAKING CHANGE

℄ CURVE DATA
Δ = 22-30-00
R = 175
L = 68.72
T = 34.81

Notes Ck'd by	Survey of Topanga Gardens
Map No.	JN 5799.04 Tape Std °F
Office Work	Surveyed by E. Landa
Checked	Notes E.L. Date 4-80
Date	Indexed H. HOLMAN APR 22 1980

F.B. 3639 PG. 35

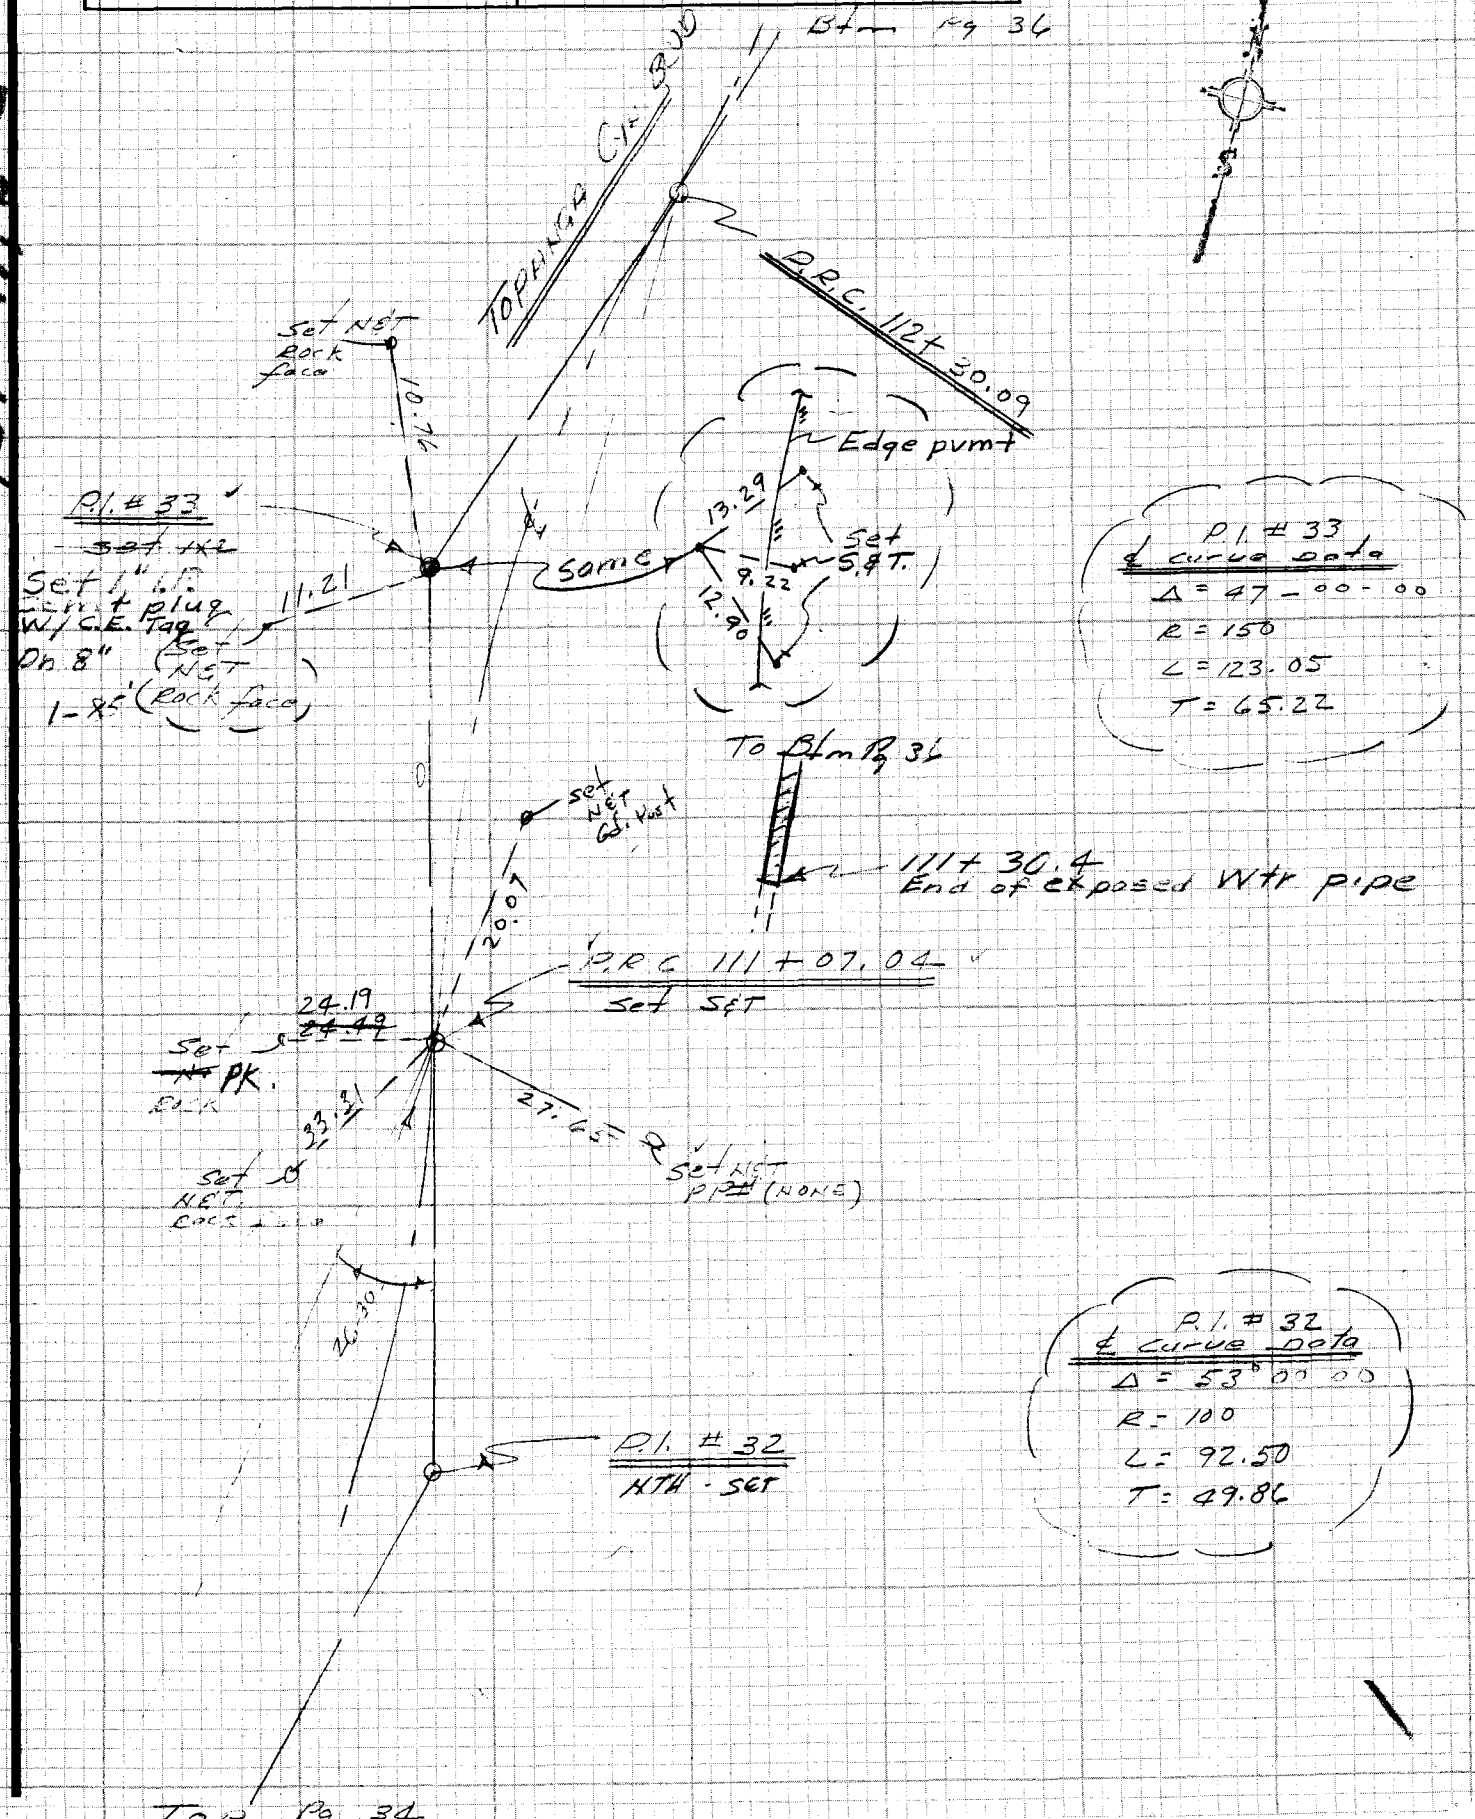

NOTE: ANY ADDITIONS OR CHANGES ON THIS SHEET MUST BE MADE OR CIRCLED IN RED INK WITH DATE AND NAME OF PERSON MAKING CHANGE

Do not extend notes this side of this line

129-097, B-2

PLEASE RETURN TO
LOS ANGELES COUNTY ENGINEER
403 LOS ANGELES COUNTY ENGINEERING BLDG.

CENTERLINE NOTES
CE 310
76F3095-4/73

F.B. 3639 PG. 36

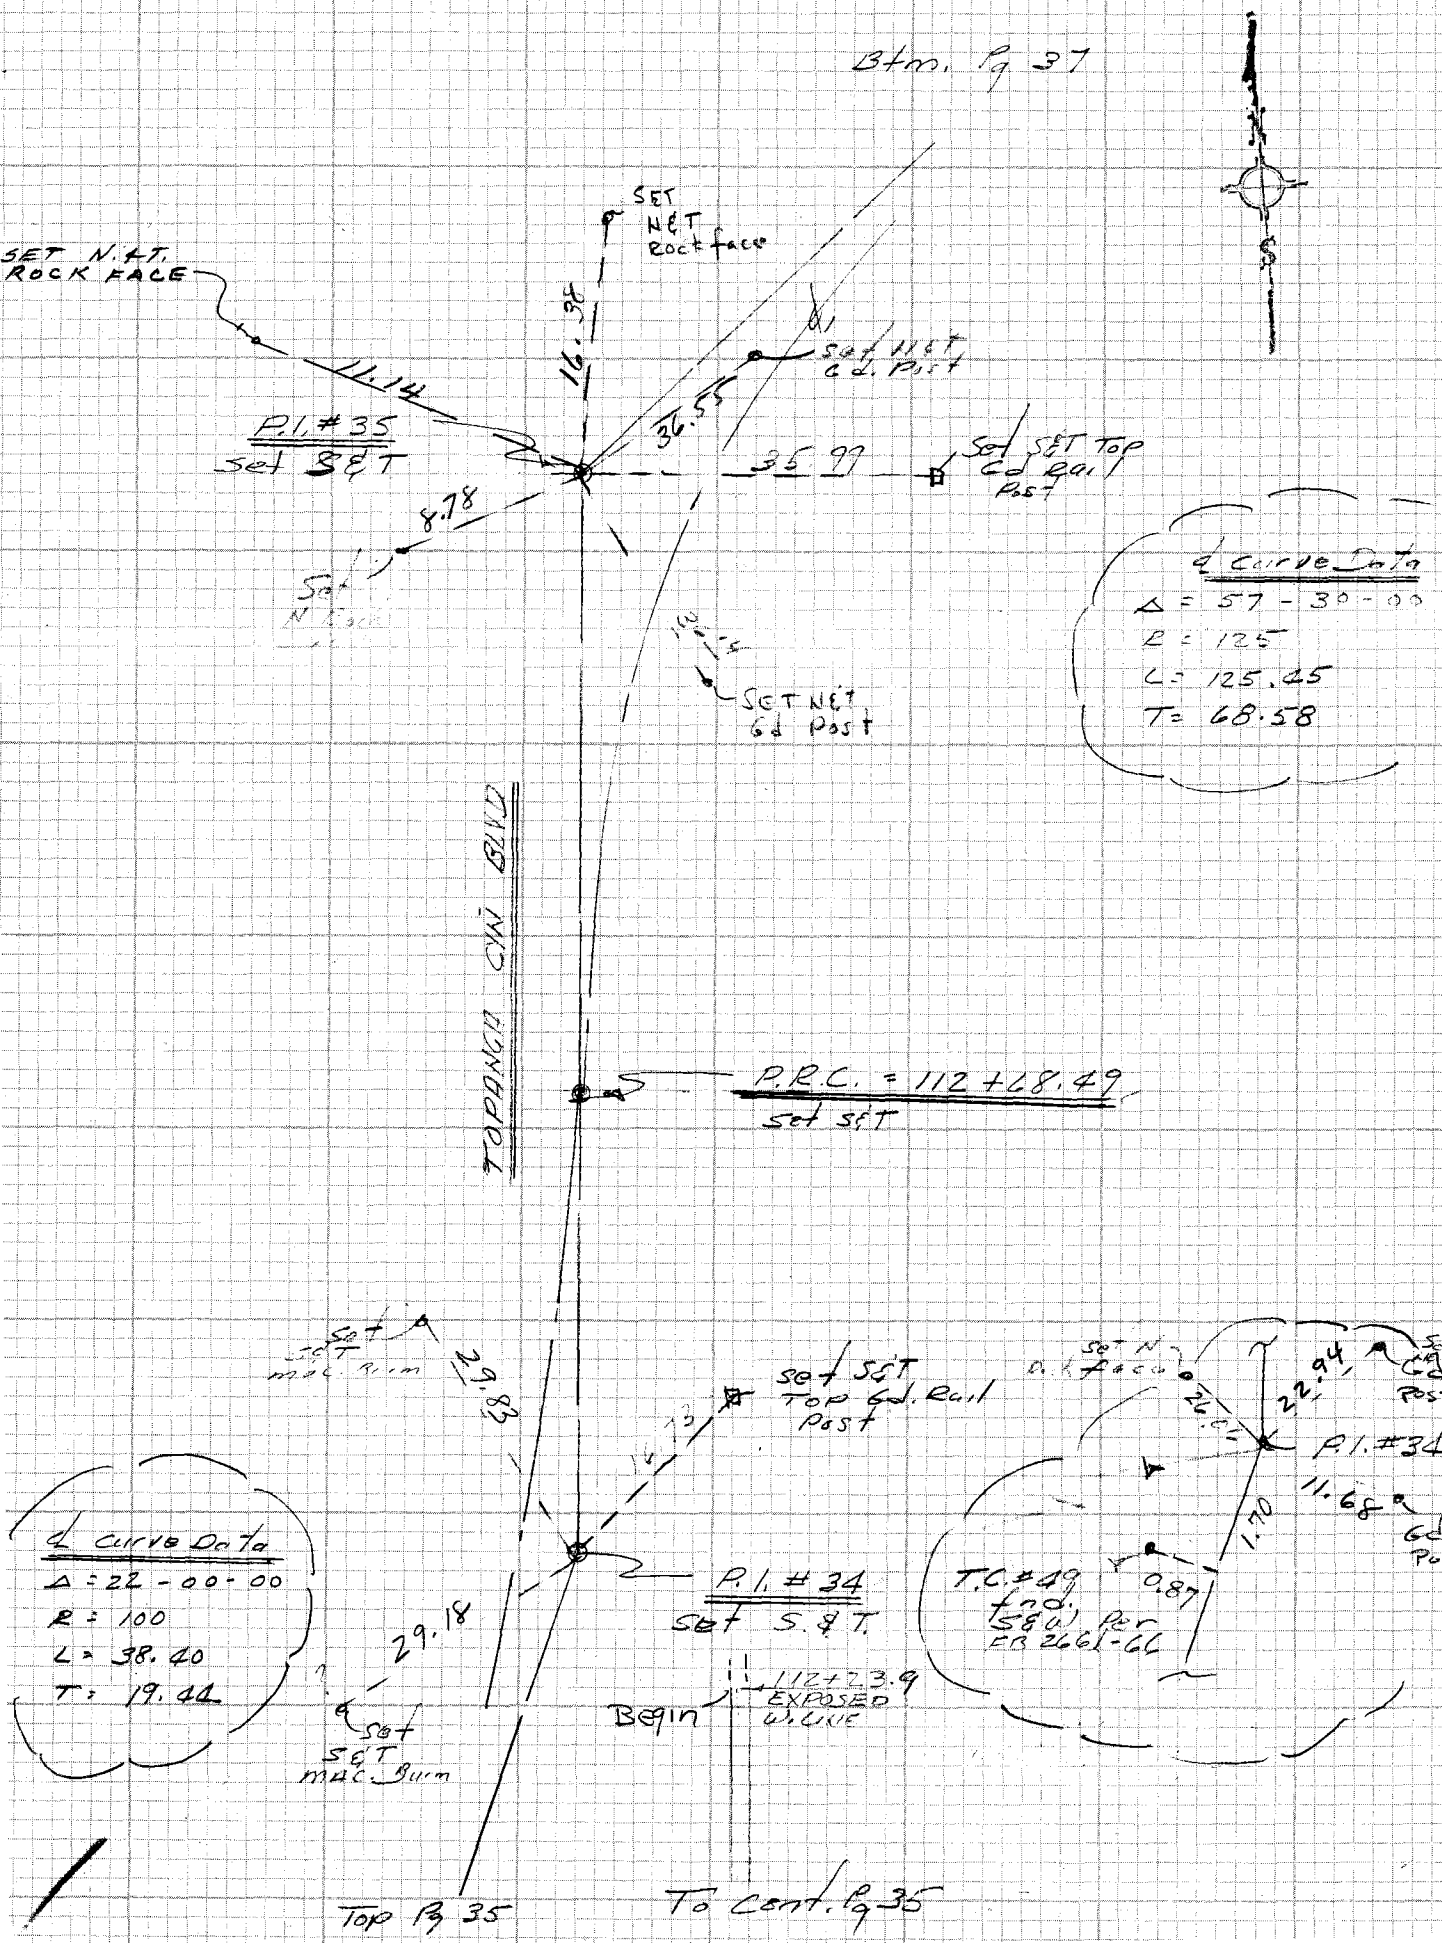

CE 310
76F3095-6/72

PLEASE RETURN TO
LOS ANGELES COUNTY ENGINEER
403 LOS ANGELES COUNTY ENGINEERING BLDG.

Do not ... es this side of this line

NOTE: ANY ADDITIONS OR CHANGES ON THIS SHEET MUST BE MADE OR CIRCLED IN RED INK WITH DATE AND NAME OF PERSON MAKING CHANGE

097 B-2

Notes Ck'd by	Survey of Topanga Cy Blvd F.B. 3637 PG. 37
Map No.	JN 5799.11 Tape Std °F
Office Work	Surveyed by E.L.
Checked	Notes S.L. Date 4-80
Date	Indexed H. HOLMAN APR 22 1980

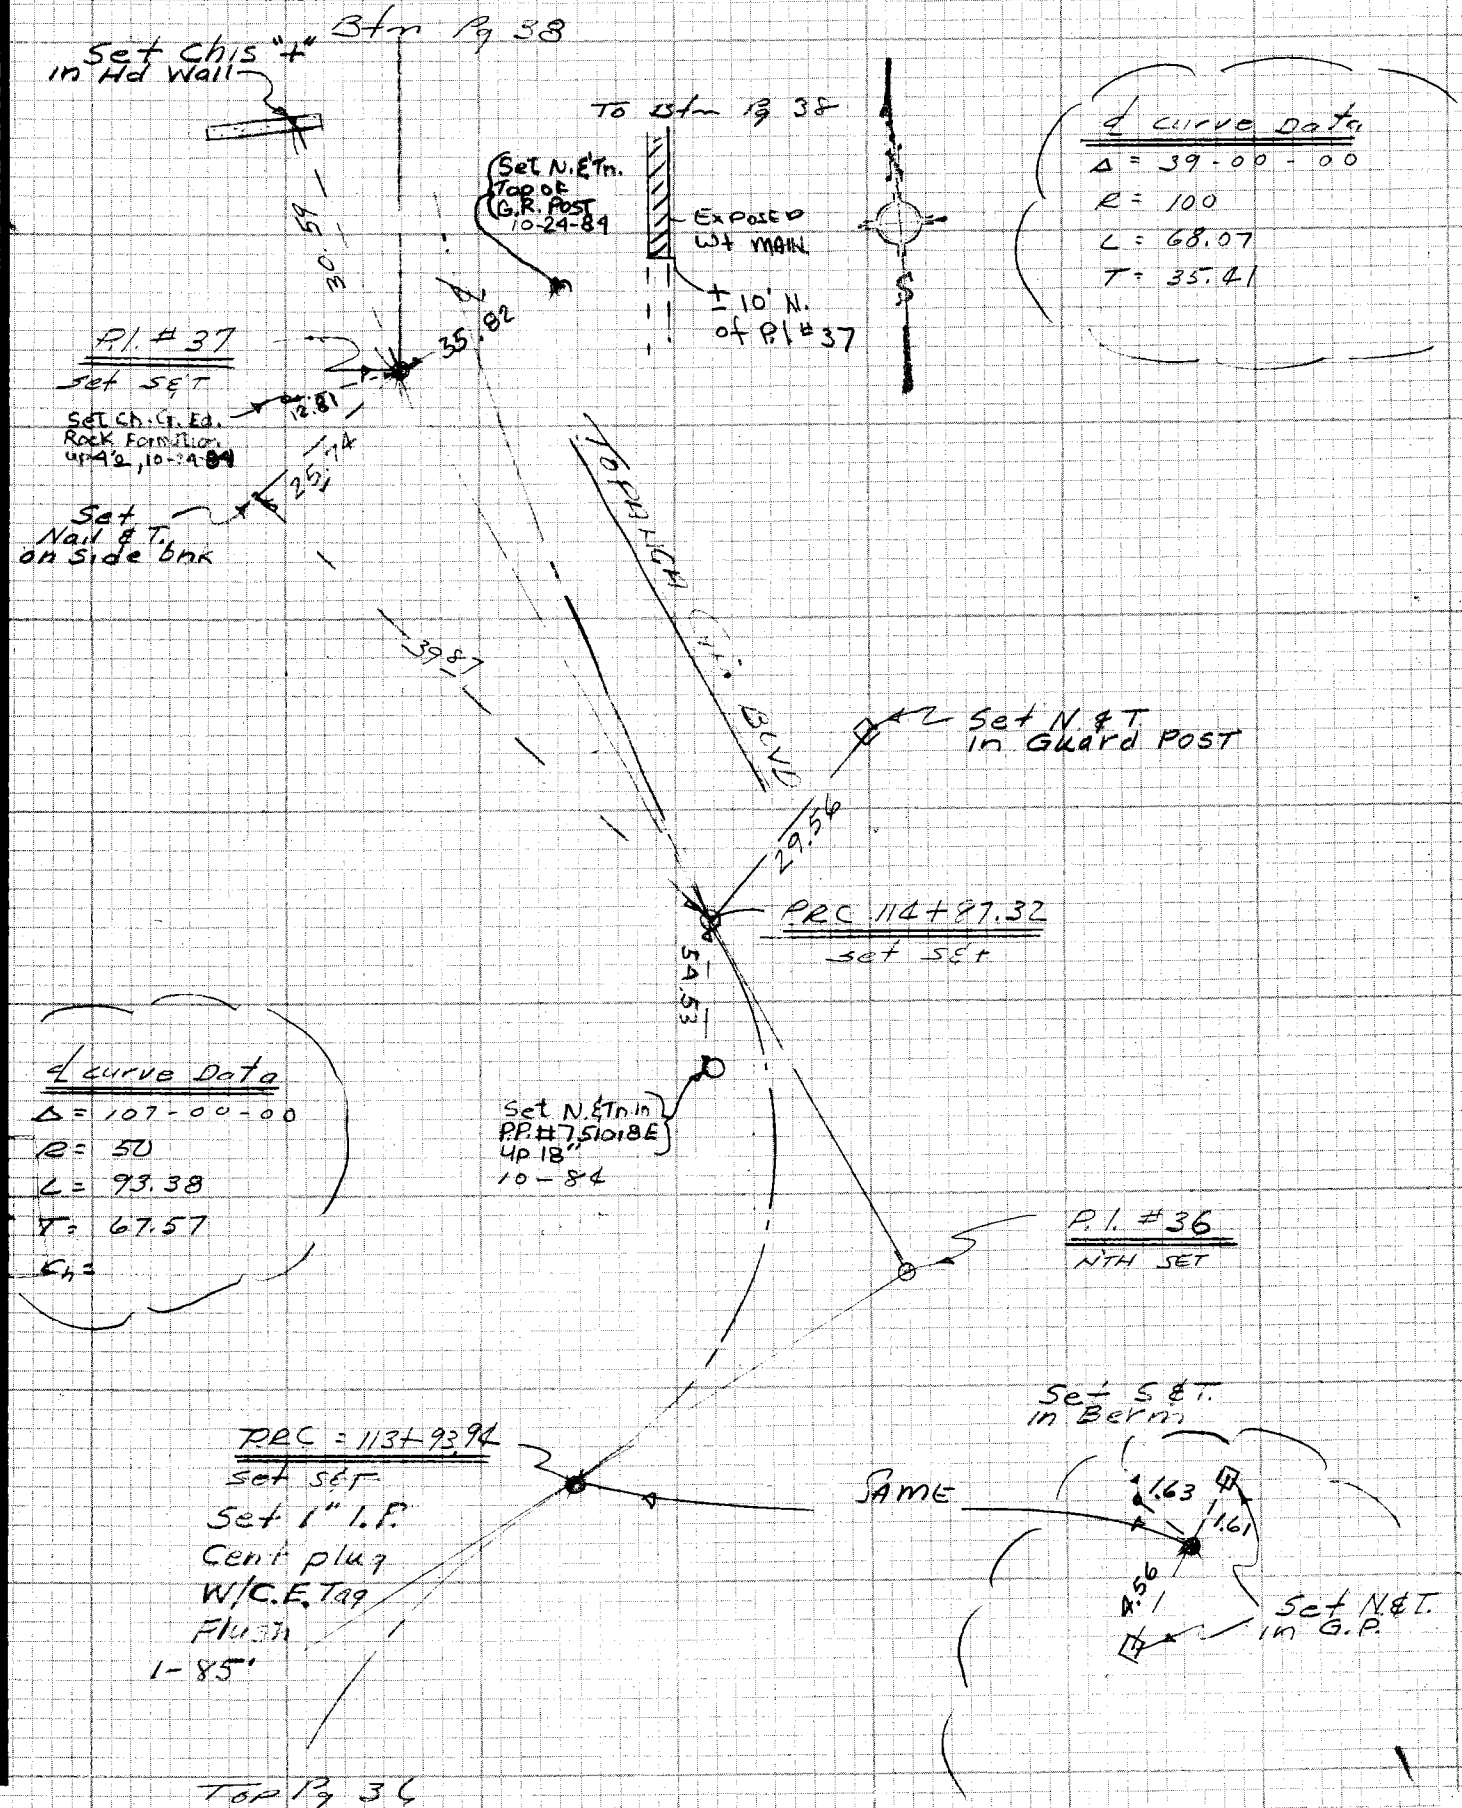

NOTE: ANY ADDITIONS OR CHANGES ON THIS SHEET MUST BE MADE OR CIRCLED IN RED INK WITH DATE AND NAME OF PERSON MAKING CHANGE

Do not extend notes this side of this line

PLEASE RETURN TO
LOS ANGELES COUNTY ENGINEER
403 LOS ANGELES COUNTY ENGINEERING BLDG.

CENTERLINE NOTE
CE 310
76F3095-4/73

F.B. 3639 PG. 38

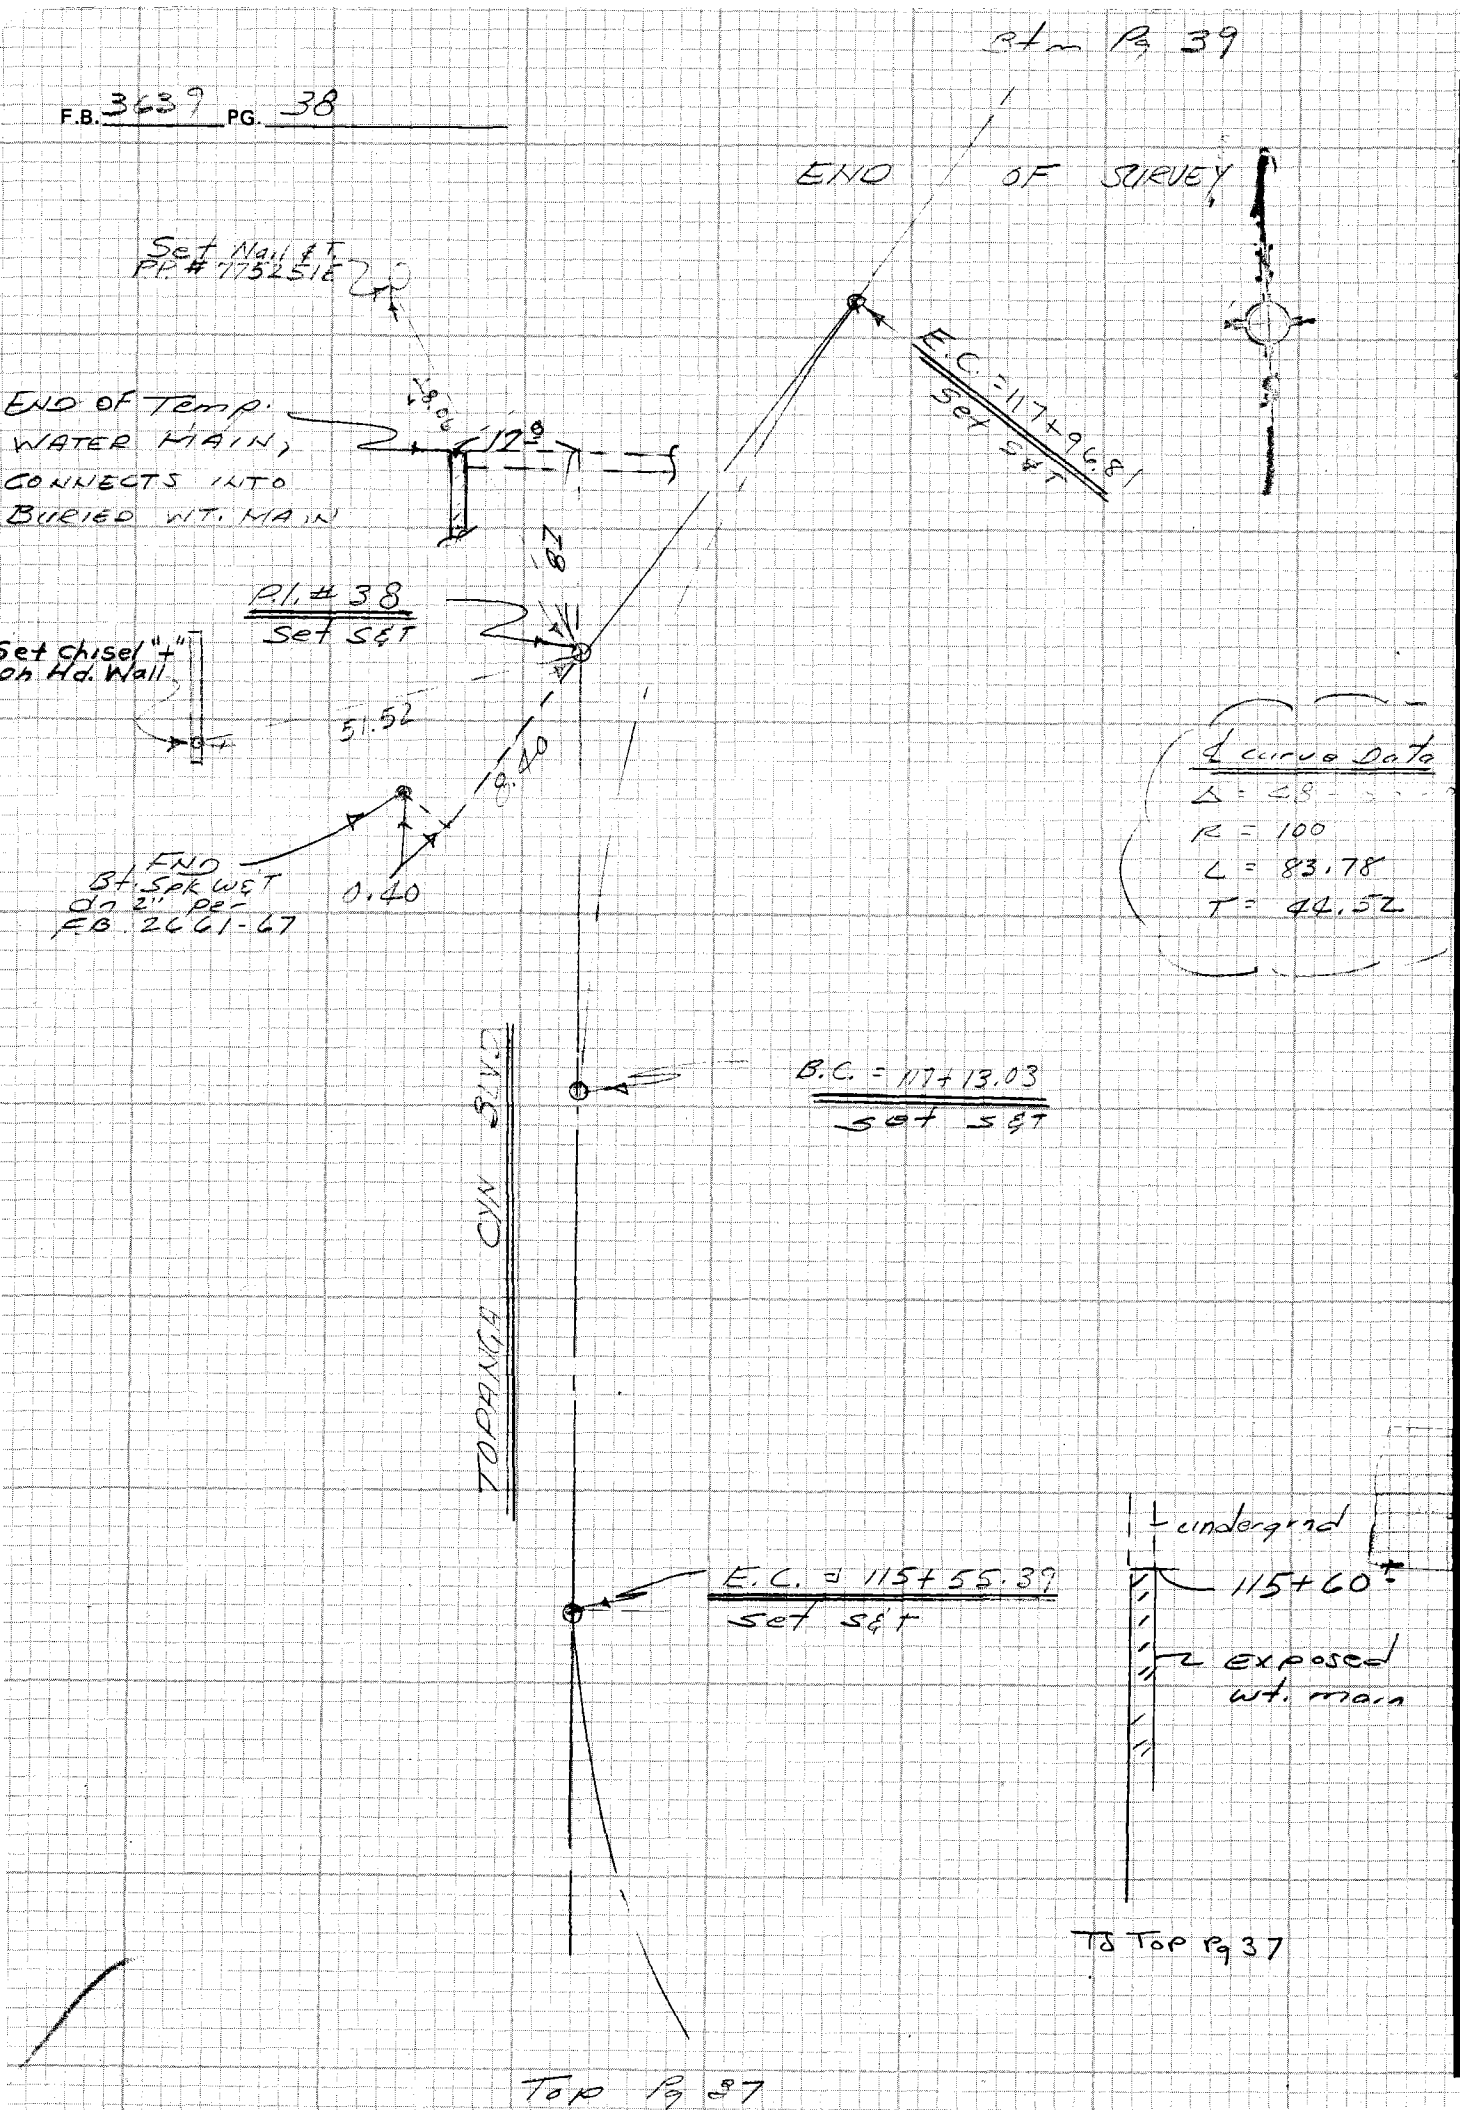

CE 310
76F309E 4-73

129-097 6-2

PLEASE RETURN TO
LOS ANGELES COUNTY ENGINEER
403 LOS ANGELES COUNTY ENGINEERING BLDG.

Do not ext... notes this side of this line

NOTE: ANY ADDITIONS OR CHANGES ON THIS SHEET MUST BE MADE OR CIRCLED IN RED INK WITH DATE AND NAME OF PERSON MAKING CHANGE

Notes Ck'd by	Survey of Topanga Cyn Blvd
Map No.	JN 5799.04 Tape Std °F
Office Work	Surveyed by E.L
Checked	Notes E.L Date 4.80
Date	Indexed H. HOLMAN APR 22 1980

F.B. 3639 PG. 39

Btm Pg 40

℄ curve Data
Δ = 86-00-00
R = 100
L = 150
T = 93.25

P.I. # 40

P.C.

TOPANGA CYN BLVD.

P.I. # 39

℄ curve Data
L = 25-00-00
R = 170
L = 74.18
T = 37.69

B.C. =

Top Pg 38

NOTE: ANY ADDITIONS OR CHANGES ON THIS SHEET MUST BE MADE OR CIRCLED IN RED INK WITH DATE AND NAME OF PERSON MAKING CHANGE

Do not extend notes this side of this line

179-097, B-1

(18)

PLEASE RETURN TO
LOS ANGELES COUNTY ENGINEER
403 LOS ANGELES COUNTY ENGINEERING BLDG.

CENTERLINE NOTES
CE 310
76F3095-4/73

F.B. 3639 PG. 40

Btm Pg 41

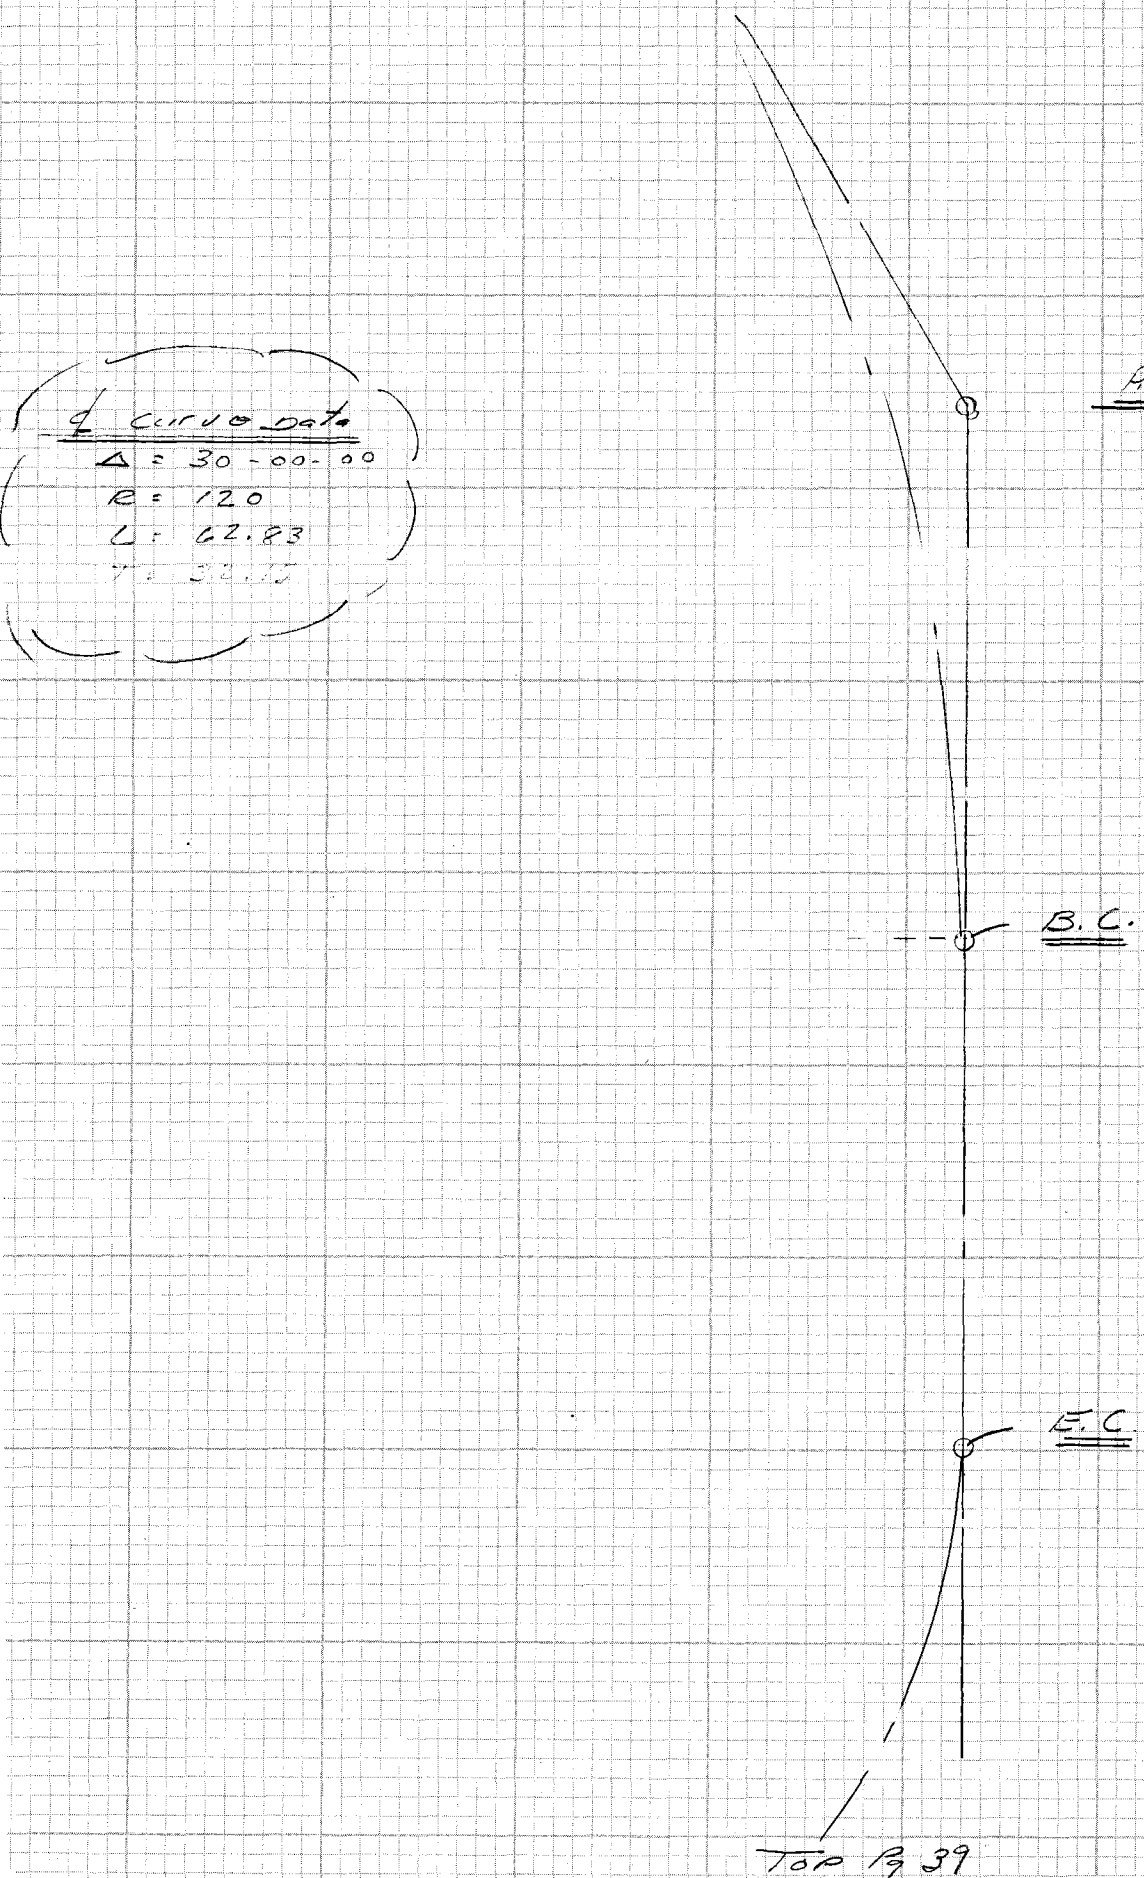

CE 310
76F3095-4/73

PLEASE RETURN TO
LOS ANGELES COUNTY ENGINEER
403 LOS ANGELES COUNTY ENGINEERING BLDG.

Do not ex[illegible] notes this side of this line

NOTE: ANY ADDITIONS OR CHANGES
ON THIS SHEET MUST BE MADE OR
CIRCLED IN RED INK WITH DATE AND
NAME OF PERSON MAKING CHANGE

Notes Ck'd by	Survey of Topanga Cyn Blvd	F.B. 3639 PG. 41
Map No.	JN 5799.44 Tape Std °F	
Office Work	Surveyed by E. Landa	
Checked	Notes E.L. Date 4-84	
Date	Indexed H. HOLMAN APR 22 1984	

NOTE: ANY ADDITIONS OR CHANGES ON THIS SHEET MUST BE MADE OR CIRCLED IN RED INK WITH DATE AND NAME OF PERSON MAKING CHANGE

(80)

129-097, B-1

Do not extend notes this side of this line

PLEASE RETURN TO
LOS ANGELES COUNTY ENGINEER
403 LOS ANGELES COUNTY ENGINEERING BLDG.

CENTERLINE NOTES
CE 310
76F3095-4/73

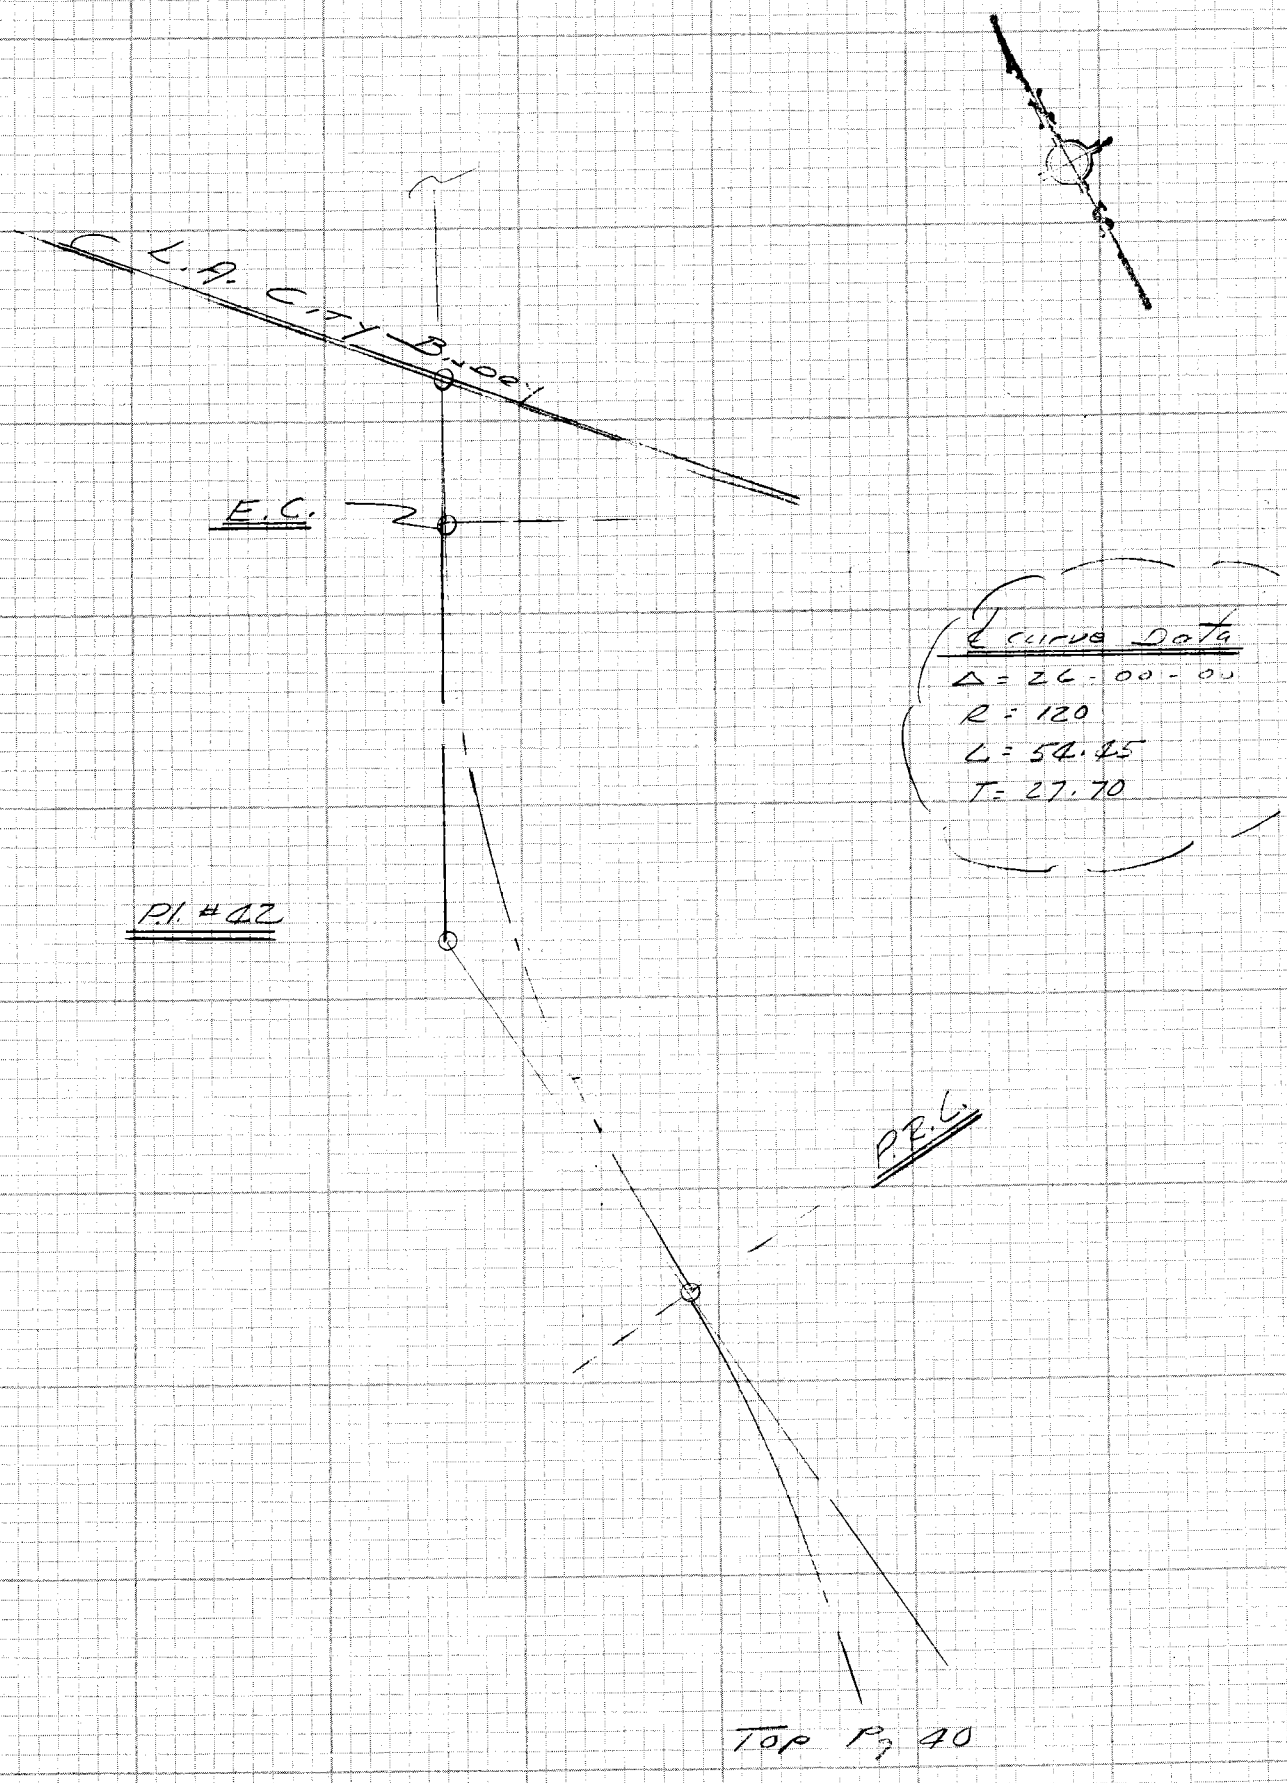

F.B. 3639 PG. 42

BLANK

CE 310
76F3095-4/73

PLEASE RETURN TO
LOS ANGELES COUNTY ENGINEER
403 LOS ANGELES COUNTY ENGINEERING BLDG.

Do not extend notes this side of this line

NOTE: ANY ADDITIONS OR CHANGES
ON THIS SHEET MUST BE MADE OR
CIRCLED IN RED INK WITH DATE AND
NAME OF PERSON MAKING CHANGE

Notes Ck'd by	Survey of Ahory Water Res. Site
Map No.	JN 5799.44 Tape Std °F
Office Work	Surveyed by E. Conde
Checked	Notes E. C. Date 3-26-79
Date	Indexed H. HOLMAN APR 22 1980

F.B. 3639 PG. 43

TOPANGA CYN W.W.

J.N 5799.44

CALLE DEL BARCO

EASEMENT FOR CONSTR. OF WATER RES. STORAGE

REF: BK 161 PG 36 TR. 10570
RANCHO TOPANGA MALIBU SEQUIT
FB. 2784 - 128, 129-130

NOTE: ANY ADDITIONS OR CHANGES ON THIS SHEET MUST BE MADE OR CIRCLED IN RED INK WITH DATE AND NAME OF PERSON MAKING CHANGE

114-077, C-1

Do not extend notes this side of this line

PLEASE RETURN TO
LOS ANGELES COUNTY ENGINEER
403 LOS ANGELES COUNTY ENGINEERING BLDG.

CENTERLINE NOTES
CE 310
76F3095-4/73

F.B. 3639 PG. 44

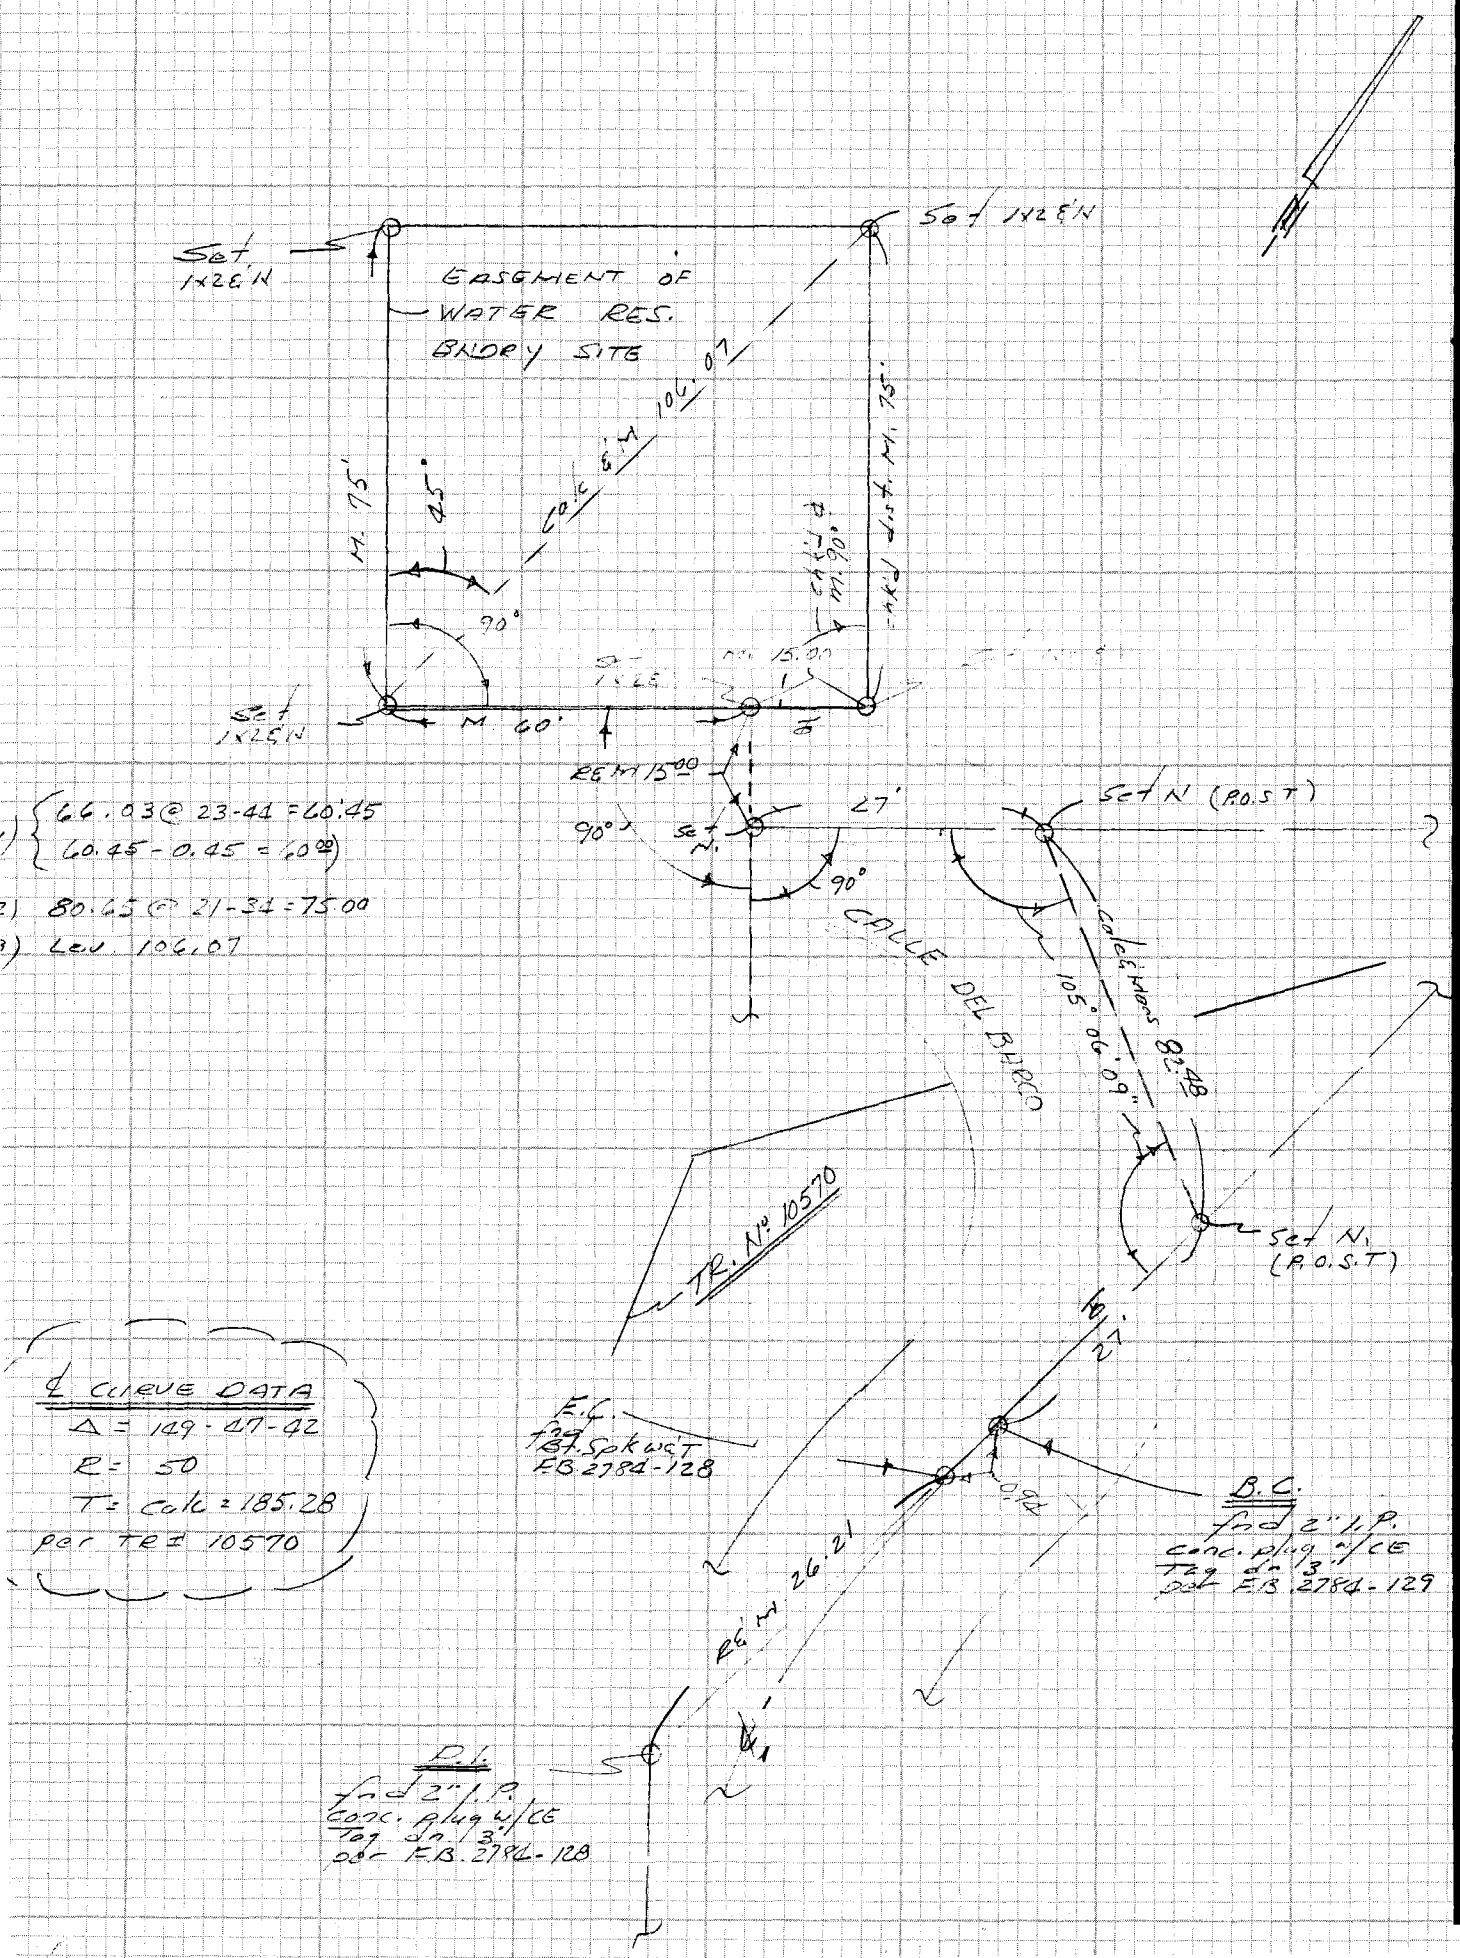

1) { 66.03 @ 23-44 = 60.45
60.45 - 0.45 = 60.00 }

2) 80.65 @ 21-34 = 75.00

3) Lev. 106.07

℄ CURVE DATA
Δ = 149-47-42
R = 50
T = Calc = 185.28
per TR # 10570

CE 310
76F3095-4/73

32

PLEASE RETURN TO
LOS ANGELES COUNTY ENGINEER
403 LOS ANGELES COUNTY ENGINEERING BLDG.

114-077, C-1

Do not exceed notes this side of this line

NOTE: ANY ADDITIONS OR CHANGES ON THIS SHEET MUST BE MADE OR CIRCLED IN RED INK WITH DATE AND NAME OF PERSON MAKING CHANGE

W.W. DIST # 29

Notes Ck'd by	Survey of TOPANGA CYN. BLVD.
Map No.	JN 1523.97 Tape ____ Std ____ °F
Office Work	Surveyed by N.E. WACKER
Checked	Notes N.E.W. Date DEC. 82
Date	Indexed H. HOLMAN DEC 22 1982

F.B. 3639 PG. 45

J.N. 1523.97

W.W. DIST # 29

SOUTH TOPANGA CYN. BLVD.

LOCATION OF IMPROVEMENTS

FROM STA. 34+00 TO 118+00

REF.

F.B. 3639

PARTY:

WACKER
FALSEY
MANLEY

NOTE: ANY ADDITIONS OR CHANGES ON THIS SHEET MUST BE MADE OR CIRCLED IN RED INK WITH DATE AND NAME OF PERSON MAKING CHANGE

Do not extend notes this side of this line

PLEASE RETURN TO
LOS ANGELES COUNTY ENGINEER
403 LOS ANGELES COUNTY ENGINEERING BLDG.

CENTERLINE NOTES
CE 310
76F3095-4/73

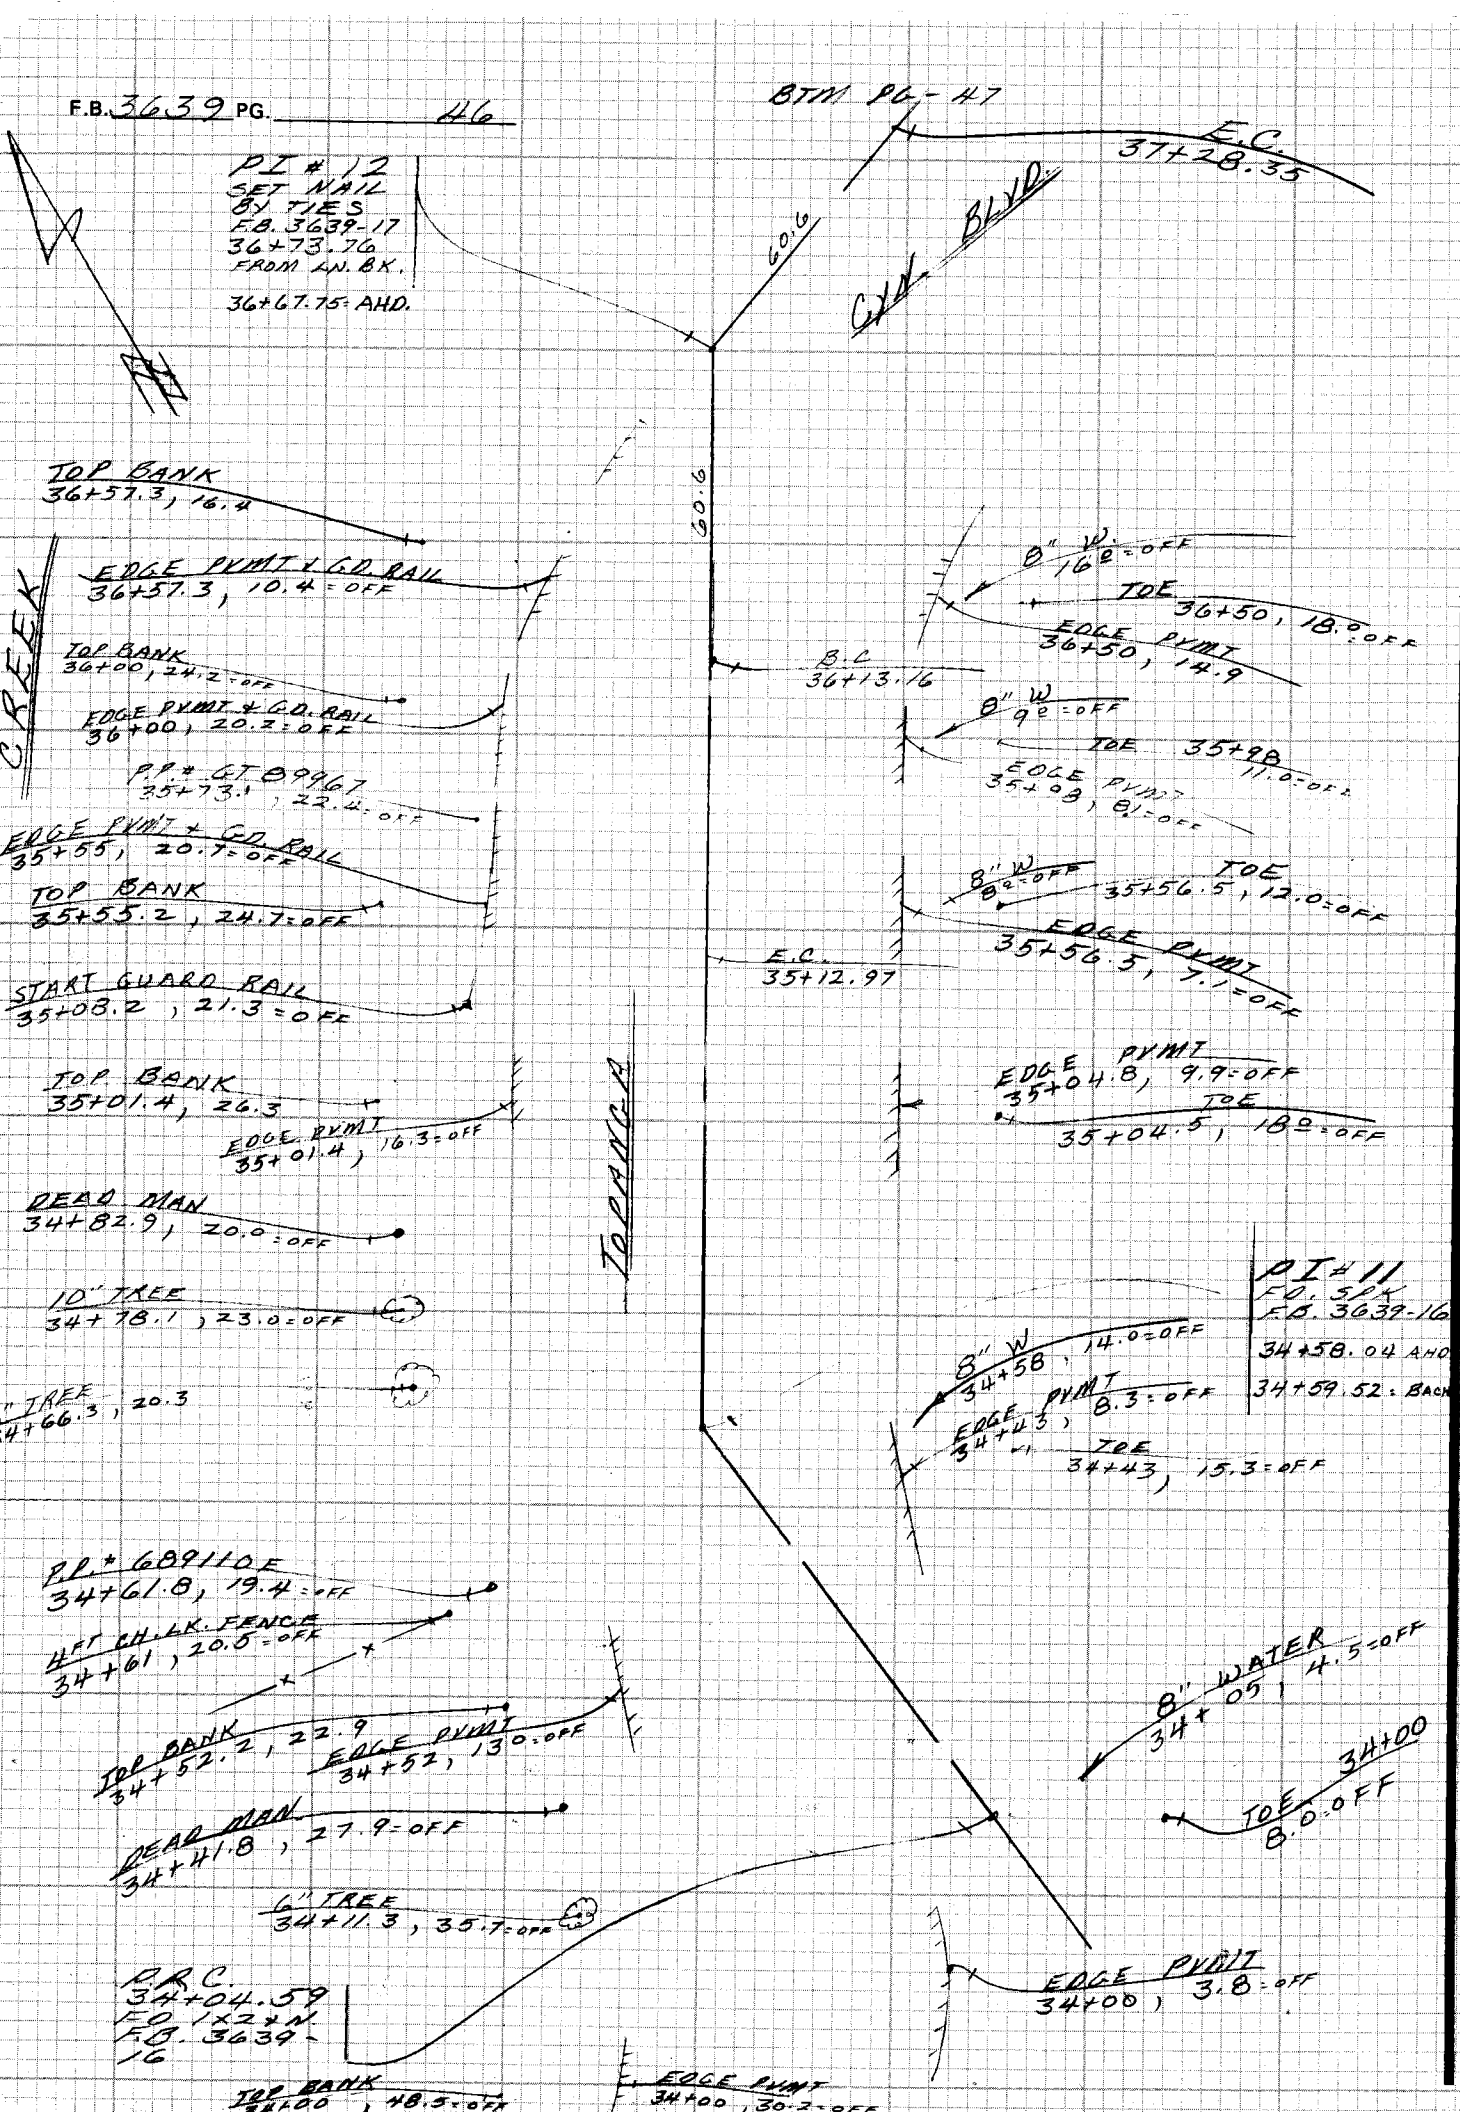

CE 310
76F3095-4/73

PLEASE RETURN TO
LOS ANGELES COUNTY ENGINEER
403 LOS ANGELES COUNTY ENGINEERING BLDG.

Do not extend notes this side of this line

NOTE: ANY ADDITIONS OR CHANGES ON THIS SHEET MUST BE MADE OR CIRCLED IN RED INK WITH DATE AND NAME OF PERSON MAKING CHANGE

W.W4 29

Notes Ck'd by	Survey of TOPANGA CYN. BLVD. F.B. 3639 PG. 47
Map No.	JN 1523.97 Tape Std °F
Office Work	Surveyed by M. E. WACKER
Checked	Notes M.E.W. Date DEC. 82
Date	Indexed H. HOLMAN DEC 22 1982

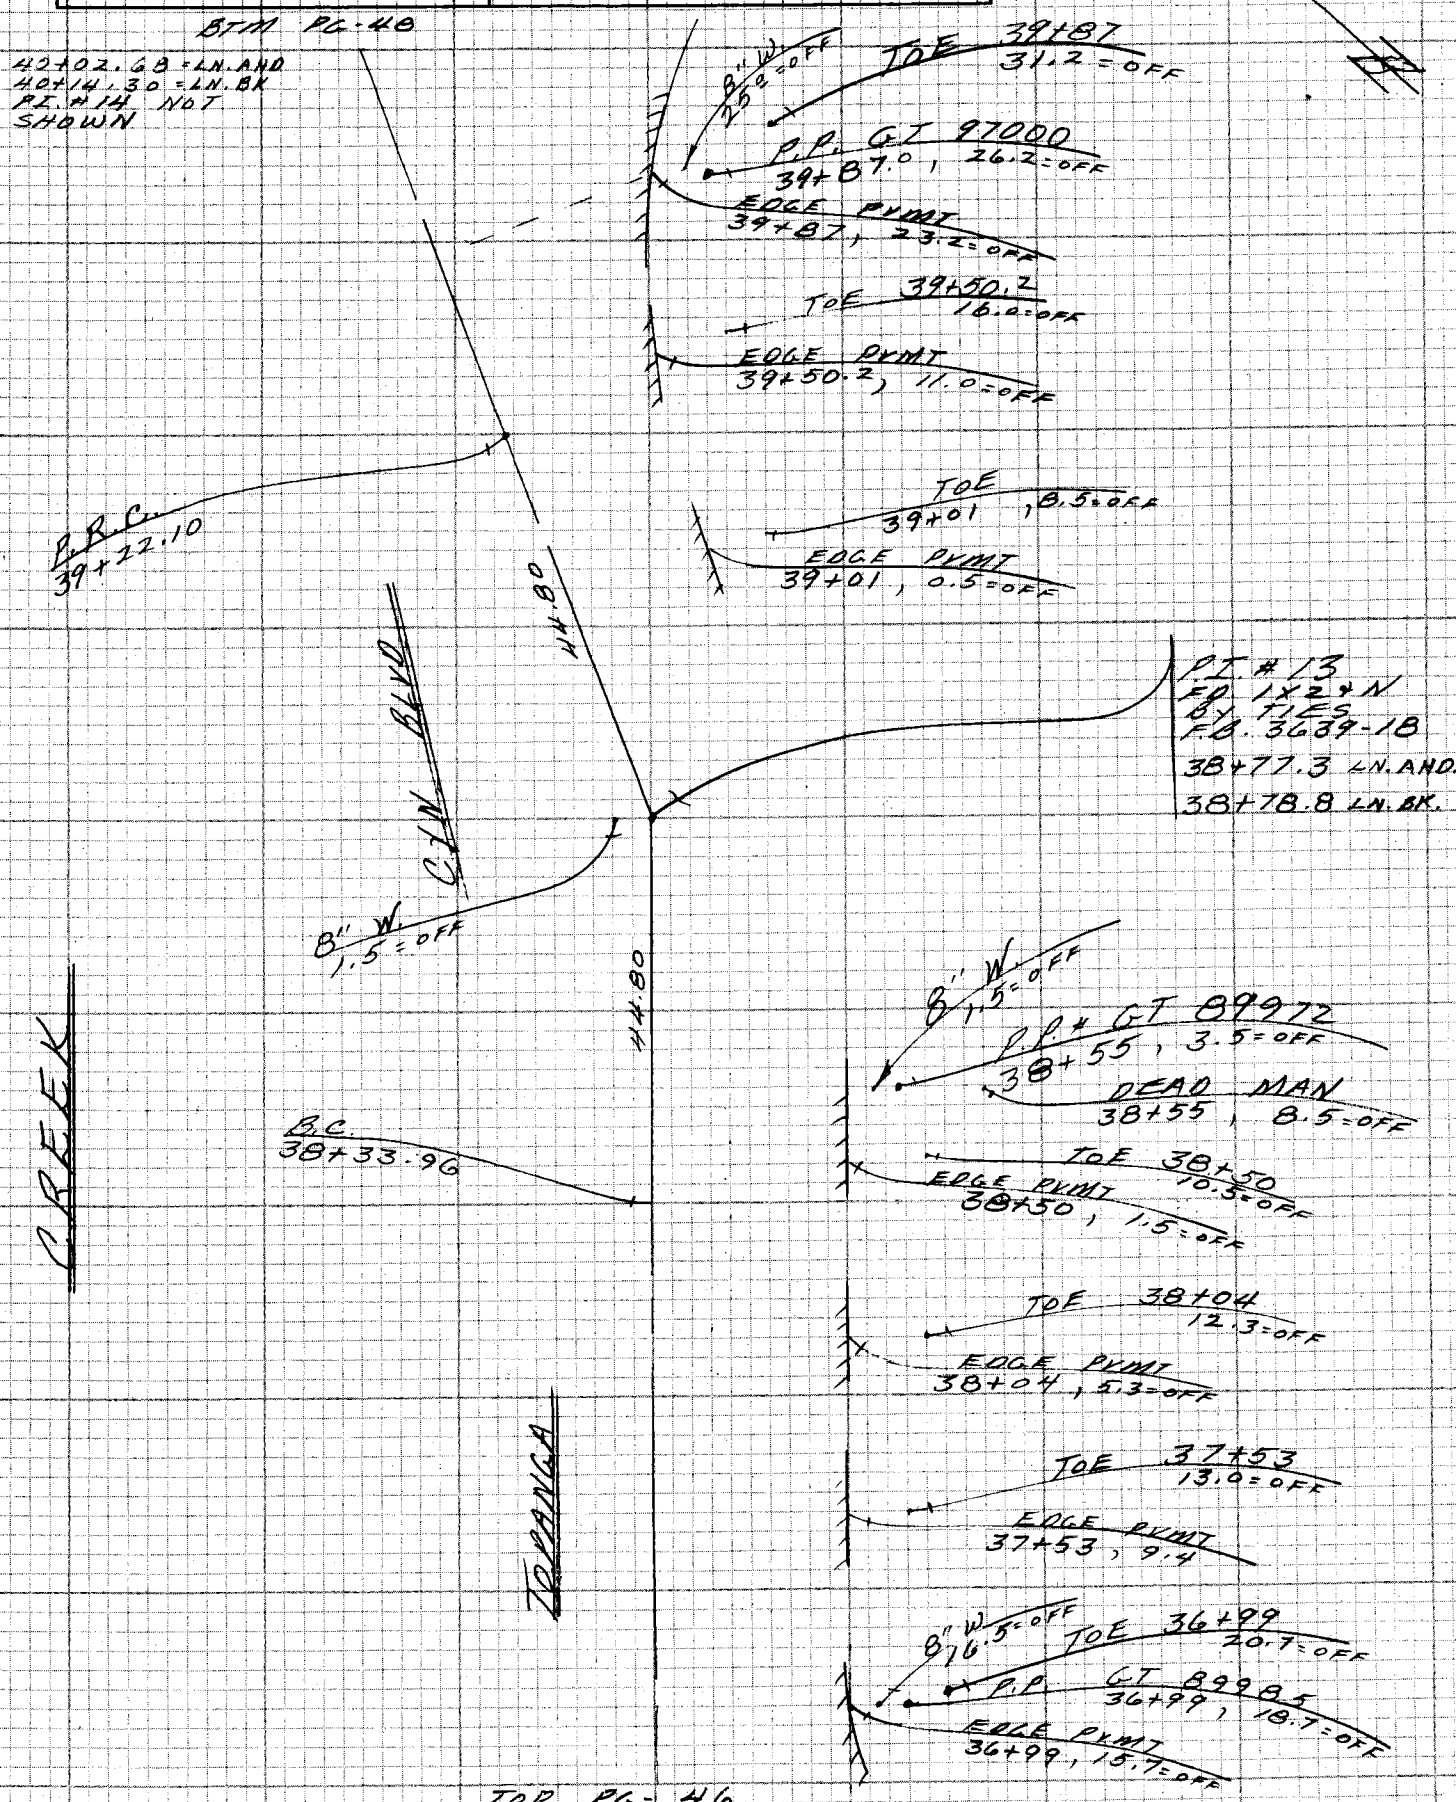

TOP PG-46

NOTE: ANY ADDITIONS OR CHANGES ON THIS SHEET MUST BE MADE OR CIRCLED IN RED INK WITH DATE AND NAME OF PERSON MAKING CHANGE

129-097, B-3 (11)

Do not extend notes this side of this line

PLEASE RETURN TO
LOS ANGELES COUNTY ENGINEER
403 LOS ANGELES COUNTY ENGINEERING BLDG.

CENTERLINE NOTES
CE 310
76F3095-4/73

F.B. 3639 PG. 48

BTM. PG - 49

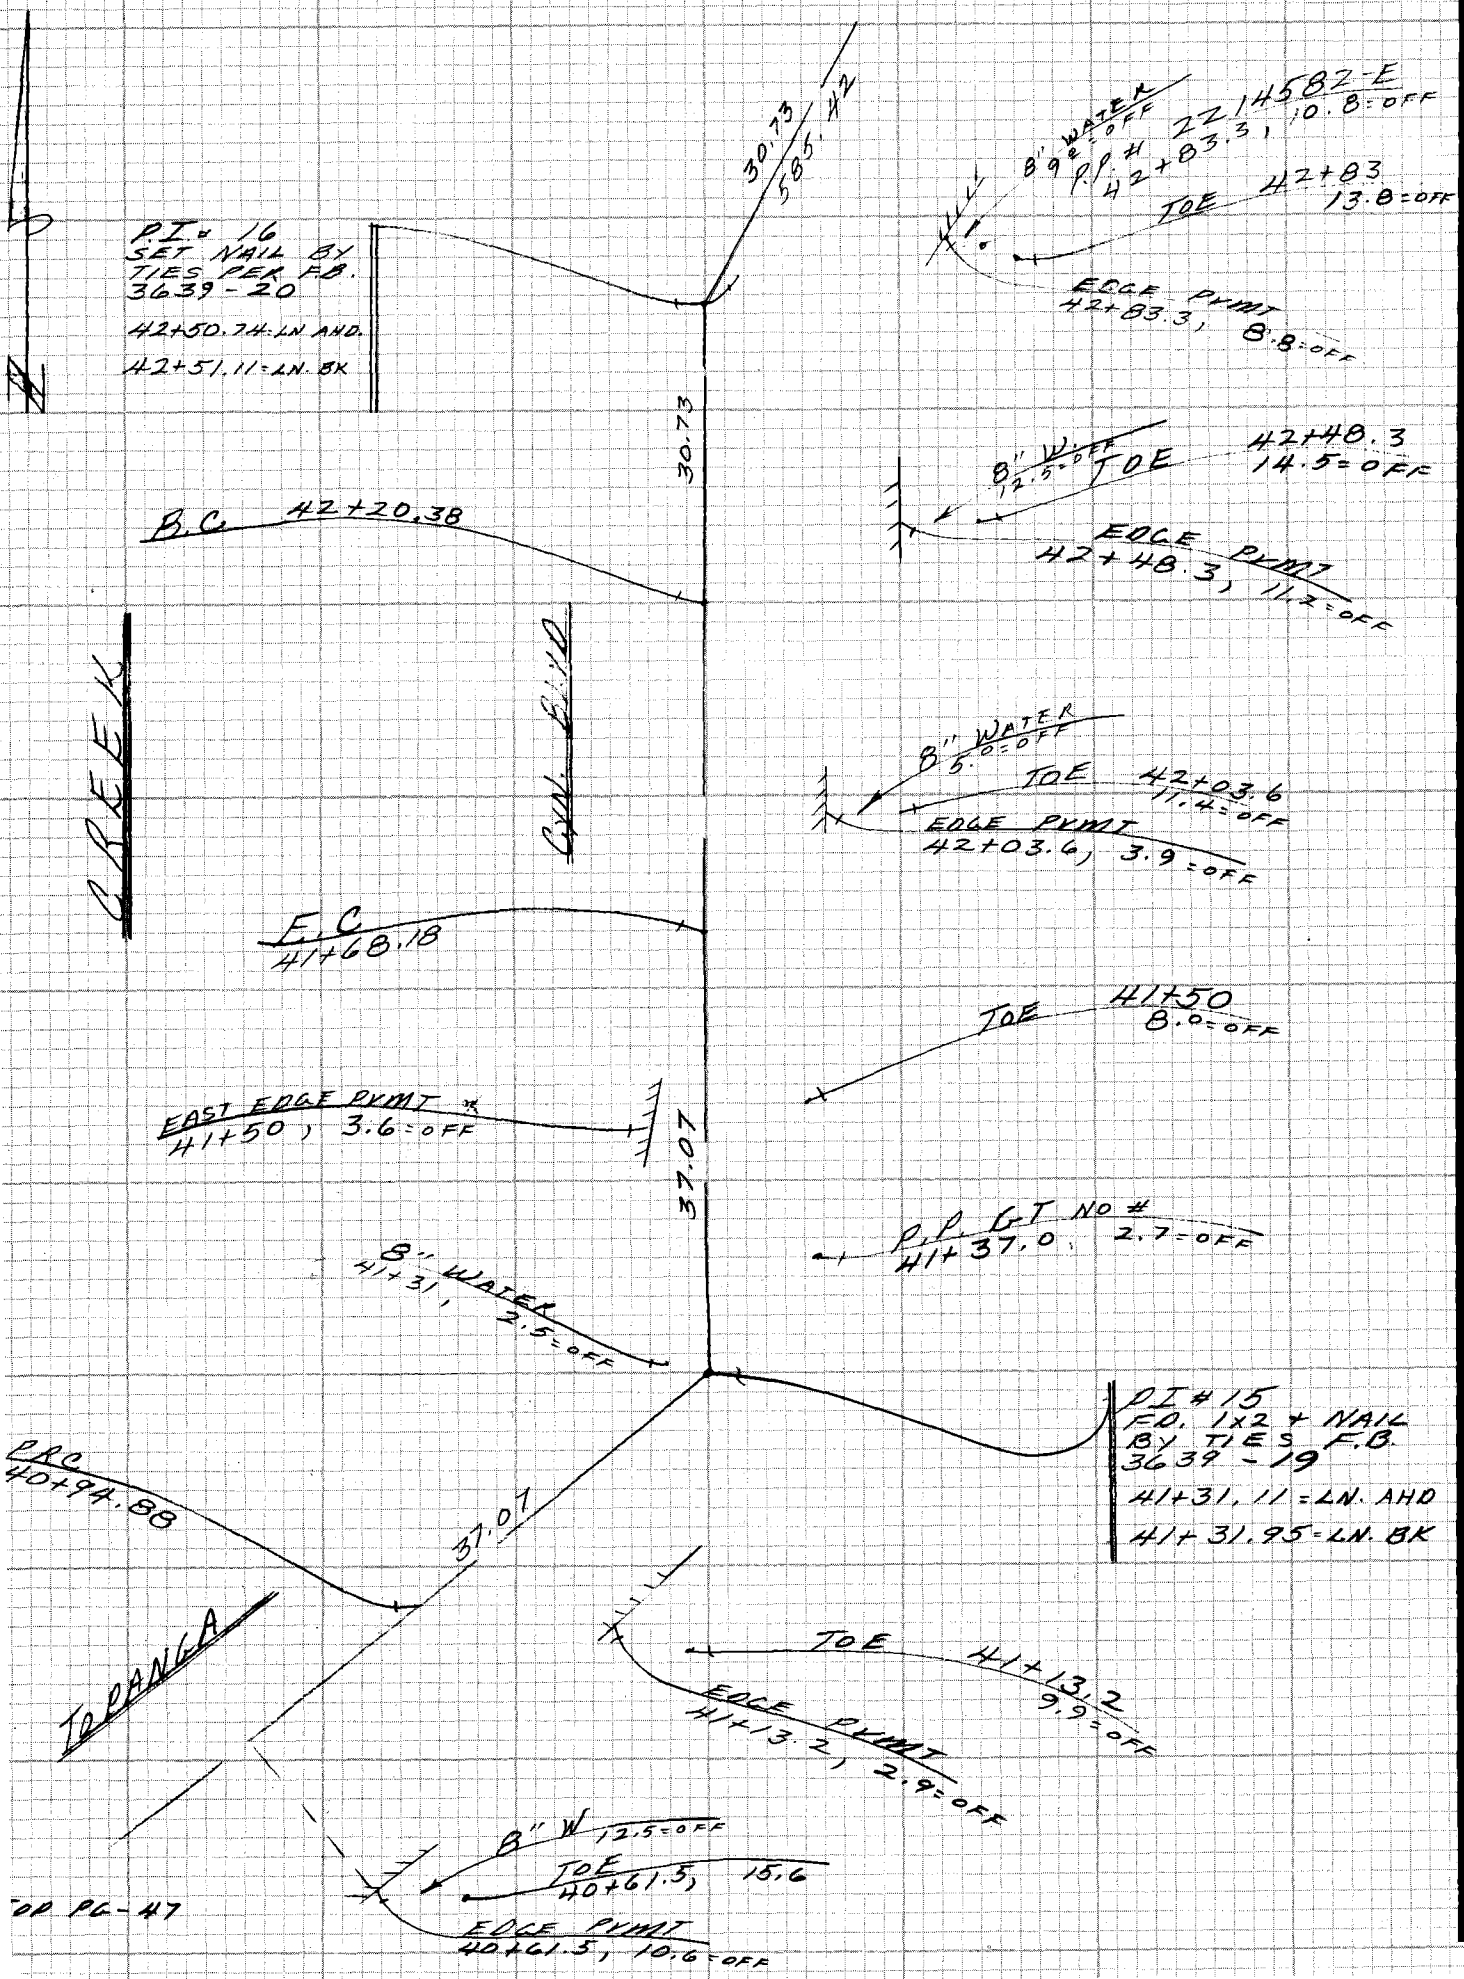

CE 310
76F3095-4/73

PLEASE RETURN TO
LOS ANGELES COUNTY ENGINEER
403 LOS ANGELES COUNTY ENGINEERING BLDG.

Do not extend notes this side of this line

NOTE: ANY ADDITIONS OR CHANGES ON THIS SHEET MUST BE MADE OR CIRCLED IN RED INK WITH DATE AND NAME OF PERSON MAKING CHANGE

129-097 B-3 12

Notes Ck'd by	Survey of TOPANGA CYN. BLVD. F.B. 3639 PG. 49
Map No.	JN 1523.97 Tape Std °F
Office Work	Surveyed by M.E. WACKER
Checked	Notes M.E.W. Date DEC. 82
Date	Indexed H. HOLMAN DEC 22 1982

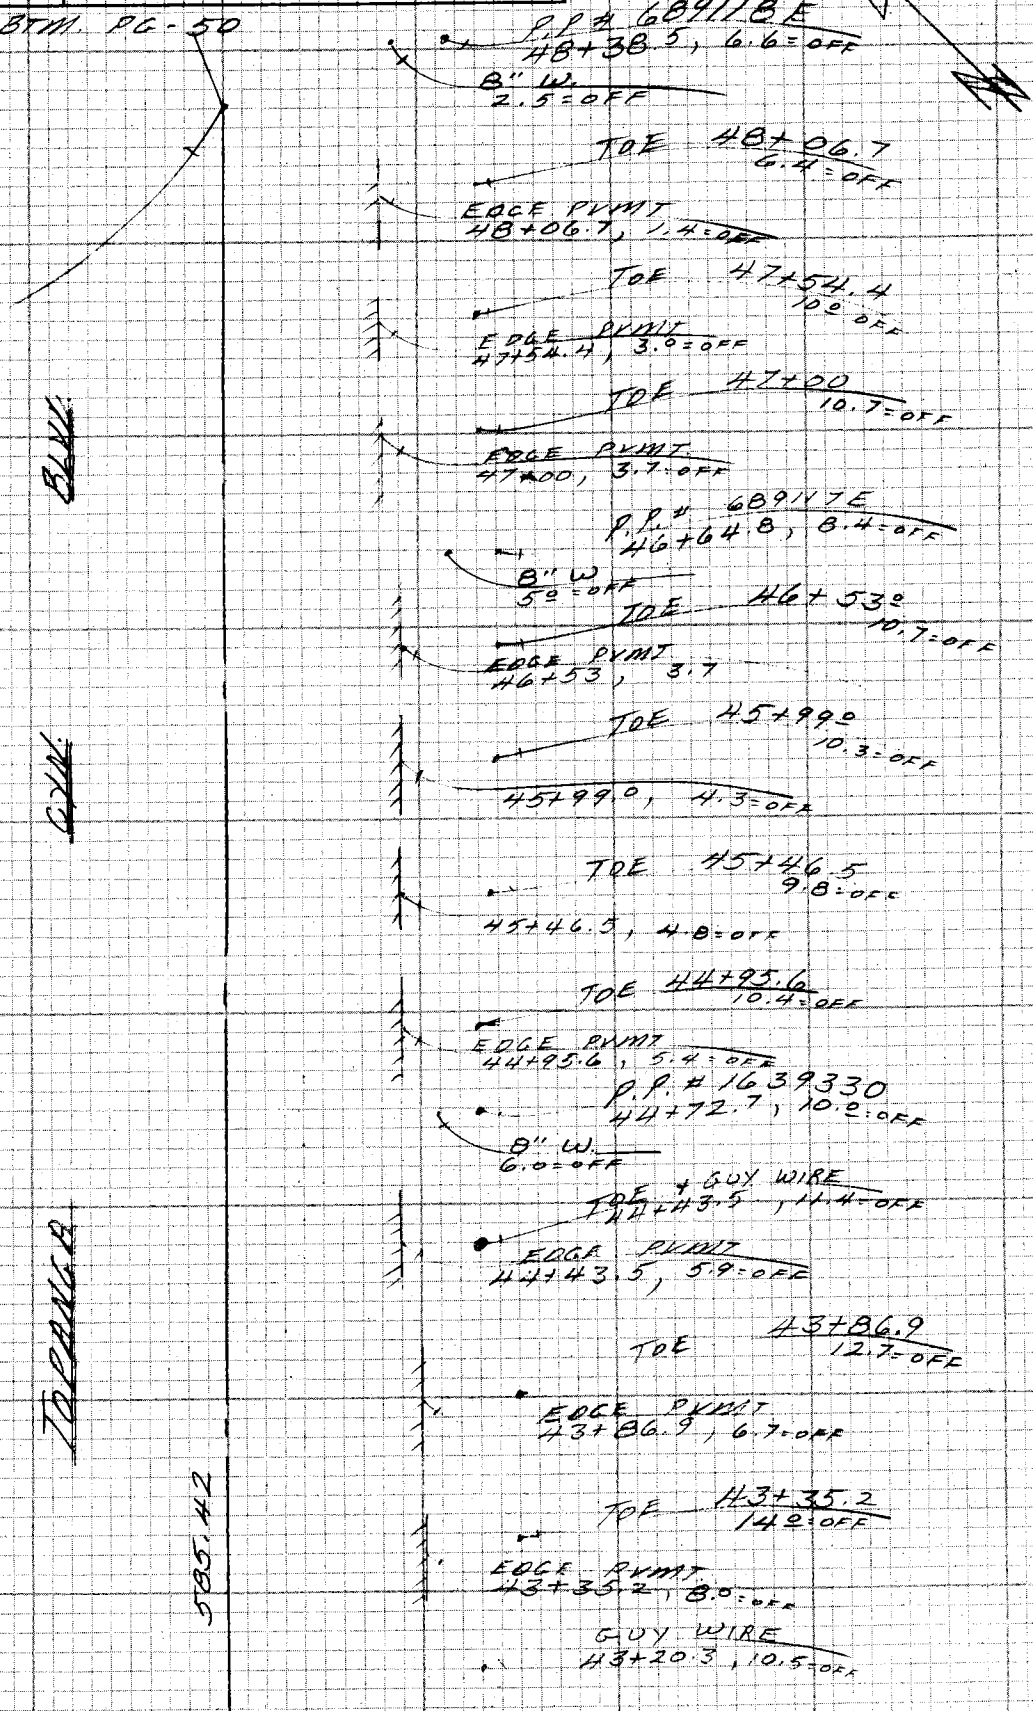

NOTE: ANY ADDITIONS OR CHANGES ON THIS SHEET MUST BE MADE OR CIRCLED IN RED INK WITH DATE AND NAME OF PERSON MAKING CHANGE

1-9-097, B-3 (12)

Do not extend notes this side of this line

PLEASE RETURN TO
LOS ANGELES COUNTY ENGINEER
403 LOS ANGELES COUNTY ENGINEERING BLDG.

CENTERLINE NOTES
CE 310
76F3095-4/73

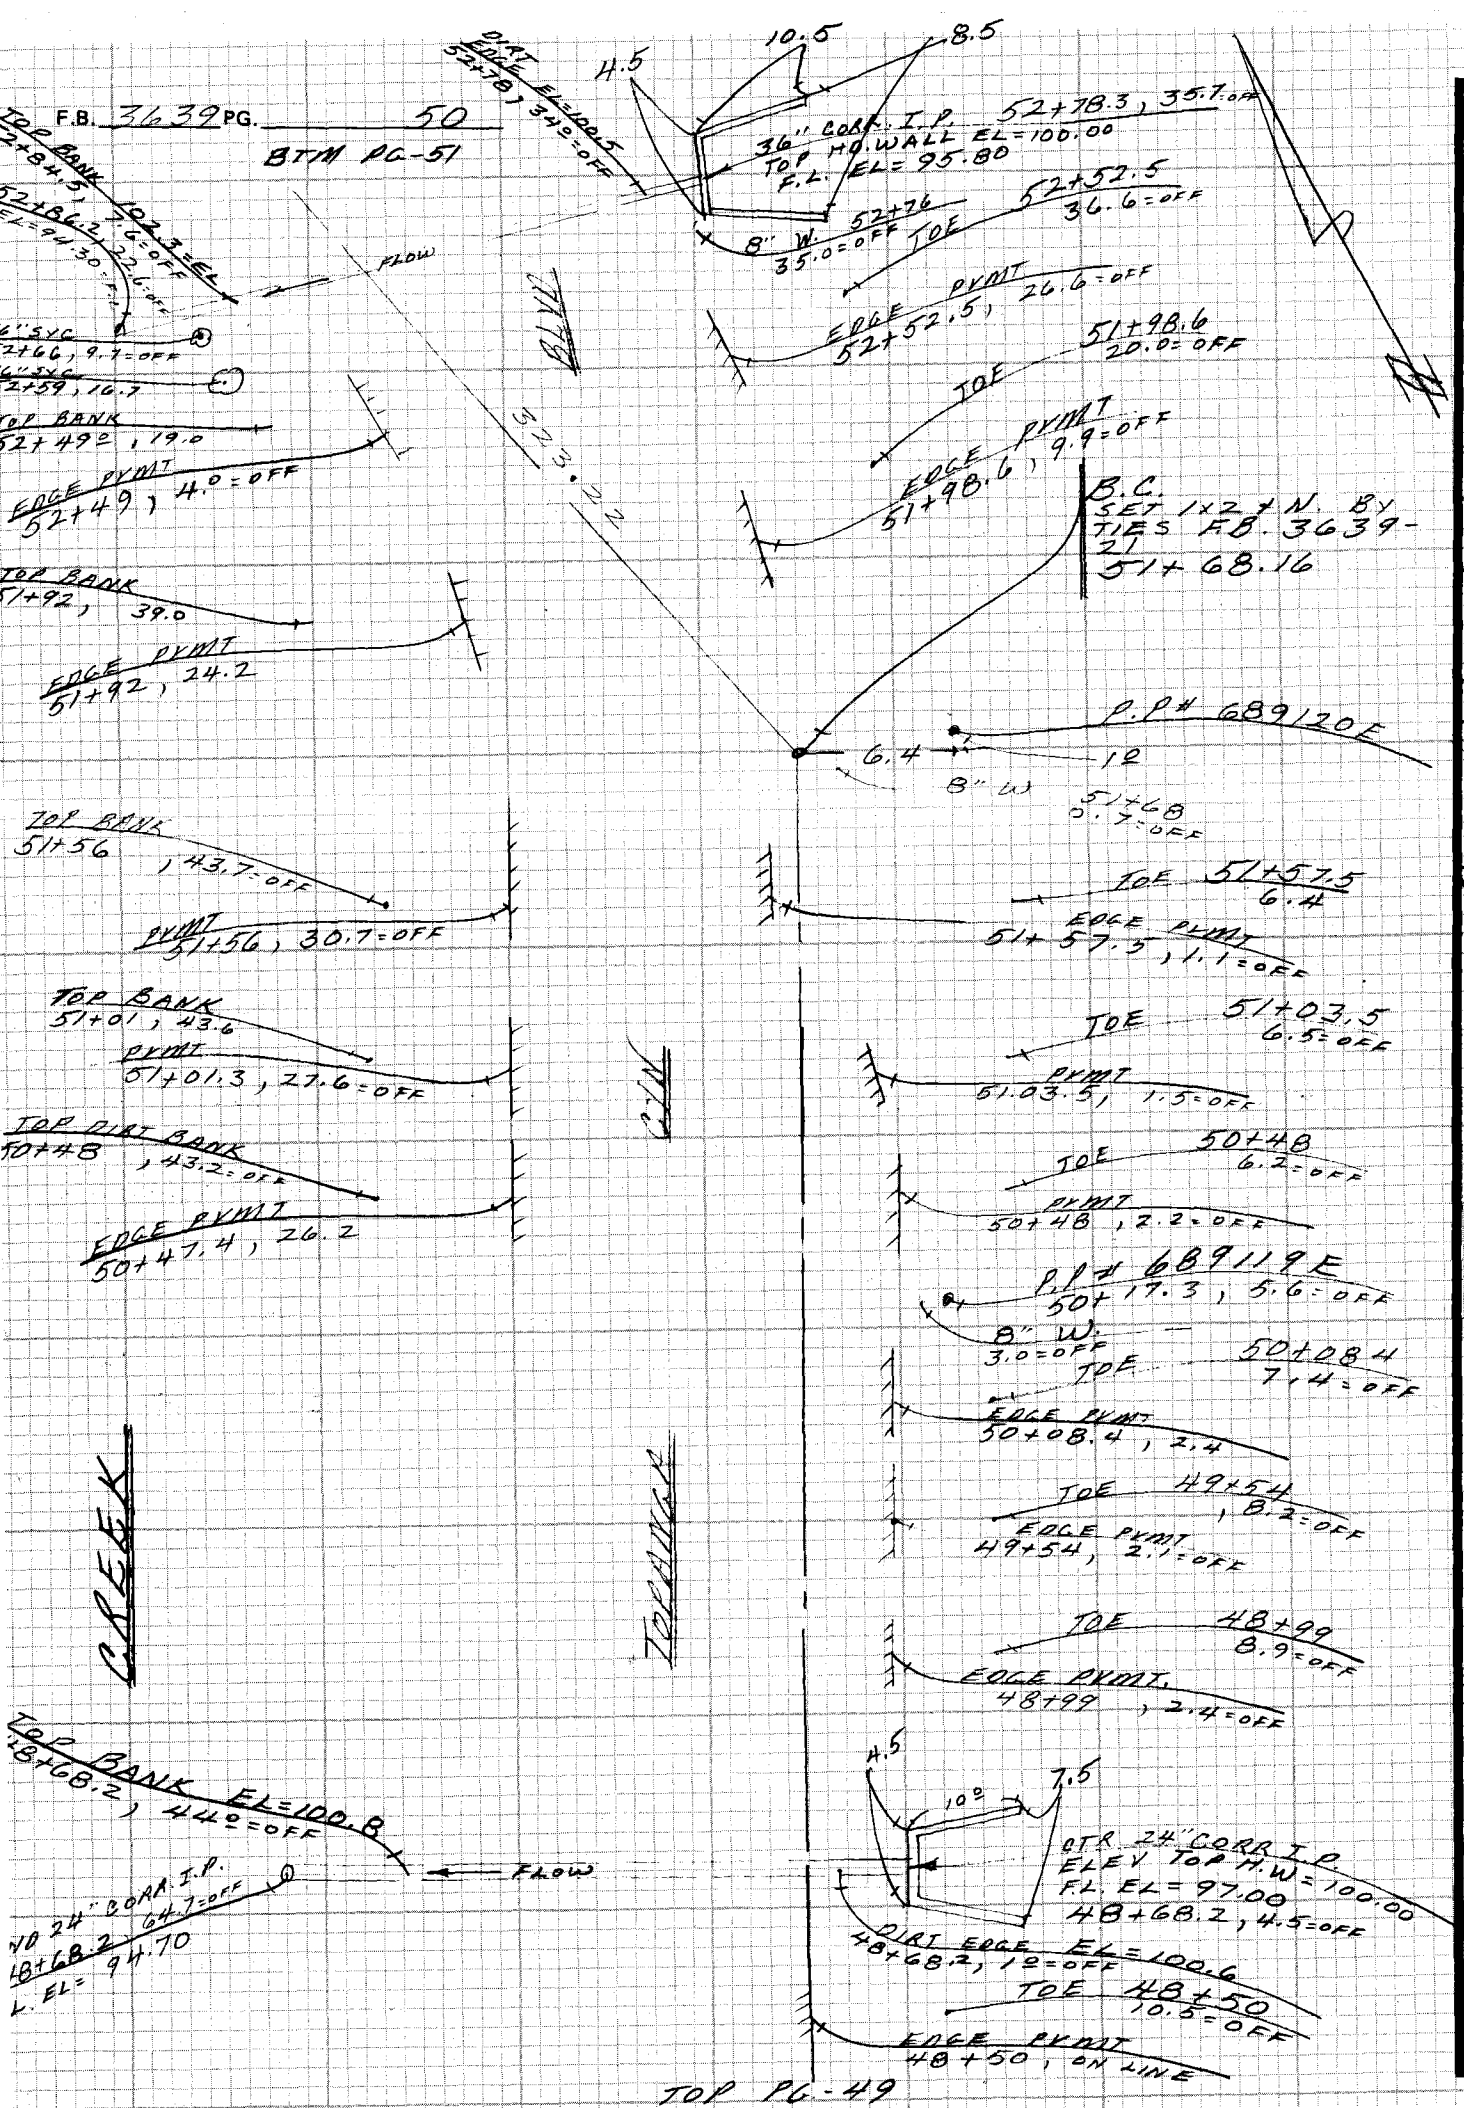

CE 310
76F3095-4/73

PLEASE RETURN TO
LOS ANGELES COUNTY ENGINEER
403 LOS ANGELES COUNTY ENGINEERING BLDG.

Do not extend notes this side of this line

NOTE: ANY ADDITIONS OR CHANGES ON THIS SHEET MUST BE MADE OR CIRCLED IN RED INK WITH DATE AND NAME OF PERSON MAKING CHANGE

(12)

129-097-2

Notes Ck'd by	Survey of TOPANGA CYN. BLVD.
Map No.	JN 1523.93 Tape Std °F
Office Work	Surveyed by M.E. WACKER
Checked	Notes M.E.W. Date DEC. 82
Date	Indexed H. HOLMAN DEC 22 1982

F.B. 3639 PG. 51

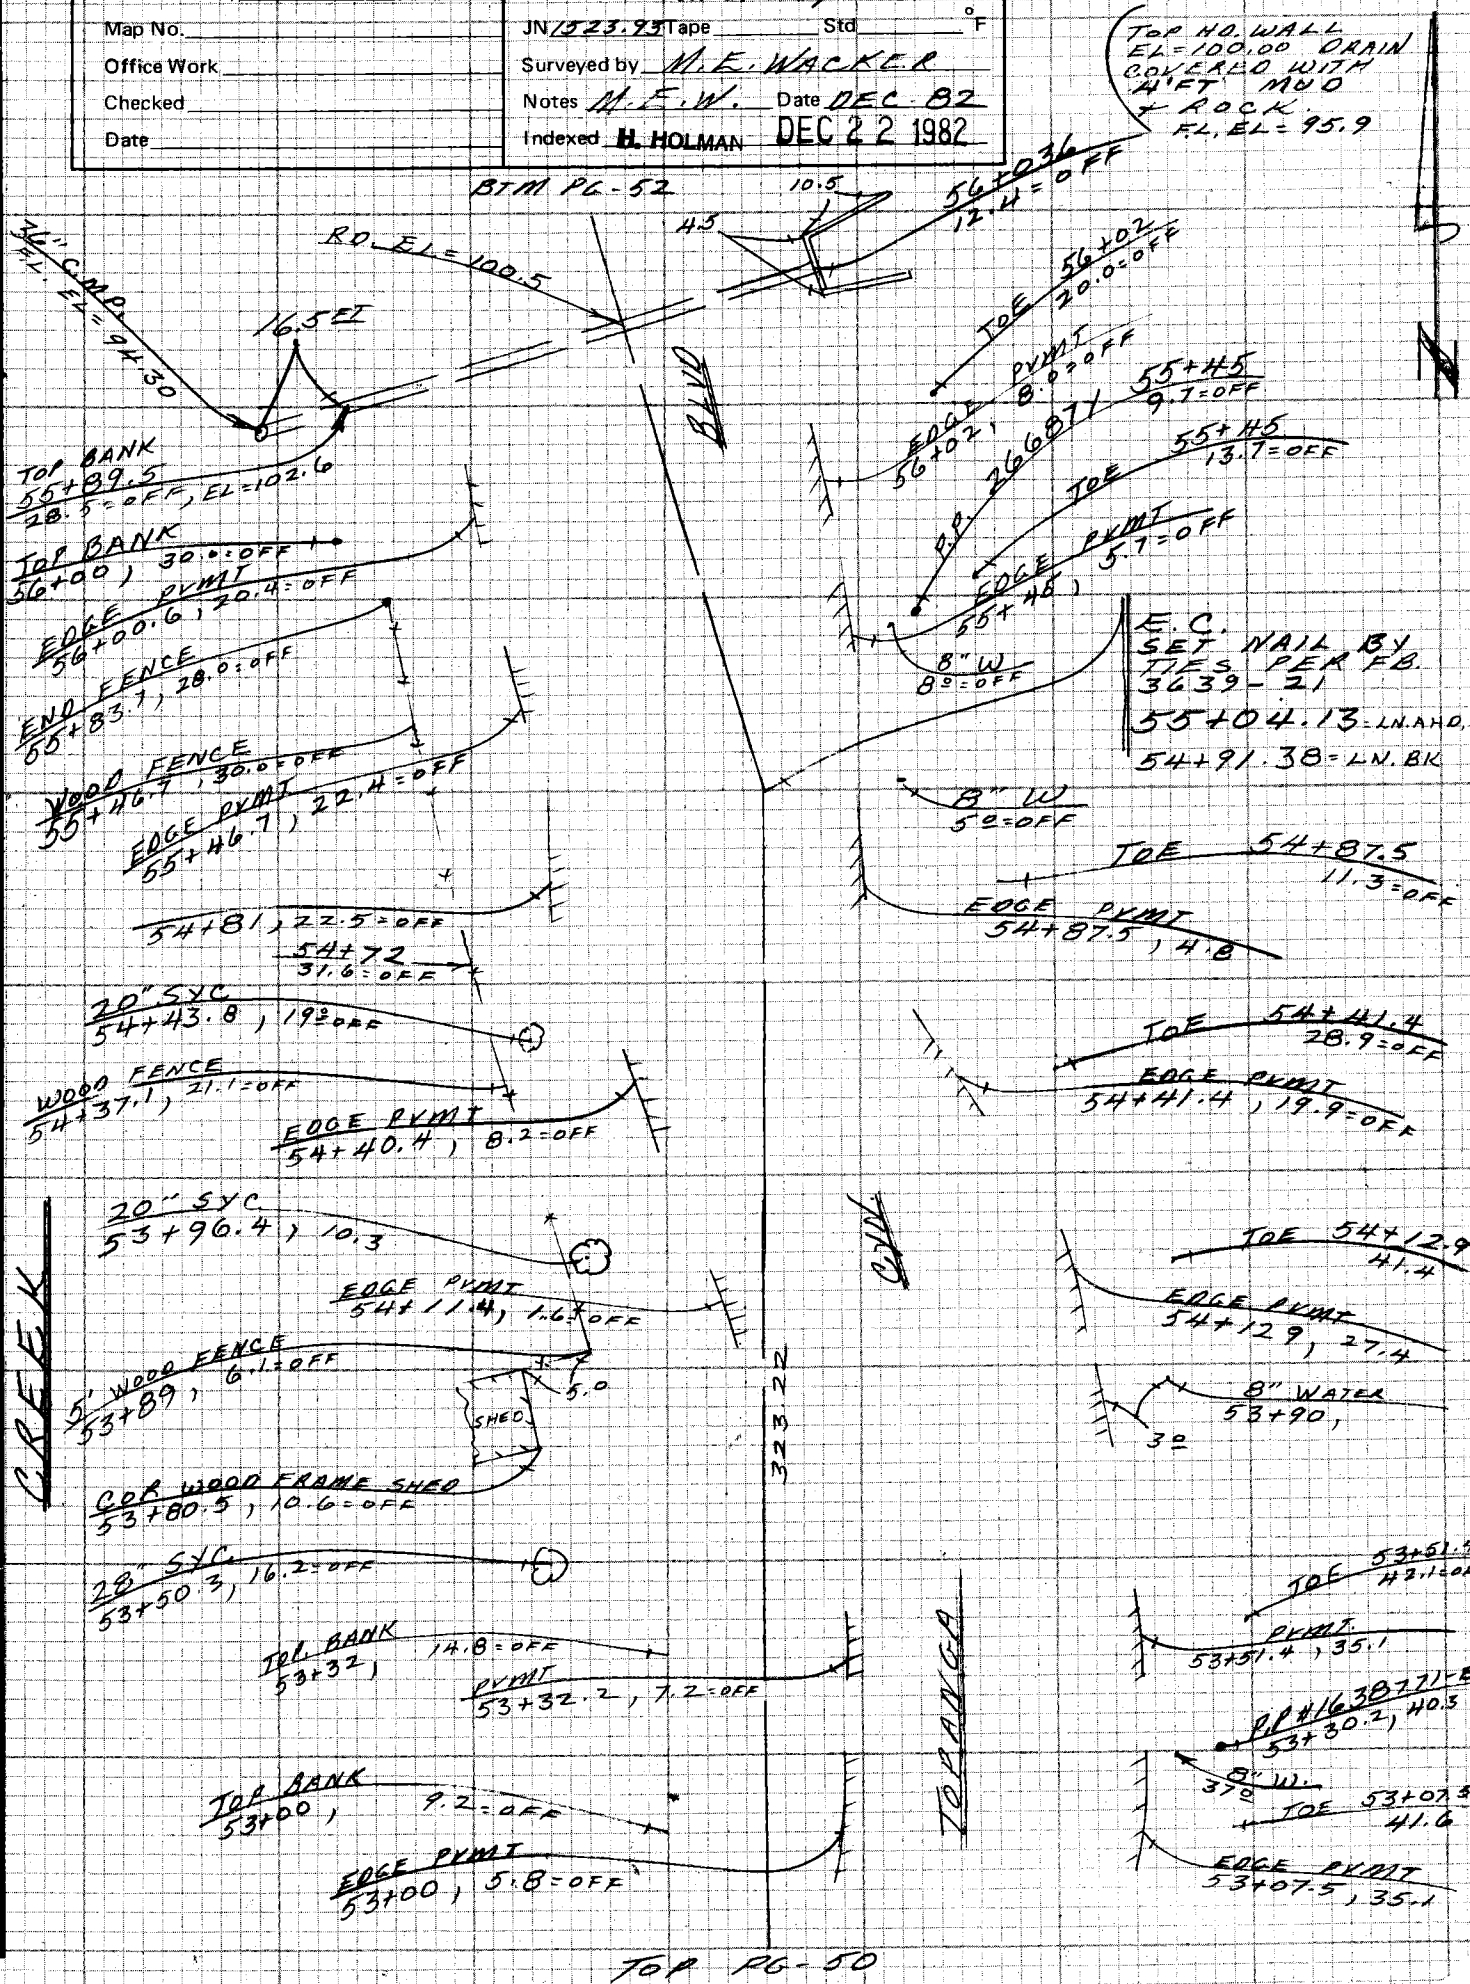

(3)

129-097, P-2

NOTE: ANY ADDITIONS OR CHANGES ON THIS SHEET MUST BE MADE OR CIRCLED IN RED INK WITH DATE AND NAME OF PERSON MAKING CHANGE

Do not extend notes this side of this line

PLEASE RETURN TO
LOS ANGELES COUNTY ENGINEER
403 LOS ANGELES COUNTY ENGINEERING BLDG.

CENTERLINE NOTES
CE 310
76F3095-4/73

TOP PG-50

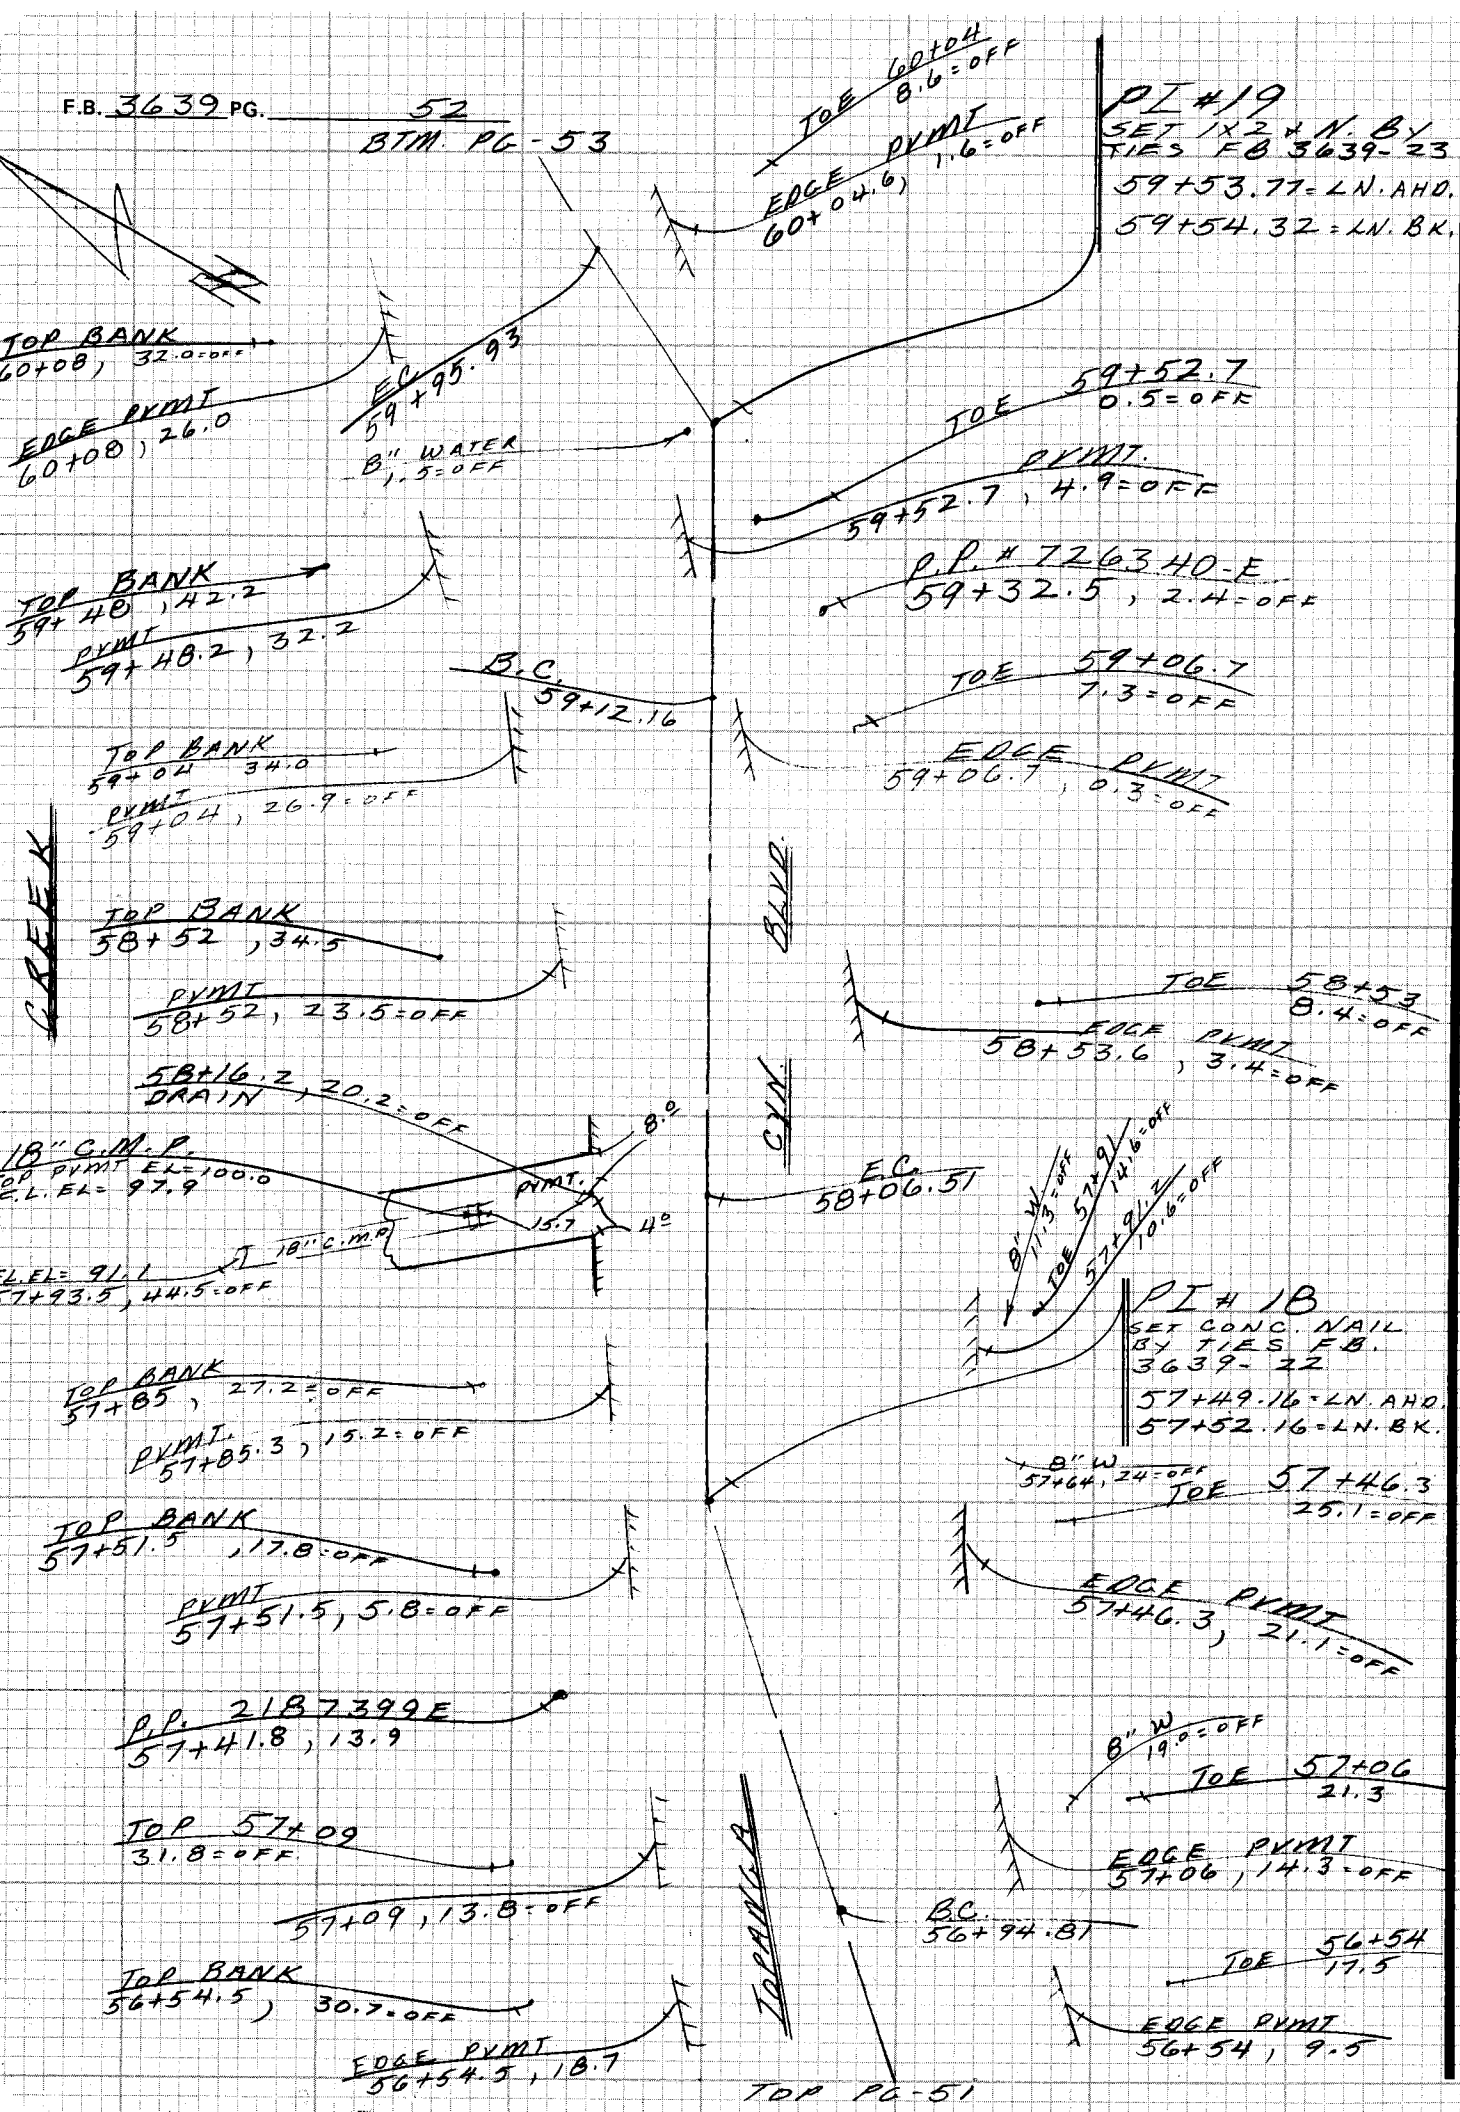

CE 310
76F3095-4/73

PLEASE RETURN TO
LOS ANGELES COUNTY ENGINEER
403 LOS ANGELES COUNTY ENGINEERING BLDG.

Do not extend notes this side of this line

NOTE: ANY ADDITIONS OR CHANGES ON THIS SHEET MUST BE MADE OR CIRCLED IN RED INK WITH DATE AND NAME OF PERSON MAKING CHANGE

(13)

129-097 E

Notes Ck'd by	Survey of TOPANGA CYN. BLVD F.B. 3639 PG. 53
Map No.	JN 1523.97 Tape Std °F
Office Work	Surveyed by M.E. WACKER
Checked	Notes M.E.W Date DEC-82
Date	Indexed H. HOLMAN DEC 22 1982

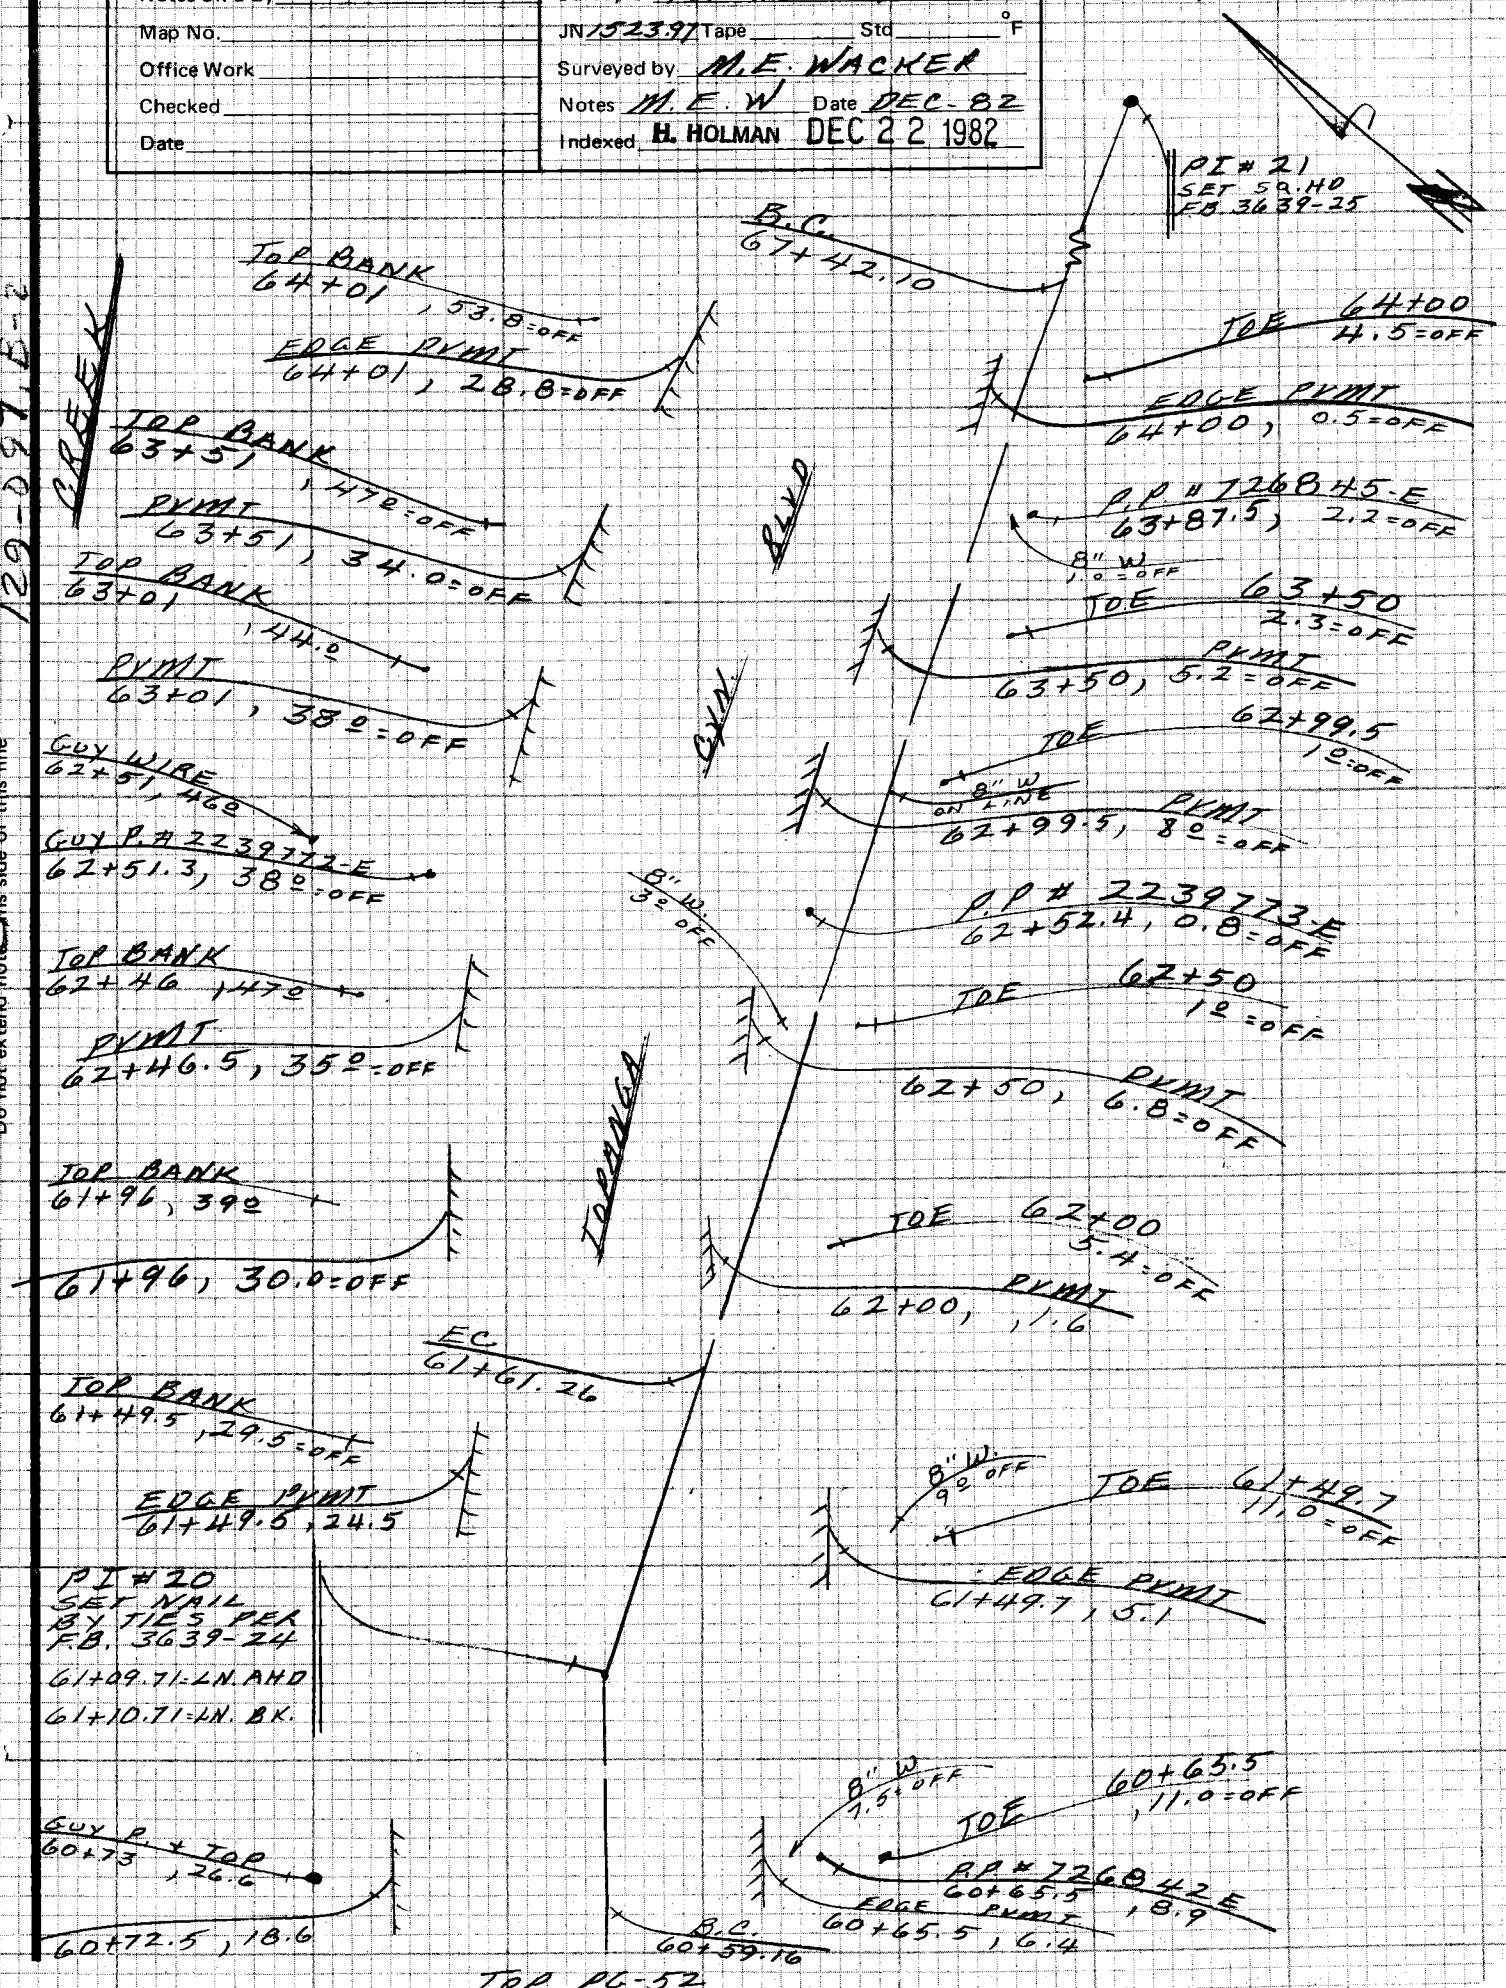

TOP PG-52

NOTE: ANY ADDITIONS OR CHANGES ON THIS SHEET MUST BE MADE OR CIRCLED IN RED INK WITH DATE AND NAME OF PERSON MAKING CHANGE

129-D97, E-2

(12)

Do not extend notes this side of this line

PLEASE RETURN TO
LOS ANGELES COUNTY ENGINEER
403 LOS ANGELES COUNTY ENGINEERING BLDG.

CENTERLINE NOTES
CE 310
76F-3005-4/73

F.B. 3639 PG. 54

BTM. PG-55

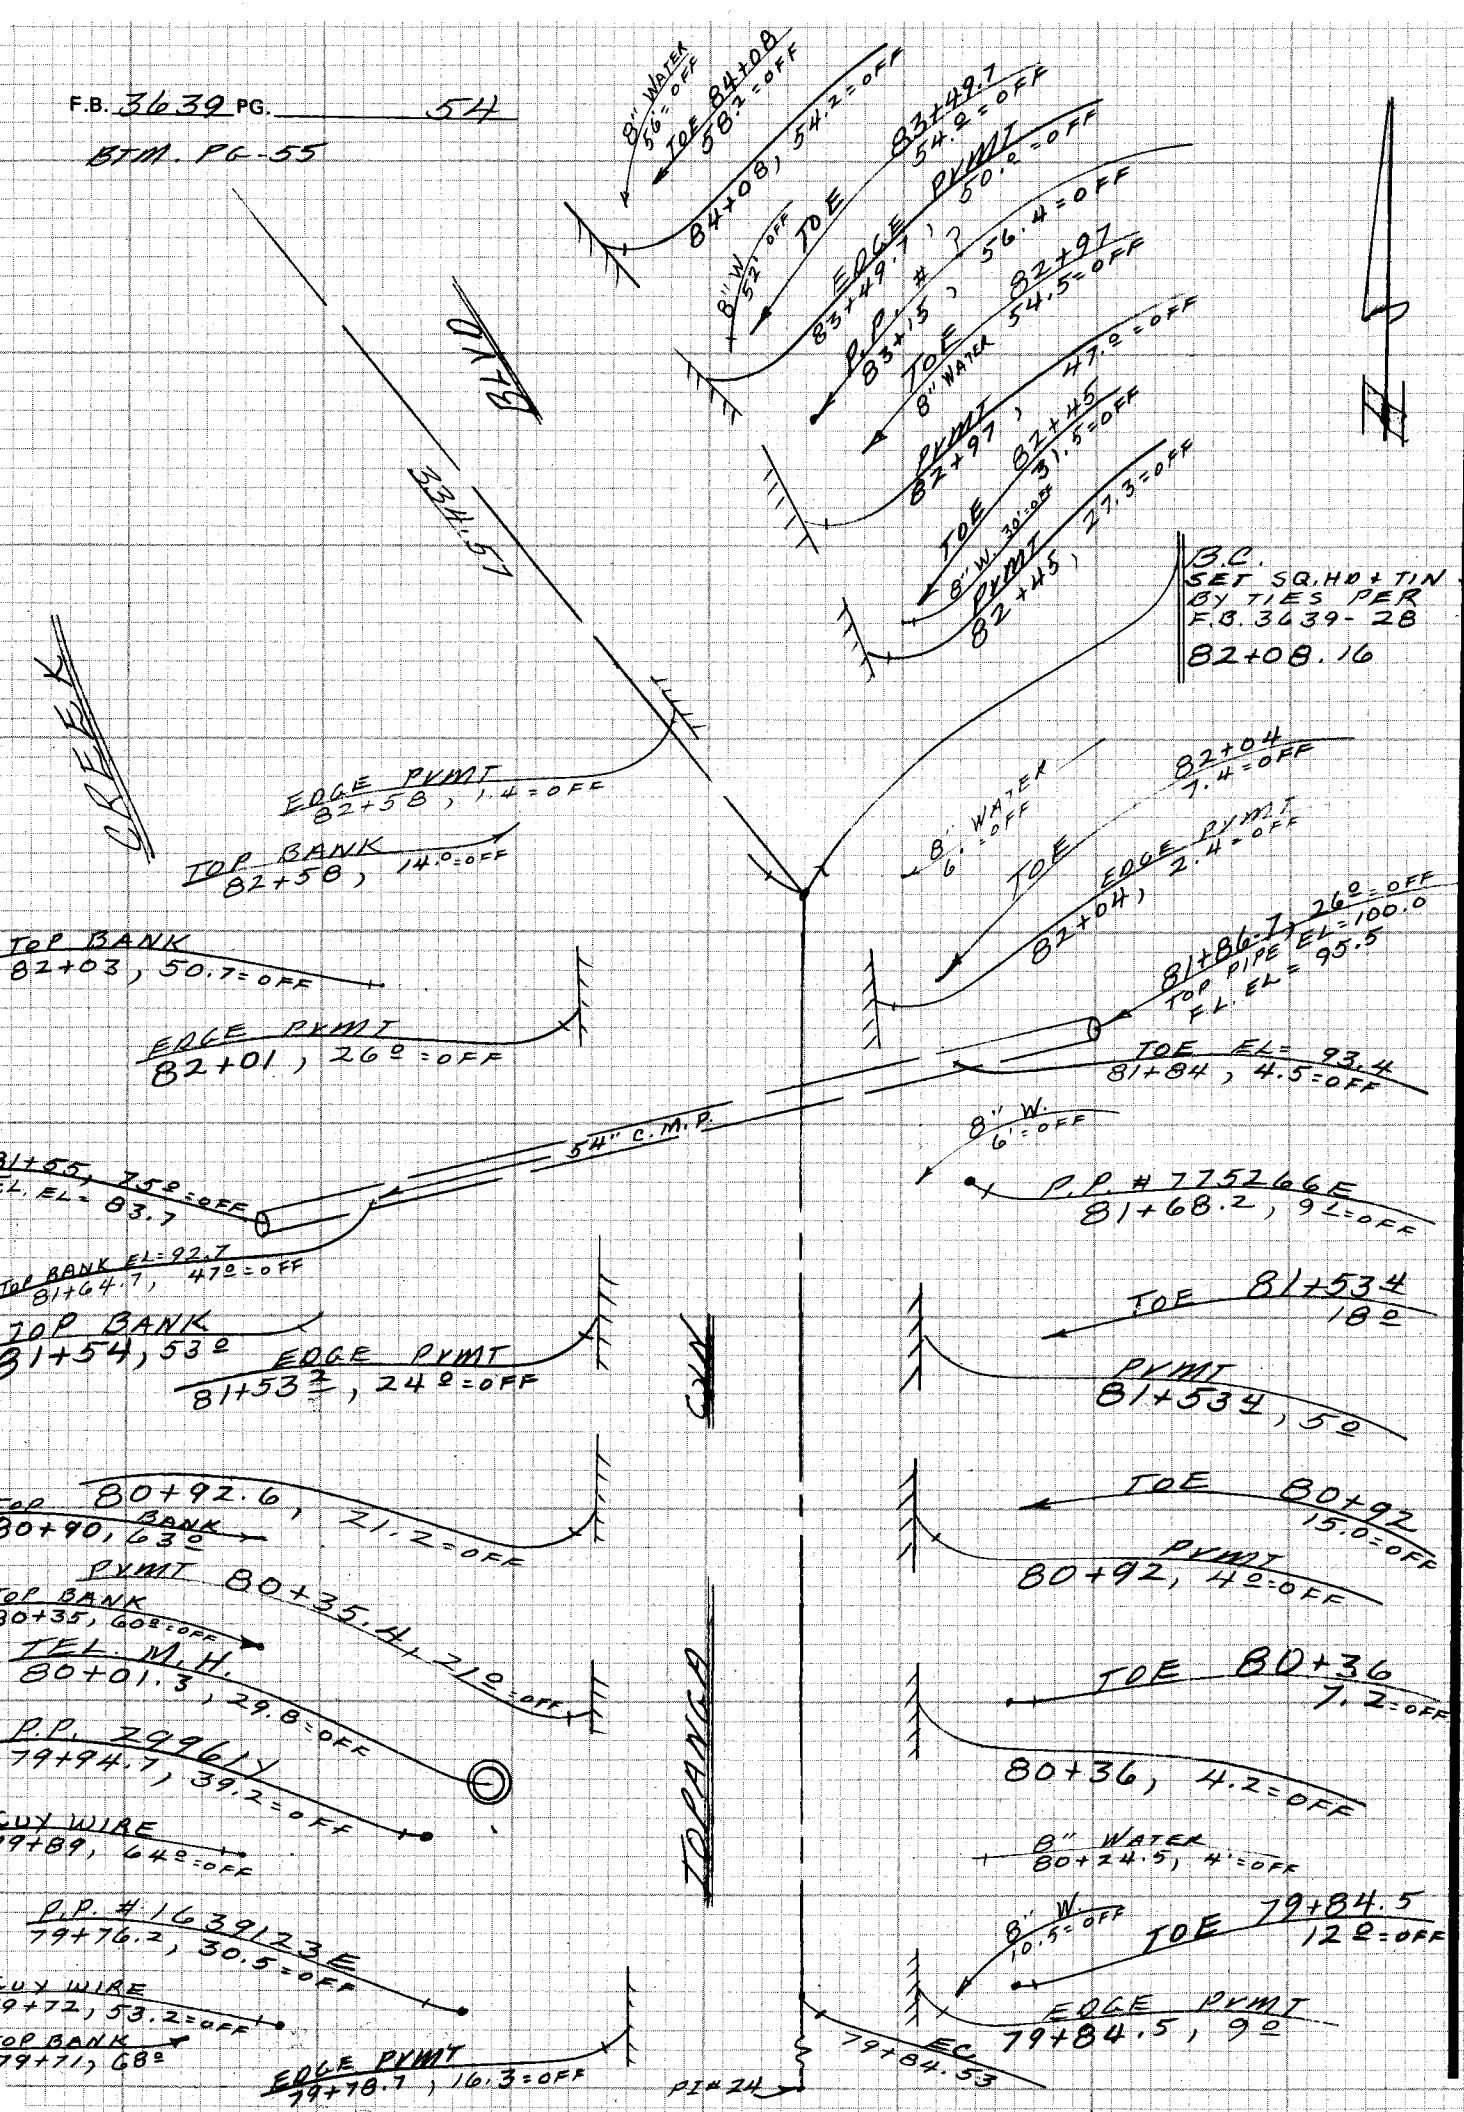

CE 310
76F3095-4/73

11

PLEASE RETURN TO
LOS ANGELES COUNTY ENGINEER
403 LOS ANGELES COUNTY ENGINEERING BLDG.

Do not extend notes this side of this line

NOTE: ANY ADDITIONS OR CHANGES ON THIS SHEET MUST BE MADE OR CIRCLED IN RED INK WITH DATE AND NAME OF PERSON MAKING CHANGE

Notes Ck'd by	Survey of TOPANGA CYN BLVD F.B. 3639 PG 55
Map No.	JN 1523.97 Tape Std °F
Office Work	Surveyed by M.E. WACKER
Checked	Notes M.E.W. Date DEC-82
Date	Indexed H. HOLMAN DEC 22 1982

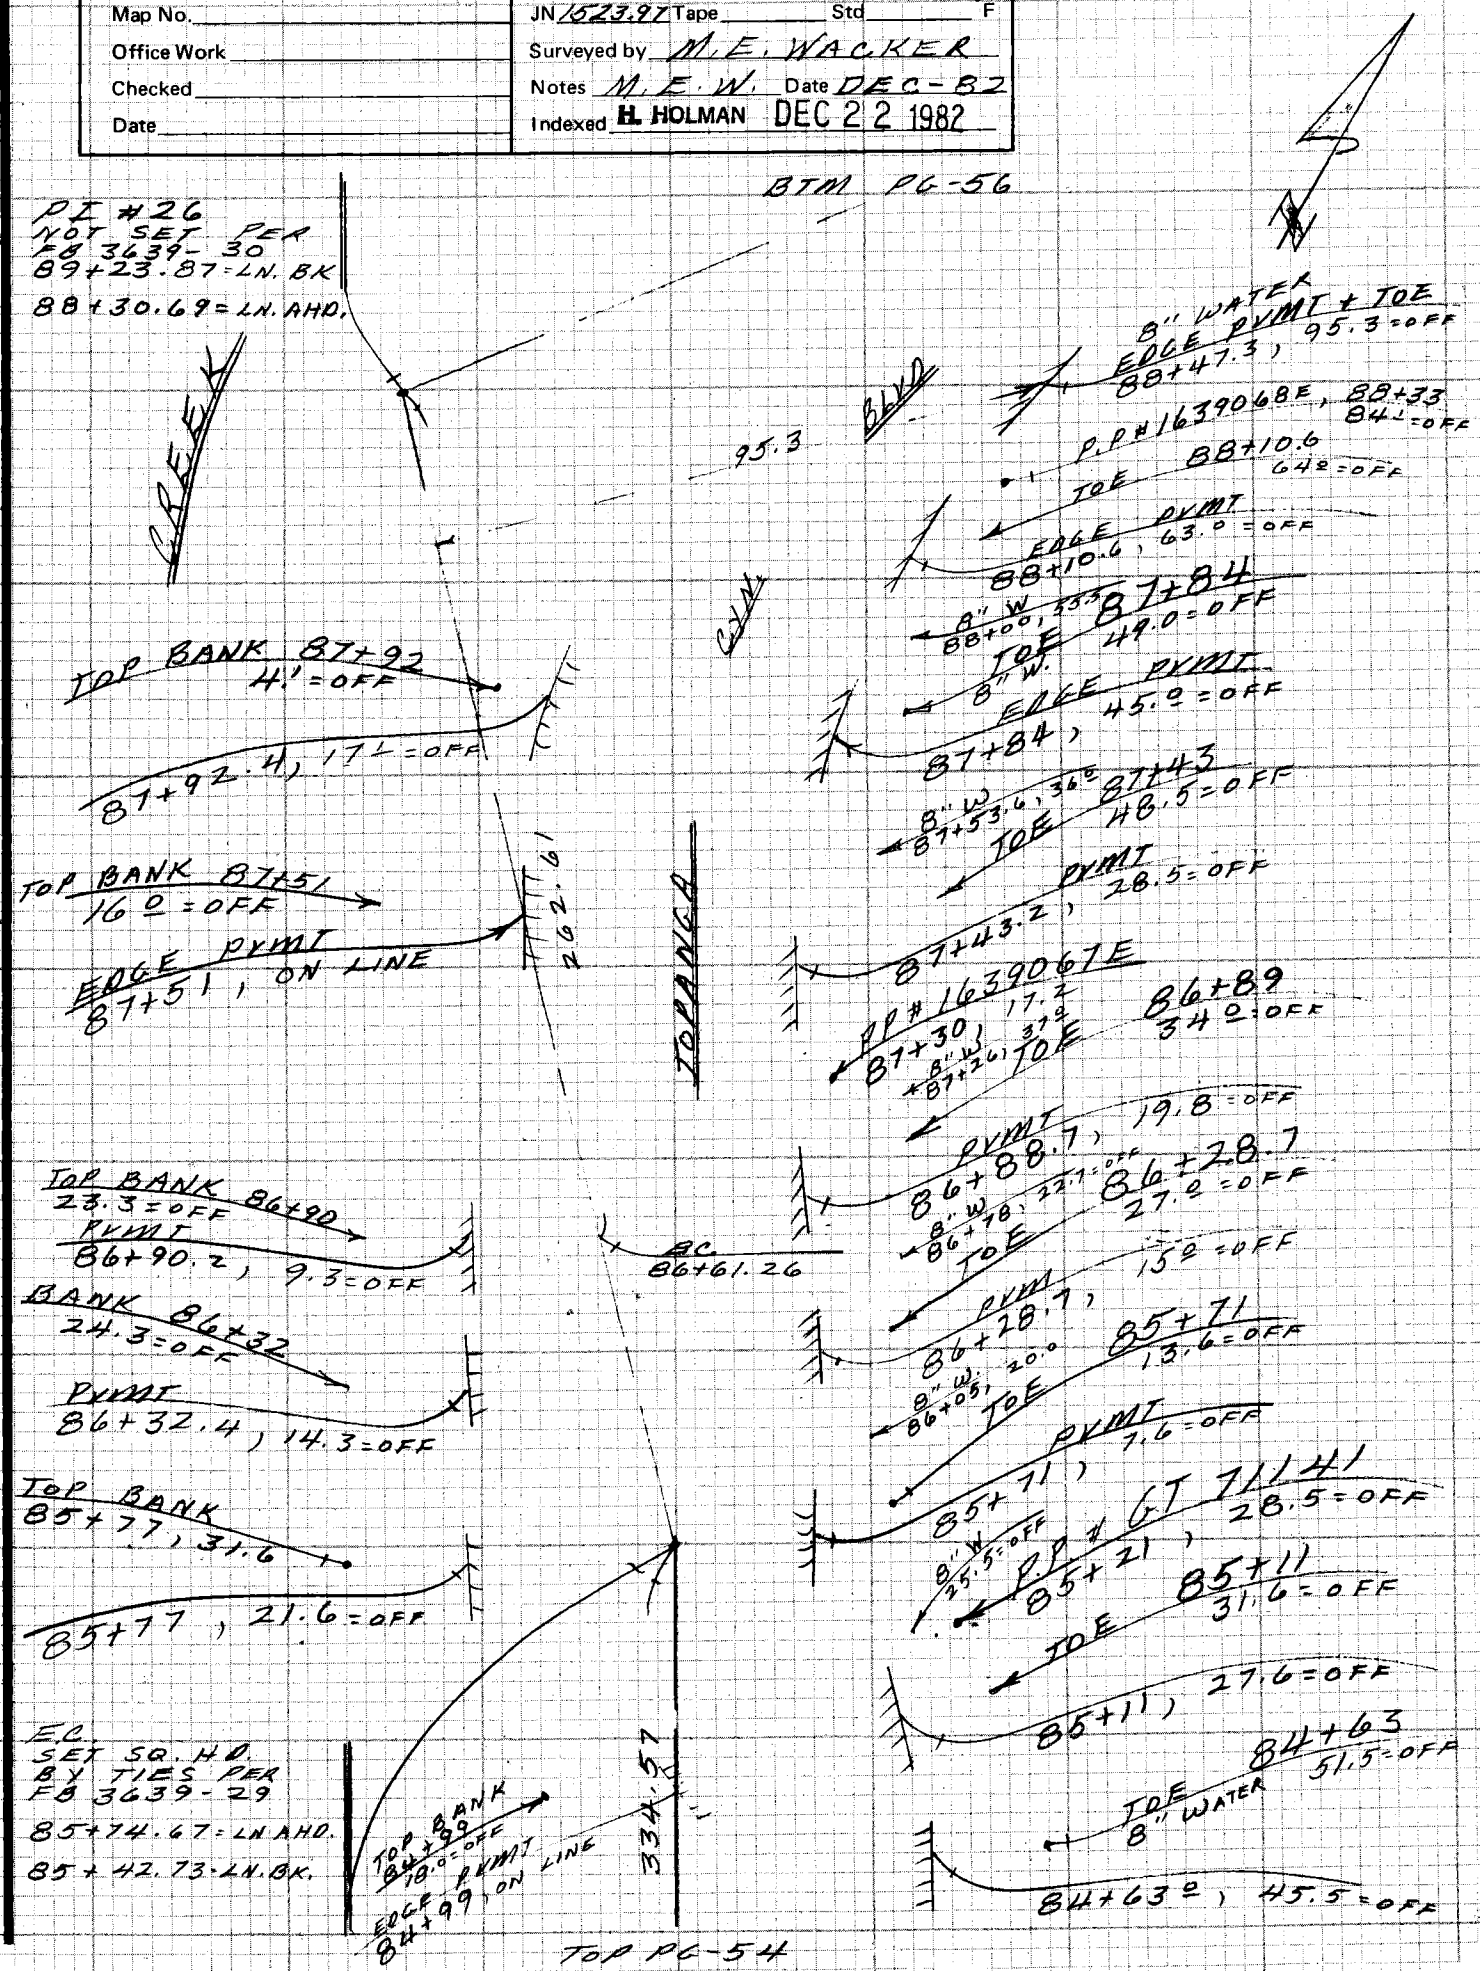

NOTE: ANY ADDITIONS OR CHANGES ON THIS SHEET MUST BE MADE OR CIRCLED IN RED INK WITH DATE AND NAME OF PERSON MAKING CHANGE

Do not extend note this side of this line

PLEASE RETURN TO
LOS ANGELES COUNTY ENGINEER
403 LOS ANGELES COUNTY ENGINEERING BLDG.

CENTERLINE NOTES
CE 310
76F3095-4/73

129-097, B-2

F.B. 3639 PG. 56

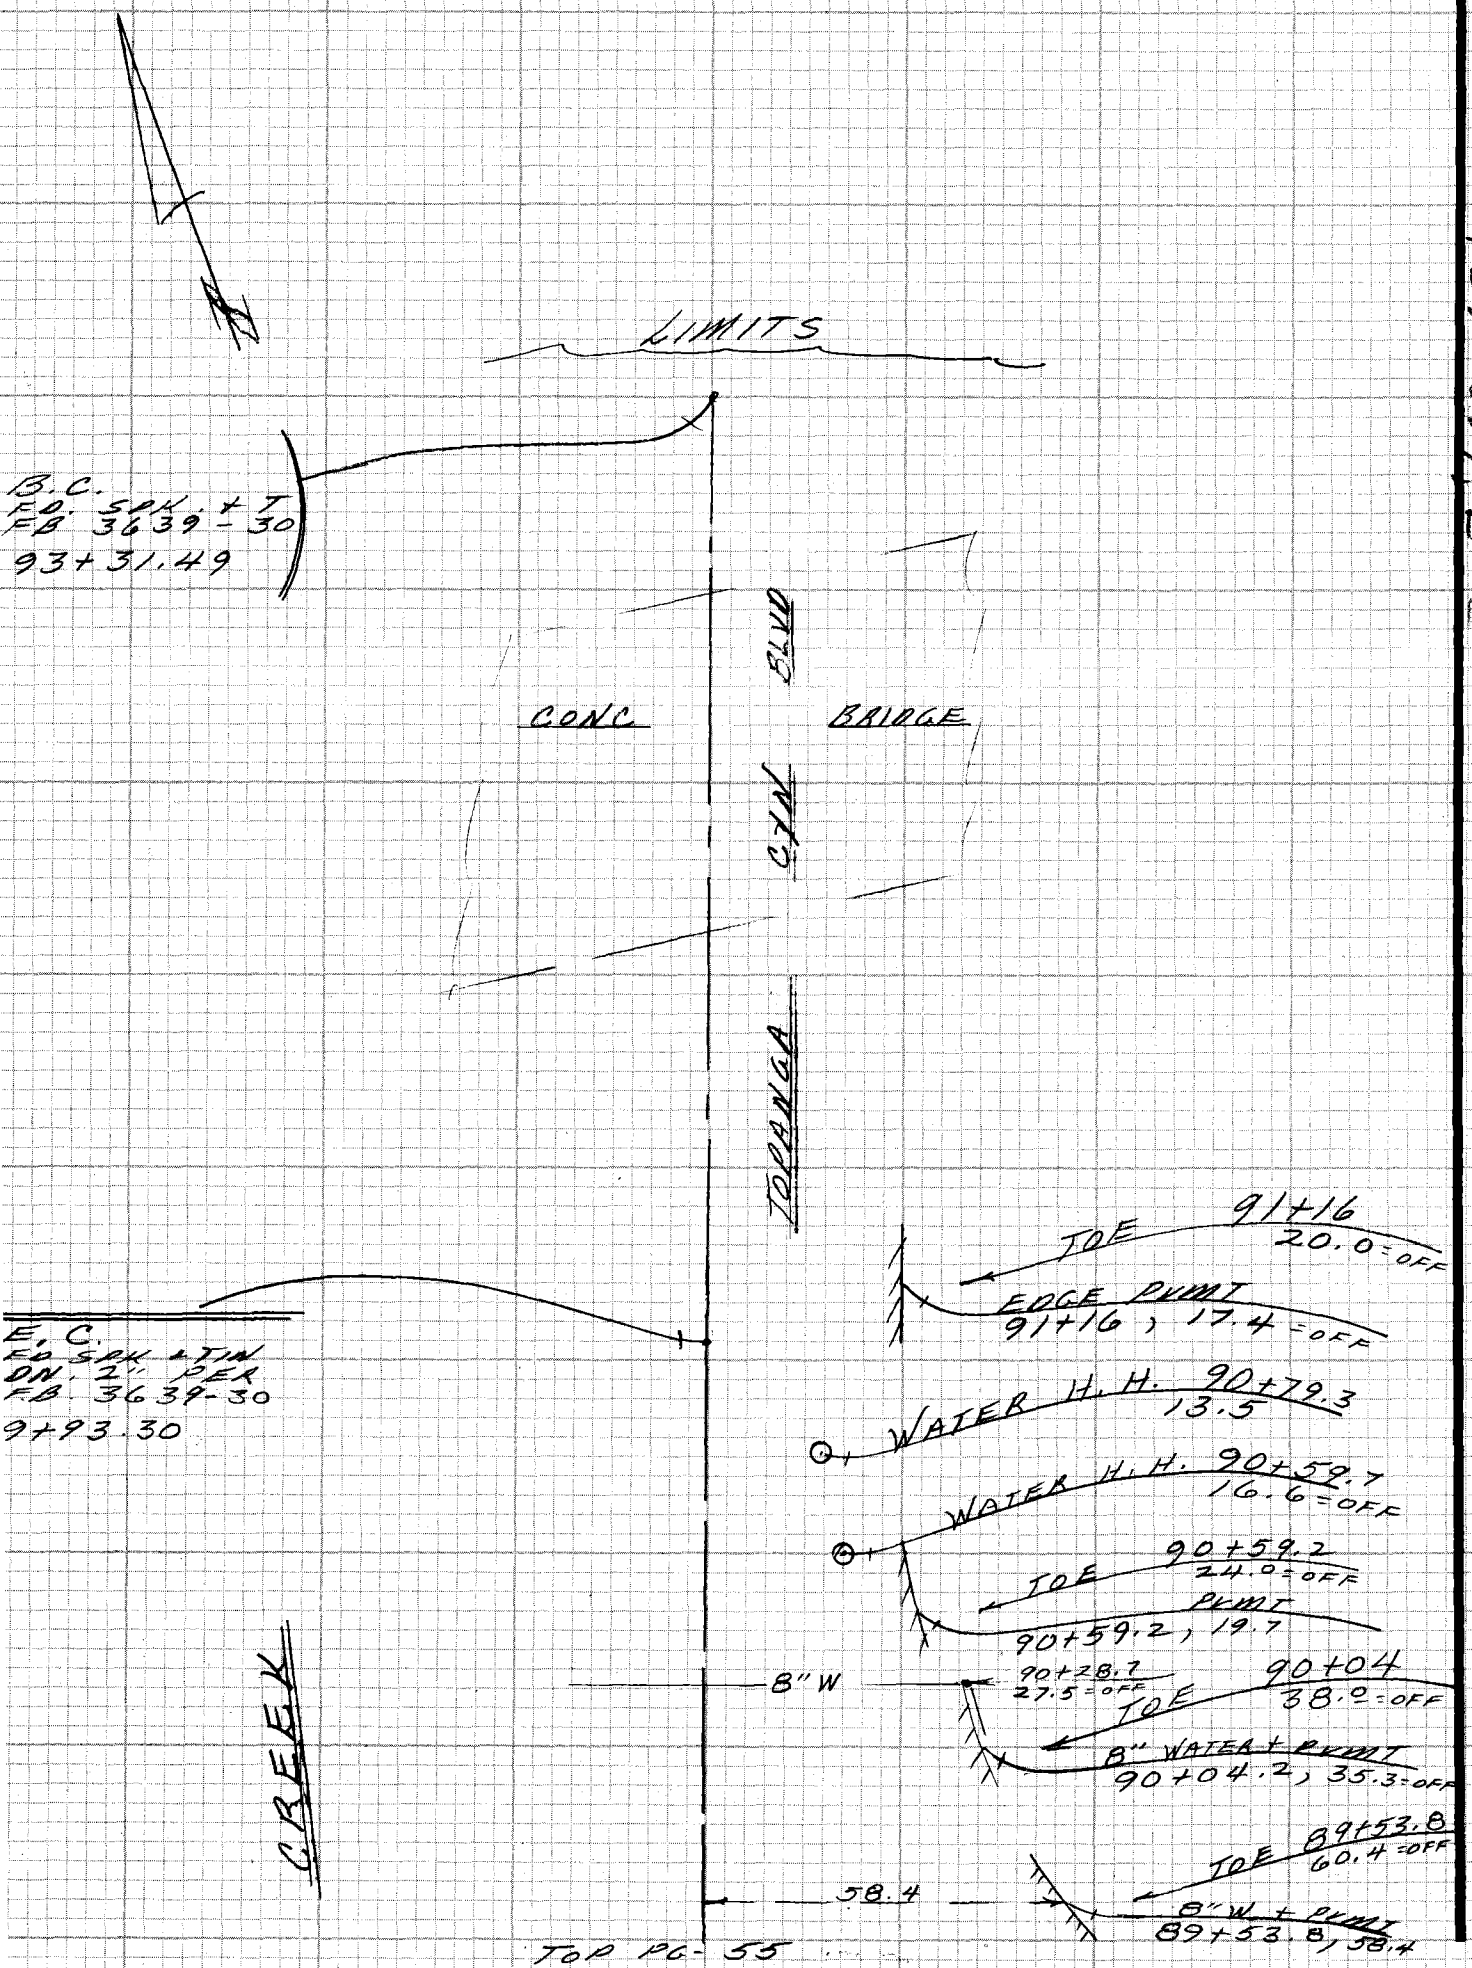

TOP PG. 55

CE 310
76F3095-4/73

(10)

PLEASE RETURN TO
LOS ANGELES COUNTY ENGINEER
403 LOS ANGELES COUNTY ENGINEERING BLDG.

129-097.8-3

Do not extend notes this side of this line

NOTE: ANY ADDITIONS OR CHANGES ON THIS SHEET MUST BE MADE OR CIRCLED IN RED INK WITH DATE AND NAME OF PERSON MAKING CHANGE

Notes Ck'd by	Survey of TOPANGA CYN. BLVD. F.B. 3639 PG. 57
Map No.	JN 152397 Tape Std °F
Office Work	Surveyed by M. E. WACKER
Checked	Notes M. E. W. Date DEC. 82
Date	Indexed H. HOLMAN DEC 22 1982

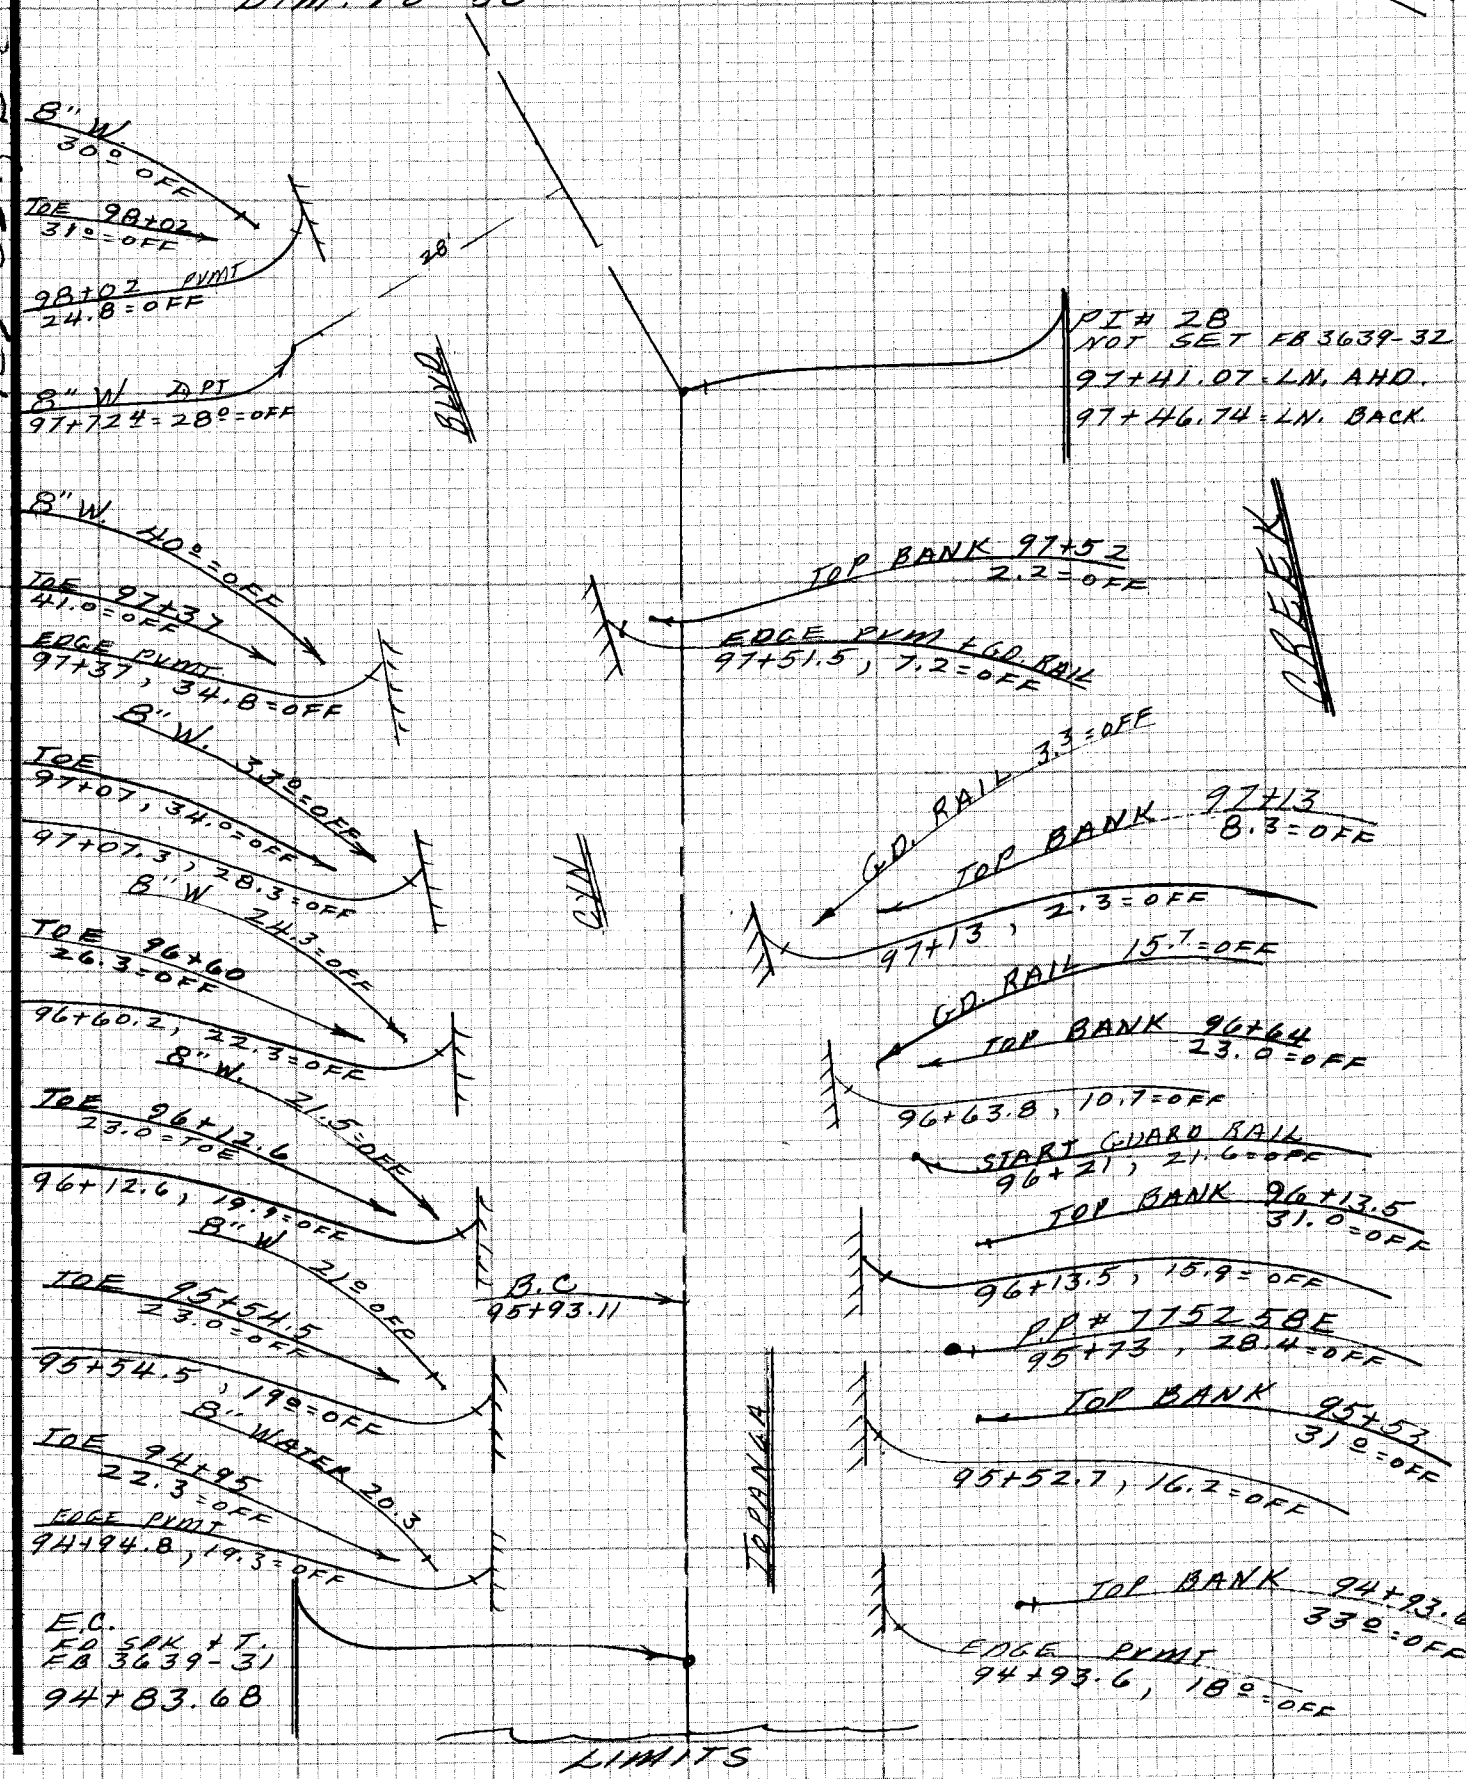

NOTE: ANY ADDITIONS OR CHANGES ON THIS SHEET MUST BE MADE OR CIRCLED IN RED INK WITH DATE AND NAME OF PERSON MAKING CHANGE

Do not extend notes this side of this line

PLEASE RETURN TO
LOS ANGELES COUNTY ENGINEER
403 LOS ANGELES COUNTY ENGINEERING BLDG.

CENTERLINE NOTES
CE 310
76F3095-4/73

129-097, B-2

9

F.B. 3639 PG. 58

BTM PG-59

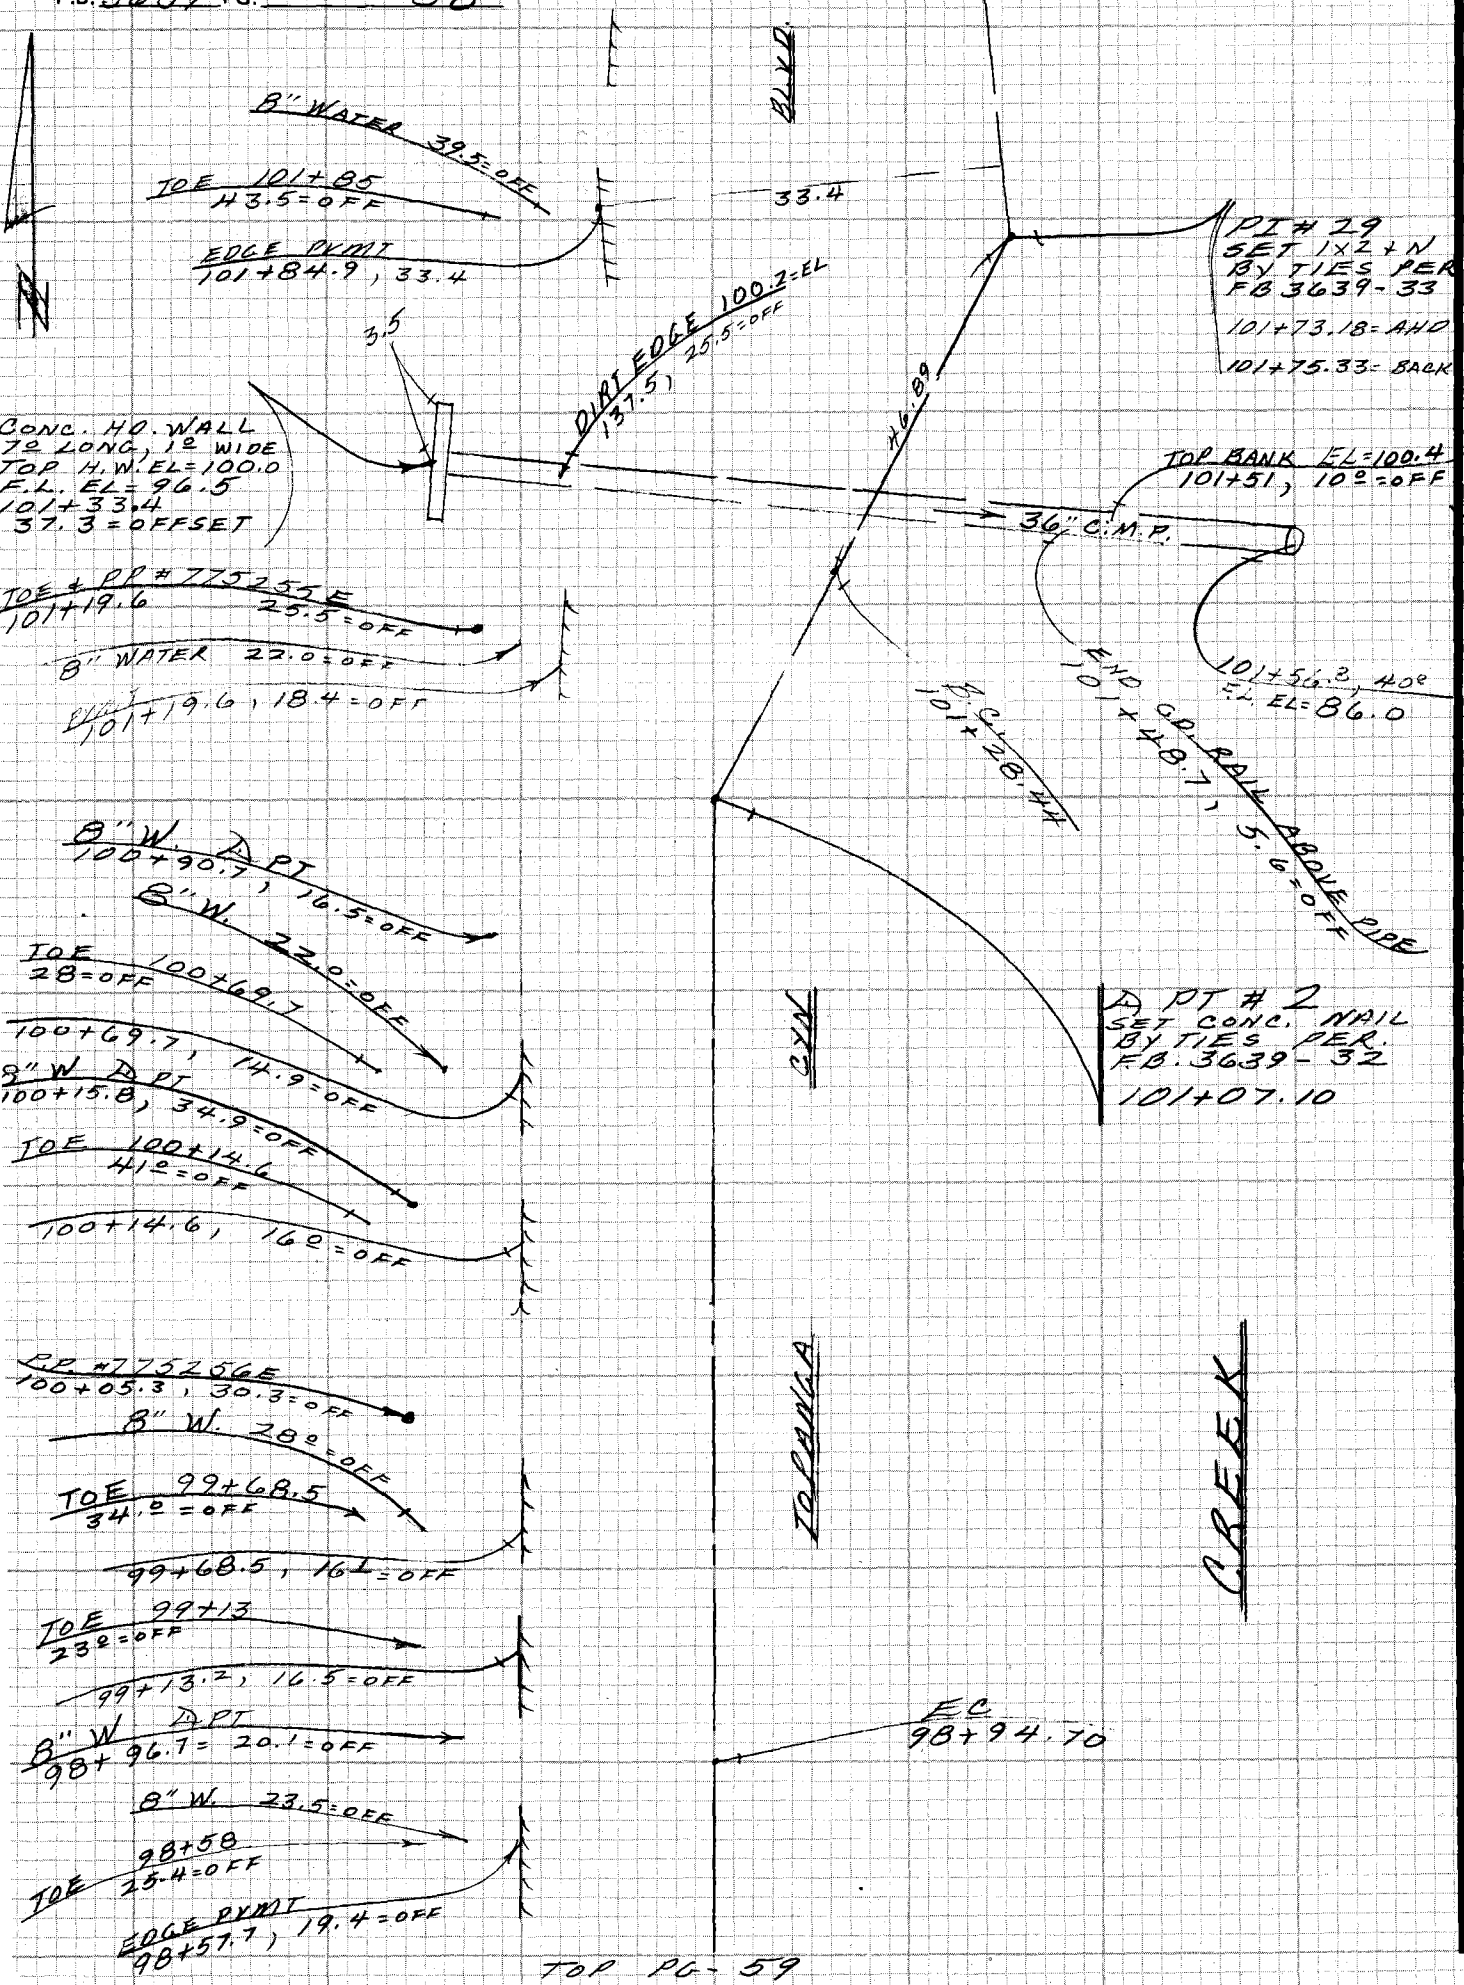

TOP PG-59

CE 310
76F3095-4/73

PLEASE RETURN TO
LOS ANGELES COUNTY ENGINEER
403 LOS ANGELES COUNTY ENGINEERING BLDG.

Do not extend notes this side of this line

NOTE: ANY ADDITIONS OR CHANGES ON THIS SHEET MUST BE MADE OR CIRCLED IN RED INK WITH DATE AND NAME OF PERSON MAKING CHANGE

Notes Ck'd by	Survey of TOPANGA CYN. BLVD.
Map No.	JN 152397 Tape Std °F
Office Work	Surveyed by M. E. WECKER
Checked	Notes M.E.W. Date DEC. 82
Date	Indexed H. HOLMAN DEC 22 1982

F.B. 3639 PG. 59

BTM PG-60

GUY WIRE 105+92.3
15.1 = OFF

8" W. 9.5 = OFF

TOE 105+74
16.5 = OFF

105+74, 4.4 = OFF
EDGE PVMT.

CONC. BOX
105+43.3
10.4 = OFFSET
TOP CONC. HD.
WALL EL = 100.0
F.L. EL = 96.25

4°

EDGE PVMT. EL = 101.0
105+43.3, 4.4 = OFF

TOP BANK 101.2 = EL
105+38.3, 29° = OFF

24" C.M.P.

103+36, 40.6 = OFF
F.L. EL = 93.4

8" W. 9° OFF

3.0

TOE 105+15
14° = OFF

105+15, 5.3 = OFF

8" W. 10.5 = OFF

TOE 104+61
16.4 = OFF

104+61, 6.4 = OFF

P.P. # 775253-E
104+45, 15.3 = OFF

8" W. 13°

TOE 104+03.7
17° = OFF

104+03.7, 7.8 = OFF

8" W 13° OFF

TOE 103+45
16.5 = OFF

103+45, 10.0 = OFF

8" W D.P.I.
103+21, 12.5 = OFF

P.P. # 775254-E
103+15, 18.4 = OFF

8" W. 18° = OFF

TOE 102+90
23.0 = OFF

102+90, 13.3 = OFF

8" W 30° = OFF

TOE 101+36
33.0 = OFF

EDGE PVMT.
101+36, 23.0 = OFF

BLVD

CYN.

TOPANGA

CREEK

E.C.
102+20.07

TOP PG-58

NOTE: ANY ADDITIONS OR CHANGES ON THIS SHEET MUST BE MADE OR CIRCLED IN RED INK WITH DATE AND NAME OF PERSON MAKING CHANGE

129-097 B-2

Do not extend notes this side of this line

PLEASE RETURN TO
LOS ANGELES COUNTY ENGINEER
403 LOS ANGELES COUNTY ENGINEERING BLDG.

CENTERLINE NOTES
CE 310
76F-3095-4/73

F.B. 3639 PG. 60

BTM. PG-61

TOE 109+70.6

EDGE PVMT + 8" W
109+70.6 = 17.4 = OFF

8" W D PI.
0.5 = OFF

TOE 109+14.1
3° = OFF

109+14.1, 1° = OFF

P.R.C.
109+45.82

BLVD.

TOE, 8" WATER + EDGE PVMT
108+70.6, 3° = OFF

PI # 31
SET N. BY
TIES PER.
F.B. 3639-34
109+79.73 = AHD
109+80.63 = BACK

PI #30
NOT SET
108+62.82 = LN. AHD.
108+73.82 = LN. BACK.

CREEK

8" W 0.5 = OFF

108+43
EDGE PVMT, ON LN.

CIN.

108+28.8, 5.0 = OFF
EDGE PVM, 8" W.

B.C.
SET N. BY TIES PER.
FB 3639-33
107+90.82

8" W 8.8 = OFF

TOE 107+91.5
12.0 = OFF

107+91.5, 8.3 = OFF

8" W 11° OFF

TOE 107+33.4
6.5 = OFF

107.33.4, 6.4 = OFF

D PI # 3
107+22.29
SET CONC. NAIL
BY TIES PER
F.B. 3639-33

8" W. 11.5 = OFF

TOE 106+74
13.5 = OFF

106+74, 5.5 = OFF

8" W. 10° = OFF

P.P. # 775252E
12° = OFF

TOE 106+13
15.0 = OFF

EDGE PVMT
106+13, 5° = OFF

TOLANGA

TOP PG-59

CE 310
76F3095-4/73

9

PLEASE RETURN TO
LOS ANGELES COUNTY ENGINEER
403 LOS ANGELES COUNTY ENGINEERING BLDG.

Do not extend notes this side of this line

NOTE: ANY ADDITIONS OR CHANGES ON THIS SHEET MUST BE MADE OR CIRCLED IN RED INK WITH DATE AND NAME OF PERSON MAKING CHANGE

Notes Ck'd by	Survey of TOPANGA CYN. BLVD F.B. 3639 PG. 61
Map No.	JN 1523.97 Tape Std °F
Office Work	Surveyed by M. E. WACKER
Checked	Notes M.E.W. Date DEC. 82
Date	Indexed H. HOLMAN DEC 22 1982

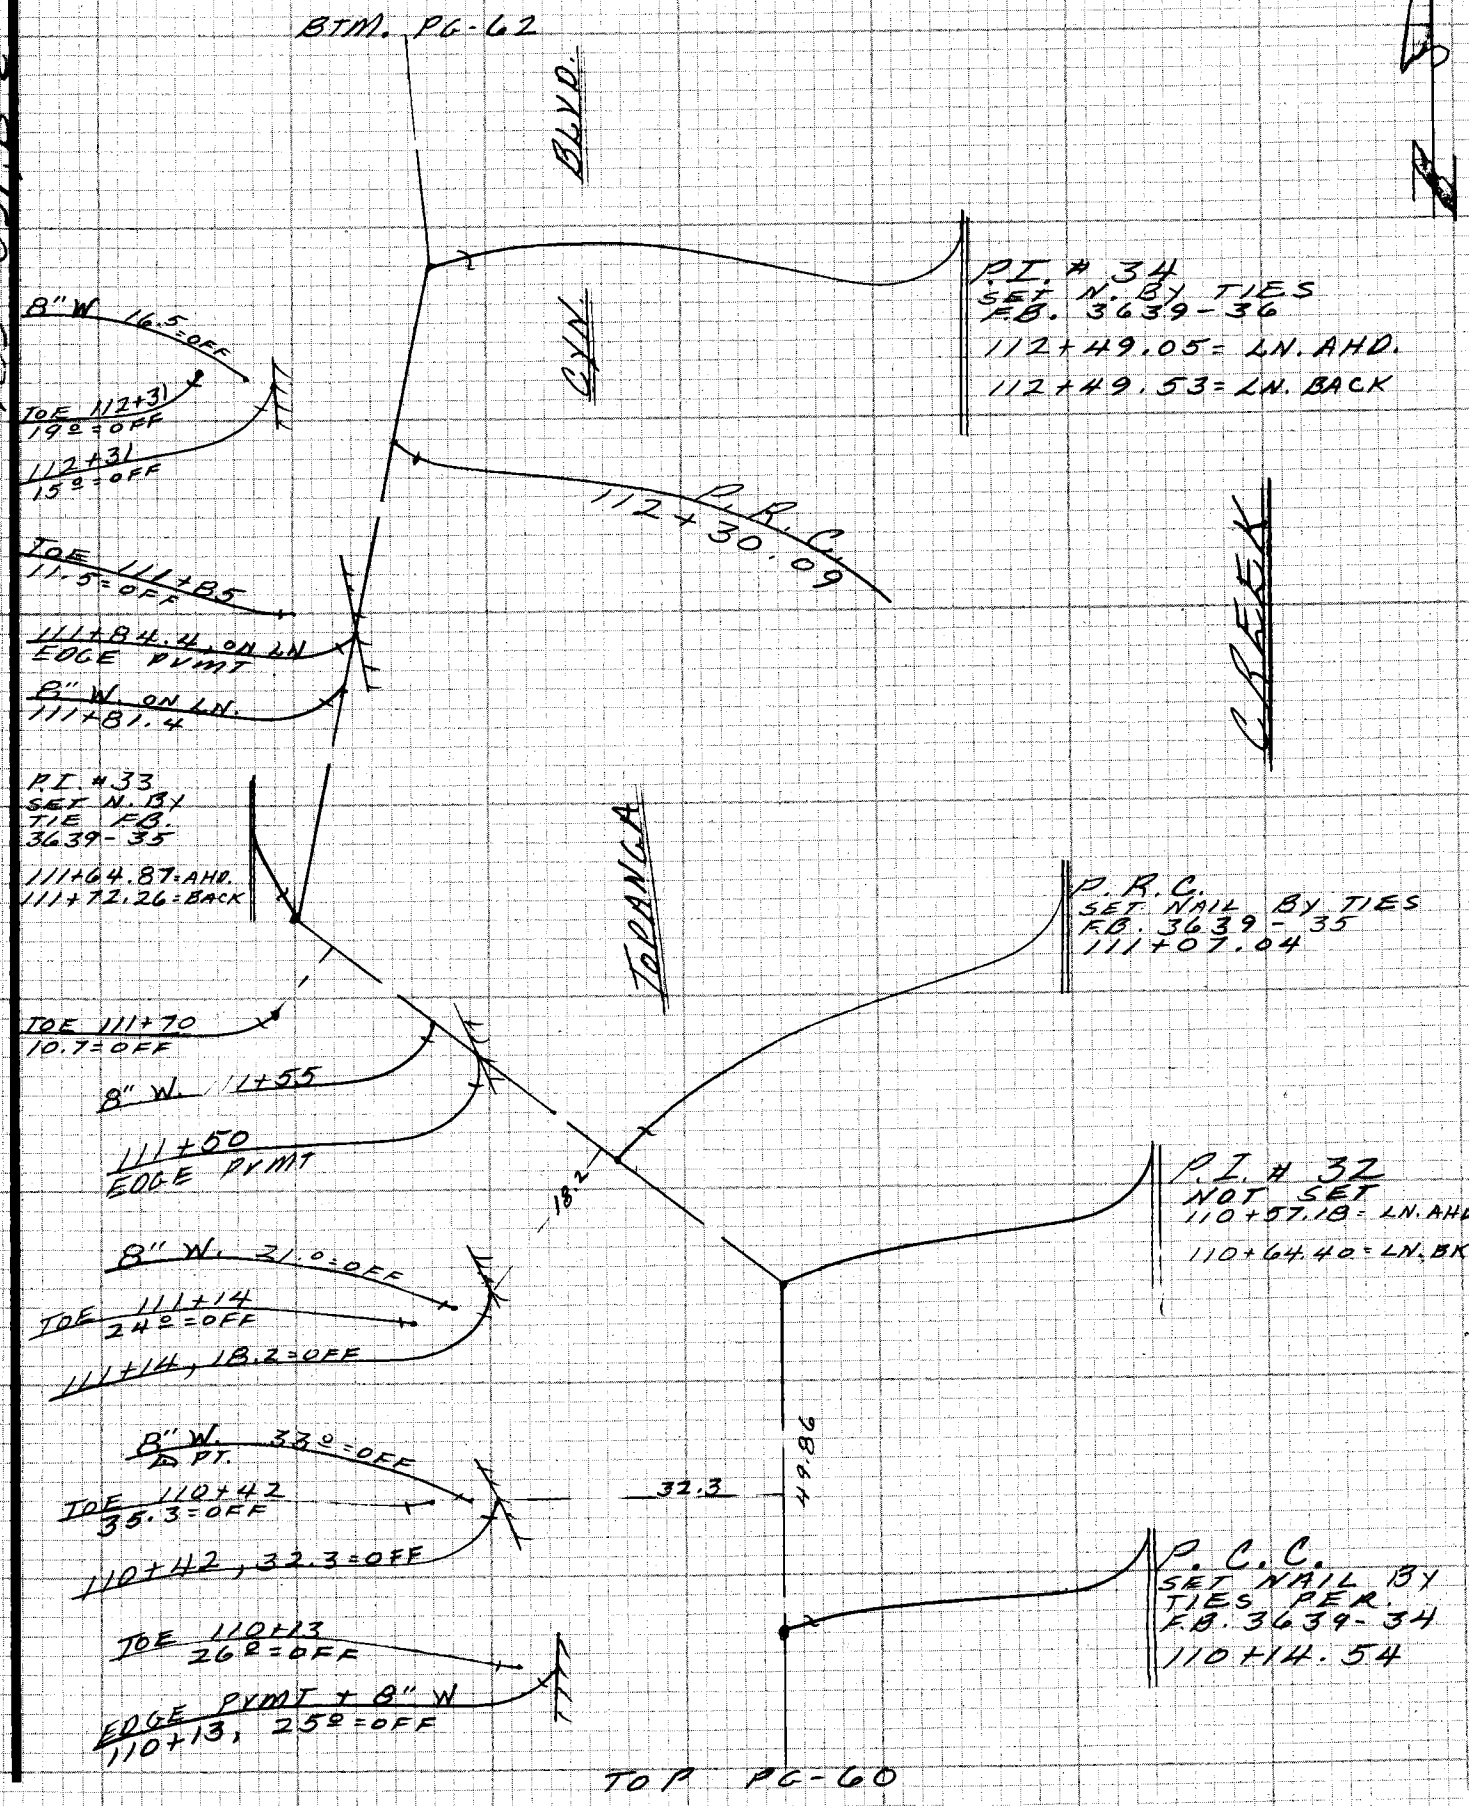

NOTE: ANY ADDITIONS OR CHANGES ON THIS SHEET MUST BE MADE OR CIRCLED IN RED INK WITH DATE AND NAME OF PERSON MAKING CHANGE

Do not extend notes this side of this line

PLEASE RETURN TO
LOS ANGELES COUNTY ENGINEER
403 LOS ANGELES COUNTY ENGINEERING BLDG.

CENTERLINE NOTES
CE 310
76F3095-4/73

(8)

129-097.B-2

F.B. 3639 PG. 62

BTM. PG-63

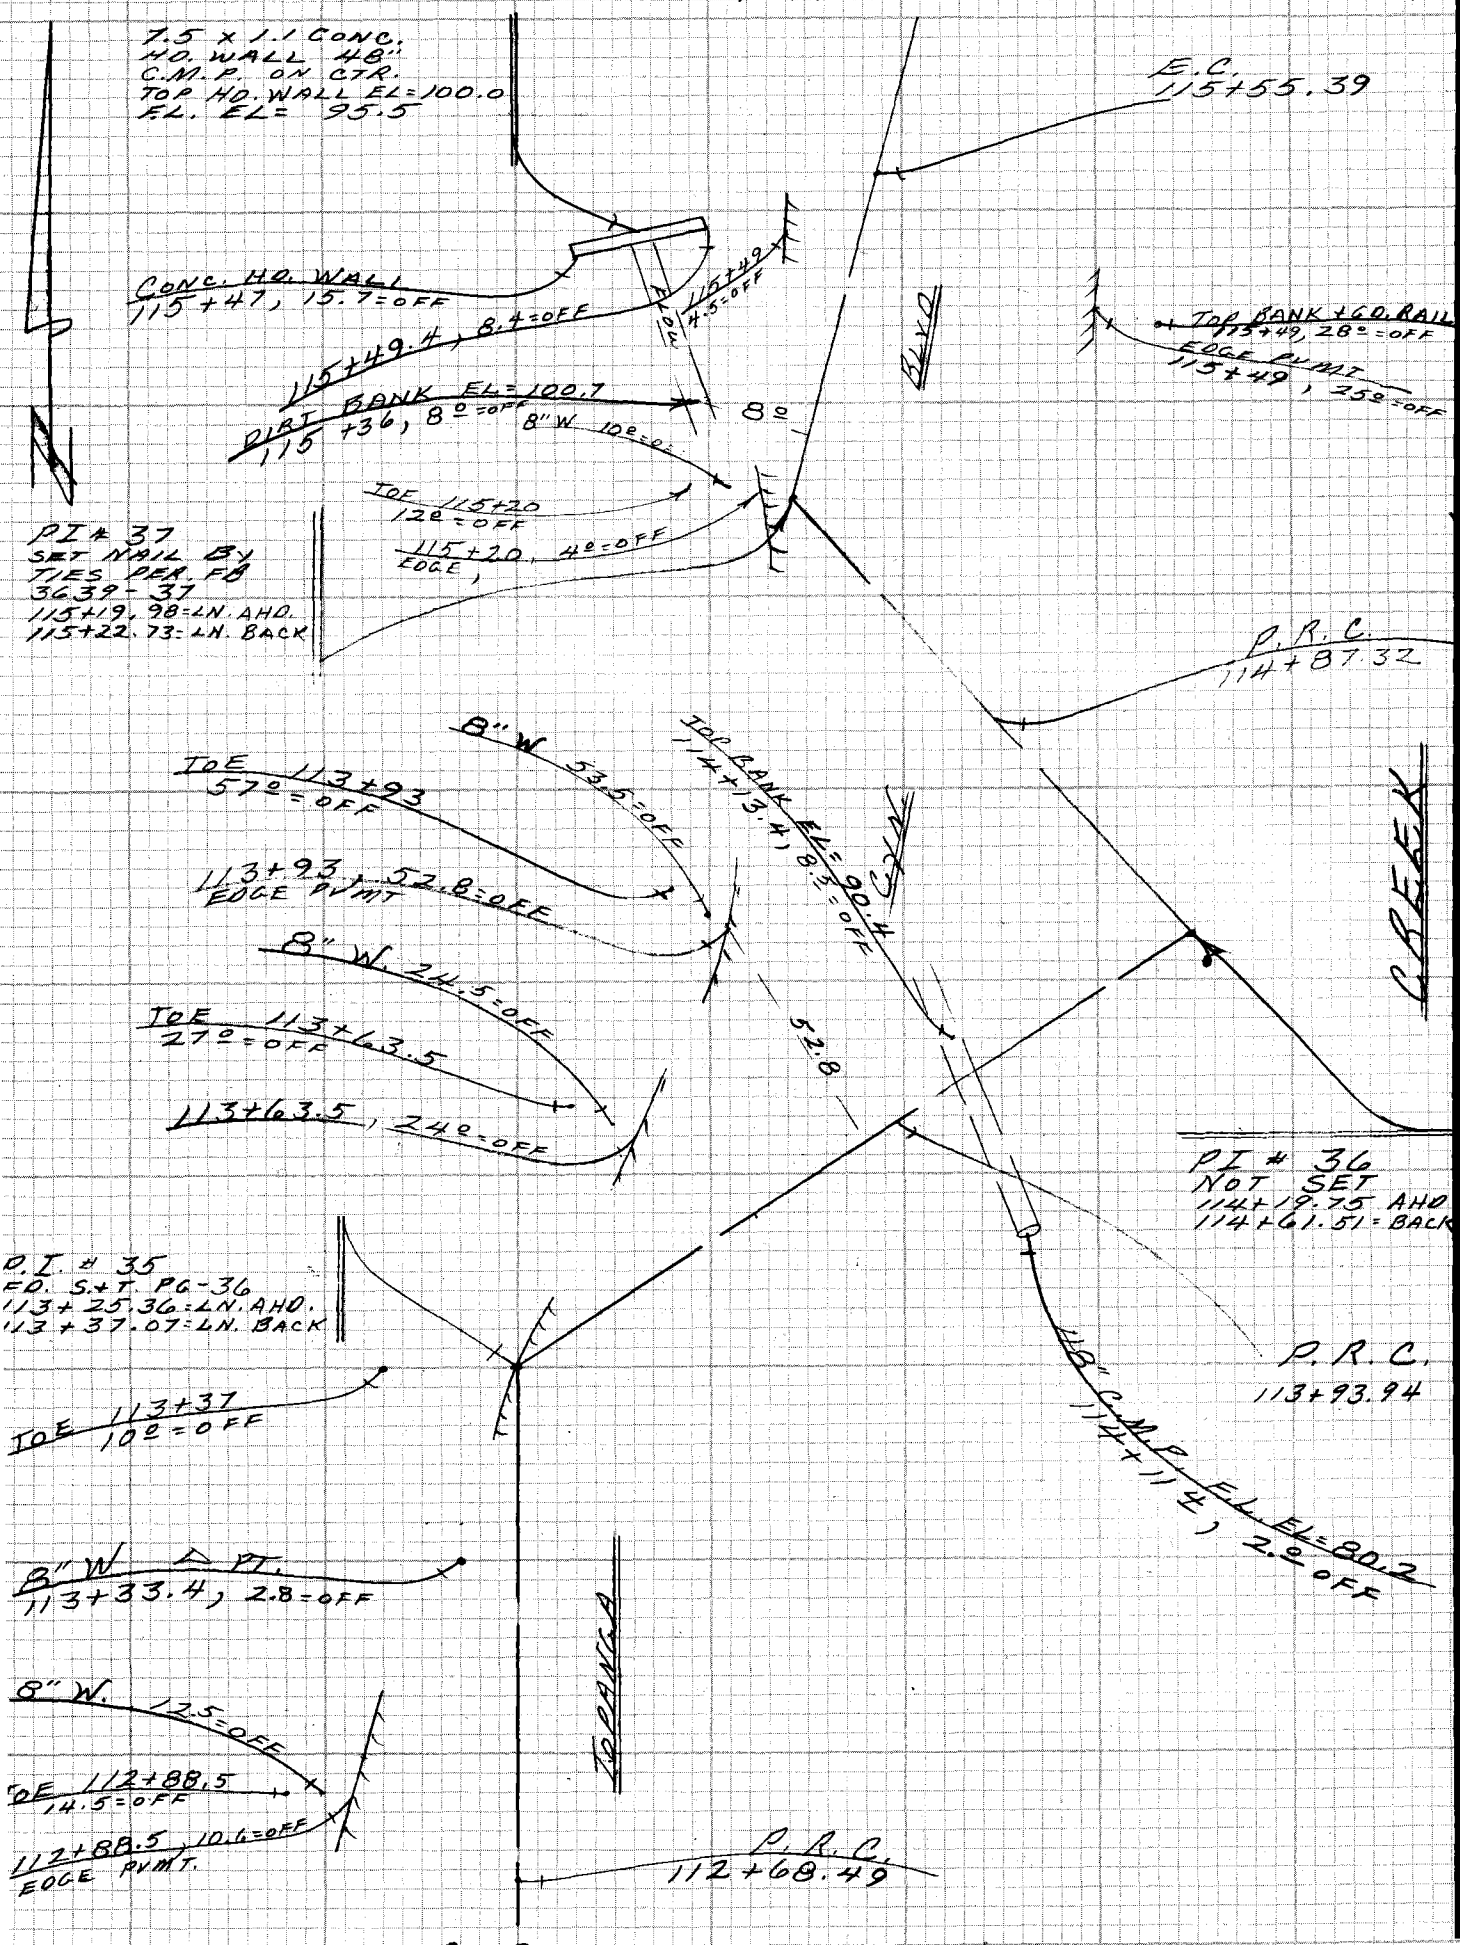

TOP PG-61

CE 310
76F3095-4/73

PLEASE RETURN TO
LOS ANGELES COUNTY ENGINEER
403 LOS ANGELES COUNTY ENGINEERING BLDG.

Do not extend notes this side of this line

NOTE: ANY ADDITIONS OR CHANGES ON THIS SHEET MUST BE MADE OR CIRCLED IN RED INK WITH DATE AND NAME OF PERSON MAKING CHANGE

129-097, B-2

W.W. DIST # 29

Notes Ck'd by	Survey of TOPANGA CYN. BLVD. F.B. 3639 PG. 63
Map No.	JN 1323.97 Tape Std °F
Office Work	Surveyed by M.E. WACKER
Checked	Notes M.E.W. Date DEC-82
Date	Indexed H. HOLMAN DEC 22 1982

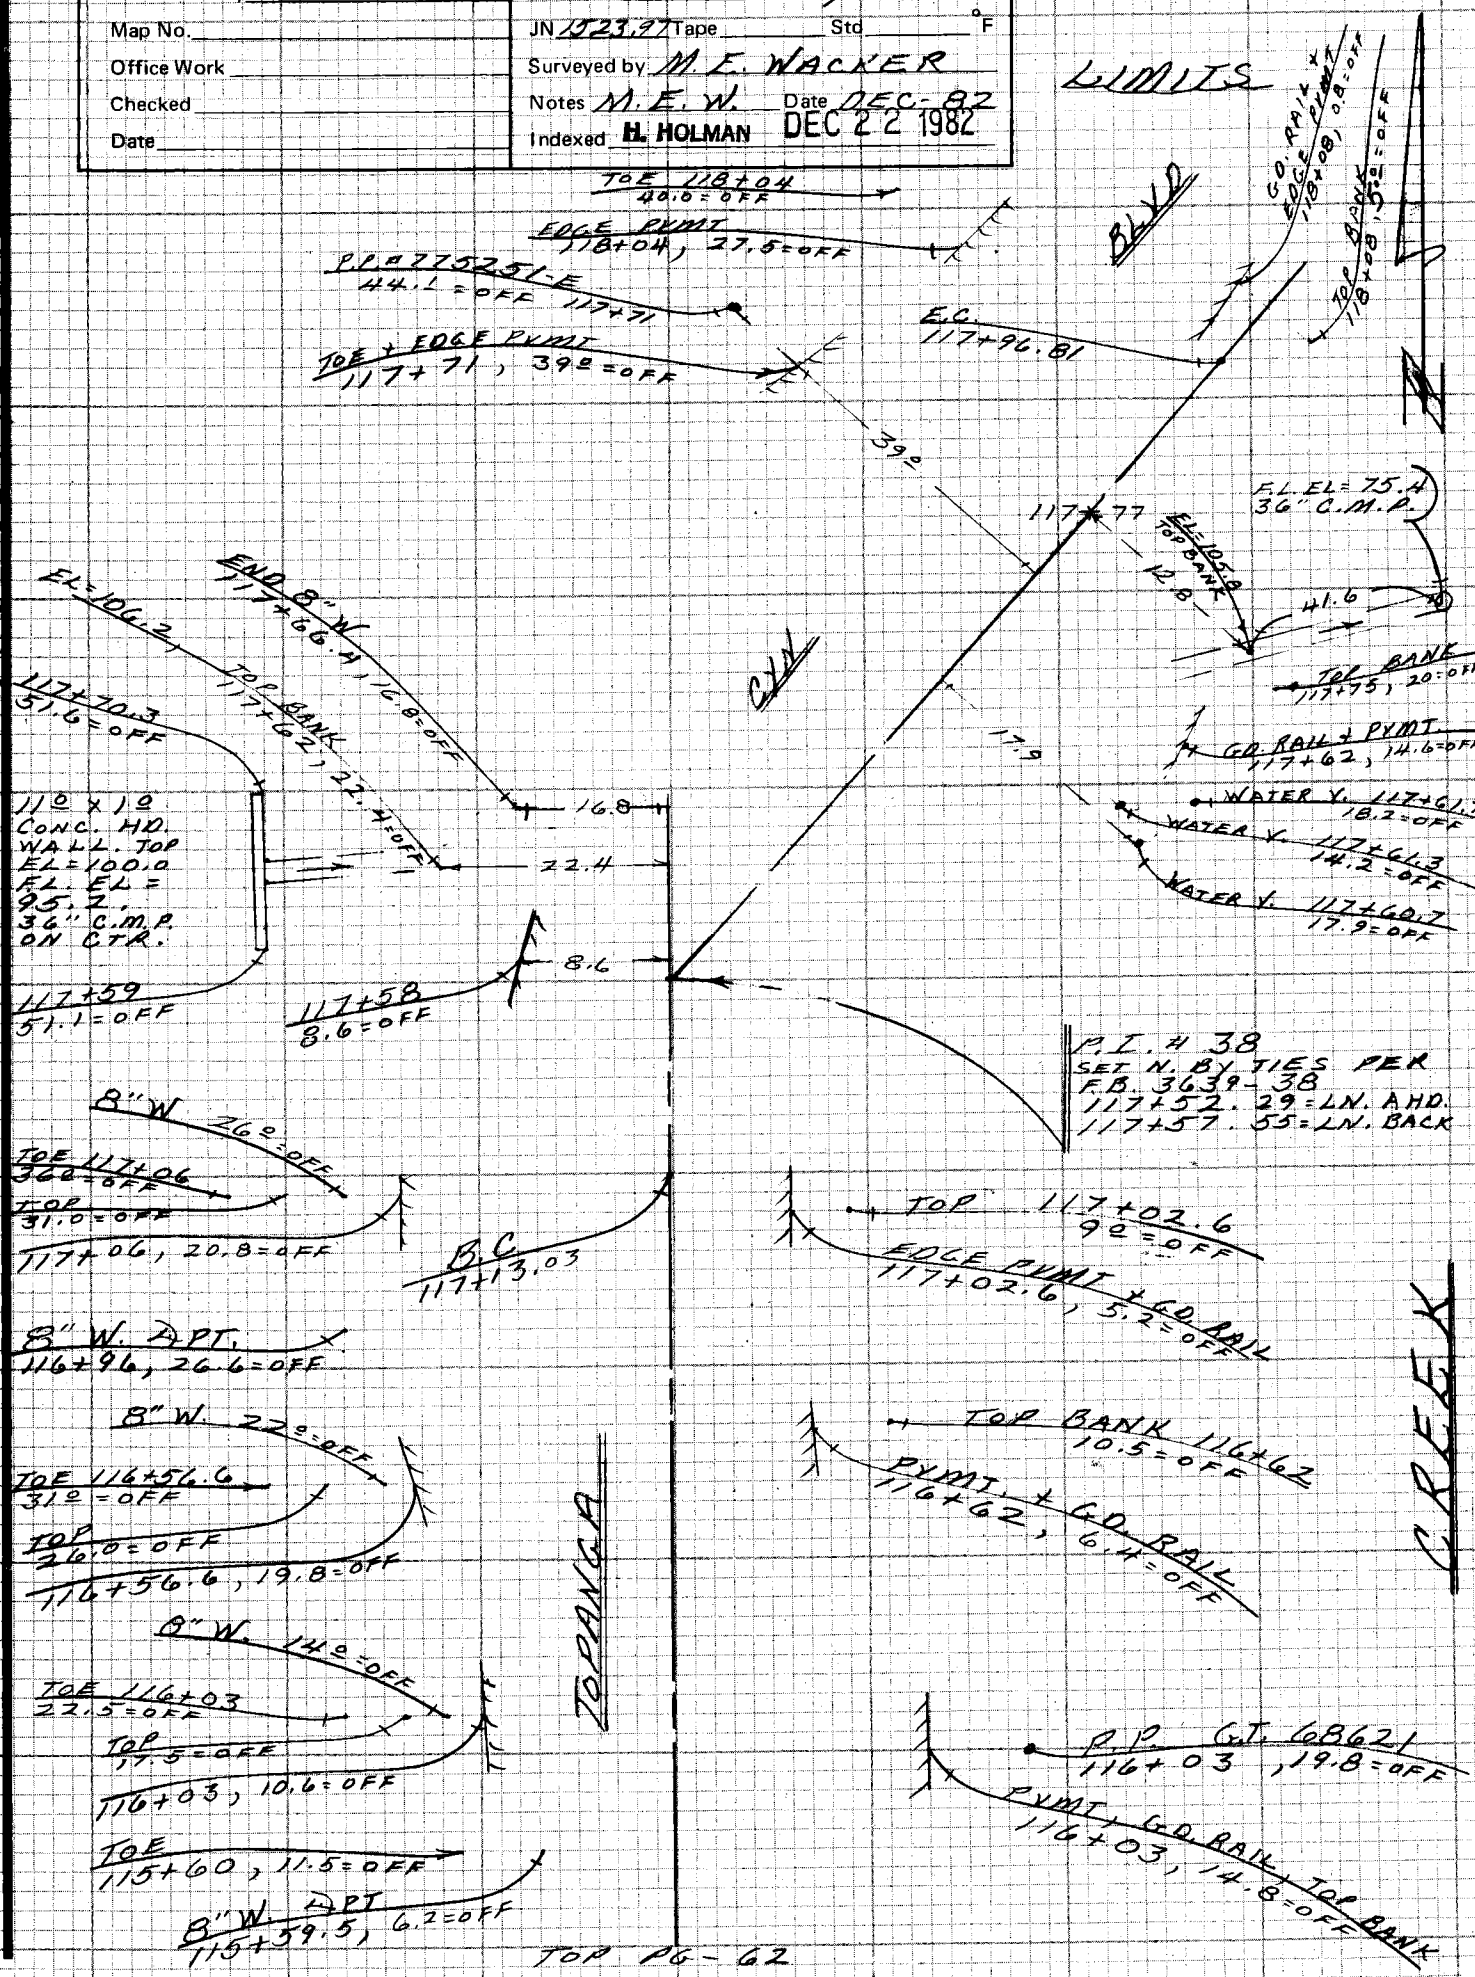

TOP PG - 62

NOTE: ANY ADDITIONS OR CHANGES ON THIS SHEET MUST BE MADE OR CIRCLED IN RED INK WITH DATE AND NAME OF PERSON MAKING CHANGE

129-097, B-2

7

Do not extend note to this side of this line

PLEASE RETURN TO
LOS ANGELES COUNTY ENGINEER
403 LOS ANGELES COUNTY ENGINEERING BLDG.

CENTERLINE NOTES
CE 310
76F3095-4/73

F.B. 3639 PG. 64

BLANK

CE 310
76F 3095-4/73

PLEASE RETURN TO
LOS ANGELES COUNTY ENGINEER
403 LOS ANGELES COUNTY ENGINEERING BLDG.

NOTE: ANY ADDITIONS OR CHANGES ON THIS SHEET MUST BE MADE OR CIRCLED IN RED INK WITH DATE AND NAME OF PERSON MAKING CHANGE

Do not extend notes this side of this line

Notes Ck'd by _____	Survey of _____
Map No. _____	JN _____ Tape _____ Std _____ °F
Office Work _____	Surveyed by _____
Checked _____	Notes _____ Date _____
Date _____	Indexed _____

F.B. _____ PG. _____

NOTE: ANY ADDITIONS OR CHANGES ON THIS SHEET MUST BE MADE OR CIRCLED IN RED INK WITH DATE AND NAME OF PERSON MAKING CHANGE

Do not extend notes this side of this line

PLEASE RETURN TO
LOS ANGELES COUNTY ENGINEER
403 LOS ANGELES COUNTY ENGINEERING BLDG.

CENTERLINE NOTES
CE 310
76F3095-4/73

F.B. _____ PG. _____

31.75

CE 310
76F3095-4 '73

PLEASE RETURN TO
LOS ANGELES COUNTY ENGINEER
[illegible] LOS ANGELES COUNTY ENGINEERING BLDG.

Do not [illegible] this side of this line.

NOTE: ANY ADDITIONS OR CHANGES ON THIS SHEET MUST BE MADE OR CIRCLED IN RED INK WITH DATE AND NAME OF PERSON MAKING CHANGE