Notes Ck'd by	Survey of
Map No.	JN Tape Std °F
Office Work	Surveyed by
Checked	Notes Date
Date	Indexed

F.B. PG.

3677

1	S.D. 296, line B	Flood Control
2	PM 16682	Cooke & Ass.
3-7	Tr. 36289	Wesley R.Lind
8-16	Tr. 39176	same
17-28	Tr.38302	same.
29-31	PM 16446	Engineering Service Corp/
32-35	Tr. 43241	Robert J.Bittel.
36-42	Tr. 43194	Sikand Eng. & Ass.
43-47	Tr. 35006	Bureau of Engineering, City of L.A.
48-49	Tr. 41393	same.
50-55	Tr. 33915	Wesley R. Lind
56062	Tr. 41933	Bur. of Engineering, City of L.A.
63-69	Tr. 38489	K & H Landservice & Research Co.
70-79	Tr. 39816	Sikand Eng. Ass.
80-83	Tr. 33870	Sikand Eng. Ass.
84-89	Tr. 32308	same.
90-91	Tr. 36871	The SW Group.
92	PM 16460	Thomas Outland
93	Tr. 43193	Arthur Goodwin
94	Tr. 43828	Cheng & Ass.
95	Tr. 41040	Lanco Engineerinh
96-102	Tr. 36209	Wesley R.Lind
103-123	Tr. 33256	same.
124	Tr. 43561	Bureau of Eng. City of L. A.
125-130	Tr. 41653	Robert Kameoka.
131-140	Tr. 41361	Andreasen Eng. Co.
141-146	Tr. 42363	Pearsom & Ass.
147	Tr. 43550	True Meridian Surveying.
148-149	Tr. 33831	Sands & Ass.
150	Tf. 42905	Cheng & Ass.
151	Tr. 37395	Robert Kameoka.
152-153	PM 15888	Rigdon & Ass.

196
NO ANY
PLEASE RETURN TO
LOS ANGELES
CENTERLINE
CE 310
76F3003-4/73

765911—G-55

PROJECT SD 256 Line "B"

SURVEY BY Allison DATE 1-10-57

REVIEWED BY Sasse DATE 1-14-57

INDEX FC 2317 195

LOS ANGELES COUNTY
FLOOD CONTROL DISTRICT
CO ENG FB 3677-1

M-173 9

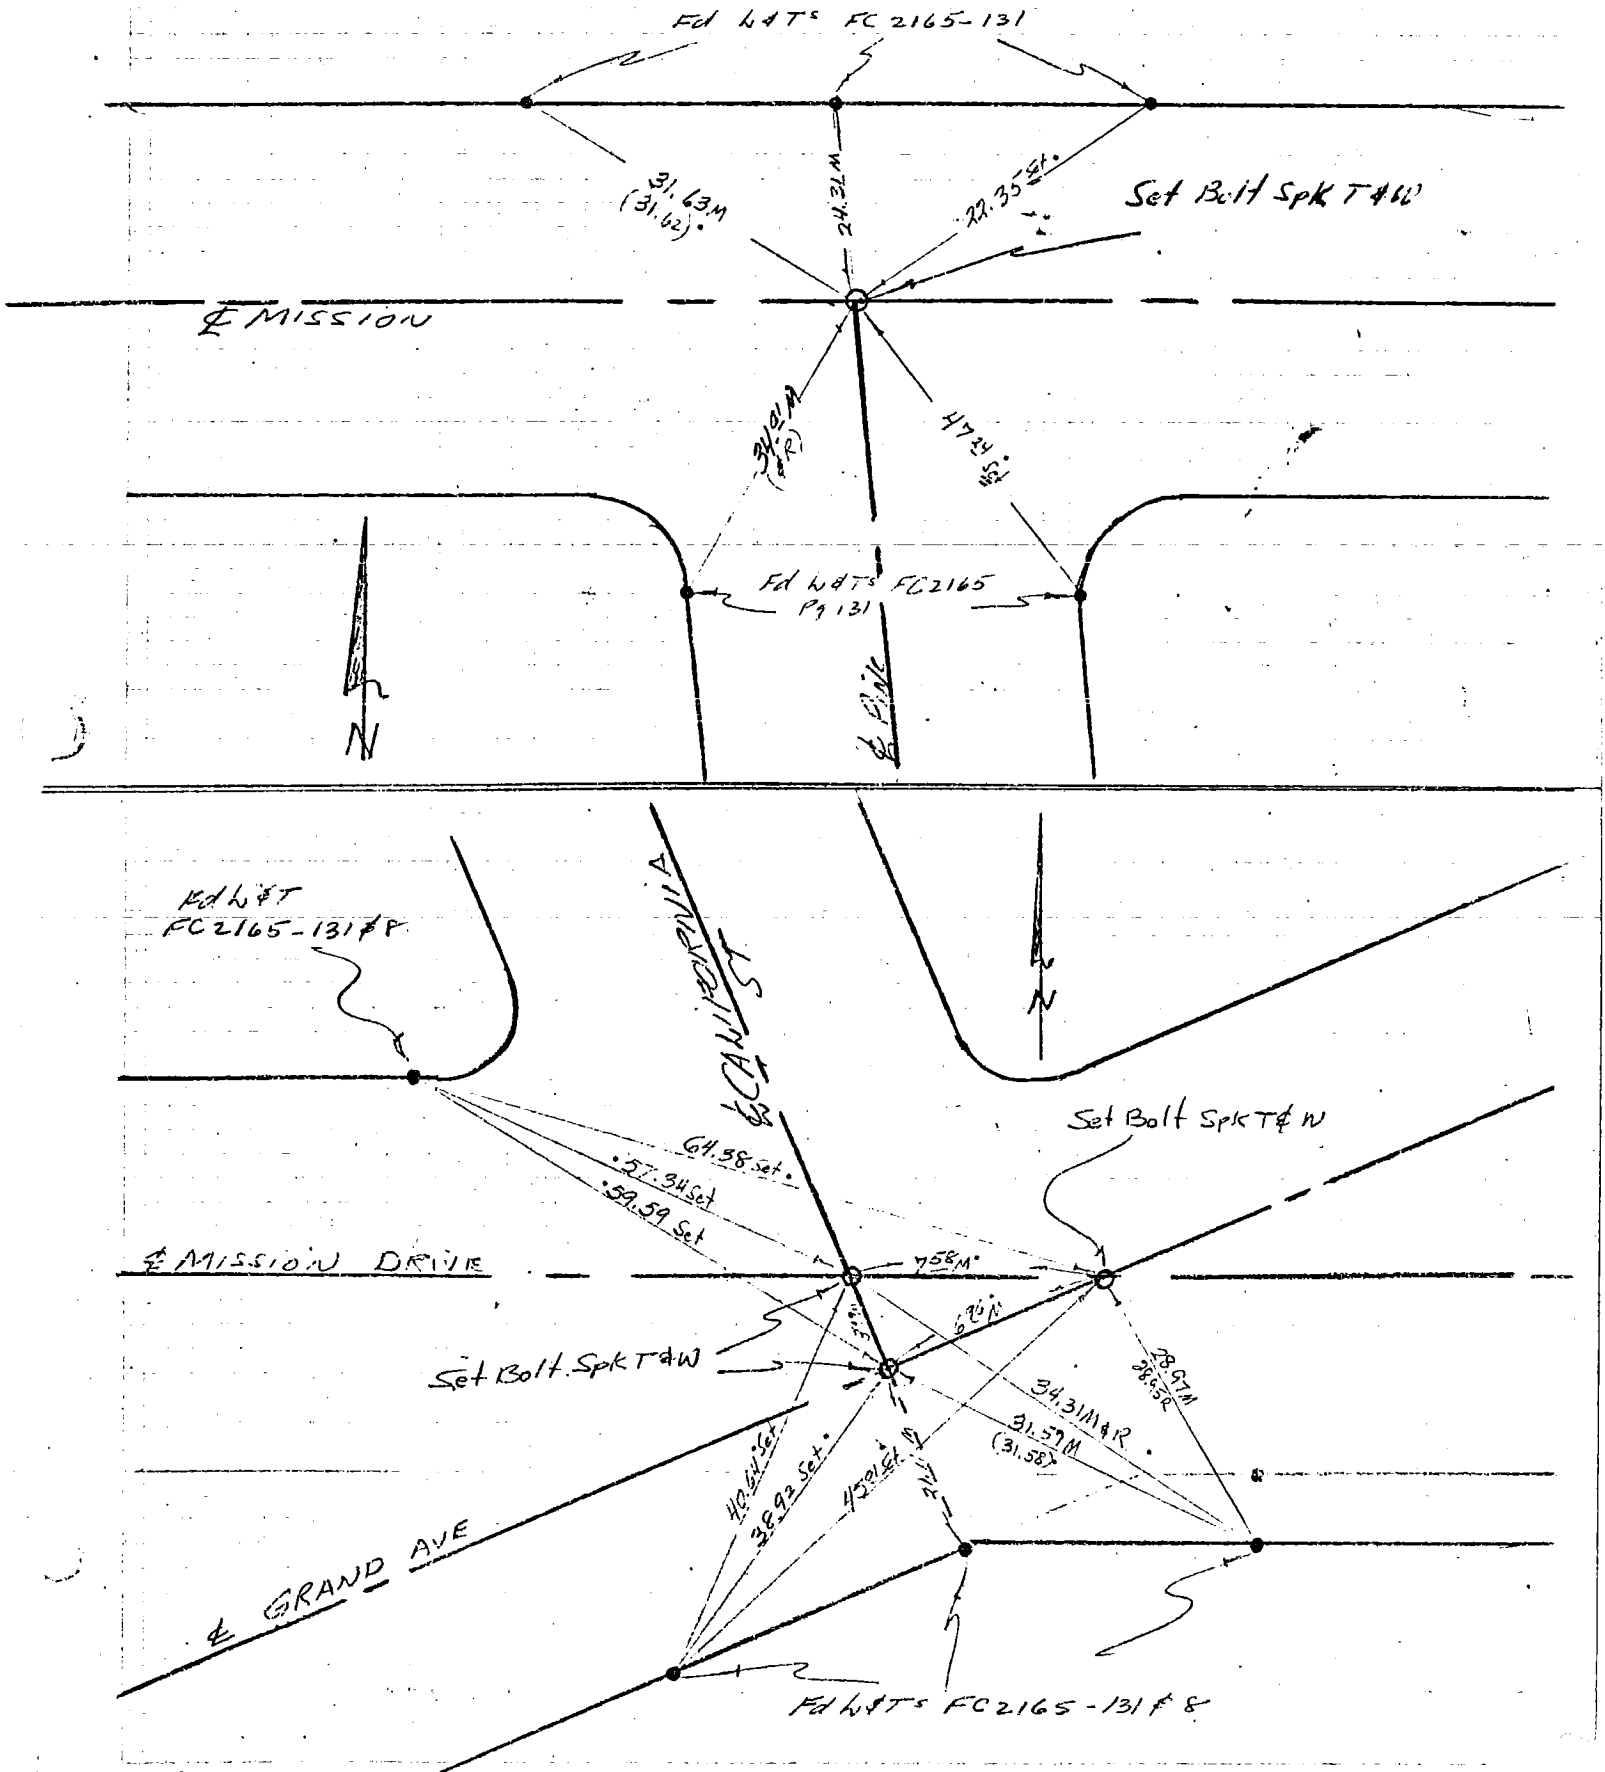

SURVEY OF CENTER LINE TIES

SURVEY BY COOKE & ASSOCIATES

DATE JUNE 30TH, 1985

PARCEL MAP NO 16682

SHEET 1 OF 1 SHEET

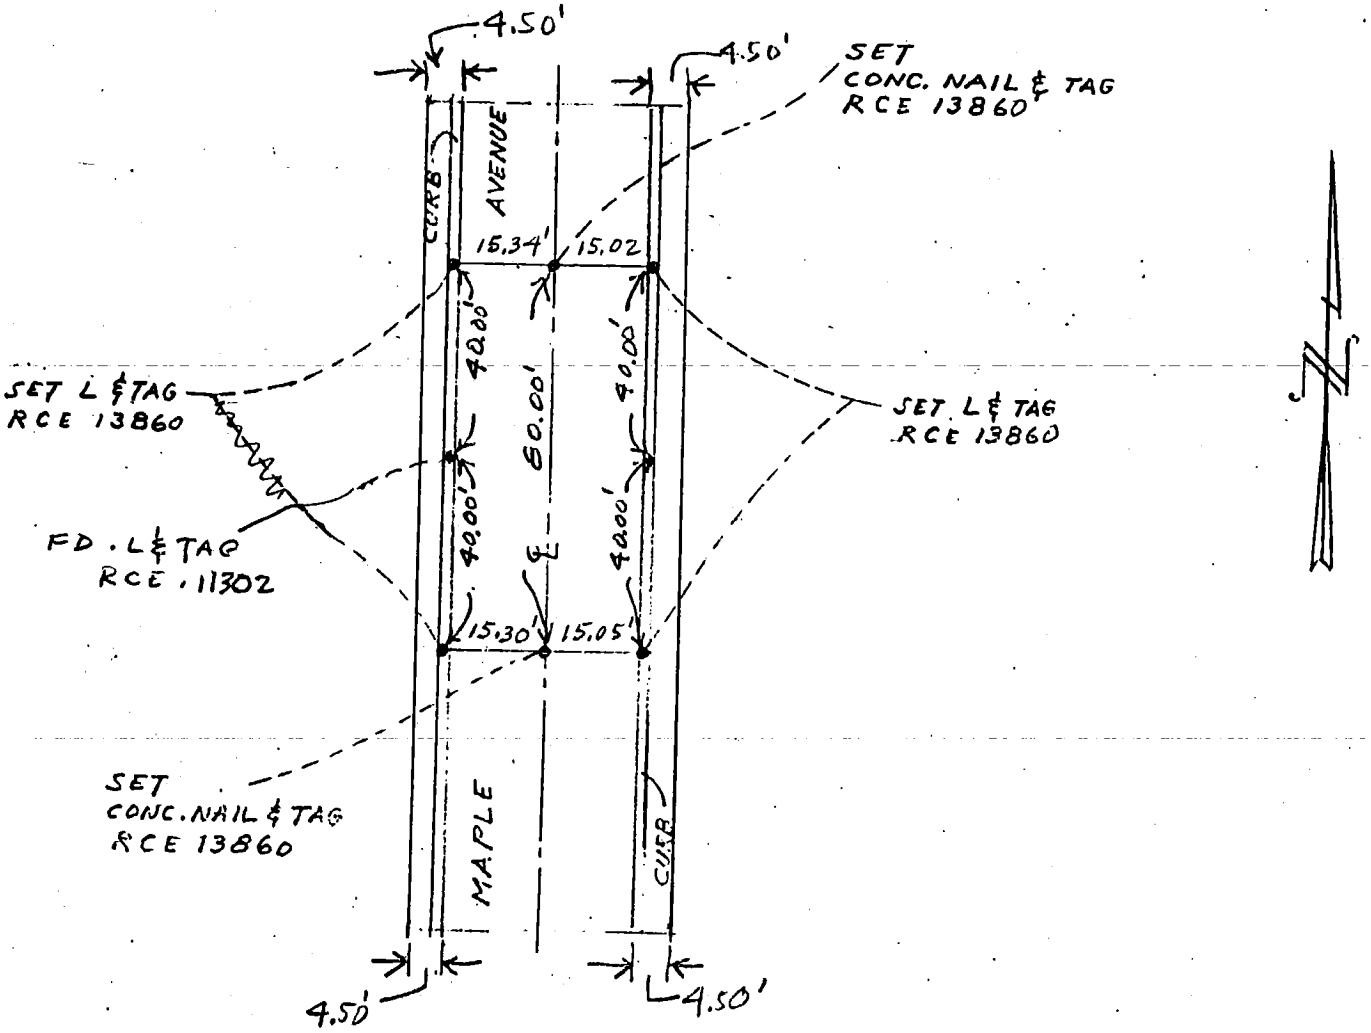

SURVEY OF & TIES INDEX PAGE 1 OF 5

SURVEY BY WESLEY R. LIND R.C.E. 16362 TR. No. 36289

DATE MAY 30, 1985

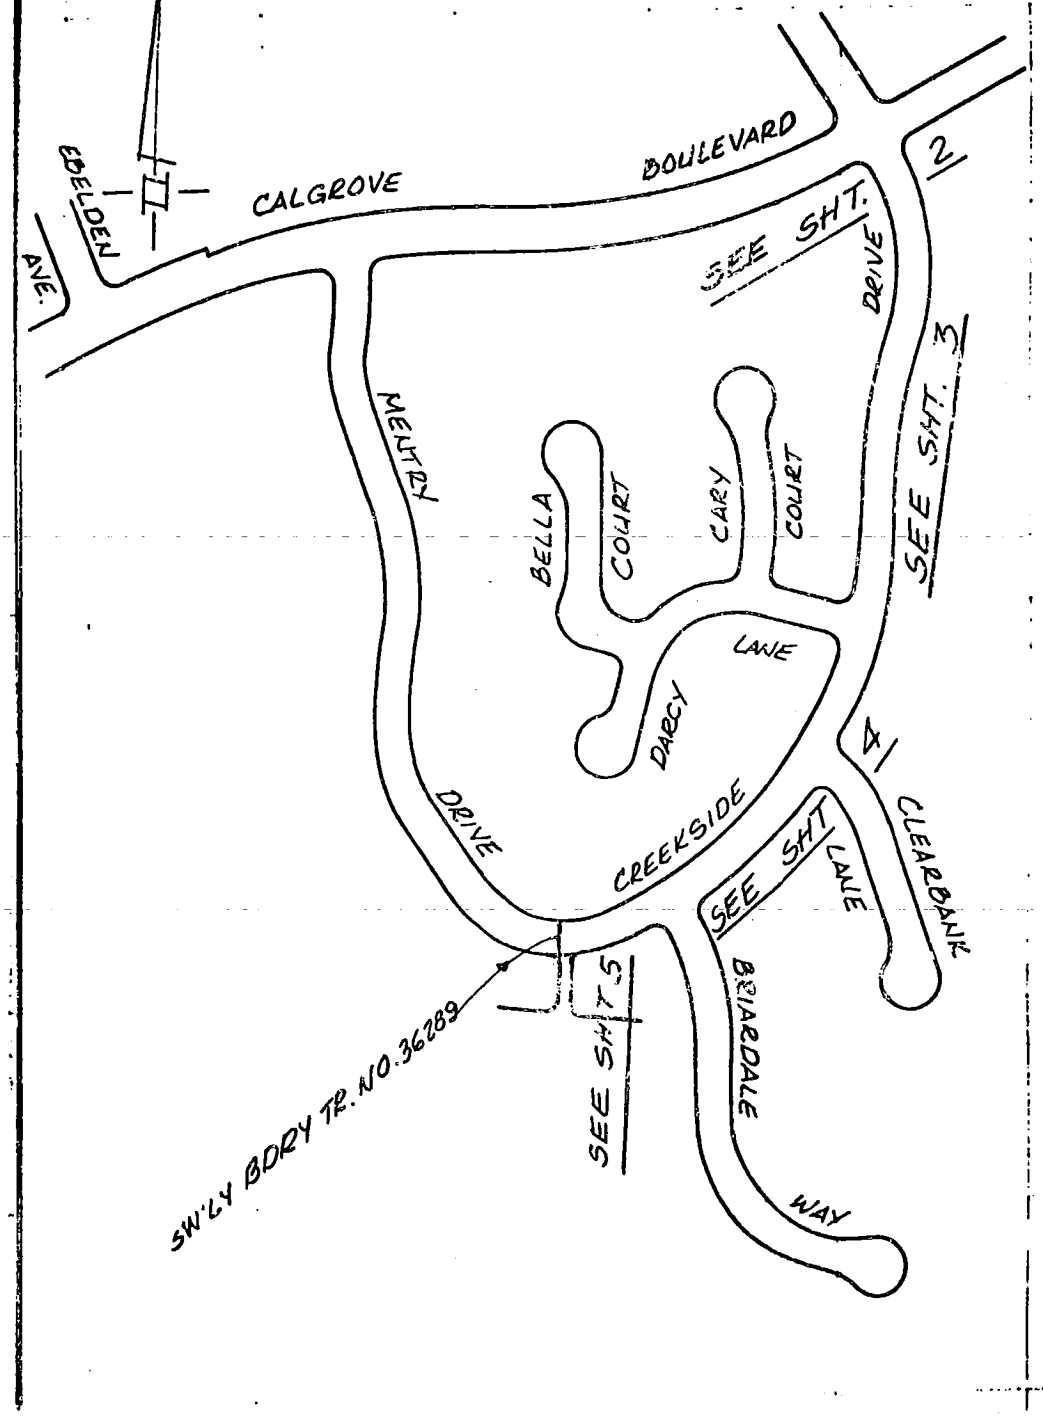

SO. CALIF. BLUE PRINT CO.

SURVEY OF ℄ TIES PAGE 2 OF 5

SURVEY BY WESLEY R. LIND R.C.E. 16362 TR. No. 36289

DATE MAY 30, 1985

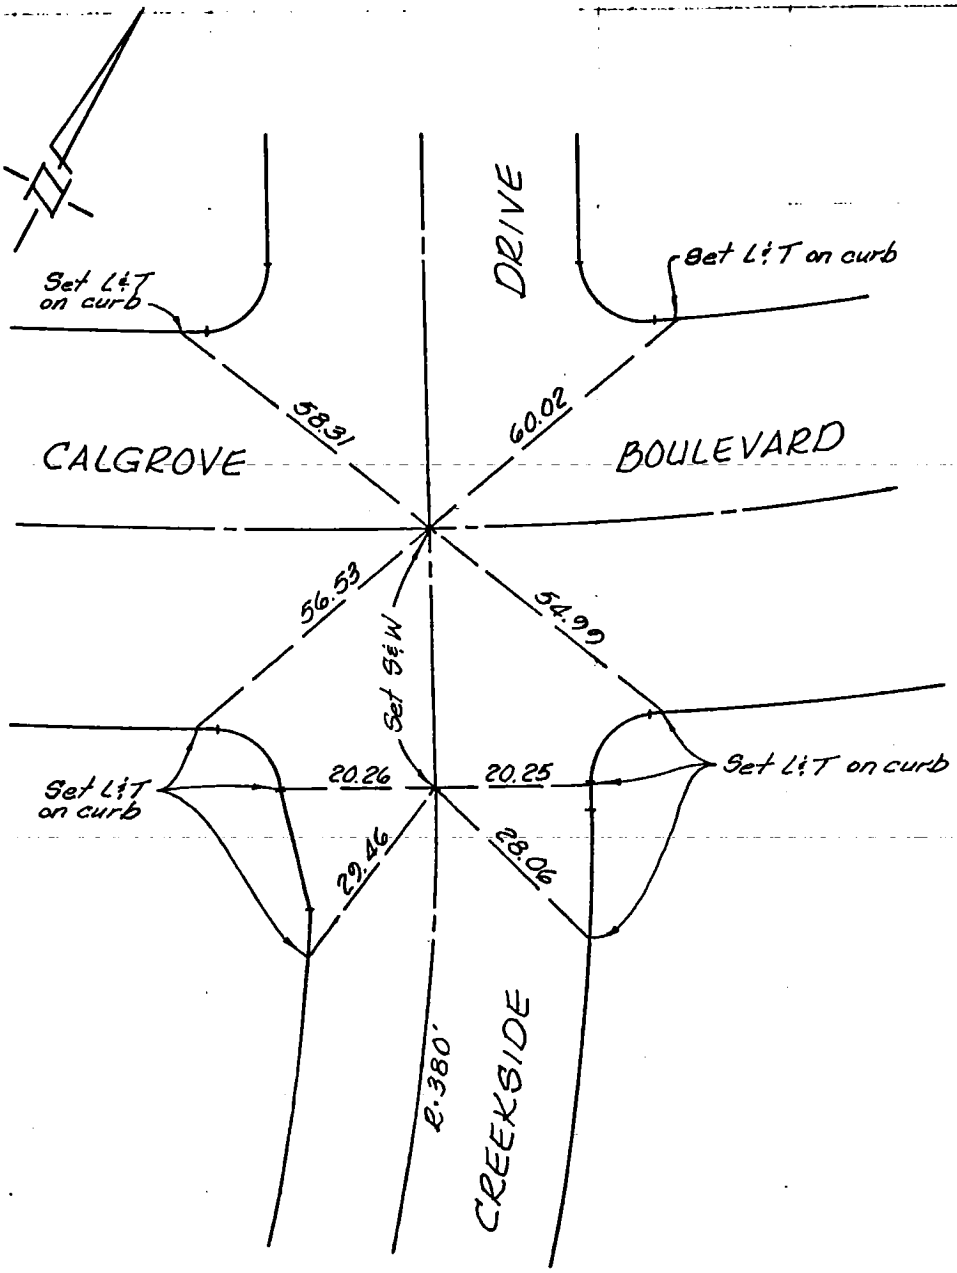

SEE SHEET 3

SO. CALIF. BLUE PRINT CO.

PAGE 3 OF 5

SURVEY OF ℄ TIES

SURVEY BY WESLEY R. LIND R.C.E. 16362 TR. No. 36289

DATE MAY 30, 1985

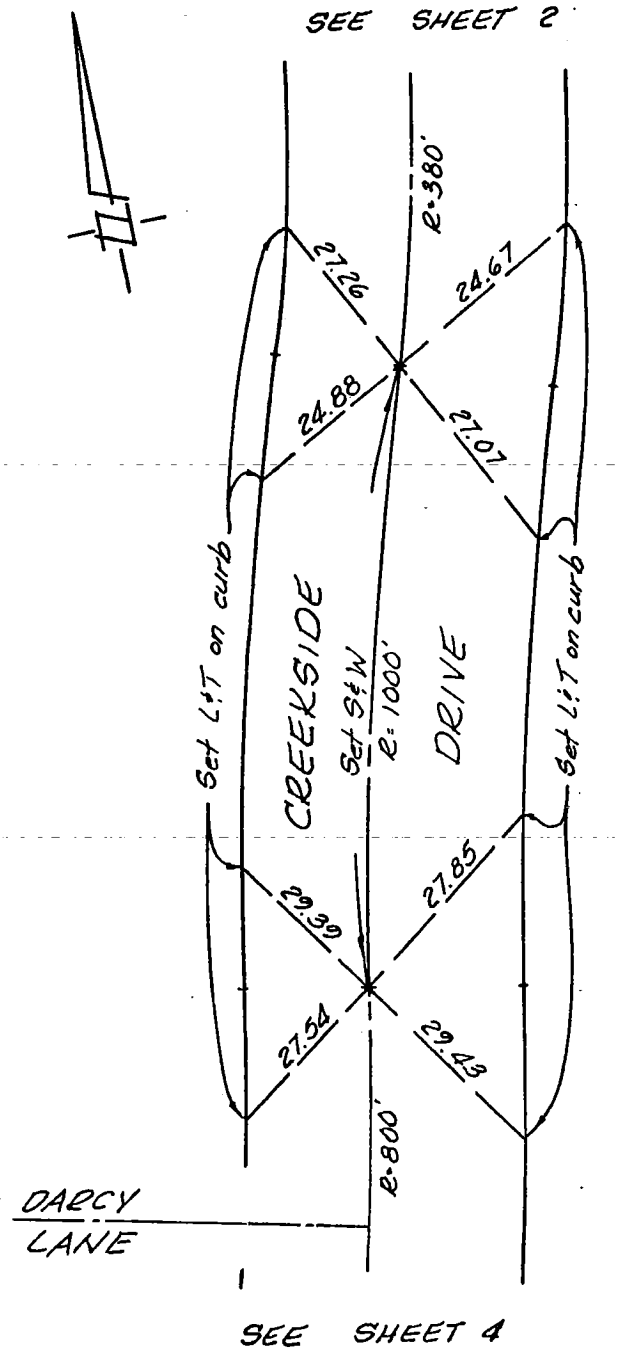

SO. CALIF. BLUE PRINT CO. -

SURVEY OF ℄ TIES PAGE 4 OF 5

SURVEY BY WESLEY R. LIND R.C.E. 16362 TR. No. 36289

DATE MAY 30, 1985

SEE SHEET 3

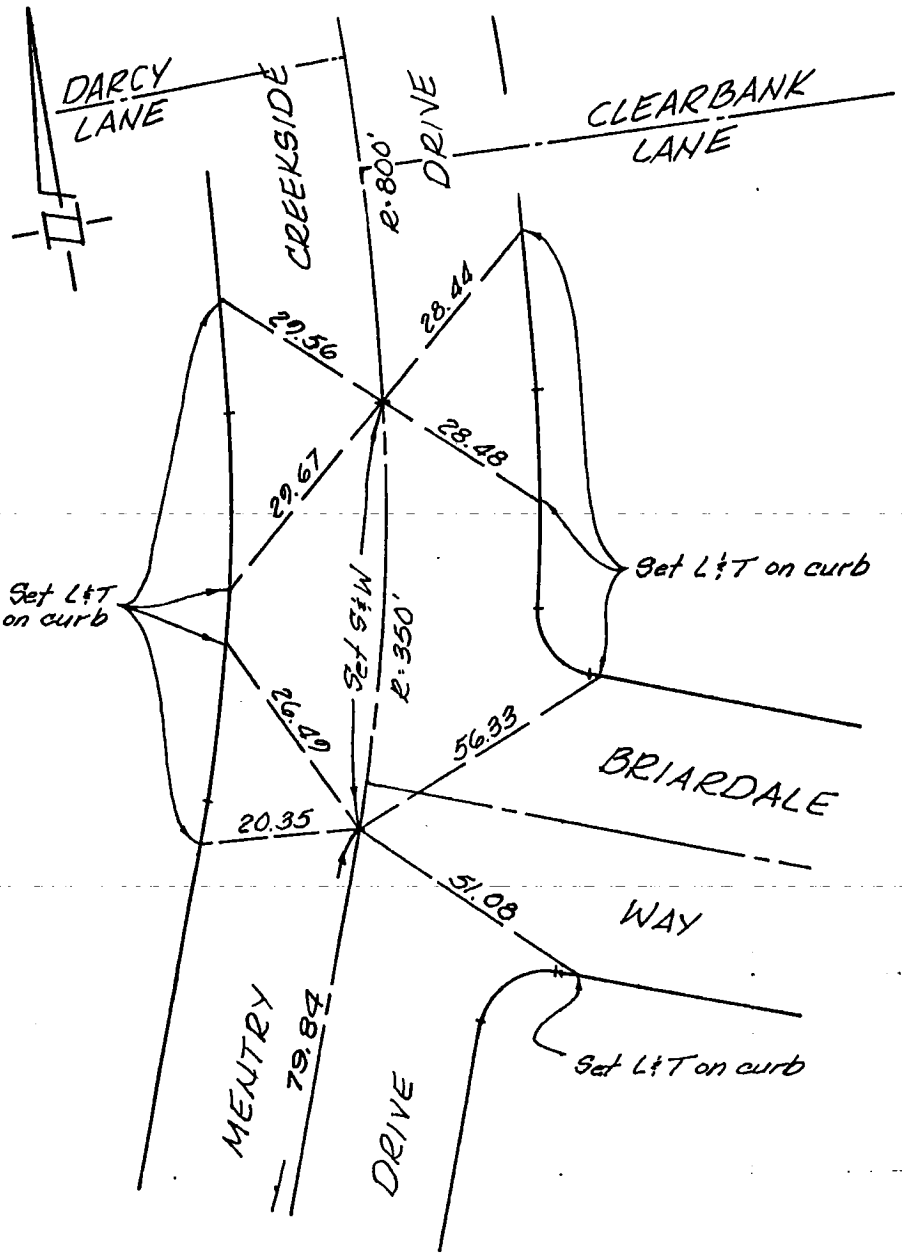

SEE SHEET 5

SO. CALIF. BLUE PRINT CO.

SURVEY OF ℄ TIES PAGE 5 OF 5

SURVEY BY WESLEY R. LIND R.C.E. 16362 TR. No. 36289

DATE MAY 30, 1985

SO. CALIF. BLUE PRINT CO.

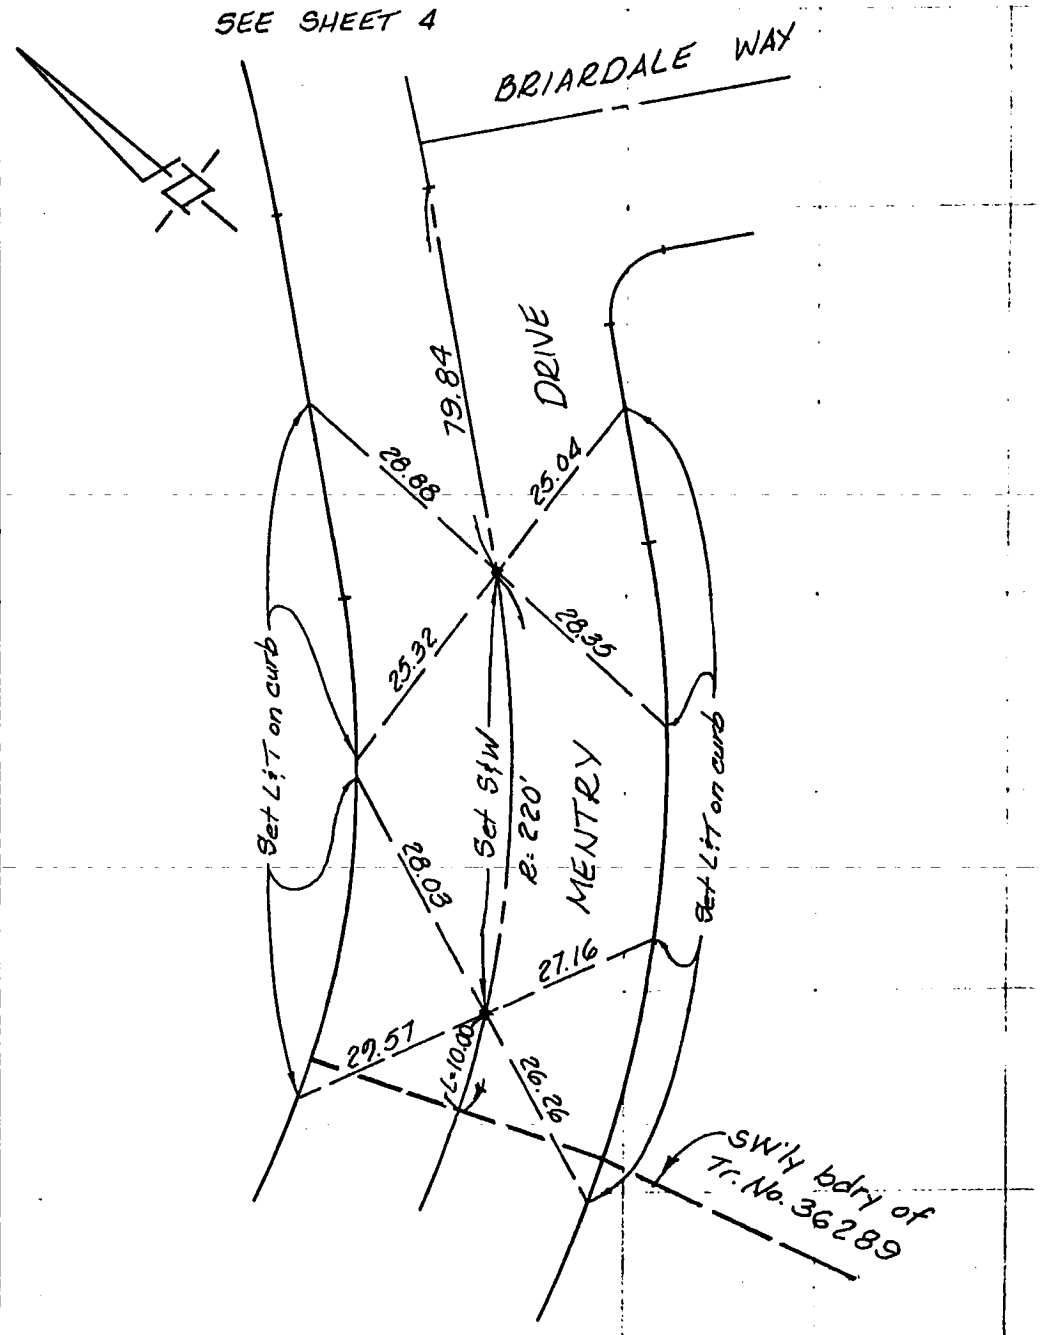

SURVEY OF ℄ TIES INDEX PAGE 1 OF 9

SURVEY BY WESLEY R. LIND R.C.E. 16362 TR. No. 39176

DATE JUNE 4, 1985

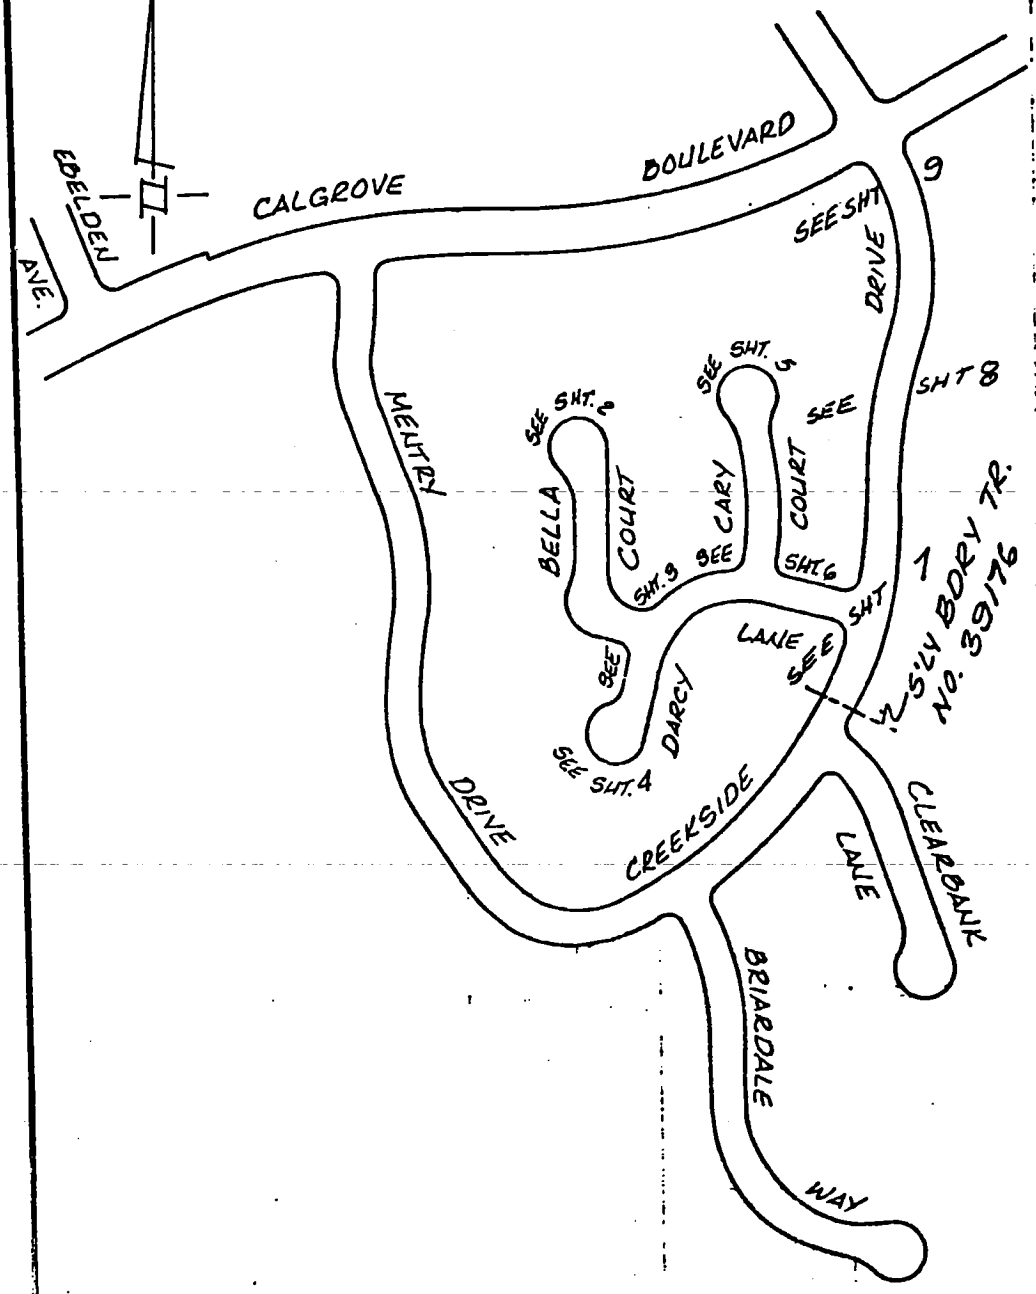

SO. CALIF. BLUE PRINT CO.

PAGE 2 OF 9

SURVEY OF ℄ TIES

SURVEY BY WESLEY R. LIND R.C.E. 16362

TR. No. 39176

DATE JUNE 4, 1985

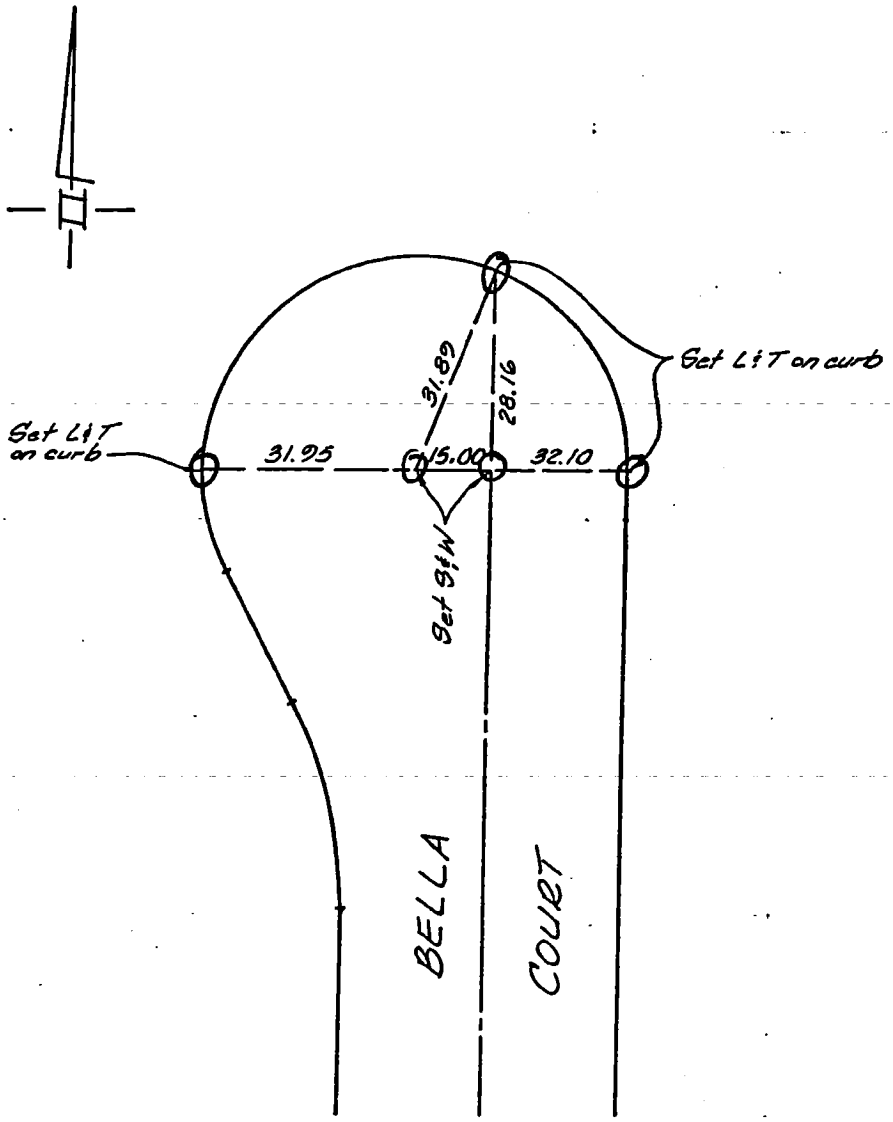

SEE SHEET 3

SO. CALIF. BLUE PRINT CO.

SURVEY OF ℄ TIES

SURVEY BY WESLEY R. LIND R.C.E. 16362 TR. No. 39176

DATE JUNE 4, 1985

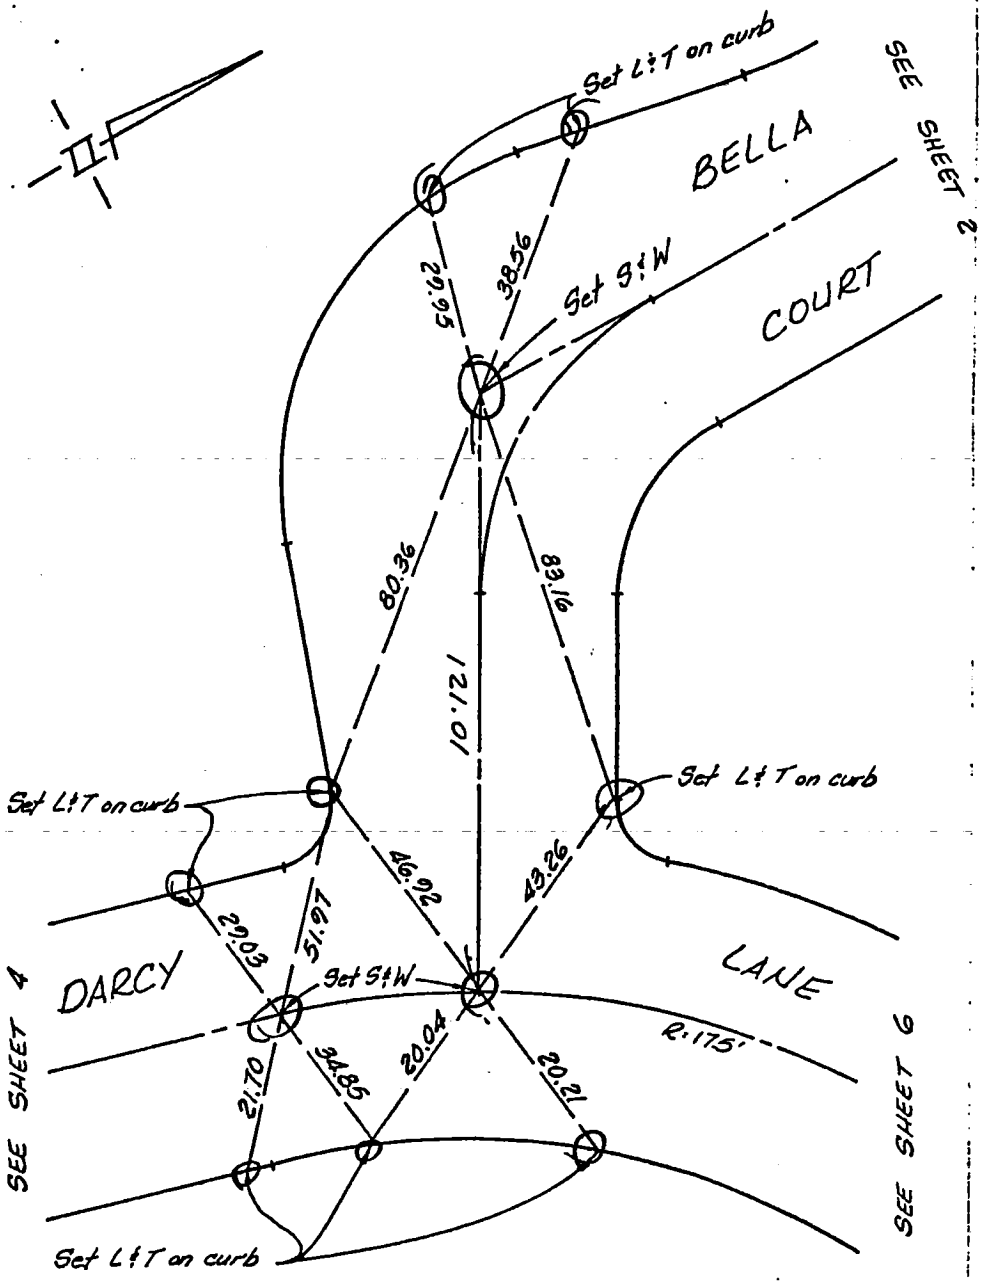

SO. CALIF. BLUE PRINT CO.

SURVEY OF ℄ TIES

SURVEY BY WESLEY R. LIND R.C.E. 16362

DATE JUNE 4, 1985

TR. No. 39176

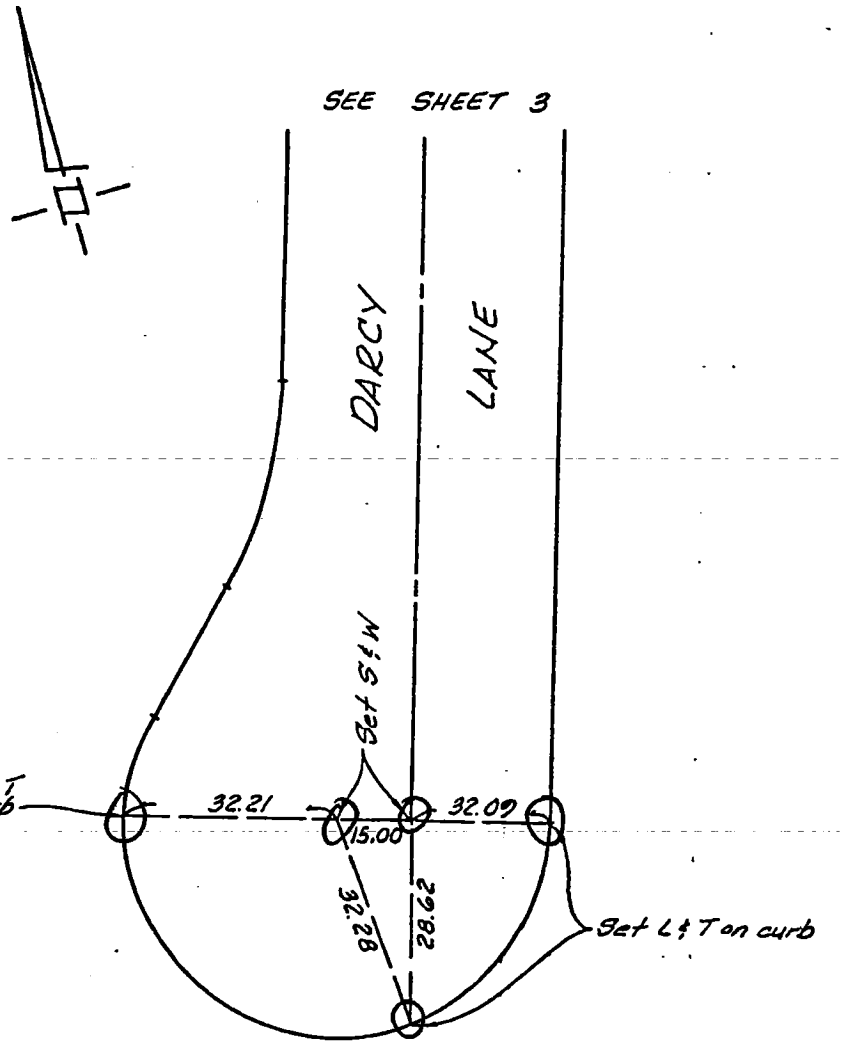

SO. CALIF. BLUE PRINT CO.

SURVEY OF ℄ TIES

SURVEY BY WESLEY R. LIND R.C.E. 16362 TR. No. 39176

DATE JUNE 4, 1985

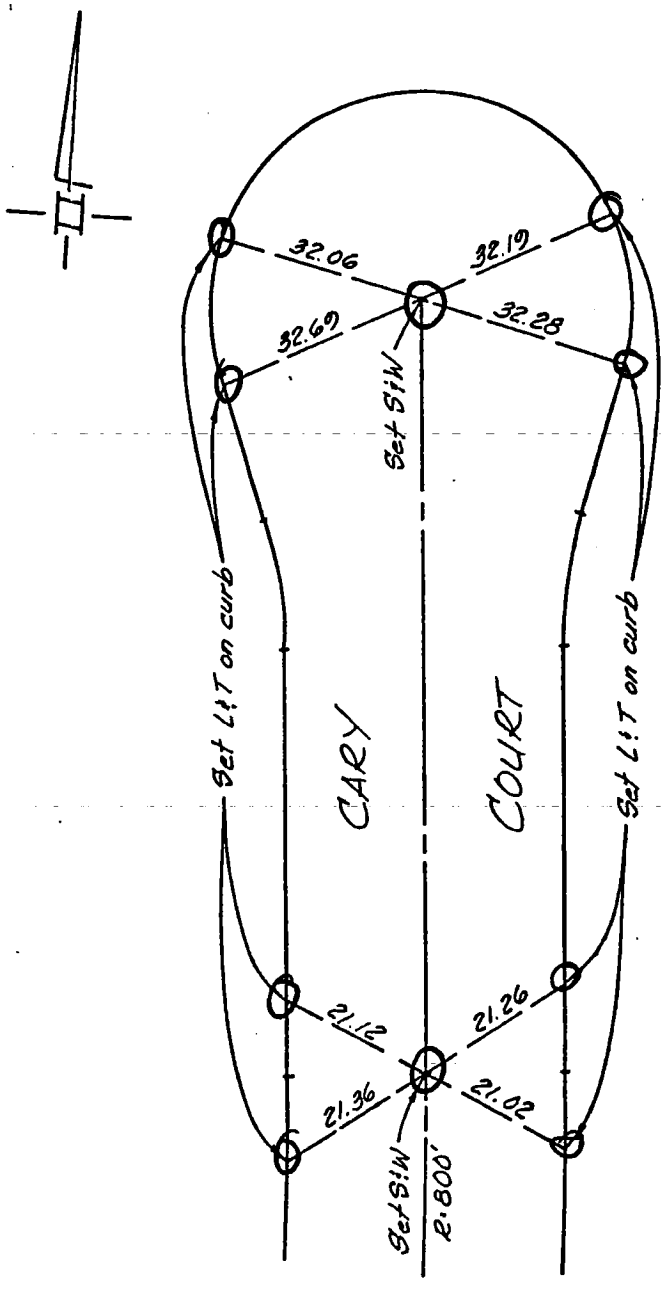

SEE SHEET 6

SO. CALIF. BLUE PRINT CO.

SURVEY OF ℄ TIES PAGE 6 OF 9

SURVEY BY WESLEY R. LIND R.C.E. 16362

DATE JUNE 4, 1985 TR. No. 39176

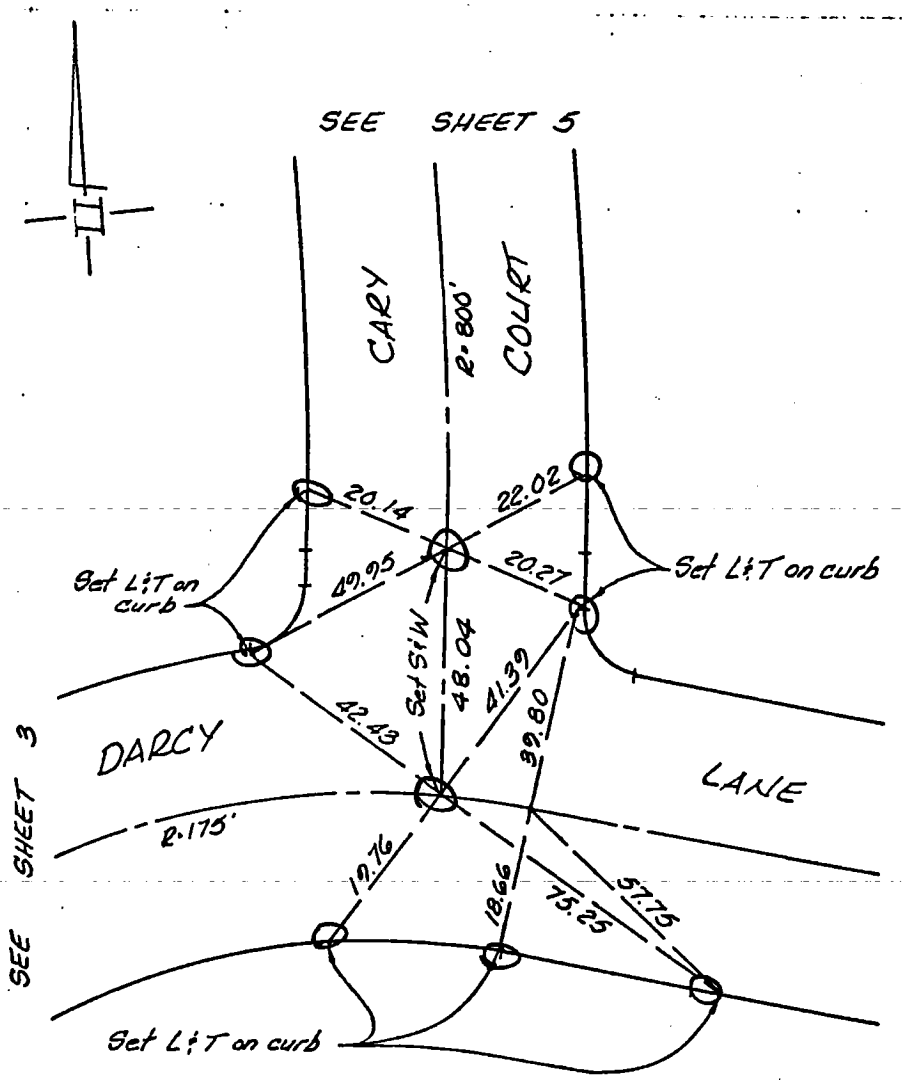

SO. CALIF. BLUE PRINT CO.

SURVEY OF ℄ TIES PAGE 7 OF 9

SURVEY BY WESLEY R. LIND RCE16362 TR. No. 39176

DATE JUNE 4, 1985

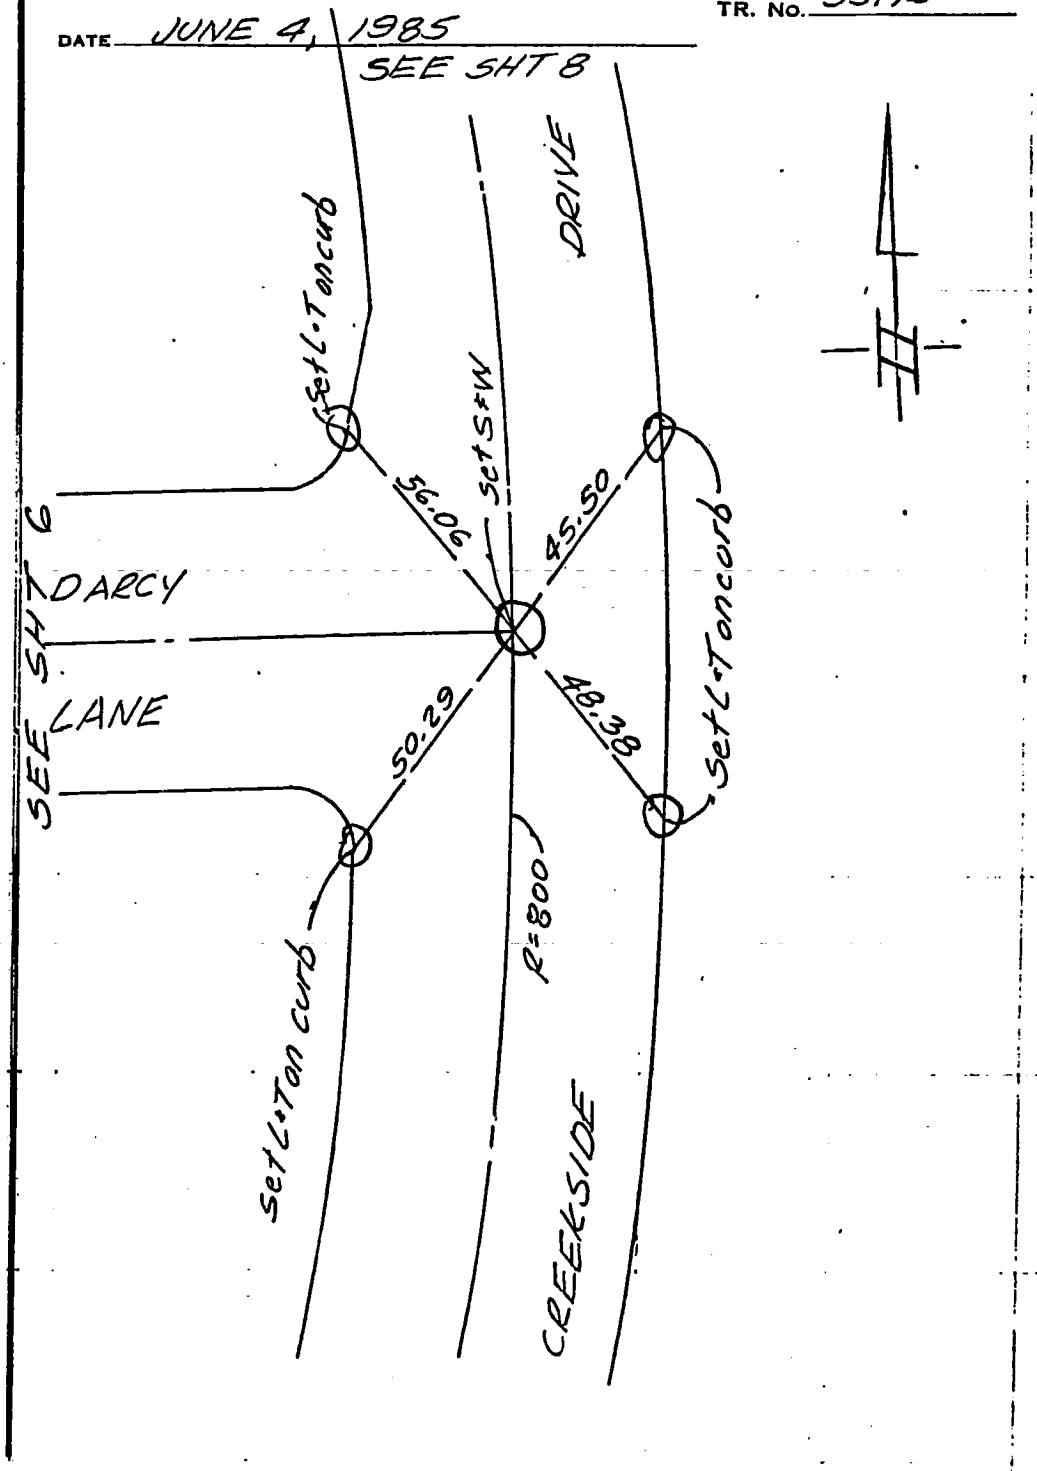

SO. CALIF. BLUE PRINT CO.

SURVEY OF ℄ TIES PAGE 8 OF 9

SURVEY BY WESLEY R. LIND R.C.E. 16362 TR. No. 39176

DATE JUNE 4, 1985

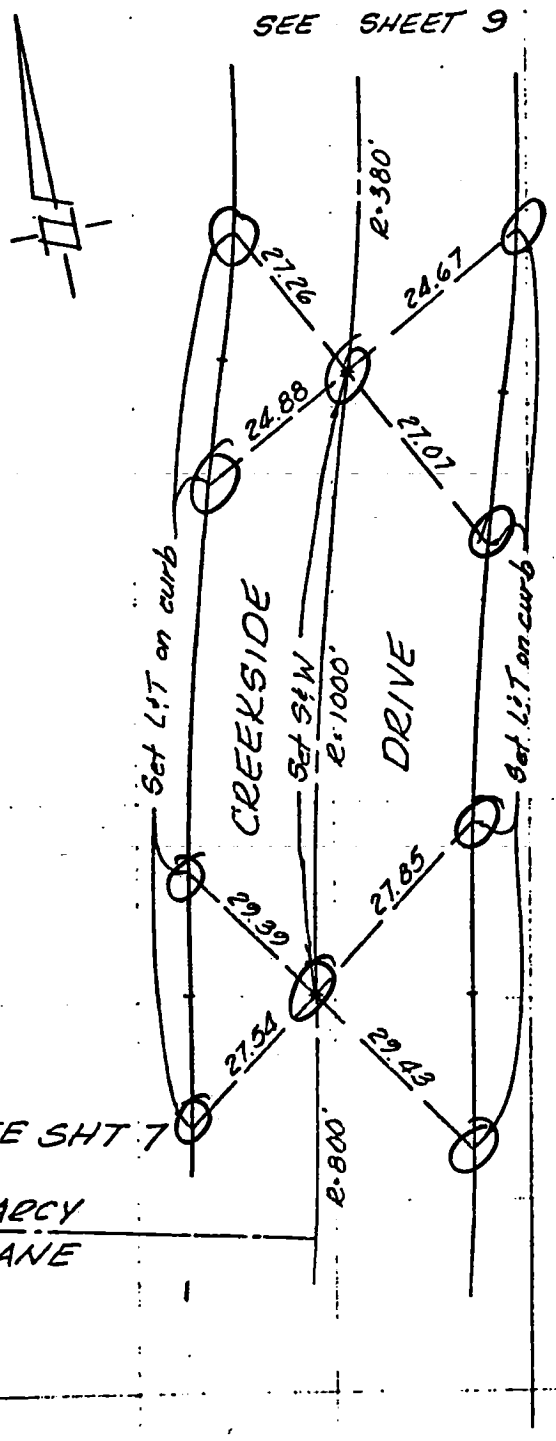

SO. CALIF. BLUE PRINT CO.

SURVEY OF ℄ TIES PAGE 9 OF 9

SURVEY BY WESLEY R. LIND R.C.E. 16362 TR. No. 39176

DATE JUNE 4, 1985

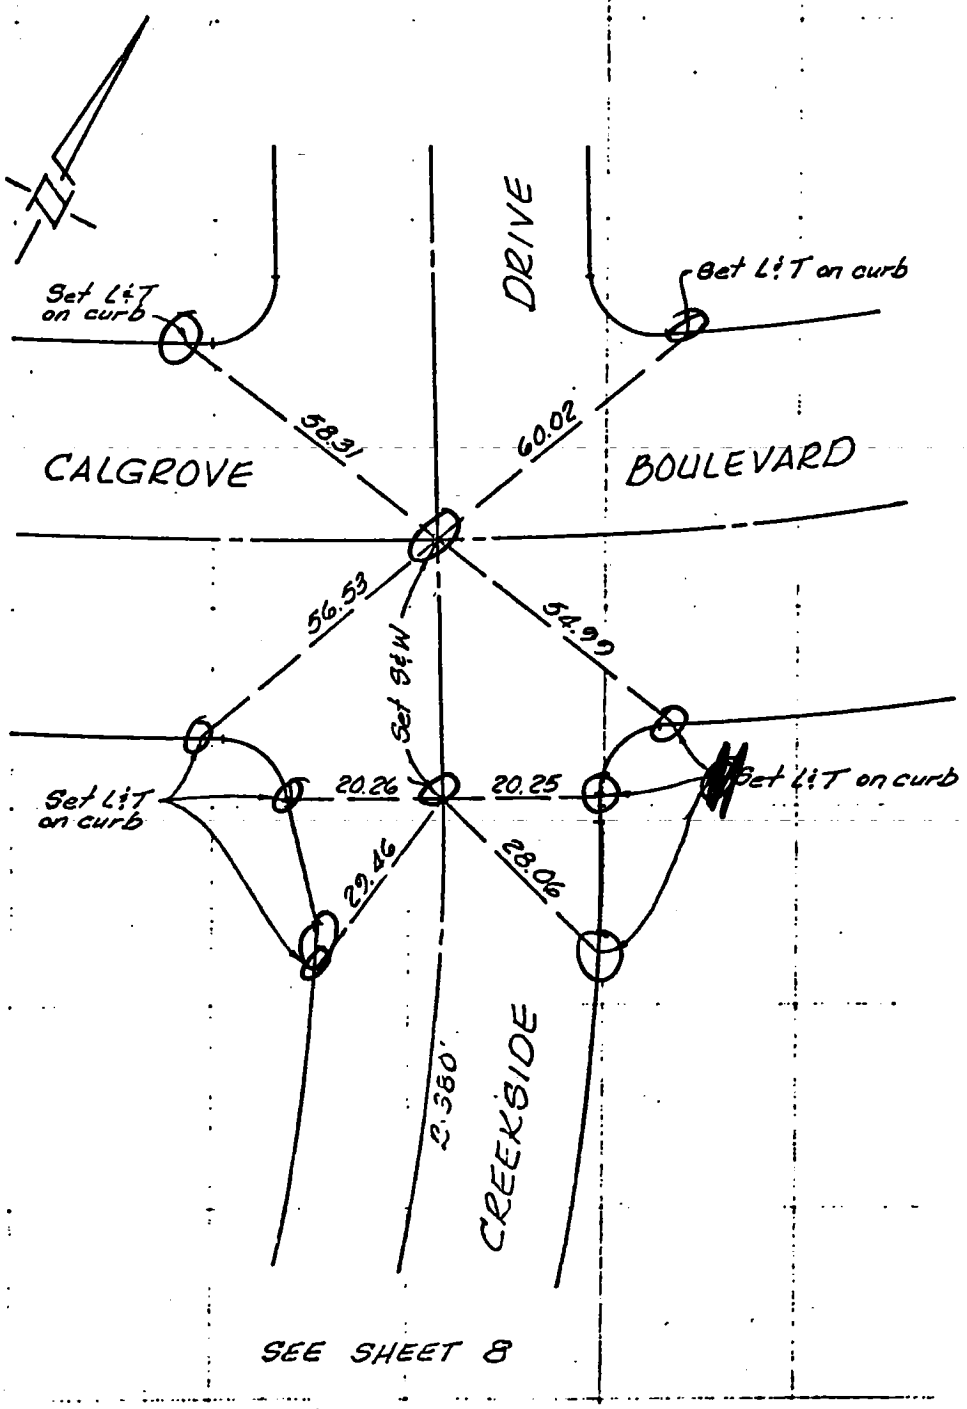

SO. CALIF. BLUE PRINT CO.

SURVEY OF ℄ TIES INDEX PAGE 1 OF 12

SURVEY BY WESLEY R. LIND R.C.E. 16362 TR. No. 38302

DATE MAY 30, 1985

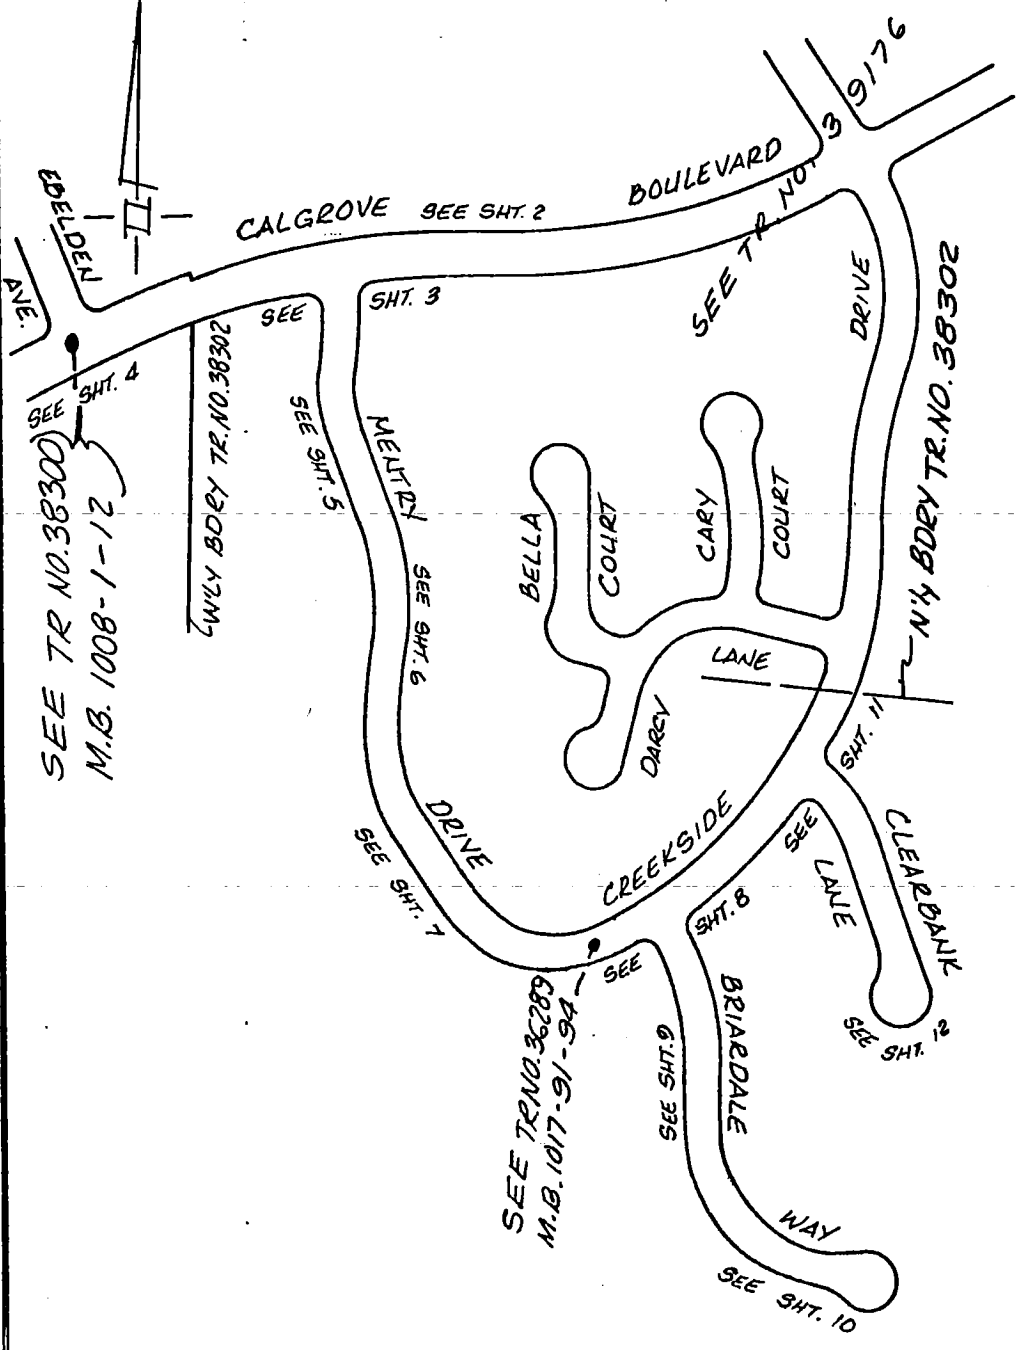

SO. CALIF. BLUE PRINT CO.

SURVEY OF ℄ TIES

SURVEY BY WESLEY R. LIND R.C.E. 16362 TR. No. 38302

DATE MAY 30, 1985

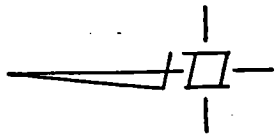

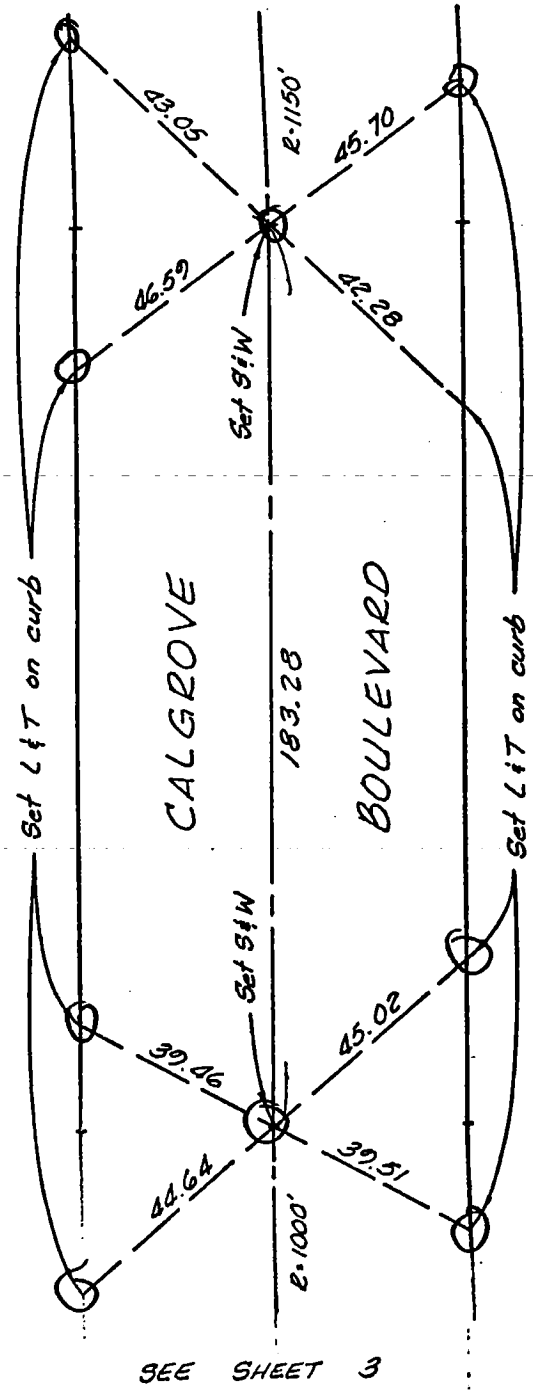

SEE SHEET 3

SO. CALIF. BLUE PRINT CO.

SURVEY OF ℄ TIES

SURVEY BY WESLEY R. LIND R.C.E. 16362 TR. No. 38302

DATE MAY 30, 1985

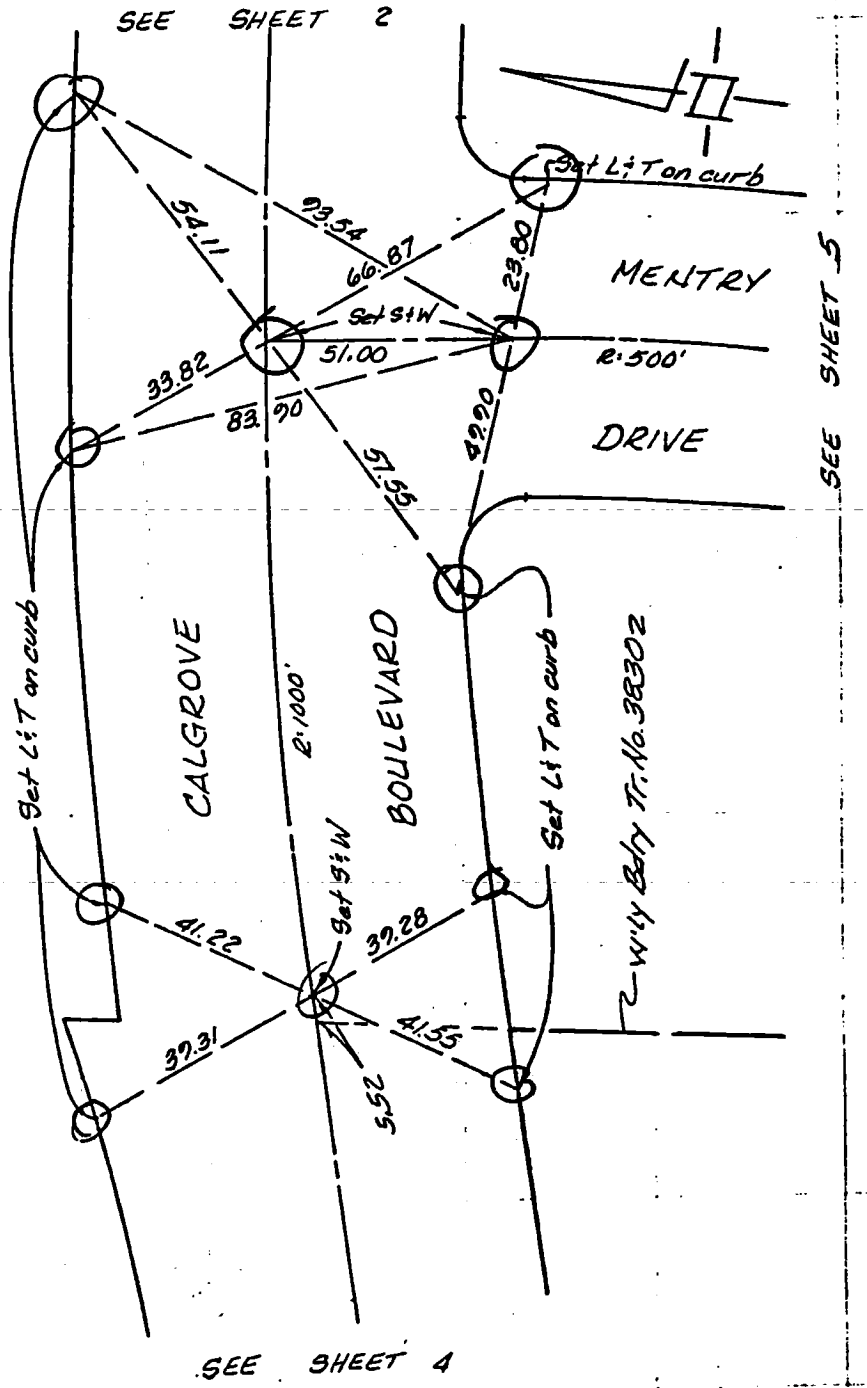

SO. CALIF. BLUE PRINT CO.

SURVEY OF ℄ TIES

SURVEY BY WESLEY R. LIND R.C.E. 16362 TR. No. 38302

DATE MAY 30, 1985

SEE SHEET 3

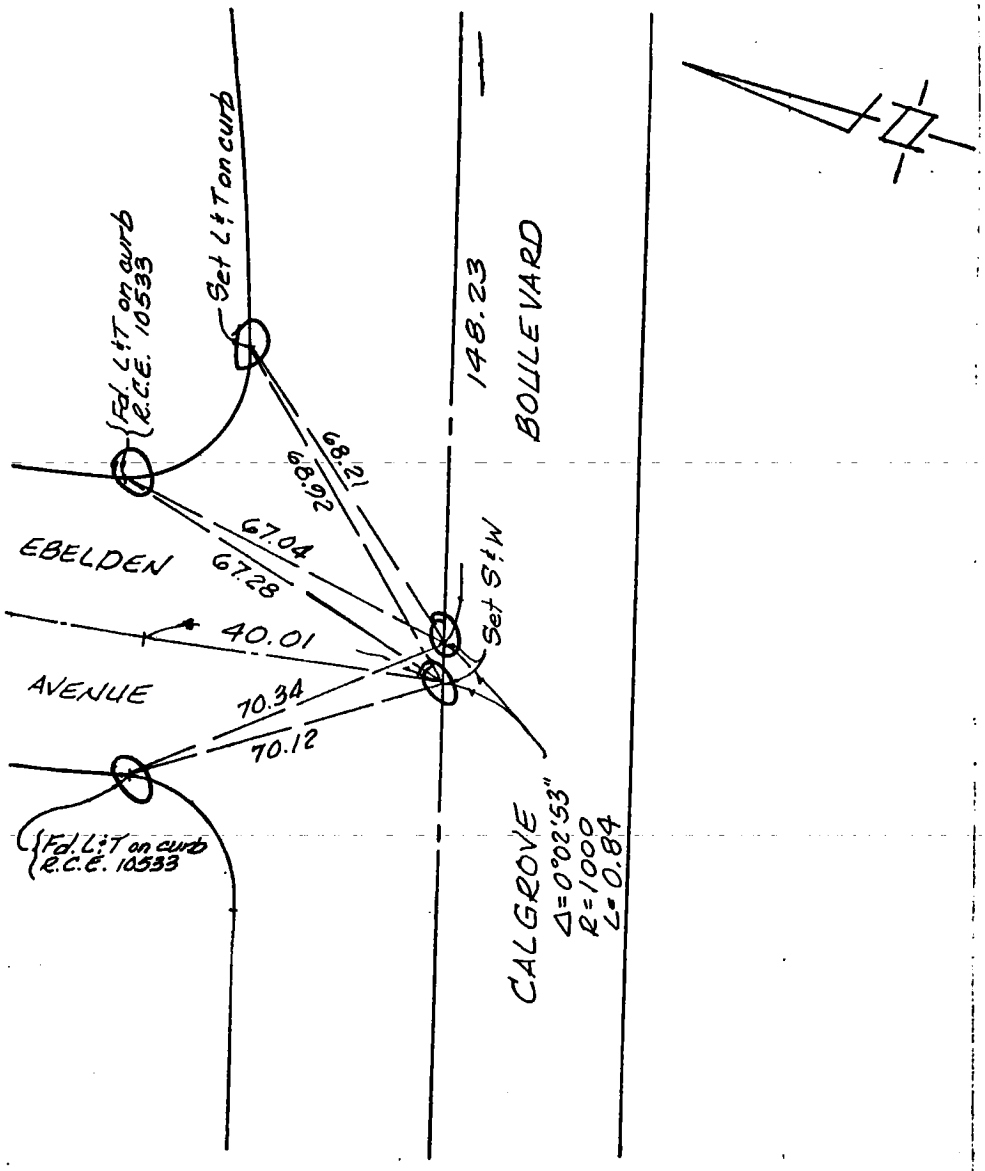

SO. CALIF. BLUE PRINT CO.

PAGE 5 OF 12

SURVEY OF ℄ TIES

SURVEY BY WESLEY R. LIND R.C.E. 16362 TR. No. 38302

DATE MAY 30, 1985

SEE SHEET 3

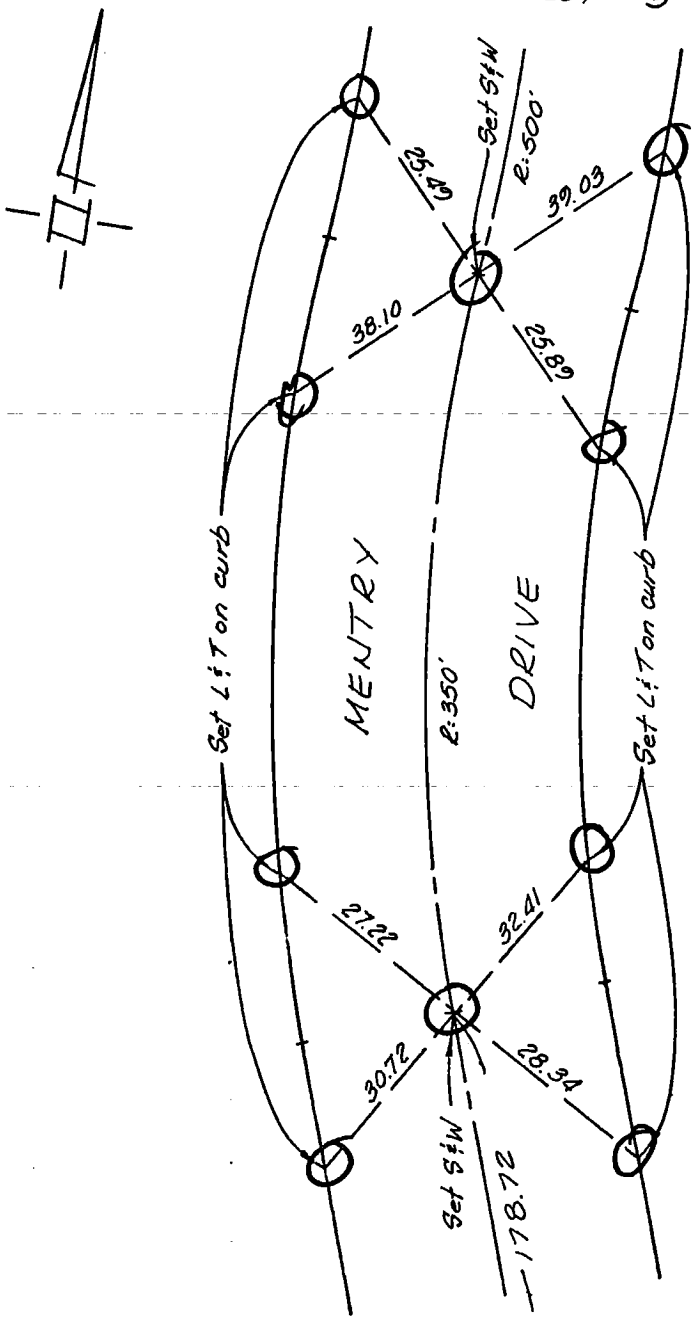

SEE SHEET 6.

SO. CALIF. BLUE PRINT CO.

SURVEY OF ℄ TIES

SURVEY BY WESLEY R. LIND R.C.E. 16362 TR. No. 38302

DATE MAY 30, 1985

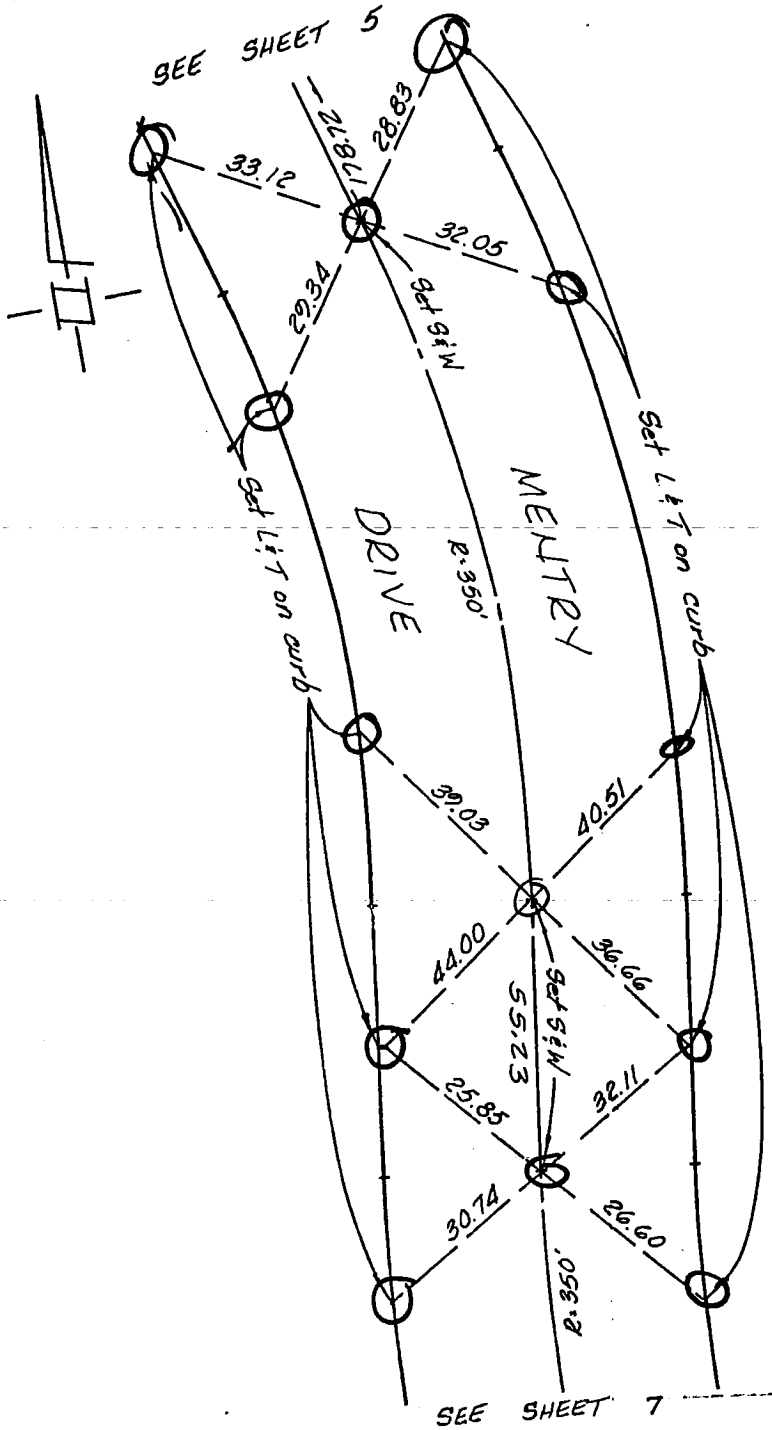

SO. CALIF. BLUE PRINT CO.

PAGE 7 OF 12

SURVEY OF ℄ TIES

SURVEY BY WEBLEY R. LIND R.C.E. 16362 TR. No. 38302

DATE MAY 30, 1985

SEE SHEET 6

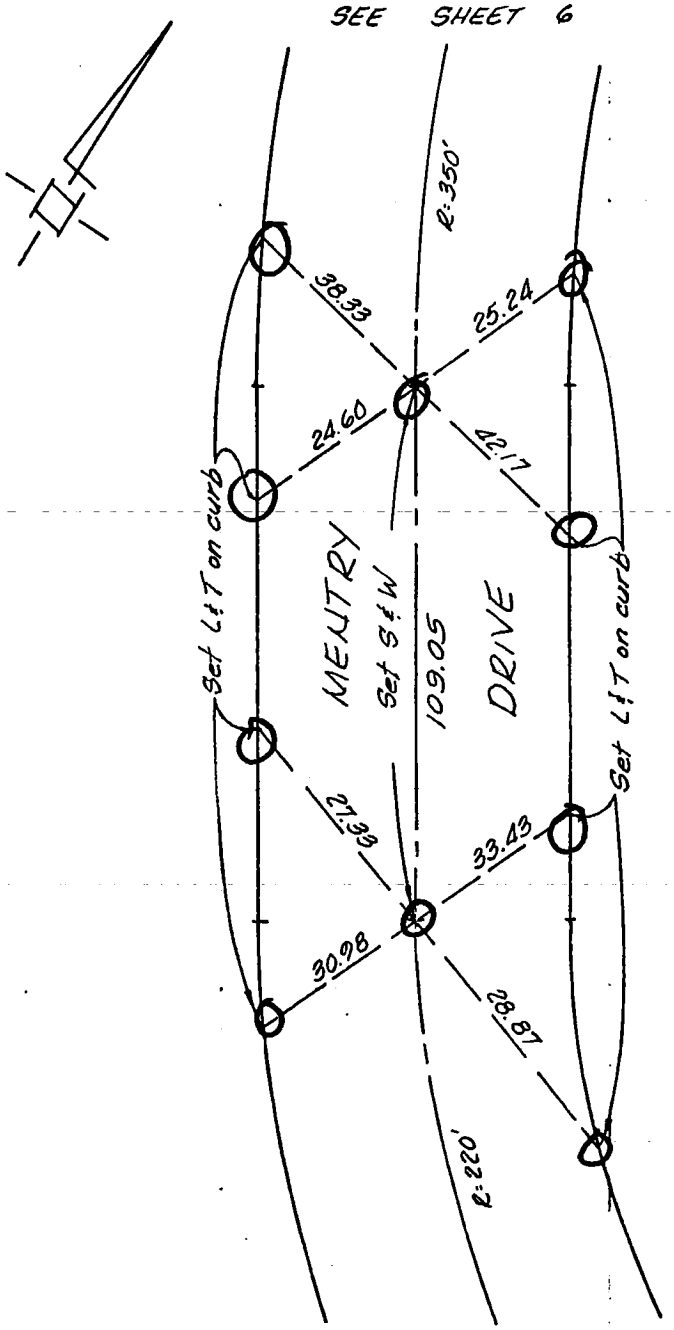

SEE SHEET 8

SO. CALIF. BLUE PRINT CO.

PAGE 8 OF 12

SURVEY OF ℄ TIES

SURVEY BY WESLEY R. LIND R.C.E. 16362 TR. No. 38302

DATE MAY 30, 1985

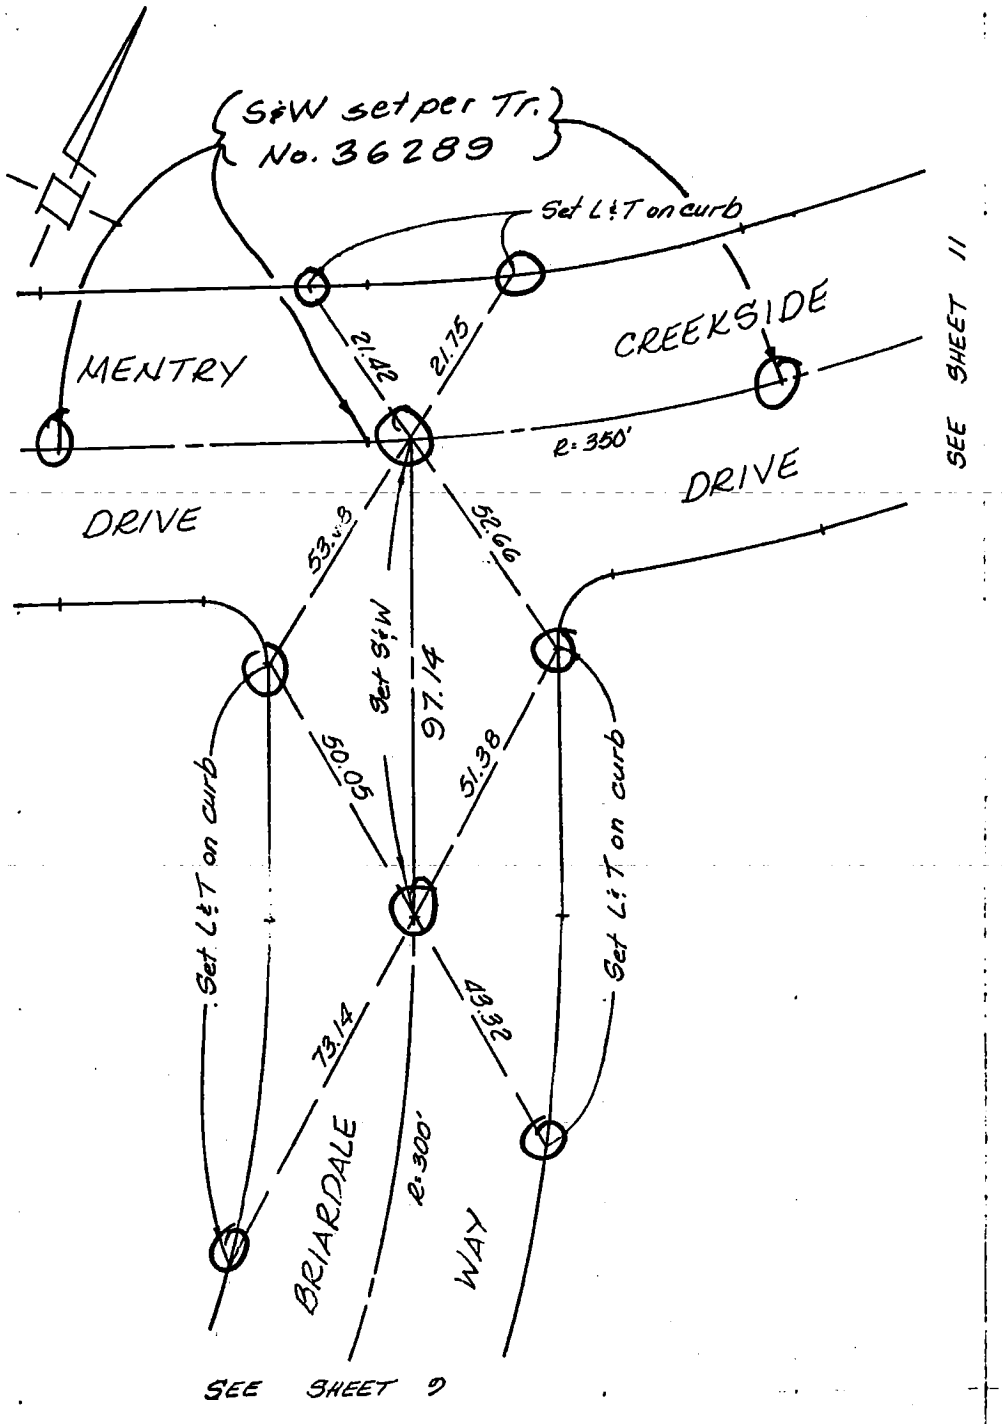

ED. CALIF. BLUE PRINT CO.

SURVEY OF ℄ TIES

SURVEY BY WESLEY R. LIND R.C.E. 16362 TR. No. 38302

DATE MAY 30, 1985

SEE SHEET 8

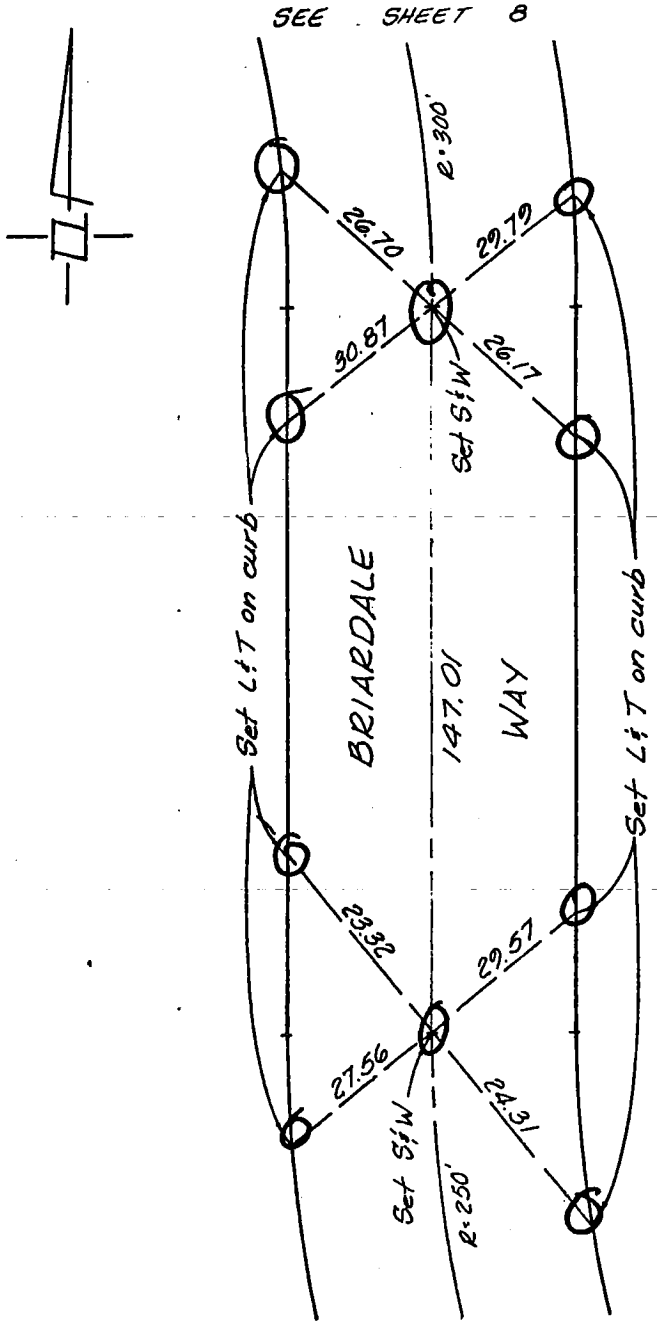

SEE SHEET 10

NO. CALIF. BLUE PRINT CO.

PAGE 10 OF 12

SURVEY OF ℄ TIES

SURVEY BY WESLEY R. LIND RCE 16362 TR. No. 38302

DATE MAY 30, 1985

SEE SHEET 9

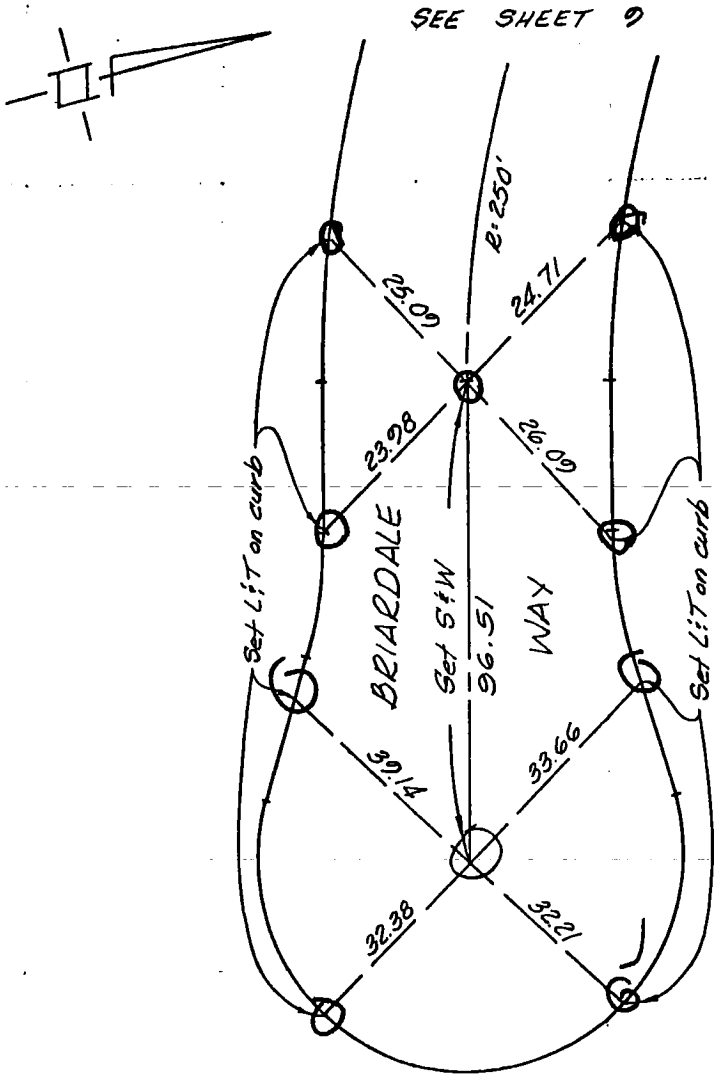

SO. CALIF. BLUE PRINT CO.

SURVEY OF ℄ TIES

SURVEY BY WESLEY E. LIND R.C.E. 16362 TR. No. 38302

DATE MAY 30, 1985

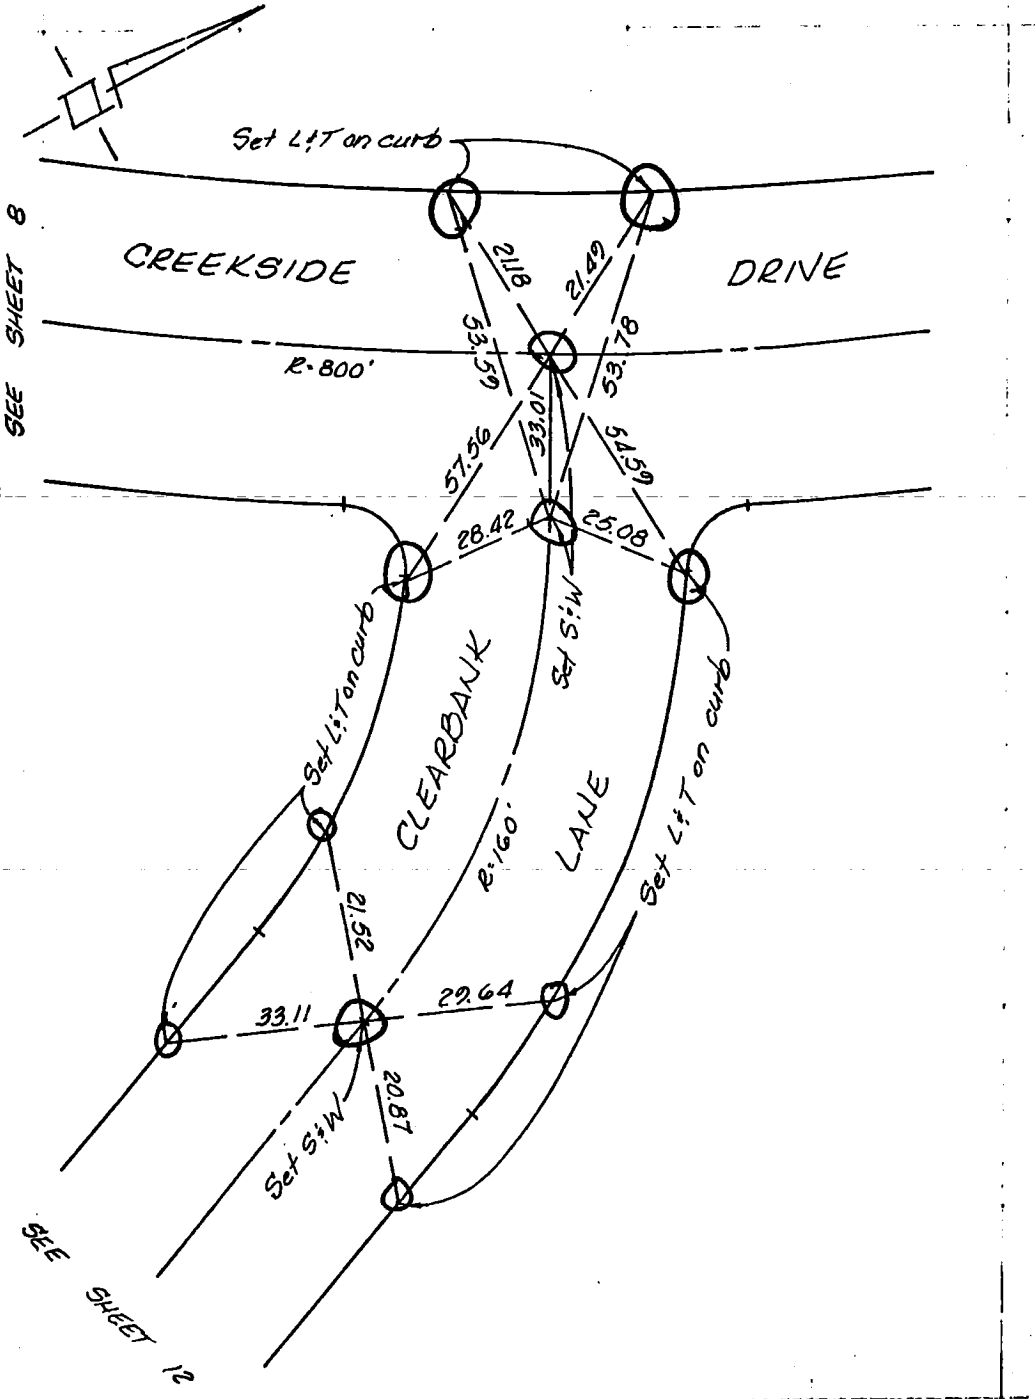

SO. CALIF. BLUE PRINT CO.

PAGE 12 OF 12

SURVEY OF ℄ TIES

SURVEY BY WESLEY R. LIND R.C.E 16362

TR. No. 38302

DATE MAY 30, 1985

SEE SHEET 11

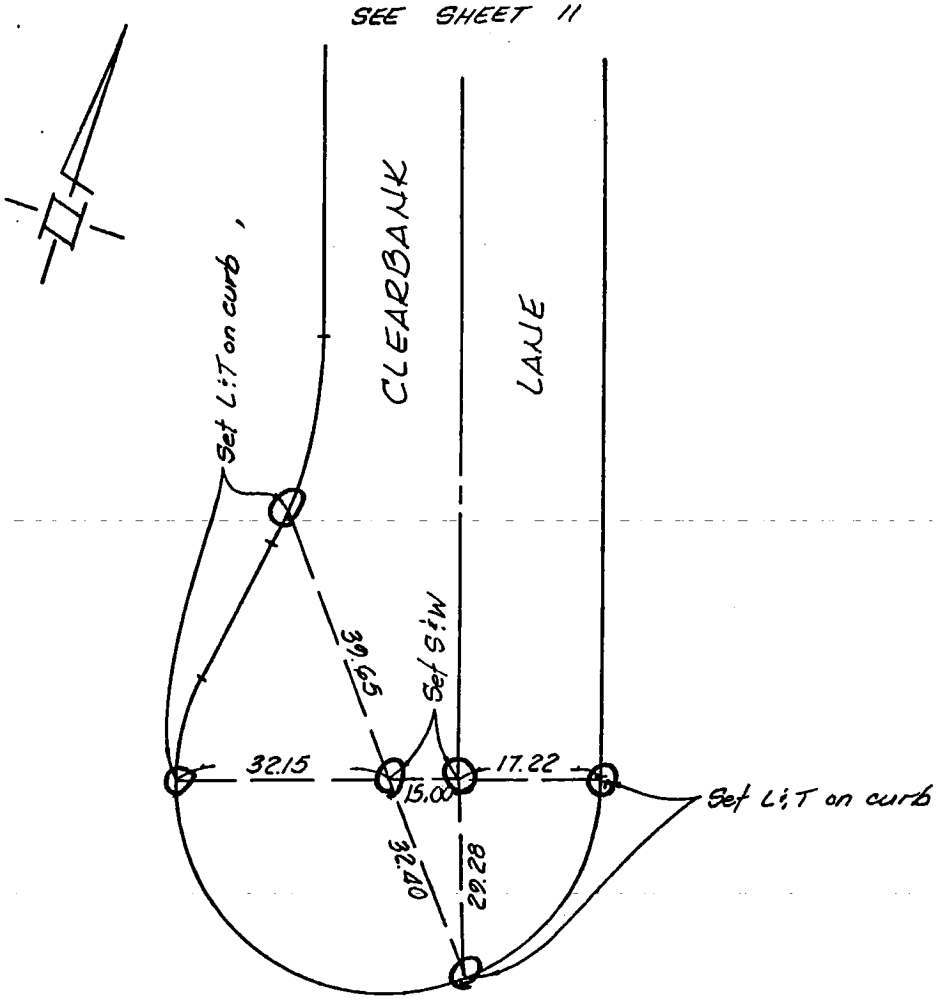

SO. CALIF. BLUE PRINT CO.

29

CO ENG FB 3677-29

SURVEY OF CENTERLINE TIES F B NO. PAGE

SURVEY BY ENGR SERVICE CORP TRACT NO. PM 16446

DATE JULY 8, 1985

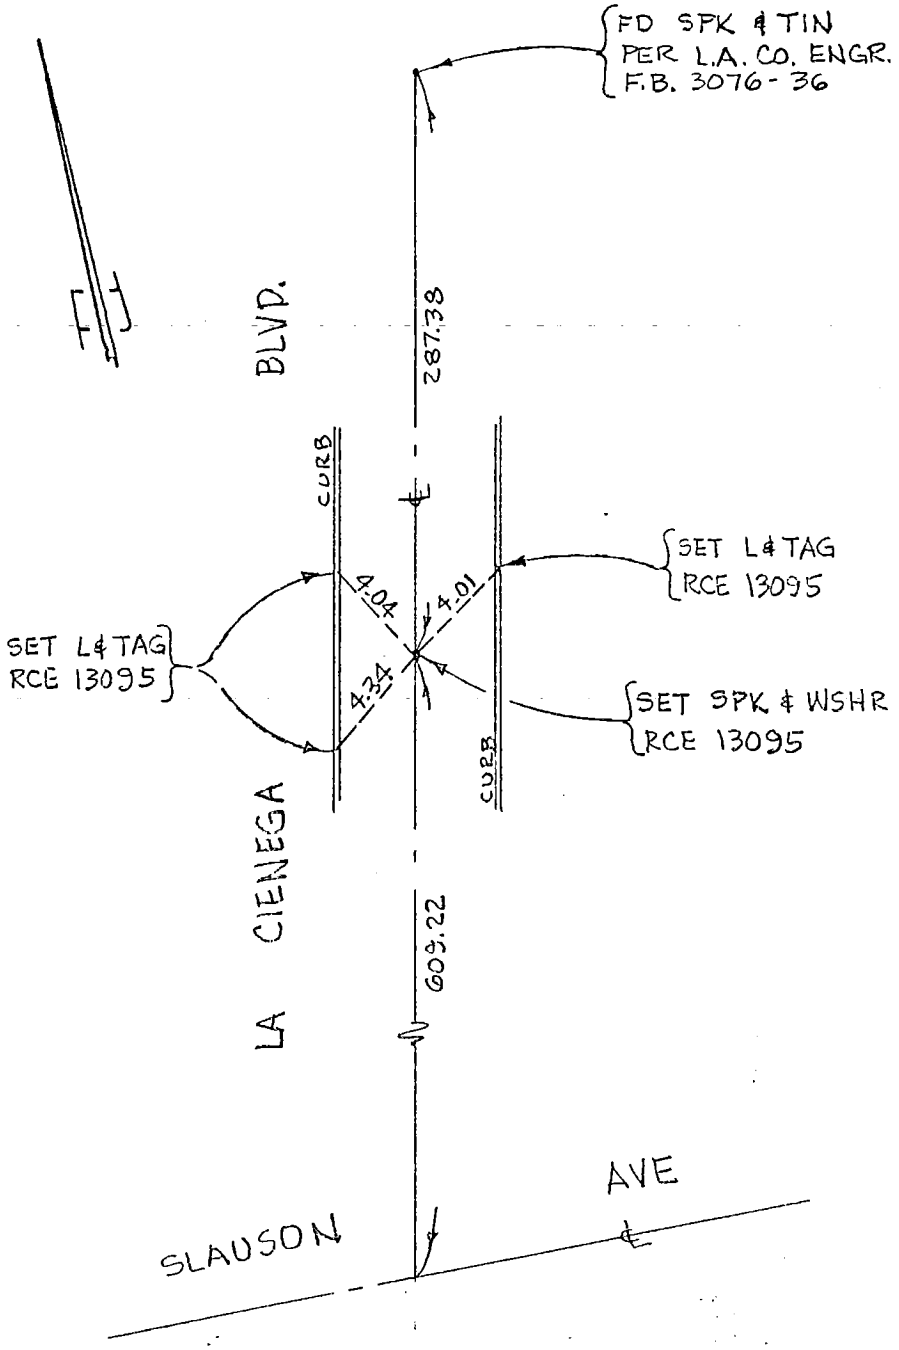

SURVEYORS SERVICE COMPANY - STA MESA - STOCK NO. 411

DO NOT EXTEND NOTES THIS SIDE OF LINE

30 CO ENG FB 3677-30

F B NO._____PAGE_____

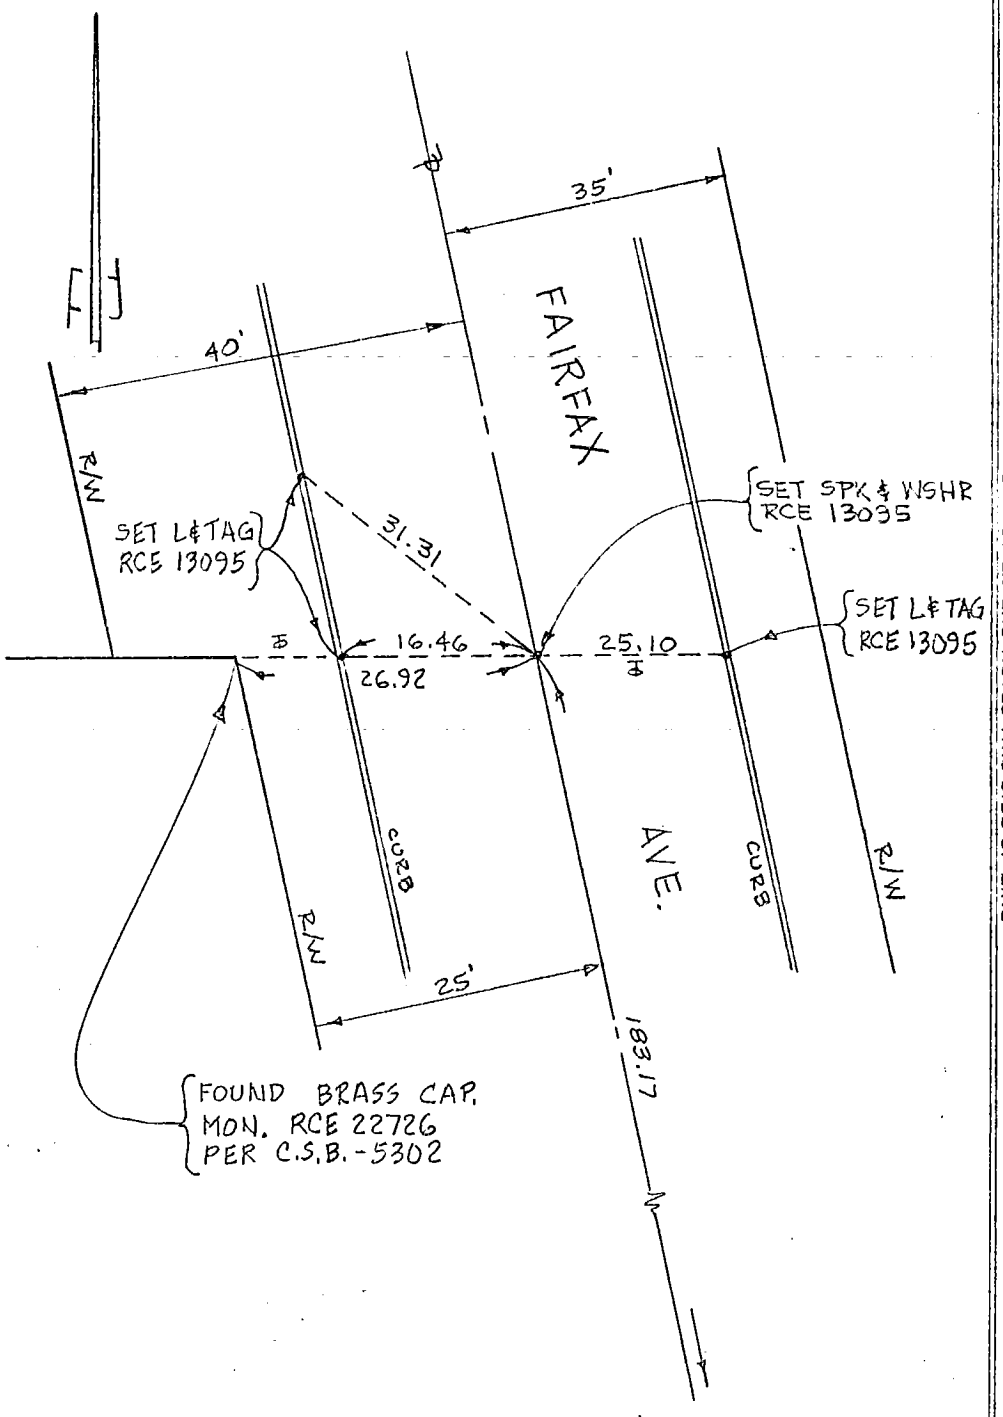

DO NOT EXTEND NOTES THIS SIDE OF LINE

SURVEYORS SERVICE COMP', COSTA MESA - STOCK NO. 411

2 CO ENG FB 3677-31

SURVEY OF CENTERLINE TIES F B NO. PAGE
SURVEY BY ENGR SERVICE CORP. TRACT NO. PM 16446
DATE JULY 8, 1985

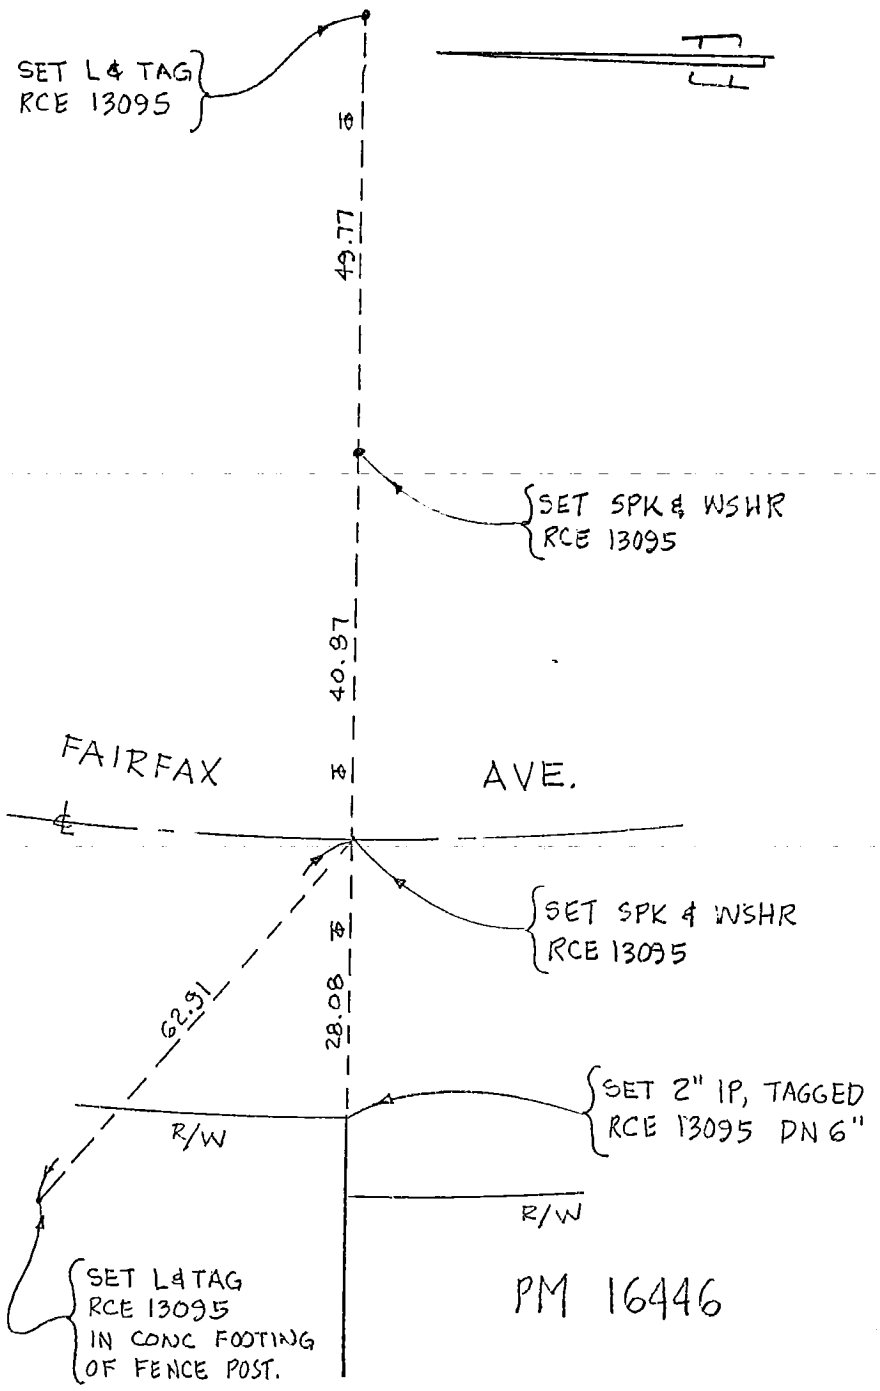

SURVEYORS SERVICE COMPANY · STA MESA · STOCK NO. 411

DO NOT EXTEND NOTES THIS SIDE OF LINE

SURVEY OF ℄ TIES F B NO. PAGE
SURVEY BY Robert J Bittel TRACT NO. 43241
DATE 7-15-85

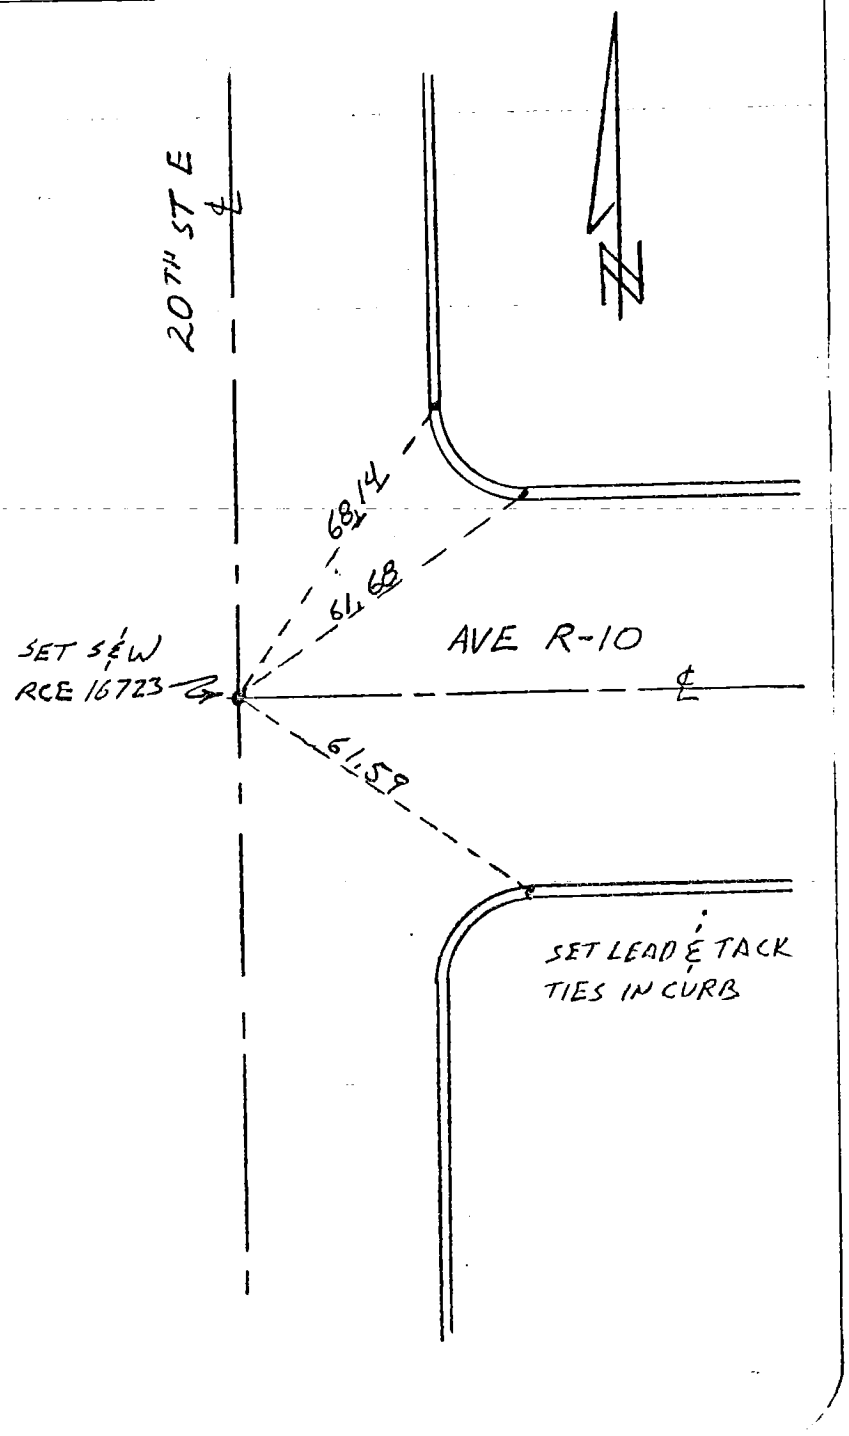

SURVEYORS SERVICE COMPAN' ISTA MESA - STOCK NO. 411

DO NOT EXTEND NOTES THIS SIDE OF LINE

SET

SURVEY OF ℄ TIES F B NO. PAGE
SURVEY BY Robert J. Bullet TRACT NO. 43241
DATE 7-15-85

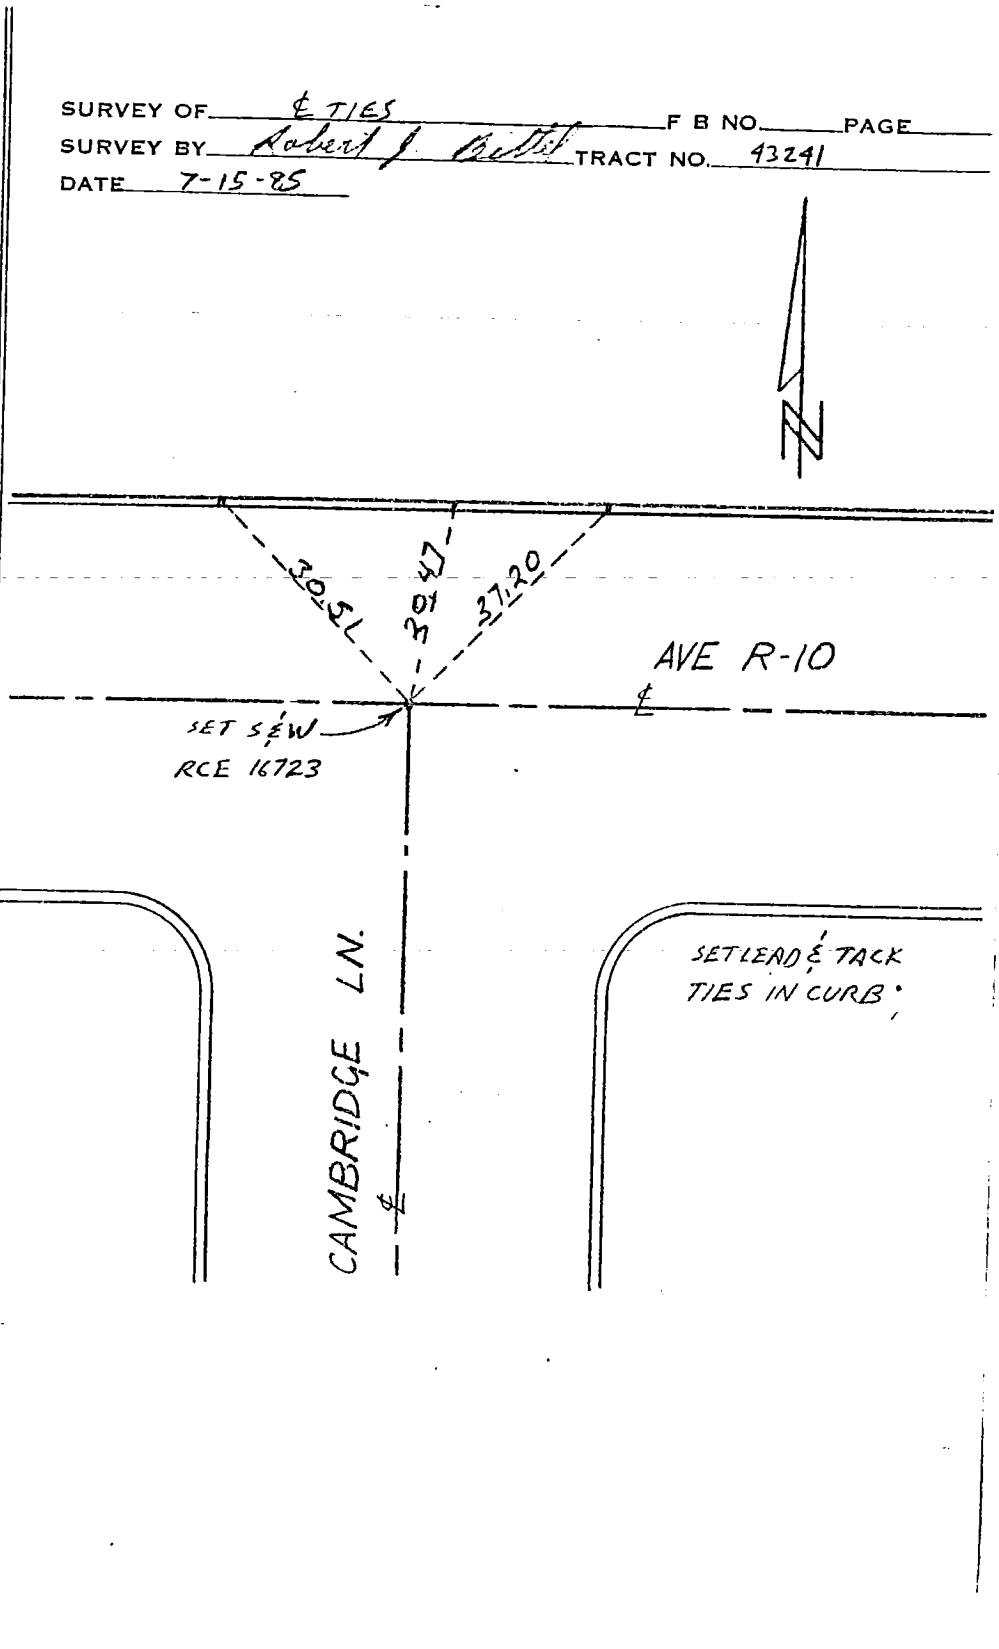

SURVEYORS SERVICE COMPANY MESA - STOCK NO. 411

DO NOT EXTEND NOTES THIS SIDE OF LINE

SET

F B NO._____PAGE_____

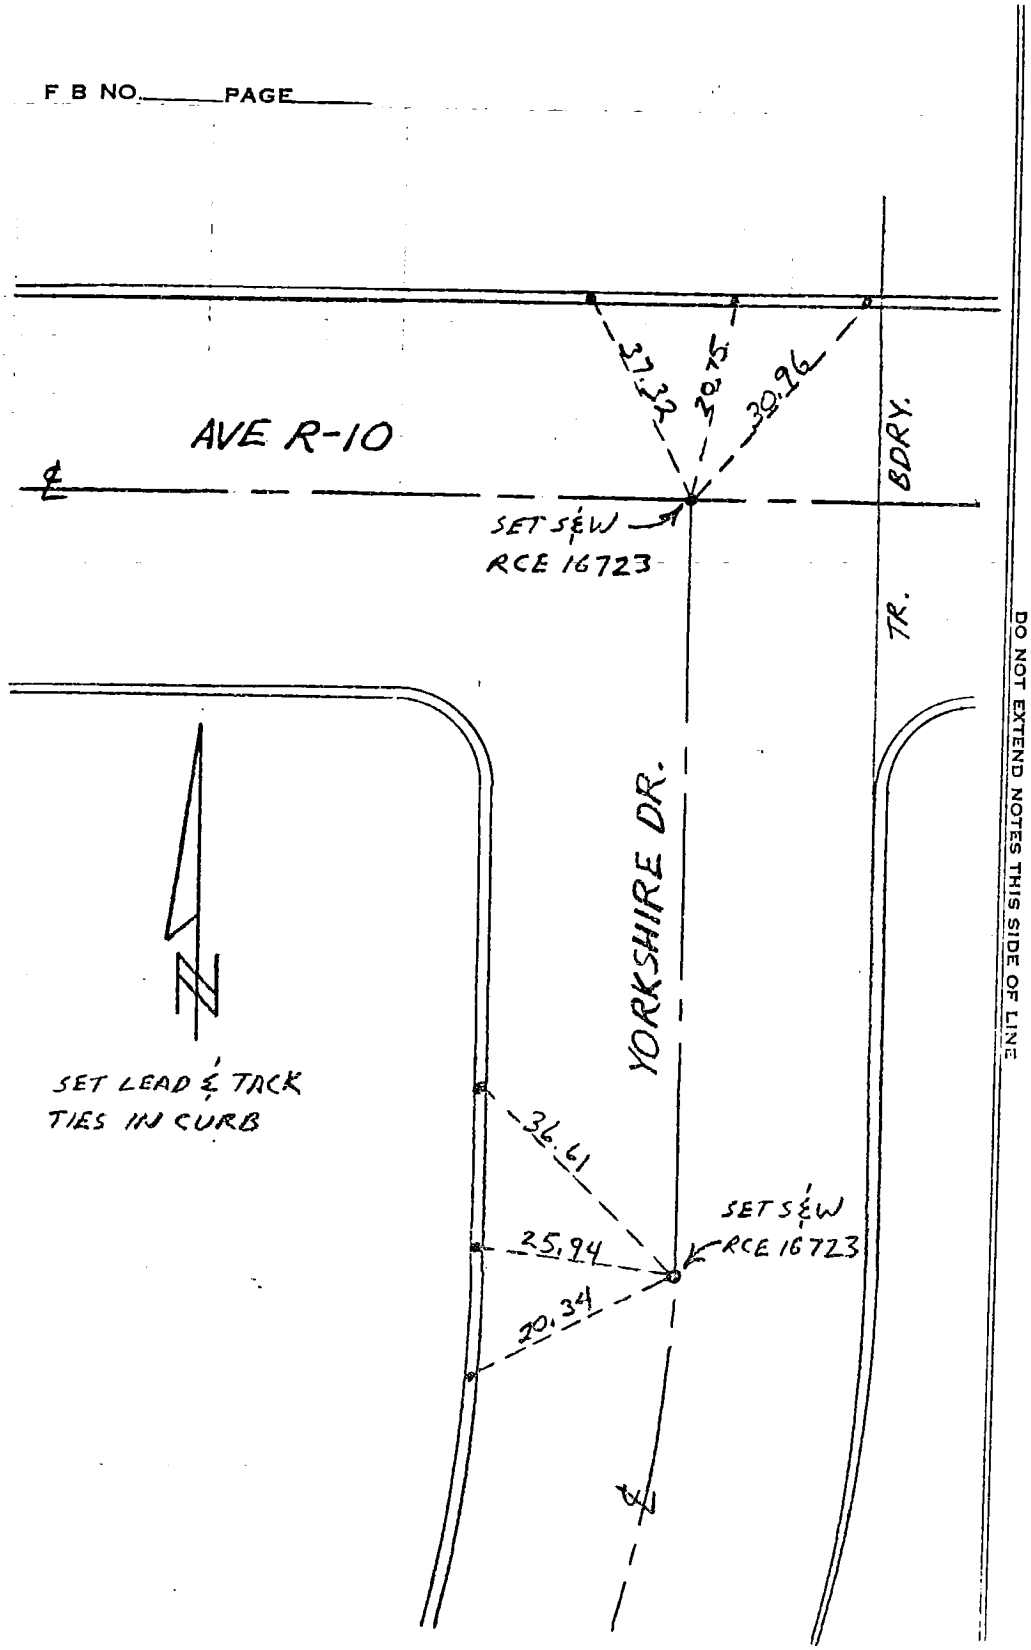

DO NOT EXTEND NOTES THIS SIDE OF LINE

SURVEYORS SERVICE COMPA COSTA MESA - STOCK NO. 411

F B NO._____PAGE_____

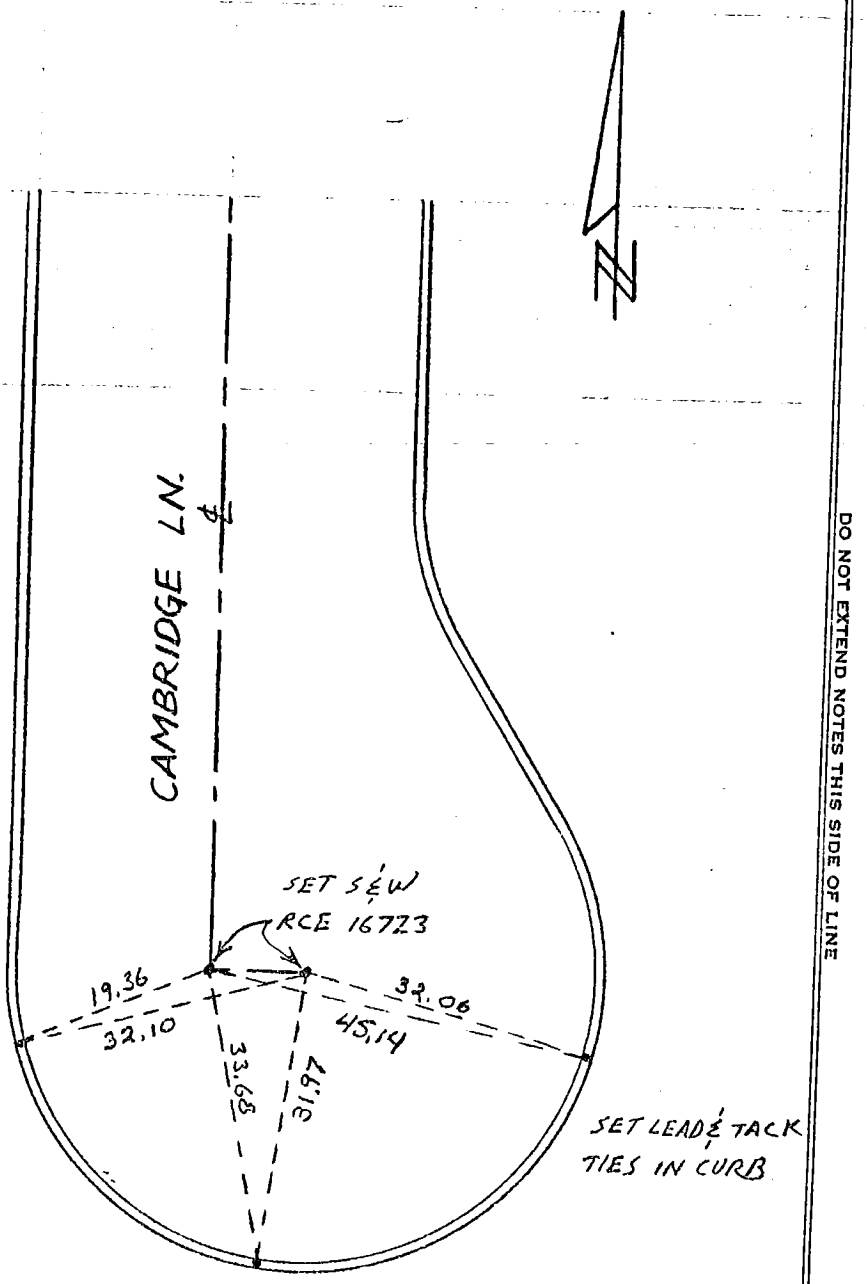

DO NOT EXTEND NOTES THIS SIDE OF LINE

SURVEYORS SERVICE COMPA COSTA MESA - STOCK NO. 411

SET

36 CO ENG FB 3677-36

SIKAND ENGINEERING ASSOCIATES
15230 Burbank Boulevard
VAN NUYS, CALIFORNIA 91411
Phone (213) 787-8550

W.O. 127.054-19 F.B. STIES PG. 1
SURVEY BY JACKSON - SHAH - BEADY
DATE 7-2-85 TR # 43174 PM #
R.S. P.D. P.C.
OTHER H.C. #

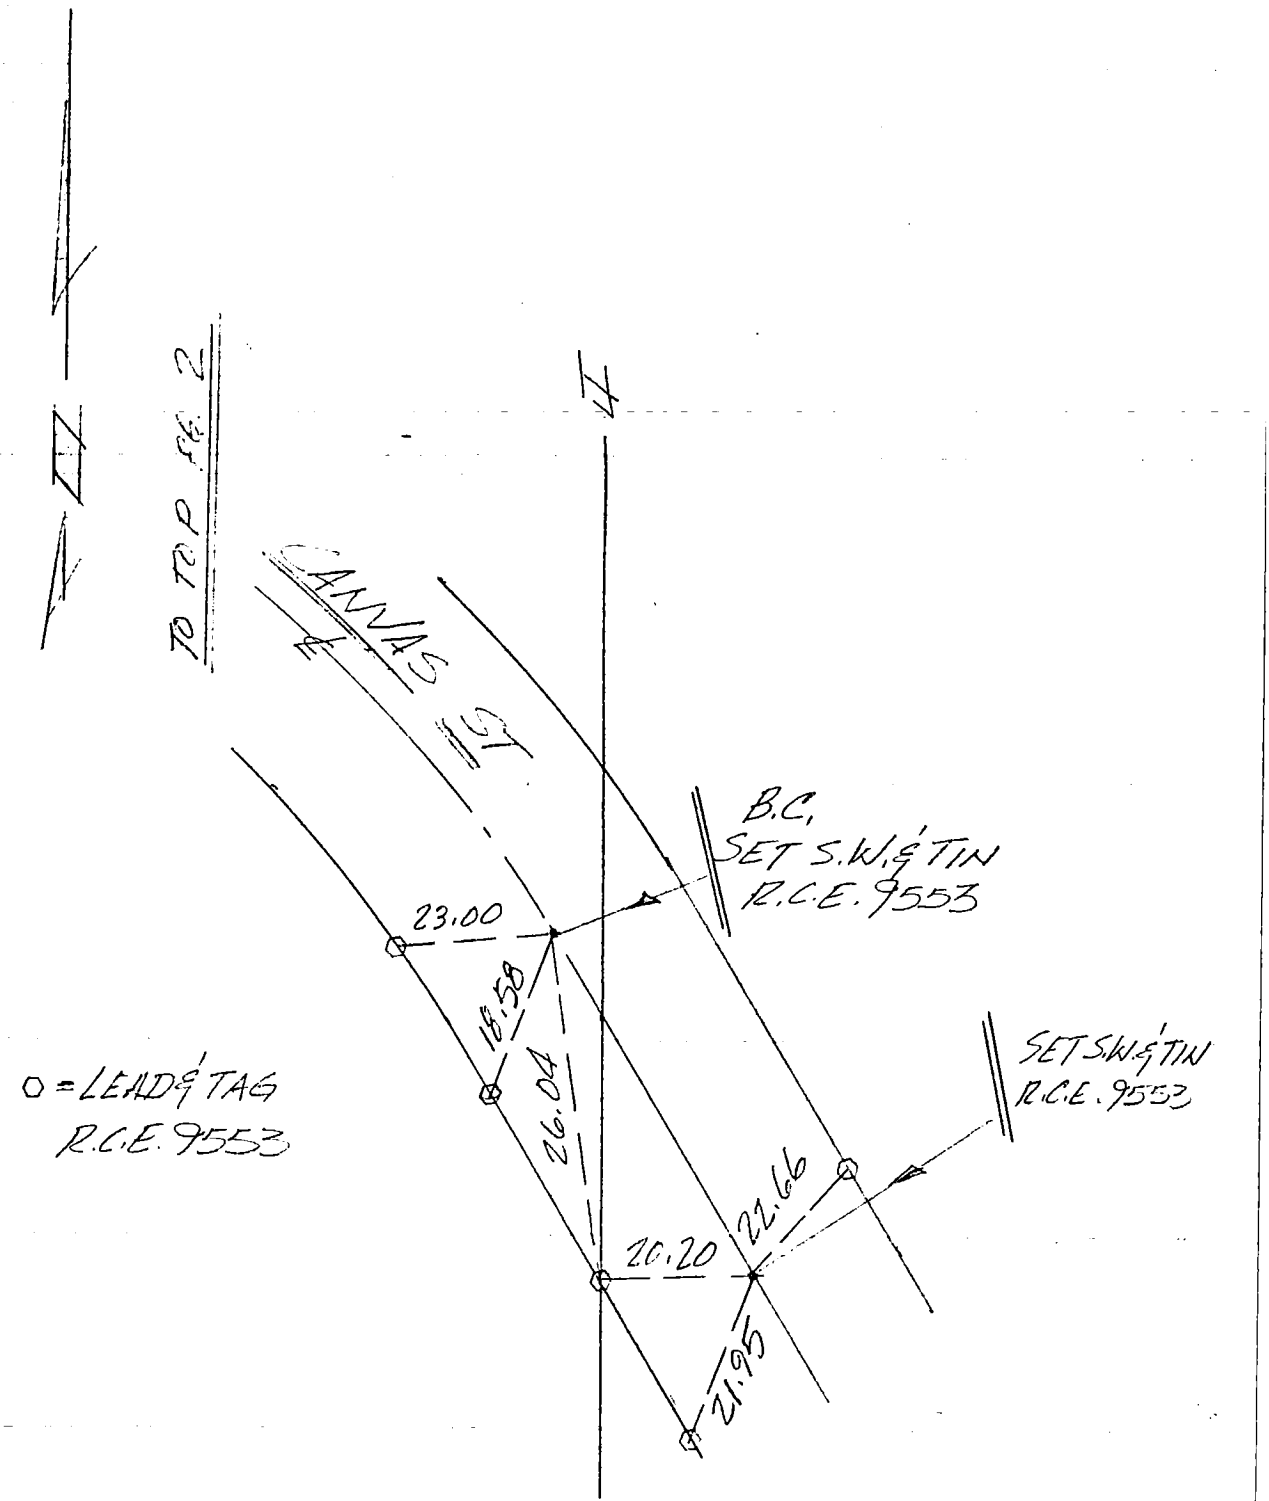

CO ENG FB 3677-37

SIKAND ENGINEERING ASSOCIATES
15230 Burbank Boulevard
VAN NUYS, CALIFORNIA 91411
Phone (213) 787-8550

W.O. 1027.054.19 F.B. LTIES PG. 2
SURVEY BY JACKSON-TAYLOR-SCALEY
DATE 7-2-85 TR # 43194 PM #
R.S. P.D. P.C.
OTHER H.C. #

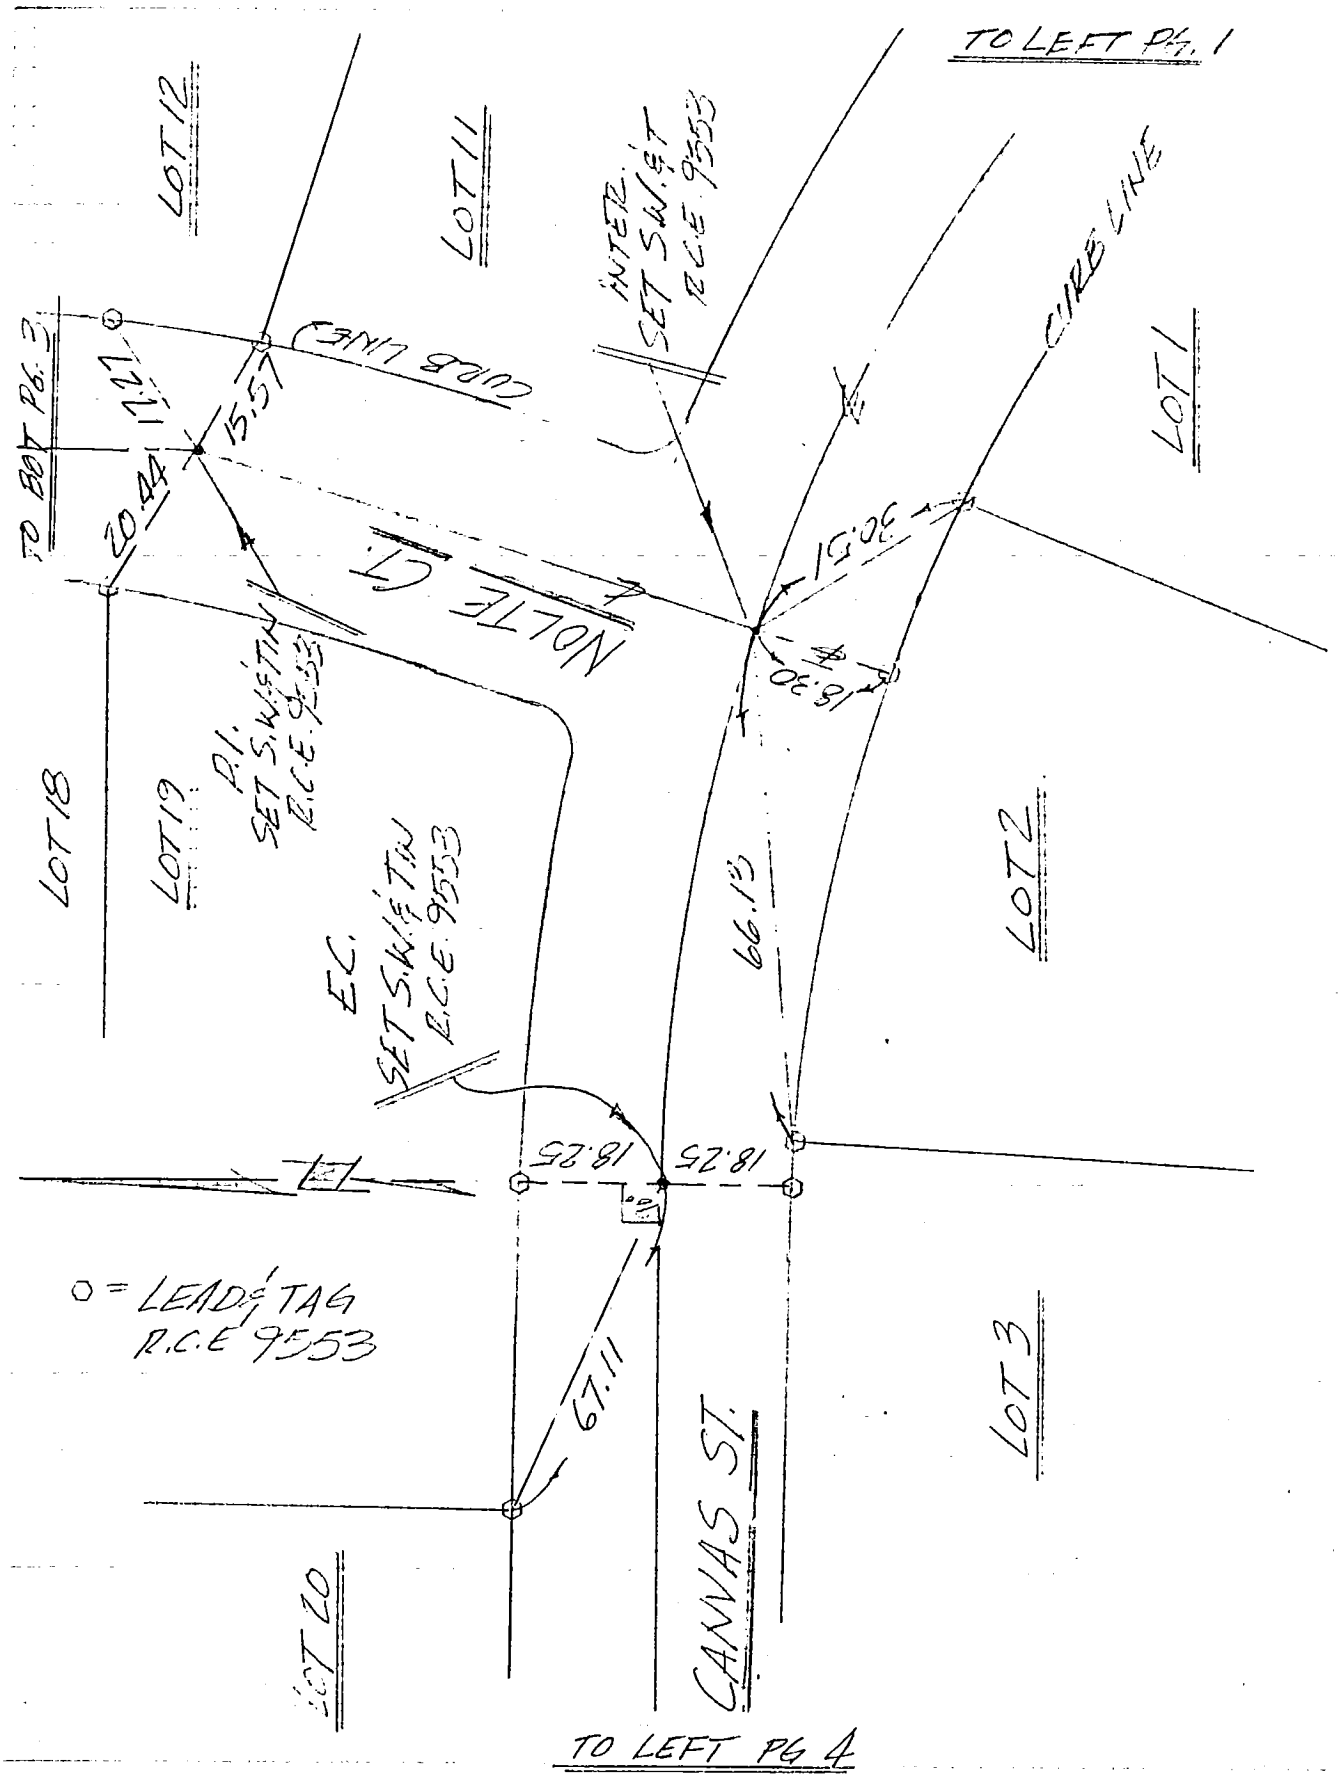

SIKAND ENGINEERING ASSOCIATES
15230 Burbank Boulevard
VAN NUYS, CALIFORNIA 91411
Phone (213) 787-8550

W.O. 1027-054-11 F.B. 4 TIES PG. 3
SURVEY BY JACKSON - SIMMERL - BEADY
DATE 7-2-85 TR # 4394 PM #
R.S. P.D. P.C.
OTHER H.C. #

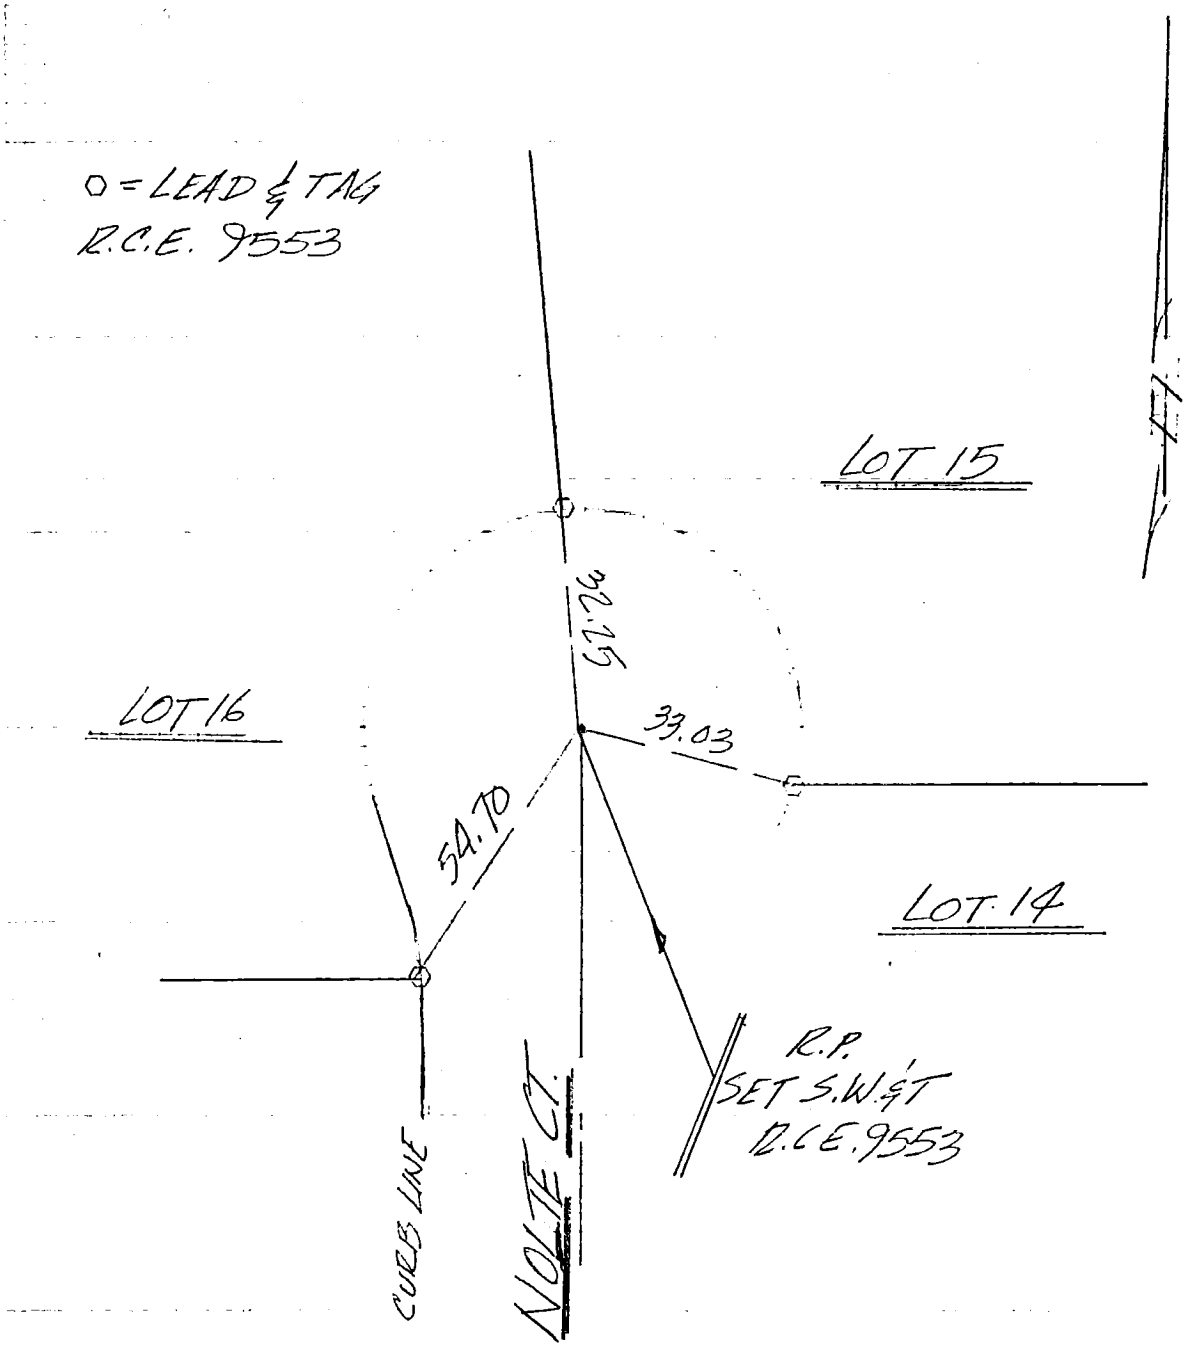

TO LEFT PG 2

SIKAND ENGINEERING ASSOCIATES
15230 Burbank Boulevard
VAN NUYS, CALIFORNIA 91411
Phone (213) 787-8550

W.O. 1127.154-19 F.B. LTIES PG. 4
SURVEY BY JACKSON-SINGH-BEADY
DATE 7-2-85 TR # 43194 PM #
R.S. P.D. P.C.
OTHER H.C. #

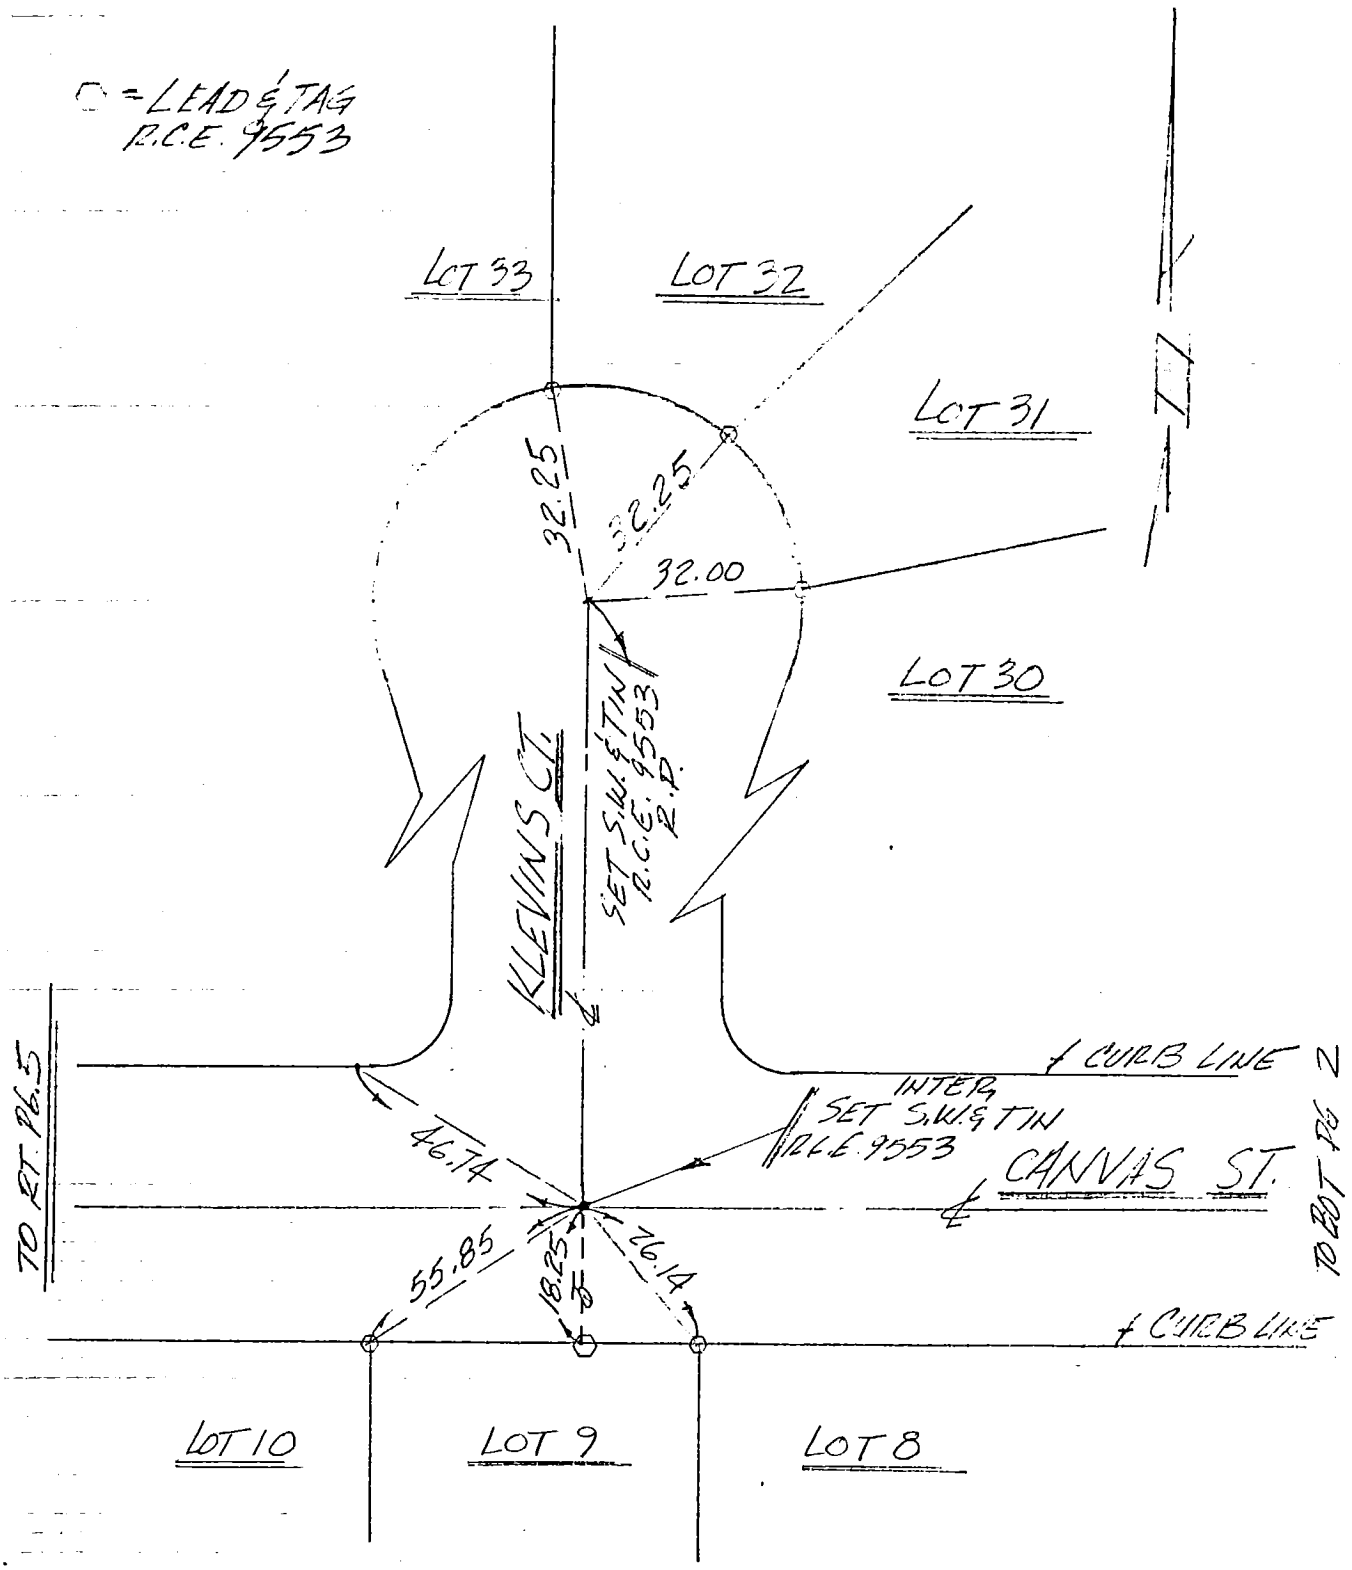

40 CO ENG FB 3677-40

SIKAND ENGINEERING ASSOCIATES
15230 Burbank Boulevard
VAN NUYS, CALIFORNIA 91411
Phone (213) 787-8550

W.O. 1027-054-19 F.B. & TIES PG. 5
SURVEY BY JACKSON-SIMARI-BRADY
DATE 6-27-85 TR # 43194 PM #
R.S. P.D. P.C.
OTHER H.C. #

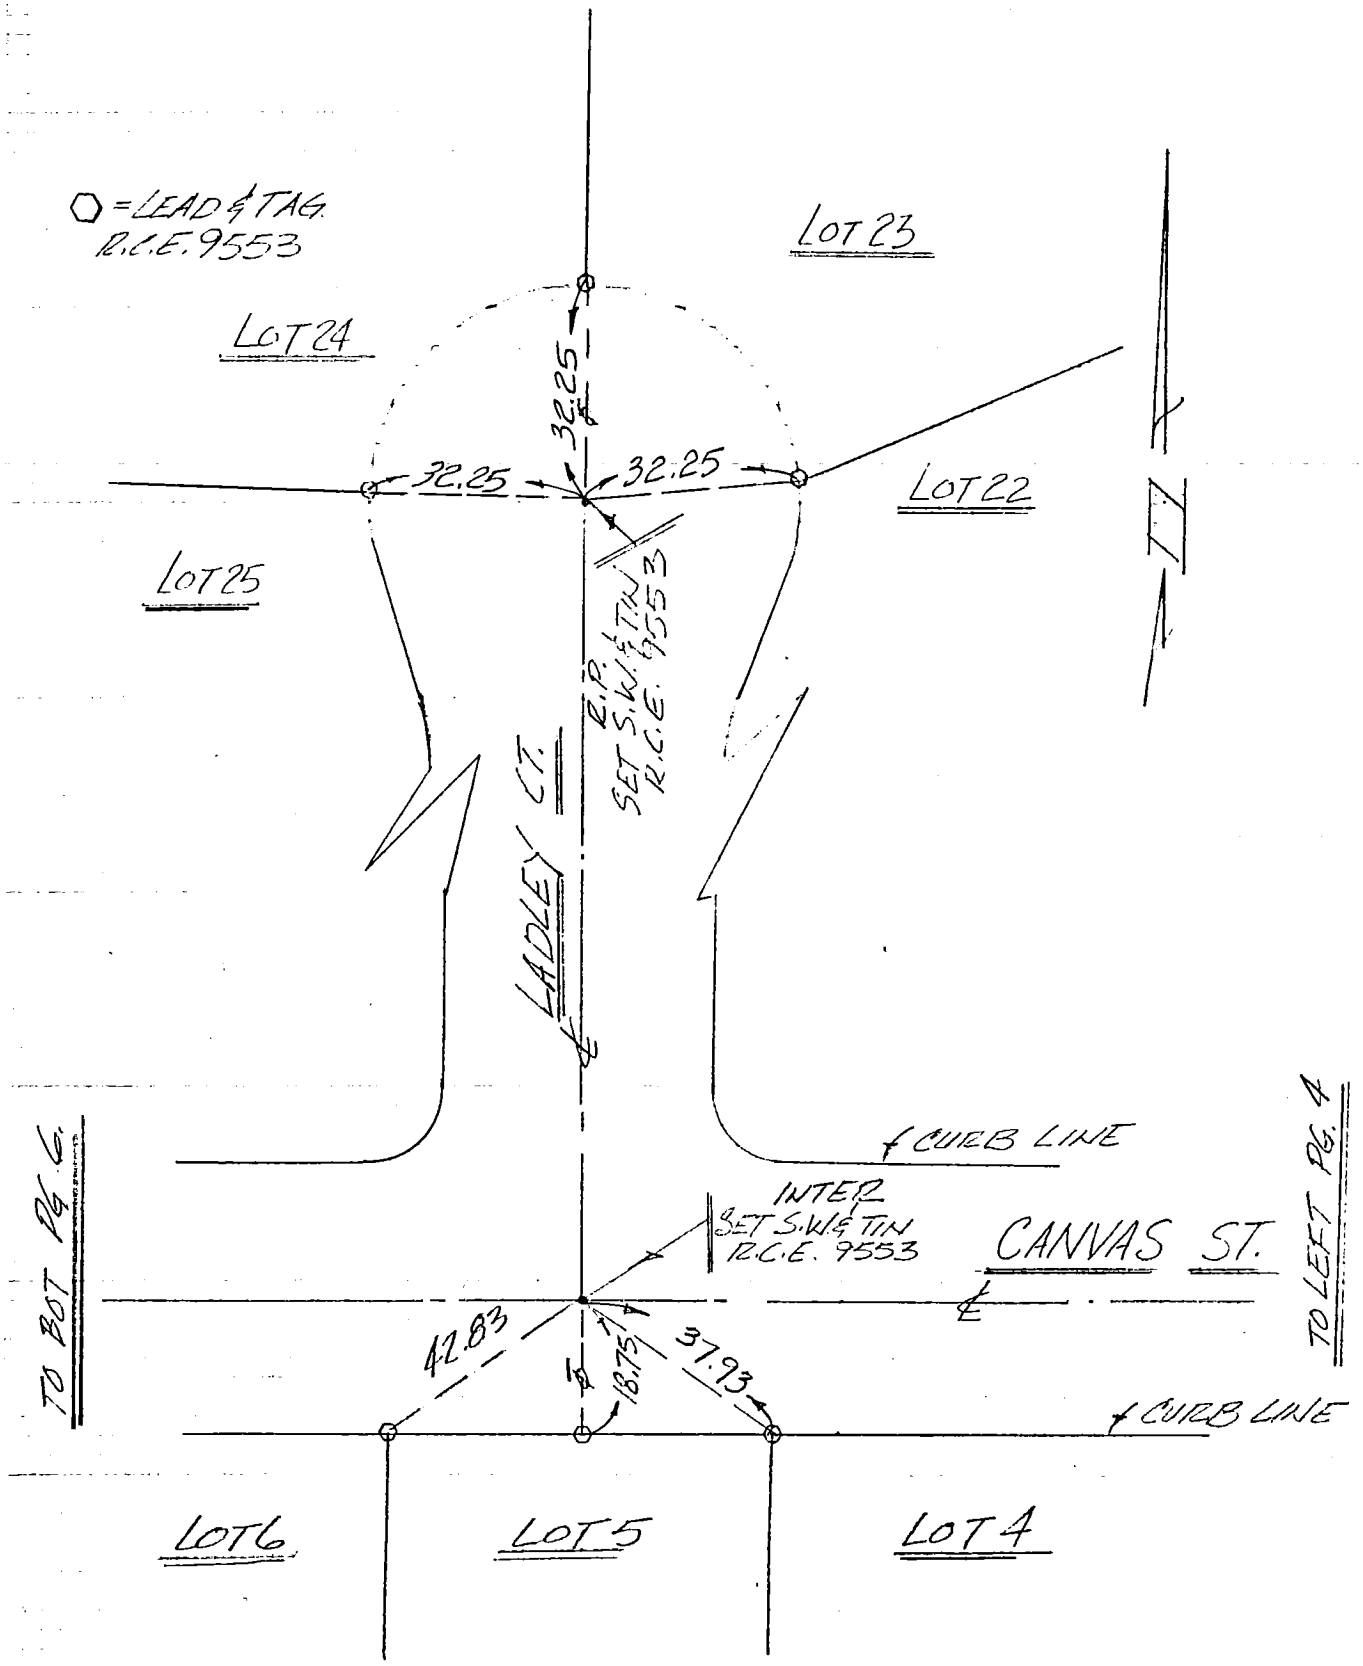

41 CO ENG FB 3677-41

SIKAND ENGINEERING ASSOCIATES
15230 Burbank Boulevard
VAN NUYS, CALIFORNIA 91411
Phone (213) 787-8550

W.O. 1027-054 F.B. & TIES PG. 6
SURVEY BY JACKSON-SIMARI-BRADY
DATE 7-2-85 TR # 43194 PM #
R.S. P.D. P.C.
OTHER H.C. #

○ = LEAD & TAG
R.C.E. 9553

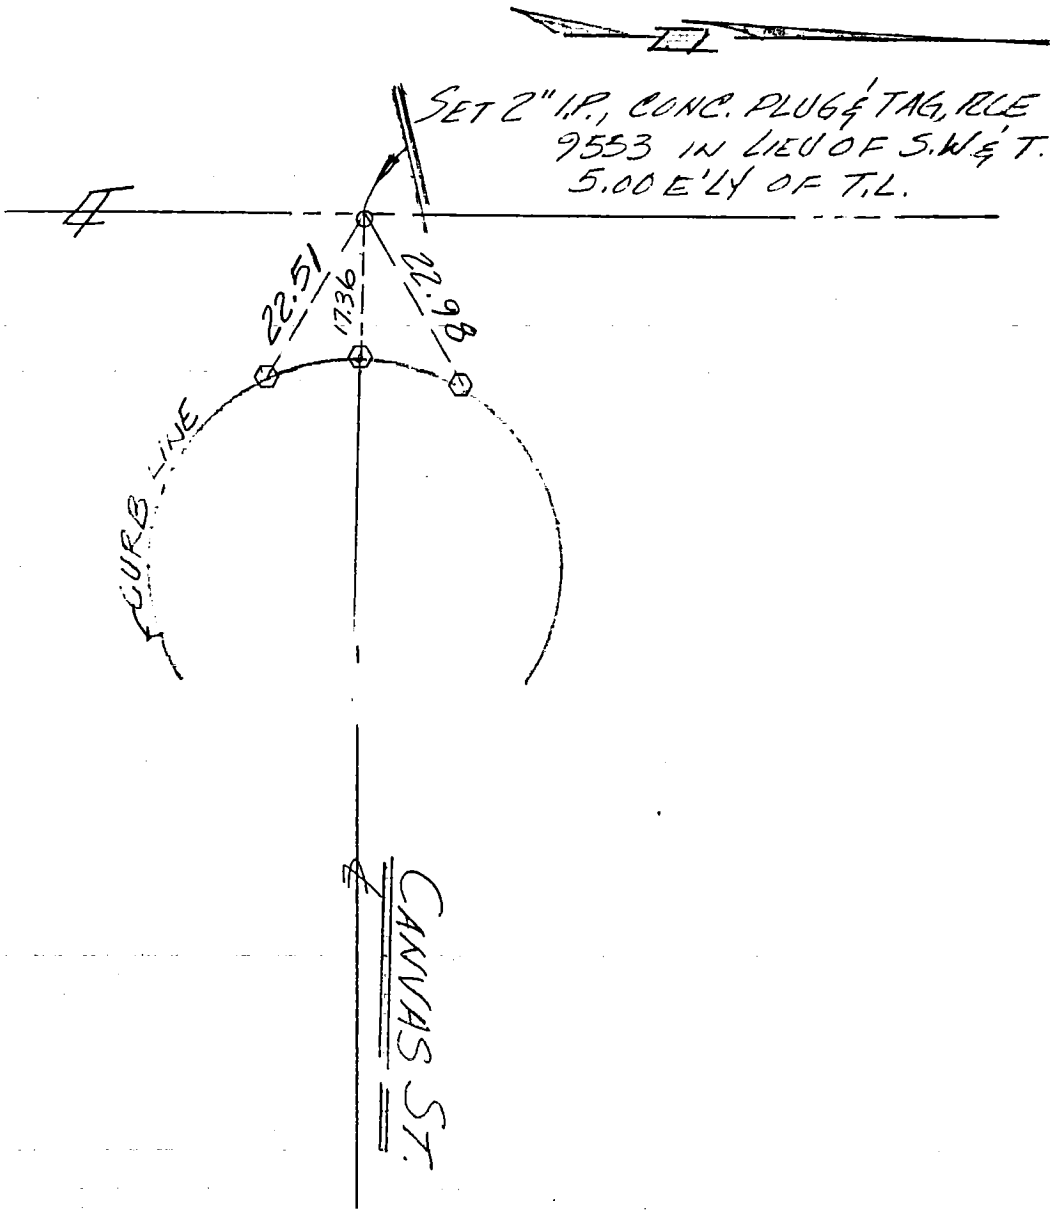

TO LEFT PG. 5

4/2 CO ENG FB 3677-42

SIKAND ENGINEERING ASSOCIATES
15230 Burbank Boulevard
VAN NUYS, CALIFORNIA 91411
Phone (213) 787-8550

F.B. & TIES PG. 7
W.O. 1027-054
SURVEY BY JACKSON - SIMARI
DATE 7-2-85

CORNER RECORD

TR. Nº 43194

ALL REAR CORNER ARE 1" IRON PIPES, PLASTIC PLUG, MARKED R.C.E. 9553 EXCEPT THE CORNER COMMON TO LOTS 18, 19, 20, 21 WHICH IS A 2"x2" STK, RCE 9553 TAG, DN. 3"

ALL FRONT CORNERS ARE LEAD & TAG'S, R.C.E. 9553 SET IN TOP OF CURB, 11.75 PROD FROM PROP CORNER; EXCEPT THE FOLLOWING:

LOT 11-12	11.76	LOT 33-34	12.40
LOT 14-15	12.31	LOT 1 & T.L.	50.77
LOT 16-17	11.95		
LOT 18-19	11.79		
LOT 21-22	11.80		
LOT 22-23	12.13		
LOT 24-25	11.78		
LOT 29-30	11.76		
LOT 30-31	12.26		
LOT 31-32	12.20		
LOT 32-33	12.34		

ENG. 3.883B (12/78)
Title & Plat Sheet
50% Rag

Surveyed by — V.T.N.-L.A. Date ____ F.B. ____ Pg. ____

Type of Survey CENTERLINE TIES Sheet 1 of 5

Distances corrected to 68° X Monuments tagged

L S # ____ Tract or
R C E # 25973 ~~Parcel Map~~ # 35006

Checked by ____ Date ____ km grid ____ MB ____

NOTE: Additions or changes must be initialed, and dated.

SHADY VIEW DRIVE

FROM TRACT BOUNDARY TO 402'± NORTHERLY OF ℄ INTERSECTION TIARA COURT.

TIARA COURT

FROM TRACT BOUNDARY TO 397'± WESTERLY OF ℄ INTERSECTION SHADYVIEW DRIVE.

Ground Dist. X Correction Factor: ____ = Grid Distance

Return original to
BUREAU OF ENGINEERING
SURVEY DIVISION, Rm. 835
200 N. Main St. — Los Angeles 90012

Micro-film ____ St. Map ____ Index

ENG. 3.883B (12/78)
Title & Plat Sheet
50% Rag

Surveyed by — V.T.N. - L.A. Date _____ F.B. _____ Pg. _____

Type of Survey CENTERLINE TIES Sheet 2 of 5

Distances corrected to 68° X Monuments tagged

L S # _____ Tract or
R C E # 25973 ~~Parcel Map~~ # 35006

Checked by _____ Date _____ km grid _____ MB _____

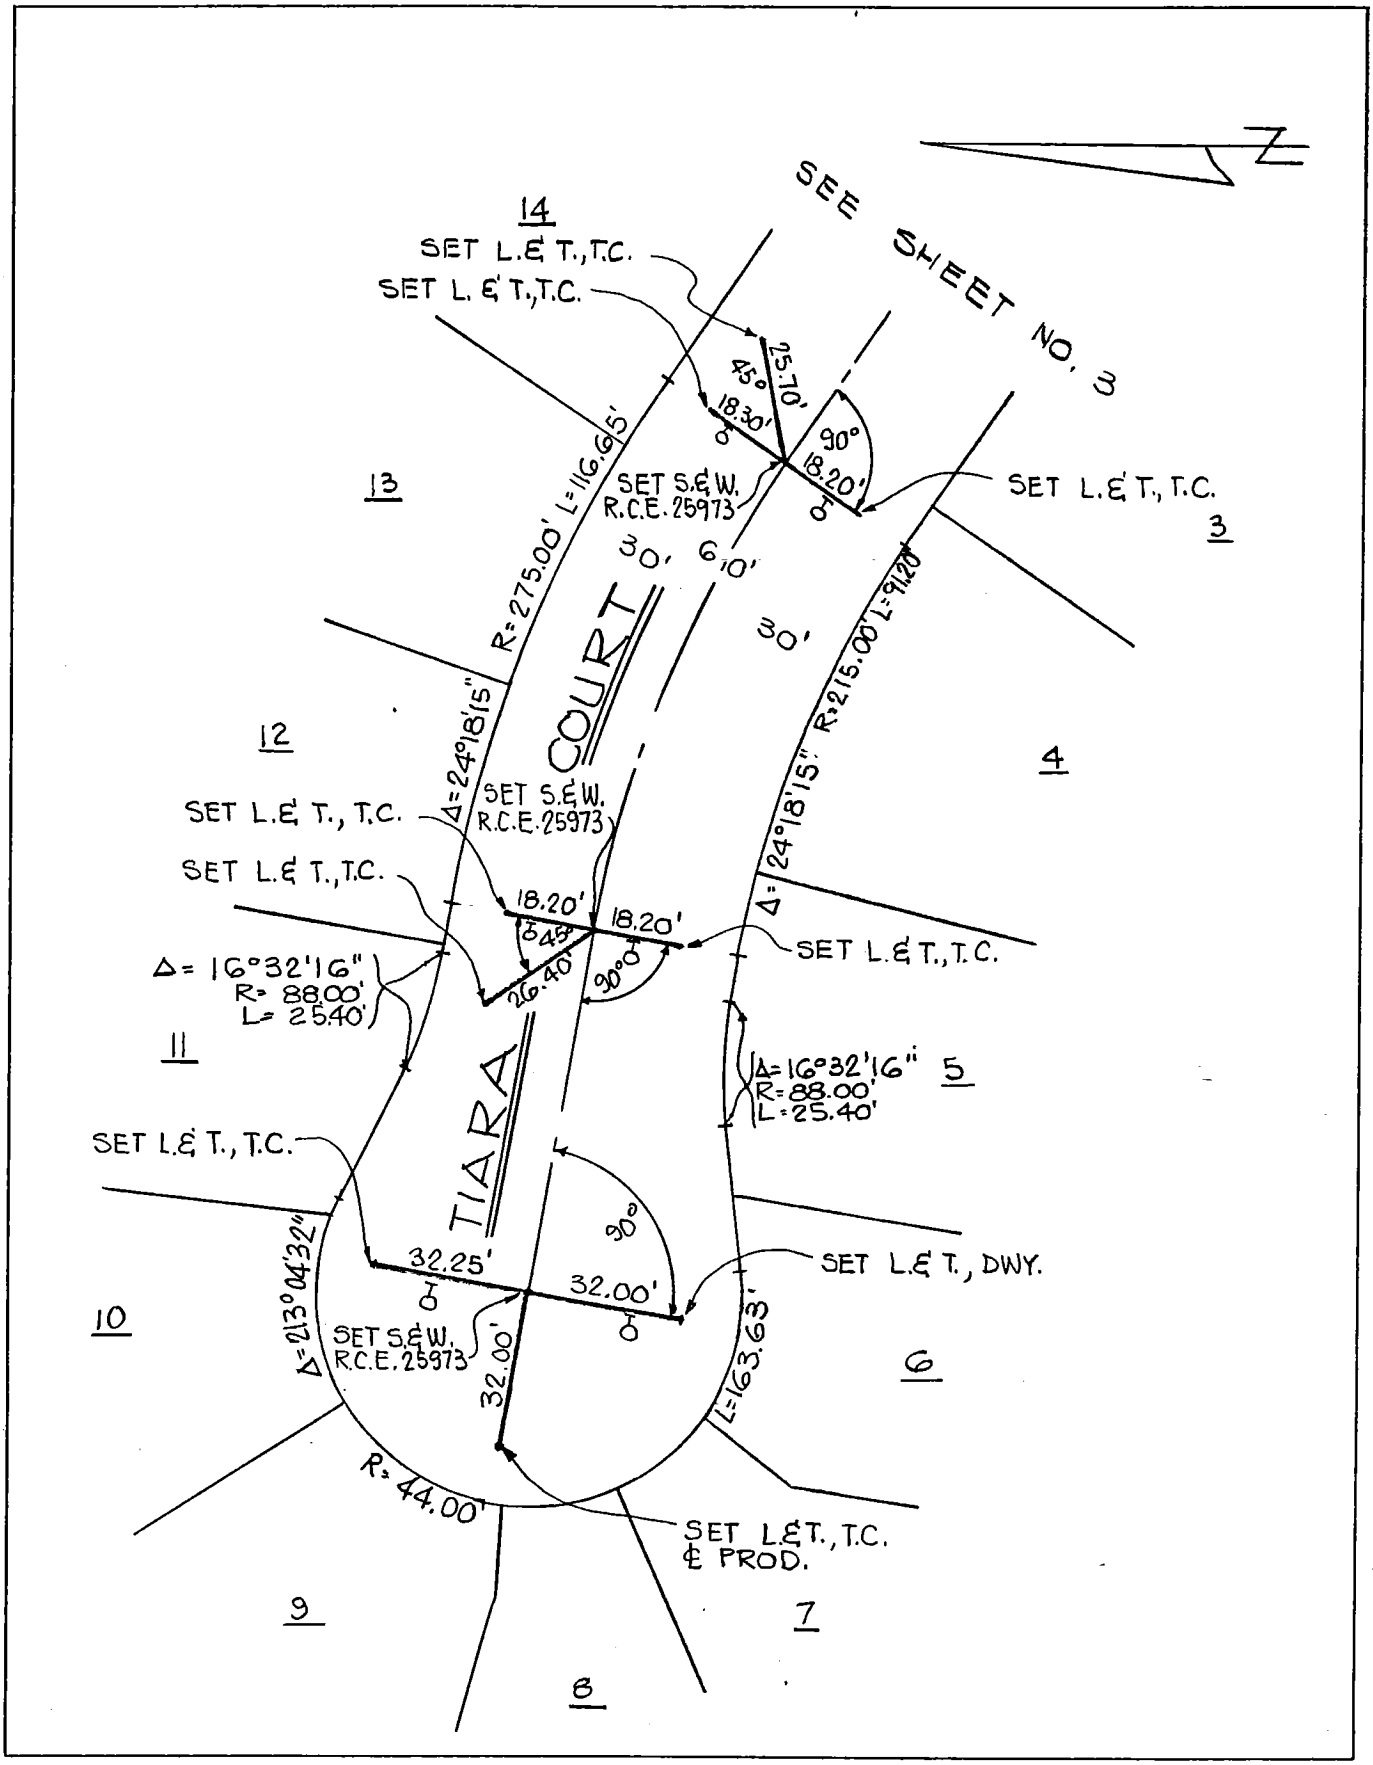

NOTE: Additions or changes must be initialed, and dated.

Return original to
BUREAU OF ENGINEERING
SURVEY DIVISION, Rm. 835
200 N. Main St. — Los Angeles 90012

Ground Dist. X Correction Factor: _____ = Grid Distance

ENG. 3.883B (12/78)
Title & Plat Sheet
50% Rag

CO ENG FB 3677-45

Surveyed by — V.T.N.-L.A. Date ____ F.B. ____ Pg. ____

Type of Survey CENTERLINE TIES Sheet 3 of 5

Distances corrected to 68° X Monuments tagged

LS # ____ RCE # 25973 Tract or ~~Parcel Map~~ # 35006

Checked by ____ Date ____ km grid ____ MB ____

NOTE: Additions or changes must be initialed, and dated.

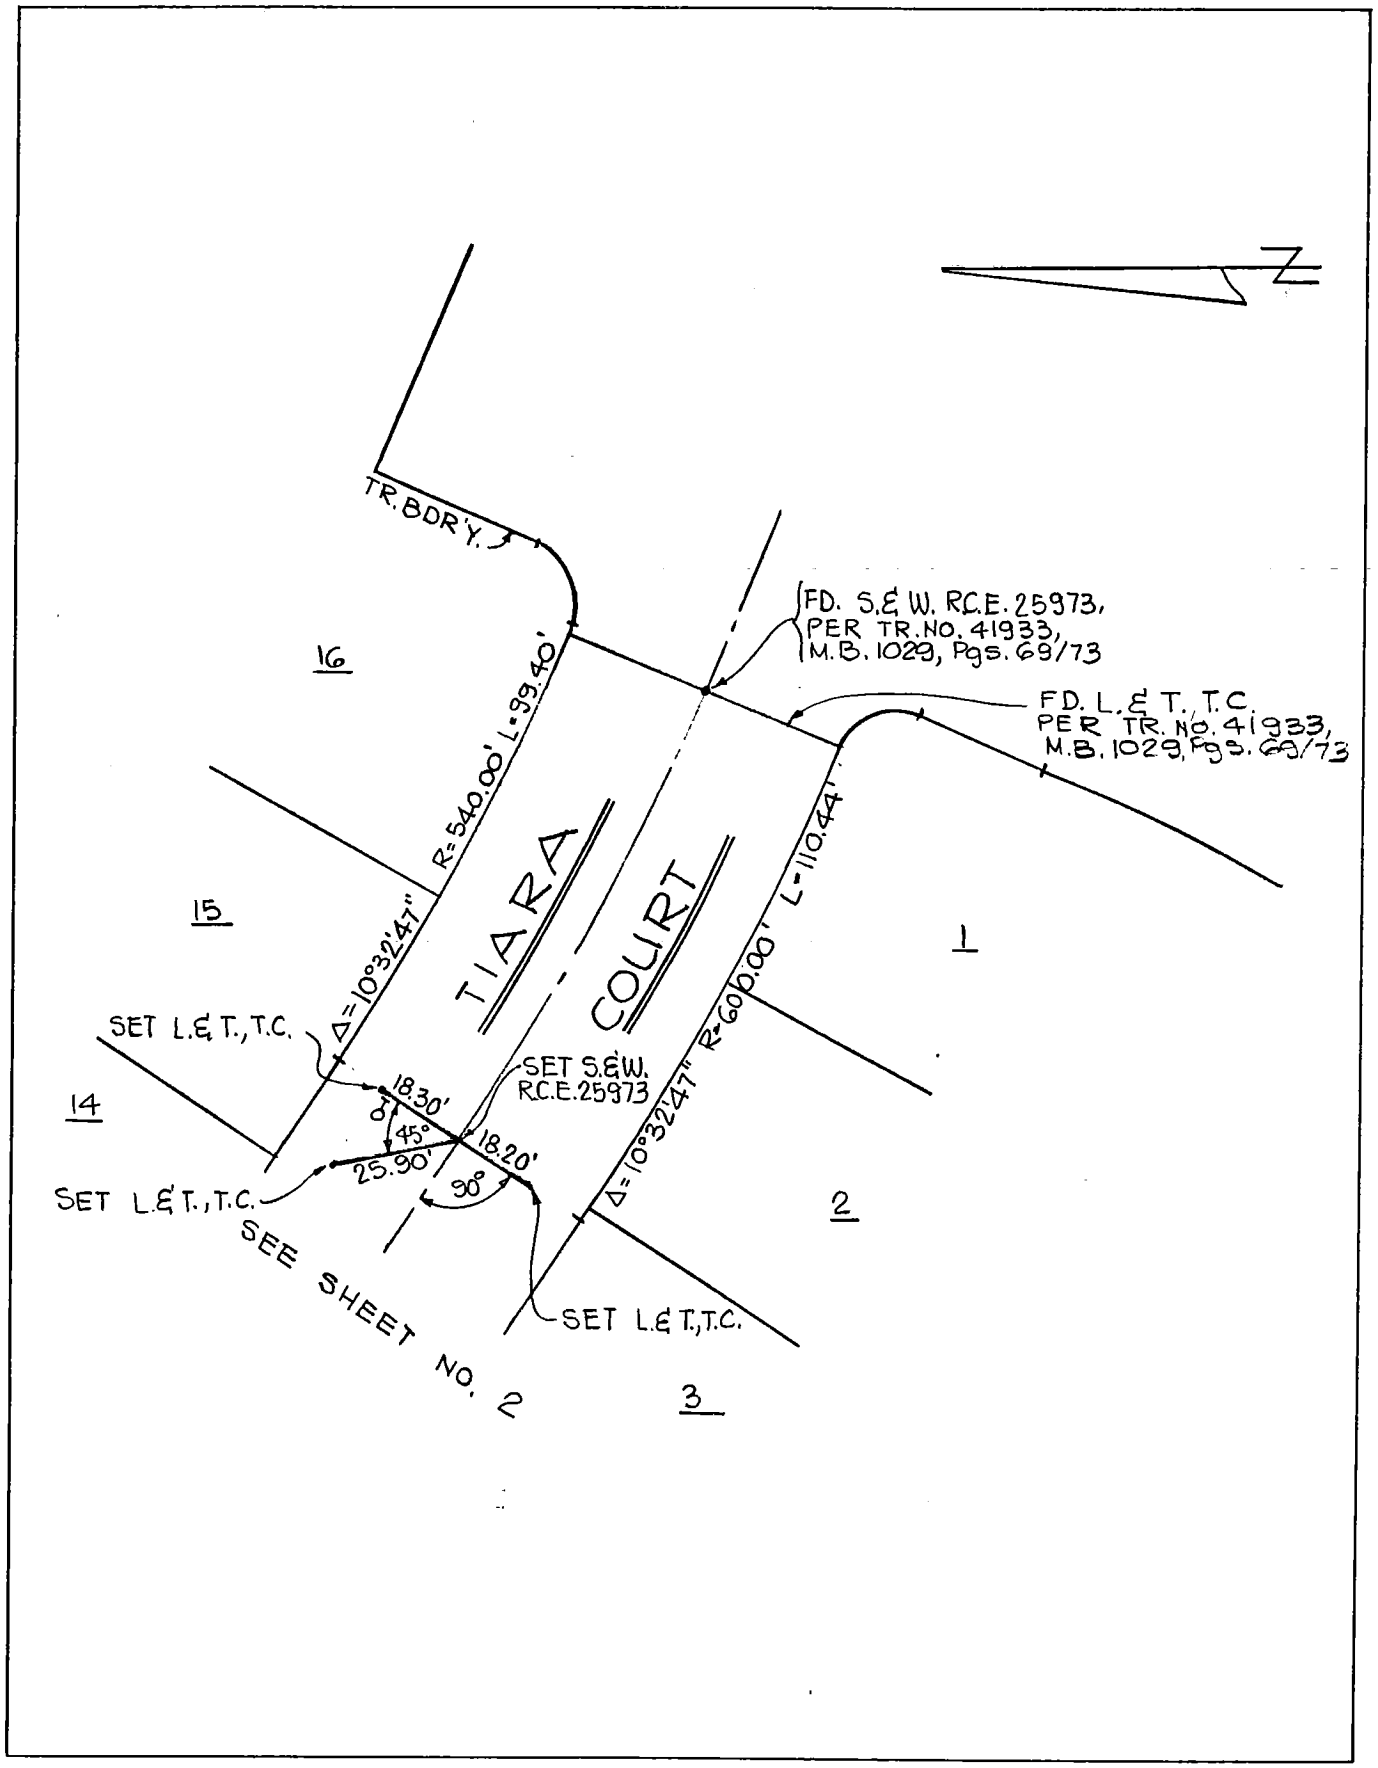

Return original to
BUREAU OF ENGINEERING
SURVEY DIVISION, Rm. 835
200 N. Main St. — Los Angeles 90012

Ground Dist. × Correction Factor: ____ = Grid Distance

Micro film ____ St. Map ____ Index ____

CO ENG FB 3677-46

ENG. 3.883B (12/78)
Title & Plat Sheet
50% Rag

Surveyed by — V.T.N.-L.A. Date ____ F.B. ____ Pg. ____

Type of Survey CENTERLINE TIES Sheet 4 of 5

Distances corrected to 68° X Monuments tagged

L S # ____ Tract or
R C E # 25973 ~~Parcel Map~~ # 35006

Checked by ____ Date ____ km grid ____ MB ____

NOTE: Additions or changes must be initialed, and dated.

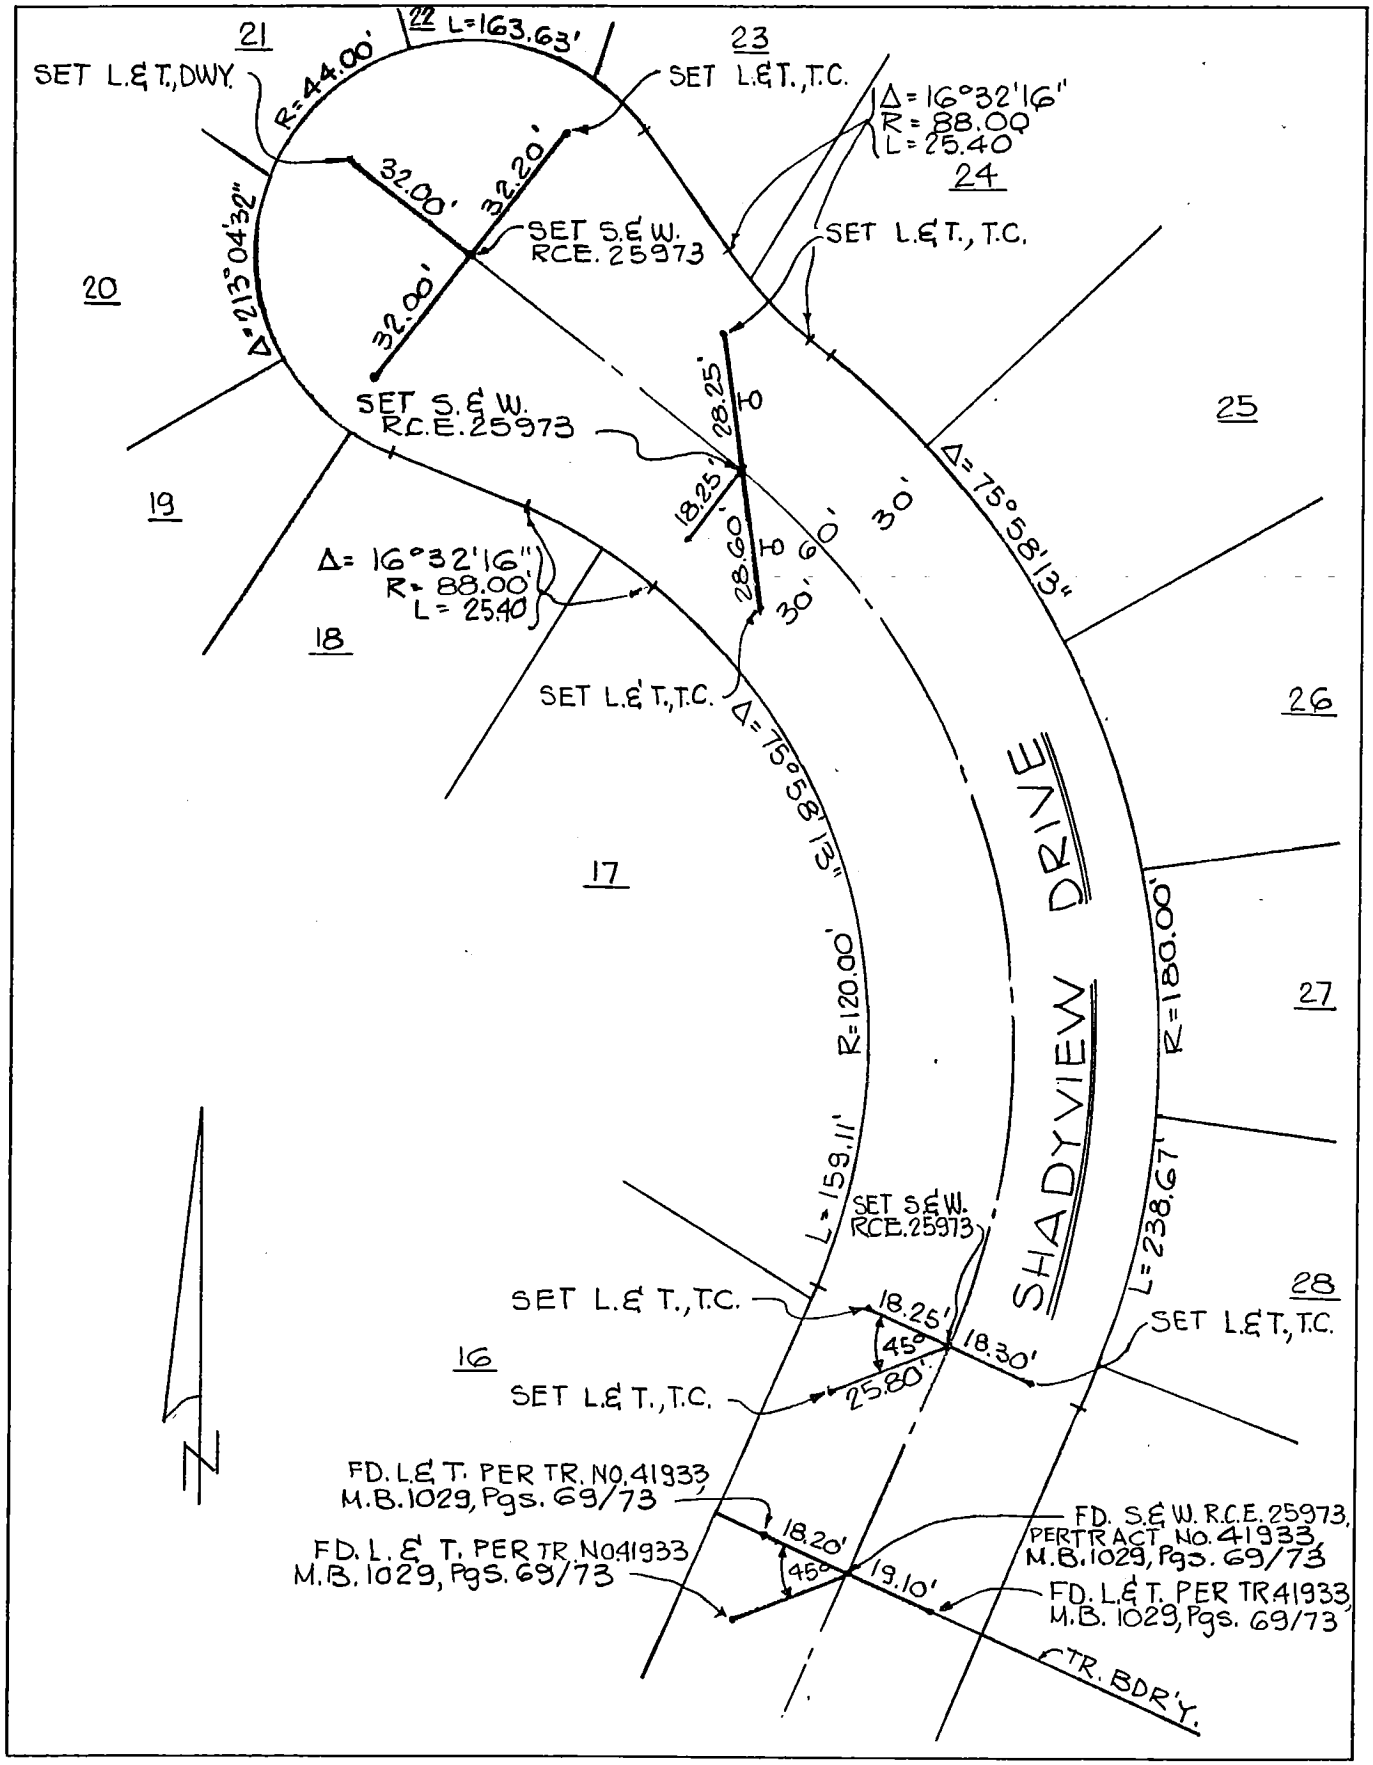

Return original to
BUREAU OF ENGINEERING
SURVEY DIVISION, Rm. 835
200 N. Main St. — Los Angeles 90012

Ground Dist. X Correction Factor: ____ = Grid Distance

Micro-film ____ St. Map ____ Index ____

47

CO ENG FB 3677-47

ENG. 3.883B (12/78)
Title & Plat Sheet
50% Rag

Surveyed by — V.T.N. - L.A. Date _____ F.B. _____ Pg. _____

Type of Survey CENTERLINE TIES Sheet 5 of 5

Distances corrected to 68° X Monuments tagged

L S # _____ RCE # 25973 Tract or ~~Parcel Map~~ # 35006

Checked by _____ Date _____ km grid _____ MB _____

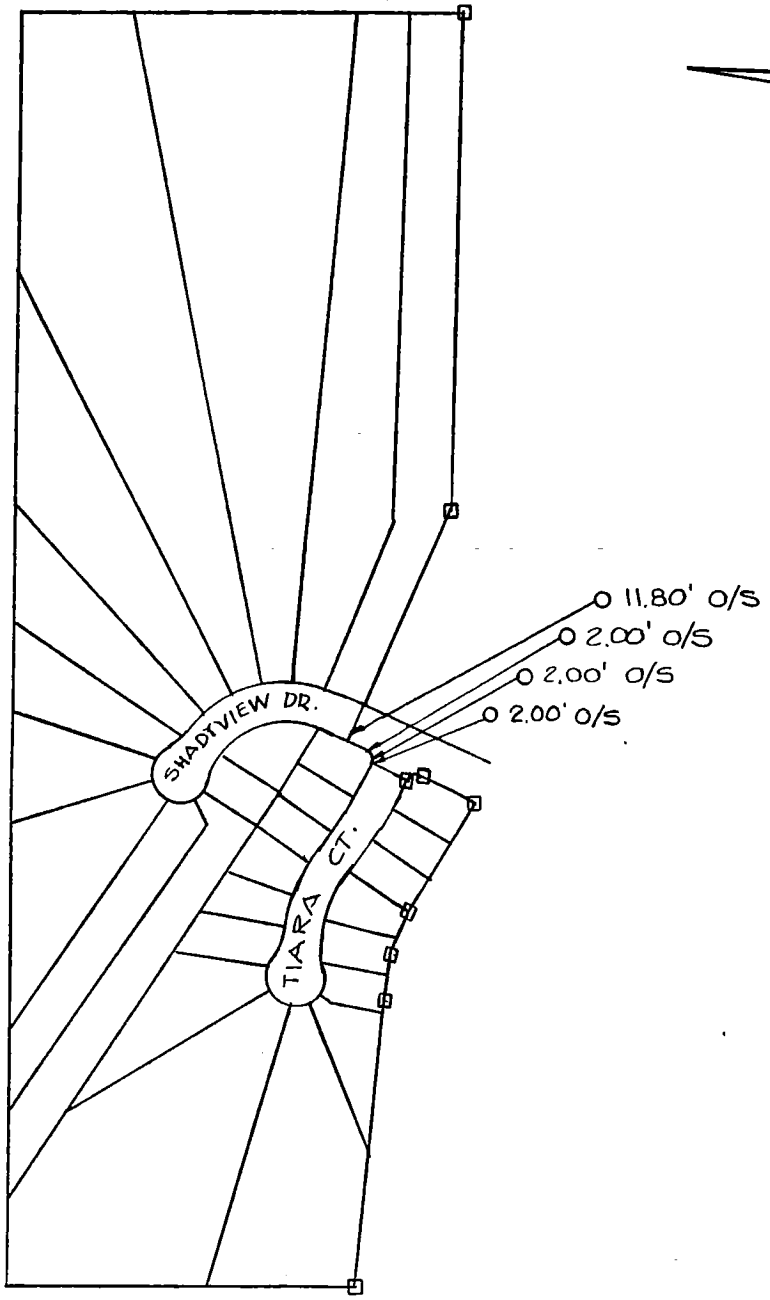

□ INDICATES FD. 2" I.P. FLUSH R.C.E. 25973 PER TR. 41933, M.B. 1029, Pgs. 69/73

O INDICATES FD. L.& T. & TAG IN LIEU OF 2" I.P. PER TR. 41933 M.B. 1029, Pgs. 69/73, O/S = VARIES

NOTE: Additions or changes must be initialed, and dated.

Return original to
BUREAU OF ENGINEERING
SURVEY DIVISION, Rm. 835
200 N. Main St. — Los Angeles 90012

Ground Dist. × Correction Factor: _____ = Grid Distance

Micro-film St. Map Index

CO ENG FB 3677-48

ENG. 3.883B (12/78)
Title & Plat Sheet
50% Rag

Surveyed by — V. T. N. - L. A. Date 3-19-85 F.B. _____ Pg. _____

Type of Survey CENTERLINE TIES Sheet 1 of 2

Distances corrected to 68° X Monuments tagged

L S # _____ RCE # 25973 Tract or ~~Parcel Map~~ # 41393

Checked by _____ Date _____ km grid _____ MB _____

KENROY AVENUE

FROM TRACT BOUNDARY TO
300 ± NORTHEASTERLY

NOTE: Additions or changes must be initialed, and dated.

Return original to
BUREAU OF ENGINEERING
SURVEY DIVISION, Rm. 835
200 N. Main St. — Los Angeles 90012

Ground Dist. × Correction Factor: _____ = Grid Distance

Micro-film _____ St. Map _____ Index _____

CO ENG FB 3677-49

ENG. 3.883B (12/78)
Title & Plat Sheet
50% Rag

Surveyed by — V.T.N. - L.A. Date 3-12-85 F.B. _____ Pg. _____

Type of Survey CENTERLINE TIES Sheet 2 of 2

Distances corrected to 68° X Monuments tagged

L S # _____ Tract or
R C E # 25973 ~~Parcel Map~~ # 41393

Checked by _____ Date _____ km grid _____ MB _____

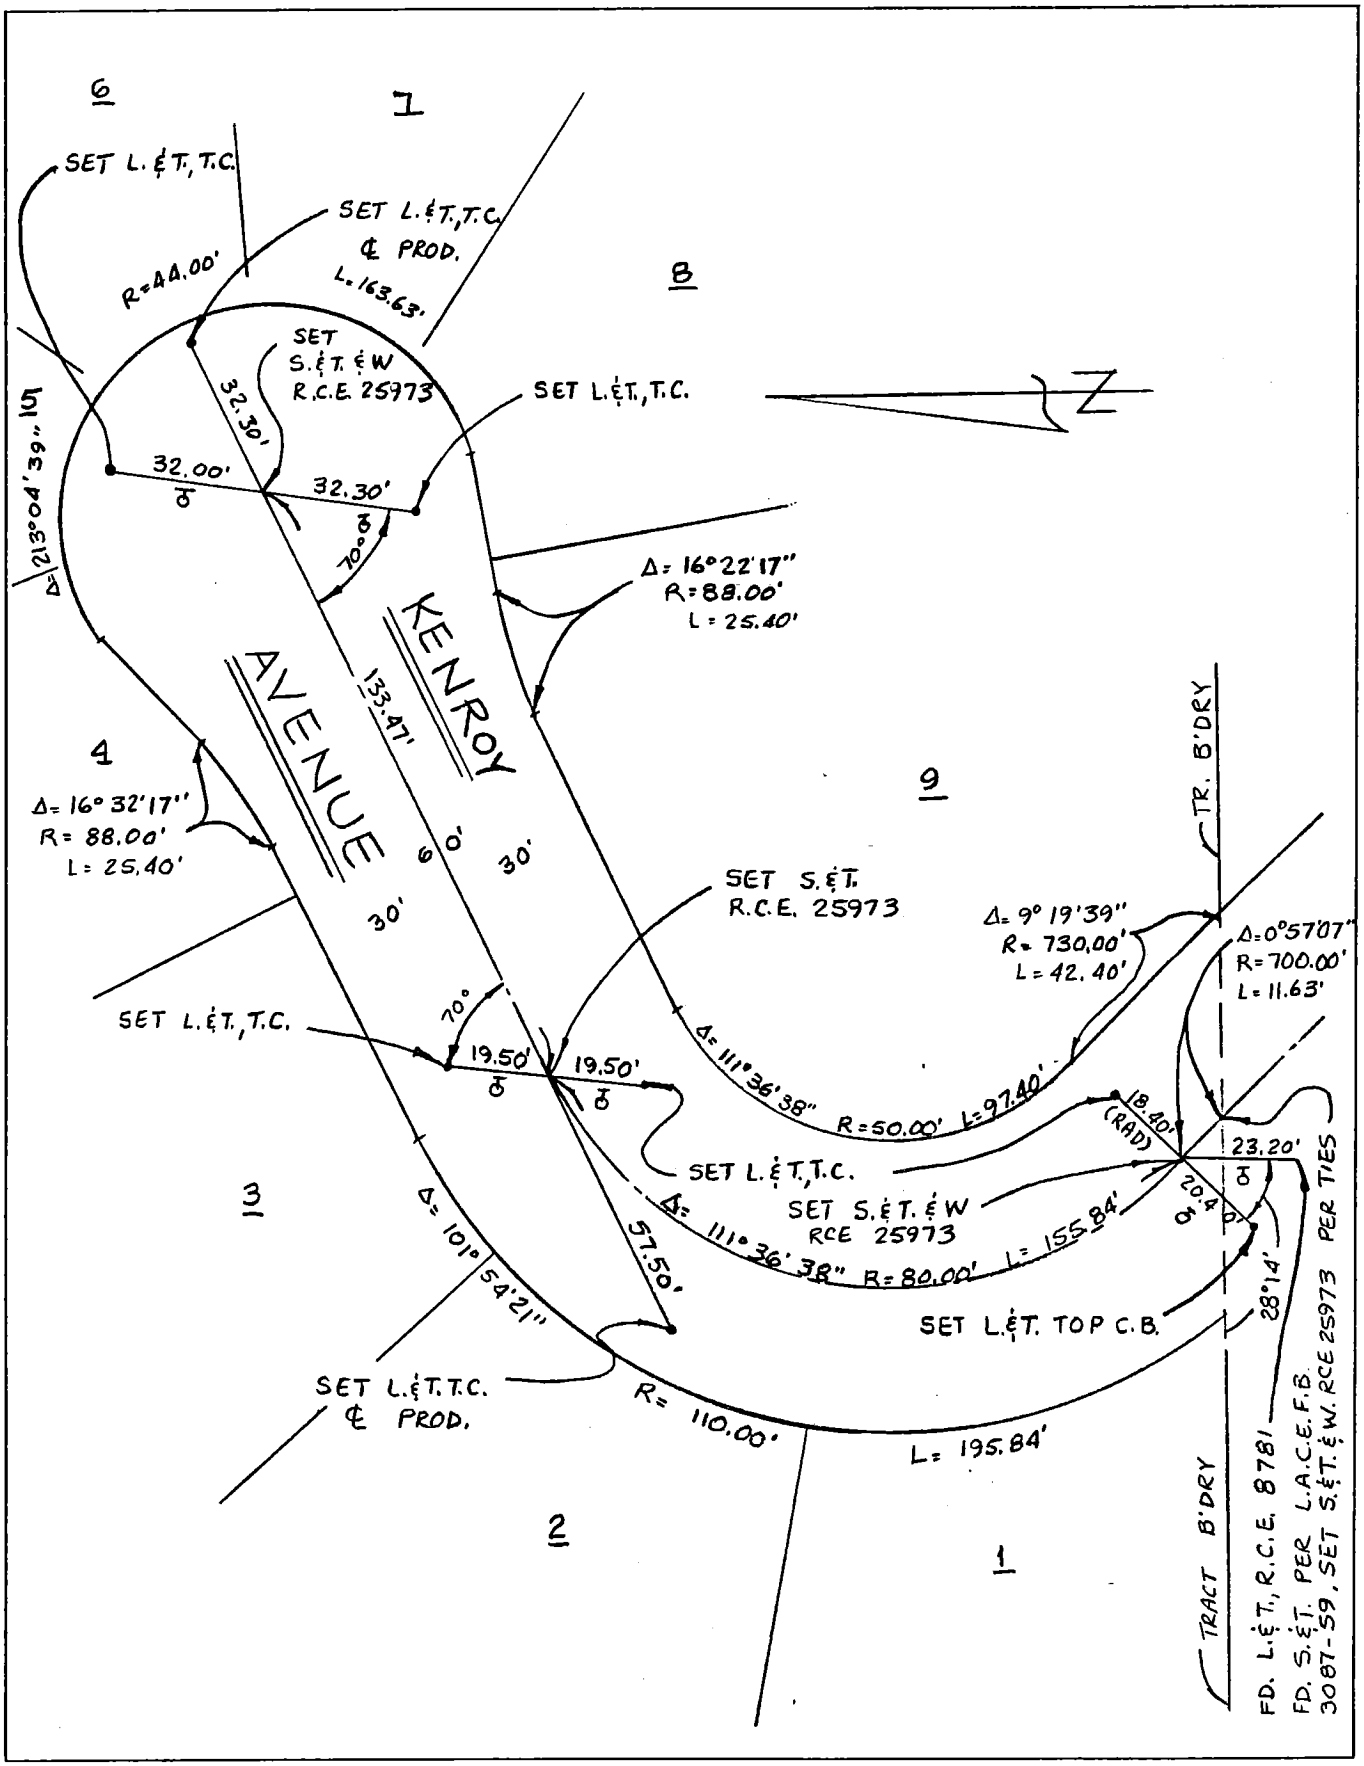

NOTE: Additions or changes must be initialed, and dated.

Return original to
BUREAU OF ENGINEERING
SURVEY DIVISION, Rm. 835
200 N. Main St. — Los Angeles 90012

Ground Dist. X Correction Factor: _____ = Grid Distance

Micro-film _____ St. Map _____ Index _____

CO ENG FB 3677-50

PAGE 1 OF 6

SURVEY OF ℄ TIES

SURVEY BY WESLEY R. LIND R.C.E. 16362

TR. No. 33915

DATE JULY 2, 1985

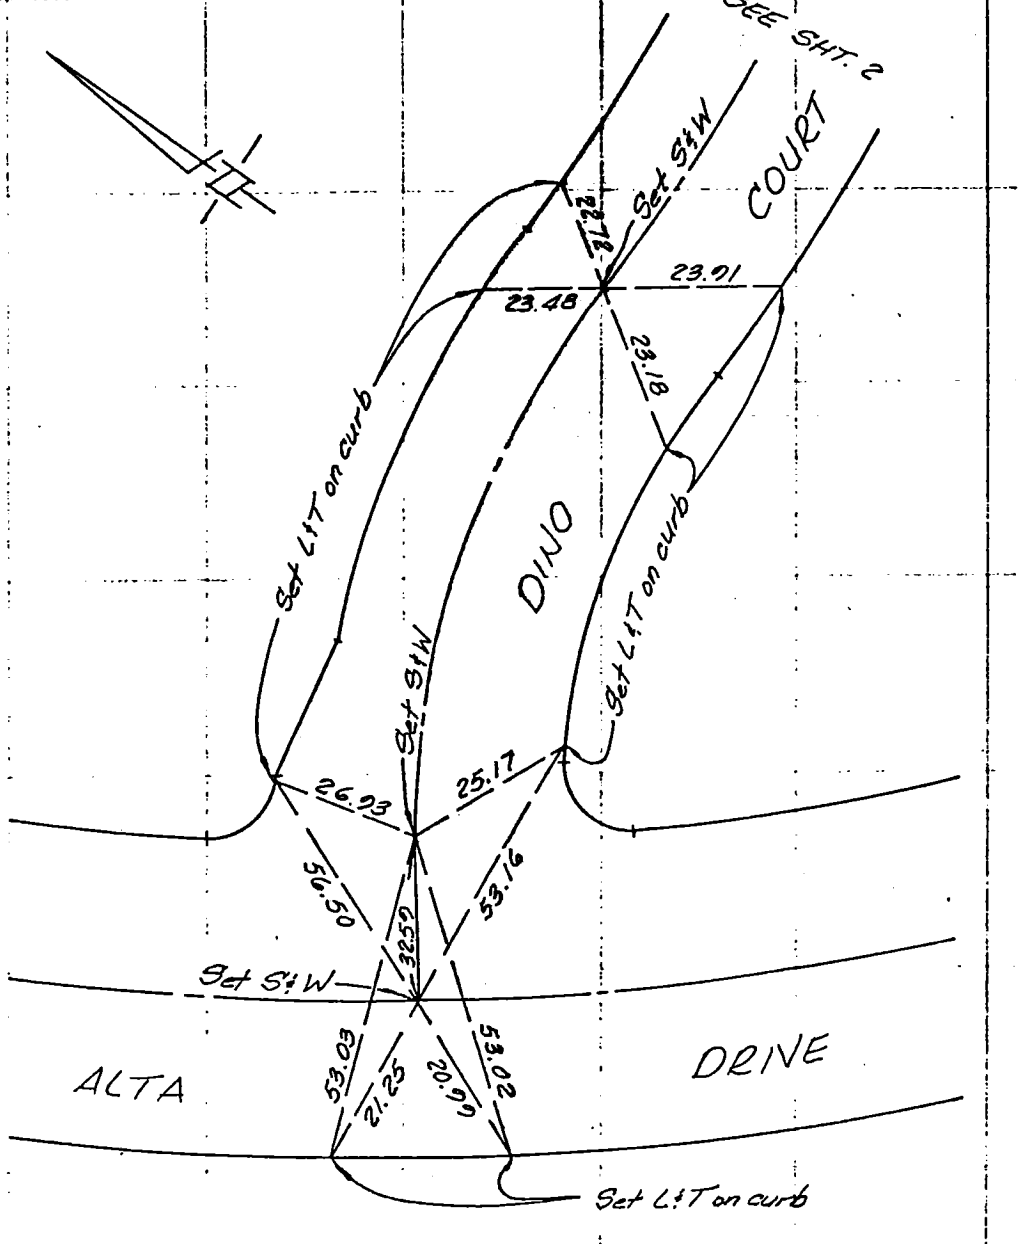

SO. CALIF. BLUE PRINT CO.

PAGE 2 OF 6

SURVEY OF ℄ TIES

SURVEY BY WESLEY R. LIND R.C.E. 16362 TR. No.

DATE JULY 2, 1985

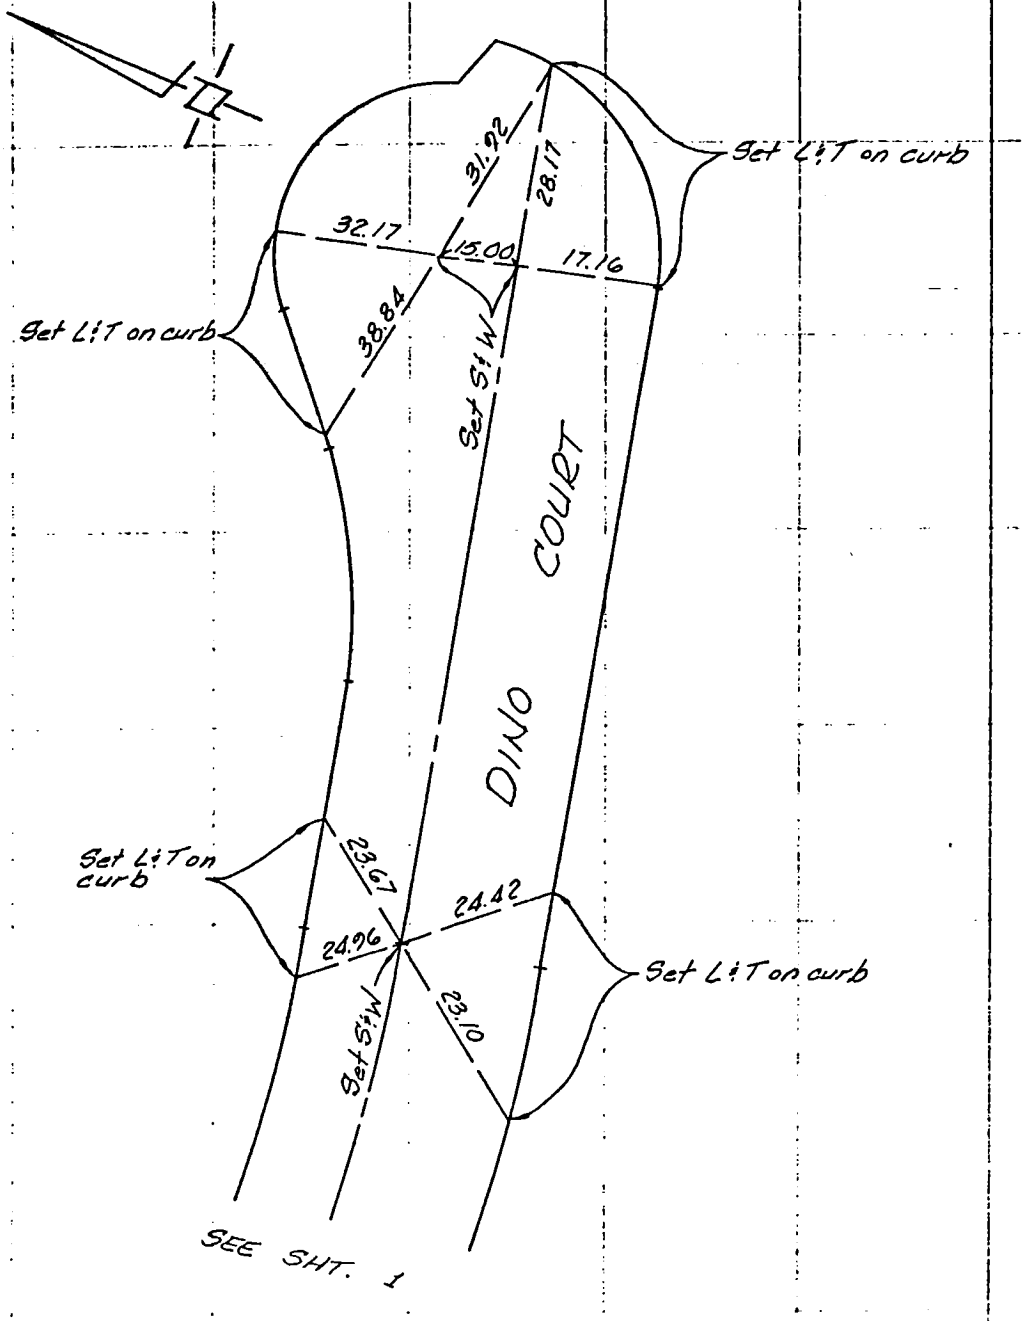

SO. CALIF. B PRINT CO.

SURVEY OF ℄ TIES

SURVEY BY WESLEY R. LIND R.C.E. 16368 TR. No. 33915

DATE JULY 2, 1985

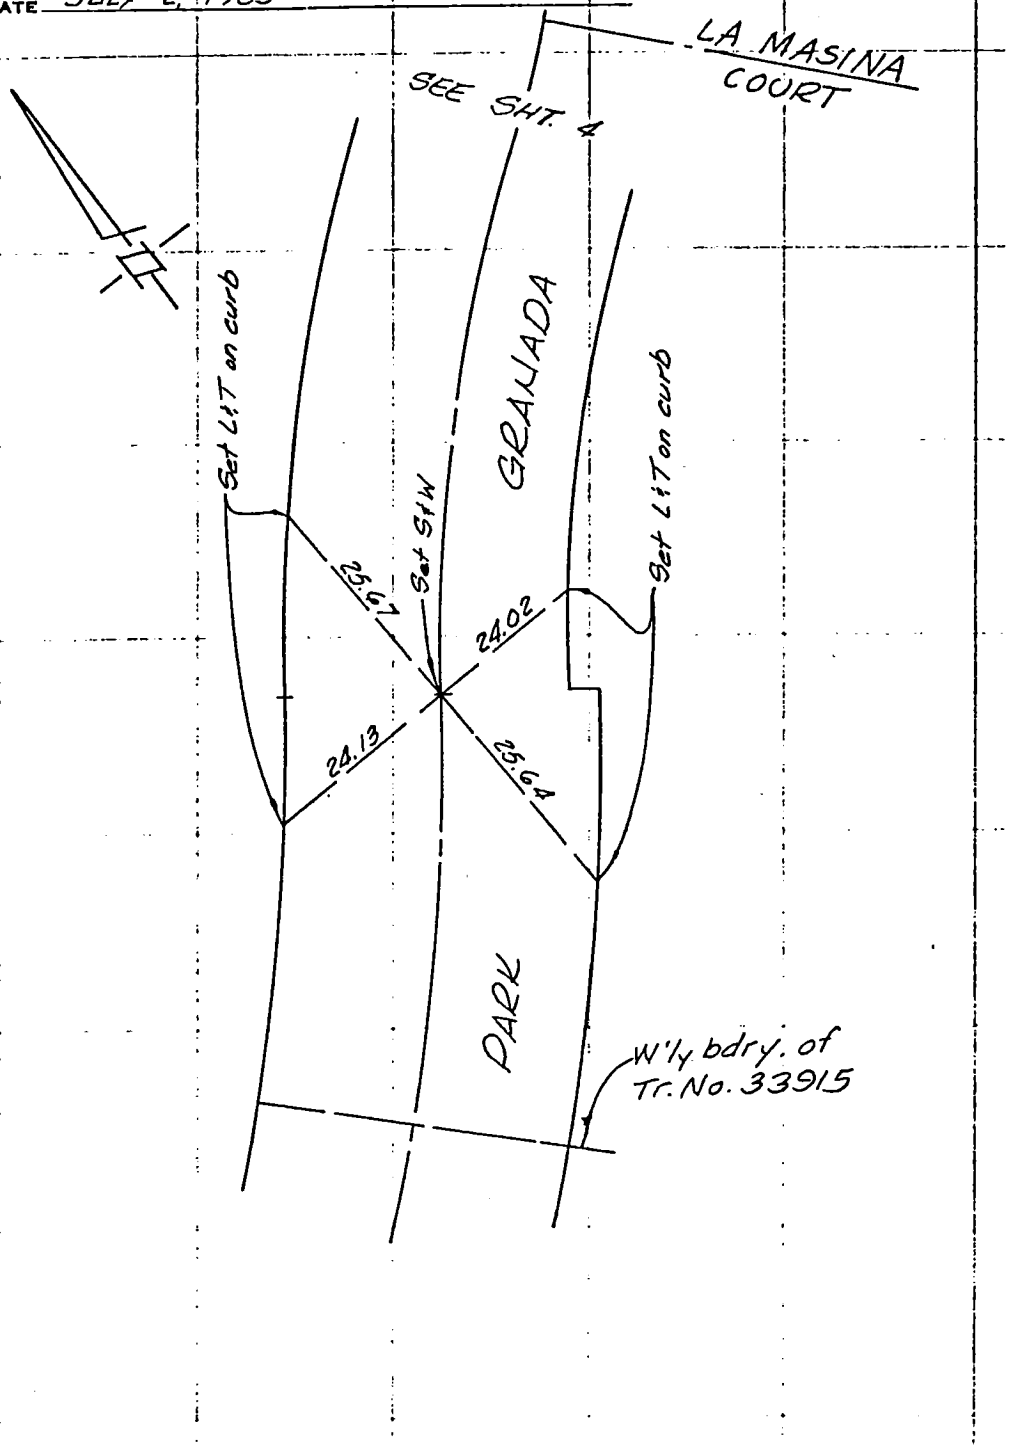

SO. CALIF. BLUE PRINT CO.

SURVEY OF ℄ TIES

SURVEY BY WESLEY R. LIND R.C.E. 16362 TR. NO. 33915

DATE JULY 2, 1985

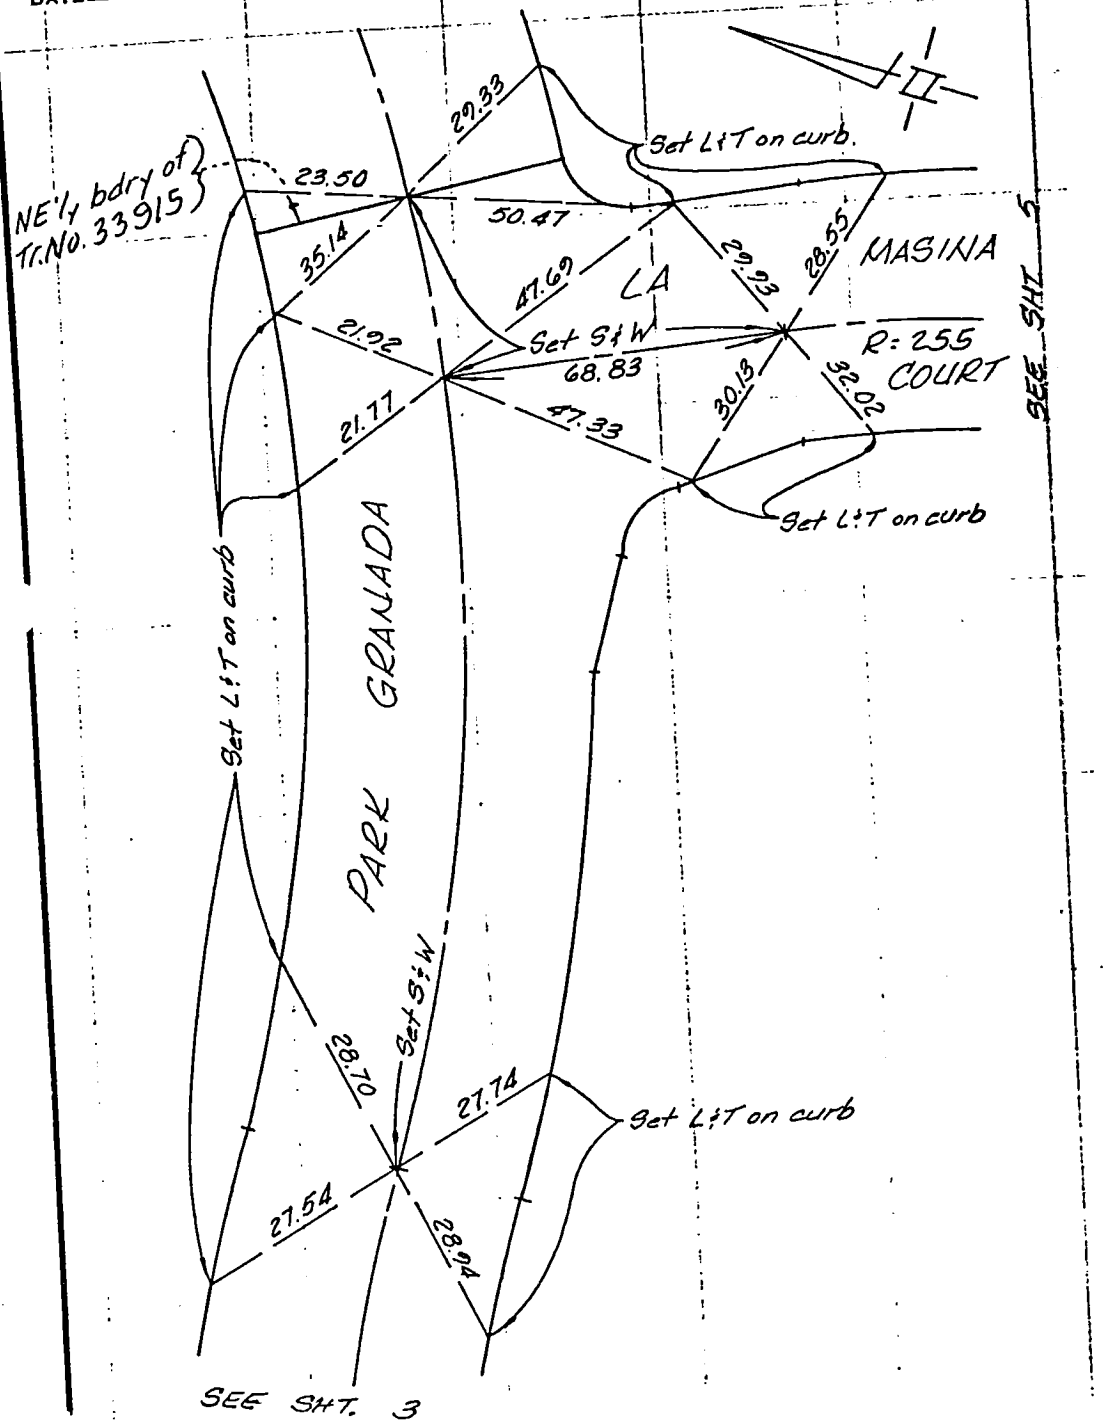

SO. CALIF. BLUE PRINT CO.

SURVEY OF ℄ TIES

SURVEY BY WESLEY R. LIND R.C.E. 16362 TR. No. 33915

DATE JULY 2, 1985

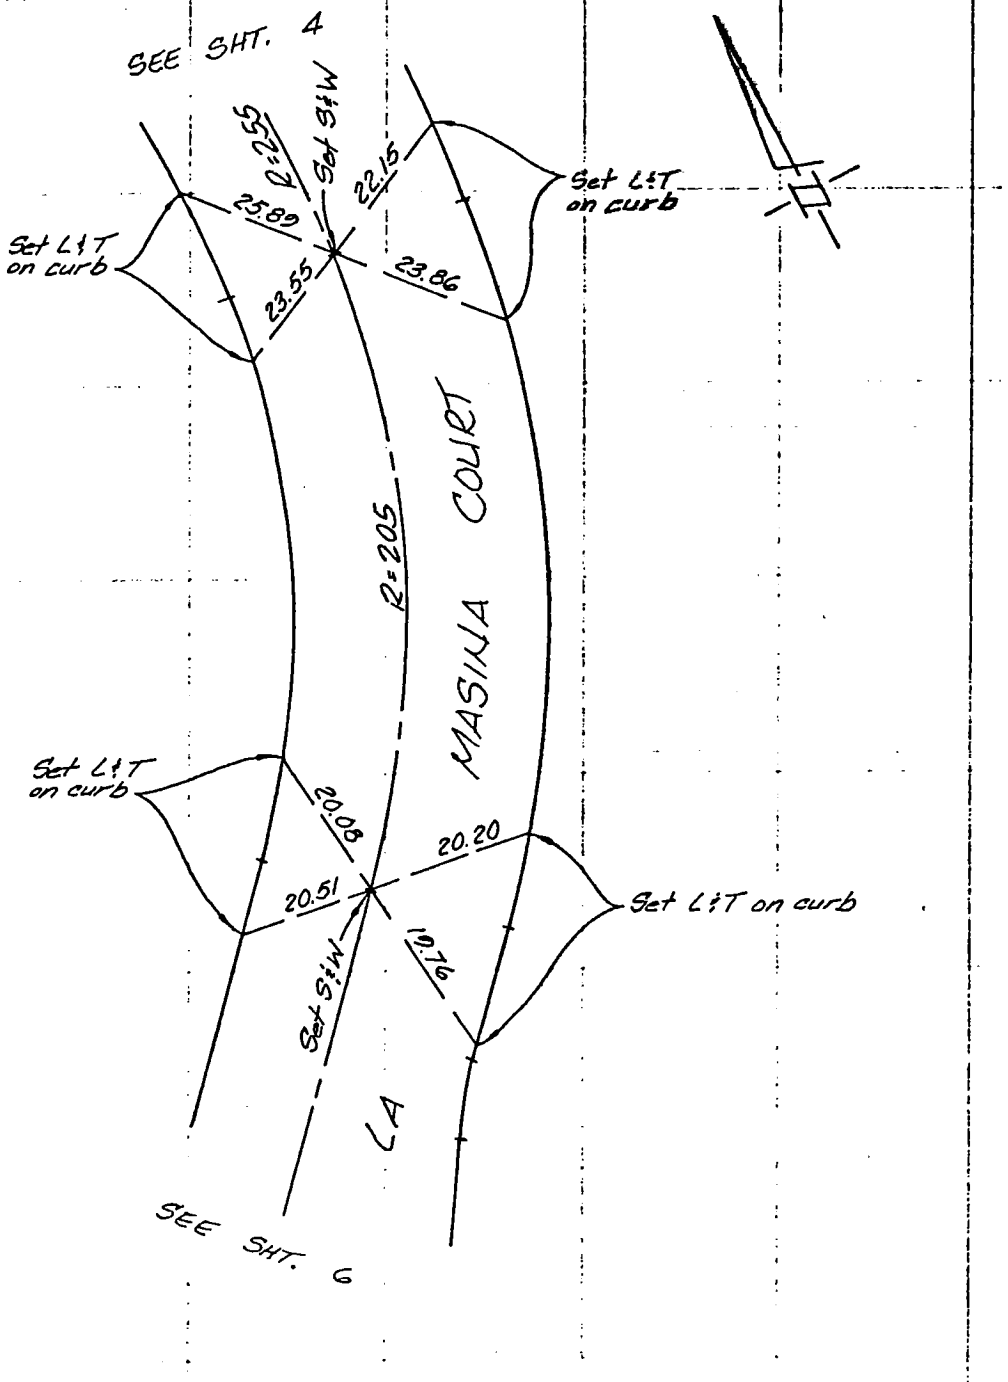

SO. CALIF. ...IE PRINT CO.

PAGE 6 OF 6

SURVEY OF ℄ TIES

SURVEY BY WESLEY R. LIND R.C.E. 16362

TR. No. 33915

DATE JULY 2, 1985

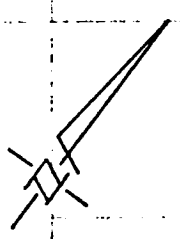

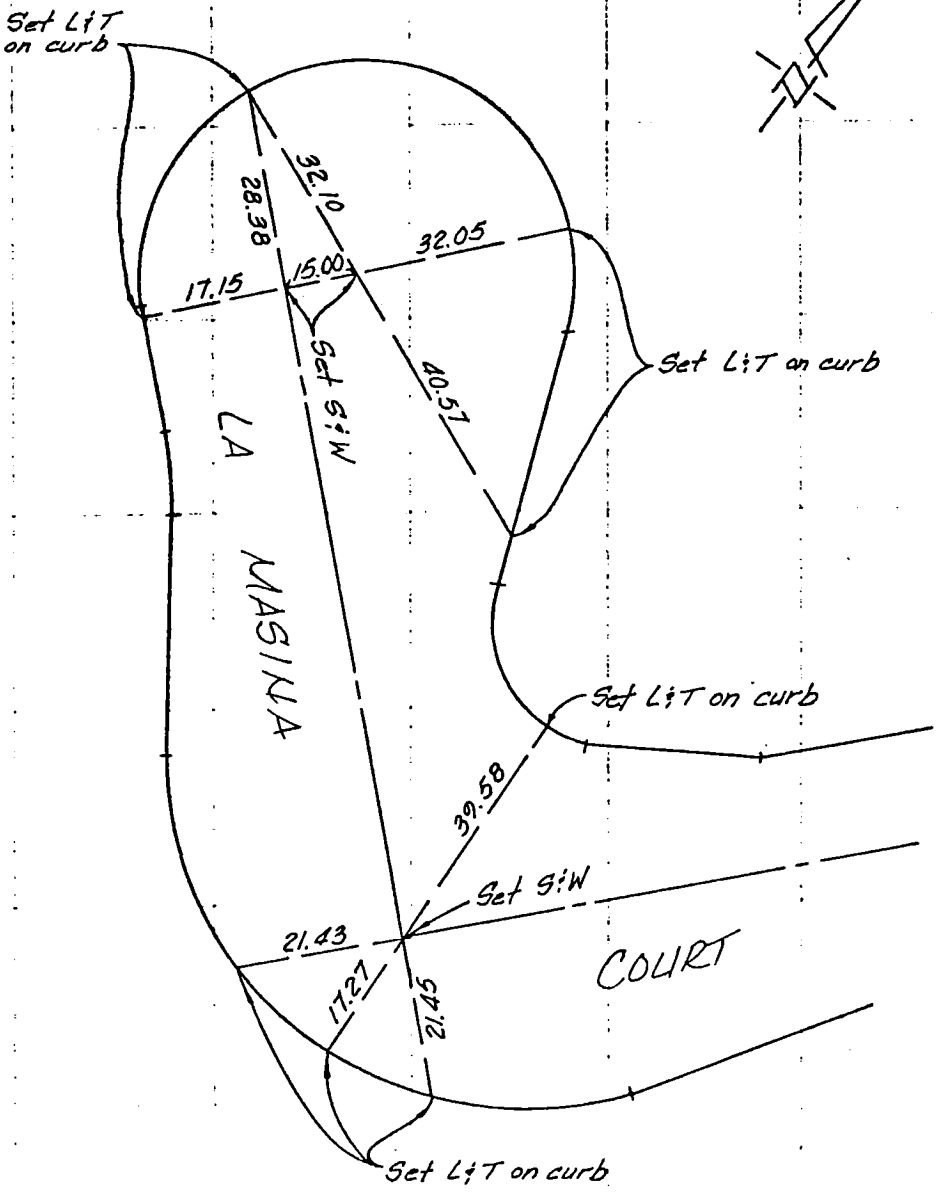

SO. CALIF. ...UE PRINT CO.

-56

CO ENG FB 3677-56

ENG. 3.883B (12/78)
Title & Plat Sheet
50% Rag

Surveyed by — V.T.N. - L.A Date 3.19.85 F.B. _____ Pg. _____

Type of Survey CENTERLINE TIES Sheet 1 of 7

Distances corrected to 68° X Monuments tagged ~~LS~~ # _____ RCE # 25973 Tract or ~~Parcel Map~~ # 41933

Checked by _____ Date _____ km grid _____ MB _____

WINTERDALE DRIVE

FROM TRACT BOUNDARY TO 105'± NORTHERLY OF ℄ INTERSECTION SHADYVIEW DRIVE

SHADYVIEW DRIVE

FROM ℄ INTERSECTION OF WINTERDALE DRIVE TO 80'± NORTHERLY OF TIARA COURT

NOTE: Additions or changes must be initialed, and dated.

Return original to
BUREAU OF ENGINEERING
SURVEY DIVISION, Rm. 835
200 N. Main St. — Los Angeles 90012

Ground Dist. X Correction Factor: _____ = Grid Distance

Micro-film St. Map Index

CO ENG FB 3677-57

ENG. 3.883B (12/78)
Title & Plat Sheet
50% Rag

Surveyed by — V.T.N. - L.A. Date 3-19-85 F.B. _____ Pg. _____

Type of Survey CENTERLINE TIES Sheet 2 of 7

Distances corrected to 68° X Monuments tagged

L S # _____ Tract or

R C E # 25973 ~~Parcel Map #~~ 41933

Checked by _____ Date _____ km grid _____ MB _____

NOTE: Additions or changes must be initialed, and dated.

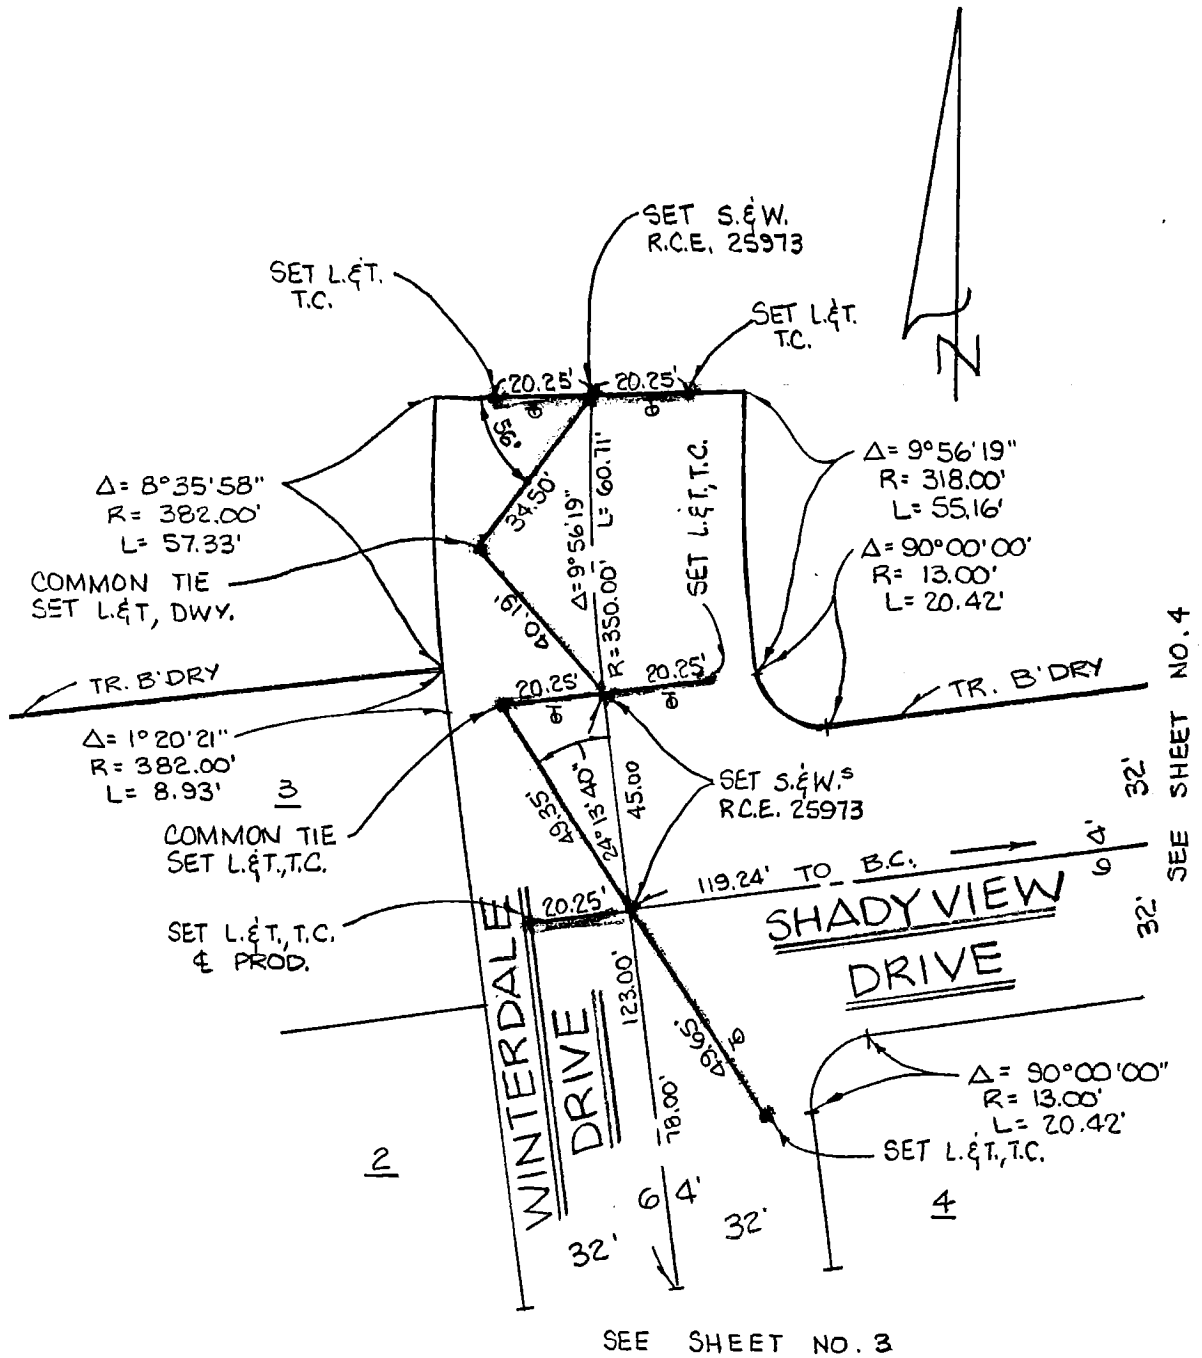

Return original to
BUREAU OF ENGINEERING
SURVEY DIVISION, Rm. 835
200 N. Main St. — Los Angeles 90012

Ground Dist. X Correction Factor: _____ = Grid Distance

Micro-film _____ St. Map _____ Index

58

CO ENG FB 3677-58

ENG. 3.883B (12/78)
Title & Plat Sheet
50% Rag

Surveyed by — V.T.N. - L.A. Date 3·19·85 F.B. _____ Pg. _____

Type of Survey CENTERLINE TIES Sheet 3 of 7

Distances corrected to 68° X Monuments tagged

L S # _____ Tract or
R C E # 25973 ~~Parcel Map~~ # 41933

Checked by _____ Date _____ km grid _____ MB _____

NOTE: Additions or changes must be initialed, and dated.

Return original to
BUREAU OF ENGINEERING
SURVEY DIVISION, Rm. 835
200 N. Main St. — Los Angeles 90012

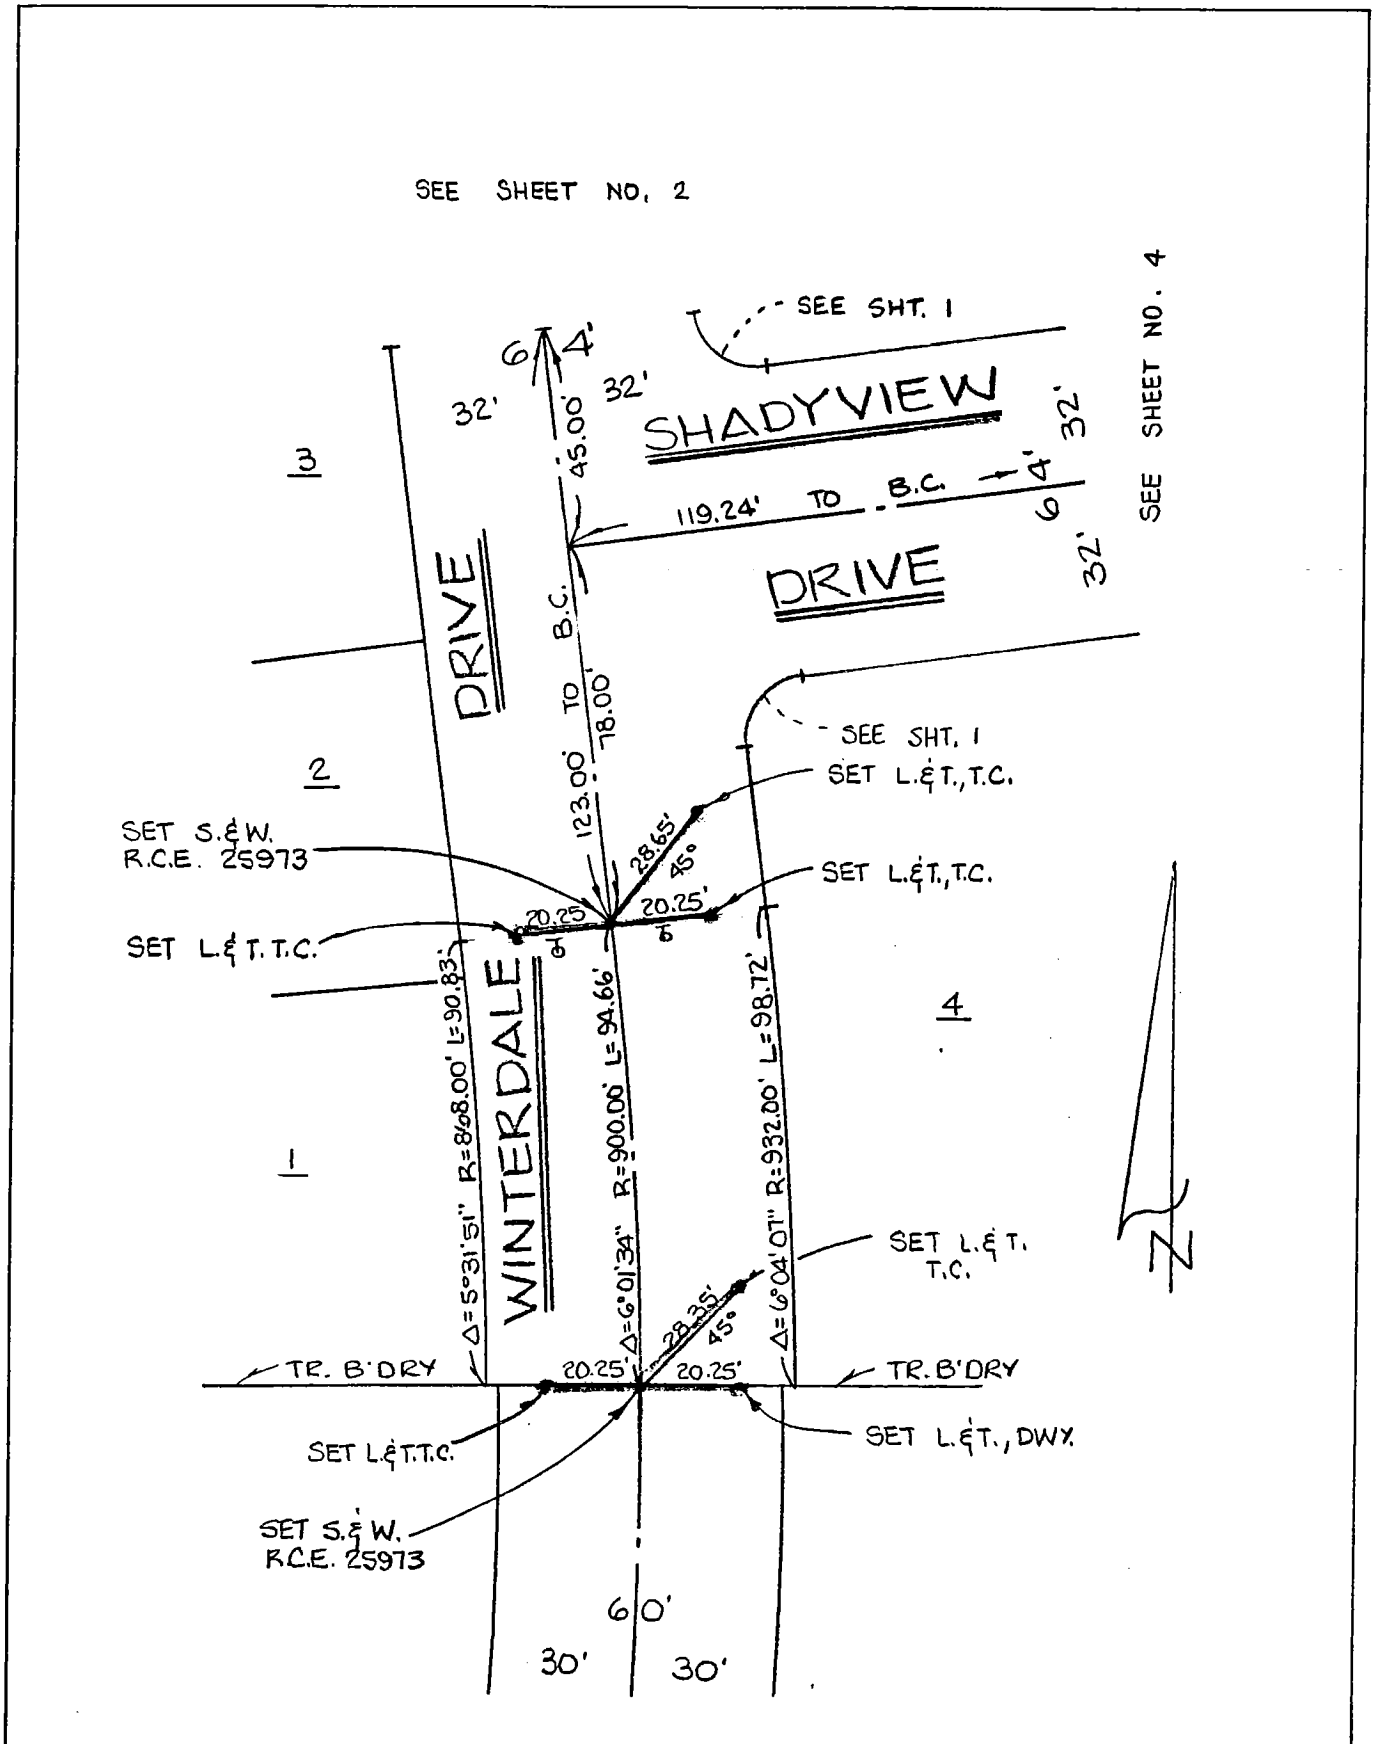

Ground Dist. × Correction Factor: _____ = Grid Distance

Micro-film St. Map Index

59

CO ENG FB 3677-59

ENG. 3.883B (12/78)
Title & Plat Sheet
50% Rag

Surveyed by — V.T.N. - L.A. Date 3-19-85 F.B. _____ Pg. _____

Type of Survey CENTERLINE TIES Sheet 4 of 7

Distances corrected to 68° X Monuments tagged

L S # _____ Tract or

R C E # 25973 ~~Parcel Map #~~ 41933

Checked by _____ Date _____ km grid _____ MB _____

NOTE: Additions or changes must be initialed, and dated.

Return original to
BUREAU OF ENGINEERING
SURVEY DIVISION, Rm. 835
200 N. Main St. — Los Angeles 90012

Ground Dist. X Correction Factor: _____ = Grid Distance

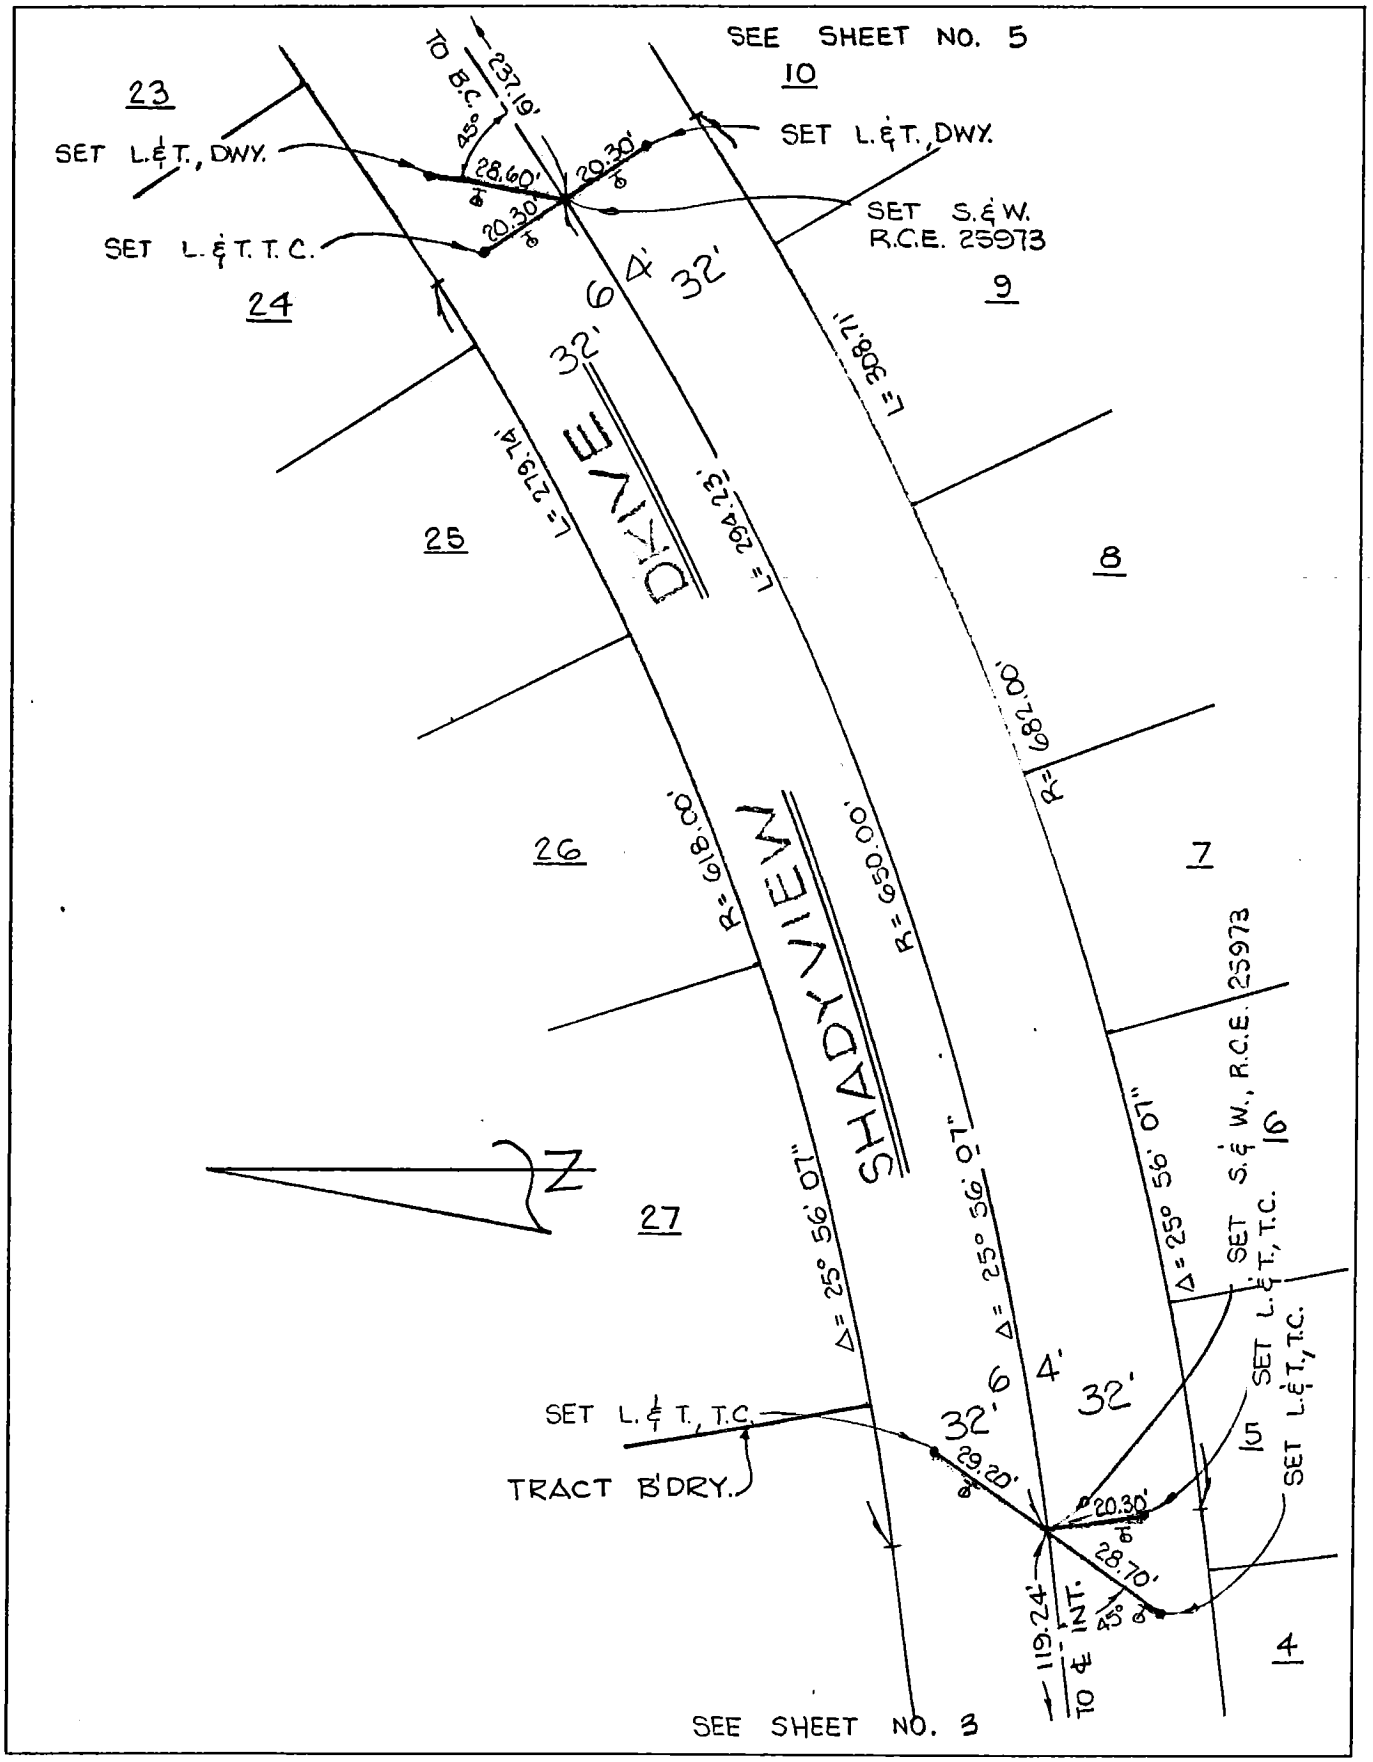

Micro-film _____ St. Map _____ Index _____

CO ENG FB 3677-60

ENG. 3.883B (12/78)
Title & Plat Sheet
50% Rag

Surveyed by — V.T.N. - L.A. Date 3-19-85 F.B. _____ Pg. _____

Type of Survey CENTERLINE TIES Sheet 5 of 7

Distances corrected to 68° X Monuments tagged

L S # _____ Tract or
R C E # 25973 ~~Parcel Map #~~ 41933

Checked by _____ Date _____ km grid _____ MB _____

NOTE: Additions or changes must be initialed, and dated.

Return original to
BUREAU OF ENGINEERING
SURVEY DIVISION, Rm. 835
200 N. Main St. — Los Angeles 90012

Ground Dist. X Correction Factor: _____ = Grid Distance

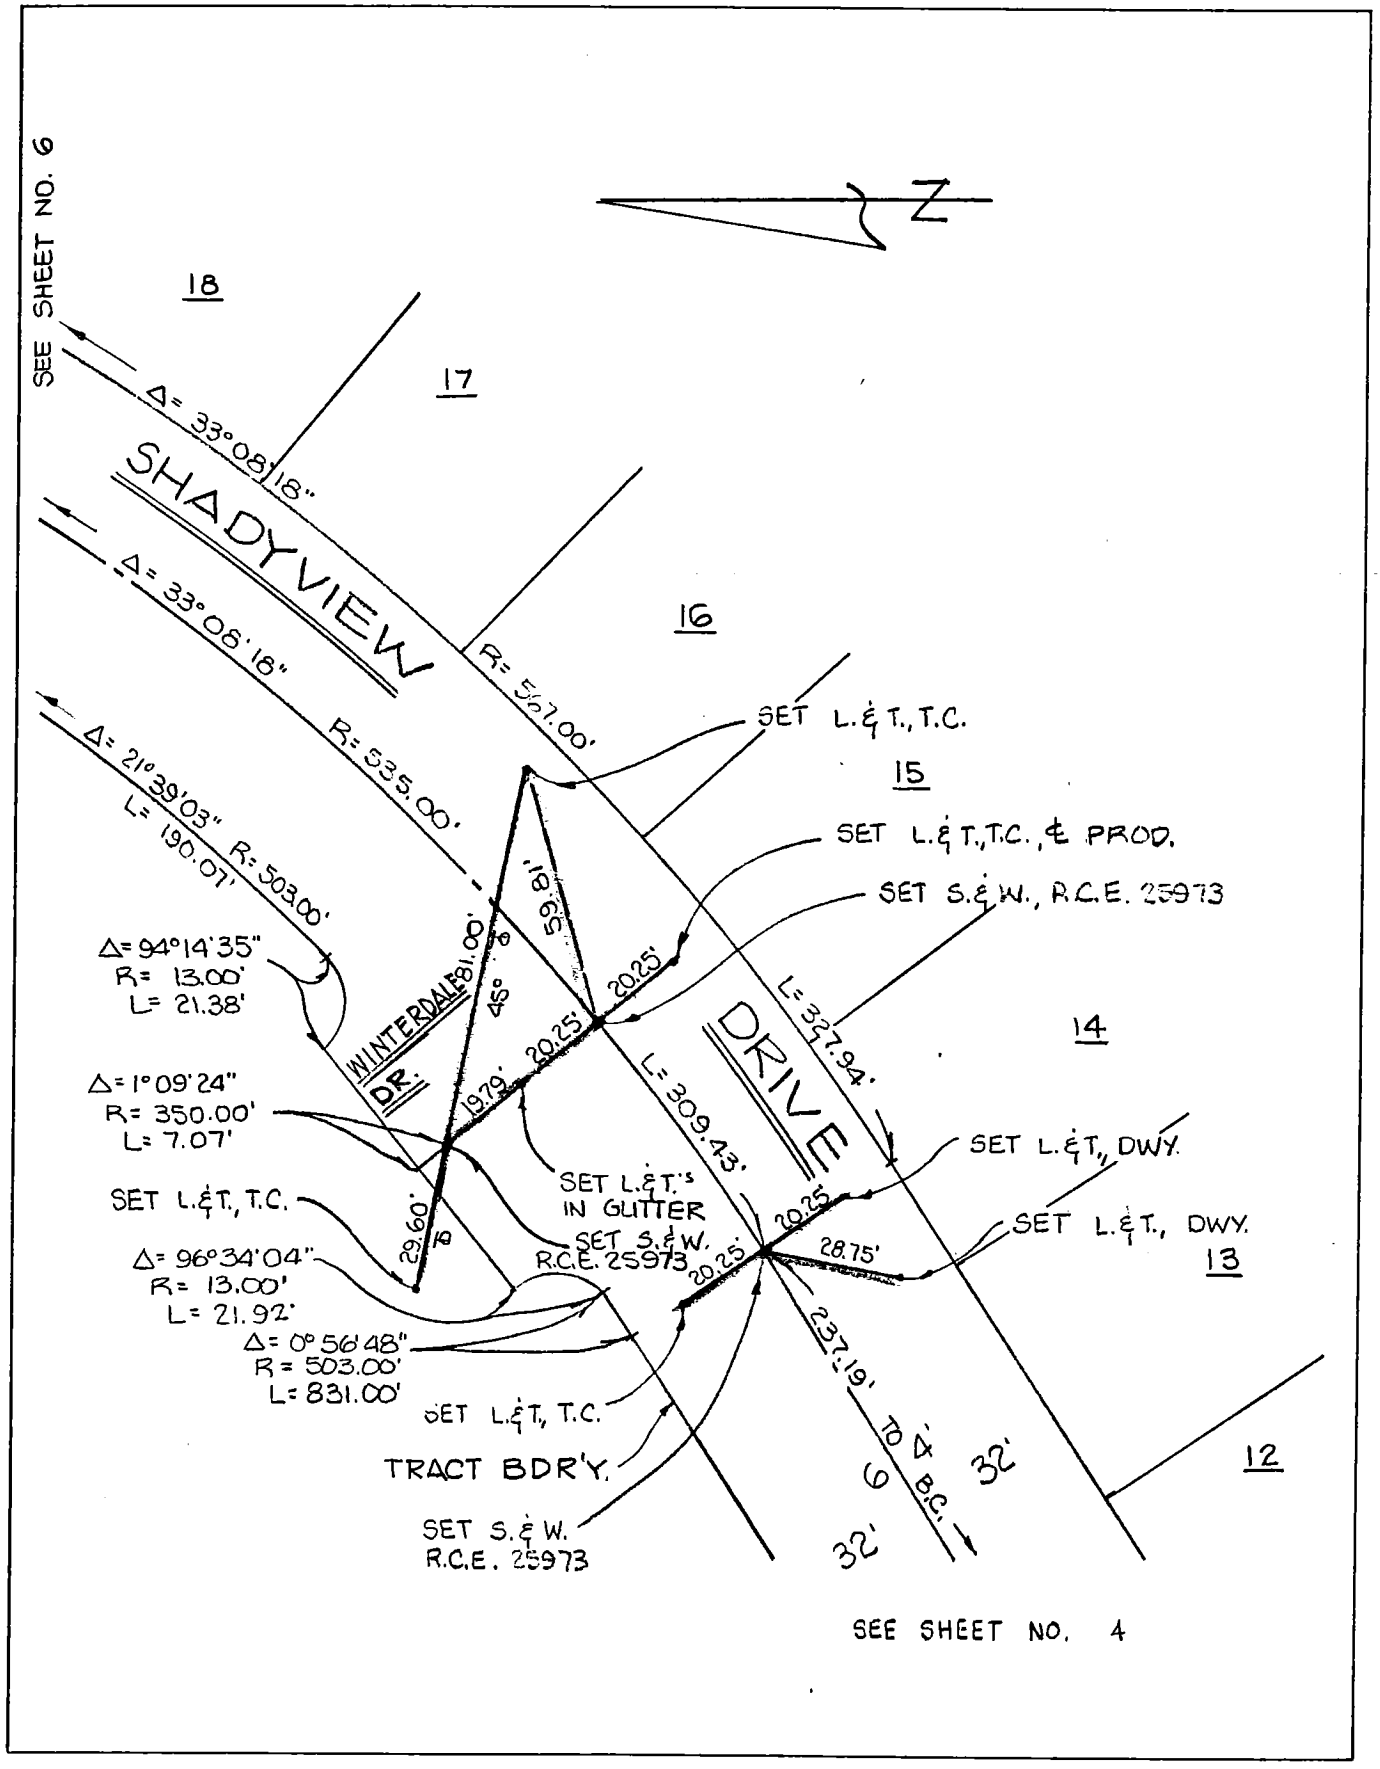

Micro-film _____ St. Map _____ Index

CO ENG FB3677-61

ENG. 3.883B (12/78)
Title & Plat Sheet
50% Rag

Surveyed by — V.T.N.-L.A. Date 3-19-85 F.B. _____ Pg. _____

Type of Survey CENTERLINE TIES Sheet 6 of 7

Distances corrected to 68° X Monuments tagged

~~LS~~ # _____ Tract or

RCE # 25973 ~~Parcel Map #~~ 41933

Checked by _____ Date _____ km grid _____ MB _____

NOTE: Additions or changes must be initialed, and dated.

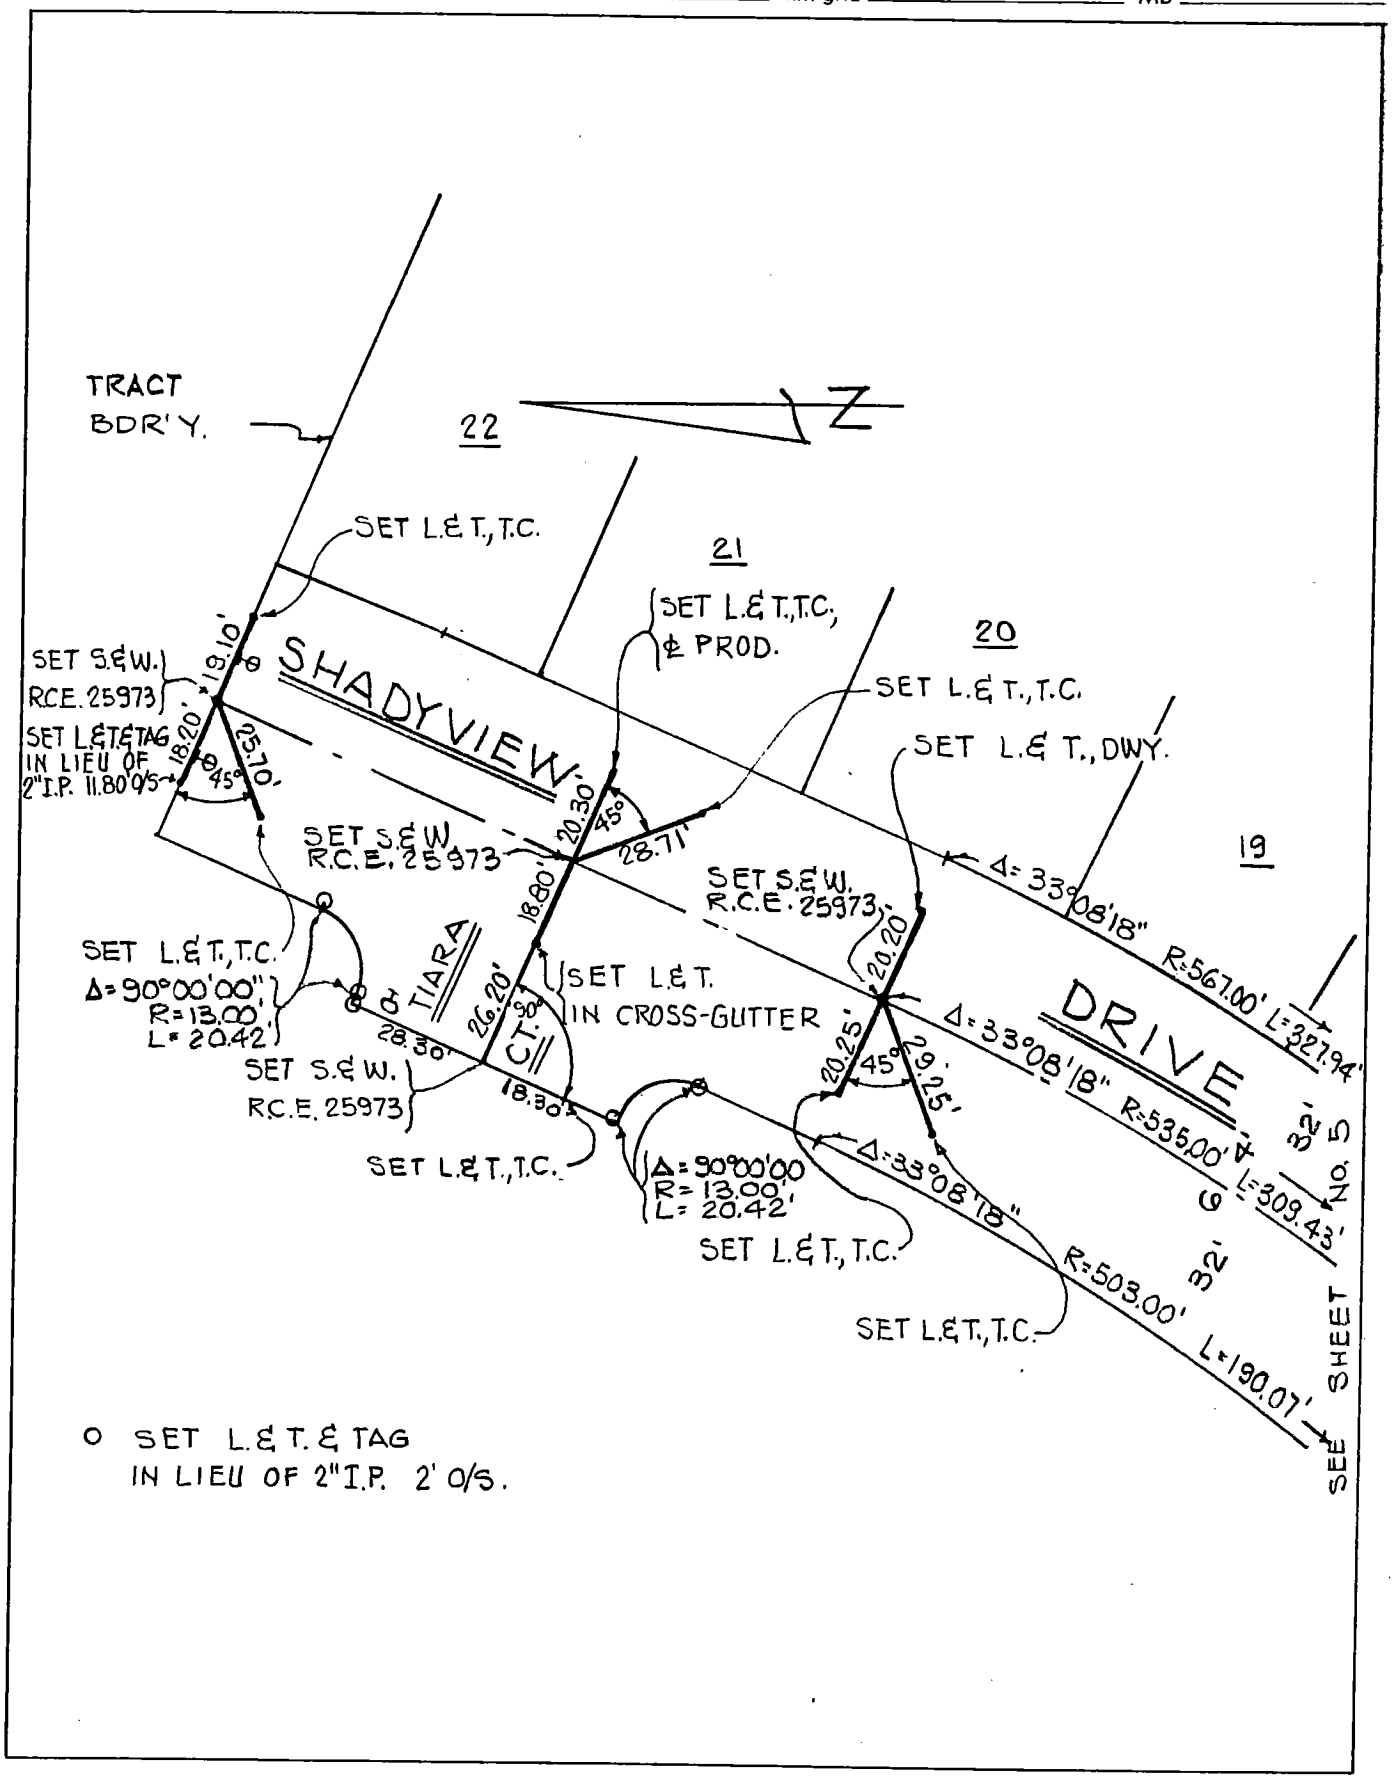

Return original to
BUREAU OF ENGINEERING
SURVEY DIVISION, Rm. 835
200 N. Main St. — Los Angeles 90012

Ground Dist. × Correction Factor: _____ = Grid Distance

Micro-film _____ St. Map _____ Index

ENG. 3.883B (12/78)
Title & Plat Sheet
50% Rag

CO ENG FB 3677-62

Surveyed by — V.T.N.-L.A. Date _____ F.B. _____ Pg. _____

Type of Survey CENTERLINE TIES Sheet 7 of 7

Distances corrected to 68° X Monuments tagged ~~LS~~ # _____ RCE # 25973 Tract or ~~Parcel Map~~ # 41933

Checked by _____ Date _____ km grid _____ MB _____

NOTE: Additions or changes must be initialed, and dated.

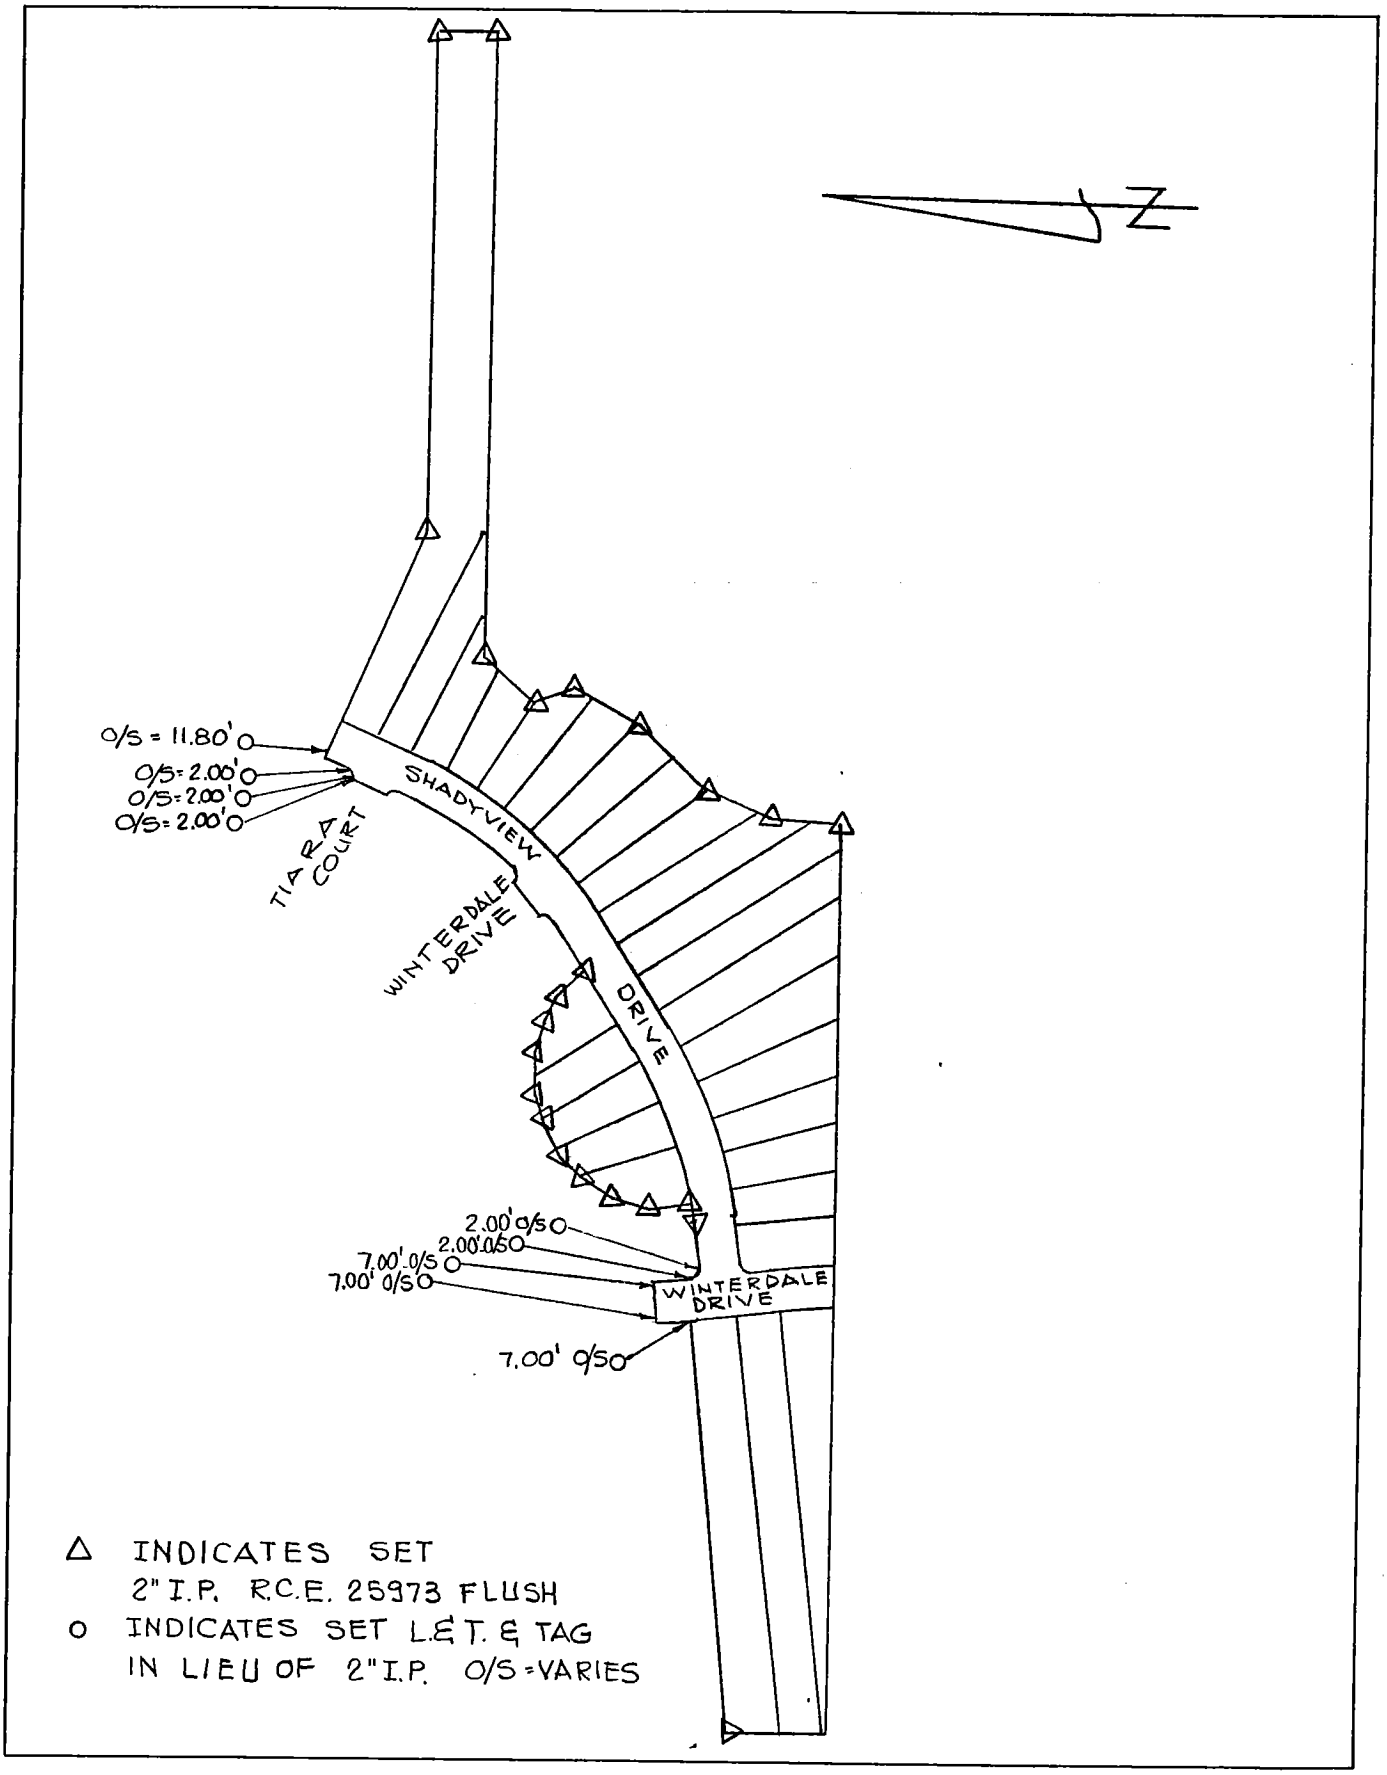

Return original to
BUREAU OF ENGINEERING
SURVEY DIVISION, Rm. 835
200 N. Main St. — Los Angeles 90012

Ground Dist. X Correction Factor: _____ = Grid Distance

Micro-film _____ St. Map _____ Index _____

CO ENG FB 3677-63

Notes Ck'd by	Survey of CENTERLINE TIES F.B. PG.
Map No.	JN Tape Std °F
Office Work	Surveyed by K&H LAND SERVICE AND RESEARCH CO.
Checked	Notes Date 7-14-85
Date	Indexed

SHEET 1 OF 7 SHEETS

NOTE: ANY ADDITIONS OR CHANGES ON THIS SHEET MUST BE MADE OR CIRCLED IN RED INK WITH DATE AND NAME OF PERSON MAKING CHANGE

Do not extend notes this side of this line

PLEASE RETURN TO
LOS ANGELES COUNTY ENGINEER
403 LOS ANGELES COUNTY ENGINEERING BLDG.

CENTERLINE NOTES
CE 310
76F3095-4/73

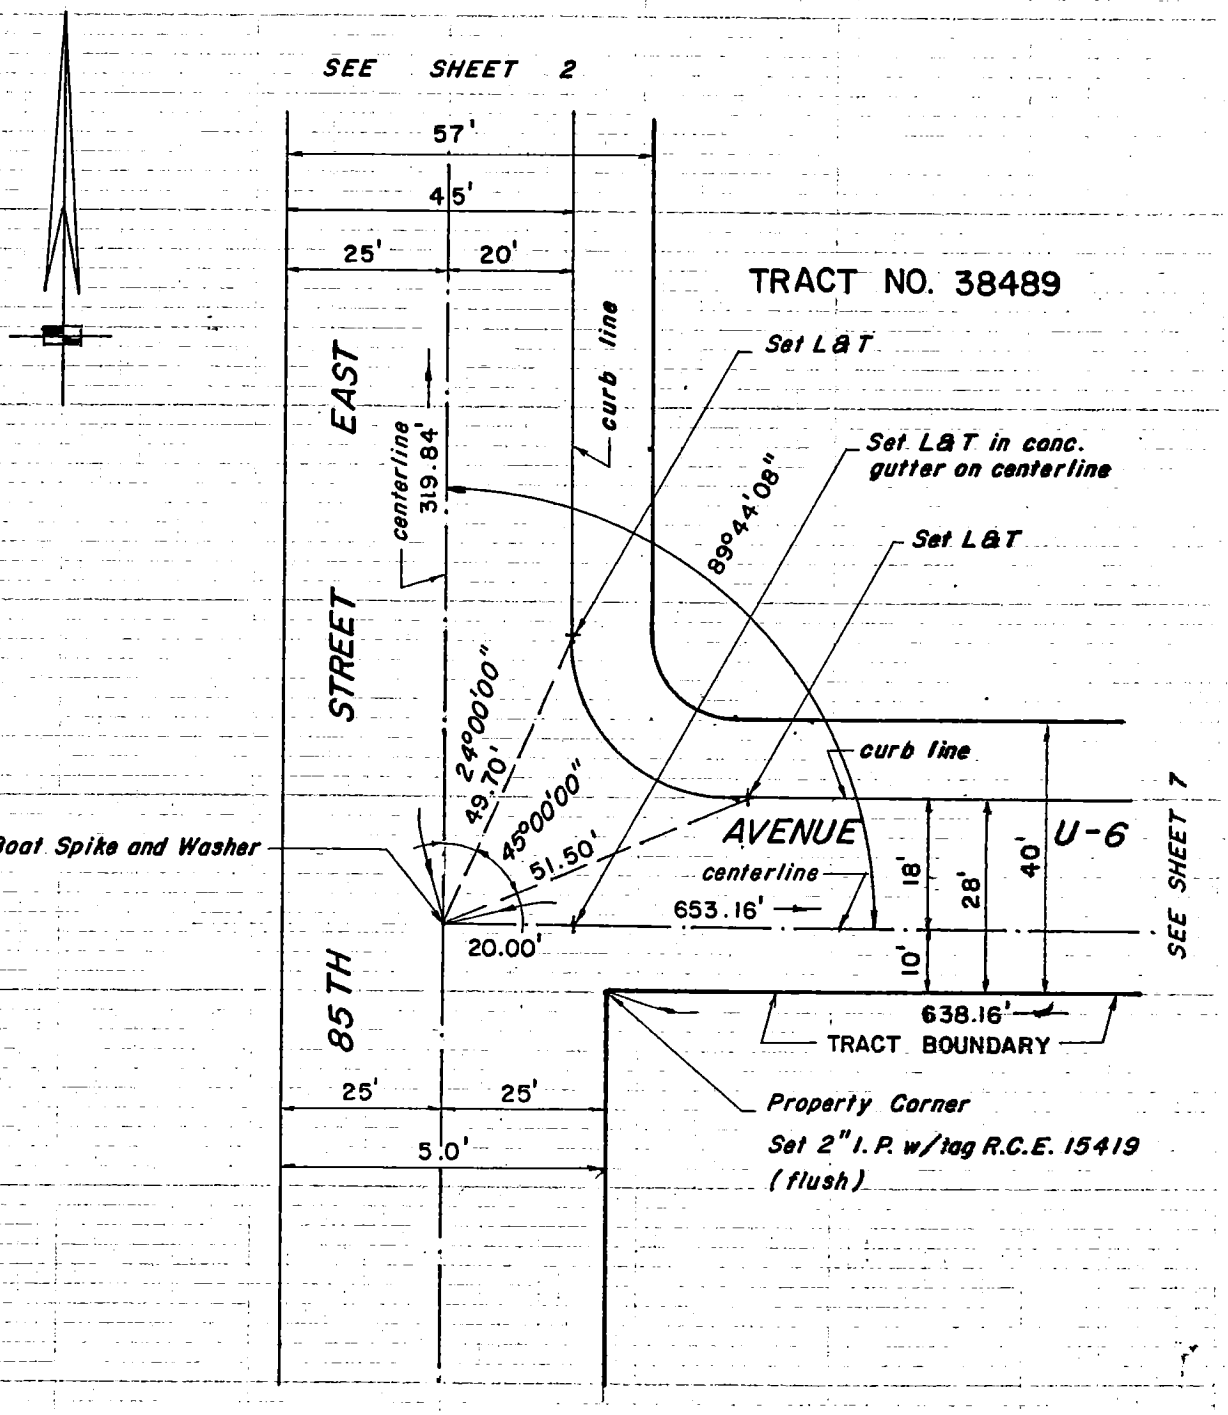

54

CO ENG FB 3677-64

Notes Ck'd by	Survey of CENTERLINE TIES
Map No.	JN Tape Std °F
Office Work	Surveyed by K&H LAND SERVICE AND RESEARCH CO.
Checked	Notes Date 7-14-85
Date	Indexed

F.B. PG.

SHEET 2 OF 7 SHEETS

NOTE: ANY ADDITIONS OR CHANGES ON THIS SHEET MUST BE MADE OR CIRCLED IN RED INK WITH DATE AND NAME OF PERSON MAKING CHANGE

Do not extend notes this side of this line

PLEASE RETURN TO
LOS ANGELES COUNTY ENGINEER
403 LOS ANGELES COUNTY ENGINEERING BLDG.

CENTERLINE NOTES
CE 310
76F3095-4/73

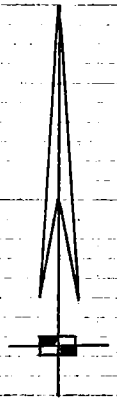

SEE SHEET 3

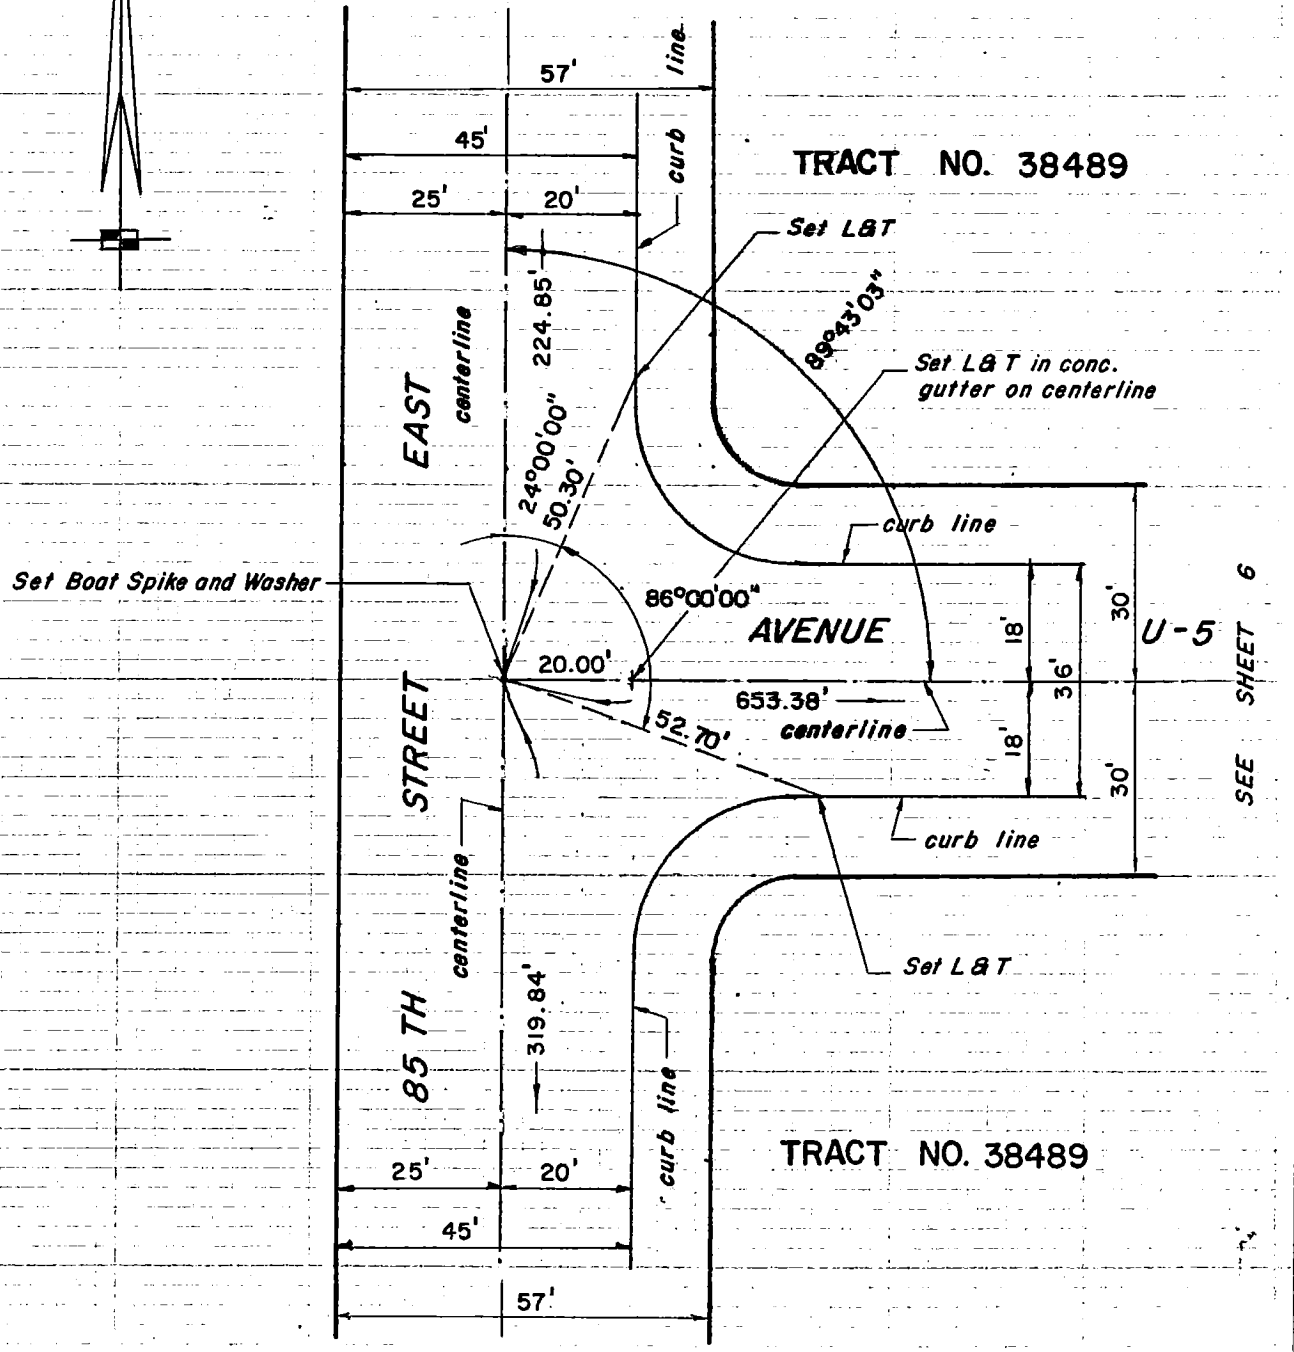

SEE SHEET 1

65

CO ENG FB 3677-65

Notes Ck'd by	Survey of CENTERLINE TIES F.B. PG.
Map No.	JN Tape Std °F
Office Work	Surveyed by K&H LAND SERVICE AND RESEARCH CO.
Checked	Notes Date 7-14-85
Date	Indexed

SHEET 3 OF 7 SHEETS

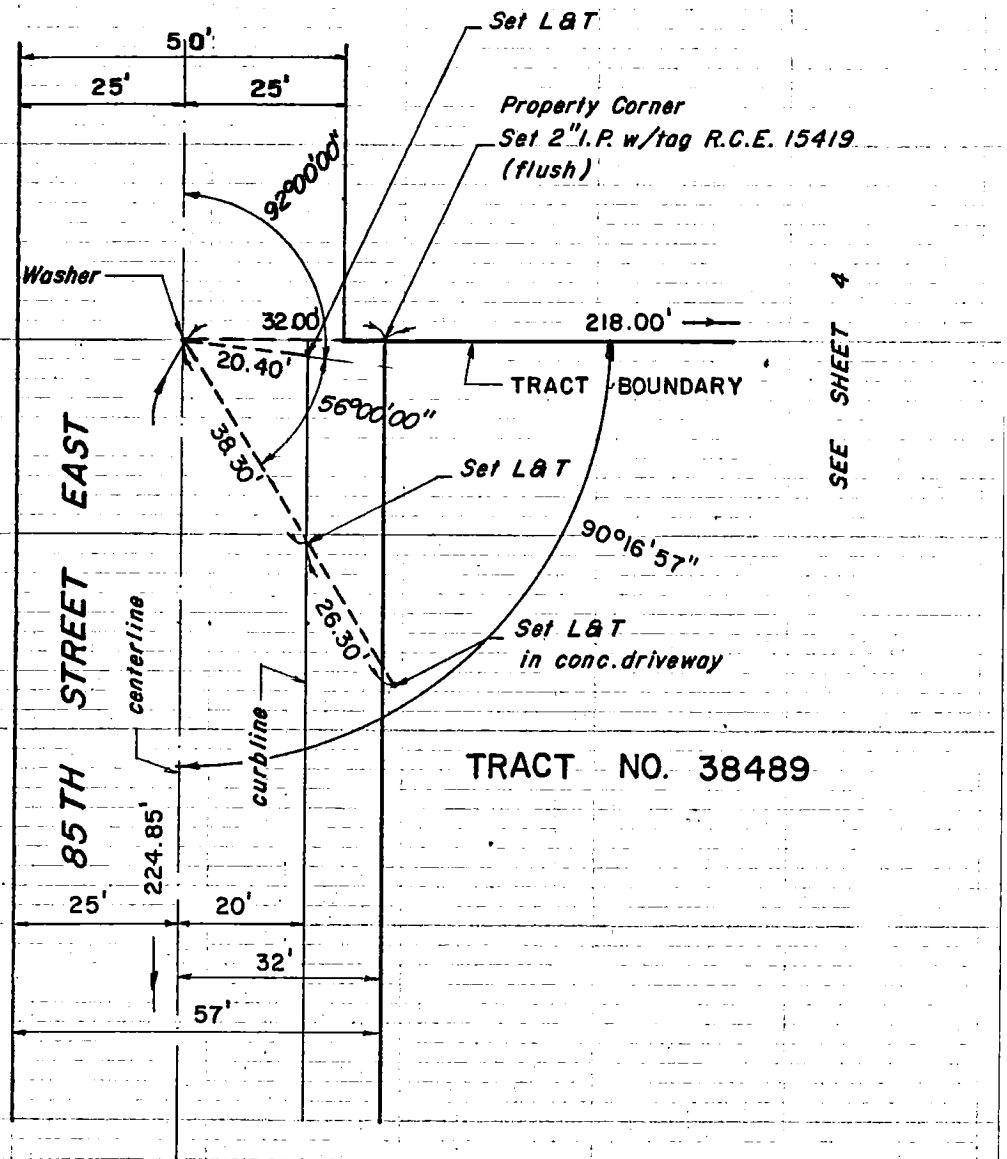

SEE SHEET 2

NOTE: ANY ADDITIONS OR CHANGES ON THIS SHEET MUST BE MADE OR CIRCLED IN RED INK WITH DATE AND NAME OF PERSON MAKING CHANGE

Do not extend notes this side of this line

PLEASE RETURN TO
LOS ANGELES COUNTY ENGINEER
403 LOS ANGELES COUNTY ENGINEERING BLDG.

CENTERLINE NOTES
CE 310
76F3095-4/73

CO ENG FB 3677-66

Notes Ck'd by	Survey of CENTERLINE TIES F.B. PG.
Map No.	JN Tape Std °F
Office Work	Surveyed by K & H LAND SERVICE AND RESEARCH CO.
Checked	Notes Date 7-14-85
Date	Indexed

SHEET 4 OF 7 SHEETS

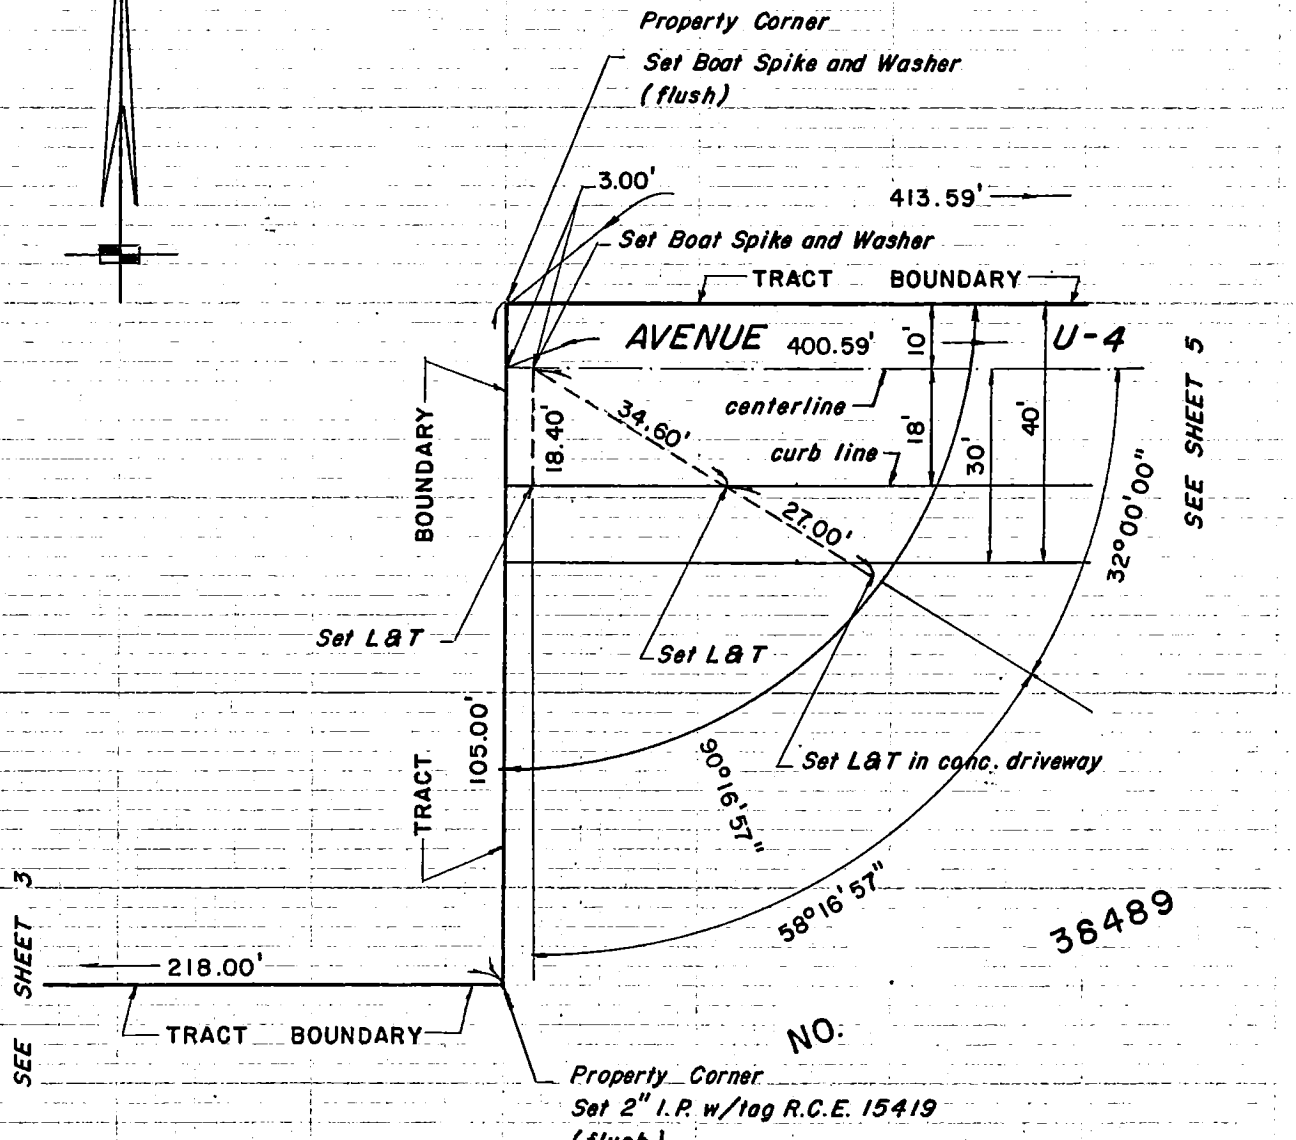

TRACT

NOTE: ANY ADDITIONS OR CHANGES ON THIS SHEET MUST BE MADE OR CIRCLED IN RED INK WITH DATE AND NAME OF PERSON MAKING CHANGE

Do not extend notes this side of this line

PLEASE RETURN TO
LOS ANGELES COUNTY ENGINEER
403 LOS ANGELES COUNTY ENGINEERING BLDG.

CENTERLINE NOTES
CE 310
76F3095-4/73

67

CO ENG FB 3677-67

Notes Ck'd by	Survey of CENTERLINE TIES F.B. PG.
Map No.	JN Tape Std °F
Office Work	Surveyed by K&H LAND SERVICE AND RESEARCH C
Checked	Notes Date 7-14-85
Date	Indexed

SHEET 5 OF 7 SHEETS

NOTE: ANY ADDITIONS OR CHANGES ON THIS SHEET MUST BE MADE OR CIRCLED IN RED INK WITH DATE AND NAME OF PERSON MAKING CHANGE

Do not extend notes this side of this line

PLEASE RETURN TO
LOS ANGELES COUNTY ENGINEER
403 LOS ANGELES COUNTY ENGINEERING BLDG.

CENTERLINE NOTES
CE 310
76F3095-4/73

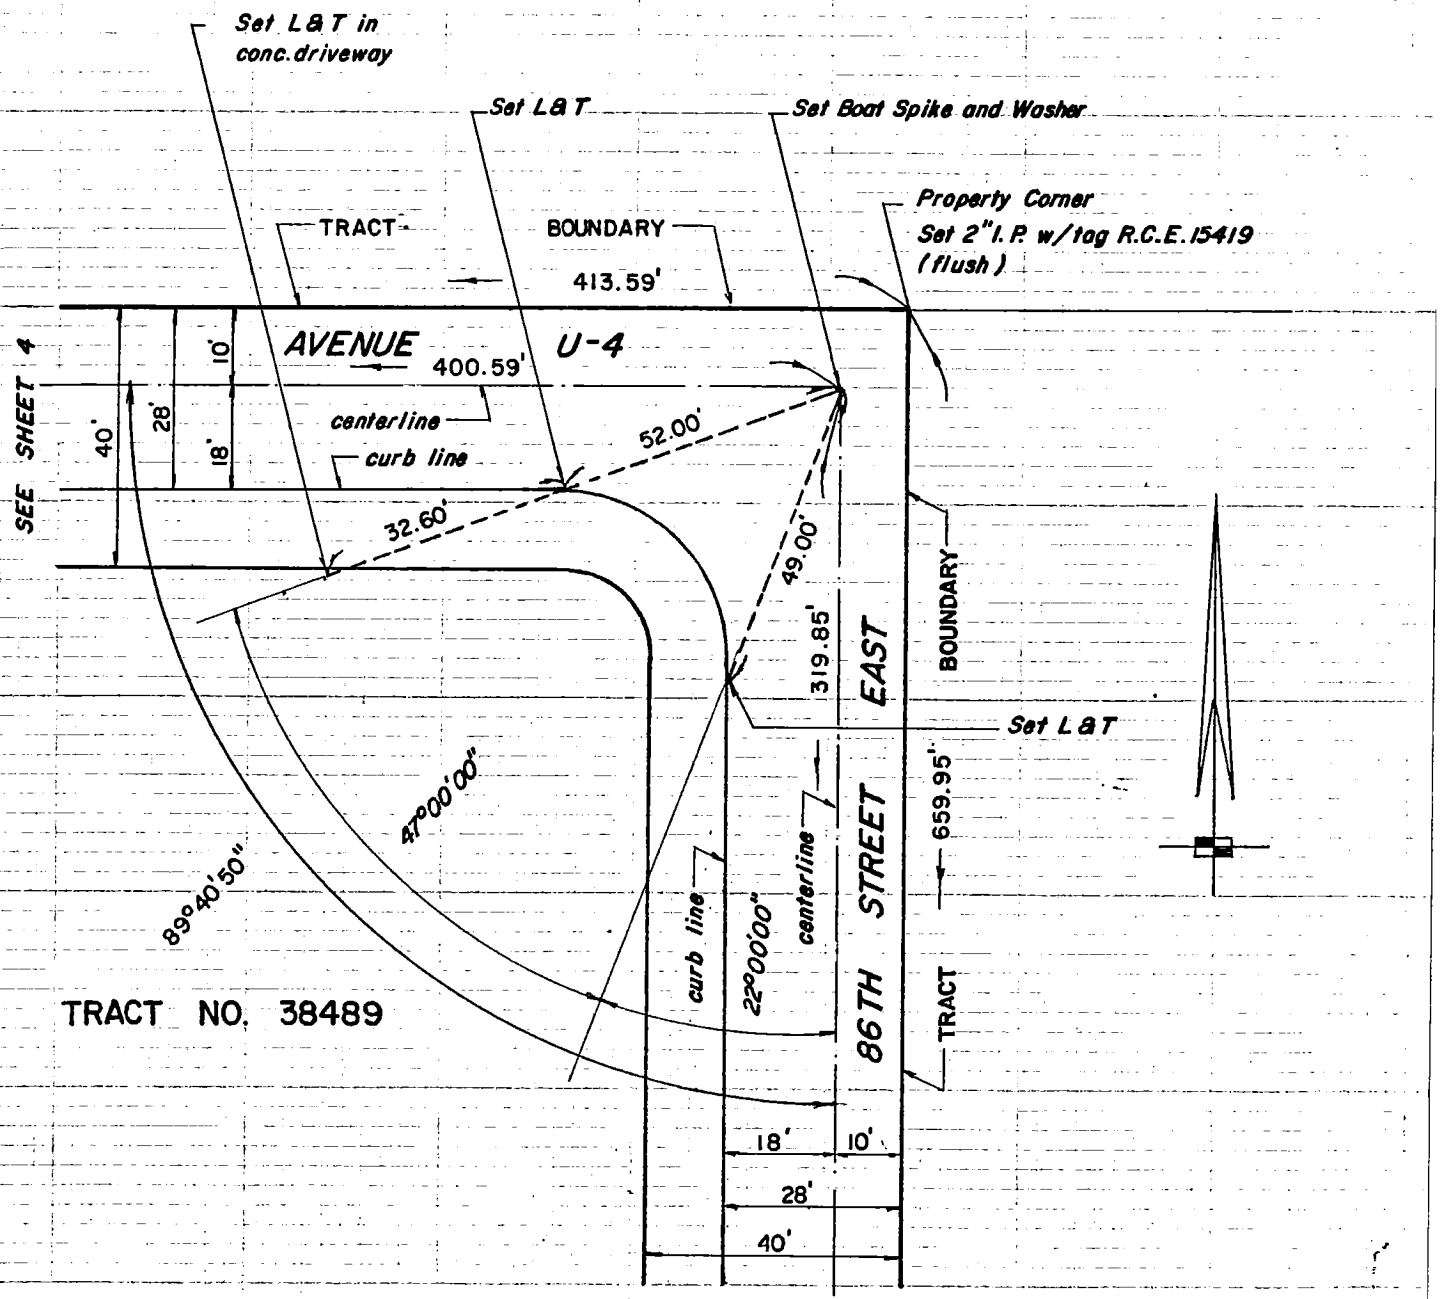

CO ENG FB3677-68

Notes Ck'd by	Survey of CENTERLINE TIES
Map No.	JN Tape Std °F
Office Work	Surveyed by K&H LAND SERVICE AND RESEARCH CO.
Checked	Notes Date 7-14-85
Date	Indexed

F.B. PG.

SHEET 6 OF 7 SHEETS

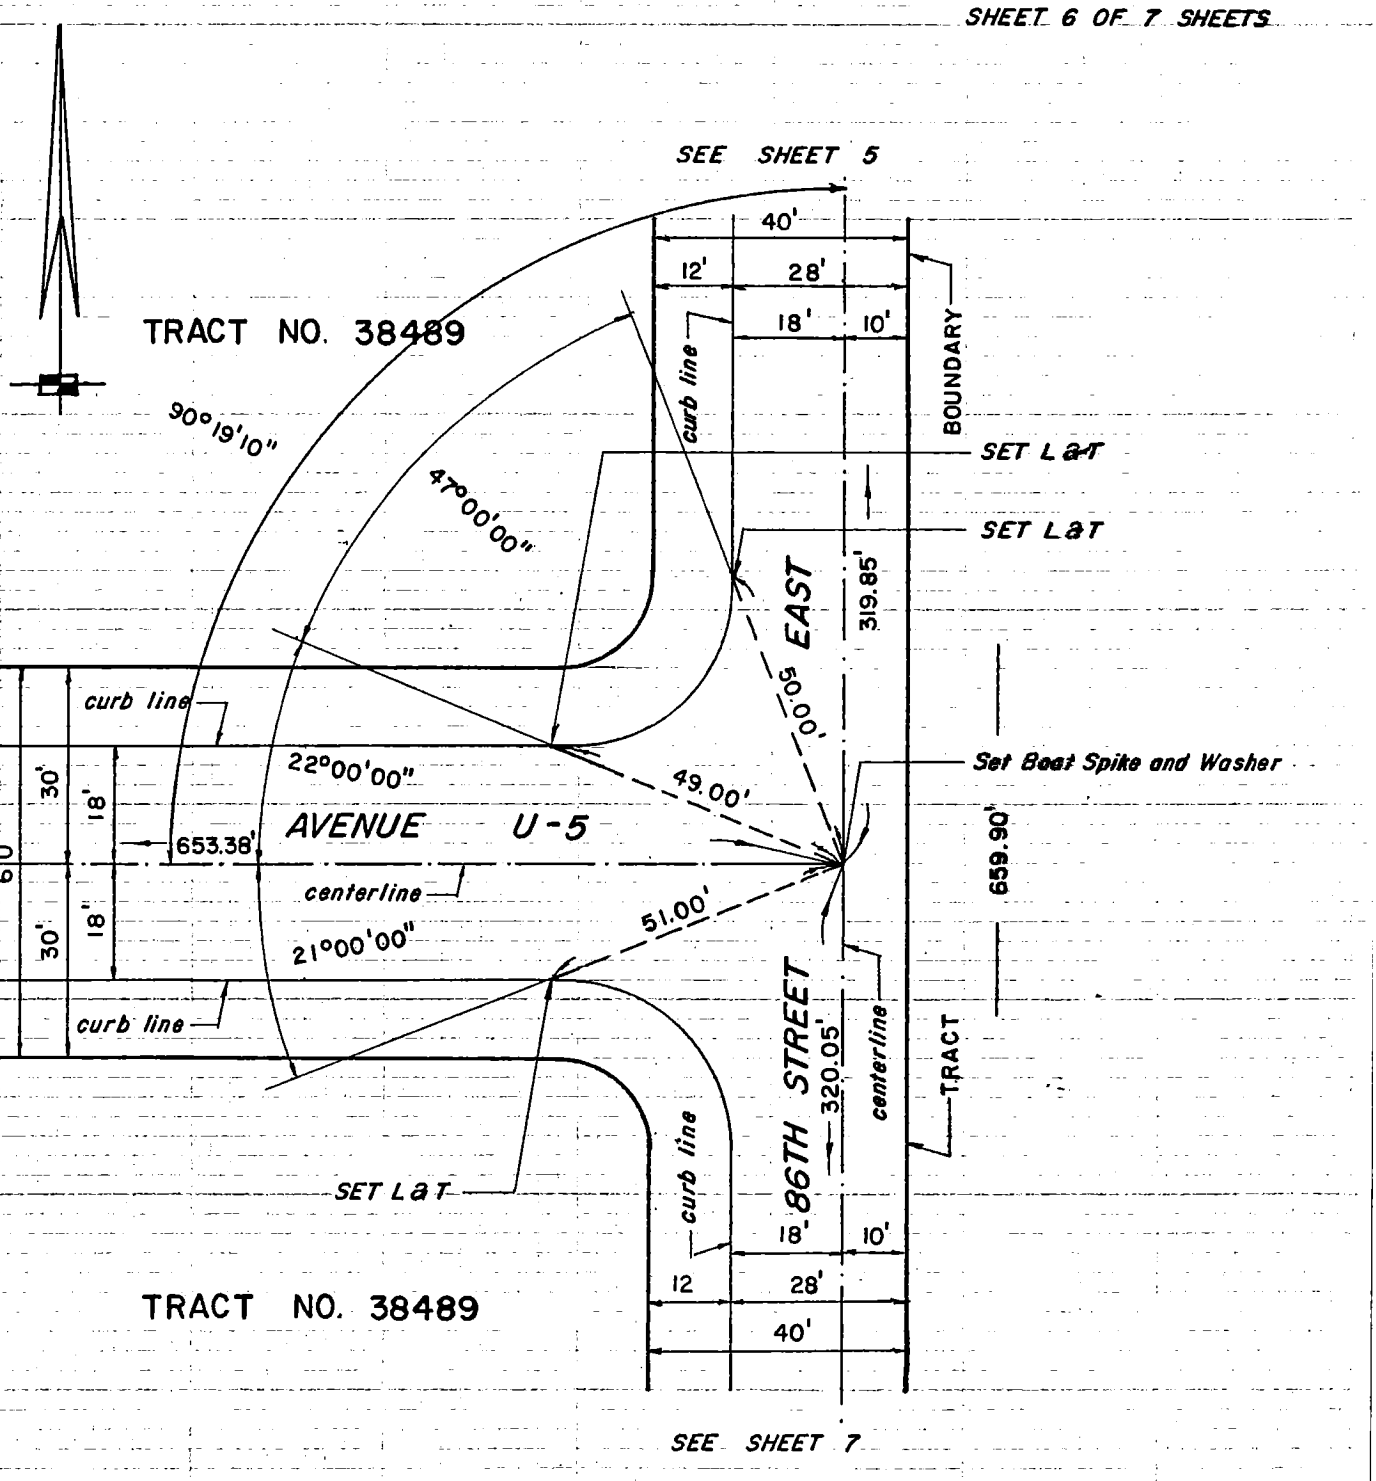

NOTE: ANY ADDITIONS OR CHANGES ON THIS SHEET MUST BE MADE OR CIRCLED IN RED INK WITH DATE AND NAME OF PERSON MAKING CHANGE

Do not extend notes this side of this line

PLEASE RETURN TO
LOS ANGELES COUNTY ENGINEER (6)
403 LOS ANGELES COUNTY ENGINEERING BLDG.

CENTERLINE NOTES
CE 310
76F3095-4/73

CO ENG FB 3677-69

Notes Ck'd by	Survey of CENTERLINE TIES
Map No.	JN ____ Tape ____ Std ____ °F
Office Work	Surveyed by K&H LAND SERVICE AND RESEARCH CO.
Checked	Notes ____ Date 7-14-85
Date	Indexed

F.B. ____ PG. ____

SHEET 7 OF 7 SHEETS

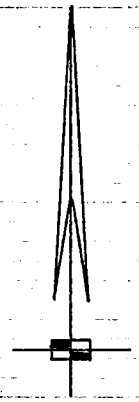

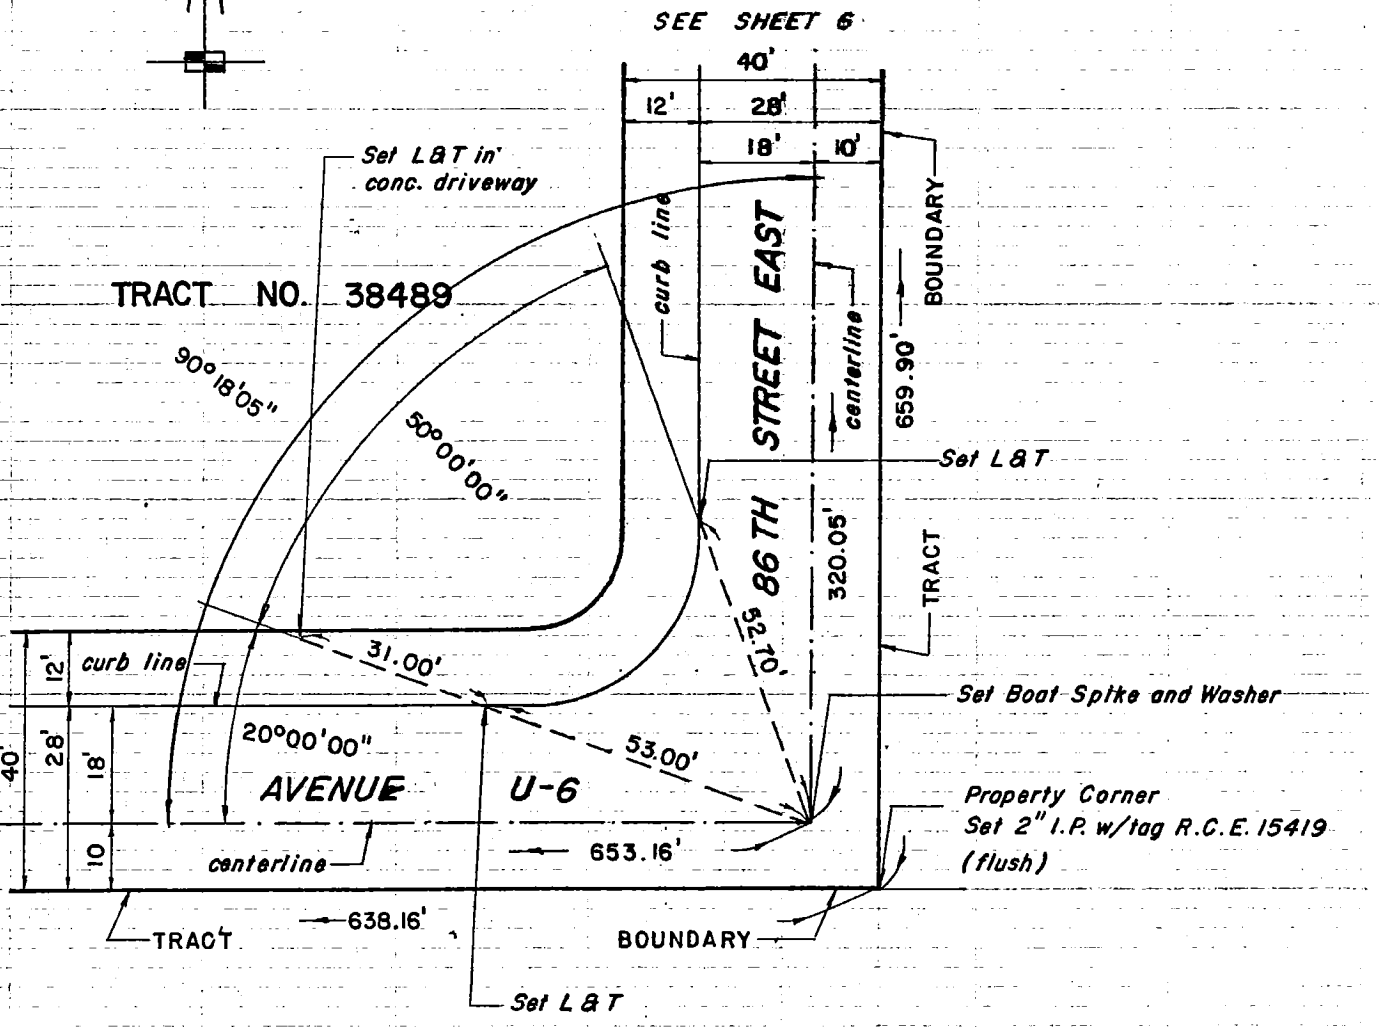

NOTE: ANY ADDITIONS OR CHANGES ON THIS SHEET MUST BE MADE OR CIRCLED IN RED INK WITH DATE AND NAME OF PERSON MAKING CHANGE

Do not extend notes this side of this line

PLEASE RETURN TO
LOS ANGELES COUNTY ENGINEER
403 LOS ANGELES COUNTY ENGINEERING BLDG.

CENTERLINE NOTES
CE 310
76F3095-4/73

70 O.K. Per Affd. 8-2-85 -No Inspec. Needed

SIKAND ENGINEERING ASSOCIATES
15230 Burbank Boulevard
VAN NUYS, CALIFORNIA 91411
Phone (213) 787-8550

W.O. 1030-186 F.B. ETIES PG. 1 of 10

SURVEY BY BOSTON - WILDMAN

DATE JUNE 26, 84 TR# 39316 PM #

R.S. P.D. P.C.

OTHER H.C. #

TO BOTT Pg 2

CO ENG FB 3677-70

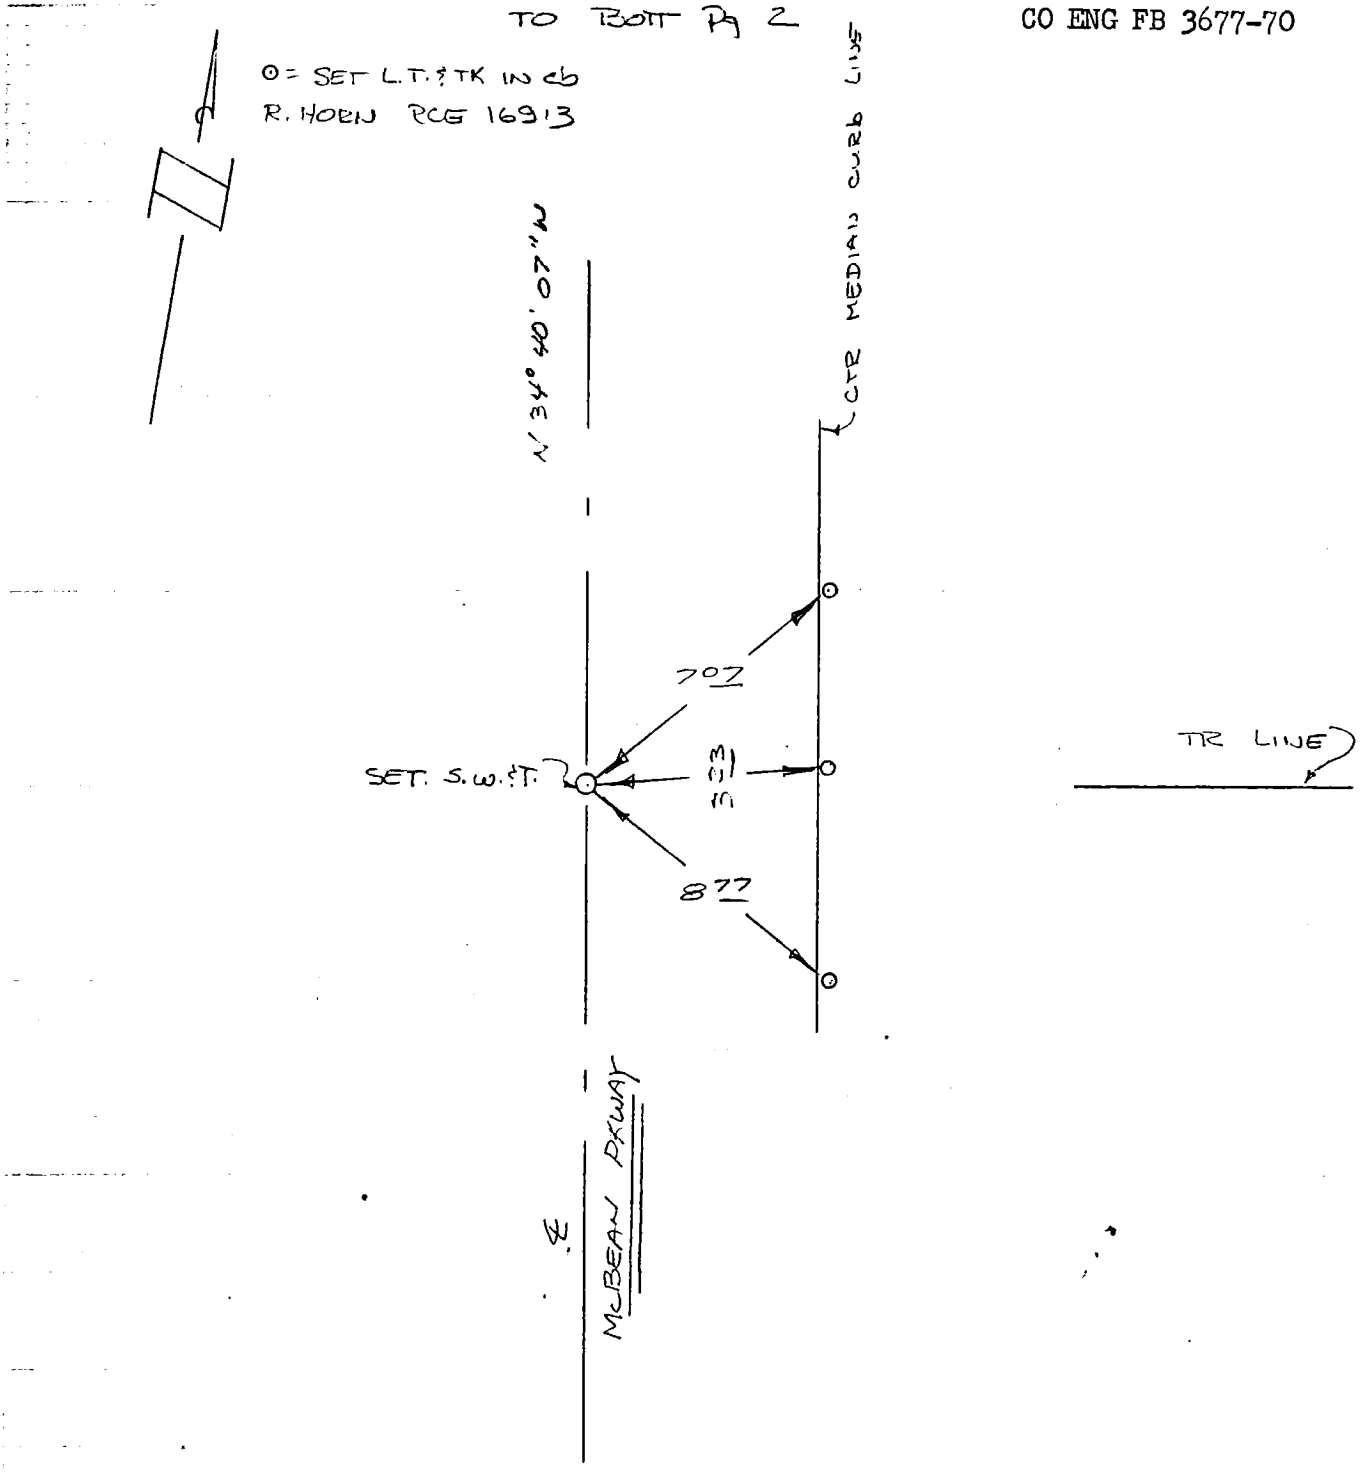

CO ENG FB 3677-71

SIKAND ENGINEERING ASSOCIATES
15230 Burbank Boulevard
VAN NUYS, CALIFORNIA 91411
Phone (213) 787-8550

W.O. 1020-185 F.B. &TIES PG. 2 of 10

SURVEY BY BOSTON-WILDMAN

DATE JUNE 26, 84 TR# 39816 PM #

R.S. P.D. P.C.

OTHER H.C. #

TO BOTT Pg 3

⊙ = SET L,T,& TK in cb
R. HORN RCE 16913

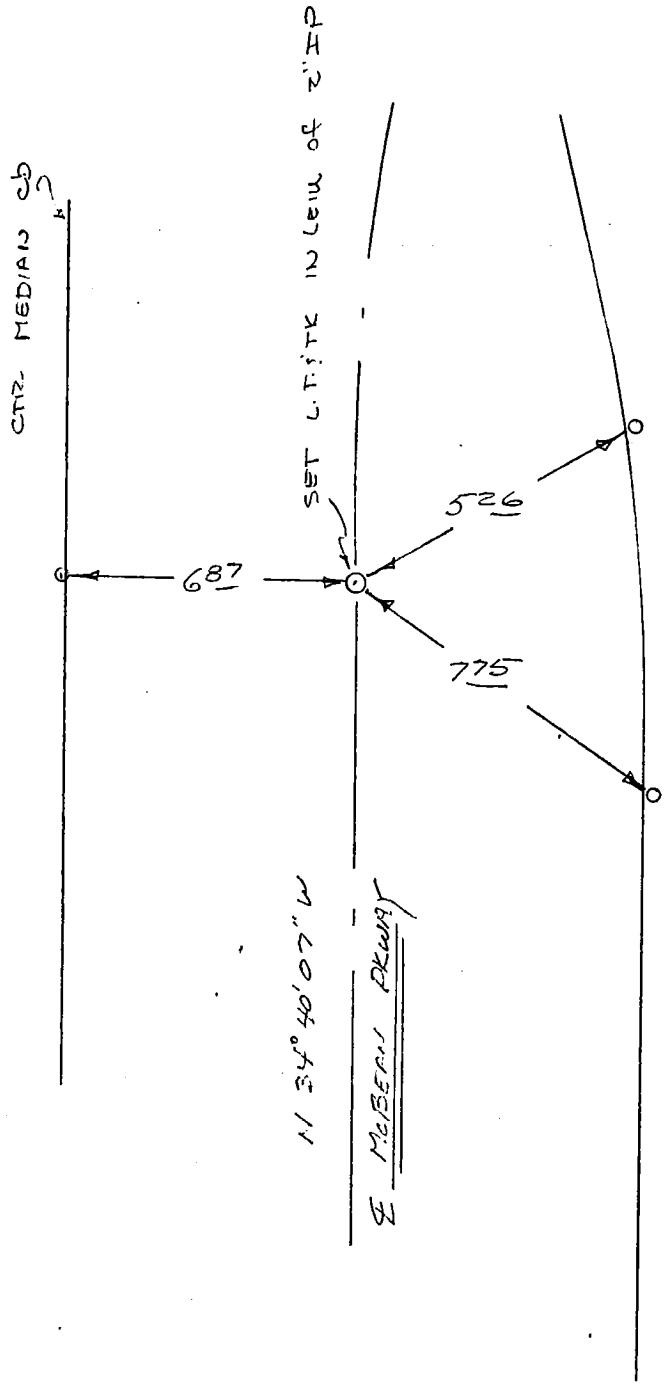

TO TOP Pg 1

CO ENG FB3677-72

SIKAND ENGINEERING ASSOCIATES
15230 Burbank Boulevard
VAN NUYS, CALIFORNIA 91411
Phone (213) 787-8550

W.O. 1020-186 F.B. LTIES PG. 3 of 10

SURVEY BY Boston - Wildman

DATE June 26, 84 TR # 39316 PM #

R.S. P.D. P.C.

OTHER H.C. #

TO BOTT Pg 4

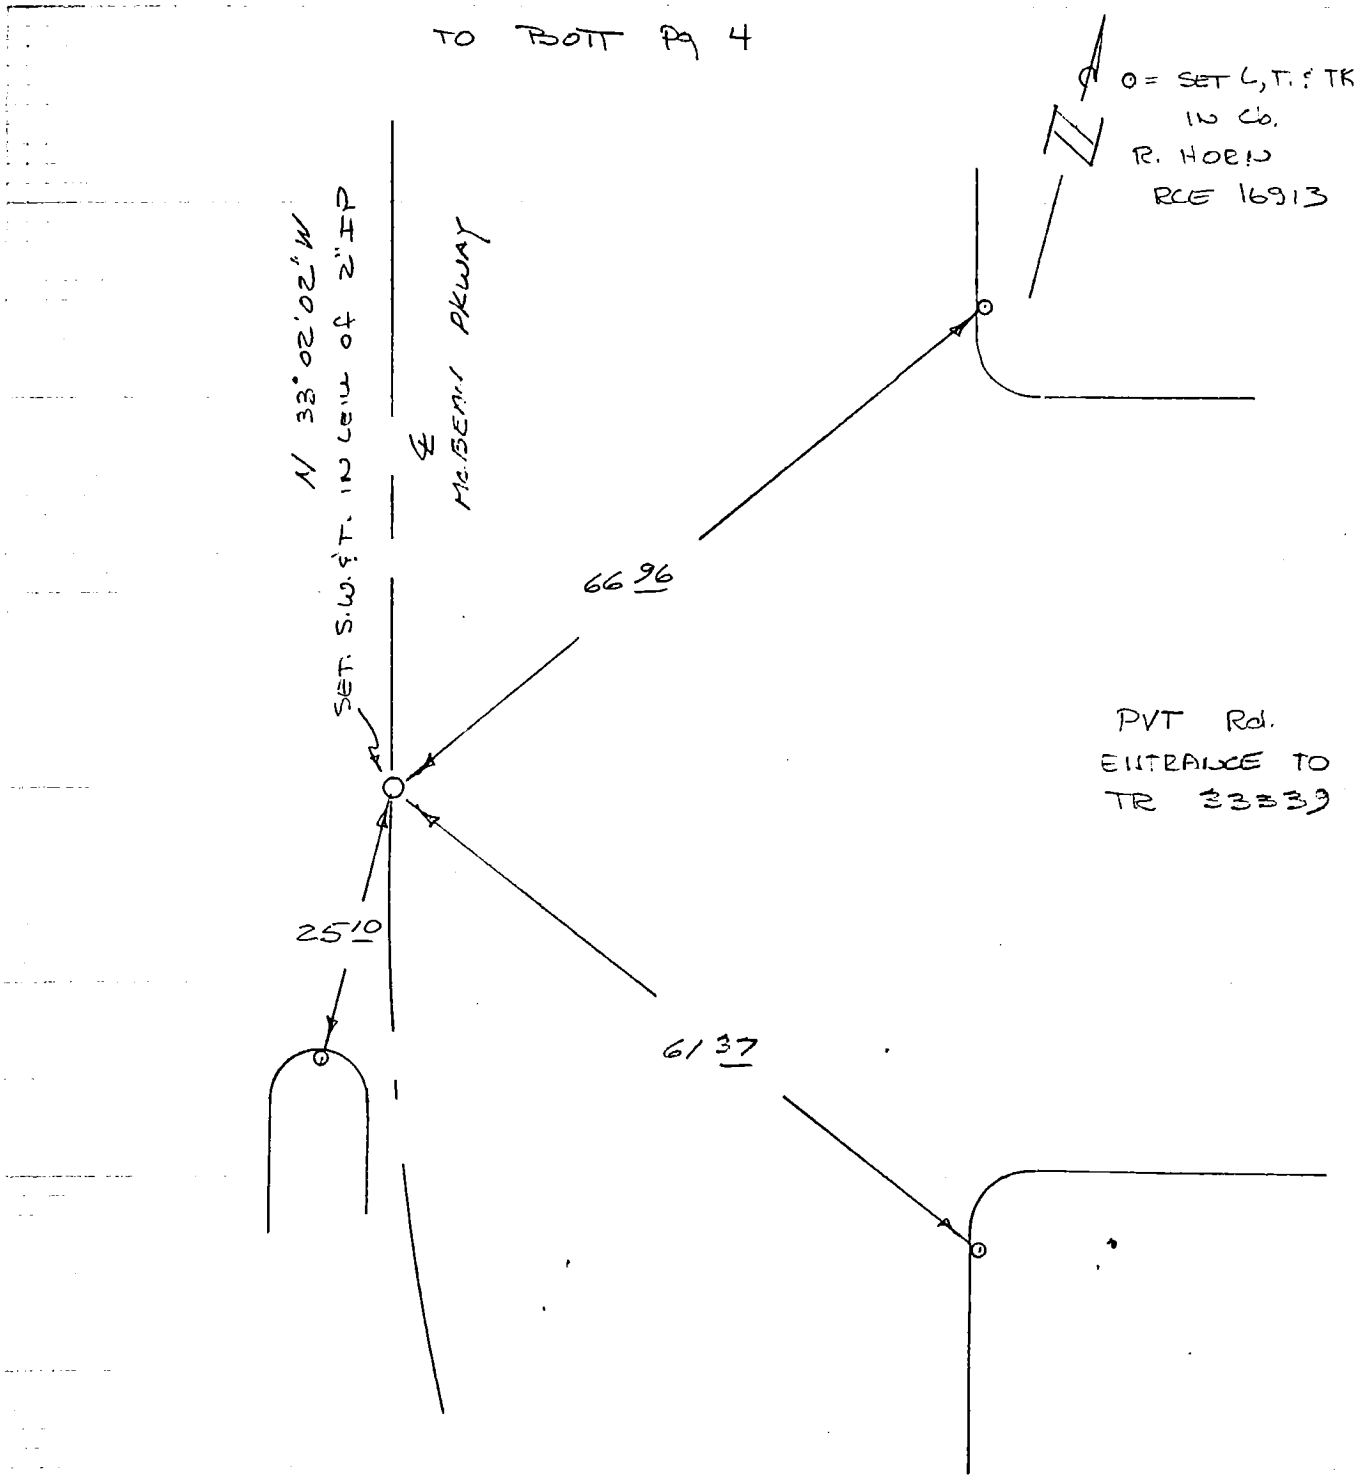

TO TOP Pg 2

CO ENG FB 3677-73

SIKAND ENGINEERING ASSOCIATES
15230 Burbank Boulevard
VAN NUYS, CALIFORNIA 91411
Phone (213) 787-8550

W.O. 1020-136 F.B. & TIES PG. 4 of 10

SURVEY BY P. OSTEN - WILDMAN

DATE JUNE 26 '84 TR # 29816 PM #

R.S. P.D. P.C.

OTHER H.C. #

TO BOTT Pg 5

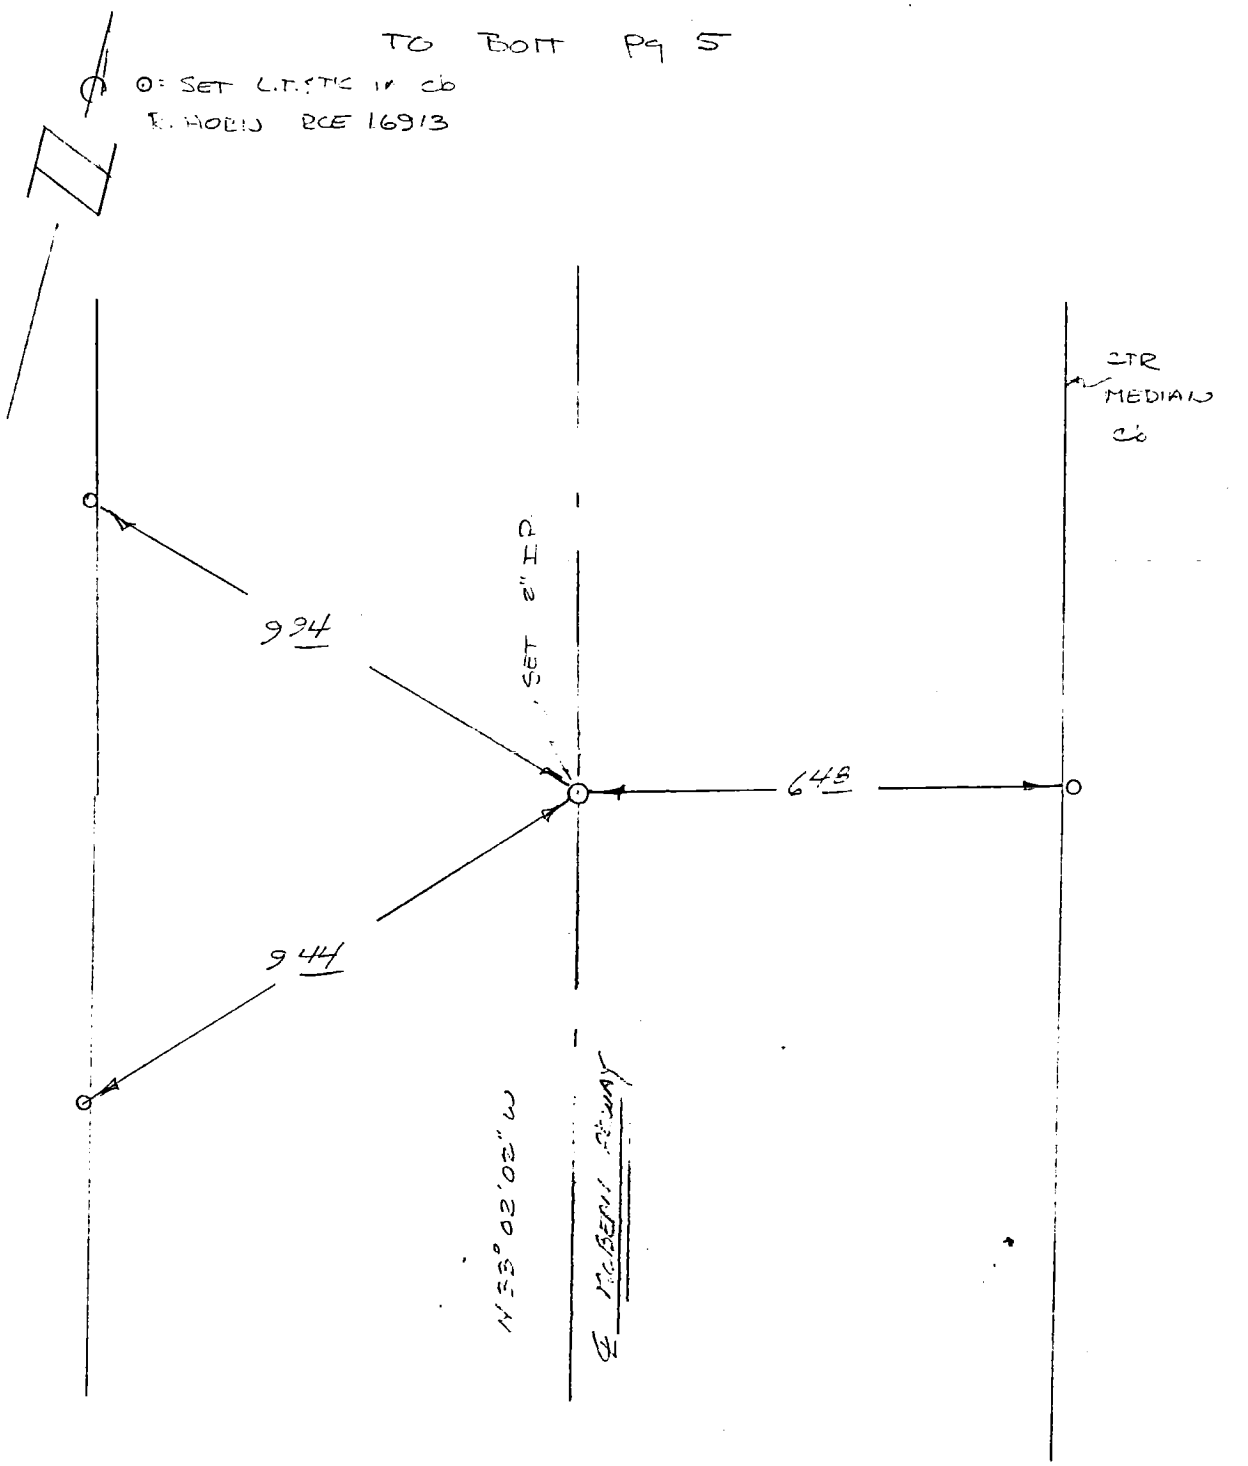

TO TOP Pg 3

SIKAND ENGINEERING ASSOCIATES
15230 Burbank Boulevard
VAN NUYS, CALIFORNIA 91411
Phone (213) 787-8550

CO ENG FB 3677-74
4 TIES

W.O. 1020-186 F.B. _____ PG. 5 of 10

SURVEY BY BOSTON-WILDMAN

DATE JUNE 26 84 TR# 39816 PM# _____

R.S. _____ P.D. _____ P.C. _____

OTHER _____ H.C. # _____

TO BOTT Pg 6

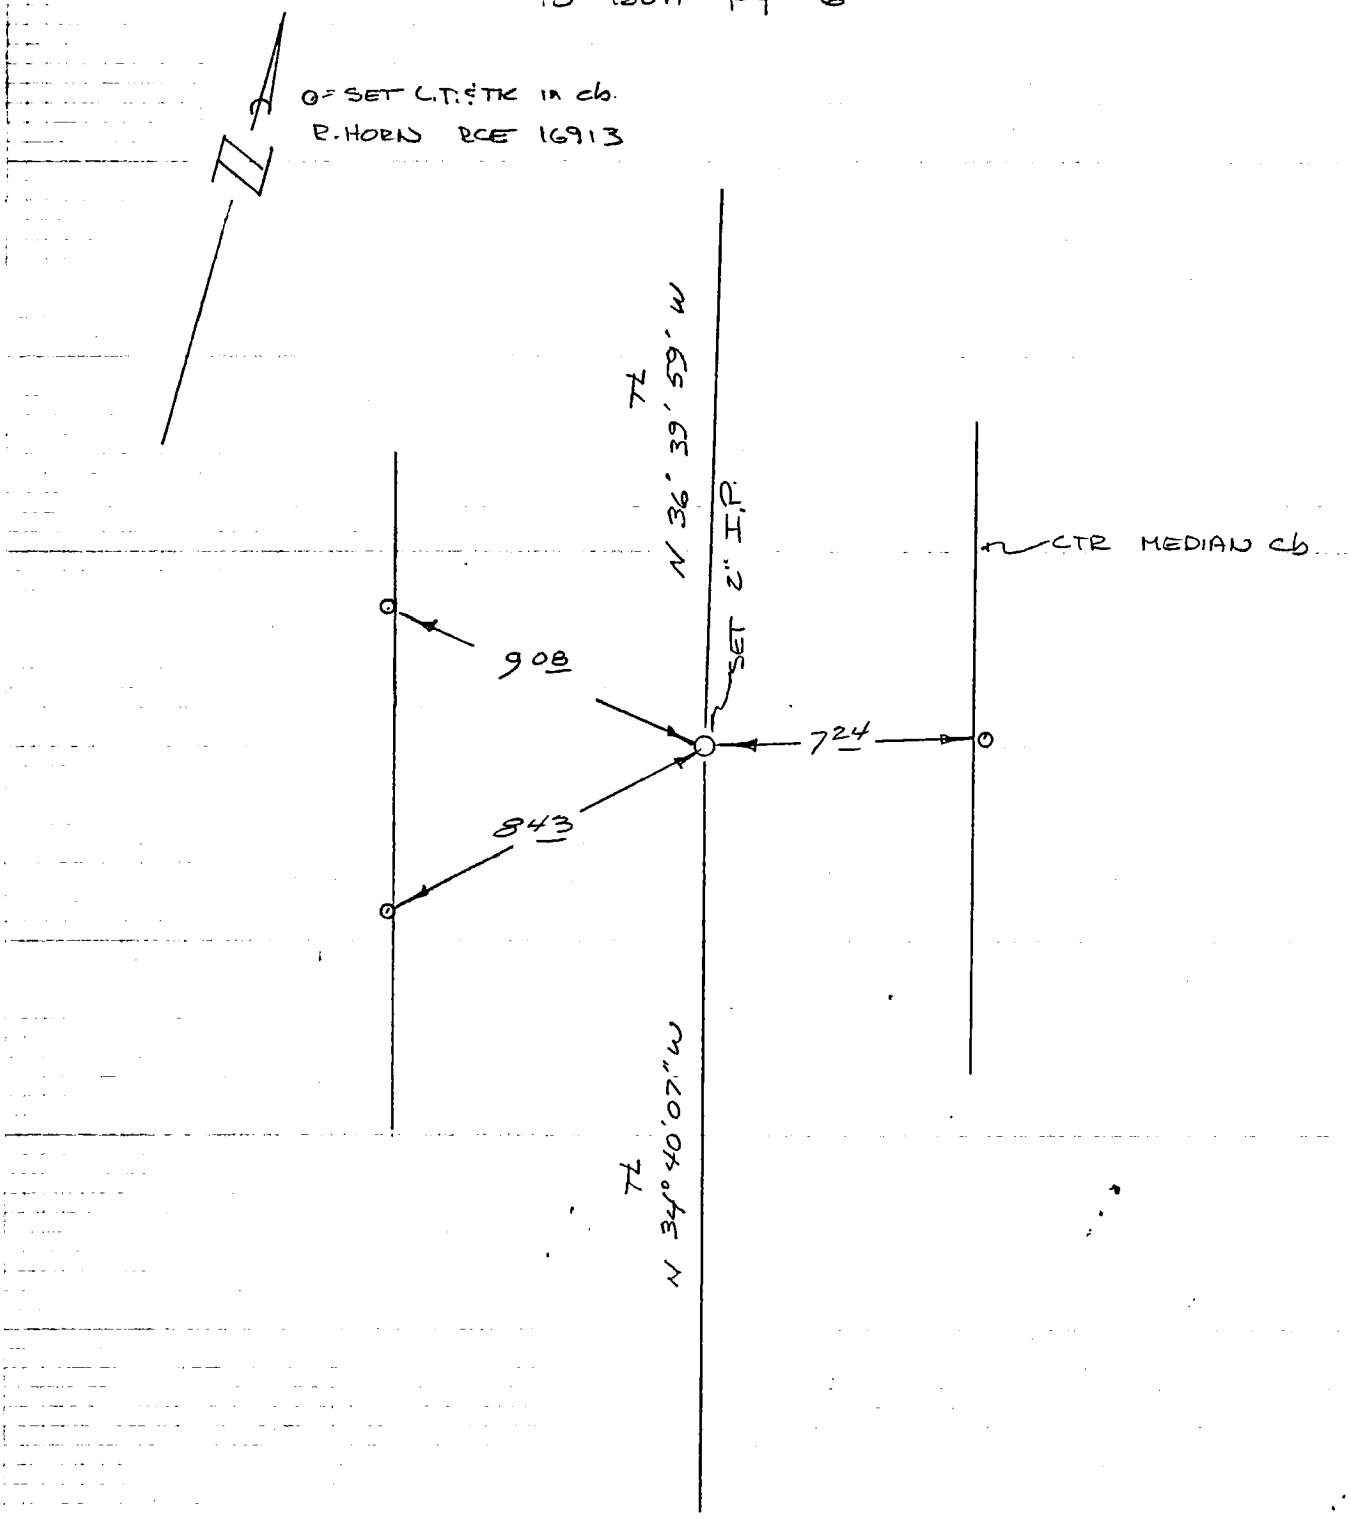

TO TOP Pg 4

CO ENG FB 3677-75

SIKAND ENGINEERING ASSOCIATES
15230 Burbank Boulevard
VAN NUYS, CALIFORNIA 91411
Phone (213) 787-8550

W.O. 1020-196 F.B. 4TIES PG. 6 of 10

SURVEY BY BOSTON - WILDMAN

DATE JUNE 26, 84 TR # 39816 PM #

R.S. P.D. P.C.

OTHER H.C. #

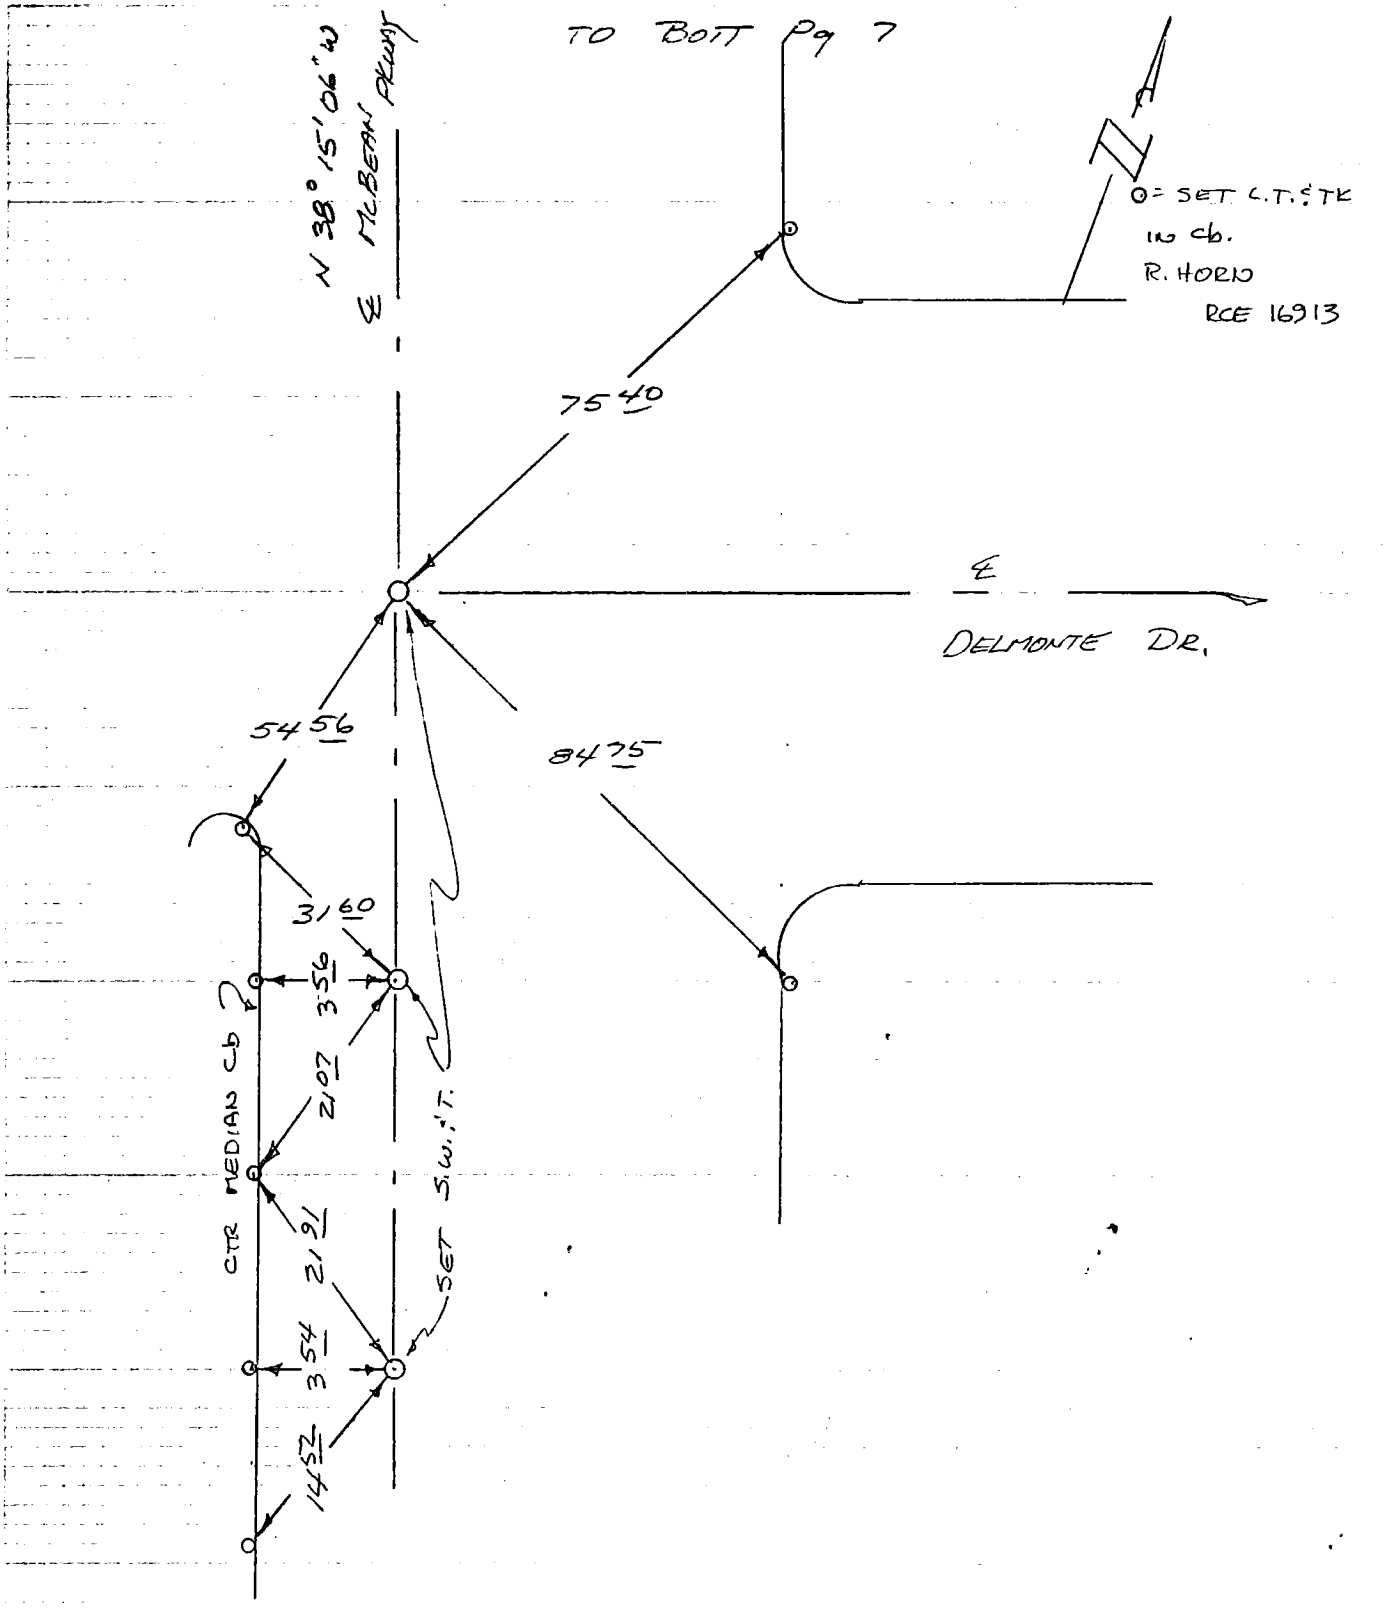

TO TOP Pg 5

CO ENG FB 3677-76

SIKAND ENGINEERING ASSOCIATES
15230 Burbank Boulevard
VAN NUYS, CALIFORNIA 91411
Phone (213) 787-8550

W.O. 1020-186 F.B. ETIES PG. 70/10

SURVEY BY Boston-Wildman

DATE June 26, 84 TR # 39816 PM #

R.S. P.D. P.C.

OTHER H.C. #

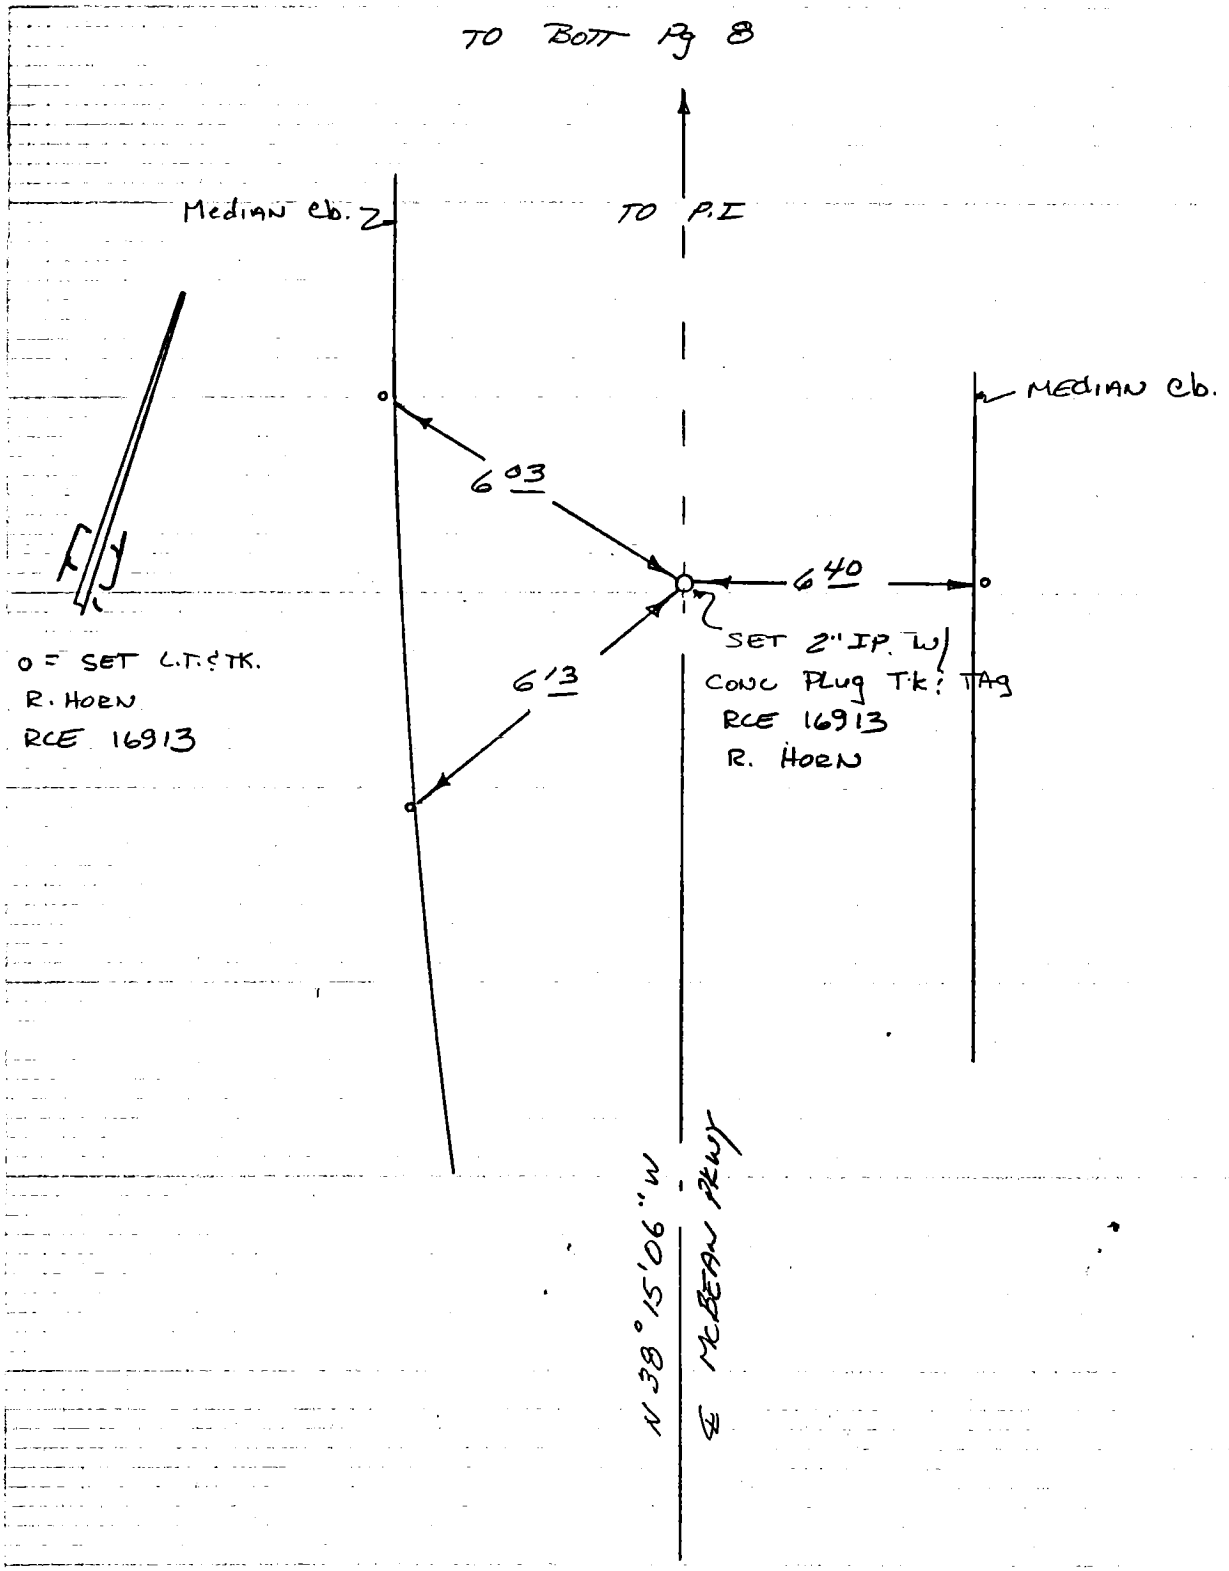

TO Top Pg 6

CO ENG FB 3677-77

SIKAND ENGINEERING ASSOCIATES
15230 Burbank Boulevard
VAN NUYS, CALIFORNIA 91411
Phone (213) 787-8550

W.O. 1020-186 F.B. LTIES PG. 80/81

SURVEY BY BOSTON - O'HARA

DATE July 11, 85 TR # 39816 PM #

R.S. P.D. P.C.

OTHER H.C. #

TO BOTT Pg 9

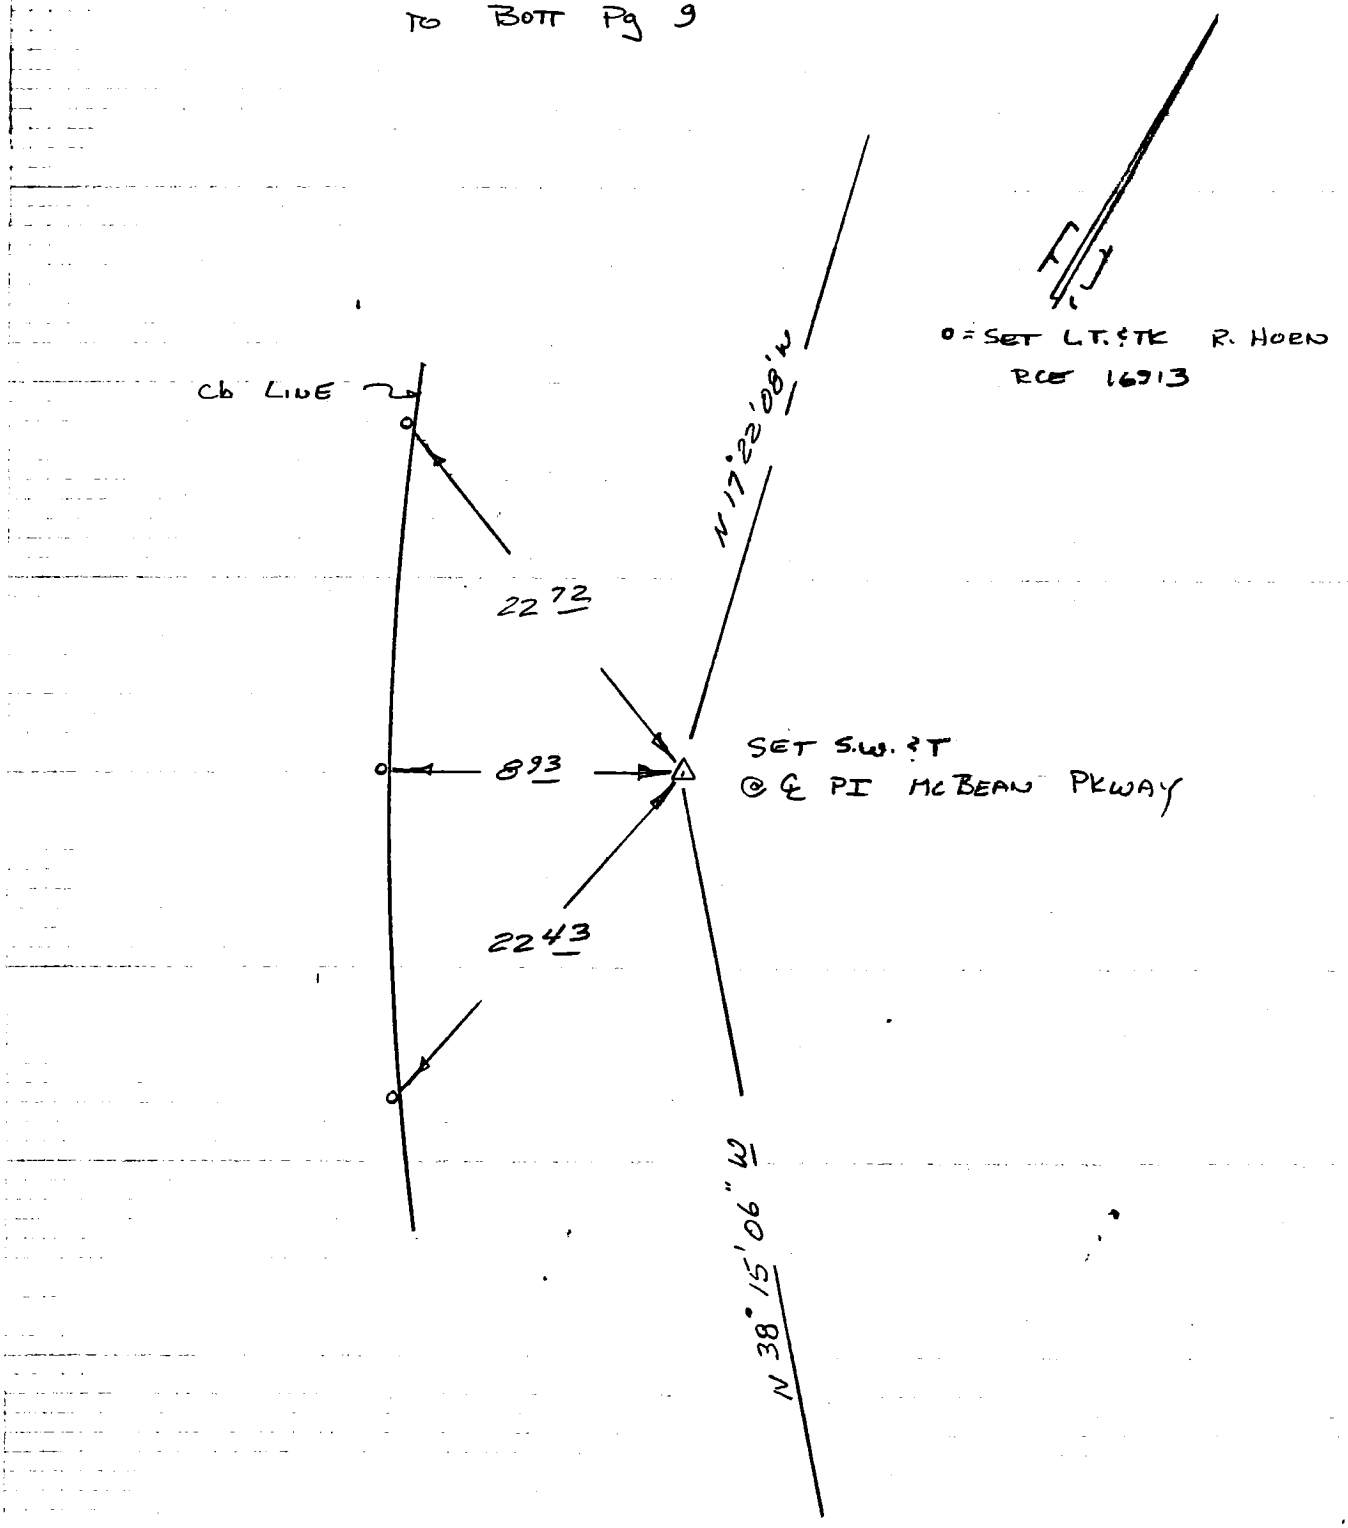

O = SET L.T. & TK R. HOEN RCE 16713

TO TOP Pg 7

CO ENG FB 3677-78

SIKAND ENGINEERING ASSOCIATES
15230 Burbank Boulevard
VAN NUYS, CALIFORNIA 91411
Phone (213) 787-8550

W.O. 1020-186 F.B. &TIES PG. 90 of K

SURVEY BY Boston / O'HARA

DATE July 11, 85 TR# 39816 PM#

R.S. P.D. P.C.

OTHER H.C. #

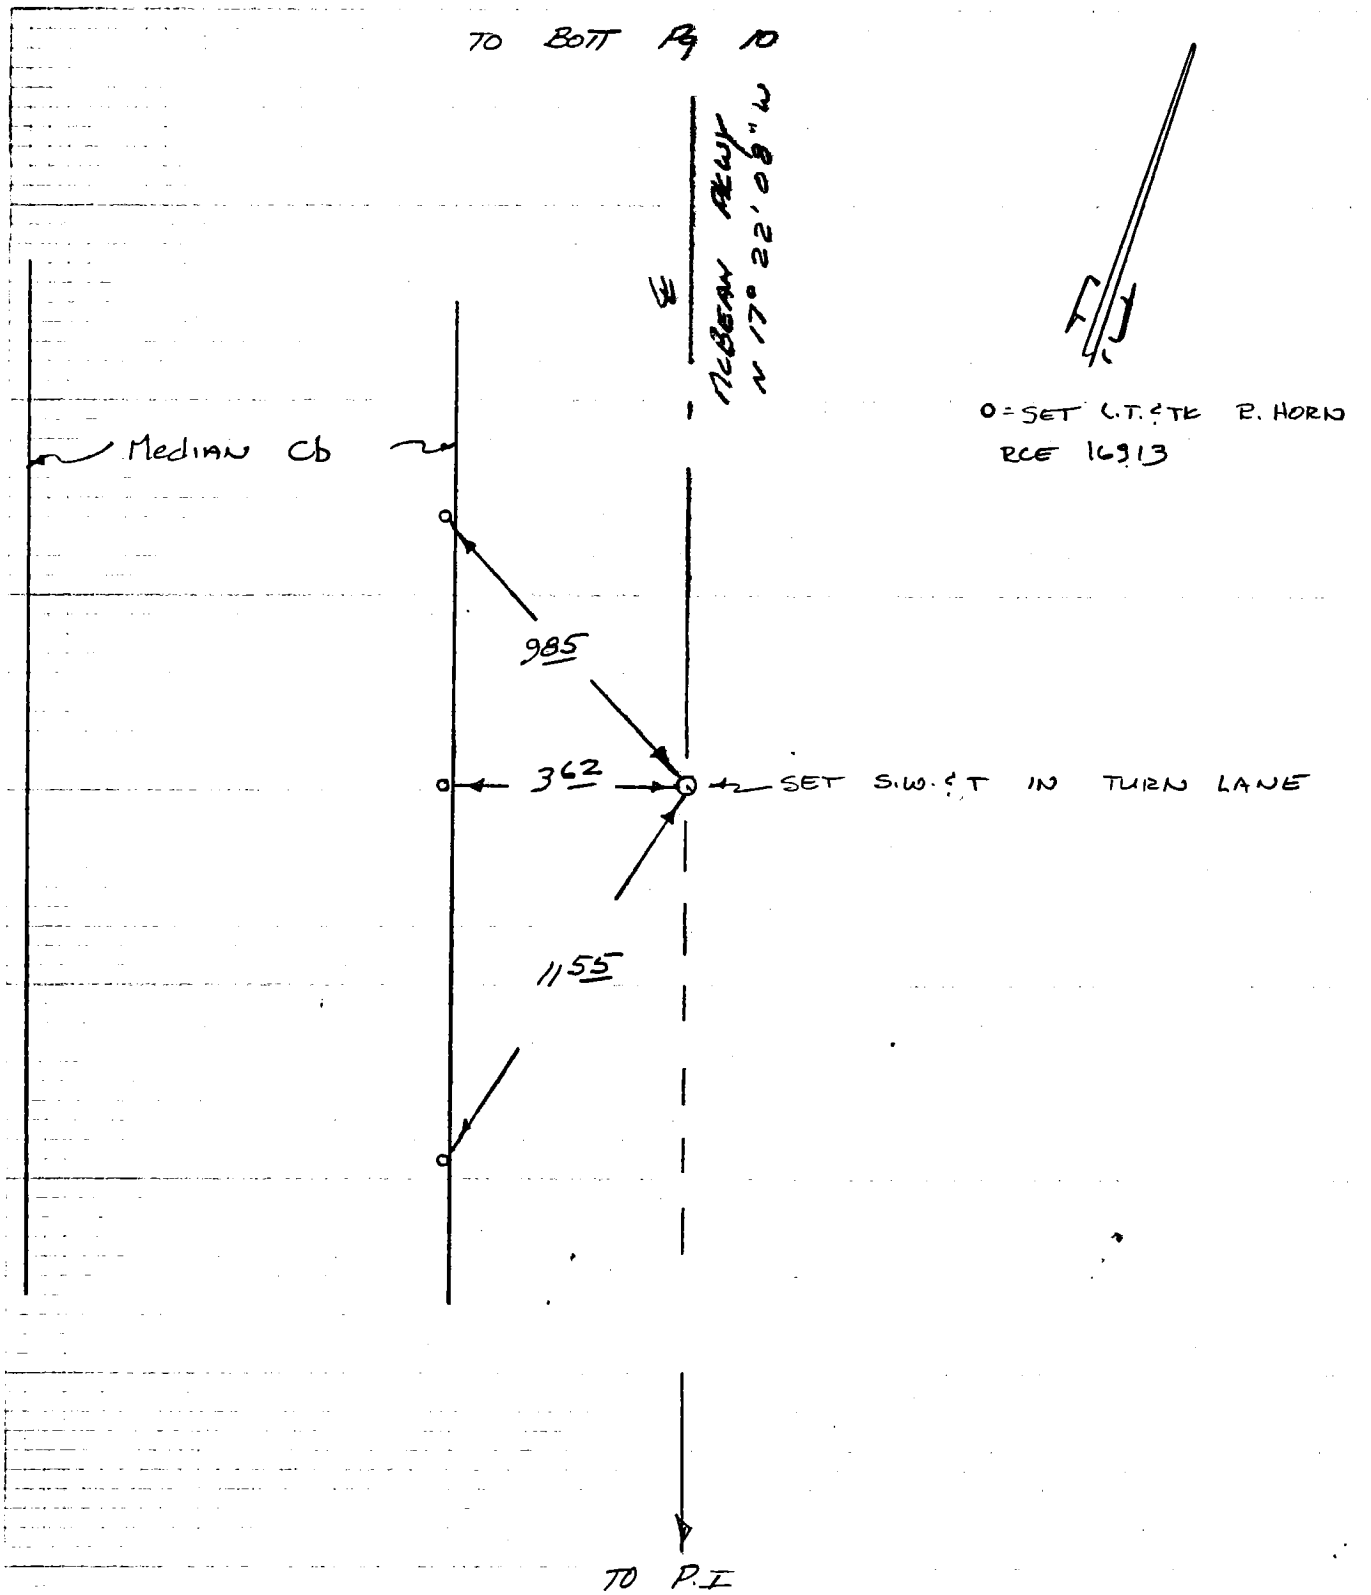

TO TOP Pg 8

CO ENG FB 3677-79

SIKAND ENGINEERING ASSOCIATES
15230 Burbank Boulevard
VAN NUYS, CALIFORNIA 91411
Phone (213) 787-8550

W.O. 1020-186 F.B. & TIES PG. 10 of 10

SURVEY BY BOSTON / O'HARA

DATE July 11, 85 TR # 398 16 PM #

R.S. P.D. P.C.

OTHER H.C. #

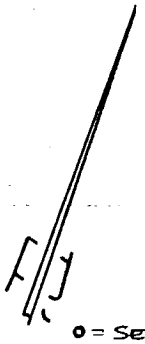

o = SET L.T.S TK R HORN RCE 16913
△ = Fd. L.A.Co ENG TAG ? TK.

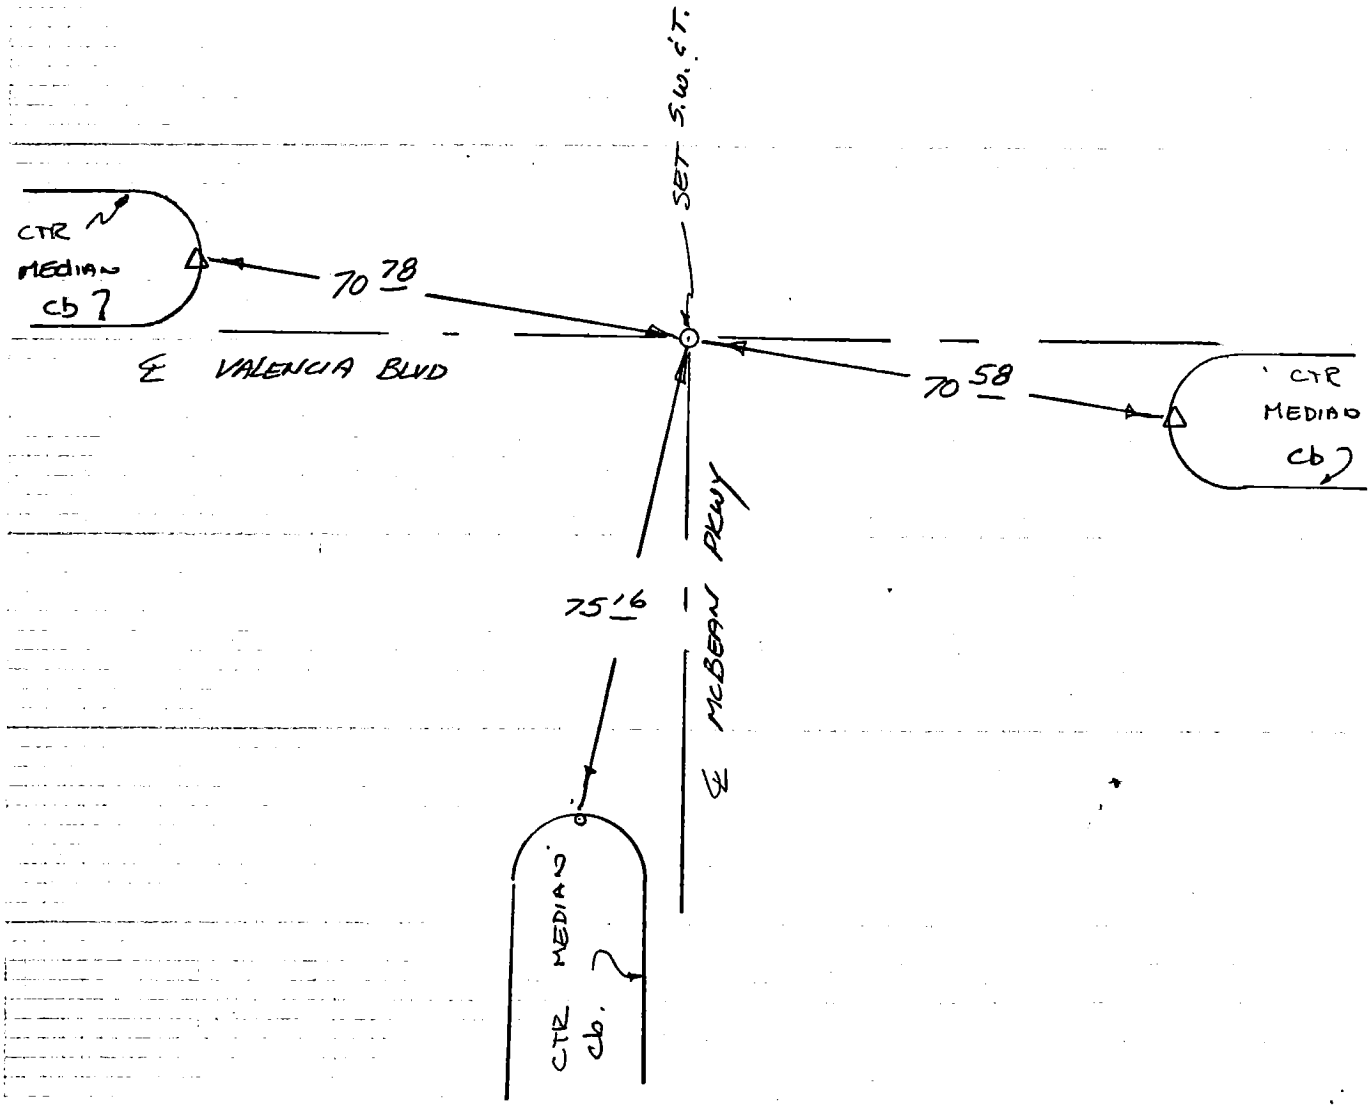

TO TOP Pg 9

O.K. Per Affd. - 8-2-85 - No Inspection Needed

SIKAND ENGINEERING ASSOCIATES
15230 Burbank Boulevard
VAN NUYS, CALIFORNIA 91411
Phone (213) 787-8550

W.O. 1020-127 F.B. & TIES PG. 1
SURVEY BY JACKSON
DATE 7-25-85 TR# 33870 PM#
R.S. P.D. P.C.
OTHER H.C. #

CO ENG FB 3677-80

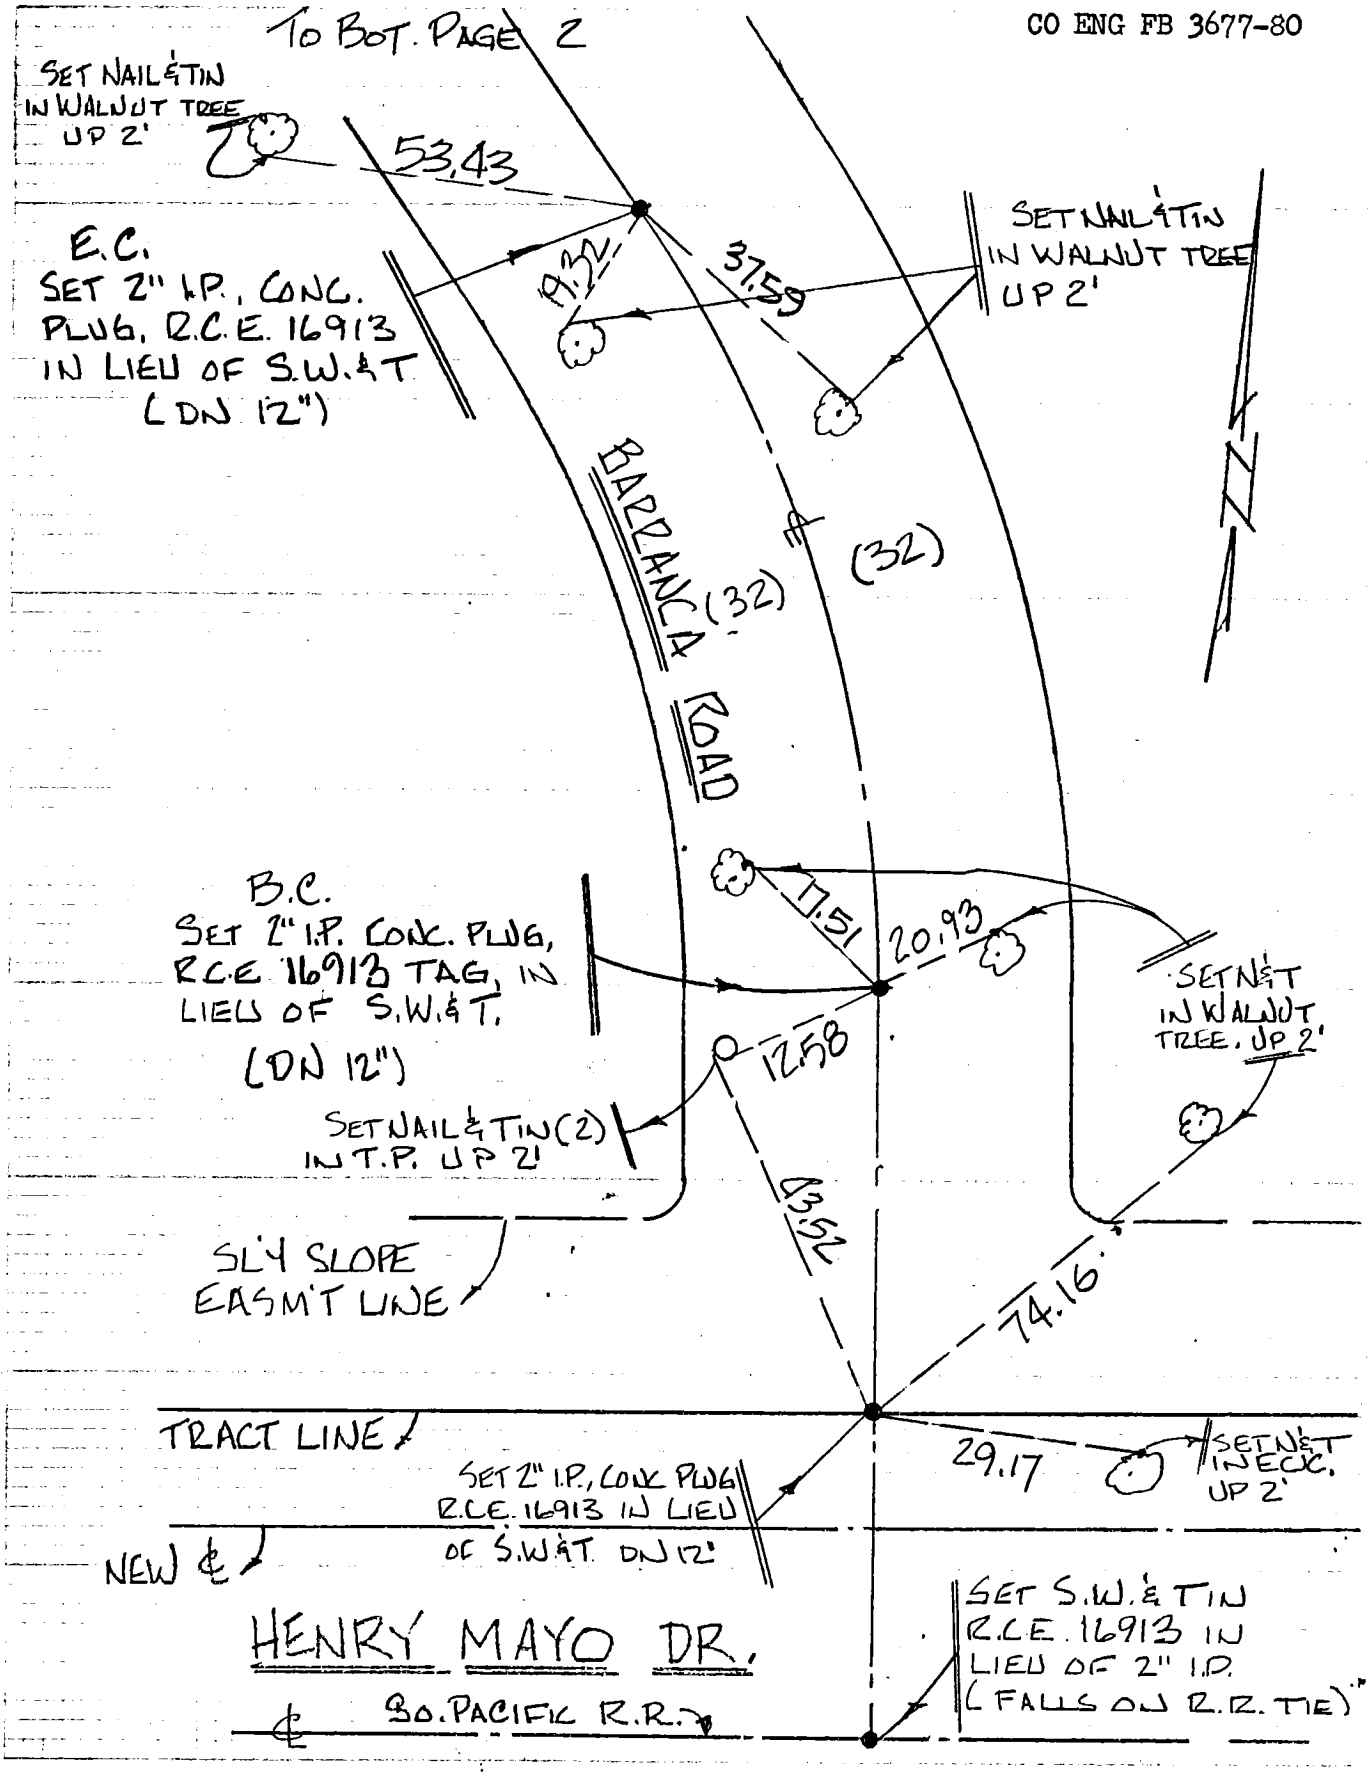

CO ENG FB 3677-81

SIKAND ENGINEERING ASSOCIATES
15230 Burbank Boulevard
VAN NUYS, CALIFORNIA 91411
Phone (213) 787-8550

W.O. 1020-127 F.B. & TIES PG. 2

SURVEY BY JACKSON

DATE 7-25-85 TR # 33870 PM #

R.S. P.D. P.C.

OTHER H.C. #

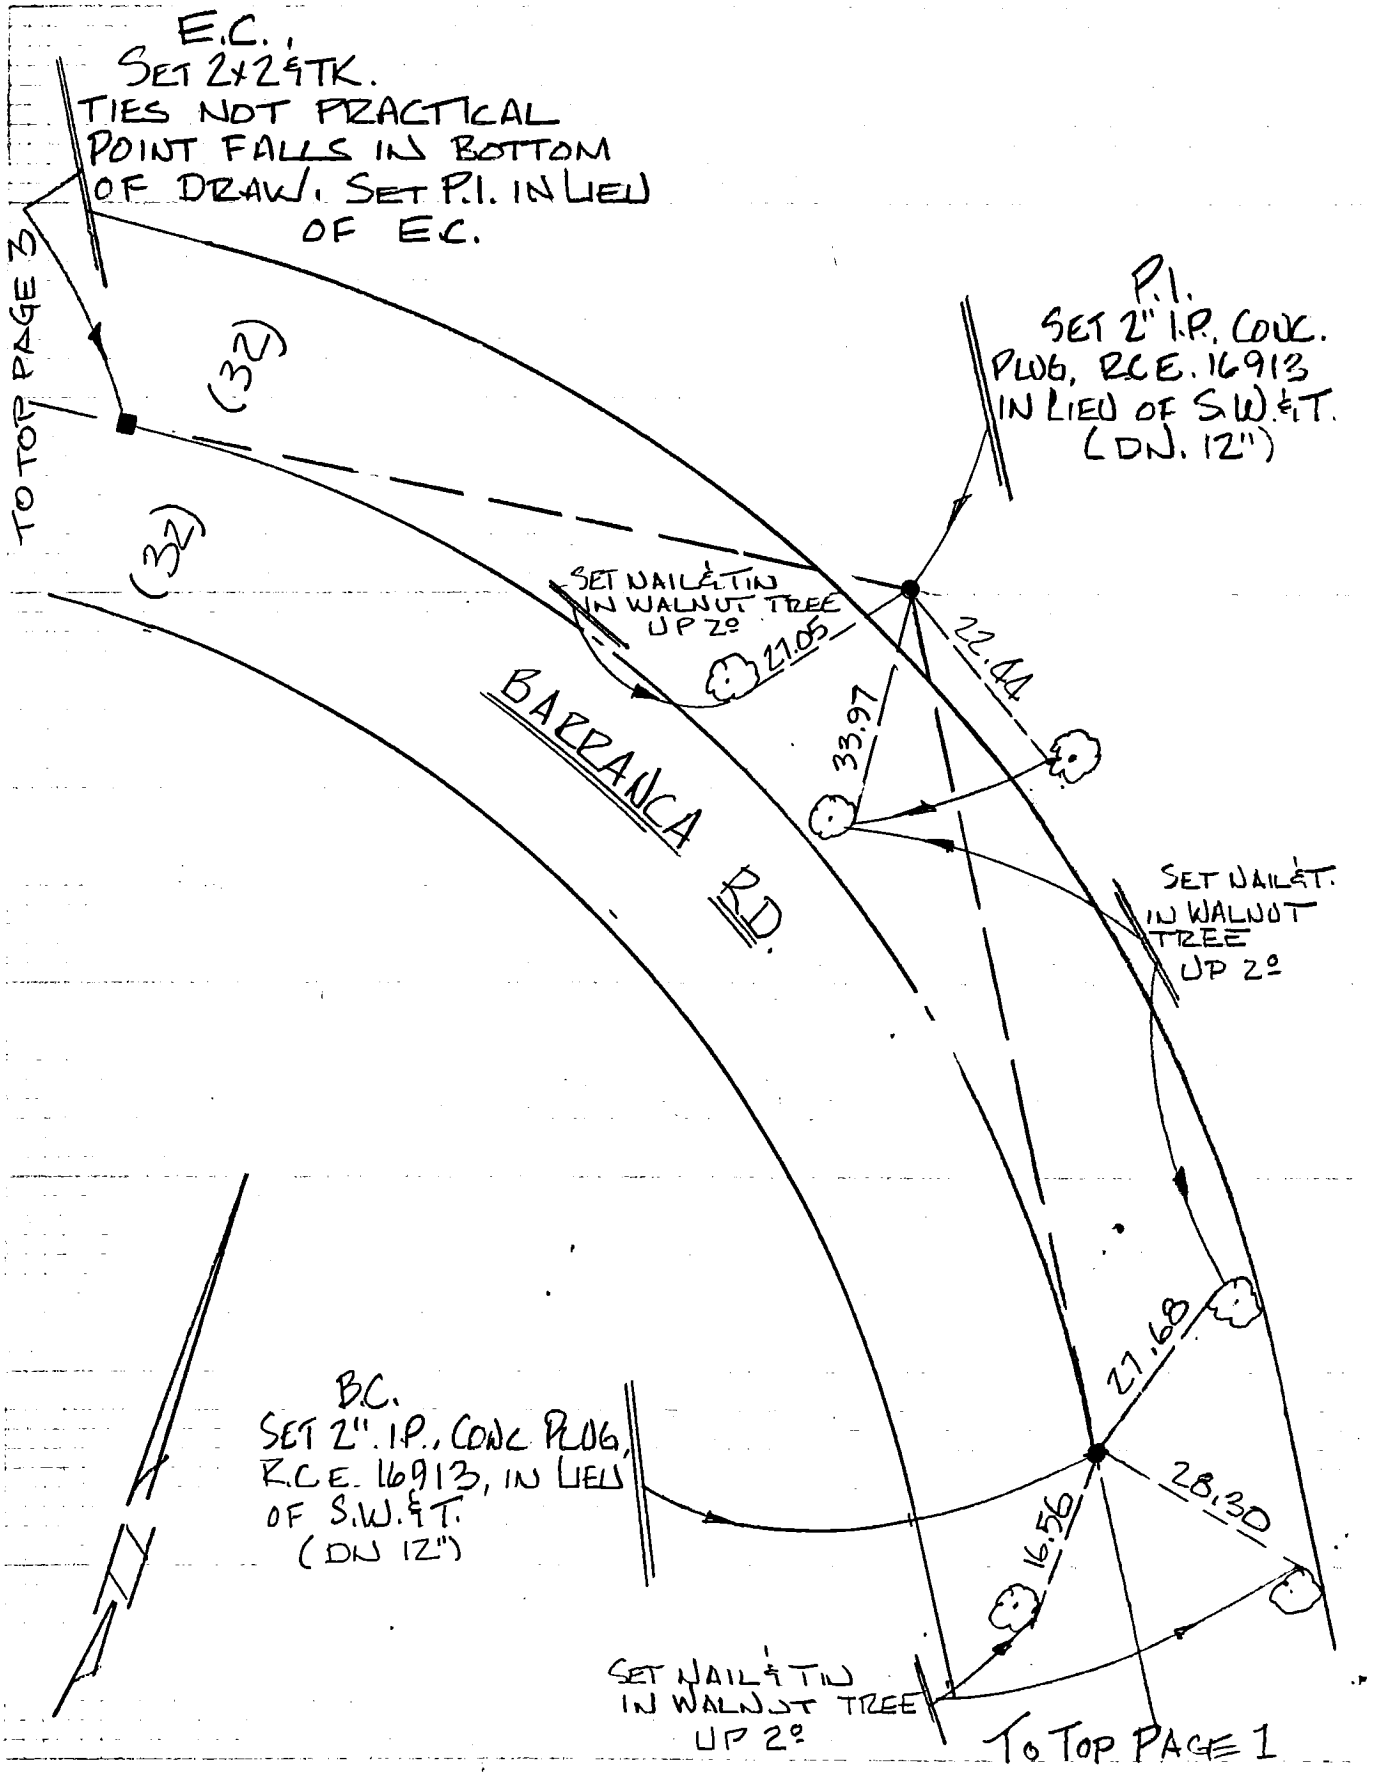

CO ENG FB 3677-82

SIKAND ENGINEERING ASSOCIATES
15230 Burbank Boulevard
VAN NUYS, CALIFORNIA 91411
Phone (213) 787-8550

W.O. 1020-127 F.B. &TIES PG. 3

SURVEY BY JACKSON

DATE 7-25-85 TR # 33870 PM #

R.S. P.D. P.C.

OTHER H.C. #

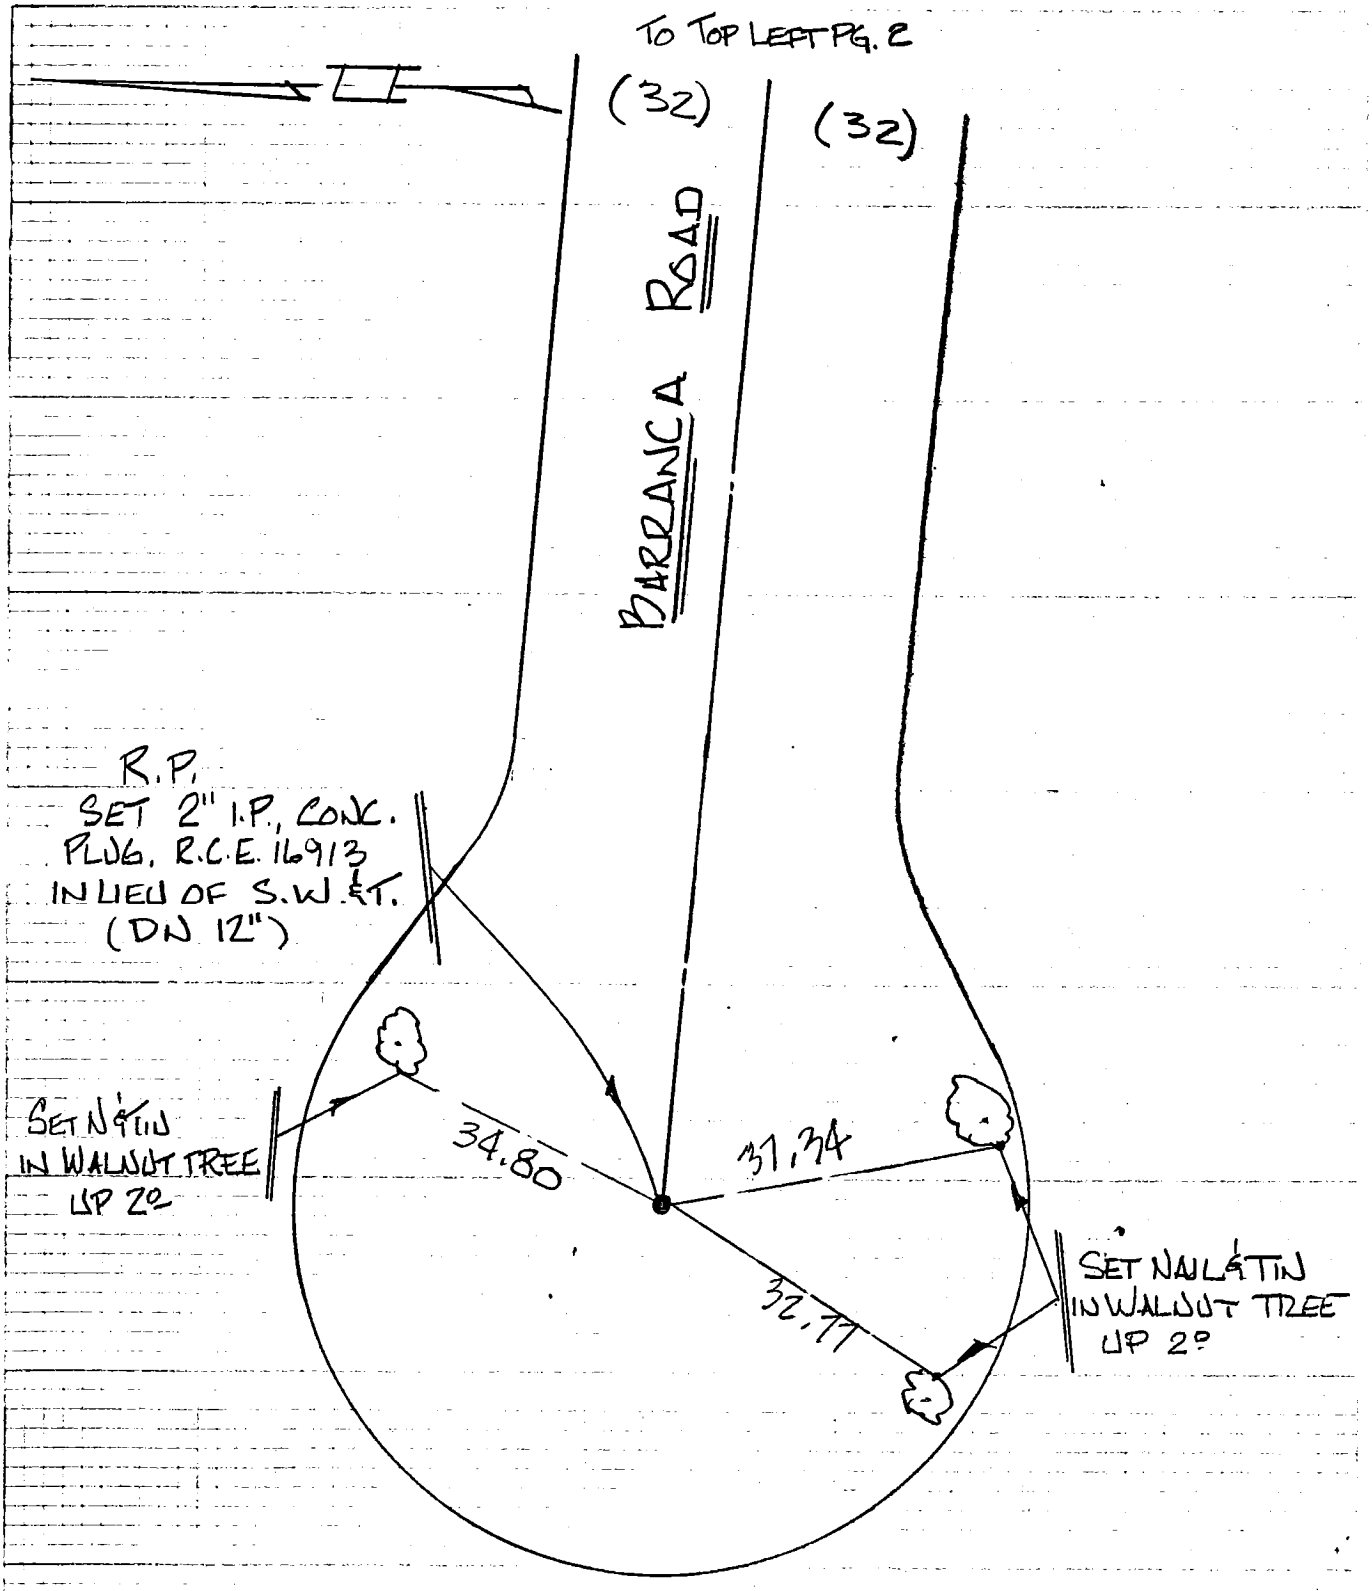

CO ENG FB 3677-88

SIKAND ENGINEERING ASSOCIATES
15230 Burbank Boulevard
VAN NUYS, CALIFORNIA 91411
Phone (213) 787-8550

W.O. 1010-127 F.B. & TIES PG. 4
SURVEY BY JACKSON
DATE 1-30-85 TR # 33870 PM #
R.S. P.D. P.C.
OTHER H.C. #

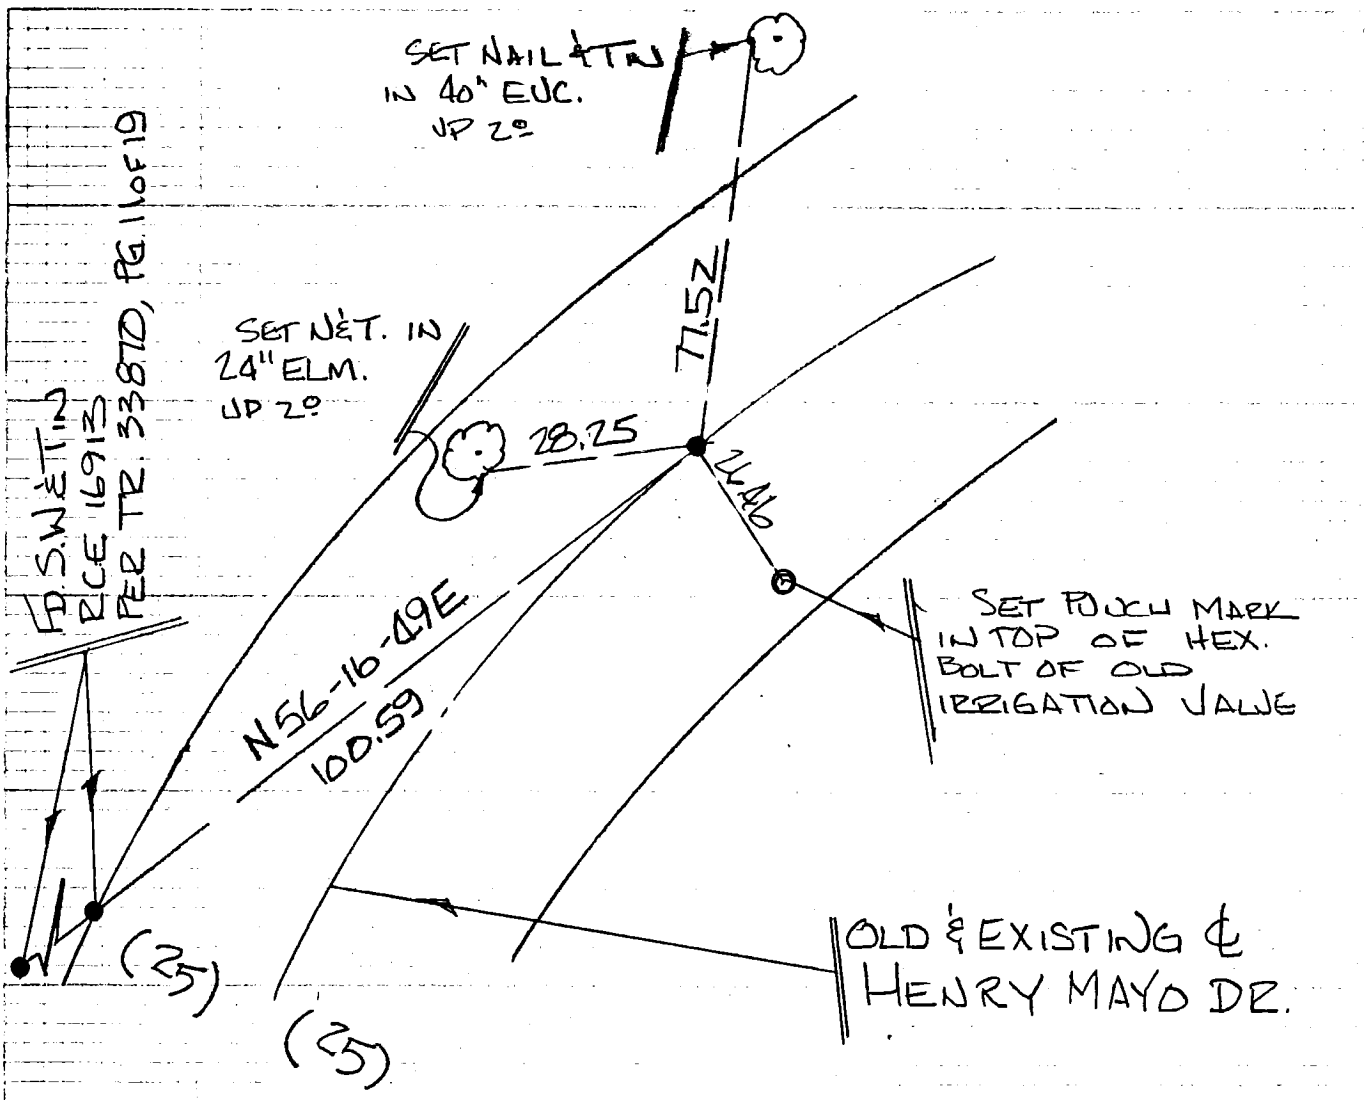

O.K. Per Affd. 8-2-85 - No Inspec. Needed

SIKAND ENGINEERING ASSOCIATES
15230 Burbank Boulevard
VAN NUYS, CALIFORNIA 91411
Phone (213) 787-8550

W.O. 10CC-179 F.B. ℄TIES PG. 1 of 6

SURVEY BY BOSTON

DATE March 27 85 TR # 32308 PM #

R.S. P.D. P.C.

OTHER H.C. #

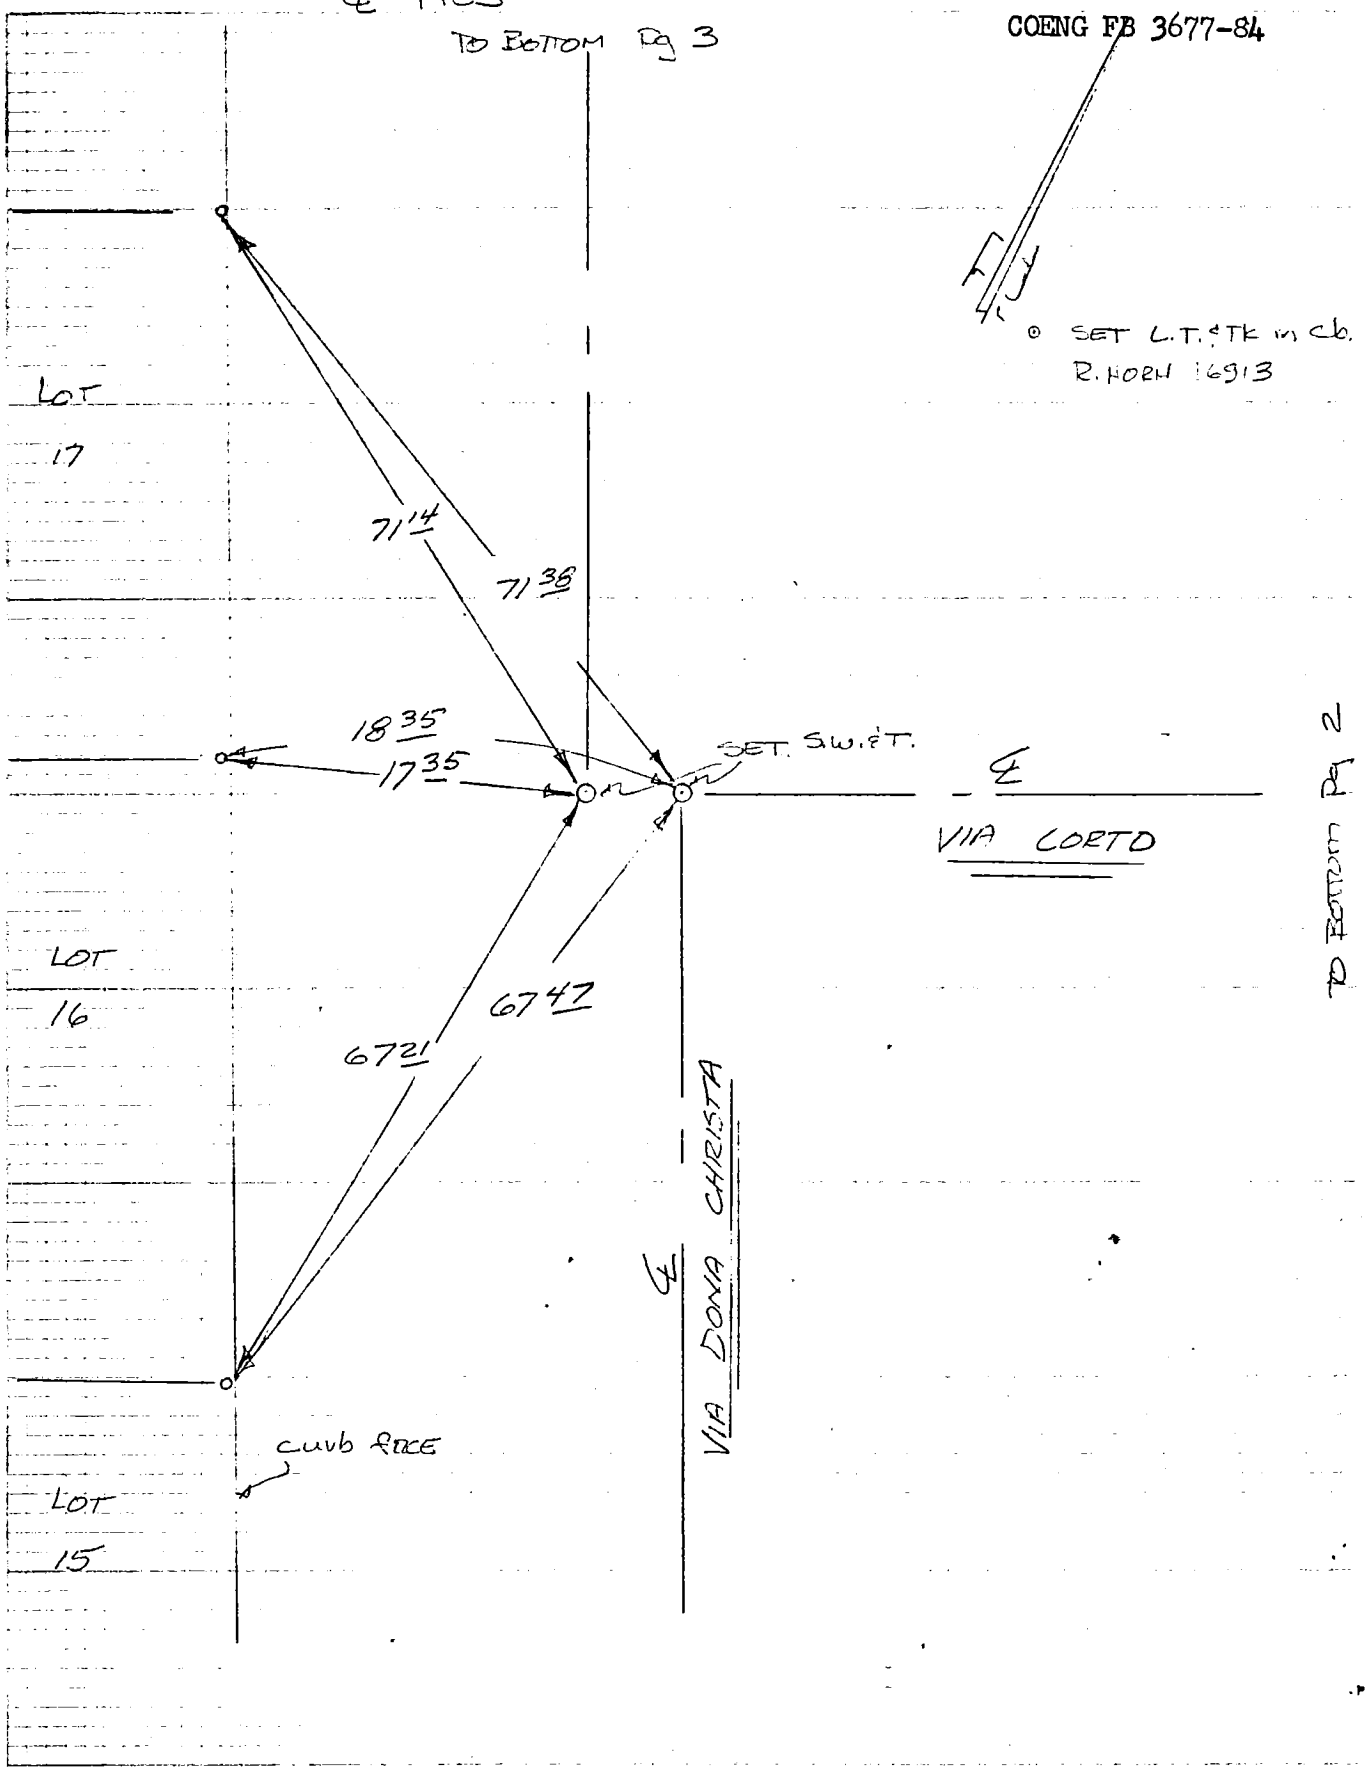

CO ENG FB 3677-85

SIKAND ENGINEERING ASSOCIATES
15230 Burbank Boulevard
VAN NUYS, CALIFORNIA 91411
Phone (213) 787-8550

W.O: 1020-179 F.B. & TIES PG. 30-6

SURVEY BY BOSTON

DATE March 27, 85 TR # 32308 PM #

R.S. P.D. P.C.

OTHER H.C. #

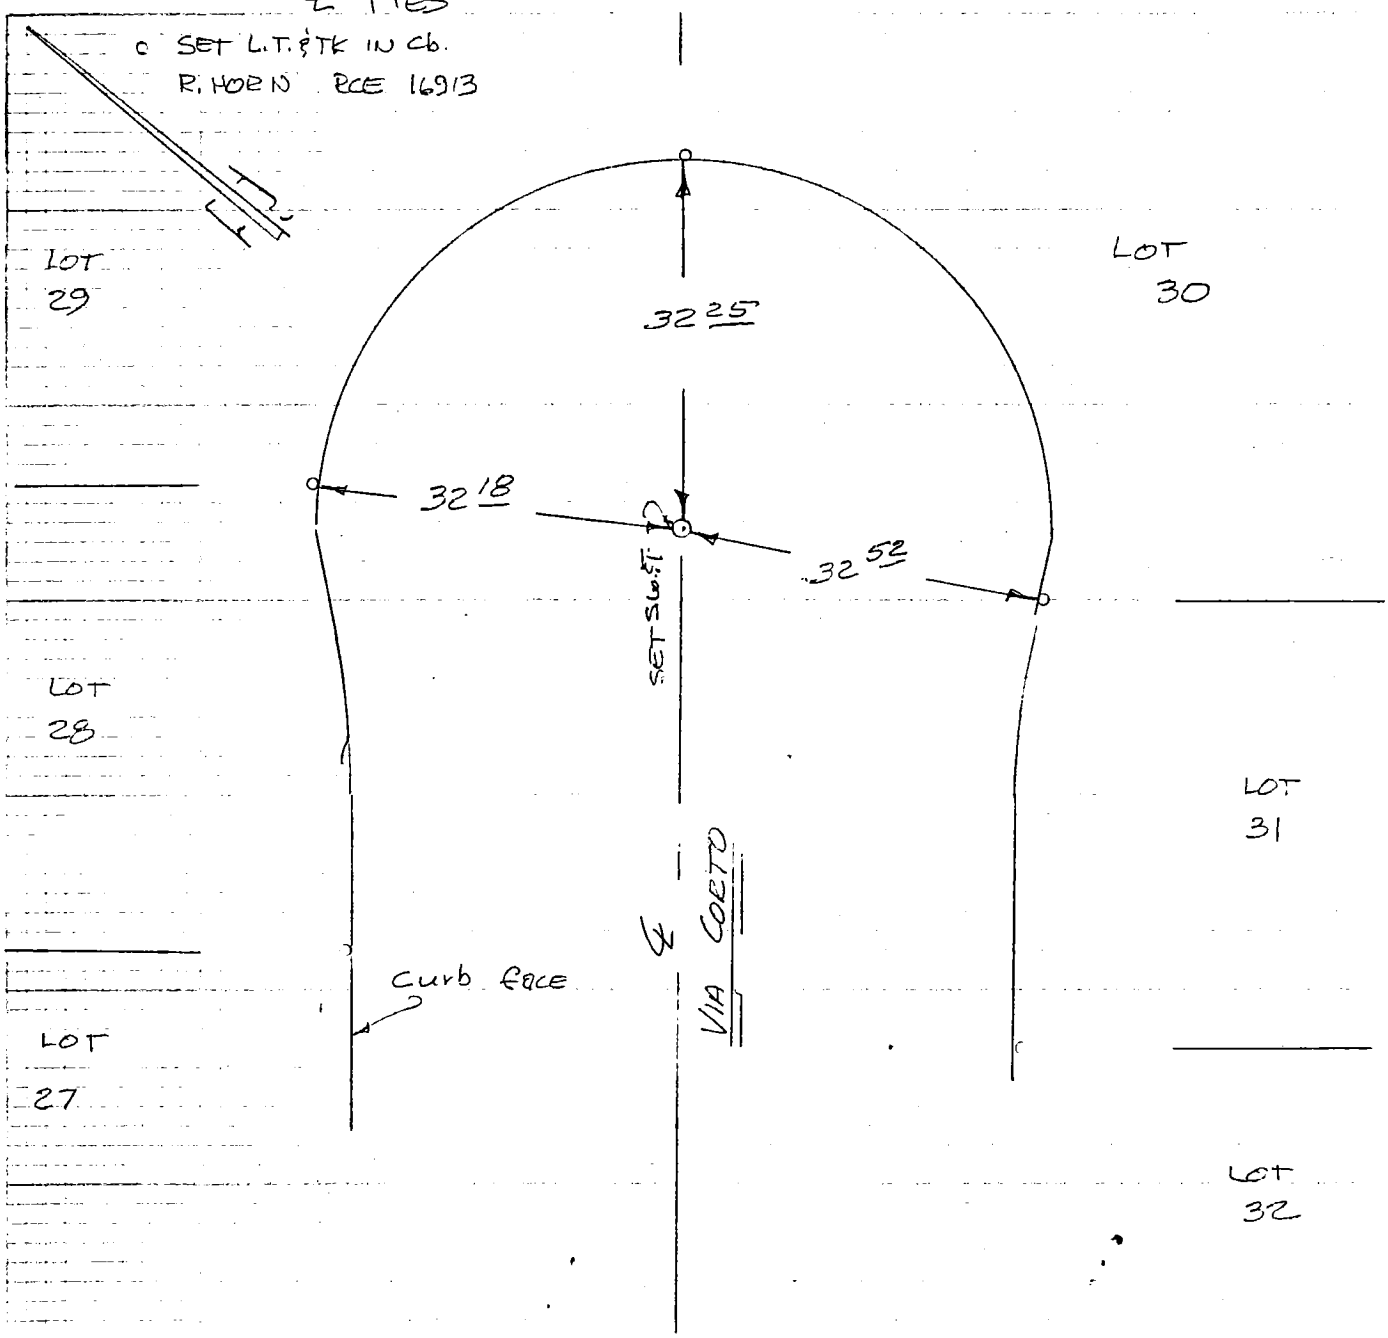

TO RT PG 1

CO ENG FB 3677-86

SIKAND ENGINEERING ASSOCIATES
15230 Burbank Boulevard
VAN NUYS, CALIFORNIA 91411
Phone (213) 787-8550

W.O. 1020-179 F.B. ℄ TIES PG. 3 of 6

SURVEY BY BOSTON

DATE March 27, 85 TR# 32308 PM #

R.S. P.D. P.C.

OTHER H.C. #

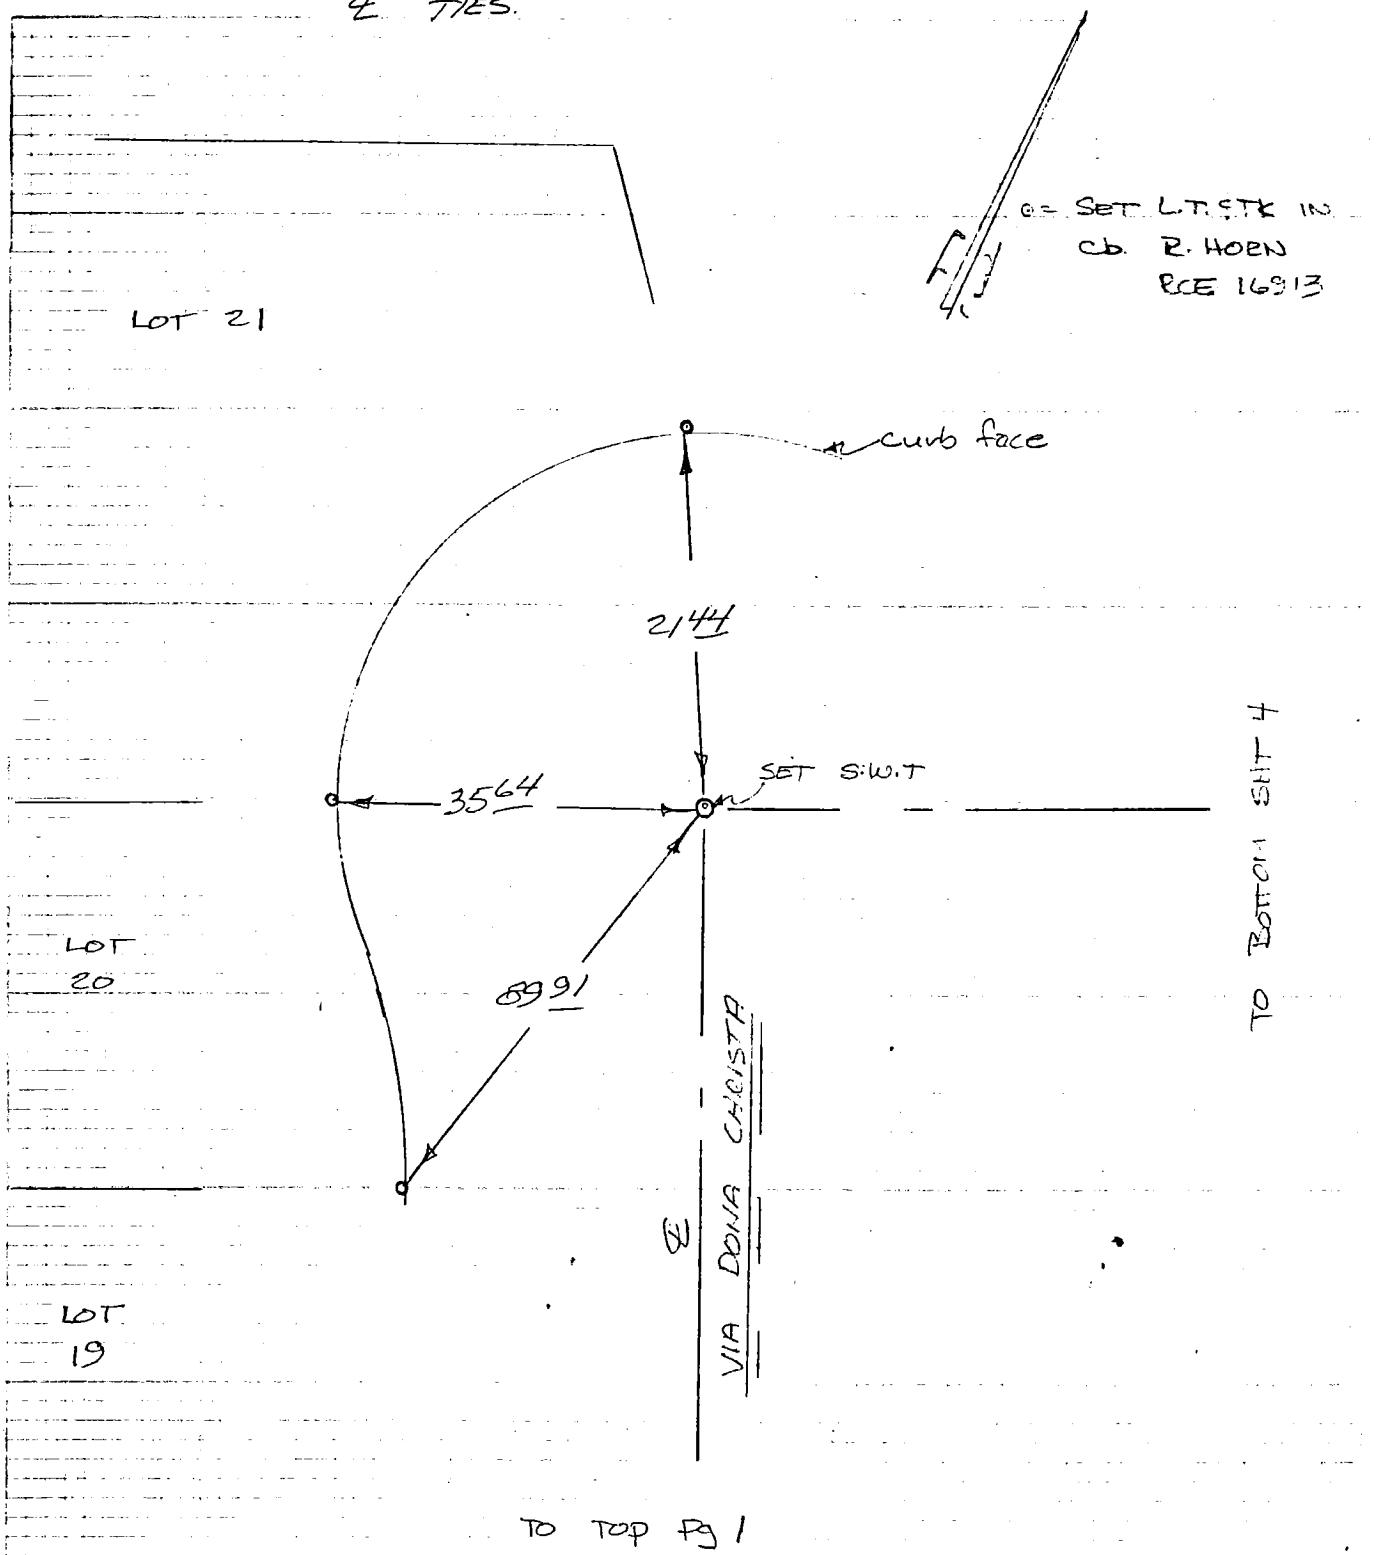

CO ENG FB 3677-87

SIKAND ENGINEERING ASSOCIATES
15230 Burbank Boulevard
VAN NUYS, CALIFORNIA 91411
Phone (213) 787-8550

W.O. 1220-195 F.B. ℄ TIES PG. 4 of 6

SURVEY BY Boston

DATE March 27, 85 TR # 22308 PM #

R.S. P.D. P.C.

OTHER H.C. #

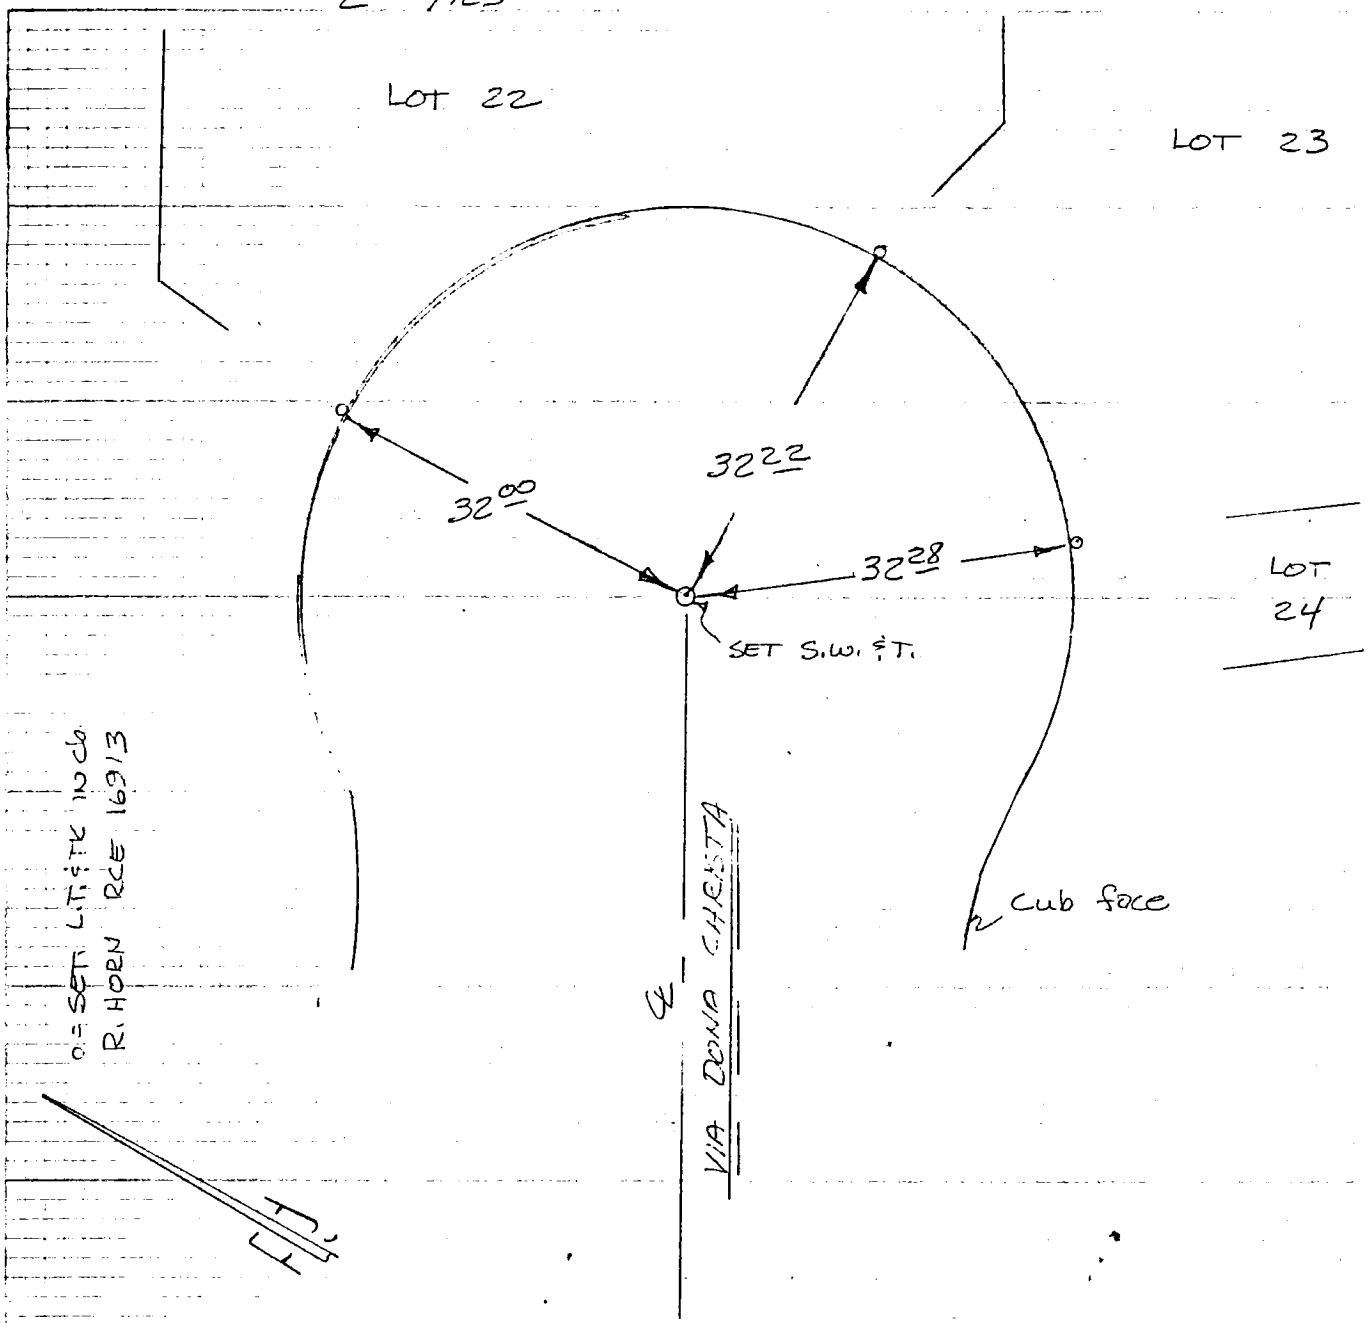

TO RT Pg 3

SIKAND ENGINEERING ASSOCIATES
15230 Burbank Boulevard
VAN NUYS, CALIFORNIA 91411
Phone (213) 787-8550

88

CO ENG FB 3677-88
℄ TIES

W.O. 1020-179 F.B. ℄ TIES PG. 5 of 6

SURVEY BY BOSTON

DATE March 27 85 TR # 32308 PM #

R.S. P.D. P.C.

OTHER H.C. #

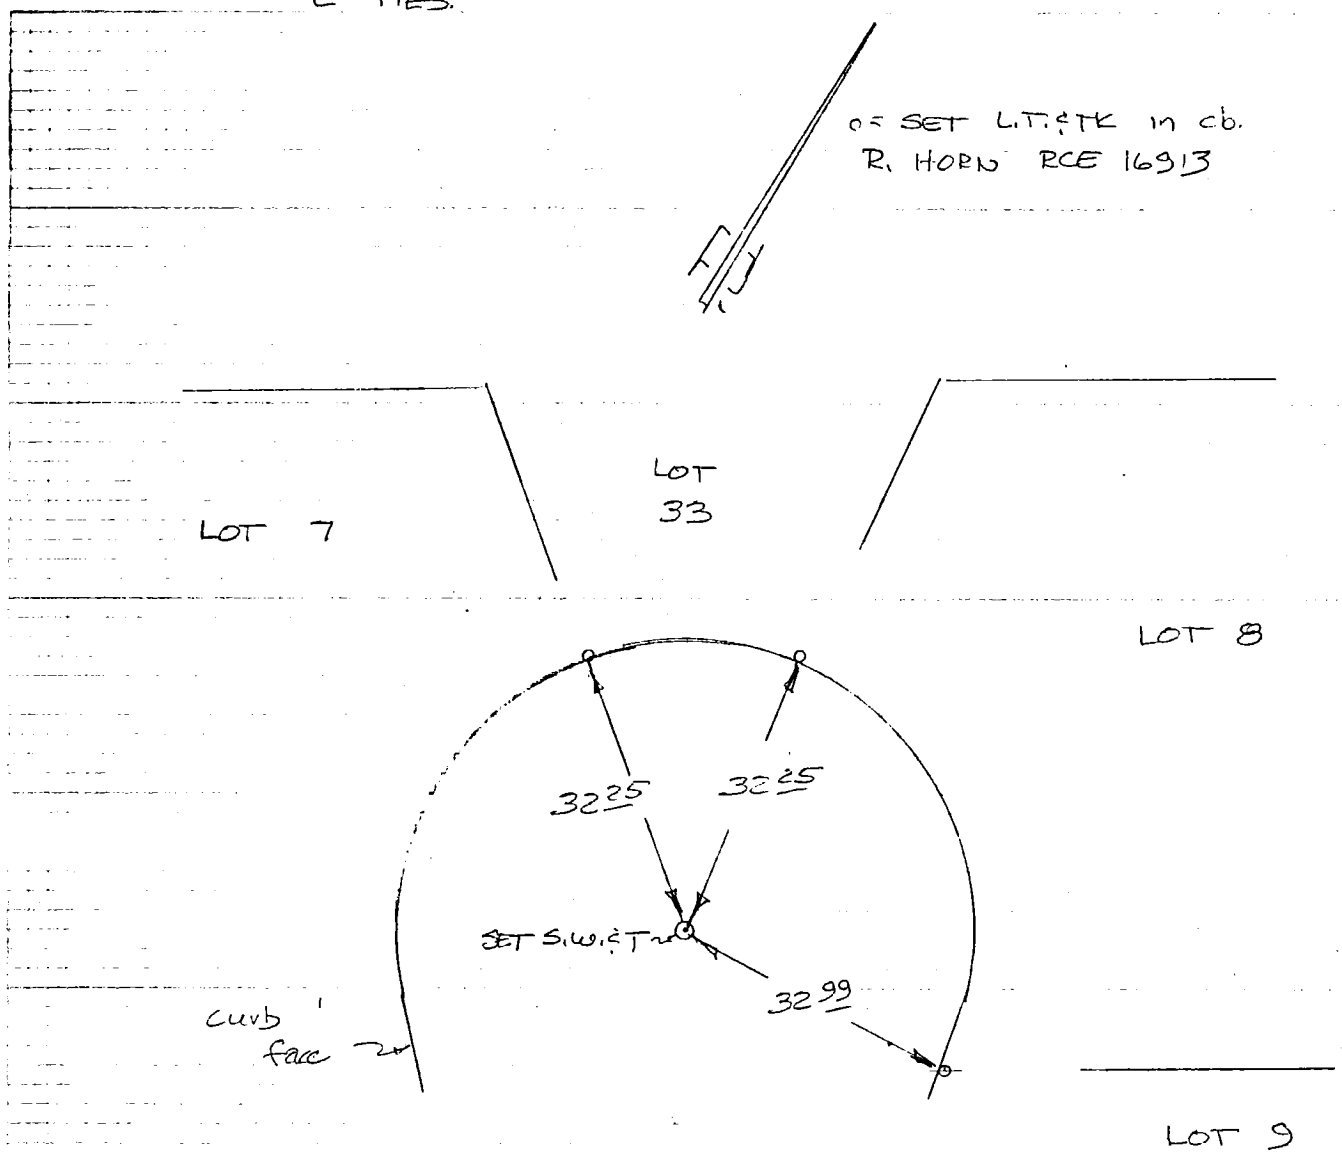

89 CO ENG FB 3677-89

SIKAND ENGINEERING ASSOCIATES
15230 Burbank Boulevard
VAN NUYS, CALIFORNIA 91411
Phone (213) 787-8550

W.O. 1030-179 F.B. & TIES PG. 66 & 6

SURVEY BY Boston

DATE March 27, 85 TR # 32508 PM #

R.S. P.D. P.C.

OTHER H.C. #

COR. RECORD

ALL BACK LOT CORS ARE TKd 2X2'S DN. 05 which will be destroyed by block WALL CONST.

ALL FRONT CORS ARE LEAD, TAG. & TACKS SET IN curb ON PL PRODS. MARKED R HORN RCE 16313

90

CO ENG FB 3677-90

THE SW GROUP

CENTERLINE TIE NOTES

TRACT NO.: 36871 DATE: July 31, 1985 PAGE 1 OF 2

SURVEY BY: KENNETH K. WATANABE R.C.E.: 20024

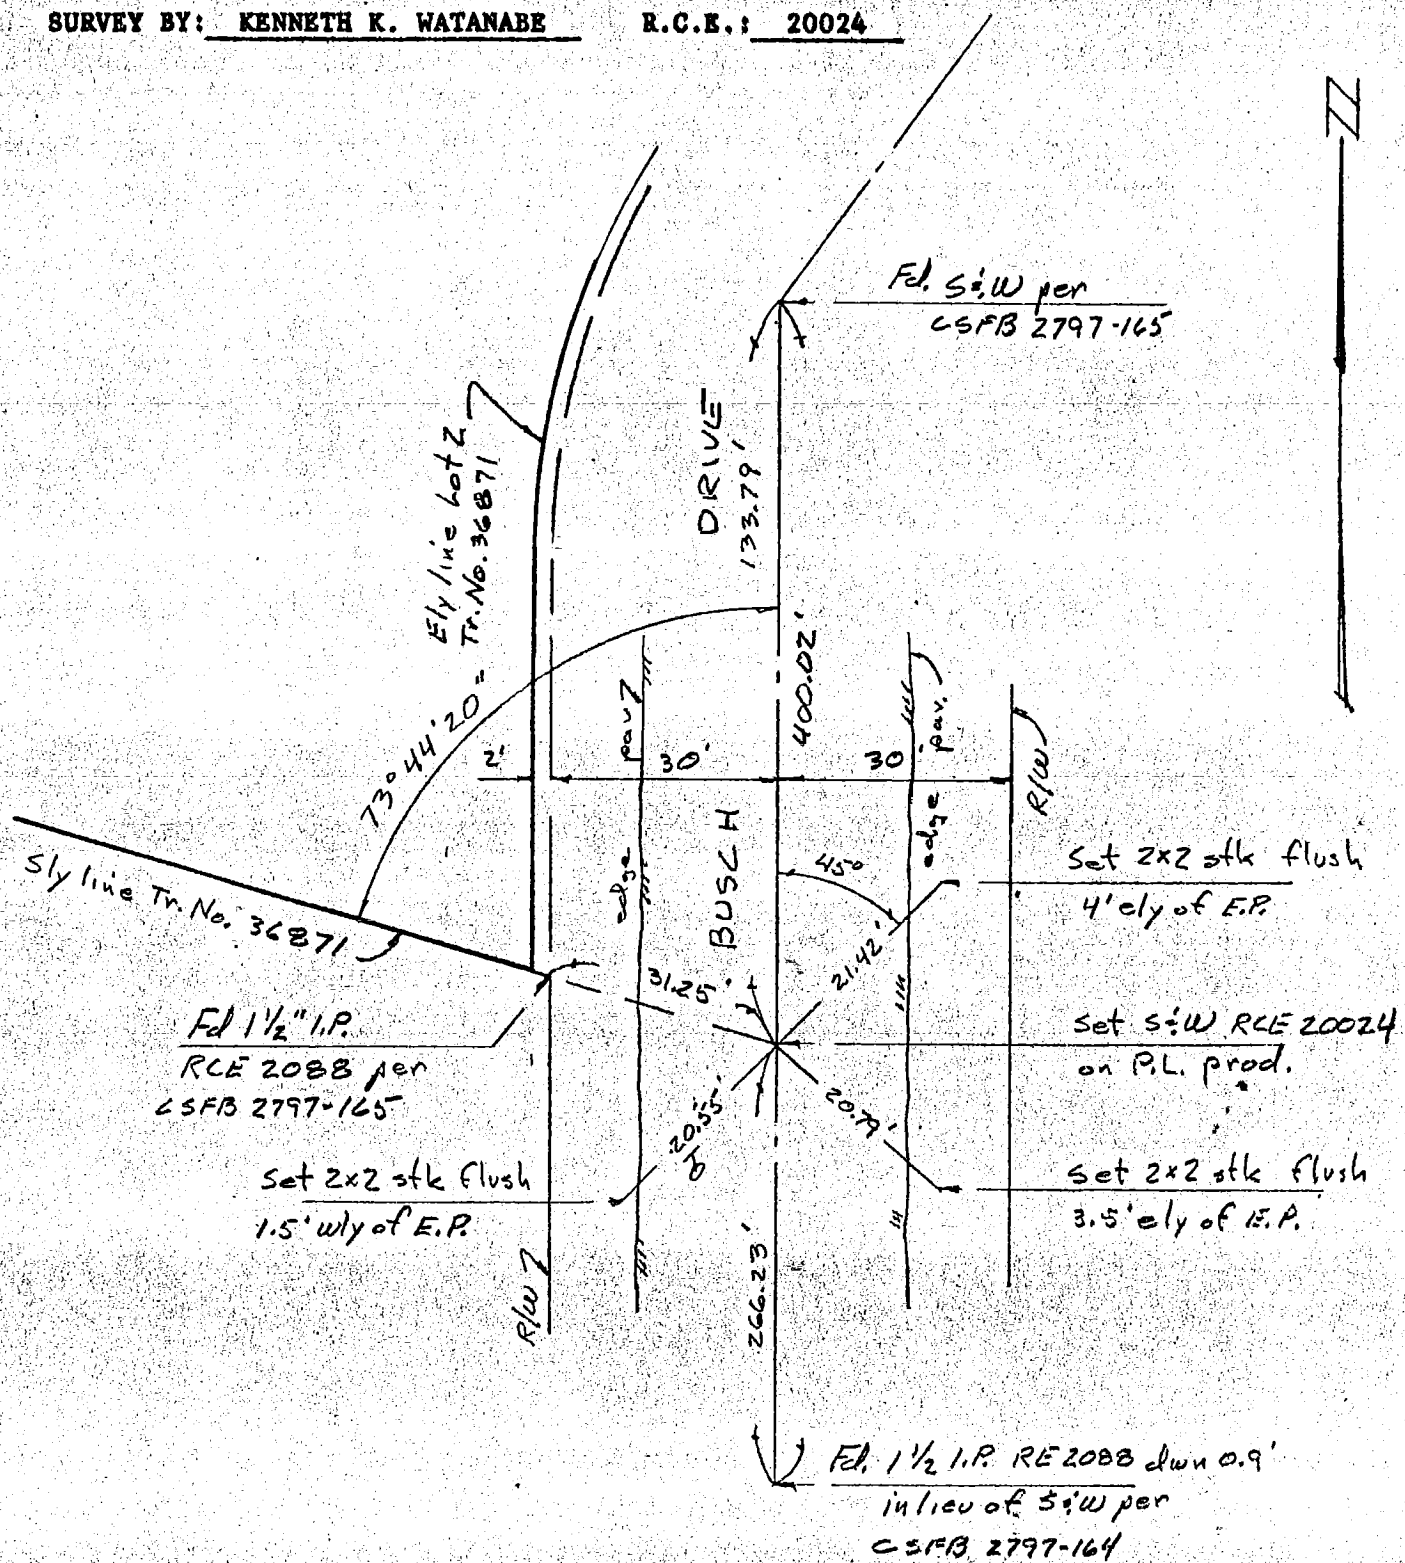

11801 West Olympic Boulevard • West Los Angeles, Ca. 90064 • (213) 477-1901

CO ENG FB 3677-91

THE SW GROUP

CENTERLINE TIE NOTES

TRACT NO.: 36871 DATE: July 31, 1985 PAGE 2 OF 2

SURVEY BY: KENNETH K. WATANABE R.C.E.: 20024

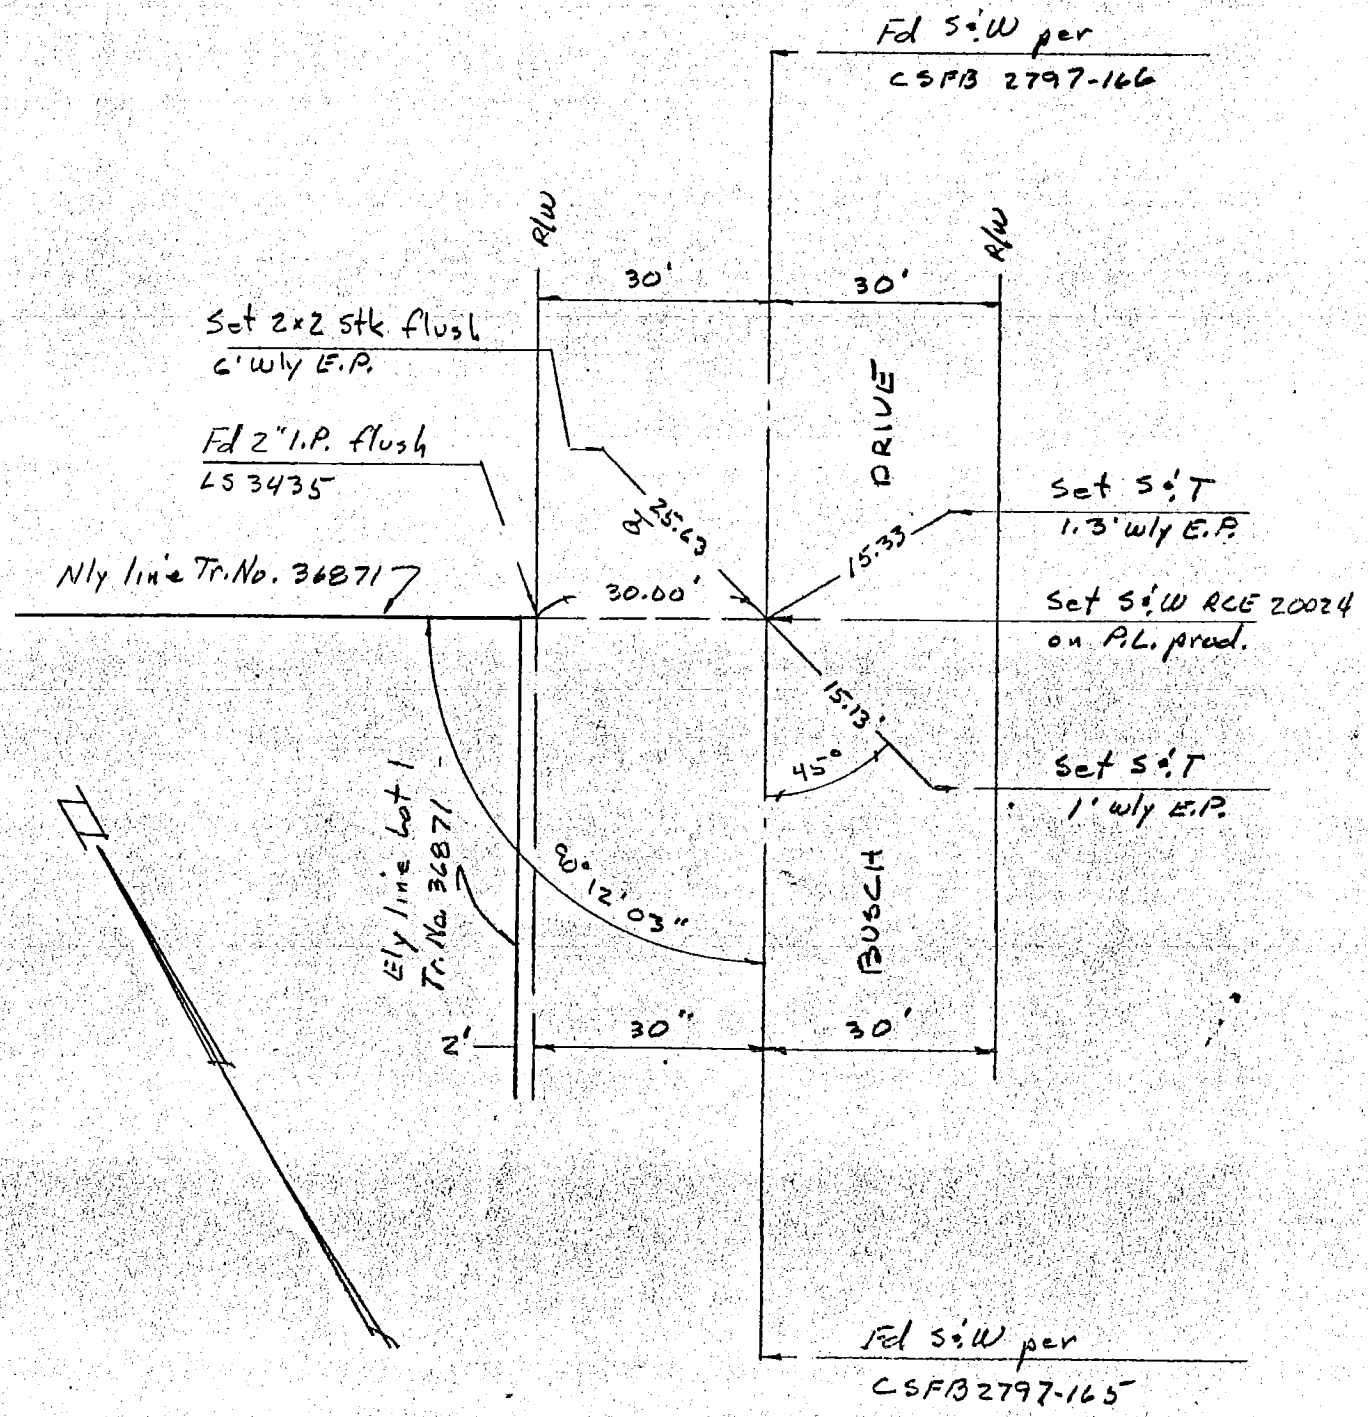

11801 West Olympic Boulevard • West Los Angeles, Ca. 90064 • (213) 477-1901

SURVEY OF TIES for P.M. #16460 Manhattan Beach INDEX 92 PAGE 1 of 1

SURVEYED BY Thomas Oakland L.S. 3264 DATE 7/2/85

CO ENG FB 3677-92

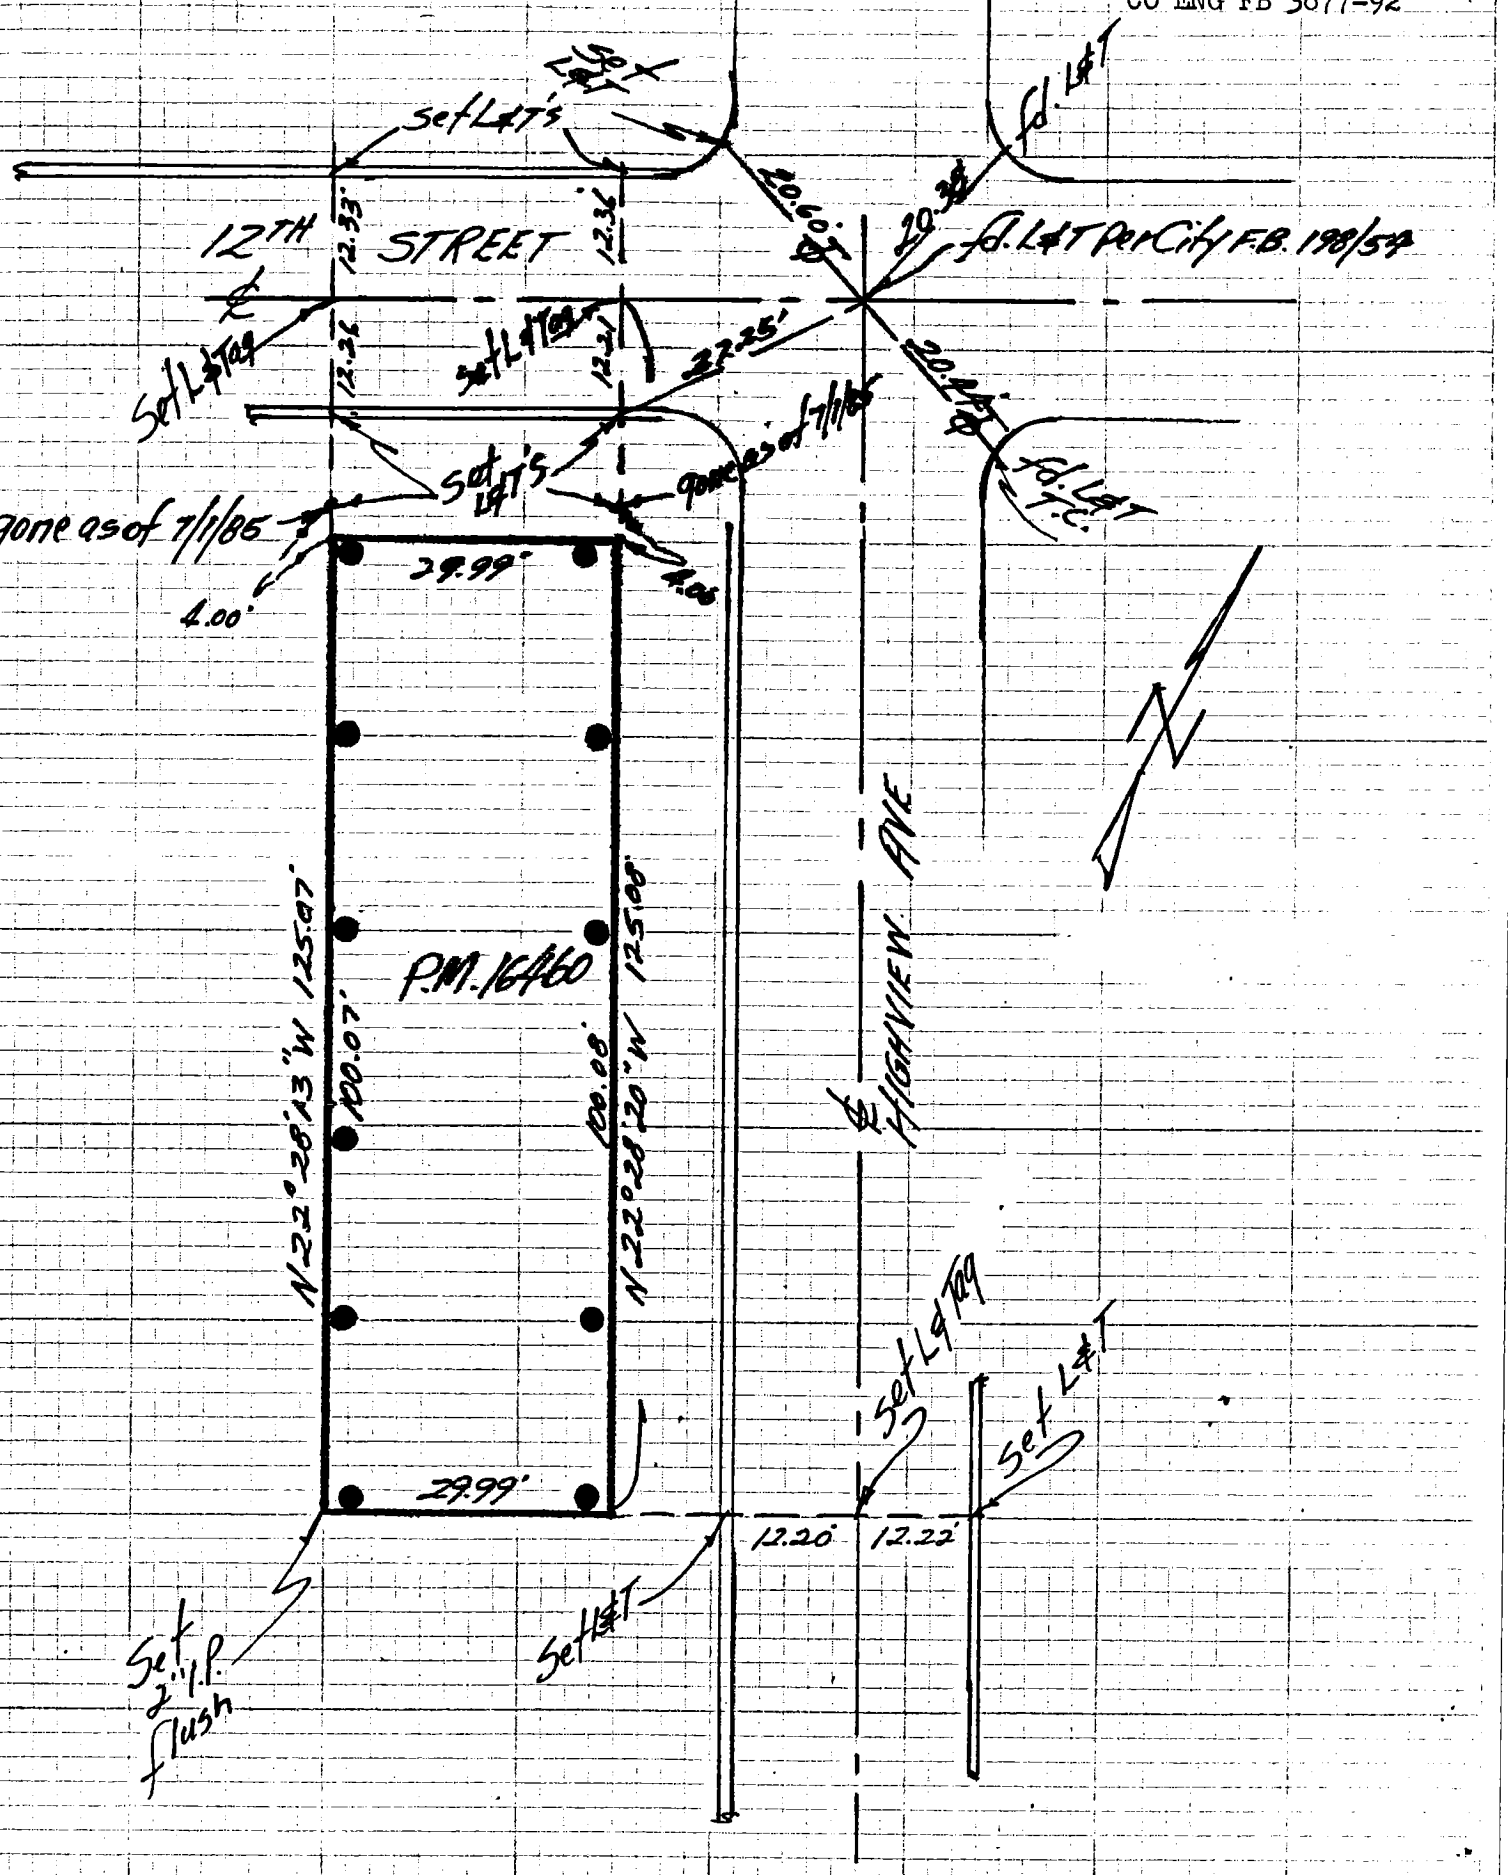

TRACT 43193

CO ENG FB 3677-93

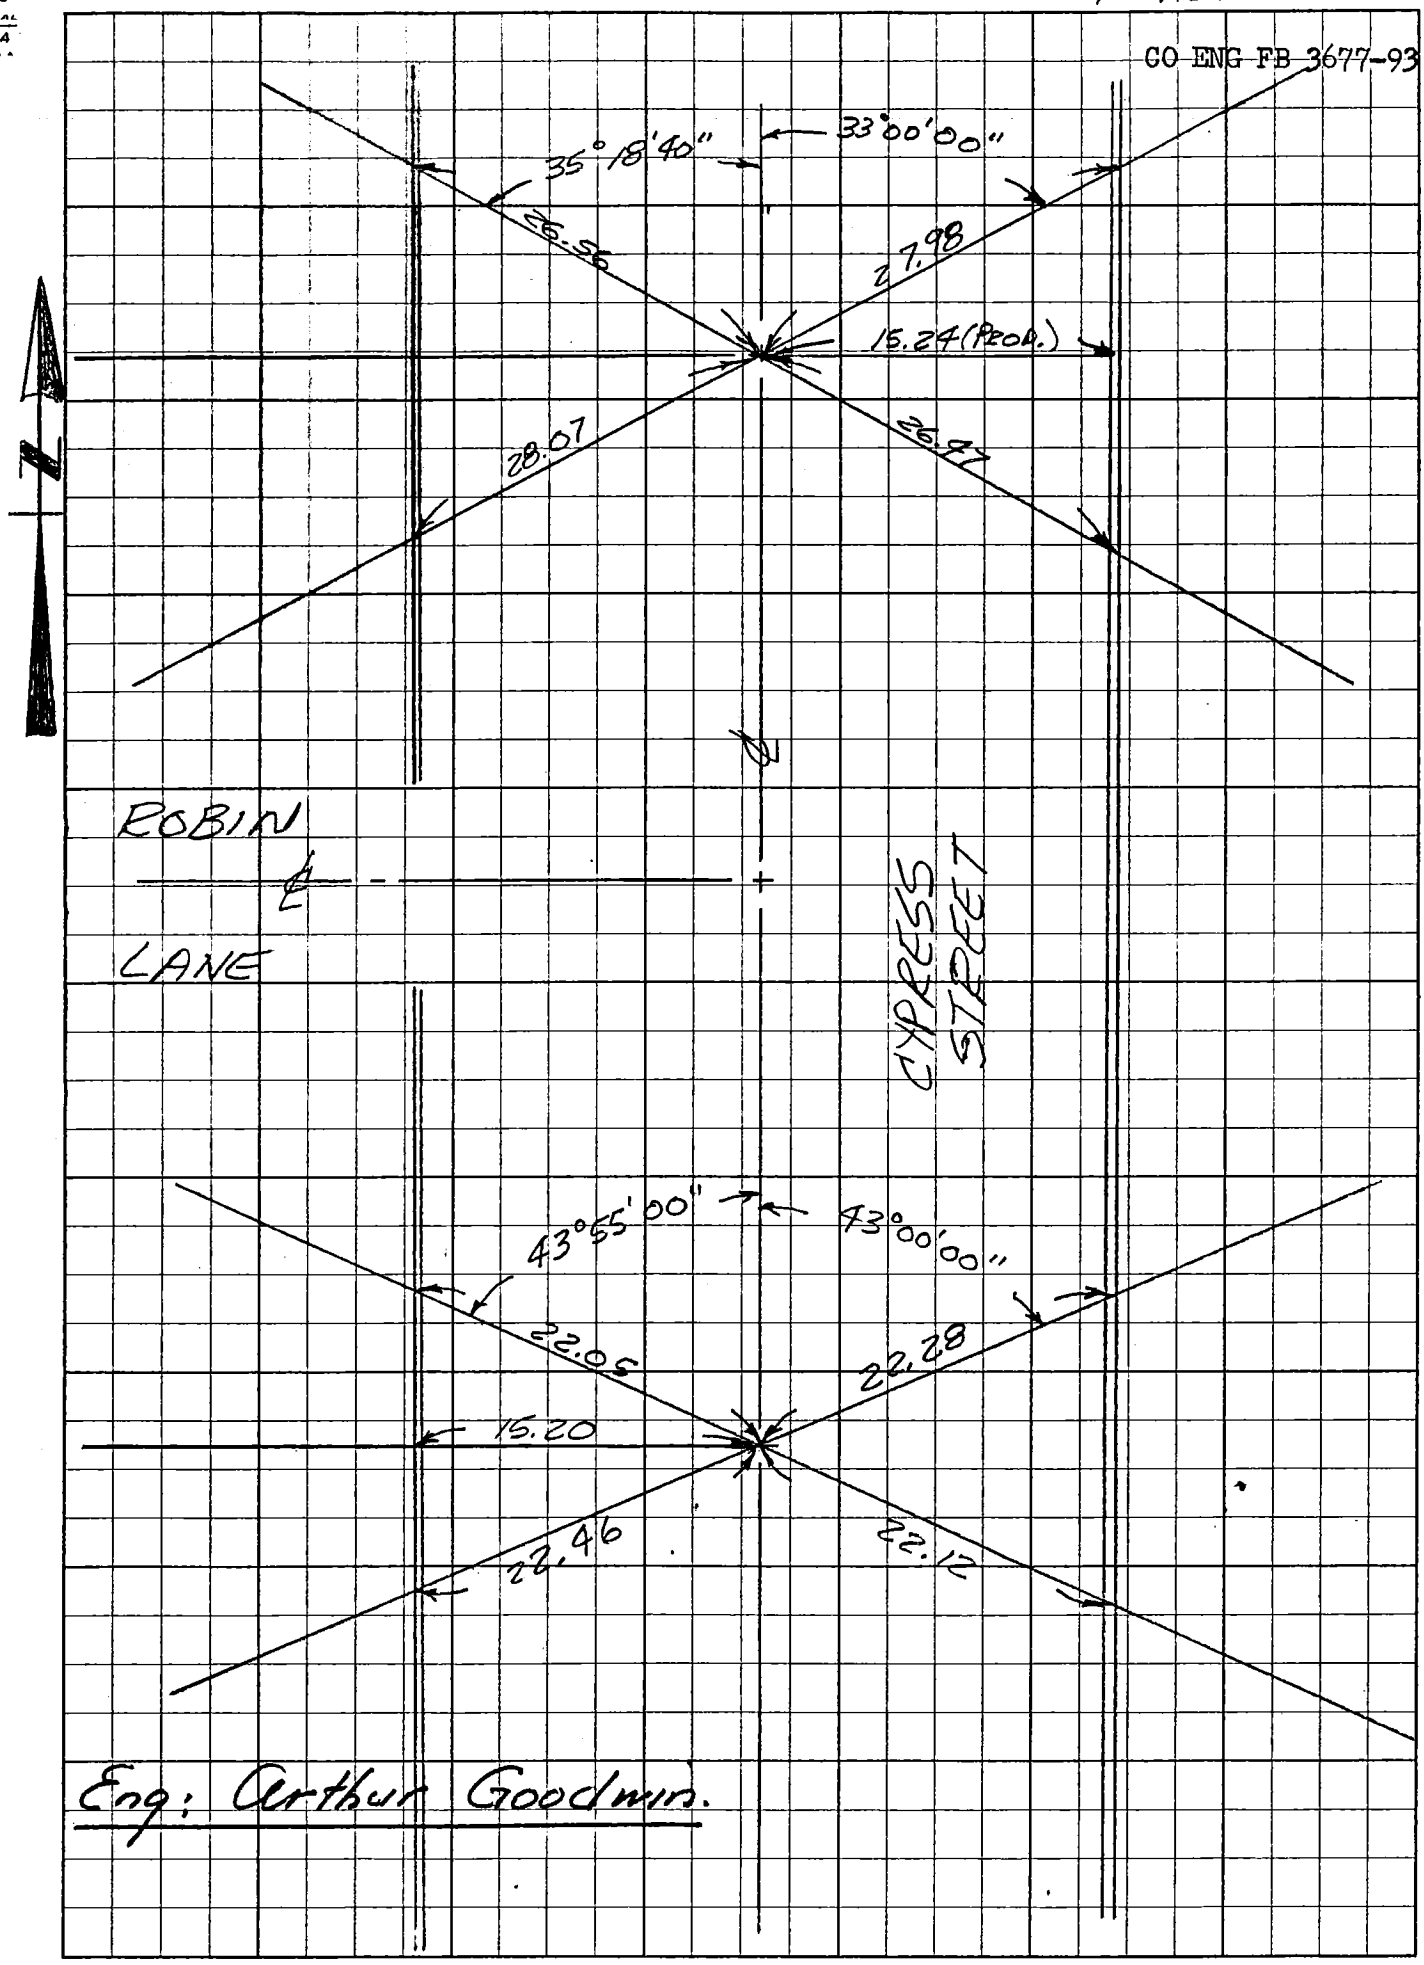

Eng: Arthur Goodwin.

4 Squares to the Inch

CO ENG FB 3677-94

0214

Tract/~~Parcel~~ No. 43828 Date 8/26/85 Page 1 Of 1

Survey by: Engineer : EDMOND CHENG R.C.E. 27766

Company Name : CHENG & ASSOC. 710 S. GARFIELD AVE. ALHAMBRA, CA 91801

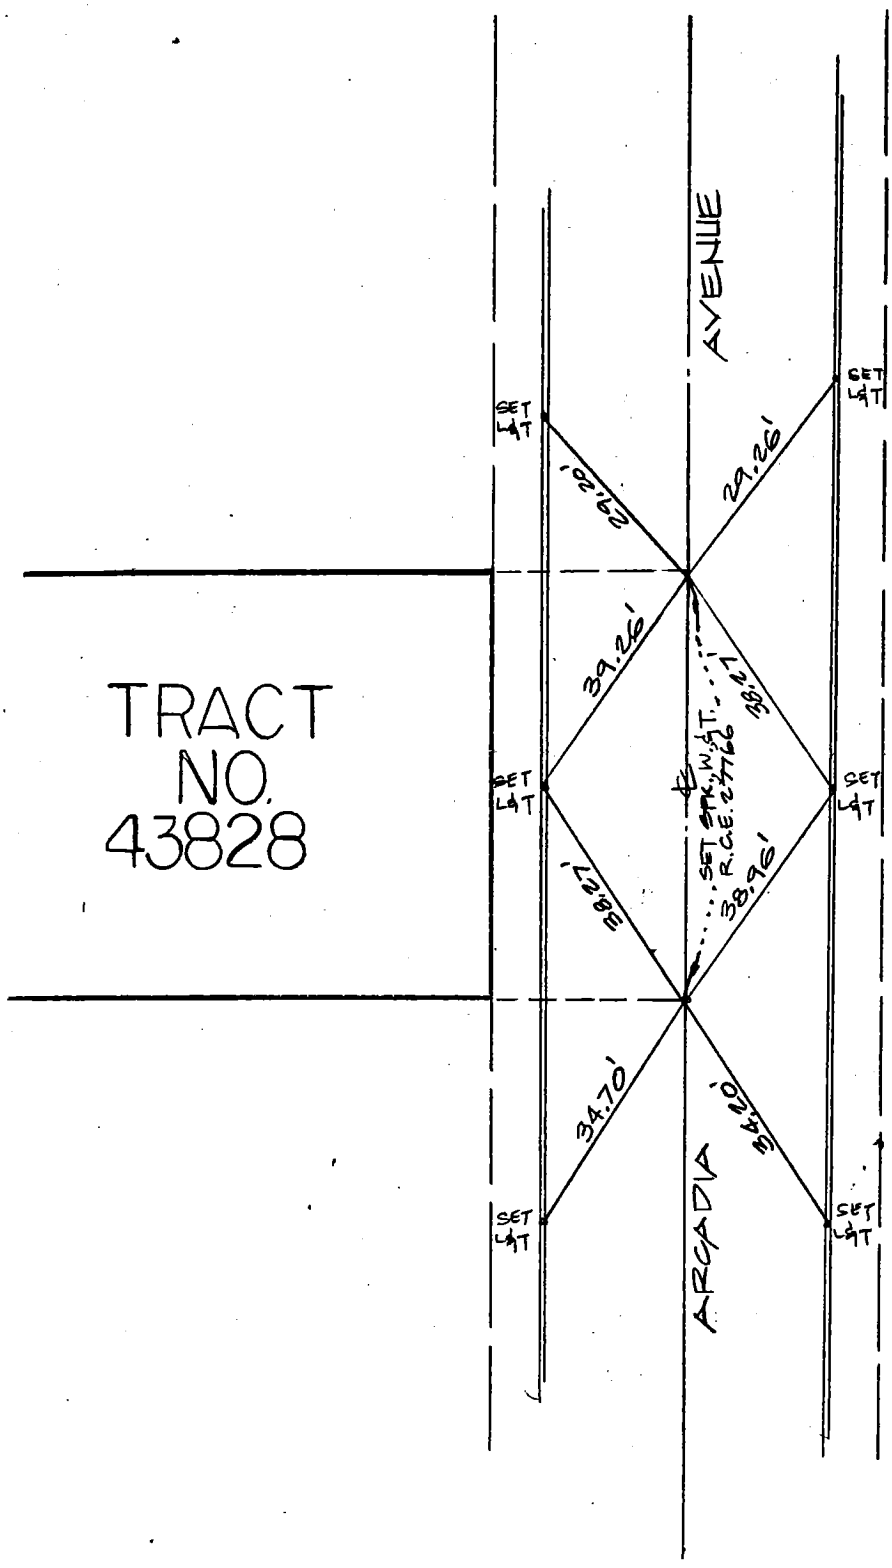

95

CO ENG FB 3677-95

SURVEY OF CENTERLINE TIES F. B. ____ PG. 1

SURVEY BY LANCO ENGINEERING TR. No. 41040

DATE AUGUST 1, 1985

ENGINEER: CLARK M. LEONARD R.C.E. 13167

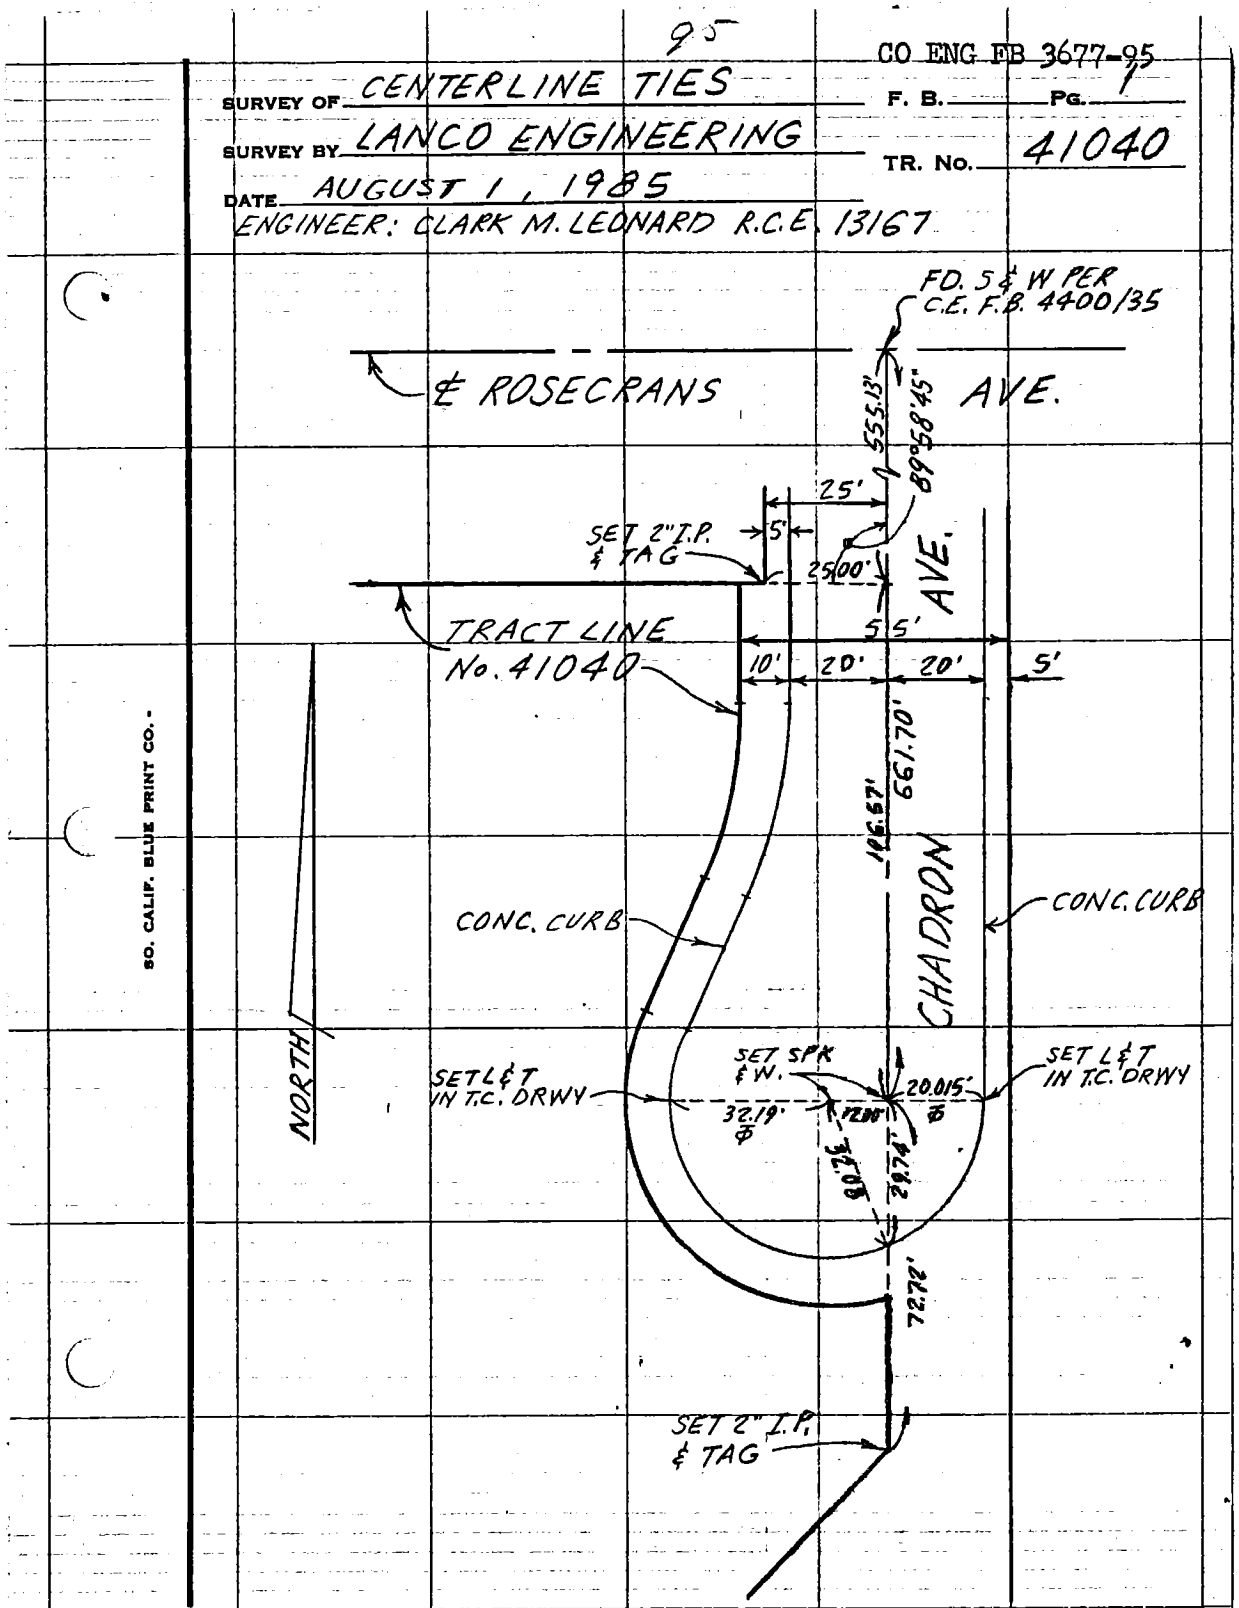

SO. CALIF. BLUE PRINT CO.

PAGE 1 OF 7

SURVEY OF ℄ TIES

SURVEY BY WESLEY E. LIND R.C.E. 16362 TR. No. 36209

DATE JULY 8, 1985

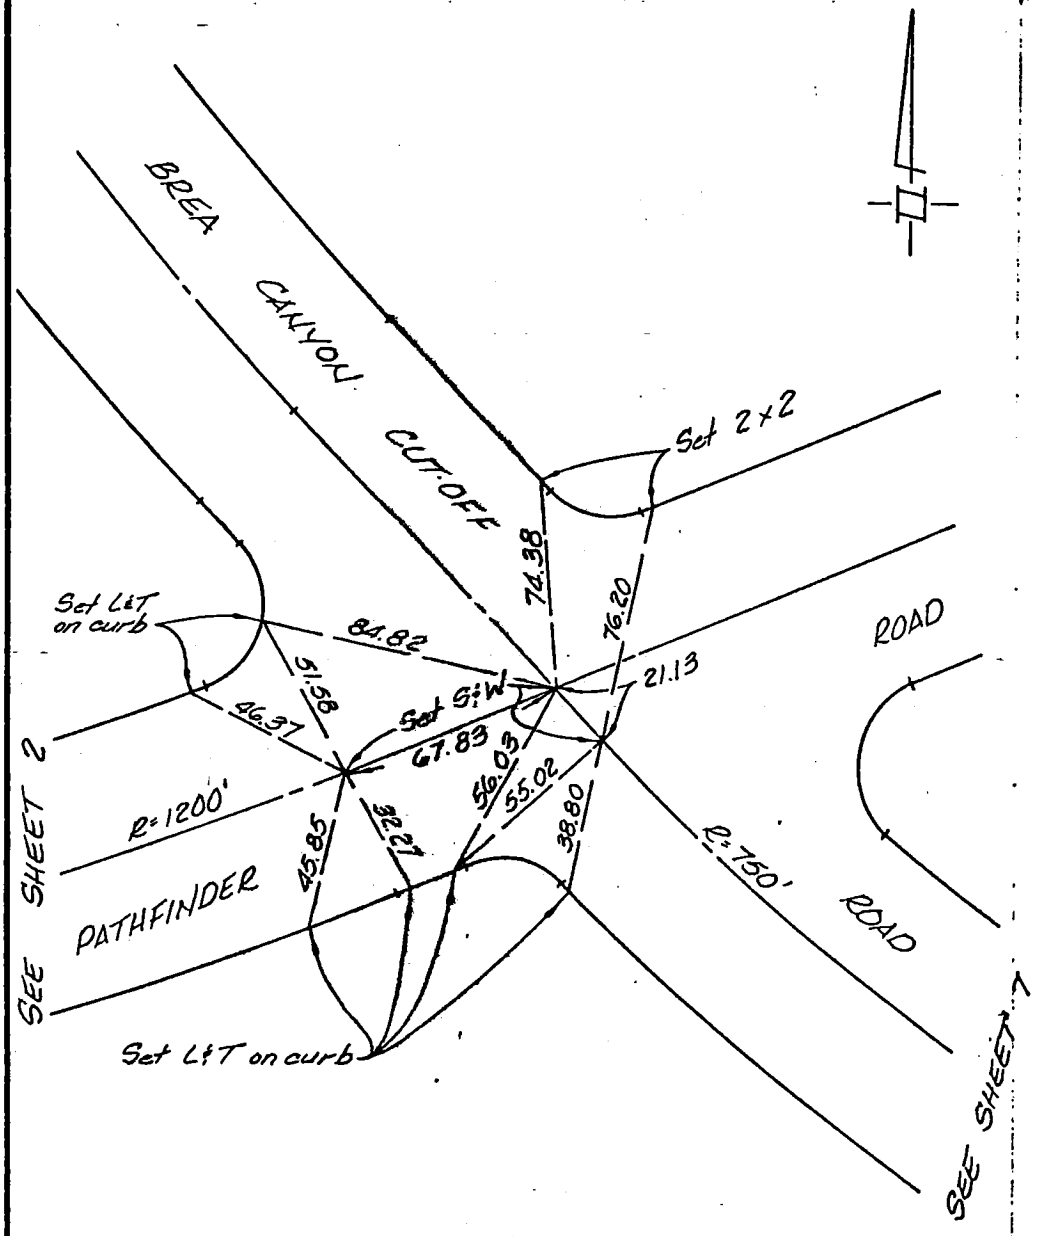

SO. CALIF. BLUE PRINT CO.

CO ENG FB 3677-97

SURVEY OF ℄ TIES

SURVEY BY WESLEY R. LIND R.C.E. 16362

DATE July 8, 1985

TR. No. 36209

SEE SHEET 3

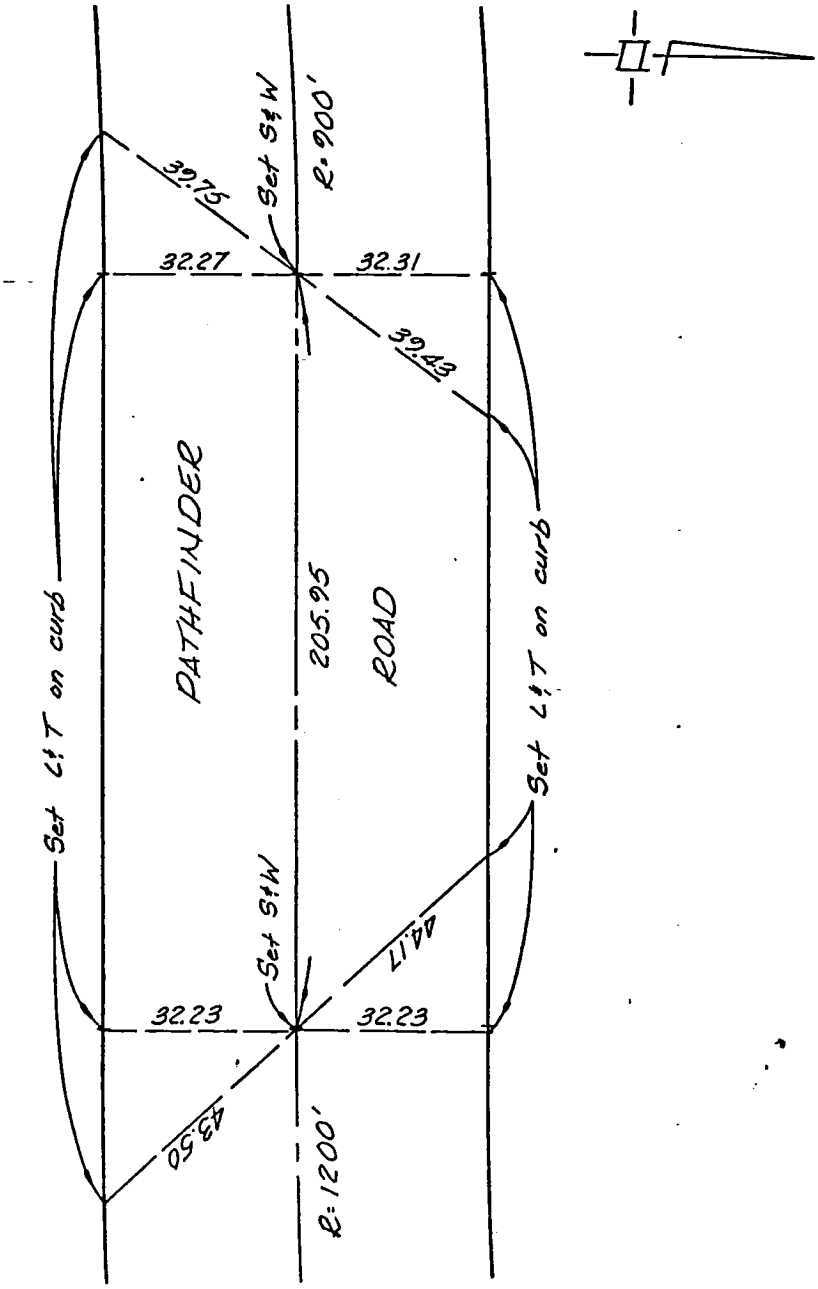

SEE SHEET 1

SO. CALIF. BLUE PRINT CO.

PAGE 3 OF 7

SURVEY OF ℄ TIES

SURVEY BY WESLEY R. LIND R.C.E. 16362 TR. No. 36209

DATE JULY 8, 1985

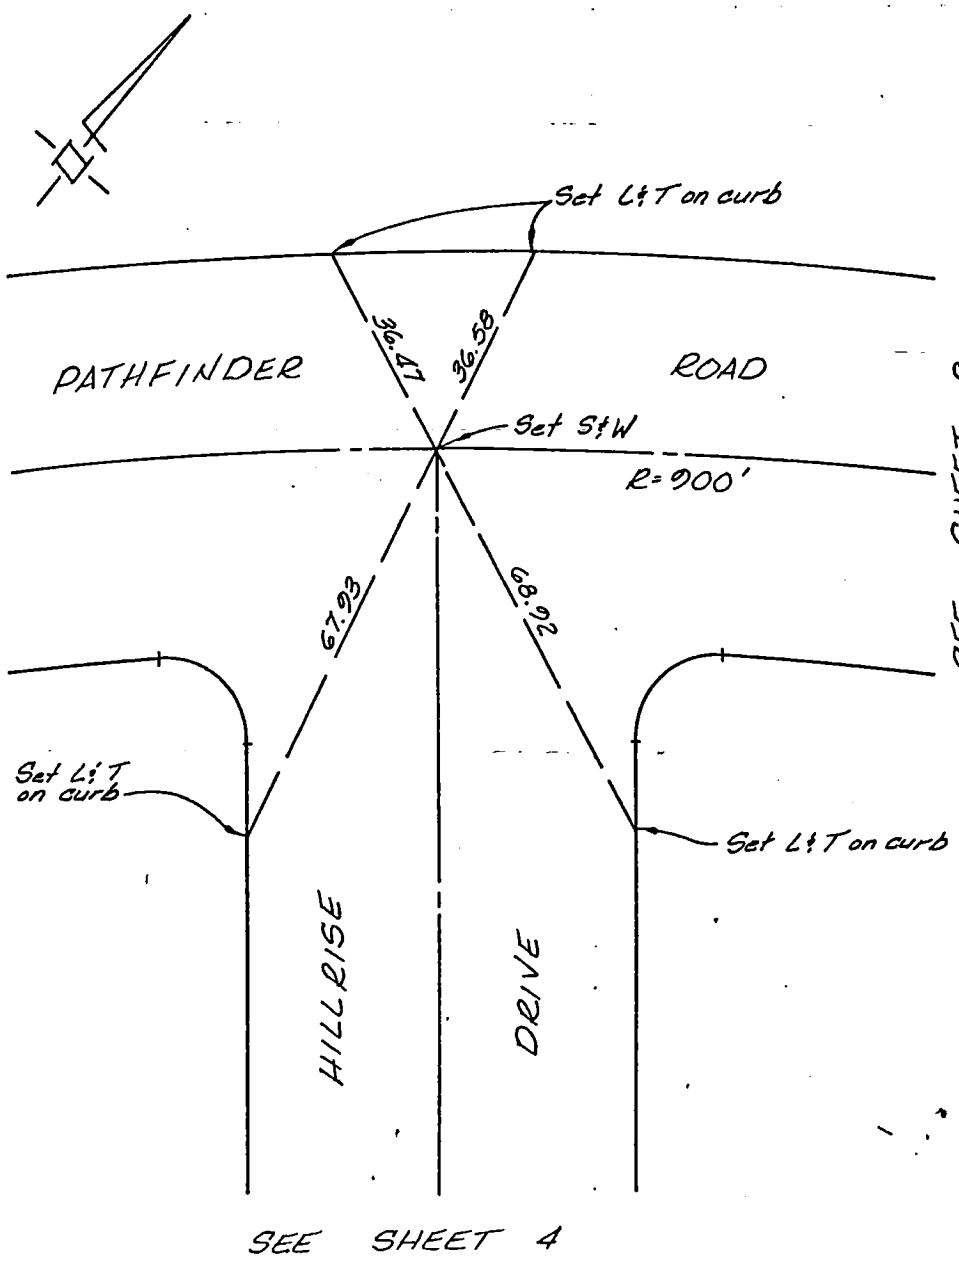

SO. CALIF. BLUE PRINT CO.

CO ENG FB 3677-99

SURVEY OF ℄ TIES PAGE 4 OF 7

SURVEY BY WESLEY R. LIND R.C.E. 16362 TR. No. 36209

DATE JULY 8, 1985

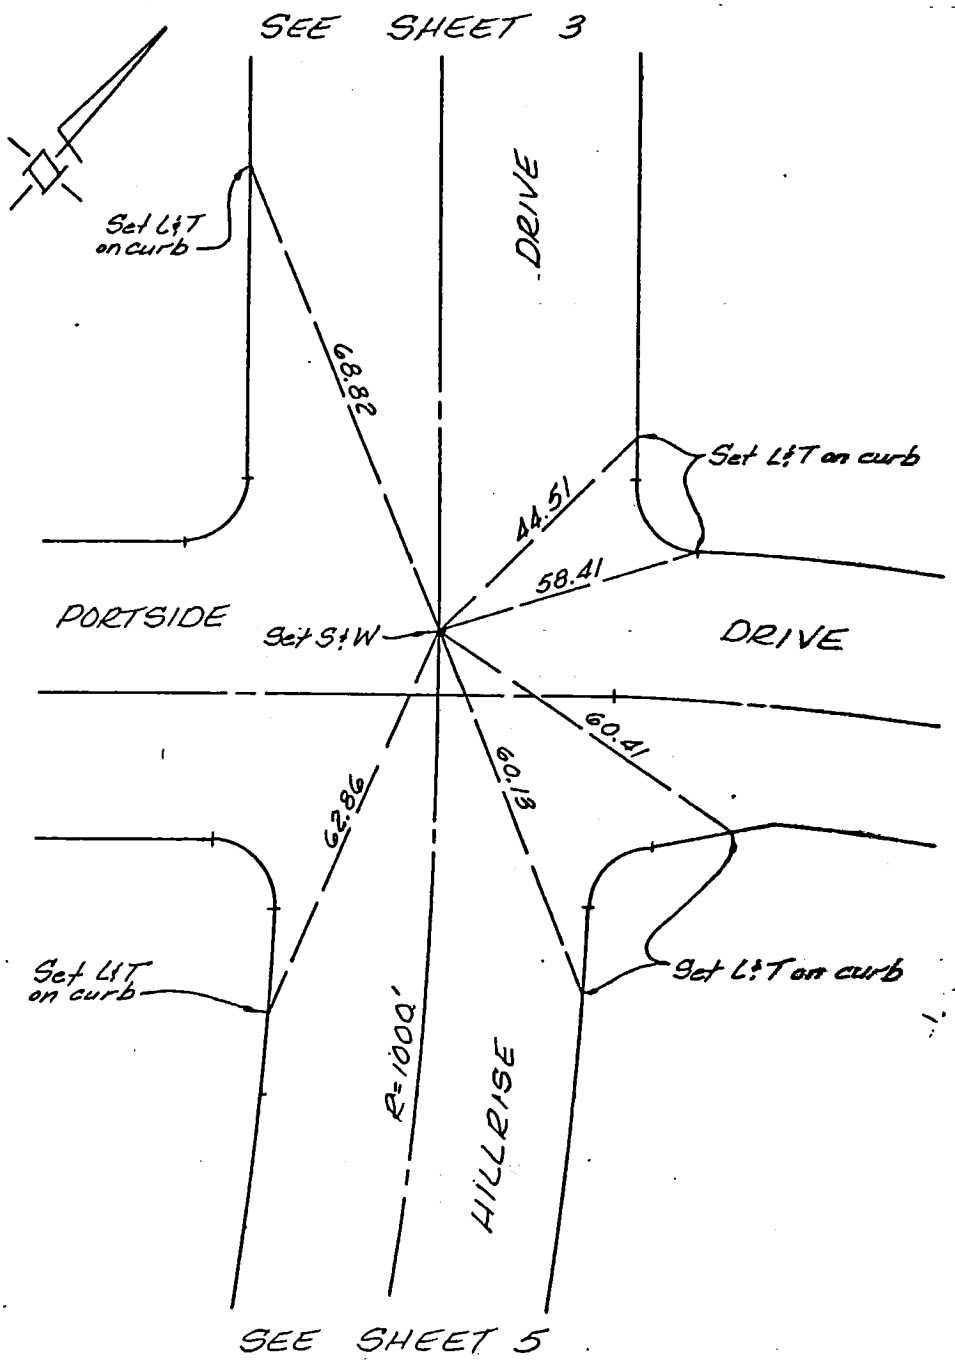

SO. CALIF. BLUE PRINT CO.

CO ENG FB 3677-100

SURVEY OF ℄ TIES

SURVEY BY WESLEY R. LIND R.C.E. 16362 TR. No. 36209

DATE JULY 8, 1985

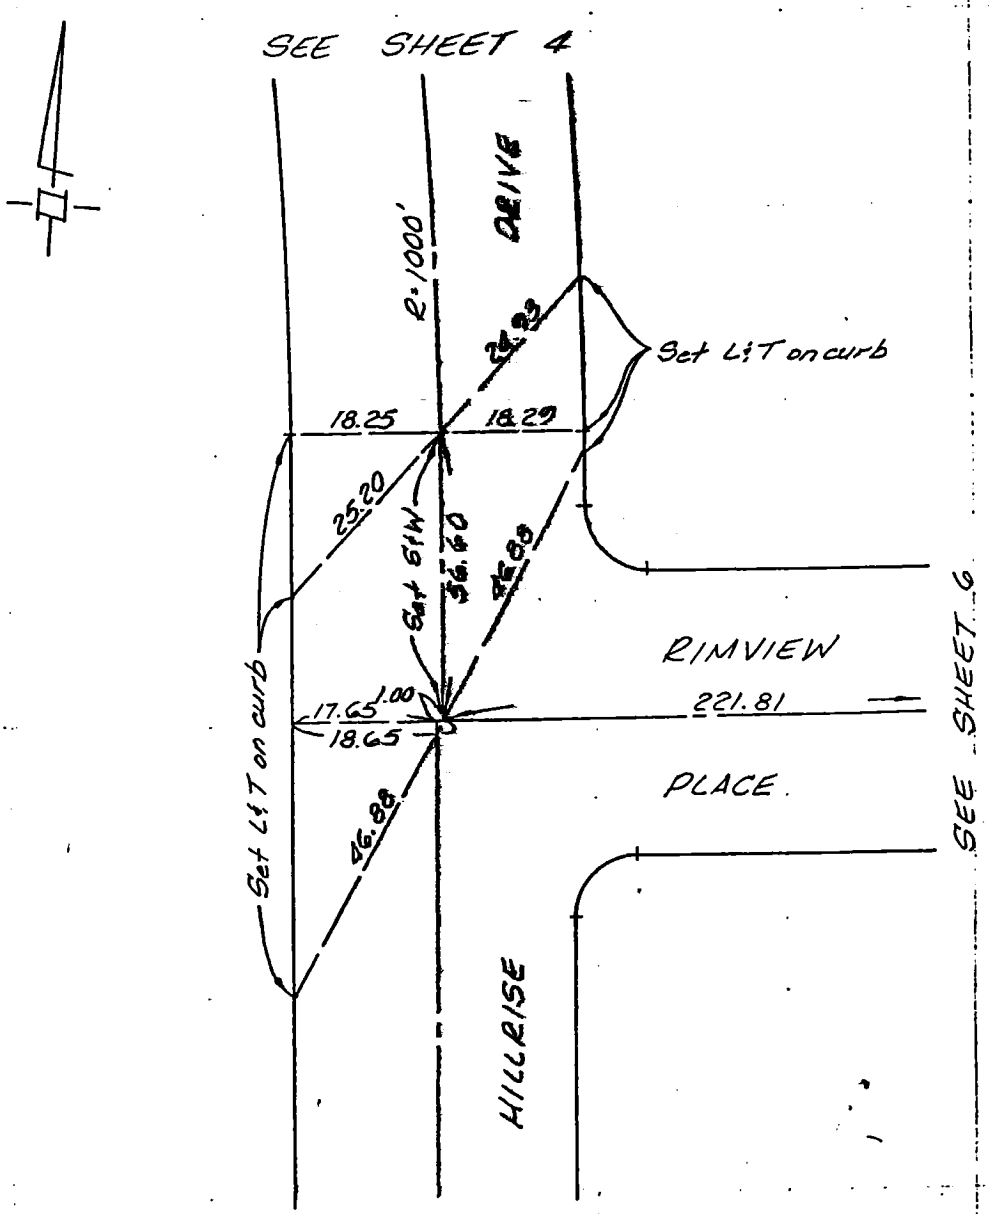

SO. CALIF. BLUE PRINT CO.

PAGE 6 OF 7

SURVEY OF ℄ TIES

SURVEY BY WESLEY R. LIND R.C.E. 16362

TR. No. 36209

DATE JULY 8, 1985

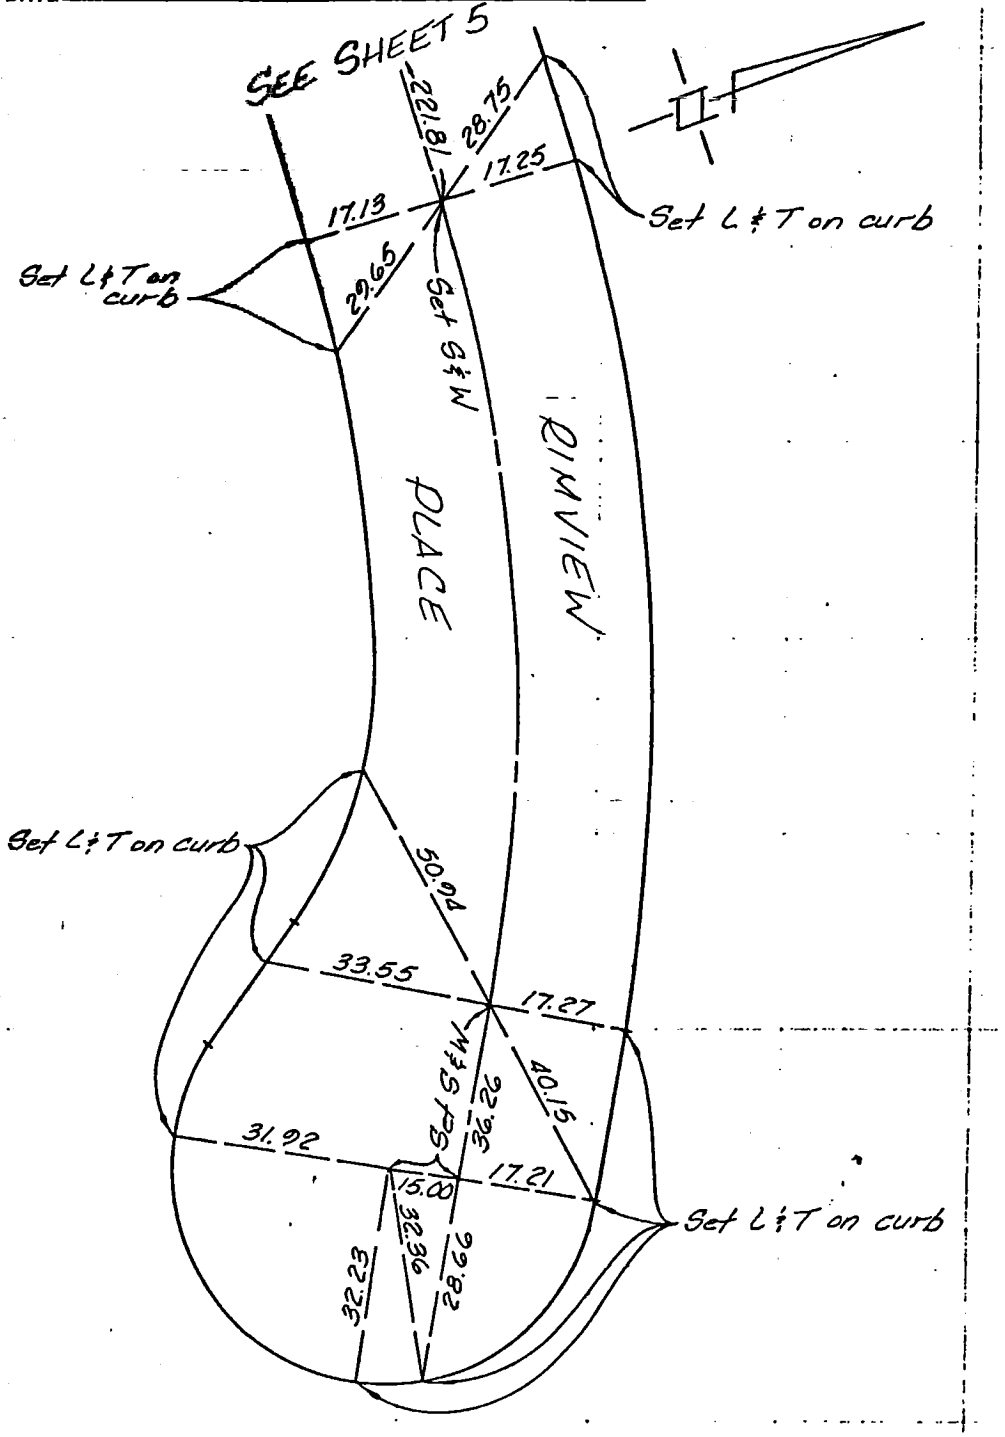

SO. CALIF. BLUE PRINT CO.

CO ENG FB 3677-102

SURVEY OF ℄ TIES

SURVEY BY WESLEY R. LIND R.C.E. 16362

DATE JULY 8, 1985

TR. No. 36209

SO. CALIF. BLUE PRINT CO.

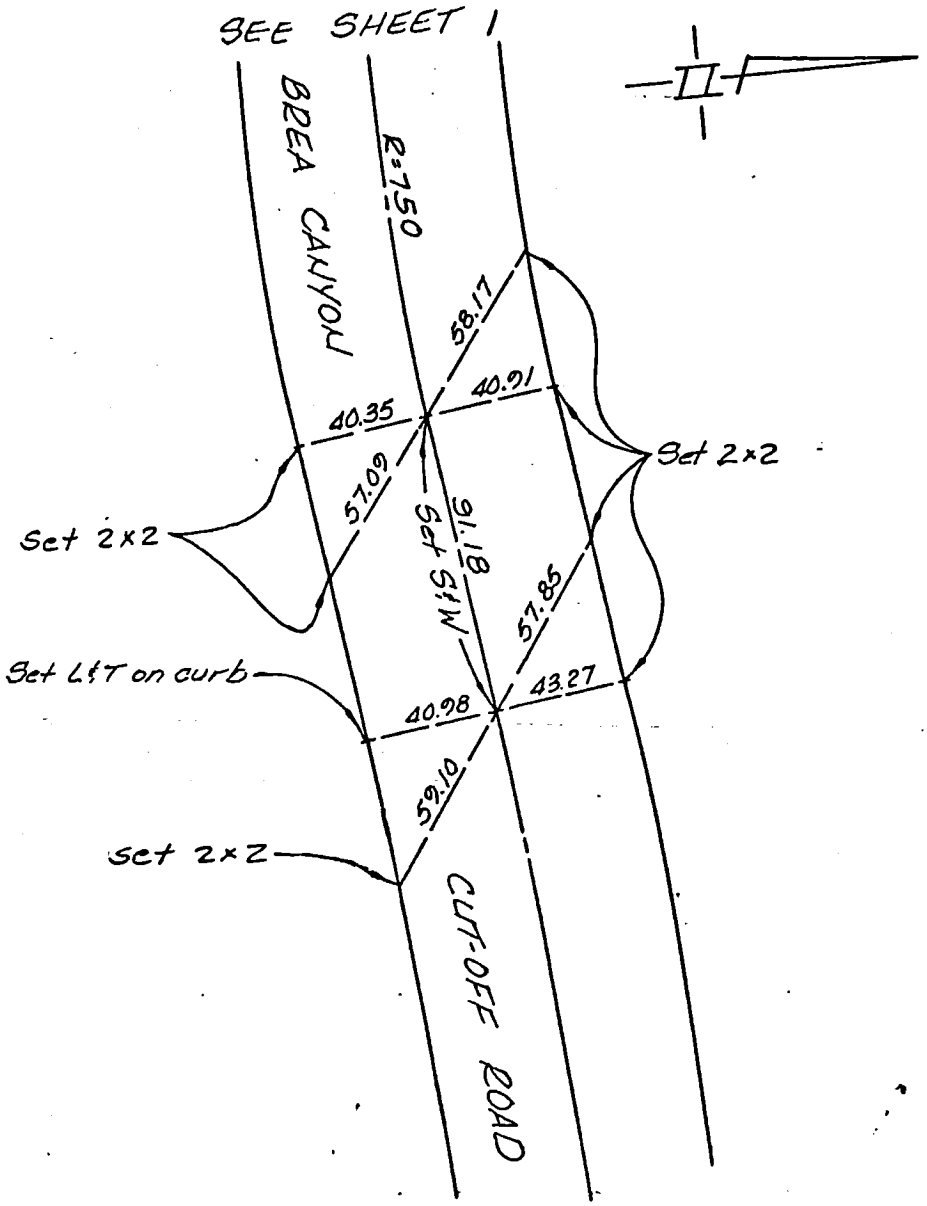

SURVEY OF ℄ TIES

SURVEY BY WESLEY R. LIND R.C.E. 16362

TR. NO. 33256

DATE JULY 10, 1985

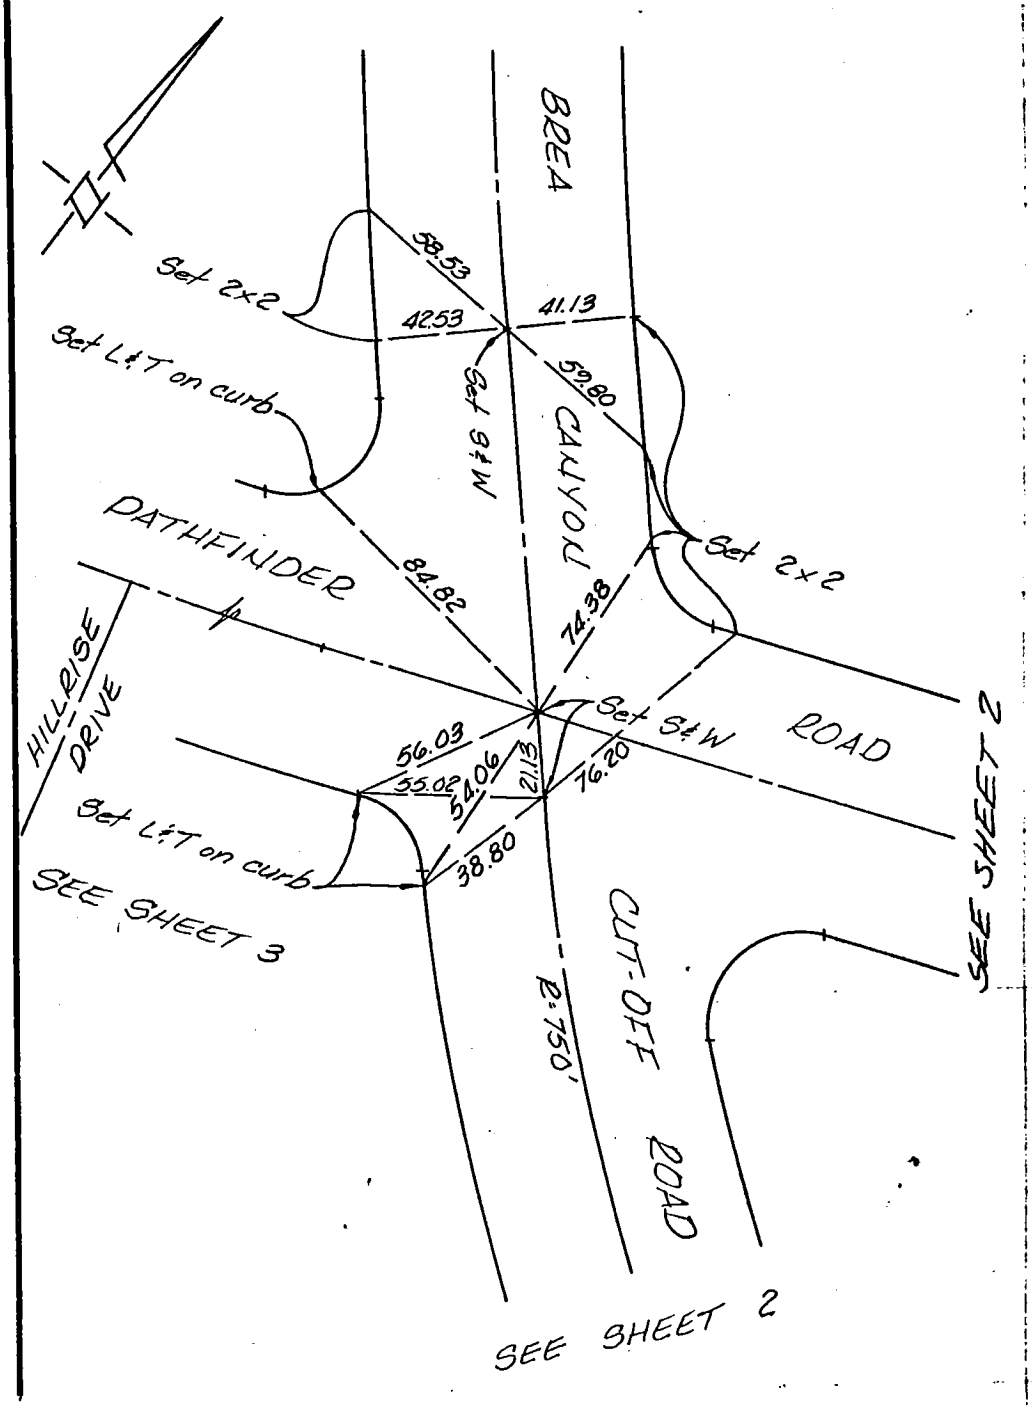

SO. CALIF. BLUE PRINT CO.

CO ENG FB 3677-104

SURVEY OF & TIES

SURVEY BY WESLEY R. CLIND RCE 16362

DATE JULY 10, 1985

TR. No. 33256

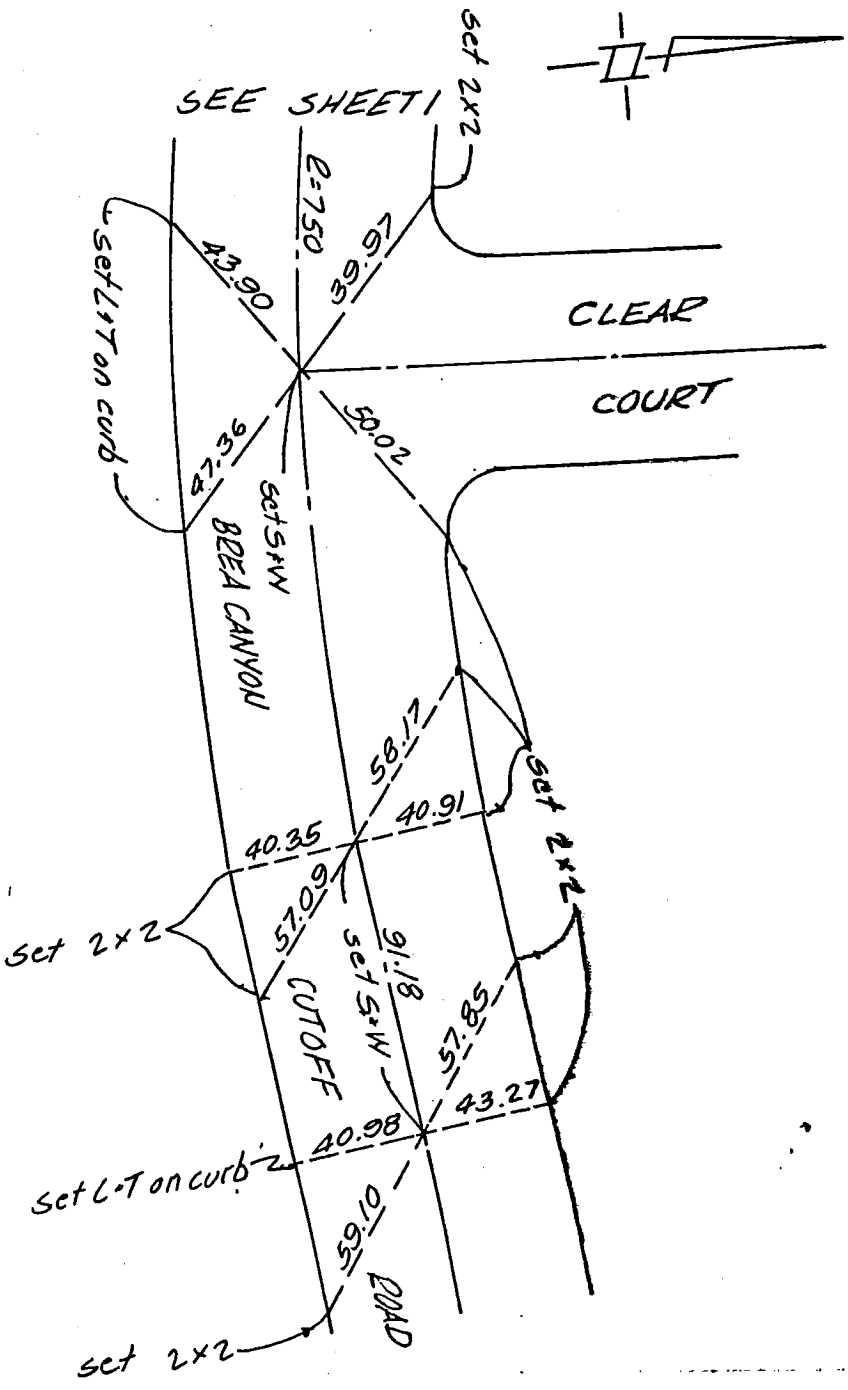

SO. CALIF. BLUE PRINT CO.

SURVEY OF ℄ TIES

SURVEY BY WESLEY R. LIND R.C.E. 16362 TR. No. 33256

DATE JULY 10, 1985

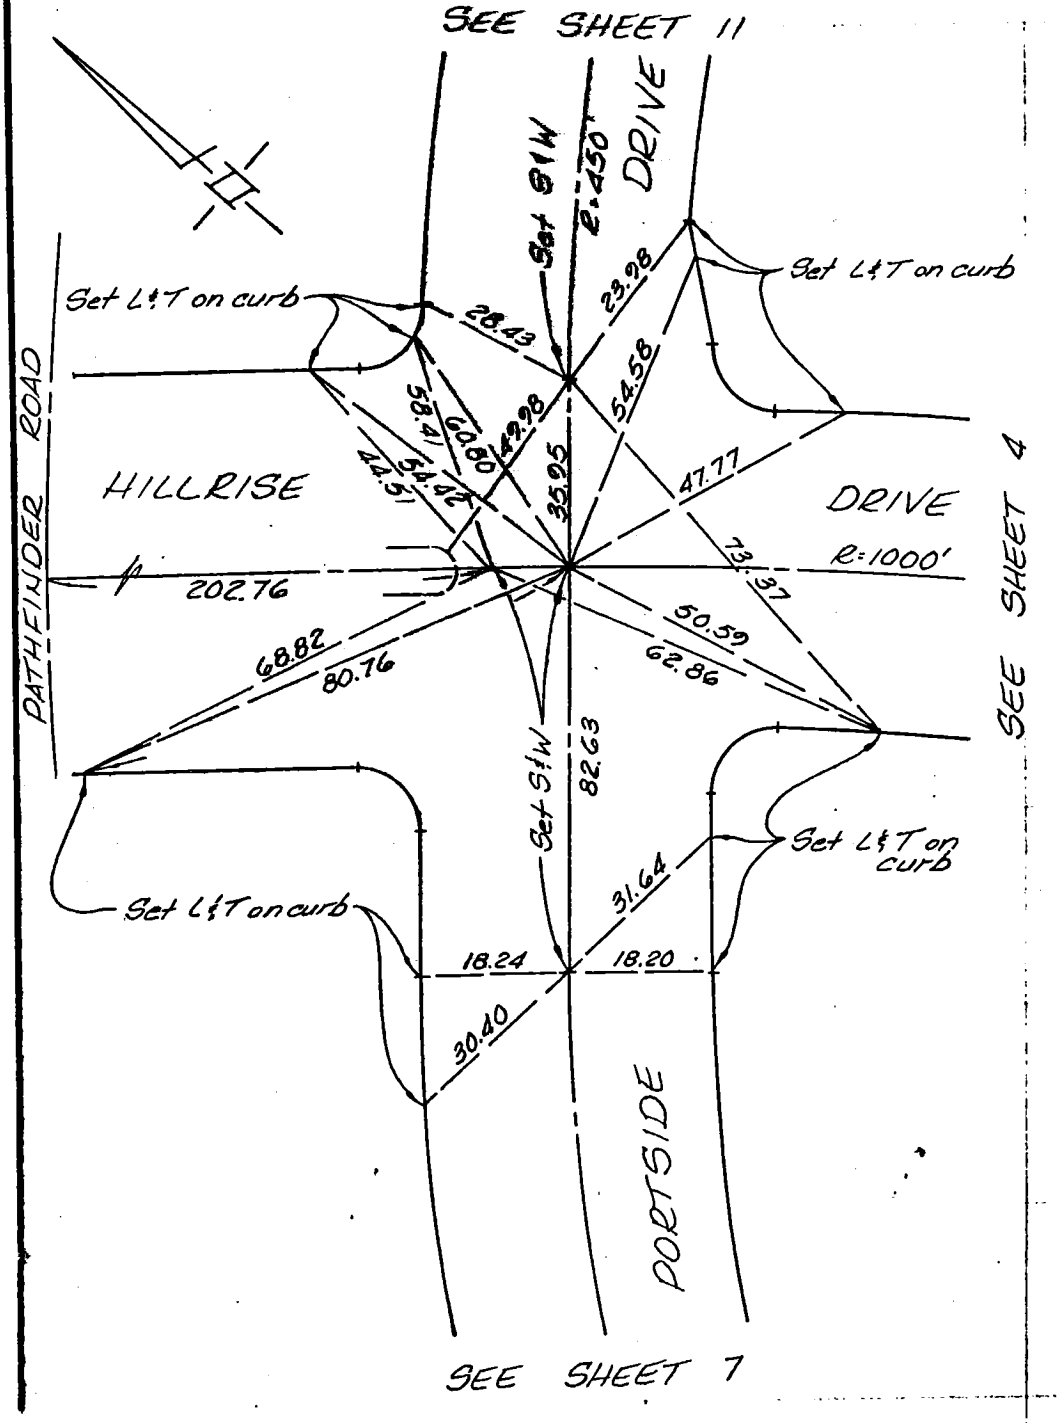

SO. CALIF. BLUE PRINT CO.

CO ENG FB 3677-106

PAGE 4 OF 21

SURVEY OF ℄ TIES

SURVEY BY WESLEY R. LIND R.C.E. 16362

TR. No. 33256

DATE JULY 10, 1985

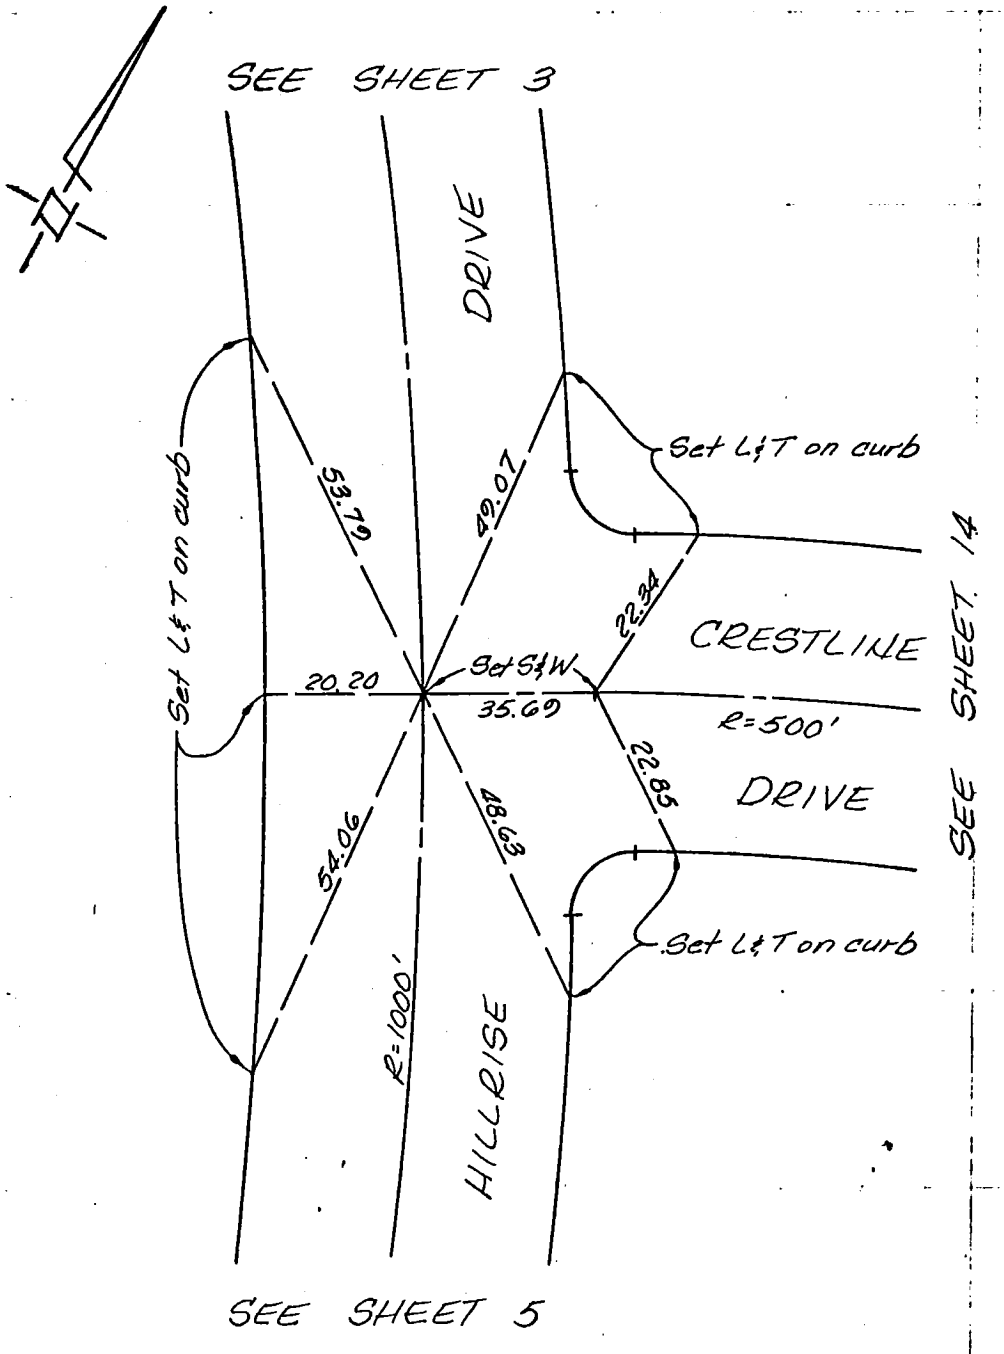

SO. CALIF. BLUE PRINT CO.

PAGE 5 OF 21

SURVEY OF ℄ TIES

SURVEY BY WESLEY R. LIND R.C.E. 16362

TR. No. 33256

DATE JULY 10, 1985

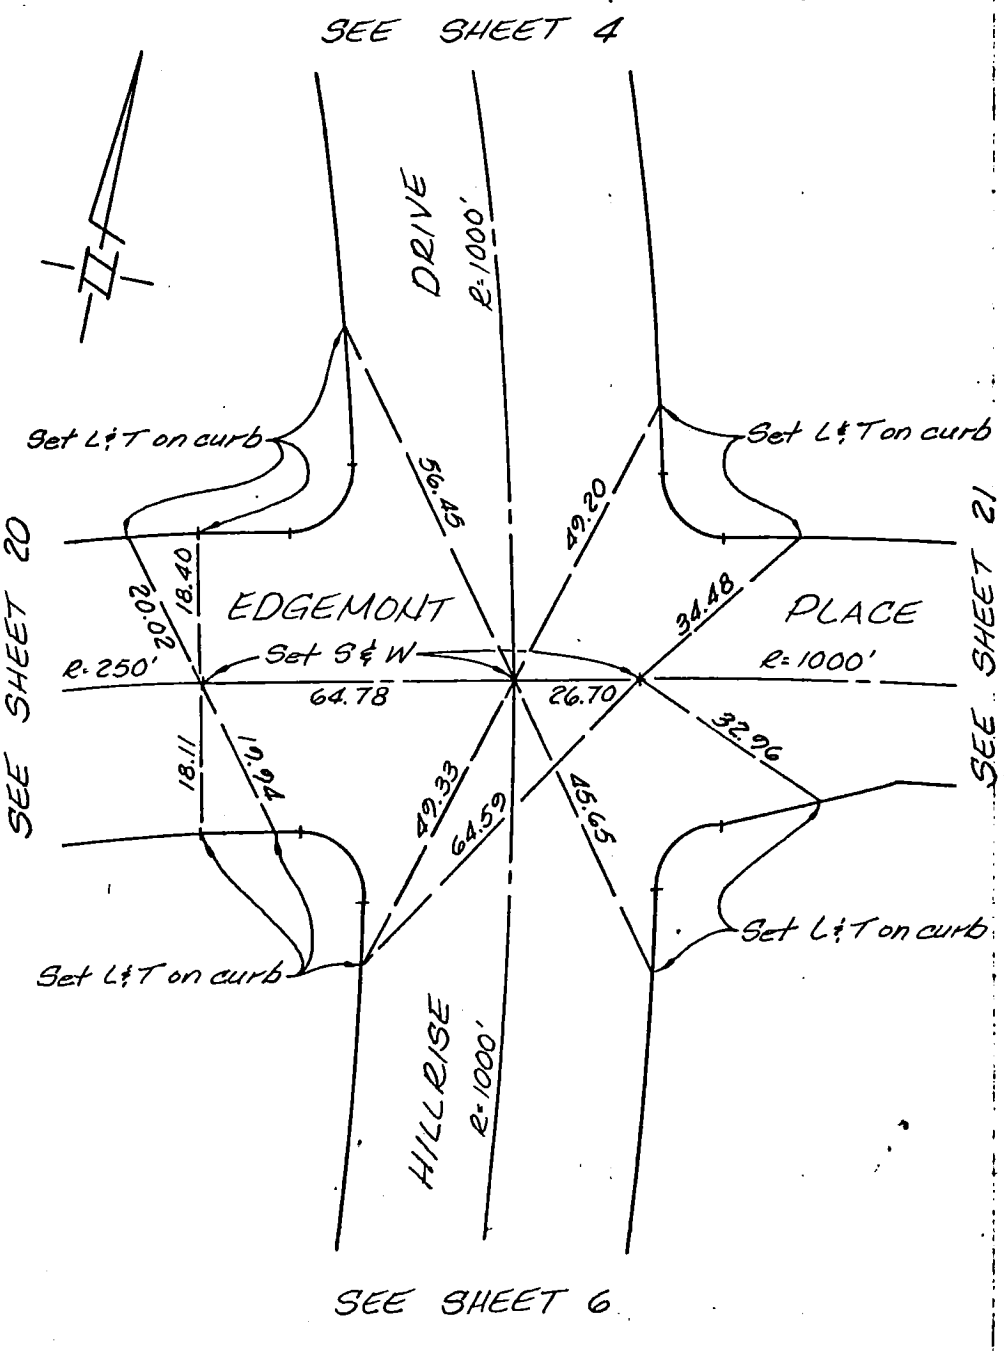

SO. CALIF. BLUE PRINT CO.

CO ENG FB 3677-108

SURVEY OF ℄ TIES

SURVEY BY WESLEY R. LIND R.C.E. 16362

TR. No. 33256

DATE JULY 10, 1985

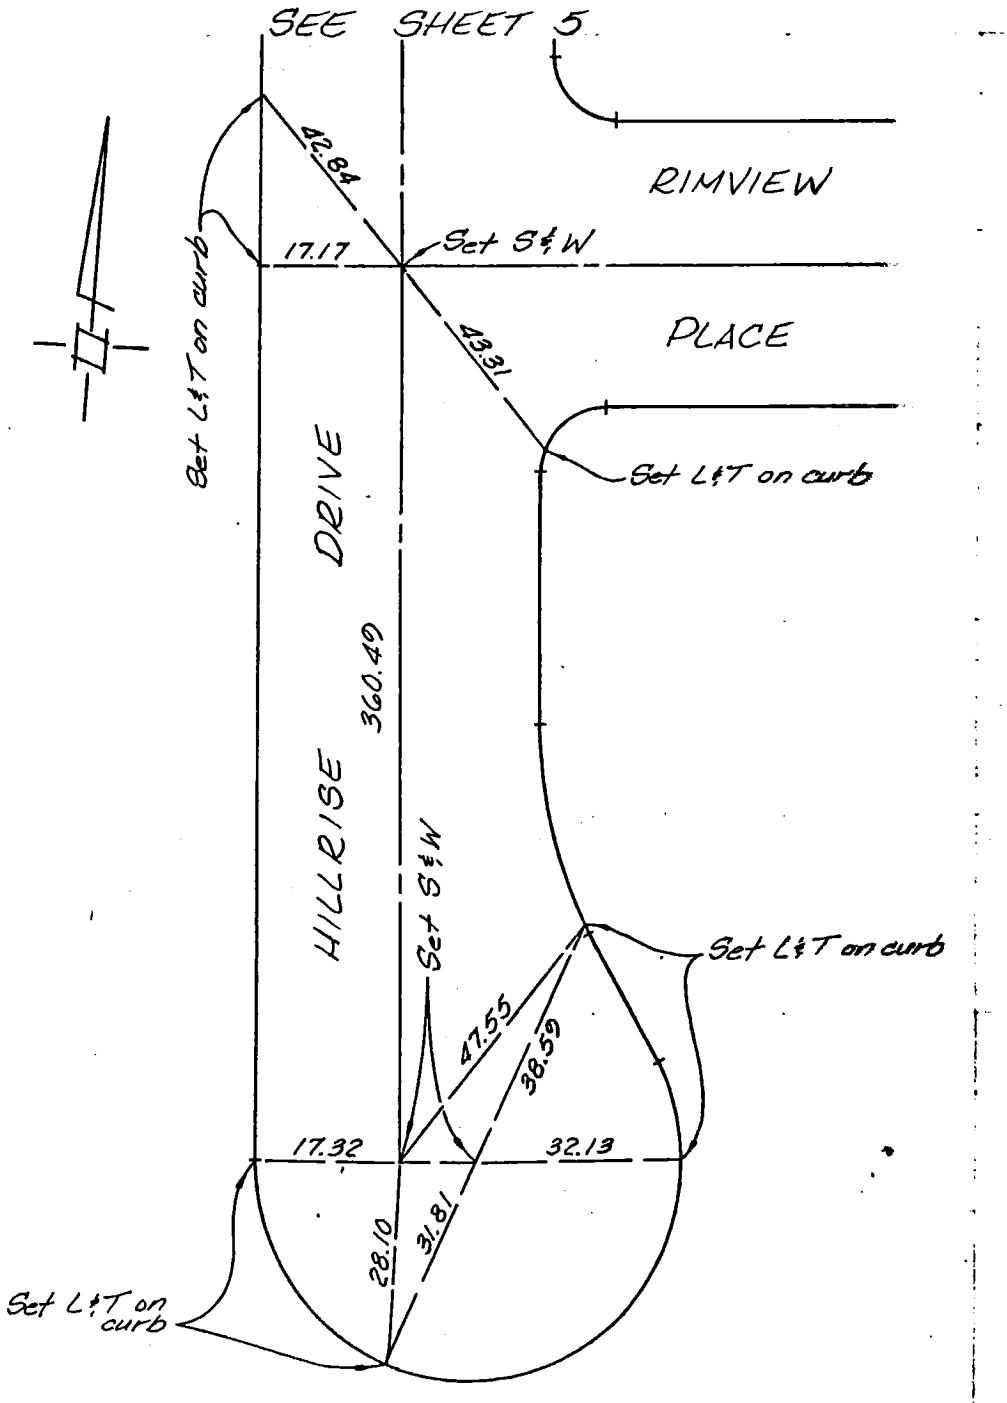

SO. CALIF. BLUE PRINT CO.

SURVEY OF ℄ TIES

SURVEY BY WESLEY R. LIND R.C.E. 16362

TR. No. 33256

DATE JULY 10, 1985

SEE SHEET 3

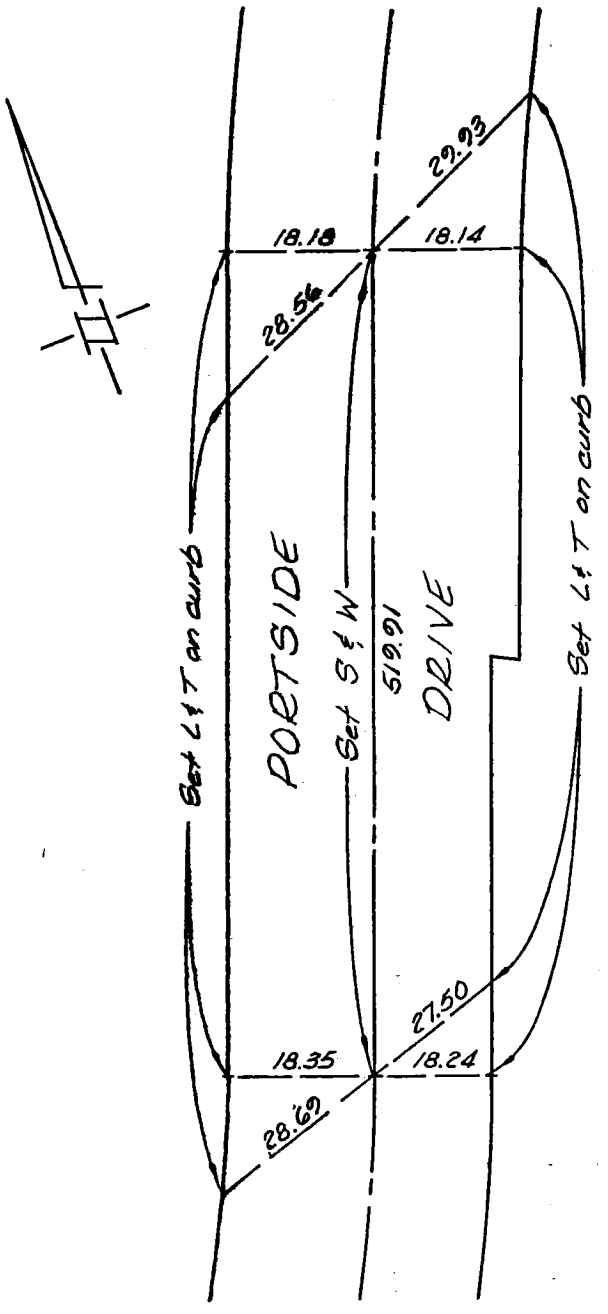

SEE SHEET 8

SO. CALIF. BLUE PRINT CO.

CO ENG FB 3677-110

SURVEY OF ℄ TIES

SURVEY BY WESLEY R. LIND R.C.E. 16362

DATE JULY 10, 1985

TR. No. 33256

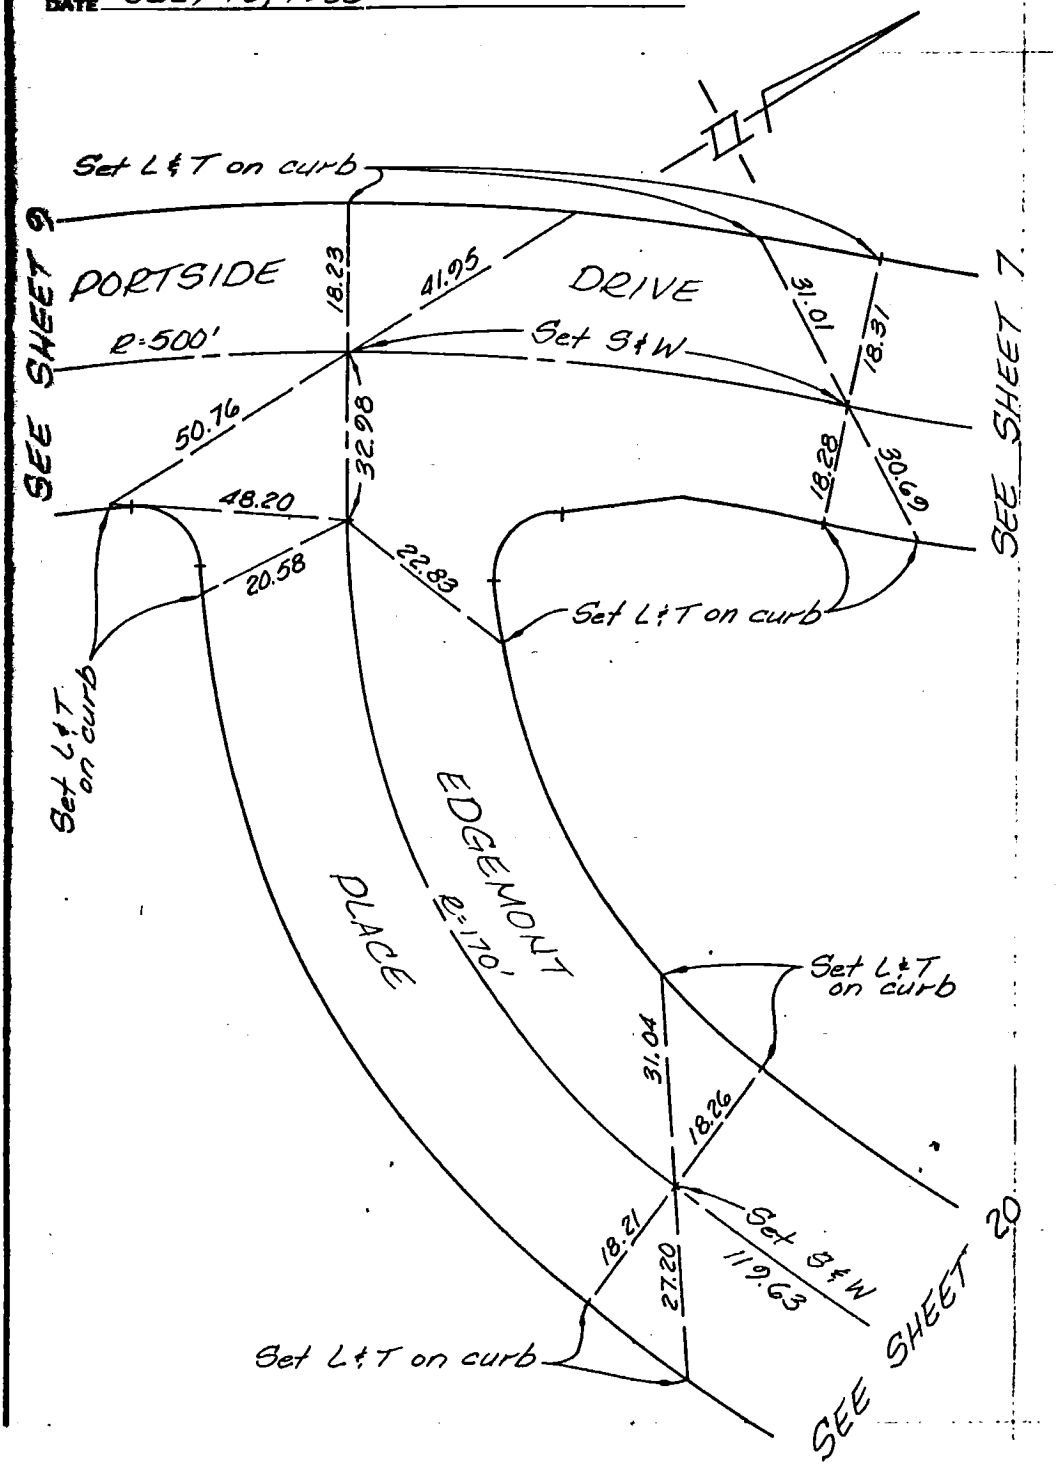

SO. CALIF. BLUE PRINT CO.

PAGE 9 OF 21

SURVEY OF ℄ TIES

SURVEY BY WESLEY R. LIND R.C.E. 16362

TR. No. 33256

DATE JULY 10, 1985

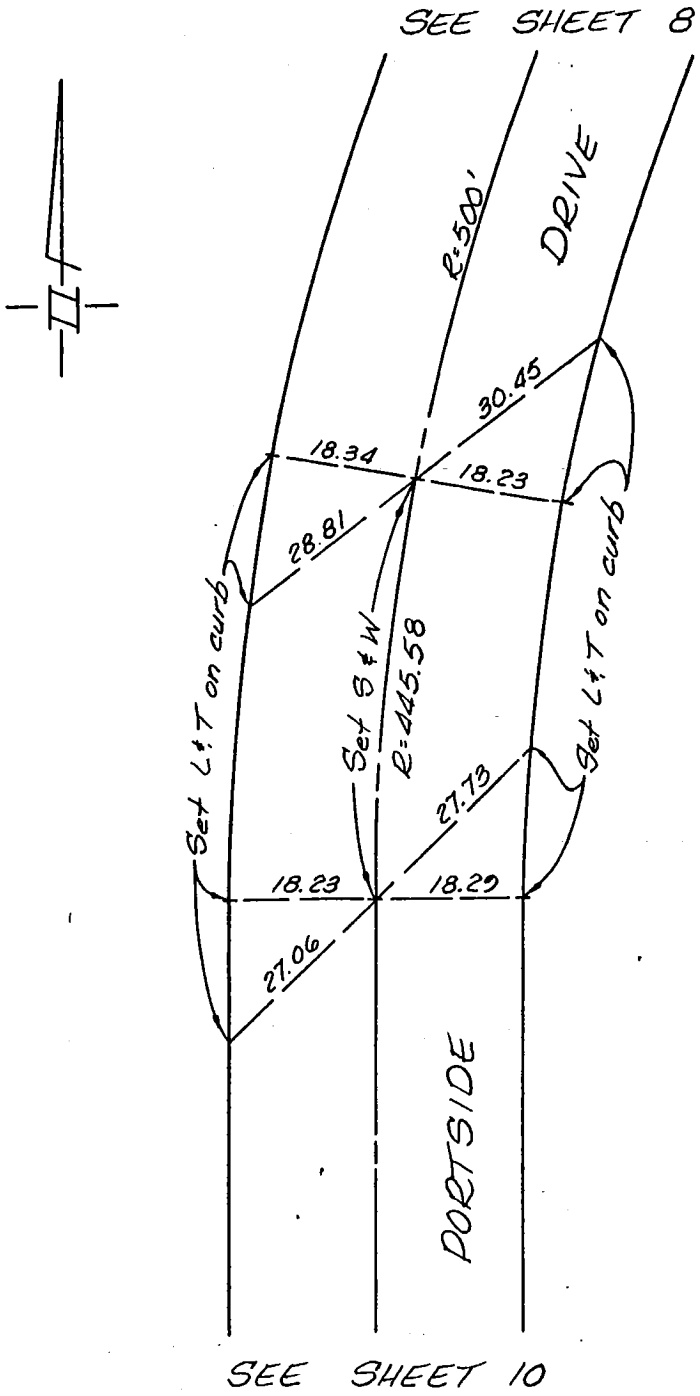

SO. CALIF. BLUE PRINT CO.

CO ENG FB 3677-112

SURVEY OF ℄ TIES

PAGE 10 OF 21

SURVEY BY WESLEY R. LIND R.C.E. 16362

TR. No. 33256

DATE JULY 10, 1985

SEE SHEET 9

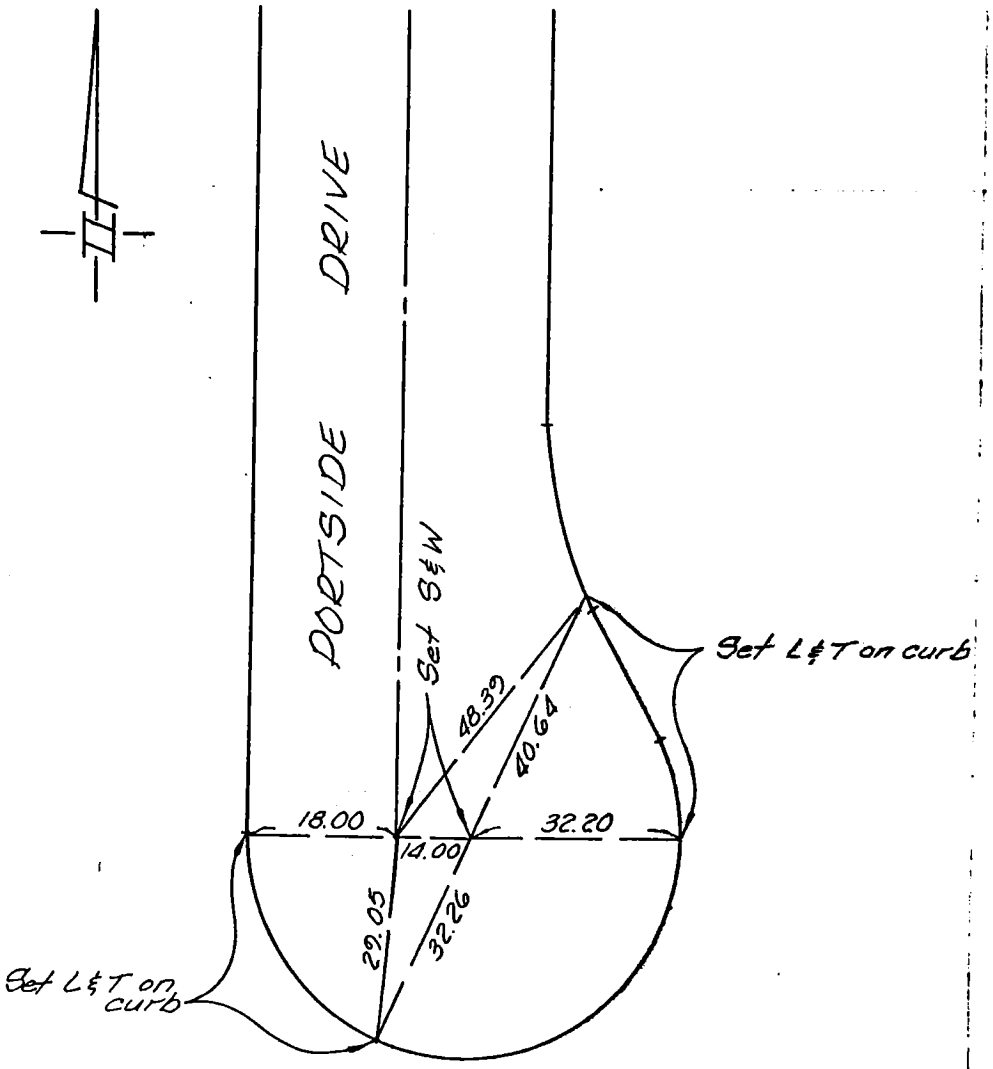

SO. CALIF. BLUE PRINT CO.

CO ENG FB 3677-113

SURVEY OF ℄ TIES

SURVEY BY WESLEY R. LIND R.C.E. 16362

TR. No. 33256

DATE JULY 10, 1985

SEE SHEET 3

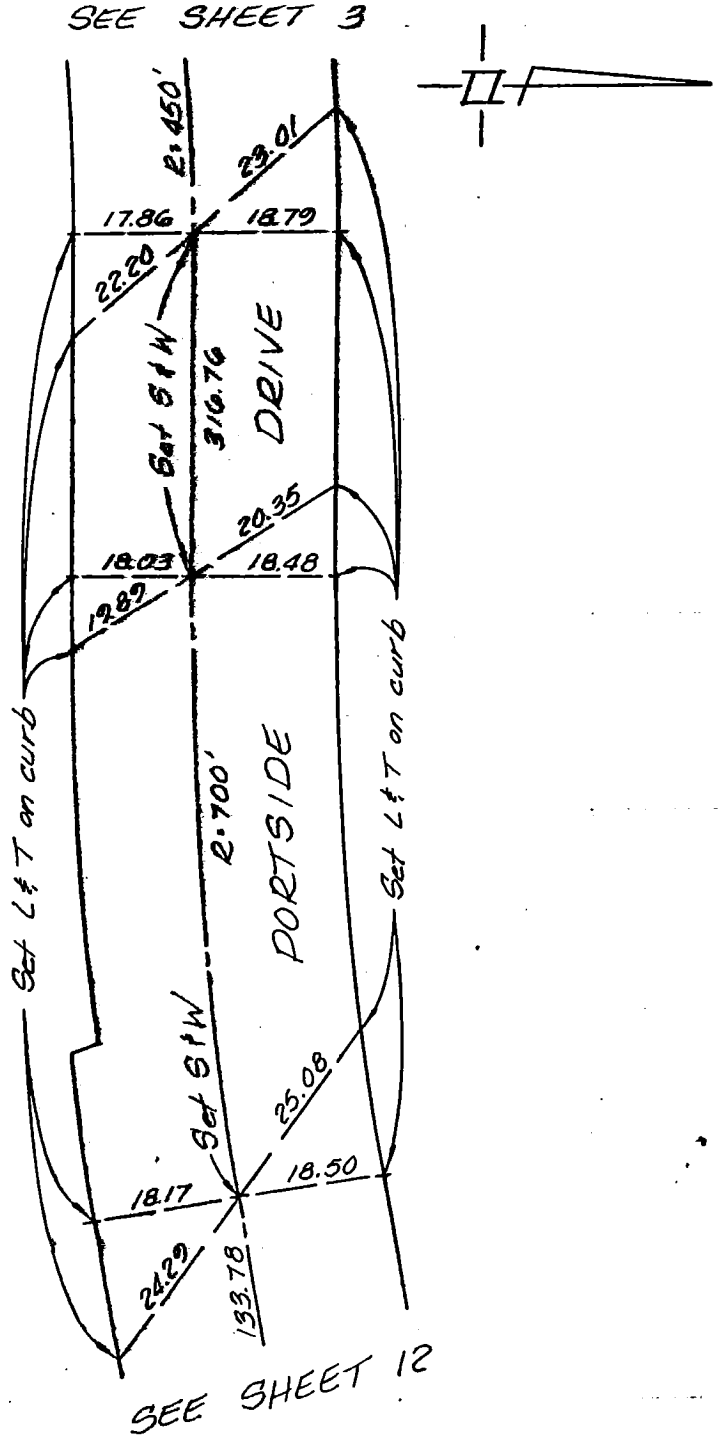

SEE SHEET 12

SO. CALIF. BLUE PRINT CO.

CO ENG FB 3677-114

SURVEY OF ℄ TIES

SURVEY BY WESLEY R. LIND R.C.E. 16362 TR. No. 33256

DATE JULY 10, 1985

SEE SHEET 11.

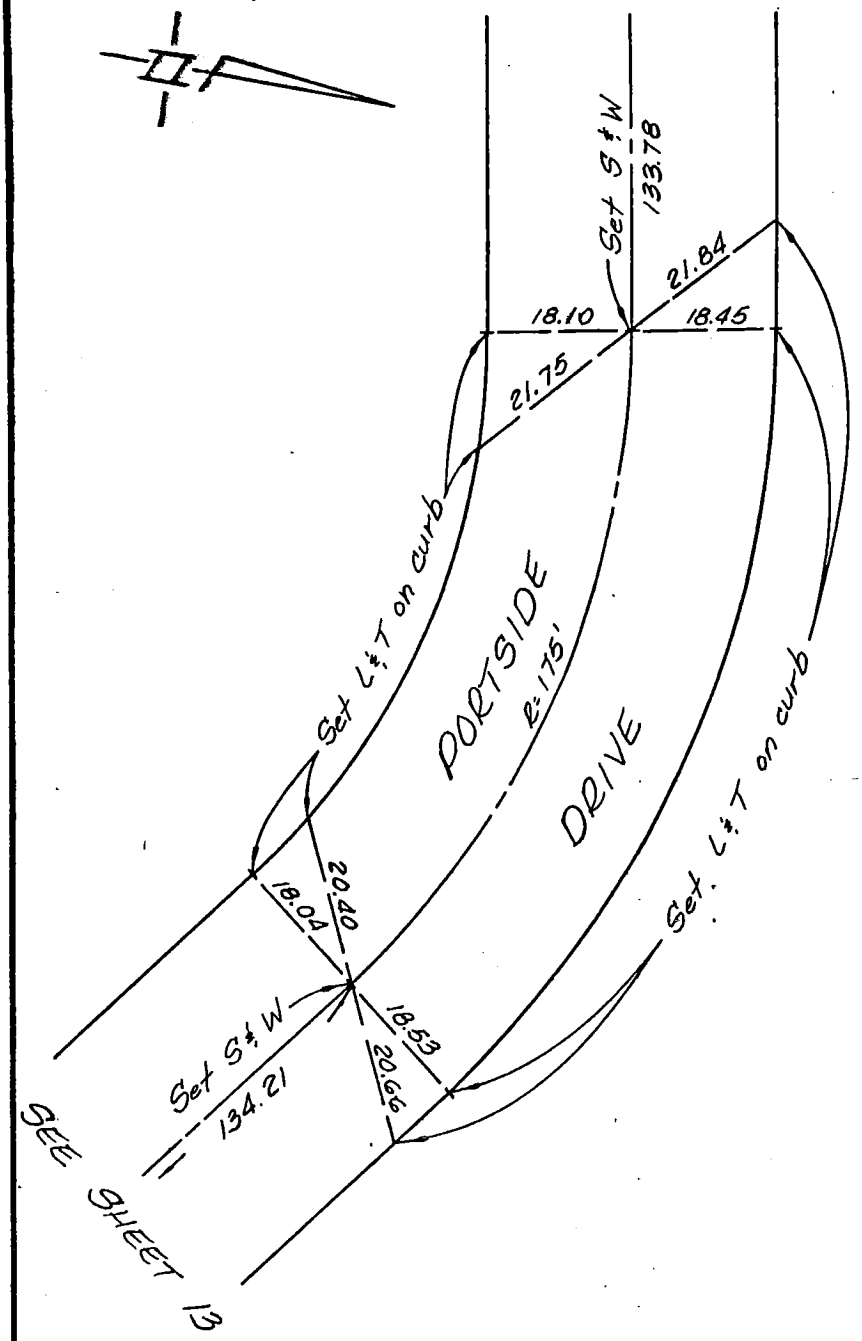

SO. CALIF. BLUE PRINT CO.

PAGE 13 OF 21

SURVEY OF ℄ TIES

SURVEY BY WESLEY R. LIND R.C.E. 16362 TR. No. 33256

DATE JULY 10, 1985

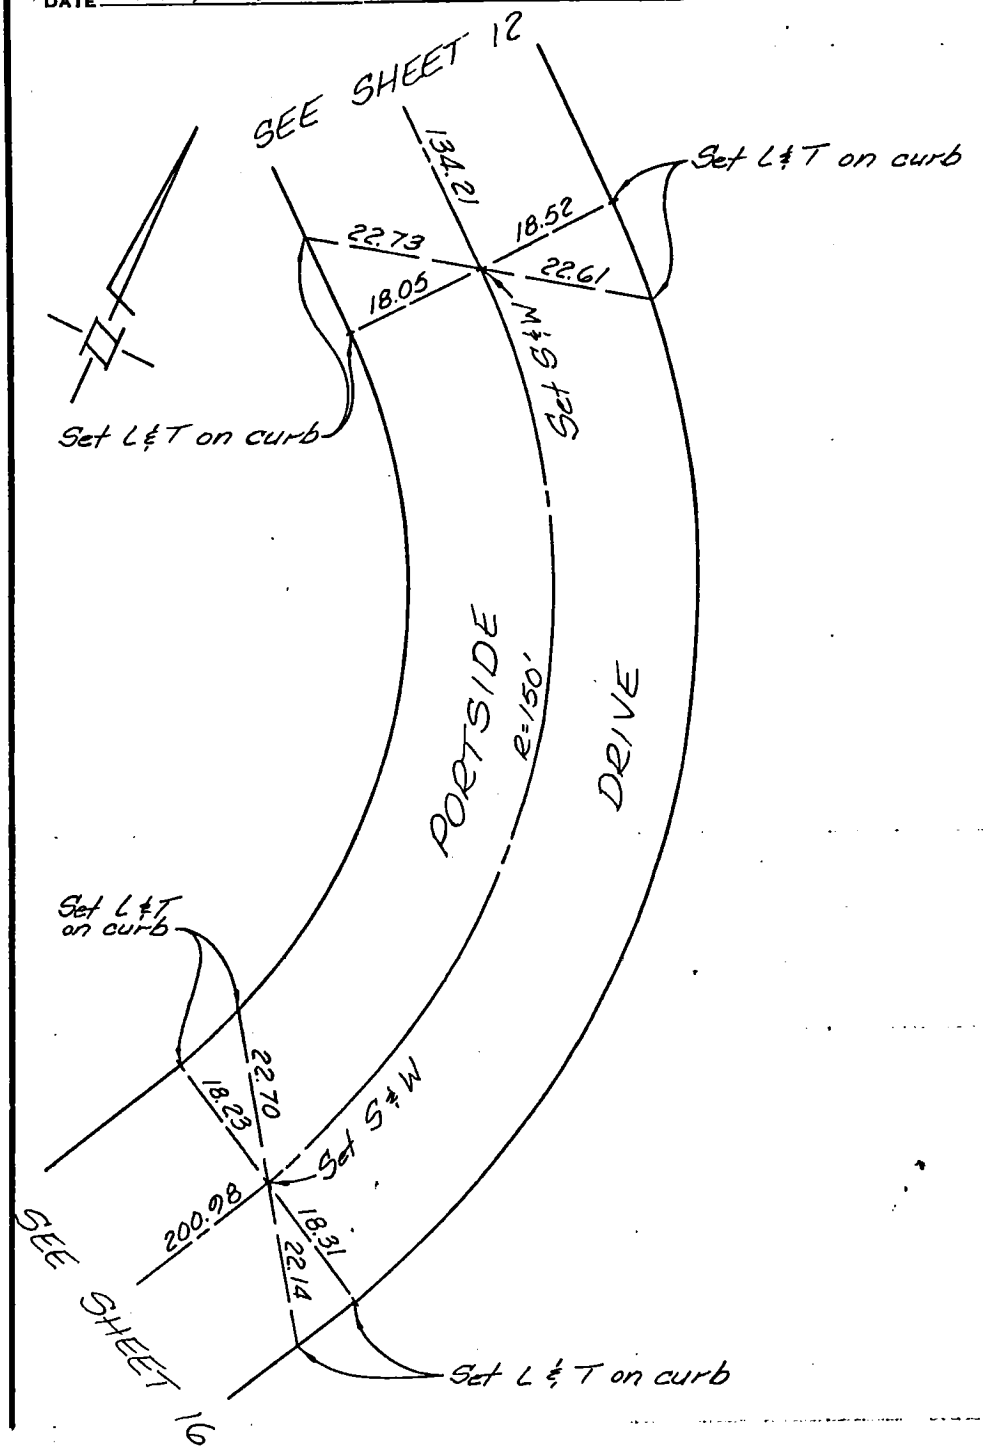

SO. CALIF. BLUE PRINT CO.

PAGE 14 OF 21

SURVEY OF ℄ TIES

SURVEY BY WESLEY R. LIND R.C.E. 16362

TR. No. 33256

DATE JULY 10, 1985

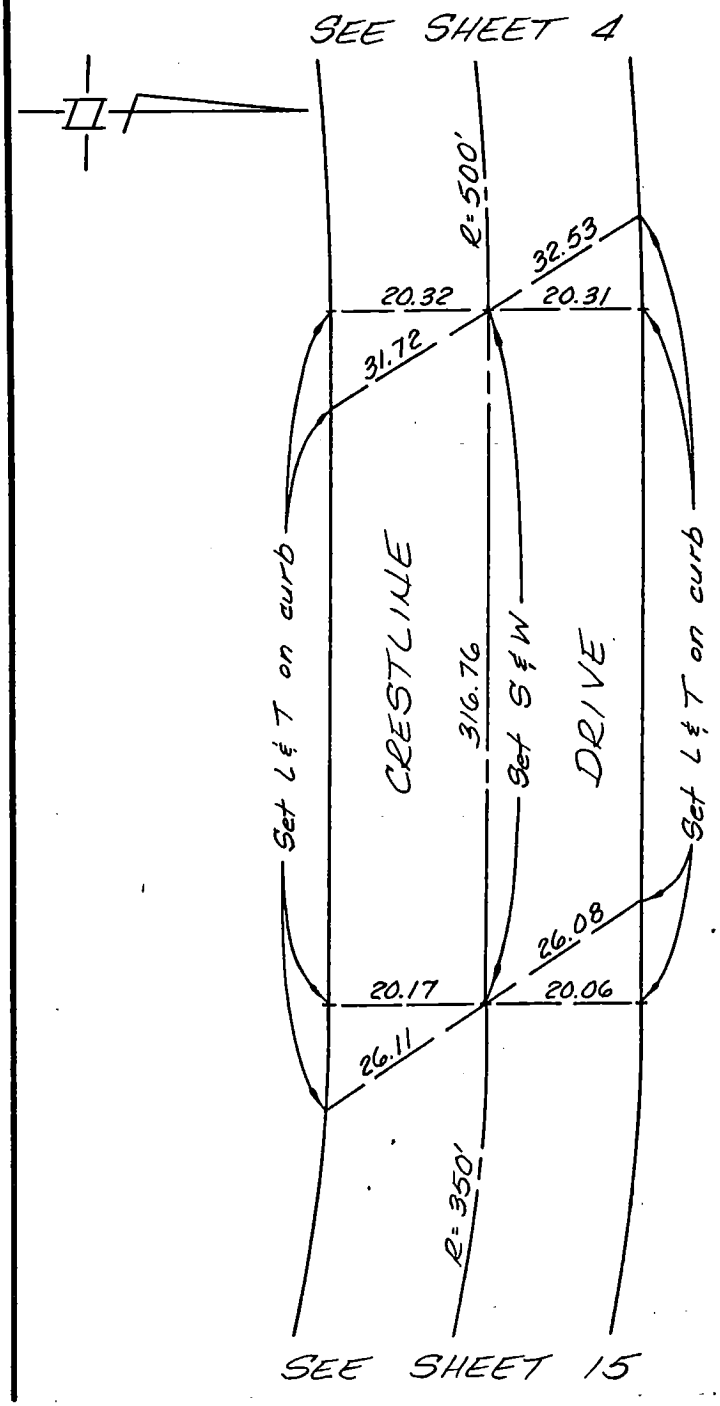

SO. CALIF. BLUE PRINT CO.

SURVEY OF ℄ TIES

SURVEY BY WESLEY R. LIND R.C.E. 16362

DATE JULY 10, 1985

TR. No. 33256

SEE SHEET 14

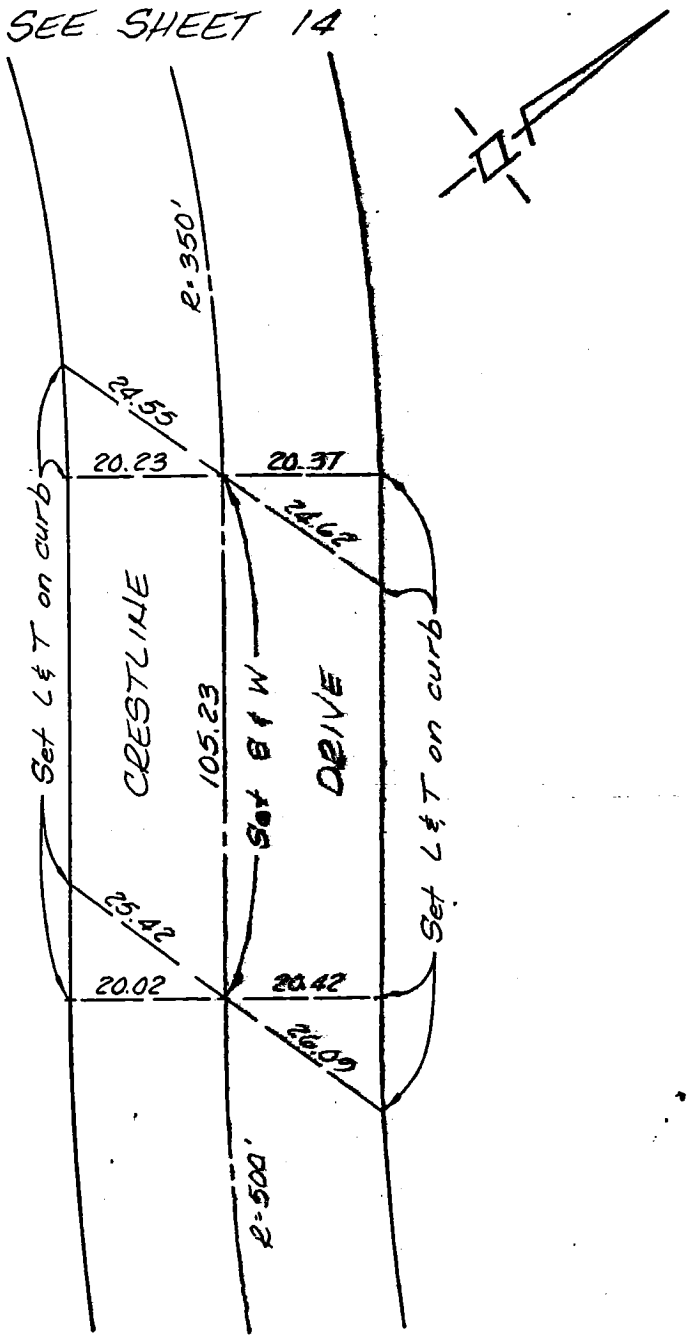

SEE SHEET 16

SO. CALIF. BLUE PRINT CO. -

PAGE 16 OF 21

SURVEY OF ℄ TIES

SURVEY BY WESLEY R. LIND R.C.E. 16362

DATE JULY 10, 1985

TR. No. 33256

SEE SHEET 15.

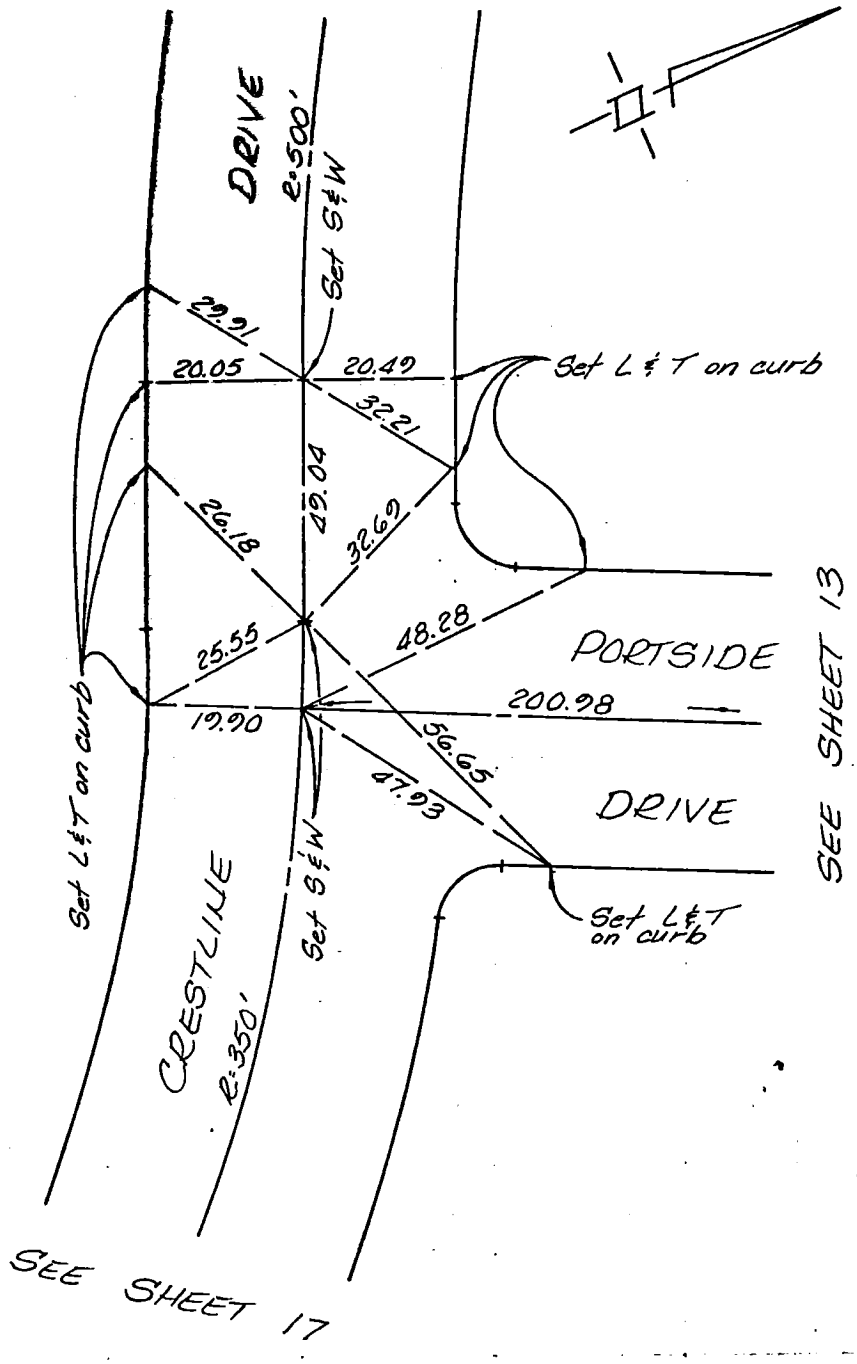

SO. CALIF. BLUE PRINT CO.

PAGE 17 OF 21

SURVEY OF ℄ TIES

SURVEY BY WESLEY R. LIND R.C.E. 16362 TR. No. 33256

DATE JULY 10, 1985

SEE SHEET 16

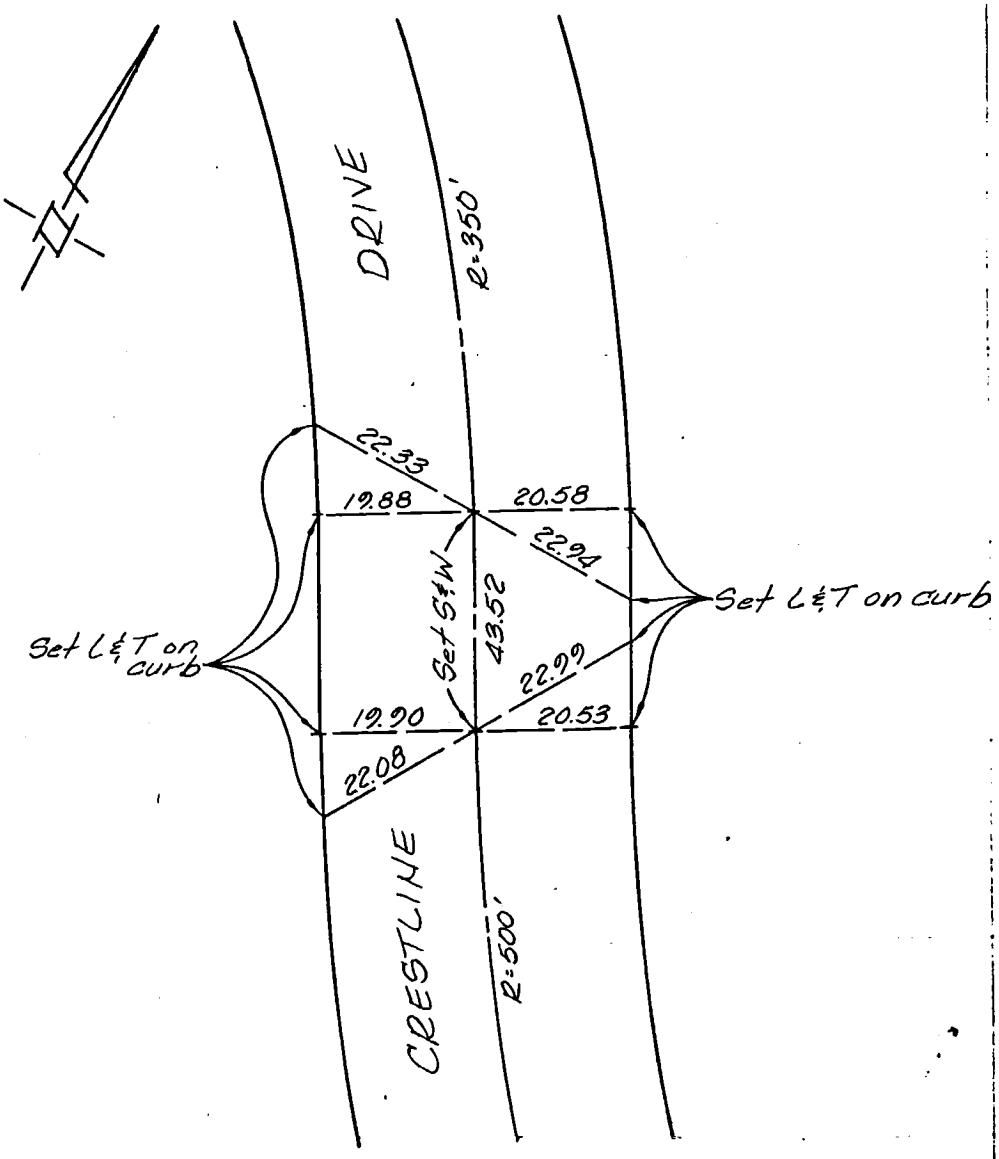

SEE SHEET 18

SO. CALIF. BLUE PRINT CO.

CO ENG FB 3677-120

SURVEY OF ℄ TIES

SURVEY BY WESLEY R. LIND R.C.E. 16362

DATE JULY 10, 1985

TR. No. 33256

SO. CALIF. BLUE PRINT CO.

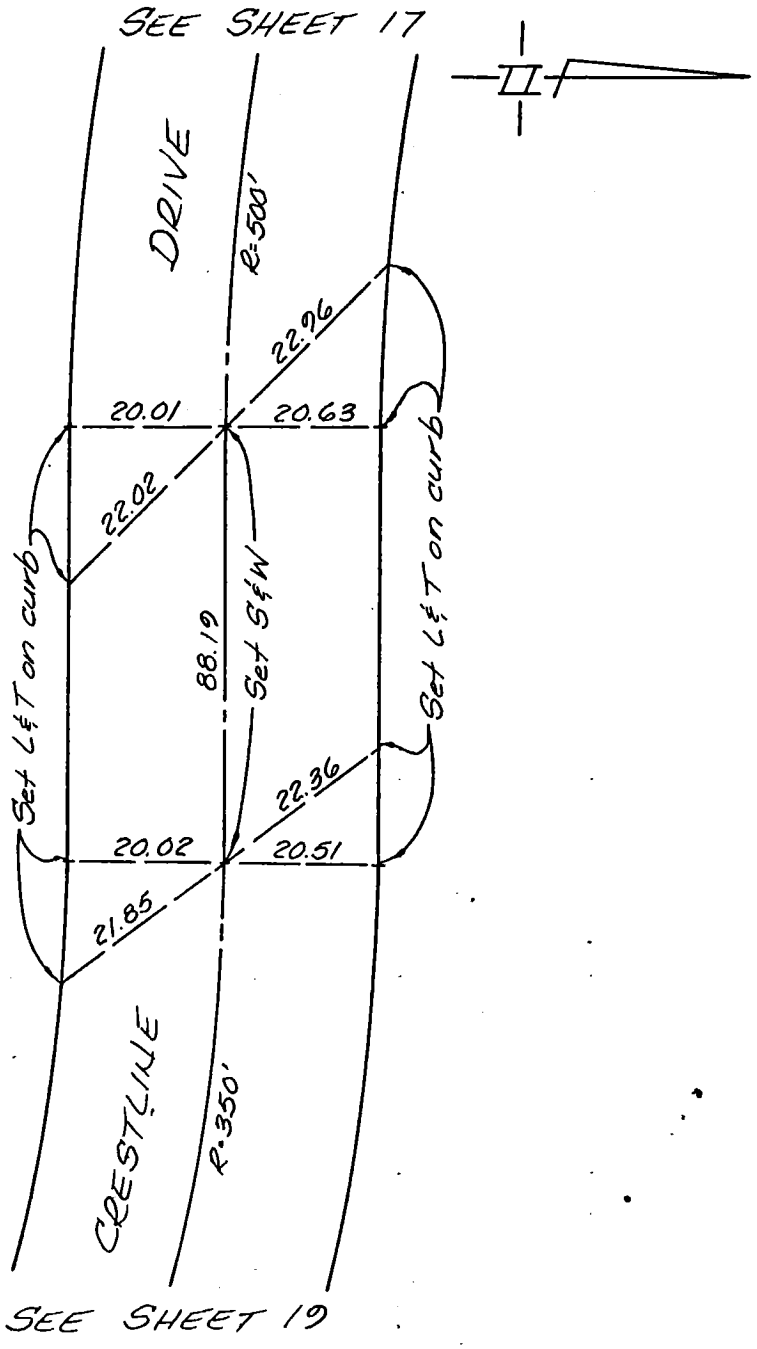

PAGE 19 OF 21

SURVEY OF ℄ TIES

SURVEY BY WESLEY R. LIND R.C.E. 16362

DATE JULY 10, 1985

TR. No. 33256

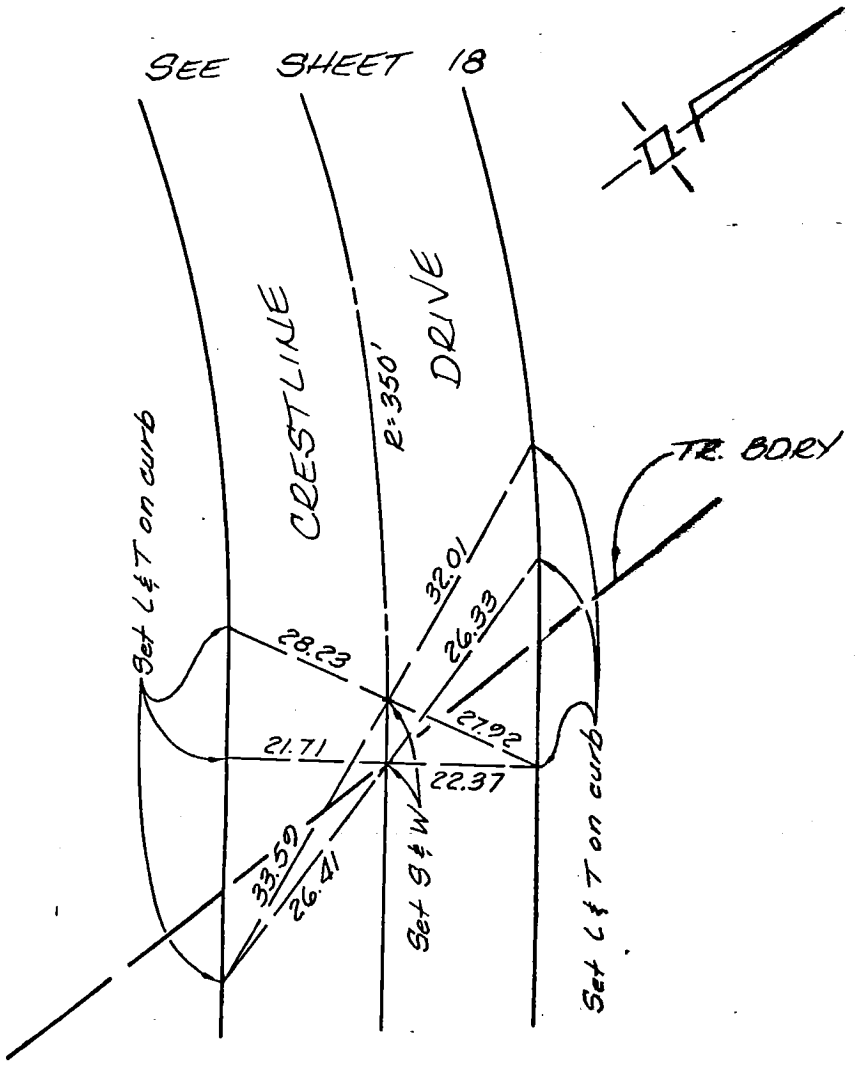

SO. CALIF. BLUE PRINT CO.

PAGE 20 OF 21

SURVEY OF ℄ TIES

SURVEY BY WESLEY R. LIND R.C.E. 16362

TR. No. 33256

DATE JULY 10, 1985

SEE SHEET 5

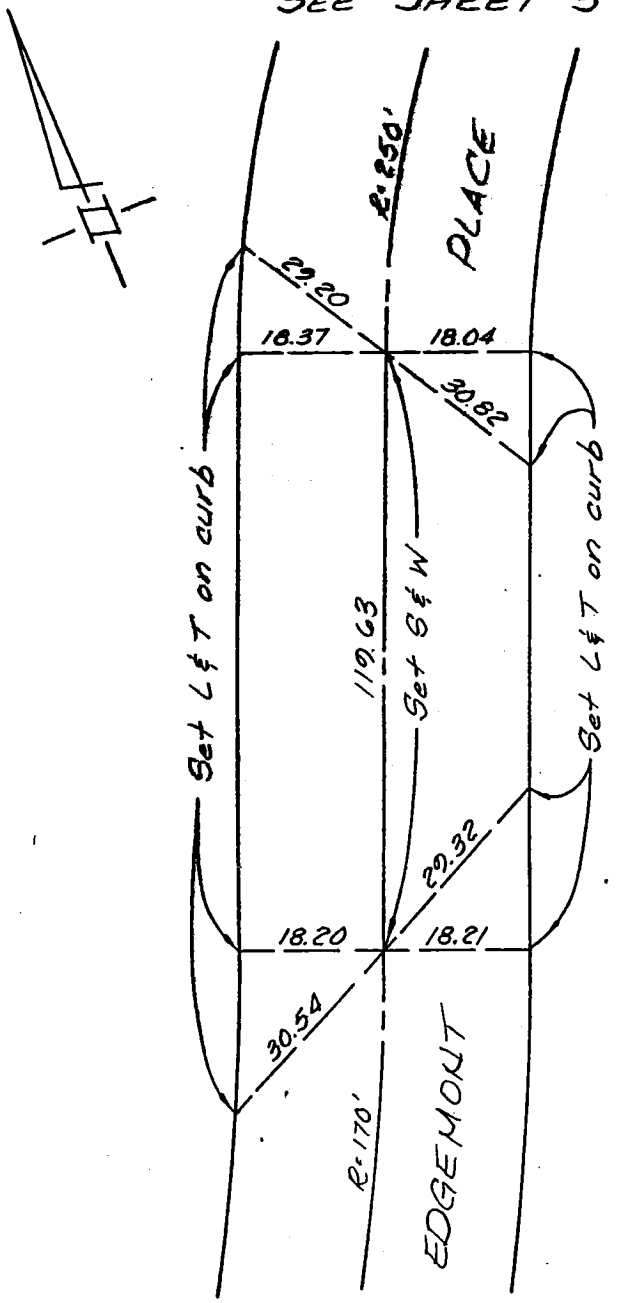

SEE SHEET 8

SO. CALIF. BLUE PRINT CO. -

PAGE 21 OF 21

SURVEY OF ℄ TIES

SURVEY BY WESLEY R. LIND R.C.E. 16362 TR. No. 33256

DATE JULY 10, 1985

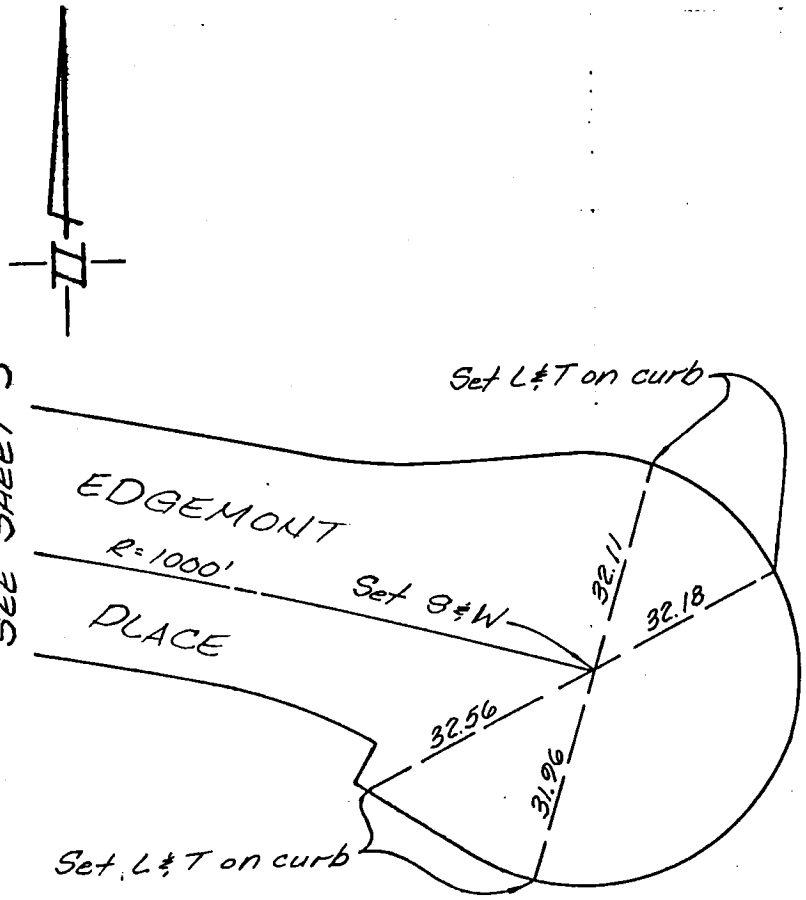

SO. CALIF. BLUE PRINT CO.

ENG. 3.883B (12/78)
Title & Plat Sheet
50% Rag

CO ENG FB 3677-124

Surveyed by — Date Aug. 14, 85 F.B. Pg.

Type of Survey 4 TIES ARCADIA AVE Sheet 1 of 1

Distances corrected to 68° Monuments tagged

L S # 3173 Tract ~~Parcel Map~~ # 43561

R C E #

Checked by Date km grid MB

NOTE: Additions or changes must be initialed, and dated.

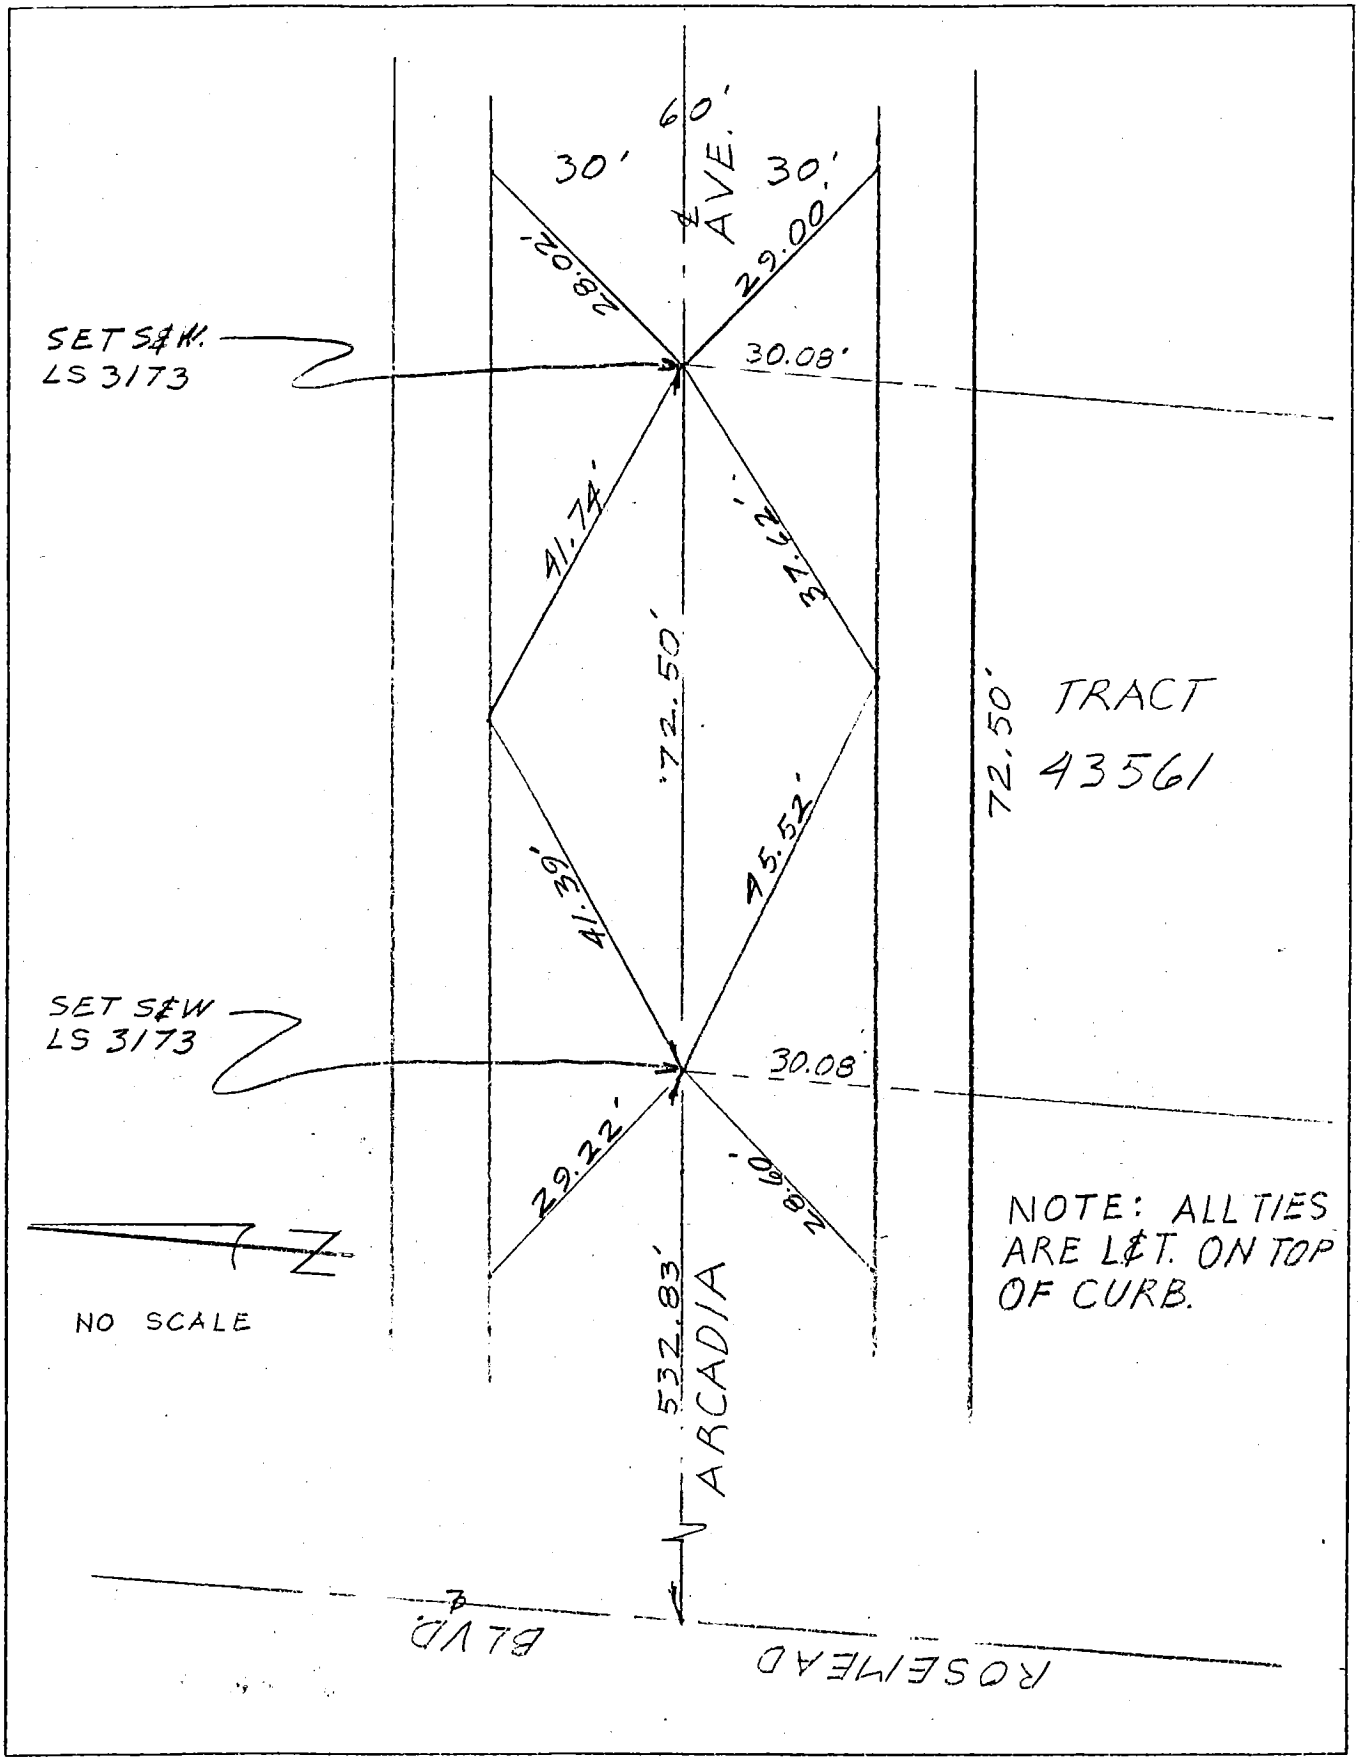

Ground Dist. X Correction Factor: = Grid Distance

Micro-film St. Map Index

CENTERLINE TIE NOTES

DATE 9-3-85 PAGE 1 OF 6

TRACT NO. 41653

ENGINEER: ROBERT K. KAMEOKA, R.C.E. 15429

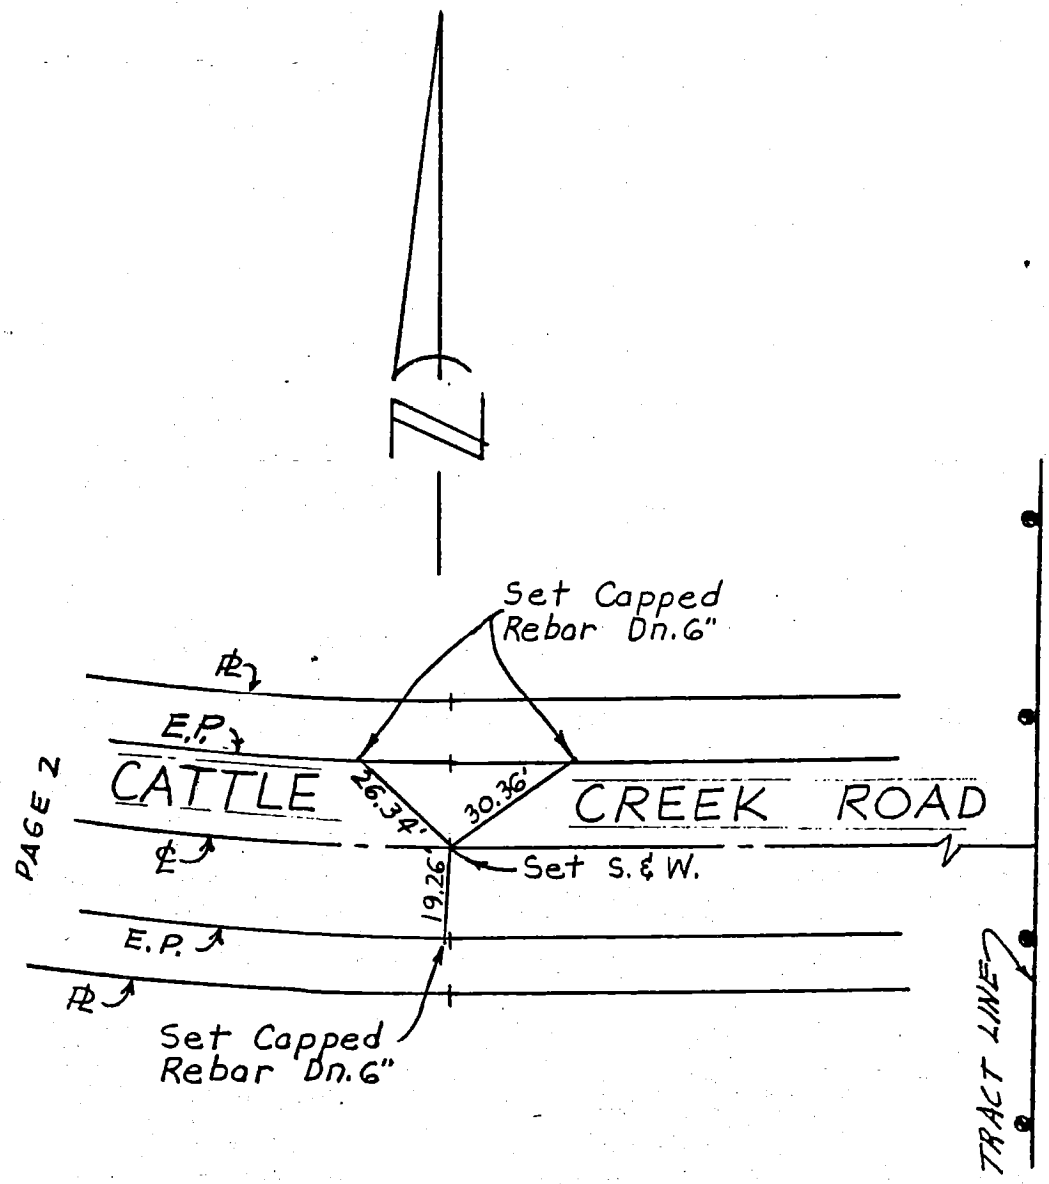

CO ENG FB 3677-126

CENTERLINE TIE NOTES DATE 9-3-85 PAGE 2 OF 6

TRACT NO. 41653 ENGINEER: ROBERT K. KAMEOKA, R.C.E. 15429

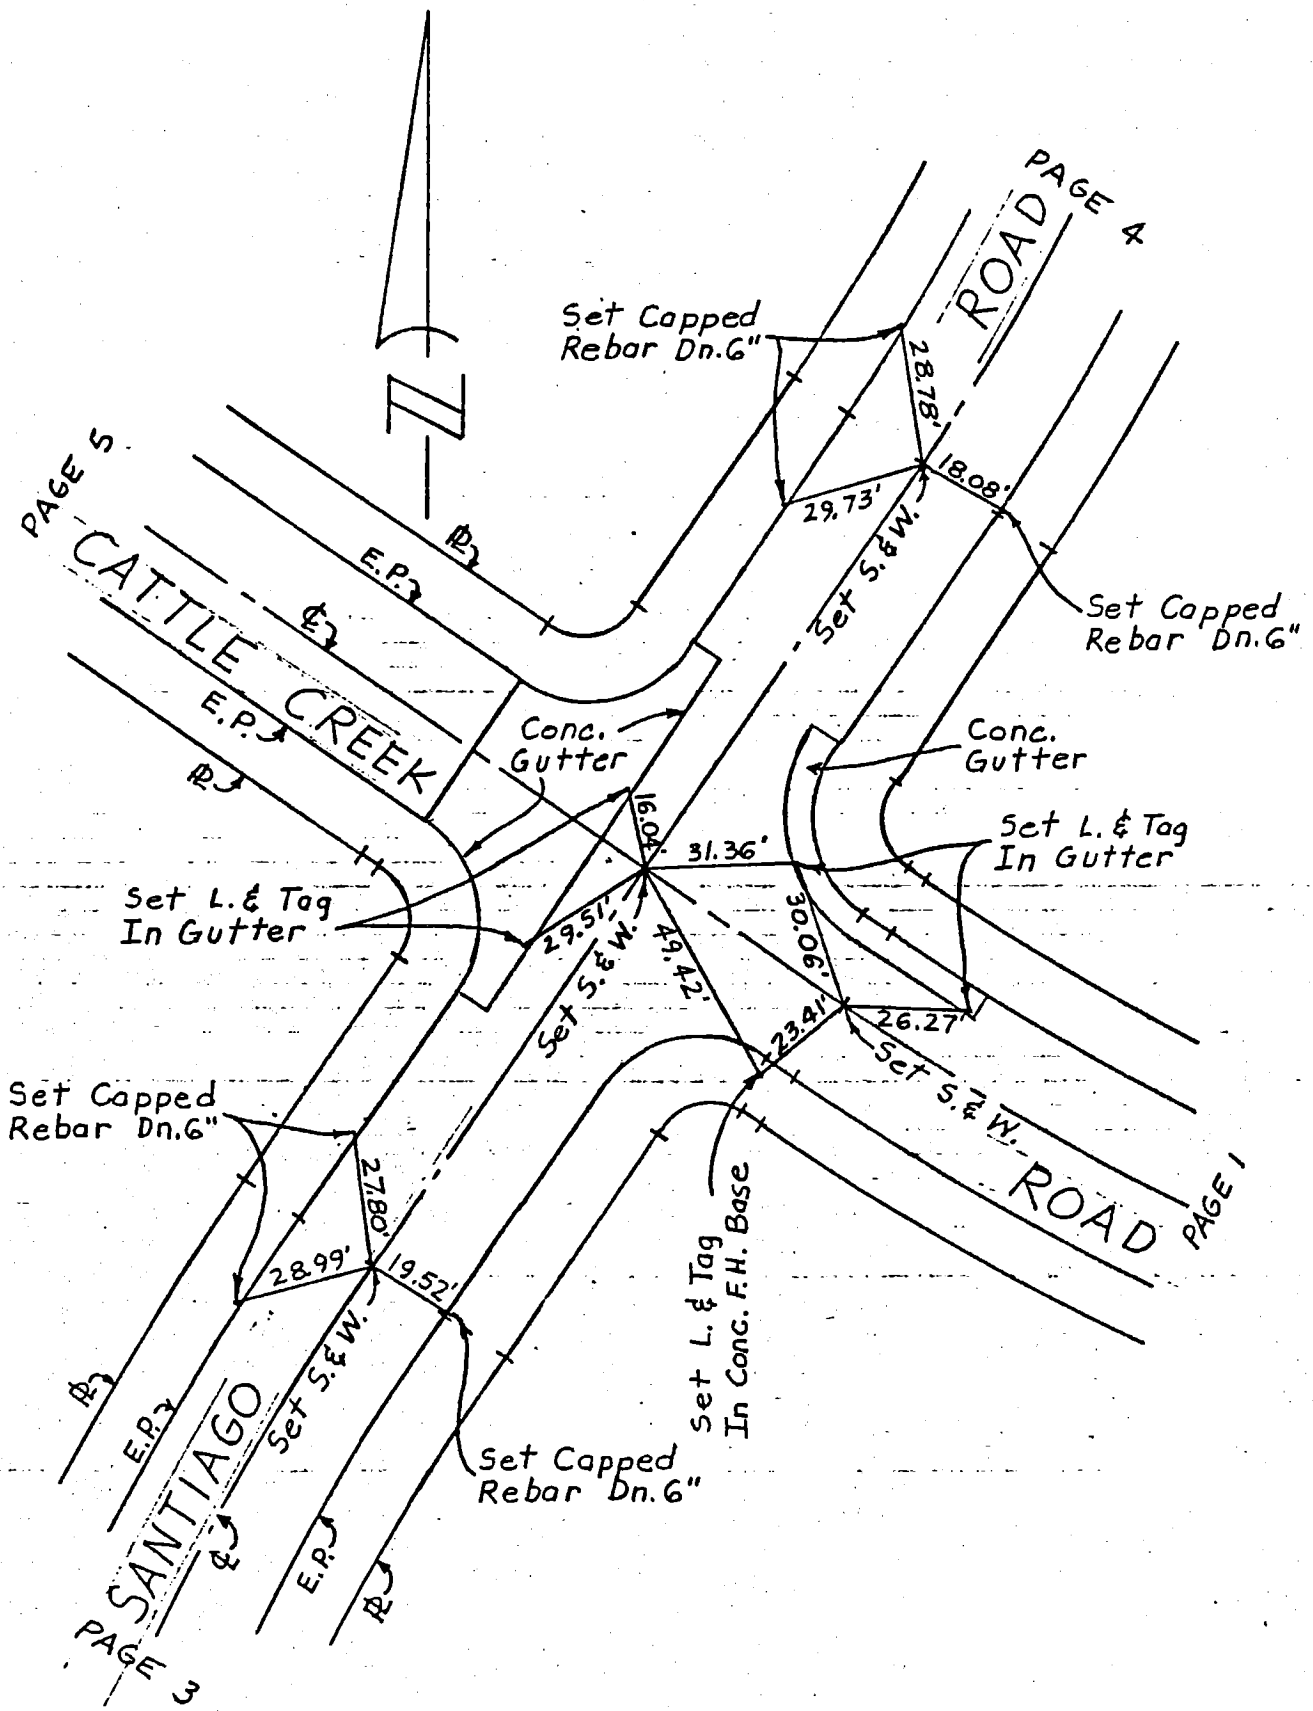

CO ENG FB 3677-127

CENTERLINE TIE NOTES - DATE 9-3-85 PAGE 3 OF 6

TRACT NO. 41653 ENGINEER: ROBERT K. KAMEOKA, R.C.E. 15429

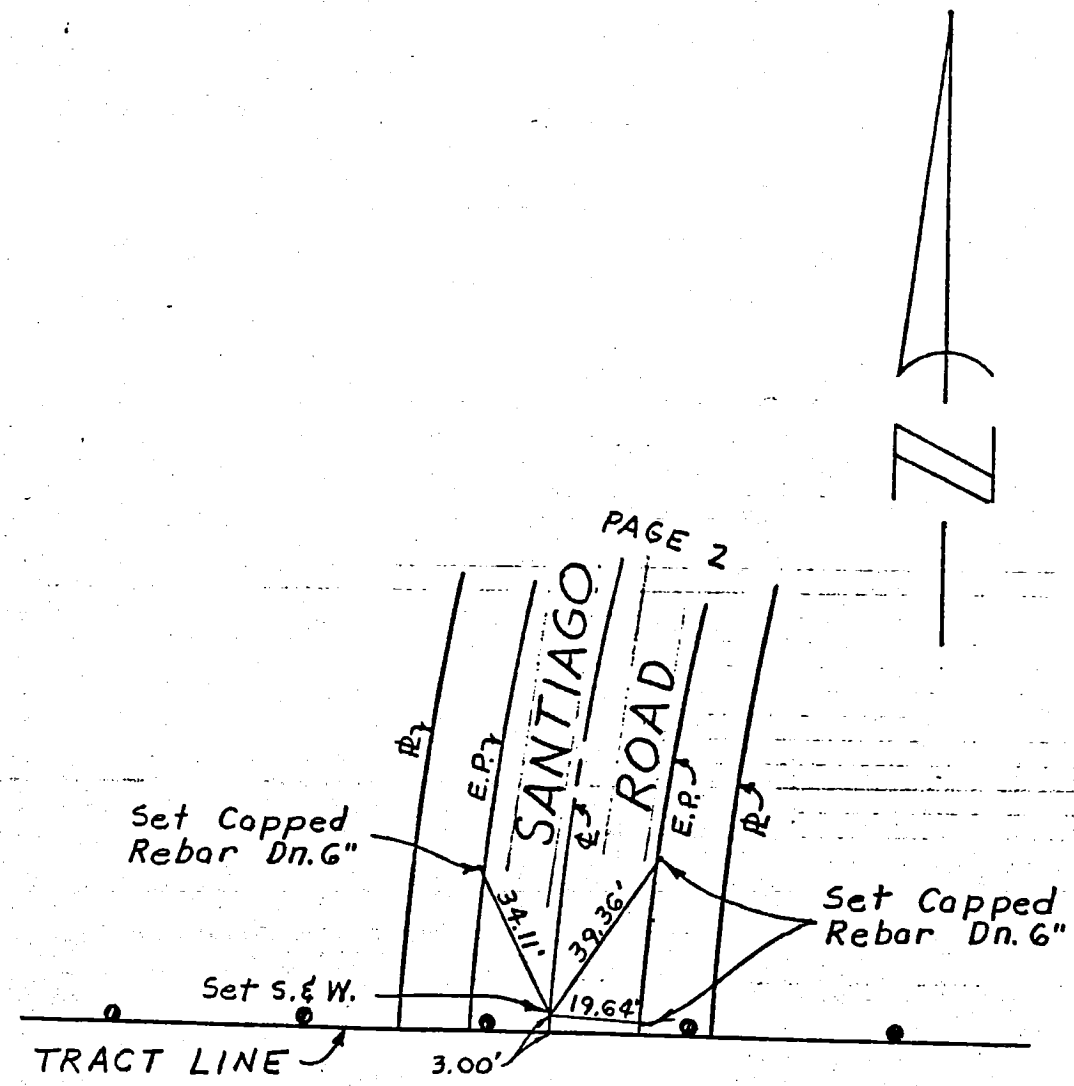

CO ENG FB 3677-128

CENTERLINE TIE NOTES DATE 9-3-85 PAGE 4 OF 6

TRACT NO. 41653 ENGINEER: ROBERT K. KAMEOKA, R.C.E. 15429

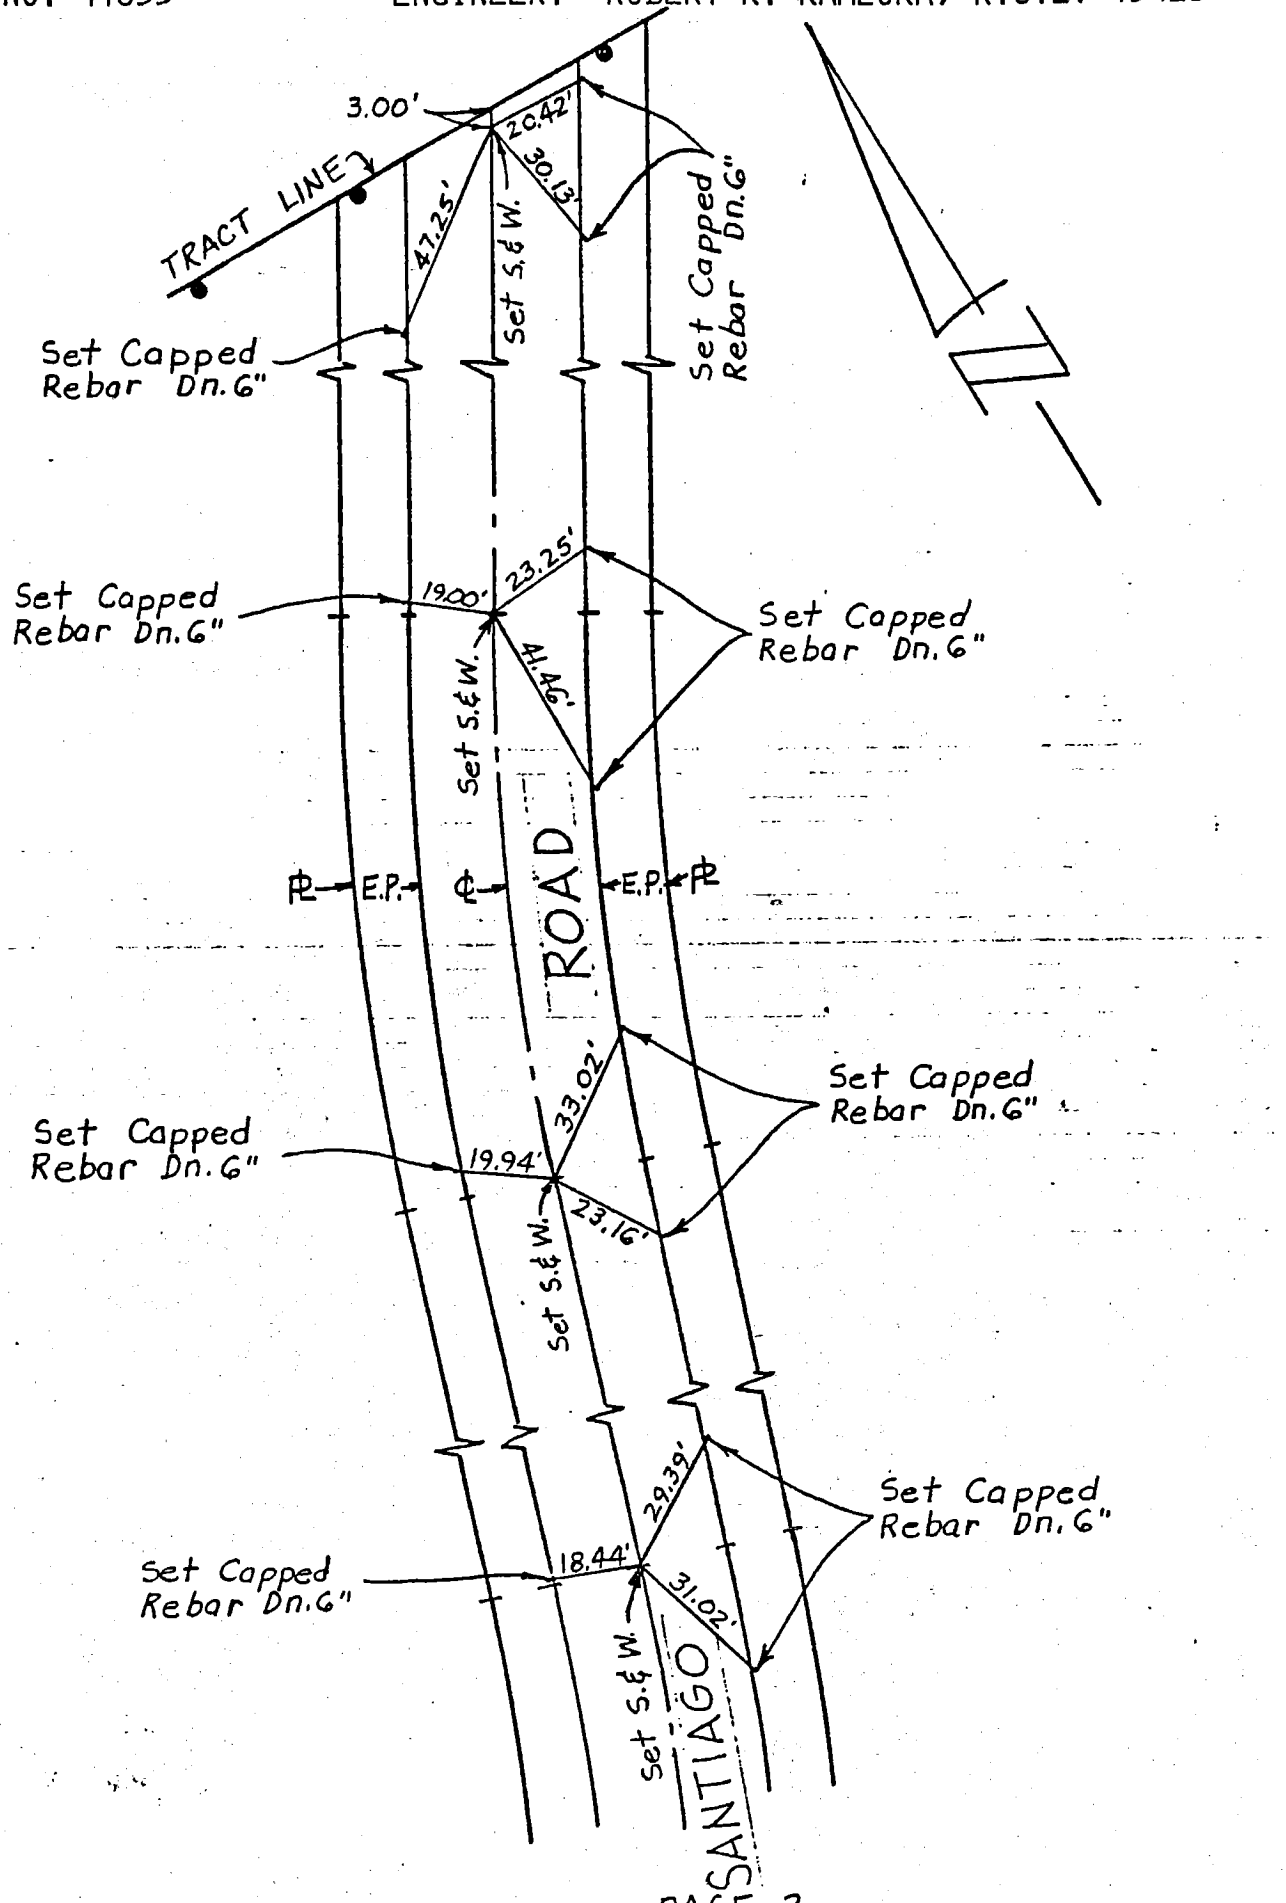

CO ENG FB 3677-129

CENTERLINE TIE NOTES

DATE 9-3-85 PAGE 5 OF 6

TRACT NO. 41653

ENGINEER: ROBERT K. KAMEOKA, R.C.E. 15429

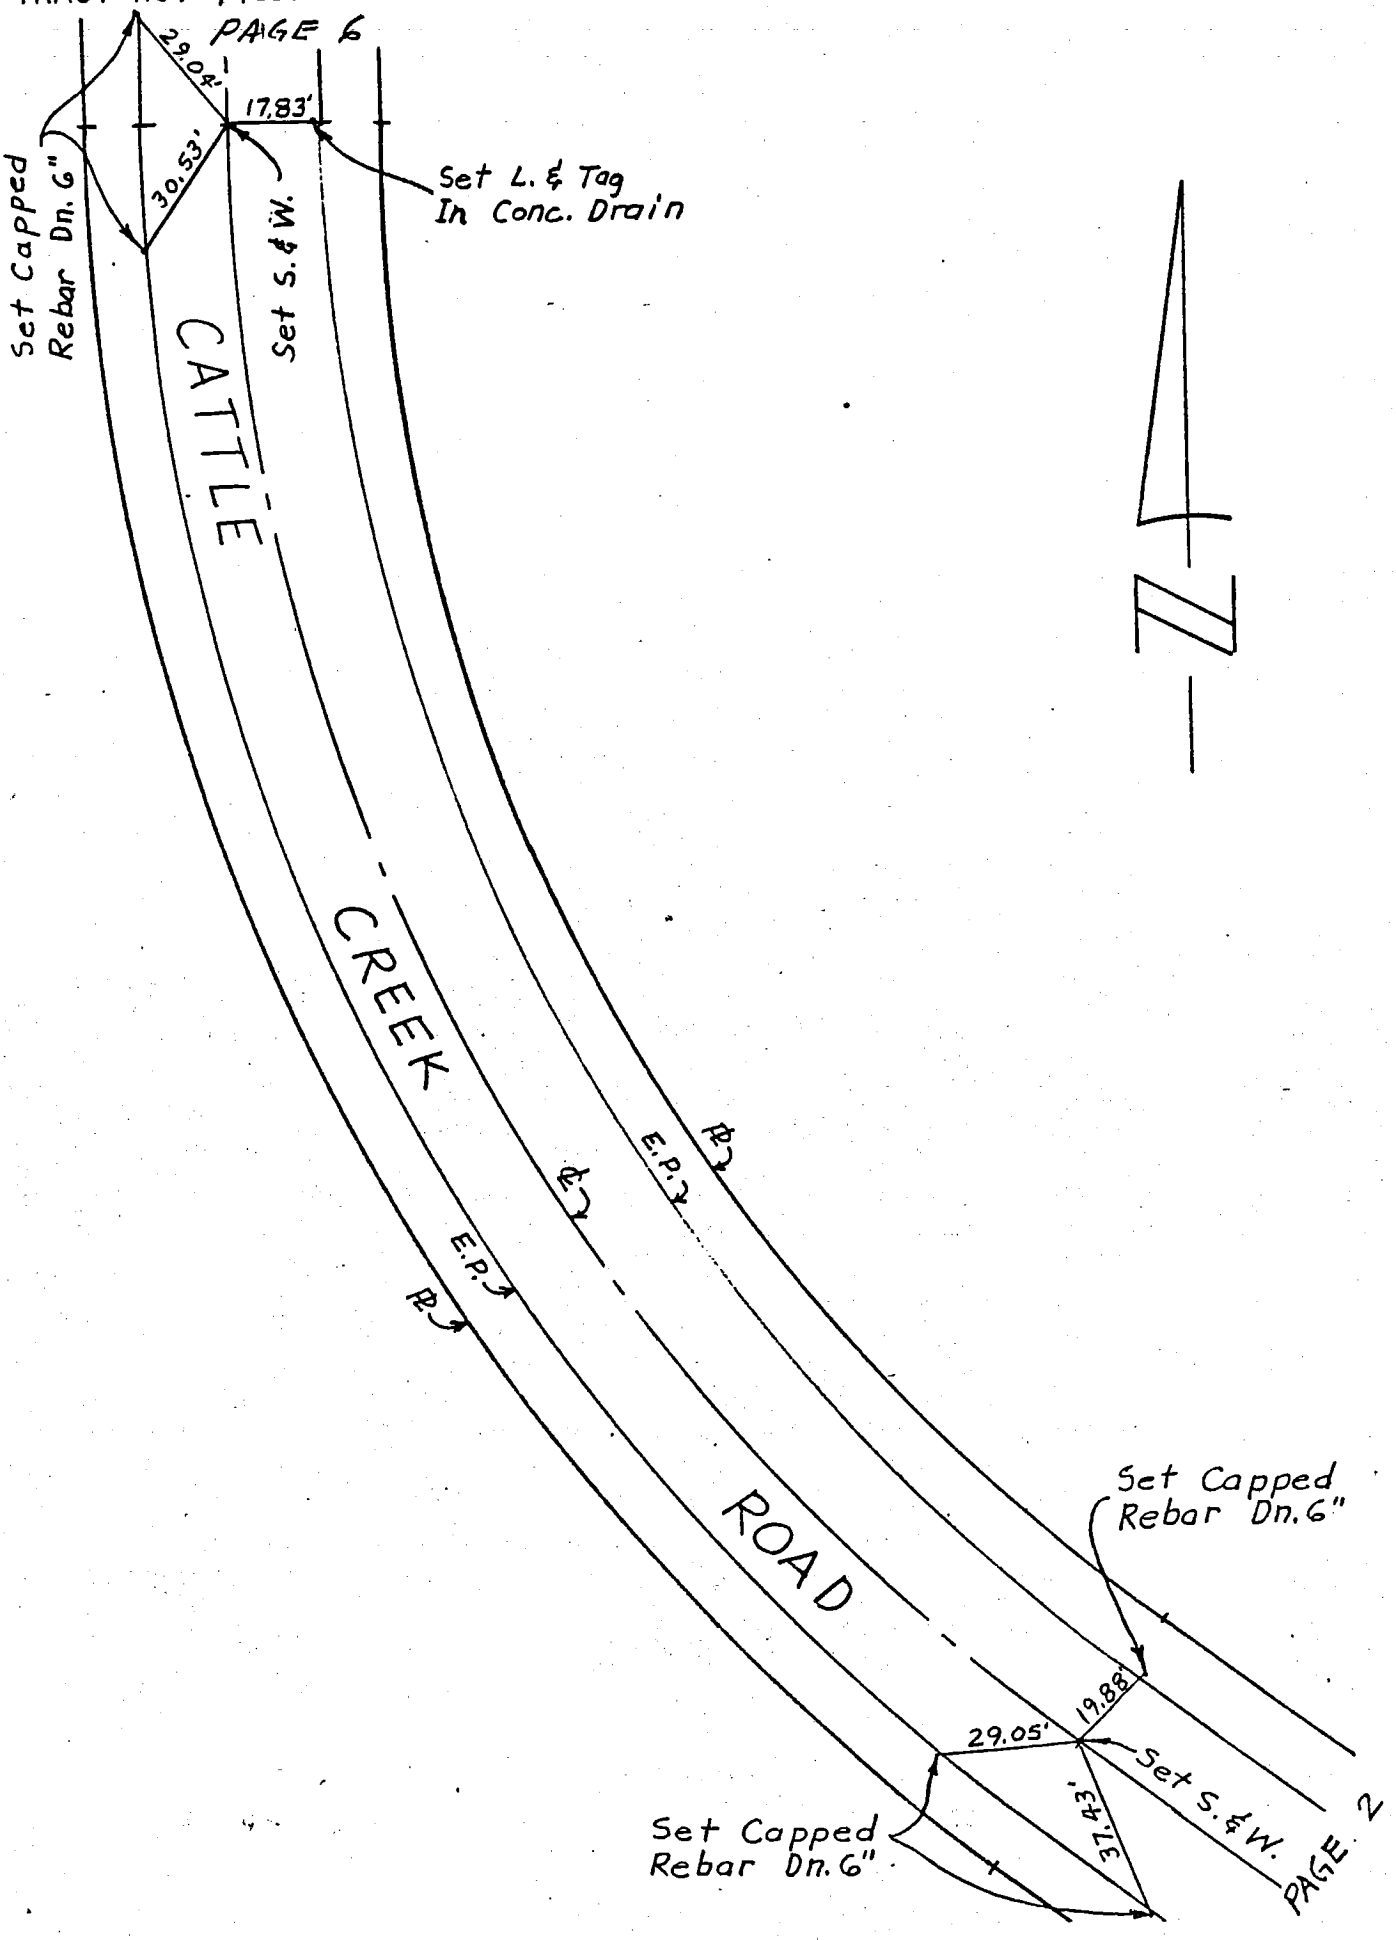

CENTERLINE TIE NOTES DATE 9-3-85 PAGE 6 OF 6

TRACT NO. 41653 ENGINEER: ROBERT K. KAMEOKA, R.C.E. 15429

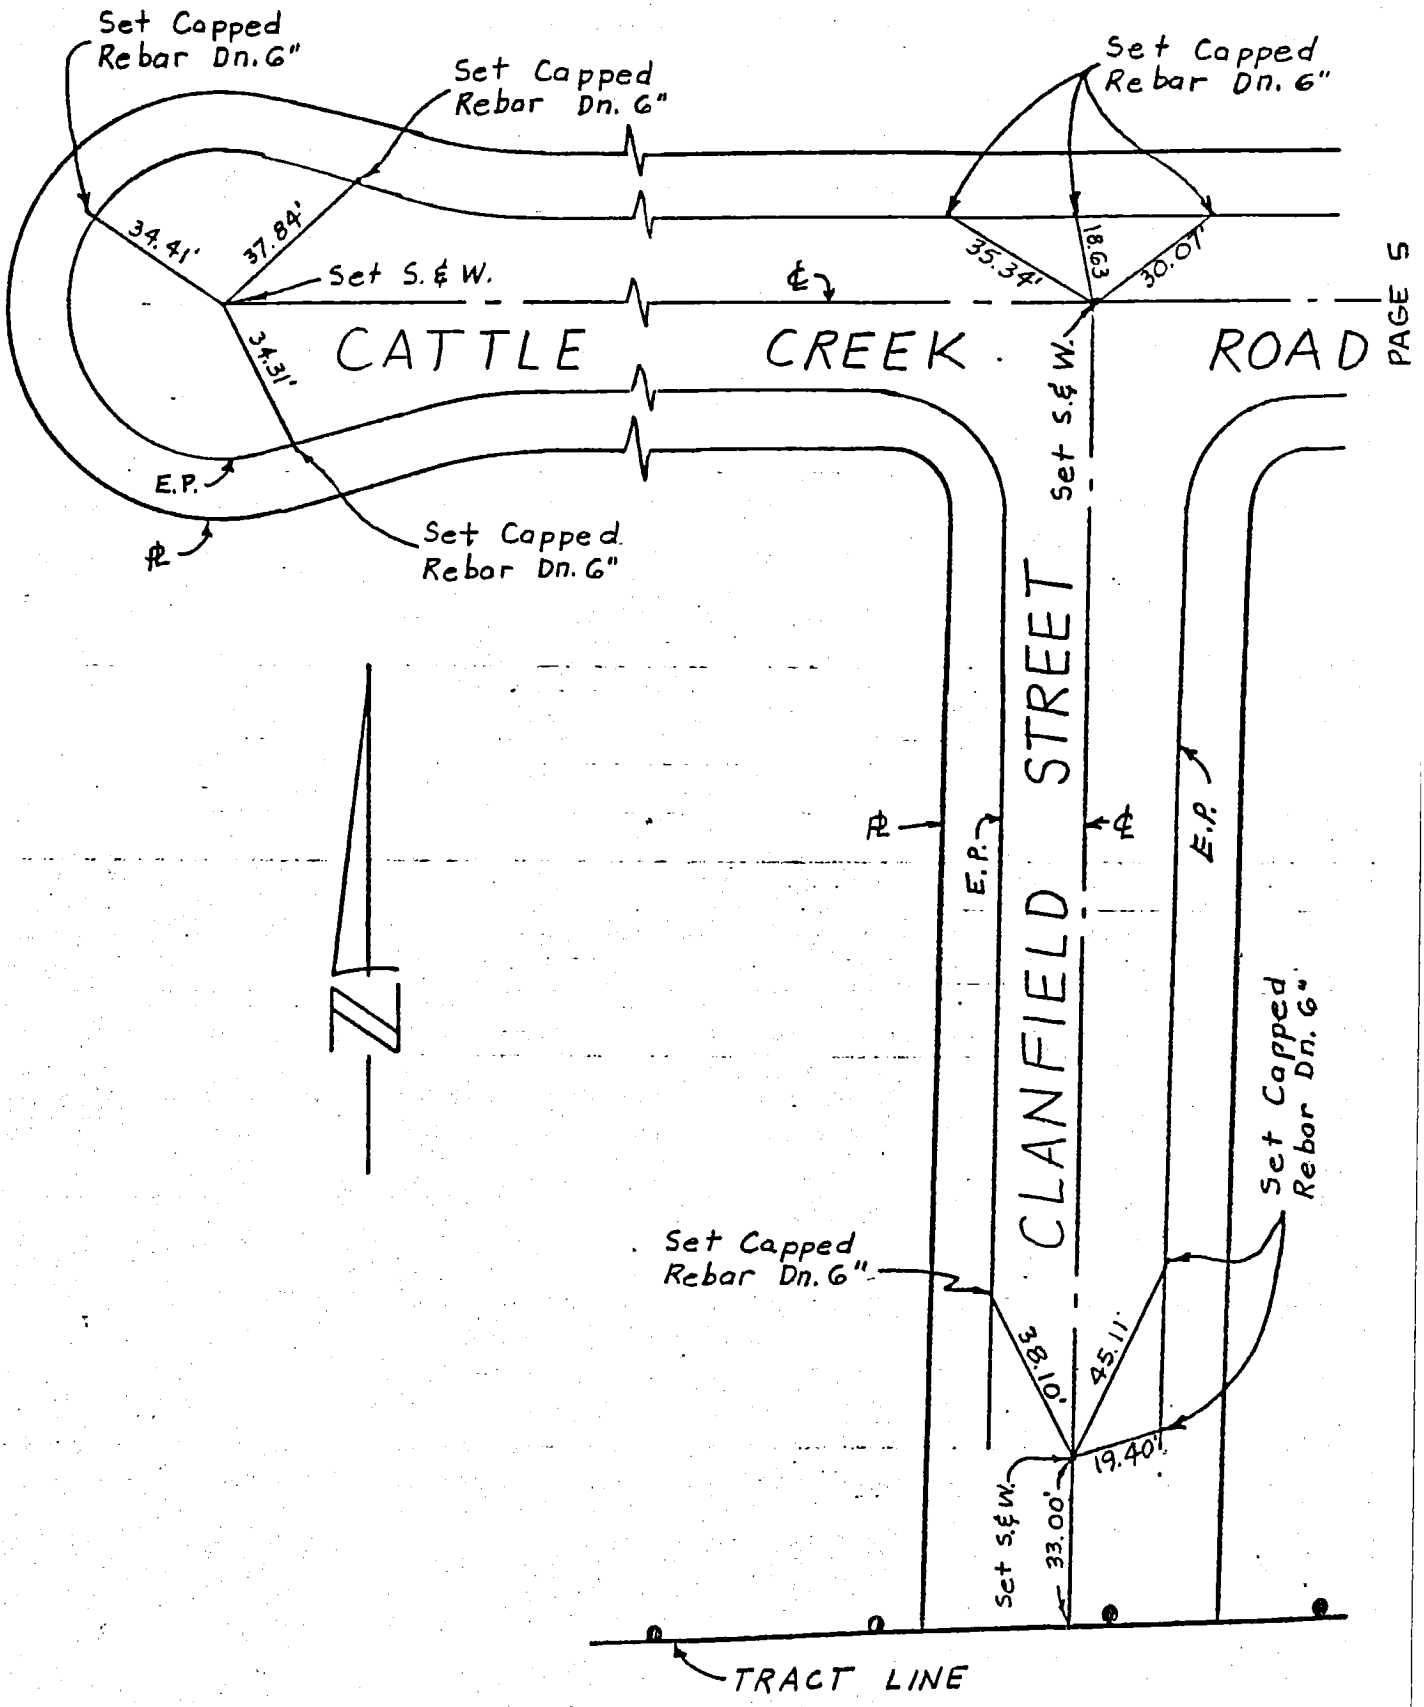

PAGE 5

CO ENG FB 3677-131

TRACT NO. 41361

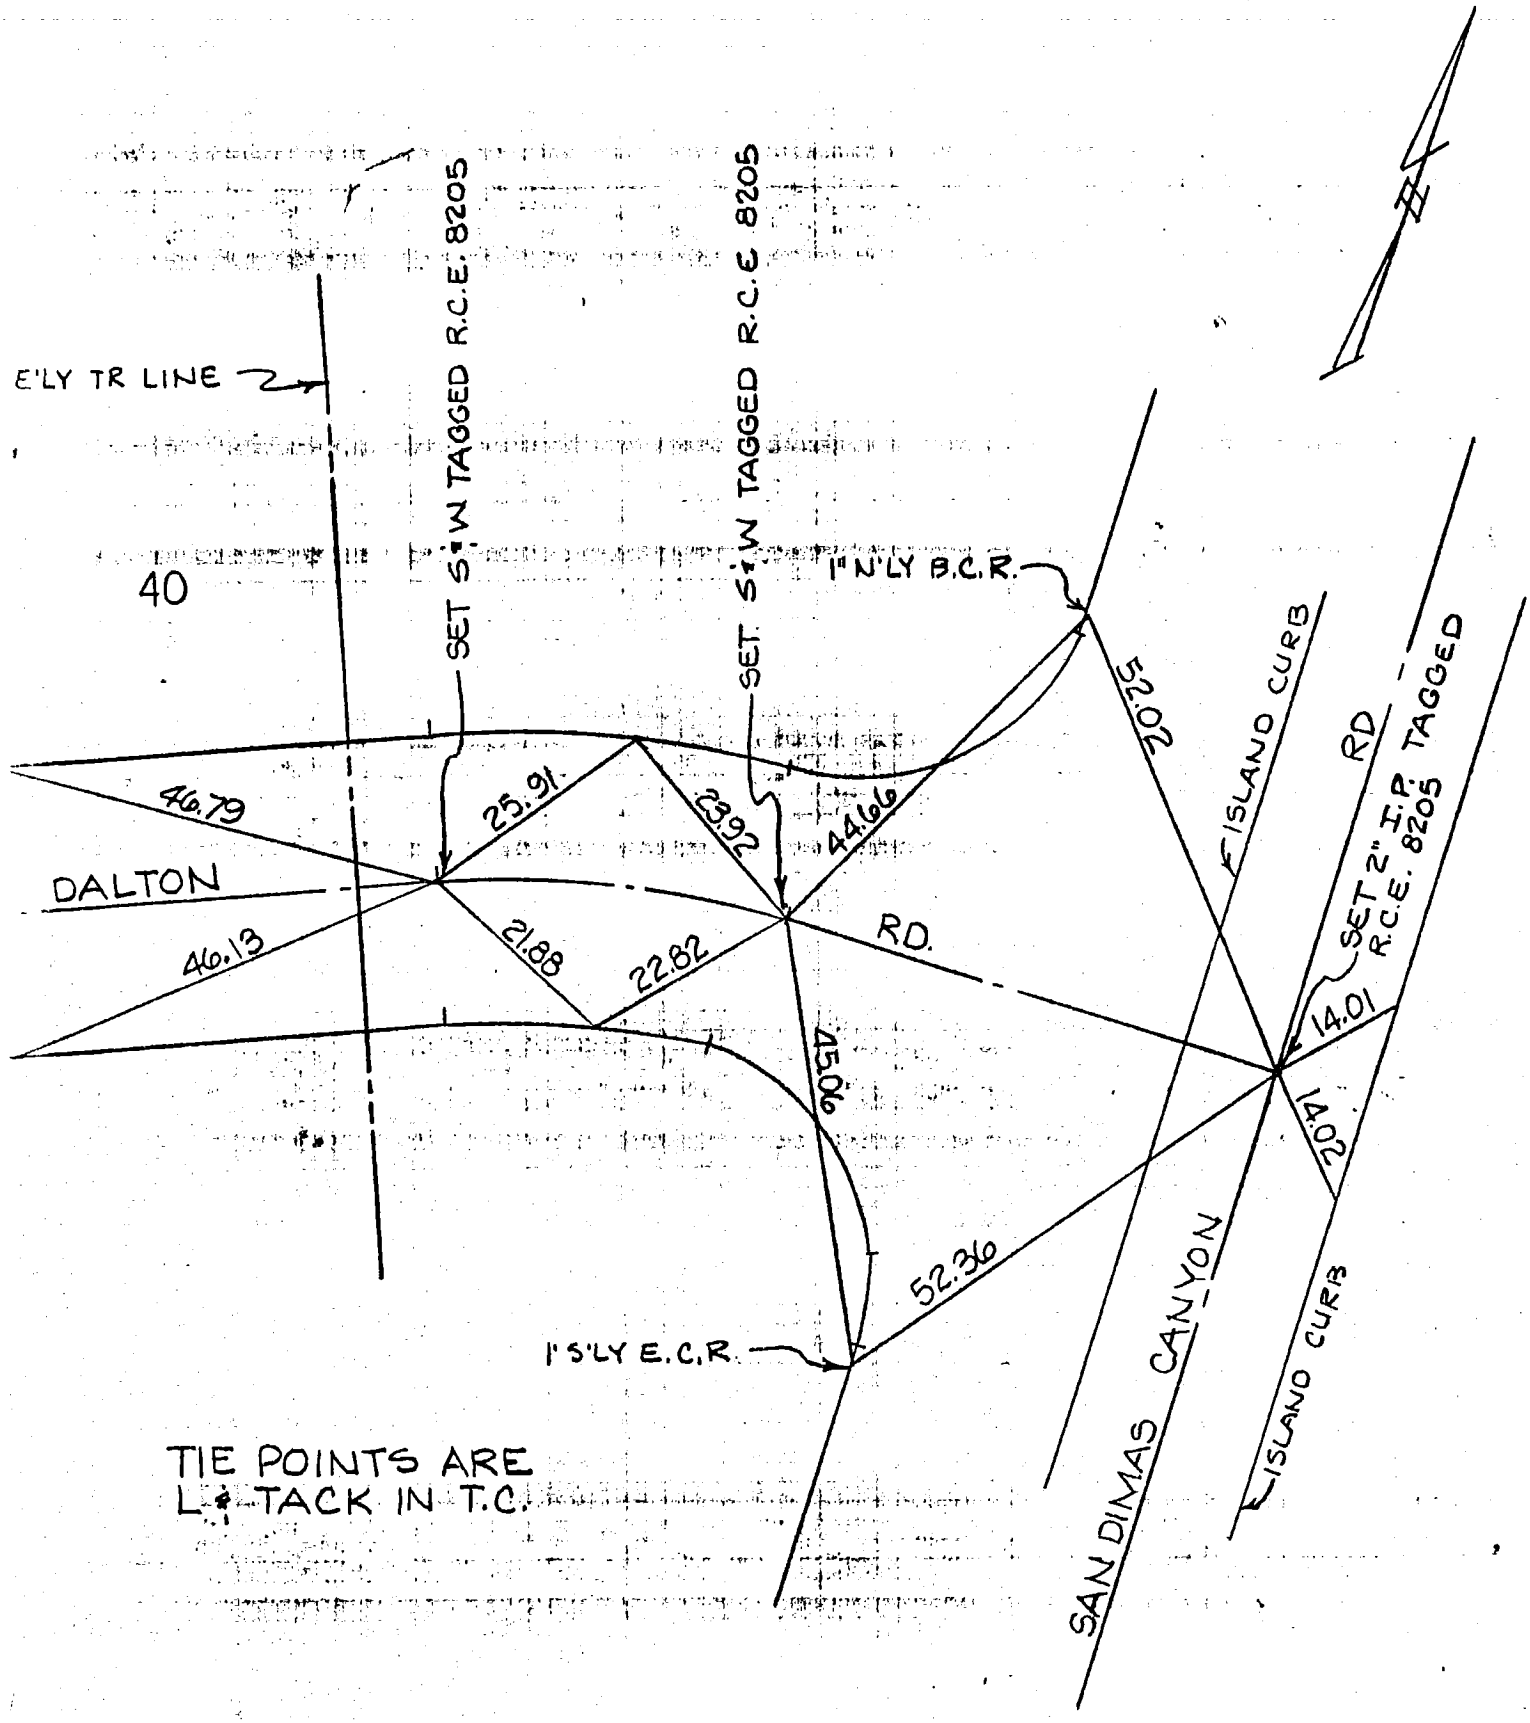

TIE POINTS ARE L.S. TACK IN T.C.

ANDREASEN ENGR. CO.
R.C.E. 8205
SEPTEMBER 1985

CO ENG FB 3677-132

TRACT NO. 41361

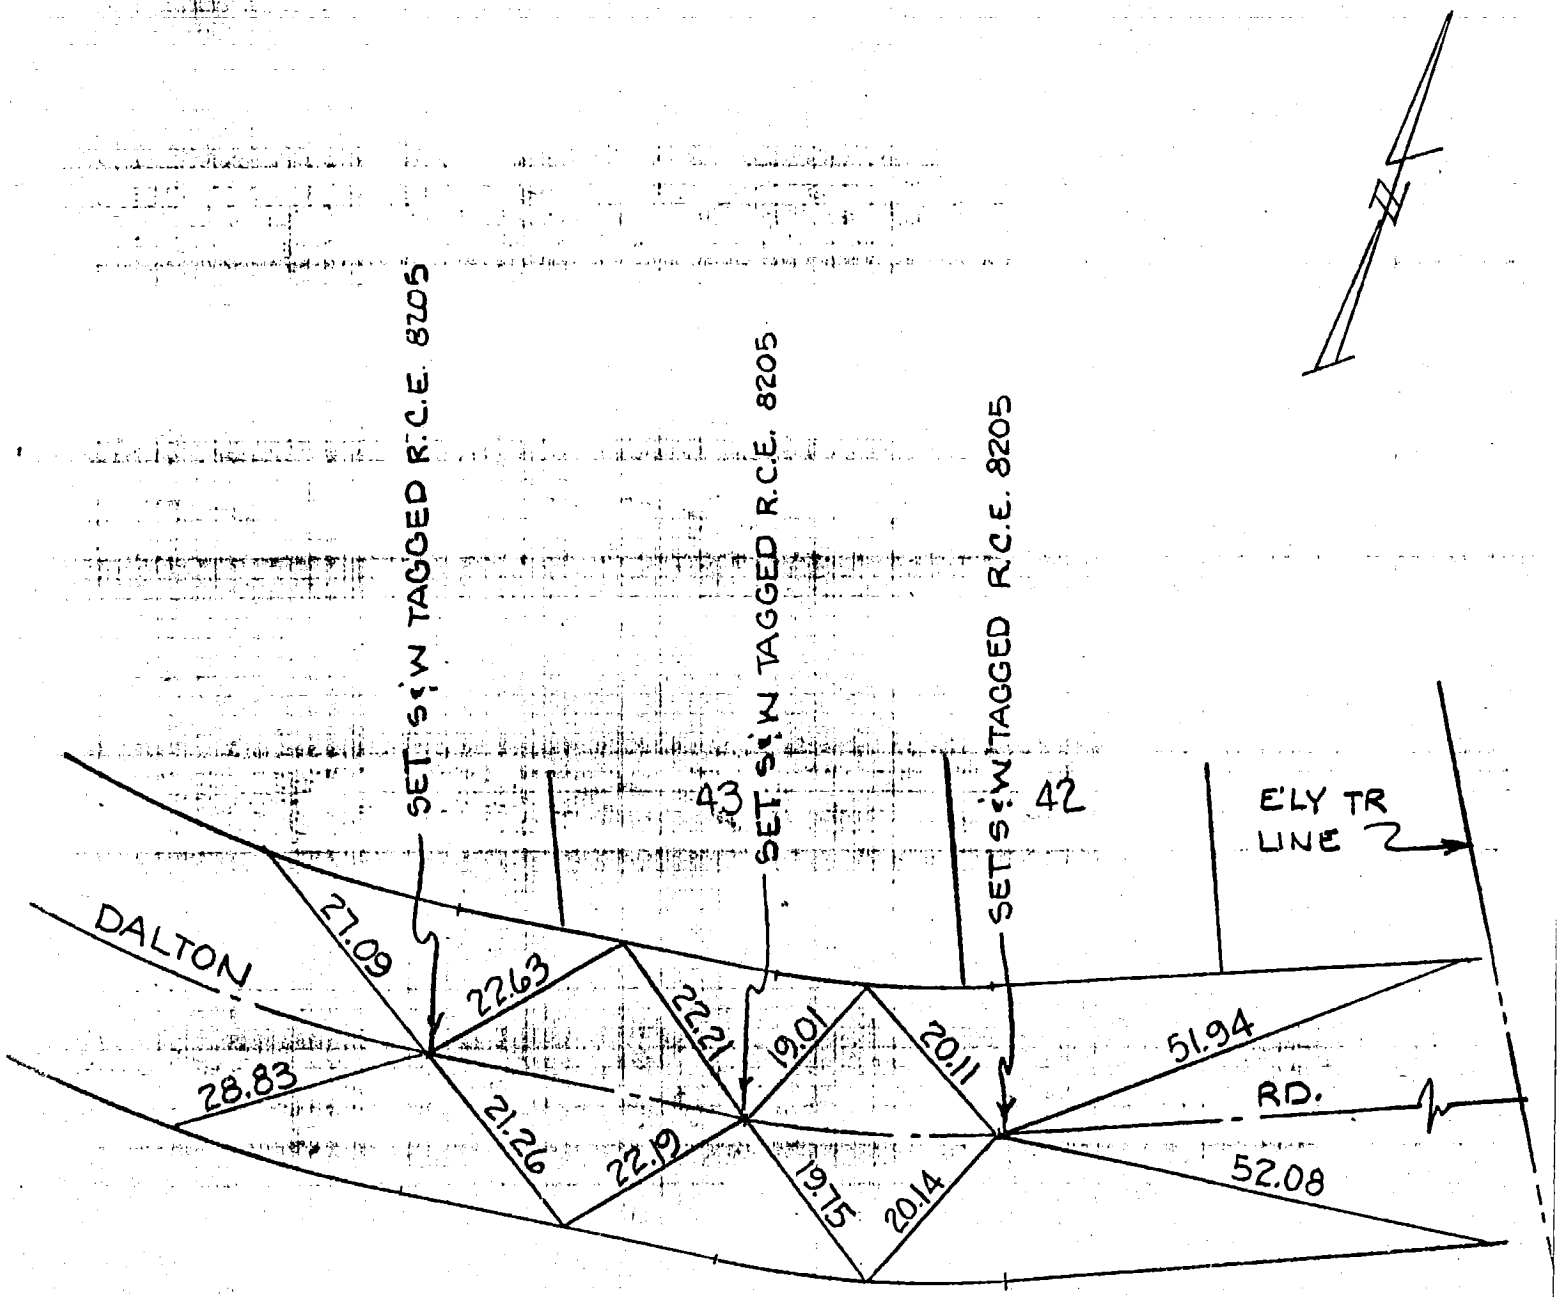

ALL TIE POINTS ARE L & TACK IN T.C.

ANDREASEN ENGR. CO.
R.C.E. 8205
SEPTEMBER 1985

CO ENG FB 3677-133

TRACT NO. 41361

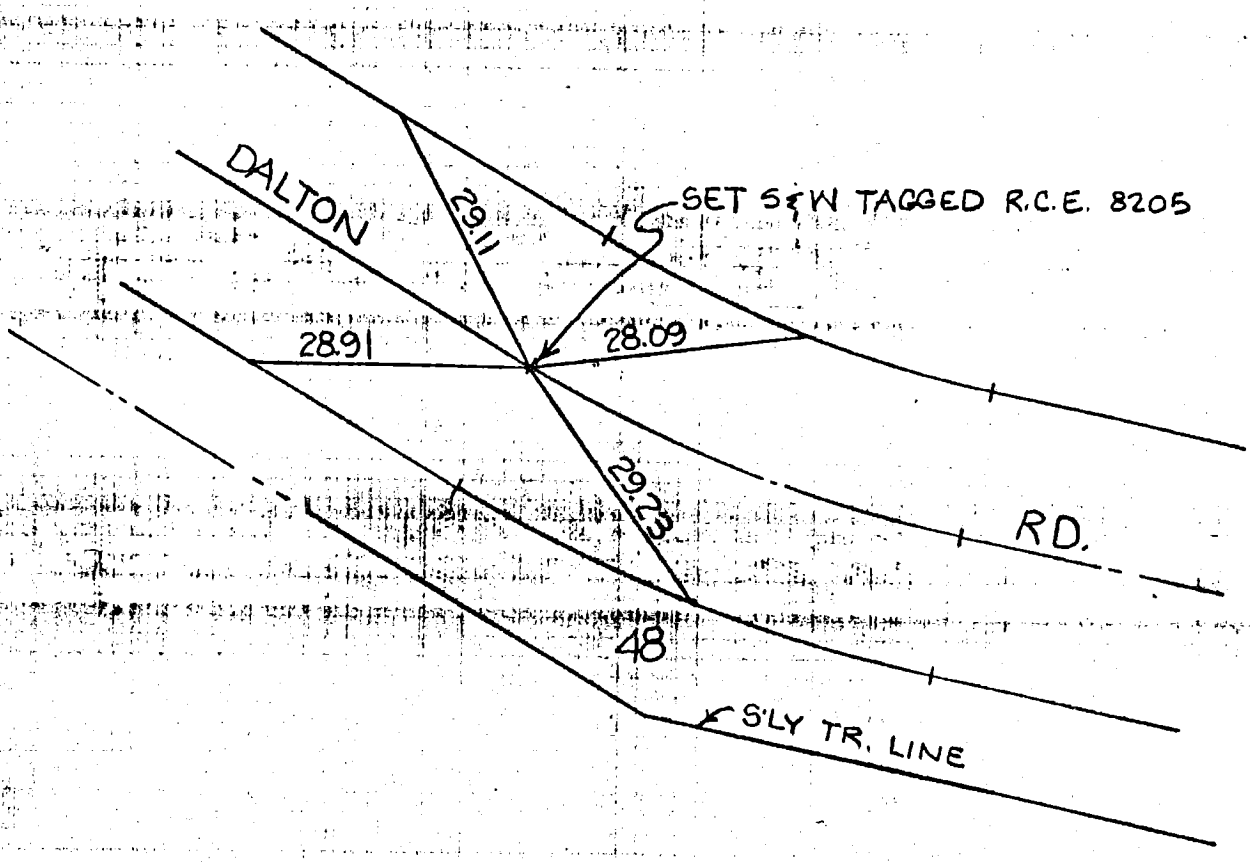

ALL TIE POINTS ARE L&TACK IN T.C.

ANDREASEN ENGR. CO.
R.C.E. 8205
SEPTEMBER 1985

CO ENG FB 3677-134

TRACT NO. 41361

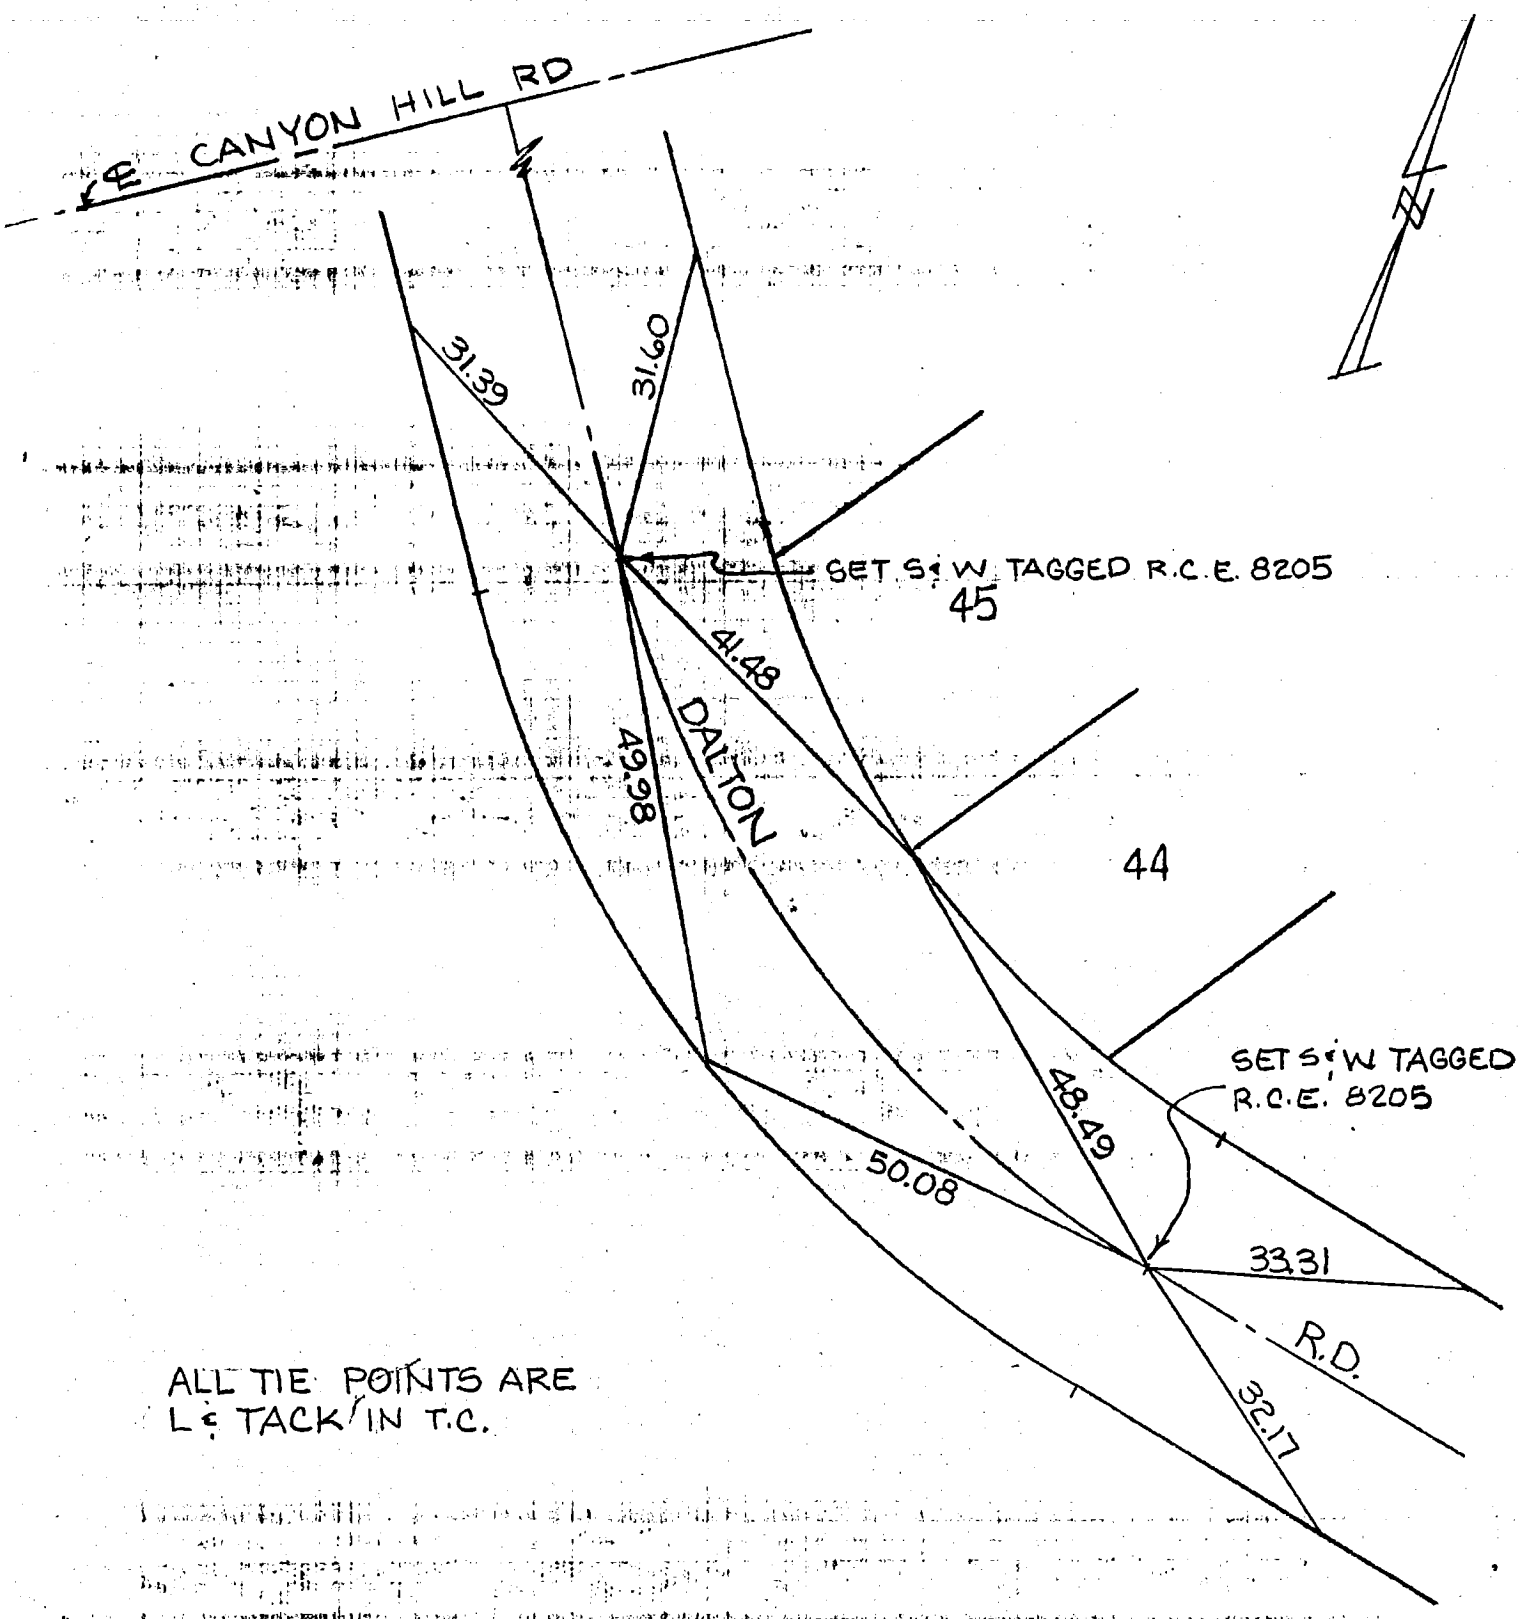

ALL TIE POINTS ARE
L℄ TACK IN T.C.

ANDREASEN ENGR. CO.
R.C.E. 8205
SEPTEMBER 1985

CO ENG FB 3677-135

TRACT NO. 41361

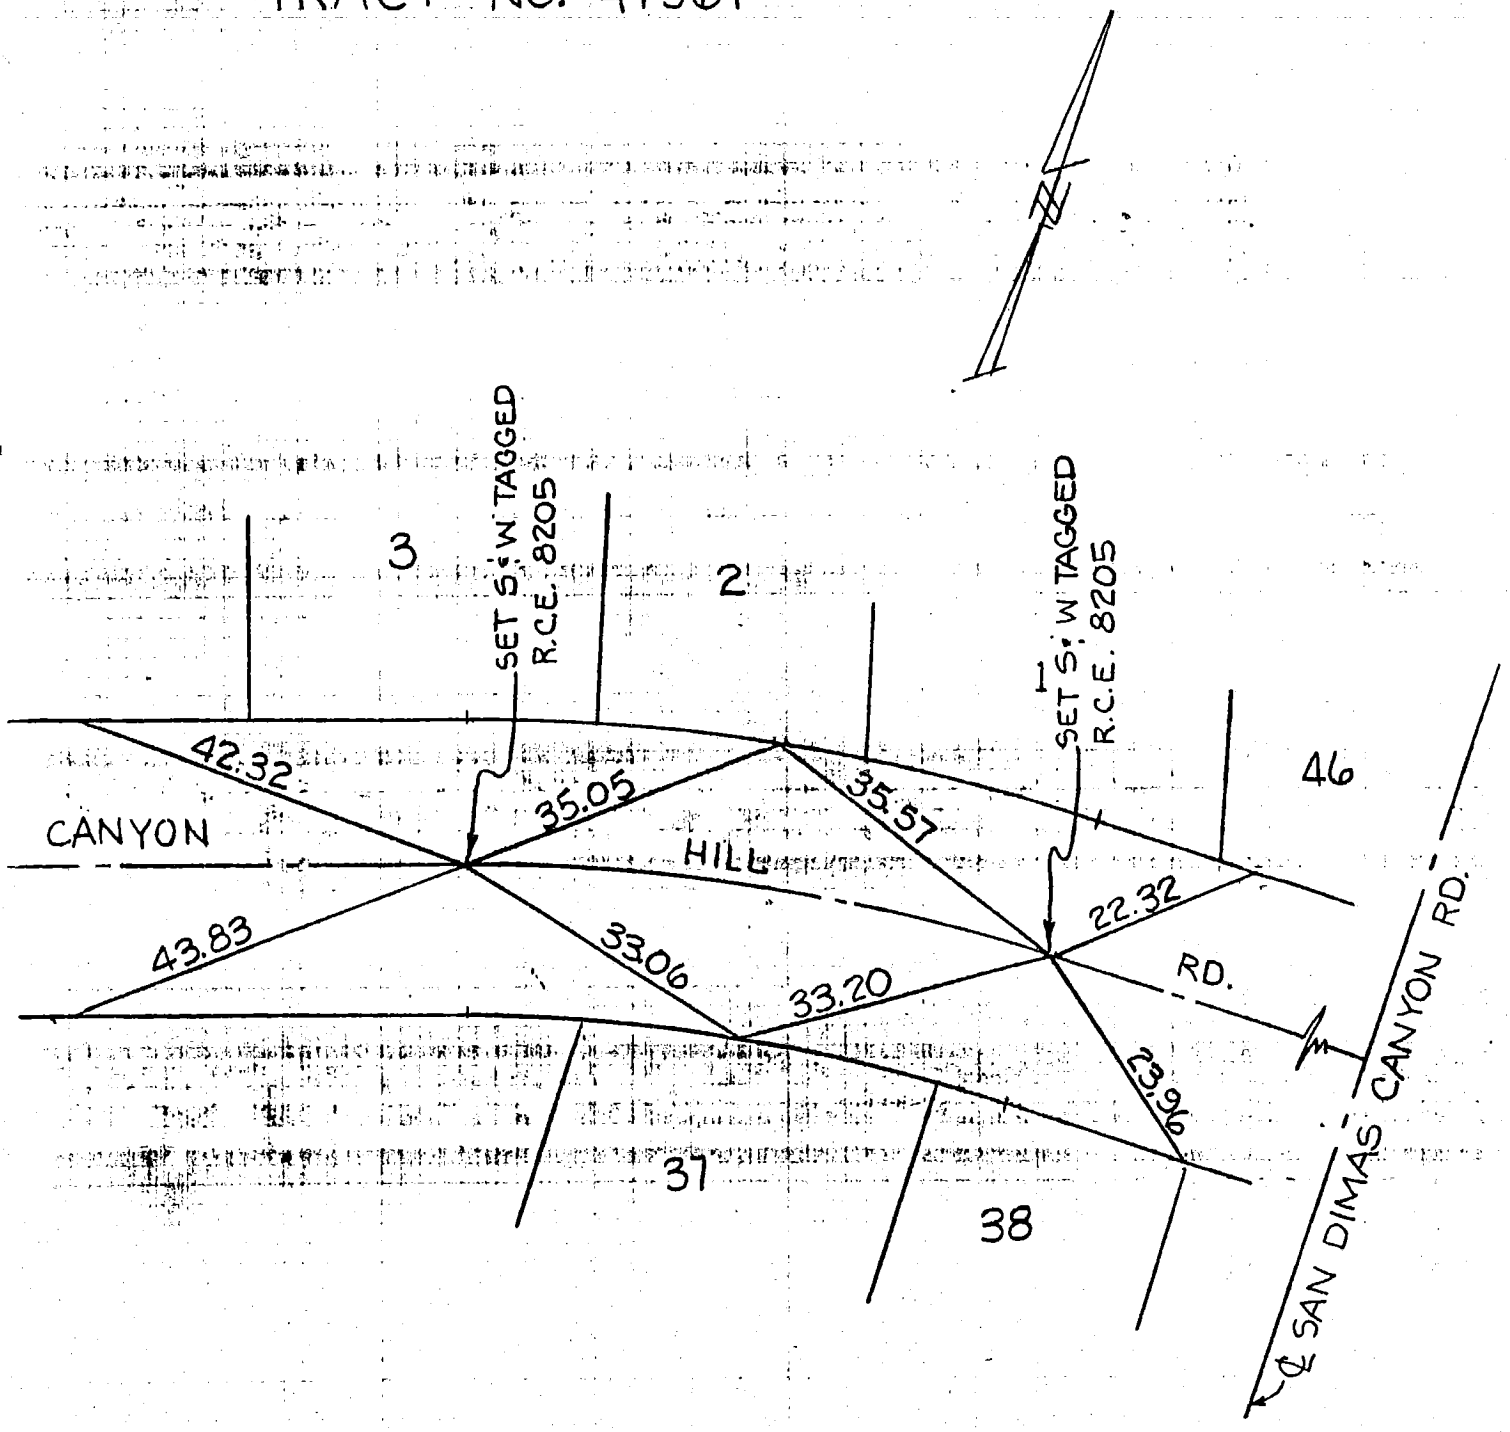

ALL TIE POINTS ARE LEAD & TACK IN T.C.

ANDREASEN ENGR. CO.
R.C.E. 8205
6 SEPTEMBER 1985

136

CO ENG FB 3677-136

TRACT NO. 41361

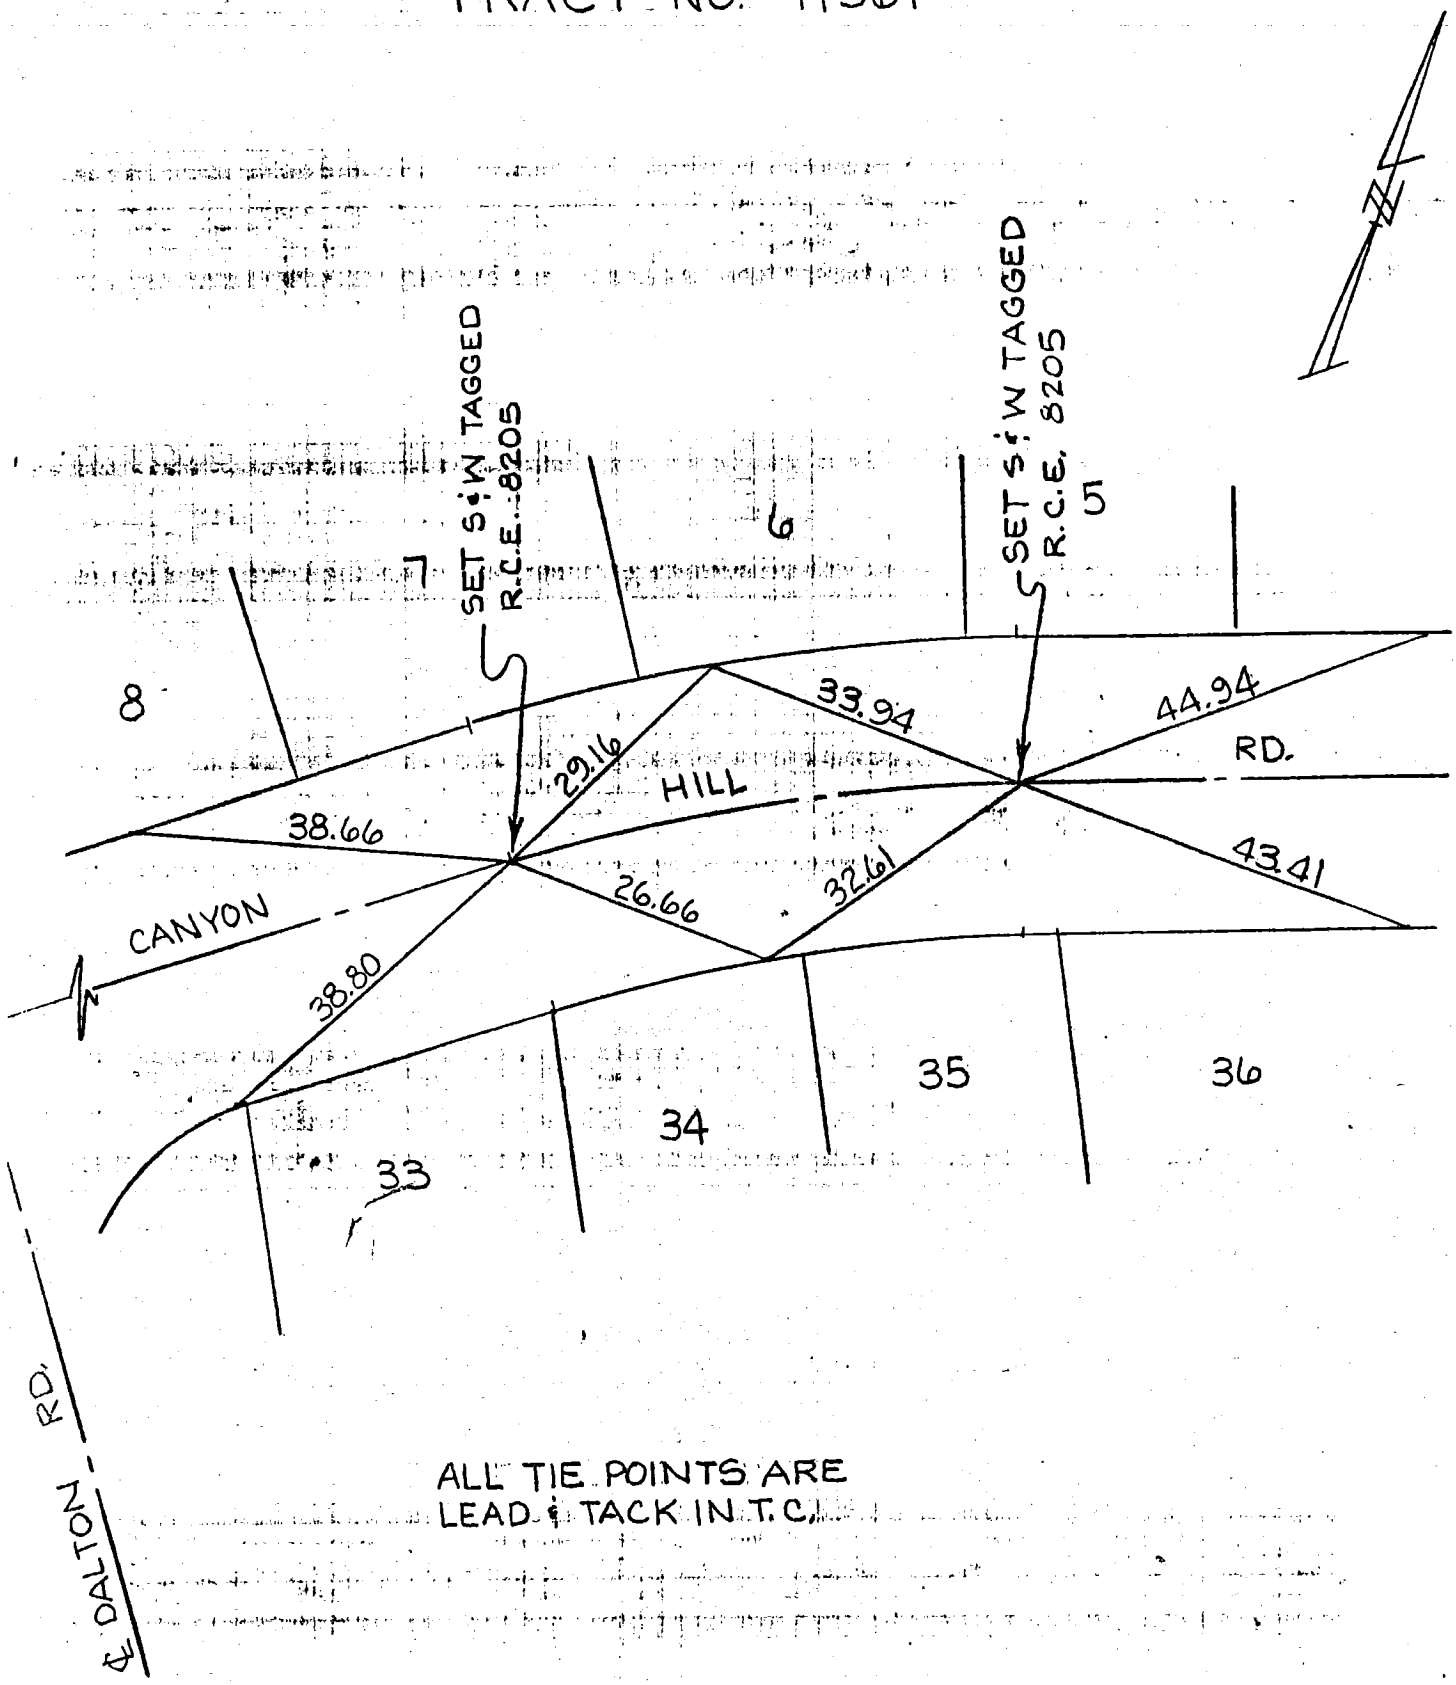

ALL TIE POINTS ARE
LEAD & TACK IN T.C.

ANDREASEN ENGR. CO.
R.C.E. 8205
SEPTEMBER 1985

CO ENG FB 3677-137

TRACT NO. 41361

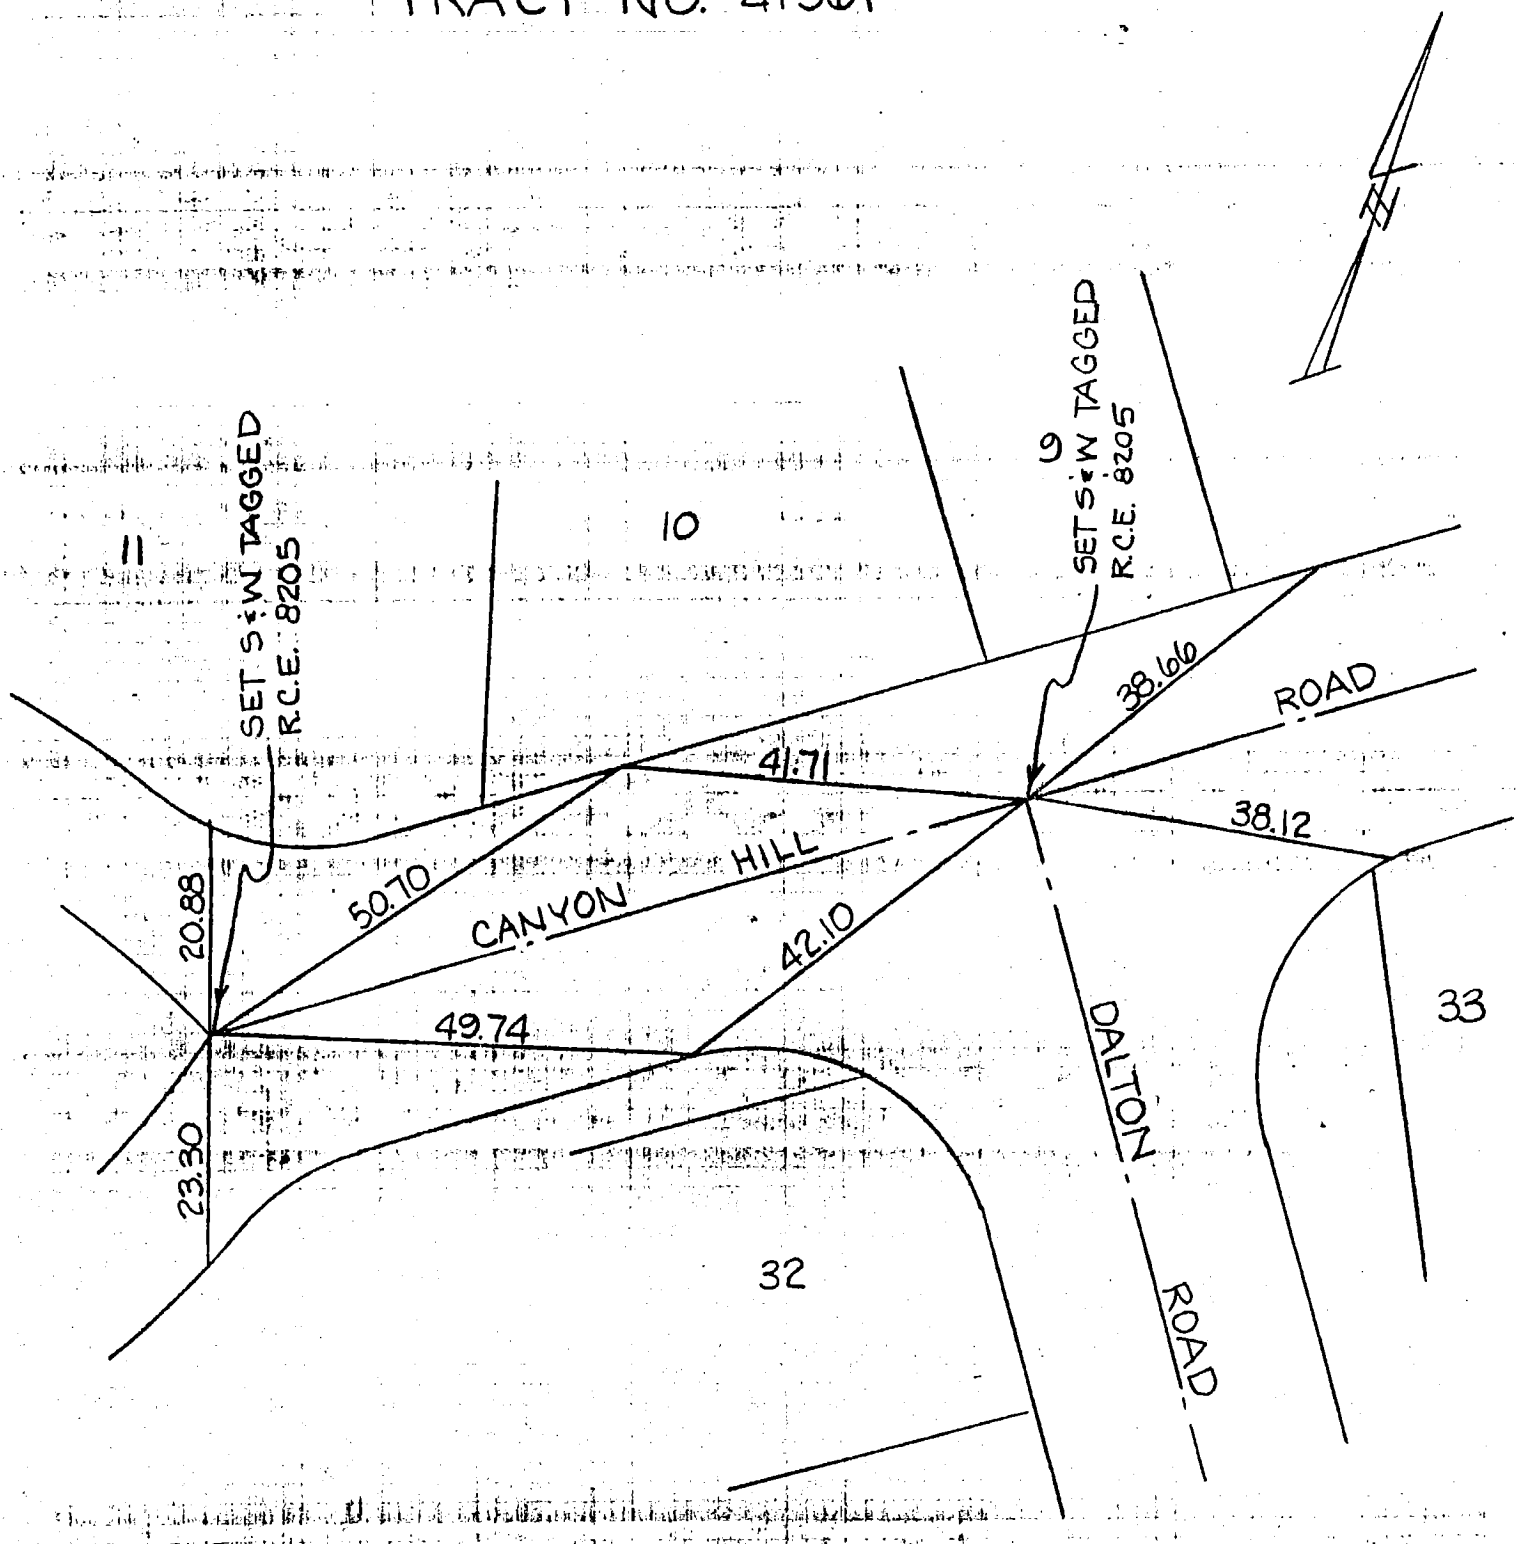

TIE POINTS ARE
TACK IN T.C.

ANDREASEN ENGR. CO.
R.C.E. 8205
SEPTEMBER 1985

TRACT NO. 41361

CO ENG FB 3677-138

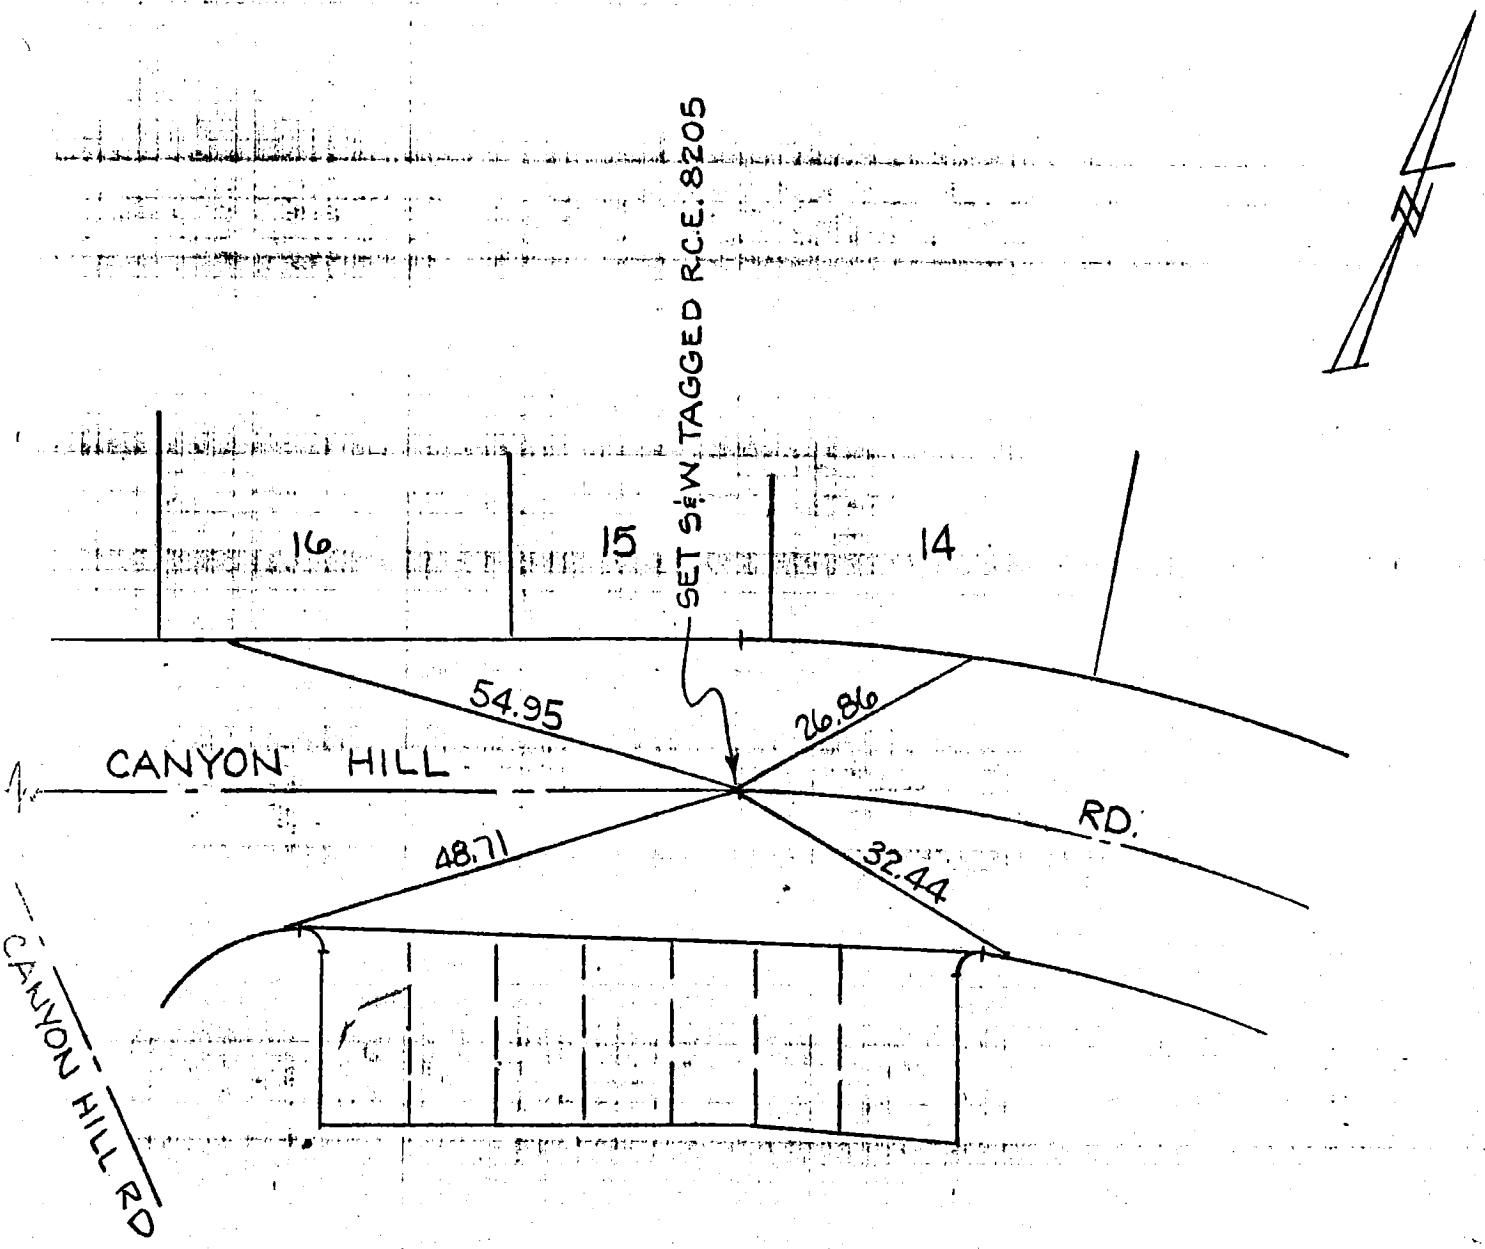

ALL TIE POINTS ARE
L & TACK IN T.C.

ANDREASEN ENGR. CO.
R.C.E. 8205
SEPTEMBER 1985

CO ENG FB 3677-139

TRACT NO. 41361

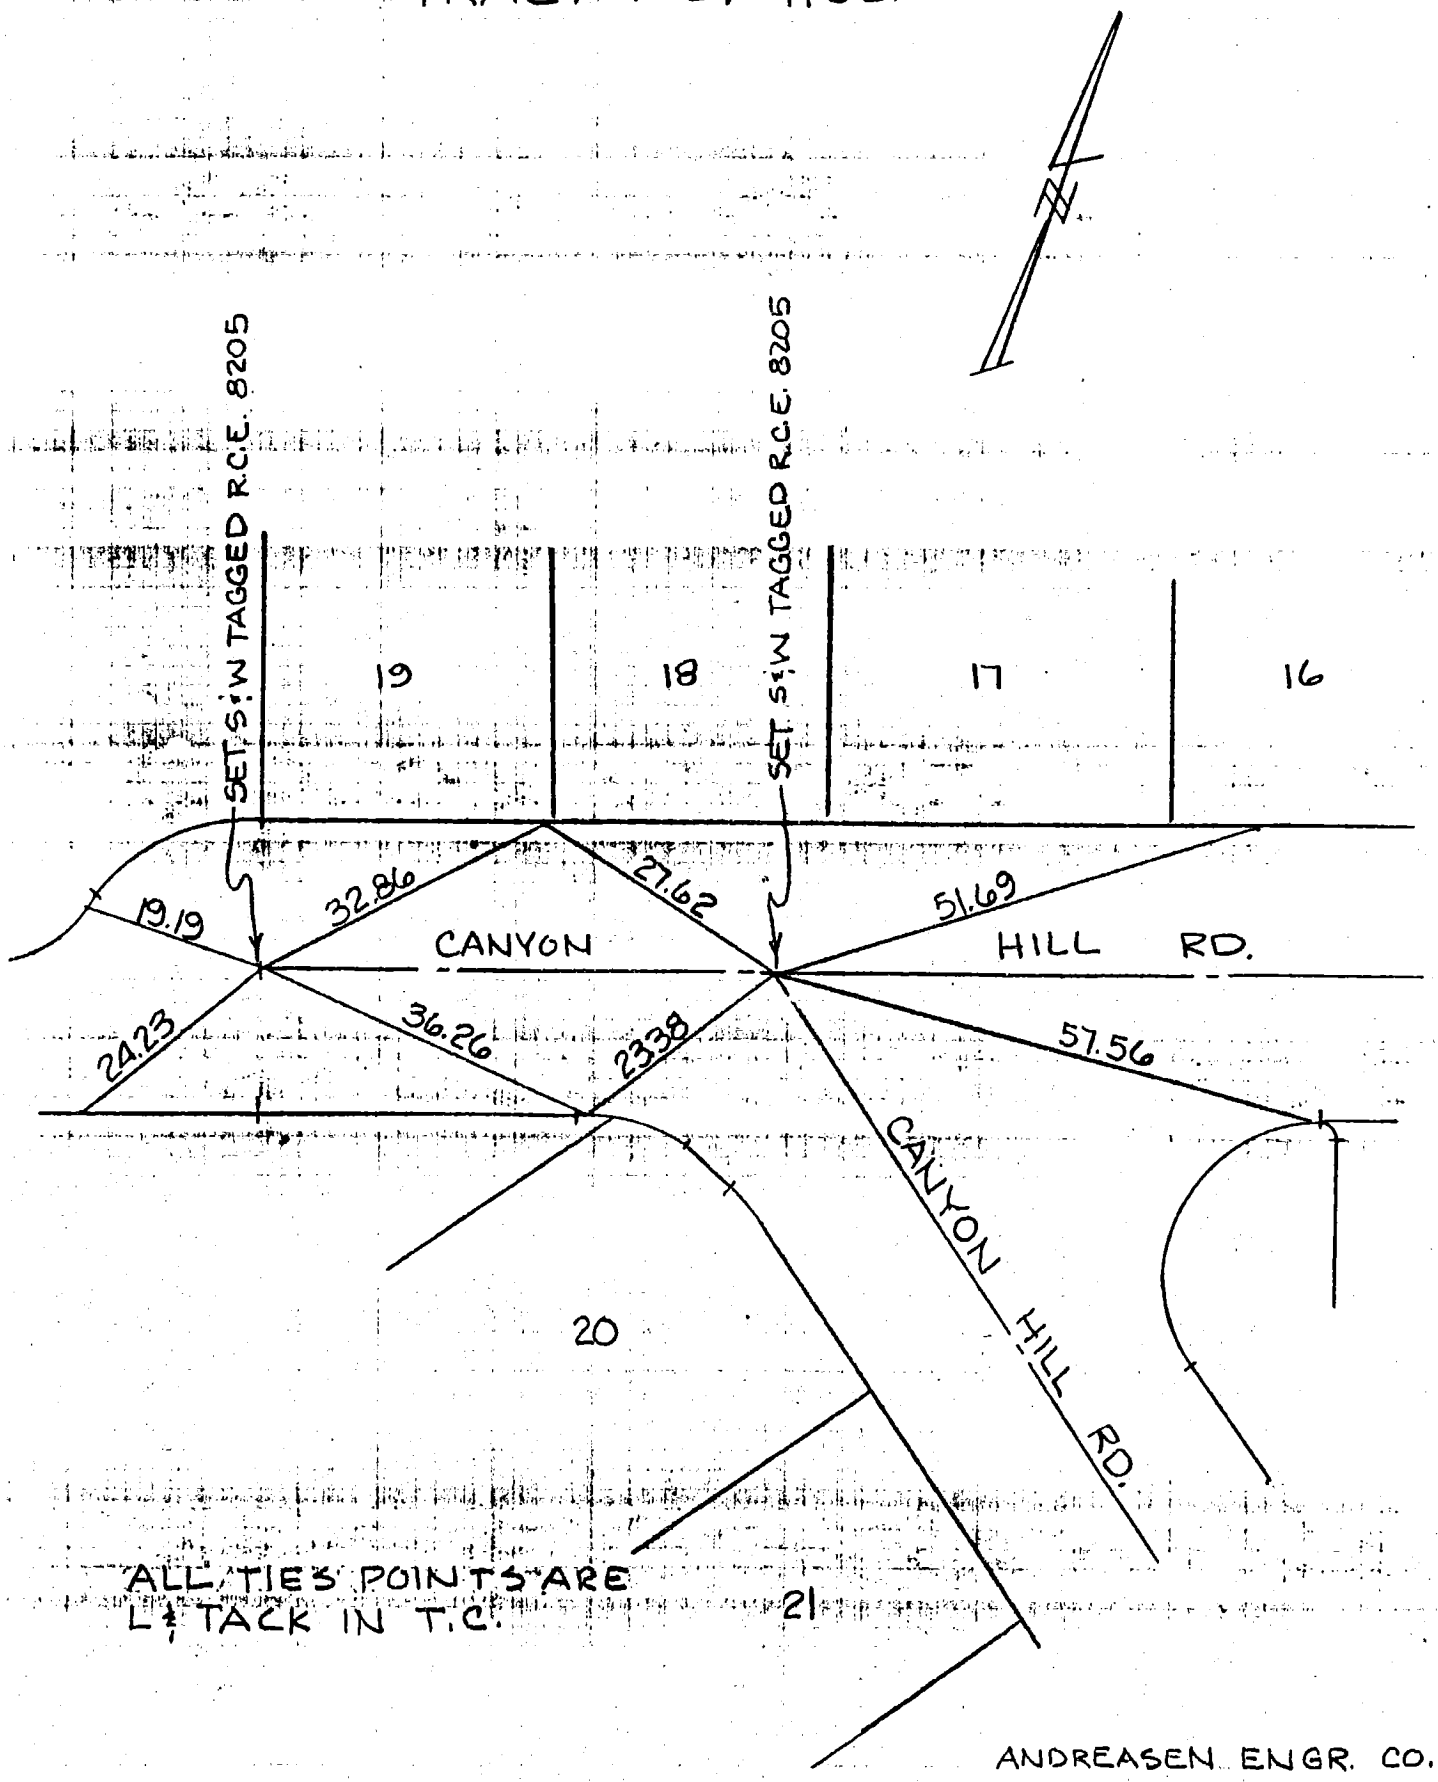

ANDREASEN ENGR. CO.
R.C.E. 8205
SEPTEMBER 1985

CO ENG FB 3677-140

TRACT NO. 41361

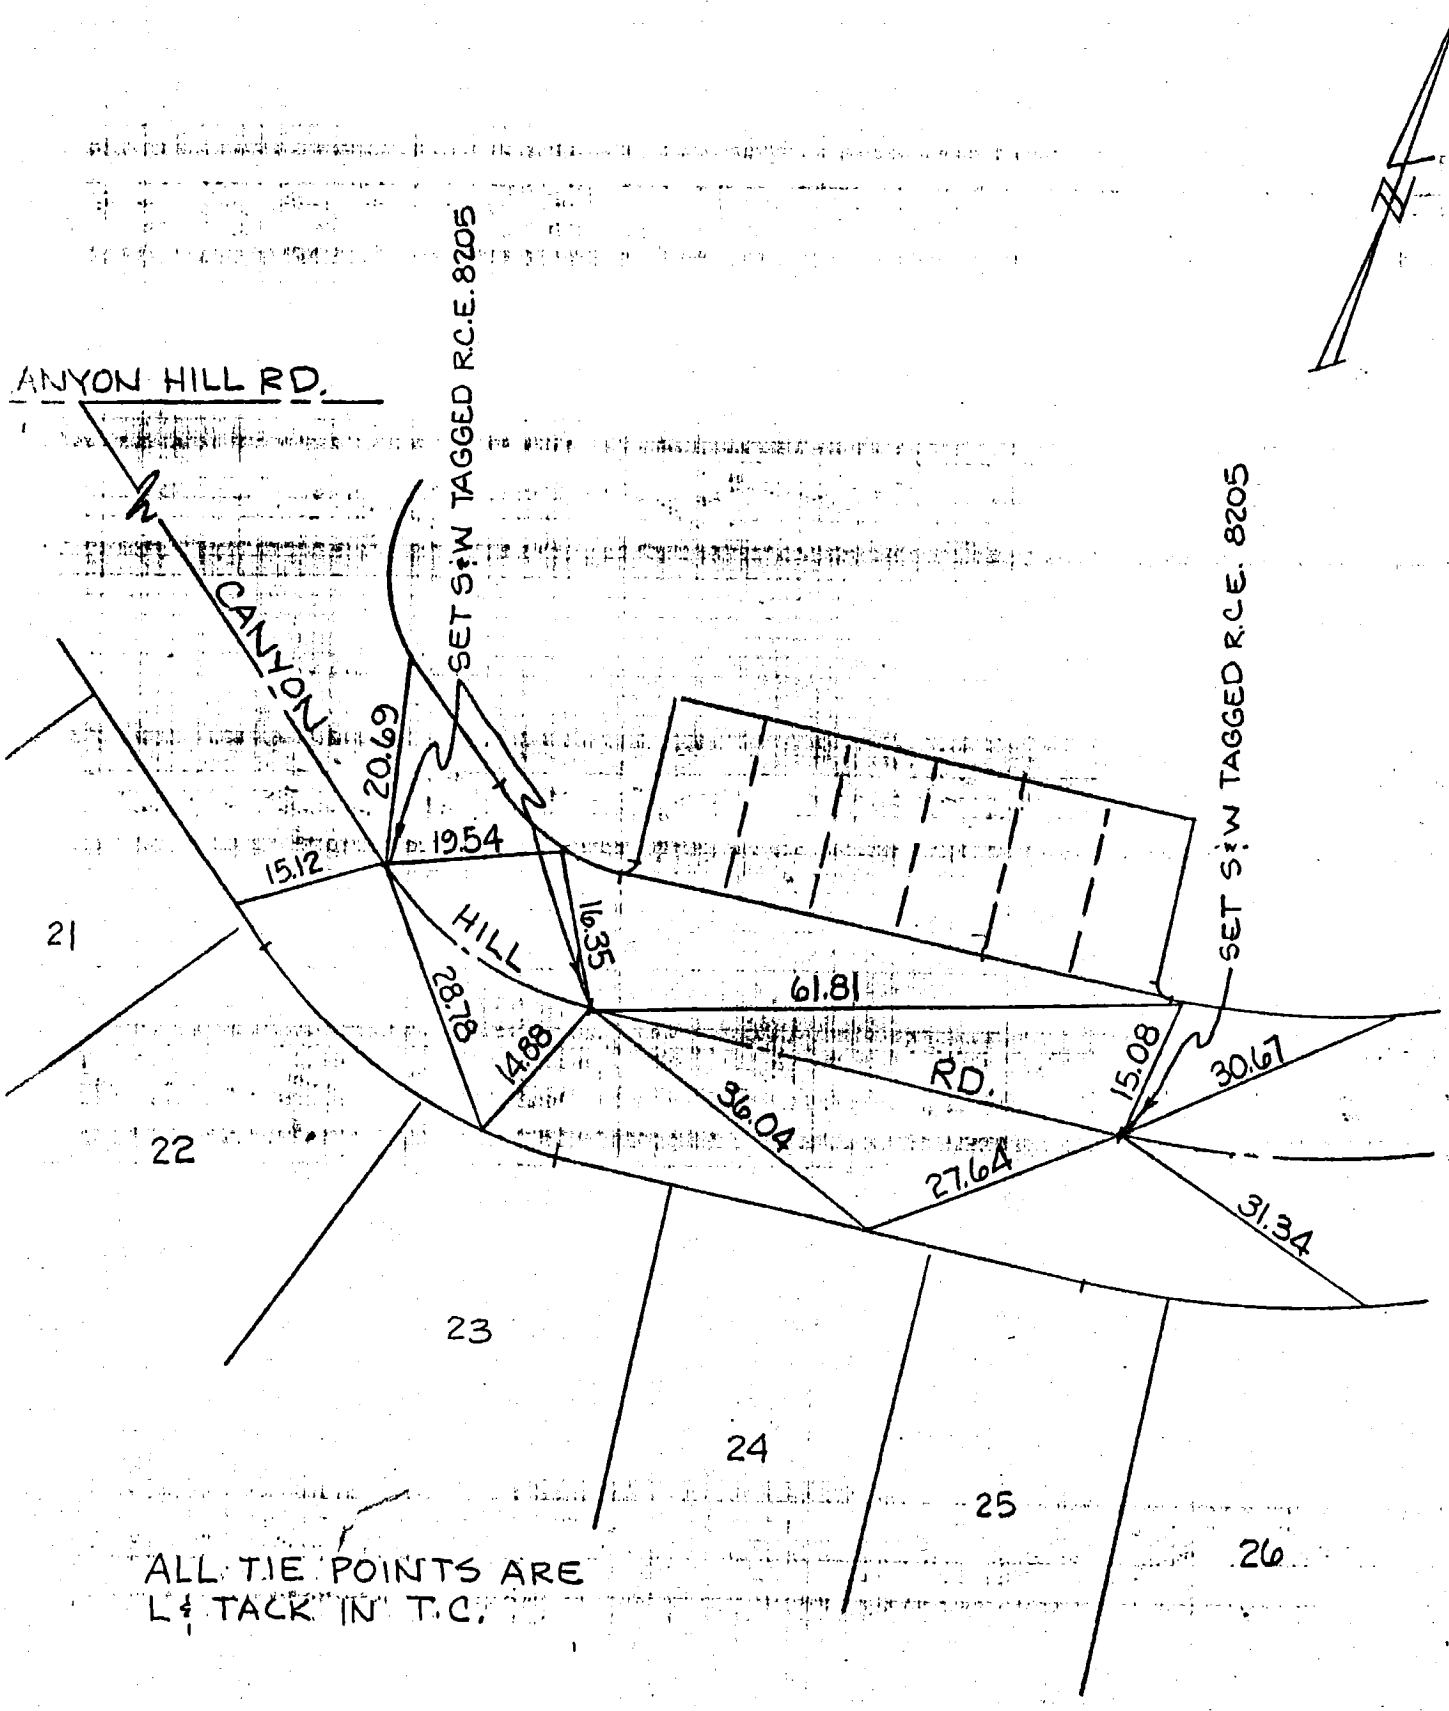

ALL TIE POINTS ARE
L & TACK IN T.C.

ANDREASEN ENGR. CO.
R.C.E. 8205
SEPTEMBER 1985

1/11

CO ENG FB 3677-141

SURVEY OF ℄ Ties

F. B. ____ PG. ____

SURVEY BY E.L. PEARSON & ASSO.

TR. No. 42363

DATE July 1985

Pg 1 of 6

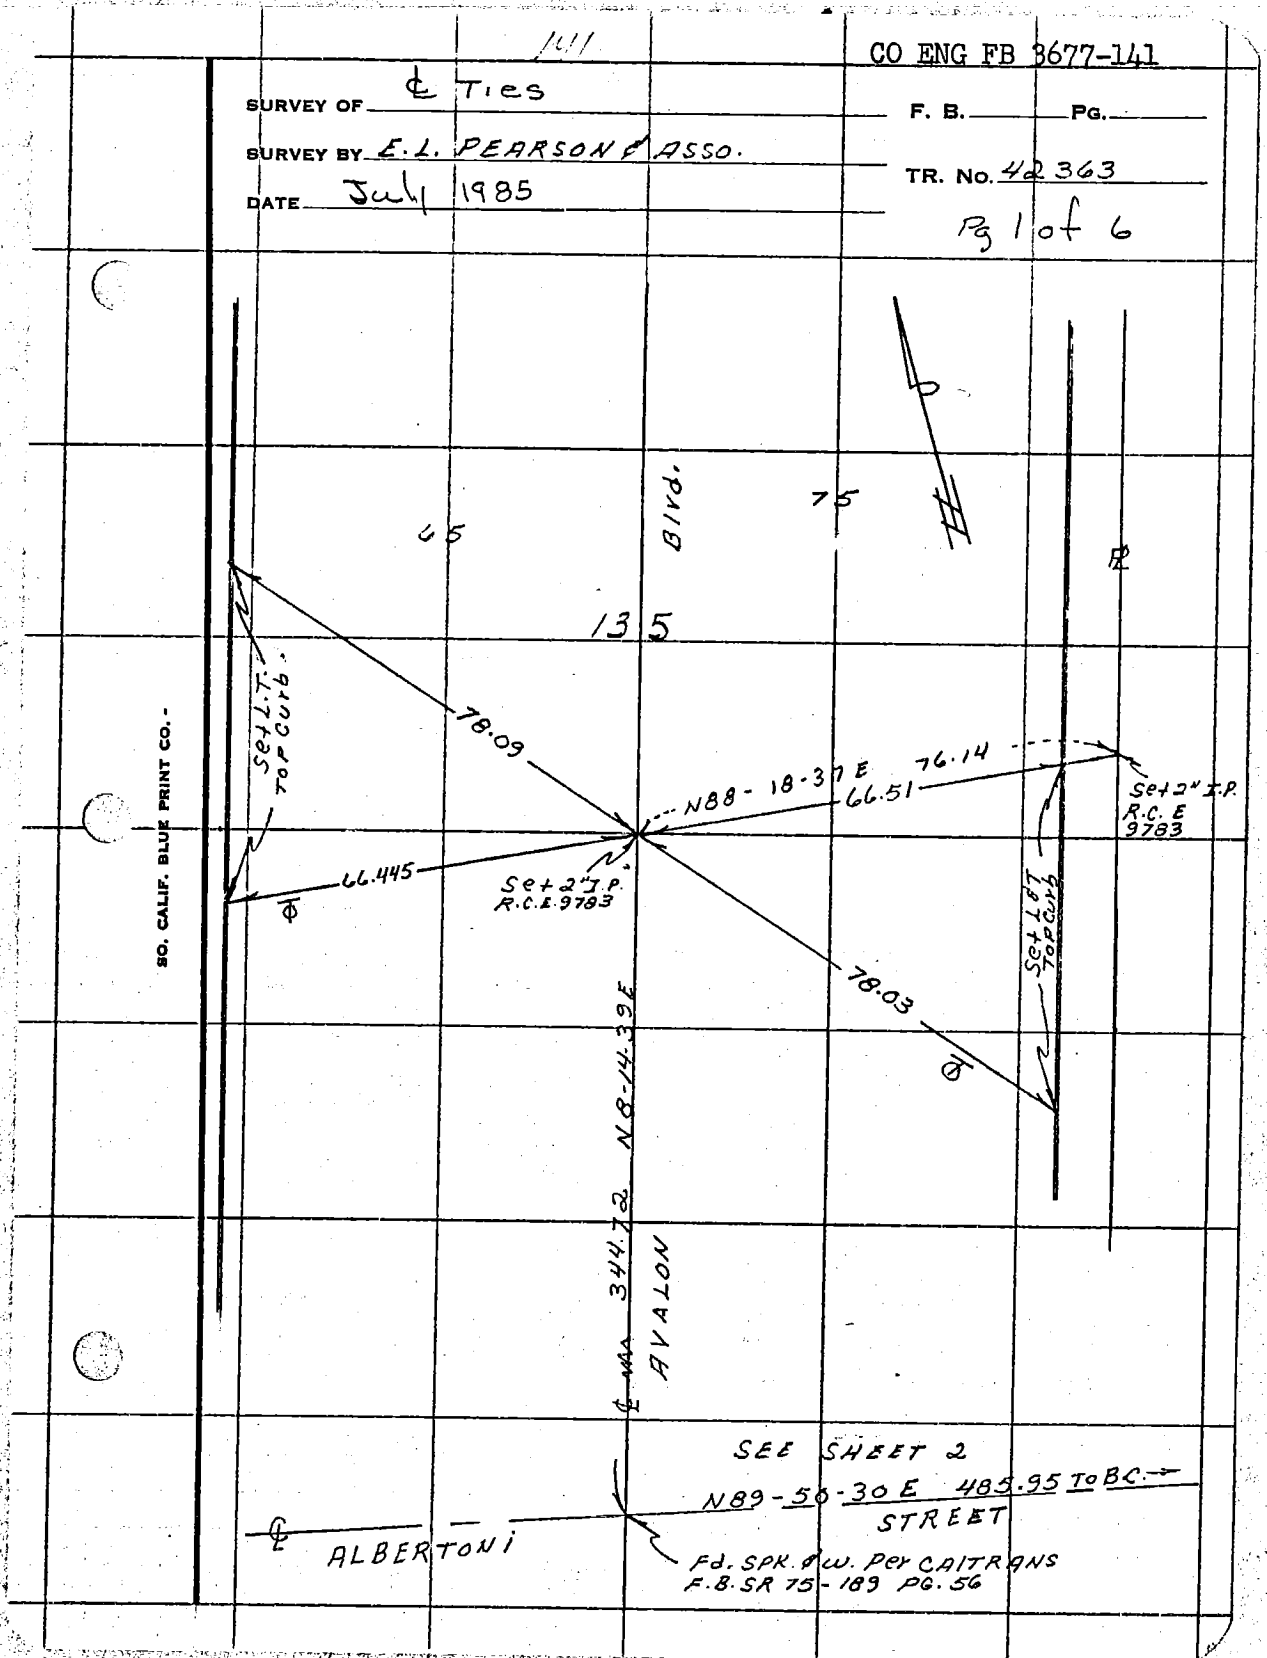

42

CO ENG FB 3677-142

SURVEY OF _____ F. B. _____ PG. _____

SURVEY BY E.L. PEARSON & ASSO. TR. No. 42363

DATE July 1985

Pg 2 of 6

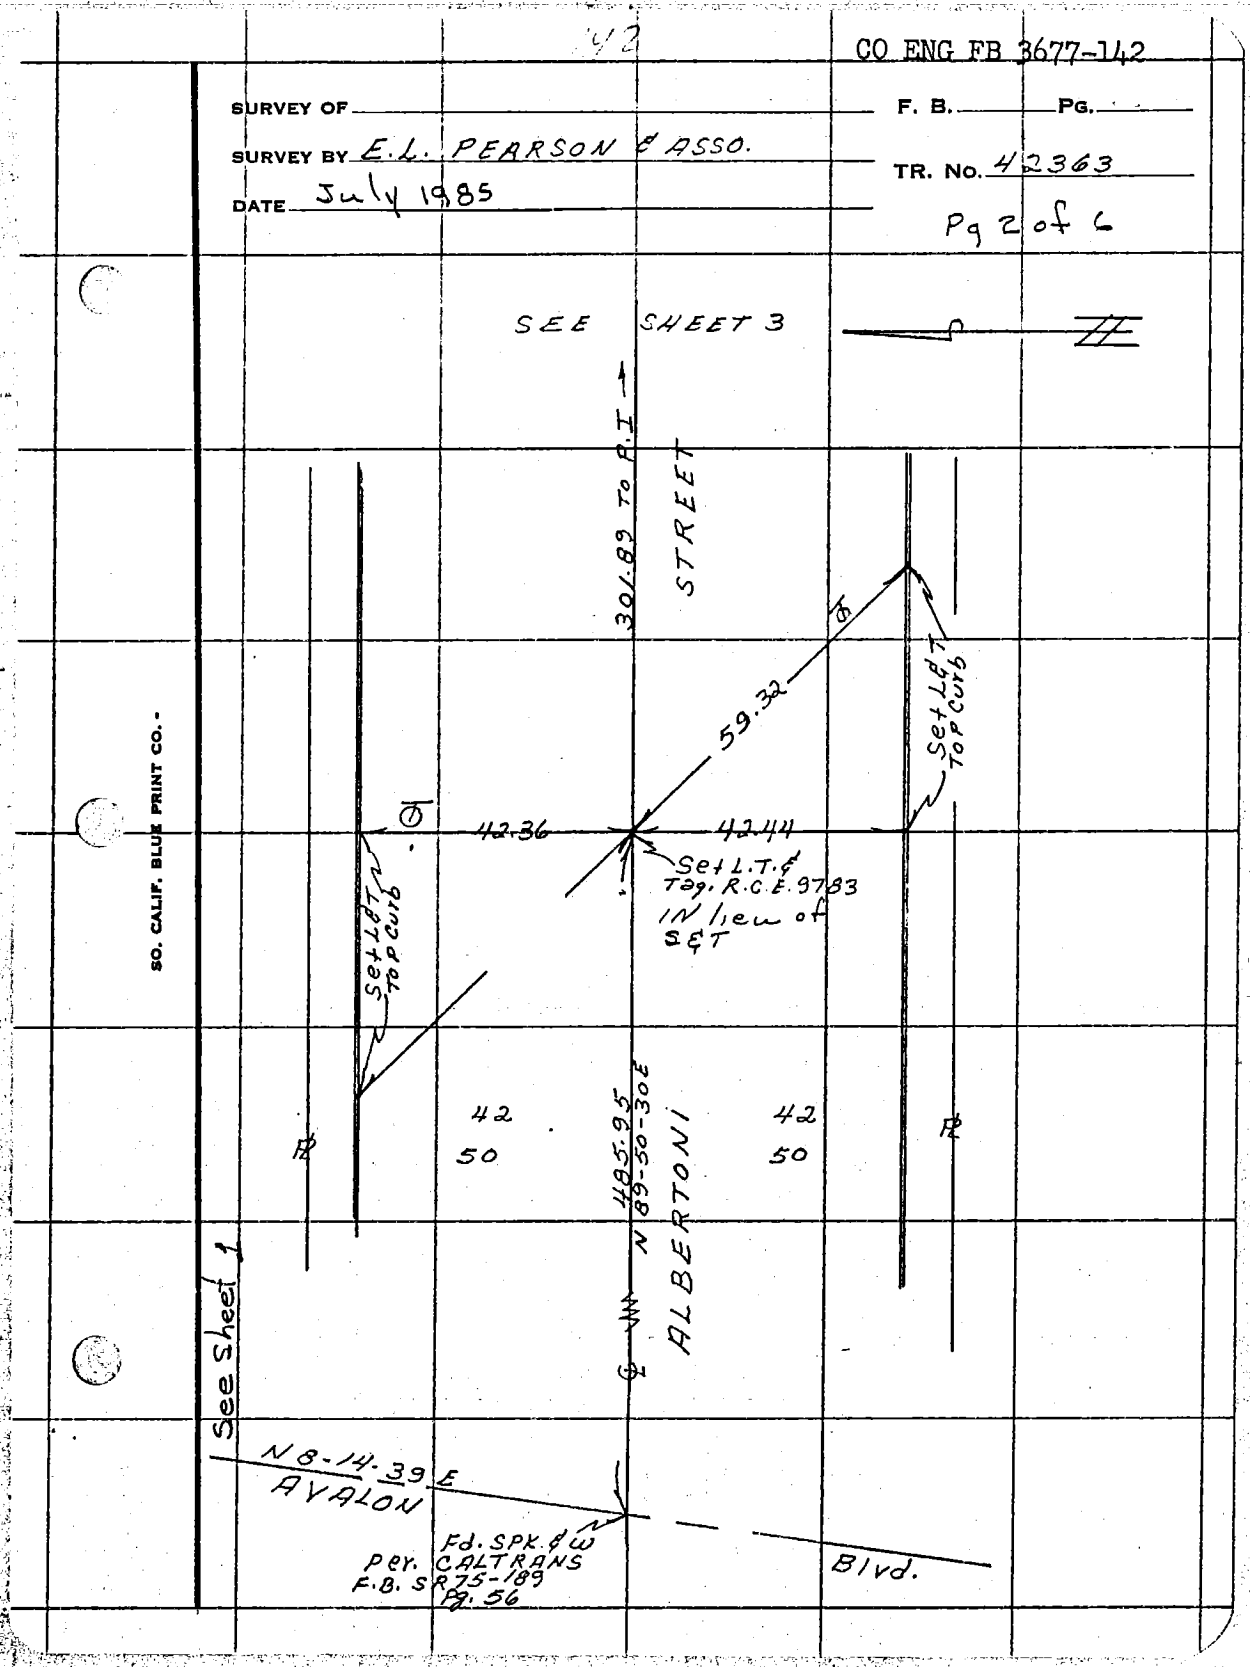

143

CO ENG FB 3677-143

SURVEY OF & TIES

F. B. ____ PG. ____

SURVEY BY E.L. PEARSON & ASSO.

TR. No. 42363

DATE July 1985

Sh 3 of 6

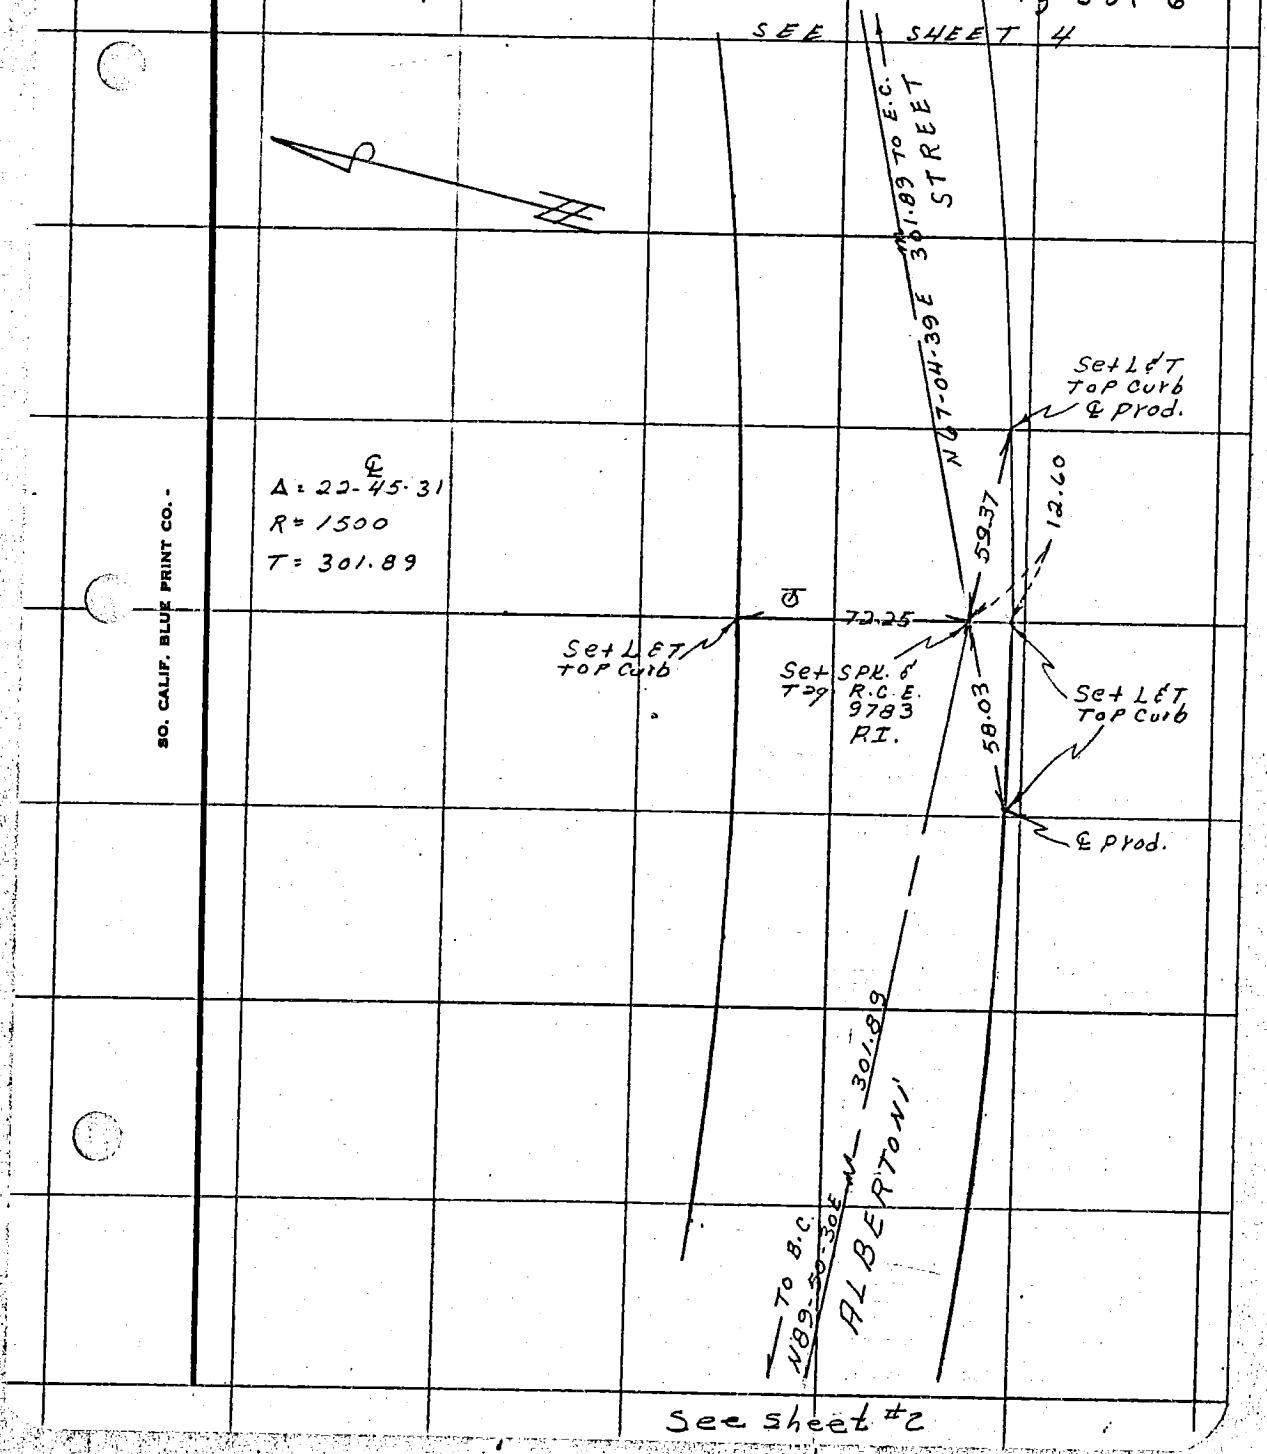

CO ENG FB 3677-144

SURVEY OF & Ties — F. B. — PG.

SURVEY BY E.L. PEARSON & ASSO. — TR. No. 42363

DATE July 1985

SEE SHEET 5

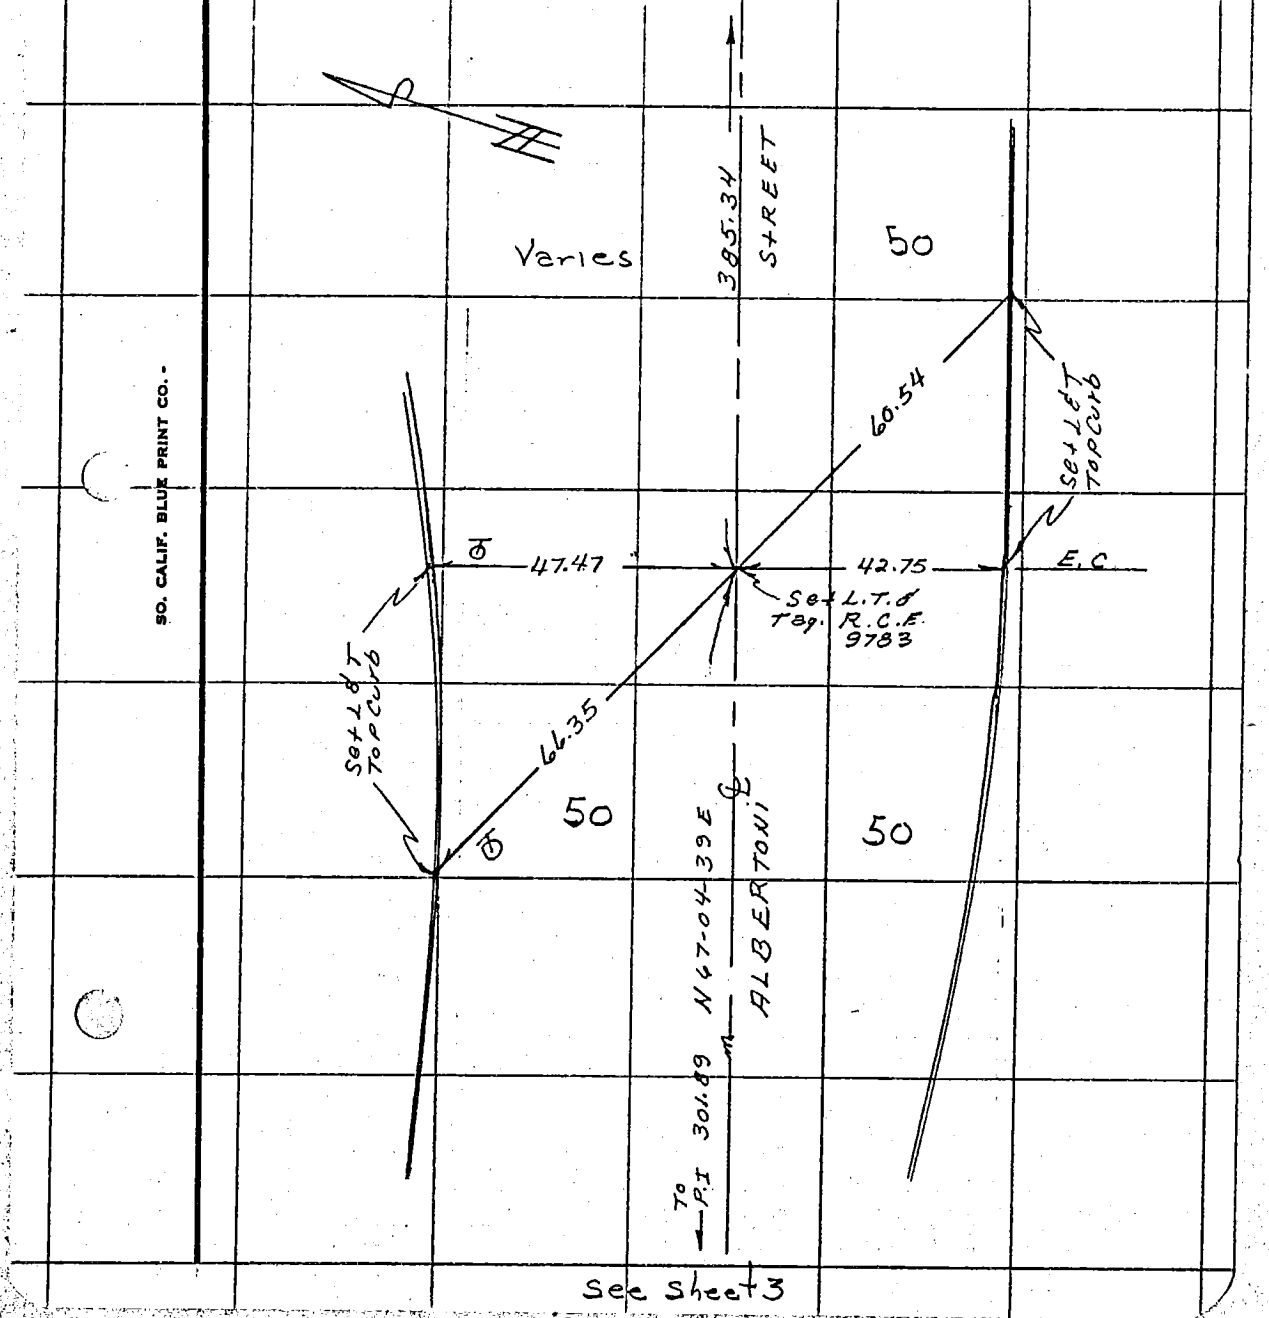

See Sheet 3

SO. CALIF. BLUE PRINT CO.

CO ENG FB 3677-145

SURVEY OF & Ties

F. B. ____ PG. ____

SURVEY BY E.L. PEARSON & ASSO.

TR. No. 42363

DATE July 1985

SEE SHEET 6

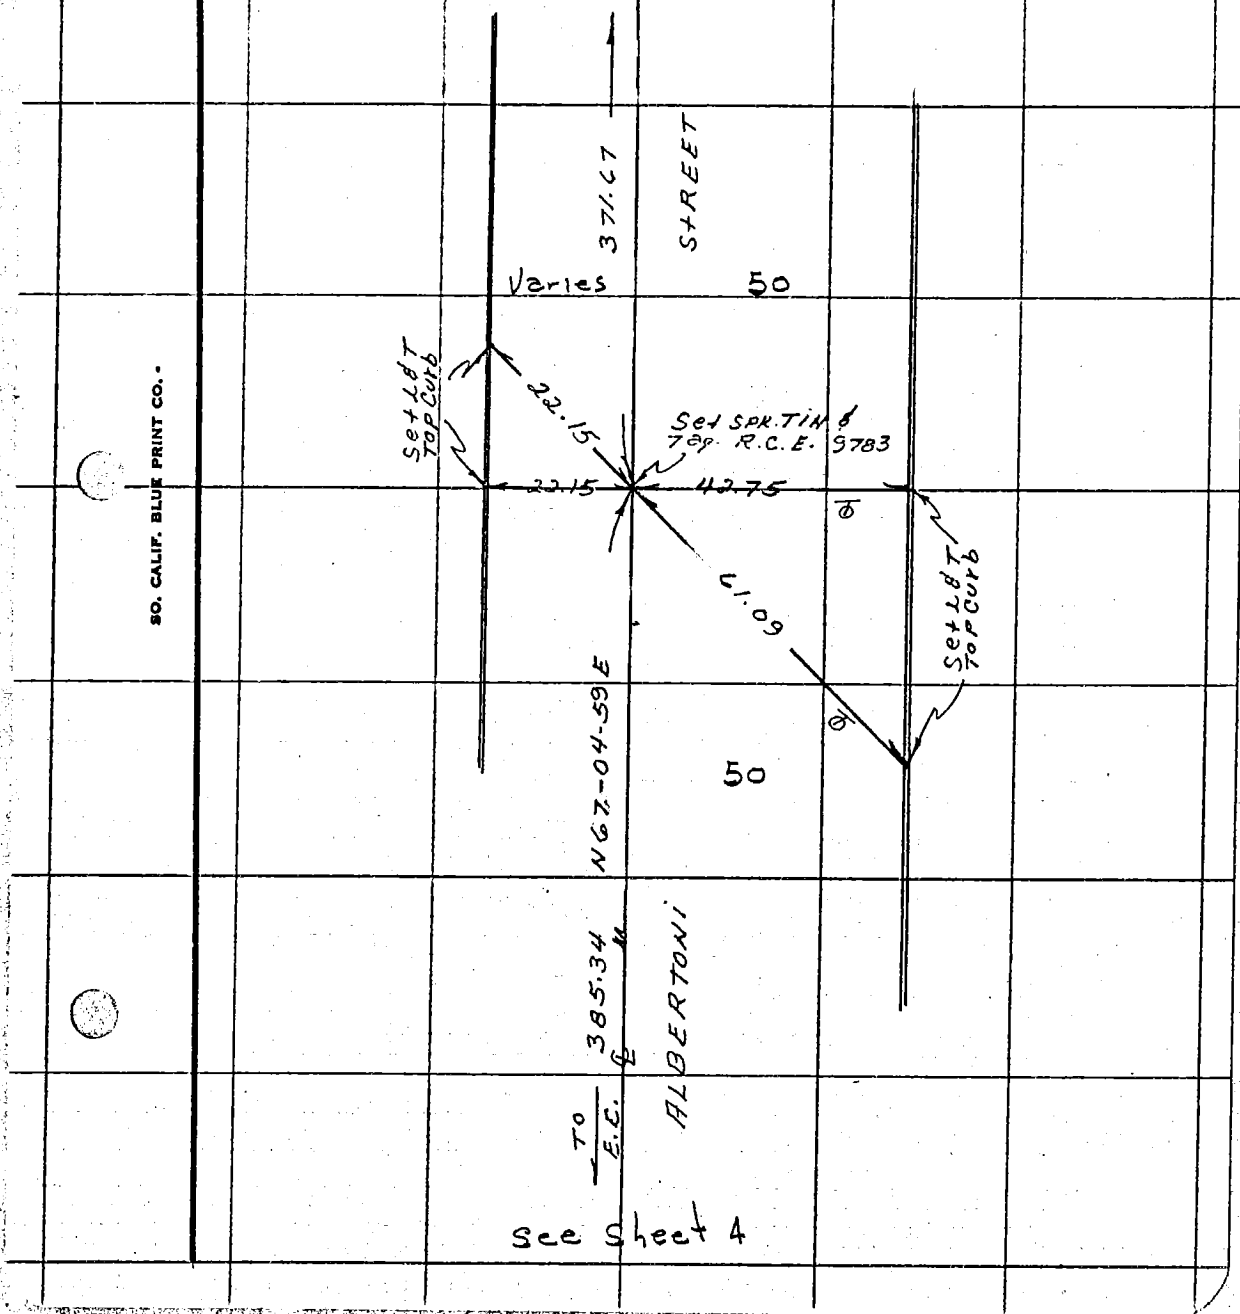

See Sheet 4

SO. CALIF. BLUE PRINT CO.

1/6

CO ENG FB 3677-146

SURVEY OF 4 Ties

F. B. ____ Pg. ____

SURVEY BY E.L. PEARSON & ASSO.

TR. No. ____

DATE July 1985

Page 6 of 6

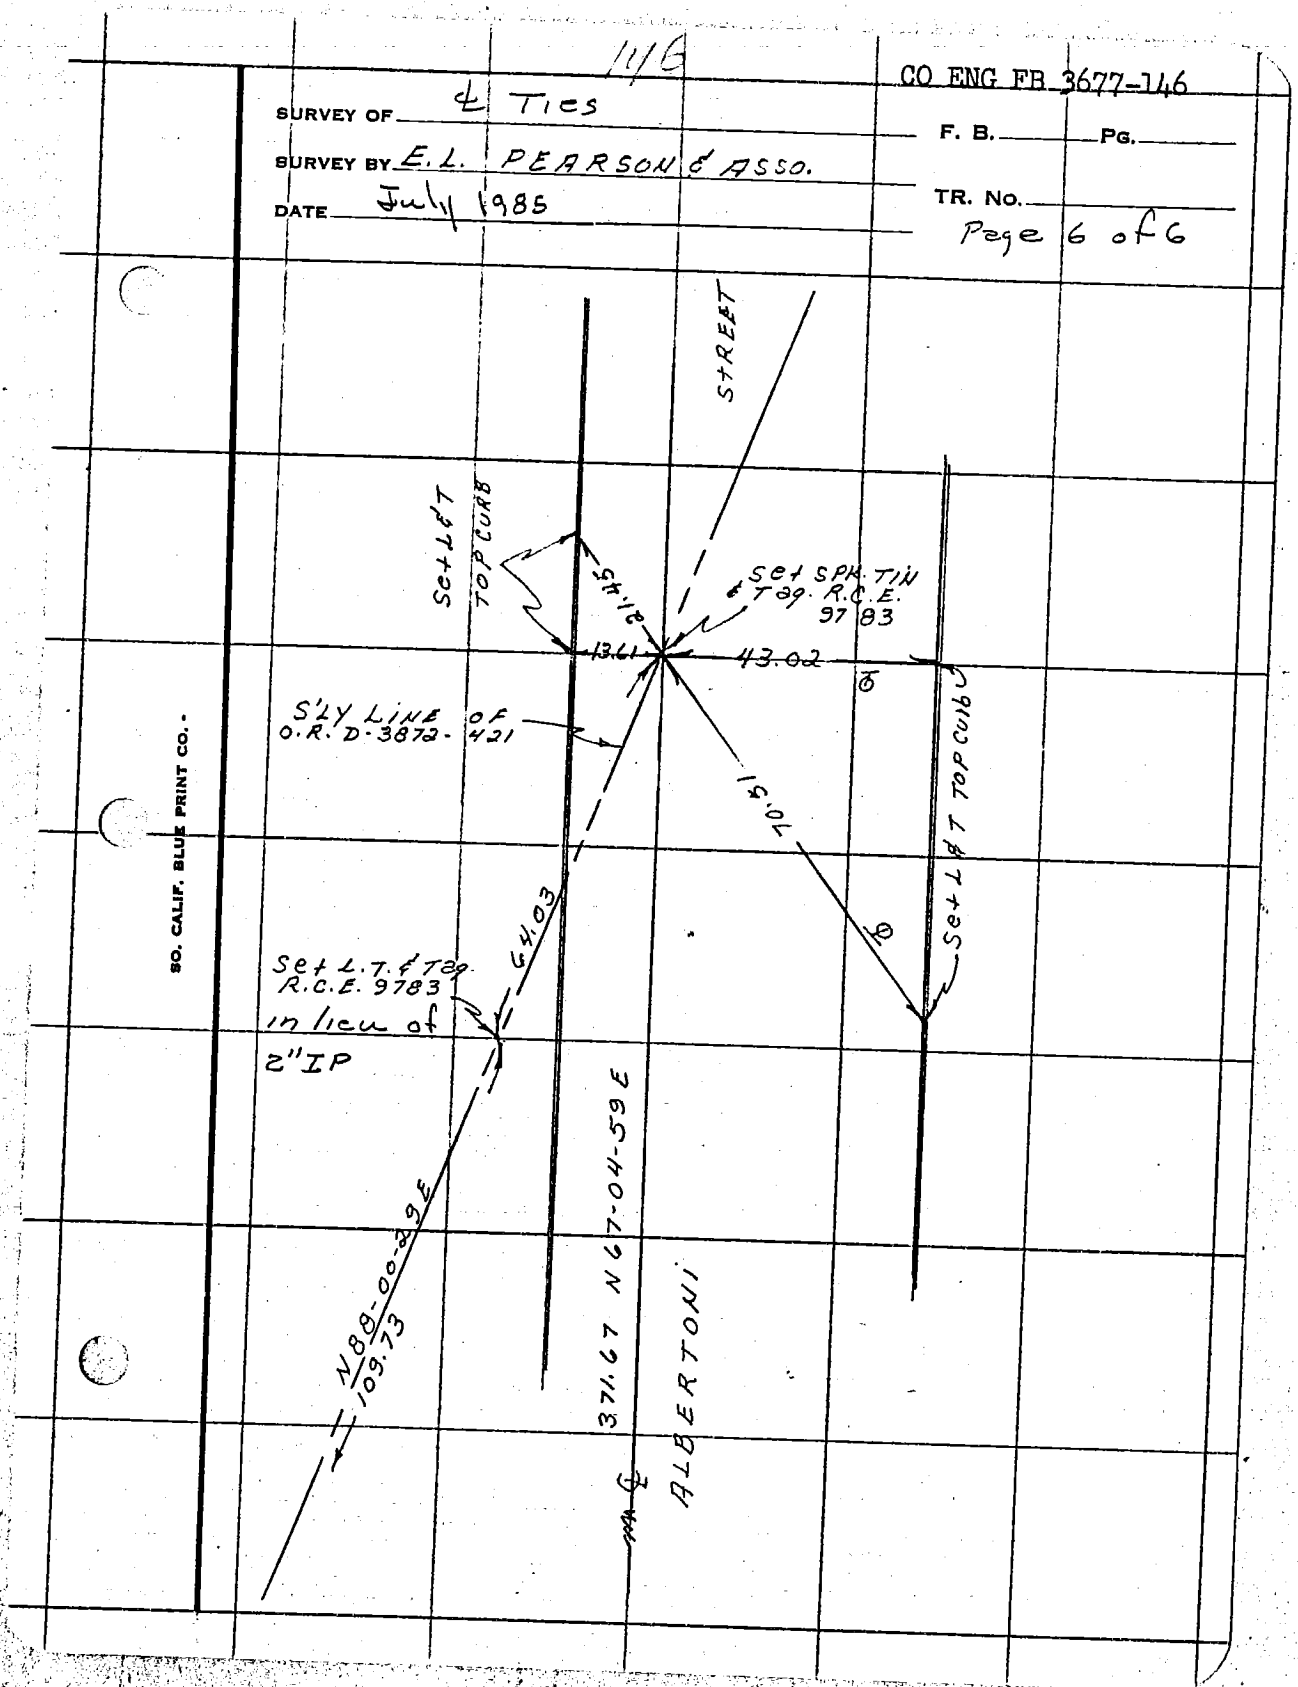

CO ENG FB 3677-147

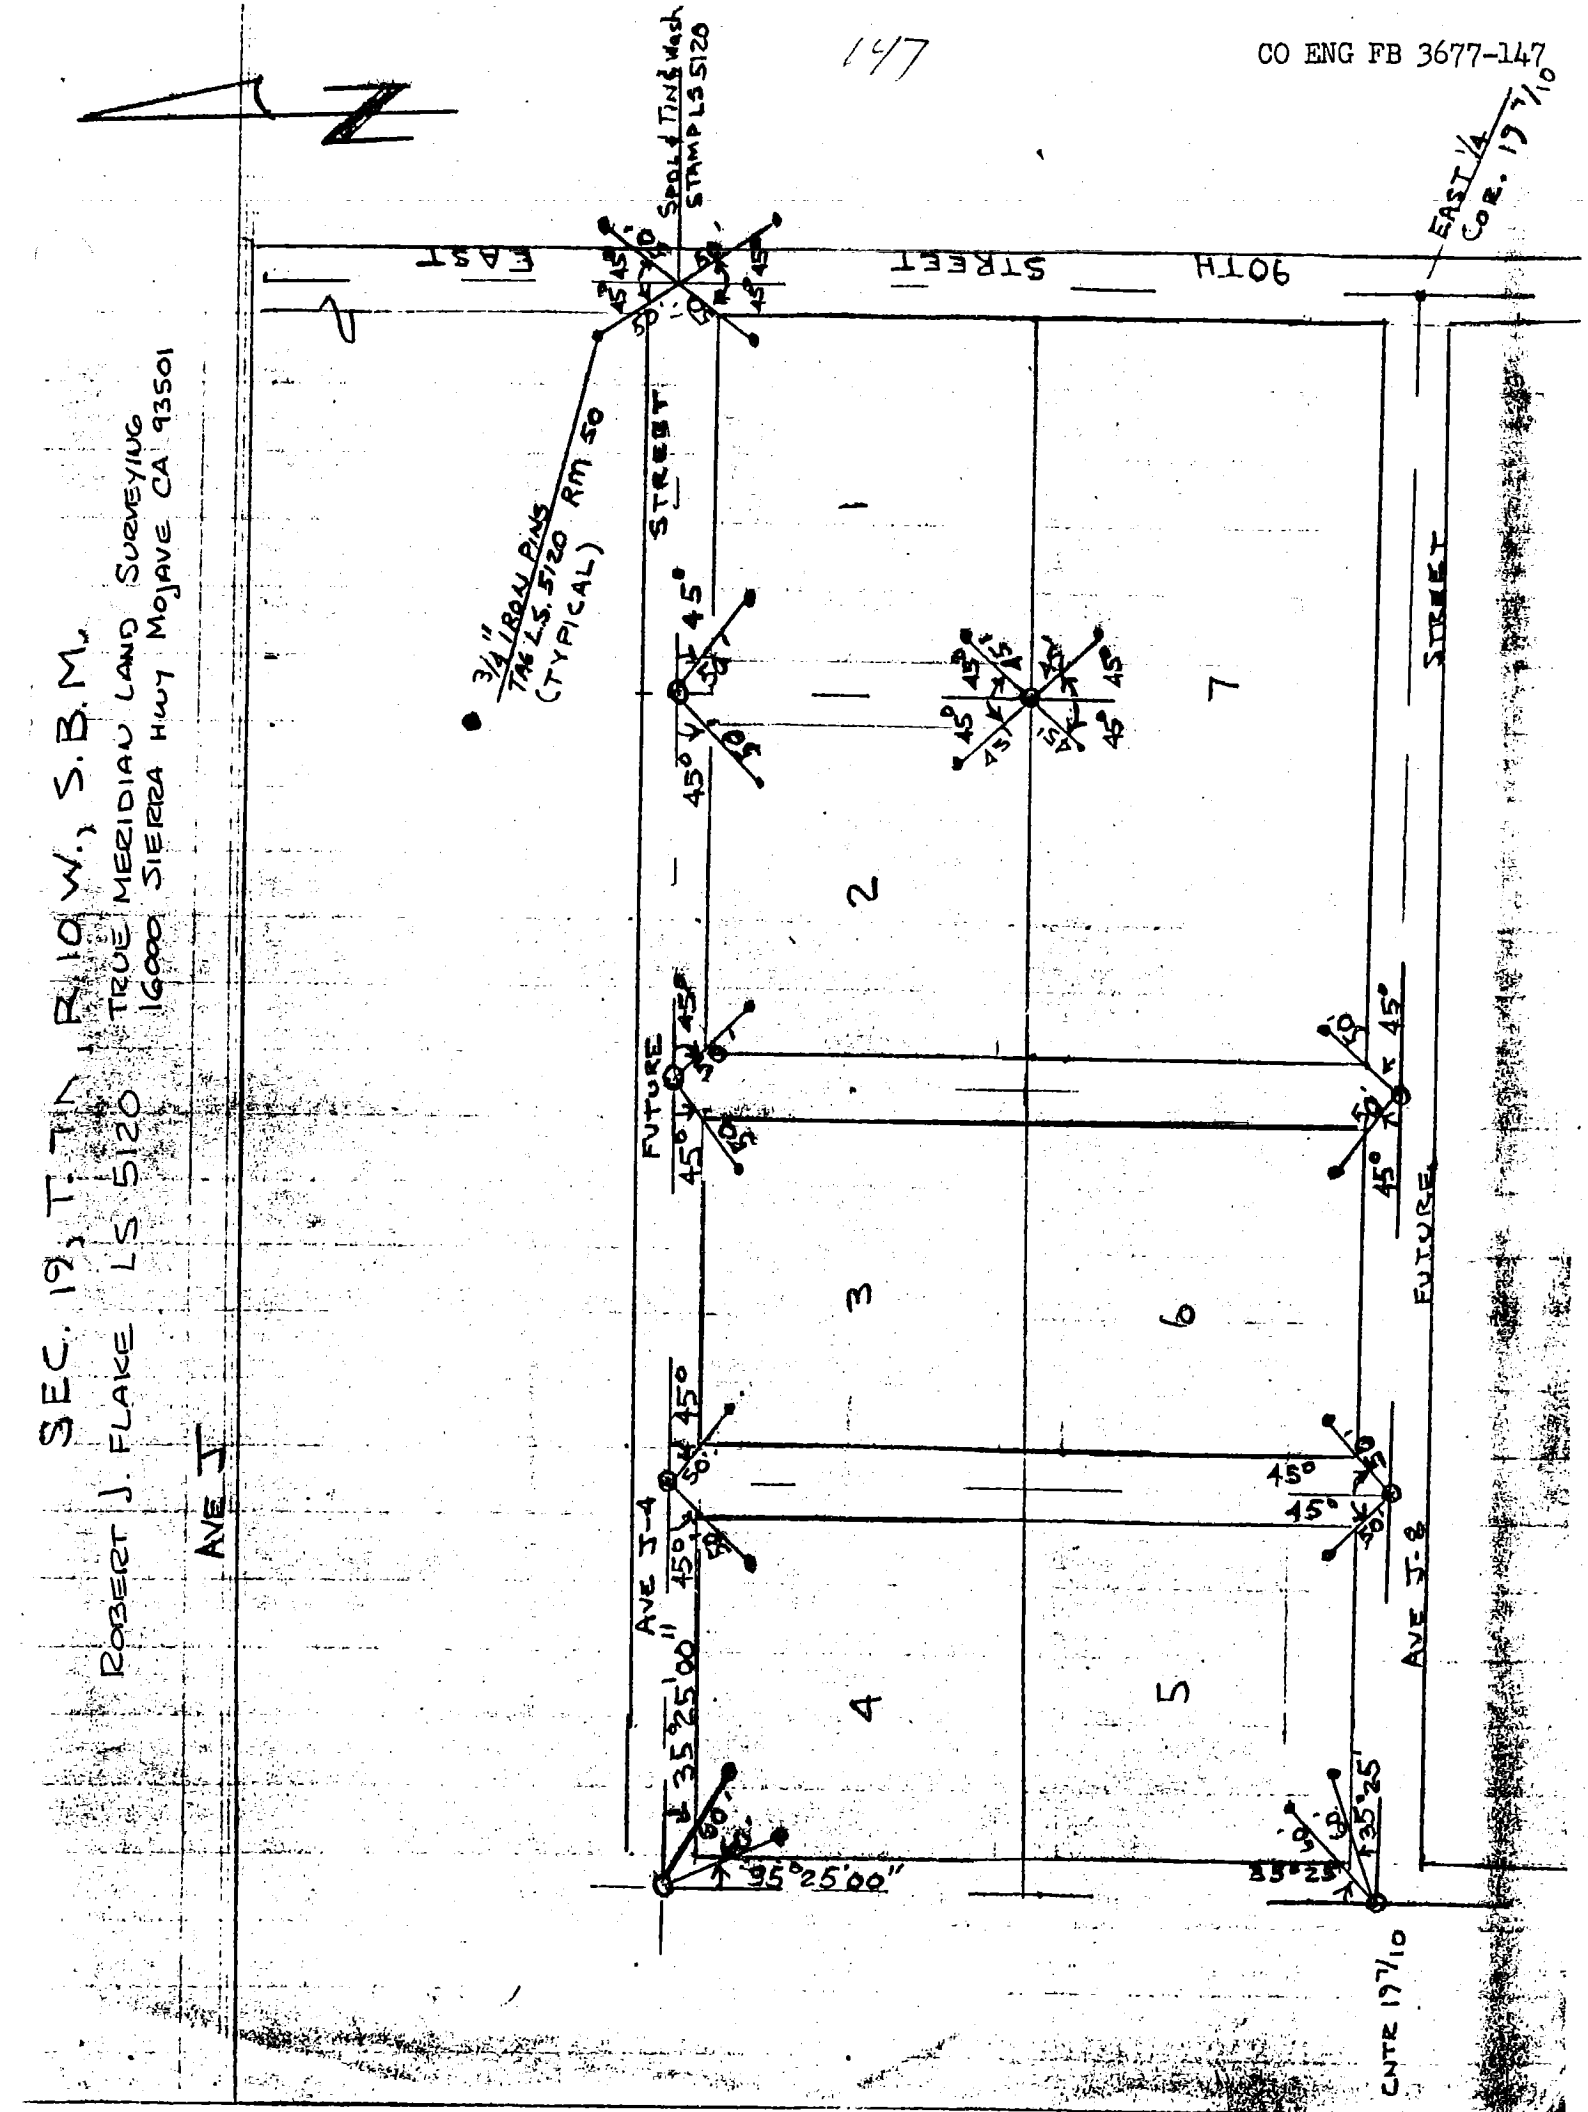

CO ENG FB 3677-148

SURVEY OF

PAGE

JOB NO. 85010 PROJECT TRACT 33831, M.B 951-95/97

DATE SEPT. 16, 1985

675 BREA CANYON ROAD, SUITE 14
WALNUT • CA 91789 • TELEPHONE 714 / 595-7475
photogrammetric surveying • civil engineering • land planning • surveying

SURVEY BY RICHARD R. SANDS L.S 3393
ADAM WEBER

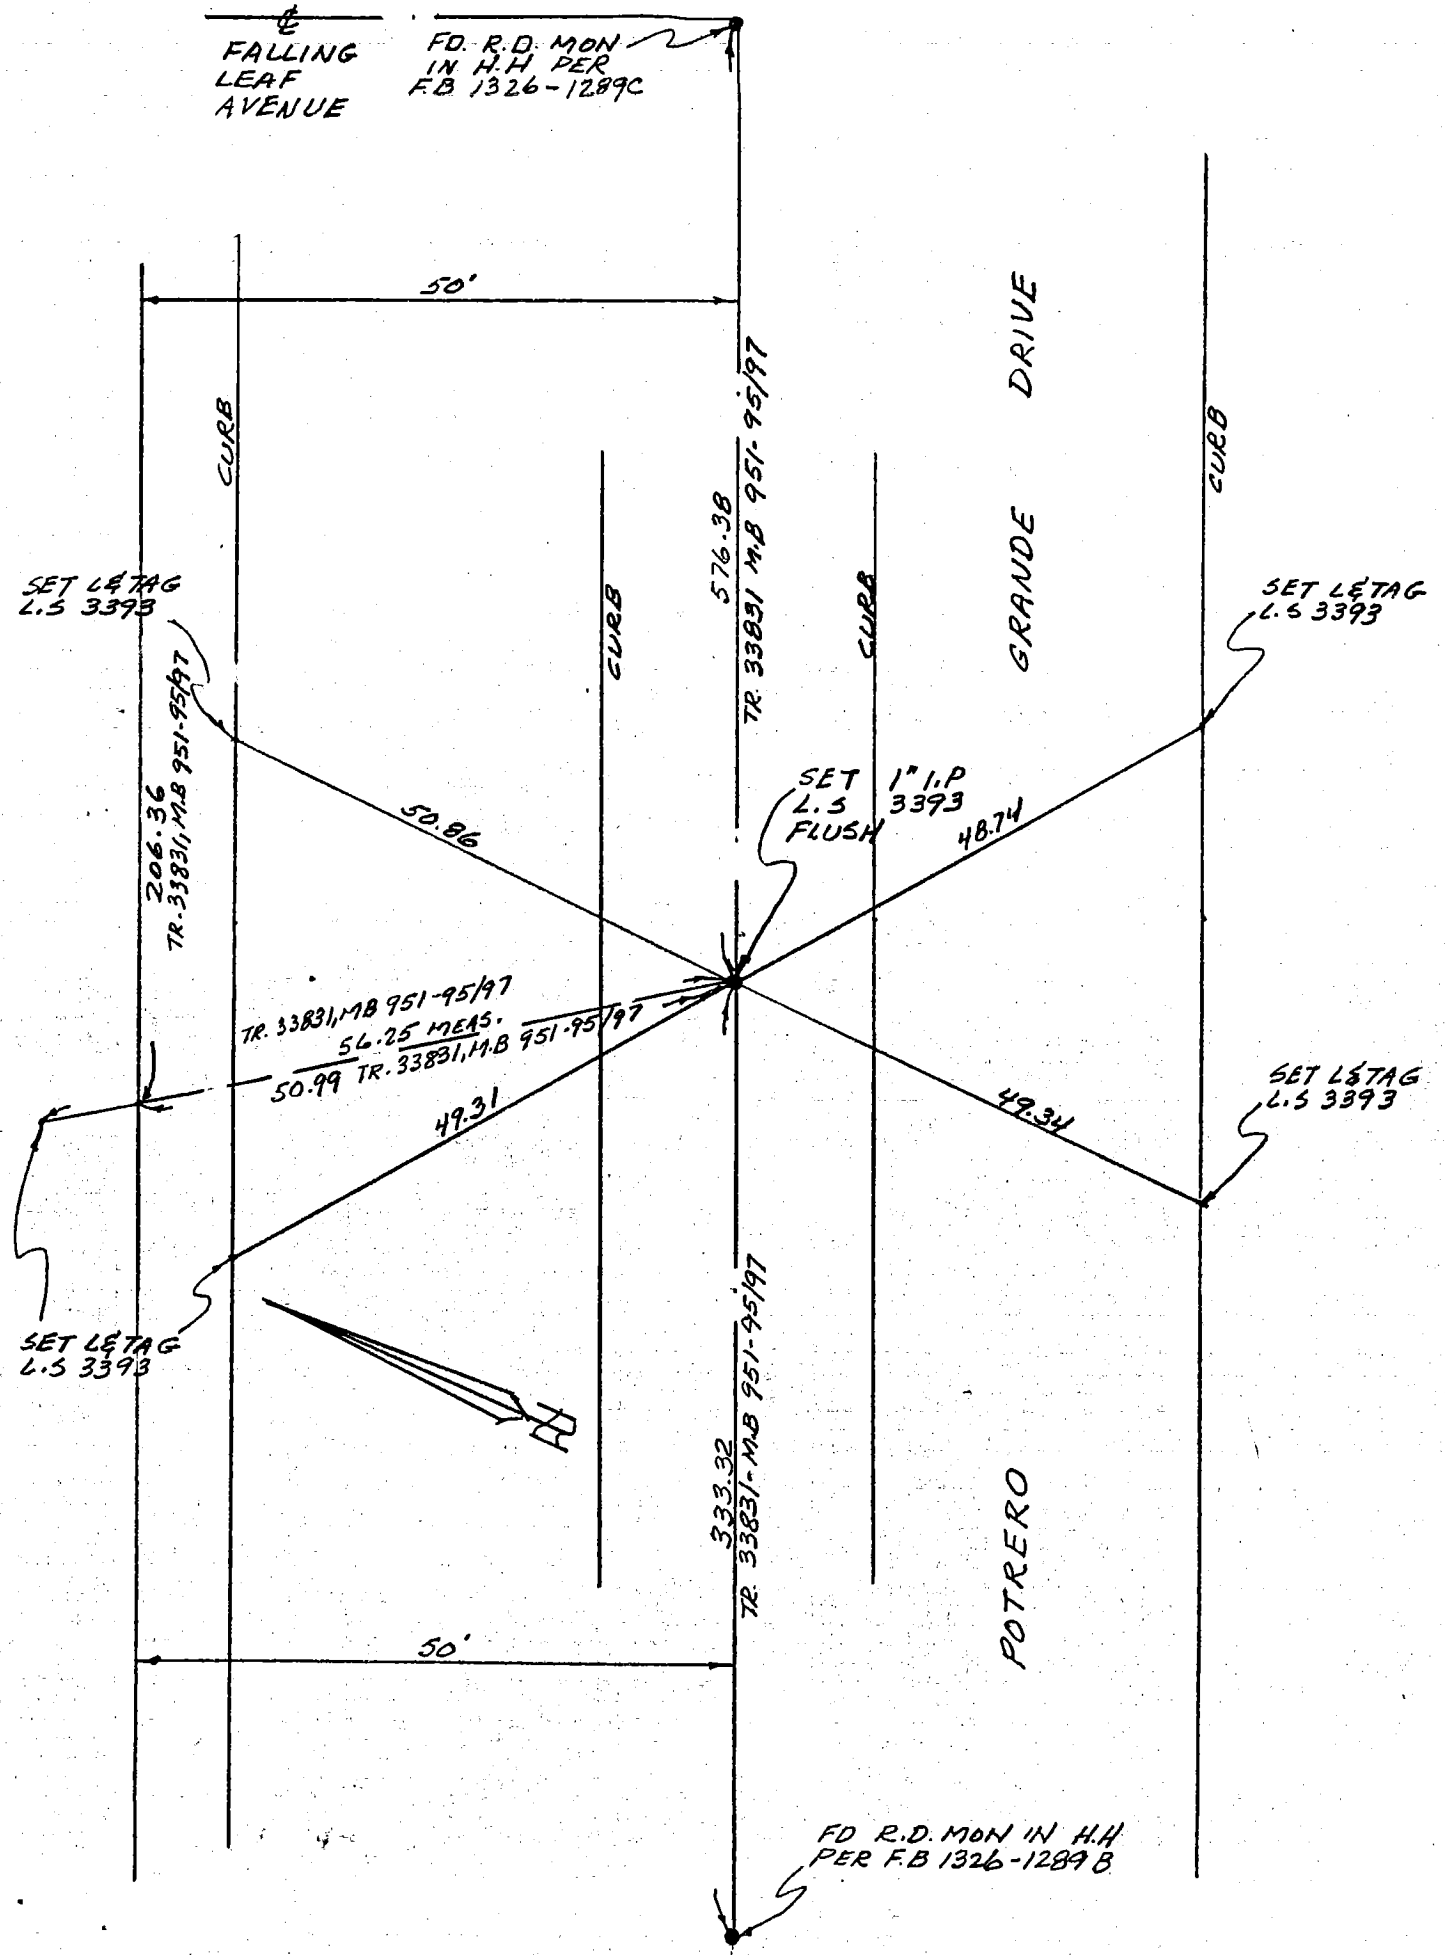

CO ENG FB 3677-149

SURVEY OF _____ PAGE _____

JOB NO. 85010 PROJECT TRACT 33831, M.B 951-95/97 DATE SEPT 16, 1985

675 BREA CANYON ROAD, SUITE 14
WALNUT • CA 91789 • TELEPHONE 714 / 595-7475
photogrammetric surveying • civil engineering • land planning • surveying

SURVEY BY RICHARD R. SANDS L.S 3393
ADAM WEBER

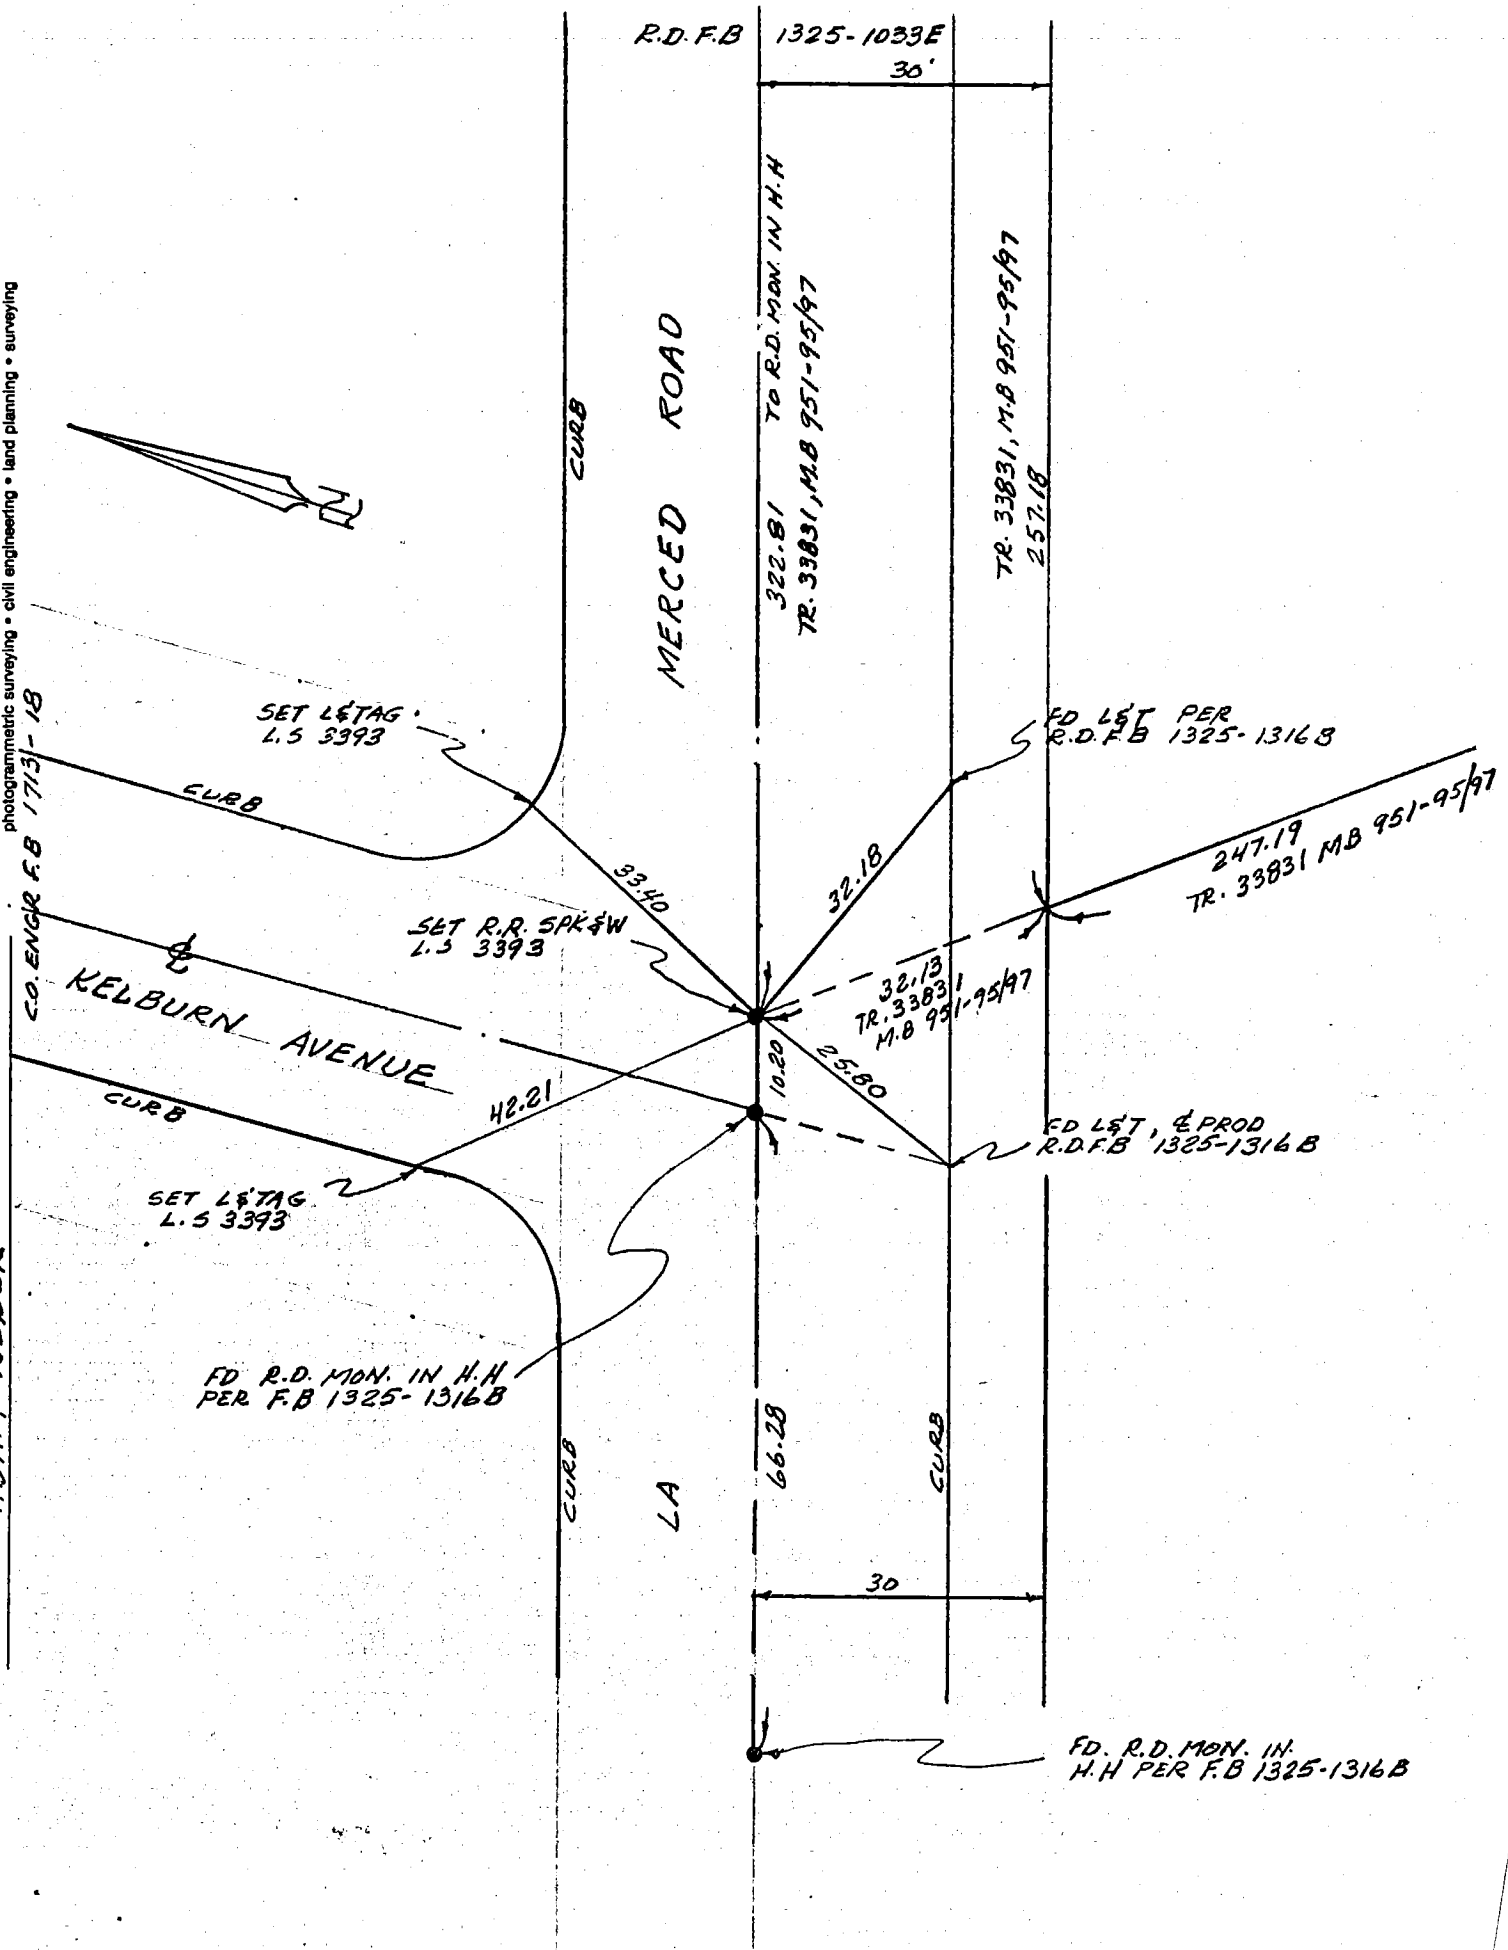

150

CO ENG FB 3677-150

ARCADIA

CHENG & ASSOCIATES
TR 42905

1-25-84
BOB, RUDY

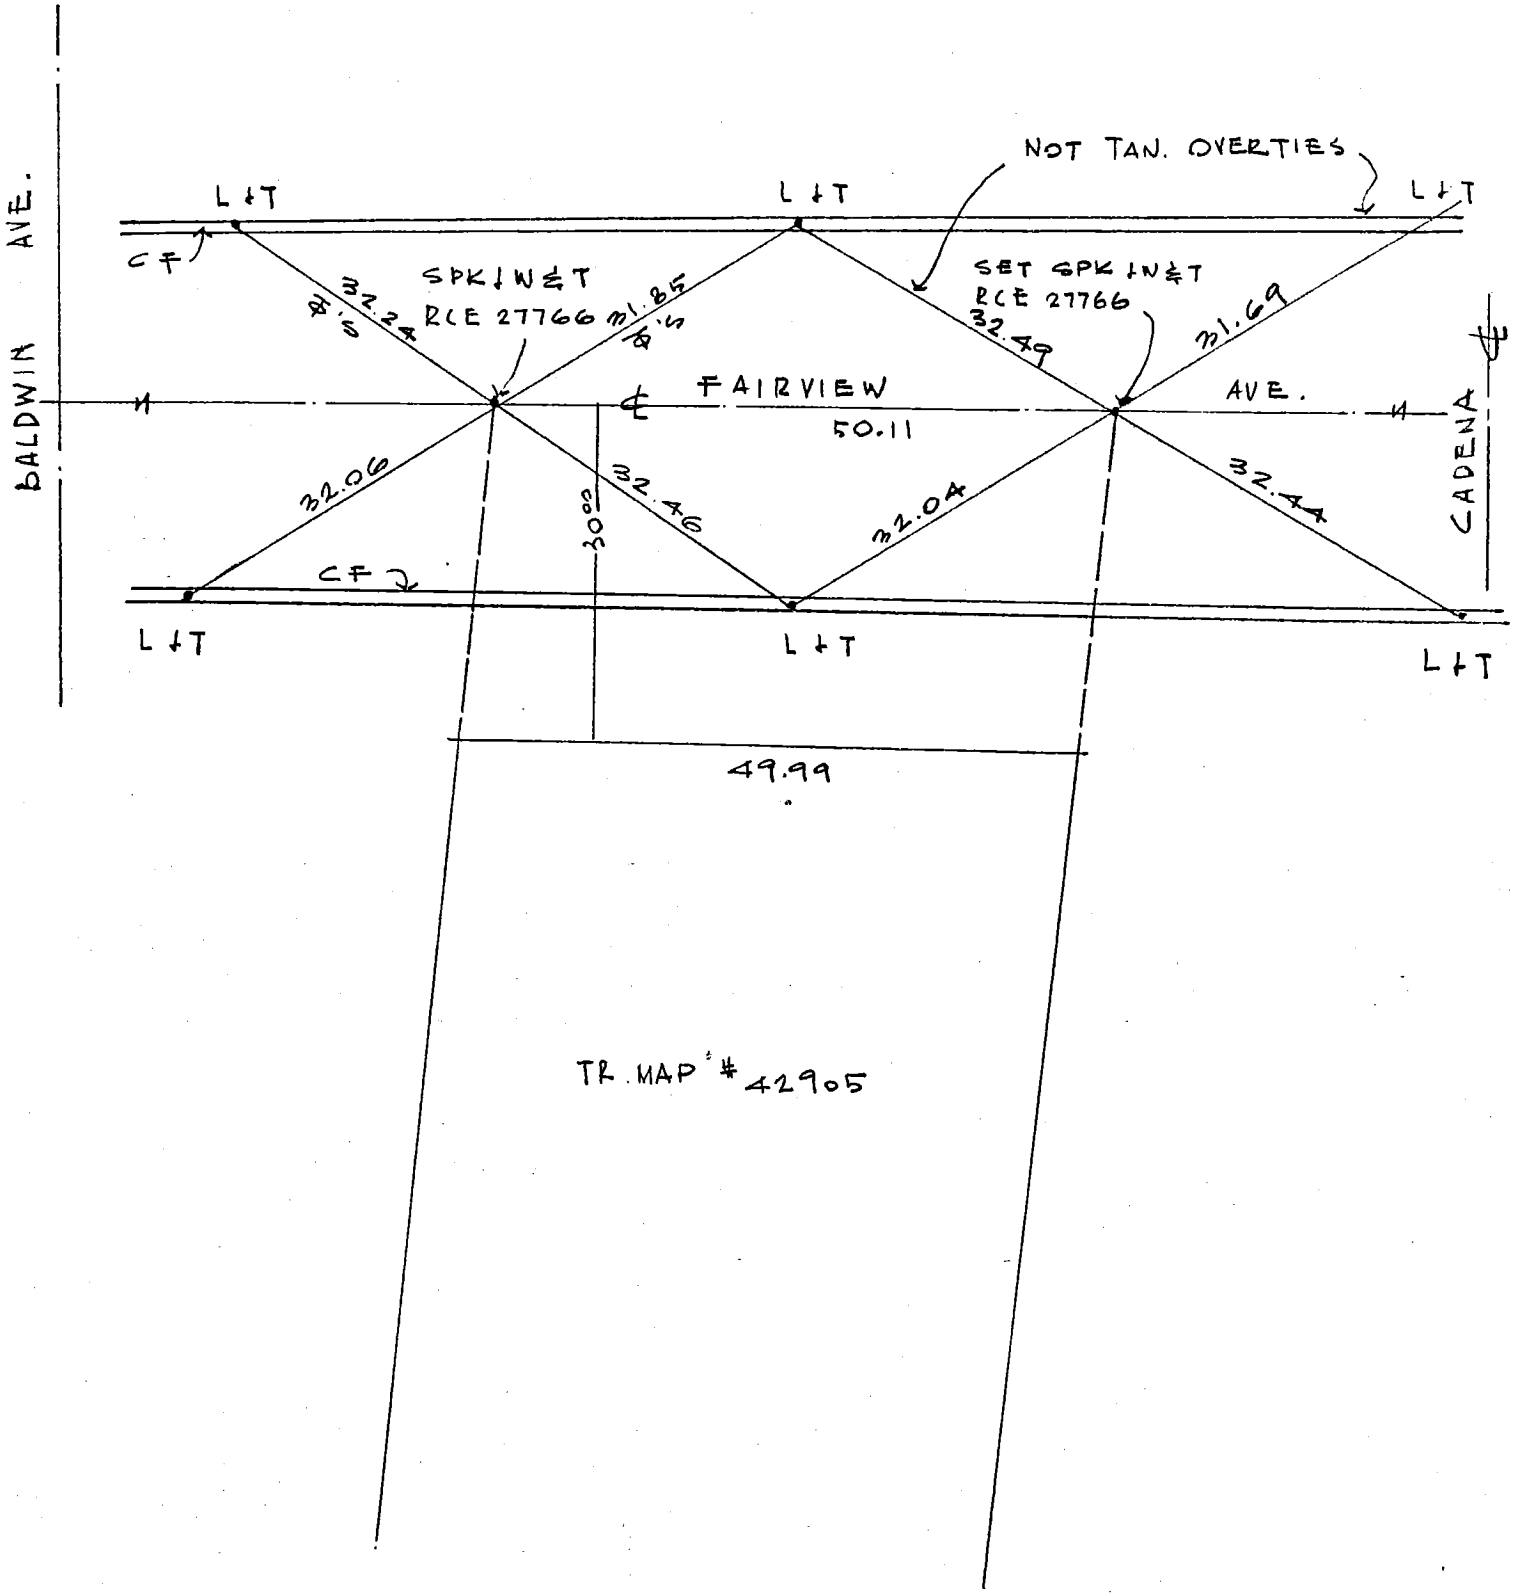

TR. MAP # 42905

151

CO ENG FB 3677-151

CENTERLINE TIE NOTES

DATE 8-27-85 PAGE 1 OF 1

TRACT NO. 37395

ENGINEER: ROBERT K. KAMEOKA, R.C.E. 15429

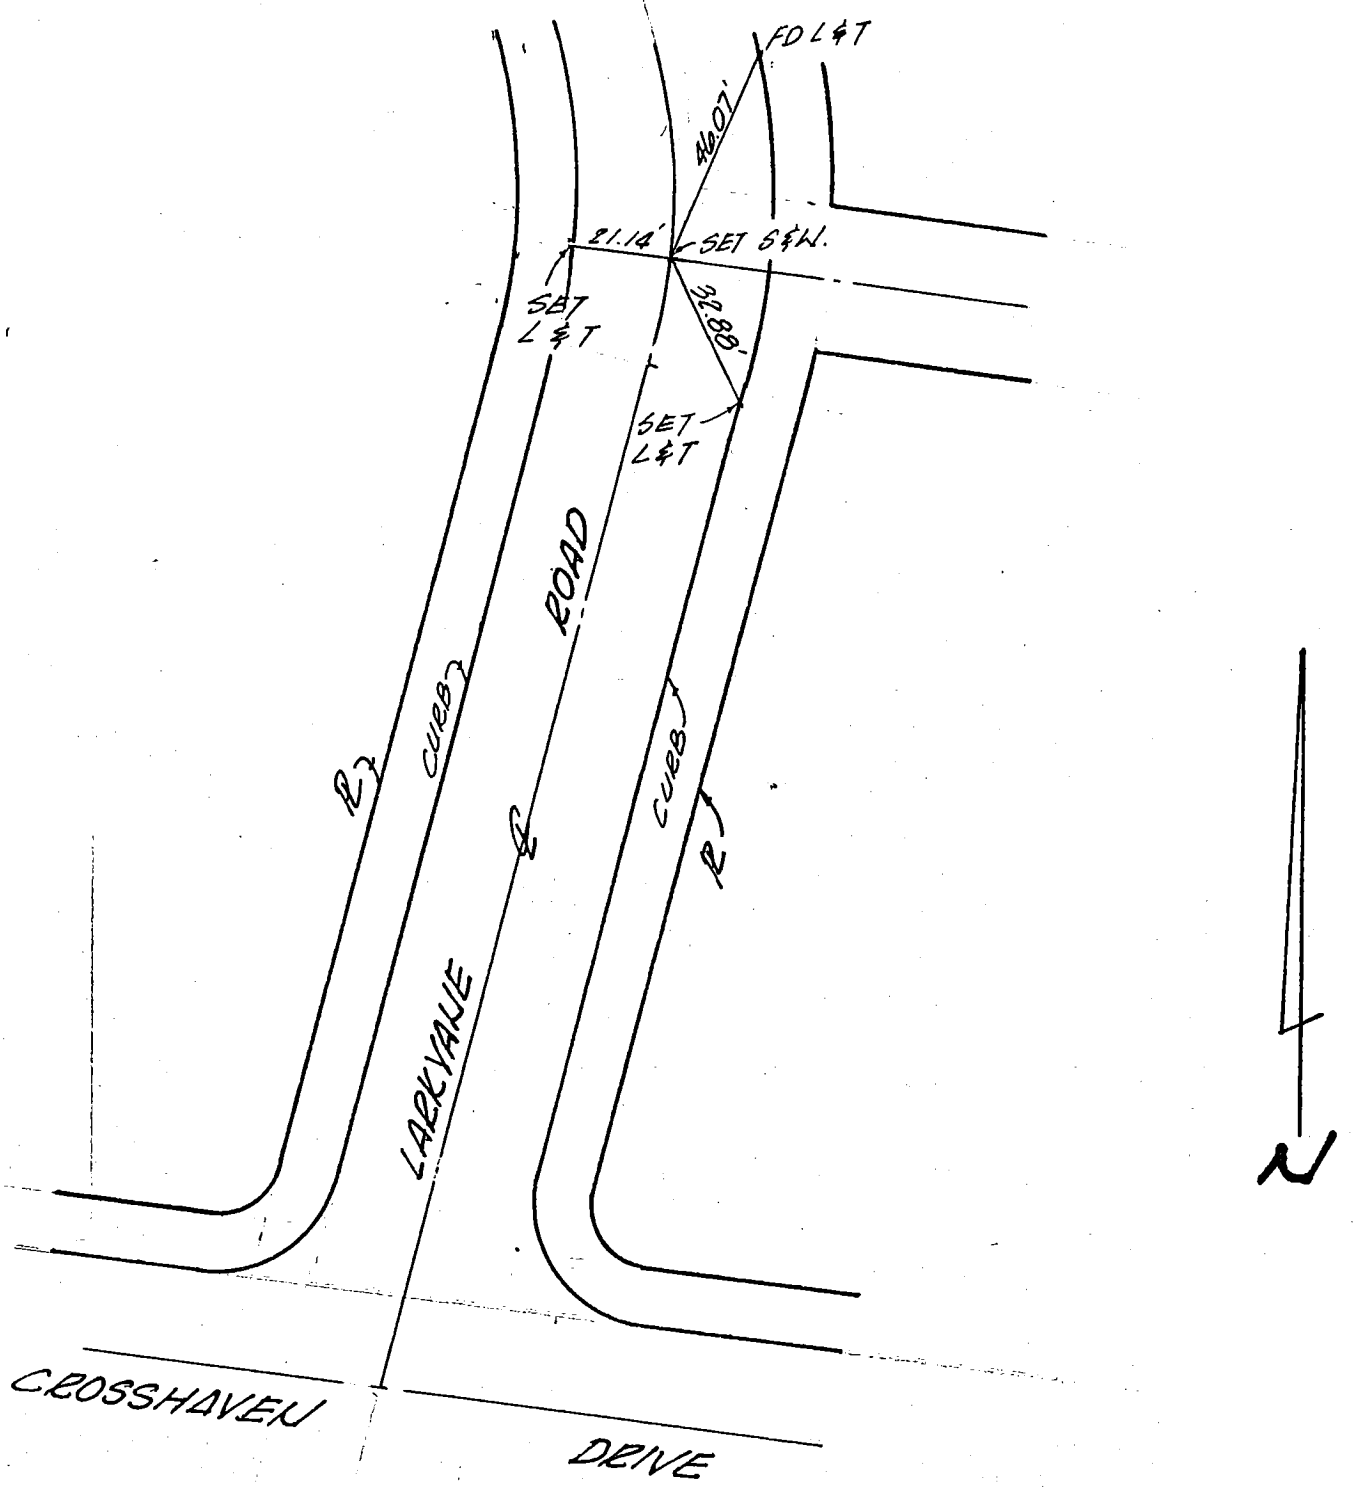

CO ENG FB 3677-152

Notes Ck'd by	Survey of LA CRESCENTA - ℄
Map No.	JN Tape Std °F
Office Work	Surveyed by RIGDON & ASSOCIATES
Checked	Notes Date
Date	Indexed

F.B. PG.

PARCEL MAP NO. 15888
L.S. 3587

SHEET 1 OF 2 SHEETS

FD. L & L.A.CO.ENGR. TAG IN CURB. F.B. 3438, PG. 103.

SEE F.B. 3438, PG. 103

SET L & T IN CURB

P.I. 4
FD. L.A.C.R.D. MON.
F.B. 3438, PG. 103

AVENUE

40.00'

℄ CURVE DATA
Δ = 21°34'56"
R = 209.86'
L = 79.05'
T = 40.00'

40.69'

44.83'

∠3

N 51°43'20" E

25'

SET SPK. & TIN

∠1 = 15°21'00"
∠2 = 25°46'50"
∠3 = 130°00'13"

(25')

∠1

∠2

(25')

℄

CURB

44.49'

COMMONWEALTH

106.62'

32.52'

CURB

P.M. 15888

SET L & T IN P.C.C. GUTTER

FD. L & L.A.CO. ENGR. TAG IN P.C.C. GUTTER F.B. 3438, PG. 104.

SEE F.B. 3438, PG. 104

NOTE: ANY ADDITIONS OR CHANGES ON THIS SHEET MUST BE MADE OR CIRCLED IN RED INK WITH DATE AND NAME OF PERSON MAKING CHANGE

Do not extend note, this side of this line

PLEASE RETURN TO
LOS ANGELES COUNTY ENGINEER
403 LOS ANGELES COUNTY ENGINEERING BLDG.

CE 310
76F3095-4/73

CO ENG FB 3677-153

PG

2 OF 2 SHEETS

REC MAP NO. 15888

SEE F.B. 3438, PG. 113

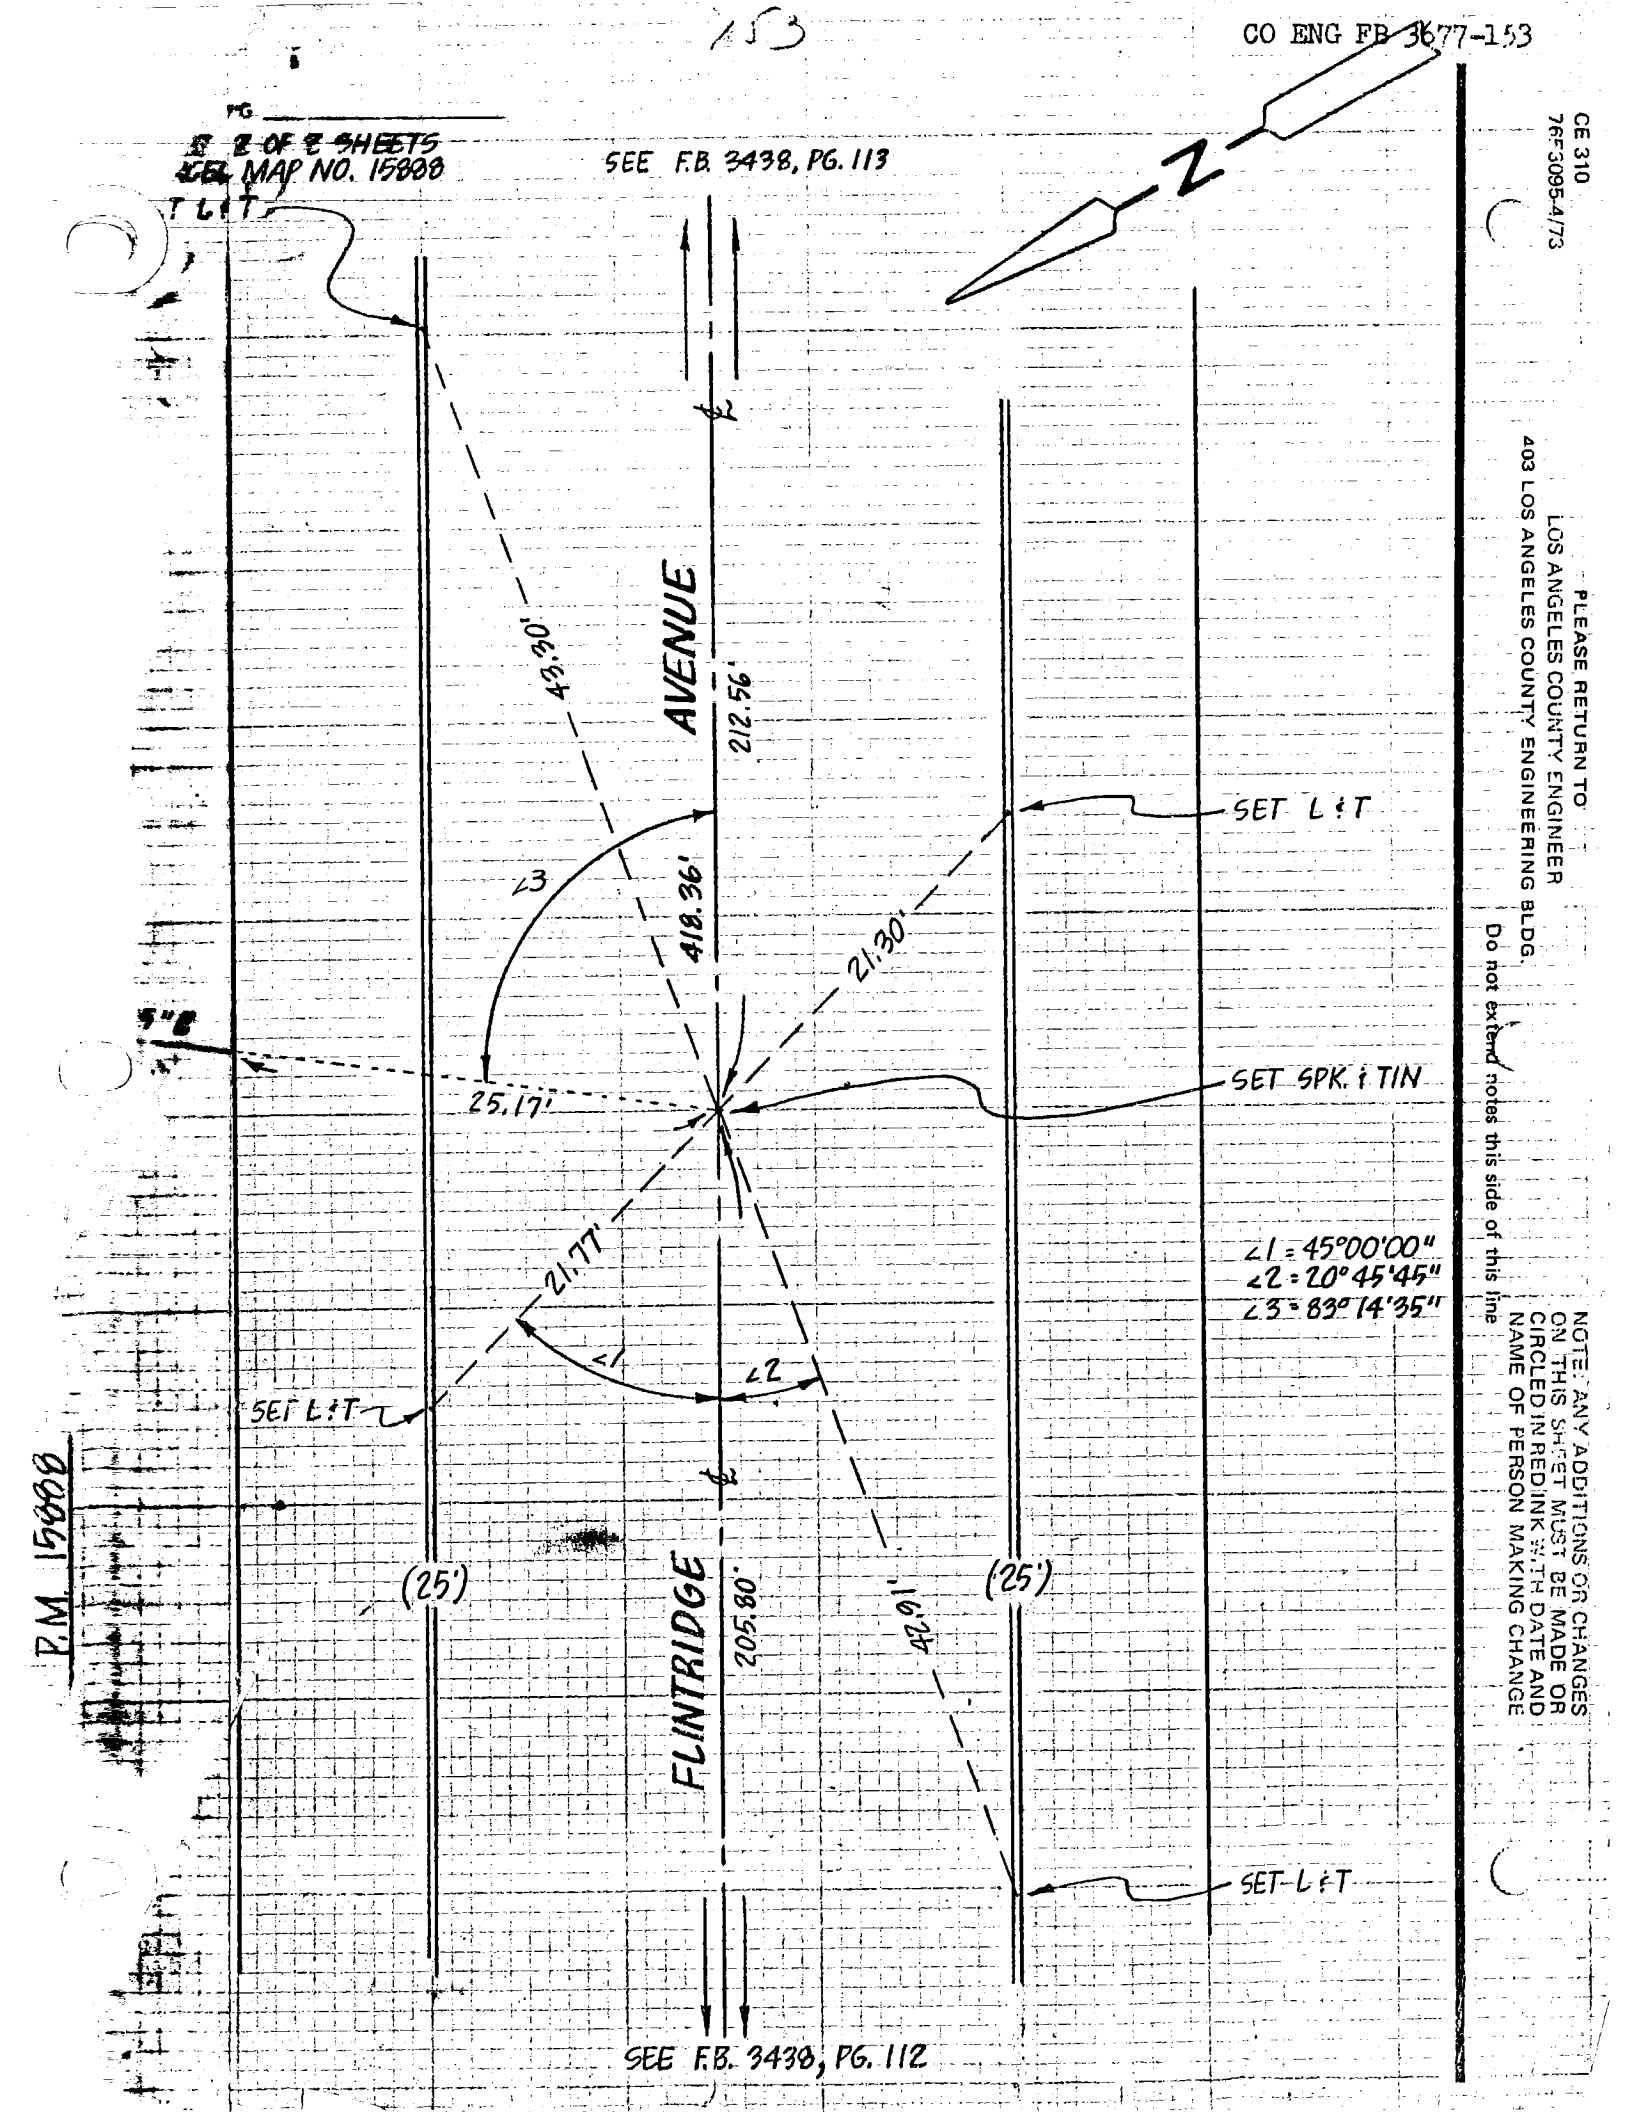

SEE F.B. 3438, PG. 112

P.M. 15888

CE 310
76F3095-4/73

PLEASE RETURN TO
LOS ANGELES COUNTY ENGINEER
403 LOS ANGELES COUNTY ENGINEERING BLDG.

Do not extend notes this side of this line

NOTE: ANY ADDITIONS OR CHANGES ON THIS SHEET MUST BE MADE OR CIRCLED IN RED INK WITH DATE AND NAME OF PERSON MAKING CHANGE