Notes Ck'd by
Map No.
Office Work
Checked
Date

Survey of BELVEDERE E.C.A. - 6
JN 0303.00 Tape 0233 Std 68 °F
Surveyed by L. L. BROWN
Notes L. L. BROWN Date 3-1-72
Indexed G. D. BAILEY SEP 19 72

F. B. 3811 PG. 5

BELVEDERE AREA
DIVISION NO. 6
J.N. 0303.00

CENTERLINE SURVEY

NOTE: ATLANTIC BLVD. J.N-0098.21 FROM N'LY. BOUNDARY CITY OF COMMERCE TO S'LY. BOUNDARY CITY OF MONTEREY PARK IS IN F.B. 3802 & F.B. 3811 - AREA & JOBS WERE STARTED BEFORE THIS JOB CAME TO FIELD. SO E OF ATLANTIC BLVD. HAD BEEN STARTED IN CONNECTION WITH THE AREA SURVEYS

PARTY

BROWN, L.L.
JONES, L. X MASSEY, R.
MANLEY, L. - WEST, D.
PETERSON - DOMINGUEZ, C.

Microfilmed June 85

F. B. 3811 Pg. 6

CONT. BOTTOM PG. 8

INDEX MAP

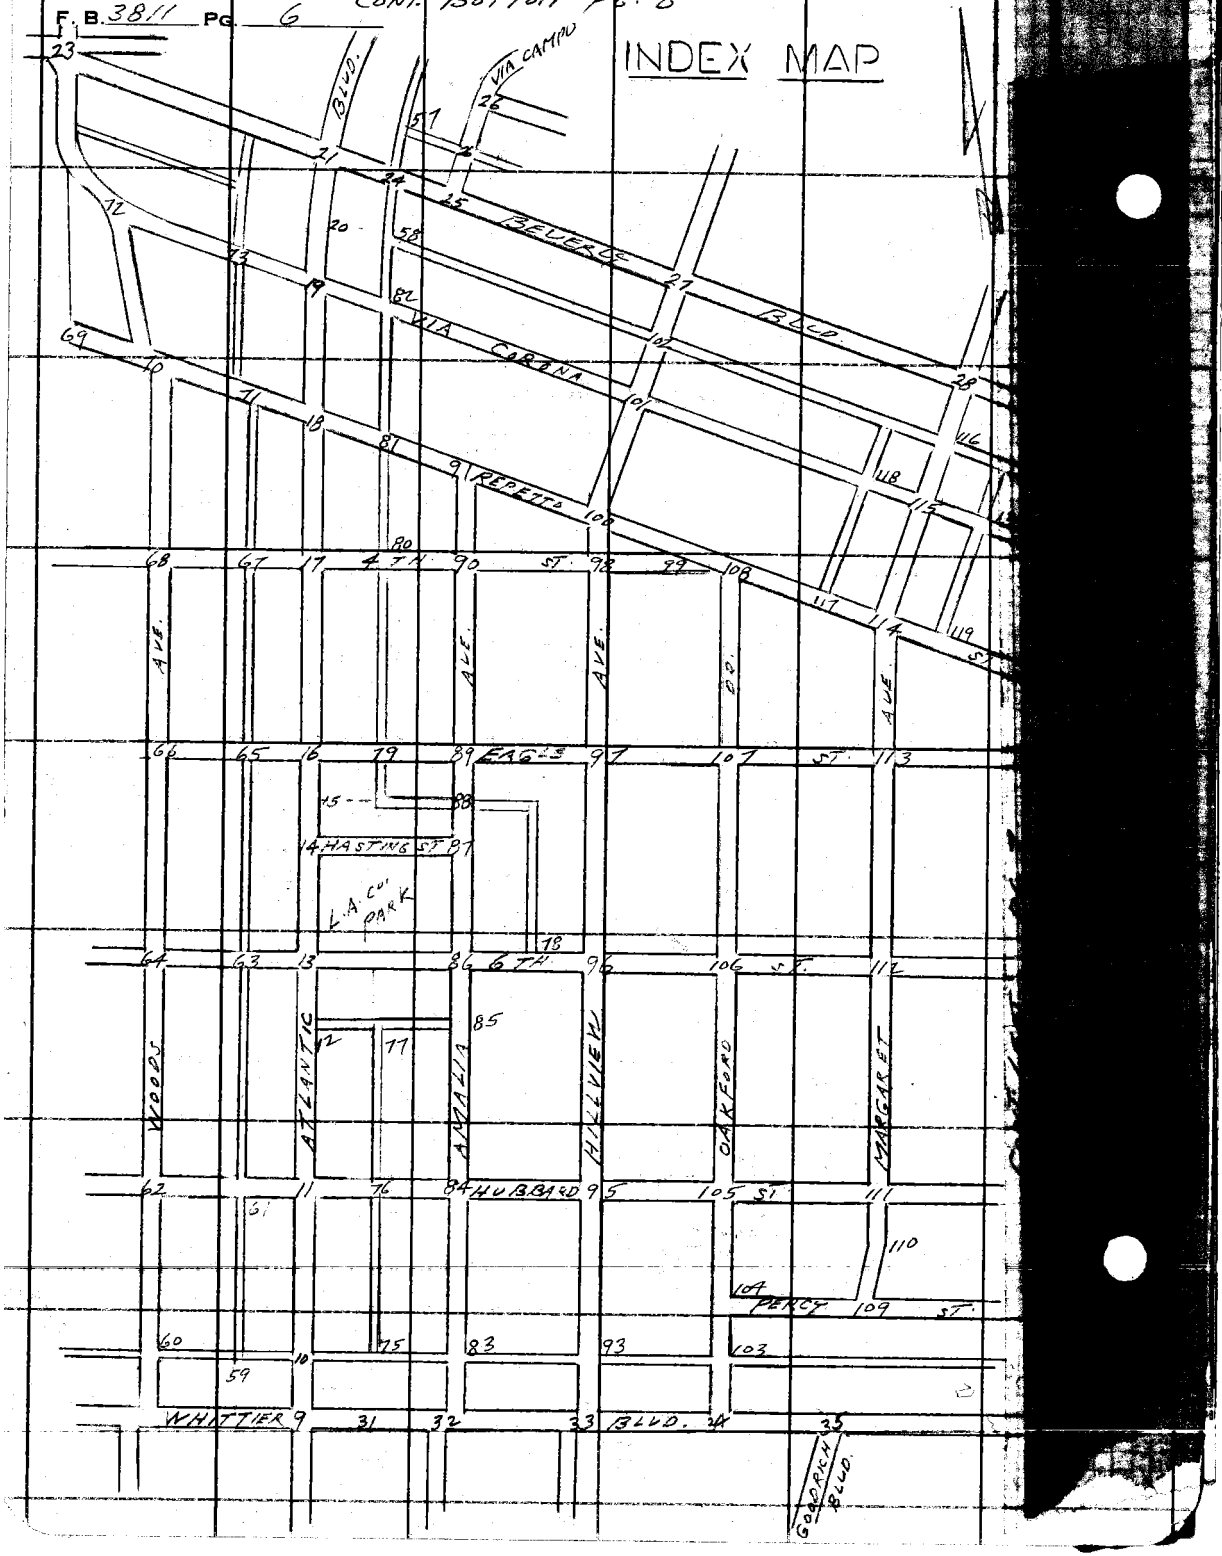

Notes Ck'd by	Survey of BELVEDERE E.L.A.-6
Map No.	JN 0303.00 Tape 0233 Std 68 °F
Office Work	Surveyed by 0233
Checked	Notes L.L. BROWN Date 3-1-72
Date	Indexed G. D. BAILEY SEP 19 '72

F. B. 39 Pg. 7

INDEX MAP

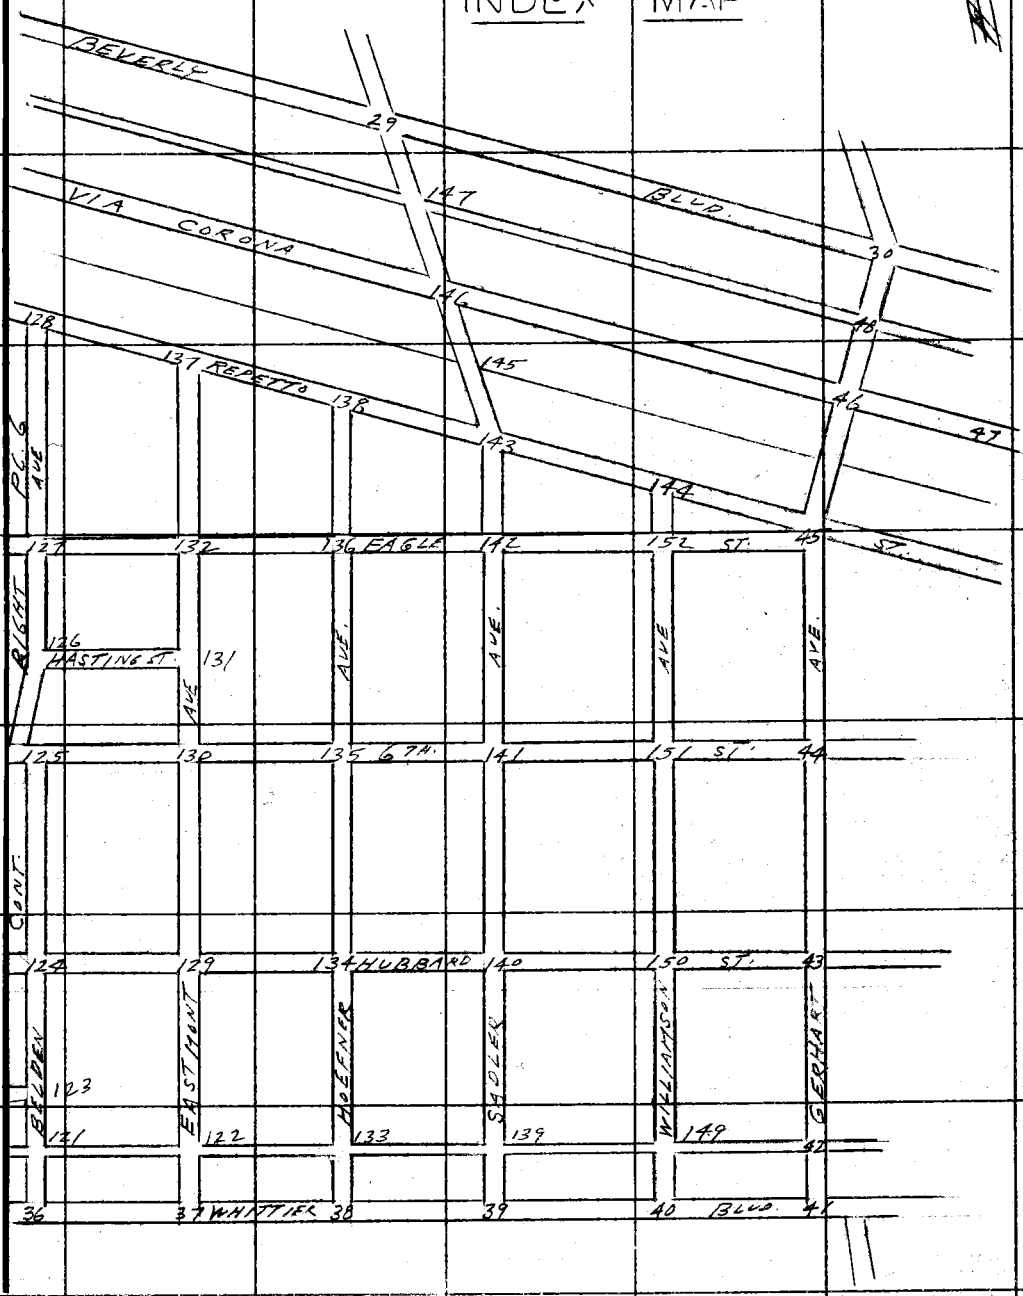

Note: Any Additions or Changes on this Sheet Must be Made or Circled in Red Ink With Date and Name of Person Making Change.

Do not extend this side of this line.

PLEASE RETURN TO
COUNTY OF LOS ANGELES
DEPARTMENT OF COUNTY ENGINEER
403 LOS ANGELES COUNTY ENGINEERING BLDG.

76F3085 CE#310 3-68

F. B. 3811 PG. 8

INDEX MAP

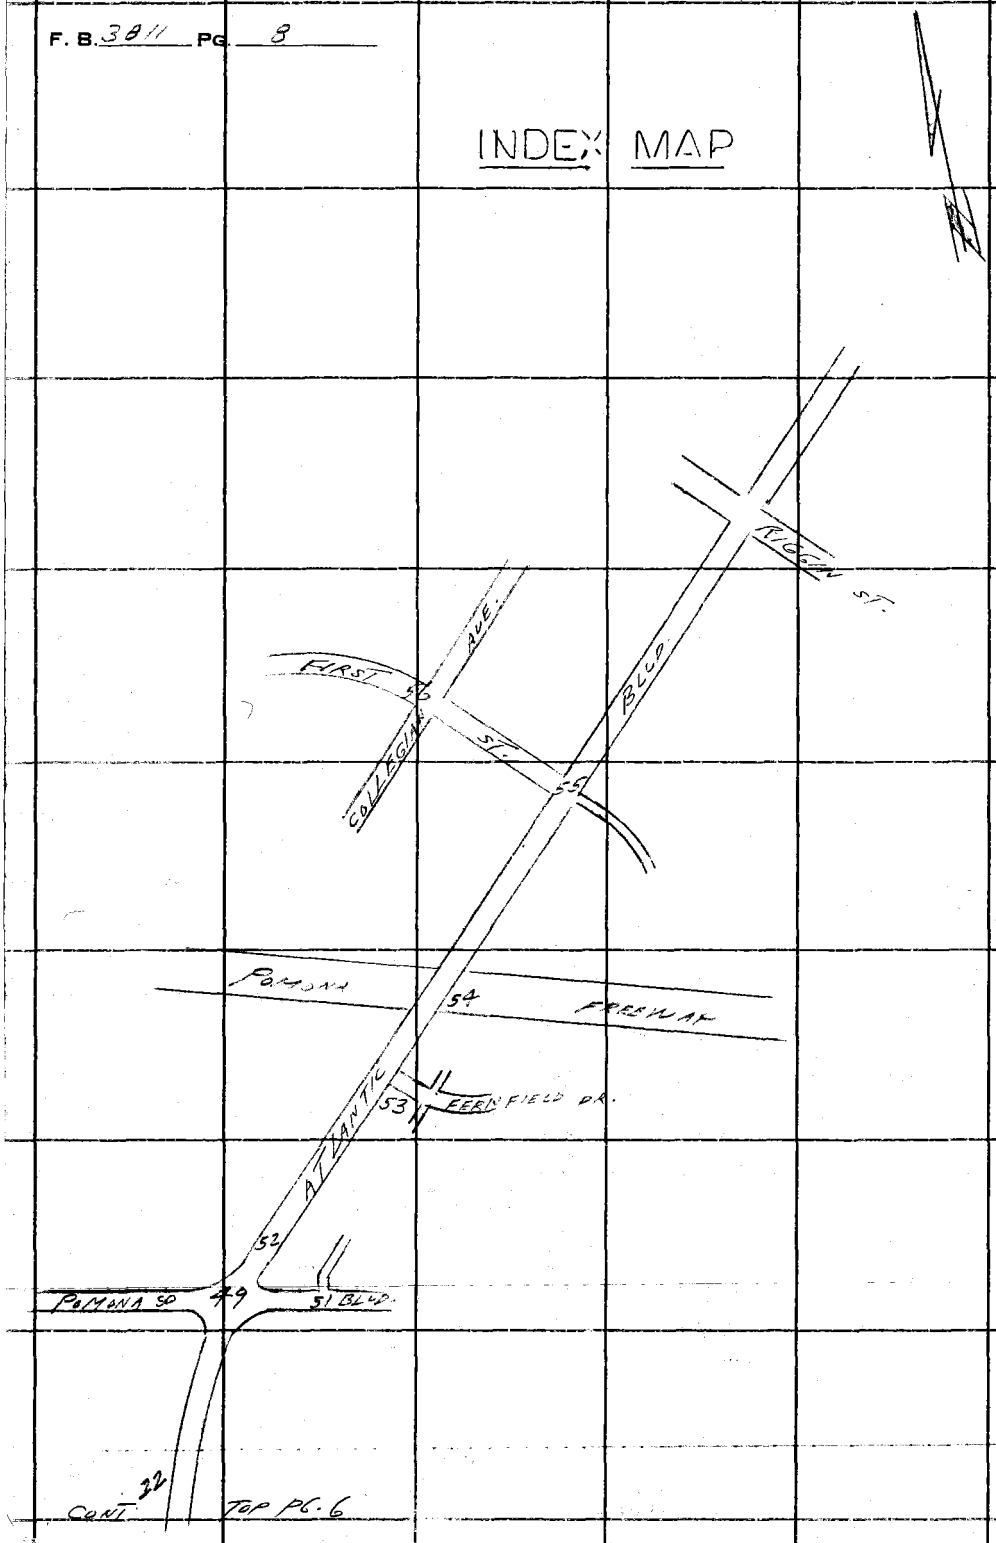

PLEASE RETURN TO
COUNTY OF LOS ANGELES
DEPARTMENT OF COUNTY ENGINEER
403 LOS ANGELES COUNTY ENGINEERING BLDG.

Do not extend this side of this line.

Note: Any Additions or Changes on This Sheet Must be Made or Circled in Red Ink With Date and Name of Person Making Change.

Notes Ck'd by	Survey of BELVEDERE F.L.A.-6
Map No.	JN 0303.00 Tape 0233 Std 68 °F
Office Work	Surveyed by L.L. BROWN
Checked	Notes L.L. BROWN Date 3-1-72
Date	Indexed G. D. BAILEY SEP 19 72

F. B. 3811 PG. 9

WS 36 A-3

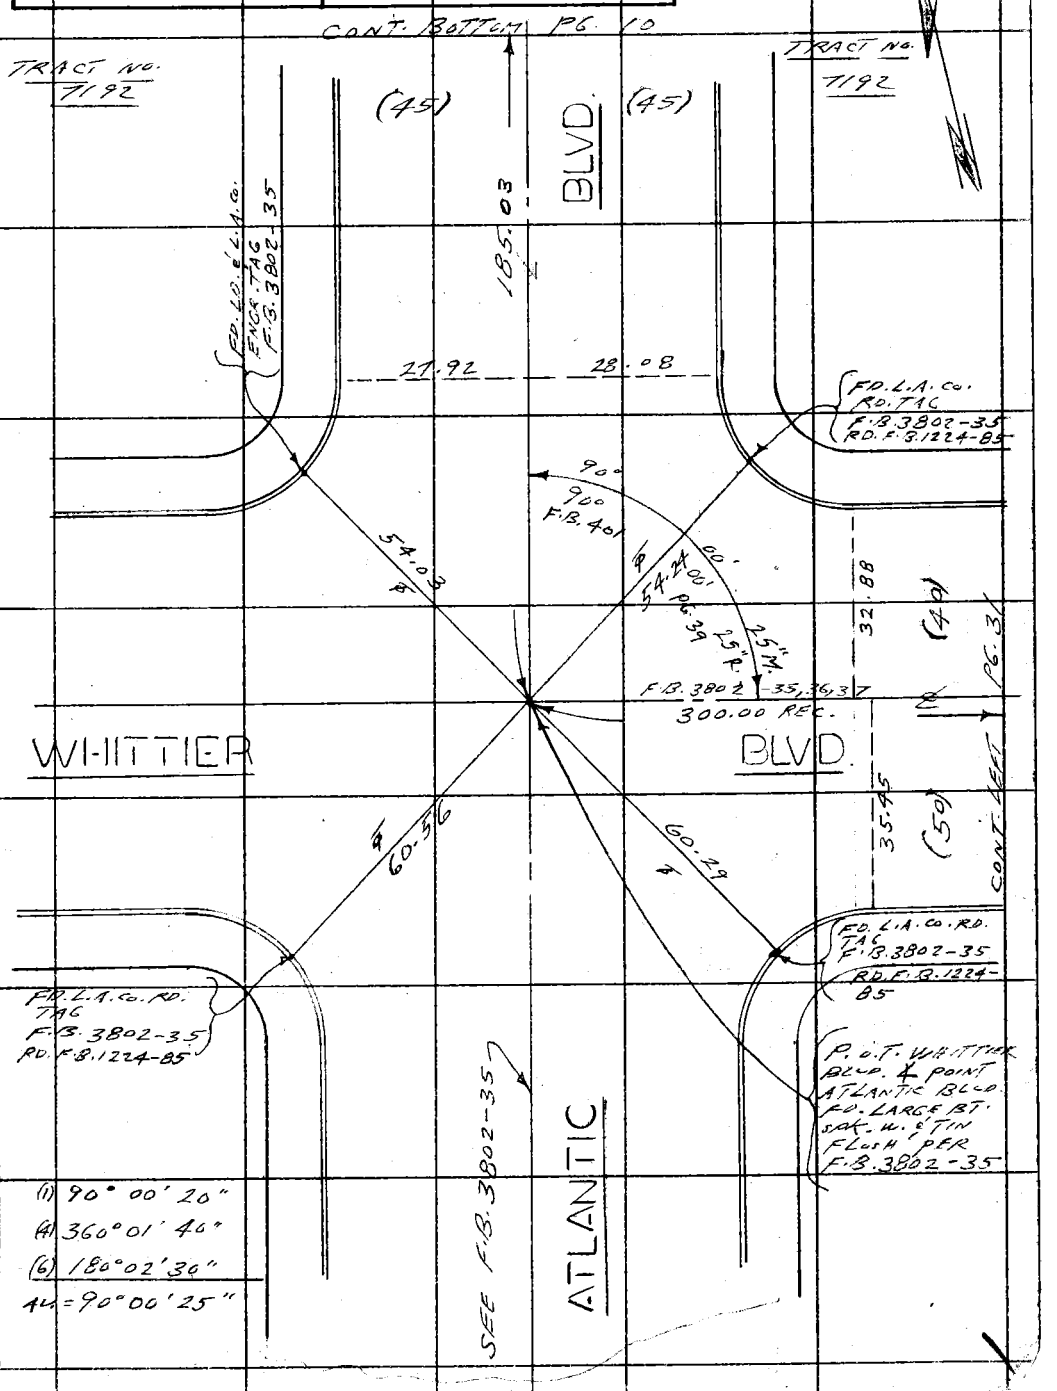

Note: Any Additions or Changes on This Sheet Must be Made or Circled in Red Ink With Date and Name of Person Making Change.

Do not extend this side of this line.

PLEASE RETURN TO
COUNTY OF LOS ANGELES
DEPARTMENT OF COUNTY ENGINEER
403 LOS ANGELES COUNTY ENGINEERING BLDG.

76F309S CE#310 3-68

F. B. 3811 PG. 10

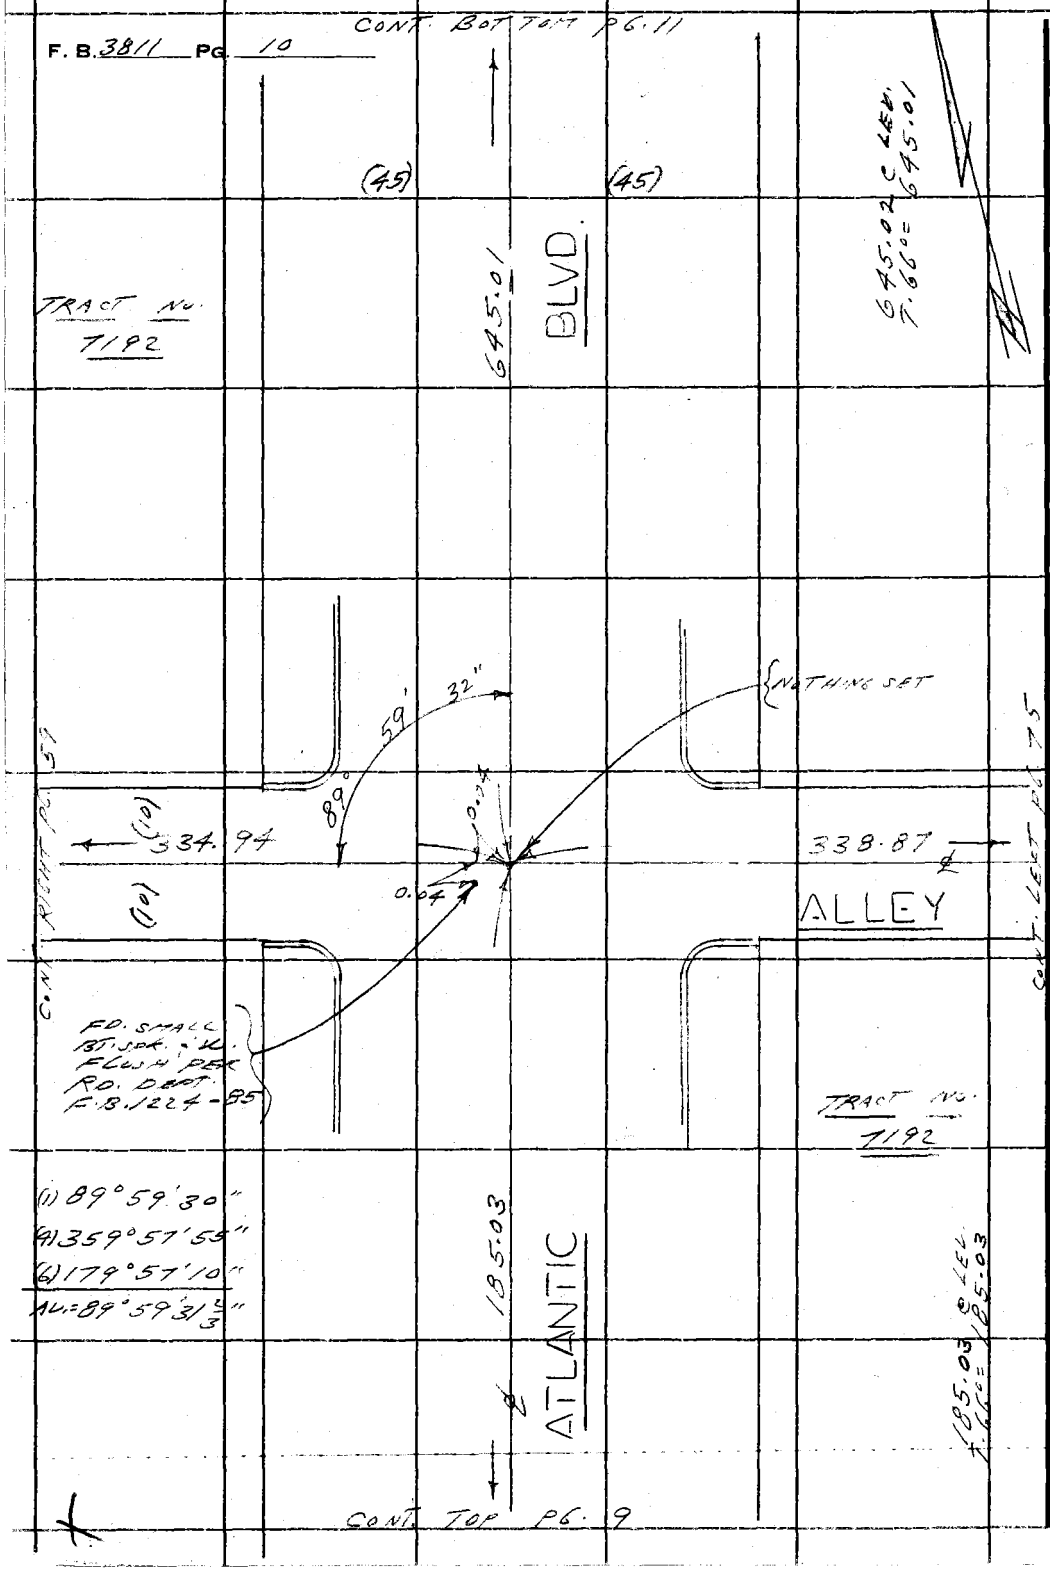

PLEASE RETURN TO
COUNTY OF LOS ANGELES
DEPARTMENT OF COUNTY ENGINEER
403 LOS ANGELES COUNTY ENGINEERING BLDG.

Do not extend this side of this line.

Note: Any Additions or Changes on This Sheet Must be Made or Circled in Red Ink With Date and Name of Person Making Change.

Notes Ck'd by	Survey of BELVEDERE B.L.A.-6
Map No.	JN 0303.00 Tape 0233 Std 68 °F
Office Work	Surveyed by L. L. BROWN
Checked	Notes L. L. BROWN Date 3-1-72
Date	Indexed G. D. BAILEY SEP 19 '72

F. B. 3811 PG. 11

W.S. 36 A-3

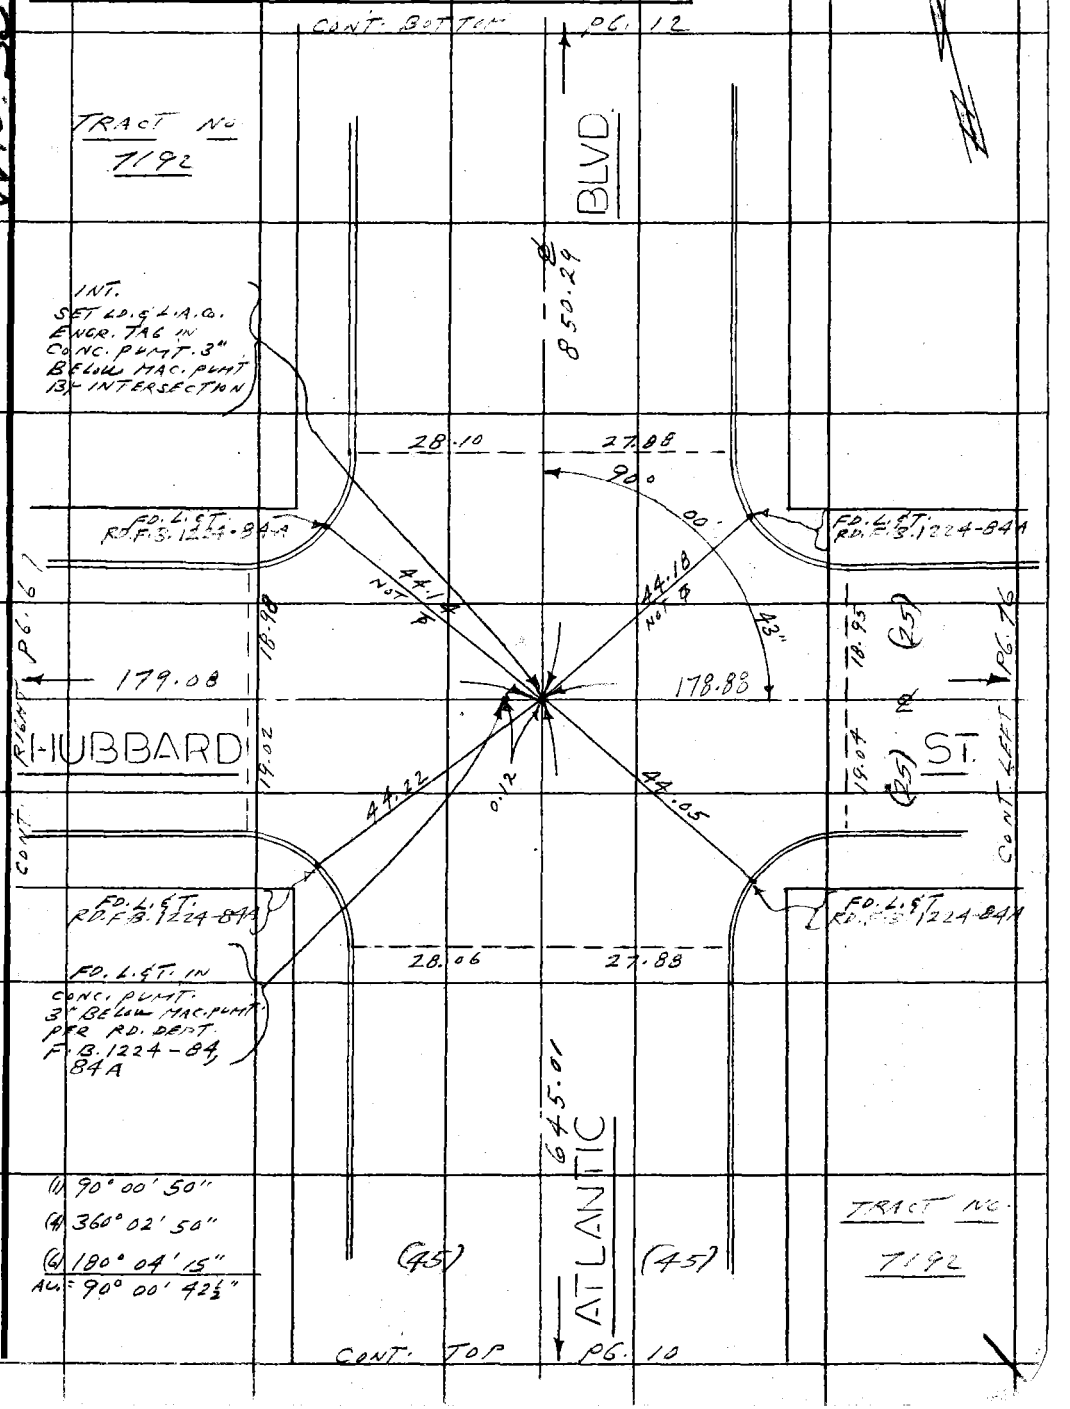

Note: Any Additions or Changes on This Sheet Must be Made or Circled in Red Ink With Date and Name of Person Making Change.

Do not extend this side of this line.

PLEASE RETURN TO
COUNTY OF LOS ANGELES
DEPARTMENT OF COUNTY ENGINEER
403 LOS ANGELES COUNTY ENGINEERING BLDG.

76F309S CE#310 3-68

PLEASE RETURN TO
COUNTY OF LOS ANGELES
DEPARTMENT OF COUNTY ENGINEER
403 LOS ANGELES COUNTY ENGINEERING BLDG.

Note: Any Additions or Changes on This Sheet Must be Made or Circled in Red Ink With Date and Name of Person Making Change.

Do not extend this side of this line.

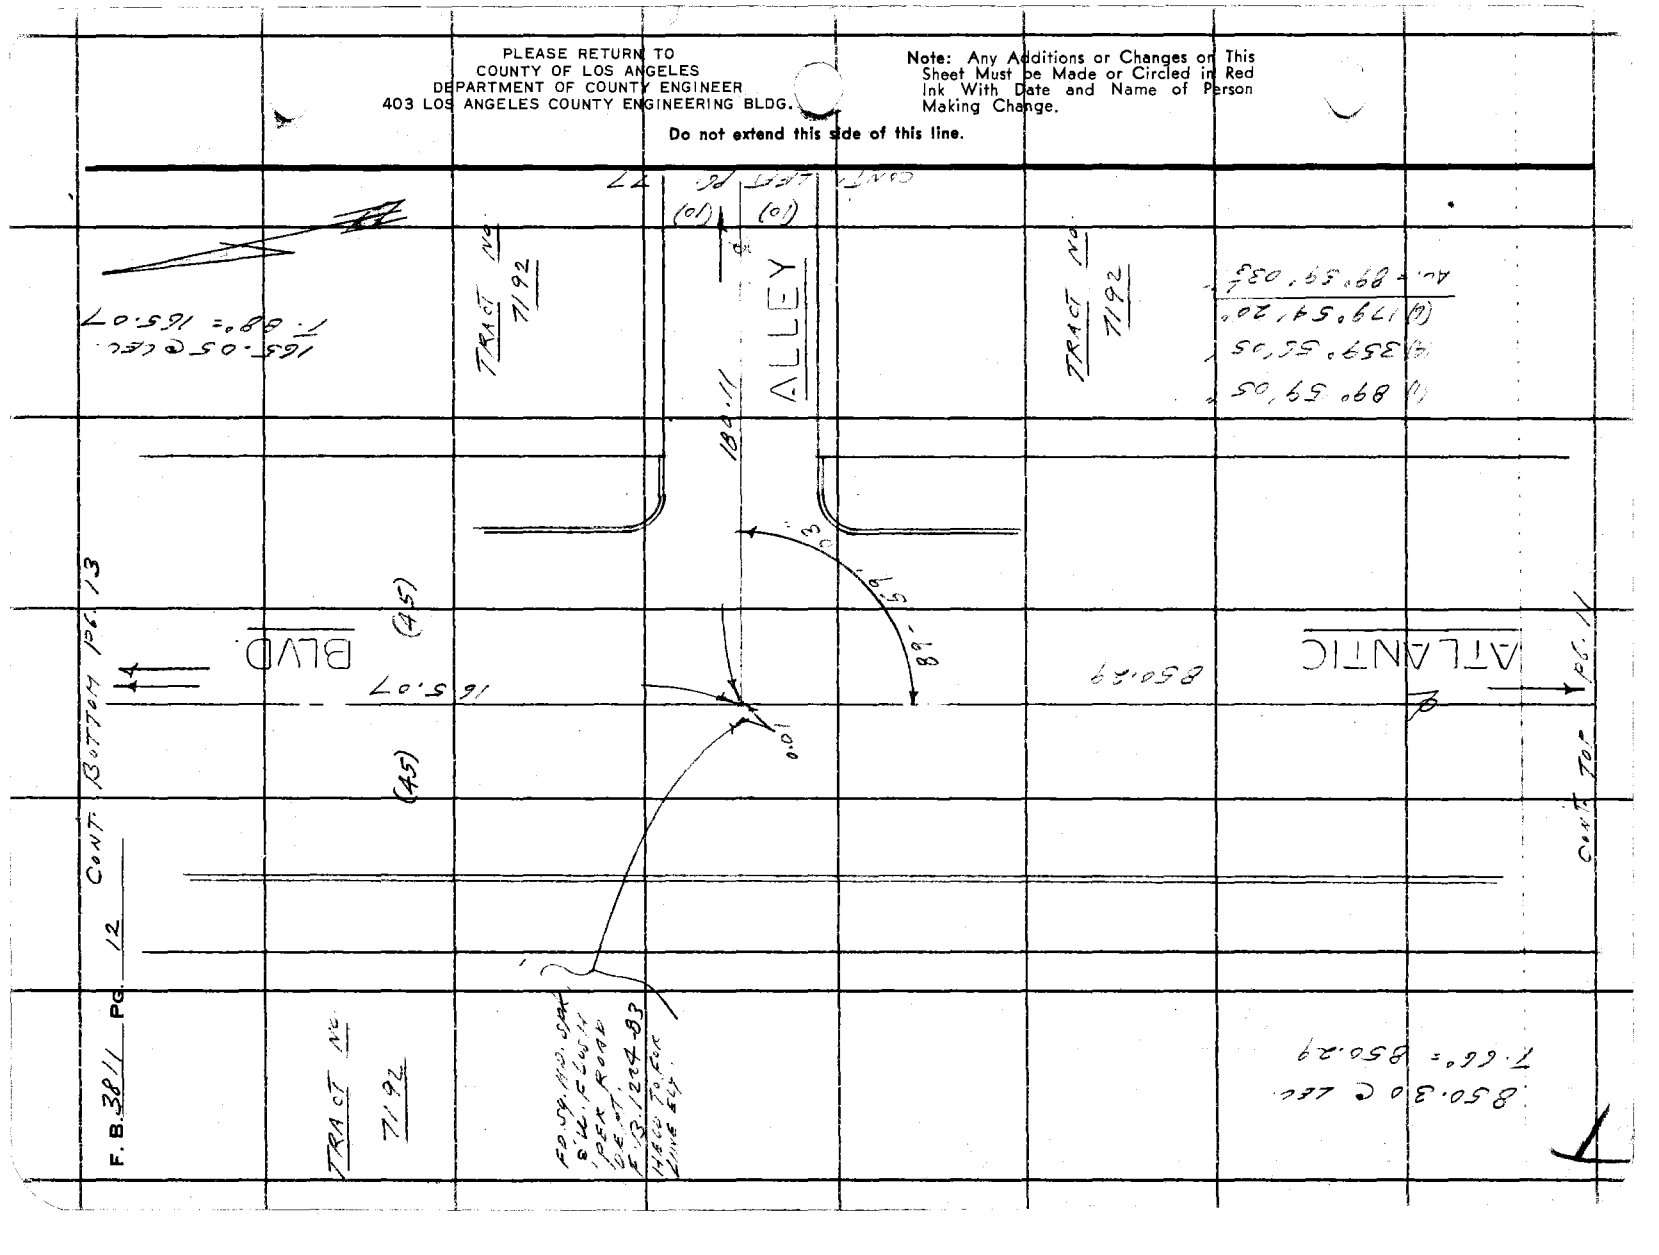

Notes Ck'd by	Survey of BELVEDERE E.L.A. 6
Map No.	JN 0303.00 Tape 0233 Std 68 °F
Office Work	Surveyed by L. L. BROWN
Checked	Notes L. L. BROWN Date 3-2-72
Date	Indexed G. D. BAILEY SEP 19 '72

F. B. 3811 PG. 13

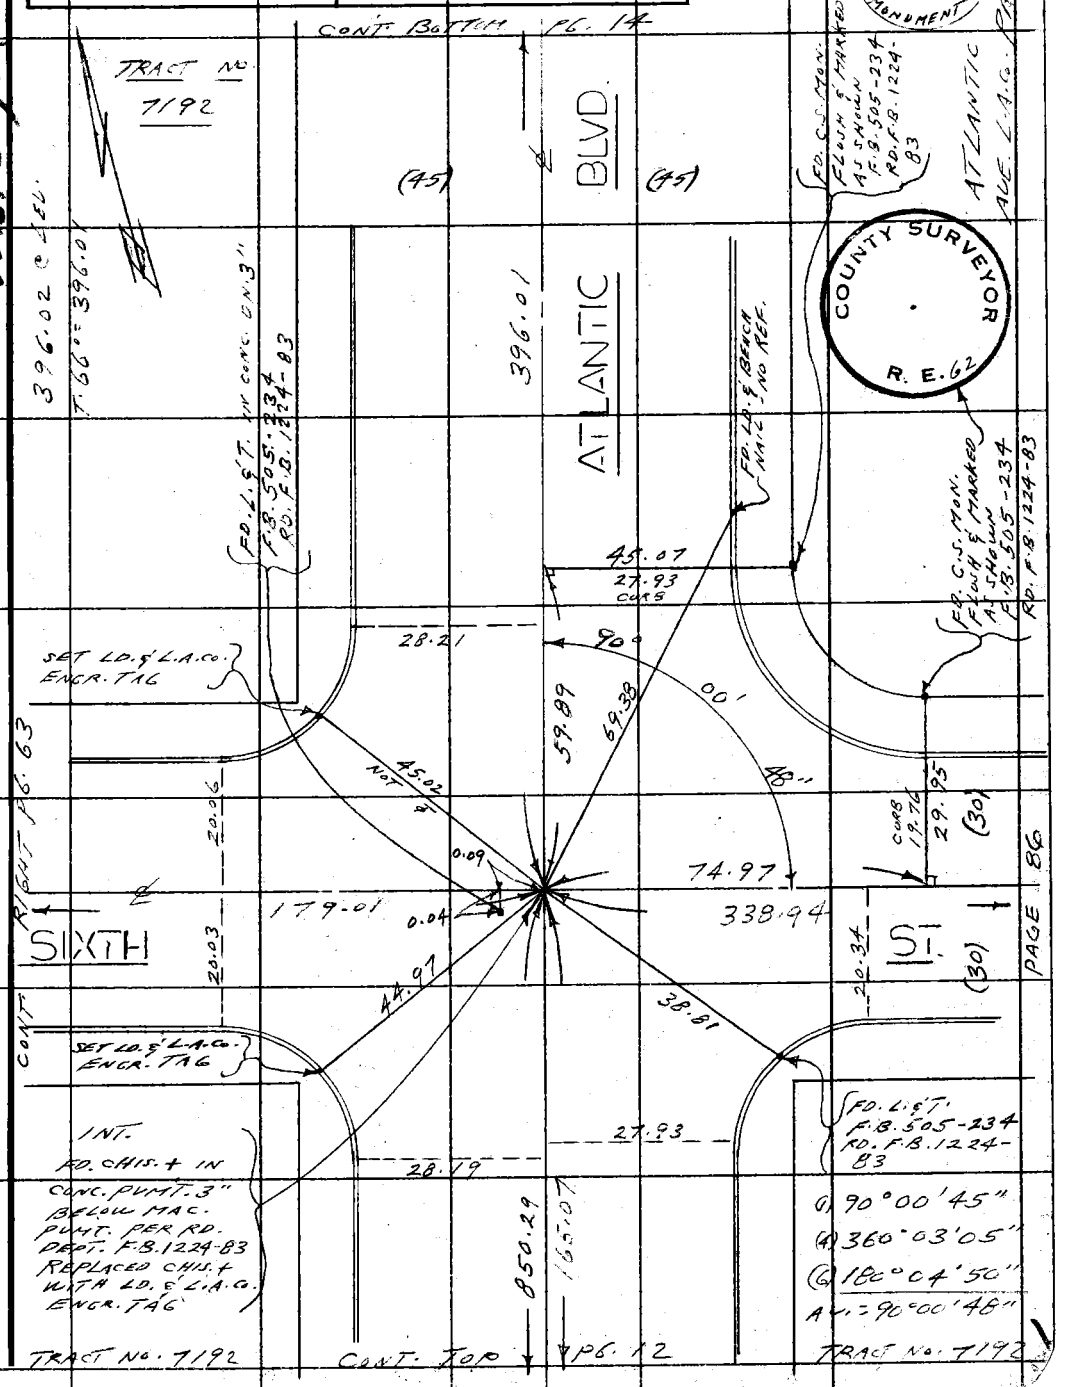

W.S. 36, A-3

Note: Any Additions or Changes on This Sheet Must be Made or Circled in Red Ink With Date and Name of Person Making Change.

Do not extend this side of this line.

PLEASE RETURN TO
COUNTY OF LOS ANGELES
DEPARTMENT OF COUNTY ENGINEER
403 LOS ANGELES COUNTY ENGINEERING BLDG.

76F309S CE#310 3-68

PLEASE RETURN TO
COUNTY OF LOS ANGELES
DEPARTMENT OF COUNTY ENGINEER
403 LOS ANGELES COUNTY ENGINEERING BLDG.

Note: Any Additions or Changes on This Sheet Must be Made or Circled in Red Ink With Date and Name of Person Making Change.

Do not extend this side of this line.

WS 36 A-3

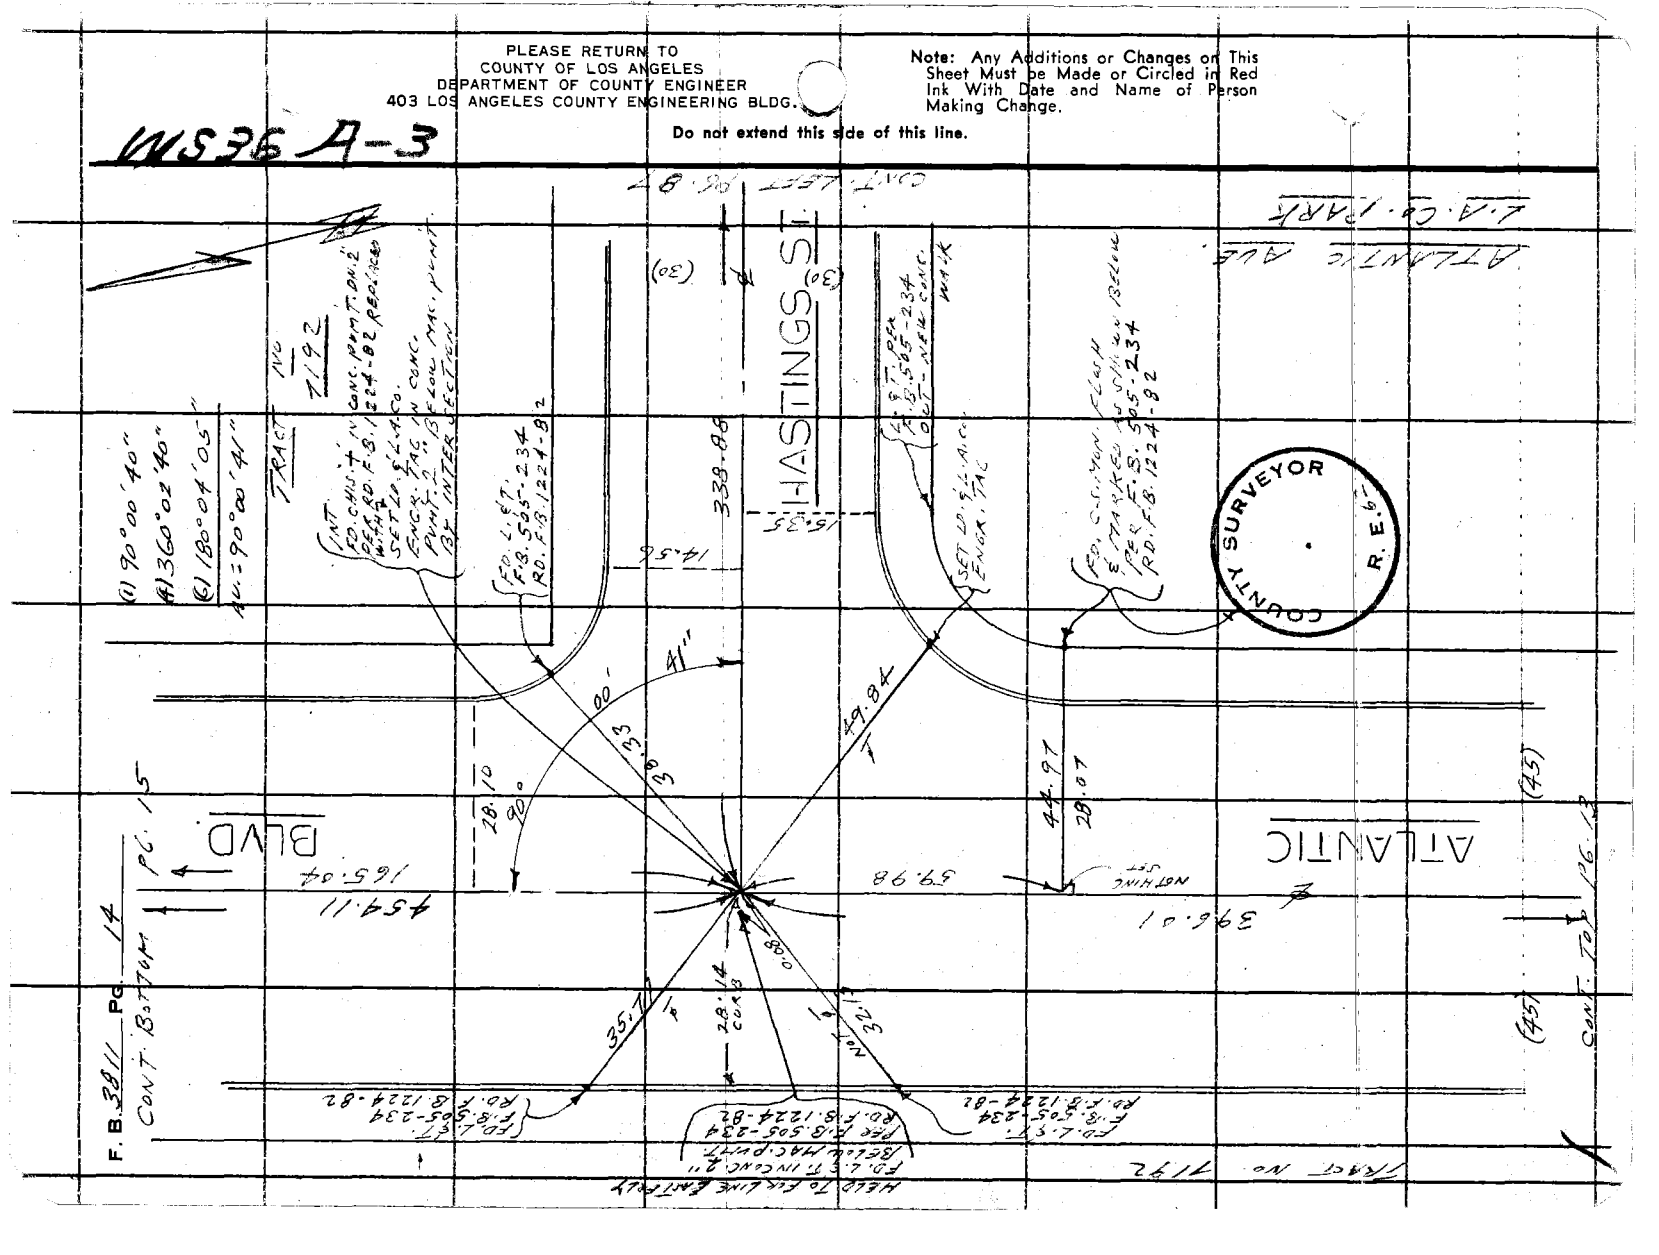

Notes Ck'd by	Survey of BELVEDERE E.L.A.-6
Map No.	JN 0303.00 Tape 0233 Std 68 °F
Office Work	Surveyed by L.L. BROWN
Checked	Notes L.L. BROWN Date 3-2-72
Date	Indexed G. D. BAILEY SEP 19 72

F. B. 3811 PG. 15

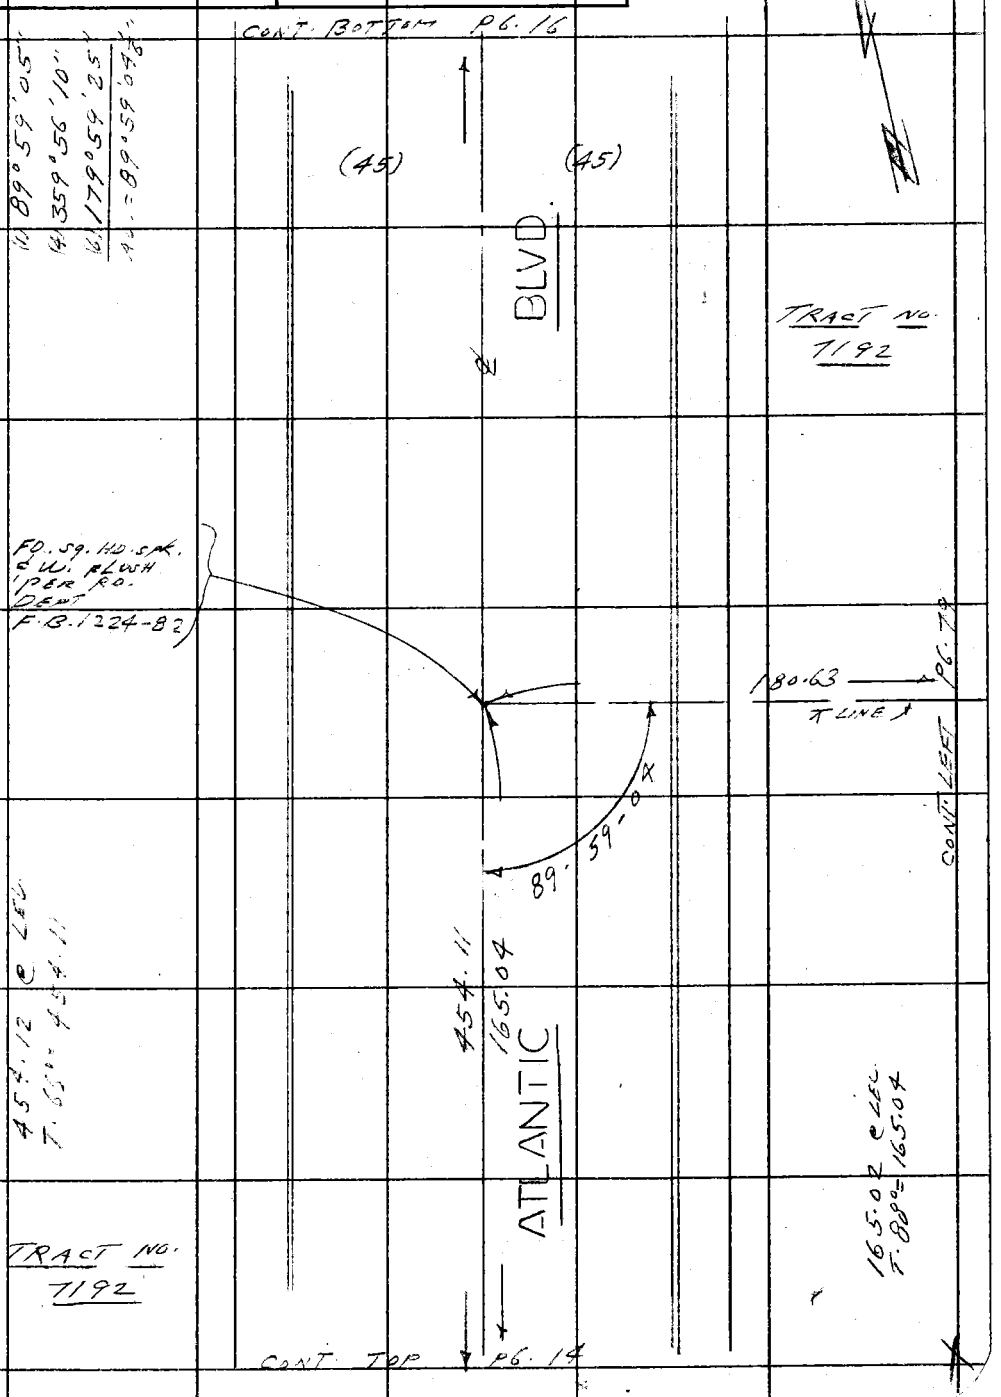

Note: Any Additions or Changes on This Sheet Must be Made or Circled in Red Ink With Date and Name of Person Making Change.

Do not extend this side of this line.

PLEASE RETURN TO
COUNTY OF LOS ANGELES
DEPARTMENT OF COUNTY ENGINEER
403 LOS ANGELES COUNTY ENGINEERING BLDG.

76F309S CE#310 3-68

LMS 364-2

F. B. 3811 PG. 16

CONT. BOTTOM P6. 17

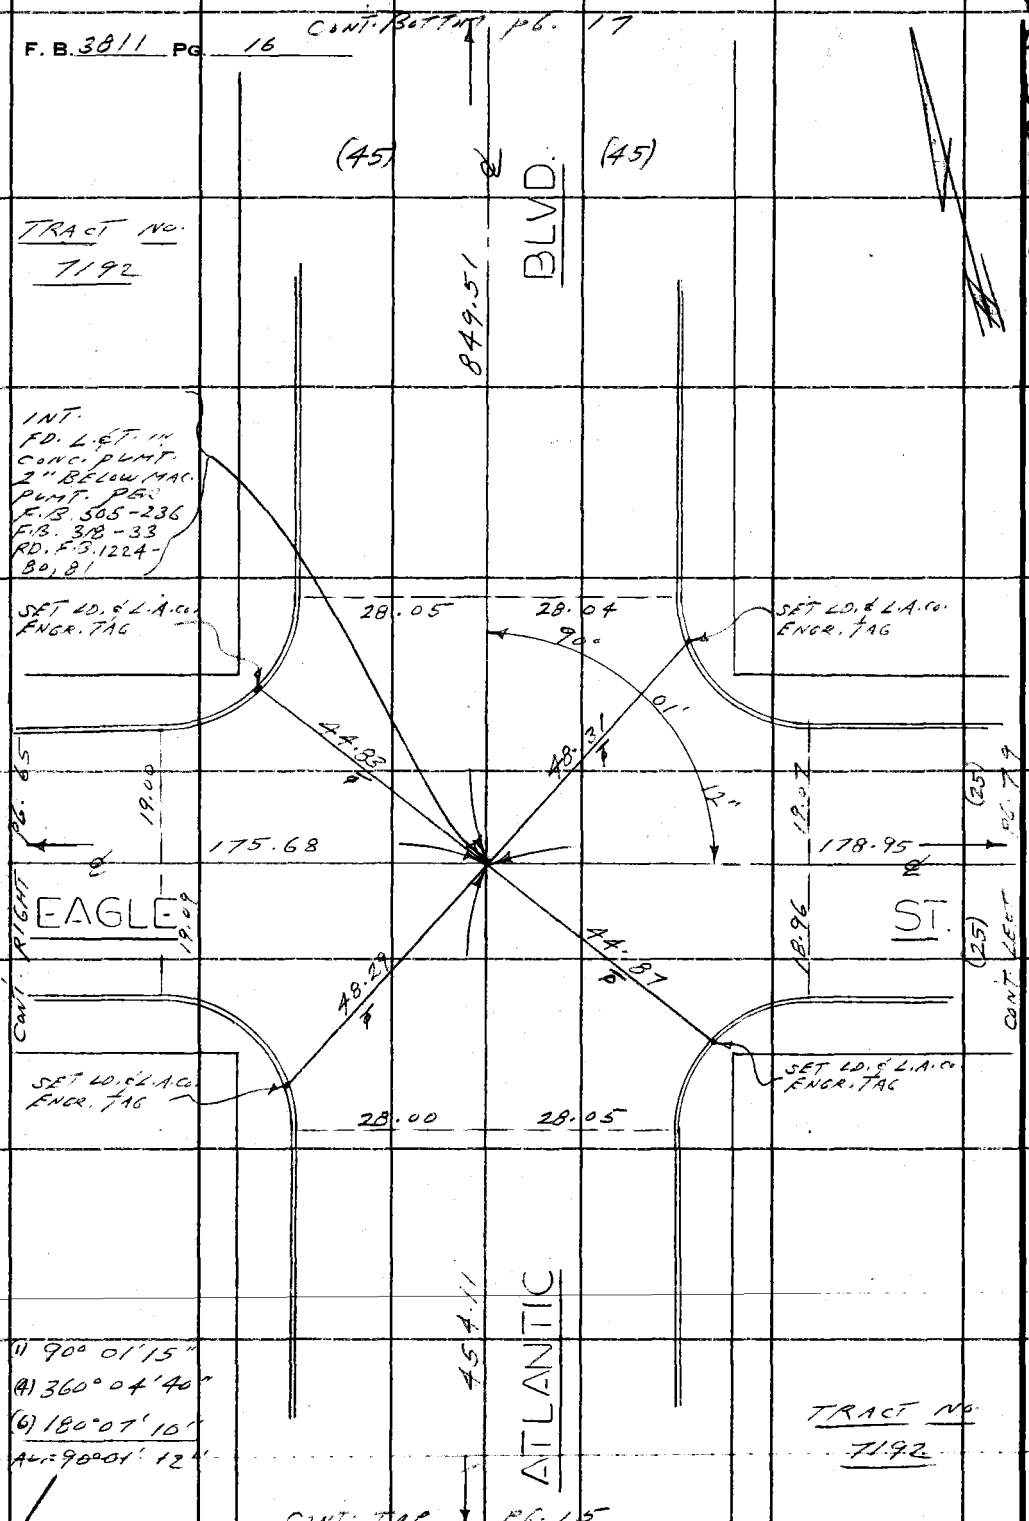

PLEASE RETURN TO
COUNTY OF LOS ANGELES
DEPARTMENT OF COUNTY ENGINEER
403 LOS ANGELES COUNTY ENGINEERING BLDG.

Do not extend this side of this line.

Note: Any Additions or Changes on This Sheet Must be Made or Circled in Red Ink With Date and Name of Person Making Change.

WS36 A-2

Notes Ck'd by	Survey of BELVEDERE E.L.A-6
Map No.	JN 0303.00 Tape 0233 Std 68 °F
Office Work	Surveyed by L.L. BROWN
Checked	Notes L.L. BROWN Date 3-3-72
Date	Indexed G. D. BAILEY SEP 19 '72

F. B. 3811 PG. 17

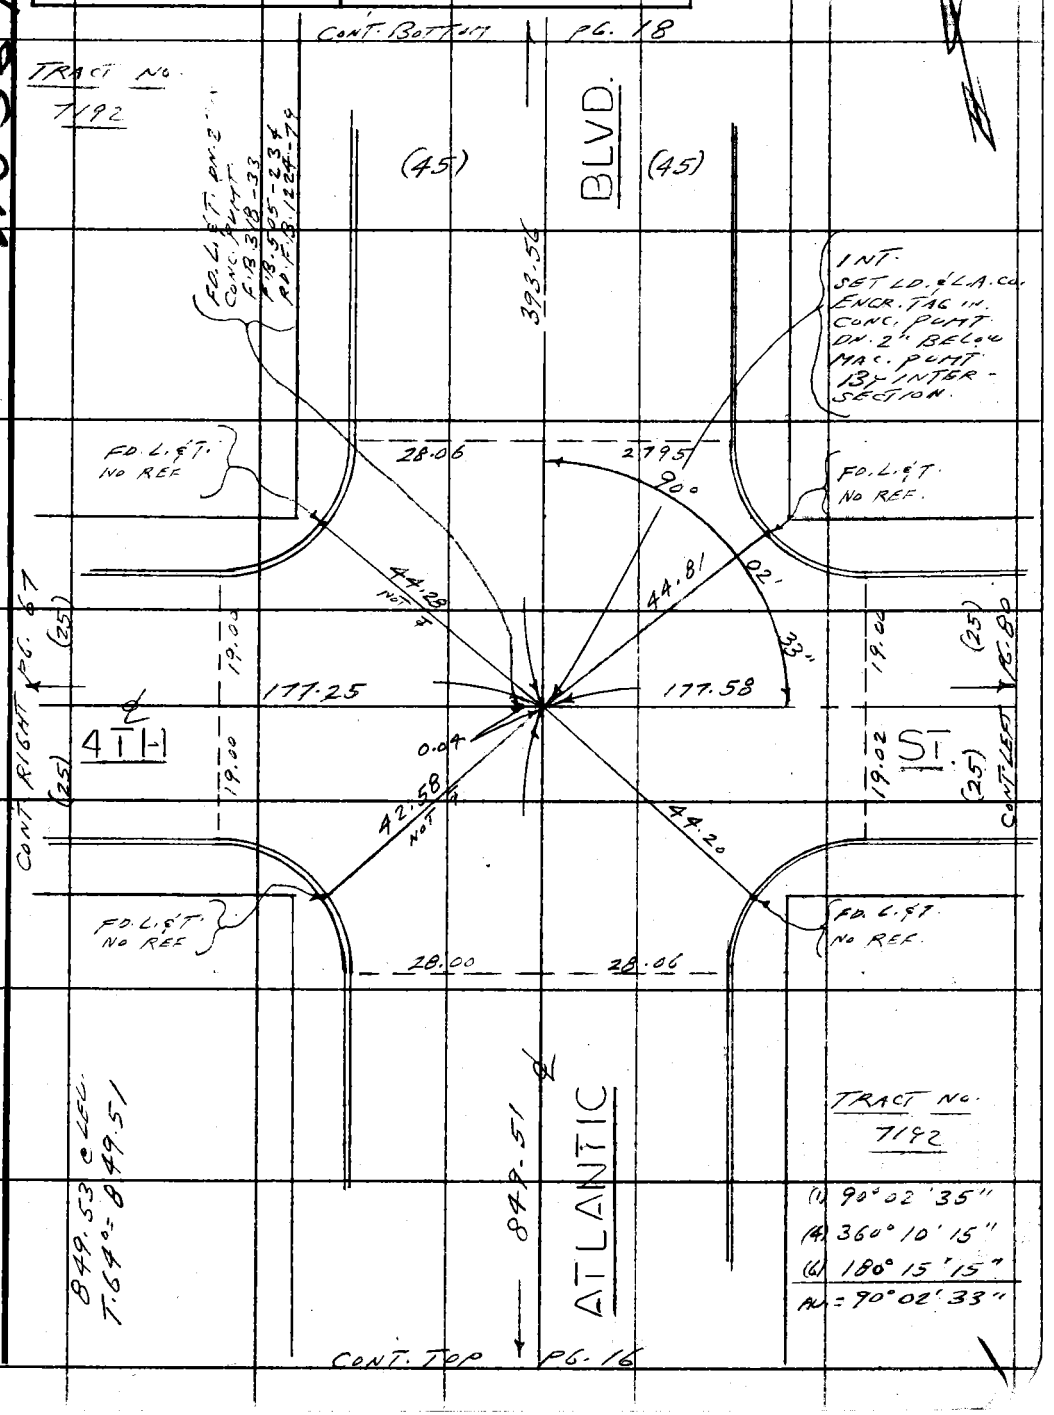

Note: Any Additions or Changes on This Sheet Must be Made or Circled in Red Ink With Date and Name of Person Making Change.

Do not extend this side of this line.

PLEASE RETURN TO
COUNTY OF LOS ANGELES
DEPARTMENT OF COUNTY ENGINEER
403 LOS ANGELES COUNTY ENGINEERING BLDG.

76F309S CE#310 3-69

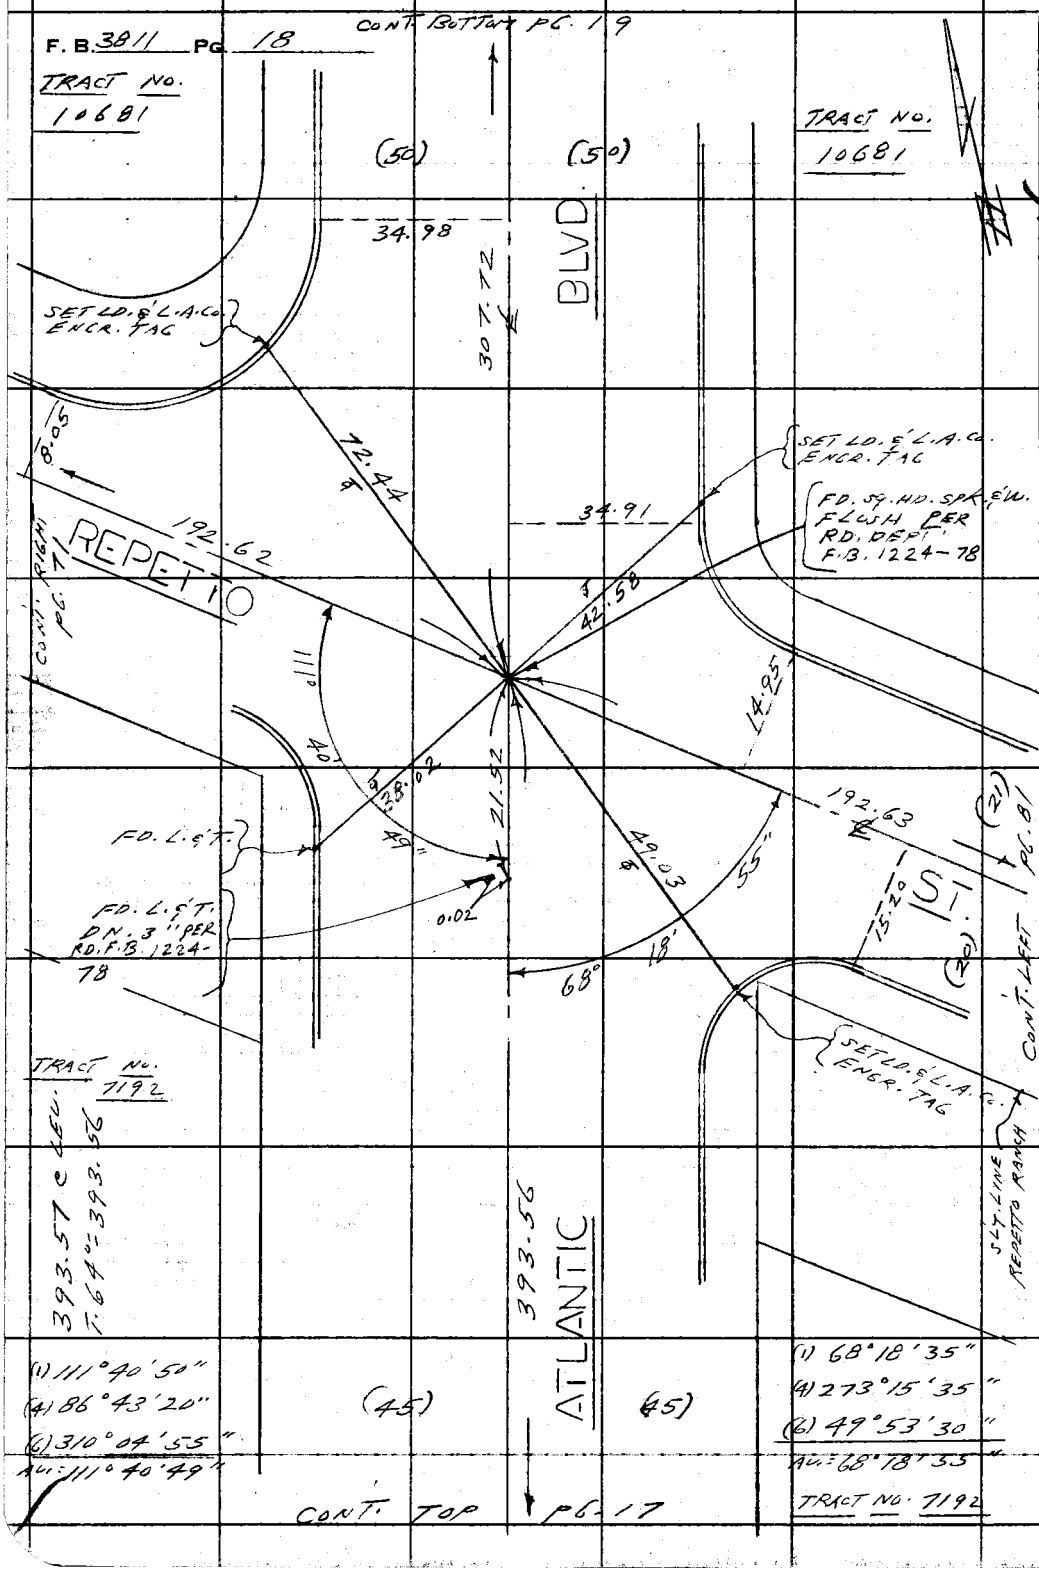

PLEASE RETURN TO
COUNTY OF LOS ANGELES
DEPARTMENT OF COUNTY ENGINEER
403 LOS ANGELES COUNTY ENGINEERING BLDG.

Do not extend this side of this line.

Note: Any Additions or Changes on This Sheet Must be Made or Circled in Red Ink With Date and Name of Person Making Change.

Notes Ck'd by	Survey of BELVEDERE E.L.A. - 6
Map No.	JN 0303.00 Tape 0233 Std 68 °F
Office Work	Surveyed by L. L. BROWN
Checked	Notes L. L. BROWN Date 3-3-72
Date	Indexed G. D. BAILEY SEP 19 '72

F. B. 3811 PG. 19

W536 A-2

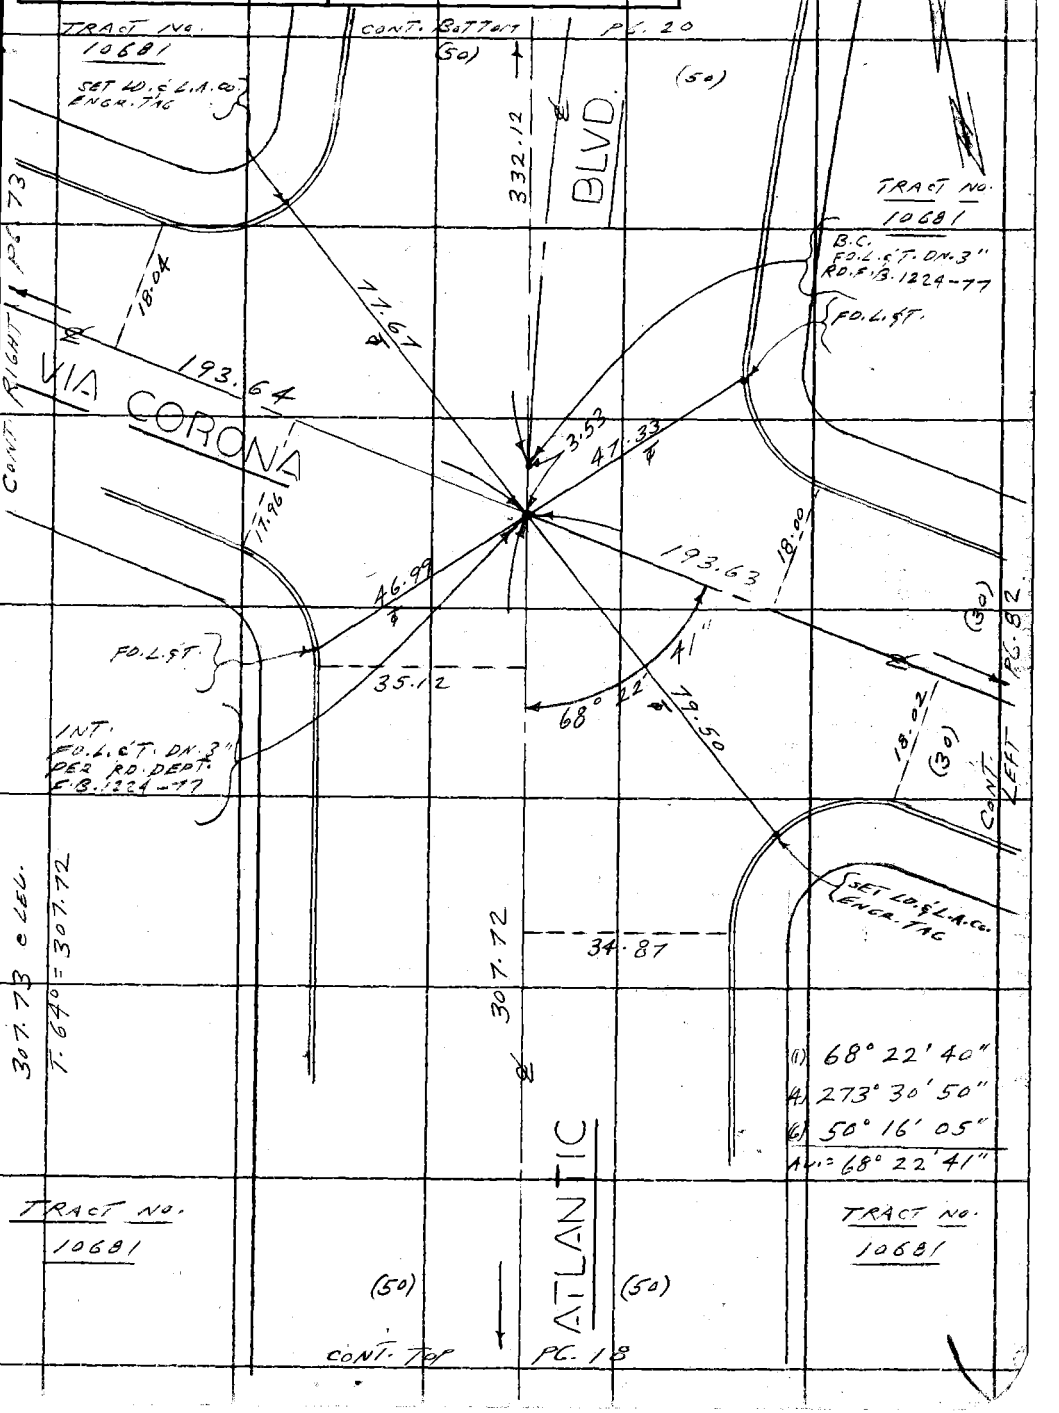

Note: Any Additions or Changes on This Sheet Must be Made or Circled in Red Ink With Date and Name of Person Making Change.

Do not extend this side of this line.

PLEASE RETURN TO
COUNTY OF LOS ANGELES
DEPARTMENT OF COUNTY ENGINEER
403 LOS ANGELES COUNTY ENGINEERING BLDG.

76F309S CE#310 3-68

PLEASE RETURN TO
COUNTY OF LOS ANGELES
DEPARTMENT OF COUNTY ENGINEER
403 LOS ANGELES COUNTY ENGINEERING BLDG.

Note: Any Additions or Changes on This Sheet Must be Made or Circled in Red Ink With Date and Name of Person Making Change.

Do not extend this side of this line.

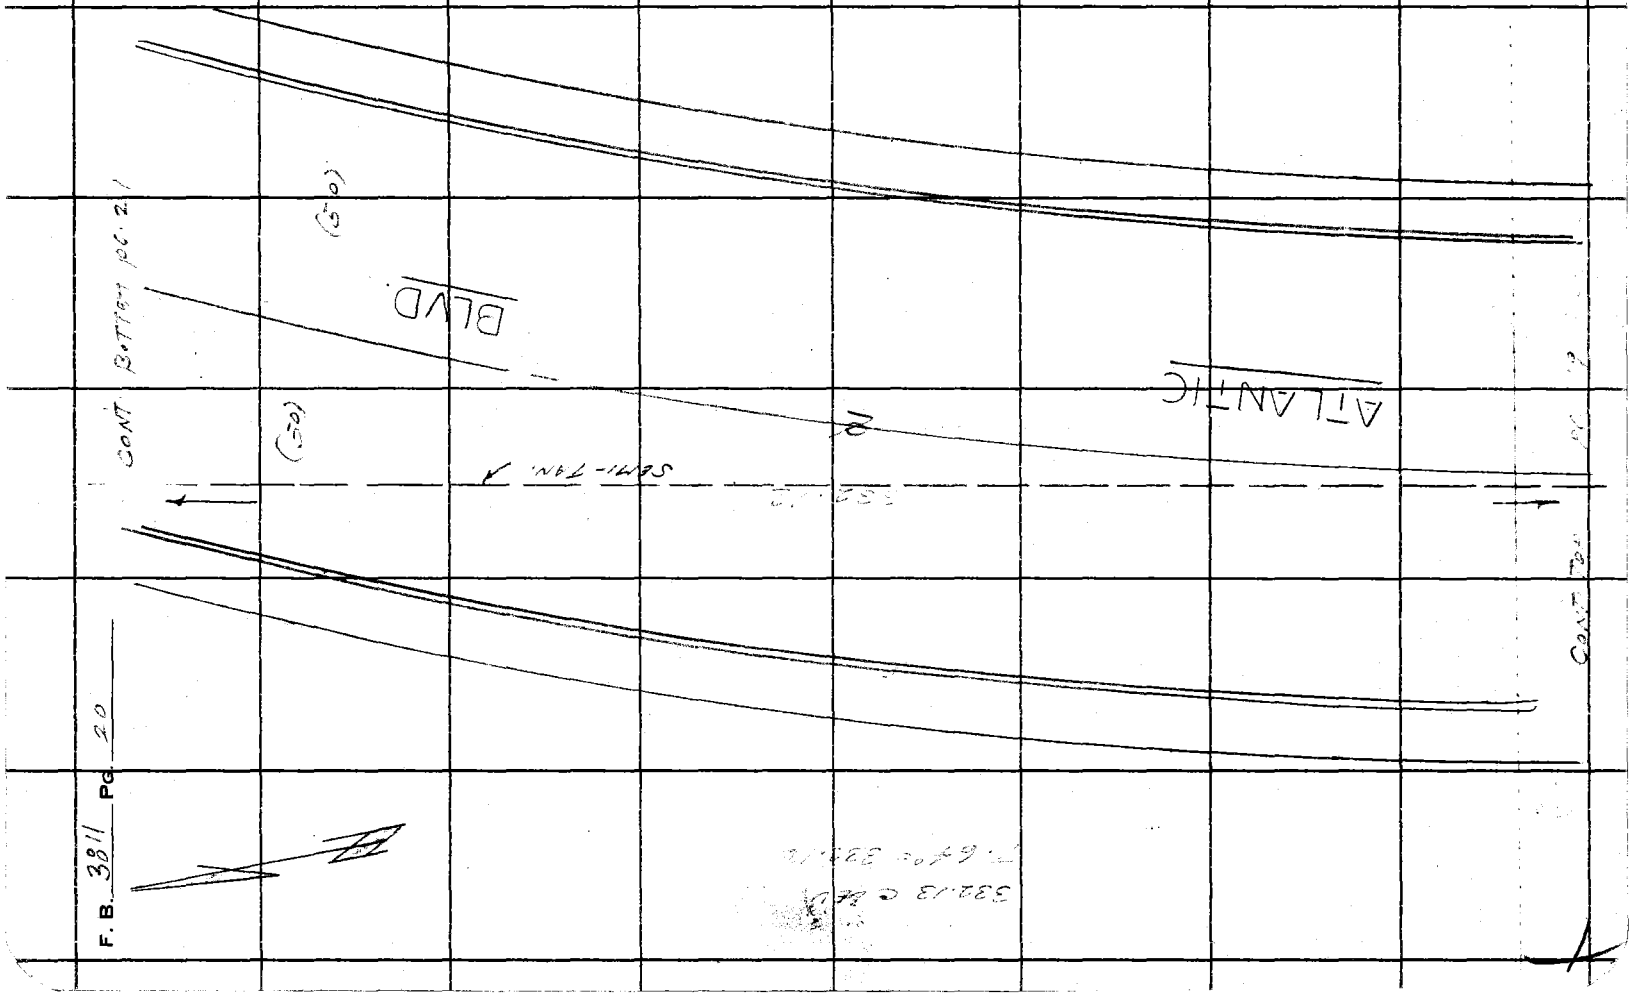

F. B. 3811 Pg 20

Notes Ck'd by	Survey of BELVEDERE E. LA - 6
Map No.	JN 0303-00 Tape 0233 Std 68 °F
Office Work	Surveyed by L. L. BROWN
Checked	Notes L. L. BROWN Date 4-72
Date	Indexed G. D. BAILEY SEP 19 '72

F. B. 3811 PG. 21

WS36 B-2

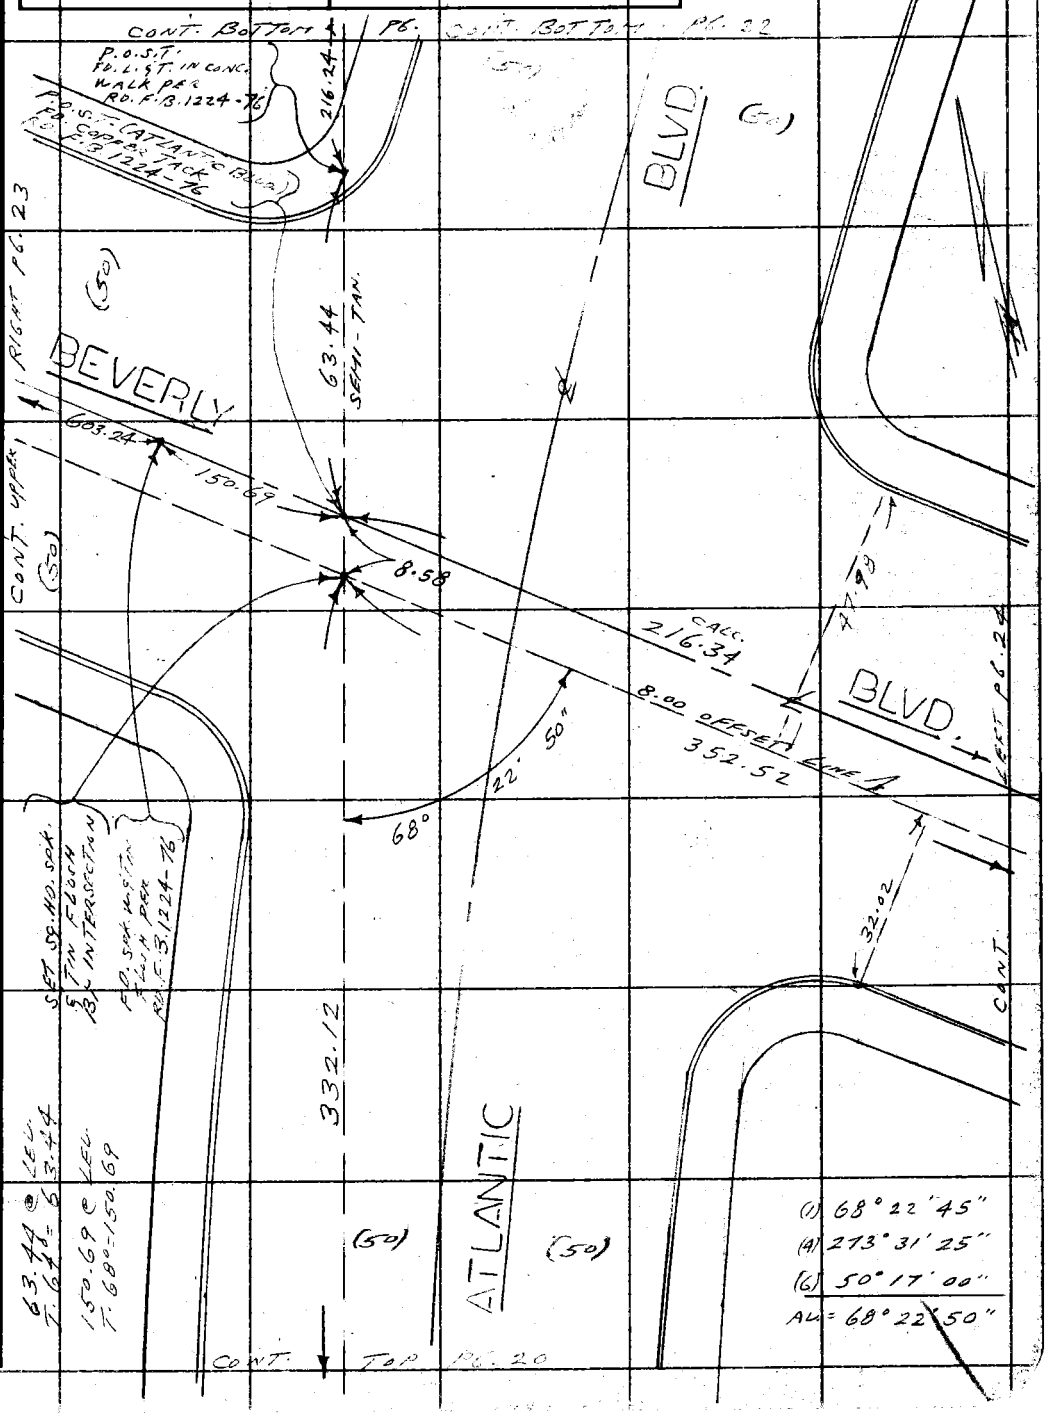

Note: Any Additions or Changes on This Sheet Must be Made or Circled in Red Ink With Date and Name of Person Making Change.

Do not extend this side of this line.

PLEASE RETURN TO
COUNTY OF LOS ANGELES
DEPARTMENT OF COUNTY ENGINEER
403 LOS ANGELES COUNTY ENGINEERING BLDG.

76F309S CE#310 3-68

PLEASE RETURN TO
COUNTY OF LOS ANGELES
DEPARTMENT OF COUNTY ENGINEER
403 LOS ANGELES COUNTY ENGINEERING BLDG.

Note: Any Additions or Changes on This Sheet Must be Made or Circled in Red Ink With Date and Name of Person Making Change.

Do not extend this side of this line.

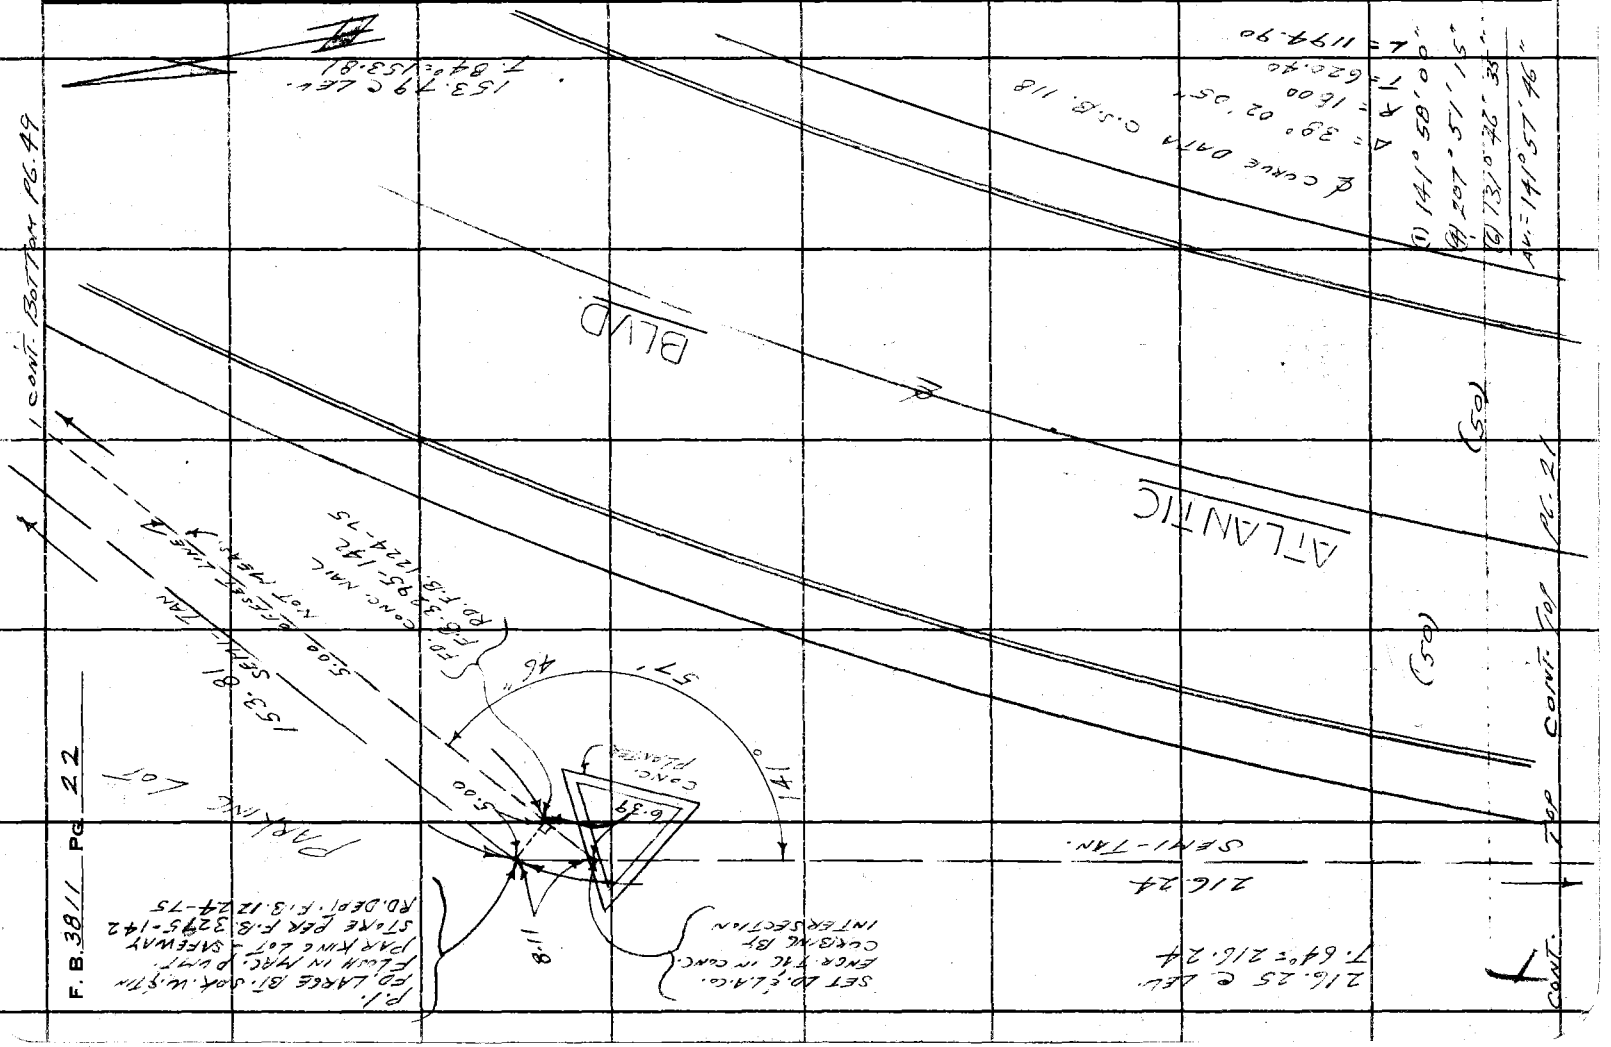

Notes Ck'd by	Survey of BELVEDERE E. LA - 6
Map No.	JN 0303.00 Tape 0233 Std 68 °F
Office Work	Surveyed by L. L. BROWN
Checked	Notes L. L. BROWN Date 4-72
Date	Index G. D. BAILEY SEP 19 '72

F. B. 3811 PG. 23

CONT. LEFT PG. 21

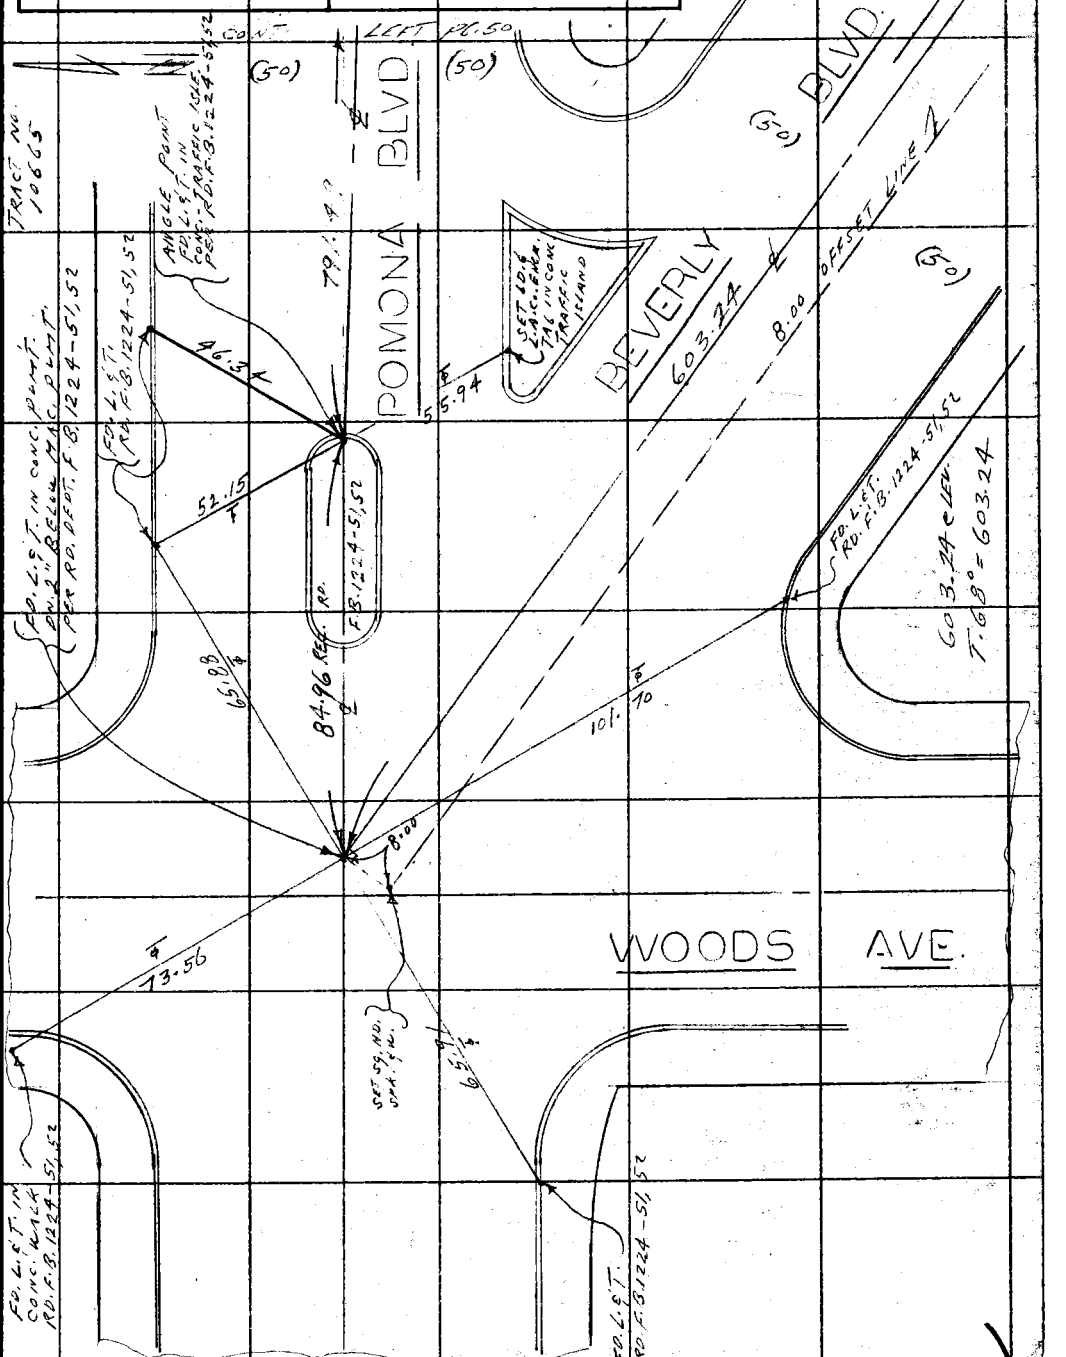

Note: Any Additions or Changes on This Sheet Must be Made or Circled in Red Ink With Date and Name of Person Making Change.

Do not extend this side of this line.

PLEASE RETURN TO
COUNTY OF LOS ANGELES
DEPARTMENT OF COUNTY ENGINEER
403 LOS ANGELES COUNTY ENGINEERING BLDG.

76F309S CE#310 3-68

F. B. 3811 Pg. 24

CONT. BOTTOM PG. 57

TR. NO. 10665

TRACT NO. 10665

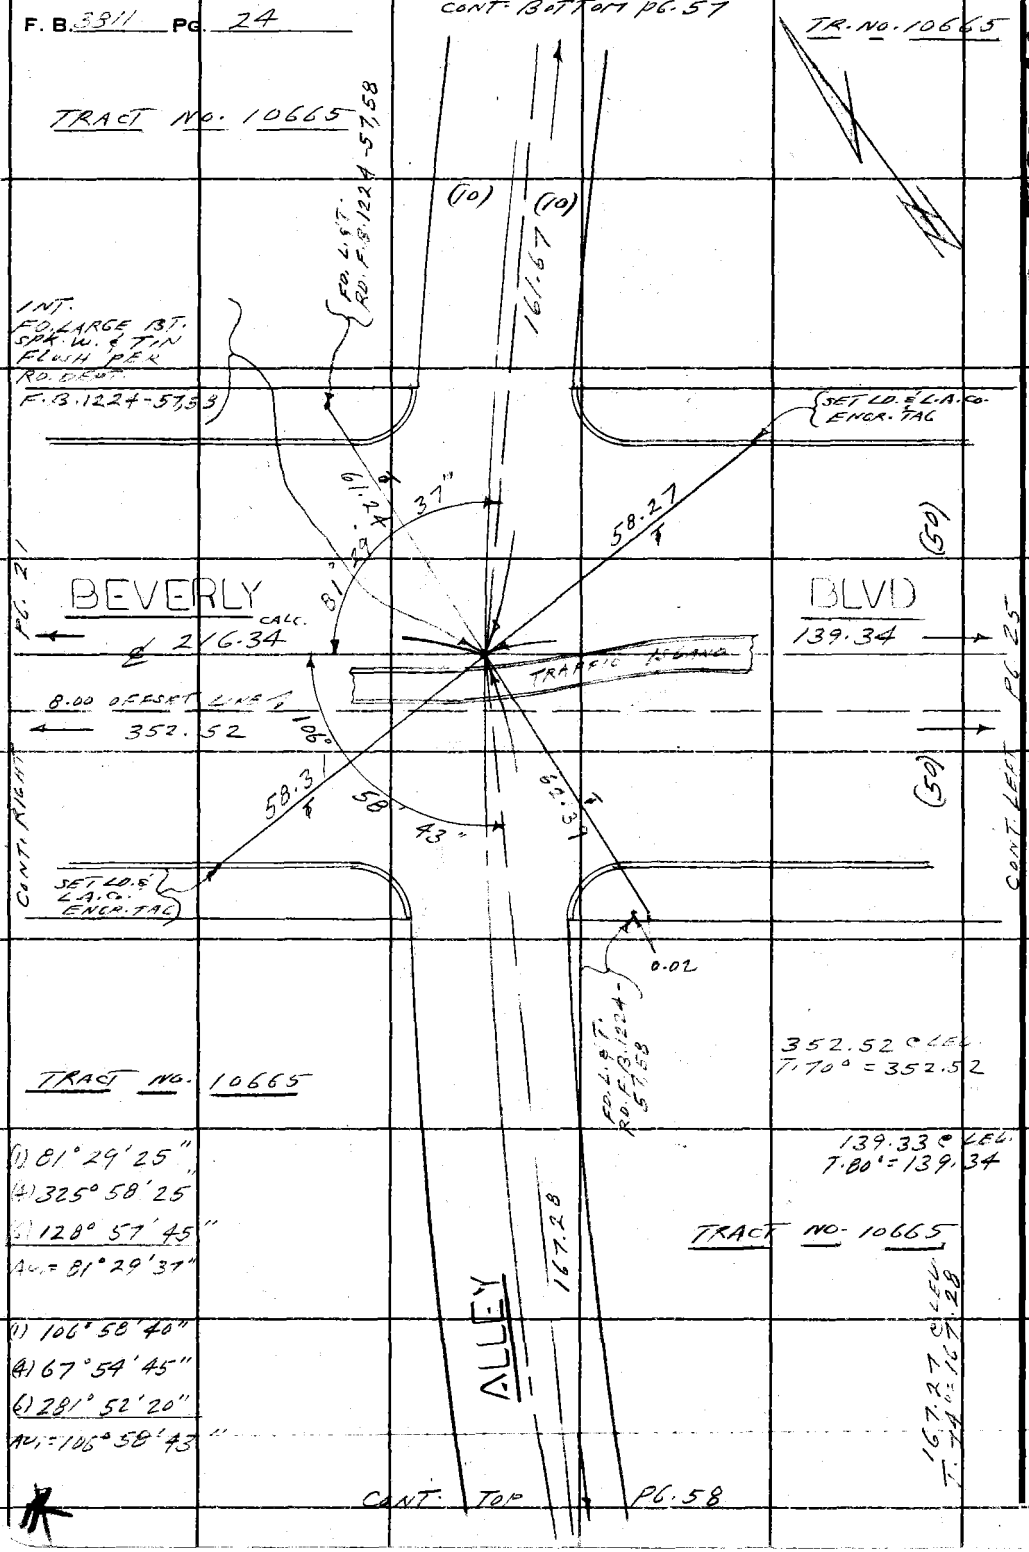

PLEASE RETURN TO
COUNTY OF LOS ANGELES
DEPARTMENT OF COUNTY ENGINEER
403 LOS ANGELES COUNTY ENGINEERING BLDG.

Do not extend this side of this line.

Note: Any Additions or Changes on This Sheet Must be Made or Circled in Red Ink With Date and Name of Person Making Change.

Notes Ck'd by	Survey of BELVEDERE E.L.A. -6	F. B. 3811 PG. 25
Map No.	JN 0303.00 Tape 0233 Std 68 °F	
Office Work	Surveyed by L.L. BROWN	
Checked	Notes L.L. BROWN Date 2-11-72	
Date	Indexed G. D. BAILEY SEP 19 '72	

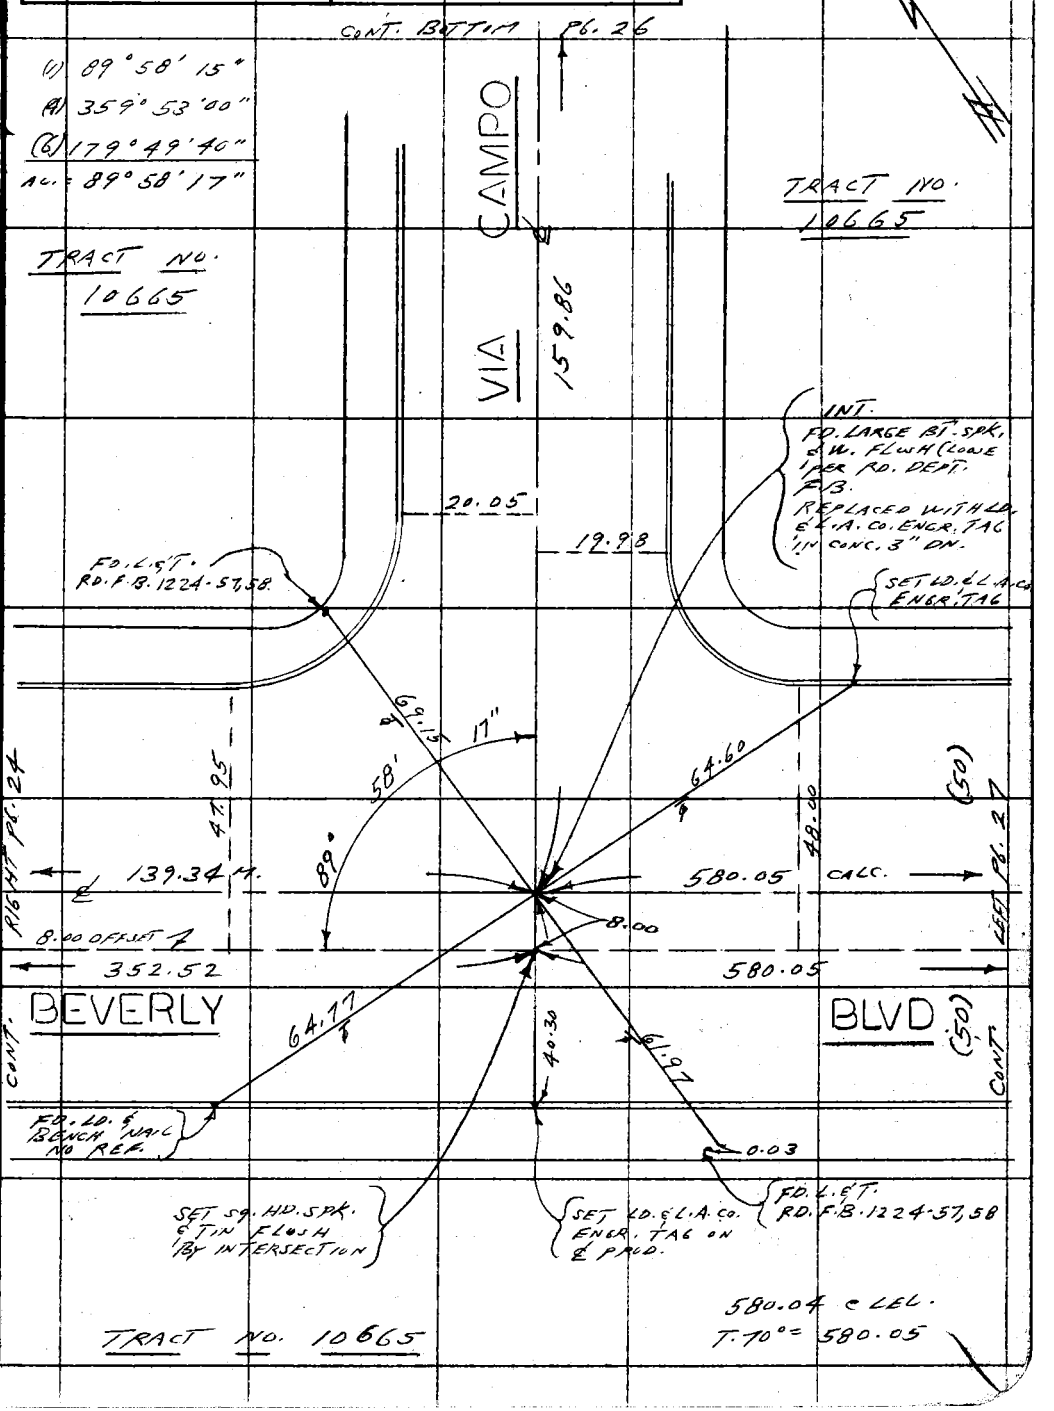

W536,B-2

Note: Any Additions or Changes on This Sheet Must be Made or Circled in Red Ink With Date and Name of Person Making Change.

Do not extend this side of this line.

PLEASE RETURN TO
COUNTY OF LOS ANGELES
DEPARTMENT OF COUNTY ENGINEER
403 LOS ANGELES COUNTY ENGINEERING BLDG.

76F309S CE#310 3-69

F. B. 3811 PG. 26

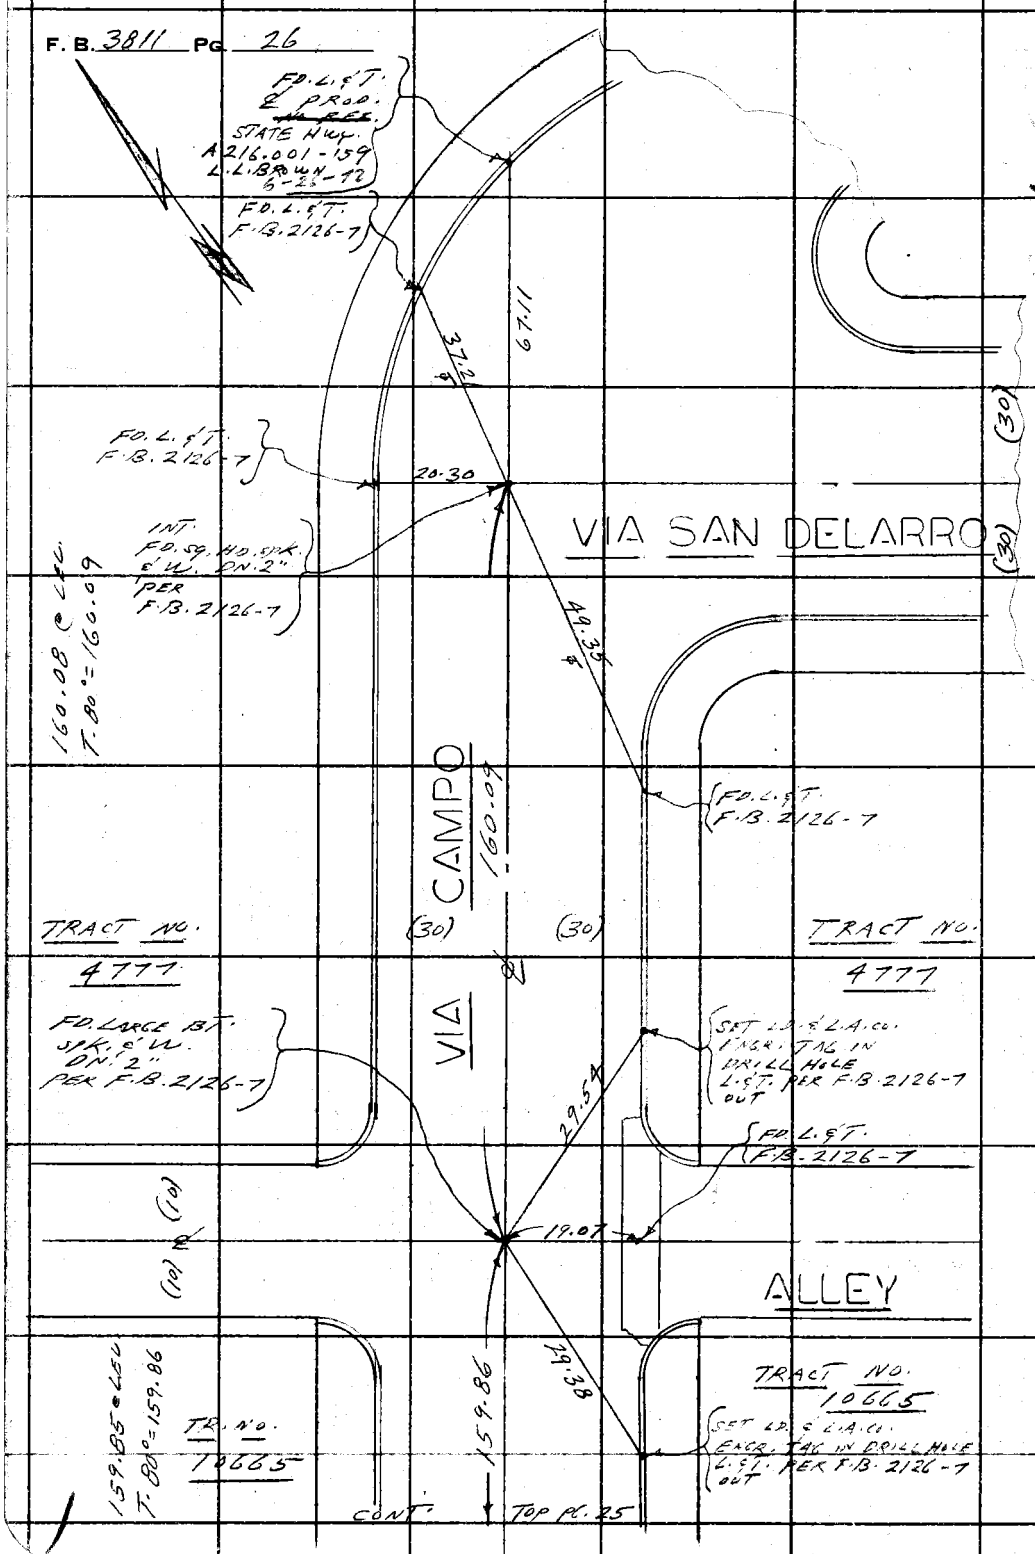

MS36, B-2

PLEASE RETURN TO
COUNTY OF LOS ANGELES
DEPARTMENT OF COUNTY ENGINEER
403 LOS ANGELES COUNTY ENGINEERING BLDG.

Do not extend this side of this line.

Note: Any Additions or Changes on This Sheet Must be Made or Circled in Red Ink With Date and Name of Person Making Change.

Notes Ck'd by	Survey of BELVEDERE E.LA-6
Map No.	JN 0303.00 Tape 0233 Std 68 °F
Office Work	Surveyed by L.L. BROWN
Checked	Notes L.L. BROWN Date 2-11-72
Date	Indexed G. D. BAILEY SEP 19 '72

F. B. 3811 PG. 27

W.S 36, B-2

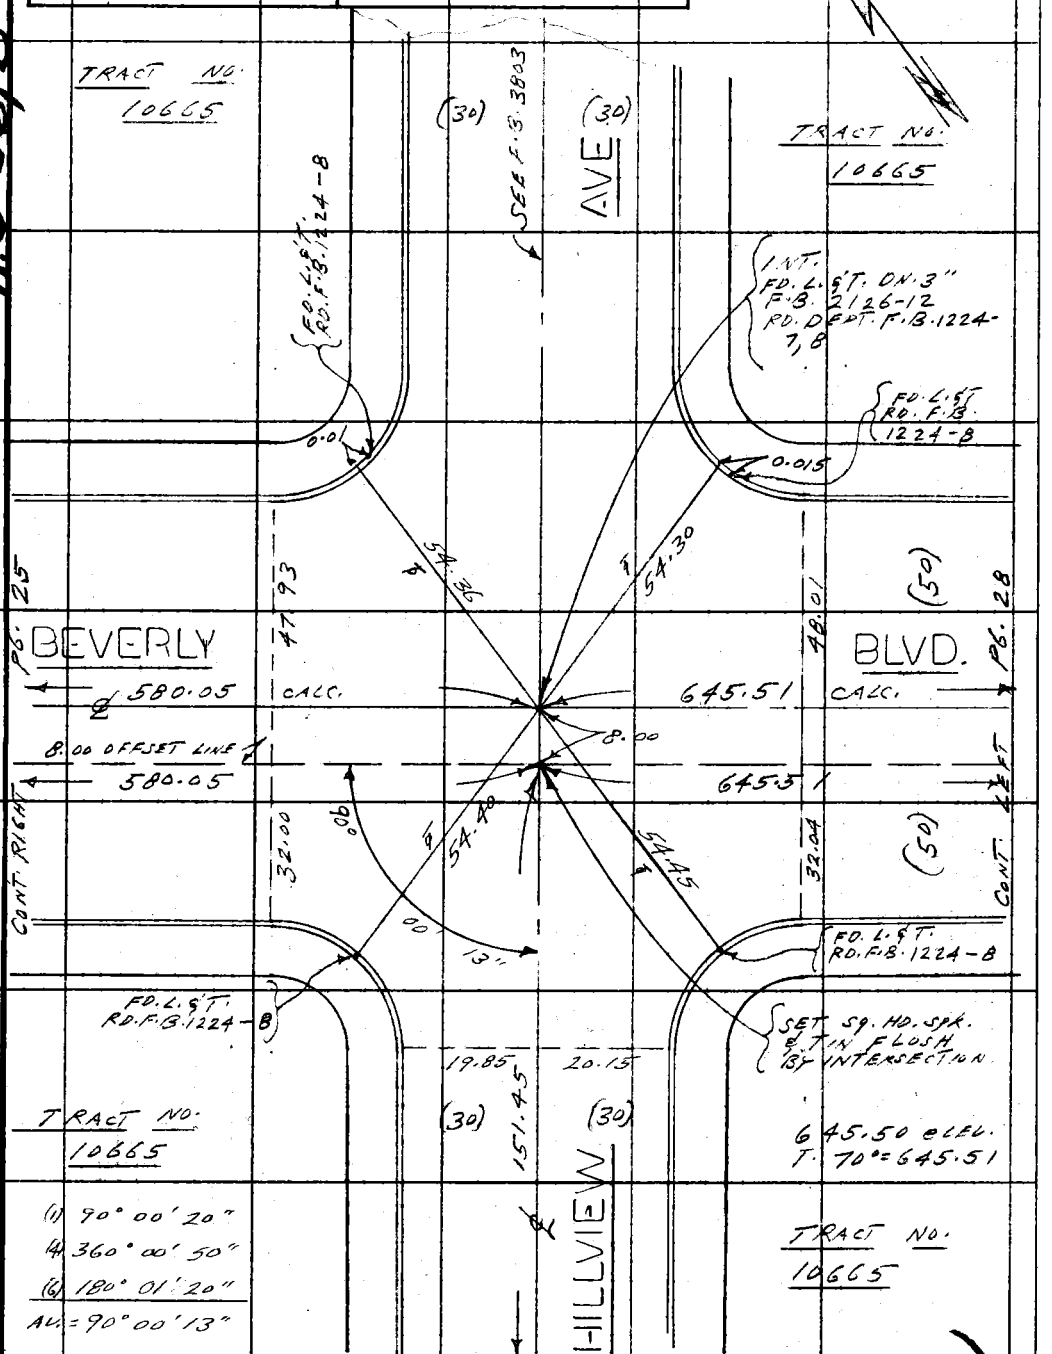

Note: Any Additions or Changes on this Sheet Must be Made or Circled in Red Ink With Date and Name of Person Making Change.

Do not extend this side of this line.

PLEASE RETURN TO
COUNTY OF LOS ANGELES
DEPARTMENT OF COUNTY ENGINEER
403 LOS ANGELES COUNTY ENGINEERING BLDG.

76F309S CE#310 3-69

F. B. 3811 Pg. 28

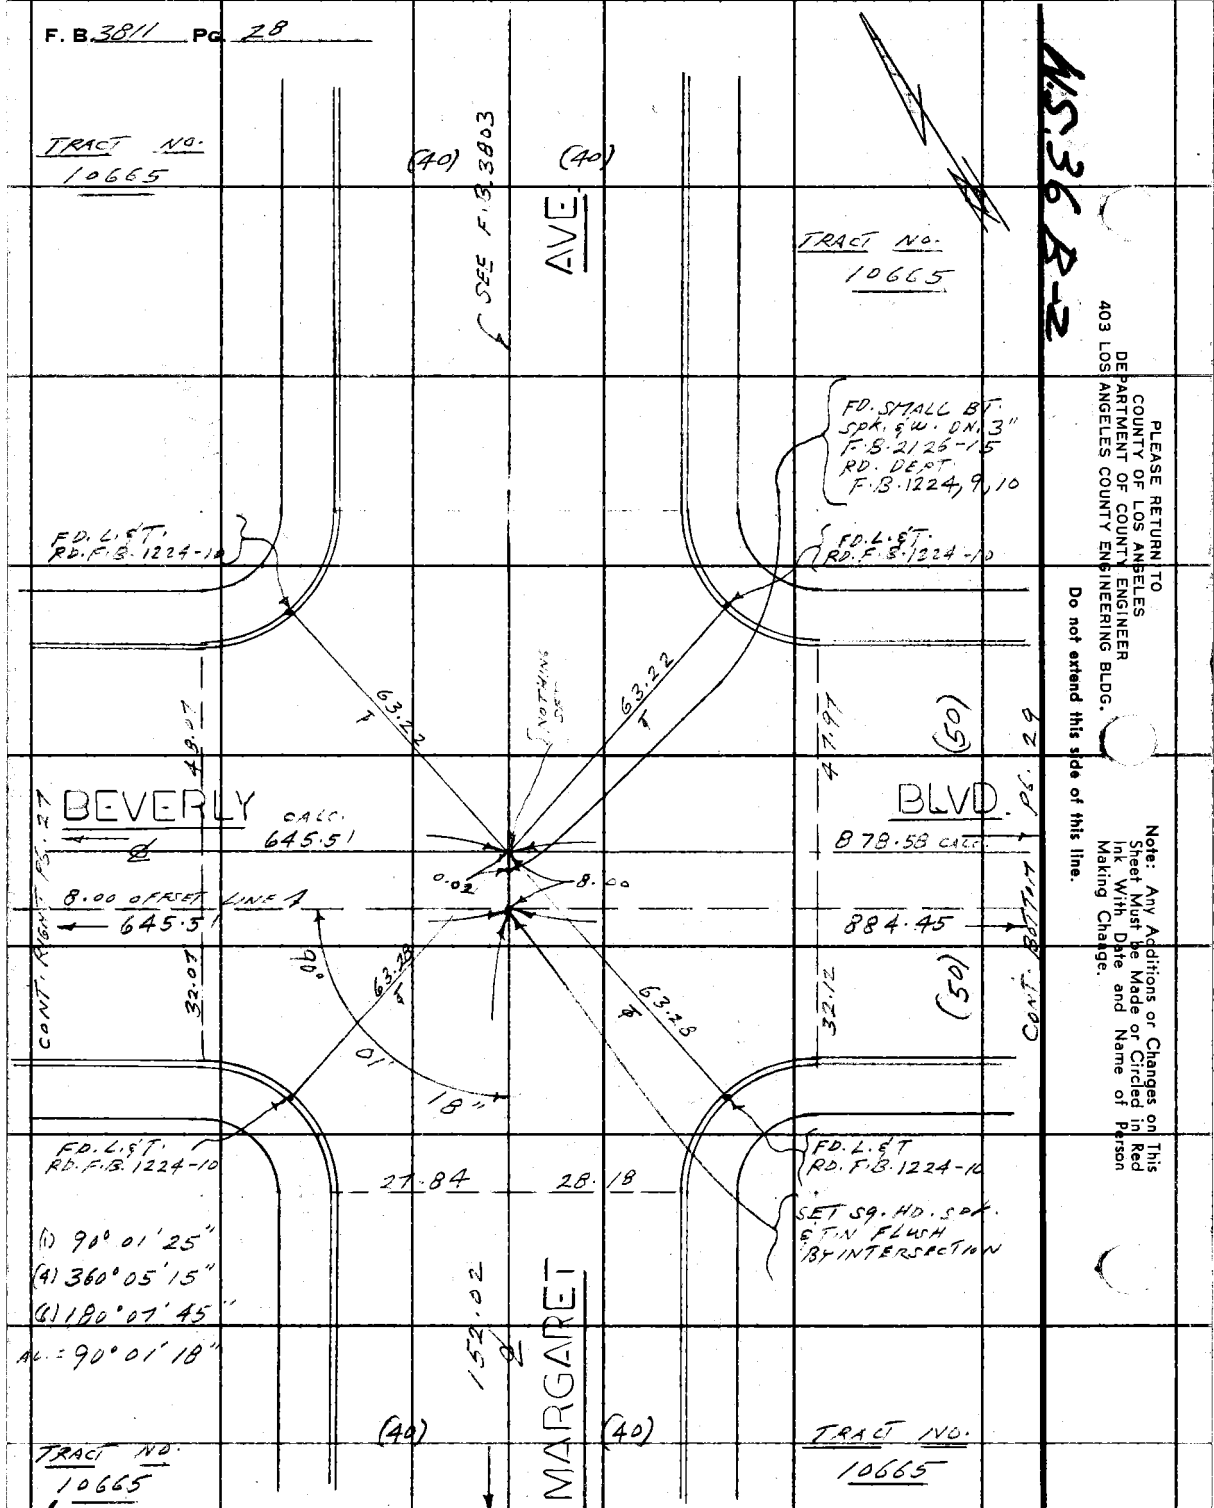

PLEASE RETURN TO
COUNTY OF LOS ANGELES
DEPARTMENT OF COUNTY ENGINEER
403 LOS ANGELES COUNTY ENGINEERING BLDG.

Do not extend this side of this line.

Note: Any Additions or Changes on This Sheet Must be Made or Circled in Red Ink With Date and Name of Person Making Change.

M.S. 36 A-2

Notes Ck'd by	Survey of BELVEDERE E.L.A.-6
Map No.	JN 0303.00 Tape 0233 Std 68 °F
Office Work	Surveyed by L.L. BROWN
Checked	Notes L.L. BROWN Date 2-14-72
Date	Indexed G. D. BAILEY SEP 19 72

F. B. 3811 PG. 29

W.S.36.B-2

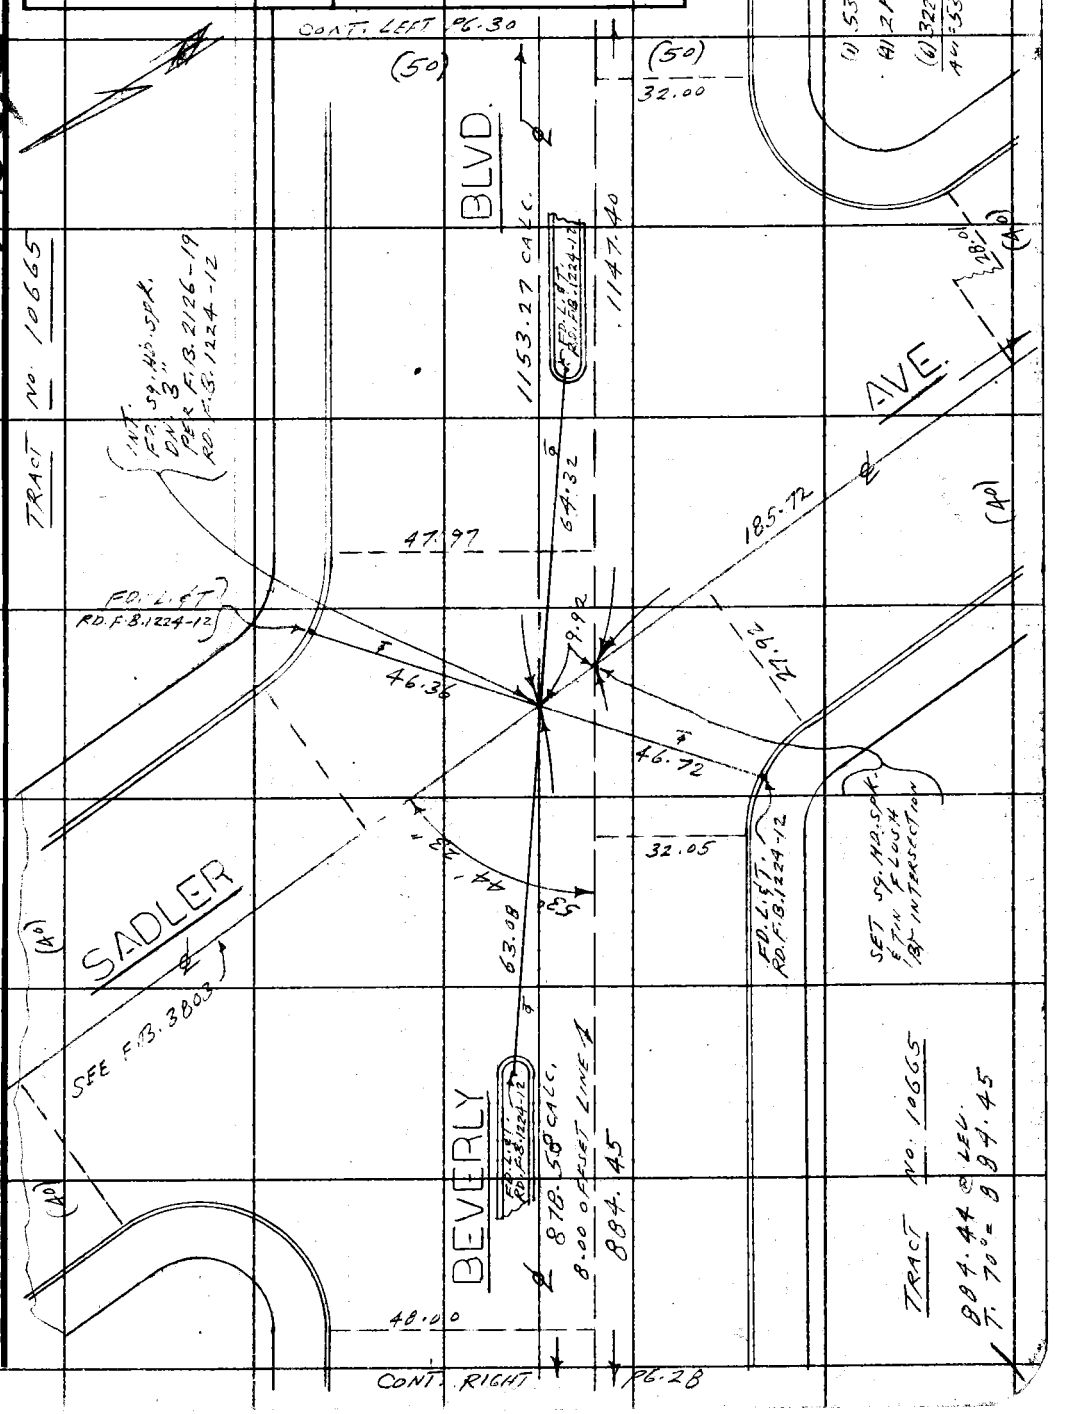

Note: Any Additions or Changes on This Sheet Must be Made or Circled in Red Ink With Date and Name of Person Making Change.

Do not extend this side of this line.

PLEASE RETURN TO
COUNTY OF LOS ANGELES
DEPARTMENT OF COUNTY ENGINEER
403 LOS ANGELES COUNTY ENGINEERING BLDG.

76F309S CE#310 3-68

PLEASE RETURN TO
COUNTY OF LOS ANGELES
DEPARTMENT OF COUNTY ENGINEER
403 LOS ANGELES COUNTY ENGINEERING BLDG.

Note: Any Additions or Changes on This Sheet Must be Made or Circled in Red Ink With Date and Name of Person Making Change.

Do not extend this side of this line.

45.39 B-3

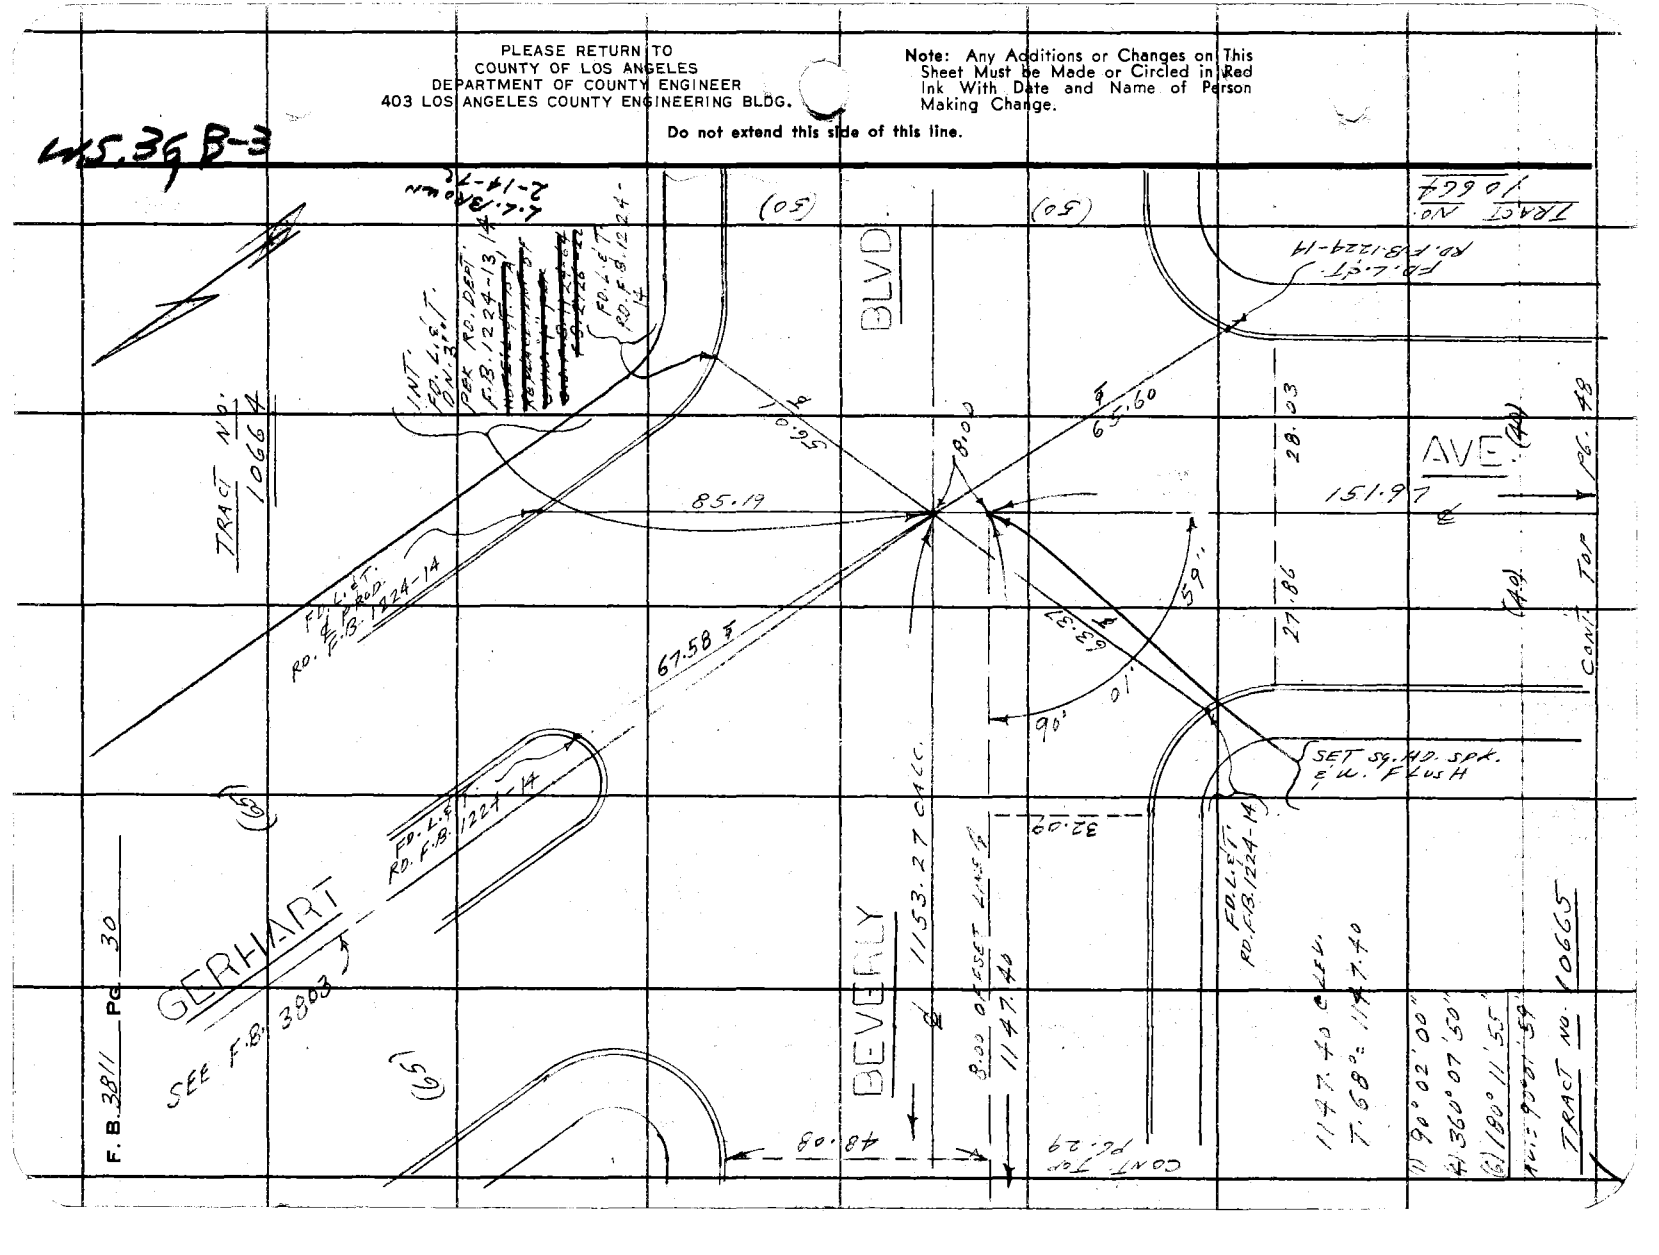

F.B. 3811 Pg. 30

TRACT NO. 10665

Notes Ck'd by	Survey of BELVEDERE E.LA.-6
Map No.	JN 0303-00 Tape 0233 Std 68 °F
Office Work	Surveyed by L.L. BROWN
Checked	Notes L.L. BROWN Date 3-1-72
Date	Indexed G. D. BAILEY SEP 19 72

F. B. 3811 PG. 31

TRACT NO. 7192

TRACT NO. 6944

(40)

PG. 9

CONT. RIGHT

WHITTIER

℄

300.00 REC.
F.B. 3802-35, 36, 37

BLVD.

PG. 32

CONT. BOTTOM

(50)

Note: Any Additions or Changes on this Sheet Must be Made or Circled in Red Ink With Date and Name of Person Making Change.

Do not extend this side of this line.

PLEASE RETURN TO
COUNTY OF LOS ANGELES
DEPARTMENT OF COUNTY ENGINEER
403 LOS ANGELES COUNTY ENGINEERING BLDG.

76F3095 CE#310 3-68

PLEASE RETURN TO
COUNTY OF LOS ANGELES
DEPARTMENT OF COUNTY ENGINEER
403 LOS ANGELES COUNTY ENGINEERING BLDG.

Note: Any Additions or Changes on This Sheet Must be Made or Circled in Red Ink With Date and Name of Person Making Change.

Do not extend this side of this line.

WS 36, A-3

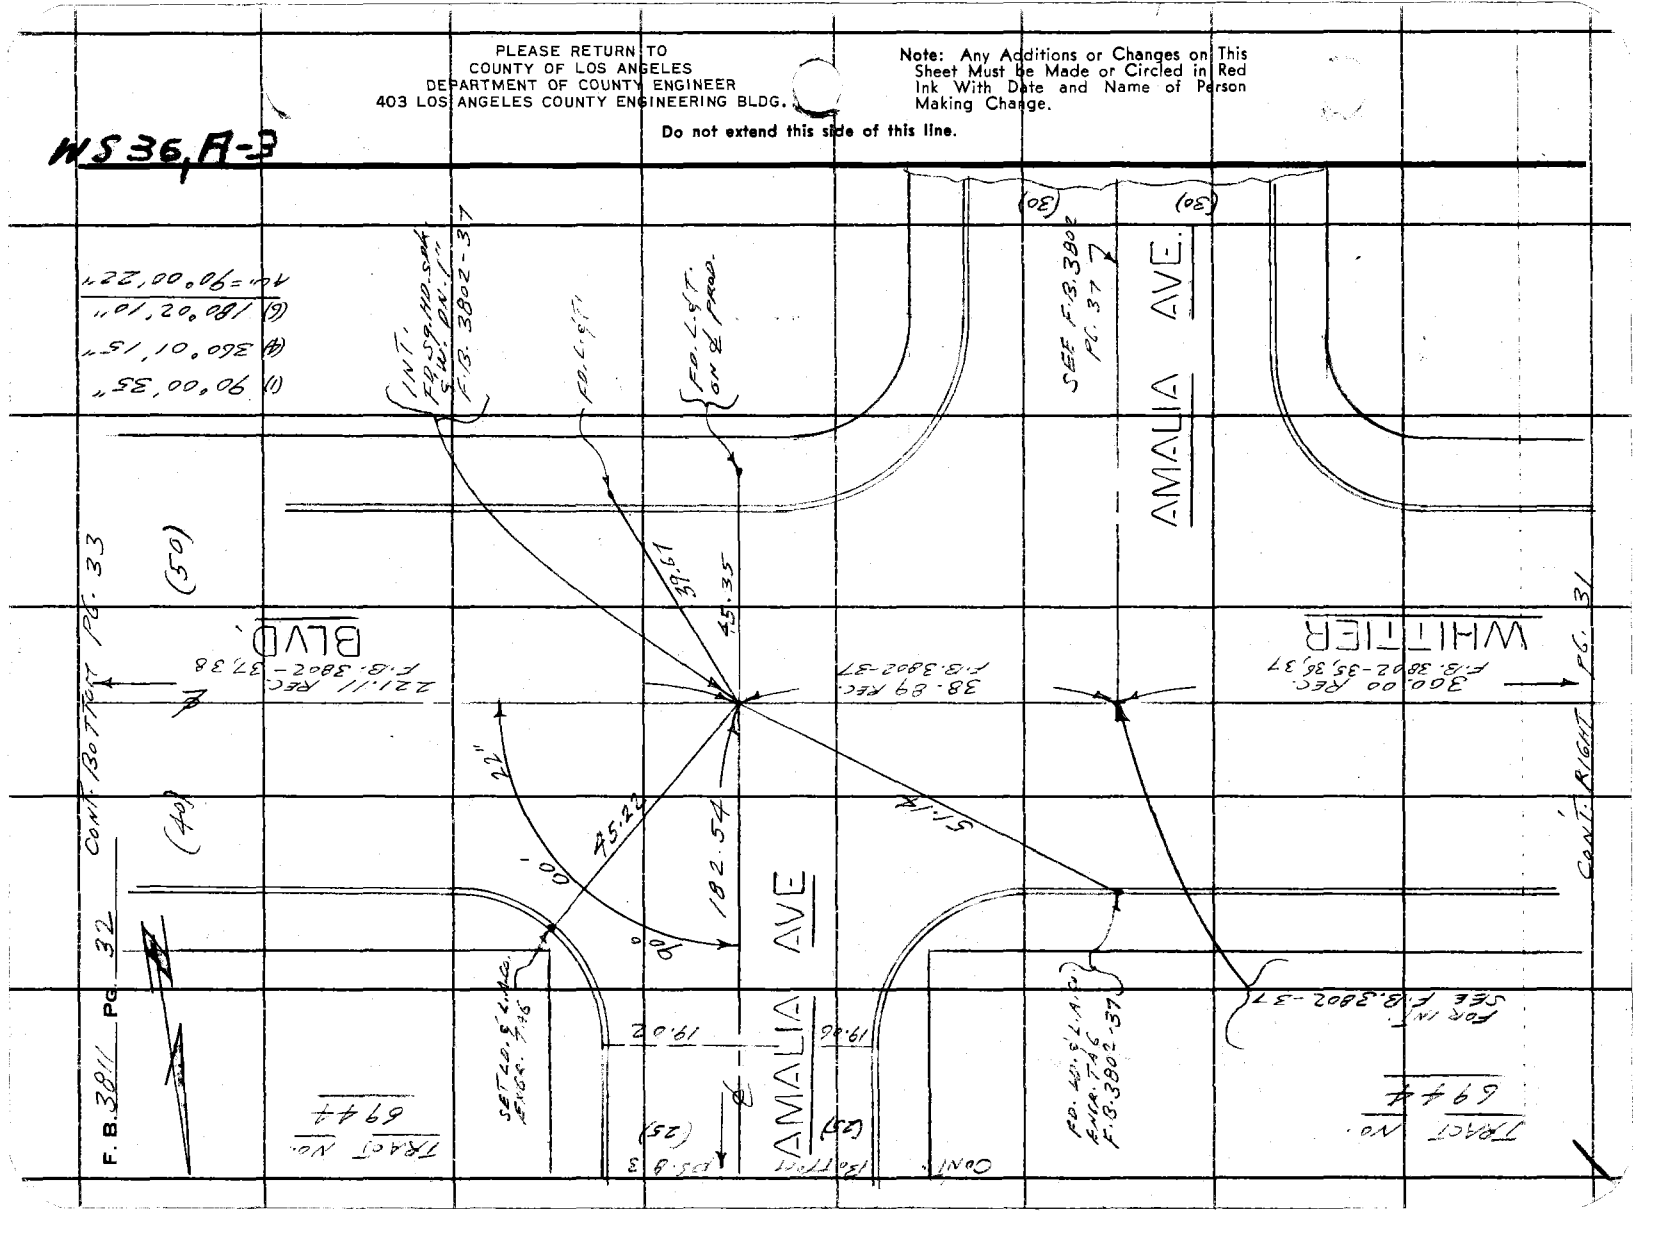

Notes Ck'd by	Survey of BELVEDERE E.L.A. - 6
Map No.	JN 0303.00 Tape 0233 Std 68 °F
Office Work	Surveyed by L.L. BROWN
Checked	Notes L.L. BROWN Date 3-6-72
Date	Indexed G. D. BAILEY SEP 19 '72

F. B. 3811 PG. 33

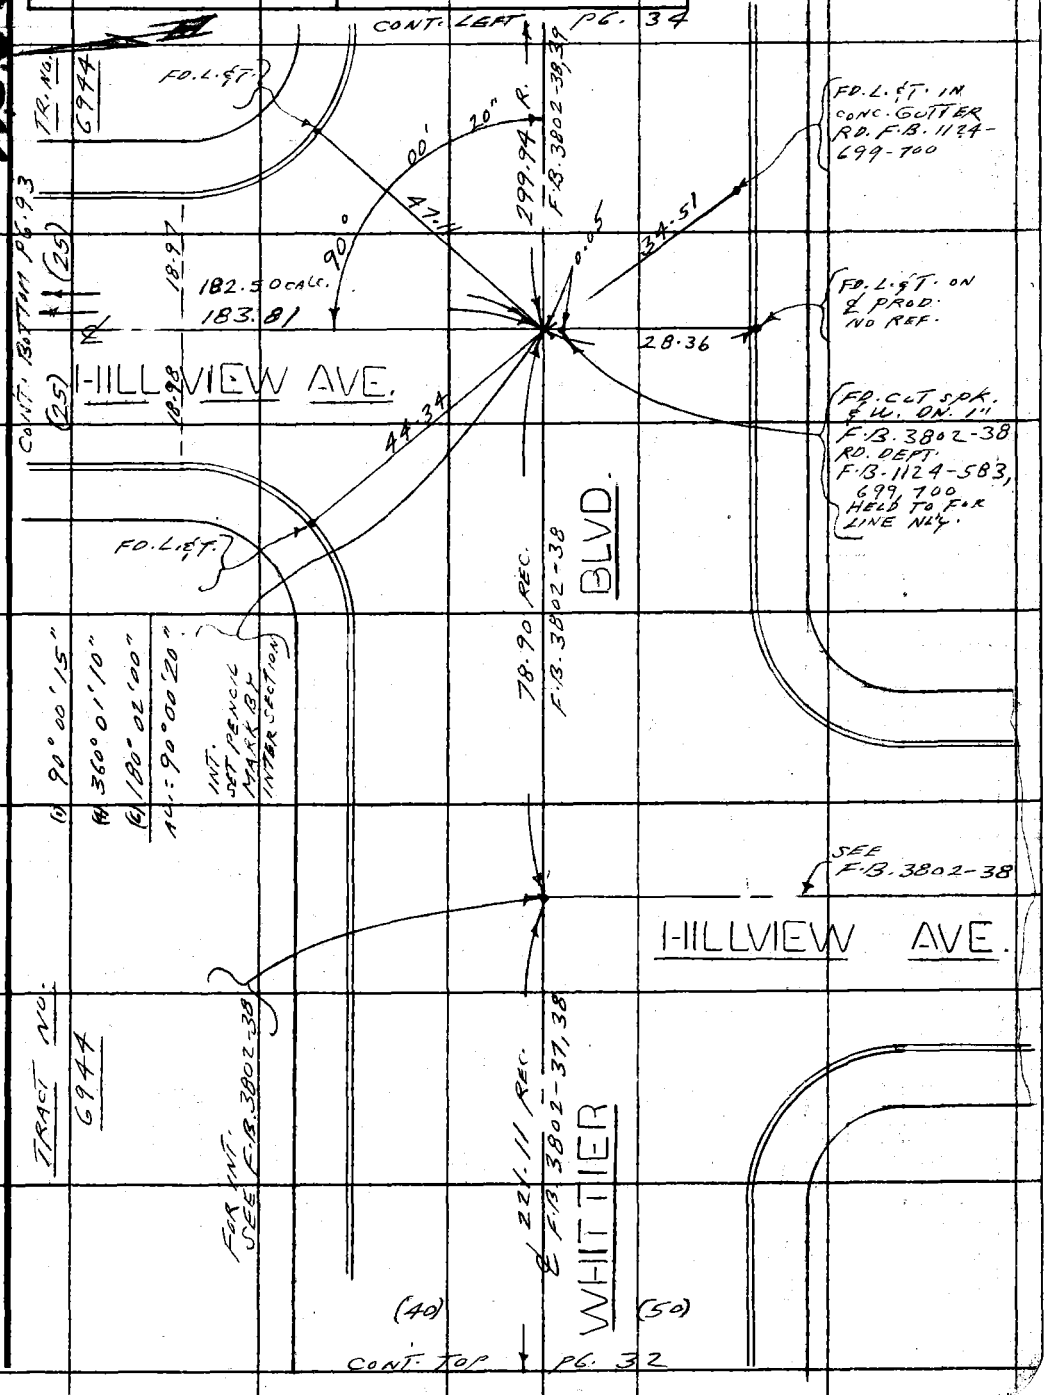

Note: Any Additions or Changes on This Sheet Must be Made or Circled in Red Ink With Date and Name of Person Making Change.

Do not extend this side of this line.

PLEASE RETURN TO
COUNTY OF LOS ANGELES
DEPARTMENT OF COUNTY ENGINEER
403 LOS ANGELES COUNTY ENGINEERING BLDG.

76F309S CE#310 3-69

F. B. 3811 PG. 34

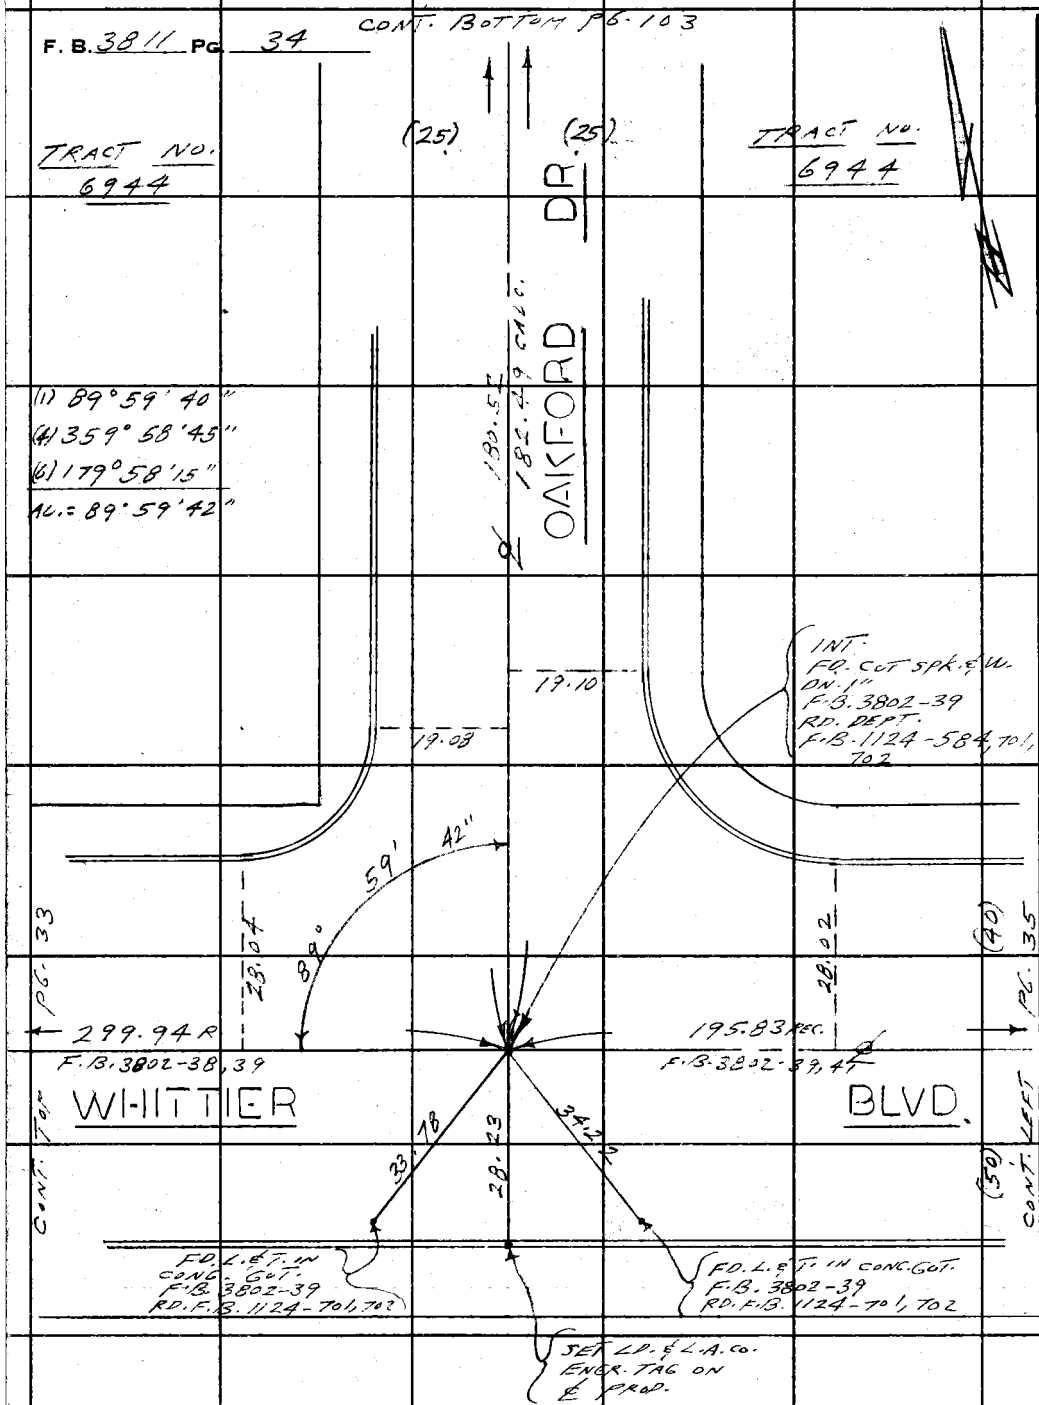

US 36 A-3

PLEASE RETURN TO
COUNTY OF LOS ANGELES
DEPARTMENT OF COUNTY ENGINEER
403 LOS ANGELES COUNTY ENGINEERING BLDG.

Do not extend this side of this line.

Note: Any Additions or Changes on This Sheet Must be Made or Circled in Red Ink With Date and Name of Person Making Change.

Notes Ck'd by	Survey of BELVEDERE E.L.A.-6
Map No.	JN 0303-00 Tape 0233 Std 68 °F
Office Work	Surveyed by L.L. BROWN
Checked	Notes L.L. BROWN Date 3-6-72
Date	Indexed G. D. BAILEY SEP 19 72

F. B. 3811 PG. 35

W.S. 36,8-3

Note: Any Additions or Changes on This Sheet Must be Made or Circled in Red Ink With Date and Name of Person Making Change.

Do not extend this side of this line.

PLEASE RETURN TO
COUNTY OF LOS ANGELES
DEPARTMENT OF COUNTY ENGINEER
403 LOS ANGELES COUNTY ENGINEERING BLDG.

TRACT NO. 6944

TRACT NO. 5445

FOR INT. SEE F.B. 3802-41

PG. 34

WHITTIER BLVD.

PG. 36

195.83 REC.

393.44 ℄

F.B. 3802-39, 41

CONT. RIGHT

CONT. LEFT

(40)

(59)

(30)

(60)

SEE F.B. 3802-41

GOODRICH BLVD.

16F309S CE#310 3-69

F. B. 3811 PG. 36

CONT. BOTTOM PG. 121

426 B-3

(25) (25)

TRACT NO. 5445

TRACT NO. 5445

BELDEN AVE.

182.48 ℄

(1) 89° 59' 30"
(4) 359° 58' 50"
(6) 179° 58' 30"
AC = 89° 59' 45"

INT. SET L.A.Co. ENGR. TAG IN CEMENT ON 1" IBY INTER-SECTION

FD. SPK. & W. ON 1" PER RD. DEPT. F.B. 1124-713, 704 REMOVED 3-3-72

19.00 18.99

45°

89° 59'

28.05

28.07

(40)

PG. 35

PG. 37

0.05

393.44

WHITTIER BLVD.

320.04

CONT. RIGHT

CONT. LEFT

34.19

28.38

33.61

(50)

FD. L. & T. RD. F.B. 1124-506, 703, 704

FD. L. & T. RD. F.B. 1124-586, 703, 704

SET L.D. & L.A.Co. ENGR. TAG ON ℄ PROD.

393.45 ℄ CEL.
T. 64° = 393.44

PLEASE RETURN TO
COUNTY OF LOS ANGELES
DEPARTMENT OF COUNTY ENGINEER
403 LOS ANGELES COUNTY ENGINEERING BLDG.

Do not extend this side of this line.

Note: Any Additions or Changes on This Sheet Must be Made or Circled in Red Ink With Date and Name of Person Making Change.

Notes Ck'd by	Survey of BELVEDERE E.L.A.-6
Map No.	JN 0303.00 Tape 0233 Std 68 °F
Office Work	Surveyed by L.L. BROWN
Checked	Notes L.L. BROWN Date 3-7-72
Date	Indexed G. D. BAILEY SEP 19 '72

F. B. 3811 PG. 37

W.S. 36, B-3

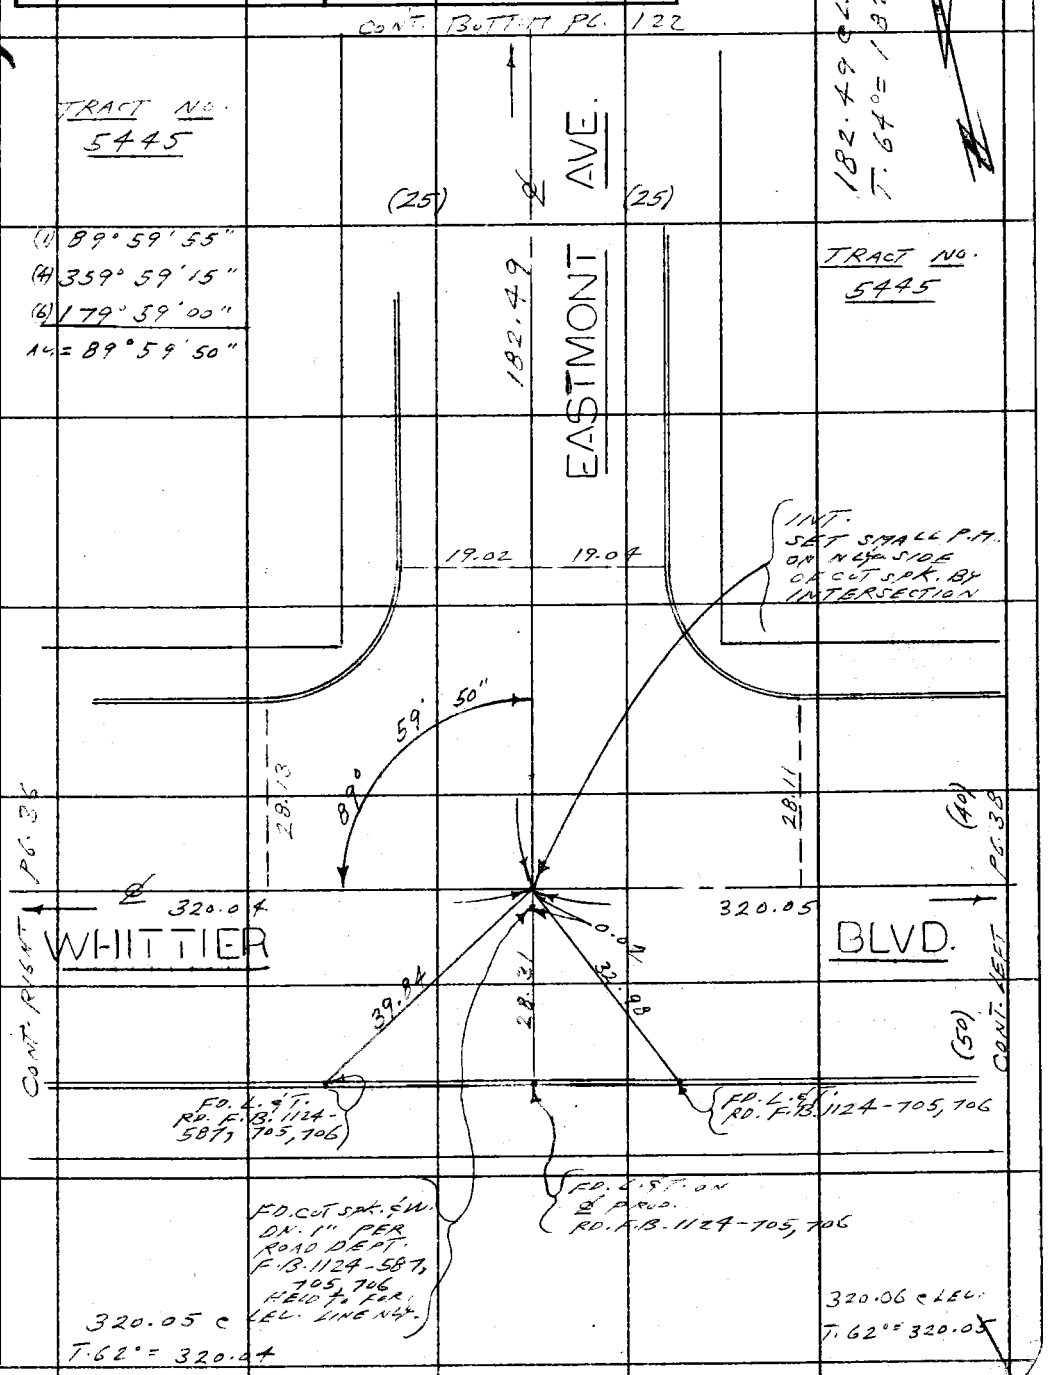

Note: Any Additions or Changes on This Sheet Must be Made or Circled in Red Ink With Date and Name of Person Making Change.

Do not extend this side of this line.

PLEASE RETURN TO
COUNTY OF LOS ANGELES
DEPARTMENT OF COUNTY ENGINEER
403 LOS ANGELES COUNTY ENGINEERING BLDG.

76F309S CE#310 3-68

F. B. 3811 PG. 38

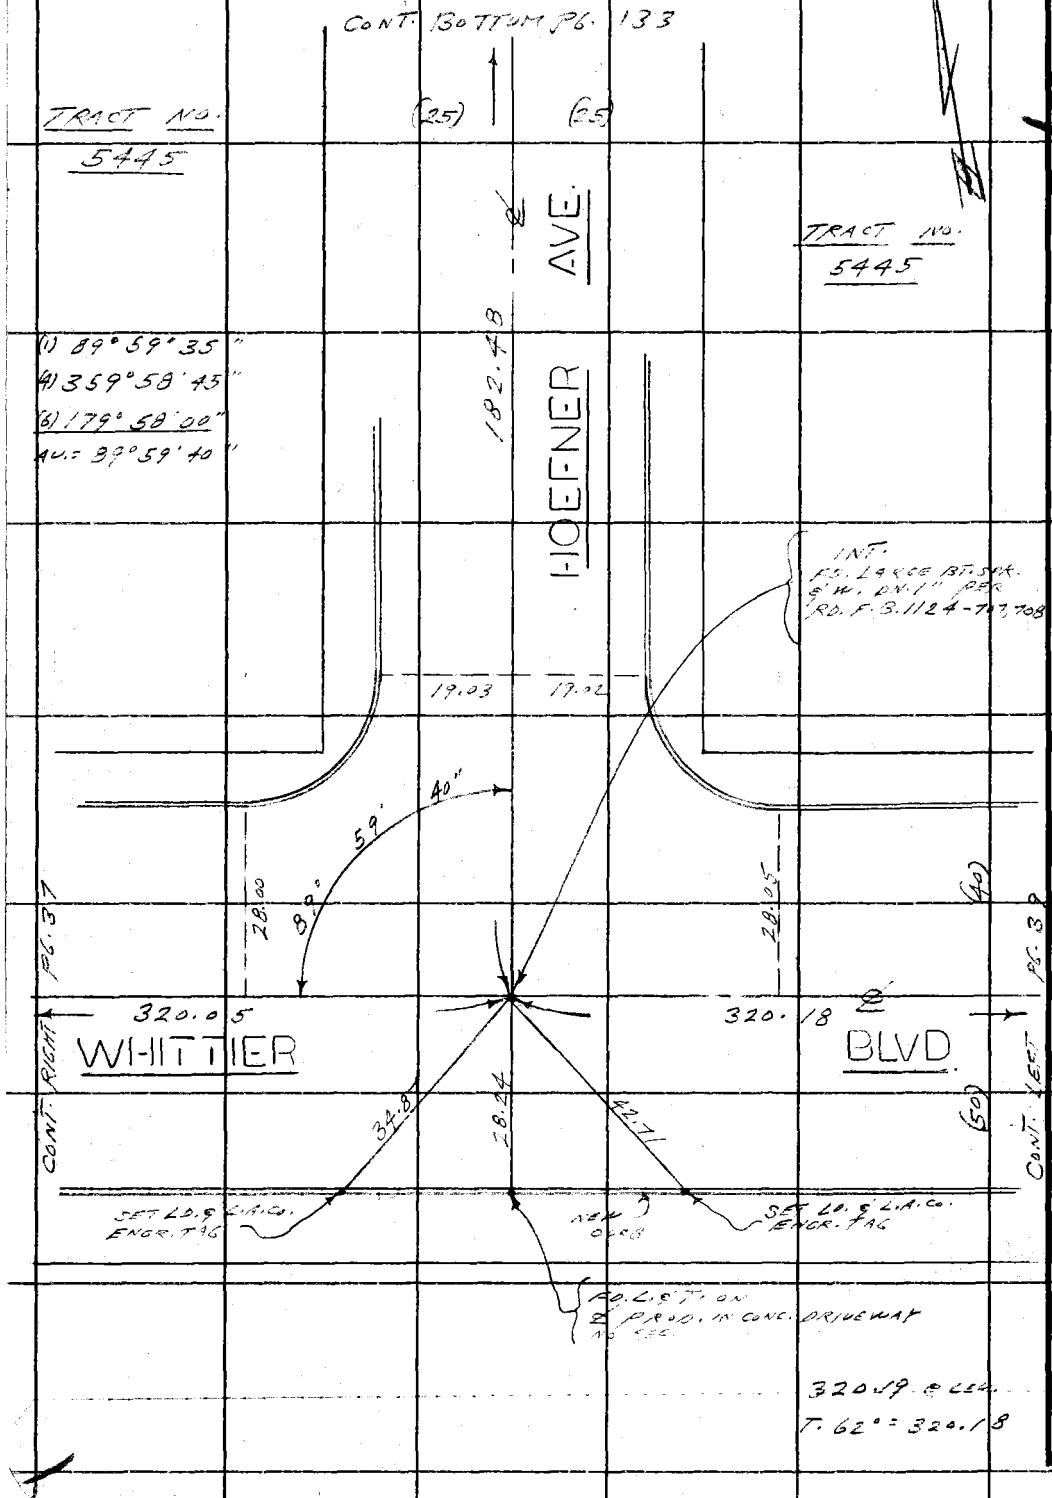

WS 36, B-3

PLEASE RETURN TO
COUNTY OF LOS ANGELES
DEPARTMENT OF COUNTY ENGINEER
403 LOS ANGELES COUNTY ENGINEERING BLDG.

Do not extend this side of this line.

Note: Any Additions or Changes on This Sheet Must be Made or Circled in Red Ink With Date and Name of Person Making Change.

Notes Ck'd by	Survey of BELVEDERE E.L.A. - 6
Map No.	JN 0303.00 Tape 0233 Std. 68 °F
Office Work	Surveyed by L. L. BROWN
Checked	Notes L. L. BROWN Date 3-7-72
Date	Indexed G. D. BAILEY SEP 19 72

F. B. 3811 Pg. 39

WS 36 B-3

CONT. FROM PG. 139

(1) 89° 59' 25"
(3) 359° 57' 45"
(16) 179° 55' 40"
Av. = 89° 59' 27"

(25) (25)

AVE.

SADLER

192.50

TRACT NO. 5445

TRACT NO. 5445

INT. FD. LARGE BT. SPK. & W. DN. 1" PER RD. F.B. 1124-709, 710 PAINT WAS LOOSE - REMOVED & REPLACED WITH CEM. & L.A.C. ENGR. TAC DN. 1" (LOOSE BT. SPK. - CHECKED PROB. TIE ok.

19.12 19.00

FD. 2" I.P. WOOD PLUG & NAIL WP 1" PER TR. NO. 5445 RD. F.B. 1124-709, 710

24.98

17°

59'

89°

40.15

(40)

28.06 28.03

PG. 38

320.18 320.13

WHITTIER BLVD.

CONT. RIGHT

CONT. LEFT

PG. 40

(50)

33.88 28.33 32.48

FD. L.S.T. NO REF.

FD. L.S.T. NO REF.

FD. L.S.T. ON ℄ PROD. RD. F.B. 1124-709, 710

320.14 ℄ LEL.
T. 62' = 320.13

Note: Any Additions or Changes on This Sheet Must be Made or Circled in Red Ink With Date and Name of Person Making Change.

Do not extend this side of this line.

PLEASE RETURN TO
COUNTY OF LOS ANGELES
DEPARTMENT OF COUNTY ENGINEER
403 LOS ANGELES COUNTY ENGINEERING BLDG.

76F309S CE#310 3-68

F. B. 3811 Pg. 40

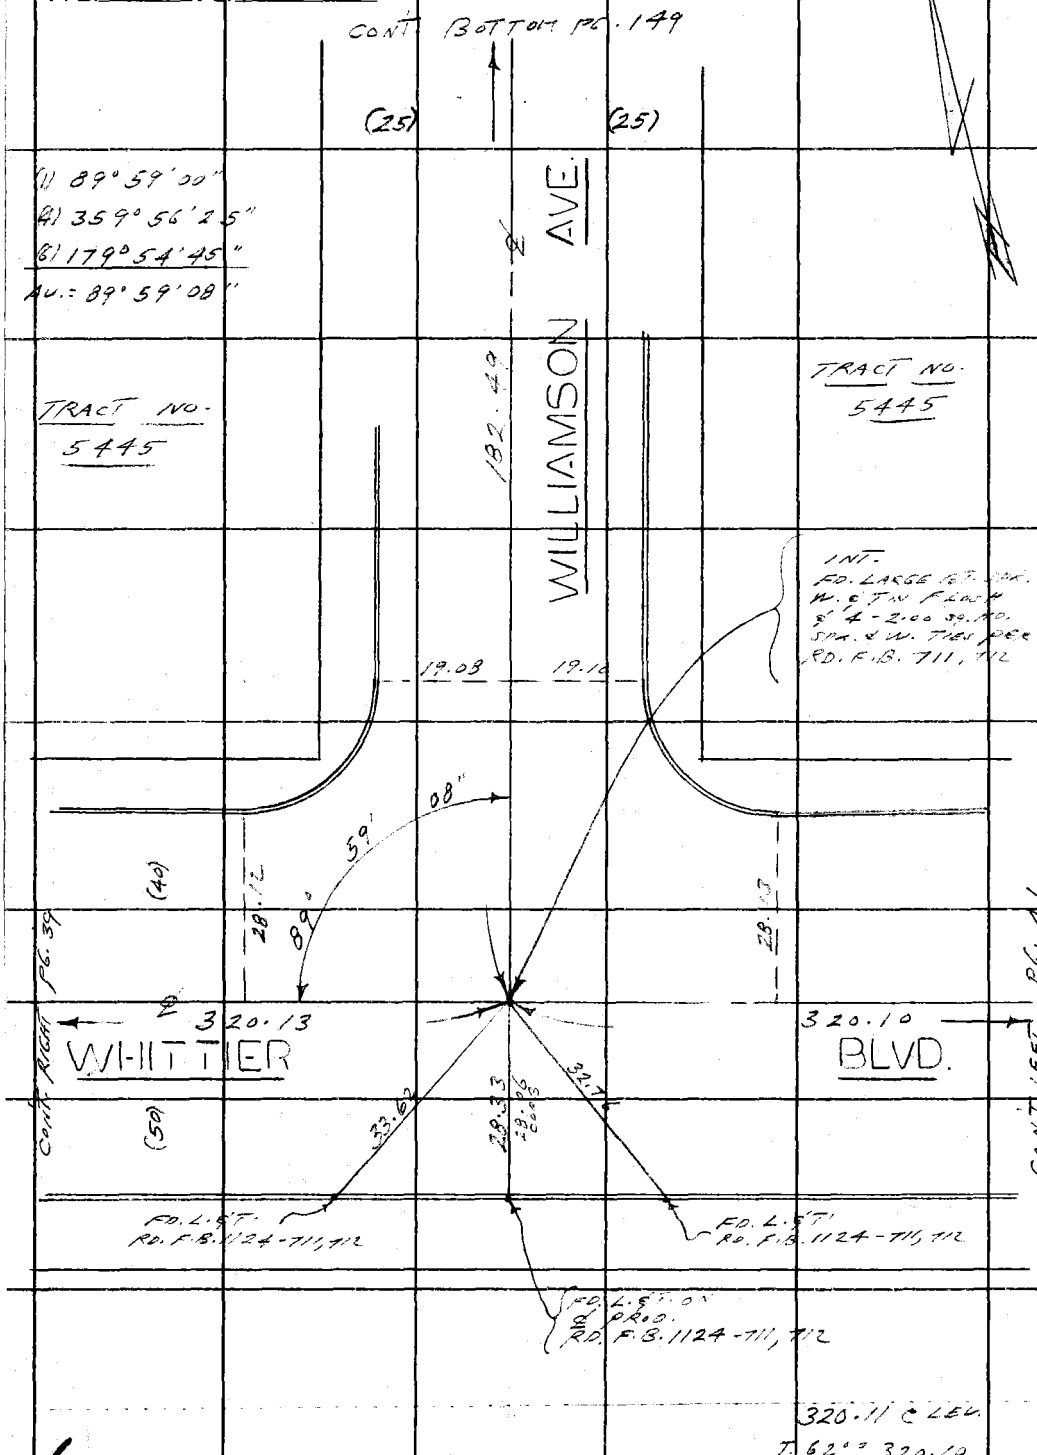

W536, B-3

PLEASE RETURN TO
COUNTY OF LOS ANGELES
DEPARTMENT OF COUNTY ENGINEER
403 LOS ANGELES COUNTY ENGINEERING BLDG.

Do not extend this side of this line.

Note: Any Additions or Changes on This Sheet Must be Made or Circled in Red Ink With Date and Name of Person Making Change.

Notes Ck'd by	Survey of BELVEDERE E.L.A. - 6
Map No.	JN 0303.00 Tape 0233 Std 68 °F
Office Work	Surveyed by L.L. BROWN
Checked	Notes L.L. BROWN Date 3-7-72
Date	Indexed G. D. BAILEY SEP 19 '72

F. B. 3811 PG. 41

W.S.36, B-3

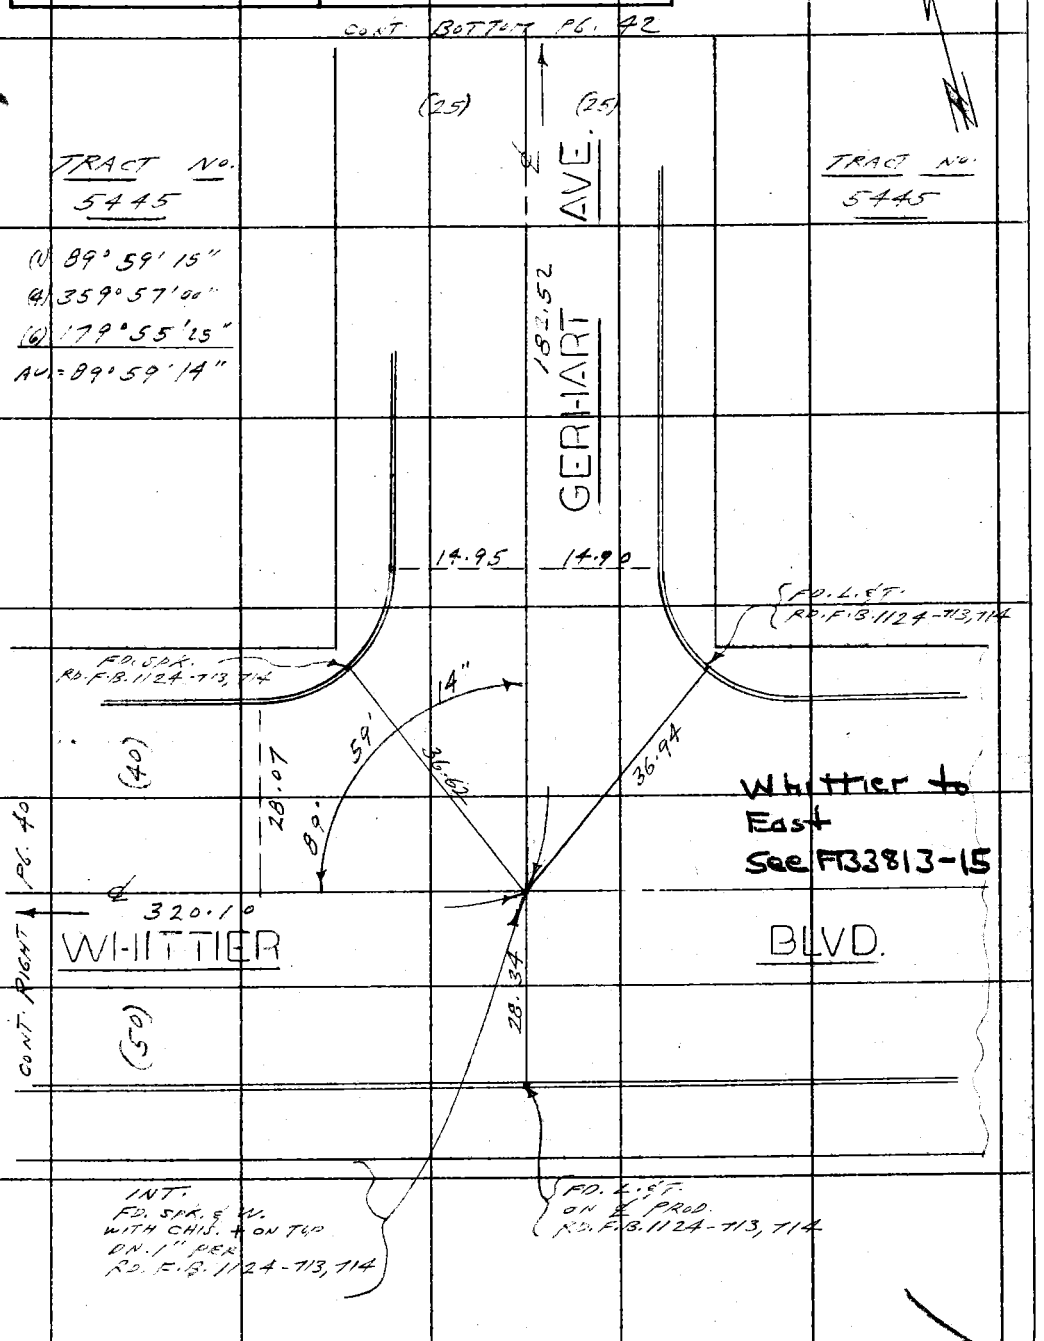

Note: Any Additions or Changes on This Sheet Must be Made or Circled in Red Ink With Date and Name of Person Making Change.

Do not extend this side of this line.

PLEASE RETURN TO
COUNTY OF LOS ANGELES
DEPARTMENT OF COUNTY ENGINEER
403 LOS ANGELES COUNTY ENGINEERING BLDG.

76F309S CE#310 3-68

F. B. 3811 Pg. 42

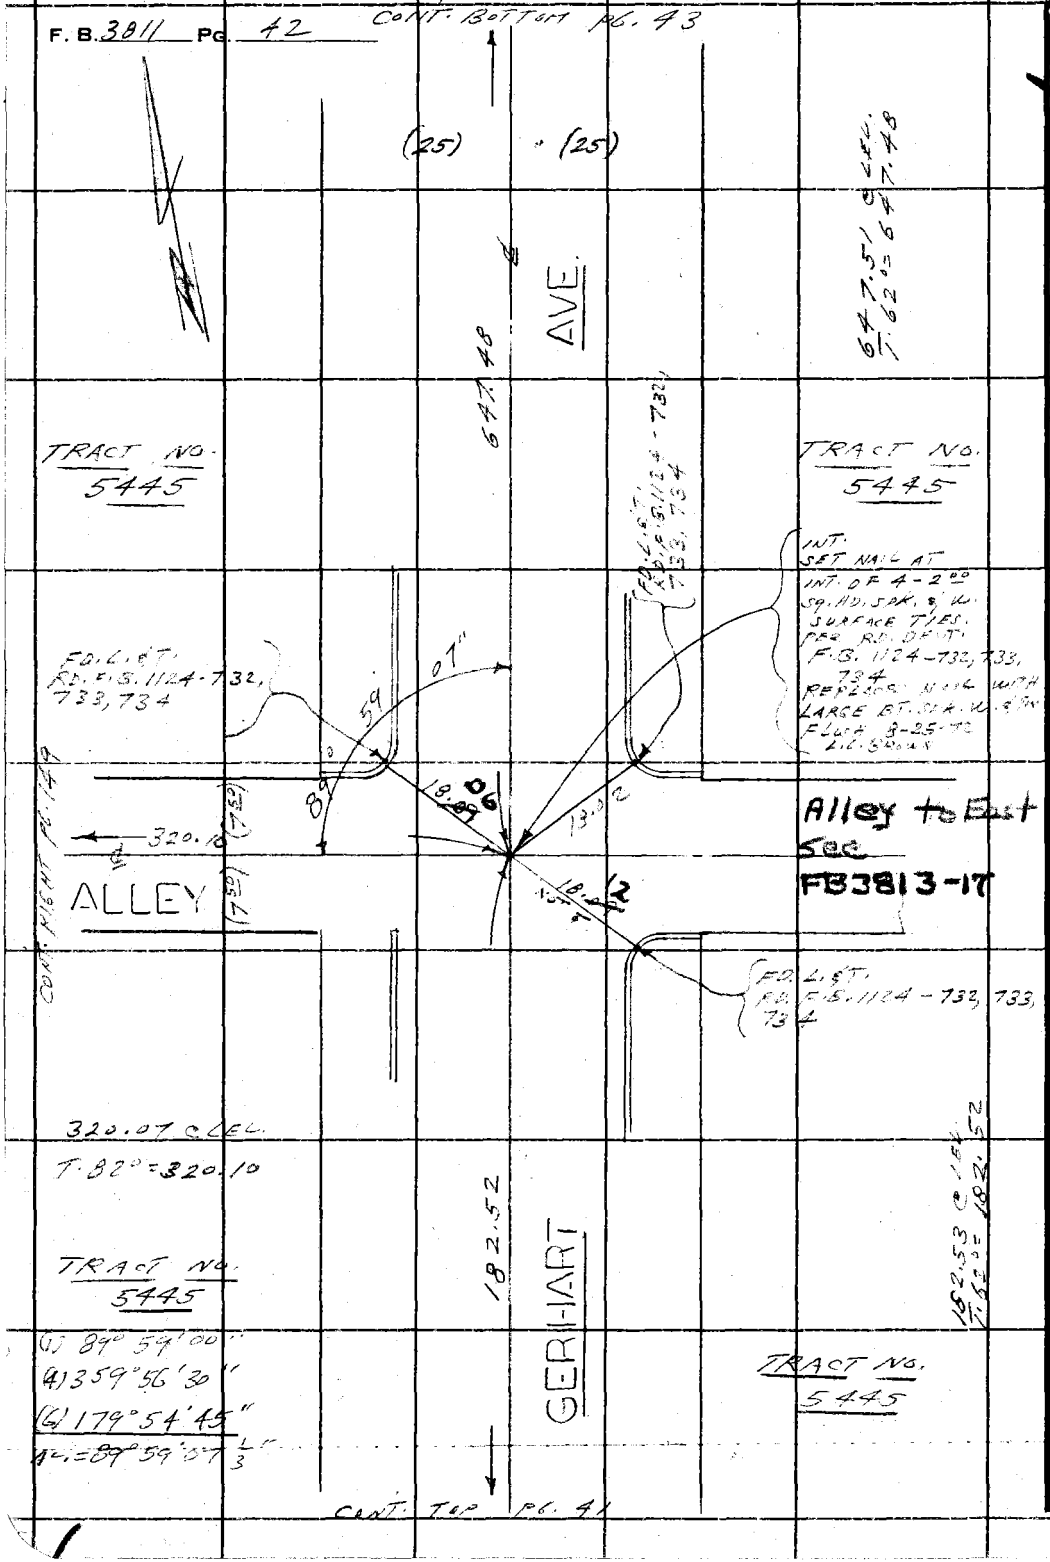

WC 36, B-3

PLEASE RETURN TO
COUNTY OF LOS ANGELES
DEPARTMENT OF COUNTY ENGINEER
403 LOS ANGELES COUNTY ENGINEERING BLDG.

Do not extend this side of this line.

Note: Any Additions or Changes on This Sheet Must be Made or Circled in Red Ink With Date and Name of Person Making Change.

Notes Ck'd by	Survey of BELVEDERE E.L.A. -6
Map No.	JN 0303.10 Tape 0233 Std 68 °F
Office Work	Surveyed by L.L. BROWN
Checked	Notes L.L. BROWN Date 3-7-72
Date	Indexed G. D. BAILEY SEP 1 9 '72

F. B. 3811 PG. 43

WS36,B-3

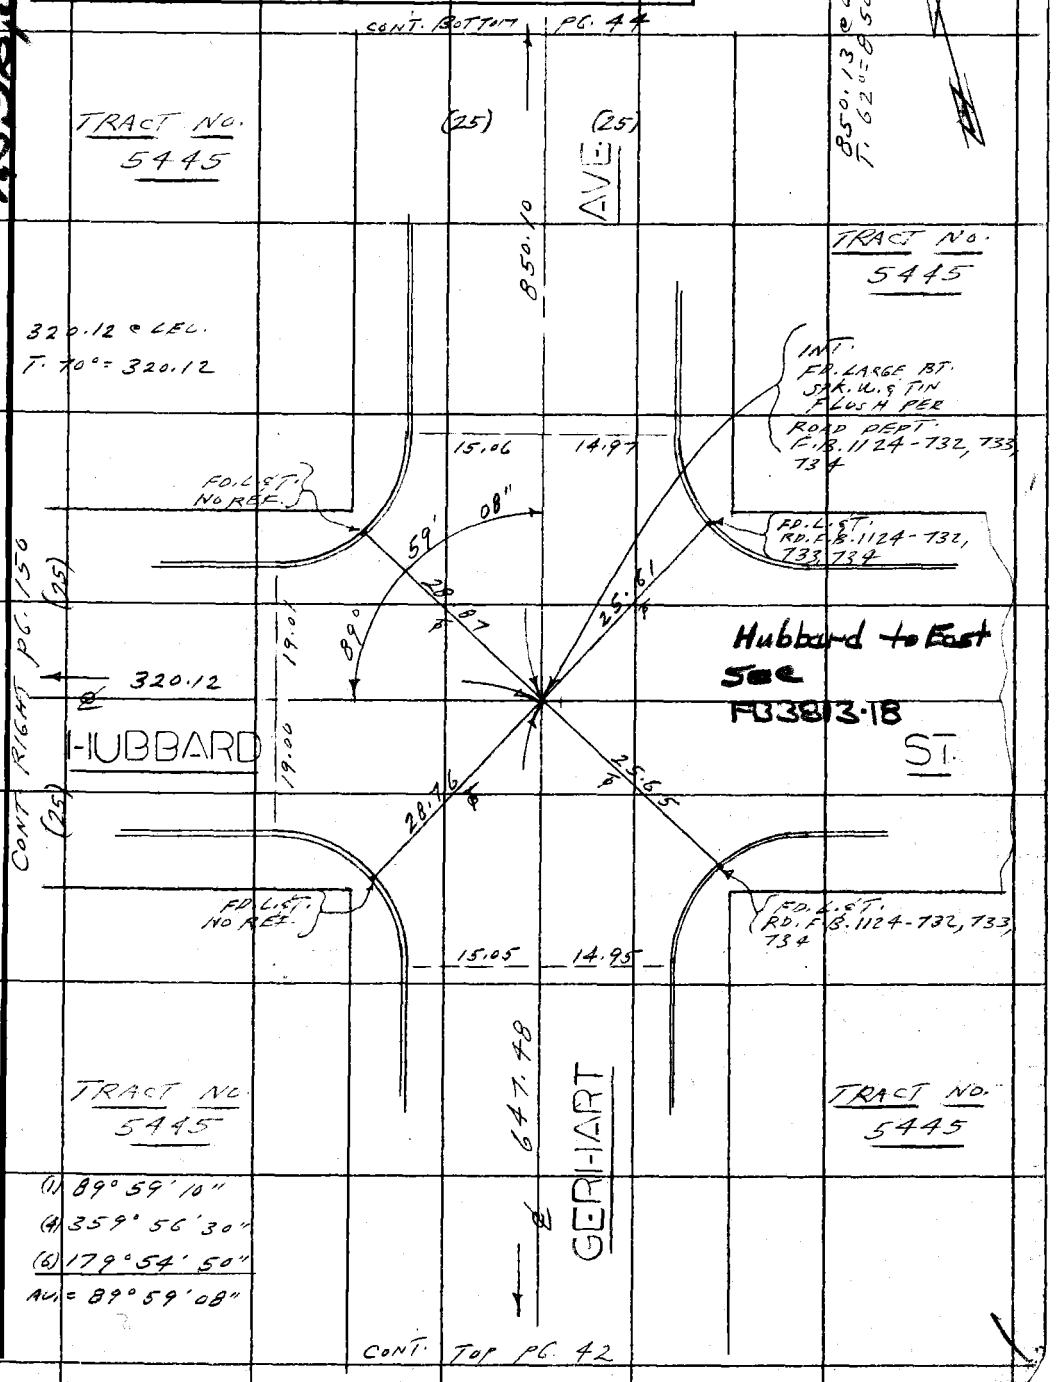

Note: Any Additions or Changes on This Sheet Must be Made or Circled in Red Ink With Date and Name of Person Making Change.

Do not extend this side of this line.

PLEASE RETURN TO
COUNTY OF LOS ANGELES
DEPARTMENT OF COUNTY ENGINEER
403 LOS ANGELES COUNTY ENGINEERING BLDG.

76F309S CE#310 3-68

F. B. 3811 PG. 44

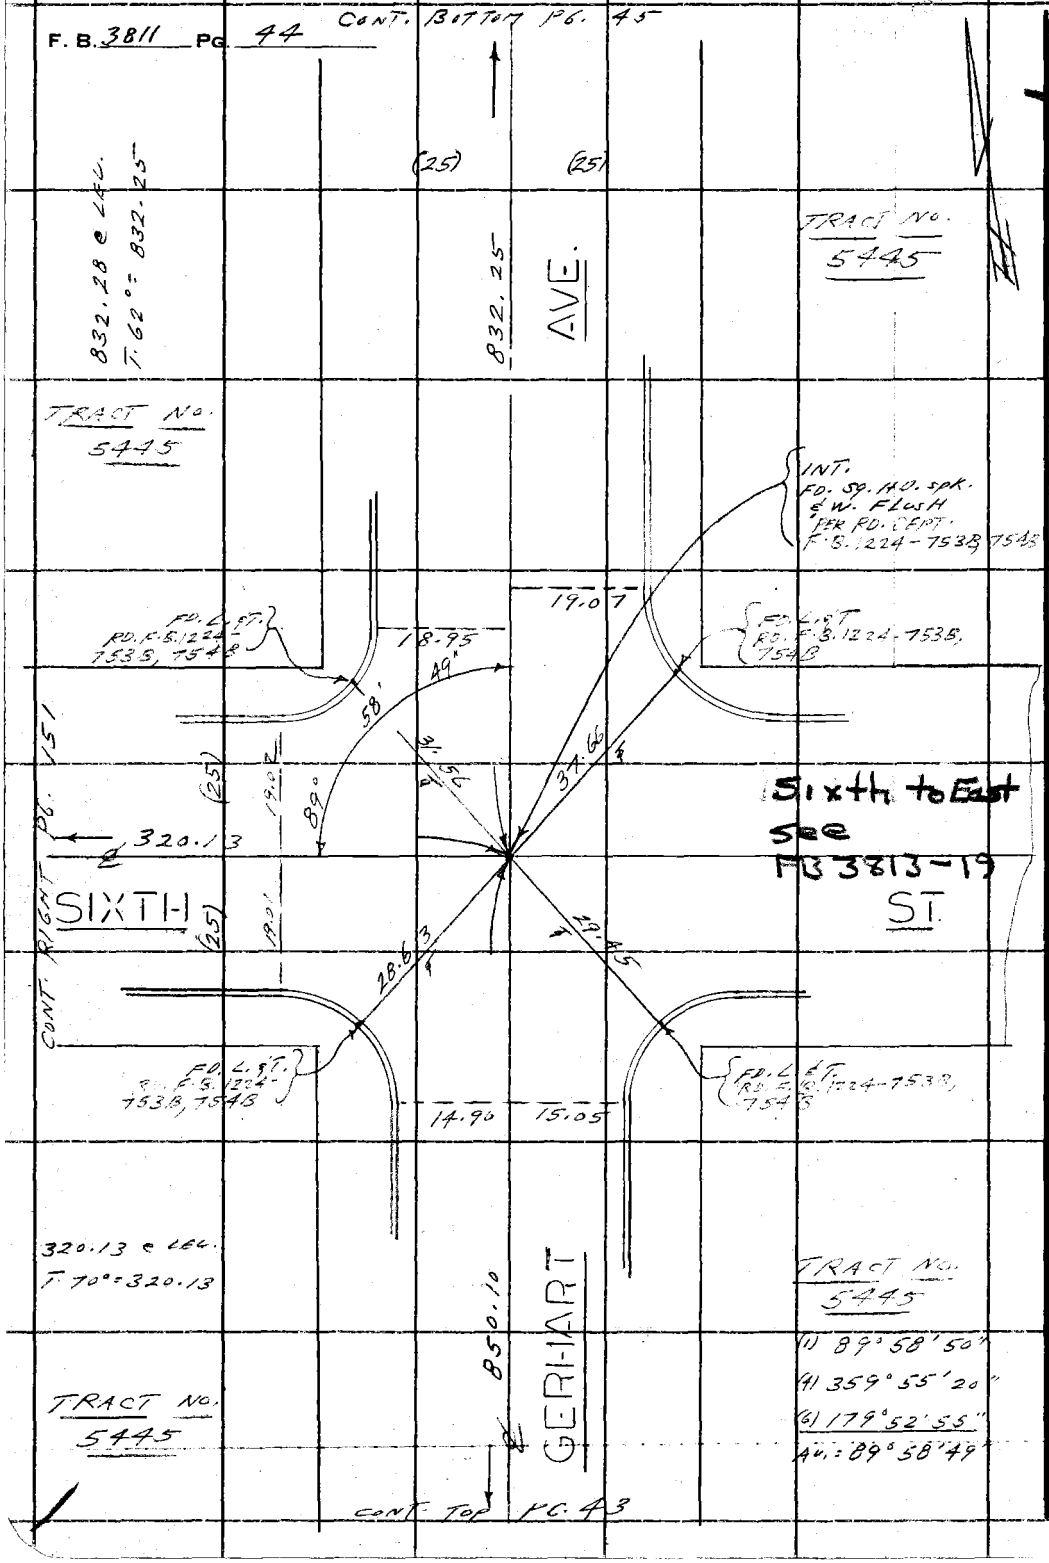

WS 36 B-3

PLEASE RETURN TO
COUNTY OF LOS ANGELES
DEPARTMENT OF COUNTY ENGINEER
403 LOS ANGELES COUNTY ENGINEERING BLDG.

Do not extend this side of this line.

Note: Any Additions or Changes on This Sheet Must be Made or Circled in Red Ink With Date and Name of Person Making Change.

Notes Ck'd by	Survey of BELVEDERE E.L.A.-6
Map No.	JN 0303.00 Tape 0233 Std 68 °F
Office Work	Surveyed by L.L. BROWN
Checked	Notes L.L. BROWN Date 4-24-72
Date	Indexed G. D. BAILEY SEP 19 '72

F. B. 3811 PG. 45

W.S.36, B-3

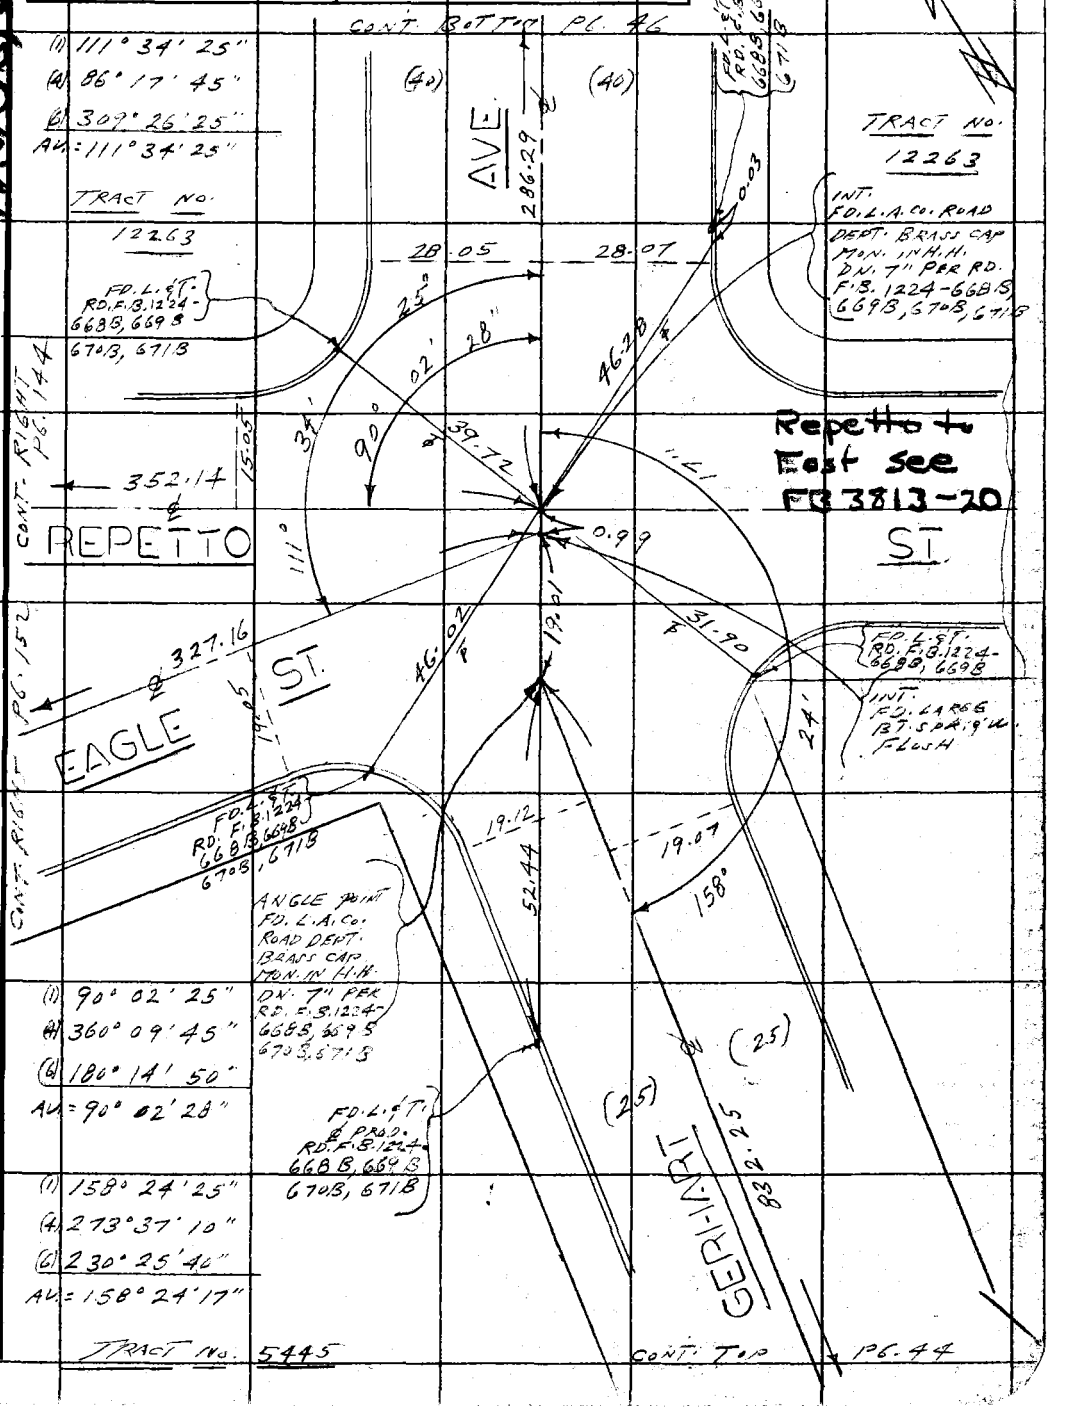

Note: Any Additions or Changes on This Sheet Must be Made or Circled in Red Ink With Date and Name of Person Making Change.

Do not extend this side of this line.

PLEASE RETURN TO
COUNTY OF LOS ANGELES
DEPARTMENT OF COUNTY ENGINEER
403 LOS ANGELES COUNTY ENGINEERING BLDG.

76F309S CE#310 3-68

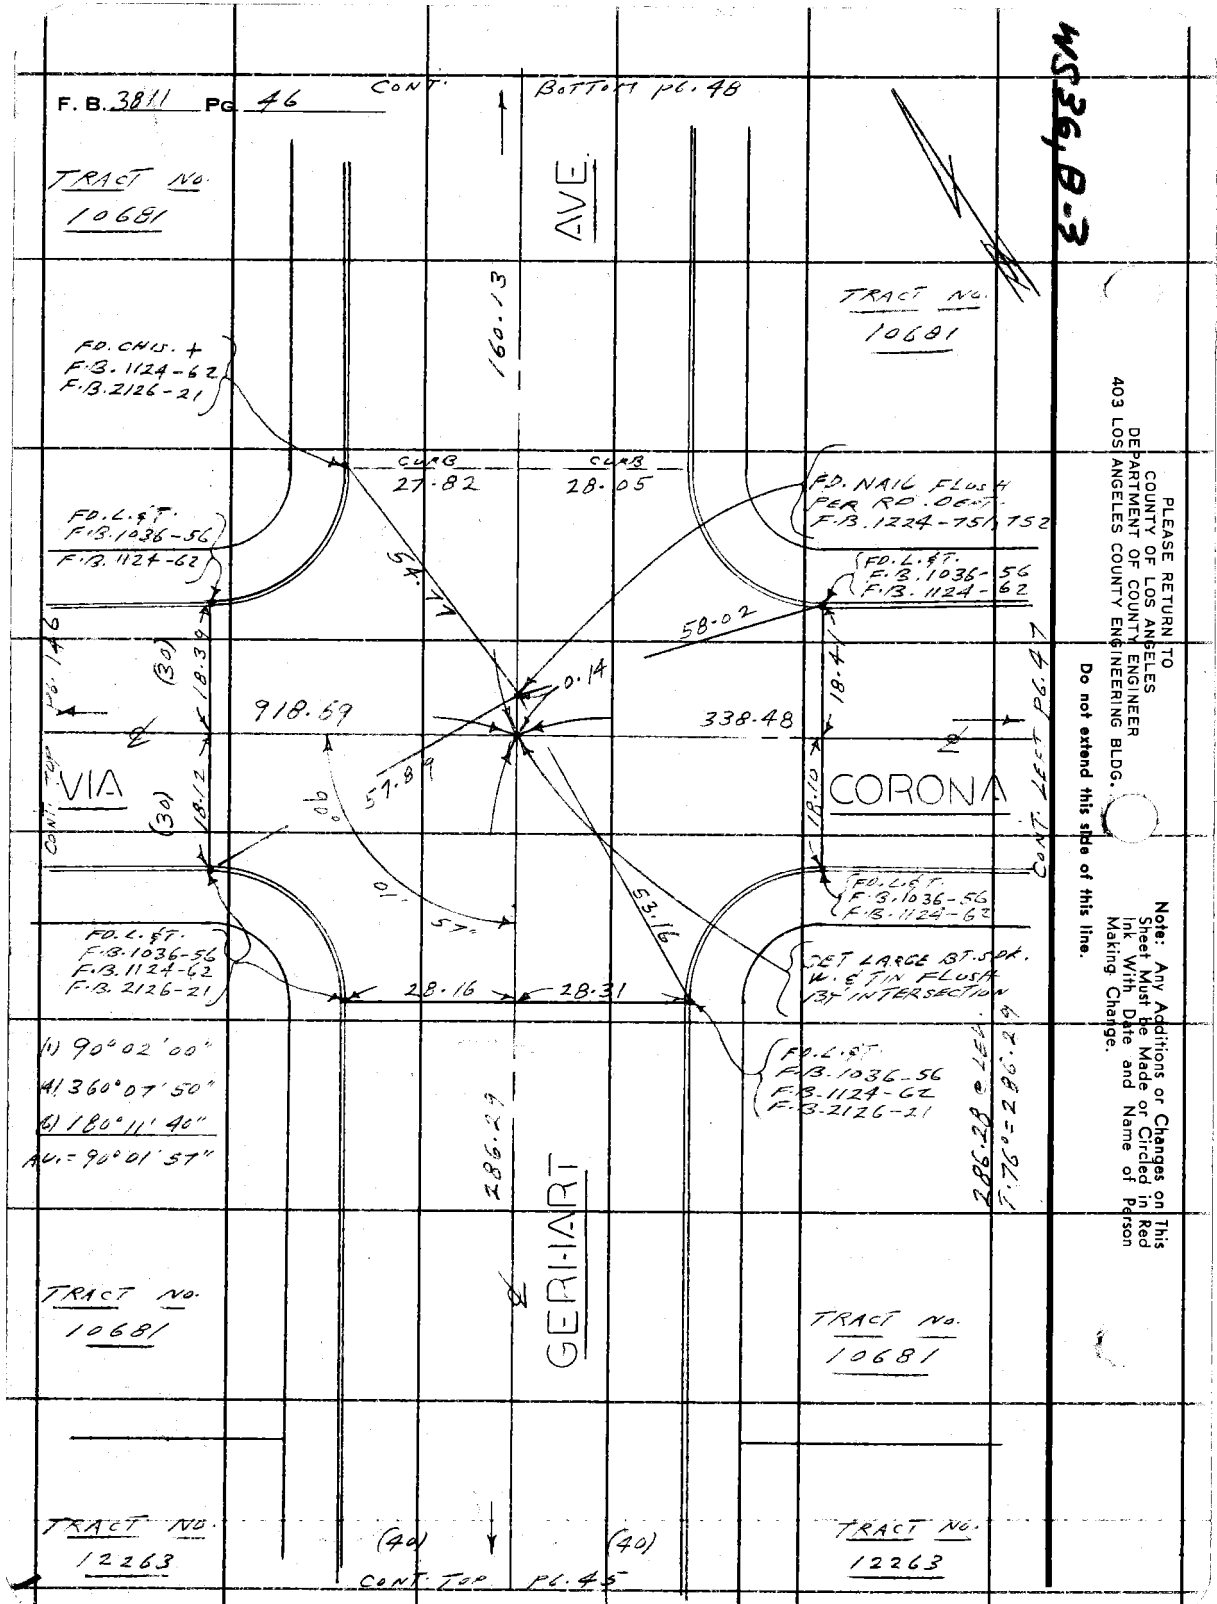

WS 36, B-3

PLEASE RETURN TO
COUNTY OF LOS ANGELES
DEPARTMENT OF COUNTY ENGINEER
403 LOS ANGELES COUNTY ENGINEERING BLDG.

Do not extend this side of this line.

Note: Any Additions or Changes on This Sheet Must be Made or Circled in Red Ink With Date and Name of Person Making Change.

Notes Ck'd by	Survey of BELVEDERE E.L.A. - 6
Map No.	JN 0303.00 Tape 0233 Std 68 °F
Office Work	Surveyed by L.L. BROWN
Checked	Notes L.L. BROWN Date 4-24-72
Date	Indexed G. D. BAILEY SEP 19 72

F. B. 3811 PG. 47

TRACT NO. 10681

FD. L. & T. F.B. 759-104

CONT. RIGHT PG. 46

338.48

18.55 T

Corona to East See FB 3813-21

(30)

VIA CORONA

18.16 T

(30)

FD. L. & T. F.B. 759-104

SET PUNCH MARK ON S.S.M.H. LID BY TIES PER F.B. 759-104 HELD TO FOR LINE WLY.

338.46 @ LEV.

T. 76° = 338.48

TRACT NO. 10681

Note: Any Additions or Changes on This Sheet Must be Made or Circled in Red Ink With Date and Name of Person Making Change.

Do not extend this side of this line.

PLEASE RETURN TO
COUNTY OF LOS ANGELES
DEPARTMENT OF COUNTY ENGINEER
403 LOS ANGELES COUNTY ENGINEERING BLDG.

76F309S CE#310 3-68

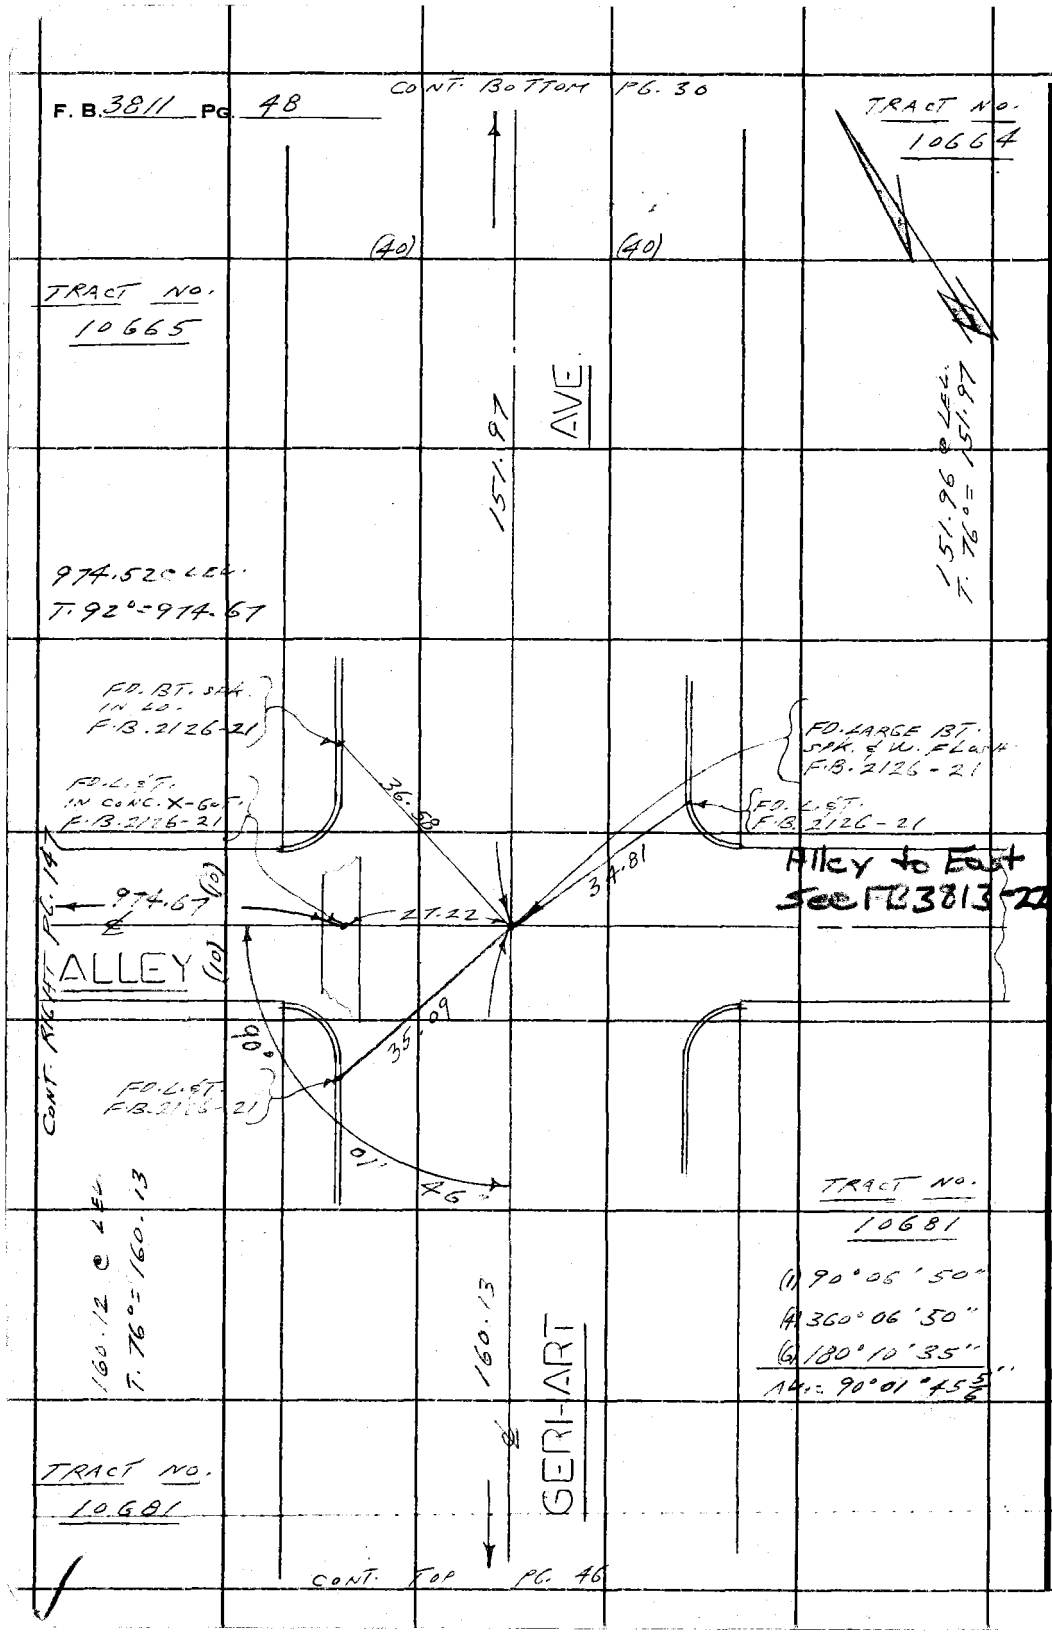

WS36 B-3

PLEASE RETURN TO
COUNTY OF LOS ANGELES
DEPARTMENT OF COUNTY ENGINEER
403 LOS ANGELES COUNTY ENGINEERING BLDG.

Do not extend this side of this line.

Note: Any Additions or Changes on This Sheet Must be Made or Circled in Red Ink With Date and Name of Person Making Change.

W.S. 36, B-2

Notes Ck'd by	Survey of BELVEDERE E.L.A.-6
Map No.	JN Tape 0233 Std 63 °F
Office Work	Surveyed by L.L. BROWN
Checked	Notes L.L. BROWN Date 4-26-72
Date	Indexed G.D. BAILEY SEP 19 '72

F. B. 3811 PG. 49

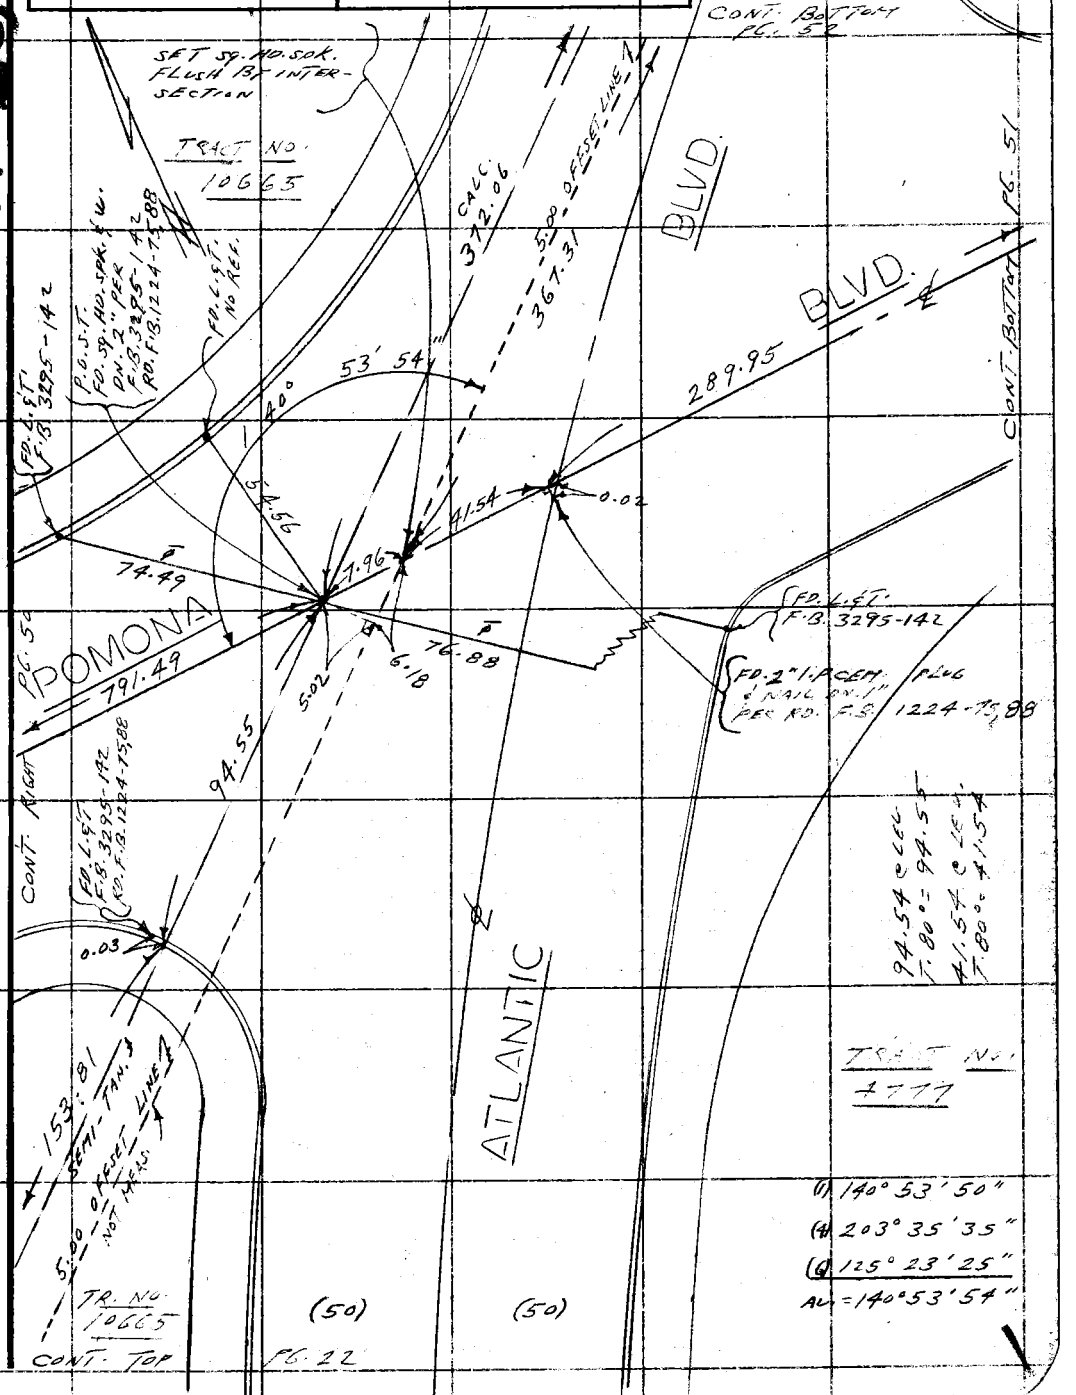

Note: Any Additions or Changes on This Sheet Must be Made or Circled in Red Ink With Date and Name of Person Making Change.

Do not extend this side of this line.

PLEASE RETURN TO
COUNTY OF LOS ANGELES
DEPARTMENT OF COUNTY ENGINEER
403 LOS ANGELES COUNTY ENGINEERING BLDG.

76F309S CE#310 3-68

F. B. 3811 PG. 50

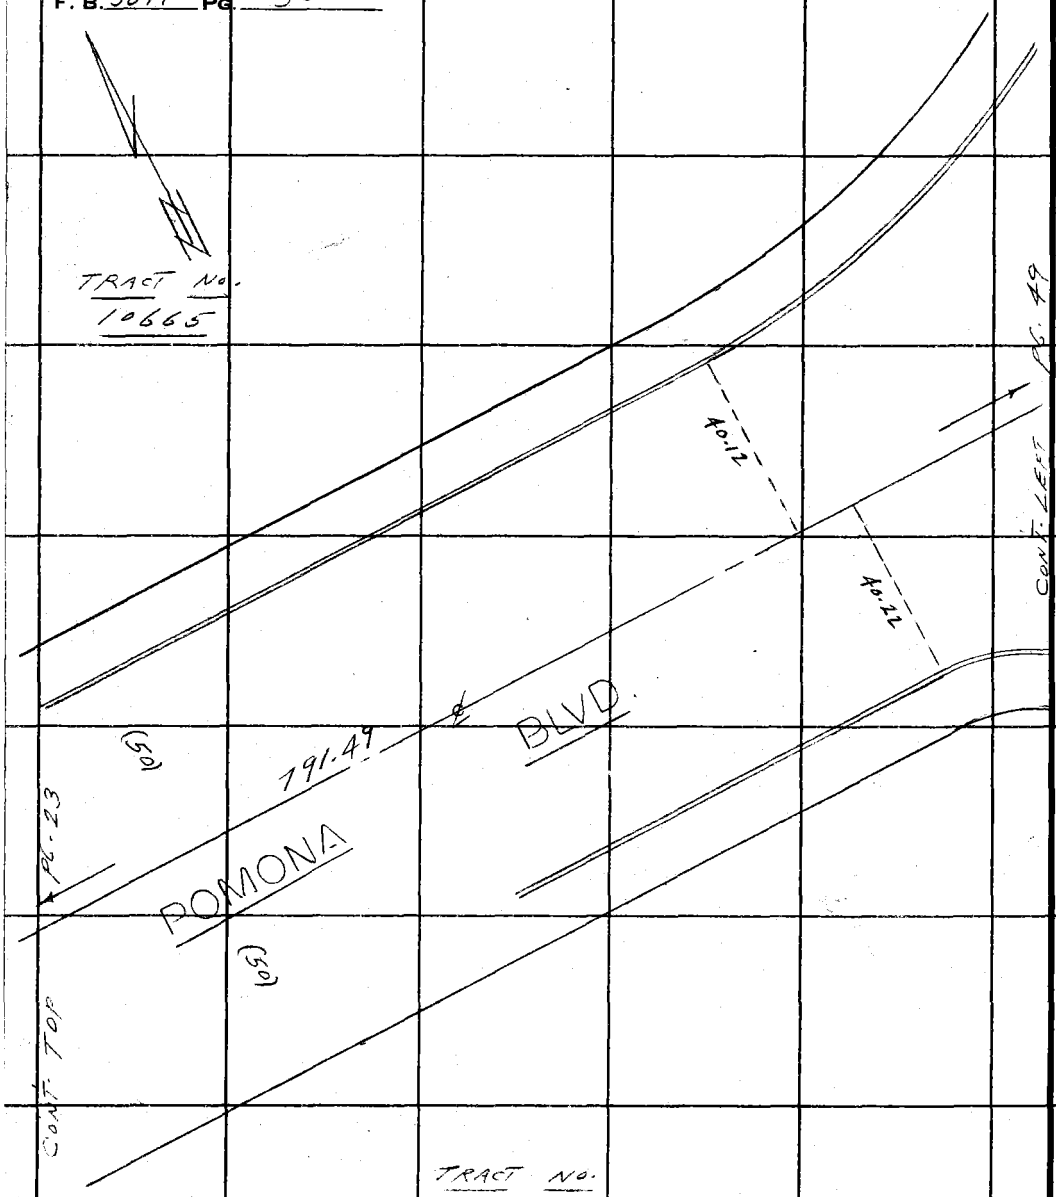

791.41 @ LEL.
T. 84° = 791.49

PLEASE RETURN TO
COUNTY OF LOS ANGELES
DEPARTMENT OF COUNTY ENGINEER
403 LOS ANGELES COUNTY ENGINEERING BLDG.

Do not extend this side of this line.

Note: Any Additions or Changes on This Sheet Must be Made or Circled in Red Ink With Date and Name of Person Making Change.

W.S 36, B-2

Notes Ck'd by	Survey of BELVEDERE E.L.A. 6
Map No.	JN 0303-00 Tape 0233 Std 68 °F
Office Work	Surveyed by L.L. BROWN
Checked	Notes L.L. BROWN Date 4-26-72
Date	Indexed G. D. BAILEY SEP 19 72

F. B. 3811 PG. 51

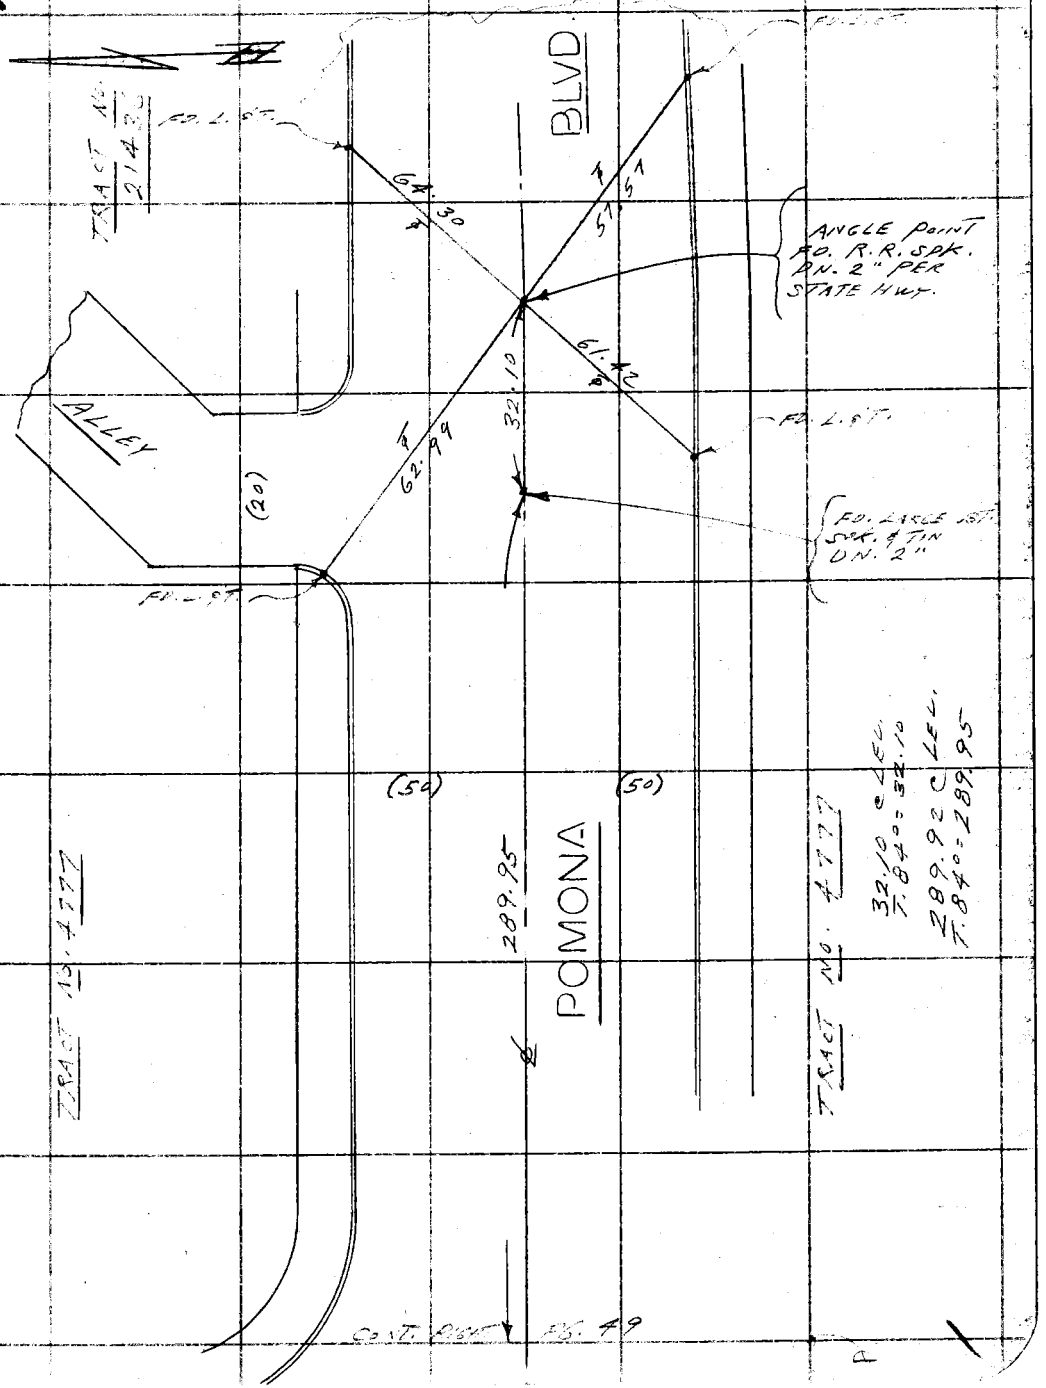

Note: Any Additions or Changes on This Sheet Must be Made or Circled in Red Ink With Date and Name of Person Making Change.

Do not extend this side of this line.

PLEASE RETURN TO
COUNTY OF LOS ANGELES
DEPARTMENT OF COUNTY ENGINEER
403 LOS ANGELES COUNTY ENGINEERING BLDG.

76F309S CE#310 3-68

PLEASE RETURN TO
COUNTY OF LOS ANGELES
DEPARTMENT OF COUNTY ENGINEER
403 LOS ANGELES COUNTY ENGINEERING BLDG.

Note: Any Additions or Changes on This Sheet Must be Made or Circled in Red Ink With Date and Name of Person Making Change.

Do not extend this side of this line.

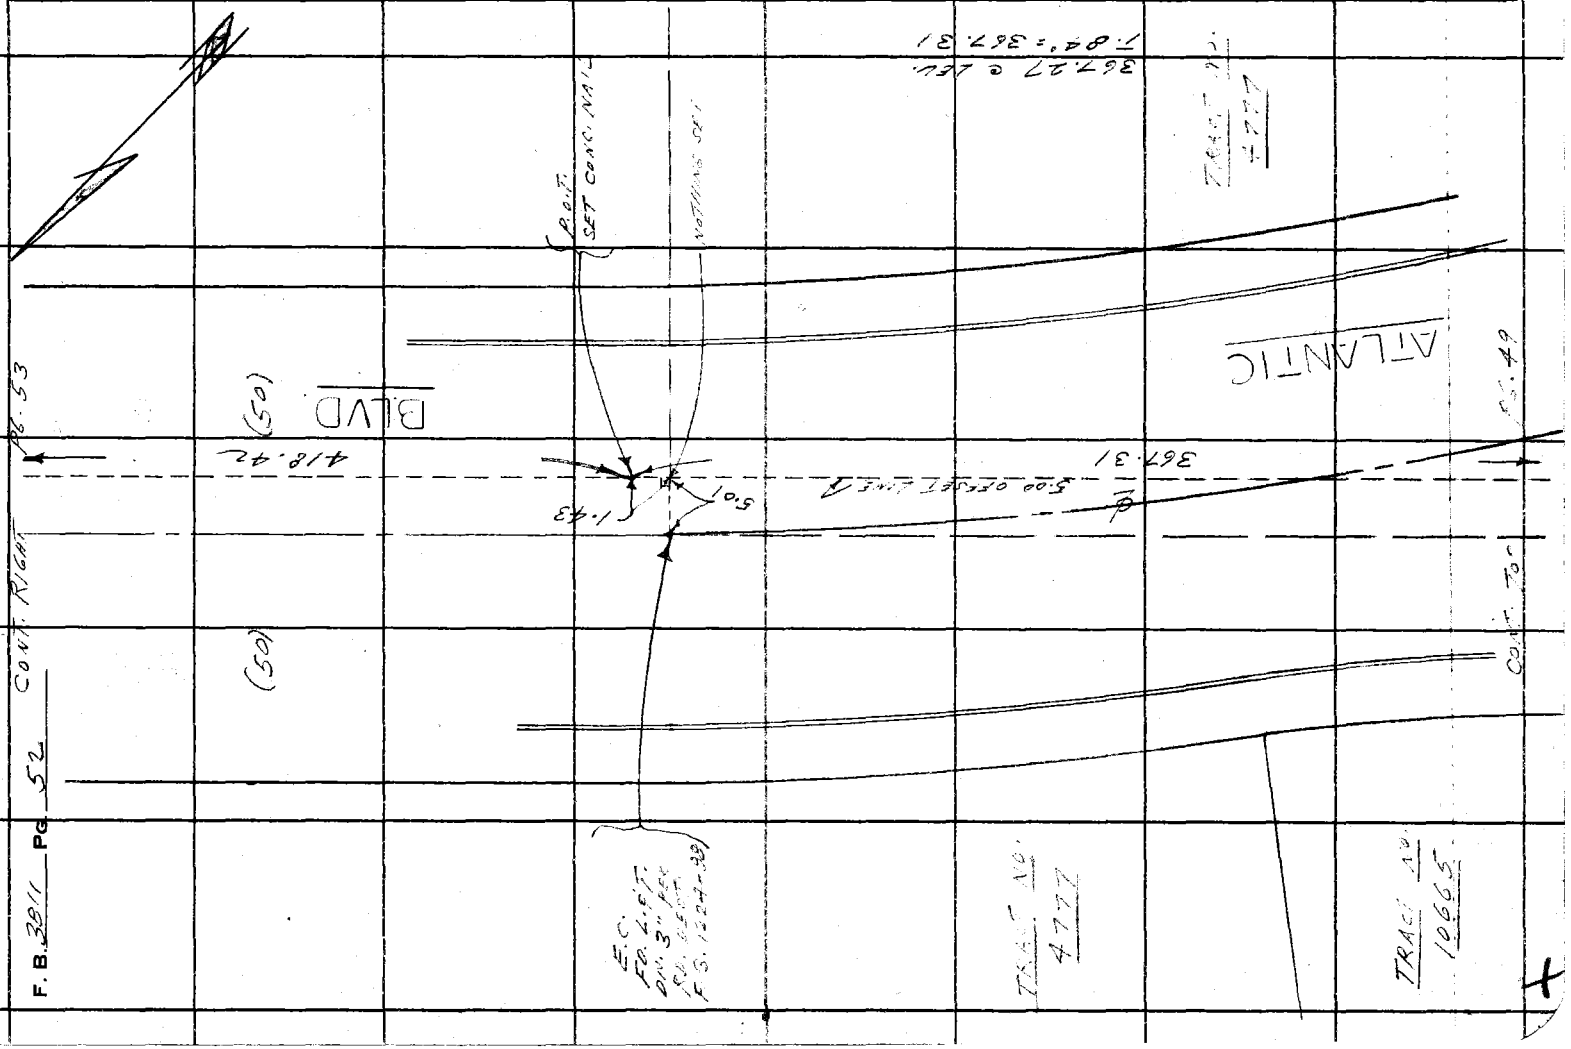

Notes Ck'd by	Survey of BELVEDERE E.L.A.-6
Map No.	JN 0303.00 Tape 0233 Std 68 °F
Office Work	Surveyed by L.L. BROWN
Checked	Notes L.L. BROWN Date 8-16-72
Date	Indexed G. D. BAILEY SEP 19 '72

F. B. 3811 PG. 53

77.71 CLEV.
T.86° = 77.72

W.S. 36, B.2

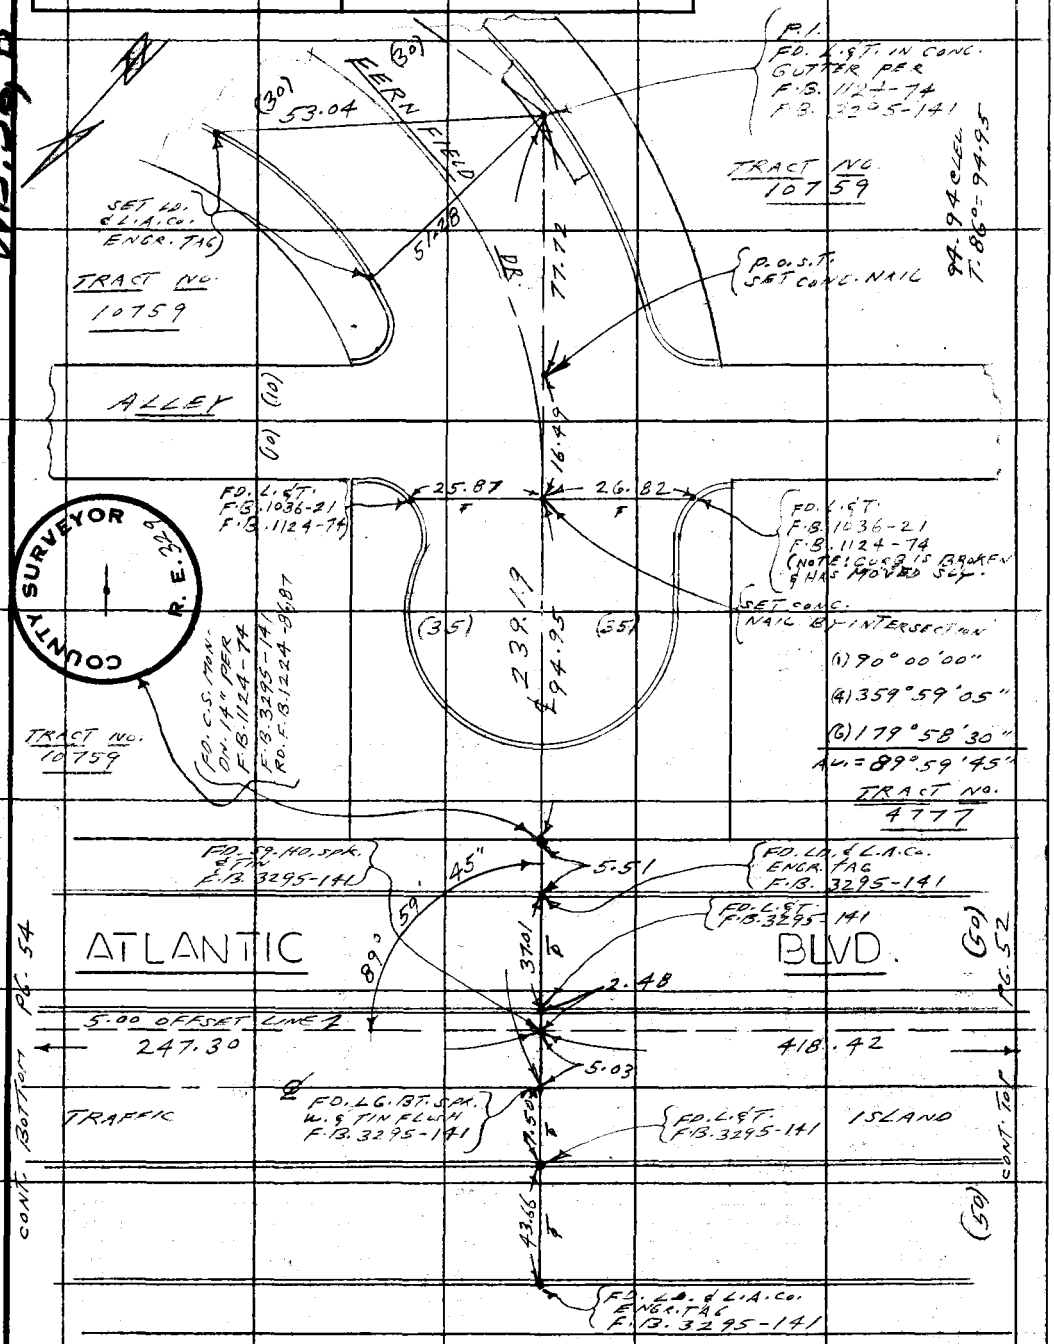

Note: Any Additions or Changes on This Sheet Must be Made or Circled in Red Ink With Date and Name of Person Making Change.

Do not extend this side of this line.

PLEASE RETURN TO
COUNTY OF LOS ANGELES
DEPARTMENT OF COUNTY ENGINEER
403 LOS ANGELES COUNTY ENGINEERING BLDG.

76F309S CE#310 3-68

F. B. 3811 Pg. 54

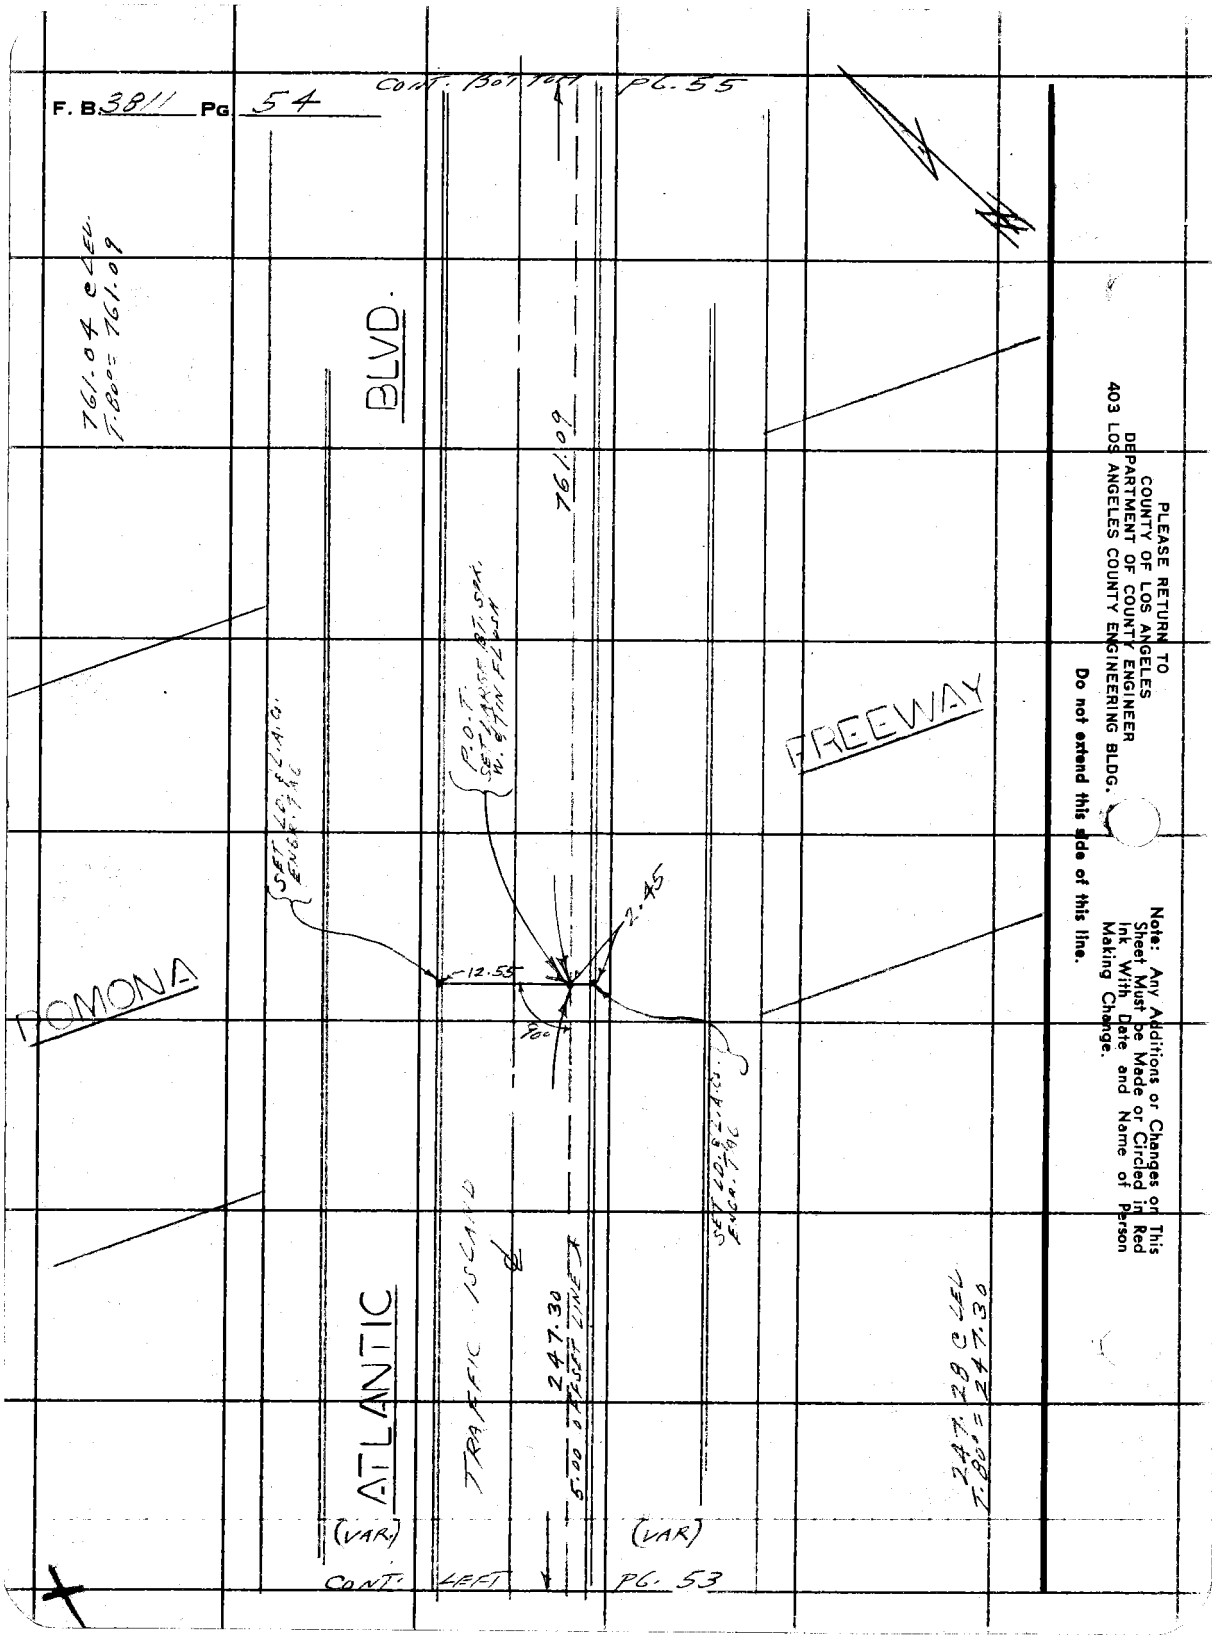

PLEASE RETURN TO
COUNTY OF LOS ANGELES
DEPARTMENT OF COUNTY ENGINEER
403 LOS ANGELES COUNTY ENGINEERING BLDG.

Do not extend this side of this line.

Note: Any Additions or Changes on This Sheet Must be Made or Circled in Red Ink With Date and Name of Person Making Change.

Notes Ck'd by	Survey of BELVEDERE E.L.A. - 6
Map No.	JN 0303.0 Tape 0233 Std 68 °F
Office Work	Surveyed by L.L. BROWN
Checked	Notes L.L. BROWN Date 8-1-72
Date	Indexed G. D. BAILEY SEP 19 72

F. B. 3811 PG. 55

W.S.36, B-2

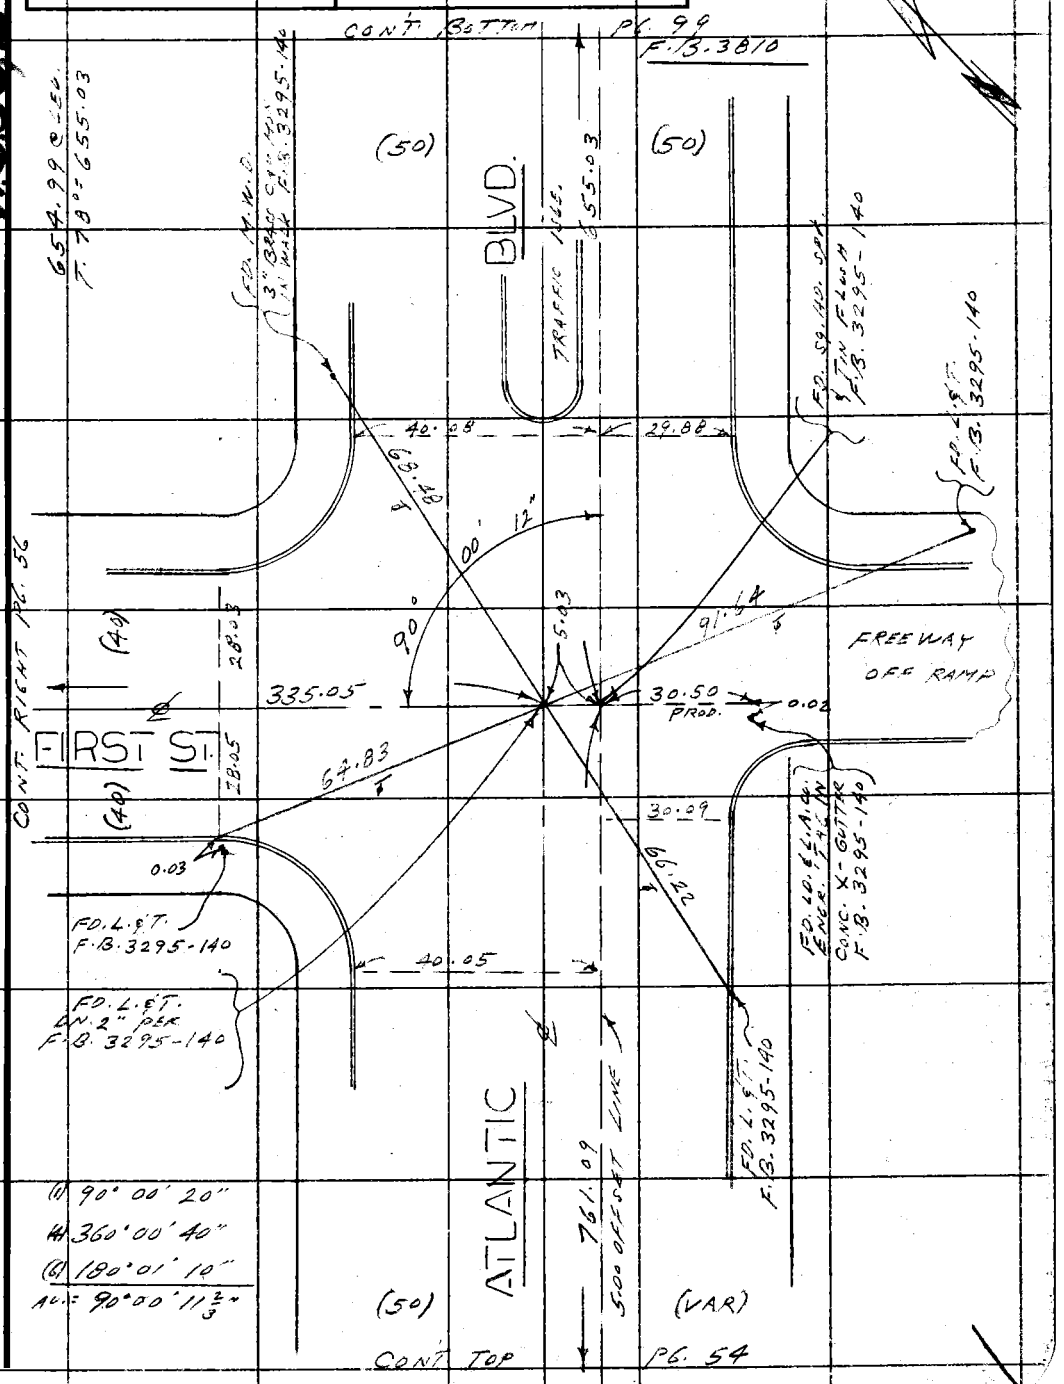

Note: Any Additions or Changes on This Sheet Must be Made or Circled in Red Ink With Date and Name of Person Making Change.

Do not extend this side of this line.

PLEASE RETURN TO
COUNTY OF LOS ANGELES
DEPARTMENT OF COUNTY ENGINEER
403 LOS ANGELES COUNTY ENGINEERING BLDG.

76F309S CE#310 3-68

PLEASE RETURN TO
COUNTY OF LOS ANGELES
DEPARTMENT OF COUNTY ENGINEER
403 LOS ANGELES COUNTY ENGINEERING BLDG.

Note: Any Additions or Changes on This Sheet Must be Made or Circled in Red Ink With Date and Name of Person Making Change.

Do not extend this side of this line.

WS36 B-2

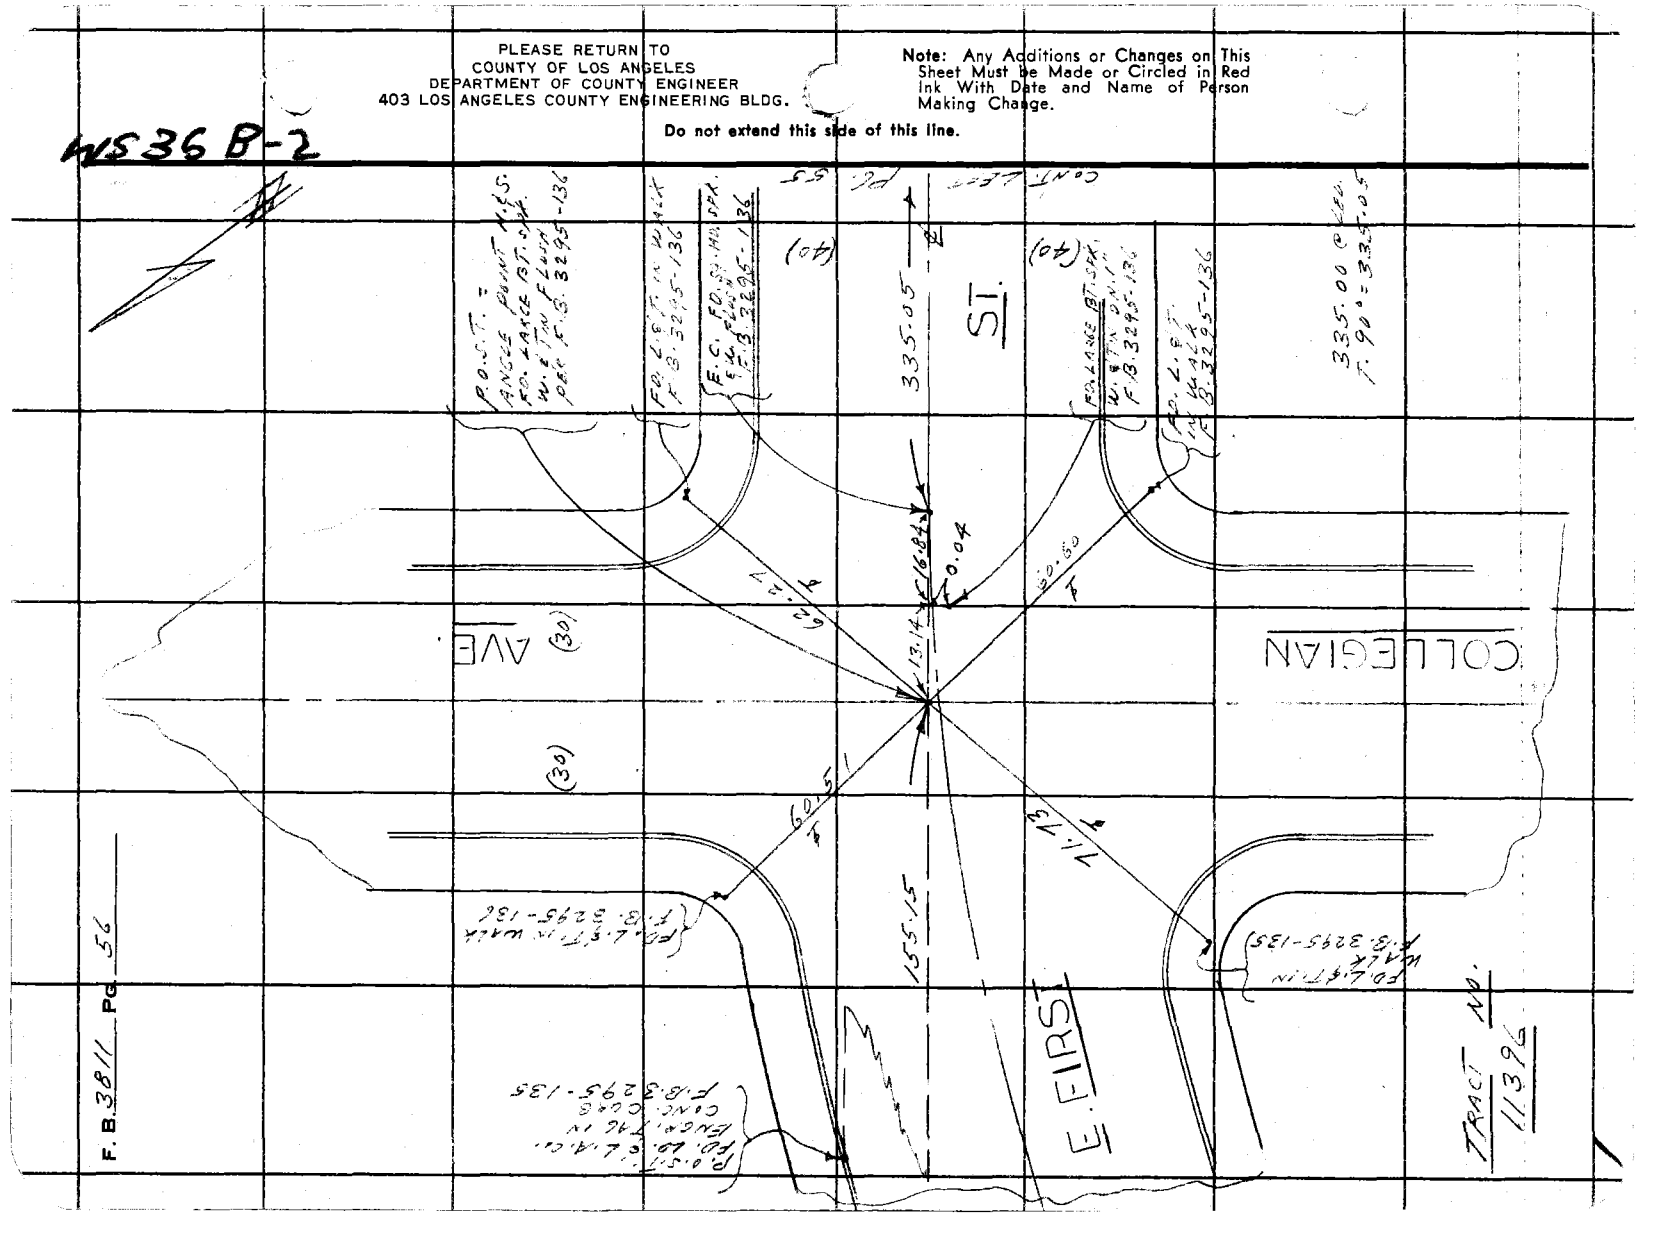

W.S. 36, B-2

Notes Ck'd by	Survey of BELVEDERE E.L.Q. - 6
Map No.	JN 0303.00 Tape 0233 Std 68 °F
Office Work	Surveyed by L.L. BROWN
Checked	Notes L.L. BROWN Date 7-10-72
Date	Indexed G. D. BAILEY SEP 19 '72

F. B. 3811 PG. 57

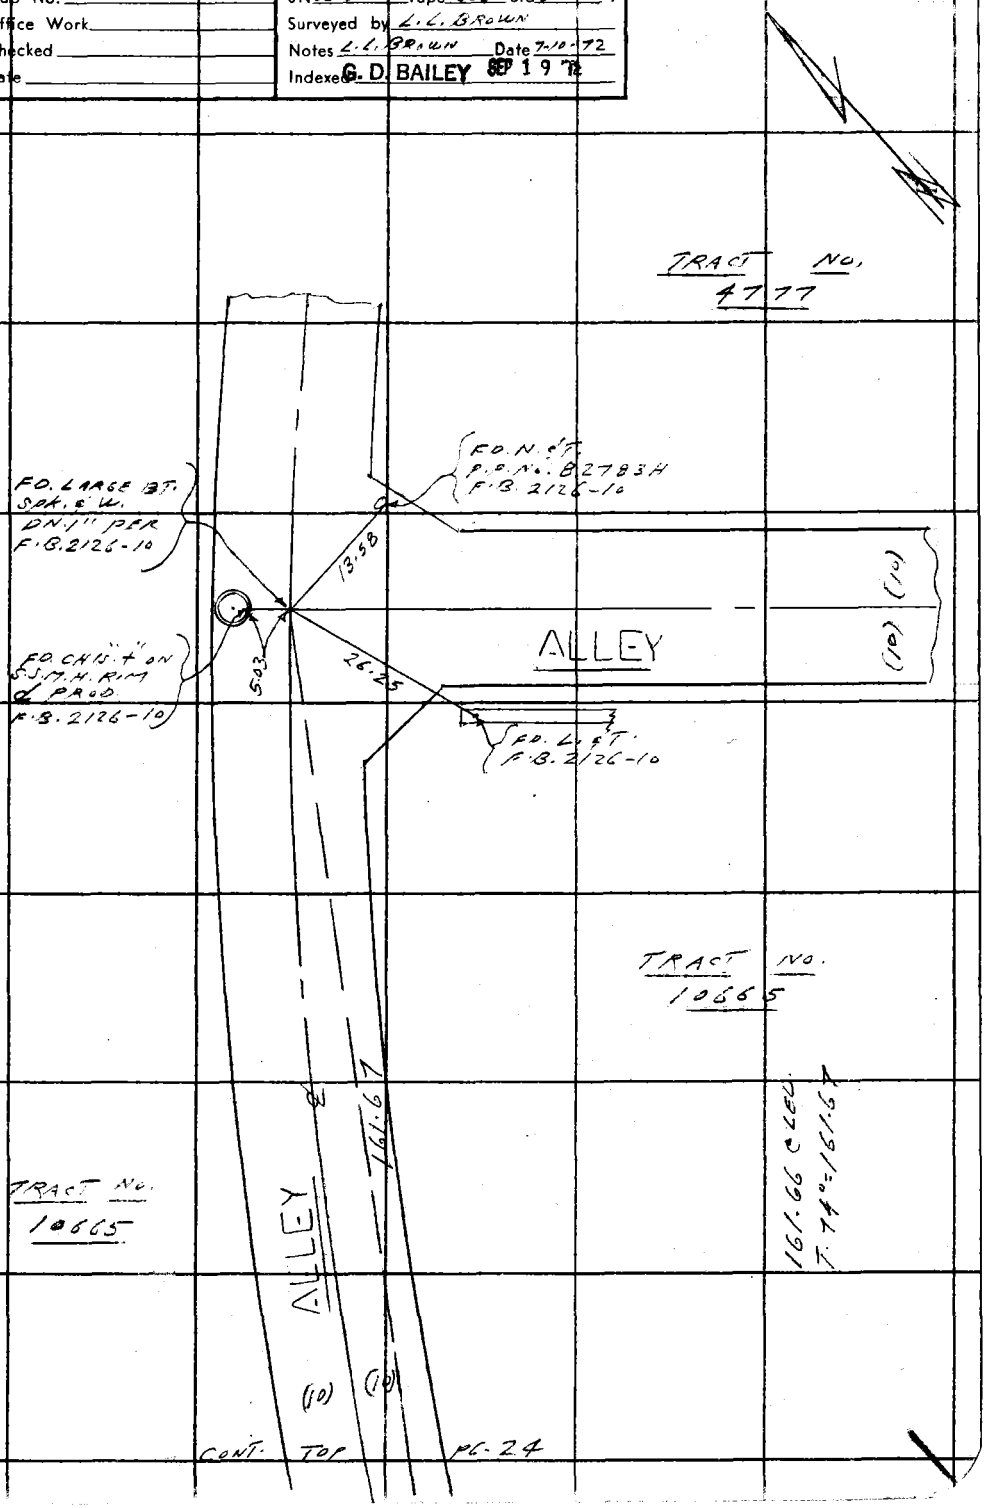

Note: Any Additions or Changes on This Sheet Must be Made or Circled in Red Ink With Date and Name of Person Making Change.

Do not extend this side of this line.

PLEASE RETURN TO
COUNTY OF LOS ANGELES
DEPARTMENT OF COUNTY ENGINEER
403 LOS ANGELES COUNTY ENGINEERING BLDG.

76F309S CE#310 3-69

PLEASE RETURN TO
COUNTY OF LOS ANGELES
DEPARTMENT OF COUNTY ENGINEER
403 LOS ANGELES COUNTY ENGINEERING BLDG.

Note: Any Additions or Changes on This Sheet Must be Made or Circled in Red Ink With Date and Name of Person Making Change.

Do not extend this side of this line.

W536 B-2

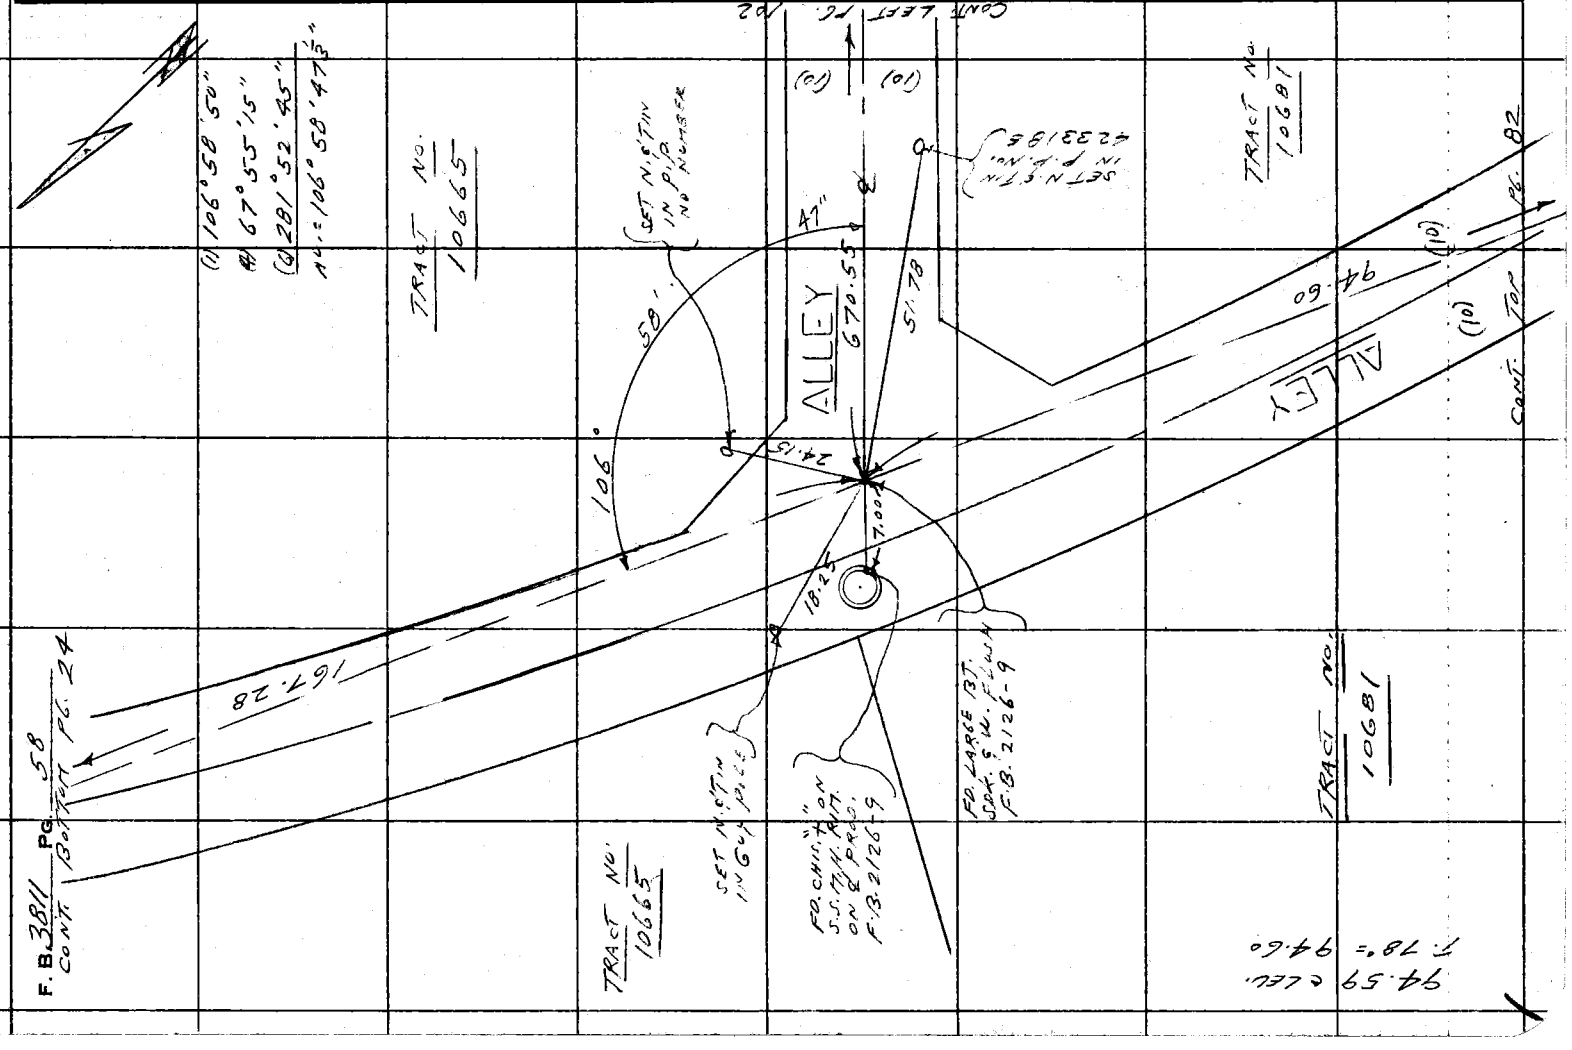

Notes Ck'd by	Survey of BELVEDERE E.L.A.-6
Map No.	JN 0363.00 Tape 0633 Std 68 °F
Office Work	Surveyed by L.L. BROWN
Checked	Notes L.L. BROWN Date 7-10-72
Date	Indexed G. D. BAILEY SEP 19 '72

F. B. 3811 PG. 59

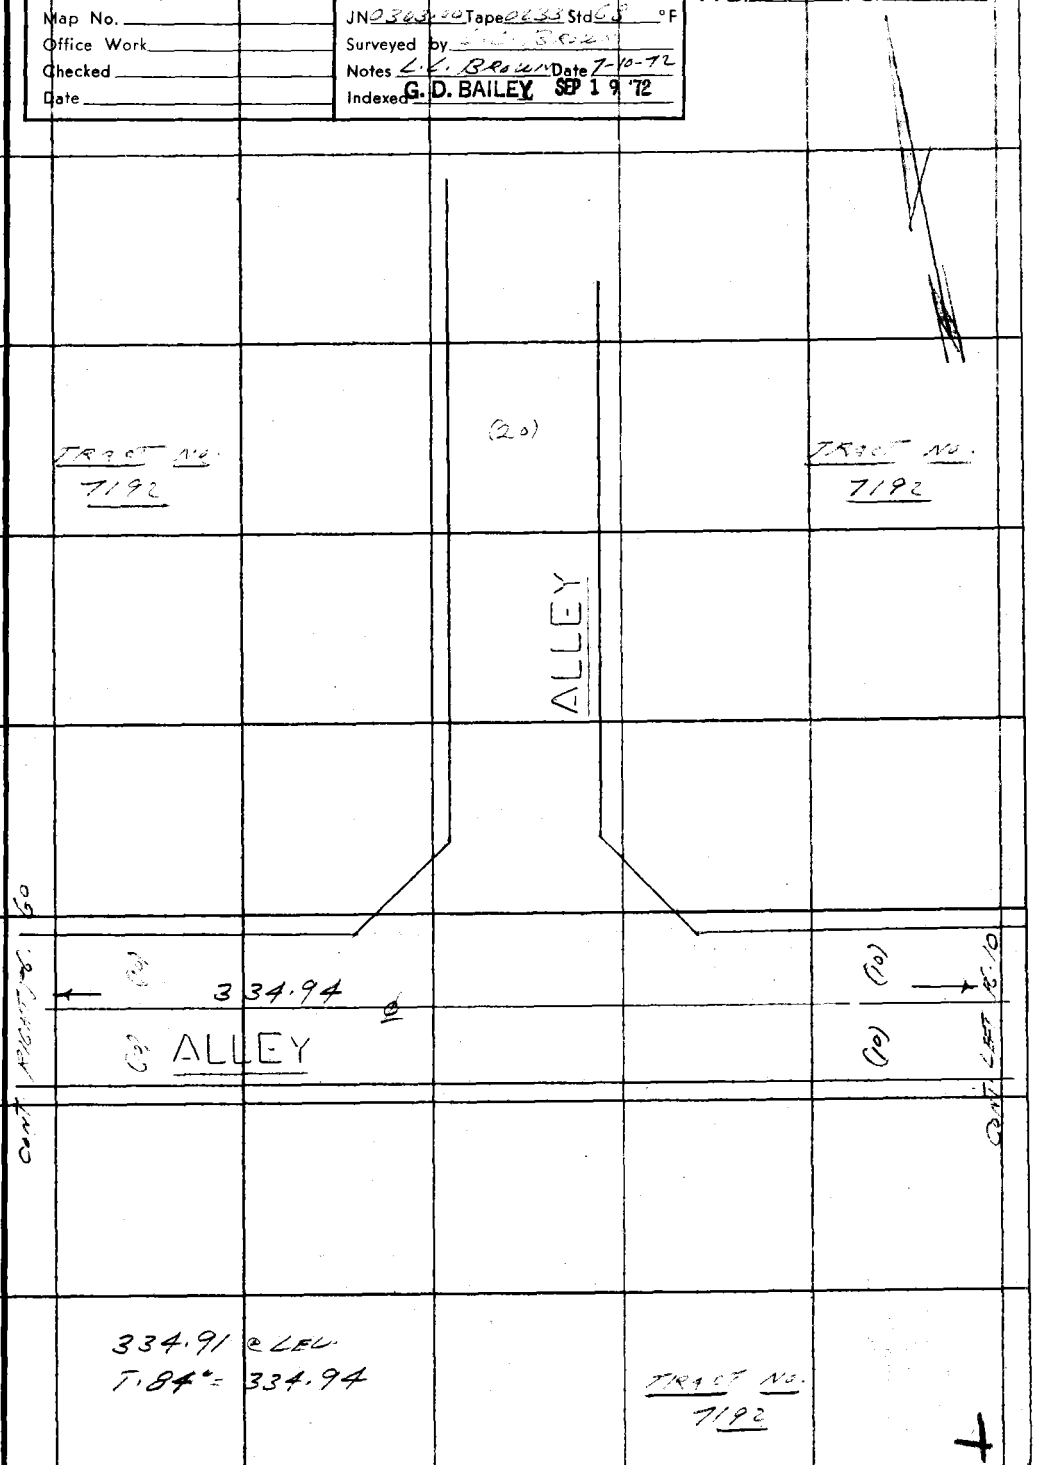

Note: Any Additions or Changes on This Sheet Must be Made or Circled in Red Ink With Date and Name of Person Making Change.

Do not extend this side of this line.

PLEASE RETURN TO
COUNTY OF LOS ANGELES
DEPARTMENT OF COUNTY ENGINEER
403 LOS ANGELES COUNTY ENGINEERING BLDG.

76F8093-CE#310 3-69

PLEASE RETURN TO
COUNTY OF LOS ANGELES
DEPARTMENT OF COUNTY ENGINEER
403 LOS ANGELES COUNTY ENGINEERING BLDG.

Note: Any Additions or Changes on This Sheet Must be Made or Circled in Red Ink With Date and Name of Person Making Change.

Do not extend this side of this line.

W536 A-2

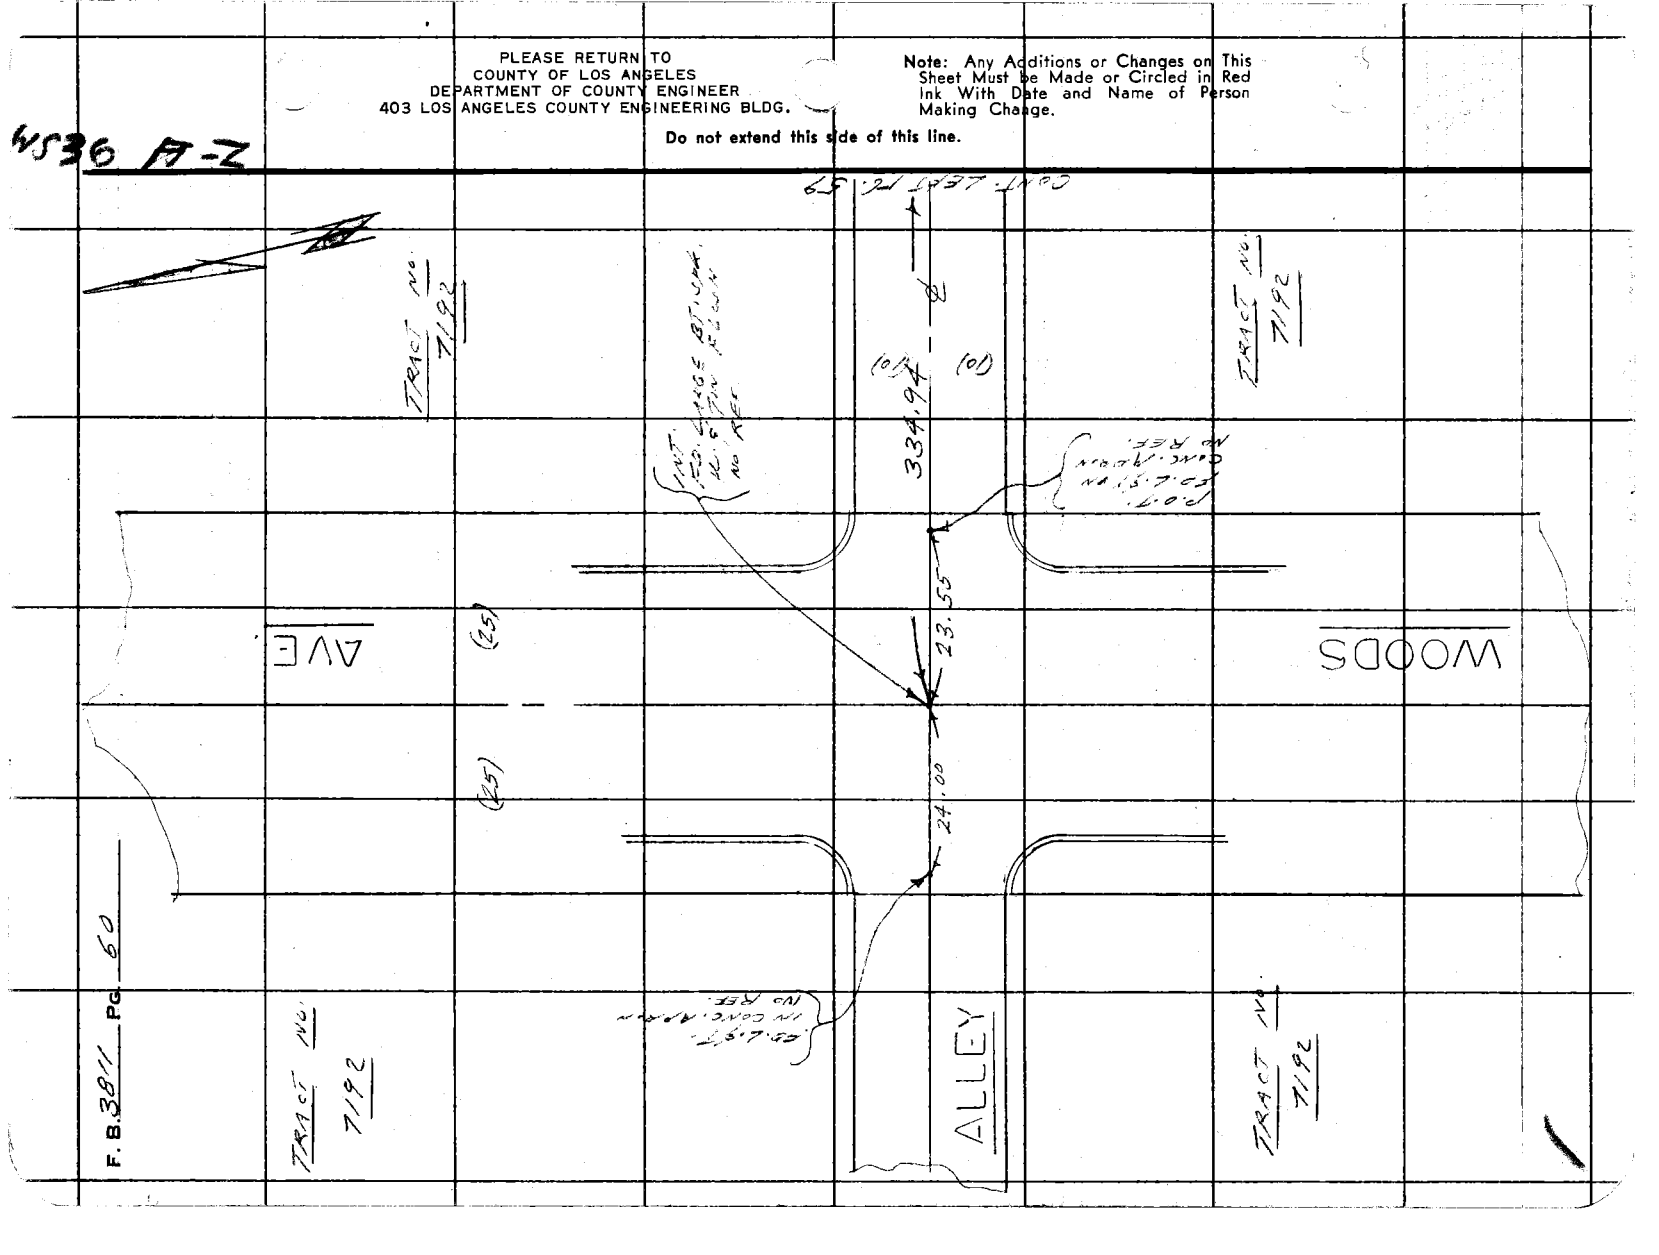

F.B. 3811 PG. 60

Notes Ck'd by	Survey of BELVEDERE E.L.A. - 6
Map No.	JN C 303-00 Tape 0233 Std 68 °F
Office Work	Surveyed by L. L. BROWN
Checked	Notes L. L. BROWN Date 7-10-72
Date	Indexed G. D. BAILEY SEP 19 '72

F. B. 3811 PG. 61

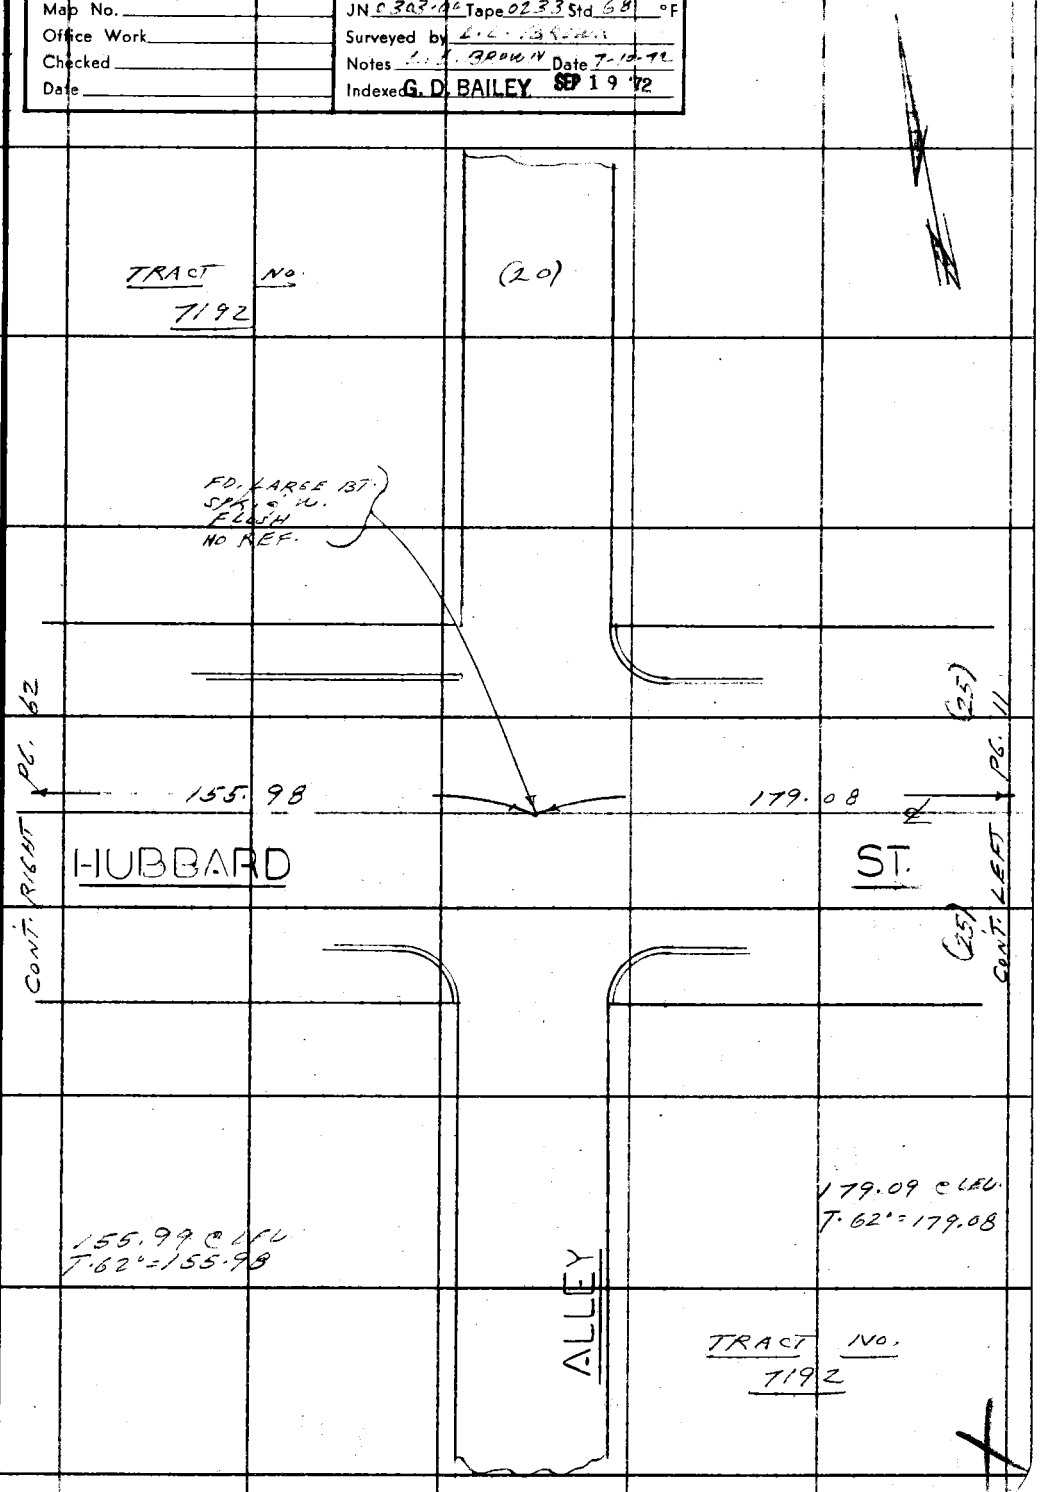

Note: Any Additions or Changes on This Sheet Must be Made or Circled in Red Ink With Date and Name of Person Making Change.

Do not extend this side of this line.

PLEASE RETURN TO
COUNTY OF LOS ANGELES
DEPARTMENT OF COUNTY ENGINEER
403 LOS ANGELES COUNTY ENGINEERING BLDG.

76F309S CE#310 3-69

F. B. 3811 PG. 62

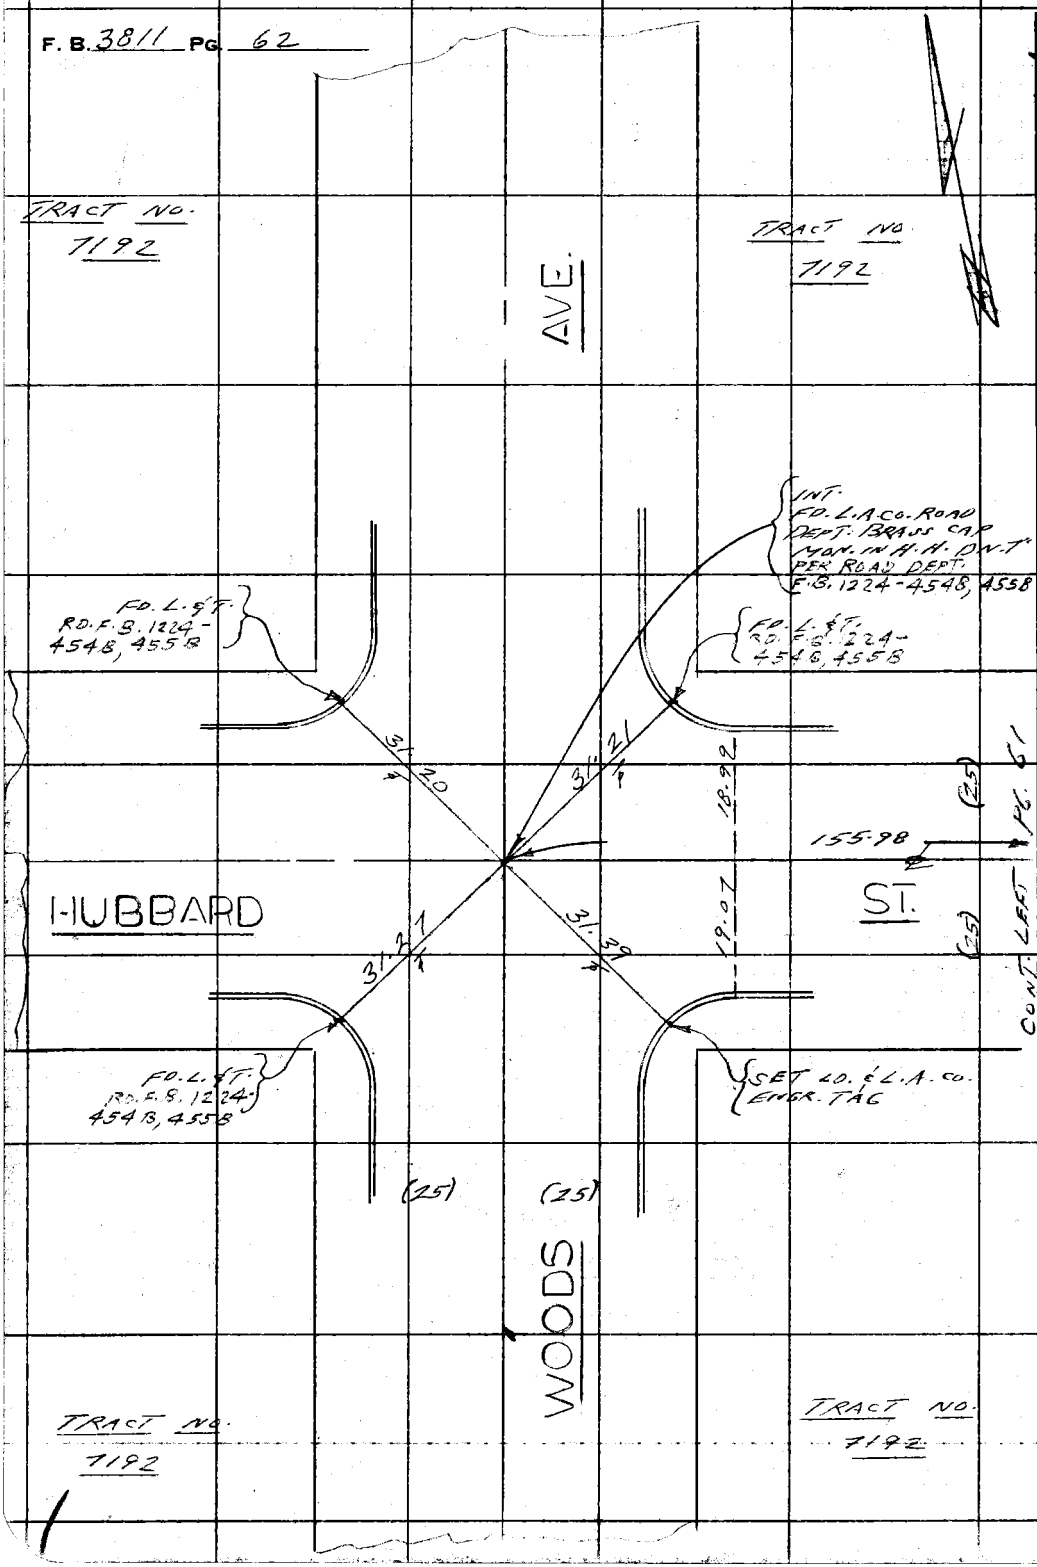

WS 36, A-3

PLEASE RETURN TO
COUNTY OF LOS ANGELES
DEPARTMENT OF COUNTY ENGINEER
403 LOS ANGELES COUNTY ENGINEERING BLDG.

Do not extend this side of this line.

Note: Any Additions or Changes on This Sheet Must be Made or Circled in Red Ink With Date and Name of Person Making Change.

Notes Ck'd by	Survey of BELVEDERE E.L.A. -6
Map No.	JN 0303.00 Tape 0233 Std 68 °F
Office Work	Surveyed by L.L. BROWN
Checked	Notes L.L. BROWN Date 7-11-72
Date	Indexed G. D. BAILEY SEP 19 72

F. B. 3811 PG. 63

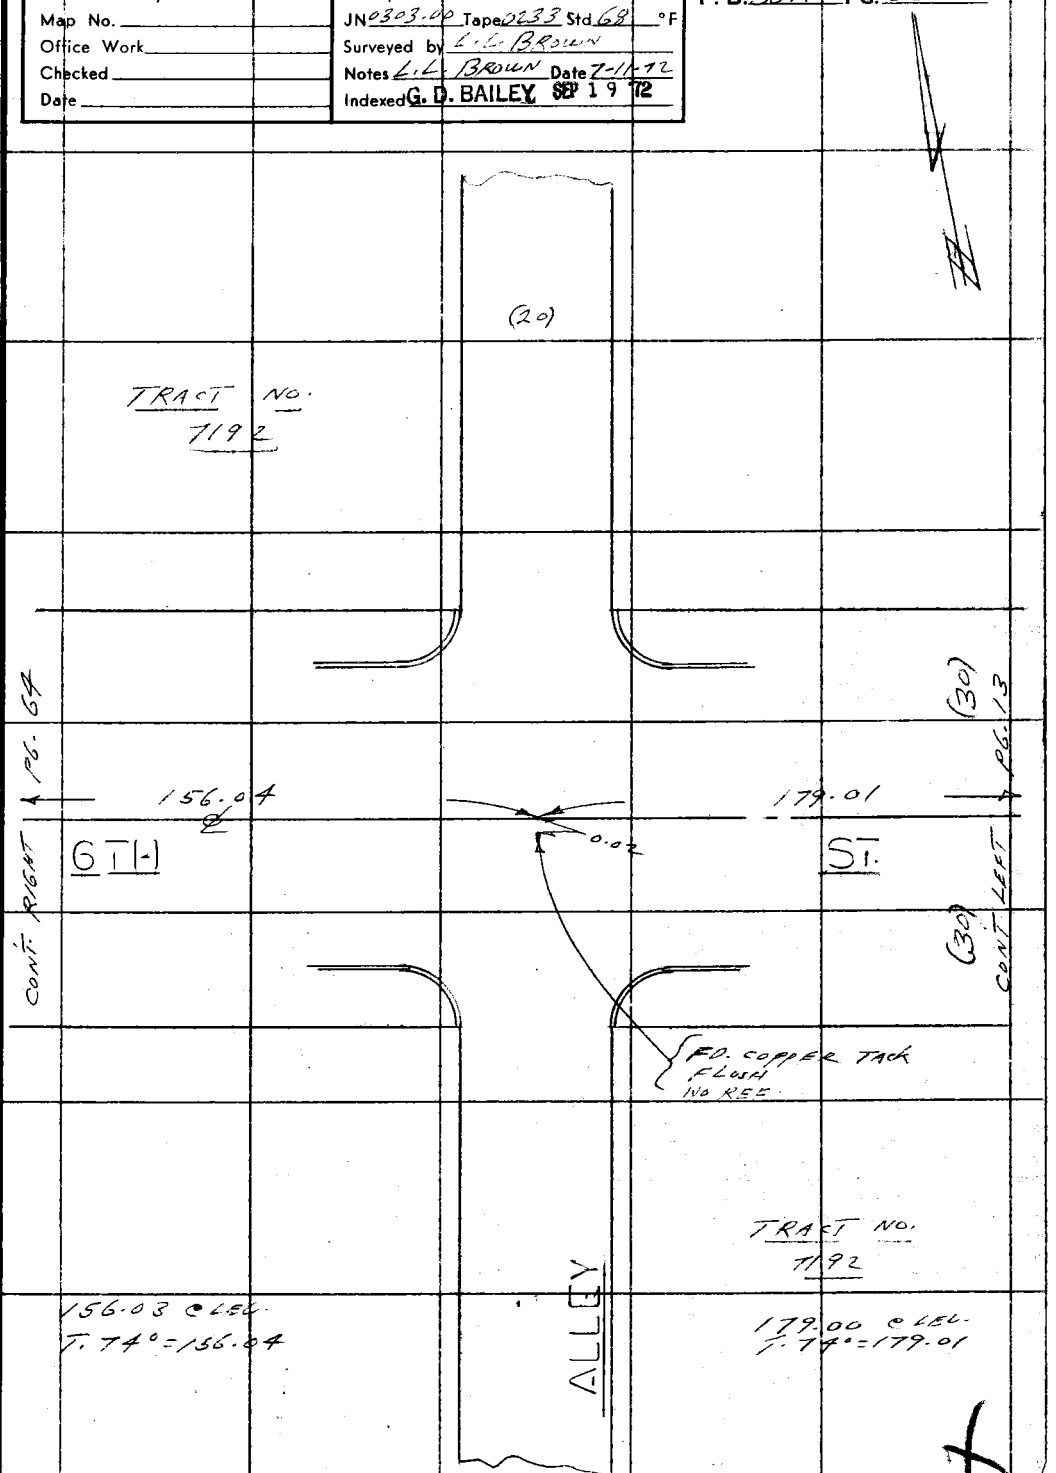

Note: Any Additions or Changes on This Sheet Must be Made or Circled in Red Ink With Date and Name of Person Making Change.

Do not extend this side of this line.

PLEASE RETURN TO
COUNTY OF LOS ANGELES
DEPARTMENT OF COUNTY ENGINEER
403 LOS ANGELES COUNTY ENGINEERING BLDG.

76F309S CE#310 3-68

F. B. 3811 PG. 64

PLEASE RETURN TO
COUNTY OF LOS ANGELES
DEPARTMENT OF COUNTY ENGINEER
403 LOS ANGELES COUNTY ENGINEERING BLDG.

Do not extend this side of this line.

Note: Any Additions or Changes on This Sheet Must be Made or Circled in Red Ink With Date and Name of Person Making Change.

Notes Ck'd by	Survey of BELVEDERE E.L.A.-6
Map No.	JN 0303-00 Tape 0233 Std 68 °F
Office Work	Surveyed by L. L. BROWN
Checked	Notes L. L. BROWN Date 7-11-72
Date	Indexed G. D. BAILEY SEP 19 72

F. B. 3811 PG. 2-5

Note: Any Additions or Changes on This Sheet Must be Made or Circled in Red Ink With Date and Name of Person Making Change.

Do not extend this side of this line.

PLEASE RETURN TO
COUNTY OF LOS ANGELES
DEPARTMENT OF COUNTY ENGINEER
403 LOS ANGELES COUNTY ENGINEERING BLDG.

TRACT NO. 7192

P.O.T. SET CONC. NAIL FLUSH

(25) PG. 66

159.23

175.68

(25) PG. 66

EAGLE ST.

CONT. RIGHT

CONT. LEFT

159.22 @ L&L
T.76° = 159.23

175.67 @ L&L
T.76° = 175.68

ALLEY

(20)

TRACT NO. 7192

76F309S CE#310 3-68

PLEASE RETURN TO
COUNTY OF LOS ANGELES
DEPARTMENT OF COUNTY ENGINEER
403 LOS ANGELES COUNTY ENGINEERING BLDG.

Note: Any Additions or Changes on This Sheet Must be Made or Circled in Red Ink With Date and Name of Person Making Change.

Do not extend this side of this line.

W 536, A-3

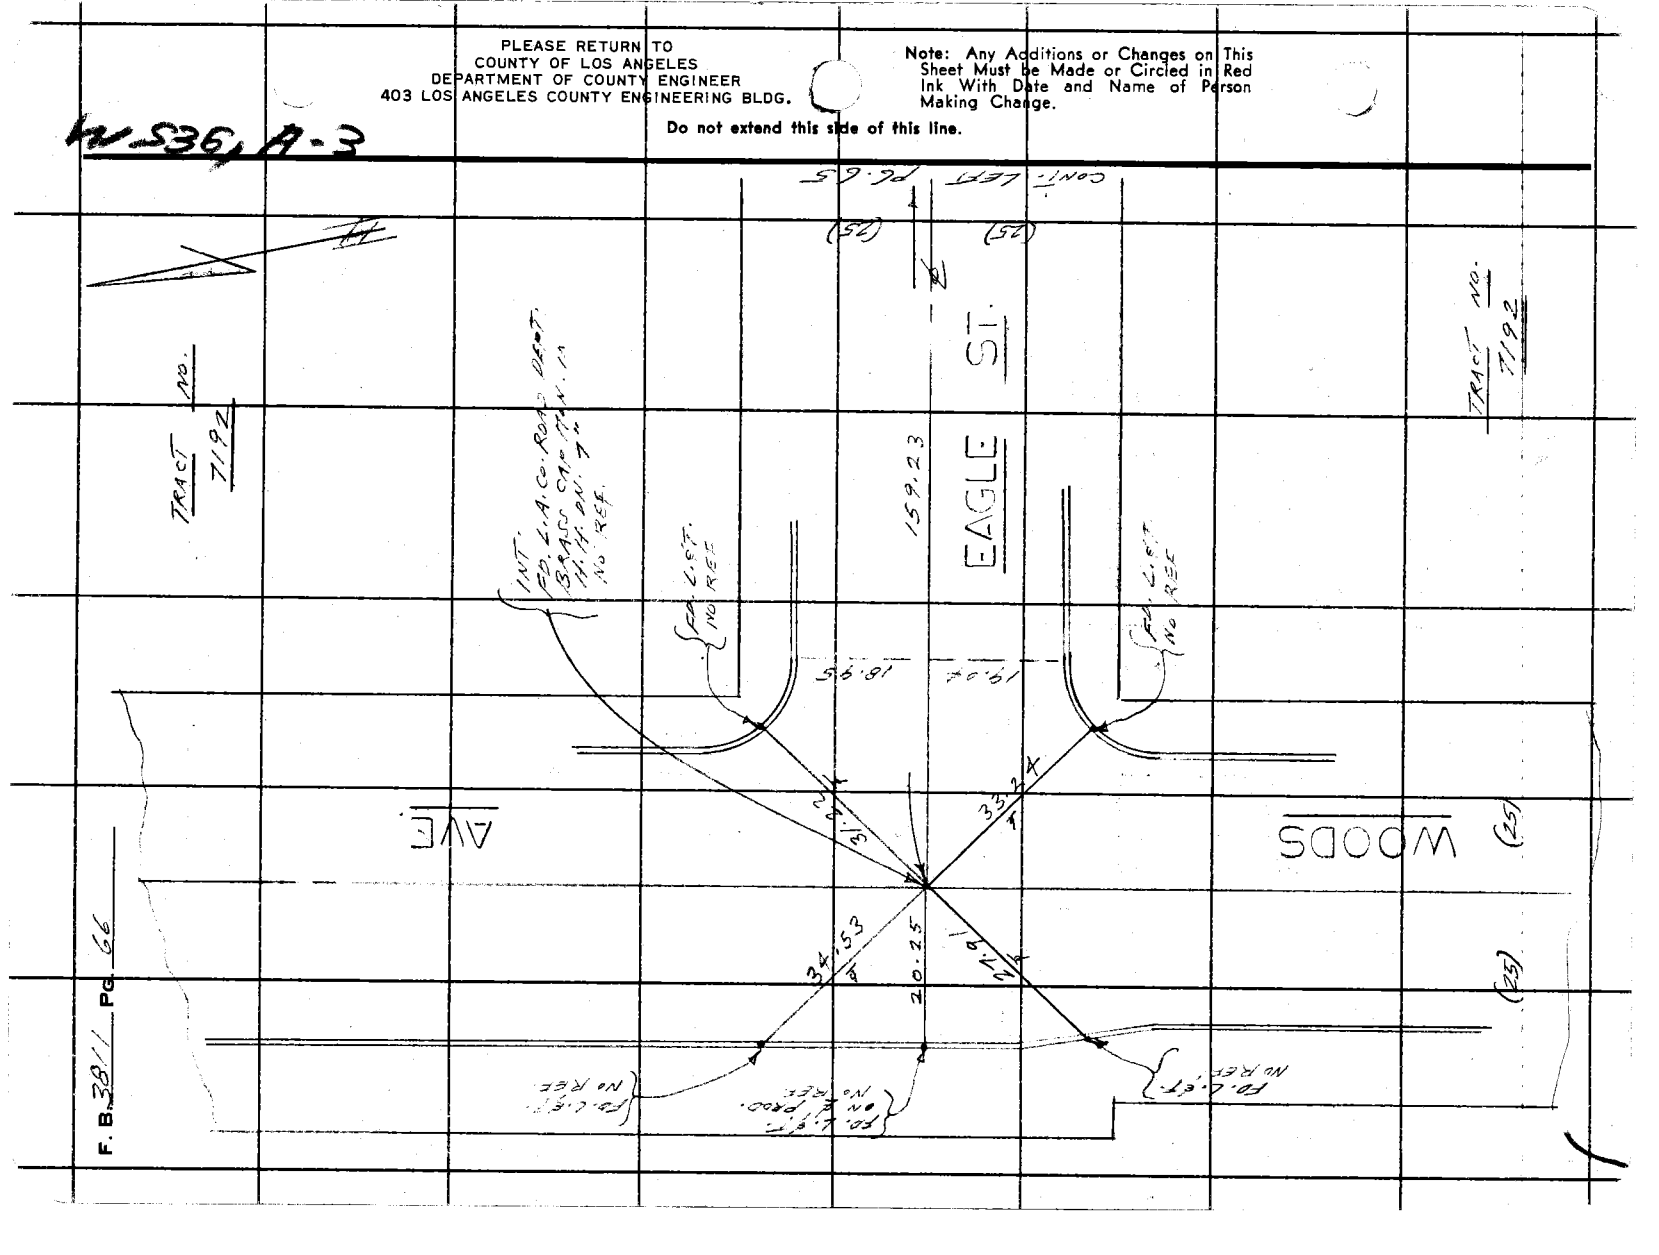

F. B. 3811 PG. 66

Notes Ck'd by	Survey of BELVEDERE E.L.A.-6
Map No.	JN 0303.00 Tape 0233 Std 68 °F
Office Work	Surveyed by L.L. BROWN
Checked	Notes L.L. BROWN Date 7-11-72
Date	Indexed G. D. BAILEY SEP 19 72

F. B. 3811 PG. 67

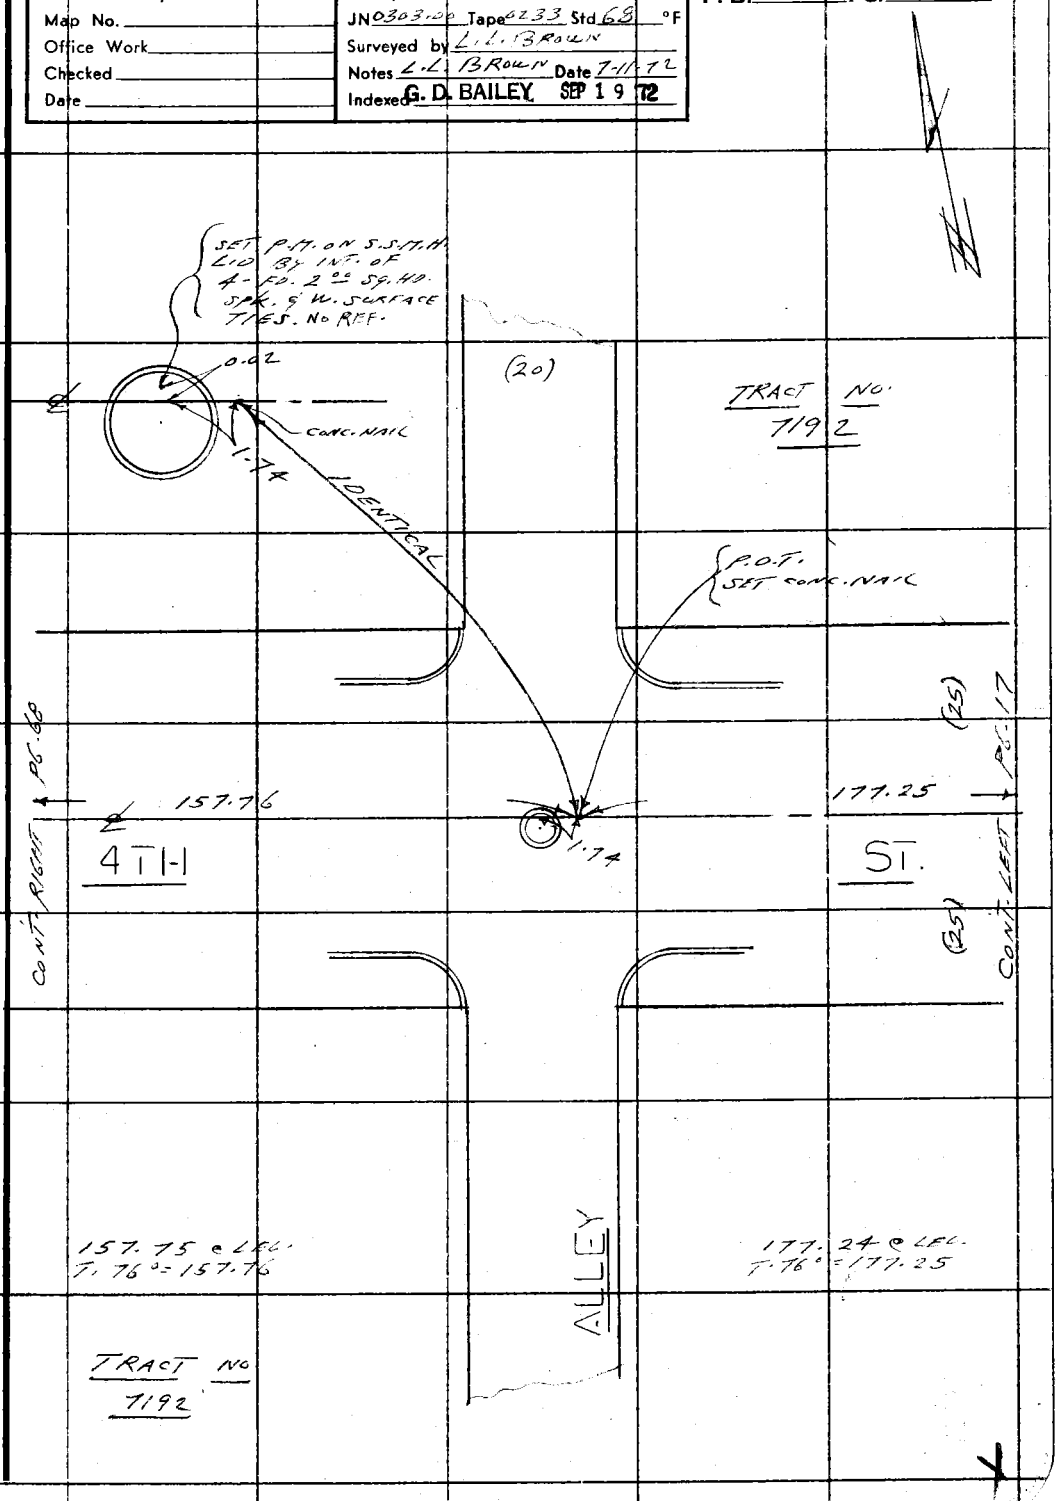

Note: Any Additions or Changes on This Sheet Must be Made or Circled in Red Ink With Date and Name of Person Making Change.

Do not extend this side of this line.

PLEASE RETURN TO
COUNTY OF LOS ANGELES
DEPARTMENT OF COUNTY ENGINEER
403 LOS ANGELES COUNTY ENGINEERING BLDG.

76F3095 CE#310 3-68

F. B. 3811 PG. 68

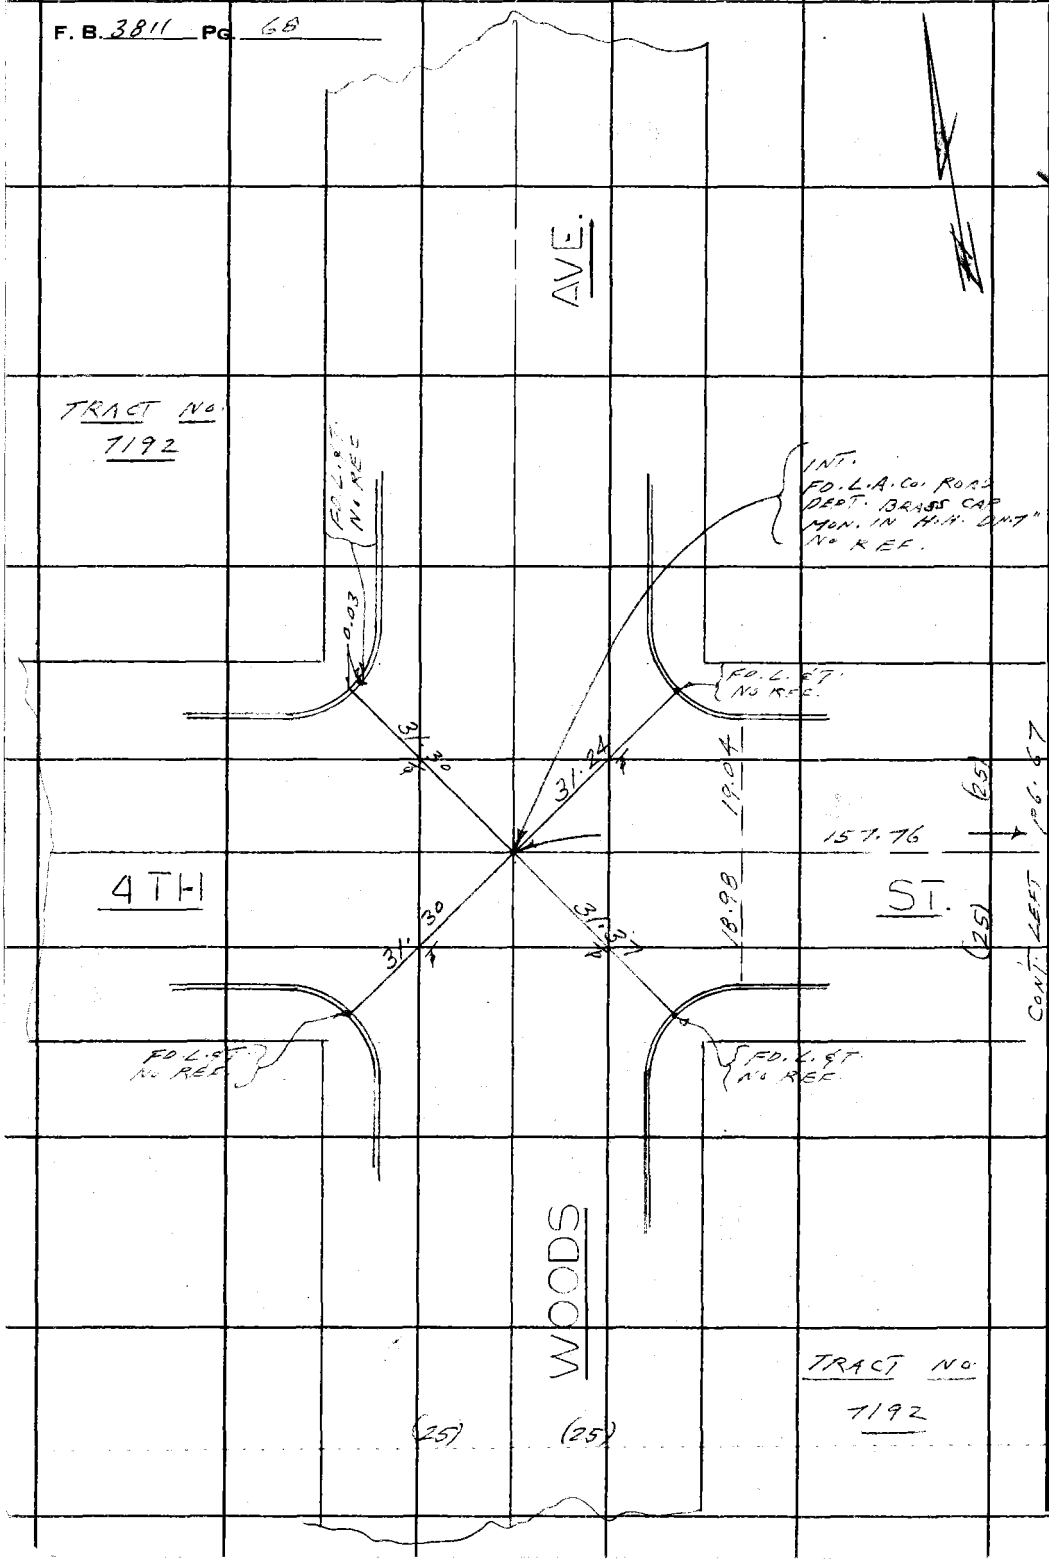

PLEASE RETURN TO
COUNTY OF LOS ANGELES
DEPARTMENT OF COUNTY ENGINEER
403 LOS ANGELES COUNTY ENGINEERING BLDG.

Do not extend this side of this line.

Note: Any Additions or Changes on This Sheet Must be Made or Circled in Red Ink With Date and Name of Person Making Change.

W.S.36,A-2

Notes Ck'd by	Survey of BELVEDERE E.L.A.-6	F. B. 3811 PG. 69
Map No.	JN 0303.00 Tape 0233 Std 68 °F	
Office Work	Surveyed by L.L. BROWN	
Checked	Notes L.L. BROWN Date 4-26-72	
Date	Indexed G. D. BAILEY SEP 19 '72	

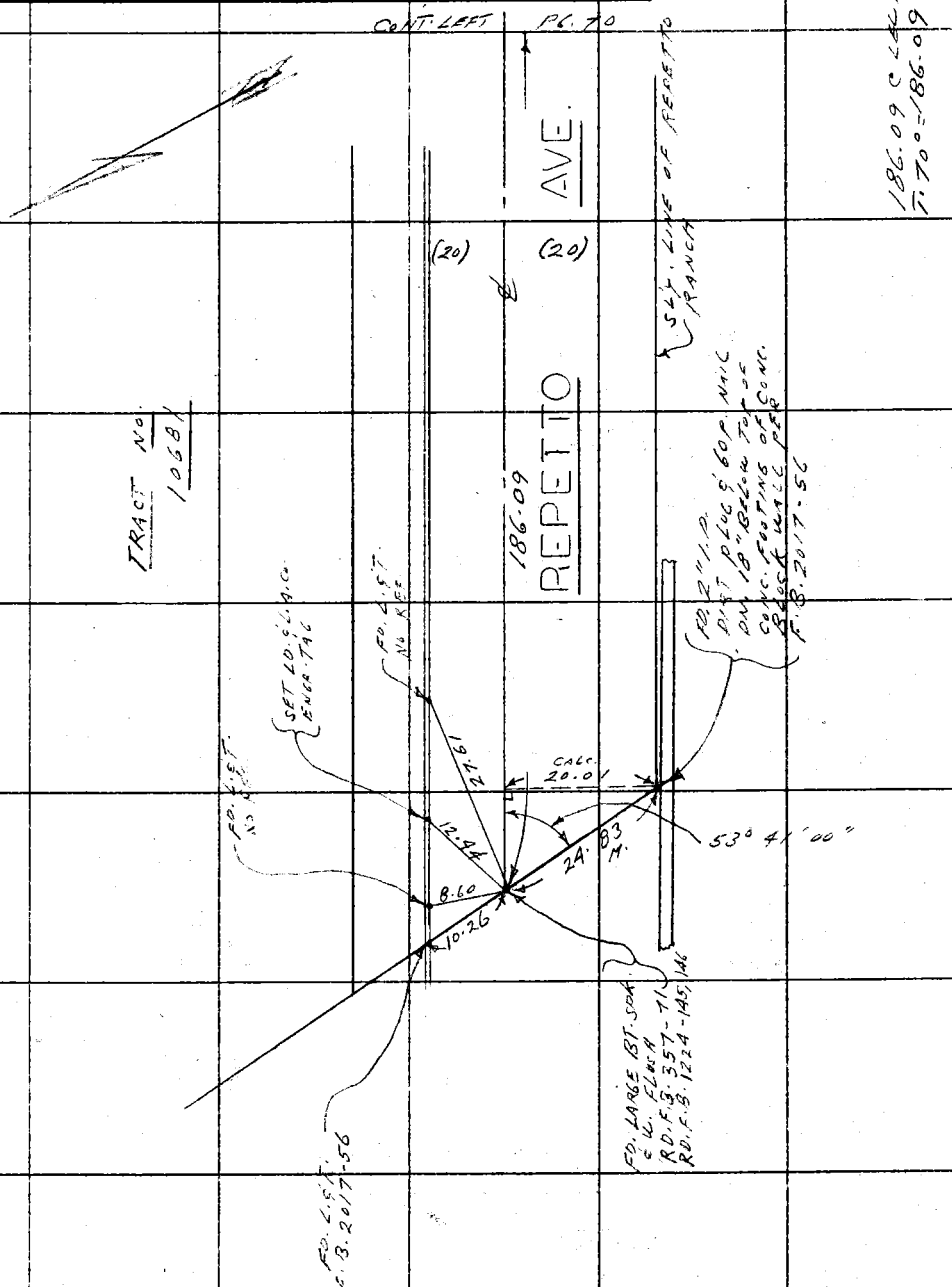

Note: Any Additions or Changes on This Sheet Must be Made or Circled in Red Ink With Date and Name of Person Making Change.

PLEASE RETURN TO
COUNTY OF LOS ANGELES
DEPARTMENT OF COUNTY ENGINEER
403 LOS ANGELES COUNTY ENGINEERING BLDG.

Do not extend this side of this line.

76F309S CE#310 3-68

PLEASE RETURN TO
COUNTY OF LOS ANGELES
DEPARTMENT OF COUNTY ENGINEER
403 LOS ANGELES COUNTY ENGINEERING BLDG.

Note: Any Additions or Changes on This Sheet Must be Made or Circled in Red Ink With Date and Name of Person Making Change.

Do not extend this side of this line.

WS36, A-2

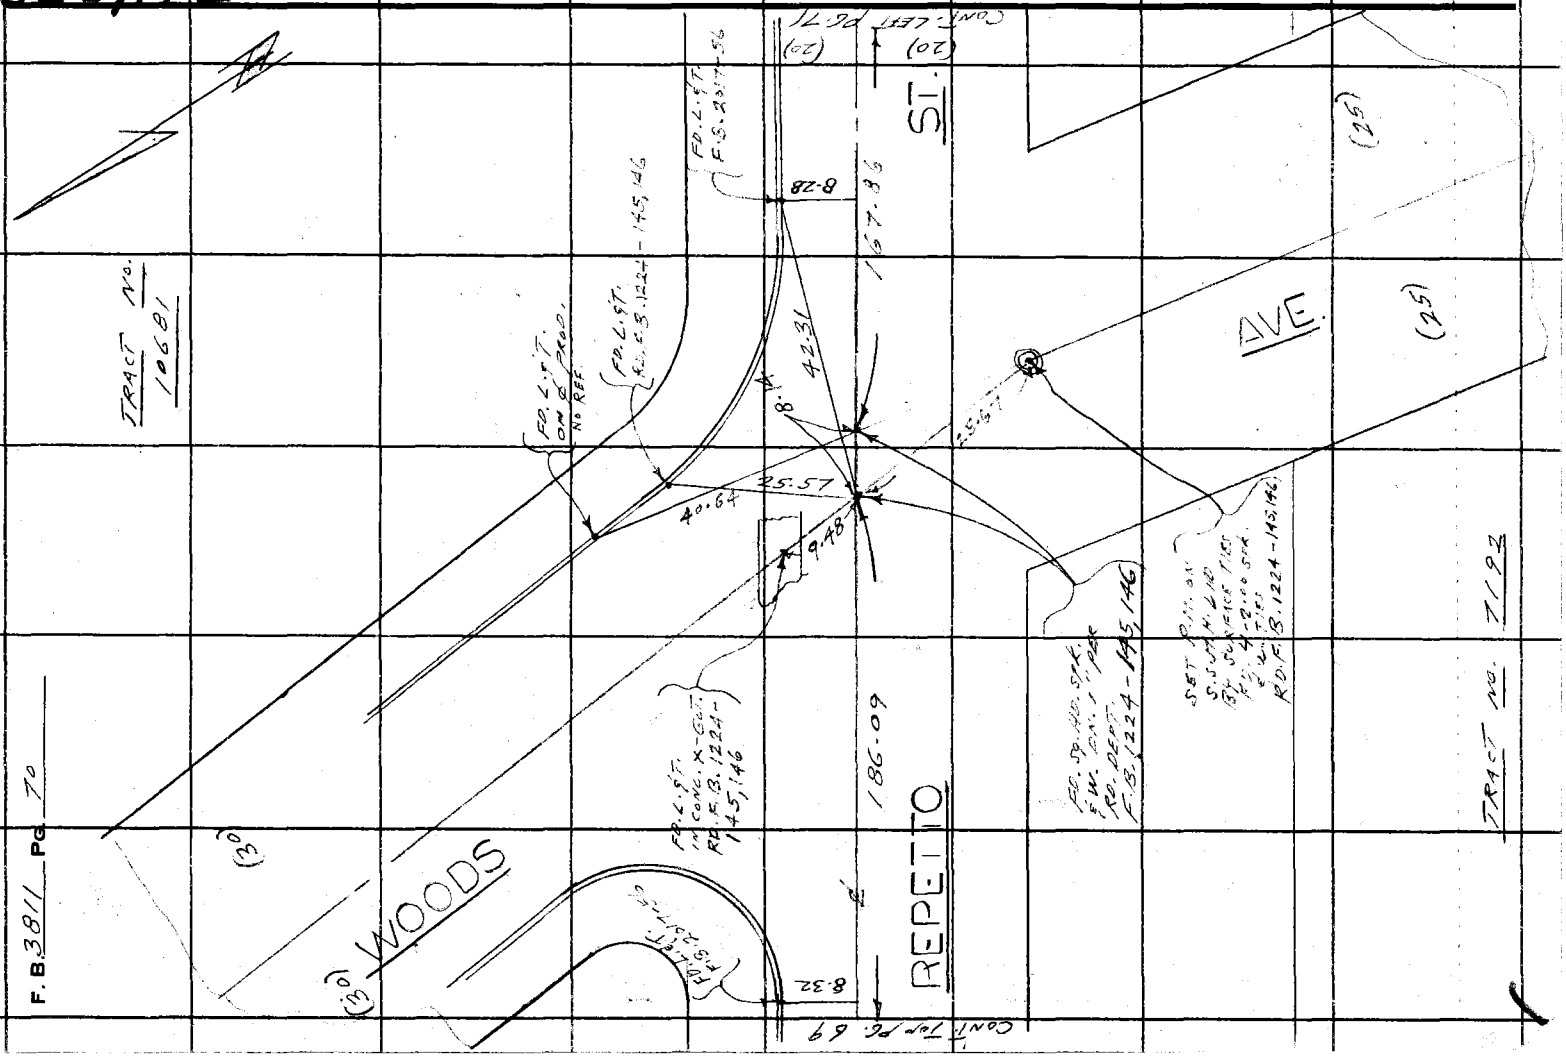

F. B. 3811 PG. To

Notes Ck'd by	Survey of BELVEDERE E.L.A. - 6
Map No.	JN 0303.00 Tape 0233 Std 68 °F
Office Work	Surveyed by L.L. BROWN
Checked	Notes L.L. BROWN Date 7-12-72
Date	Indexed G. D. BAILEY SEP 19 '72

F. B. 3811 PG. 71

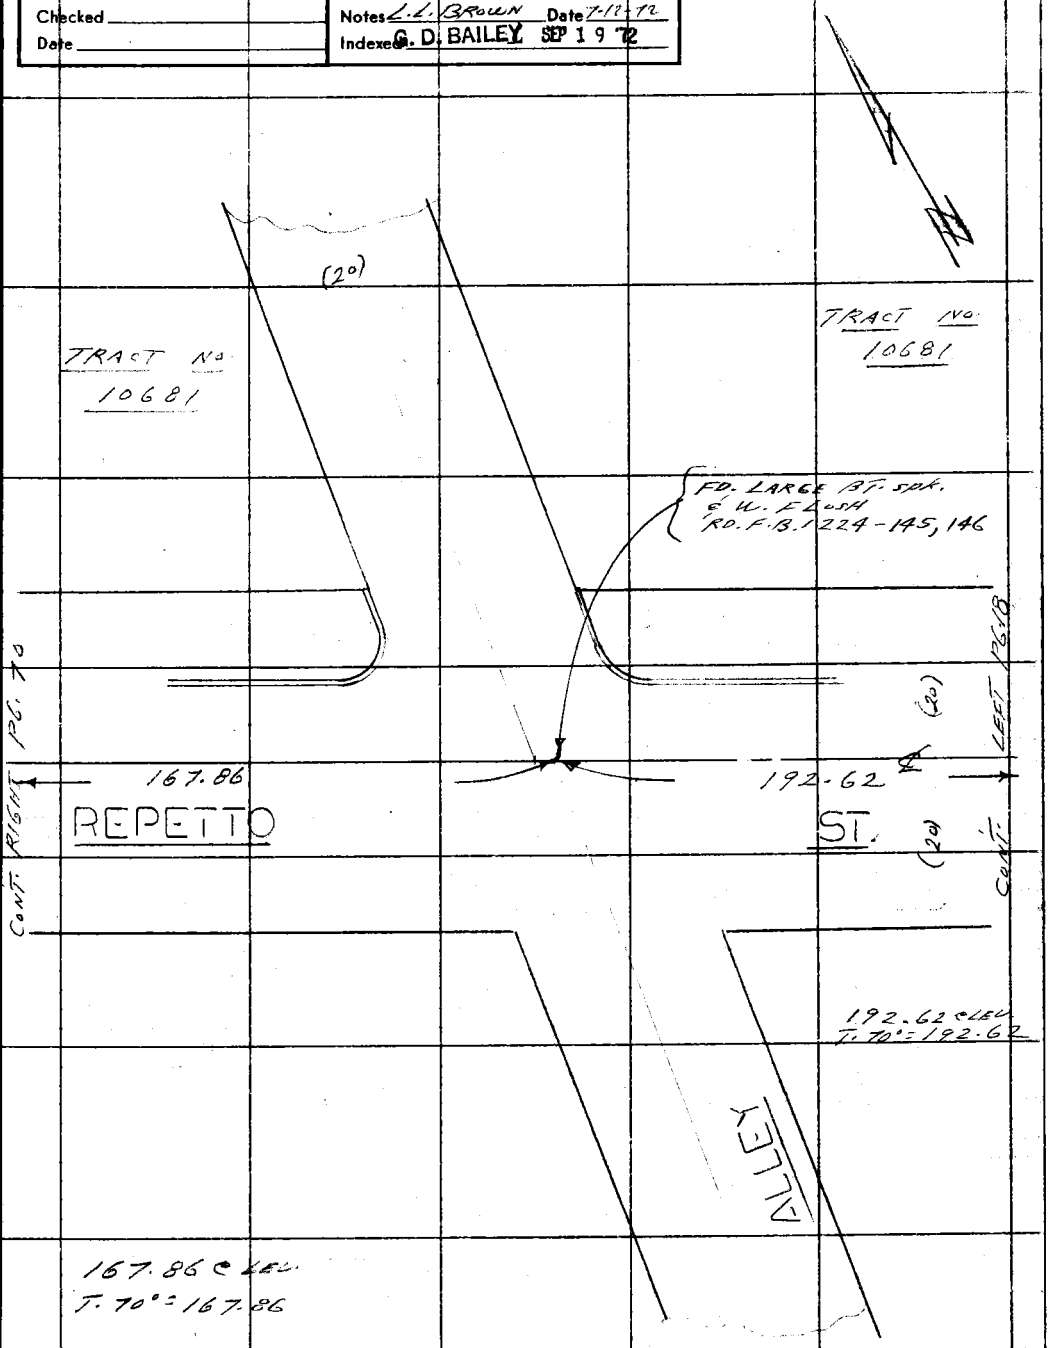

Note: Any Additions or Changes on This Sheet Must be Made or Circled in Red Ink With Date and Name of Person Making Change.

Do not extend this side of this line.

PLEASE RETURN TO
COUNTY OF LOS ANGELES
DEPARTMENT OF COUNTY ENGINEER
403 LOS ANGELES COUNTY ENGINEERING BLDG.

76F309S CE#310 3-68

PLEASE RETURN TO
COUNTY OF LOS ANGELES
DEPARTMENT OF COUNTY ENGINEER
403 LOS ANGELES COUNTY ENGINEERING BLDG.

Note: Any Additions or Changes on This Sheet Must be Made or Circled in Red Ink With Date and Name of Person Making Change.

Do not extend this side of this line.

WS 36/A-2

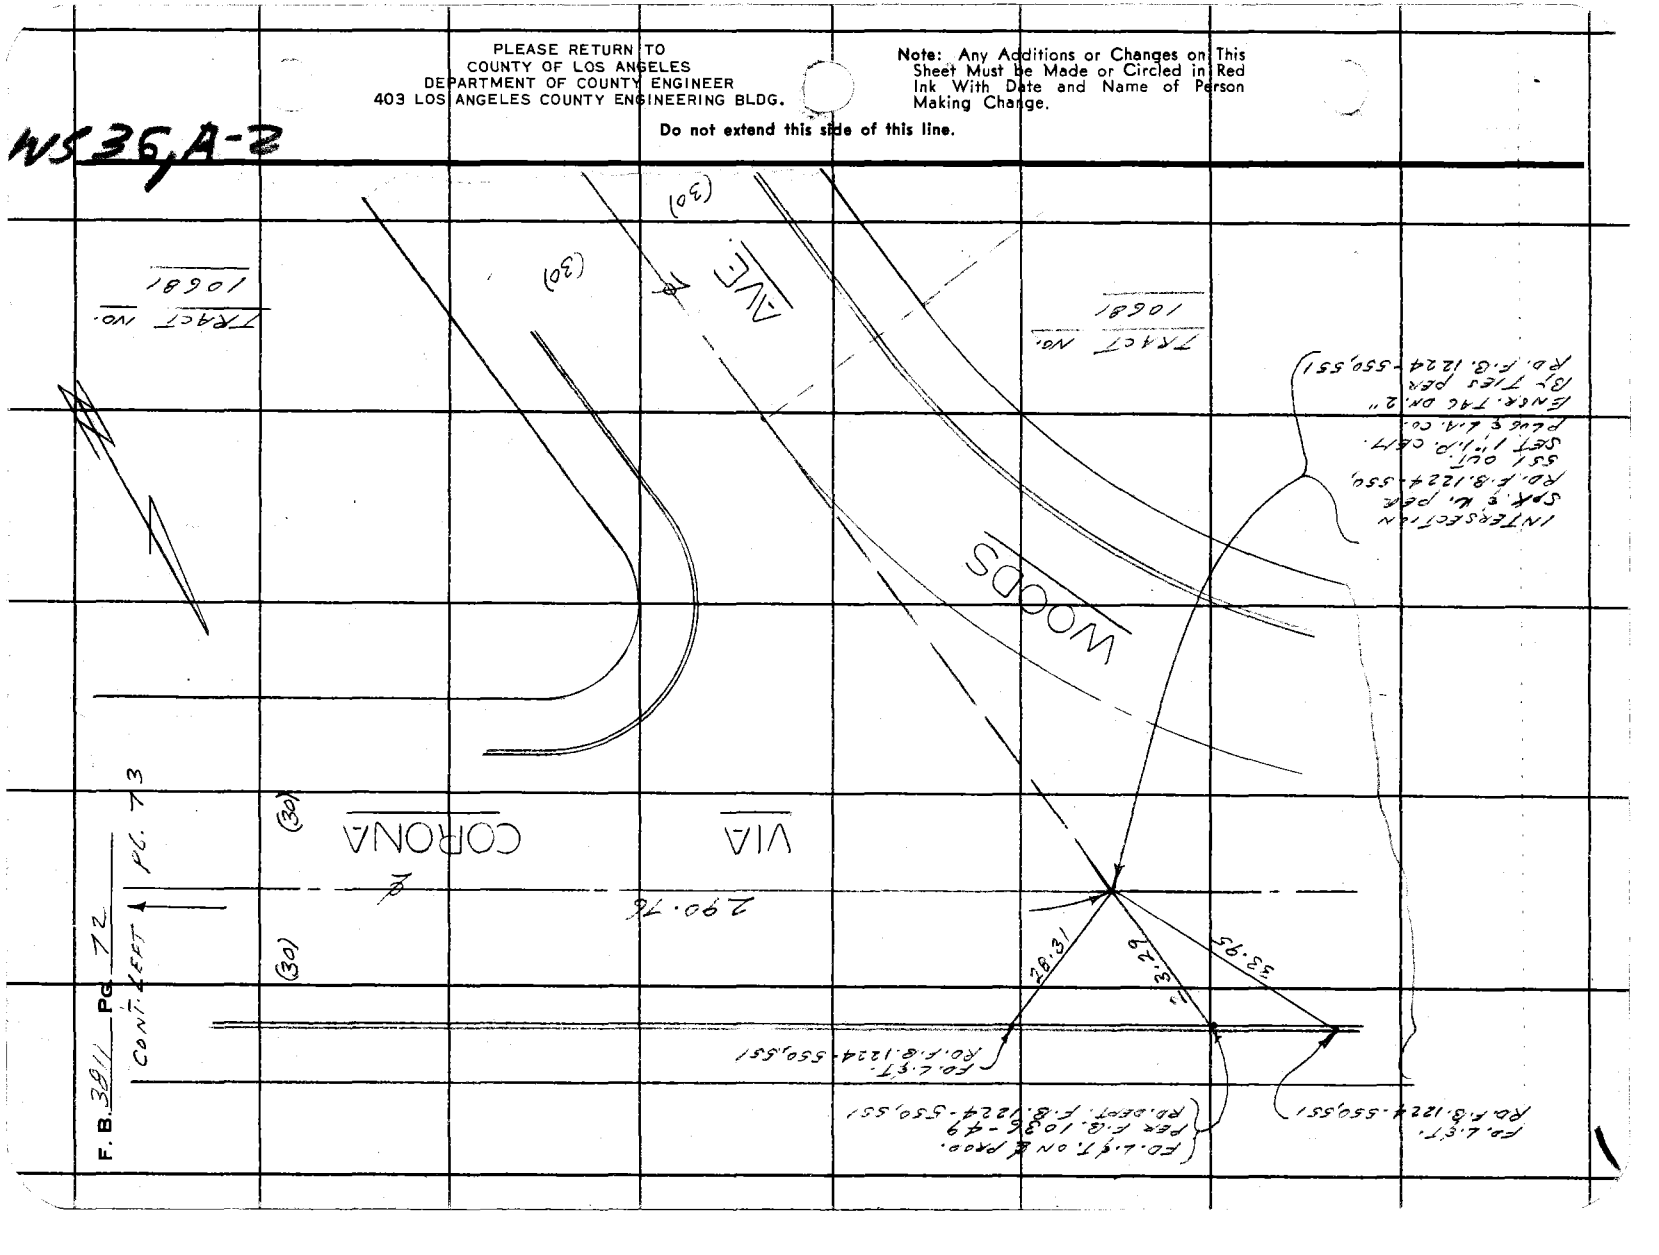

Notes Ck'd by	Survey of BELVEDERE F.L.A. - 6
Map No.	JN 0303.00 Tape 0233 Std 69 °F
Office Work	Surveyed by L. L. BROWN
Checked	Notes L. L. BROWN Date 7-12-72
Date	Indexed G. D. BAILEY SEP 19 72

F. B. 381 Pg. 73

Note: Any Additions or Changes on This Sheet Must be Made or Circled in Red Ink With Date and Name of Person Making Change.

Do not extend this side of this line.

PLEASE RETURN TO
COUNTY OF LOS ANGELES
DEPARTMENT OF COUNTY ENGINEER
403 LOS ANGELES COUNTY ENGINEERING BLDG.

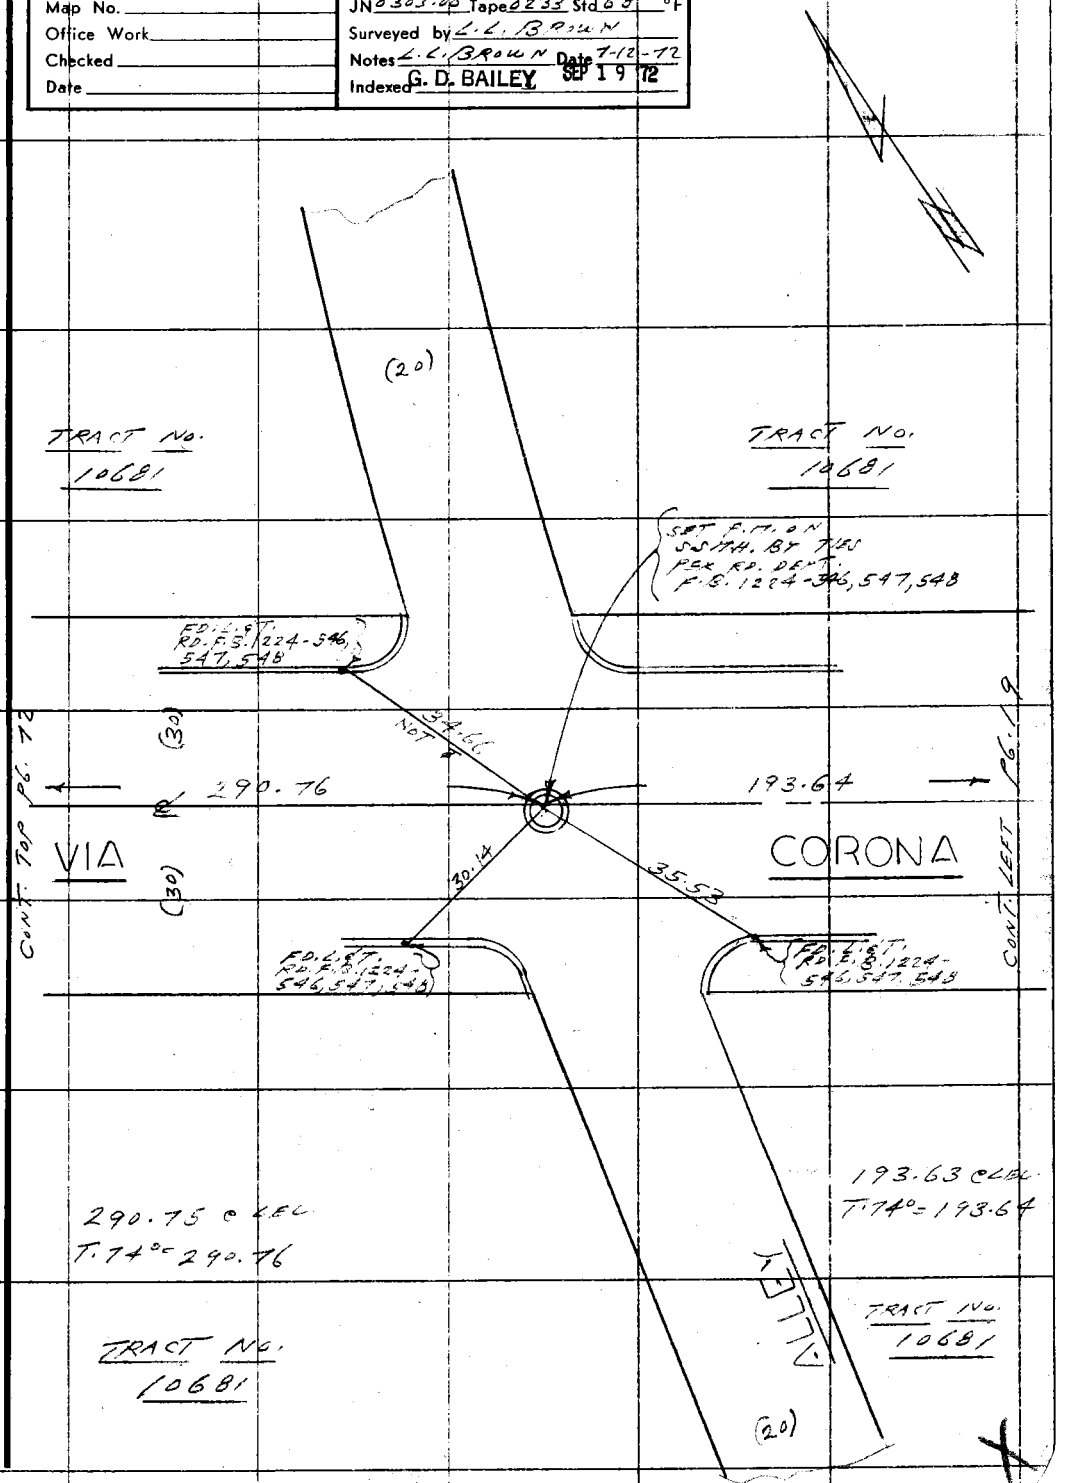

76F309S CE#310 3-68

Notes Ck'd by	Survey of BELVEDERE E.L.A. 6
Map No.	JN 0303.00 Tape 0233 Std 68 °F
Office Work	Surveyed by L. L. BROWN
Checked	Notes L. L. BROWN Date 7-12-72
Date	Indexed G. D. BAILEY SEP 19 '72

F. B. 3811 PG. 75

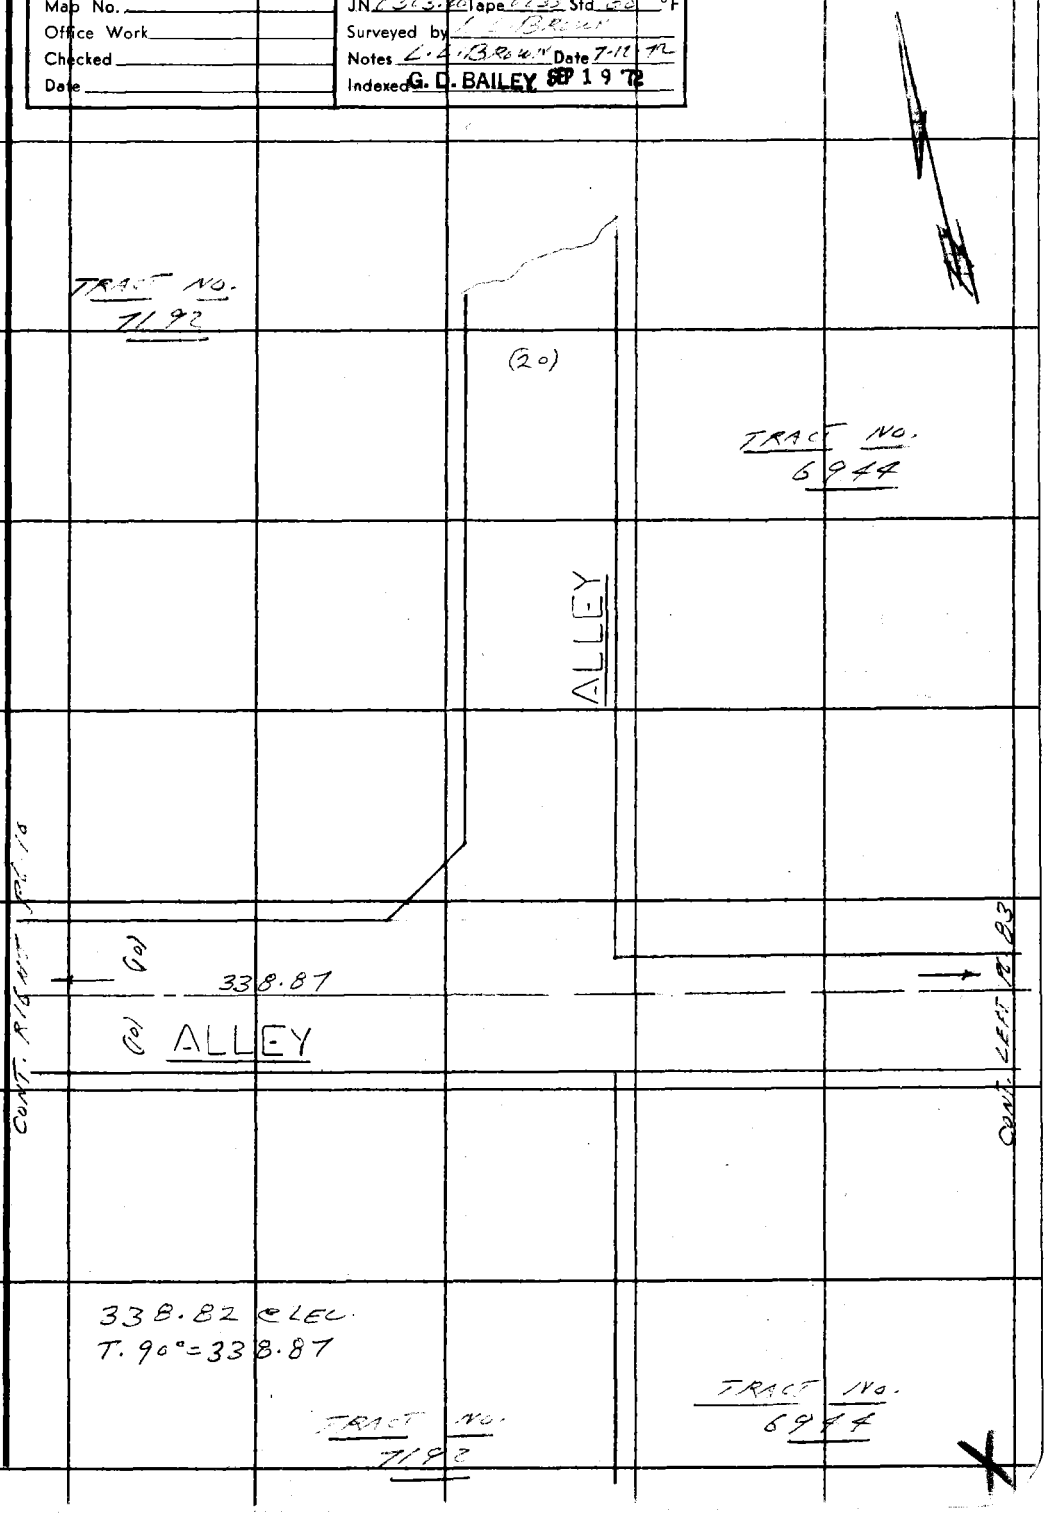

Note: Any Additions or Changes on This Sheet Must be Made or Circled in Red Ink With Date and Name of Person Making Change.

Do not extend this side of this line.

PLEASE RETURN TO
COUNTY OF LOS ANGELES
DEPARTMENT OF COUNTY ENGINEER
403 LOS ANGELES COUNTY ENGINEERING BLDG.

76F309S CE#310 3-69

F. B. 3811 Pg. 76

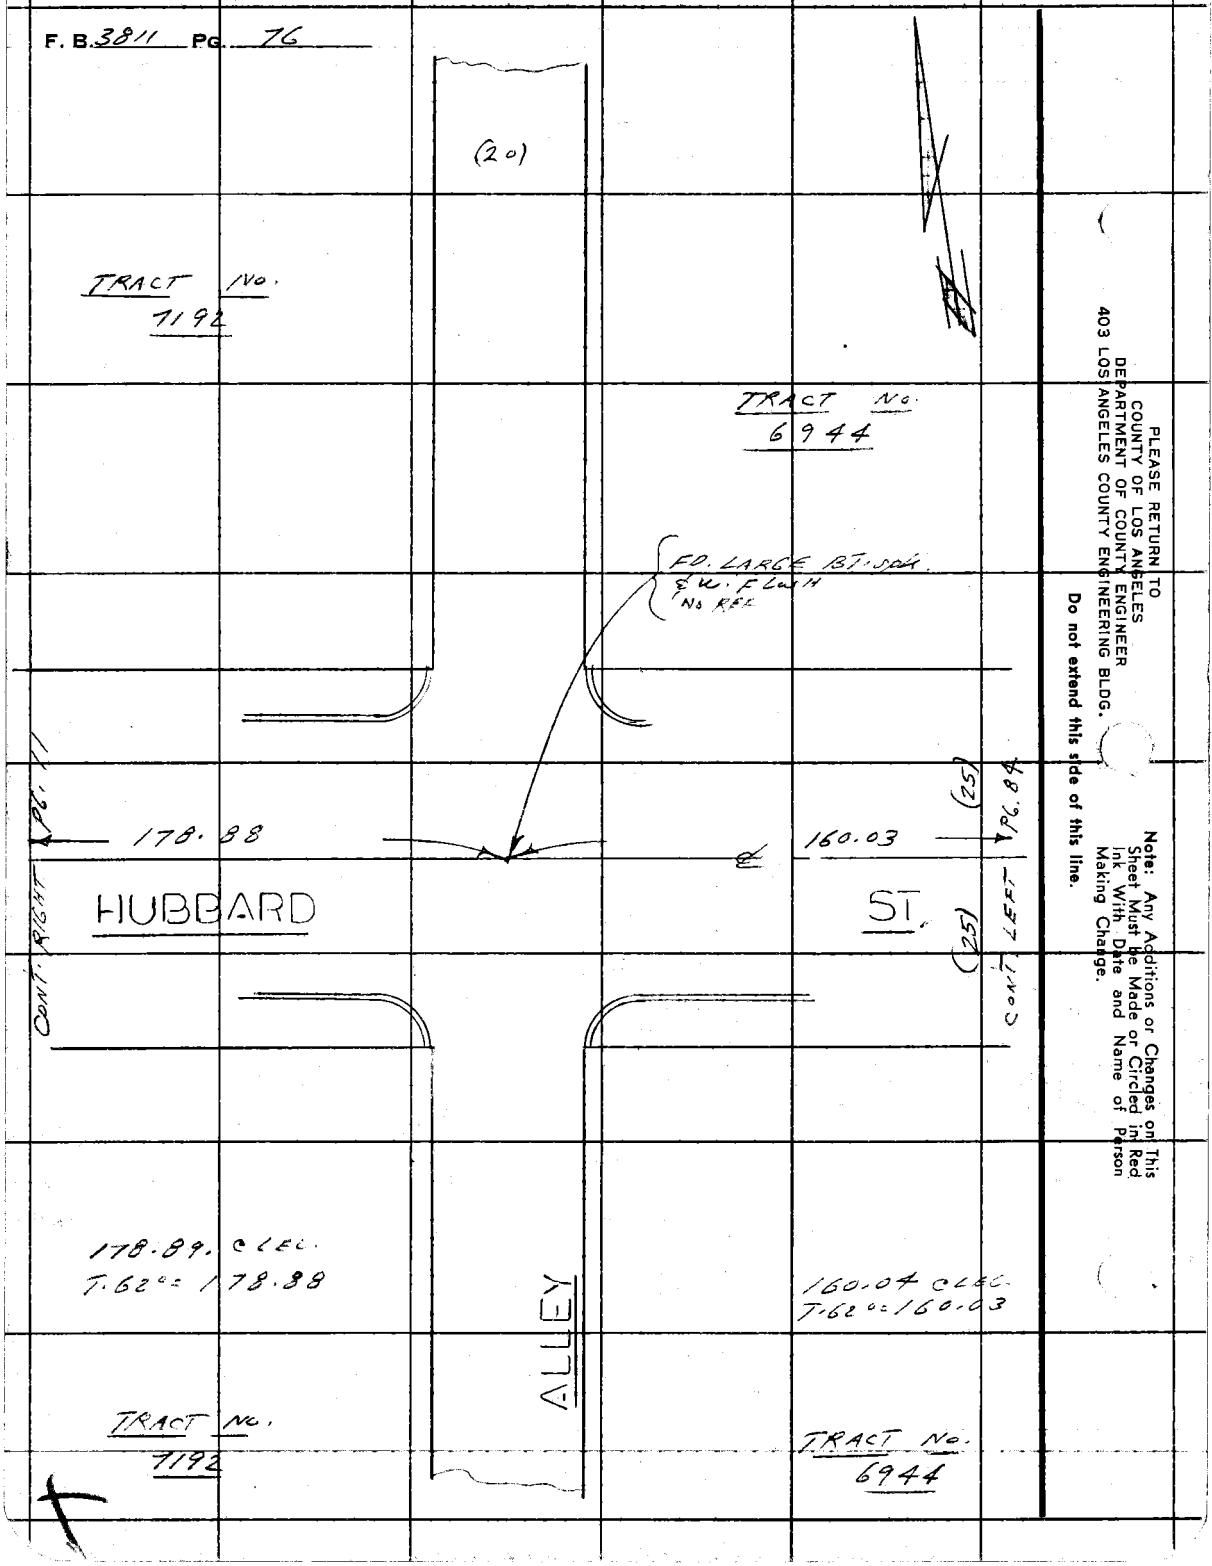

PLEASE RETURN TO
COUNTY OF LOS ANGELES
DEPARTMENT OF COUNTY ENGINEER
403 LOS ANGELES COUNTY ENGINEERING BLDG.

Do not extend this side of this line.

Note: Any Additions or Changes on This Sheet Must Be Made or Circled in Red Ink With Date and Name of Person Making Change.

Notes Ck'd by	Survey of BELVEDERE E.L.A. - 6
Map No.	JN 0303.00 Tape 0233 Std 68 °F
Office Work	Surveyed by L. L. BROWN
Checked	Notes L. L. BROWN Date 7-13-72
Date	Indexed G. D. BAILEY SEP 19 '72

F. B. 3811 PG. 77

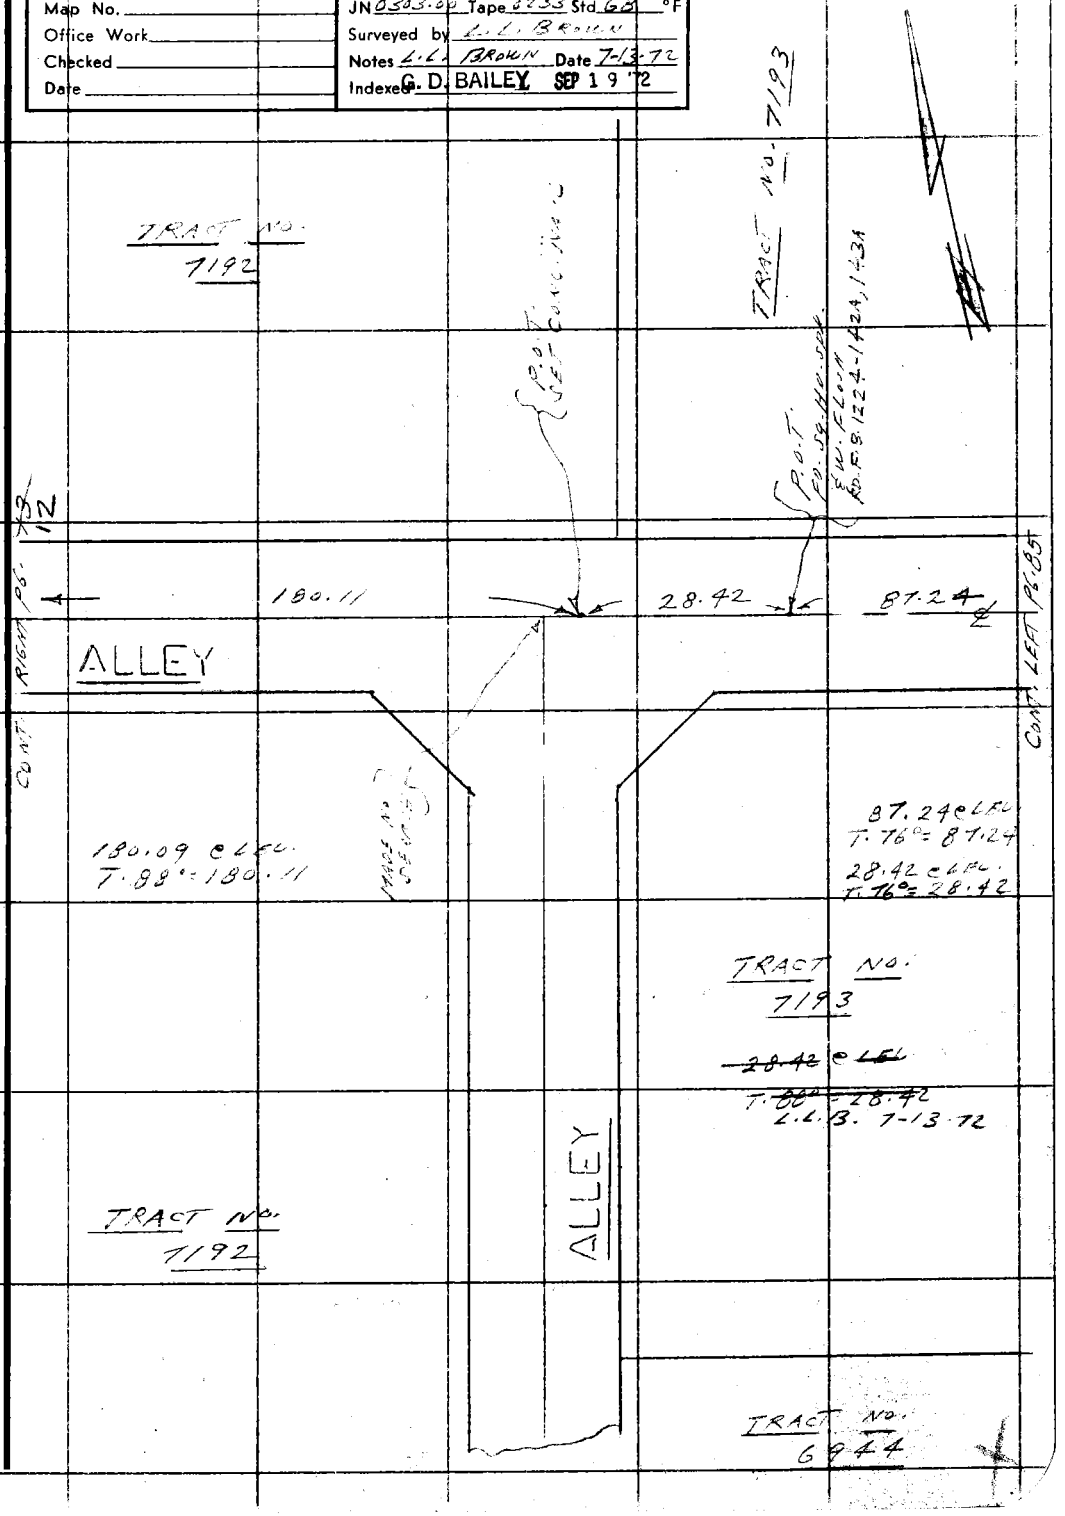

Note: Any Additions or Changes on This Sheet Must be Made or Circled in Red Ink With Date and Name of Person Making Change.

Do not extend this side of this line.

PLEASE RETURN TO
COUNTY OF LOS ANGELES
DEPARTMENT OF COUNTY ENGINEER
403 LOS ANGELES COUNTY ENGINEERING BLDG.

76F309S CE#310 3-68

F. B. 3811 PG. 78

TRACT NO. 7193

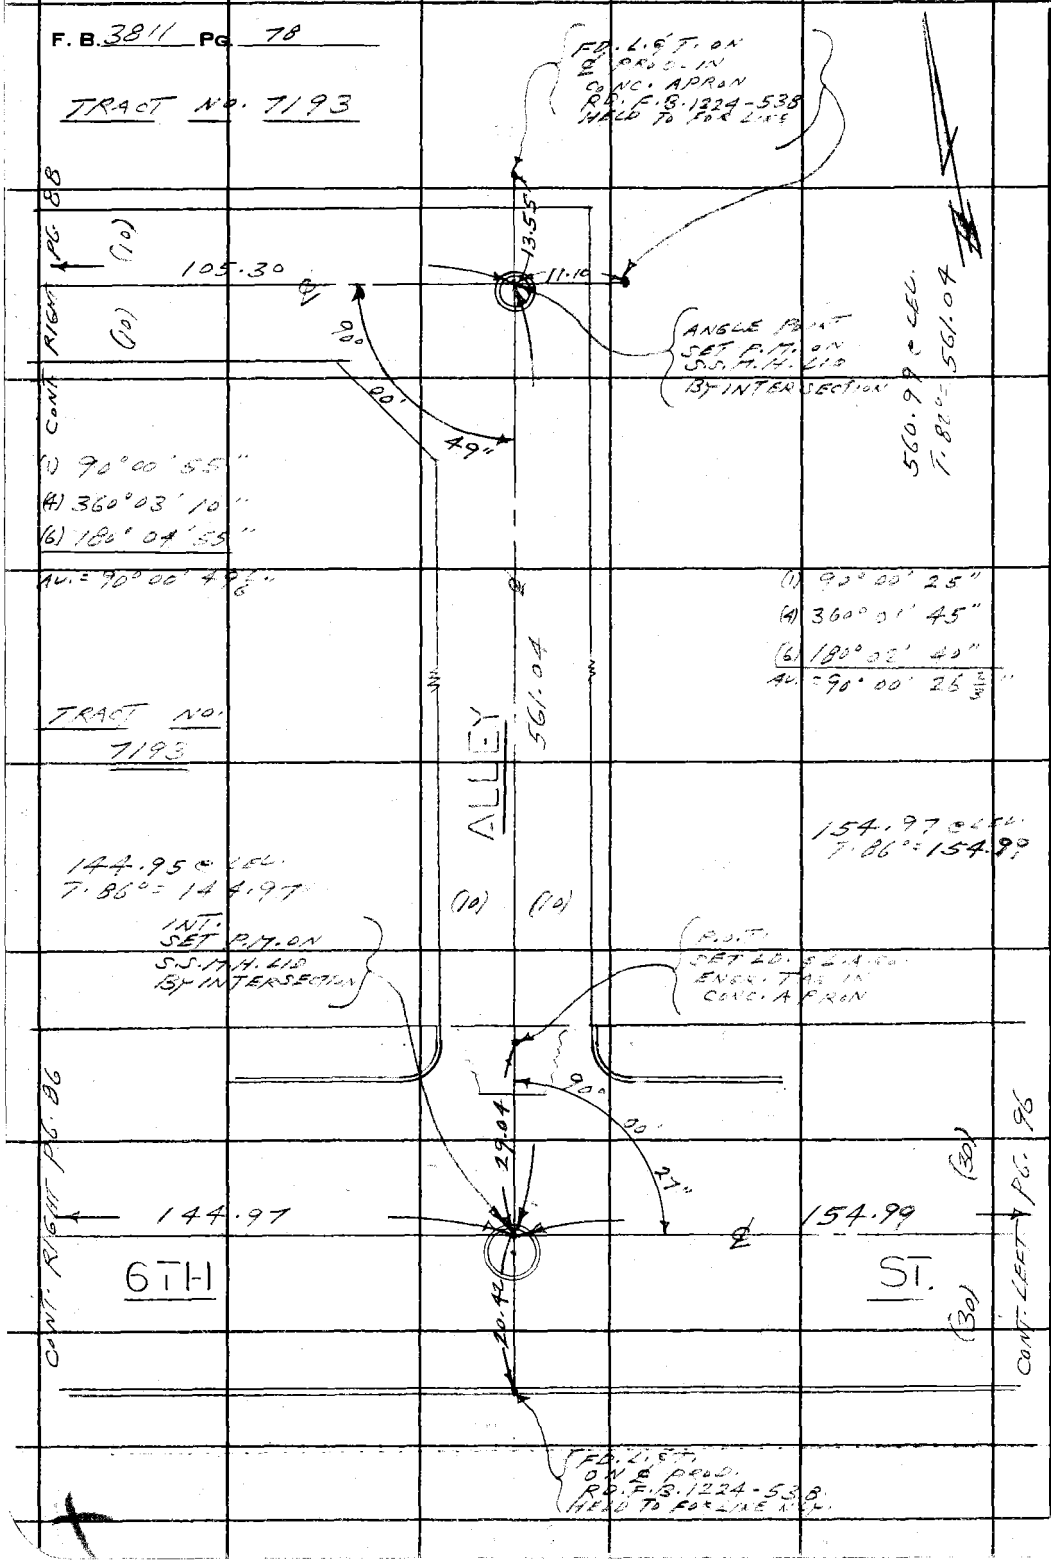

PLEASE RETURN TO
COUNTY OF LOS ANGELES
DEPARTMENT OF COUNTY ENGINEER
403 LOS ANGELES COUNTY ENGINEERING BLDG.

Do not extend this side of this line.

Note: Any Additions or Changes on This Sheet Must be Made or Circled in Red Ink With Date and Name of Person Making Change.

Notes Ck'd by	Survey of BELVEDERE E.L.A. #6
Map No.	JN 0303-40 Tape 0233 Std 68 °F
Office Work	Surveyed by L.L. BROWN
Checked	Notes L.L. BROWN Date 7-13-72
Date	Indexed G. D. BAILEY SEP 19 '72

F. B. 3811 Pg. 79

Note: Any Additions or Changes on This Sheet Must be Made or Circled in Red Ink With Date and Name of Person Making Change.

Do not extend this side of this line.

PLEASE RETURN TO
COUNTY OF LOS ANGELES
DEPARTMENT OF COUNTY ENGINEER
403 LOS ANGELES COUNTY ENGINEERING BLDG.

(20)

FD. LARGE BT. SPK. W. & TIN FLUSH NO REF.

CONT. RIGHT PG. 16

178.95 ℄

EAGLE ST.

159.95 ℄

(25) CONT. LEFT PG. 89

178.94 @ LEC.
T. 75° = 178.95

159.94 @ LEC.
T. 76° = 159.95

TRACT NO. 7192

ALLEY

TRACT NO. 7193

180.61 @ LEC.
T. 88° = 180.63

83.39 @ LEC.
T. 82° = 83.40

CONT. RIGHT PG. 15

(ALLEY VAC.)
180.63

FD. P.K. SET CONC. N.

83.40 ℄

(10) CONT. LEFT PG. 88

(10)

75F3095 CE#310 3-68

F. B. 3811 PG. 80

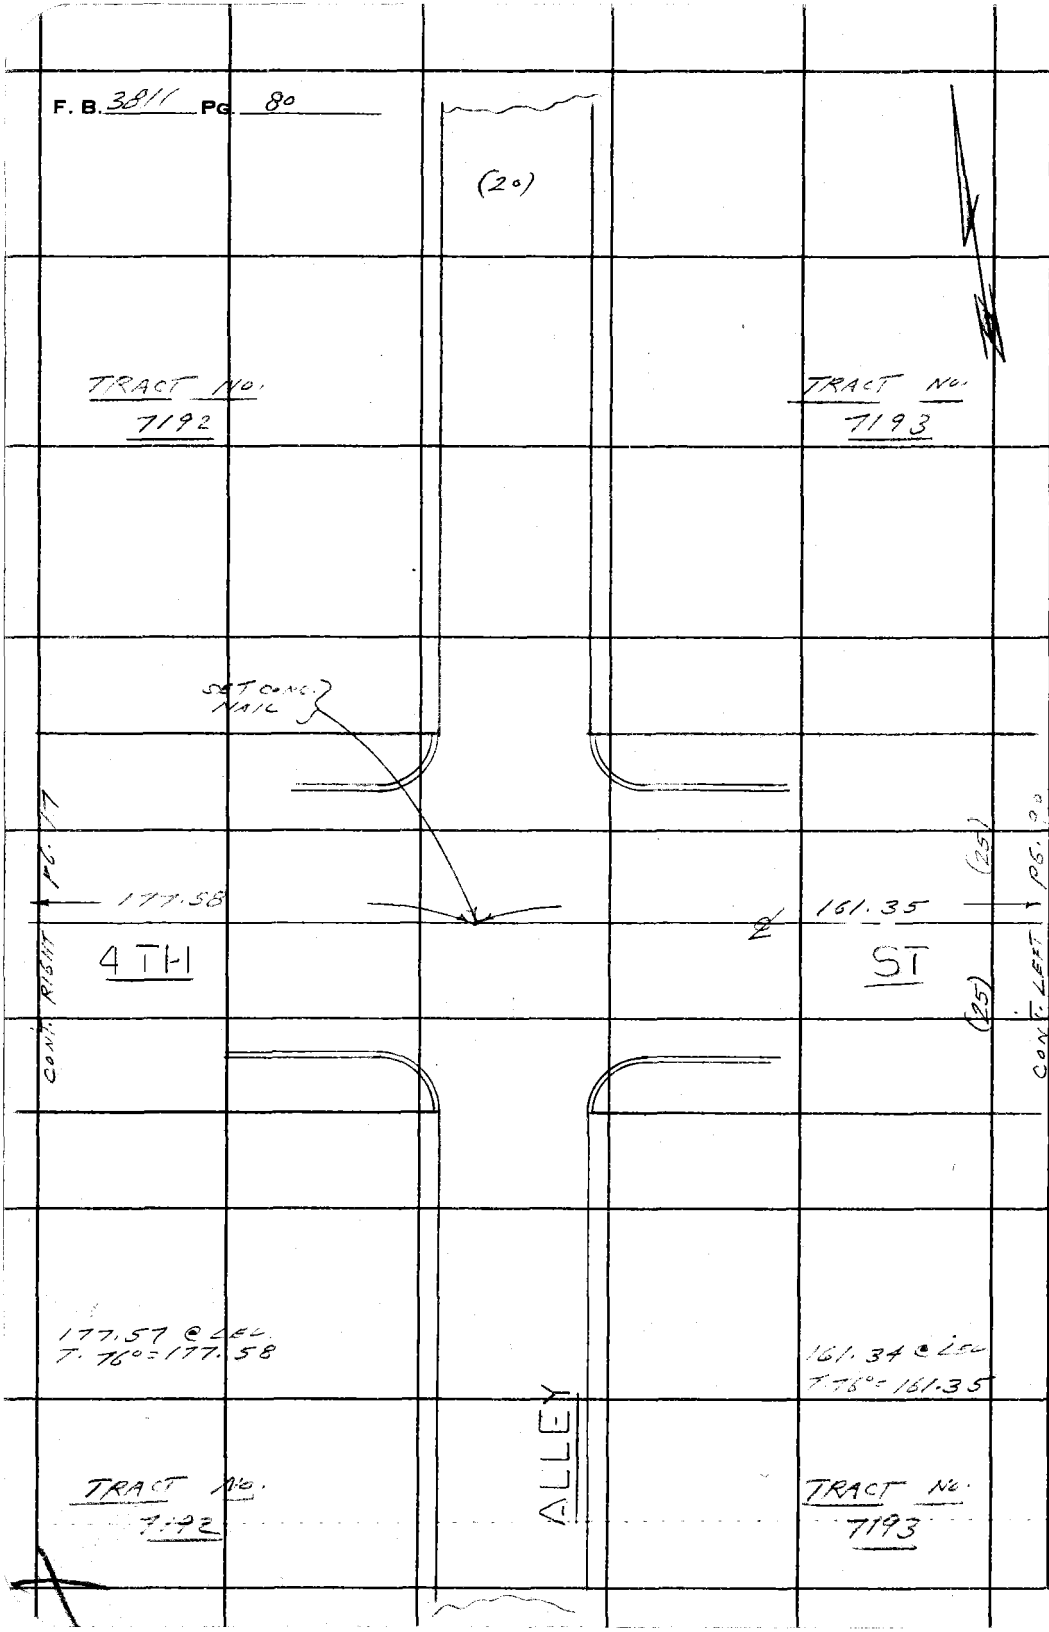

PLEASE RETURN TO
COUNTY OF LOS ANGELES
DEPARTMENT OF COUNTY ENGINEER
403 LOS ANGELES COUNTY ENGINEERING BLDG.

Do not extend this side of this line.

Note: Any Additions or Changes on This Sheet Must be Made or Circled in Red Ink With Date and Name of Person Making Change.

Notes Ck'd by	Survey of BELVEDERE E.L.A. -6
Map No.	JN 0303-60 Tape 0233 Std 68 °F
Office Work	Surveyed by L.L. BROWN
Checked	Notes L.L. BROWN Date 7-13-72
Date	Indexed G. D. BAILEY SEP 19 '72

F. B. 3811 PG. 81

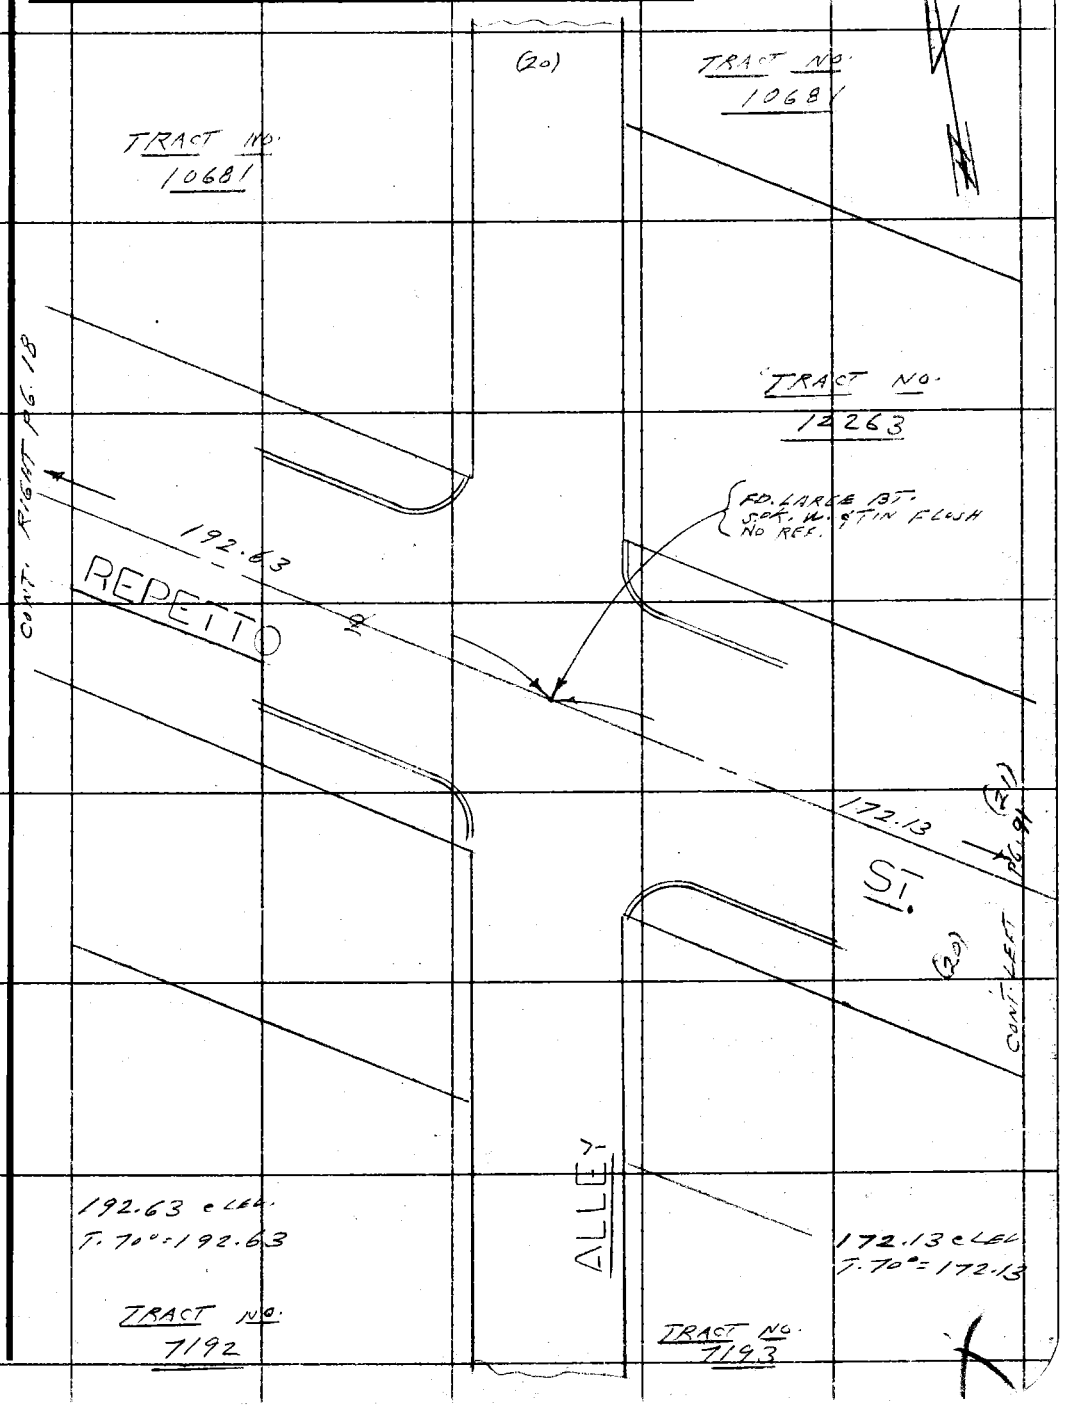

Note: Any Additions or Changes on This Sheet Must be Made or Circled in Red Ink With Date and Name of Person Making Change.

Do not extend this side of this line.

PLEASE RETURN TO
COUNTY OF LOS ANGELES
DEPARTMENT OF COUNTY ENGINEER
403 LOS ANGELES COUNTY ENGINEERING BLDG.

76F309S CE#310 3-68

F. B. 3811 Pg. 82

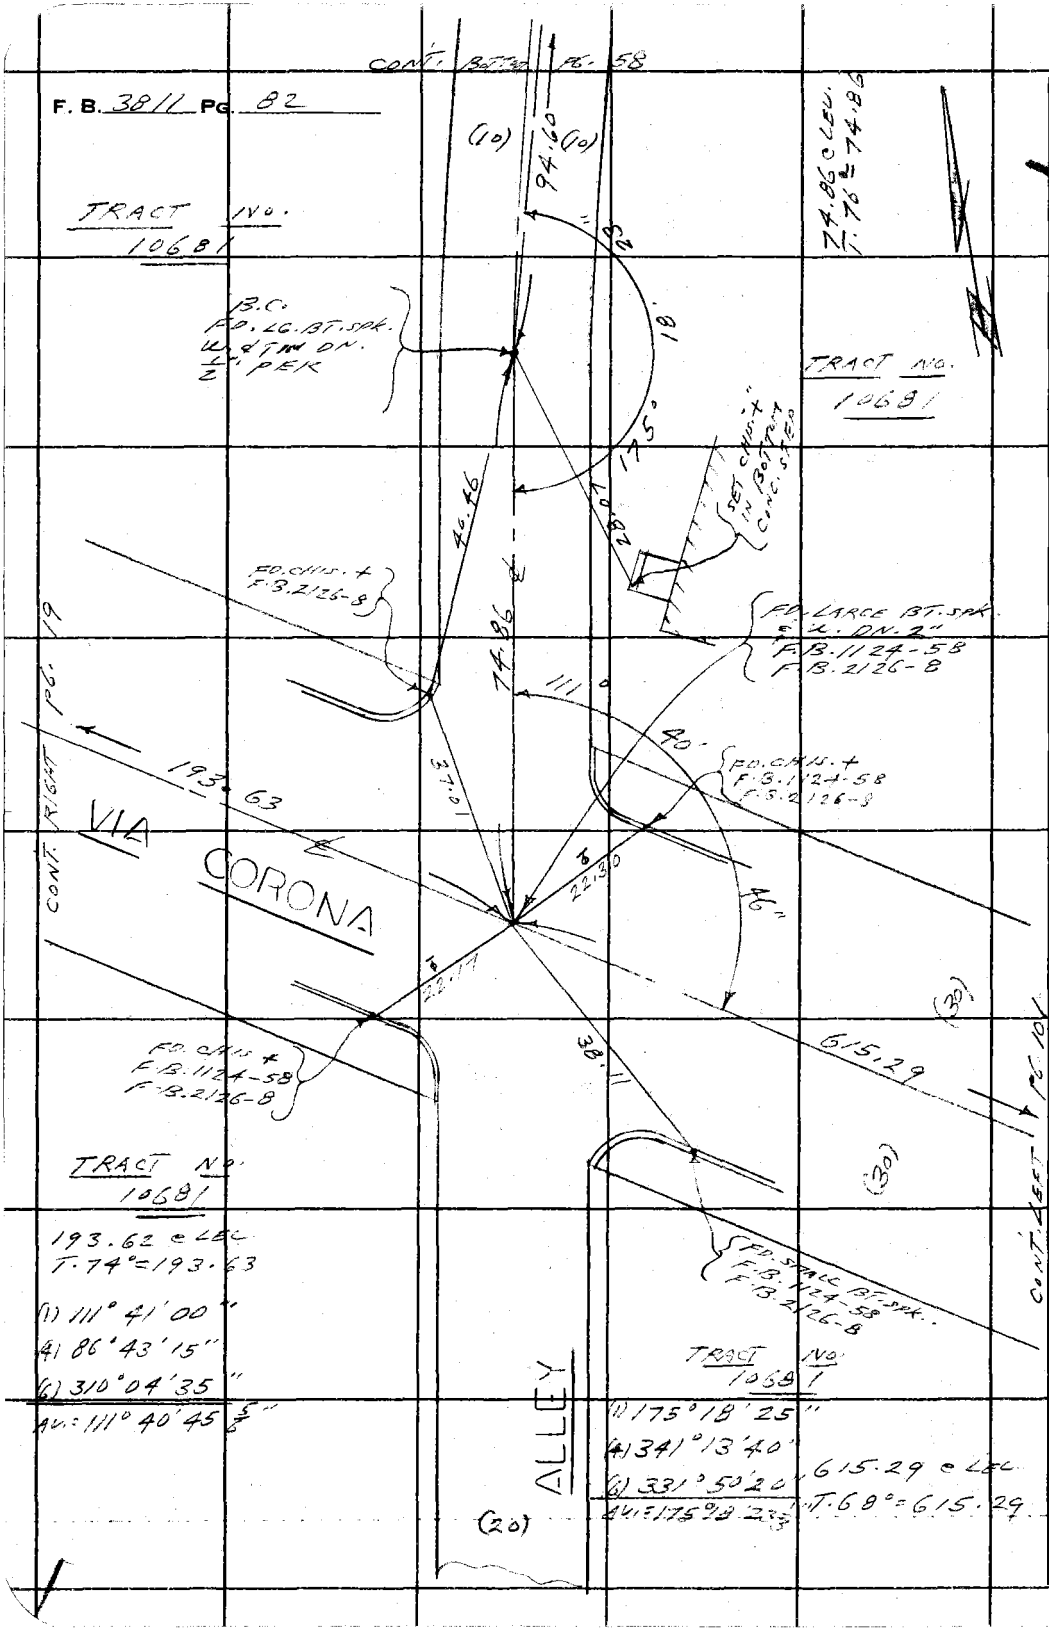

WS 36, B-2

PLEASE RETURN TO
COUNTY OF LOS ANGELES
DEPARTMENT OF COUNTY ENGINEER
403 LOS ANGELES COUNTY ENGINEERING BLDG.

Do not extend this side of this line.

Note: Any Additions or Changes on This Sheet Must be Made or Circled in Red Ink With Date and Name of Person Making Change.

Notes Ck'd by	Survey of BELVEDERE E.L.A.-6
Map No.	JN 0303.00 Tape 0233 Std 68 °F
Office Work	Surveyed by L.L. BROWN
Checked	Notes L.L. BROWN Date 7-14-72
Date	Indexed G. D. BAILEY SEP 19 '72

F. B. 3811 PG. 83

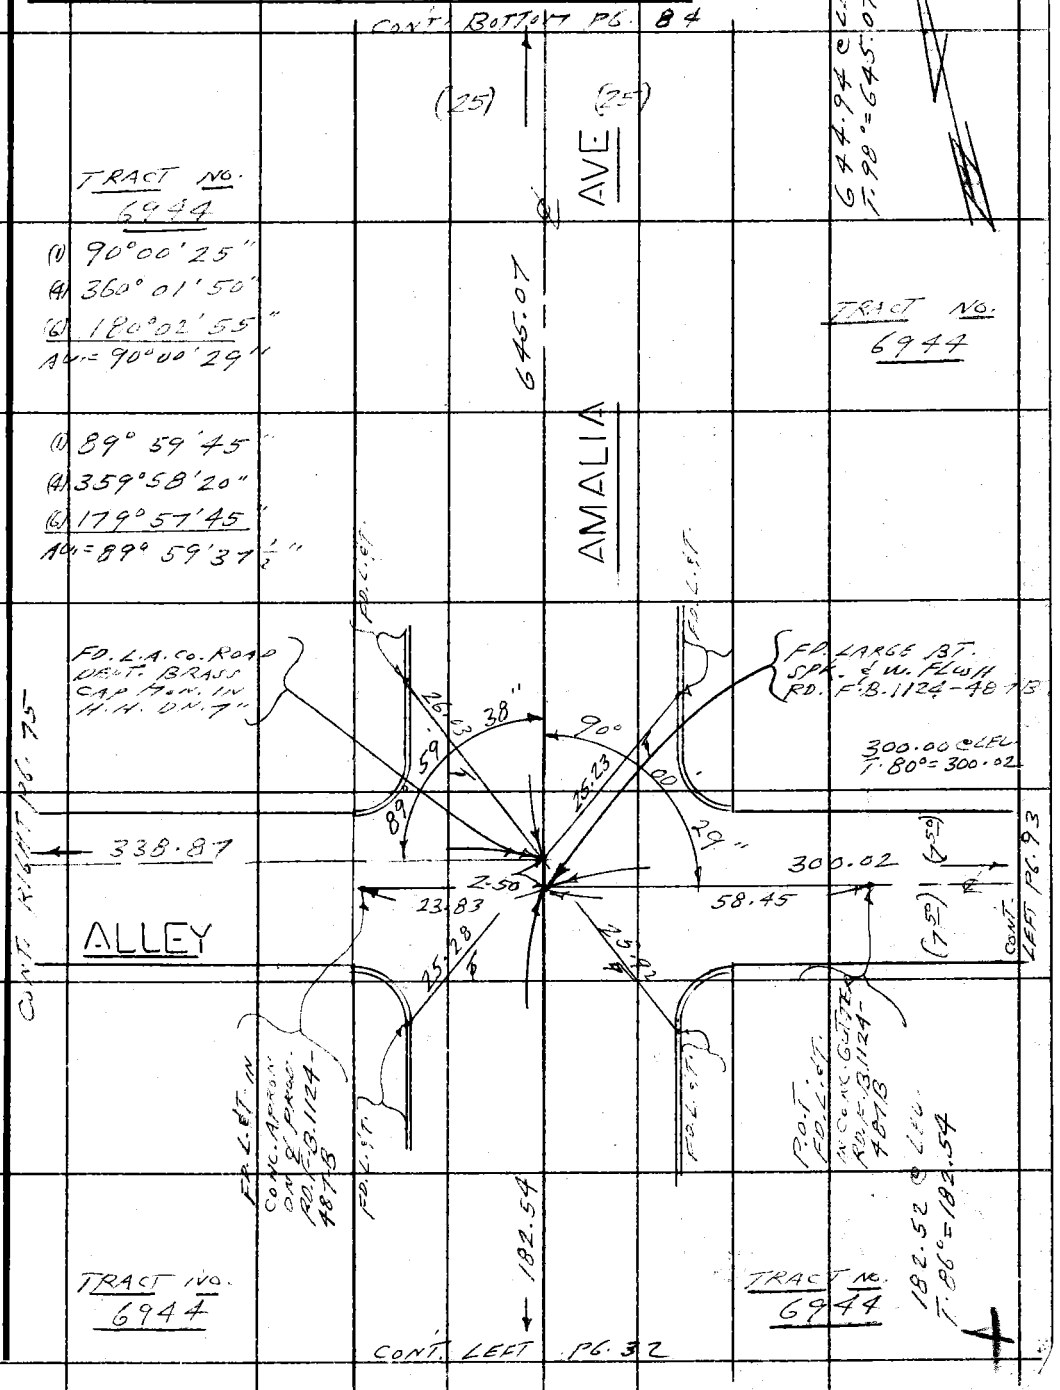

Note: Any Additions or Changes on This Sheet Must be Made or Circled in Red Ink With Date and Name of Person Making Change.

Do not extend this side of this line.

PLEASE RETURN TO
COUNTY OF LOS ANGELES
DEPARTMENT OF COUNTY ENGINEER
403 LOS ANGELES COUNTY ENGINEERING BLDG.

76F309S CE#310 3-68

PLEASE RETURN TO
COUNTY OF LOS ANGELES
DEPARTMENT OF COUNTY ENGINEER
403 LOS ANGELES COUNTY ENGINEERING BLDG.

Note: Any Additions or Changes on This Sheet Must be Made or Circled in Red Ink With Date and Name of Person Making Change.

Do not extend this side of this line.

4536, A-3

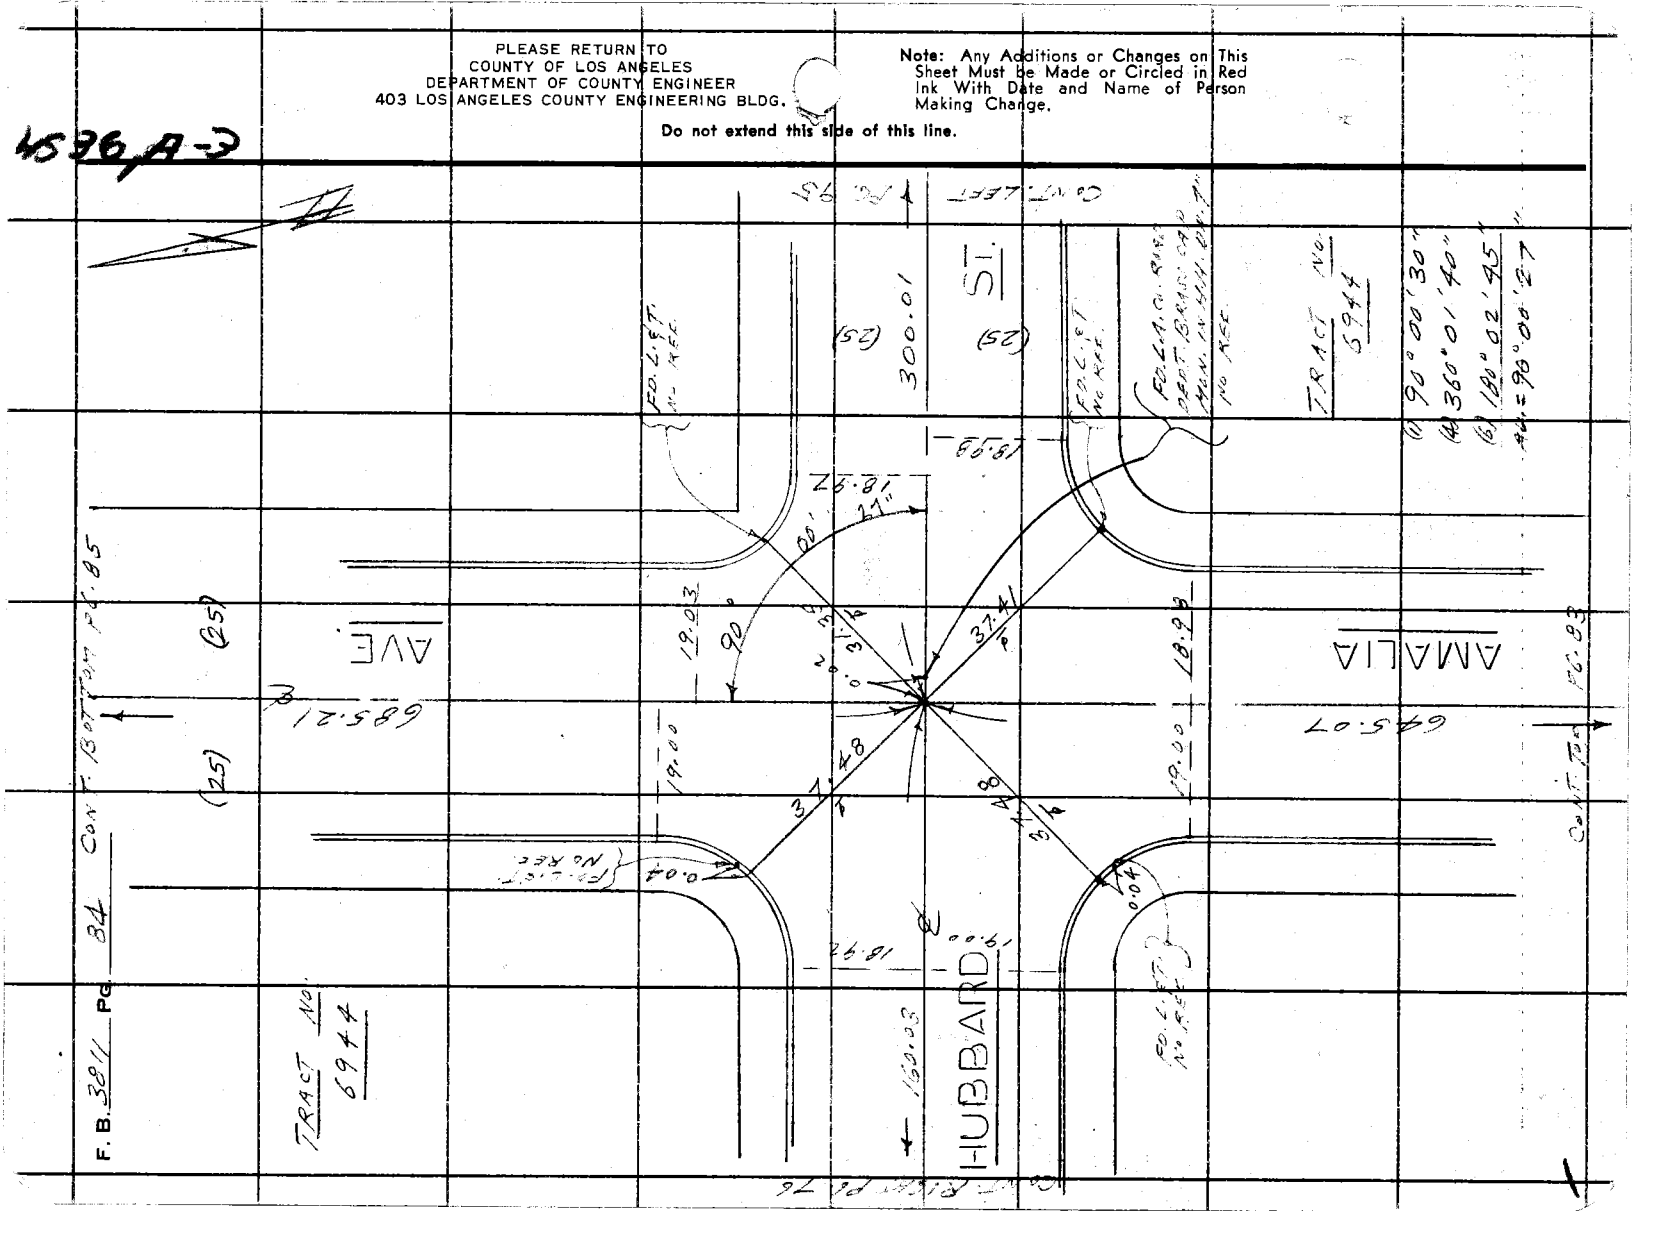

Notes Ck'd by	Survey of BELVEDERE E.L.A-6
Map No.	JN 0303.00 Tape 0233 Std 68 °F
Office Work	Surveyed by L.L. BROWN
Checked	Notes L.L. BROWN Date 7-14-72
Date	Indexed G. D. BAILEY SEP 19 '72

F. B. 3811 PG. 85

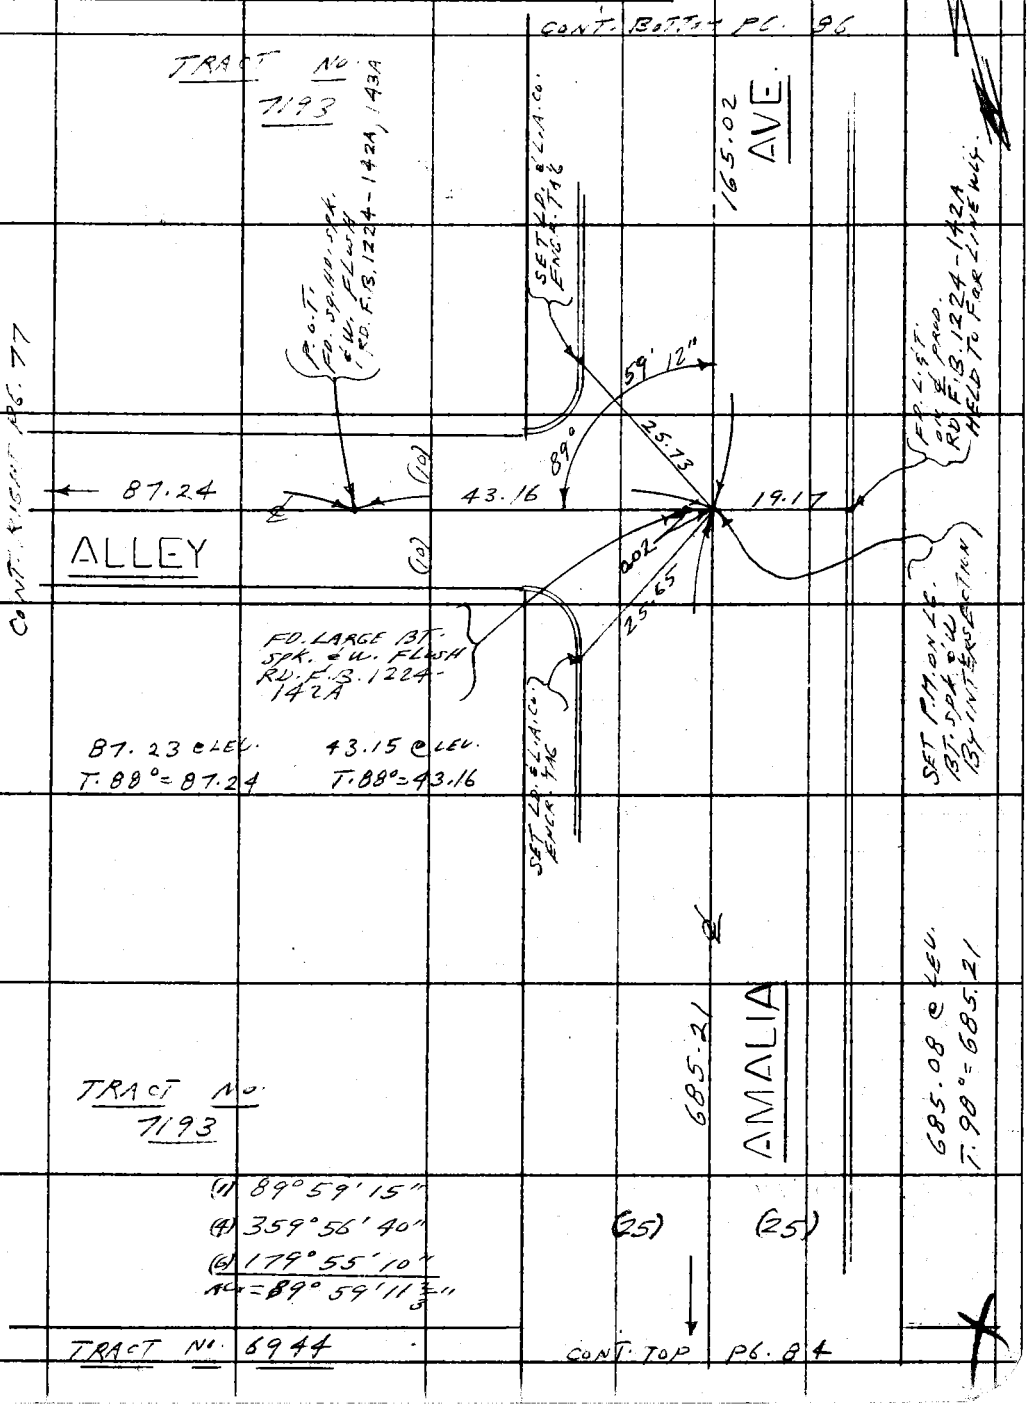

Note: Any Additions or Changes on This Sheet Must be Made or Circled in Red Ink With Date and Name of Person Making Change.

Do not extend this side of this line.

PLEASE RETURN TO
COUNTY OF LOS ANGELES
DEPARTMENT OF COUNTY ENGINEER
403 LOS ANGELES COUNTY ENGINEERING BLDG.

76F309S CE#310 3-69

PLEASE RETURN TO
COUNTY OF LOS ANGELES
DEPARTMENT OF COUNTY ENGINEER
403 LOS ANGELES COUNTY ENGINEERING BLDG.

Note: Any Additions or Changes on This Sheet Must be Made or Circled in Red Ink With Date and Name of Person Making Change.

Do not extend this side of this line.

WS 36 A-3

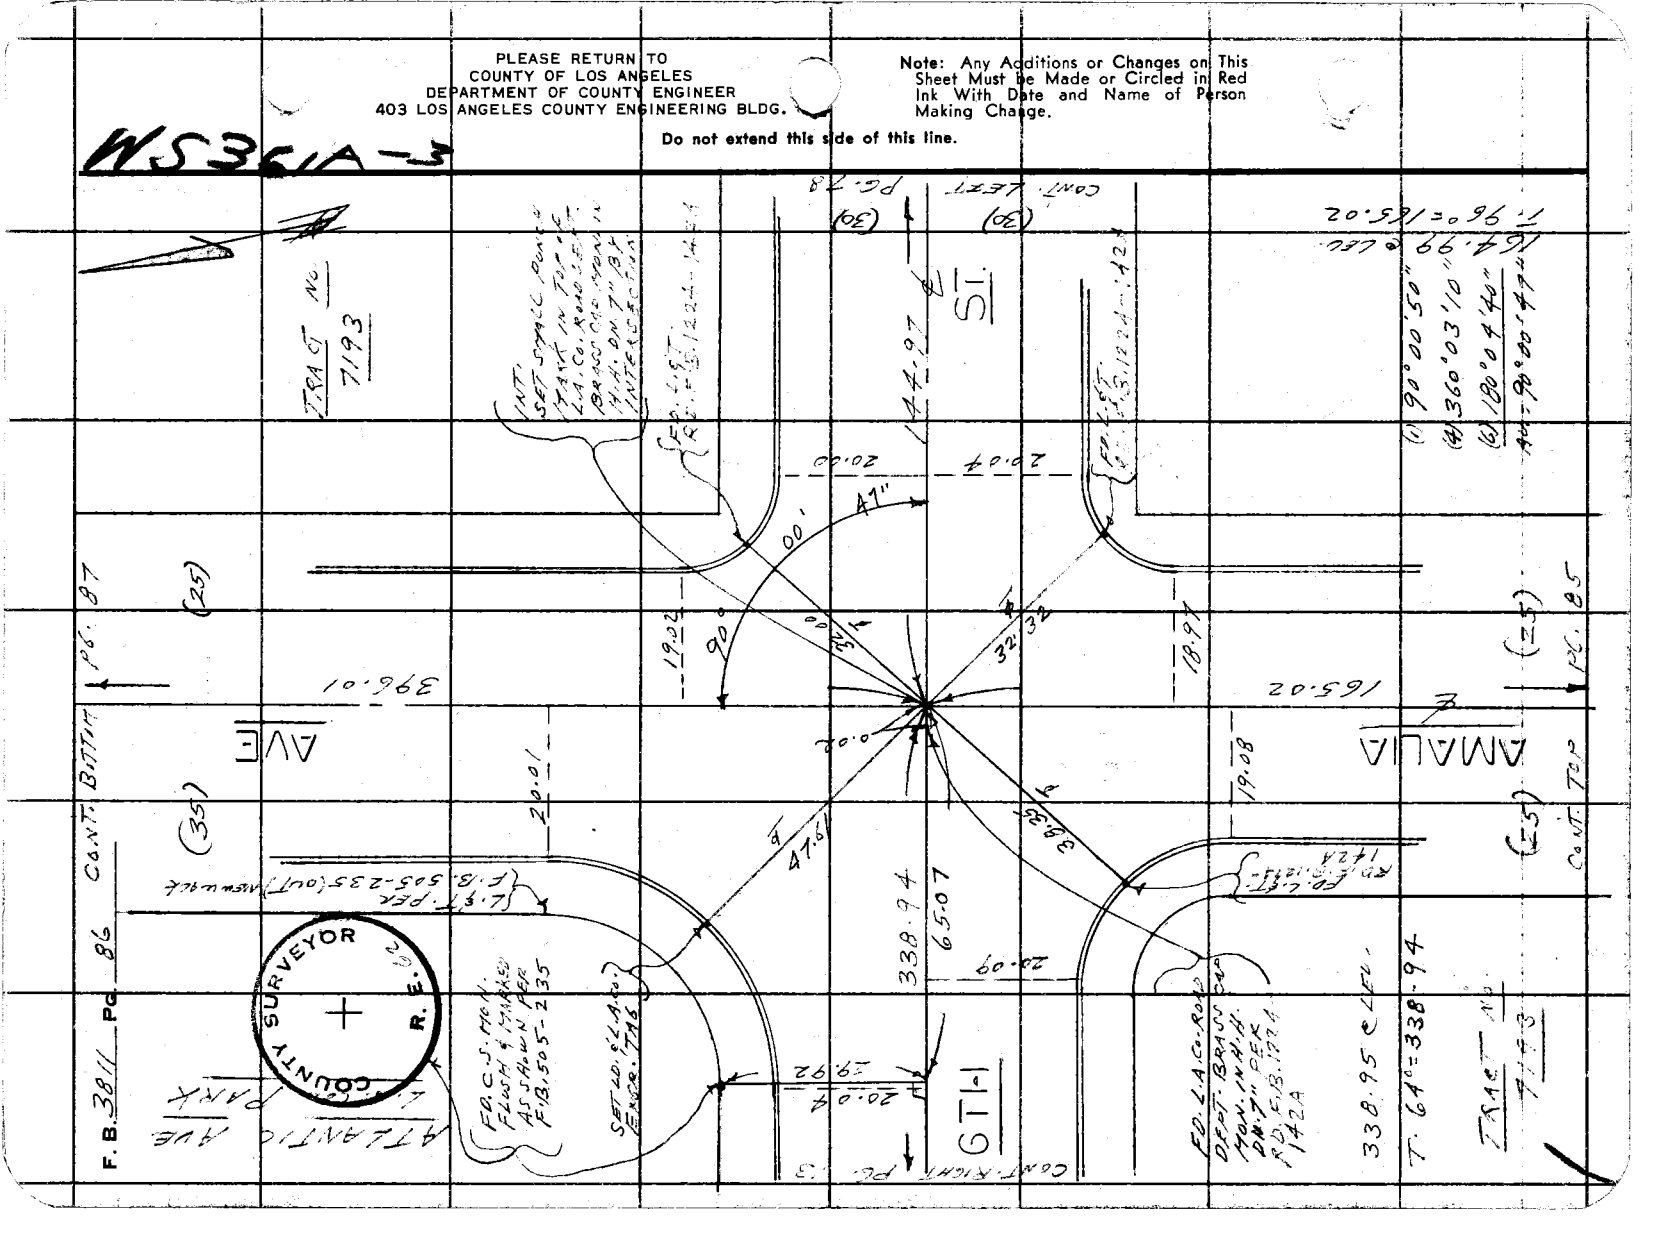

Notes Ck'd by	Survey of BELVEDERE E.L.A. - 6
Map No.	JN 0303.00 Tape 0233 Std 68 °F
Office Work	Surveyed by L.L. BROWN
Checked	Notes L.L. BROWN Date 7-17-72
Date	Indexed G. D. BAILEY SEP 19 72

F. B. 3811 PG. 87

CONT. BOTTOM PG. 88

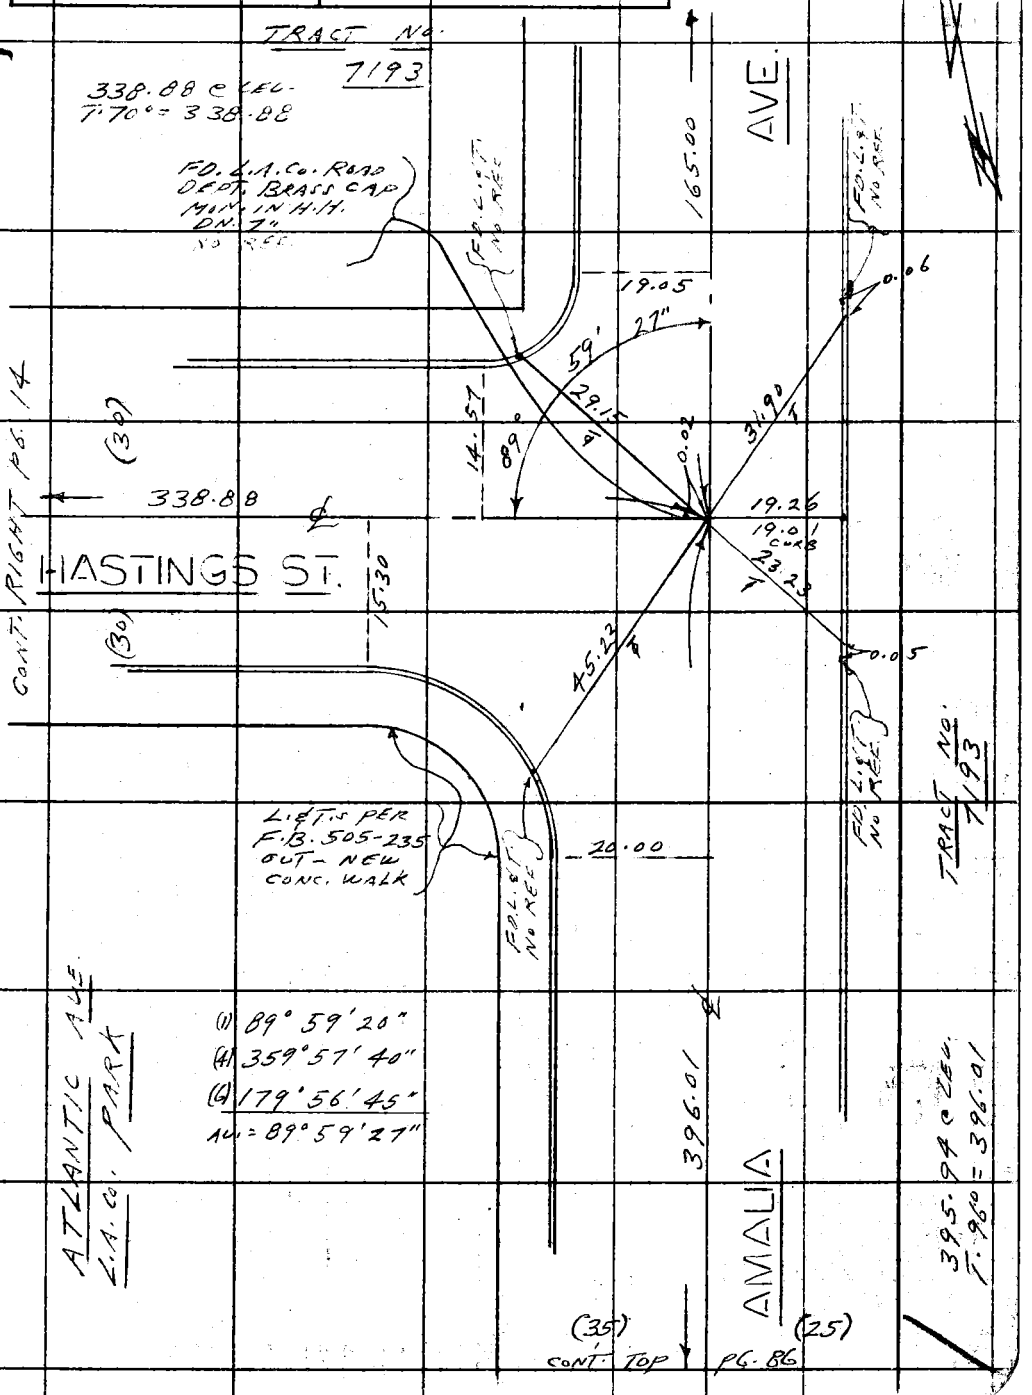

W536, A-3

Note: Any Additions or Changes on This Sheet Must be Made or Circled in Red Ink With Date and Name of Person Making Change.

Do not extend this side of this line.

PLEASE RETURN TO
COUNTY OF LOS ANGELES
DEPARTMENT OF COUNTY ENGINEER
403 LOS ANGELES COUNTY ENGINEERING BLDG.

76F3095 CE#310 3-69

F. B. 3811 PG. 88

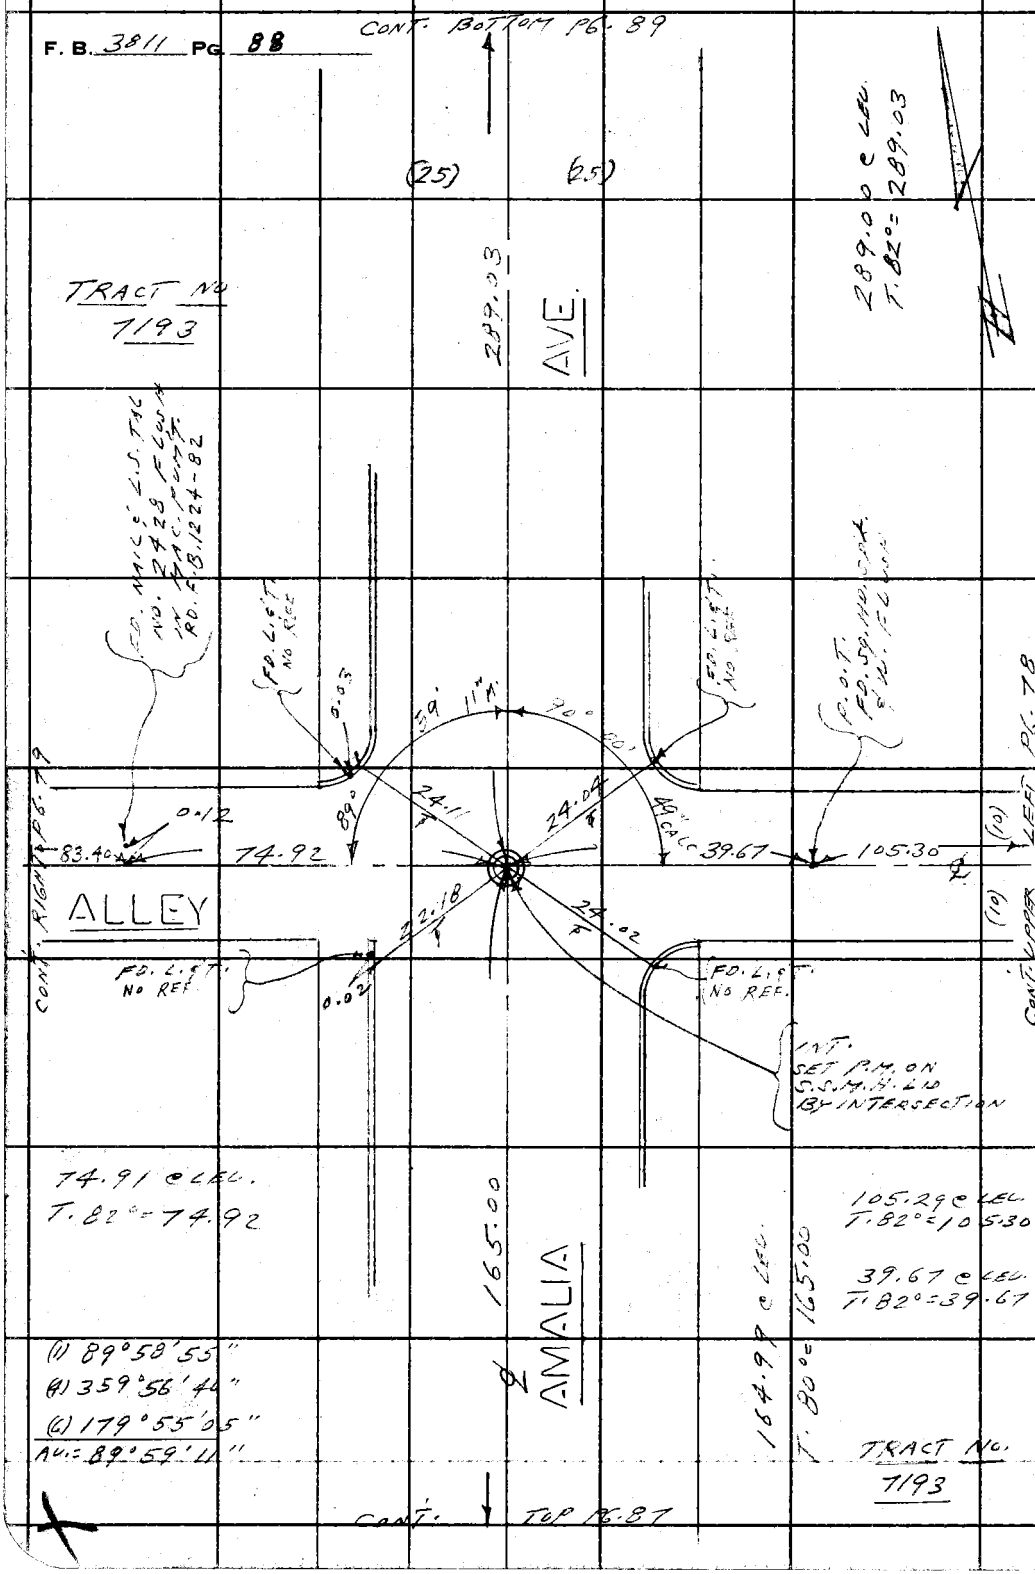

PLEASE RETURN TO
COUNTY OF LOS ANGELES
DEPARTMENT OF COUNTY ENGINEER
403 LOS ANGELES COUNTY ENGINEERING BLDG.

Do not extend this side of this line.

Note: Any Additions or Changes on This Sheet Must be Made or Circled in Red Ink With Date and Name of Person Making Change.

W.S. 36, A-2

Notes Ck'd by	Survey of BELVEDERE E. L.A. 46
Map No.	JN 0303.00 Tape 0233 Std 68 °F
Office Work	Surveyed by L.L. BROWN
Checked	Notes L.L. BROWN Date 7-17-72
Date	Indexed G. D. BAILEY SEP 19 '72

F. B. 387 Pg. 89

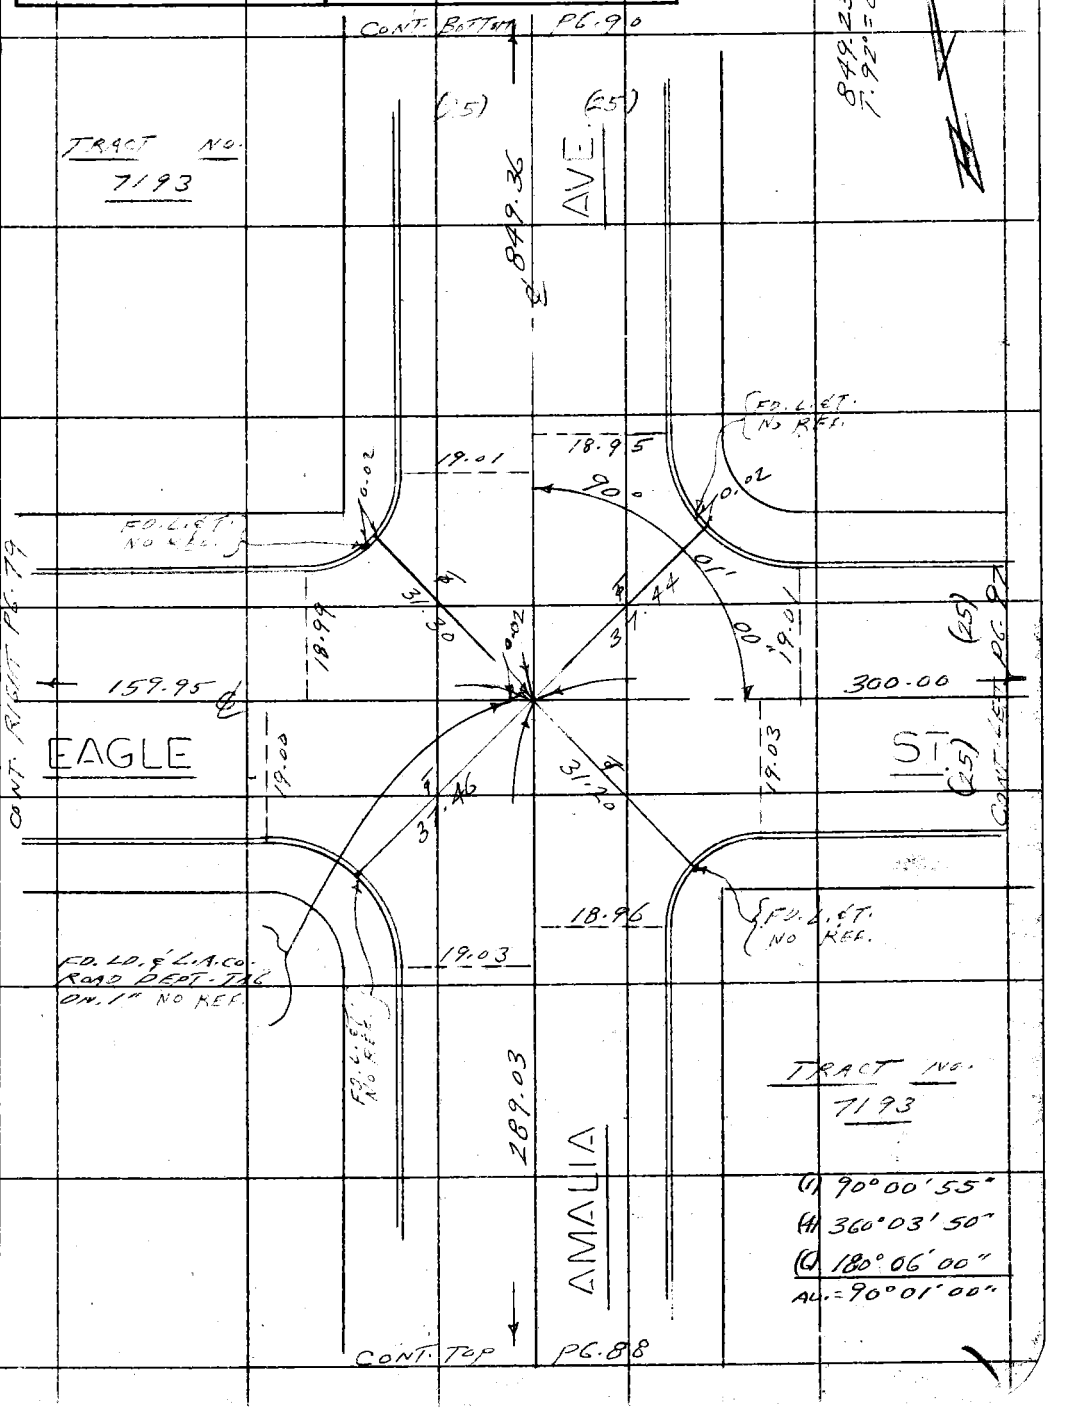

Note: Any Additions or Changes on This Sheet Must be Made or Circled in Red Ink With Date and Name of Person Making Change.

Do not extend this side of this line.

PLEASE RETURN TO
COUNTY OF LOS ANGELES
DEPARTMENT OF COUNTY ENGINEER
403 LOS ANGELES COUNTY ENGINEERING BLDG.

76F309S CE#310 3-68

F. B. 3811 Pg. 90

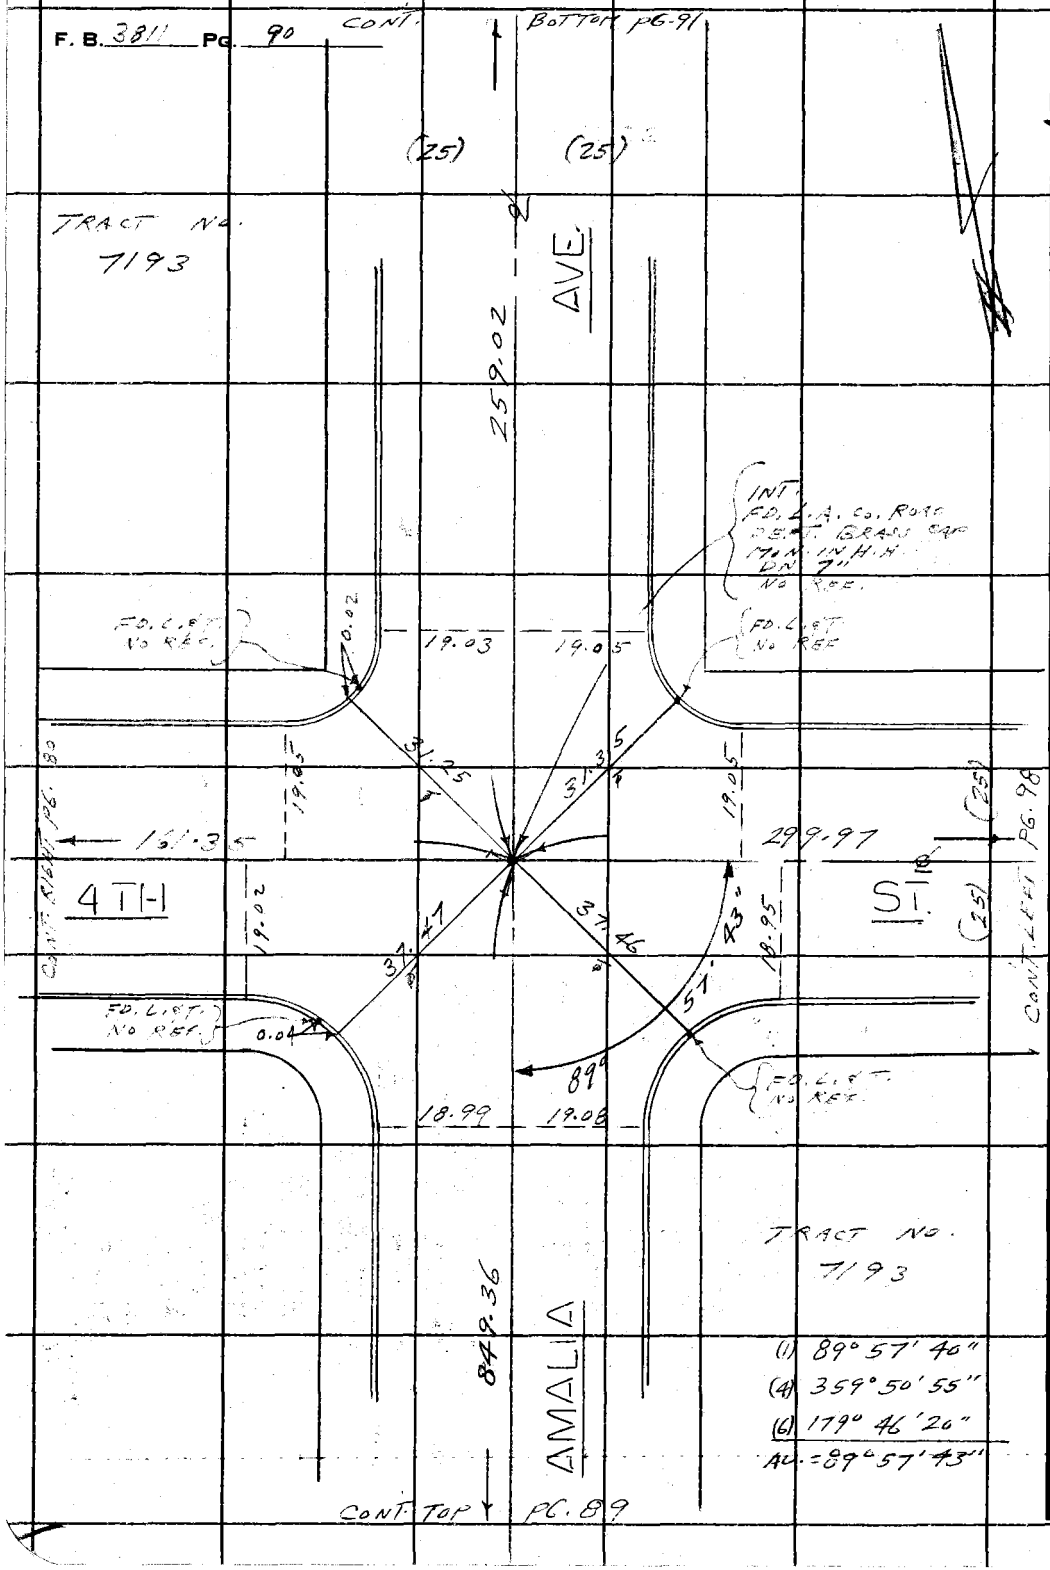

PLEASE RETURN TO
COUNTY OF LOS ANGELES
DEPARTMENT OF COUNTY ENGINEER
403 LOS ANGELES COUNTY ENGINEERING BLDG.

Do not extend this side of this line.

Note: Any Additions or Changes on This Sheet Must be Made or Circled in Red Ink With Date and Name of Person Making Change.

4536B-2

Notes Ck'd by	Survey of BELVEDERE E.L.A. - 6
Map No.	JN 0303.00 Tape 0233 Std 68 °F
Office Work	Surveyed by L.L. BROWN
Checked	Notes L.L. BROWN Date 7-18-72
Date	Indexed G. D. BAILEY SEP 19 '72

F. B. 3811 PG. 91

W.S.36, B.2

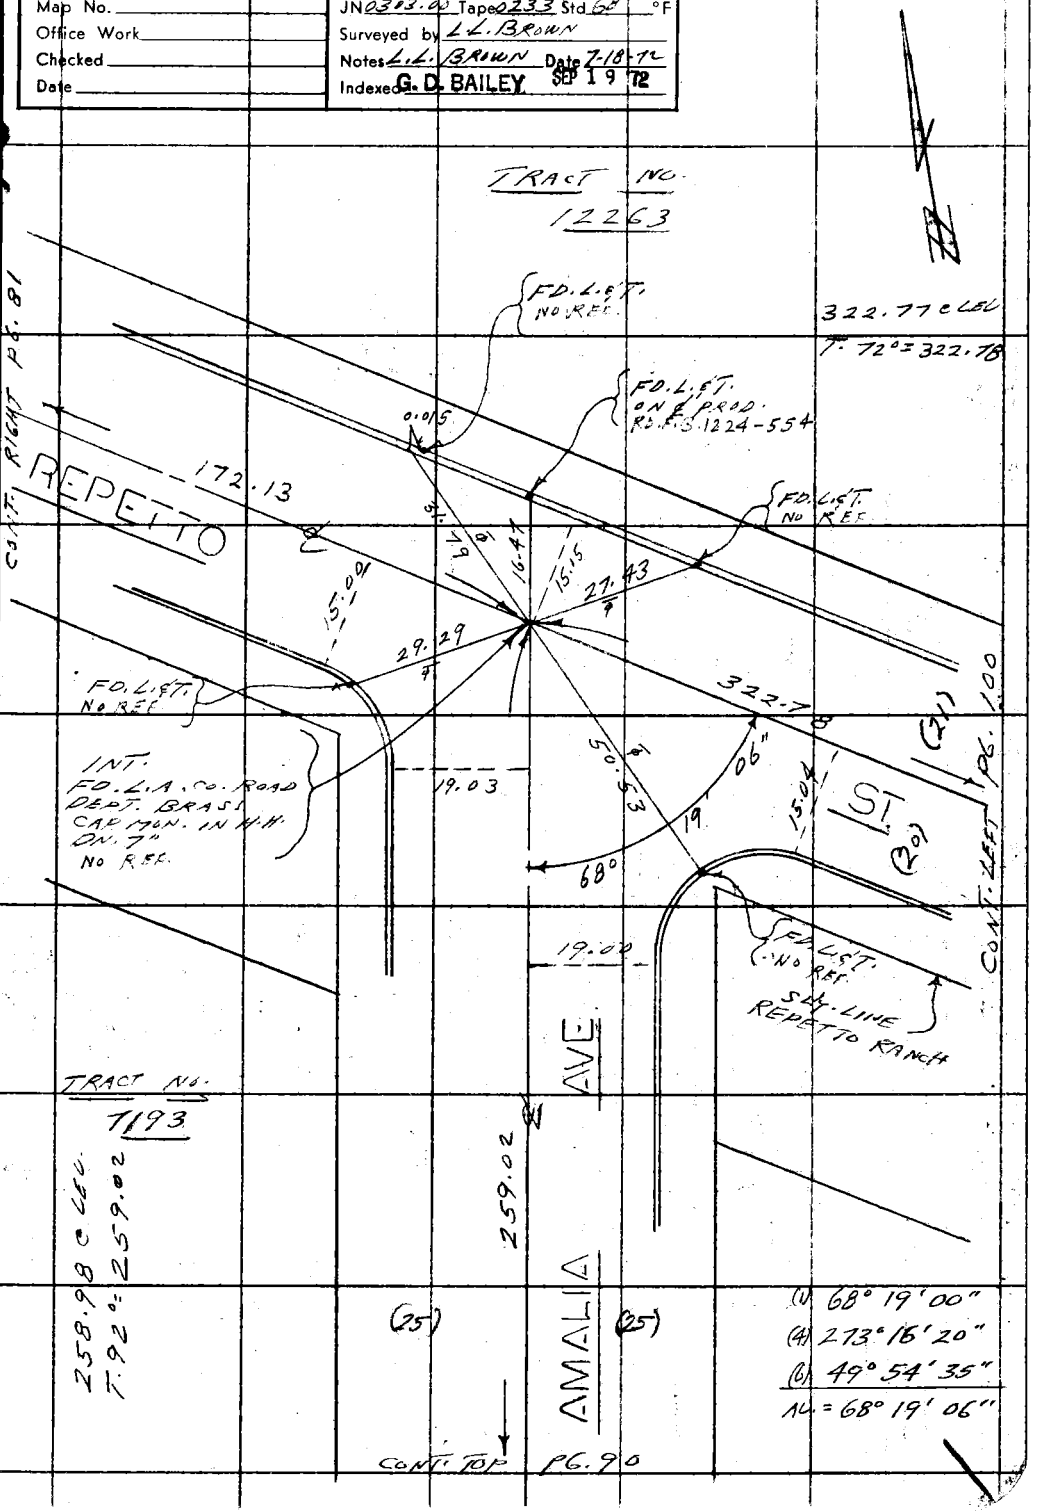

Note: Any Additions or Changes on This Sheet Must be Made or Circled in Red Ink With Date and Name of Person Making Change.

Do not extend this side of this line.

PLEASE RETURN TO
COUNTY OF LOS ANGELES
DEPARTMENT OF COUNTY ENGINEER
403 LOS ANGELES COUNTY ENGINEERING BLDG.

76F309S CE#310 3-69

Notes Ck'd by	Survey of BELVEDERE E.L.A. - 6
Map No.	JN 0303.00 Tape 0233 Std 68 °F
Office Work	Surveyed by L.L. BROWN
Checked	Notes L.L. BROWN Date 7-18-72
Date	Indexed G. D. BAILEY SEP 19 '72

F. B. 3811 PG. 93

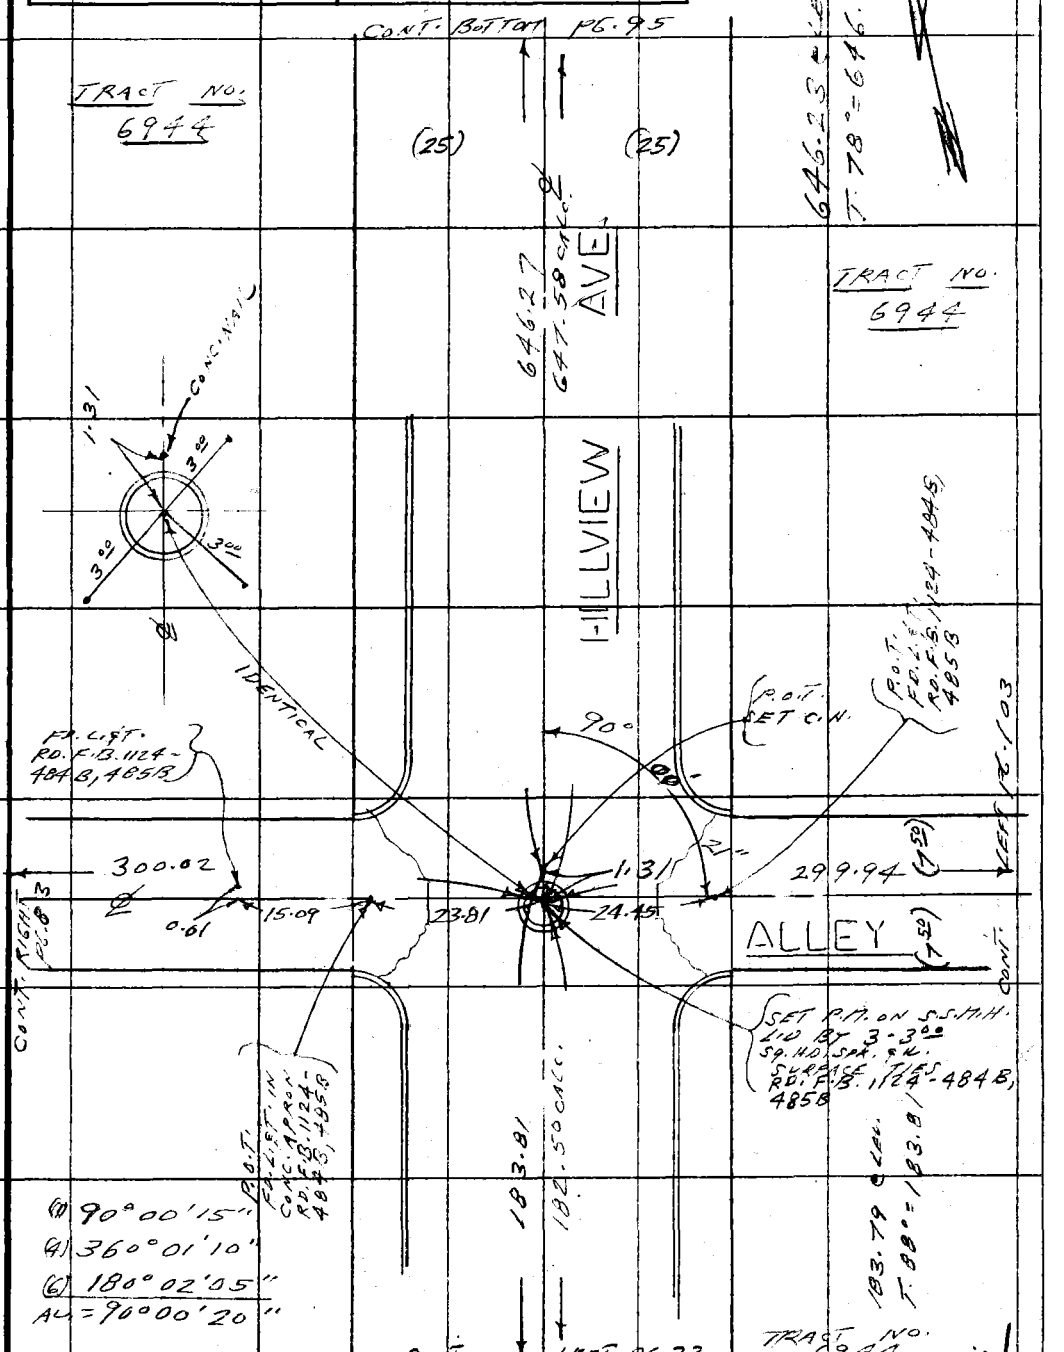

Note: Any Additions or Changes on This Sheet Must be Made or Circled in Red Ink With Date and Name of Person Making Change.

Do not extend this side of this line.

PLEASE RETURN TO
COUNTY OF LOS ANGELES
DEPARTMENT OF COUNTY ENGINEER
403 LOS ANGELES COUNTY ENGINEERING BLDG.

76F309S CE#310 3-69

Notes Ck'd by	Survey of BELVEDERE E.L.A. -6
Map No.	JN 0303.00 Tape 0233 Std 58 °F
Office Work	Surveyed by L.L. BROWN
Checked	Notes L.L. BROWN Date 7-6-72
Date	Indexed G. D. BAILEY SEP 19 '72

F. B. 3811 PG. 95

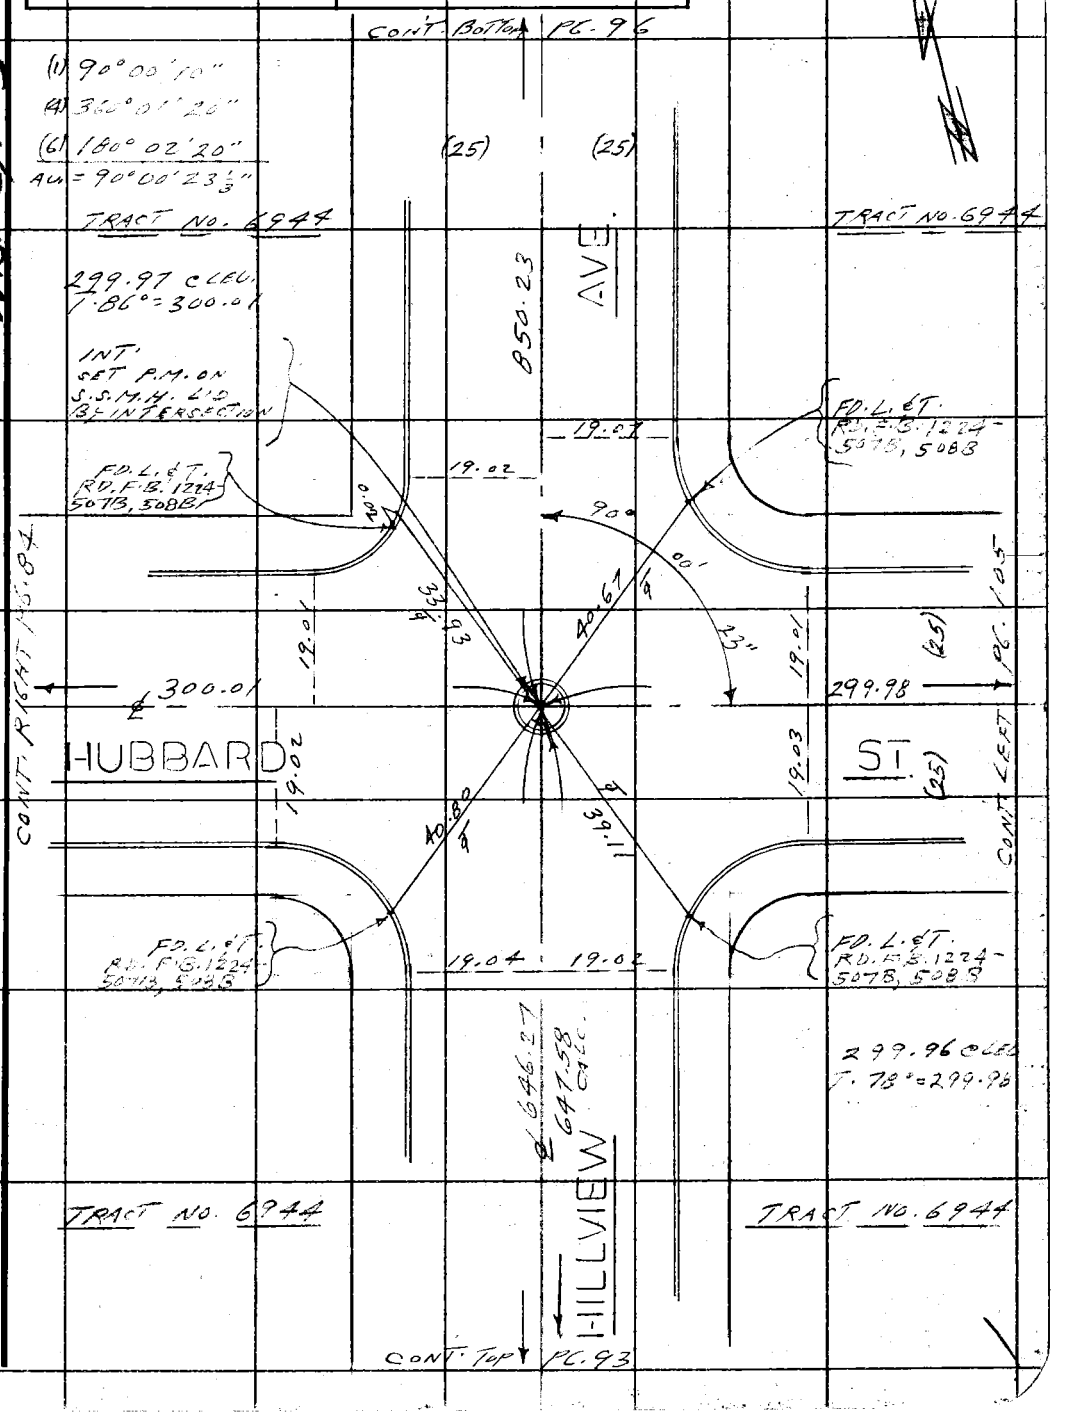

W.S. 36, A-3

Note: Any Additions or Changes on This Sheet Must be Made or Circled in Red Ink With Date and Name of Person Making Change.

Do not extend this side of this line.

PLEASE RETURN TO
COUNTY OF LOS ANGELES
DEPARTMENT OF COUNTY ENGINEER
403 LOS ANGELES COUNTY ENGINEERING BLDG.

76F309S CE#310 3-68

PLEASE RETURN TO
COUNTY OF LOS ANGELES
DEPARTMENT OF COUNTY ENGINEER
403 LOS ANGELES COUNTY ENGINEERING BLDG.

Note: Any Additions or Changes on This Sheet Must be Made or Circled in Red Ink With Date and Name of Person Making Change.

Do not extend this side of this line.

W536 A-3

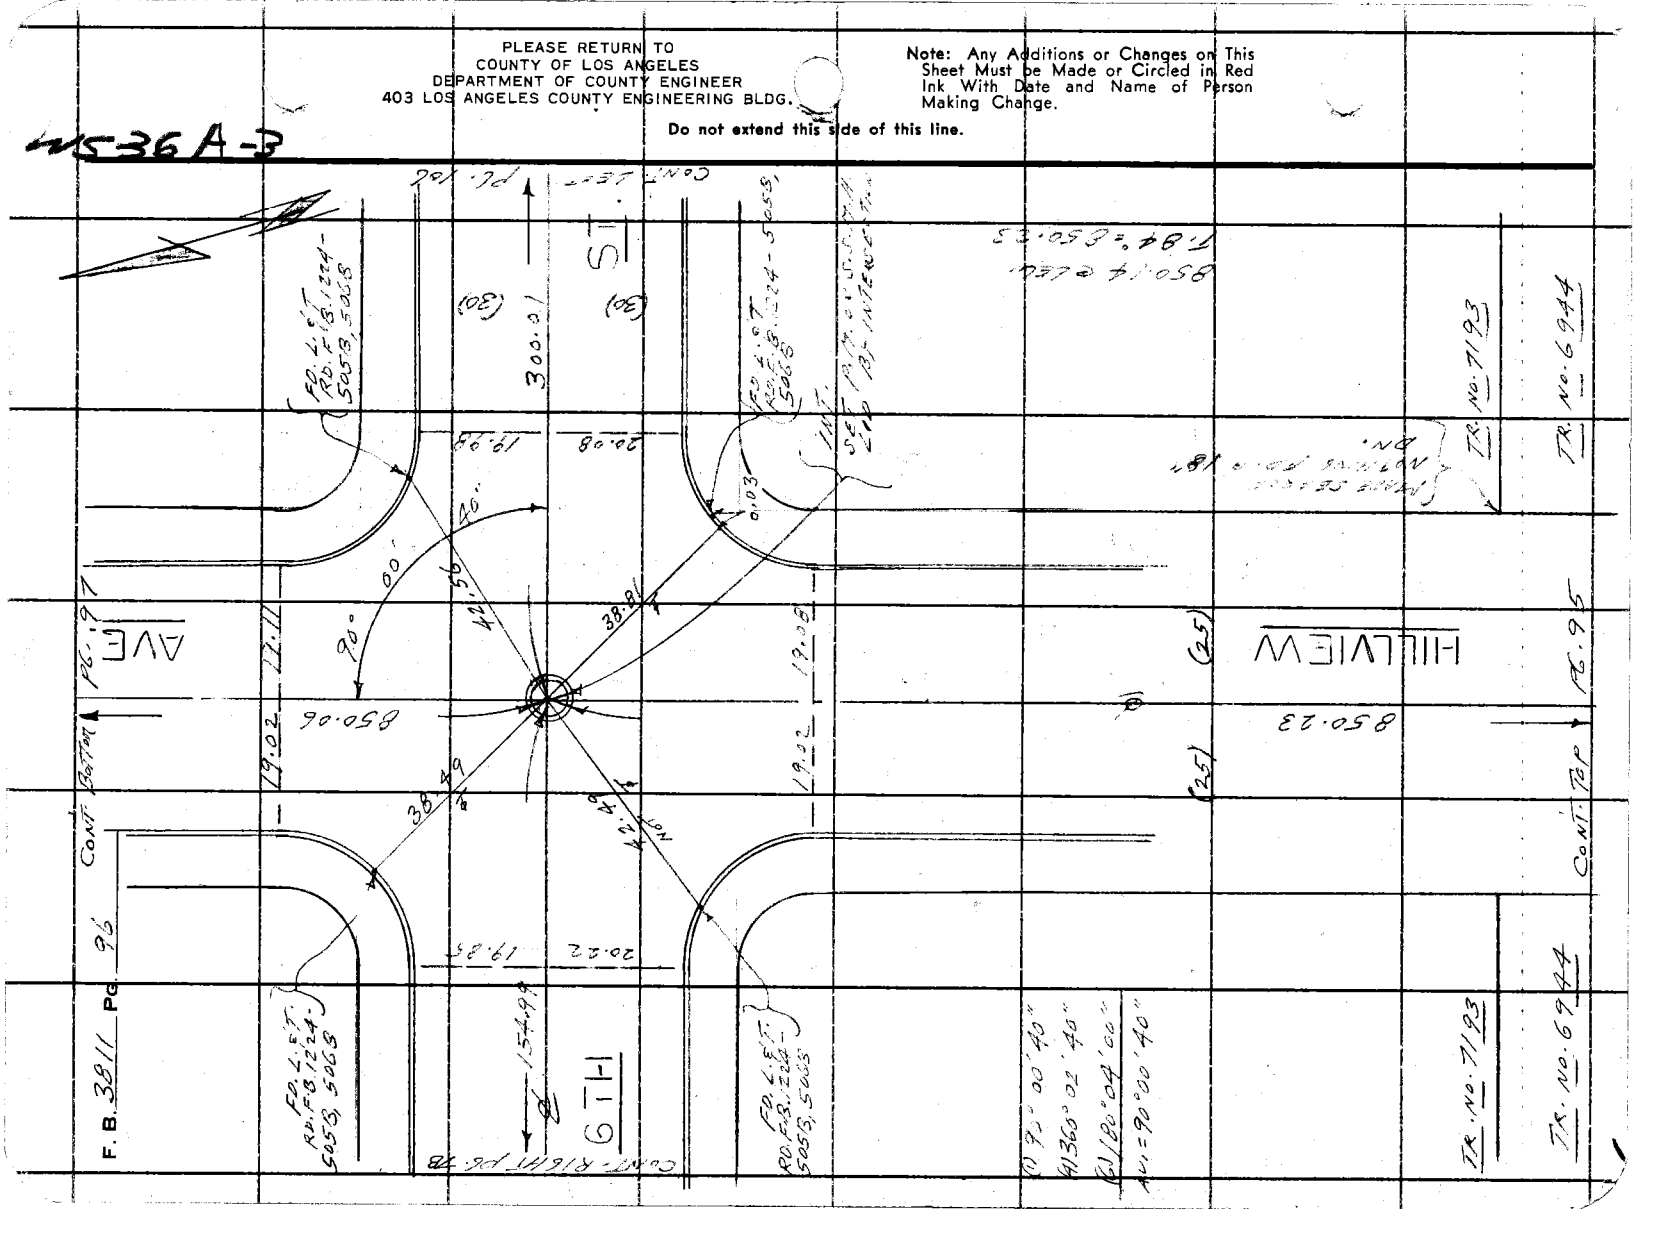

Notes Ck'd by	Survey of BELVEDERE E.L.A. - 6
Map No.	JN 0303.00 Tape 0233 Std 68 °F
Office Work	Surveyed by L.L. BROWN
Checked	Notes L.L. BROWN Date 7-6-72
Date	Indexed G. D. BAILEY SEP 19 72

F. B. 3811 PG. 97

WS36 B-2

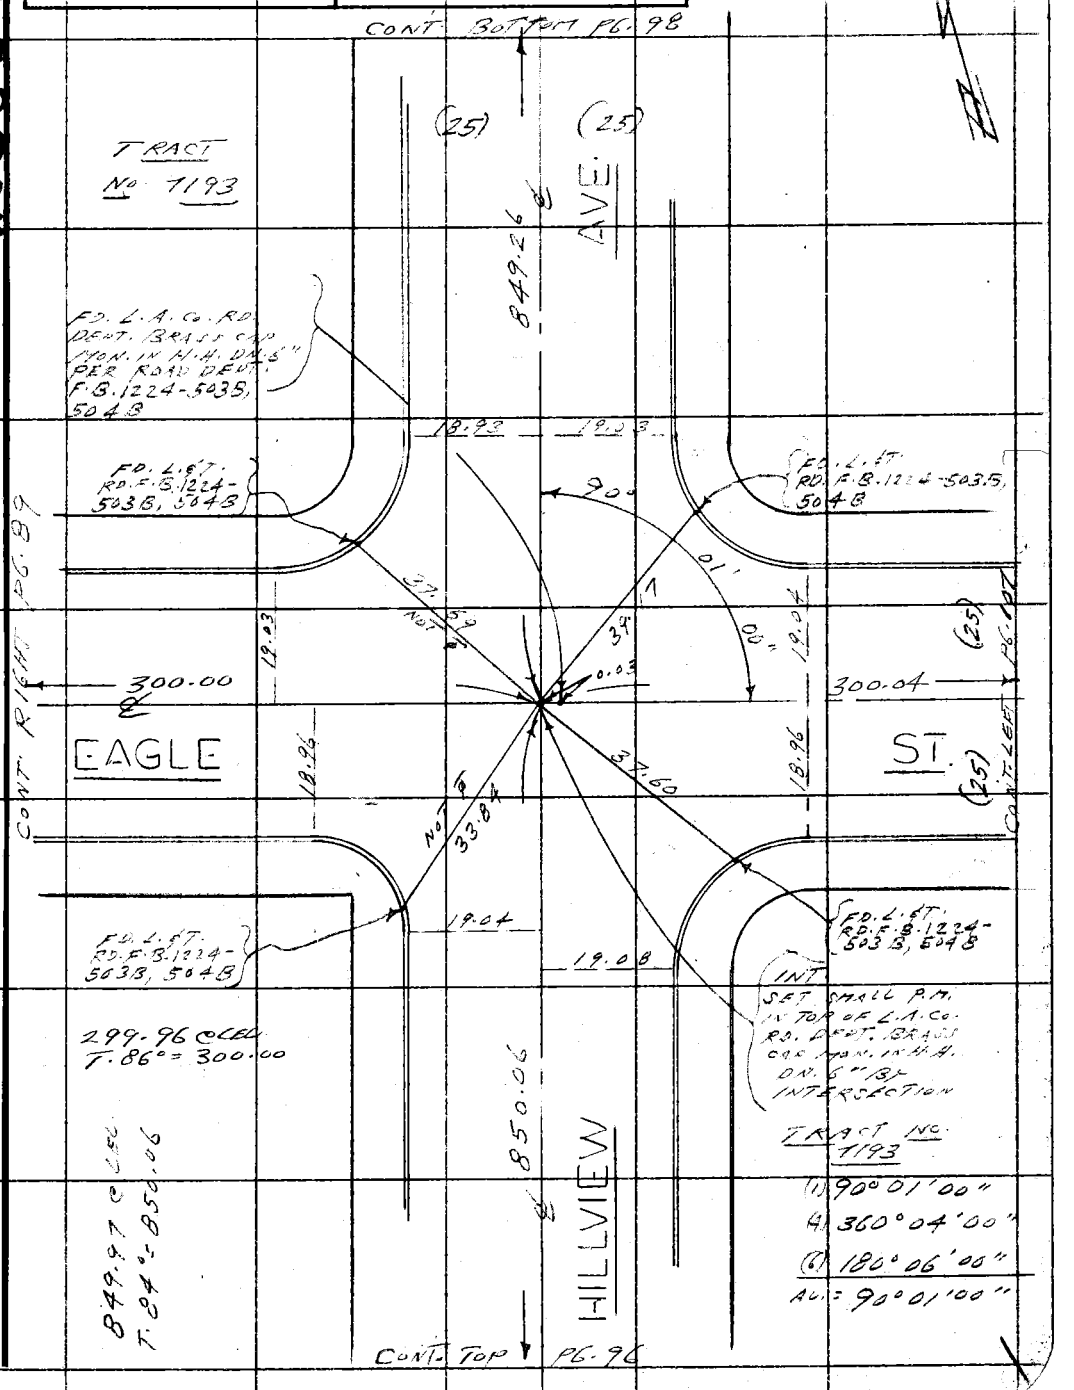

Note: Any Additions or Changes on This Sheet Must be Made or Circled in Red Ink With Date and Name of Person Making Change.

Do not extend this side of this line.

PLEASE RETURN TO
COUNTY OF LOS ANGELES
DEPARTMENT OF COUNTY ENGINEER
403 LOS ANGELES COUNTY ENGINEERING BLDG.

76F309S CE#310 3-68

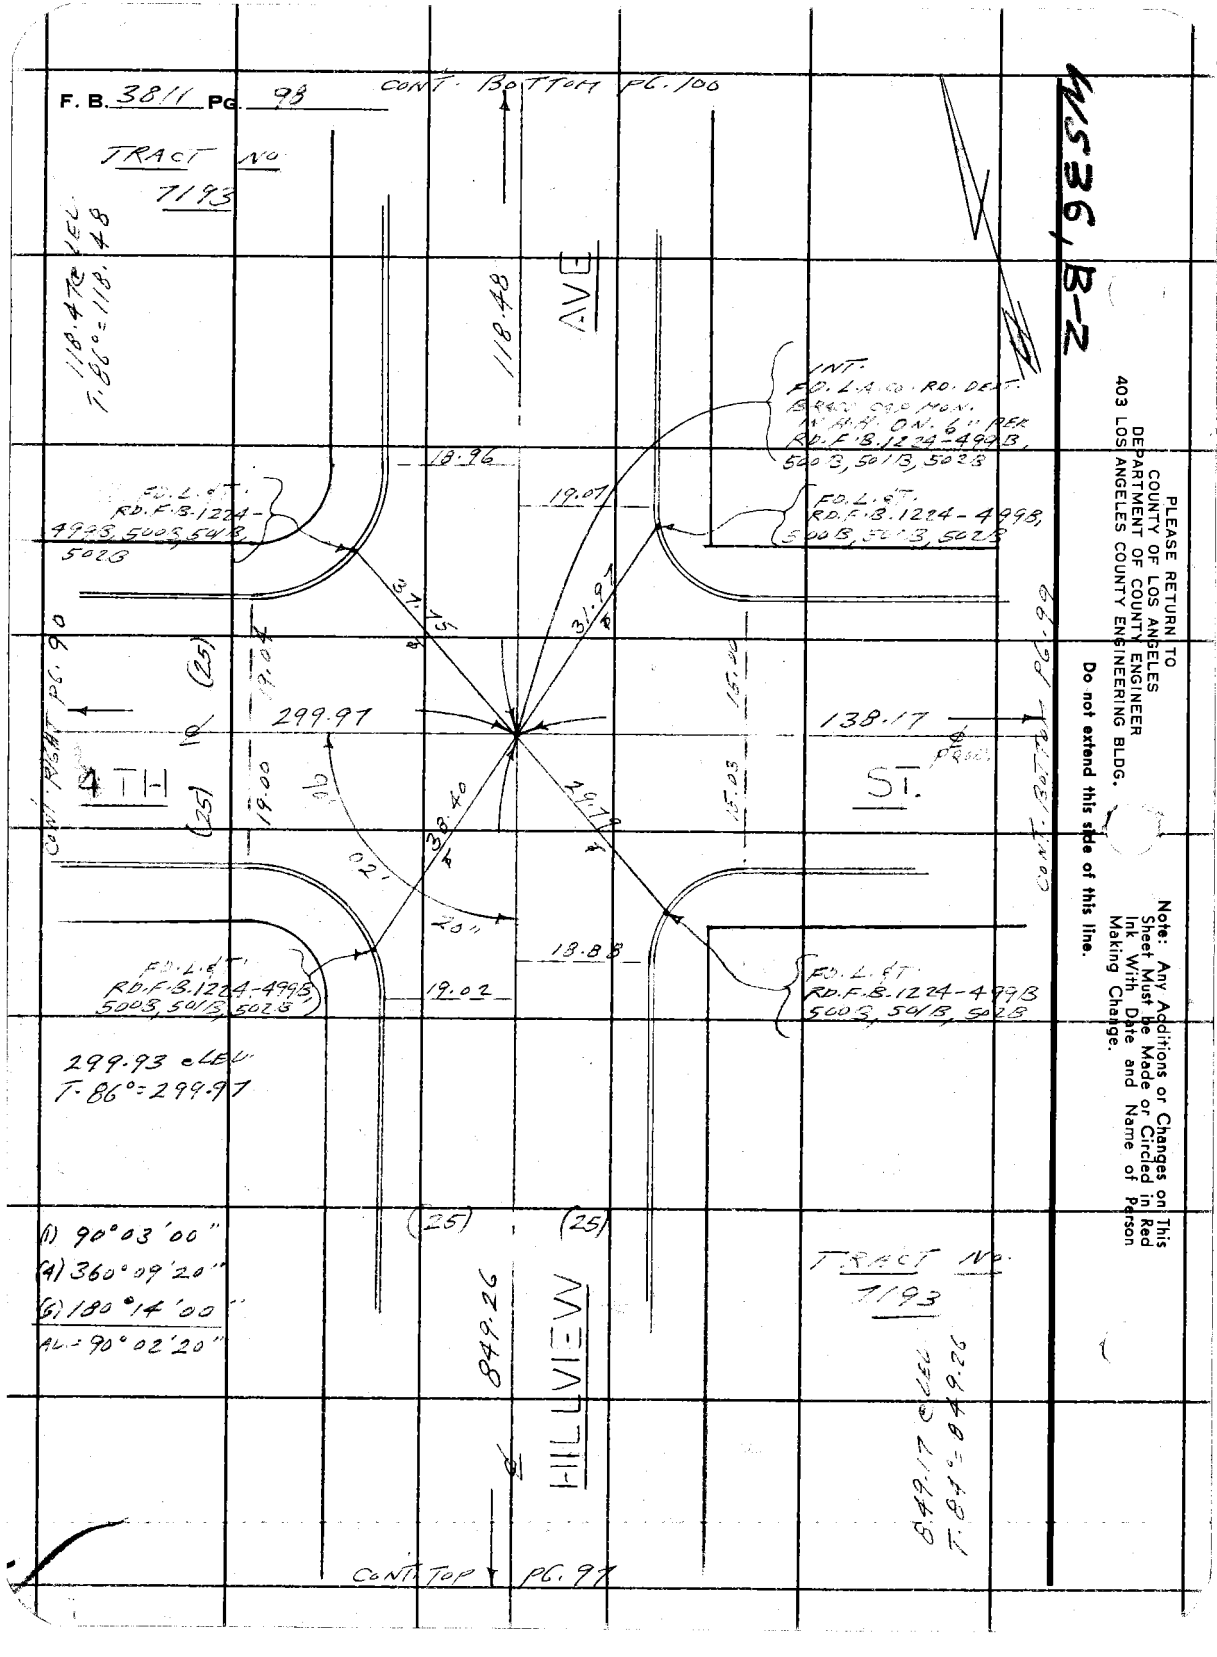

WS36, B-2

PLEASE RETURN TO
COUNTY OF LOS ANGELES
DEPARTMENT OF COUNTY ENGINEER
403 LOS ANGELES COUNTY ENGINEERING BLDG.

Do not extend this side of this line.

Note: Any Additions or Changes on This Sheet Must be Made or Circled in Red Ink With Date and Name of Person Making Change.

Notes Ck'd by	Survey of BELVEDERE E.L.A. - 6
Map No.	JN 0303-00 Tape 0233 Std 68 °F
Office Work	Surveyed by L.L. BROWN
Checked	Notes L.L. BROWN Date 7-6-72
Date	Indexed G. D. BAILEY SEP 19 72

F. B. 3811 PG. 99

W.S. 36, B-2

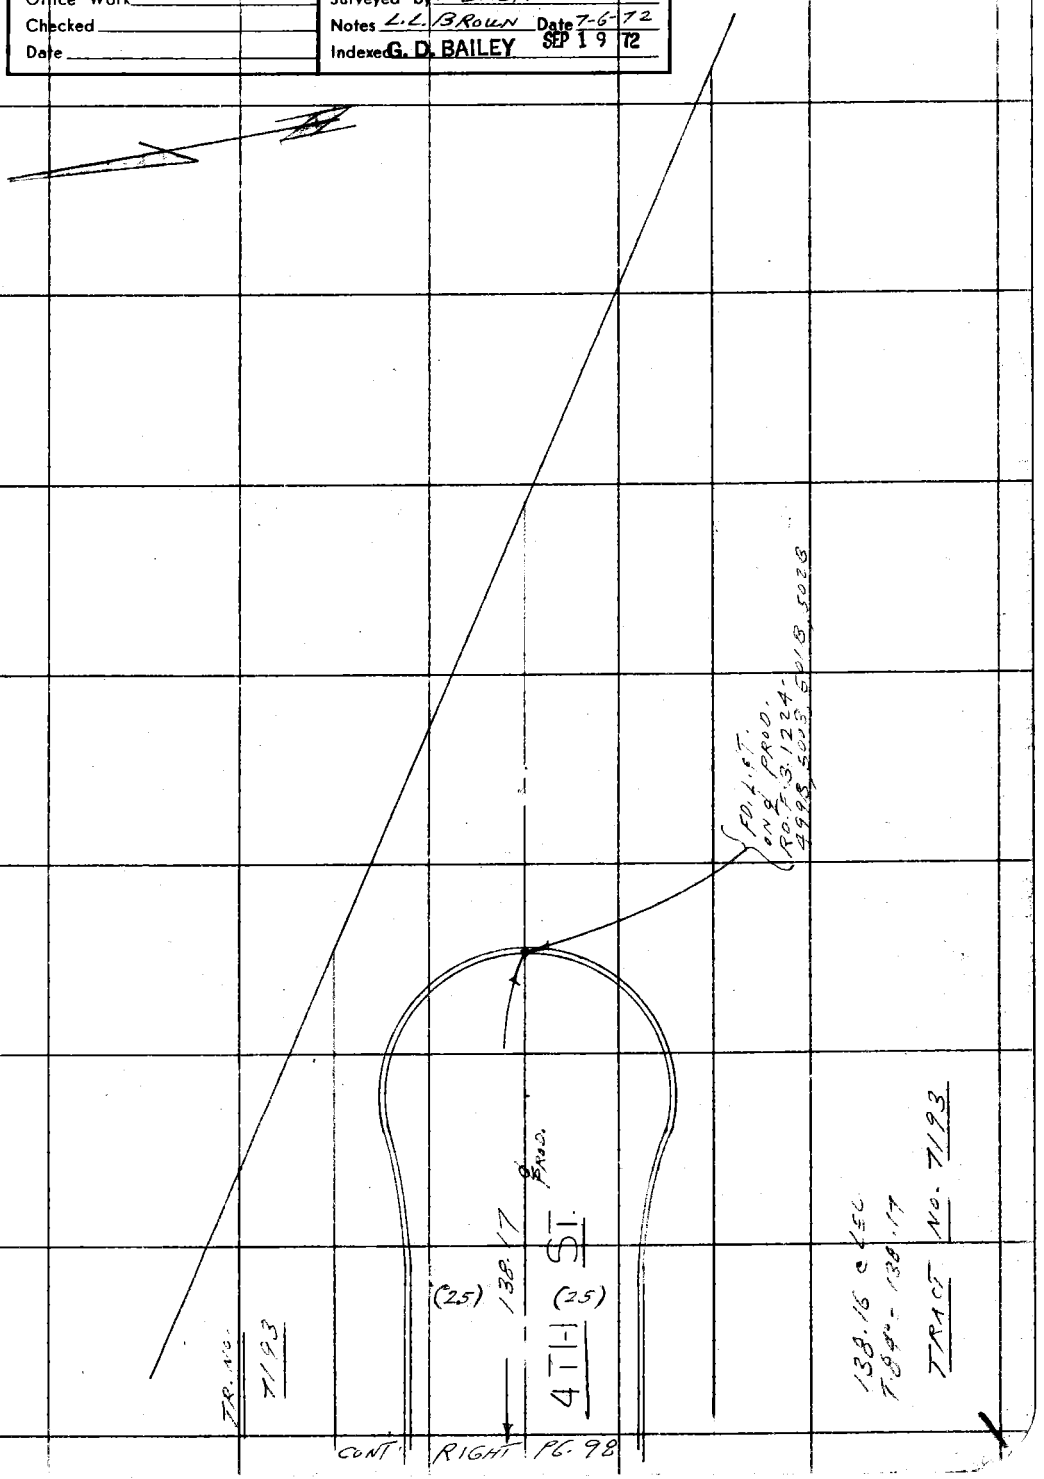

Note: Any Additions or Changes on This Sheet Must be Made or Circled in Red Ink With Date and Name of Person Making Change.

Do not extend this side of this line.

PLEASE RETURN TO
COUNTY OF LOS ANGELES
DEPARTMENT OF COUNTY ENGINEER
403 LOS ANGELES COUNTY ENGINEERING BLDG.

76F309S CE#310 3-68

PLEASE RETURN TO
COUNTY OF LOS ANGELES
DEPARTMENT OF COUNTY ENGINEER
403 LOS ANGELES COUNTY ENGINEERING BLDG.

Note: Any Additions or Changes on This Sheet Must be Made or Circled in Red Ink With Date and Name of Person Making Change.

Do not extend this side of this line.

4536 B-2

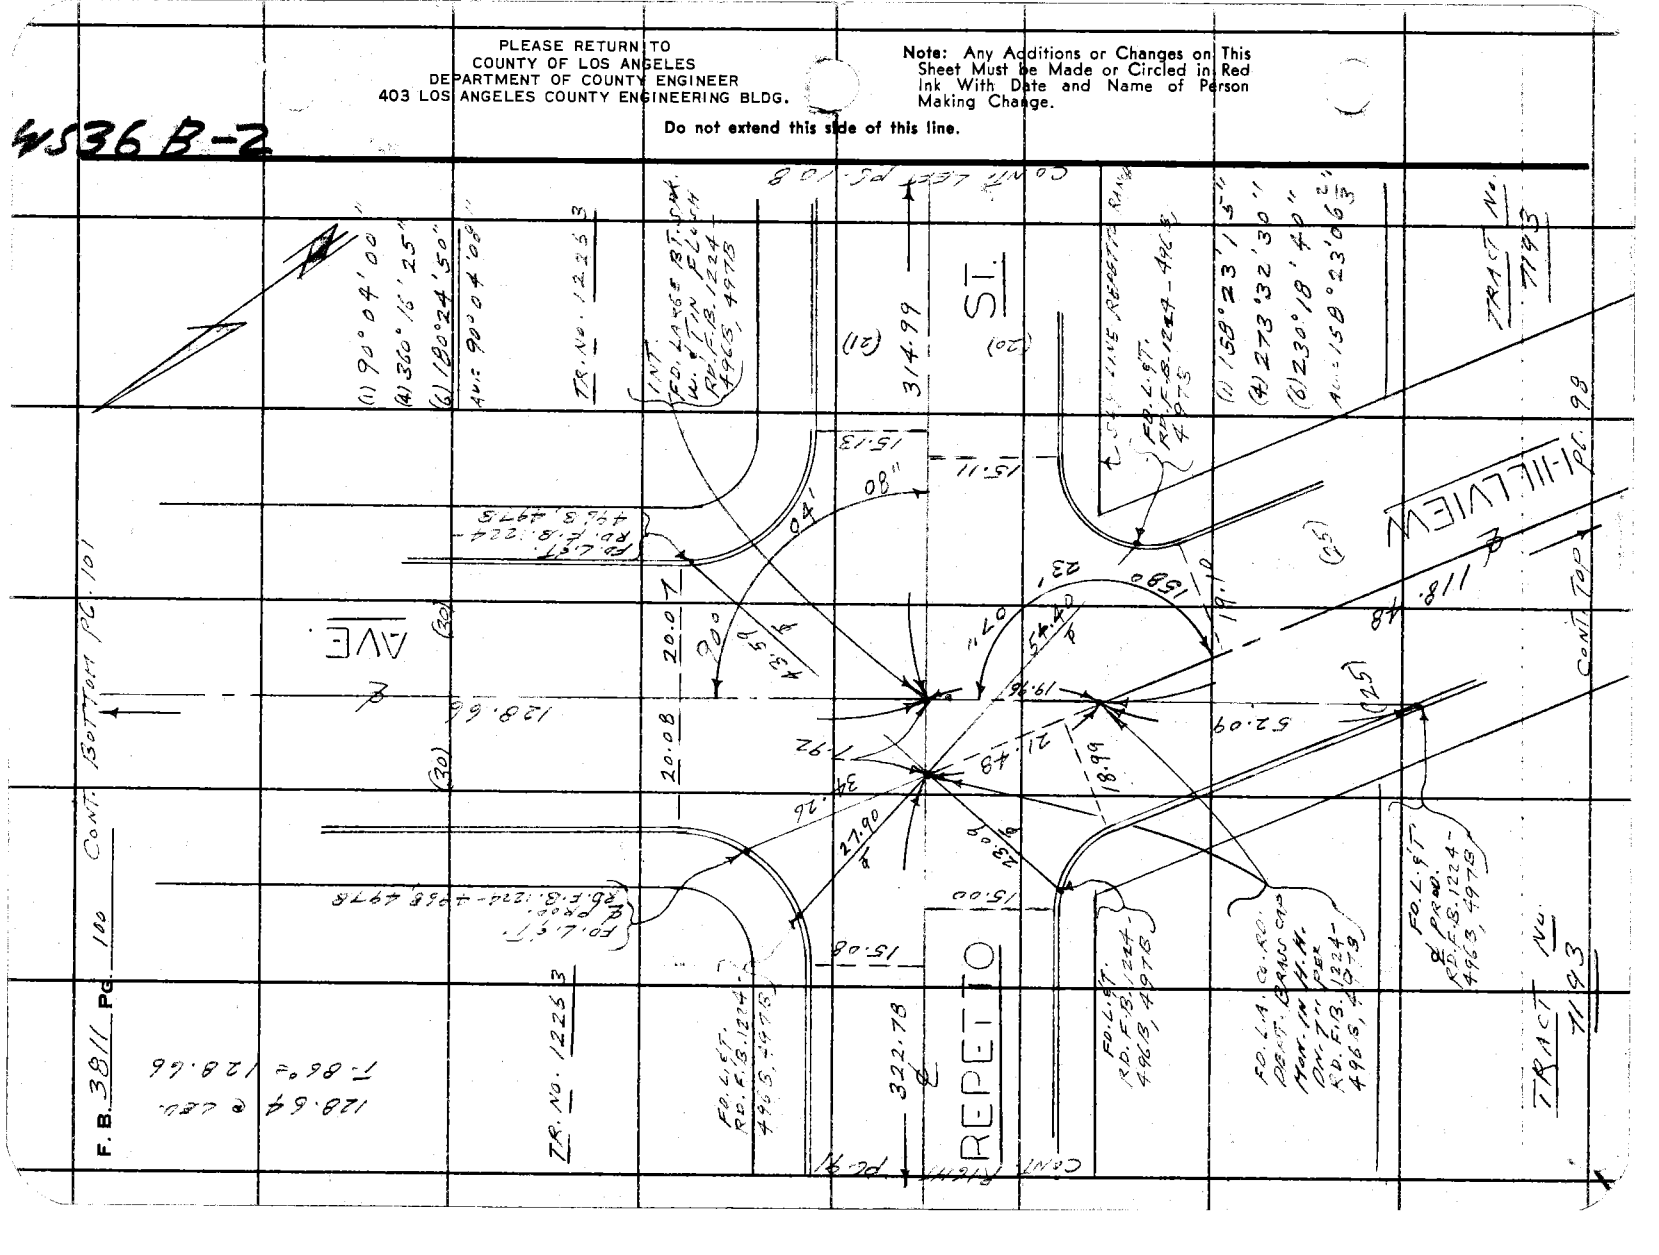

Notes Ck'd by	Survey of BELVEDERE E.L.A. - 6
Map No.	JN 0303.00 Tape 0233 Std 68 °F
Office Work	Surveyed by L.L. BROWN
Checked	Notes L.L. BROWN Date 7-19-72
Date	Indexed G. D. BAILEY SEP 19 72

F. B. 3811 PG. 101

WS 36, B-2

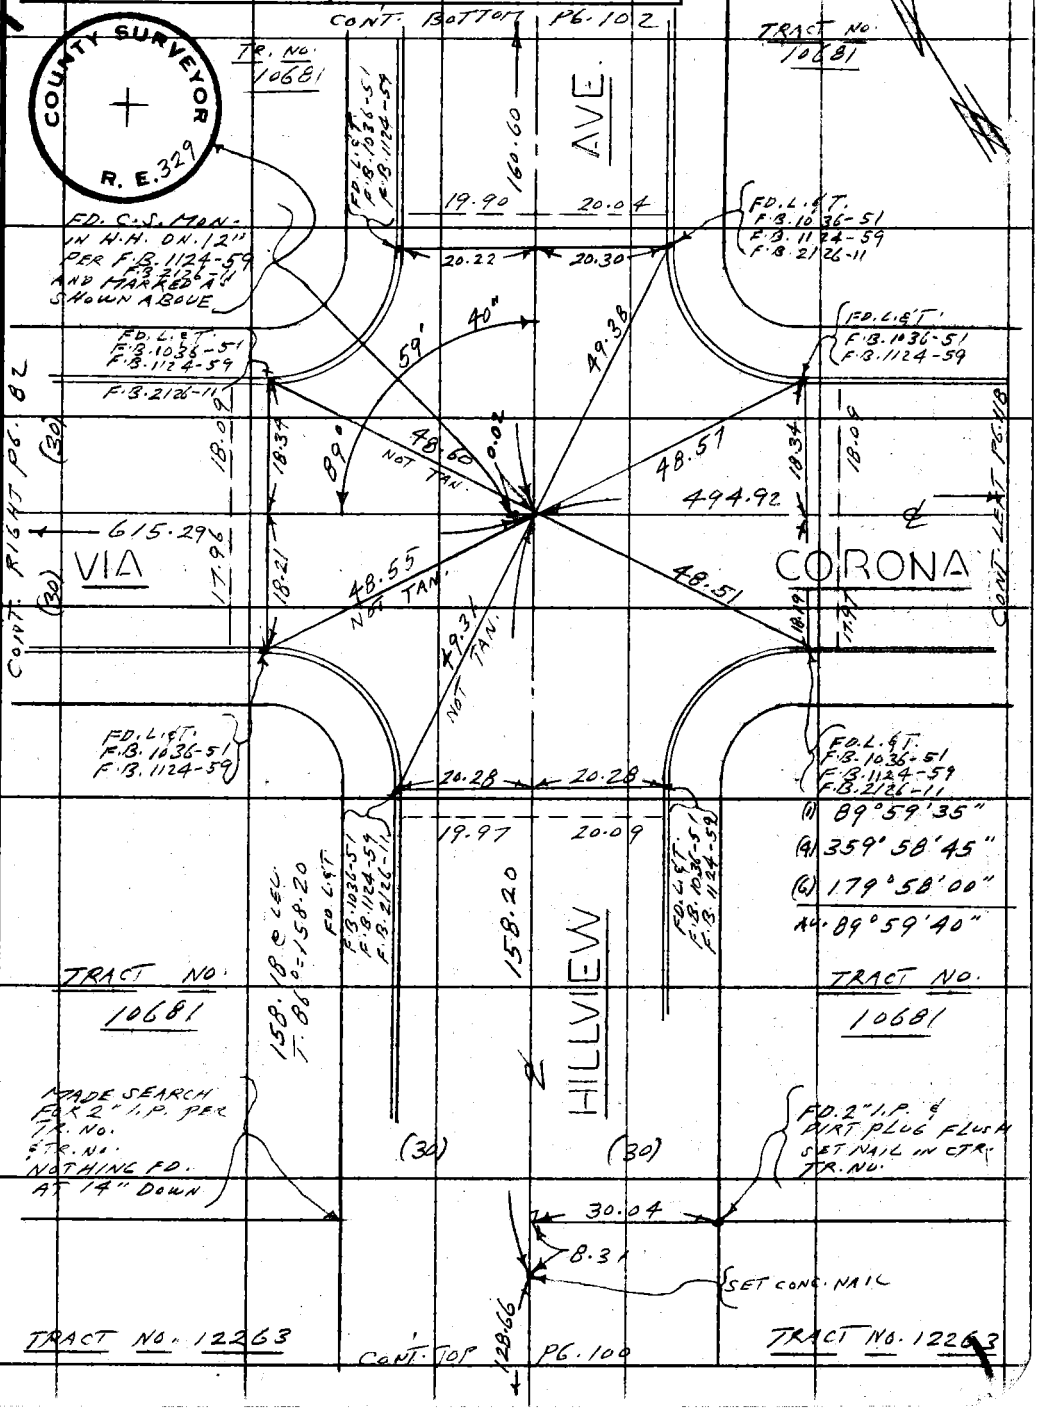

Note: Any Additions or Changes on This Sheet Must be Made or Circled in Red Ink With Date and Name of Person Making Change.

Do not extend this side of this line.

PLEASE RETURN TO
COUNTY OF LOS ANGELES
DEPARTMENT OF COUNTY ENGINEER
403 LOS ANGELES COUNTY ENGINEERING BLDG.

76F309S CE#310 3-69

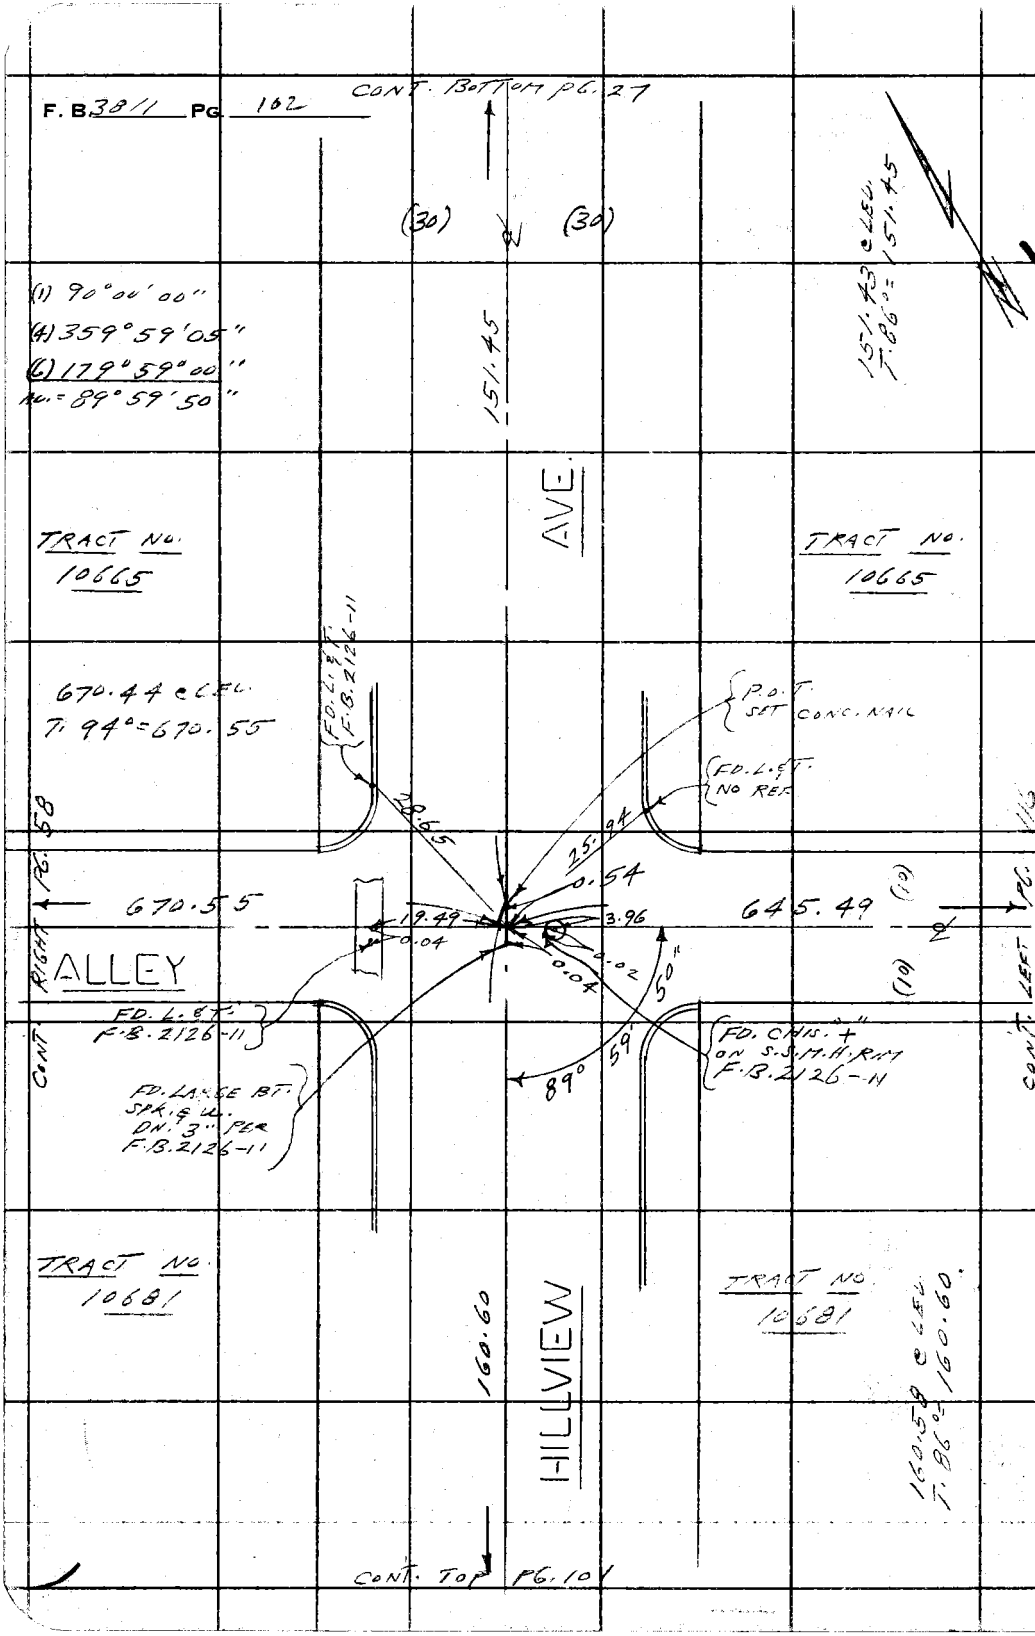

PLEASE RETURN TO
COUNTY OF LOS ANGELES
DEPARTMENT OF COUNTY ENGINEER
403 LOS ANGELES COUNTY ENGINEERING BLDG.

Do not extend this side of this line.

Note: Any Additions or Changes on This Sheet Must be Made or Circled in Red Ink With Date and Name of Person Making Change.

MS 36B-2

Notes Ck'd by	Survey of BELVEDERE E.L.A-6
Map No.	JN 0303.40 Tape 0233 Std 68 °F
Office Work	Surveyed by L.L. BROWN
Checked	Notes L.L. BROWN Date 7-19-72
Date	Indexed G. D. BAILEY SEP 19 '72

F. B. 3811 PG. 103

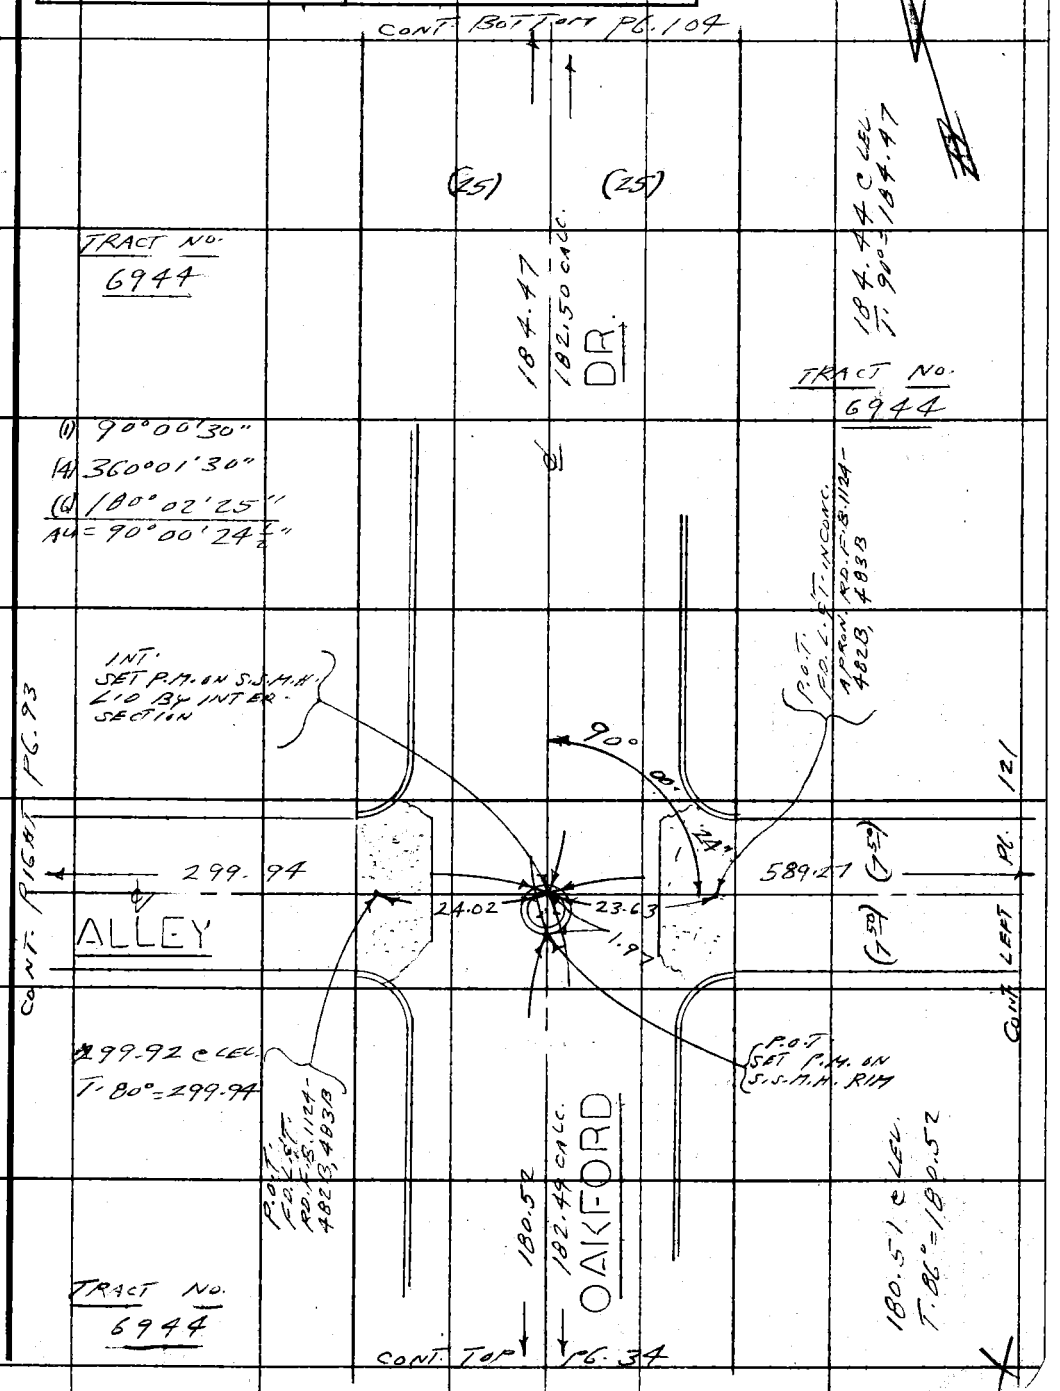

Note: Any Additions or Changes on This Sheet Must be Made or Circled in Red Ink With Date and Name of Person Making Change.

Do not extend this side of this line.

PLEASE RETURN TO
COUNTY OF LOS ANGELES
DEPARTMENT OF COUNTY ENGINEER
403 LOS ANGELES COUNTY ENGINEERING BLDG.

76F309S CE#310 3-69

PLEASE RETURN TO
COUNTY OF LOS ANGELES
DEPARTMENT OF COUNTY ENGINEER
403 LOS ANGELES COUNTY ENGINEERING BLDG.

Note: Any Additions or Changes on This Sheet Must be Made or Circled in Red Ink With Date and Name of Person Making Change.

Do not extend this side of this line.

WS36, A-3

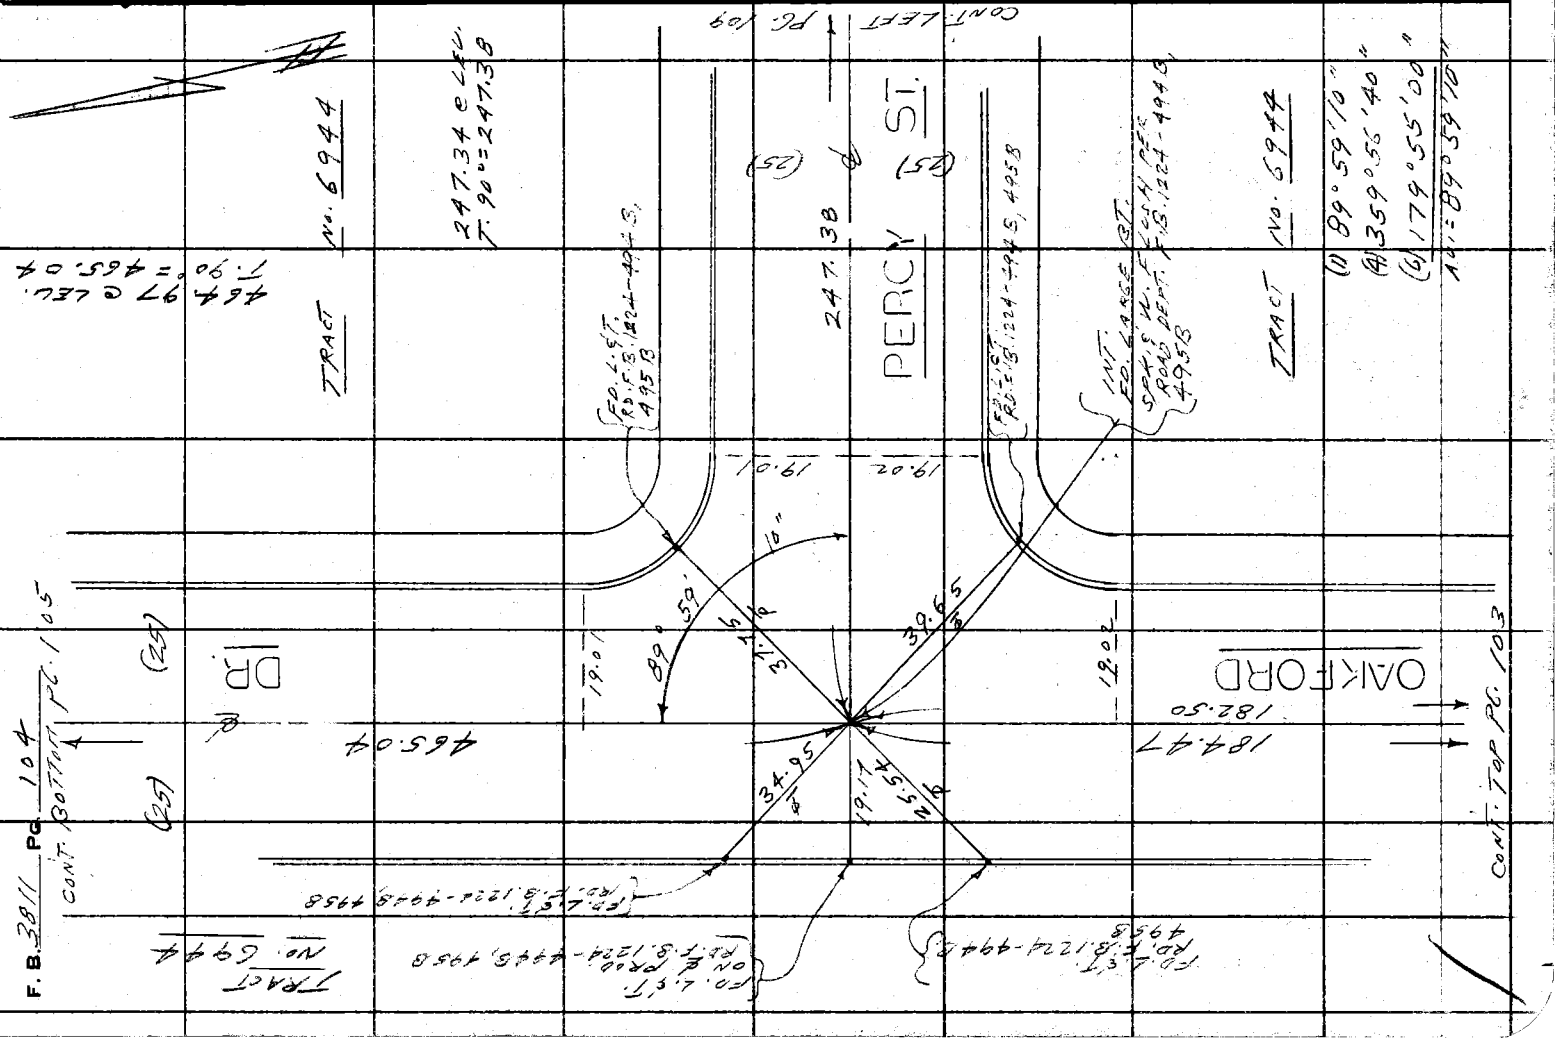

W.536, B-3

Notes Ck'd by	Survey of BELVEDERE E.L.A.-6
Map No.	JN 0303.00 Tape 0233 Std 68 °F
Office Work	Surveyed by L.L. BROWN
Checked	Notes L.L. BROWN Date 7-7-72
Date	Indexed G. D. BAILEY SEP 19 '72

F. B. 3811 PG. 105

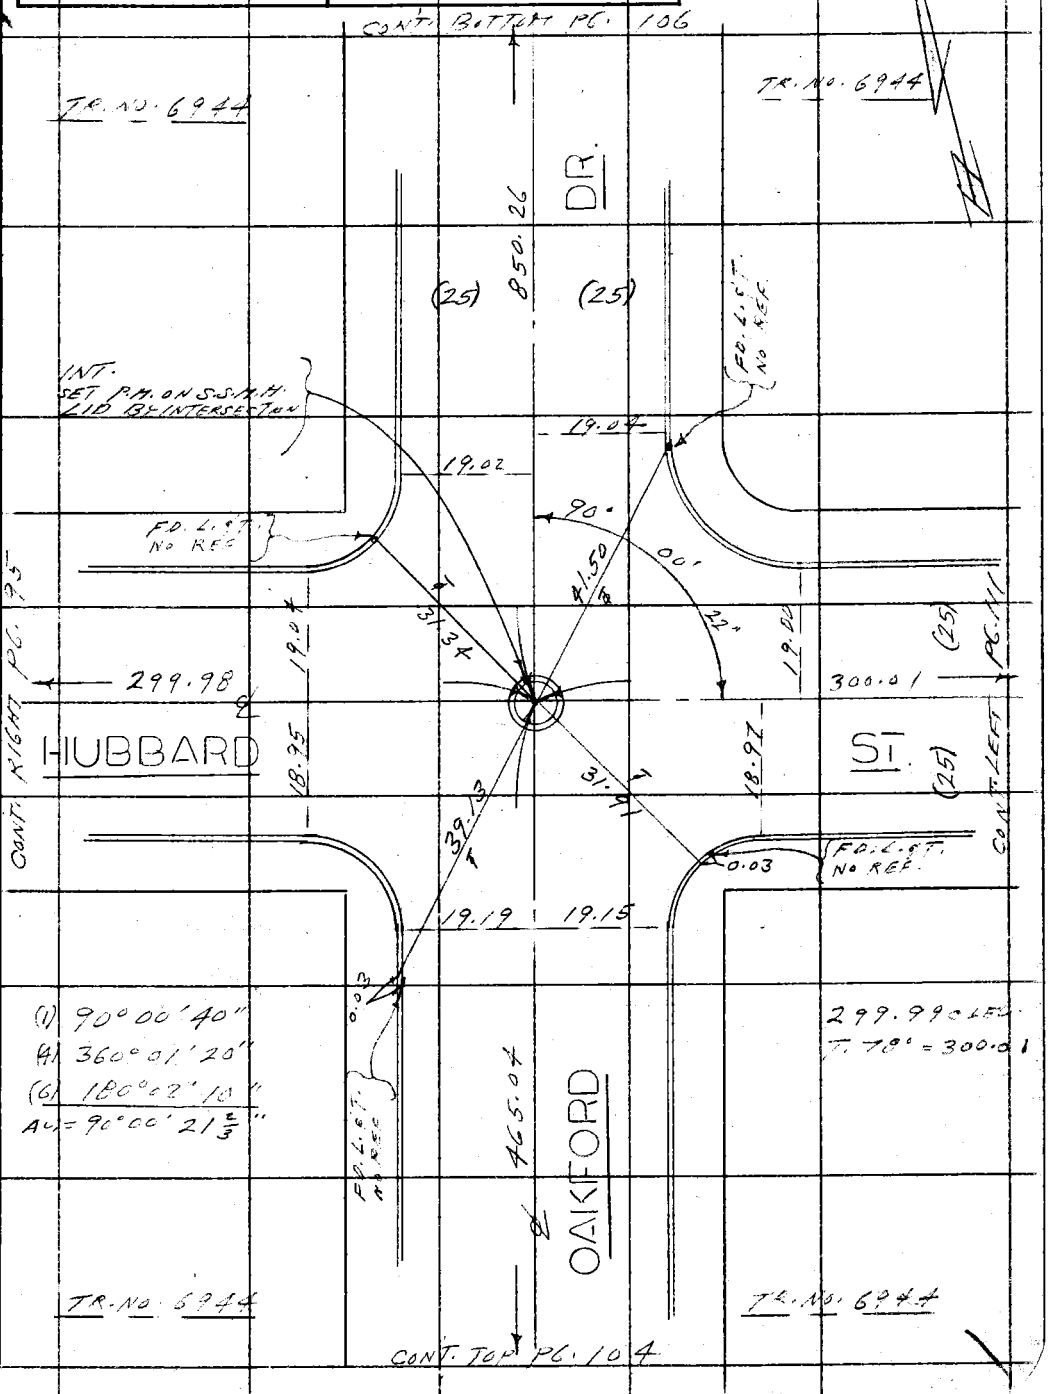

Note: Any Additions or Changes on This Sheet Must be Made or Circled in Red Ink With Date and Name of Person Making Change.

Do not extend this side of this line.

PLEASE RETURN TO
COUNTY OF LOS ANGELES
DEPARTMENT OF COUNTY ENGINEER
403 LOS ANGELES COUNTY ENGINEERING BLDG.

76F309S CE#310 3-68

F. B. 3811 Pg. 106

CONT. BOTTOM PG. 107

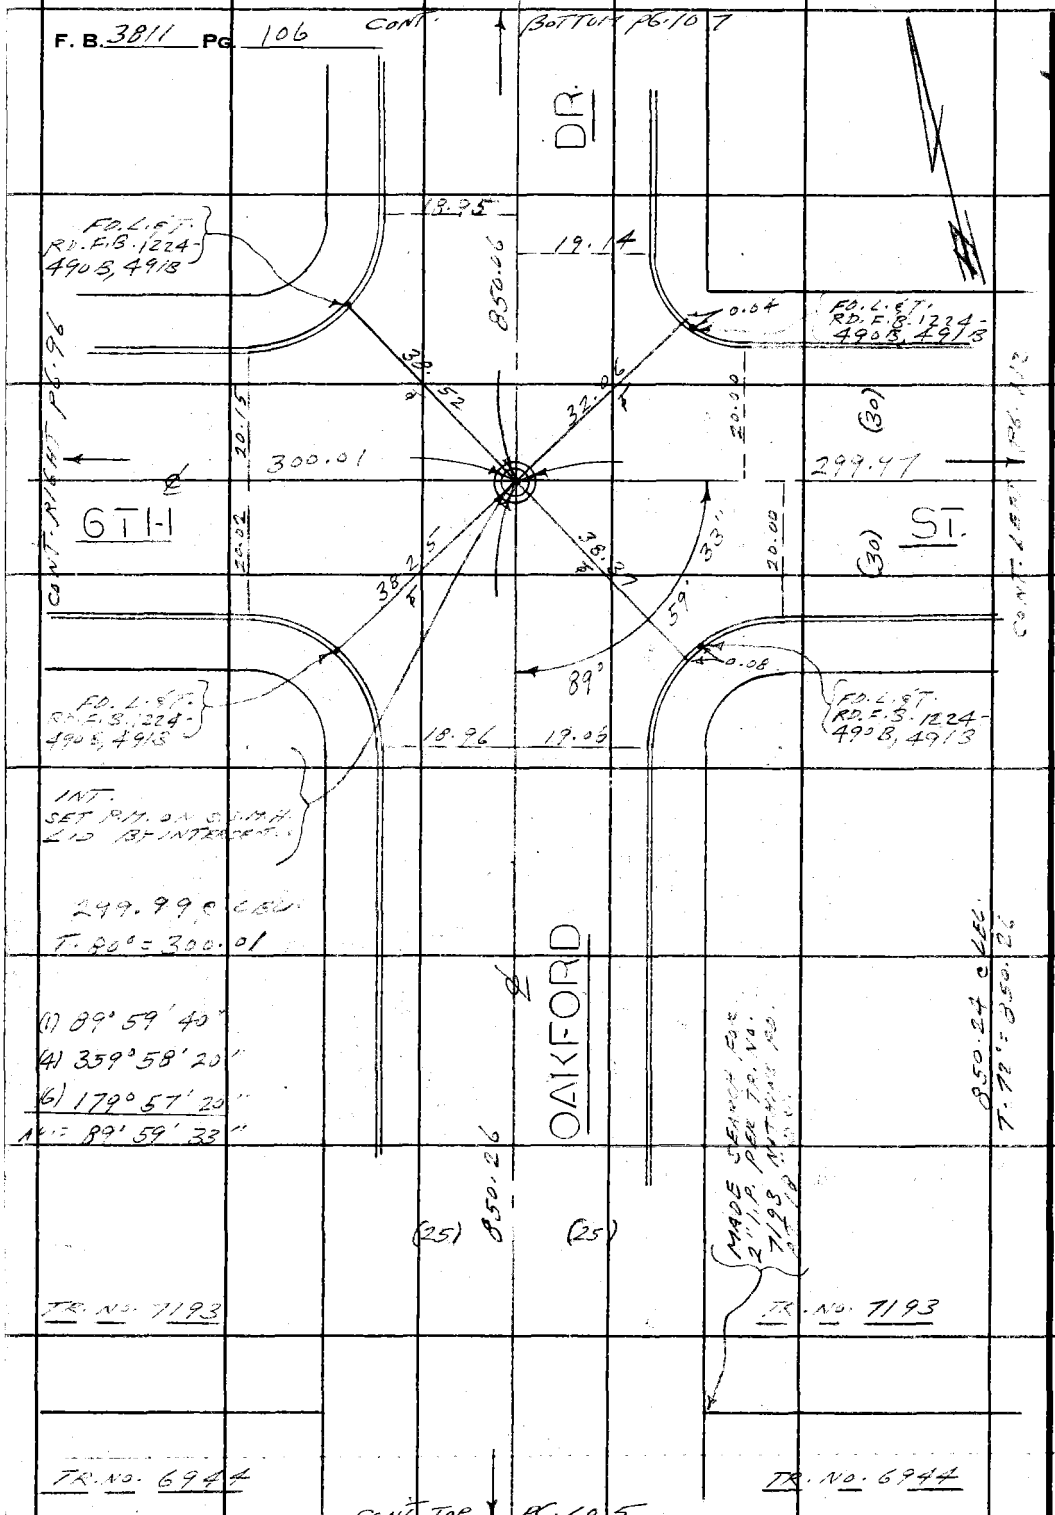

PLEASE RETURN TO
COUNTY OF LOS ANGELES
DEPARTMENT OF COUNTY ENGINEER
403 LOS ANGELES COUNTY ENGINEERING BLDG.

Do not extend this side of this line.

Note: Any Additions or Changes on This Sheet Must be Made or Circled in Red Ink With Date and Name of Person Making Change.

Notes Ck'd by	Survey of BELVEDERE E.L.A.-6
Map No.	JN 0303.00 Tape 0233 Std 68 °F
Office Work	Surveyed by L.L. BROWN
Checked	Notes L.L. BROWN Date 7-7-72
Date	Indexed G. D. BAILEY SEP 19 '72

F. B. 3811 PG. 107

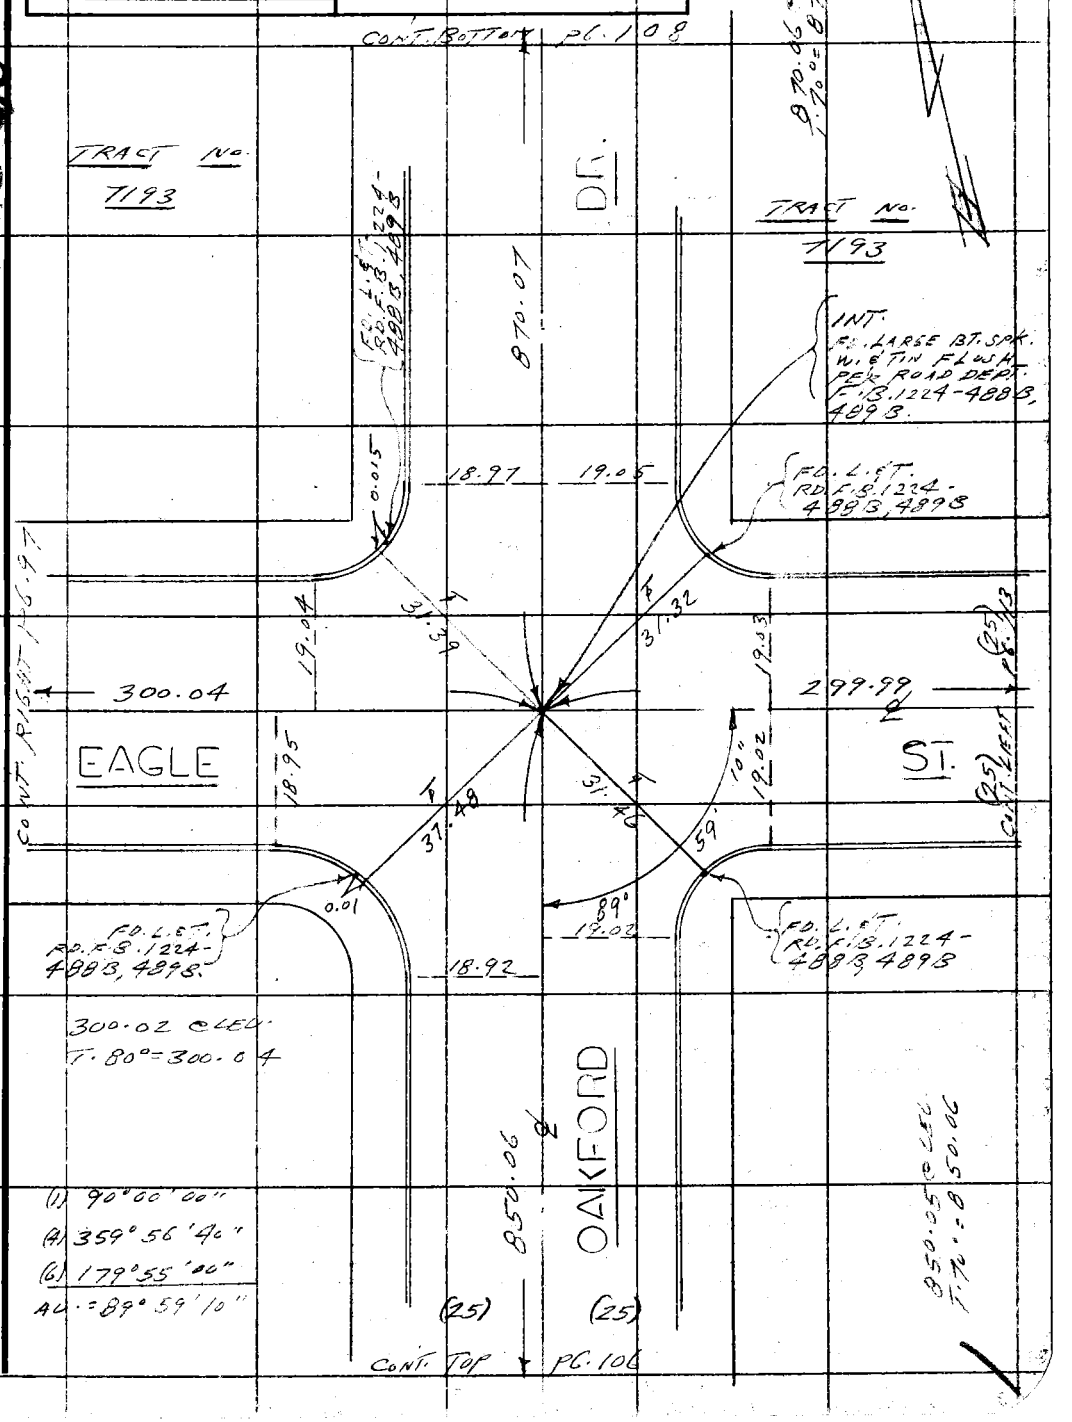

Note: Any Additions or Changes on This Sheet Must be Made or Circled in Red Ink With Date and Name of Person Making Change.

Do not extend this side of this line.

PLEASE RETURN TO
COUNTY OF LOS ANGELES
DEPARTMENT OF COUNTY ENGINEER
403 LOS ANGELES COUNTY ENGINEERING BLDG.

76F309S CE#310 3-68

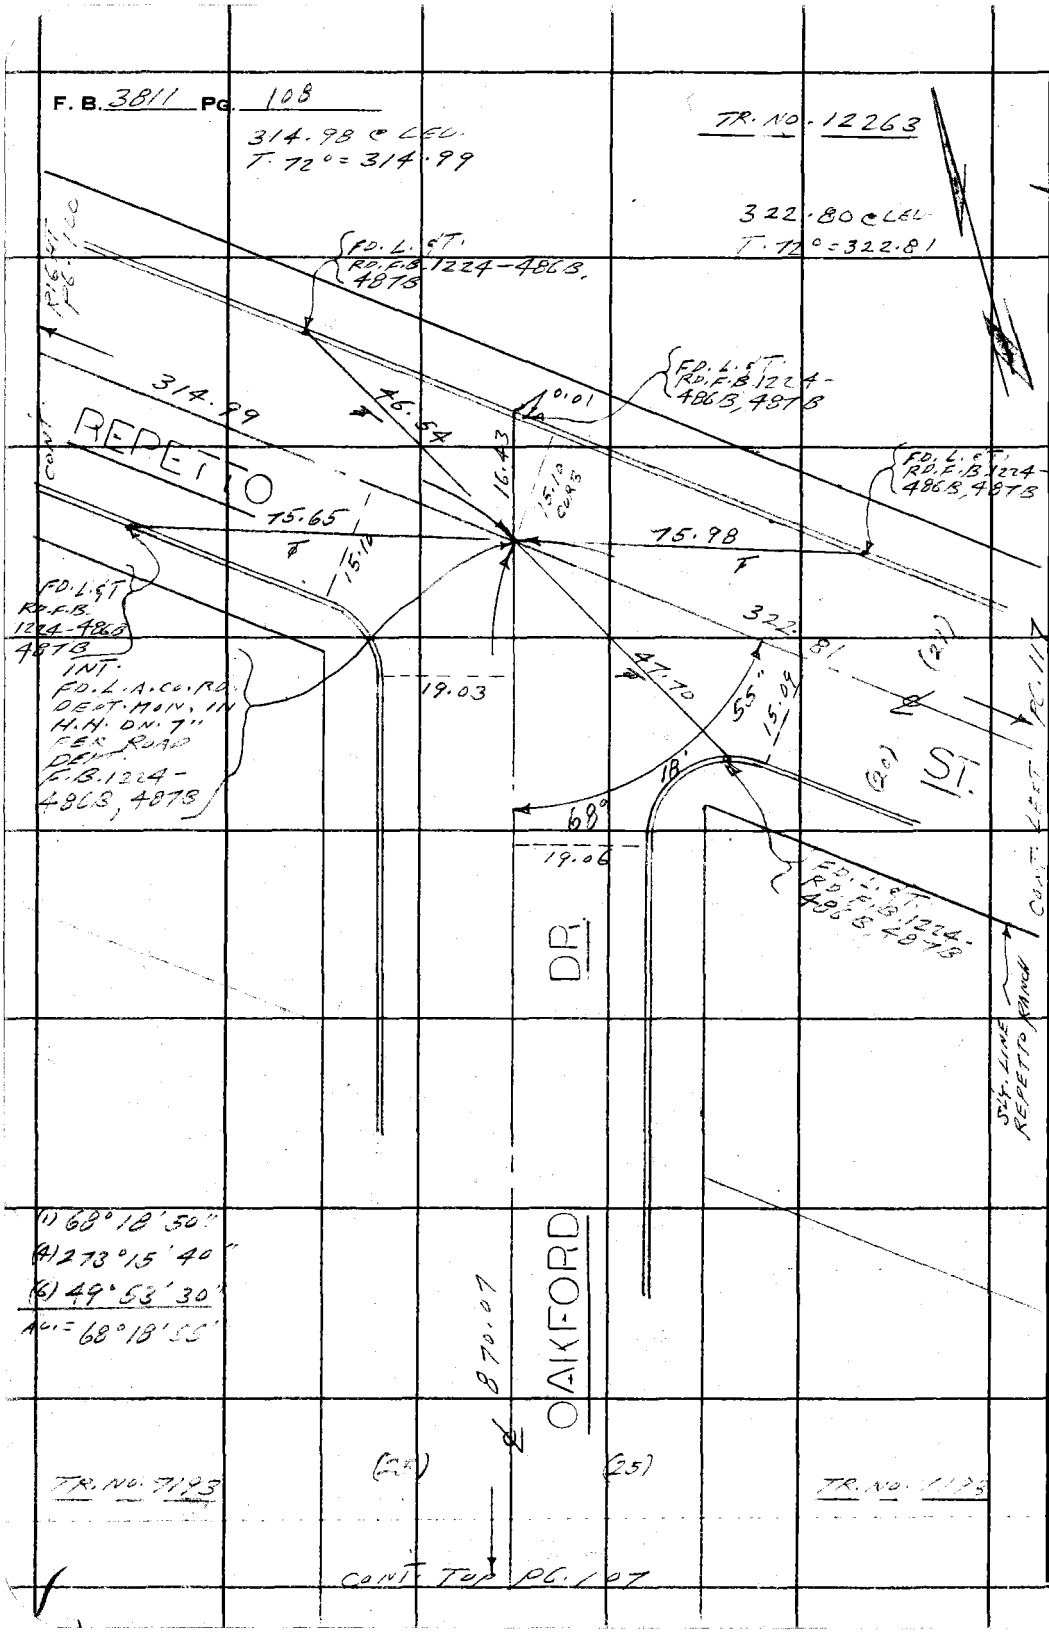

PLEASE RETURN TO
COUNTY OF LOS ANGELES
DEPARTMENT OF COUNTY ENGINEER
403 LOS ANGELES COUNTY ENGINEERING BLDG.

Do not extend this side of this line.

Note: Any Additions or Changes on This Sheet Must be Made or Circled in Red Ink With Date and Name of Person Making Change.

Notes Ck'd by	Survey of BELVEDERE E.L.A.-6	F. B. 3811 PG. 109
Map No.	JN 0303.00 Tape 0233 Std 68 °F	
Office Work	Surveyed by L.L. BROWN	
Checked	Notes L.L. BROWN Date 7-20-72	
Date	Indexed G. D. BAILEY SEP 19 72	

W.S. 36, B-3

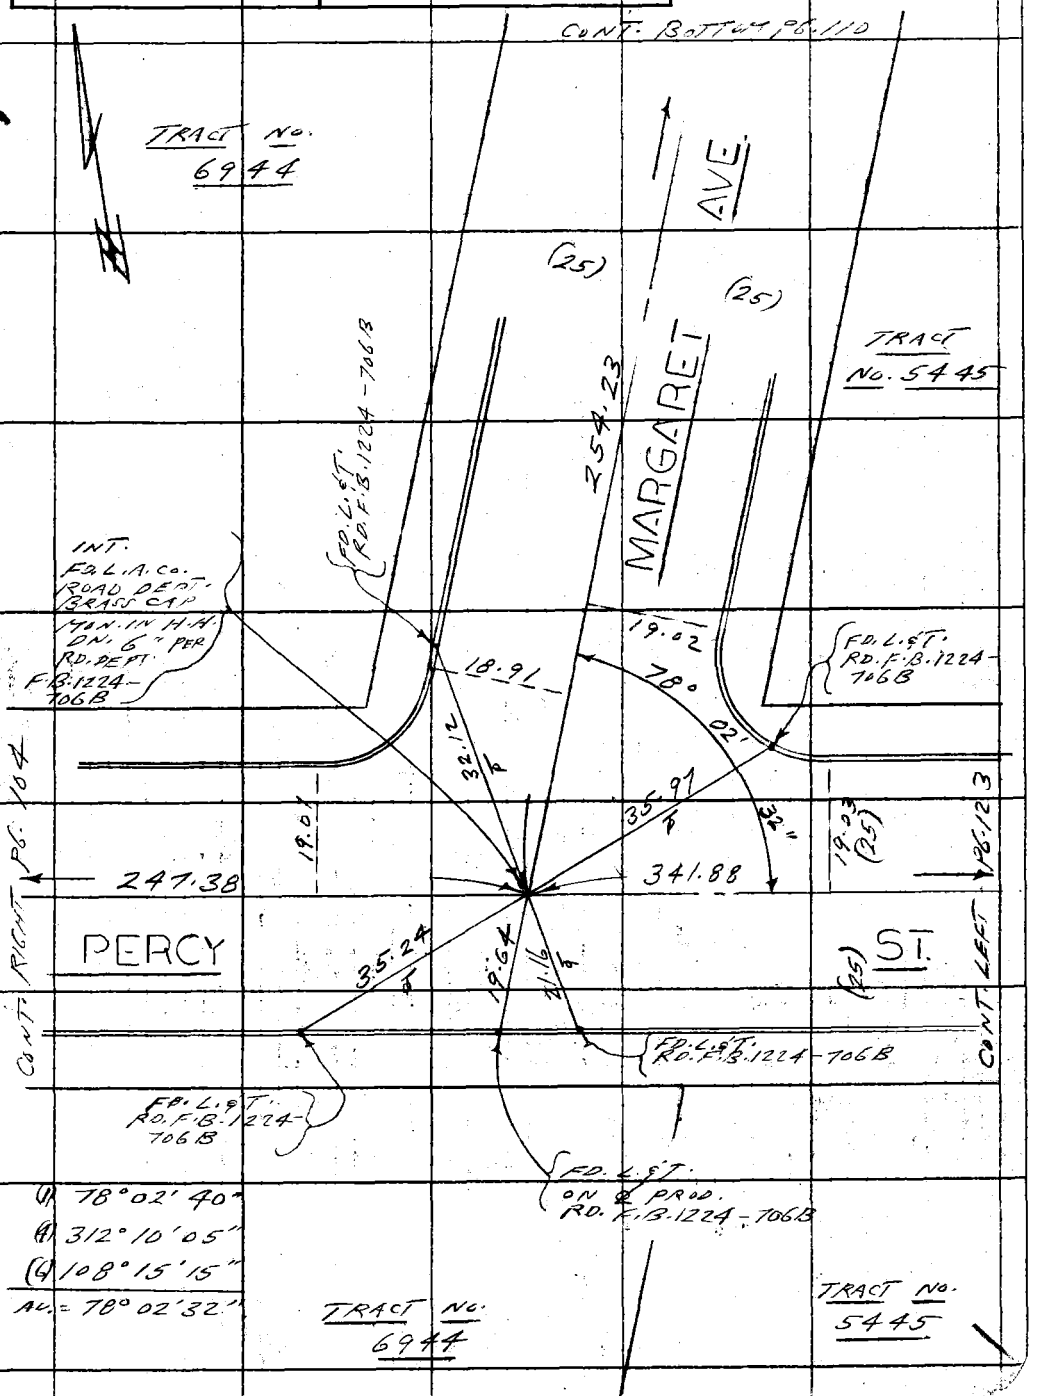

Note: Any Additions or Changes on This Sheet Must be Made or Circled in Red Ink With Date and Name of Person Making Change.

Do not extend this side of this line.

PLEASE RETURN TO
COUNTY OF LOS ANGELES
DEPARTMENT OF COUNTY ENGINEER
403 LOS ANGELES COUNTY ENGINEERING BLDG.

76F309S CE#310 3-69

F. B. 3811 PG. 110

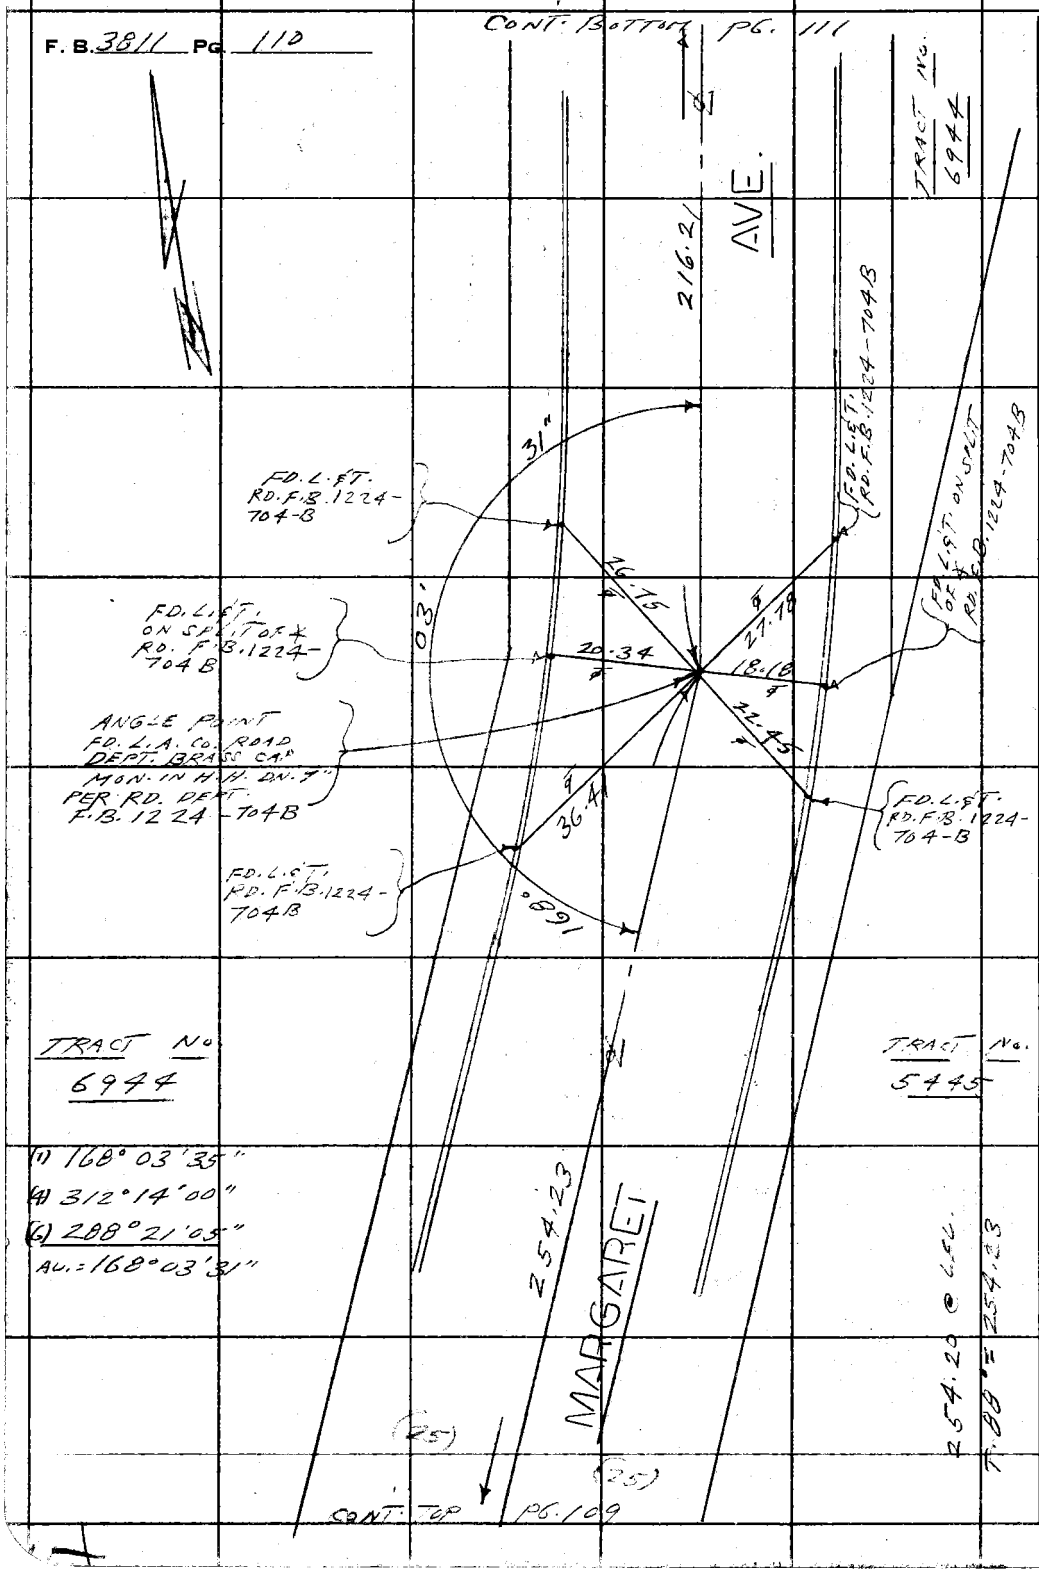

PLEASE RETURN TO
COUNTY OF LOS ANGELES
DEPARTMENT OF COUNTY ENGINEER
403 LOS ANGELES COUNTY ENGINEERING BLDG.

Do not extend this side of this line.

Note: Any Additions or Changes on This Sheet Must be Made or Circled in Red Ink With Date and Name of Person Making Change.

Notes Ck'd by	Survey of BELVEDERE E.L.A.-6
Map No.	JN 0303.00 Tape 0233 Std 68 °F
Office Work	Surveyed by L.L. BROWN
Checked	Notes L.L. BROWN Date 7-21-72
Date	Indexed G. D. BAILEY SEP 19 '72

F. B. 3811 PG. 117

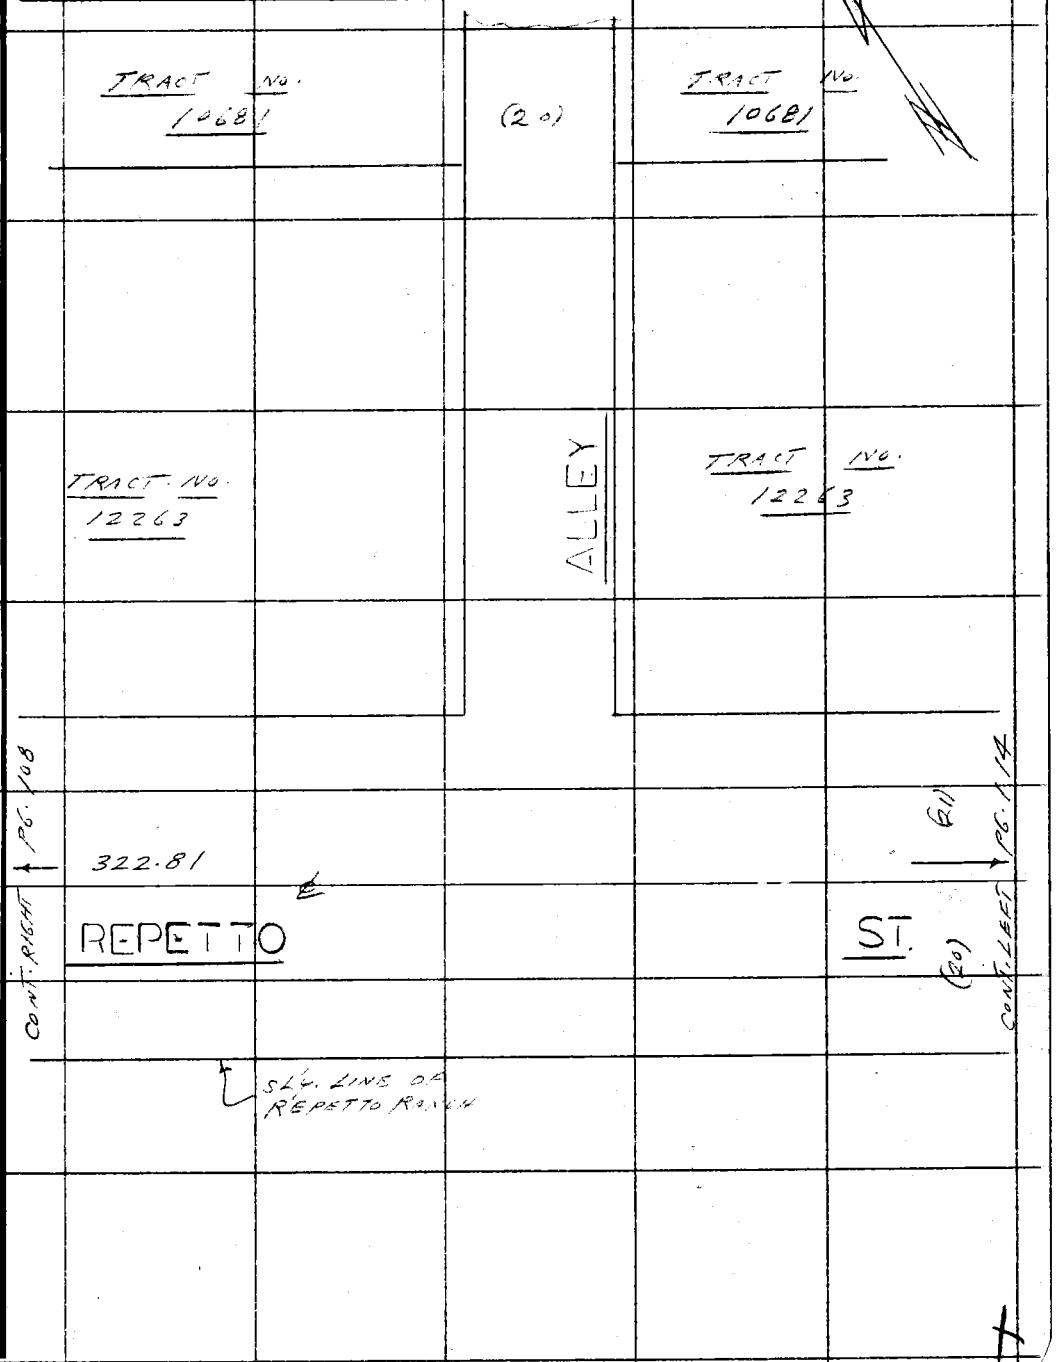

Note: Any Additions or Changes on This Sheet Must be Made or Circled in Red Ink With Date and Name of Person Making Change.

Do not extend this side of this line.

PLEASE RETURN TO
COUNTY OF LOS ANGELES
DEPARTMENT OF COUNTY ENGINEER
403 LOS ANGELES COUNTY ENGINEERING BLDG.

76F309S CE#310 3-68

F. B. 3811 PG. 118

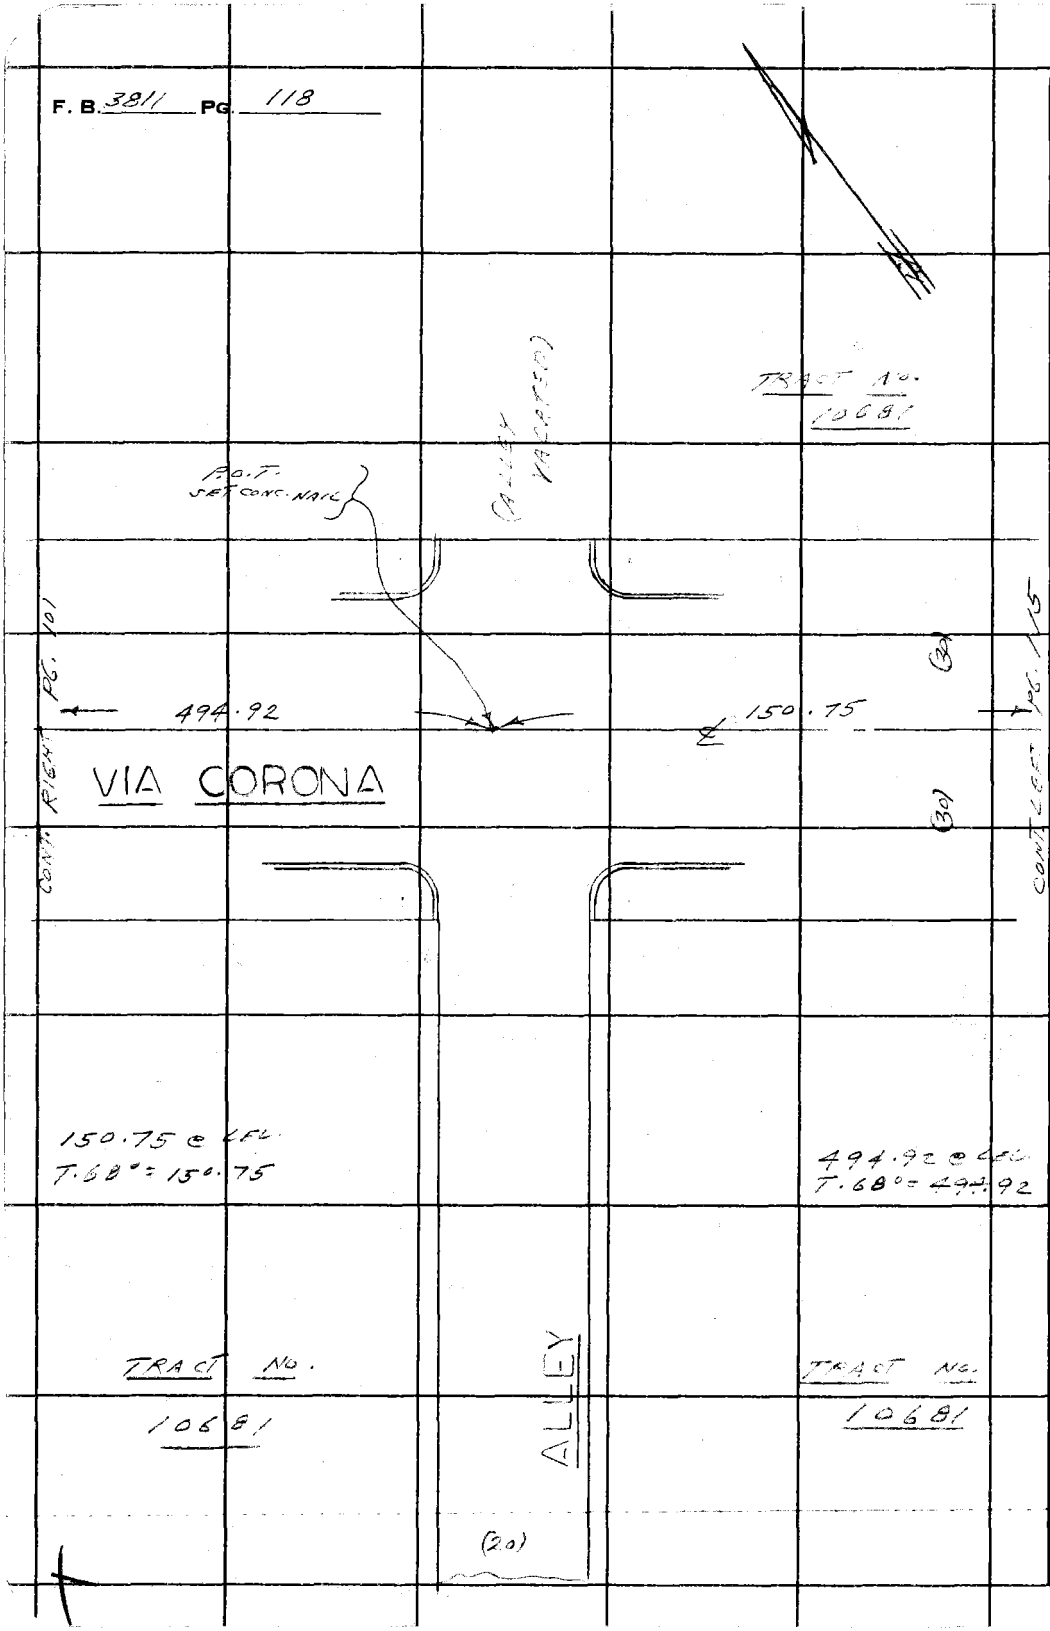

PLEASE RETURN TO
COUNTY OF LOS ANGELES
DEPARTMENT OF COUNTY ENGINEER
403 LOS ANGELES COUNTY ENGINEERING BLDG.

Do not extend this side of this line.

Note: Any Additions or Changes on This Sheet Must be Made or Circled in Red Ink With Date and Name of Person Making Change.

Notes Ck'd by	Survey of BELVEDERE E.L.A.-6
Map No.	JN 0303.00 Tape 0233 Std 68 °F
Office Work	Surveyed by L.L. BROWN
Checked	Notes L.L. BROWN Date 7-10-72
Date	Indexed G. D. BAILEY SEP 19 '72

F. B. 3811 PG. 111

W.S. 36, B-3

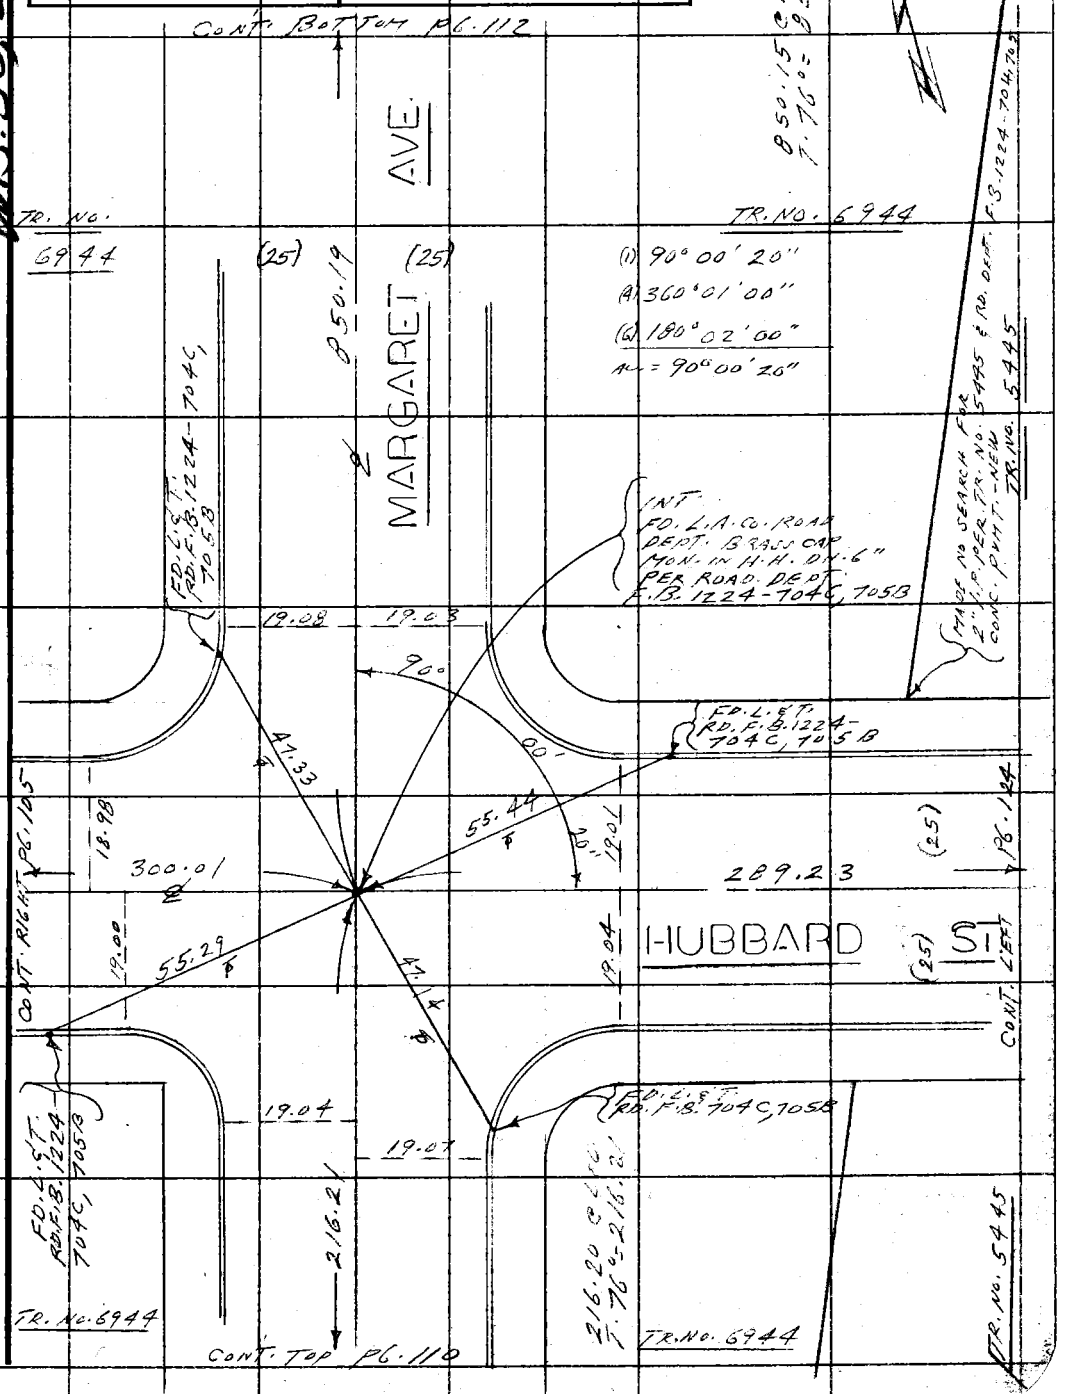

Note: Any Additions or Changes on This Sheet Must be Made or Circled in Red Ink With Date and Name of Person Making Change.

Do not extend this side of this line.

PLEASE RETURN TO
COUNTY OF LOS ANGELES
DEPARTMENT OF COUNTY ENGINEER
403 LOS ANGELES COUNTY ENGINEERING BLDG.

76F309S CE#310 3-68

PLEASE RETURN TO
COUNTY OF LOS ANGELES
DEPARTMENT OF COUNTY ENGINEER
403 LOS ANGELES COUNTY ENGINEERING BLDG.

Note: Any Additions or Changes on This Sheet Must be Made or Circled in Red Ink With Date and Name of Person Making Change.

Do not extend this side of this line.

WS36R-3

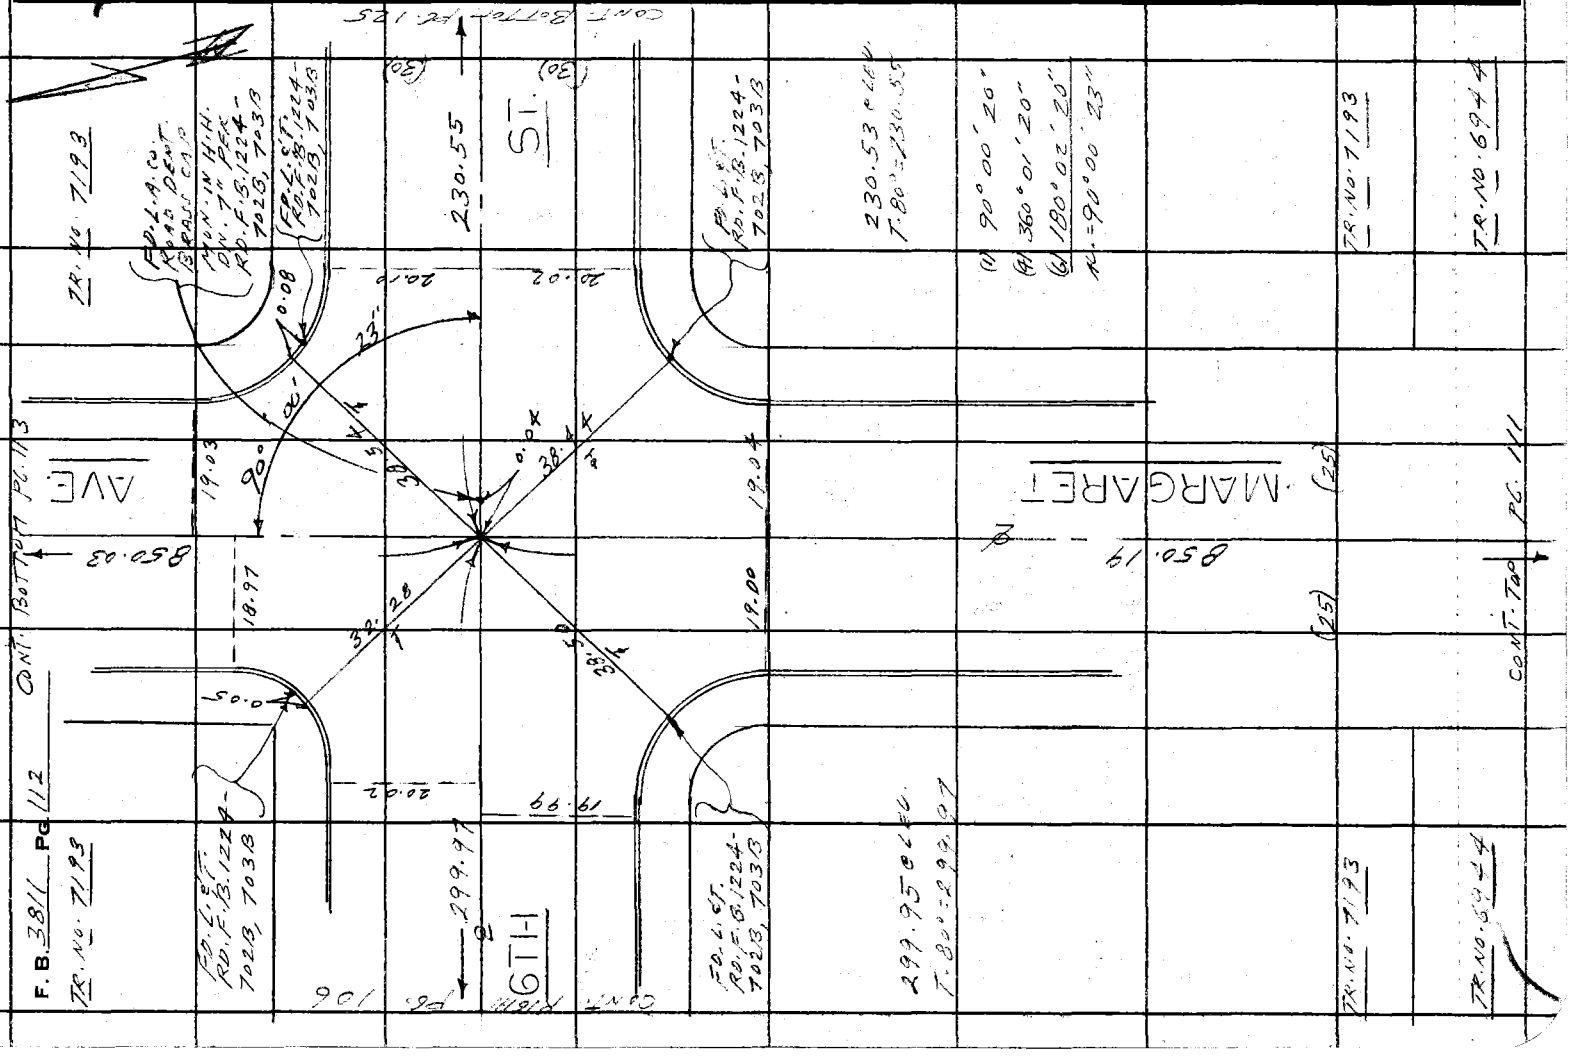

Notes Ck'd by	Survey of BELVEDERE E.L.A.-6
Map No.	JN 0303.00 Tape 0233 Std 68 °F
Office Work	Surveyed by L.L. BROWN
Checked	Notes L.L. BROWN Date 7-10-72
Date	Indexed G. D. BAILEY SEP 19 72

F. B. 3811 PG. 113

W536B-3

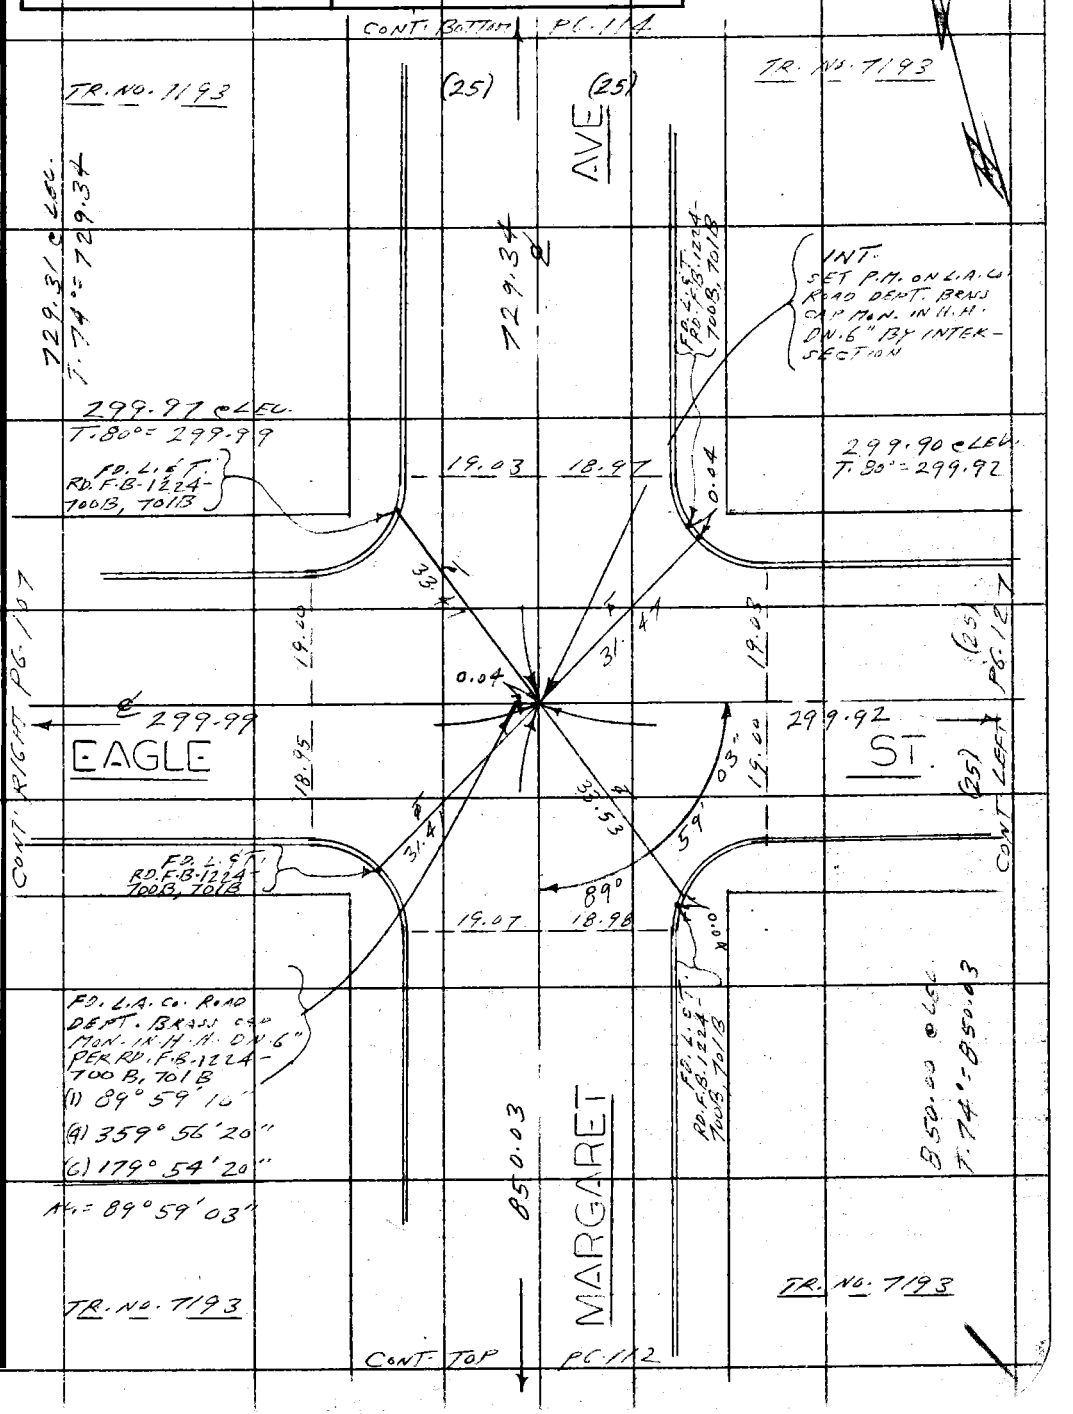

Note: Any Additions or Changes on This Sheet Must be Made or Circled in Red Ink With Date and Name of Person Making Change.

Do not extend this side of this line.

PLEASE RETURN TO
COUNTY OF LOS ANGELES
DEPARTMENT OF COUNTY ENGINEER
403 LOS ANGELES COUNTY ENGINEERING BLDG.

76F3095 CE#310 3-68

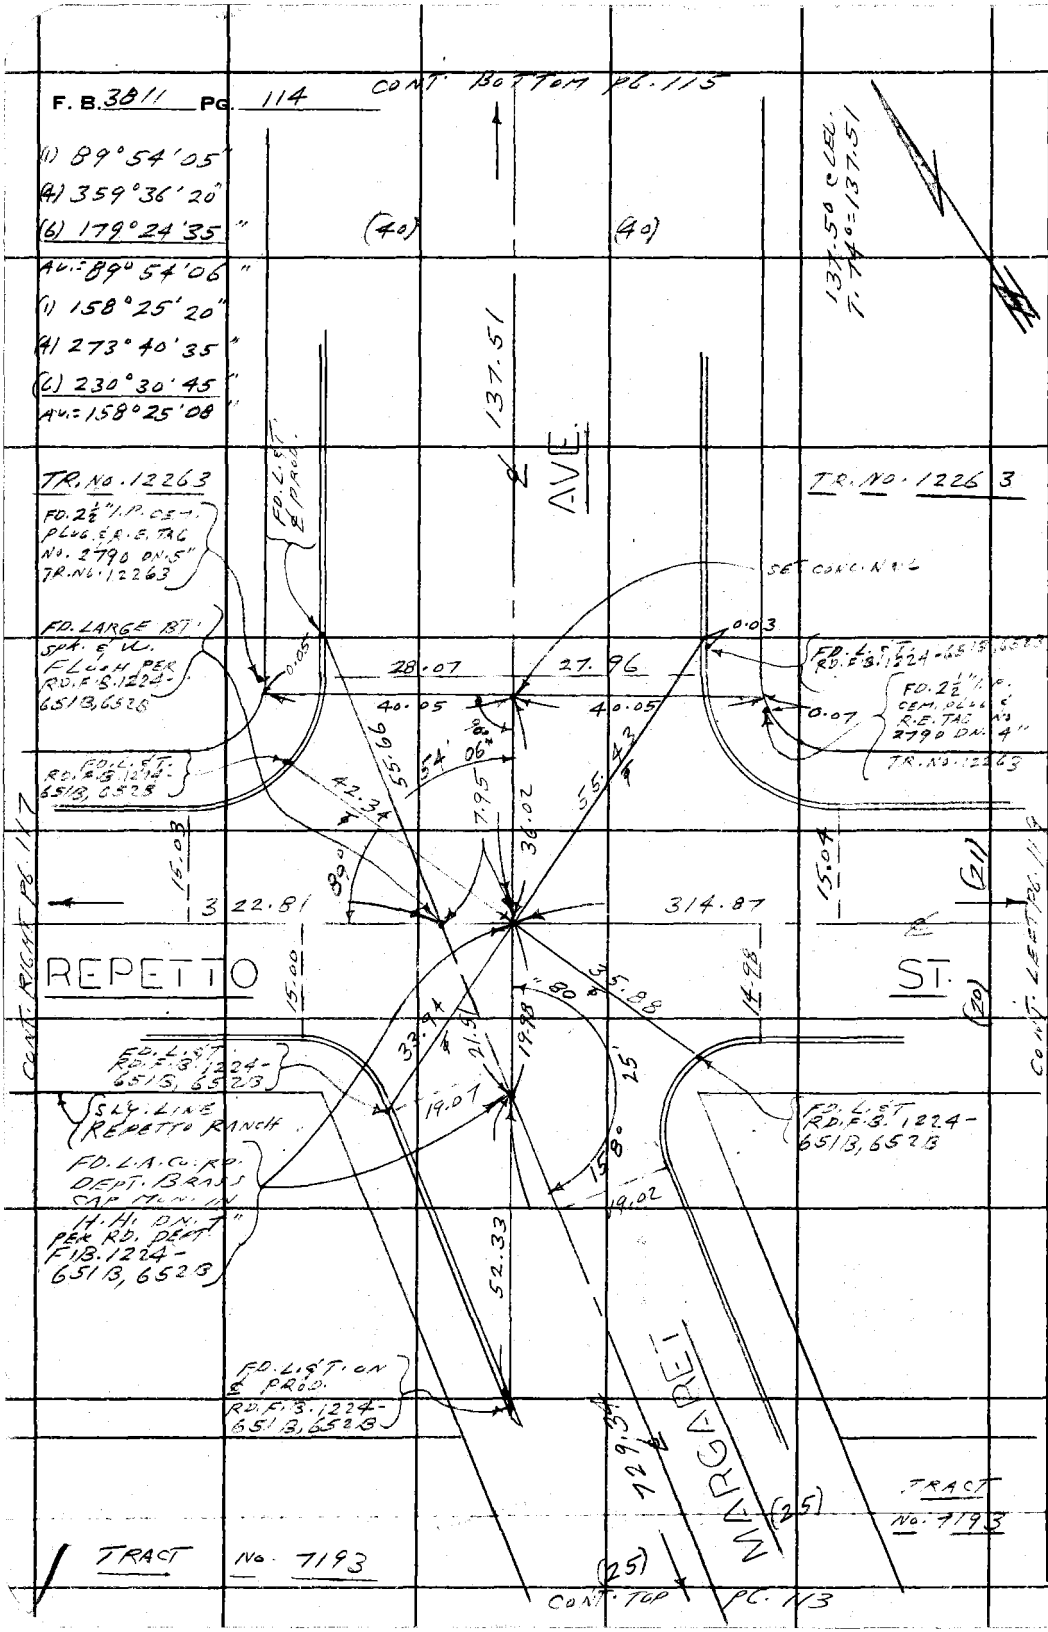

PLEASE RETURN TO
COUNTY OF LOS ANGELES
DEPARTMENT OF COUNTY ENGINEER
403 LOS ANGELES COUNTY ENGINEERING BLDG.

Do not extend this side of this line.

Note: Any Additions or Changes on This Sheet Must be Made or Circled in Red Ink With Date and Name of Person Making Change.

MS 36 B-2

Notes Ck'd by	Survey of BELVEDERE E. L.A.-6	F. B. 3811 PG. 115
Map No.	JN 0303-00 Tape 0233 Std 63 °F	
Office Work	Surveyed by L.L. BROWN	
Checked	Notes L.L. BROWN Date 7-21-72	
Date	Indexed G. D. BAILEY SEP 19 '72	

W-536 B-2

COUNTY SURVEYOR R. E. 329

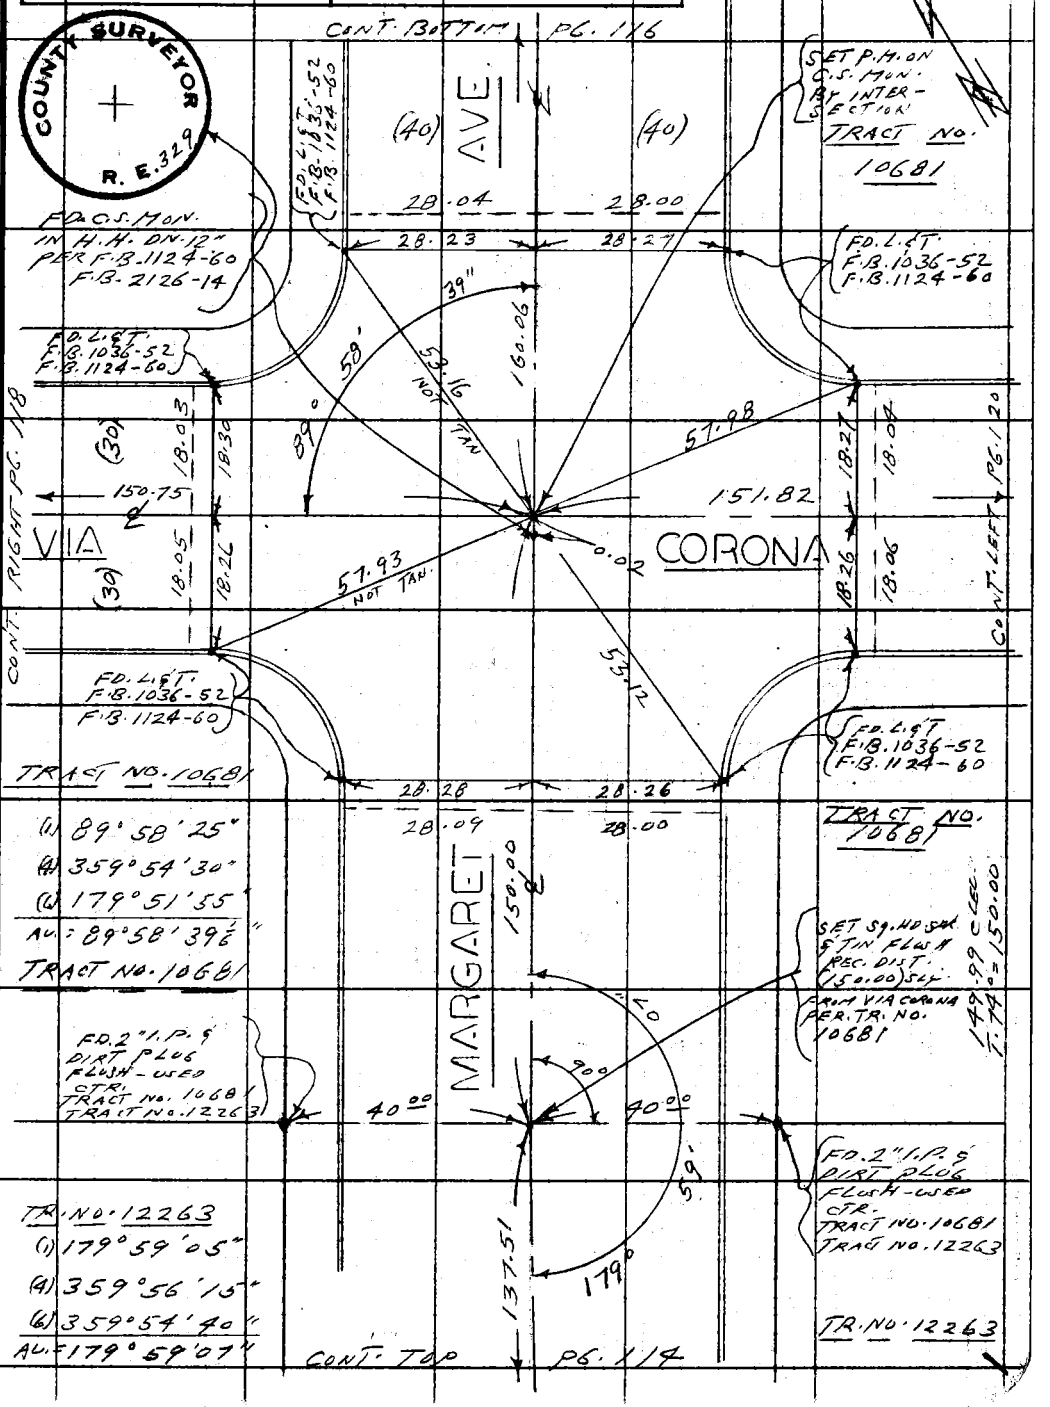

Note: Any Additions or Changes on This Sheet Must be Made or Circled in Red Ink With Date and Name of Person Making Change.

Do not extend this side of this line.

PLEASE RETURN TO
COUNTY OF LOS ANGELES
DEPARTMENT OF COUNTY ENGINEER
403 LOS ANGELES COUNTY ENGINEERING BLDG.

76F309S CE#310 3-69

PLEASE RETURN TO
COUNTY OF LOS ANGELES
DEPARTMENT OF COUNTY ENGINEER
403 LOS ANGELES COUNTY ENGINEERING BLDG.

Note: Any Additions or Changes on This Sheet Must be Made or Circled in Red Ink With Date and Name of Person Making Change.

Do not extend this side of this line.

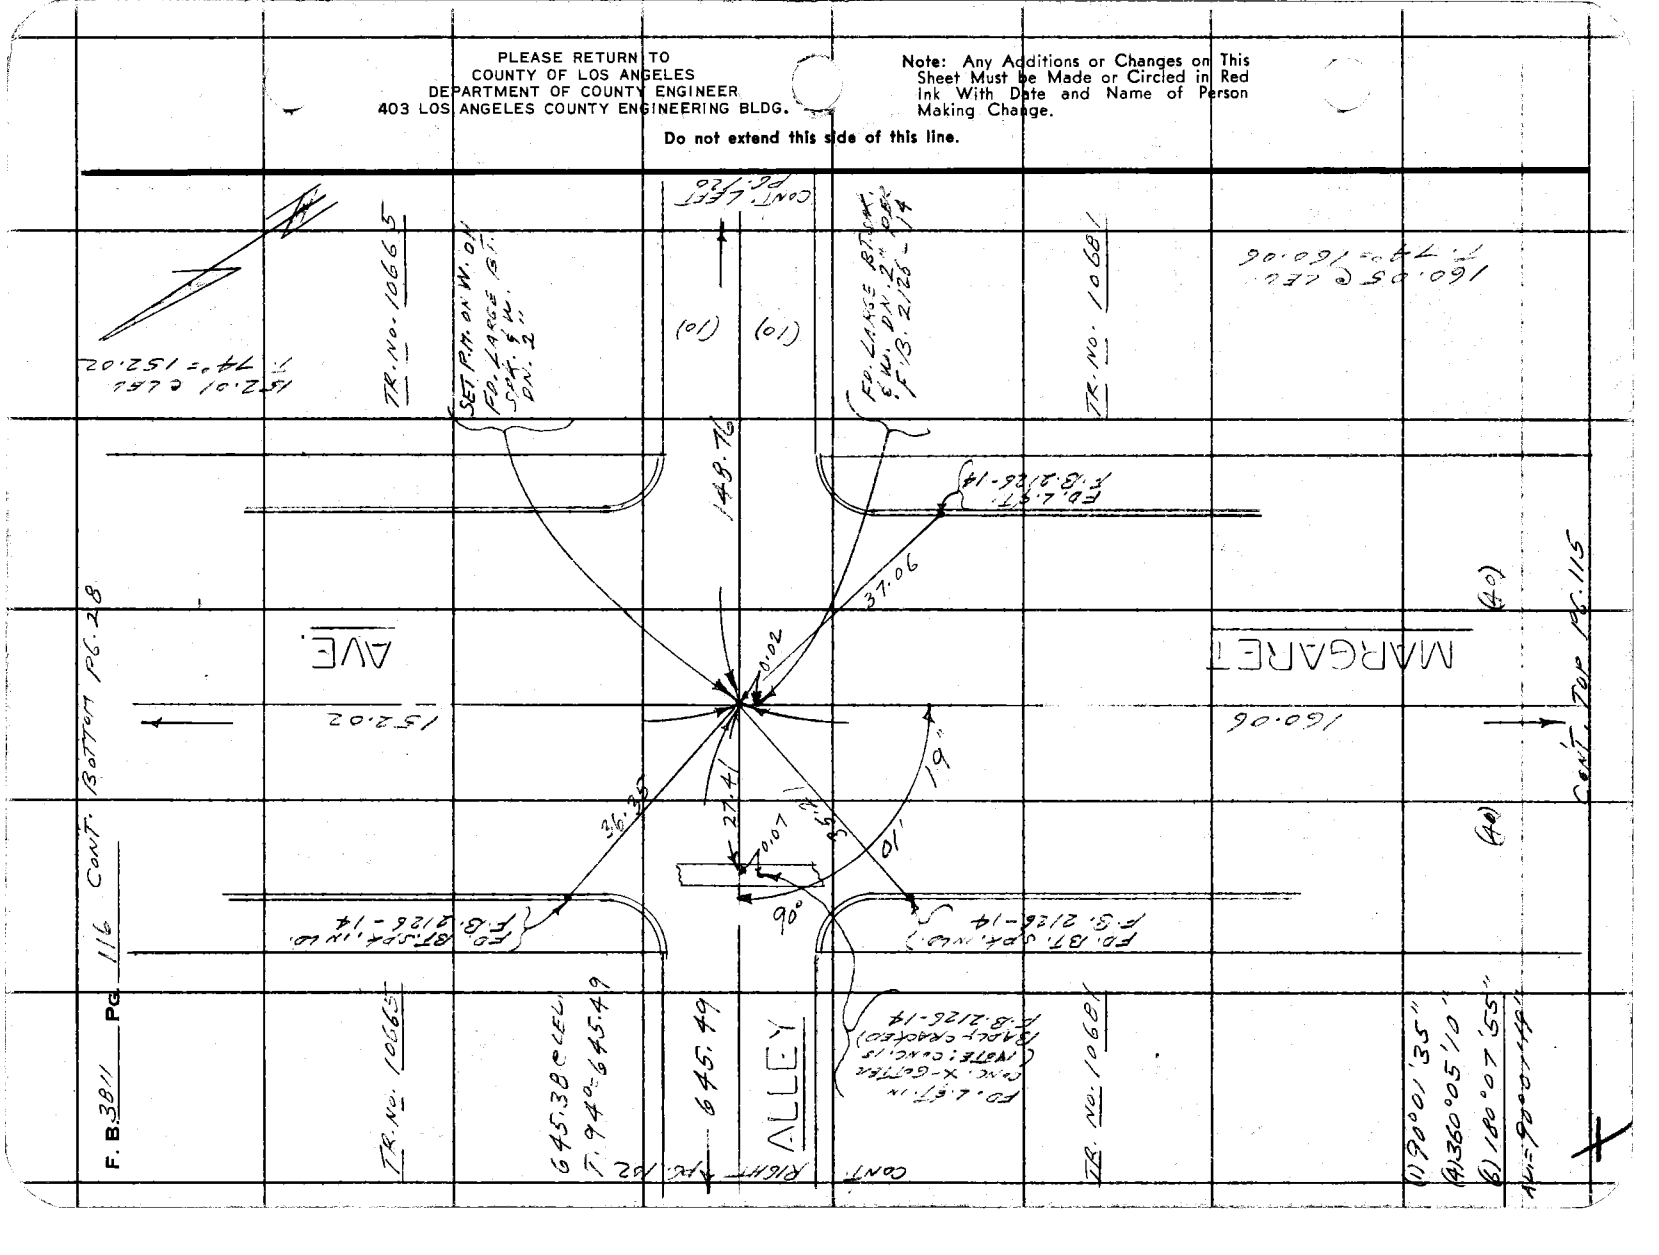

Notes Ck'd by	Survey of BELVEDERE E.L.A.-6
Map No.	JN 0303.00 Tape 0233 Std 68 °F
Office Work	Surveyed by L.L. BROWN
Checked	Notes L.L. BROWN Date 7-24-72
Date	Indexed G. D. BAILEY SEP 19 72

F. B. 3811 PG. 119

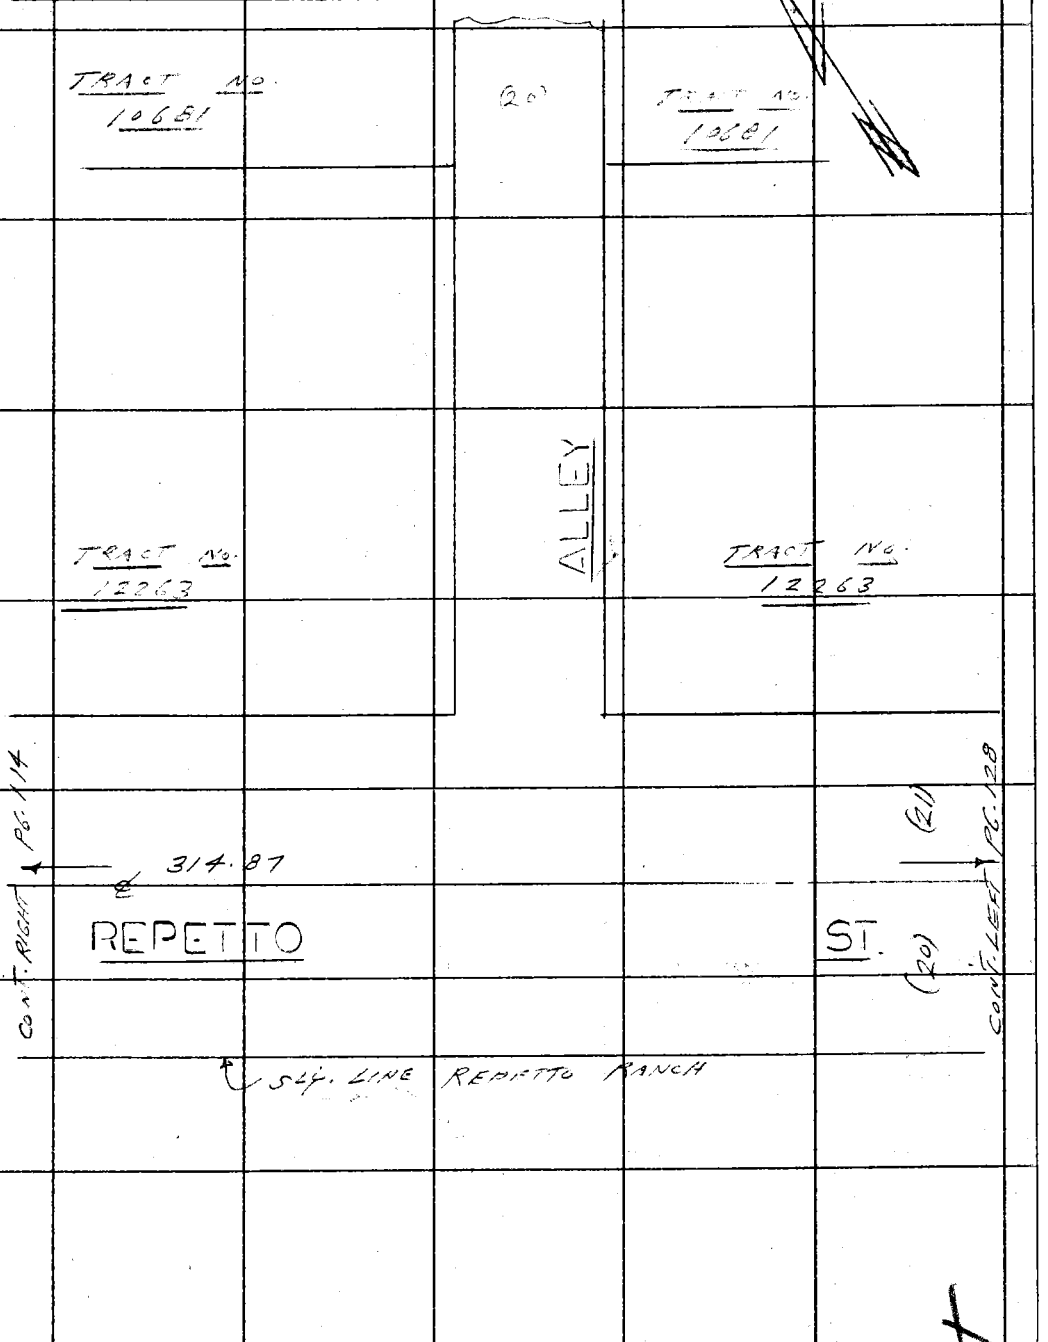

Note: Any Additions or Changes on This Sheet Must be Made or Circled in Red Ink With Date and Name of Person Making Change.

Do not extend this side of this line.

PLEASE RETURN TO
COUNTY OF LOS ANGELES
DEPARTMENT OF COUNTY ENGINEER
403 LOS ANGELES COUNTY ENGINEERING BLDG.

76F309S CE#310 3-68

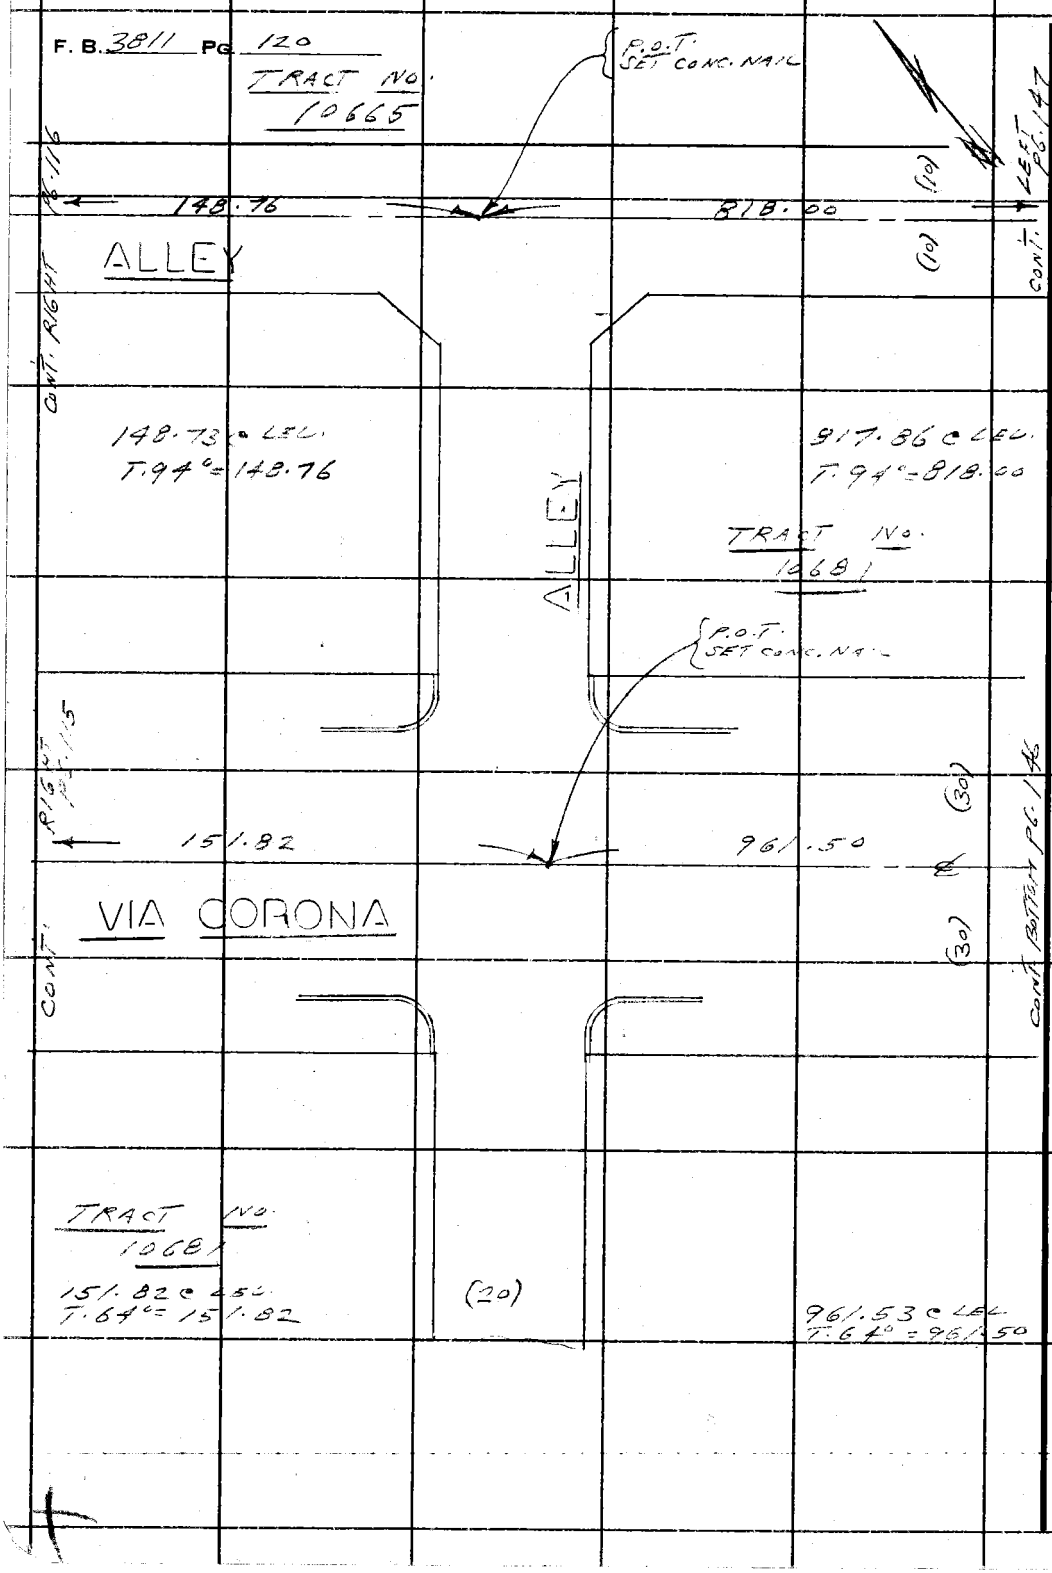

PLEASE RETURN TO
COUNTY OF LOS ANGELES
DEPARTMENT OF COUNTY ENGINEER
403 LOS ANGELES COUNTY ENGINEERING BLDG.

Do not extend this side of this line.

Note: Any Additions or Changes on This Sheet Must be Made or Circled in Red Ink With Date and Name of Person Making Change.

Notes Ck'd by	Survey of BELVEDERE E.L.A. -6
Map No.	JN 0303.00 Tape 0233 Std 68 °F
Office Work	Surveyed by L.L. BROWN
Checked	Notes L.L. BROWN Date 7-24-72
Date	Indexed G. D. BAILEY SEP 19 '72

F. B. 3811 PG. 121

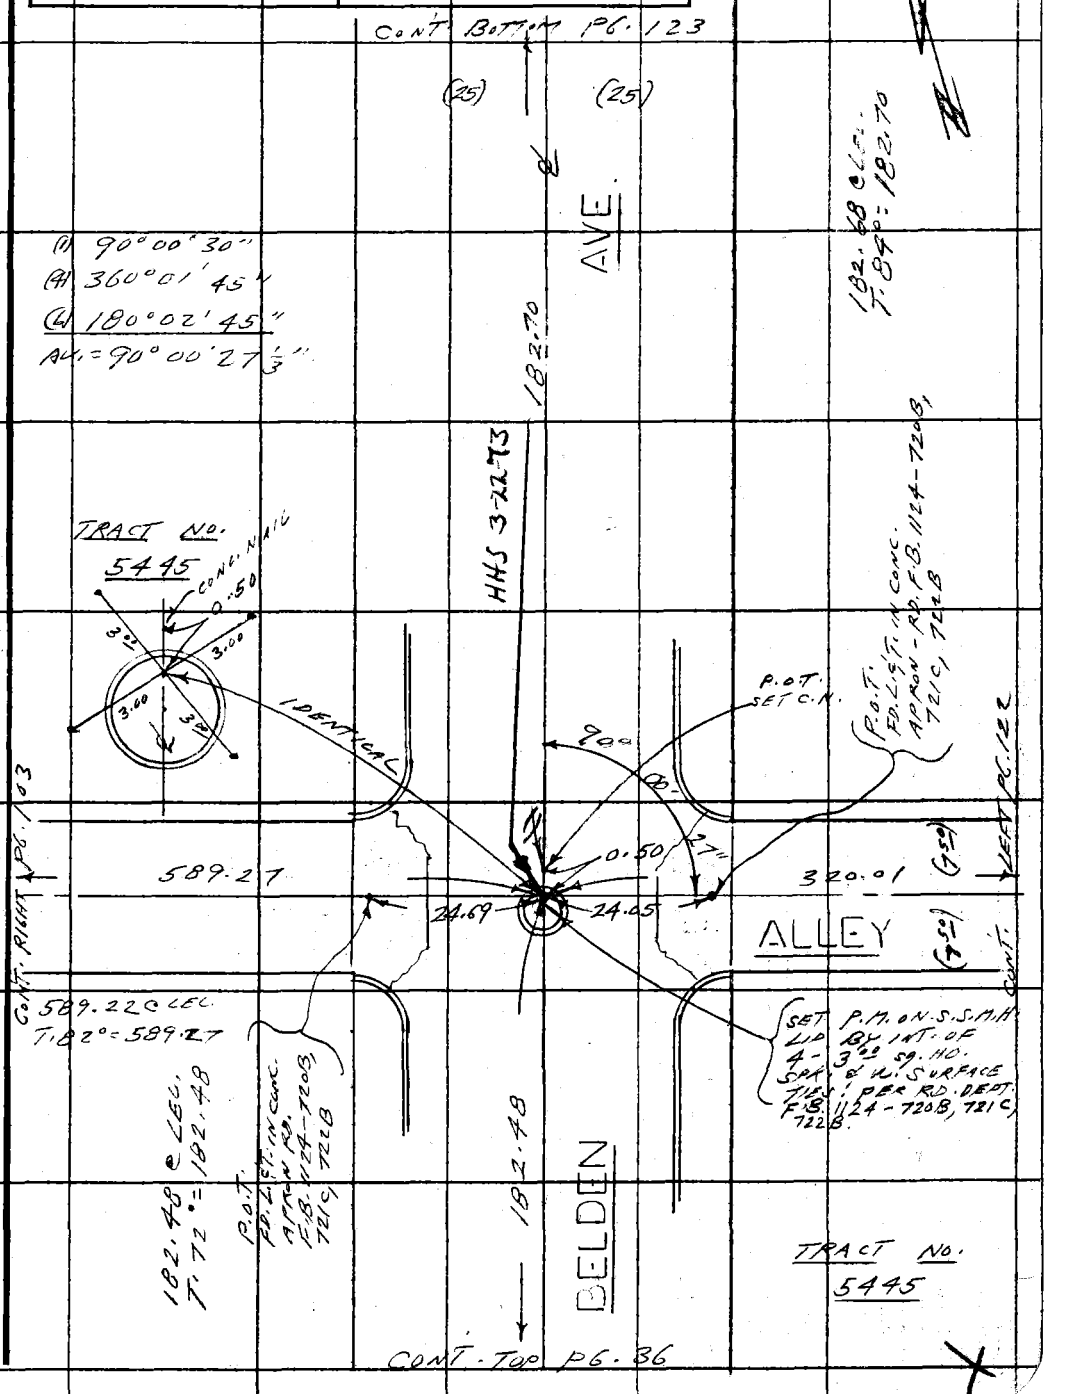

Note: Any Additions or Changes on This Sheet Must be Made or Circled in Red Ink With Date and Name of Person Making Change.

Do not extend this side of this line.

PLEASE RETURN TO
COUNTY OF LOS ANGELES
DEPARTMENT OF COUNTY ENGINEER
403 LOS ANGELES COUNTY ENGINEERING BLDG.

76F309S CE#310 3-69

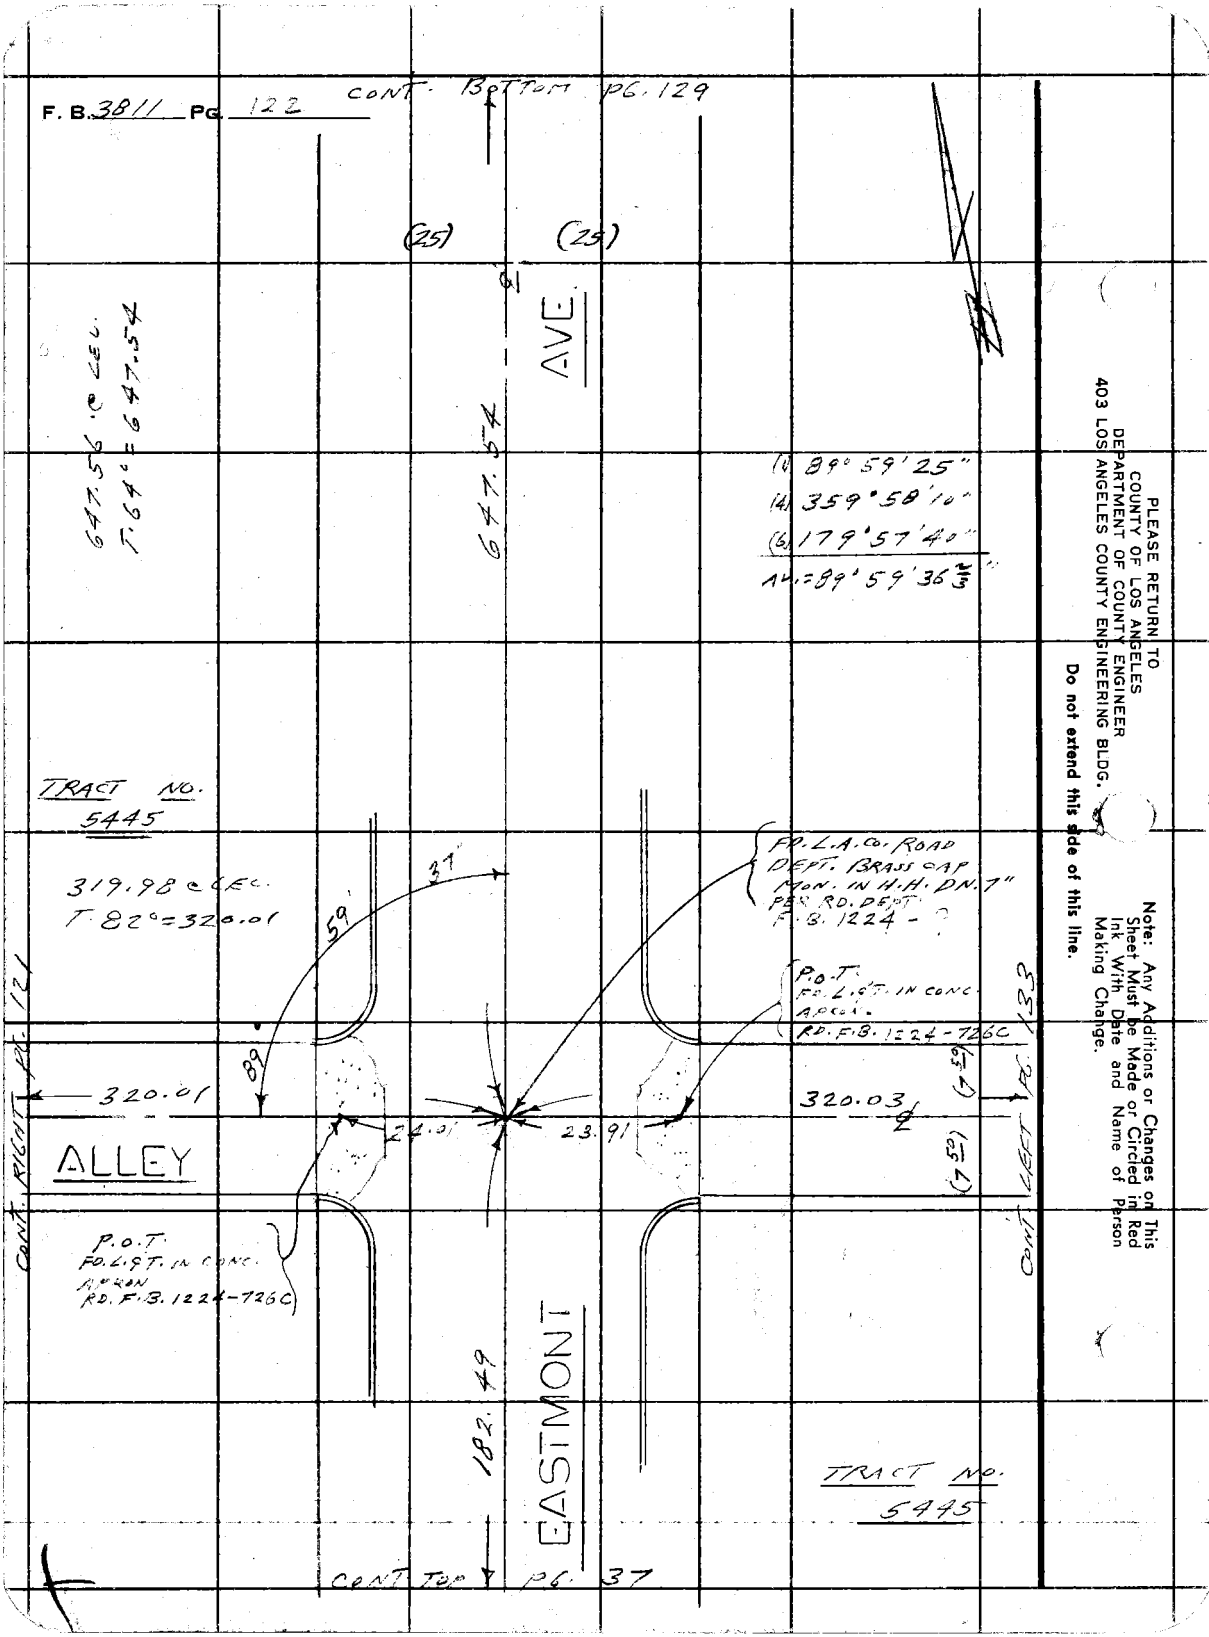

PLEASE RETURN TO
COUNTY OF LOS ANGELES
DEPARTMENT OF COUNTY ENGINEER
403 LOS ANGELES COUNTY ENGINEERING BLDG.

Do not extend this side of this line.

Note: Any Additions or Changes on This Sheet Must be Made or Circled in Red Ink With Date and Name of Person Making Change.

Notes Ck'd by	Survey of BELVEDERE E.L.A.-6
Map No.	JN 0303-00 Tape 0233 Std 68 °F
Office Work	Surveyed by L. L. BROWN
Checked	Notes L. L. BROWN Date 7-26-72
Date	Indexed G. D. BAILEY SEP 19 72

F. B. 3811 PG. 123

W.S. 36, B-3

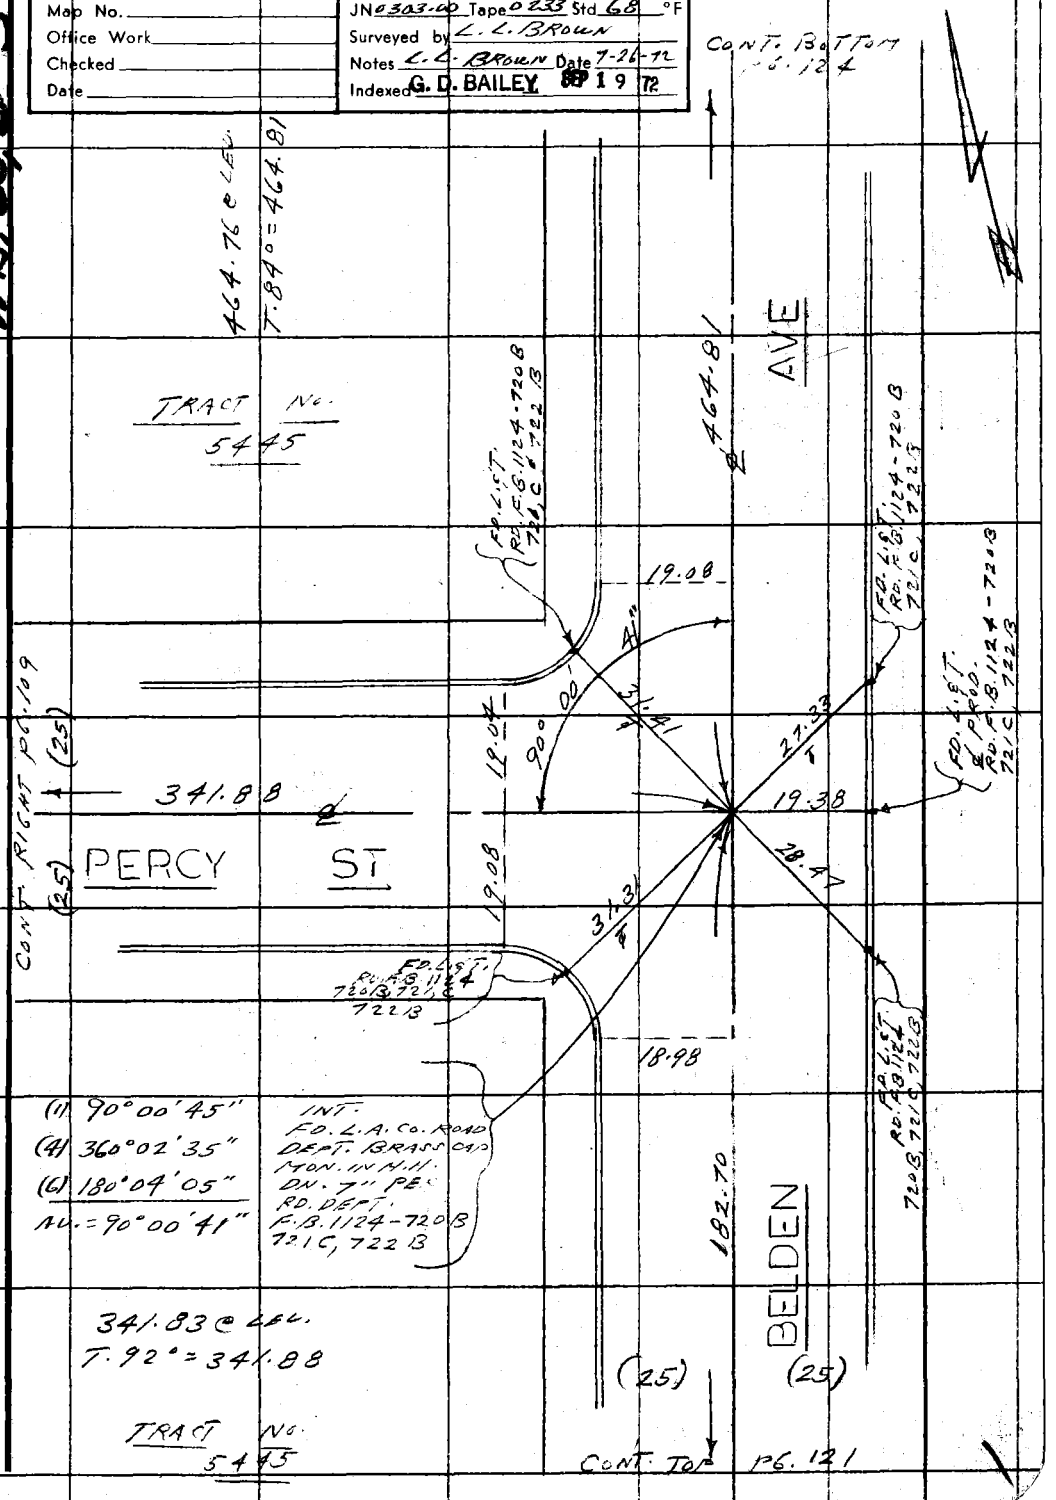

Note: Any Additions or Changes on This Sheet Must be Made or Circled in Red Ink With Date and Name of Person Making Change.

Do not extend this side of this line.

PLEASE RETURN TO
COUNTY OF LOS ANGELES
DEPARTMENT OF COUNTY ENGINEER
403 LOS ANGELES COUNTY ENGINEERING BLDG.

76F309S CE#310 3-69

F. B. 3811 Pg. 124

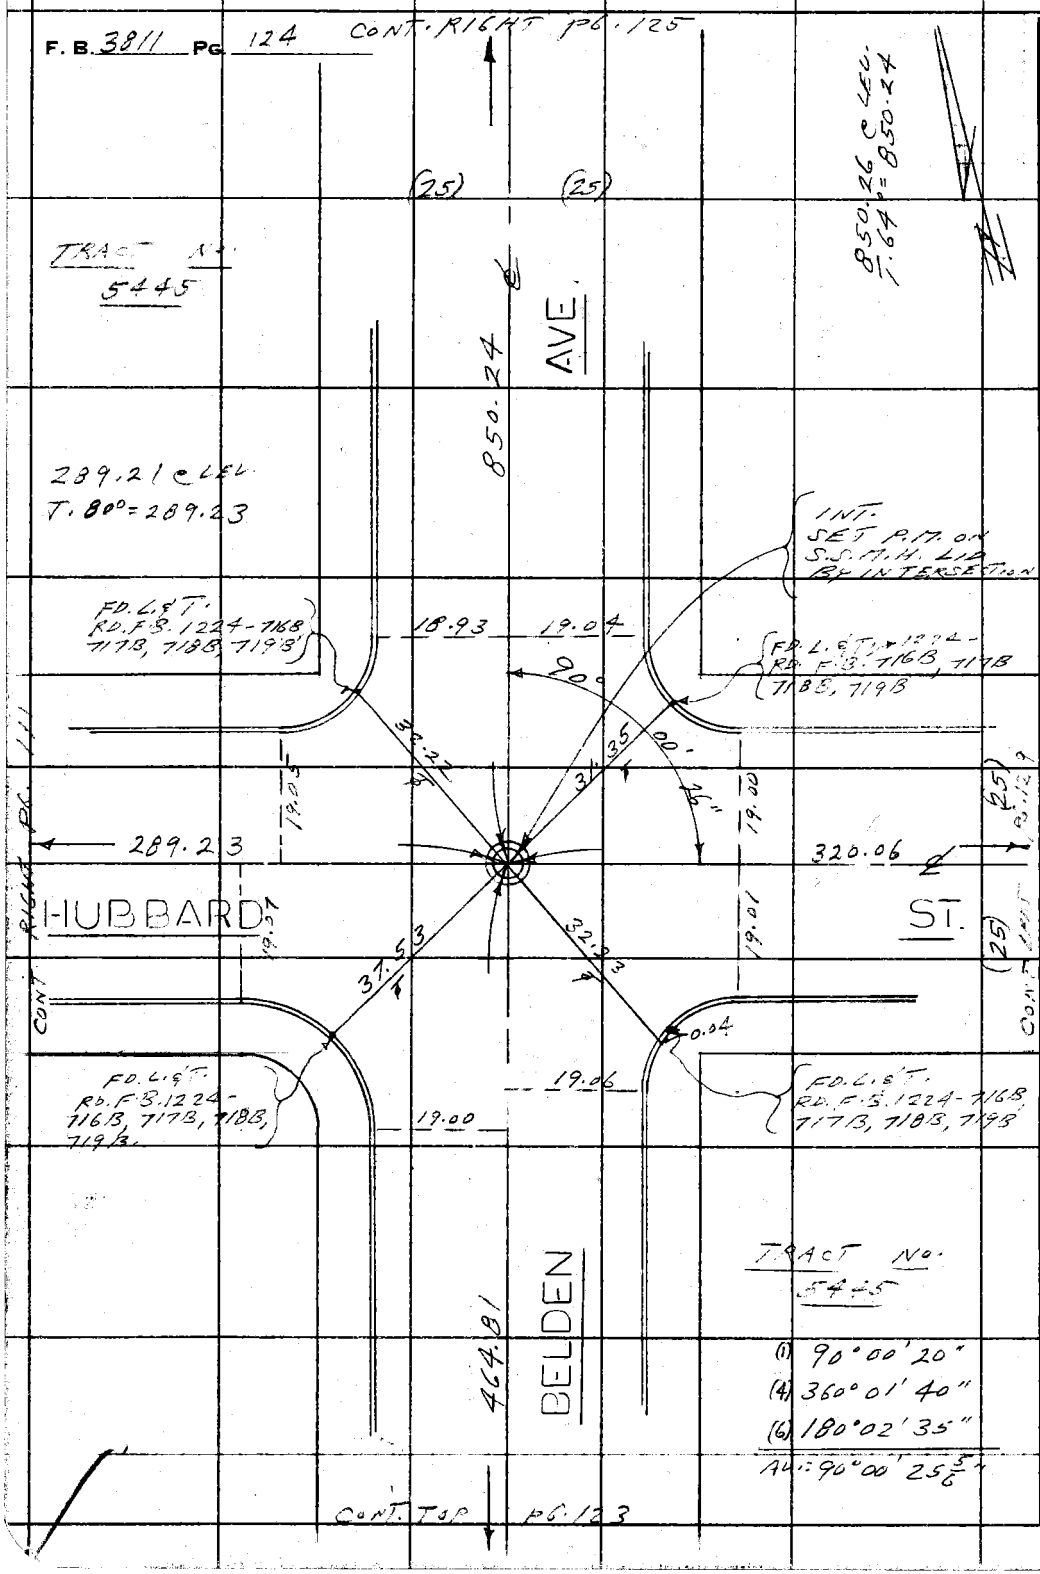

PLEASE RETURN TO
COUNTY OF LOS ANGELES
DEPARTMENT OF COUNTY ENGINEER
403 LOS ANGELES COUNTY ENGINEERING BLDG.

Do not extend this side of this line.

Note: Any Additions or Changes on This Sheet Must be Made or Circled in Red Ink With Date and Name of Person Making Change.

W.S. 36, B-3

Notes Ck'd by	Survey of BELVEDERE E.L.A. -6
Map No.	JN 0303.00 Tape 0233 Std 68 °F
Office Work	Surveyed by L.L. BROWN
Checked	Notes L.L. BROWN Date 8-11-72
Date	Indexed G. D. BAILEY SEP 1 9 72

F. B. 3811 Pg. 125

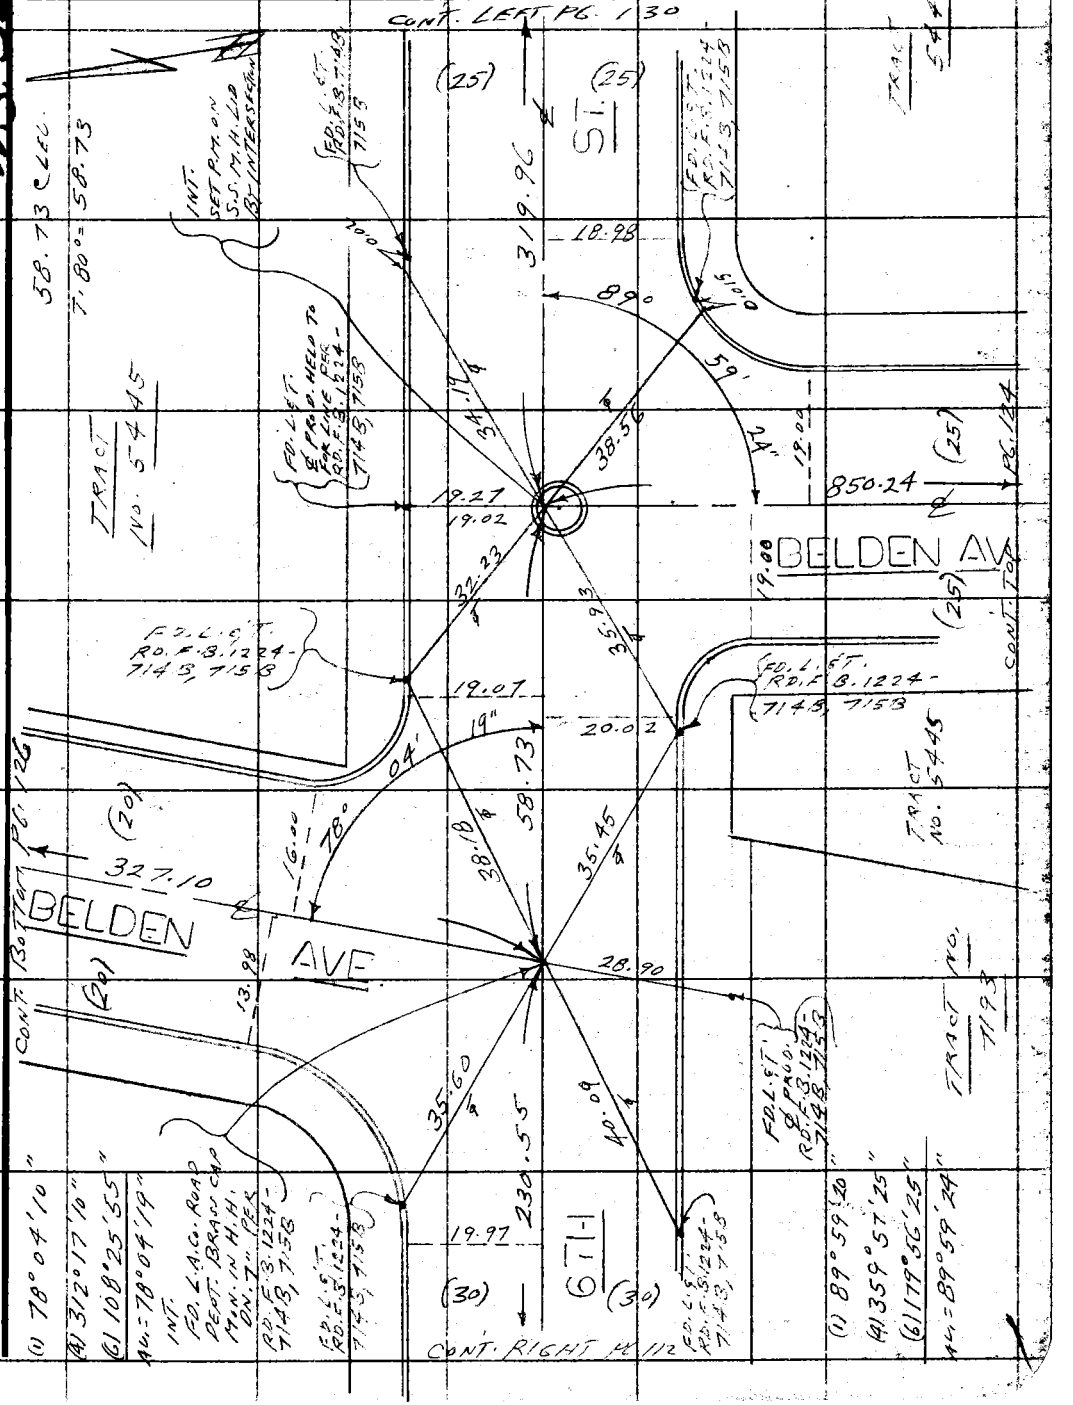

Note: Any Additions or Changes on This Sheet Must be Made or Circled in Red Ink With Date and Name of Person Making Change.

Do not extend this side of this line.

PLEASE RETURN TO
COUNTY OF LOS ANGELES
DEPARTMENT OF COUNTY ENGINEER
403 LOS ANGELES COUNTY ENGINEERING BLDG.

76F309S CE#310 3-68

F. B. 3811 PG. 126

CONT. BOTTOM PG. 127

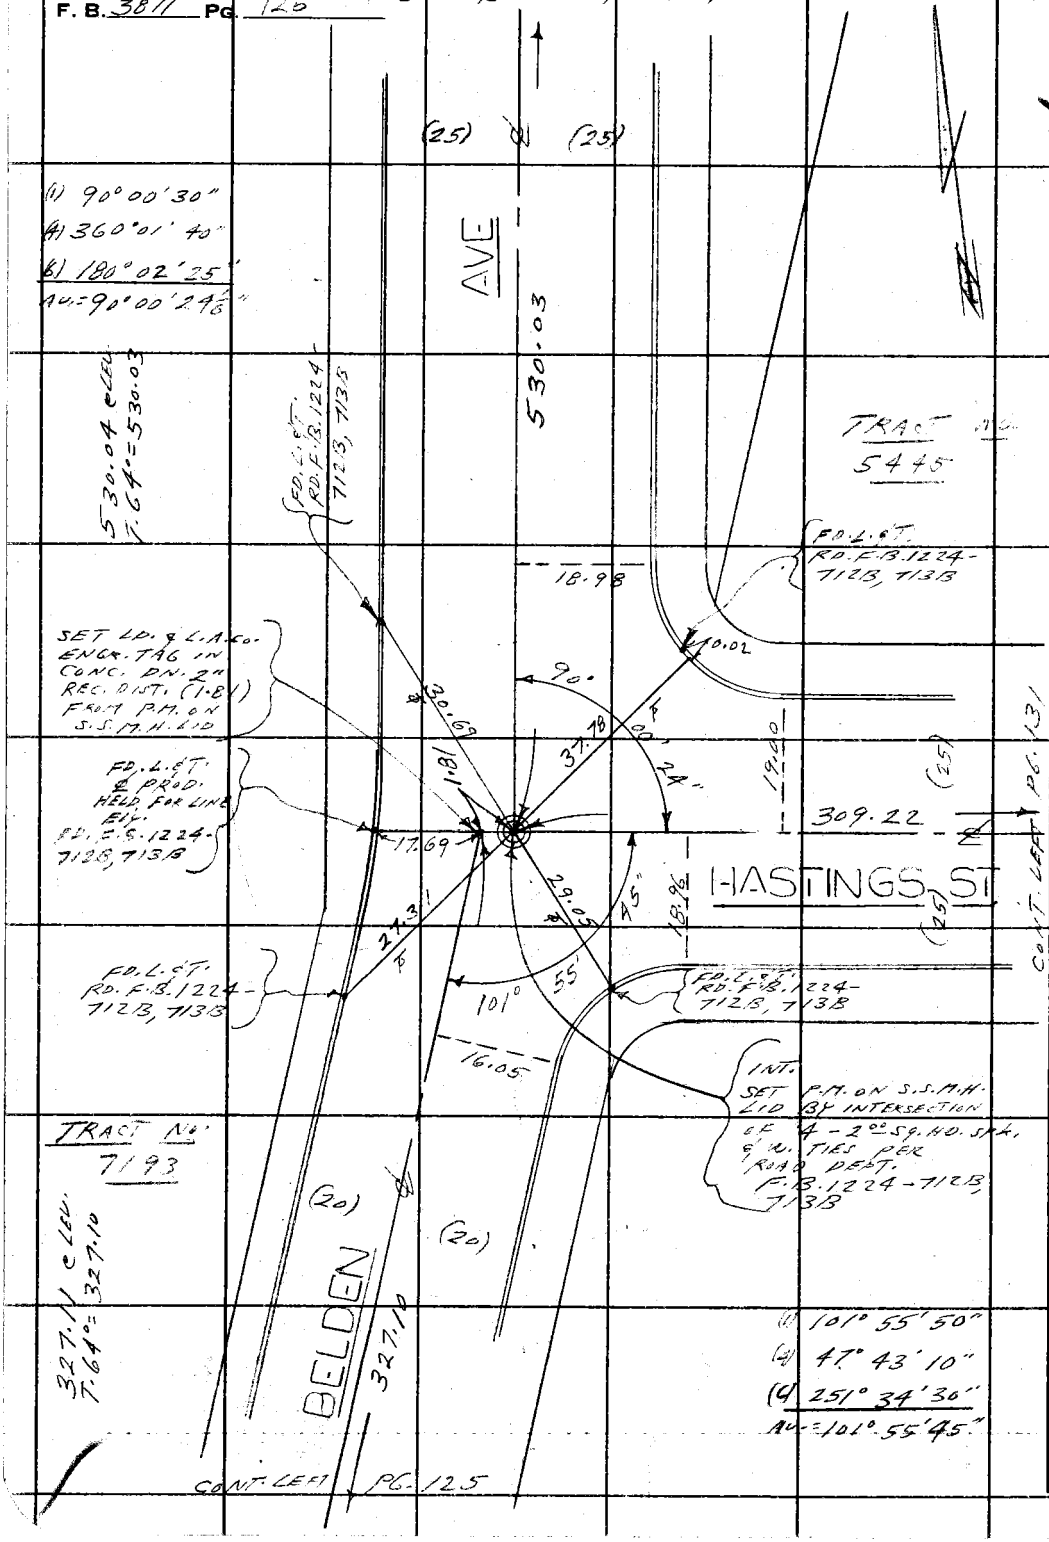

M536, B-3

PLEASE RETURN TO
COUNTY OF LOS ANGELES
DEPARTMENT OF COUNTY ENGINEER
403 LOS ANGELES COUNTY ENGINEERING BLDG.

Do not extend this side of this line.

Note: Any Additions or Changes on This Sheet Must be Made or Circled in Red Ink With Date and Name of Person Making Change.

Notes Ck'd by	Survey of BELVEDERE E.L.A.-6
Map No.	JN 0303.00 Tape 0233 Std 68 °F
Office Work	Surveyed by L.L. BROWN
Checked	Notes L.L. BROWN Date 8-14-72
Date	Indexed G. D. BAILEY SEP 19 '72

F. B. 3811 PG. 127

W.S. 36B-3

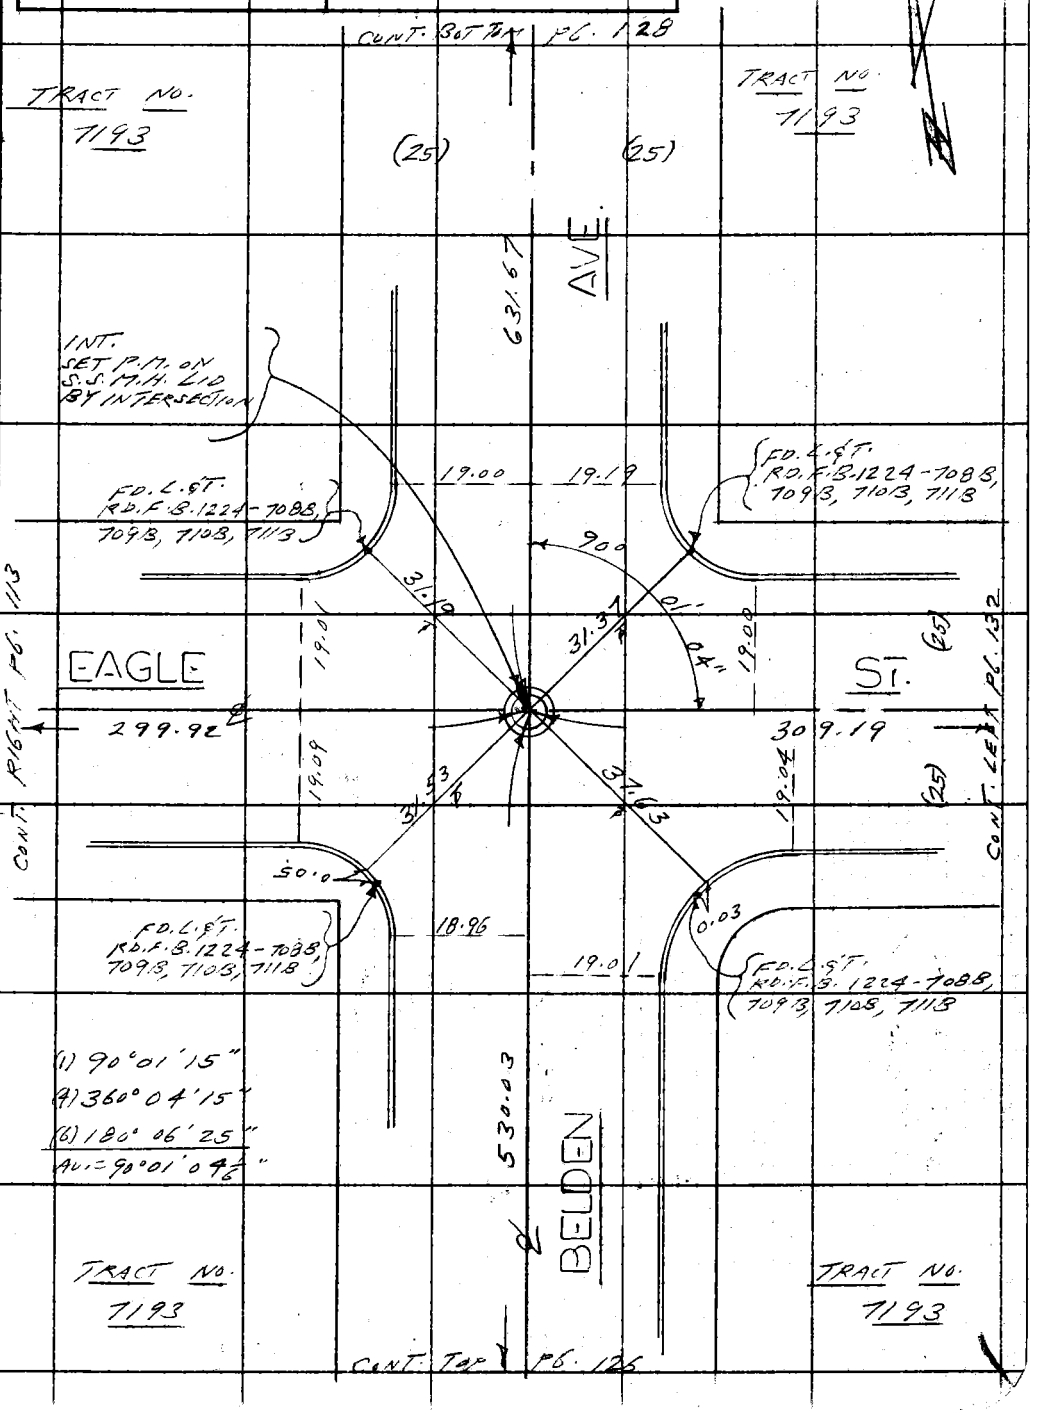

Note: Any Additions or Changes on This Sheet Must be Made or Circled in Red Ink With Date and Name of Person Making Change.

Do not extend this side of this line.

PLEASE RETURN TO
COUNTY OF LOS ANGELES
DEPARTMENT OF COUNTY ENGINEER
403 LOS ANGELES COUNTY ENGINEERING BLDG.

76F309S. CE#310 3-69

PLEASE RETURN TO
COUNTY OF LOS ANGELES
DEPARTMENT OF COUNTY ENGINEER
403 LOS ANGELES COUNTY ENGINEERING BLDG.

Note: Any Additions or Changes on This Sheet Must be Made or Circled in Red Ink With Date and Name of Person Making Change.

Do not extend this side of this line.

4536-B-2

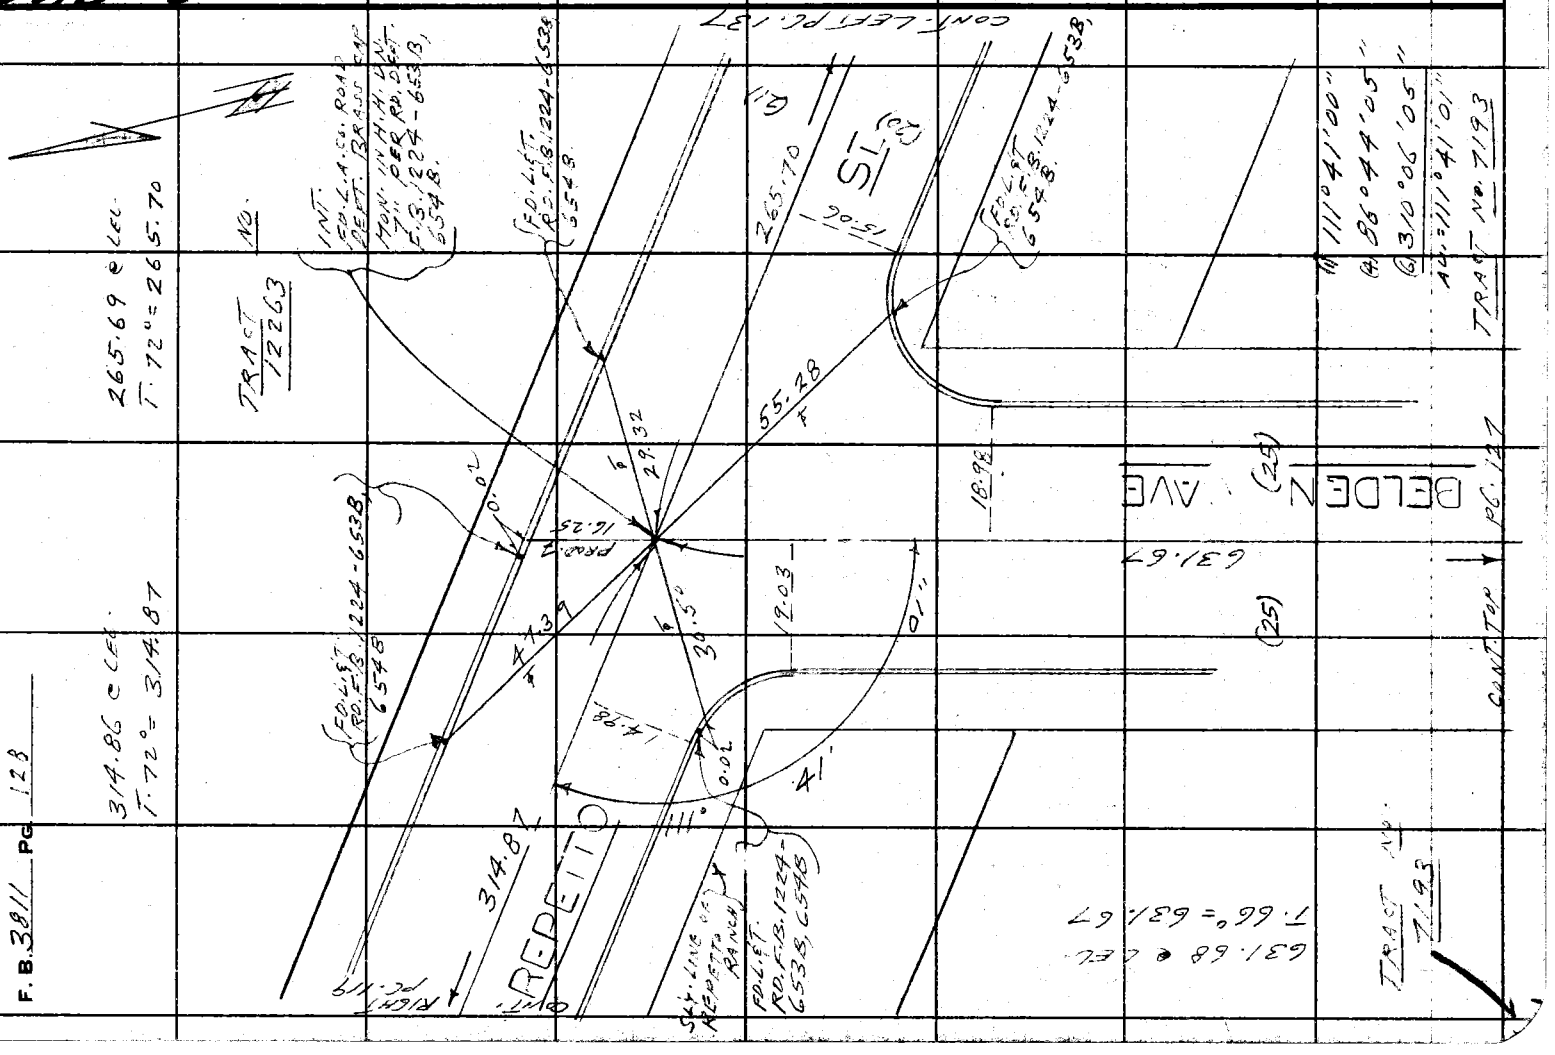

Notes Ck'd by	Survey of BELVEDERE E.L.A.-6
Map No.	JN 0303.00 Tape 0233 Std 68 °F
Office Work	Surveyed by L. L. BROWN
Checked	Notes L. L. BROWN Date 7-11-72
Date	Indexed G. D. BAILEY SEP 19 72

F. B. 3811 PG. 129

W.S. 36, B-3

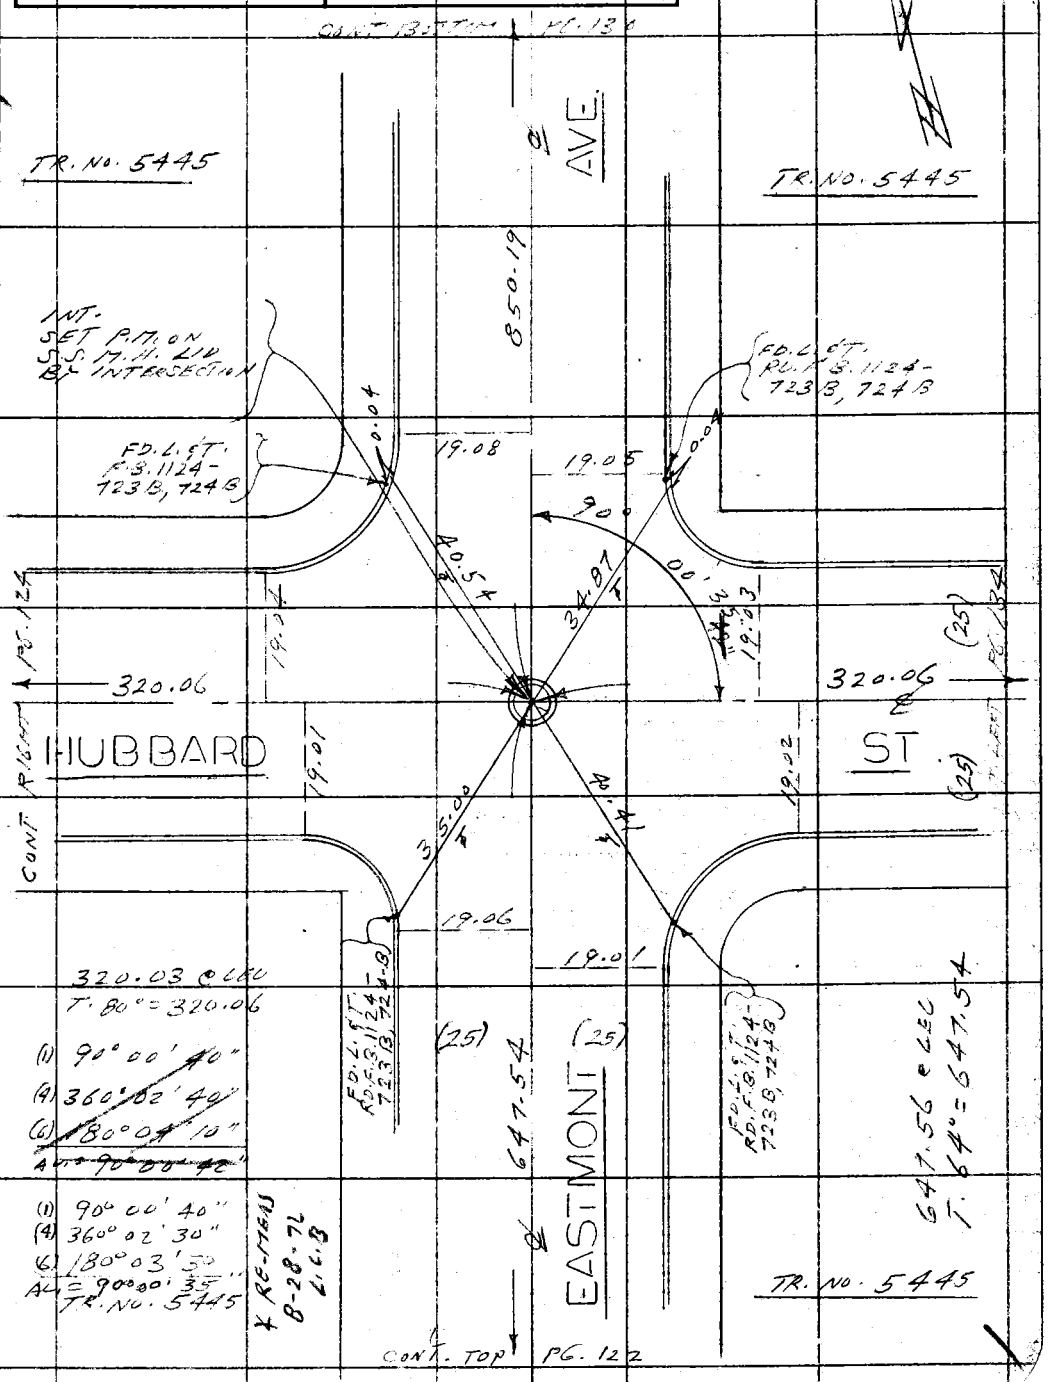

Note: Any Additions or Changes on This Sheet Must be Made or Circled in Red Ink With Date and Name of Person Making Change.

Do not extend this side of this line.

PLEASE RETURN TO
COUNTY OF LOS ANGELES
DEPARTMENT OF COUNTY ENGINEER
403 LOS ANGELES COUNTY ENGINEERING BLDG.

76F309S CE#310 3-68

F. B. 3811 Pg. 130

CONT. BOTTOM PG. 131

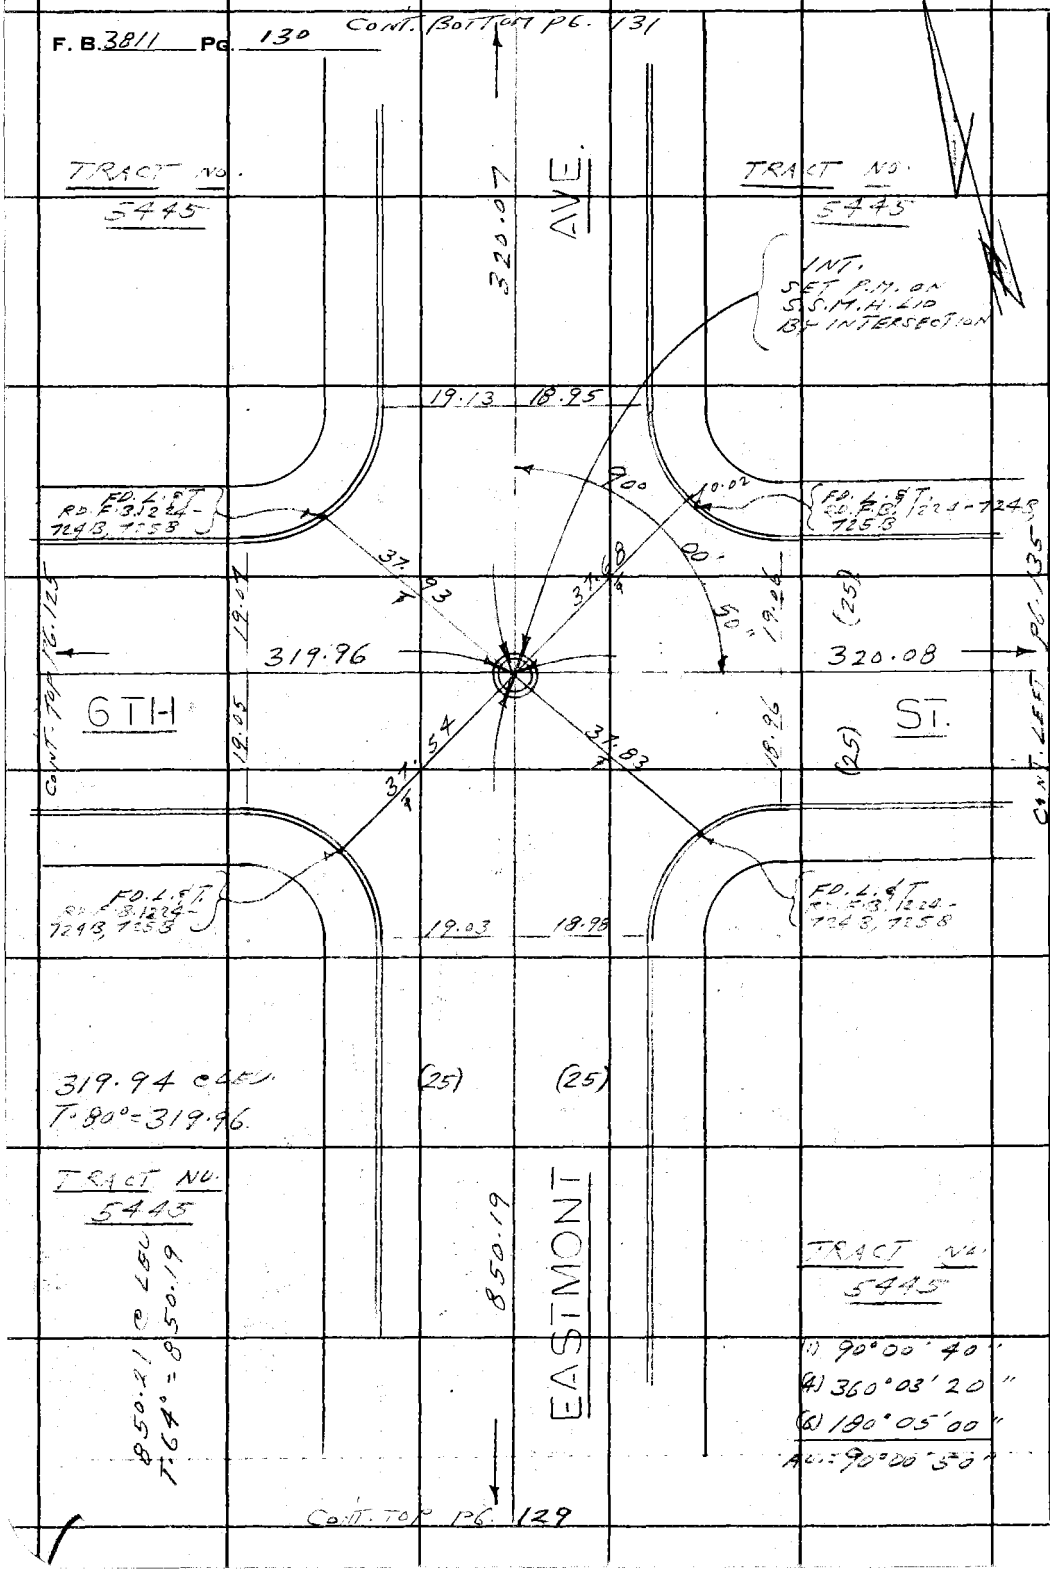

CONT. TOP PG. 129

368-3

PLEASE RETURN TO
COUNTY OF LOS ANGELES
DEPARTMENT OF COUNTY ENGINEER
403 LOS ANGELES COUNTY ENGINEERING BLDG.

Do not extend this side of this line.

Note: Any Additions or Changes on This Sheet Must be Made or Circled in Red Ink With Date and Name of Person Making Change.

Notes Ck'd by	Survey of BELVEDERE E.L.A.-6
Map No.	JN 0303.00 Tape 0233 Std 68 °F
Office Work	Surveyed by L.L. BROWN
Checked	Notes L.L. BROWN Date 7-11-72
Date	Indexed G. D. BAILEY SEP 19 '72

F. B. 3811 PG. 131

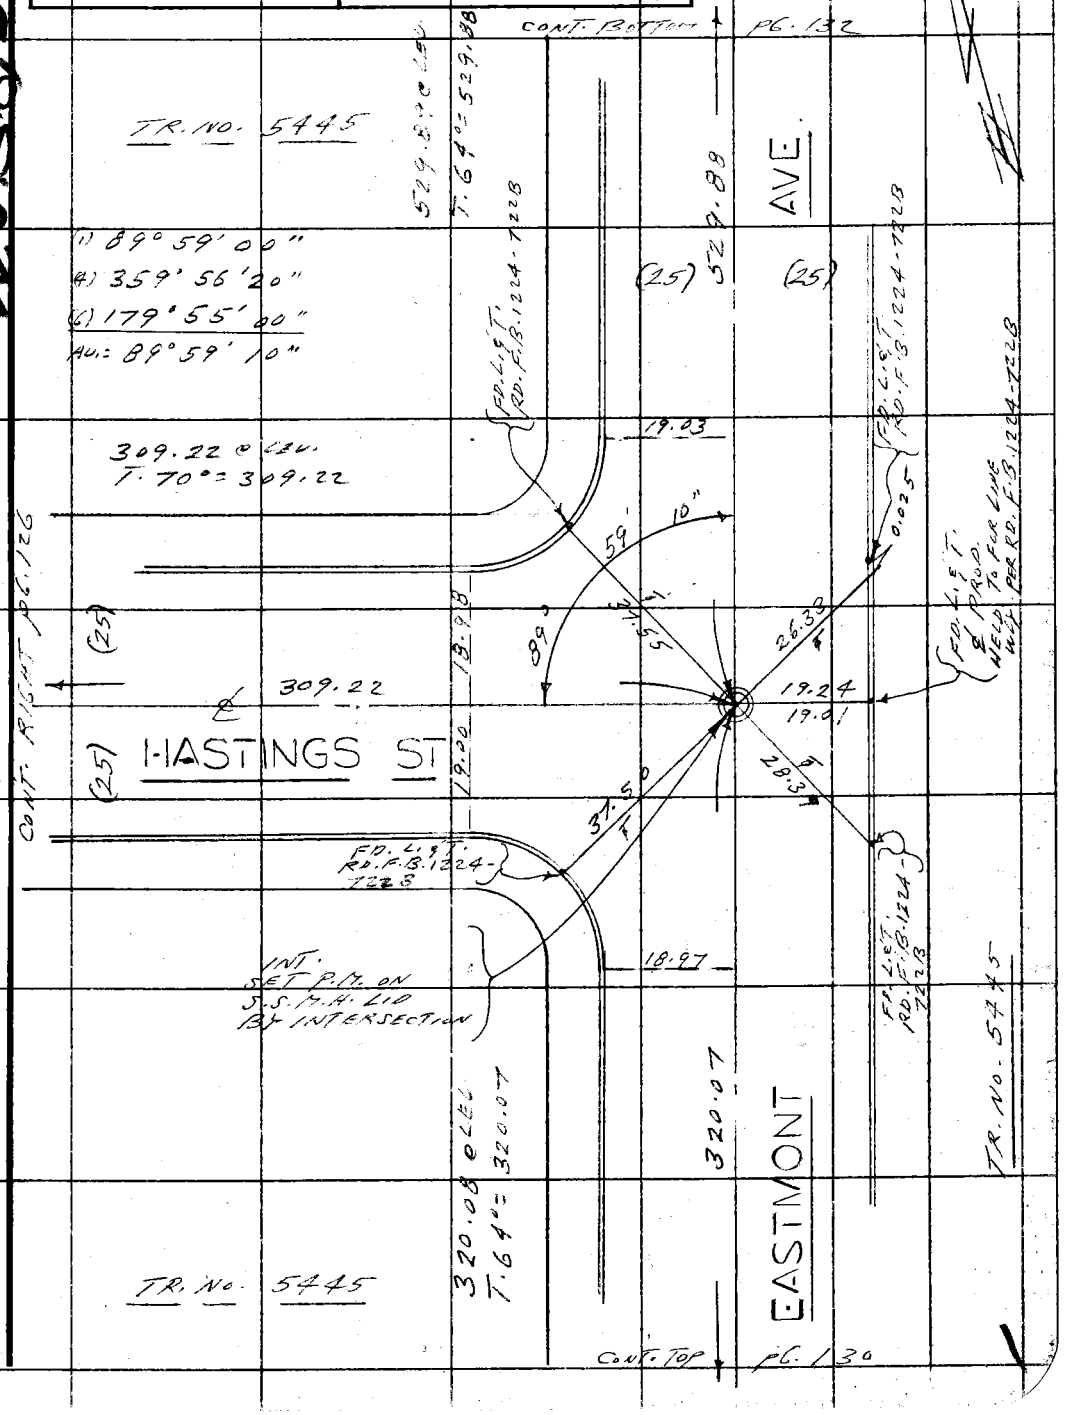

Note: Any Additions or Changes on This Sheet Must be Made or Circled in Red Ink With Date and Name of Person Making Change.

Do not extend this side of this line.

PLEASE RETURN TO
COUNTY OF LOS ANGELES
DEPARTMENT OF COUNTY ENGINEER
403 LOS ANGELES COUNTY ENGINEERING BLDG.

76F309S CE#310 3-68

PLEASE RETURN TO
COUNTY OF LOS ANGELES
DEPARTMENT OF COUNTY ENGINEER
403 LOS ANGELES COUNTY ENGINEERING BLDG.

Note: Any Additions or Changes on This Sheet Must Be Made or Circled in Red Ink With Date and Name of Person Making Change.

Do not extend this side of this line.

MS 36/B-3

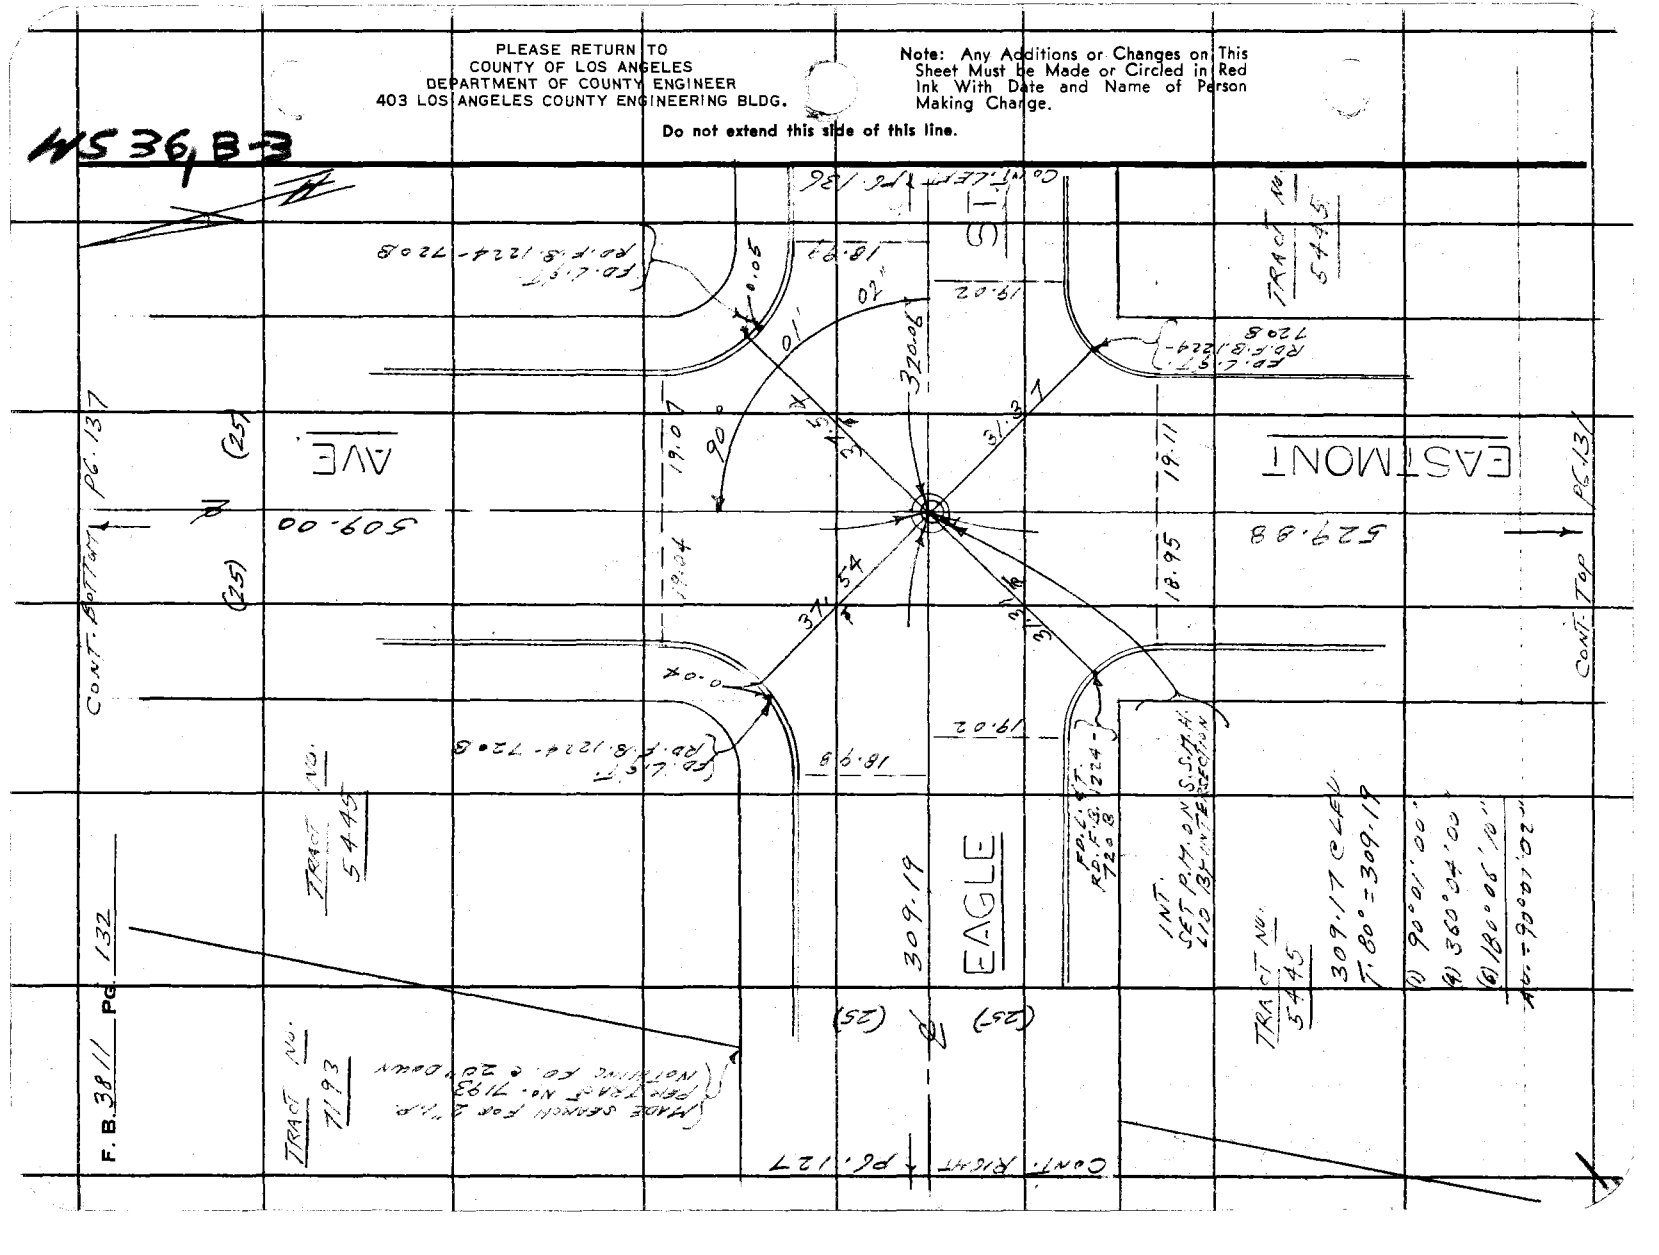

Notes Ck'd by	Survey of BELVEDERE E.L.A. #6
Map No.	JN 0303.00 Tape 0233 Std 68 °F
Office Work	Surveyed by L.L. BROWN
Checked	Notes L.L. BROWN Date 7-13-72
Date	Indexed G. D. BAILEY SEP 19 '72

F. B. 3811 PG. 133

W536, B-3

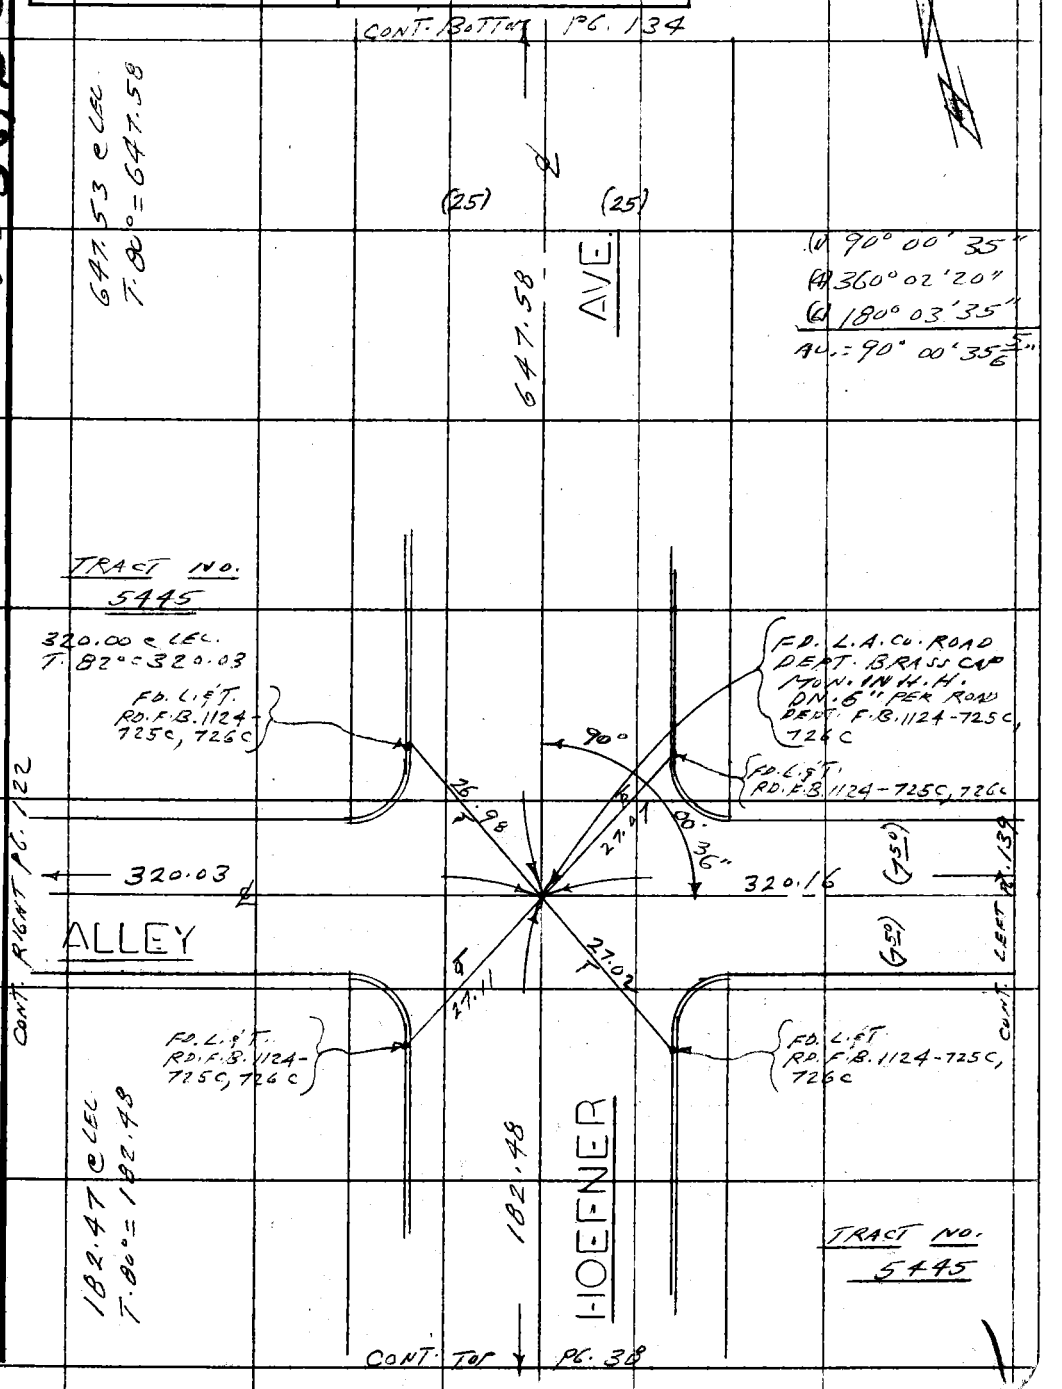

Note: Any Additions or Changes on This Sheet Must be Made or Circled in Red Ink With Date and Name of Person Making Change.

Do not extend this side of this line.

PLEASE RETURN TO
COUNTY OF LOS ANGELES
DEPARTMENT OF COUNTY ENGINEER
403 LOS ANGELES COUNTY ENGINEERING BLDG.

76F309S CE#310 3-69

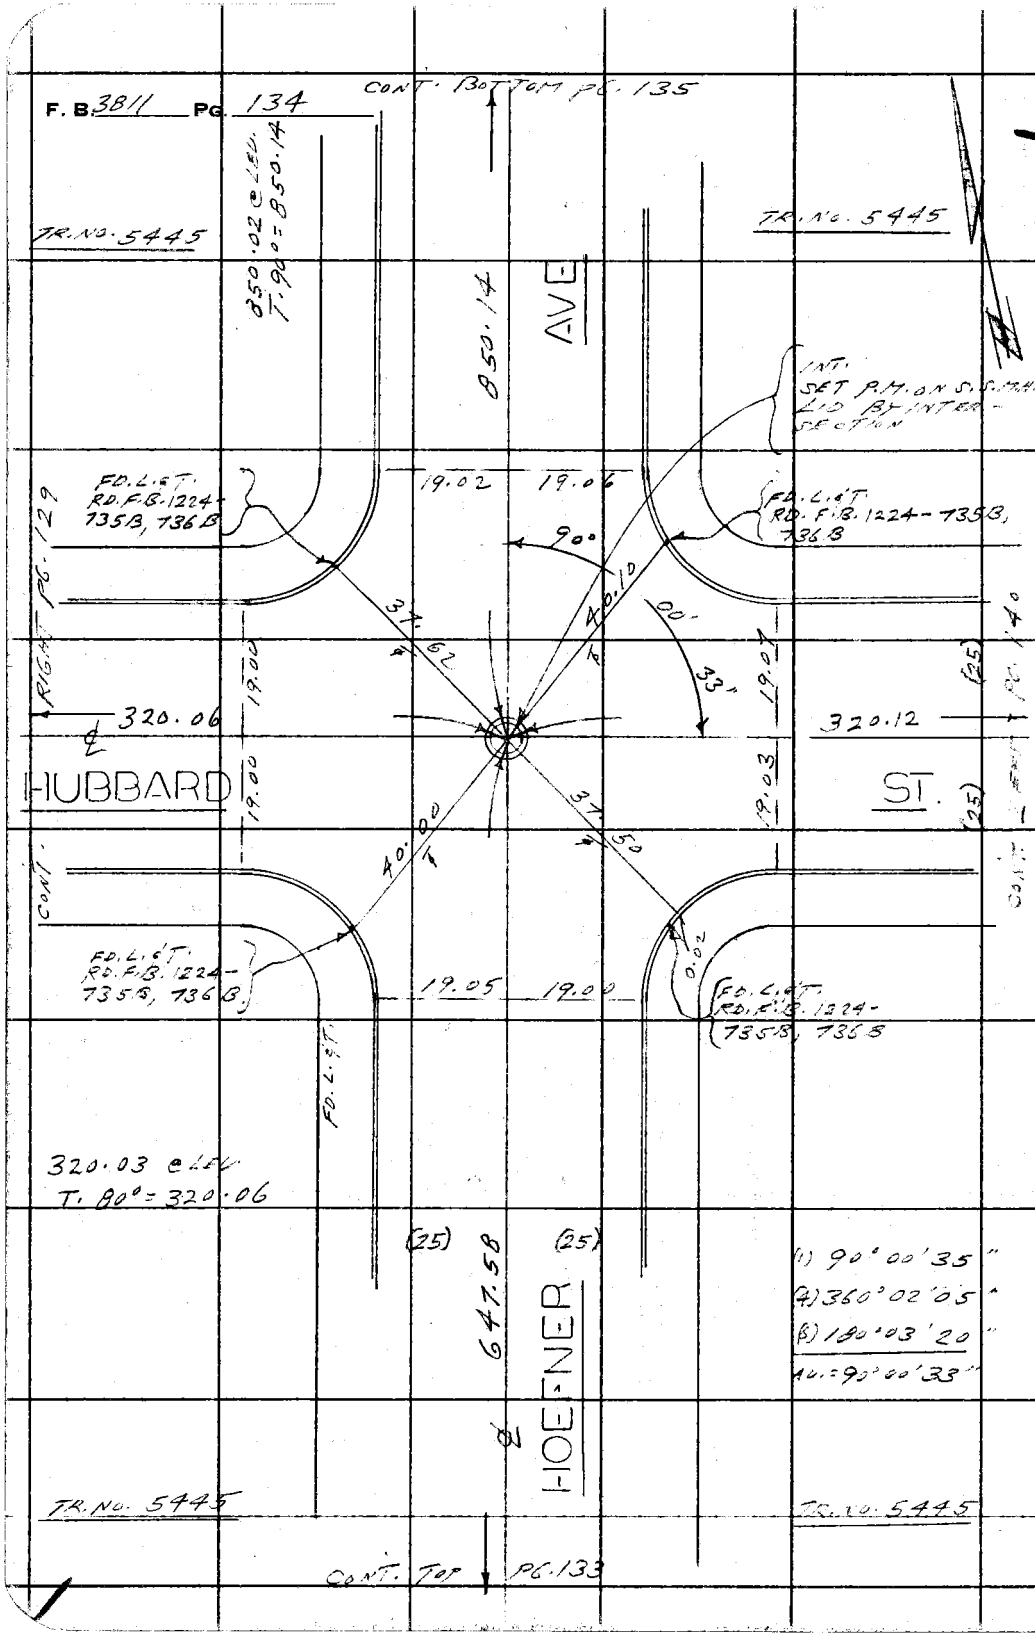

WS 36 B-3

PLEASE RETURN TO
COUNTY OF LOS ANGELES
DEPARTMENT OF COUNTY ENGINEER
403 LOS ANGELES COUNTY ENGINEERING BLDG.

Do not extend this side of this line.

Note: Any Additions or Changes on This Sheet Must be Made or Circled in Red Ink With Date and Name of Person Making Change.

Notes Ck'd by	Survey of BELVEDERE E. L.A.-6
Map No.	JN 0303.06 Tape 0233 Std 68 °F
Office Work	Surveyed by L.L. BROWN
Checked	Notes L.L. BROWN Date 7-13-72
Date	Indexed G. D. BAILEY SEP 19 '72

F. B. 3811 PG. 135

WS 36, B-3

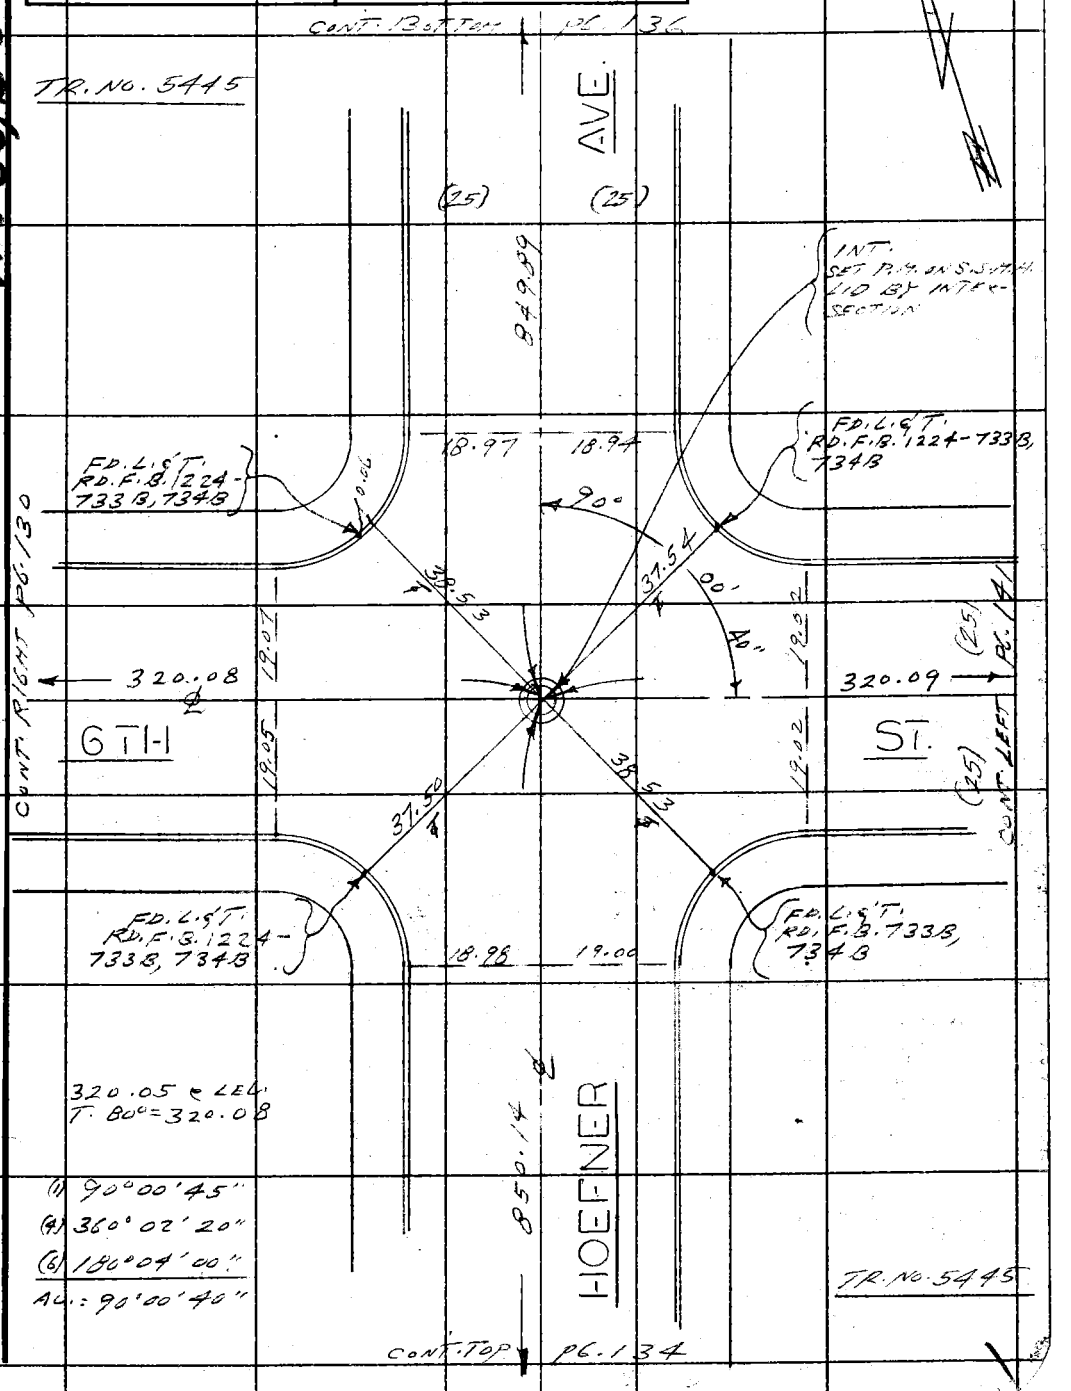

Note: Any Additions or Changes on This Sheet Must be Made or Circled in Red Ink With Date and Name of Person Making Change.

Do not extend this side of this line.

PLEASE RETURN TO
COUNTY OF LOS ANGELES
DEPARTMENT OF COUNTY ENGINEER
403 LOS ANGELES COUNTY ENGINEERING BLDG.

76F309S CE#310 3-68

CONT. BOTTOM pg. 138

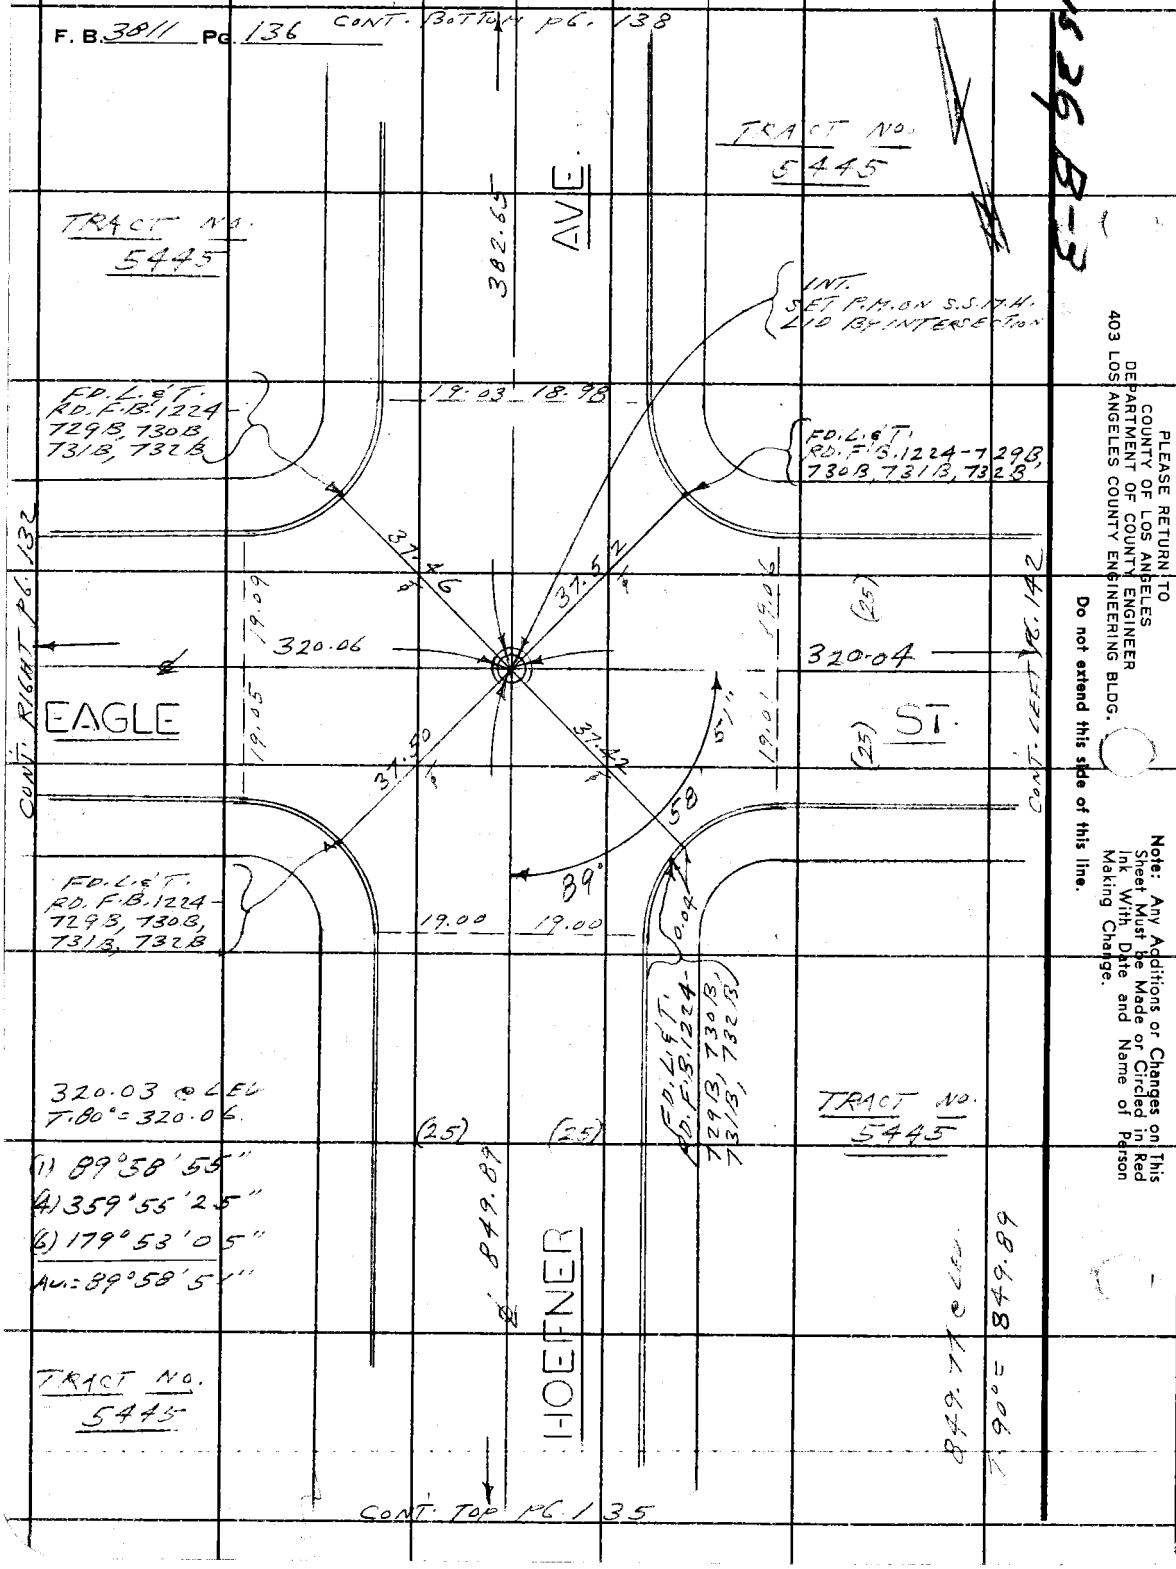

PLEASE RETURN TO
COUNTY OF LOS ANGELES
DEPARTMENT OF COUNTY ENGINEER
403 LOS ANGELES COUNTY ENGINEERING BLDG.

Do not extend this side of this line.

Note: Any Additions or Changes on This Sheet Must be Made or Circled in Red Ink With Date and Name of Person Making Change.

45 26 B-3

Notes Ck'd by
Map No.
Office Work
Checked
Date

Survey of BELLEVERNE E.CA.-6
JN 0303-00 Tape 0233 Std 68 °F
Surveyed by L.L. BROWN
Notes L.L. BROWN Date 8-15-72
Indexed G. D. BAILEY SEP 19 72

F. B. 381 PG. 137

TRACT NO. 12263

WS 36 B-2

Note: Any Additions or Changes on This Sheet Must be Made or Circled in Red Ink With Date and Name of Person Making Change.

Do not extend this side of this line.

PLEASE RETURN TO
COUNTY OF LOS ANGELES
DEPARTMENT OF COUNTY ENGINEER
403 LOS ANGELES COUNTY ENGINEERING BLDG.

SET LD.S L.A.CO. ENGR. TAG

ANGLE POINT FD. L.A. CO. RD. DEPT. BRASS CAP MON. IN H.H. DN. 8" PER RD. F.B. 1224-655 B

FD. L.&T. RD. F.B. 1224-655B

FD. L.&T. Ø PROD. PER RD. F.B. 1224-655B

FD. L.&T. RD. F.B. 1224-655B

179° 51'

51.00

41.42

265.70

47.00

41.65

0.02

66.93

54.26

15.07

S'LY LINE OF RANCHO REPETTO

(21)

(20) CONT. RIGHT PG. 128

REPETTO

66.93 ℄ LEV. T. 72° = 66.93

TRACT NO. 7193

INT. FD. L.A. CO. ROAD DEPT. BRASS CAP MON. IN H.H. DN. 7" PER ROAD DEPT. F.B. 1224-655 B

FD. L.&T. RD. F.B. 1224-655B

19.00

N 99° 16' 45" E 15.08

19.62

344.11

LEFT PG. 138

38.63

1ST

27° 1°=14.96

68°

CONT.

19.05

66.93 ℄ LEV. T. 72° = 66.93

TRACT NO. 5445

(1) 179° 51' 45"
(4) 359° 27' 05"
(6) 359° 10' 40"
ALL = 179° 51' 47"

508.99 ℄ LEV. T. 72° = 509.00

509.00

EASTMONT AVE.

(1) 68° 27' 00"
(4) 273° 48' 35"
(6) 50° 43' 05"
ALL = 68° 27' 10 5/8"

(25) (25)

CONT. TOP PG. 132

TRACT NO. 5445

FD. L.&T. RD. F.B. 1224-655B

78F309S CE#310 3-68

F. B. 3811 Pg. 138

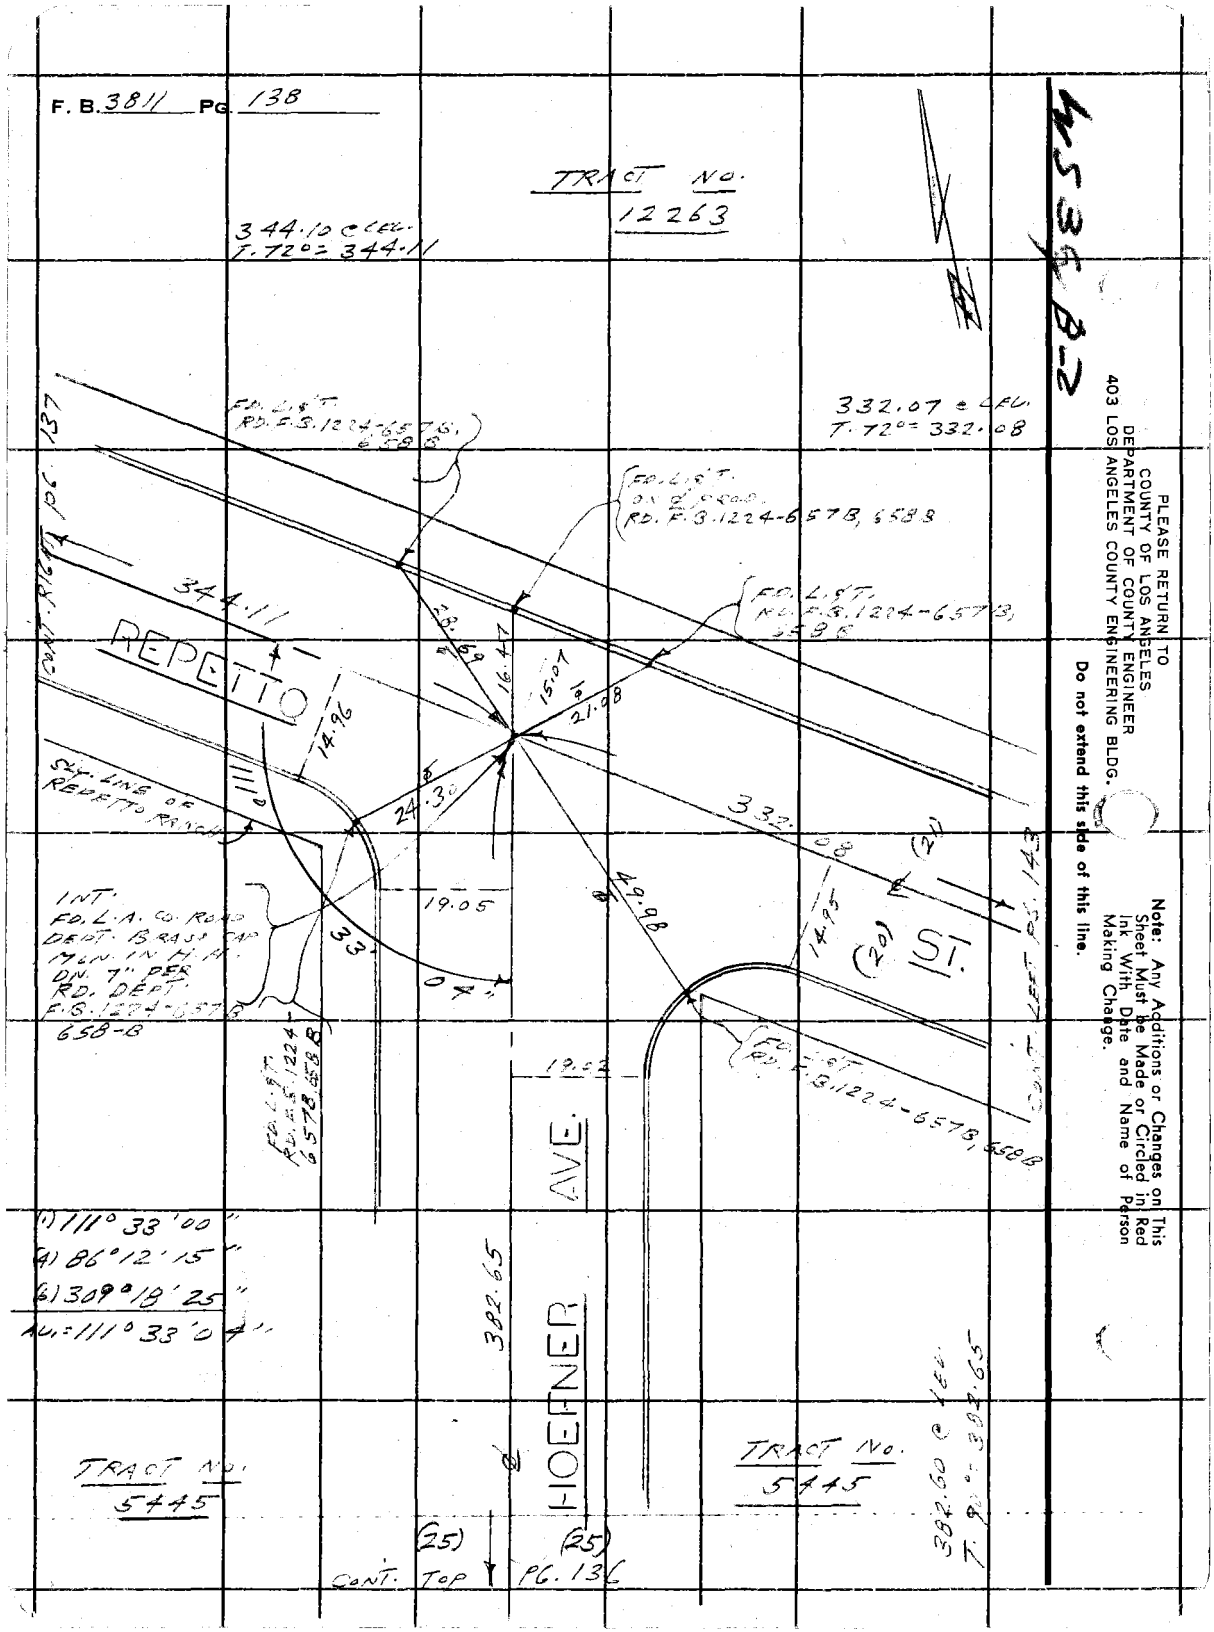

PLEASE RETURN TO
COUNTY OF LOS ANGELES
DEPARTMENT OF COUNTY ENGINEER
403 LOS ANGELES COUNTY ENGINEERING BLDG.

Do not extend this side of this line.

Note: Any Additions or Changes on This Sheet Must be Made or Circled in Red Ink With Date and Name of Person Making Change.

Notes Ck'd by	Survey of BELVEDERE E.L.A.-6
Map No.	JN 0303-09 Tape 0233 Std 68 °F
Office Work	Surveyed by L.L. BROWN
Checked	Notes L.L. BROWN Date 8-18-72
Date	Indexed G. D. BAILEY SEP 19 72

F. B. 3811 PG. 139

CONT. BOTTOM PG. 140

(25) (25)

647.48 @ LEC
T. 75° = 647.51

647.51

AVE.

(1) 89°59'15"
(4) 359°56'45"
(6) 179°55'35"
AV.: 89°59'15"

TRACT NO. 5445

320.13 @ LEC
T. 82° = 320.16

FD. L.A. CO. ROAD DEPT. BRASS CAP MON. IN H.H. DN. 7' PER ROAD DEPT. F.B. 1124-7278, 7288

89° 59' 16"

320.16

320.11

(±50)

(±50)

24.45

23.59

ALLEY

CONT. RIGHT PG. 133

CONT. LEFT PG. 149

FD. L.A. CO. ROAD DEPT. BRASS CAP MON. IN H.H. DN. 7' PER ROAD DEPT. F.B. 1124-7278, 7288

FD. L.A. CO. ROAD DEPT. BRASS CAP MON. IN H.H. DN. 7' PER ROAD DEPT. F.B. 1124-7278, 7288

182.49 @ LEC
T. 70° = 182.50

182.50

SADLER

TRACT NO. 5445

CONT. TOP PG. 39

Note: Any Additions or Changes on This Sheet Must be Made or Circled in Red Ink With Date and Name of Person Making Change.

Do not extend this side of this line.

PLEASE RETURN TO
COUNTY OF LOS ANGELES
DEPARTMENT OF COUNTY ENGINEER
403 LOS ANGELES COUNTY ENGINEERING BLDG.

76F309S CE#310 3-69

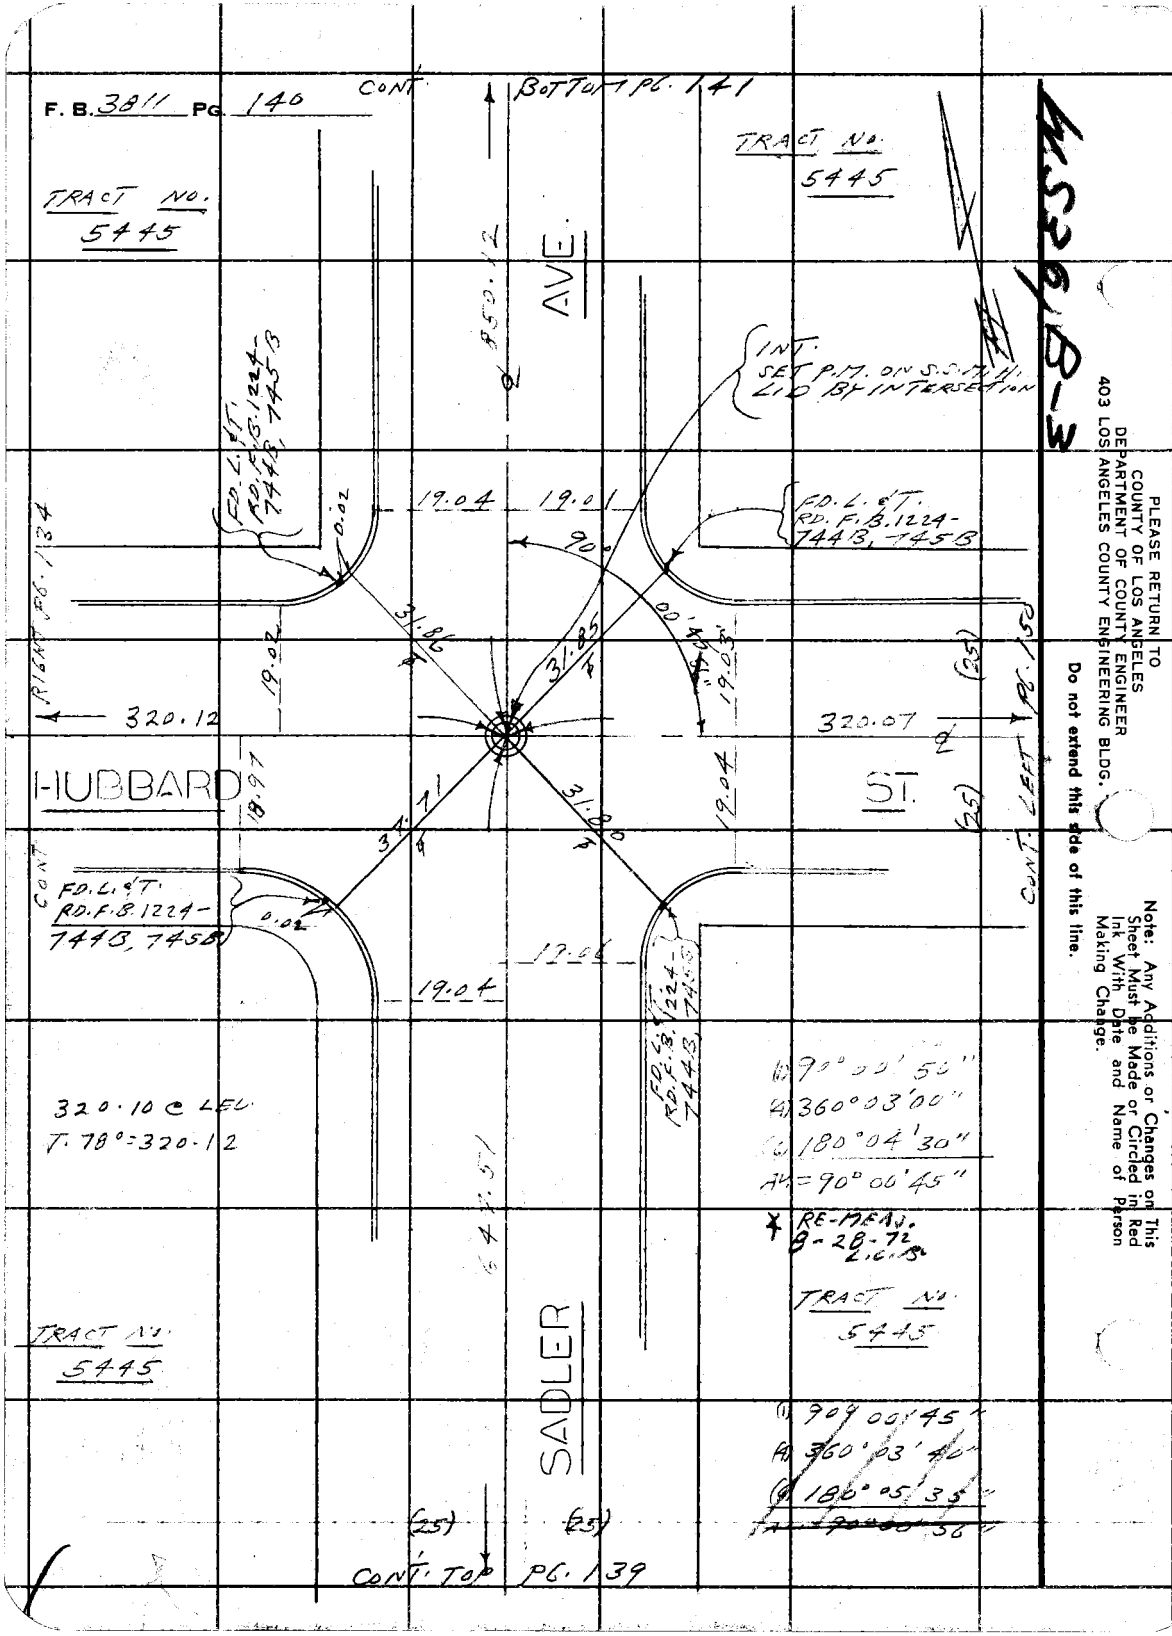

PLEASE RETURN TO
COUNTY OF LOS ANGELES
DEPARTMENT OF COUNTY ENGINEER
403 LOS ANGELES COUNTY ENGINEERING BLDG.

Do not extend this side of this line.

Note: Any Additions or Changes on This Sheet Must be Made or Circled in Red Ink With Date and Name of Person Making Change.

WS 36 B-3

Notes Ck'd by	Survey of BELVEDERE E.L.A.-6
Map No.	JN 0303.00 Tape 0233 Std 68 °F
Office Work	Surveyed by L.L. BROWN
Checked	Notes L.L. BROWN Date 8-18-72
Date	Indexed G. D. BAILEY SEP 19 '72

F. B. 3811 PG. 141

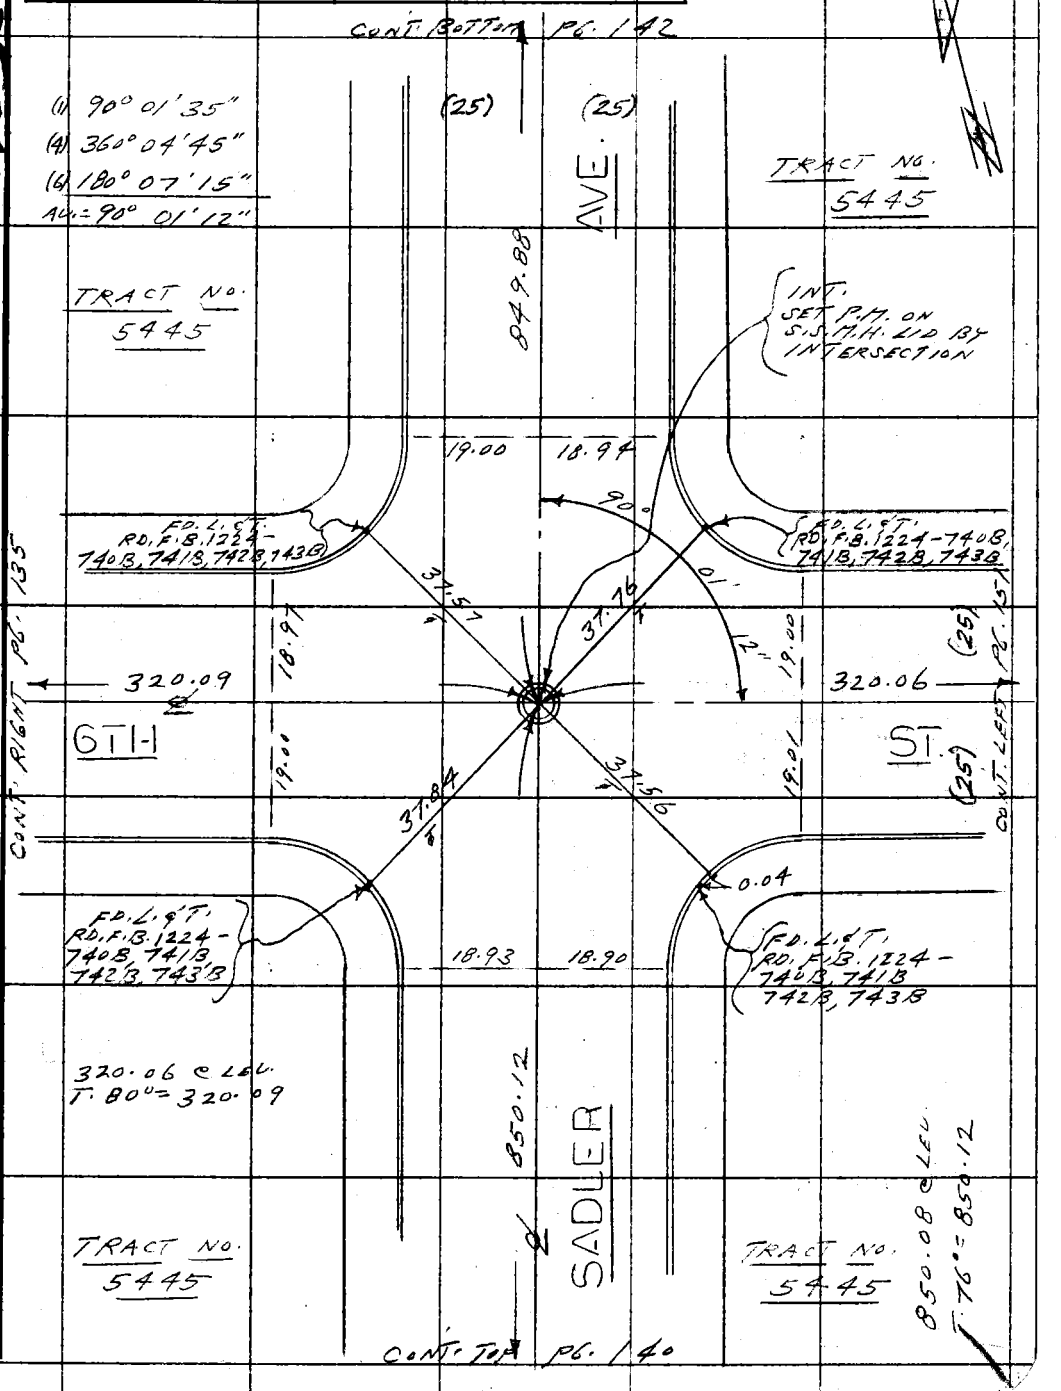

Note: Any Additions or Changes on This Sheet Must be Made or Circled in Red Ink With Date and Name of Person Making Change.

Do not extend this side of this line.

PLEASE RETURN TO
COUNTY OF LOS ANGELES
DEPARTMENT OF COUNTY ENGINEER
403 LOS ANGELES COUNTY ENGINEERING BLDG.

76F309S CE#310 3-69

PLEASE RETURN TO
COUNTY OF LOS ANGELES
DEPARTMENT OF COUNTY ENGINEER
403 LOS ANGELES COUNTY ENGINEERING BLDG.

Note: Any Additions or Changes on This Sheet Must be Made or Circled in Red Ink With Date and Name of Person Making Change.

Do not extend this side of this line.

WS 36B-3

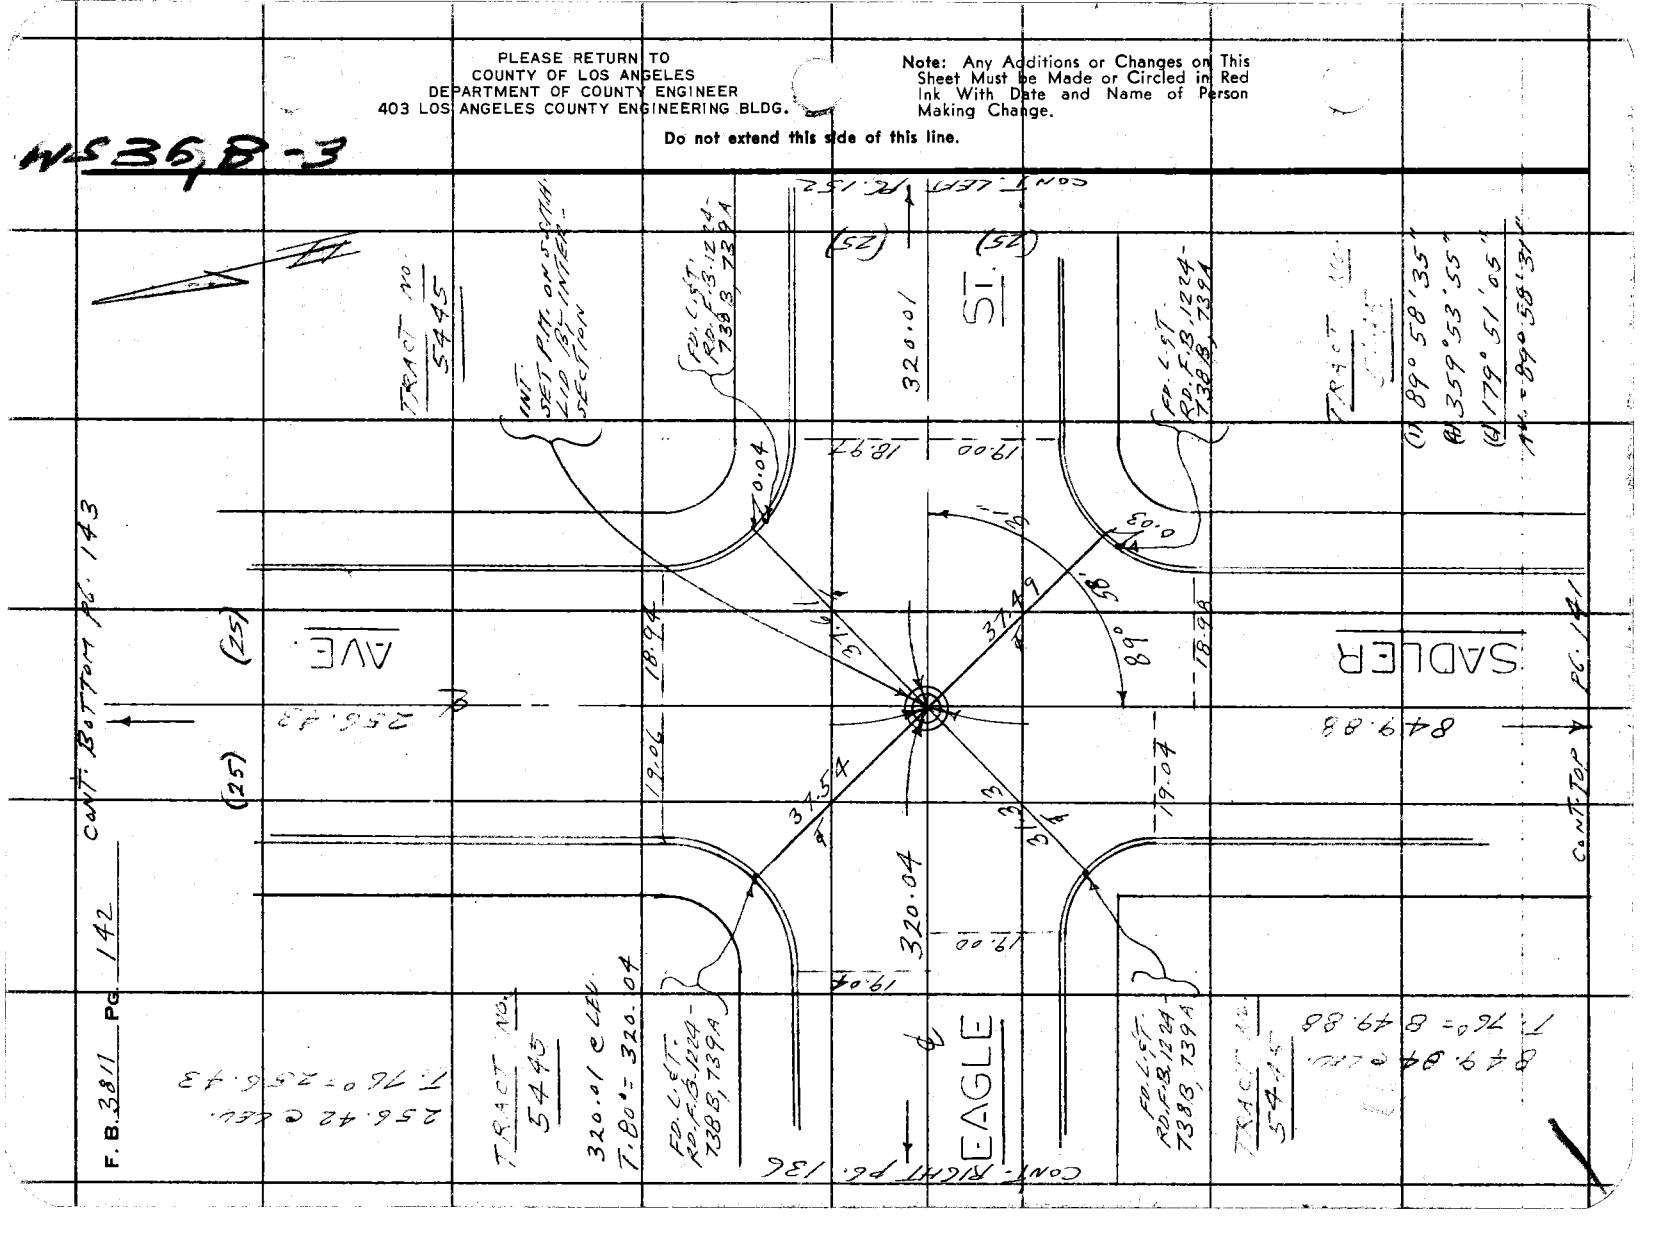

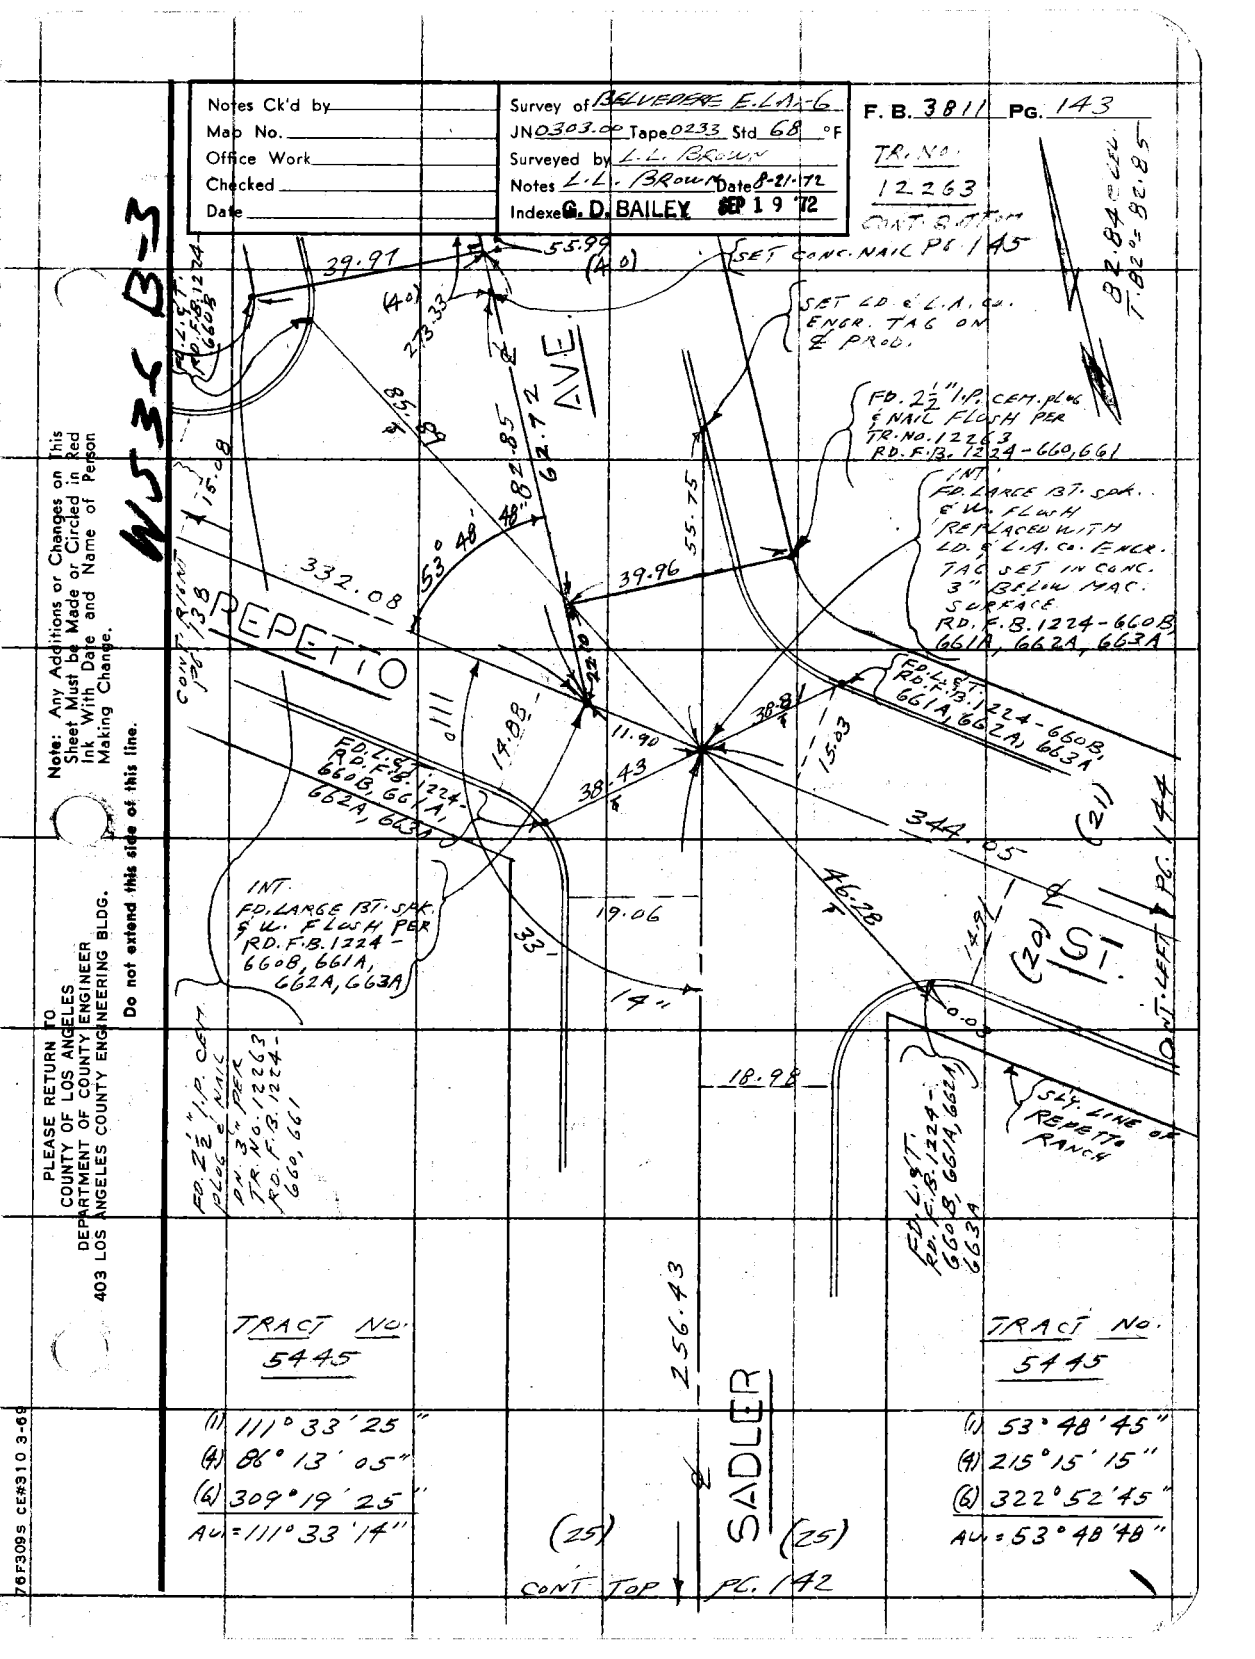
Notes Ck'd by
Map No.
Office Work
Checked
Date
Survey of BELVEDERE E.L.A.-6
JN 0303.00 Tape 0233 Std 68 °F
Surveyed by L.L. BROWN
Notes L.L. BROWN Date 8-21-72
Indexed G. D. BAILEY SEP 19 '72
F. B. 3811 PG. 143
TR. NO. 12263
CONT. SHEET
SET CONC. NAIL PG. 145
SET LD. & L.A. CO. ENGR. TAG ON ℄ PROJ.
FD. 2½" I.P. CEM. PLUG & NAIL FLUSH PER TR. NO. 12263 RD. F.B. 1224 - 660, 661
INT. FD. LARGE IBT. SPK. & W. FLUSH REPLACED WITH LD. & L.A. CO. ENGR. TAG SET IN CONC. 3" BROW MAC. SURFACE RD. F.B. 1224 - 660B, 661A, 662A, 663A
FD. L. & T. RD. F.B. 1224 - 660B, 661A, 662A, 663A
INT. FD. LARGE IBT. SPK. & W. FLUSH PER RD. F.B. 1224 - 660B, 661A, 662A, 663A
FD. 2½" I.P. CEM. PLUG & NAIL PER TR. NO. 12263 RD. F.B. 1224 - 660, 661
SLY. LINE OF REPETTO RANCH
CONT. LEFT PG. 144
CONT. RIGHT PG. 138
REPETTO
AVE.
SADLER
CONT. TOP PG. 142
TRACT NO. 5445
(1) 111° 33' 25"
(4) 88° 13' 05"
(6) 309° 19' 25"
Δ = 111° 33' 14"
(1) 53° 48' 45"
(4) 215° 15' 15"
(6) 322° 52' 45"
Δ = 53° 48' 48"
39.91
55.99 (40)
273.33
85.89
62.72
332.08
53° 48' 48"
82.85
55.75
39.96
14.88
11.90
38.43
38.81
15.03
344.05
46.28
19.06
33'
14'
18.98
256.43
(25)
(25)
(21)
(20)
1.5
1.08
1.38
0.0
Note: Any Additions or Changes on This Sheet Must be Made or Circled in Red Ink With Date and Name of Person Making Change.
Do not extend this side of this line.
PLEASE RETURN TO
COUNTY OF LOS ANGELES
DEPARTMENT OF COUNTY ENGINEER
403 LOS ANGELES COUNTY ENGINEERING BLDG.
76F309S CE#310 3-69

F. B. 3811 PG. 144

344.04 @ LEV.
T. 72° = 344.05

TRACT No.
12263

W 836 B-3

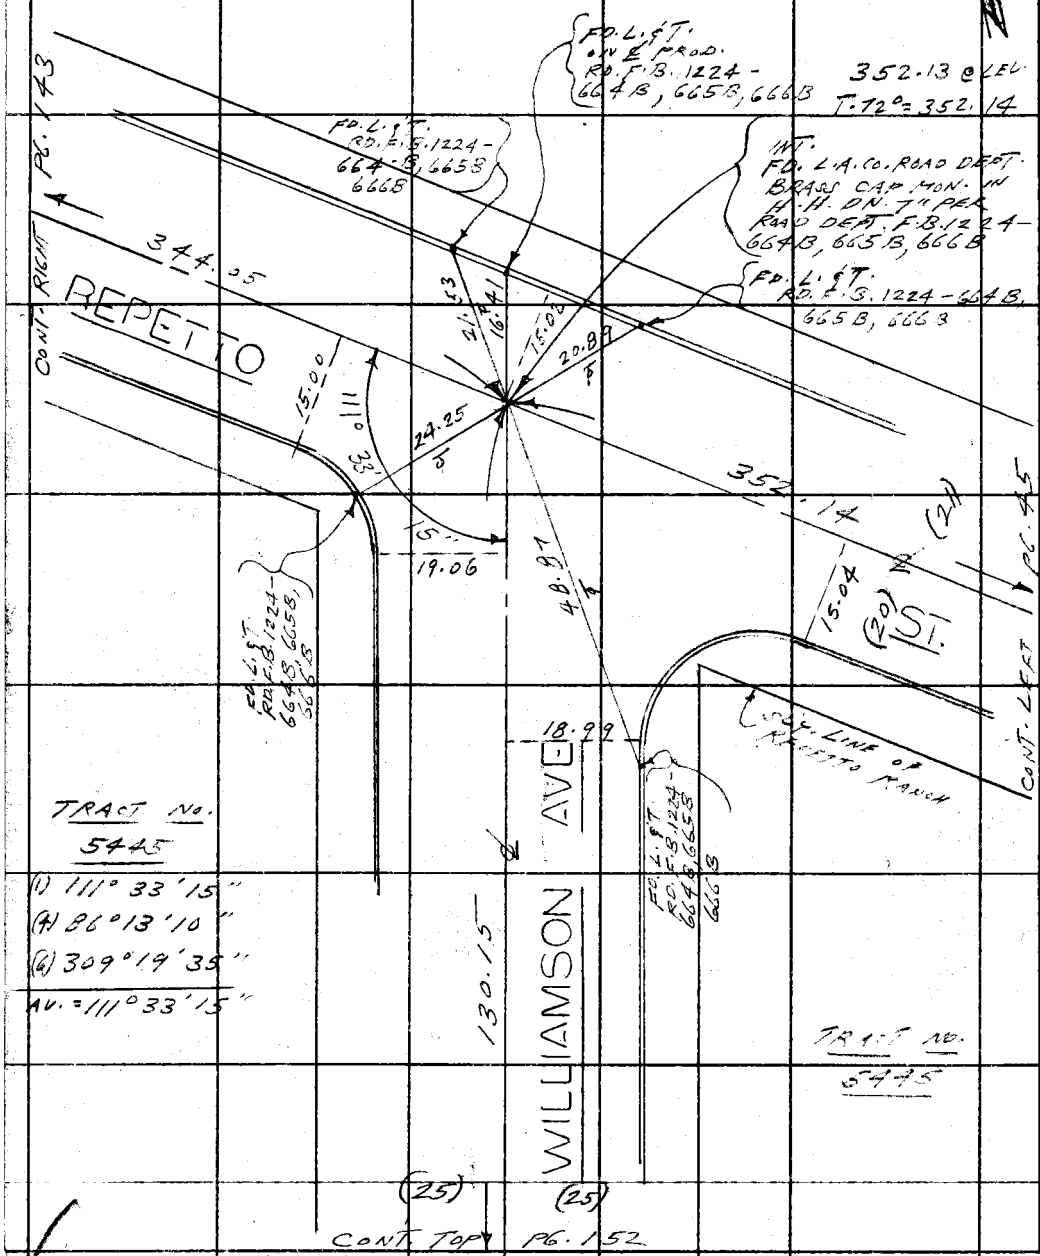

PLEASE RETURN TO
COUNTY OF LOS ANGELES
DEPARTMENT OF COUNTY ENGINEER
403 LOS ANGELES COUNTY ENGINEERING BLDG.

Do not extend this side of this line.

Note: Any Additions or Changes on This Sheet Must be Made or Circled in Red Ink With Date and Name of Person Making Change.

Notes Ck'd by	Survey of BELVEDERE E.C.A.-6
Map No.	JN 0303-00 Tape 0233 Std 68 °F
Office Work	Surveyed by L.L. BROWN
Checked	Notes L.L. BROWN Date 8-21-72
Date	Indexed G. D. BAILEY SEP 19 72

F. B. 3811 PG. 145

CONT. RIGHT PG. 146

TRACT NO. 10681

156.62

AVE.

156.61 @ L&R.
T. 90° = 156.62

TRACT NO. 10681

NOTHING SET

FD. 2" I.P. DIRT PLUG FLUSH - NAIL IN CTR. PER TRACT NO. 10681 TR NO. 12263

39.93

58.75

NOTHING SET

FD. 2" I.P. ROTTED WOOD PLUG & R.E. TAG NO. 132 DN. 8" PER TRACT NO. 10681 TRACT NO. 12263

40.07

273.33

273.31 @ L&R.
T. 82° = 273.33

55.99 @ L&R.
T. 80° = 55.99

58.75 @ L&R.
T. 80° = 58.75

55.99

SADLER

TRACT NO. 12263

(40)

(90)

TRACT NO. 12263

CONT. TOP PG. 143

PLEASE RETURN TO
COUNTY OF LOS ANGELES
DEPARTMENT OF COUNTY ENGINEER
403 LOS ANGELES COUNTY ENGINEERING BLDG.

Note: Any Additions or Changes on this Sheet Must be Made or Circled in Red Ink With Date and Name of Person Making Change.

Do not extend this side of this line.

76F309S CE#310 3-69

PLEASE RETURN TO
COUNTY OF LOS ANGELES
DEPARTMENT OF COUNTY ENGINEER
403 LOS ANGELES COUNTY ENGINEERING BLDG.

Note: Any Additions or Changes on This Sheet Must be Made or Circled in Red Ink With Date and Name of Person Making Change.

Do not extend this side of this line.

W.C. 36,B-2

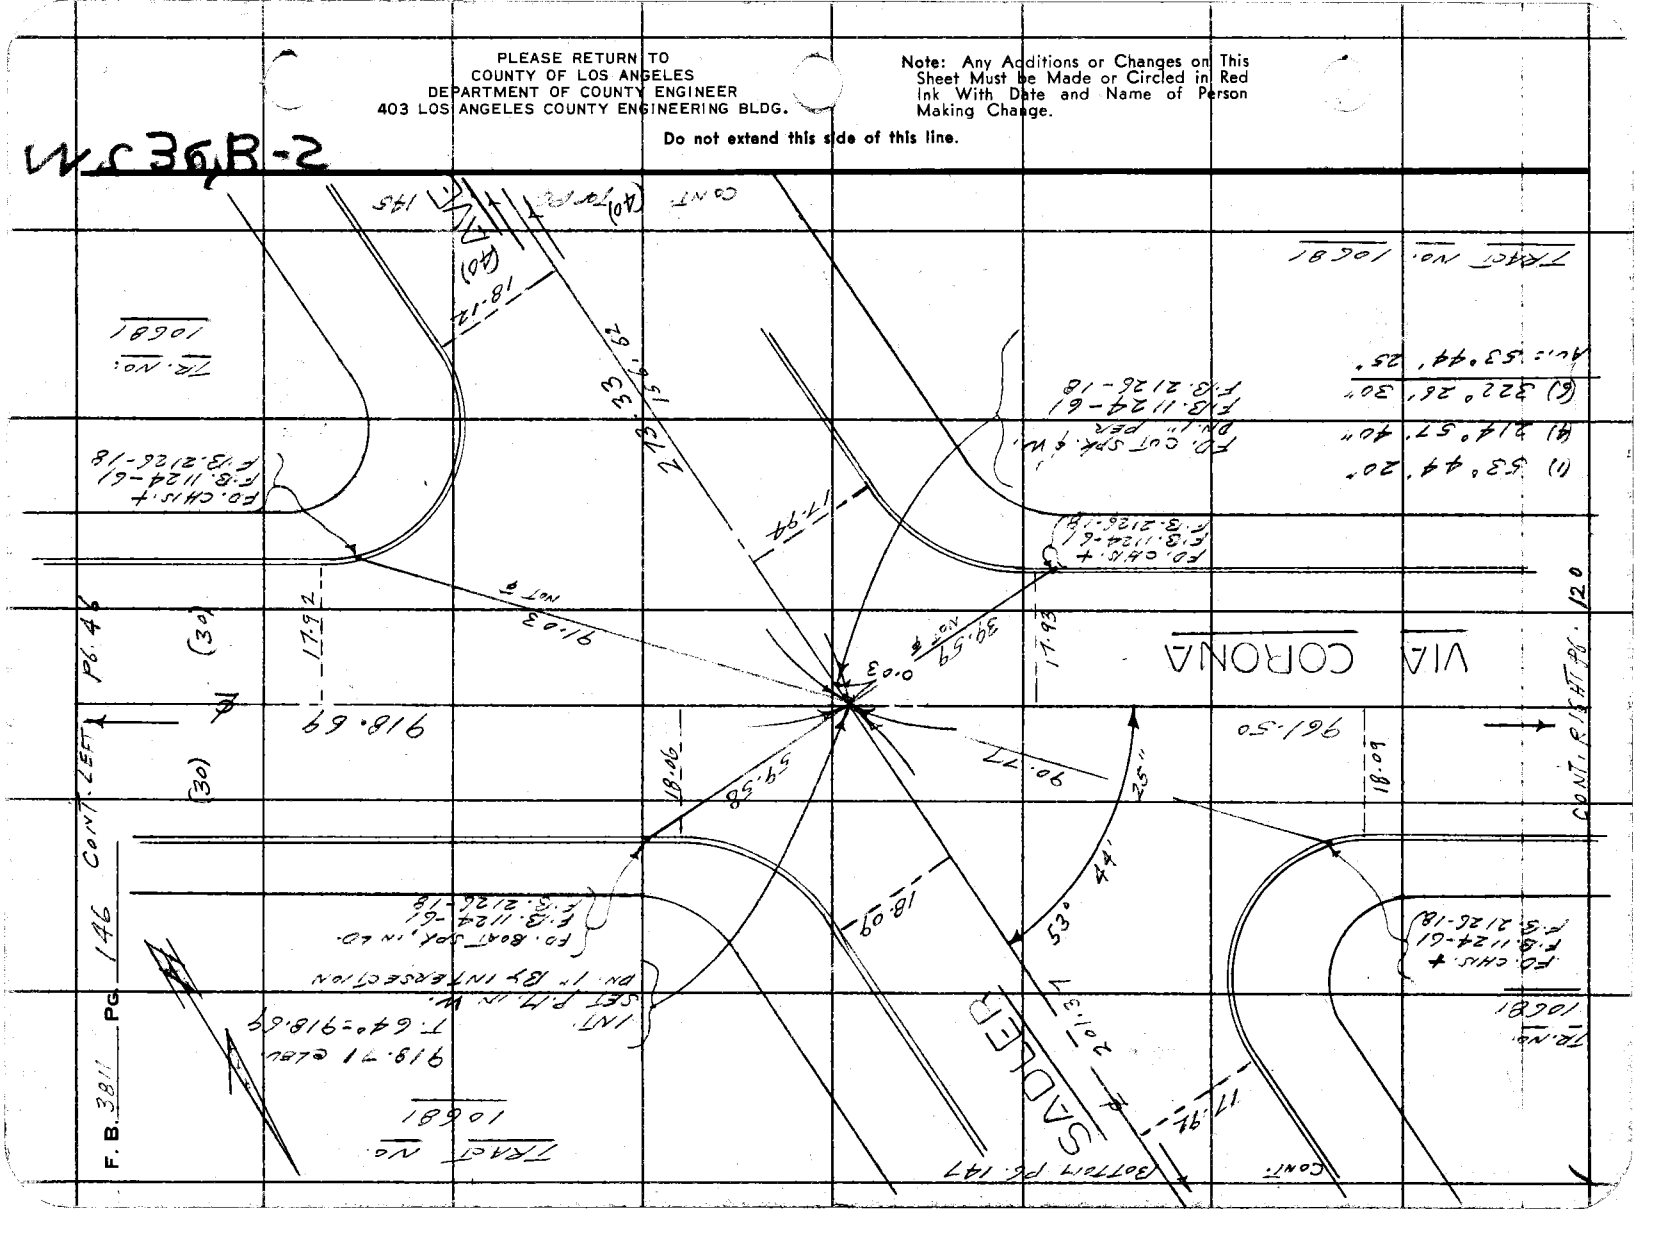

Notes Ck'd by	Survey of BELVEDERE E.L.A.-6
Map No.	JN 0303.00 Tape 0233 Std 68 °F
Office Work	Surveyed by L.L. BROWN
Checked	Notes L.L. BROWN Date 8-23-72
Date	Indexed G. D. BAILEY SEP 19 '72

F. B. 3811 PG. 147

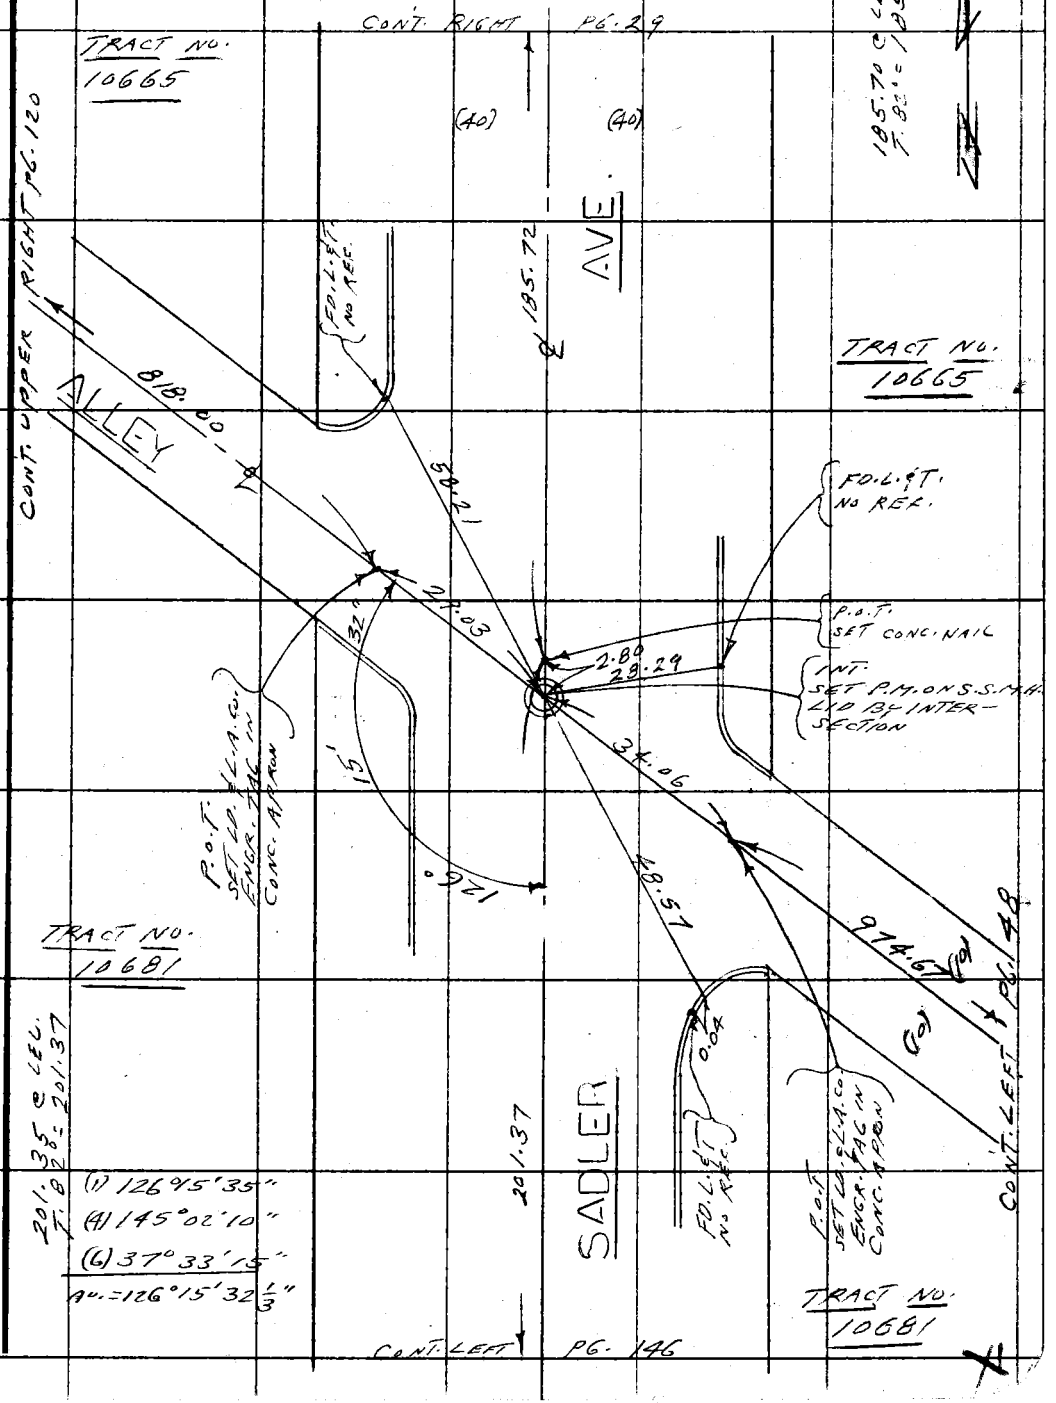

Note: Any Additions or Changes on This Sheet Must be Made or Circled in Red Ink With Date and Name of Person Making Change.

Do not extend this side of this line.

PLEASE RETURN TO
COUNTY OF LOS ANGELES
DEPARTMENT OF COUNTY ENGINEER
403 LOS ANGELES COUNTY ENGINEERING BLDG.

76F309S CE#310 3-69

Notes Ck'd by	Survey of BELVEDERE E.L.A.-6
Map No.	JN 0303.00 Tape 0233 Std 68 °F
Office Work	Surveyed by L.L. BROWN
Checked	Notes L.L. BROWN Date 8-23-72
Date	Indexed G. D. BAILEY SEP 19 '72

F. B. 3811 PG. 149

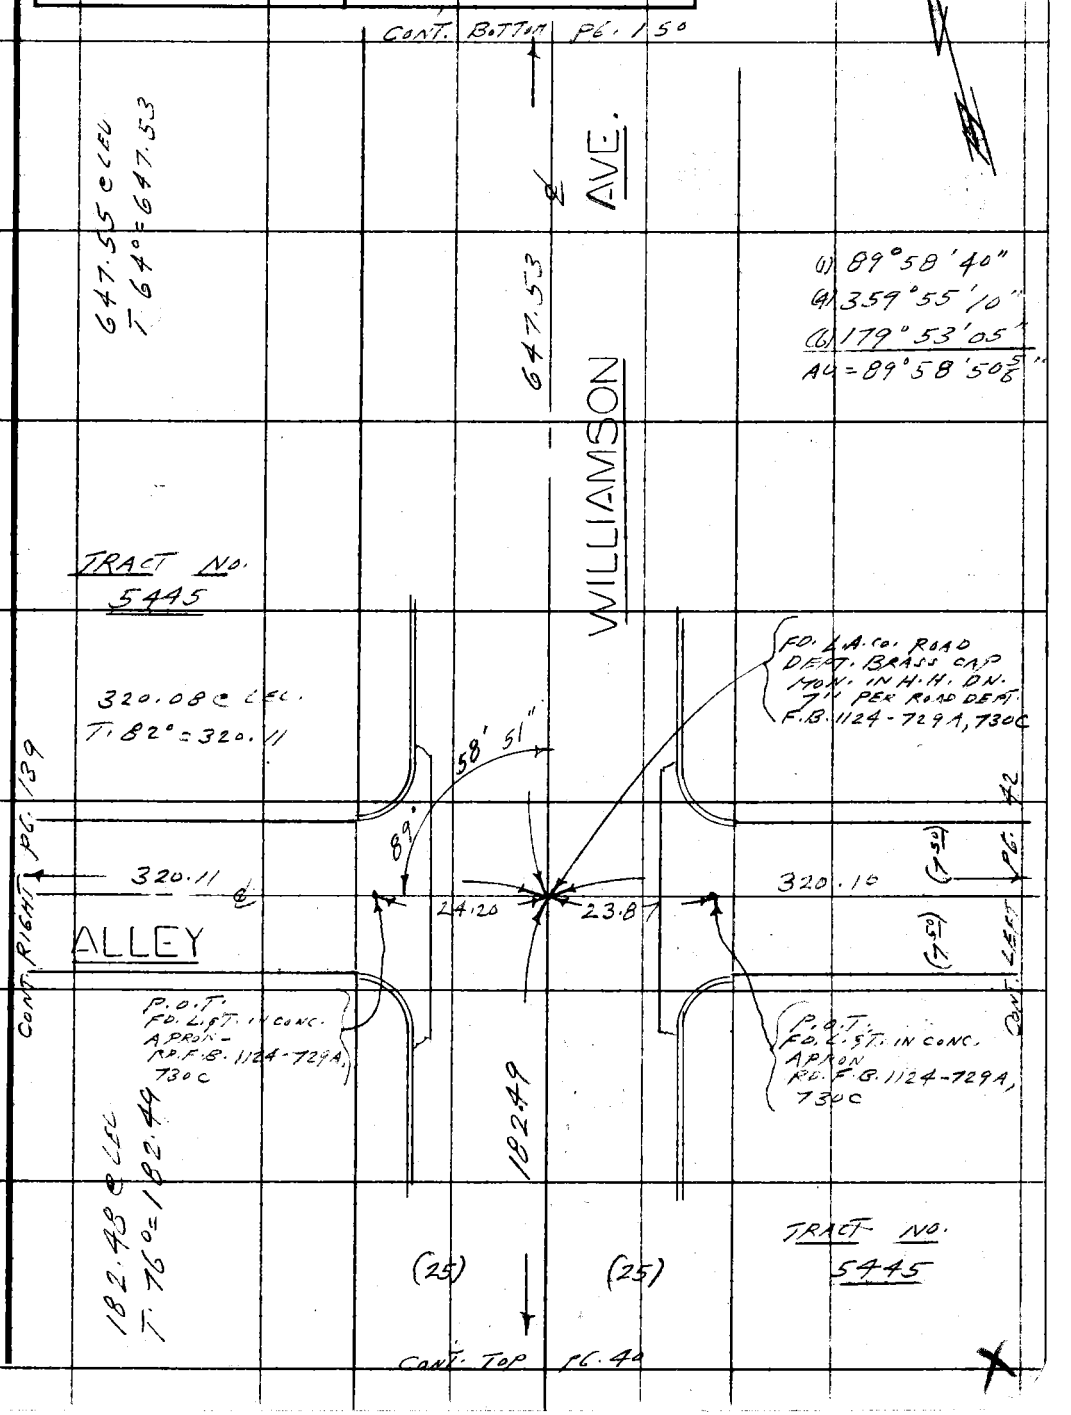

Note: Any Additions or Changes on This Sheet Must be Made or Circled in Red Ink With Date and Name of Person Making Change.

Do not extend this side of this line.

PLEASE RETURN TO
COUNTY OF LOS ANGELES
DEPARTMENT OF COUNTY ENGINEER
403 LOS ANGELES COUNTY ENGINEERING BLDG.

76F309S CE#310 3-69

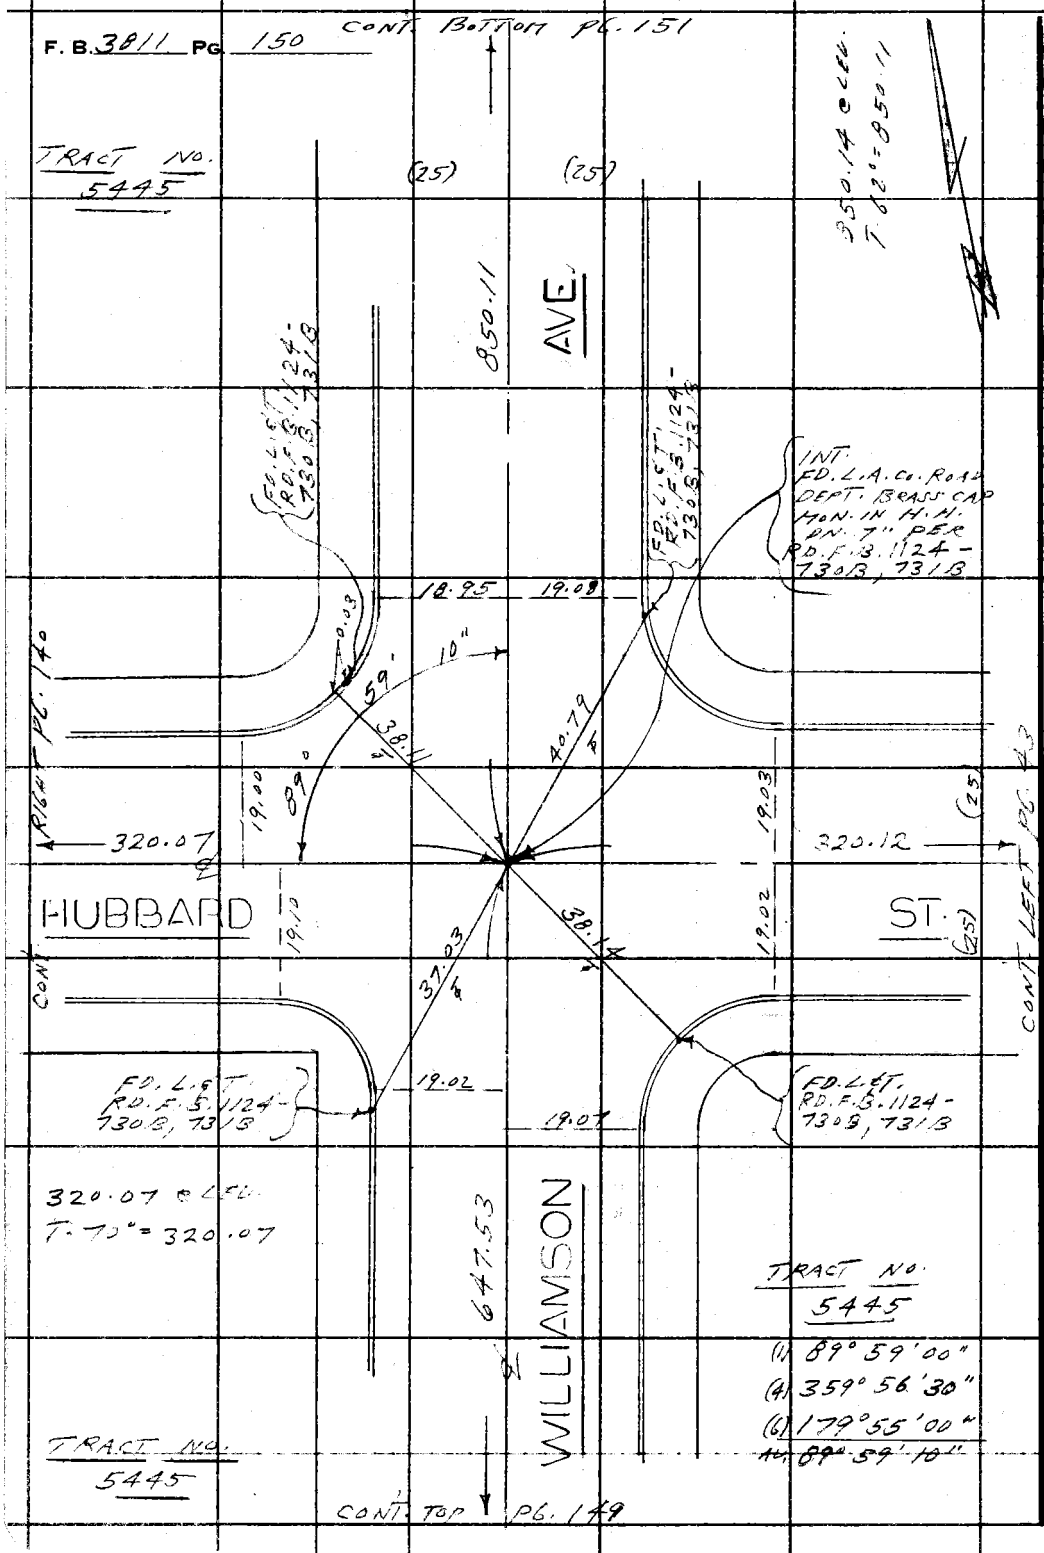

WS 36 B-3

PLEASE RETURN TO
COUNTY OF LOS ANGELES
DEPARTMENT OF COUNTY ENGINEER
403 LOS ANGELES COUNTY ENGINEERING BLDG.

Do not extend this side of this line.

Note: Any Additions or Changes on This Sheet Must Be Made or Circled in Red Ink With Date and Name of Person Making Change.

Notes Ck'd by	Survey of BELVEDERE E.L.A. -6
Map No.	JN 0303.00 Tape 0233 Std 68 °F
Office Work	Surveyed by L. L. BROWN
Checked	Notes L. L. BROWN Date 8-23-72
Date	Indexed G. D. BAILEY SEP 19 72

F. B. 3811 PG. 151

W.S. 36 B-3

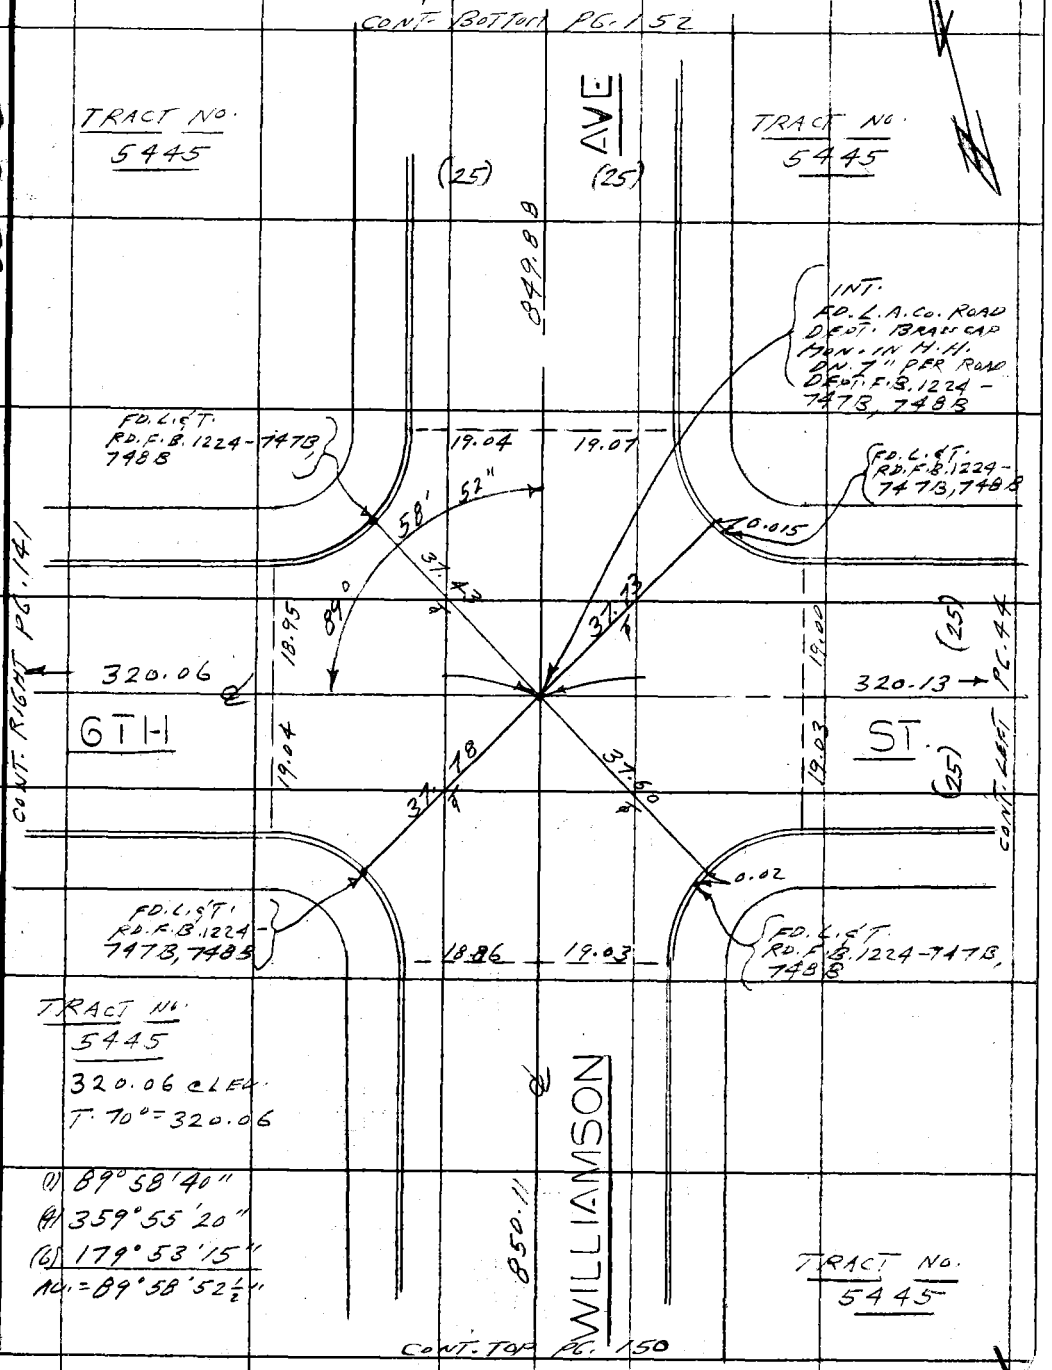

Note: Any Additions or Changes on This Sheet Must be Made or Circled in Red Ink With Date and Name of Person Making Change.

Do not extend this side of this line.

PLEASE RETURN TO
COUNTY OF LOS ANGELES
DEPARTMENT OF COUNTY ENGINEER
403 LOS ANGELES COUNTY ENGINEERING BLDG.

76F309S CE#310 3-69

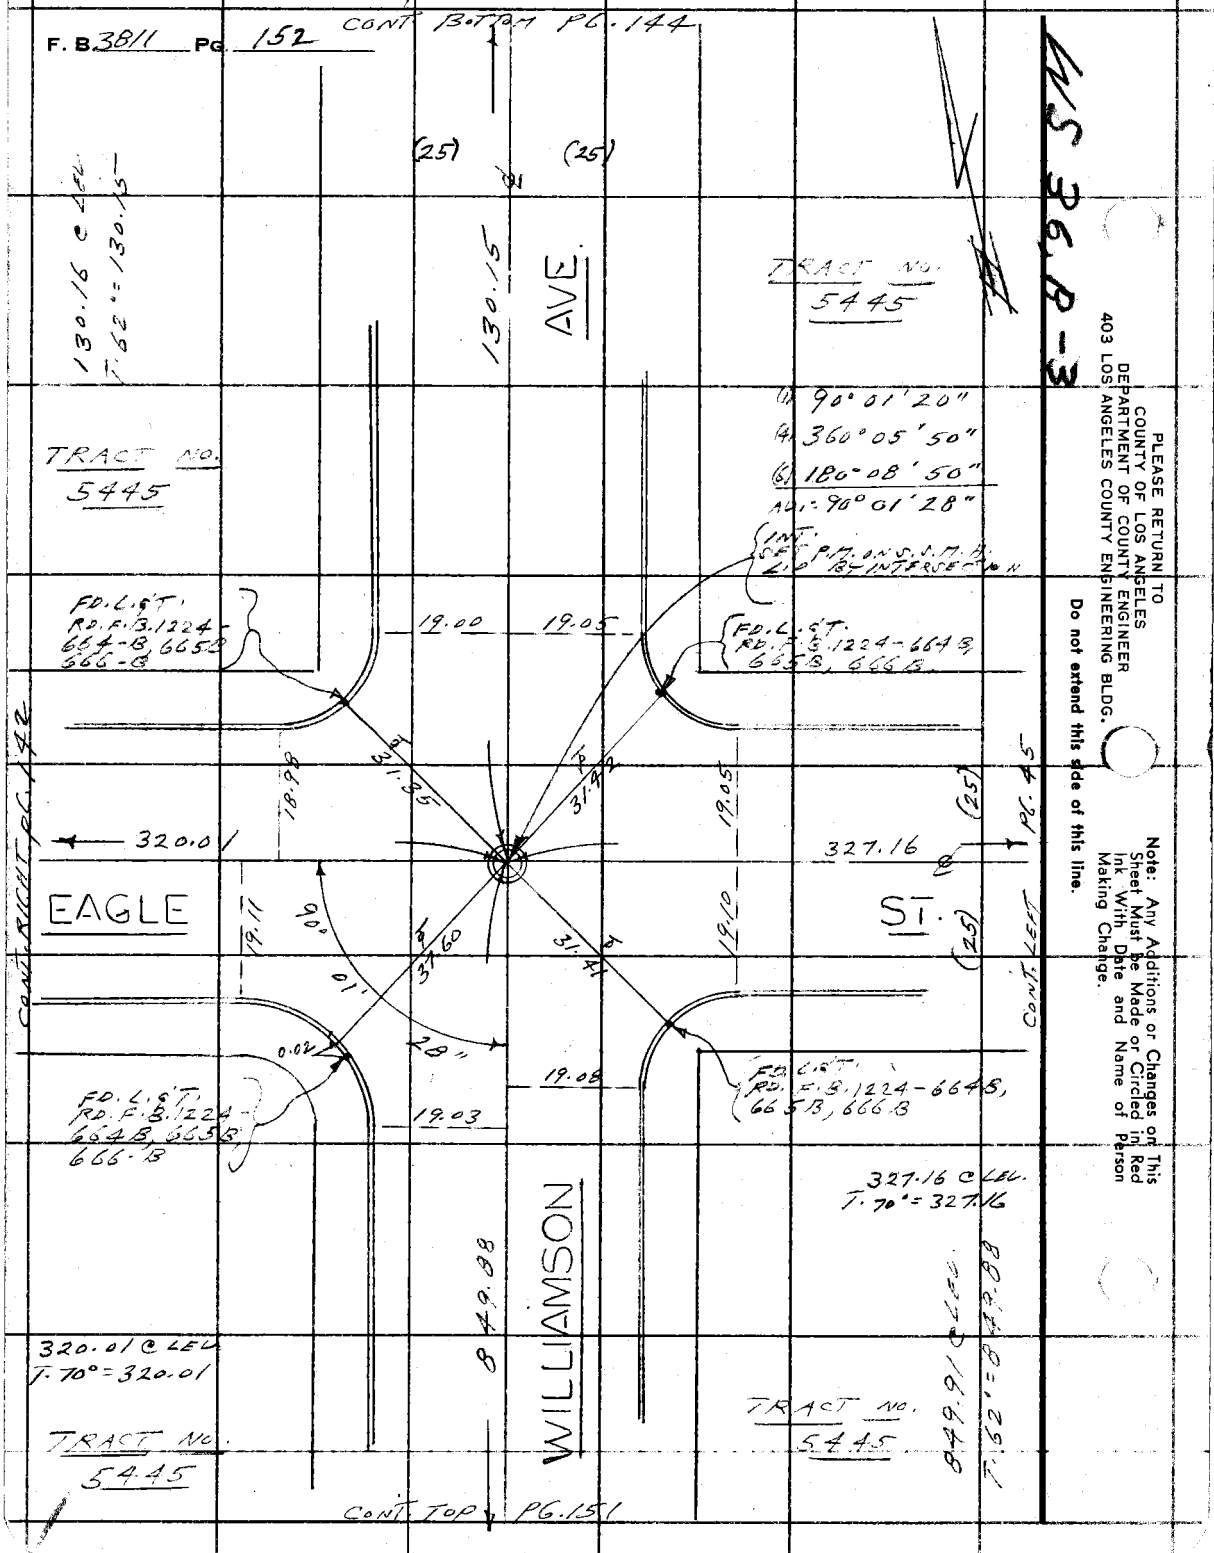

PLEASE RETURN TO
COUNTY OF LOS ANGELES
DEPARTMENT OF COUNTY ENGINEER
403 LOS ANGELES COUNTY ENGINEERING BLDG.

Do not extend this side of this line.

Note: Any Additions or Changes on This Sheet Must Be Made or Circled in Red Ink With Date and Name of Person Making Change.