Notes Ch'd by	Survey of Bevedere Area F	F. B 3813 Pg. 5
Map No.	JN 0303.00 Tape Std °F	
Office Work	Surveyed by H H Spriggs	
	Notes HHS Date	
	Indexed G. D. BAILEY MAY 30 1973	

JN 0303.00

BEVEDERE AREA CENTERLINE SURVEY
DIVISION 7

Pg's 5 - 156

Index Maps Pg 7-10

REFERENCE:

FB 3811
3795
3141
3810
1659
1137
2126
1136
1263
1121
1137
1124

H.H. Spriggs
J.A. Moody
P.L. Bensley
J.L. Wensel

Monterey Park Pg 58, 218, 216, 56, 57, 217,
State Highway ALA060B
H 216.001

RD 1224
C 1124

Rd. Dept. File July '85
Microfilmed Dec '84.

RDFB 1224 1312, 1313, 1314

F. B. 3[illegible] Pg 8

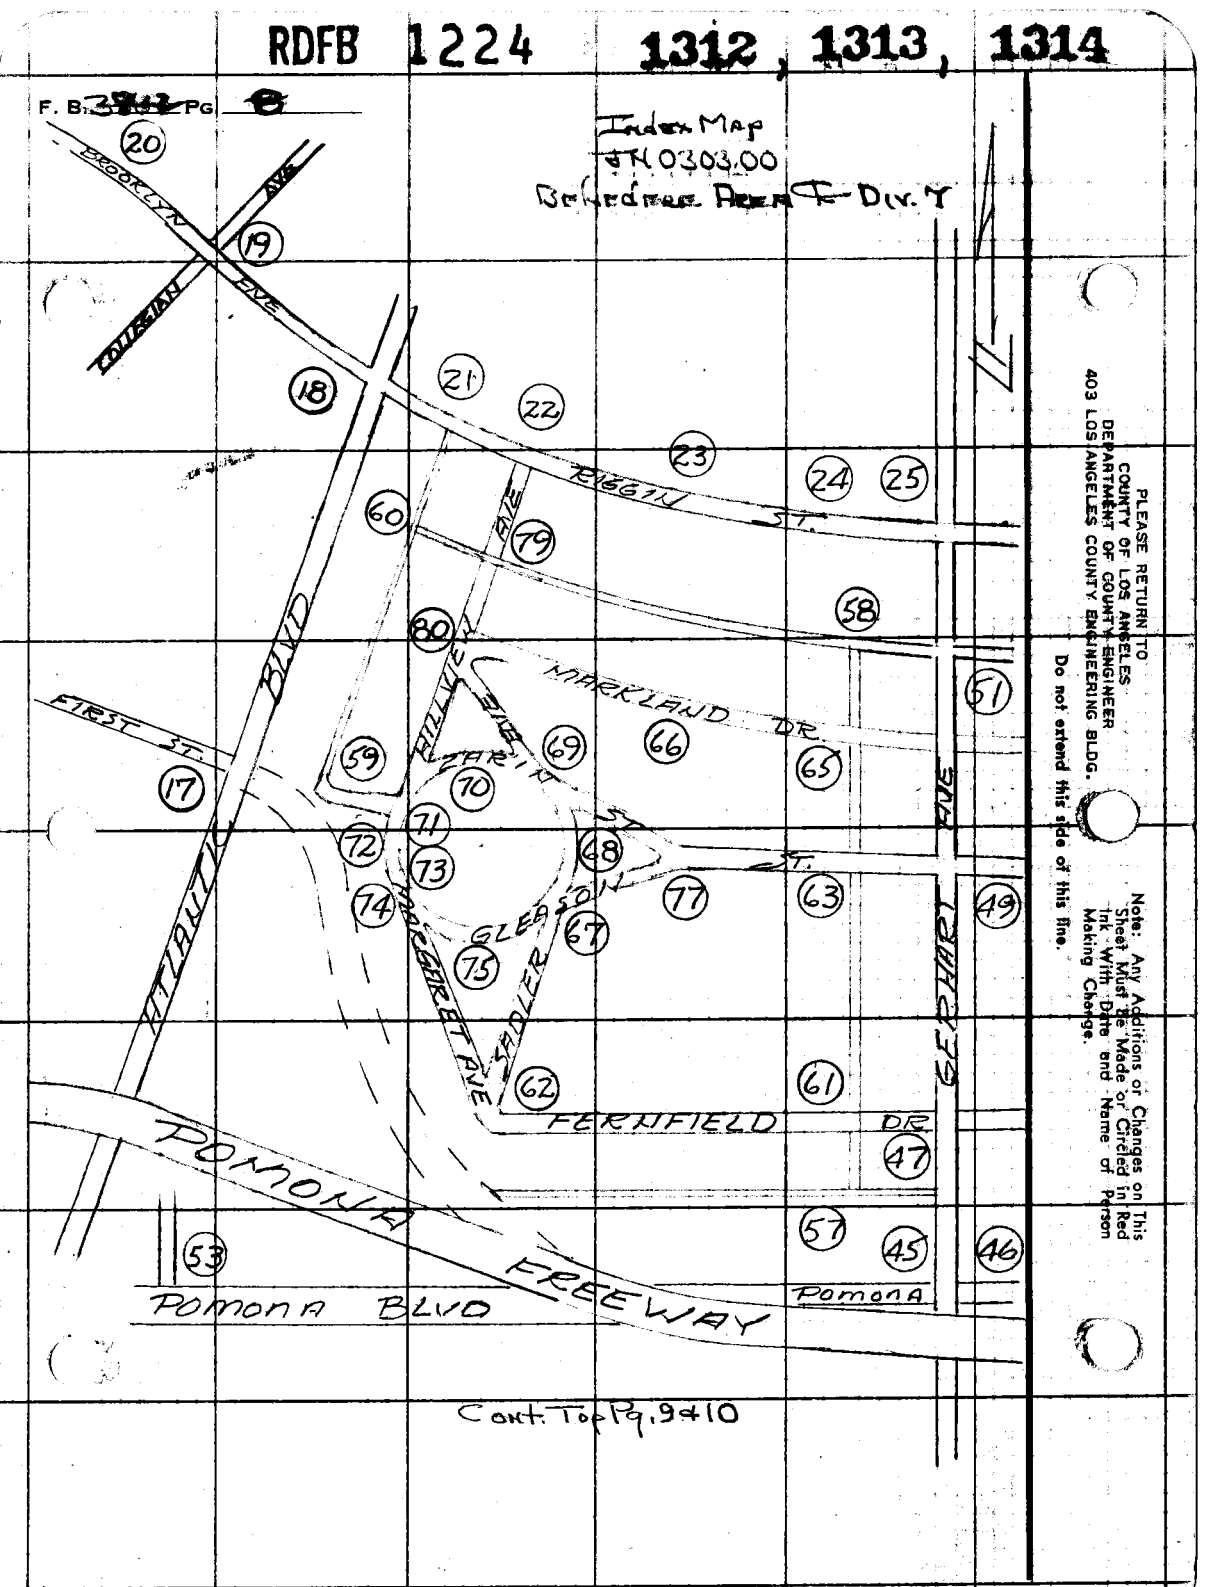

Cont. Top Pg. 9&10

RDFB 1224 1315,1316, 1317, 1318

Notes Ck'd by	Survey of BELVEDERE AREA ℄
Map No.	JN0303.00 Tape Std °F
Office Work	Surveyed by H.H. SPRIGGS
Checked	Notes Date
Date	Indexed G. D. BAILEY MAY 30 1973

F. B. ~~3812~~ PG. ~~9~~

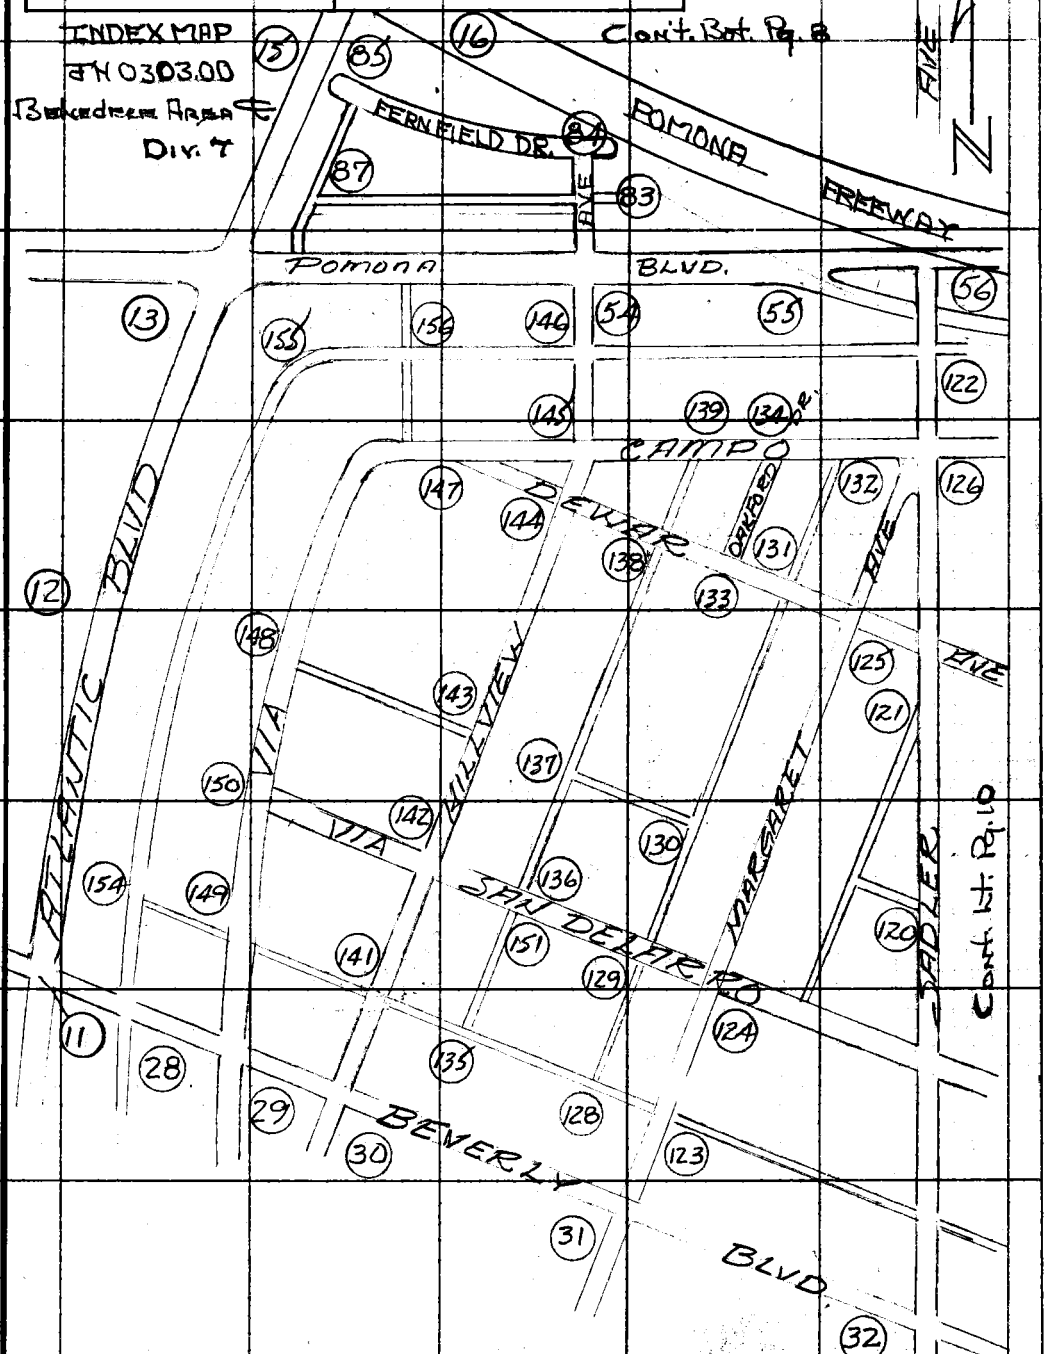

Note: Any Additions or Changes on This Sheet Must be Made or Circled in Red Ink With Date and Name of Person Making Change.

Do not extend this side of this line.

PLEASE RETURN TO
COUNTY OF LOS ANGELES
DEPARTMENT OF COUNTY ENGINEER
403 LOS ANGELES COUNTY ENGINEERING BLDG.

76F309S CE#310 3-69

RDFB 1224 1319, 1320, 1321, 1322

F. B. ~~38~~ Pg ~~10~~

INDEX MAP
FN 0303.00
Bevedere Area ℄ Div. 7

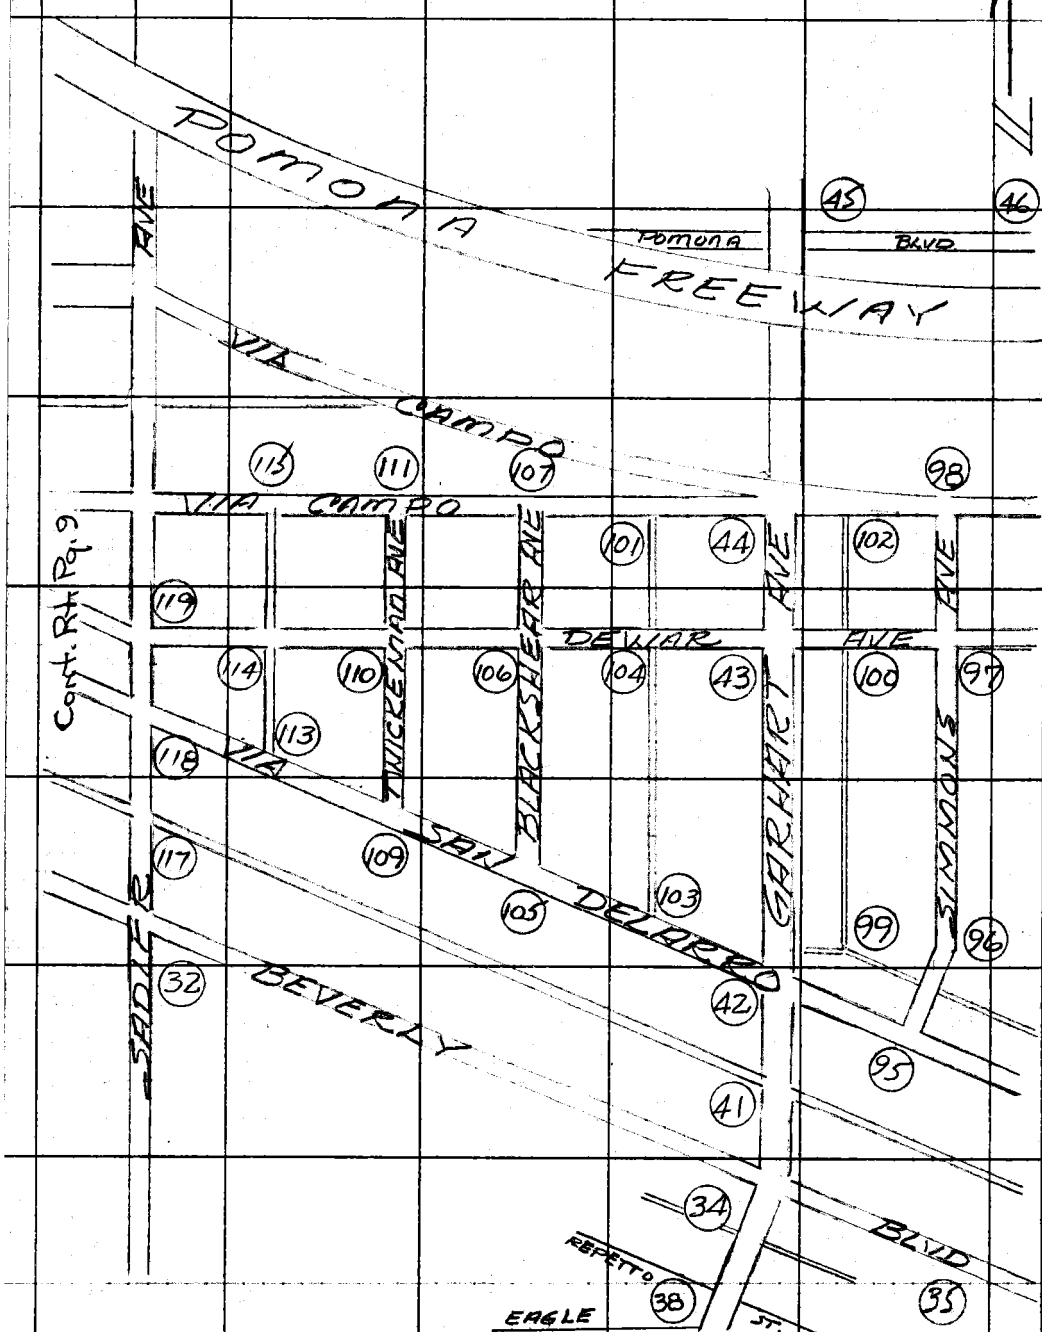

PLEASE RETURN TO
COUNTY OF LOS ANGELES
DEPARTMENT OF COUNTY ENGINEER
403 LOS ANGELES COUNTY ENGINEERING BLDG.

Do not extend this side of this line.

Note: Any Additions or Changes on This Sheet Must be Made or Circled in Red Ink With Date and Name of Person Making Change.

RDFB 1224 DIV. 7 1323

Notes Ck'd by	Survey of BELVEDERE AREA ℄
Map No.	JN 0303.00 Tape 020 Std 68 °F
Office Work	Surveyed by H.H. SPRIGGS
Checked	Notes J.A.M. Date 6-9-72
Date	Indexed G.D. BAILEY MAY 30 1973

F. B. ~~3812~~ PG. 11

Cont Bot. Pg 12

WS36, B-2

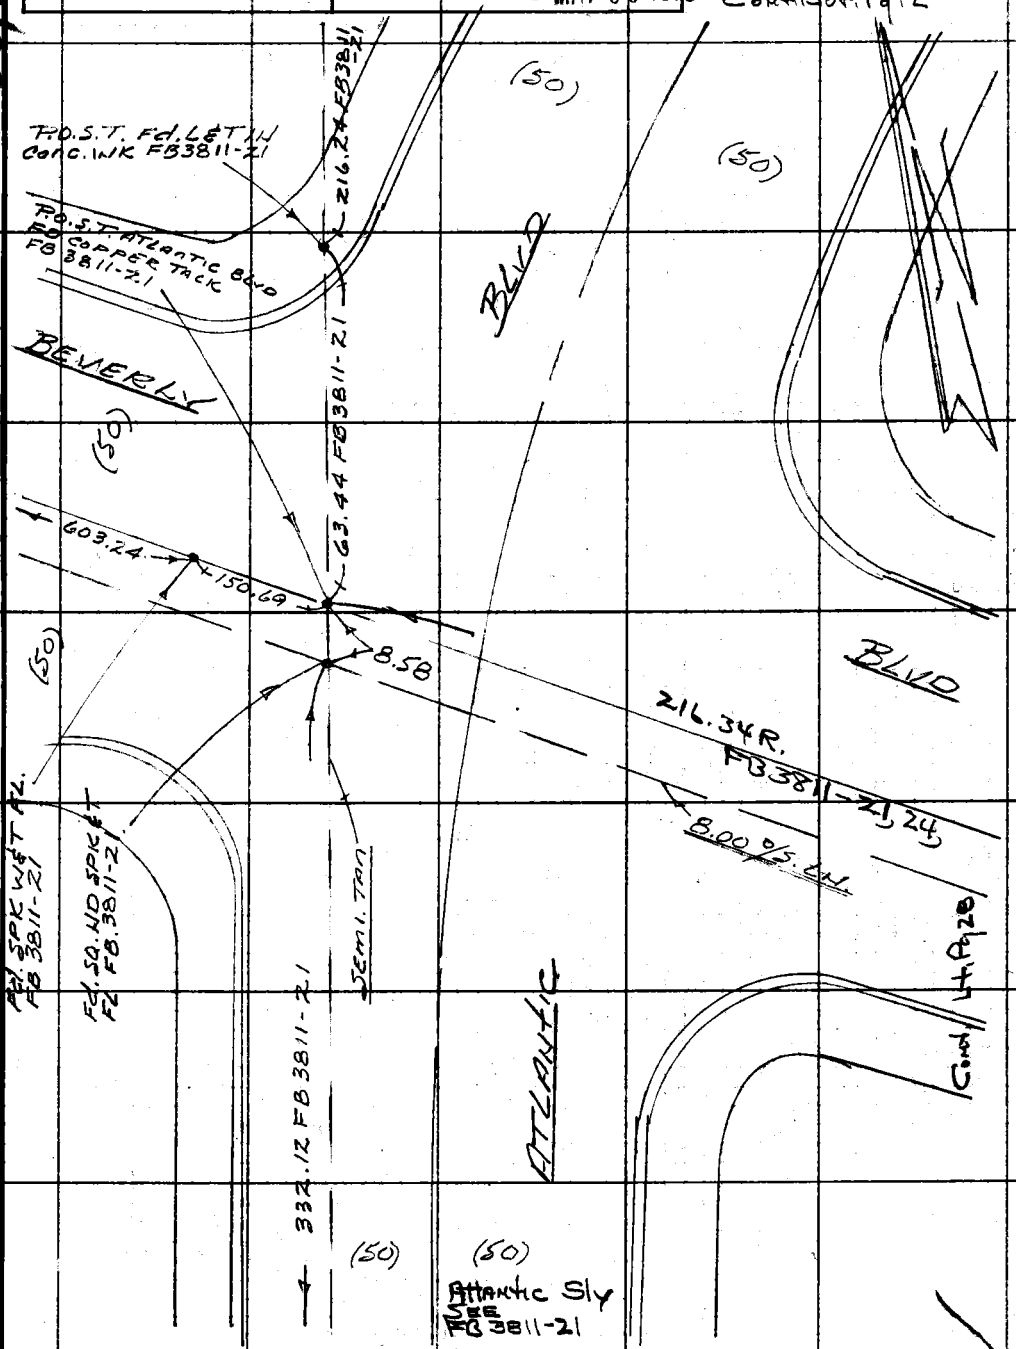

Note: Any Additions or Changes on This Sheet Must be Made or Circled in Red Ink With Date and Name of Person Making Change.

Do not extend this side of this line.

PLEASE RETURN TO
COUNTY OF LOS ANGELES
DEPARTMENT OF COUNTY ENGINEER
403 LOS ANGELES COUNTY ENGINEERING BLDG.

76F309S CE#310 3-69

RDFB 1224 1324

F. B. ~~38/2~~ PG 12

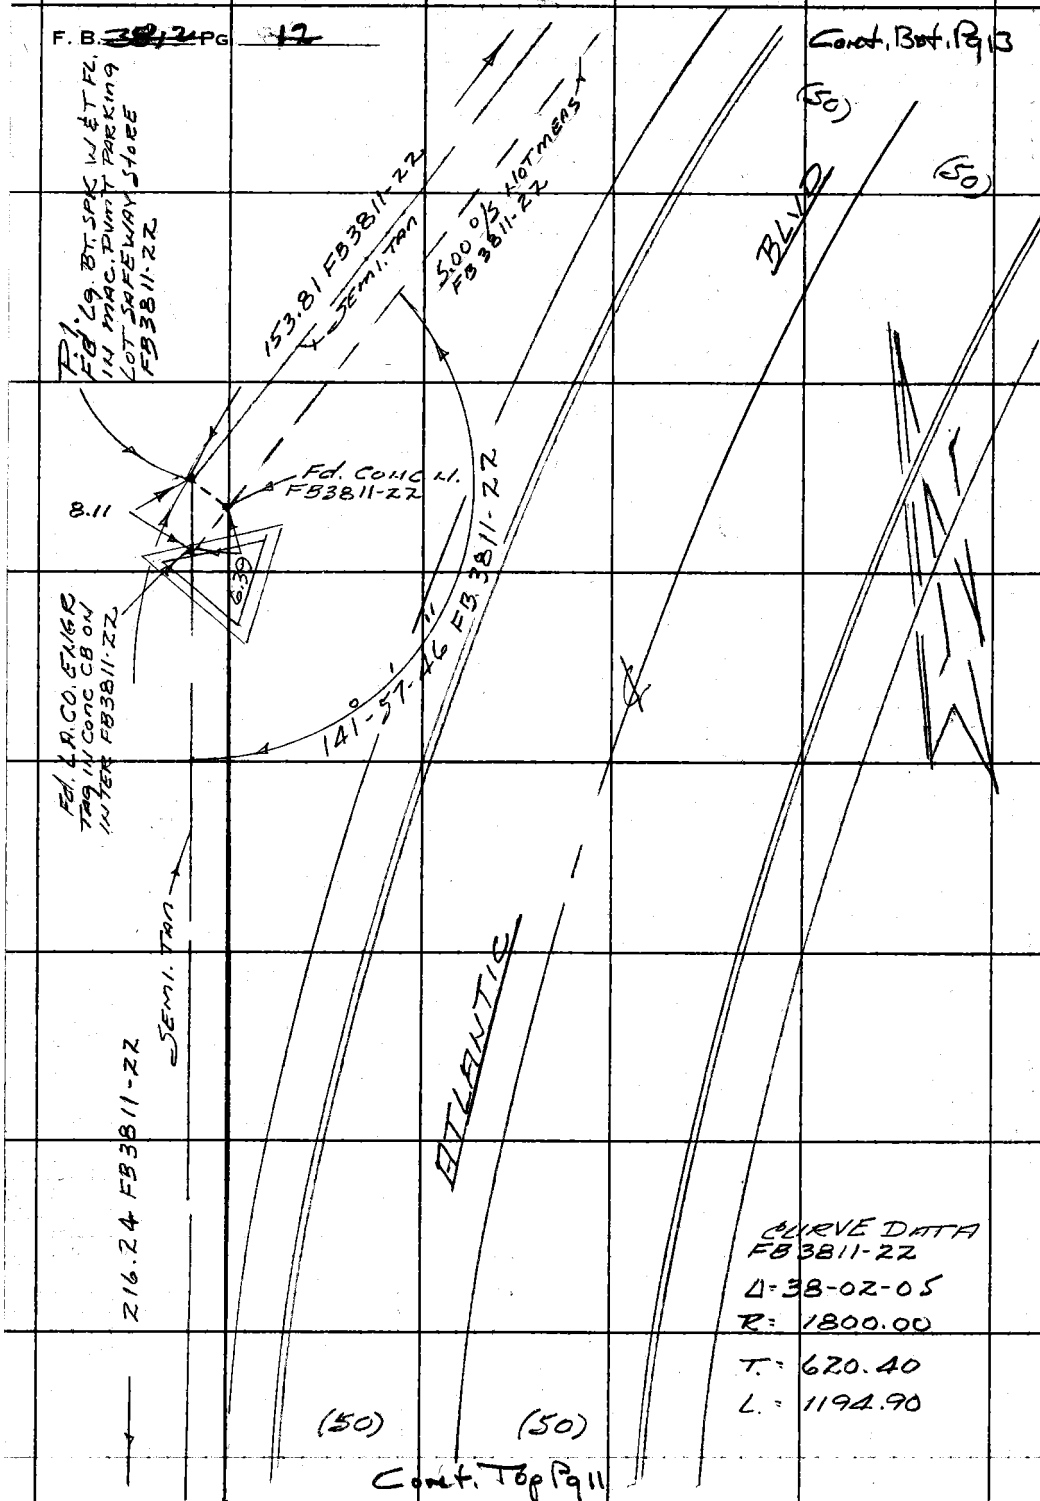

PLEASE RETURN TO
COUNTY OF LOS ANGELES
DEPARTMENT OF COUNTY ENGINEER
403 LOS ANGELES COUNTY ENGINEERING BLDG.

Do not extend this side of this line.

Note: Any Additions or Changes on This Sheet Must Be Made or Circled in Red Ink With Date and Name of Person Making Change.

RDFB 1224 DIV. 7 1325

Notes Ck'd by	Survey of BELVEDERE AREA ℄
Map No.	JN 0303.00 Tape 020 Std 68 °F
Office Work	Surveyed by W.H. SPRIGGS
Checked	Notes J.A.M. Date 6-9-72
Date	Indexed G.D. BAILEY MAY 30 1973

F. B. 3872 PG. 13

Cont. Bot. Pg. 14

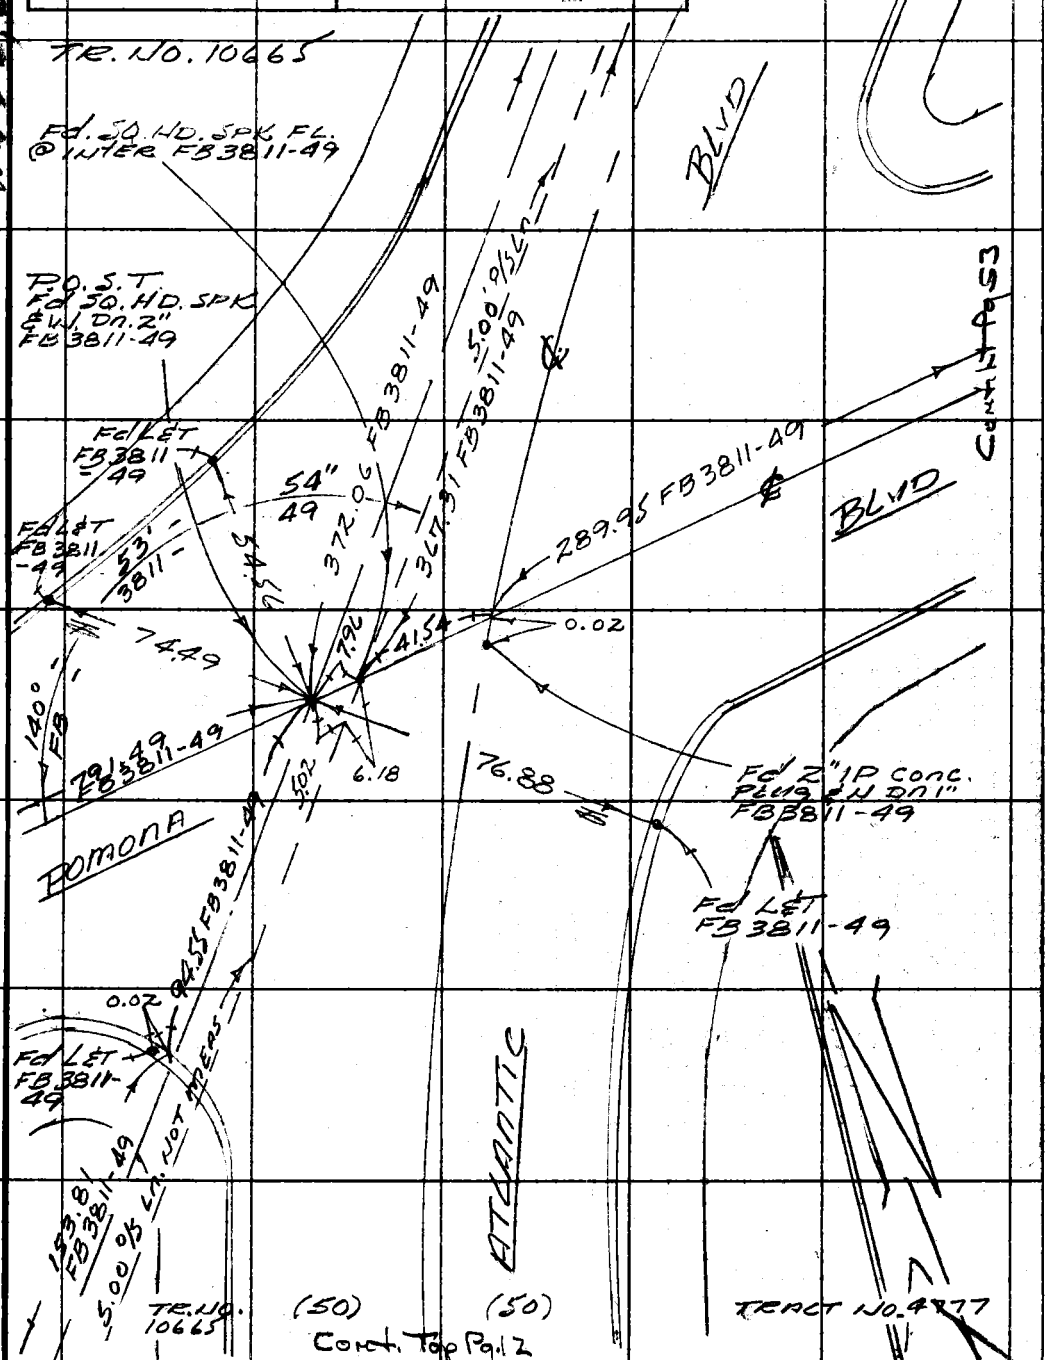

Note: Any Additions or Changes on This Sheet Must be Made or Circled in Red Ink With Date and Name of Person Making Change.

Do not extend this side of this line.

PLEASE RETURN TO
COUNTY OF LOS ANGELES
DEPARTMENT OF COUNTY ENGINEER
403 LOS ANGELES COUNTY ENGINEERING BLDG.

76F309S CE#310 3-69

RDFB 1224 1326

F. B. 3811 Pg 14

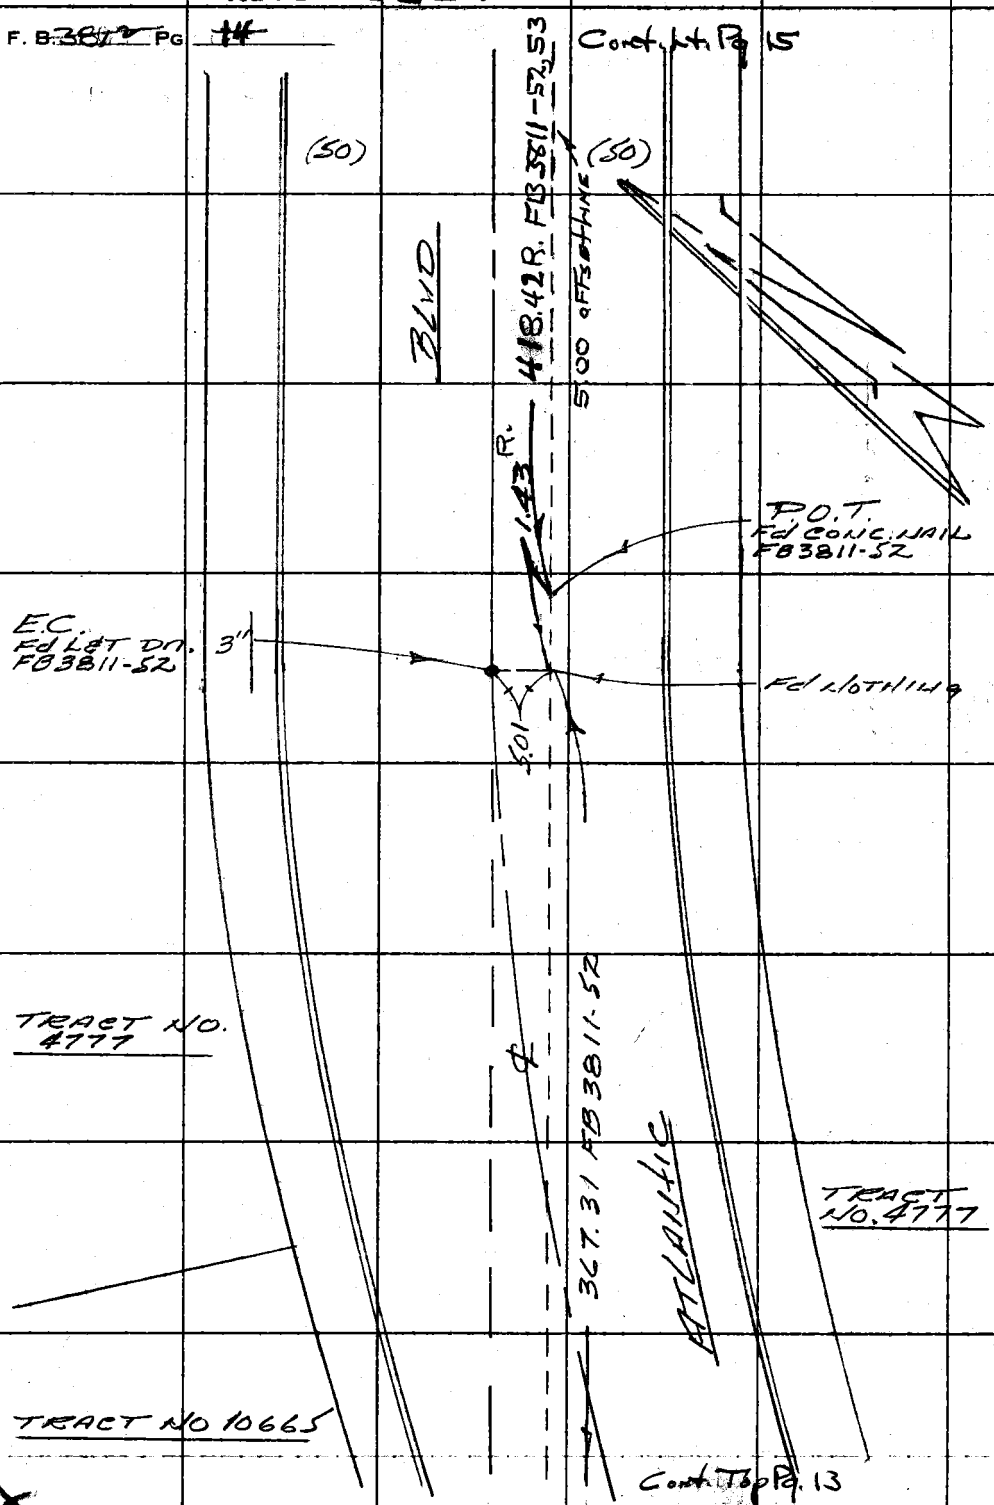

PLEASE RETURN TO
COUNTY OF LOS ANGELES
DEPARTMENT OF COUNTY ENGINEER
403 LOS ANGELES COUNTY ENGINEERING BLDG.

Do not extend this side of this line.

Note: Any Additions or Changes on This Sheet Must Be Made or Circled in Red Ink With Date and Name of Person Making Change.

RDFB 1224 1327

Notes Ck'd by	Survey of BELVEDERE AREA ℄
Map No.	JN 0303.00 Tape Std °F
Office Work	Surveyed by H.H. SPR 1995
Checked	Notes JA. M & H.H.S Date 8-31-72
Date	Indexed G. D. BAILEY MAY 30 1973

F. B. ~~3813~~ PG. 15

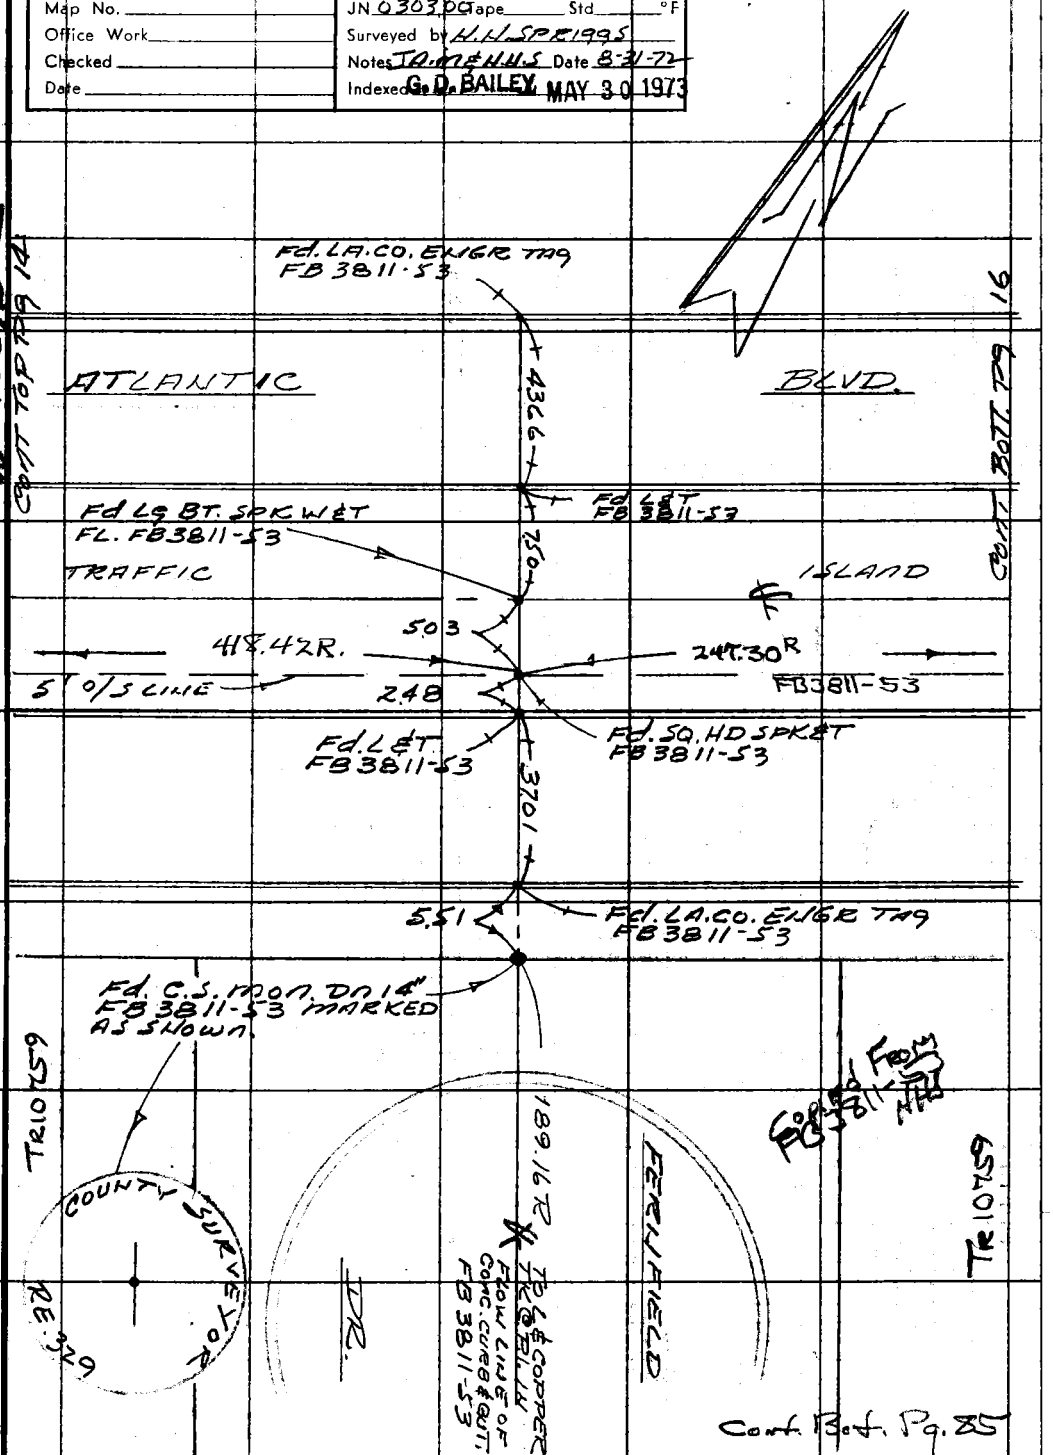

Note: Any Additions or Changes on This Sheet Must be Made or Circled in Red Ink With Date and Name of Person Making Change.

Do not extend this side of this line.

PLEASE RETURN TO
COUNTY OF LOS ANGELES
DEPARTMENT OF COUNTY ENGINEER
403 LOS ANGELES COUNTY ENGINEERING BLDG.

16F309S CE#310 3-69

RDFB 1224 1328

F. B. ~~3812~~ PG 16

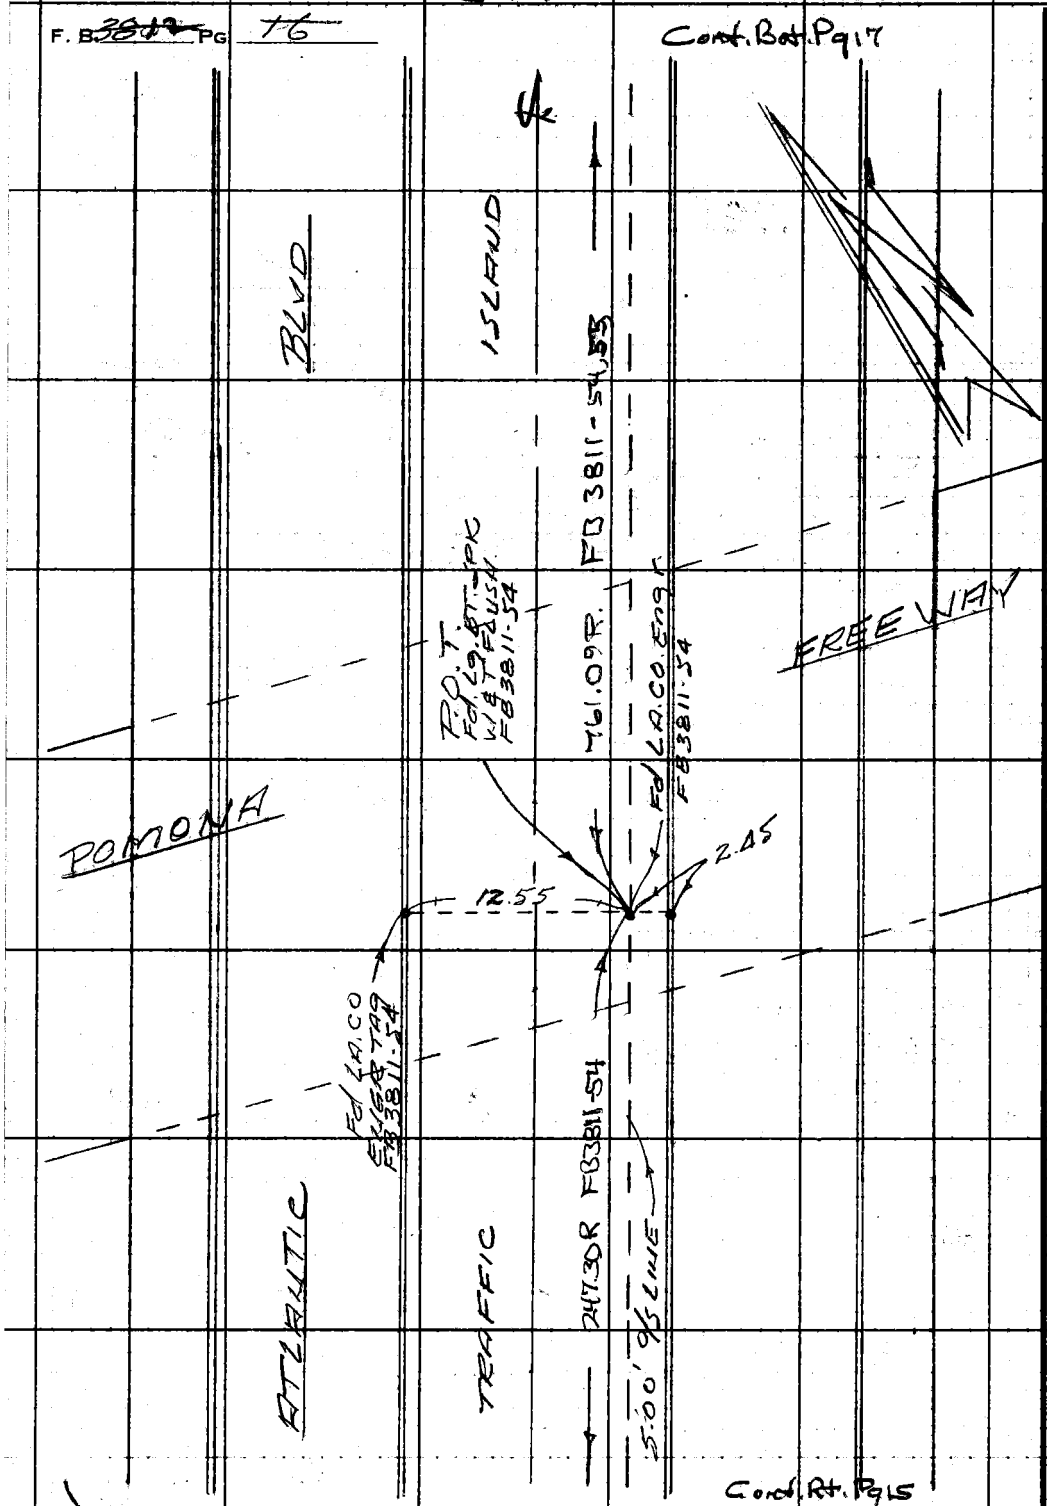

PLEASE RETURN TO
COUNTY OF LOS ANGELES
DEPARTMENT OF COUNTY ENGINEER
403 LOS ANGELES COUNTY ENGINEERING BLDG.

Do not extend this side of this line.

Note: Any Additions or Changes on This Sheet Must Be Made or Circled in Red Ink With Date and Name of Person Making Change.

RDFB 1224 1329

Notes Ck'd by	Survey of Belvedere Area ℄	F. B. 3842 Pg. 17
Map No.	JN 030200 Tape Std °F	1. 90-00-40
Office Work	Surveyed by H H Spriggs	4. 00-02-20
Checked	Notes HHS Date 7-13-72	6. 180-03-20
Date	Indexed G. D. BAILEY MAY 30 1973	8. 90-00-33

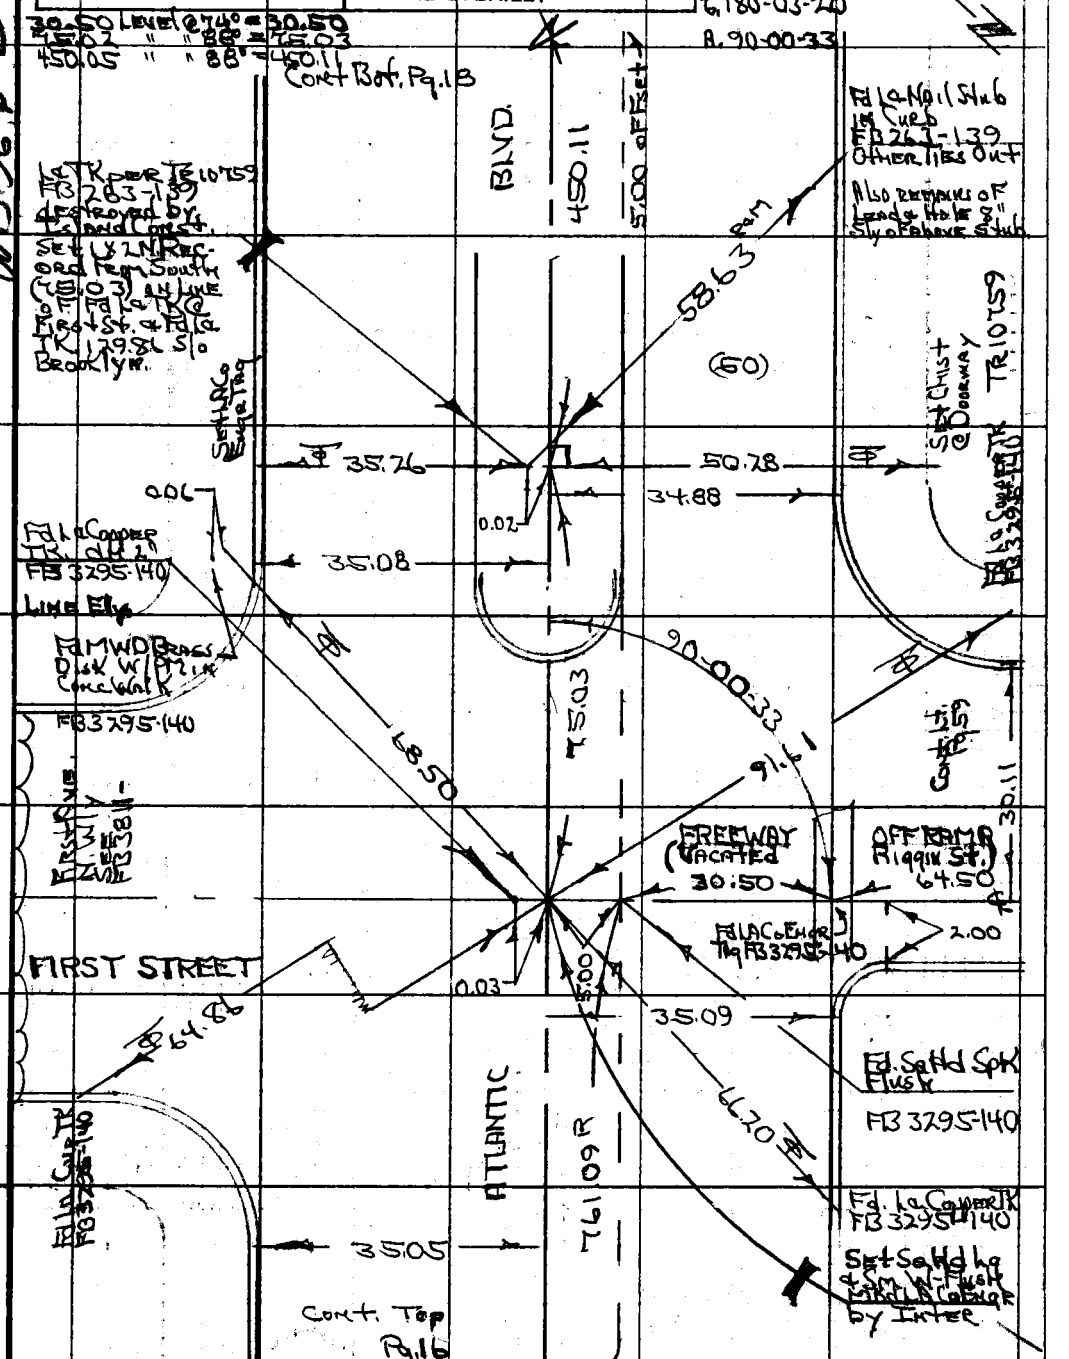

Note: Any Additions or Changes on this Sheet Must be Made or Circled in Red Ink With Date and Name of Person Making Change.

Do not extend this side of this line.

PLEASE RETURN TO
COUNTY OF LOS ANGELES
DEPARTMENT OF COUNTY ENGINEER
403 LOS ANGELES COUNTY ENGINEERING BLDG.

76F309S CE#310 3-69

RDFB 1224 1330

F. B. ~~3803~~ PG. ~~18~~

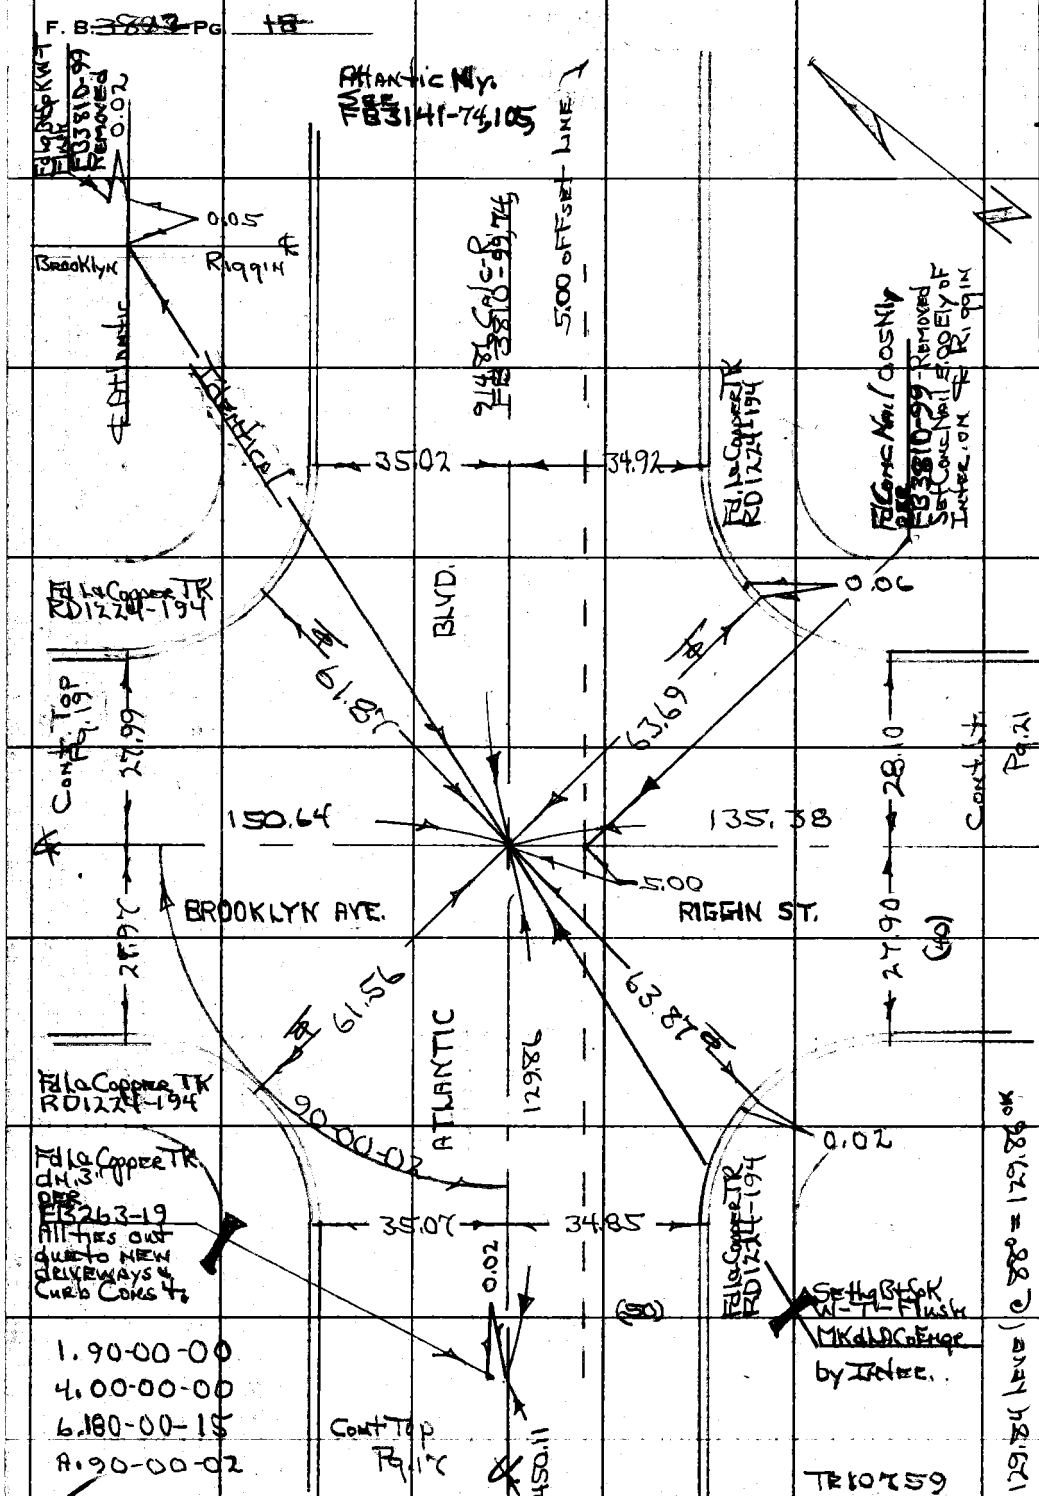

WS 36, B-2

PLEASE RETURN TO
COUNTY OF LOS ANGELES
DEPARTMENT OF COUNTY ENGINEER
403 LOS ANGELES COUNTY ENGINEERING BLDG.

Do not extend this side of this line.

Note: Any Additions or Changes on This Sheet Must be Made or Circled in Red Ink With Date and Name of Person Making Change.

RDFB 1224 1331

Notes Ck'd by	Survey of BELVEDERE AREA ℄
Map No.	JN 030300 Tape Std 68 °F
Office Work	Surveyed by H.H. SPR 1995
Checked	Notes H.H.S. Date
Date	Indexed G. D. BAILEY MAY 30 1973

F. B. ~~3872~~ Pg. 19

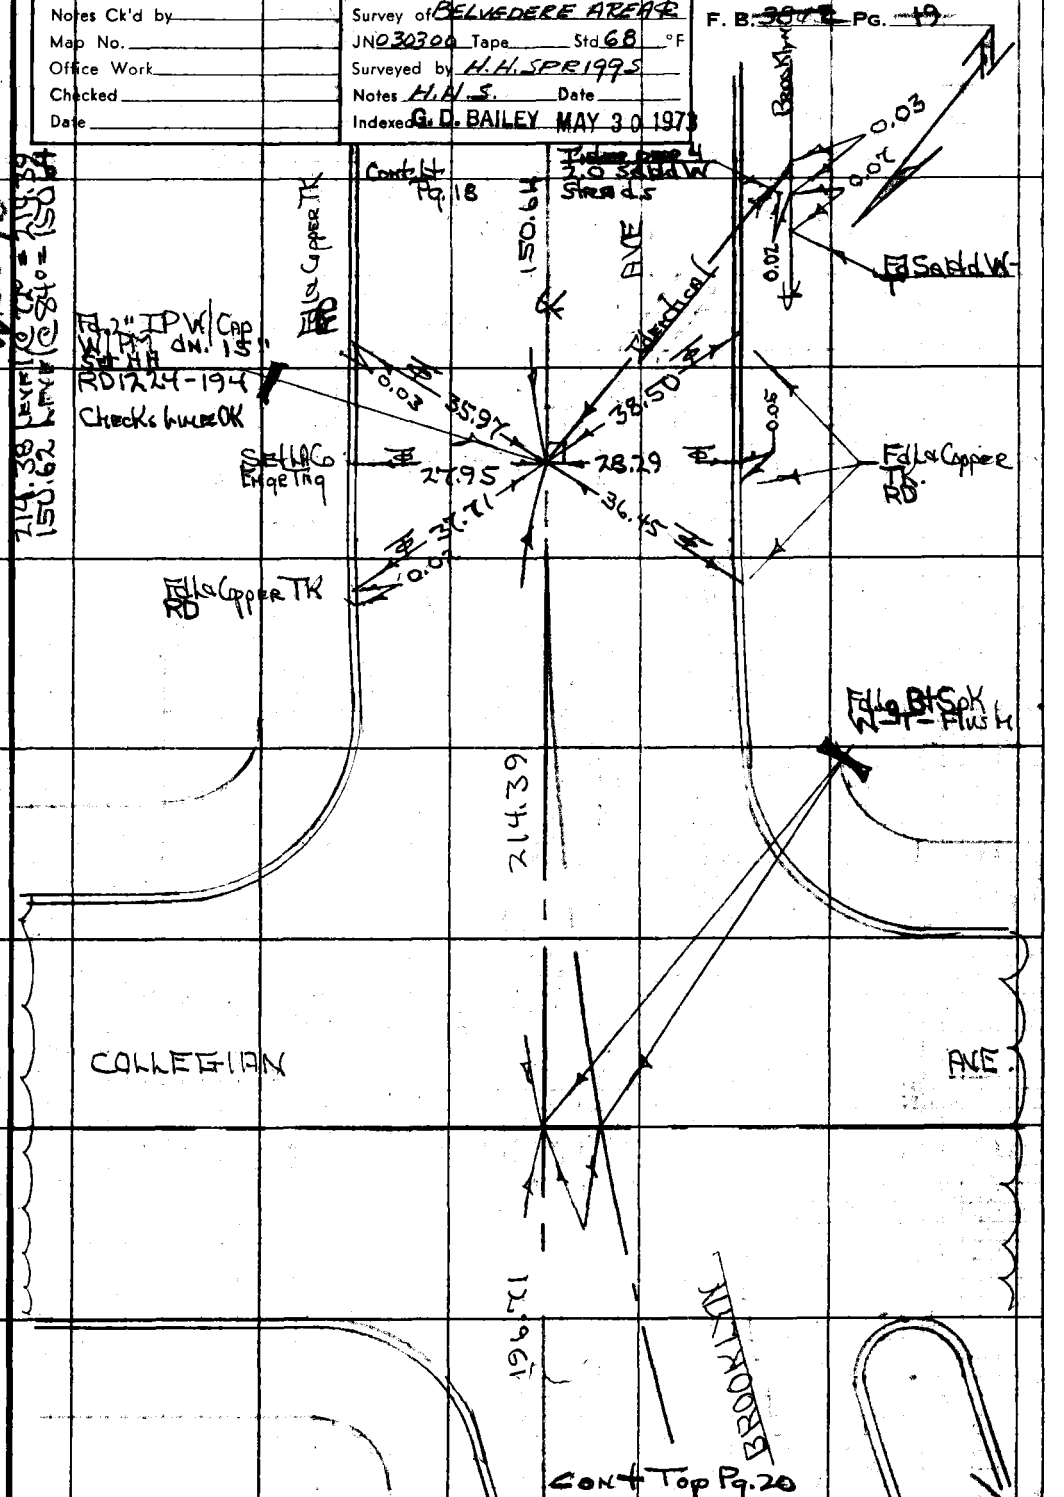

Note: Any Additions or Changes on This Sheet Must be Made or Circled in Red Ink With Date and Name of Person Making Change.

Do not extend this side of this line.

PLEASE RETURN TO
COUNTY OF LOS ANGELES
DEPARTMENT OF COUNTY ENGINEER
403 LOS ANGELES COUNTY ENGINEERING BLDG.

76F309S CE#310 3-69

RDFB 1224 1332

F. B. 38 PG. 30

Cont. Bot. Pg. 19

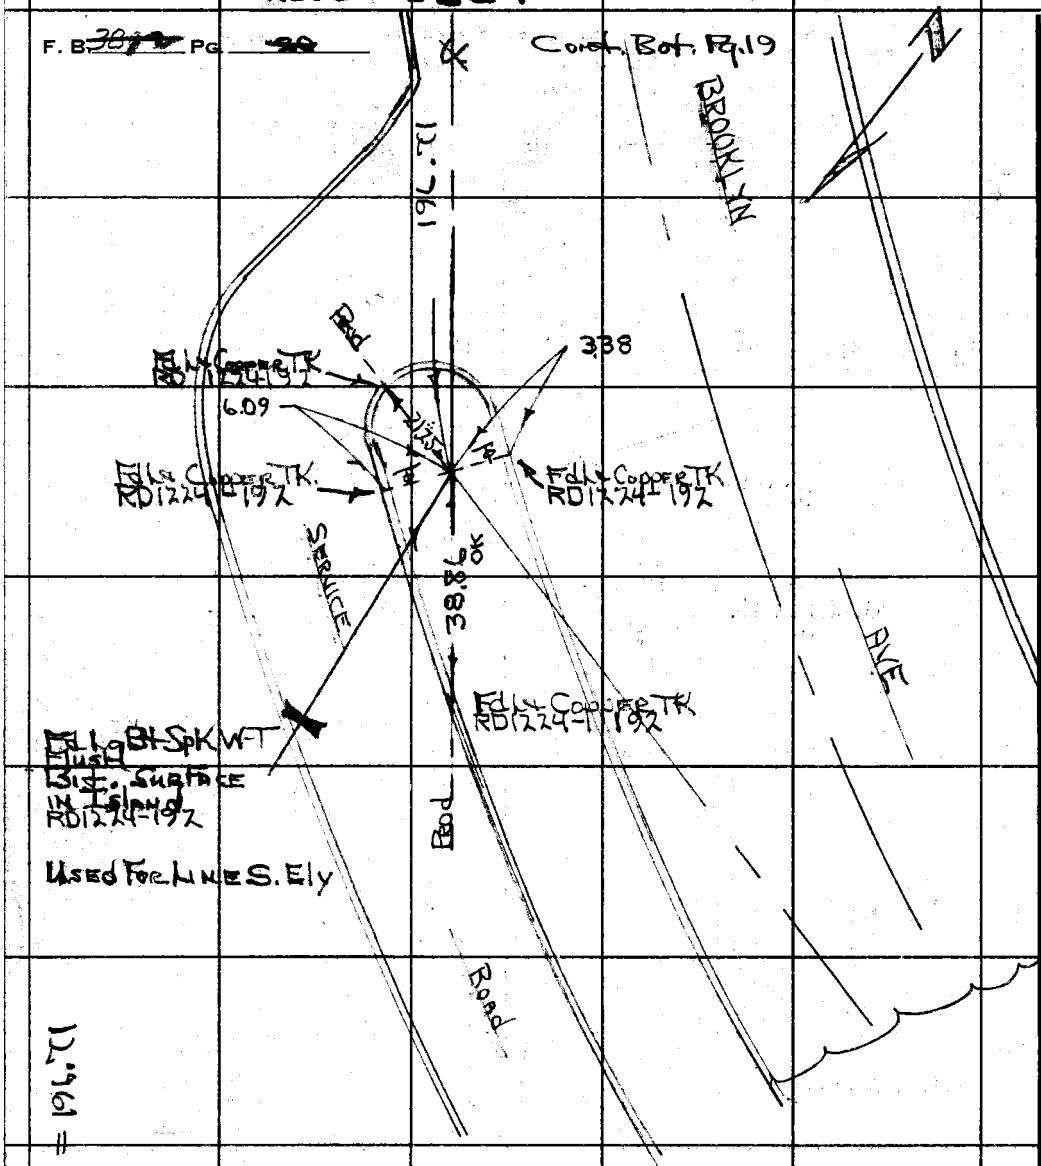

196.70 Level @ 220 = 196.71

PLEASE RETURN TO
COUNTY OF LOS ANGELES
DEPARTMENT OF COUNTY ENGINEER
403 LOS ANGELES COUNTY ENGINEERING BLDG.

Do not extend this side of this line.

Note: Any Additions or Changes on This Sheet Must be Made or Circled in Red Ink With Date and Name of Person Making Change.

RDFB 1224 1333, 1334

Notes Ck'd by	Survey of Belvedere Area F
Map No.	JN 0303.00 Tape 024' Std 68 °F
Office Work	Surveyed by HH Spriggs
Checked	Notes HHS Date 7-19-72
Date	Indexed G. D. BAILEY MAY 30 1973

F. B ~~38~~ PG. ~~21~~

W.S. 36 B-2

~~135.39 level @ 84° = 139.40~~ HHS
184.53 " " 84° = 184.55
135.37 " " 84° = 135.38
39.04 " " 68° = 39.04
110.69 " " 68° = 110.69

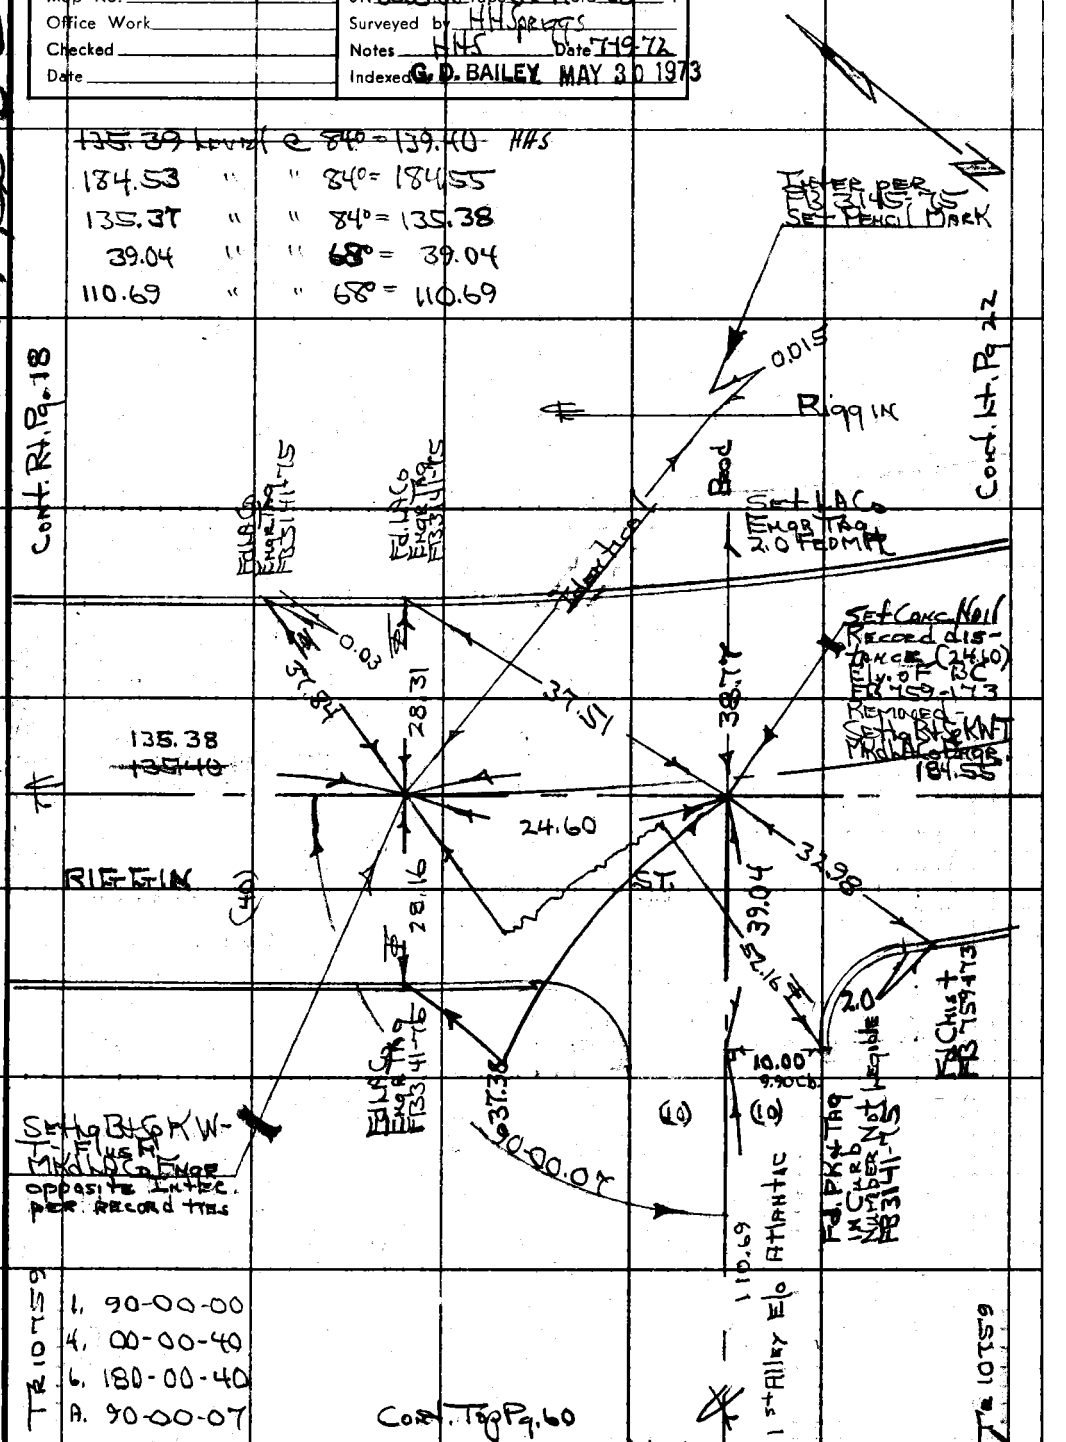

Note: Any Additions or Changes on This Sheet Must be Made or Circled in Red Ink With Date and Name of Person Making Change.

Do not extend this side of this line.

PLEASE RETURN TO
COUNTY OF LOS ANGELES
DEPARTMENT OF COUNTY ENGINEER
403 LOS ANGELES COUNTY ENGINEERING BLDG.

26F309S CE#310 3-69

RDFB 1224 1335

F. B 3812 PG 22

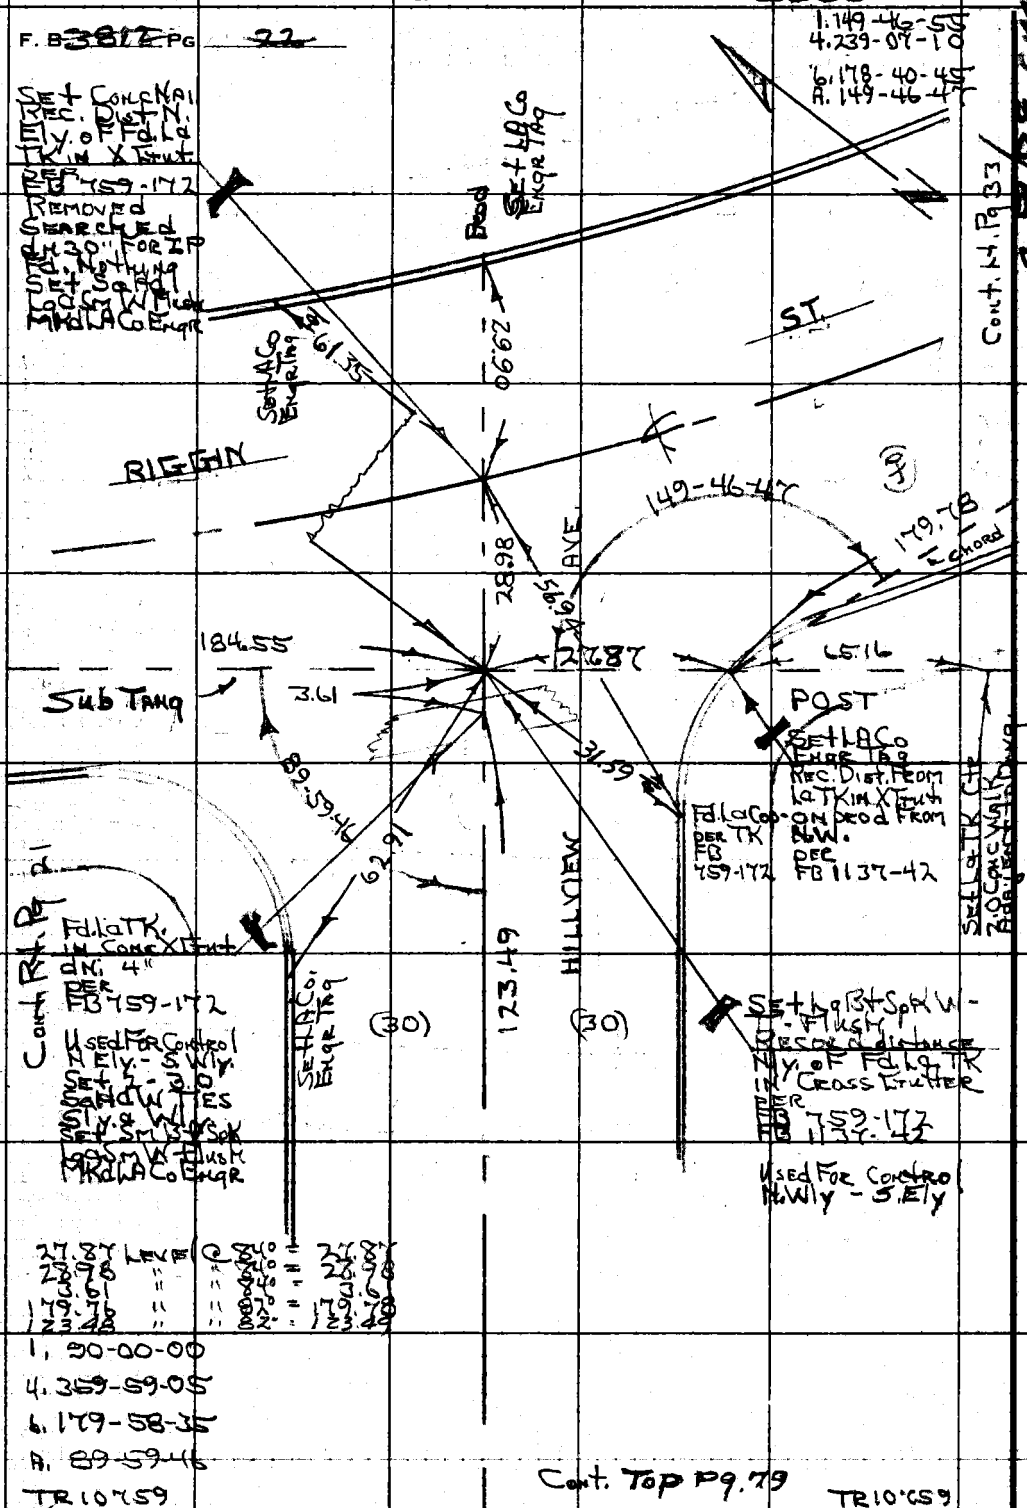

PLEASE RETURN TO
COUNTY OF LOS ANGELES
DEPARTMENT OF COUNTY ENGINEER
403 LOS ANGELES COUNTY ENGINEERING BLDG.

Do not extend this side of this line.

Note: Any Additions or Changes on This Sheet Must Be Made or Circled in Red Ink With Date and Name of Person Making Change.

RDFB 1224 1336

Notes Ck'd by
Map No.
Office Work
Checked
Date

Survey of RIVERSIDE HWY
JN 030300 Tape 0246 Std 68 °F
Surveyed by HHS NHS
Notes Date 7-19-72
Indexed G. D. BAILEY MAY 30 1973

F. B. ~~3817~~ Pg. 23

W536 B-2

1. 157-06-25
4. 268-25-55
6. 222-39-00
A. 157-06-30

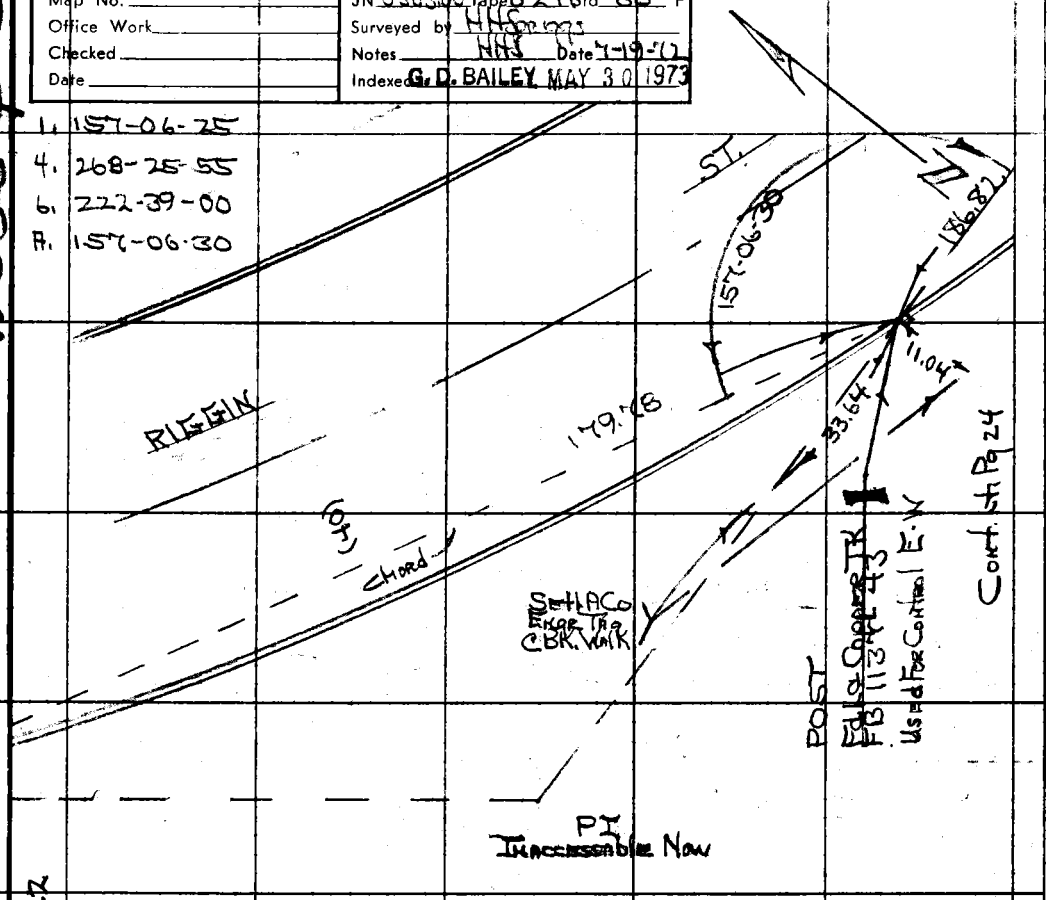

Note: Any Additions or Changes on This Sheet Must be Made or Circled in Red Ink With Date and Name of Person Making Change.

Do not extend this side of this line.

PLEASE RETURN TO
COUNTY OF LOS ANGELES
DEPARTMENT OF COUNTY ENGINEER
403 LOS ANGELES COUNTY ENGINEERING BLDG.

76F309S CE#310 3-69

RDFB 1224 1337

F. B: ~~3842~~ Pg. ~~24~~

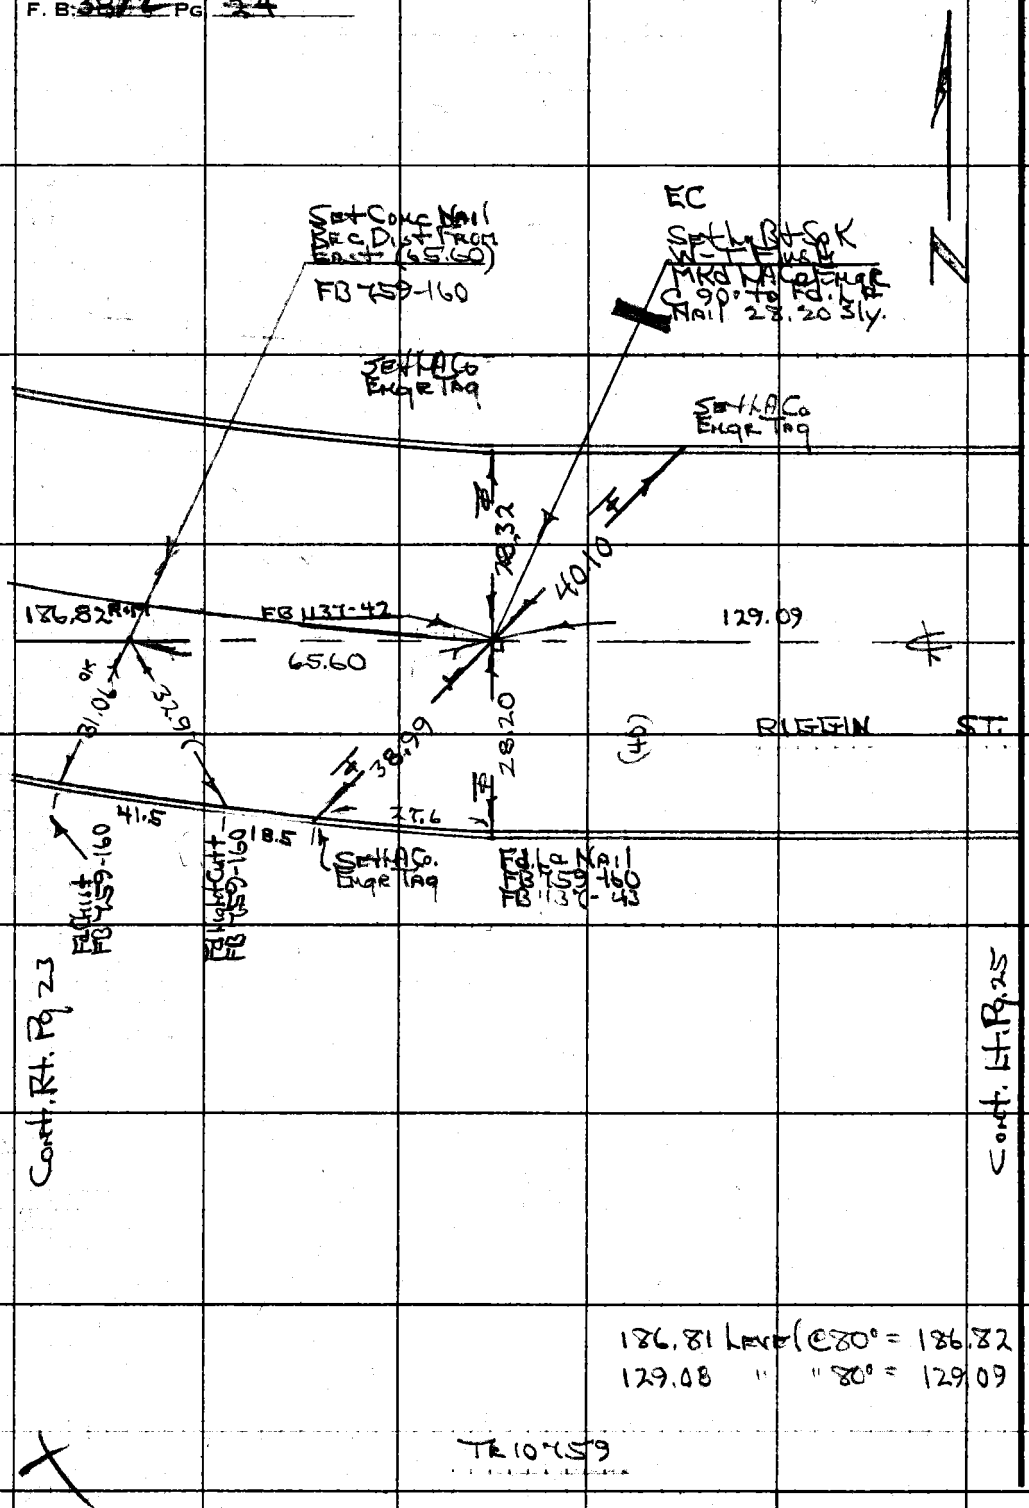

186.81 Lane @ 80° = 186.82
129.08 " " 80° = 129.09

TR 10759

PLEASE RETURN TO
COUNTY OF LOS ANGELES
DEPARTMENT OF COUNTY ENGINEER
403 LOS ANGELES COUNTY ENGINEERING BLDG.

Do not extend this side of this line.

Note: Any Additions or Changes on This Sheet Must be Made or Circled in Red Ink With Date and Name of Person Making Change.

RDFB 1224 1338

Notes Ck'd by	Survey of Belvedere Area E
Map No.	JN 030300 Tape 0247 Std 68 °F
Office Work	Surveyed by HHSpriggs
Checked	Notes HHS Date 7-18-72
Date	Indexed G.D. BAILEY MAY 30 1973

F. B. ~~[illegible]~~ PG. ~~25~~

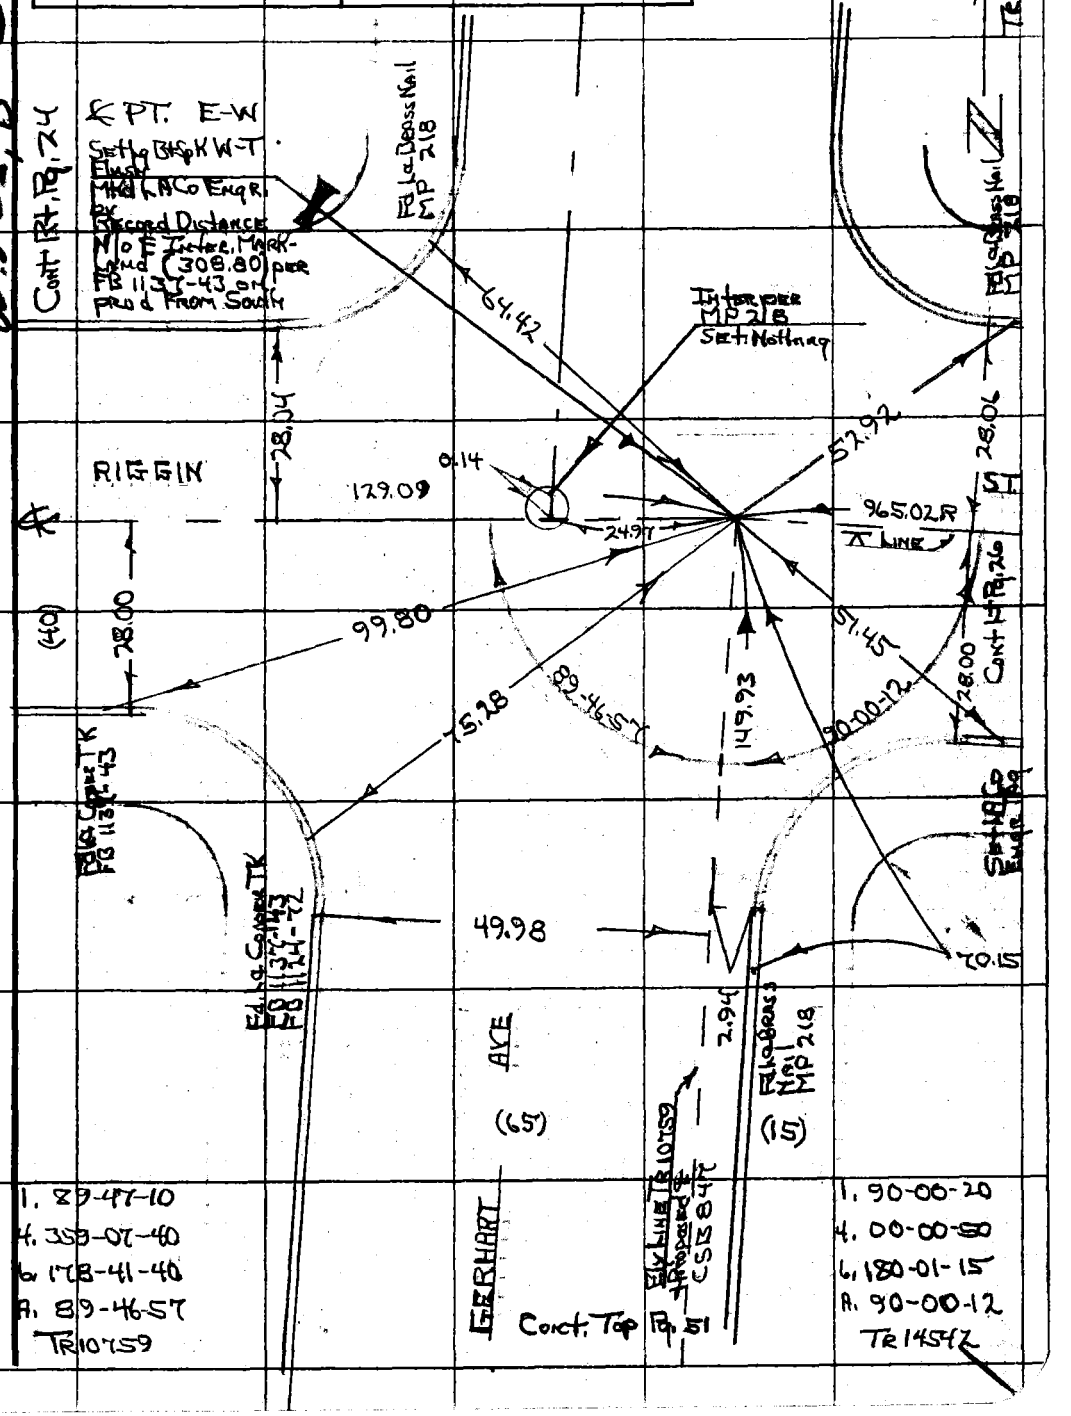

Note: Any Additions or Changes on This Sheet Must be Made or Circled in Red Ink With Date and Name of Person Making Change.

Do not extend this side of this line.

PLEASE RETURN TO
COUNTY OF LOS ANGELES
DEPARTMENT OF COUNTY ENGINEER
403 LOS ANGELES COUNTY ENGINEERING BLDG.

76F309S CE#310 3-69

RDFB 1224 1339

F. B. ~~3842~~ PG. ~~26~~

TR14542

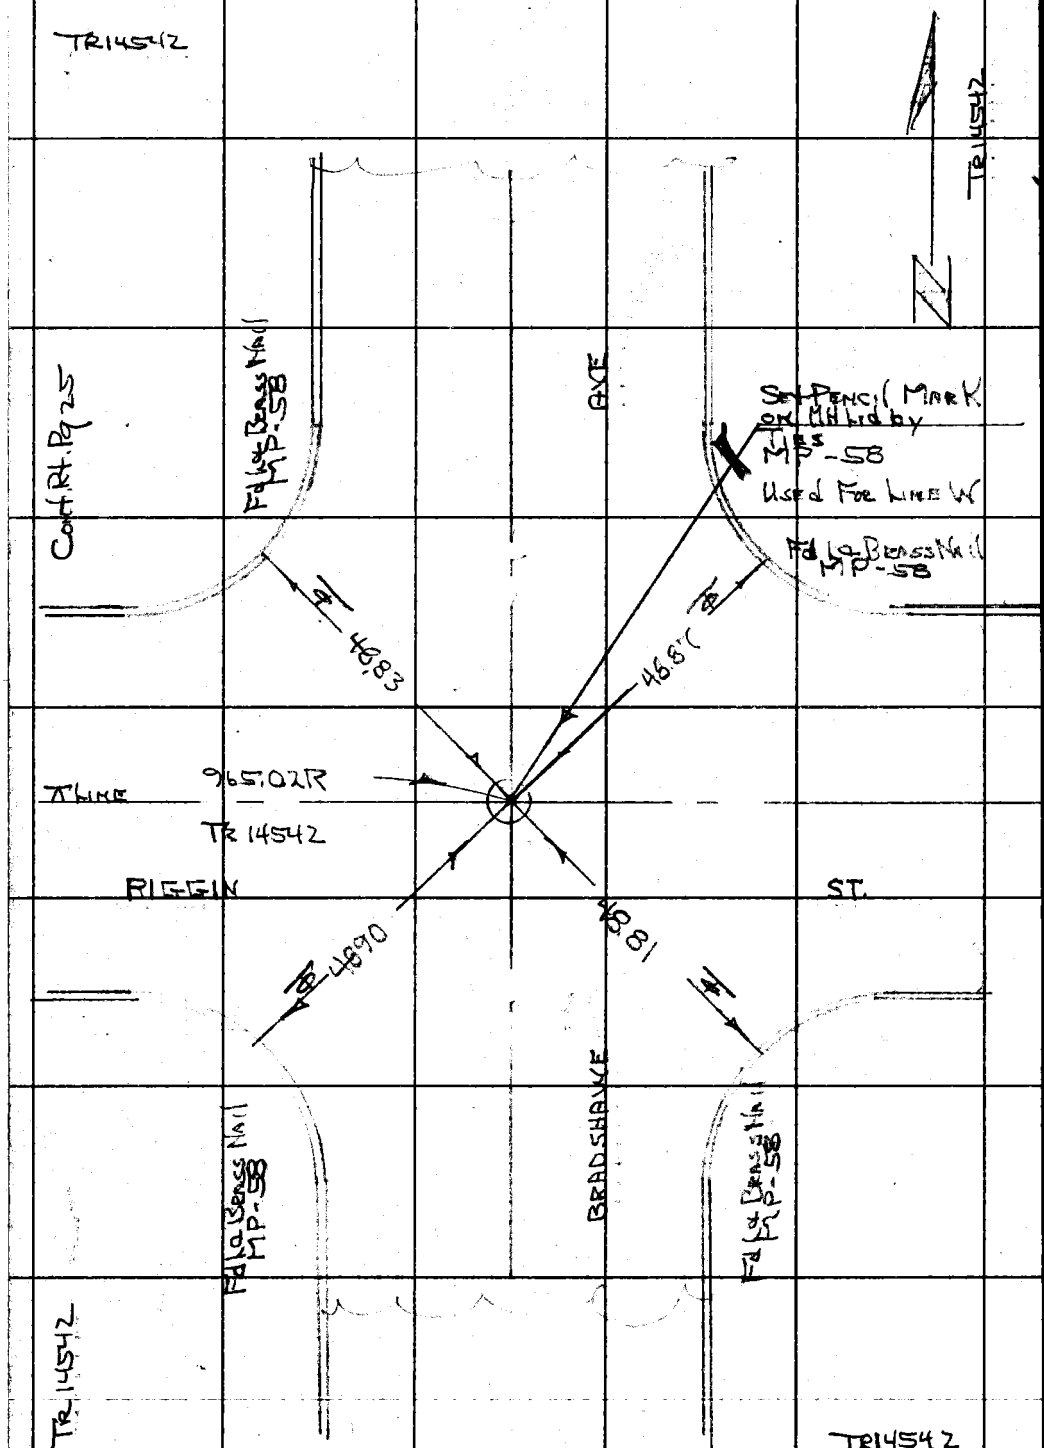

WS 36,B-2

PLEASE RETURN TO
COUNTY OF LOS ANGELES
DEPARTMENT OF COUNTY ENGINEER
403 LOS ANGELES COUNTY ENGINEERING BLDG.

Do not extend this side of this line.

Note: Any Additions or Changes on This Sheet Must be Made or Circled in Red Ink With Date and Name of Person Making Change.

G. D. BAILEY. MAY 30 1973 RDFB 1224 1340, 1341

F. B. 3811 PG. 28

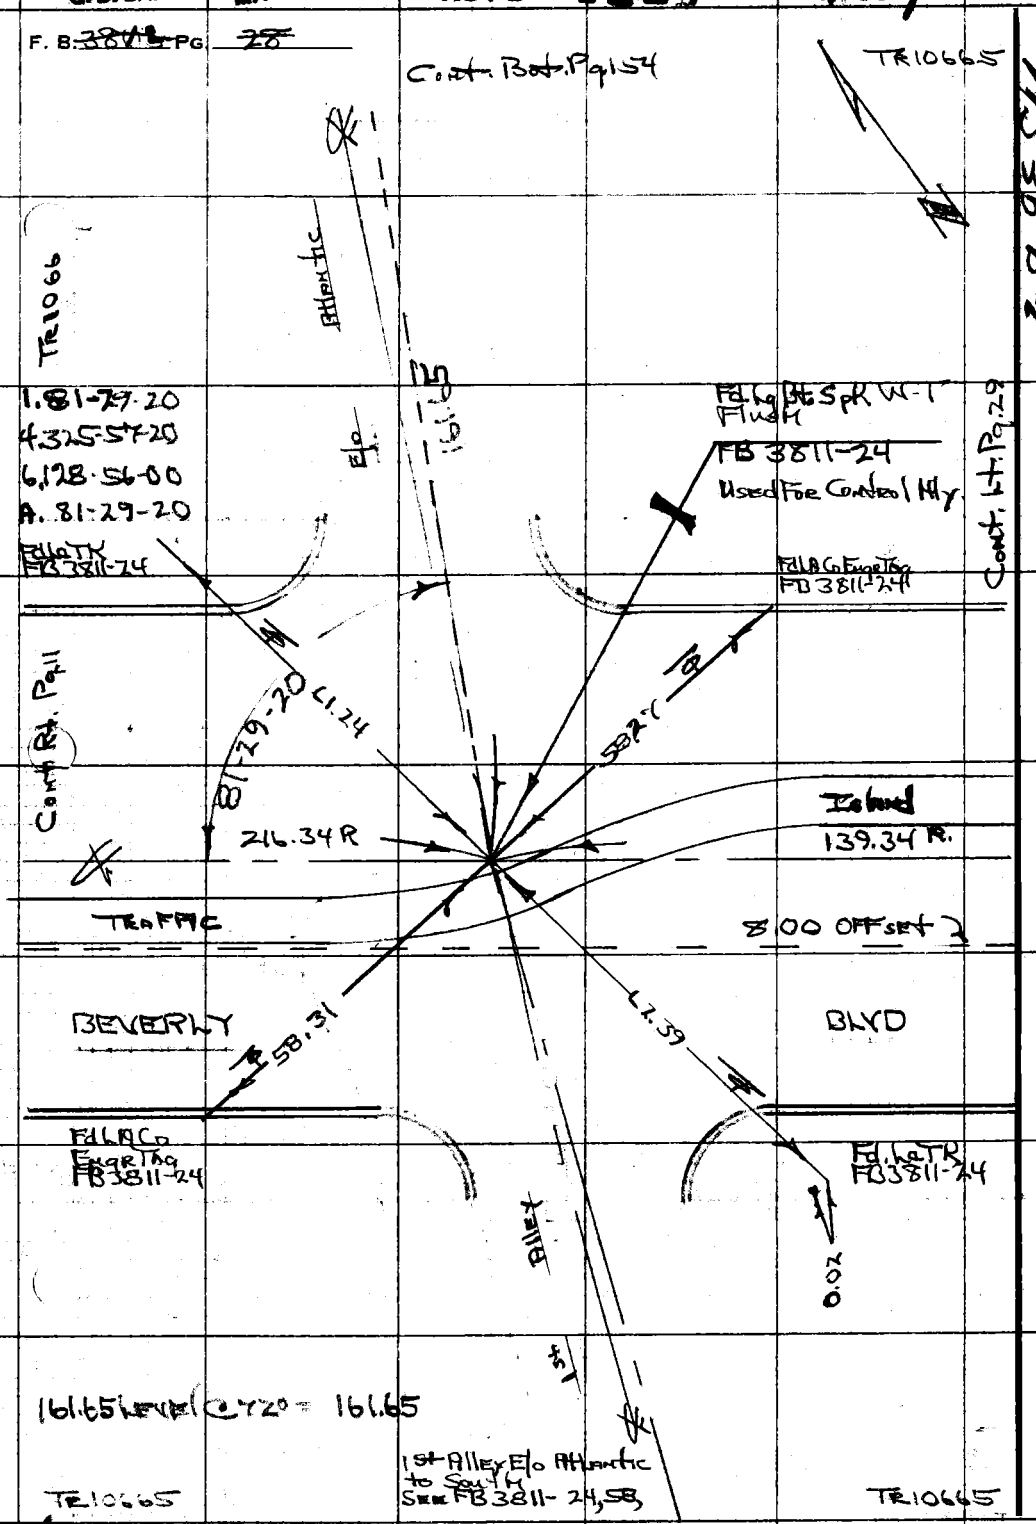

PLEASE RETURN TO
COUNTY OF LOS ANGELES
DEPARTMENT OF COUNTY ENGINEER
403 LOS ANGELES COUNTY ENGINEERING BLDG.

Do not extend this side of this line.

Note: Any Additions or Changes on This Sheet Must be Made or Circled in Red Ink With Date and Name of Person Making Change.

RDFB 1224 1342

Notes Ck'd by	Survey of Belvedere Area F
Map No.	JN 030300 Tape 0247 Std 68 °F
Office Work	Surveyed by HHS Spaings
Checked	Notes HHS Date 9-20-72
Date	Indexed G. D. BAILEY MAY 30 1973

F. B. 3812 PG. 29

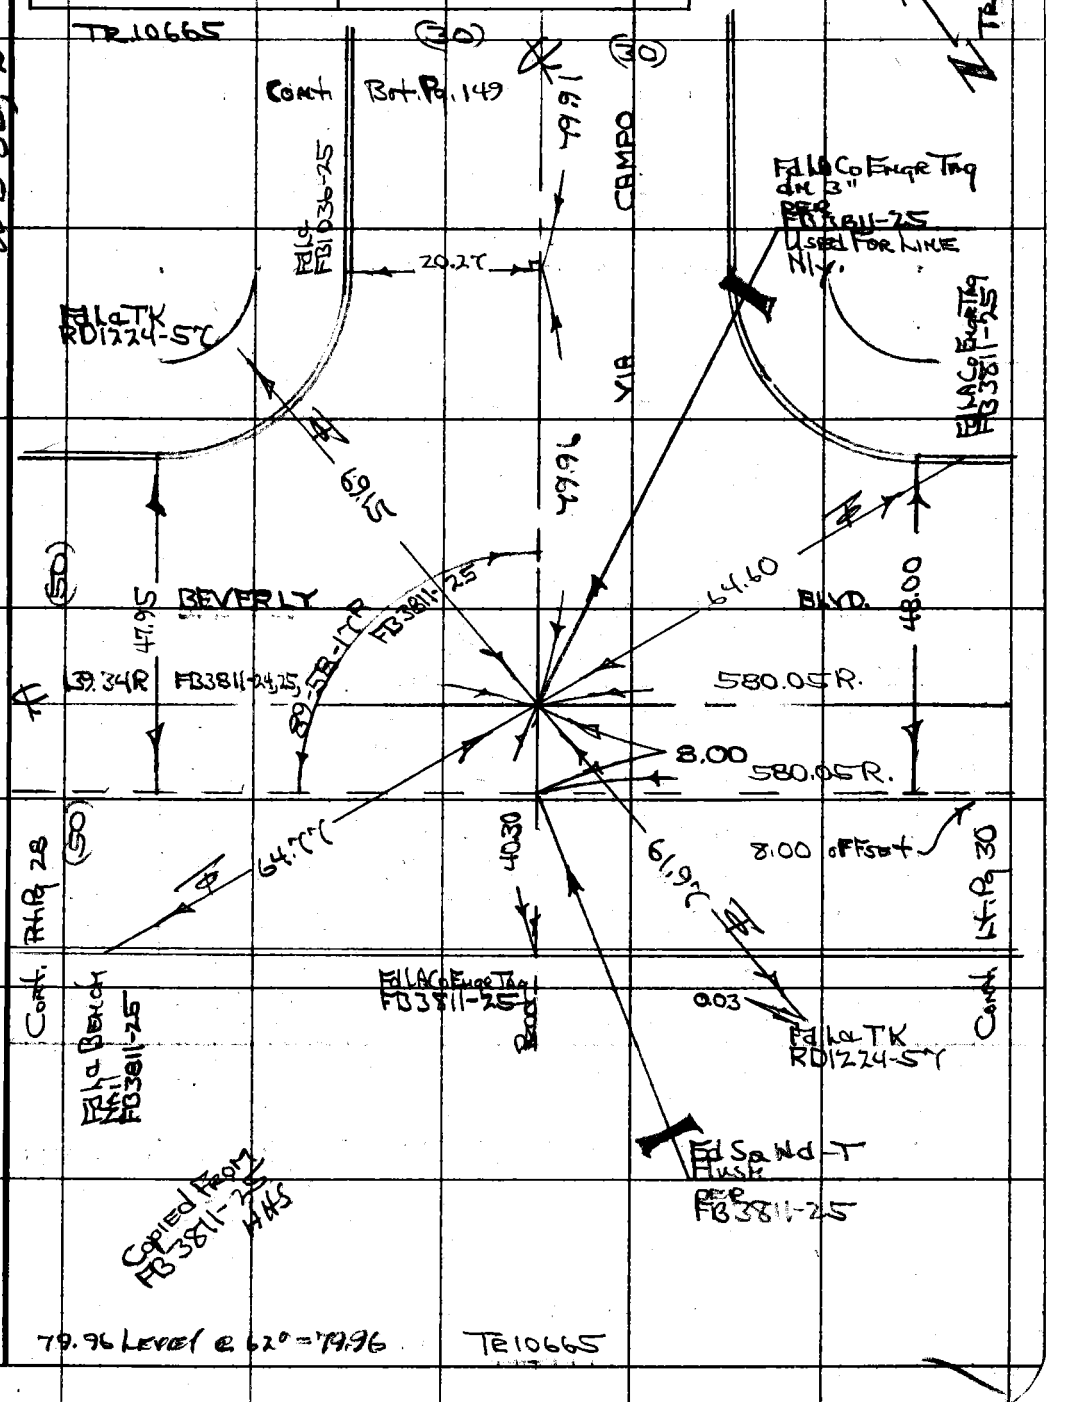

WS 36, B-2

Note: Any Additions or Changes on This Sheet Must be Made or Circled in Red Ink With Date and Name of Person Making Change.

Do not extend this side of this line.

PLEASE RETURN TO
COUNTY OF LOS ANGELES
DEPARTMENT OF COUNTY ENGINEER
403 LOS ANGELES COUNTY ENGINEERING BLDG.

16F309S CE#310 3-69

RDFB 1224 1343

F. B. ~~3802~~ PG. ~~30~~

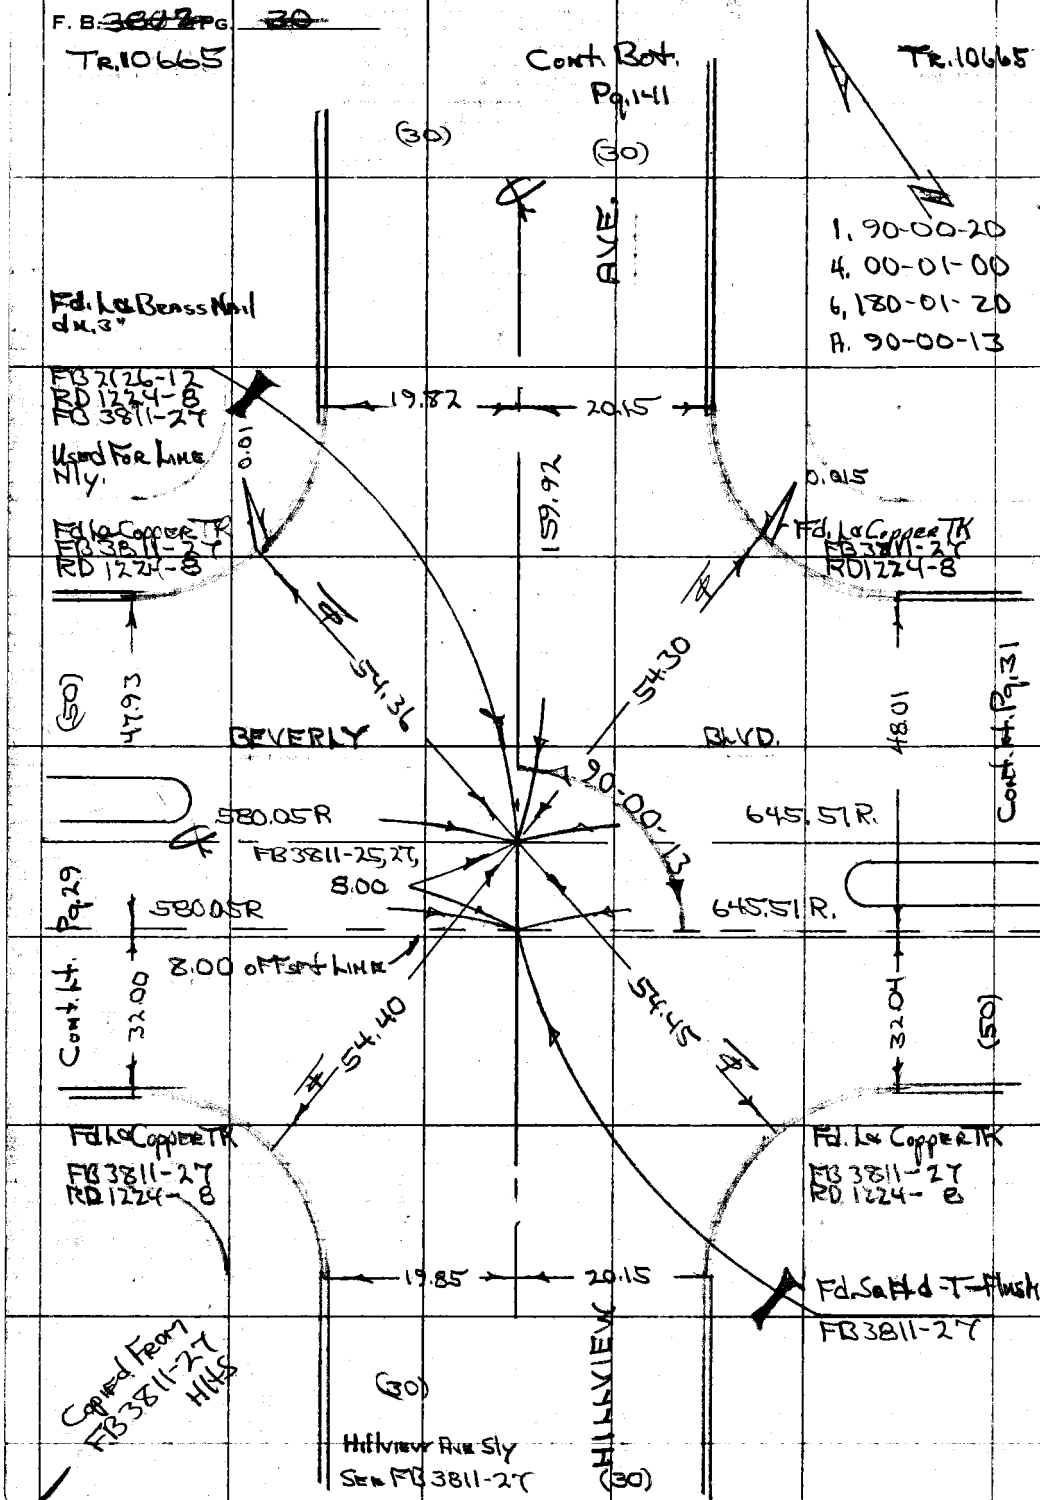

MS 36,8-2

PLEASE RETURN TO
COUNTY OF LOS ANGELES
DEPARTMENT OF COUNTY ENGINEER
403 LOS ANGELES COUNTY ENGINEERING BLDG.

Do not extend this side of this line.

Note: Any Additions or Changes on This Sheet Must be Made or Circled in Red Ink With Date and Name of Person Making Change.

RDFB 1224 1344

Notes Ck'd by	Survey of Belvedere Area F
Map No.	JN 030300 Tape 0247 Std 68 °F
Office Work	Surveyed by H.H. Griggs
Checked	Notes HHS Date 8-2872
Date	Indexed G.D. BAILEY MAY 30 1973

F. B. 3812 Pg. 31

WS 36, B-2

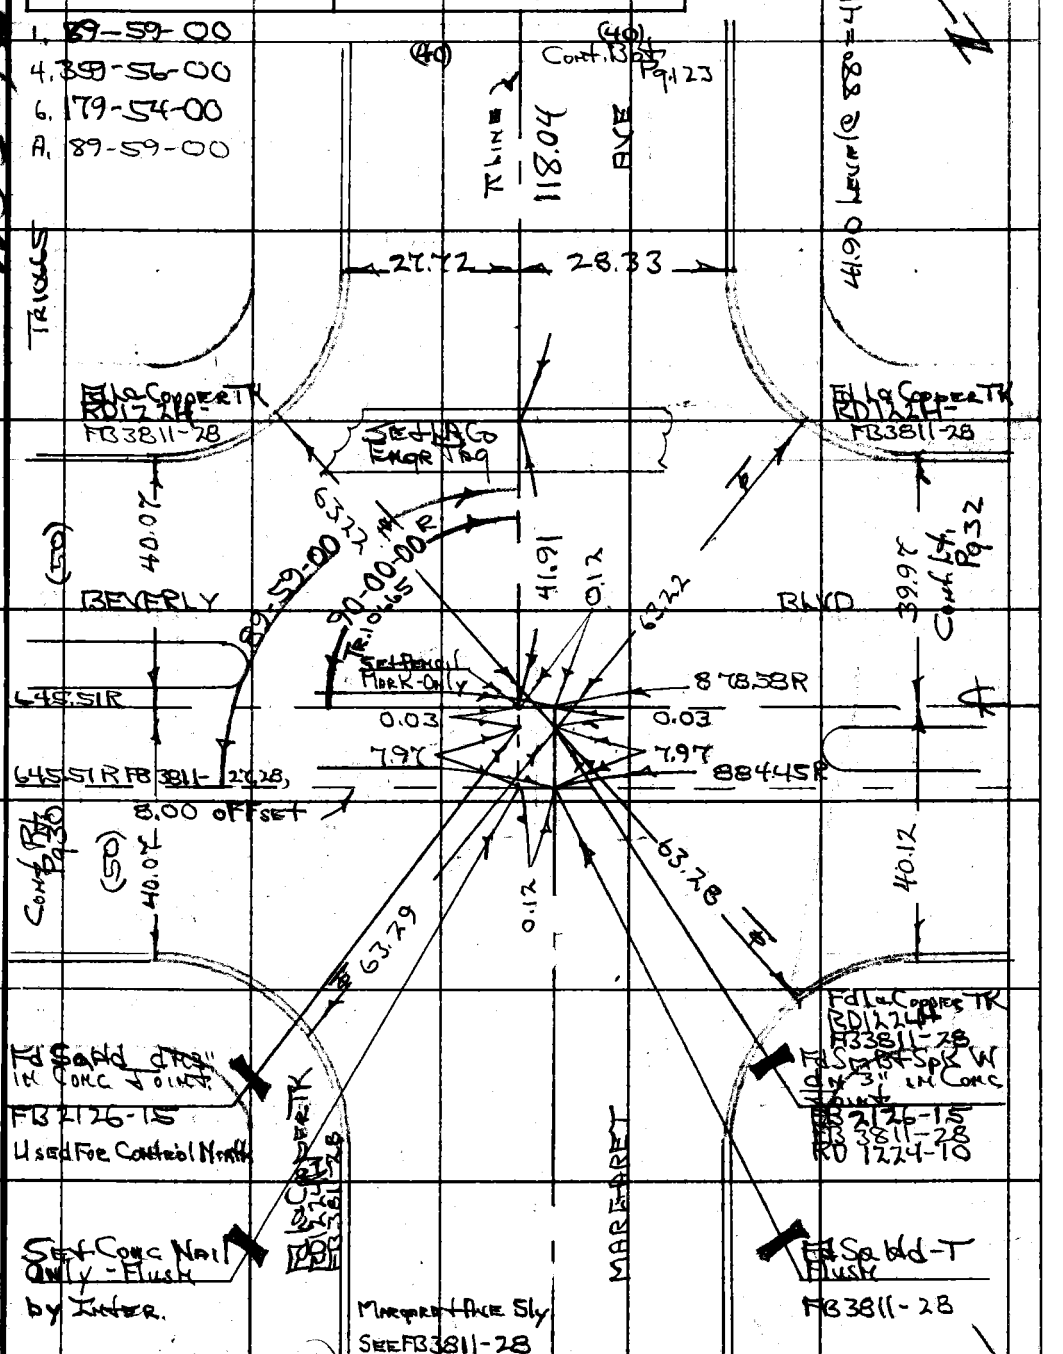

Note: Any Additions or Changes on This Sheet Must be Made or Circled in Red Ink With Date and Name of Person Making Change.

Do not extend this side of this line.

PLEASE RETURN TO
COUNTY OF LOS ANGELES
DEPARTMENT OF COUNTY ENGINEER
403 LOS ANGELES COUNTY ENGINEERING BLDG.

76F309S CE#310 3-69

RDFB 1224 1345

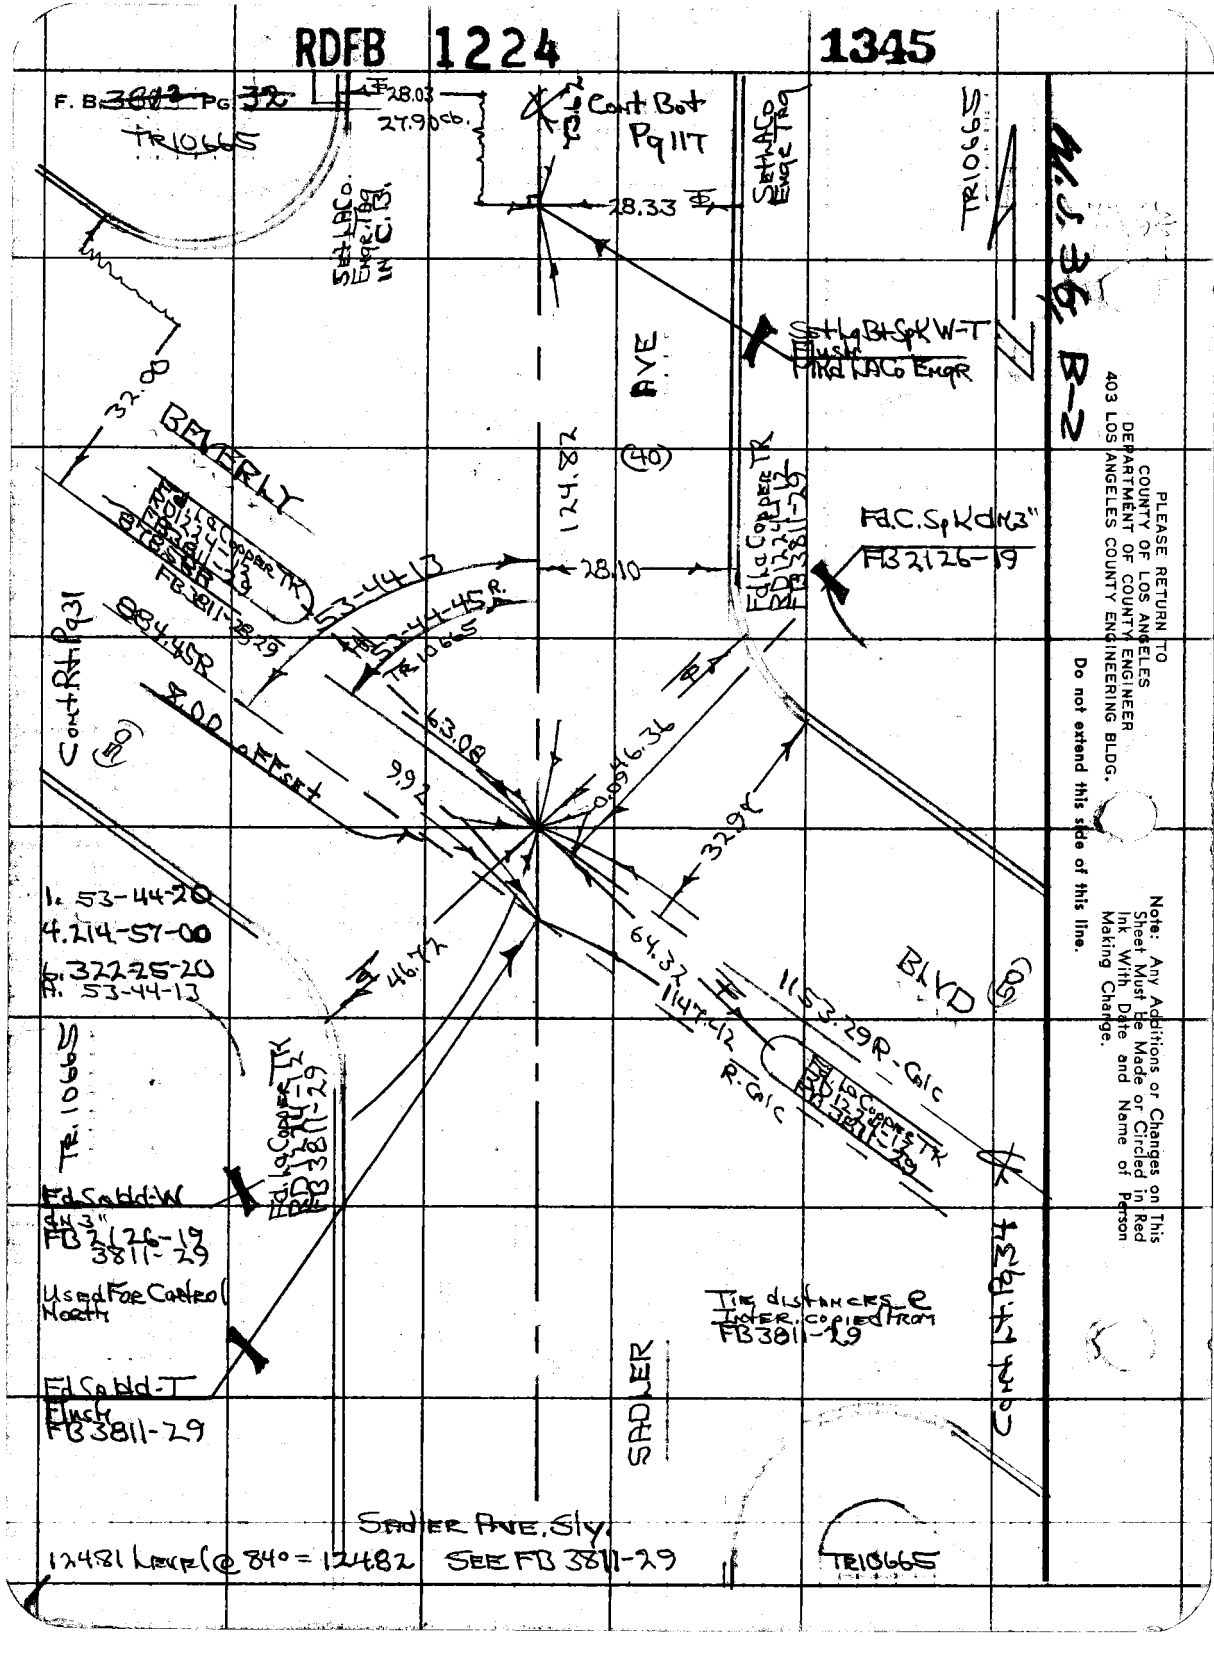

PLEASE RETURN TO
COUNTY OF LOS ANGELES
DEPARTMENT OF COUNTY ENGINEER
403 LOS ANGELES COUNTY ENGINEERING BLDG.

Do not extend this side of this line.

Note: Any Additions or Changes on This Sheet Must be Made or Circled in Red Ink With Date and Name of Person Making Change.

G. D. BAILEY MAY 30 1973 **RDFB 1224** **1346, 1347**

F. B. 3811 Pg 34

93.20 Level @ 90° = 93.22

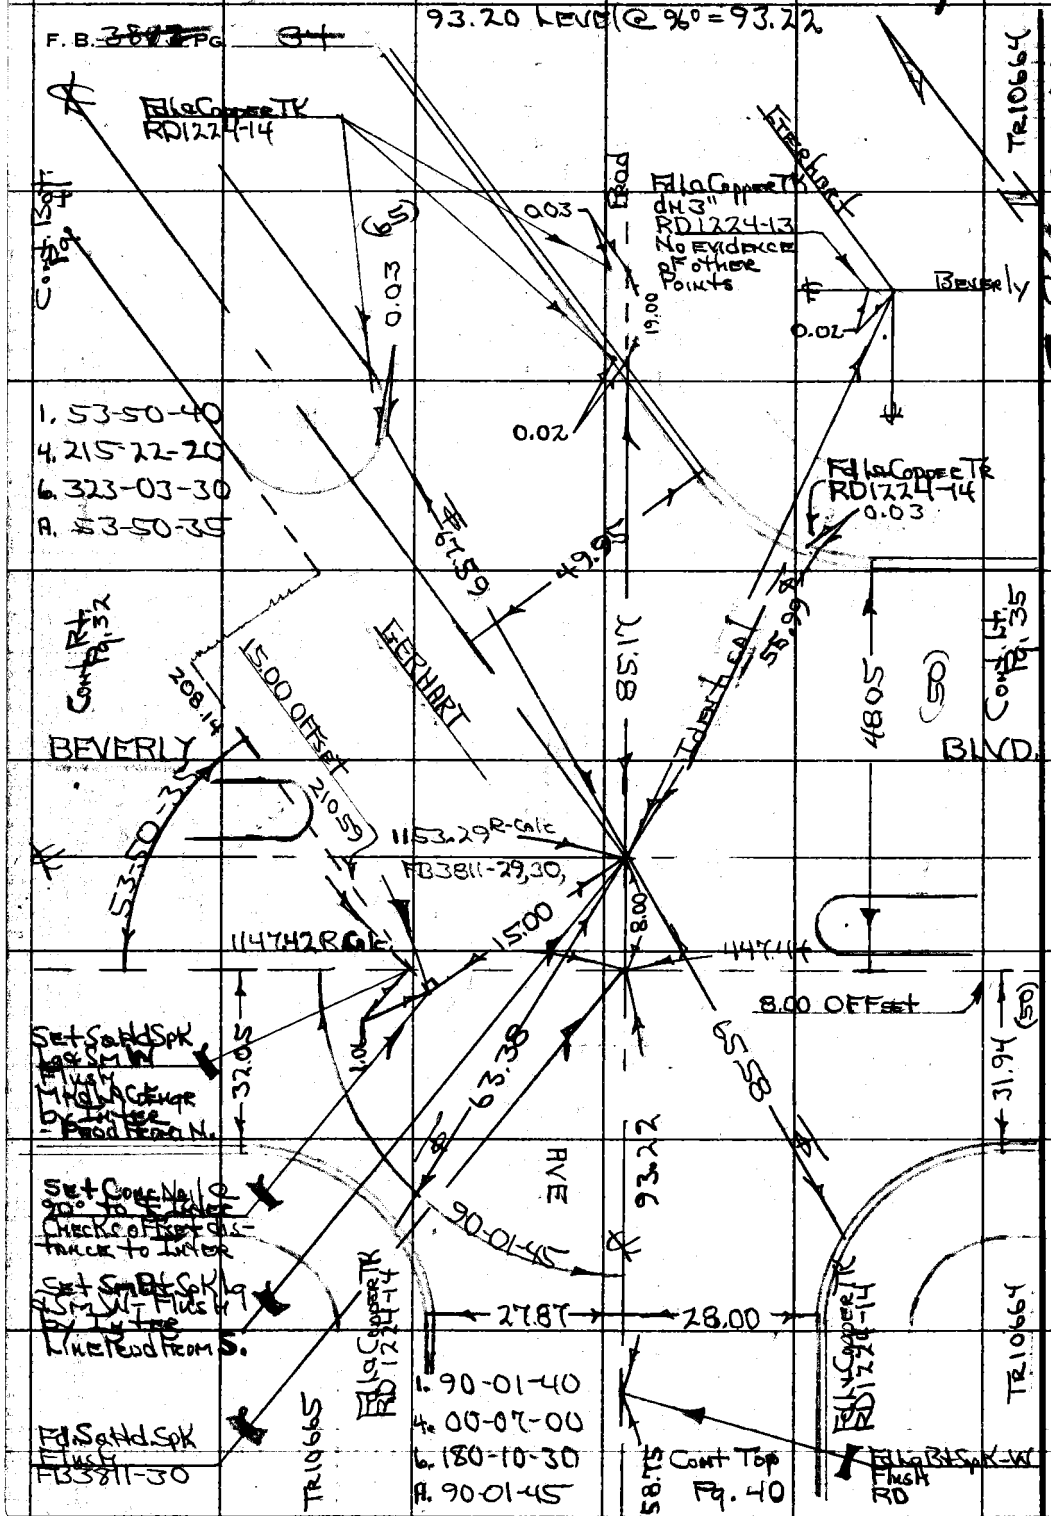

PLEASE RETURN TO
COUNTY OF LOS ANGELES
DEPARTMENT OF COUNTY ENGINEER
403 LOS ANGELES COUNTY ENGINEERING BLDG.

Do not extend this side of this line.

Note: Any Additions or Changes on This Sheet Must be Made or Circled in Red Ink With Date and Name of Person Making Change.

RDFB 1224

1348

Notes Ck'd by	Survey of Belvedere Area E
Map No.	JN 0303.00 Tape 0247 Std 68 °F
Office Work	Surveyed by HHSpriggs
Checked	Notes HHS Date 8-72
Date	Indexed G. D. BAILEY MAY 30 1973

F. B. ~~38/2~~ Pg. ~~35~~

W.S. 36, B-3

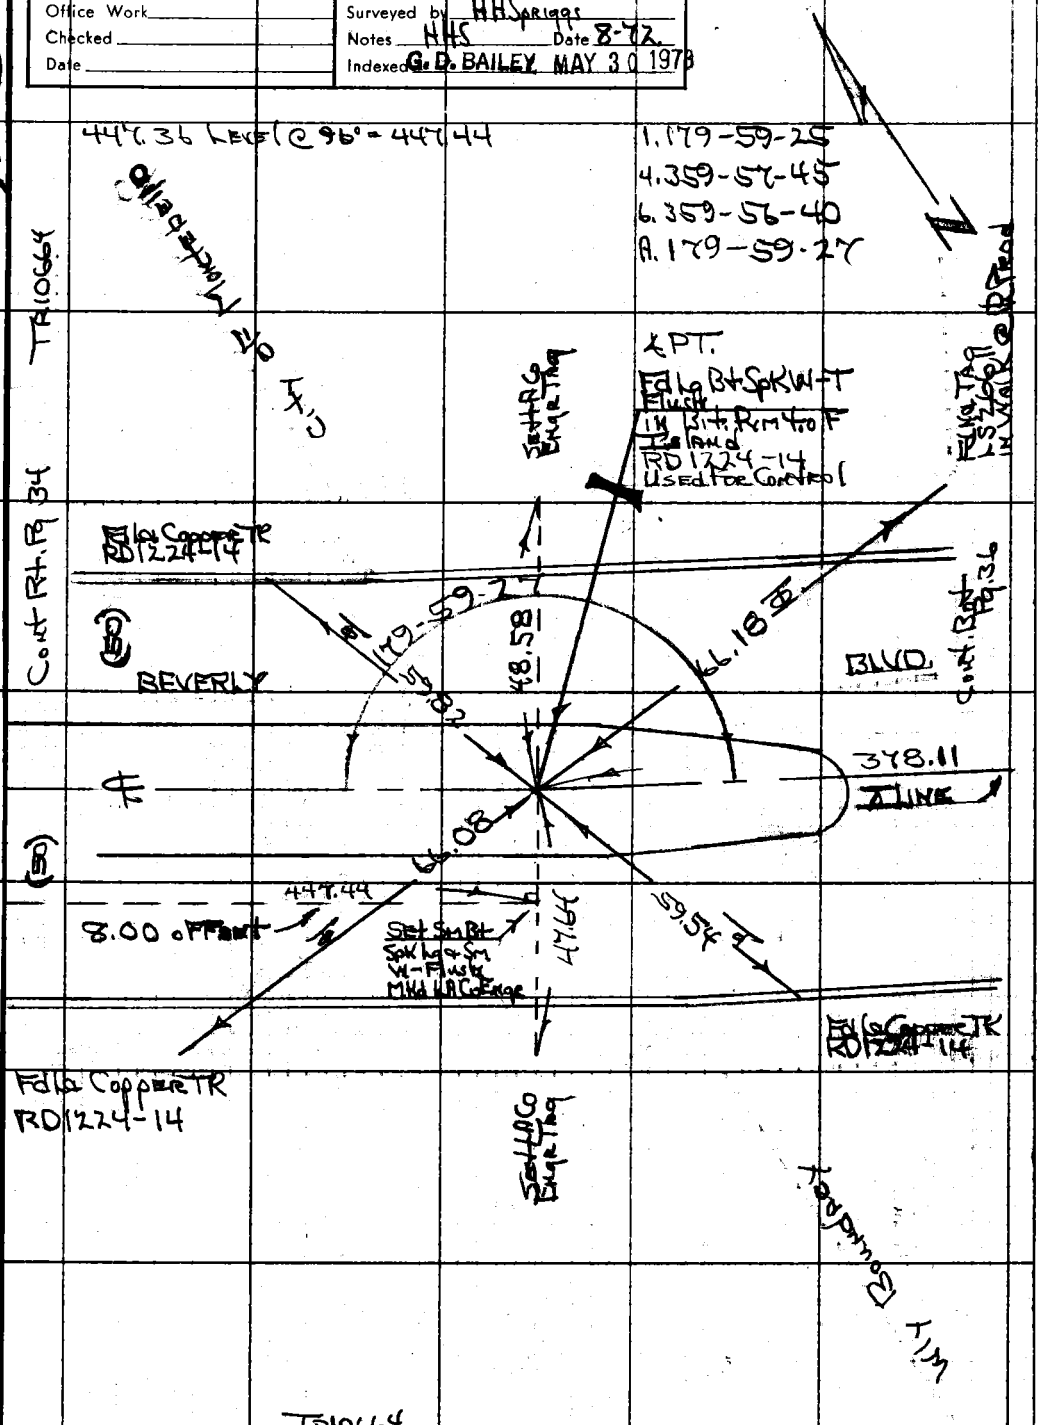

Note: Any Additions or Changes on This Sheet Must be Made or Circled in Red Ink With Date and Name of Person Making Change.

Do not extend this side of this line.

PLEASE RETURN TO
COUNTY OF LOS ANGELES
DEPARTMENT OF COUNTY ENGINEER
403 LOS ANGELES COUNTY ENGINEERING BLDG.

76F309S CE#310 3-69

RDFB 1224 1349, 1350

F. B3813 Pg. 26

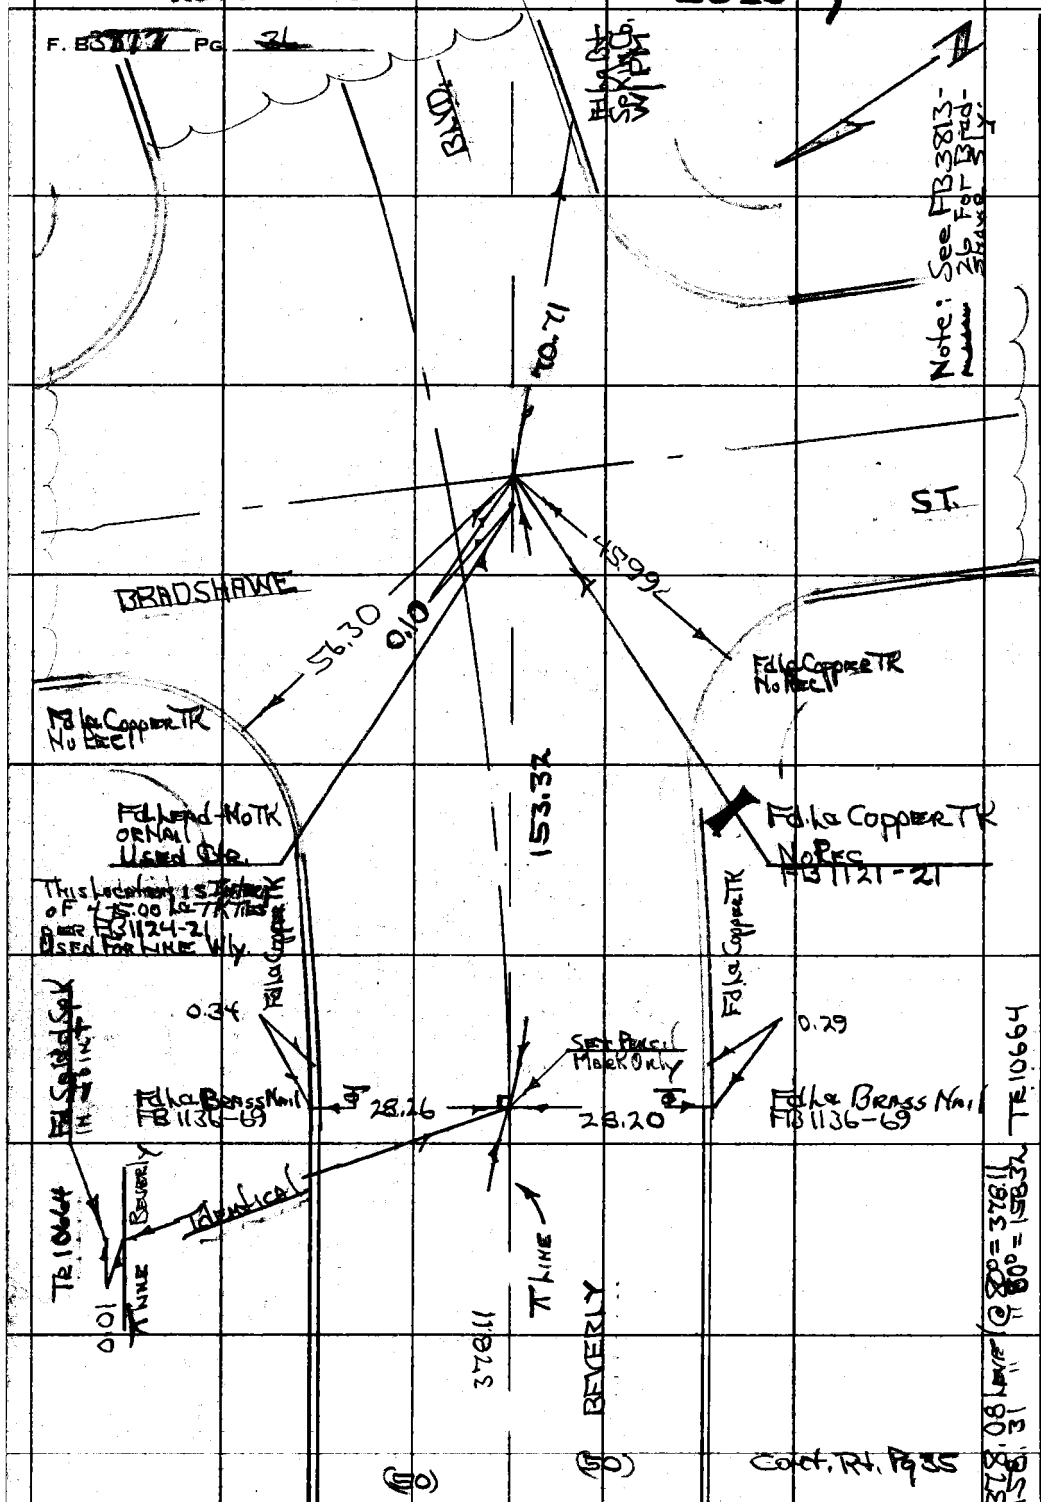

PLEASE RETURN TO
COUNTY OF LOS ANGELES
DEPARTMENT OF COUNTY ENGINEER
403 LOS ANGELES COUNTY ENGINEERING BLDG.

Do not extend this side of this line.

Note: Any Additions or Changes on This Sheet Must be Made or Circled in Red Ink With Date and Name of Person Making Change.

56.47

WS 36 B-3

RDFB 1224 1352

Notes Ck'd by	Survey of Belvedere Area
Map No.	JN 030300 Tape 0247 Std 68 °F
Office Work	Surveyed by HHSpriggs
Checked	Notes HHS Date 8-72
Date	Indexed G. D. BAILEY MAY 30 1973

F. B. 3772 PG. 39

WS 36 B-3

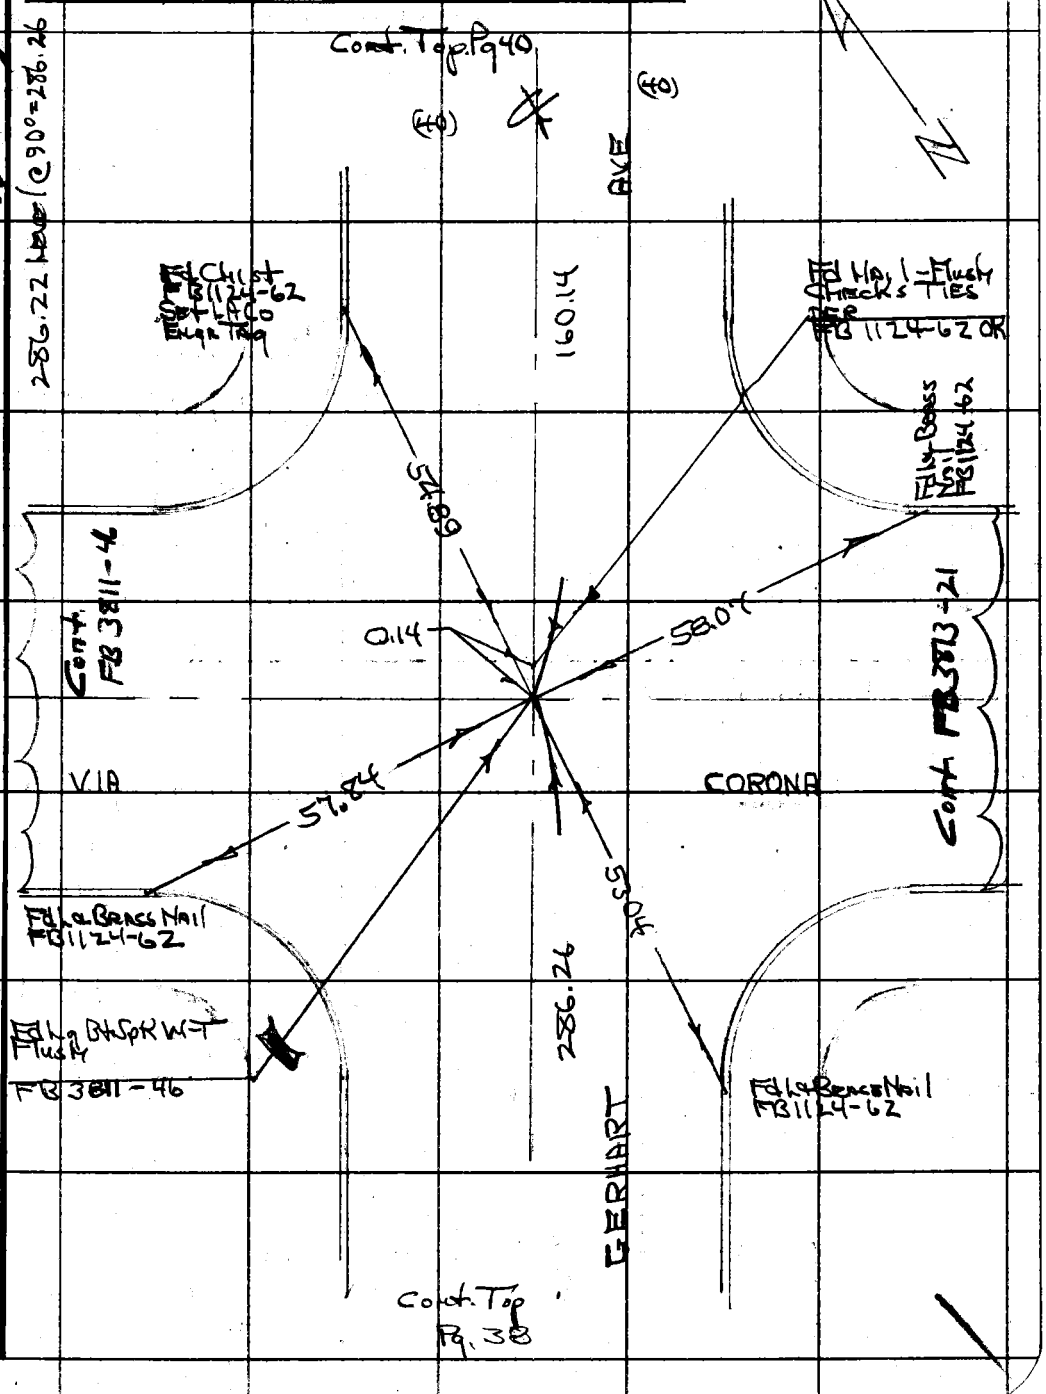

Note: Any Additions or Changes on This Sheet Must be Made or Circled in Red Ink With Date and Name of Person Making Change.

Do not extend this side of this line.

PLEASE RETURN TO
COUNTY OF LOS ANGELES
DEPARTMENT OF COUNTY ENGINEER
403 LOS ANGELES COUNTY ENGINEERING BLDG.

76F309S CE#310 3-69

RDFB 1224 1353

F. B. ~~3807~~ PG ~~40~~

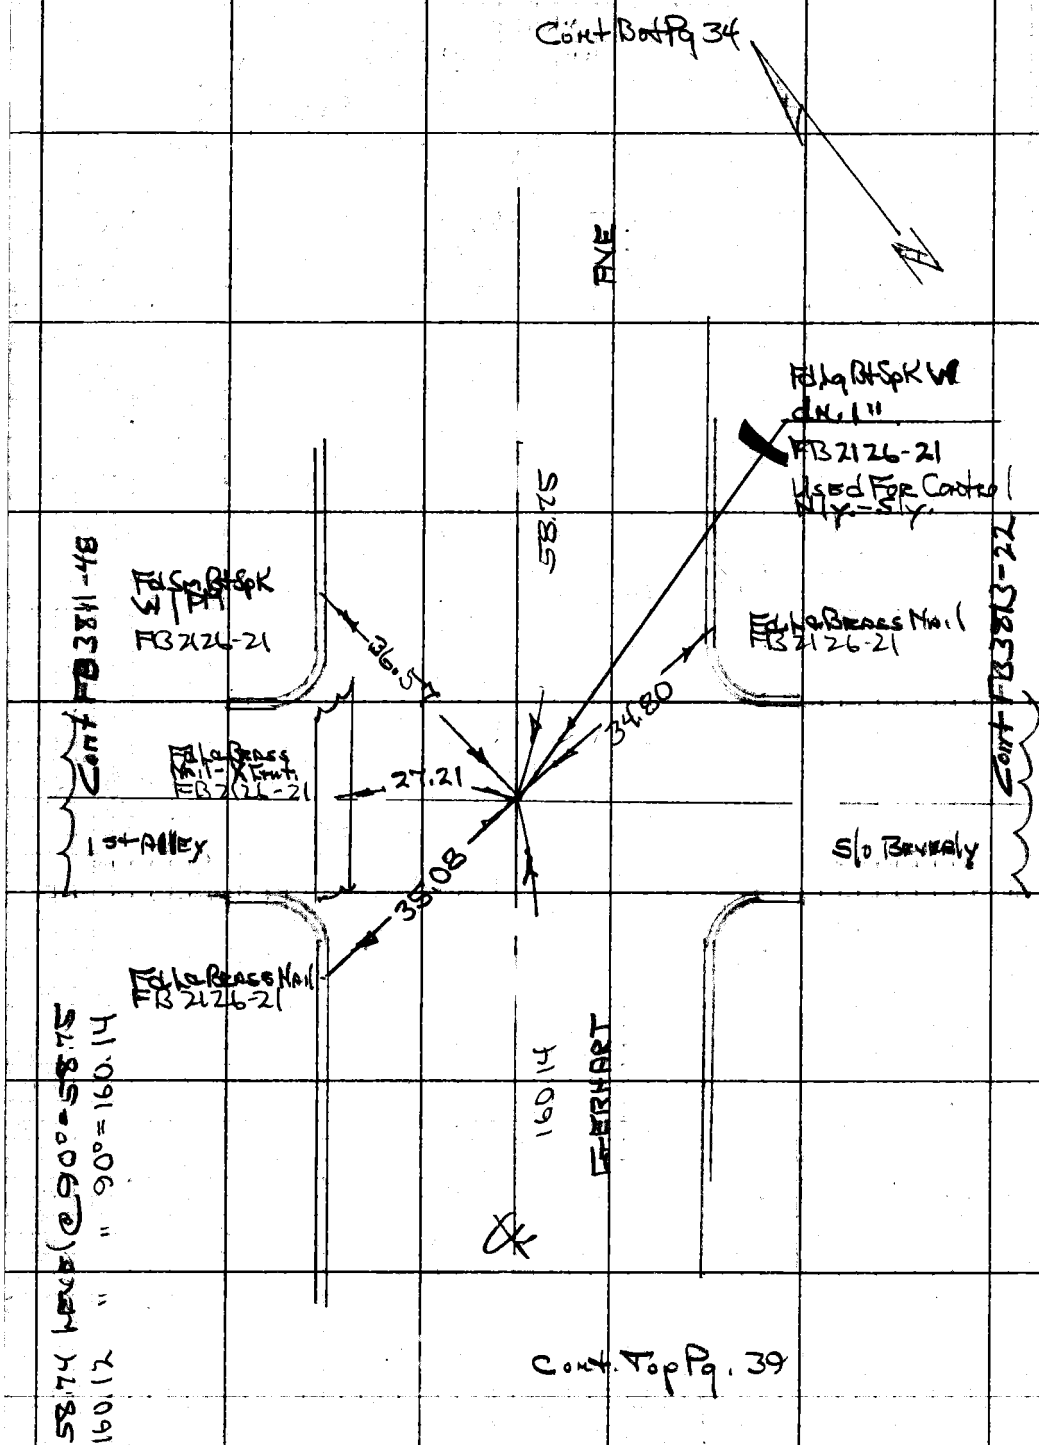

58.74 Level @ 90° = 58.75
160.12 " " 90° = 160.14

WS 36, B-3

PLEASE RETURN TO
COUNTY OF LOS ANGELES
DEPARTMENT OF COUNTY ENGINEER
403 LOS ANGELES COUNTY ENGINEERING BLDG.

Do not extend this side of this line.

Note: Any Additions or Changes on This Sheet Must be Made or Circled in Red Ink With Date and Name of Person Making Change.

G. D. BAILEY MAY 30 1973 RDFB 1224 1251

F. B. ~~3811~~ PG. 38

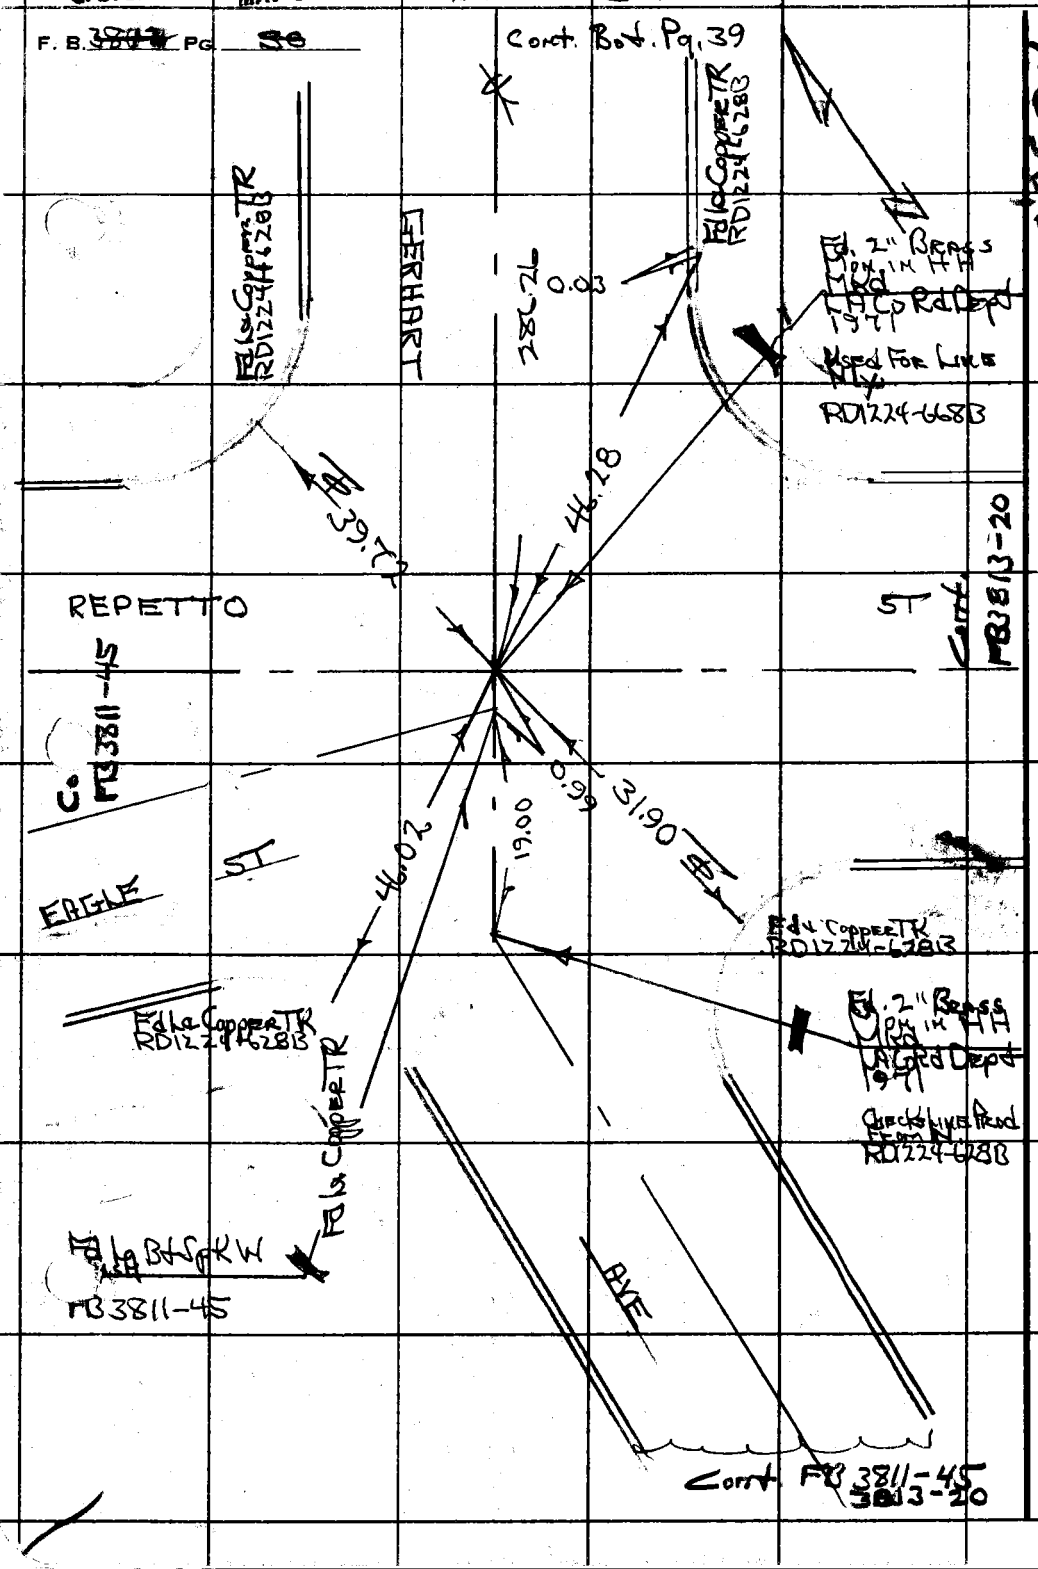

PLEASE RETURN TO
COUNTY OF LOS ANGELES
DEPARTMENT OF COUNTY ENGINEER
403 LOS ANGELES COUNTY ENGINEERING BLDG.

Do not extend this side of this line.

Note: Any Additions or Changes on This Sheet Must Be Made or Circled in Red Ink With Date and Name of Person Making Change.

WS 36 B-2

Notes Ck'd by	Survey of Belvedere Area F
Map No.	JN 0303.00 Tape 0247 Std 68 °F
Office Work	Surveyed by H.H.Griggs
Checked	Notes NHG Date 8-72
Date	Indexed G. D. BAILEY MAY 30 1973

F. B. 384 Pg. 41

Note: Any Additions or Changes on This Sheet Must be Made or Circled in Red Ink With Date and Name of Person Making Change.

Do not extend this side of this line.

PLEASE RETURN TO
COUNTY OF LOS ANGELES
DEPARTMENT OF COUNTY ENGINEER
403 LOS ANGELES COUNTY ENGINEERING BLDG.

76F309S CE#310 3-69

RDFB 1224 1355

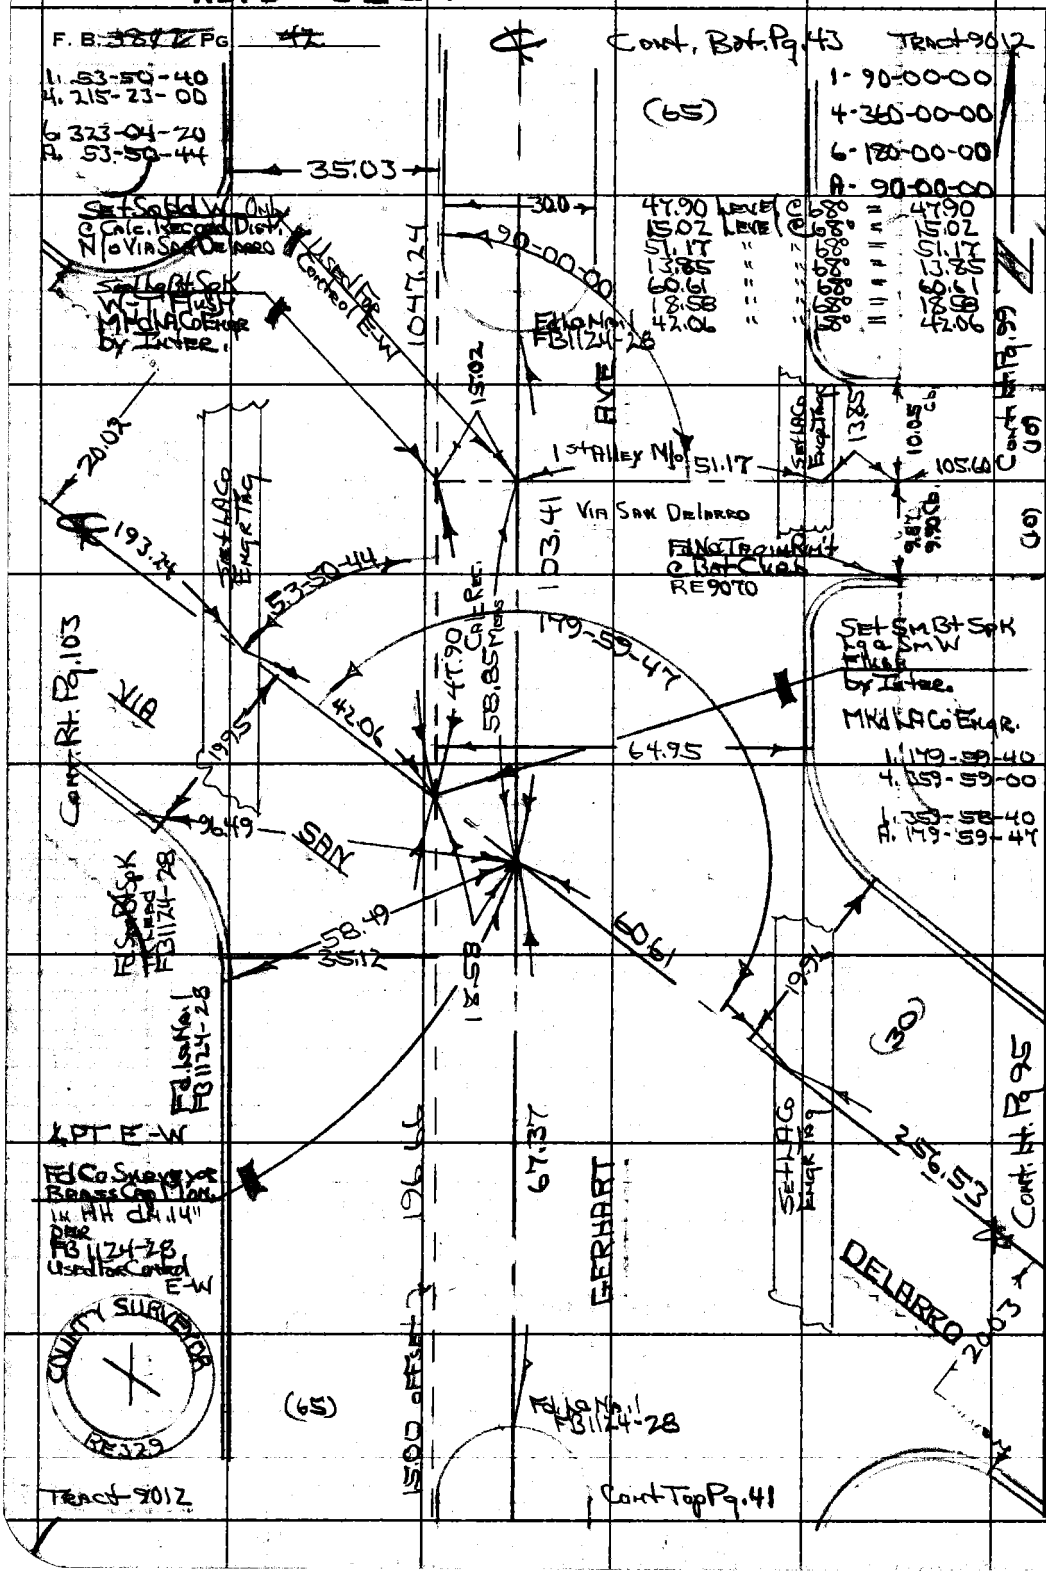

PLEASE RETURN TO
COUNTY OF LOS ANGELES
DEPARTMENT OF COUNTY ENGINEER
403 LOS ANGELES COUNTY ENGINEERING BLDG.

Do not extend this side of this line.

Note: Any Additions or Changes on This Sheet Must Be Made or Circled in Red Ink With Date and Name of Person Making Change.

RDFB 1224 1356

Notes Ck'd by	Survey of Belvedere Area E
Map No.	JN 030300 Tape 0247 Std. 68 °F
Office Work	Surveyed by HH Spriggs
Checked	Notes HHS Date 9-7-72
Date	Indexed G. D. BAILEY MAY 30 1973

F. B. 3872 Pg. 43

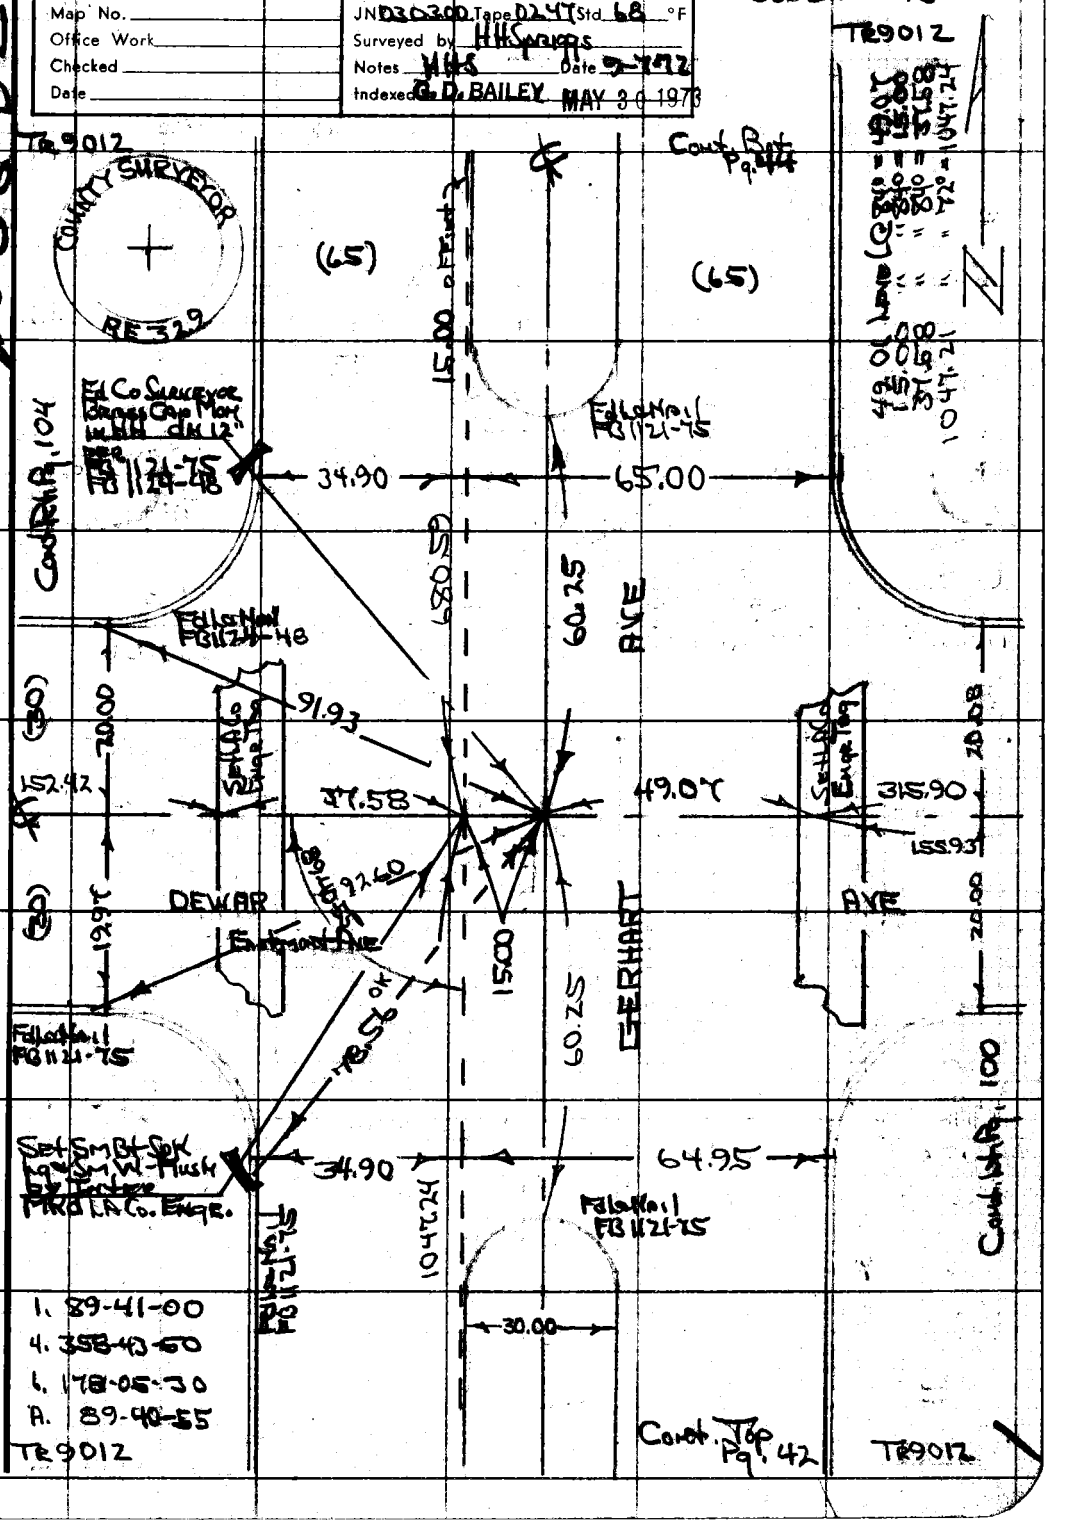

W536 B-2

Note: Any Additions or Changes on This Sheet Must be Made or Circled in Red Ink With Date and Name of Person Making Change.

Do not extend this side of this line.

PLEASE RETURN TO
COUNTY OF LOS ANGELES
DEPARTMENT OF COUNTY ENGINEER
403 LOS ANGELES COUNTY ENGINEERING BLDG.

76F309S CE#310 3-69

1357 RDFB 1224

MS 39 B12

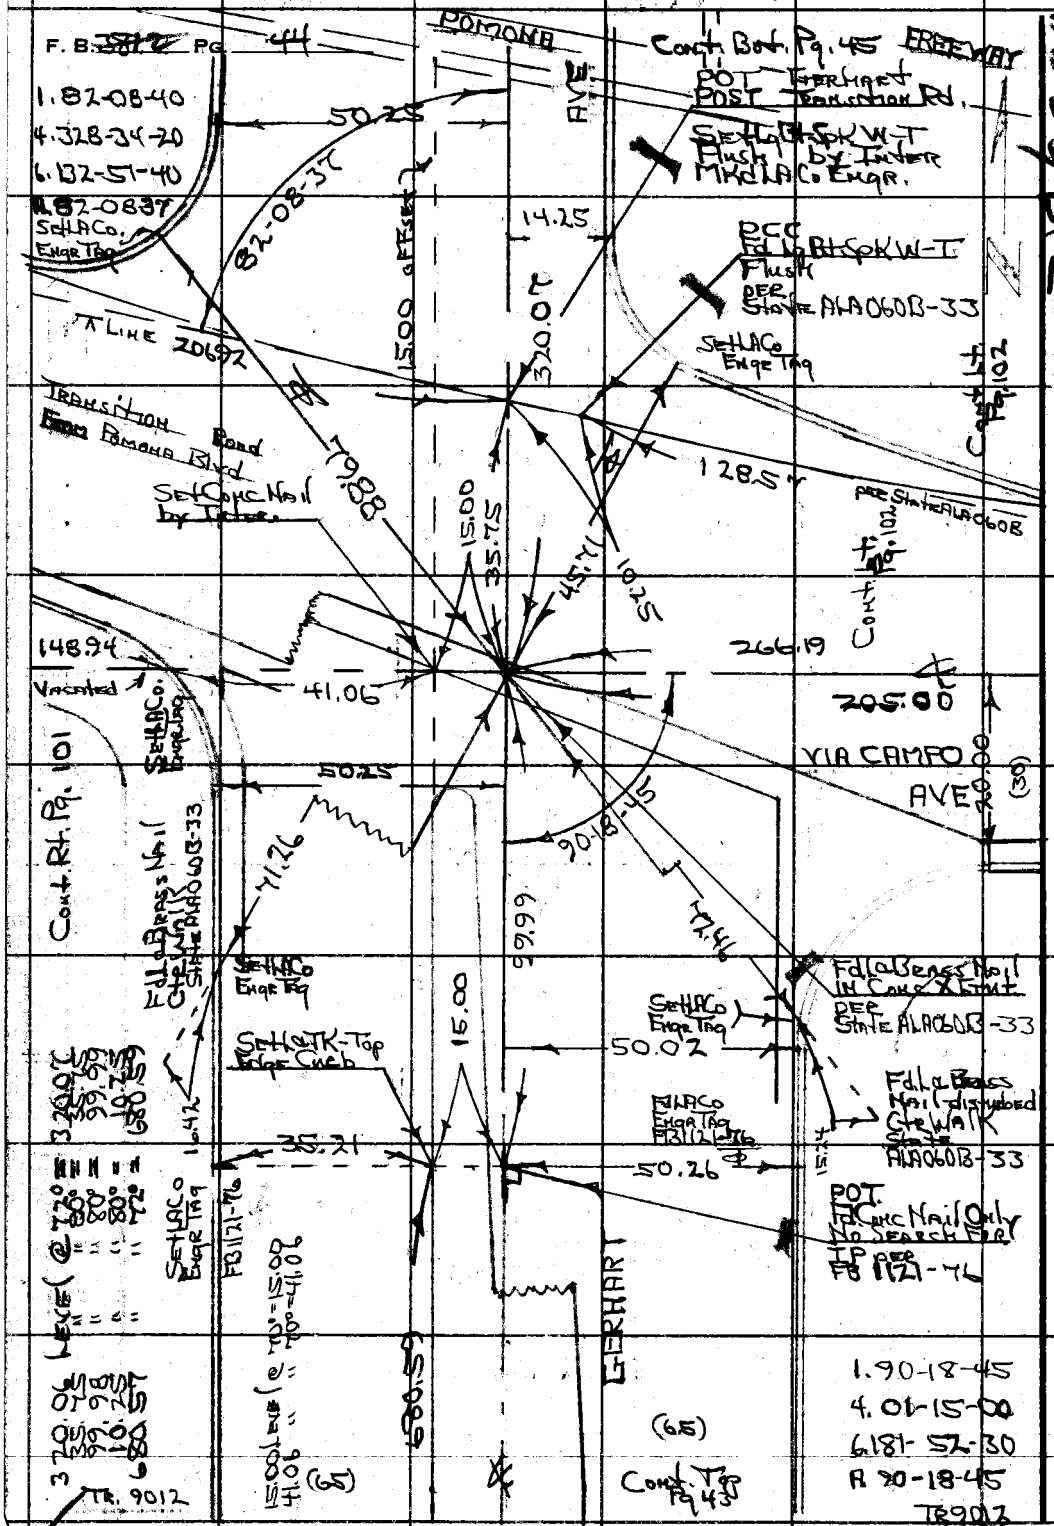

PLEASE RETURN TO
COUNTY OF LOS ANGELES
DEPARTMENT OF COUNTY ENGINEER
403 LOS ANGELES COUNTY ENGINEERING BLDG.

Do not extend this side of this line.

Note: Any Additions or Changes on This Sheet Must be Made or Circled in Red Ink With Date and Name of Person Making Change.

RDFB 1224 1358

Notes Ck'd by	Survey of Belvedere Area F
Map No.	JN 030300 Tape 0247 Std 68° °F
Office Work	Surveyed by HHS Briggs
Checked	Notes HHS Date 7-25-72
Date	Indexed G. D. BAILEY MAY 30 1973

F. B. [illegible] Pg. 45

TR 14542

WS 36 B-2

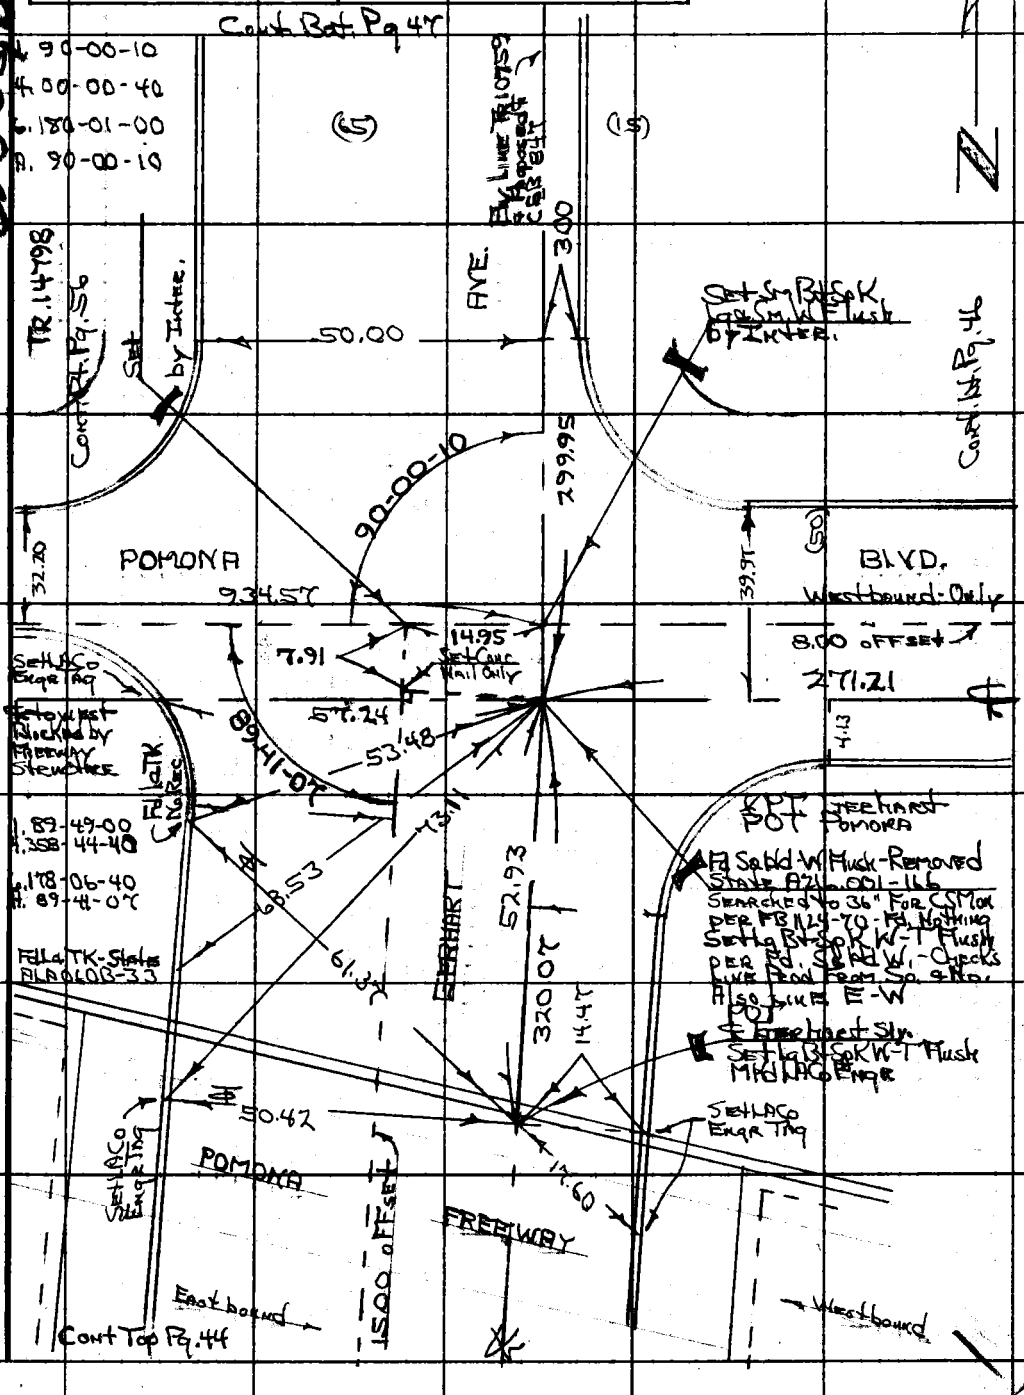

Note: Any Additions or Changes on This Sheet Must be Made or Circled in Red Ink With Date and Name of Person Making Change.

Do not extend this side of this line.

PLEASE RETURN TO
COUNTY OF LOS ANGELES
DEPARTMENT OF COUNTY ENGINEER
403 LOS ANGELES COUNTY ENGINEERING BLDG.

76F309S CE#310 3-69

RDFB 1224 1359

F. B. 3842 PG 46

TR14542

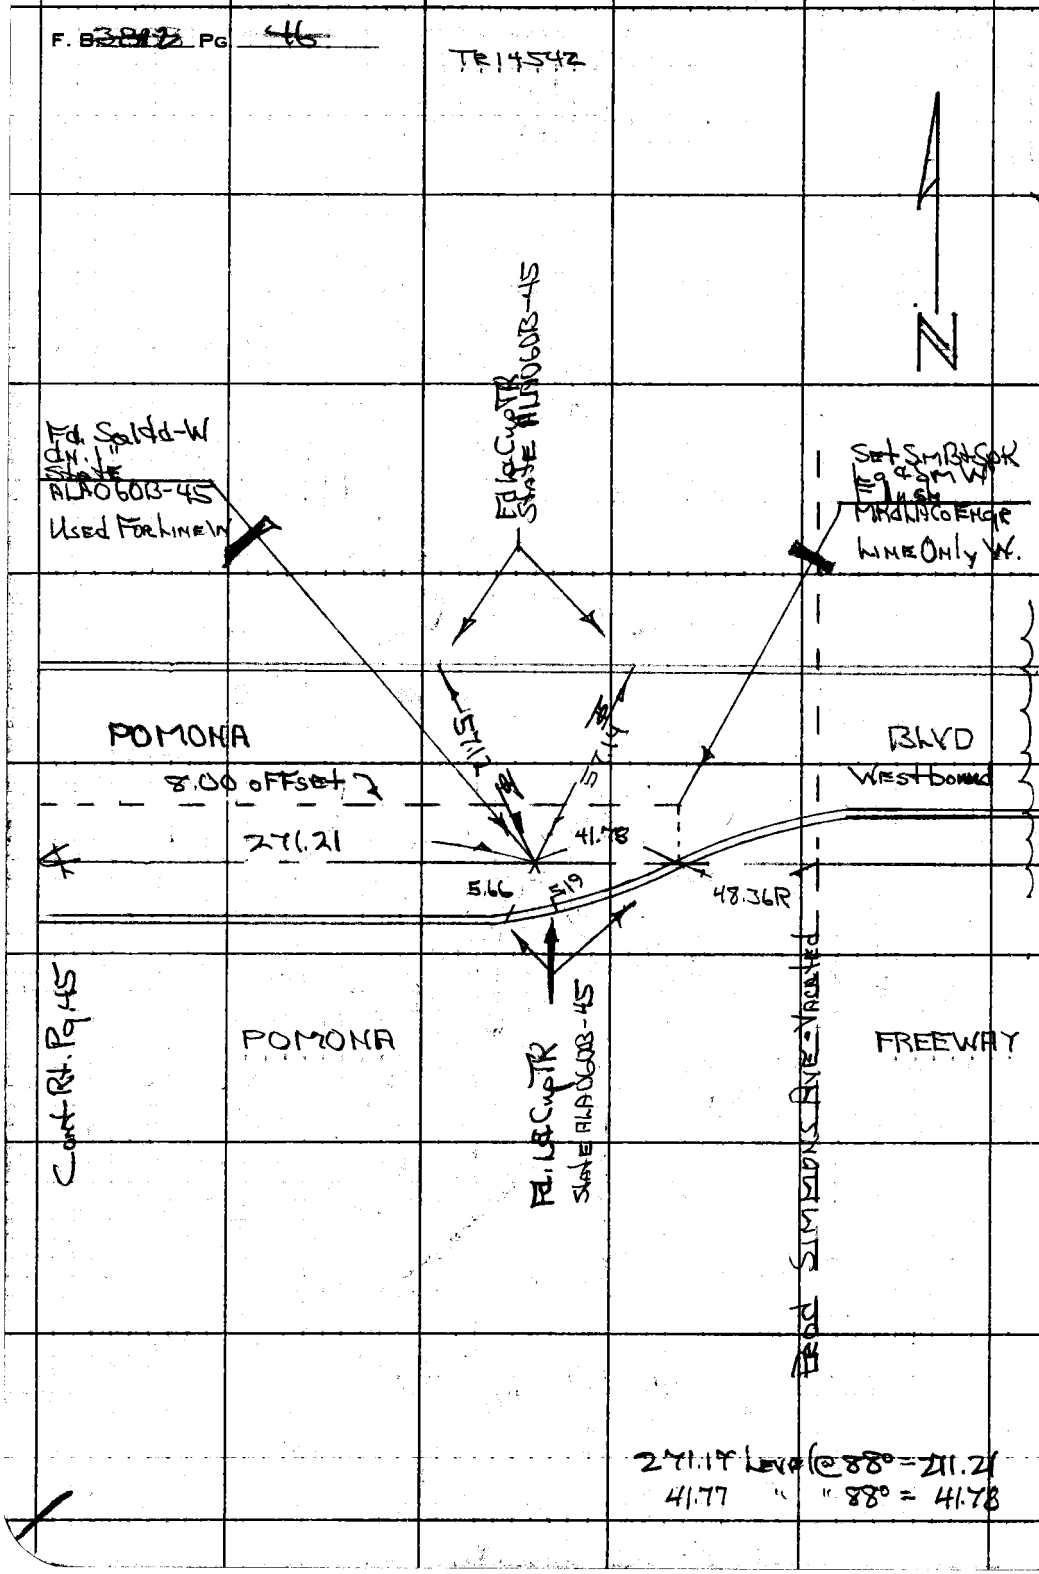

MS 26, B-2

PLEASE RETURN TO
COUNTY OF LOS ANGELES
DEPARTMENT OF COUNTY ENGINEER
403 LOS ANGELES COUNTY ENGINEERING BLDG.

Do not extend this side of this line.

Note: Any Additions or Changes on This Sheet Must Be Made or Circled in Red Ink With Date and Name of Person Making Change.

RDFB 1224 1360

Notes Ck'd by	Survey of Belvedere Area F
Map No.	JN 0303.00 Tape 0247 Std 68 °F
Office Work	Surveyed by H H Spriggs
Checked	Notes HHS Date 7-25-72
Date	Indexed G. D. BAILEY MAY 3 0 1973

F. B. 3872 PG. 47

W.S. 36 B2

Note: Any Additions or Changes on This Sheet Must be Made or Circled in Red Ink With Date and Name of Person Making Change.

Do not extend this side of this line.

PLEASE RETURN TO
COUNTY OF LOS ANGELES
DEPARTMENT OF COUNTY ENGINEER
403 LOS ANGELES COUNTY ENGINEERING BLDG.

65.06

76F309S CE#310 3-69

RDFB 1224 1361

F. B. ~~3812~~ PG. ~~48~~

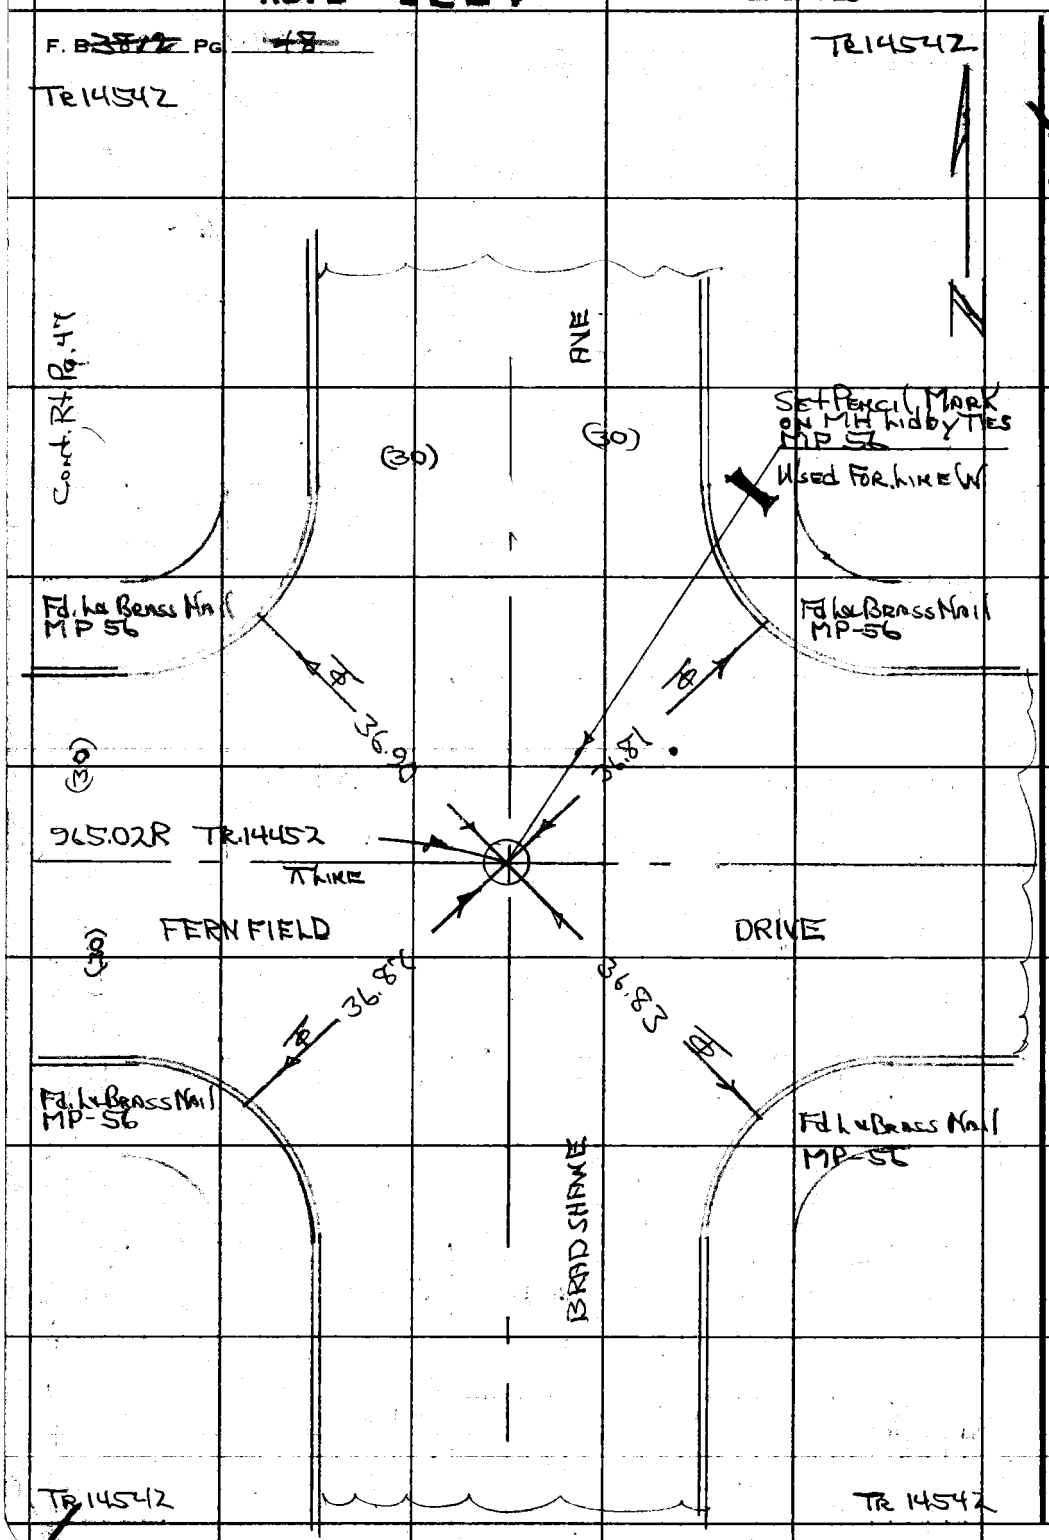

MS 36, B-2

PLEASE RETURN TO
COUNTY OF LOS ANGELES
DEPARTMENT OF COUNTY ENGINEER
403 LOS ANGELES COUNTY ENGINEERING BLDG.

Do not extend this side of this line.

Note: Any Additions or Changes on This Sheet Must be Made or Circled in Red Ink With Date and Name of Person Making Change.

RDFB 1224 1362

Notes Ck'd by	Survey of Belvedere Area E
Map No.	JN 030300 Tape 0247 Std 68 °F
Office Work	Surveyed by HH Griggs
Checked	Notes HHG Date 7-26-72
Date	Indexed G. D. BAILEY MAY 30 1973

F. B. ~~3842~~ PG. 49

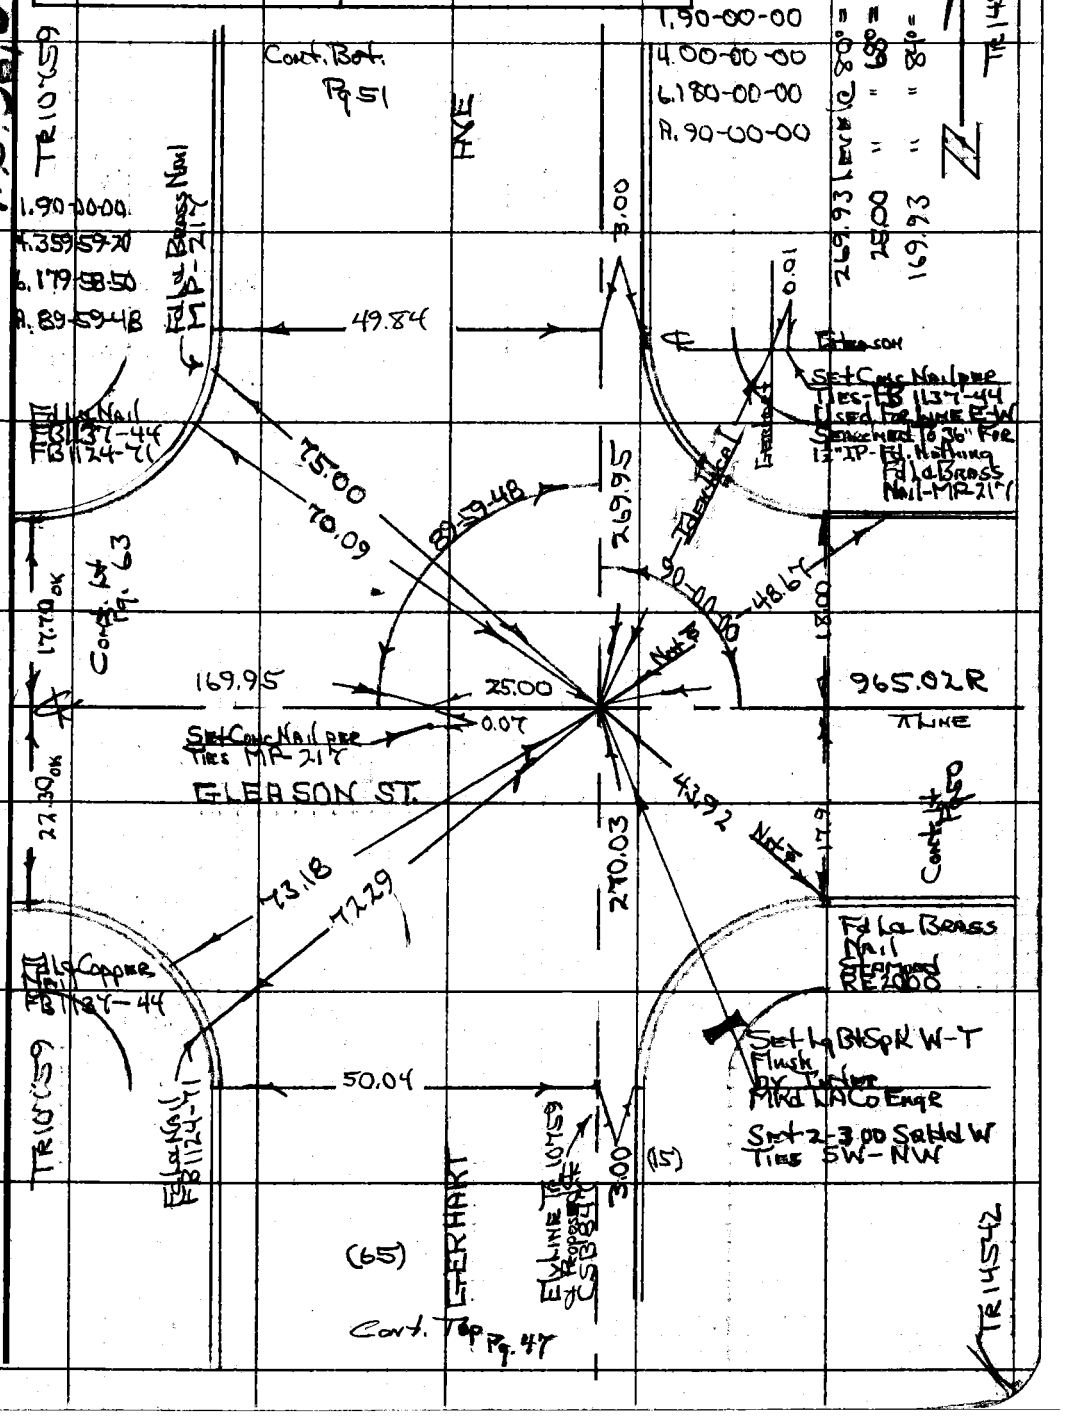

Note: Any Additions or Changes on This Sheet Must be Made or Circled in Red Ink With Date and Name of Person Making Change.

Do not extend this side of this line.

PLEASE RETURN TO
COUNTY OF LOS ANGELES
DEPARTMENT OF COUNTY ENGINEER
403 LOS ANGELES COUNTY ENGINEERING BLDG.

76F309S CE#310 3-69

RDFB 1224 1363

F. B. ~~3812~~ PG. ~~50~~

TR 14542

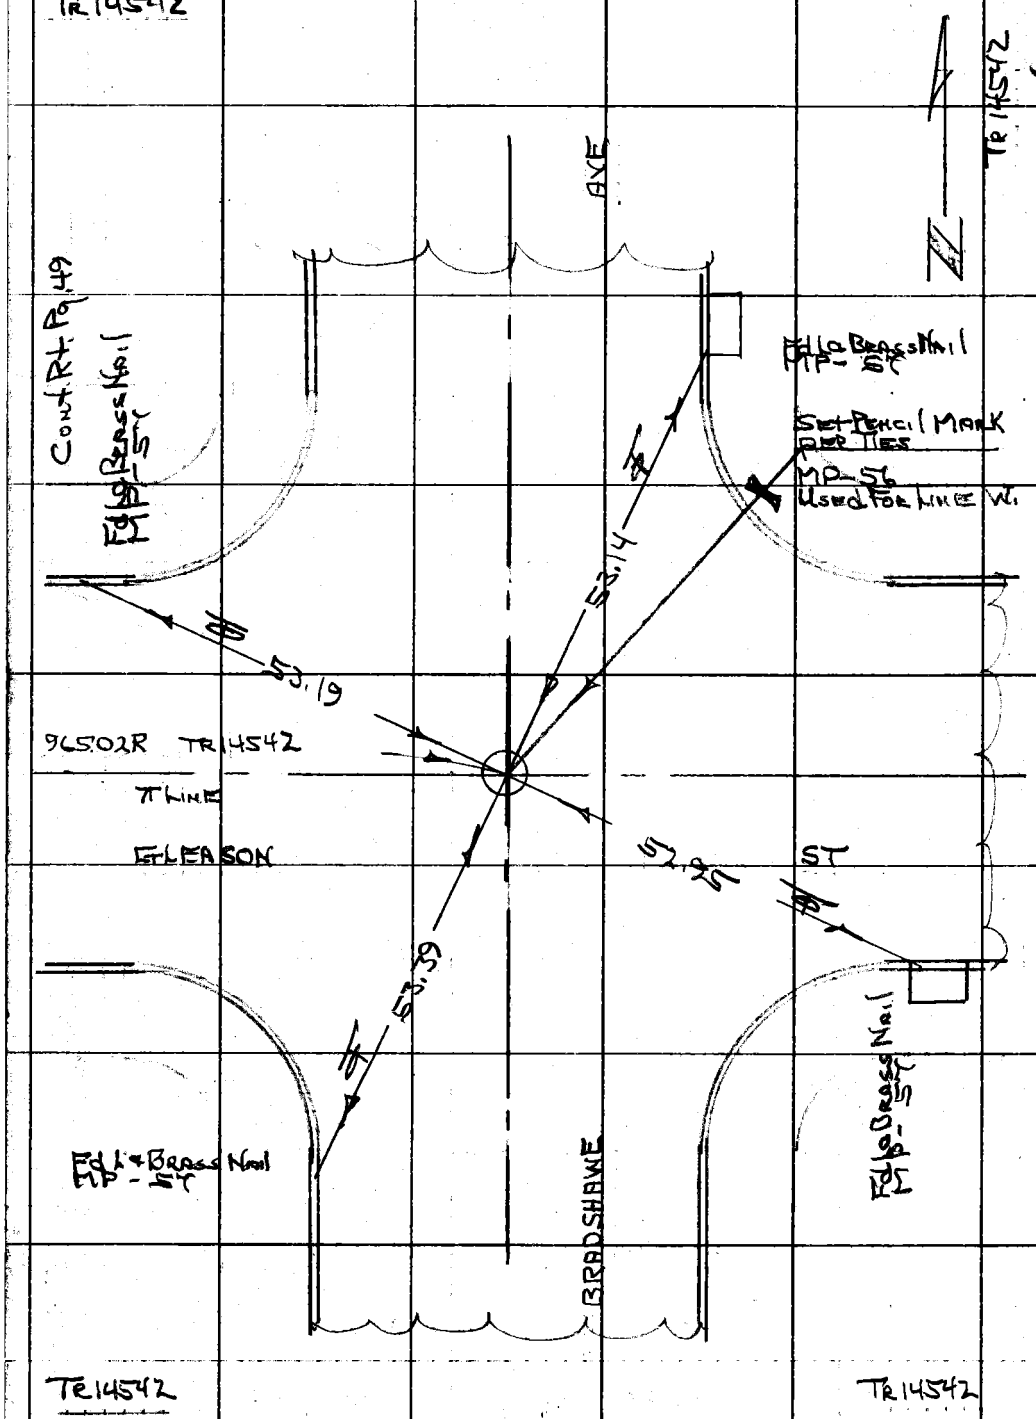

WS 39 B-2

PLEASE RETURN TO
COUNTY OF LOS ANGELES
DEPARTMENT OF COUNTY ENGINEER
403 LOS ANGELES COUNTY ENGINEERING BLDG.

Do not extend this side of this line.

Note: Any Additions or Changes on This Sheet Must be Made or Circled in Red Ink With Date and Name of Person Making Change.

RDFB 1224 1364

Notes Ck'd by	Survey of Belvedere Area F
Map No.	JN 030300 Tape 0247 Std 68 °F
Office Work	Surveyed by HA Spriggs
Checked	Notes HHS Date 8-7-72
Date	Indexed G. D. BAILEY MAY 30 1973

F. B. 3817 PG. 51

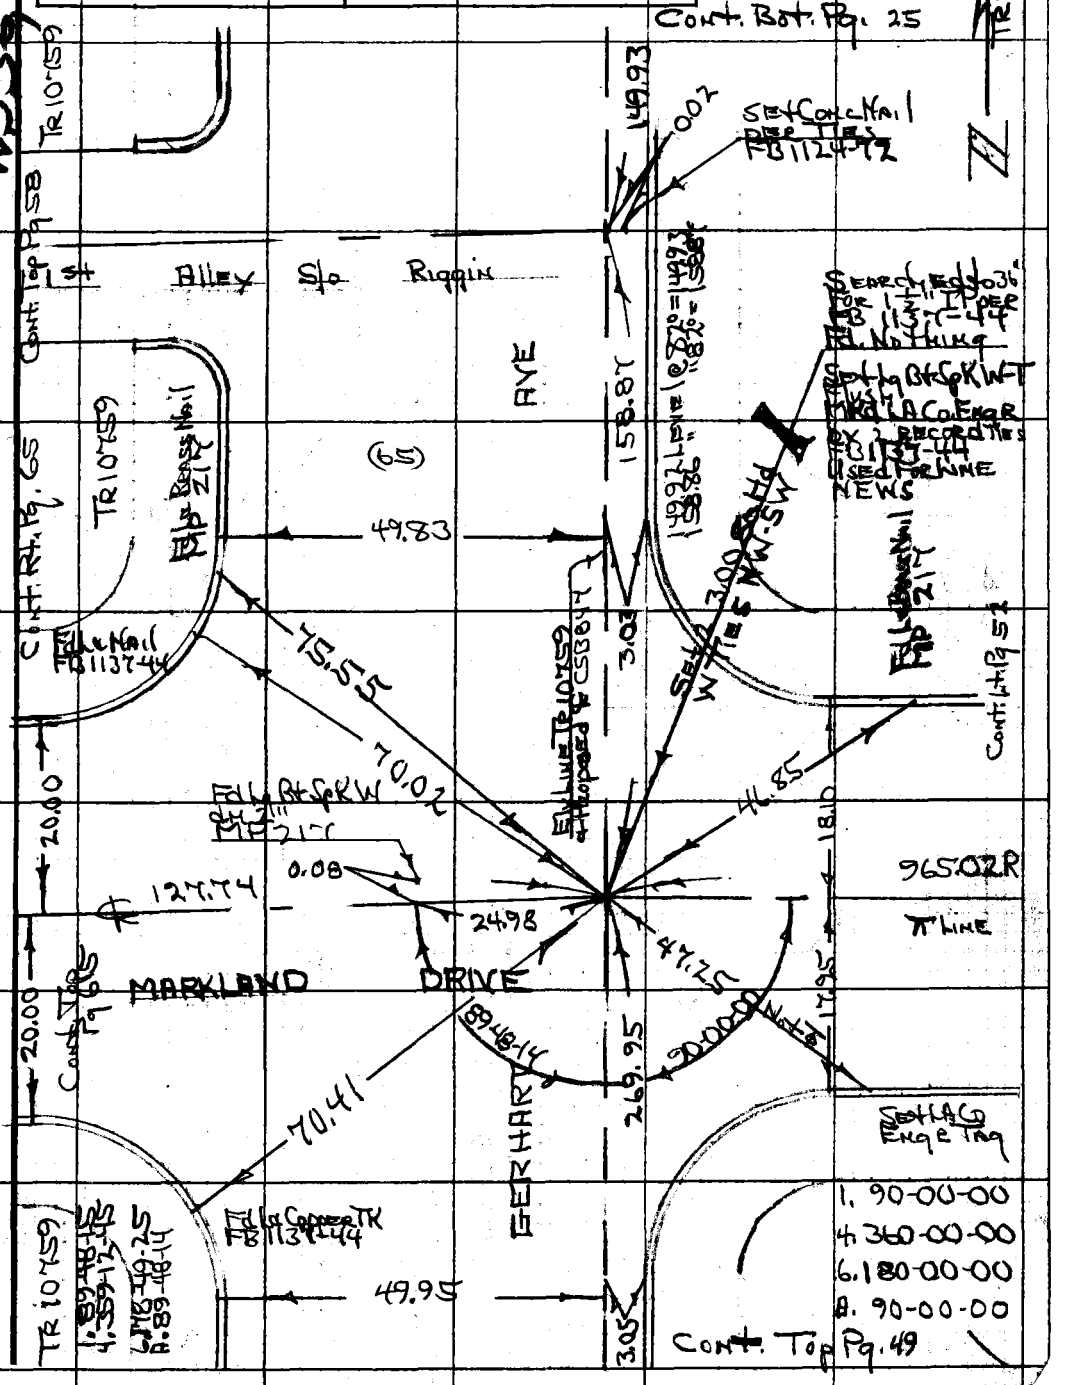

Note: Any Additions or Changes on This Sheet Must be Made or Circled in Red Ink With Date and Name of Person Making Change.

Do not extend this side of this line.

PLEASE RETURN TO
COUNTY OF LOS ANGELES
DEPARTMENT OF COUNTY ENGINEER
403 LOS ANGELES COUNTY ENGINEERING BLDG.

76F309S CE#310 3-69

RDFB 1224 1365

F. B. 3712 PG. 52

TR14542

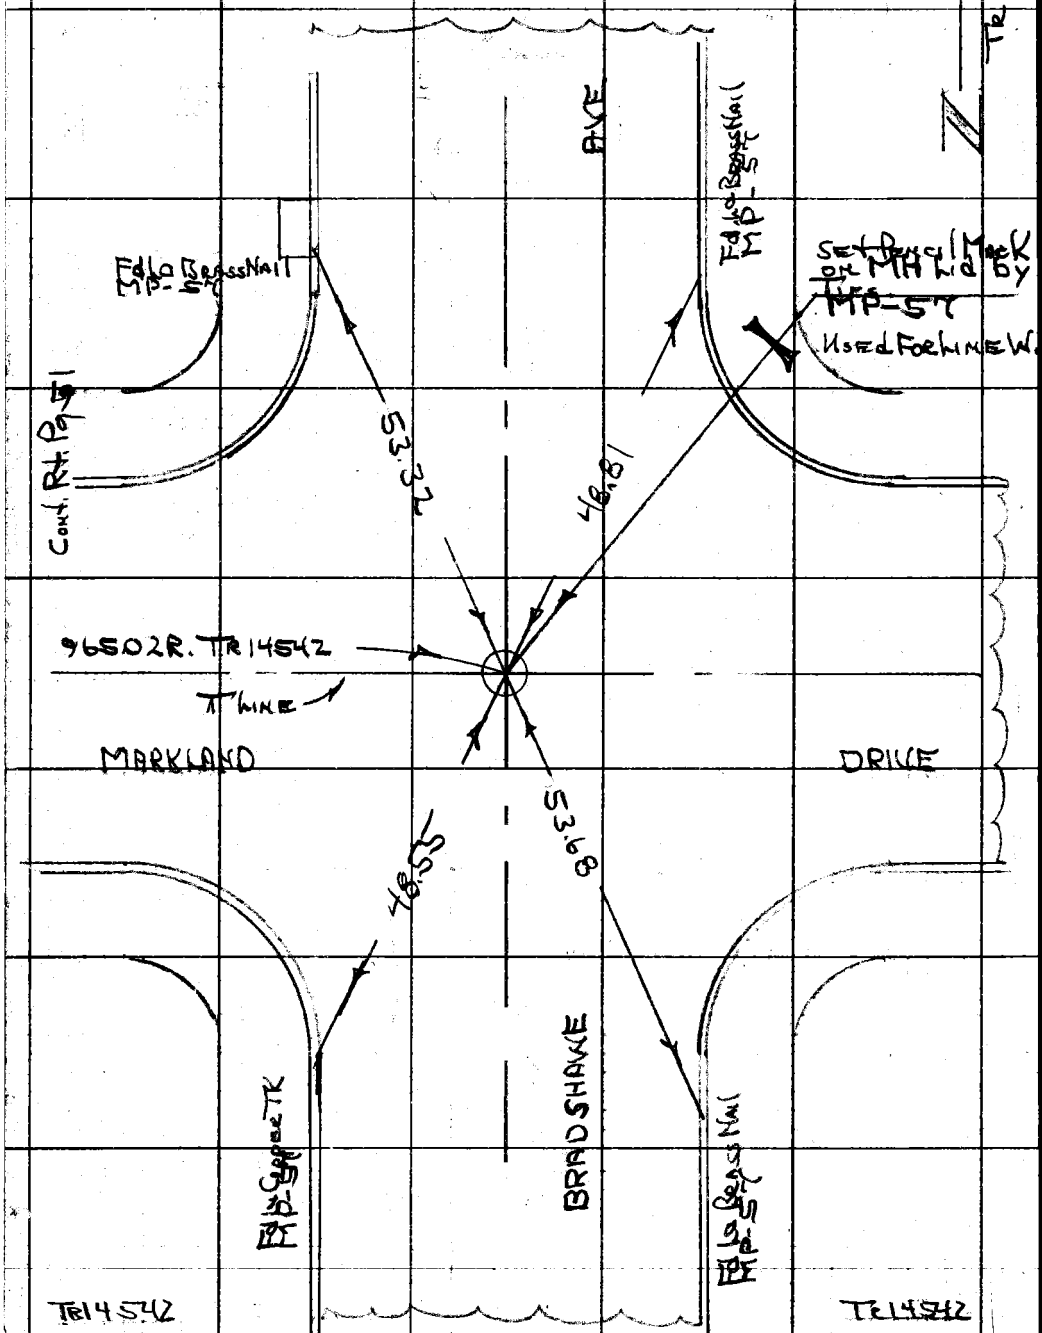

TR14542

2-8 (9ESM)

PLEASE RETURN TO
COUNTY OF LOS ANGELES
DEPARTMENT OF COUNTY ENGINEER
403 LOS ANGELES COUNTY ENGINEERING BLDG.

Do not extend this side of this line.

Note: Any Additions or Changes on This Sheet Must be Made or Circled in Red Ink With Date and Name of Person Making Change.

RDFB 1224 1366, 1367

Notes Ck'd by
Map No.
Office Work
Checked
Date

Survey of Belvedere Area
JN 0303.00 Tape 0247 Std. 68 °F
Surveyed by H.H.S. PR 1995
Notes H.H.S. Date 7-14-72
Indexed G. D. BAILEY MAY 30 1973

F. B. 3612 PG. 53

W.J. 36, B. 2

Note: Any Additions or Changes on This Sheet Must be Made or Circled in Red Ink With Date and Name of Person Making Change.

PLEASE RETURN TO
COUNTY OF LOS ANGELES
DEPARTMENT OF COUNTY ENGINEER
403 LOS ANGELES COUNTY ENGINEERING BLDG.

Do not extend this side of this line.

6F3095 CE#310 3-69

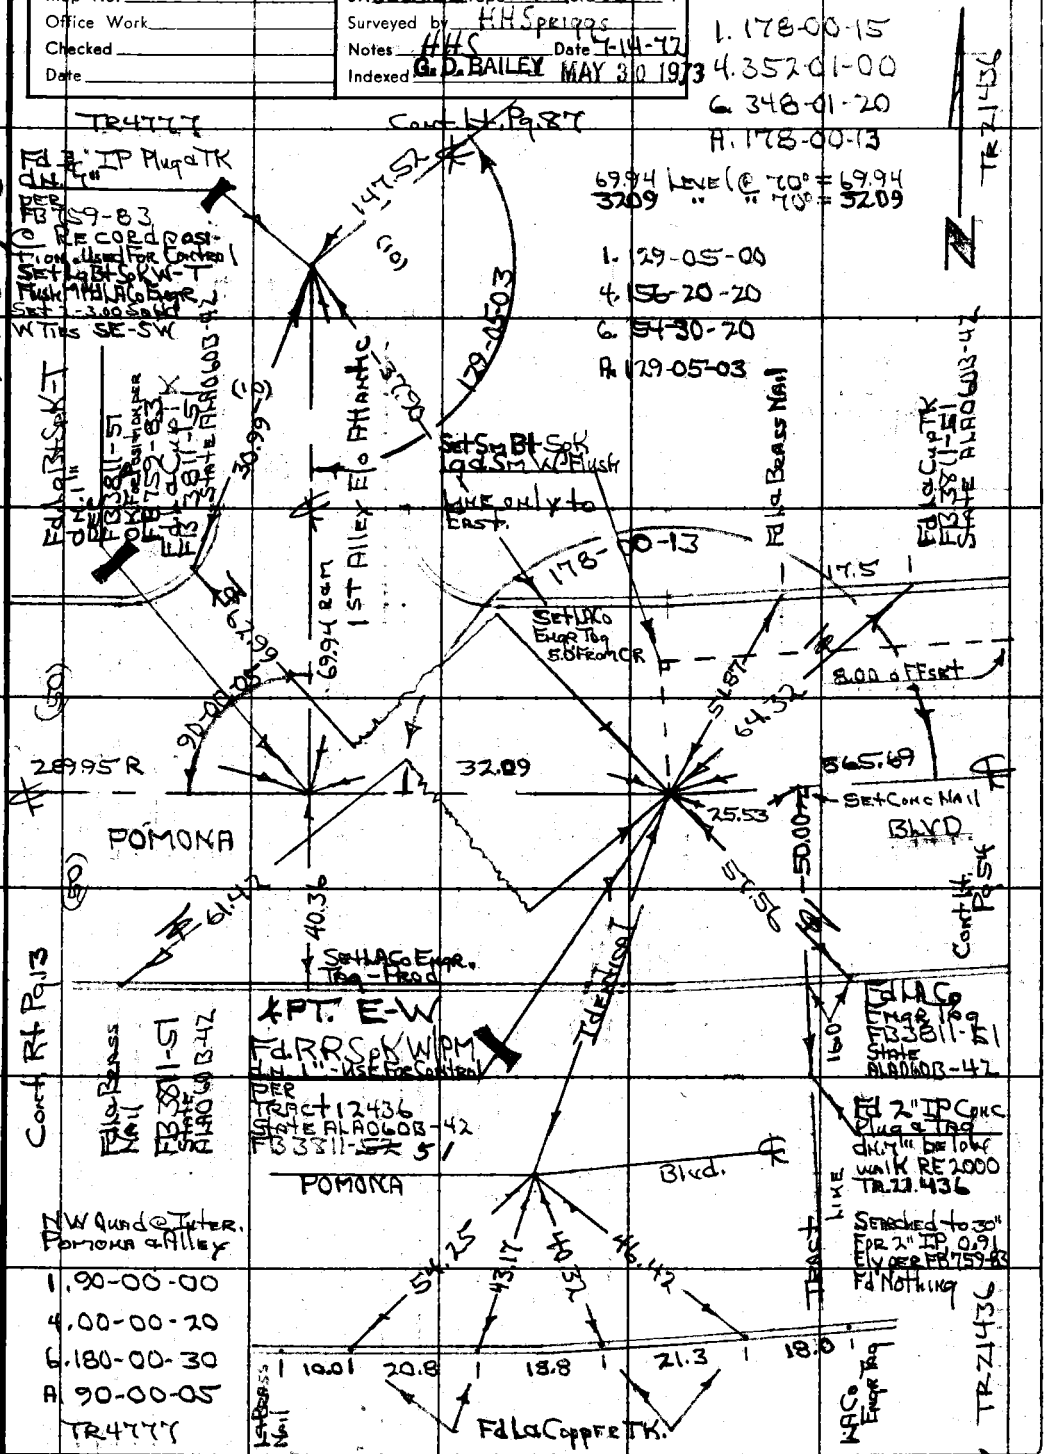

RDFB 1224 1368

F. B 3812 PG 54

TR 21436

Cont. Bot. Pg. 83

TR 14798

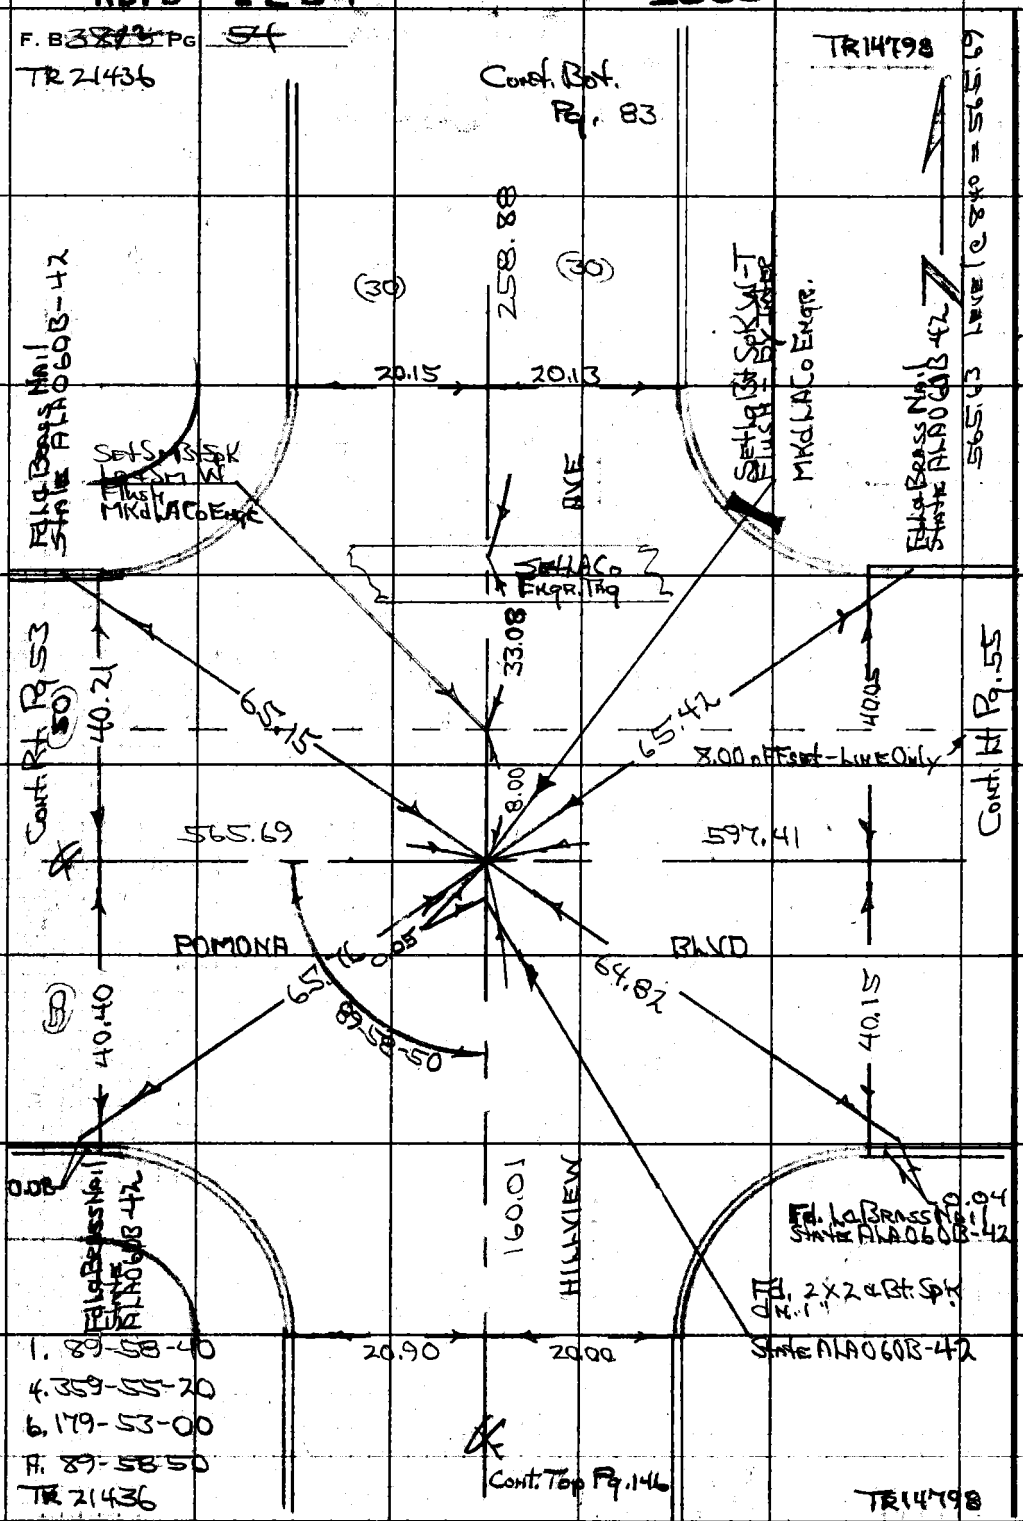

1. 89-58-40
4. 359-55-20
6. 179-53-00
R. 89-58-50

TR 21436

Cont. Top Pg. 146

TR 14798

PLEASE RETURN TO
COUNTY OF LOS ANGELES
DEPARTMENT OF COUNTY ENGINEER
403 LOS ANGELES COUNTY ENGINEERING BLDG.

Do not extend this side of this line.

Note: Any Additions or Changes on This Sheet Must be Made or Circled in Red Ink With Date and Name of Person Making Change.

RDFB 1224 1369

Notes Ck'd by	Survey of Belvedere Area E
Map No.	JN 0303.00 Tape 0247 Std 1.8 °F
Office Work	Surveyed by H H Spriggs
Checked	Notes HHS Date 9-14-72
Date	Indexed G. D. BAILEY MAY 30 1973

F. B. ~~3842~~ PG. 55

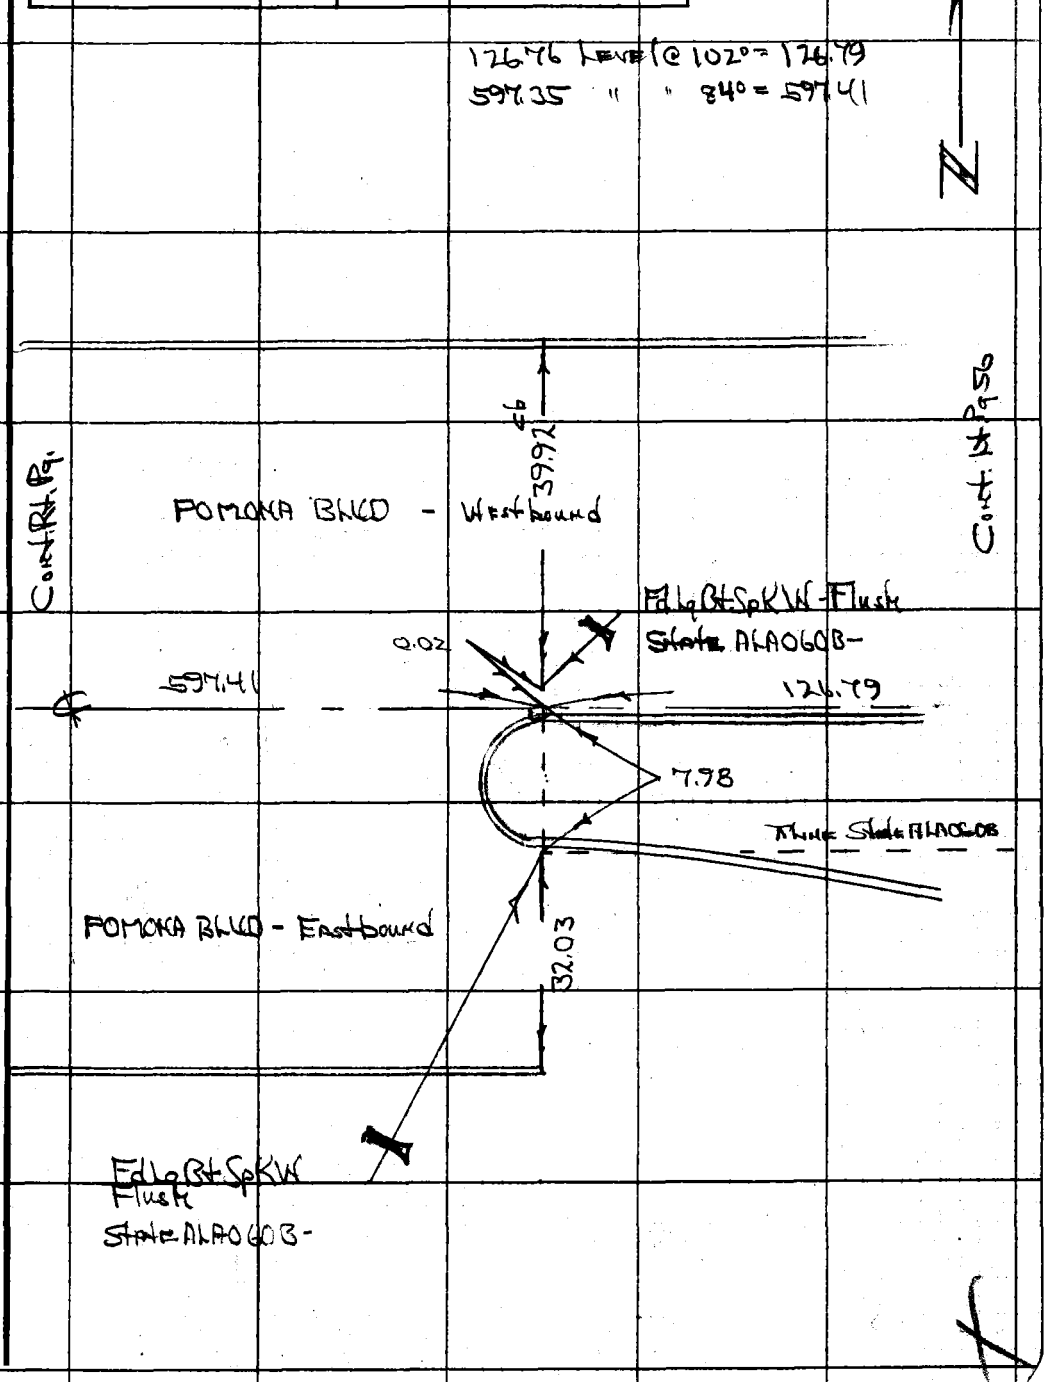

Note: Any Additions or Changes on This Sheet Must be Made or Circled in Red Ink With Date and Name of Person Making Change.

Do not extend this side of this line.

PLEASE RETURN TO
COUNTY OF LOS ANGELES
DEPARTMENT OF COUNTY ENGINEER
403 LOS ANGELES COUNTY ENGINEERING BLDG.

76F309S CE#310 3-69

RDFB 1224 1370

F. B. ~~387~~ Pg. ~~56~~

53.75 Level @ 102° = 53.76
57.59 " " 102° = 57.60
69.20 " " 102° = 69.22
28.95 " " 102° = 28.96

MS 36, B-2

Set Sm Bt Spk Lg & Sm W Flush Mkd LA Co Engr by Inter.

Fd La Cup TK State ALA060B-43

Fd La Cup TK IN Conc X Int

State ALA060B-31 Checks Line Feed From South

Fd La C. TK State ALA060B-43

Cont. Rt. Pg. 55

POMONA

60.70

27.01

67.89 cb

28.19

BLVD.-westbound 934.57

Cont. Lt. Pg. 45

8.00 offset

Fd. Cup TK State ALA060B-43

0.02

121.79

53.76

8.00

0.04

8.02

Fd La Cup TK State ALA060B-43

28.37

℄ to East Blocked by Freeway Over-crossing Structure

7.98

89-47-13

35.86

30.05 cb

28.08 cb

Set Lg Bt Spk W-T Flush Line Feed From So. Record Distances So La Cup TK Tie

28.96

36.22

AVE

Fd Lg Bt Spk W-T Flush State ALA060B-43

57.60

Set LA Co Engr Tag

Fd La Cup TK State ALA060B-43

π Line

PRC Fd La Cup TK in Flow Line on Lutter State ALA060B-43

State ALA060B

Set Lg Bt Spk W-T Flush by Inter Mkd LA Co Engr

69.22

68-51-17

POMONA

BLVD. Eastbound

Transition to

Via Campo

457.46

131.05

1. 89-47-20
4. 359-08-45
6. 178-43-20
A. 89-47-13

Cont. Lt. Pg. 101

27.94

SADLER

1. 68-51-20
4. 275-25-20
6. 53-07-40
A. 68-51-17

Cont. Top Pg. 122

28.01

PLEASE RETURN TO
COUNTY OF LOS ANGELES
DEPARTMENT OF COUNTY ENGINEER
403 LOS ANGELES COUNTY ENGINEERING BLDG.

Do not extend this side of this line.

Note: Any Additions or Changes on This Sheet Must be Made or Circled in Red Ink With Date and Name of Person Making Change.

RDFB 1224 1371

Notes Ck'd by	Survey of Belvedere Area 8
Map No.	JN 030300 Tape 0247 Std 68 °F
Office Work	Surveyed by H H Spriggs
Checked	Notes HHS Date 10-4-72
Date	Indexed G. D. BAILEY MAY 30 1973

F. B. ~~380~~ PG. ~~51~~

Note: Any Additions or Changes on This Sheet Must be Made or Circled in Red Ink With Date and Name of Person Making Change.

Do not extend this side of this line.

PLEASE RETURN TO
COUNTY OF LOS ANGELES
DEPARTMENT OF COUNTY ENGINEER
403 LOS ANGELES COUNTY ENGINEERING BLDG.

76F309S CE#310 3-69

RDFB 1224 1372

F. B. 3812 PG. 56

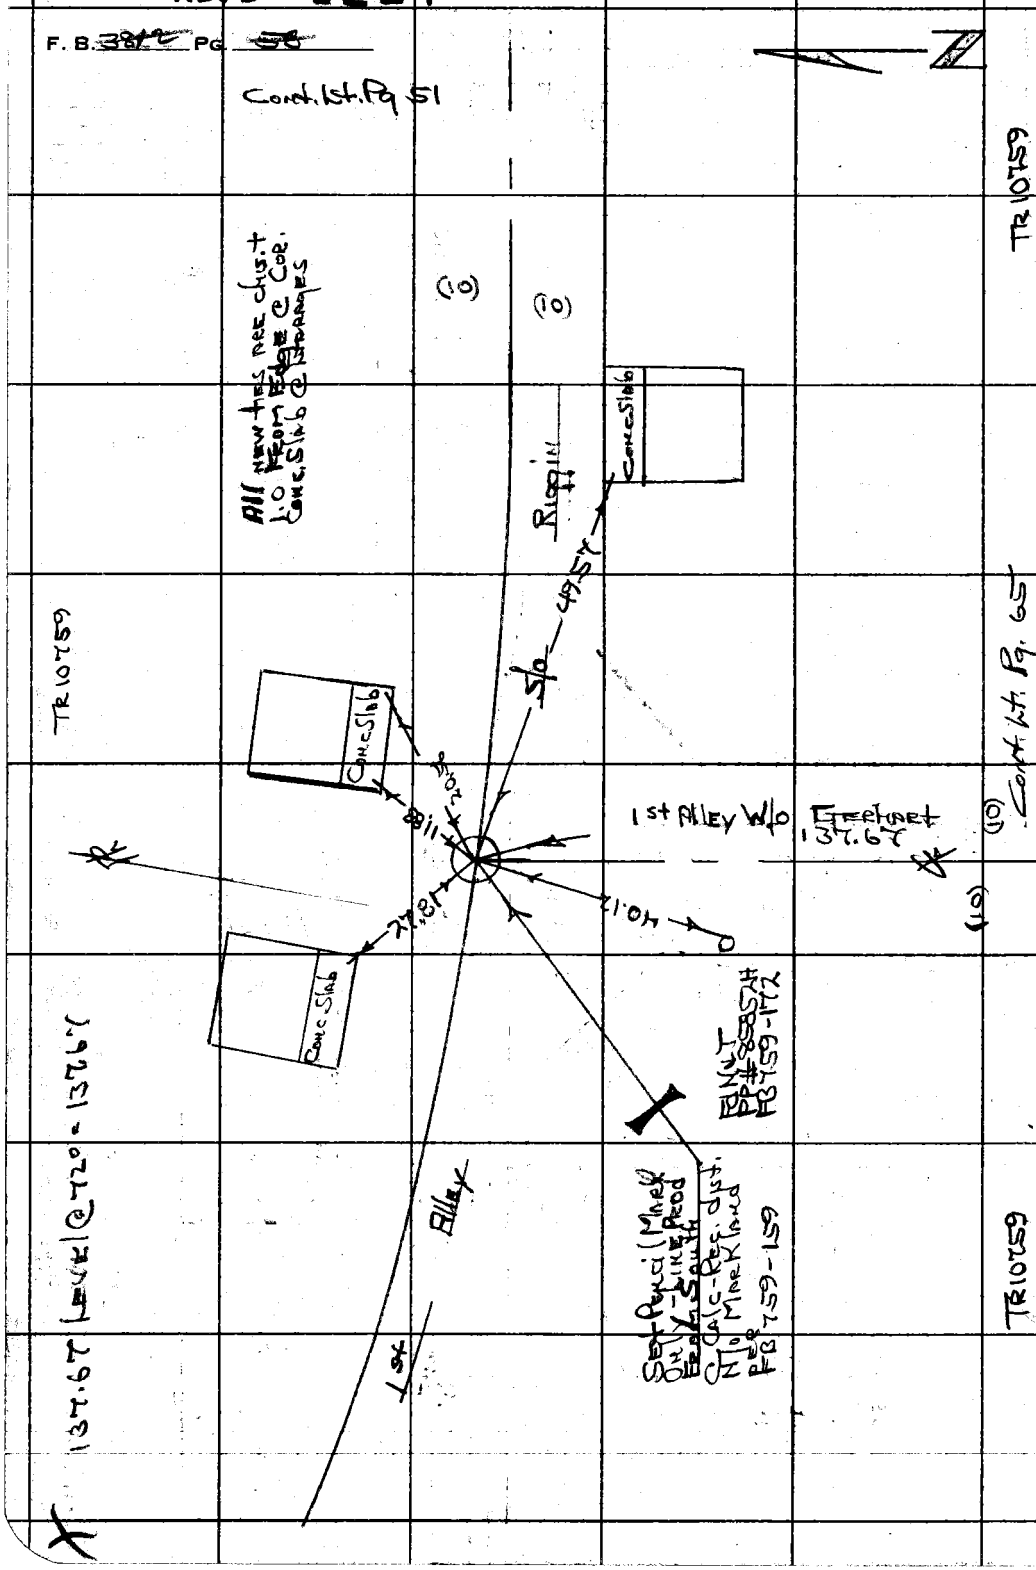

PLEASE RETURN TO
COUNTY OF LOS ANGELES
DEPARTMENT OF COUNTY ENGINEER
403 LOS ANGELES COUNTY ENGINEERING BLDG.

Do not extend this side of this line.

Note: Any Additions or Changes on This Sheet Must be Made or Circled in Red Ink With Date and Name of Person Making Change.

RDFB 1224 1373

Notes Ck'd by	Survey of BELVEDERE AREA F
Map No.	JN 030301 Type Std °F
Office Work	Surveyed by [illegible]
Checked	Notes Date 7-23-73
Date	Indexed G. D. BAILEY MAY 30 1973

F. B. [illegible] PG. 59

TR 10759

Note: Any Additions or Changes on This Sheet Must be Made or Circled in Red Ink With Date and Name of Person Making Change.

Do not extend this side of this line.

PLEASE RETURN TO
COUNTY OF LOS ANGELES
DEPARTMENT OF COUNTY ENGINEER
403 LOS ANGELES COUNTY ENGINEERING BLDG.

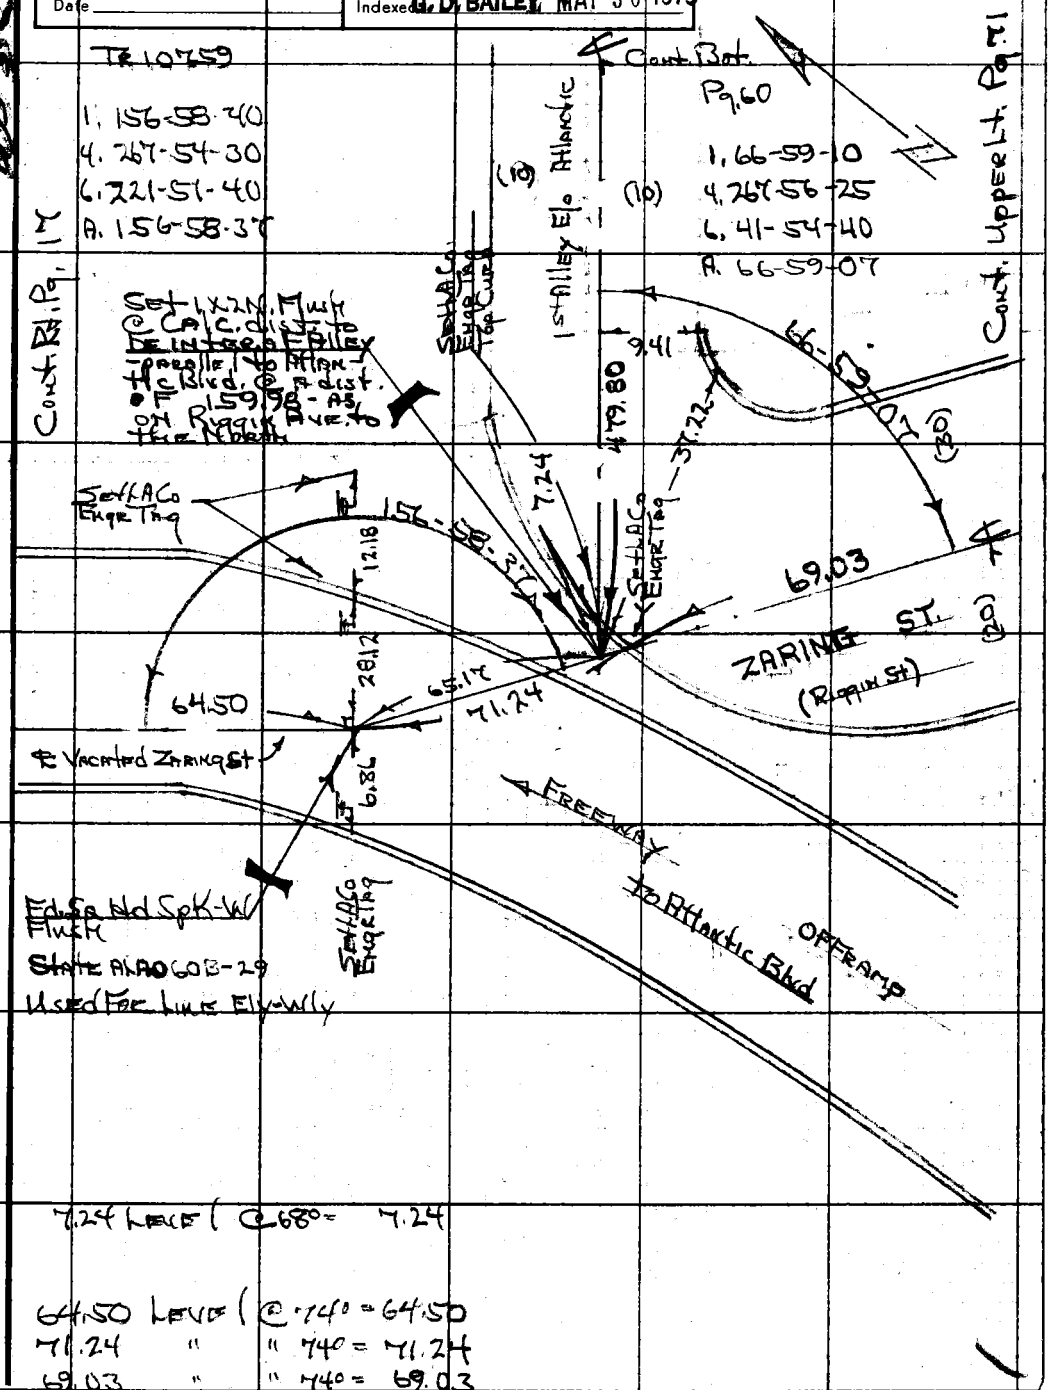

7.24 Level @ 680' = 7.24

64.50 Level @ .740 = 64.50
71.24 " " .740 = 71.24
69.03 " " .740 = 69.03

76F309S CE#310 3-69

RDFB 1224 1374

F. B. ~~3812~~ PG ~~60~~

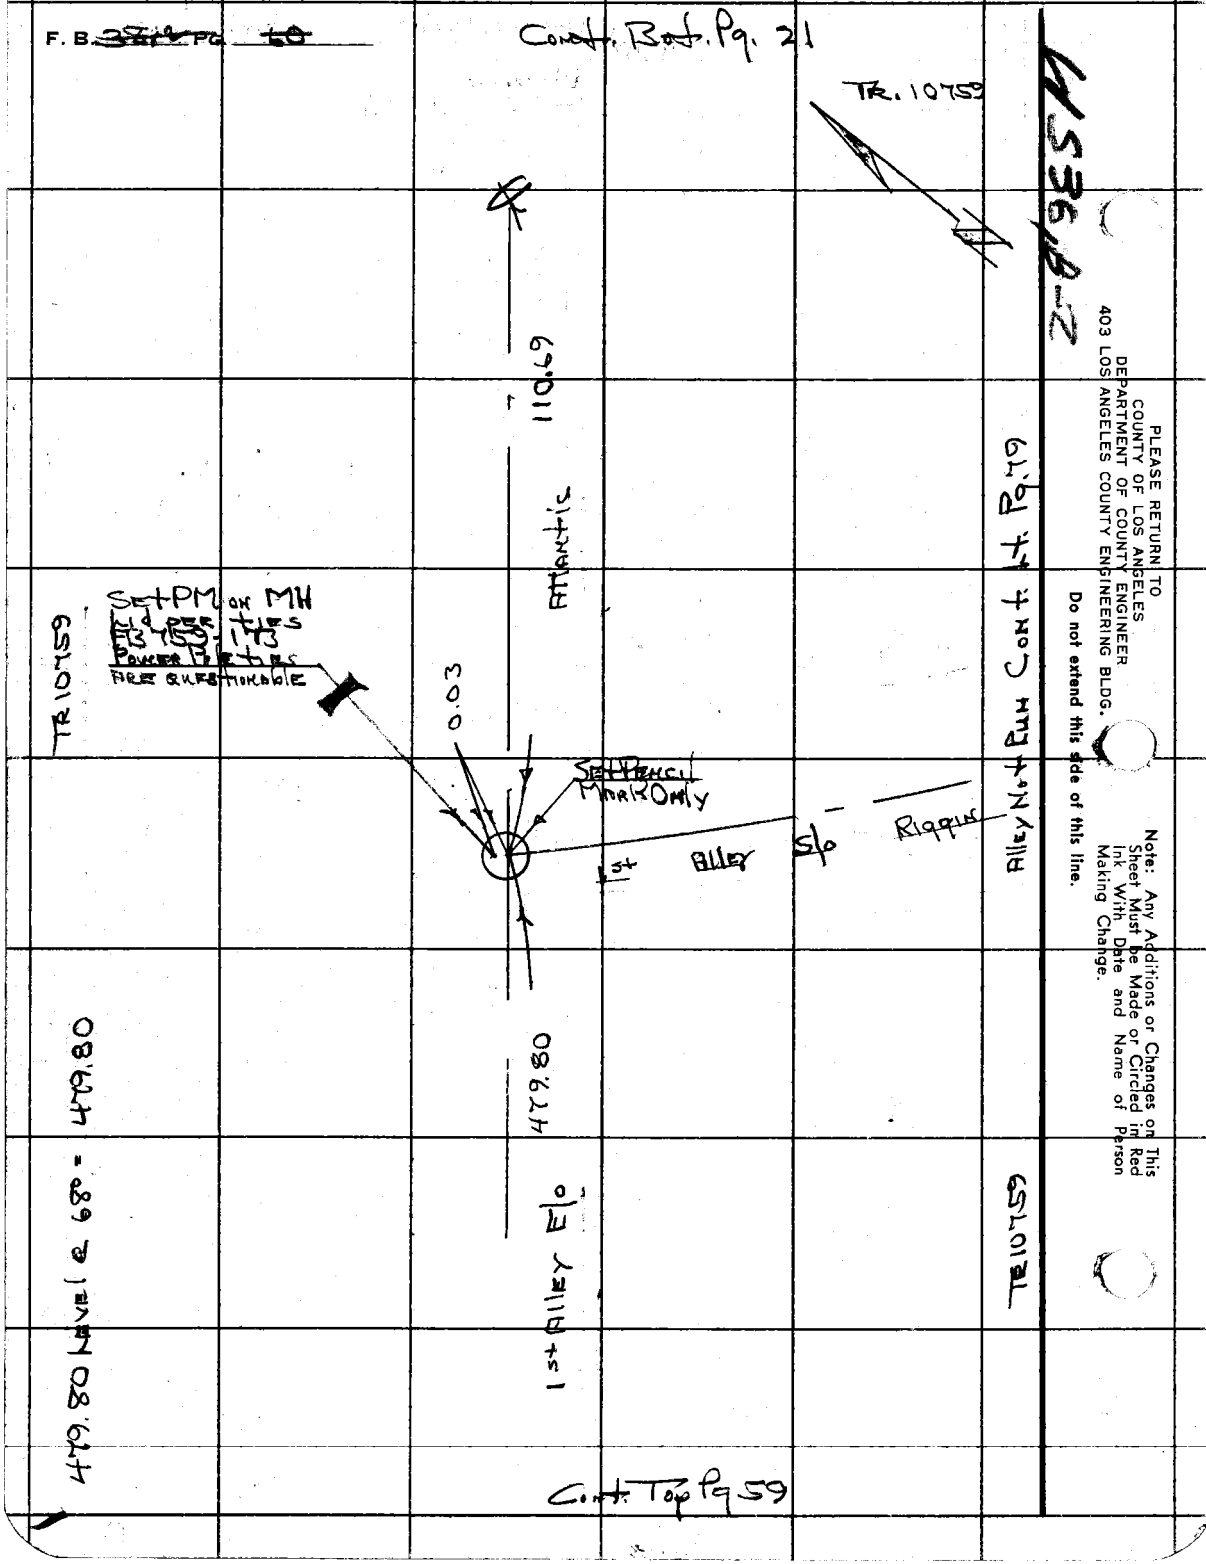

PLEASE RETURN TO
COUNTY OF LOS ANGELES
DEPARTMENT OF COUNTY ENGINEER
403 LOS ANGELES COUNTY ENGINEERING BLDG.

Do not extend this side of this line.

Note: Any Additions or Changes on This Sheet Must Be Made or Circled in Red Ink With Date and Name of Person Making Change.

RDFB 1224 1375

Notes Ck'd by	Survey of Belvedere Area F
Map No.	JN 03036 Tape 02.47 Std 68 °F
Office Work	Surveyed by H.H. Spriggs
Checked	Notes Date 7-25-72
Date	Indexed G. D. BAILEY MAY 30 1973

F. B. 38[illegible] Pg. 61

WLS 36, B-2

Note: Any Additions or Changes on This Sheet Must be Made or Circled in Red Ink With Date and Name of Person Making Change.

Do not extend this side of this line.

PLEASE RETURN TO
COUNTY OF LOS ANGELES
DEPARTMENT OF COUNTY ENGINEER
403 LOS ANGELES COUNTY ENGINEERING BLDG.

TR 10759

Cont. Bk 1, Pg 63

1. 90-01-40
4. 00-06-00
6. 180-09-00
2. 90-01-30

Cont. Bk 1, Pg. 62

403.44 Rad 201.54 (48°) = 403.44 201.54

Set Cupt in curb @ Ctr Drive

Fd. CHIS. "X" FB 1124-76 SET L.A. CO. ENGR TAG

SET L.A. CO ENGR TAG

Freeway

212.47 N 10°

Set Pencil Mark on line 90° to Record Point

Set 2-3.00 Sq Hd. W. TIES SW-SE

29.01 Rad (@ 86° = 29.01

Set L.A. Co Engr Tag - Ctr Walk

Cont. Bk 4, Pg 44

20.30 (30)

0.03

32.93

29.01

37.13

FERN FIELD

604.98 OK

403.44

170.03

DRIVE

Set Spkd W. 0.02 Flush Used for Lines

Fd Nothing Set L.A. Co SPK W-Flush Used for Line

Fd Disc (7.00) 7.0' to West PER FB 759-58 Used for Line So.

90°00'00" 27.76

90.03

210.47

Fd CHIS. "X" FB 1124-76 SET L.A. CO. ENGR TAG

SET L.A. CO ENGR TAG

Fd CHIS. "X" FB 1124-76 SET L.A. CO. ENGR TAG

SET Pencil Mark Over 2 Tang. Ties Record Distance FB 1124-76 Used For Line North

139.98

118.94

(10)

604.98 (@ 90°00'00" = 604.98

170.03 (@ 90°00'00" = 170.03

1. 90-01-00
4. 00-04-20
6. 180-06-20
8. 90-01-03

TR 10759

Cont. Bk 1, Pg 57

TR 10759

118.94 (@ 90°00'00" = 118.94

76F309S CE#310 3-69

F. B. 3842 PG. 62

PLEASE RETURN TO
COUNTY OF LOS ANGELES
DEPARTMENT OF COUNTY ENGINEER
403 LOS ANGELES COUNTY ENGINEERING BLDG.

Do not extend this side of this line.

Note: Any Additions or Changes on This Sheet Must be Made or Circled in Red Ink With Date and Name of Person Making Change.

RDFB 1224 1377

Notes Ck'd by	Survey of Belvedere Area ℄
Map No.	JN 0303.00 Tape 0247 Std 68 °F
Office Work	Surveyed by H H Spriggs
Checked	Notes HHS Date 7-26-72
Date	Indexed G. D. BAILEY MAY 30 1973

F. B. ~~3872~~ Pg. ~~63~~

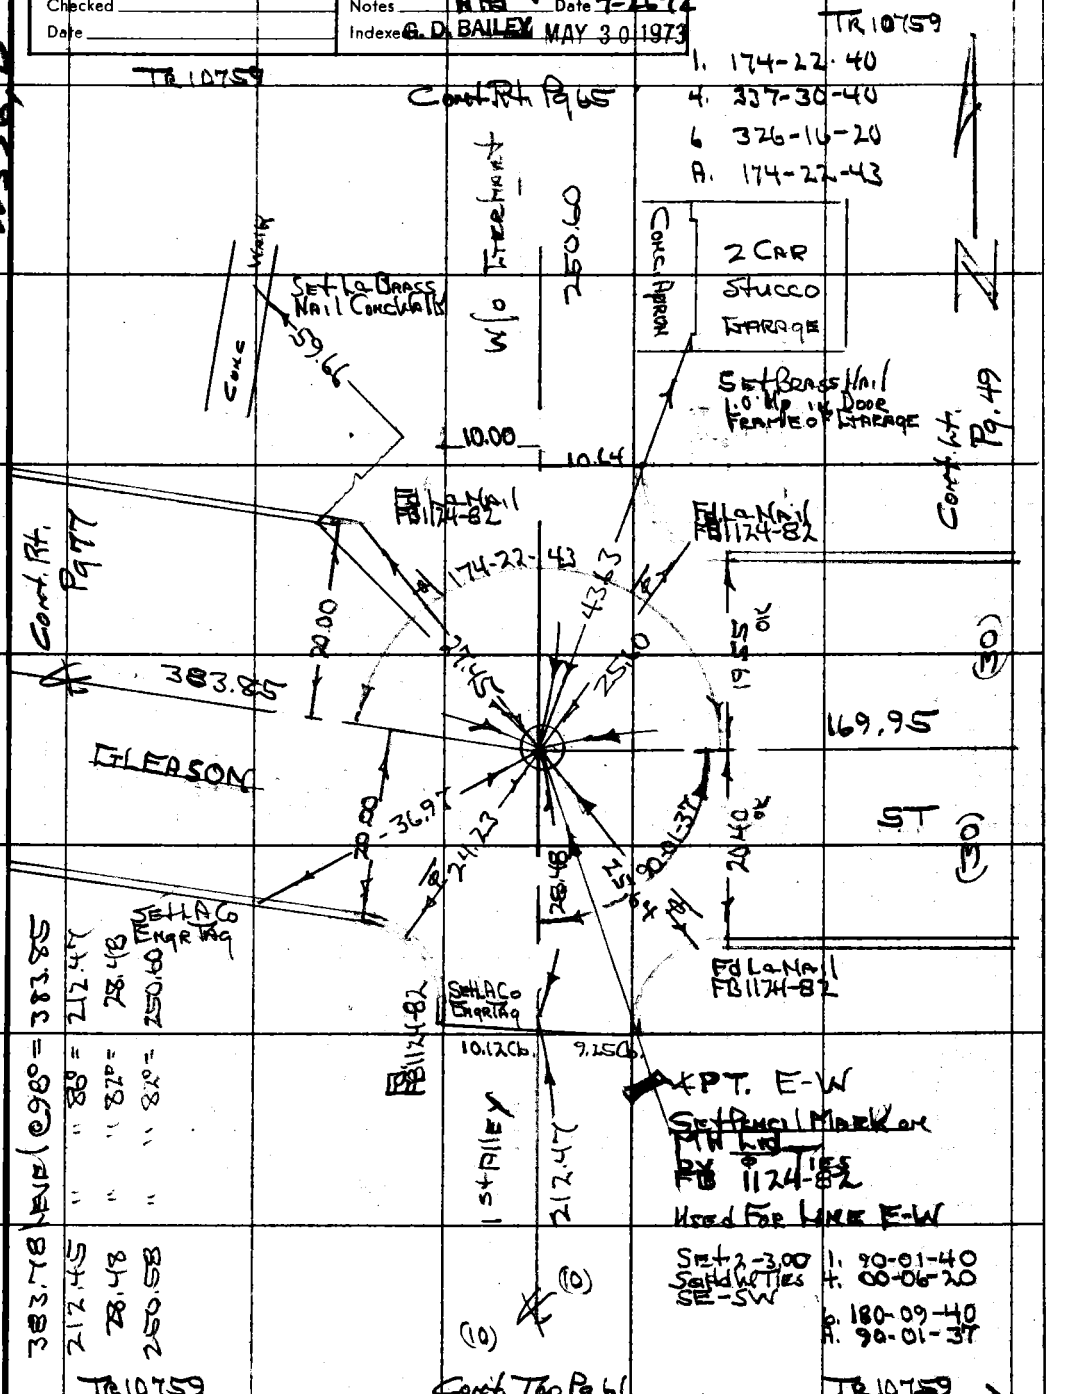

Note: Any Additions or Changes on This Sheet Must be Made or Circled in Red Ink With Date and Name of Person Making Change.

Do not extend this side of this line.

PLEASE RETURN TO
COUNTY OF LOS ANGELES
DEPARTMENT OF COUNTY ENGINEER
403 LOS ANGELES COUNTY ENGINEERING BLDG.

26F309S CE#310 3-69

RDFB 1224 1378

Notes Ck'd by	Survey of Belvedere Area ℄
Map No.	JN 030300 Tape 0247 Std 68 °F
Office Work	Surveyed by HHPerrys
Checked	Notes HAJ Date 8-72
Date	Indexed G. D. BAILEY MAY 30 1973

F. B. ~~38~~ Pg. ~~65~~

WS 36, B-2

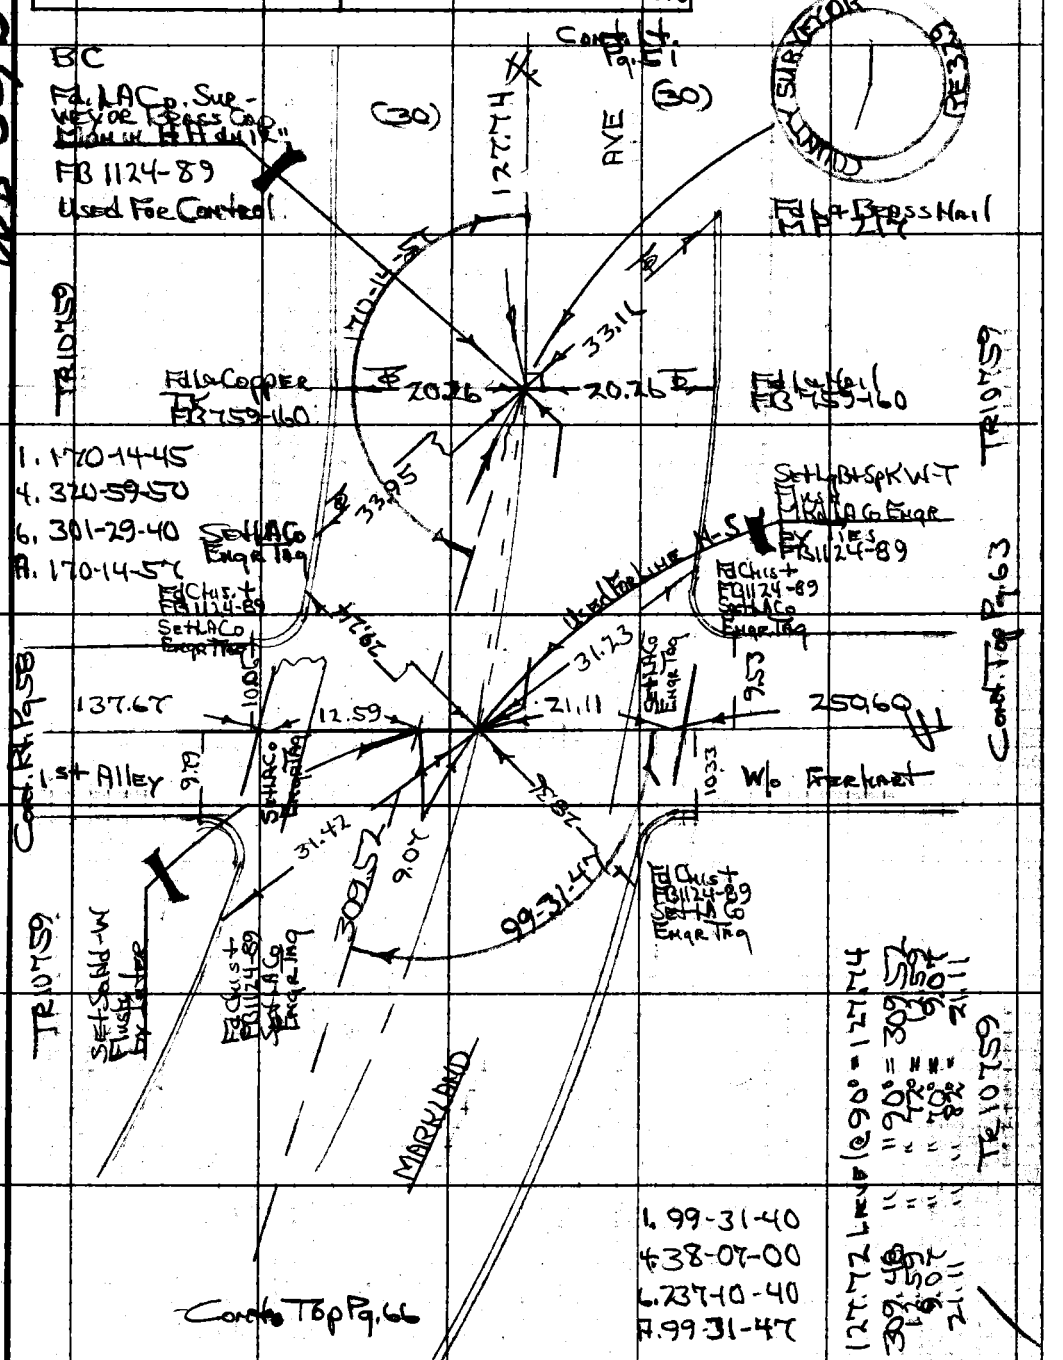

Note: Any Additions or Changes on This Sheet Must be Made or Circled in Red Ink With Date and Name of Person Making Change.

Do not extend this side of this line.

PLEASE RETURN TO
COUNTY OF LOS ANGELES
DEPARTMENT OF COUNTY ENGINEER
403 LOS ANGELES COUNTY ENGINEERING BLDG.

76F309S CE#310 3-69

RDFB 1224 1379

F. B. ~~3872~~ PG. ~~66~~

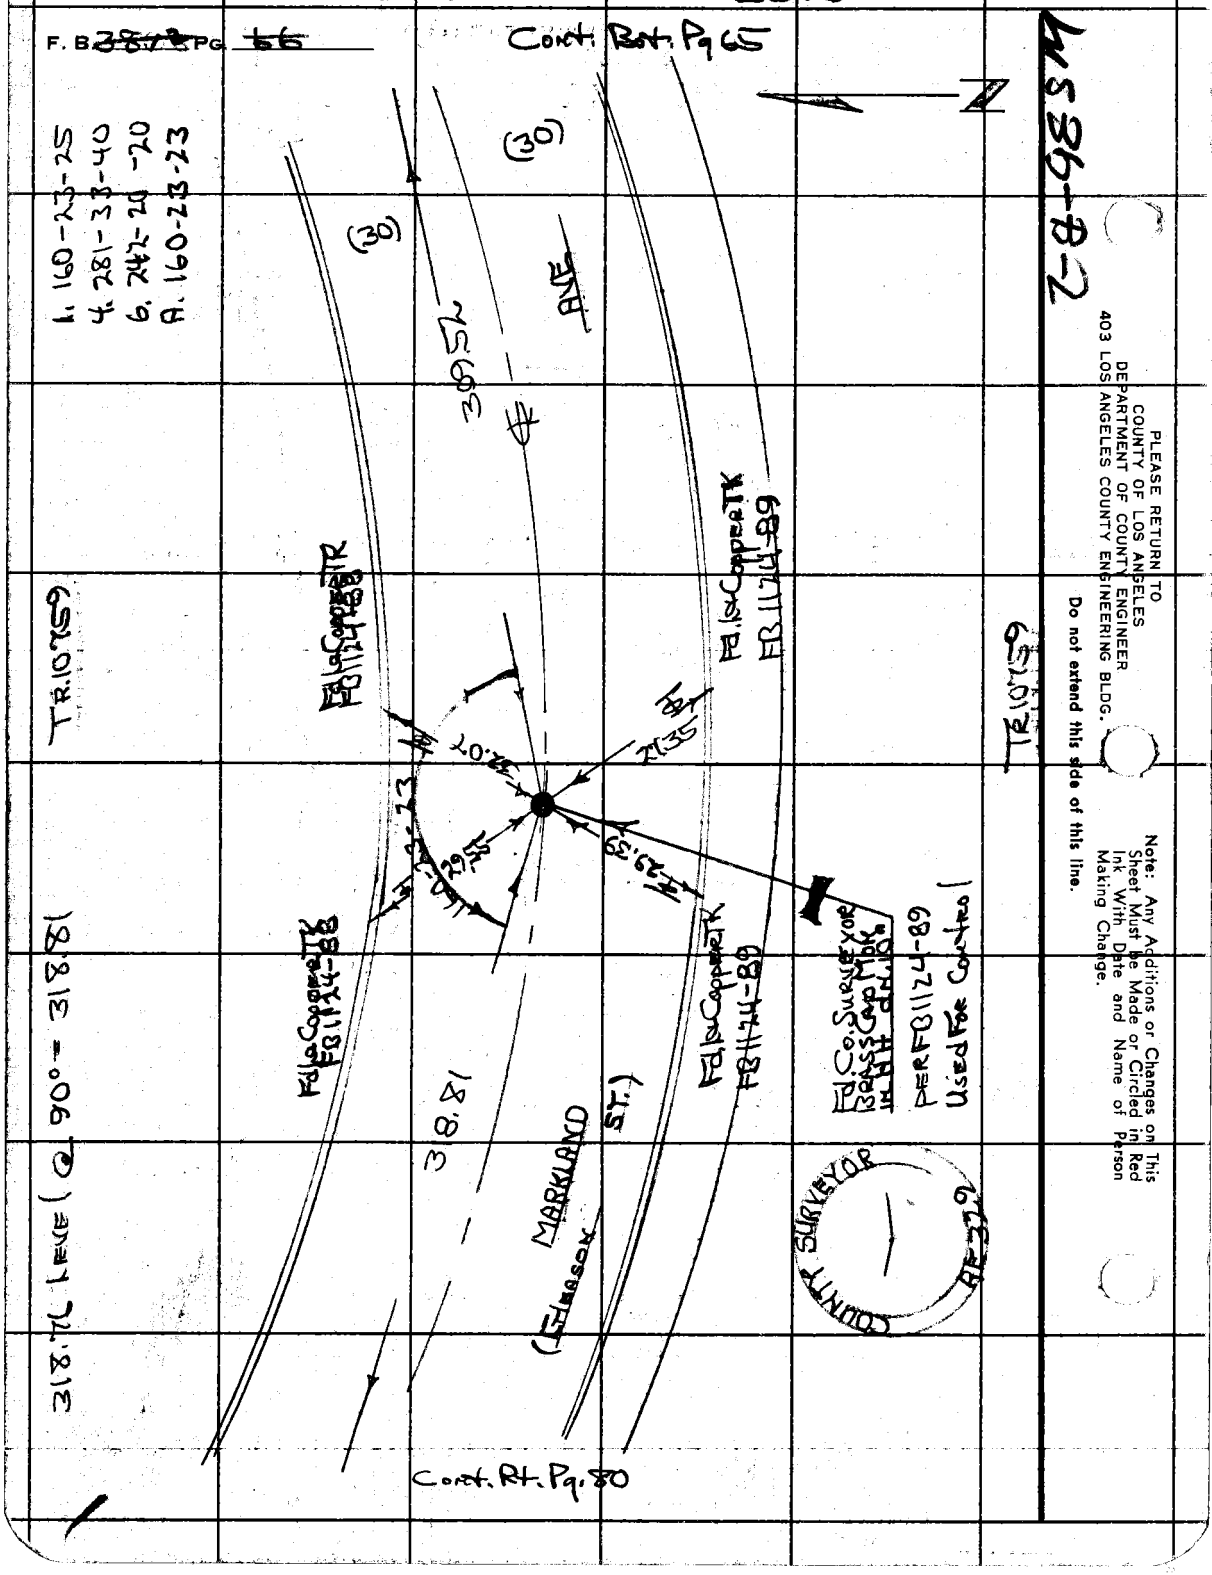

PLEASE RETURN TO
COUNTY OF LOS ANGELES
DEPARTMENT OF COUNTY ENGINEER
403 LOS ANGELES COUNTY ENGINEERING BLDG.

Do not extend this side of this line.

Note: Any Additions or Changes on This Sheet Must be Made or Circled in Red Ink With Date and Name of Person Making Change.

RDFB 1224 1380

Notes Ck'd by	Survey of BELVEDERE AREA
Map No.	JN 0303.00 Tape 0247 Std 68 °F
Office Work	Surveyed by H. H. SPRIGGS
Checked	Notes J.A.M. Date 9-72
Date	Indexed G. D. BAILEY MAY 30 1973

F. B. 387 PG. 67

WS 3C B-2

Cont. Rt. Pg. 68

TRACT NO. 10759-3

102.26 @ LEV. T=90°: 102.27

256.00 @ LEV. T=90°: 256.03

SET LG BT. SPK W/ ET MK'D LA. CO ENGR. FLUSH. BY INTER.

Fd L&T FB 1124-80

102.34

18.10

AVE

Fd L&T FB 1124-80

43.57

51.13

20.02

ST.

GLEASON

256.03

102.27

29.87

19.92

18.14

50.91

118°-53'-15"

0.04

Fd L&T FB 1124-80

Fd L&T FB 1124-80

19.95

20.00

255.84

SADLER

S.E'LY QUAD.

1. = 118°-53'-10"

4. = 115-33-00

6 = 353-19-30

A. = 118°-53'-15"

102.31 (LEVEL) @ 106° = 102.33

Cont. Lt. Pg. 62

TRACT NO 10759-3

Note: Any Additions or Changes on This Sheet Must be Made or Circled in Red Ink With Date and Name of Person Making Change.

Do not extend this side of this line.

PLEASE RETURN TO
COUNTY OF LOS ANGELES
DEPARTMENT OF COUNTY ENGINEER
403 LOS ANGELES COUNTY ENGINEERING BLDG.

76F309S CE#310 3-69

RDFB 1224 1381

F. B. 3847 PG 68

TRACT NO. 10759-3

TO BOTT. PG 69

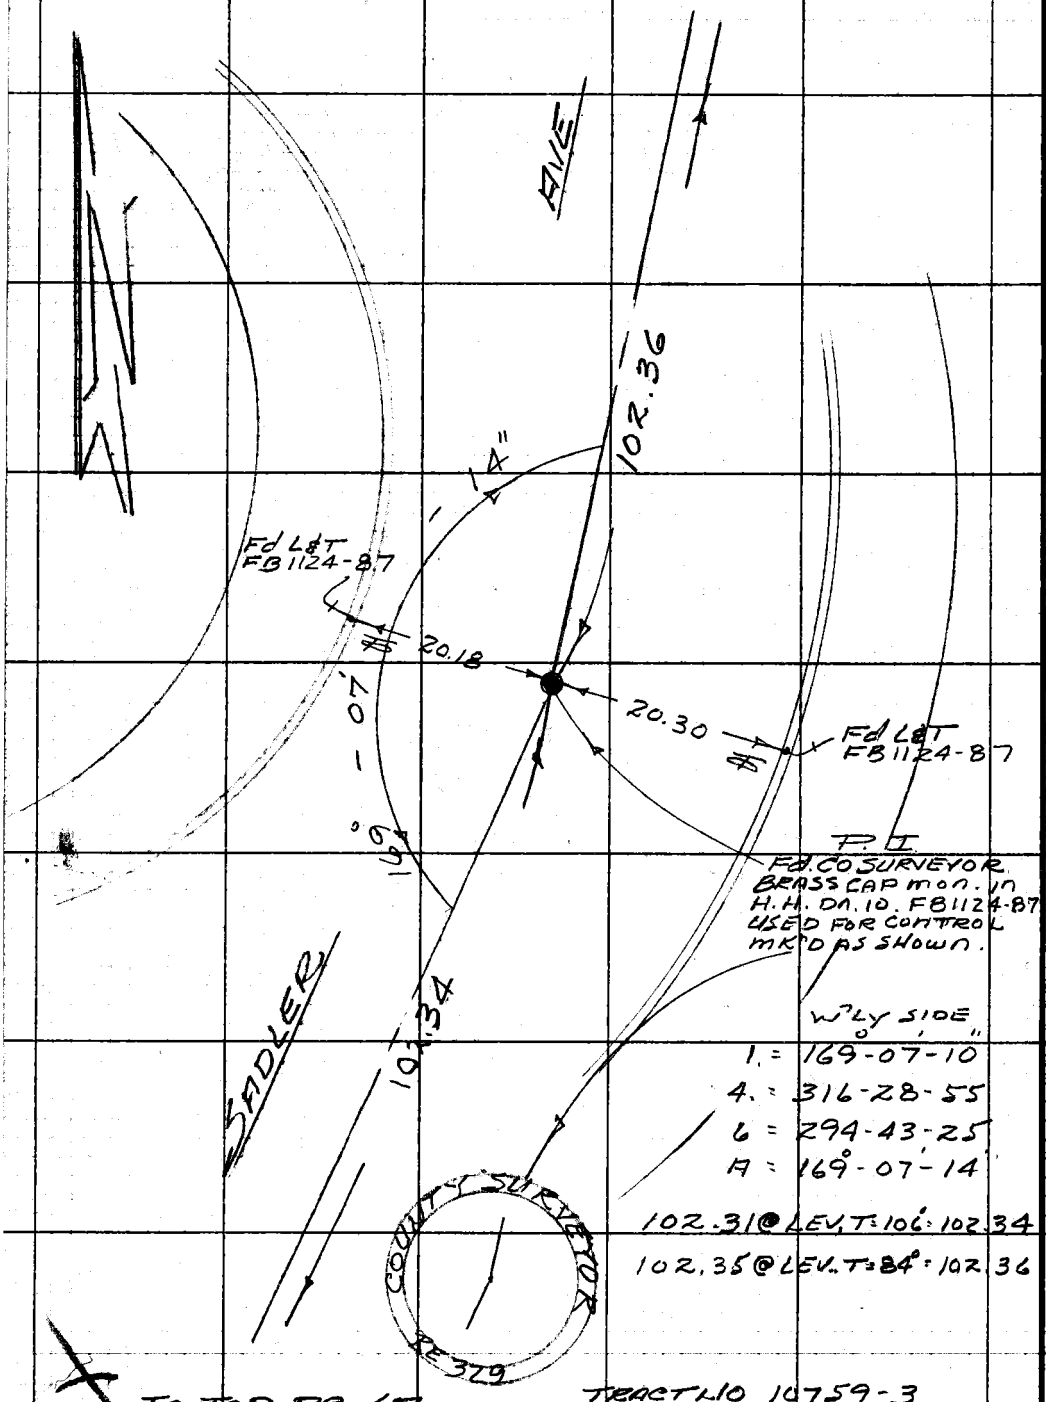

W'LY SIDE

1.	=	169°	07' 10"
4.	=	316°	28' 55"
6	=	294°	43' 25"
A	=	169°	07' 14"

102.31 @ LEV. T = 106° : 102.34

102.35 @ LEV. T = 84° : 102.36

TRACT NO 10759-3

TO TOP PG 67

PLEASE RETURN TO
COUNTY OF LOS ANGELES
DEPARTMENT OF COUNTY ENGINEER
403 LOS ANGELES COUNTY ENGINEERING BLDG.

Do not extend this side of this line.

Note: Any Additions or Changes on This Sheet Must Be Made or Circled in Red Ink With Date and Name of Person Making Change.

RDFB 1224

1382

Notes Ck'd by	Survey of BELVEDERE AREA ℄
Map No.	JN0303.00 Tape 0247 Std 68 °F
Office Work	Surveyed by H. H. SPRIGGS
Checked	Notes J. A. M. Date 9-72
Date	Indexed G. D. BAILEY MAY 30 1973

F. B. ~~38~~ Pg. 69

TR. NO 10759

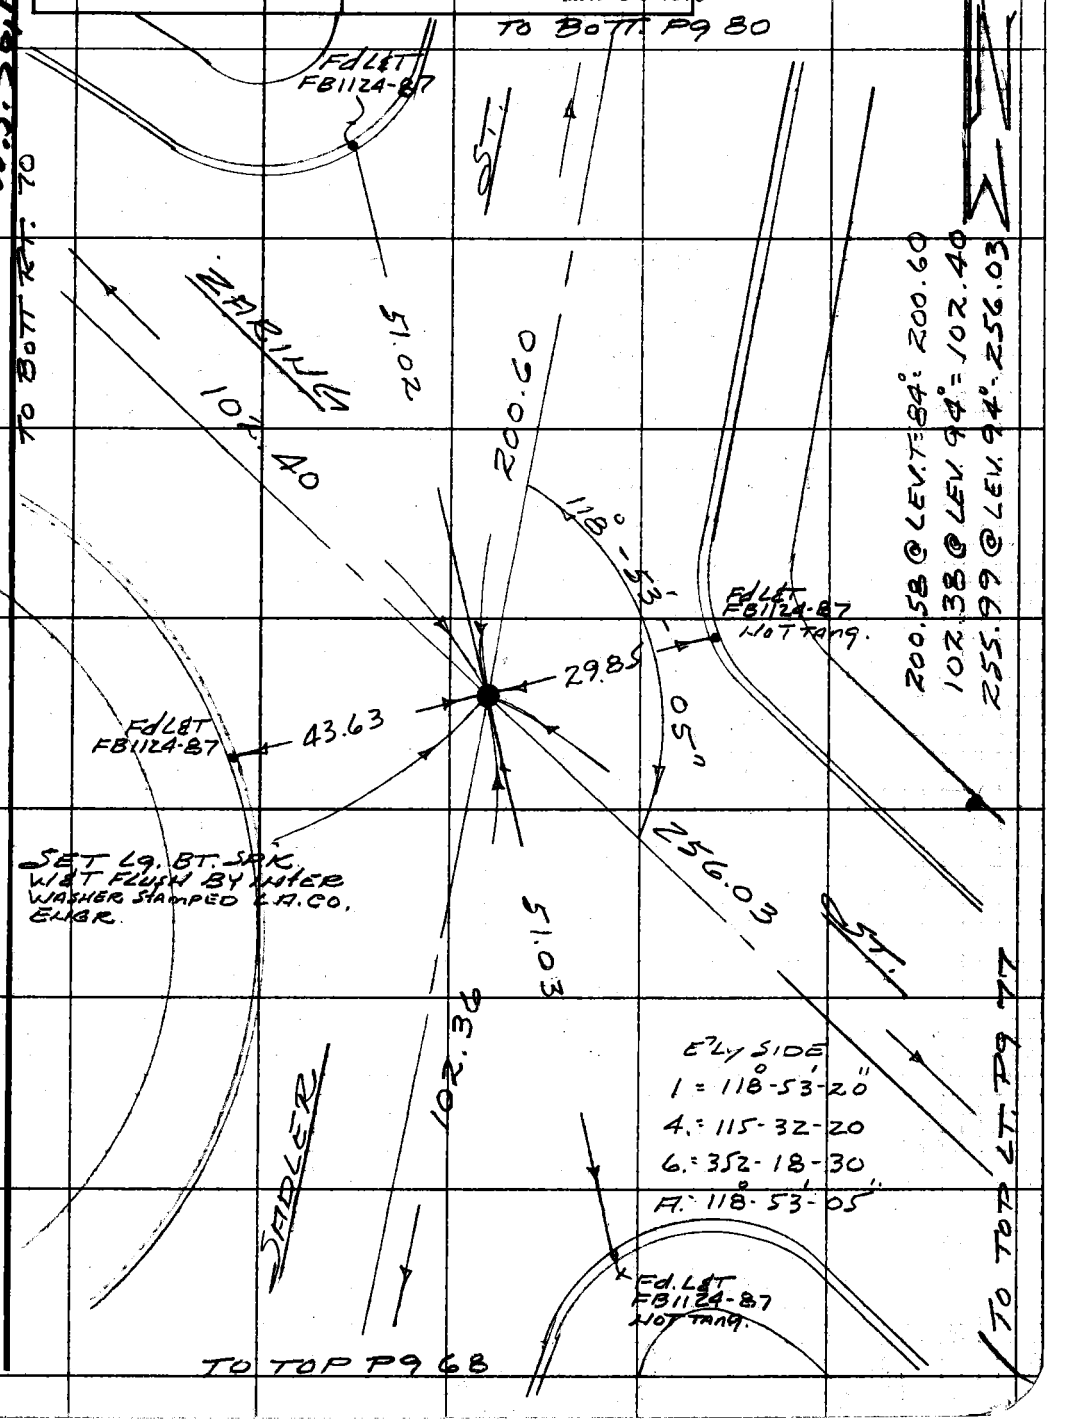

Note: Any Additions or Changes on This Sheet Must be Made or Circled in Red Ink With Date and Name of Person Making Change.

Do not extend this side of this line.

PLEASE RETURN TO
COUNTY OF LOS ANGELES
DEPARTMENT OF COUNTY ENGINEER
403 LOS ANGELES COUNTY ENGINEERING BLDG.

76F309S CE#310 3-69

RDFB 1224

1383

F. B. ~~3842~~ PG. 78

TRACT NO. 10759

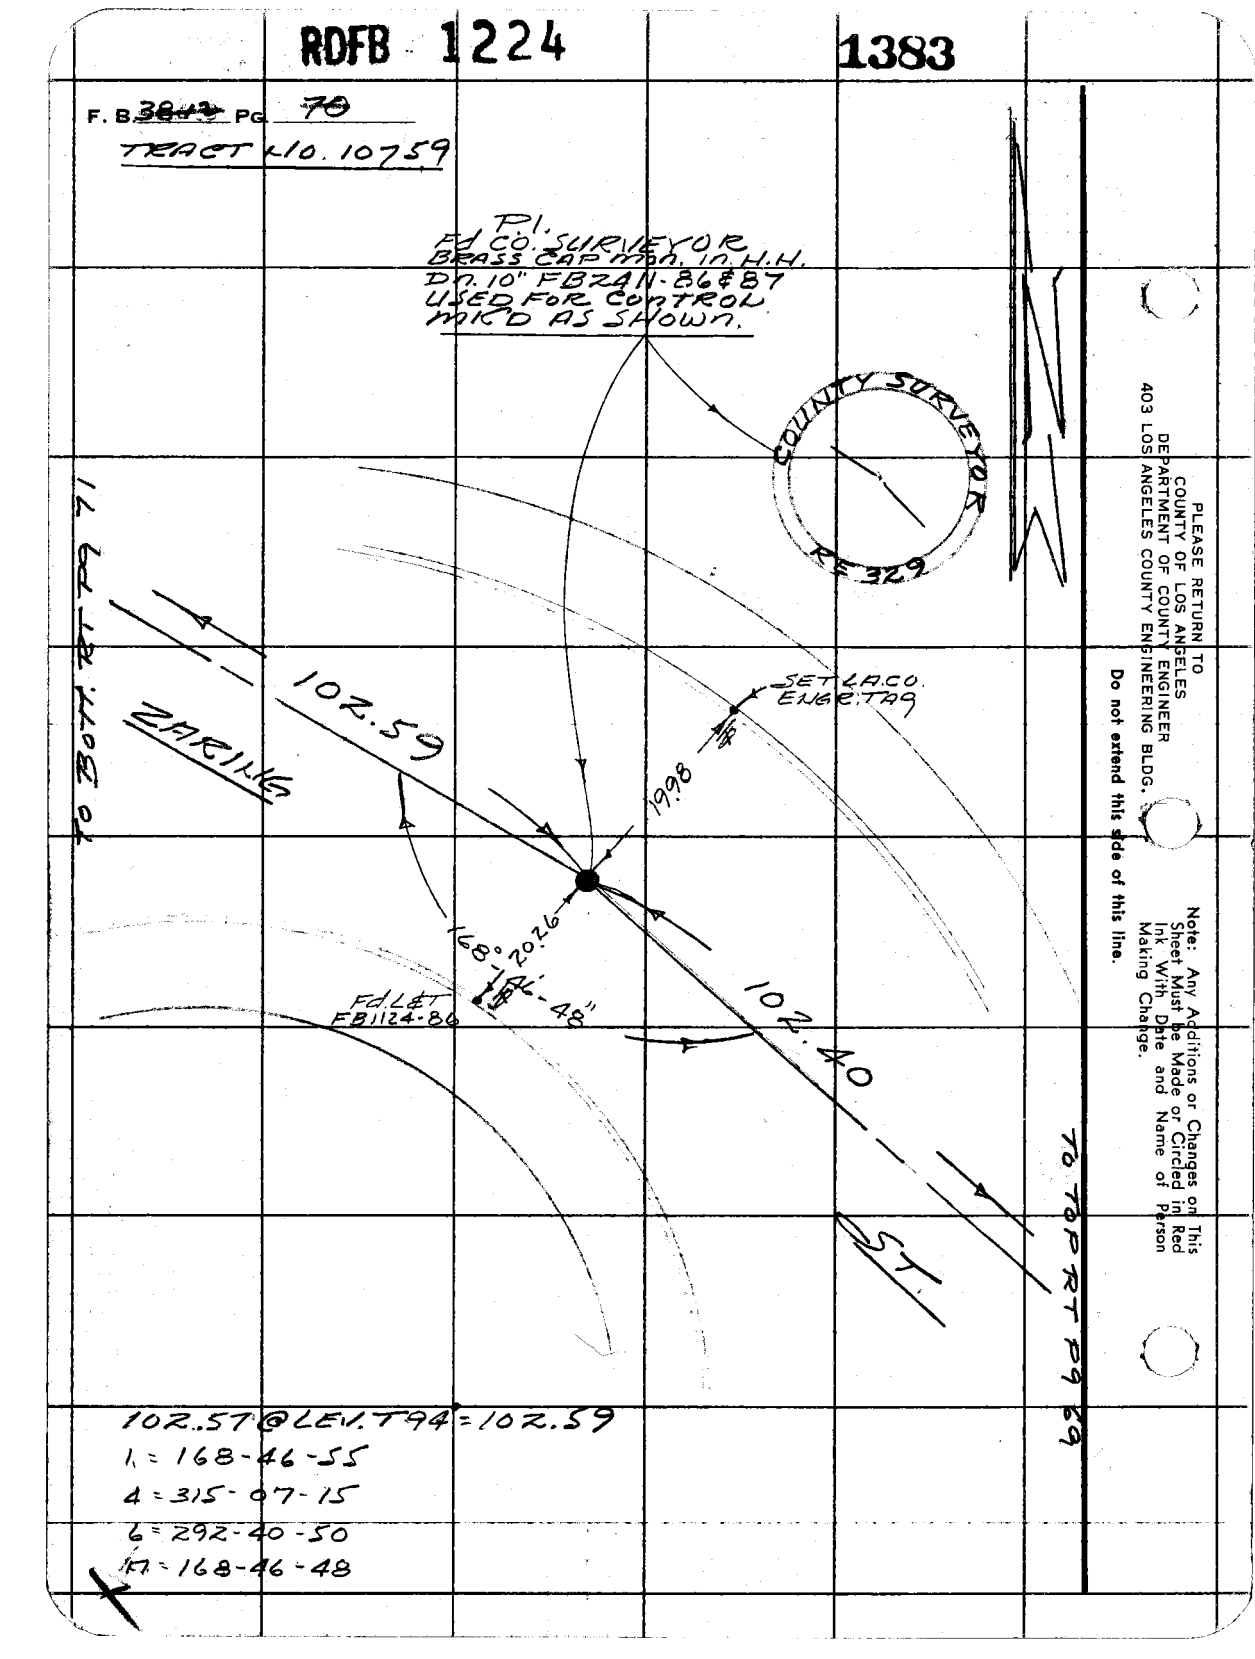

102.57 @ LE 1.T94 = 102.59

1 = 168-46-55

4 = 315-07-15

6 = 292-40-50

Δ = 168-46-48

PLEASE RETURN TO
COUNTY OF LOS ANGELES
DEPARTMENT OF COUNTY ENGINEER
403 LOS ANGELES COUNTY ENGINEERING BLDG.

Do not extend this side of this line.

Note: Any Additions or Changes on This Sheet Must be Made or Circled in Red Ink With Date and Name of Person Making Change.

RDFB 1224 1384

Notes Ck'd by	Survey of BELVEDERE AREA ℄
Map No.	JN 030300 Tape 0247 Std 68 °F
Office Work	Surveyed by H.H. SPRIGGS
Checked	Notes J.A.M. Date 9-72
Date	Indexed G. D. BAILEY MAY 30 1973

F. B. ~~381~~ Pg. 71

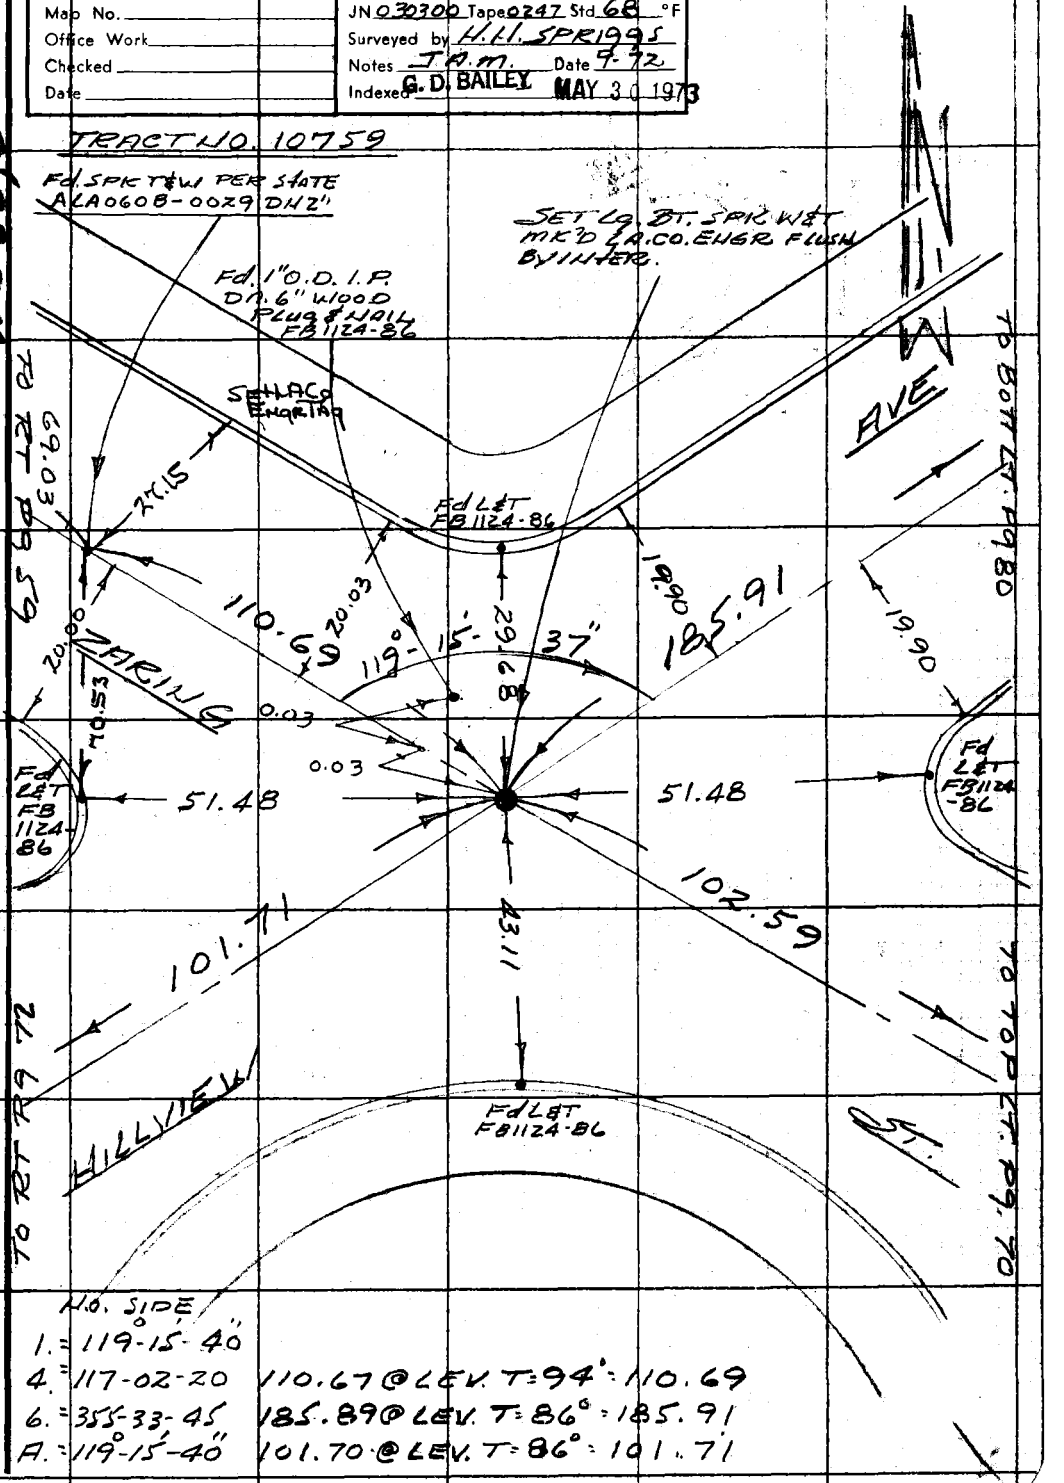

N.O. SIDE

1. = 119°-15'-40"
4. = 117-02-20 110.67 @ LEV. T=94° = 110.69
6. = 355-33-45 185.89 @ LEV. T=86° = 185.91
A. = 119°-15'-40" 101.70 @ LEV. T=86° = 101.71

Note: Any Additions or Changes on This Sheet Must be Made or Circled in Red Ink With Date and Name of Person Making Change.

Do not extend this side of this line.

PLEASE RETURN TO
COUNTY OF LOS ANGELES
DEPARTMENT OF COUNTY ENGINEER
403 LOS ANGELES COUNTY ENGINEERING BLDG.

76F309S CE#310 3-69

RDFB 1224 1385

F. B. 3812 PG. 73

TRACT. NO. 10759

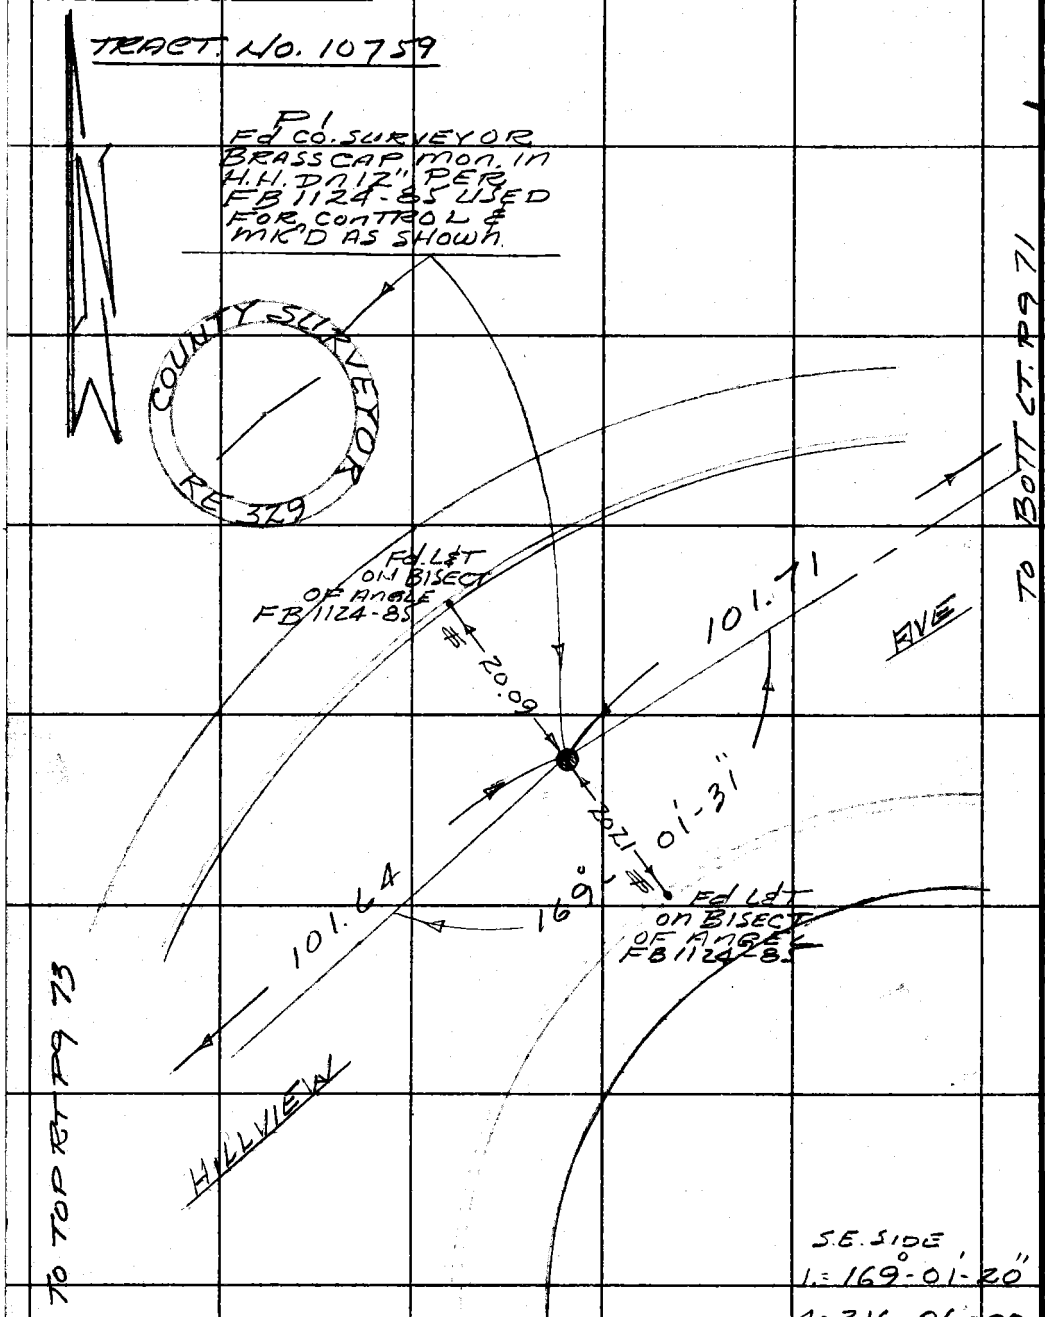

S.E. SIDE
1.= 169°-01'-20"
4= 316-06-00
6= 294-09-05
A= 169°-01'-31"
101.63 @ LEV. T= 86= 101.64

PLEASE RETURN TO
COUNTY OF LOS ANGELES
DEPARTMENT OF COUNTY ENGINEER
403 LOS ANGELES COUNTY ENGINEERING BLDG.

Do not extend this side of this line.

Note: Any Additions or Changes on This Sheet Must be Made or Circled in Red Ink With Date and Name of Person Making Change.

RDFB 1224 1386

Notes Ck'd by	Survey of BELVEDERE AREA ℄
Map No.	JNO 303.00 Tape 0247 Std 68 °F
Office Work	Surveyed by H.H. SPRIGGS
Checked	Notes J.A.M. Date 9-72
Date	Indexed G. D. BAILEY MAY 30 1973

F. B. ~~3842~~ Pg. ~~73~~

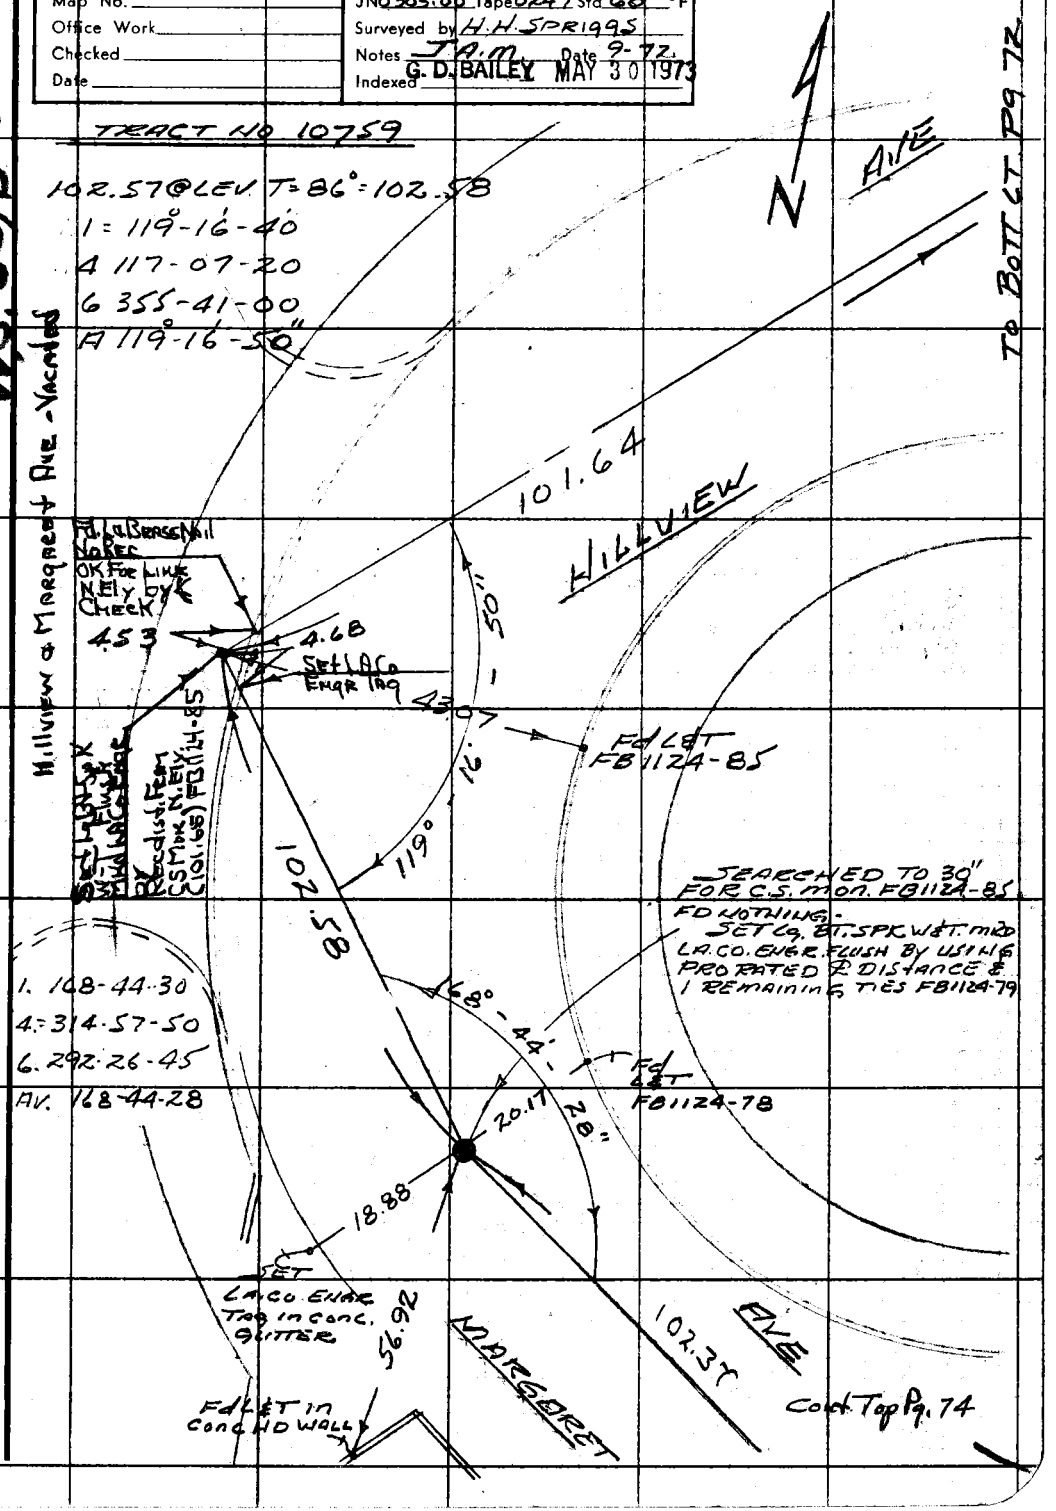

Note: Any Additions or Changes on This Sheet Must be Made or Circled in Red Ink With Date and Name of Person Making Change.

Do not extend this side of this line.

PLEASE RETURN TO
COUNTY OF LOS ANGELES
DEPARTMENT OF COUNTY ENGINEER
403 LOS ANGELES COUNTY ENGINEERING BLDG.

76F309S CE#310 3-69

RDFB 1224 1387

F. B. 3812 PG. 74

TRACT NO. 10759

Cont. Bot Pg. 73

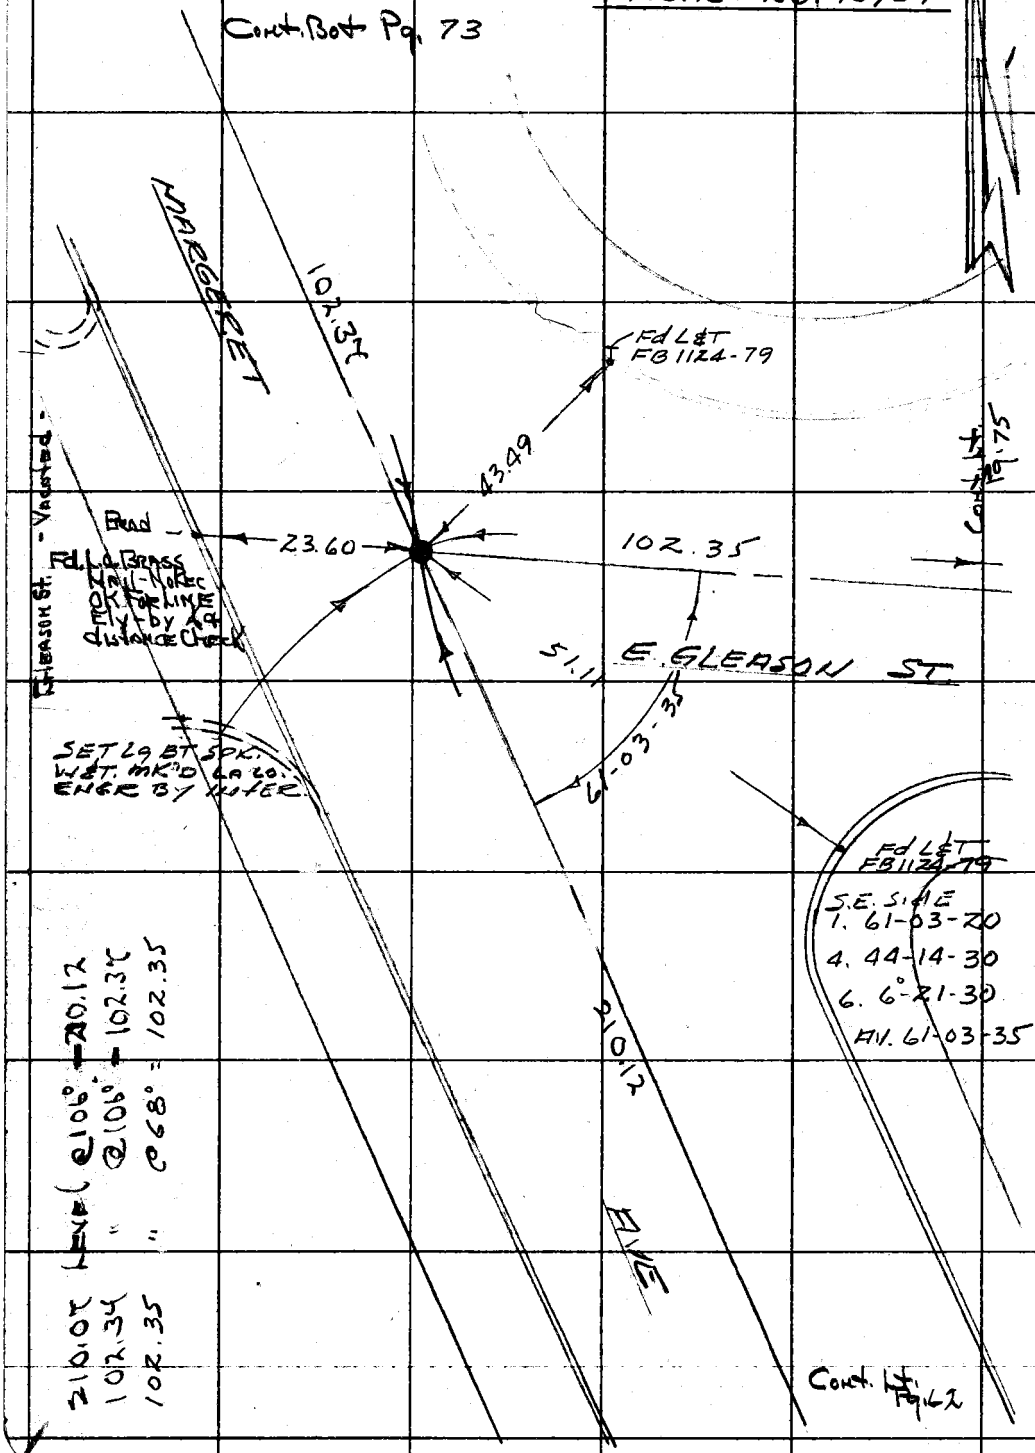

MS 368-2

PLEASE RETURN TO
COUNTY OF LOS ANGELES
DEPARTMENT OF COUNTY ENGINEER
403 LOS ANGELES COUNTY ENGINEERING BLDG.

Do not extend this side of this line.

Note: Any Additions or Changes on This Sheet Must be Made or Circled in Red Ink With Date and Name of Person Making Change.

RDFB 1224 1388

Notes Ck'd by	Survey of BELVEDERE AREA ℄
Map No.	JN 030300 Tape 0247 Std 68 °F
Office Work	Surveyed by H.H. SPR 1995
Checked	Notes J.A.M. Date 7-25-72
Date	Indexed G. D. BAILEY MAY 30 1973

F. B. ~~381~~ PG. ~~75~~

TRACT NO. 10759

NO. SIDE
1. 169°-05'-20"
4. 316-21-25
6. 294-32-00
A. 169°-05'-20"

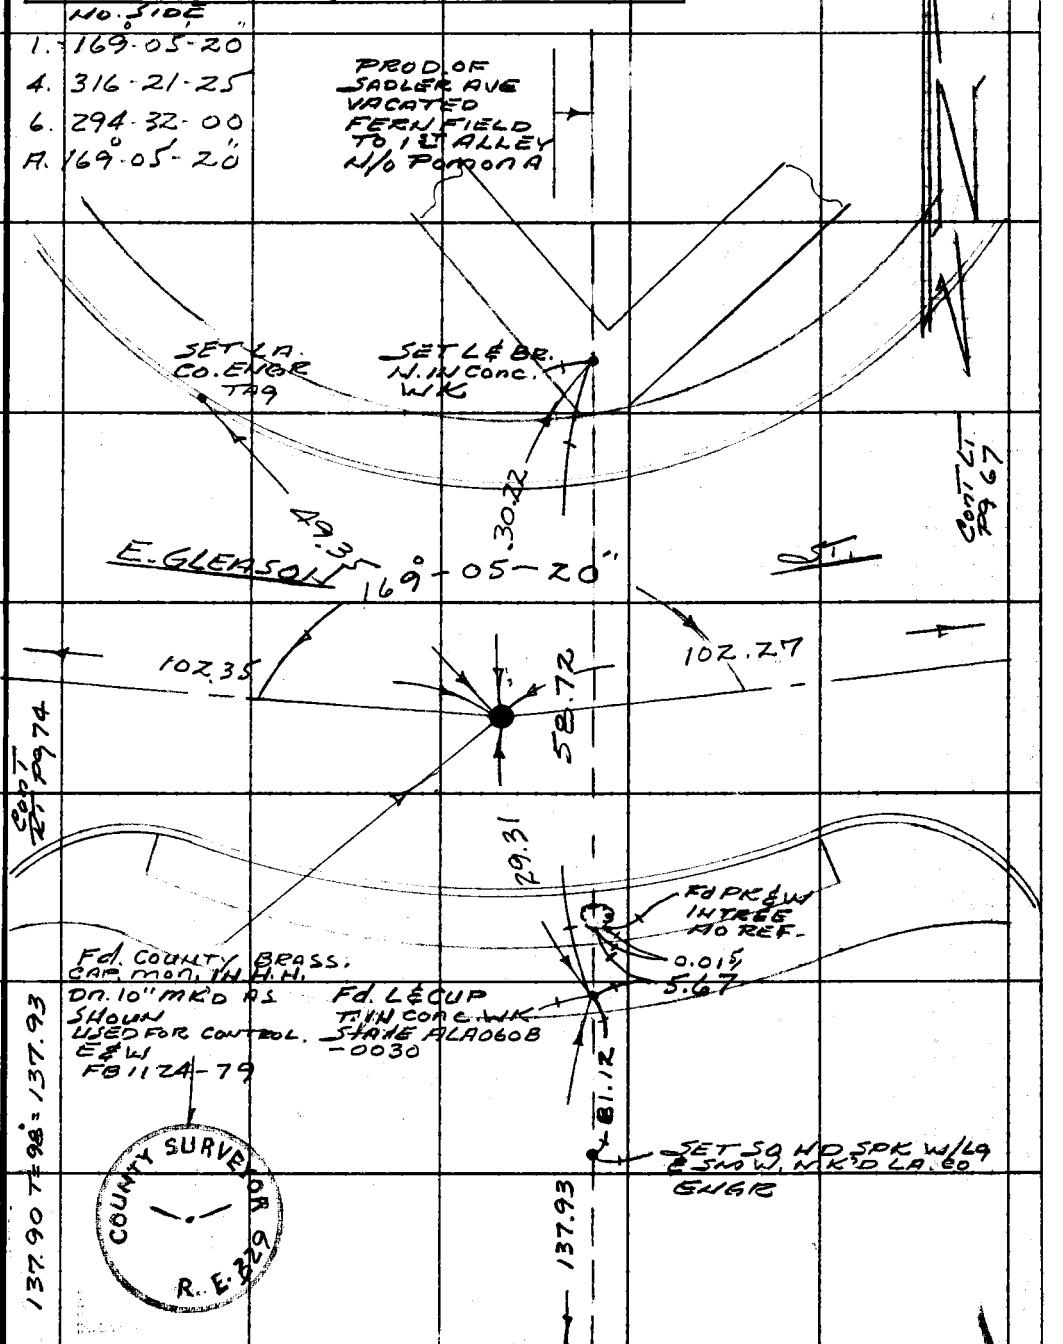

Note: Any Additions or Changes on This Sheet Must be Made or Circled in Red Ink With Date and Name of Person Making Change.

Do not extend this side of this line.

PLEASE RETURN TO
COUNTY OF LOS ANGELES
DEPARTMENT OF COUNTY ENGINEER
403 LOS ANGELES COUNTY ENGINEERING BLDG.

76F309S CE#310 3-69

RDFB 1224 1389

Notes Ck'd by	Survey of BELVEDERE AREA ℄
Map No.	JN 0303.00 Tape 0247 Std 68 °F
Office Work	Surveyed by H.H. SPR 1995
Checked	Notes J.A.M Date 9-72
Date	Indexed G. D. BAILEY MAY 30 1973

F. B. ~~38190~~ PG. ~~77~~

TRACT NO. 10759

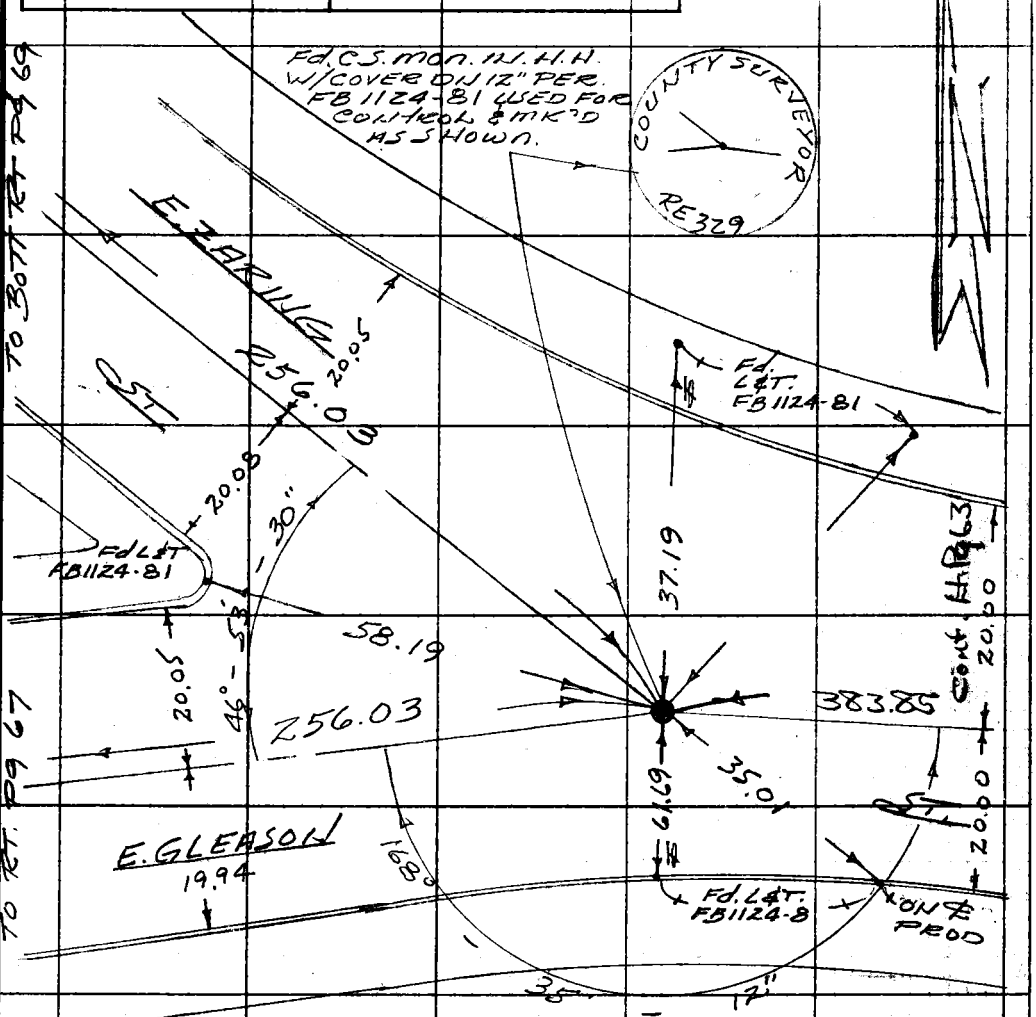

W. SIDE
1. 46-53-30"
4. 187-33-55
6. 281-20-50
AV. 46°-53'-28"

SO. SIDE
1. 168-35-00"
4. 314-21-00
6. 291-31-15
AV. 168°-35'-12"

Note: Any Additions or Changes on This Sheet Must be Made or Circled in Red Ink With Date and Name of Person Making Change.

Do not extend this side of this line.

PLEASE RETURN TO
COUNTY OF LOS ANGELES
DEPARTMENT OF COUNTY ENGINEER
403 LOS ANGELES COUNTY ENGINEERING BLDG.

76F309S CE#310 3-69

RDFB 1224 1390

Notes Ck'd by	Survey of BELVEDERE AREA ℄
Map No.	JN 030300 Tape 0247 Std 68 °F
Office Work	Surveyed by H.H. SPRIGGS
Checked	Notes J.A.M. Date 9-72
Date	Indexed G. D. BAILEY MAY 30 1973

F. B. ~~38~~ PG. 79

TRACT NO. 10759

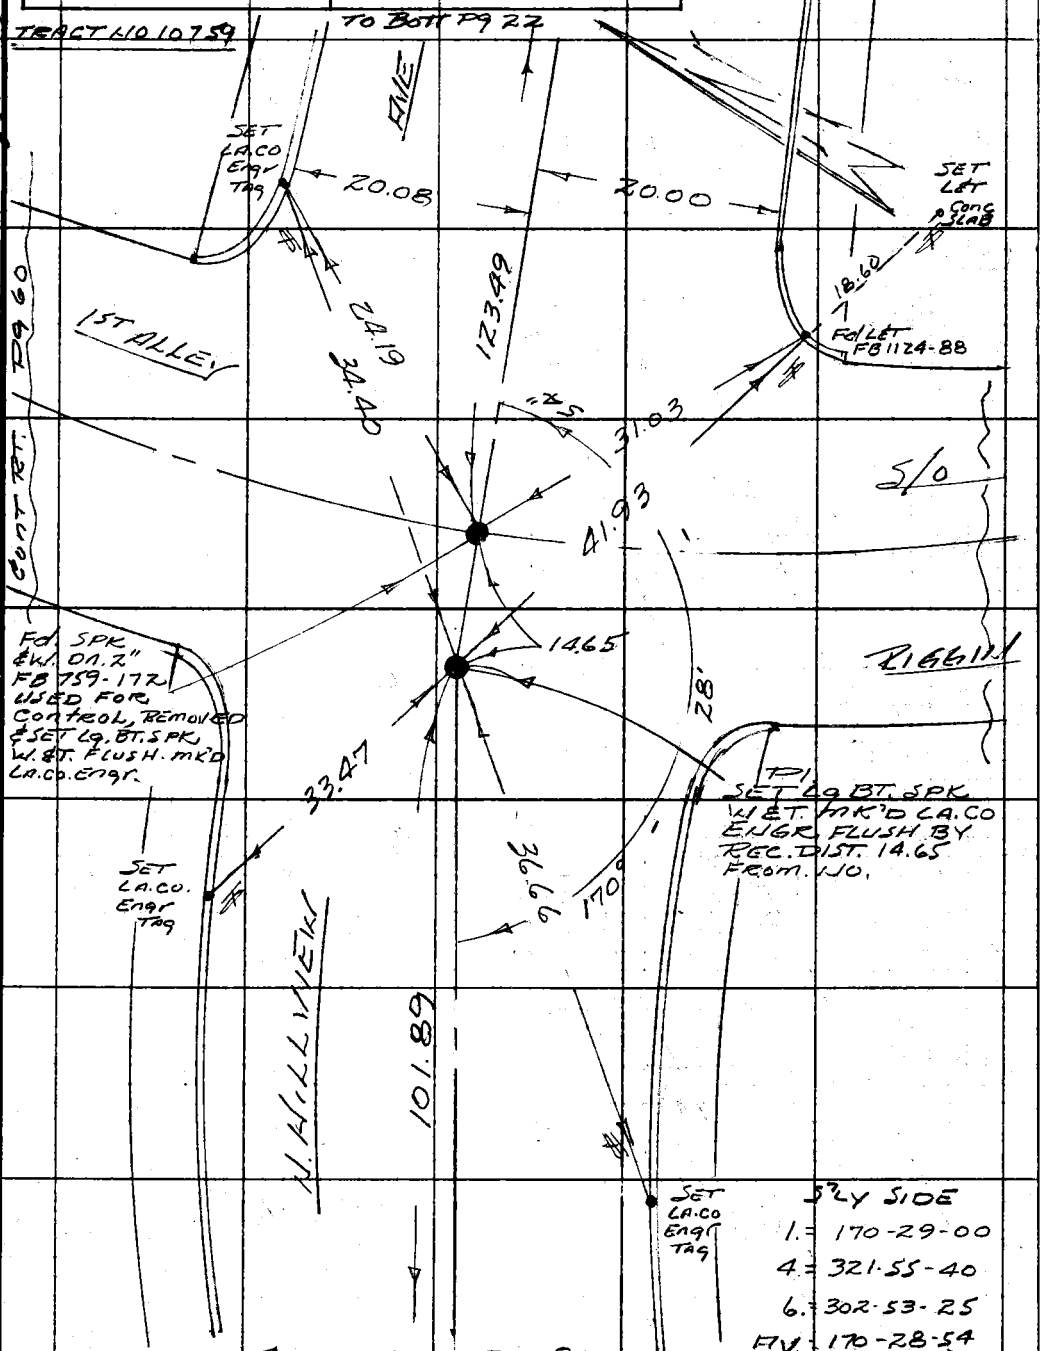

S'LY SIDE
1. = 170-29-00
4. = 321-55-40
6. = 302-53-25
AV. = 170-28-54

CONT. TOP PG. 80

W.S. 36, B-2

Note: Any Additions or Changes on This Sheet Must be Made or Circled in Red Ink With Date and Name of Person Making Change.

Do not extend this side of this line.

PLEASE RETURN TO
COUNTY OF LOS ANGELES
DEPARTMENT OF COUNTY ENGINEER
403 LOS ANGELES COUNTY ENGINEERING BLDG.

76F309S CE#310 3-69

RDFB 1224 1391

F. B. ~~38-12~~ PG ~~80~~

TRACT NO. 10759

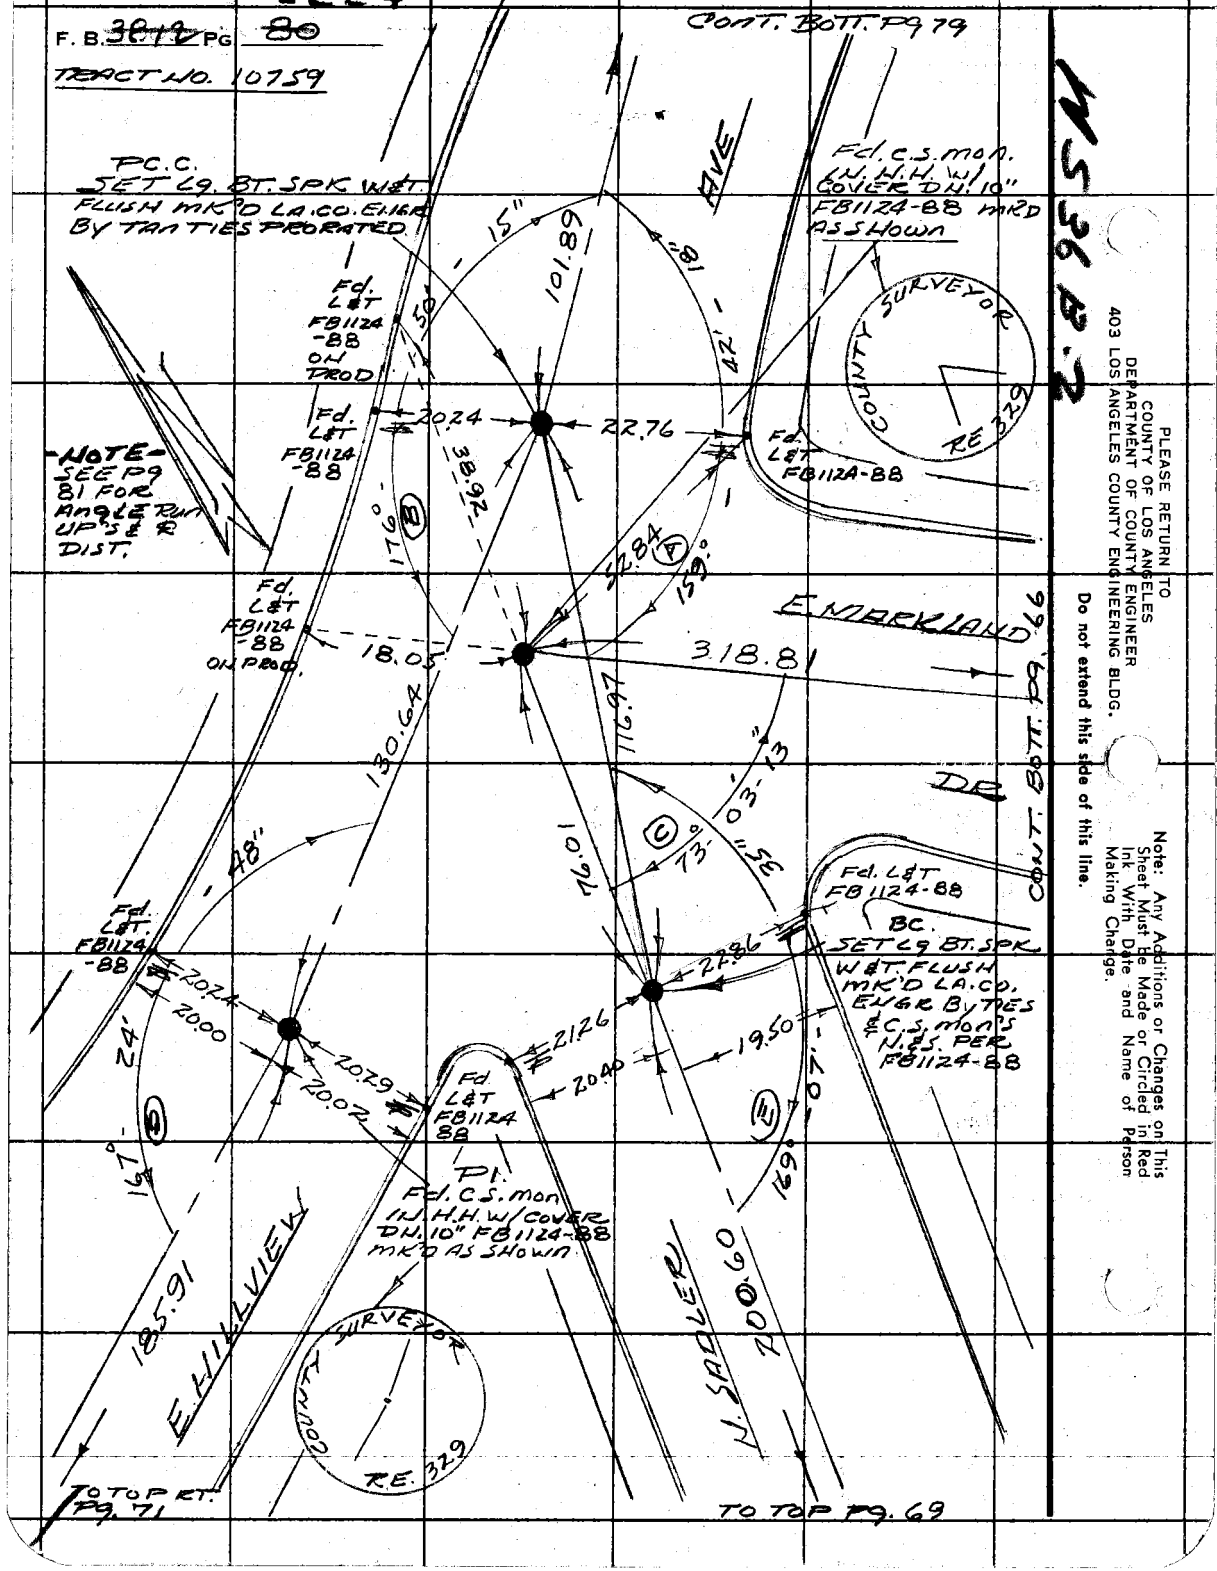

PLEASE RETURN TO
COUNTY OF LOS ANGELES
DEPARTMENT OF COUNTY ENGINEER
403 LOS ANGELES COUNTY ENGINEERING BLDG.

Do not extend this side of this line.

Note: Any Additions or Changes on This Sheet Must Be Made or Circled in Red Ink With Date and Name of Person Making Change.

Notes Ck'd by	Survey of BELVEDERE AREA 2
Map No.	JN 0303.00 Tape Std °F
Office Work	Surveyed by HH SPR 1995
Checked	Notes T.O.M. Date 9-72
Date	Indexed G. D. BAILEY MAY 30 1973

F. B. 3847 PG. 81

ANGLE RUN UPS & # DISTANCES PER PAGE 80

(A)	(B)	(C)
1. 159°-42'-00"	1. = 176°-50'-20"	1. = 73°-03'-10"
4. 278-49-20	4. = 347-21-00	4. = 292-12-50
6. 238-13-45	6. = 341-01-30	6. = 78-19-20
AV. 159°-42'-18"	AV. 176°-50'-15"	AV. 73°-03'-13"

(D)	(E)
1. = 167°-24'-50"	1. = 169°-07'-40"
4. = 309-39-20	4. = 316-30-20
6. = 284-28-50	6. = 294-45-30
AV. 167°-24'-48"	AV. 169°-07'-35"

185.89 @ LEVEL T = 86° = 185.91
200.58 @ LEVEL T = 84 = 200.60
130.63 @ LEVEL T = 78 = 130.64
76.00 @ LEVEL T = 84 = 76.01
116.97 @ LEVEL T = 68 = 116.97
101.88 @ LEVEL T = 78 = 101.89

Note: Any Additions or Changes on This Sheet Must be Made or Circled in Red Ink With Date and Name of Person Making Change.

Do not extend this side of this line.

PLEASE RETURN TO
COUNTY OF LOS ANGELES
DEPARTMENT OF COUNTY ENGINEER
403 LOS ANGELES COUNTY ENGINEERING BLDG.

76F309s CE#310 3-69

RDFB 1224 1392

Notes Ck'd by	Survey of Belvedere Area F
Map No.	JN 0303.00 Tape 0247 Std 68 °F
Office Work	Surveyed by HHG Pippe
Checked	Notes HHS Date 8-31-72
Date	Indexed G. D. BAILEY MAY 30 1973

F. B. 3817 Pg. 83

WS 36, R-2

Note: Any Additions or Changes on This Sheet Must be Made or Circled in Red Ink With Date and Name of Person Making Change.

Do not extend this side of this line.

PLEASE RETURN TO
COUNTY OF LOS ANGELES
DEPARTMENT OF COUNTY ENGINEER
403 LOS ANGELES COUNTY ENGINEERING BLDG.

16F309S CE#310 3-69

F. B. 3844 PG. 34

PLEASE RETURN TO
COUNTY OF LOS ANGELES
DEPARTMENT OF COUNTY ENGINEER
403 LOS ANGELES COUNTY ENGINEERING BLDG.

Do not extend this side of this line.

Note: Any Additions or Changes on This Sheet Must be Made or Circled in Red Ink With Date and Name of Person Making Change.

RDFB 1224 1394, 1395

Notes Ck'd by	Survey of Belvedere Area F
Map No.	JN 0303.00 Tape 0247 Std 68 °F
Office Work	Surveyed by HHSpriggs
Checked	Notes HHS Date 8-31-72
Date	Indexed G.D. BAILEY MAY 30 1973

F. B. ~~3879~~ PG. ~~36~~

TR. 10759

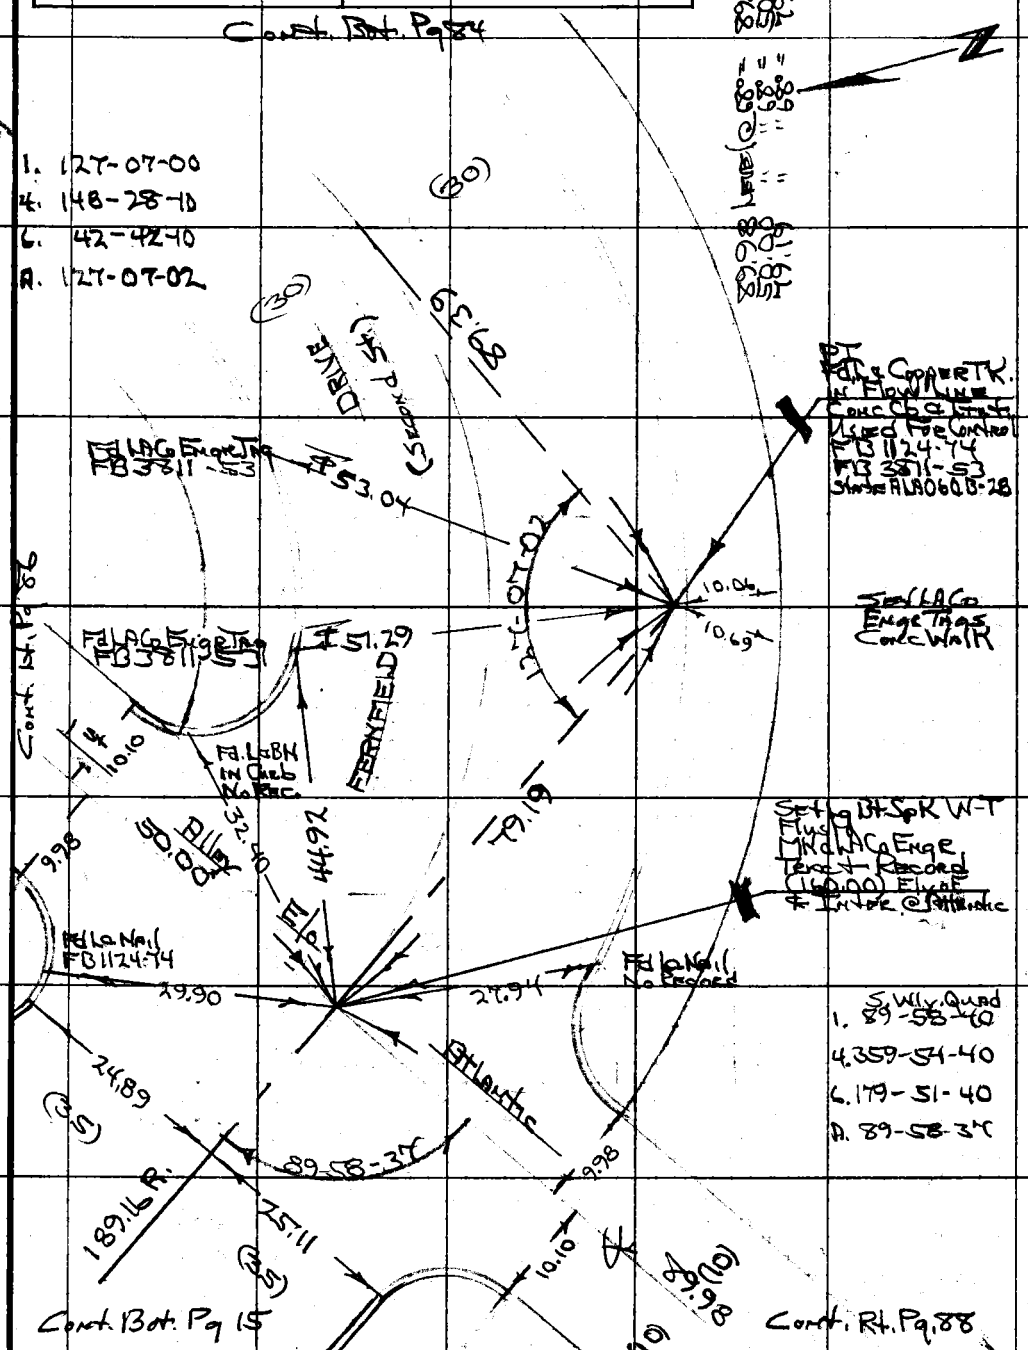

S. Wly. Quad
1. 89-58-40
4. 359-54-40
6. 179-51-40
A. 89-58-37

Note: Any Additions or Changes on This Sheet Must be Made or Circled in Red Ink With Date and Name of Person Making Change.

Do not extend this side of this line.

PLEASE RETURN TO
COUNTY OF LOS ANGELES
DEPARTMENT OF COUNTY ENGINEER
403 LOS ANGELES COUNTY ENGINEERING BLDG.

76F309S CE#310 3-69

RDFB 1224 1396

F. B. ~~3872~~ PG. ~~86~~

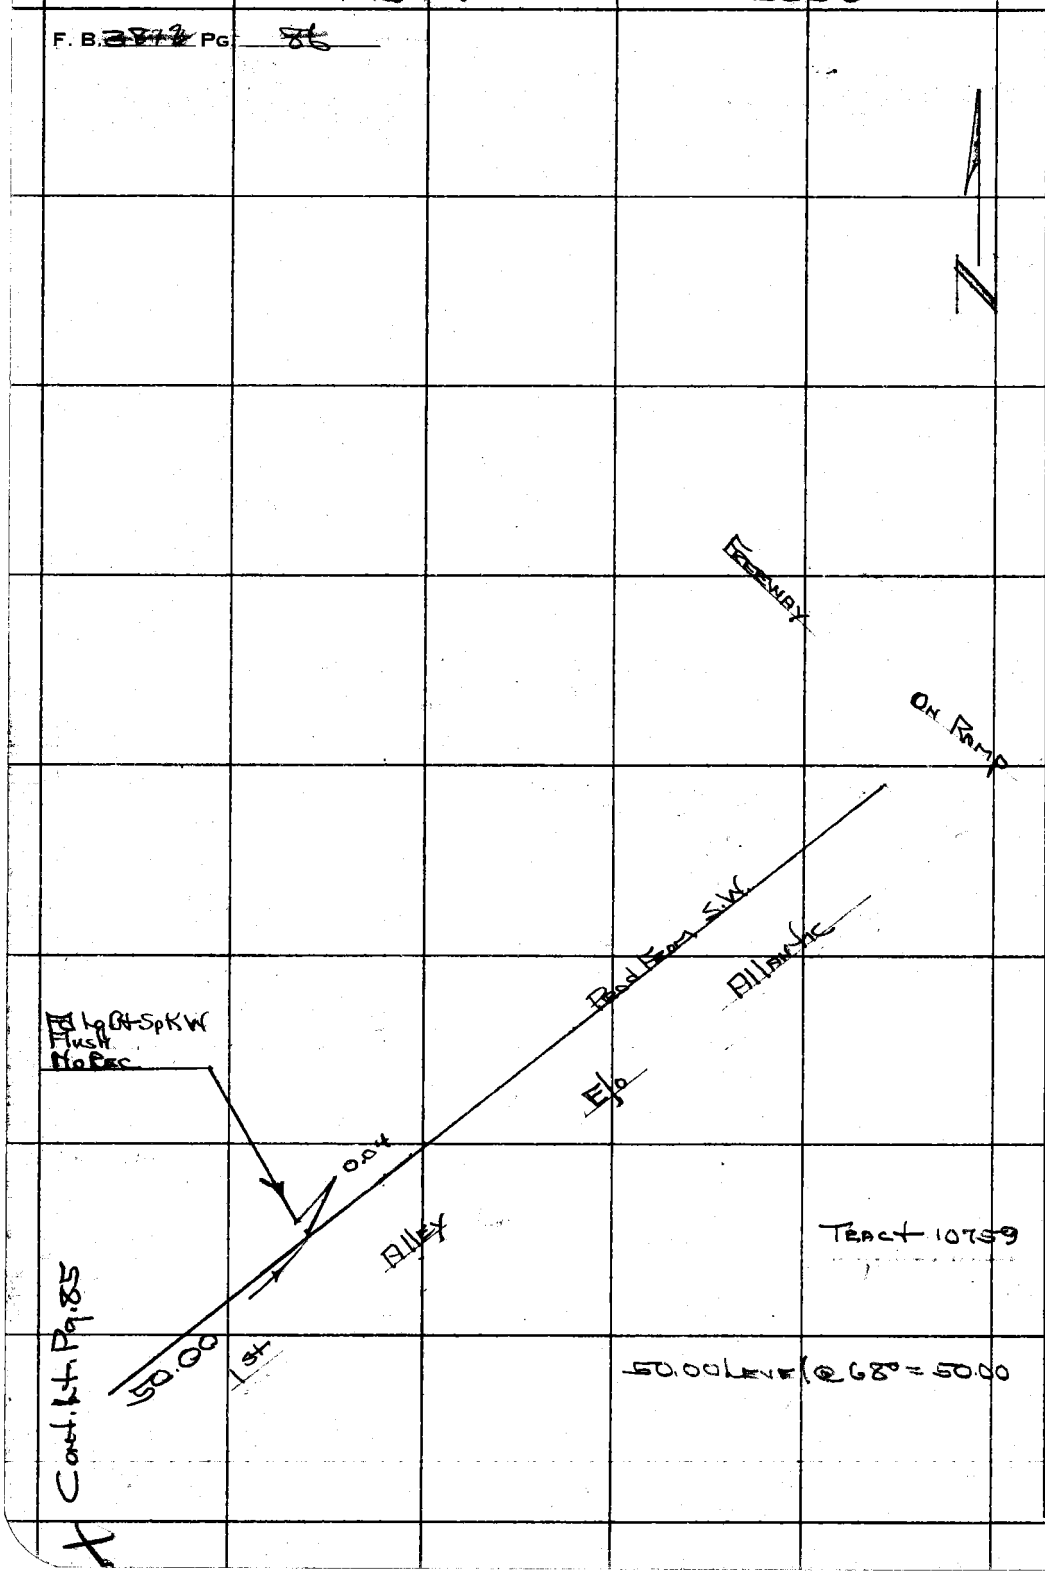

PLEASE RETURN TO
COUNTY OF LOS ANGELES
DEPARTMENT OF COUNTY ENGINEER
403 LOS ANGELES COUNTY ENGINEERING BLDG.

Do not extend this side of this line.

Note: Any Additions or Changes on This Sheet Must be Made or Circled in Red Ink With Date and Name of Person Making Change.

RDFB 1224 1397

Notes Ck'd by	Survey of Belvedere Area E
Map No.	JN 030300 Tape 0247 Std 68 °F
Office Work	Surveyed by HH Spriggs
Checked	Notes HHS Date 10-17-72
Date	Indexed G. D. BAILEY MAY 30 1973

F. B. 386 PG. 87

W.J36 B-2

1 37-05-20
4 148-21-40
6 222-32-40
A. 37-05-27

N

TR 47°C°C

Cont. Lt. Pg. 88

Set Lg Bt Sp K WT Flush by Inter. Mkd LACo Engr.

Fd N-Tag Tin RCE 14900

Elo Atlantic

217.04

Stucco Garage

Fd 1½" IP Wood Plug & N - dn. 12" DER TR 10759 Set Conc Plug & Brass Nail.

TR 10759

Fd LaTK @ Cor Garage No Record

Set LACo Engr Tag Garage

Brad

Stucco

Alley

147.52

1st

(10)

(10)

24.12

29.83

21.99

10.00

13.06

20.24

29.84

10.00

419.05

(10)

1st Alley N/o Pomona Blvd

(10)

LACo Set Engr Tag 10.00 From Fd. I.P. Used For Control (In Conc Drain)

Cont. Lt. Pg. 83

Cont. Top Pg 53

147.52 Level @ 68° = 147.52
29.83 " " 68° = 29.83
217.04 " " 68° = 217.04
29.84 " " 68° = 29.84
TR 21436

Note: Any Additions or Changes on This Sheet Must be Made or Circled in Red Ink With Date and Name of Person Making Change.

Do not extend this side of this line.

PLEASE RETURN TO
COUNTY OF LOS ANGELES
DEPARTMENT OF COUNTY ENGINEER
403 LOS ANGELES COUNTY ENGINEERING BLDG.

76F309S CE#310 3-69

RDFB 1224 1398

F. B. 38/12 PG 58

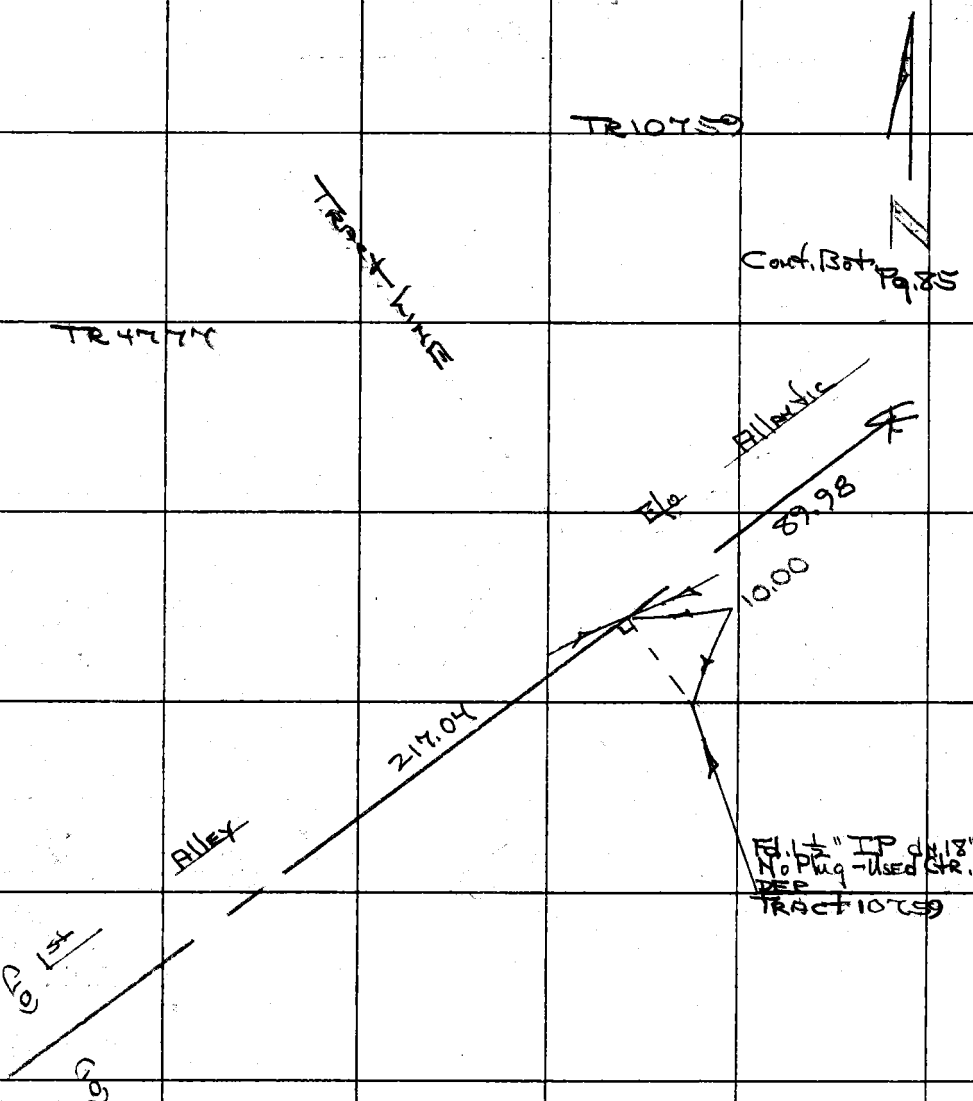

PLEASE RETURN TO
COUNTY OF LOS ANGELES
DEPARTMENT OF COUNTY ENGINEER
403 LOS ANGELES COUNTY ENGINEERING BLDG.

Do not extend this side of this line.

Note: Any Additions or Changes on This Sheet Must be Made or Circled in Red Ink With Date and Name of Person Making Change.

RDFB 1224 1399

Notes Ck'd by	Survey of Belvedere Area
Map No.	JN 0303.00 Tape 0247 Std 68 °F
Office Work	Surveyed by HHS Springs
Checked	Notes HHS Date 9-13-72
Date	Indexed G. D. BAILEY MAY 30 1973

F. B. ~~3549~~ Pg. ~~89~~

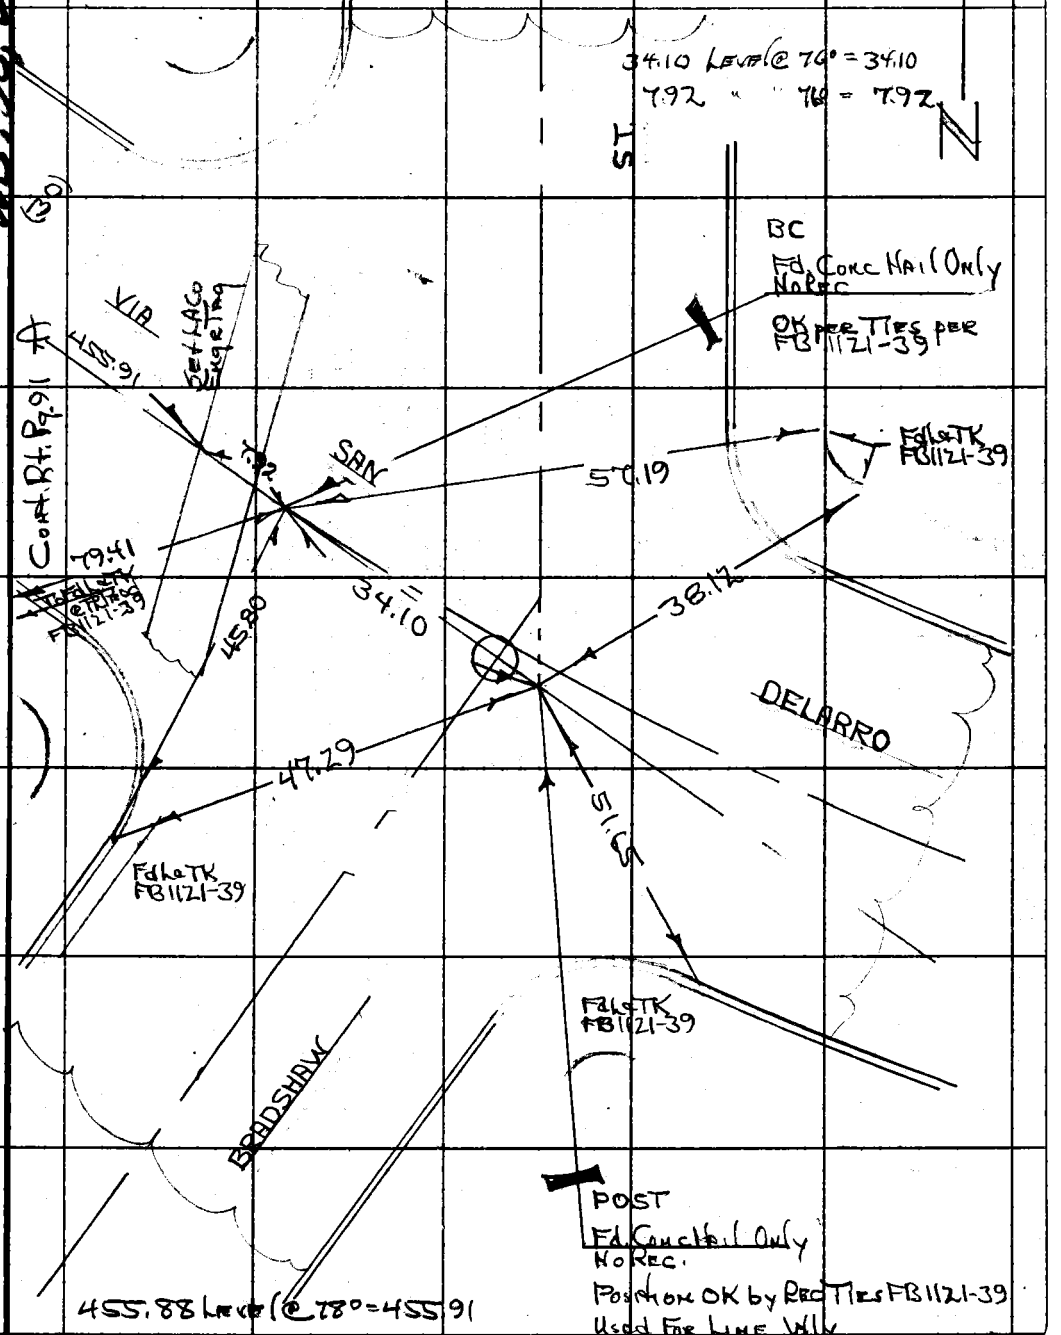

Note: Any Additions or Changes on This Sheet Must be Made or Circled in Red Ink With Date and Name of Person Making Change.

Do not extend this side of this line.

PLEASE RETURN TO
COUNTY OF LOS ANGELES
DEPARTMENT OF COUNTY ENGINEER
403 LOS ANGELES COUNTY ENGINEERING BLDG.

76F309S CE#310 3-69

RDFB 1224 1400

Notes Ck'd by	Survey of Belvedere Area E
Map No.	JN 0303.00 Tape 0244 Std 68 °F
Office Work	Surveyed by HHSpriggs
Checked	Notes HHS Date 9-12-72
Date	Indexed G.D. BAILEY MAY 30 1973

F. B. ~~3442~~ PG. 91

W.S. 36, B-3

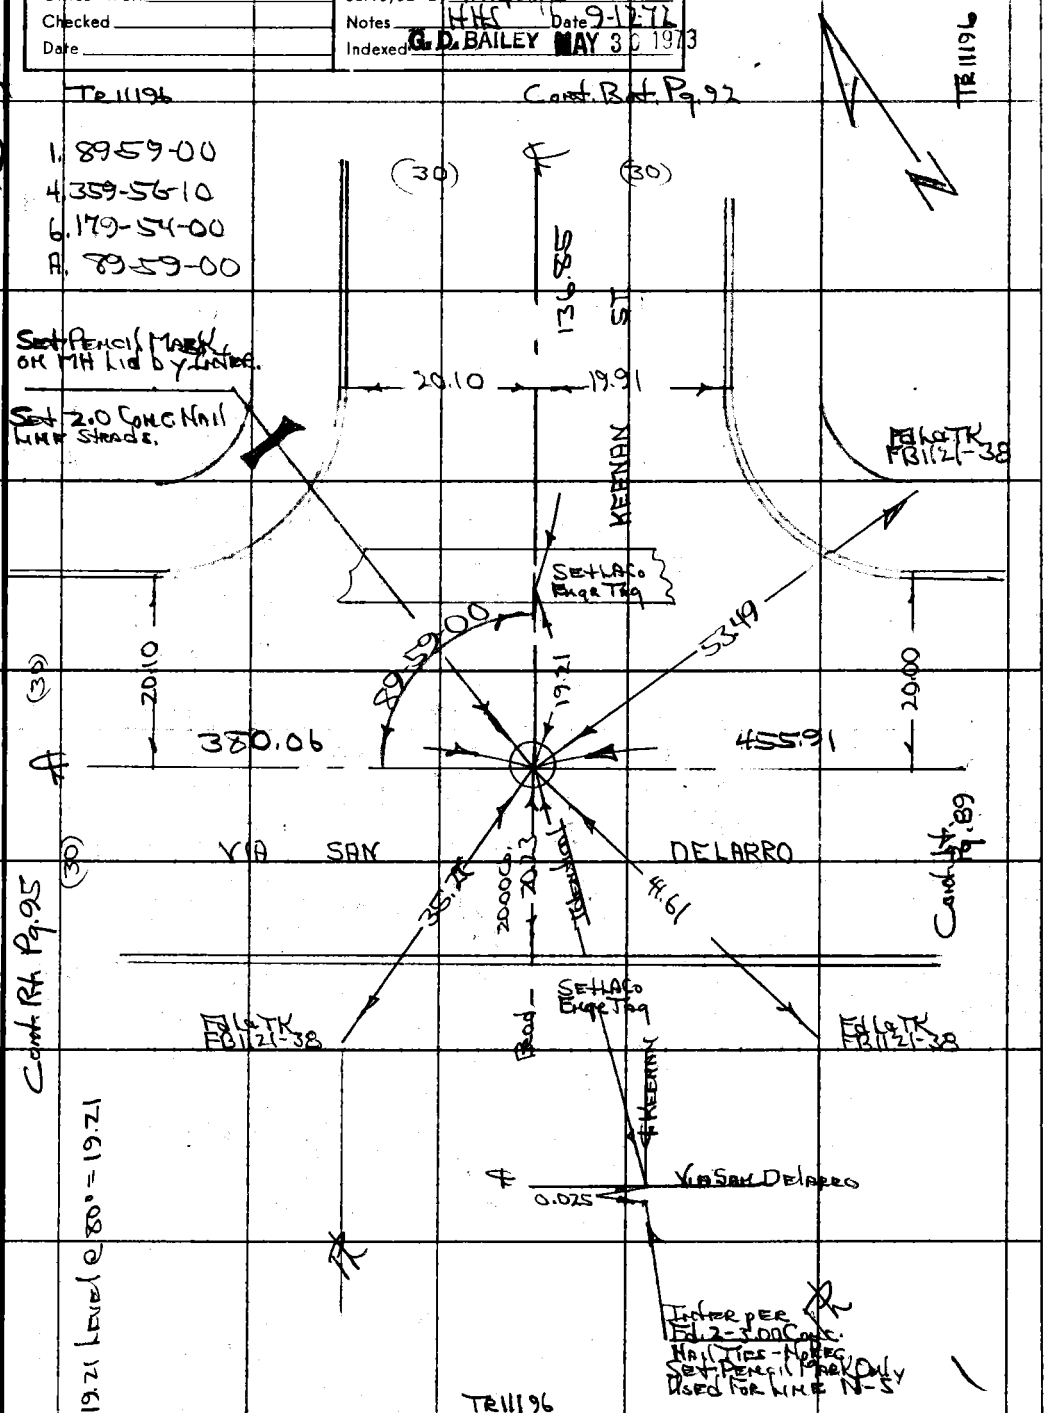

Note: Any Additions or Changes on This Sheet Must be Made or Circled in Red Ink With Date and Name of Person Making Change.

Do not extend this side of this line.

PLEASE RETURN TO
COUNTY OF LOS ANGELES
DEPARTMENT OF COUNTY ENGINEER
403 LOS ANGELES COUNTY ENGINEERING BLDG.

76F309S CE#310 3-69

RDFB 1224 1401

F. B. ~~3842~~ PG. ~~92~~

Cont. Bot. Pg. 93

TR 11196

TR 11196

1. 143-52-00
4. 215-27-30
6. 143-11-10
A. 143-51-52

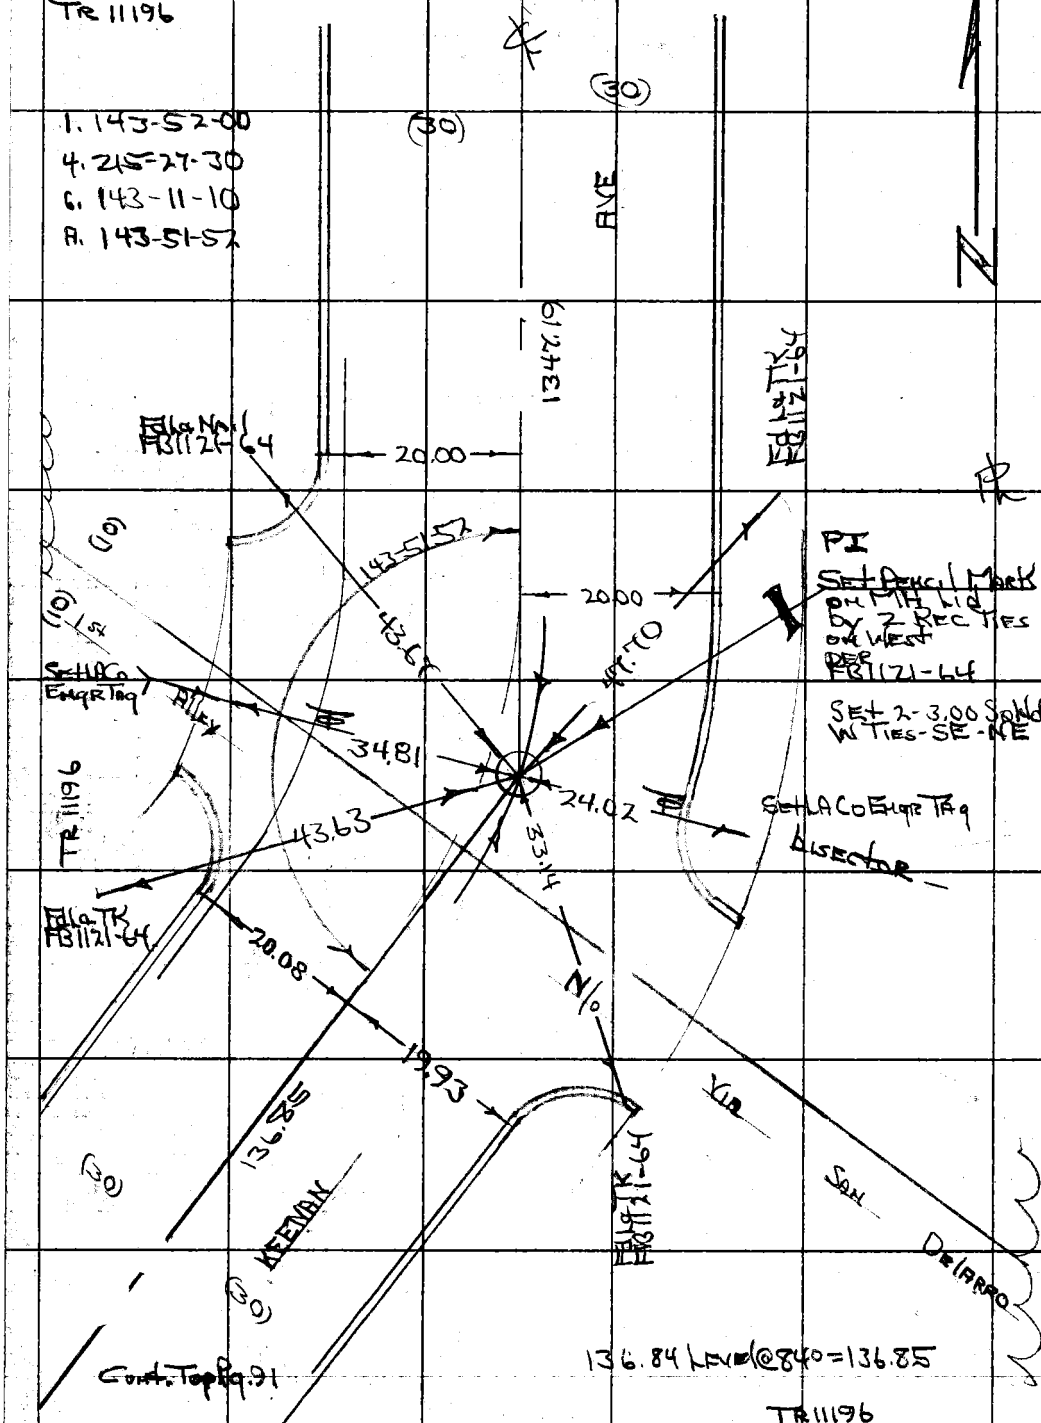

Cont. Top Pg. 91

136.84 Level @ 840 = 136.85

TR 11196

PLEASE RETURN TO
COUNTY OF LOS ANGELES
DEPARTMENT OF COUNTY ENGINEER
403 LOS ANGELES COUNTY ENGINEERING BLDG.

Do not extend this side of this line.

Note: Any Additions or Changes on This Sheet Must be Made or Circled in Red Ink With Date and Name of Person Making Change.

RDFB 1224 1402, 1403

Notes Ck'd by	Survey of Belvedere Arent
Map No.	JN 0303.00 Tape 0247 Std 68 °F
Office Work	Surveyed by H H Spriggs
Checked	Notes HHS Date 9-13-72
Date	Indexed G. D. BAILEY MAY 30 1973

F. B. ~~3842~~ PG. ~~93~~

TR 11196

W.S. 36, B-2

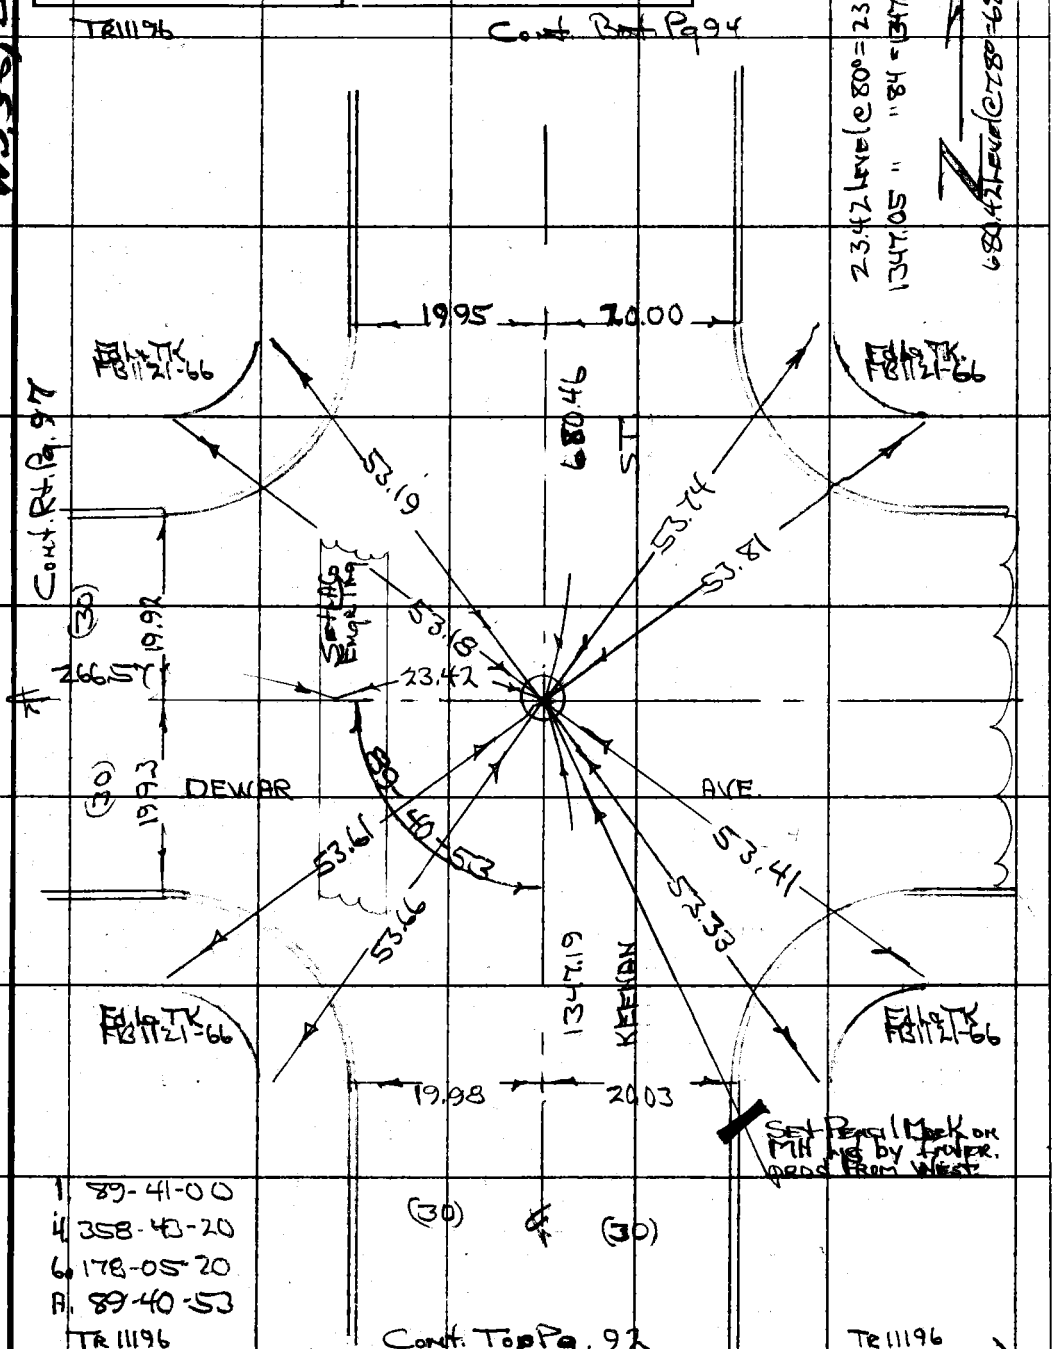

Note: Any Additions or Changes on This Sheet Must be Made or Circled in Red Ink With Date and Name of Person Making Change.

Do not extend this side of this line.

PLEASE RETURN TO
COUNTY OF LOS ANGELES
DEPARTMENT OF COUNTY ENGINEER
403 LOS ANGELES COUNTY ENGINEERING BLDG.

76F309S CE#310 3-69

RDFB 1224 1404

F. B. 337 PG 94

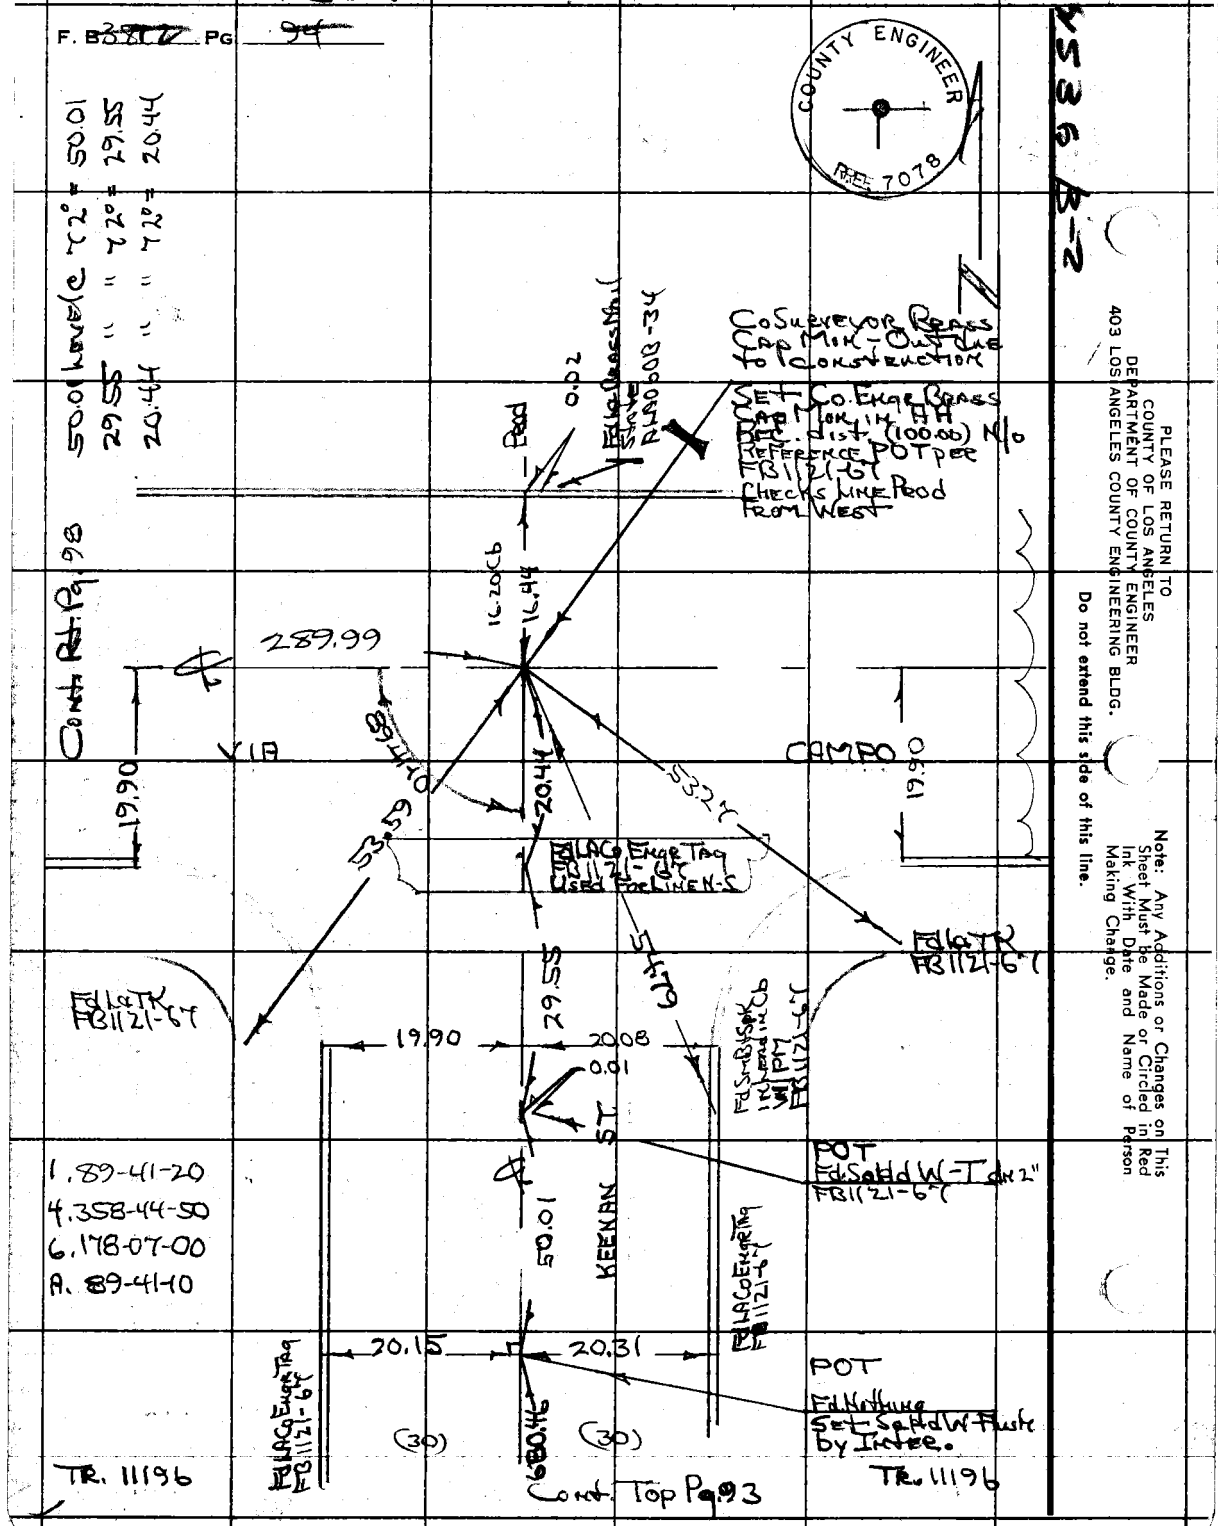

PLEASE RETURN TO
COUNTY OF LOS ANGELES
DEPARTMENT OF COUNTY ENGINEER
403 LOS ANGELES COUNTY ENGINEERING BLDG.

Do not extend this side of this line.

Note: Any Additions or Changes on This Sheet Must be Made or Circled in Red Ink With Date and Name of Person Making Change.

RS 55 B-2

RDFB 1224 1405

Notes Ck'd by	Survey of Belvedere Area
Map No.	JN 030300 Tape 02-4 Std 68 °F
Office Work	Surveyed by H H Spriggs
Checked	Notes HHS Date 9-12-77
Date	Indexed G. D. BAILEY MAY 30 1973

F. B. ~~3813~~ PG. ~~95~~

WK 5.36 B-2

Tr 11196
1. 90-00-20
4. 00-02-00
6. 180-02-40
A. 90-00-27

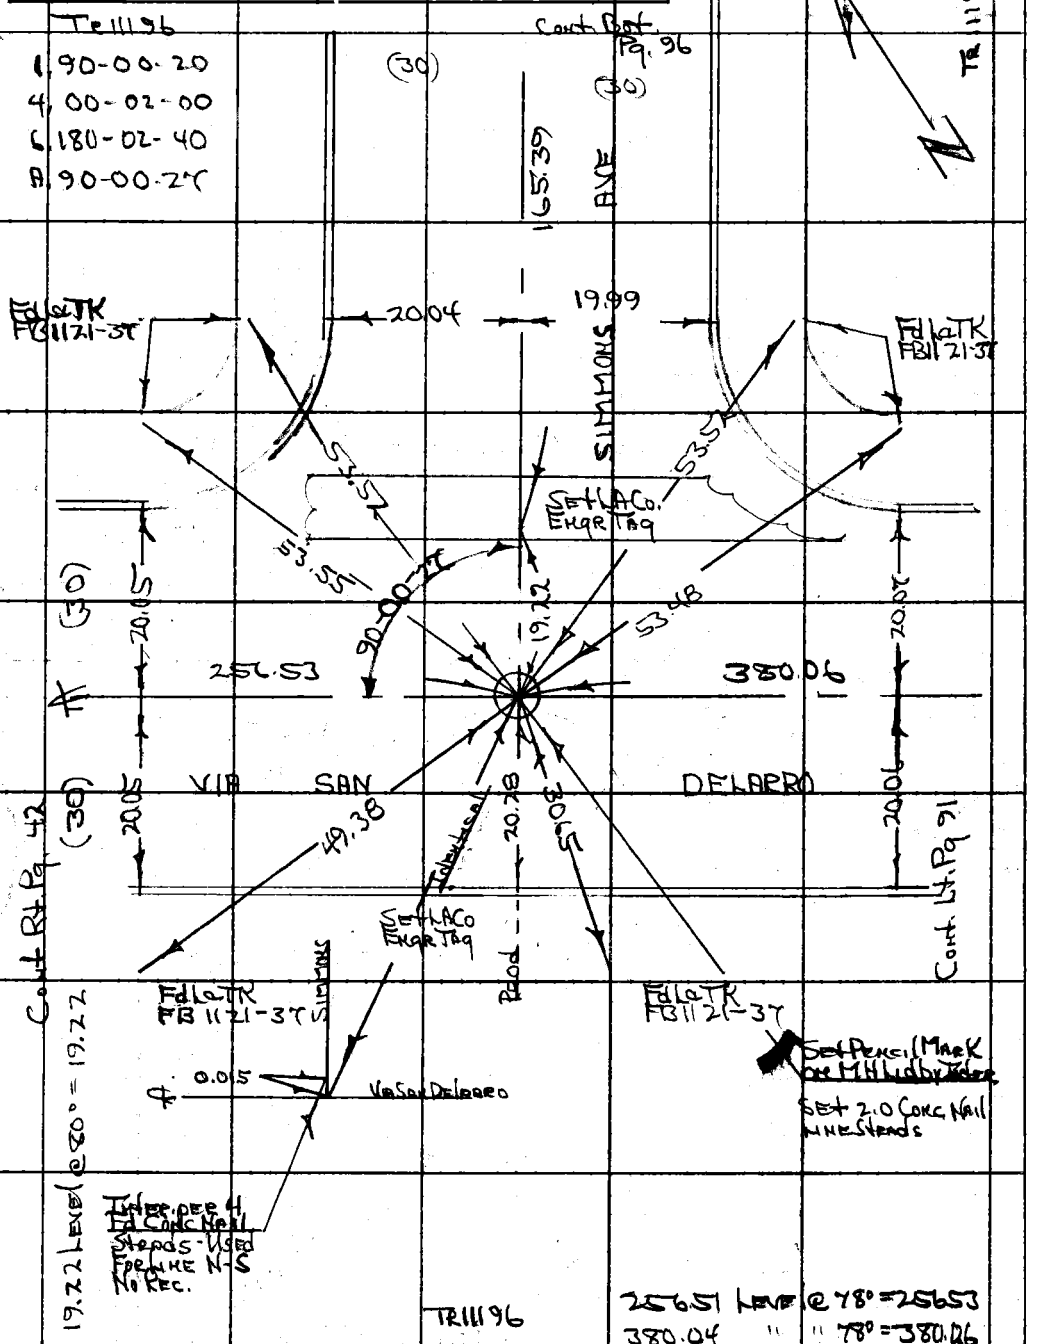

Note: Any Additions or Changes on This Sheet Must be Made or Circled in Red Ink With Date and Name of Person Making Change.

Do not extend this side of this line.

PLEASE RETURN TO
COUNTY OF LOS ANGELES
DEPARTMENT OF COUNTY ENGINEER
403 LOS ANGELES COUNTY ENGINEERING BLDG.

76F309S CE#310 3-69

RDFB 1224 1406

F. B. 3842 PG 96

TR11196

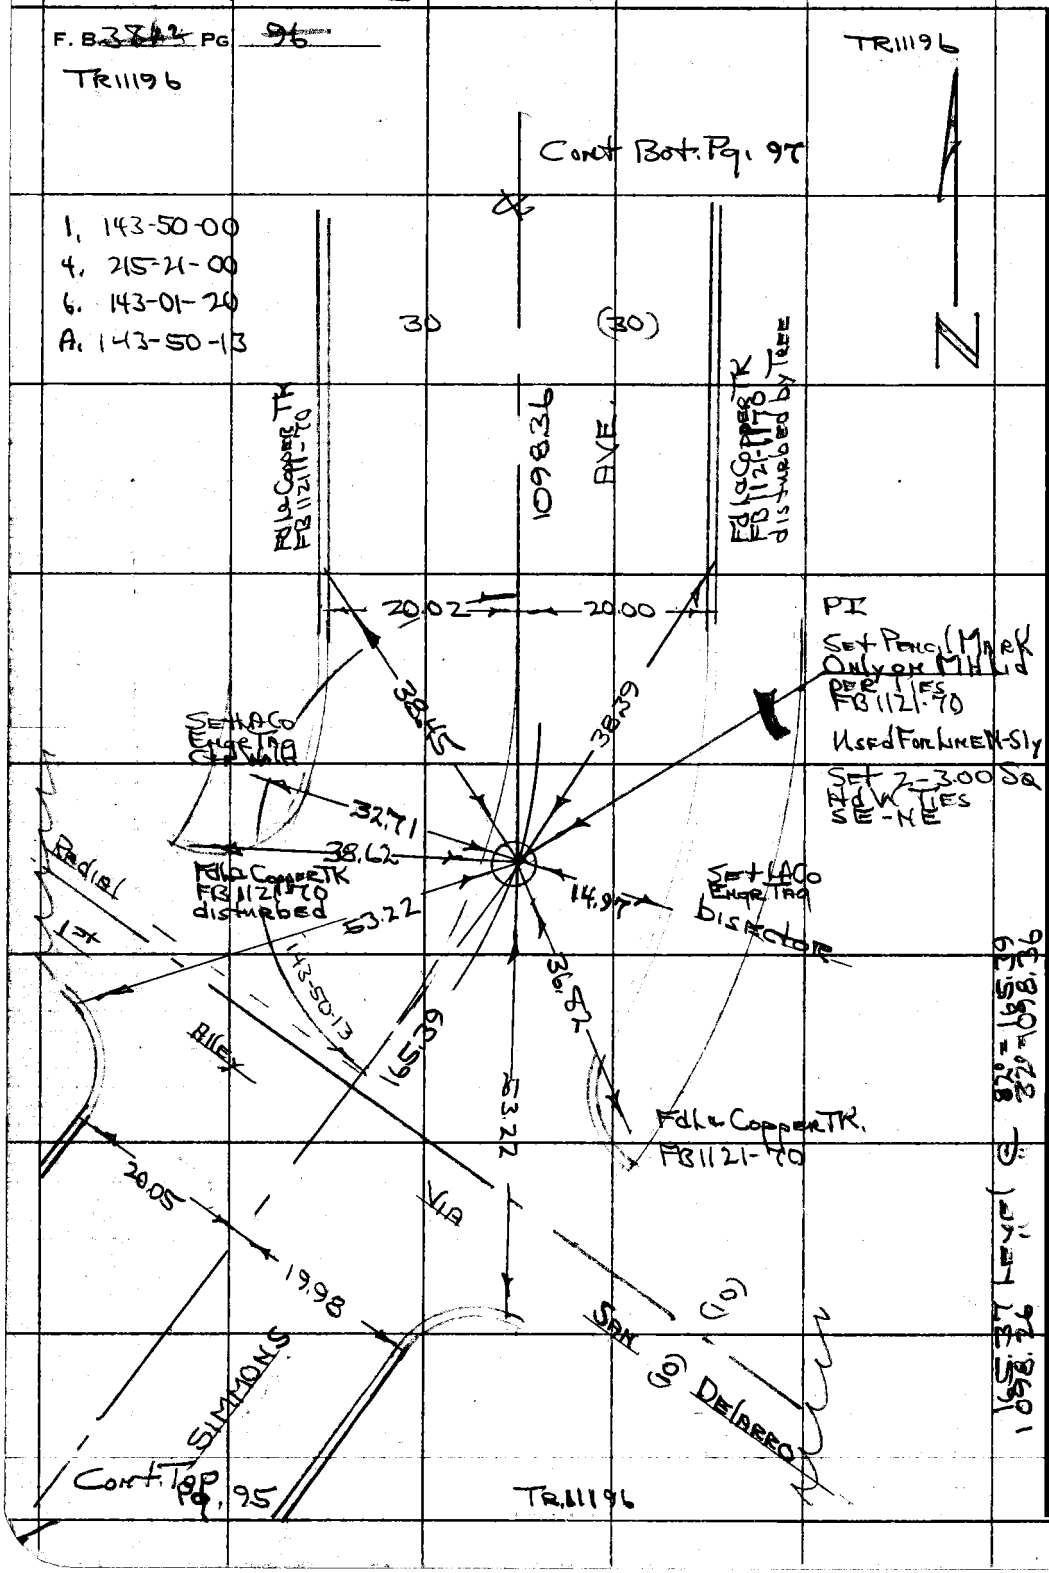

PLEASE RETURN TO
COUNTY OF LOS ANGELES
DEPARTMENT OF COUNTY ENGINEER
403 LOS ANGELES COUNTY ENGINEERING BLDG.

Do not extend this side of this line.

Note: Any Additions or Changes on This Sheet Must be Made or Circled in Red Ink With Date and Name of Person Making Change.

RDFB 1224 1407

Notes Ck'd by	Survey of Belvedere Arent
Map No.	JN 0303.00 Tape 0247 Std 68 °F
Office Work	Surveyed by HH Spriggs
Checked	Notes HHS Date 9-14-72
Date	Indexed G. D. BAILEY MAY 30 1973

F. B. 3872 Pg. 97

TR 11196

WS 36/B 2

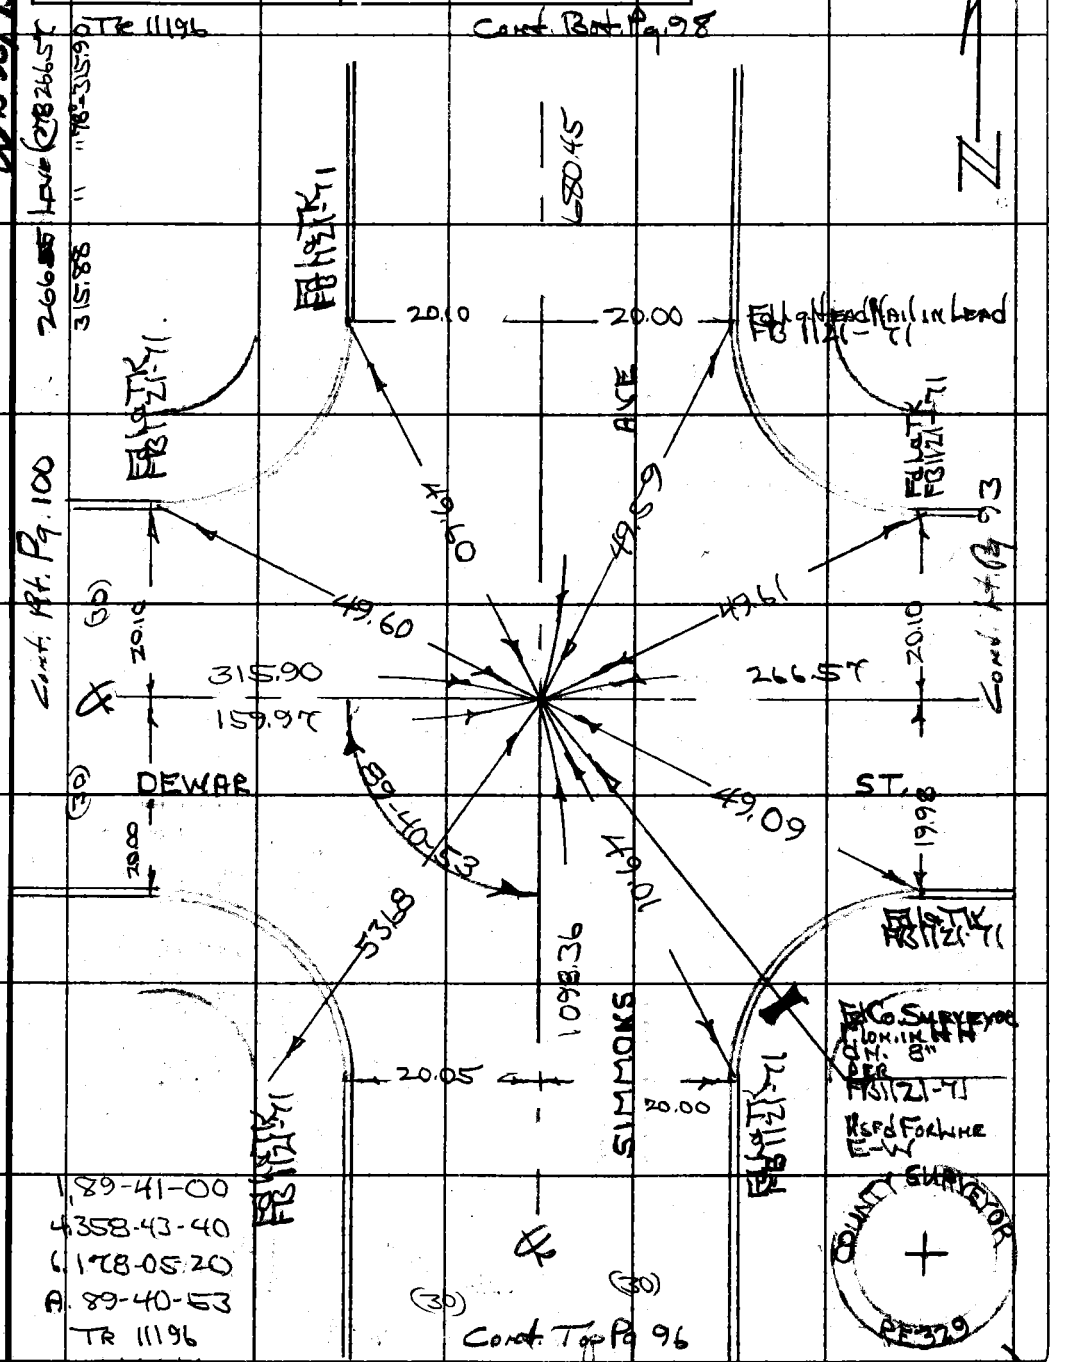

Note: Any Additions or Changes on This Sheet Must be Made or Circled in Red Ink With Date and Name of Person Making Change.

Do not extend this side of this line.

PLEASE RETURN TO
COUNTY OF LOS ANGELES
DEPARTMENT OF COUNTY ENGINEER
403 LOS ANGELES COUNTY ENGINEERING BLDG.

76F309S CE#310 3-69

RDFB 1224 1408

F. B. ~~3872~~ Pg. 98

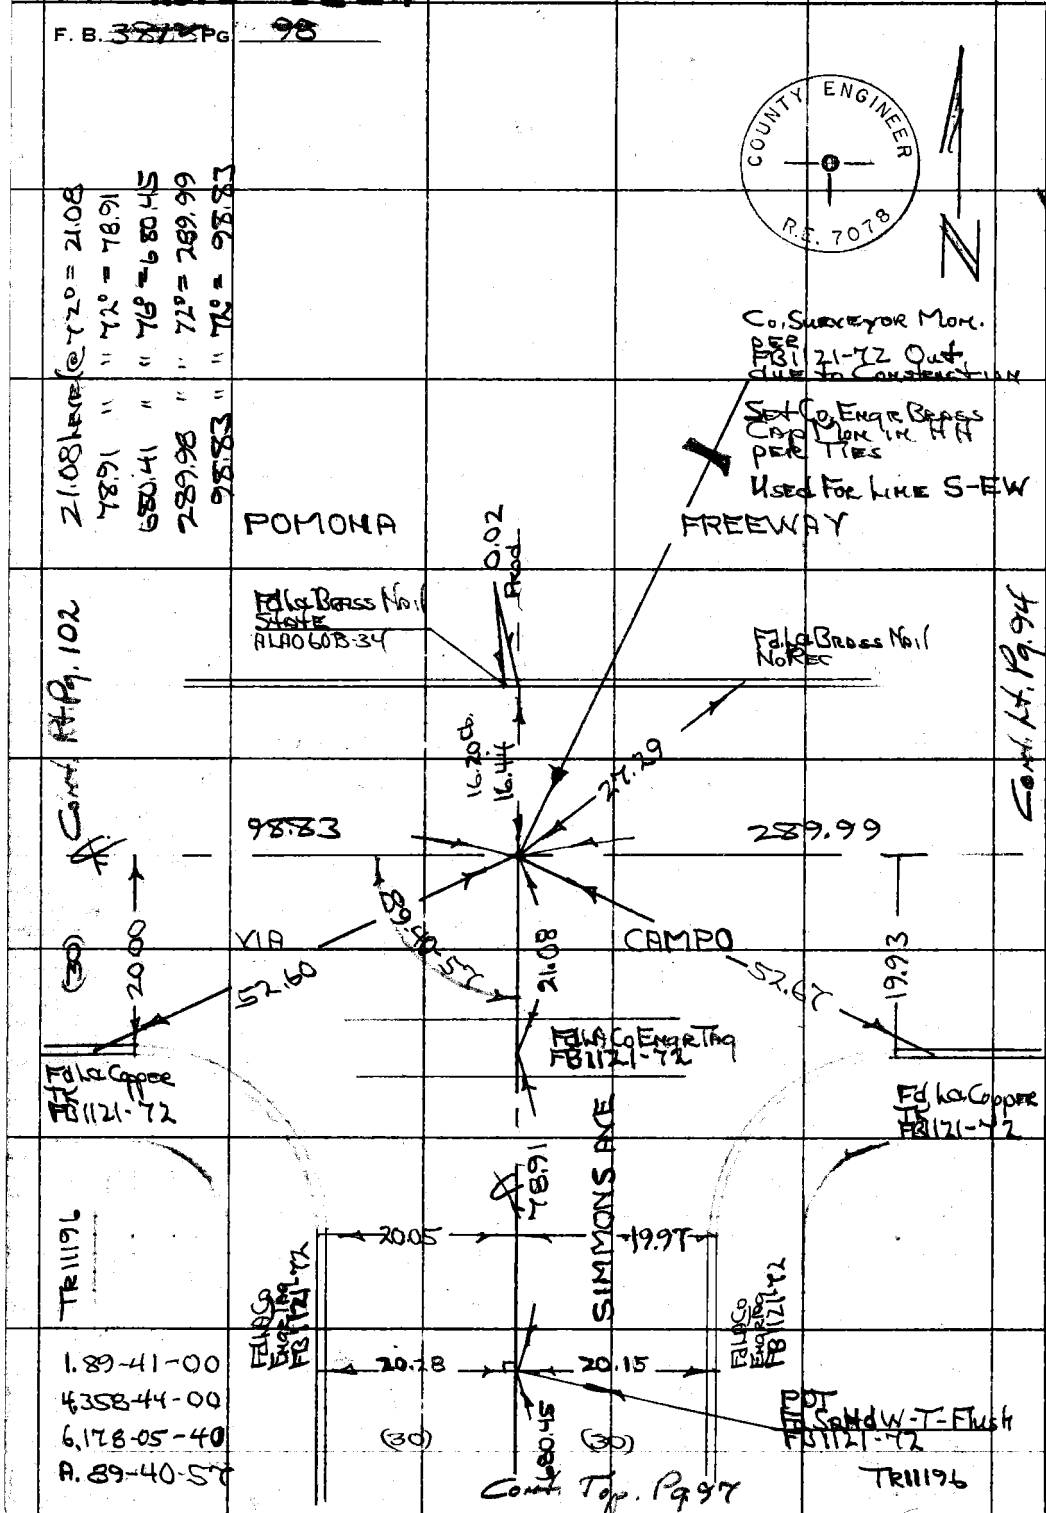

PLEASE RETURN TO
COUNTY OF LOS ANGELES
DEPARTMENT OF COUNTY ENGINEER
403 LOS ANGELES COUNTY ENGINEERING BLDG.

Do not extend this side of this line.

Note: Any Additions or Changes on This Sheet Must Be Made or Circled in Red Ink With Date and Name of Person Making Change.

RDFB 1224 1409

Notes Ck'd by	Survey of Belvedere Area ℄
Map No.	JN 0303.00 Tape 0247 Std 68 °F
Office Work	Surveyed by HHSpriggs
Checked	Notes HHS Date 11-8-72
Date	Indexed G. D. BAILEY MAY 30 1973

F. B. 3842 PG. 99

Tract 9012 Cont Bot Pg 100

105.60 Level @ 68° = 105.60 (10) ℄ (10)
34.34 " " 68° = 34.34

1. 90-00-00
4. 360-00-00
6. 180-00-00
A. 90-00-00

970.63 Level @ 60° = 970.60

Tract 9012

N530 B-2

Cont. Rt. Pg 42

970.60

1st Alley E/o Eberhart

Stucco Garage

Set Brass Nail in Door Frame Up 24"

Set Brass Nail in Door Frame Up 18"

Stucco Garage

90-00-00

21.92

21.91

Set L & Brass Nail Conc Drive

(10) ℄ 105.60 34.34 12.36 Road

(10) 1st Alley N/o Via San Delarro

17.78 Calc M.

Searched to 30" for 2" IP per Tract 9012 Fd. Nothing

32.56

Fd. 2x2 & Tag-Flush RE 9070

Set Brass Nail in Door Frame Up 24"

Stucco Garage

Set Lg Bt Sp K W-T Flush on Rec. ℄ from Eberhart @ Rec. Dist. (220.00) E/o 15.00 offset line

Used for Control N.

Tract 9012

Note: Any Additions or Changes on This Sheet Must be Made or Circled in Red Ink With Date and Name of Person Making Change.

Do not extend this side of this line.

PLEASE RETURN TO
COUNTY OF LOS ANGELES
DEPARTMENT OF COUNTY ENGINEER
403 LOS ANGELES COUNTY ENGINEERING BLDG.

76F309S CE#310 3-69

RDFB 1224 1410

F. B. ~~3242~~ PG ~~100~~

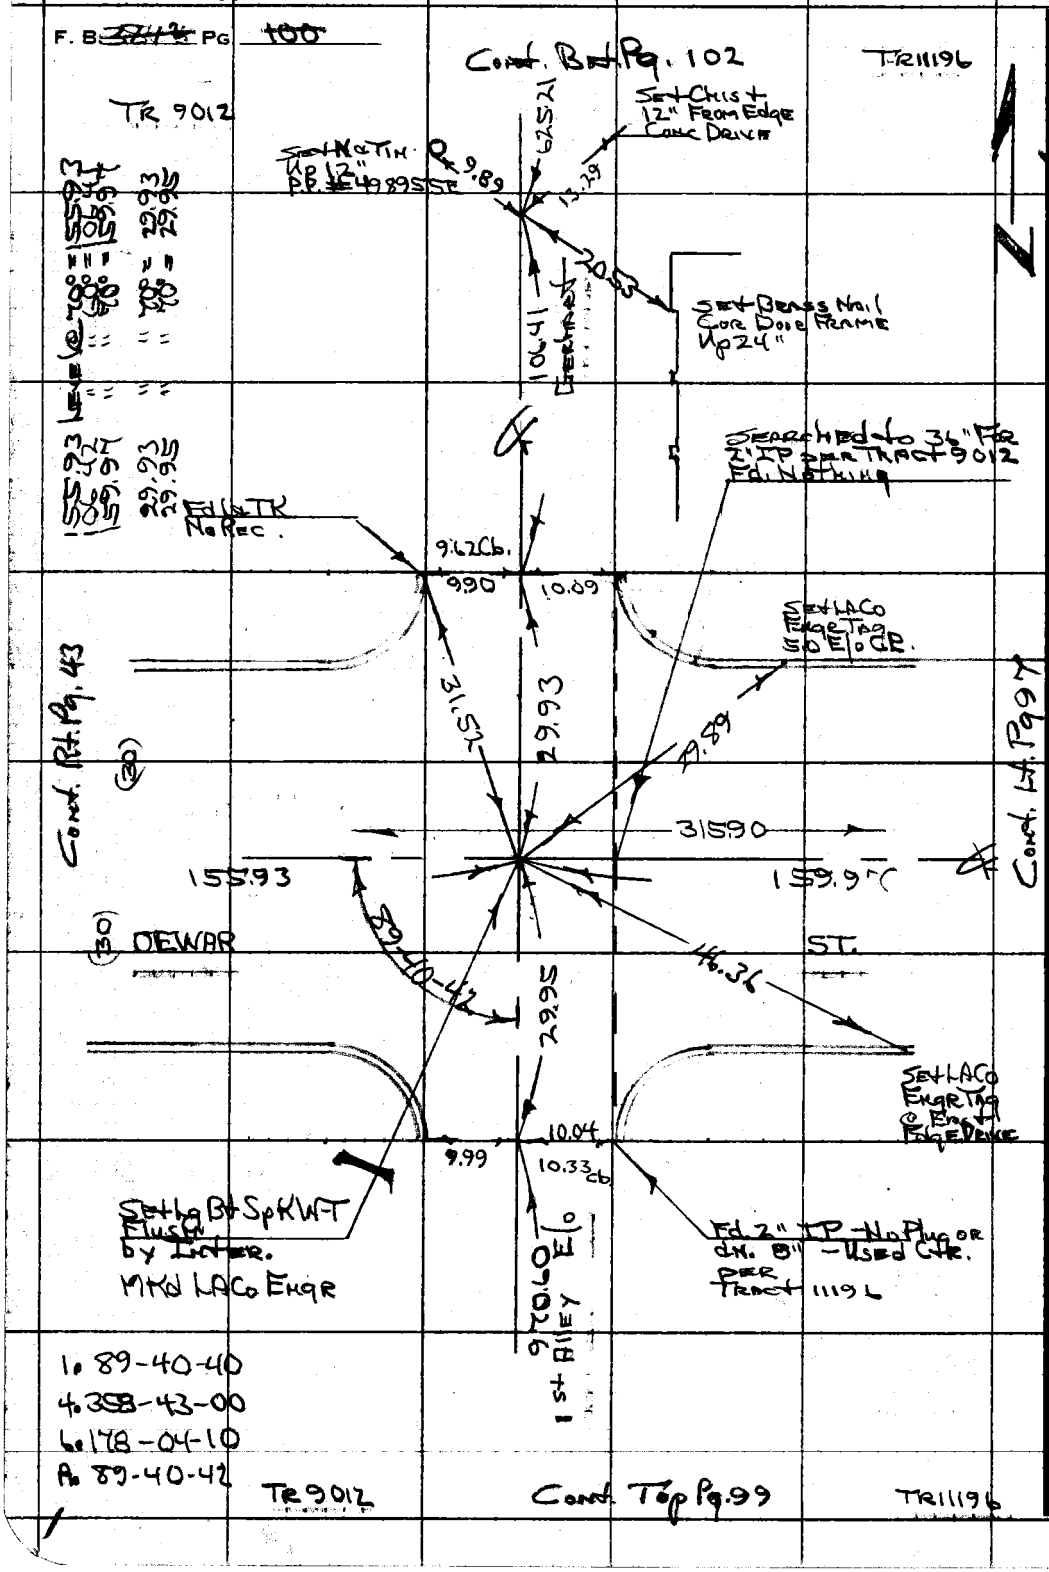

PLEASE RETURN TO
COUNTY OF LOS ANGELES
DEPARTMENT OF COUNTY ENGINEER
403 LOS ANGELES COUNTY ENGINEERING BLDG.

Do not extend this side of this line.

Note: Any Additions or Changes on This Sheet Must be Made or Circled in Red Ink With Date and Name of Person Making Change.

RDFB 1224 1411

Notes Ck'd by	Survey of Belvedere Area ℄
Map No.	JN 030300 Tape 0247 Std 68 °F
Office Work	Surveyed by HH Spriggs
Checked	Notes HHS Date 9-11-72
Date	Indexed G. D. BAILEY MAY 30 1973

F. B. ~~38-3~~ PG. ~~101~~

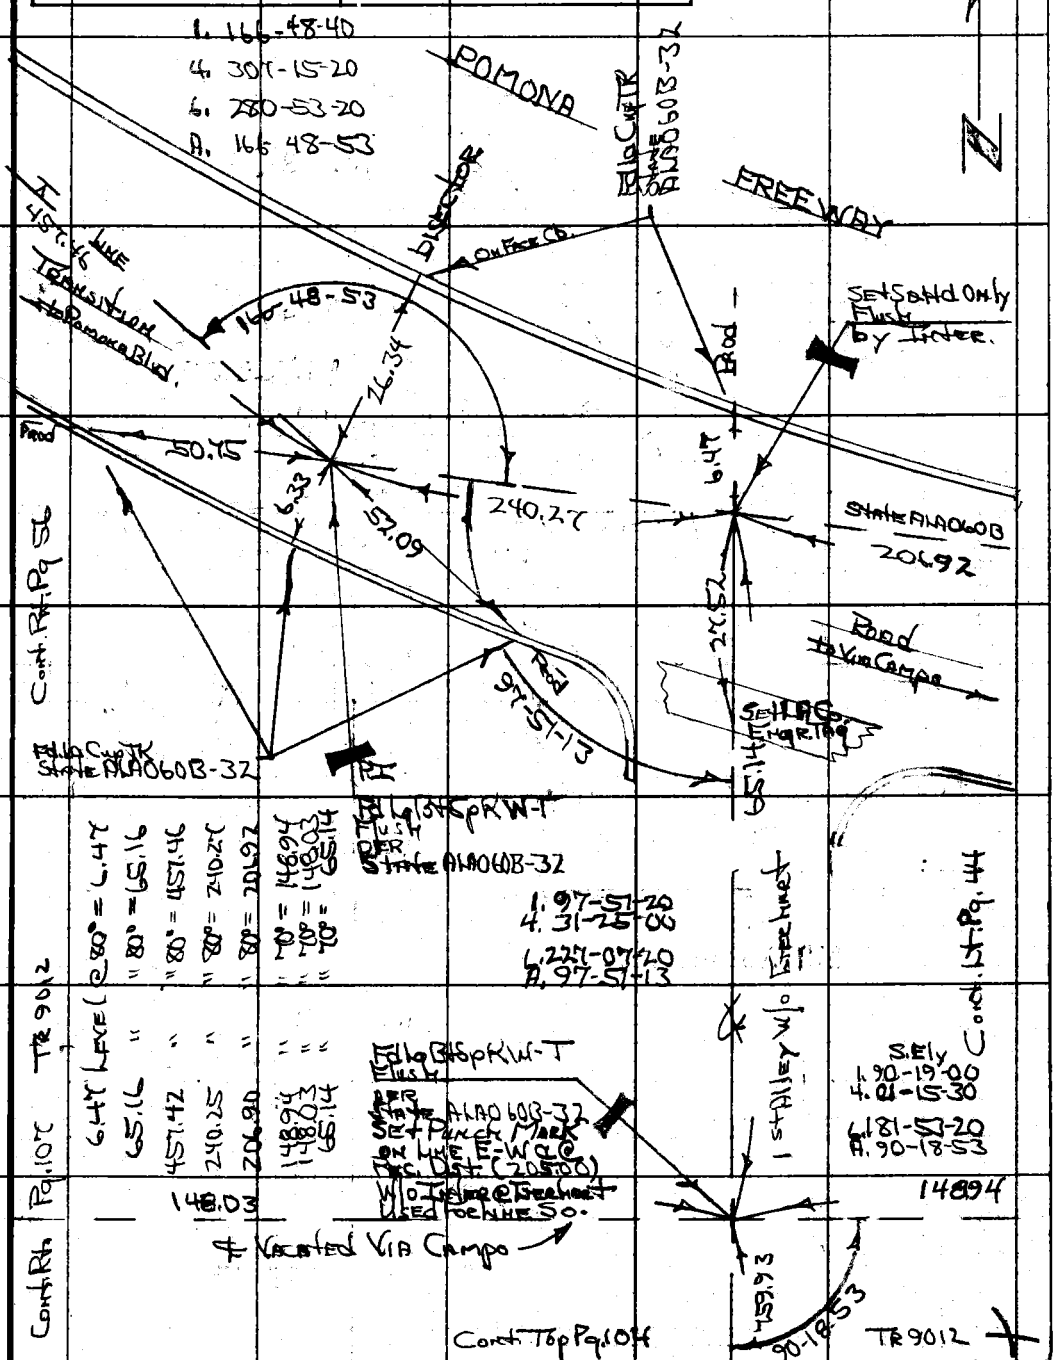

Note: Any Additions or Changes on This Sheet Must be Made or Circled in Red Ink With Date and Name of Person Making Change.

Do not extend this side of this line.

PLEASE RETURN TO
COUNTY OF LOS ANGELES
DEPARTMENT OF COUNTY ENGINEER
403 LOS ANGELES COUNTY ENGINEERING BLDG.

76F309S CE#310 3-69

RDFB 1224 1412

F. B. ~~3872~~ PG. 102

205.00 Level @ 70° = 205.00
61.18 " " 70° = 61.18

128.56 Level @ 80° = 128.57
128.57 " " 80° = 128.58
266.18 " " 72° = 266.19
625.24 " " 60° = 625.21

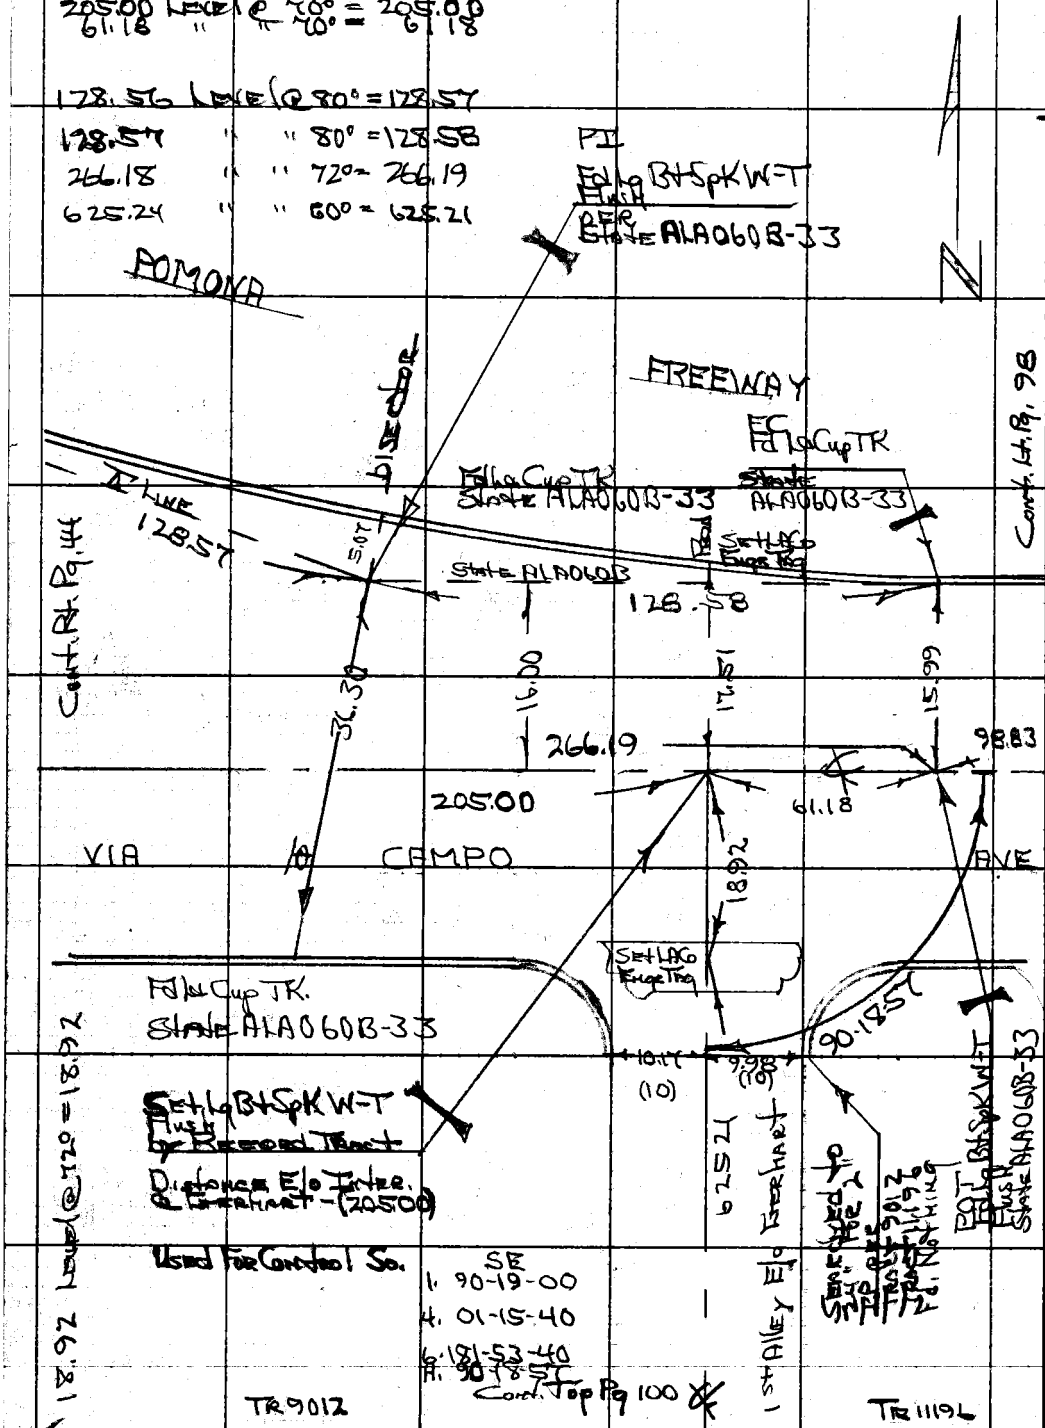

PLEASE RETURN TO
COUNTY OF LOS ANGELES
DEPARTMENT OF COUNTY ENGINEER
403 LOS ANGELES COUNTY ENGINEERING BLDG.

Do not extend this side of this line.

Note: Any Additions or Changes on This Sheet Must be Made or Circled in Red Ink With Date and Name of Person Making Change.

RDFB 1224 1413

Notes Ck'd by	Survey of Belvedere Area F
Map No.	JN 030300 Tape 0247 Std 68 °F
Office Work	Surveyed by H H Griggs
Checked	Notes HHS Date 11-10-72
Date	Indexed G. D. BAILEY MAY 30 1973

F. B. ~~3847~~ Pg. 103

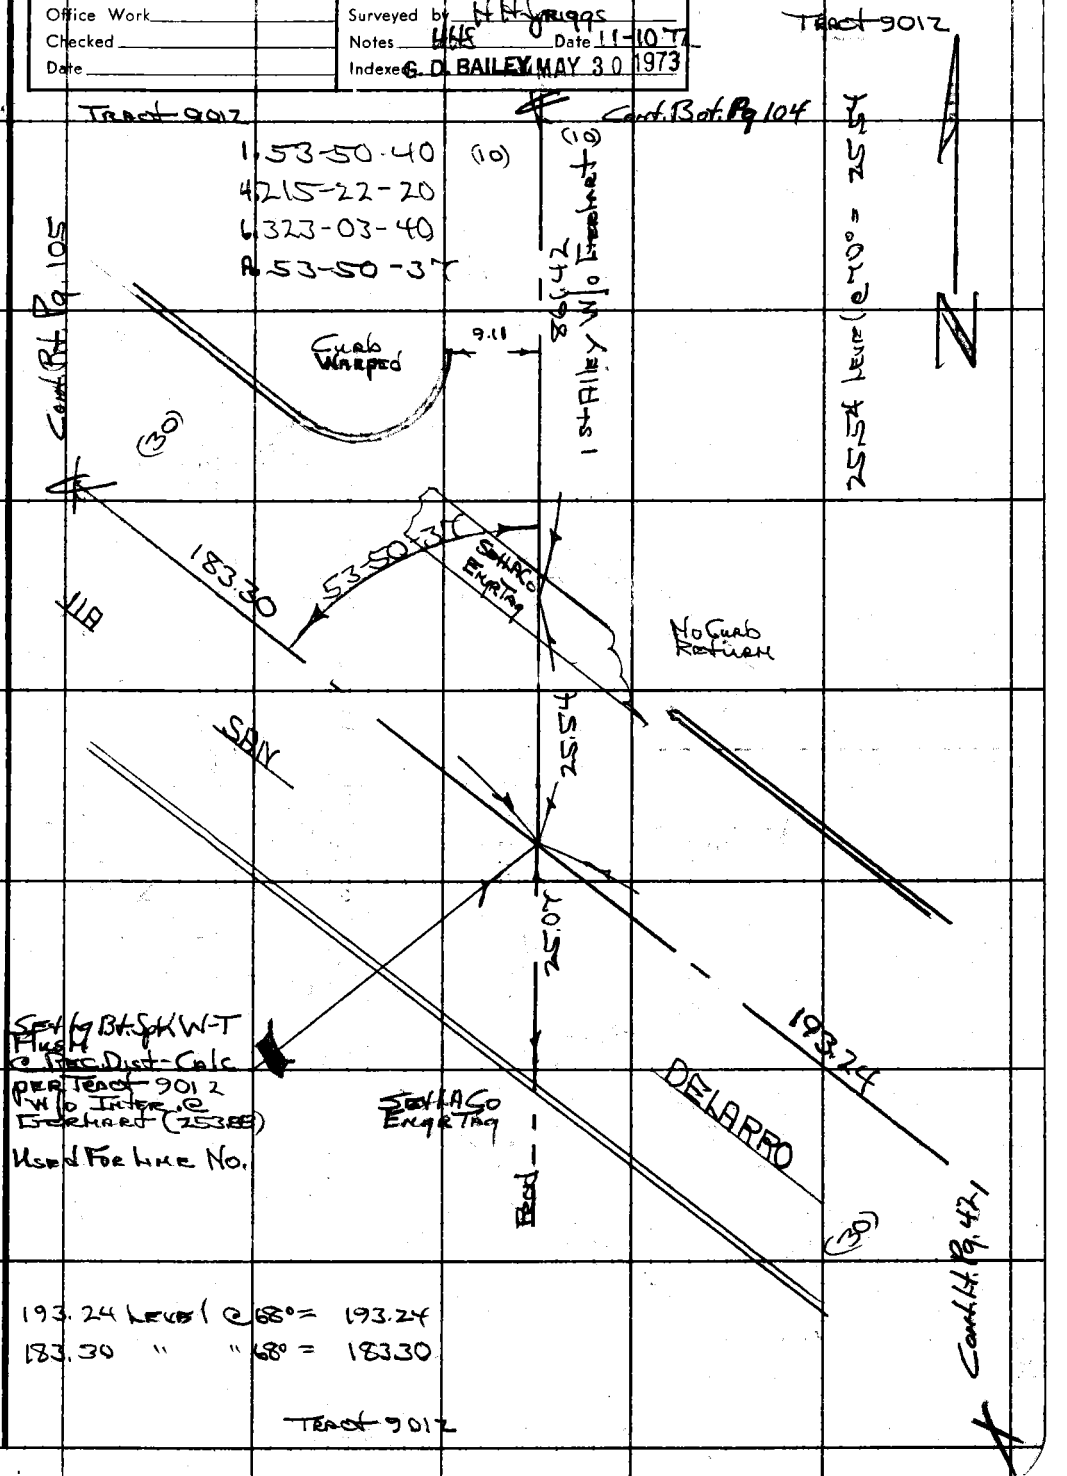

Note: Any Additions or Changes on This Sheet Must be Made or Circled in Red Ink With Date and Name of Person Making Change.

Do not extend this side of this line.

PLEASE RETURN TO
COUNTY OF LOS ANGELES
DEPARTMENT OF COUNTY ENGINEER
403 LOS ANGELES COUNTY ENGINEERING BLDG.

76F309S CE#310 3-69

RDFB 1224 1414

F. B. ~~384~~ Pg ~~104~~

Tract 9012

Cont. Bot. Pg. 101

Tract 9012

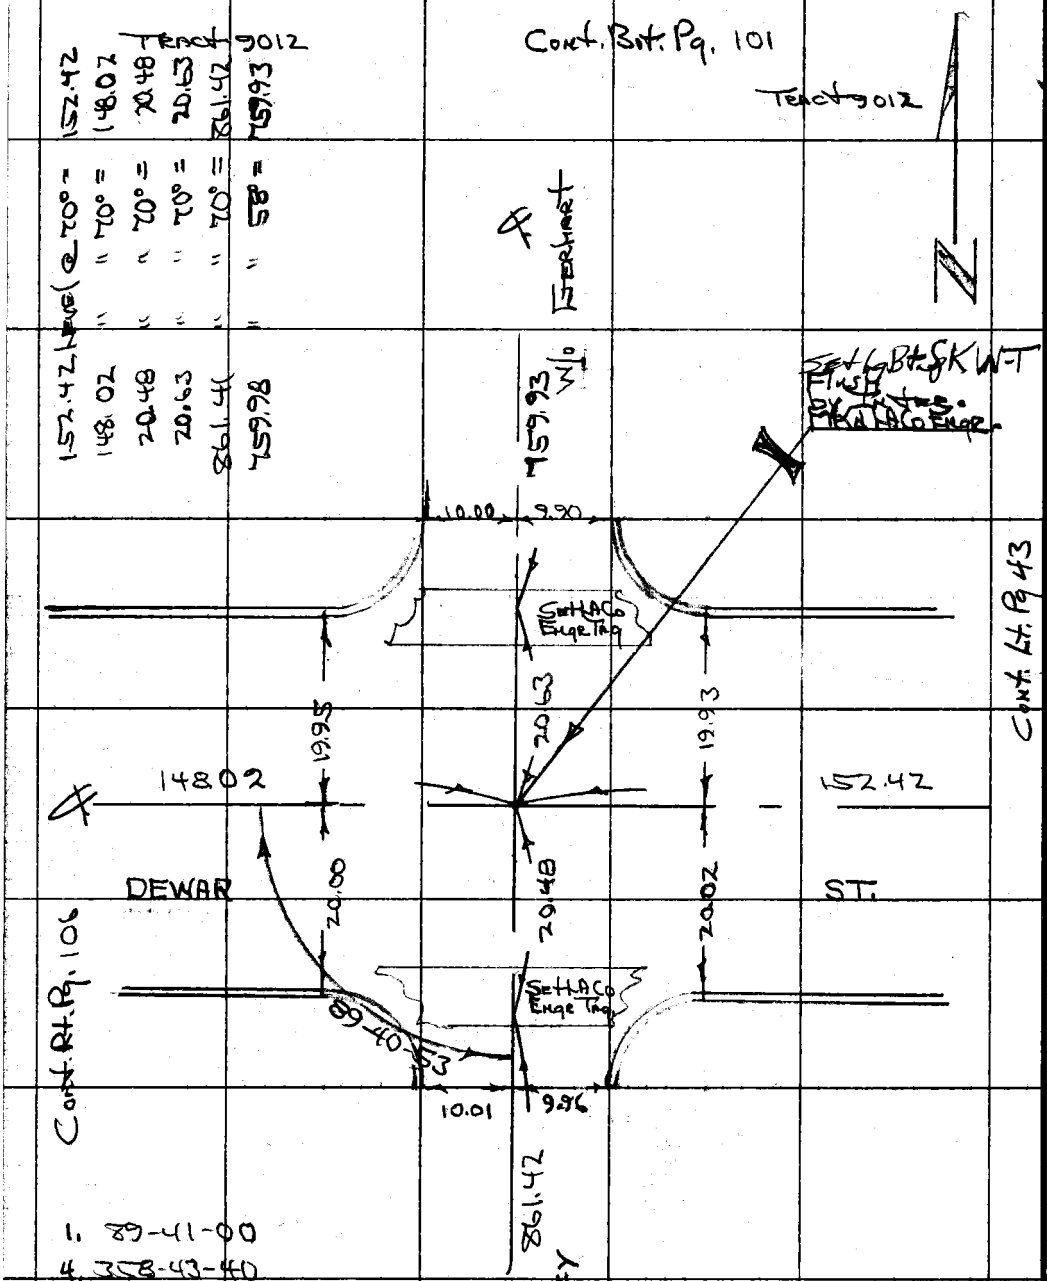

1. 89-41-00
4. 358-43-40
6. 178-05-20
A. 89-40-53

Tract 9012

Cont. Top Pg 103

Tract 9012

PLEASE RETURN TO
COUNTY OF LOS ANGELES
DEPARTMENT OF COUNTY ENGINEER
403 LOS ANGELES COUNTY ENGINEERING BLDG.

Do not extend this side of this line.

Note: Any Additions or Changes on This Sheet Must be Made or Circled in Red Ink With Date and Name of Person Making Change.

RDFB 1224 1415

Notes Ck'd by	Survey of Belvedere Area
Map No.	JN 0303.00 Tape 0247 Std 68 °F
Office Work	Surveyed by HHSpriggs
Checked	Notes HHS Date 9-15-72
Date	Indexed G. D. BAILEY MAY 30 1973

F. B. ~~3877~~ PG. ~~105~~

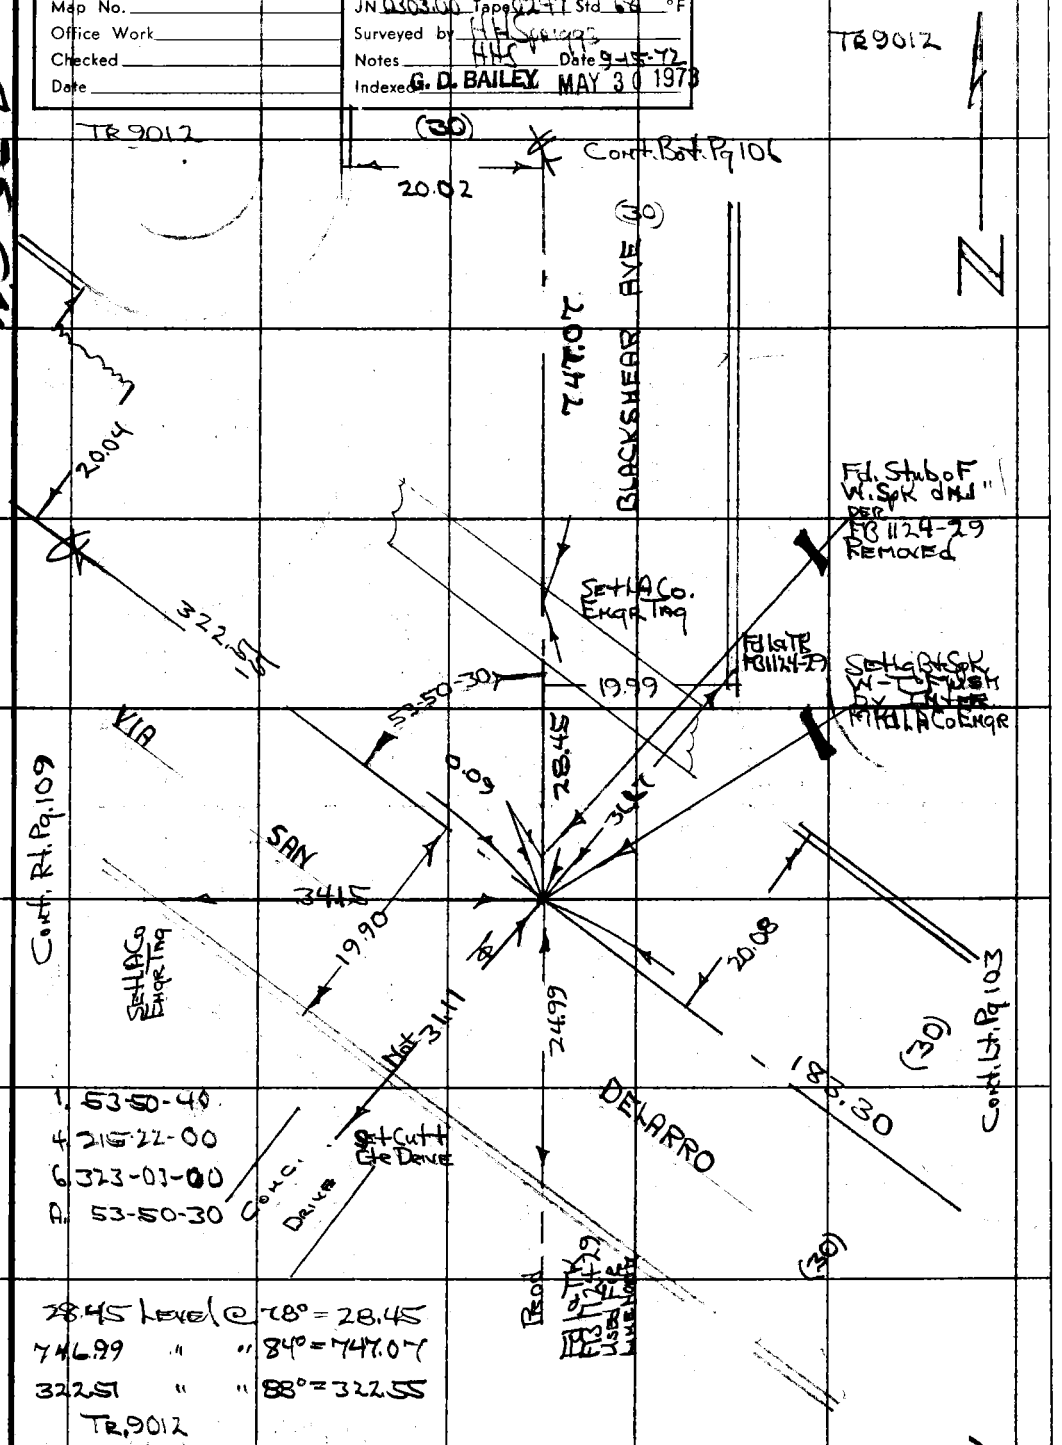

1. 53-50-40
4. 215-22-00
6. 323-03-00
A. 53-50-30

28.45 Level @ 78° = 28.45
746.99 " " 84° = 747.07
322.51 " " 88° = 322.55
TR. 9012

Note: Any Additions or Changes on This Sheet Must be Made or Circled in Red Ink With Date and Name of Person Making Change.

Do not extend this side of this line.

PLEASE RETURN TO
COUNTY OF LOS ANGELES
DEPARTMENT OF COUNTY ENGINEER
403 LOS ANGELES COUNTY ENGINEERING BLDG.

16F309S CE#310 3-69

RDFB 1224 1416

F. B. 3872 PG 106

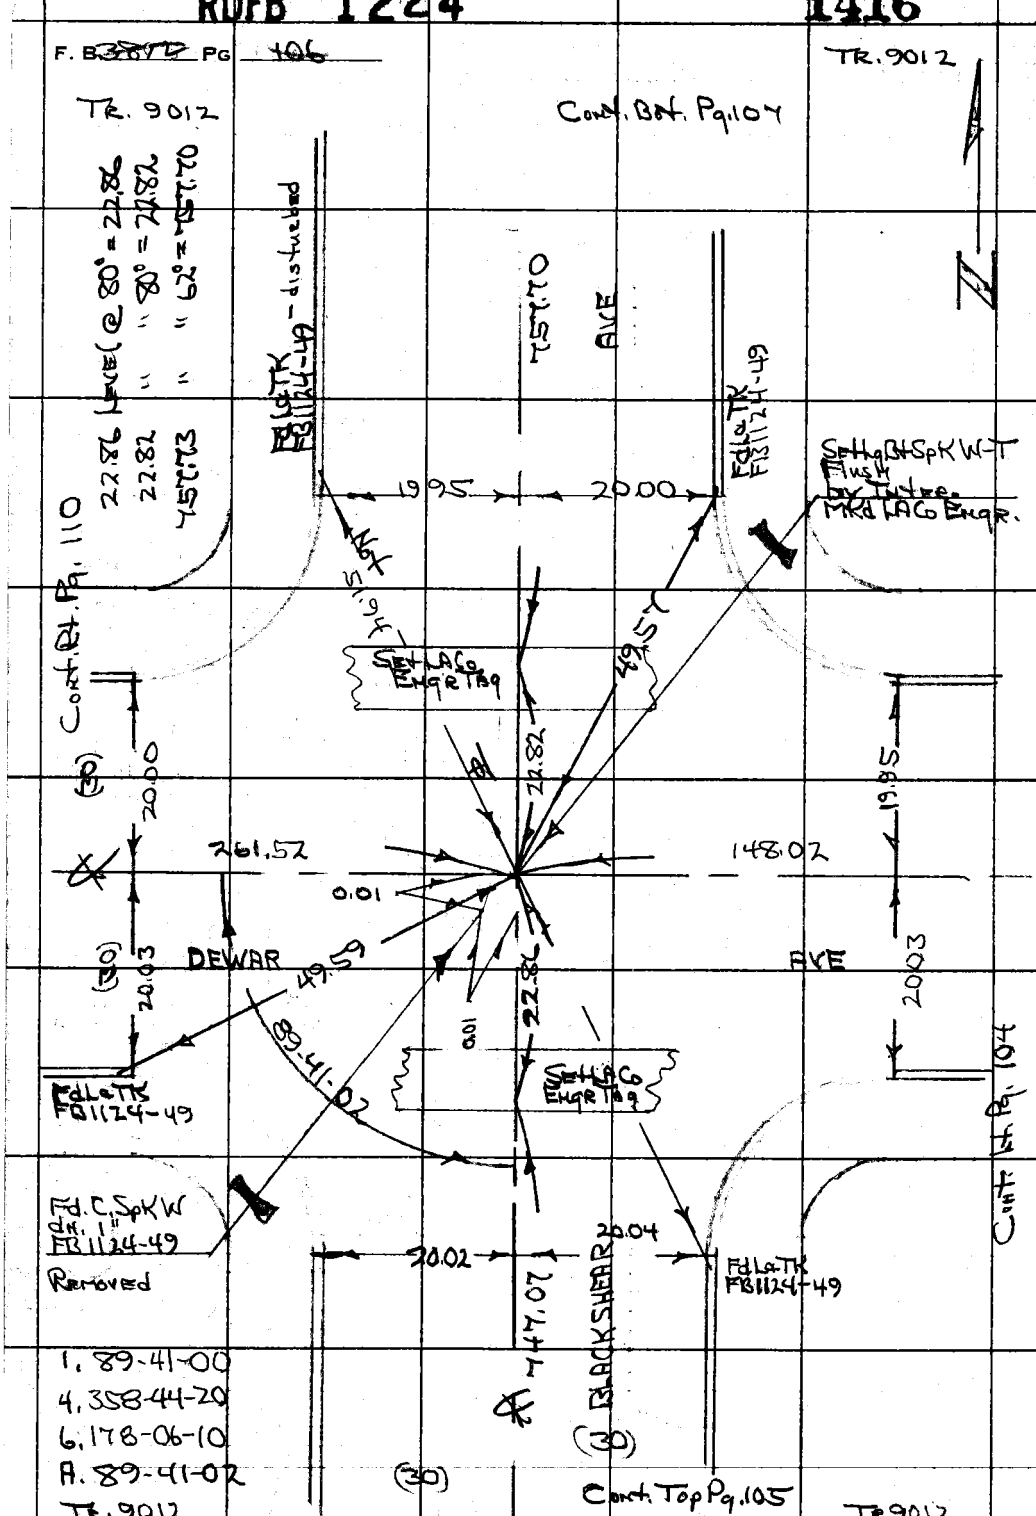

1. 89-41-00
4. 358-44-20
6. 178-06-10
A. 89-41-02

PLEASE RETURN TO
COUNTY OF LOS ANGELES
DEPARTMENT OF COUNTY ENGINEER
403 LOS ANGELES COUNTY ENGINEERING BLDG.

Do not extend this side of this line.

Note: Any Additions or Changes on This Sheet Must be Made or Circled in Red Ink With Date and Name of Person Making Change.

RDFB 1224 1417

Notes Ck'd by	Survey of Belvedere Area ℄
Map No.	JN 0303.00 Tape 0247 Std 68 °F
Office Work	Surveyed by HH Spriggs
Checked	Notes HHS Date 9-1872
Date	Indexed G. D. BAILEY MAY 30 1973

F. B. ~~3845~~ PG. ~~107~~

W.S. 36, B-2

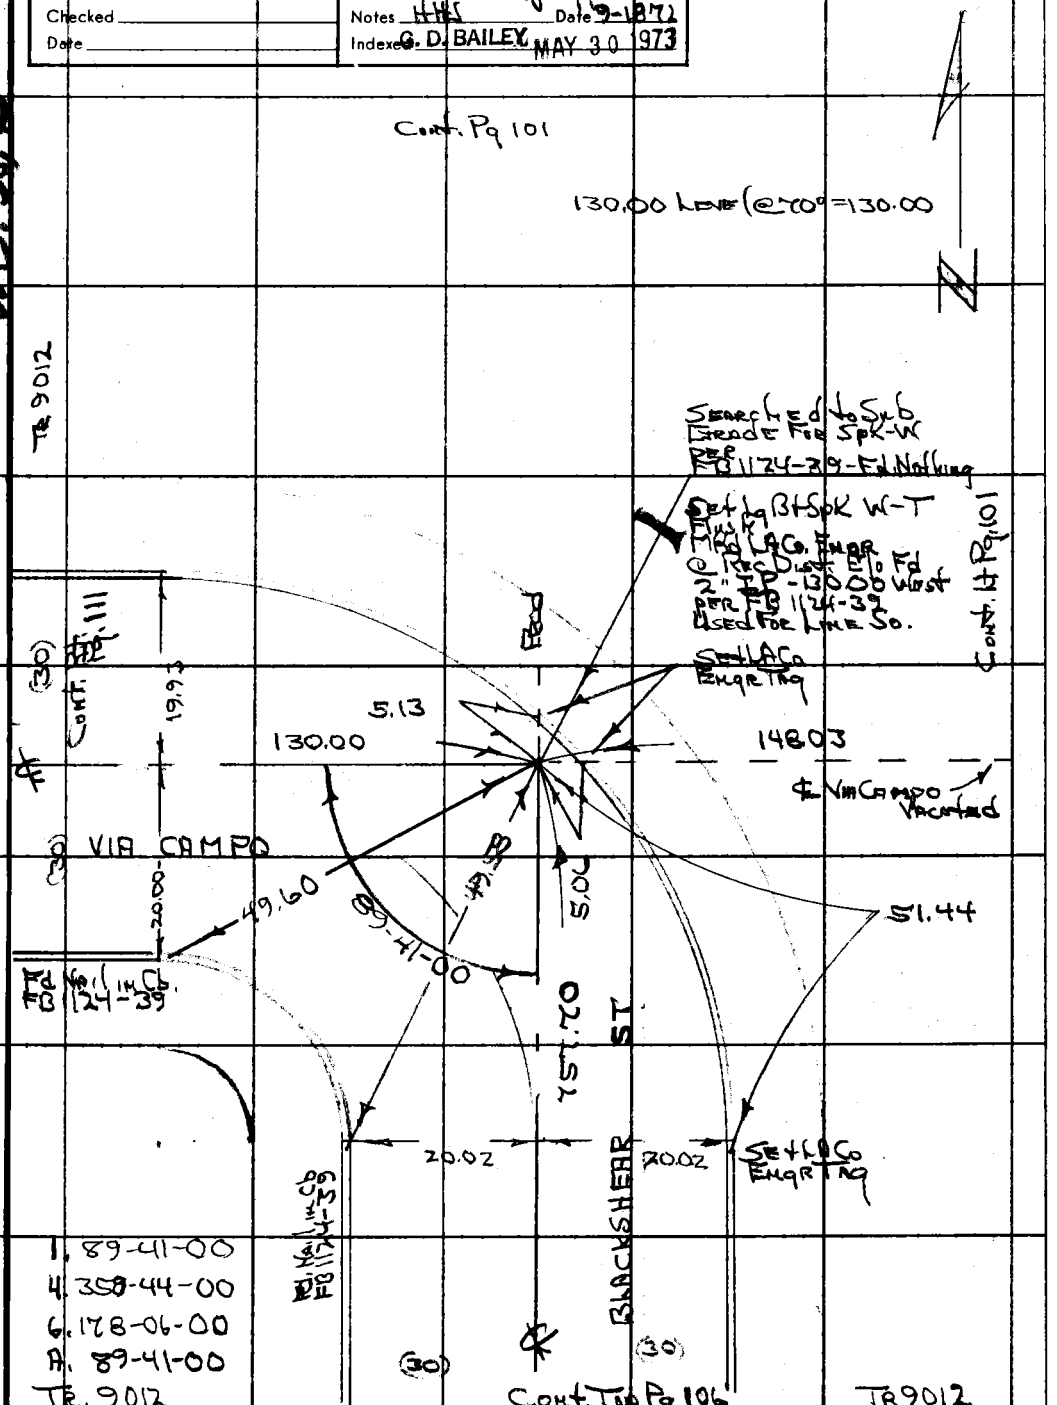

1. 89-41-00
4. 358-44-00
6. 178-06-00
A. 89-41-00
TR. 9012

Note: Any Additions or Changes on This Sheet Must be Made or Circled in Red Ink With Date and Name of Person Making Change.

Do not extend this side of this line.

PLEASE RETURN TO
COUNTY OF LOS ANGELES
DEPARTMENT OF COUNTY ENGINEER
403 LOS ANGELES COUNTY ENGINEERING BLDG.

76F309S CE#310 3-69

RDFB 1224 1418

Notes Ck'd by	Survey of Belvedere Area
Map No.	JN 030300 Tape 024' Std 68 °F
Office Work	Surveyed by H H Spriggs
Checked	Notes HHS Date 9-15-72
Date	Indexed G. D. BAILEY MAY 30 1973

F. B. ~~3819~~ PG. ~~109~~

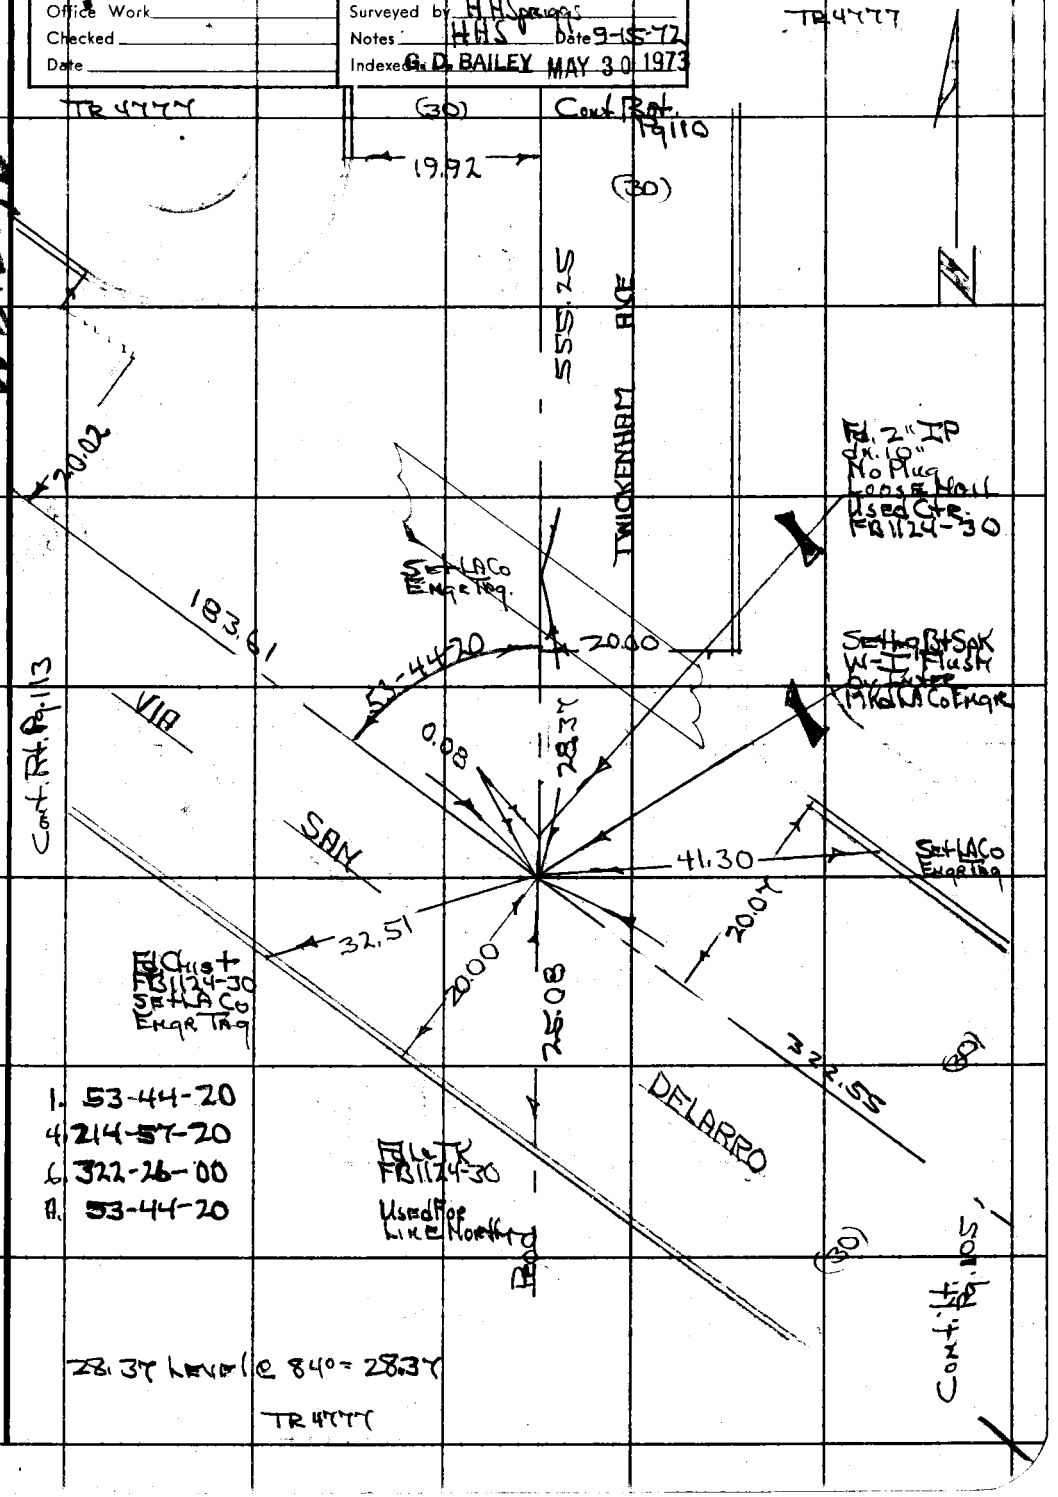

Note: Any Additions or Changes on This Sheet Must be Made or Circled in Red Ink With Date and Name of Person Making Change.

Do not extend this side of this line.

PLEASE RETURN TO
COUNTY OF LOS ANGELES
DEPARTMENT OF COUNTY ENGINEER
403 LOS ANGELES COUNTY ENGINEERING BLDG.

76F309S CE#310 3-69

RDFB 1224 1419

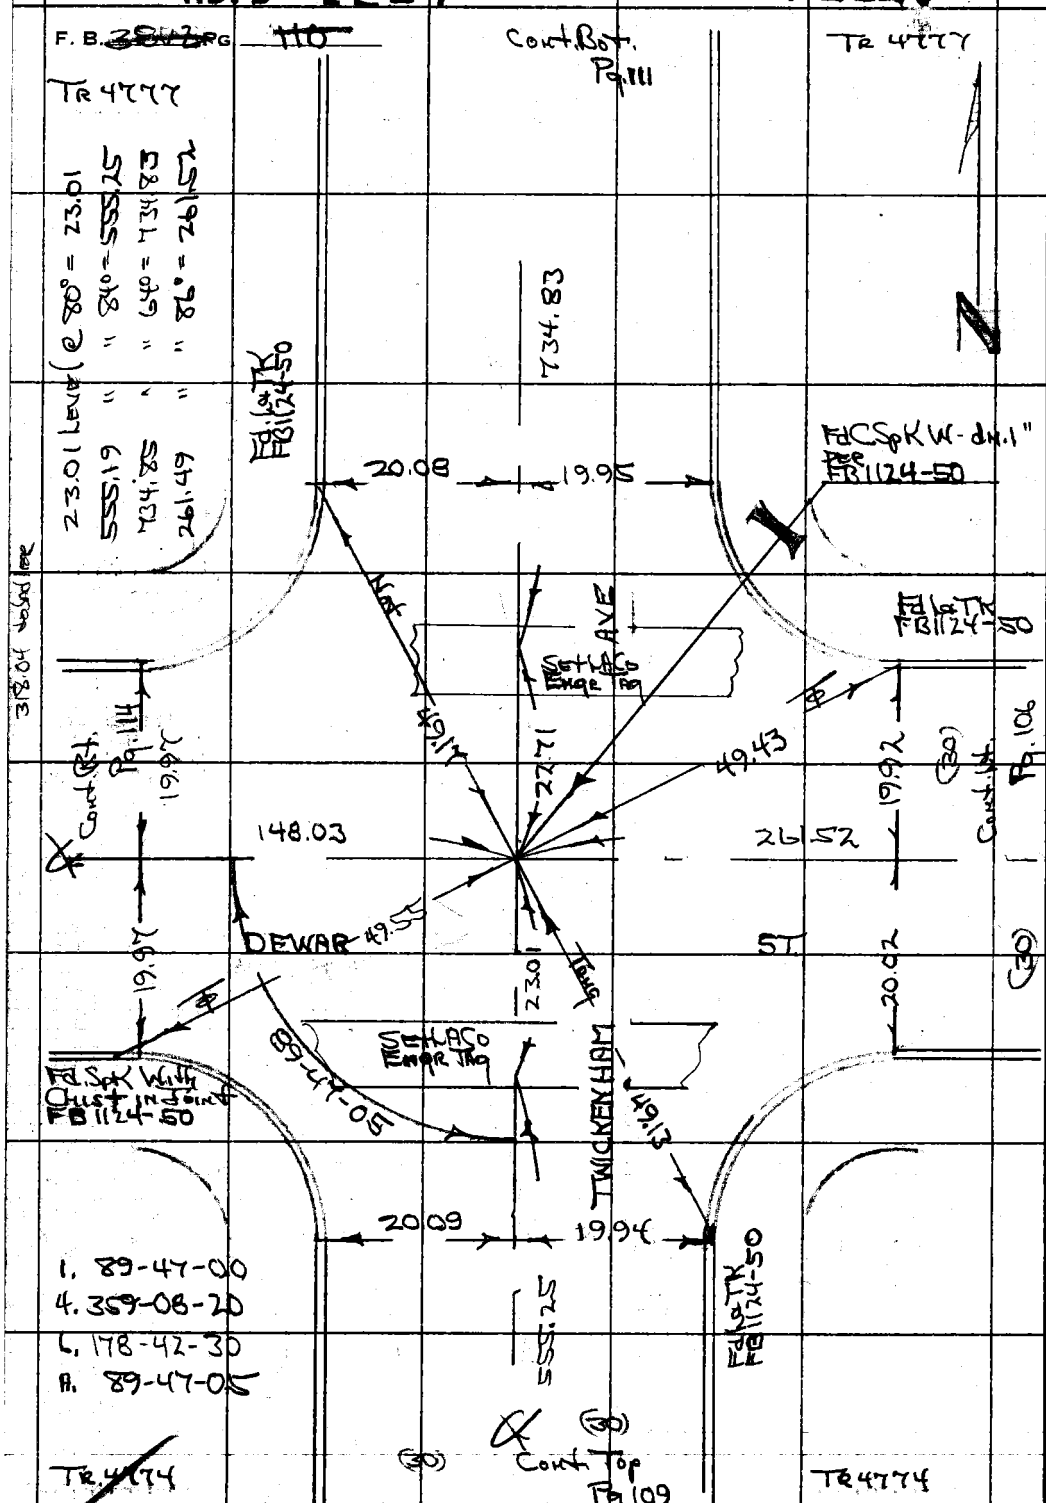

1. 89-47-00
4. 359-08-20
L. 178-42-30
A. 89-47-05

PLEASE RETURN TO
COUNTY OF LOS ANGELES
DEPARTMENT OF COUNTY ENGINEER
403 LOS ANGELES COUNTY ENGINEERING BLDG.

Do not extend this side of this line.

Note: Any Additions or Changes on This Sheet Must be Made or Circled in Red Ink With Date and Name of Person Making Change.

RDFB 1224 [redacted] 1420

Notes Ck'd by	Survey of Belvedere Area
Map No.	JN 030300 Tape 0247 Std 68 °F
Office Work	Surveyed by HN Spriggs
Checked	Notes HHS Date 9-18-72
Date	Indexed G. D. BAILEY MAY 30 1973

F. B. ~~3842~~ Pg. 111

WS 36, B-2

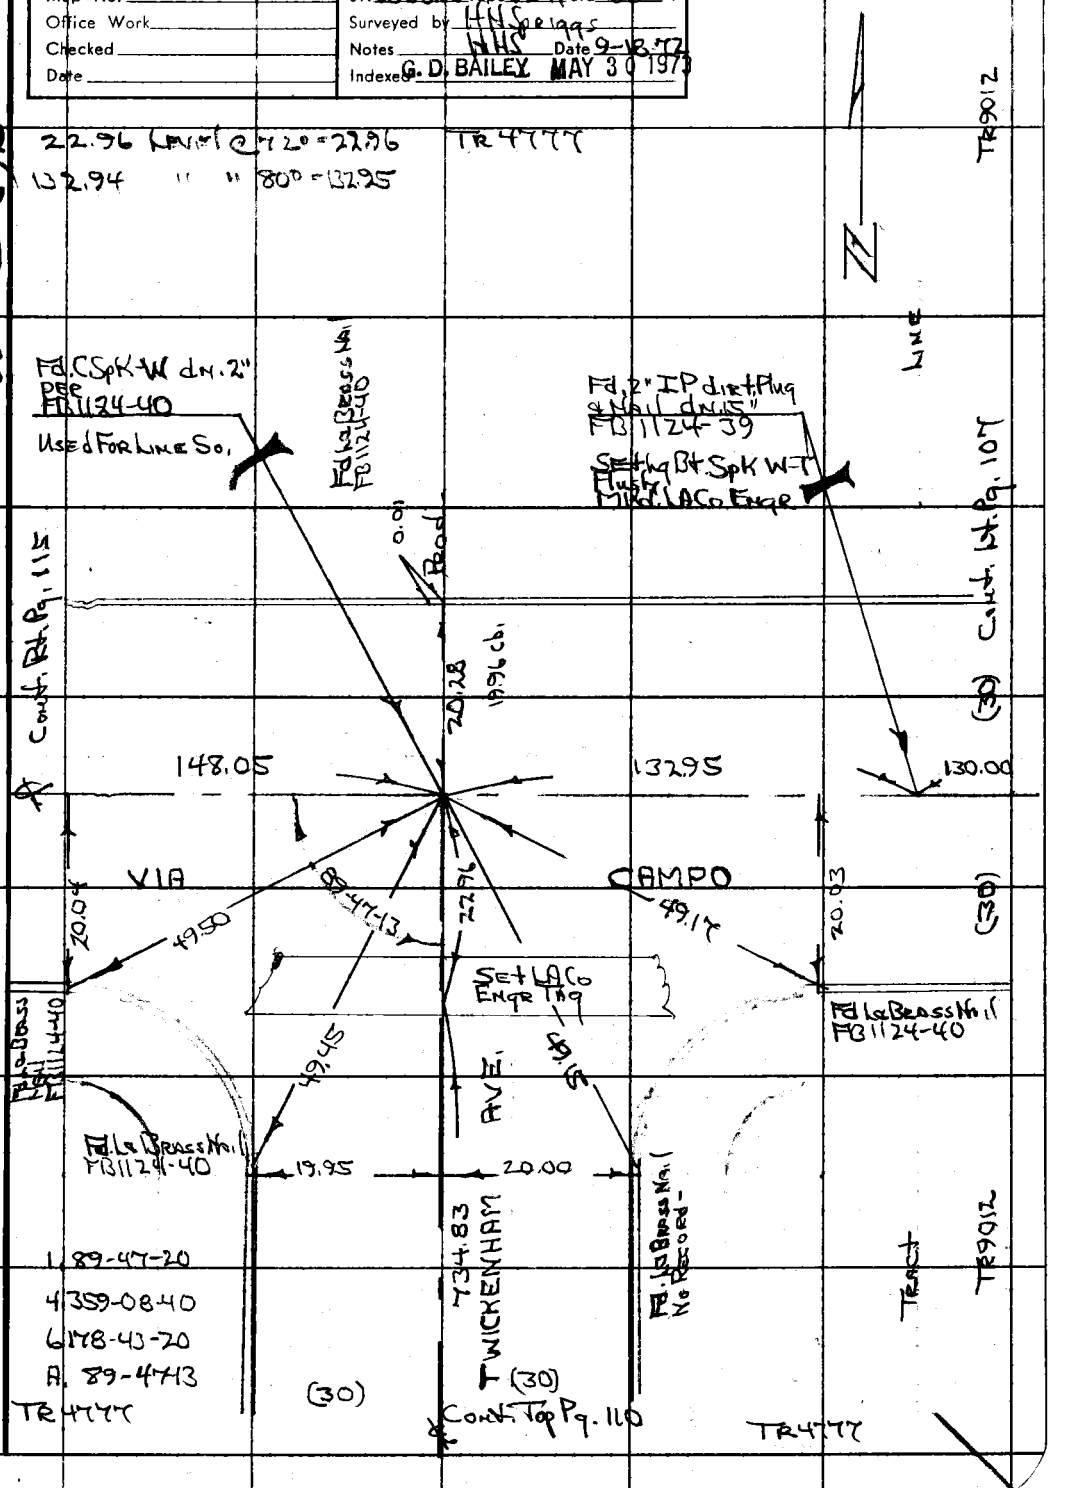

Note: Any Additions or Changes on This Sheet Must be Made or Circled in Red Ink With Date and Name of Person Making Change.

Do not extend this side of this line.

PLEASE RETURN TO
COUNTY OF LOS ANGELES
DEPARTMENT OF COUNTY ENGINEER
403 LOS ANGELES COUNTY ENGINEERING BLDG.

76F309S CE#310 3-69

RDFB 1224 1421

Notes Ck'd by	Survey of Belvedere Area ℄
Map No.	JN 030300 Tape 0247 Std 68 °F
Office Work	Surveyed by HH Spriggs
Checked	Notes HHS Date 12-1-72
Date	Indexed G. D. BAILEY MAY 30 1973

F. B. ~~3843~~ PG. ~~113~~

TE. 4777

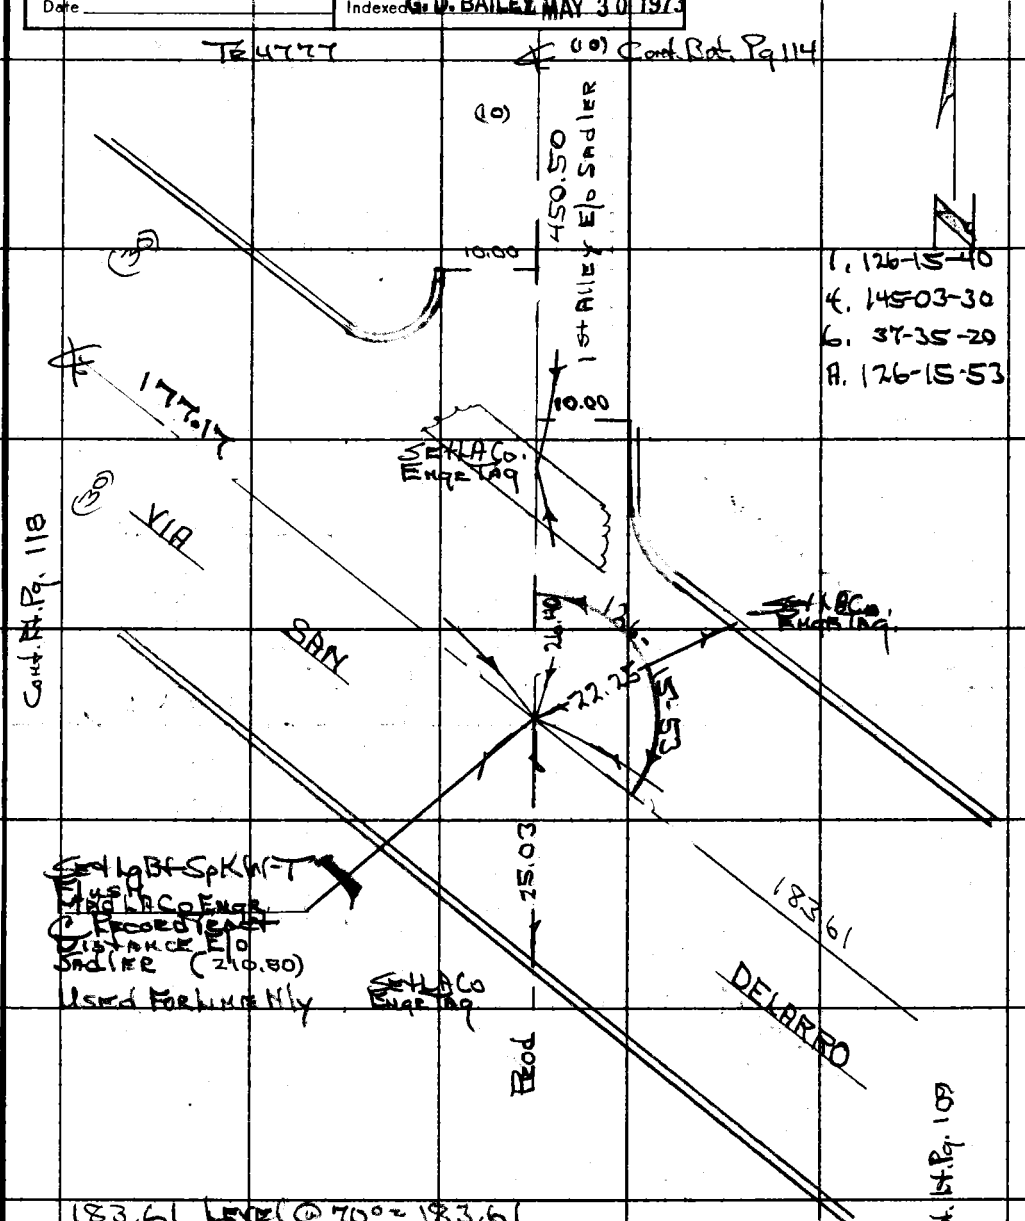

1. 126-15-40
4. 145-03-30
6. 37-35-20
A. 126-15-53

183.61 Level @ 70° = 183.61
177.17 " " 70° = 177.17
26.40 " " 70° = 26.40

Tract 4777

Note: Any Additions or Changes on This Sheet Must be Made or Circled in Red Ink With Date and Name of Person Making Change.

Do not extend this side of this line.

PLEASE RETURN TO
COUNTY OF LOS ANGELES
DEPARTMENT OF COUNTY ENGINEER
403 LOS ANGELES COUNTY ENGINEERING BLDG.

26F309S CE#310 3-69

RDFB 1224 1422

F. B. ~~3872~~ Pg ~~114~~

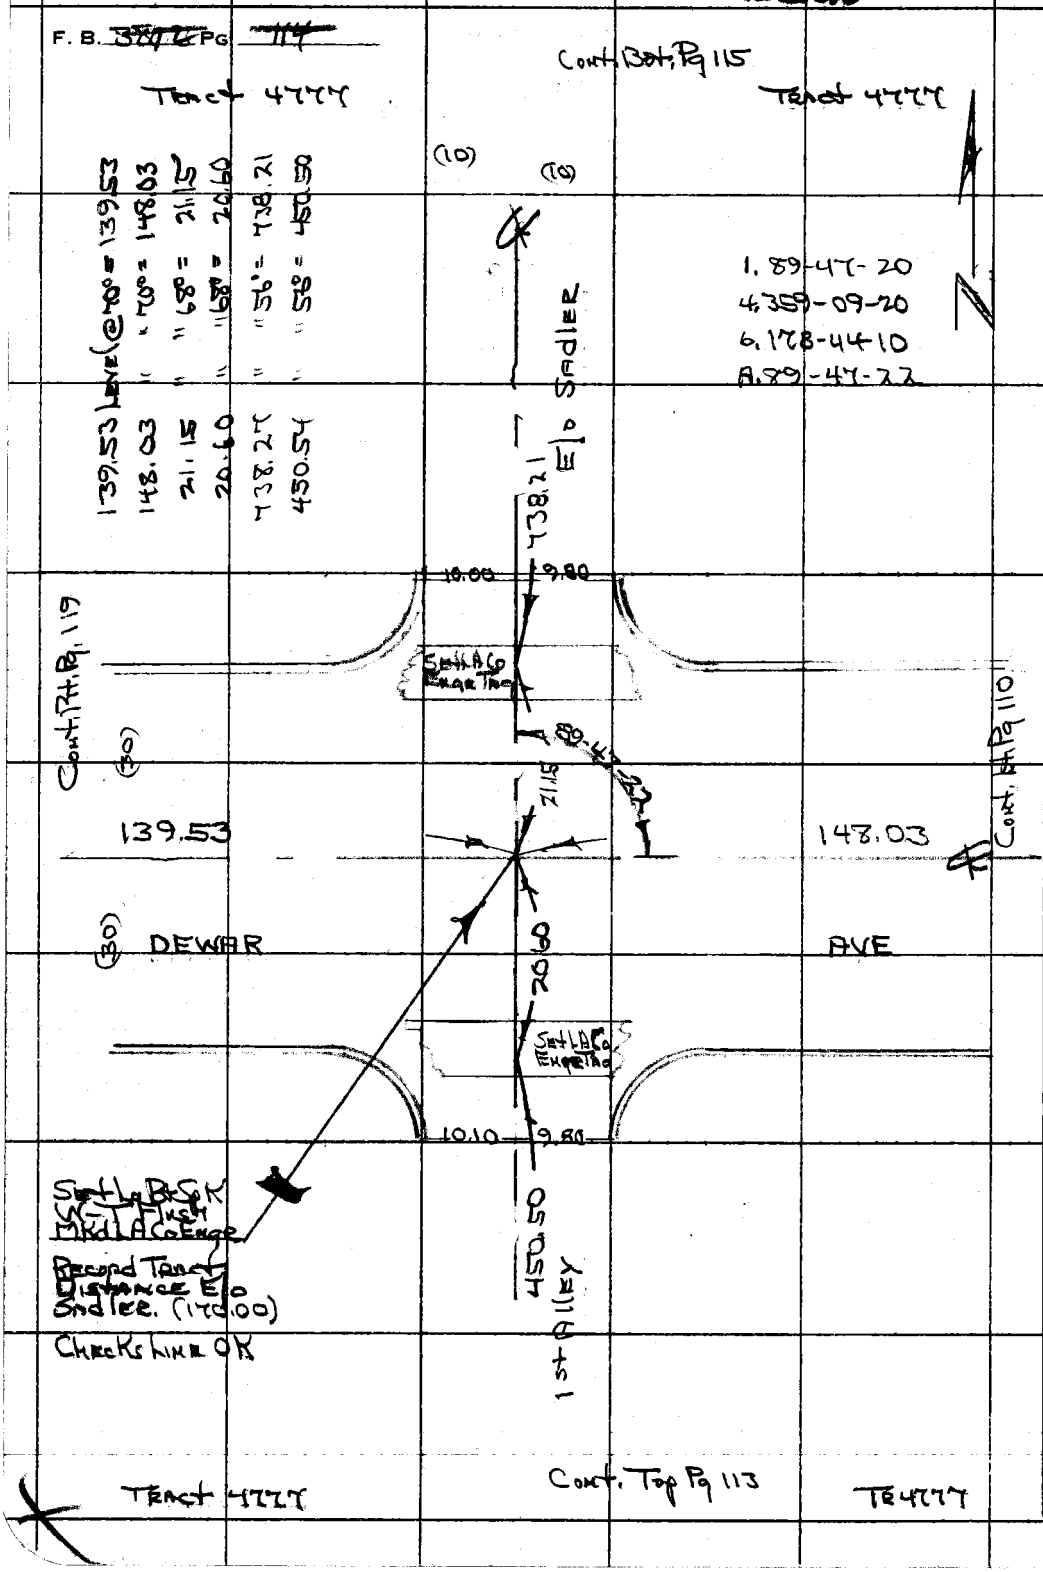

PLEASE RETURN TO
COUNTY OF LOS ANGELES
DEPARTMENT OF COUNTY ENGINEER
403 LOS ANGELES COUNTY ENGINEERING BLDG.

Do not extend this side of this line.

Note: Any Additions or Changes on This Sheet Must Be Made or Circled in Red Ink With Date and Name of Person Making Change.

RDFB 1224 1423

Notes Ck'd by	Survey of Belvedere Area
Map No.	JN 0303.00 Tape 0247 Std 68 °F
Office Work	Surveyed by HHSpriggs
Checked	Notes HHS Date 12-1-72
Date	Indexed G. D. BAILEY MAY 30 1973

F. B. ~~[illegible]~~ PG. 115

TRACT 4777

21.13 LEFT @ 72° = 21.13
148.05 " " 72° = 148.05
139.11 " " 72° = 139.11

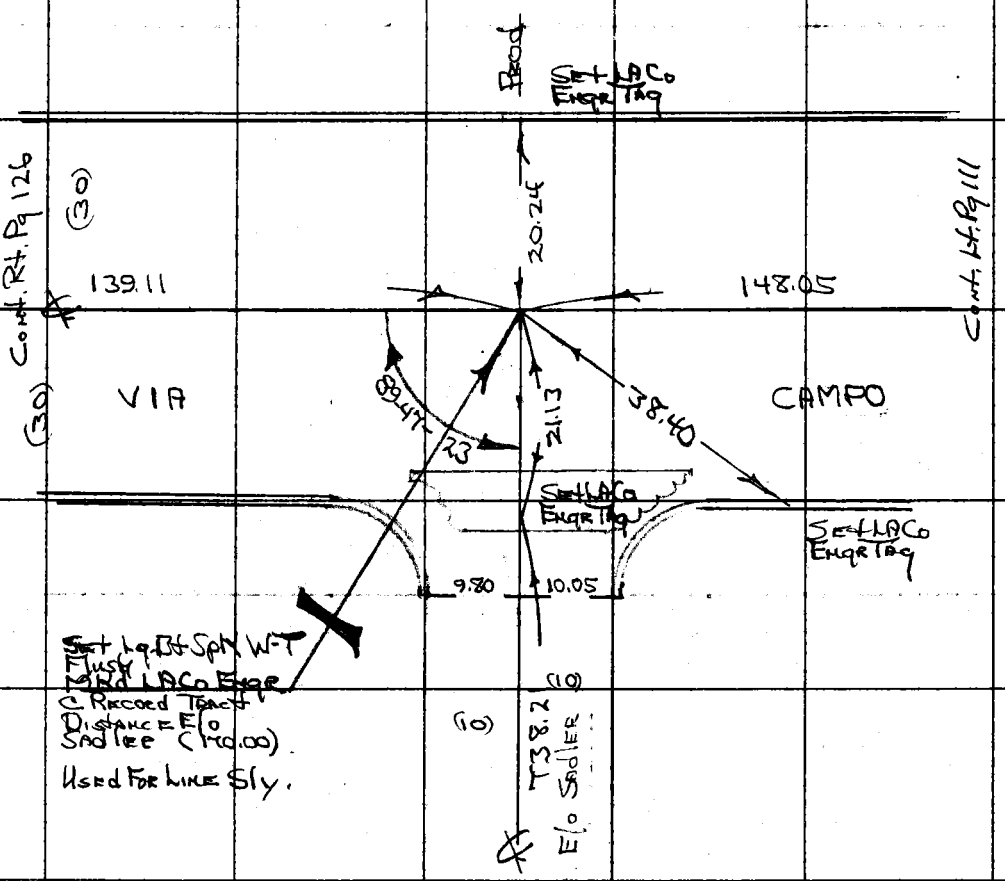

Set Lg Bt Spk W-T
Flush
Mkd LACo Engr
C Record Tract
Distance E/o
Sadler (170.00)
Used For Line Sly.

1. 89-47-20
4. 359-09-20
6. 178-44-20
A. 89-47-23

TRACT 4777 Cont. Top Pg 114 TRACT 4777

Note: Any Additions or Changes on This Sheet Must be Made or Circled in Red Ink With Date and Name of Person Making Change.

Do not extend this side of this line.

PLEASE RETURN TO
COUNTY OF LOS ANGELES
DEPARTMENT OF COUNTY ENGINEER
403 LOS ANGELES COUNTY ENGINEERING BLDG.

76F309S CE#310 3-69

RDFB 1224

1424

Notes Ck'd by	Survey of Belvedere Heron ¢
Map No.	JN 0303.00 Tape 0247 Std 68 °F
Office Work	Surveyed by H.H. Spriggs
Checked	Notes HHS Date 12-1-72
Date	Indexed G. D. BAILEY MAY 30 1973

F. B. ~~3747~~ PG. ~~117~~

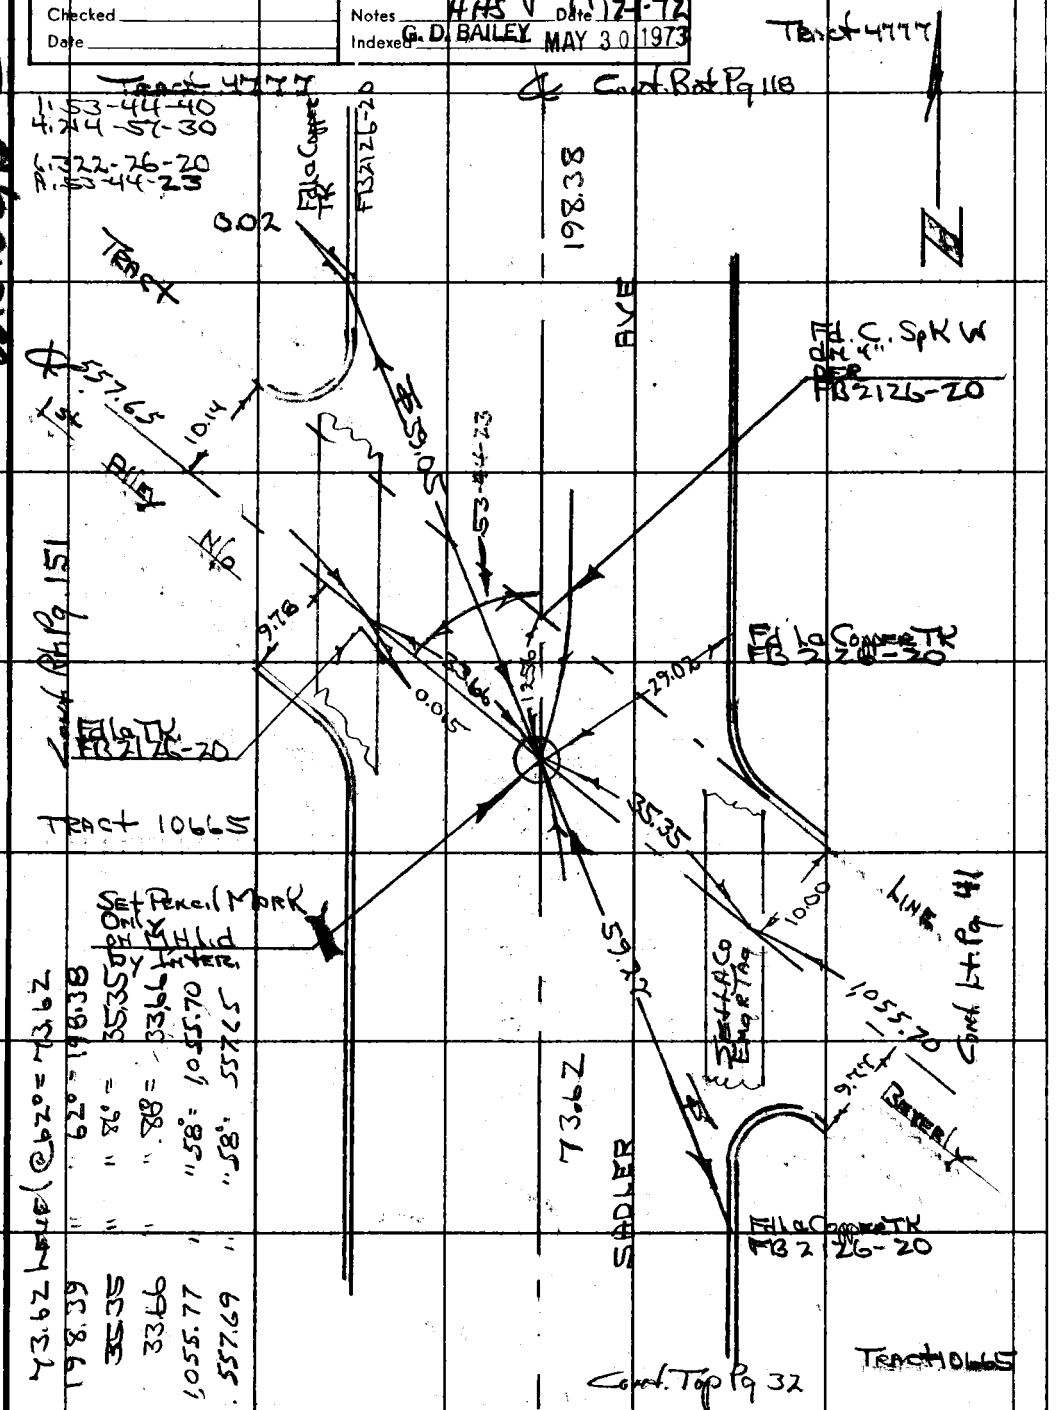

73.62 level @ 62° = 73.62
198.39 " " 62° = 198.38
35.35 " " 86° = 35.35
33.66 " " 88° = 33.66
1,055.77 " " 58° = 1,055.70
557.69 " " 58° = 557.65

Note: Any Additions or Changes on This Sheet Must be Made or Circled in Red Ink With Date and Name of Person Making Change.

Do not extend this side of this line.

PLEASE RETURN TO
COUNTY OF LOS ANGELES
DEPARTMENT OF COUNTY ENGINEER
403 LOS ANGELES COUNTY ENGINEERING BLDG.

76F309S CE#310 3-69

RDFB 1224

1425

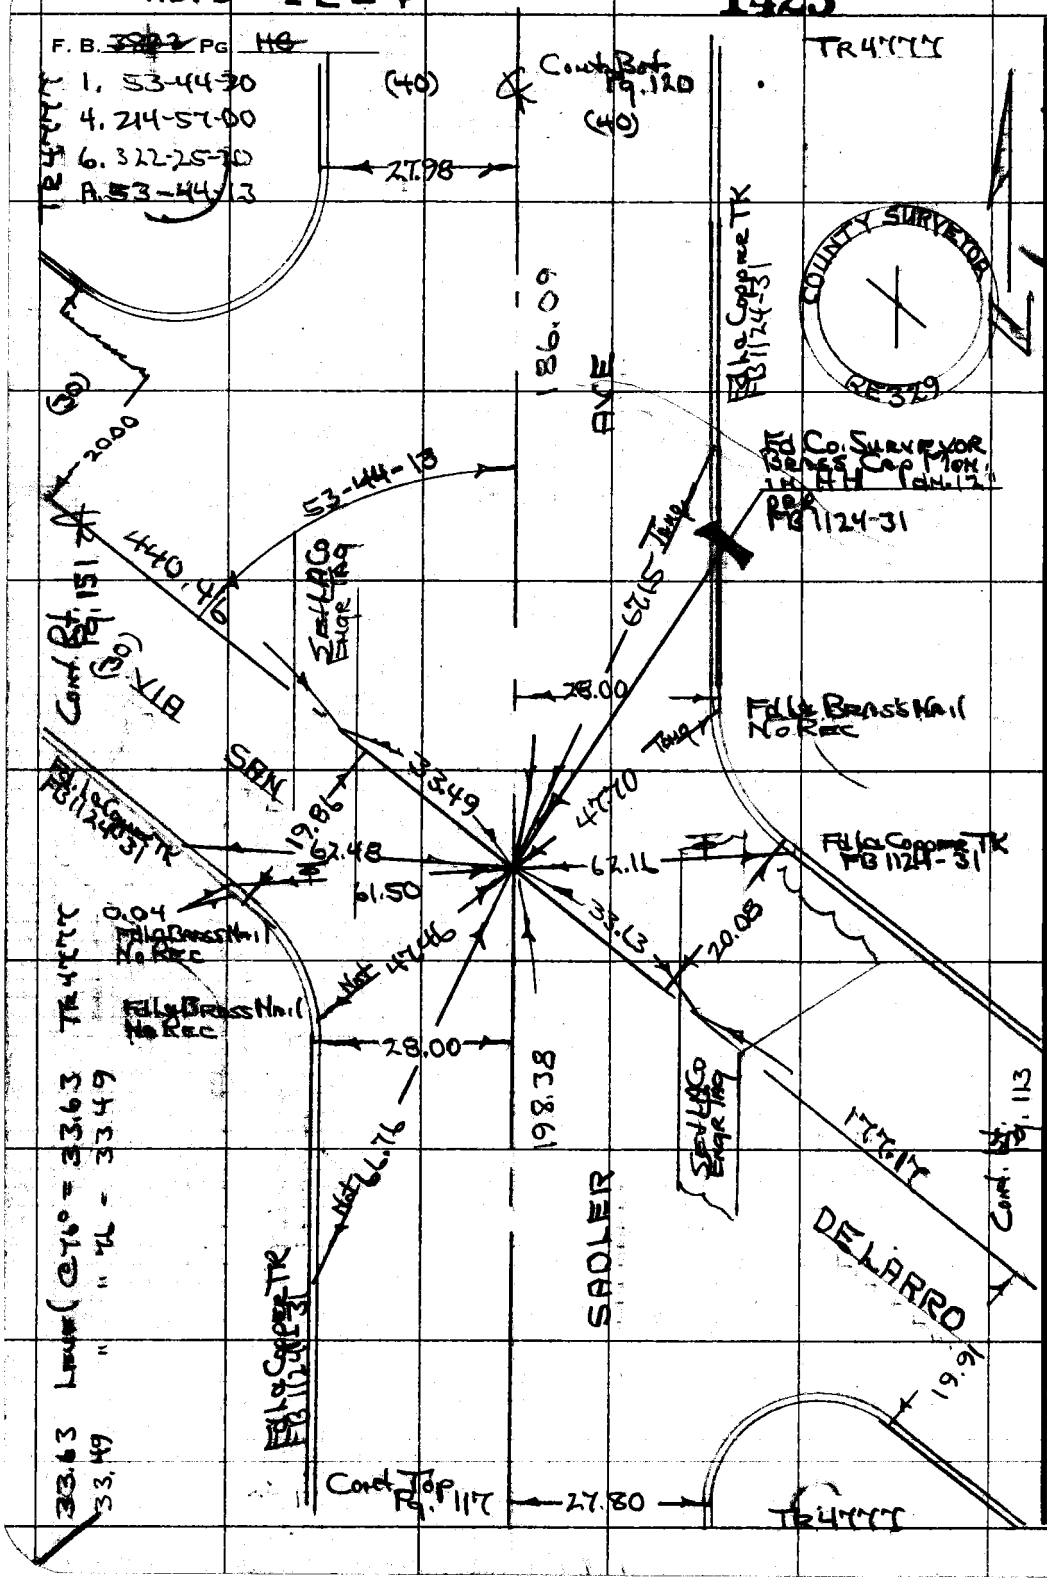

PLEASE RETURN TO
COUNTY OF LOS ANGELES
DEPARTMENT OF COUNTY ENGINEER
403 LOS ANGELES COUNTY ENGINEERING BLDG.

Do not extend this side of this line.

Note: Any Additions or Changes on This Sheet Must be Made or Circled in Red Ink With Date and Name of Person Making Change.

RDFB 1224 1426

Notes Ck'd by	Survey of Belvedere Area ℄
Map No.	JN 0303.00 Tape 0247 Std 68 °F
Office Work	Surveyed by H H Spriggs
Checked	Notes HHS Date 9-7-72
Date	Indexed G. D. BAILEY MAY 30 1973

F. B. 38-12 PG. 119

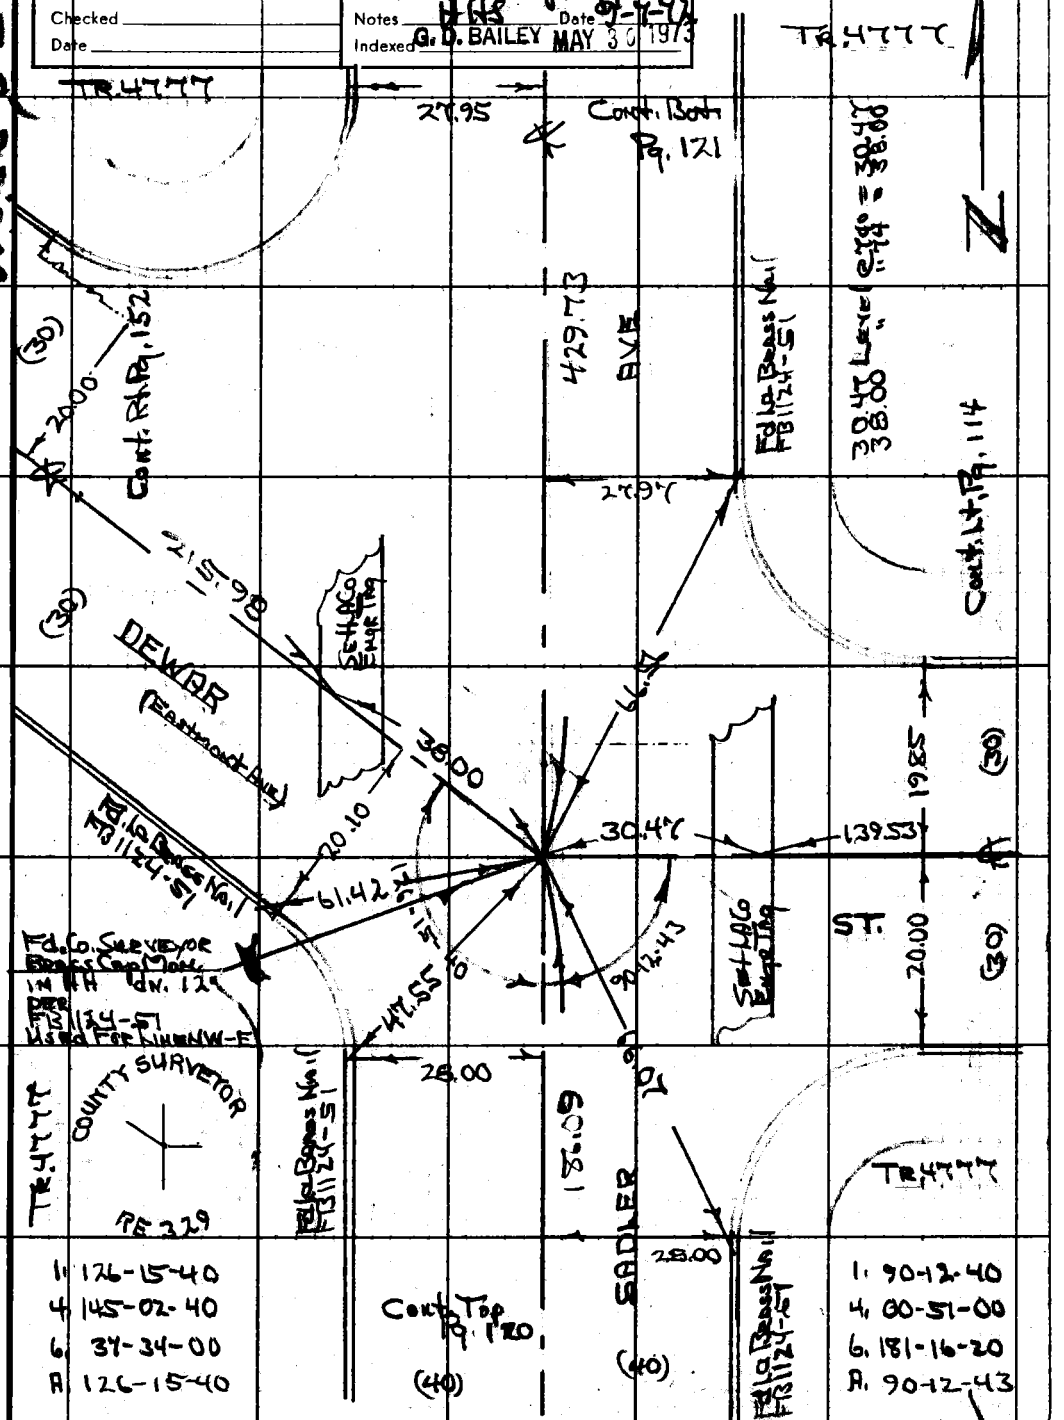

1. 126-15-40
4. 145-02-40
6. 37-34-00
A. 126-15-40

1. 90-12-40
4. 00-51-00
6. 181-16-20
A. 90-12-43

Note: Any Additions or Changes on This Sheet Must be Made or Circled in Red Ink With Date and Name of Person Making Change.

Do not extend this side of this line.

PLEASE RETURN TO
COUNTY OF LOS ANGELES
DEPARTMENT OF COUNTY ENGINEER
403 LOS ANGELES COUNTY ENGINEERING BLDG.

76F309S CE#310 3-69

RDFB 1224 1427

F. B. ~~3812~~ PG. ~~120~~

Cont. Bot. Pg 119

Tract 4777

1. 53-44-20
4. 214-57-10
6. 322-2540
A. 53-44-17

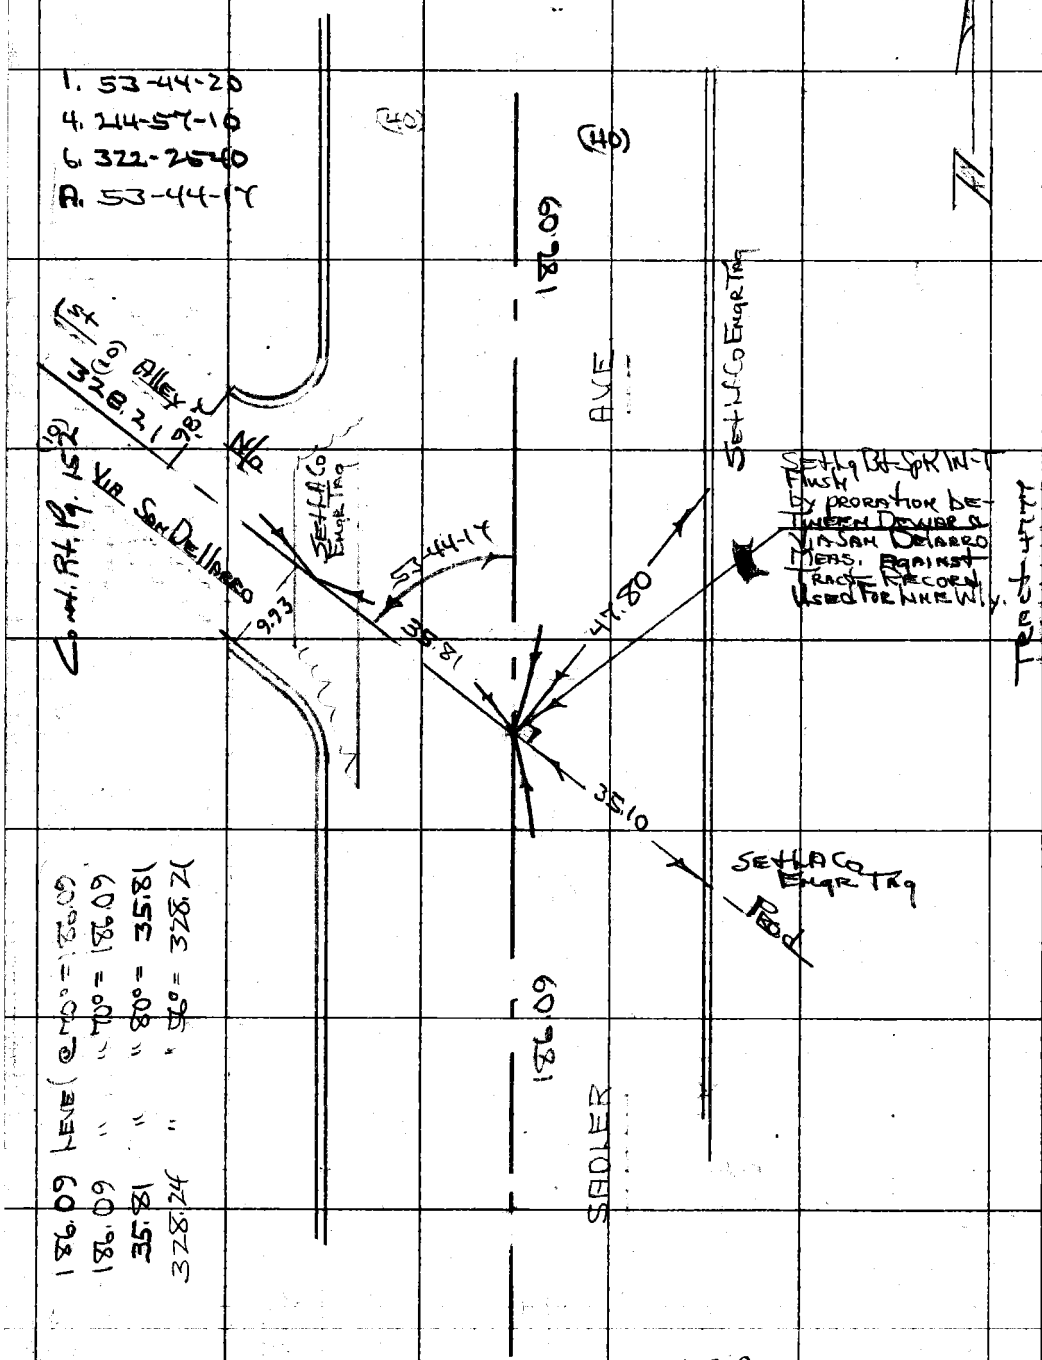

186.09 LEVEL @ 70° = 186.09
186.09 " " 70° = 186.09
35.81 " " 80° = 35.81
328.24 " " 56° = 328.21

Tract 4777

Cont Top Pg 118

PLEASE RETURN TO
COUNTY OF LOS ANGELES
DEPARTMENT OF COUNTY ENGINEER
403 LOS ANGELES COUNTY ENGINEERING BLDG.

Do not extend this side of this line.

Note: Any Additions or Changes on This Sheet Must be Made or Circled in Red Ink With Date and Name of Person Making Change.

RDFB 1224

1428

Notes Ck'd by	Survey of Belvedere Area ¢
Map No.	JN 0303.00 Map 0247 Std 68° °F
Office Work	Surveyed by HH Springs
Checked	Notes HHS Date 11-16-72
Date	Indexed G. D. BAILEY MAY 30 1973

F. B. ~~3542~~ PG. 121

WS 36, B-2

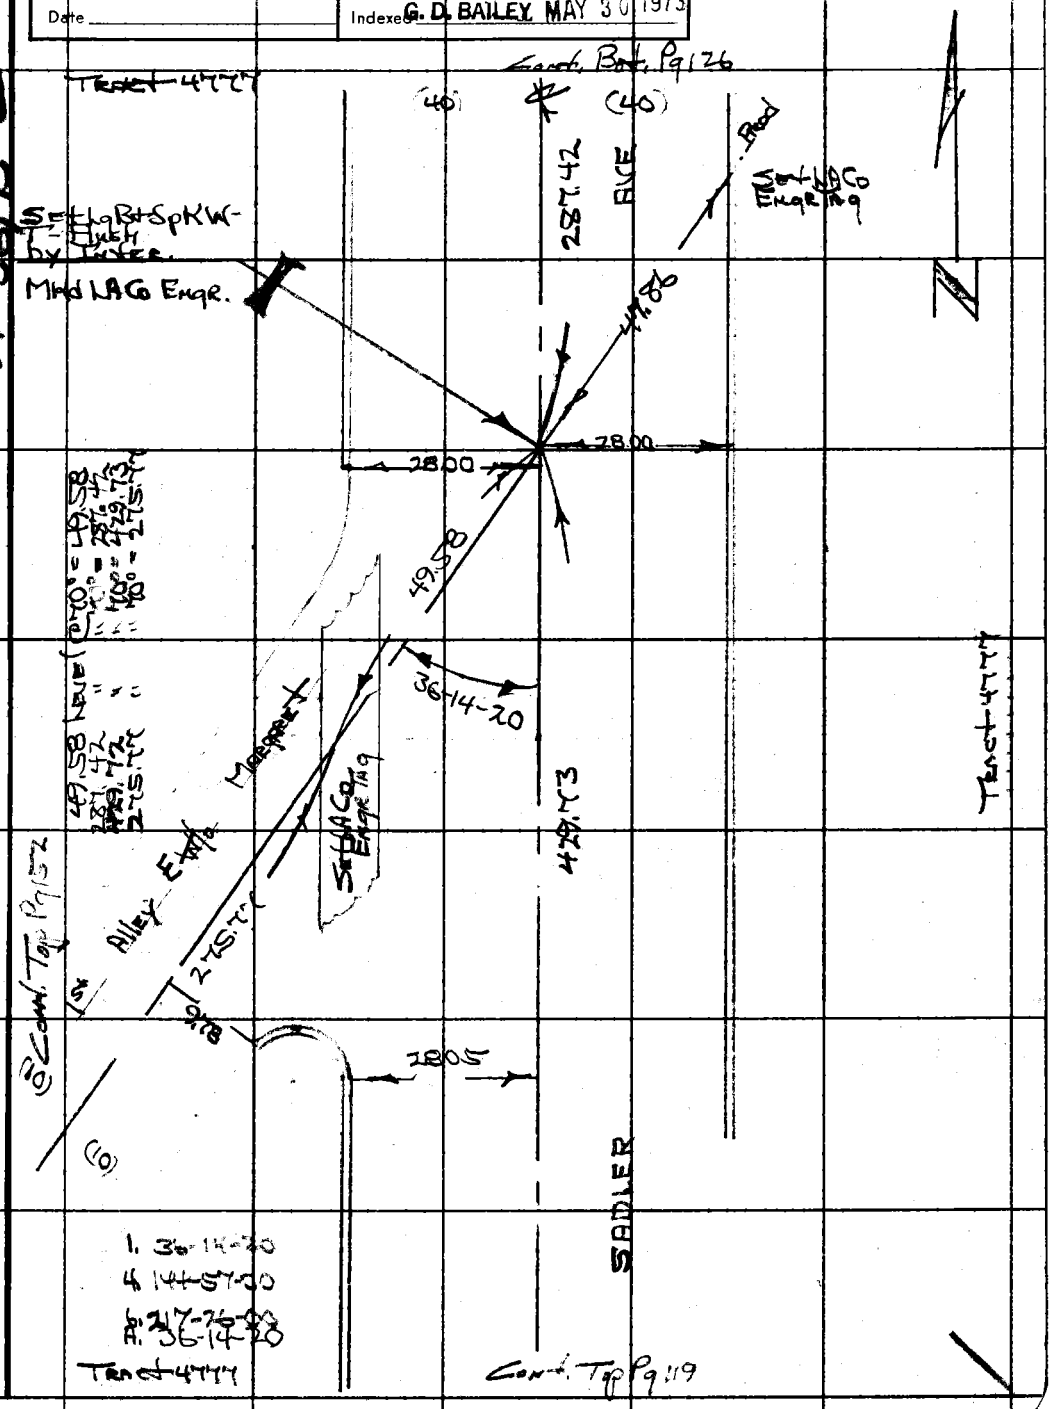

Note: Any Additions or Changes on This Sheet Must be Made or Circled in Red Ink With Date and Name of Person Making Change.

Do not extend this side of this line.

PLEASE RETURN TO
COUNTY OF LOS ANGELES
DEPARTMENT OF COUNTY ENGINEER
403 LOS ANGELES COUNTY ENGINEERING BLDG.

16F309S CE#310 3-69

RDFB 1224 1429

F. B. ~~3842~~ PG ~~122~~

TR. 14798

Cont. Bot. Pg 56

38.28 Level @ 68° = 38.28

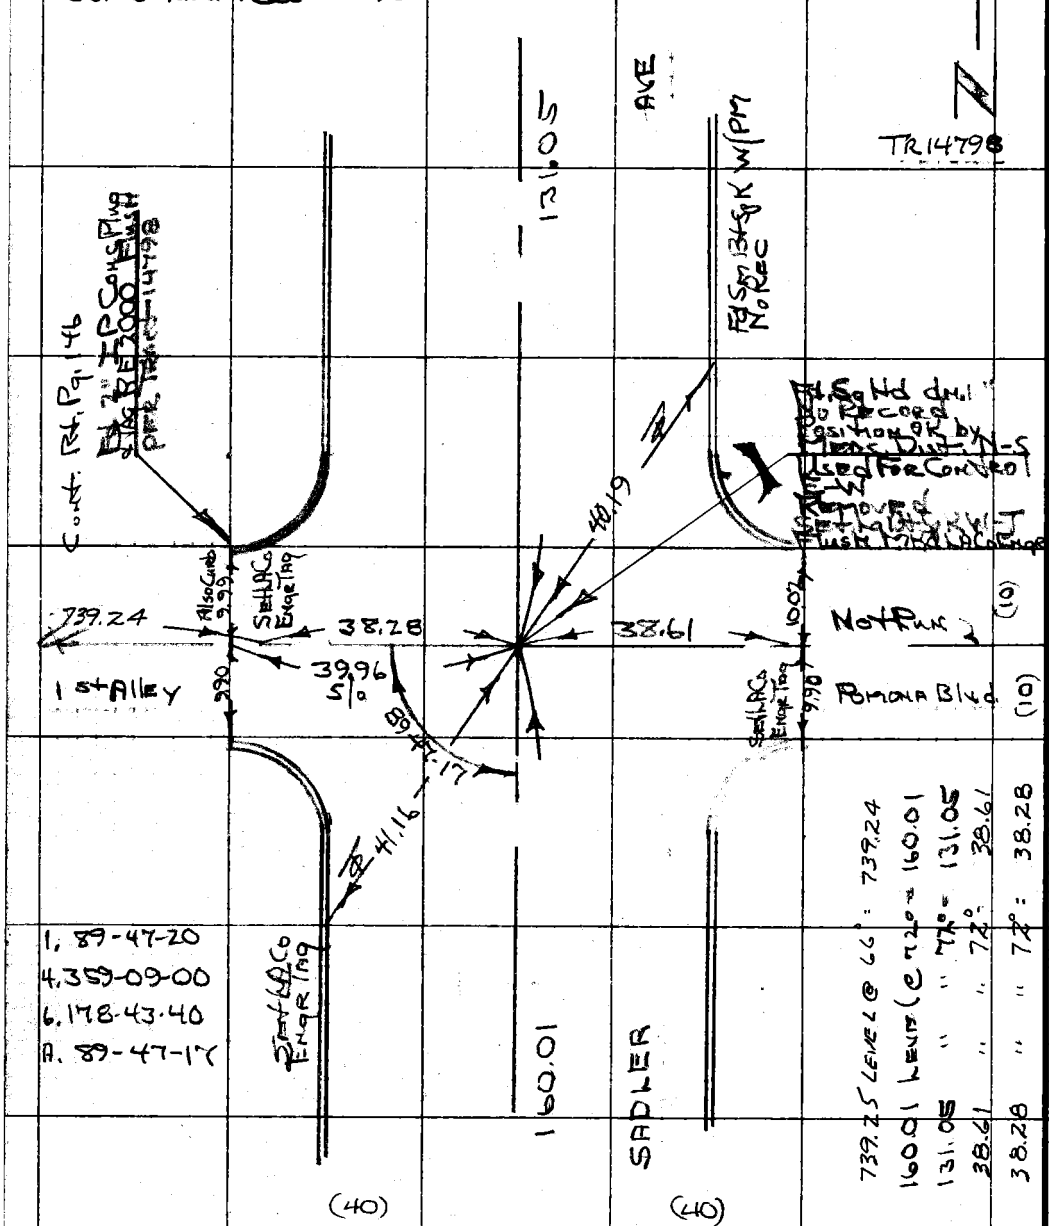

PLEASE RETURN TO
COUNTY OF LOS ANGELES
DEPARTMENT OF COUNTY ENGINEER
403 LOS ANGELES COUNTY ENGINEERING BLDG.

Do not extend this side of this line.

Note: Any Additions or Changes on This Sheet Must be Made or Circled in Red Ink With Date and Name of Person Making Change.

RDFB 1224 1430

Notes Ck'd by	Survey of Belvedere Area ¢
Map No.	JN 0303.00 Tape 0747 Std 68° °F
Office Work	Surveyed by HHSpriggs
Checked	Notes HHS Date 12-1-72
Date	Indexed G. D. BAILEY MAY 30 1973

F. B. ~~38/2~~ PG. ~~123~~

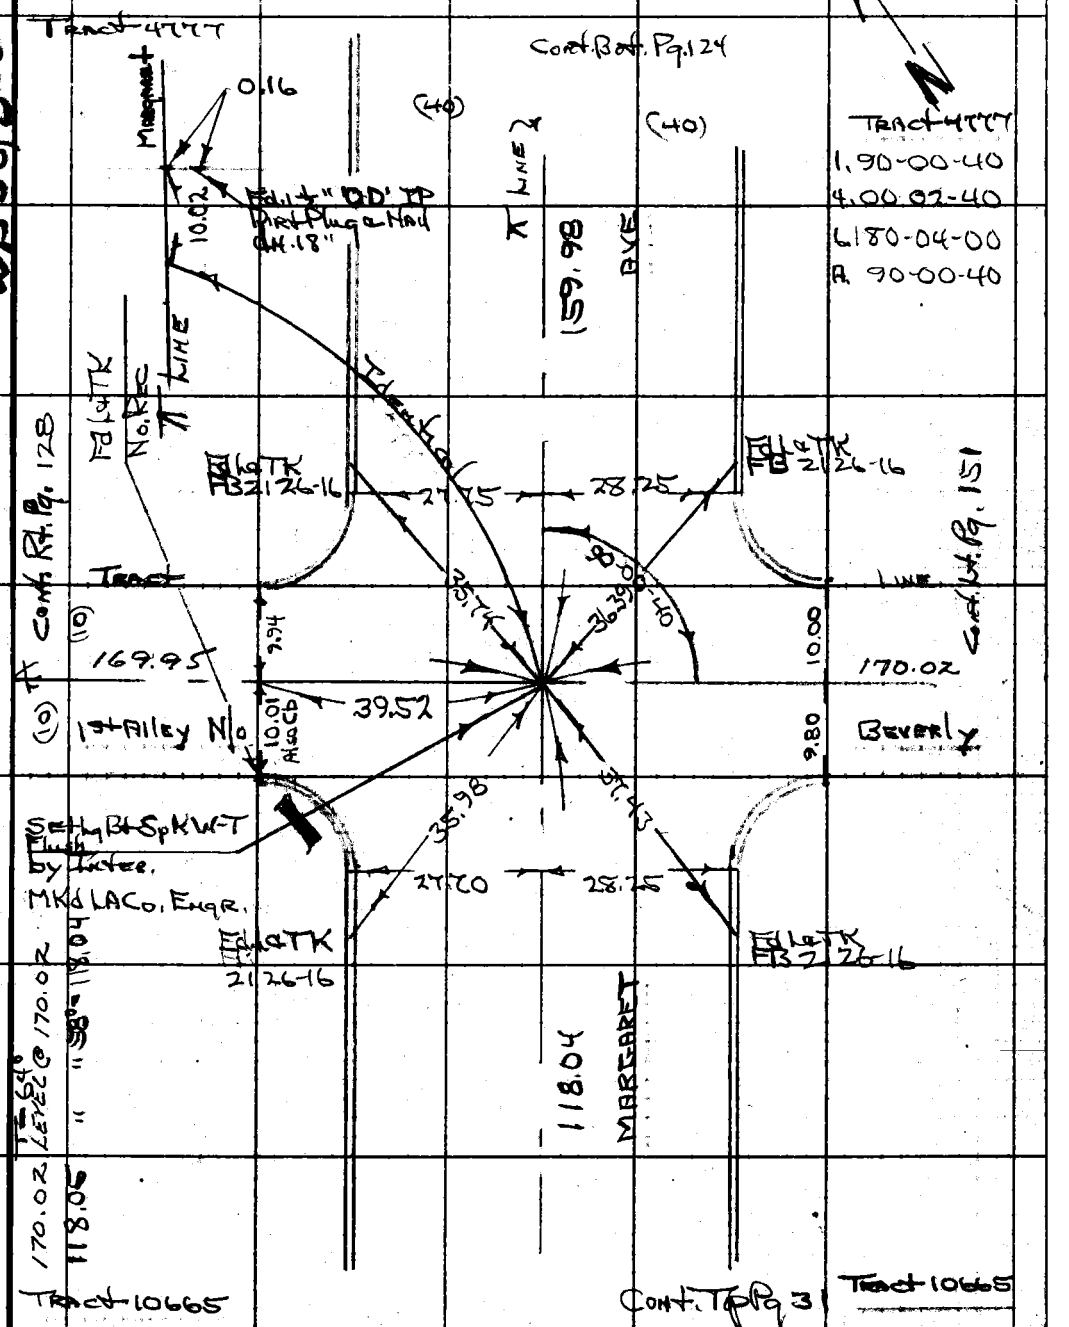

Note: Any Additions or Changes on This Sheet Must be Made or Circled in Red Ink With Date and Name of Person Making Change.

Do not extend this side of this line.

PLEASE RETURN TO
COUNTY OF LOS ANGELES
DEPARTMENT OF COUNTY ENGINEER
403 LOS ANGELES COUNTY ENGINEERING BLDG.

76F309S CE#310 3-69

RDFB 1224 1431, [redacted]

F. B 3842 PG 124

Cont Bot. Pg. 125

TR 4777

1. 89-59-00
4. 359-56-20
6. 179-54-10
A. 89-59-02

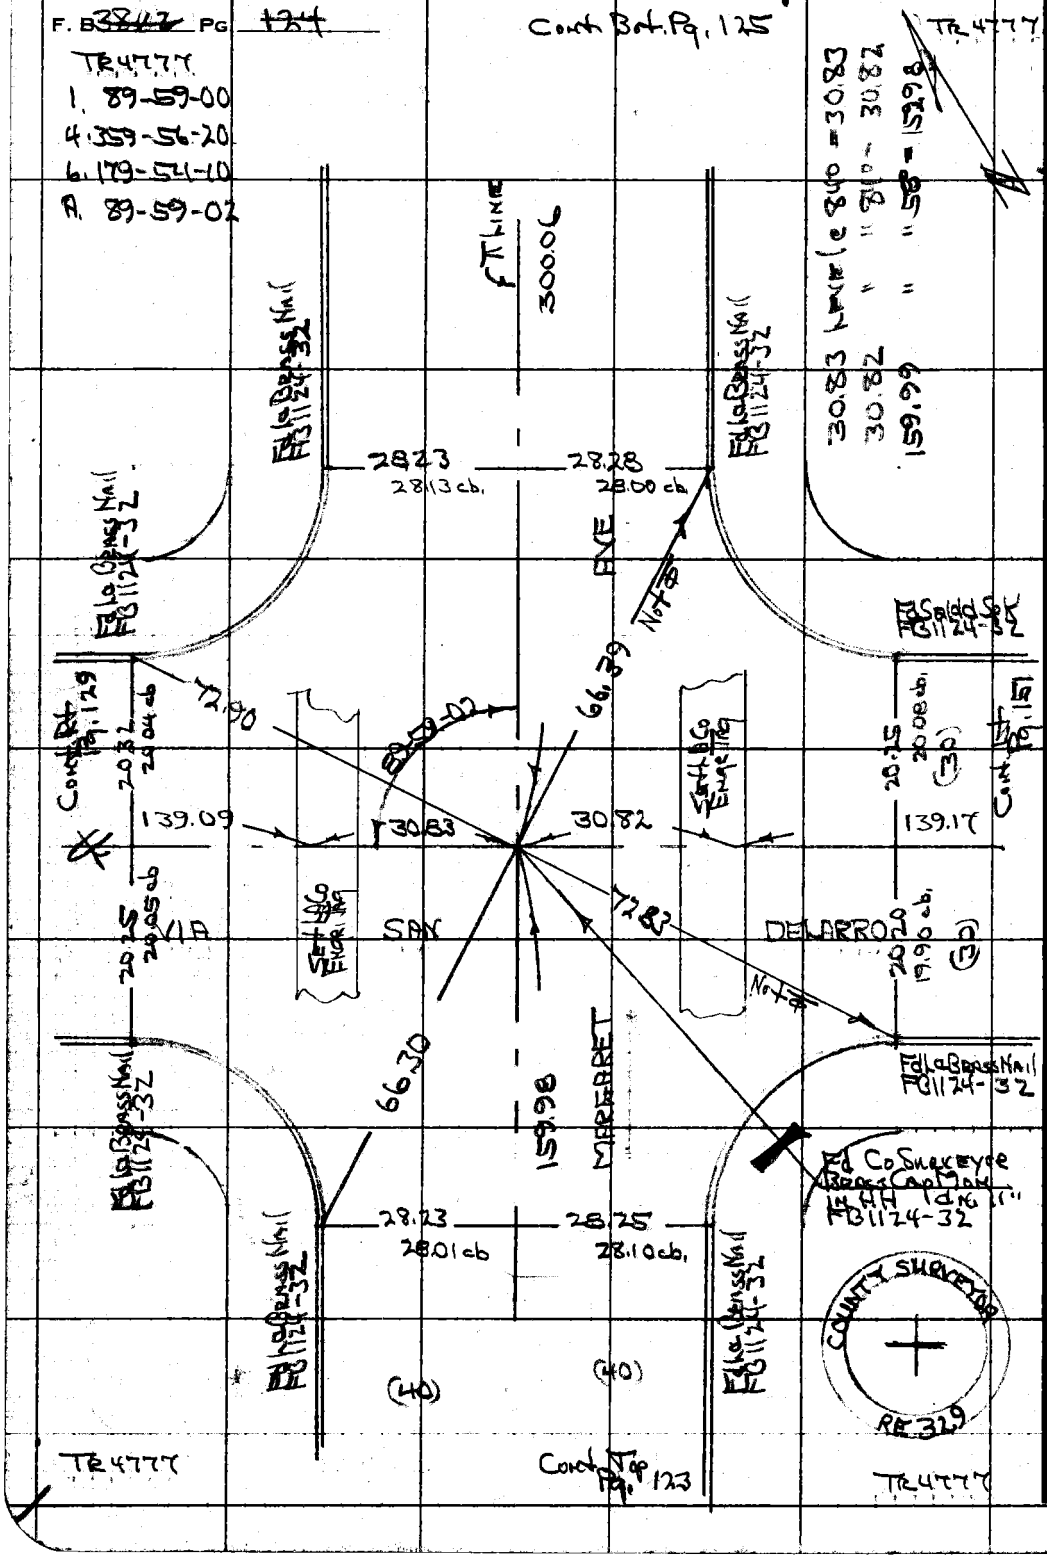

PLEASE RETURN TO
COUNTY OF LOS ANGELES
DEPARTMENT OF COUNTY ENGINEER
403 LOS ANGELES COUNTY ENGINEERING BLDG.

Do not extend this side of this line.

Note: Any Additions or Changes on This Sheet Must Be Made or Circled in Red Ink With Date and Name of Person Making Change.

RDFB 1224 1432, 1433

Notes Ck'd by	Survey of Belvedere Area ¢
Map No.	JN 0303.00 Tape 0247 Std 68 °F
Office Work	Surveyed by H.H. Spriggs
Checked	Notes HHS Date 9-1-72
Date	Indexed G. D. BAILEY MAY 30 1973

F. B. ~~377~~ PG. ~~125~~

W.S. 36 B-2

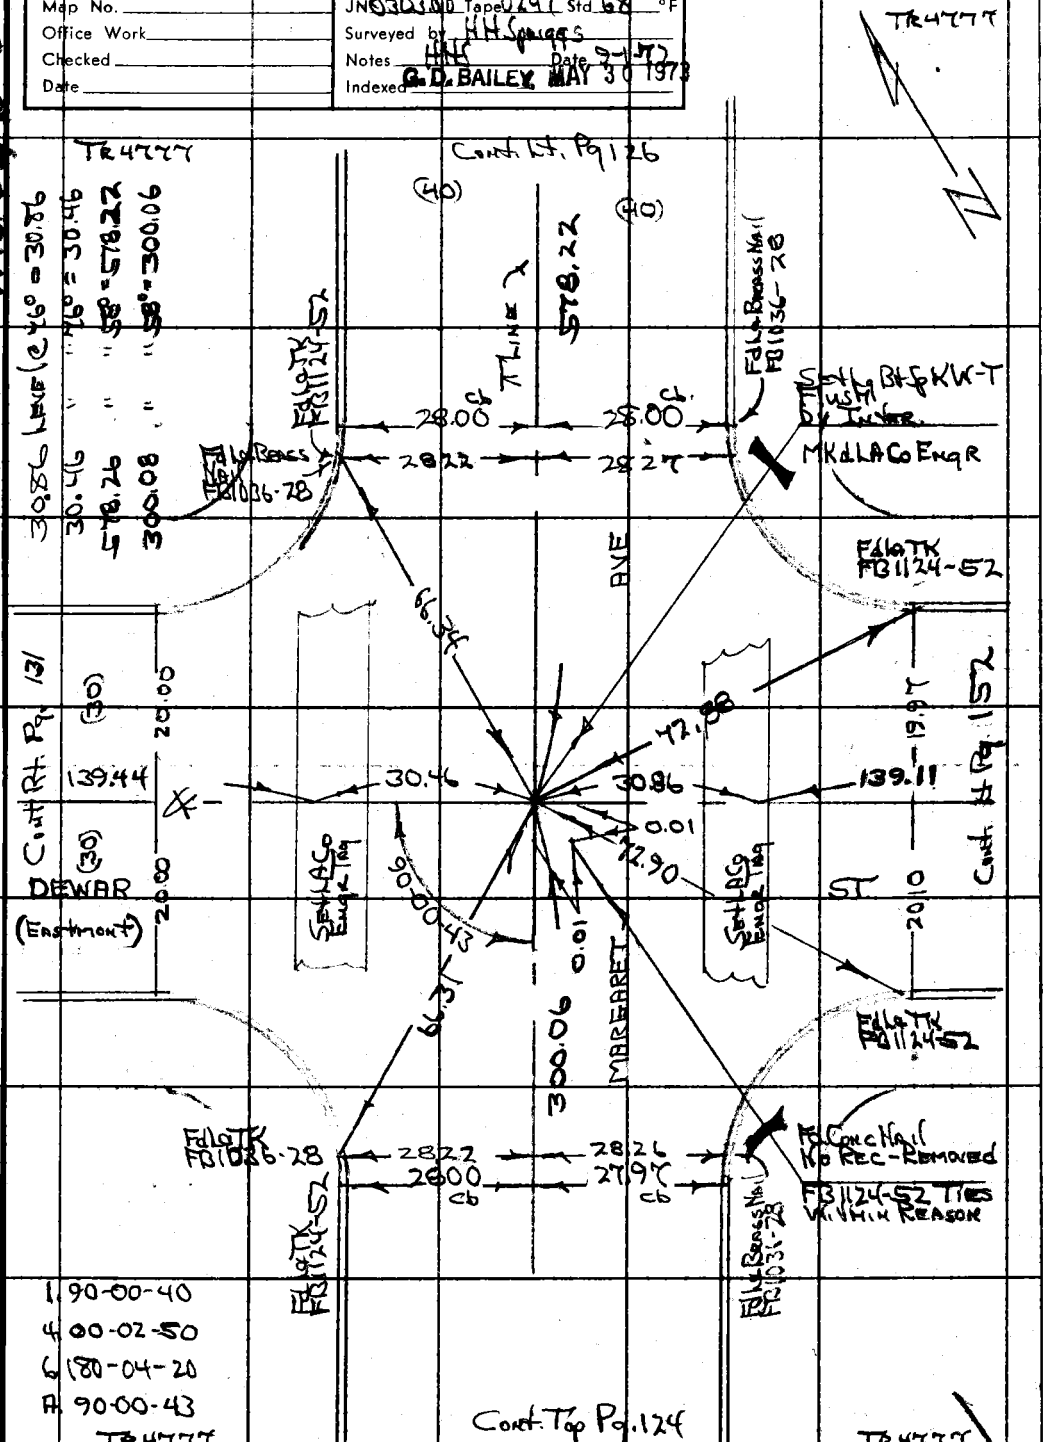

Note: Any Additions or Changes on This Sheet Must be Made or Circled in Red Ink With Date and Name of Person Making Change.

Do not extend this side of this line.

PLEASE RETURN TO
COUNTY OF LOS ANGELES
DEPARTMENT OF COUNTY ENGINEER
403 LOS ANGELES COUNTY ENGINEERING BLDG.

76F309S CE#310 3-69

RDFB 1224 1434

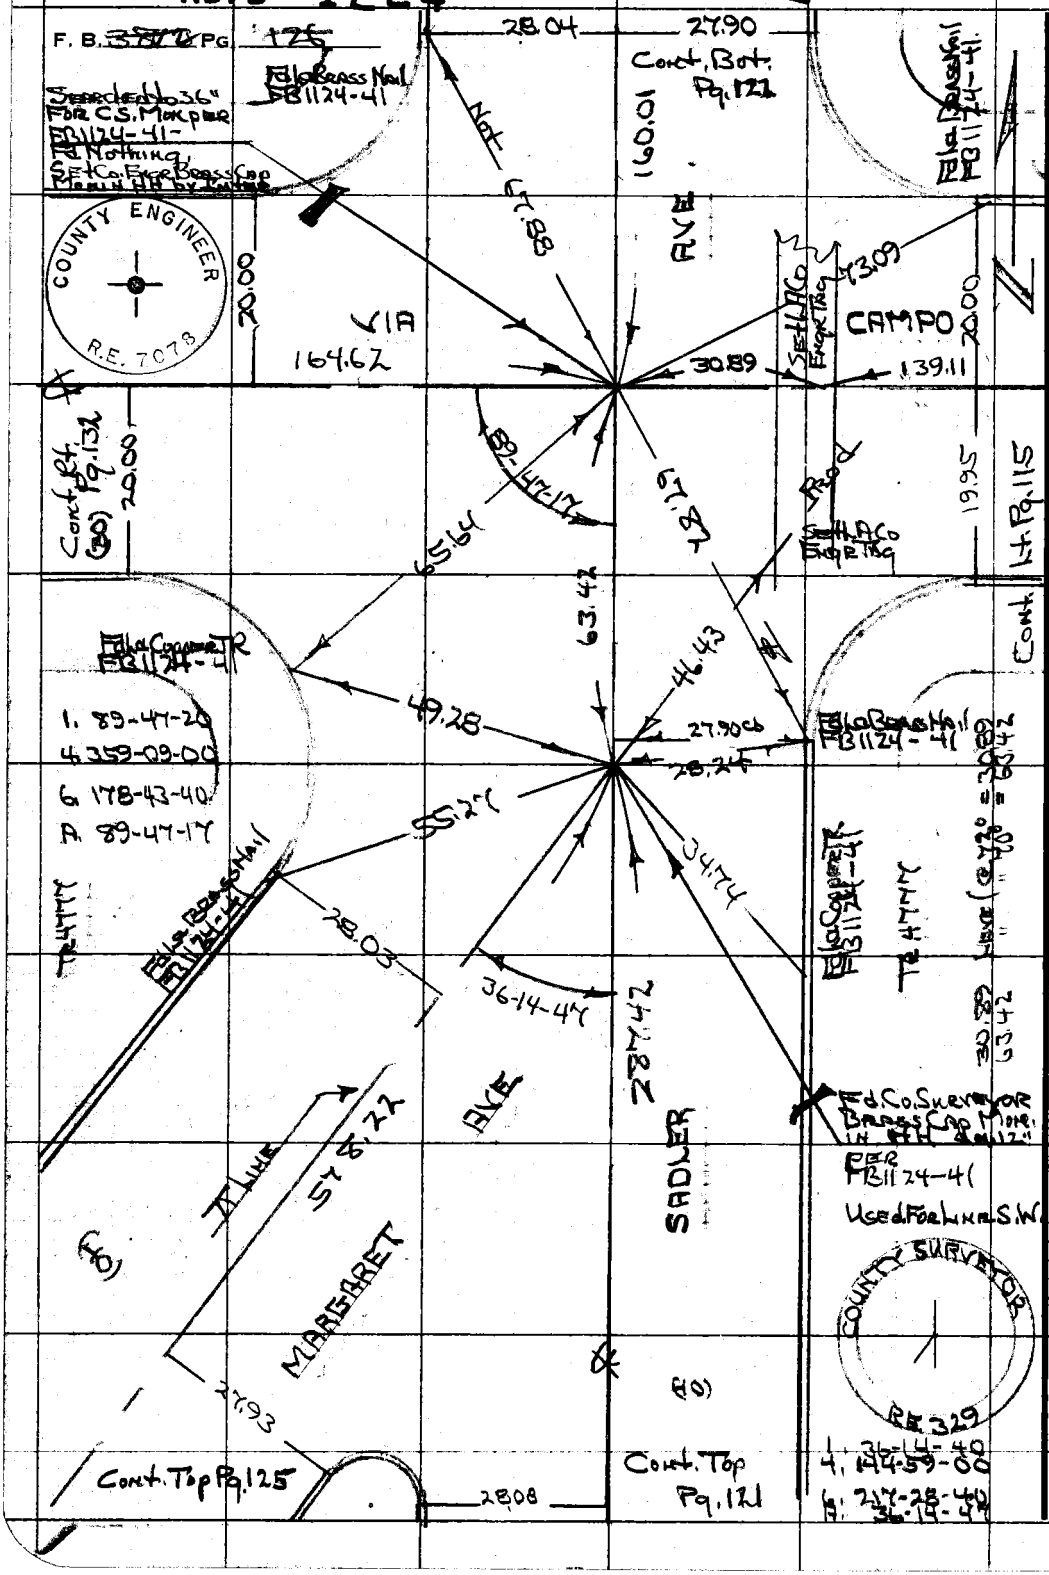

PLEASE RETURN TO
COUNTY OF LOS ANGELES
DEPARTMENT OF COUNTY ENGINEER
403 LOS ANGELES COUNTY ENGINEERING BLDG.

Do not extend this side of this line.

Note: Any Additions or Changes on This Sheet Must be Made or Circled in Red Ink With Date and Name of Person Making Change.

RDFB 1224 1435, 1436, 1437

Notes Ck'd by	Survey of Belvedere Area F. B 3803 Pg. 127
Map No.	JN 0303.00 Tape 0247 Std 68 °F
Office Work	Surveyed by HNS/GRIGGS
Checked	Notes HNS Date 12-14-72
Date	Indexed G. D. BAILEY MAY 30 1973

Note: Any Additions or Changes on This Sheet Must be Made or Circled in Red Ink With Date and Name of Person Making Change.

PLEASE RETURN TO
COUNTY OF LOS ANGELES
DEPARTMENT OF COUNTY ENGINEER
403 LOS ANGELES COUNTY ENGINEERING BLDG.
Do not extend this side of this line.

MARGARET AVE: FB 31, 123-26

SUMMATION OF FINDINGS FOR T LINE
SADDLE PEAK Sly to BEVERLY BLVD.

MARGARET AVE IS SUPPOSEDLY TANGENT - SADDLE PEAK Sly to
APT. S/o REQUESTED. per TRACTS 12263, 10681, 10665 & 4777,
HOWEVER IN THE PERPETUATION OF R CONTROL VIA TRACT
DEVELOPMENT & COUNTY MONUMENTATION, IT HAS BE-
CAME A FACT THAT TANGENCY DOES NOT EXIST, IN
PART DUE TO COUNTY MONUMENTATION OF INTERSECTIONS
ON MARGARET (VIA SAN DIEGO & CORONA) BOTH OF WHICH
WERE DETERMINED BY Ely-Wly STRIP SURVEYS ON
SAID STREETS, WHATEVER LITTLE EFFORT EXPENDED ON ALIGN-
MENT Nly-Sly C INTERSECTIONS, AND IN PART TO GROSS
CLOSURES & CALLS AS USED BY ADJOINING TRACTS.

MARGARET S/o BEVERLY IS PER FB 3811 - 28 Etc. AS PER
SURVEY IN 1972.

MARGARET N/o BEVERLY IS PER FB 3803 - 31, 123-26 IS T LINE,
HOWEVER IT BELIEVE THIS IS AS GOOD OR BETTER THAN OTHER
SURVEY DETERMINATIONS

CS. MON PER PERPETUATING 2" IP per TRACT SADDLE PEAK HELD FOR LINE Sly
SAID Sly 2" @ BEVERLY BLVD HELD FOR LINE Nly. - THIS CONTROL
SHOWS CS TOOK @ VIA SAN DIEGO TO BE ON LINE - SAID
MON PER PERPETUATES IP per TRACT FB 1036-28 Note RECORD FB 1124-32 TANGENT BEARINGS
& TRACT END CR's @ BEVERLY (90.00 Nly) ARE OUT DUE TO

NEW CURVING FB 1036-27-28
& DISTANCE ON DEVIATION VIA SAN DIEGO Ely to SADDLE PEAK
NEAR TRACT RECORD - HOWEVER THERE IS A CONSTANT SHORT-
AGE ON SAME STREETS W/o MARGARET to HILLVIEW.

ALTERNATE CHOICE COULD & SHOULD BE to ANALYZE MARGARET
BOTH N-S OF BEVERLY & DERIVE @ A COMPROMISE LINE
& ELIMINATE .09 IN INTERSECTION @ BEVERLY

HNS Griggs 12-14-72

16F309S CE#310 3-69

RDFB 1224 1438

F. B. ~~3802~~ PG ~~128~~

TRACT NO. 4777

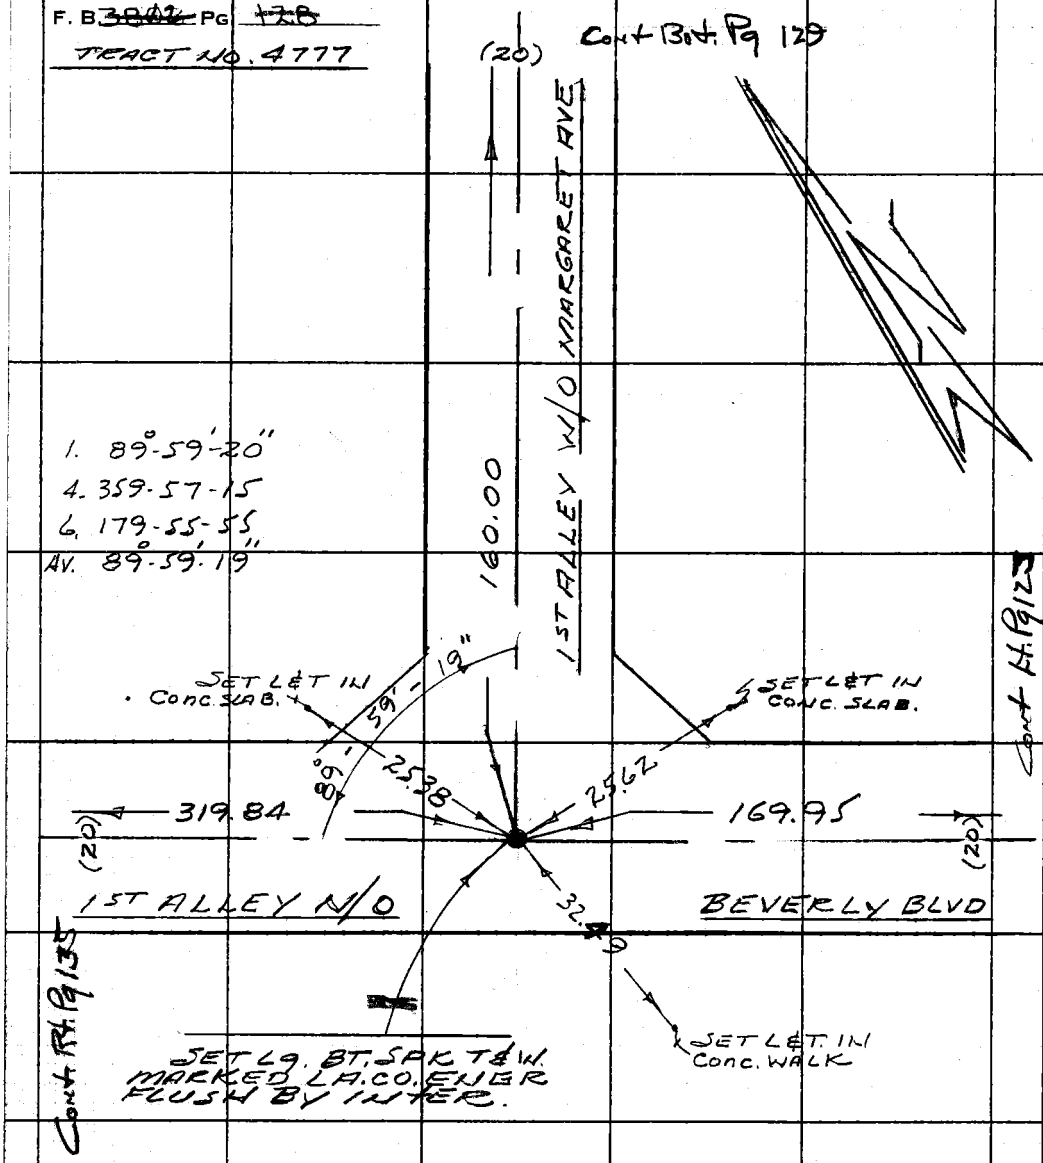

169.95 LEVEL @ 68°: 169.95

TRACT NO. 10665

PLEASE RETURN TO
COUNTY OF LOS ANGELES
DEPARTMENT OF COUNTY ENGINEER
403 LOS ANGELES COUNTY ENGINEERING BLDG.

Do not extend this side of this line.

Note: Any Additions or Changes on This Sheet Must be Made or Circled in Red Ink With Date and Name of Person Making Change.

RDFB 1224 **1439**

Notes Ck'd by	Survey of BELVEDERE AREA ℄
Map No.	JN 0303.00 Tape 0247 Std 68 °F
Office Work	Surveyed by H. H. SPRIGGS
Checked	Notes MOODY Date 12-72
Date	Indexed G. D. BAILEY MAY 30 1973

F. B. [illegible] PG. [illegible]

1. 89°-59'-00"
4. 359-56-25
6. 179-54-25
AV. 89°-59'-04"

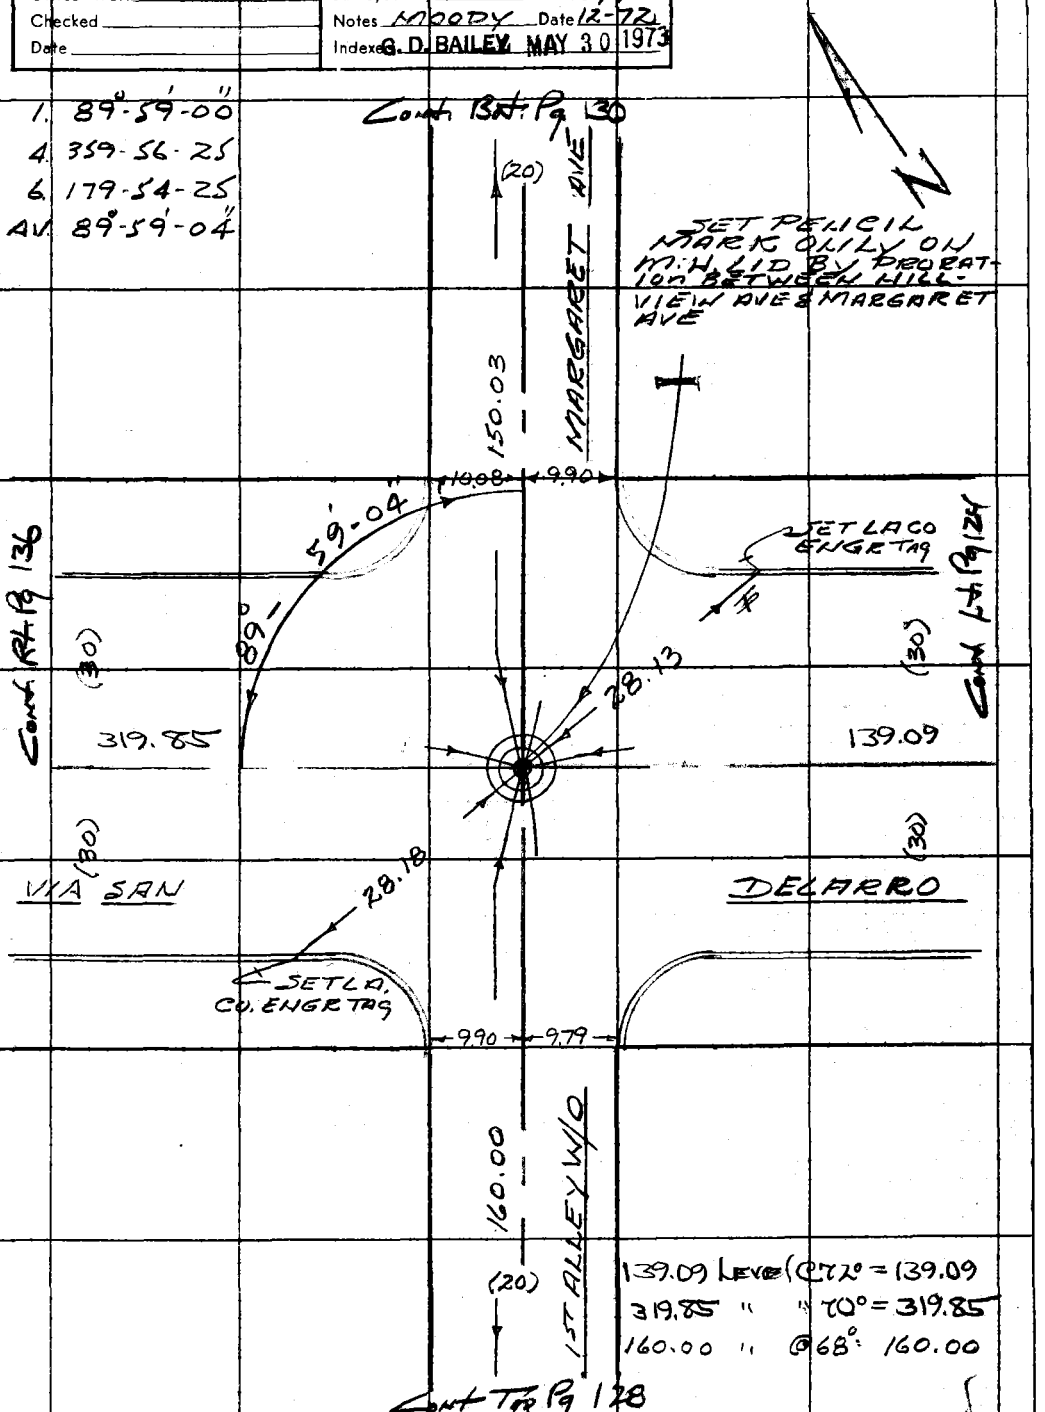

139.09 LEVEL @ 72° = 139.09
319.85 " " 70° = 319.85
160.00 " @ 68° = 160.00

Note: Any Additions or Changes on This Sheet Must be Made or Circled in Red Ink With Date and Name of Person Making Change.

Do not extend this side of this line.

PLEASE RETURN TO
COUNTY OF LOS ANGELES
DEPARTMENT OF COUNTY ENGINEER
403 LOS ANGELES COUNTY ENGINEERING BLDG.

76F309S CE#310 3-69

RDFB 1224 1440

F. B. ~~3842~~ PG ~~130~~

Cont. Bot. Pg 131

1. = 89°-59'-20"
4. = 359-57-00
6. = 179-55-30
AV. = 89-59-15

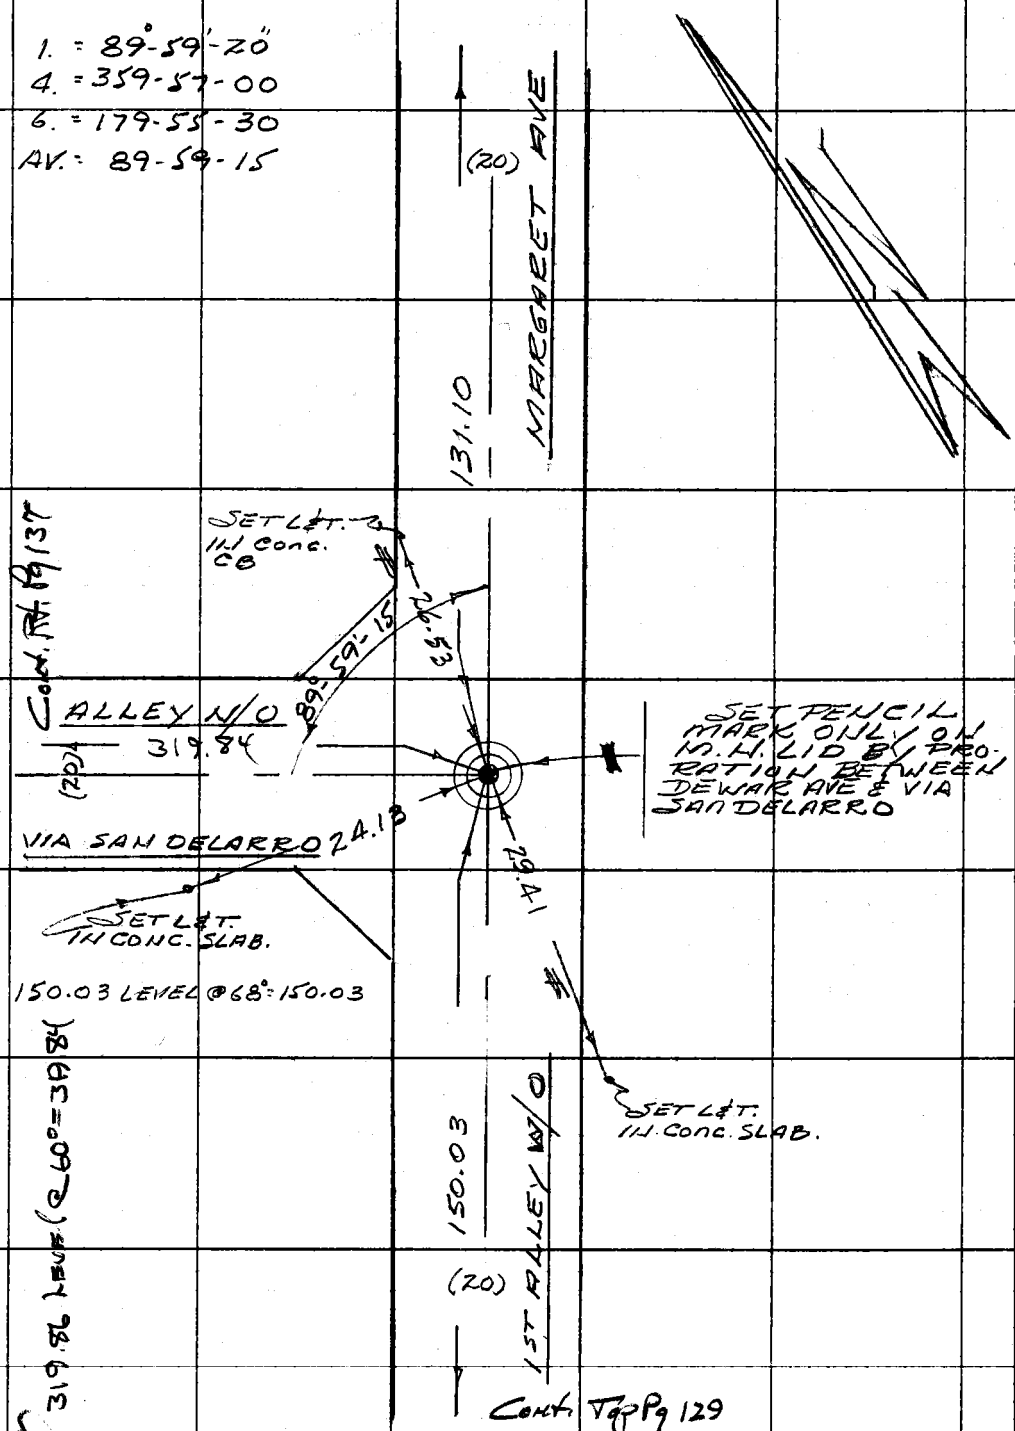

Cont. Top Pg 129

PLEASE RETURN TO
COUNTY OF LOS ANGELES
DEPARTMENT OF COUNTY ENGINEER
403 LOS ANGELES COUNTY ENGINEERING BLDG.

Do not extend this side of this line.

Note: Any Additions or Changes on This Sheet Must be Made or Circled in Red Ink With Date and Name of Person Making Change.

RDFB 1224

1441

Notes Ck'd by	Survey of BELVEDERE AREA
Map No.	JN 0303.00 Tape 0247 Std 68 °F
Office Work	Surveyed by H. H. SPRIGGS
Checked	Notes MOODY Date 12-72
Date	Indexed G. D. BAILEY MAY 30 1973

F. B. [illegible] Pg. 131

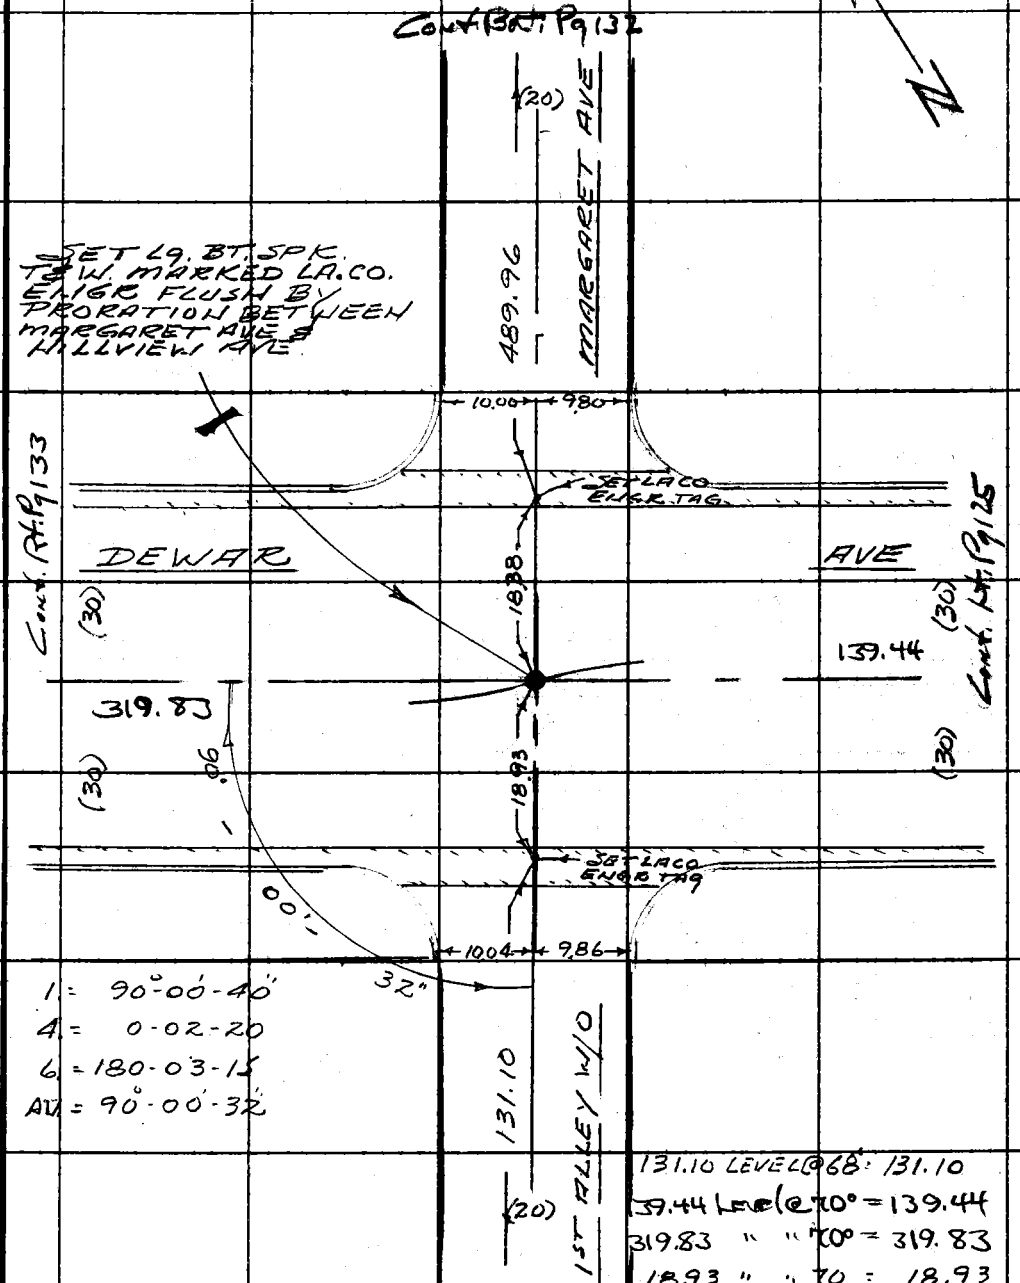

1 = 90°-00'-40"
4 = 0-02-20
6 = 180-03-15
AV = 90°-00'-32"

131.10 LEVEL @ 68° = 131.10
139.44 Level @ 70° = 139.44
319.83 " " 70° = 319.83
18.93 " " 70 = 18.93
18.38 LEV @ 70° = 18.38

Cont. Top Pg 130

Note: Any Additions or Changes on This Sheet Must be Made or Circled in Red Ink With Date and Name of Person Making Change.

Do not extend this side of this line.

PLEASE RETURN TO
COUNTY OF LOS ANGELES
DEPARTMENT OF COUNTY ENGINEER
403 LOS ANGELES COUNTY ENGINEERING BLDG.

76F309S CE#310 3-69

RDFB 1224

1442

F. B. ~~2542~~ Pg ~~137~~

TRACT NO. 4777

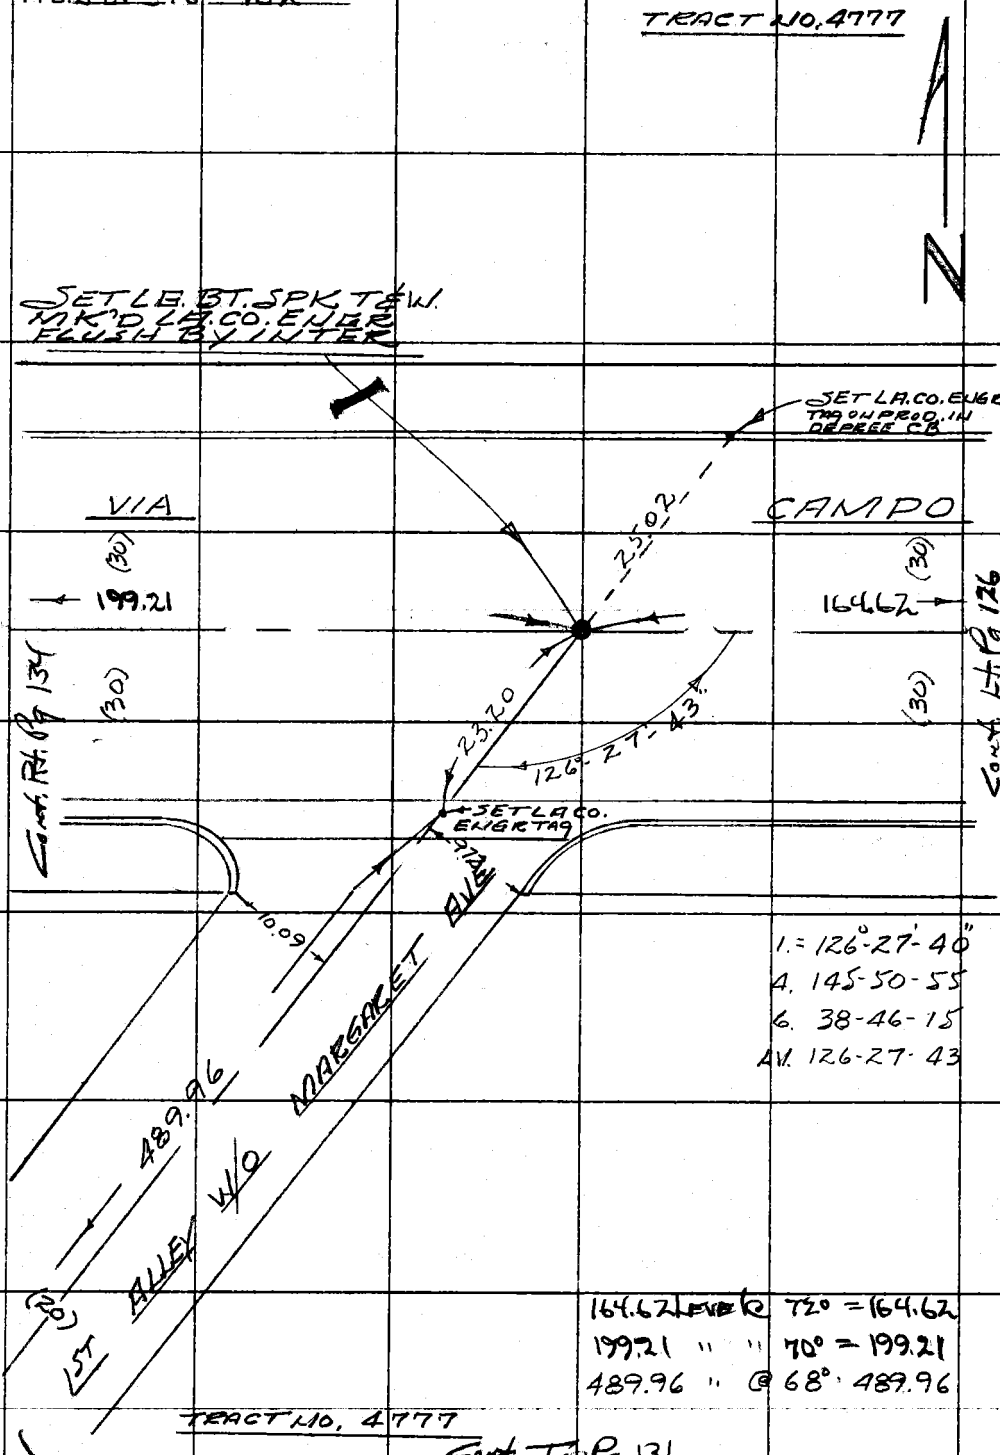

I. = 126°-27'-40"
A. 145-50-55
6. 38-46-15
A.M. 126-27-43

164.62 Level @ T20 = 164.62
199.21 " " 70° = 199.21
489.96 " @ 68° 489.96

PLEASE RETURN TO
COUNTY OF LOS ANGELES
DEPARTMENT OF COUNTY ENGINEER
403 LOS ANGELES COUNTY ENGINEERING BLDG.

Do not extend this side of this line.

Note: Any Additions or Changes on This Sheet Must be Made or Circled in Red Ink With Date and Name of Person Making Change.

RDFB 1224 1443, 1444

Notes Ck'd by	Survey of Belvedere Area ℄
Map No.	JN 0303.00 Tape 0247 Std 68 °F
Office Work	Surveyed by HHSpriggs
Checked	Notes HHS Date 2-18-72
Date	Indexed G. D. BAILEY MAY 30 1973

F. B. ~~38~~ PG. ~~133~~

W536 B-2

1, 89-58-20
4, 359-54-20
L 179-51-20
A, 89-58-33

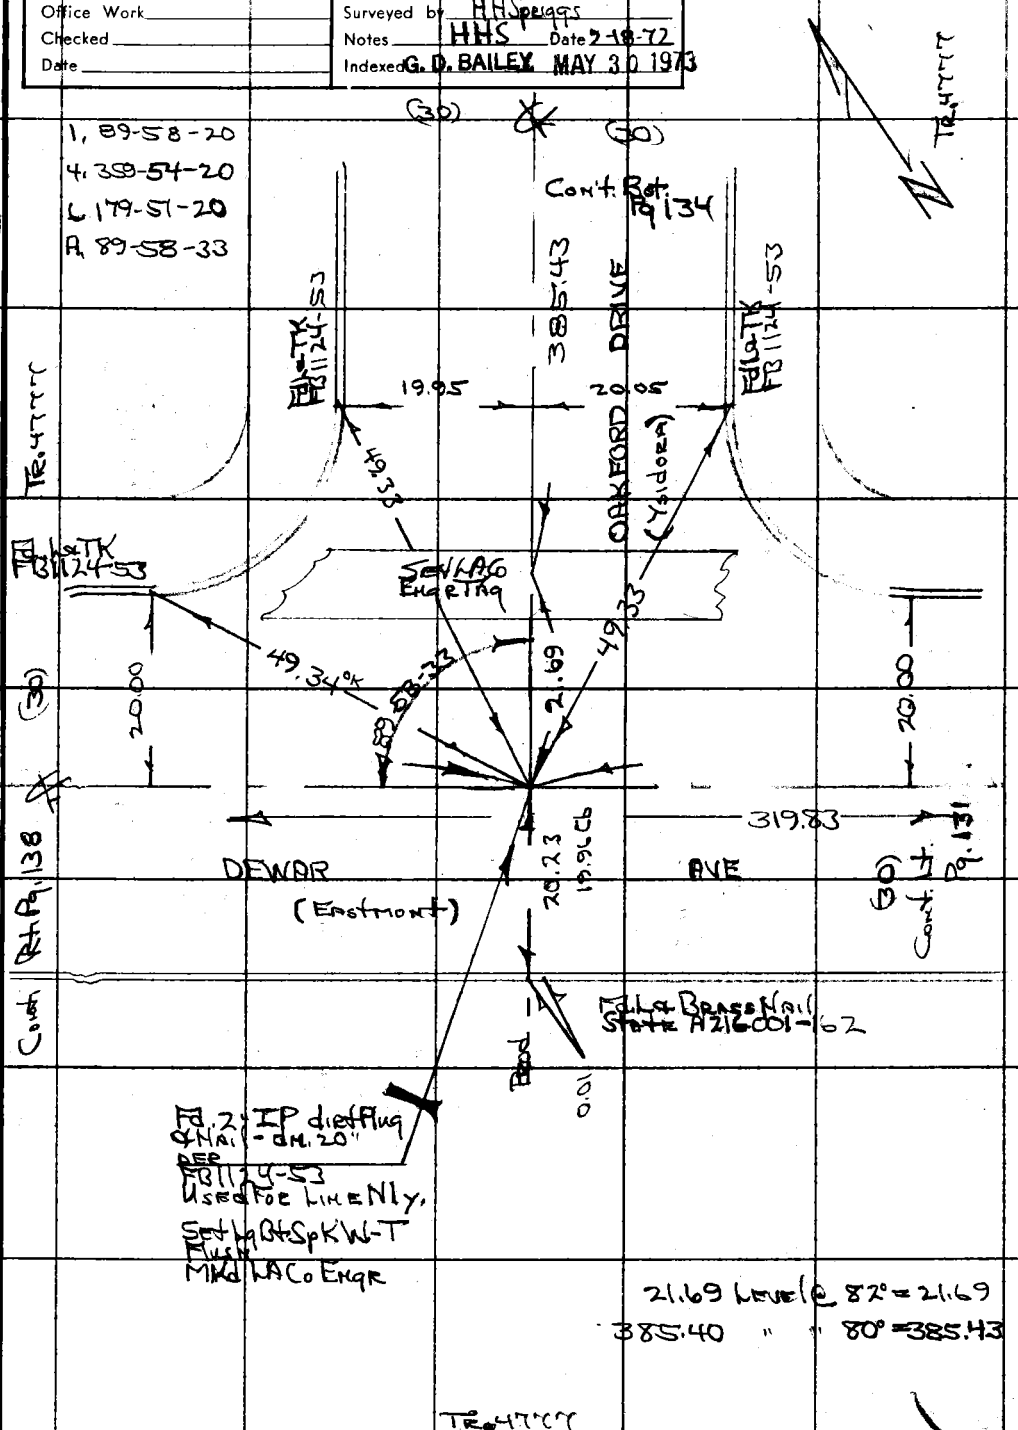

Note: Any Additions or Changes on This Sheet Must be Made or Circled in Red Ink With Date and Name of Person Making Change.

Do not extend this side of this line.

PLEASE RETURN TO
COUNTY OF LOS ANGELES
DEPARTMENT OF COUNTY ENGINEER
403 LOS ANGELES COUNTY ENGINEERING BLDG.

76F309S CE#310 3-69

RDFB 1224 1445

F. B. ~~3842~~ PG. ~~134~~

1. 53-33-40
4. 214-13-20
6. 321-20-20
A. 53-33-23

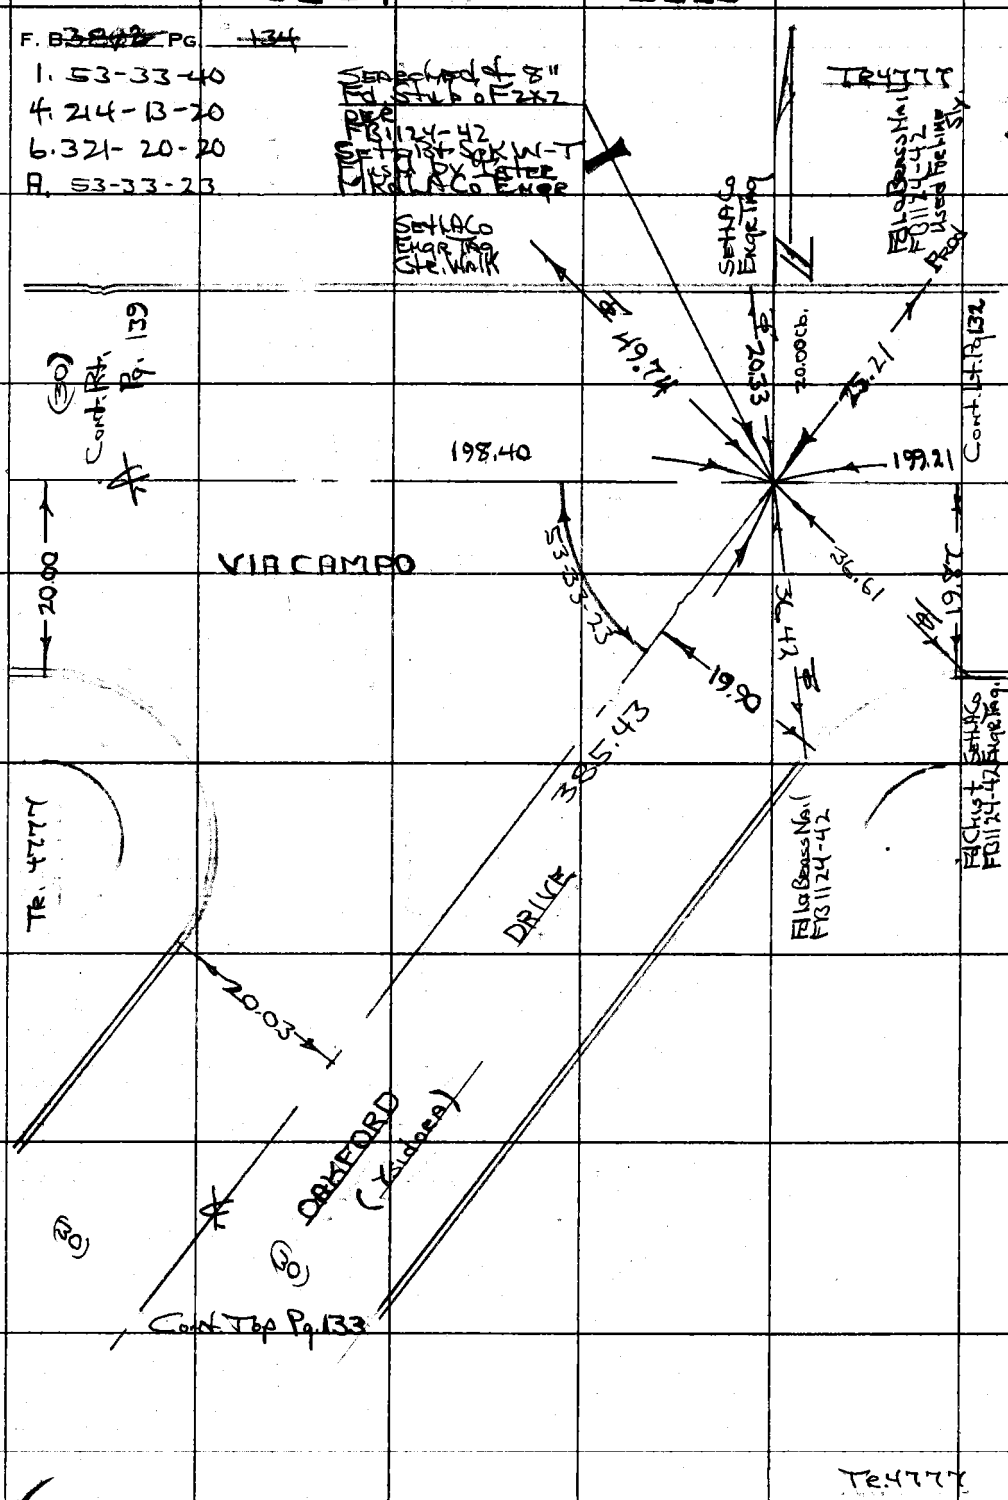

PLEASE RETURN TO
COUNTY OF LOS ANGELES
DEPARTMENT OF COUNTY ENGINEER
403 LOS ANGELES COUNTY ENGINEERING BLDG.

Do not extend this side of this line.

Note: Any Additions or Changes on This Sheet Must be Made or Circled in Red Ink With Date and Name of Person Making Change.

RDFB 1224 1446

Notes Ck'd by	Survey of BELVEDERE AREA ℄
Map No.	JN 0303.00 Tape 0247 Std 68 °F
Office Work	Surveyed by H.H. SPRIGGS
Checked	Notes MOODY Date 12-72
Date	Indexed G. D. BAILEY MAY 30 1973

F. B. ~~387~~ PG. ~~135~~

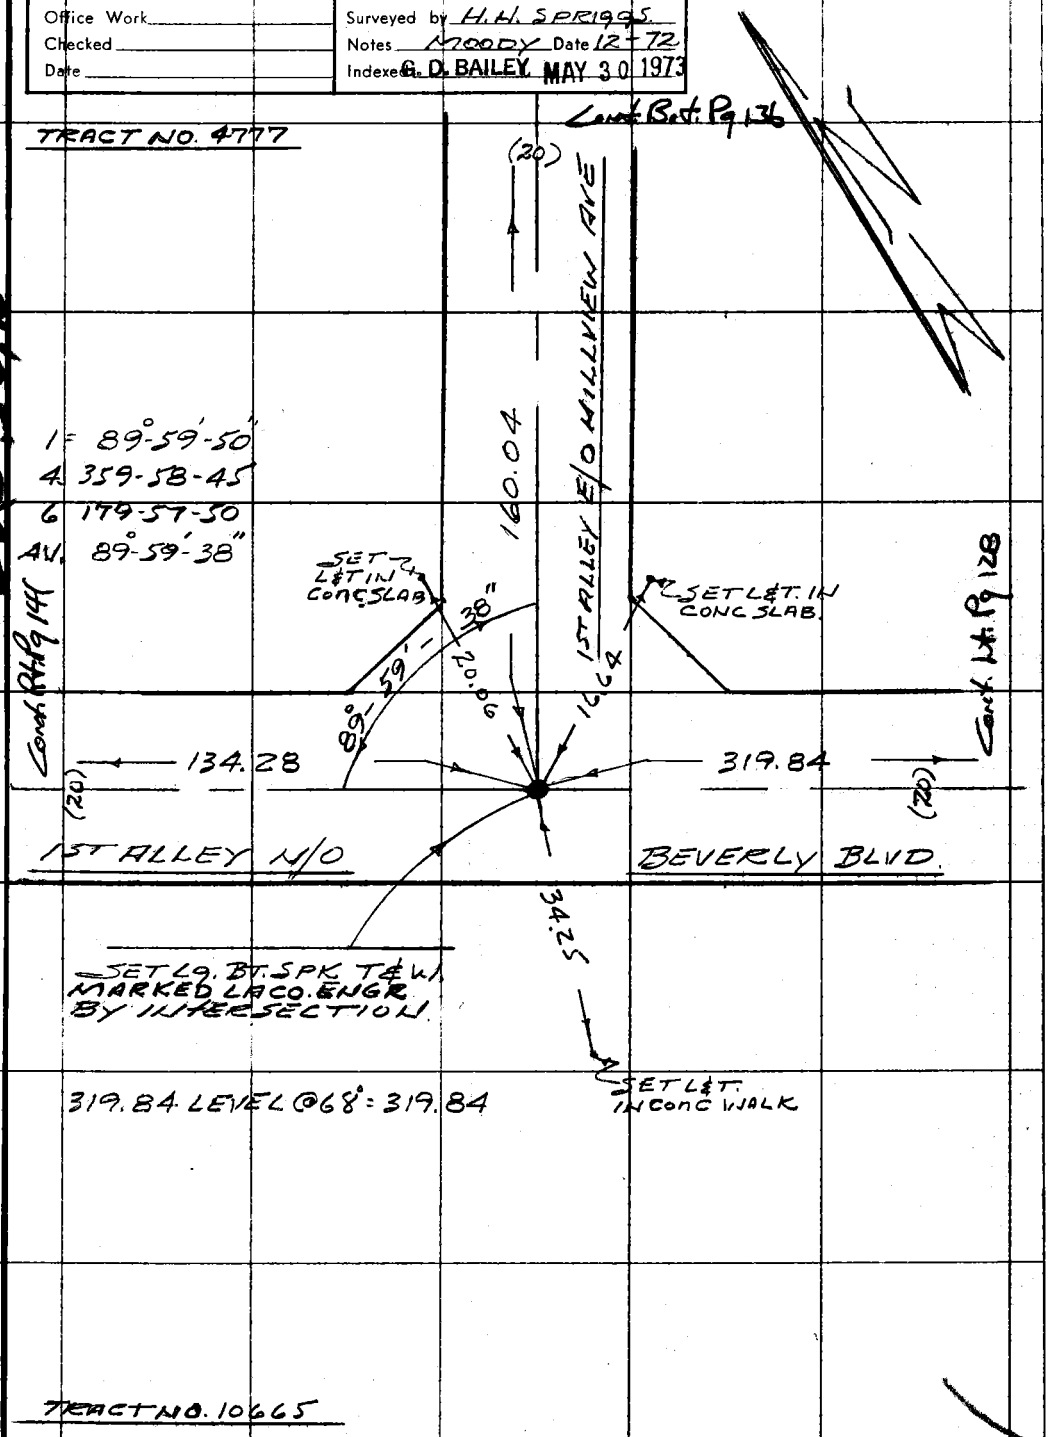

Note: Any Additions or Changes on This Sheet Must be Made or Circled in Red Ink With Date and Name of Person Making Change.

Do not extend this side of this line

PLEASE RETURN TO
COUNTY OF LOS ANGELES
DEPARTMENT OF COUNTY ENGINEER
403 LOS ANGELES COUNTY ENGINEERING BLDG.

LVS 36, B-2

76F309S CE#310 3-69

RDFB 1224

1447

F. B. ~~384~~ PG. ~~126~~

Cont. RDFB Pg 137

TRACT NO 4777

(20) AVE

150.00

1. 89°-59'-30"
4. 359-57-25
6. 179-56-20
AV. 89°-59'-23"

89°-59'-23"

SET LA CO. ENGR. TAG

VIA SAN

DELARRO

(30)

132.60

319.85

28.33

28.35

Cont RDFB Pg 142

Cont RDFB Pg 134

SET LA. CO. ENGR TAG

SET PENCIL MARK ONLY ON M.H. LID BY PROPORTION BETWEEN HILLVIEW AVE & MARGARET AVE

160.04

1ST. ALLEY E/O HILLVIEW

132.60 LENGTH @ 72° = 132.60
160.04 " @ 68° = 160.04

TRACT NO 4777

(20) Cont. Tgp Pg 135

MS 36, B-2

PLEASE RETURN TO
COUNTY OF LOS ANGELES
DEPARTMENT OF COUNTY ENGINEER
403 LOS ANGELES COUNTY ENGINEERING BLDG.

Do not extend this side of this line.

Note: Any Additions or Changes on This Sheet Must be Made or Circled in Red Ink With Date and Name of Person Making Change.

RDFB 1224 1448

Notes Ck'd by	Survey of BELVEDERE AREA ℄
Map No.	JN 0303.00 Tape 0247 Std 68 °F
Office Work	Surveyed by H.H. SPRIGGS
Checked	Notes MOODY Date 12-72
Date	Indexed G. D. BAILEY MAY 30 1973

F. B ~~389~~ PG. 137

W.S. 36, B-2

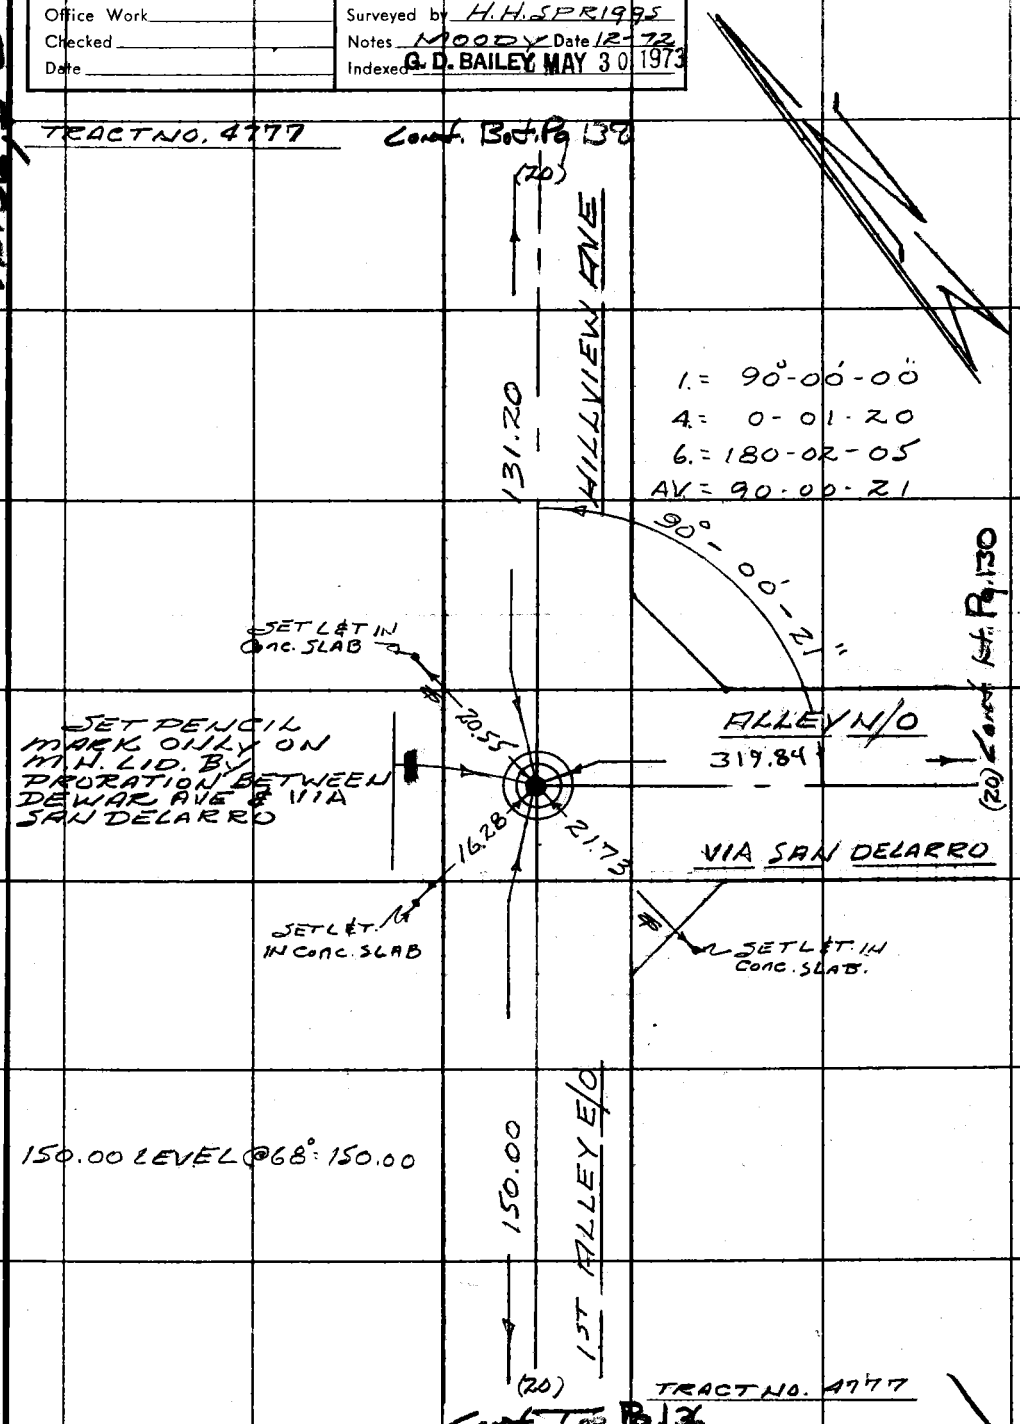

Note: Any Additions or Changes on This Sheet Must be Made or Circled in Red Ink With Date and Name of Person Making Change.

Do not extend this side of this line.

PLEASE RETURN TO
COUNTY OF LOS ANGELES
DEPARTMENT OF COUNTY ENGINEER
403 LOS ANGELES COUNTY ENGINEERING BLDG.

76F309S CE#310 3-69

RDFB 1224 1449

F. B. ~~2842~~ PG. ~~138~~

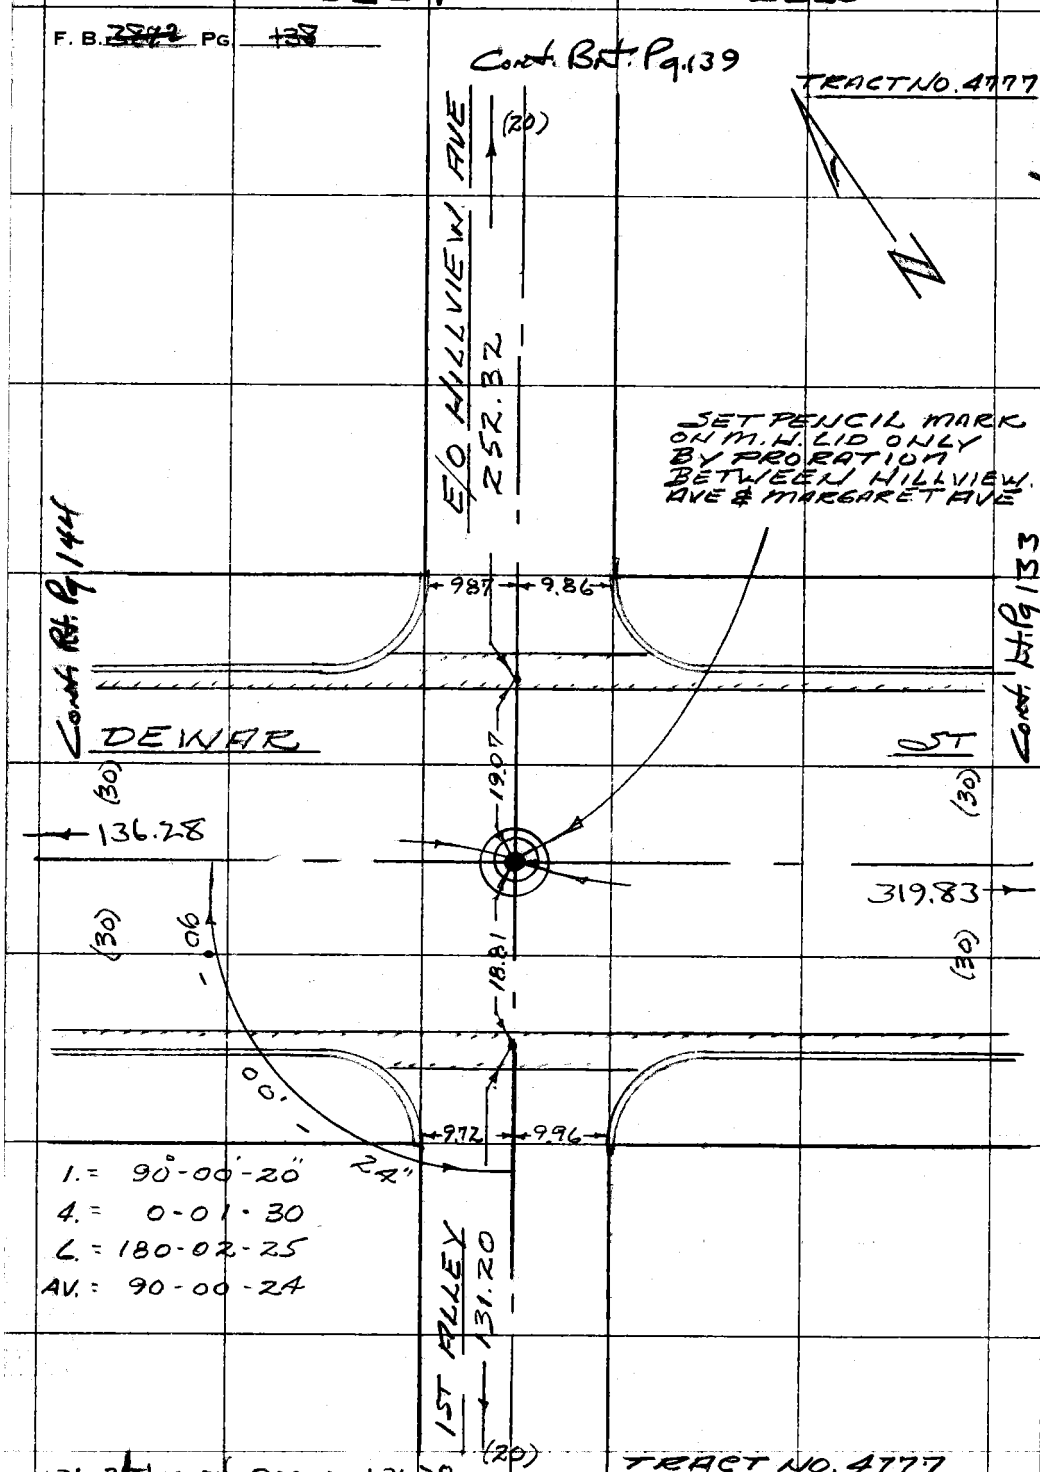

1. = 90°-00'-20"
4. = 0-01-30
6. = 180-02-25
AV. = 90-00-24

136.28 LEVEL @ 72° = 136.28
131.20 " @ 72° = 131.20

TRACT NO. 4777
Cont. Tp Pg 137

PLEASE RETURN TO
COUNTY OF LOS ANGELES
DEPARTMENT OF COUNTY ENGINEER
403 LOS ANGELES COUNTY ENGINEERING BLDG.

Do not extend this side of this line.

Note: Any Additions or Changes on This Sheet Must be Made or Circled in Red Ink With Date and Name of Person Making Change.

RDFB 1224 1450

Notes Ck'd by	Survey of BELVEDERE AREA ℄
Map No.	JN 0303.00 Tape 0247 Std 68 °F
Office Work	Surveyed by H.H. SPRIGGS
Checked	Notes MOODY Date 12-72
Date	Indexed G. D. BAILEY MAY 30 1973

F. B. ~~384~~ Pg. ~~139~~

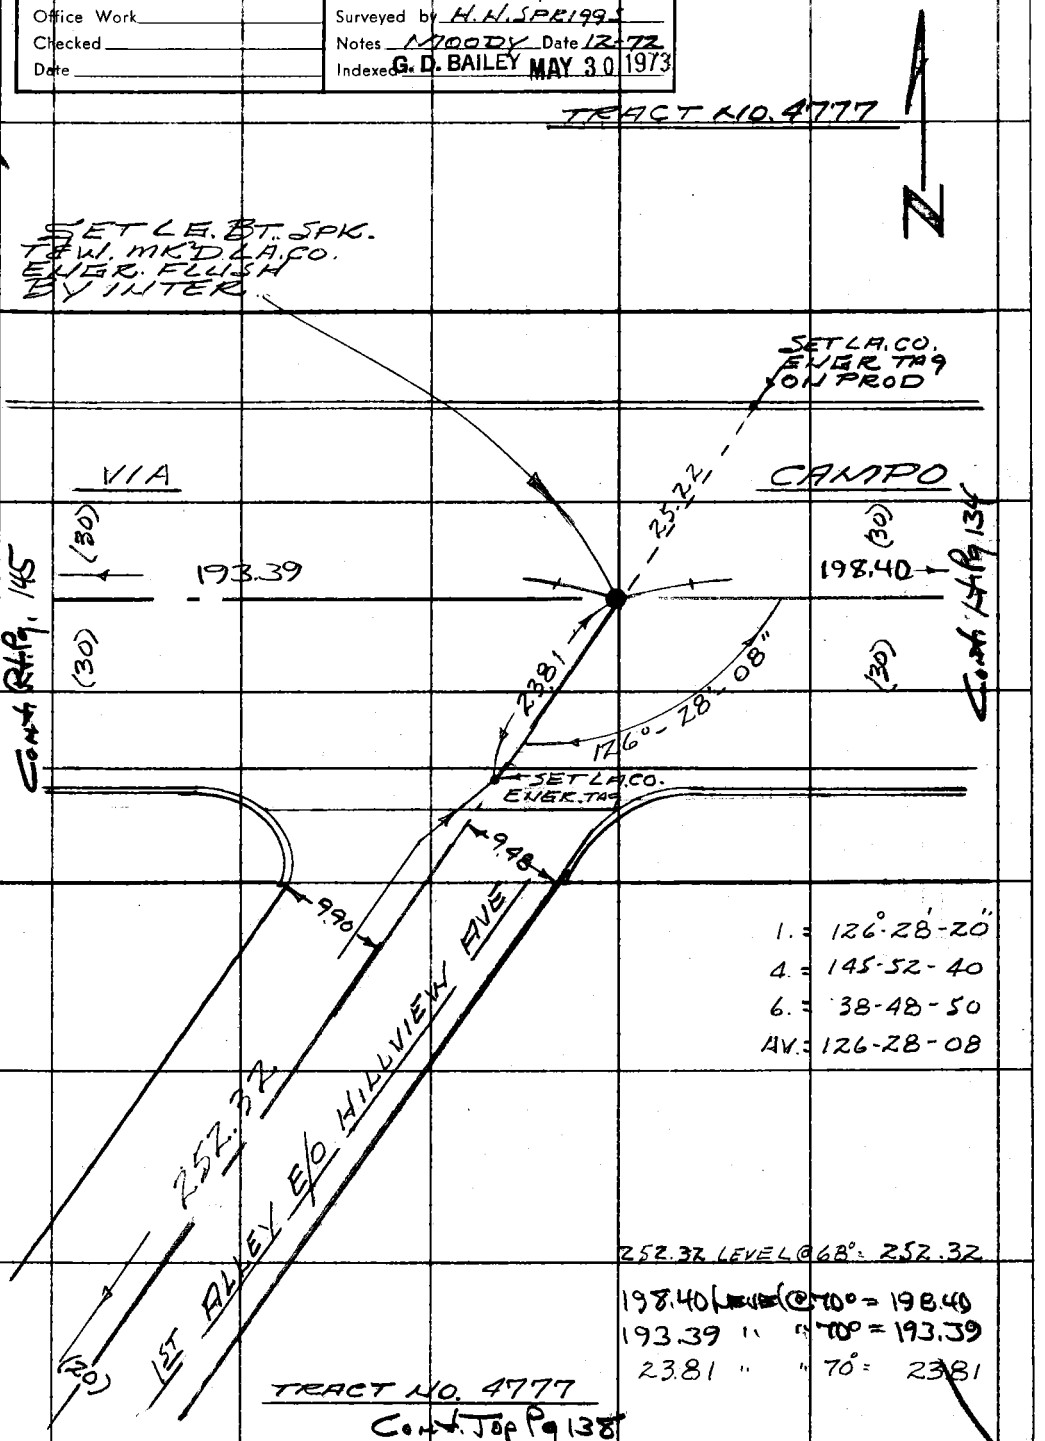

MS. 36, B-2

Note: Any Additions or Changes on This Sheet Must be Made or Circled in Red Ink With Date and Name of Person Making Change.

Do not extend this side of this line.

PLEASE RETURN TO
COUNTY OF LOS ANGELES
DEPARTMENT OF COUNTY ENGINEER
403 LOS ANGELES COUNTY ENGINEERING BLDG.

76F309S CE#310 3-69

RDFB 1224 1451

Notes Ck'd by	Survey of Belvedere Park
Map No.	JN 030390 Tape 0244 Std 68 °F
Office Work	Surveyed by HHSpriggs
Checked	Notes HAS Date 12-19-72
Date	Indexed G. D. BAILEY MAY 30 1973

F. B. [illegible] Pg. 141

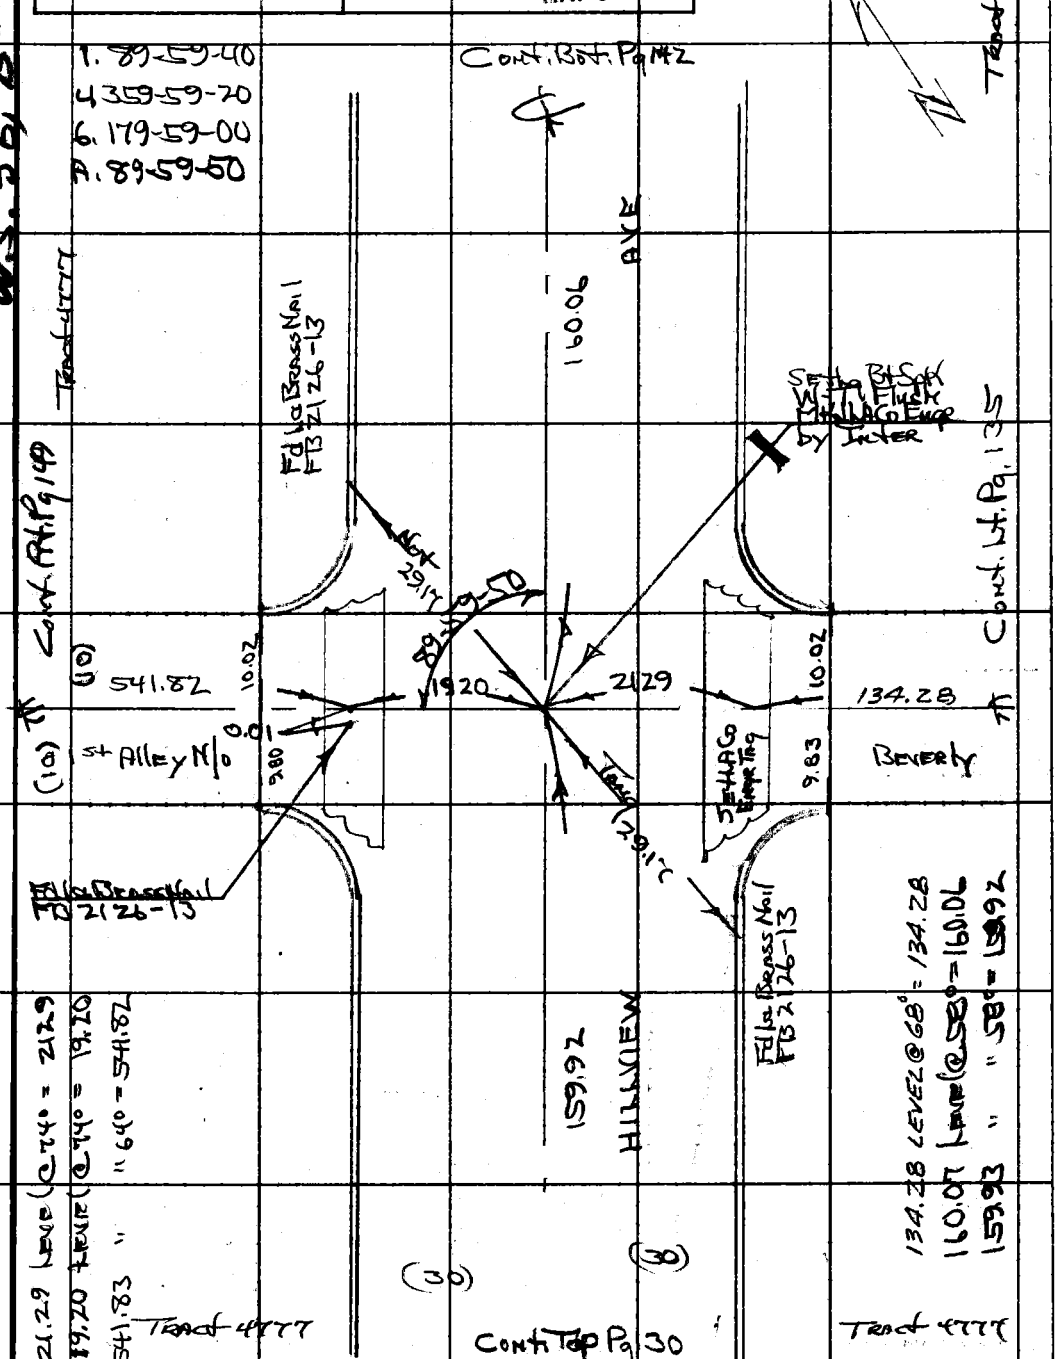

Note: Any Additions or Changes on This Sheet Must be Made or Circled in Red Ink With Date and Name of Person Making Change.

Do not extend this side of this line.

PLEASE RETURN TO
COUNTY OF LOS ANGELES
DEPARTMENT OF COUNTY ENGINEER
403 LOS ANGELES COUNTY ENGINEERING BLDG.

76F309S CE#310 3-69

RDFB 1224 1452

F. B. ~~3802~~ PG. ~~142~~

Cont. Bot. Pg 143

1. 89-59-40
4. 359-58-40
6. 179-57-50
A. 89-59-38

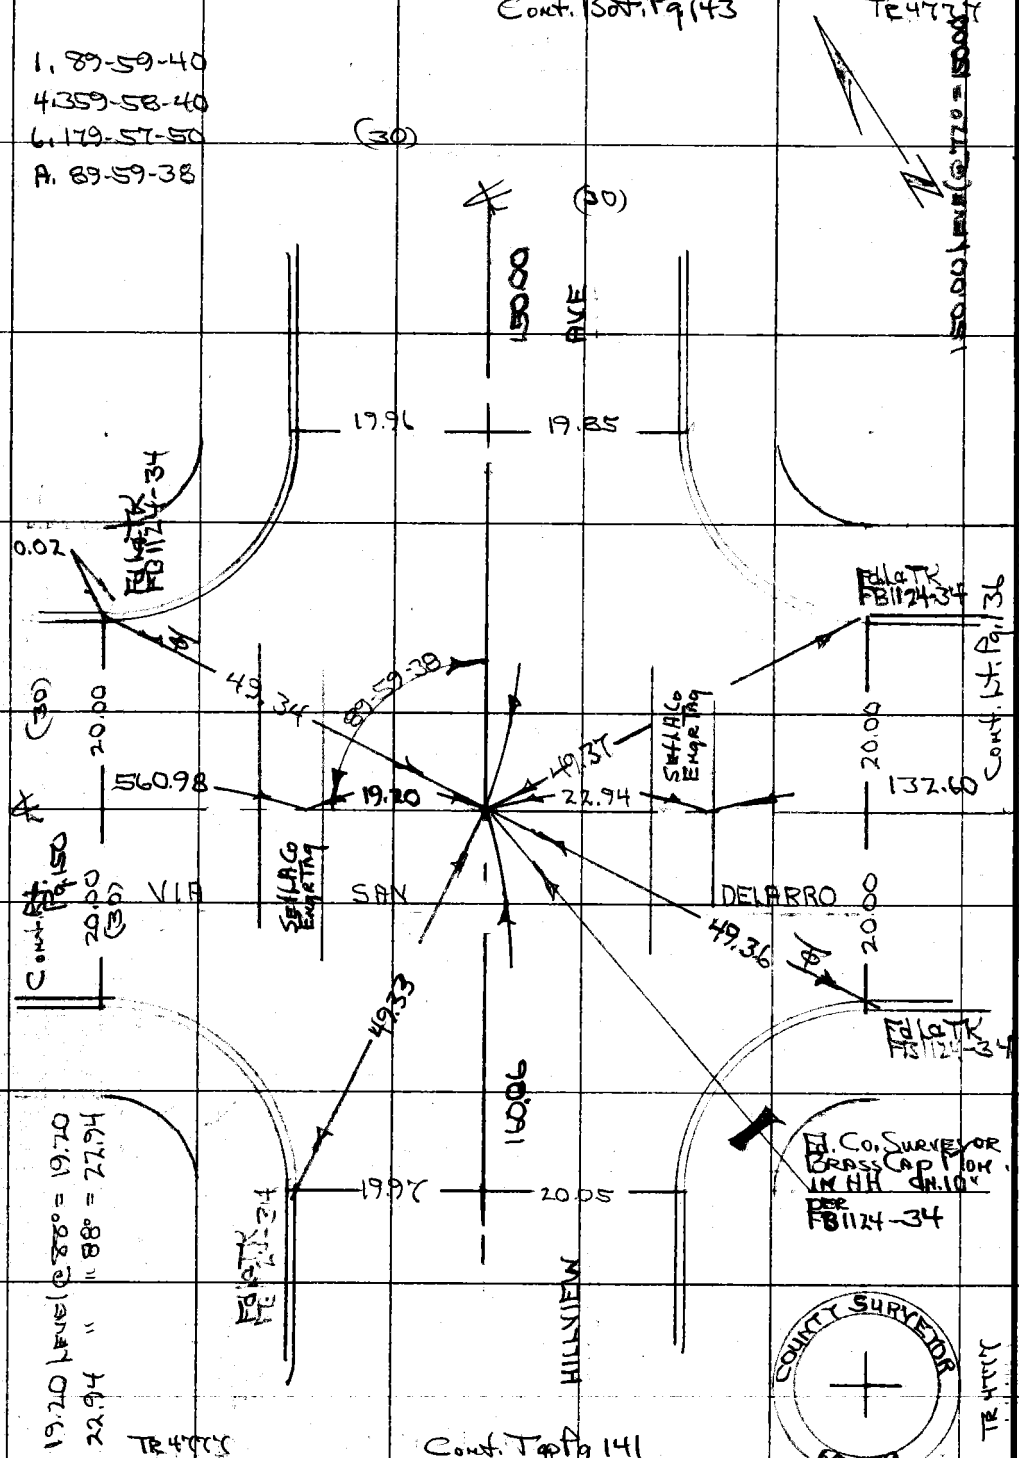

M536, B-2

PLEASE RETURN TO
COUNTY OF LOS ANGELES
DEPARTMENT OF COUNTY ENGINEER
403 LOS ANGELES COUNTY ENGINEERING BLDG.

Do not extend this side of this line.

Note: Any Additions or Changes on This Sheet Must be Made or Circled in Red Ink With Date and Name of Person Making Change.

RDFB 1224 1453

Notes Ck'd by	Survey of Belvedere Area F
Map No.	JN 0303.00 Tape 0247 Std 68 °F
Office Work	Surveyed by HH Spriggs
Checked	Notes HHS Date 12-18-72
Date	Indexed G. D. BAILEY MAY 30 1973

F. B. ~~384-2~~ Pg. ~~143~~

TRACT 4777

1. 89-59-40
4. 359-58-00
L 179-57-00
A. 89-59-30

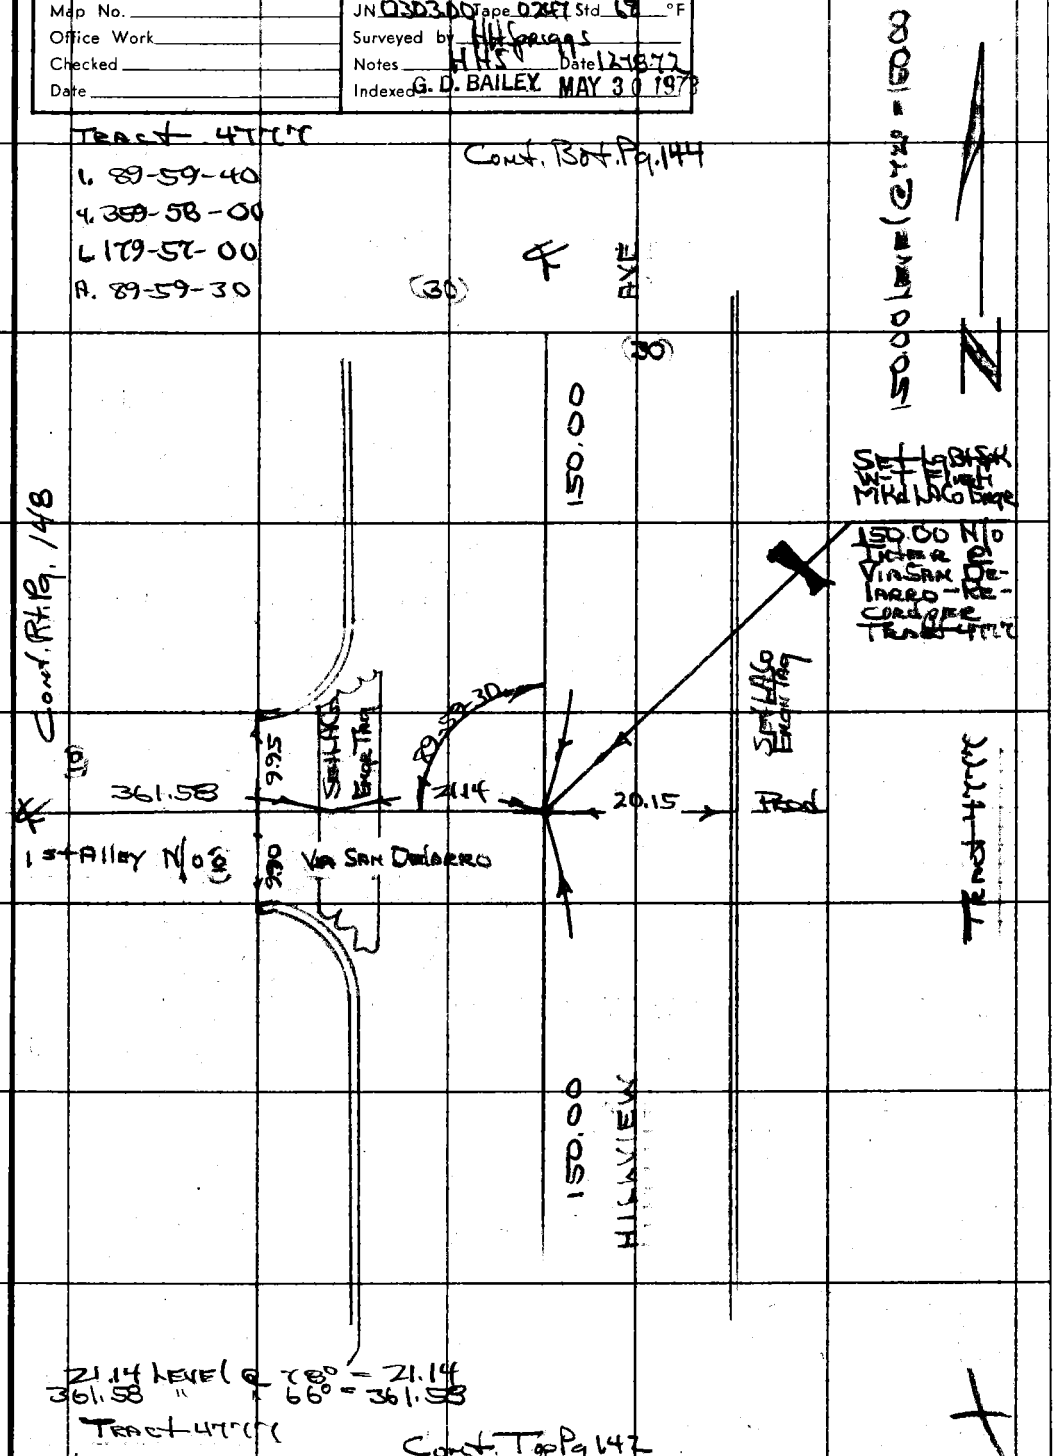

Note: Any Additions or Changes on This Sheet Must be Made or Circled in Red Ink With Date and Name of Person Making Change.

Do not extend this side of this line.

PLEASE RETURN TO
COUNTY OF LOS ANGELES
DEPARTMENT OF COUNTY ENGINEER
403 LOS ANGELES COUNTY ENGINEERING BLDG.

76F309S CE#310 3-69

RDFB 1224 1454

F. B. ~~3842~~ PG. ~~144~~

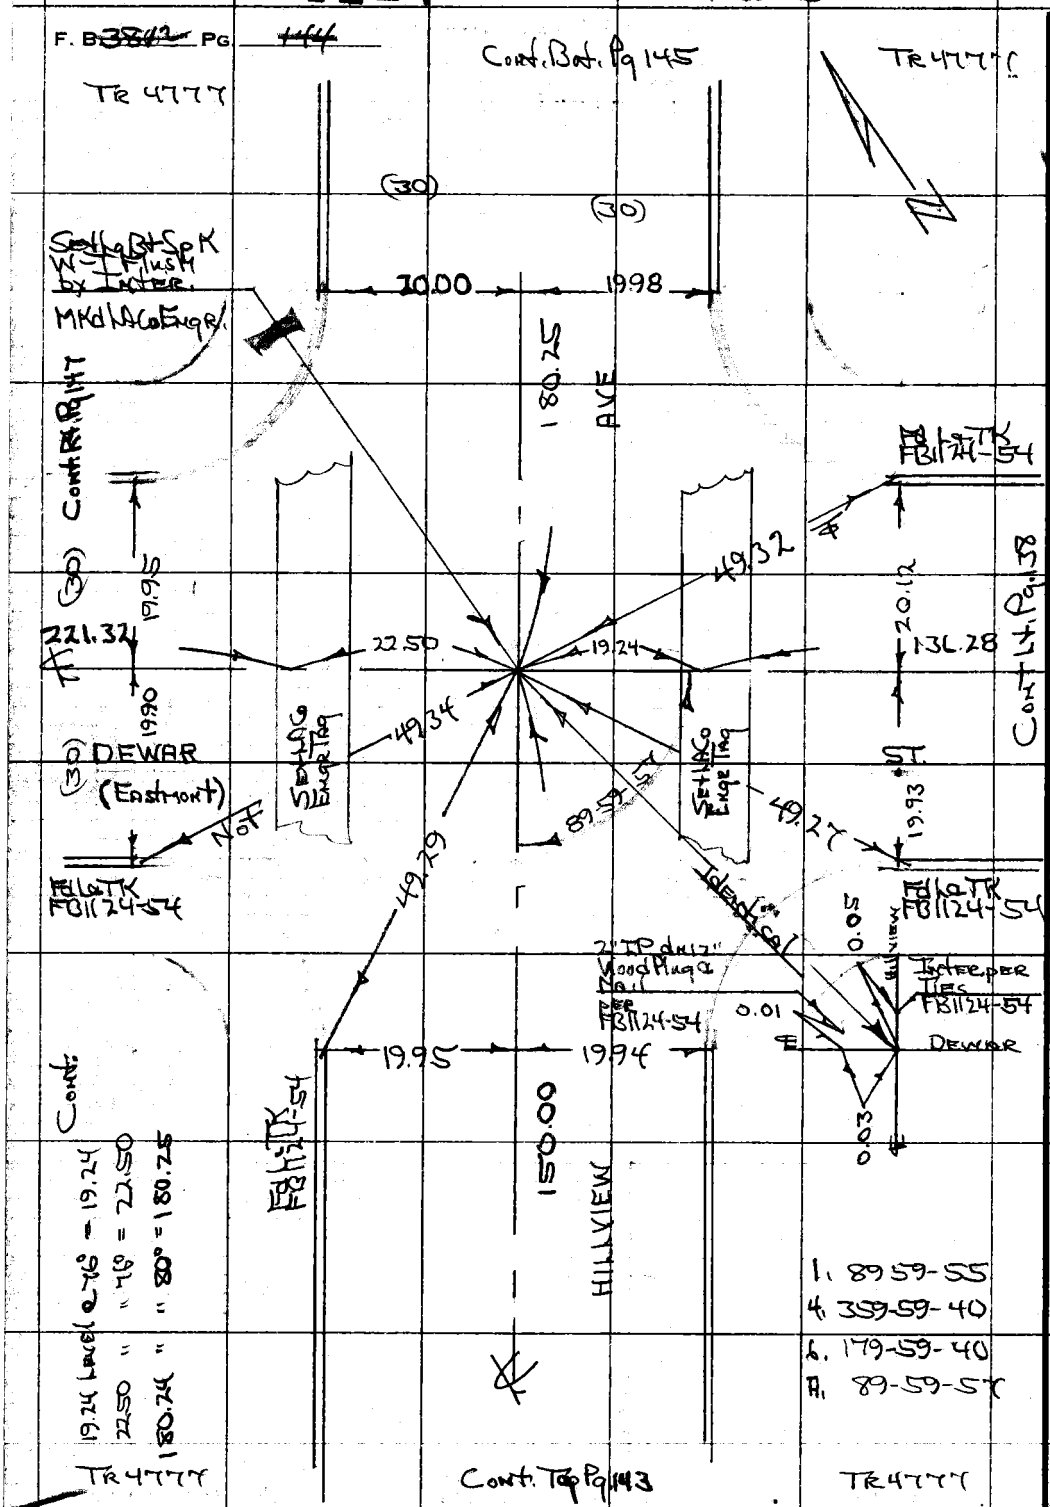

PLEASE RETURN TO
COUNTY OF LOS ANGELES
DEPARTMENT OF COUNTY ENGINEER
403 LOS ANGELES COUNTY ENGINEERING BLDG.

Do not extend this side of this line.

Note: Any Additions or Changes on This Sheet Must be Made or Circled in Red Ink With Date and Name of Person Making Change.

RDFB 1224 1455

Notes Ck'd by	Survey of Belvedere Area F
Map No.	JN0303.00 Tape 0247 Std 68 °F
Office Work	Surveyed by H.H. Spriggs
Checked	Notes HHS Date 9-1977
Date	Indexed G. D. BAILEY MAY 30 1978

F. B. ~~2847~~ PG. ~~145~~

W536,B-2

Note: Any Additions or Changes on This Sheet Must be Made or Circled in Red Ink With Date and Name of Person Making Change.

Do not extend this side of this line.

PLEASE RETURN TO
COUNTY OF LOS ANGELES
DEPARTMENT OF COUNTY ENGINEER
403 LOS ANGELES COUNTY ENGINEERING BLDG.

76F309S CE#310 3-69

RDFB 1224 1456

F. B. ~~3872~~ PG ~~146~~

PLEASE RETURN TO
COUNTY OF LOS ANGELES
DEPARTMENT OF COUNTY ENGINEER
403 LOS ANGELES COUNTY ENGINEERING BLDG.

Do not extend this side of this line.

Note: Any Additions or Changes on This Sheet Must be Made or Circled in Red Ink With Date and Name of Person Making Change.

RDFB 1224 1457

Notes Ck'd by	Survey of Belvedere Area ¢
Map No.	JN 0303.00 Tape 0247 Std 68 °F
Office Work	Surveyed by HH Spriggs
Checked	Notes HHS Date 9-21-72
Date	Indexed G. D. BAILEY MAY 30 1973

F. B. ~~3812~~ PG. 147
1. 36-28-20
4. 145-53-20
6. 218-50-00
A. 36-28-20

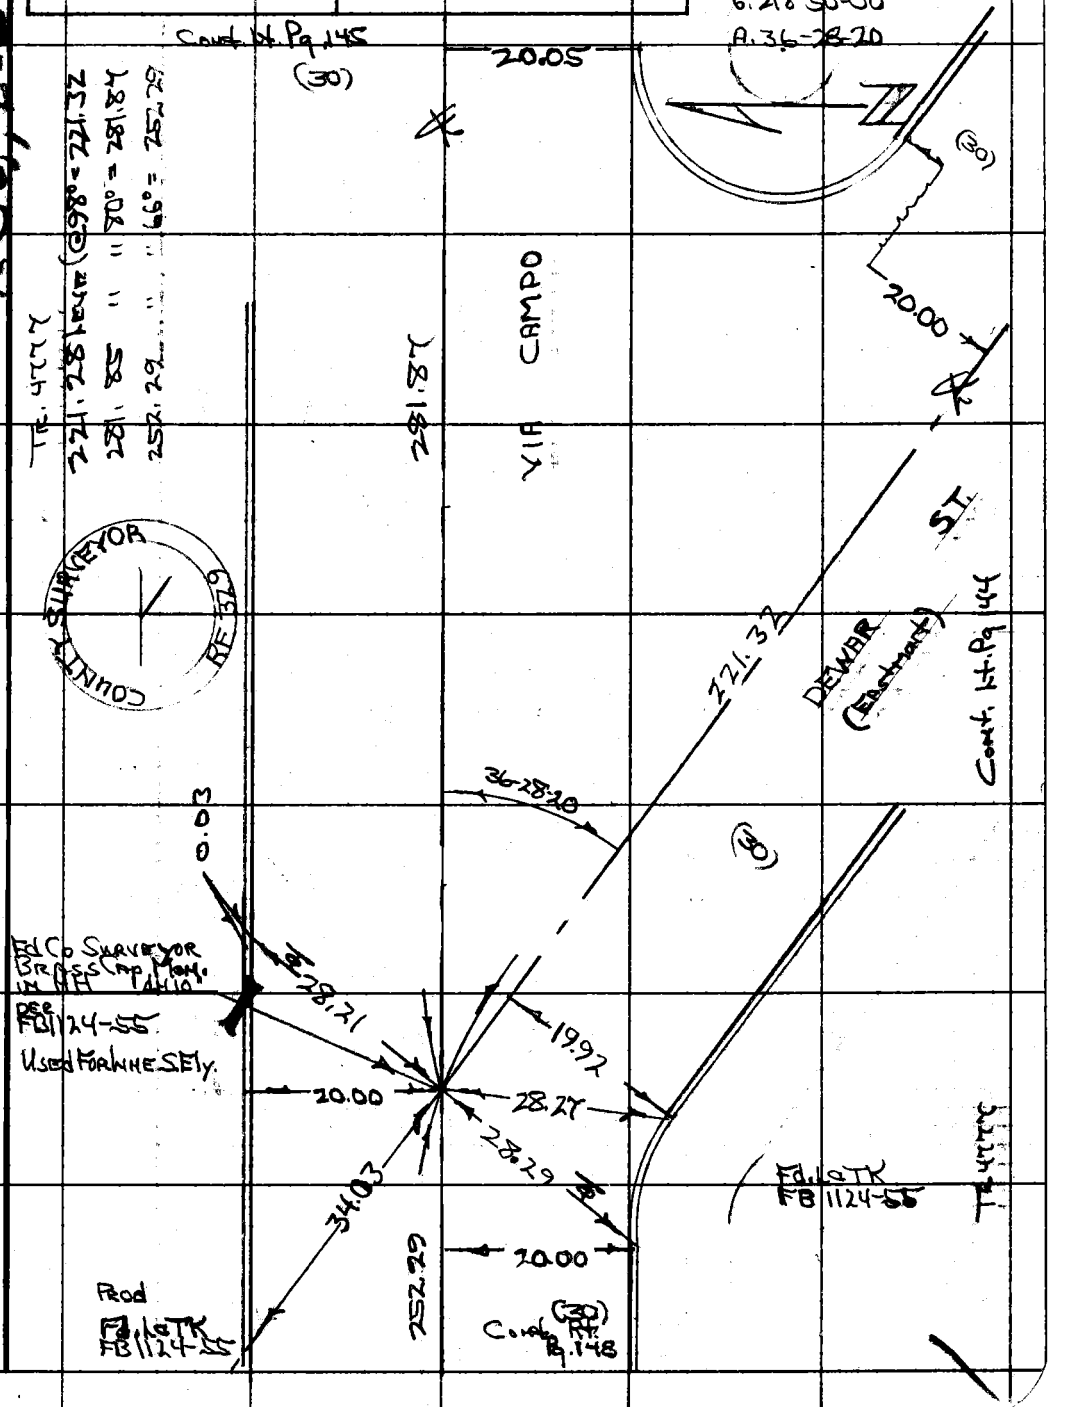

Note: Any Additions or Changes on This Sheet Must be Made or Circled in Red Ink With Date and Name of Person Making Change.

Do not extend this side of this line.

PLEASE RETURN TO
COUNTY OF LOS ANGELES
DEPARTMENT OF COUNTY ENGINEER
403 LOS ANGELES COUNTY ENGINEERING BLDG.

76F309S CE#310 3-69

RDFB 1224 **1458**

F. B. ~~387~~ PG. ~~148~~

TRACT 4777

57.58 Level @ 80° = 57.58
35.37 " " 80° = 35.37
57.58 " " 80° = 57.58
28.64 " " 80° = 28.64

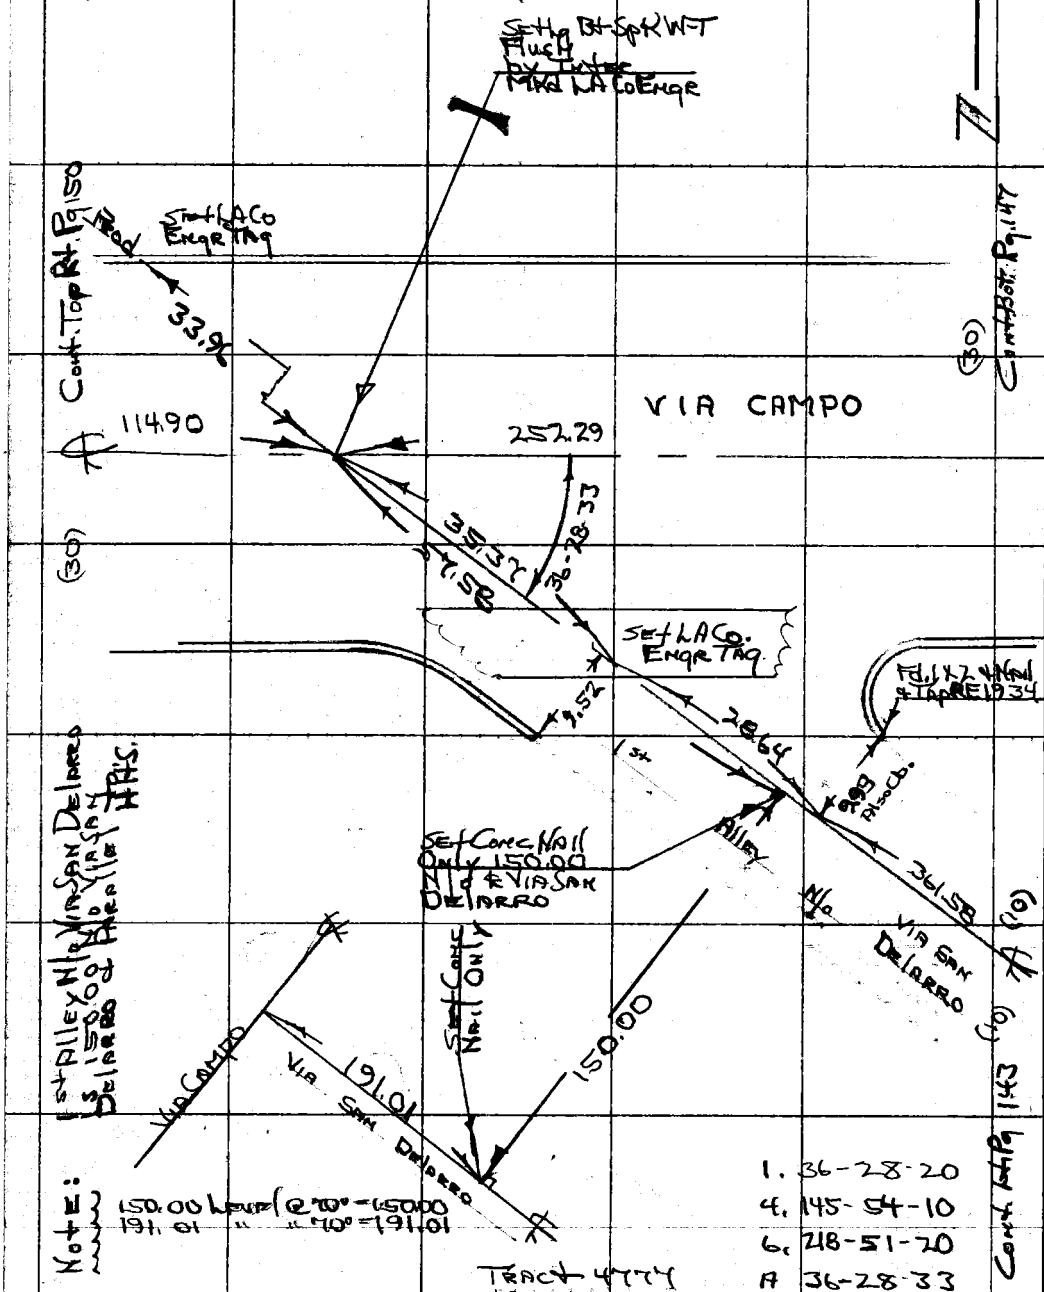

1. 36-28-20
4. 145-54-10
6. 218-51-20
A 36-28-33

2-8 1985 M

PLEASE RETURN TO
COUNTY OF LOS ANGELES
DEPARTMENT OF COUNTY ENGINEER
403 LOS ANGELES COUNTY ENGINEERING BLDG.

Do not extend this side of this line.

Note: Any Additions or Changes on This Sheet Must be Made or Circled in Red Ink With Date and Name of Person Making Change.

RDFB 1224 **1459**

Notes Ck'd by	Survey of Belvedere Area ℄
Map No.	JN 0303.00 Tape 0247 Std 68 °F
Office Work	Surveyed by H.H. Spriggs
Checked	Notes HHS Date 12-19-72
Date	Indexed G. D. BAILEY MAY 30 1973

F. B. 3844 Pg. 149

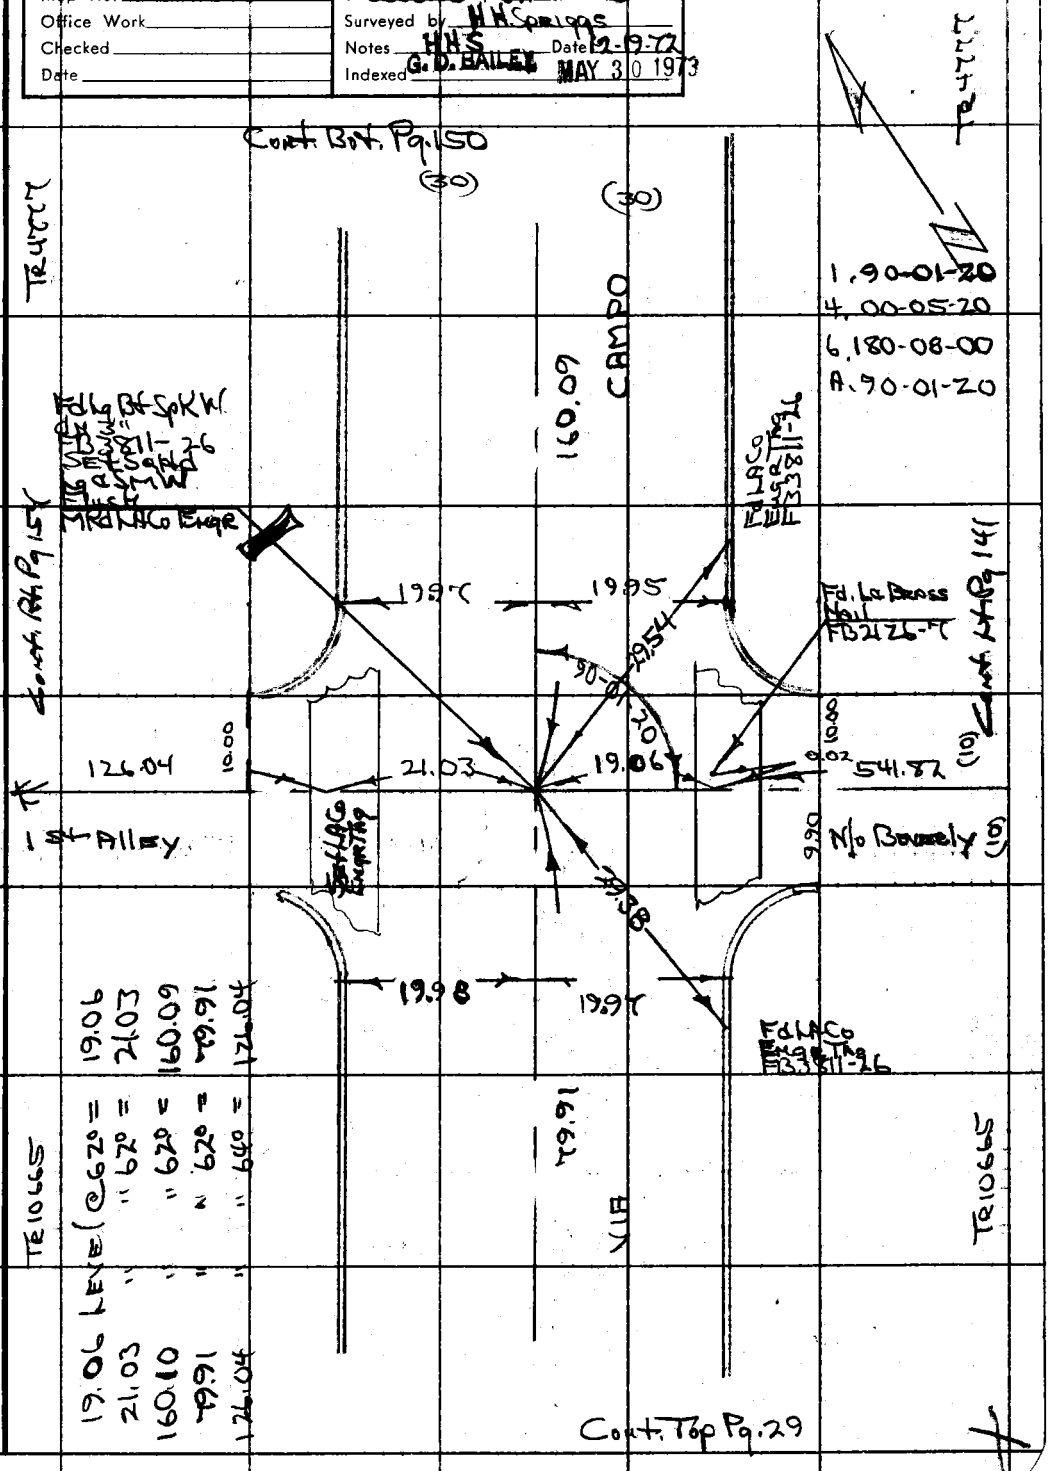

Note: Any Additions or Changes on This Sheet Must be Made or Circled in Red Ink With Date and Name of Person Making Change.

Do not extend this side of this line.

PLEASE RETURN TO
COUNTY OF LOS ANGELES
DEPARTMENT OF COUNTY ENGINEER
403 LOS ANGELES COUNTY ENGINEERING BLDG.

76F309S CE#310 3-69

RDFB 1224 1460

F. B. 3863 PG. 150

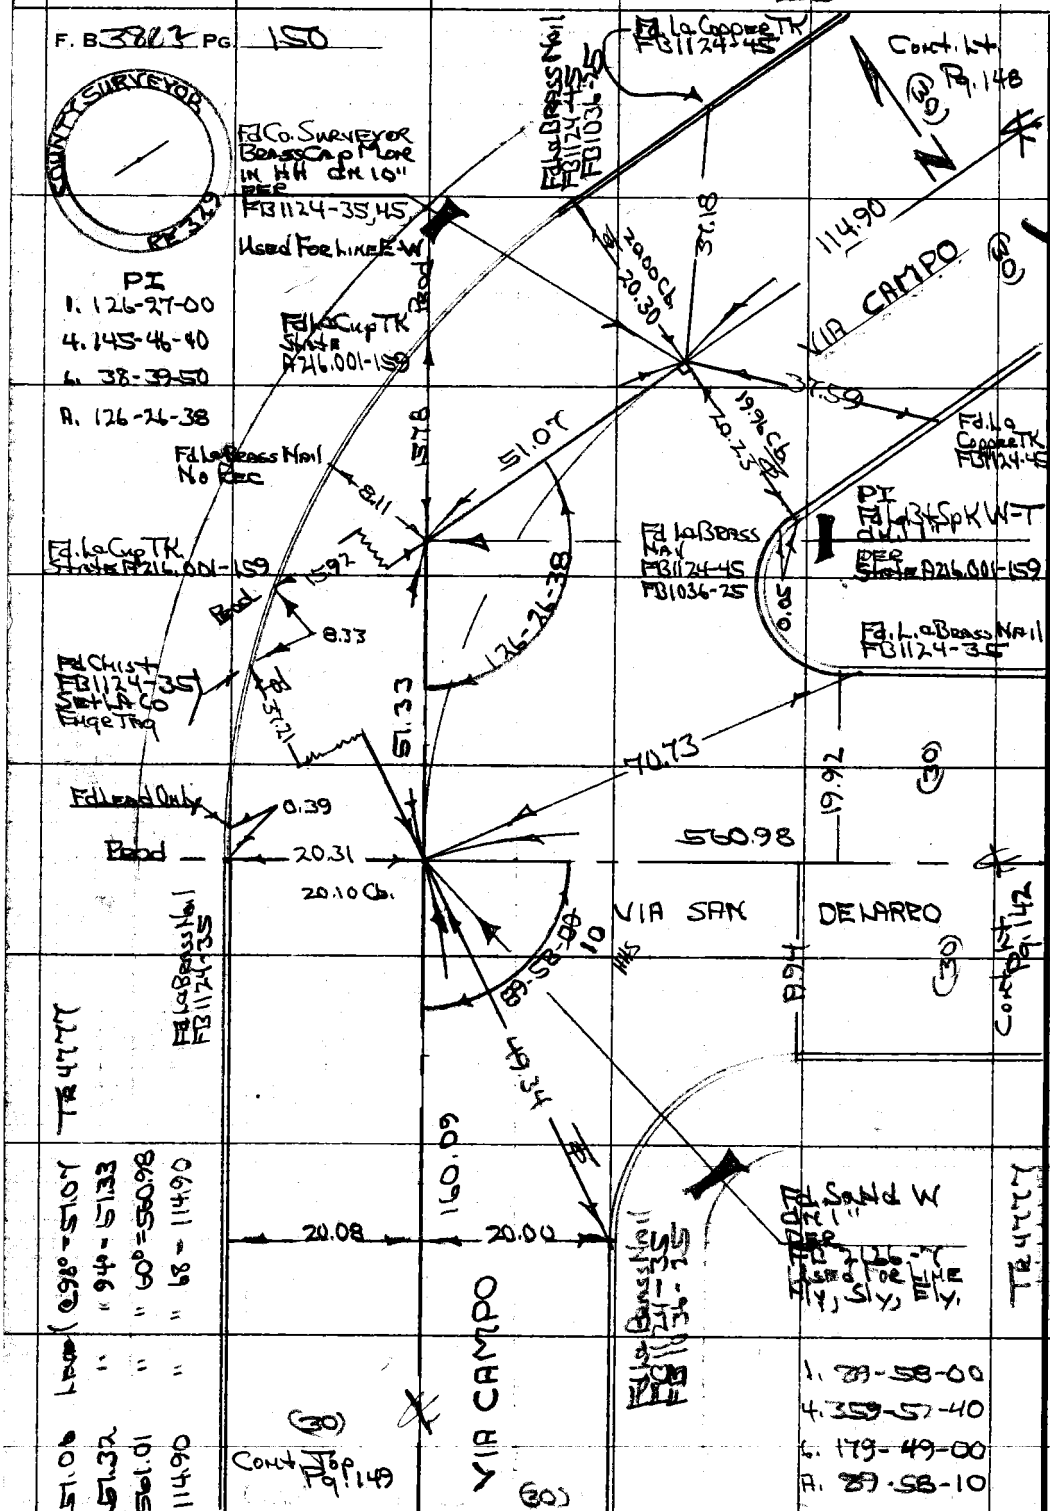

2-8-96 SM

PLEASE RETURN TO
COUNTY OF LOS ANGELES
DEPARTMENT OF COUNTY ENGINEER
403 LOS ANGELES COUNTY ENGINEERING BLDG.

Do not extend this side of this line.

Note: Any Additions or Changes on This Sheet Must be Made or Circled in Red Ink With Date and Name of Person Making Change.

RDFB 1224 1461

Notes Ck'd by	Survey of Belvedere Area
Map No.	JN 0303.00 Tape 0247 Std 68° °F
Office Work	Surveyed by H.H. Springs
Checked	Notes HHS Date 11-28-72
Date	Indexed G. D. BAILEY MAY 30 1973

F. B 3883 PG. 151

Tract 4777

Cont. Bot. Pg 152

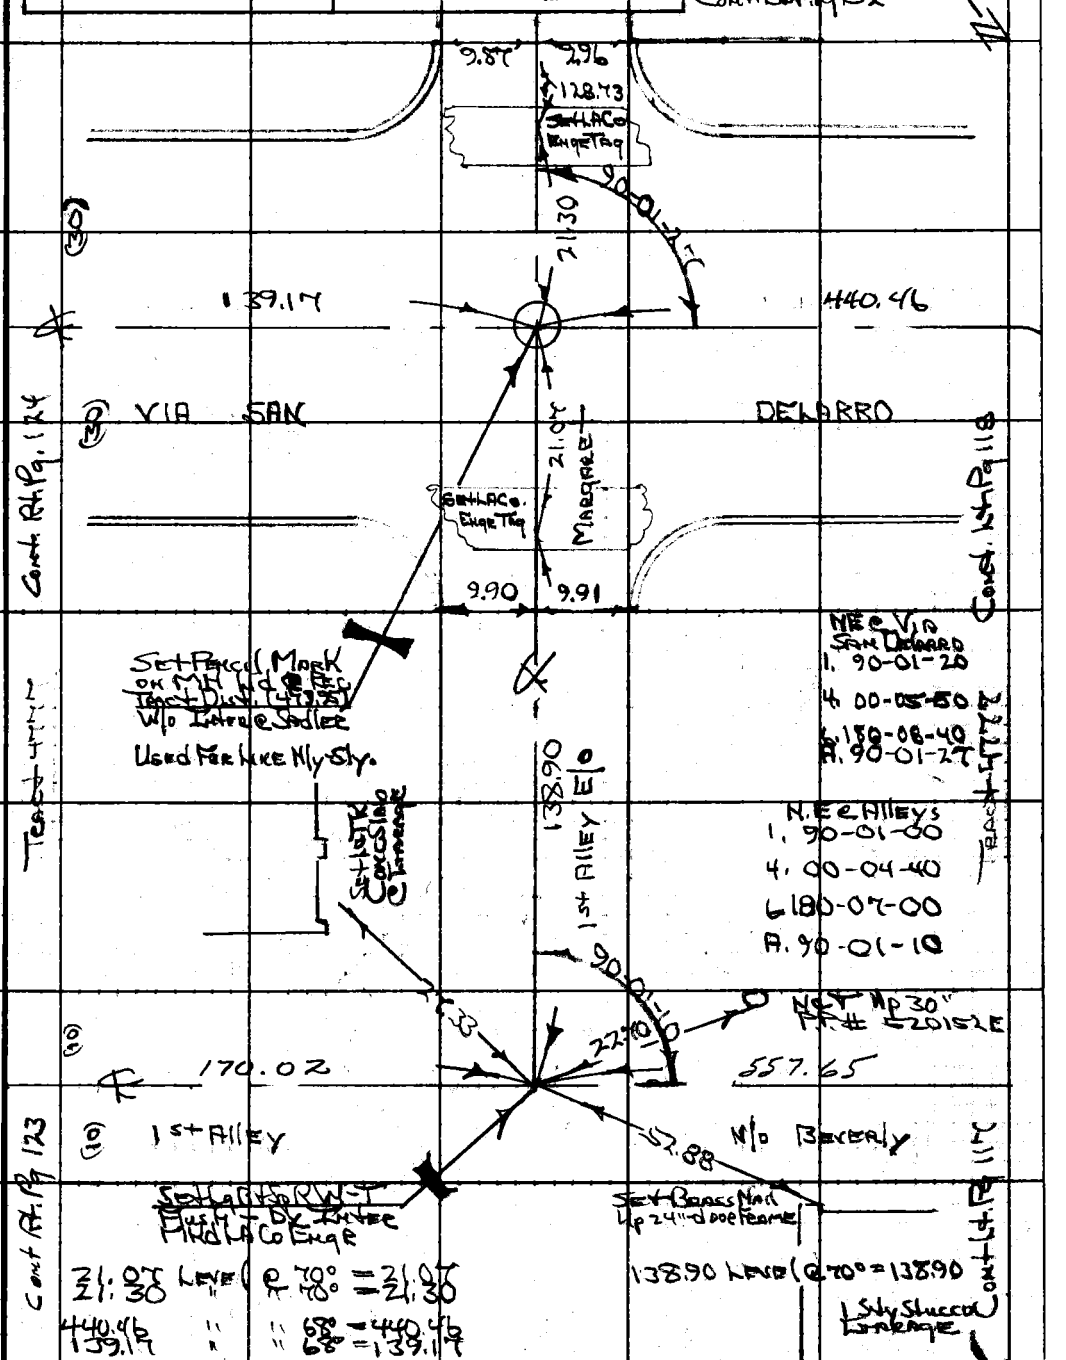

Note: Any Additions or Changes on This Sheet Must be Made or Circled in Red Ink With Date and Name of Person Making Change.

Do not extend this side of this line.

PLEASE RETURN TO
COUNTY OF LOS ANGELES
DEPARTMENT OF COUNTY ENGINEER
403 LOS ANGELES COUNTY ENGINEERING BLDG.

76F309S CE#310 3-69

RDFB 1224 1462

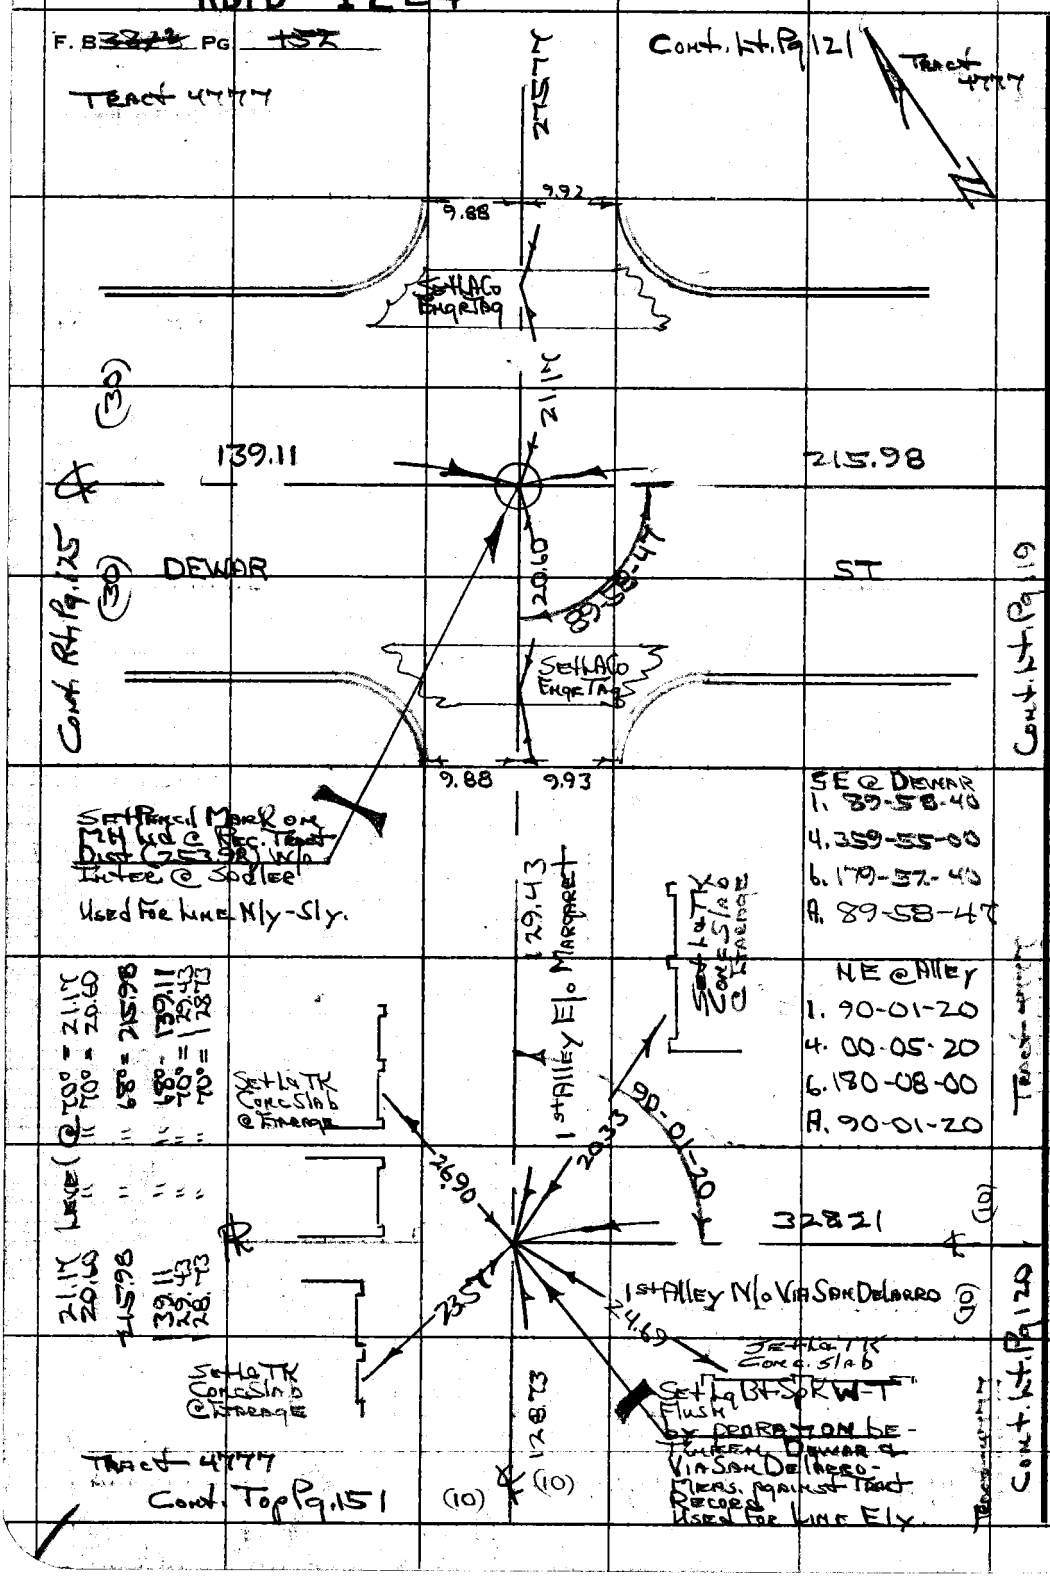

2-8 9E SM

PLEASE RETURN TO
COUNTY OF LOS ANGELES
DEPARTMENT OF COUNTY ENGINEER
403 LOS ANGELES COUNTY ENGINEERING BLDG.

Do not extend this side of this line.

Note: Any Additions or Changes on This Sheet Must Be Made or Circled in Red Ink With Date and Name of Person Making Change.

G. D. BAILEY | MAY 30 1973 | RDFB 1224 | 1463

F. B. 382 PG 154

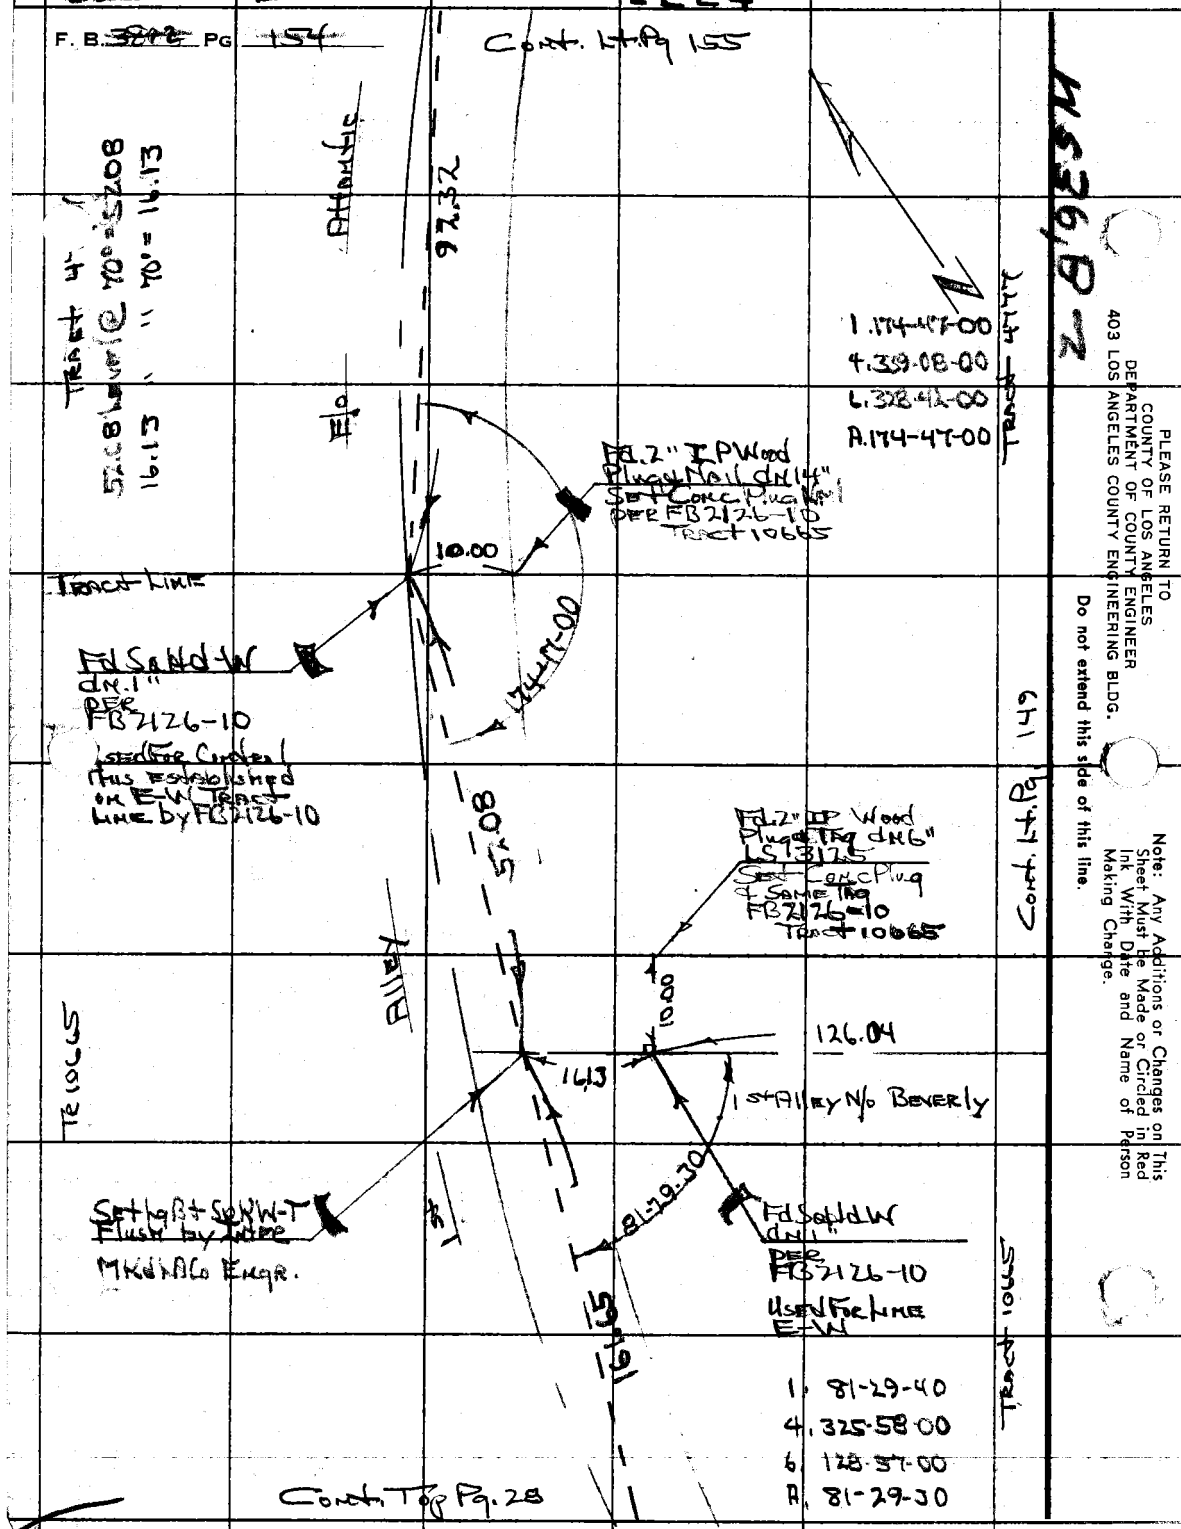

PLEASE RETURN TO
COUNTY OF LOS ANGELES
DEPARTMENT OF COUNTY ENGINEER
403 LOS ANGELES COUNTY ENGINEERING BLDG.

Do not extend this side of this line.

Note: Any Additions or Changes on This Sheet Must be Made or Circled in Red Ink With Date and Name of Person Making Change.

RDFB 1224

1464

Notes Ck'd by	Survey of BELVEDERE ADD'N
Map No.	JN 0303.00 Tape 0244 Std 68 °F
Office Work	Surveyed by HH Sprigs
Checked	Notes HHS Date 10-19-72
Date	Indexed G. D. BAILEY MAY 30 1973

F. B. 38-19 PG. 155

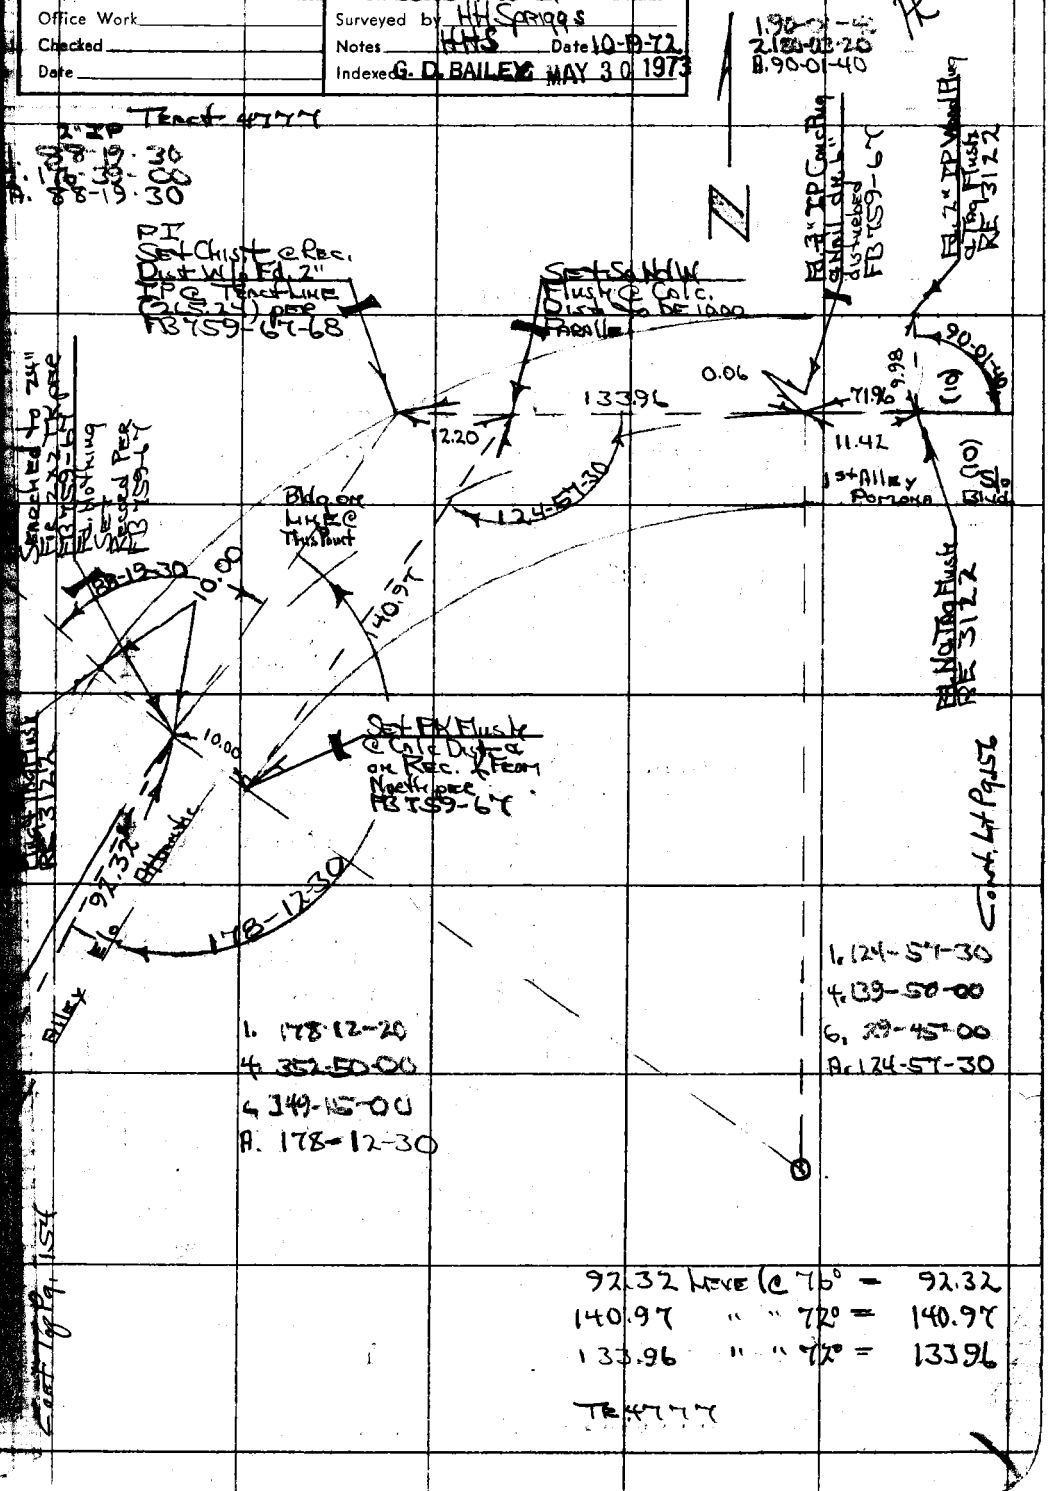

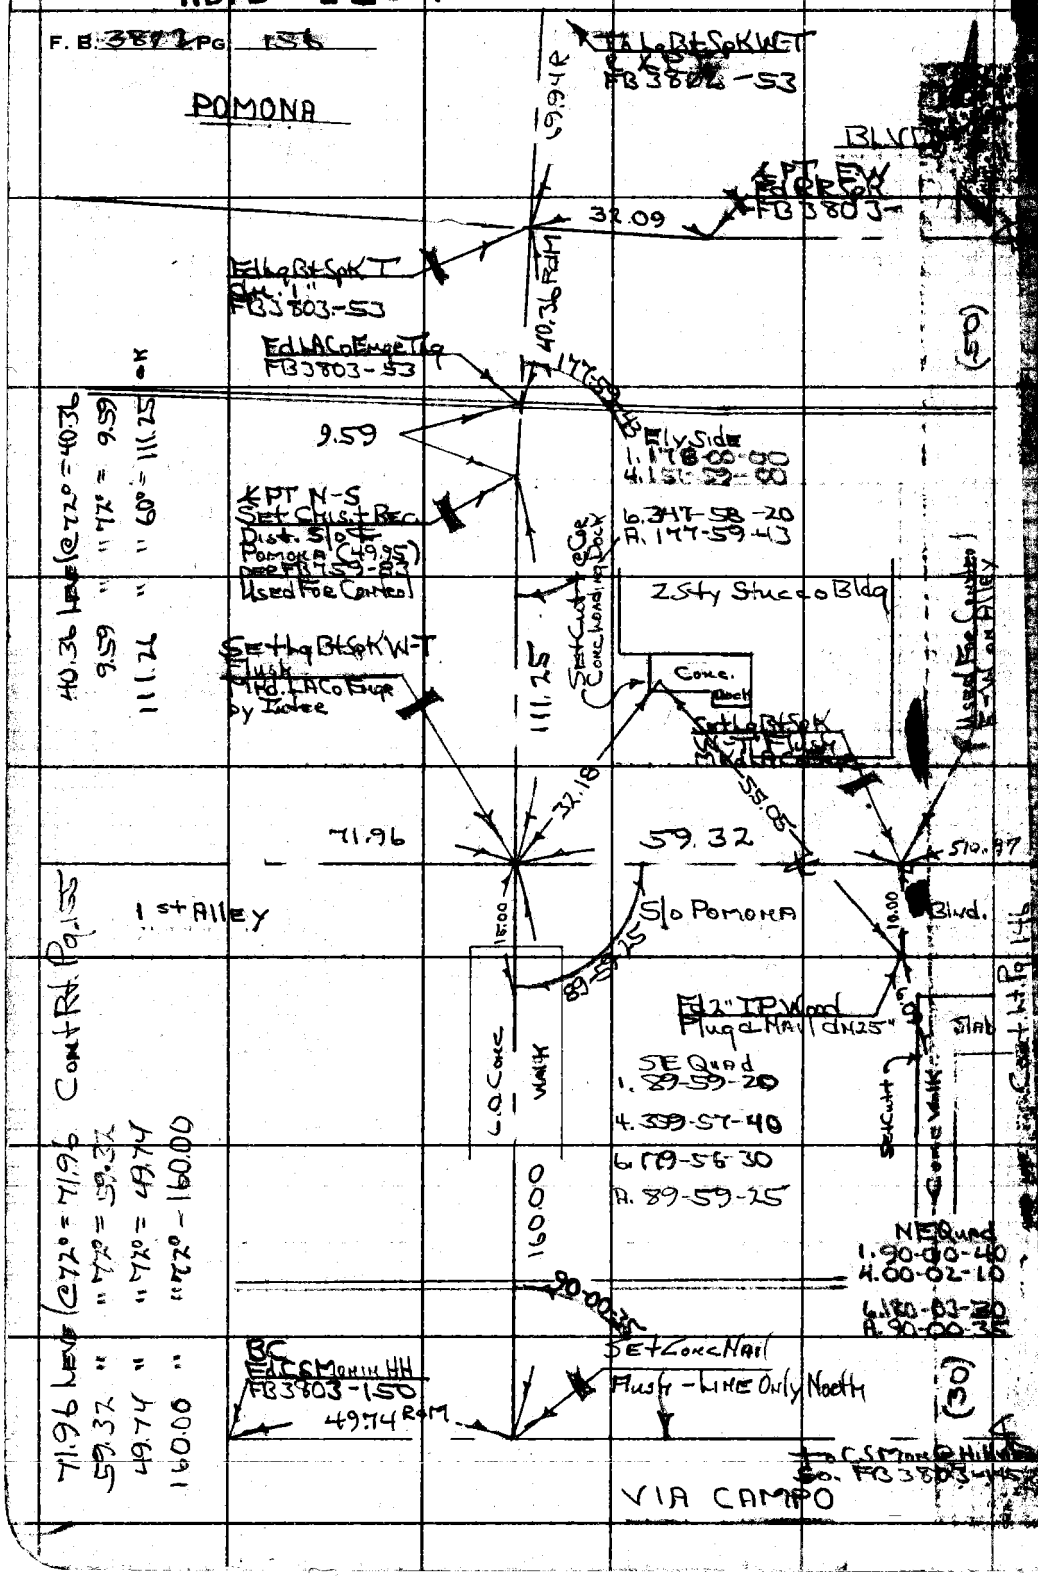
F. B. 3872 PG 156
POMONA
BLVD
FB 3803-53
32.09
40.36 RdM
FB 3803-53
FB 3803-53
9.59
Ely Side
1. 178-00-00
4. 151-59-00
6. 347-58-20
A. 177-59-43
Set Chis't Rec.
Dist. S/o
Pomona (49.95)
per FB 759-83
Used For Control
2 Sty Stucco Bldg
Set Lg Bt Sp K W-T
Flush
Mkd. LACo Engr
by Inter
111.25
Conc.
Dock
Set Lg Bt Sp K
W-T Flush
Mkd LACo Engr
32.18
55.05
71.96
59.32
510.97
1st Alley
S/o Pomona
Blvd.
Fd 2" IP Wood
Plug & Nail dn 25"
Slab
SE Quad
1. 89-59-20
4. 359-57-40
6. 179-56-30
A. 89-59-25
L.O. Conc
Walk
160.00
NE Quad
1. 90-00-40
4. 00-02-10
6. 180-03-30
A. 90-00-35
90-00-35
BC
Fd C.S. Monin HH
FB 3803-150
49.74 RdM
Set Conc Nail
Flush - Line Only North
VIA CAMPO
40.36 Level @ 72° = 40.36
9.59 " " 72° = 9.59
111.26 " " 60° = 111.25
71.96 Level @ 72° = 71.96
59.32 " " 72° = 59.32
49.74 " " 72° = 49.74
160.00 " " 72° = 160.00
Cont Rt. Pg. 155
Cont Rt. Pg. 146
(50)
(30)