Ck'd by	Survey of	F. B. 3862 PG.
	JN Tape Std °F	
Work	Surveyed by	
	Notes Date	
	Indexed	

Job	Description
	NAME: AVENUE B-8 — JOB NUMBER: J.N. 0097.99
Index	
C.L.	Centerline survey between 90th St. W. & 100th St. W.
C.L.	Centerline Avenue B-8 and Rachmaninov St. from 90th St. West to 95th St. W.
C.L.	Centerline survey of 95th St. West from Avenue E-8 S'ly. to Avenue L.

Rd. Dept. File: July '85

Microfilmed Jan '85

PWFB 4019

71

Notes Ckd by	Survey of AVE. B-8
Map No.	JN 0097.99 Tape 238 Std 84° F
Office Work	Surveyed by MENDONCA
Checked	Notes J.M. Date 9-71
Date	Indexed C. J. GALLI SEP 15 '71

F. B. ~~3962~~ Pg. 5

J.N. 0097.99

AVE. B-8

CENTERLINE SURVEY

FROM: 90TH ST. W.
TO: 100TH ST. W.

MENDONCA
ALBRIGHT
RITTER
MITCHELL
RIECKHOFF

Note: Any Additions or Changes on This Sheet Must be Made or Circled in Red Ink With Date and Name of Person Making Change.

Do not extend this side of this line.

PLEASE RETURN TO
COUNTY OF LOS ANGELES
DEPARTMENT OF COUNTY ENGINEER
403 LOS ANGELES COUNTY ENGINEERING BLDG.

76F309S CE#310 3-69

PWFB 4019 72, 73, 74, 75

F. B. 3862 PG. 62

AVE. B

AVE. B-8

SEC. COR. PG. 17

1/4 COR. PG. 13

SEC. COR PG. 8

1/4 COR PG. 16

P.I. #90-C PG. 14

℄ INT. PG. 12

P.I. #90-B PG. 10

RACHMANINOV STREET

1/4 COR PG. 7

100TH ST. W.

95TH ST. W.

90TH ST. W.

P.I. #90-D PG. 15

CTR. SEC. PG. 11

P.I. #90-A PG. 9

PLEASE RETURN TO
COUNTY OF LOS ANGELES
DEPARTMENT OF COUNTY ENGINEER
403 LOS ANGELES COUNTY ENGINEERING BLDG.

Do not extend this side of this line.

Note: Any Additions or Changes on This Sheet Must be Made or Circled in Red Ink With Date and Name of Person Making Change.

PWFB 4019

76

W.S. 74A-1

Notes Ck'd by D. SAPPELL	Survey of AVE. B-8
Map No.	JN 0097.99 Tape 238 Std 84 °F
Office Work	Surveyed by MENDONCA
Checked	Notes J.M. Date 9-71
Date	Indexed C. J. GALLI SEP 15 71

F. B. ~~3862~~ PG. ~~7~~

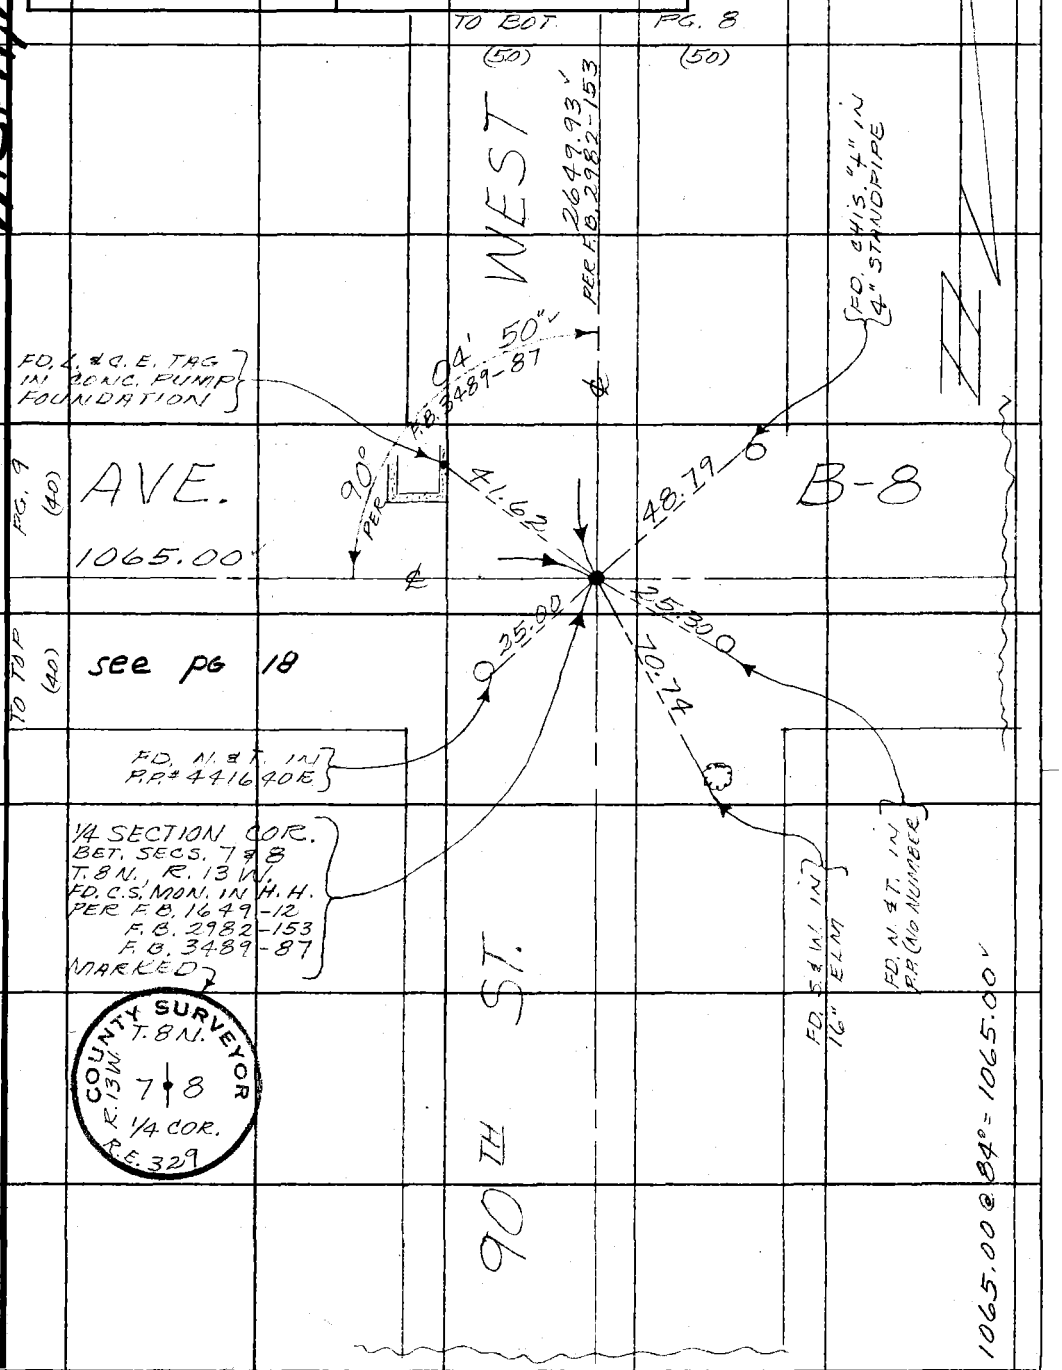

Note: Any Additions or Changes on This Sheet Must be Made or Circled in Red Ink With Date and Name of Person Making Change.

Do not extend this side of this line.

PLEASE RETURN TO
COUNTY OF LOS ANGELES
DEPARTMENT OF COUNTY ENGINEER
403 LOS ANGELES COUNTY ENGINEERING BLDG.

76F309S CE#310 3-69

PWFB 4019

77

F. B. ~~3862~~ PG. ~~8~~

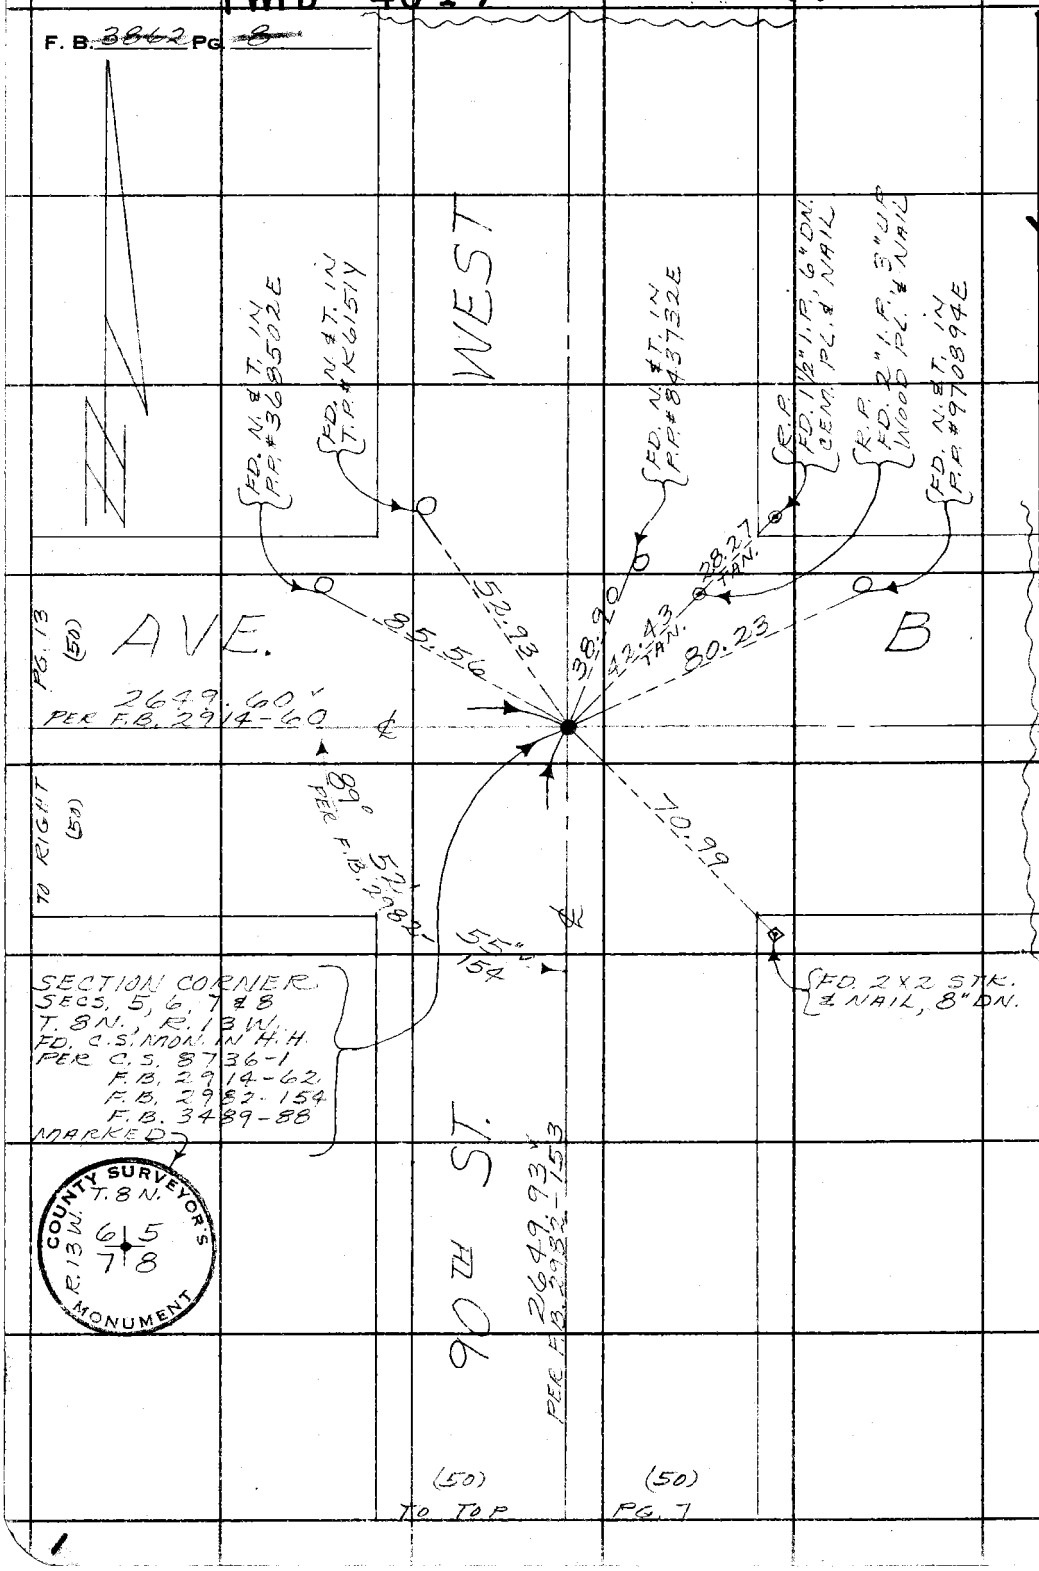

W.S. 71, A-1

PLEASE RETURN TO
COUNTY OF LOS ANGELES
DEPARTMENT OF COUNTY ENGINEER
403 LOS ANGELES COUNTY ENGINEERING BLDG.

Do not extend this side of this line.

Note: Any Additions or Changes on This Sheet Must be Made or Circled in Red Ink With Date and Name of Person Making Change.

PWFB 4019 78

Notes Ck'd by D. SAPPELL	Survey of AVE. B-8	F. B. 3862 PG. 9
Map No.	JN 0097.99 Tape 238 Std 84 °F	
Office Work	Surveyed by MENDONCA	
Checked	Notes J.M. Date 9-71	
Date	Indexed E. J. GALLI SEP 15 '71	

W.S. 71, A-1

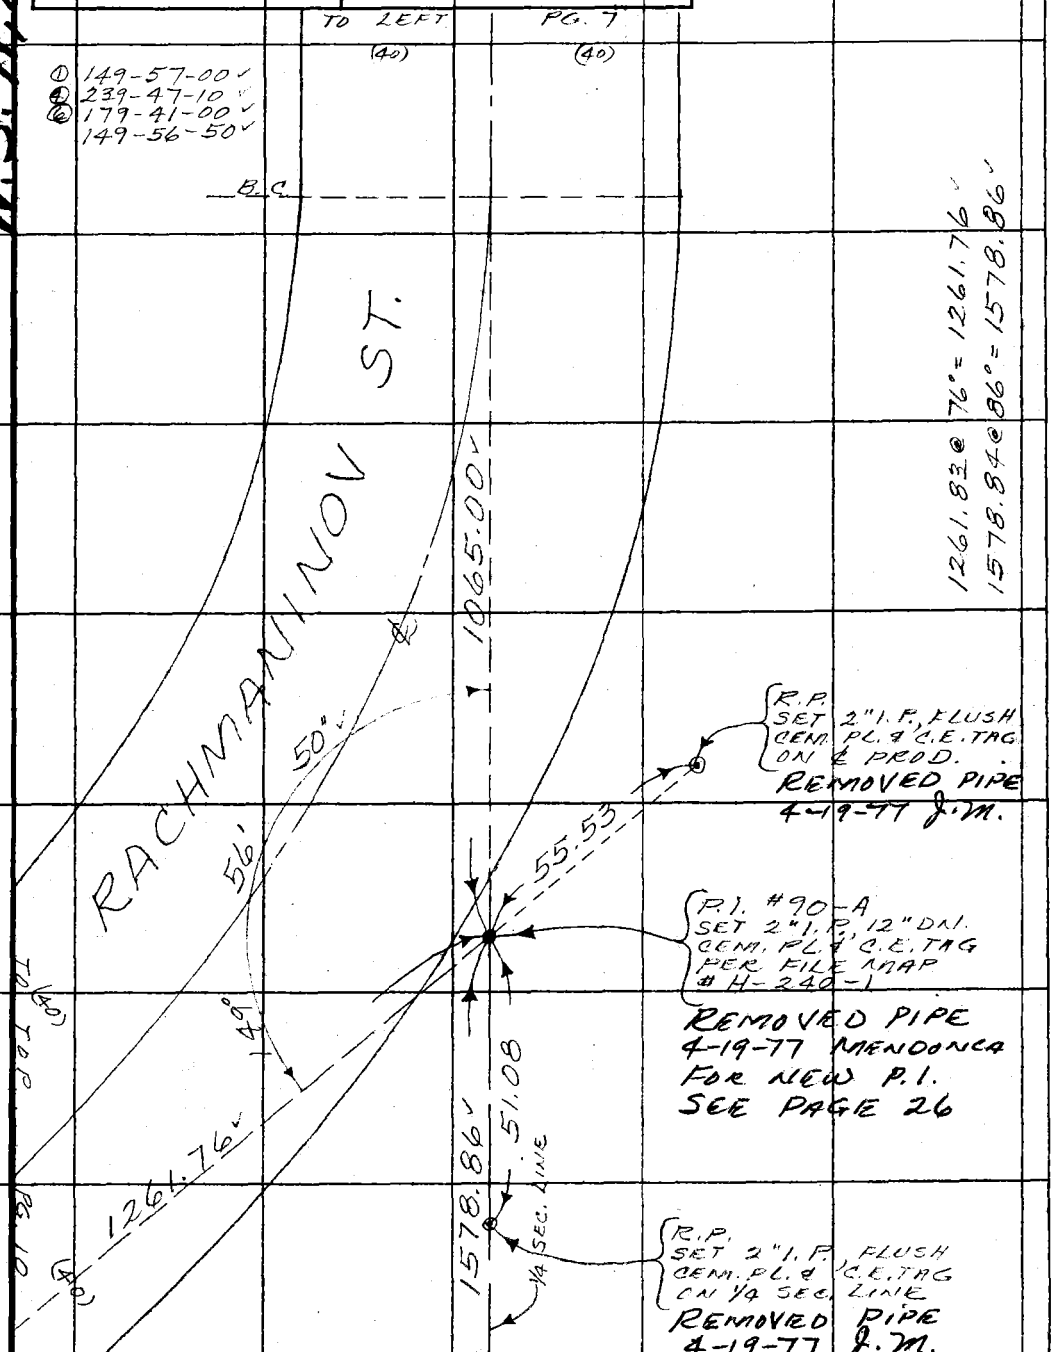

Note: Any Additions or Changes on This Sheet Must be Made or Circled in Red Ink With Date and Name of Person Making Change.

Do not extend this side of this line.

PLEASE RETURN TO
COUNTY OF LOS ANGELES
DEPARTMENT OF COUNTY ENGINEER
403 LOS ANGELES COUNTY ENGINEERING BLDG.

76F309S CE#310 3-69

PWFB 4019 79, 80

F. B. 3862 PG. 10

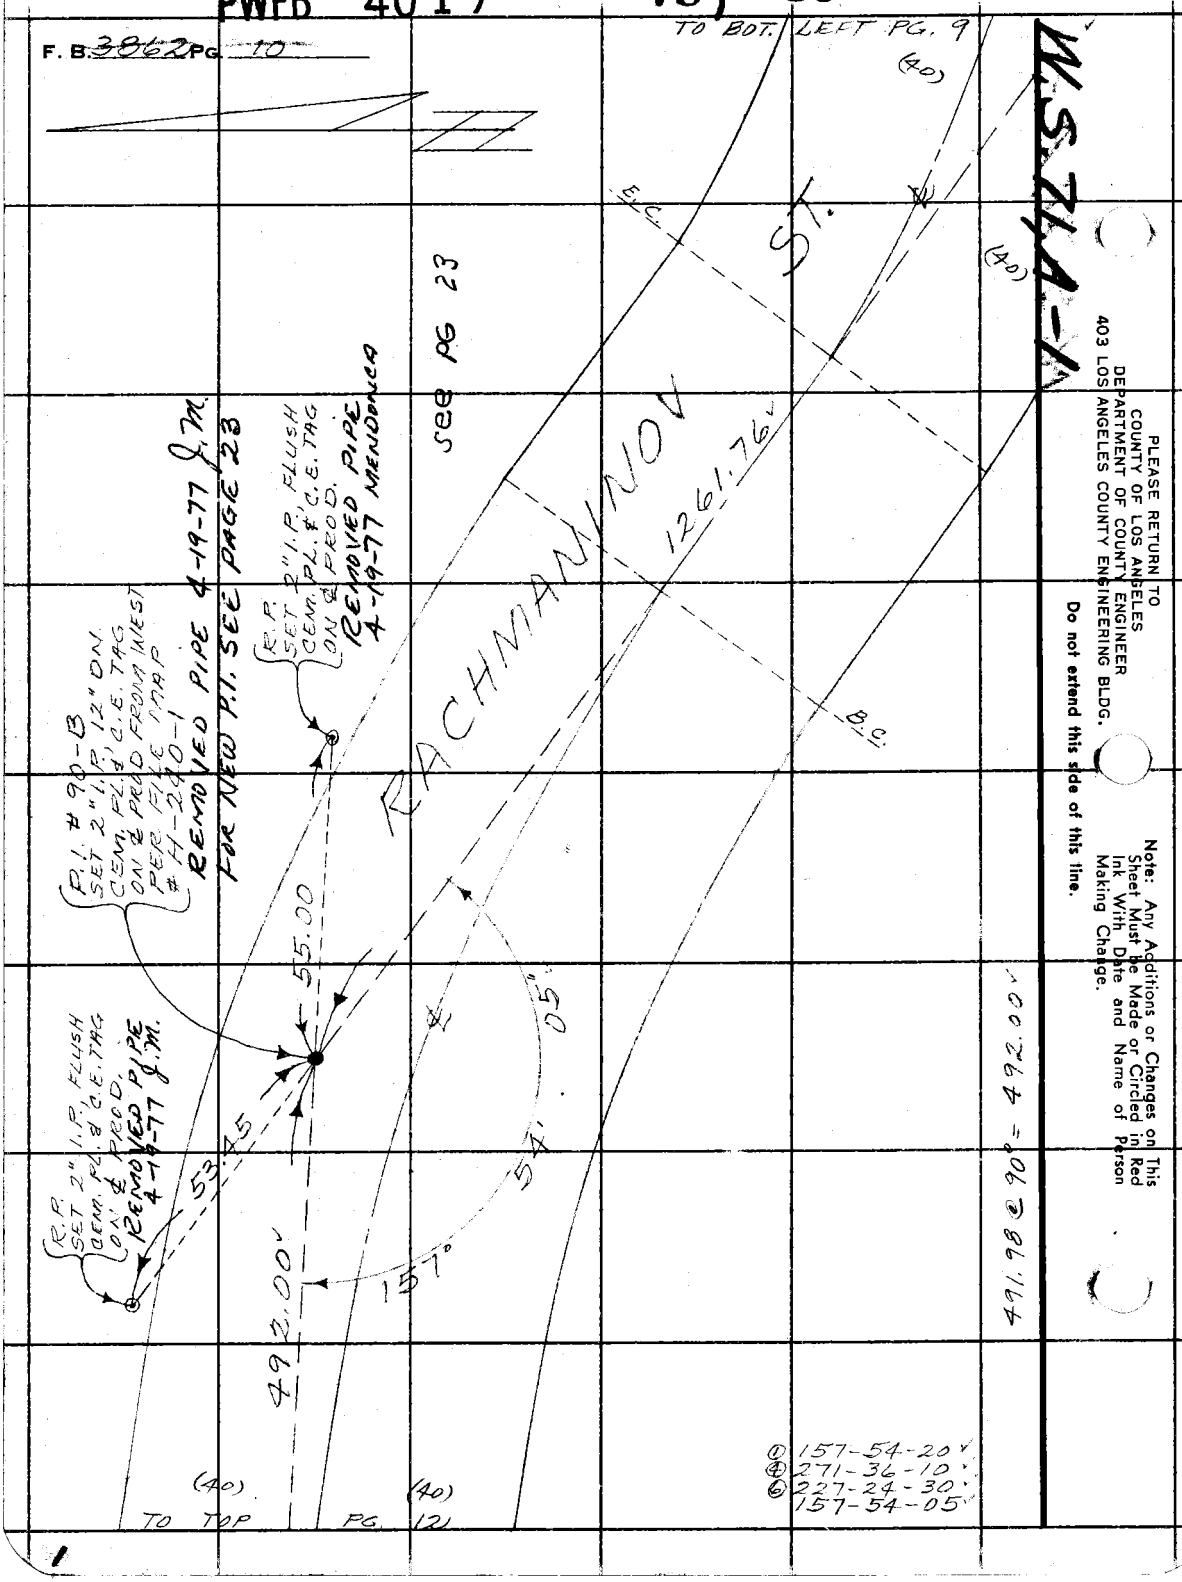

① 157-54-20
④ 271-36-10
⑥ 227-24-30
157-54-05

PLEASE RETURN TO
COUNTY OF LOS ANGELES
DEPARTMENT OF COUNTY ENGINEER
403 LOS ANGELES COUNTY ENGINEERING BLDG.

Do not extend this side of this line.

Note: Any Additions or Changes on This Sheet Must be Made or Circled in Red Ink With Date and Name of Person Making Change.

PWFB 4019 81 82

W.S.A.

W.S. 71, A-1

Notes Ck'd by D. SAPPELL	Survey of AVE. B-8	F. B. 3862 PG. 11
Map No.	JN 0097.99 Tape 238 Std 84°F	
Office Work	Surveyed by MENDONCA	
Checked	Notes J.M. Date 9-71	
Date	Indexed C. J. GALLI SEP 15 71	

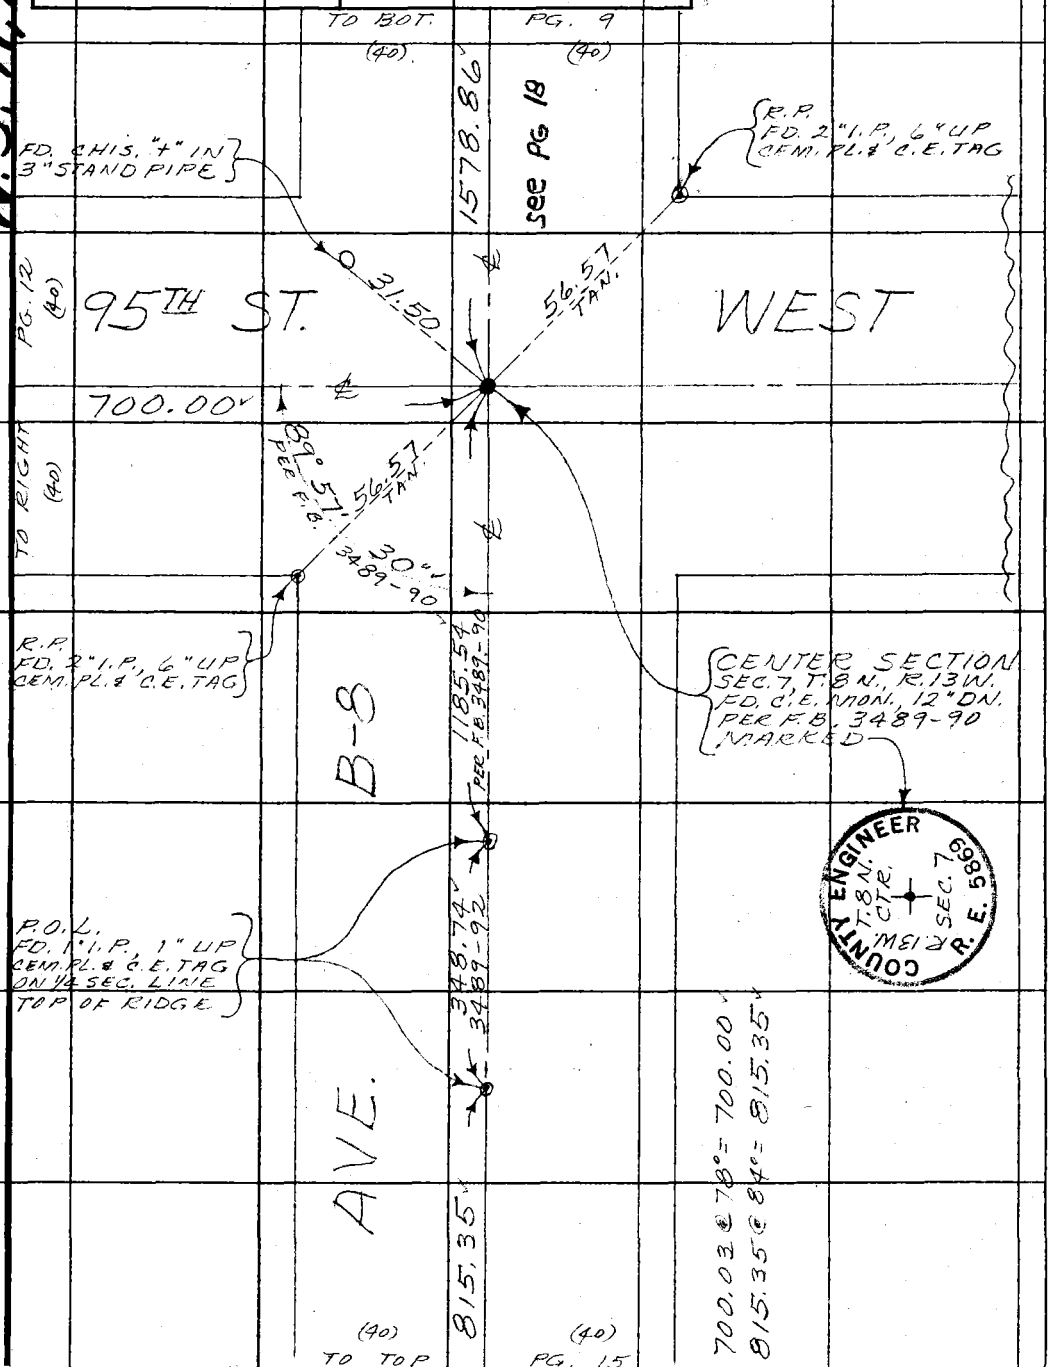

Note: Any Additions or Changes on This Sheet Must be Made or Circled in Red Ink With Date and Name of Person Making Change.

Do not extend this side of this line.

PLEASE RETURN TO
COUNTY OF LOS ANGELES
DEPARTMENT OF COUNTY ENGINEER
403 LOS ANGELES COUNTY ENGINEERING BLDG.

76F309S CE#310 3-69

PWFB 4019 83 84

F. B. 3862 Pg. 12

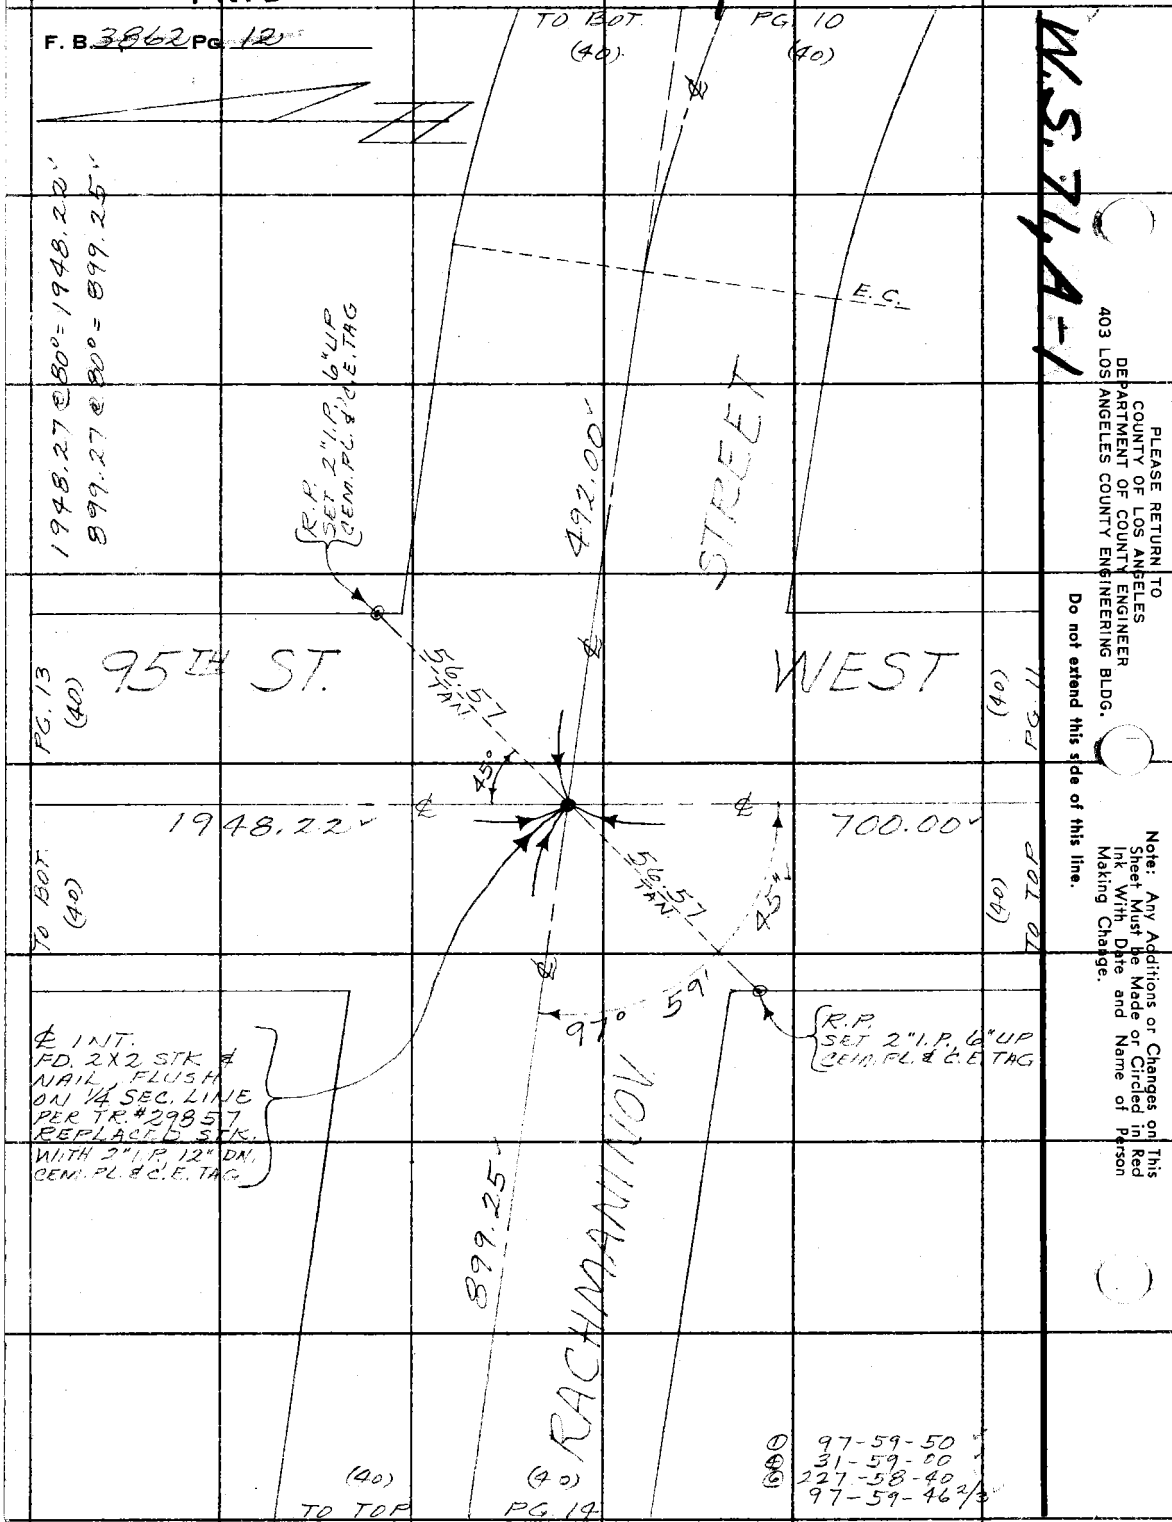

PLEASE RETURN TO
COUNTY OF LOS ANGELES
DEPARTMENT OF COUNTY ENGINEER
403 LOS ANGELES COUNTY ENGINEERING BLDG.

Do not extend this side of this line.

Note: Any Additions or Changes on This Sheet Must be Made or Circled in Red Ink With Date and Name of Person Making Change.

PWFB 4019 85, 86

Notes Ck'd by D. SAPPELL	Survey of AVE. B-8
Map No.	JN 0097.99 Tape 238 Std 84 °F
Office Work	Surveyed by MENDONCA
Checked	Notes J.M. Date 9-71
Date	Indexed E. J. GALLI SEP 15 71

F. B. ~~3862~~ PG. ~~13~~

W.S.A.

W.S. 71, A-1

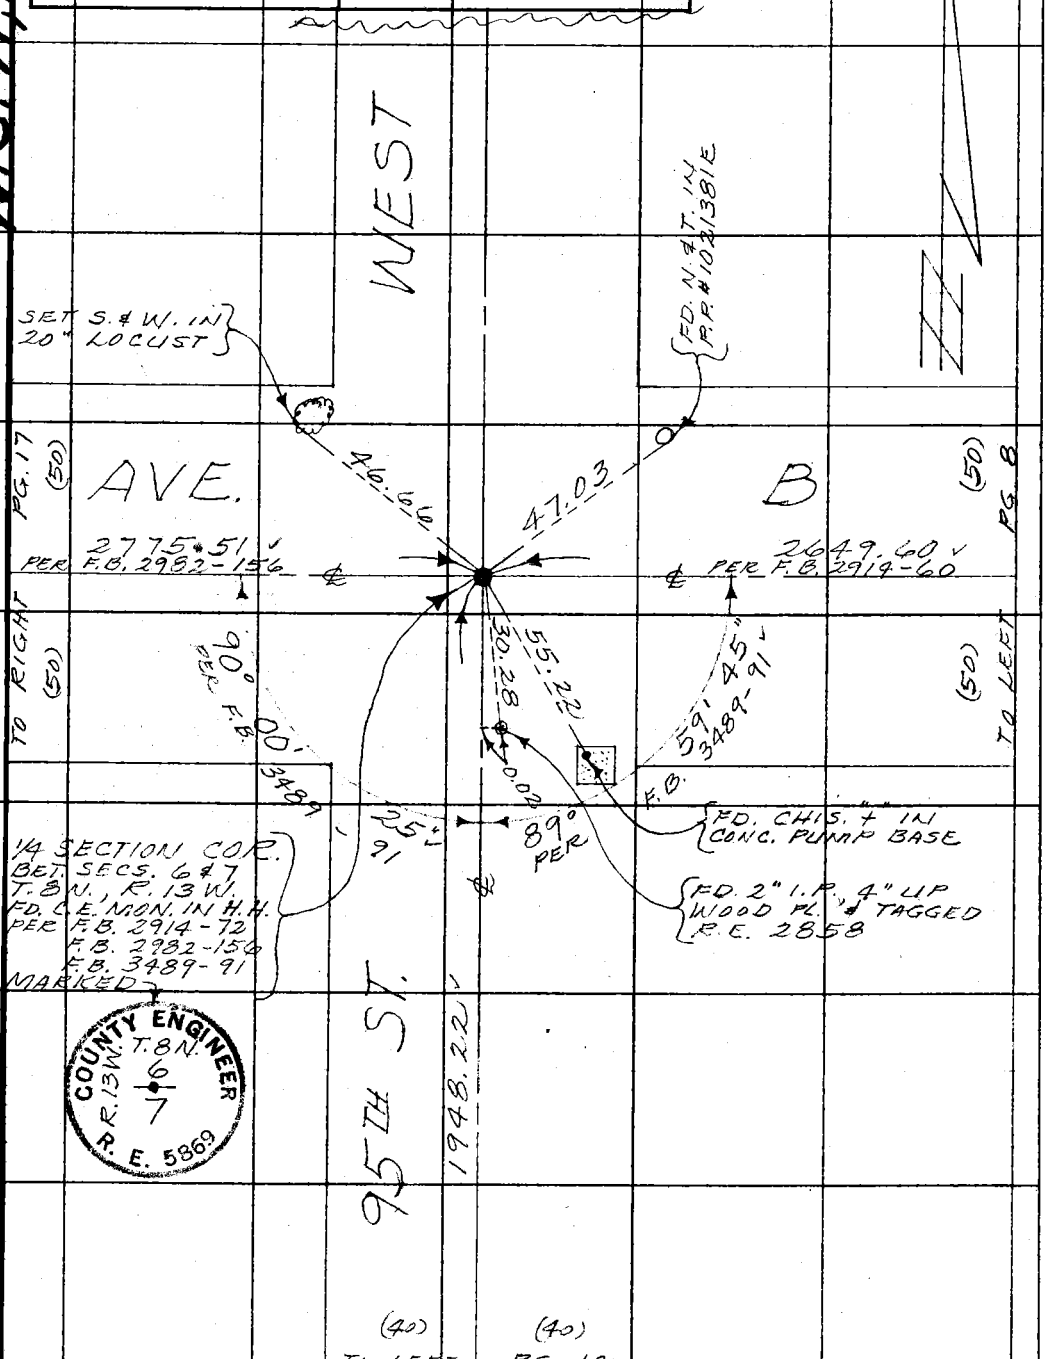

Note: Any Additions or Changes on This Sheet Must be Made or Circled in Red Ink With Date and Name of Person Making Change.

Do not extend this side of this line.

PLEASE RETURN TO
COUNTY OF LOS ANGELES
DEPARTMENT OF COUNTY ENGINEER
403 LOS ANGELES COUNTY ENGINEERING BLDG.

76F3095 CE#310 3-69

PWFB 4019 87

F. B. 3862 PG. 14

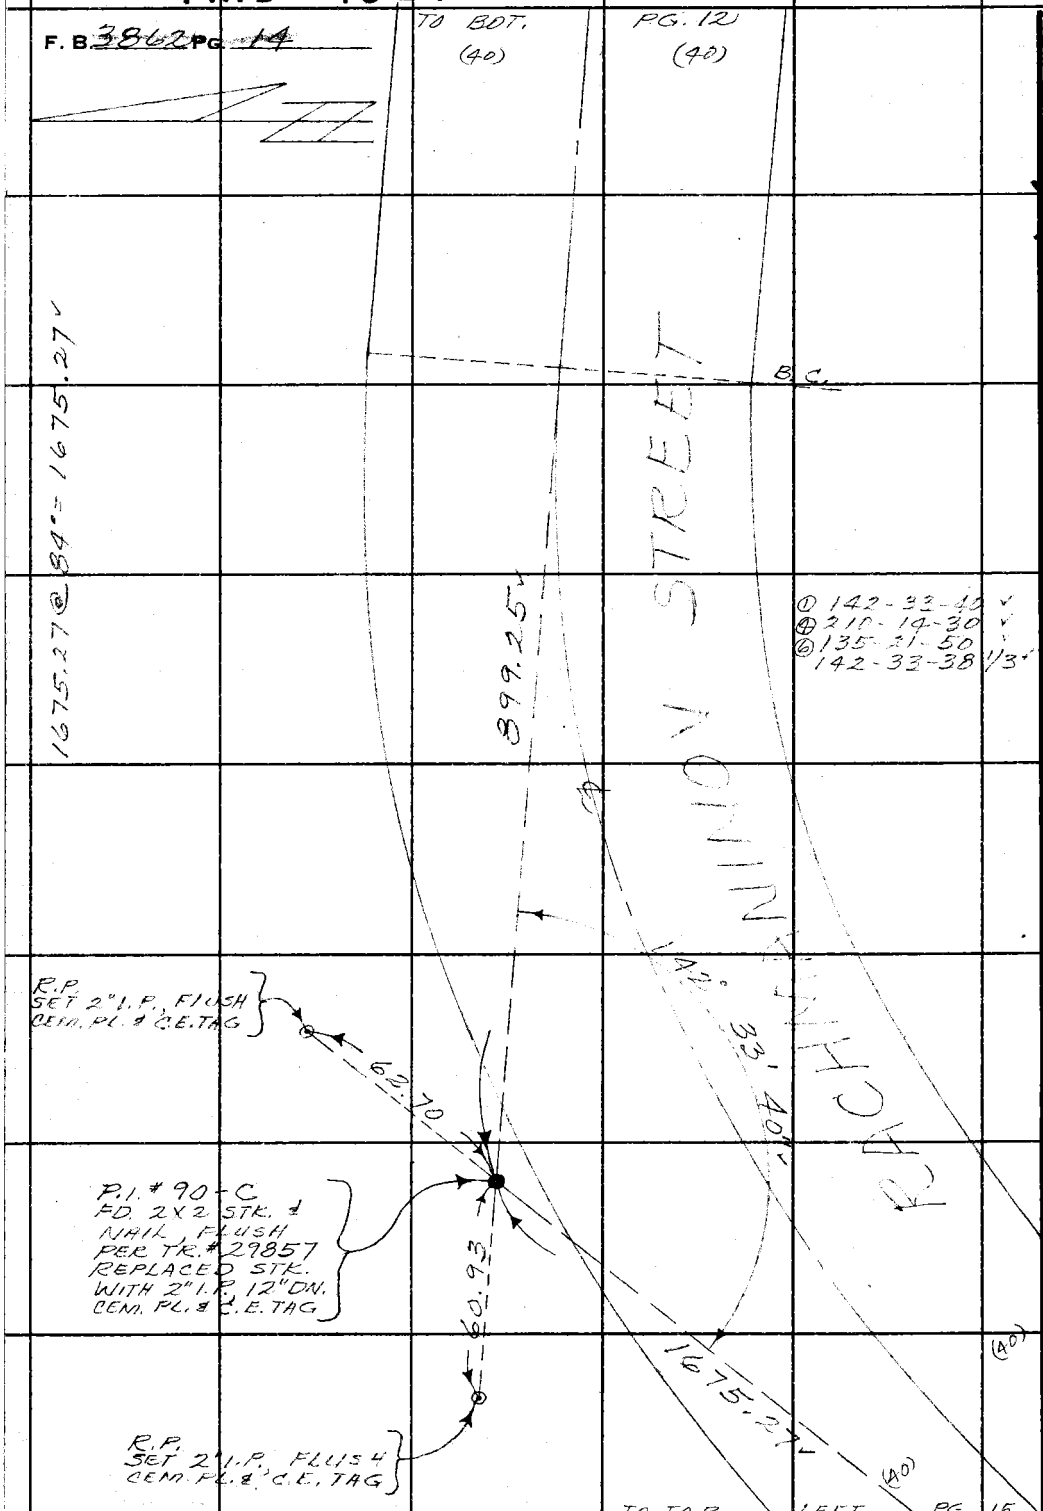

W.S.71.A-1

PLEASE RETURN TO
COUNTY OF LOS ANGELES
DEPARTMENT OF COUNTY ENGINEER
403 LOS ANGELES COUNTY ENGINEERING BLDG.

Do not extend this side of this line.

Note: Any Additions or Changes on This Sheet Must be Made or Circled in Red Ink With Date and Name of Person Making Change.

PWFB 4019 88, 89

Notes Ck'd by D. SAPPELL	Survey of AVE. B-8
Map No.	JN 0097.99 Tape 238 Std 84°F
Office Work	Surveyed by MENDONCA
Checked	Notes J.M. Date 9-71
Date	Indexed C. J. GALLI SEP 15 '71

F. B. ~~3862~~ PG. ~~15~~

W.S.71.A-1

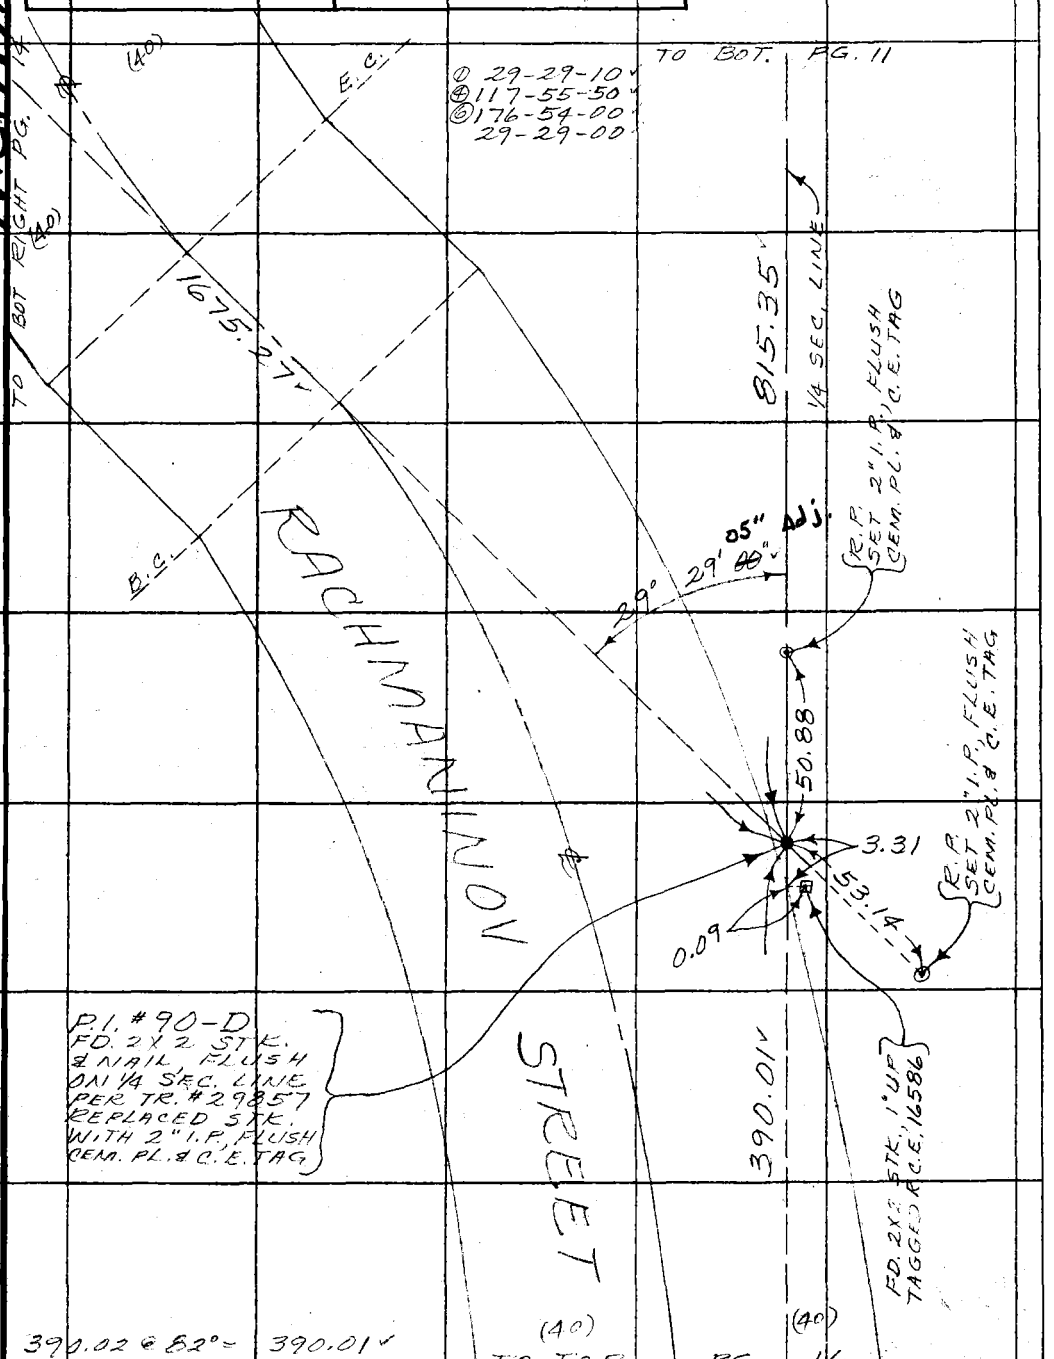

Note: Any Additions or Changes on This Sheet Must be Made or Circled in Red Ink With Date and Name of Person Making Change.

Do not extend this side of this line.

PLEASE RETURN TO
COUNTY OF LOS ANGELES
DEPARTMENT OF COUNTY ENGINEER
403 LOS ANGELES COUNTY ENGINEERING BLDG.

76F309S CE#310 3-69

PWFB 4019

90, 91

F. B. 3862 PG. 16

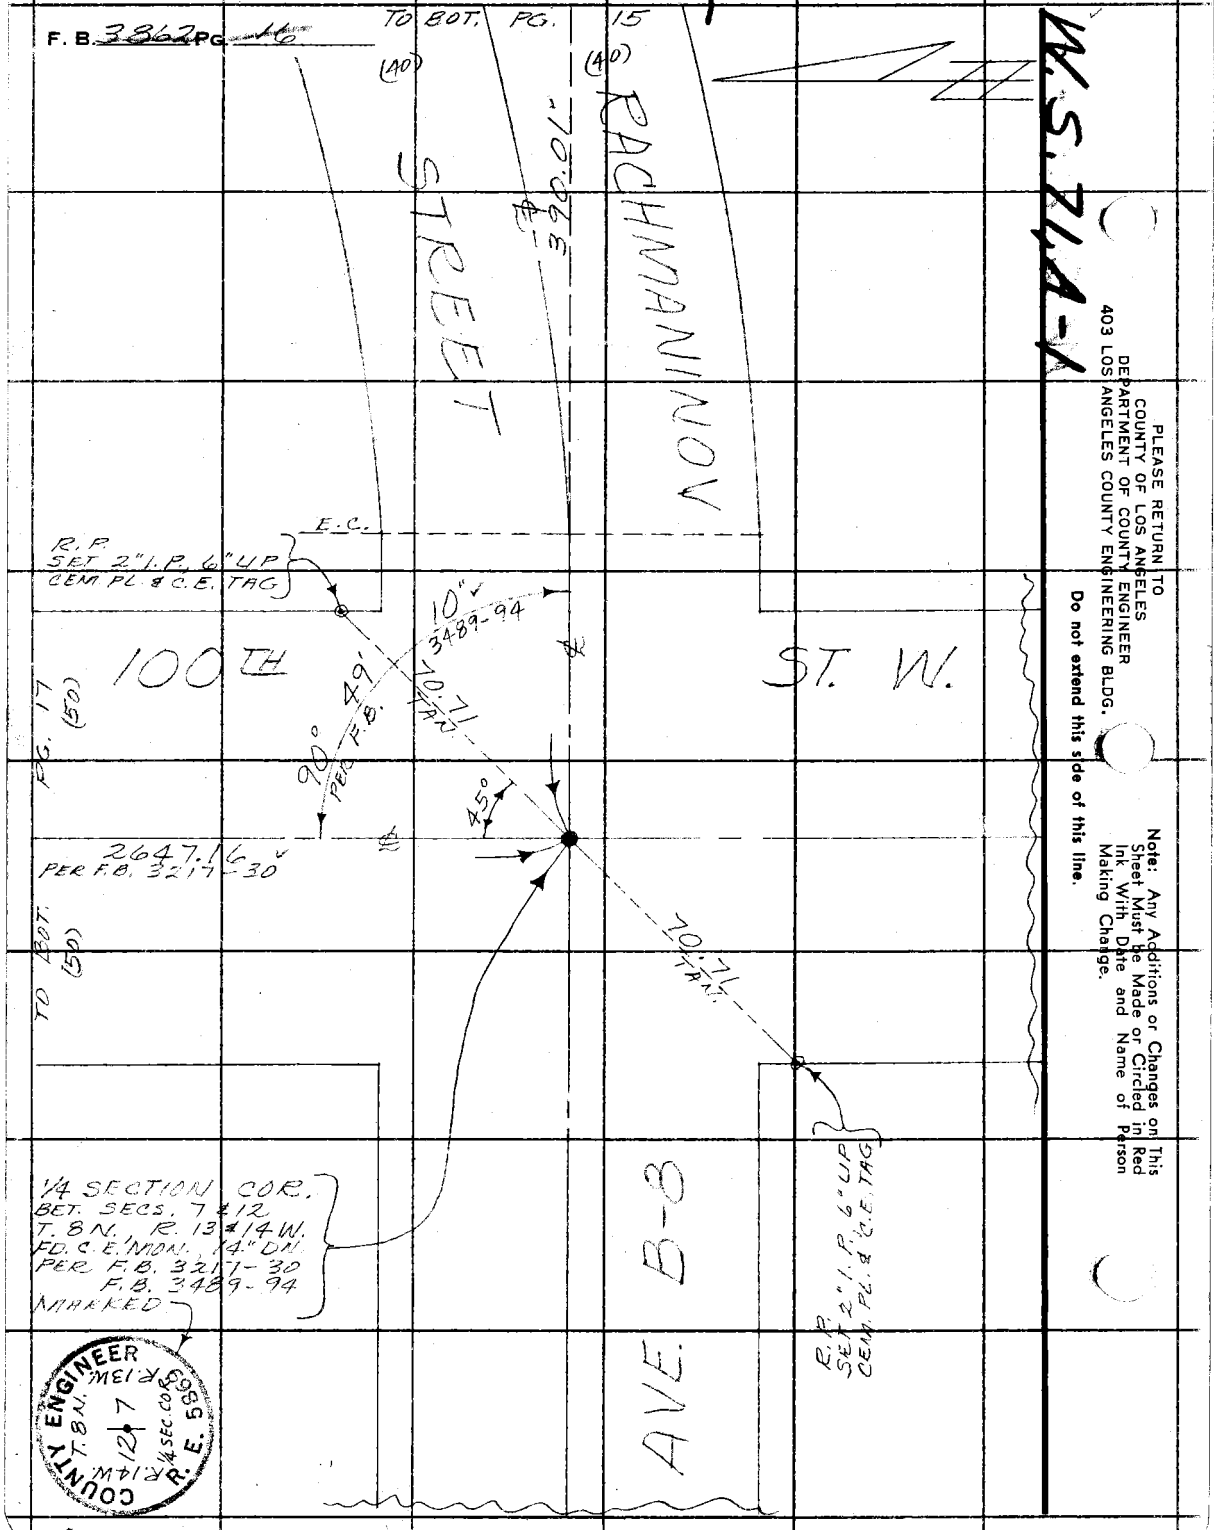

PWFB 4019 92

D. SAPPELL

Notes Ck'd by	Survey of AVE. B-8
Map No.	JN0097.99 Tape 238 Std 84 °F
Office Work	Surveyed by MENDONCA
Checked	Notes J.M. Date 9-71
Date	Indexed J. GALLI SEP 15 '71

F. B. ~~3862~~ PG. ~~17~~

W.S. 71, A-1

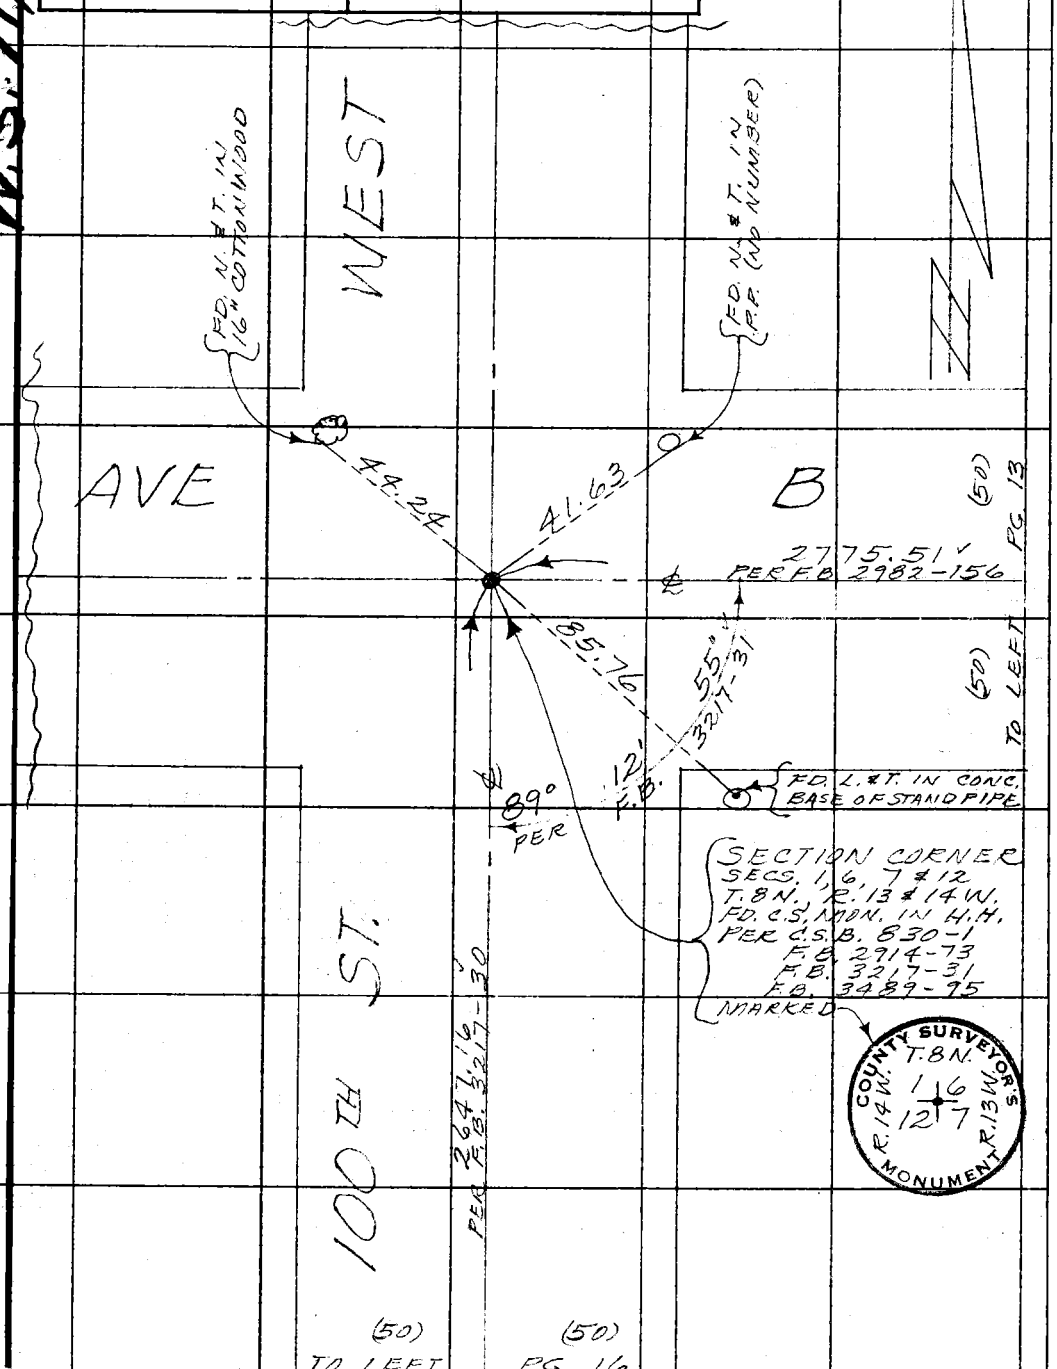

Note: Any Additions or Changes on This Sheet Must be Made or Circled in Red Ink With Date and Name of Person Making Change.

Do not extend this side of this line.

PLEASE RETURN TO
COUNTY OF LOS ANGELES
DEPARTMENT OF COUNTY ENGINEER
403 LOS ANGELES COUNTY ENGINEERING BLDG.

76F309S CE#310 3-69

PWFB 4019

93, 94, 95

F. B. ~~3862~~ Pg. 18

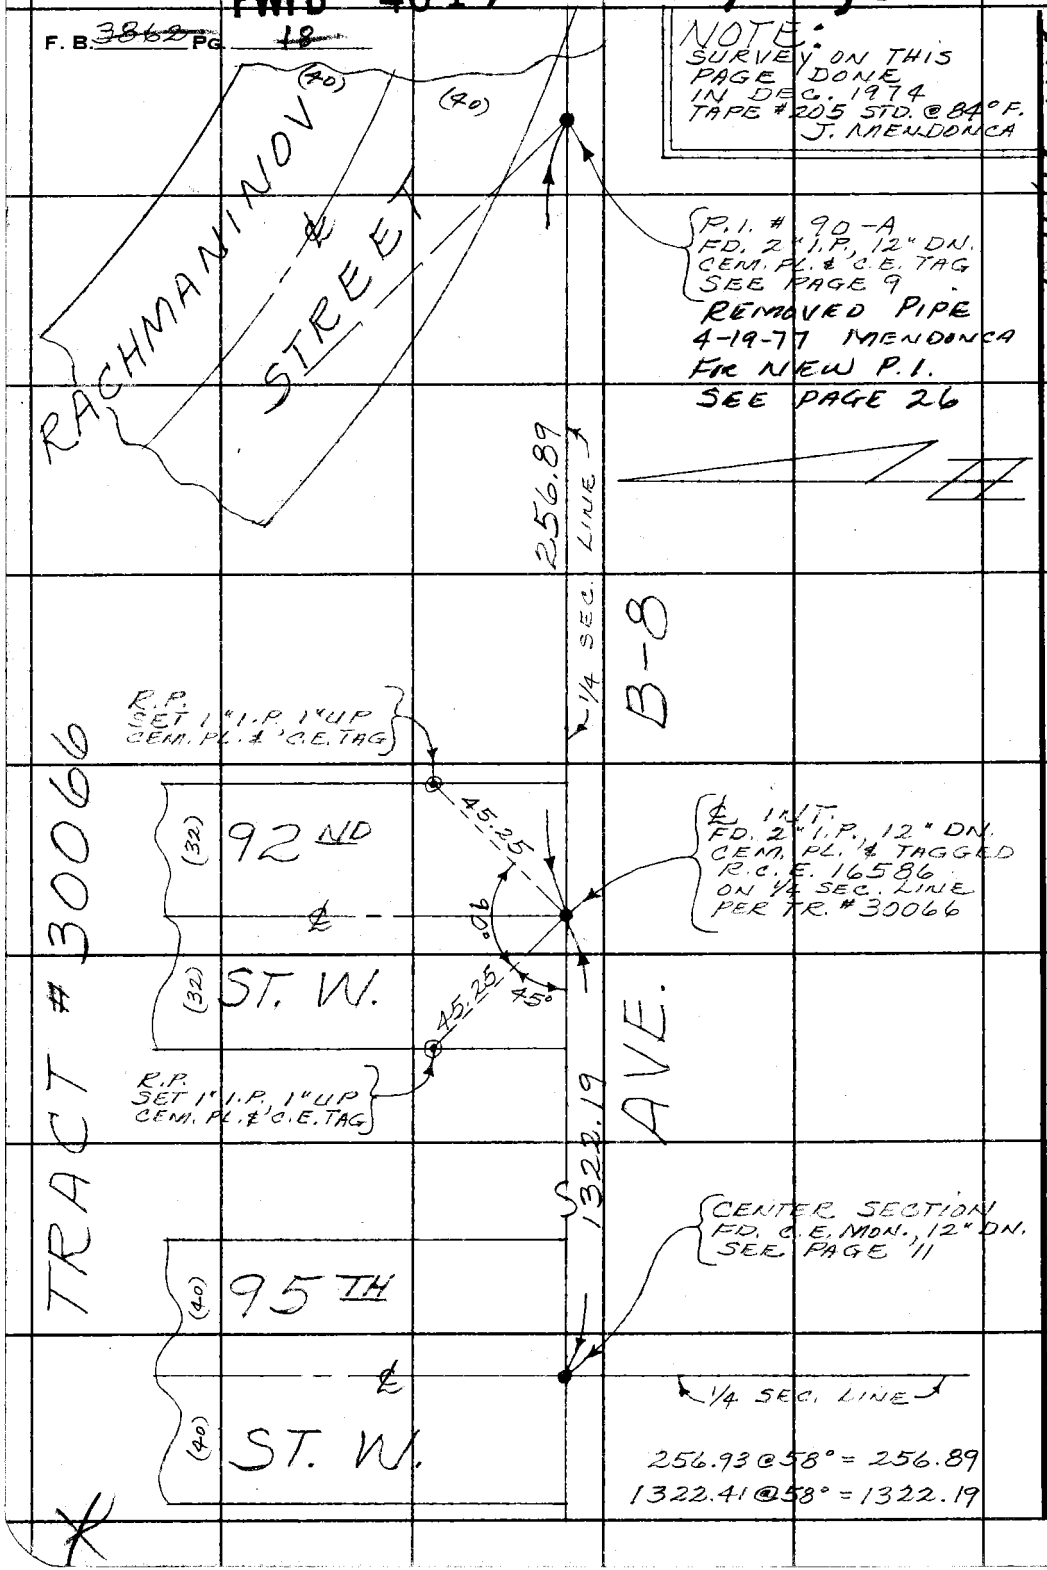

PLEASE RETURN TO
COUNTY OF LOS ANGELES
DEPARTMENT OF COUNTY ENGINEER
403 LOS ANGELES COUNTY ENGINEERING BLDG.

Do not extend this side of this line.

Note: Any Additions or Changes on This Sheet Must be Made or Circled in Red Ink With Date and Name of Person Making Change.

PWFB 4019

96

Notes Ck'd by	Survey of AVE. B-8
Map No.	JN Tape 195 Std 84 °F
Office Work	Surveyed by G. L. VAN NESS
Checked	Notes VAN NESS Date 1-14-75
Date	Indexed T. M. PALMERI JAN 23 1975

F. B. ~~3862~~ PG. ~~19~~

J.N. 0097.99

AVE. B-8

&

RACHMANINOV ST.

FROM

90TH ST. W.

TO

95TH ST. W.

CENTERLINE SURVEY

VAN NESS
HILL
ECSTROM

Note: Any Additions or Changes on This Sheet Must be Made or Circled in Red Ink With Date and Name of Person Making Change.

Do not extend this side of this line.

PLEASE RETURN TO
COUNTY OF LOS ANGELES
DEPARTMENT OF COUNTY ENGINEER
403 LOS ANGELES COUNTY ENGINEERING BLDG.

76F309S CE#310 3-69

PWFB 4019 97, 98, 99, 100

F. B. ~~3862~~ PG. 20

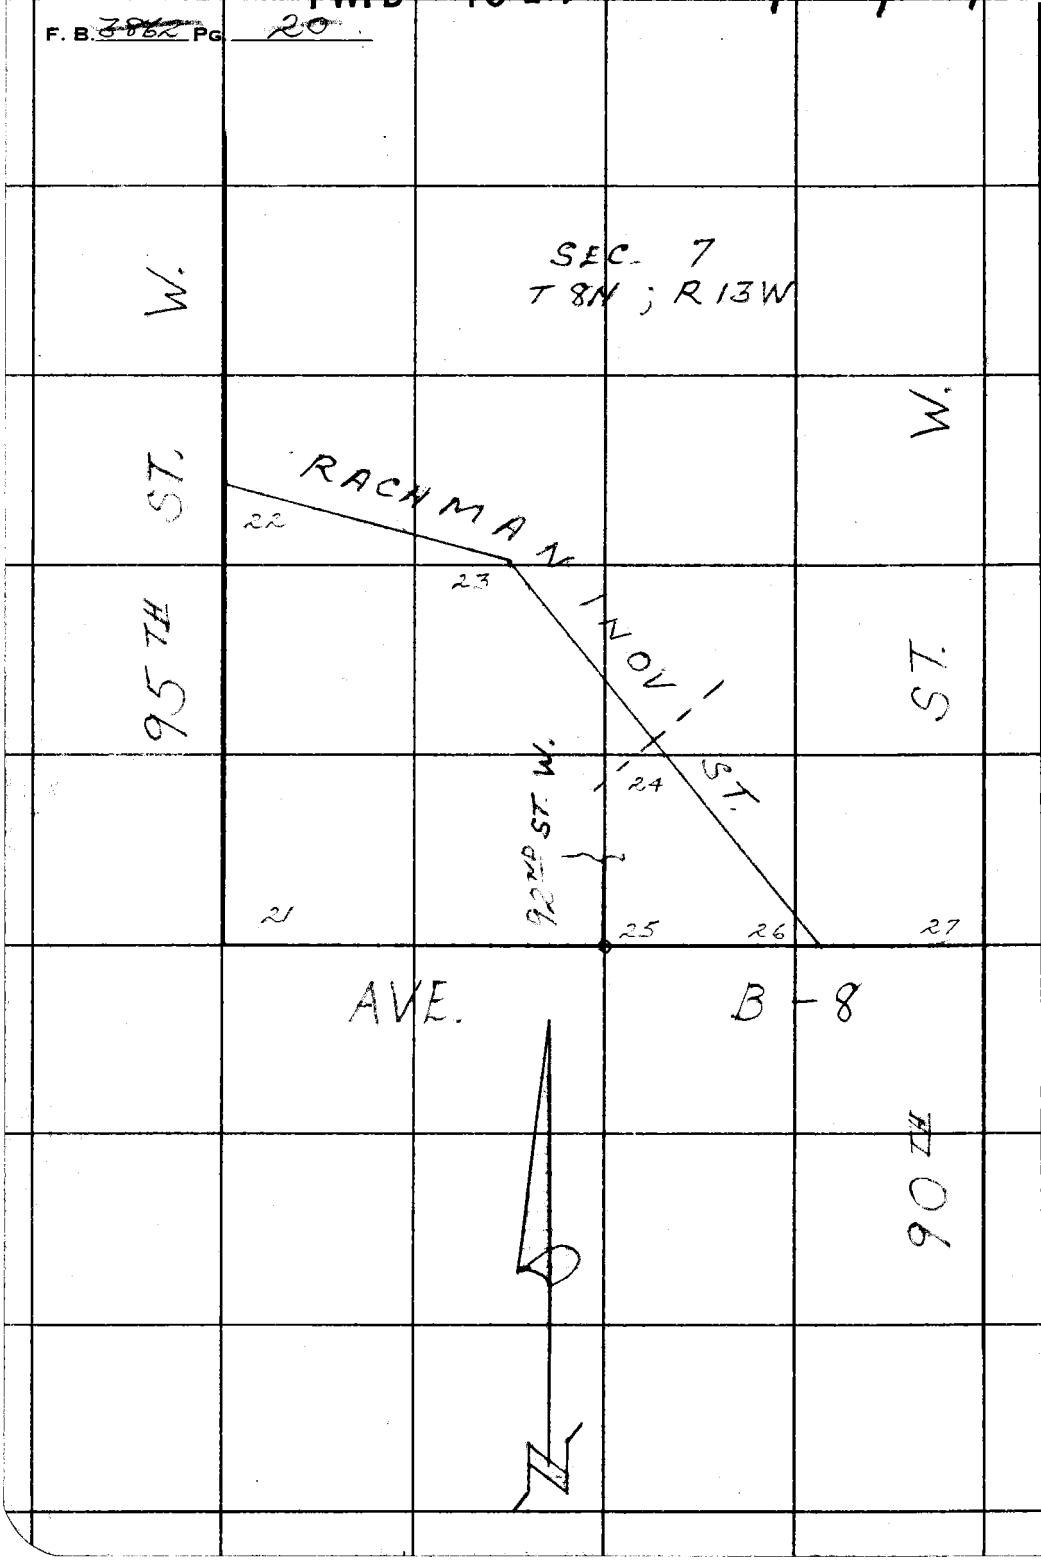

PLEASE RETURN TO
COUNTY OF LOS ANGELES
DEPARTMENT OF COUNTY ENGINEER
403 LOS ANGELES COUNTY ENGINEERING BLDG.

Do not extend this side of this line.

Note: Any Additions or Changes on This Sheet Must be Made or Circled in Red Ink With Date and Name of Person Making Change.

PWFB 4019 101

Notes Ck'd by D. SAPPELL	Survey of AVE B-8
Map No.	JN 0097.99 Tape 195 Std 84 °F
Office Work	Surveyed by G. L. VAN NESS
Checked	Notes VAN NESS Date [illegible]-75
Date	Indexed T. M. PALMERI JAN 23 1975

F. B. ~~3862~~ PG. ~~21~~

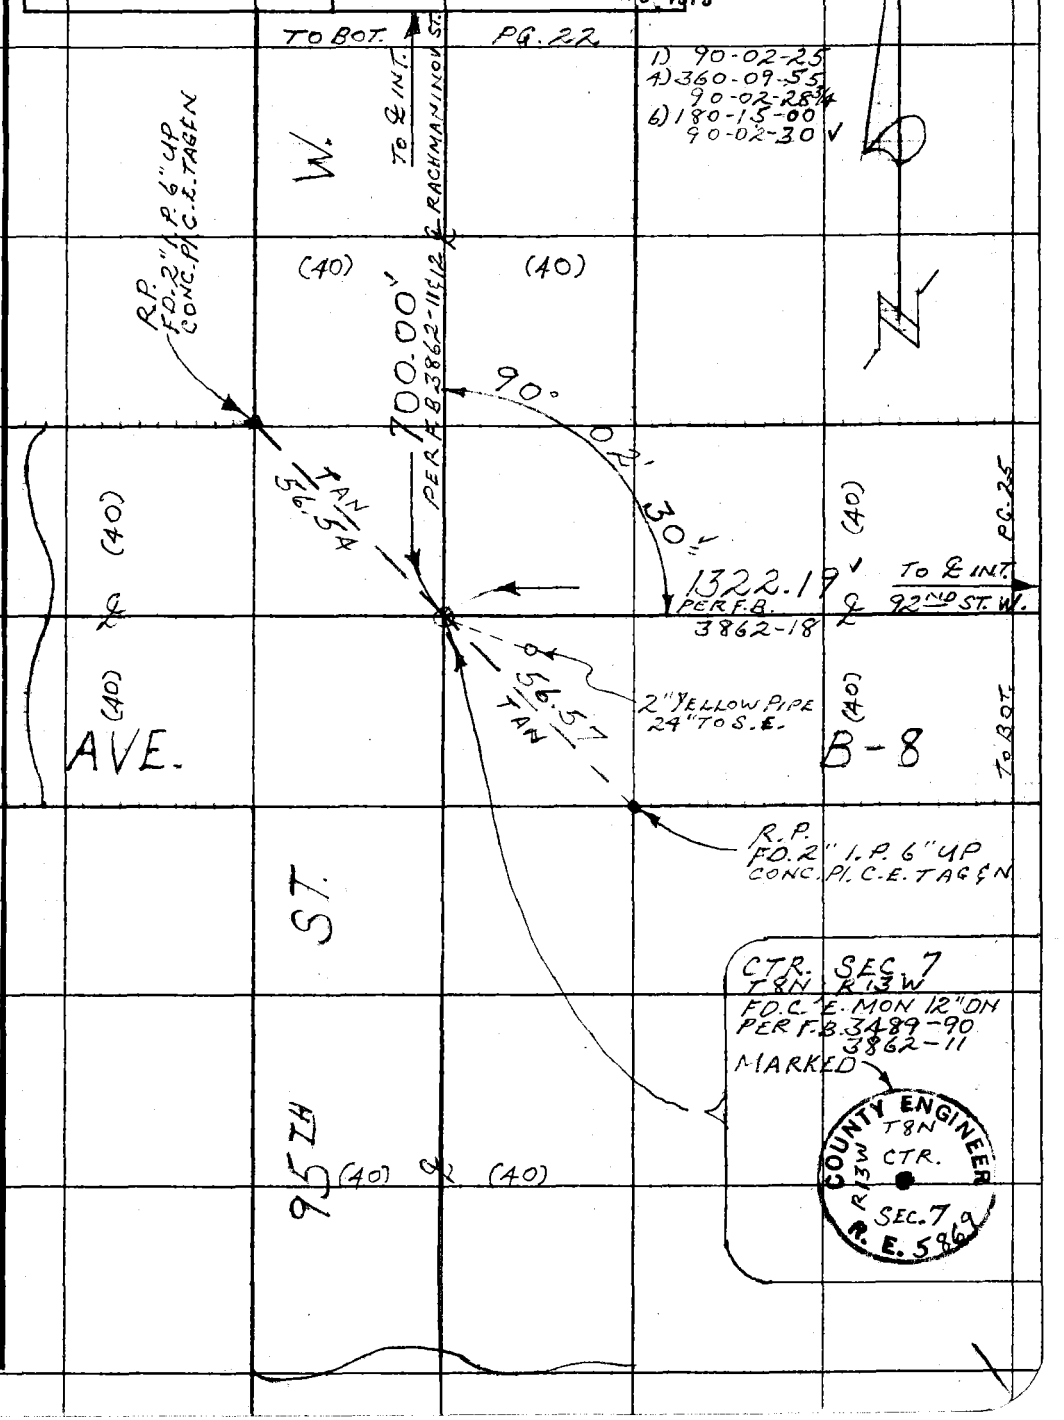

Note: Any Additions or Changes on This Sheet Must be Made or Circled in Red Ink With Date and Name of Person Making Change.

Do not extend this side of this line.

PLEASE RETURN TO
COUNTY OF LOS ANGELES
DEPARTMENT OF COUNTY ENGINEER
403 LOS ANGELES COUNTY ENGINEERING BLDG.

76F309S CE#310 3-69

PWFB 4019

102

F. B. ~~3862~~ PG ~~22~~

W.S. 71, A-1

RCR

PLEASE RETURN TO
COUNTY OF LOS ANGELES
DEPARTMENT OF COUNTY ENGINEER
403 LOS ANGELES COUNTY ENGINEERING BLDG.

Do not extend this side of this line.

Note: Any Additions or Changes on This Sheet Must be Made or Circled in Red Ink With Date and Name of Person Making Change.

PWFB 4019 103, 104

Notes Ck'd by D. SAPPELL	Survey of AVE. B-8
Map No.	JN 0092.99 Tape 195 Std 84 °F
Office Work	Surveyed by G.L. VAN NESS
Checked	Notes VAN NESS Date 1-14-75
Date	Indexed T. M. PALMERI JAN 23 1975

F. B. ~~3862~~ PG. ~~23~~

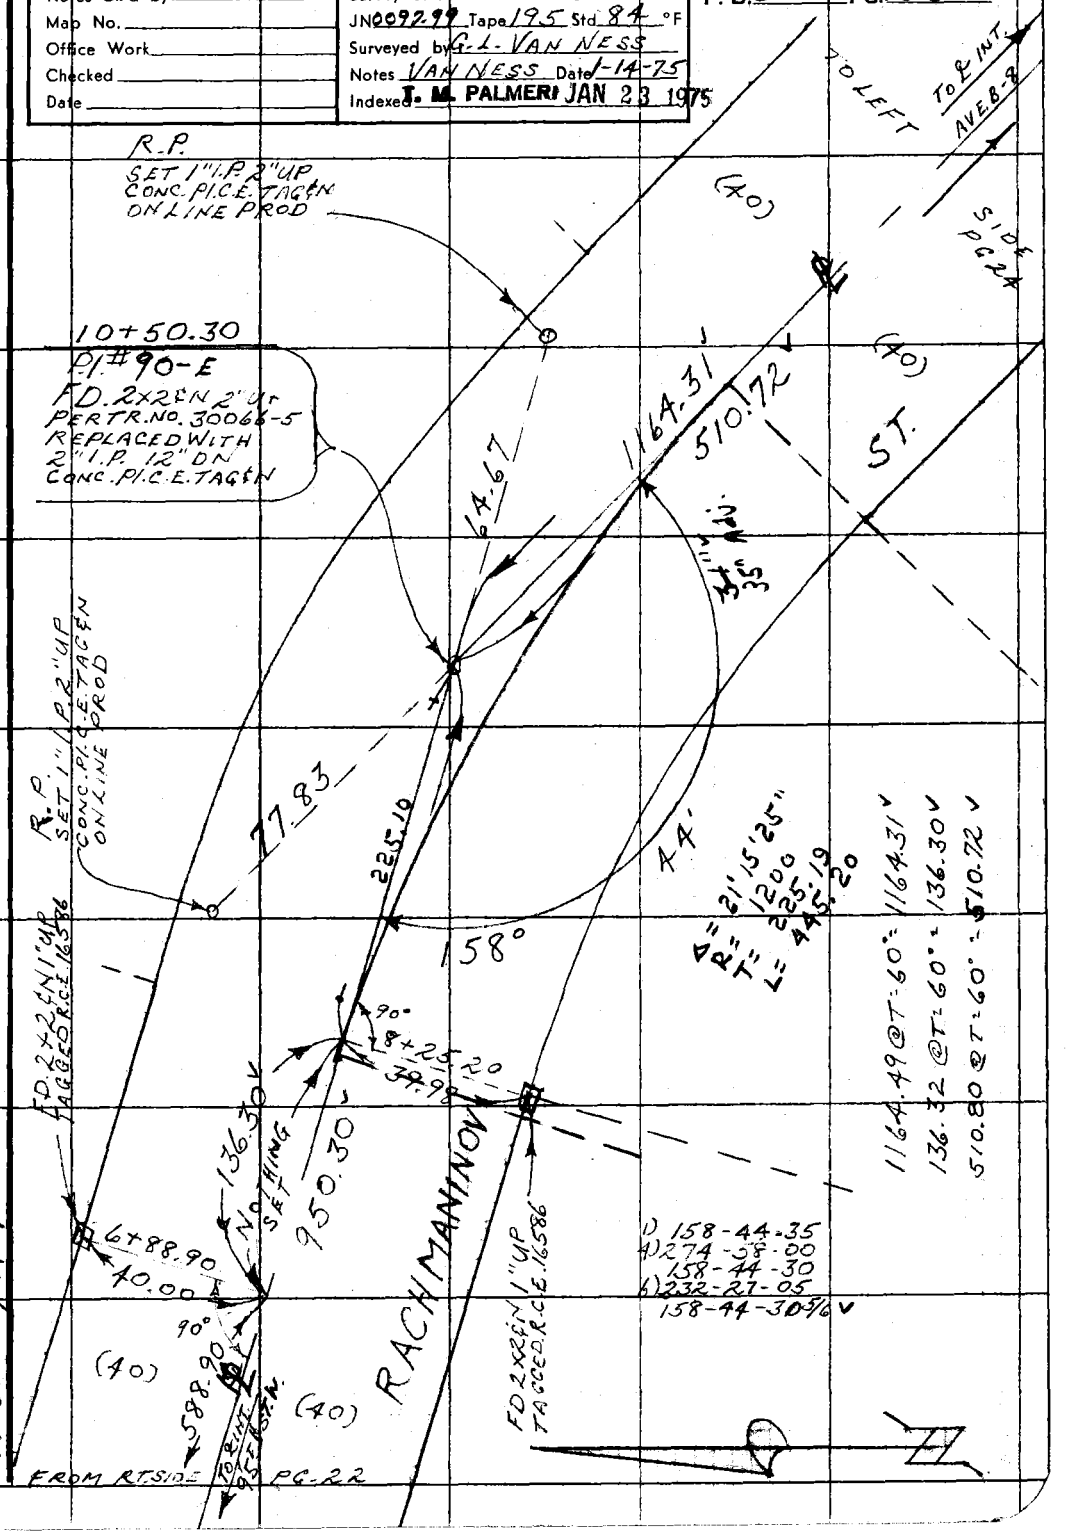

Note: Any Additions or Changes on This Sheet Must be Made or Circled in Red Ink With Date and Name of Person Making Change.

Do not extend this side of this line.

PLEASE RETURN TO
COUNTY OF LOS ANGELES
DEPARTMENT OF COUNTY ENGINEER
403 LOS ANGELES COUNTY ENGINEERING BLDG.

76F309S CE#310 3-69

PWFB 4019 105

F. B. 3862 PG. 24

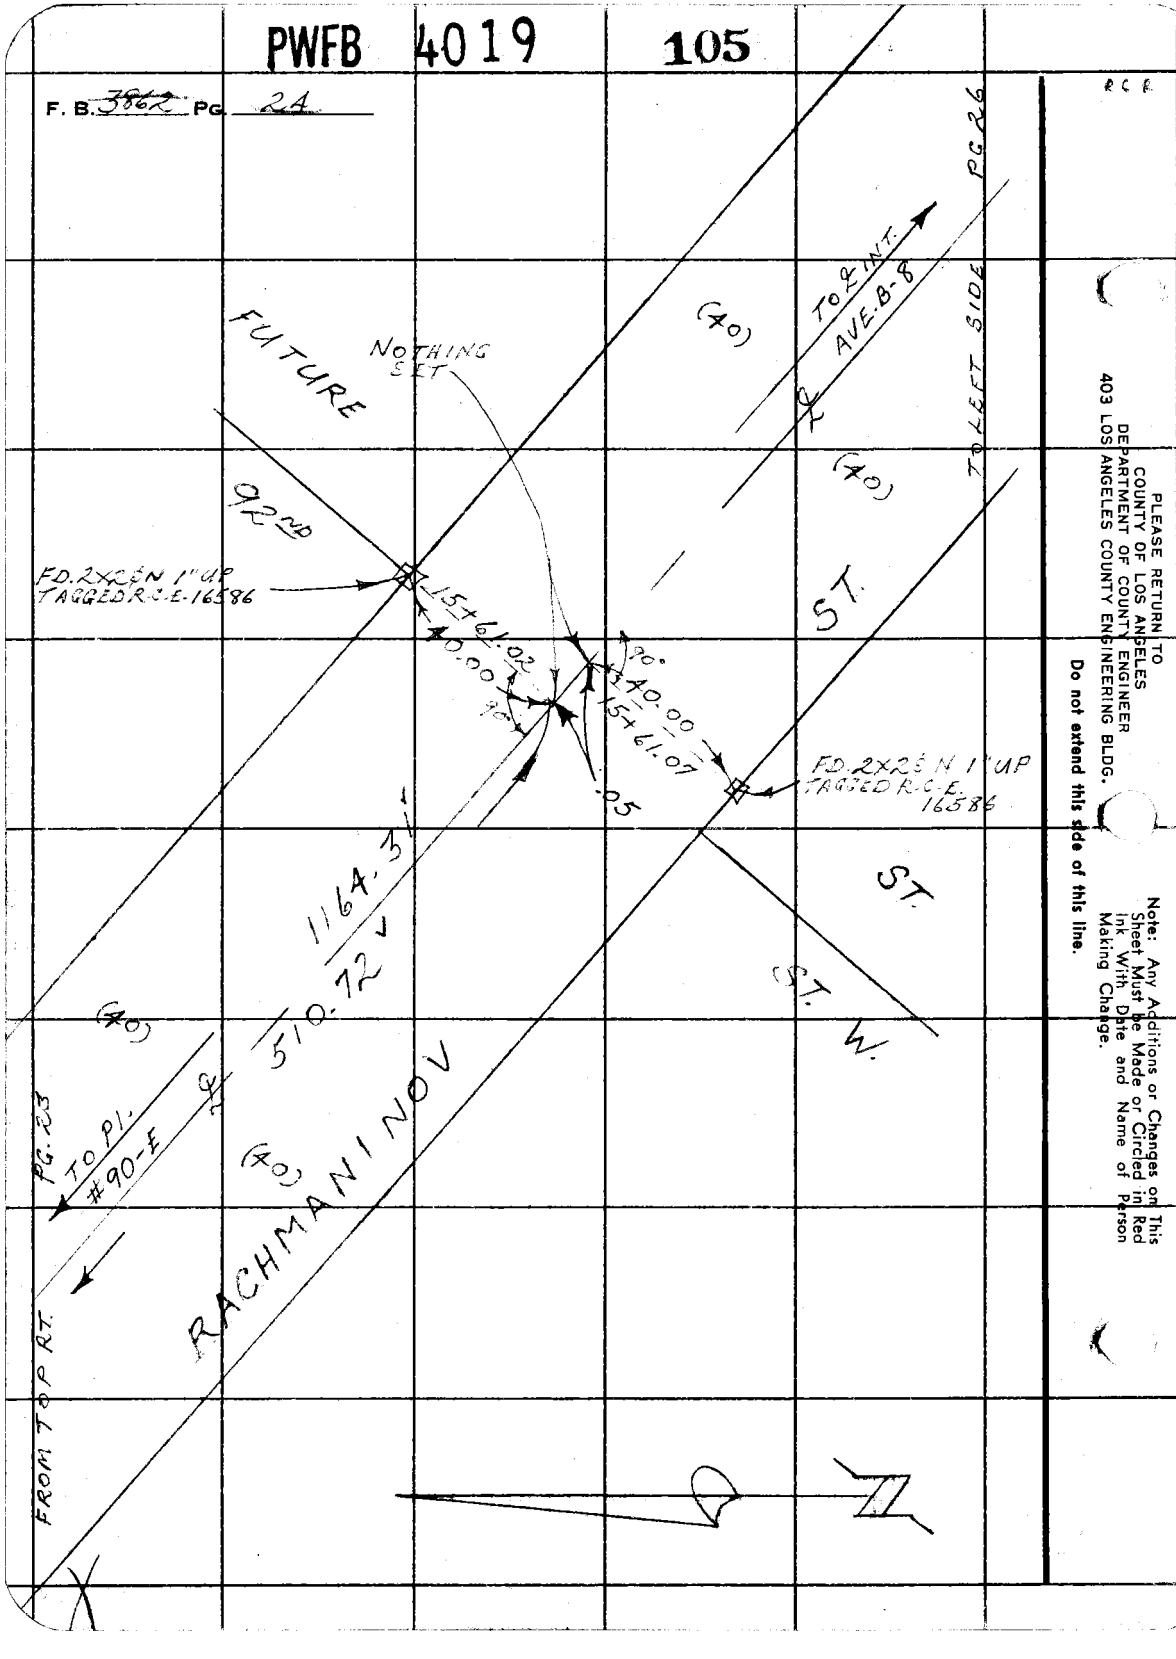

PLEASE RETURN TO
COUNTY OF LOS ANGELES
DEPARTMENT OF COUNTY ENGINEER
403 LOS ANGELES COUNTY ENGINEERING BLDG.

Do not extend this side of this line.

Note: Any Additions or Changes on This Sheet Must be Made or Circled in Red Ink With Date and Name of Person Making Change.

RCE

PWFB 4019 106

Notes Ck'd by D. SAPPELL	Survey of AVE. B-8
Map No.	JN0097.99 Tape 195 Std 84 °F
Office Work	Surveyed by G.L. VAN NESS
Checked	Notes VAN NESS Date 1-14-75
Date	Indexed J. M. PALMERI JAN 23 1975

F. B. ~~3862~~ PG. ~~25~~

R.C.R.

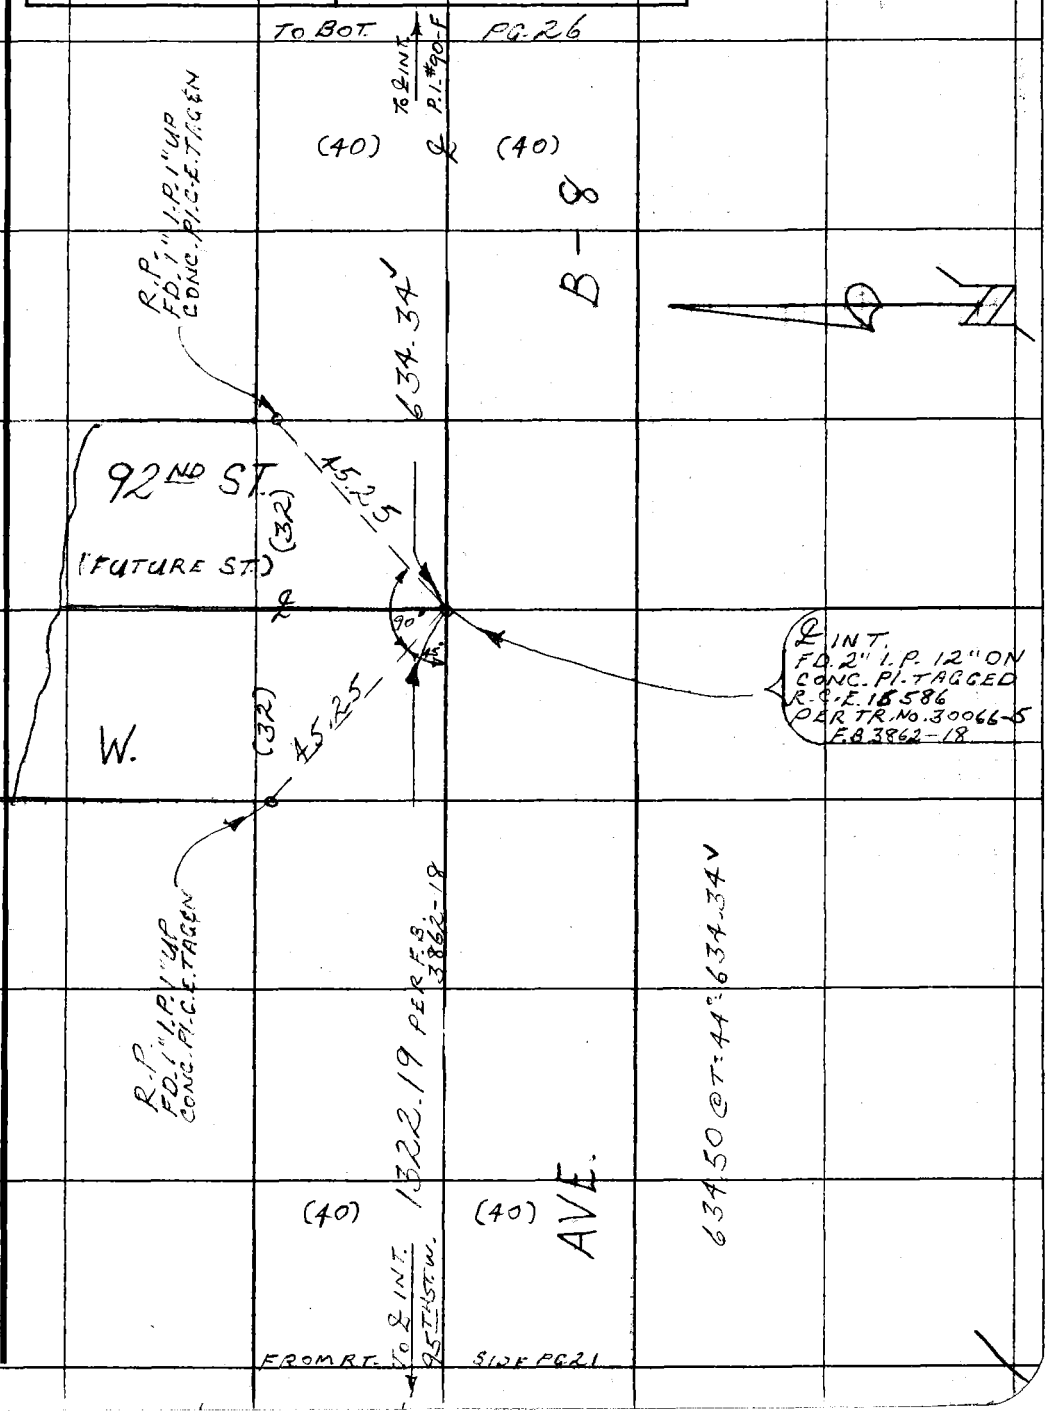

W.S. 71, A-1

Note: Any Additions or Changes on This Sheet Must be Made or Circled in Red Ink With Date and Name of Person Making Change.

Do not extend this side of this line.

PLEASE RETURN TO
COUNTY OF LOS ANGELES
DEPARTMENT OF COUNTY ENGINEER
403 LOS ANGELES COUNTY ENGINEERING BLDG.

76F309S CE#310 3-69

PLEASE RETURN TO
COUNTY OF LOS ANGELES
DEPARTMENT OF COUNTY ENGINEER
403 LOS ANGELES COUNTY ENGINEERING BLDG.

Note: Any Additions or Changes on This Sheet Must be Made or Circled in Red Ink With Date and Name of Person Making Change.

Do not extend this side of this line.

W.S. 71, A-1

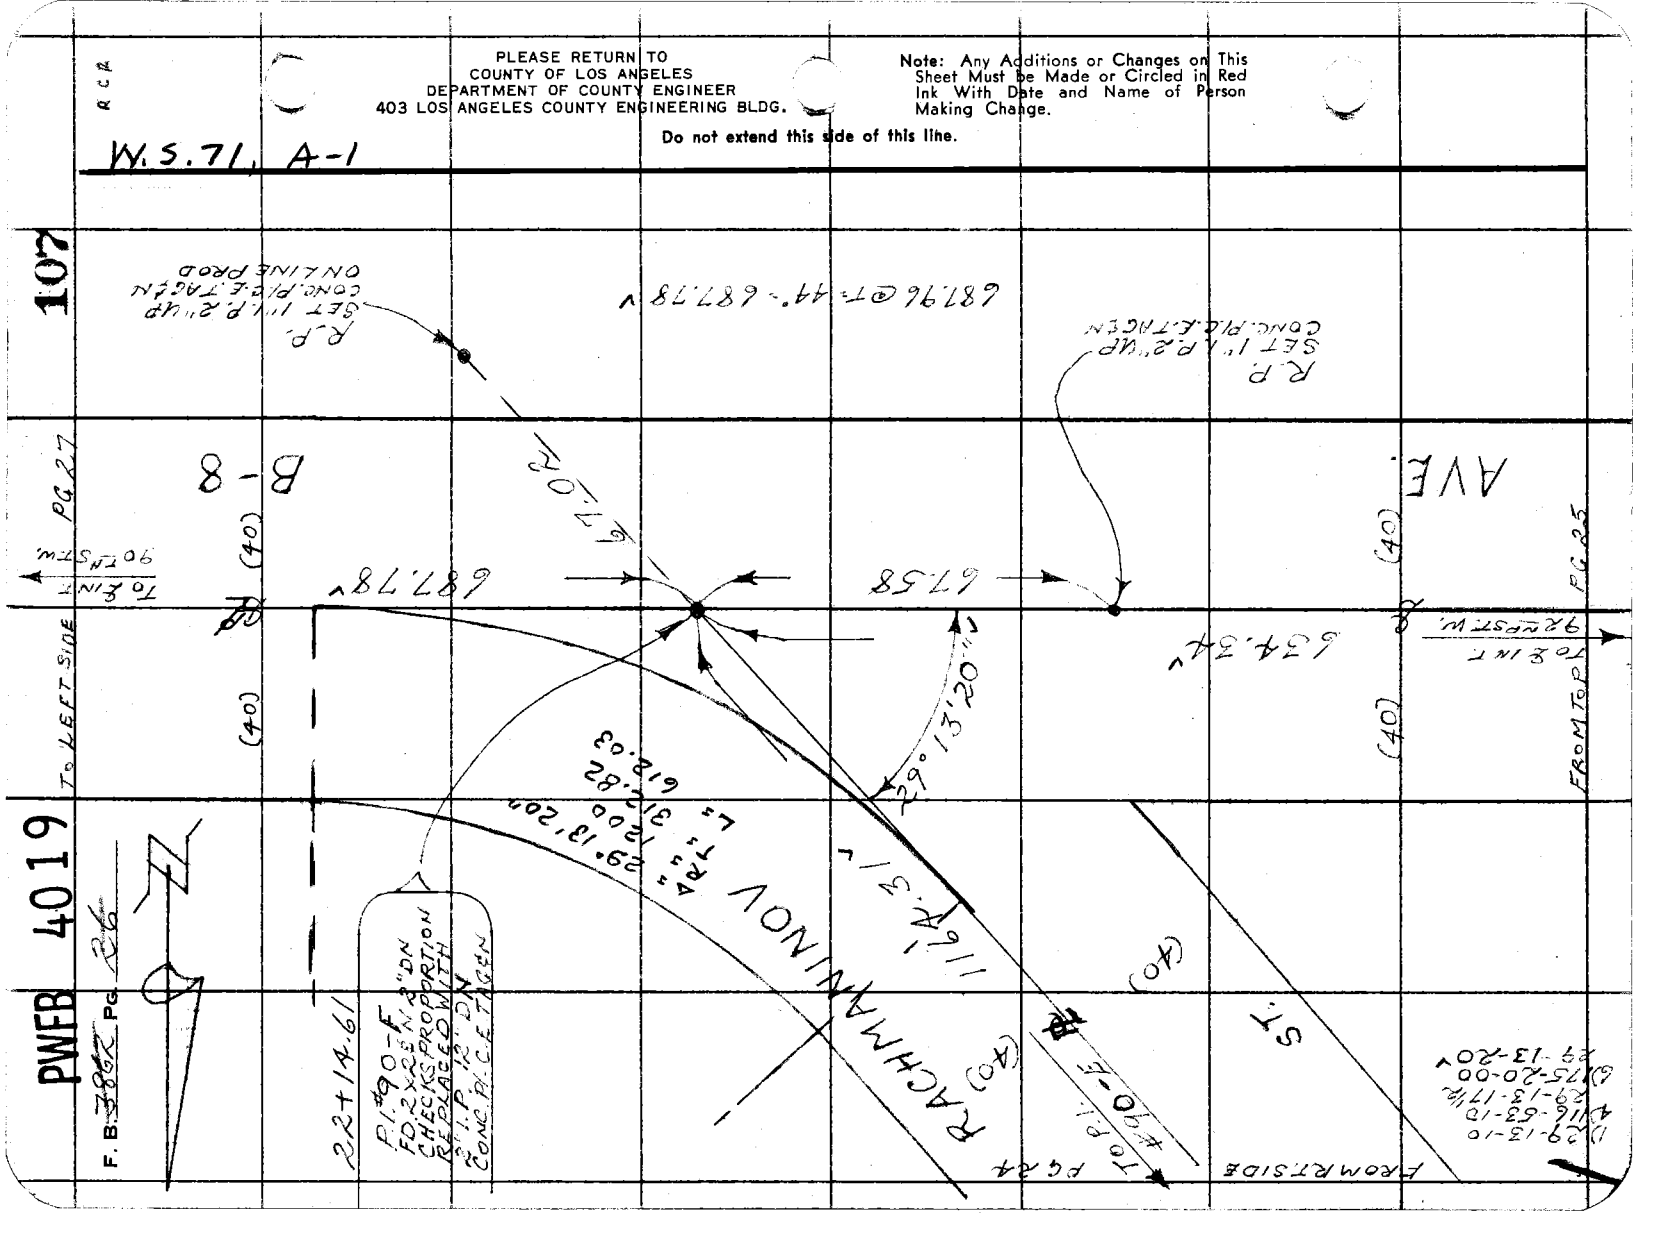

PWFB 4019 108

Notes Ck'd by D. SAPPELL	Survey of AVE. B-8
Map No.	JN 0097.99 Tape 195 Std 84 °F
Office Work	Surveyed by G.L. VAN NESS
Checked	Notes VAN NESS Date 1-15-75
Date	Indexed T. M. PALMERI JAN 23 1975

F. B. ~~3862~~ PG. ~~27~~

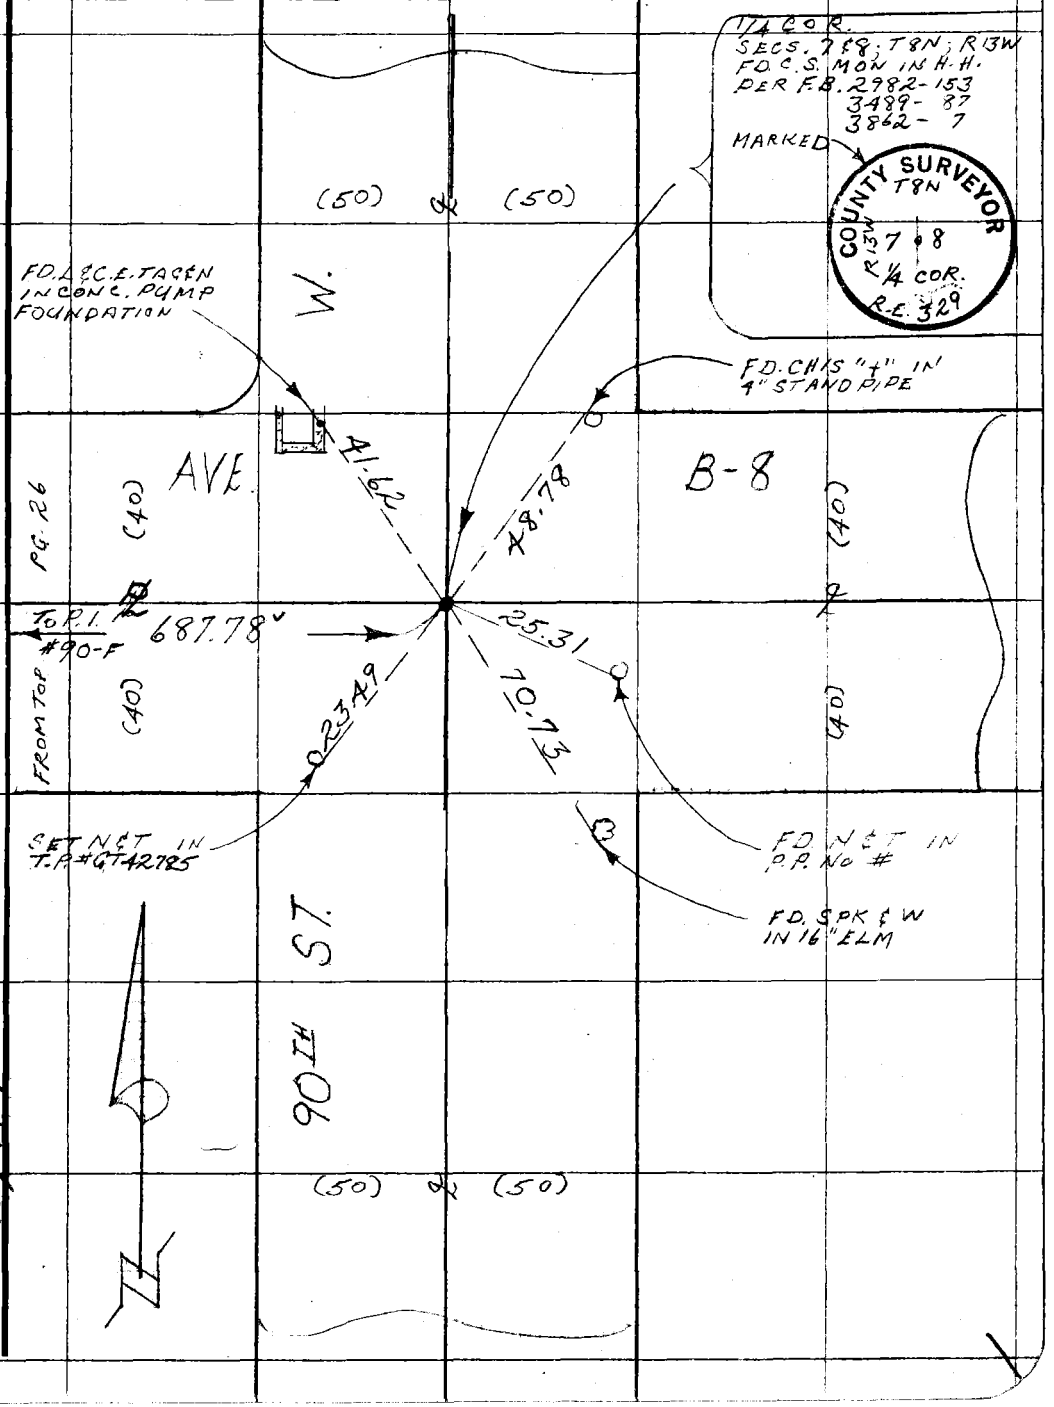

Note: Any Additions or Changes on This Sheet Must be Made or Circled in Red Ink With Date and Name of Person Making Change.

Do not extend this side of this line.

PLEASE RETURN TO
COUNTY OF LOS ANGELES
DEPARTMENT OF COUNTY ENGINEER
403 LOS ANGELES COUNTY ENGINEERING BLDG.

76F309S CE#310 3-69

Notes Ck'd by
Map No. B-5358
Office Work E. MASUDA
Checked
Date

Survey of 95TH ST. WEST
JN 0098.54 Tape #2 #2 Std °F
Surveyed by MENDONCA
Notes Date 7-77
Indexed S. D. BAILEY FEB 24 1978

F. B. 3862 PG. 29

CONTINUED FROM
FIELD BOOK 3687 PAGE 250

J.N. 0098.54
95TH STREET WEST
CENTERLINE SURVEY

FROM: AVE. A
TO: AVE L

MENDONCA
VAN NESS
HILL

Note: Any Additions or Changes on This Sheet Must be Made or Circled in Red Ink With Date and Name of Person Making Change.

Do not extend this side of this line.

PLEASE RETURN TO
COUNTY OF LOS ANGELES
DEPARTMENT OF COUNTY ENGINEER
403 LOS ANGELES COUNTY ENGINEERING BLDG.

16F309S CE#310 3-69

F. B. 3862 PG. 30

FOR INDEX
SEE
FIELD BOOK 3997
PAGE 36 to 46

PLEASE RETURN TO
COUNTY OF LOS ANGELES
DEPARTMENT OF COUNTY ENGINEER
403 LOS ANGELES COUNTY ENGINEERING BLDG.

Do not extend this side of this line.

Note: Any Additions or Changes on This Sheet Must be Made or Circled in Red Ink With Date and Name of Person Making Change.

PWFB 3819

46

Notes Ck'd by RIECKHOFF	Survey of 91ST ST. WEST
Map No. B-5358	JN 0098.54 Tape H.P. #2 Std ____ °F
Office Work G. MASUDA	Surveyed by MENDONCA
Checked	Notes J.M. Date 8-77
Date	Indexed G. D. BAILEY FEB 24 1978

F. B. ~~3862~~ PG. 31

W571 A-3

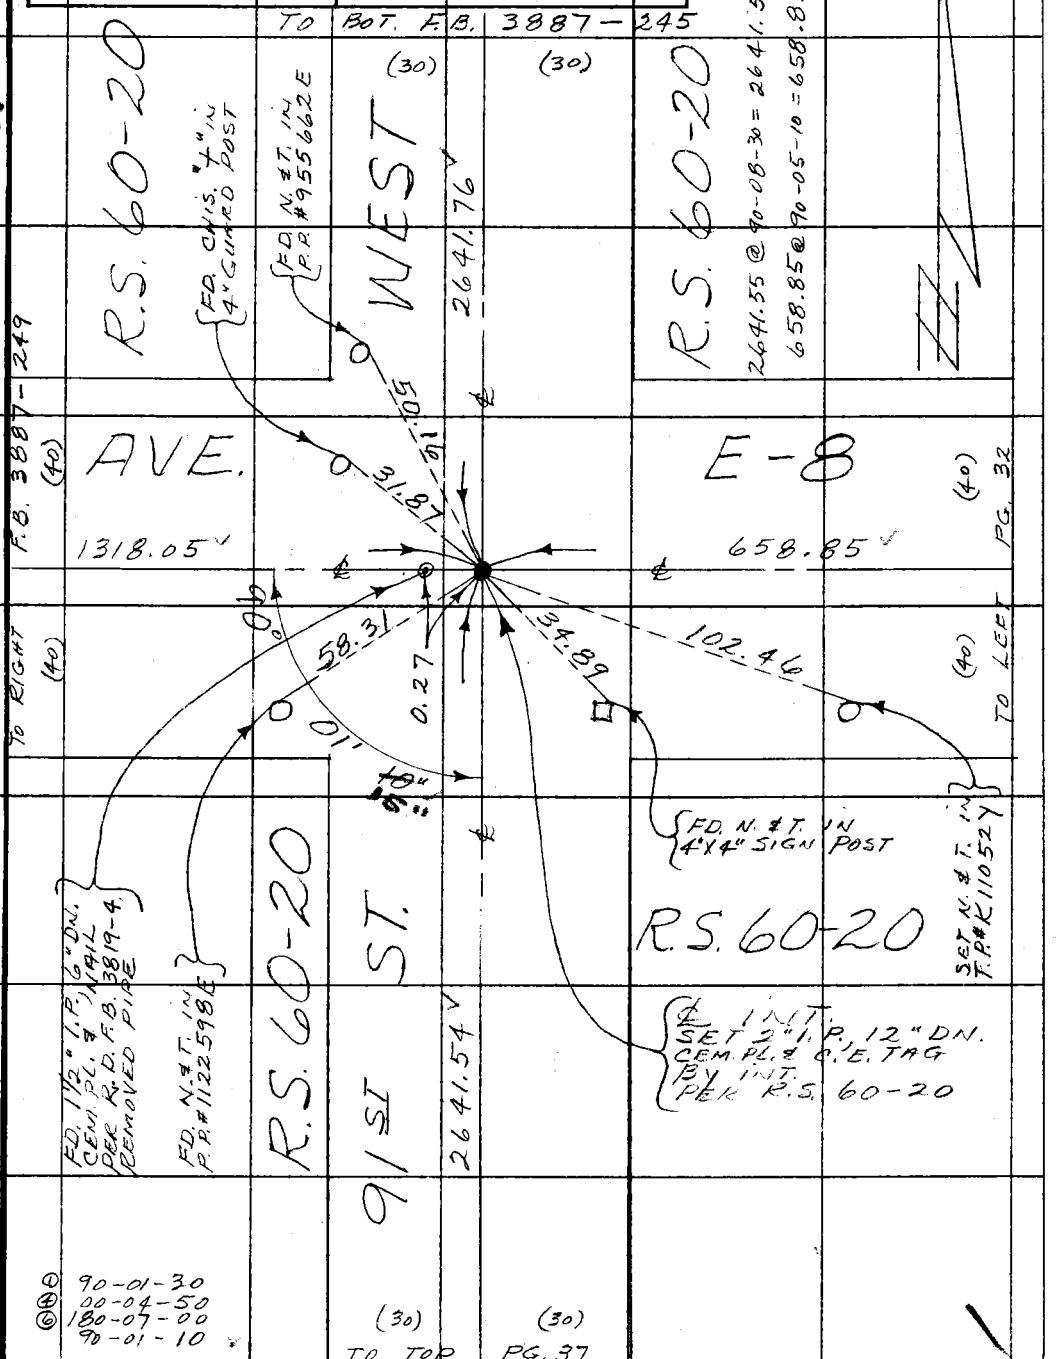

Note: Any Additions or Changes on This Sheet Must be Made or Circled in Red Ink With Date and Name of Person Making Change.

Do not extend this side of this line.

PLEASE RETURN TO
COUNTY OF LOS ANGELES
DEPARTMENT OF COUNTY ENGINEER
403 LOS ANGELES COUNTY ENGINEERING BLDG.

76F309S CE#310 3-69

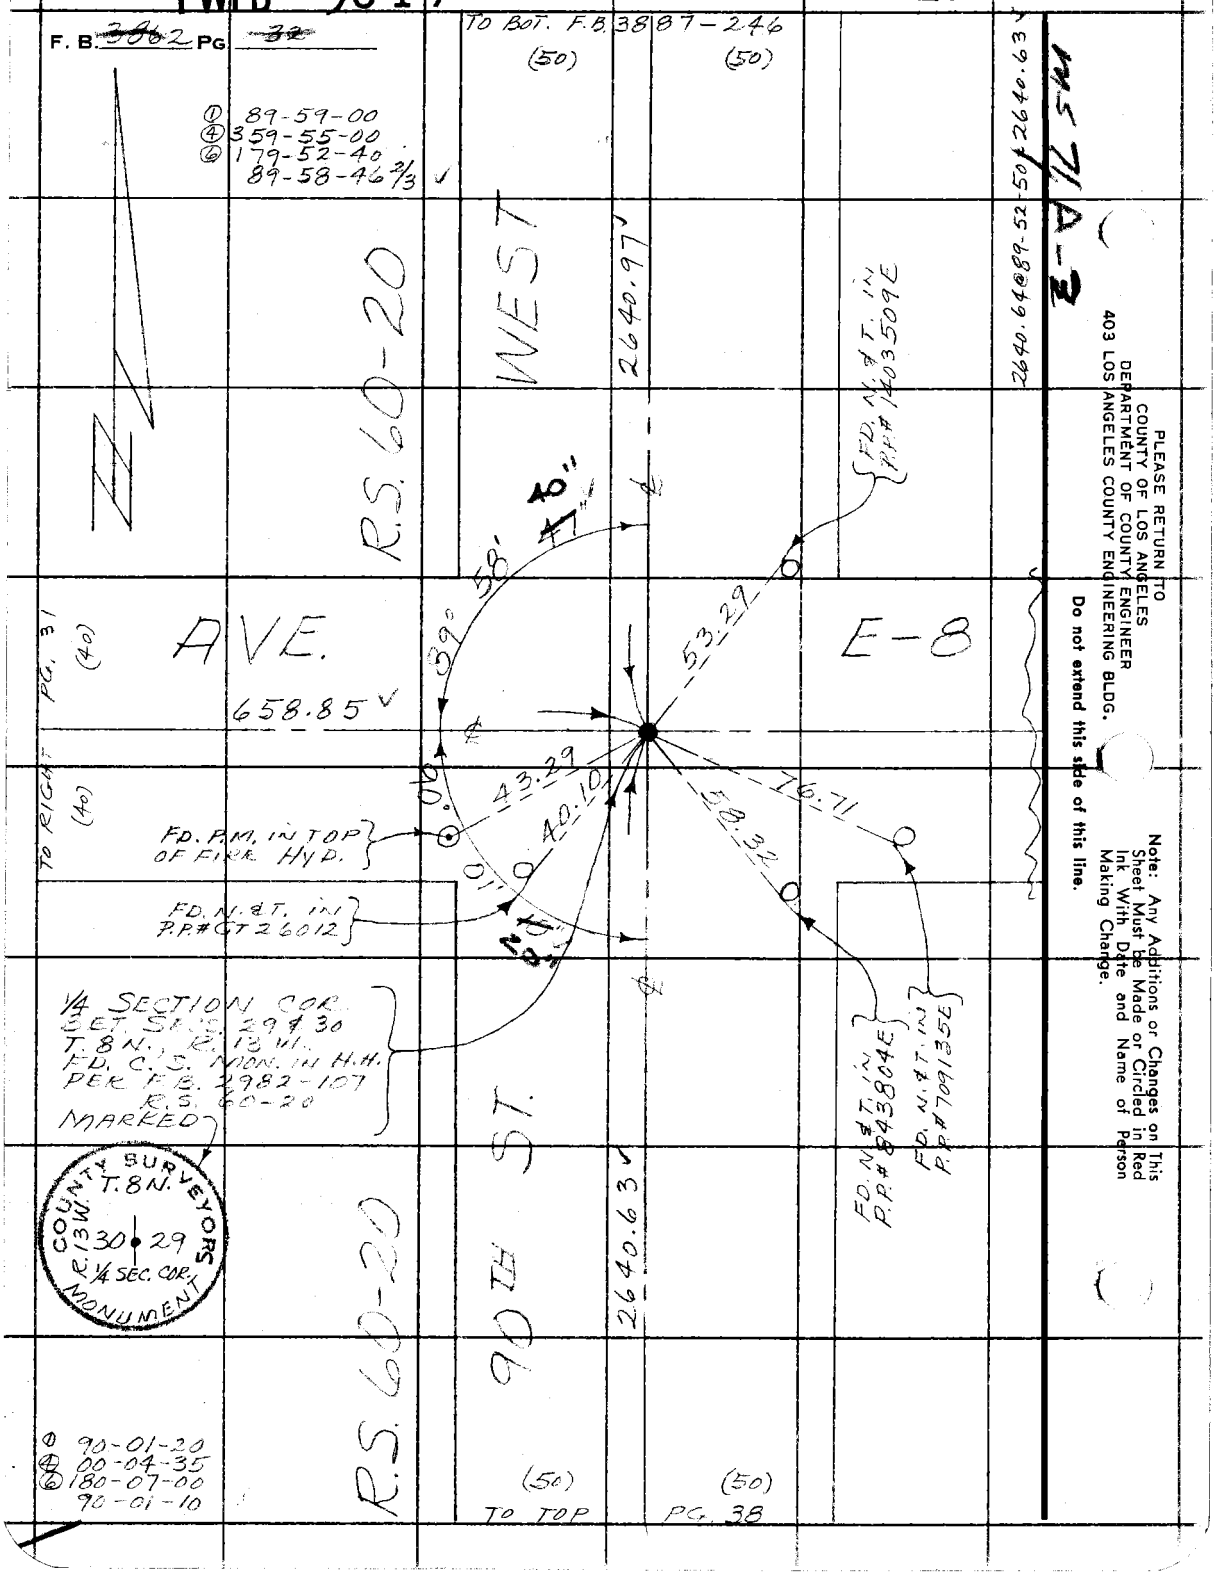
F. B. ~~3862~~ PG ~~32~~
TO BOT. F.B. 3887-246
(50)
(50)
① 89-59-00
④ 359-55-00
⑥ 179-52-40
89-58-46 2/3
2640.64@89-52-50 2640.63
R.S. 60-20
WEST
2640.97
FD. N. & T. IN P.P.# 1403509E
40"
47"
58'
89°
53.29
AVE.
E-8
658.85
PG. 31
(40)
TO RIGHT
(40)
43.29
40.10
76.71
58.32
FD. P.M. IN TOP OF FIRE HYD.
FD. N. & T. IN P.P.# GT 26012
1/4 SECTION COR. BET. SECS. 29 & 30 T. 8 N., R. 13 W. FD. C.S. MON. IN H.H. PER F.B. 2982-107 R.S. 60-20 MARKED
COUNTY SURVEYORS
T. 8 N.
R. 13 W.
30 29
1/4 SEC. COR.
MONUMENT
FD. N. & T. IN P.P.# 843804E
FD. N. & T. IN P.P.# 709135E
90TH ST.
2640.63
R.S. 60-20
① 90-01-20
④ 00-04-35
⑥ 180-07-00
90-01-10
(50)
(50)
TO TOP
PG. 38
PLEASE RETURN TO
COUNTY OF LOS ANGELES
DEPARTMENT OF COUNTY ENGINEER
403 LOS ANGELES COUNTY ENGINEERING BLDG.
Do not extend this side of this line.
Note: Any Additions or Changes on This Sheet Must be Made or Circled in Red Ink With Date and Name of Person Making Change.

PWFB 3819

48

Notes Ck'd by RIECKHOFF	Survey of 95TH ST. WEST
Map No. B-5358	JN 0098.54 Tape H.P. Std. ___ °F
Office Work G. MASUDA	Surveyed by MENDONCA
Checked	Notes J.M. Date 8-77
Date	Indexed G. D. BAILEY FEB 24 1978

F. B. ~~3862~~ PG. ~~33~~

① 90-47-50
④ 03-12-10
⑥ 184-48-25
90-48-04 1/6

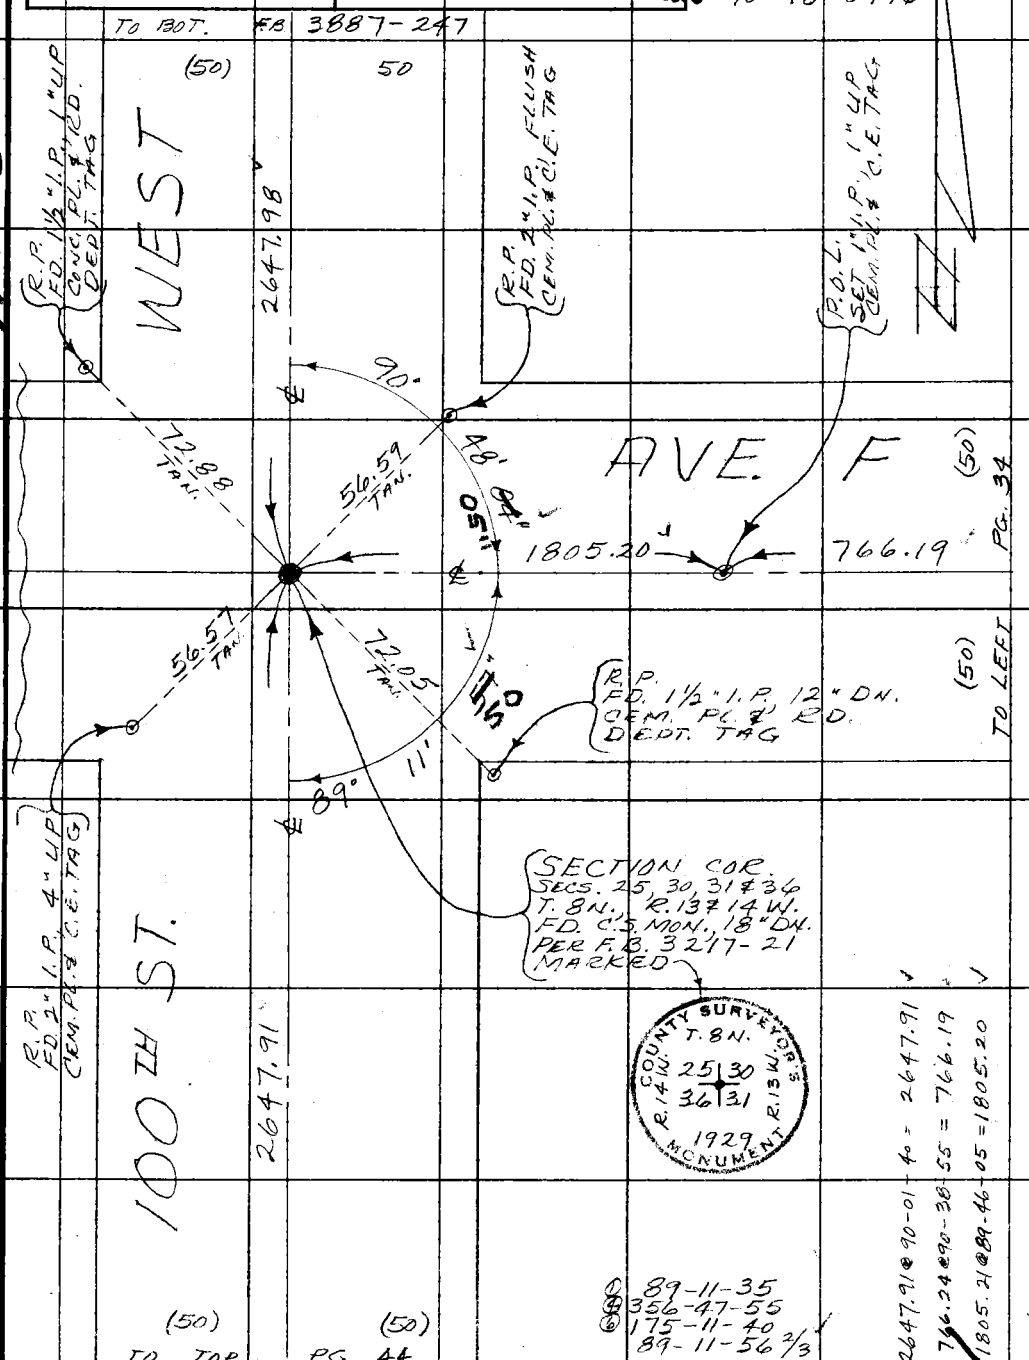

Note: Any Additions or Changes on This Sheet Must be Made or Circled in Red Ink With Date and Name of Person Making Change.

Do not extend this side of this line.

PLEASE RETURN TO
COUNTY OF LOS ANGELES
DEPARTMENT OF COUNTY ENGINEER
403 LOS ANGELES COUNTY ENGINEERING BLDG.

76F309S CE#310 3-69

PWFB 3819

49

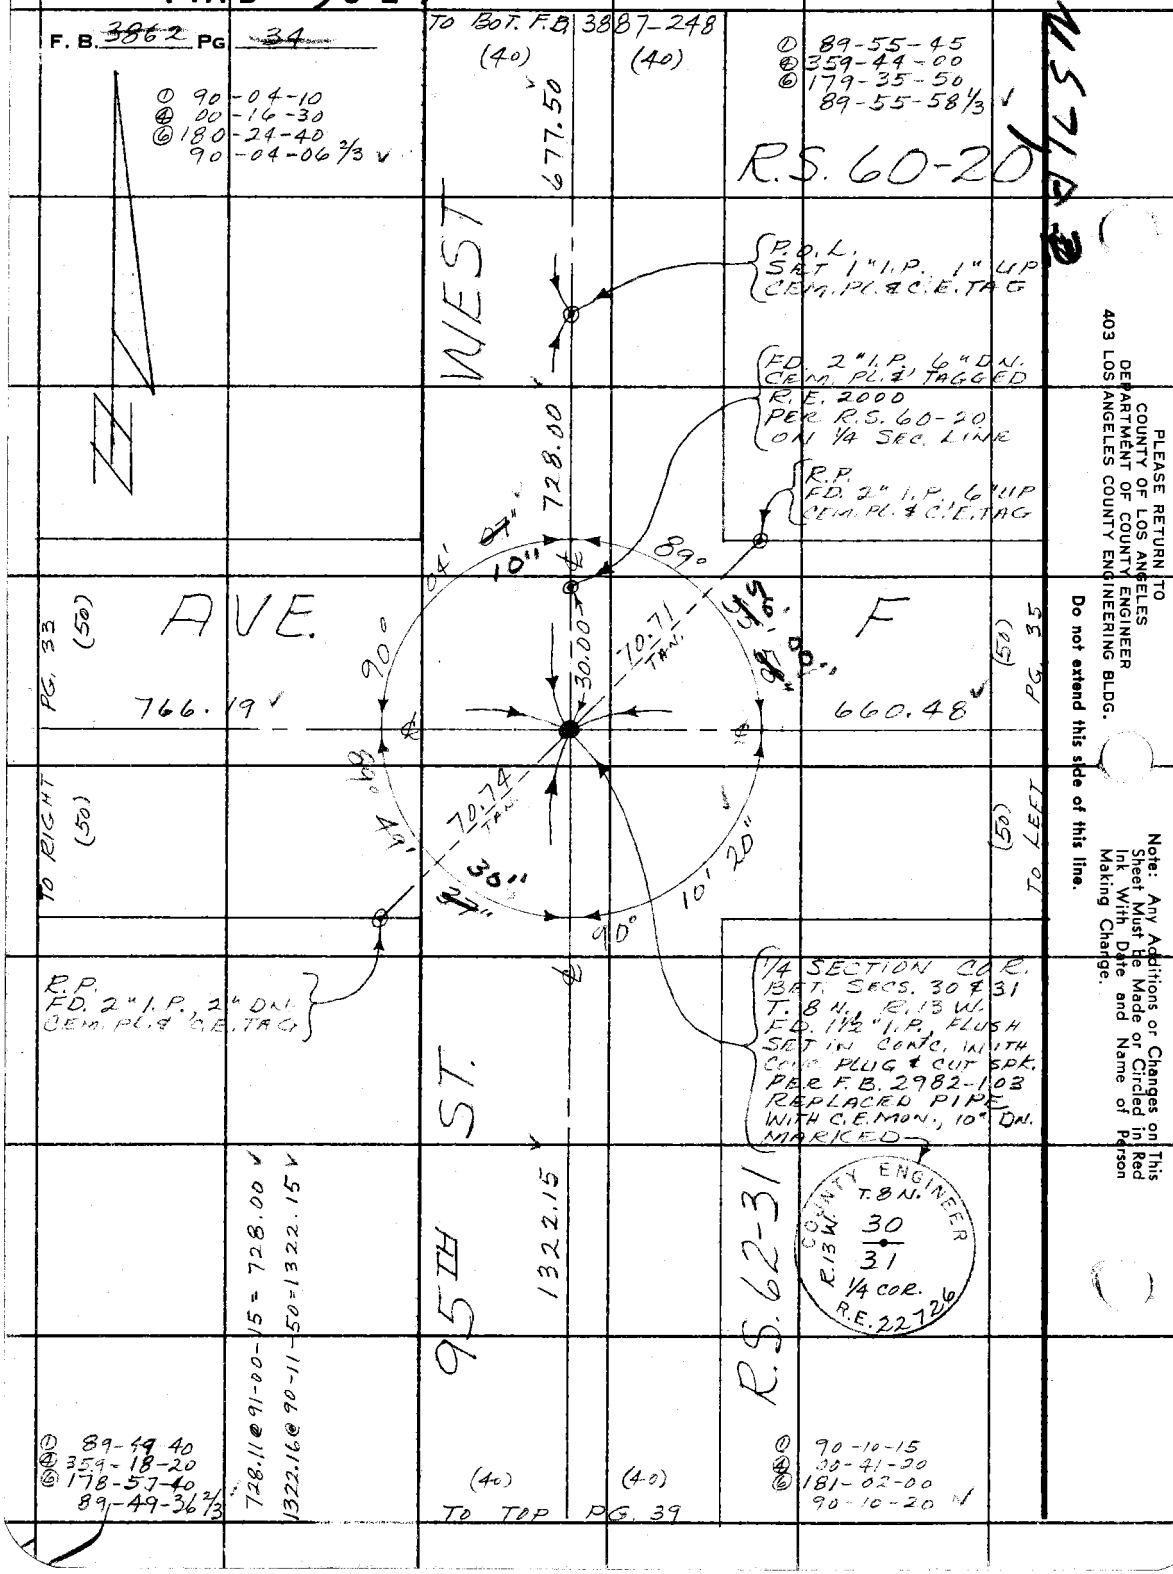

PLEASE RETURN TO
COUNTY OF LOS ANGELES
DEPARTMENT OF COUNTY ENGINEER
403 LOS ANGELES COUNTY ENGINEERING BLDG.

Do not extend this side of this line.

Note: Any Additions or Changes on This Sheet Must be Made or Circled in Red Ink With Date and Name of Person Making Change.

PWFB 3819

50

Notes Ck'd by RIECKHOFF	Survey of 95TH ST. WEST
Map No.	JN 0098.54 Tape H.P. Std °F
Office Work	Surveyed by MENDONCA
Checked	Notes J.M. Date 8-77
Date	Indexed G. D. BAILEY FEB 24 1978

F. B. ~~3862~~ PG. ~~35~~

① 89-57-10
④ 359-47-50
⑥ 179-41-30
89-56-55 ✓

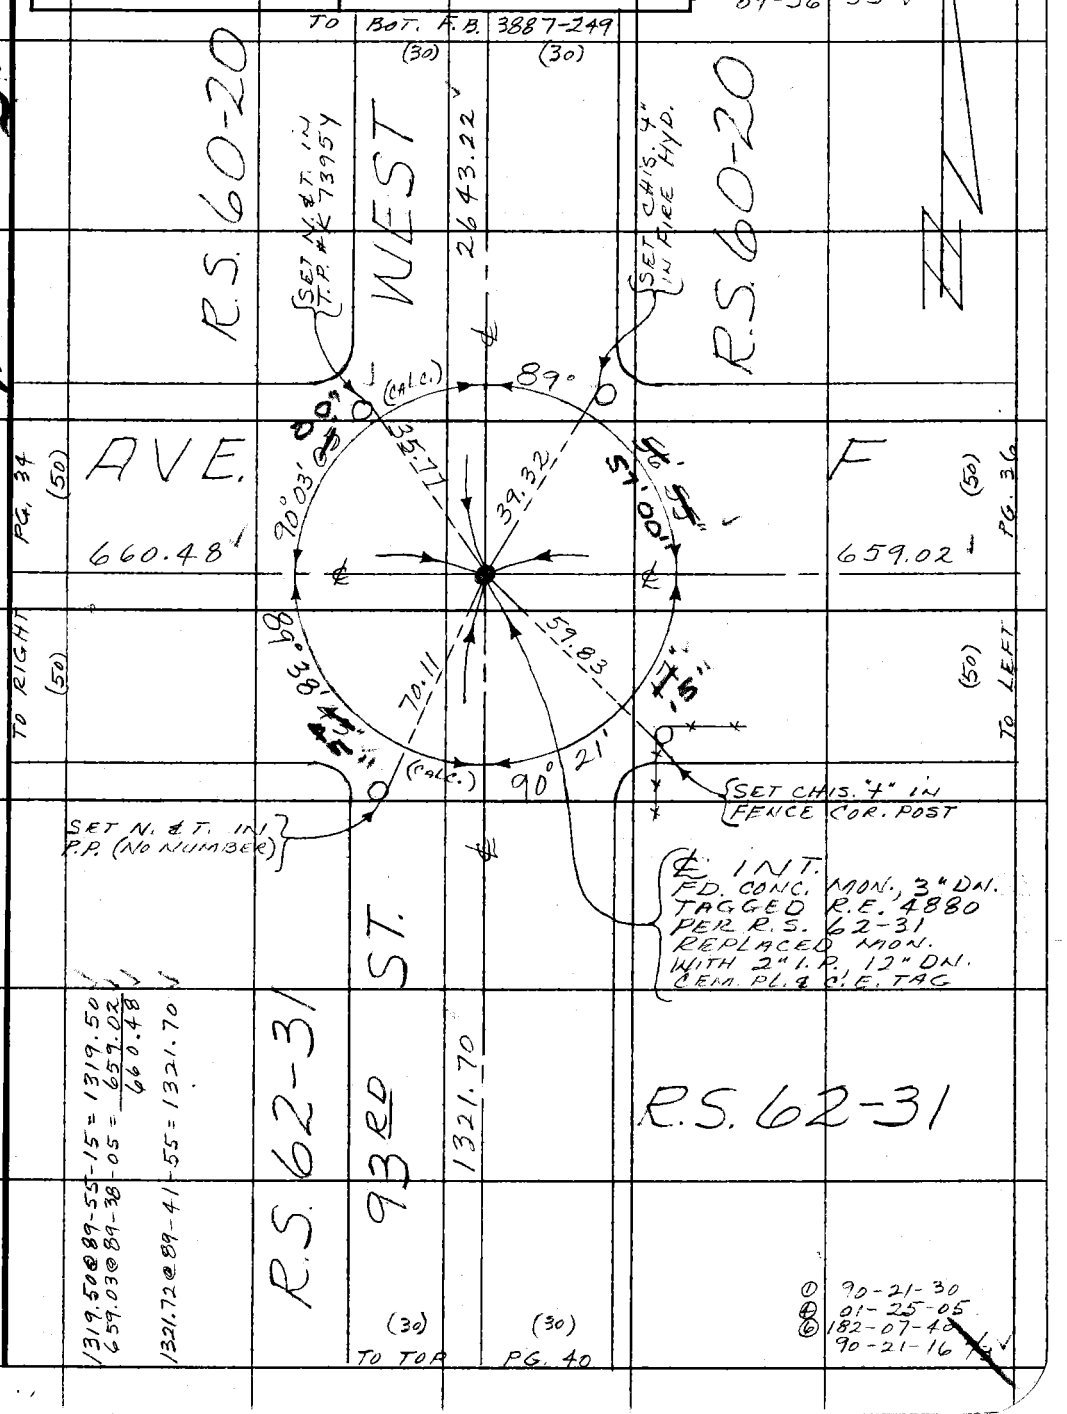

① 90-21-30
④ 01-25-05
⑥ 182-07-40
90-21-16 ✓

WS 71A-3

Note: Any Additions or Changes on This Sheet Must be Made or Circled in Red Ink With Date and Name of Person Making Change.

Do not extend this side of this line.

PLEASE RETURN TO
COUNTY OF LOS ANGELES
DEPARTMENT OF COUNTY ENGINEER
403 LOS ANGELES COUNTY ENGINEERING BLDG.

76F309S CE#310 3-69

PWFB 3819

51

F. B. ~~3962~~ PG ~~36~~

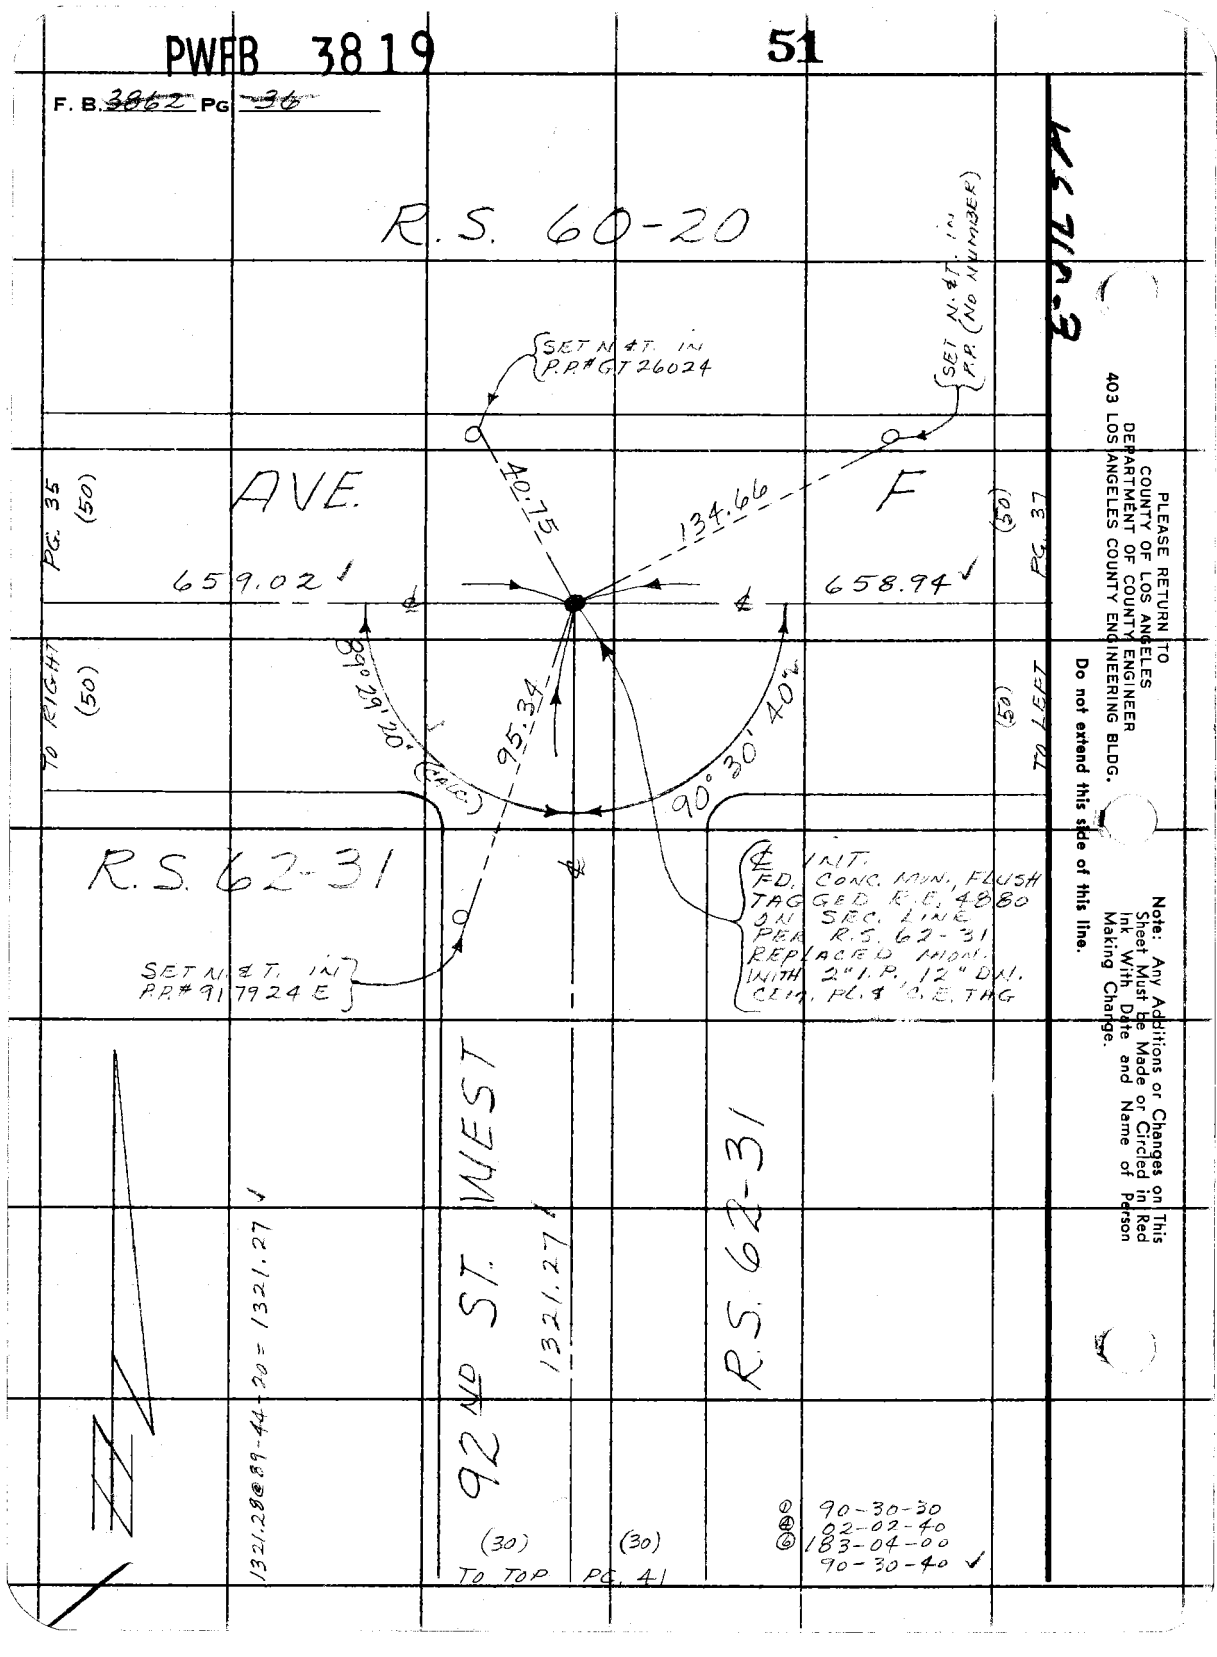

PLEASE RETURN TO
COUNTY OF LOS ANGELES
DEPARTMENT OF COUNTY ENGINEER
403 LOS ANGELES COUNTY ENGINEERING BLDG.

Do not extend this side of this line.

Note: Any Additions or Changes on This Sheet Must be Made or Circled in Red Ink With Date and Name of Person Making Charge.

PWFB 3819

Notes Ck'd by RIECKHOFF	Survey of 95th ST. WEST
Map No. B-5358	JN 0098.54 Tape H.P. Std ___ °F
Office Work G. MASUDA	Surveyed by MENDONCA
Checked ___	Notes J.M. Date 8-77
Date ___	Indexed G. D. BAILEY FEB 24 1978

F. B. ~~3862~~ PG. ~~37~~

Note: Any Additions or Changes on This Sheet Must be Made or Circled in Red Ink With Date and Name of Person Making Change.

Do not extend this side of this line.

PLEASE RETURN TO
COUNTY OF LOS ANGELES
DEPARTMENT OF COUNTY ENGINEER
403 LOS ANGELES COUNTY ENGINEERING BLDG.

76F309S CE#310 3-69

4571A-3

PWFB 3819 53

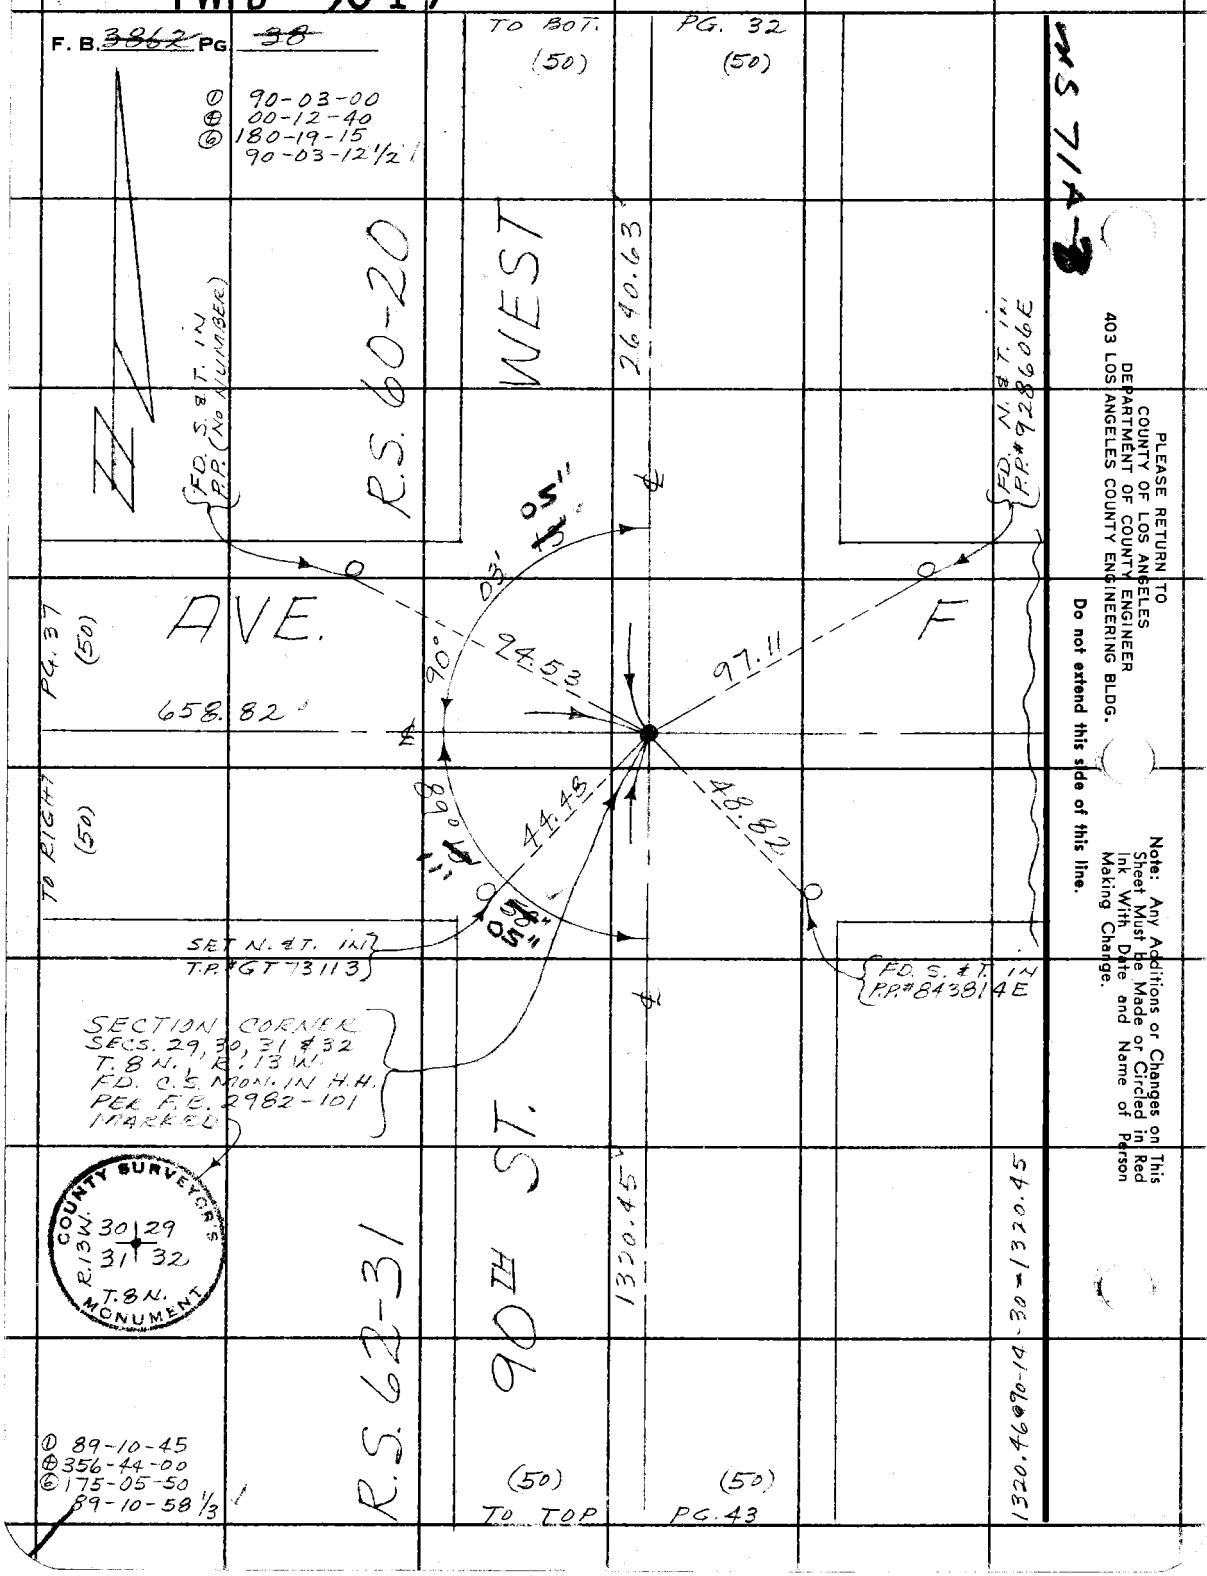

PLEASE RETURN TO
COUNTY OF LOS ANGELES
DEPARTMENT OF COUNTY ENGINEER
403 LOS ANGELES COUNTY ENGINEERING BLDG.

Do not extend this side of this line.

Note: Any Additions or Changes on This Sheet Must Be Made or Circled in Red Ink With Date and Name of Person Making Change.

PWFB 3819

54

Notes Ck'd by RIECKHOFF	Survey of 95TH ST. WEST
Map No. B-5358	JN 0098.54 Tape H. P. Std ____ °F
Office Work G. MASUDA	Surveyed by MENDONCA
Checked	Notes J.M. Date 8-77
Date	Indexed G. D. BAILEY FEB 24 1978

F. B. ~~3862~~ PG. ~~39~~

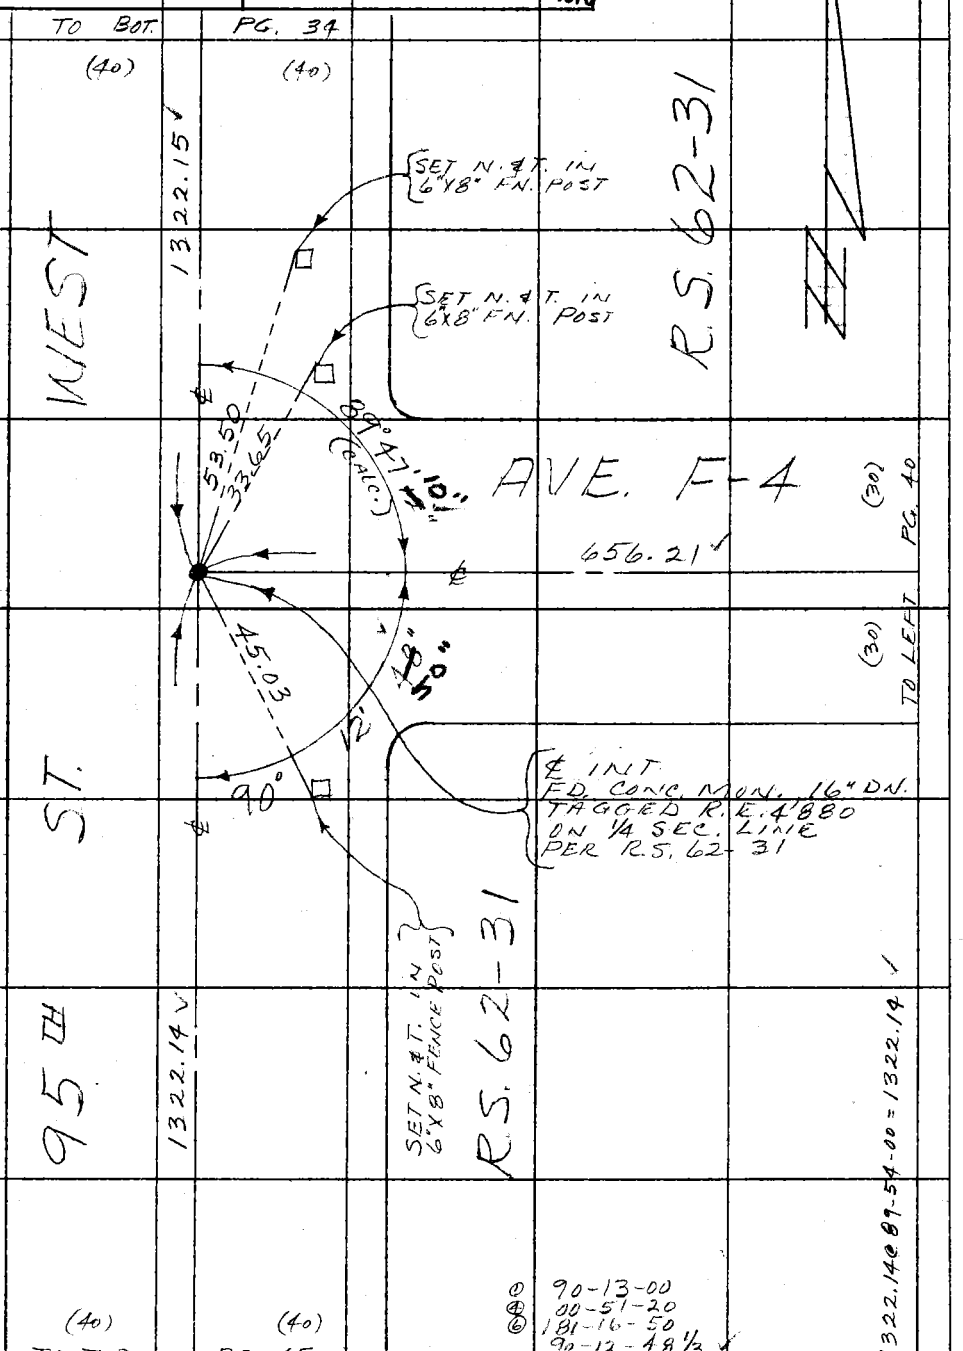

WSTM A-3

Note: Any Additions or Changes on This Sheet Must be Made or Circled in Red Ink With Date and Name of Person Making Change.

Do not extend this side of this line.

PLEASE RETURN TO
COUNTY OF LOS ANGELES
DEPARTMENT OF COUNTY ENGINEER
403 LOS ANGELES COUNTY ENGINEERING BLDG.

76F309S CE#310 3-69

PWFB 3819

55

F. B. ~~3862~~ PG ~~40~~

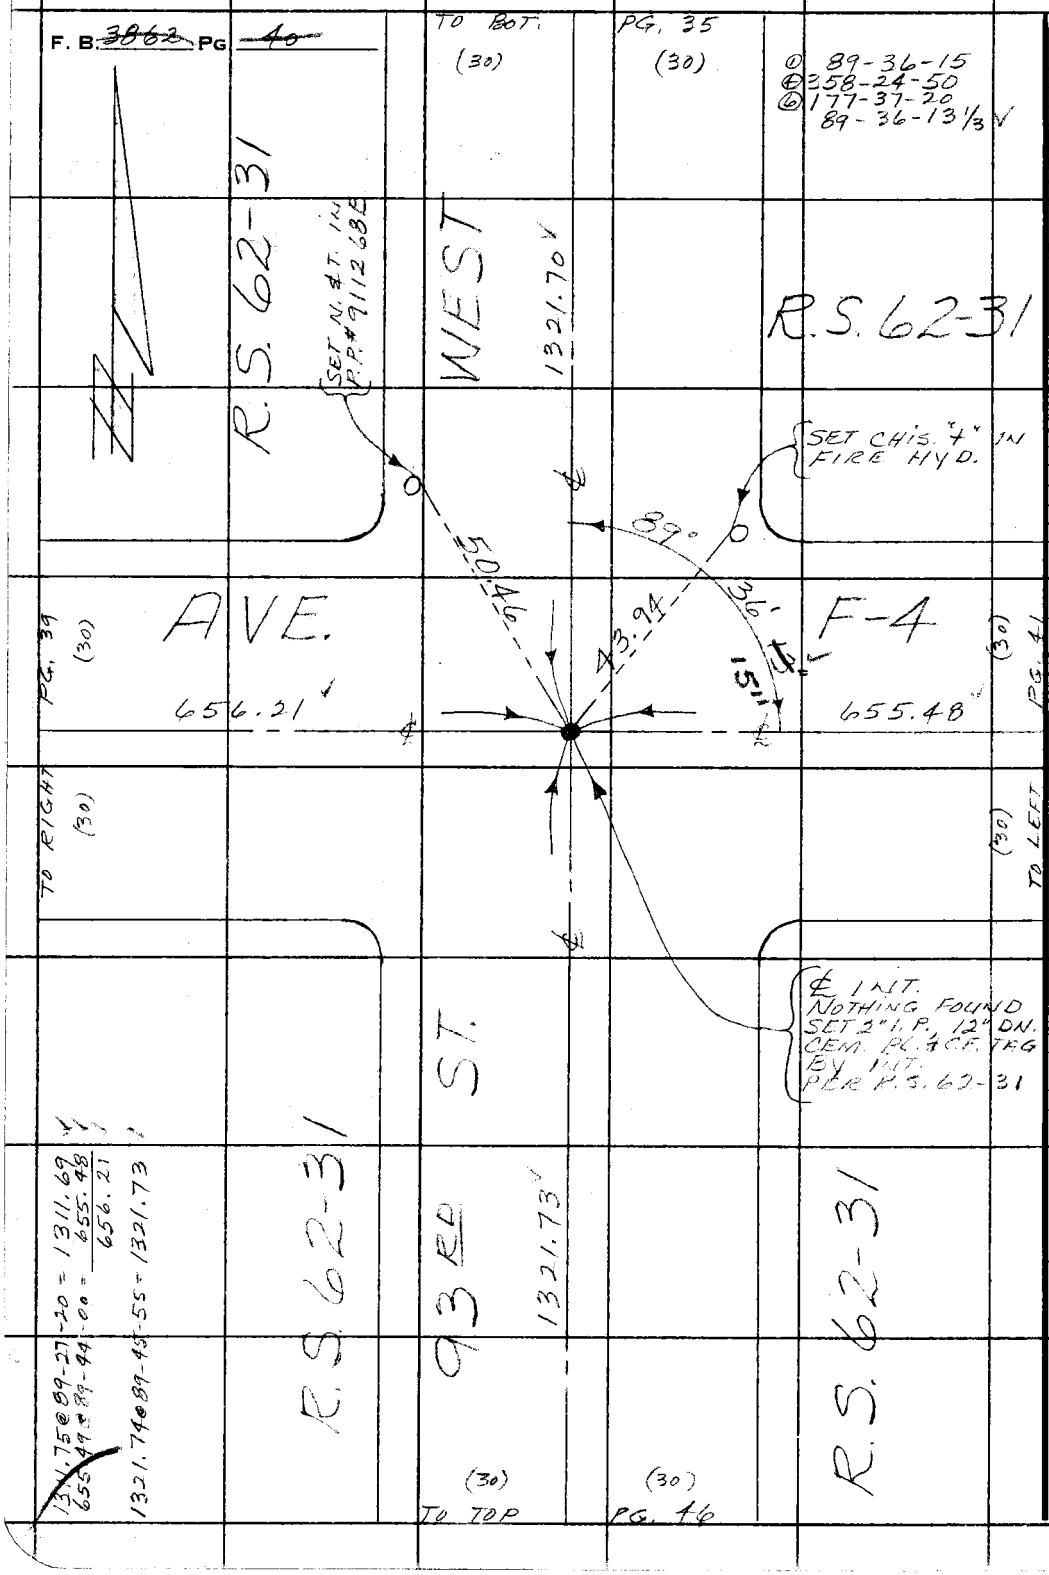

N571A-3

PLEASE RETURN TO
COUNTY OF LOS ANGELES
DEPARTMENT OF COUNTY ENGINEER
403 LOS ANGELES COUNTY ENGINEERING BLDG.

Do not extend this side of this line.

Note: Any Additions or Changes on This Sheet Must be Made or Circled in Red Ink With Date and Name of Person Making Change.

PWFB 3819

56

Notes Ck'd by RIECKHOFF	Survey of 95TH ST. WEST
Map No.	JN 0098.54 Tape H.P. Std °F
Office Work	Surveyed by MENDONCA
Checked	Notes J.M. Date 8-77
Date	Indexed G. D. BAILEY FEB 24 1978

F. B. ~~3862~~ PG. ~~47~~

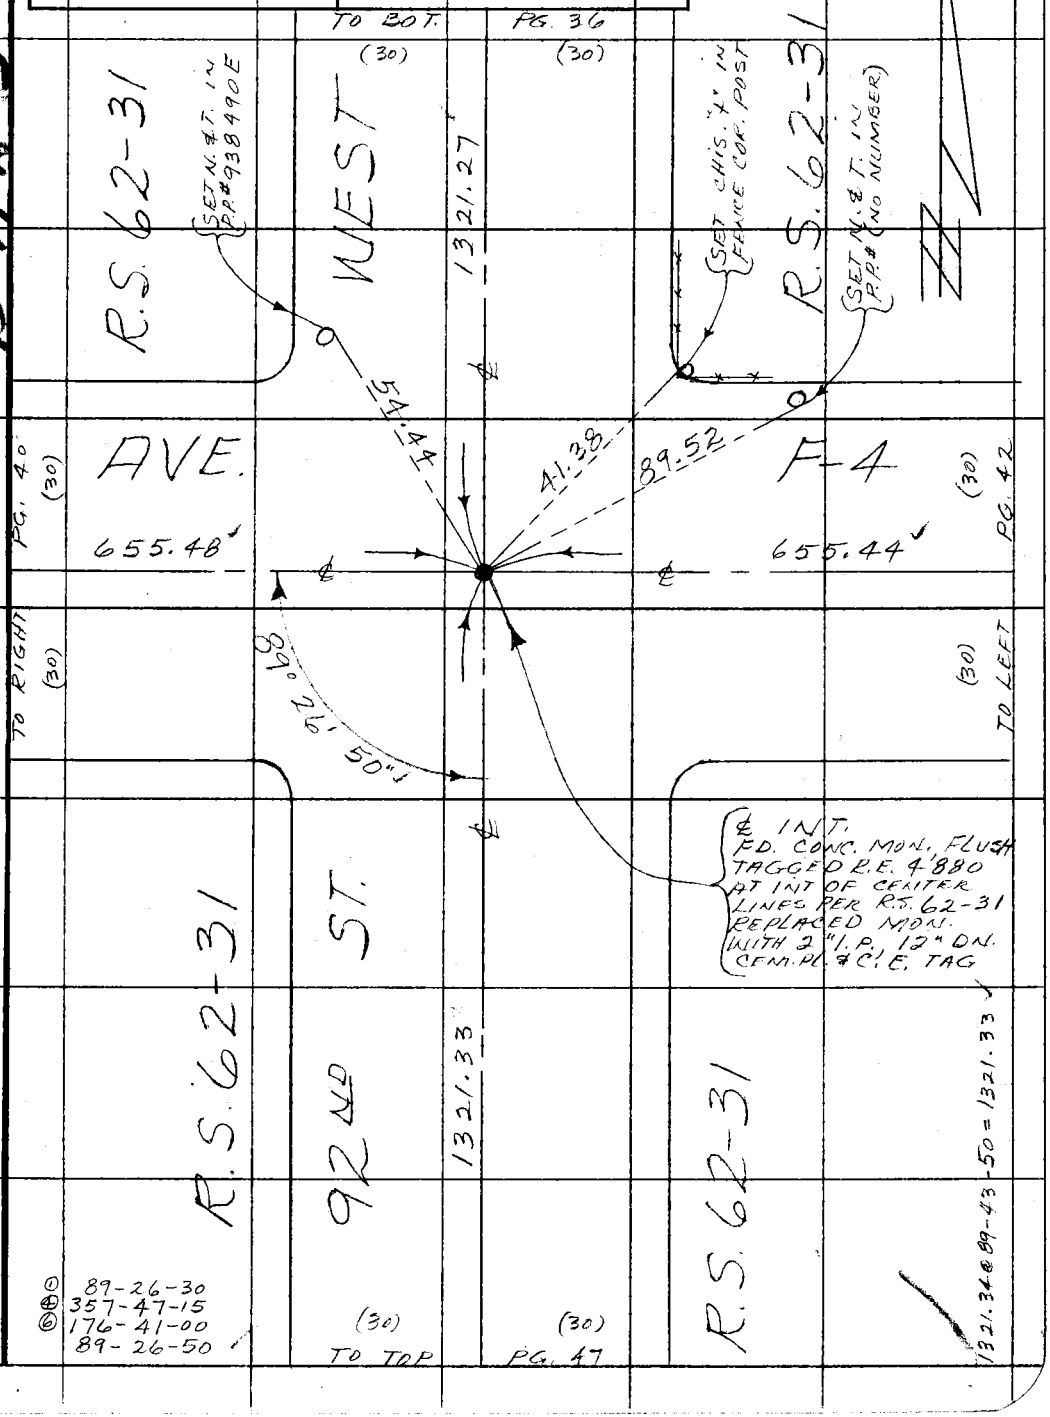

15714

Note: Any Additions or Changes on This Sheet Must be Made or Circled in Red Ink With Date and Name of Person Making Change.

Do not extend this side of this line.

PLEASE RETURN TO
COUNTY OF LOS ANGELES
DEPARTMENT OF COUNTY ENGINEER
403 LOS ANGELES COUNTY ENGINEERING BLDG.

76F309S CE#310 3-69

PWFB 3819

57

F. B. ~~3862~~ PG. ~~42~~

TO BOT. (30)

PG. 37 (30)

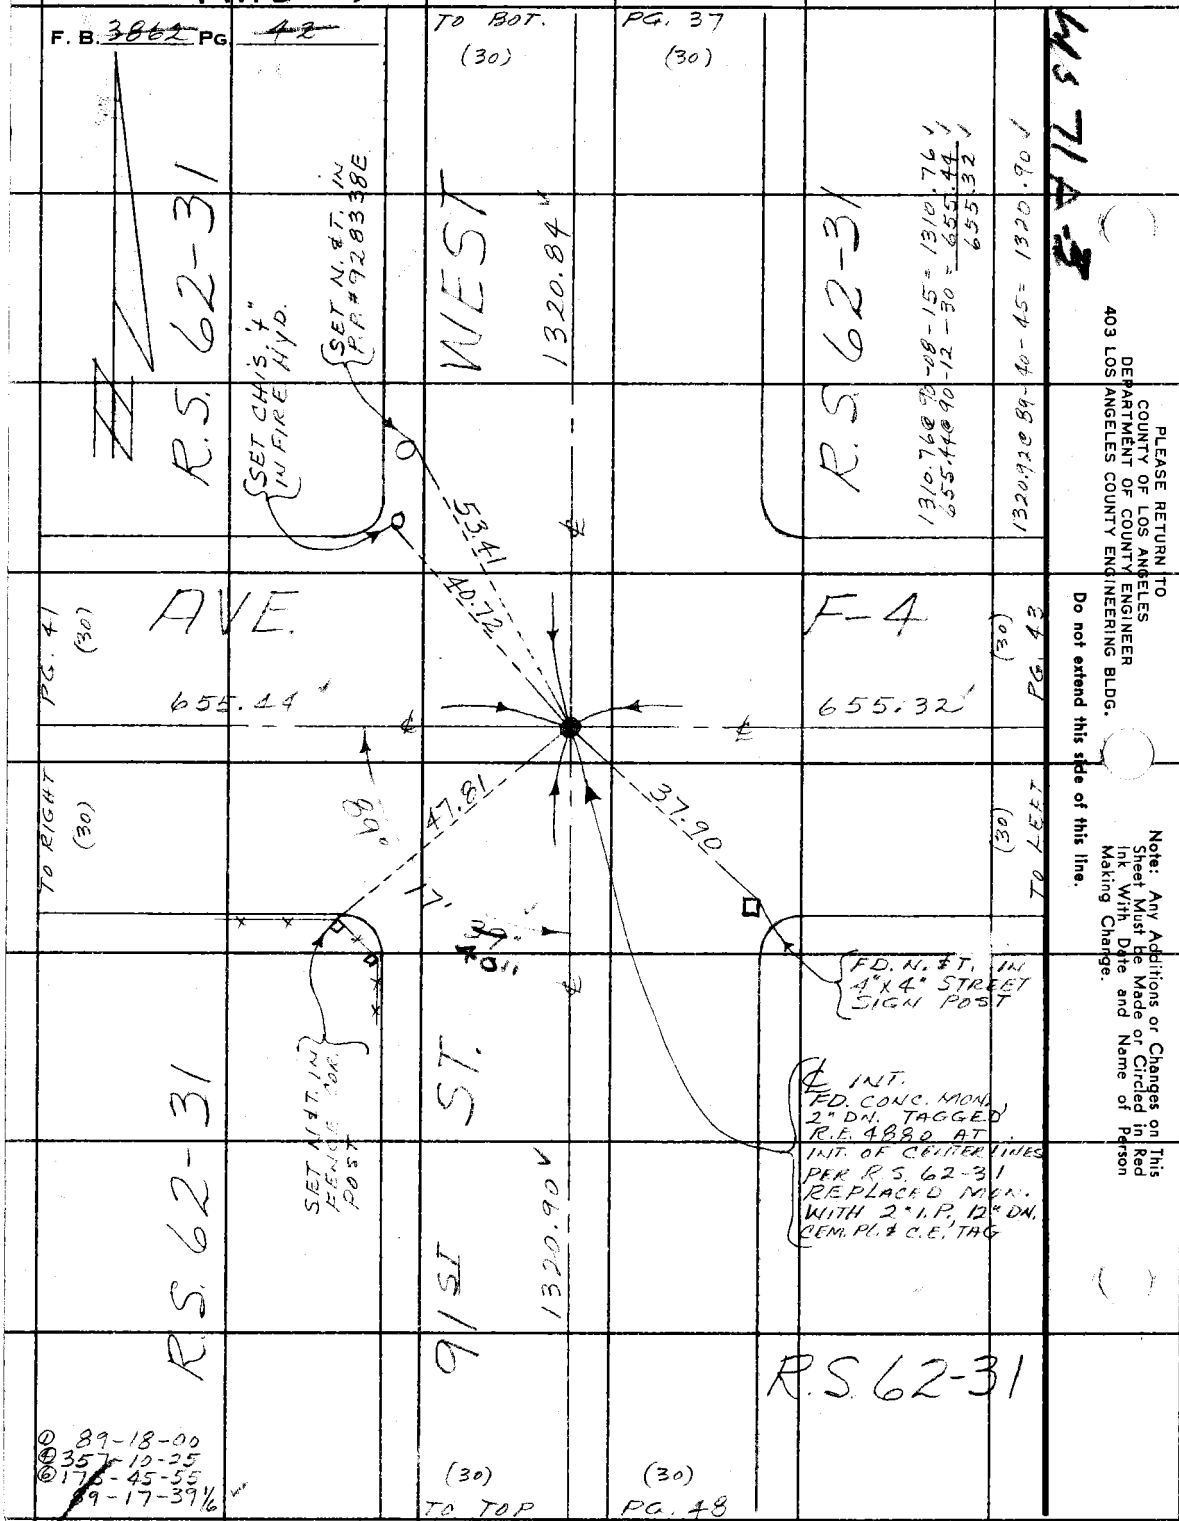

PLEASE RETURN TO
COUNTY OF LOS ANGELES
DEPARTMENT OF COUNTY ENGINEER
403 LOS ANGELES COUNTY ENGINEERING BLDG.

Do not extend this side of this line.

Note: Any Additions or Changes on This Sheet Must be Made or Circled in Red Ink With Date and Name of Person Making Change.

PWFB 3819

58

Notes Ck'd by RIECKHOFF	Survey of 95TH ST. WEST
Map No. 8-5358	JN 0098.54 Tape H.P. Std ____ °F
Office Work G. MASUDA	Surveyed by MENDONCA
Checked	Notes J.M. Date 9-77
Date	Indexed G. D. BAILEY FEB 24 1978

F. B. ~~3862~~ PG. ~~43~~

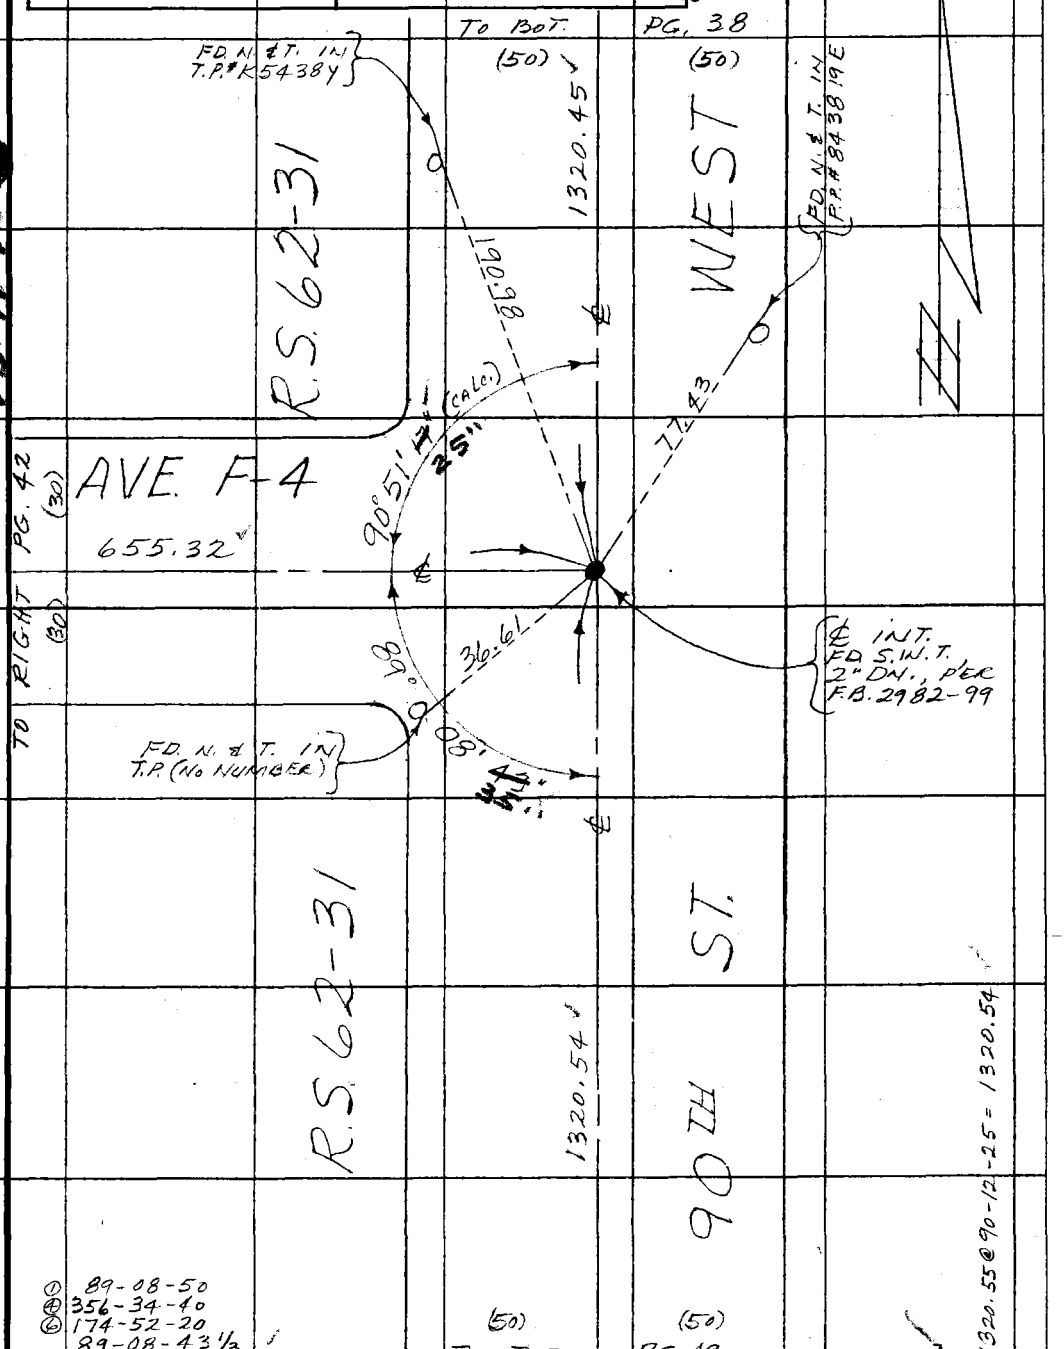

W.S. 71 A-3

Note: Any Additions or Changes on This Sheet Must be Made or Circled in Red Ink With Date and Name of Person Making Change.

Do not extend this side of this line.

PLEASE RETURN TO
COUNTY OF LOS ANGELES
DEPARTMENT OF COUNTY ENGINEER
403 LOS ANGELES COUNTY ENGINEERING BLDG.

76F309S CE#310 3-69

F. B. ~~3862~~ PG ~~44~~

TO BOT. (50)

PG. 33 (50)

① 90-43-30
④ 02-54-05
⑥ 184-21-10
90-43-31 2/3 ✓

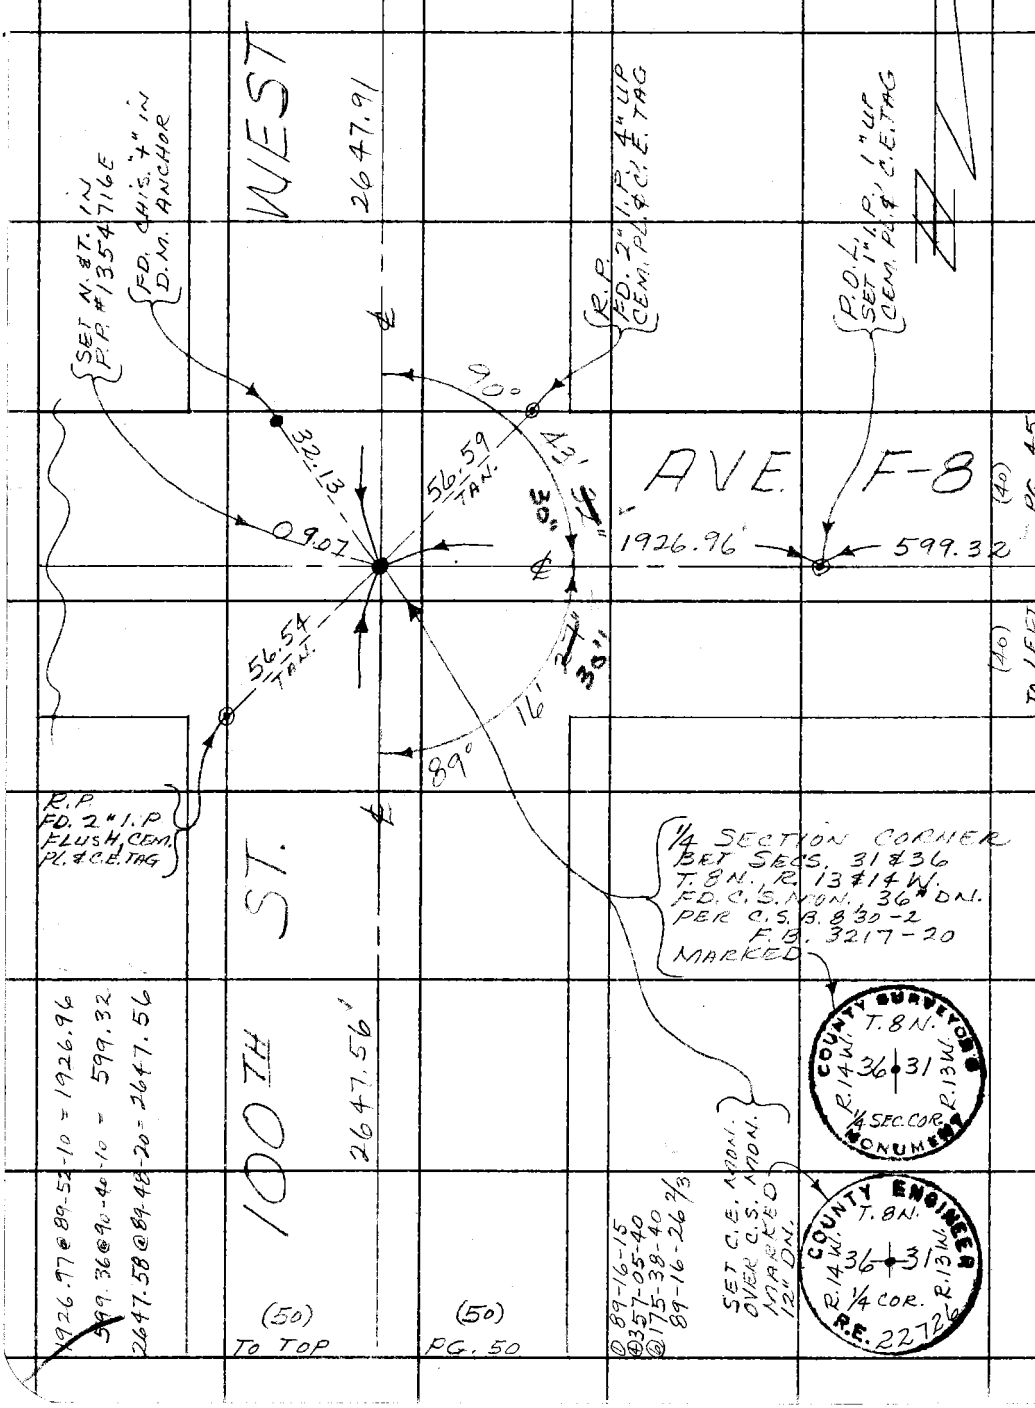

PLEASE RETURN TO
COUNTY OF LOS ANGELES
DEPARTMENT OF COUNTY ENGINEER
403 LOS ANGELES COUNTY ENGINEERING BLDG.

Do not extend this side of this line.

Note: Any Additions or Changes on This Sheet Must be Made or Circled in Red Ink With Date and Name of Person Making Change.

PWFB 3819

60

Notes Ck'd by RIECKHOFF	Survey of 95TH ST. WEST
Map No. B-5358	JN 0098.54 Tape H.P. Std ____ °F
Office Work G. MASUDA	Surveyed by MENDONCA
Checked	Notes JM Date 9-77
Date	Indexed G. D. BAILEY FEB 24 1978

F. B. ~~3862~~ PG. ~~45~~

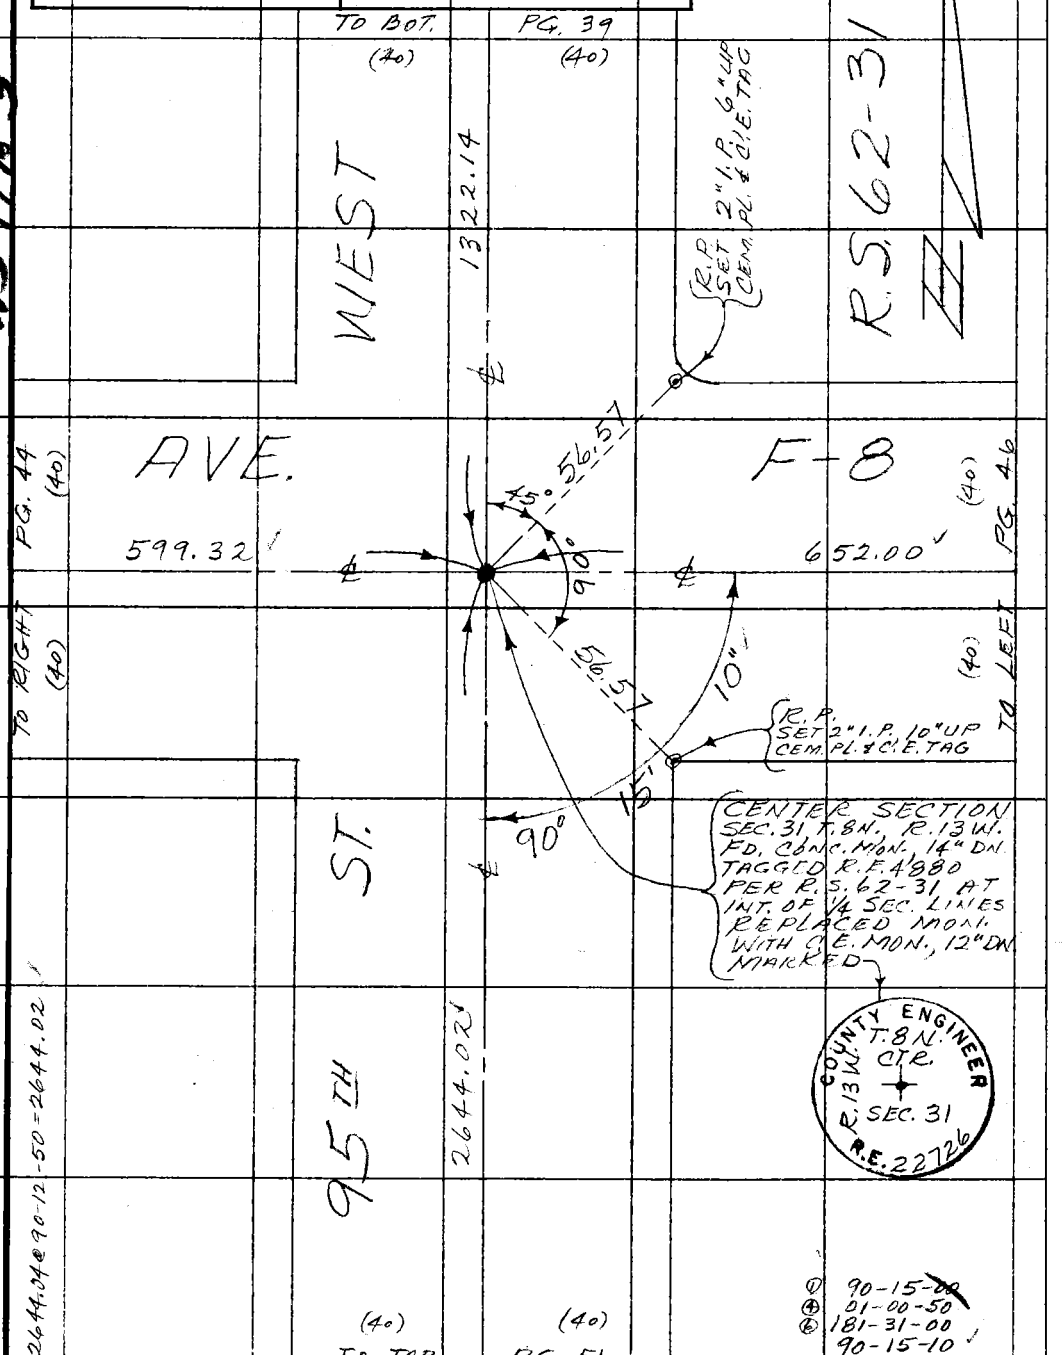

W571A-3

Note: Any Additions or Changes on This Sheet Must be Made or Circled in Red Ink With Date and Name of Person Making Change.

Do not extend this side of this line.

PLEASE RETURN TO
COUNTY OF LOS ANGELES
DEPARTMENT OF COUNTY ENGINEER
403 LOS ANGELES COUNTY ENGINEERING BLDG.

76F3095 CE#310 3-69

F. B. ~~3862~~ PG ~~46~~

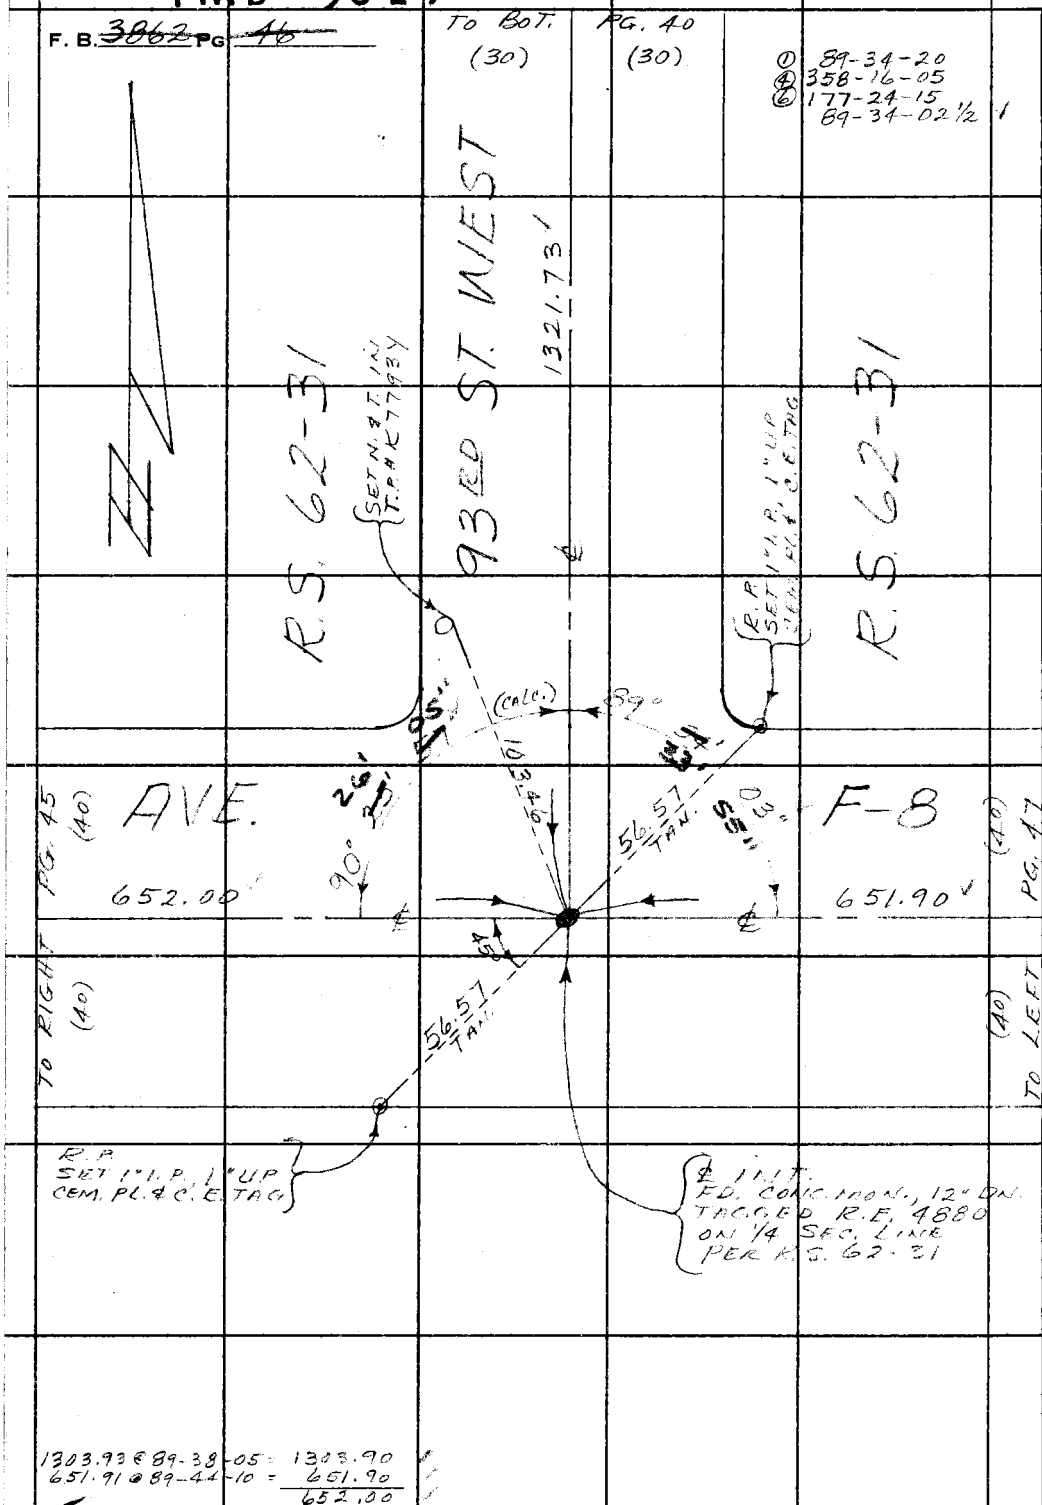

M571 A3

PLEASE RETURN TO
COUNTY OF LOS ANGELES
DEPARTMENT OF COUNTY ENGINEER
403 LOS ANGELES COUNTY ENGINEERING BLDG.

Do not extend this side of this line.

Note: Any Additions or Changes on This Sheet Must be Made or Circled in Red Ink With Date and Name of Person Making Change.

PWFB 3819

62

Notes Ck'd by RIECKHOFF	Survey of 95TH ST. WEST
Map No.	JN 0098.54 Tape H.P. Std °F
Office Work	Surveyed by MENDONCA
Checked	Notes J.M. Date 9-77
Date	Indexed G.D. BAILEY FEB 24 1978

F. B. ~~3862~~ PG. ~~47~~

① 89-24-35
④ 357-39-00
⑤ 176-28-15
89-24-42½

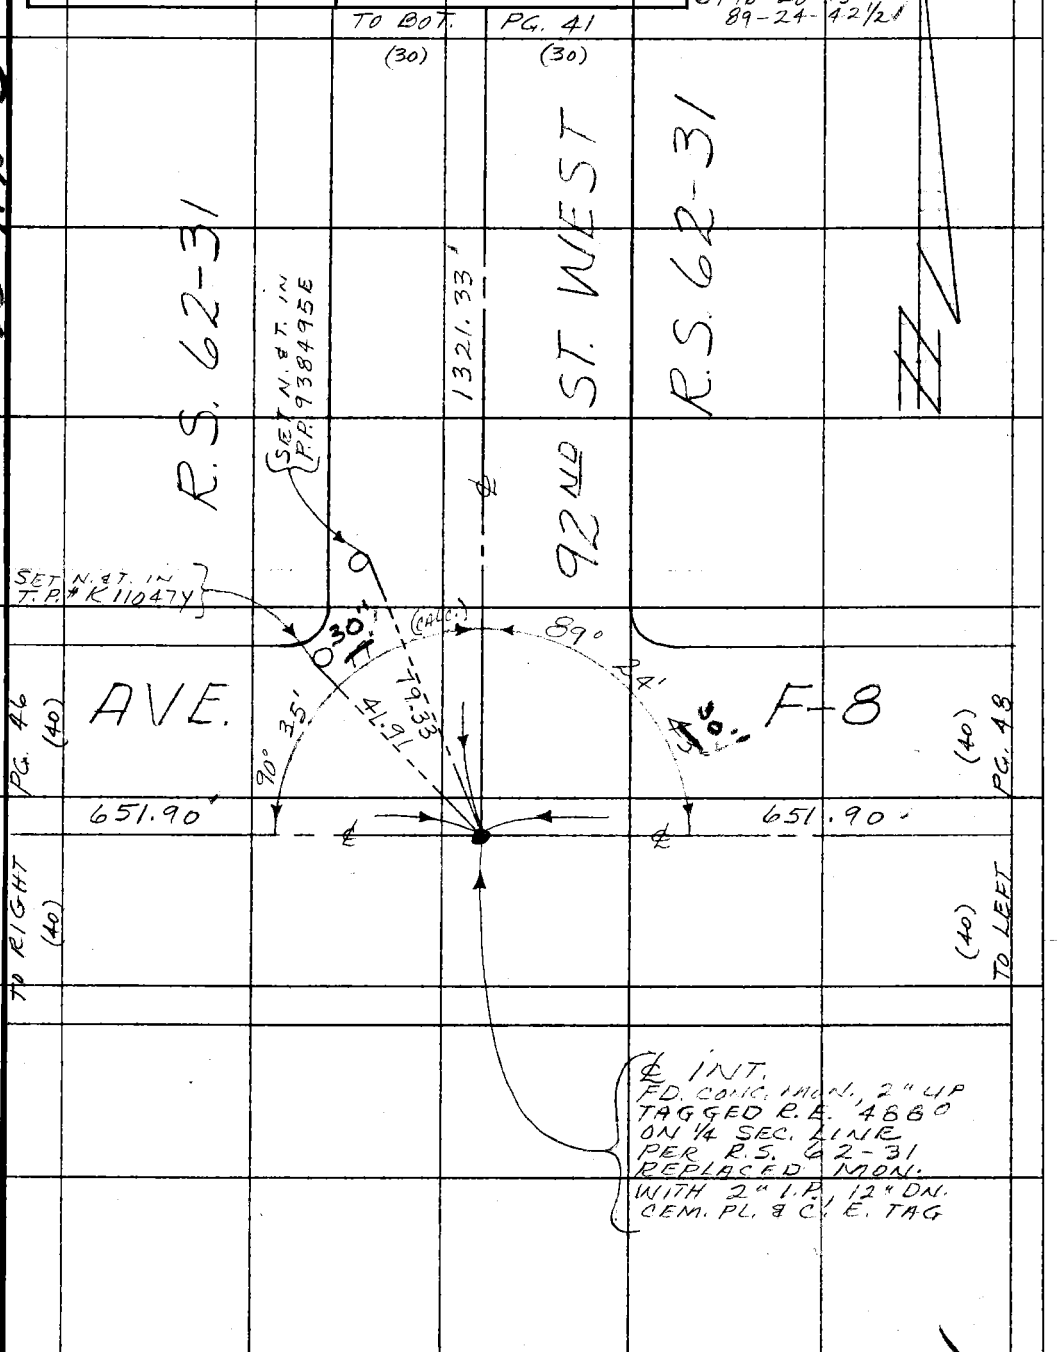

WS 71A-3

Note: Any Additions or Changes on This Sheet Must be Made or Circled in Red Ink With Date and Name of Person Making Change.

Do not extend this side of this line.

PLEASE RETURN TO
COUNTY OF LOS ANGELES
DEPARTMENT OF COUNTY ENGINEER
403 LOS ANGELES COUNTY ENGINEERING BLDG.

76F309S CE#310 3-69

PWFB 3819 63

F. B. ~~3862~~ PG ~~48~~

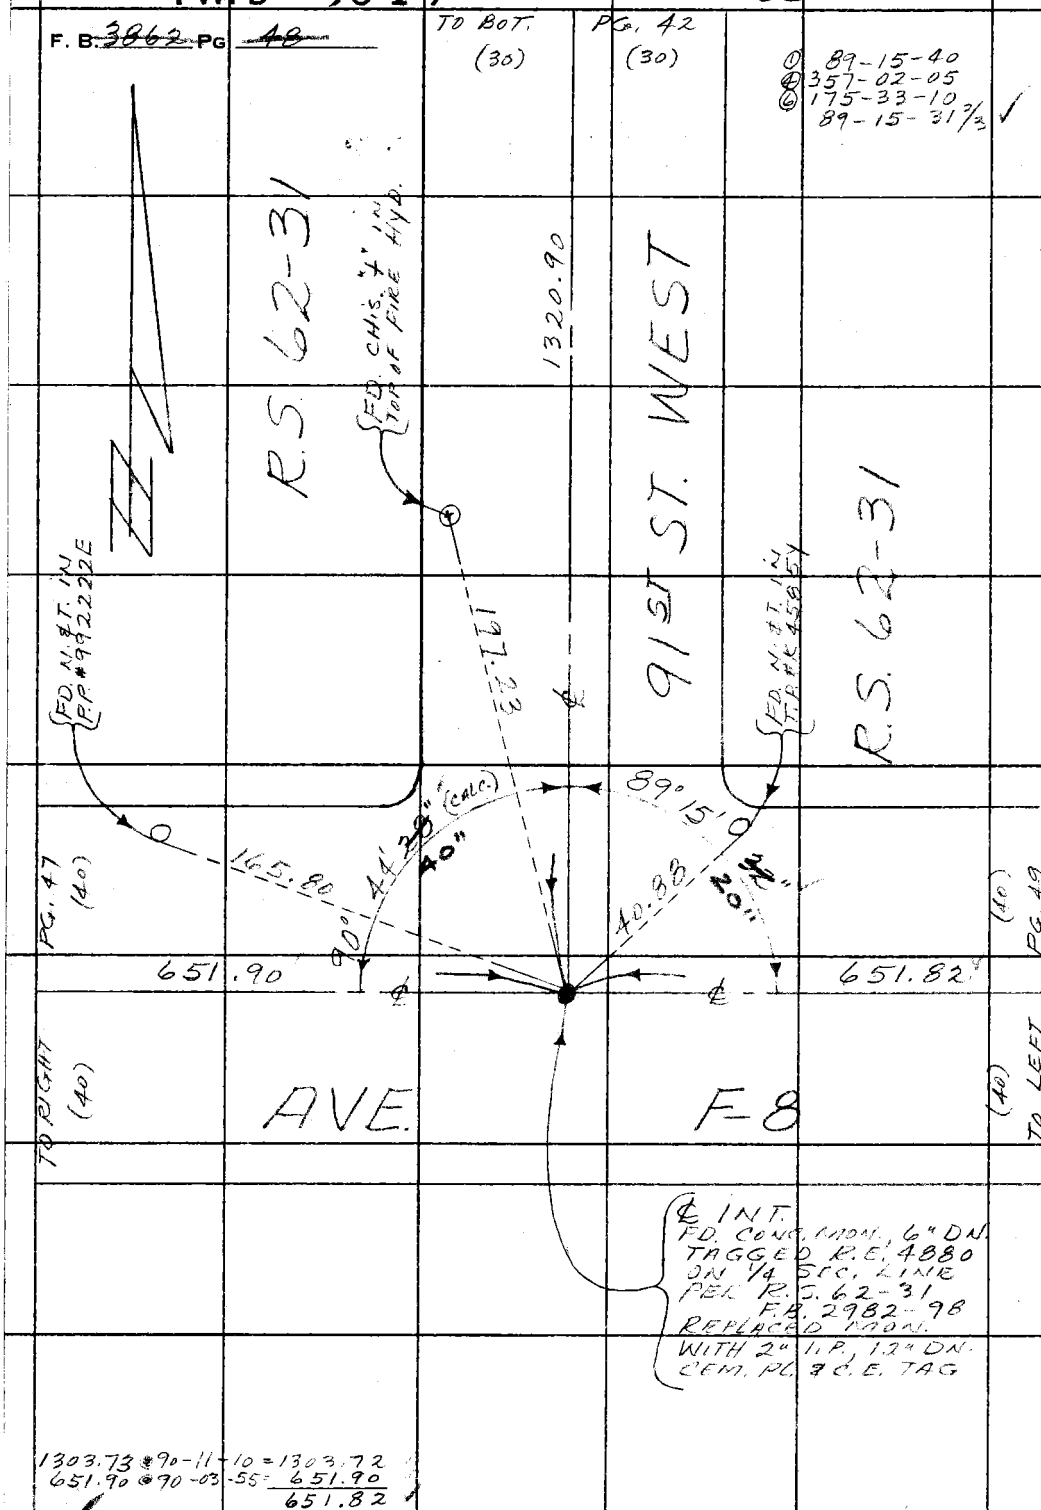

1303.73 @ 90-11-10 = 1303.72
651.90 @ 90-03-55 = 651.90
651.82

PLEASE RETURN TO
COUNTY OF LOS ANGELES
DEPARTMENT OF COUNTY ENGINEER
403 LOS ANGELES COUNTY ENGINEERING BLDG.

Do not extend this side of this line.

Note: Any Additions or Changes on This Sheet Must Be Made or Circled in Red Ink With Date and Name of Person Making Change.

PWFB 3819

64

Notes Ck'd by RIECKNOFF	Survey of 95TH ST. WEST
Map No. 8-5358	JN 0098.54 Tape H.P. Std ____ °F
Office Work G. MASUDA	Surveyed by MENDONCA
Checked	Notes J.M. Date 9-77
Date	Indexed G. D. BAILEY FEB 24 1978

F. B. ~~3862~~ PG. ~~49~~

W571 A-3

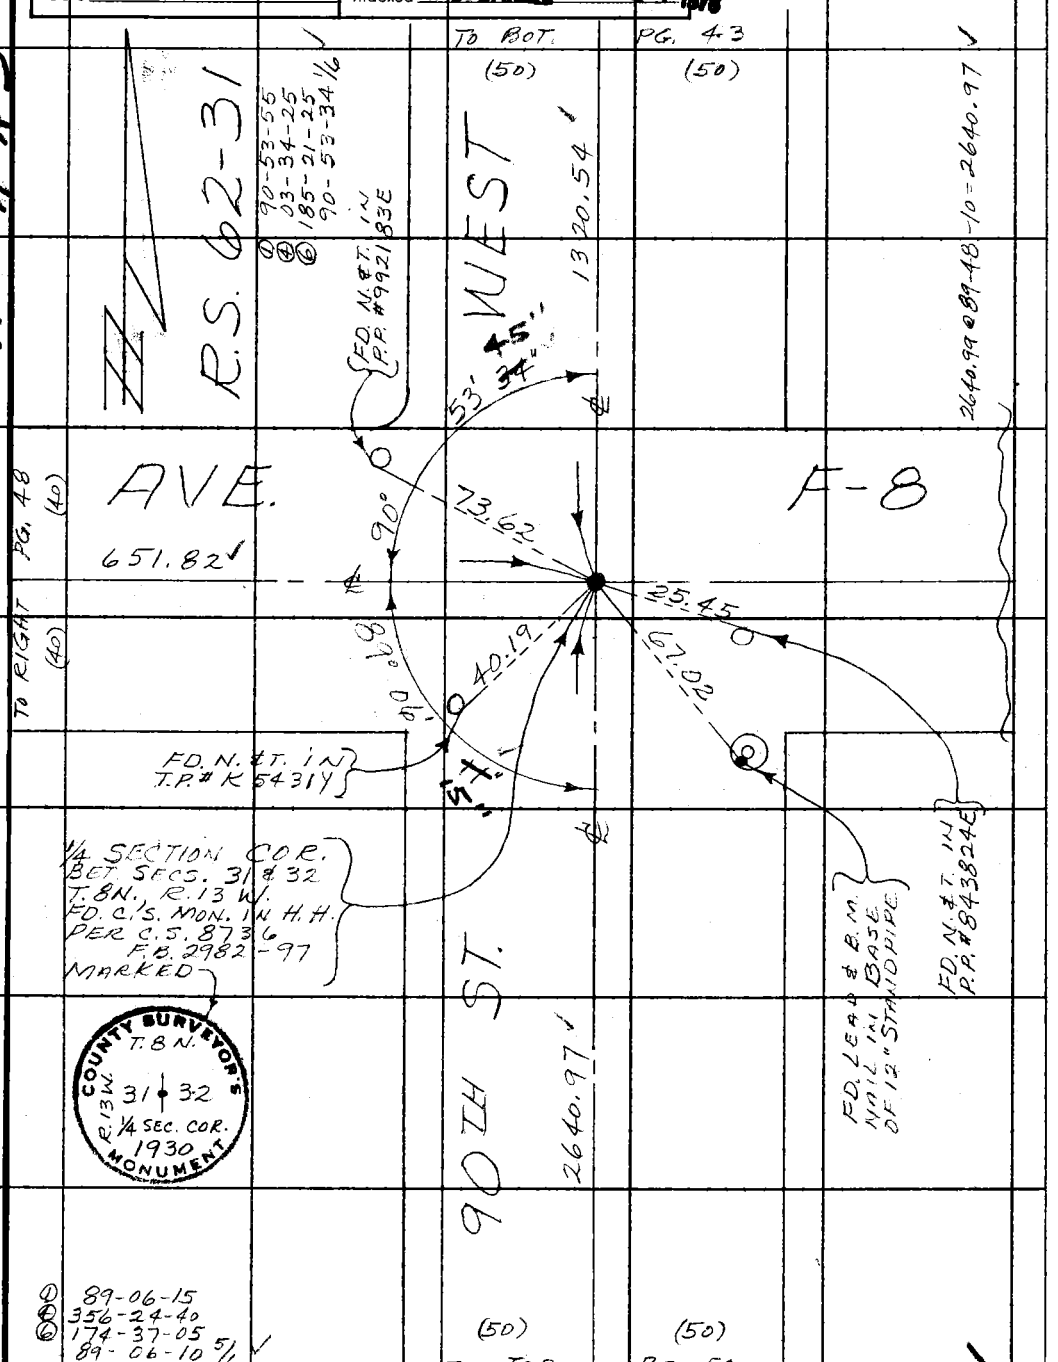

Note: Any Additions or Changes on This Sheet Must be Made or Circled in Red Ink With Date and Name of Person Making Change.

Do not extend this side of this line.

PLEASE RETURN TO
COUNTY OF LOS ANGELES
DEPARTMENT OF COUNTY ENGINEER
403 LOS ANGELES COUNTY ENGINEERING BLDG.

76F309S CE#310 3-69

F. B. 3862 PG. 50

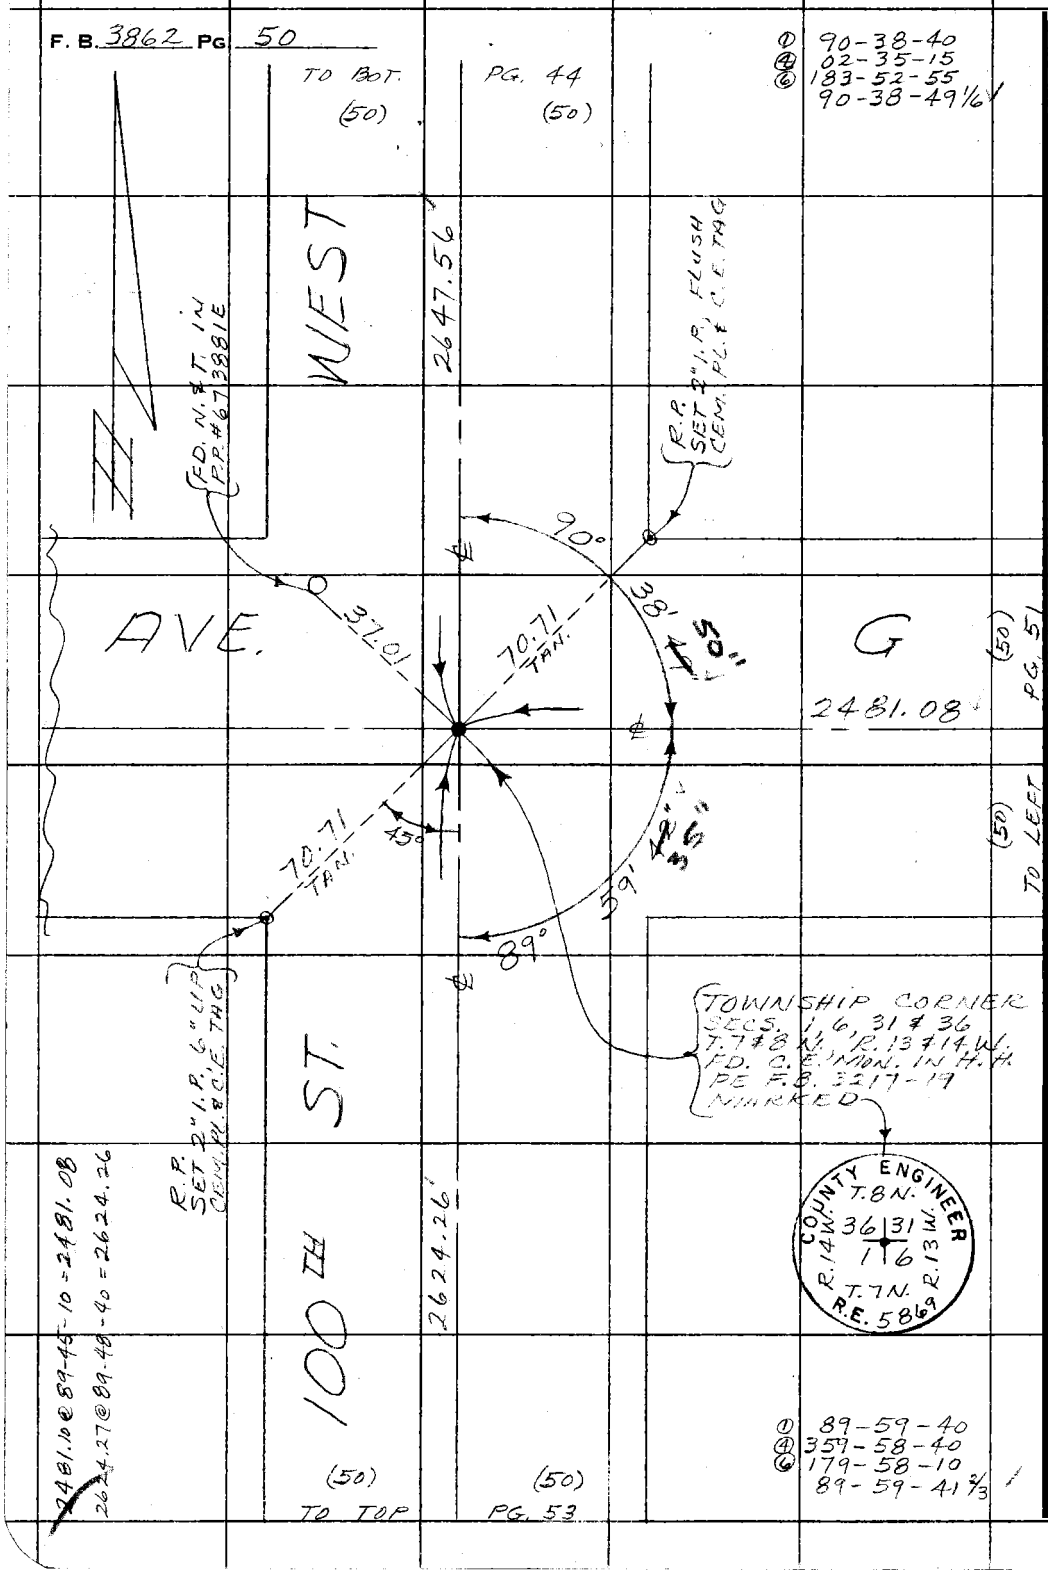

MS 71 A-3

PLEASE RETURN TO
COUNTY OF LOS ANGELES
DEPARTMENT OF COUNTY ENGINEER
403 LOS ANGELES COUNTY ENGINEERING BLDG.

Do not extend this side of this line.

Note: Any Additions or Changes on This Sheet Must be Made or Circled in Red Ink With Date and Name of Person Making Change.

PWFB 3719 5

Notes Ck'd by RIECKHOFF	Survey of 95TH ST. WEST
Map No. B-5358	JN 0098.54 Tape H.P. Std ___ °F
Office Work G. MASUDA	Surveyed by MENDONCA
Checked	Notes J.M. Date 9-77
Date	Indexed G.D. BAILEY FEB 24 1978

F. B. ~~3862~~ PG. ~~51~~

① 89-40-10
④ 358-41-00
⑥ 178-01-20
89-40-13 1/3

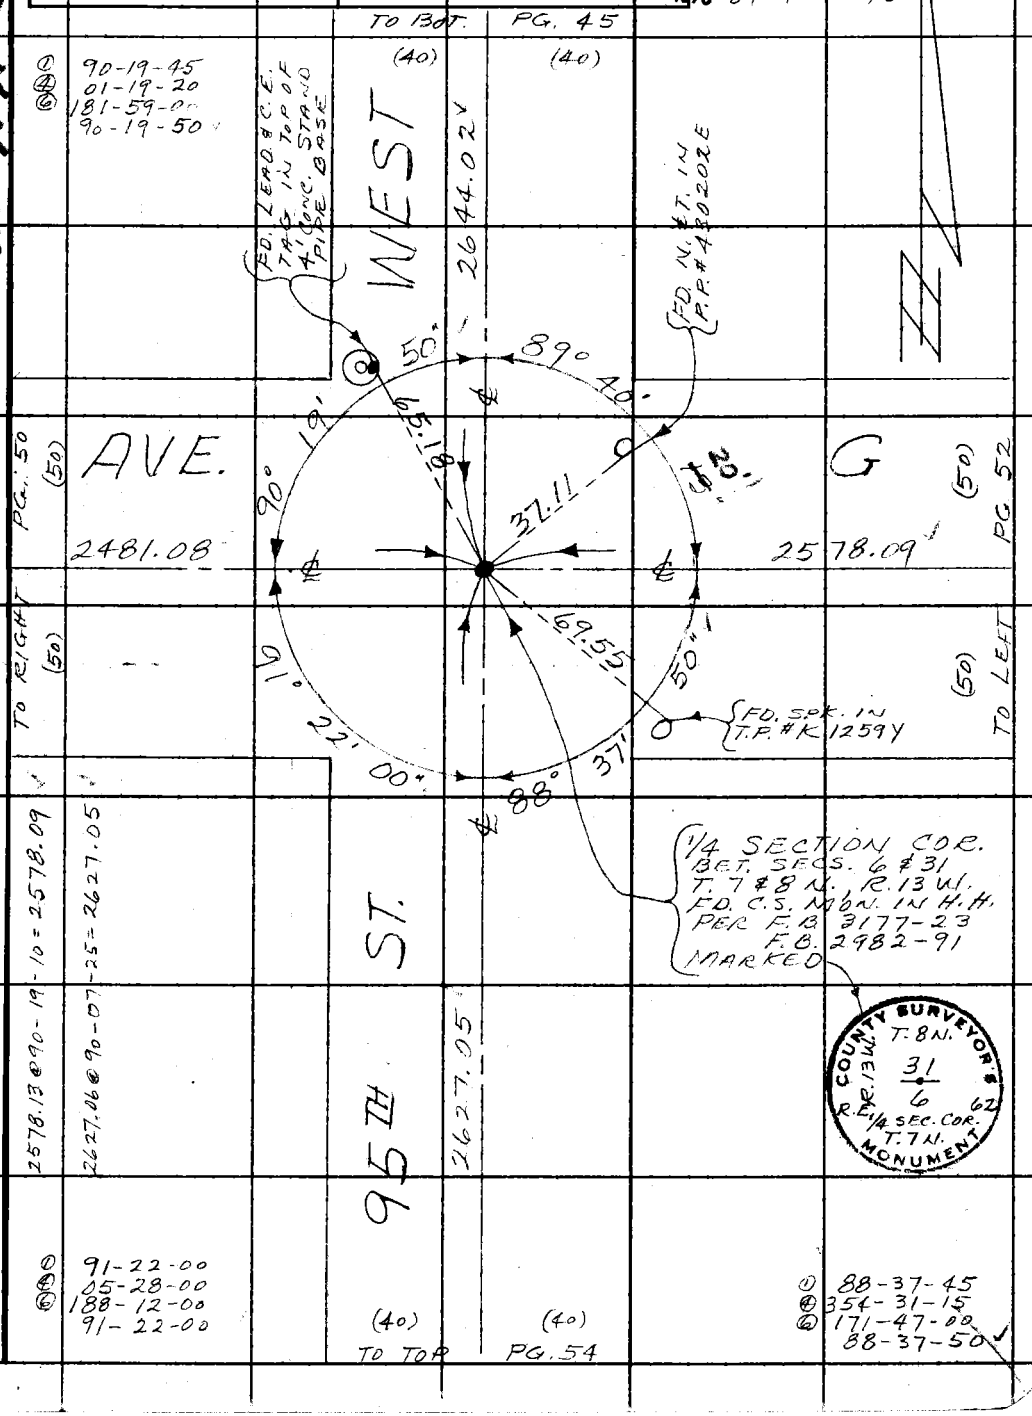

WS. 71 A-3

Note: Any Additions or Changes on This Sheet Must be Made or Circled in Red Ink With Date and Name of Person Making Change.

Do not extend this side of this line.

PLEASE RETURN TO
COUNTY OF LOS ANGELES
DEPARTMENT OF COUNTY ENGINEER
403 LOS ANGELES COUNTY ENGINEERING BLDG.

16F309S CE#310 3-69

PWFB 3719

6

F. B. ~~3862~~ PG ~~52~~

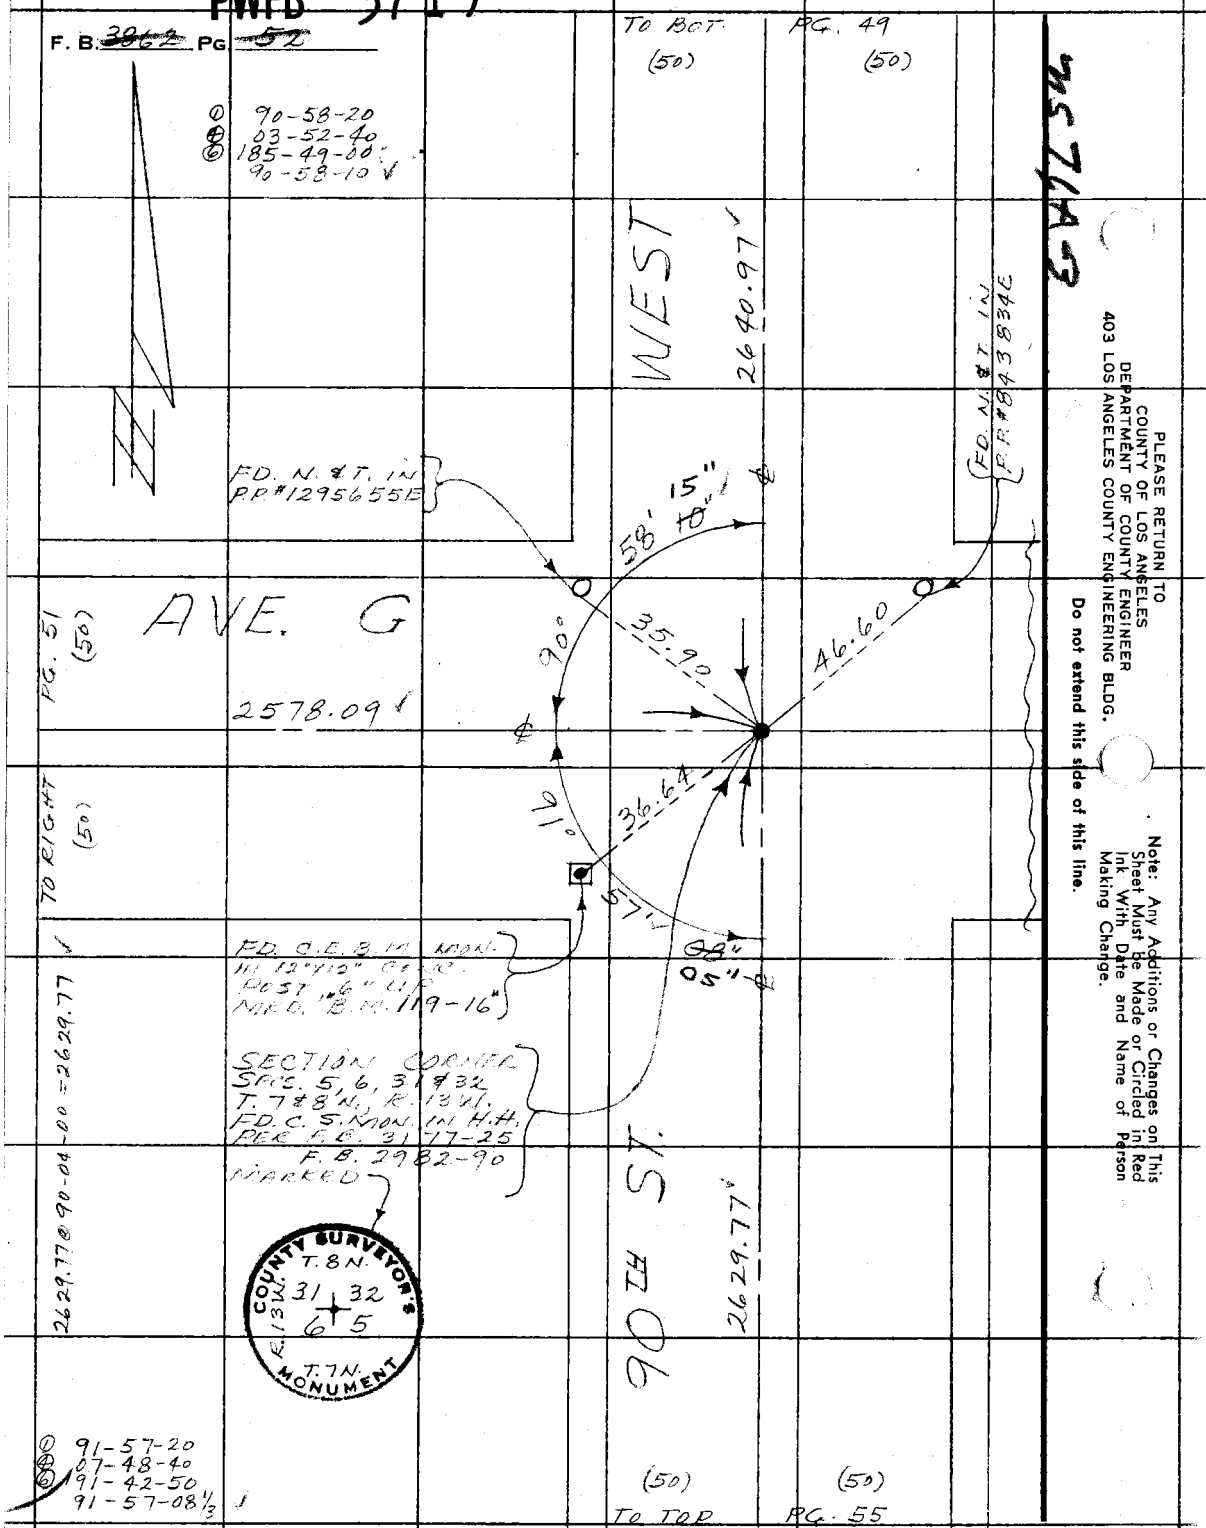

PLEASE RETURN TO
COUNTY OF LOS ANGELES
DEPARTMENT OF COUNTY ENGINEER
403 LOS ANGELES COUNTY ENGINEERING BLDG.

Do not extend this side of this line.

Note: Any Additions or Changes on This Sheet Must be Made or Circled in Red Ink With Date and Name of Person Making Change.

PWFB 3719

7

Notes Ck'd by RIECKHOFF	Survey of 95TH ST. WEST	F. B. 3862 PG. 53
Map No. B-5358	JN 0098.54 Tape H.P. Std ___ °F	
Office Work G. MASUDA	Surveyed by MENDONCA	
Checked	Notes J.M. Date 9-77	
Date	Indexed G. D. BAILEY FEB 24 1978	

① 90-03-20
④ 00-12-50
⑥ 180-19-40
90-03-16 2/3

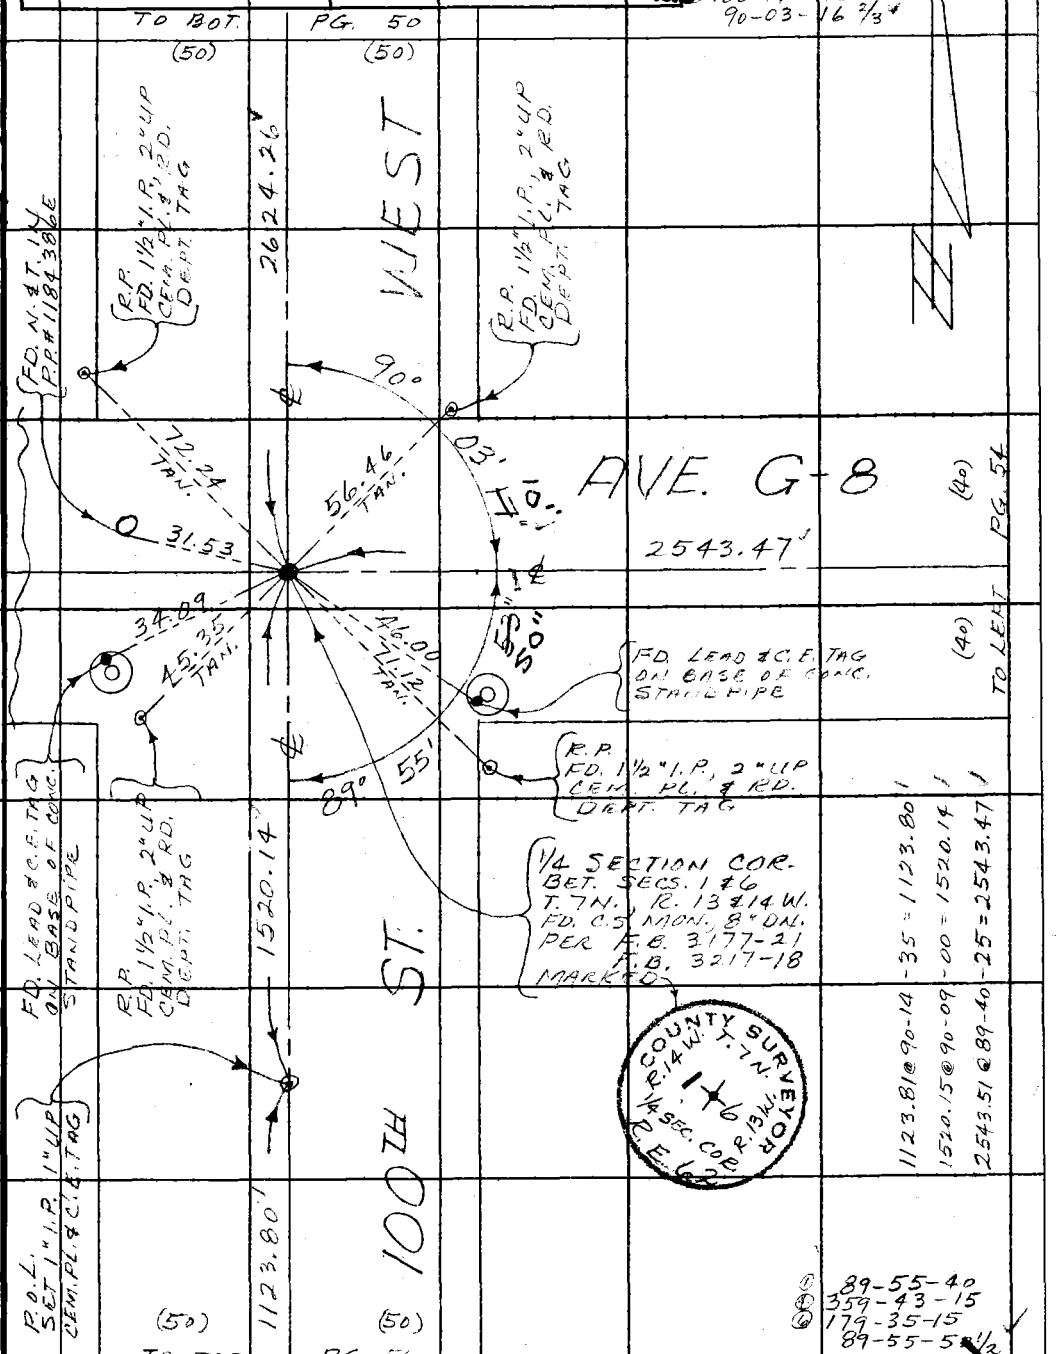

WS 71-A 3

Note: Any Additions or Changes on This Sheet Must be Made or Circled in Red Ink With Date and Name of Person Making Change.

Do not extend this side of this line.

PLEASE RETURN TO
COUNTY OF LOS ANGELES
DEPARTMENT OF COUNTY ENGINEER
403 LOS ANGELES COUNTY ENGINEERING BLDG.

6F309S CE#310 3-69

PWFB 3719 8

F. B. ~~3862~~ PG. ~~54~~

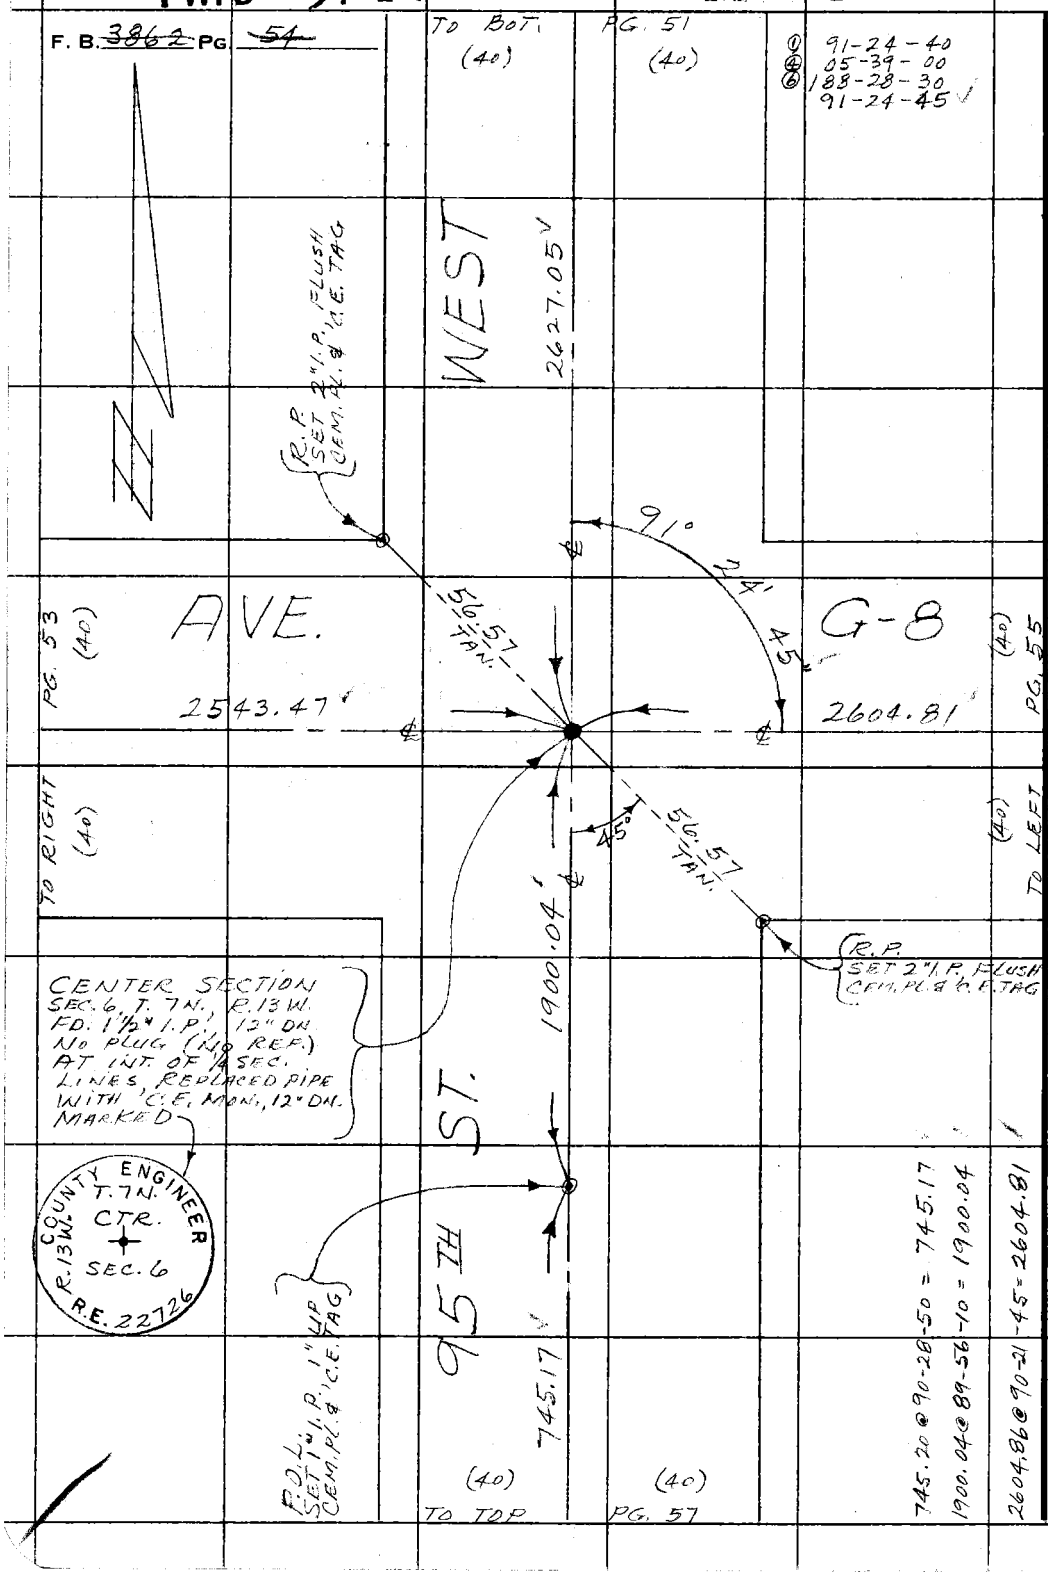

PLEASE RETURN TO
COUNTY OF LOS ANGELES
DEPARTMENT OF COUNTY ENGINEER
403 LOS ANGELES COUNTY ENGINEERING BLDG.

Do not extend this side of this line.

Note: Any Additions or Changes on This Sheet Must be Made or Circled in Red Ink With Date and Name of Person Making Change.

WS 71 A-3

PWFB 3719

9

Notes Ck'd by RIECKHOFF	Survey of 95TH ST. WEST
Map No. 8-5358	JN 0098.54 Tape H.P. Std ___ °F
Office Work G. MASUDA	Surveyed by MENDONCA
Checked	Notes J.M. Date 9-77
Date	Indexed G.D. BAILEY FEB 24 1978

F. B. ~~3862~~ Pg. ~~55~~

WS 71A-3

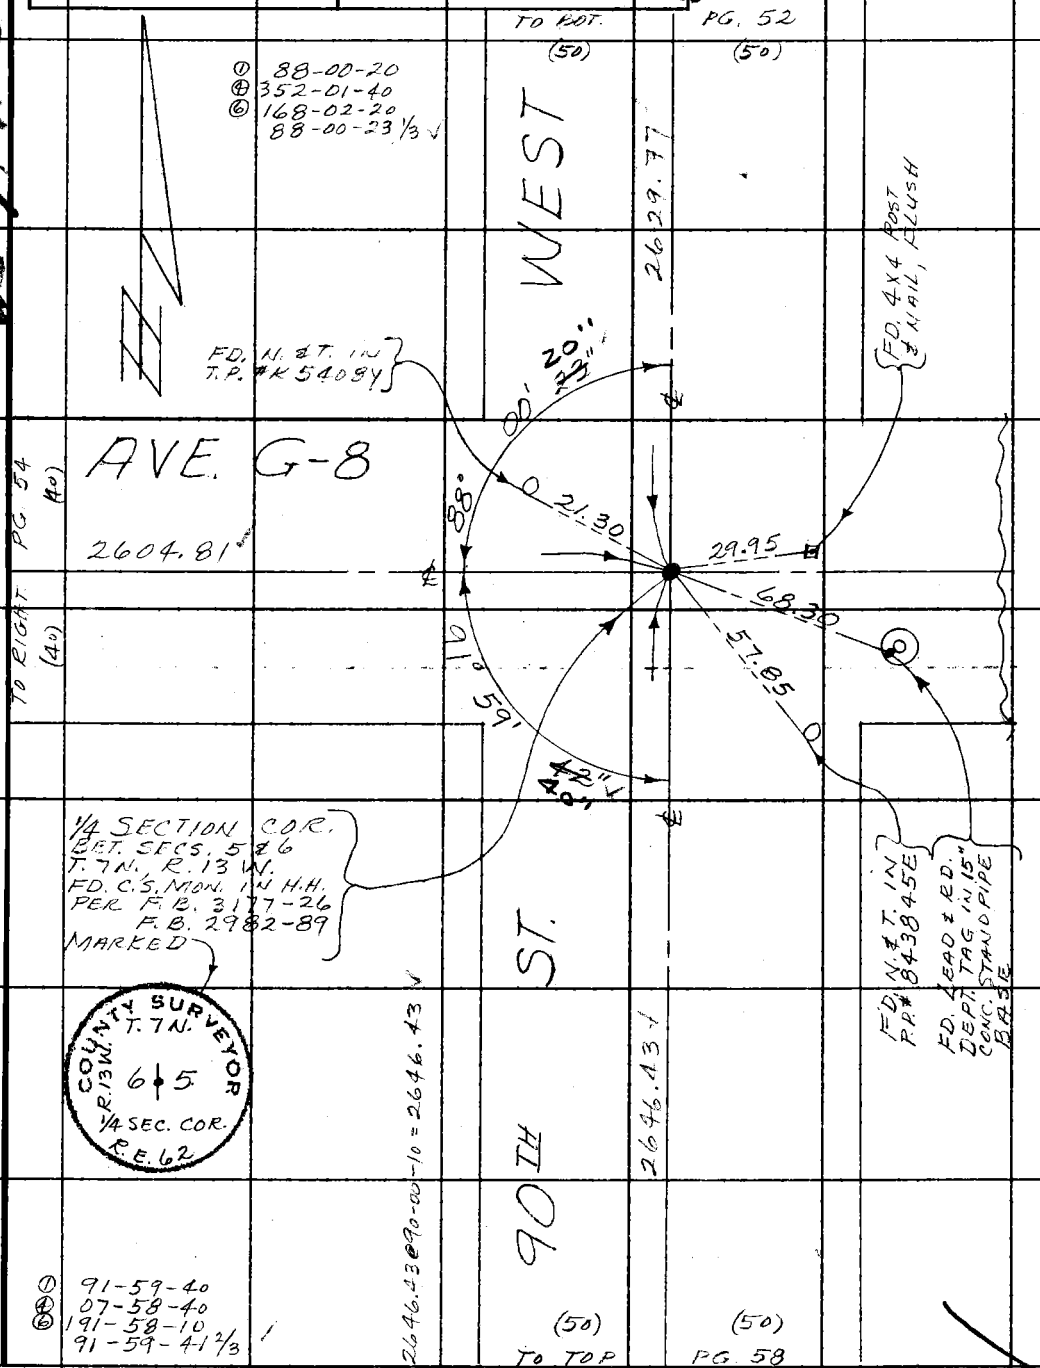

Note: Any Additions or Changes on This Sheet Must be Made or Circled in Red Ink With Date and Name of Person Making Change.

Do not extend this side of this line.

PLEASE RETURN TO
COUNTY OF LOS ANGELES
DEPARTMENT OF COUNTY ENGINEER
403 LOS ANGELES COUNTY ENGINEERING BLDG.

76F309S CE#310 3-69

PWFB 3719 10

F. B. ~~3862~~ PG. ~~56~~

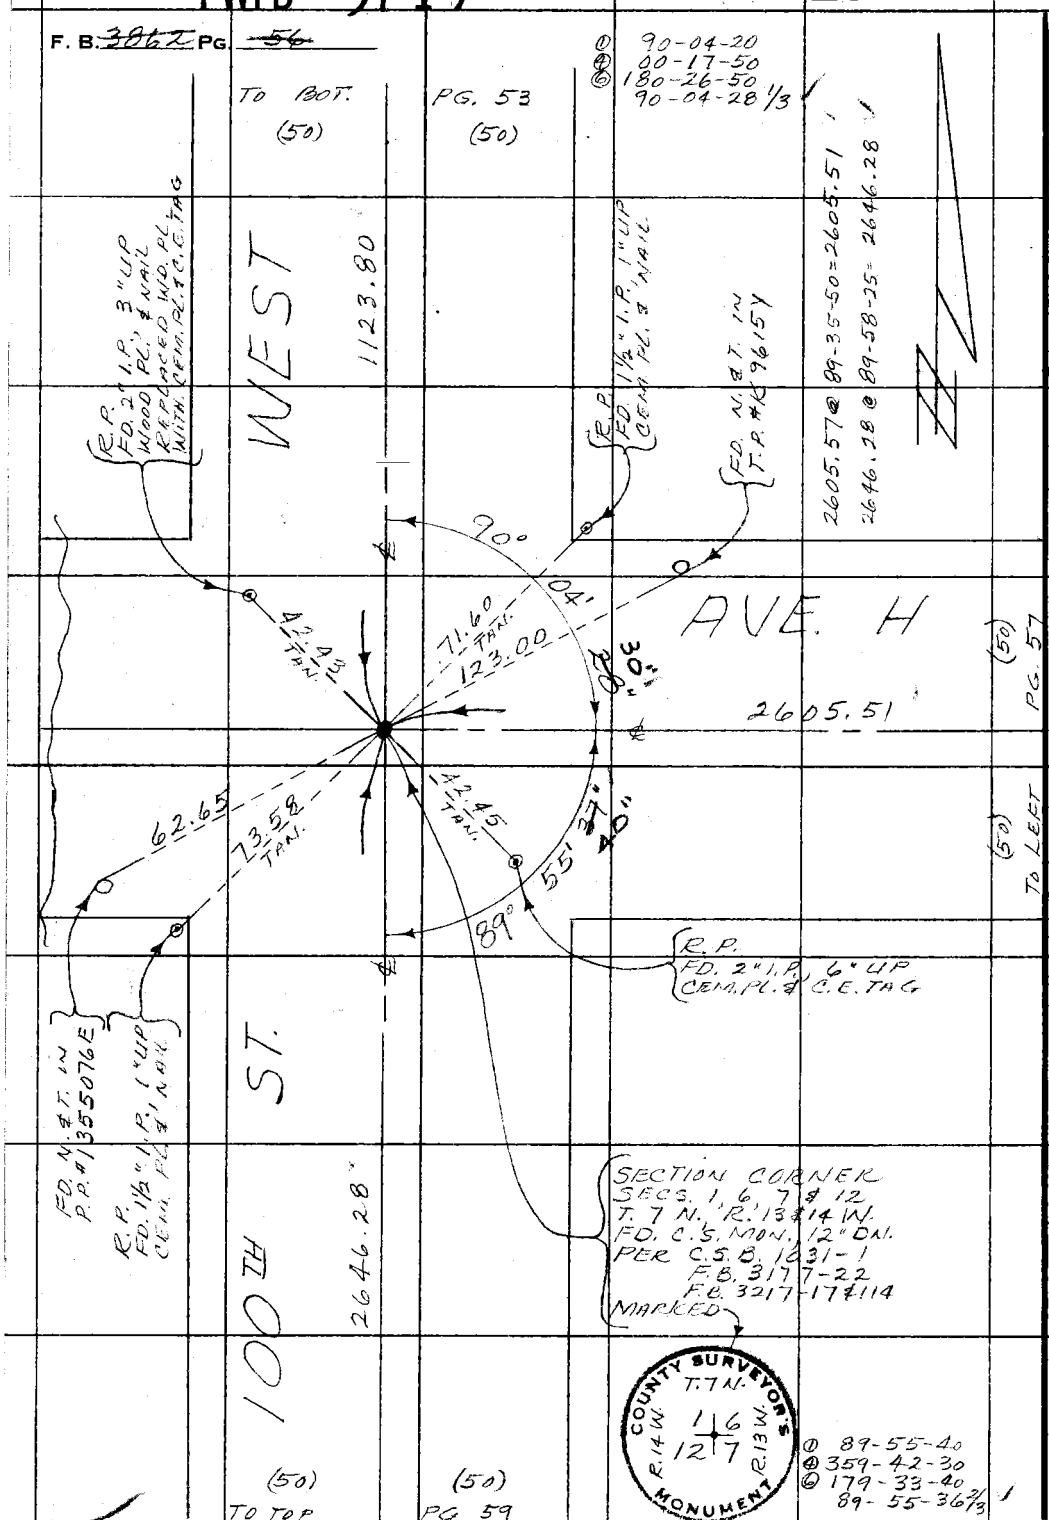

PLEASE RETURN TO
COUNTY OF LOS ANGELES
DEPARTMENT OF COUNTY ENGINEER
403 LOS ANGELES COUNTY ENGINEERING BLDG.

Do not extend this side of this line.

Note: Any Additions or Changes on This Sheet Must Be Made or Circled in Red Ink With Date and Name of Person Making Change.

MS-71 A-4

PWFB 3719

11

Notes Ck'd by RIECKHOFF
Map No. B-5358
Office Work G. MASUDA
Checked
Date

Survey of 95TH ST. WEST
JN 0098.54 Tape H.P. Std °F
Surveyed by MIENDANCA
Notes J.M. Date 9-77
Indexed G. D. BAILEY FEB 24 1978

F. B. 3862 PG. 57

① 91-25-00
② 5-40-40
③ 188-31-00
91-25-10 ✓

W5 71 4-4

Note: Any Additions or Changes on This Sheet Must be Made or Circled in Red Ink With Date and Name of Person Making Change.

Do not extend this side of this line.

PLEASE RETURN TO
COUNTY OF LOS ANGELES
DEPARTMENT OF COUNTY ENGINEER
403 LOS ANGELES COUNTY ENGINEERING BLDG.

16F309S CE#310 3-69

① 88-34-50
② 354-19-40
③ 171-29-35
88-34-55 5/6 ✓

TO BOT. (40) PG. 54

(40) PG. 54

FD. N & T. IN T.P. #K9606Y

95TH ST. WEST

745.17

1/4 SECTION COR. SET. SACS. 6 & 7 T. 7 N., R. 13 W. FD. C.E. MON. IN WELL PER F.B. #9982-88 F.B. 3177-34 F.B. 3217-128 MARKED

COUNTY ENGINEER T. 7 N. 6 7 R. 13 W. 1/4 COR R.E. 5869

PG. 56 (50) AVE 2605.51'

TO RIGHT (50)

55" 56' 91° 25' 88° 34' 31.63 32.21 42.98 30.00 59° 59' 39.12 90° 00' 28" 10" 90° 40"

(50) PG. 58 H 2631.77 ✓

(50) TO LEFT

R.P. FD. 2" I.P. 12" DN. CEM. PL. & C.E. TAG

FD. 4" X 4" POST & NAIL, FLUSH

95TH ST. 180.68

FD. N. & T. IN P.P. #13550646

R.P. FD. 2" I.P. 6" DN. CEM. PL. & C.E. TAG

① 90-00-20
② 00-01-20
③ 180-02-00
90-00-20 ✓

P.O.T. SET 1" I.P. 1" UP CEM. PL. & C.E. TAG

① 89-59-45
② 359-59-00
③ 179-58-40
89-59-46 2/3 ✓

(40) TO TOP 2465.24

(40) PG. 60

2465.26@91-12-25=2465.24 ✓
180.72@91-08-00 = 180.68 ✓
2631.80@90-15-25=2631.77 ✓

PWFB 3719

12

F. B. ~~3862~~ PG. ~~58~~

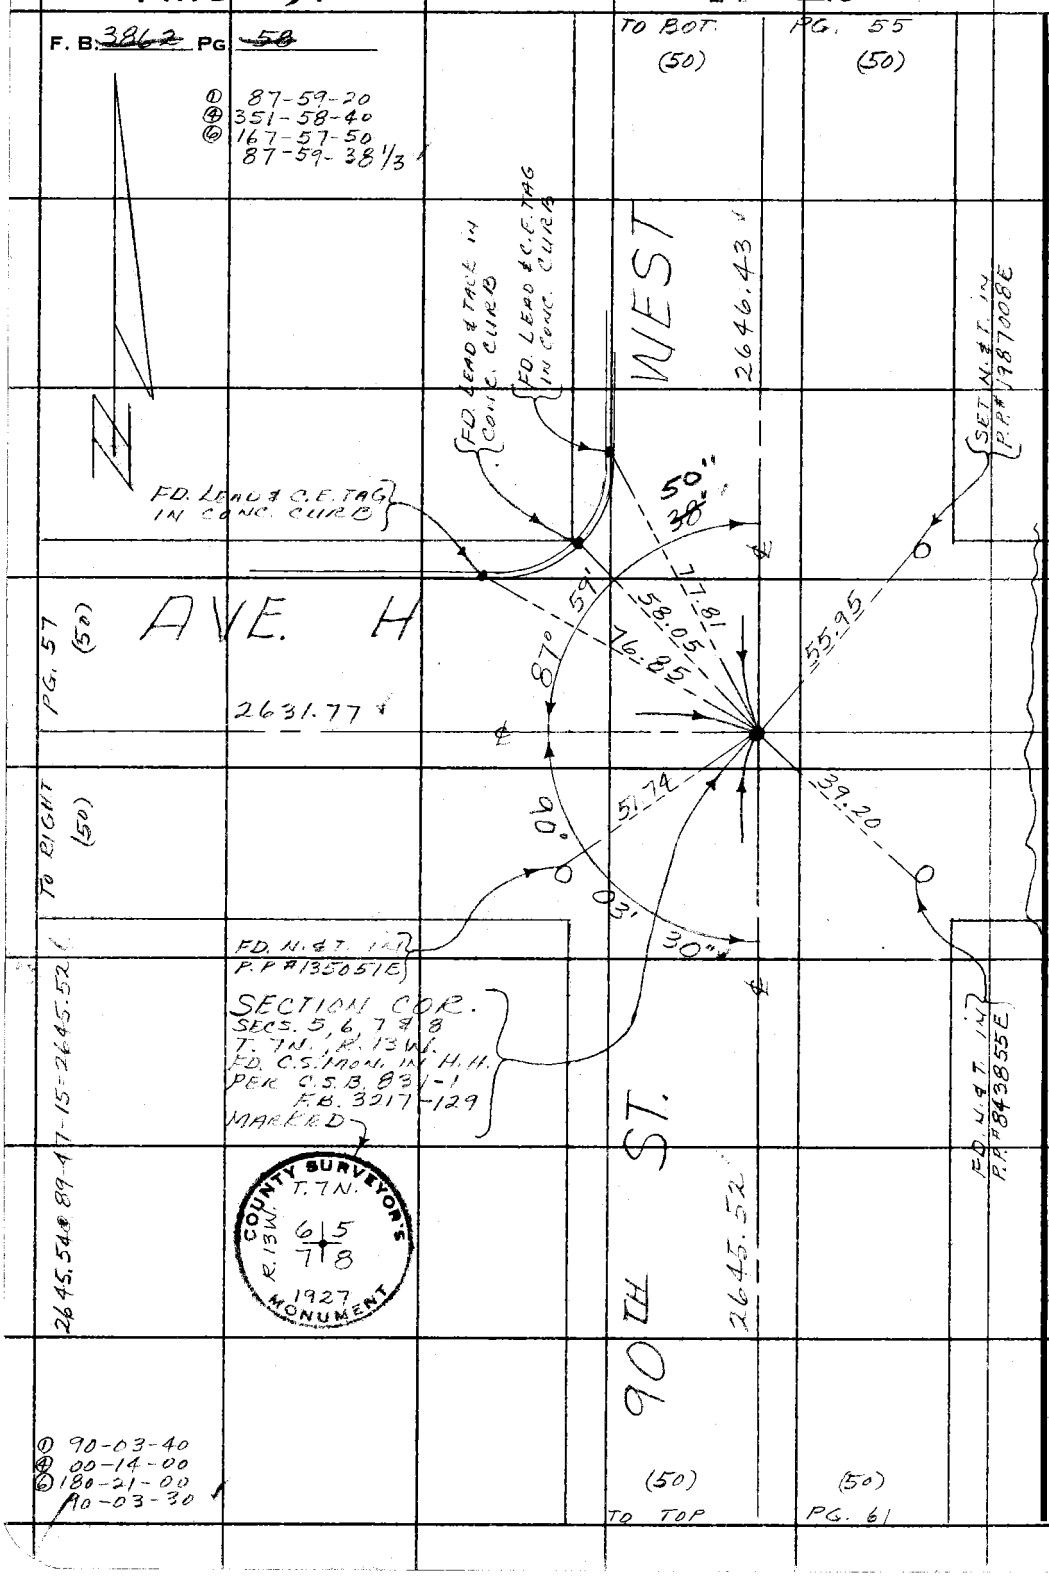

PLEASE RETURN TO
COUNTY OF LOS ANGELES
DEPARTMENT OF COUNTY ENGINEER
403 LOS ANGELES COUNTY ENGINEERING BLDG.

Do not extend this side of this line.

Note: Any Additions or Changes on This Sheet Must be Made or Circled in Red Ink With Date and Name of Person Making Change.

PWFB 3719

13

Notes Ck'd by RIECKHOFF	Survey of 95TH ST. WEST	F. B. ~~3862~~ PG. ~~59~~
Map No. B-5358	JN 0098.54 Tape H.P. Std ___ °F	
Office Work G. MASUDA	Surveyed by MENDONCA	
Checked	Notes J.M. Date 10-77	
Date	Indexed G. D. BAILEY FEB 24 1978	

① 90-04-00
④ 00-15-50
⑥ 180-23-50
90-03-58 1/3

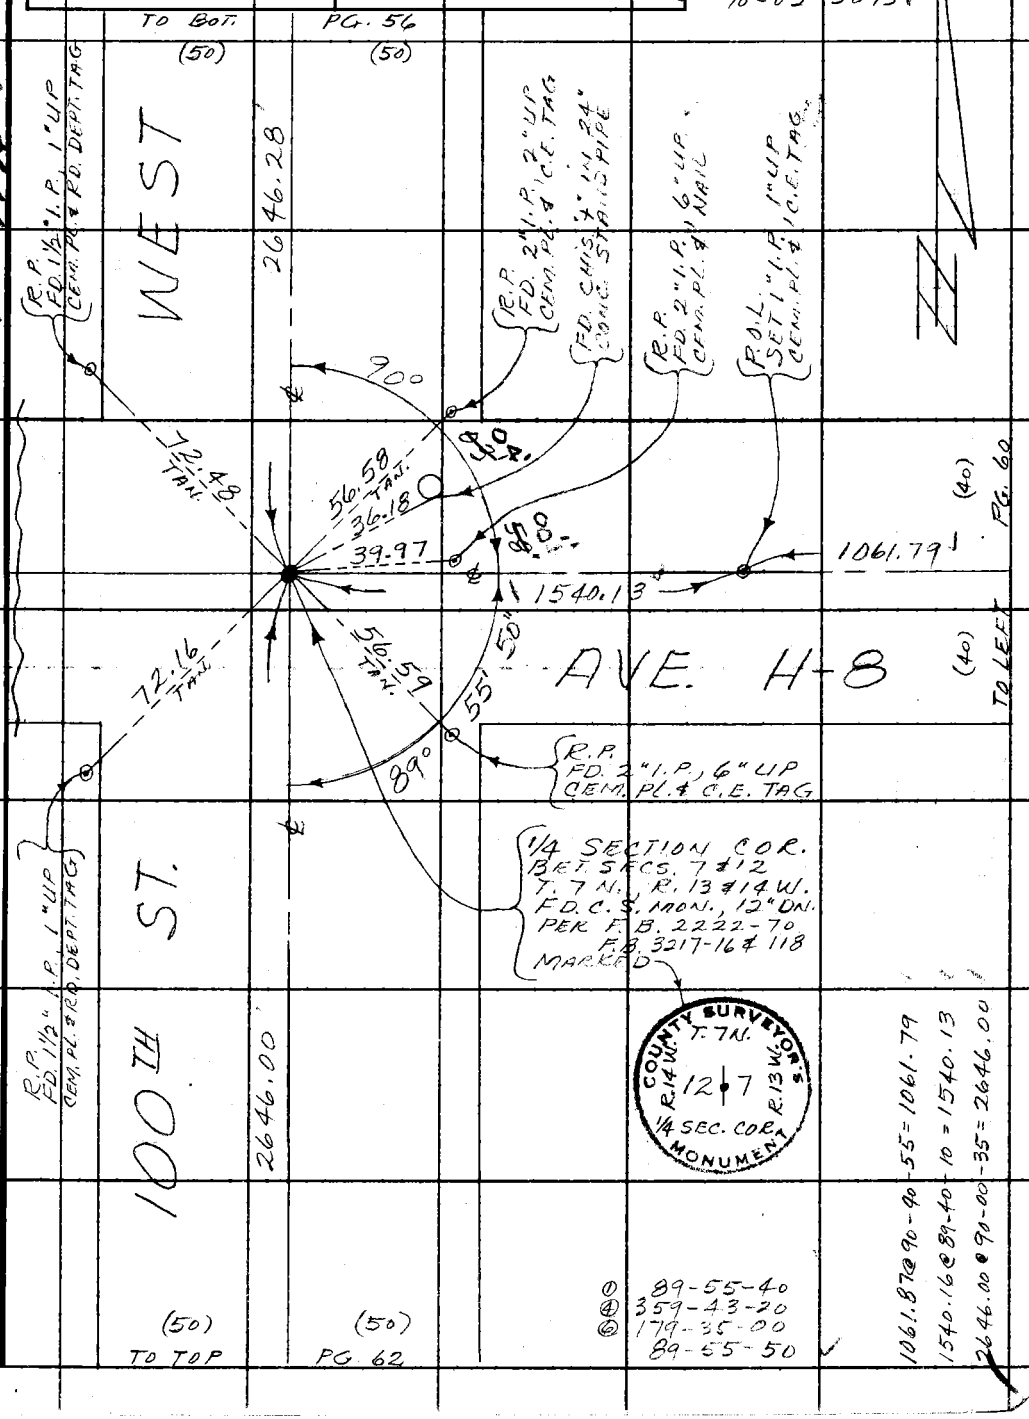

① 89-55-40
④ 359-43-20
⑥ 179-35-00
89-55-50

1061.87 @ 90-90-55 = 1061.79
1540.16 @ 89-40-10 = 1540.13
2646.00 @ 90-00-35 = 2646.00

WS 71A-9

Note: Any Additions or Changes on This Sheet Must be Made or Circled in Red Ink With Date and Name of Person Making Change.

Do not extend this side of this line.

PLEASE RETURN TO
COUNTY OF LOS ANGELES
DEPARTMENT OF COUNTY ENGINEER
403 LOS ANGELES COUNTY ENGINEERING BLDG.

76F309S CE#310 3-69

PWFB 3719

14

F. B. ~~3862~~ PG. ~~60~~

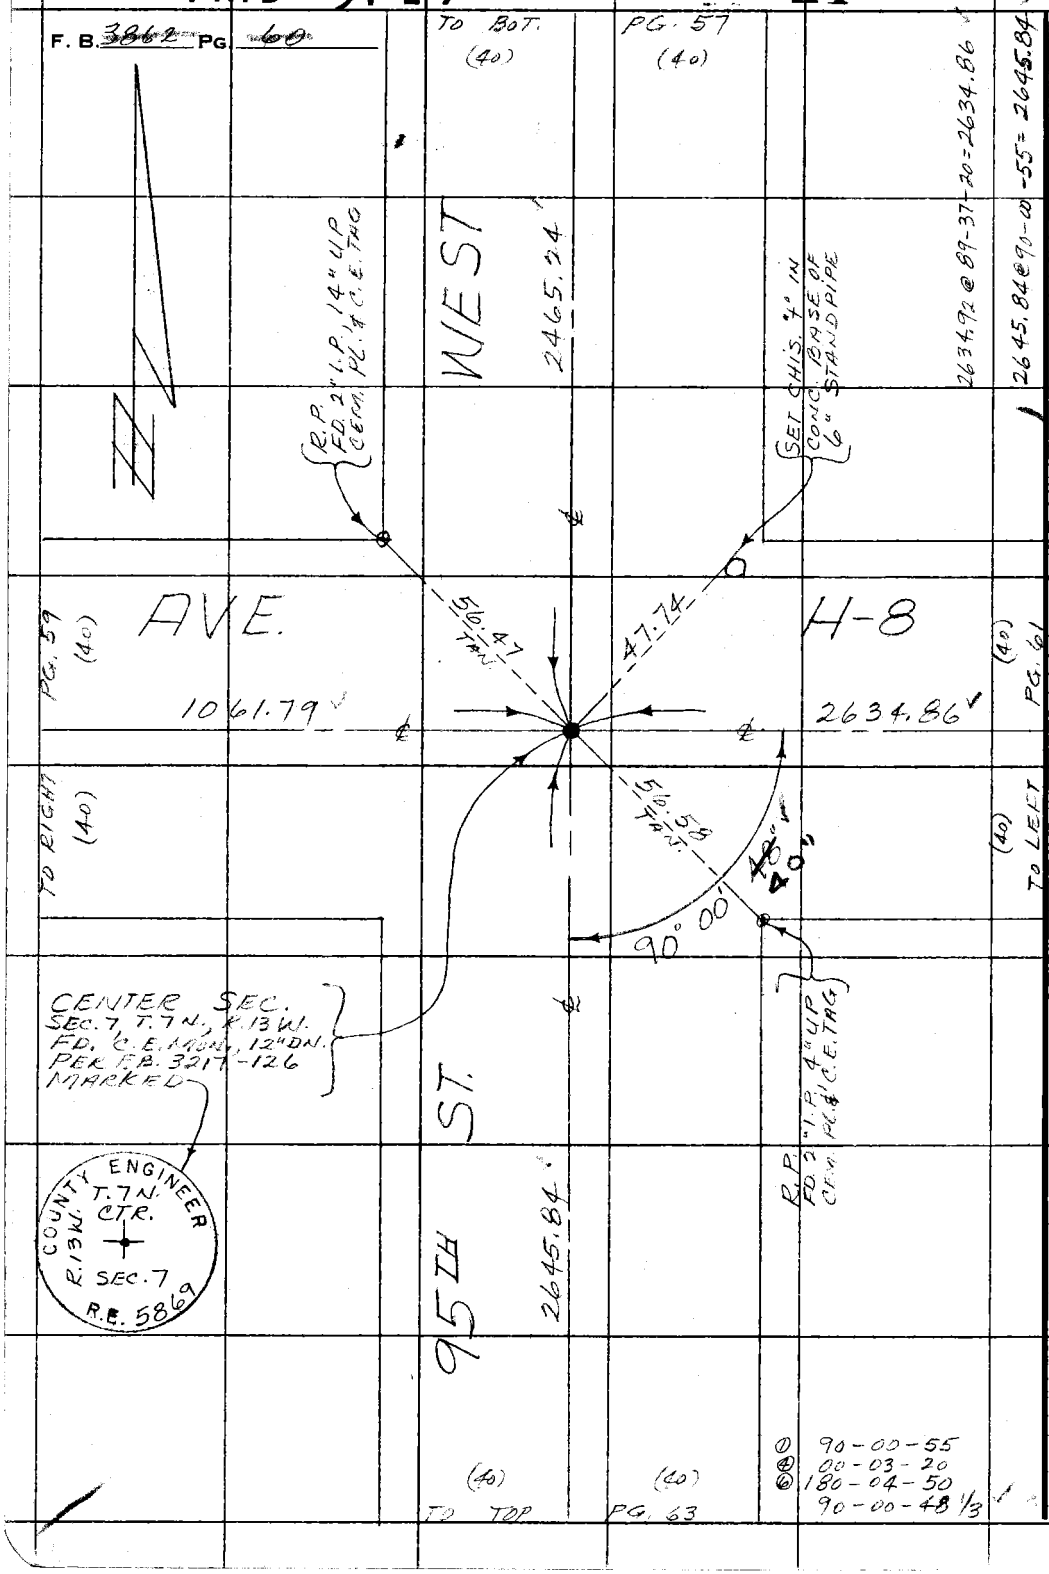

PLEASE RETURN TO
COUNTY OF LOS ANGELES
DEPARTMENT OF COUNTY ENGINEER
403 LOS ANGELES COUNTY ENGINEERING BLDG.

Do not extend this side of this line.

Note: Any Additions or Changes on This Sheet Must be Made or Circled in Red Ink With Date and Name of Person Making Change.

Notes Ck'd by RIECKHOFF	Survey of 95TH ST. WEST	F. B. 3862 PG. 61
Map No. B-5358	JN 0098.54 Tape H.P. Std ____ °F	
Office Work G. NASUDA	Surveyed by MENDONCA	
Checked ____	Notes J.M. Date 10-77	
Date ____	Indexed G. D. BAILEY FEB 24 1978	

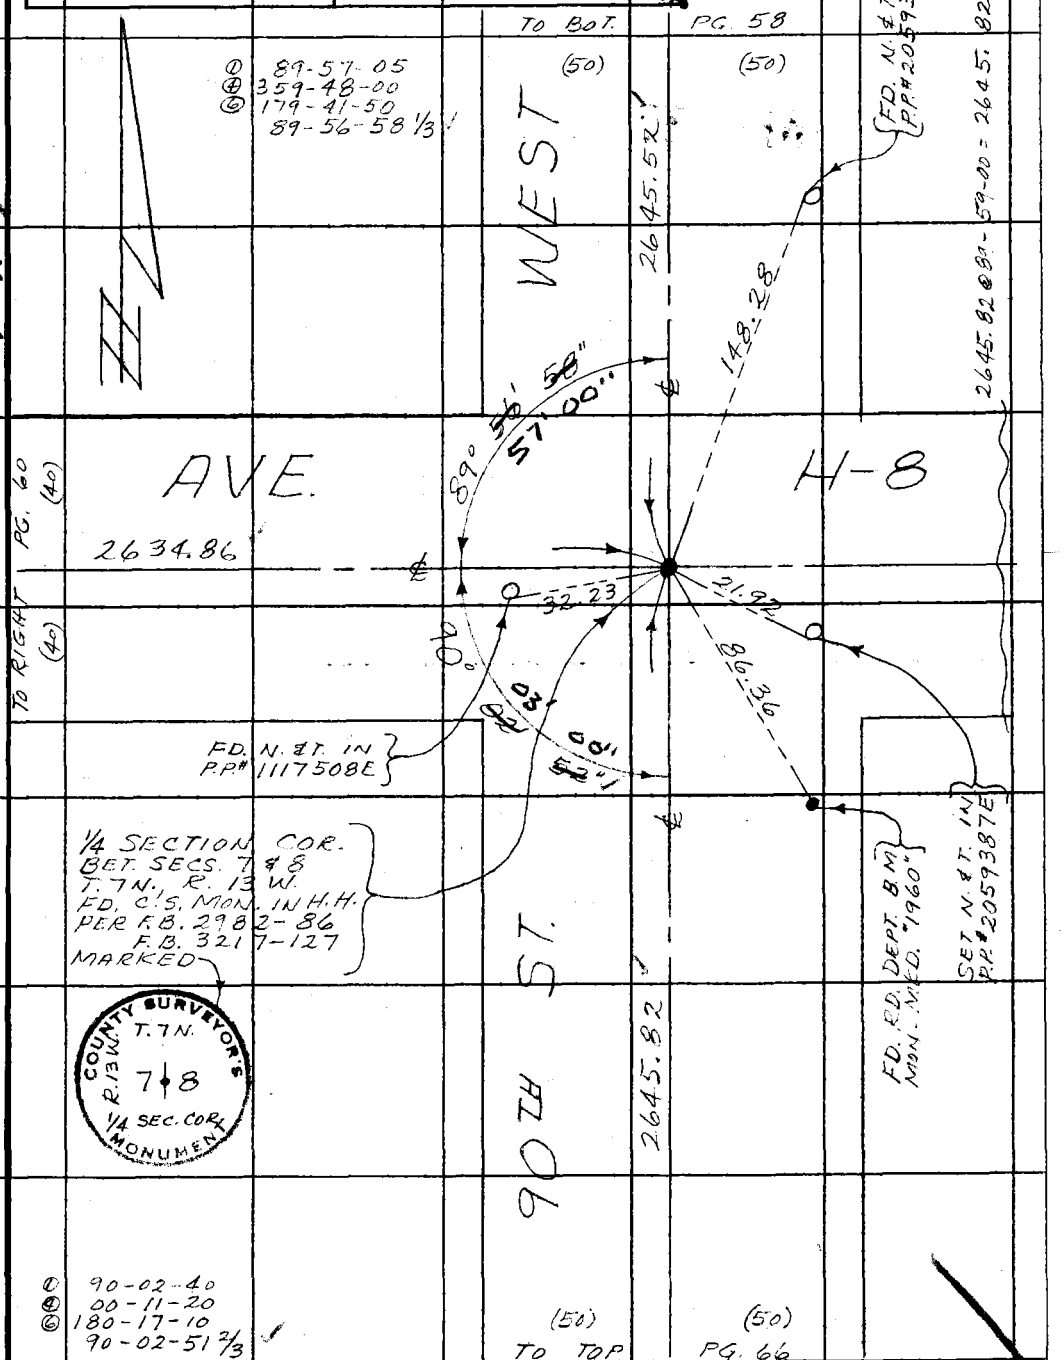

Note: Any Additions or Changes on This Sheet Must be Made or Circled in Red Ink With Date and Name of Person Making Change.

Do not extend this side of this line.

PLEASE RETURN TO
COUNTY OF LOS ANGELES
DEPARTMENT OF COUNTY ENGINEER
403 LOS ANGELES COUNTY ENGINEERING BLDG.

#571 A-4

76F309S CE#310 3-69

PLEASE RETURN TO
COUNTY OF LOS ANGELES
DEPARTMENT OF COUNTY ENGINEER
403 LOS ANGELES COUNTY ENGINEERING BLDG.

Note: Any Additions or Changes on This Sheet Must be Made or Circled in Red Ink With Date and Name of Person Making Change.

Do not extend this side of this line.

F-VALSM

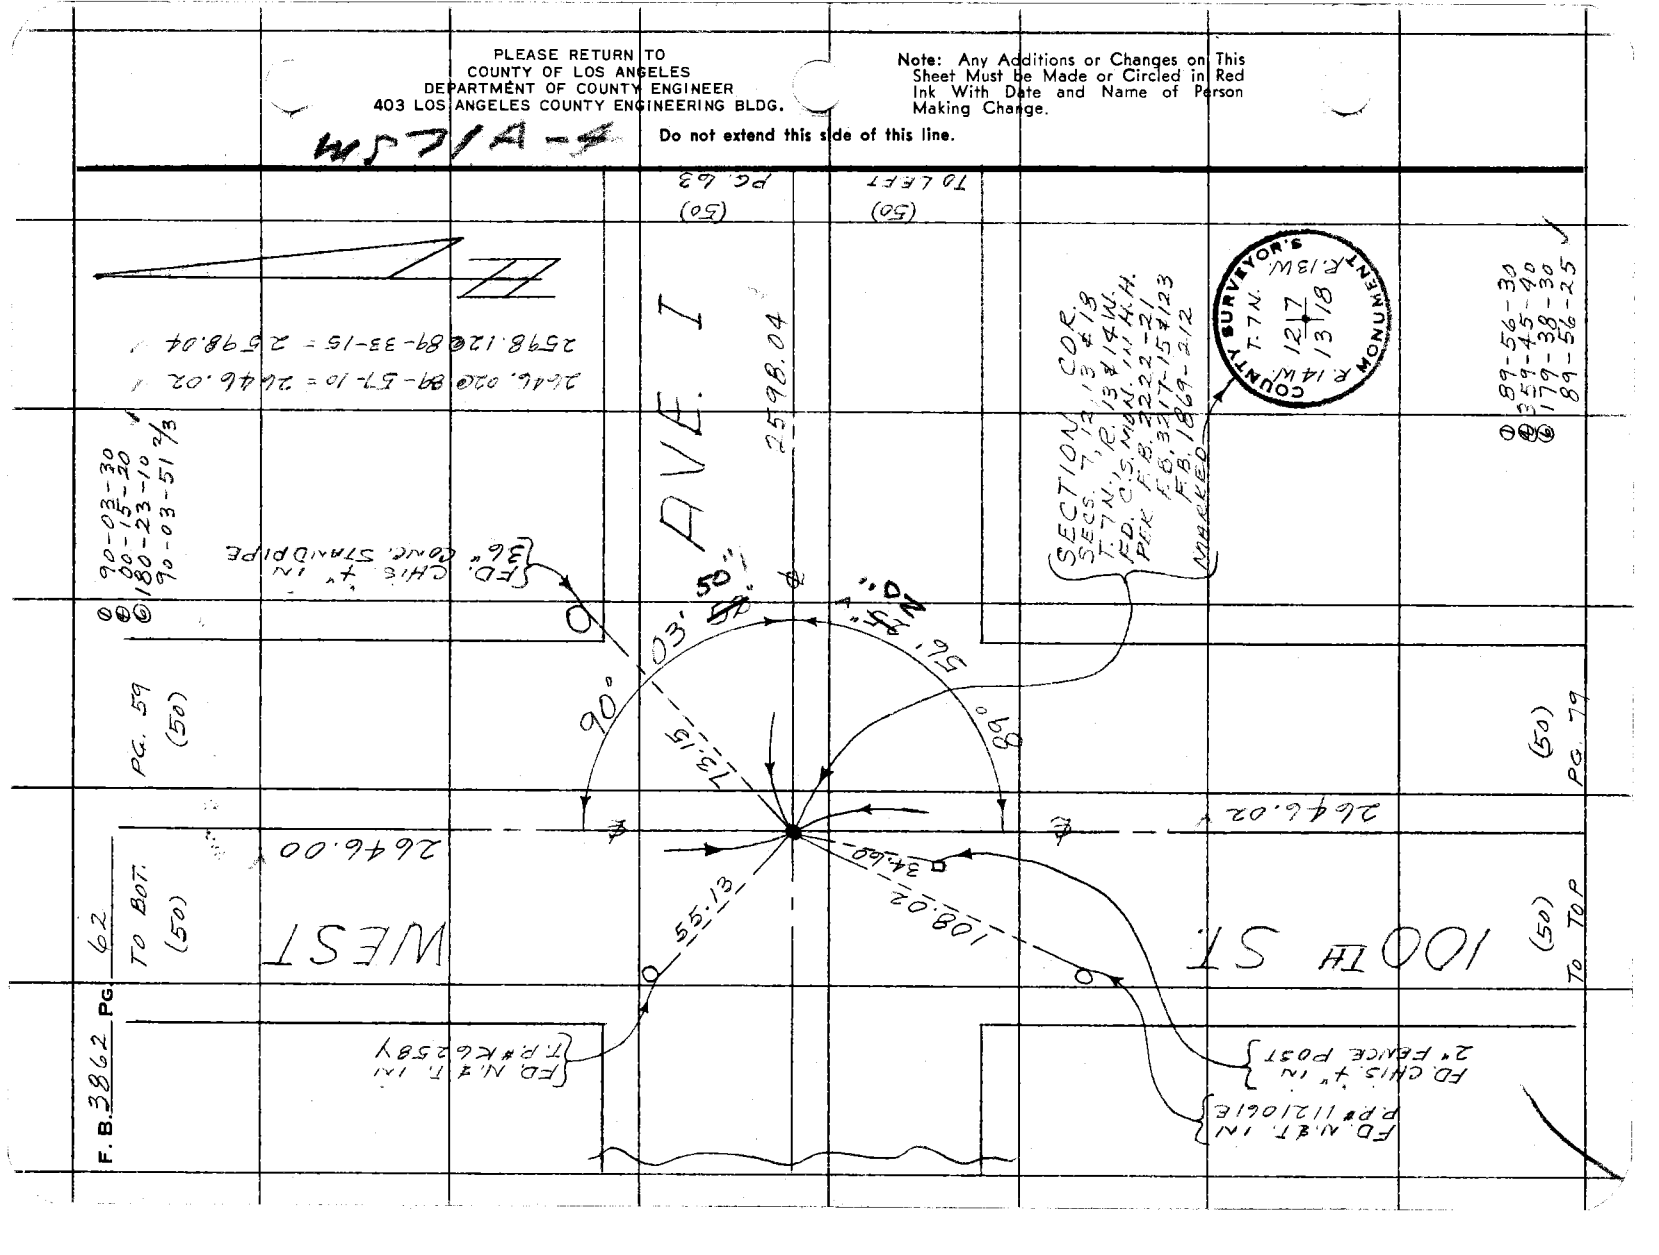

PWFB 3619

6

Notes Ck'd by RIECKHOFF	Survey of 95TH ST. WEST
Map No. B-5358	JN 0098.54 Tape H.P. Std ___ °F
Office Work G. MASUDA	Surveyed by MENDONCA
Checked	Notes J.M. Date 10-77
Date	Indexed G. D. BAILEY FEB 24 1978

F. B. ~~3862~~ PG. ~~63~~

① 89-59-00
④ 359-56-40
⑥ 179-55-10
89-59-11 2/3

WS71A-4

Note: Any Additions or Changes on This Sheet Must be Made or Circled in Red Ink With Date and Name of Person Making Change.

Do not extend this side of this line.

PLEASE RETURN TO
COUNTY OF LOS ANGELES
DEPARTMENT OF COUNTY ENGINEER
403 LOS ANGELES COUNTY ENGINEERING BLDG.

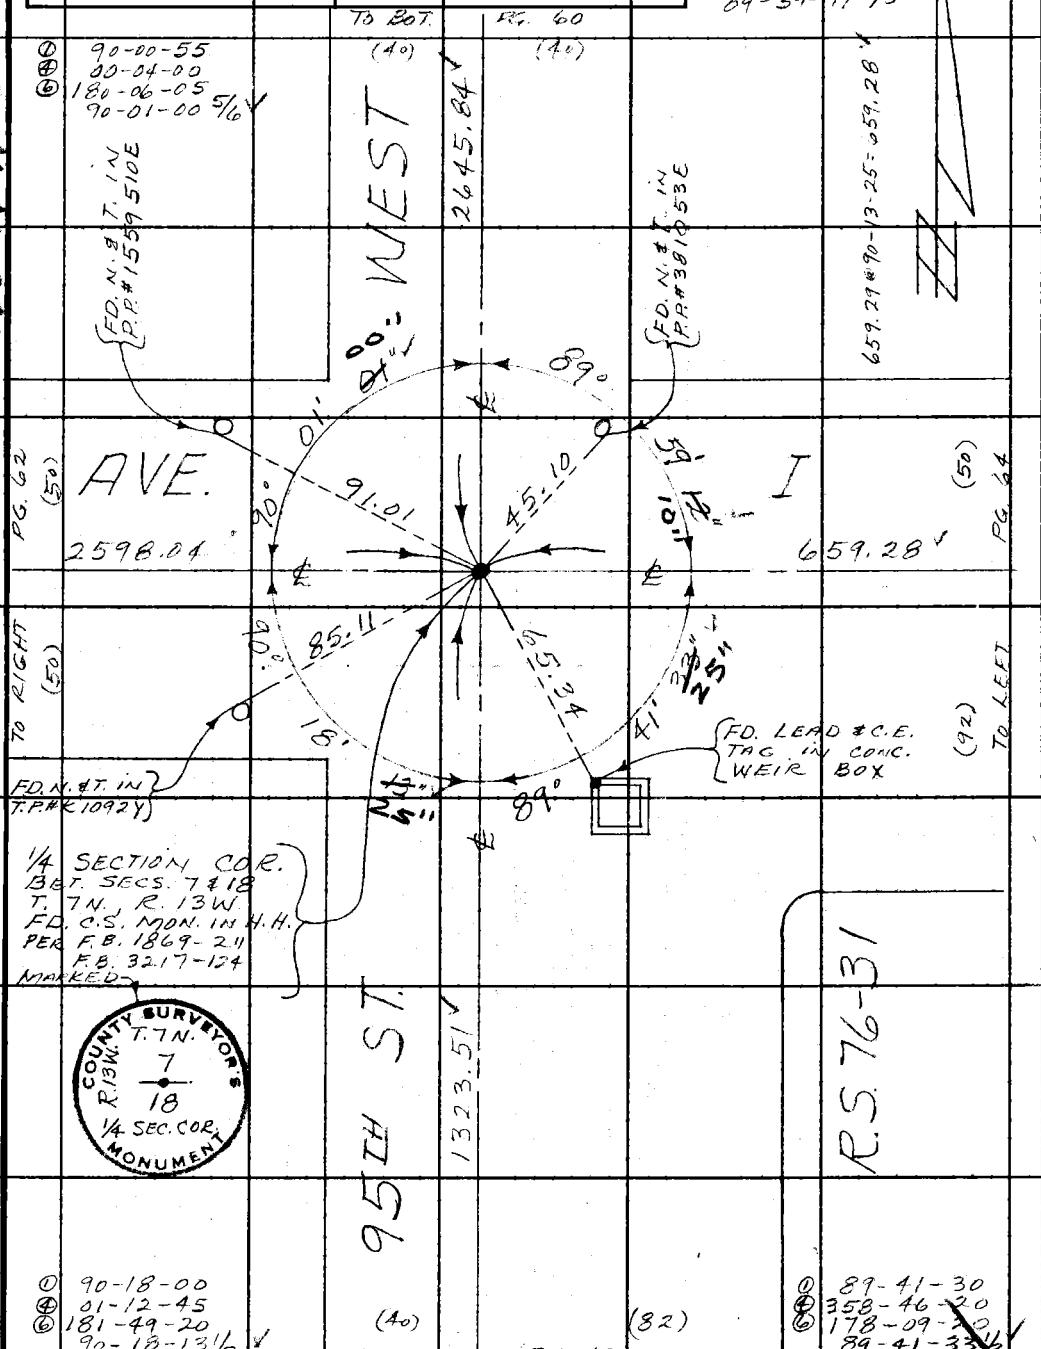

76F309S CE#310 3-69

PWFB 3619

7

F. B. ~~3862~~ PG. ~~64~~

1318.87 @ 90-19-35 = 1318.85
659.29 @ 90-13-25 = 659.28
659.57

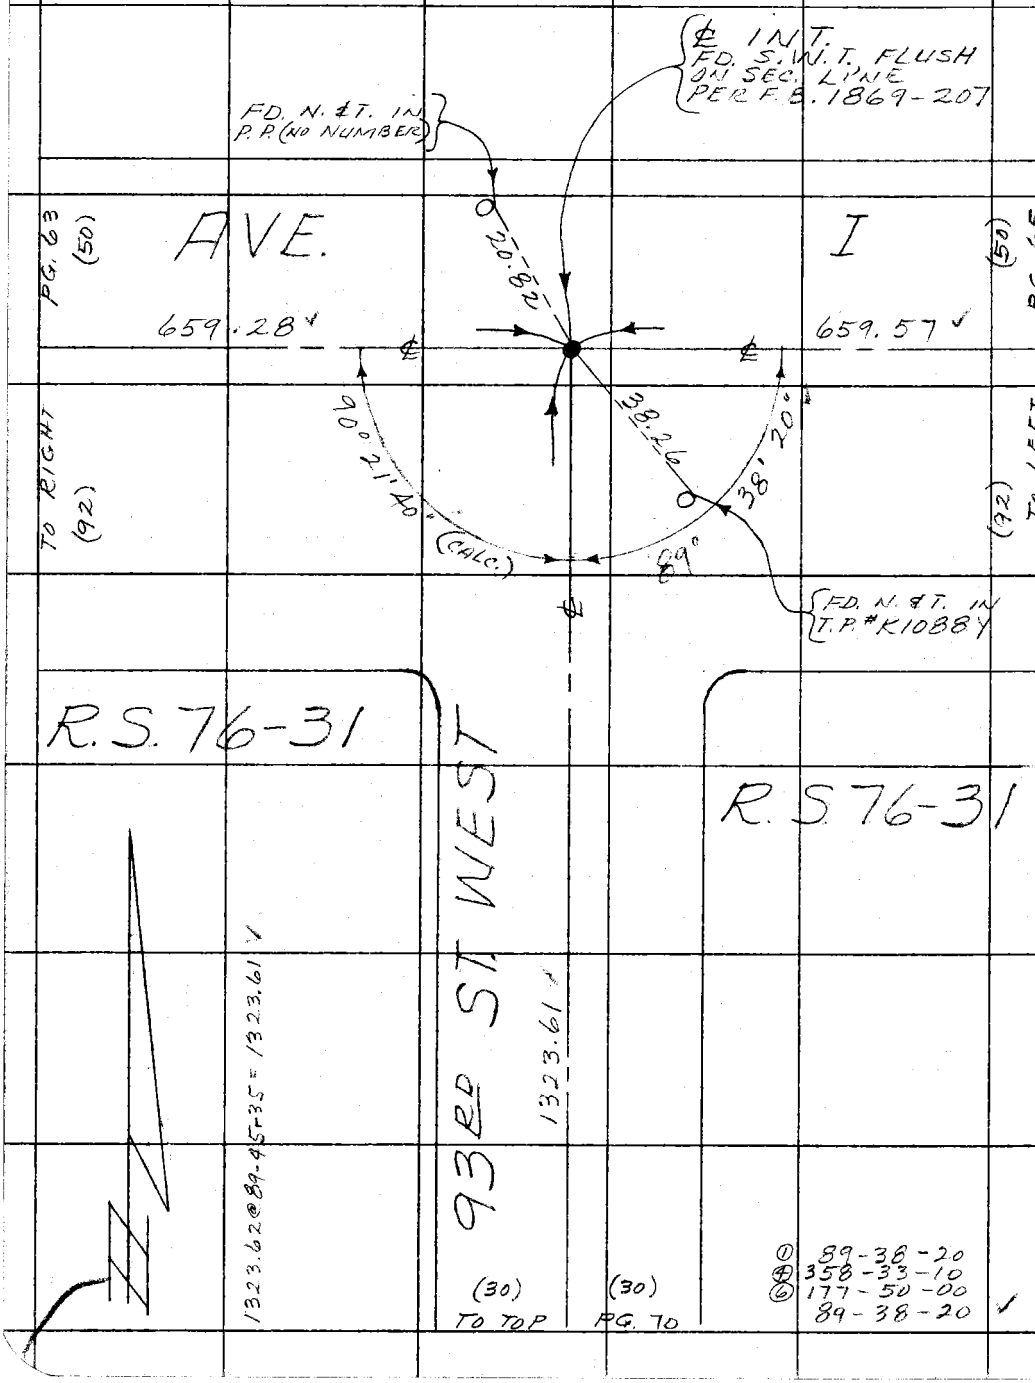

① 89-38-20
④ 358-33-10
⑥ 177-50-00
89-38-20

PLEASE RETURN TO
COUNTY OF LOS ANGELES
DEPARTMENT OF COUNTY ENGINEER
403 LOS ANGELES COUNTY ENGINEERING BLDG.

Do not extend this side of this line.

Note: Any Additions or Changes on This Sheet Must be Made or Circled in Red Ink With Date and Name of Person Making Change.

PWFB 3619

8

Notes Ck'd by RIECKHOFF	Survey of 95TH ST. WEST
Map No. B-5358	JN 0098.54 Tape H.P. Std ____ °F
Office Work G. MASUDA	Surveyed by MENDONCA
Checked ____	Notes J.M. Date 10-77
Date ____	Indexed G. D. BAILEY FEB 24 1978

F. B. ~~3862~~ PG. ~~65~~

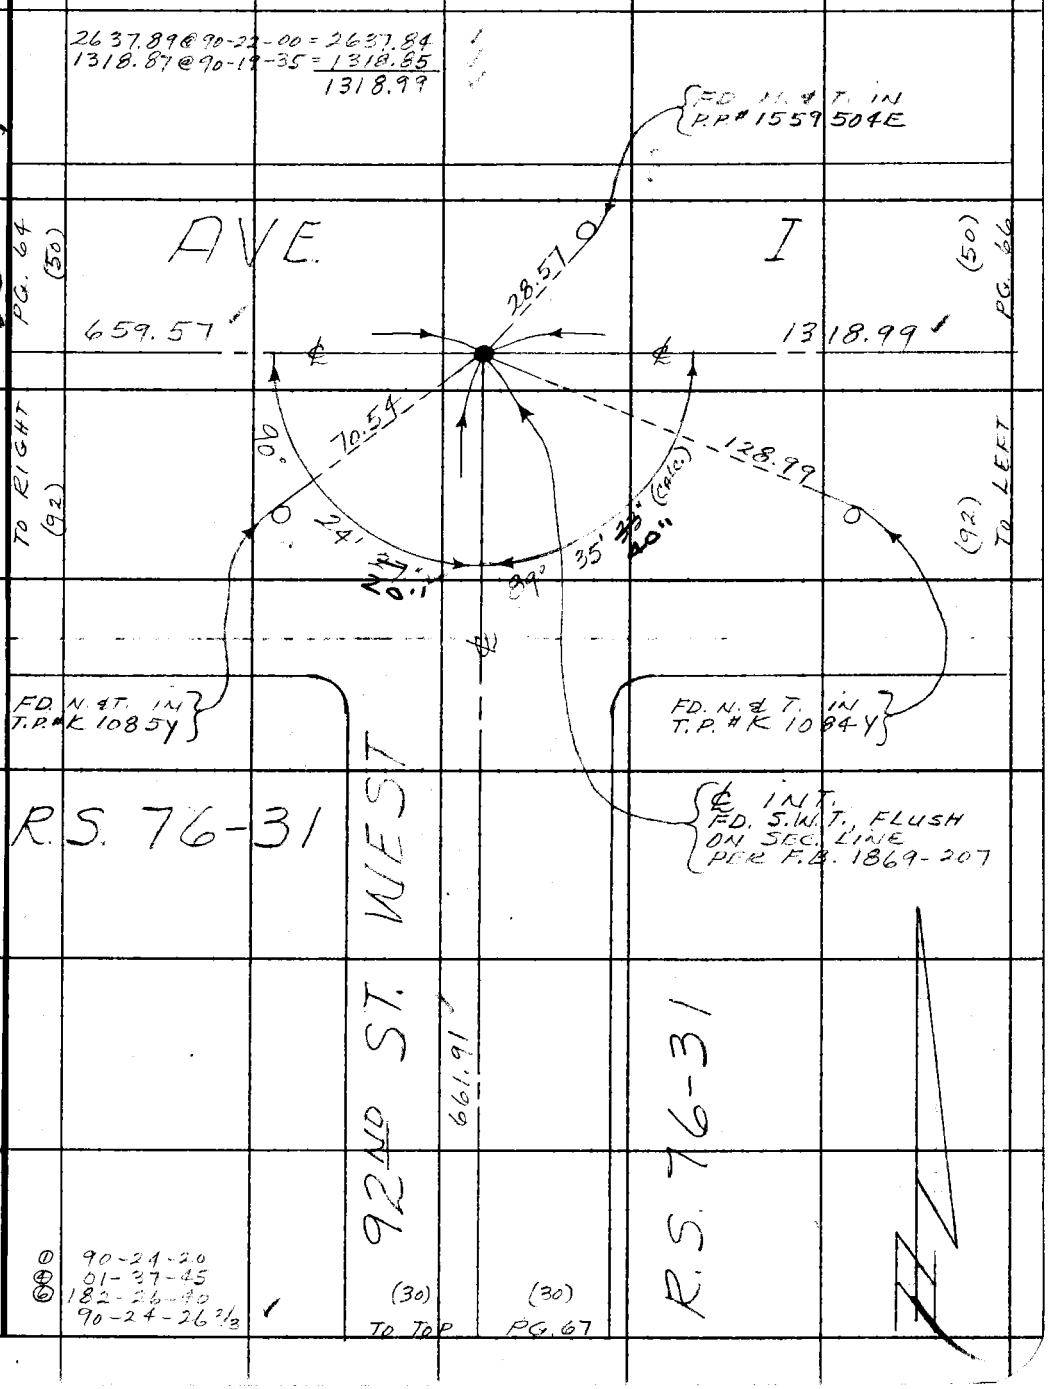

Note: Any Additions or Changes on This Sheet Must be Made or Circled in Red Ink With Date and Name of Person Making Change.

Do not extend this side of this line.

PLEASE RETURN TO
COUNTY OF LOS ANGELES
DEPARTMENT OF COUNTY ENGINEER
403 LOS ANGELES COUNTY ENGINEERING BLDG.

16F309S CE#310 3-69

PWFB 3619

9

F. B. ~~3862~~ PG. ~~66~~

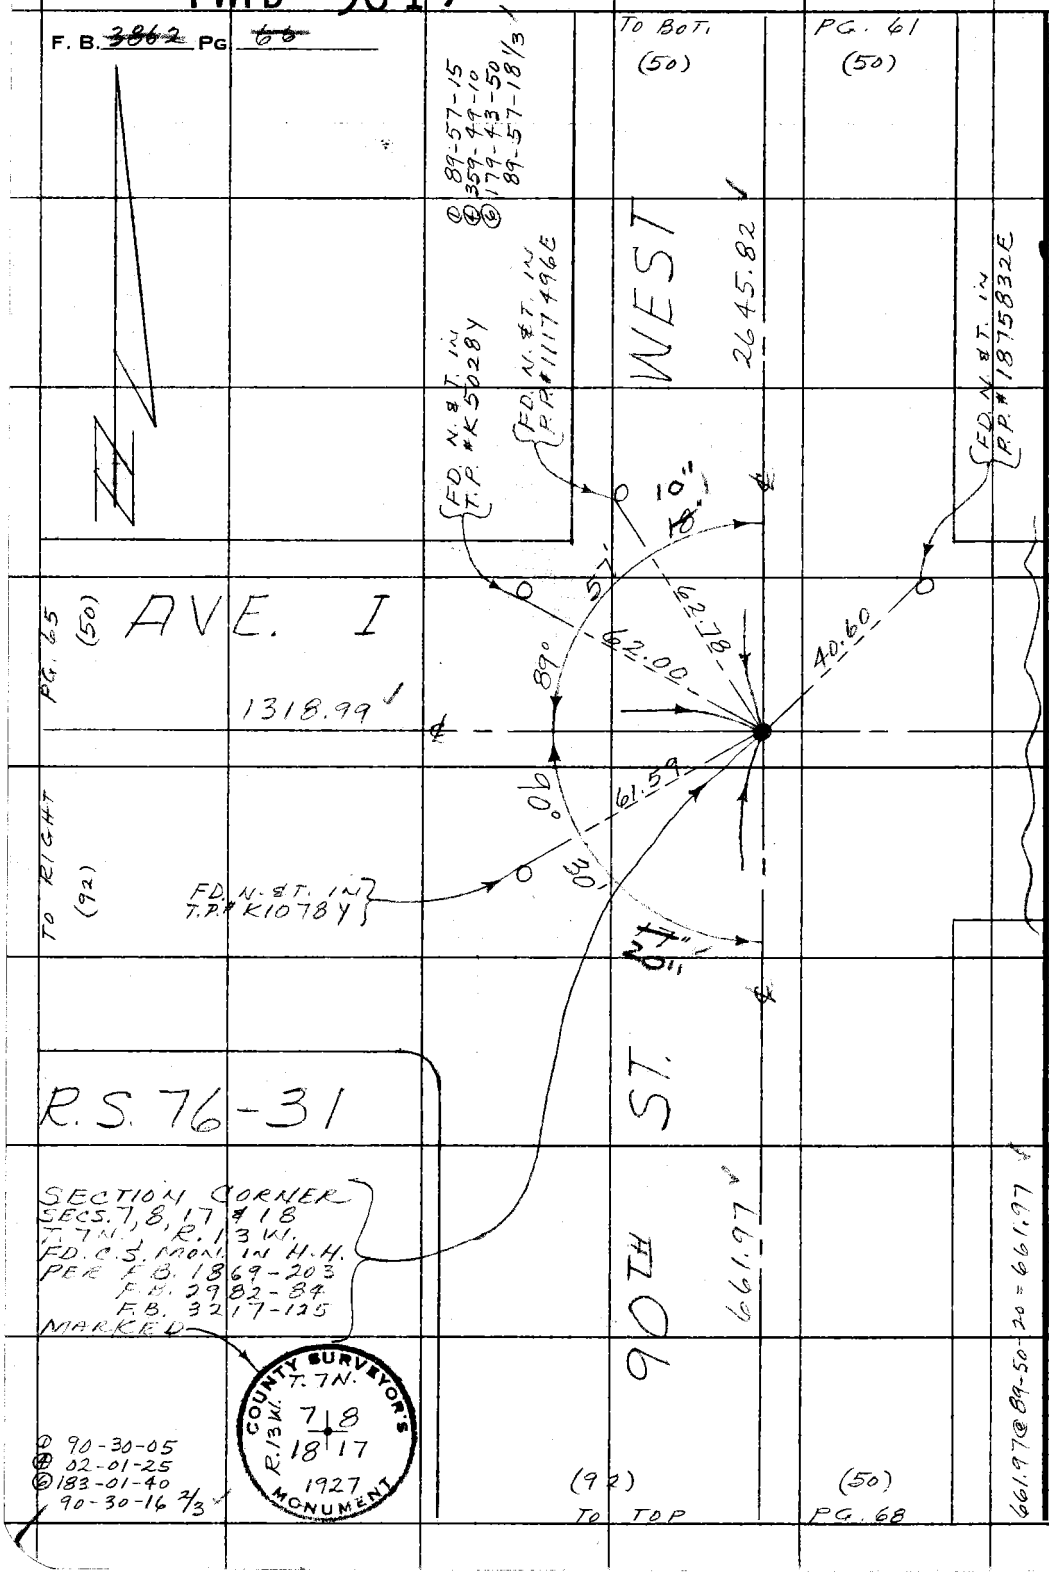

PLEASE RETURN TO
COUNTY OF LOS ANGELES
DEPARTMENT OF COUNTY ENGINEER
403 LOS ANGELES COUNTY ENGINEERING BLDG.

Do not extend this side of this line.

Note: Any Additions or Changes on This Sheet Must Be Made or Circled in Red Ink With Date and Name of Person Making Change.

PWFB 3619

10

Notes Ck'd by RIECKHOFF	Survey of 95TH ST. WEST
Map No.	JN 0098.54 Tape H.P. Std °F
Office Work	Surveyed by MENDONCA
Checked	Notes J.M. Date 10-77
Date	Indexed G. D. BAILEY FEB 24 1978

F. B. ~~3862~~ PG. ~~67~~

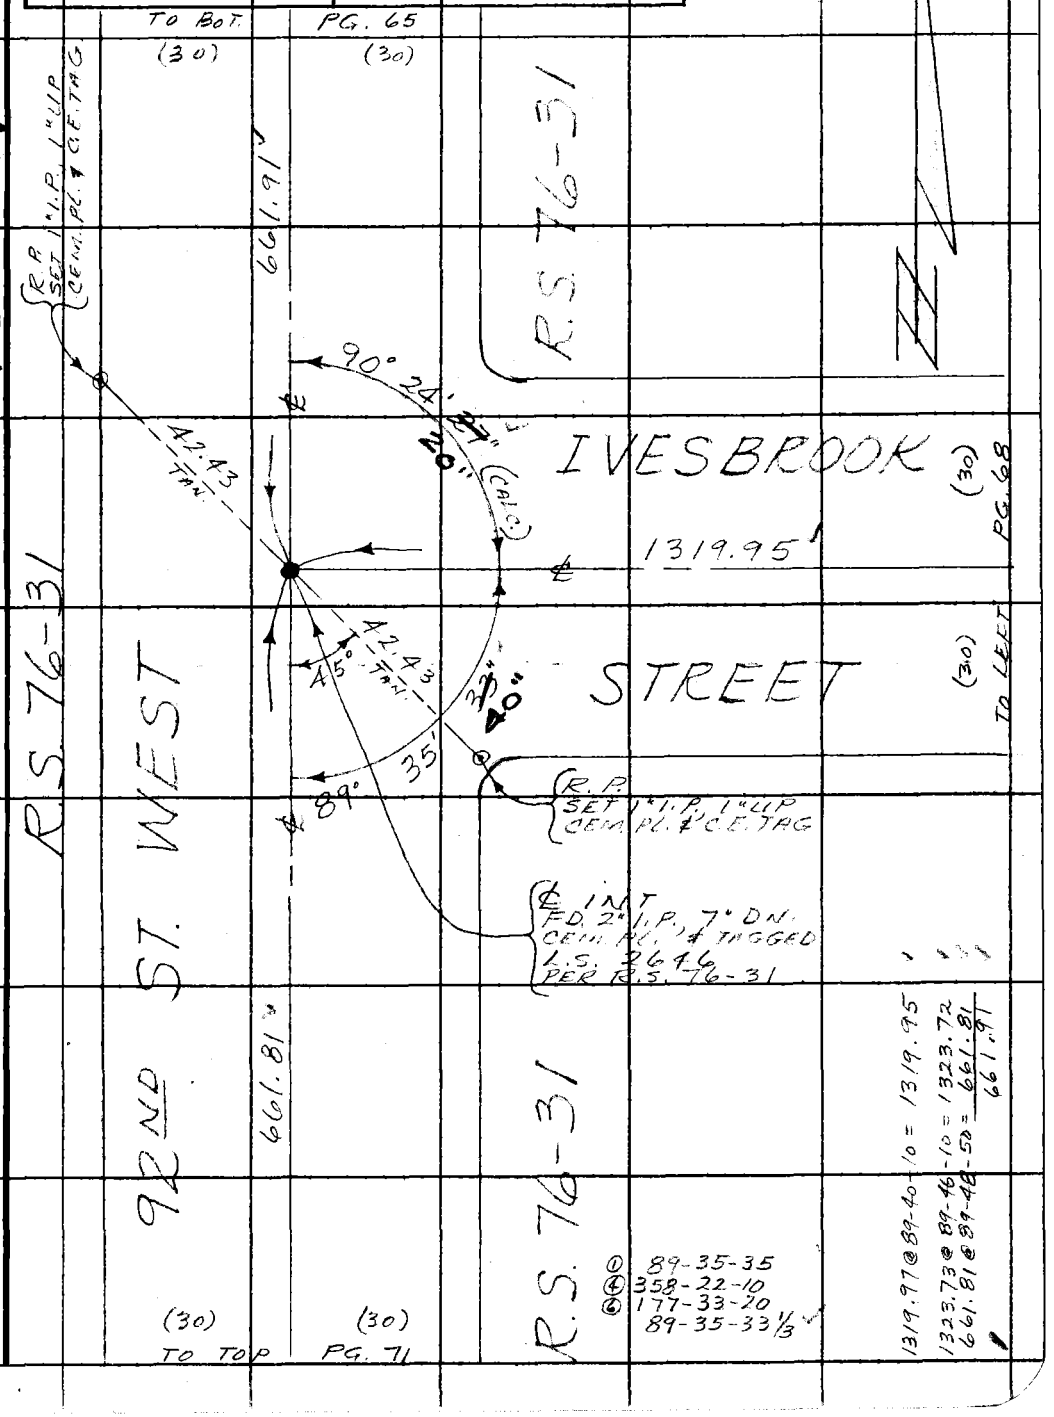

Note: Any Additions or Changes on This Sheet Must be Made or Circled in Red Ink With Date and Name of Person Making Change.

Do not extend this side of this line.

PLEASE RETURN TO
COUNTY OF LOS ANGELES
DEPARTMENT OF COUNTY ENGINEER
403 LOS ANGELES COUNTY ENGINEERING BLDG.

76F309S CE#310 3-69

PWFB 3619

11

F. B. ~~3862~~ PG. 68

TO BOT. (92)

PG. 66 (50)

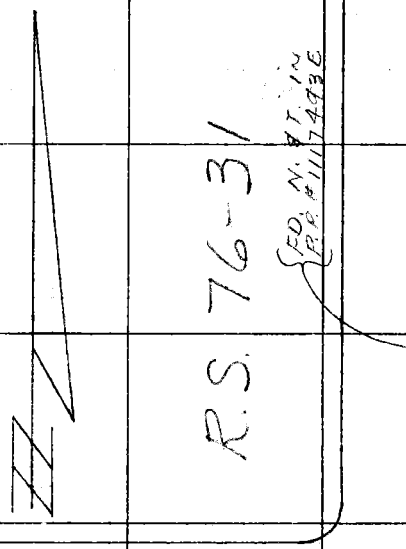

℄ INT.
FD. NAIL, TIN ℄
TAG L.S. 2646
2" DN. ON SEC. LINE
PER R.S. 76-31
F.B. 1869-209
F.B. 2982-82
REPLACED NAIL
WITH S.W.T., FLUSH

SET N. & T. IN
PP. # 1117492E

R.S. 76-31

① 90-30-15
② 02-01-20
③ 183-02-10
90-30-21 2/3 ✓

(92) TO TOP

(50) PG. 73

PLEASE RETURN TO
COUNTY OF LOS ANGELES
DEPARTMENT OF COUNTY ENGINEER
403 LOS ANGELES COUNTY ENGINEERING BLDG.

Do not extend this side of this line.

Note: Any Additions or Changes on This Sheet Must be Made or Circled in Red Ink With Date and Name of Person Making Change.

PWFB 3619 12

Notes Ck'd by RIECKHOFF	Survey of 95TH ST. WEST
Map No. B-5358	JN 0098.54 Tape H.P. Std ___ °F
Office Work G. MASUDA	Surveyed by MENDONCA
Checked	Notes J.M. Date 10-77
Date	Indexed G. D. BAILEY FEB 24 1978

F. B. ~~3862~~ PG. ~~69~~

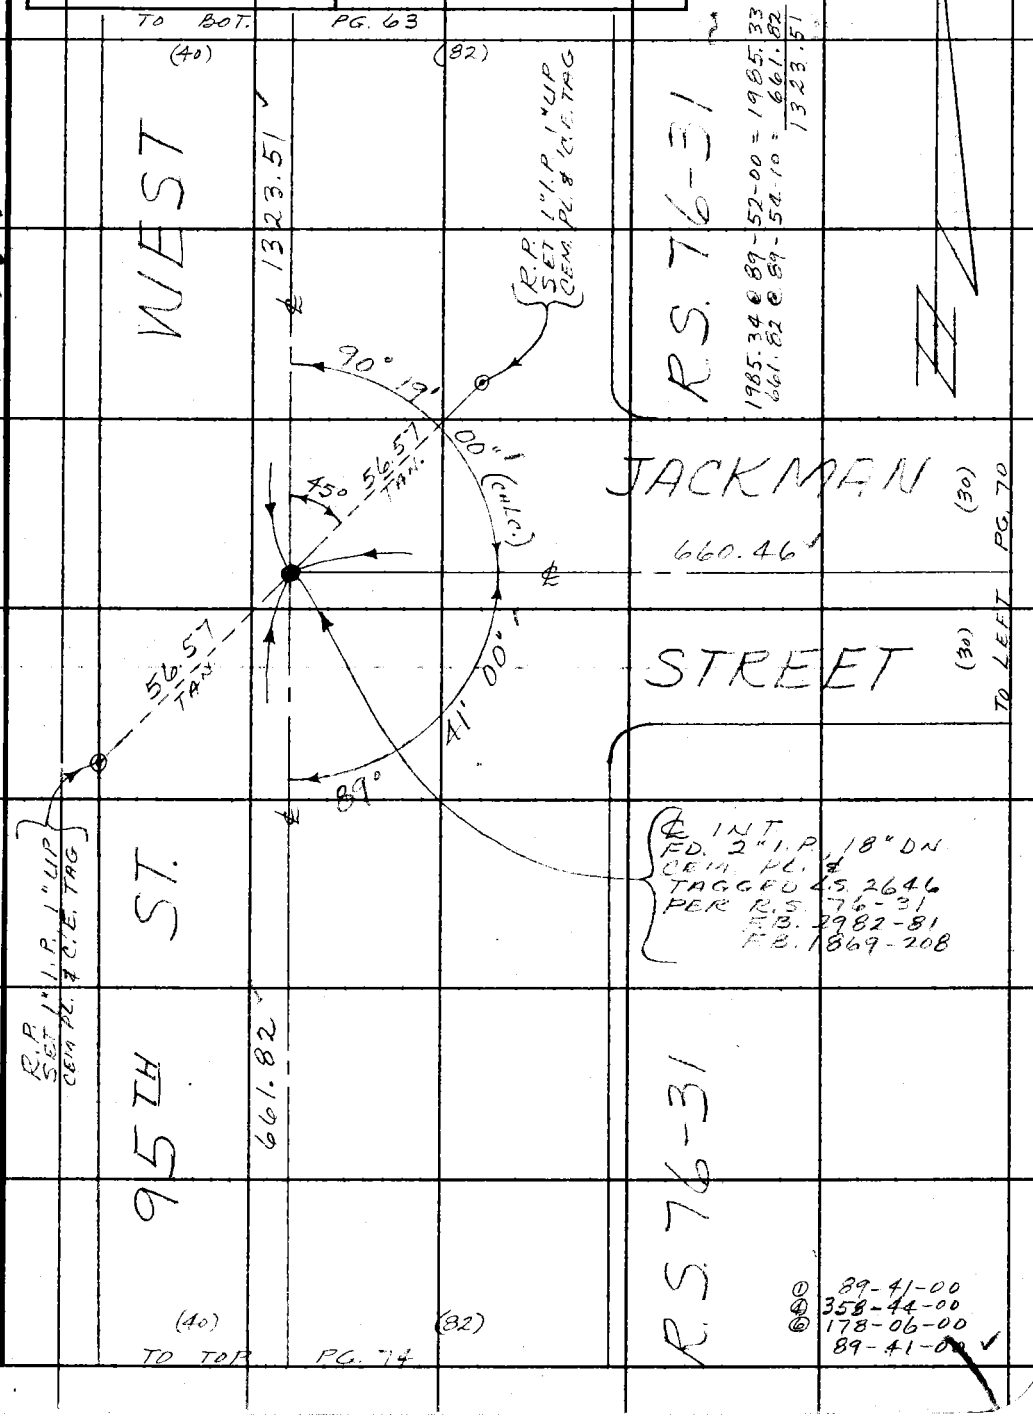

W57/A-9

Note: Any Additions or Changes on This Sheet Must be Made or Circled in Red Ink With Date and Name of Person Making Change.

Do not extend this side of this line.

PLEASE RETURN TO
COUNTY OF LOS ANGELES
DEPARTMENT OF COUNTY ENGINEER
403 LOS ANGELES COUNTY ENGINEERING BLDG.

76F309S CE#310 3-69

PWFB 3619

13

F. B. ~~3862~~ PG. ~~70~~

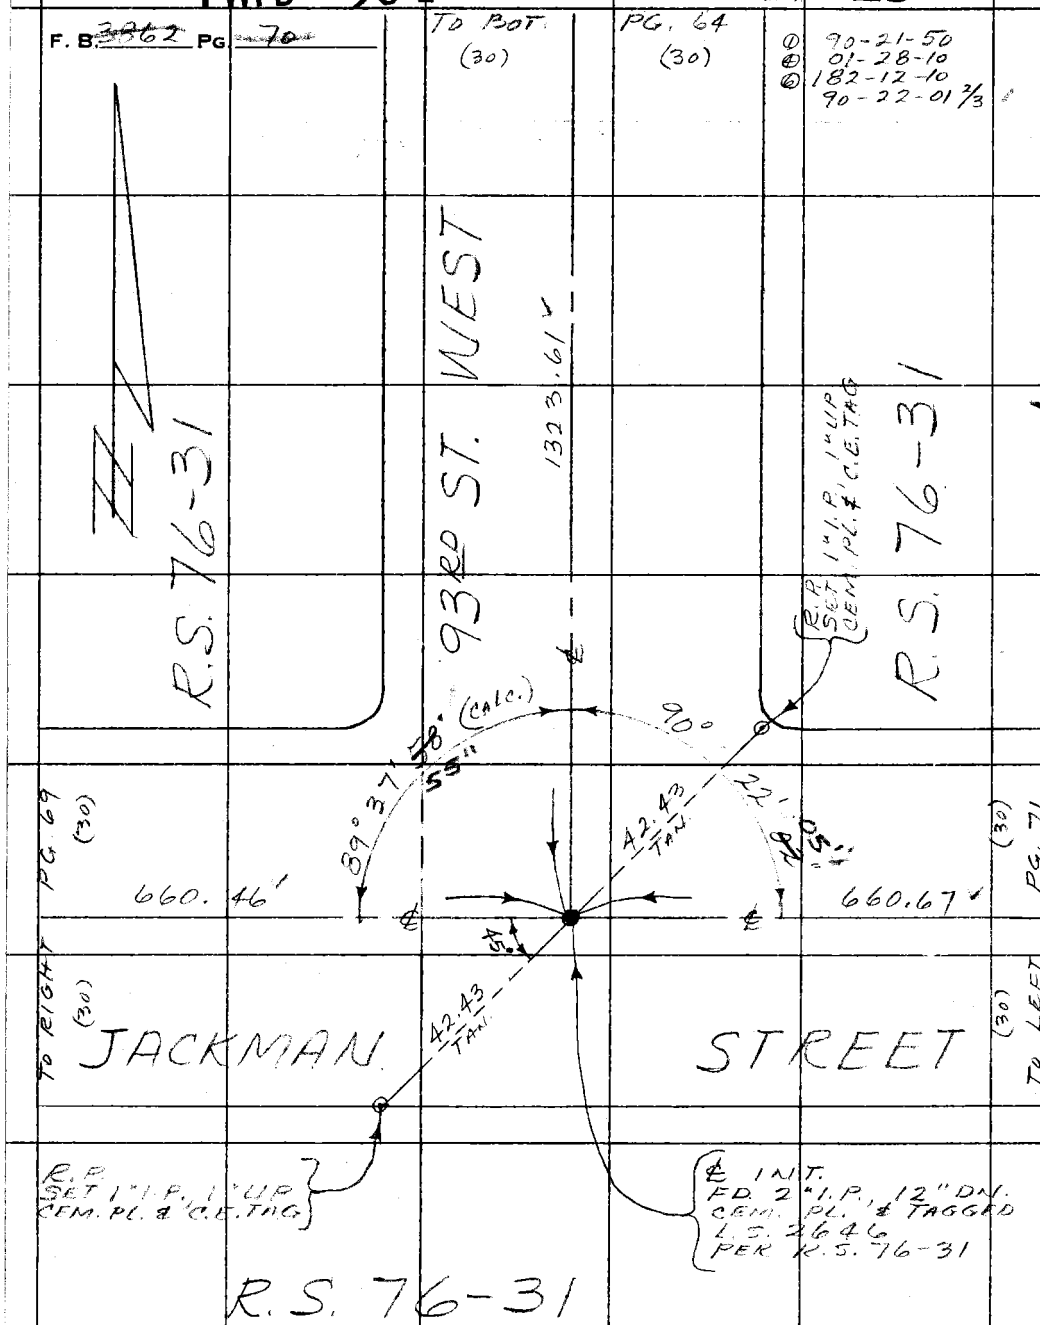

1321.16 @ 89-35-10 = 1321.13
660.69 @ 89-35-30 = 660.67
660.46

PLEASE RETURN TO
COUNTY OF LOS ANGELES
DEPARTMENT OF COUNTY ENGINEER
403 LOS ANGELES COUNTY ENGINEERING BLDG.

Do not extend this side of this line.

Note: Any Additions or Changes on This Sheet Must be Made or Circled in Red Ink With Date and Name of Person Making Change.

MS 7/1 A-4

PWFB 3619

14

Notes Ck'd by RIECKHOFF	Survey of 95TH ST. WEST
Map No.	JN 0098.54 Tape H.P. Std °F
Office Work	Surveyed by MENDONCA
Checked	Notes J.M. Date 10-77
Date	Indexed G. D. BAILEY FEB 24 1978

F. B. ~~3862~~ PG. ~~77~~

① 90-24-40
④ 01-39-35
⑥ 182-29-10
90-24-51 2/3

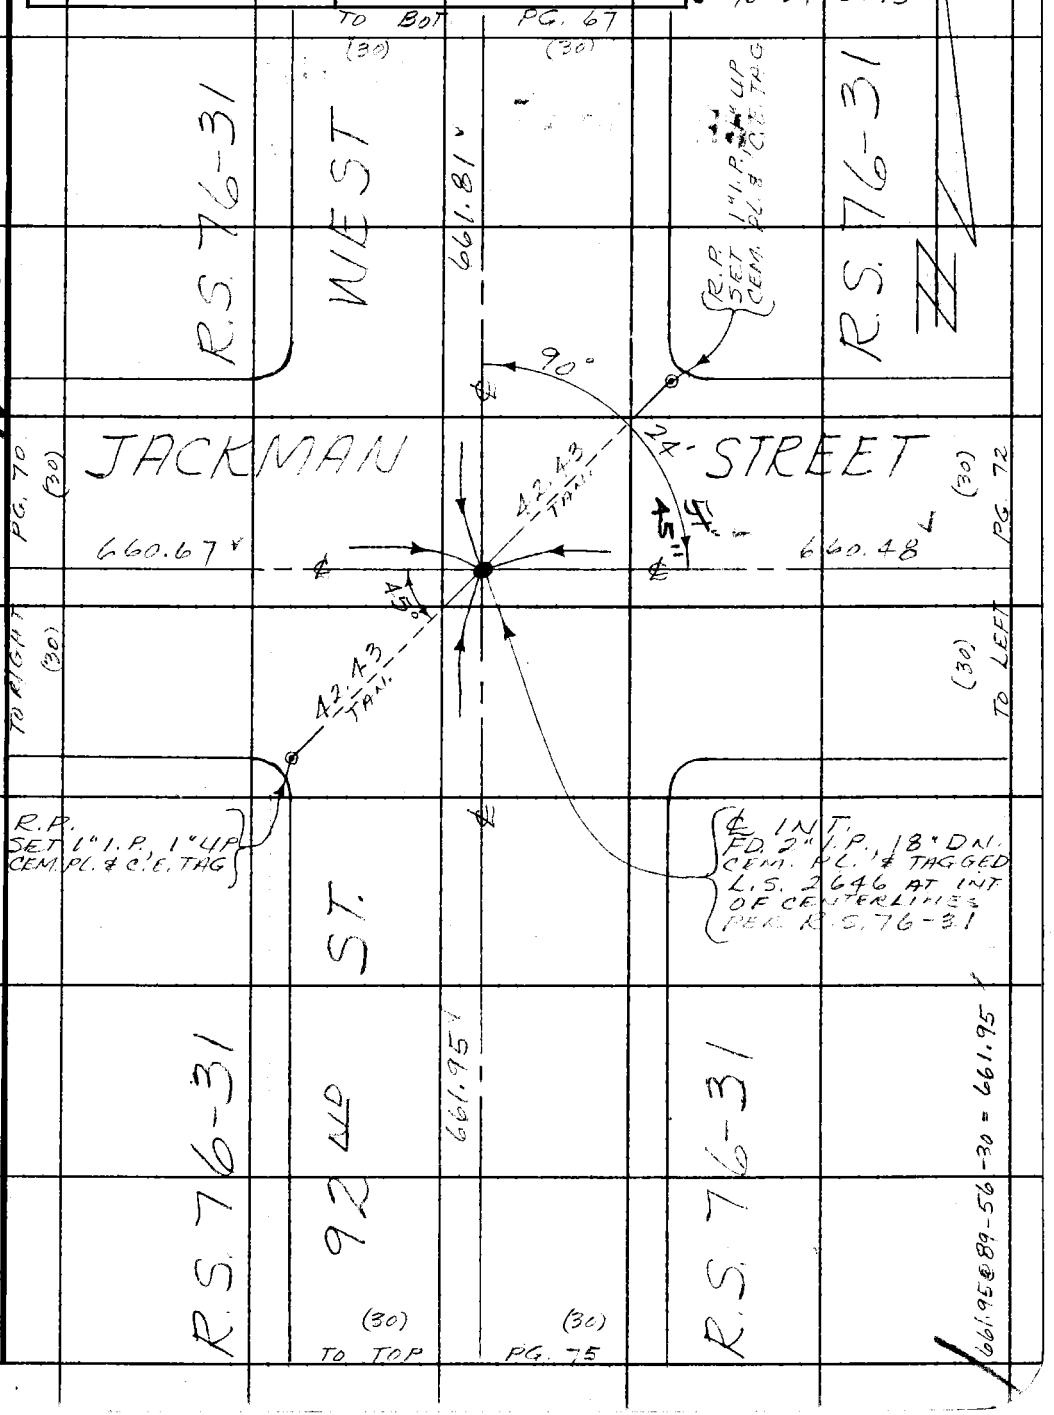

Note: Any Additions or Changes on This Sheet Must be Made or Circled in Red Ink With Date and Name of Person Making Change.

Do not extend this side of this line.

PLEASE RETURN TO
COUNTY OF LOS ANGELES
DEPARTMENT OF COUNTY ENGINEER
403 LOS ANGELES COUNTY ENGINEERING BLDG.

WS 71A-4

76F309S CE#310 3-69

PWFB 3619

15

F. B. 3862 PG 72

1321.11 @ 90-17-00 = 1321.09
660.49 @ 90-19-25 = 660.48
660.61

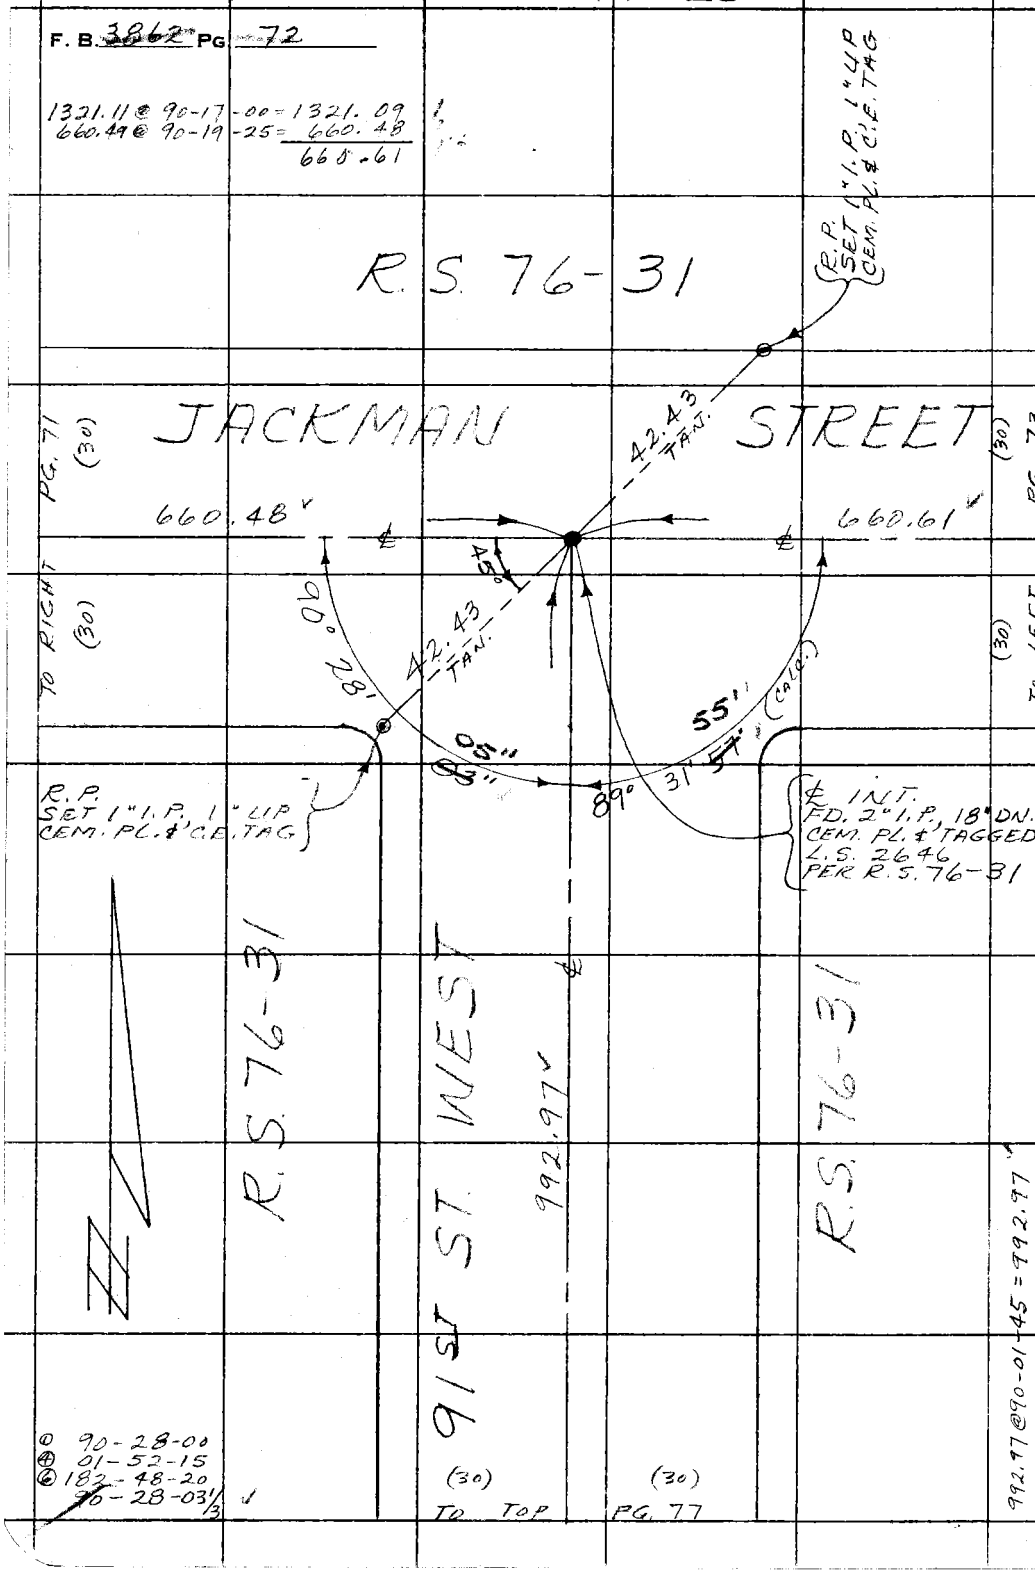

① 90-28-00
④ 01-52-15
⑥ 182-48-20
90-28-03 1/3

PLEASE RETURN TO
COUNTY OF LOS ANGELES
DEPARTMENT OF COUNTY ENGINEER
403 LOS ANGELES COUNTY ENGINEERING BLDG.

Do not extend this side of this line.

Note: Any Additions or Changes on This Sheet Must be Made or Circled in Red Ink With Date and Name of Person Making Change.

PWFB 3619

16

Notes Ck'd by RIECKHOFF	Survey of 95TH ST. WEST
Map No.	JN 0098.54 Tape H.P. Std. °F
Office Work	Surveyed by MENDONCA
Checked	Notes J.M. Date 10-77
Date	Indexed G. D. BAILEY FEB 24 1978

F. B. ~~3862~~ PG. ~~73~~

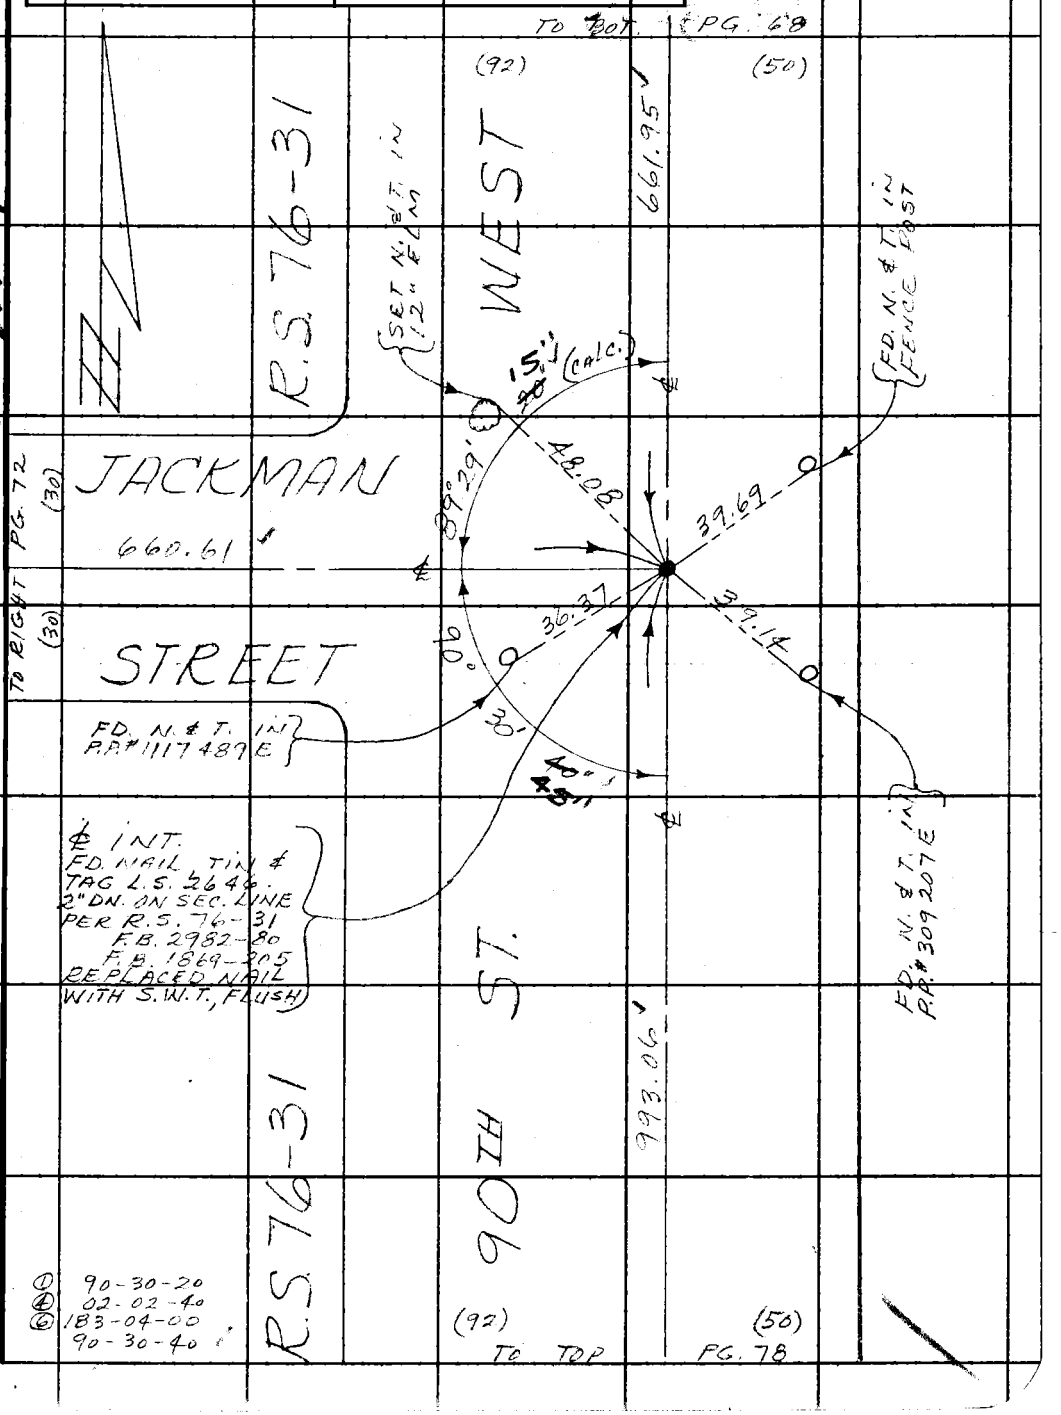

Note: Any Additions or Changes on This Sheet Must be Made or Circled in Red Ink With Date and Name of Person Making Change.

Do not extend this side of this line.

PLEASE RETURN TO
COUNTY OF LOS ANGELES
DEPARTMENT OF COUNTY ENGINEER
403 LOS ANGELES COUNTY ENGINEERING BLDG.

WS 71A-4

76F309S CE#310 3-69

F. B. ~~3862~~ PG ~~74~~

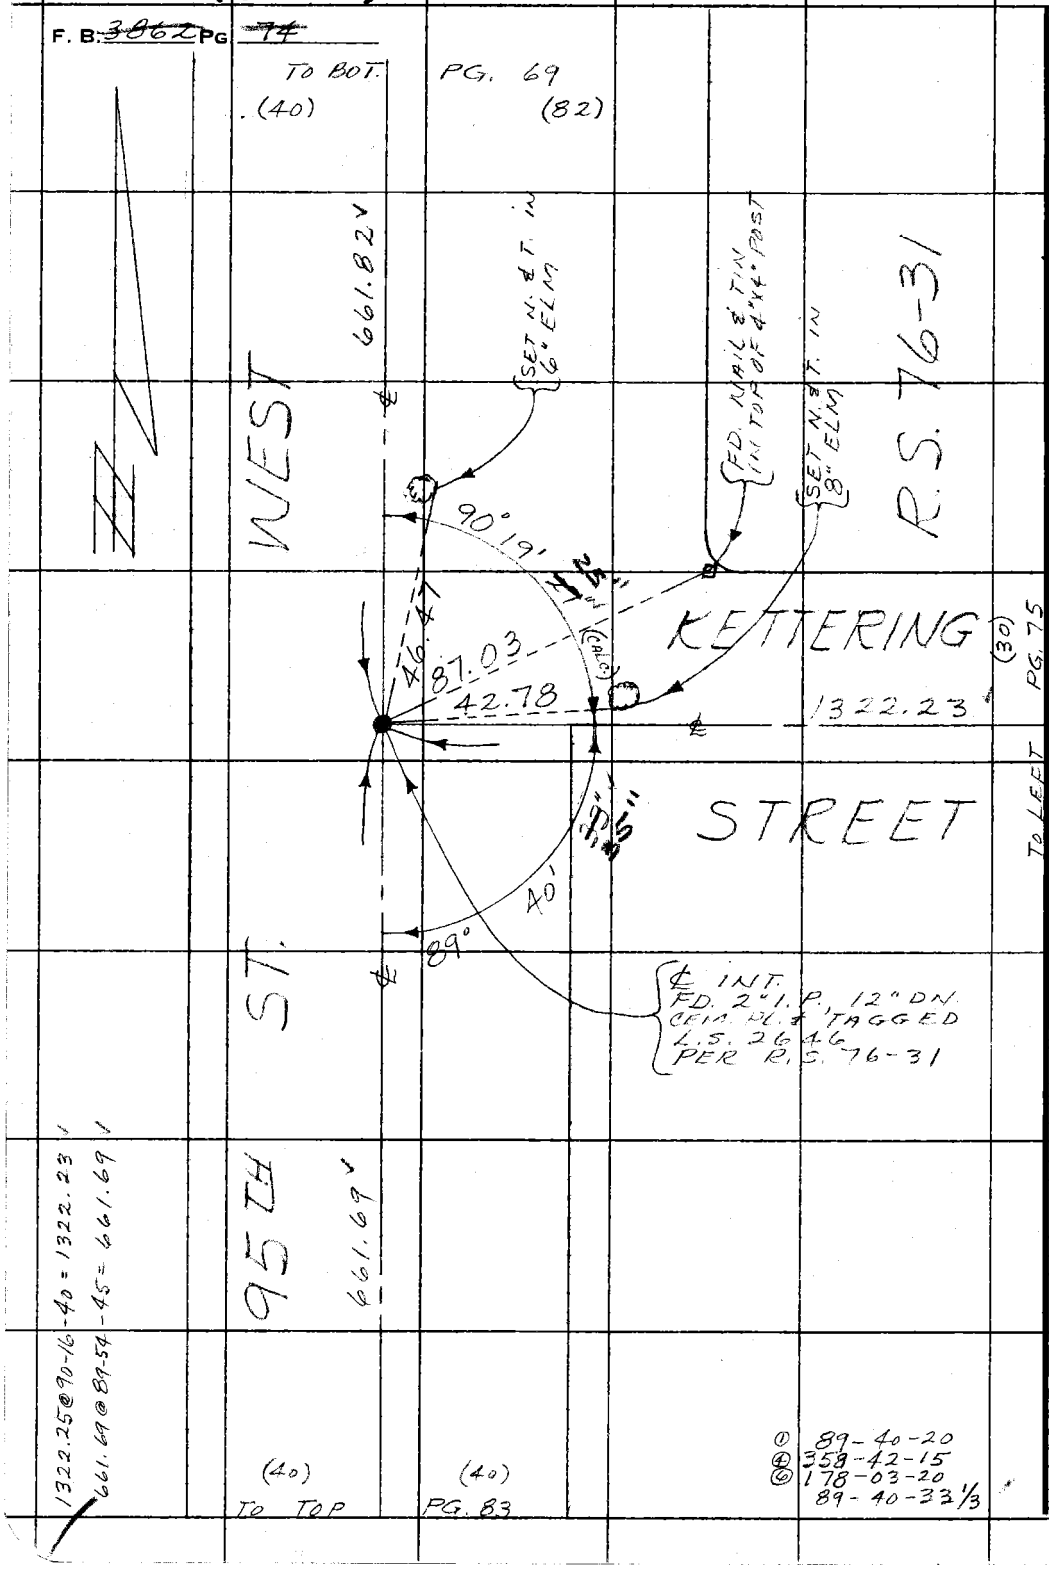

PLEASE RETURN TO
COUNTY OF LOS ANGELES
DEPARTMENT OF COUNTY ENGINEER
403 LOS ANGELES COUNTY ENGINEERING BLDG.

Do not extend this side of this line.

Note: Any Additions or Changes on This Sheet Must be Made or Circled in Red Ink With Date and Name of Person Making Change.

PWFB 3619

18

Notes Ck'd by RIECKHOFF	Survey of 95TH ST. WEST
Map No.	JN 0098.54 Tape H.P. Std °F
Office Work	Surveyed by MENDONCA
Checked	Notes J.M. Date 10-77
Date	Indexed G. D. BAILEY FEB 24 1978

F. B. ~~3862~~ PG. ~~75~~

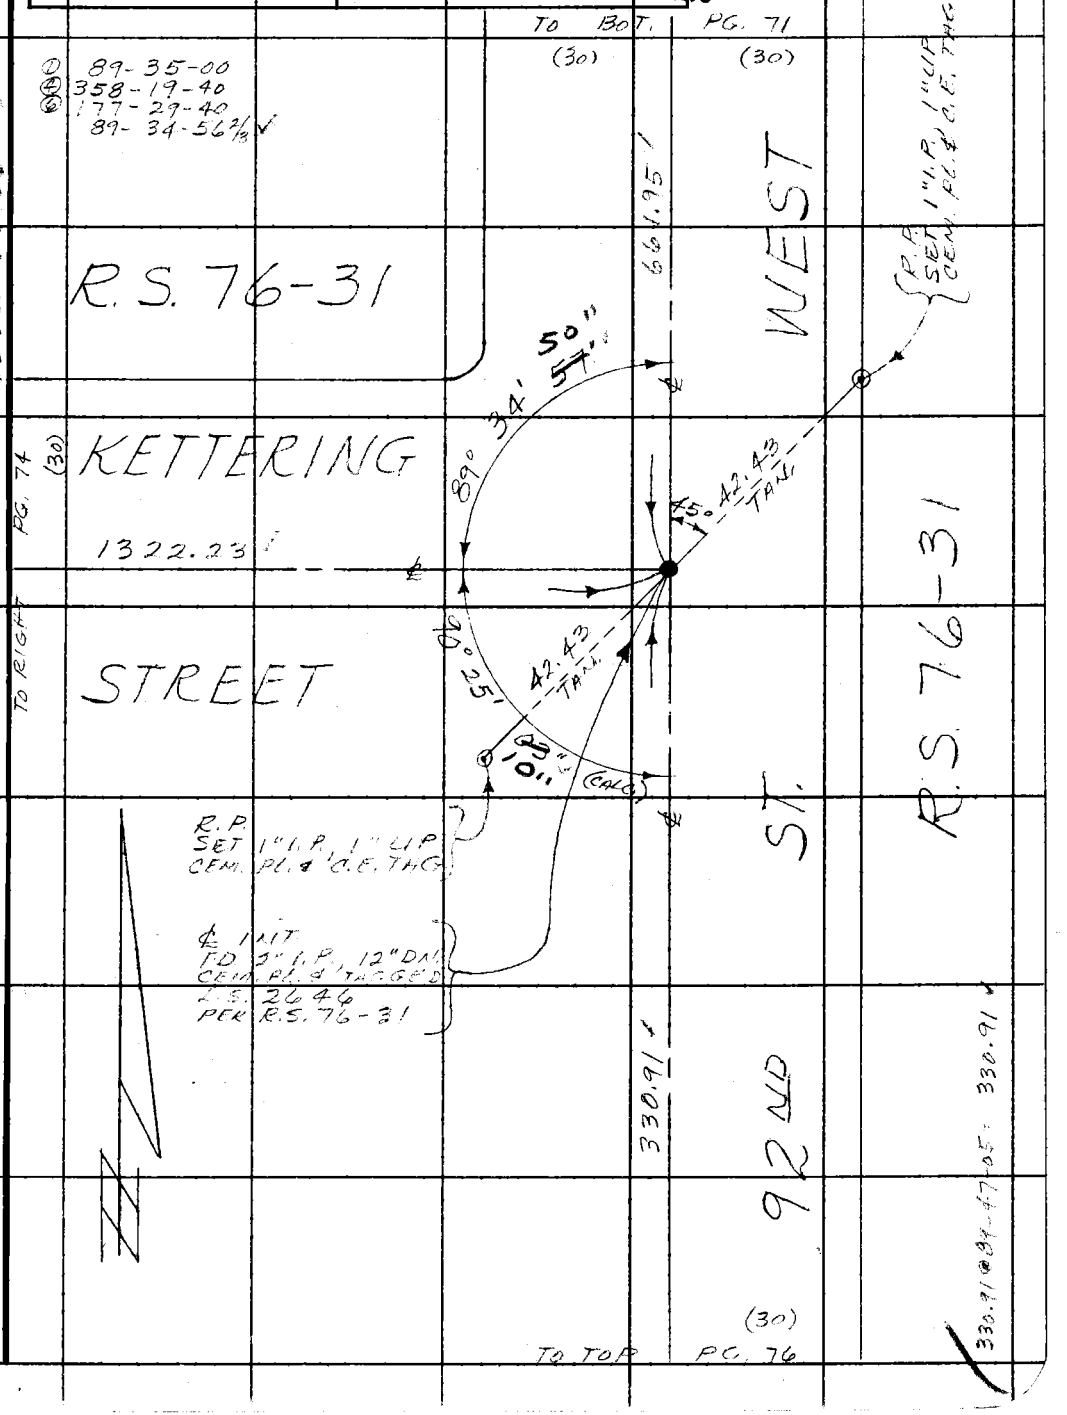

Note: Any Additions or Changes on This Sheet Must be Made or Circled in Red Ink With Date and Name of Person Making Change.

Do not extend this side of this line.

PLEASE RETURN TO
COUNTY OF LOS ANGELES
DEPARTMENT OF COUNTY ENGINEER
403 LOS ANGELES COUNTY ENGINEERING BLDG.

76F309S CE#310 3-69

F. B. ~~3862~~ PG. ~~76~~

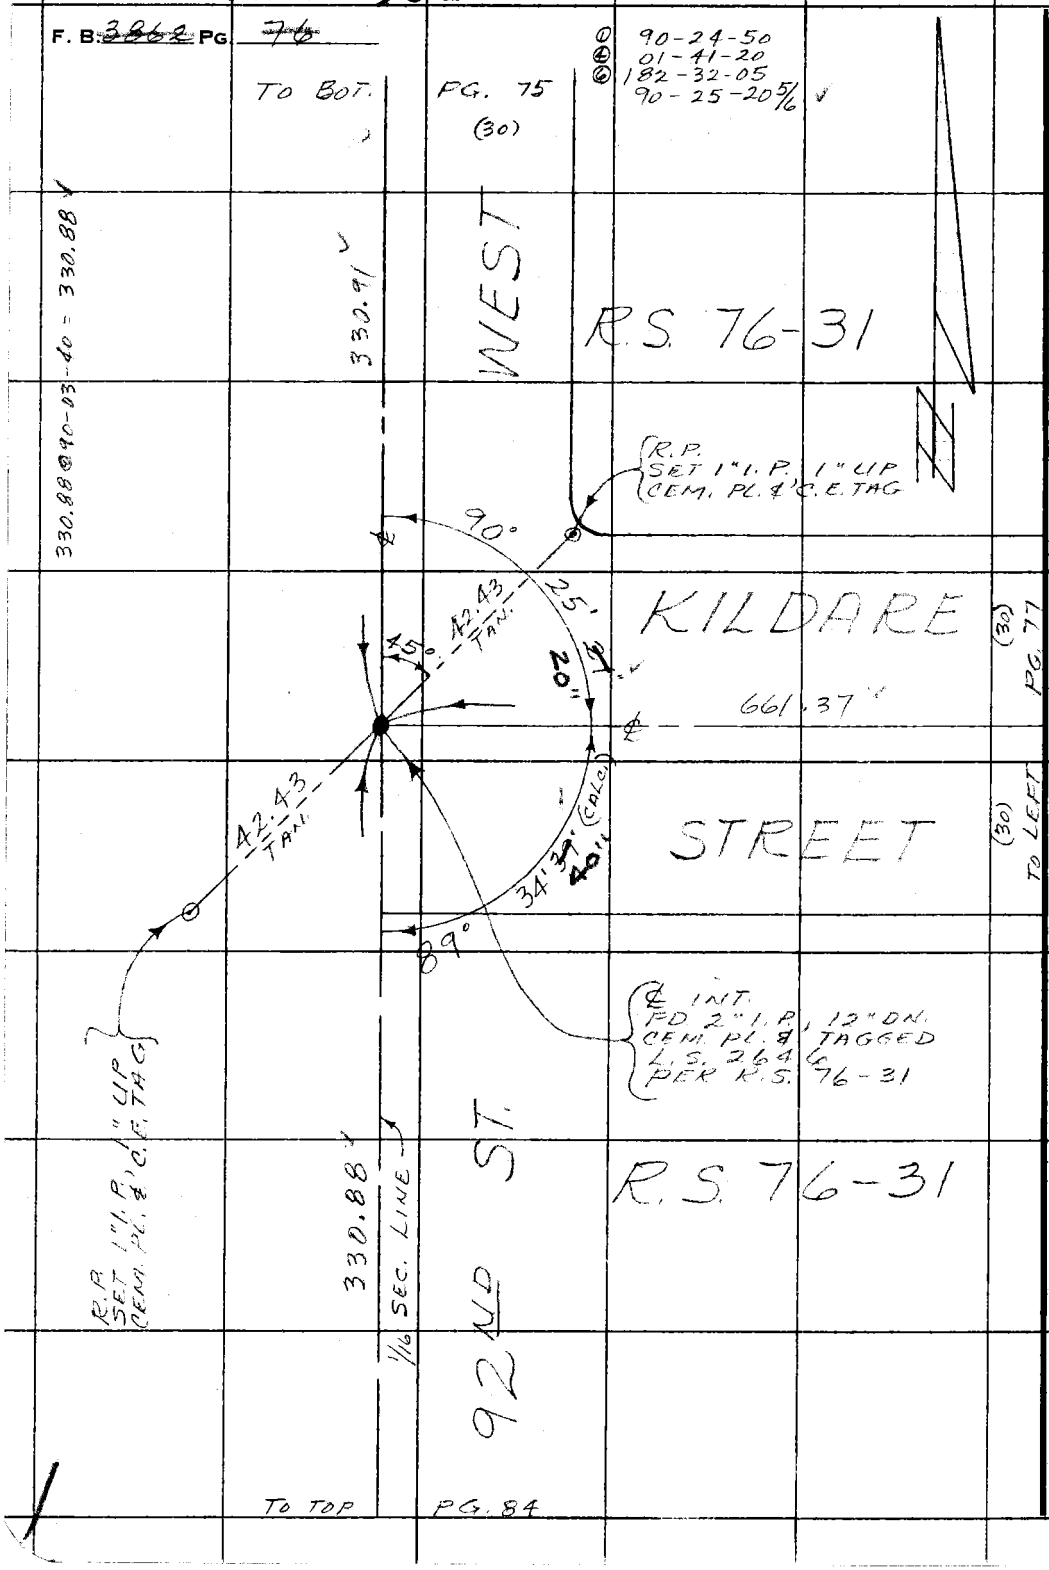

PLEASE RETURN TO
COUNTY OF LOS ANGELES
DEPARTMENT OF COUNTY ENGINEER
403 LOS ANGELES COUNTY ENGINEERING BLDG.

Do not extend this side of this line.

Note: Any Additions or Changes on This Sheet Must be Made or Circled in Red Ink With Date and Name of Person Making Change.

PWFB 3619 20

Notes Ck'd by RIECKHOFF	Survey of 95TH ST. WEST
Map No.	JN 0098.54 Tape H.P. Std °F
Office Work	Surveyed by MENDONCA
Checked	Notes J.M. Date 10-77
Date	Indexed G.D. BAILEY FEB 24 1978

F. B. 3862 PG. 77

① 90-28-15
④ 01-54-05
⑥ 182-51-10
90-28-31

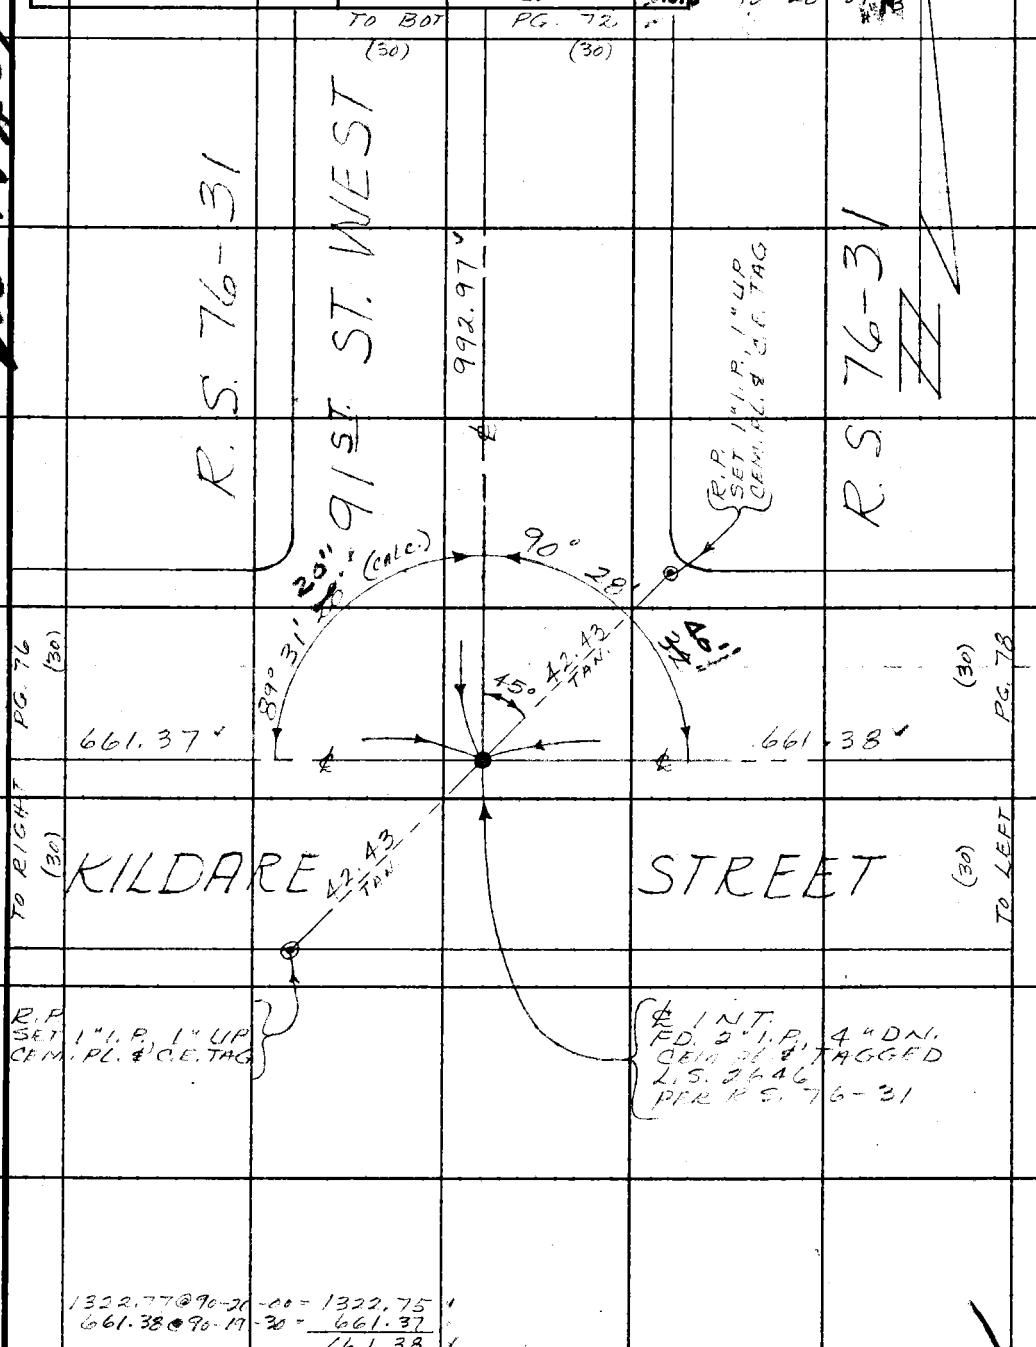

1322.77 @ 90-20-00 = 1322.75
661.38 @ 90-19-30 = 661.37
661.38

Note: Any Additions or Changes on This Sheet Must be Made or Circled in Red Ink With Date and Name of Person Making Change.

Do not extend this side of this line.

PLEASE RETURN TO
COUNTY OF LOS ANGELES
DEPARTMENT OF COUNTY ENGINEER
403 LOS ANGELES COUNTY ENGINEERING BLDG.

76F309S CE#310 3-69

PWFB 3619

21

F. B. ~~3862~~ PG ~~78~~

① 89-28-20
② 357-55-00
③ 176-52-25
89-28-44½ ✓

TO BOT. PG. 73

(92) (50)

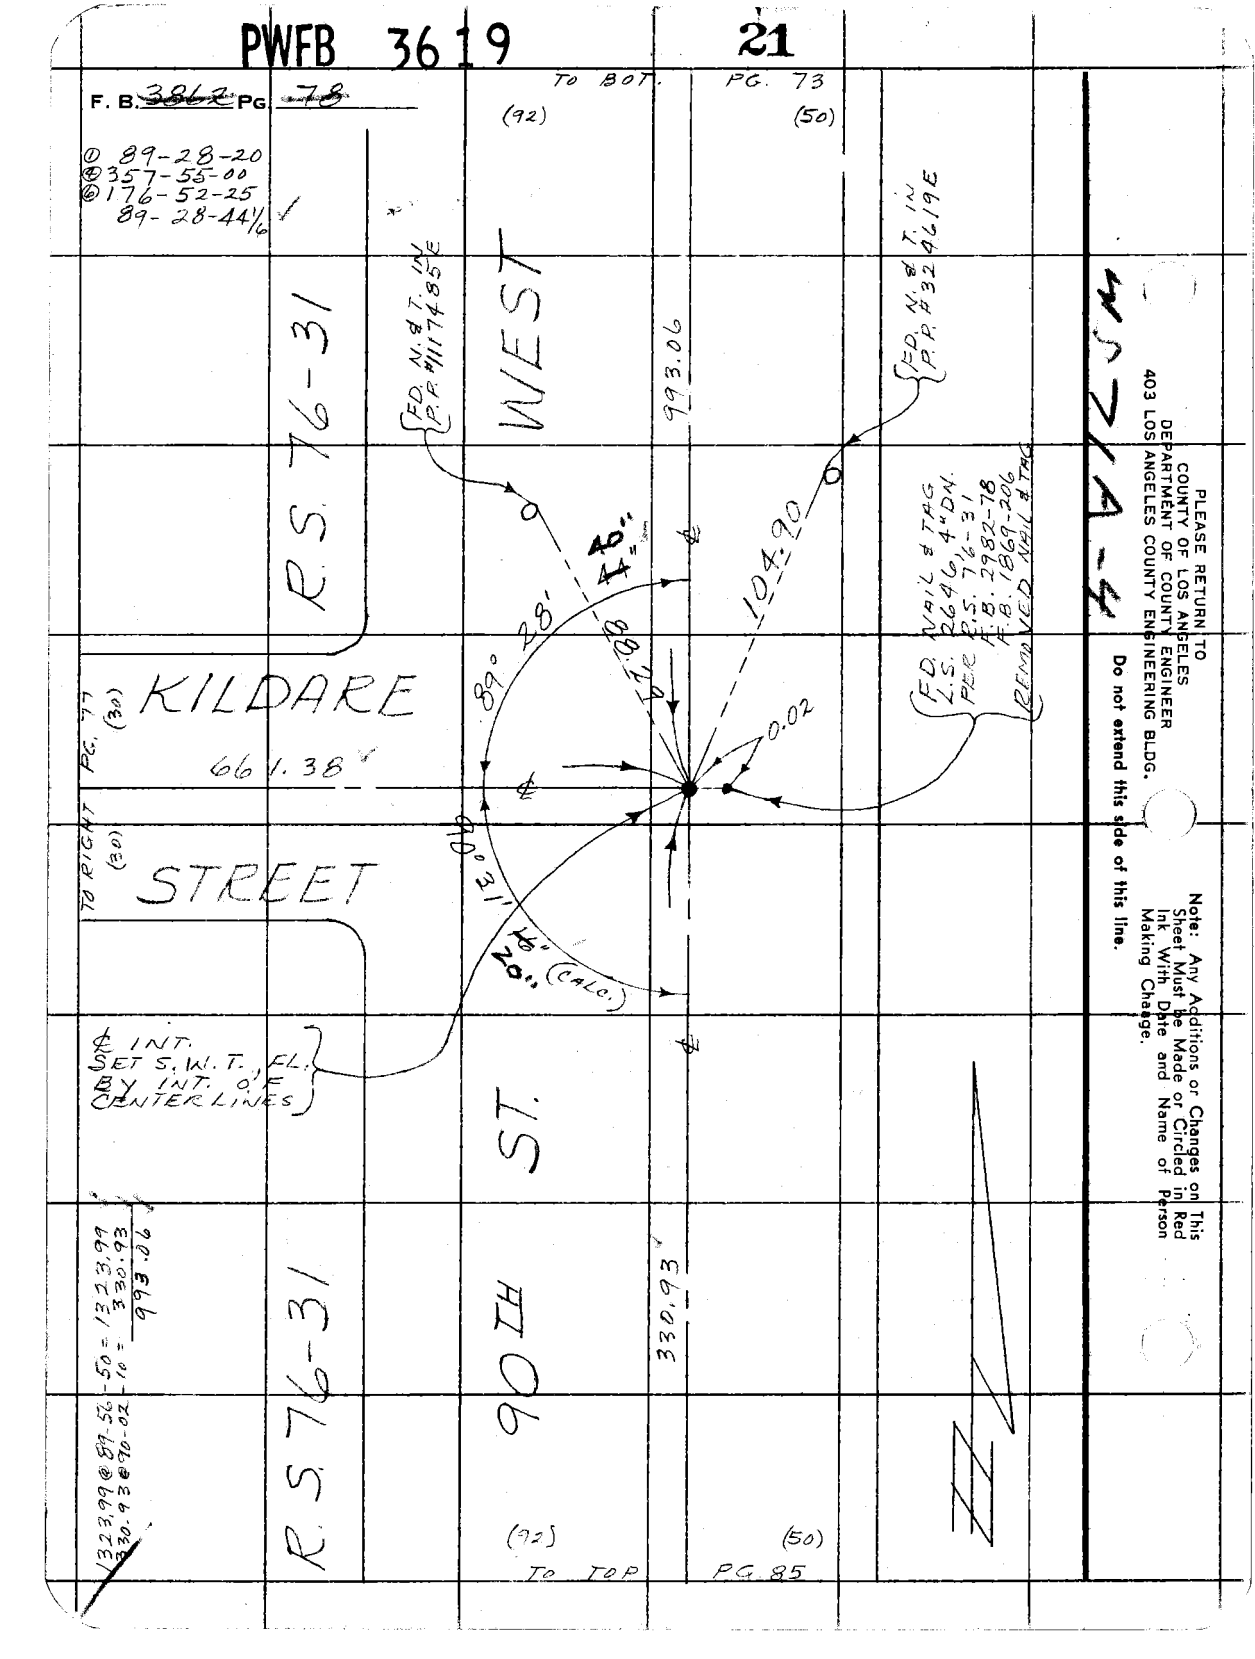

1323.99 @ 89-56-50 = 1323.99
330.93 @ 90-02-10 = 330.93
993.06

PLEASE RETURN TO
COUNTY OF LOS ANGELES
DEPARTMENT OF COUNTY ENGINEER
403 LOS ANGELES COUNTY ENGINEERING BLDG.

Do not extend this side of this line.

Note: Any Additions or Changes on This Sheet Must be Made or Circled in Red Ink With Date and Name of Person Making Change.

PWFB 3619

22

Notes Ck'd by RIECKHOFF	Survey of 95TH ST. WEST	F. B. ~~3862~~ PG. ~~79~~
Map No.	JN 0098.54 Tape H.P. Std °F	① 90-04-40
Office Work	Surveyed by MENDONCA	④ 00-19-00
Checked	Notes J.M. Date 10-77	⑥ 180-28-35
Date	Indexed G. D. BAILEY FEB 24 1978	90-04-45 5/6

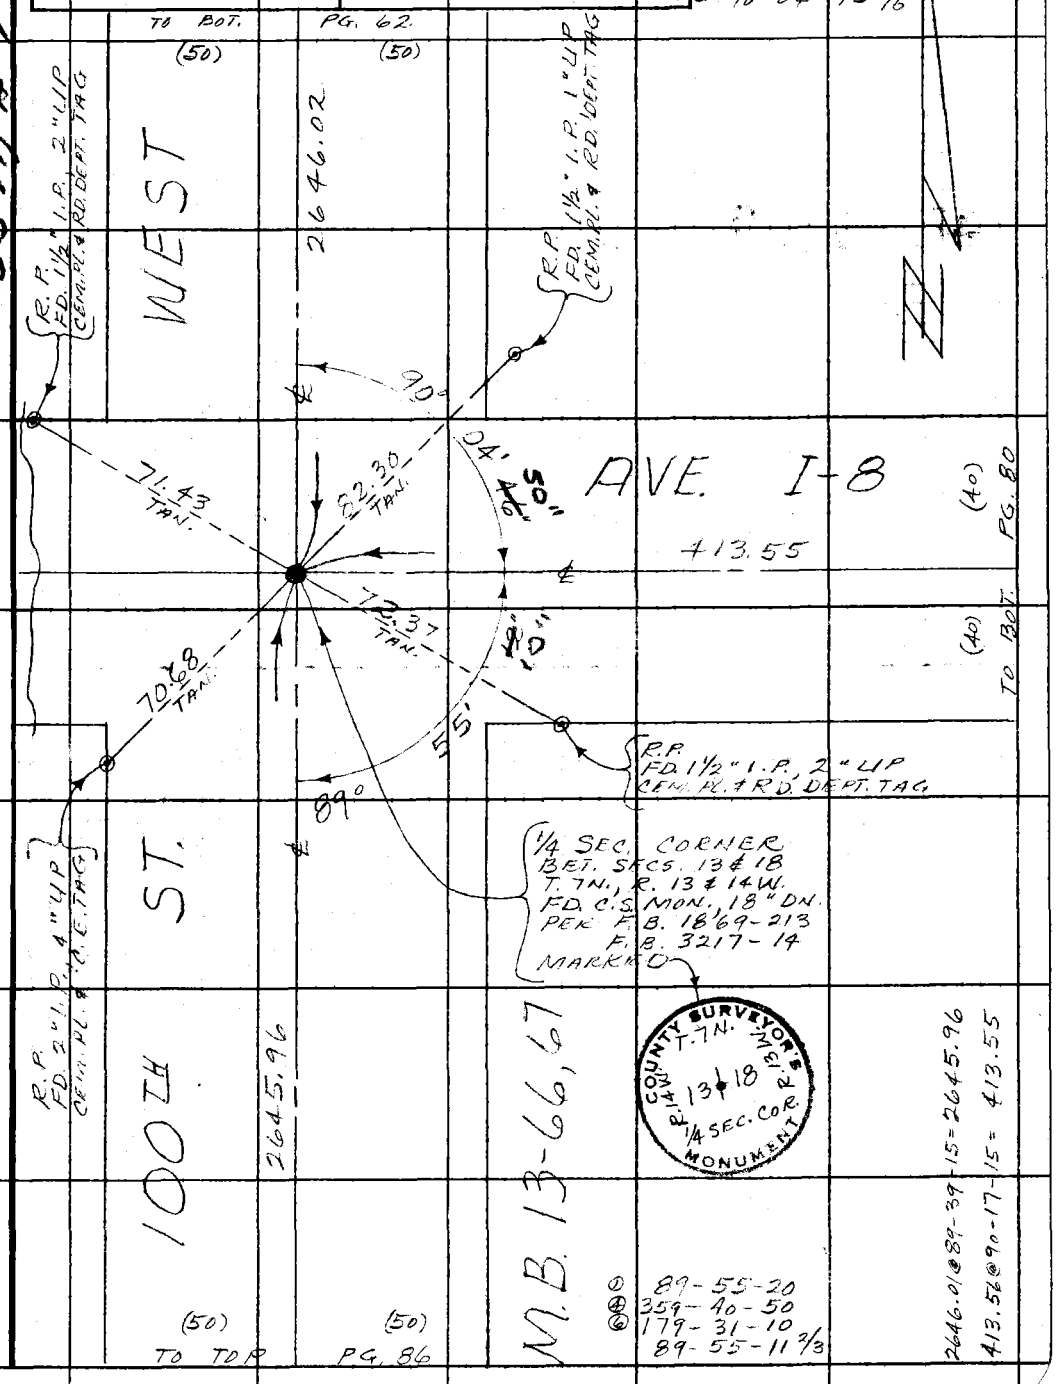

Note: Any Additions or Changes on This Sheet Must be Made or Circled in Red Ink With Date and Name of Person Making Change.

Do not extend this side of this line.

PLEASE RETURN TO
COUNTY OF LOS ANGELES
DEPARTMENT OF COUNTY ENGINEER
403 LOS ANGELES COUNTY ENGINEERING BLDG.

76F309S CE#310 3-69

PLEASE RETURN TO
COUNTY OF LOS ANGELES
DEPARTMENT OF COUNTY ENGINEER
403 LOS ANGELES COUNTY ENGINEERING BLDG.

Note: Any Additions or Changes on This Sheet Must Be Made or Circled in Red Ink With Date and Name of Person Making Change.

Do not extend this side of this line.

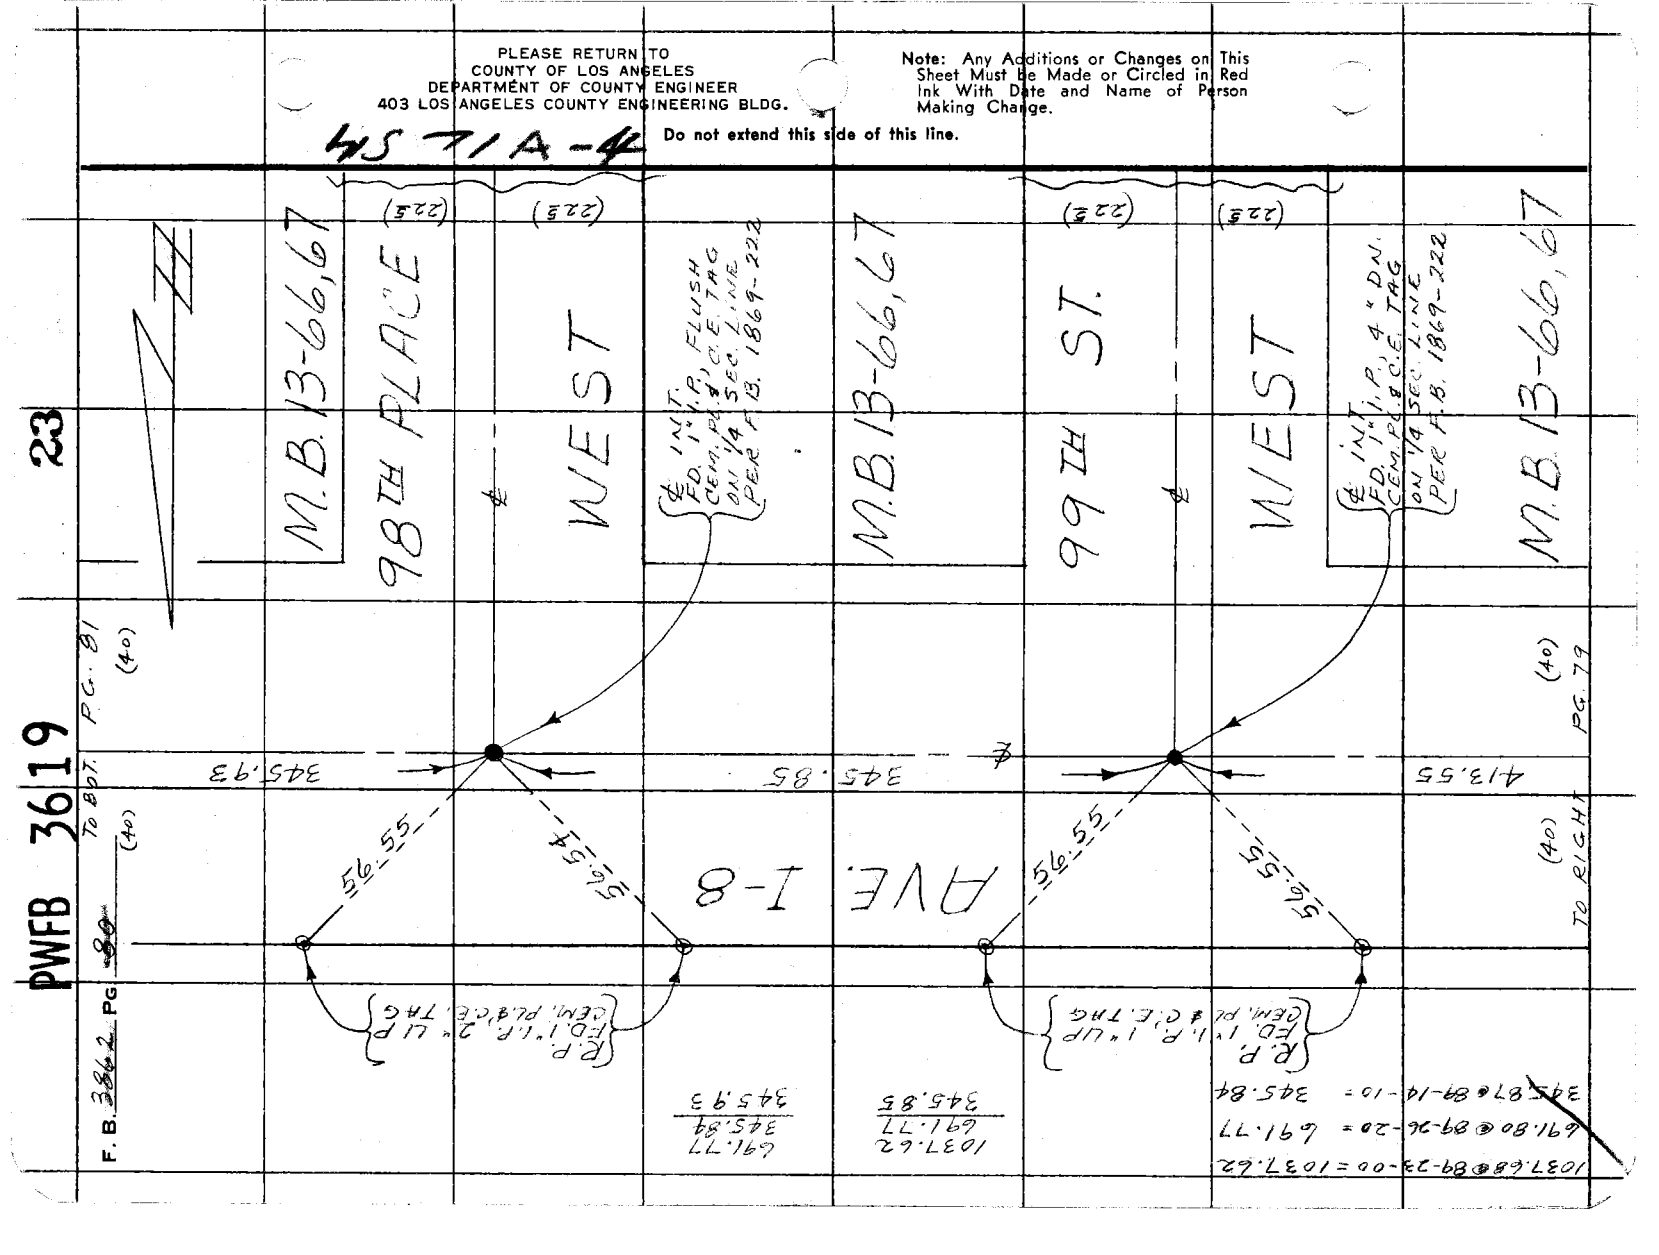

PWFB 3619 24

Notes Ck'd by RIECKHOFF	Survey of 95TH ST. WEST
Map No.	JN 0098.54 Tape H.P. Std °F
Office Work	Surveyed by MENDONCA
Checked	Notes J.M. Date 10-77
Date	Indexed G. D. BAILEY FEB 24 1978

F. B. ~~3862~~ PG. ~~81~~

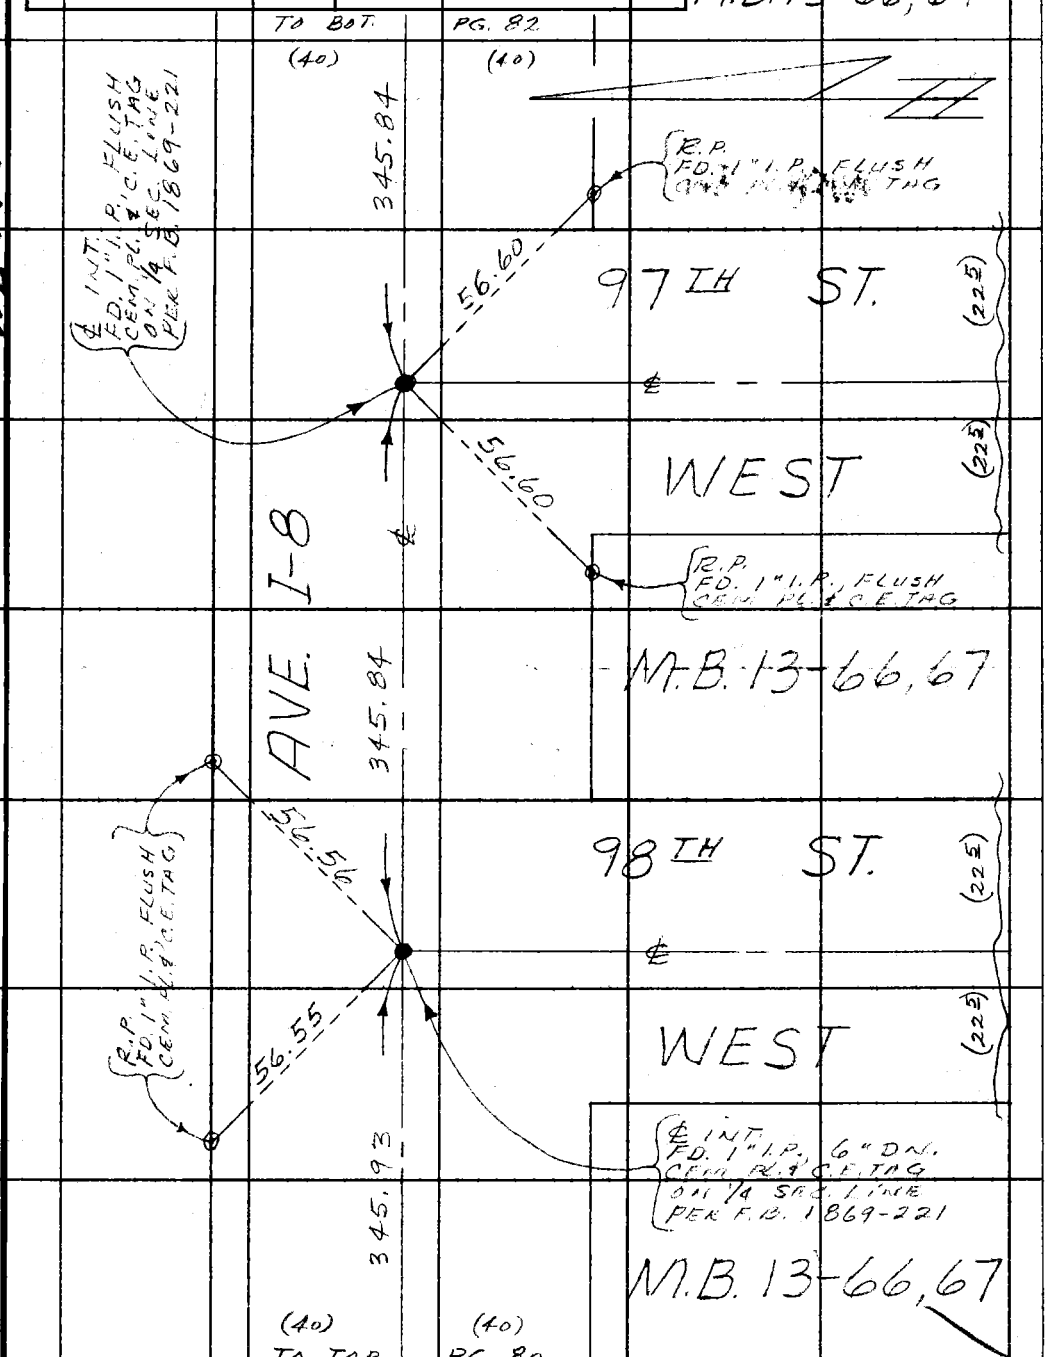

W.S. 7/A-4

Note: Any Additions or Changes on This Sheet Must be Made or Circled in Red Ink With Date and Name of Person Making Change.

Do not extend this side of this line.

PLEASE RETURN TO
COUNTY OF LOS ANGELES
DEPARTMENT OF COUNTY ENGINEER
403 LOS ANGELES COUNTY ENGINEERING BLDG.

76F309S CE#310 3-69

PWFB 3619 25

F. B. ~~3862~~ PG. ~~82~~

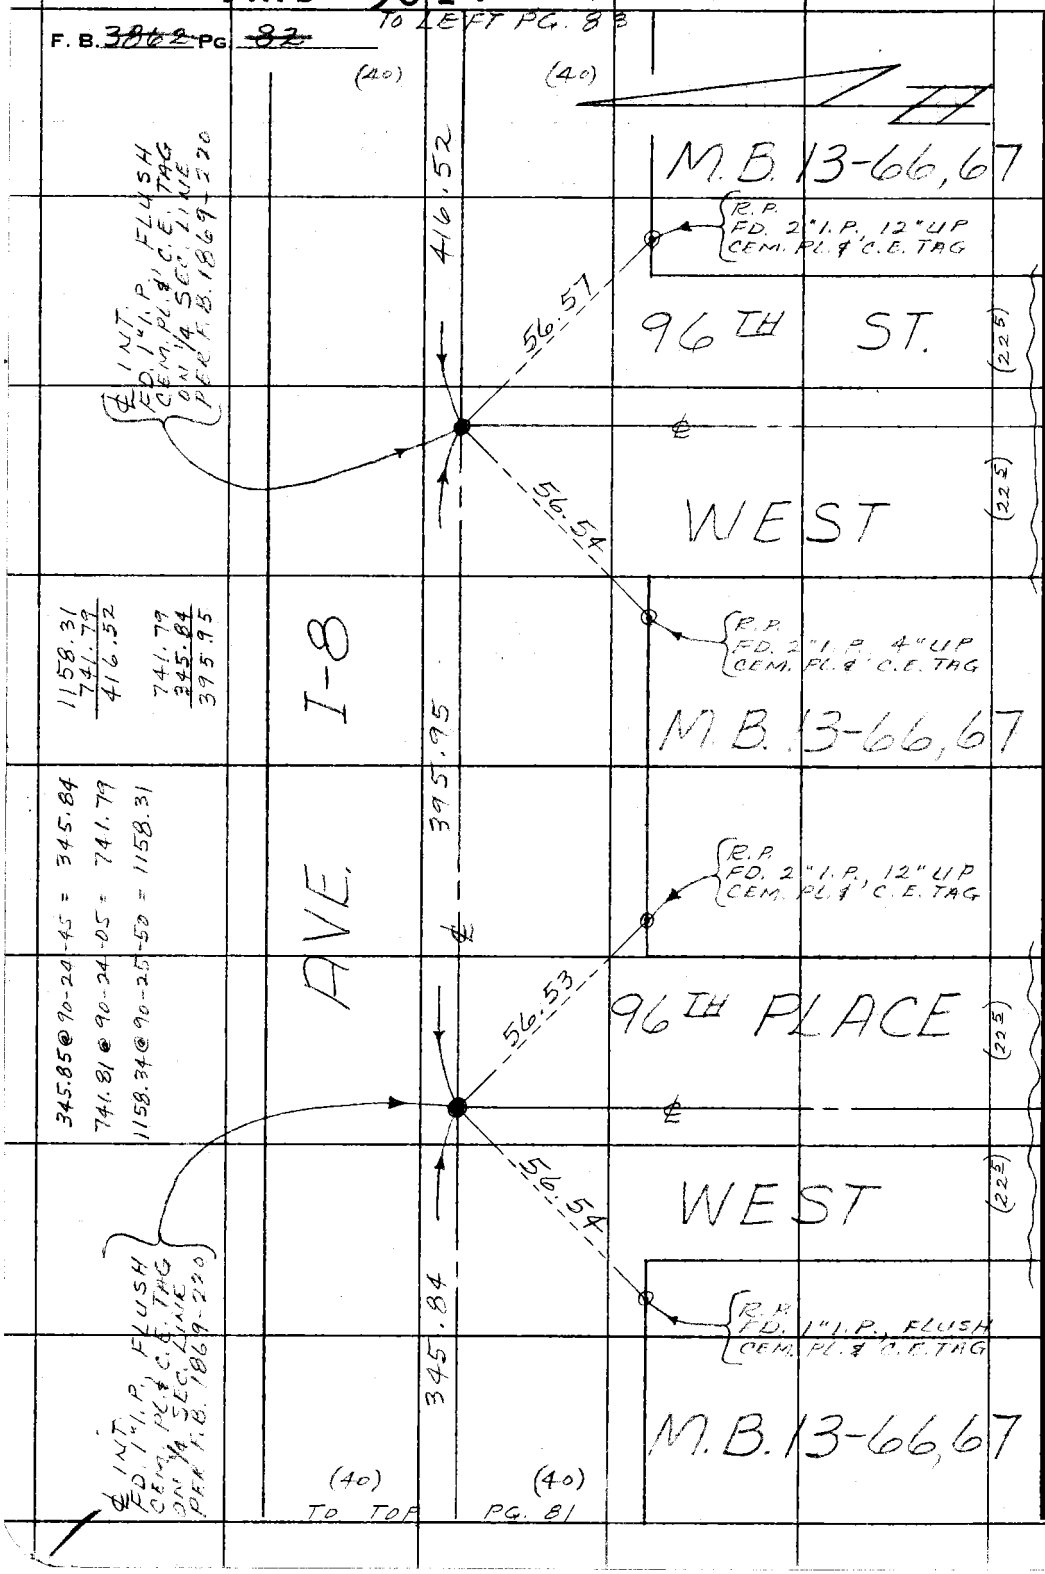

PLEASE RETURN TO
COUNTY OF LOS ANGELES
DEPARTMENT OF COUNTY ENGINEER
403 LOS ANGELES COUNTY ENGINEERING BLDG.

Do not extend this side of this line.

Note: Any Additions or Changes on This Sheet Must Be Made or Circled in Red Ink With Date and Name of Person Making Change.

PWFB 3619

26

Notes Ck'd by RITECKHOFF	Survey of 95TH ST. WEST	F. B. ~~3862~~ PG. ~~83~~
Map No.	JN 0098.54 Tape H.P. Std °F	
Office Work	Surveyed by MENDONCA	
Checked	Notes J.M. Date 11-77	
Date	Indexed G. D. BAILEY FEB 24 1978	

① 90-19-25
④ 01-18-30
⑥ 181-57-50
90-19-38 1/3

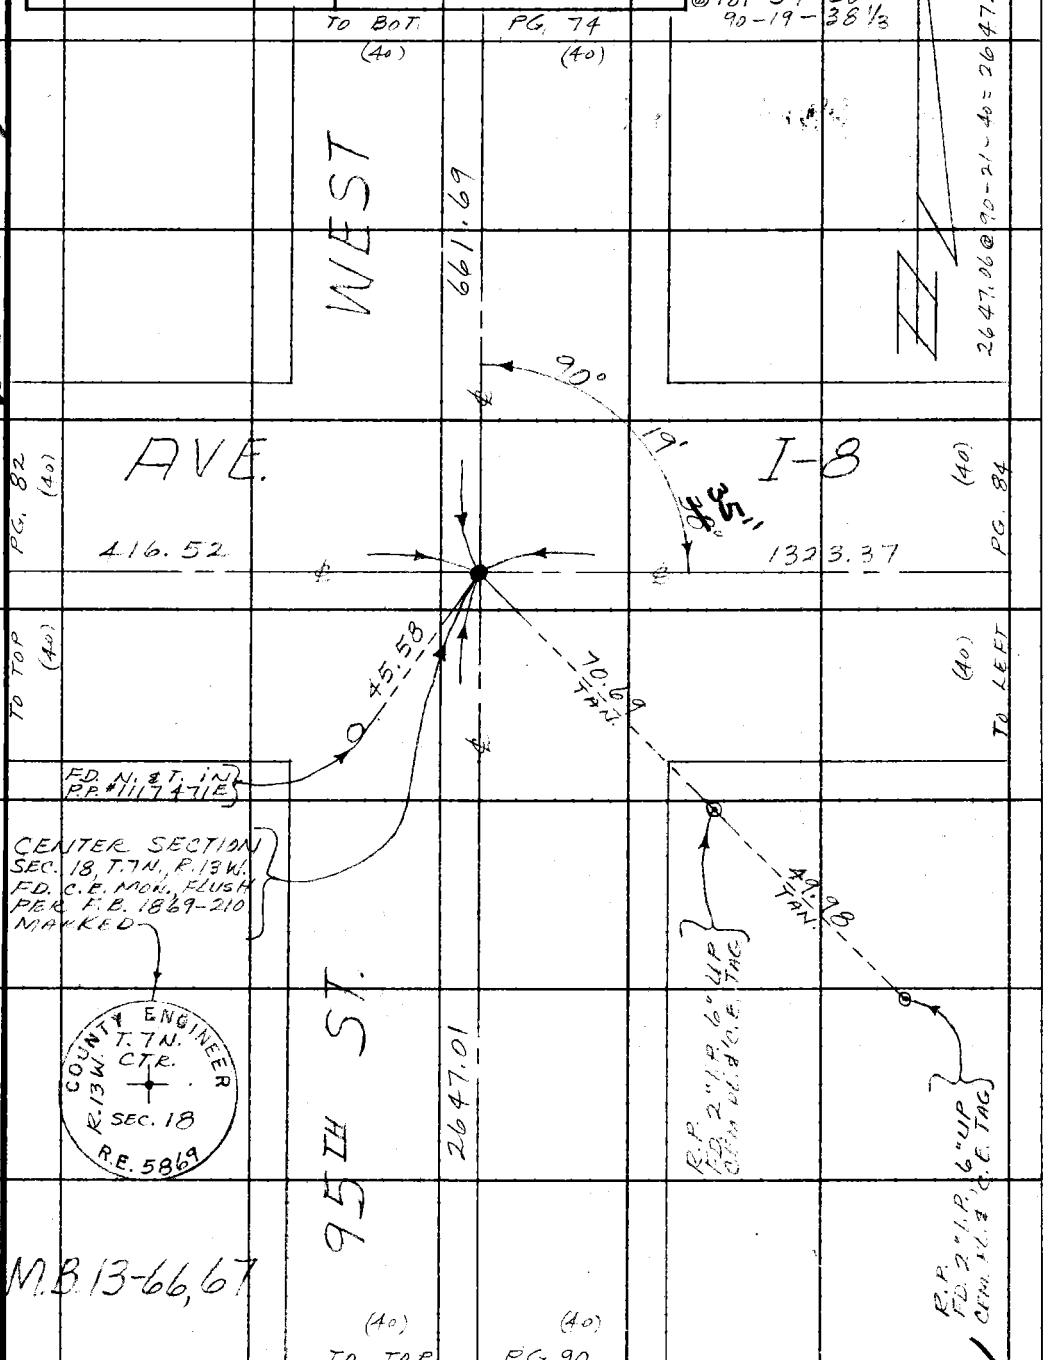

WS. 7/A-4

Note: Any Additions or Changes on This Sheet Must be Made or Circled in Red Ink With Date and Name of Person Making Change.

Do not extend this side of this line.

PLEASE RETURN TO
COUNTY OF LOS ANGELES
DEPARTMENT OF COUNTY ENGINEER
403 LOS ANGELES COUNTY ENGINEERING BLDG.

16F309S CE#310 3-69

PWFB 3619 27

F. B. ~~3862~~ PG ~~84~~

TO BOT. PG. 76

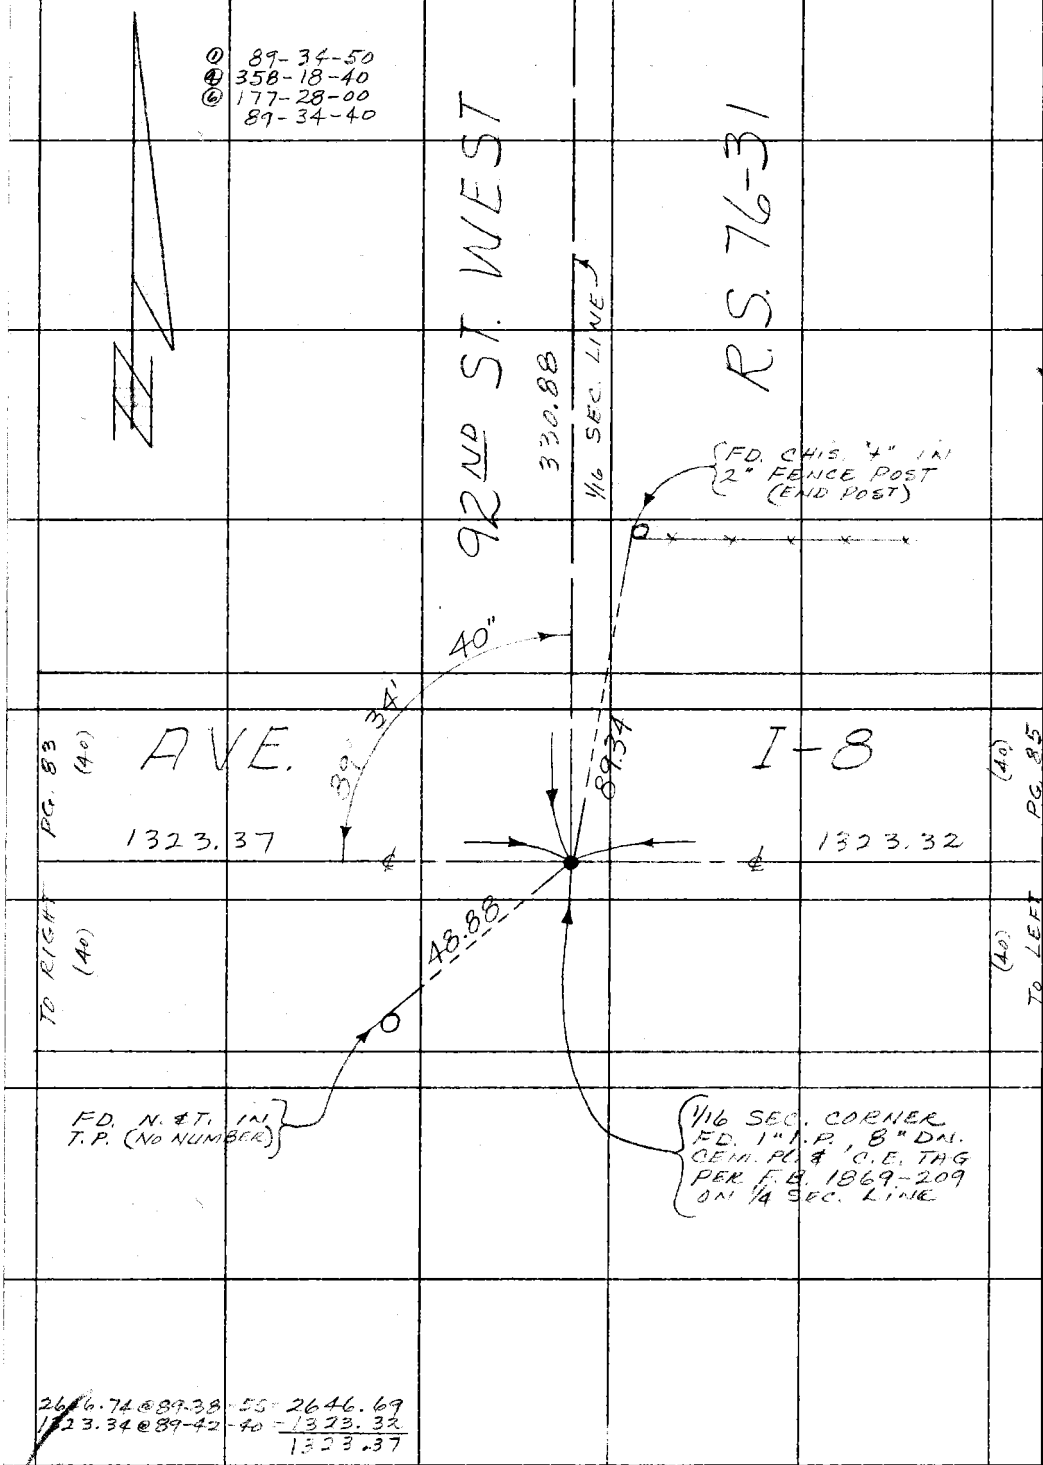

2646.74 @ 89-38-55 = 2646.69
1323.34 @ 89-42-40 = 1323.32
1323.37

PLEASE RETURN TO
COUNTY OF LOS ANGELES
DEPARTMENT OF COUNTY ENGINEER
403 LOS ANGELES COUNTY ENGINEERING BLDG.

Do not extend this side of this line.

Note: Any Additions or Changes on This Sheet Must be Made or Circled in Red Ink With Date and Name of Person Making Change.

PWFB 3619

28

Notes Ck'd by RIECKHOFF	Survey of 95TH ST. WEST	F. B. ~~3862~~ PG. ~~85~~
Map No.	JN 0096.54 Tape H.P. Std °F	
Office Work	Surveyed by MENDONCA	
Checked	Notes J.M. Date 11-77	
Date	Indexed G.D. BAILEY FEB 24 1978	

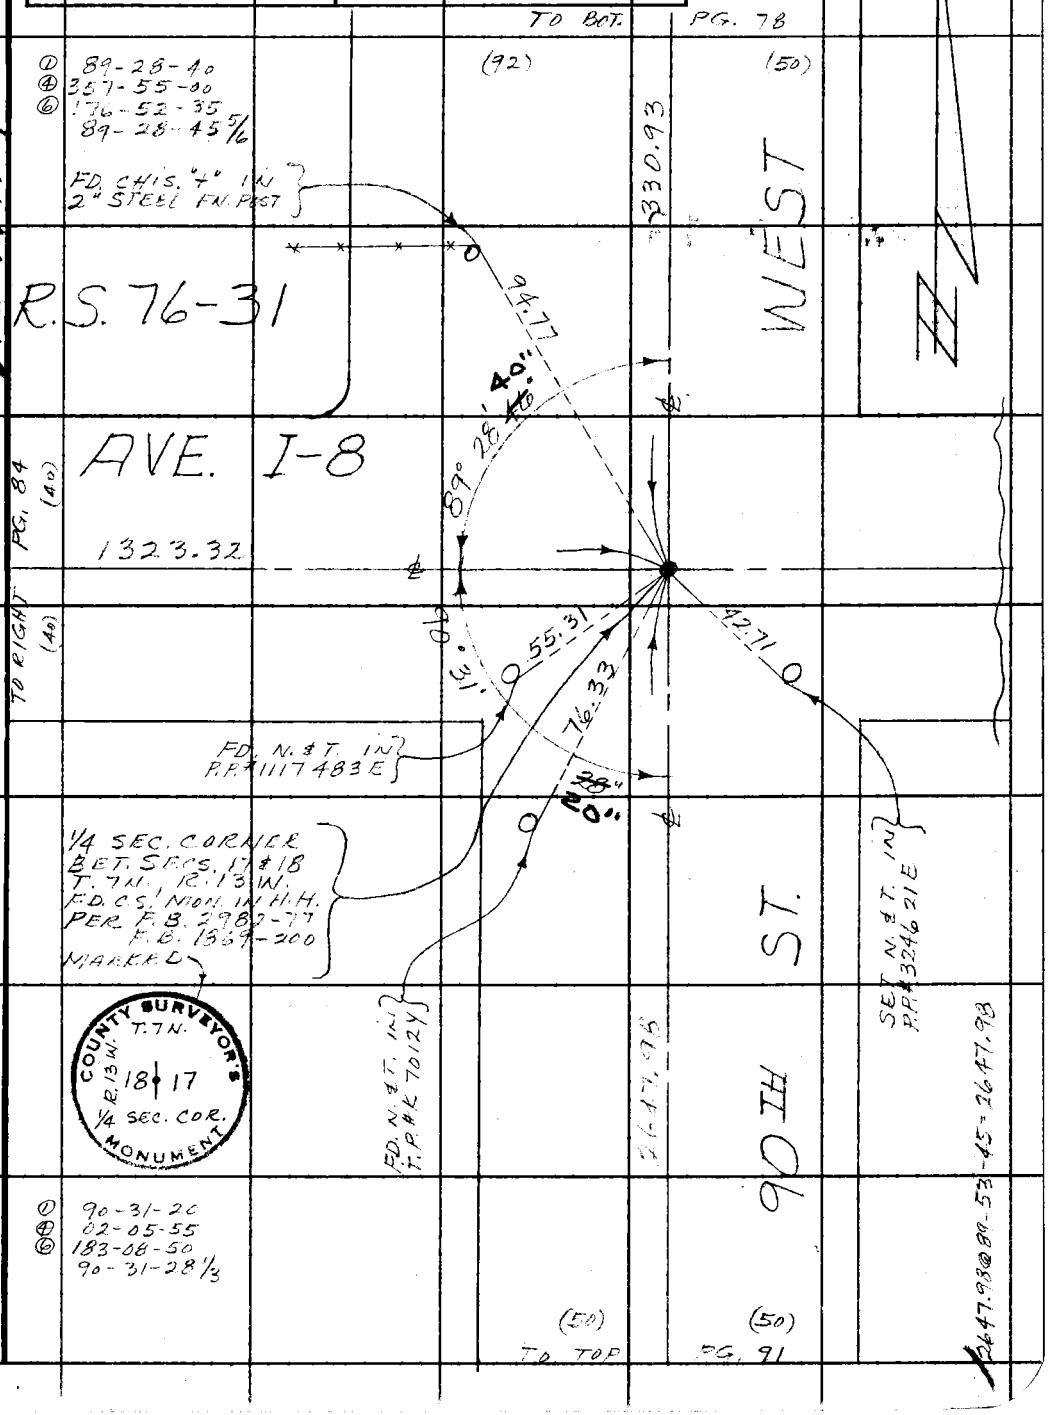

WS71A-4

Note: Any Additions or Changes on This Sheet Must be Made or Circled in Red Ink With Date and Name of Person Making Change.

Do not extend this side of this line.

PLEASE RETURN TO
COUNTY OF LOS ANGELES
DEPARTMENT OF COUNTY ENGINEER
403 LOS ANGELES COUNTY ENGINEERING BLDG.

76F309S CE#310 3-69

F. B. ~~3862~~ PG ~~86~~

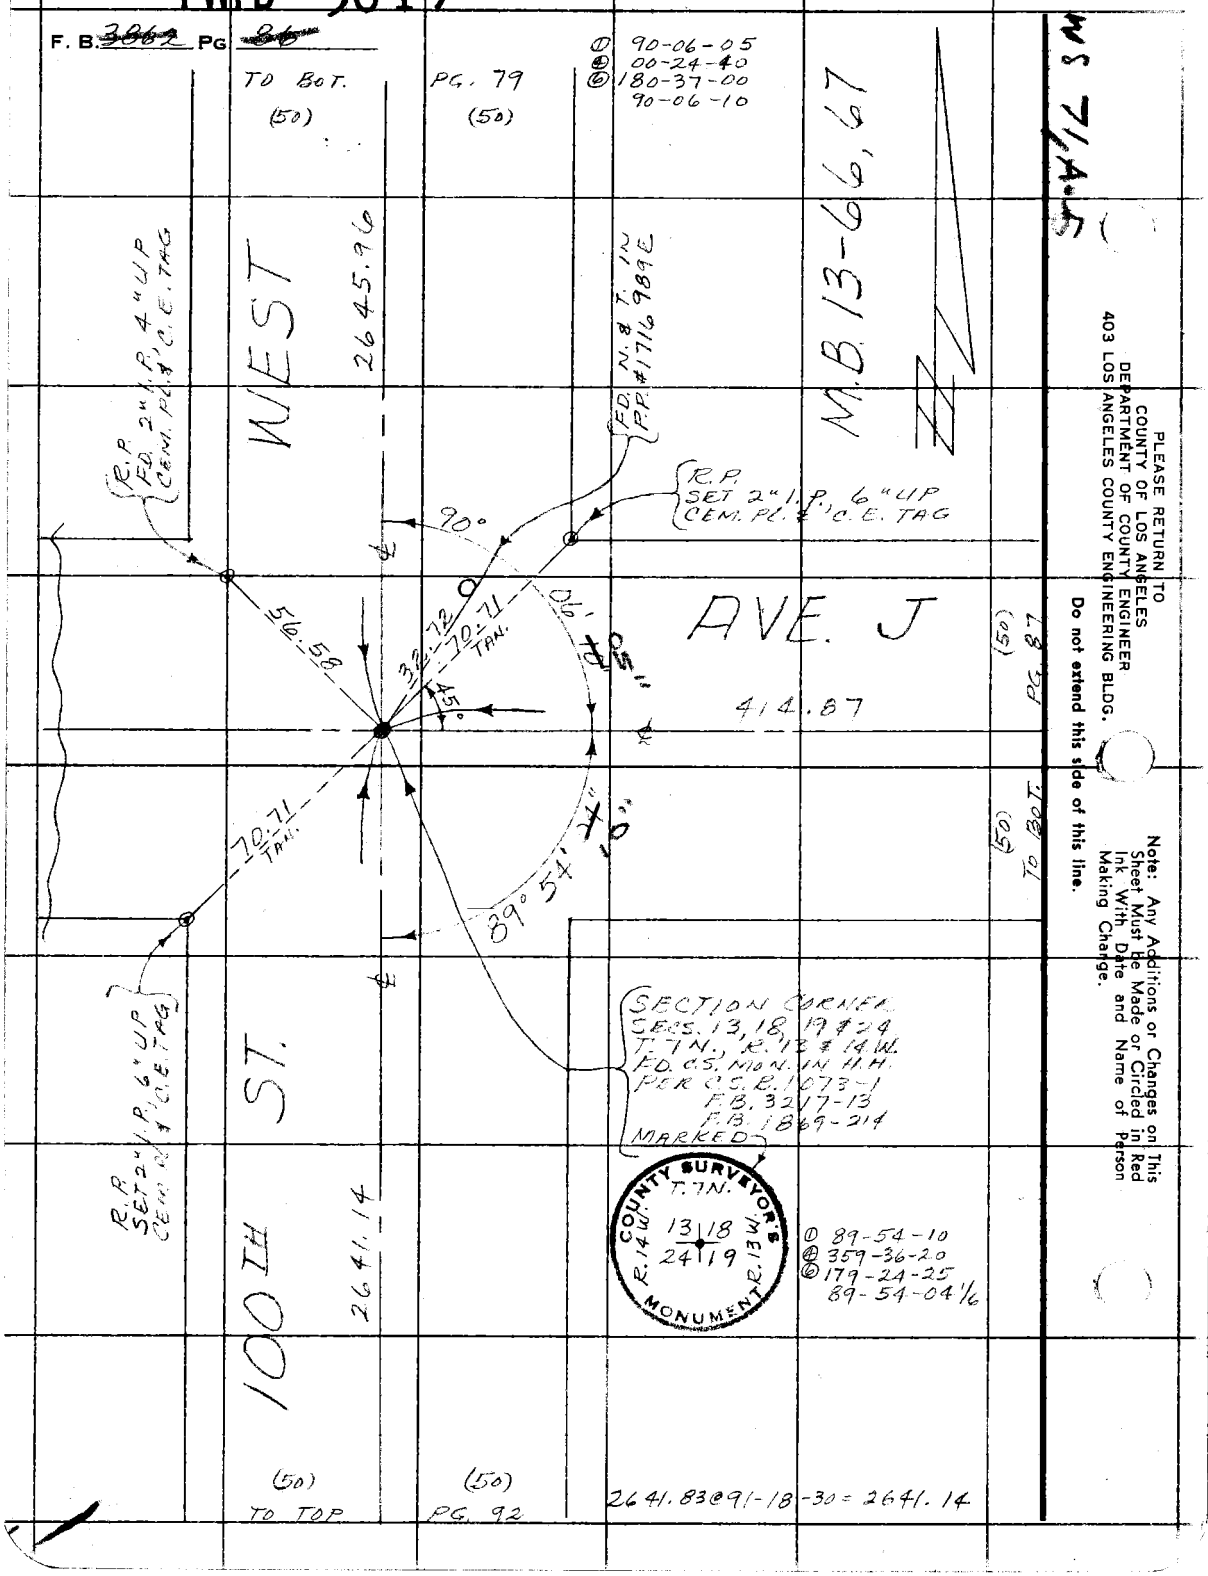

PLEASE RETURN TO
COUNTY OF LOS ANGELES
DEPARTMENT OF COUNTY ENGINEER
403 LOS ANGELES COUNTY ENGINEERING BLDG.

Do not extend this side of this line.

Note: Any Additions or Changes on This Sheet Must be Made or Circled in Red Ink With Date and Name of Person Making Change.

PWFB 3619 30

Notes Ck'd by RIECKHOFF	Survey of 95TH ST. WEST	F. B. ~~3862~~ PG. ~~87~~
Map No.	JN 0098.54 Tape H.P. Std. °F	
Office Work	Surveyed by MENDONCA	
Checked	Notes J.M. Date 11-77	
Date	Indexed G.D. BAILEY FEB 24 1978	

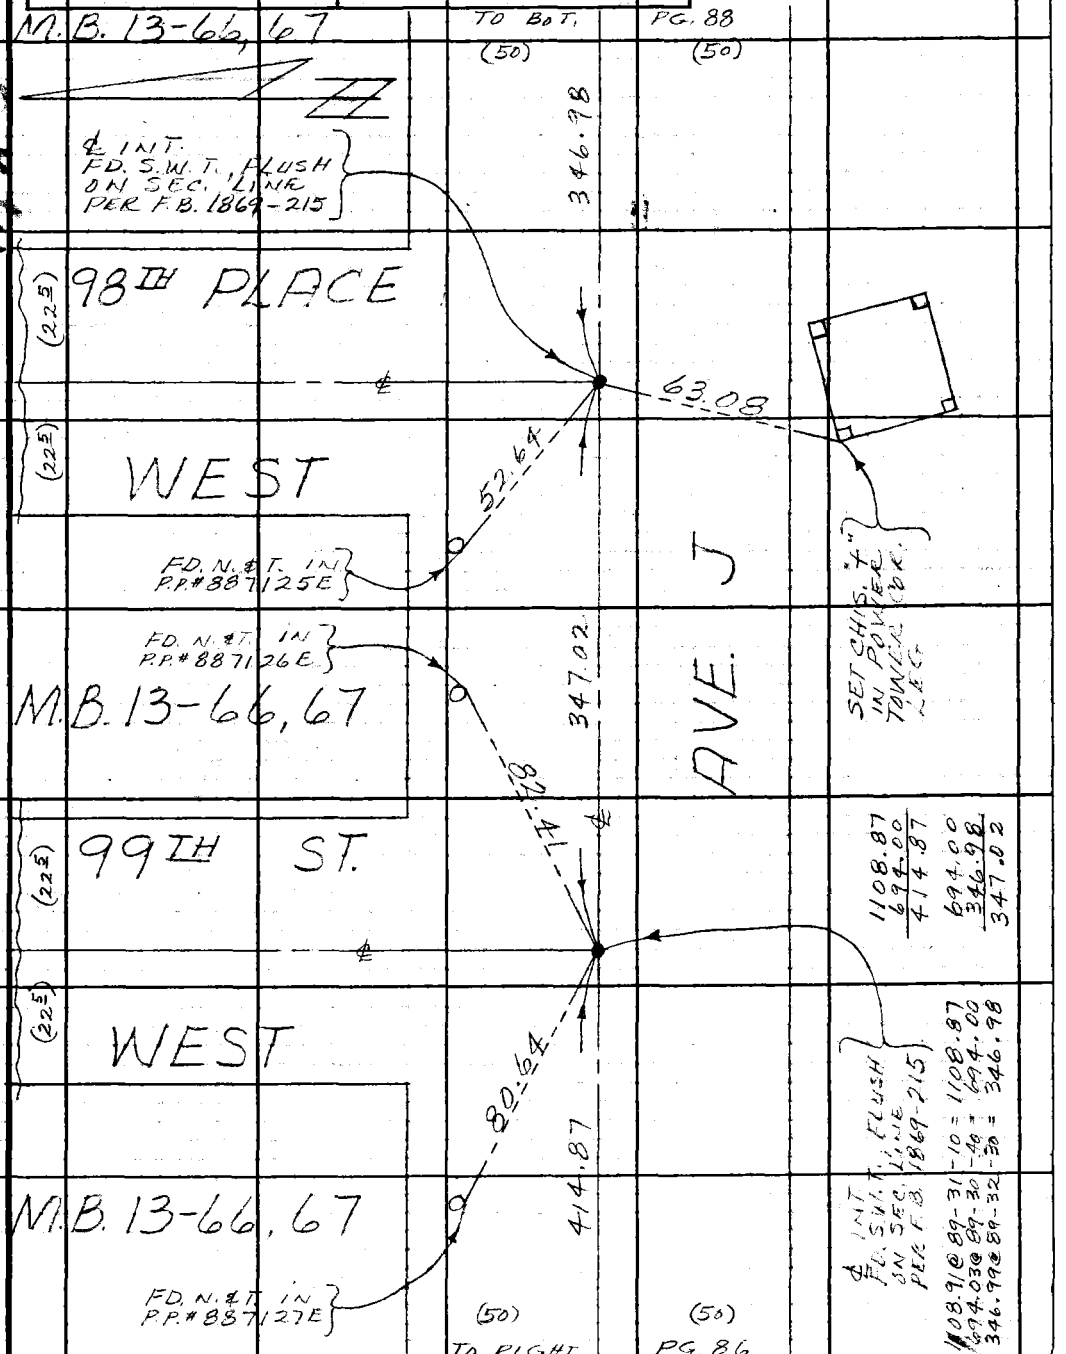

WS 71, A-5

Note: Any Additions or Changes on This Sheet Must be Made or Circled in Red Ink With Date and Name of Person Making Change.

Do not extend this side of this line.

PLEASE RETURN TO
LOS ANGELES COUNTY ENGINEER
403 LOS ANGELES COUNTY ENGINEERING BLDG.

76F309S CE#310 1-65

PWFB 3619 31

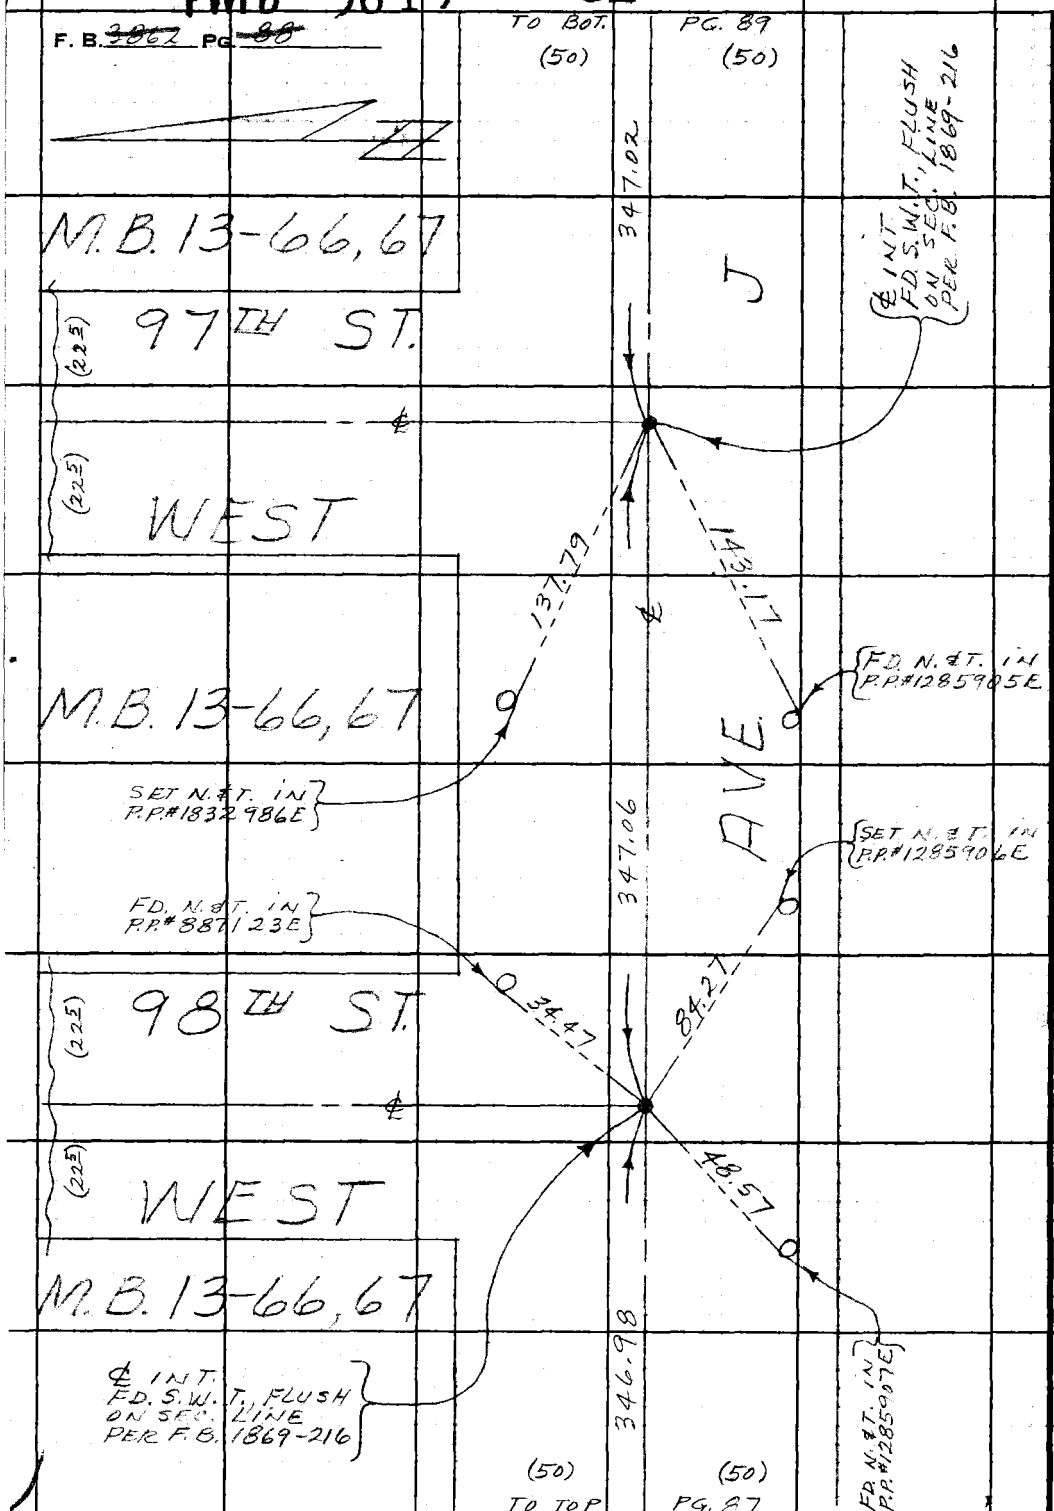

WS 71 A-5

PLEASE RETURN TO
LOS ANGELES COUNTY ENGINEER
403 LOS ANGELES COUNTY ENGINEERING BLDG.

Do not extend this side of this line.

Note: Any Additions or Changes on This Sheet Must be Made or Circled in Red Ink With Date and Name of Person Making Change.

PWFB 3619 32

Notes Ck'd by RIECKHOFF	Survey of 95TH ST. WEST	F. B. ~~3862~~ PG. ~~89~~
Map No.	JN 0098.54 Tape H.P. Std °F	
Office Work	Surveyed by MENDONCA	
Checked	Notes J.M. Date 11-77	
Date	Indexed G. D. BAILEY FEB 24 1978	

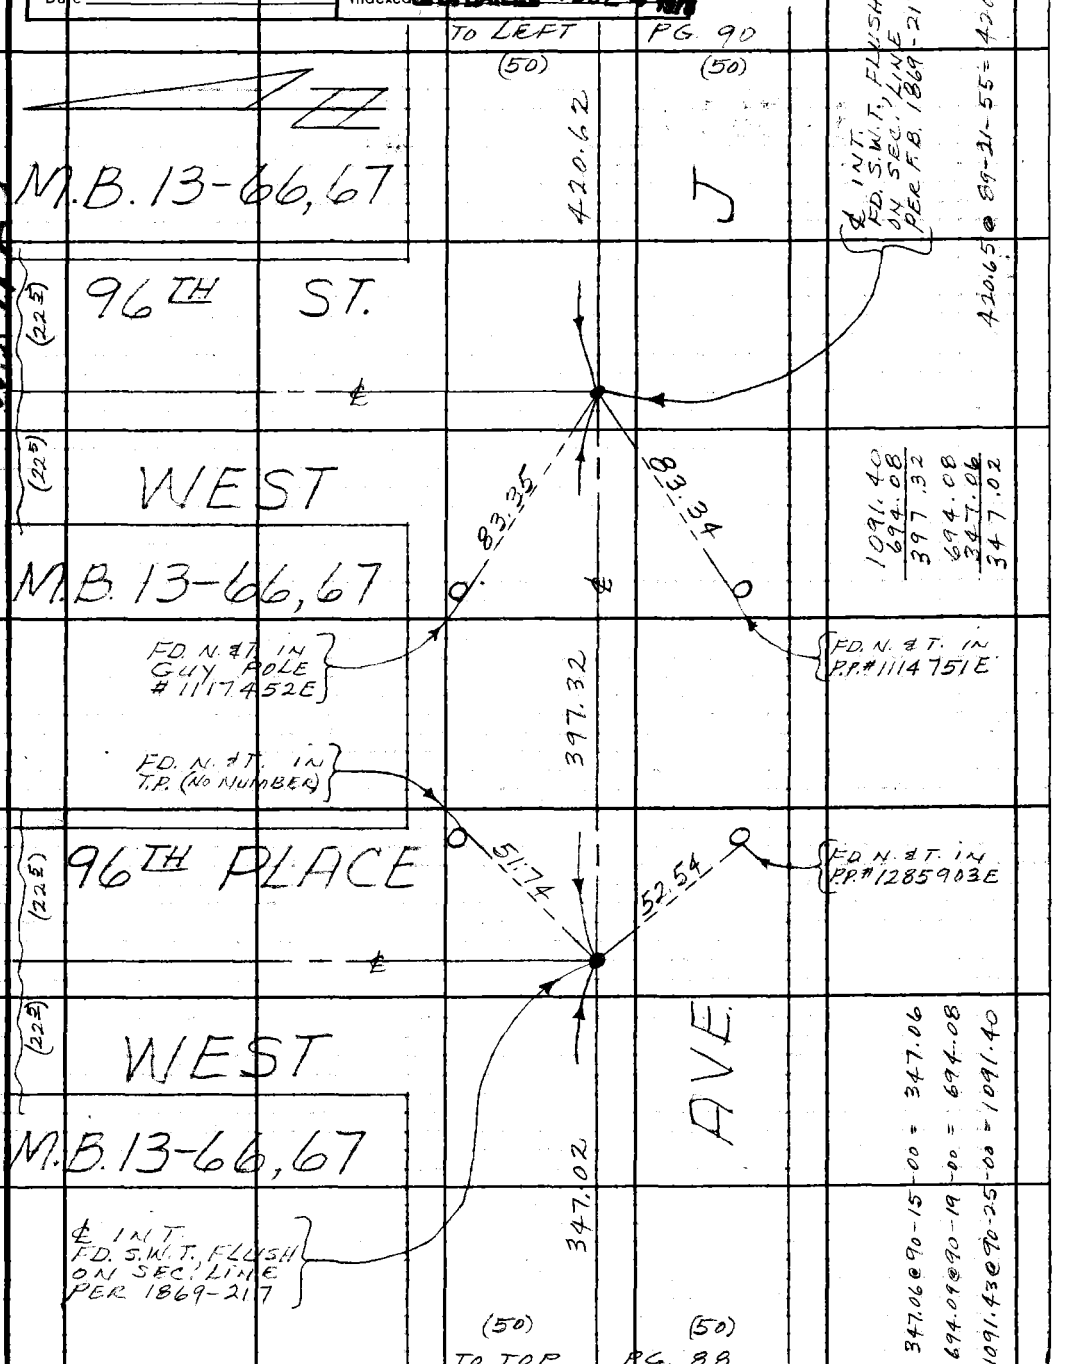

Note: Any Additions or Changes on This Sheet Must be Made or Circled in Red Ink With Date and Name of Person Making Change.

Do not extend this side of this line.

PLEASE RETURN TO
LOS ANGELES COUNTY ENGINEER
403 LOS ANGELES COUNTY ENGINEERING BLDG.

76F309S CE#310 1-65

PWFB 3619 33

F. B. ~~3862~~ PG. ~~90~~

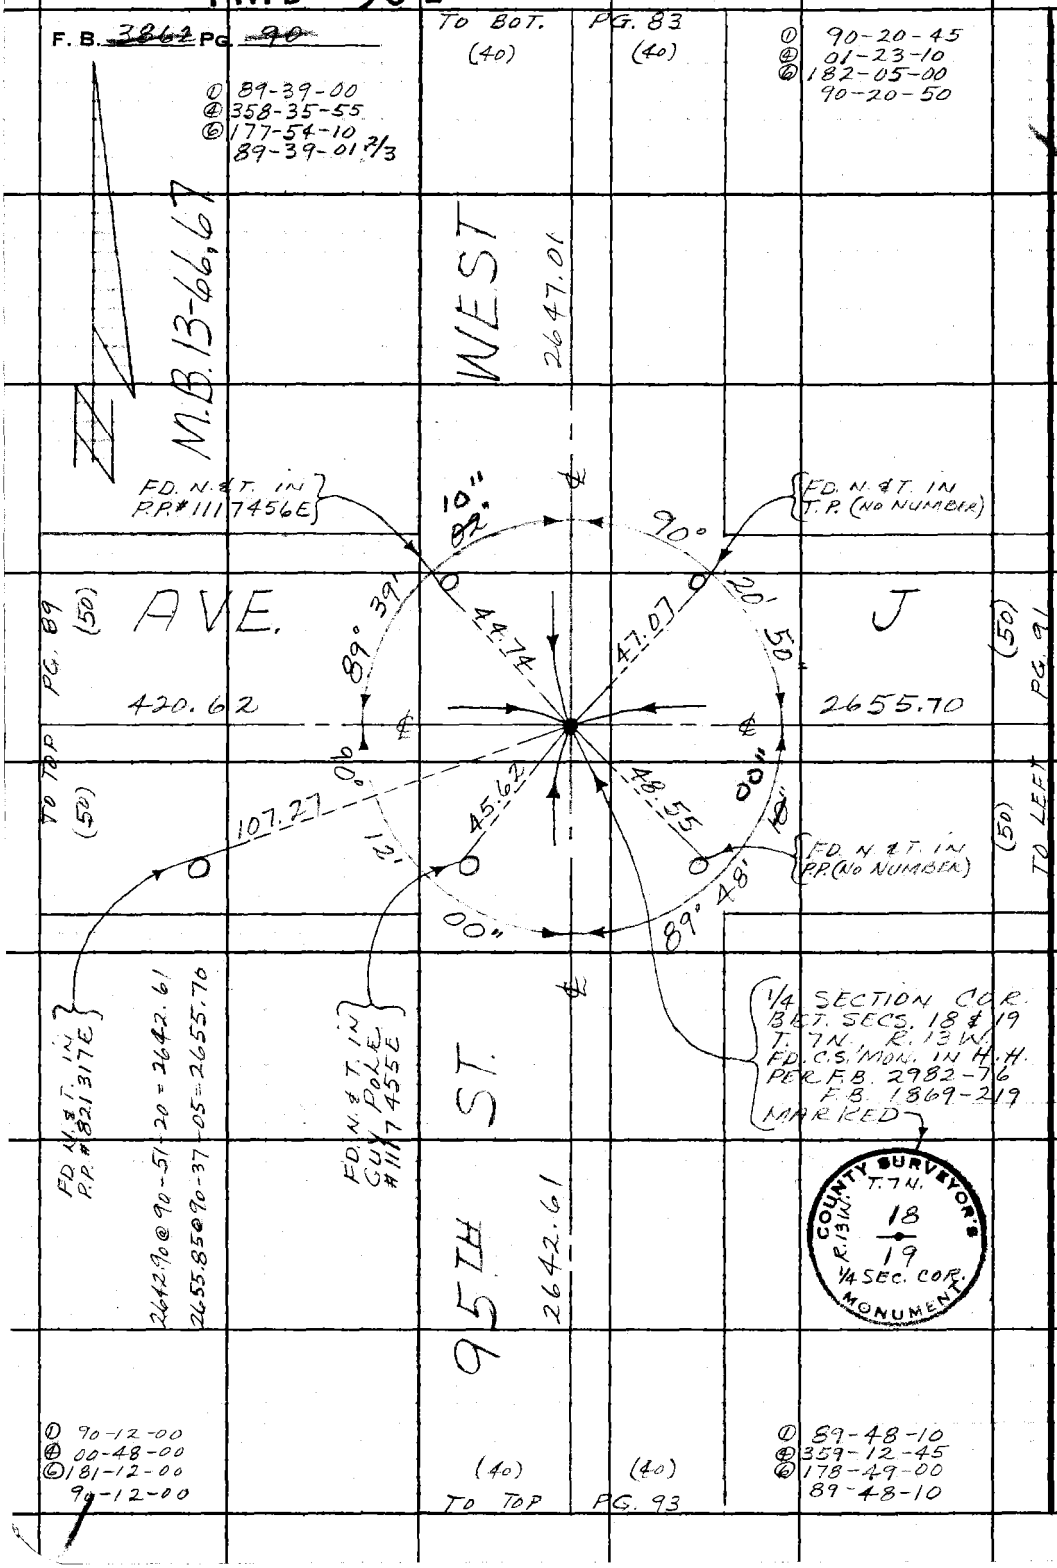

PLEASE RETURN TO
LOS ANGELES COUNTY ENGINEER
403 LOS ANGELES COUNTY ENGINEERING BLDG.
Do not extend this side of this line.

Note: Any Additions or Changes on This Sheet Must be Made or Circled in Red Ink With Date and Name of Person Making Change.

PWFB 3619 34

Notes Ck'd by RIECKHOFF	Survey of 95TH ST. WEST	F. B. 3862 PG. 91
Map No.	JN 0098.54 Tape H.P. Std °F	
Office Work	Surveyed by MENDONCA	
Checked	Notes J.M. Date 11-77	
Date	Indexed G. D. BAILEY FEB 24 1978	

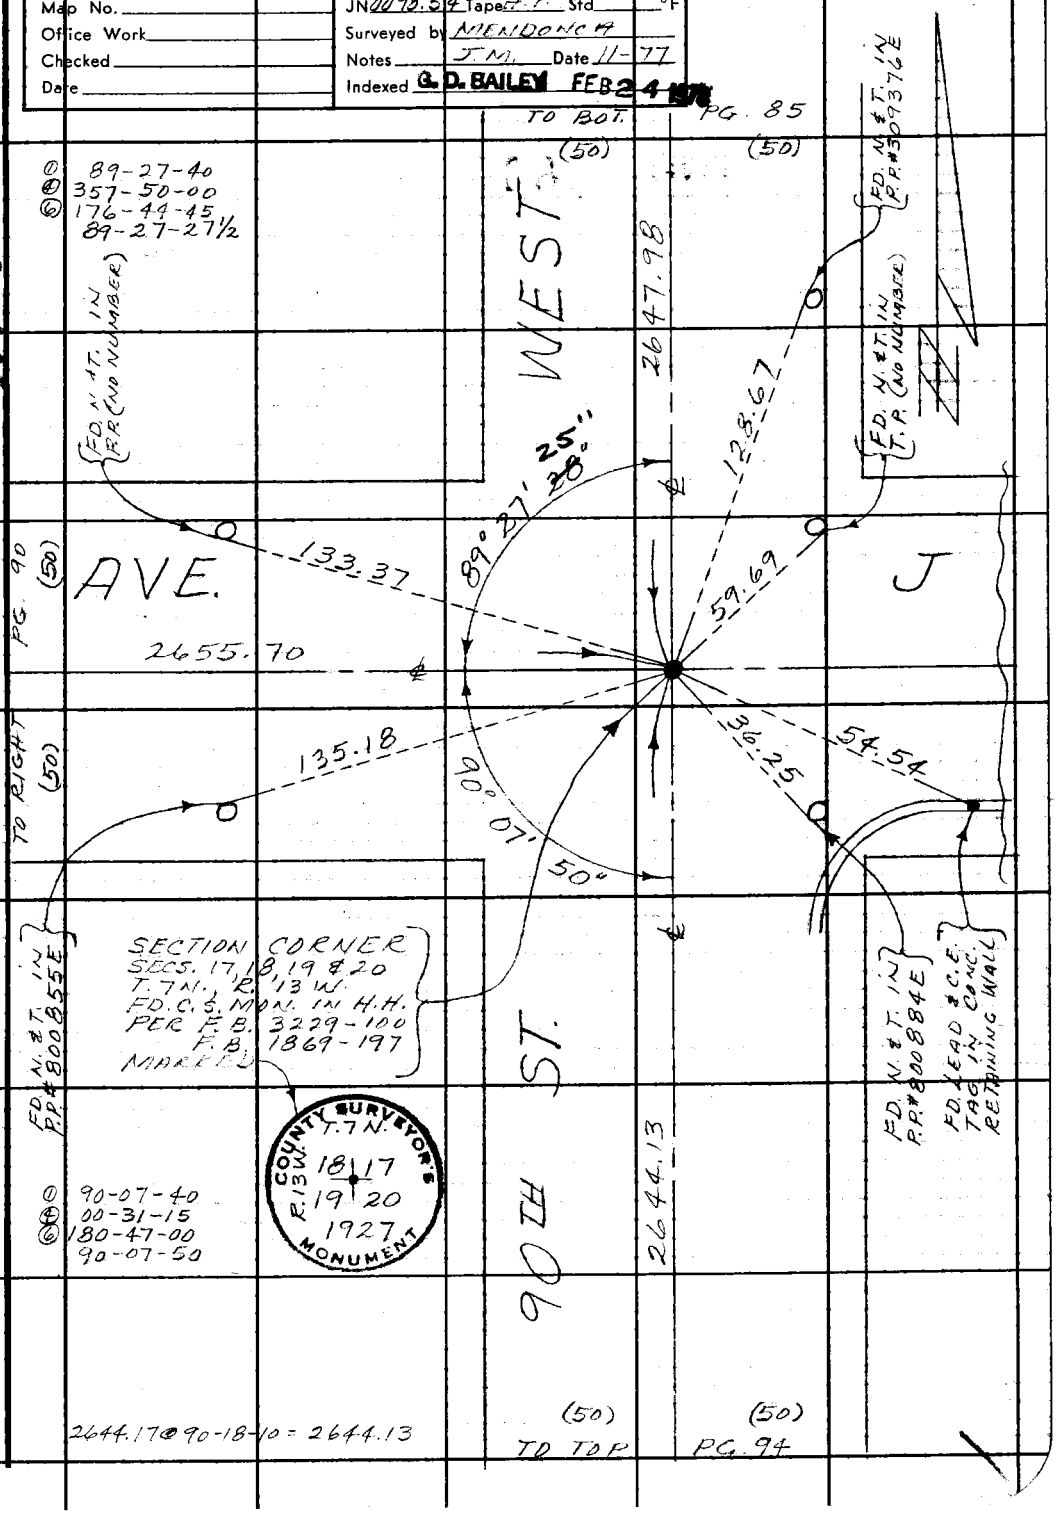

Note: Any Additions or Changes on This Sheet Must be Made or Circled in Red Ink With Date and Name of Person Making Change.

Do not extend this side of this line.

PLEASE RETURN TO
LOS ANGELES COUNTY ENGINEER
403 LOS ANGELES COUNTY ENGINEERING BLDG.

76F309S CE#310 1-65

PWFB 3619

35

F. B. ~~3882~~ Pg. ~~92~~

① 90-07-40
② 00-31-00
③ 180-46-35
90-07-45 5/6

TO BOT. (50)

PG. 86 (50)

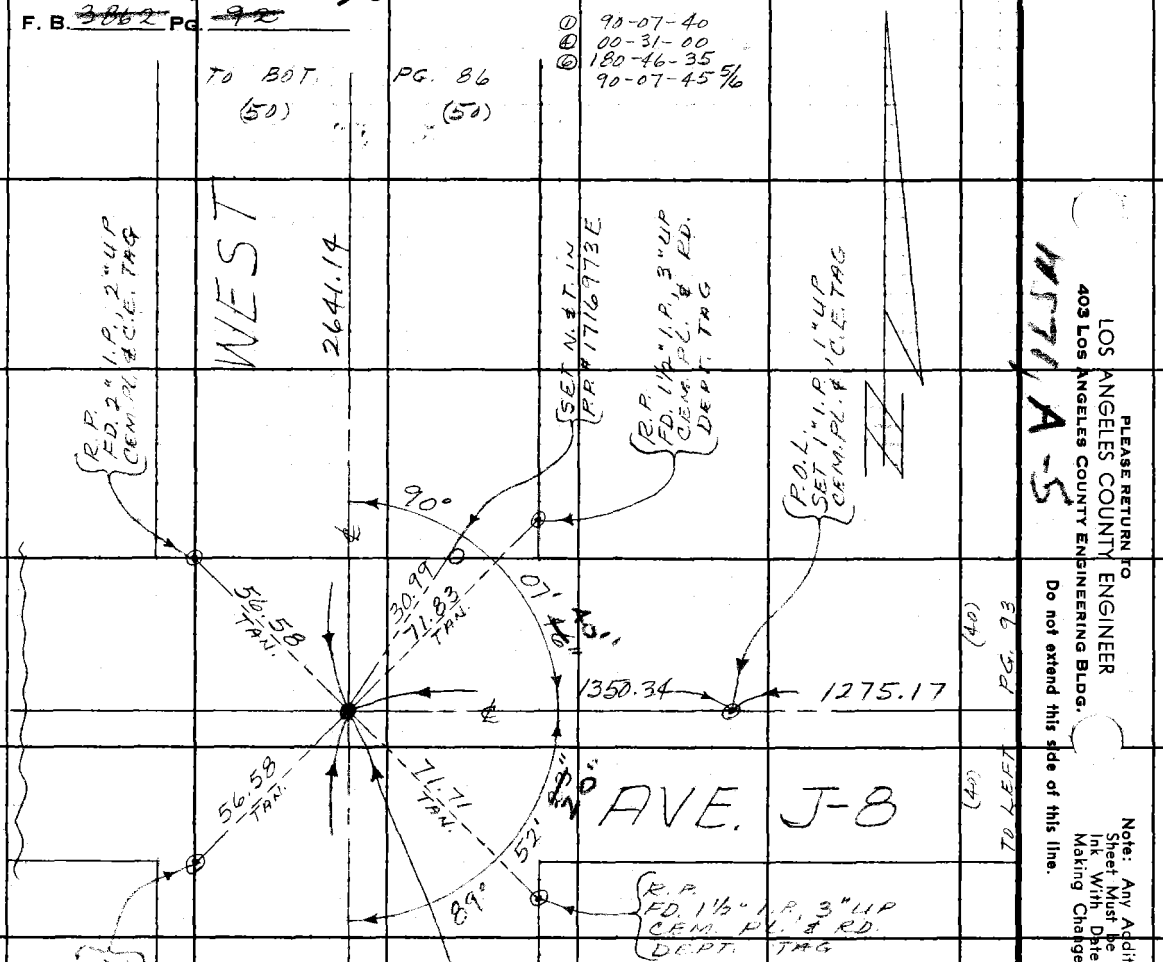

1275.51 @ 88-40-40 = 1275.17
1350.40 @ 90-33-40 = 1350.34
935.93 @ 88-33-25 = 935.63

M 71 A 5

PLEASE RETURN TO
LOS ANGELES COUNTY ENGINEER
403 Los Angeles County Engineering Bldg.

Do not extend this side of this line.

Note: Any Additions or Changes on This Sheet Must be Made or Circled in Red Ink With Date and Name of Person Making Change.

PWFB 3619 36

Notes Ck'd by RIECKHOFF	Survey of 95TH ST. WEST	F. B. ~~3862~~ PG. ~~93~~
Map No.	JN 1098.54 Tape H.P. Std °F	
Office Work	Surveyed by MENDONCA	① 90-13-35
Checked	Notes J.M. Date 11-77	④ 00-55-30
Date	Indexed G.D. BAILEY FEB 24 1978	⑥ 181-23-10
		90-13-51 2/3

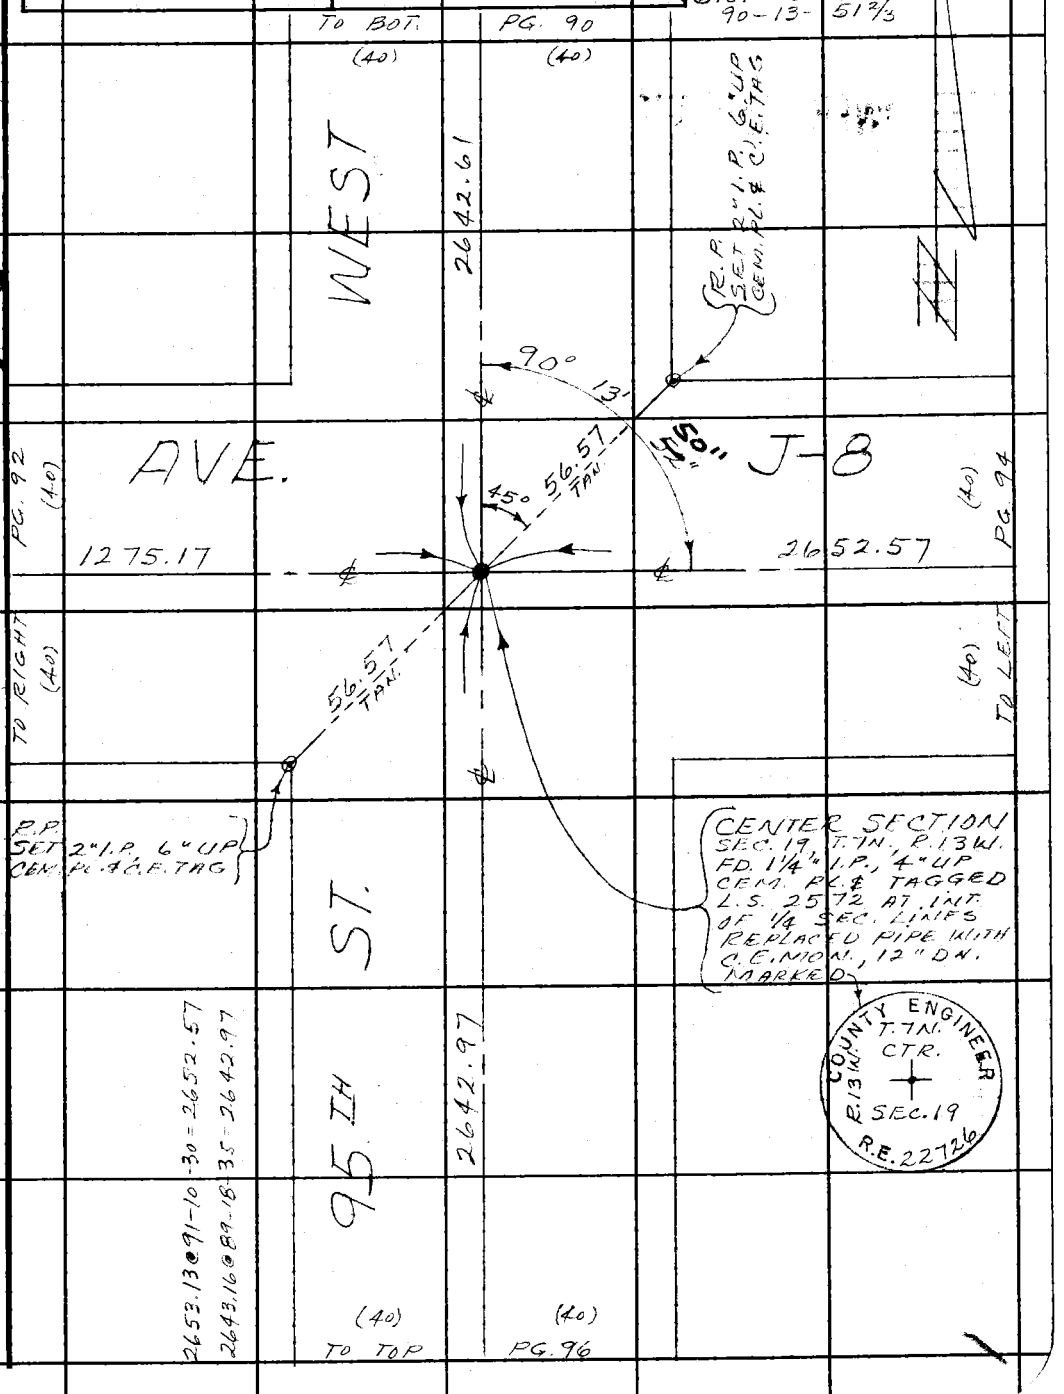

Note: Any Additions or Changes on This Sheet Must be Made or Circled in Red Ink With Date and Name of Person Making Change.

Do not extend this side of this line.

WS 71 A-5

PLEASE RETURN TO
LOS ANGELES COUNTY ENGINEER
403 LOS ANGELES COUNTY ENGINEERING BLDG.

76F309S CE#310 1-65

PWFB 3619 37

F. B. ~~3862~~ PG. ~~94~~

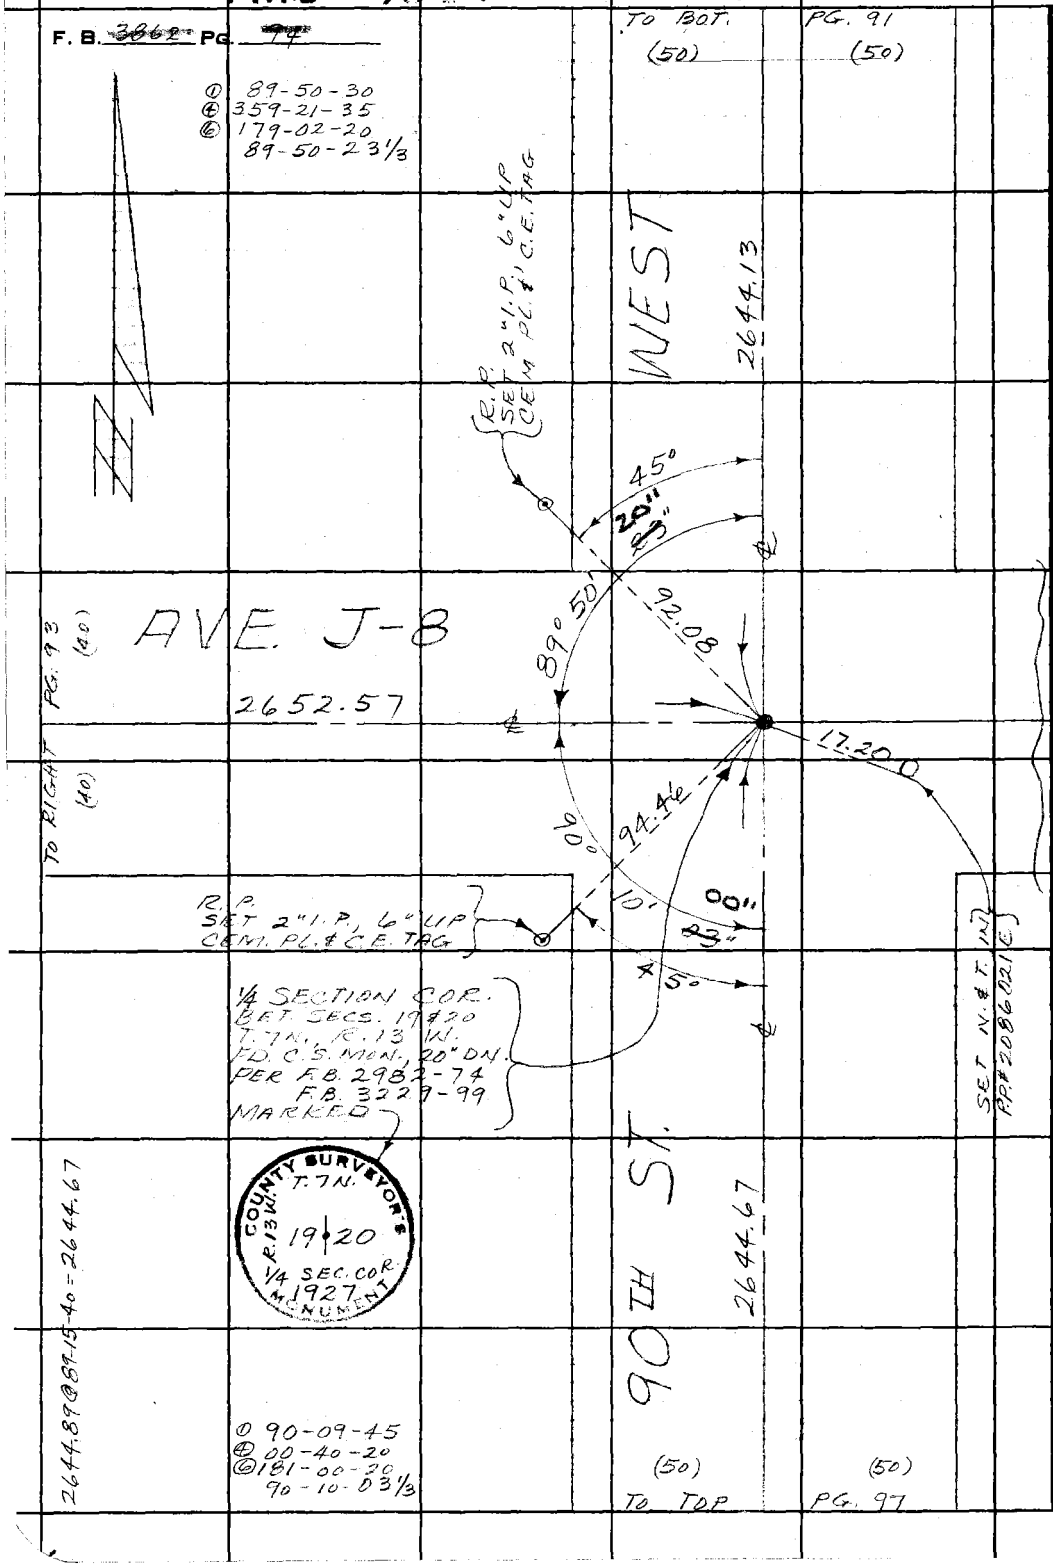

PLEASE RETURN TO
LOS ANGELES COUNTY ENGINEER
403 LOS ANGELES COUNTY ENGINEERING BLDG.

Note: Any Additions or Changes on This Sheet Must be Made or Circled in Red Ink With Date and Name of Person Making Change.

To not extend this side of this line.

W571A-5

PWFB 3519

12

Notes Ck'd by RIECKHOFF	Survey of 95TH ST. WEST	F. B. ~~3862~~ PG. ~~95~~
Map No.	JN 0098.54 Tape H.F. Std °F	
Office Work	Surveyed by MENDONCA	① 90-10-15
Checked	Notes J.M. Date 11-77	④ 00-41-00
Date	Indexed G. D. BAILEY FEB 24 1978	⑥ 181-01-30
		90-10-15

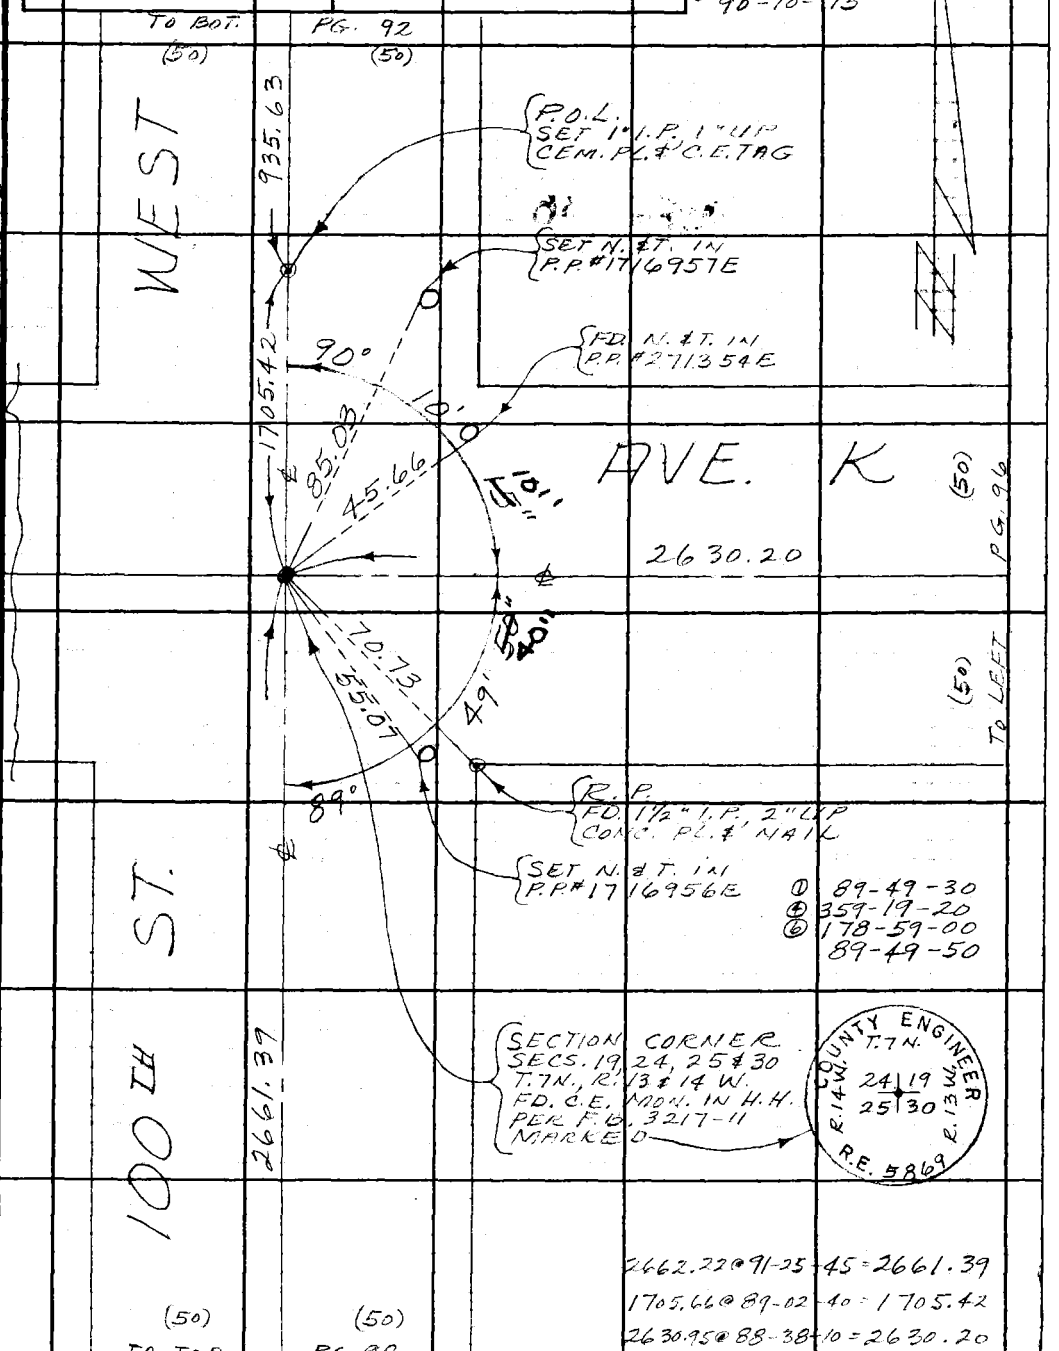

2662.22 @ 91-25-45 = 2661.39
1705.66 @ 89-02-40 = 1705.42
2630.95 @ 88-38-10 = 2630.20

Note: Any Additions or Changes on This Sheet Must be Made or Circled in Red Ink With Date and Name of Person Making Change.

Do not extend this side of this line.

PLEASE RETURN TO
LOS ANGELES COUNTY ENGINEER
403 LOS ANGELES COUNTY ENGINEERING BLDG.

W571 A-5

76F309S CE#310 1-65

PWFB 3519

13

F. B. ~~3862~~ PG. ~~96~~

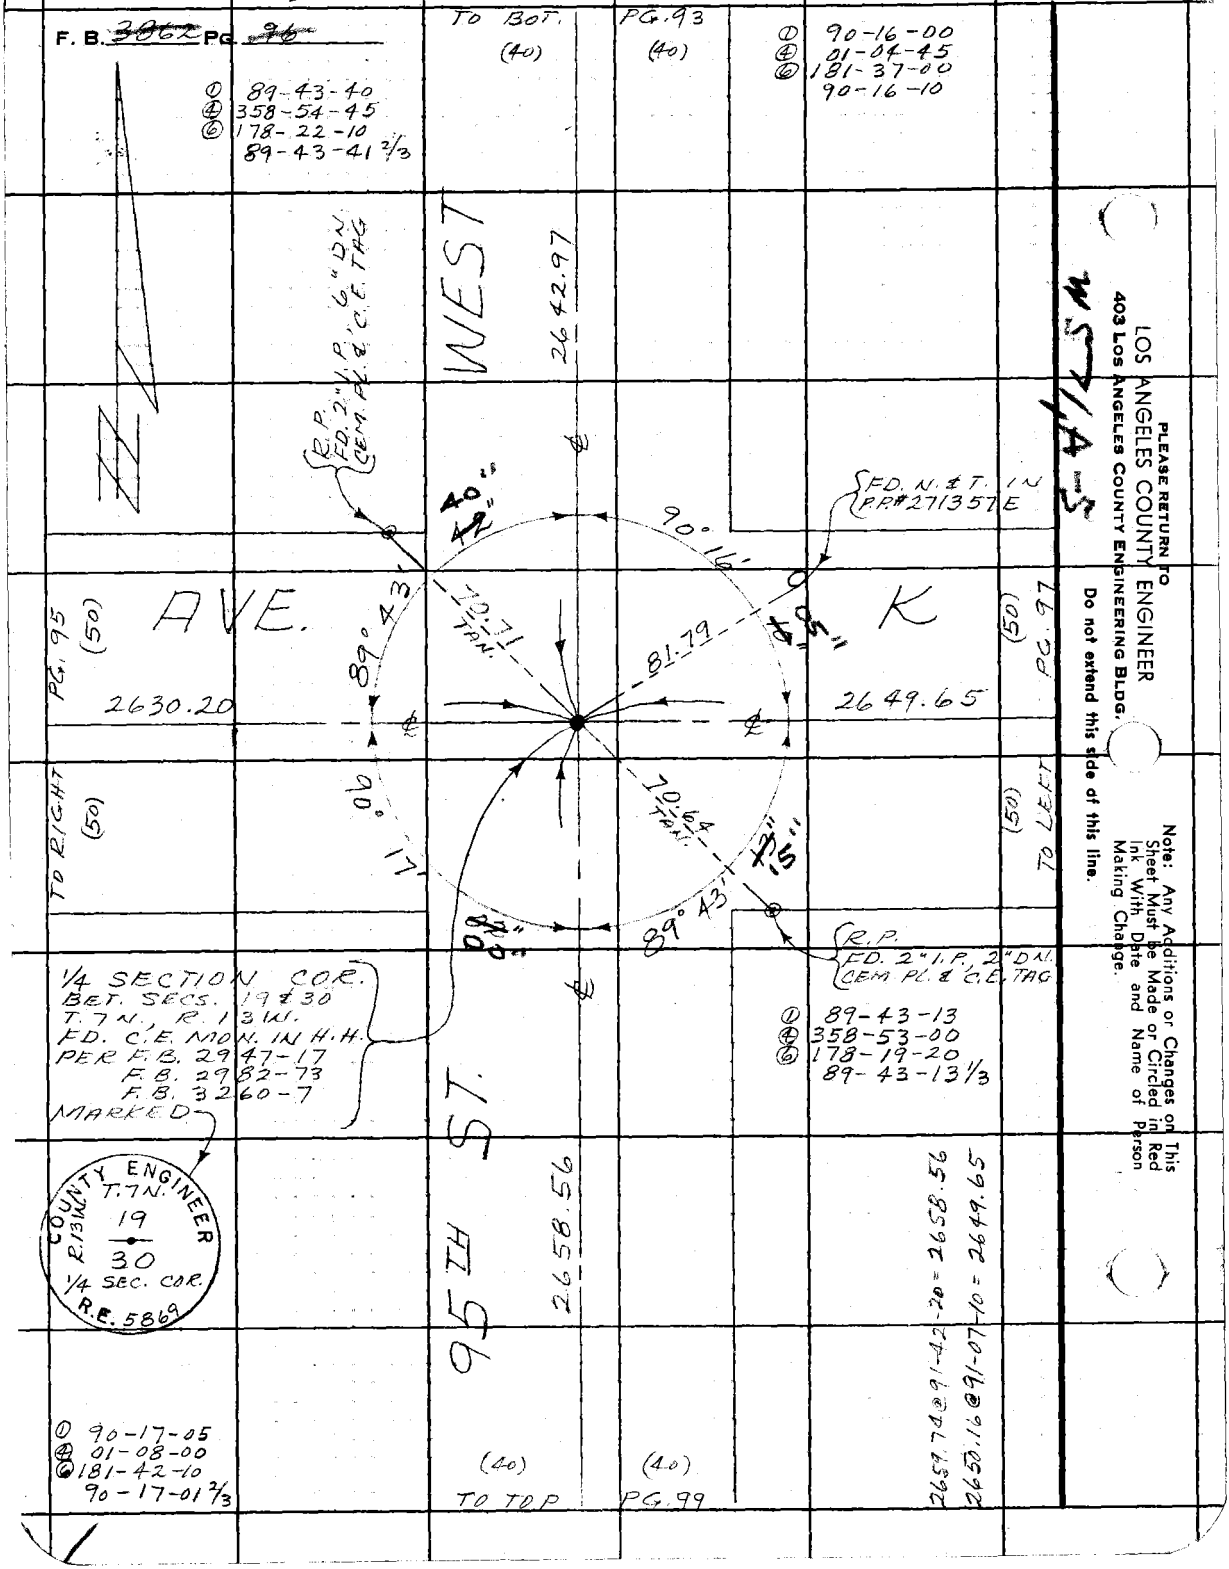

PLEASE RETURN TO
LOS ANGELES COUNTY ENGINEER
403 LOS ANGELES COUNTY ENGINEERING BLDG.
Do not extend this side of this line.

Note: Any Additions or Changes on This Sheet Must be Made or Circled in Red Ink With Date and Name of Person Making Change.

W57/A-5

PWFB 3519

14

Notes Ck'd by RIECKHOFF	Survey of 95TH ST. WEST
Map No.	JN 0098.54 Tape H.P. Std °F
Office Work	Surveyed by MENDONCA
Checked	Notes J.M. Date 11-77
Date	Indexed G. D. BAILEY FEB 24 1978

F. B. ~~3862~~ PG. ~~97~~

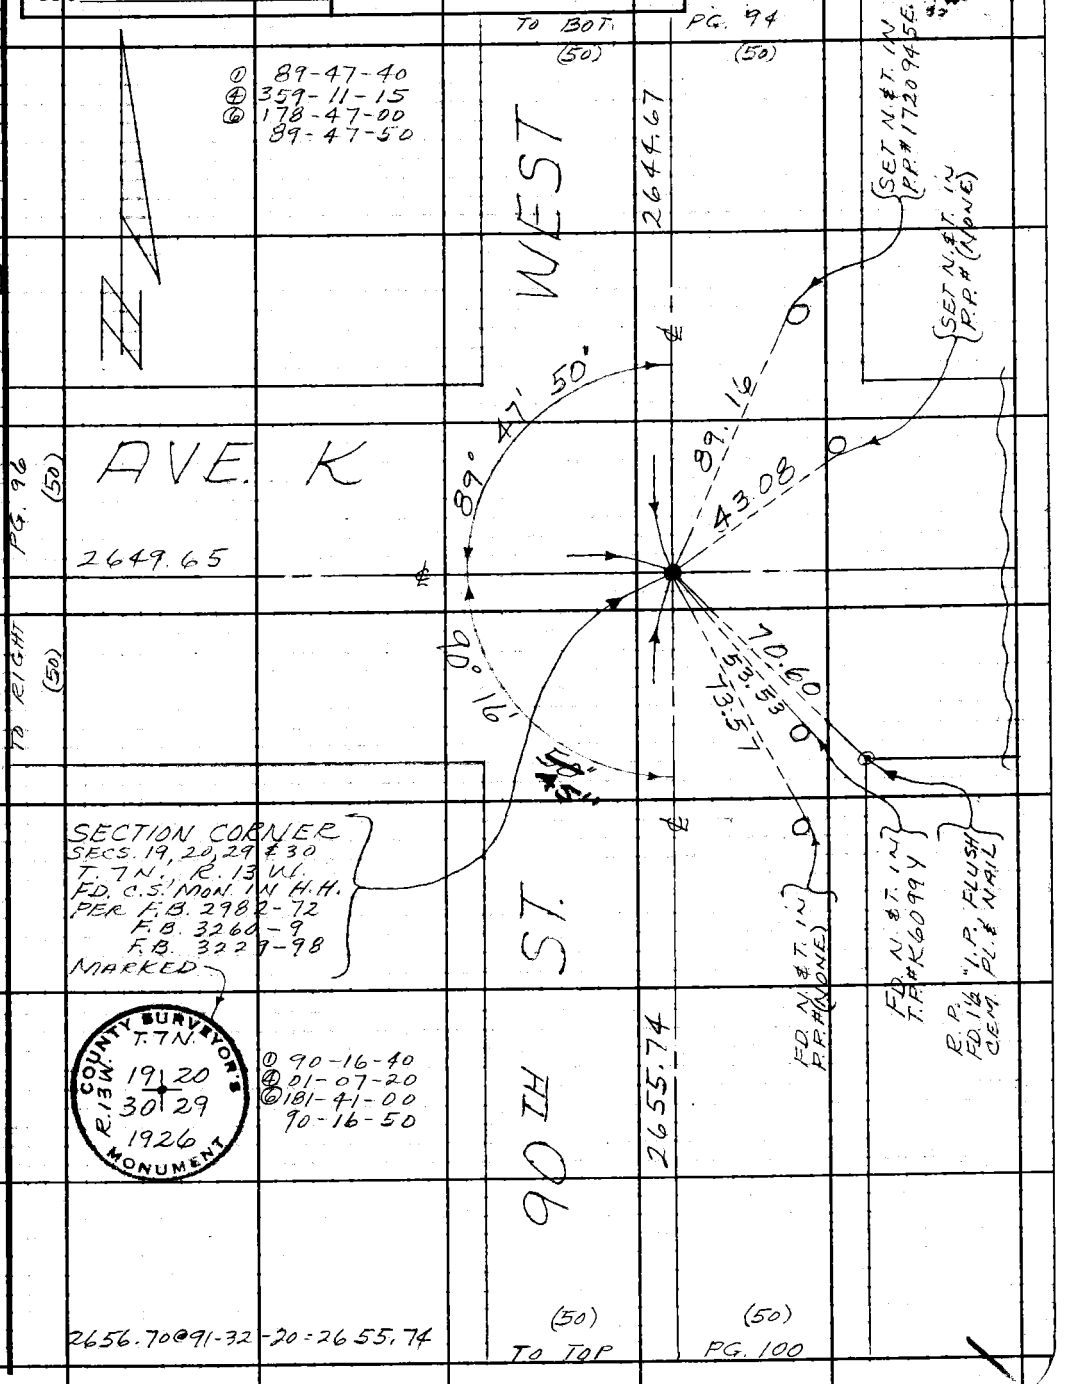

W.S. 71 A-5

Note: Any Additions or Changes on This Sheet Must be Made or Circled in Red Ink With Date and Name of Person Making Change.

Do not extend this side of this line.

PLEASE RETURN TO
LOS ANGELES COUNTY ENGINEER
403 LOS ANGELES COUNTY ENGINEERING BLDG.

76F309S CE#310 1-65

PWFB 3519

15

F. B. ~~3062~~ Pg. ~~98~~

TO BOT. (50) | PG. 95 (50)

① 90-06-20
④ 00-26-05
⑥ 180-39-20
90-06-33 1/3

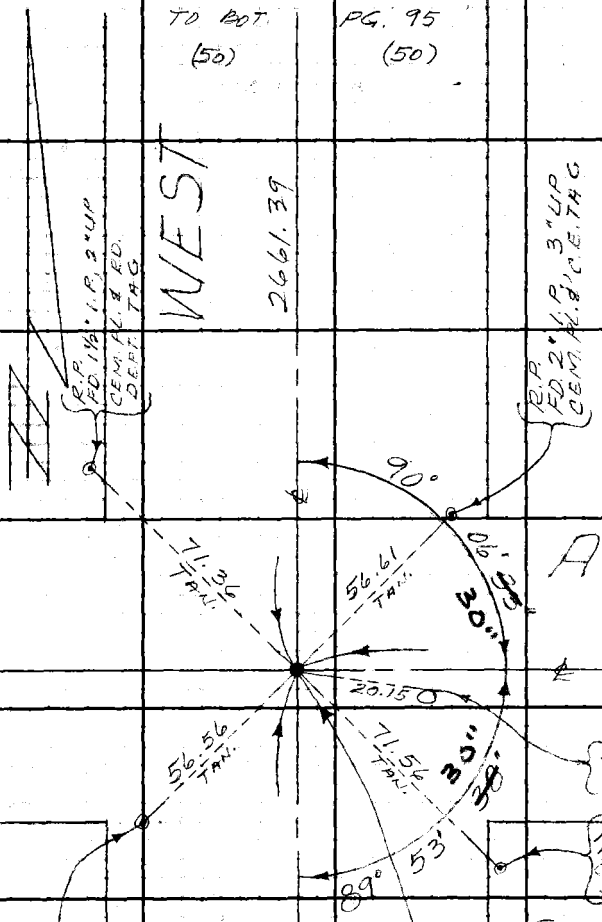

① 89-53-35
④ 359-34-40
⑥ 179-21-45
89-53-37 1/2

2664.01 @ 87-33-30 = 2661.59
2635.90 @ 88-55-35 = 2635.44

(50) TO TOP | (50) PG. 101

1st ST.

LOS ANGELES COUNTY ENGINEER
403 Los Angeles County Engineering Bldg.

PLEASE RETURN TO

Do not extend this side of this line.

Note: Any Additions or Changes of This Sheet Must Be Made or Circled in Red Ink With Date and Name of Person Making Change.

PWFB 3519 16

Notes Ck'd by RIECKHOFF	Survey of 95TH ST. WEST	F. B. ~~3862~~ PG. ~~99~~
Map No.	JN 0098.54 Tape H.P. Std °F	
Office Work	Surveyed by MENDONCA	① 90-13-00
Checked	Notes J.M. Date 12-77	④ 00-52-40
Date	Indexed G. D. BAILEY FEB 24 1978	⑥ 181-19-00
		90-13-10

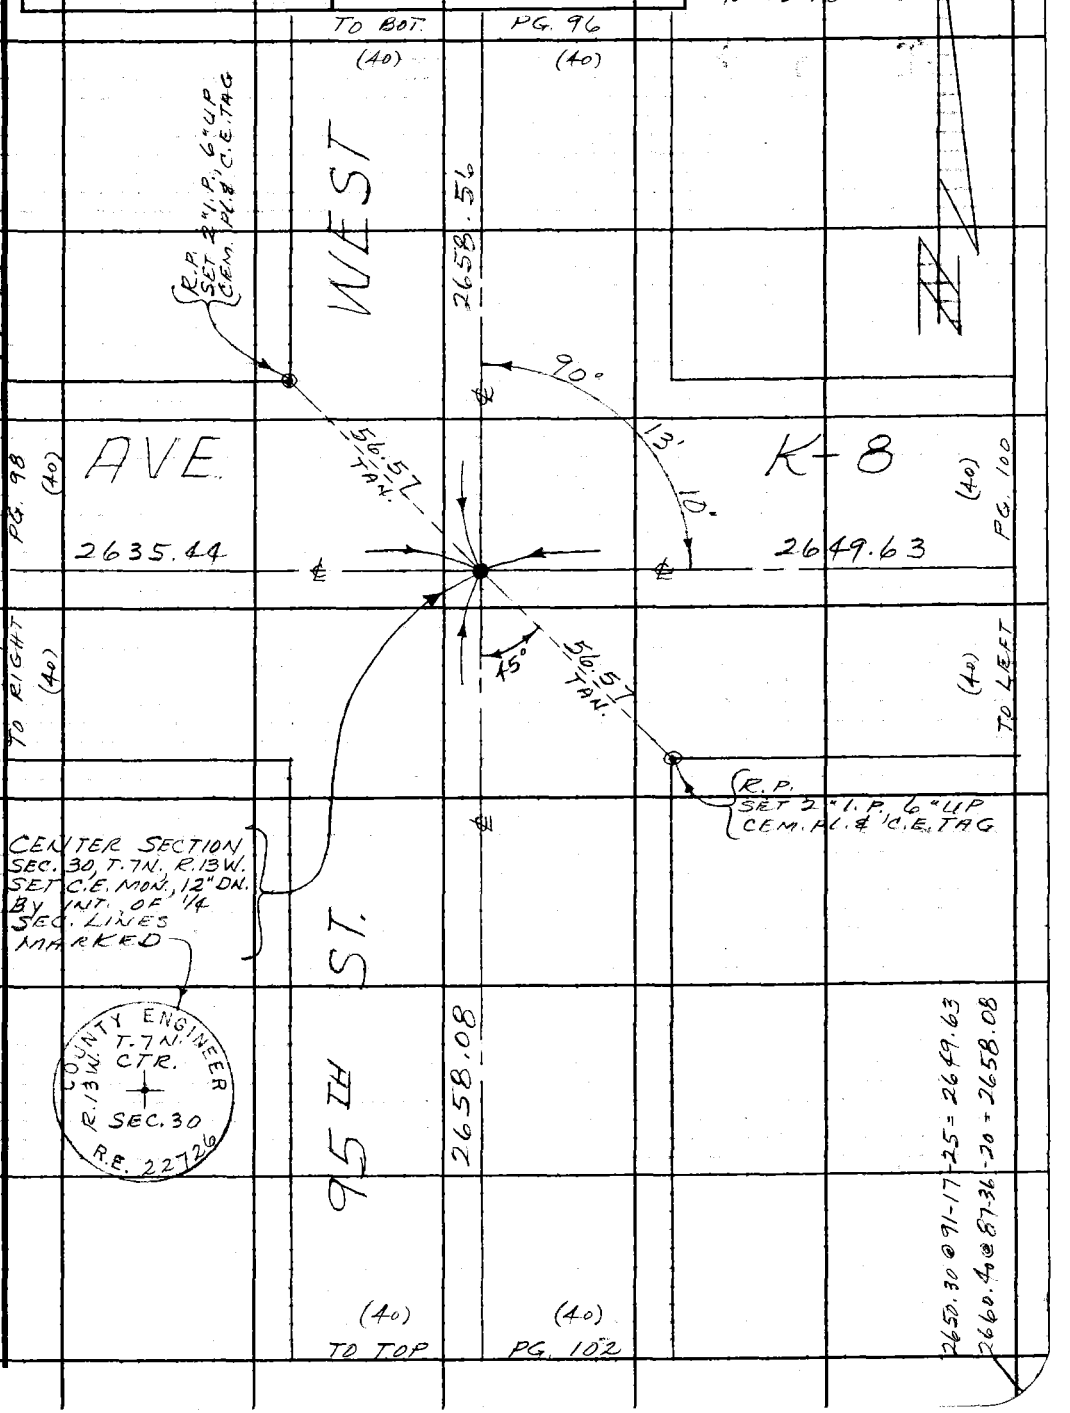

W 71 A 5

Note: Any Additions or Changes on This Sheet Must be Made or Circled in Red Ink With Date and Name of Person Making Change.

Do not extend this side of this line.

PLEASE RETURN TO
LOS ANGELES COUNTY ENGINEER
403 LOS ANGELES COUNTY ENGINEERING BLDG.

76F309S CE#310 1-65

PWFB 3519 17

F. B. ~~3862~~ PG. ~~100~~

① 89-46-55
④ 359-07-40
⑥ 178-41-30
89-46-55

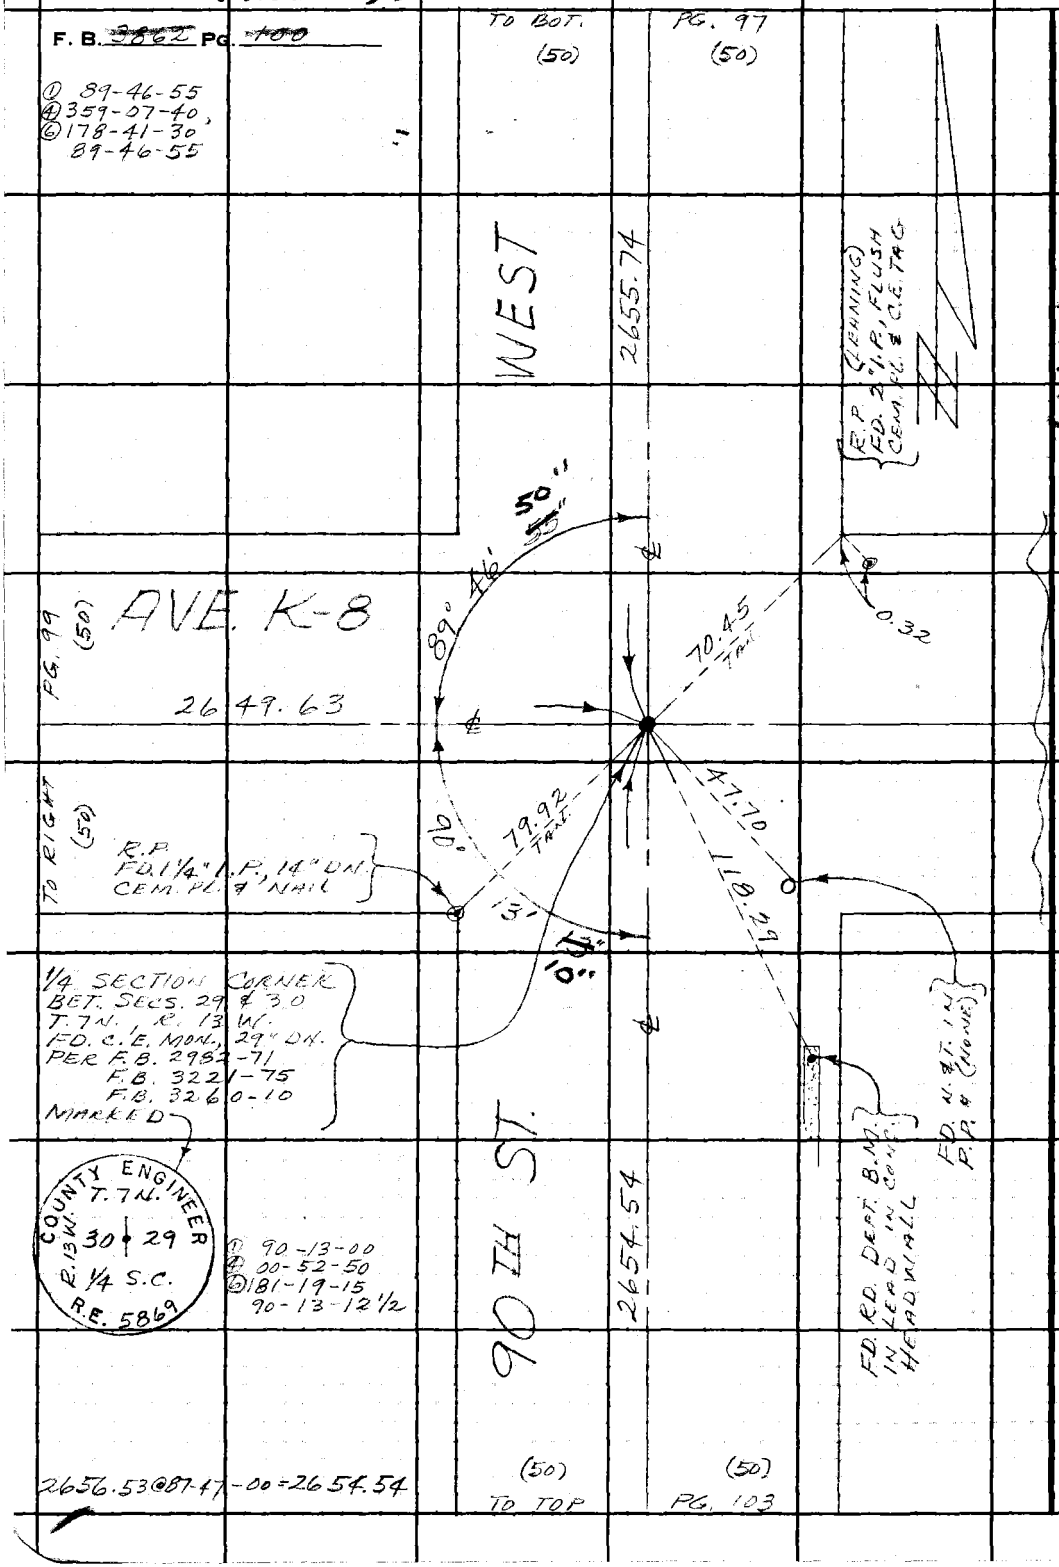

2656.53@87-47-00=2654.54

PLEASE RETURN TO
LOS ANGELES COUNTY ENGINEER
403 LOS ANGELES COUNTY ENGINEERING BLDG.
Do not extend this side of this line.

Note: Any Additions or Changes on This Sheet Must be Made or Circled in Red Ink With Date and Name of Person Making Change.

WS 71A-3

PWFB 3519

18

Notes Ck'd by RIECKHOFF	Survey of 95TH ST. WEST	F. B. ~~3862~~ PG. ~~101~~
Map No.	JN 0098.54 Tape H.P. Std °F	
Office Work	Surveyed by MENDONCA	
Checked	Notes J.M. Date 1-1-78	① 90-01-50
Date	Indexed G. D. BAILEY FEB 24 1978	④ 00-08-00
		⑥ 180-11-50
		90-01-58 1/3

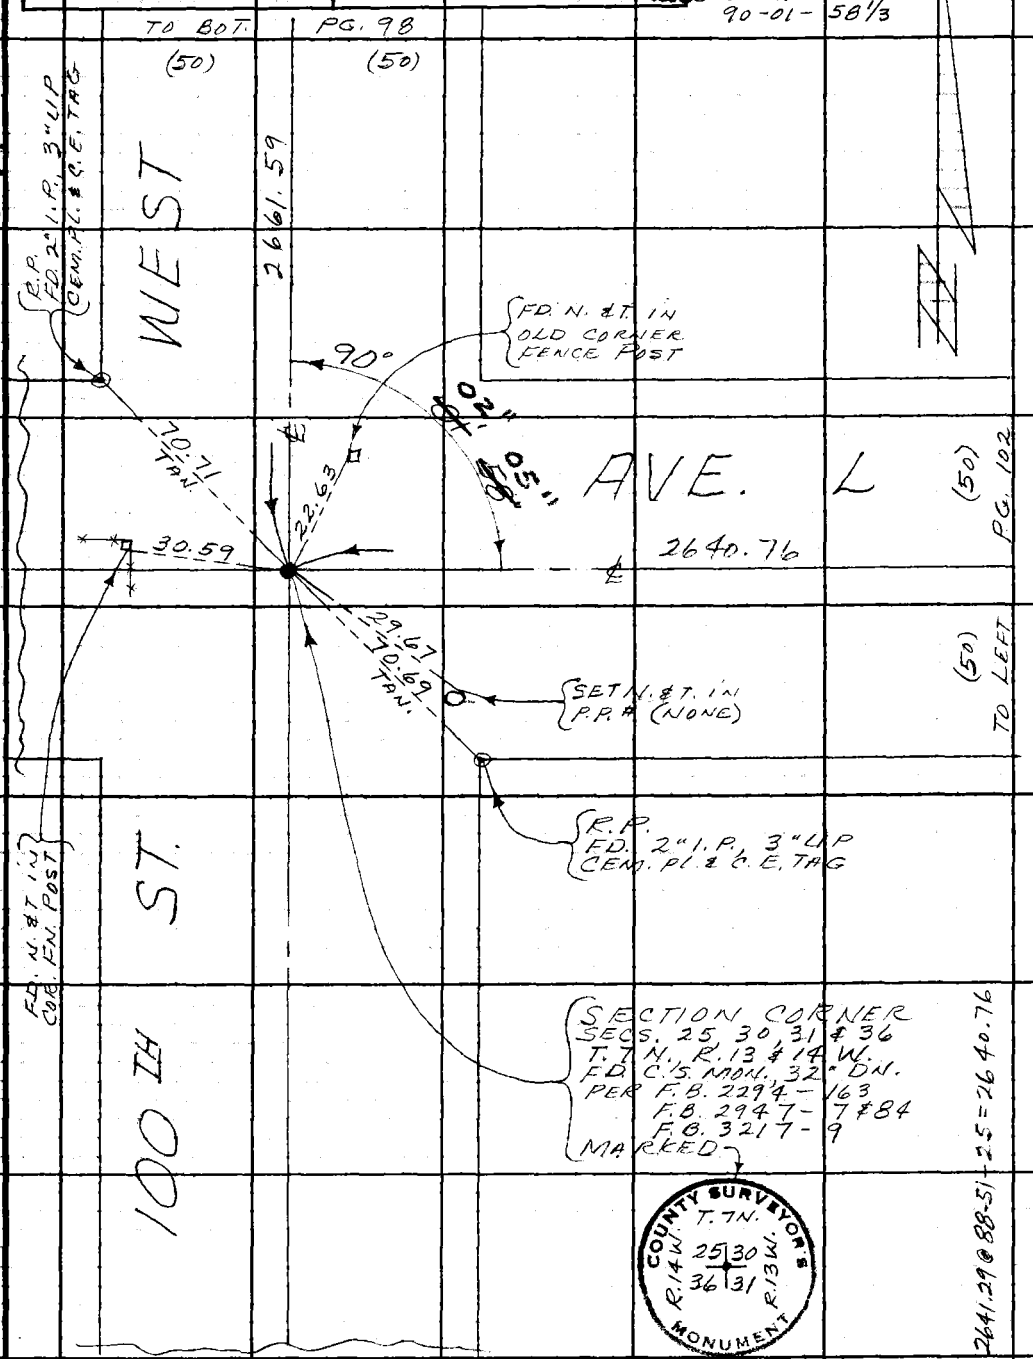

W571A-5

Note: Any Additions or Changes on This Sheet Must be Made or Circled in Red Ink With Date and Name of Person Making Change.

Do not extend this side of this line.

PLEASE RETURN TO
LOS ANGELES COUNTY ENGINEER
403 LOS ANGELES COUNTY ENGINEERING BLDG.

75E309S CE#310 1-65

PWFB 3519 19

F.B. ~~3862~~ PG. ~~102~~

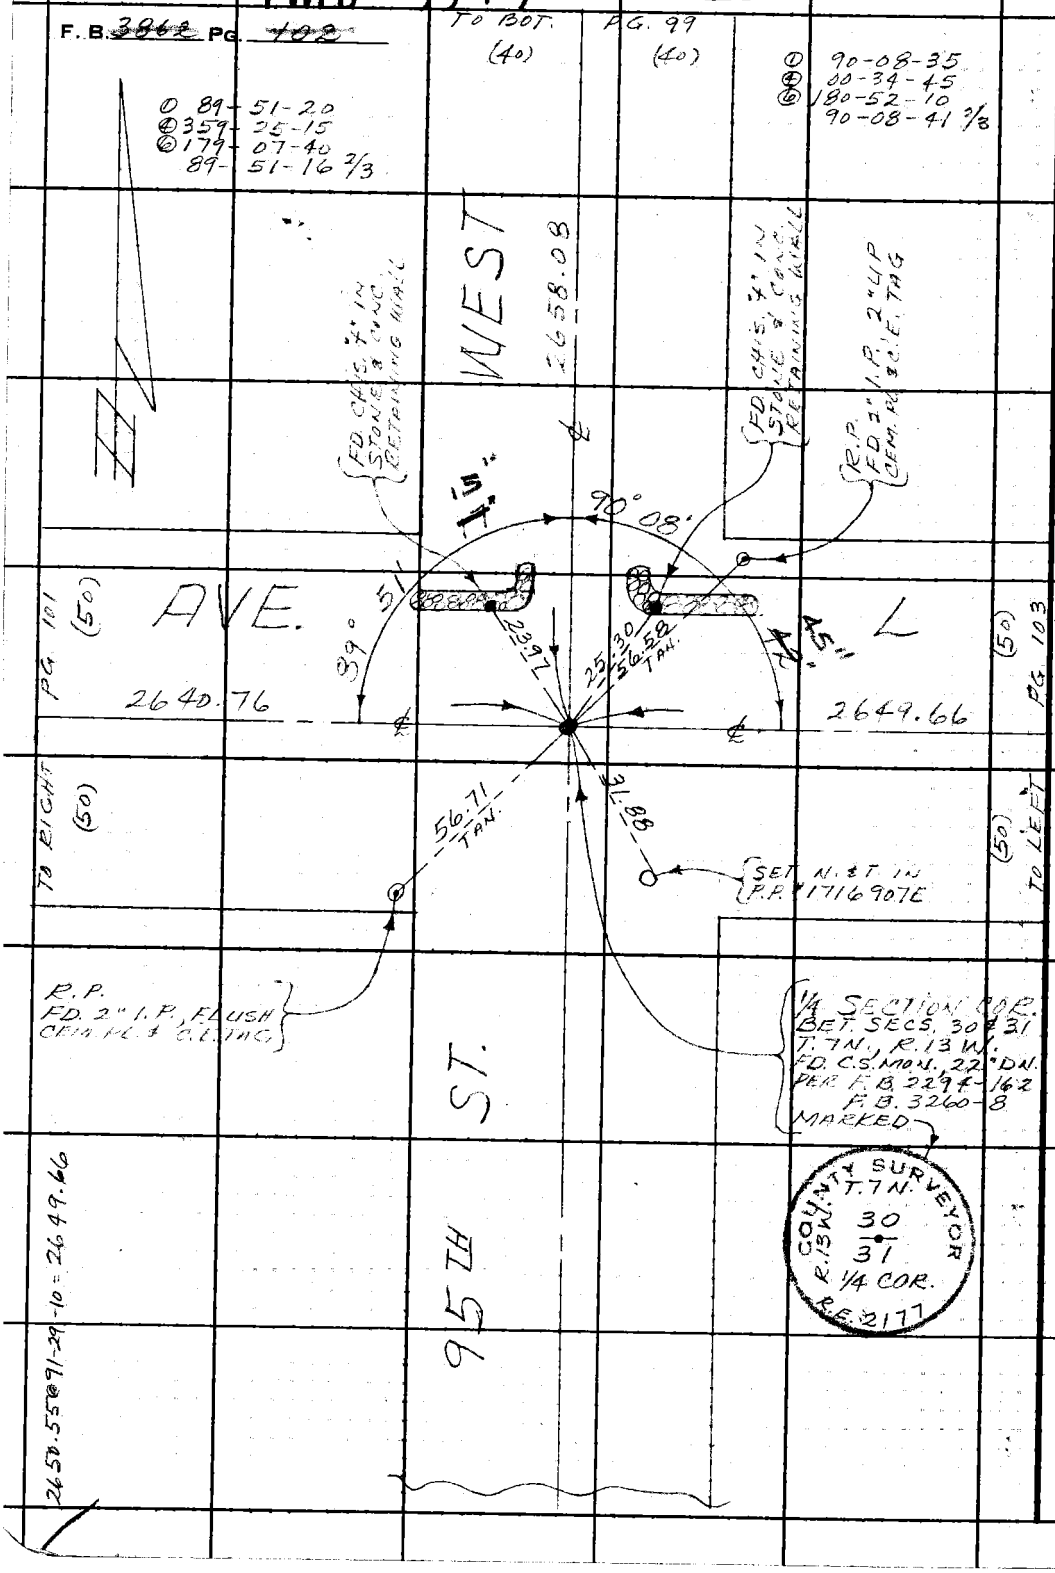

WS 71A-5

PLEASE RETURN TO
LOS ANGELES COUNTY ENGINEER
403 LOS ANGELES COUNTY ENGINEERING BLDG.

Do not extend this side of this line.

Note: Any Additions or Changes on This Sheet Must be Made or Circled in Red Ink With Date and Name of Person Making Change.

PWFB 3519 20

Notes Ck'd by RIECKHOFF
Map No.
Office Work
Checked
Date

Survey of 95TH ST. WEST
JN 0098.54 Tape H.P. Std °F
Surveyed by MENDONCA
Notes J.M. Date 1-78
Indexed G. D. BAILEY FEB 24 1978
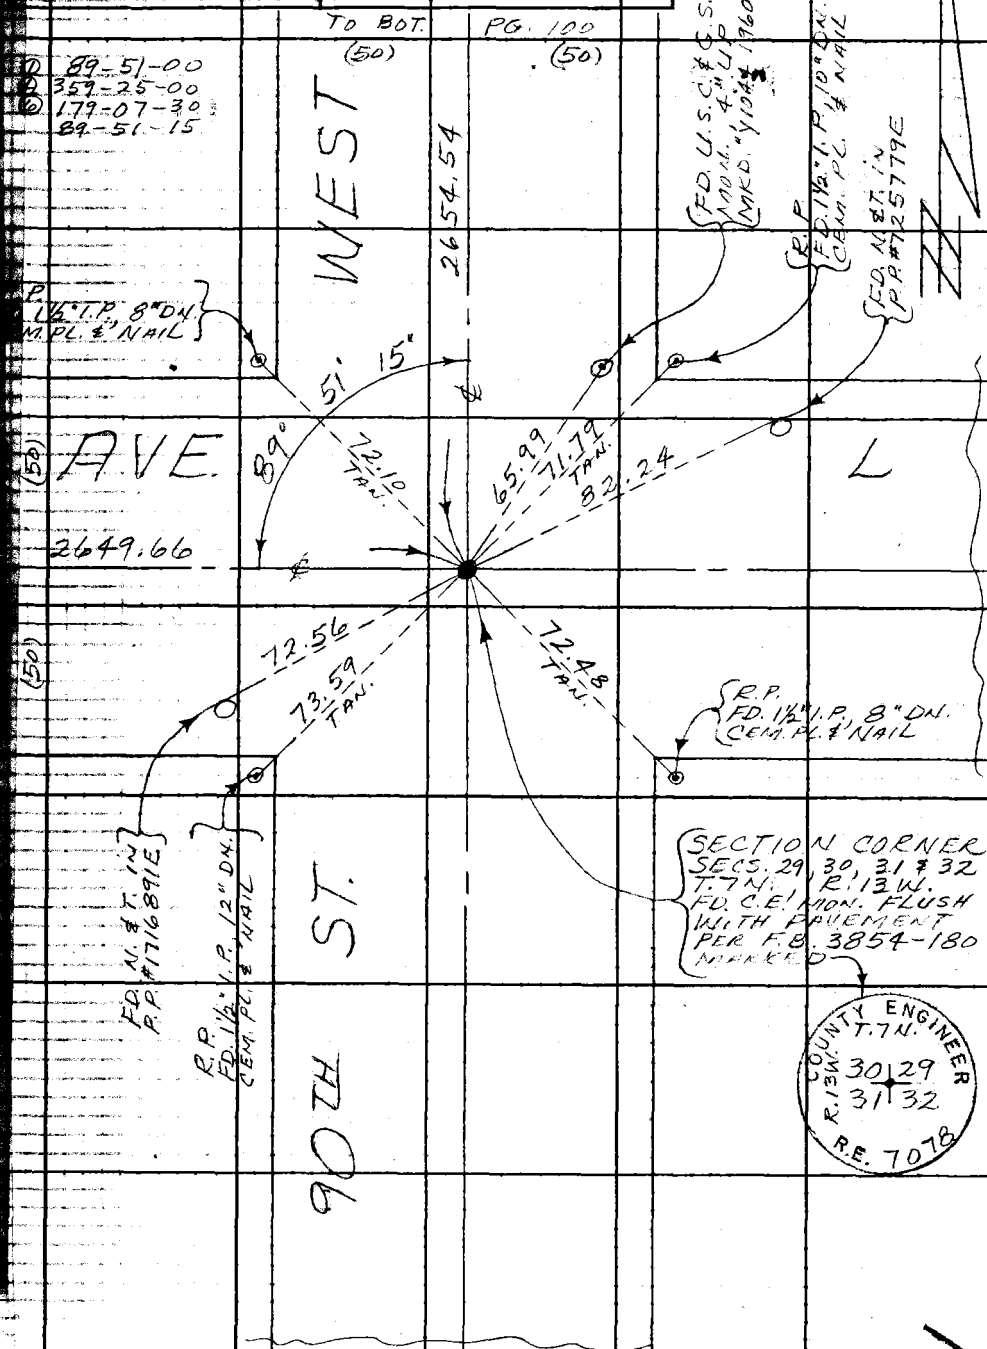
F. B. ~~3862~~ PG. ~~103~~