Notes Ck'd by	Survey of	F.B. 3909 Pg.
Map No.	JN Tape Std °F	
Office Work	Surveyed by	
Checked	Notes Date	
Date	Indexed	

PAGE	JOB	DESCRIPTION
5-8	Index	
9-4	C.L.	C.L. survey vic. Canyon Crest Rd., Cloverhill Rd., Rising Hill Rd.

PW. file July '85

Microfilmed Dec '84.

Note: Any Additions or Changes on this Sheet Must be Made or Circled in Red With Date and Name of Person Making Change.
PLEASE RETURN TO
LOS ANGELES COUNTY ENGINEER
403 Los Angeles County Engineering Bldg.
Do not [illegible] side of this [illegible]
3909
76F3098 CE#310 9-67

Notes Ck'd by	Survey of RISINGHILL RD
Map No.	JN 030300 Tape Std °F
Office Work	Surveyed by AC GUIZADO
Checked	Notes ACG Date 3/69
Date	Indexed C. J. GALLI APR 16 '69

F. B. 3909 PG. 5

JOB NO 030300

MONUMENTATION OF CENTERLINES FOR RISINGHILL RD AREA (ALTADENA)

100 ft TAPE #0747

100.00 @ 21½ lbs T=68°

REF FB 2151 pgs 9-45

GUIZADO AC

MOODY SA

WEST DR

MOYA EC

Note: Any Additions or Changes on This Sheet Must be Made or Circled in Red Ink With Date and Name of Person Making Change.

Do not extend this side of this line.

PLEASE RETURN TO
COUNTY OF LOS ANGELES
DEPARTMENT OF COUNTY ENGINEER
403 LOS ANGELES COUNTY ENGINEERING BLDG.

16F309S CE#310 3-68

PWFB 1823

925

F. B. 3989 PG. 6

INDEX

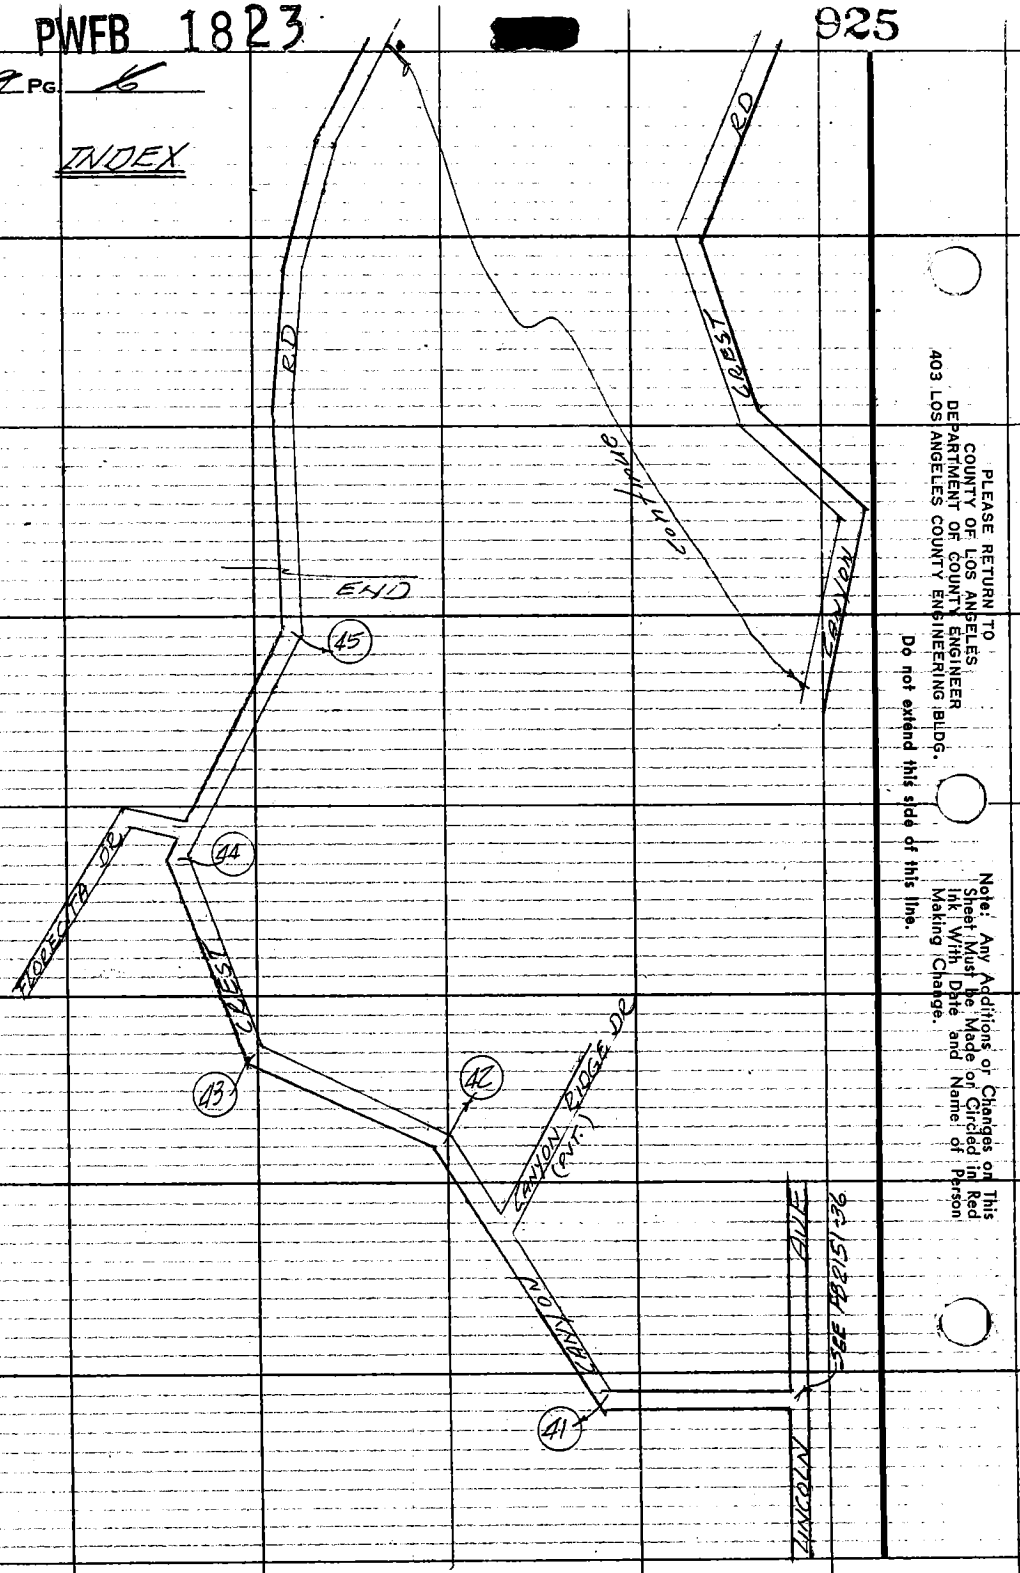

PLEASE RETURN TO
COUNTY OF LOS ANGELES
DEPARTMENT OF COUNTY ENGINEER
403 LOS ANGELES COUNTY ENGINEERING BLDG.

Do not extend this side of this line.

Note: Any Additions or Changes on This Sheet Must be Made or Circled in Red Ink With Date and Name of Person Making Change.

PWFB 1823

ALTADENA

926

Notes Ck'd by	Survey of RISING HILL RD AREA
Map No.	JN 0303.00 Tape Std °F
Office Work	Surveyed by GUITADO AC
Checked	Notes ACG Date MAR '69
Date	Indexed C. T. GALLI APR 16 '69

F. B. 396 PG. 1

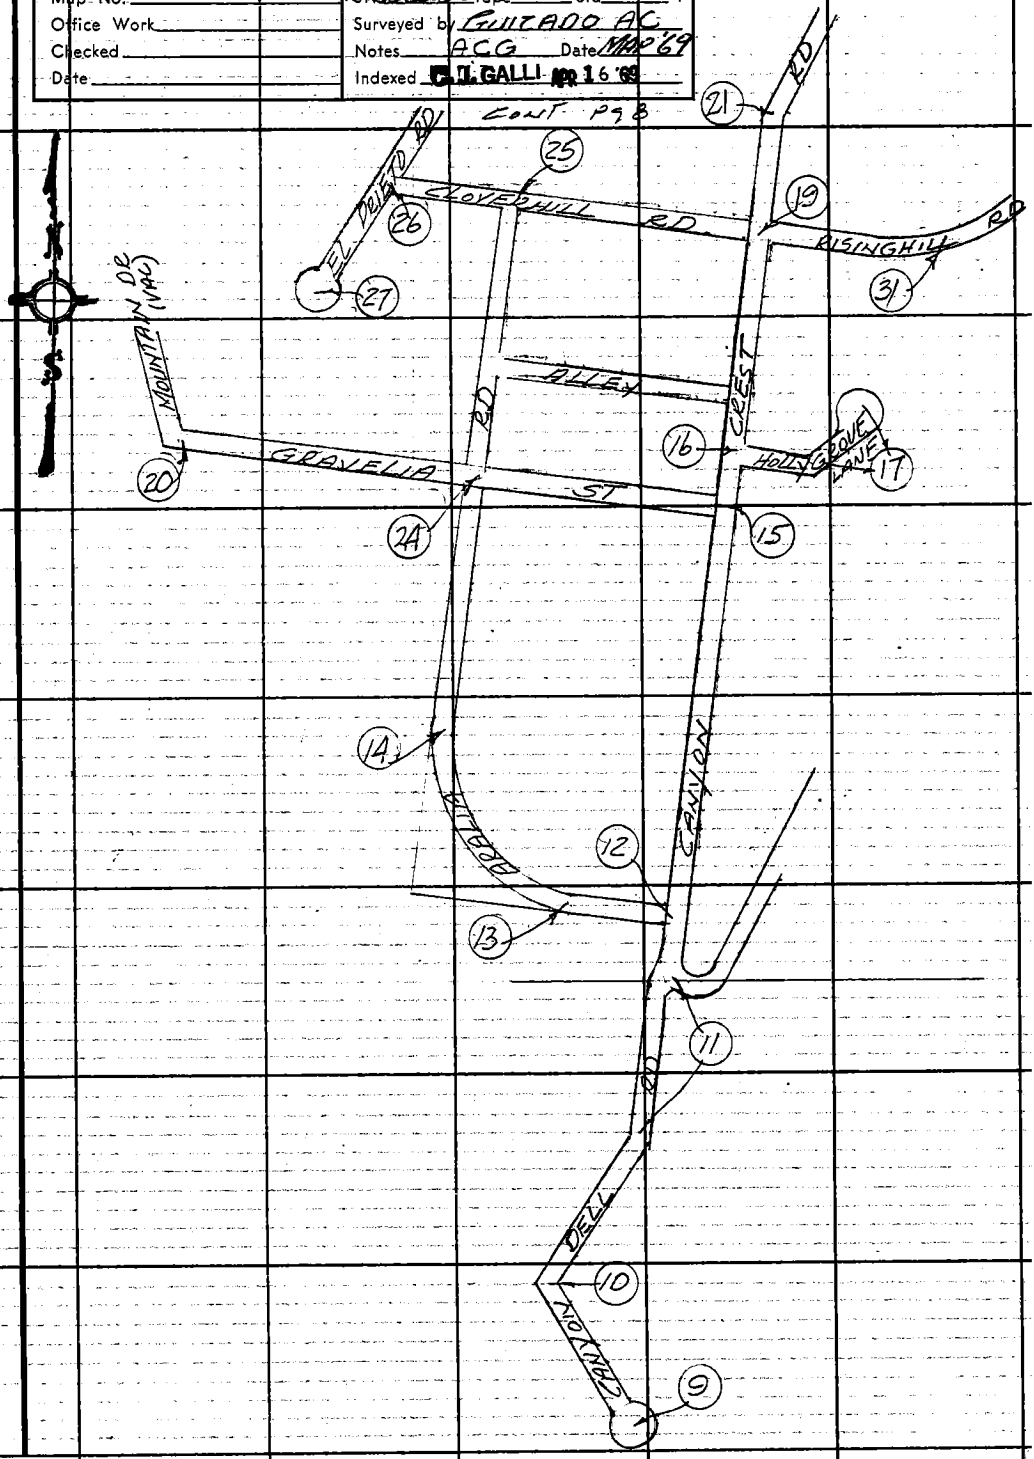

Note: Any Additions or Changes on This Sheet Must be Made or Circled in Red Ink With Date and Name of Person Making Change.

Do not extend this side of this line.

PLEASE RETURN TO
COUNTY OF LOS ANGELES
DEPARTMENT OF COUNTY ENGINEER
403 LOS ANGELES COUNTY ENGINEERING BLDG.

16F309S CE#310 3-68

PWFB 1823

F. B. ~~3307~~ Pg. ~~8~~

927

INDEX

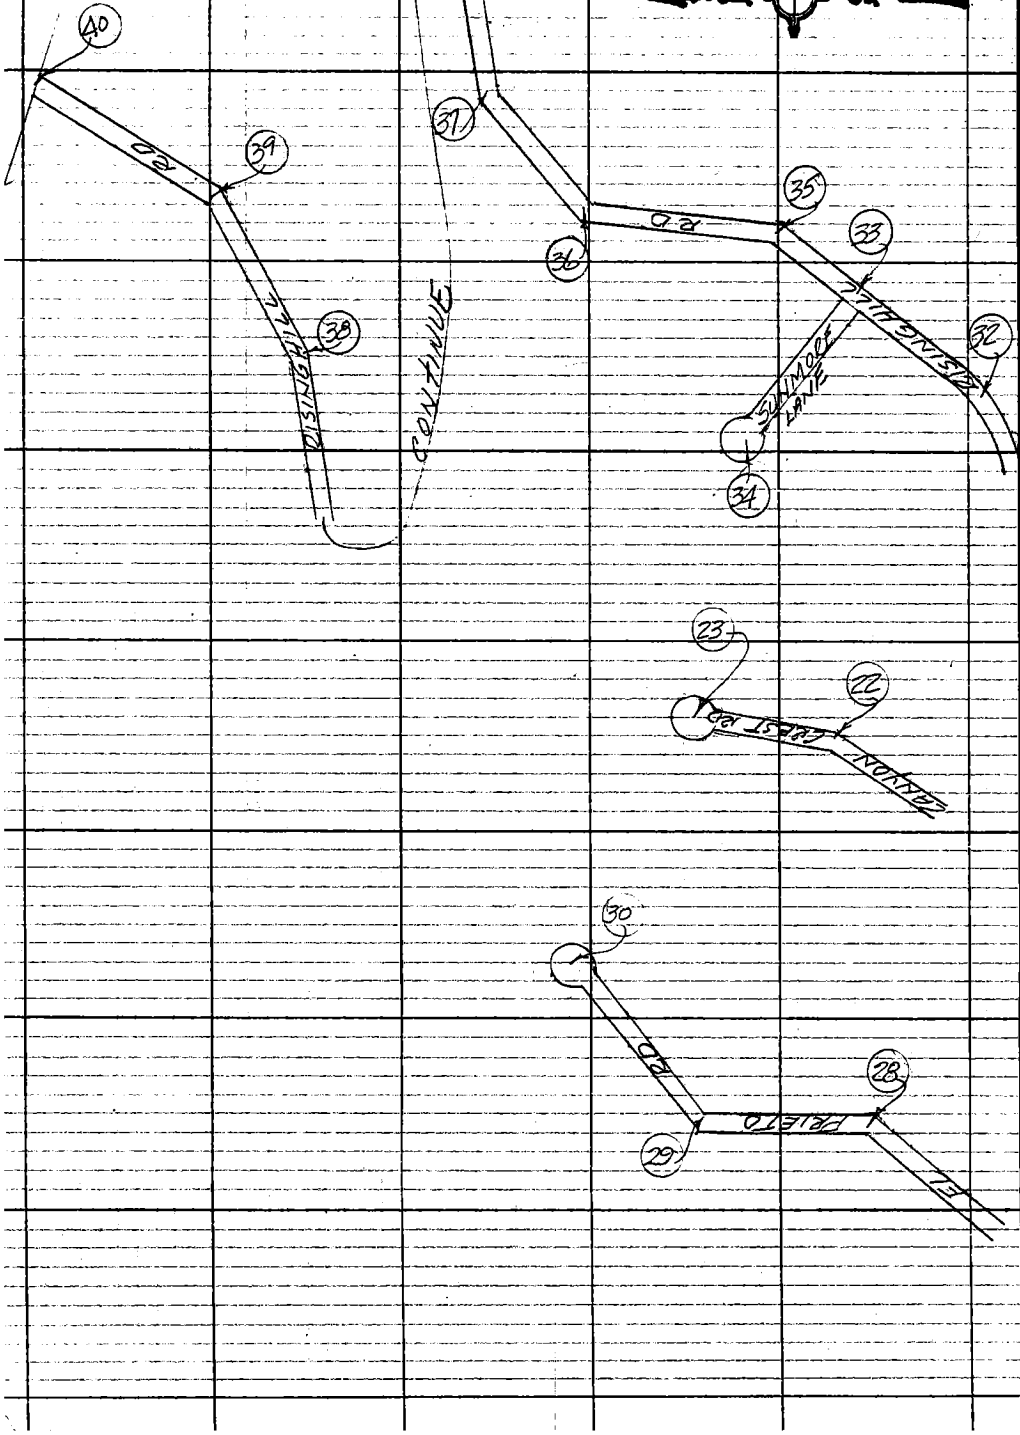

PLEASE RETURN TO
COUNTY OF LOS ANGELES
DEPARTMENT OF COUNTY ENGINEER
403 LOS ANGELES COUNTY ENGINEERING BLDG.

Do not extend this side of this line.

Note: Any Additions or Changes on This Sheet Must be Made or Circled in Red Ink With Date and Name of Person Making Change.

PWFB 1823 [redacted] 928

Notes Ck'd by	Survey of RISINGHILL Rd	F. B. 3907 PG. 9
Map No.	J.N. 0303.00 Tape 0247 Std 68 °F	
Office Work	Surveyed by Guizado AC	
Checked	Notes ACG Date 2/21/69	
Date	Indexed D. L. GALLI Apr 16 '69	TRACT 18481

W.S. 88, A-5

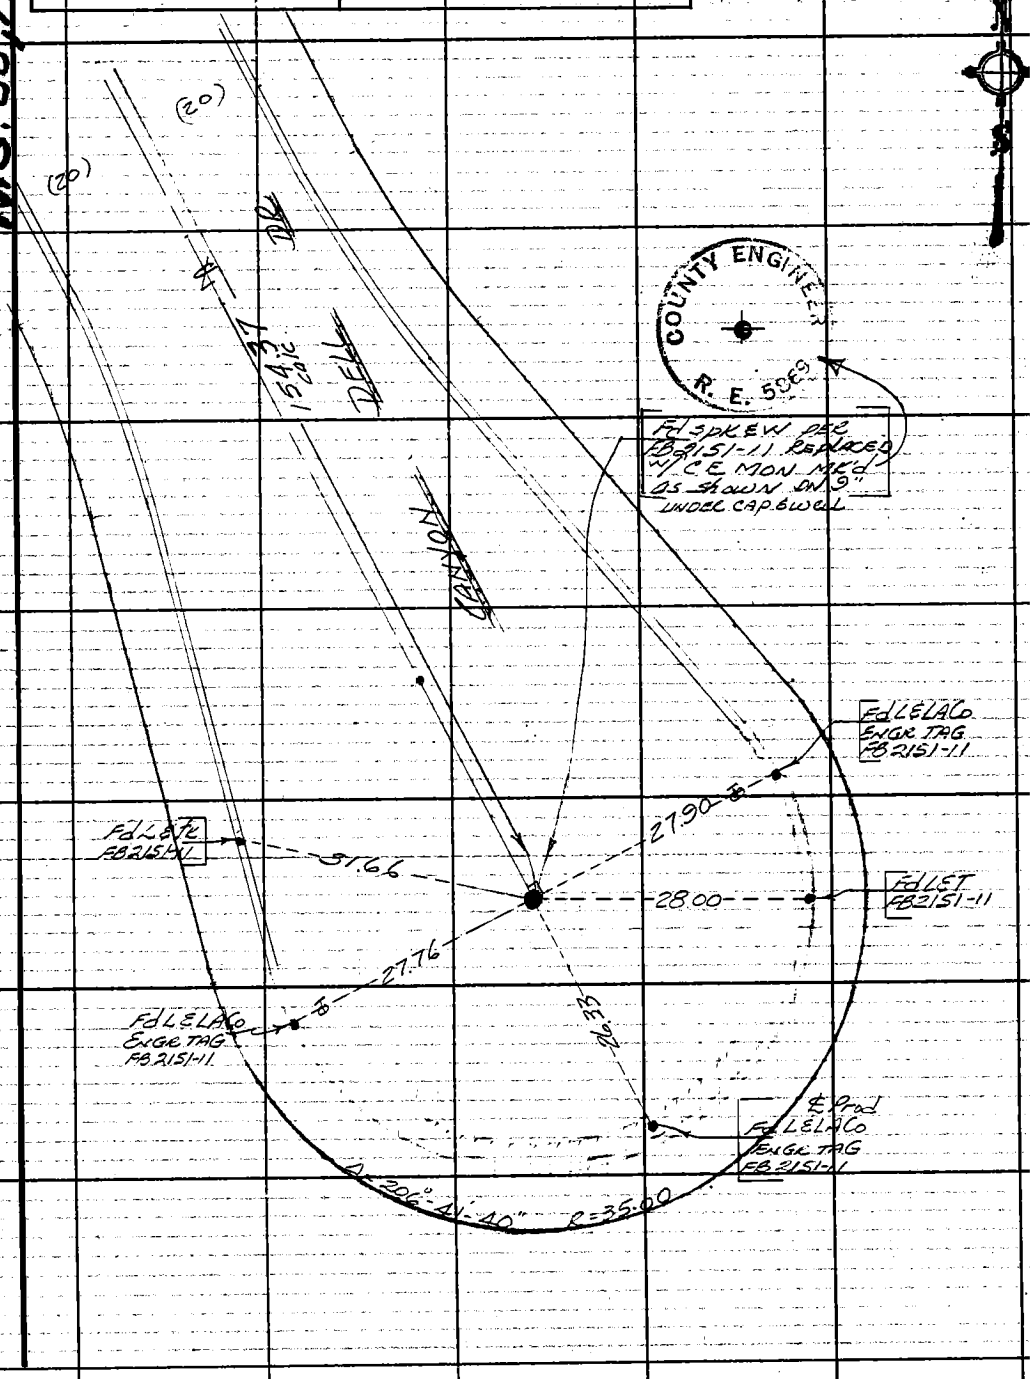

Note: Any Additions or Changes on This Sheet Must be Made or Circled in Red Ink With Date and Name of Person Making Change.

Do not extend this side of this line.

PLEASE RETURN TO
COUNTY OF LOS ANGELES
DEPARTMENT OF COUNTY ENGINEER
403 LOS ANGELES COUNTY ENGINEERING BLDG.

76F309S CE#310 3-68

PWFB 1823 [redacted] 929

F. B. ~~3907~~ Pg. ~~10~~

TRACT 18481

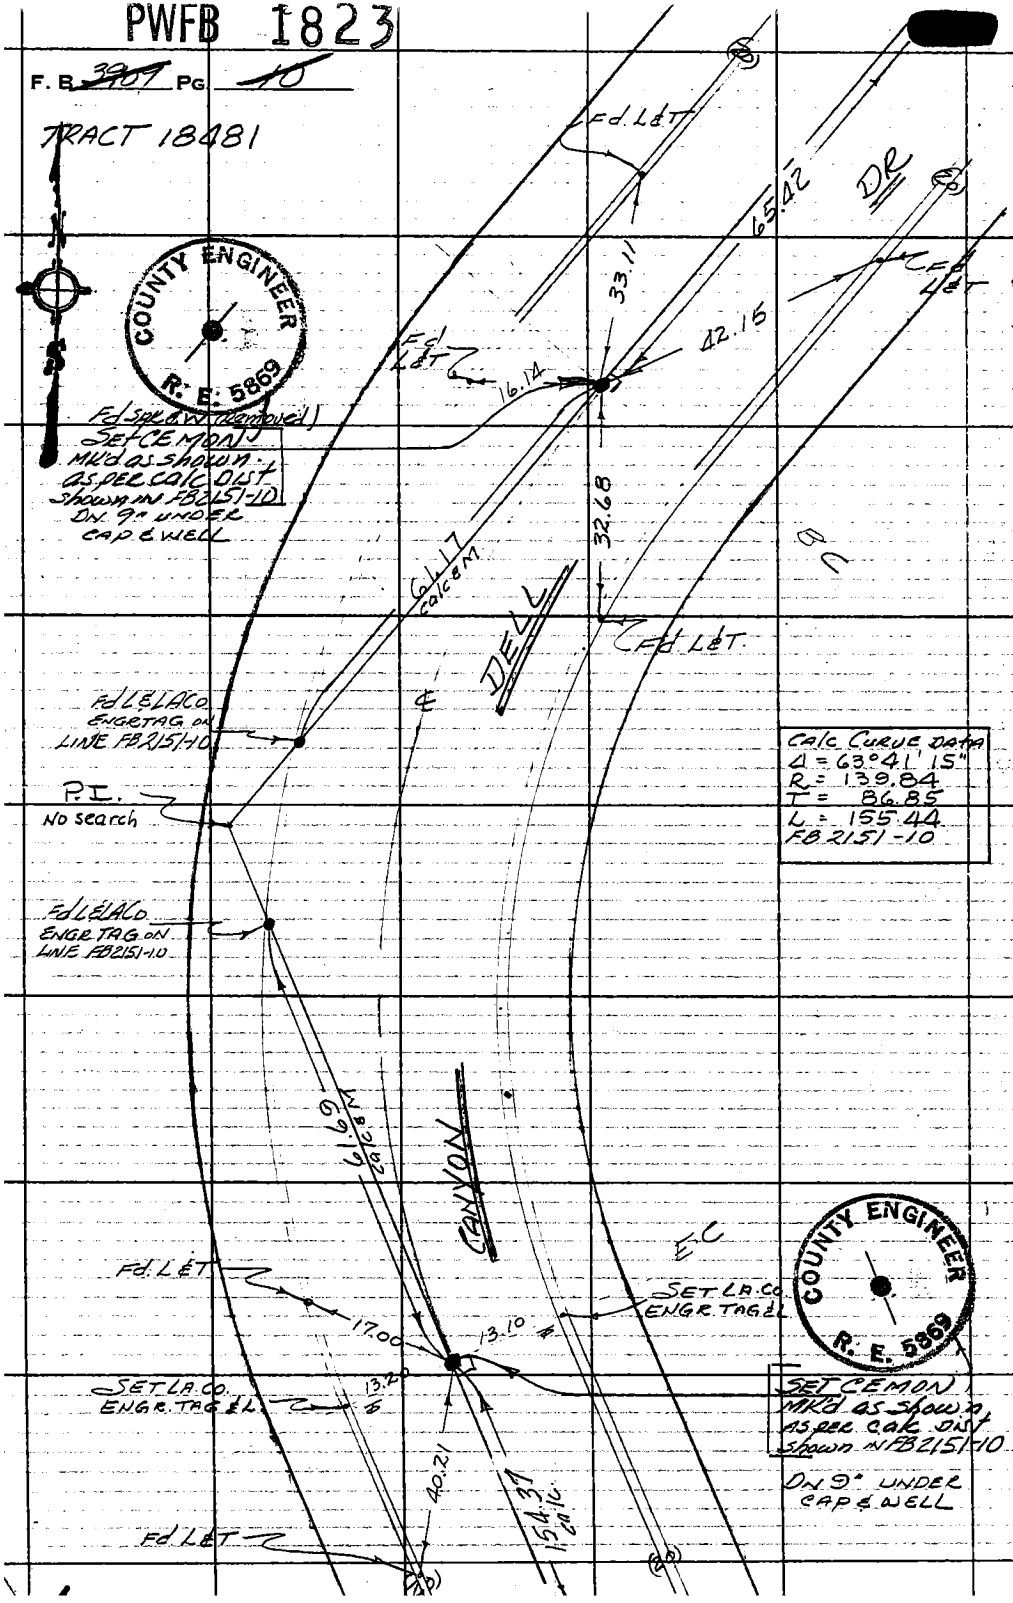

Calc Curve Data
Δ = 63°41' 15"
R = 139.84
T = 86.85
L = 155.44
FB 2151-10

W.S. 88A-5

PLEASE RETURN TO
COUNTY OF LOS ANGELES
DEPARTMENT OF COUNTY ENGINEER
403 LOS ANGELES COUNTY ENGINEERING BLDG.

Do not extend this side of this line.

Note: Any Additions or Changes on This Sheet Must be Made or Circled in Red Ink With Date and Name of Person Making Change.

PWFB 1823 930 931 [redacted] [redacted]

Notes Ck'd by	Survey of RISING HILL RD.
Map No.	JN 0303.00 Tape 0247 Std 68 °F
Office Work	Surveyed by A.C. GUIZADO
Checked	Notes A.C.G. Date
Date	Indexed C. J. GALLI APR 16 '69

F. B. 3907 Pg. 4

W.S. 88, A-5

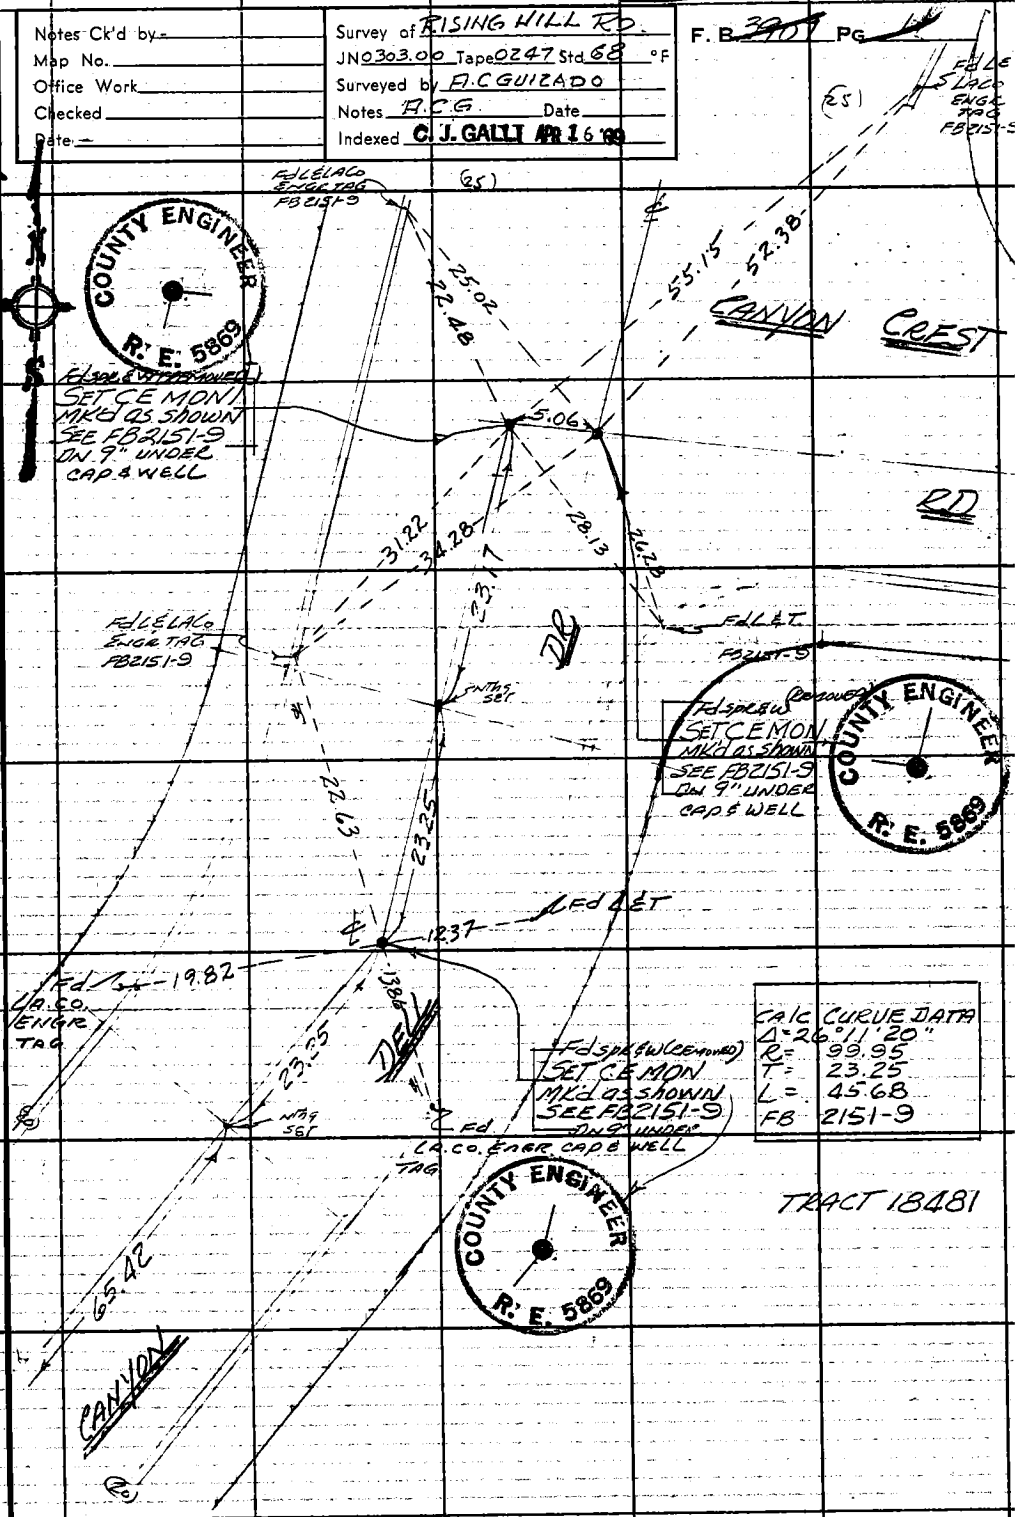

CALC CURVE DATA	
Δ = 26°11'20"	
R =	99.95
T =	23.25
L =	45.68
FB	2151-9

TRACT 18481

COUNTY ENGINEER R. E. 5869

Note: Any Additions or Changes on this Sheet Must be Made or Circled in Red Ink With Date and Name of Person Making Change.

Do not extend this side of this line.

PLEASE RETURN TO
COUNTY OF LOS ANGELES
DEPARTMENT OF COUNTY ENGINEER
403 LOS ANGELES COUNTY ENGINEERING BLDG.

76F3095 CE#310 3-68

PWFB 1823 932

F. 3909 PG. 12

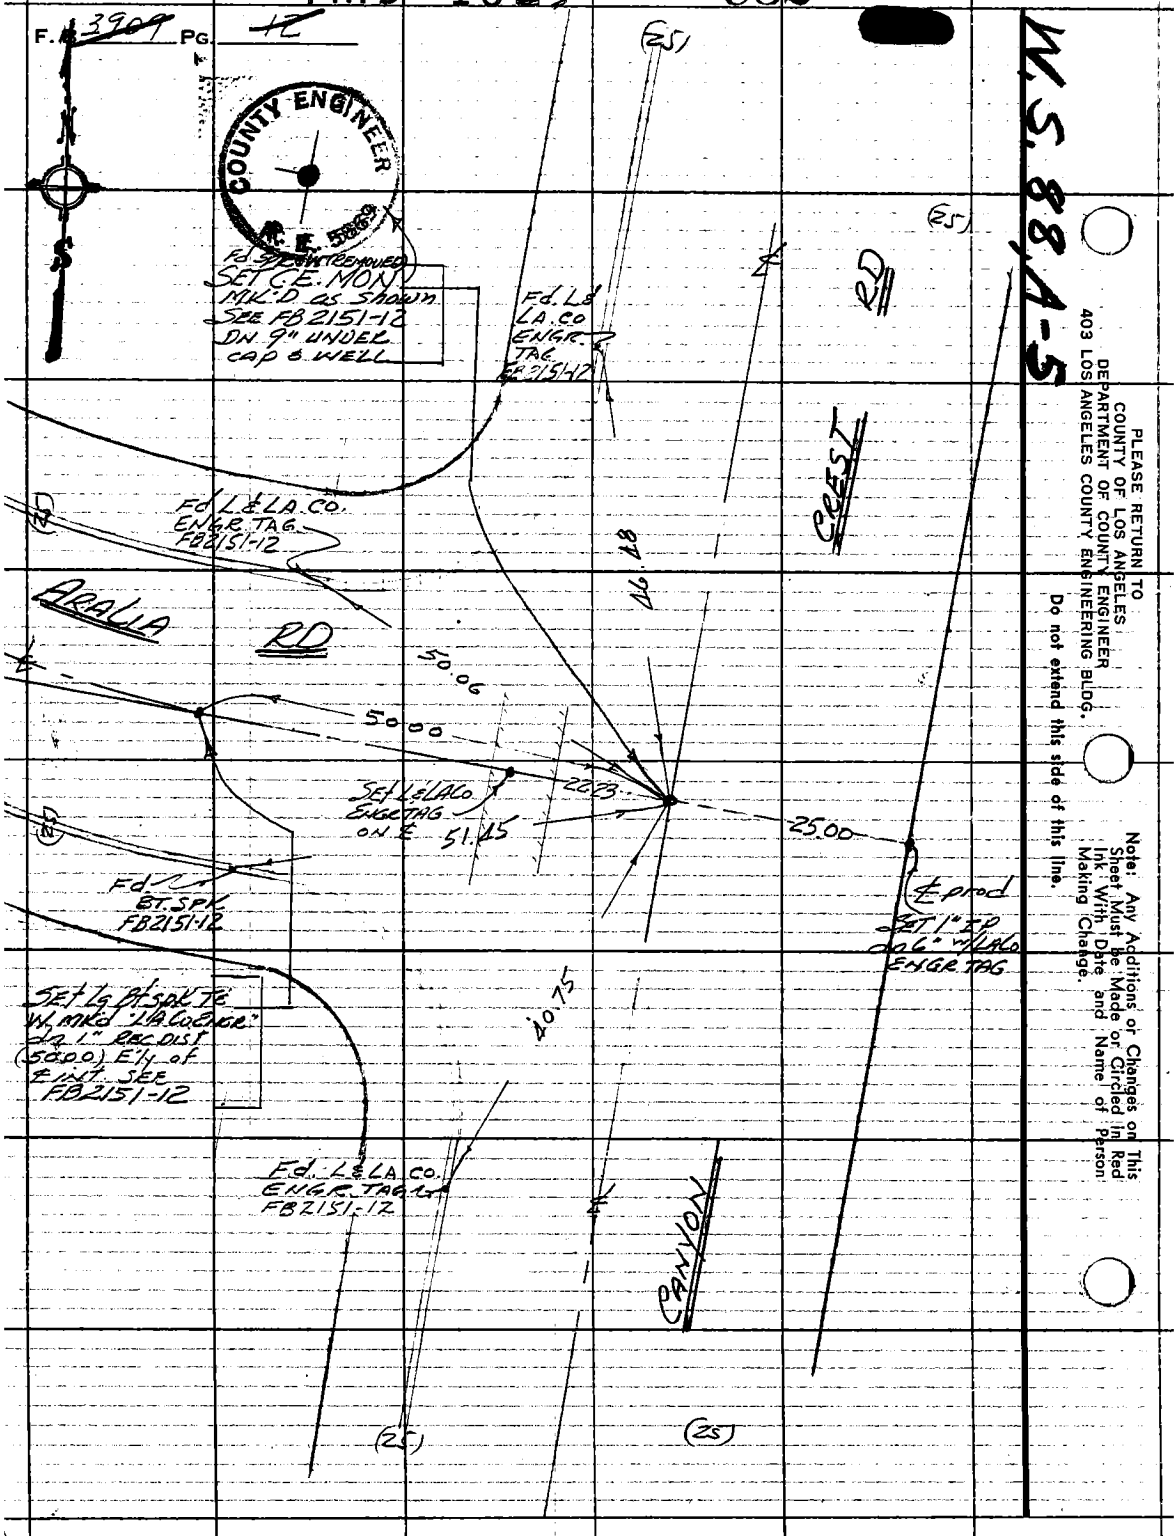

PLEASE RETURN TO
COUNTY OF LOS ANGELES
DEPARTMENT OF COUNTY ENGINEER
403 LOS ANGELES COUNTY ENGINEERING BLDG.

Do not extend this side of this line.

Note: Any Additions or Changes on This Sheet Must be Made or Circled in Red Ink With Date and Name of Person Making Change.

HWFB 1823

ALTADENA

933

Notes Ck'd by
Map. No.
Office Work
Checked
Date

Survey of RISINGHILL rd Area
JN 030300 Tape 0247 Std 68 °F
Surveyed by Guitado AC
Notes AC Date 3/12/69
Indexed C. J. GAULT APR 16 '69

F. B. 3909 Pg. 13

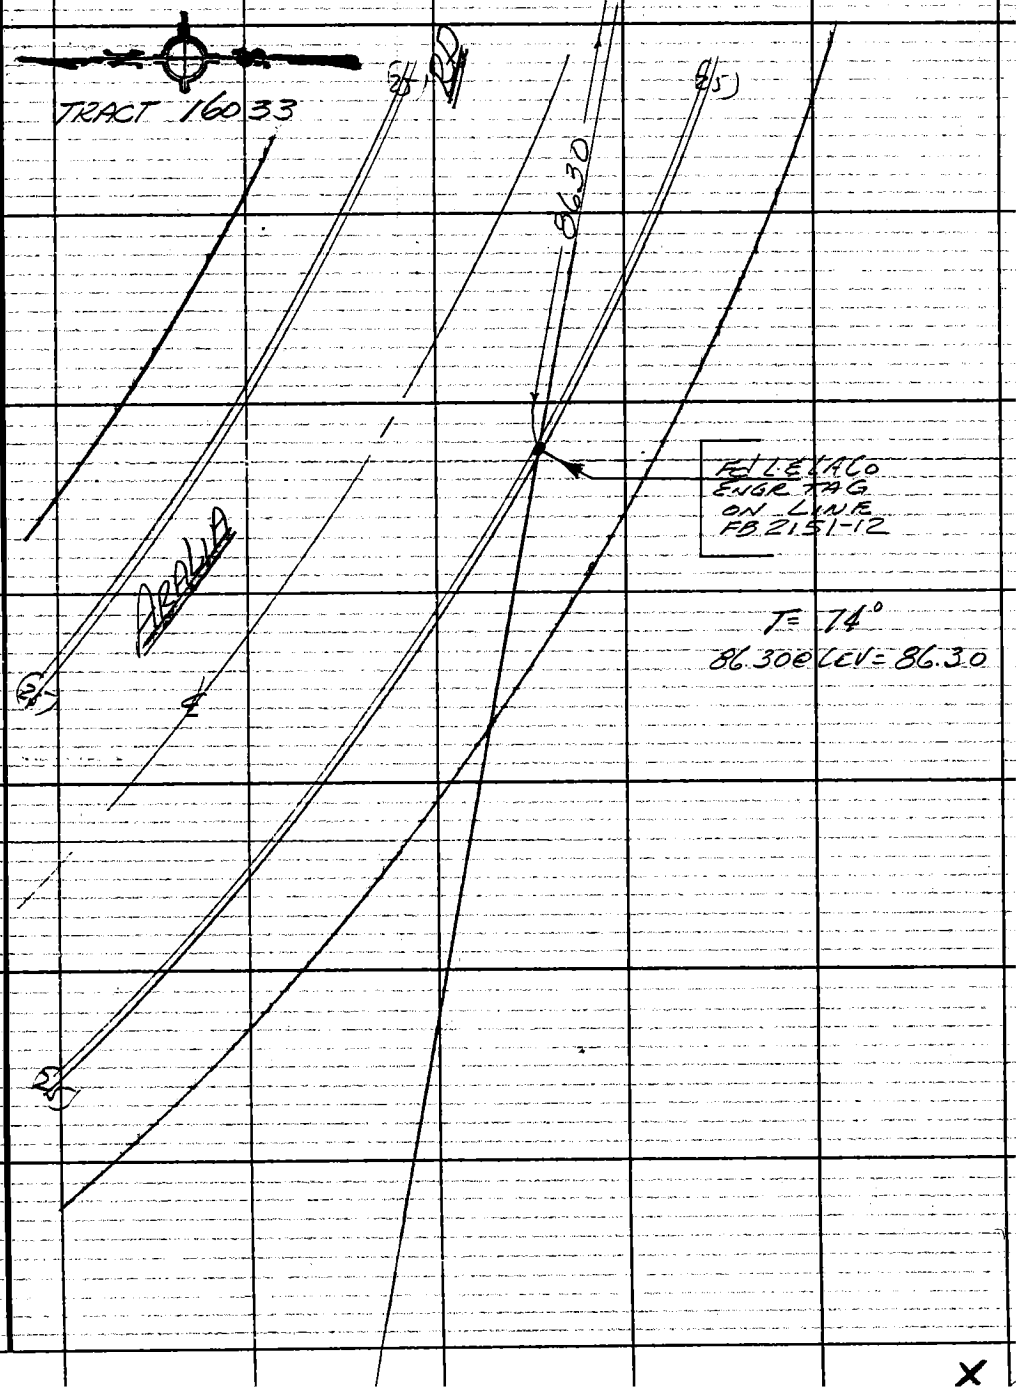

Note: Any Additions or Changes on this Sheet Must be Made or Circled in Red Ink With Date and Name of Person Making Change.

Do not extend this side of this line.

PLEASE RETURN TO
COUNTY OF LOS ANGELES
DEPARTMENT OF COUNTY ENGINEER
403 LOS ANGELES COUNTY ENGINEERING BLDG.

16F3095 CE#310 3-68

PWFB 1823 [redacted] 934

F. B. ~~3909~~ PG. ~~14~~

TRACT 16033

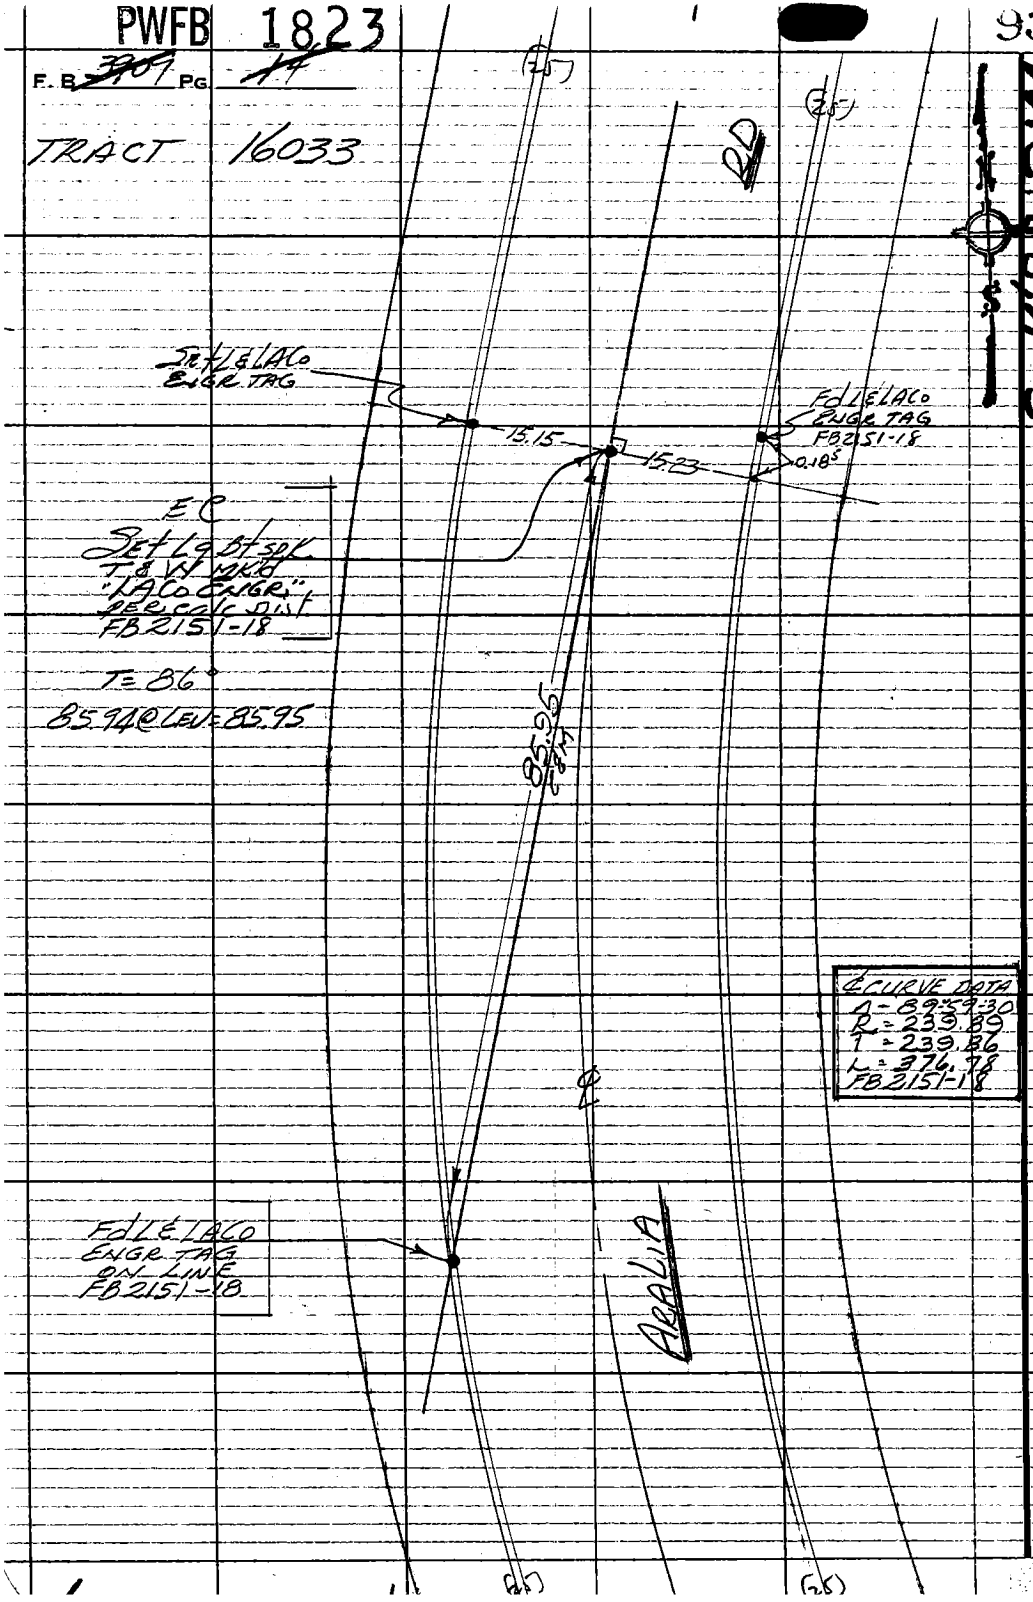

W.S. 88.A-5

PLEASE RETURN TO
COUNTY OF LOS ANGELES
DEPARTMENT OF COUNTY ENGINEER
403 LOS ANGELES COUNTY ENGINEERING BLDG.

Do not extend this side of this line.

Note: Any Additions or Changes on This Sheet Must be Made or Circled in Red Ink With Date and Name of Person Making Change.

PWFB 1823

ALTADENA [redacted] [redacted]

Notes Ck'd by	Survey of RISINGHILL RD AREA
Map No.	JN 0303.00 Tape 0247 Std 68 °F
Office Work	Surveyed by A.C. Guizado
Checked	Notes ACG Date 3/26/69
Date	Indexed C. J. GALLI APR 16 '69

F. ~~B.~~ ~~3907~~ PG. ~~15~~

935 936

W.S. 88, A-5

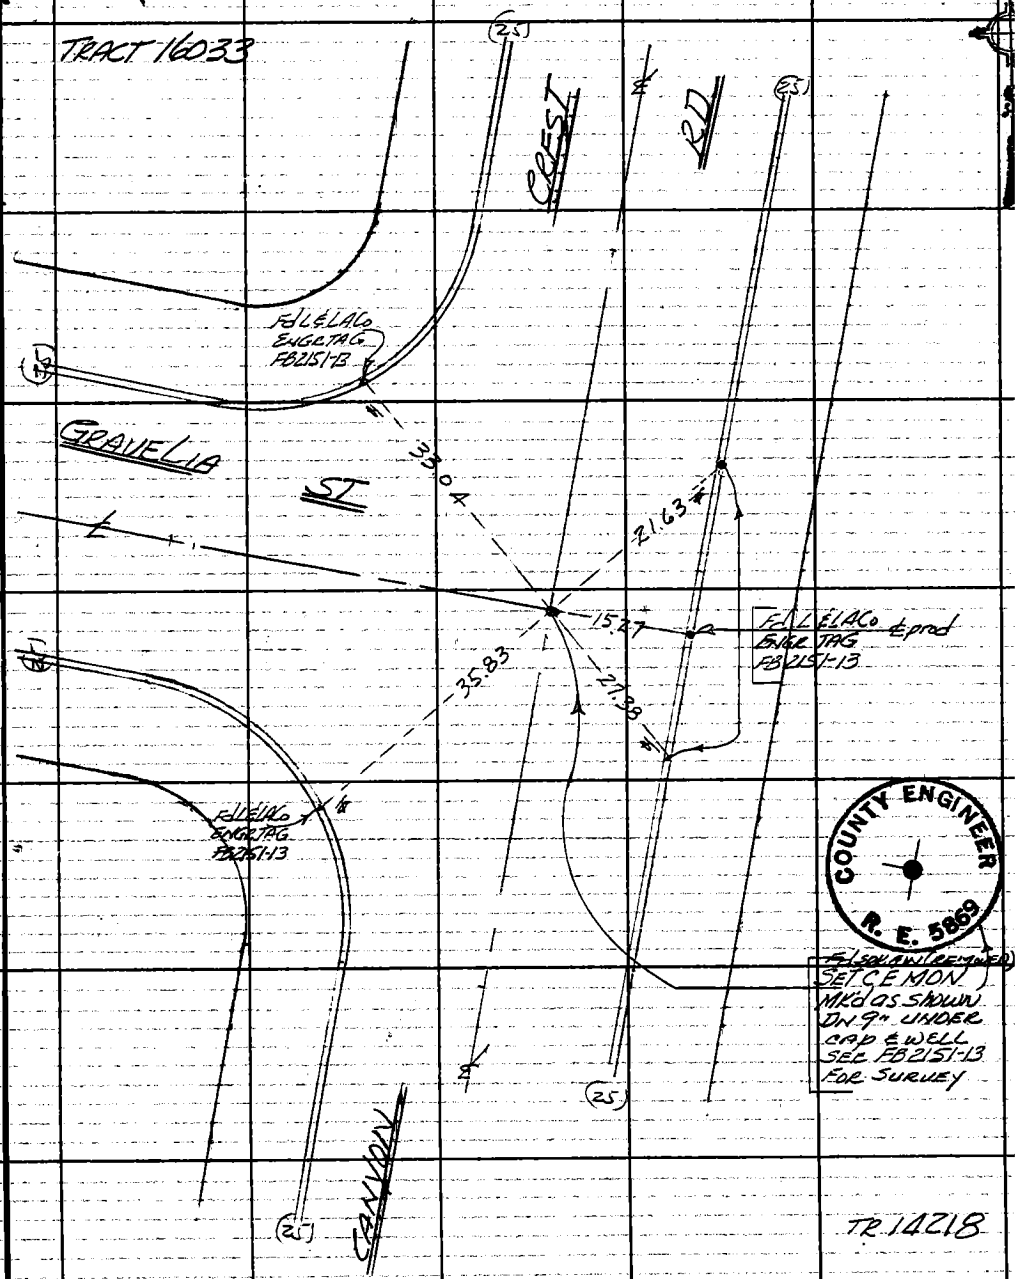

Note: Any Additions or Changes on This Sheet Must be Made or Circled in Red Ink With Date and Name of Person Making Change.

Do not extend this side of this line.

PLEASE RETURN TO
COUNTY OF LOS ANGELES
DEPARTMENT OF COUNTY ENGINEER
403 LOS ANGELES COUNTY ENGINEERING BLDG.

76F309S CE#310 3-68

PWFB 1823

937

F. B. 3907 Pg. 16

TRACT 15320

W.S. 89A-5

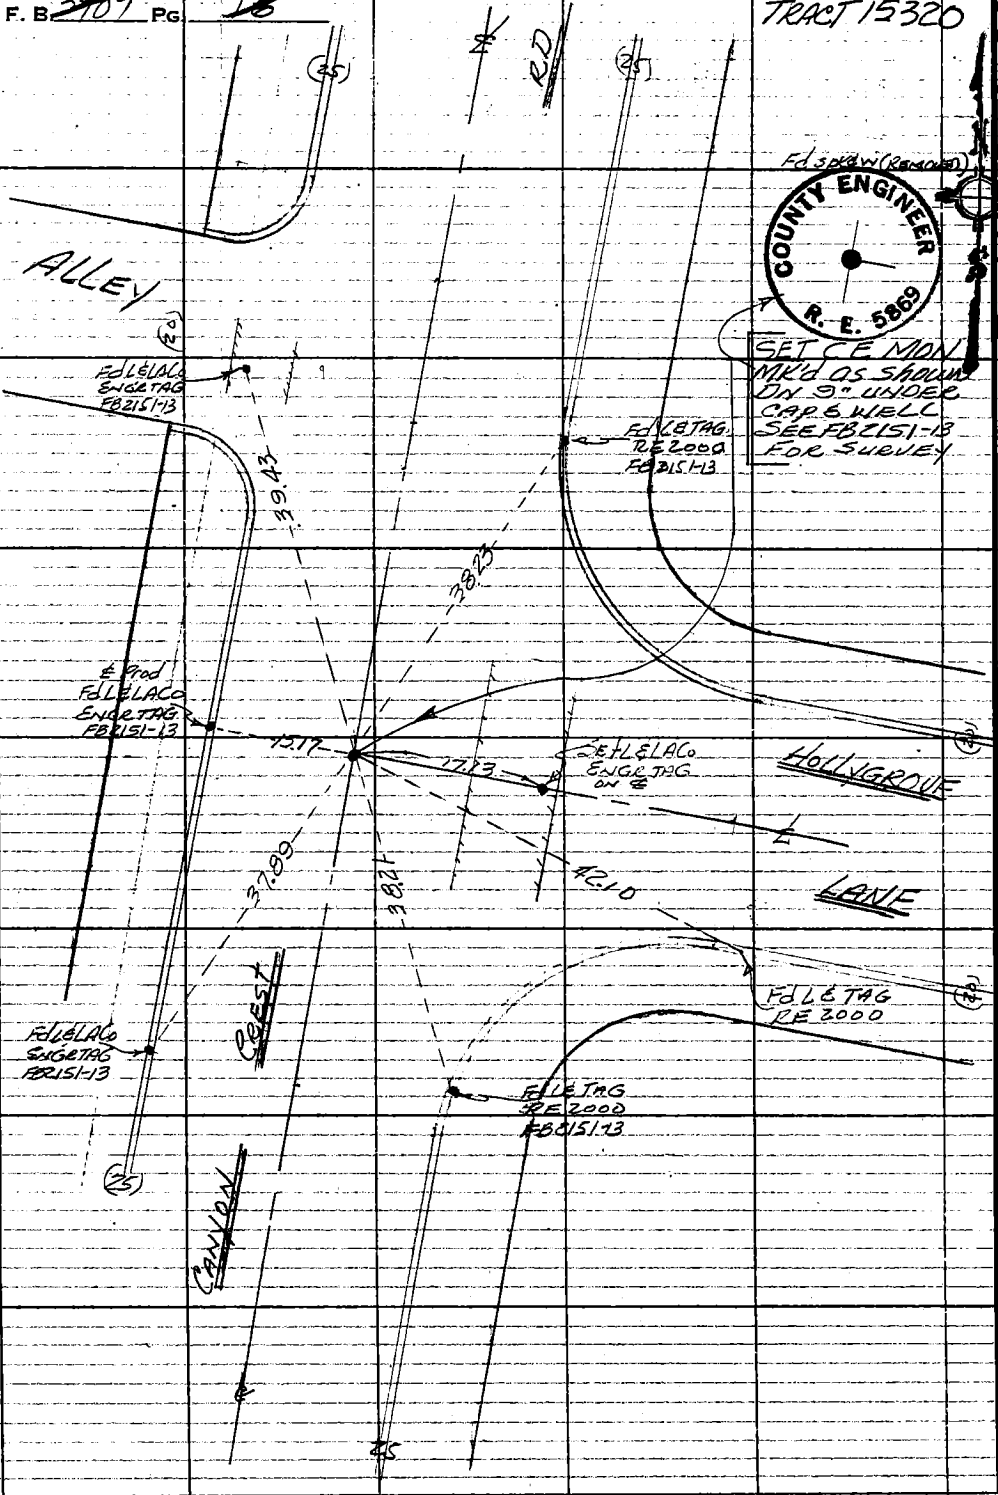

PLEASE RETURN TO
COUNTY OF LOS ANGELES
DEPARTMENT OF COUNTY ENGINEER
403 LOS ANGELES COUNTY ENGINEERING BLDG.

Do not extend this side of this line.

Note: Any Additions or Changes on This Sheet Must be Made or Circled in Red Ink With Date and Name of Person Making Change.

PWFB 1823 [redacted] 938

ALTADENA

Notes Ck'd by	Survey of RISINGHILL Rd Area	F. B. 3907 Pg 17
Map No.	JN 0303 00 Tape 0247 Std 68 °F	
Office Work	Surveyed by Guizado AC	
Checked	Notes ACG Date 2/25/69	
Date	Indexed C. J. GALLI APR 16 '69	

TRACT 15320

W.S. 88, B-5

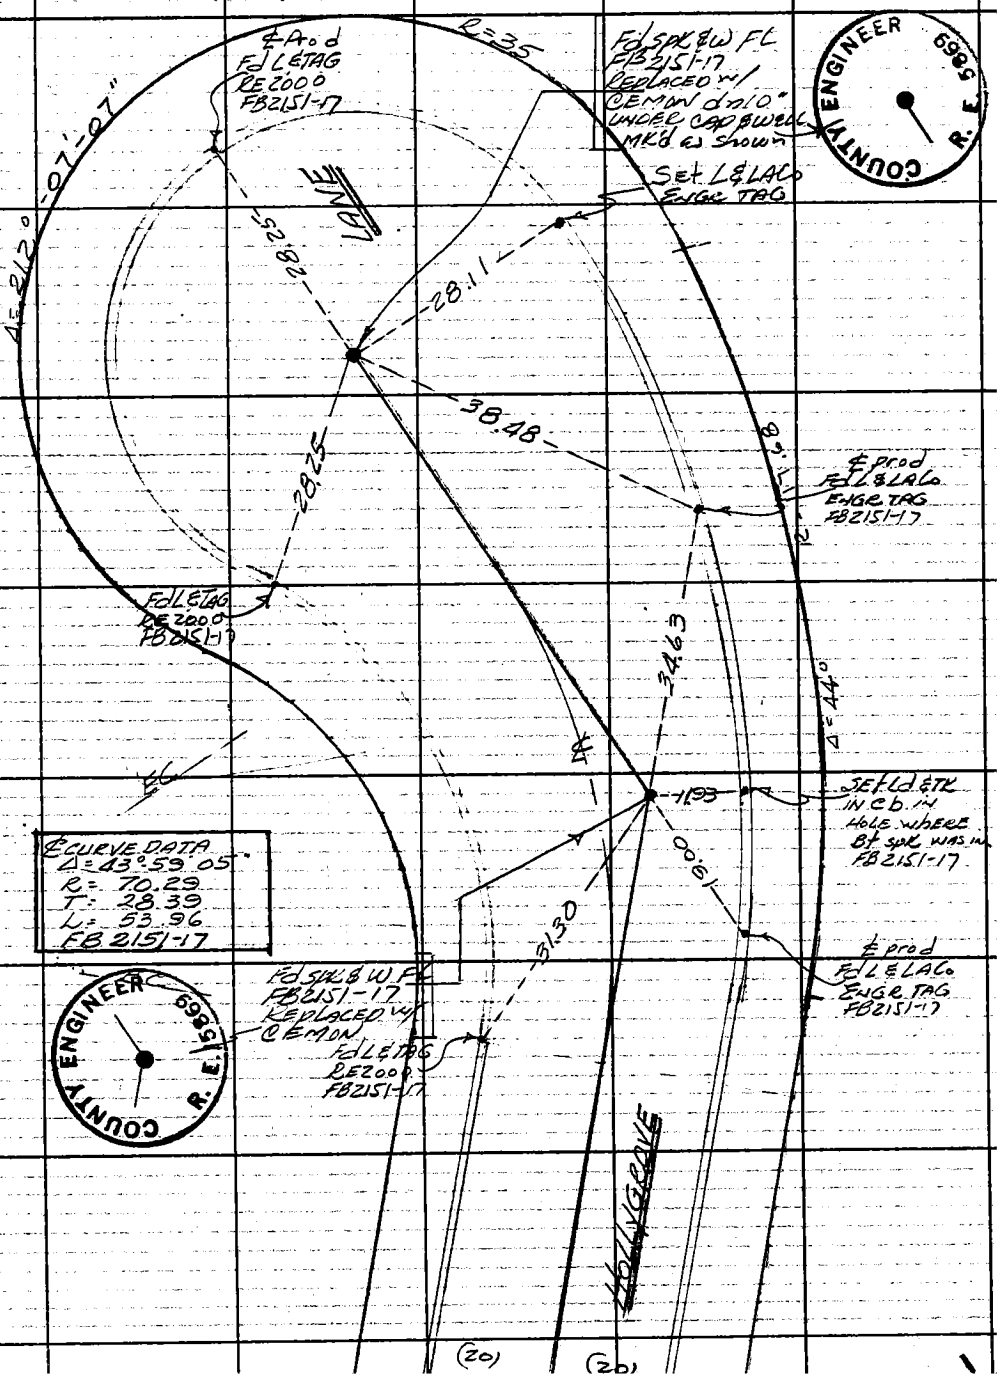

Note: Any Additions or Changes on This Sheet Must be Made or Circled in Red Ink With Date and Name of Person Making Change.

Do not extend this side of this line.

PLEASE RETURN TO
COUNTY OF LOS ANGELES
DEPARTMENT OF COUNTY ENGINEER
403 LOS ANGELES COUNTY ENGINEERING BLDG.

76F309S CE#310 3-68

PWFB 1823 Altadena [redacted] 939

Notes Ck'd by	Survey of RISINGHILL RD
Map No.	JN 030300 Tape 0247 Std 68 °F
Office Work	Surveyed by AC Guitano
Checked	Notes ACG Date 2/26/69
Date	Indexed A. J. GALLI APR 16 '69

F. B. 3909 PG. 17

TRACT 15320

W.S. 88, B-5

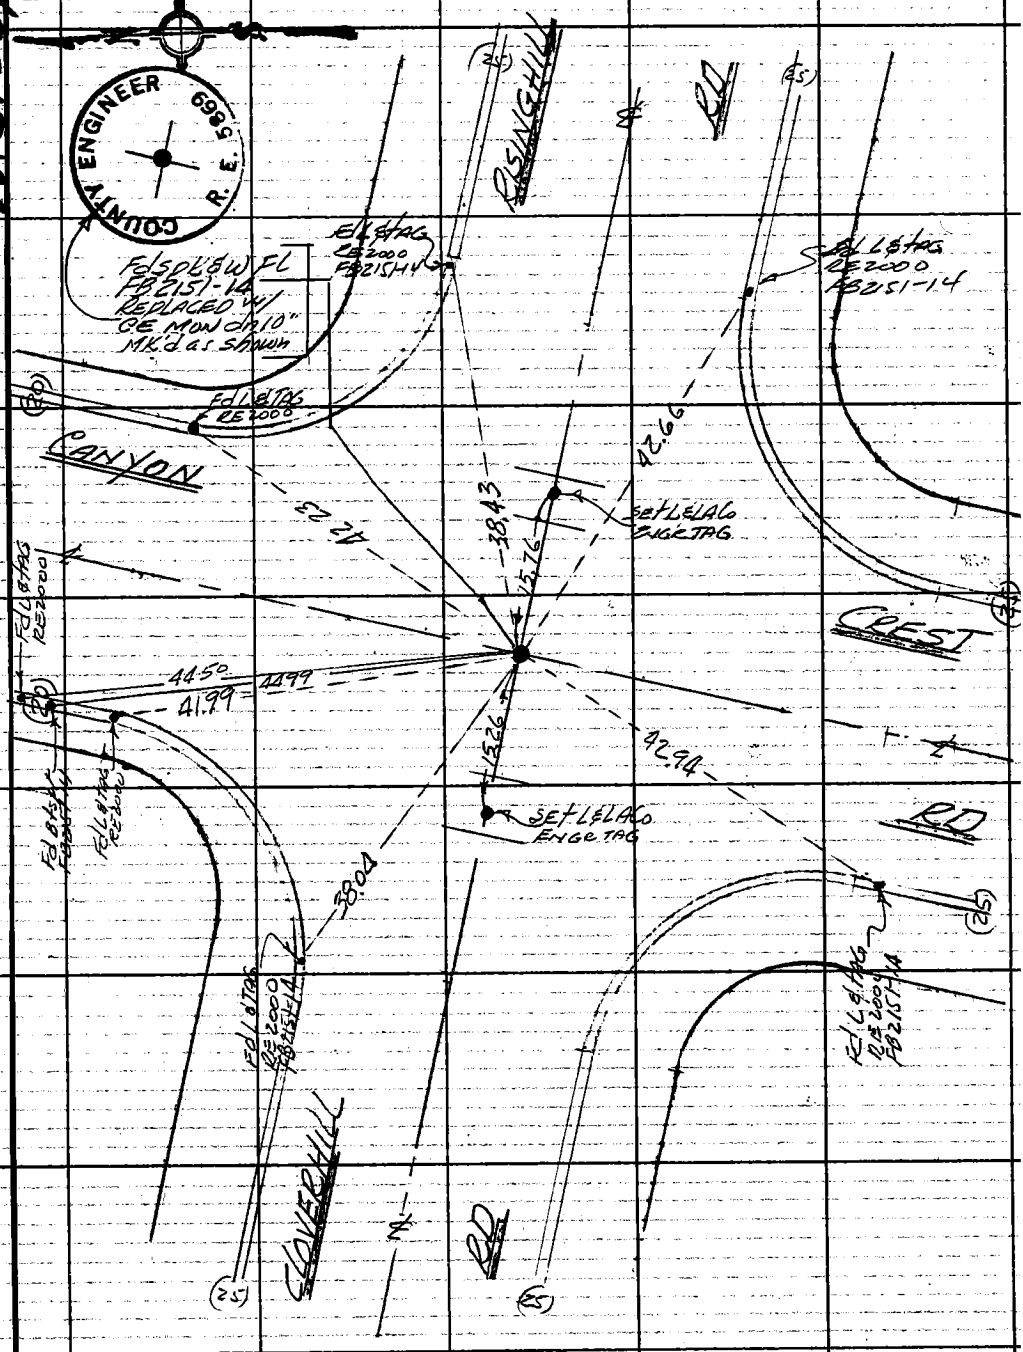

Note: Any Additions or Changes on this Sheet Must be Made or Circled in Red Ink With Date and Name of Person Making Change.

Do not extend this side of this line.

PLEASE RETURN TO
COUNTY OF LOS ANGELES
DEPARTMENT OF COUNTY ENGINEER
403 LOS ANGELES COUNTY ENGINEERING BLDG.

76F309S CE#310 3-68

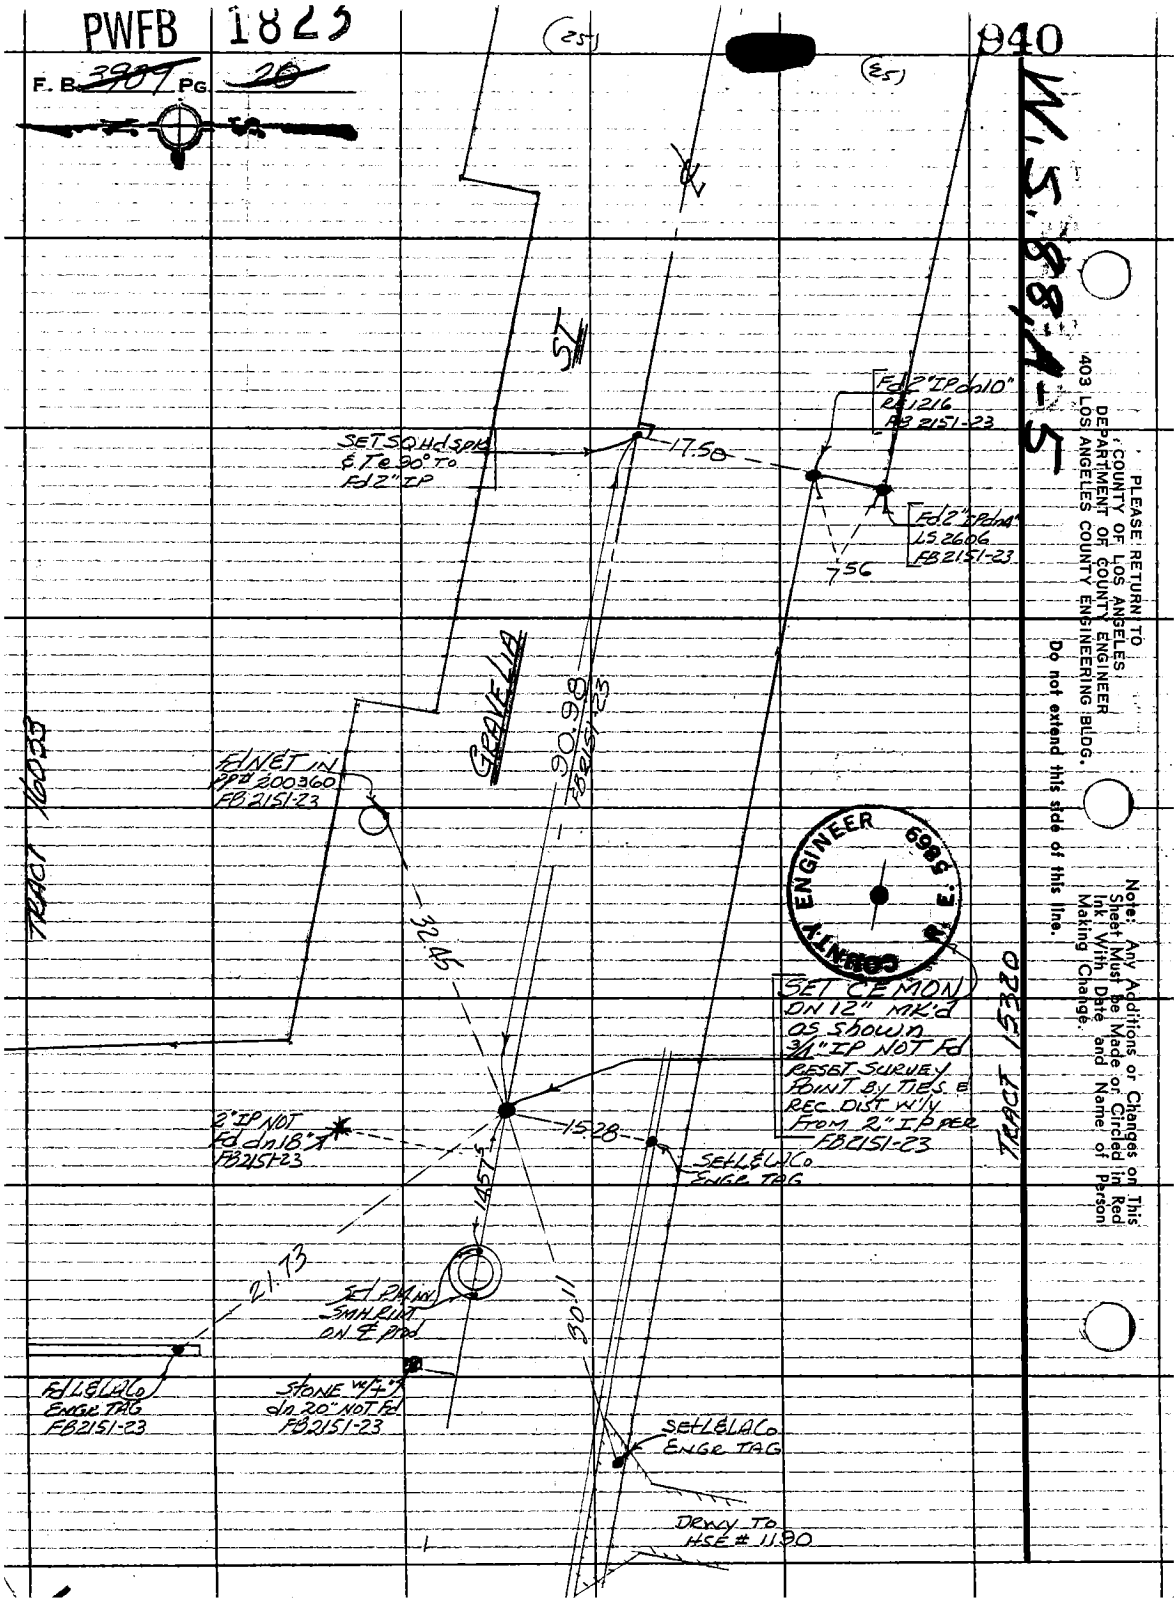
PWFB 1823
F. B. 3907 PG. 20
940
W.S. 88, A-5
(25)
(25)
SET SQ Hd spk & T @ 90° to Fd 2" IP
17.58
Fd 2" IP dn 10" RE 1216 FB 2151-23
Fd 2" IP dn 4" LS 2606 FB 2151-23
7.56
GRAVELIA
90.98 FB 2151-23
Fd NET IN PP# 200360 FB 2151-23
32.45
TRACT 16033
TRACT 15320
SET CEMON DN 12" MK'd as shown 3/4" IP NOT Fd RESET SURVEY POINT BY TIES & REC. DIST W'LY FROM 2" IP PER FB 2151-23
2" IP NOT Fd dn 18" FB 2151-23
15.28
SET L&LACo ENGR TAG
14.57
21.73
Set PM in SMH RIM ON ℄ Prod
30.11
Fd L&LACo ENGR TAG FB 2151-23
STONE w/+ dn 20" NOT Fd FB 2151-23
SET L&LACo ENGR TAG
DRWY TO HSE # 1190
COUNTY ENGINEER R. E. 5869
PLEASE RETURN TO
COUNTY OF LOS ANGELES
DEPARTMENT OF COUNTY ENGINEER
403 LOS ANGELES COUNTY ENGINEERING BLDG.
Do not extend this side of this line.
Note: Any Additions or Changes on This Sheet Must be Made or Circled in Red Ink With Date and Name of Person Making Change.

PWFB [redacted] PWFB 1823 [redacted] [redacted]

Notes Ck'd by	Survey of RISINGHILL RD
Map No.	JN 0303.00 Tape 0247 Std 68 °F
Office Work	Surveyed by A.C. GUIZADO
Checked	Notes A.C.G. Date
Date	Indexed C.L. GALLI APR 16 '68

F. B. 3909 PG. 21

941

W.S. 88, B-5

TRACT 15320

RD

CREST

℄ Prod
Fd L&LACo
ENGR TAG
FB2151-14

Fd L&TAG
RE 2000
FB2151-14

Fd spk & W Fl
FB2151-14
REPLACED w/
CE MON dn10'
MK'd as shown
UNDER cap & WELL

29.87

47.19

Set L&LACo
ENGR TAG

COUNTY ENGINEER
R. E. 5869

7.02

30.68

27.68

CALC CURVE DATA
Δ = 21°30'50"
R = 349.77
T = 66.45
L = 131.33
FB 2151-14

℄ Prod
Fd L&LACo
ENGR TAG
FB2151-14

Fd L&TAG
RE 2000
FB2151-14

CANYON

Note! Any Additions or Changes on This Sheet Must be Made or Circled in Red Ink, With Date and Name of Person Making Change.

Do not extend this side of this line.

PLEASE RETURN TO
COUNTY OF LOS ANGELES
DEPARTMENT OF COUNTY ENGINEER
403 LOS ANGELES COUNTY ENGINEERING BLDG.

76F309S CE#310 3-68

PWFB 1823

942

F. B. 3909 Pg 22

TRACT 15320

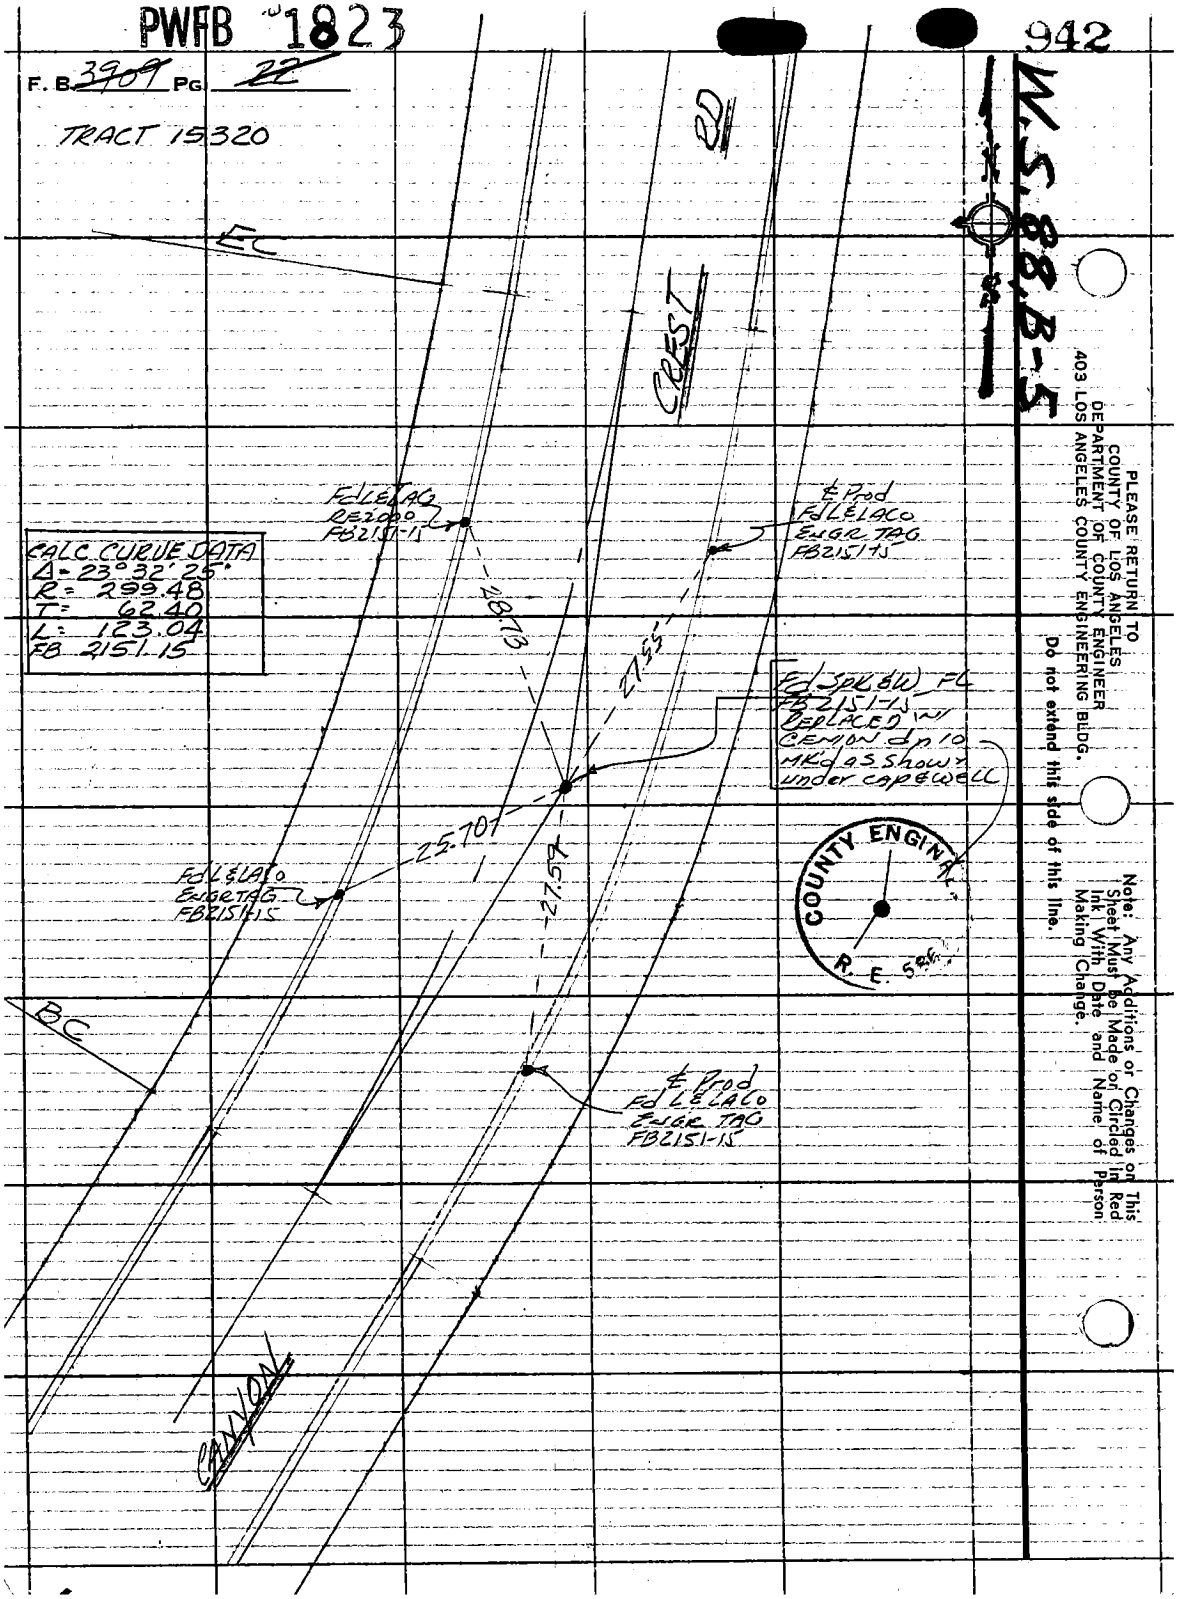

PLEASE RETURN TO
COUNTY OF LOS ANGELES
DEPARTMENT OF COUNTY ENGINEER
403 LOS ANGELES COUNTY ENGINEERING BLDG.

Do not extend this side of this line.

Note: Any Additions or Changes on This Sheet Must be Made or Circled in Red Ink With Date and Name of Person Making Change.

PWFB 1823

ALTADENA [redacted] 943

Notes Ck'd by	Survey of Risinghill Ad Area
Map. No.	JN 6303.00 Tape 0247 Std 68 °F
Office Work	Surveyed by A C Guizado
Checked	Notes ACG Date 3/11/69
Date	Indexed C. L. GALLI APR 16 '69

F. B. ~~3909~~ Pg. ~~28~~

W.S. 88, B-5

TRACT 15320

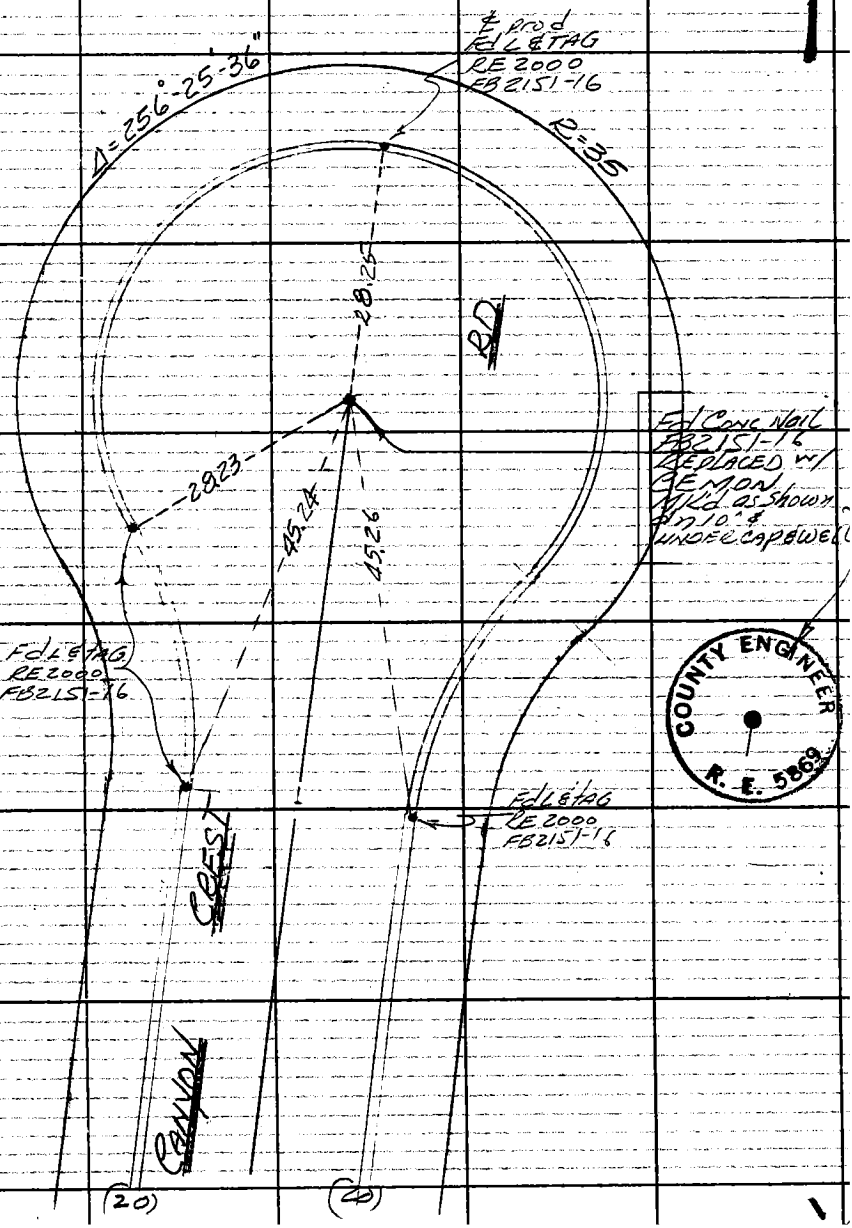

COUNTY ENGINEER
R. E. 5869

Note: Any Additions or Changes on This Sheet Must be Made or Circled in Red Ink With Date and Name of Person Making Change.

Do not extend this side of this line.

PLEASE RETURN TO
COUNTY OF LOS ANGELES
DEPARTMENT OF COUNTY ENGINEER
403 LOS ANGELES COUNTY ENGINEERING BLDG.

76F3095 CE#310 3-68

PWFB 1823 944

F. B. ~~3909~~ Pg. ~~24~~

TRACT 15320

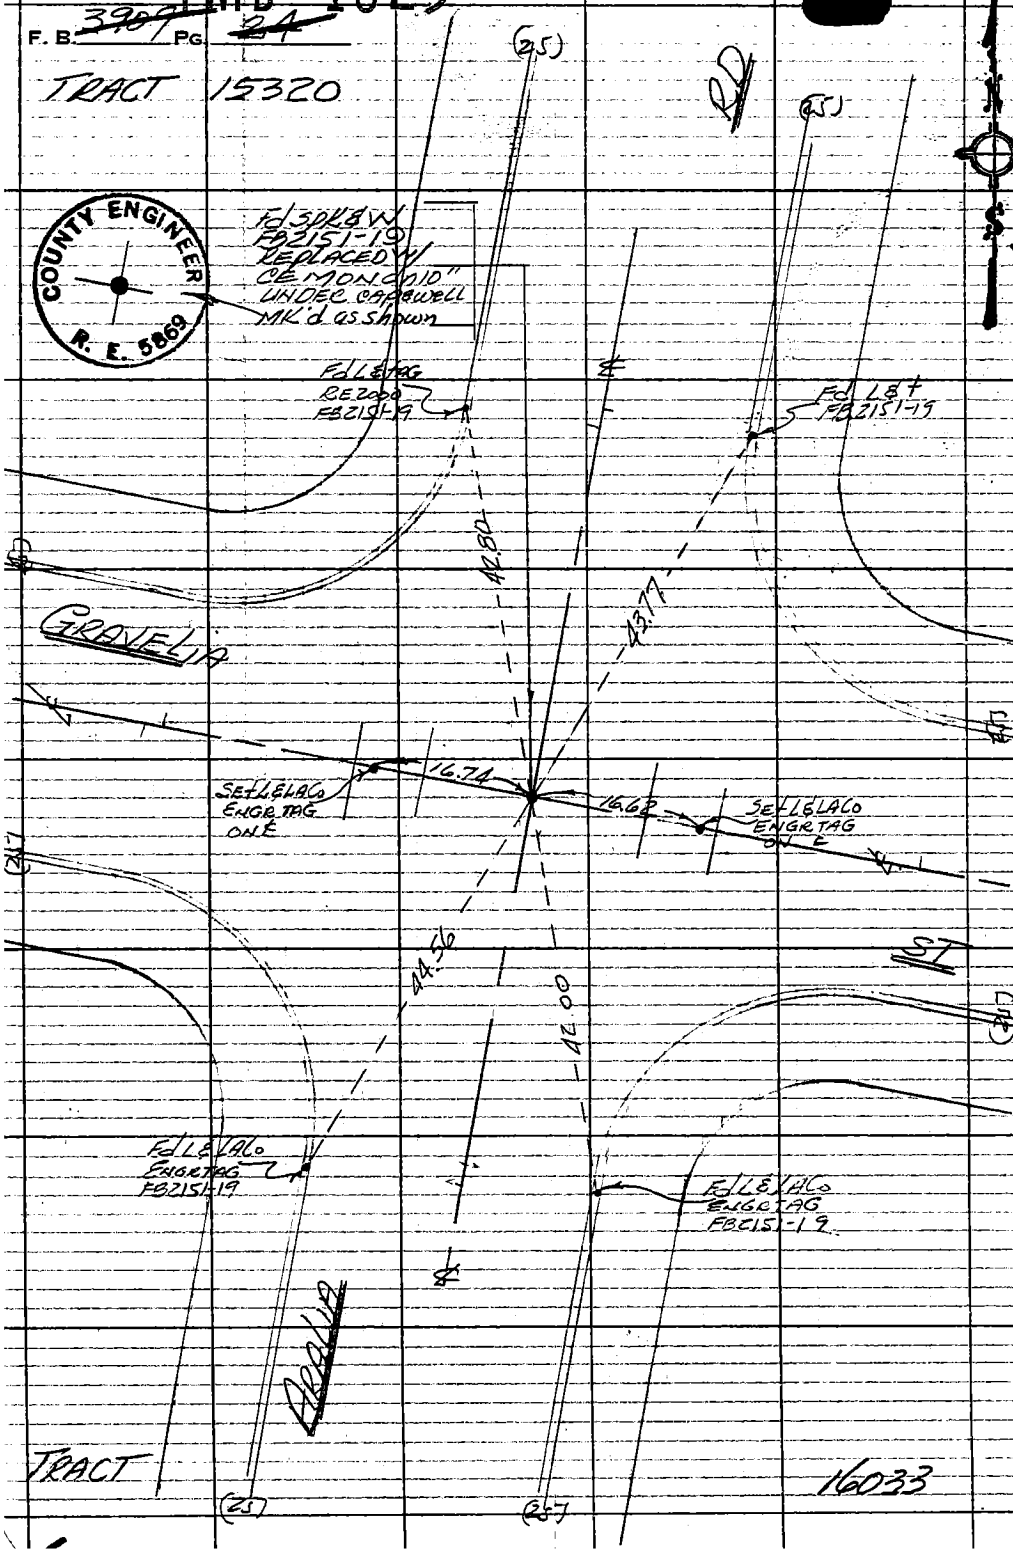

TRACT 16033

W.S. 88, A-5

PLEASE RETURN TO
COUNTY OF LOS ANGELES
DEPARTMENT OF COUNTY ENGINEER
403 LOS ANGELES COUNTY ENGINEERING BLDG.

Do not extend this side of this line.

Note: Any Additions or Changes on This Sheet Must be Made or Circled in Red Ink With Date and Name of Person Making Change.

PWFB 1823 [redacted] 945

ALTADENA

Notes Ck'd by	Survey of RISINGHILL Rd AREA
Map No.	JN030300 Tape 0207 Std 68 °F
Office Work	Surveyed by Guizado AC
Checked	Notes ACG Date 3/10/69
Date	Indexed G.O. GALLI APR 16 '69

F. B. 3909 PG. 25

W.S. 88, A-5

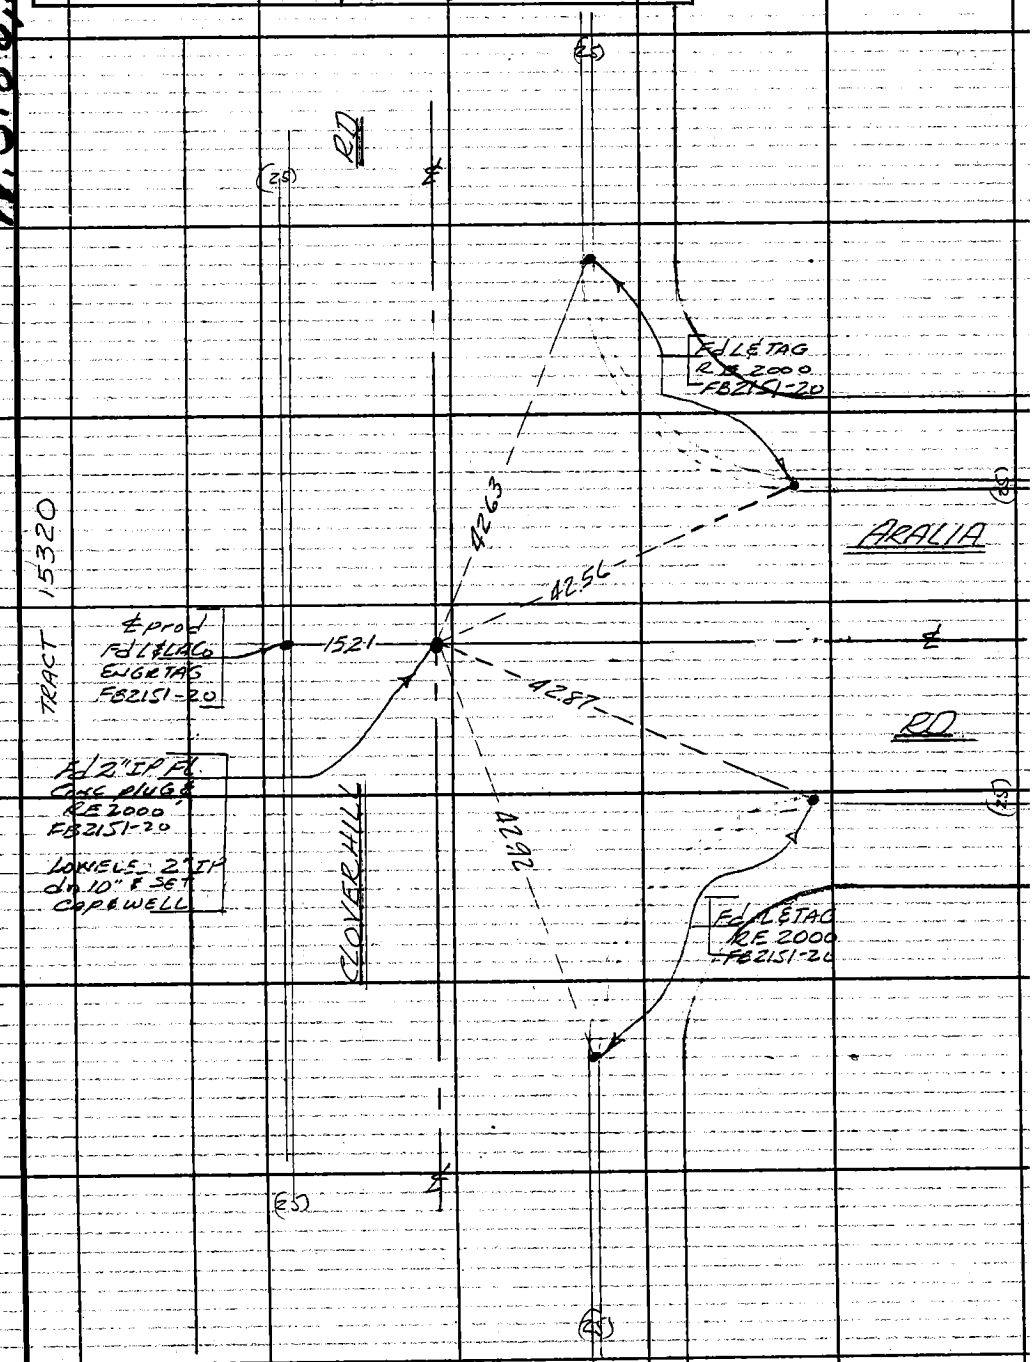

Note: Any Additions or Changes on This Sheet Must be Made or Circled in Red Ink With Date and Name of Person Making Change.

Do not extend this side of this line.

PLEASE RETURN TO
COUNTY OF LOS ANGELES
DEPARTMENT OF COUNTY ENGINEER
403 LOS ANGELES COUNTY ENGINEERING BLDG.

76F309S CE#310 3-68

PWFB 1823

946

F. B. 3907 PG 26

TRACT 15320

W.S. 88.4-5

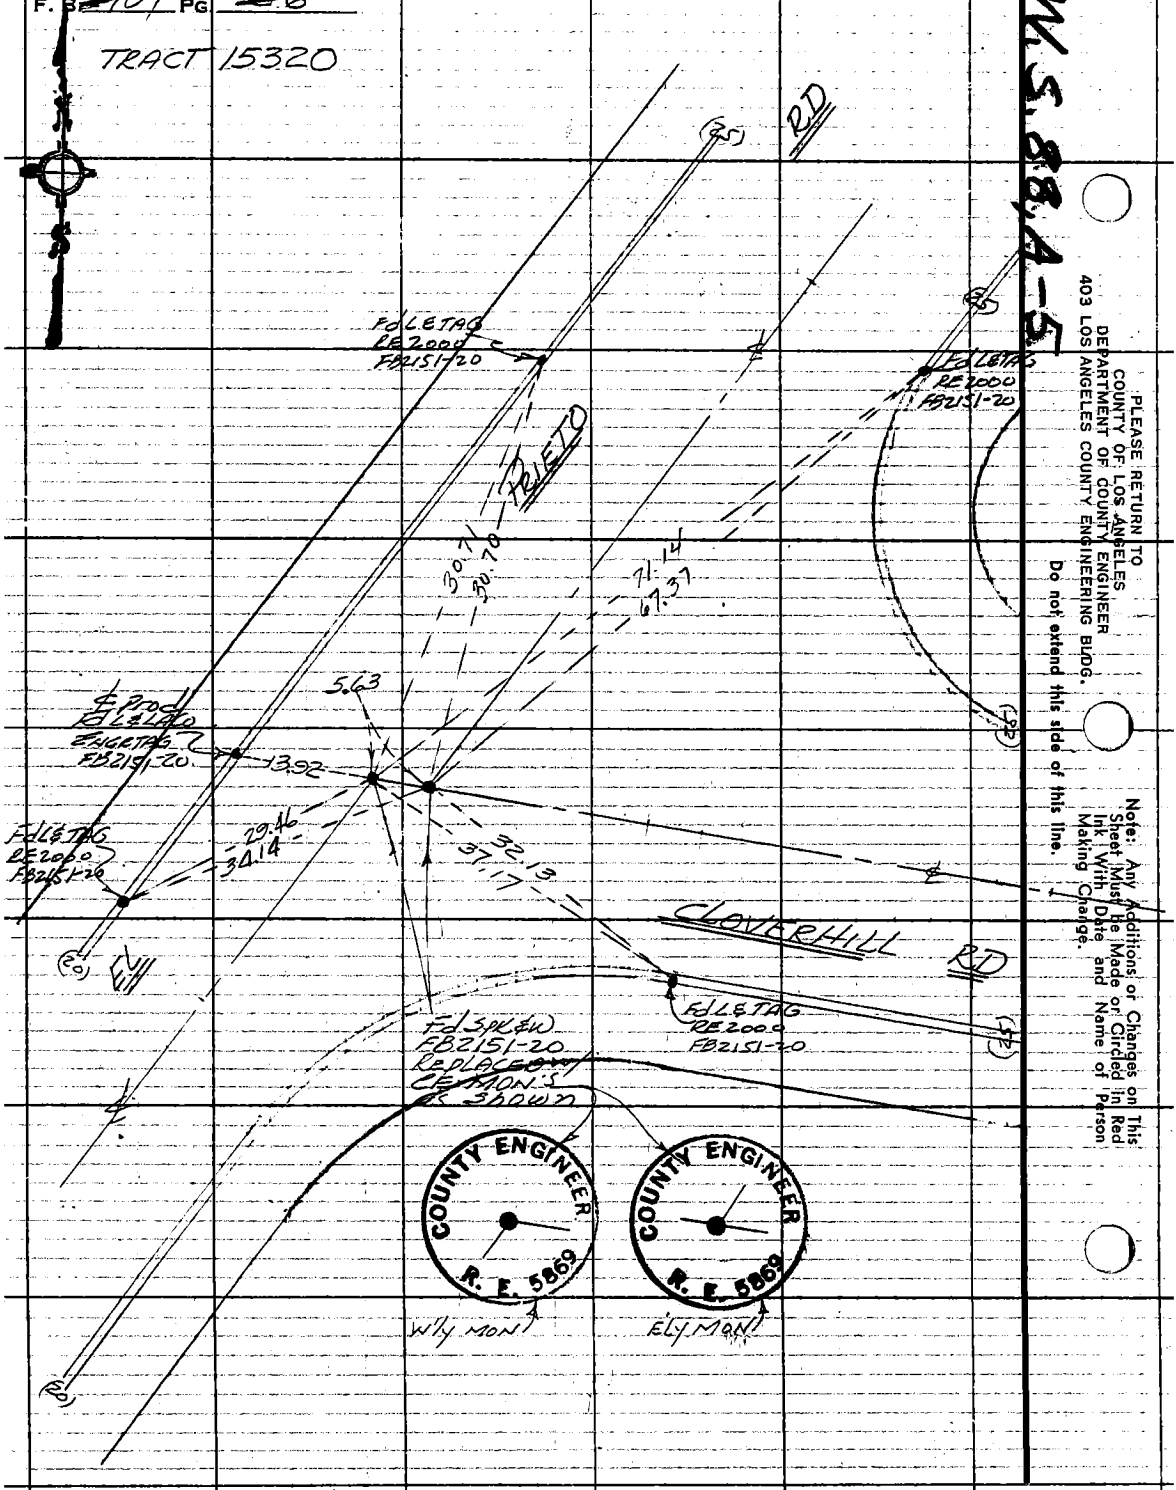

PLEASE RETURN TO
COUNTY OF LOS ANGELES
DEPARTMENT OF COUNTY ENGINEER
403 LOS ANGELES COUNTY ENGINEERING BLDG.

Do not extend this side of this line.

Note: Any Additions or Changes on This Sheet Must Be Made or Circled in Red Ink With Date and Name of Person Making Change.

PWFB 1823 Altadena [redacted] 947

Notes Ck'd by	Survey of Risinghill Rd Area
Map. No.	JN 030300 Tape 0247 Std 68 °F
Office Work	Surveyed by A.C. Guizado
Checked	Notes ACG Date 2/26/69
Date	Indexed E.J. GALLI APR 16 '69

F. B. ~~3909~~ Pg. ~~27~~

W.S. 88A-5

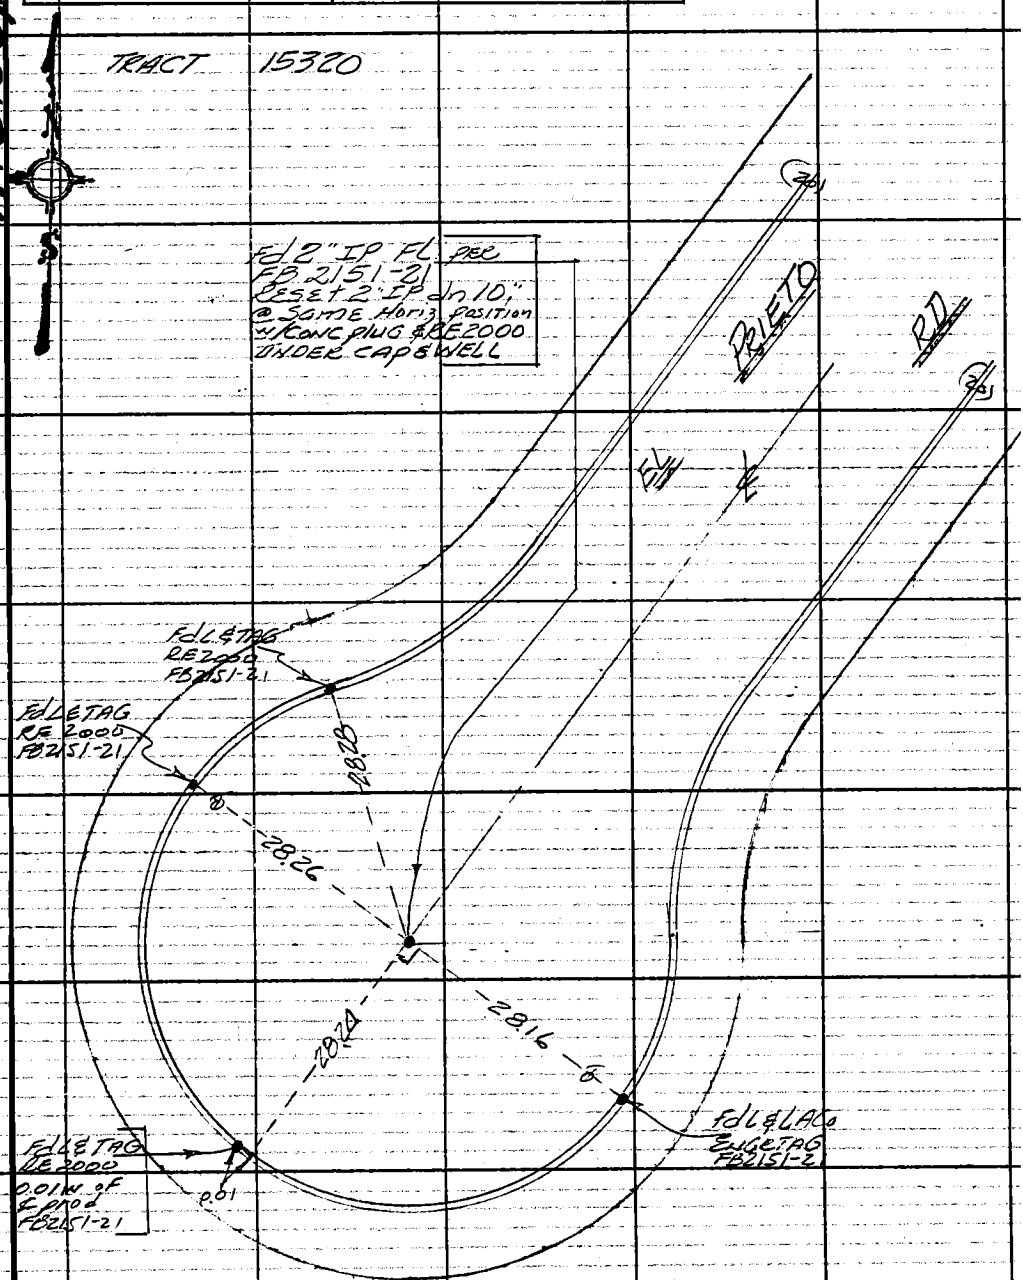

Note: Any Additions or Changes on This Sheet Must be Made or Circled in Red Ink With Date and Name of Person Making Change.

Do not extend this side of this line.

PLEASE RETURN TO COUNTY OF LOS ANGELES DEPARTMENT OF COUNTY ENGINEER 403 LOS ANGELES COUNTY ENGINEERING BLDG.

76F309S CE#310 3-68

PWFB 1823 [redacted] 948

F. B. ~~3909~~ Pg. ~~28~~

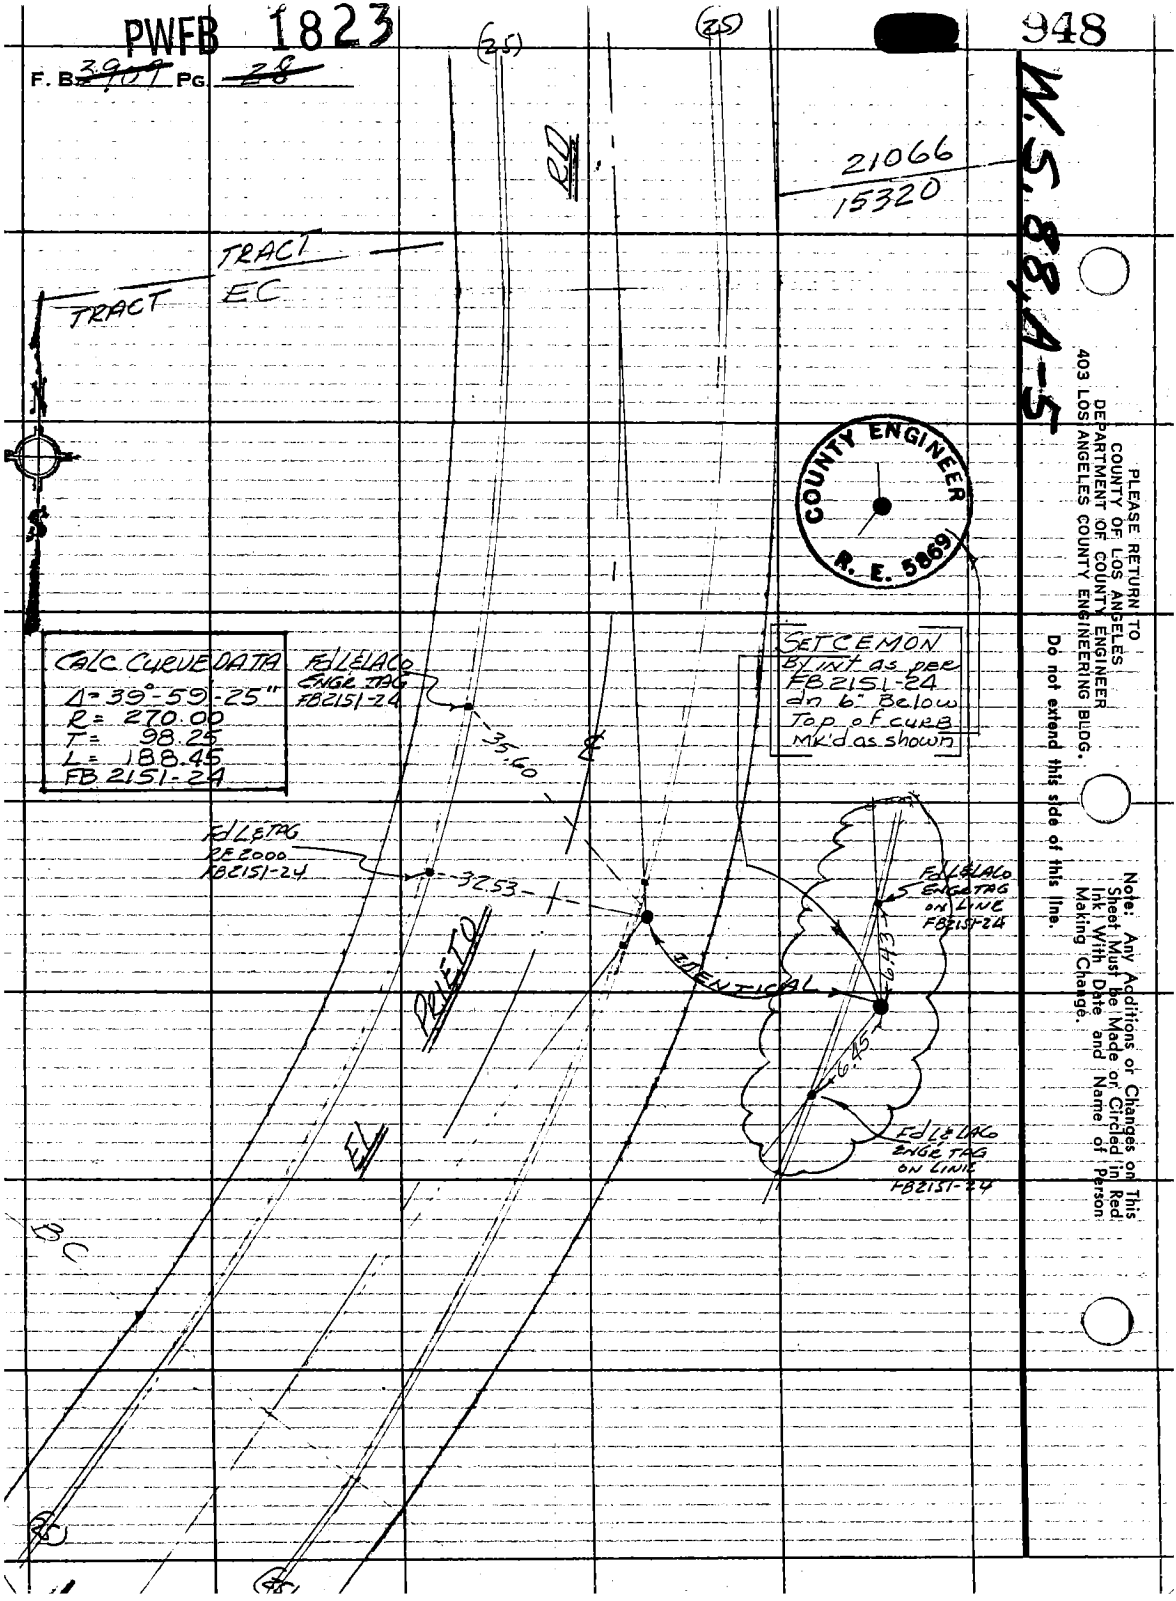

PLEASE RETURN TO
COUNTY OF LOS ANGELES
DEPARTMENT OF COUNTY ENGINEER
403 LOS ANGELES COUNTY ENGINEERING BLDG.

Do not extend this side of this line.

Note: Any Additions or Changes on This Sheet Must be Made or Circled in Red Ink With Date and Name of Person Making Change.

PWFB 1923

ALTADENA

25

Notes Ck'd by	Survey of RISINGHILL Rd AREA
Map No.	JN 030300 Tape 0247 Std 68 °F
Office Work	Surveyed by Guizado AC
Checked	Notes ACG Date 2/26/69
Date	Indexed G. J. GALLI APR 16 '69

F. B. ~~3909~~ PG. ~~29~~

W.S. 88, A-5

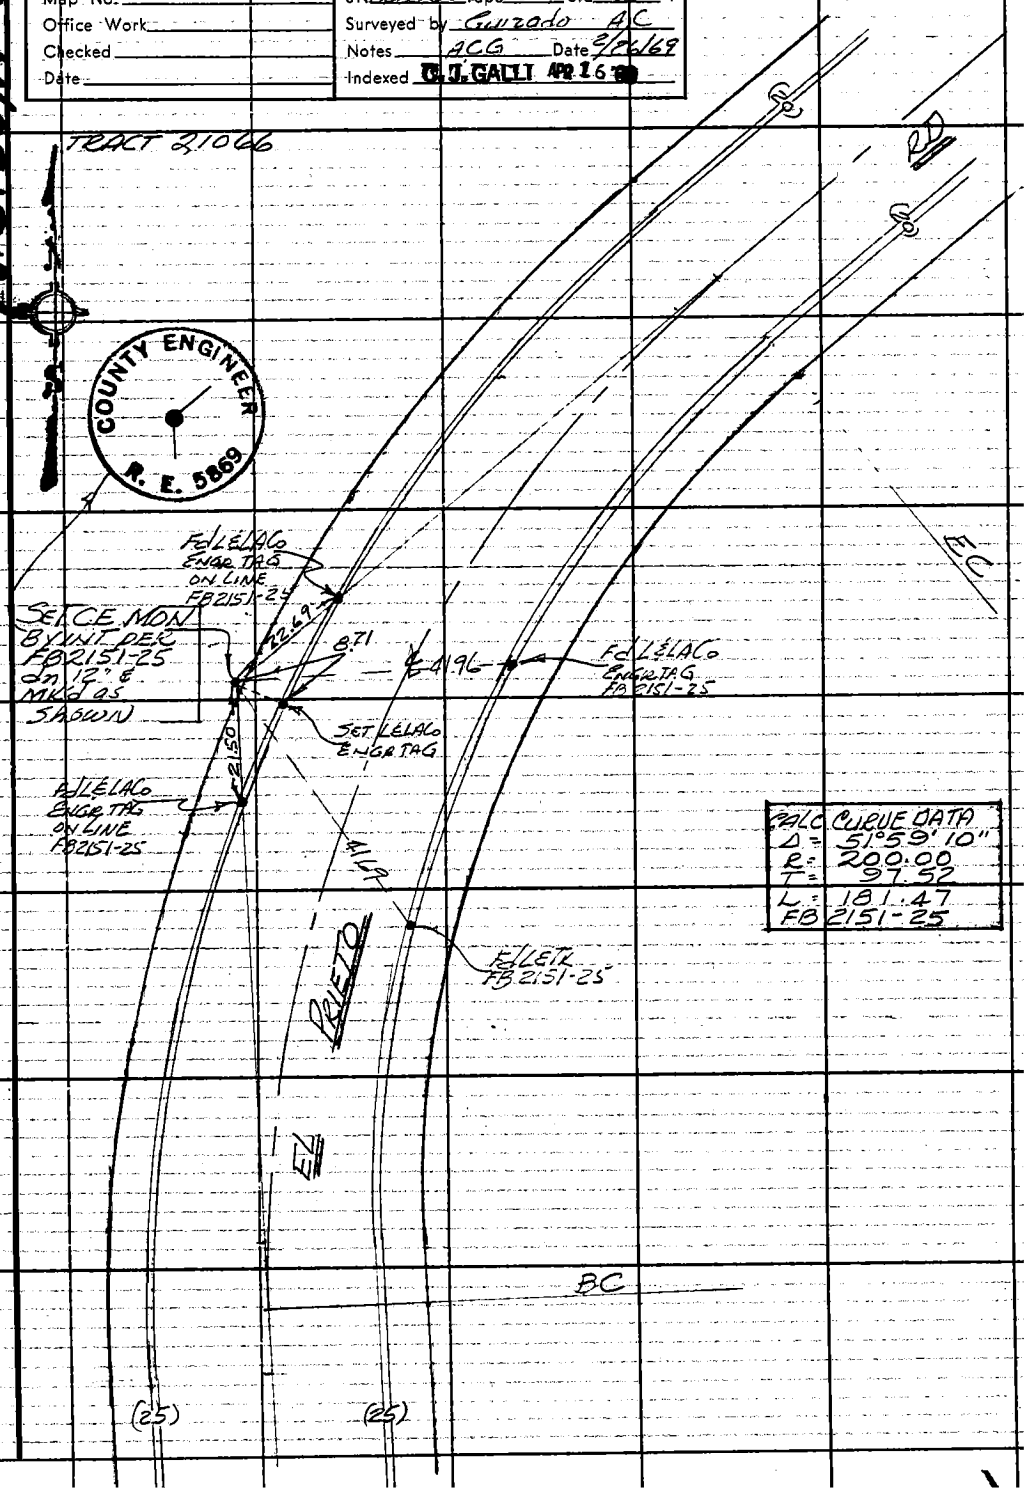

CALC CURVE DATA	
Δ =	51°59'10"
R =	200.00
T =	97.52
L =	181.47
FB	2151-25

Note: Any Additions or Changes on This Sheet Must be Made or Circled in Red Ink With Date and Name of Person Making Change.

Do not extend this side of this line.

PLEASE RETURN TO
COUNTY OF LOS ANGELES
DEPARTMENT OF COUNTY ENGINEER
403 LOS ANGELES COUNTY ENGINEERING BLDG.

76F309S CE#310 3-68

PWFB 1923

26

F. B. ~~2907~~ PG. ~~30~~

TRACT 21066

W.S. 88 B-5

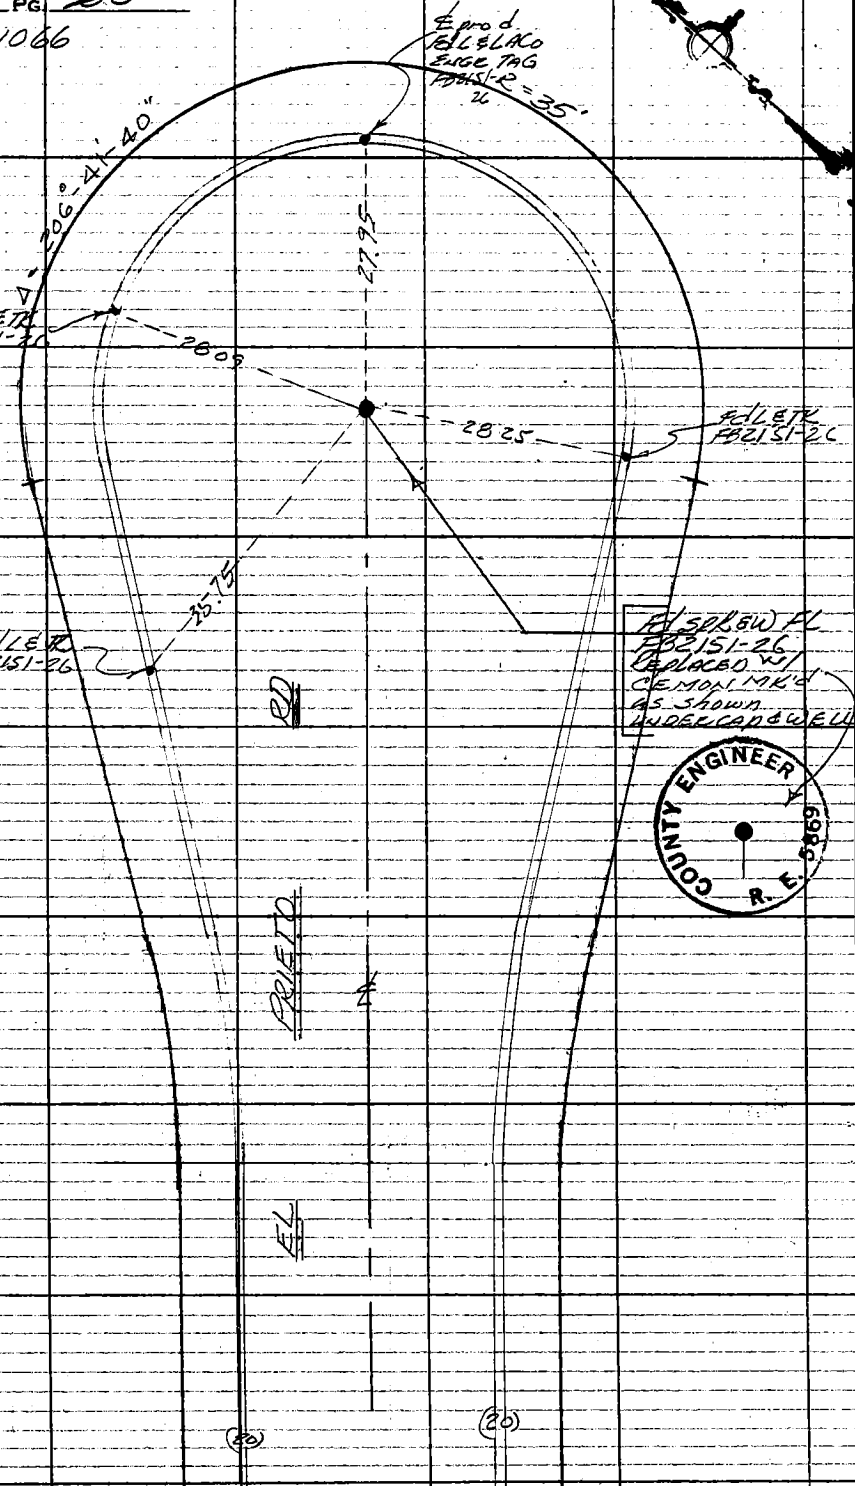

PLEASE RETURN TO
COUNTY OF LOS ANGELES
DEPARTMENT OF COUNTY ENGINEER
403 LOS ANGELES COUNTY ENGINEERING BLDG.

Do not extend this side of this line.

Note: Any Additions or Changes on This Sheet Must be Made or Circled in Red Ink With Date and Name of Person Making Change.

PWFB 1823 [redacted] 949

ALTADENA

Notes Ck'd by	Survey of RISINGHILL RD AREA
Map. No.	JN 0303.00 Tape 0247 Std 68 °F
Office Work	Surveyed by A.C. Guizado
Checked	Notes ACG Date 3/12/69
Date	Indexed C.J. GALLI APR 16 '69

F. B. 3909 Pg. 34

W.S. 88, B-5

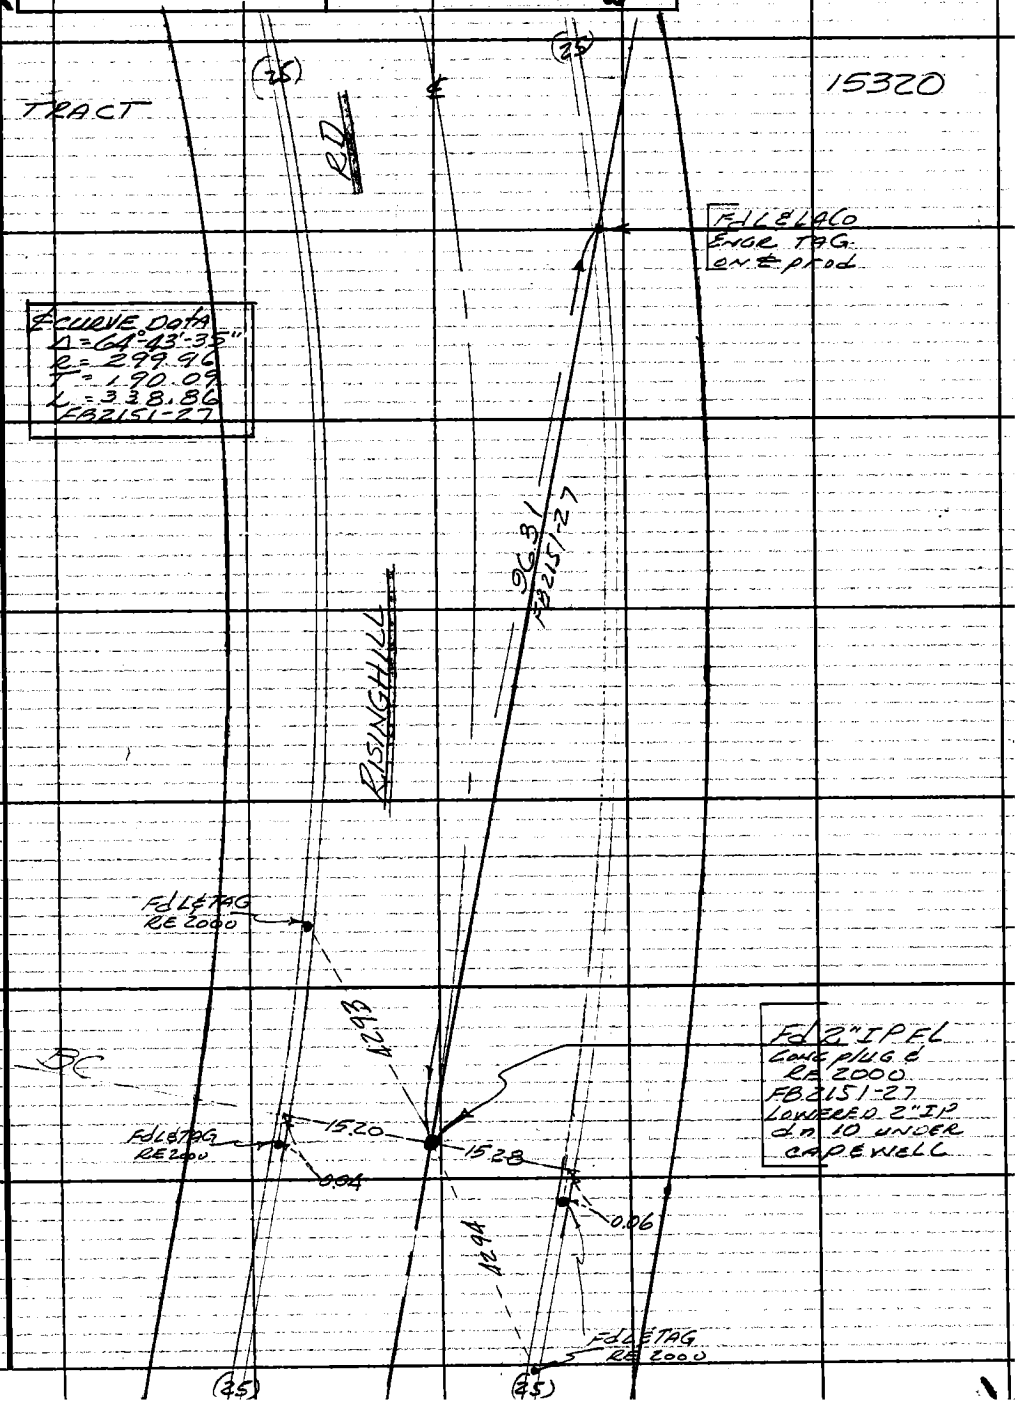

Note: Any Additions or Changes on This Sheet Must be Made or Circled in Red Ink With Date and Name of Person Making Change.

Do not extend this side of this line.

PLEASE RETURN TO
COUNTY OF LOS ANGELES
DEPARTMENT OF COUNTY ENGINEER
403 LOS ANGELES COUNTY ENGINEERING BLDG.

76F309S CE#310 3-68

PWFB 1823

F. B. ~~3909~~ Pg. ~~32~~

950

W.S. 88, B-5

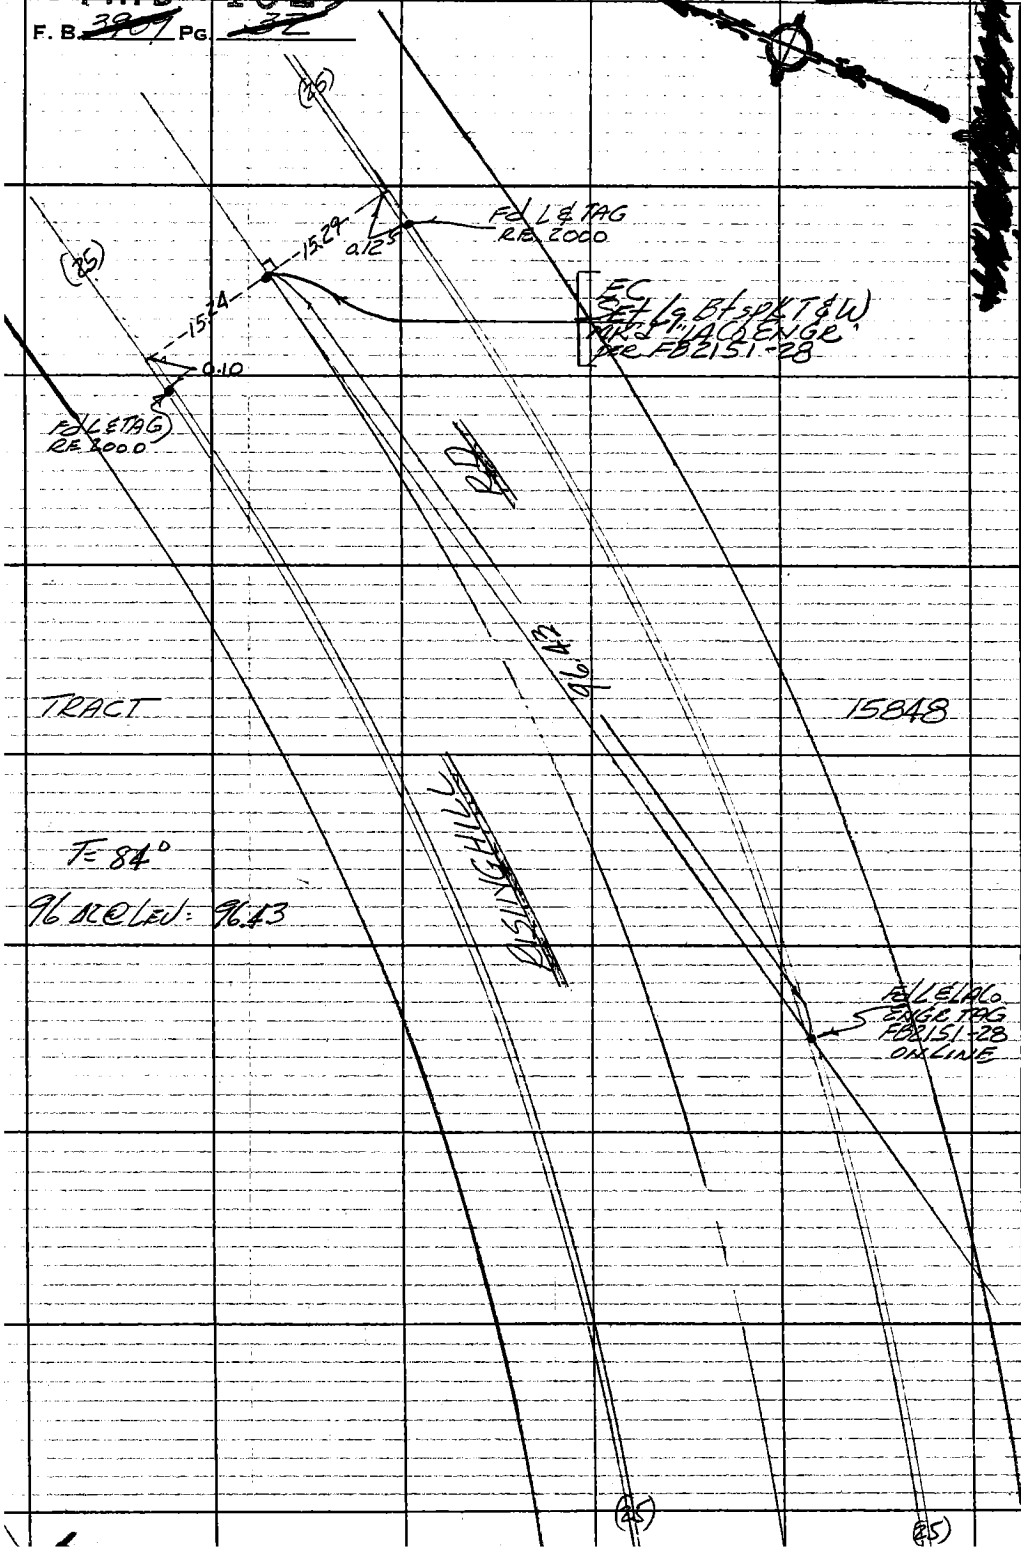

PLEASE RETURN TO
COUNTY OF LOS ANGELES
DEPARTMENT OF COUNTY ENGINEER
403 LOS ANGELES COUNTY ENGINEERING BLDG.

Do not extend this side of this line.

Note: Any Additions or Changes on This Sheet Must be Made or Circled in Red Ink With Date and Name of Person Making Change.

PWFB 1823 [redacted] 951

AHADENA

Notes Ck'd by	Survey of Risinghill Rd Area
Map No.	JN 0303 A 0 Tape 0247 Std 68 °F
Office Work	Surveyed by AC Guizado
Checked	Notes ACG Date 3/12/69
Date	Indexed C.J. GALLI APR 16 '69

F.B. 3909 PG. 33

W.S. 88, B-5

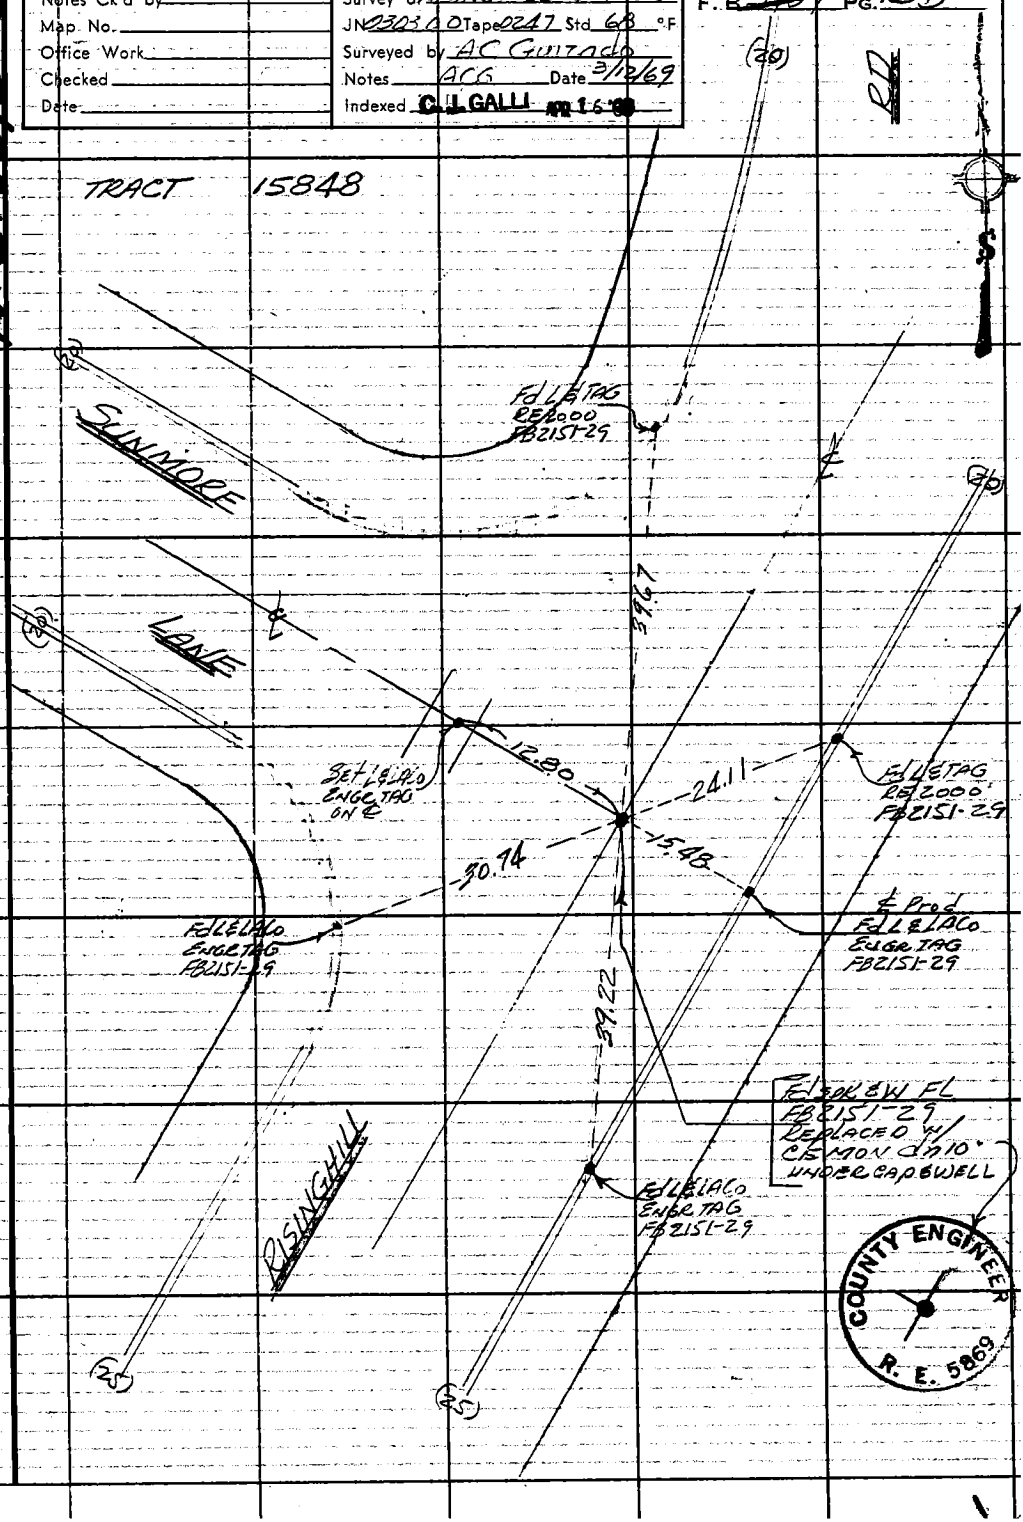

Note: Any Additions or Changes on This Sheet Must be Made or Circled in Red Ink With Date and Name of Person Making Change.

Do not extend this side of this line.

PLEASE RETURN TO
COUNTY OF LOS ANGELES
DEPARTMENT OF COUNTY ENGINEER
403 LOS ANGELES COUNTY ENGINEERING BLDG.

76F309S CE#310 3-68

PWFB 1823

F. B. ~~3909~~ PG. ~~34~~

TRACT 15848

[redacted]

952

W.S.88.B-5

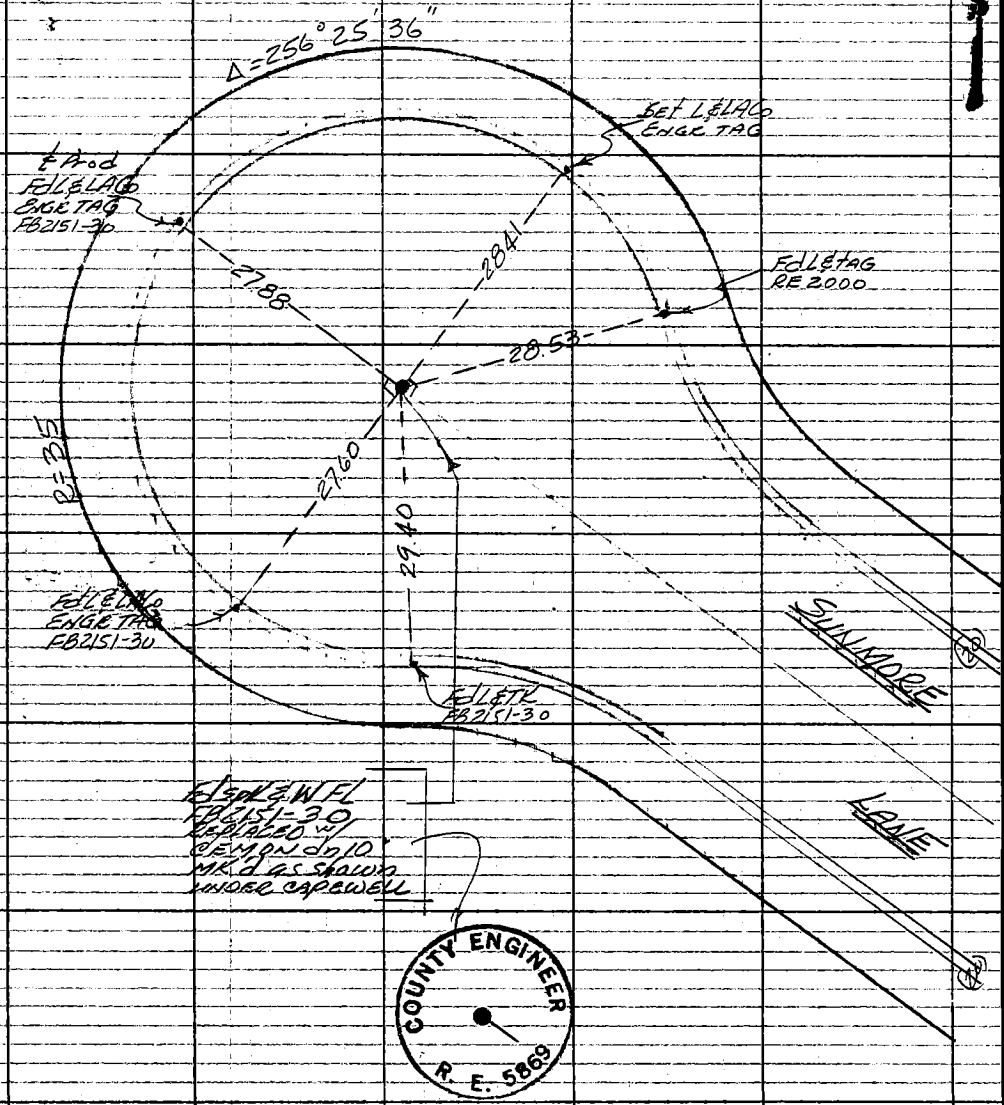

PLEASE RETURN TO
COUNTY OF LOS ANGELES
DEPARTMENT OF COUNTY ENGINEER
403 LOS ANGELES COUNTY ENGINEERING BLDG.

Do not extend this side of this line.

Note: Any Additions or Changes on This Sheet Must be Made or Circled in Red Ink With Date and Name of Person Making Change.

PWFB 1823 ALTADENA [redacted] 953

W.S. 88, B-5

Notes Ck'd by	Survey of RISINGHILL Rd AREA	F. B. ~~3909~~ PG. ~~35~~
Map No.	JN 0303.00 Tape 0247 Std 68 °F	
Office Work	Surveyed by AC GUIZADO	
Checked	Notes ACG Date 3/14/69	
Date	Indexed C. J. GALLI APR 16 '69	

Note: Any Additions or Changes on This Sheet Must be Made or Circled in Red Ink With Date and Name of Person Making Change.

PLEASE RETURN TO
COUNTY OF LOS ANGELES
DEPARTMENT OF COUNTY ENGINEER
403 LOS ANGELES COUNTY ENGINEERING BLDG.

Do not extend this side of this line.

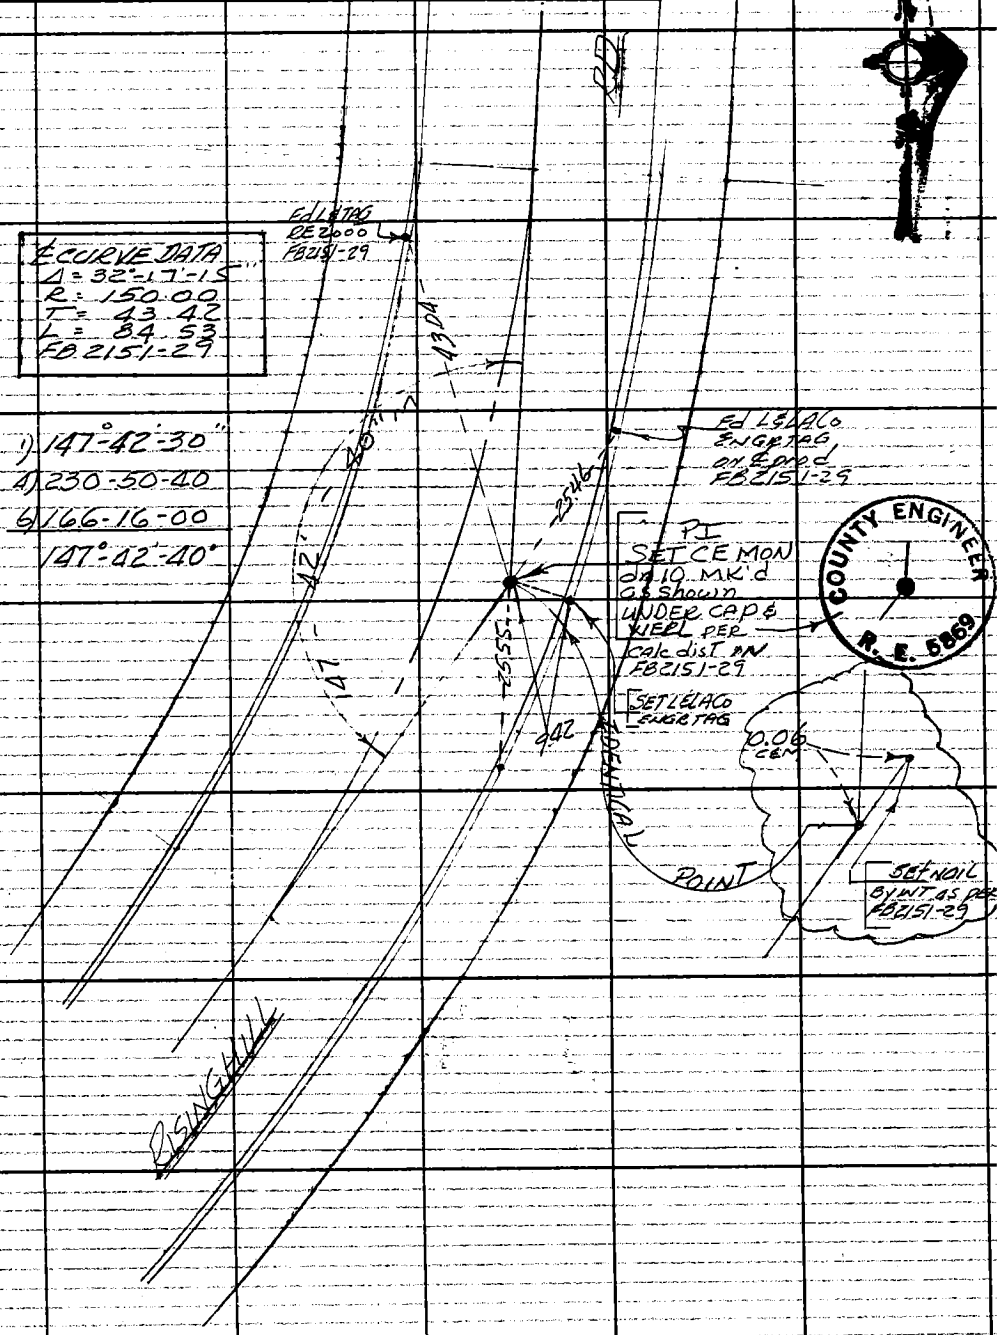

76F309S CE#310 3-68

PWFB 1823

954

F. B. ~~3209~~ PG. 36

TRACT 15848

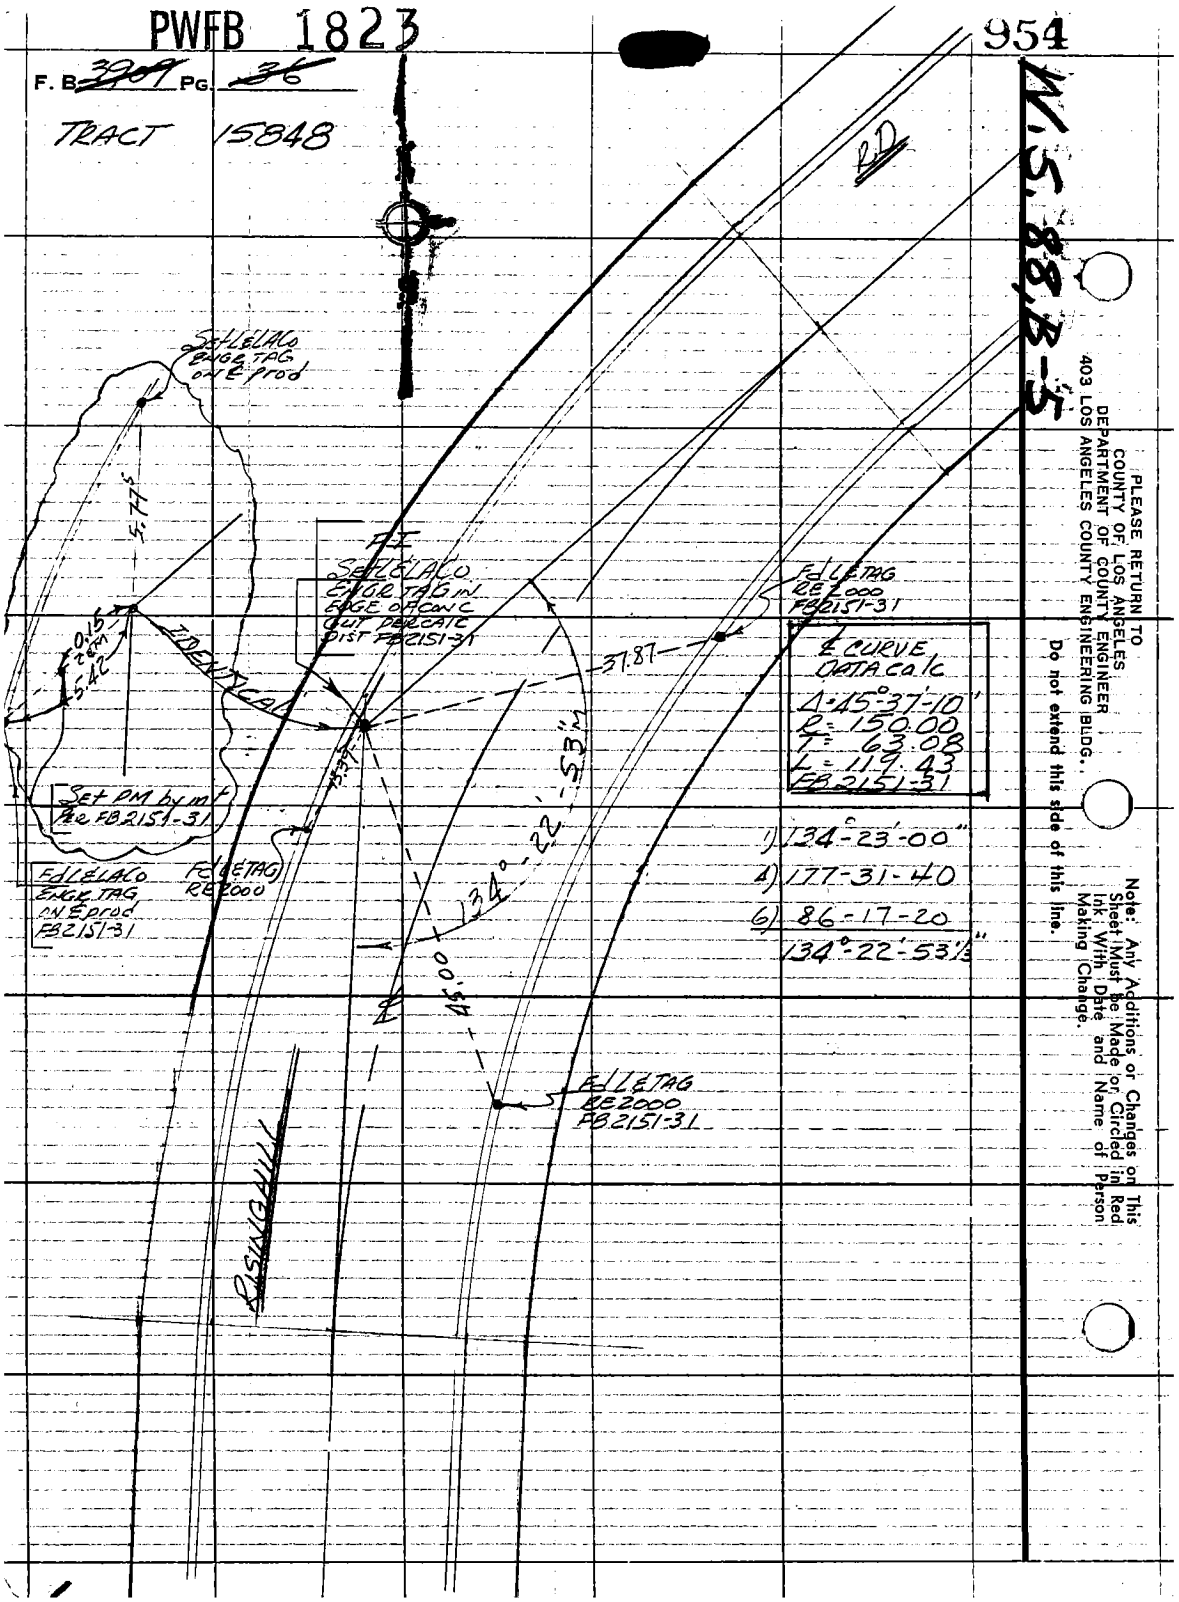

PLEASE RETURN TO
COUNTY OF LOS ANGELES
DEPARTMENT OF COUNTY ENGINEER
403 LOS ANGELES COUNTY ENGINEERING BLDG.

Do not extend this side of this line.

Note: Any Additions or Changes on This Sheet Must be Made or Circled in Red Ink With Date and Name of Person Making Change.

PWFB 1923 ALTADENA 28 29

Notes Ck'd by	Survey of RISING HILL Rd Area	F.B. 3909 Pg 37
Map No.	JN 030300 Tape 0247 Std 68 °F	
Office Work	Surveyed by Guizado AC	
Checked	Notes ACG Date 3/20/68	
Date	Indexed C. L. GALLI APR 16 '68	

W.S. 88, B-5

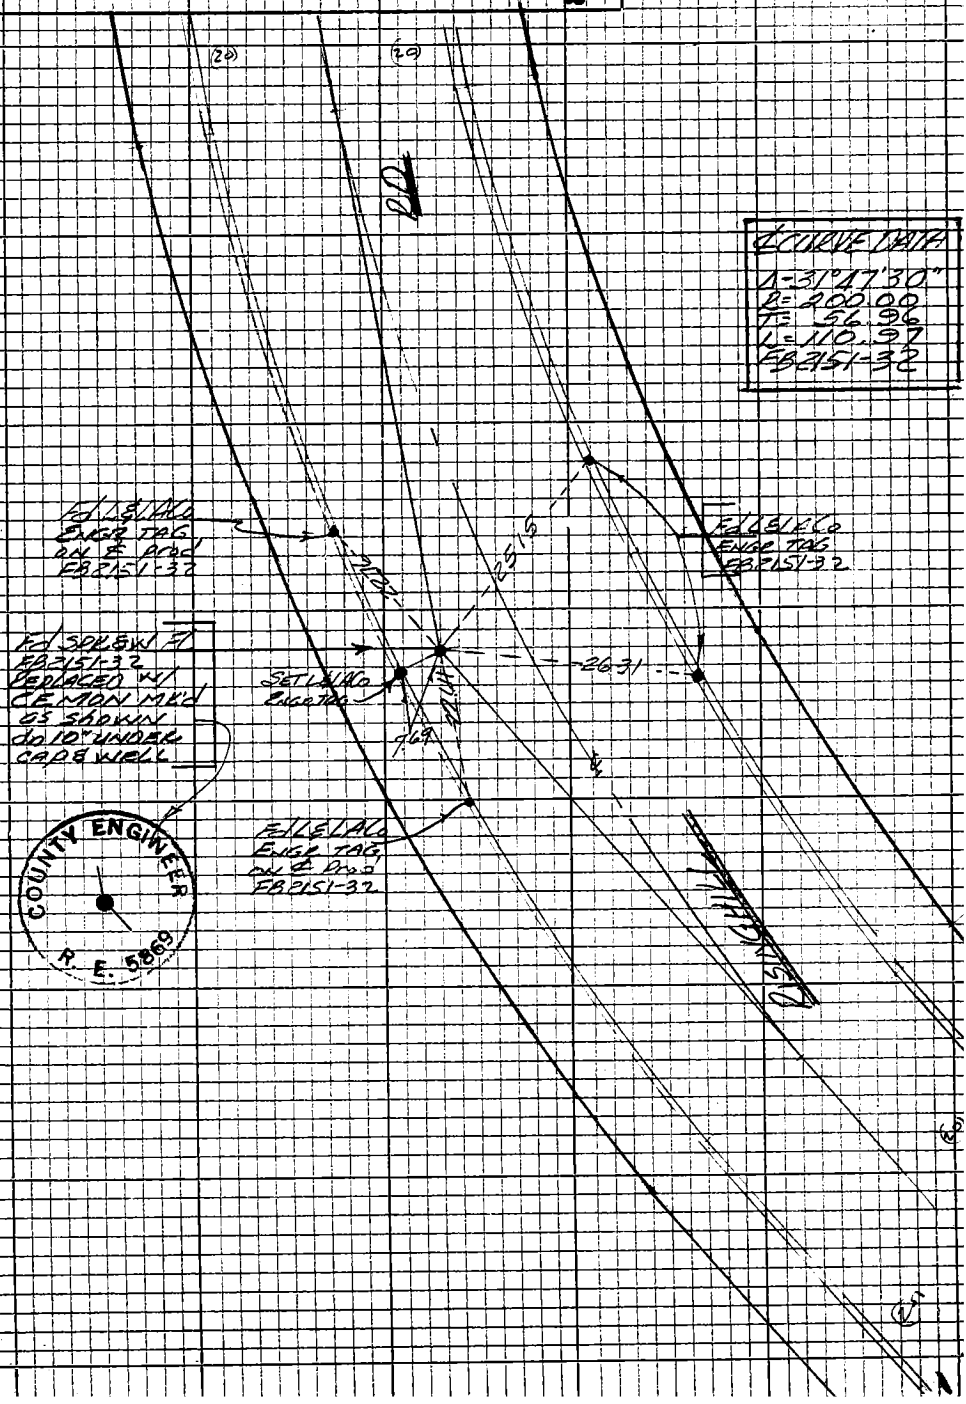

Note: Any Additions or Changes on this Sheet Must be Made or Circled in Red Ink With Date and Name of Person Making Change

Do not extend this side of this line.

PLEASE RETURN TO
LOS ANGELES COUNTY ENGINEER
403 Los Angeles County Engineering Bldg.

76P3095 CE #310 5-66

PWFB 1923

30

F.B. 3907 Pg. 38

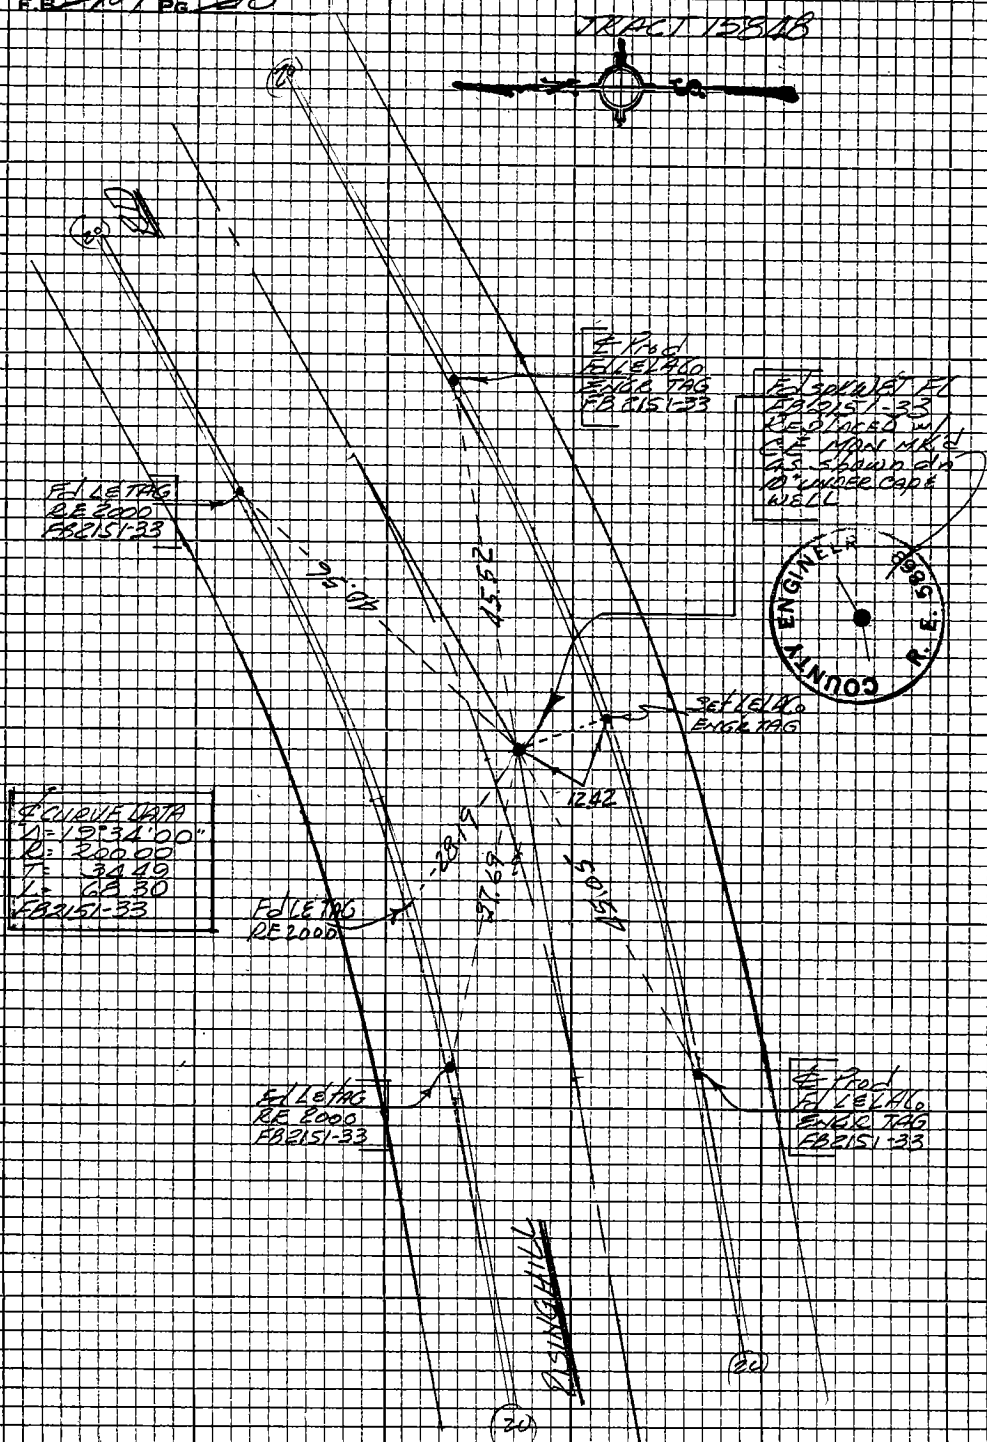

W.S. 88, B-5

PLEASE RETURN TO
LOS ANGELES COUNTY ENGINEER
403 LOS ANGELES COUNTY ENGINEERING BLDG.

Do not extend this side of this line.

Note: Any Additions or Changes on this Sheet Must be Made or Circled in Red Ink With Date and Name of Person Making Change.

PWFB 1923 ALTADENA 31

Notes Ck'd by	Survey of RISINGHILL Rd
Map No.	JN 0303.00 Tape 0247 Std 68 °F
Office Work	Surveyed by Guizado AC
Checked	Notes ACG Date 3/21/69
Date	Indexed C.L. GALLI APR 16 '69

F.B. 3989 Pg. 35

N.S. 88, B-5

TRACT 15848

℄ CURVE DATA
Δ = 30°-46-50"
R = 150.00
T = 41.29
L = 80.58
FB 2151-34

Fd LELACo ENGR TAG FB 2151-34

29.27

28.23

℄ Prod Fd LELACo ENGR TAG FB 2151-34

Fd LELACo ENGR TAG FB 2151-34

38.91

Set LELACo ENGR TAG

9.75

28.18

RISINGHILL

℄ Prod Fd LELACo ENGR TAG FB 2151-34

Fd SKWET FL FB 2151-34 REPLACED w/ CEMON MKd as shown UNDER CAPSWELL dn 10"

COUNTY ENGINEER R. E. 5869

Note: Any Additions or Changes on this Sheet Must be Made or Circled in Red Ink With Date and Name of Person Making Change

Do not extend this side of this line.

PLEASE RETURN TO
LOS ANGELES COUNTY ENGINEER
403 Los Angeles County Engineering Bldg.

76P309S CE #310 5-66

PWFB 1923

32

F.B. 3999 Pg. 40

TRACT 13848

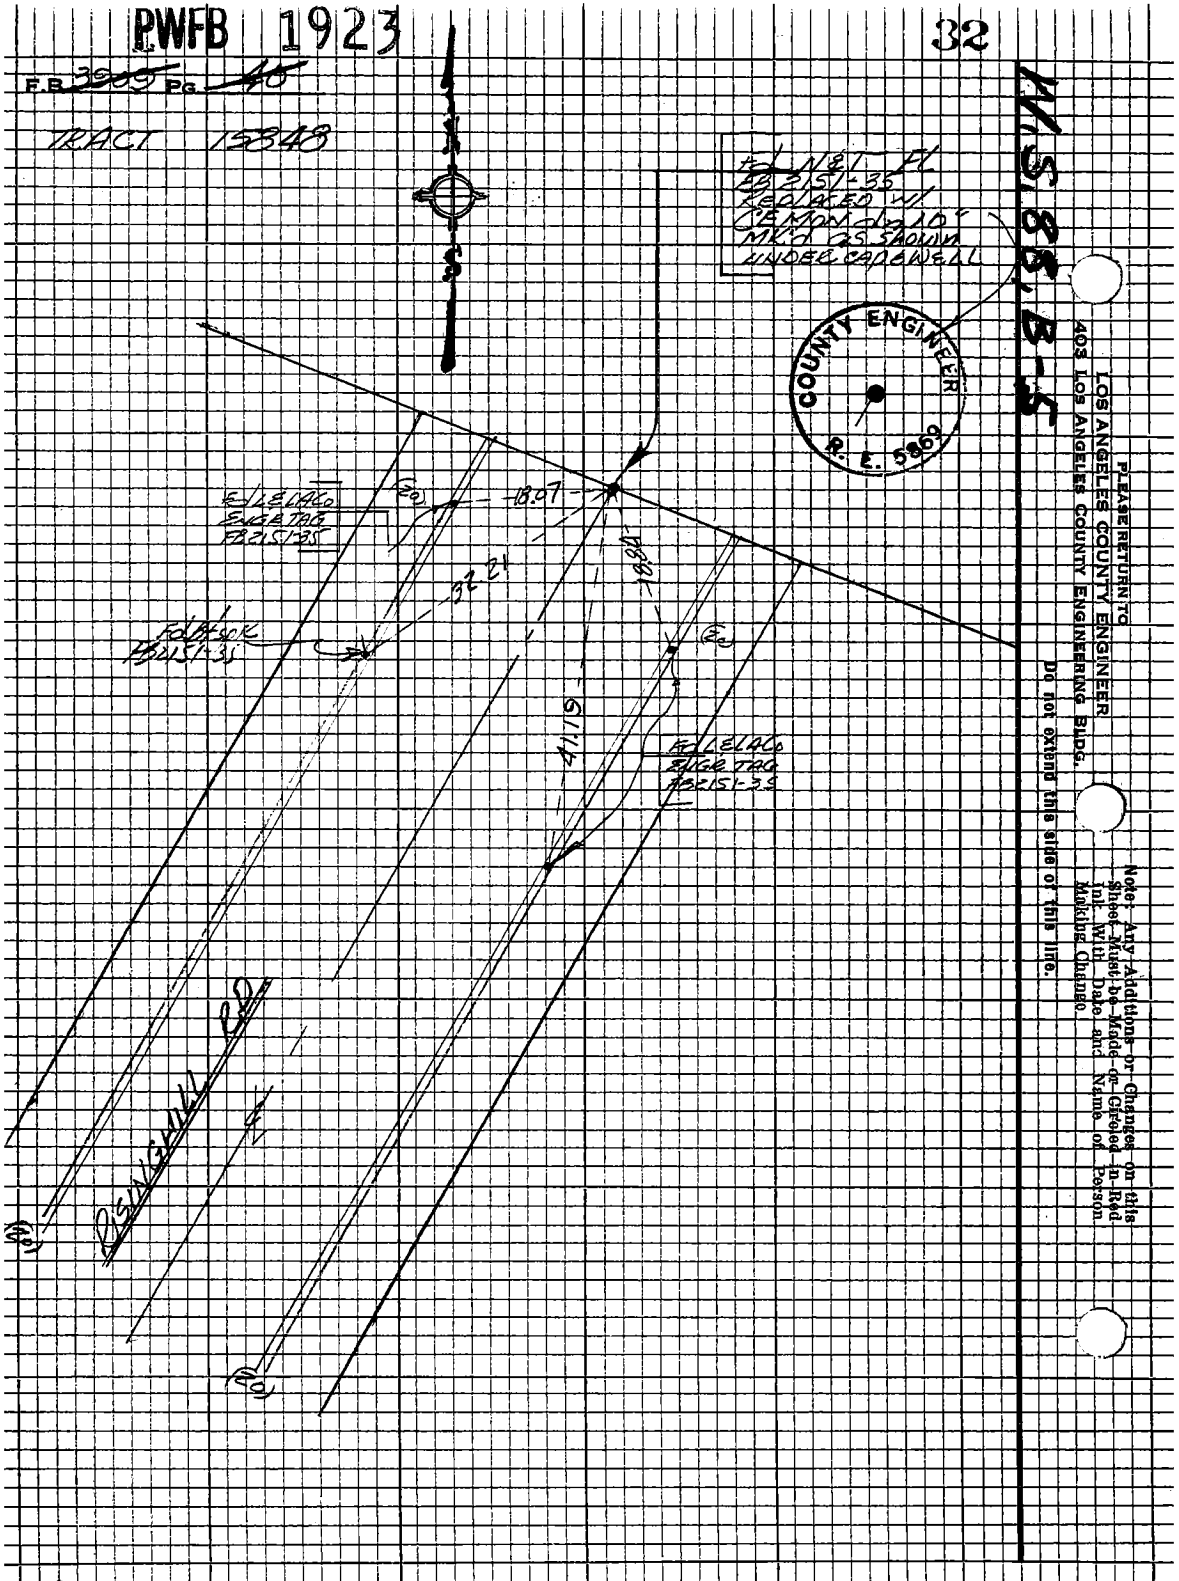

PLEASE RETURN TO
LOS ANGELES COUNTY ENGINEER
403 LOS ANGELES COUNTY ENGINEERING BLDG.

Do not extend this side of this line.

Note: Any Additions or Changes on this Sheet Must be Made or Circled in Red Ink With Date and Name of Person Making Change.

PWFB 1823 ALTADENA [redacted] 957

Notes Ck'd by	Survey of Risinghill Rd Area	F. B. ~~3909~~ Pg. ~~43~~
Map No.	JN 030300 Tape 0247 Std 68 °F	
Office Work	Surveyed by Guizado AC	
Checked	Notes ACG Date 3/14/69	
Date	Indexed C. J. GALLI APR 16 '69	

W.S. 88, B-5

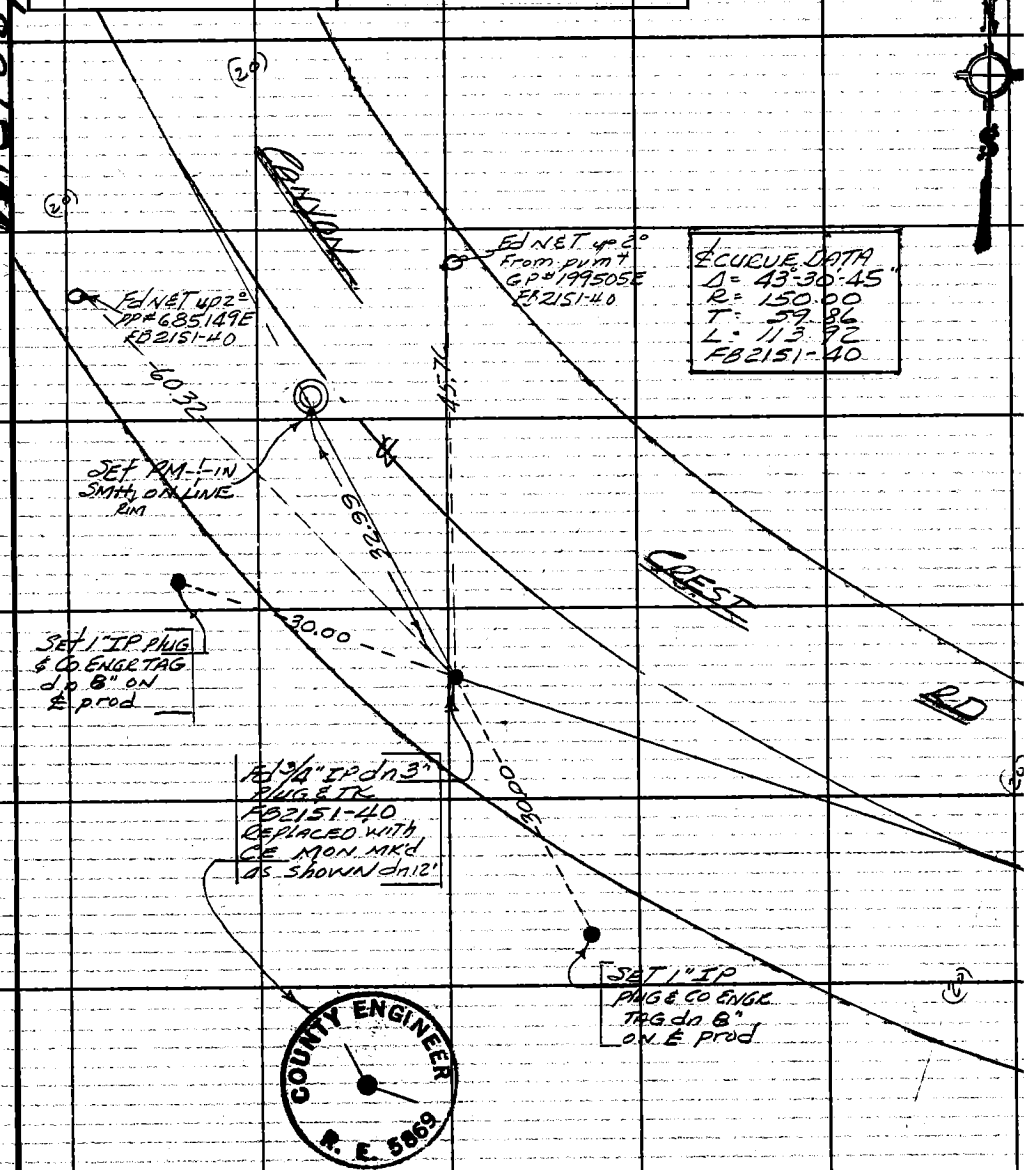

Note: Any Additions or Changes on this Sheet Must be Made or Circled in Red Ink With Date and Name of Person Making Change.

Do not extend this side of this line.

PLEASE RETURN TO
COUNTY OF LOS ANGELES
DEPARTMENT OF COUNTY ENGINEER
403 LOS ANGELES COUNTY ENGINEERING BLDG.

76F3095 CE#310 3-68

PWFB 1823

F. B. 3907 PG. 44

958

W.S. 88-5

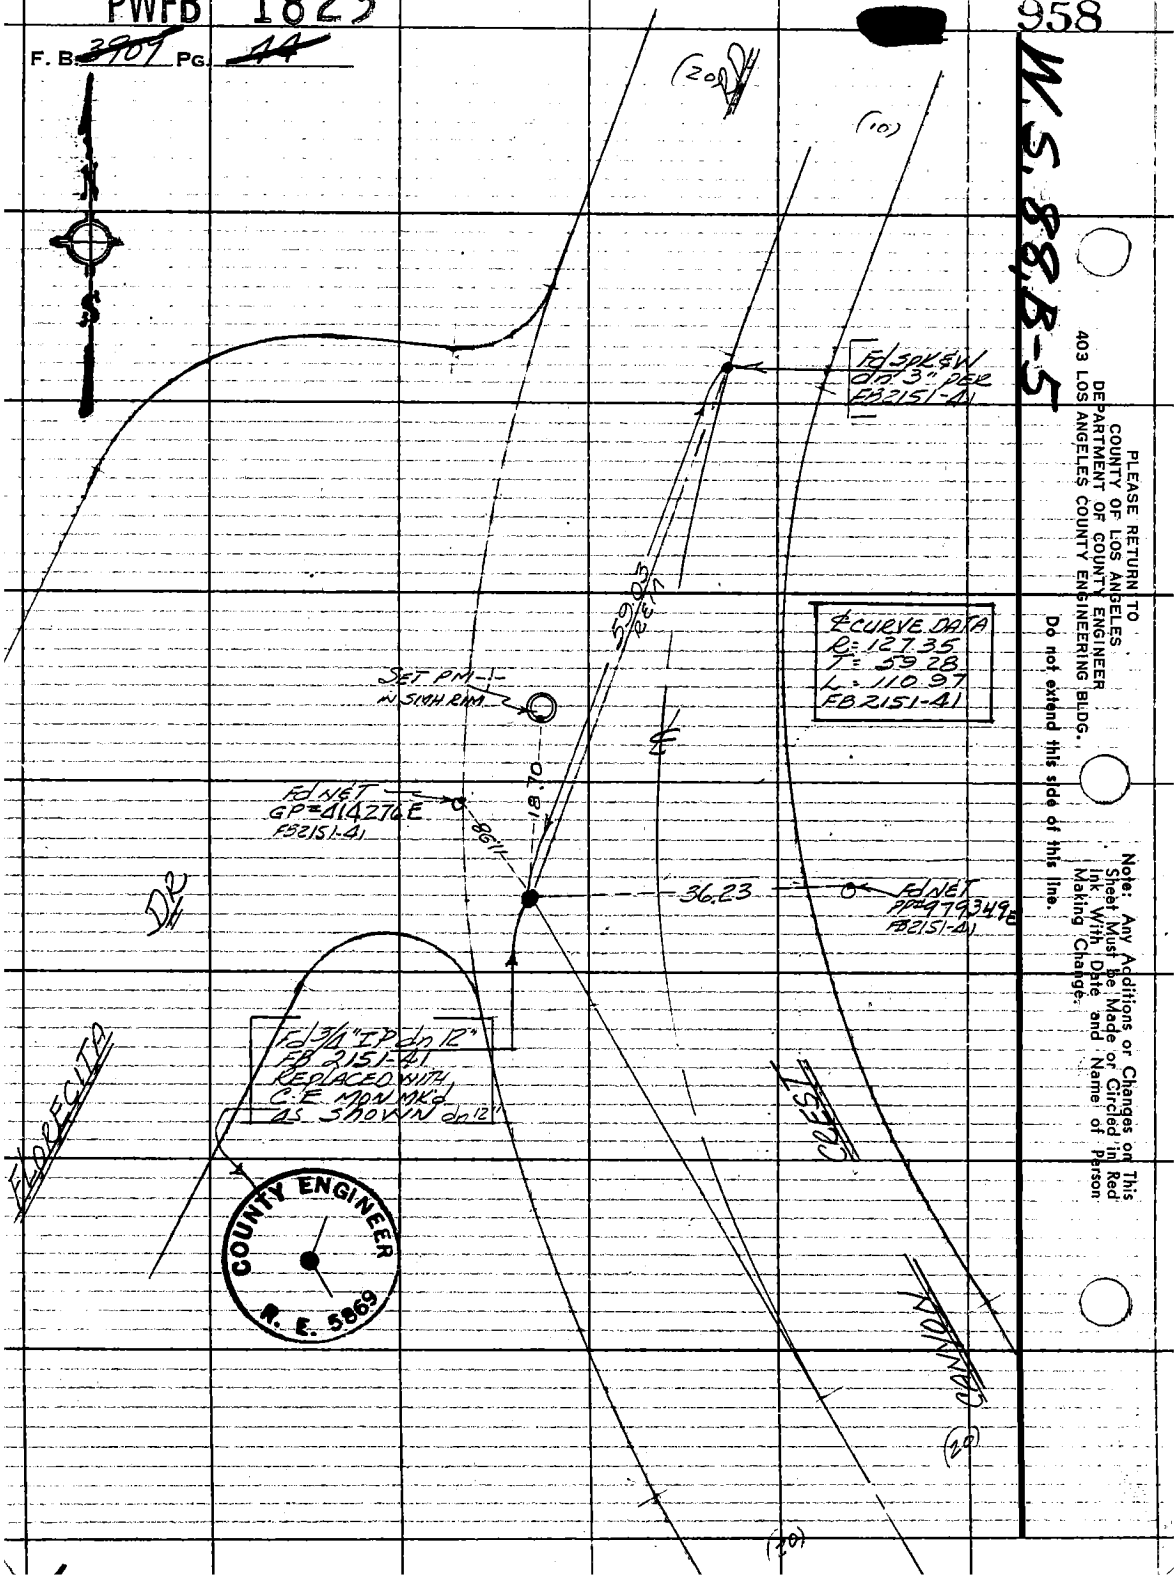

PLEASE RETURN TO
COUNTY OF LOS ANGELES
DEPARTMENT OF COUNTY ENGINEER
403 LOS ANGELES COUNTY ENGINEERING BLDG.

Do not extend this side of this line.

Note: Any Additions or Changes on This Sheet Must be Made or Circled in Red Ink With Date and Name of Person Making Change.

PWFB 1823 ALTADENA [redacted] 955

Notes Ck'd by	Survey of RISINGHILL Rd Area
Map No.	J.N. 0303.00 Tape 0247 Std 68 °F
Office Work	Surveyed by Guizado AC
Checked	Notes Guizado Date 3/14/69
Date	Indexed C.J. GAILI APR 16 '69

F. B. ~~3909~~ PG. ~~41~~

W.S. 88, B-5

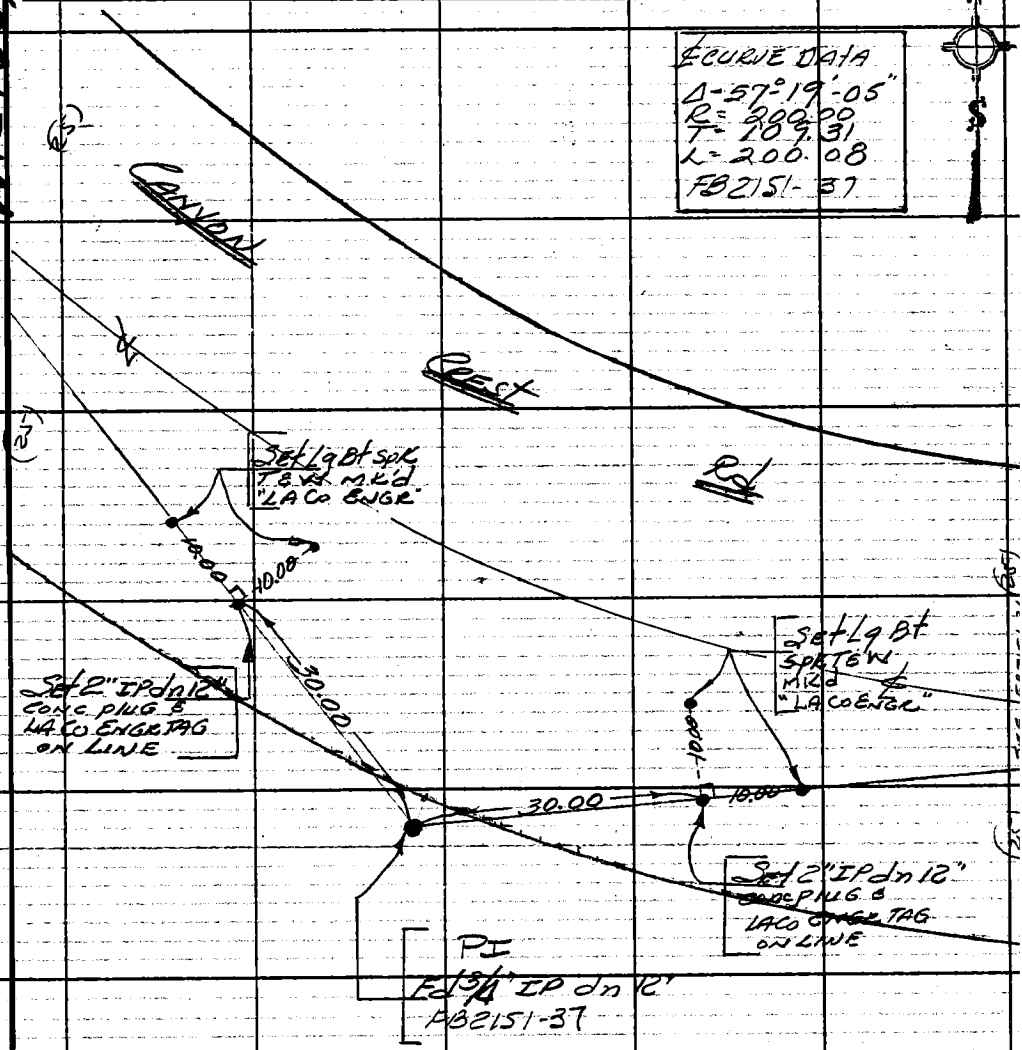

Note: Any Additions or Changes on This Sheet Must be Made or Circled in Red Ink With Date and Name of Person Making Change.

Do not extend this side of this line.

PLEASE RETURN TO
COUNTY OF LOS ANGELES
DEPARTMENT OF COUNTY ENGINEER
403 LOS ANGELES COUNTY ENGINEERING BLDG.

76F3095 CE#310 3-68

PWFB 1823 [redacted] 956

F. B. ~~3909~~ PG. ~~42~~

W.S. 88, B-5

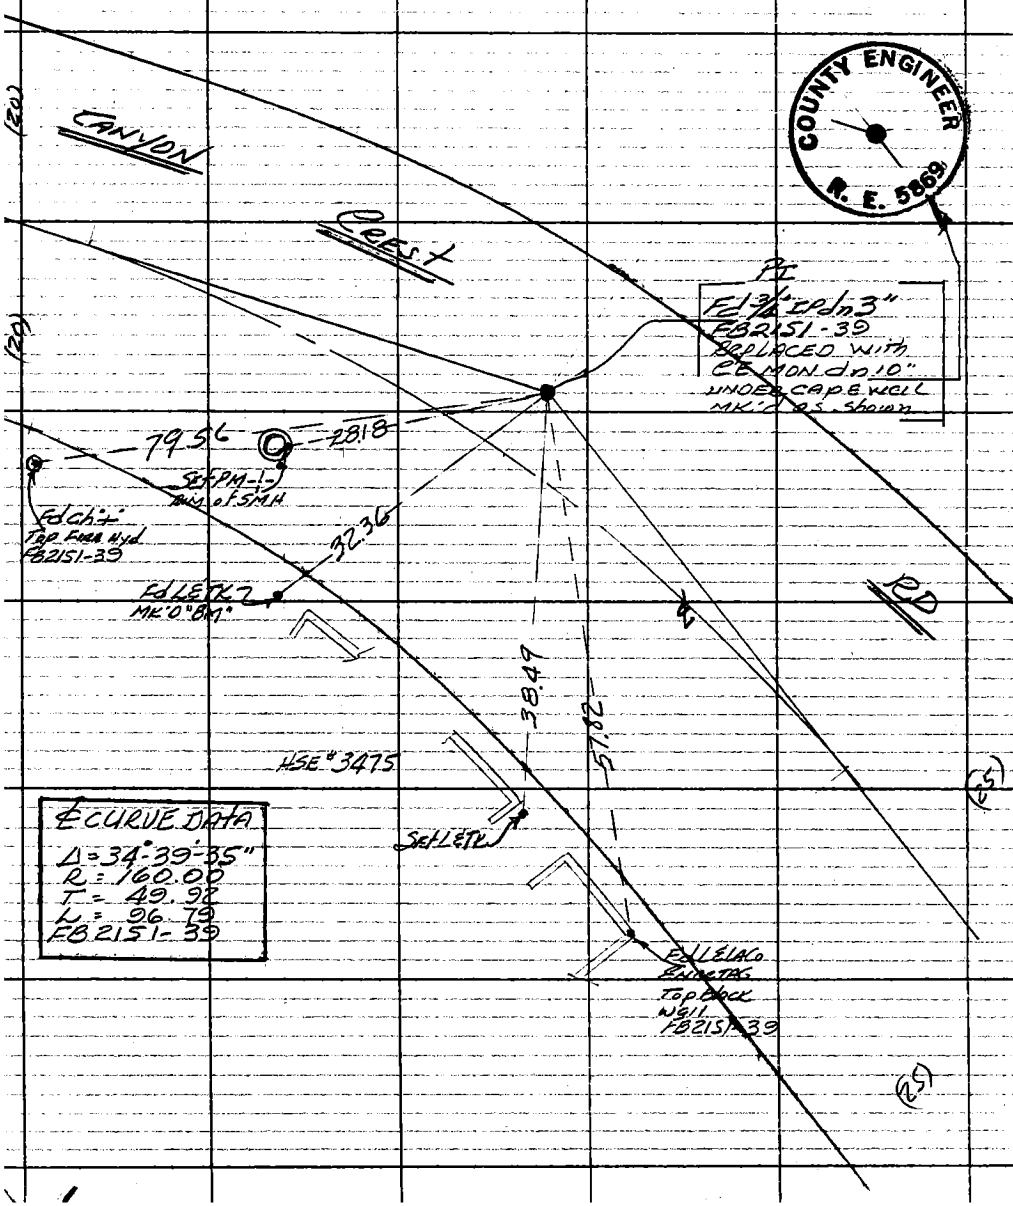

℄ CURVE DATA
Δ = 34°-39'-35"
R = 160.00
T = 49.92
L = 96.79
FB2151-39

COUNTY ENGINEER
R. E. 5869

PLEASE RETURN TO
COUNTY OF LOS ANGELES
DEPARTMENT OF COUNTY ENGINEER
403 LOS ANGELES COUNTY ENGINEERING BLDG.

Do not extend this side of this line.

Note: Any Additions or Changes on This Sheet Must be Made or Circled in Red Ink With Date and Name of Person Making Change.

PWFB 1823 [redacted] 959

ALTADENA

Notes Ck'd by	Survey of RISINGHILL Rd. AREA
Map No.	JN 0303.00 Tape 0247 Std 68 °F
Office Work	Surveyed by A.C. Guizado
Checked	Notes ACG Date 3/17/69
Date	Indexed C.L. GALLI APR 16 '69

F. B. ~~3907~~ PG. ~~45~~

W.S. 88, B-5

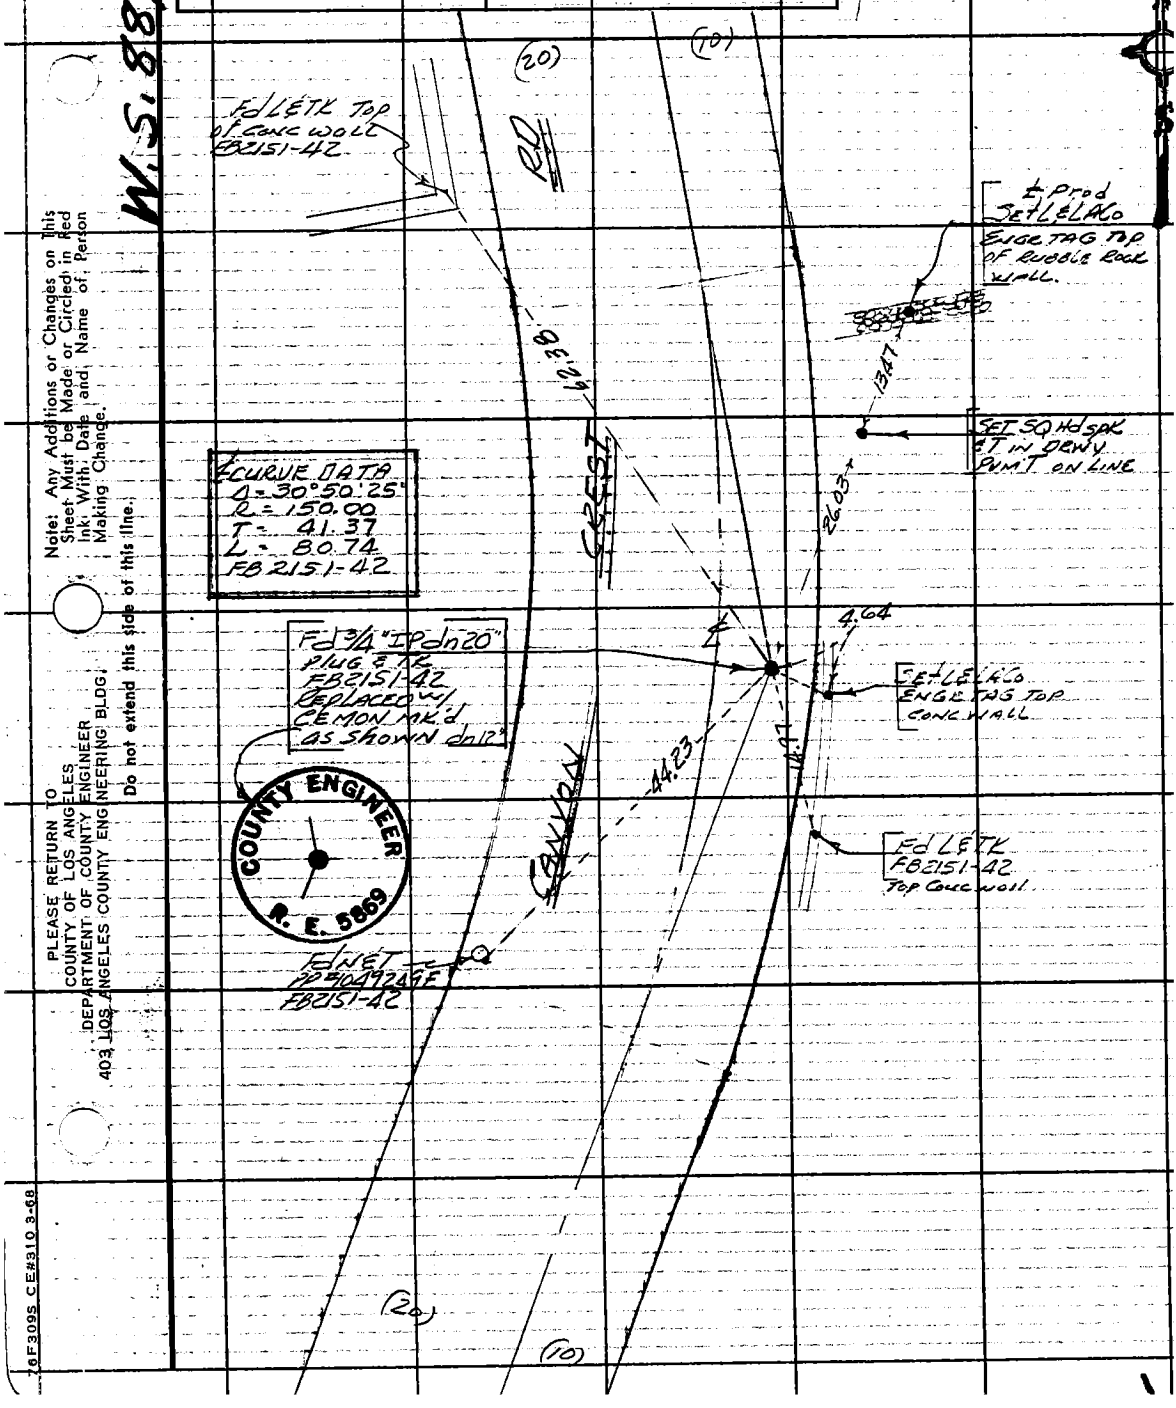

Note: Any Additions or Changes on This Sheet Must be Made or Circled in Red Ink With Date and Name of Person Making Change.

Do not extend this side of this line.

PLEASE RETURN TO
COUNTY OF LOS ANGELES
DEPARTMENT OF COUNTY ENGINEER
403 LOS ANGELES COUNTY ENGINEERING BLDG.

76F309S CE#310 3-68