Ck'd by	Survey of Rosemead Area #1	F.B. 3930 Pg. 5
	JN 0303.00 Tape 03 Std 63 °F	
Work	Surveyed by A.C. Guizado	
Checked	Notes A.C. Guizado Date	
	Indexed M. Palmeri MAY 9 1974	

JOB NO 0303.00

ROSEMEAD AREA #1

℄ SURVEY

Transit	
[illegible] 20"	REF
[illegible]	FB 1510
[illegible]	1549
[illegible] Tape #3	1749
[illegible] @ 65°	FC 7150
	KD 1426

A. C. GUIZADO
M. Walsh
J. Moody
HC [illegible] Goodwin
HC [illegible] Lisbeth
HC [illegible]
HC [illegible] Ohasai

P.W. file Aug. 85

Microfilmed Feb. 85

3930

PWFB 1426

F.B. 3230 Pg. 6

2259

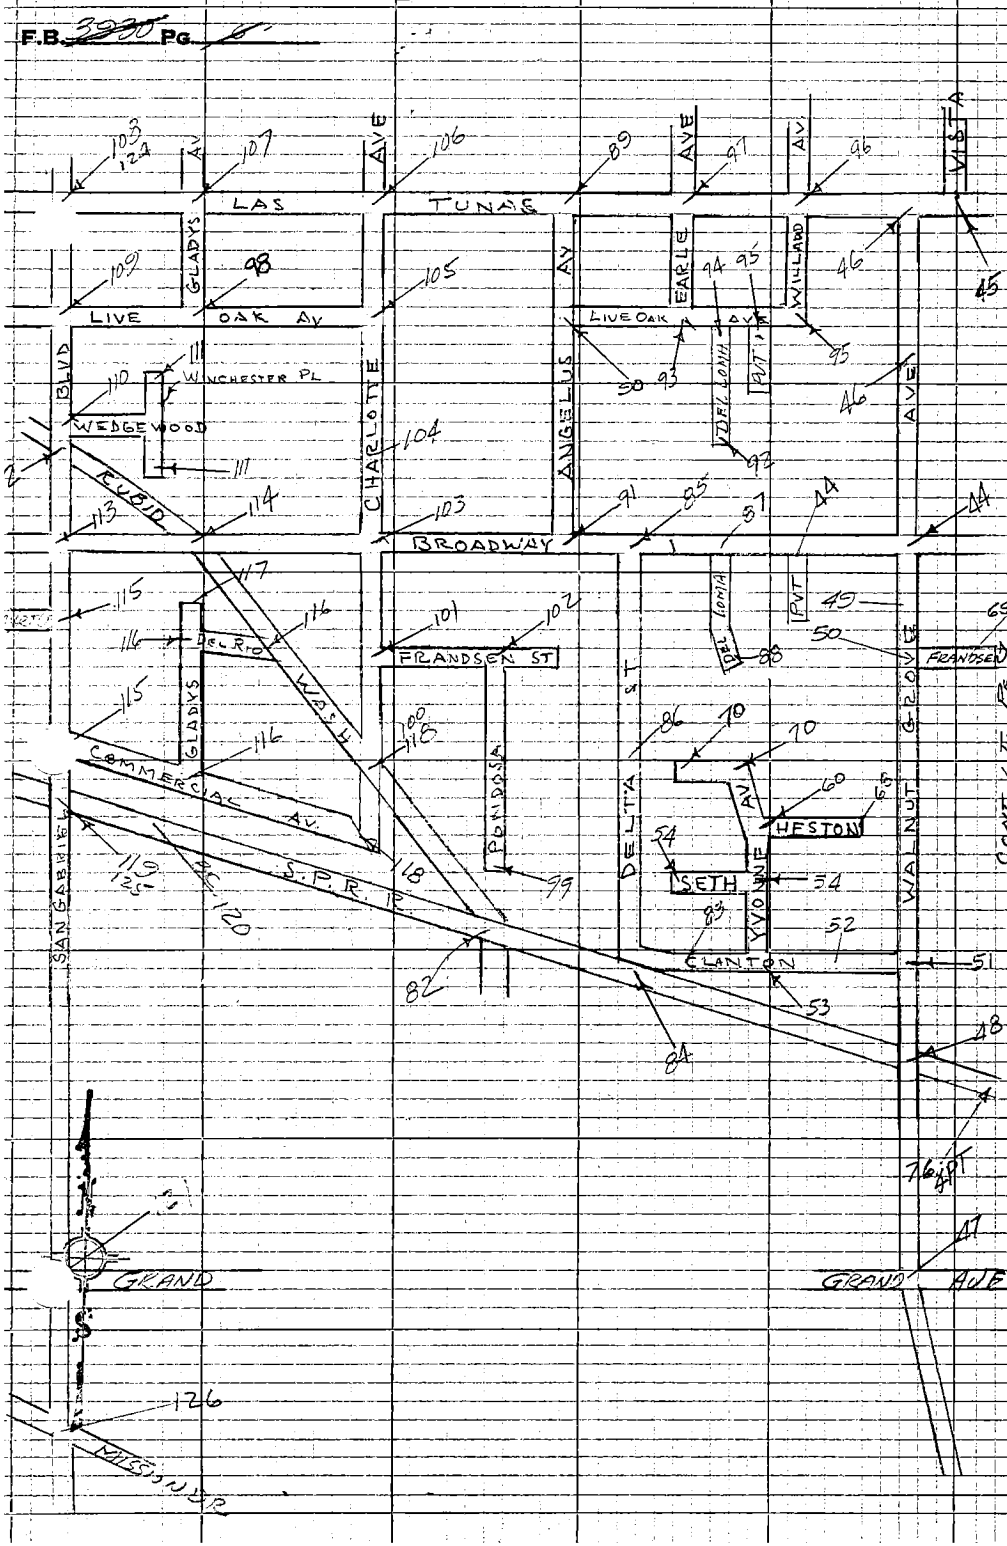

PWFB 1426 2260

Notes Ck'd by	Survey of Rosemead Area #1
Map No.	JN 0303 Tape 03 Std 63°F
Office Work	Surveyed by A.C. Guzzardo
Checked	Notes ACG Date 4/73
Date	Indexed T. M. PALMERI MAY 3 1974

F.B. 3970 Pg. 1

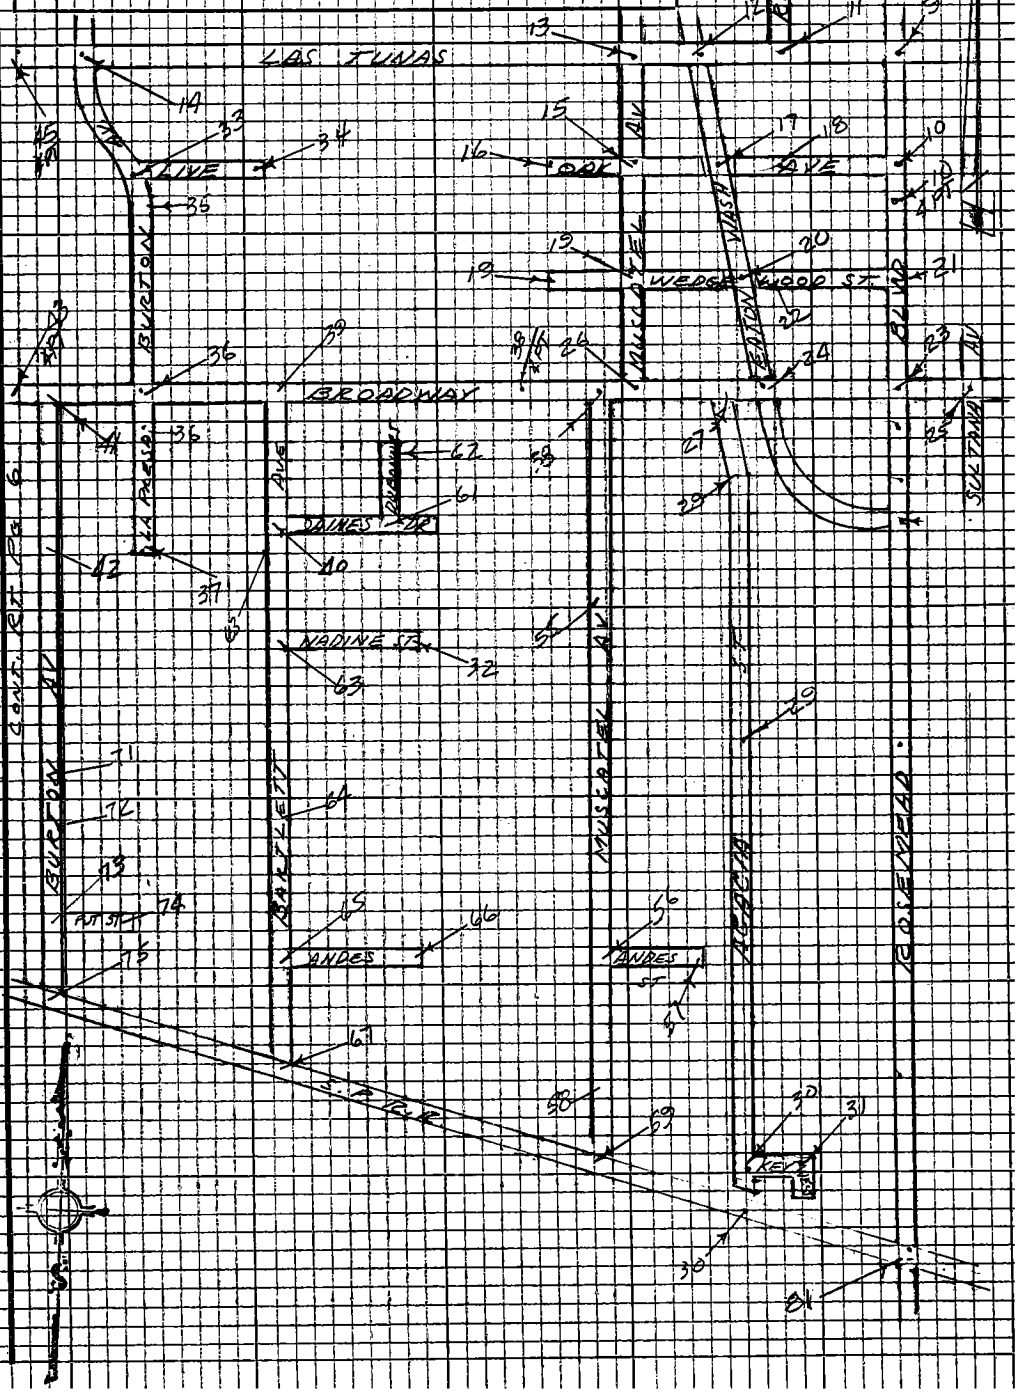

Note: Any Additions or Changes on this Sheet Must be Made or Circled in Red Ink With Date and Name of Person Making Change

Do not extend this side of this line.

PLEASE RETURN TO
LOS ANGELES COUNTY ENGINEER
403 Los Angeles County Engineering Bldg.

76P3098 CE #310 5-66

PWFB 1426

2261

Notes Ck'd by	Survey of Rosemead AREA #1
Map No.	JN 030300 Tape 03 Std 68 °F
Office Work	Surveyed by A. C. GUIZADO
Checked	Notes A. C. GUIZADO Date 8/15/73
Date	Indexed T. M. PALMERI MAY 3 1974

F. B. 3930 PG. 9

W.S. 44, C-4

Note: Any Additions or Changes on This Sheet Must be Made or Circled in Red Ink With Date and Name of Person Making Change.

Do not extend this side of this line.

PLEASE RETURN TO
COUNTY OF LOS ANGELES
DEPARTMENT OF COUNTY ENGINEER
403 LOS ANGELES COUNTY ENGINEERING BLDG.

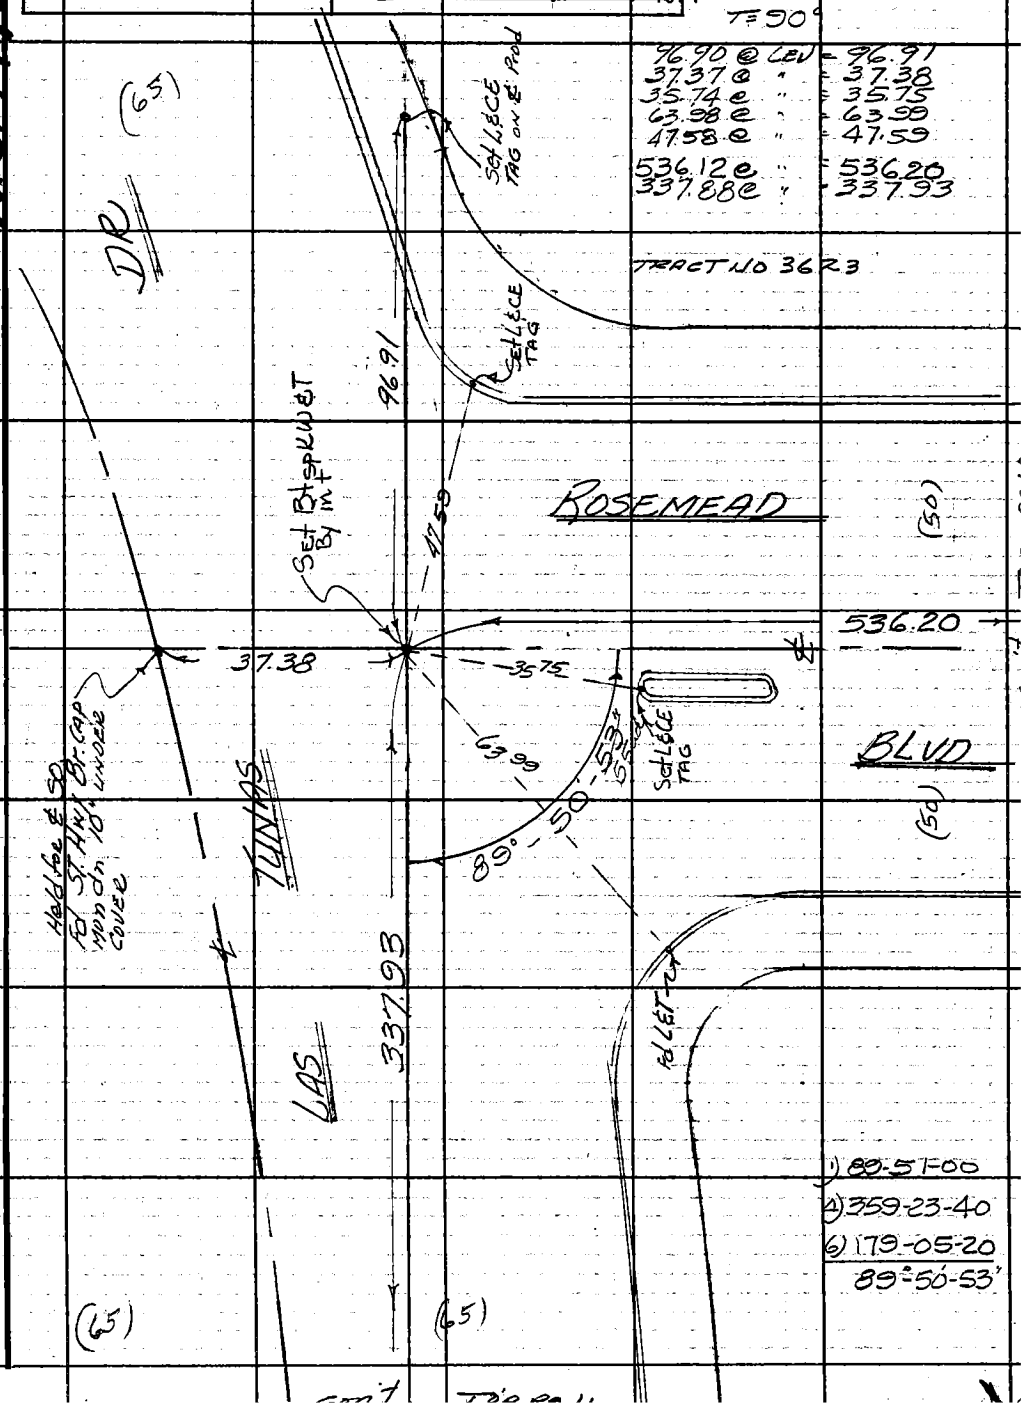

76F309S CE#310 3-68

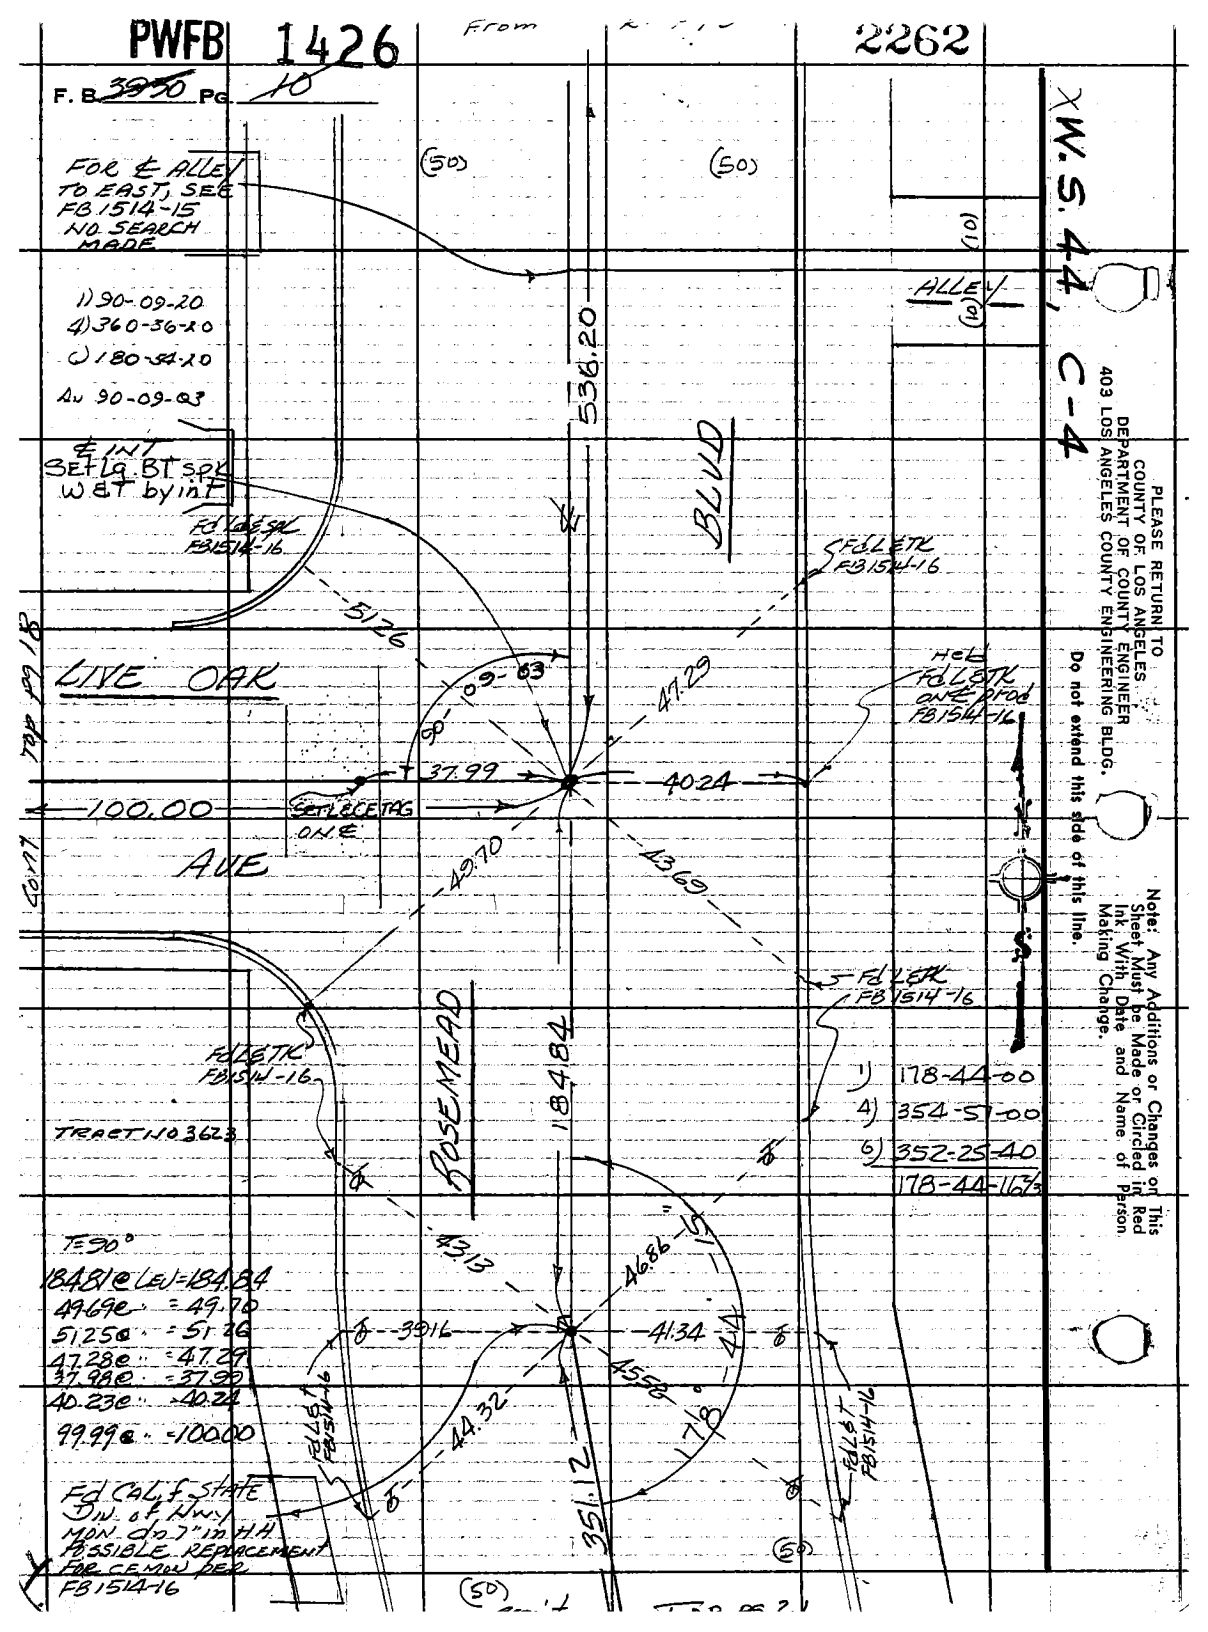
PWFB 1426
From
2262
F. B. 3950 Pg. 10
W.S. 44, C-4
FOR ℄ ALLEY TO EAST, SEE FB 1514-15 NO SEARCH MADE
(50)
(50)
(10)
ALLEY
(10)
1) 90-09-20
4) 360-36-20
6) 180-54-20
Av 90-09-03
℄ INT SET Lg. BT SPK W&T by int
Fd L&S SPK FB1514-16
536.20
BLVD
Fd L&TK FB1514-16
51.26
LIVE OAK
90-09-03
47.29
Hel Fd L&TK on ℄ prod FB1514-16
37.99
40.24
100.00
SET L&CE TAG ON ℄
AVE
49.70
43.69
Fd L&TK FB1514-16
Fd L&TK FB1514-16
ROSEMEAD
184.84
1) 178-44-00
4) 354-57-00
6) 352-25-40
178-44-16 2/3
TRACT NO 3623
T=90°
184.81 @ LEV = 184.84
49.69 @ " = 49.70
51.25 @ " = 51.26
47.28 @ " = 47.29
37.98 @ " = 37.99
40.23 @ " = 40.24
99.99 @ " = 100.00
43.13
46.86
39.16
41.34
45.58
44.32
351.12
Fd L&T FB1514-16
Fd L&T FB1514-16
Fd Calif State Div. of Hwy MON dn 7" in HH POSSIBLE REPLACEMENT FOR CEMON PER FB1514-16
(50)
(50)
Top pg 18
Cont
PLEASE RETURN TO COUNTY OF LOS ANGELES DEPARTMENT OF COUNTY ENGINEER 403 LOS ANGELES COUNTY ENGINEERING BLDG.
Do not extend this side of this line.
Note: Any Additions or Changes on This Sheet Must be Made or Circled in Red Ink With Date and Name of Person Making Change.

PWFB 1526 1994

Notes Ck'd by
Map No.
Office Work
Checked
Date

Survey of Rosemead ℄ Area
JN 0303.00 Tape 03 Std 68 °F
Surveyed by A. C. GUIZADO
Notes A. C. GUIZADO Date 8/15/73
Indexed T. M. PALMERI MAY 3 1974

F. B. 3930 PG. 11

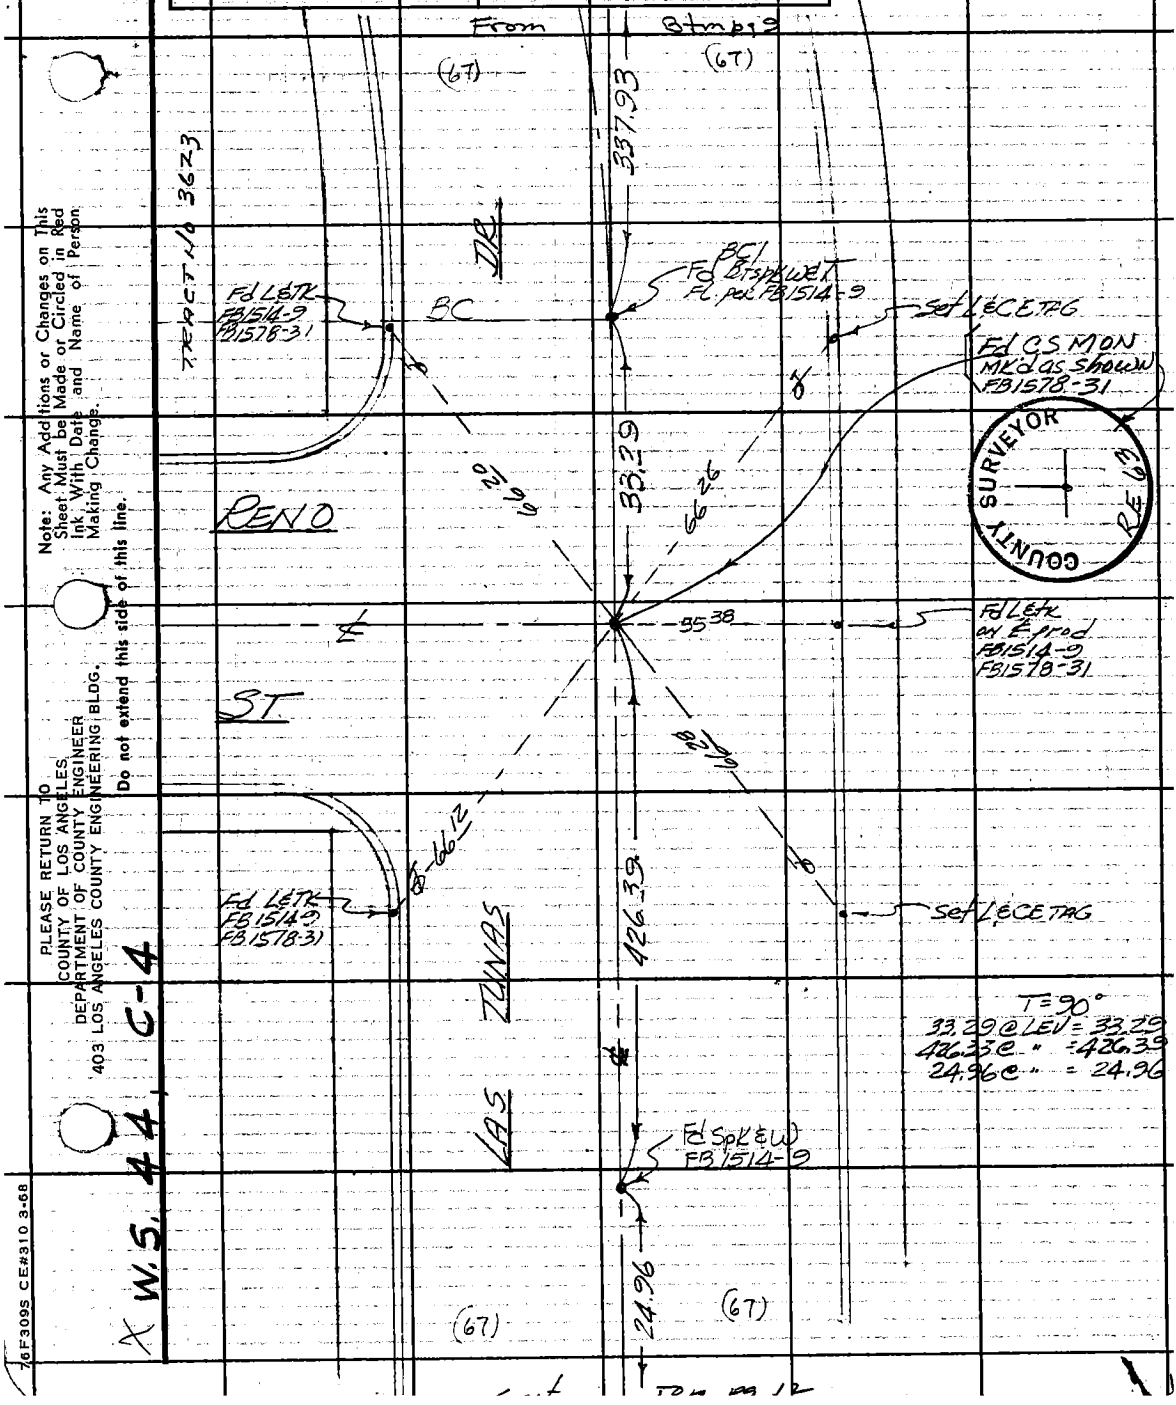

Note: Any Additions or Changes on This Sheet Must be Made or Circled in Red Ink With Date and Name of Person Making Change.

Do not extend this side of this line.

PLEASE RETURN TO
COUNTY OF LOS ANGELES
DEPARTMENT OF COUNTY ENGINEER
403 LOS ANGELES COUNTY ENGINEERING BLDG.

X W.S. 44 C-4

76F309S CE#310 3-68

PWFB 1526

F. B. 3930 PG. 12

1995

W.S. 44, C-4

T=80°
44.00 @ LEV = 44.00
43.48 @ " = 43.48
29.32 @ " = 29.32

T=72°
27.29 @ LEV = 27.29
59.80 @ " = 59.80

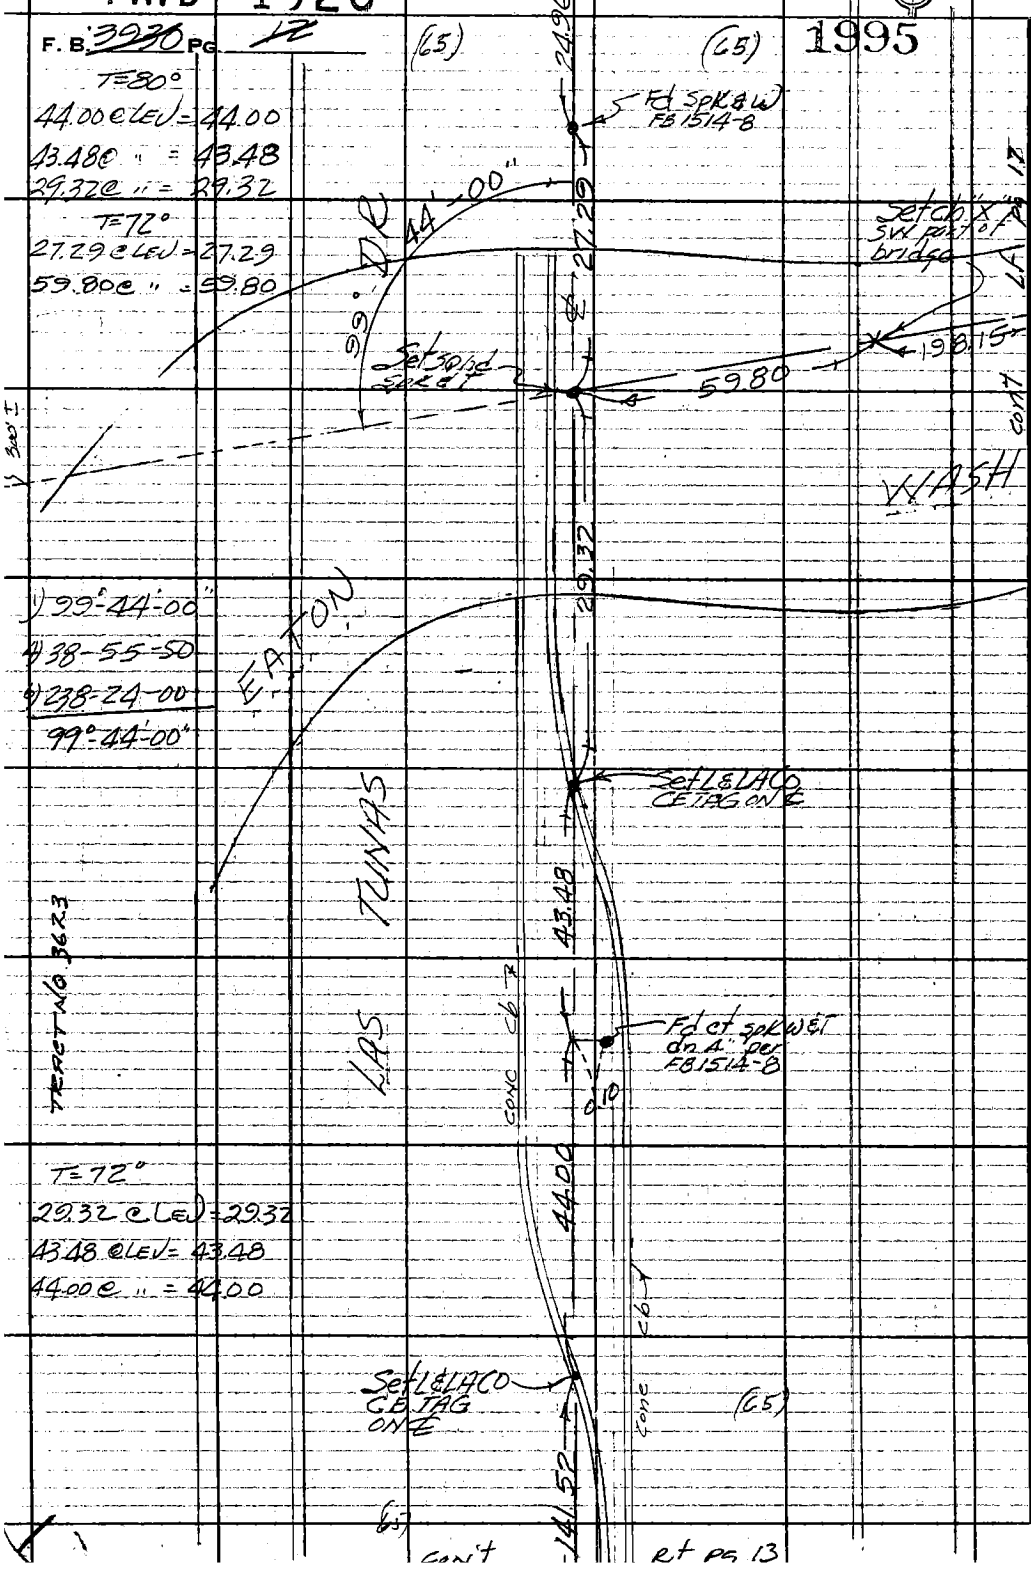

1) 99°-44'-00"
4) 38-55-50
6) 238-24-00
99°-44'-00"

TRACT NO 3623

T=72°
29.32 @ LEV = 29.32
43.48 @ LEV = 43.48
44.00 @ " = 44.00

Con't Rt pg 13

PLEASE RETURN TO
COUNTY OF LOS ANGELES
DEPARTMENT OF COUNTY ENGINEER
403 LOS ANGELES COUNTY ENGINEERING BLDG.

Do not extend this side of this line.

Note: Any Additions or Changes on This Sheet Must be Made or Circled in Red Ink With Date and Name of Person Making Change.

PWFB 1526 1996

Notes Ck'd by	Survey of Rosemead ℄	F. B. ~~3930~~ Pg. ~~13~~
Map No.	JN 0303.00 Tape 03 Std 68 °F	TRACT No 3623
Office Work	Surveyed by A. C. GUIZADO	
Checked	Notes A. C. GUIZADO Date 11/27/73	
Date	Indexed T. M. PALMERI MAY 3 1974	

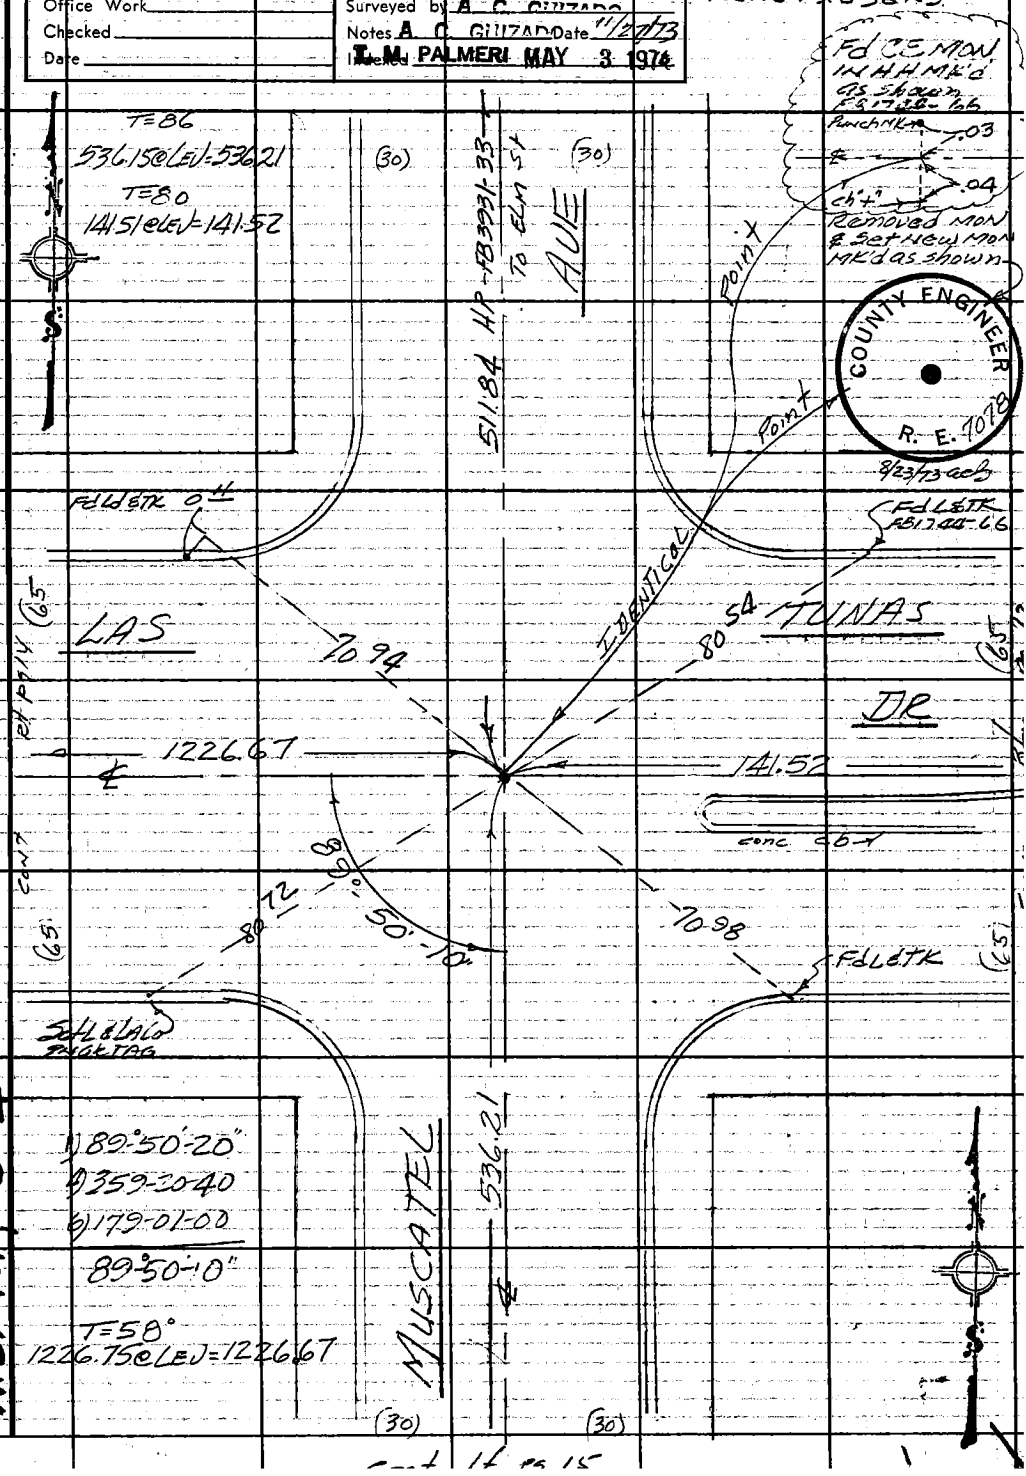

Note: Any Additions or Changes on This Sheet Must be Made or Circled in Red Ink With Date and Name of Person Making Change.

Do not extend this side of this line.

PLEASE RETURN TO
COUNTY OF LOS ANGELES
DEPARTMENT OF COUNTY ENGINEER
403 LOS ANGELES COUNTY ENGINEERING BLDG.

76F309S CE#310 3-68

PWFB 1526 1997

F.B. ~~3950~~ Pg. 14

TRACT No 3623

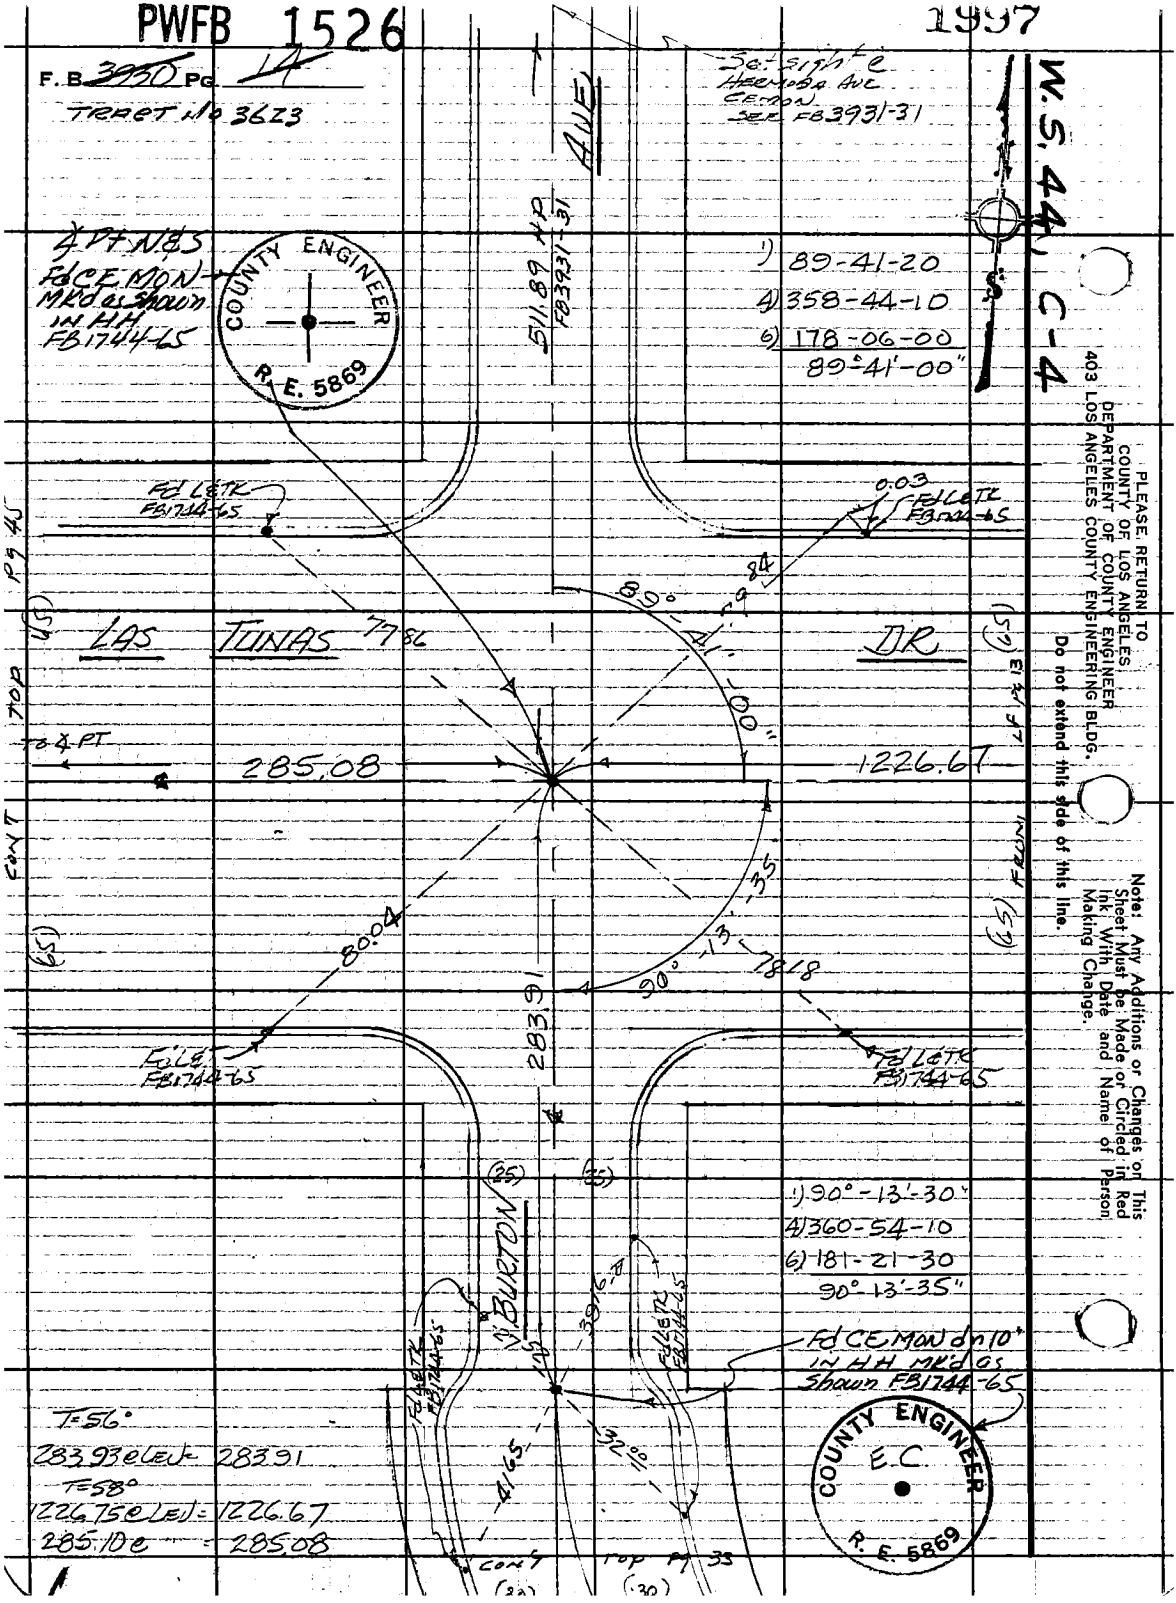

PLEASE RETURN TO
COUNTY OF LOS ANGELES
DEPARTMENT OF COUNTY ENGINEER
403 LOS ANGELES COUNTY ENGINEERING BLDG.

Do not extend this side of this line.

Note: Any Additions or Changes on This Sheet Must be Made or Circled in Red Ink With Date and Name of Person Making Change.

PWFB 1426

2263

Notes Ck'd by	Survey of Rosemead ℄
Map No.	JN 0303.00 Tape 03 Std 68 °F
Office Work	Surveyed by A. C. GUIZADO
Checked	Notes A. C. GUIZADO Date 8/20/73
Date	Edited T. M. PALMERI MAY 3 1974

F. B. 3930 PG. 15

COUNTY ENGINEER R. E. 5869

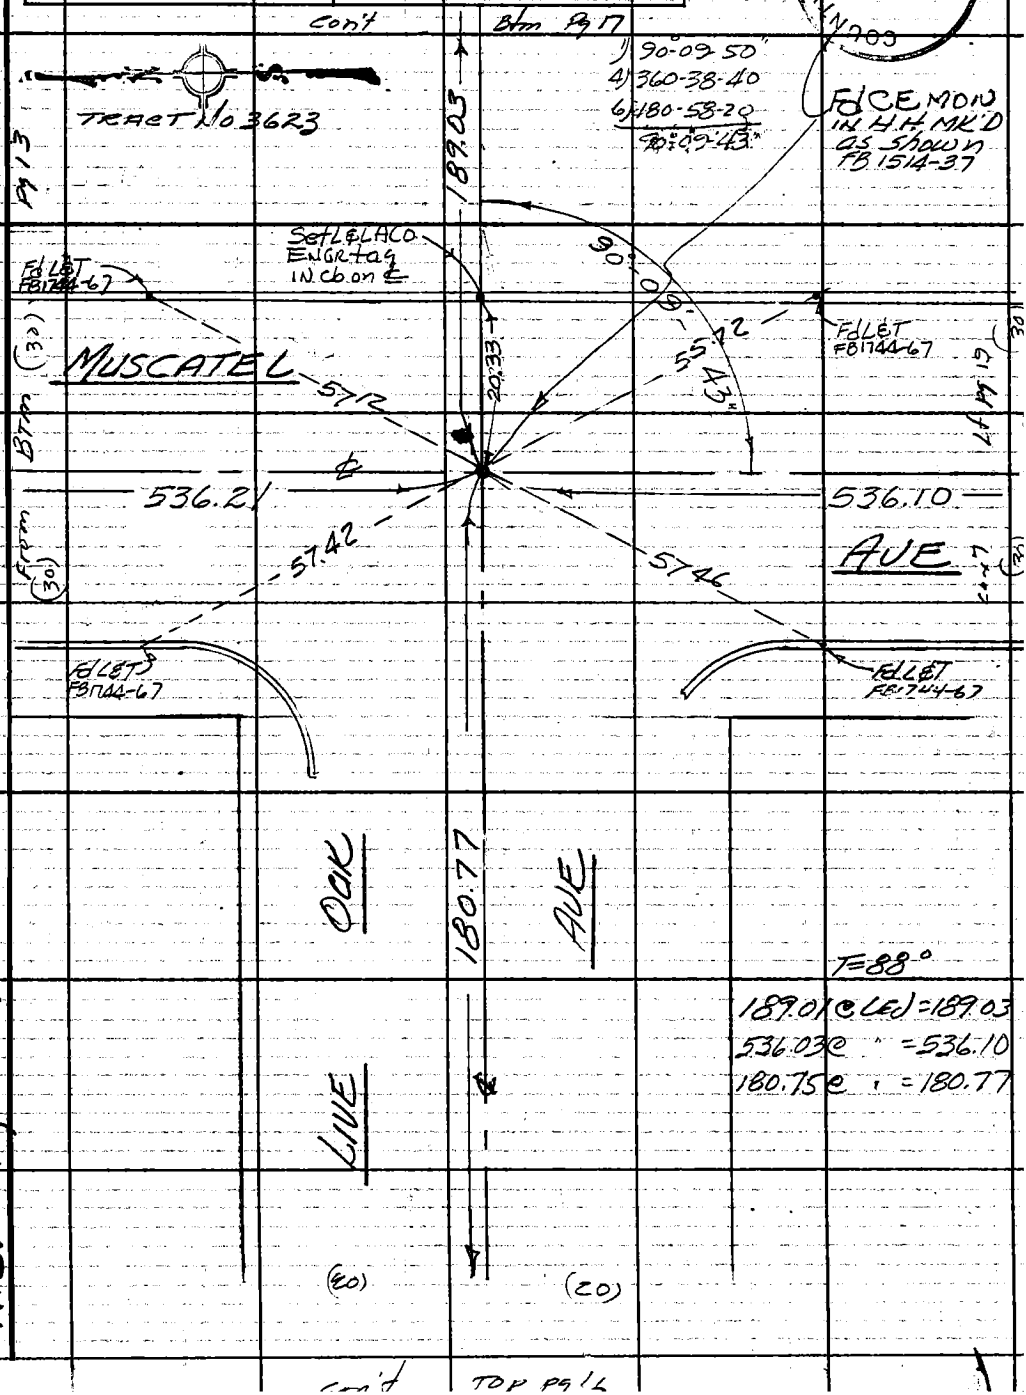

Note: Any Additions or Changes on This Sheet Must be Made or Circled in Red Ink With Date and Name of Person Making Change.

Do not extend this side of this line.

PLEASE RETURN TO
COUNTY OF LOS ANGELES
DEPARTMENT OF COUNTY ENGINEER
403 LOS ANGELES COUNTY ENGINEERING BLDG.

W.S. 44, C-4

76F309S CE#310 3-68

PWFB 1426 From Btm pg 15 2264

F. B. ~~3930~~ Pg. ~~16~~

W.S. 44, C-4

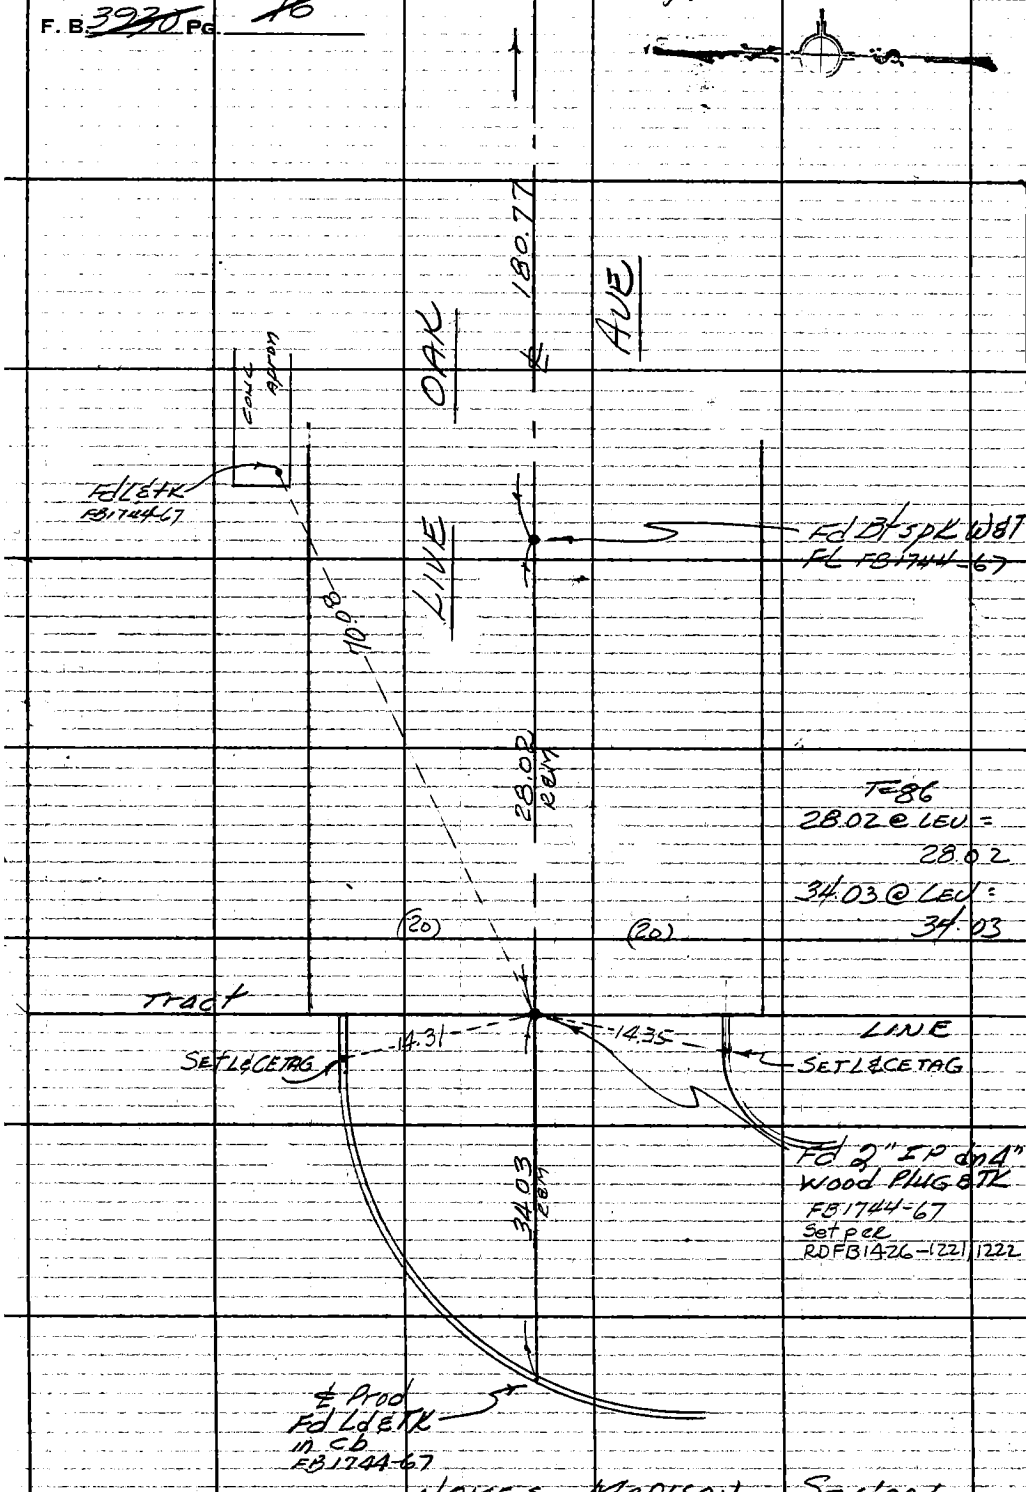

PLEASE RETURN TO
COUNTY OF LOS ANGELES
DEPARTMENT OF COUNTY ENGINEER
403 LOS ANGELES COUNTY ENGINEERING BLDG.

Do not extend this side of this line.

Note: Any Additions or Changes on This Sheet Must be Made or Circled in Red Ink With Date and Name of Person Making Change.

PWFB 1426 2265

Notes Ck'd by	Survey of Rosemead ℄
Map No.	JN 0303.00 Tape 03 Std 68 °F
Office Work	Surveyed by A. C. GUIZADO
Checked	Notes A. C. GUIZADO Date 8/20/73
Date	Indexed T. M. PALMERI MAY 3 1974

F. B. 3930 PG. 17 cont BTM pg 18

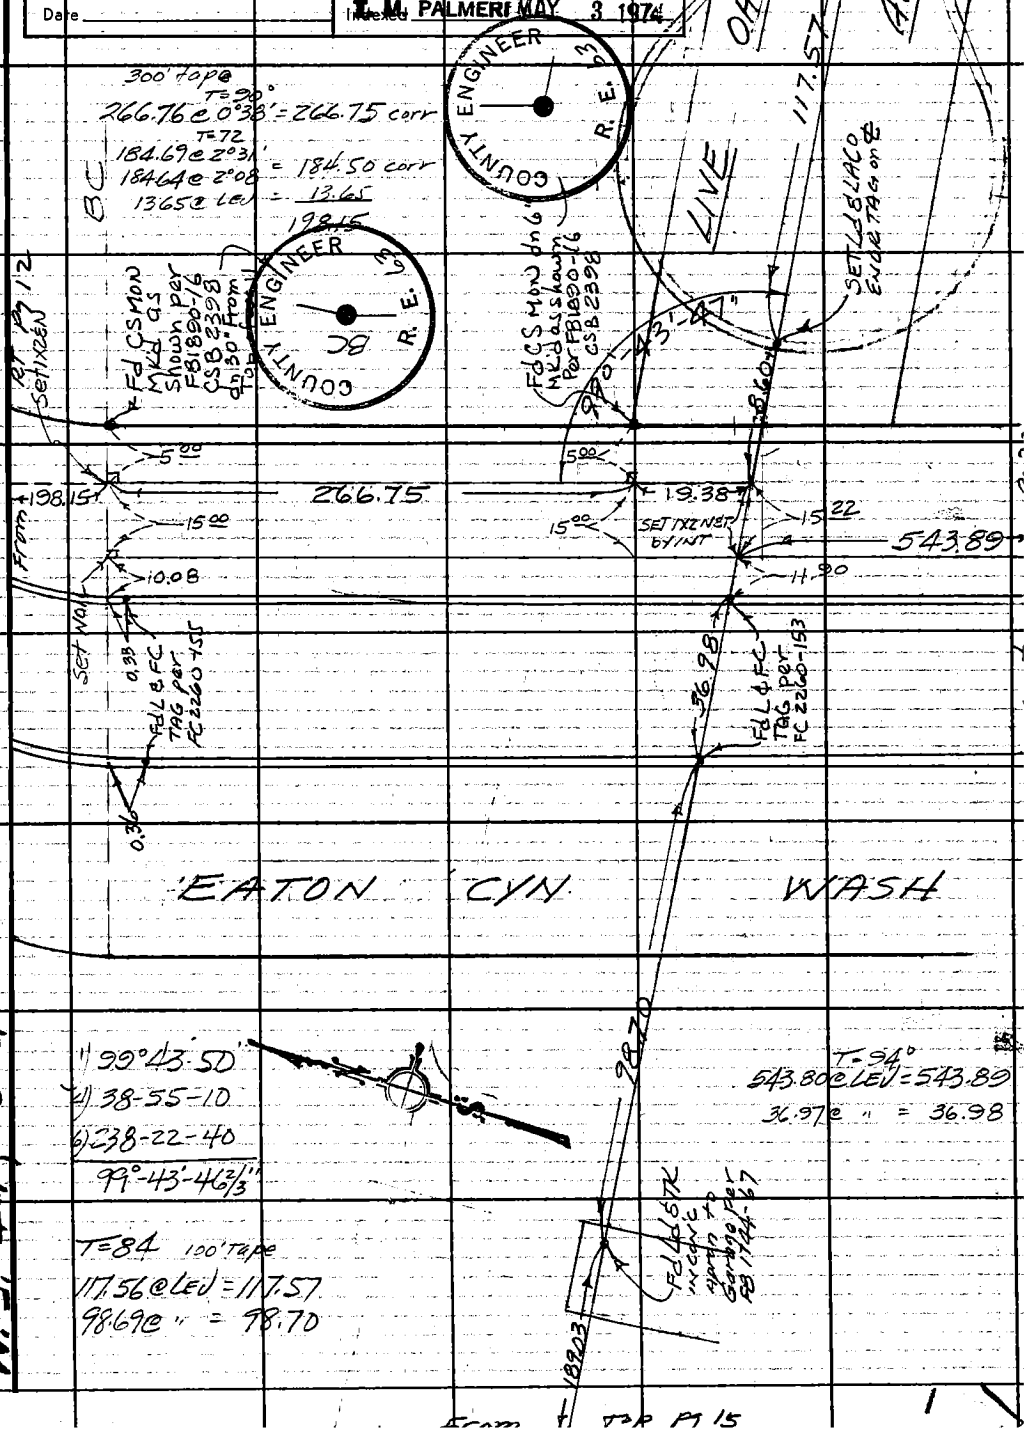

Note: Any Additions or Changes on This Sheet Must be Made or Circled in Red Ink With Date and Name of Person Making Change.

Do not extend this side of this line.

PLEASE RETURN TO
COUNTY OF LOS ANGELES
DEPARTMENT OF COUNTY ENGINEER
403 LOS ANGELES COUNTY ENGINEERING BLDG.

W. S. 44, C-4

76F3095 CE#310 3-68

PWFB 1426 2266

F. B. ~~3930~~ PG. ~~18~~

W.S. 44, C-4

COUNTY ENGINEER R. E. 5869

Held for ℄ FdCS MON IN HH dn 7° MK'd as shown per FB1514-16

T=84

530.32@LEV=530.38

(20) (20)

100.00

OAK AVE

530.38

COUNTY ENGINEER SURVEYOR R. E. 63

DN 15"

LIVE

Fd CS MON MK'd as shown FB1890-16 CS2398

19.94

Set Lg Btspk W & T @ 90° To Fd. MON

TEMPLE CITY SHERIFF Station

117.57

(20) (20)

From TOP pg 17

PLEASE RETURN TO
COUNTY OF LOS ANGELES
DEPARTMENT OF COUNTY ENGINEER
403 LOS ANGELES COUNTY ENGINEERING BLDG.

Do not extend this side of this line.

Note: Any Additions or Changes on This Sheet Must be Made or Circled in Red Ink With Date and Name of Person Making Change.

PWFB 1426 2267

Notes Ck'd by	Survey of Rosemead C
Map No.	JN 03030 Tape Std 68 °F
Office Work	Surveyed by A C Guizado
Checked	Notes ACG Date 8/1/73
Date	Indexed T. M. PALMERI MAY 3 1974

F.B. 3930 Pg 19

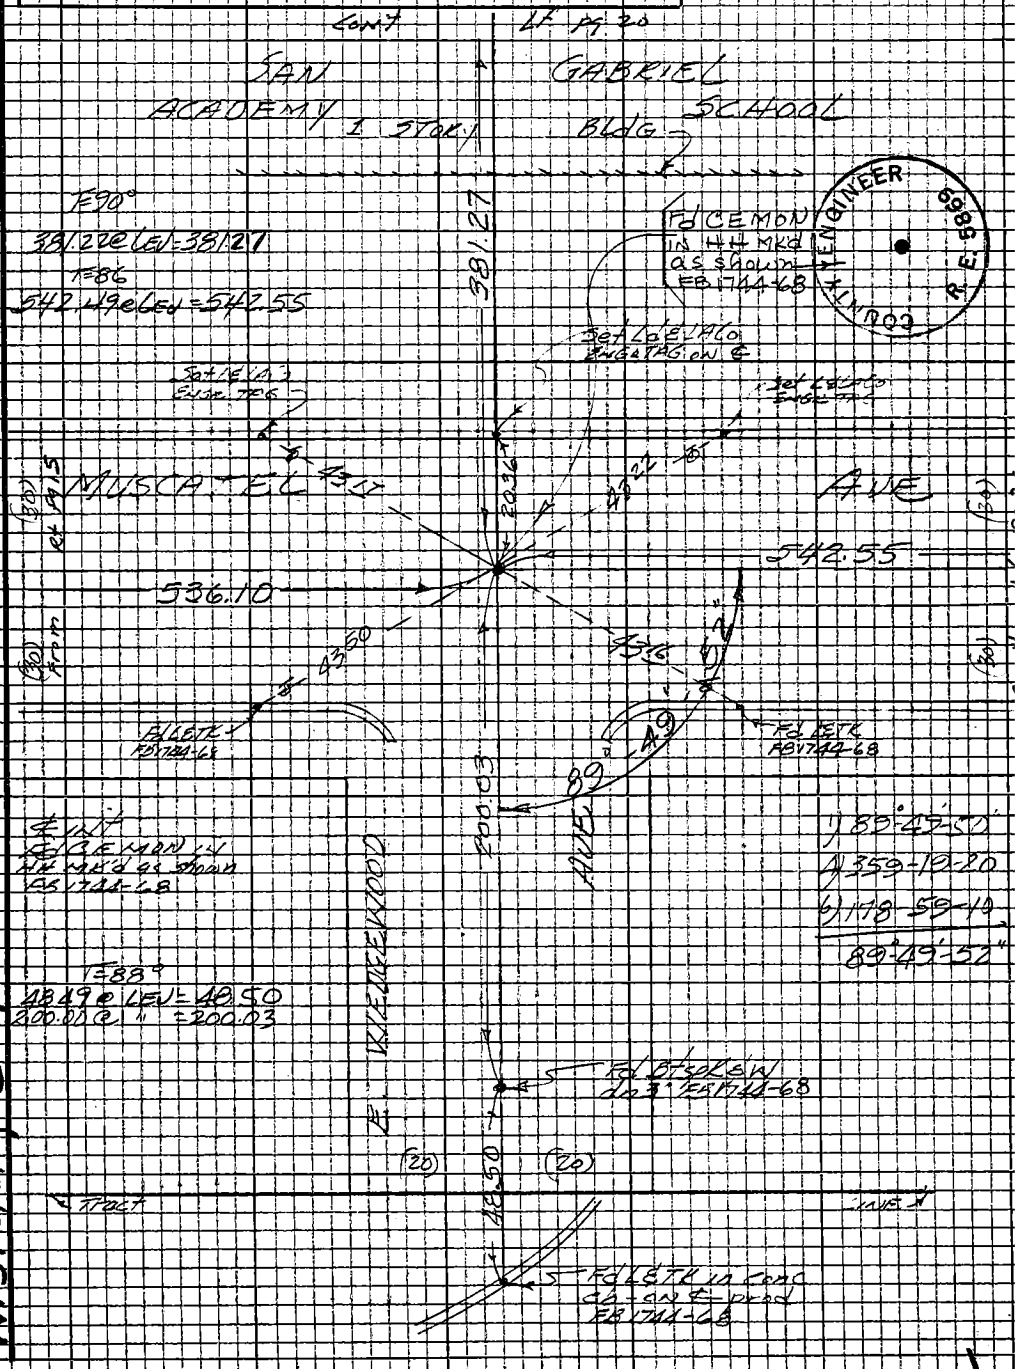

Note: Any Additions or Changes on this Sheet Must be Made or Circled in Red Ink With Date and Name of Person Making Change

Do not extend this side of this line.

PLEASE RETURN TO
LOS ANGELES COUNTY ENGINEER
403 LOS ANGELES COUNTY ENGINEERING BLDG.

W.S. 44, E-4

76P3098 CE #310 5-66

PWFB 1426

2268

F.B. 3950 PG. 28

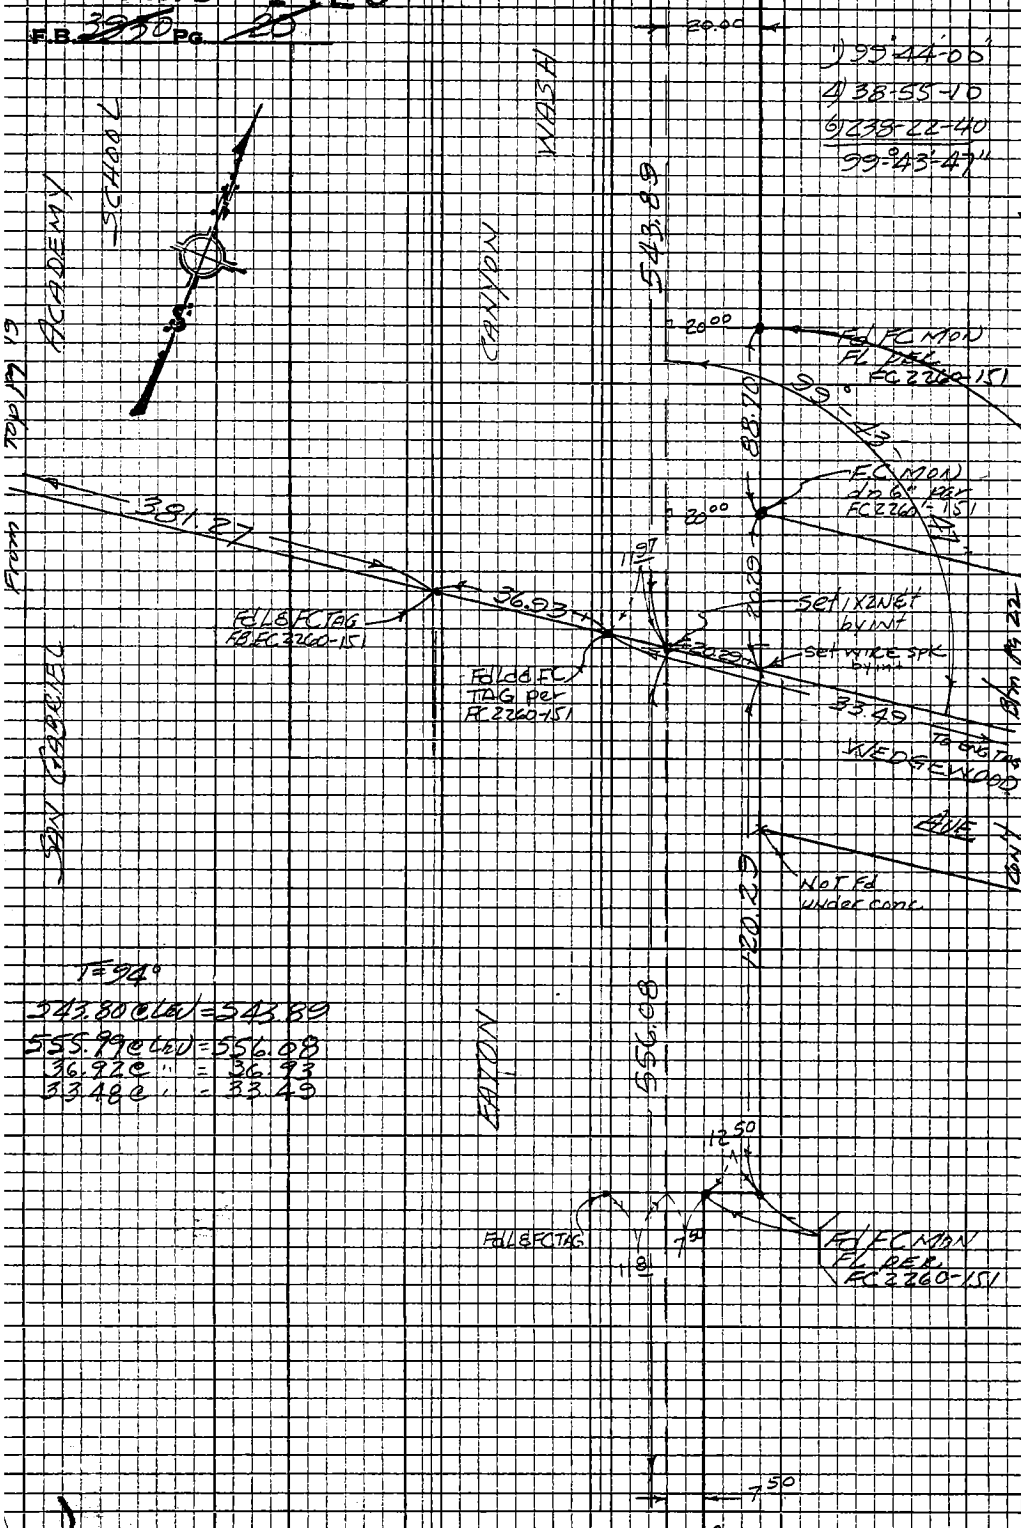

W.S. 44, C-4

PLEASE RETURN TO
LOS ANGELES COUNTY ENGINEER
403 LOS ANGELES COUNTY ENGINEERING BLDG.

Do not extend this side of this line.

Note: Any Additions or Changes on this Sheet Must be Made or Circled in Red Ink With Date and Name of Person Making Change

PWFB 1426 2269

Notes Ck'd by	Survey of Rosemead & Area
Map No.	JN 030300 Tape 03 Std 68 °F
Office Work	Surveyed by A. C. GUIZADO
Checked	Notes A. C. GUIZADO Date 8/22/73
Date	Indexed T. M. PALMERI MAY 3 1974

F. B. 3930 Pg. 21

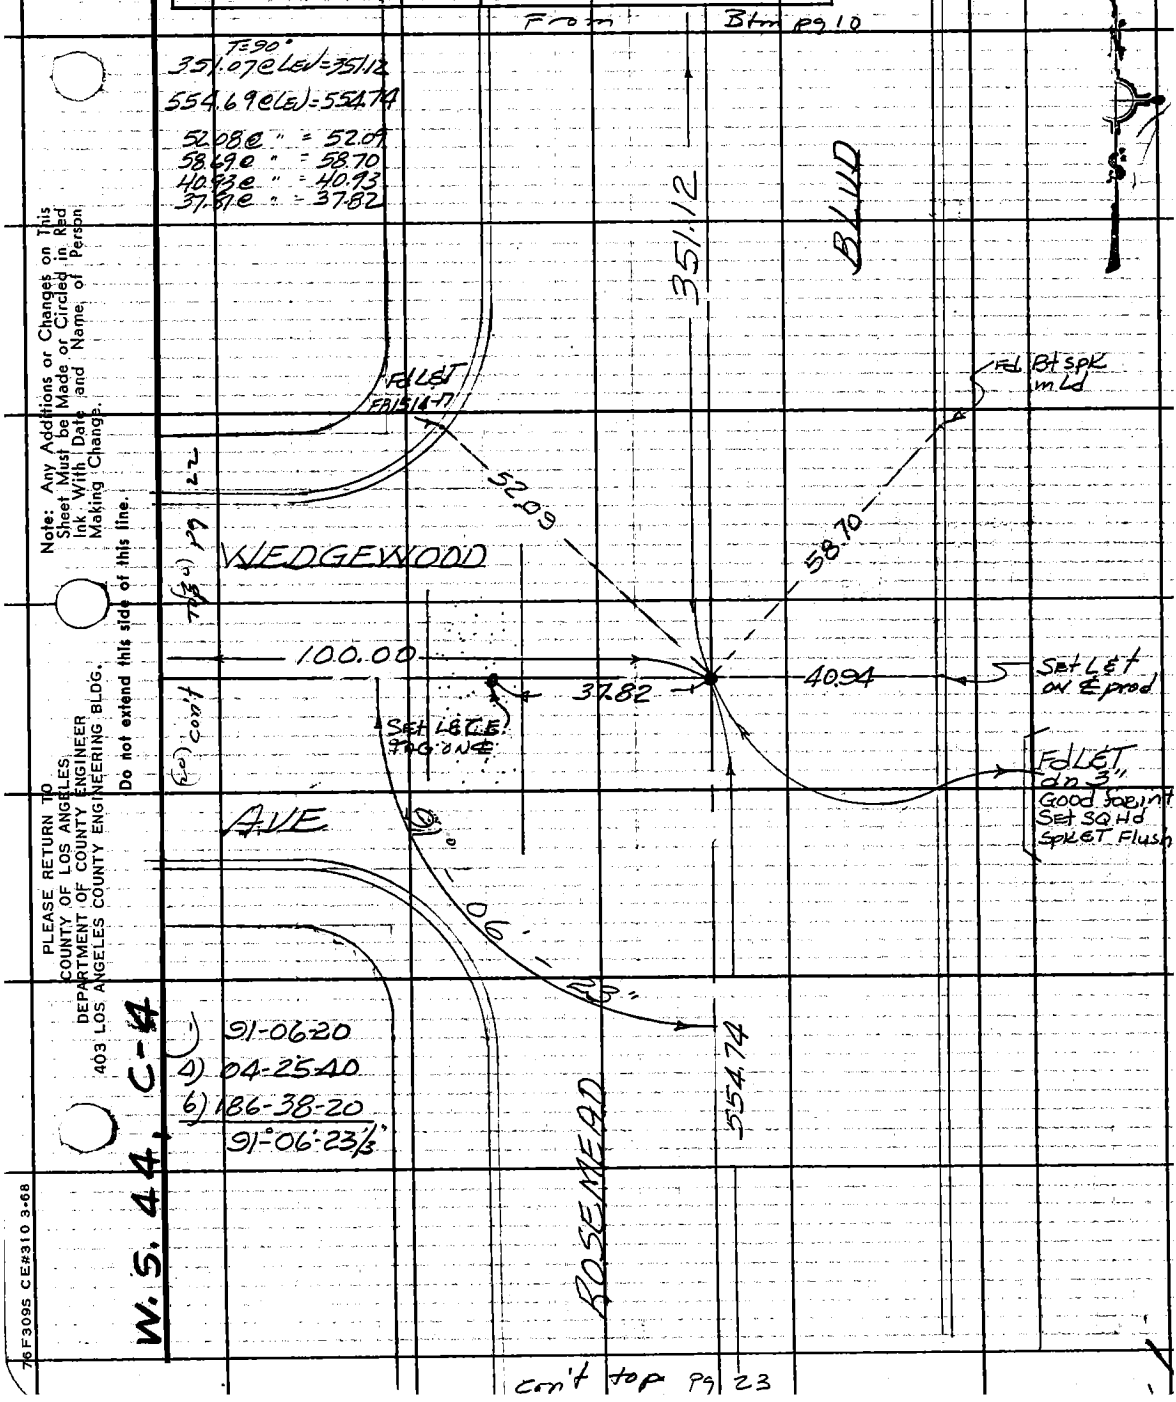

Note: Any Additions or Changes on This Sheet Must be Made or Circled in Red Ink With Date and Name of Person Making Change.

Do not extend this side of this line.

PLEASE RETURN TO COUNTY OF LOS ANGELES DEPARTMENT OF COUNTY ENGINEER 403 LOS ANGELES COUNTY ENGINEERING BLDG.

76F3095 CE#310 3-68

con't top pg 23

PWFB 1426 From Lt. pg 21 2270

F.B. ~~3930~~ PG. ~~22~~

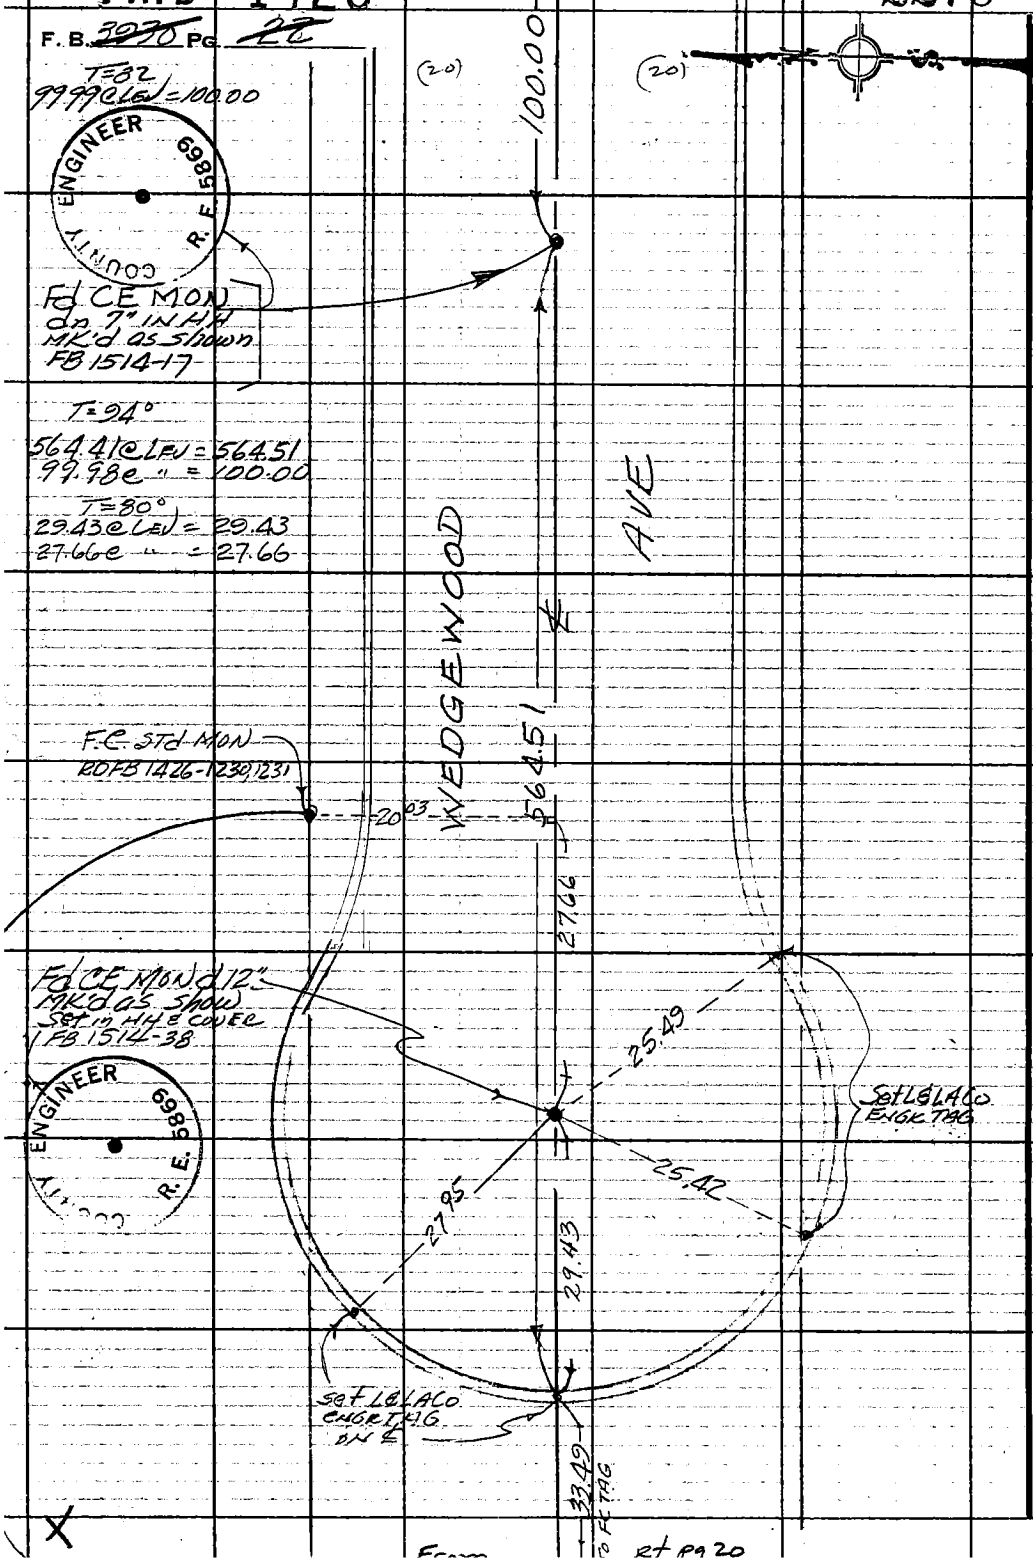

PLEASE RETURN TO
COUNTY OF LOS ANGELES
DEPARTMENT OF COUNTY ENGINEER
403 LOS ANGELES COUNTY ENGINEERING BLDG.

Do not extend this side of this line.

Note: Any Additions or Changes on This Sheet Must be Made or Circled in Red Ink With Date and Name of Person Making Change.

From Rt pg 20

PWFB 1426 2271

Notes Ck'd by	Survey of Rosemead & Area
Map No.	JN 0303.00 Tape 03 Std 68 °F
Office Work	Surveyed by A. C. GUIZADO
Checked	Notes A. C. GUIZADO Date 8/31/73
Date	Indexed T. M. PALMERI MAY 3 1974

F. B. ~~3930~~ PG. 25

1) 91°-48-30
4) 367-13-50
6) 190-50-30
91°-48'-25"

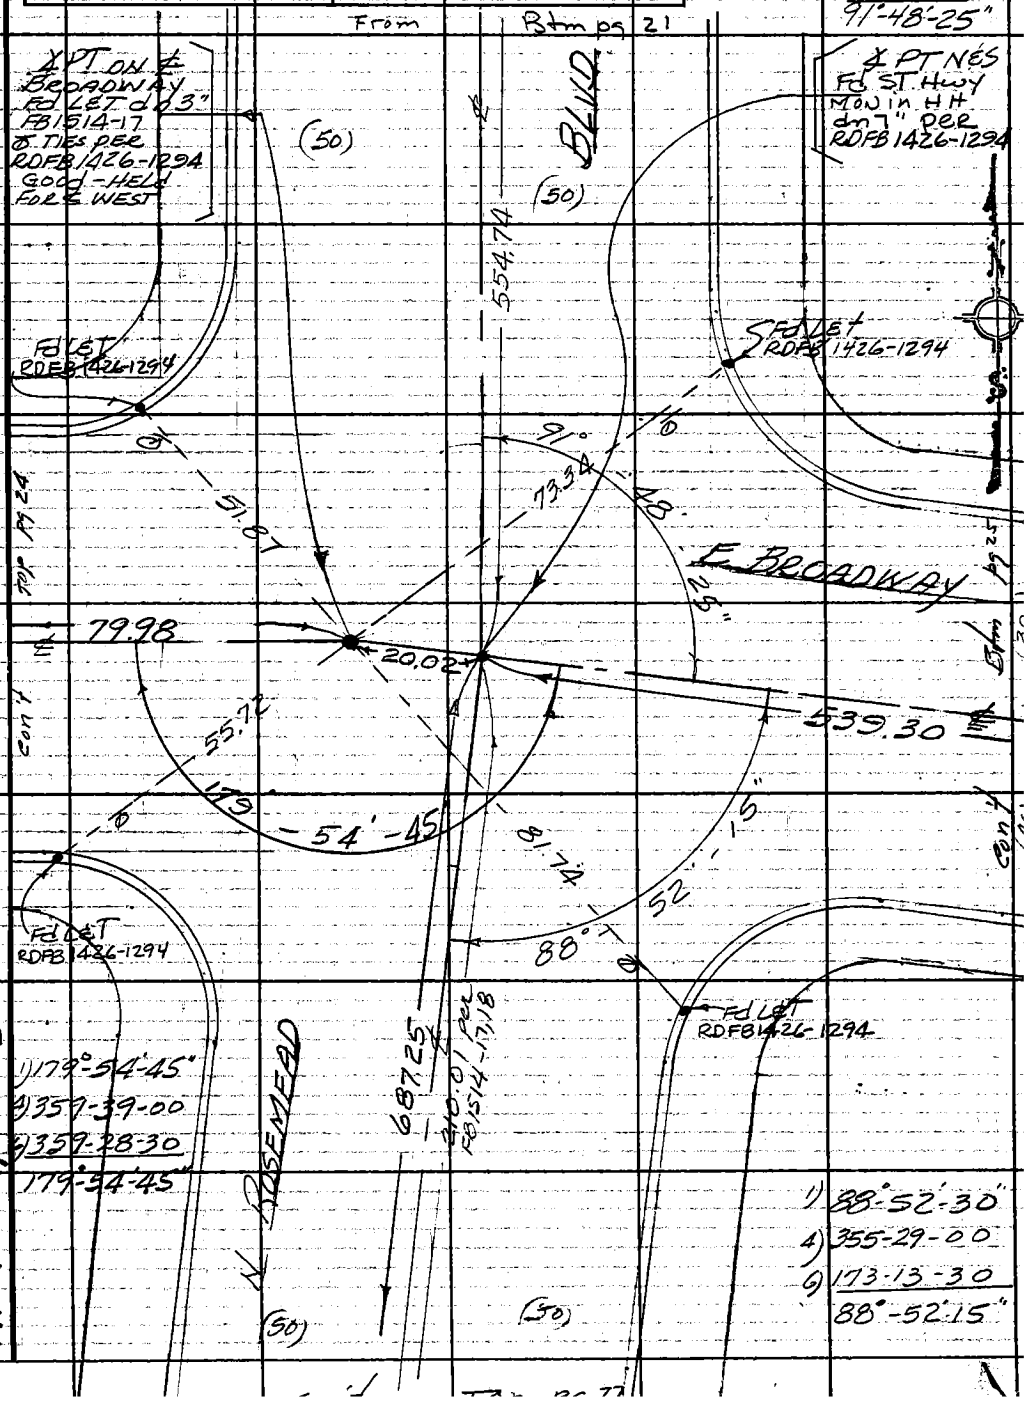

Note: Any Additions or Changes on This Sheet Must be Made or Circled in Red Ink With Date and Name of Person Making Change.

Do not extend this side of this line.

PLEASE RETURN TO
COUNTY OF LOS ANGELES
DEPARTMENT OF COUNTY ENGINEER
403 LOS ANGELES COUNTY ENGINEERING BLDG.

W.S. 44 C-5

76F309S CE#310 3-68

PWFB 1426 From Lt pg 23 2272

F. B. ~~3930~~ Pg. ~~24~~

T=82°

502.67 @ (Lev) = 502.72

79.97 @ " = 79.98

30.55 @ " = 30.55

79.62 @ " = 79.63

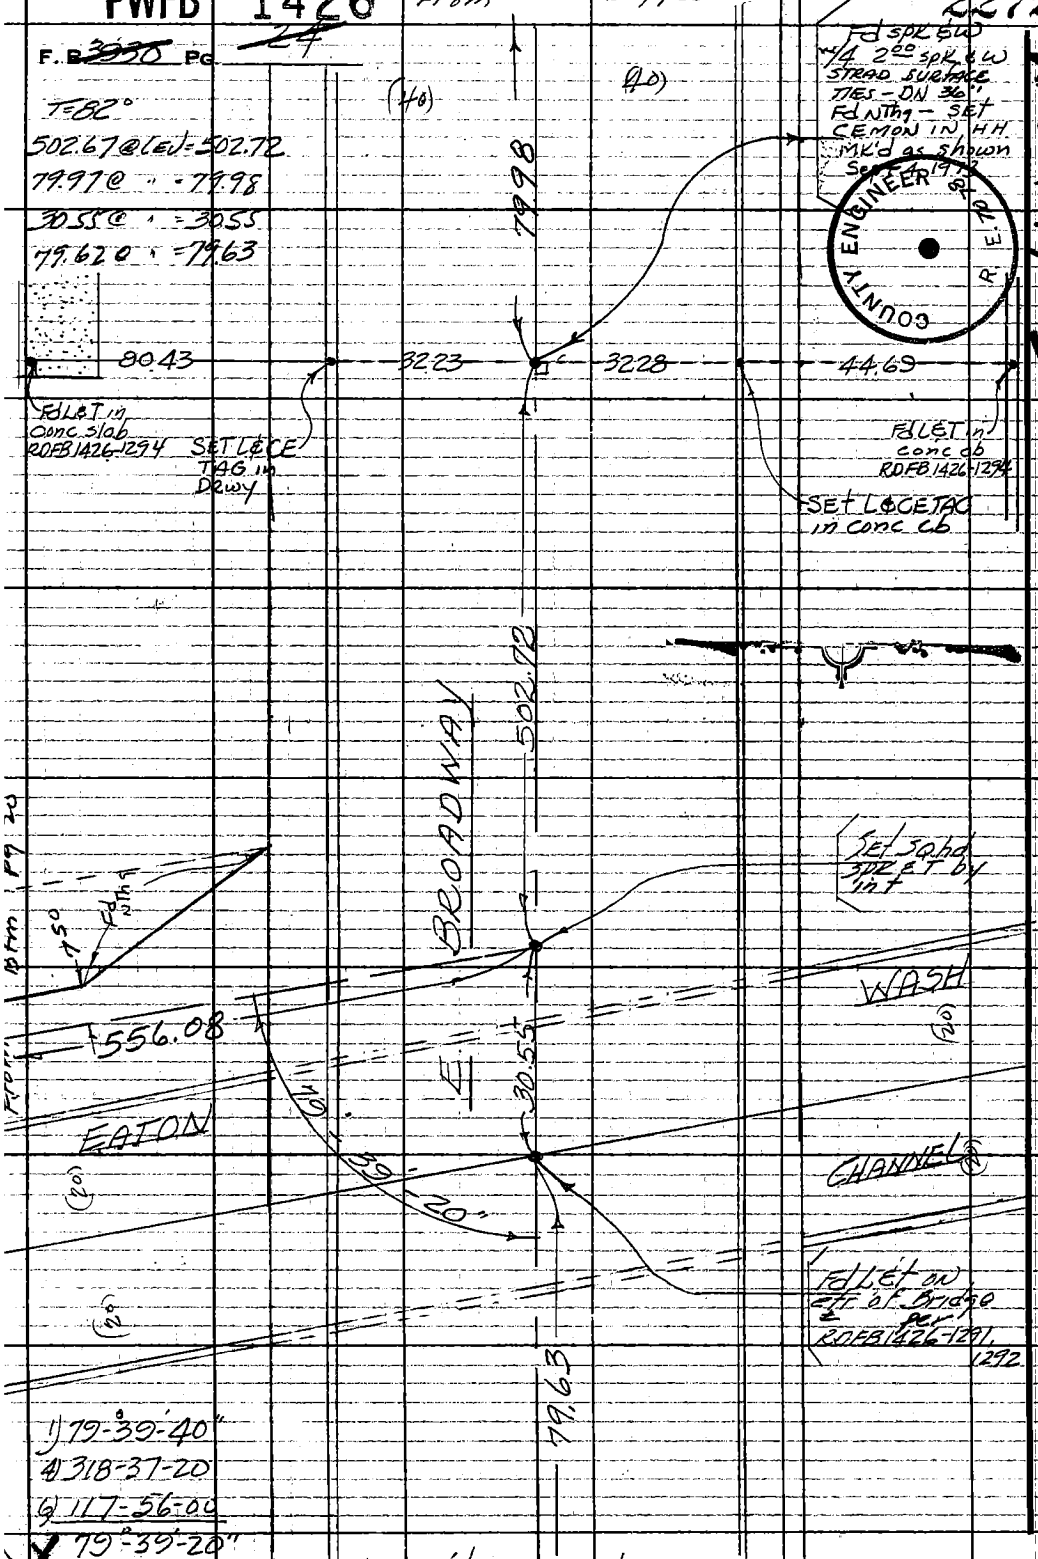

1) 79°-39'-40"

4) 318-37-20

6) 117-56-00

X 79°-39'-20"

PLEASE RETURN TO
COUNTY OF LOS ANGELES
DEPARTMENT OF COUNTY ENGINEER
403 LOS ANGELES COUNTY ENGINEERING BLDG.

Do not extend this side of this line.

Note: Any Additions or Changes on This Sheet Must be Made or Circled in Red Ink With Date and Name of Person Making Change.

Btm pg 20

con't Rt pg 27

PWFB 1426

2273

Notes Ck'd by	Survey of ROSEMEAD AREA ℄ #1
Map No.	JN 0303.00 Tape 03 Std 68 °F
Office Work	Surveyed by AG Guzmán
Checked	Notes AGG Date 10/29/73
Date	Indexed T. M. PALMERI MAY 3 1974

F.B. 3930 Pg. 25

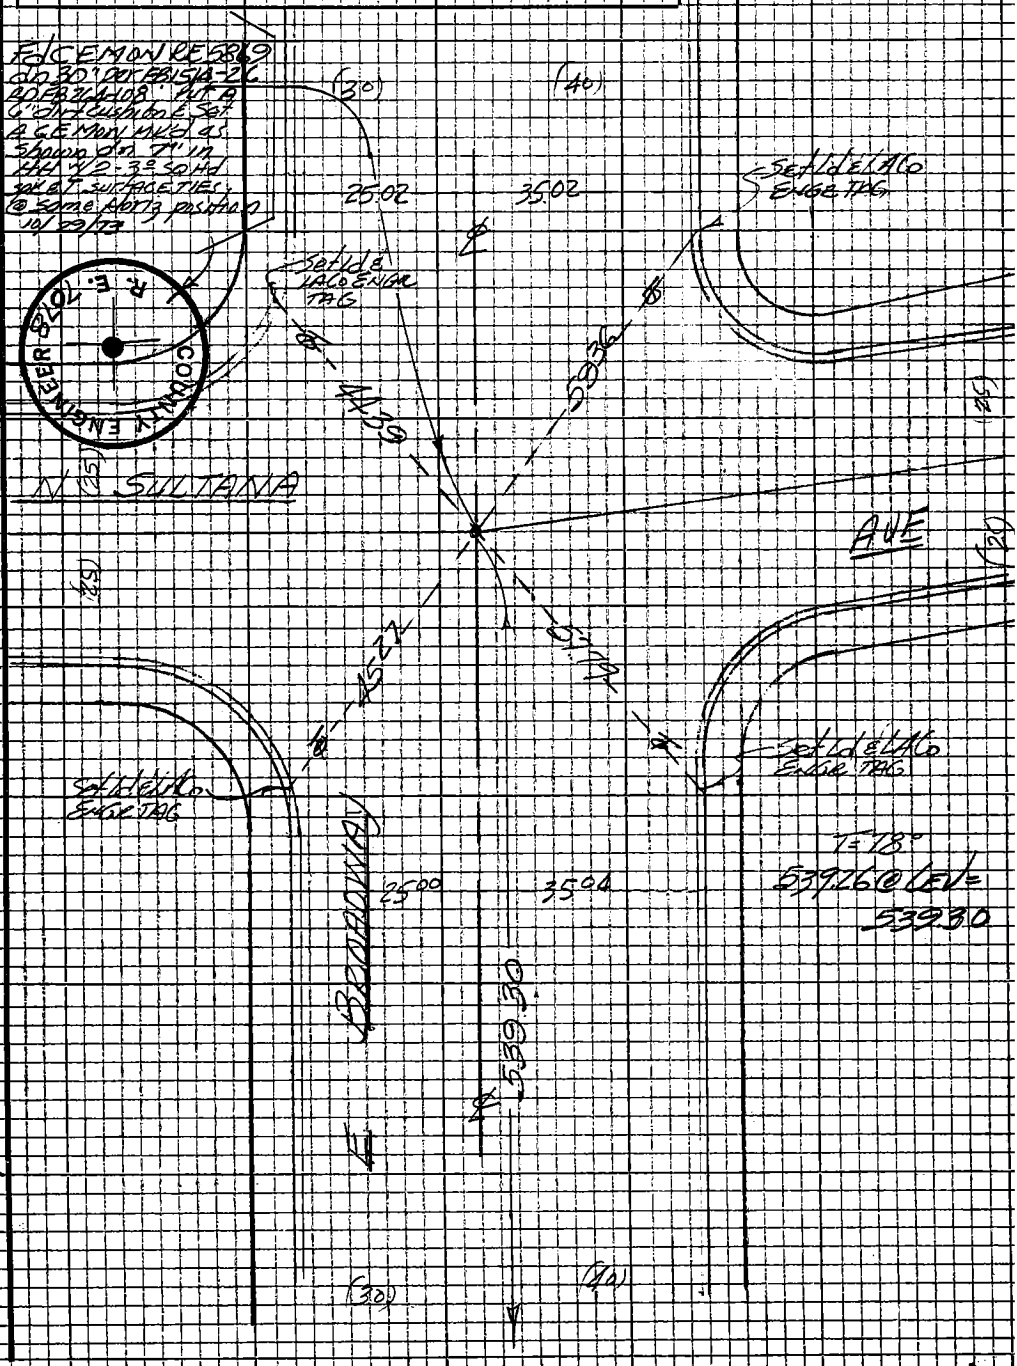

Note: Any Additions or Changes on this Sheet Must be Made or Circled in Red Ink With Date and Name of Person Making Change

Do not extend this side of this line.

PLEASE RETURN TO
LOS ANGELES COUNTY ENGINEER
403 LOS ANGELES COUNTY ENGINEERING BLDG.

W.S. 44, C-5

76P309S CE #310 5-66

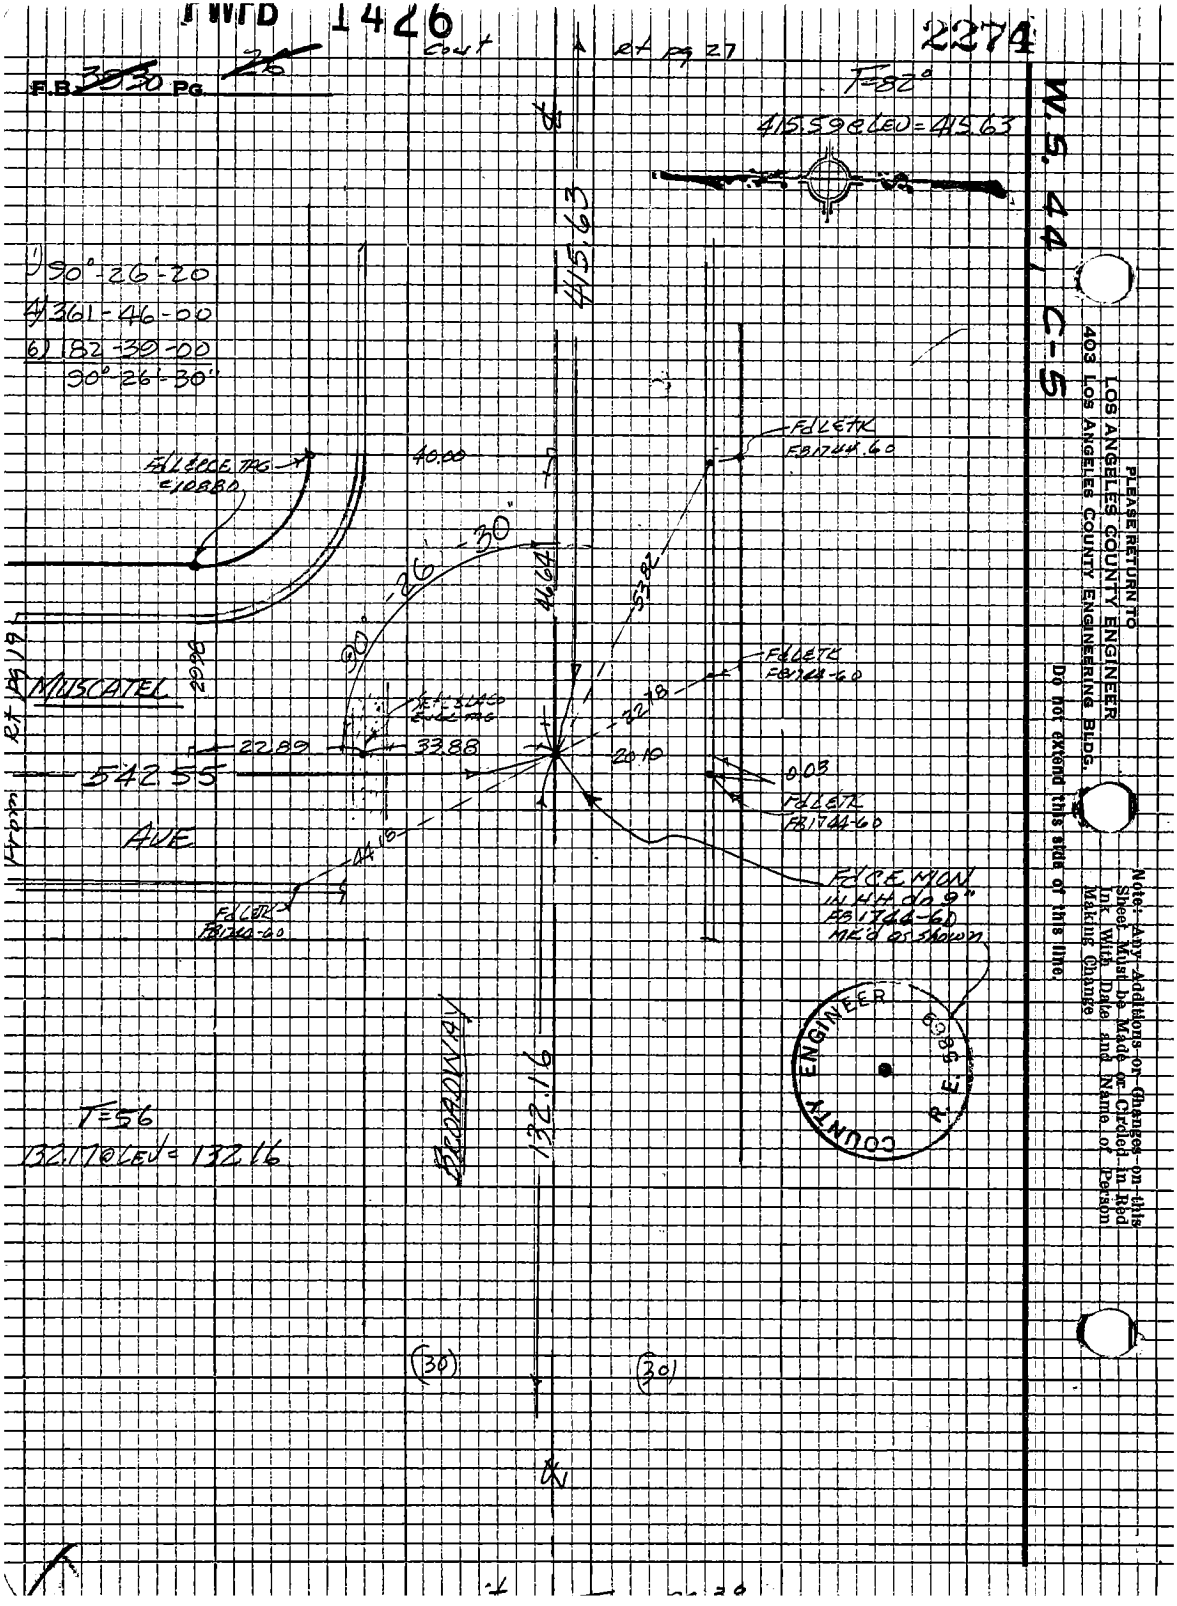

FWFD 1426
2274
F.B. 3930 PG. 26
Cont
Rt pg 27
T=82°
415.59 @ LEV = 415.63
W.S. 44, C-5
1) 90°-26'-20
4) 361-46-00
6) 182-39-00
90°-26'-30"
415.63
FdLETK
FB1744-60
40.00
FdLECCE TAG
=10880
90°-26'-30"
46.64
53.82
MUSCATEL
29.98
FdLETK
FB1744-60
22.18
22.89
33.88
20.10
0.03
542.55
AVE
FdLETK
FB1744-60
44.18
FdCE MON
IN HH do 9"
FB1744-60
MK'd as shown
From Rt pg 19
BROADWAY
132.16
T=56
132.17 @ LEV = 132.16
(30)
(30)
COUNTY ENGINEER
R.E. 5869
PLEASE RETURN TO
LOS ANGELES COUNTY ENGINEER
403 LOS ANGELES COUNTY ENGINEERING BLDG.
Do not extend this side of this line.
Note: Any Additions or Changes on this Sheet Must be Made or Circled in Red Ink With Date and Name of Person Making Change

PWFB 1426 2275

Notes Ck'd by	Survey of Rosemead & Area
Map No.	JN 0303 00 Tape 03 Std 68° °F
Office Work	Surveyed by A. C. GUIZADO
Checked	Notes A. C. GUIZADO Date 10/30/73
Date	Indexed T. M. PALMERI MAY 3 1974

F. B. 3930 PG. 27

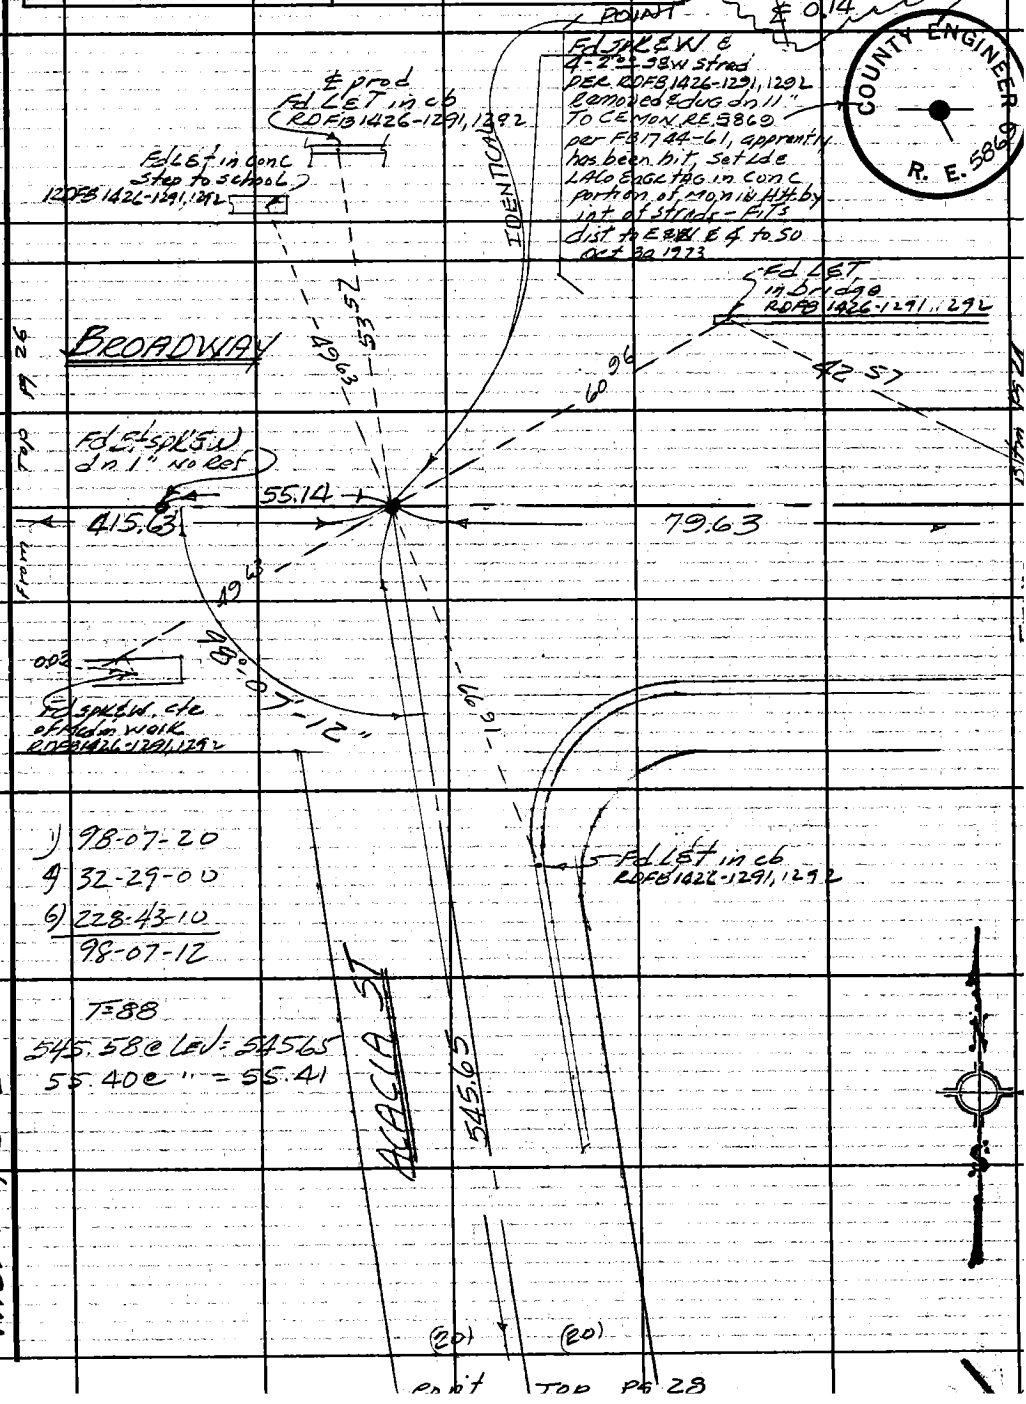

Note: Any Additions or Changes on This Sheet Must be Made or Circled in Red Ink With Date and Name of Person Making Change.

Do not extend this side of this line.

PLEASE RETURN TO
COUNTY OF LOS ANGELES
DEPARTMENT OF COUNTY ENGINEER
403 LOS ANGELES COUNTY ENGINEERING BLDG.

W.S. 44, C-5

76F309S CE#310 3-68

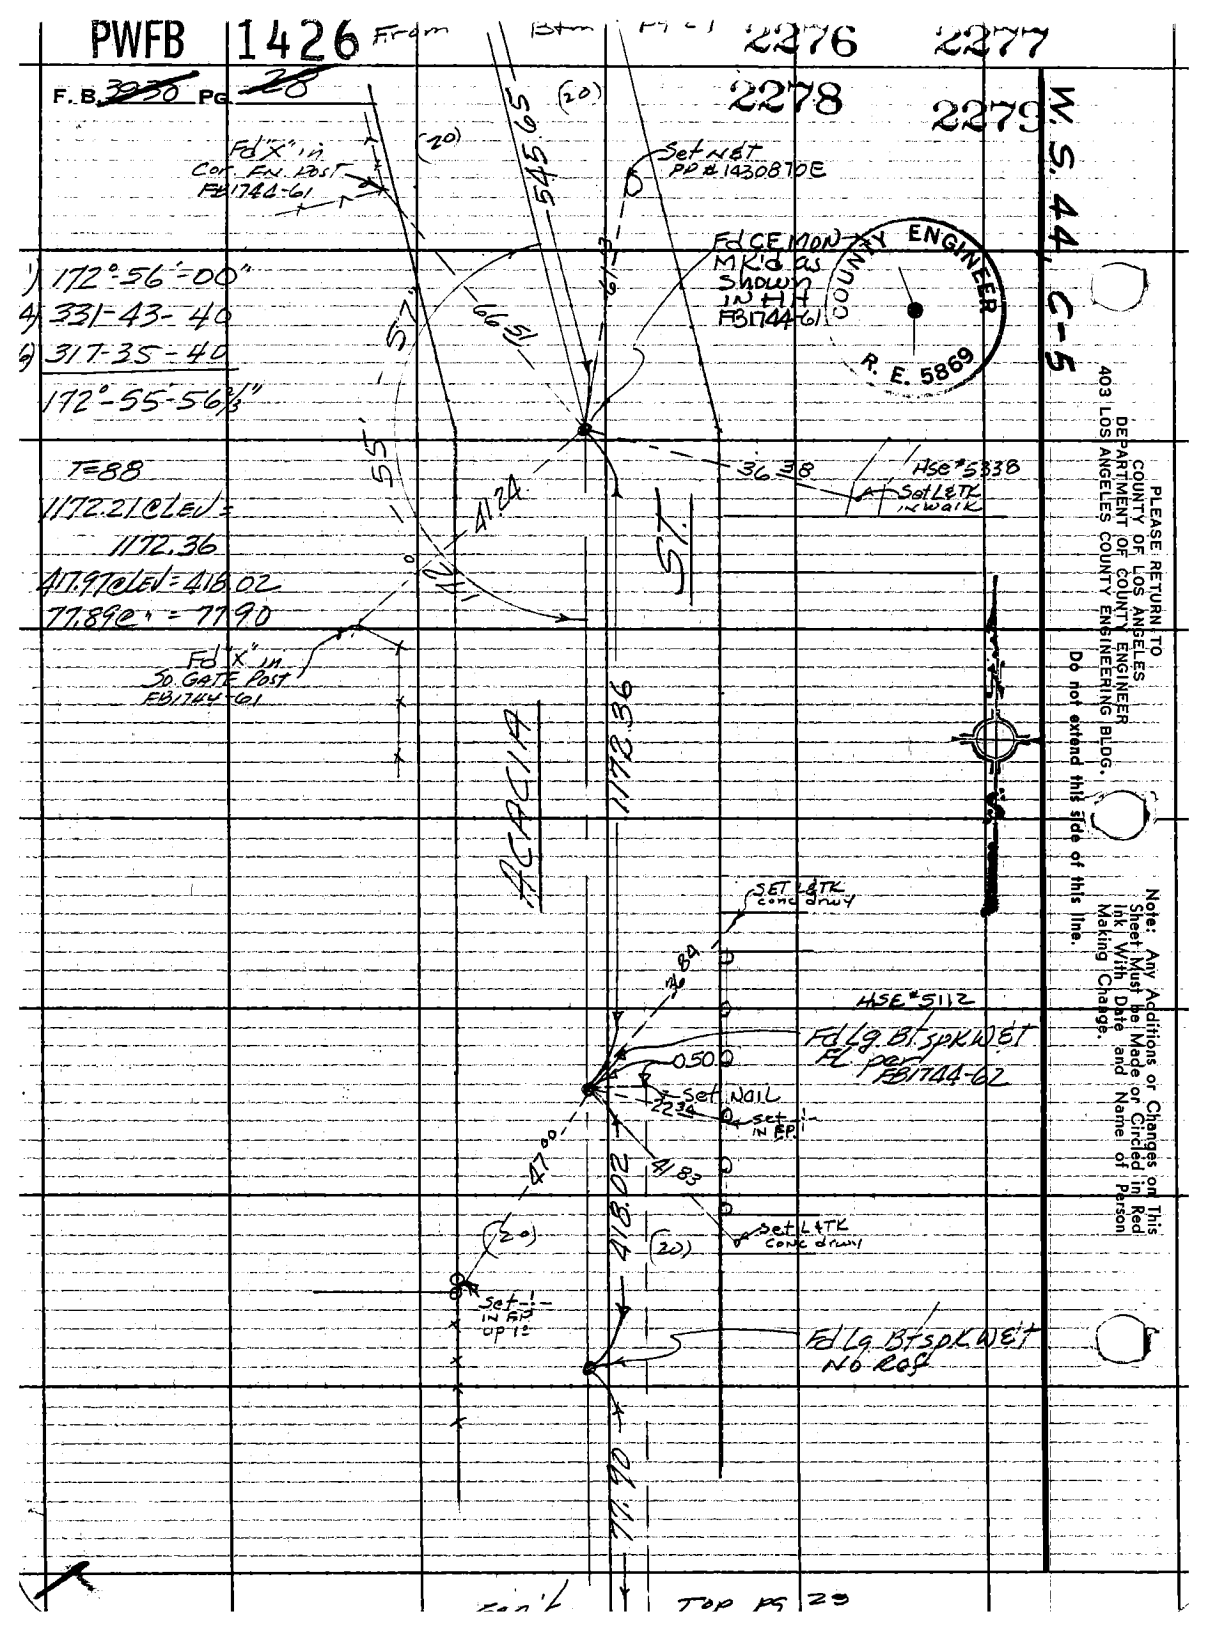
PWFB 1426 From Btm Pg 21
2276 2277
2278 2279
F.B. 3930 Pg 28
W.S. 44, C-5
Fd "X" in Cor. Fn. Post FB1744-61
Set NET PP #1430870E
Fd CE MON MK'd as shown in HH FB1744-61
COUNTY ENGINEER R. E. 5869
1) 172°-56'-00"
4) 331-43-40
6) 317-35-40
172°-55'-56⅔"
T=88
1172.21 @ LEV = 1172.36
417.97 @ LEV = 418.02
77.89 @ " = 77.90
Fd "X" in So. Gate Post FB1744-61
Hse #5338
Set L&TK in walk
ACACIA
ST.
1172.36
Set L&TK conc drwy
Hse #5112
Fd Lg. Bt spk WET FL per FB1744-62
Set Nail
Set 1/2 in FP
Set L&TK conc drwy
Set 1/2 in FP up 1'
Fd Lg Bt spk WET No Ref
Top Pg 29
PLEASE RETURN TO COUNTY OF LOS ANGELES DEPARTMENT OF COUNTY ENGINEER 403 LOS ANGELES COUNTY ENGINEERING BLDG.
Do not extend this side of this line.
Note: Any Additions or Changes on This Sheet Must be Made or Circled in Red Ink With Date and Name of Person Making Change.

PWFB 1426 2280 2281

Notes Ck'd by	Survey of Rosemead ℄
Map No.	JN 030300 Tape 03 Std. 68 °F
Office Work	Surveyed by A. C. GUIZADO
Checked	Notes A. C. GUIZADO Date 11/1/73
Date	Indexed T. M. PALMERI MAY 3 1974

F. B. ~~3930~~ PG. ~~27~~

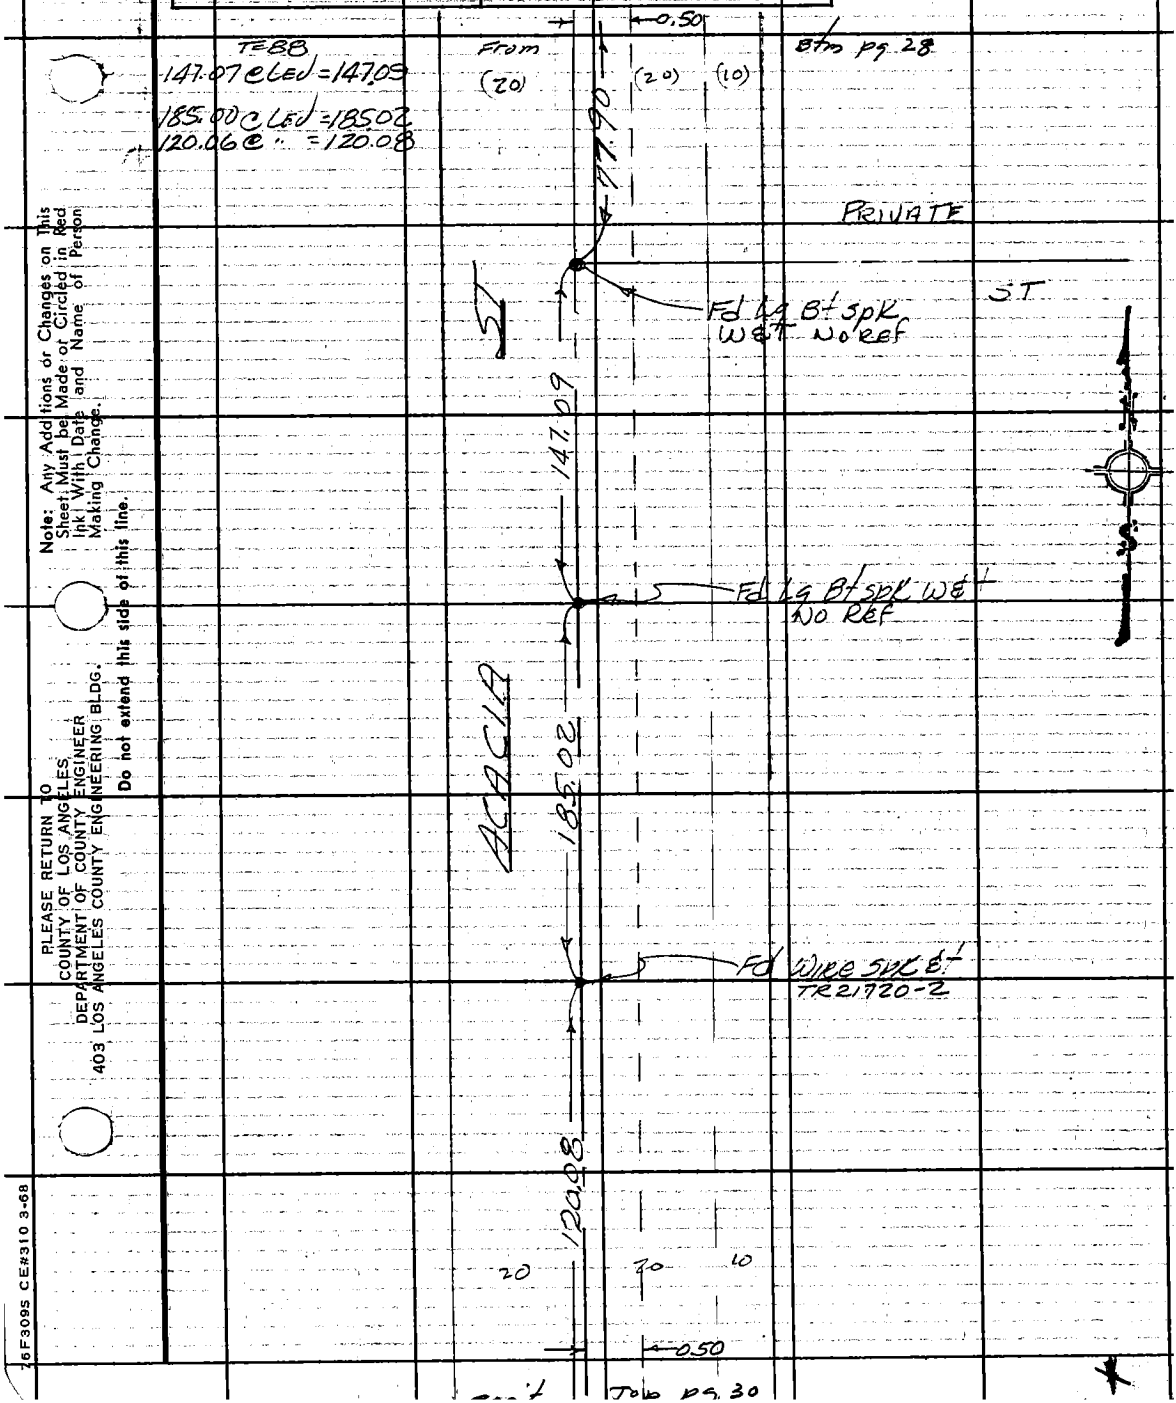

Note: Any Additions or Changes on This Sheet Must be Made or Circled in Red Ink With Date and Name of Person Making Change.

Do not extend this side of this line.

PLEASE RETURN TO
COUNTY OF LOS ANGELES
DEPARTMENT OF COUNTY ENGINEER
403 LOS ANGELES COUNTY ENGINEERING BLDG.

76F3095 CE#310 3-68

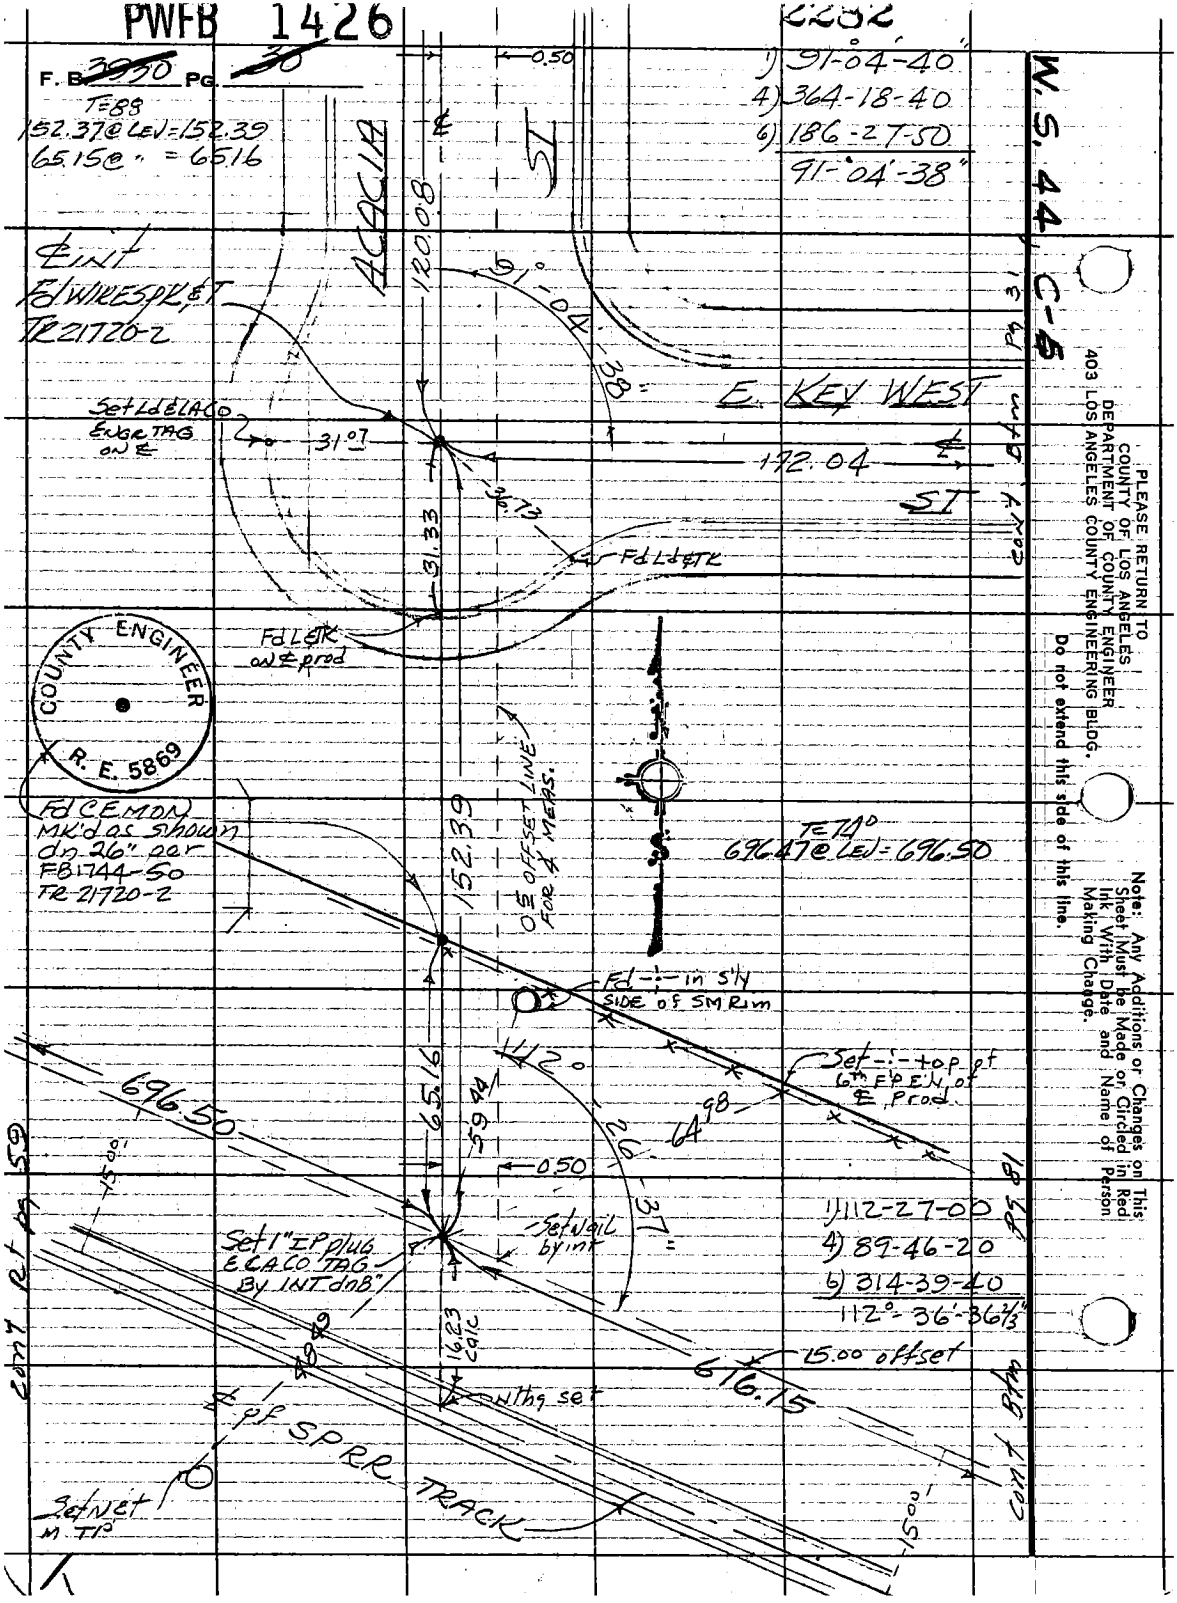
PWFB 1426
2282
F. B. 3950 PG. 30
T=88
152.37@ LEV=152.39
65.15@ " = 65.16
1) 91°-04'-40"
4) 364-18-40
6) 186-27-50
91°-04'-38"
W.S. 44, C-6
ACACIA
ST
0.50
120.08
91°-04'-38"
℄ INT
Fd WIRES PK & T
TR 21720-2
E. KEY WEST
Set Ld & LACO
ENGR TAG
ON ℄
31.07
172.04
36.73
31.33
Fd Ld & TK
Fd L & TK
on ℄ prod
COUNTY ENGINEER
R. E. 5869
Fd CEMON
MK'd as shown
dn 26" per
FB 1744-50
TR 21720-2
152.39
0.5 OFFSET LINE
FOR ℄ MEAS.
T=74°
696.47@ LEV=696.50
Fd -:- in S'ly
SIDE of SM Rim
Set -:- top of
6th F'P E'ly of
℄ Prod.
112°
696.50
65.16
59.44
26'-37"
64.98
0.50
1) 112-27-00
4) 89-46-20
6) 314-39-40
112°-36'-36⅔"
Set 1" IP plug
& LACO TAG
By INT dn B"
Set nail
by int
16.23
calc
15.00 offset
616.15
Nthg set
℄ of SPRR TRACK
Set NET
M. TP
15.00
Cont Rt Pg 59
Cont Btm Pg 81
Cont Btm Pg 31
PLEASE RETURN TO
COUNTY OF LOS ANGELES
DEPARTMENT OF COUNTY ENGINEER
403 LOS ANGELES COUNTY ENGINEERING BLDG.
Do not extend this side of this line.
Note: Any Additions or Changes on This Sheet Must be Made or Circled in Red Ink With Date and Name of Person Making Change.

PWTB 1426

2283

Notes Ck'd by
Map No.
Office Work
Checked
Date

Survey of Rosemead &
JN 030309 Tape 03 Std. 68 °F
Surveyed by A C Guizado
Noted A. C. GUIZADO Date 1/1/73
Indexed T. M. PALMERI MAY 3 1974

F. B. 3930 Pg. 37

Note: Any Additions or Changes on This Sheet Must be Made or Circled in Red Ink With Date and Name of Person Making Change.

Do not extend this side of this line.

PLEASE RETURN TO
COUNTY OF LOS ANGELES
DEPARTMENT OF COUNTY ENGINEER
403 LOS ANGELES COUNTY ENGINEERING BLDG.

W.S. 44, C-5

1) 90°-00-00"
4) 360-00-00
50°-00-00"

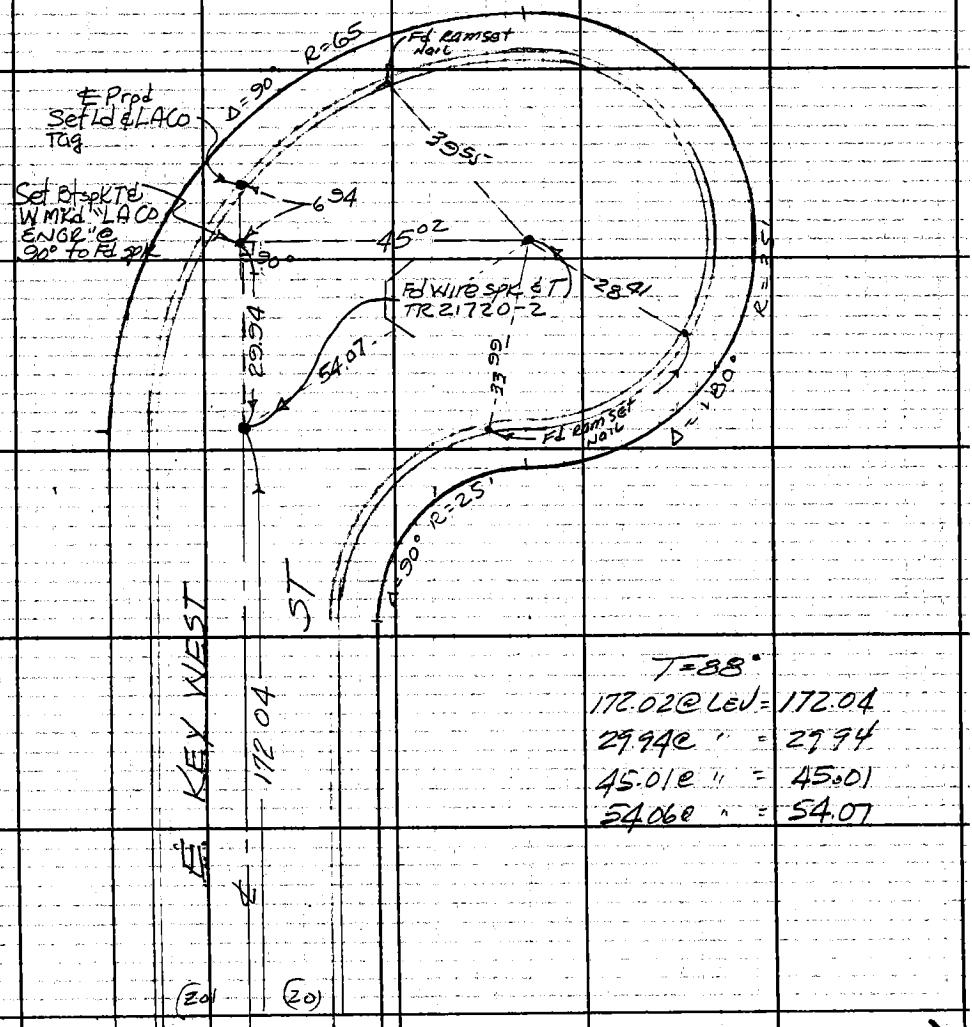

T=88°
172.02 @ LEV = 172.04
29.94 @ " = 29.94
45.01 @ " = 45.01
54.06 @ " = 54.07

16F309S CE#310 3-68

PWFB 1426

F. B. ~~3950~~ PG. ~~32~~

2284

2285

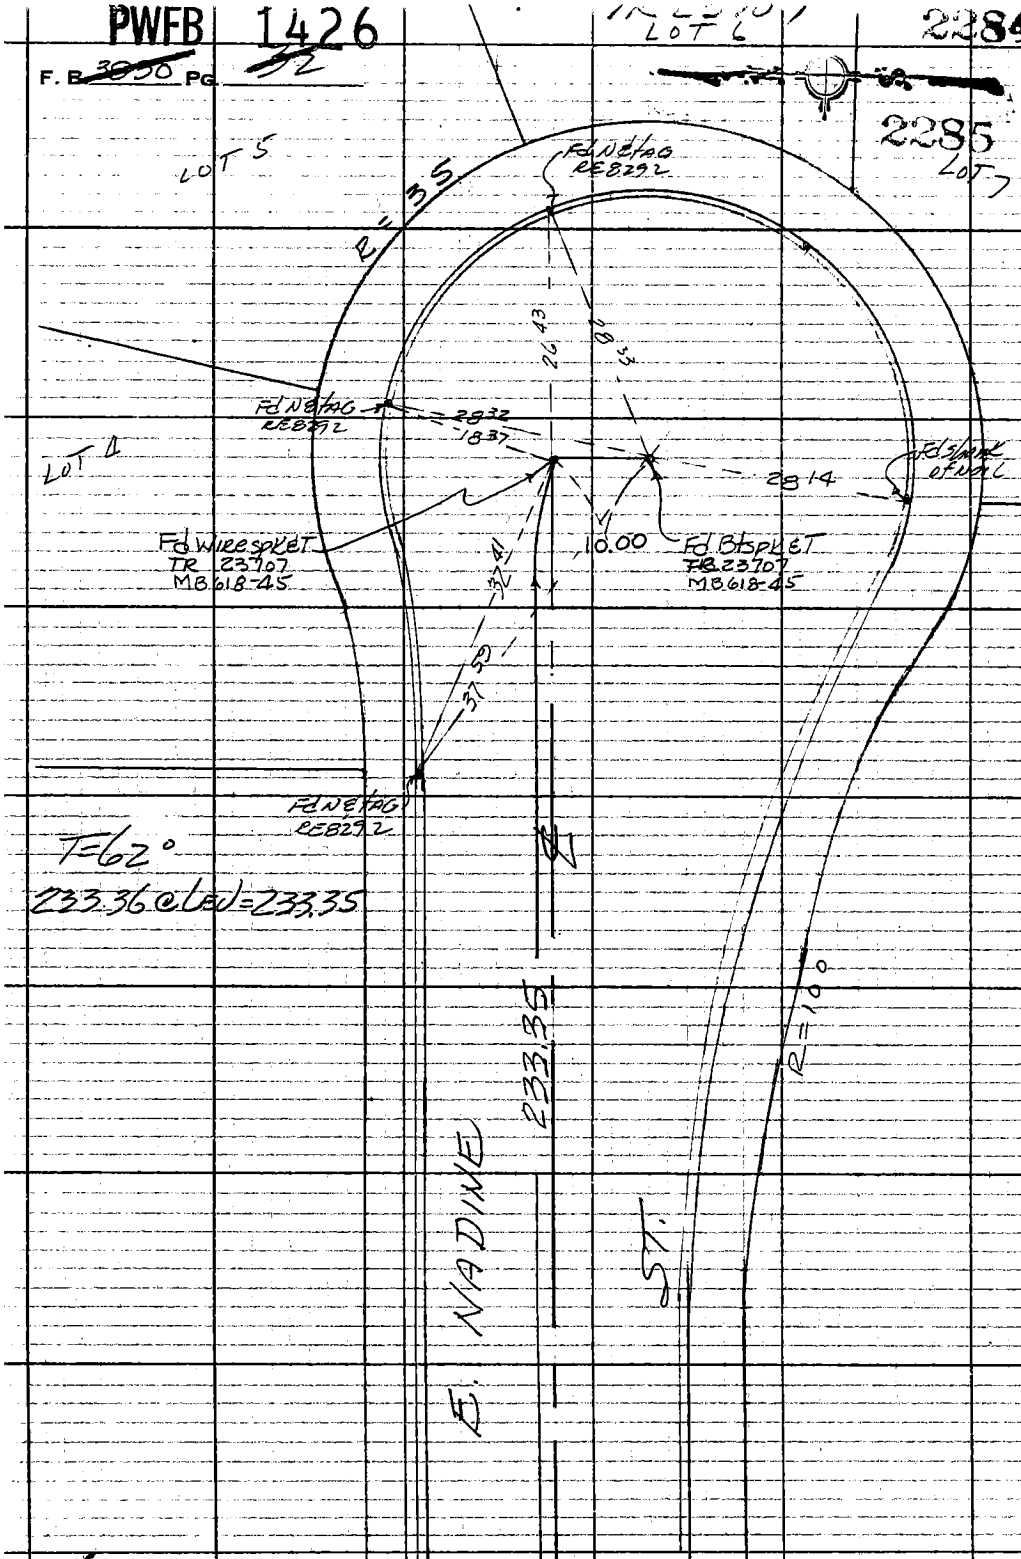

PLEASE RETURN TO
COUNTY OF LOS ANGELES
DEPARTMENT OF COUNTY ENGINEER
403 LOS ANGELES COUNTY ENGINEERING BLDG.

Do not extend this side of this line.

Note: Any Additions or Changes on This Sheet Must be Made or Circled in Red Ink With Date and Name of Person Making Change.

X

Con't Lt Pg 63

PWFB 1426

2286

Notes Ck'd by	Survey of Rosemead C
Map No.	JN 0308.00 Tape Std 68 °F
Office Work	Surveyed by A. C. GUIZADO
Checked	Notes A. C. GUIZADO Date 4/29/73
Date	Indexed I. M. PALMERI MAY 3 1974

F.B. 3930 Pg. 33

T=56
124.33 e CEN = 124.32
124.29 e " = 124.98
T=62°
56.00 e CEN = 56.00
4.12 e " = 4.12
12.32 e " = 12.32
9.85 e " = 9.89
30.54 e " = 30.54

℄ Curve Data
Δ = 45-02-00 meas.
R = 299.78 calc.
T = 124.33
L = 235.62 rec.

1) 134°-57-40
4) 179-57-00
6) 89-48-00
134°-58-00"

1) 45°-14-00
4) 180-55-00
6) 271-22-30
45°-13-45'

Note: Any Additions or Changes on this Sheet Must be Made on Circled in Red Ink With Date and Name of Person Making Change

PLEASE RETURN TO
LOS ANGELES COUNTY ENGINEER
403 LOS ANGELES COUNTY ENGINEERING BLDG.

Do not extend this side of this line.

76P3098 CE #310 8-66

PWFB 1426

2287

F.B. 3950 Pg. 34

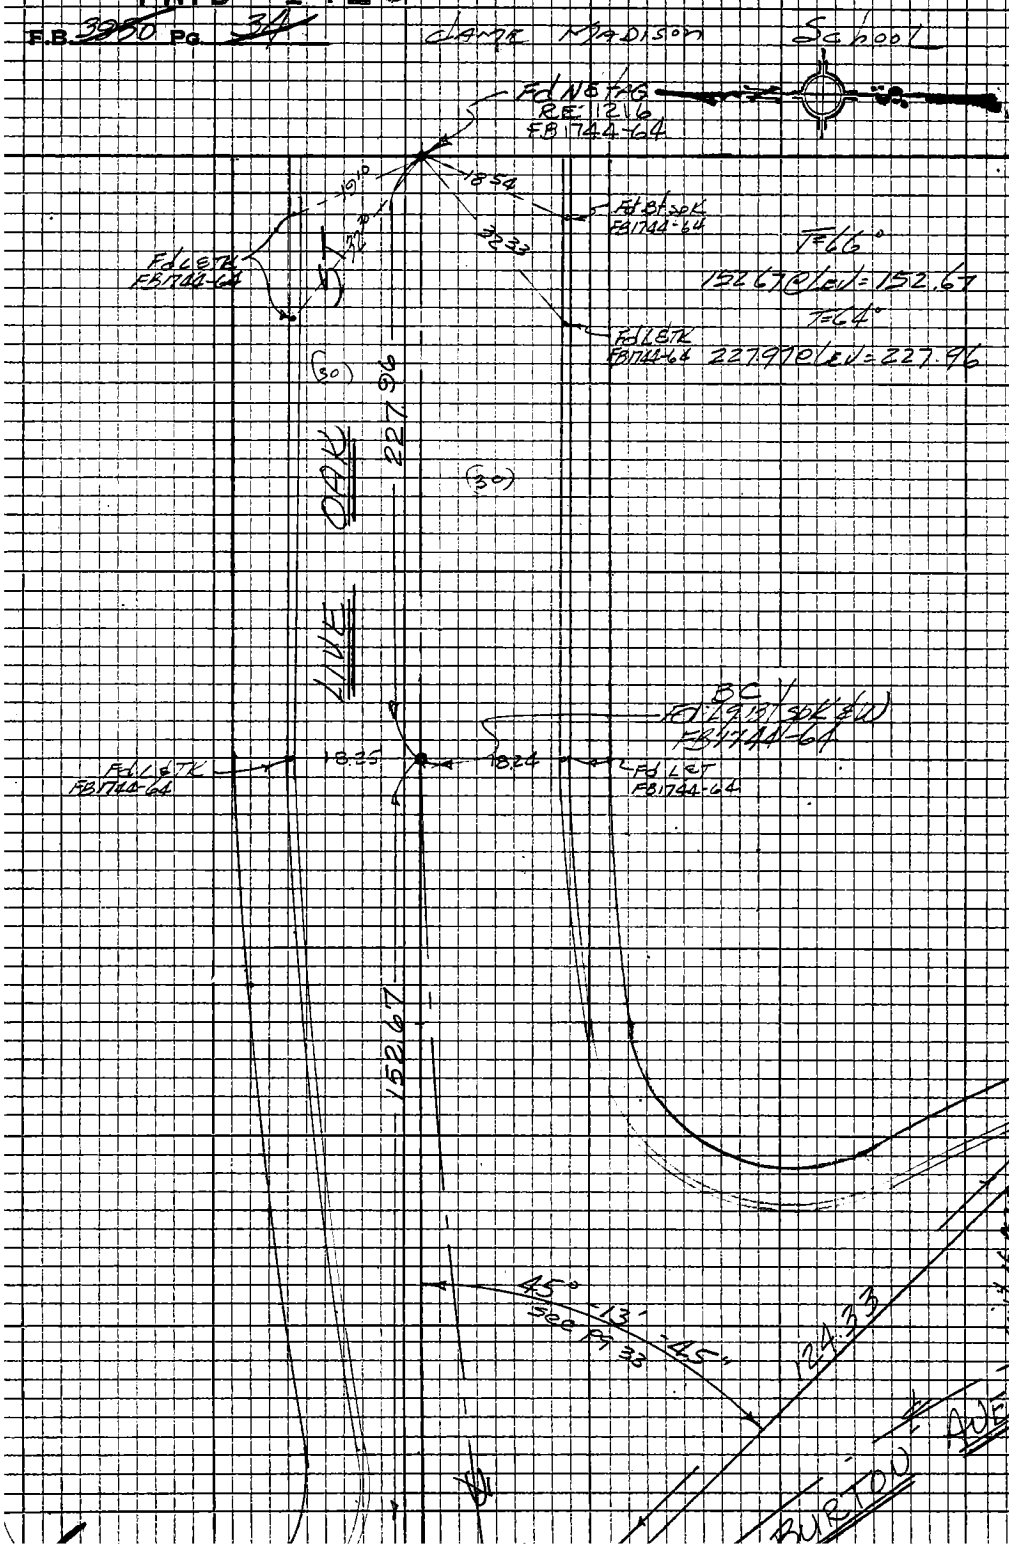

W.S. 44, C-4

PLEASE RETURN TO
LOS ANGELES COUNTY ENGINEER
403 LOS ANGELES COUNTY ENGINEERING BLDG.

Do not extend this side of this line.

Note: Any Additions or Changes on this Sheet Must be Made or Circled in Red Ink With Date and Name of Person Making Change

PWFB 1426

2288

Notes Ck'd by	Survey of Rosemead ℄
Map No.	JN 0303.00 Tape 03 Std 68 °F
Office Work	Surveyed by A. C. GUIZAR
Checked	Notes A. C. GUIZAR Date 12/3/73
Date	Indexed J. M. PALMERI MAY 3 1974

F.B. ~~3930~~ Pg ~~35~~

T=62

124.33 @ LEV = 124.33

124.30 @ LEV = 124.30

T=64'

827.44 @ LEV = 827.42

℄ CURVE DATA

Δ = 45°-01'-35" MEA

R = 299.82 calc

T = 124.27 "

L = 235.62 rec

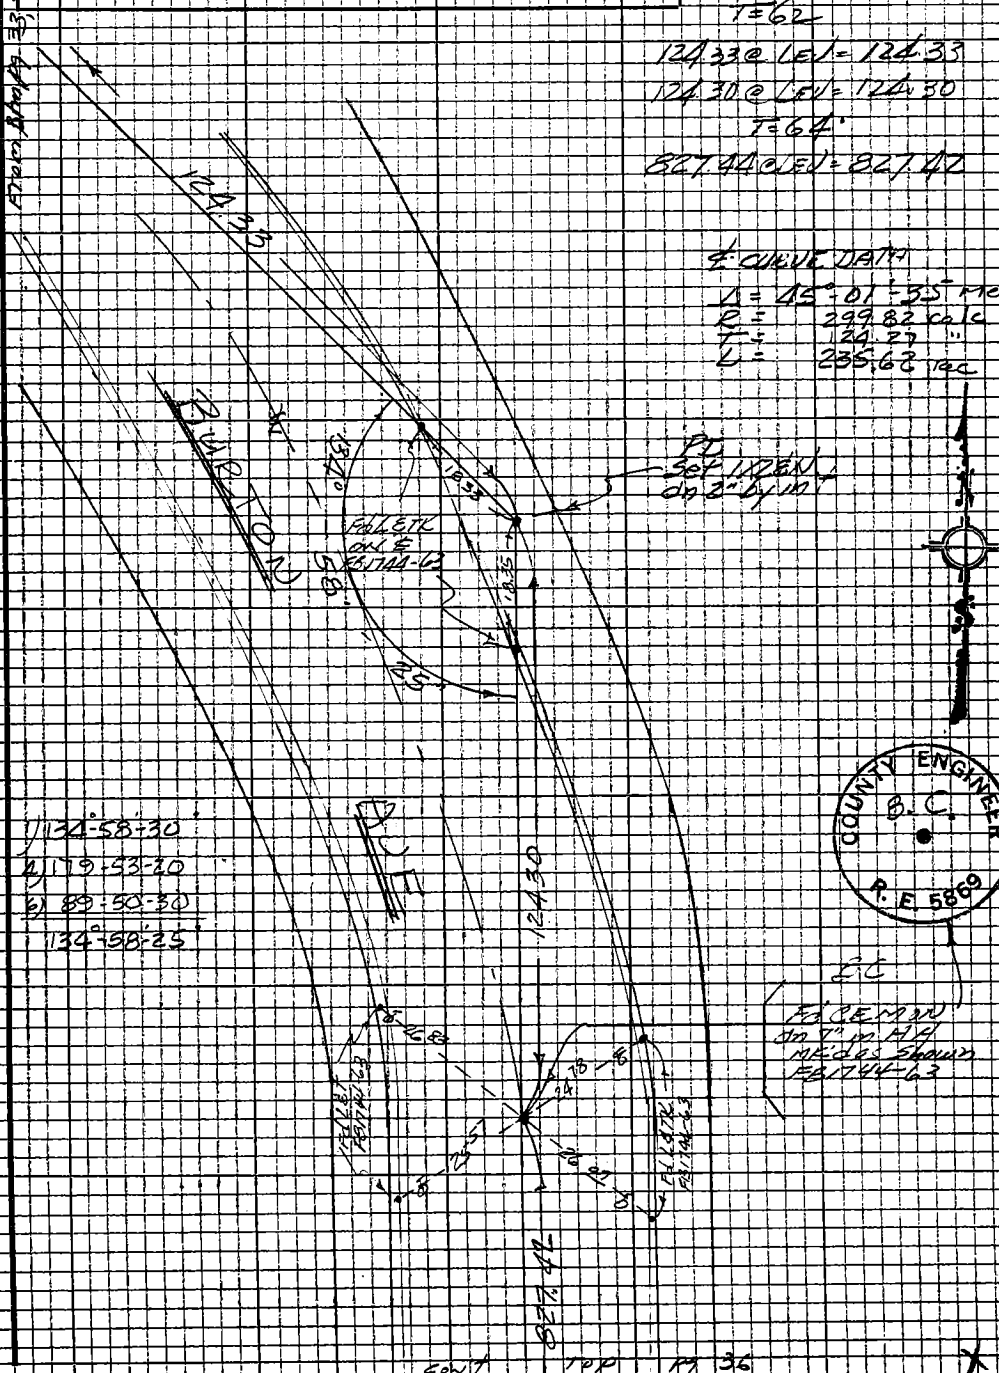

Note: Any Additions or Changes on this Sheet Must be Made or Circled in Red Ink With Date and Name of Person Making Change

Do not extend this side of this line.

PLEASE RETURN TO
LOS ANGELES COUNTY ENGINEER
403 LOS ANGELES COUNTY ENGINEERING BLDG.

76P309S CE #310 5-66

CONT TOP PG 36

PWFB 1426

2289

F.B. ~~3930~~ Pg. ~~36~~

PLEASE RETURN TO
LOS ANGELES COUNTY ENGINEER
403 LOS ANGELES COUNTY ENGINEERING BLDG.

Do not extend this side of this line.

Note: Any Additions or Changes on this Sheet Must be Made or Circled in Red Ink With Date and Name of Person Making Change

PWFB 1426 2290 2291

Notes Ck'd by	Survey of Rosemead E
Map No.	JN 030300 Tape 03 Std 68 °F
Office Work	Surveyed by A. C. GUIZADO
Checked	Notes A. C. GUIZADO Date 12/3/73
Date	Indexed T. M. PALMERI MAY 3 1974

F. B. 3930 PG. 37

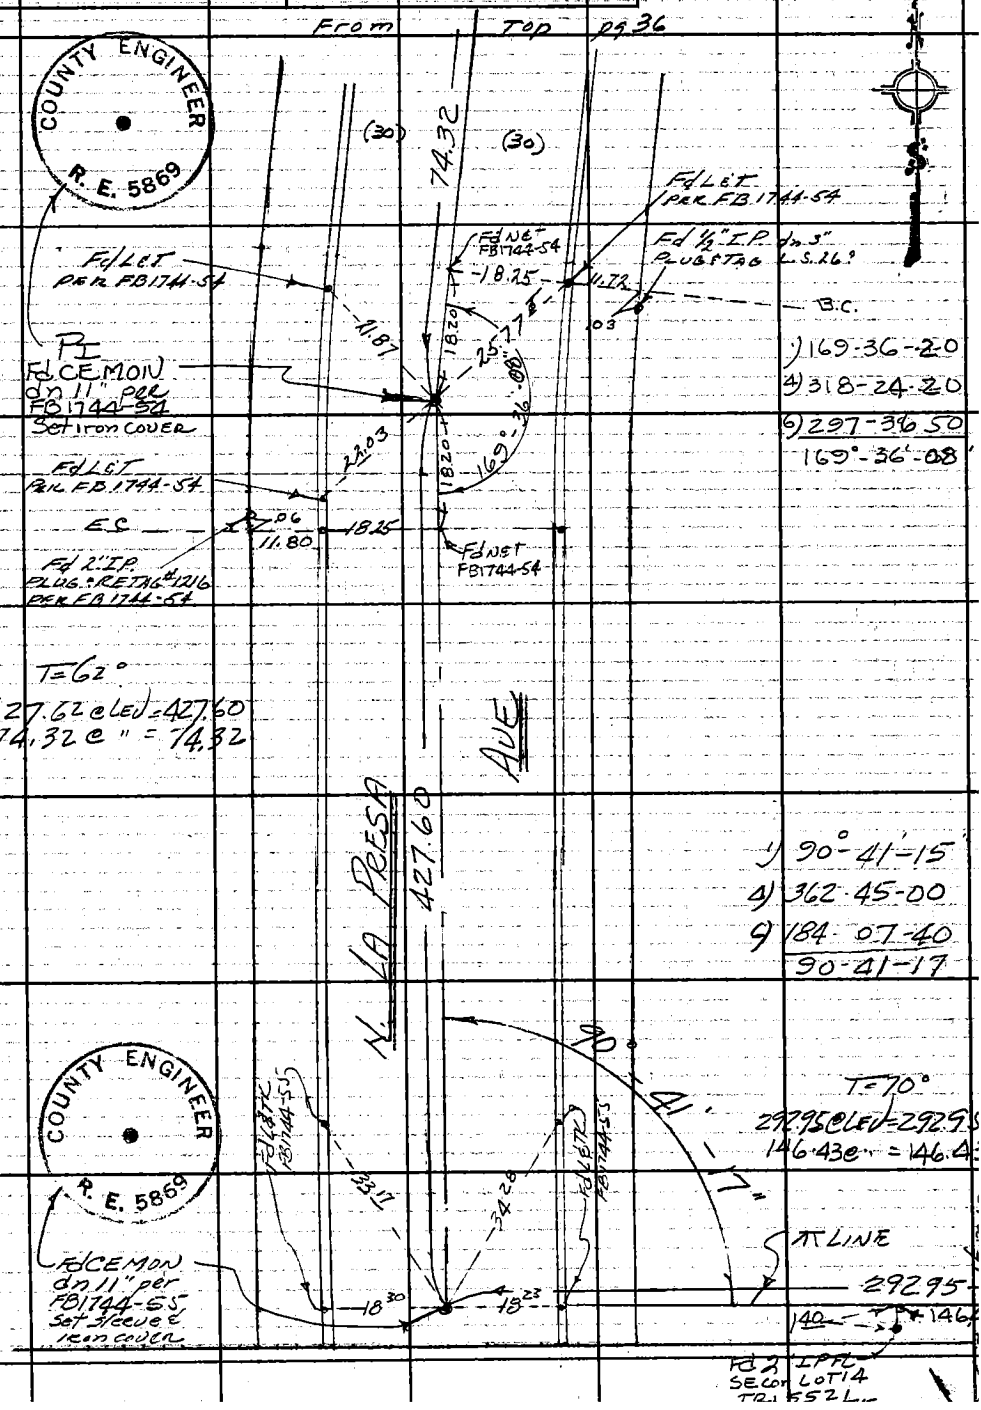

Note: Any Additions or Changes on This Sheet Must be Made or Circled in Red Ink With Date and Name of Person Making Change.

Do not extend this side of this line.

PLEASE RETURN TO
COUNTY OF LOS ANGELES
DEPARTMENT OF COUNTY ENGINEER
403 LOS ANGELES COUNTY ENGINEERING BLDG.

W.S. 44, C-5

76F309S CE#310 3-68

PWFB 1426 From Btm pg 26 2292

F.B. ~~3930~~ PG. ~~38~~

W.S. 44, C-5

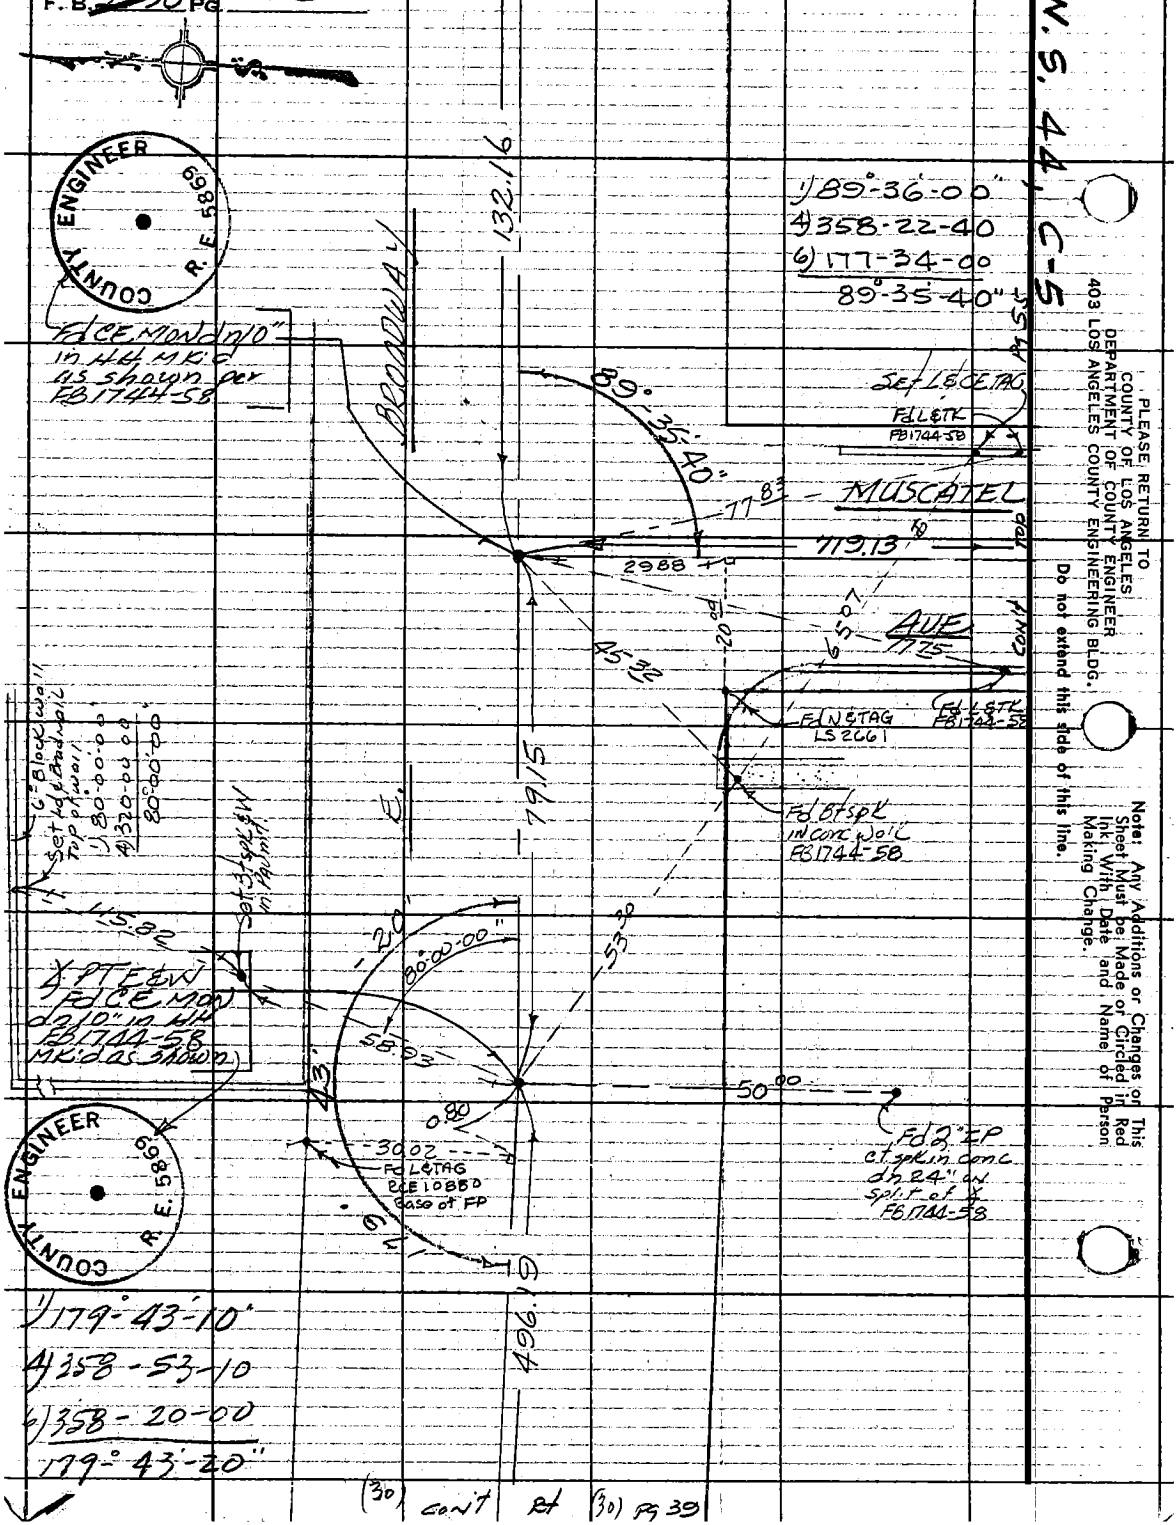

PLEASE RETURN TO
COUNTY OF LOS ANGELES
DEPARTMENT OF COUNTY ENGINEER
403 LOS ANGELES COUNTY ENGINEERING BLDG.

Do not extend this side of this line.

Note: Any Additions or Changes on This Sheet Must be Made or Circled in Red Ink With Date and Name of Person Making Change.

(30) con't Rt (30) pg 39

PWFB 1426

2293

AREA #1

Notes Ck'd by	Survey of ROSEMEAD ℄
Map No.	JN 030300 Tape 03 Std 68 °F
Office Work	Surveyed by A.C. GUIZADO
Checked	Notes ACG Date 12/5/73
Date	Indexed X.M. PALMERI MAY 3 1974

F.B. ~~3930~~ Pg ~~39~~

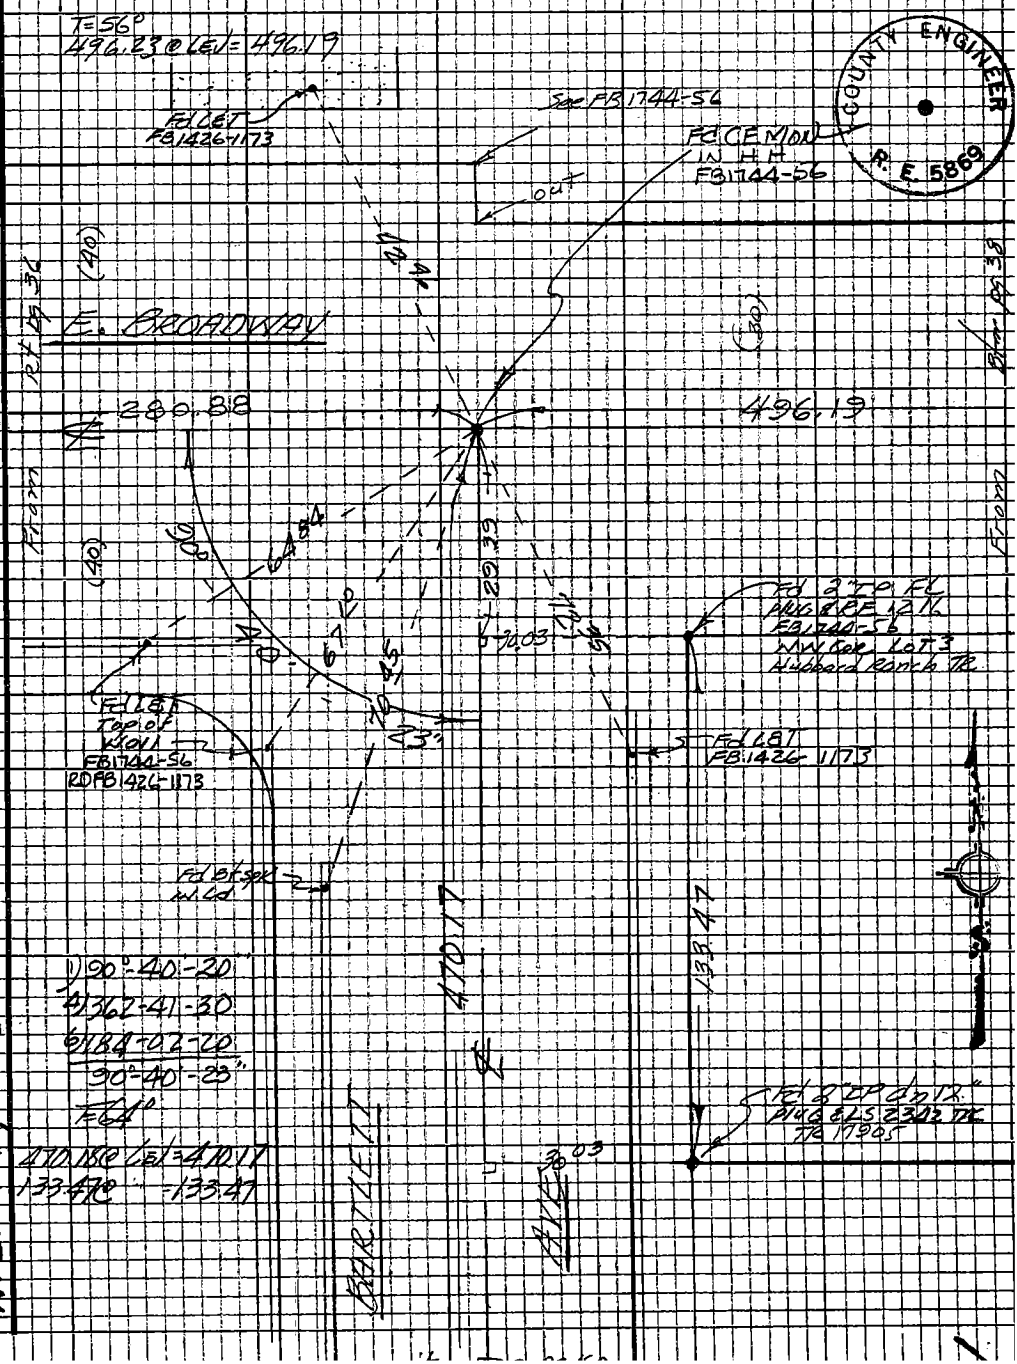

Note: Any Additions or Changes on this Sheet Must be Made or Circled in Red Ink With Date and Name of Person Making Change

Do not extend this side of this line.

PLEASE RETURN TO
LOS ANGELES COUNTY ENGINEER
403 LOS ANGELES COUNTY ENGINEERING BLDG.

W.S. 44, C-5

76P3098 CE #310 5-66

PWFB 1426 From ...

F.B. 3930 PG. 40

2294

PLEASE RETURN TO
LOS ANGELES COUNTY ENGINEER
403 LOS ANGELES COUNTY ENGINEERING BLDG.

Do not extend this side of this line.

Note: Any Additions or Changes on this Sheet Must be Made or Circled in Red Ink With Date and Name of Person Making Change

PWFB 1426

2295

Notes Ck'd by	Survey of ROSEMEAD ℄
Map No.	JN 0303.00 Tape 03 Std 68 °F
Office Work	Surveyed by A C Guizado
Checked	Notes A. C. GUIZADO Date 12/5/73
Date	Indexed T. M. PALMERI MAY 3 1974

F.B. ~~3930~~ Pg ~~41~~

COUNTY ENGINEER R. E. 5869

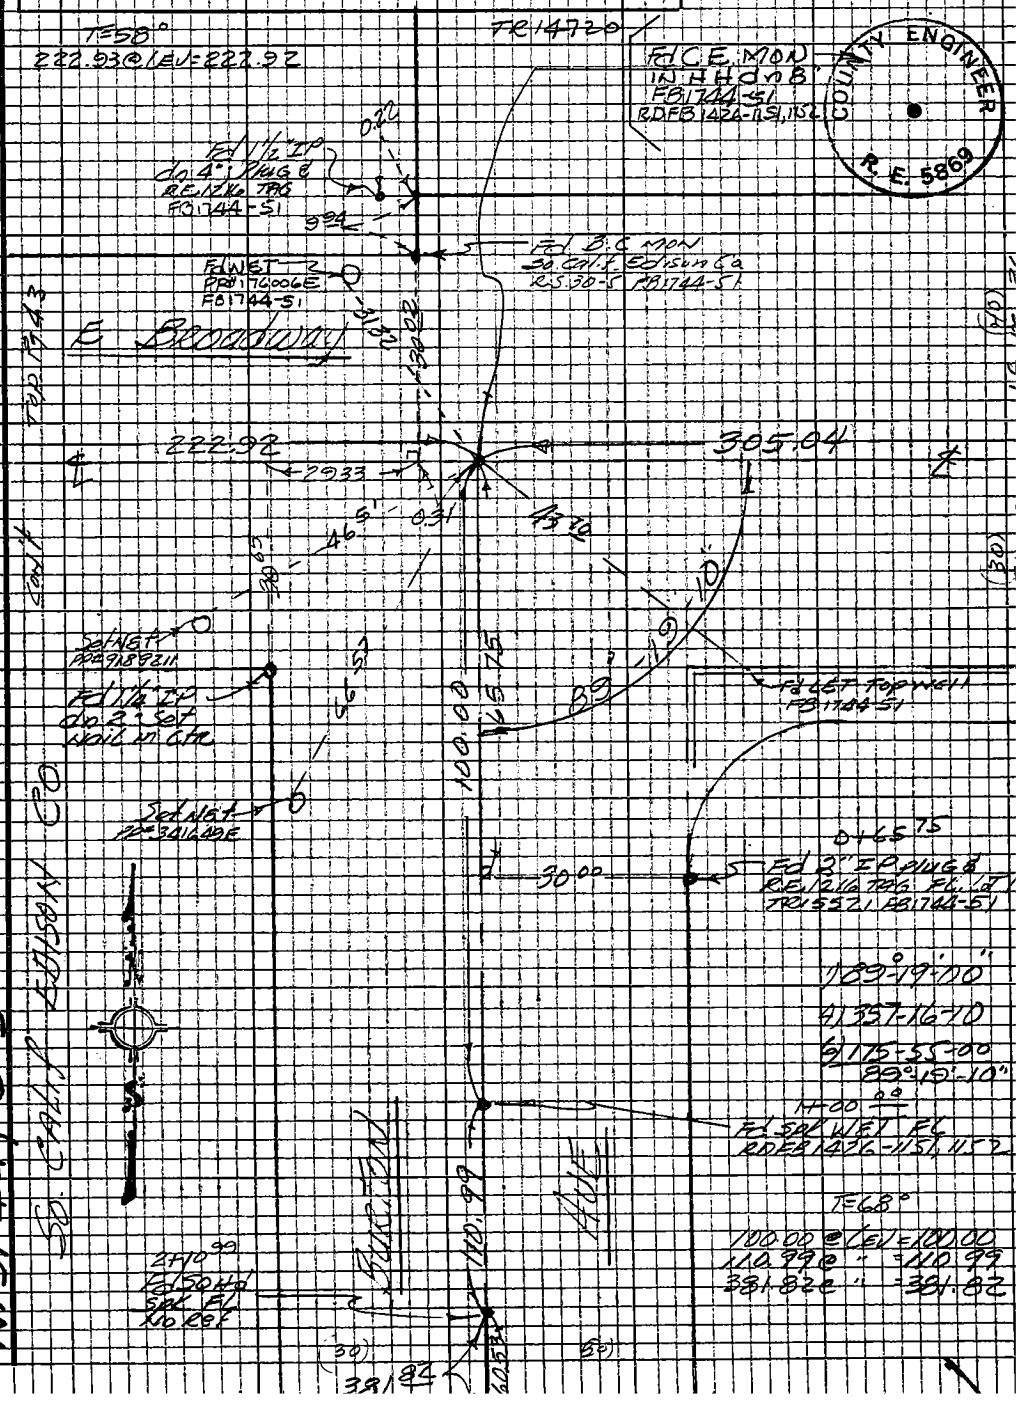

Note: Any Additions or Changes on this Sheet Must be Made or Circled in Red Ink With Date and Name of Person Making Change

Do not extend this side of this line.

PLEASE RETURN TO LOS ANGELES COUNTY ENGINEER 403 LOS ANGELES COUNTY ENGINEERING BLDG.

76P309S CE #310 5-66

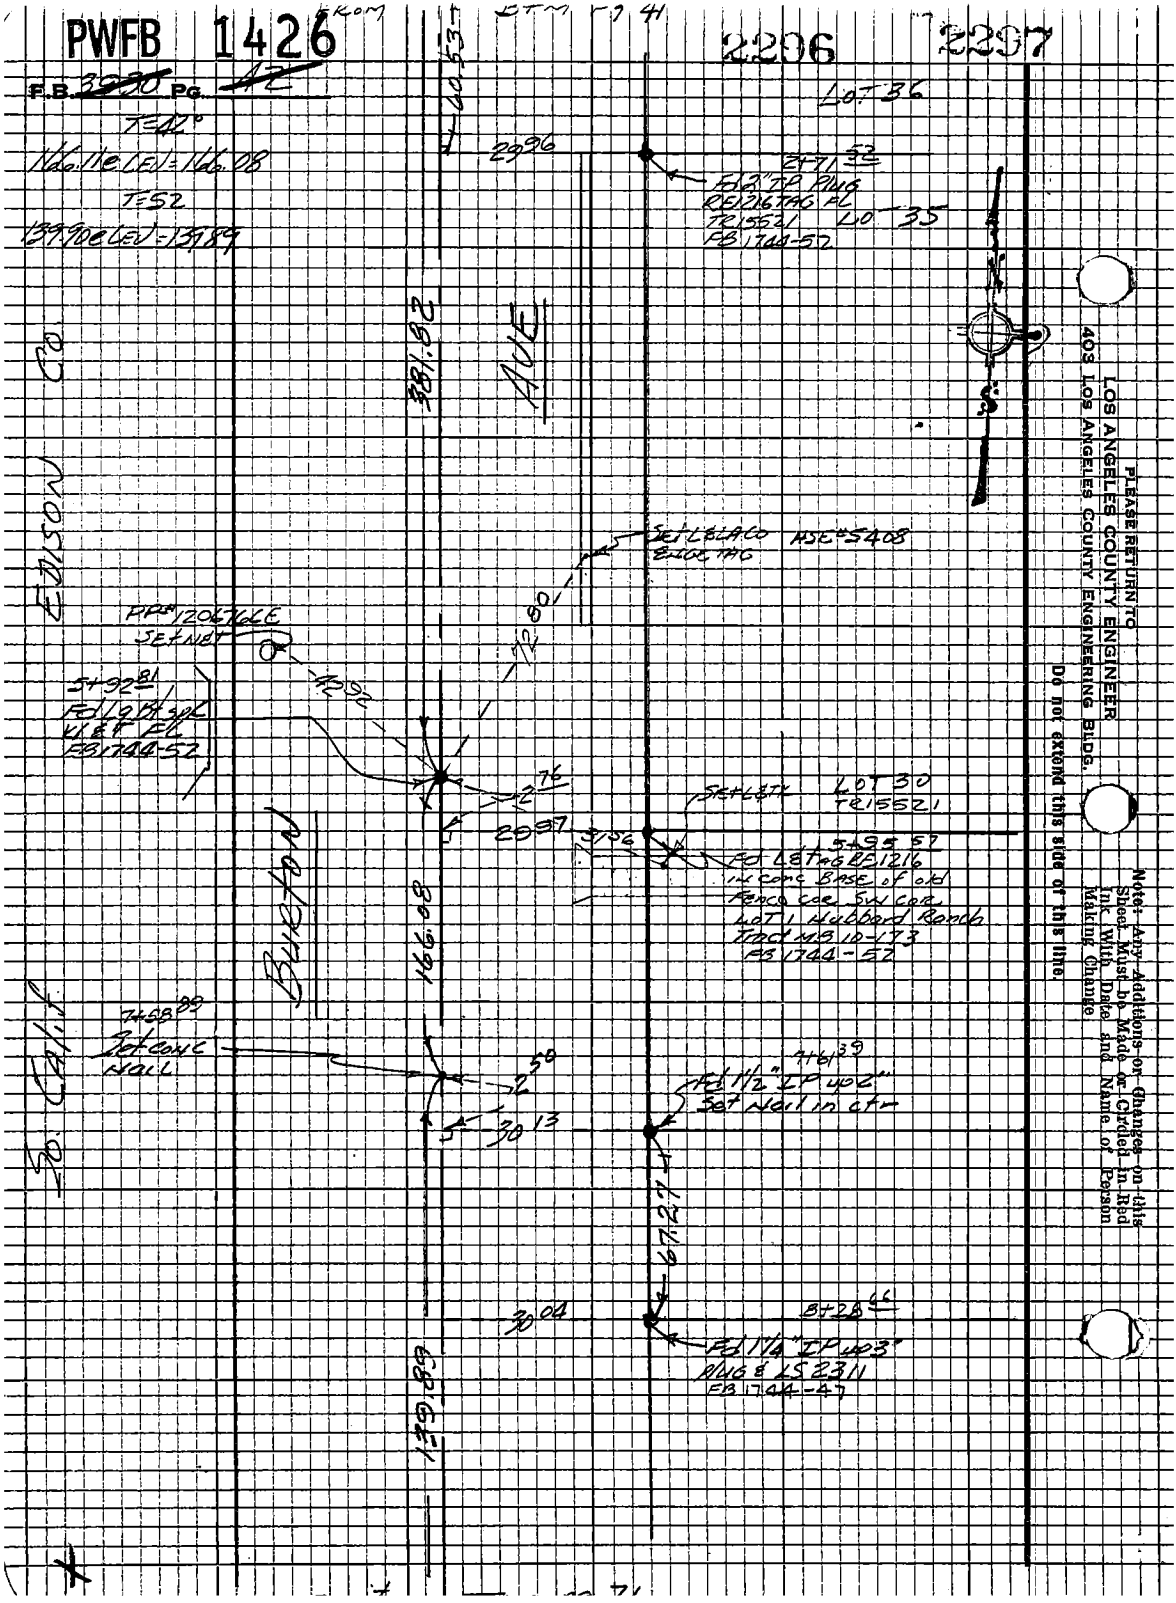
PWFB 1426
2296
2297
F.B. 3930 Pg. 42
T=42°
166.11e LEV=166.08
T=52
139.90e LEV=139.89
LOT 36
LOT 35
2+71 52
Fd 2" IP Plug
RE1216 TAG FL
TR15521
FB 1744-52
381.82
AVE
EDISON CO
Set LELA CO
ENGR TAG
HSE #5408
PP#1206766E
SET NET
5+92 81
Fd Lg Pt spk
W & F FL
FB 1744-52
42.92
72.80
2 76
29 97
31 56
SET LETX
LOT 30
TR15521
5+95 57
Fd LETAG RE1216
in conc Base of old
Fence cor SW cor
Lot 1 Hubbard Ranch
Tract MB 10-173
FB 1744-52
Burton
166.08
So. Calif
7+58 89
Set conc
Nail
2 50
30 13
7+61 39
Fd 1½" IP up 2"
Set Nail in ctr
67.27
30 04
8+28 66
Fd 1¼" IP up 3"
Plug & LS 2311
FB 1744-47
139.89
PLEASE RETURN TO
LOS ANGELES COUNTY ENGINEER
403 LOS ANGELES COUNTY ENGINEERING BLDG.
Do not extend this side of this line.
Note: Any Additions or Changes on this Sheet Must be Made or Circled in Red Ink With Date and Name of Person Making Change

PWFB 1426 2298 2299

Notes Ck'd by
Map No.
Office Work
Checked
Date

Survey of Rosemead Area
JN 2303.00 Tape 03 Std 68 °F
Surveyed by A. C. Guizado
Notes A. C. Guizado Date 12/5/73
Indexed M. PALMERI MAY 3 1974

F.B. 3930 Pg. 43

1) 179-12-00
4) 356-47-50
6) 355-11-40
179-11-56

Note: Any Additions or Changes on this Sheet Must be Made or Circled in Red Ink With Date and Name of Person Making Change

Do not extend this side of this line.

PLEASE RETURN TO
LOS ANGELES COUNTY ENGINEER
403 Los Angeles County Engineering Bldg.

W.S. 44, C-5

76P3095 CK #310 5-66

PWFB 1426 CONT 2300

F.B. ~~3930~~ Pg. ~~44~~

W.S. 44-B-5

T=76°

374.92 @ LEV=374.94

265.75 @ " =265.76

1) 89-44-30

4) 358-57-20

6) 178-26-20

89°-44'-23"

T=68°

100.00 @ LEV=100.00

222.41 @ " =222.41

PLEASE RETURN TO
LOS ANGELES COUNTY ENGINEER
403 LOS ANGELES COUNTY ENGINEERING BLDG.

Do not extend this side of this line.

Note: Any Additions or Changes on this Sheet Must be Made or Circled in Red Ink With Date and Name of Person Making Change

COUNTY ENGINEER R.E. 5869

PWFB 1526 1998

Notes Ck'd by	Survey of ROSEMEAD AVE &
Map No.	JN 030300 Tape 03 Std 68 °F
Office Work	Surveyed by A. C. GUIZADO
Checked	Notes A. C. GUIZADO Date 12/3/73
Date	Indexed I. M. PALMERI MAY 3 1974

F.B. 3930 PG. 45

Note: Any Additions or Changes on this Sheet Must be Made or Circled in Red Ink With Date and Name of Person Making Change

Do not extend this side of this line.

PLEASE RETURN TO
LOS ANGELES COUNTY ENGINEER
403 LOS ANGELES COUNTY ENGINEERING BLDG.

W.S. 44, B-4

76P309S CK #310 E-66

PWFB 1526

1999

F.B. ~~3950~~ Pg. ~~16~~

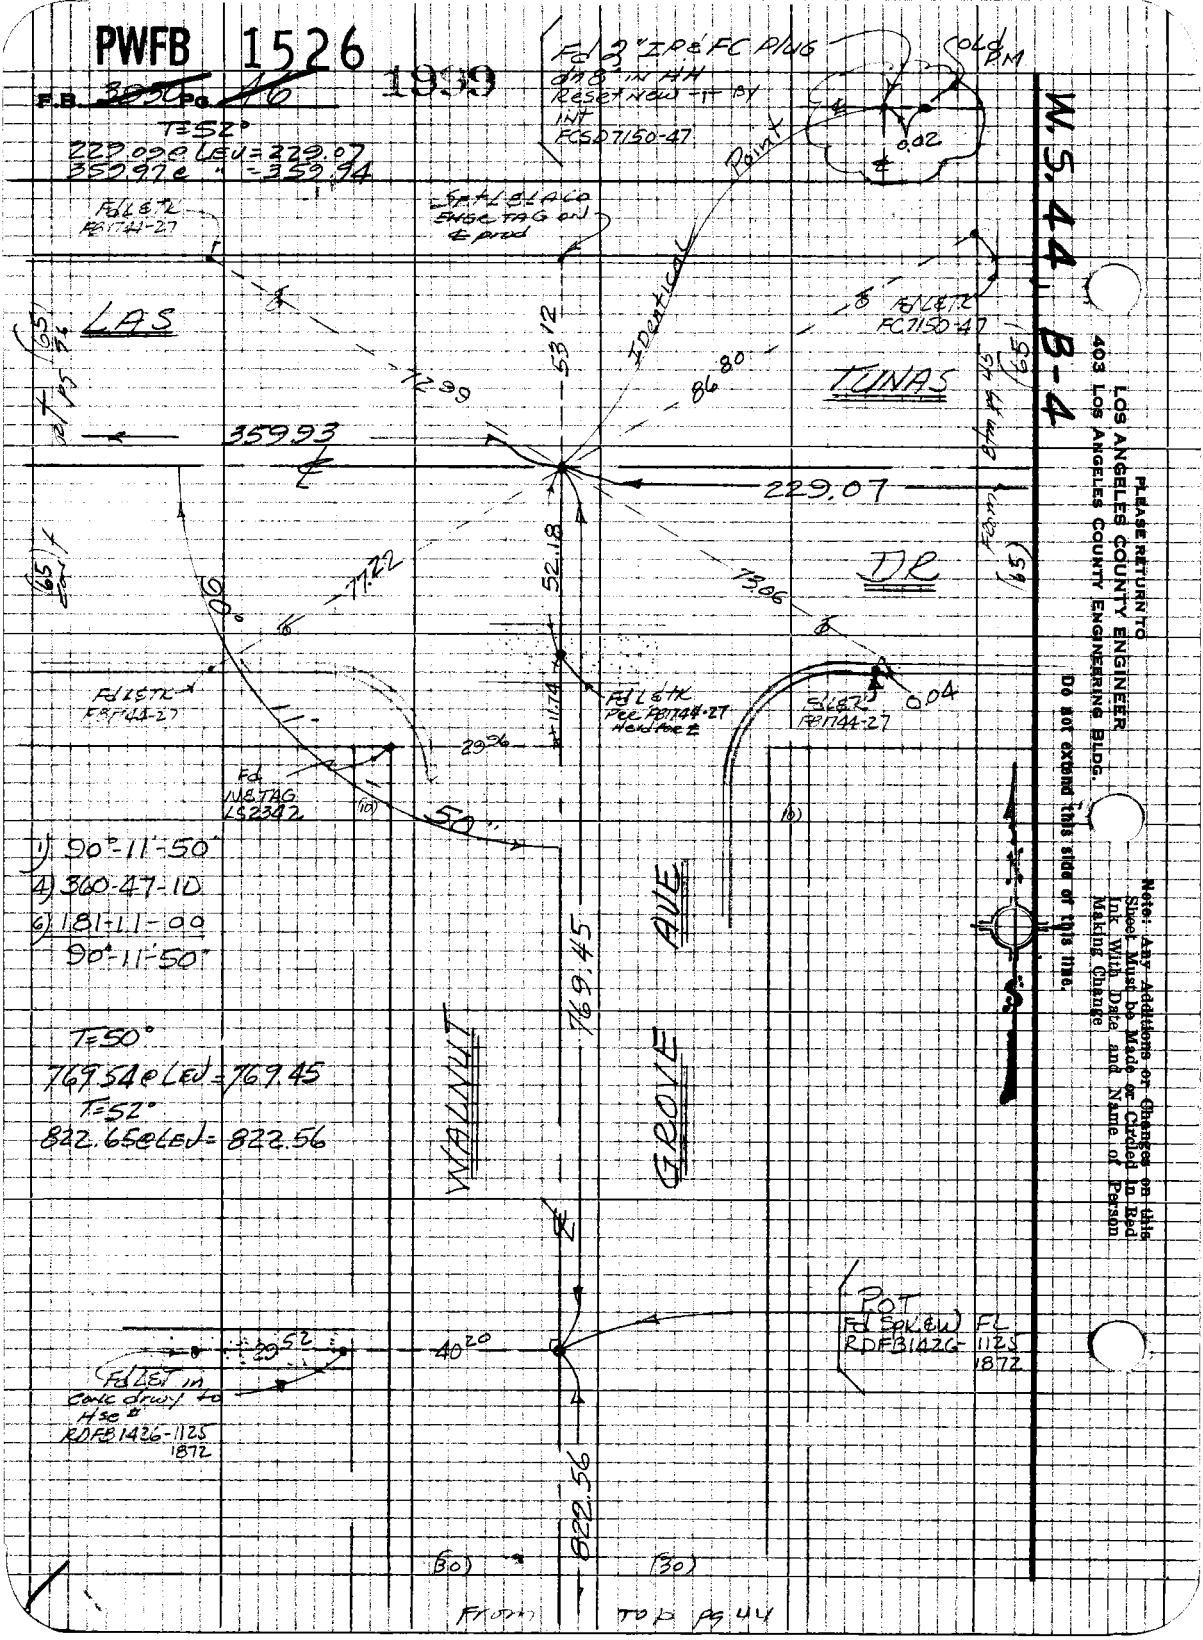

W.S. 44, B-4

PLEASE RETURN TO
LOS ANGELES COUNTY ENGINEER
403 LOS ANGELES COUNTY ENGINEERING BLDG.

Do not extend this side of this line.

Note: Any Additions or Changes on this Sheet Must be Made or Circled in Red Ink With Date and Name of Person Making Change

PWFB 1426 2301

Notes Ck'd by	Survey of Rosemead & Area #1
Map No.	JN 0303.00 Tape Std 68 °F
Office Work	Surveyed by A. C. GUIZADO
Checked	Notes A. C. GUIZADO Date 12/6/73
Date	Indexed T. M. PALMERI MAY 3 1974

F.B. 39-30 Pg. 47

Cont Stm pg 48

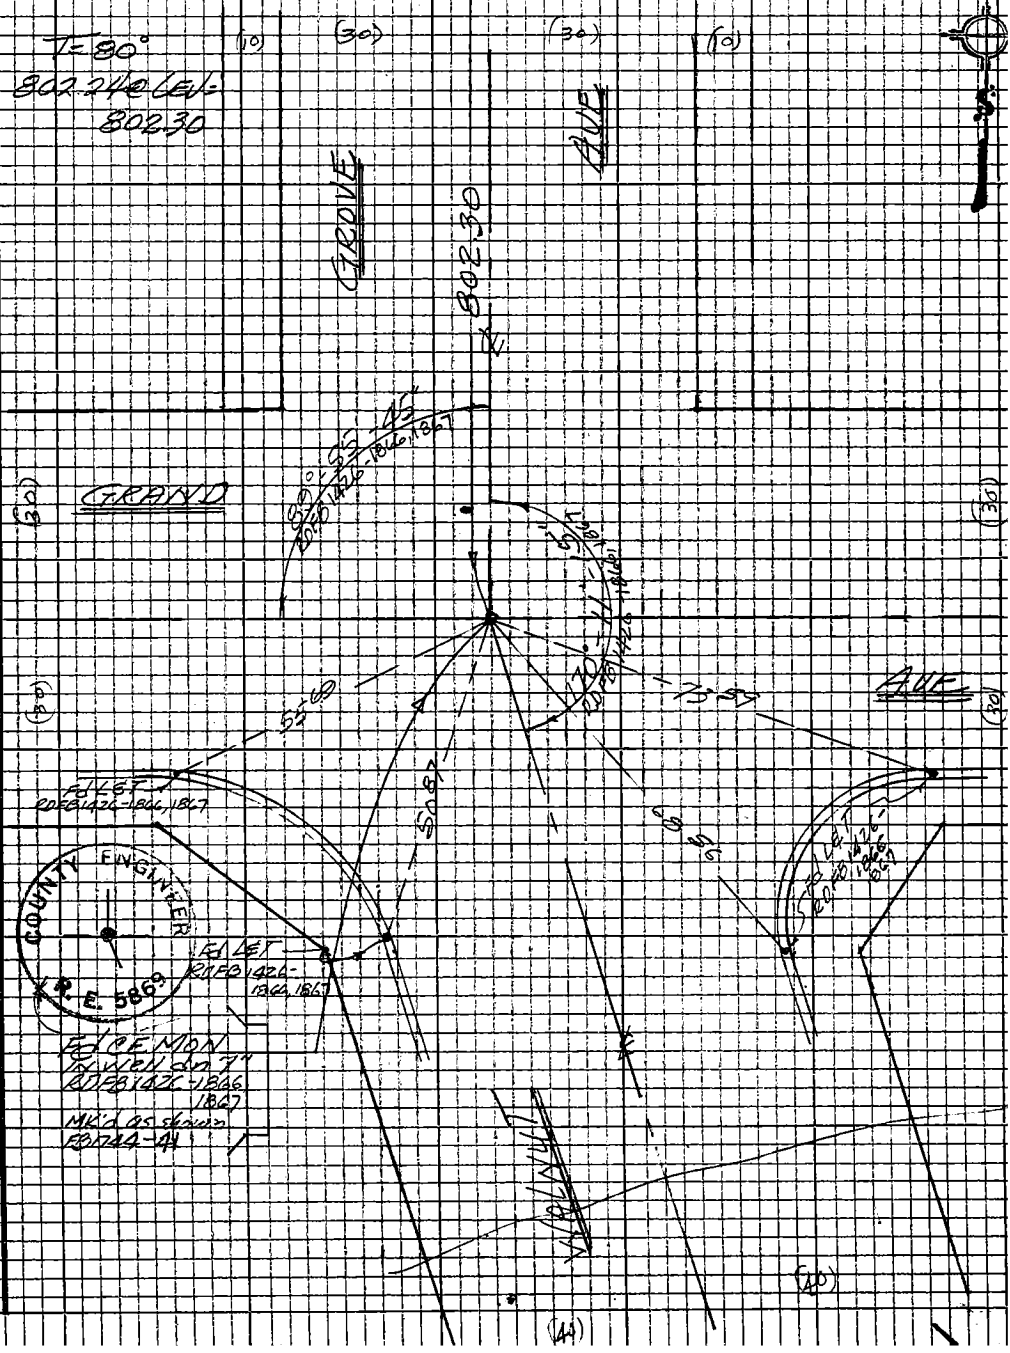

Note: Any Additions or Changes on this Sheet Must be Made or Circled in Red Ink With Date and Name of Person Making Change

Do not extend this side of this line.

PLEASE RETURN TO
LOS ANGELES COUNTY ENGINEER
403 Los Angeles County Engineering Bldg.

W.S. 44, B-5

7623093 CE #310 5-66

PWFB 1426 2302

F.B. 3050 Pg. 40

W.S. 44, B-5

PLEASE RETURN TO
LOS ANGELES COUNTY ENGINEER
403 LOS ANGELES COUNTY ENGINEERING BLDG.

Do not extend this side of this line.

Note: Any Additions or Changes on this Sheet Must be Made or Circled in Red Ink With Date and Name of Person Making Change

PWFB 1426

2303 2304

Notes Ck'd by
Map No.
Office Work
Checked
Date

Survey of Rosemead Area 6
JN 0703.00 Tape 03 Std 68 °F
Surveyed by A. C. GUIZADO
Notes A. C. GUIZADO Date 12/4/73
Index M. PALMER MAY 3 1974

F.B. ~~3550~~ Pg. ~~49~~

From Bkm Pg 44

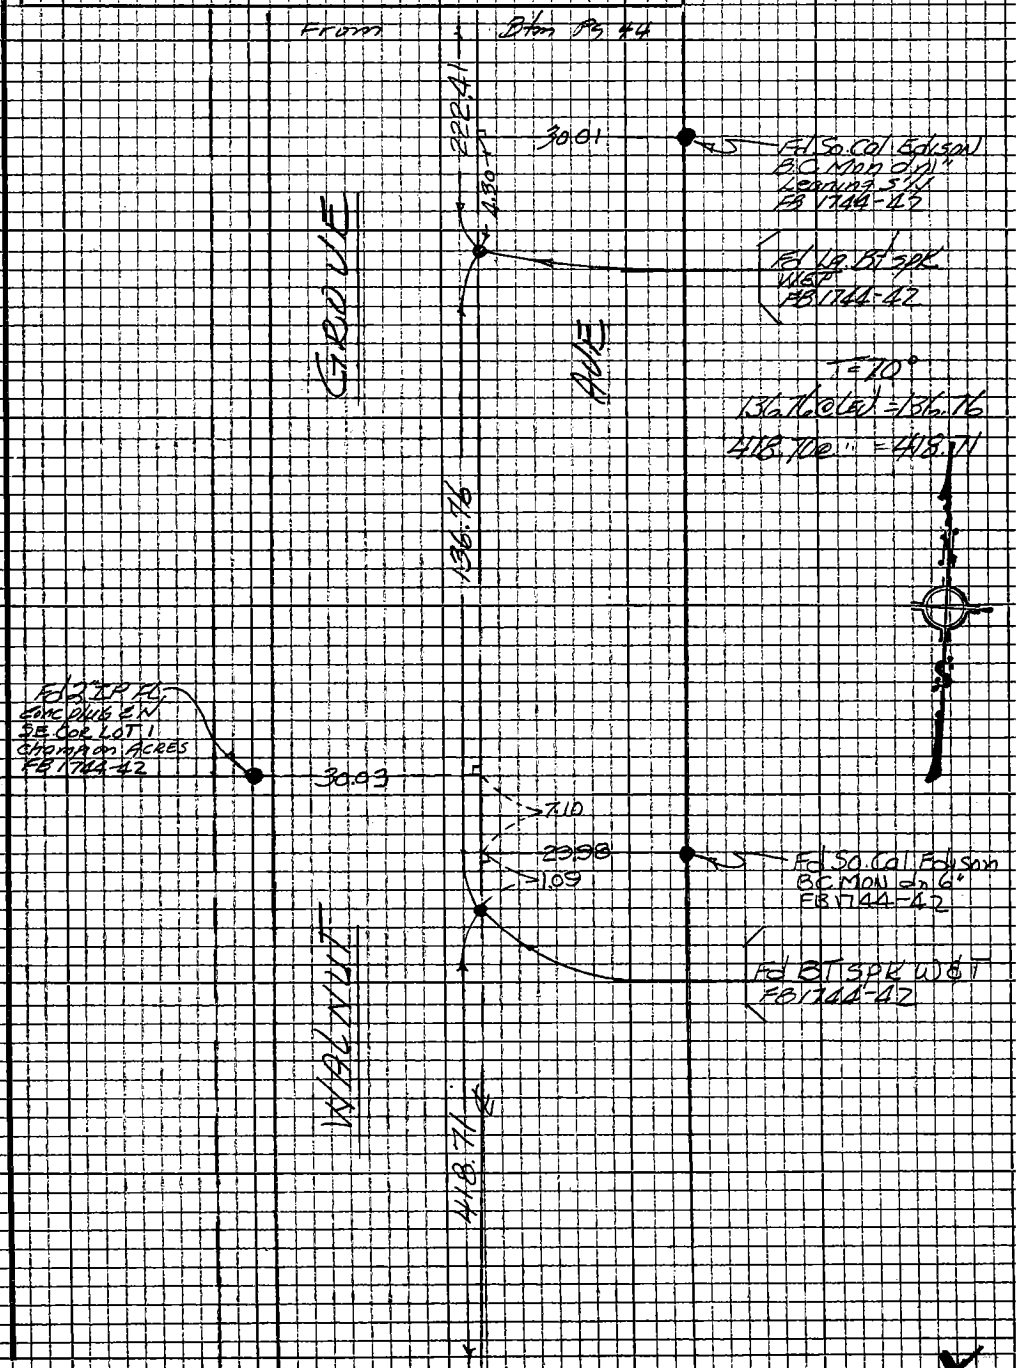

Note: Any Additions or Changes on this Sheet Must be Made on Circled In Red Ink With Date and Name of Person Making Change

DO NOT extend this side of this line.

PLEASE RETURN TO
LOS ANGELES COUNTY ENGINEER
403 LOS ANGELES COUNTY ENGINEERING BLDG.

7612093 CE #310 8-68

PWFB 1426 2305

F.B. ~~3930~~ PG. ~~50~~

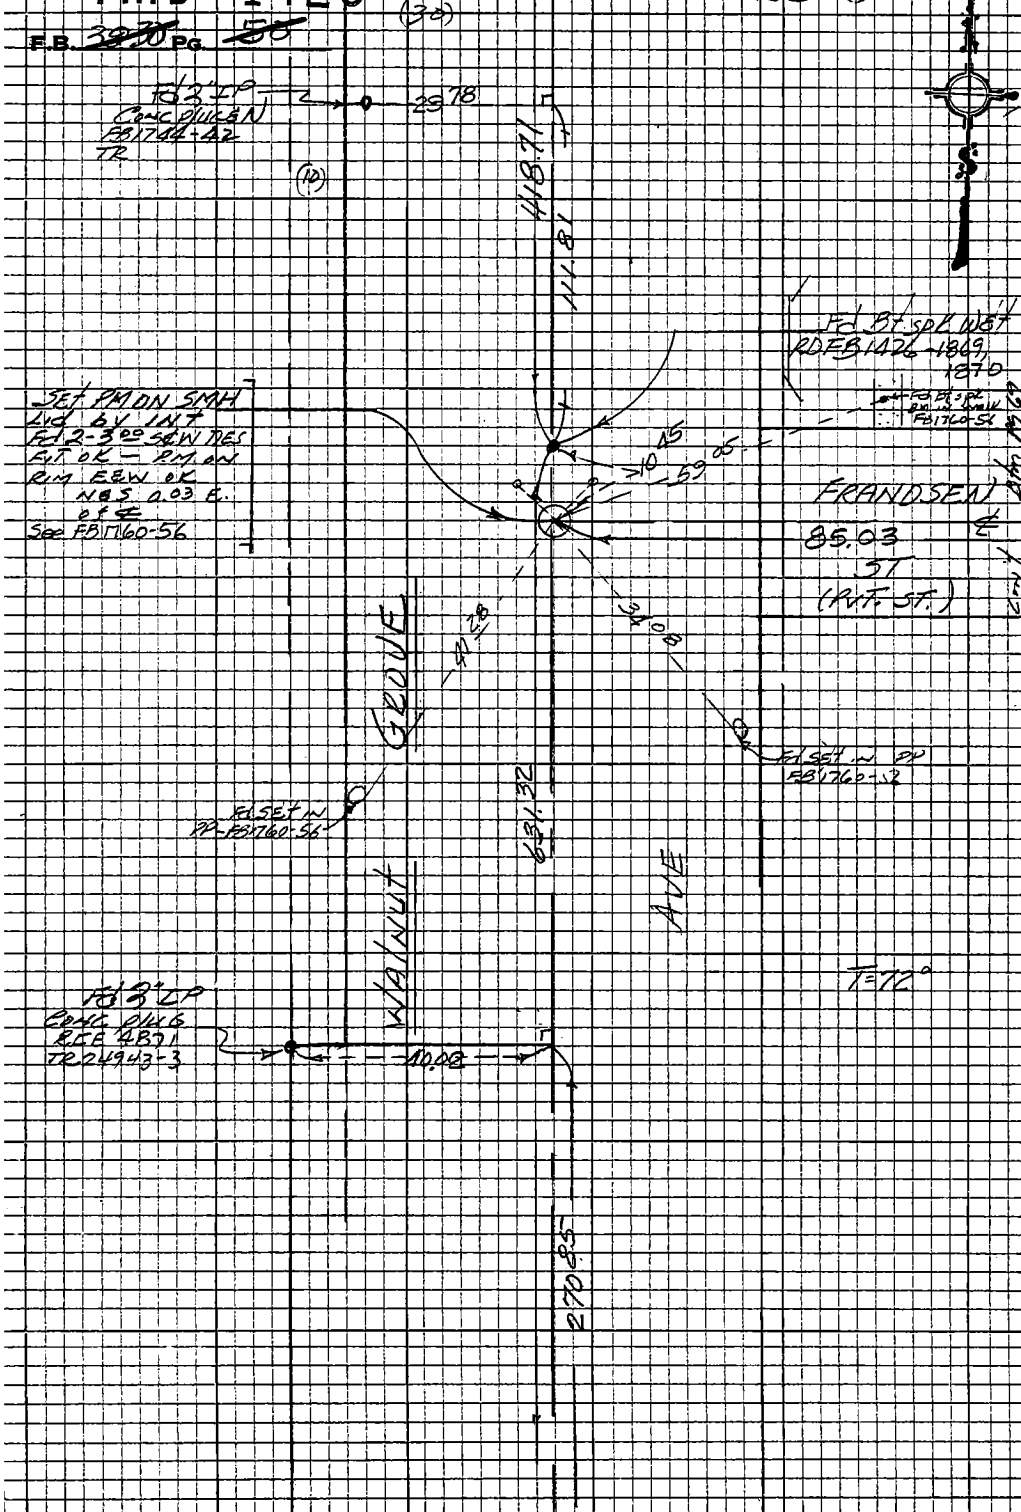

W. S. 44, B-5

PLEASE RETURN TO
LOS ANGELES COUNTY ENGINEER
403 LOS ANGELES COUNTY ENGINEERING BLDG.

Do not extend this side of this line.

Note: Any Additions or Changes on this Sheet Must be Made or Circled in Red Ink With Date and Name of Person Making Change

PWFB 1426 2306

Notes Ck'd by	Survey of Rosemead Area ℄
Map No.	JN 0303 00 Tape 03 Std 68°F
Office Work	Surveyed by A. C. GUIZADO
Checked	Notes A. C. GUIZADO Date 12/1/73
Date	Indexed M. PALMERI MAY 3 1974

F.B. ~~3930~~ Pg. ~~51~~

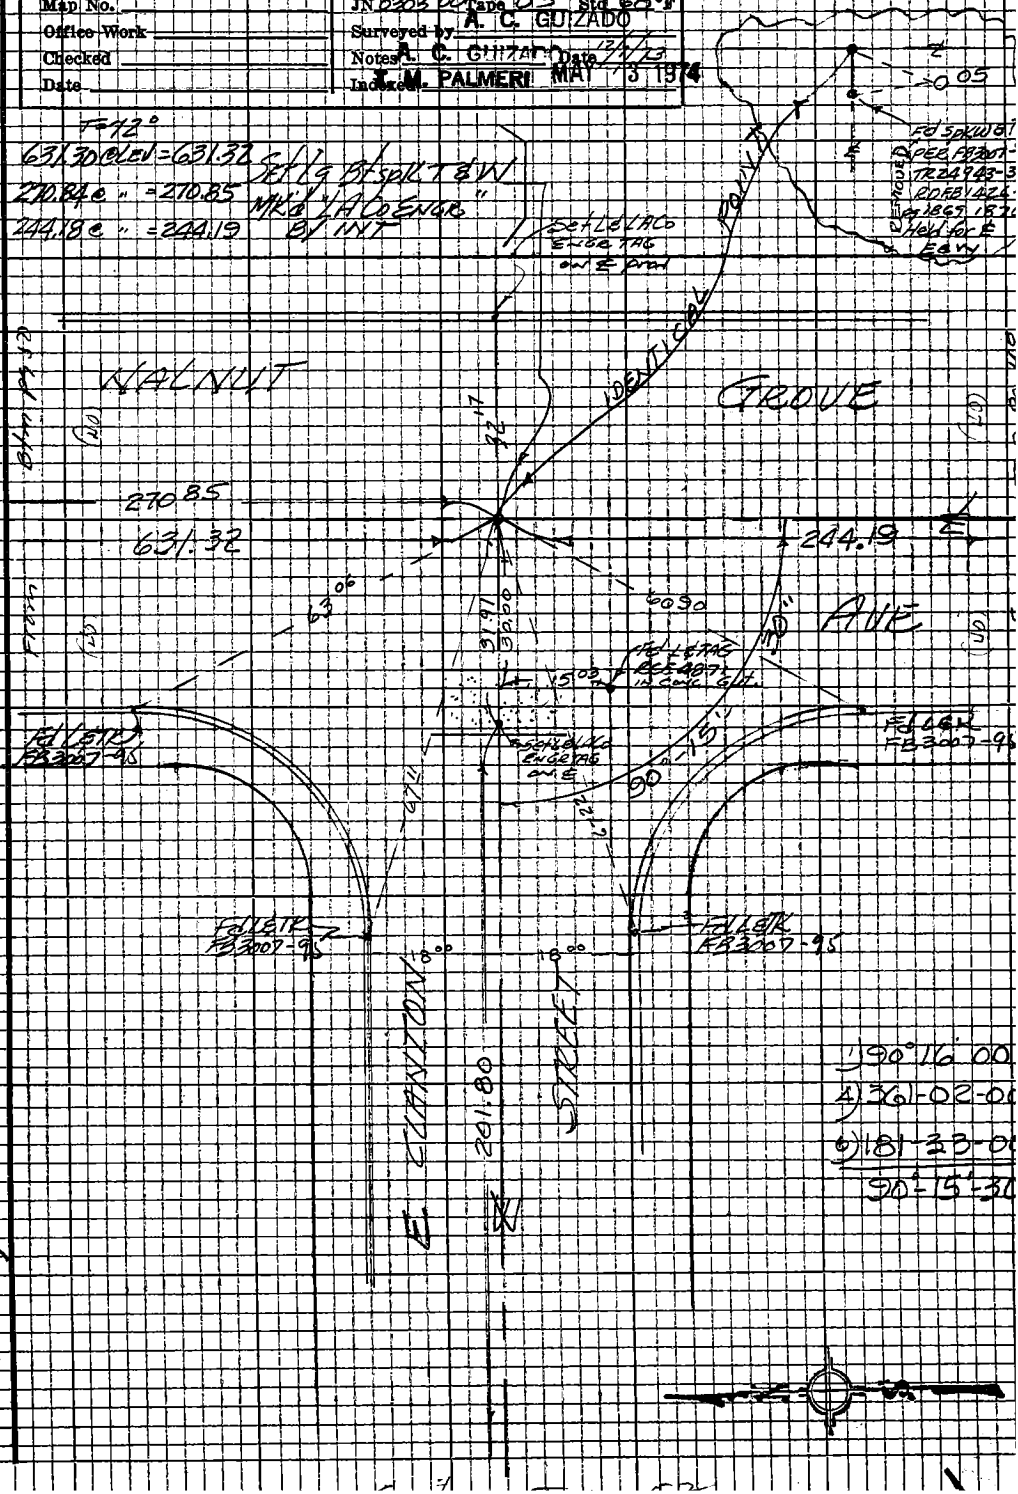

Note: Any Additions or Changes on this Sheet Must be Made or Circled in Red Ink With Date and Name of Person Making Change

Do not extend this side of this line.

PLEASE RETURN TO
LOS ANGELES COUNTY ENGINEER
403 LOS ANGELES COUNTY ENGINEERING BLDG.

W.S. 44, B-5

76P3098 CE #310 5-66

PWFB 1426

F.B. 3970 PG. 52

2307

PLEASE RETURN TO
LOS ANGELES COUNTY ENGINEER
403 LOS ANGELES COUNTY ENGINEERING BLDG.

Do not extend this side of this line.

Note: Any Additions or Changes on this Sheet Must be Made or Circled in Red Ink With Date and Name of Person Making Change

PWFB 1426

2308

Notes Ck'd by	Survey of Rosemead & Ayer
Map No.	JN 030300 Tape 03 Std 65 °F
Office Work	Surveyed by A. C. GUIZADO
Checked	Notes A. C. GUIZADO Date 12/7/73
Date	Indexed T. M. PALMERI MAY 3 1974

F.B. ~~3930~~ Pg. ~~53~~ from 3tm pg 2

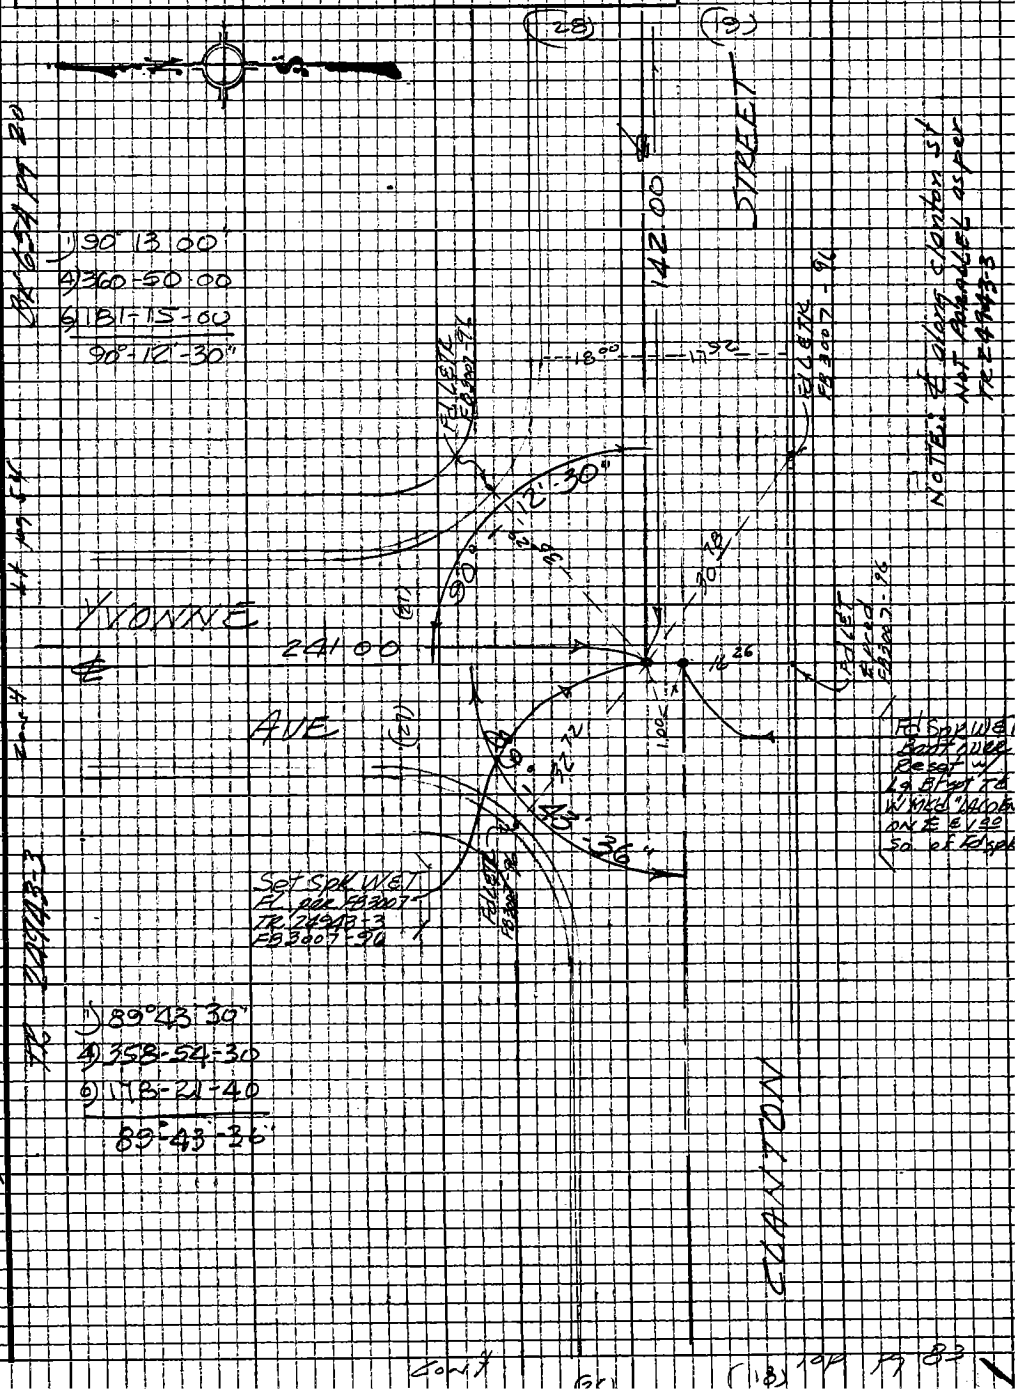

Note: Any Additions or Changes on this Sheet Must be Made or Circled in Red Ink With Date and Name of Person Making Change

Do not extend this side of this line.

PLEASE RETURN TO
LOS ANGELES COUNTY ENGINEER
403 LOS ANGELES COUNTY ENGINEERING BLDG.

W.S. 44, B-5

76P309S CE #310 5-66

PWFB 1426 LOT 28 LOT 27 2309 2310

F.B. ~~3930~~ PG. ~~34~~

W.S. 44 B-5

PLEASE RETURN TO
LOS ANGELES COUNTY ENGINEER
403 LOS ANGELES COUNTY ENGINEERING BLDG.

Do not extend this side of this line.

Note: Any Additions or Changes on this Sheet Must be Made or Circled in Red Ink With Date and Name of Person Making Change

PWFB 1426 2311

Notes Ck'd by	Survey of Rosemead Area E
Map No.	JN 030300 Tape 03 Std 68 °F
Office Work	Surveyed by A.C. Guizado
Checked	Notes ACG Date 1/8/74
Date	Indexed T. M. PALMERI MAY 3 1974

F.B. ~~3050~~ Pg. ~~55~~

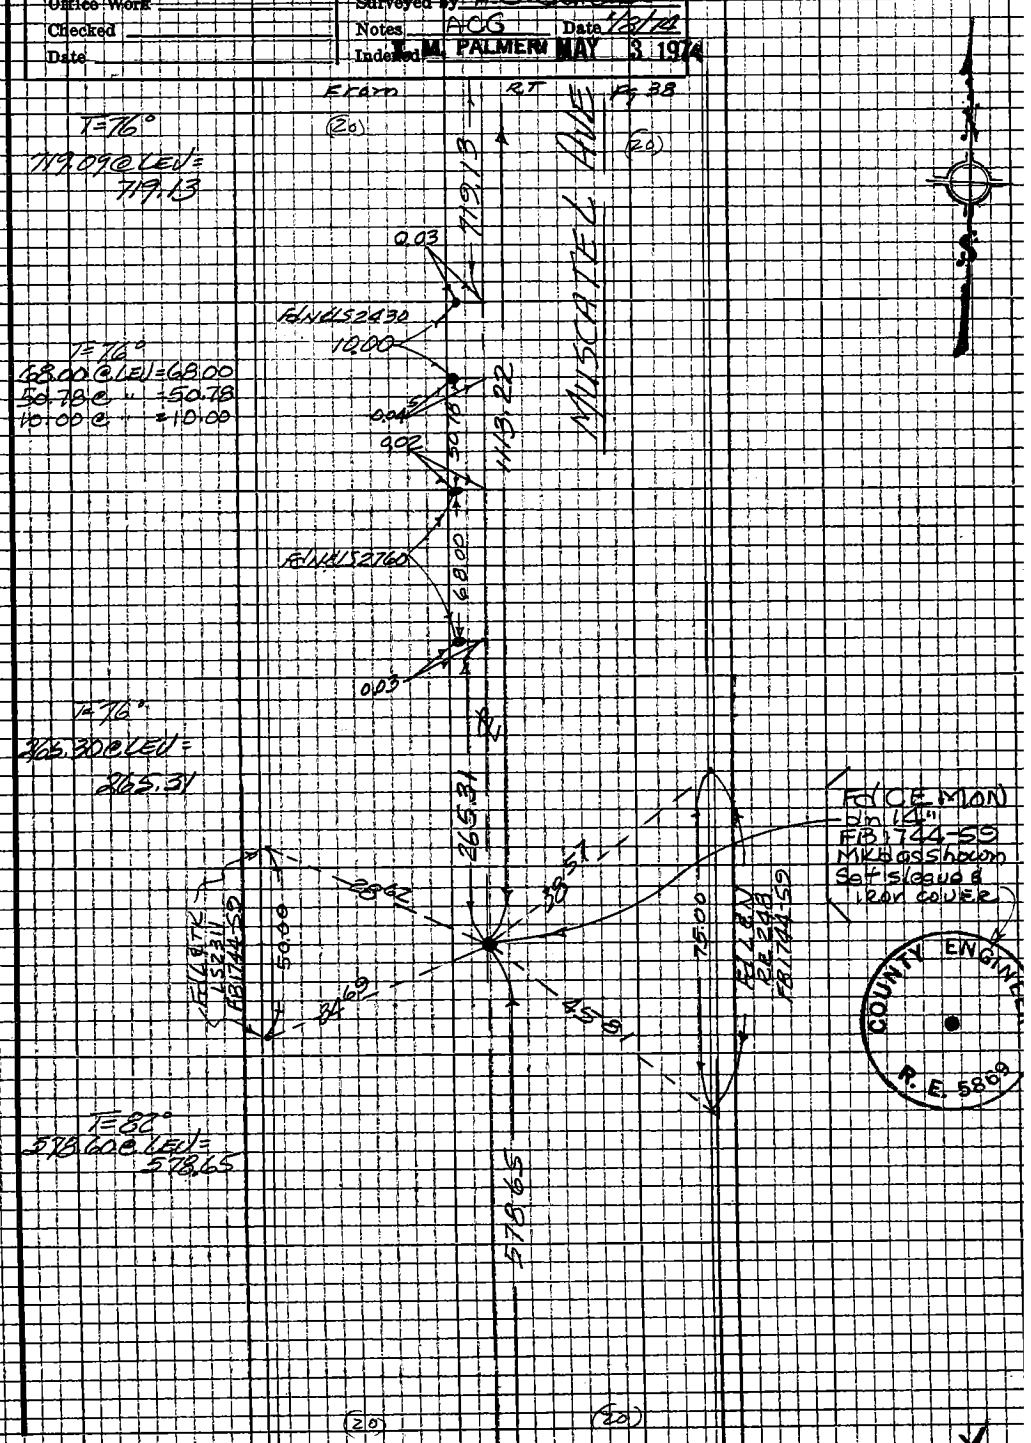

Note: Any Additions or Changes on this Sheet Must be Made or Circled in Red Ink With Date and Name of Person Making Change

Do not extend this side of this line.

PLEASE RETURN TO
LOS ANGELES COUNTY ENGINEER
403 LOS ANGELES COUNTY ENGINEERING BLDG.

76P309S CE #310 5-66

PWFB 1426

F.B. ~~3930~~ Pg. ~~56~~

2312

W.S. 44, C-5

PLEASE RETURN TO
LOS ANGELES COUNTY ENGINEER
403 LOS ANGELES COUNTY ENGINEERING BLDG.

Do not extend this side of this line.

Note: Any Additions or Changes on this Sheet Must be Made or Circled in Red Ink With Date and Name of Person Making Change

PWFB 1426 2313 2314

Notes Ck'd by
Map No.
Office Work
Checked
Date

Survey of Rosemead E. Area
JN 0303.00 Tape 03 Std 68 °F
Surveyed by A.C. Guizado
Notes AC6 Date 1/8/74
Indexed T. M. PALMER MAY 3 1974

F. B. 3250 PG. 67

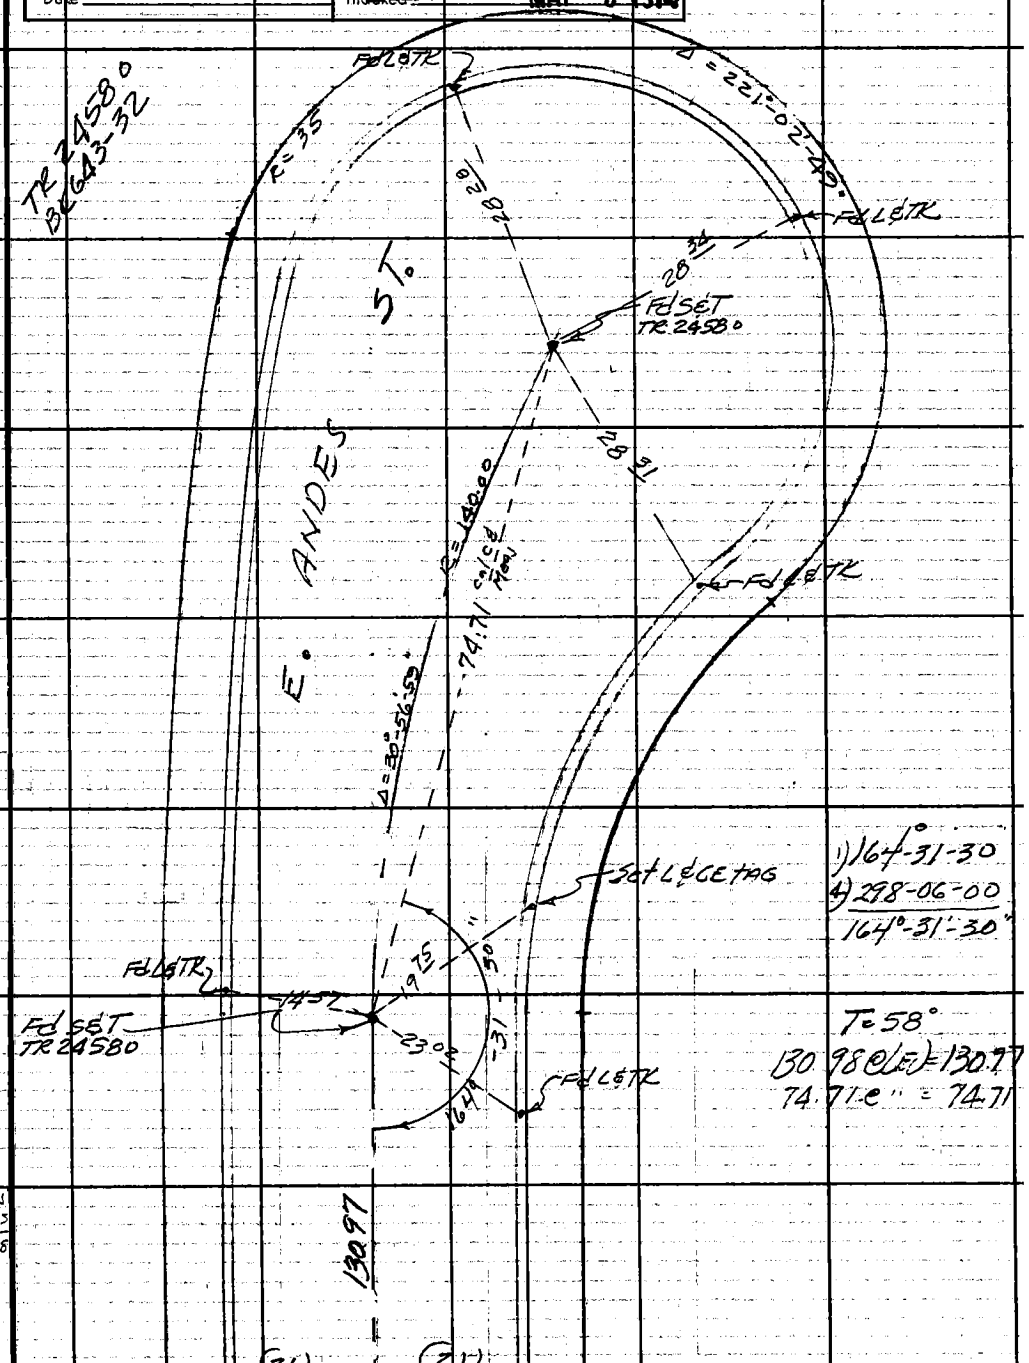

Note: Any Additions or Changes on This Sheet Must be Made or Circled in Red Ink With Date and Name of Person Making Change.

PLEASE RETURN TO
COUNTY OF LOS ANGELES
DEPARTMENT OF COUNTY ENGINEER
403 LOS ANGELES COUNTY ENGINEERING BLDG.

Do not extend this side of this line.

67.32 67.65
63.65 63.33
30.97 30.98

1GF3095 CE#310 3-68

PWFB 1426 2315

F.B. ~~3930~~ PG. ~~58~~

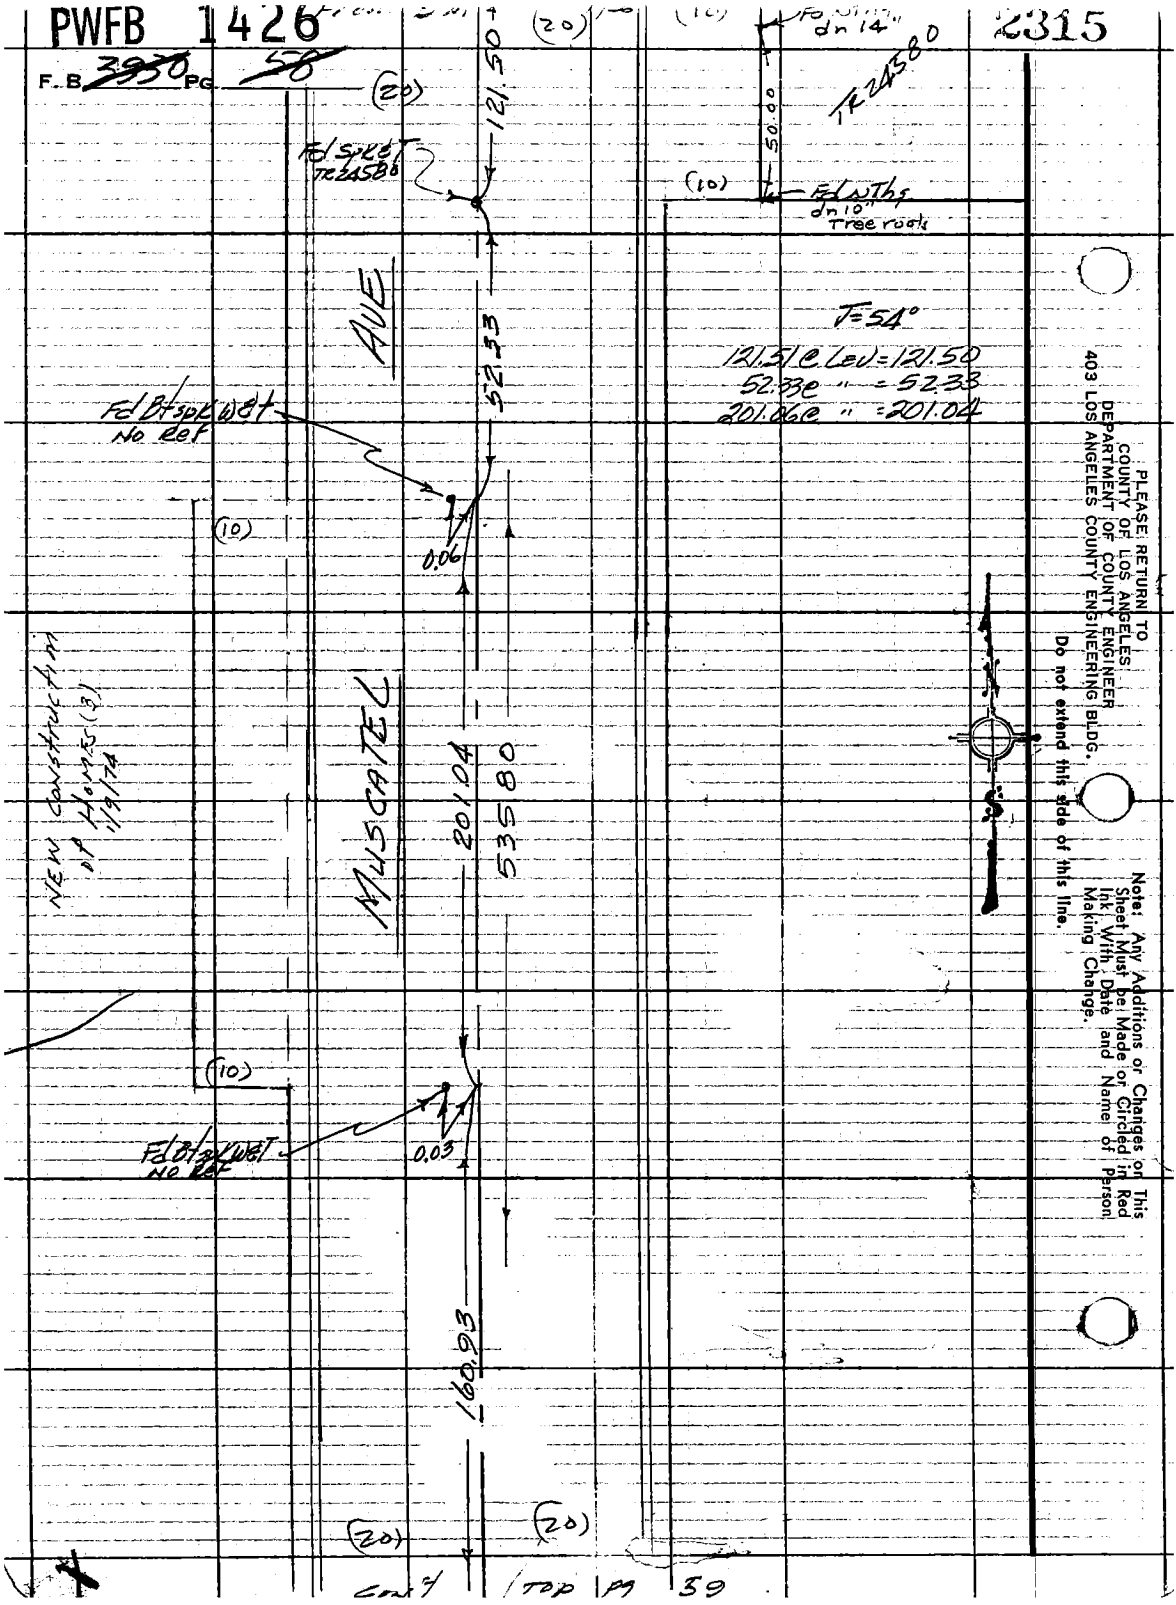

PLEASE RETURN TO
COUNTY OF LOS ANGELES
DEPARTMENT OF COUNTY ENGINEER
403 LOS ANGELES COUNTY ENGINEERING BLDG.

Do not extend this side of this line.

Note: Any Additions or Changes on This Sheet Must be Made or Circled in Red Ink With Date and Name of Person Making Change.

Cont'd Top pg 59

PWFB 1426

2316

Notes Ck'd by	Survey of Rosemead ℄
Map No.	JN 030300 Tape 03 Std 68 °F
Office Work	Surveyed by A C Guizado
Checked	Notes ACG Date 1/10/74
Date	Indexed T. M. PALMERI MAY 3 1974

F.B. 3950 Pg. 59

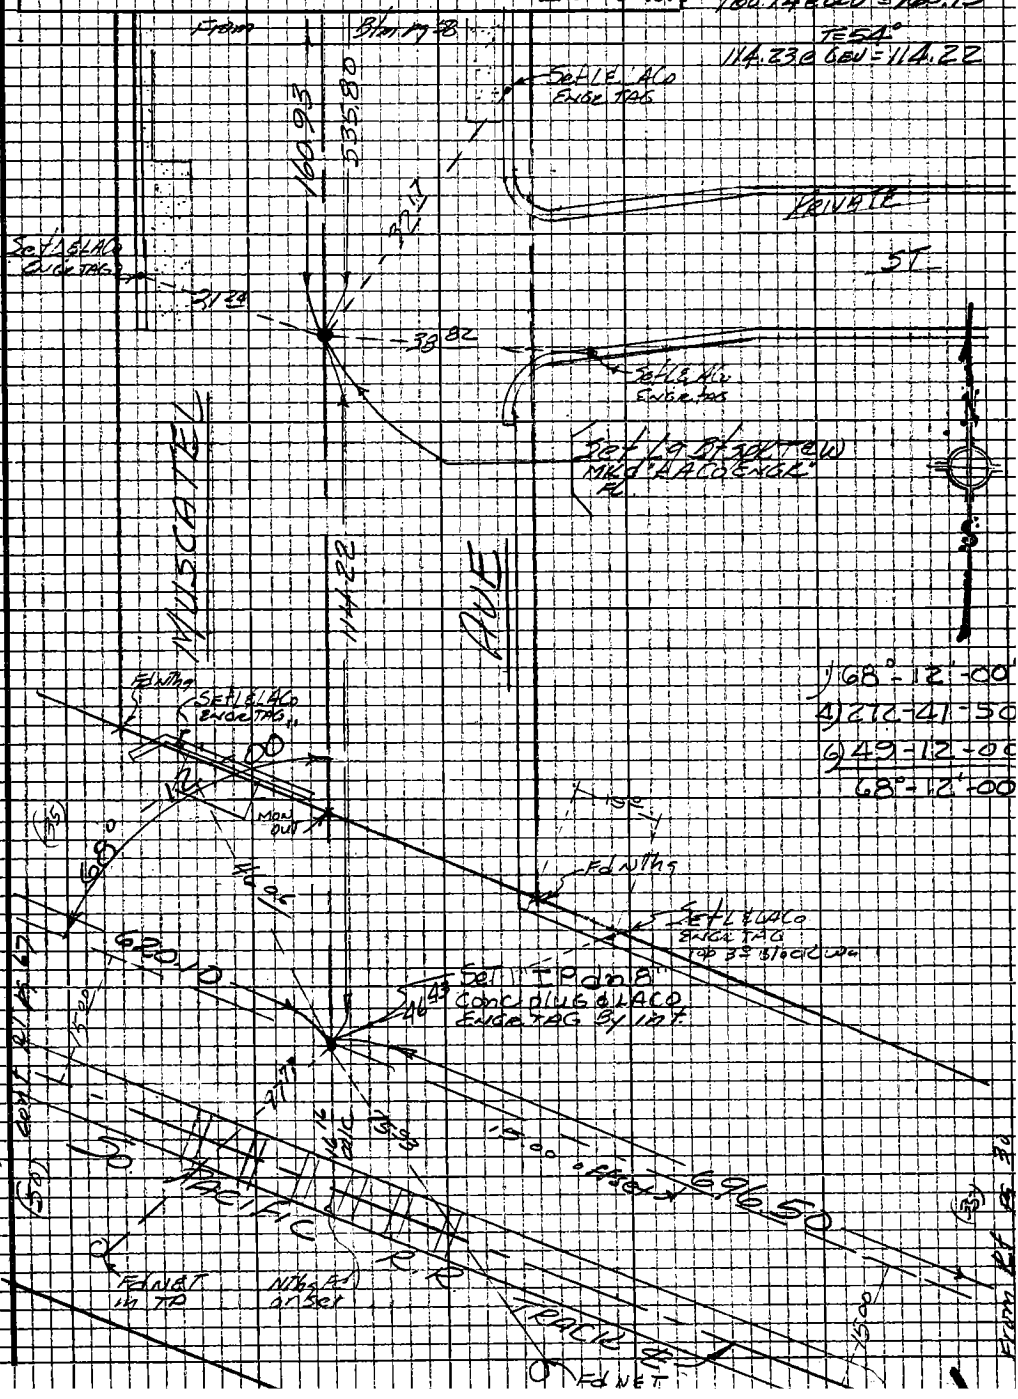

Note: Any Additions or Changes on this Sheet Must be Made or Circled in Red Ink With Date and Name of Person Making Change

Do not extend this side of this line.

PLEASE RETURN TO
LOS ANGELES COUNTY ENGINEER
403 LOS ANGELES COUNTY ENGINEERING BLDG.

W.S. 44, C-5

76P309S CE #310 5-66

PWFB 1426 2317

F.B. ~~3936~~ Pg. ~~60~~

Con't Rt Pg 70

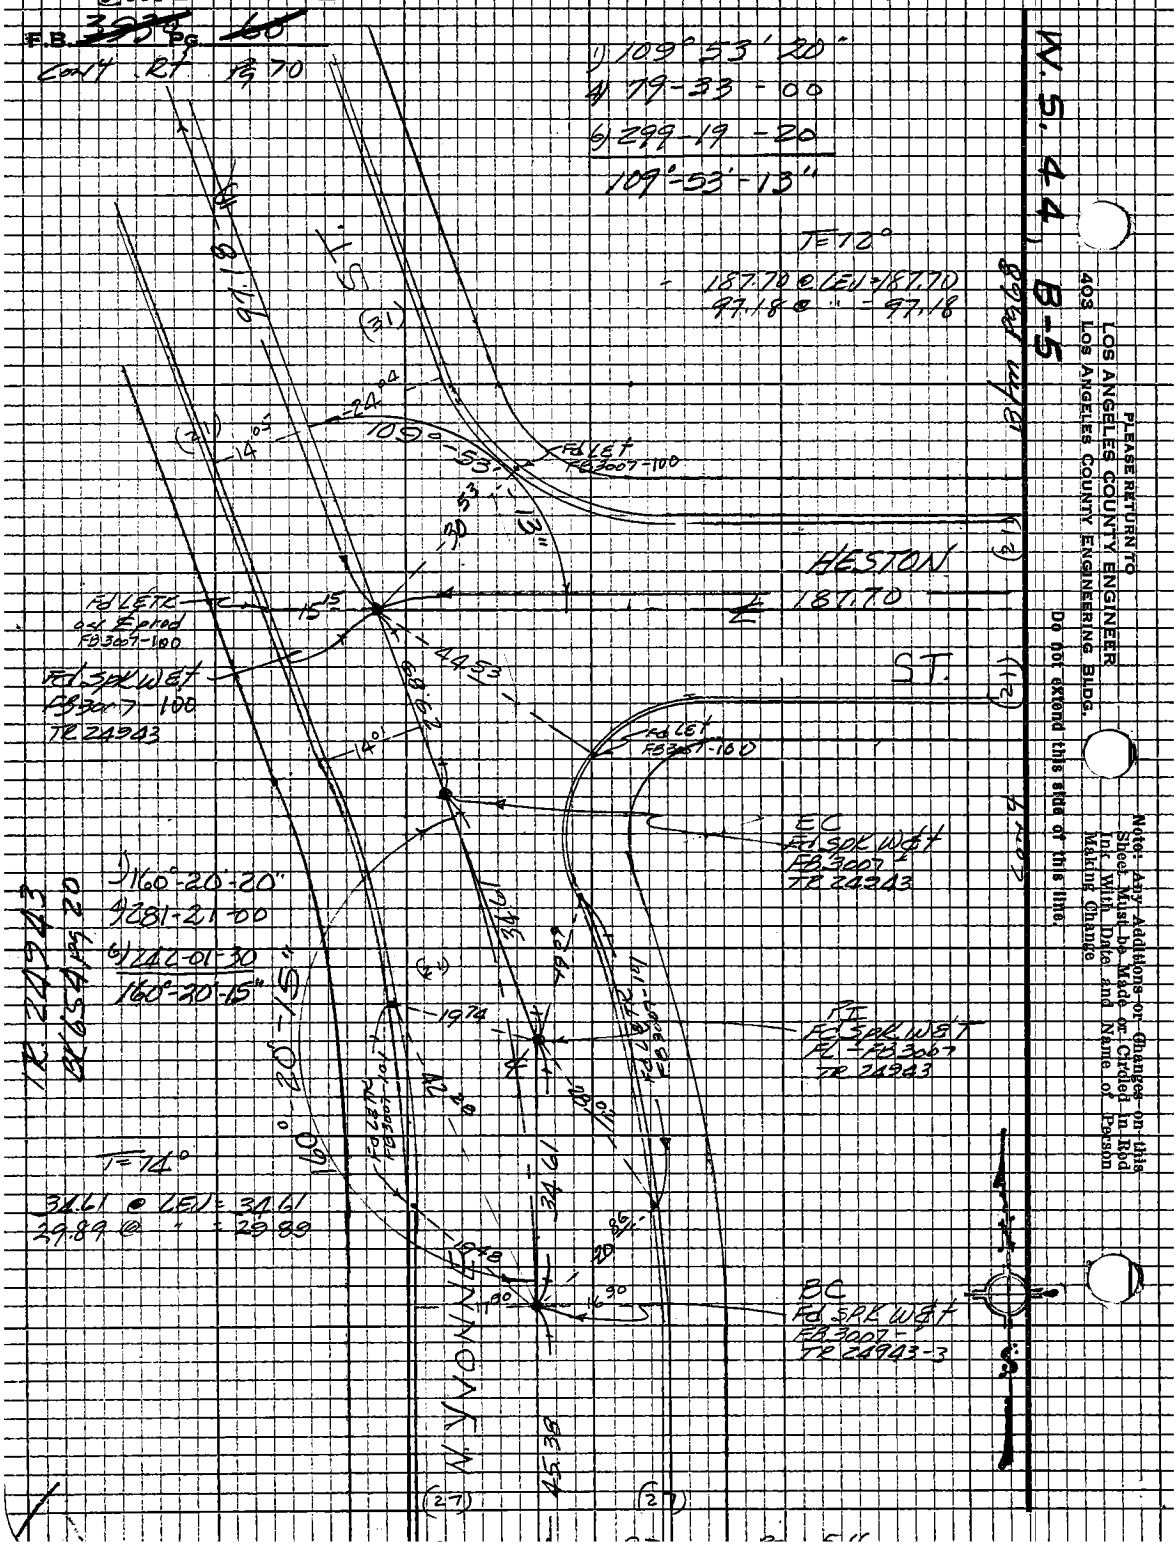

PLEASE RETURN TO
LOS ANGELES COUNTY ENGINEER
403 LOS ANGELES COUNTY ENGINEERING BLDG.

Do not extend this side of this line.

Note: Any Additions or Changes on this Sheet Must be Made or Circled in Red Ink With Date and Name of Person Making Change

PWFB 1426

2318

Notes Ck'd by	Survey of Rosemead Area E
Map No.	JN 0303.00 Tape 03 Std 68 °F
Office Work	Surveyed by A C Guizado
Checked	Notes A C GUIZADO Date 1/11/74
Date	Indexed T. M. PALMERI MAY 3 1974

F. B. 3050 PG. 61

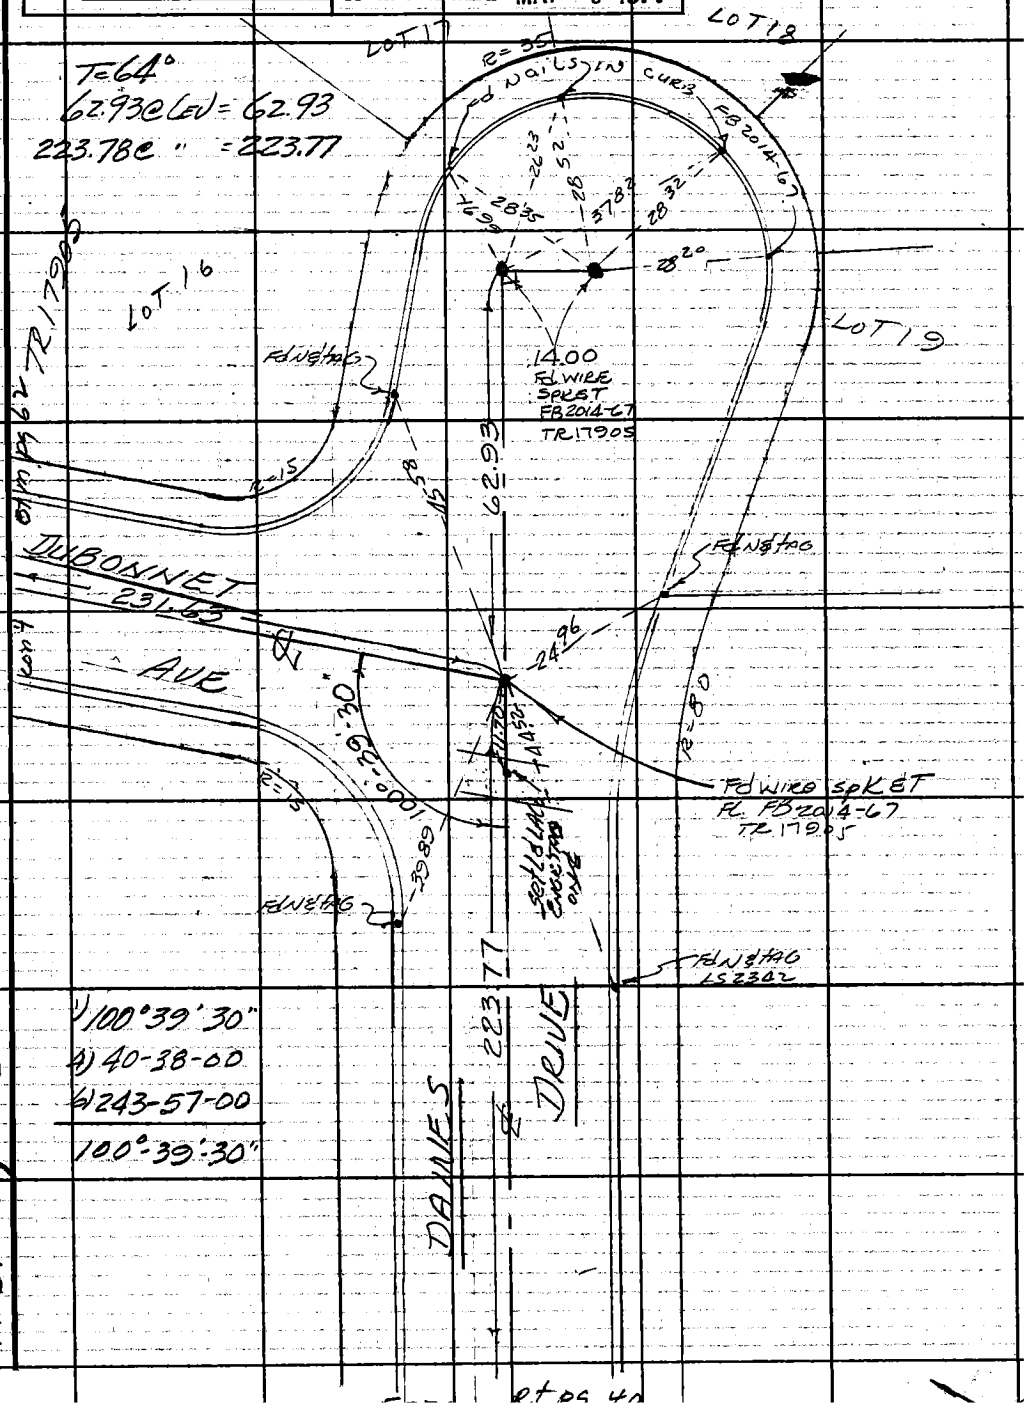

Note: Any Additions or Changes on This Sheet Must be Made or Circled in Red Ink With Date and Name of Person Making Change.

Do not extend this side of this line.

PLEASE RETURN TO
COUNTY OF LOS ANGELES
DEPARTMENT OF COUNTY ENGINEER
403 LOS ANGELES COUNTY ENGINEERING BLDG.

76F309S CE#310 3-68

PWFB 1426

F.B. ~~3990~~ PG. ~~62~~

LOT 12

2319

W.S. 44, C-5

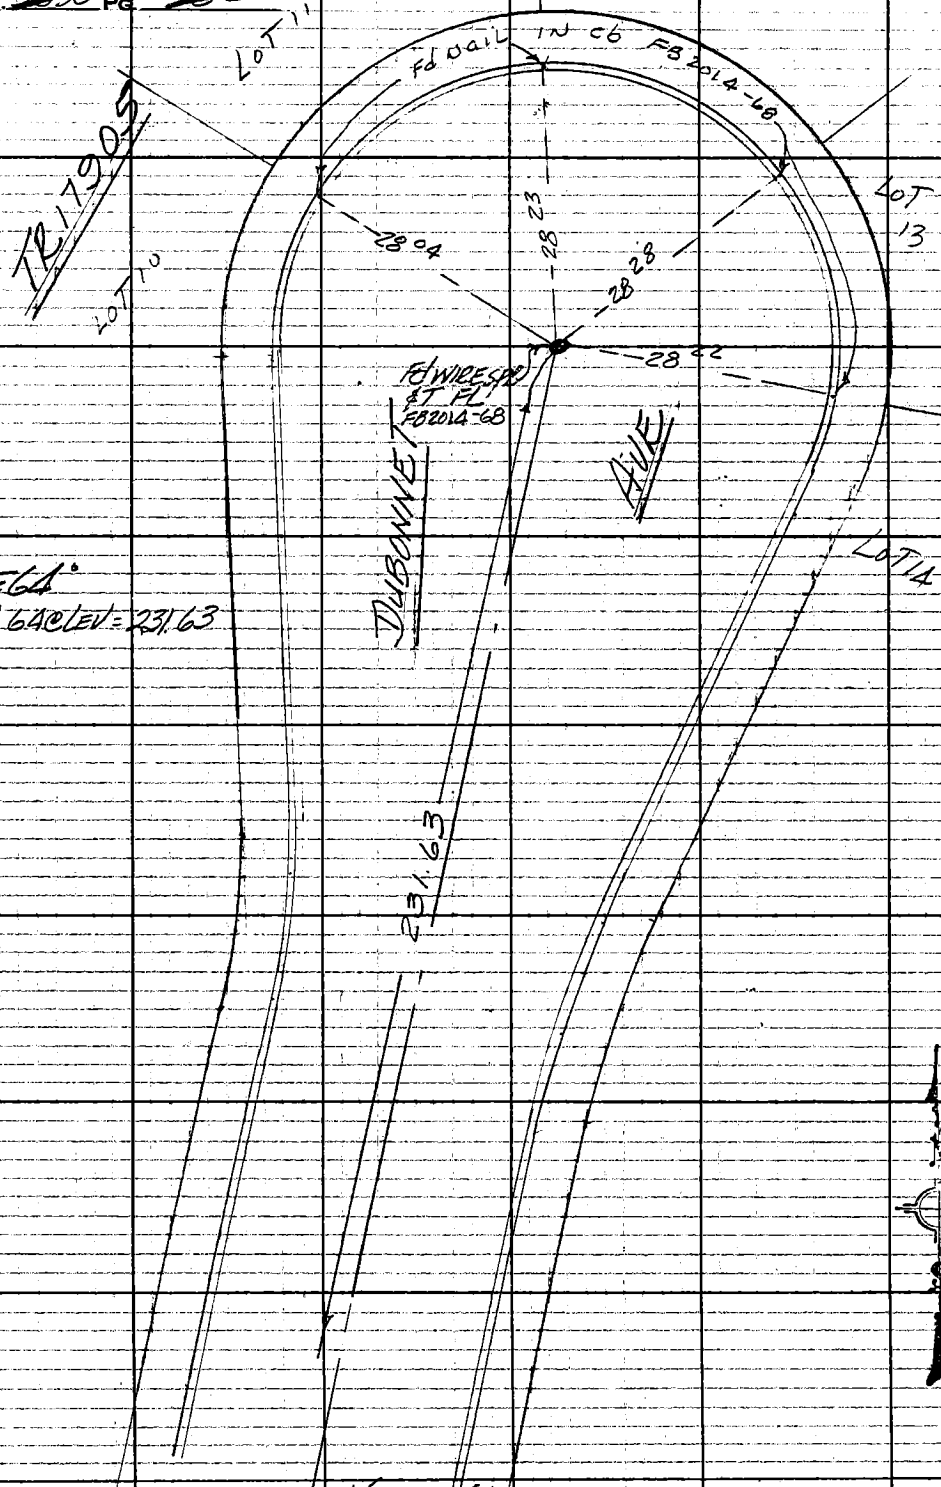

PLEASE RETURN TO
COUNTY OF LOS ANGELES
DEPARTMENT OF COUNTY ENGINEER
403 LOS ANGELES COUNTY ENGINEERING BLDG.

Do not extend this side of this line.

Note: Any Additions or Changes on This Sheet Must be Made or Circled in Red Ink With Date and Name of Person Making Change.

PWFB 1426

2320

Notes Ck'd by
Map No.
Office Work
Checked
Date

Survey of Rosemead Area E
JN 030300 Tape 02 Std 68 °F
Surveyed by A.C. Guizado
Notes ACG Date 1/11/74
Indexed E. M. PALMERI MAY 3 1974

F.B. 3930 Pg. 45

T=82°
108.92 @ ELEV = 108.93
80.33 @ " = 80.34

Note: Any Additions or Changes on this Sheet Must be Made or Circled in Red Ink With Date and Name of Person Making Change

Do not extend this side of this line.

PLEASE RETURN TO
LOS ANGELES COUNTY ENGINEER
405 LOS ANGELES COUNTY ENGINEERING BLDG.

W.S. 44, C-S

76P309S CE #310 E-66

PWFB 1426

2321

F.B. ~~3850~~ Pg. ~~67~~

TR 23707

T=82°

186.63@LEV=186.65

T=68°

262.19@LEV=262.19

T=72°

390.74@LEV=390.75

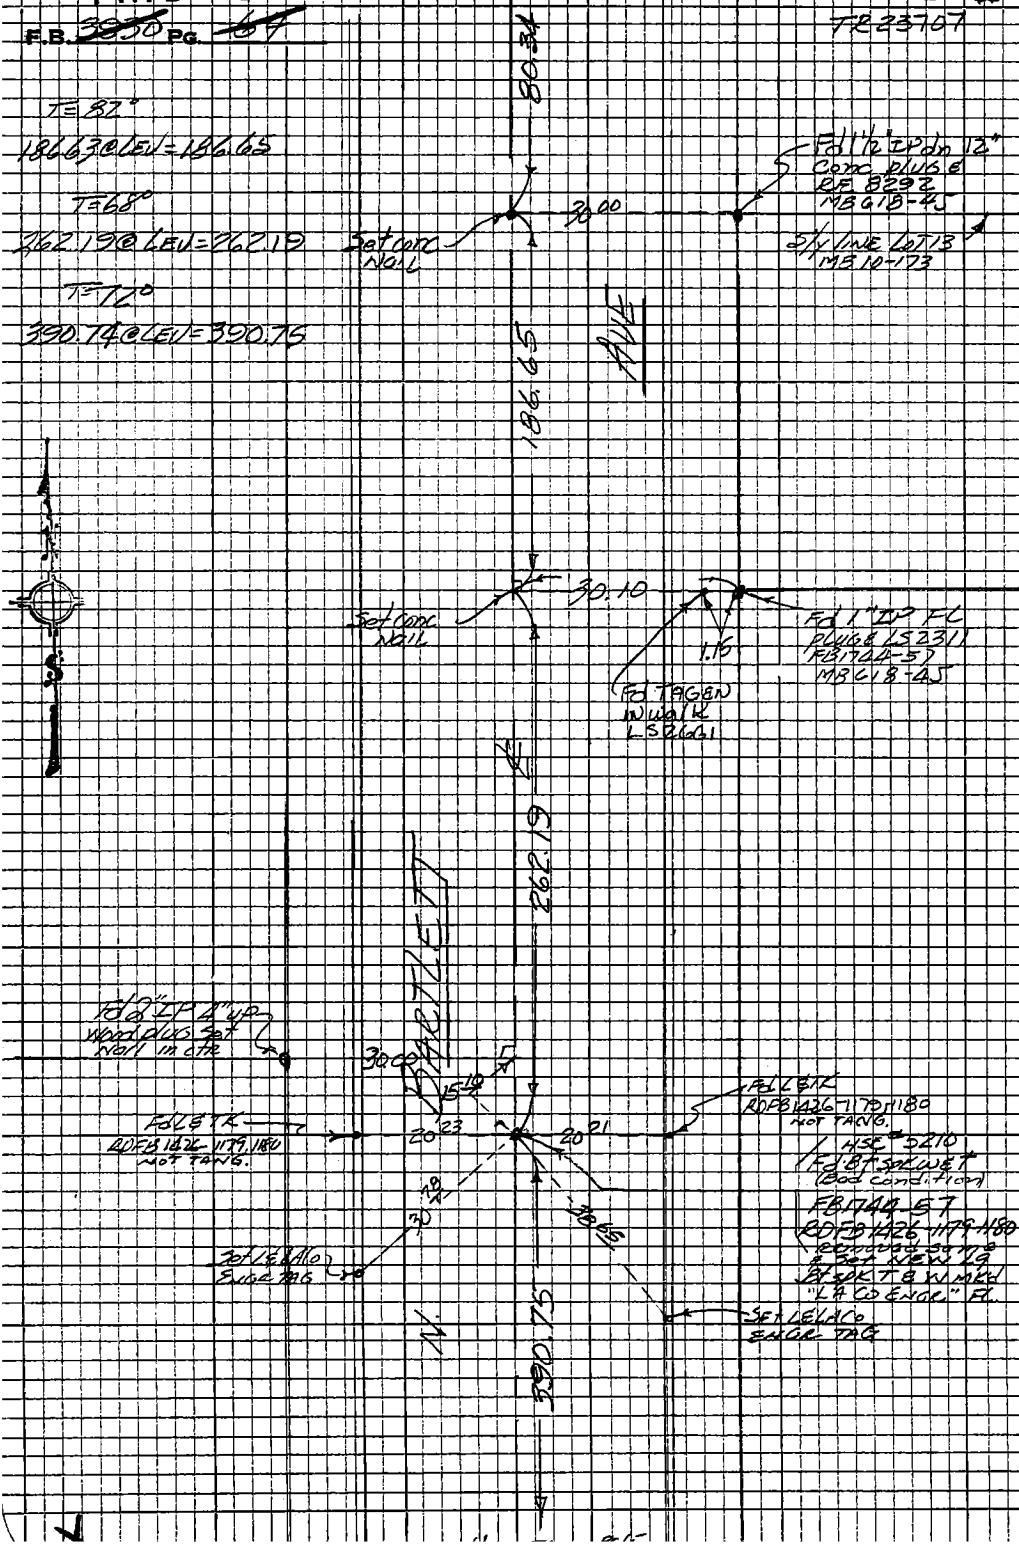

PLEASE RETURN TO
LOS ANGELES COUNTY ENGINEER
403 LOS ANGELES COUNTY ENGINEERING BLDG.

Do not extend this side of this line.

Note: Any Additions or Changes on this Sheet Must be Made or Circled in Red Ink With Date and Name of Person Making Change

PWFB 1426

2322

Notes Ck'd by	Survey of Rosemead Area
Map No.	JN 0303.00 Tape 03 Std 68 °F
Office Work	Surveyed by A.C. GUIZADO
Checked	Notes ACG Date 1/14/74
Date	Inspector L. M. PALMERI MAY 3 1974

F. B. 3950 PG. 65

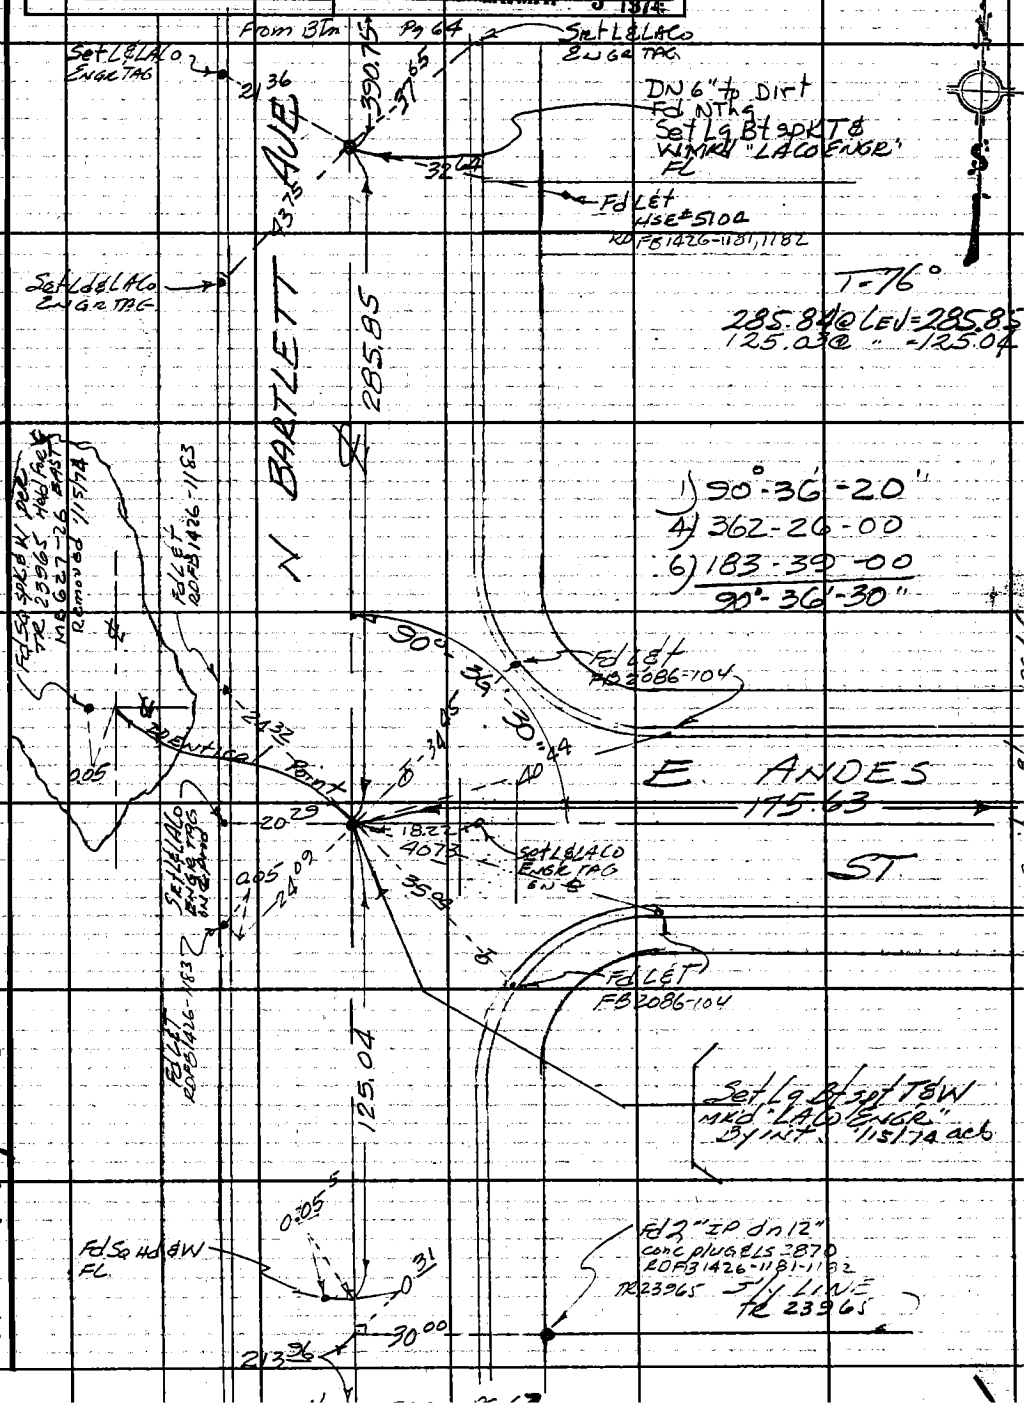

Note: Any Additions or Changes on This Sheet Must be Made or Circled in Red Ink With Date and Name of Person Making Change.

Do not extend this side of this line.

PLEASE RETURN TO
COUNTY OF LOS ANGELES
DEPARTMENT OF COUNTY ENGINEER
403 LOS ANGELES COUNTY ENGINEERING BLDG.

W.S. 44, C-5

76F309S CE#310 3-68

PWFB 1426 2323 2324

F. B. ~~3930~~ PG. ~~66~~

TR 23965
MB 627-26

W. S. 44, C-5

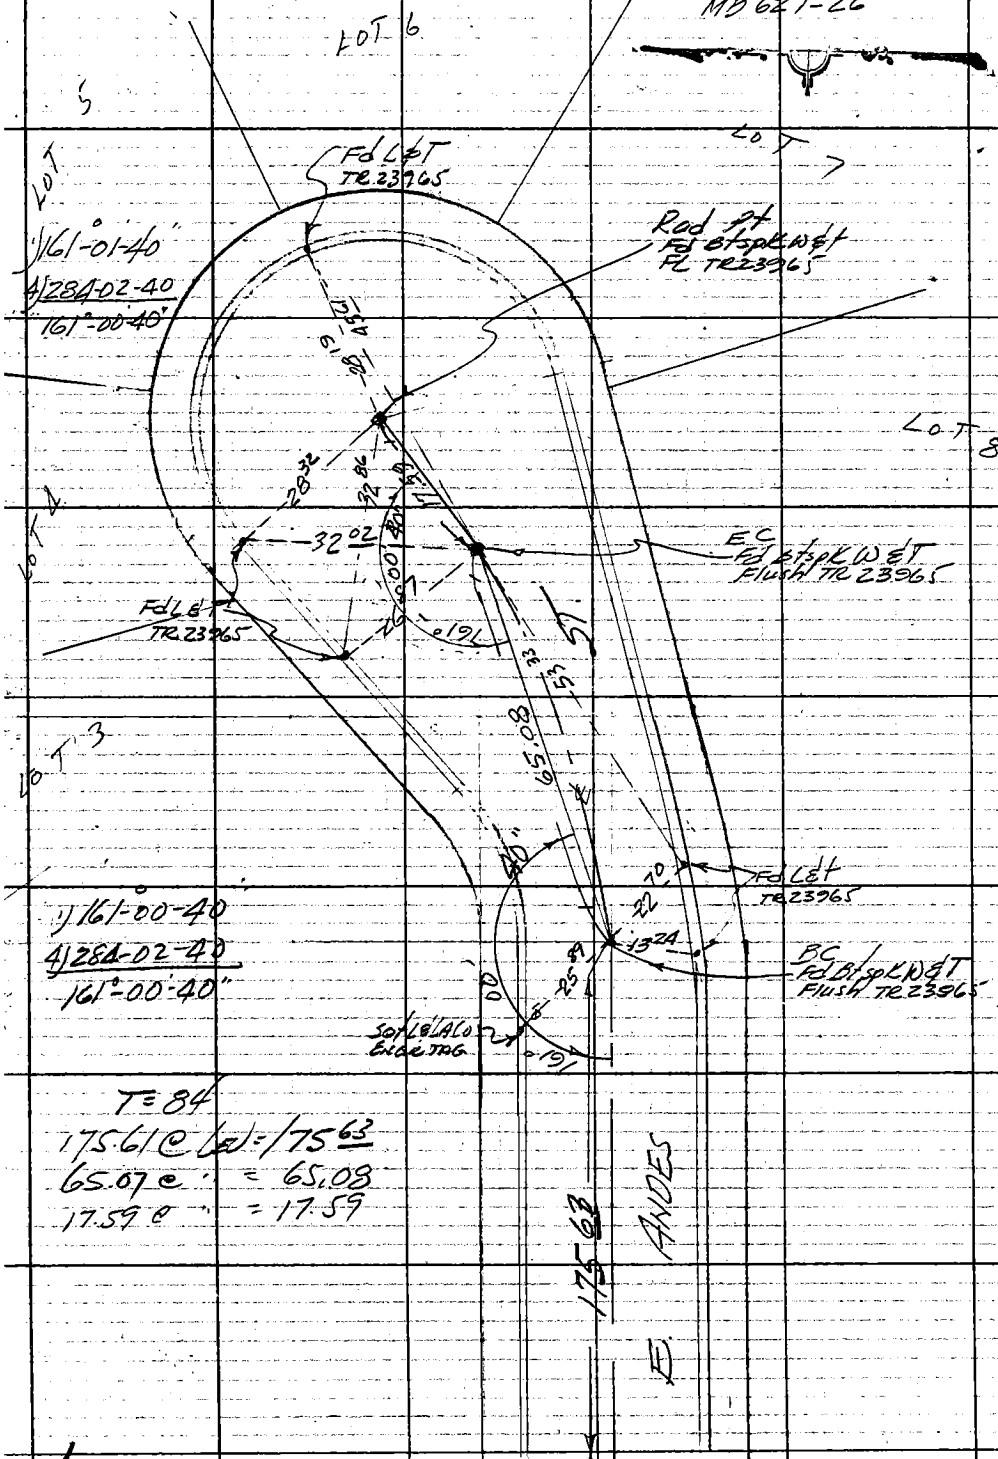

T = 84
175.61 @ LEV = 175.63
65.07 @ " = 65.08
17.59 @ " = 17.59

PLEASE RETURN TO
COUNTY OF LOS ANGELES
DEPARTMENT OF COUNTY ENGINEER
403 LOS ANGELES COUNTY ENGINEERING BLDG.

Do not extend this side of this line.

Note: Any Additions or Changes on This Sheet Must be Made or Circled in Red Ink With Date and Name of Person Making Change.

PWFB 1426

2325

Notes Ck'd by
Map No.
Office Work
Checked
Date

Survey of Rosemead Blvd
JN 030300 Tape 03 Std. 63 °F
Surveyed by A. C. GUIZADO
Noted A. C. GUIZADO Date 1/7/74
Indexed T. M. PALMERI MAY 3 1974

F. B. 3930 PG. 67

From Bk. Pg. 65

T=4°
213.97 ℄ LEV = 213.96
50.00 ℄ LEV = 50.00
37.73 ℄ " = 37.73

N. BARTLETT AVE

213.96

Fd L&T RDFB 1426-1186

0.07 S

Fd L&T RDFB 1426-1186

Δ 25° 22'

Δ 25° 12'

23.43

Fd S T&W FC per RDFB 1426-1186 0.06 West of ℄ — Dug dn 14" Fd CE mon on side — Reset same CE mon as per FB 1744-48 50.00 No. of 2" IP Fd 3/4" IP & on ℄ 'H' Iron. COVER 1/7/74 acc'd

Set L&LA Co ENGR TAG on ℄

1) 68°12'30"
2) 272-49-50
3) 49-14-30
68°12'25"

68° 12' 25"

50.00

T=72°
620.08 ℄ LEV = 620.10
630.79 ℄ " = 630.81

Set 1" IP dn 8" conc PLUG & L A CO ENGR TAG

Fd NAIL & TAG

Fd 3/4" IP dn 20" Held Ar ℄ per FB 1744-48 RDFB 1426-1185-1186 dn 10" OVER Fd 3/4" IP

2/18/74 acc'd Reset same w/2" IP conc PLUG & CE TAG

15°

(3r)

630.81

(15°) 49.35

Fd NAIL in TP

RD

PACIFIC

Fd SPK & WSH in CR TIR

Fd NAIL & I in TP

100' RR

0.06

28.93

37.93

Set L&CE TAG in S.D CURB Fd NAIL

620.10

89.99

Fd NAIL in TP

TRACK

ctr

Elgin St

W.S. 44, C-5

Note: Any Additions or Changes on This Sheet Must be Made or Circled in Red Ink With Date and Name of Person Making Change.

PLEASE RETURN TO COUNTY OF LOS ANGELES DEPARTMENT OF COUNTY ENGINEER 403 LOS ANGELES COUNTY ENGINEERING BLDG.

Do not extend this side of this line.

COUNTY ENGINEER R. E. 5869

16F309S CE#310 3-68

PWFB 1426

2326

F. B. 3230 PG. 68

TR 24943
BK 654 pg 20

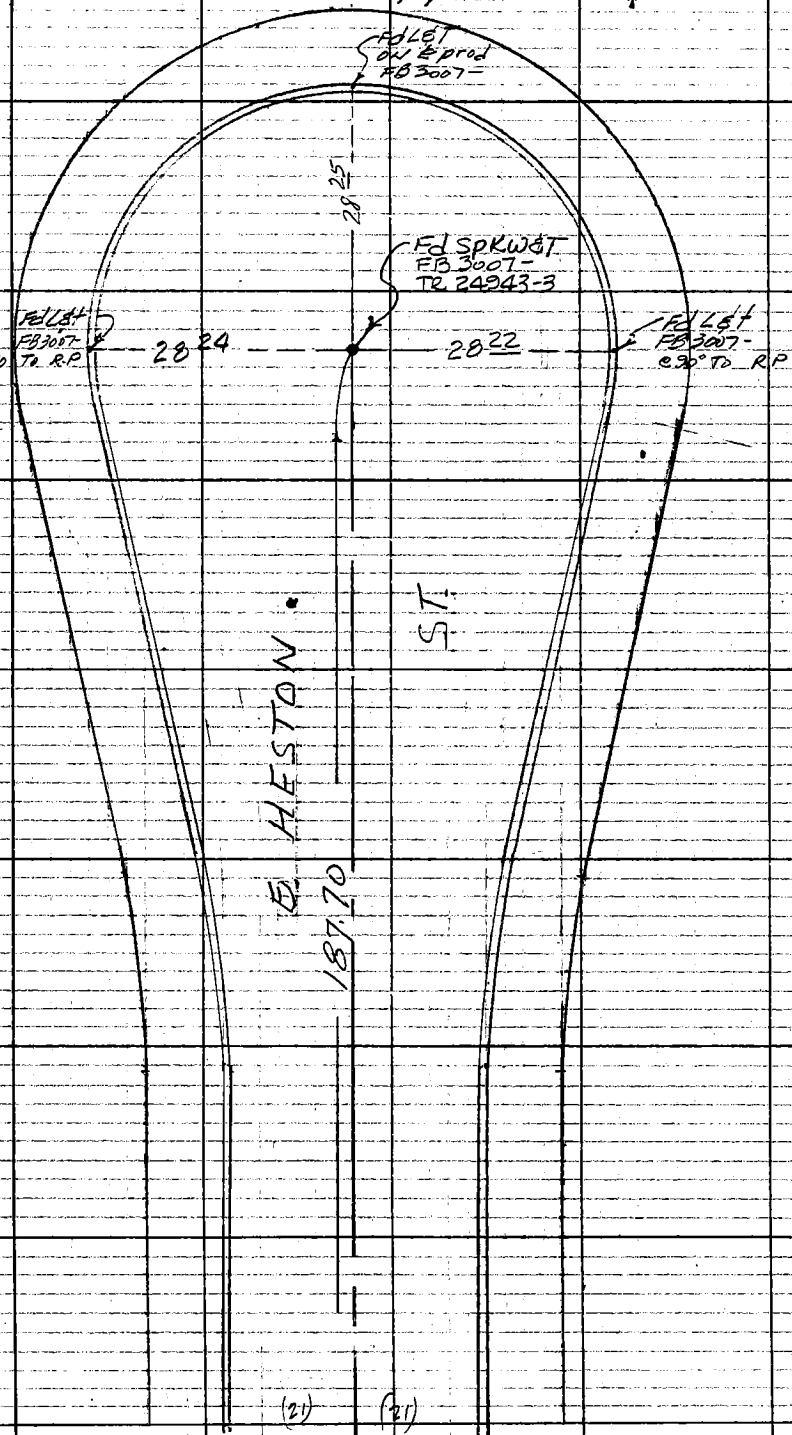

From

et Pg 60

PLEASE RETURN TO
COUNTY OF LOS ANGELES
DEPARTMENT OF COUNTY ENGINEER
403 LOS ANGELES COUNTY ENGINEERING BLDG.

Do not extend this tick of this line.

Note: Any Additions or Changes on This Sheet Must Be Made or Circled in Red Ink With Date and Name of Person Making Change.

PWFB 1426

2327

Notes Ck'd by
Map No.
Office Work
Checked
Date

Survey of Rosemead & Area
JN 0303.00 Tape 03 Std 68 °F
Surveyed by A.C. Guirado
Notes ACG Date 1/24/74
Indexed L. M. PALMERI MAY 3 1974

F. B. 3930 Pg. 69

So. Calif Edison Co. RS 30-5

R/W

Fd 1" IP Plug & CE Tag dn 8" FB 1760-59

For this line see FB 1760-59

Note: Any Additions or Changes on This Sheet Must be Made or Circled in Red Ink With Date and Name of Person Making Change.

Do not extend this side of this line.

PLEASE RETURN TO
COUNTY OF LOS ANGELES
DEPARTMENT OF COUNTY ENGINEER
403 LOS ANGELES COUNTY ENGINEERING BLDG.

W.S. 44, C-5

F68
115.49 @ Lev = 115.49
205.07 @ " = 205.07
85.03 @ " = 85.03

115.49

Set Sq Hd spk & T Fd @ 90° to Fd 3" IP

25.00

Fd 2" IP Plug & LS 2311 Fd FB 1760-59

Franklin St (Pvt.)

205.07

Set Sq Hd spk & T Fd @ 90° to Fd 3" IP

25.00

Fd 2" IP Plug & LS 2311 up 2" FB 1760-56

85.03

76F309S CE#310 3-68

F. B. ~~3930~~ PG. ~~70~~

2328 2329

W.S. 44, B-5

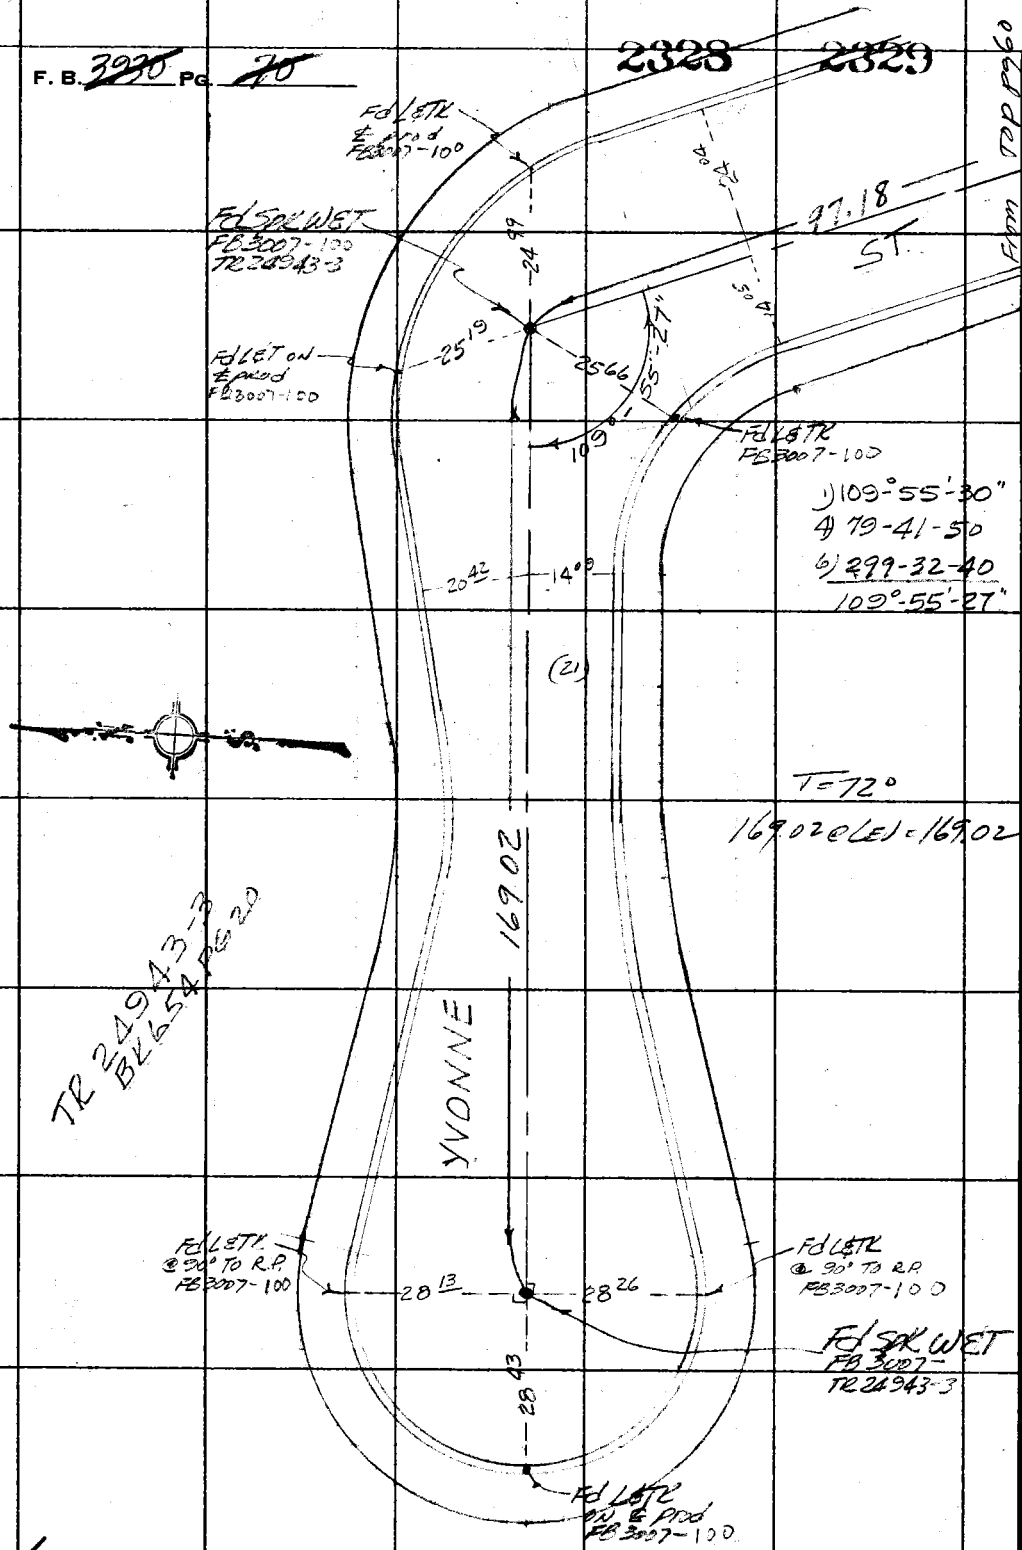

PLEASE RETURN TO
COUNTY OF LOS ANGELES
DEPARTMENT OF COUNTY ENGINEER
403 LOS ANGELES COUNTY ENGINEERING BLDG.

Do not extend this side of this line.

Note: Any Additions or Changes on This Sheet Must be Made or Circled in Red Ink With Date and Name of Person Making Change.

PWFB 1426 2330

Notes Ck'd by	Survey of Rosemead ℄
Map No.	JN 0303 00 Tape 03 Std 68°F
Office Work	Surveyed by A. C. GUIZAR
Checked	Notes A. C. GUIZAR Date 1/24/74
Date	Checked X. M. PALMERI MAY 3 1974

F.B. ~~3950~~ Pg. ~~71~~

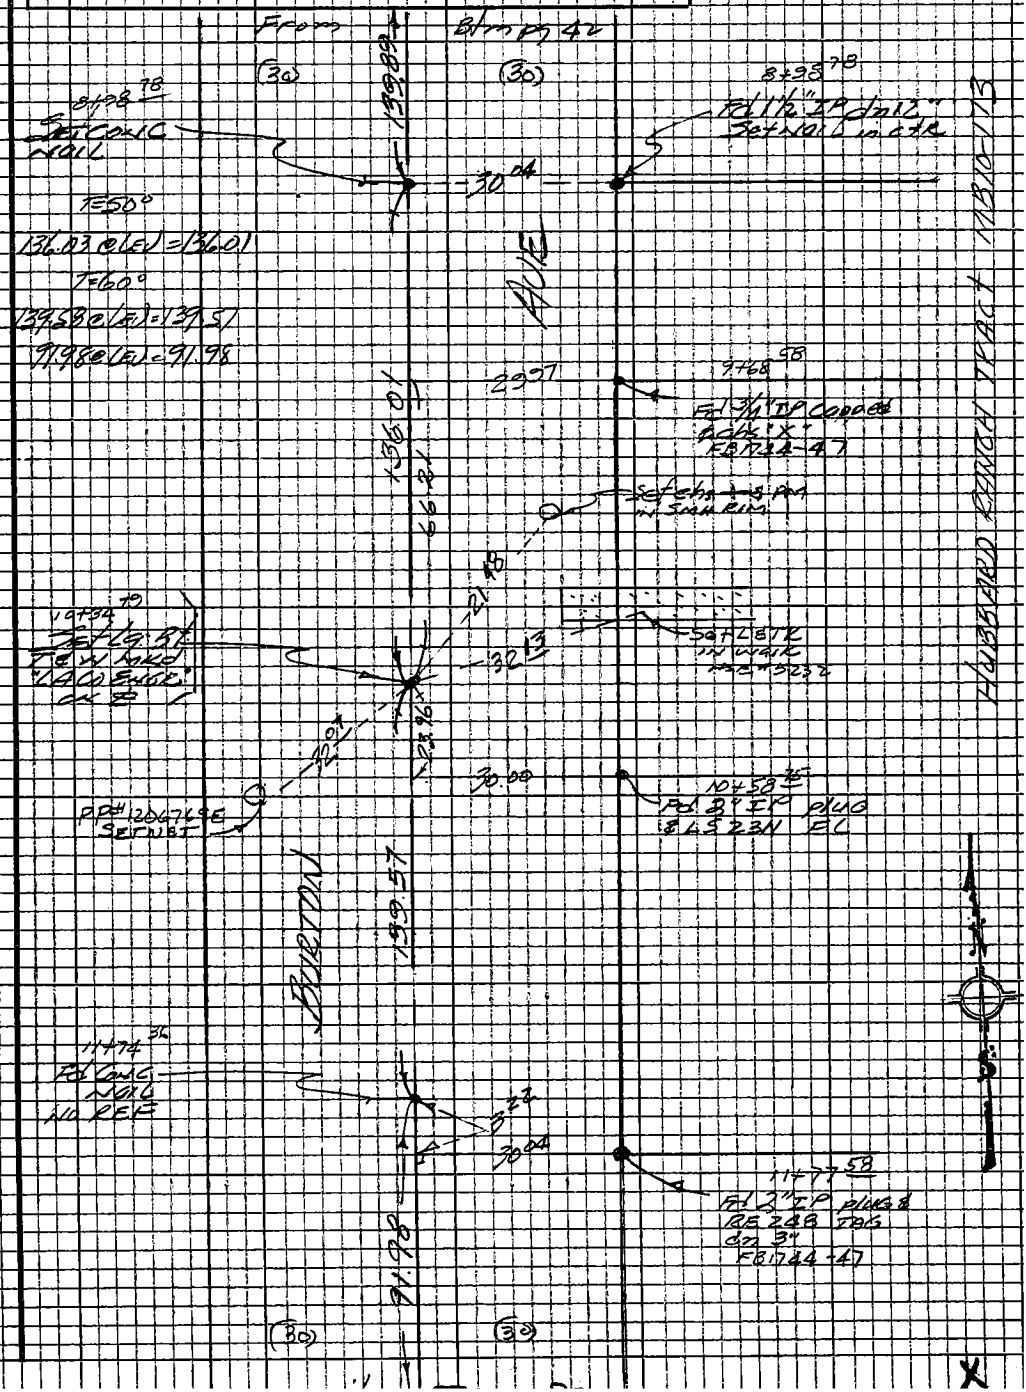

Note: Any Additions or Changes on this Sheet Must be Made or Circled in Red Ink With Date and Name of Person Making Change

Do not extend this side of this line.

PLEASE RETURN TO
LOS ANGELES COUNTY ENGINEER
403 LOS ANGELES COUNTY ENGINEERING BLDG.

76P3098 CE #310 5-68

PWFB 1426 2331 2332

F.B. ~~3950~~ Pg. ~~72~~

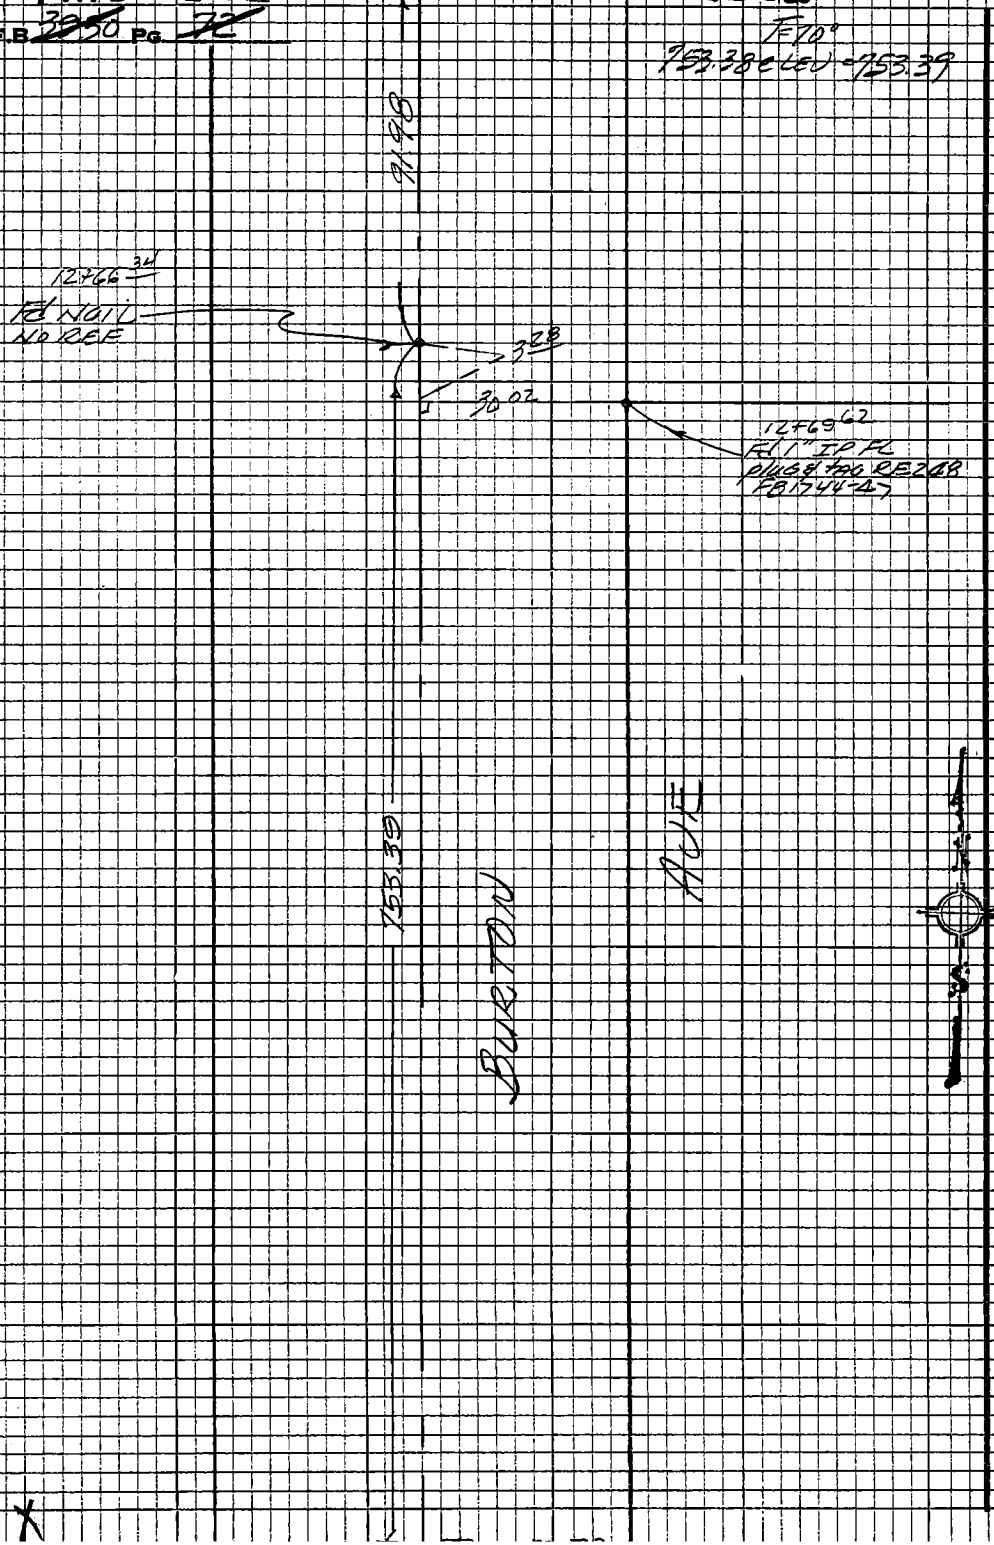

PLEASE RETURN TO
LOS ANGELES COUNTY ENGINEER
403 LOS ANGELES COUNTY ENGINEERING BLDG.

Do not extend this side of this line.

Note: Any Additions or Changes on this Sheet Must be Made or Circled in Red Ink With Date and Name of Person Making Change

PWFB 1426

2333

Notes Ck'd by	Survey of Rosemead ℄
Map No.	JN 0303 00 Tape 03 Std 68 °F
Office Work	Surveyed by A. C. GUIZADO
Checked	Notes A. C. GUIZADO Date 1/22/74
Date	Indexed T. M. PALMERI MAY 3 1974

F.B. ~~3030~~ Pg. ~~73~~

T = 68°
40.65 e (Ed) = 40.65
47.10 e " = 47.10

1) 90°40'-00"
4) 262-40-30
6) 184-01-00
90°40'-10"

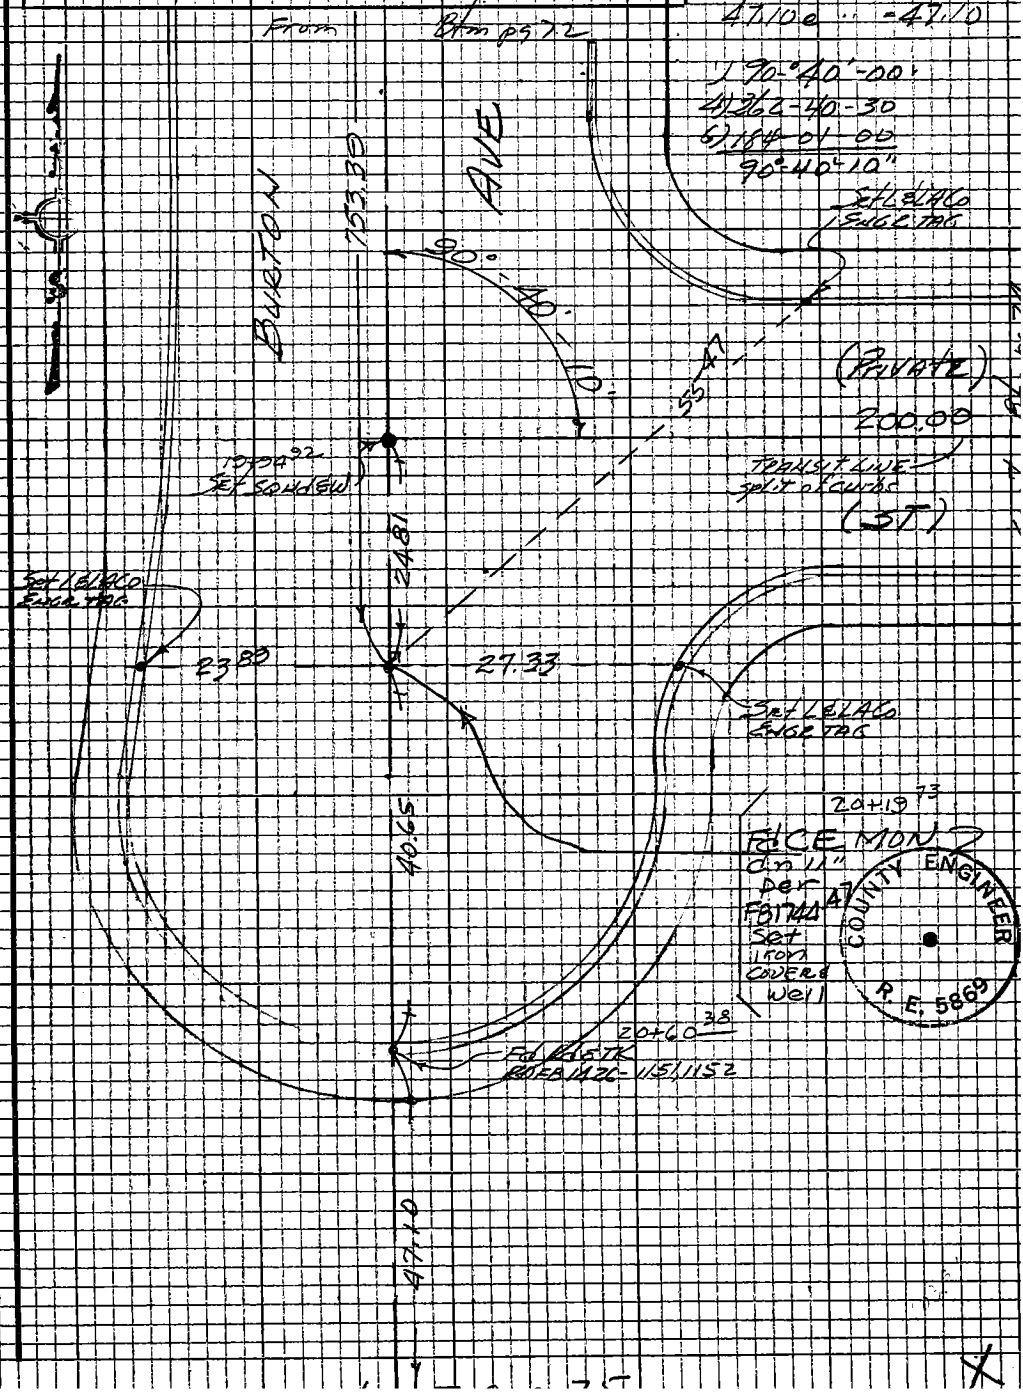

Note: Any Additions or Changes on this Sheet Must be Made or Circled in Red Ink With Date and Name of Person Making Change

Do not extend this side of this line.

PLEASE RETURN TO
LOS ANGELES COUNTY ENGINEER
403 LOS ANGELES COUNTY ENGINEERING BLDG.

76P3095 CE #310 5-68

PWFB 1426

2334

F.B. ~~3930~~ Pg. ~~74~~

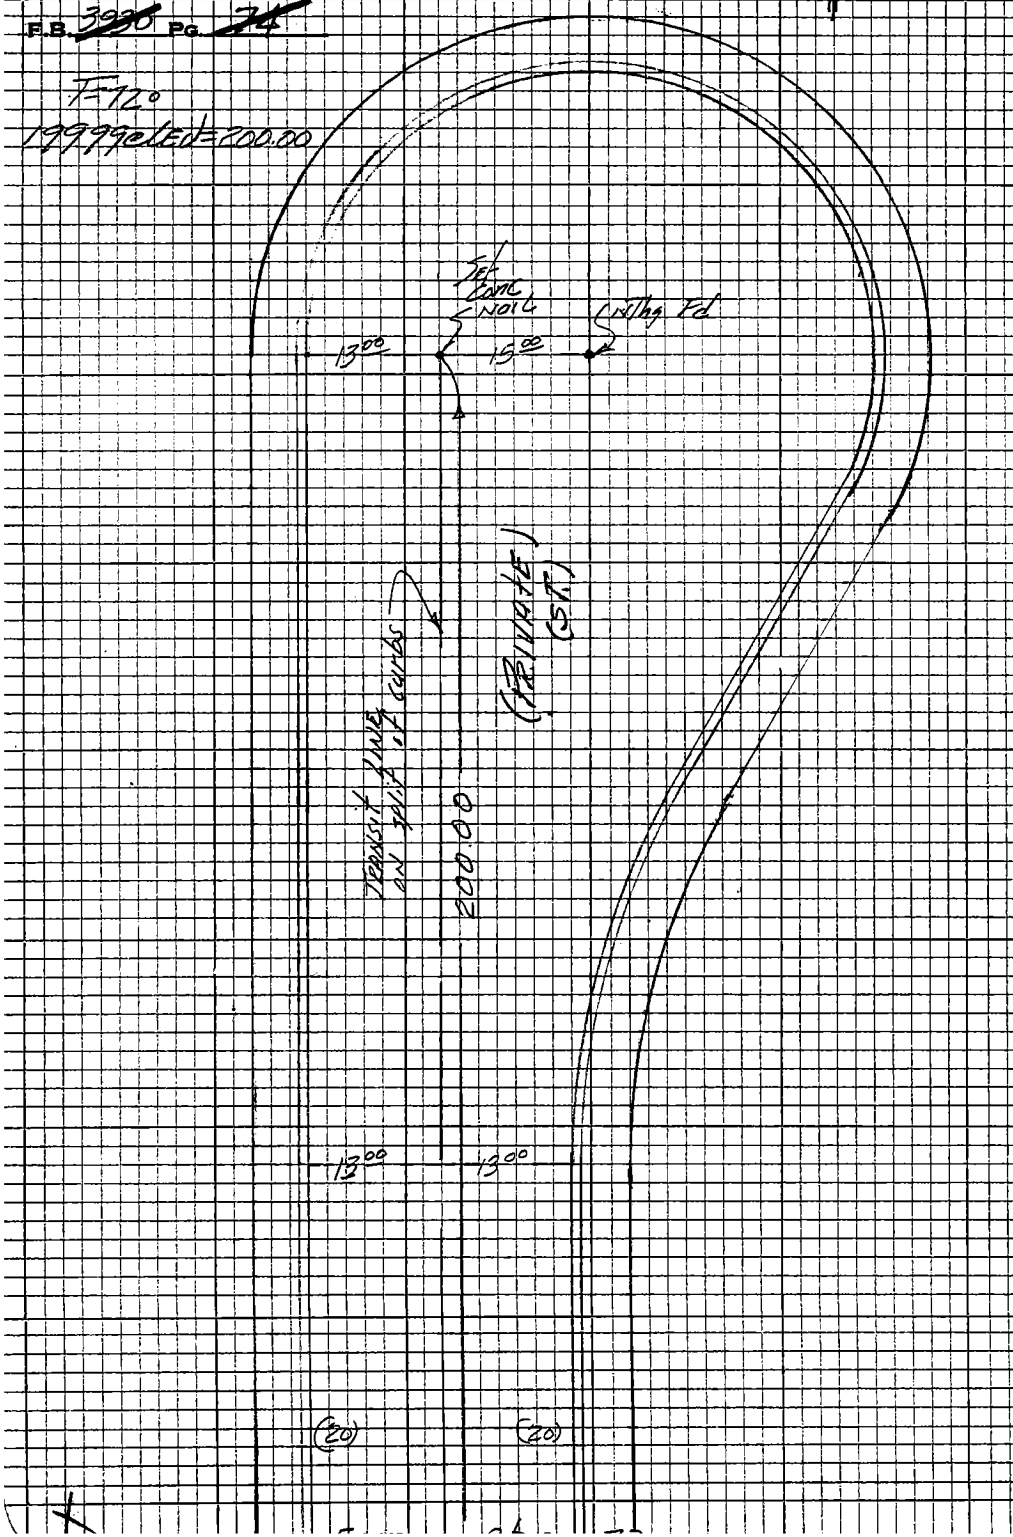

PLEASE RETURN TO
LOS ANGELES COUNTY ENGINEER
403 LOS ANGELES COUNTY ENGINEERING BLDG.

Note: Any Additions or Changes on this Sheet Must be Made or Circled in Red Ink With Date and Name of Person Making Change

Do not extend this side of this line.

PWFB 1426

2335

Notes Ck'd by	Survey of Rosemead & Area
Map No.	JN 0303.00 Tape 03 Std 68 °F
Office Work	Surveyed by A.C. Gurzado
Checked	Notes ACG Date 1/24/74
Date	Indexed I. M. PALMERI MAY 3 1974

F.B. 3950 Pg. 75

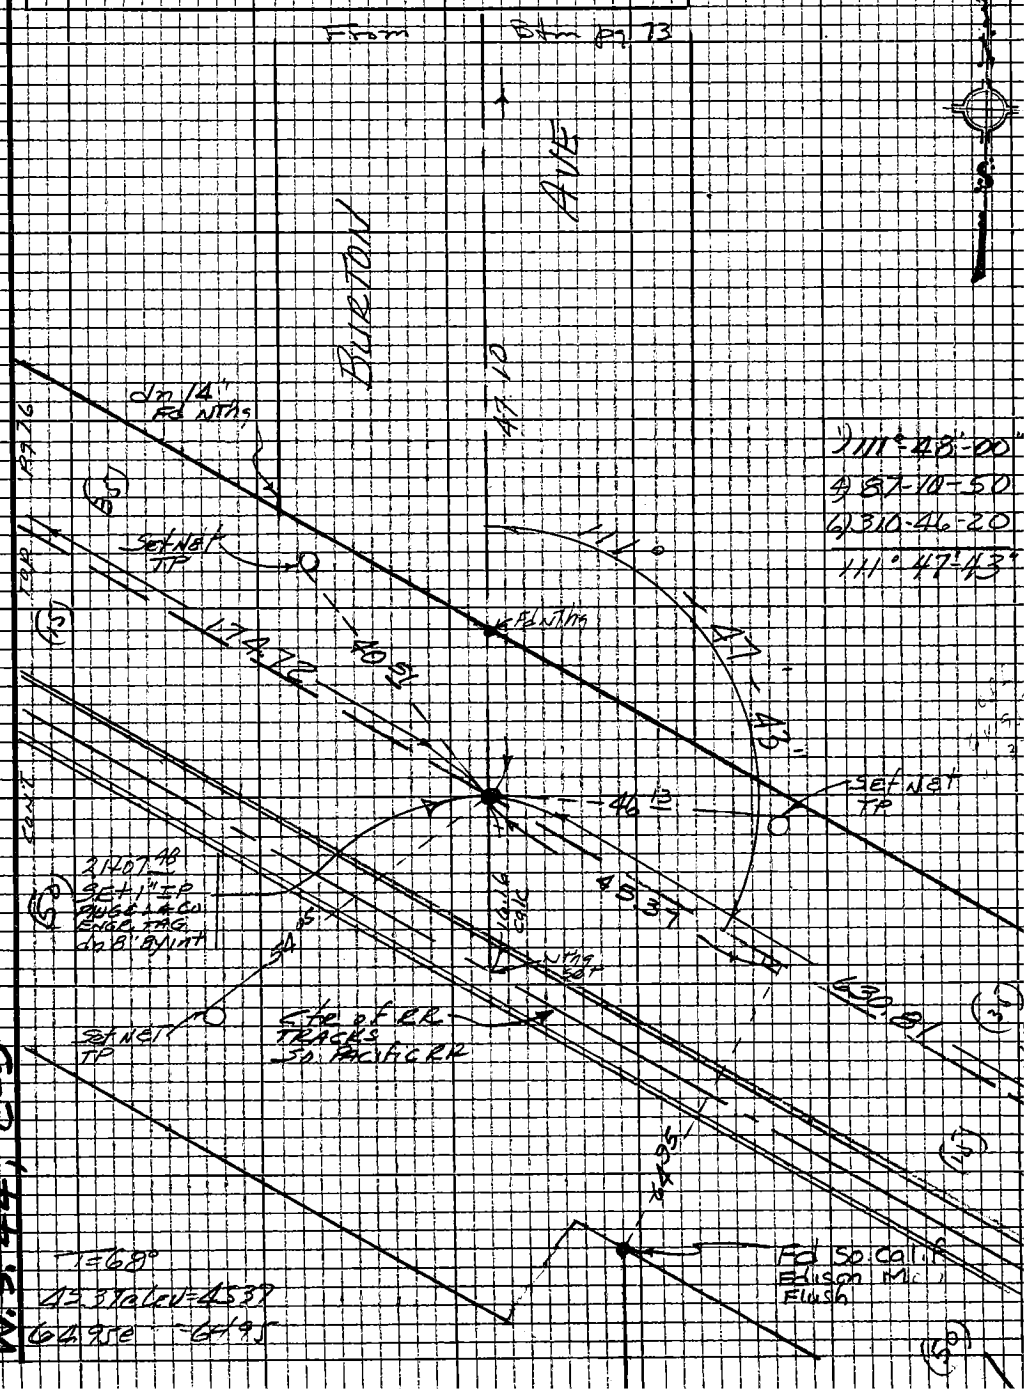

Note: Any Additions or Changes on this Sheet Must be Made or Circled in Red Ink With Date and Name of Person Making Change

Do not extend this side of this line.

PLEASE RETURN TO
LOS ANGELES COUNTY ENGINEER
403 LOS ANGELES COUNTY ENGINEERING BLDG.

76P3095 CE #310 5-66

PWFB 1426

2336

F.B. 3220 Pg 76

T=72°
174.72 CLC = 174.72

T=64°
558.98 CLC = 558.98

70.00 C = 70.00
50.48 C = 50.48

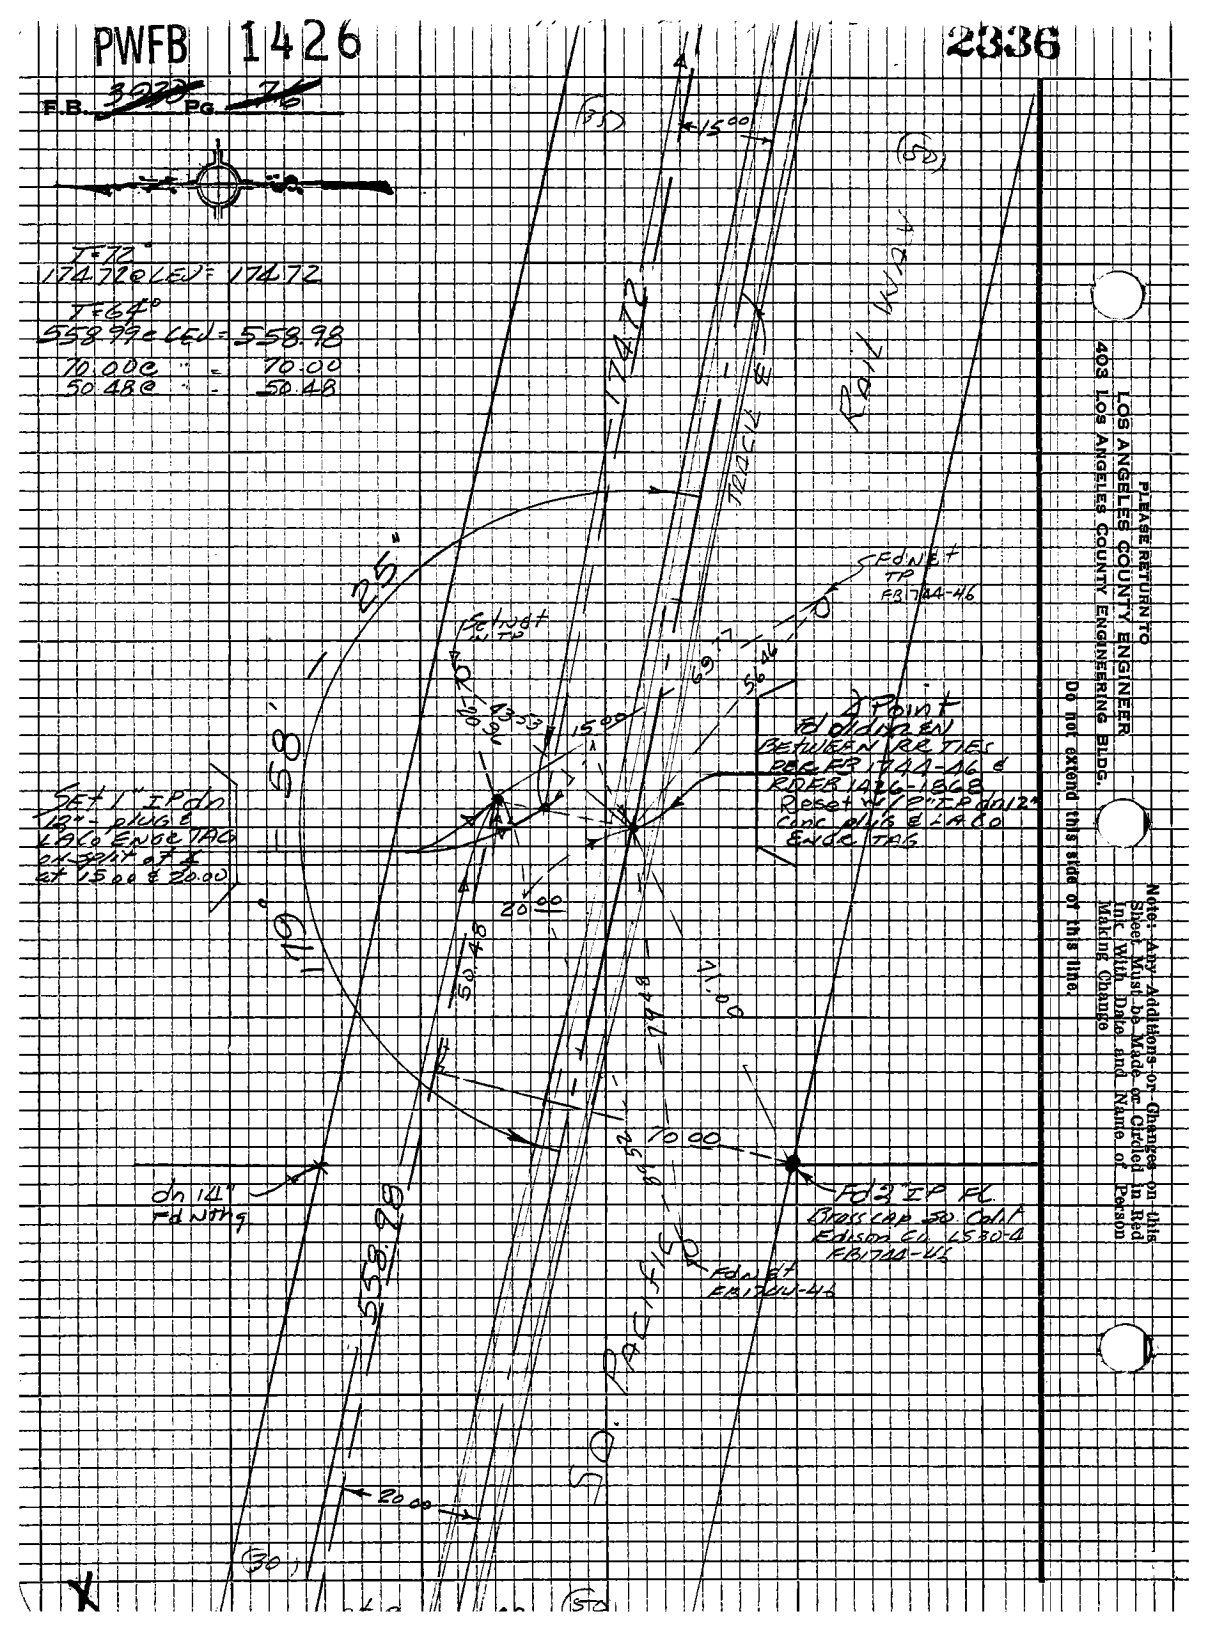

PLEASE RETURN TO
LOS ANGELES COUNTY ENGINEER
403 Los Angeles County Engineering Bldg.

Do not extend this side of this line.

Note: Any Additions or Changes on this Sheet Must be Made on Circle in Red Ink With Date and Name of Person Making Change

PWFB 1426

2337

Notes Ck'd by	Survey of Rosemead &
Map No.	JN 030300 Tape 03 Std. 68 °F
Office Work	Surveyed by A. C. GUIZADO
Checked	Noted A. C. GUIZADO Date 8/30/73
Date	Indexed T. M. PALMERI MAY 3 1974

F. B. ~~3930~~ Pg. ~~77~~

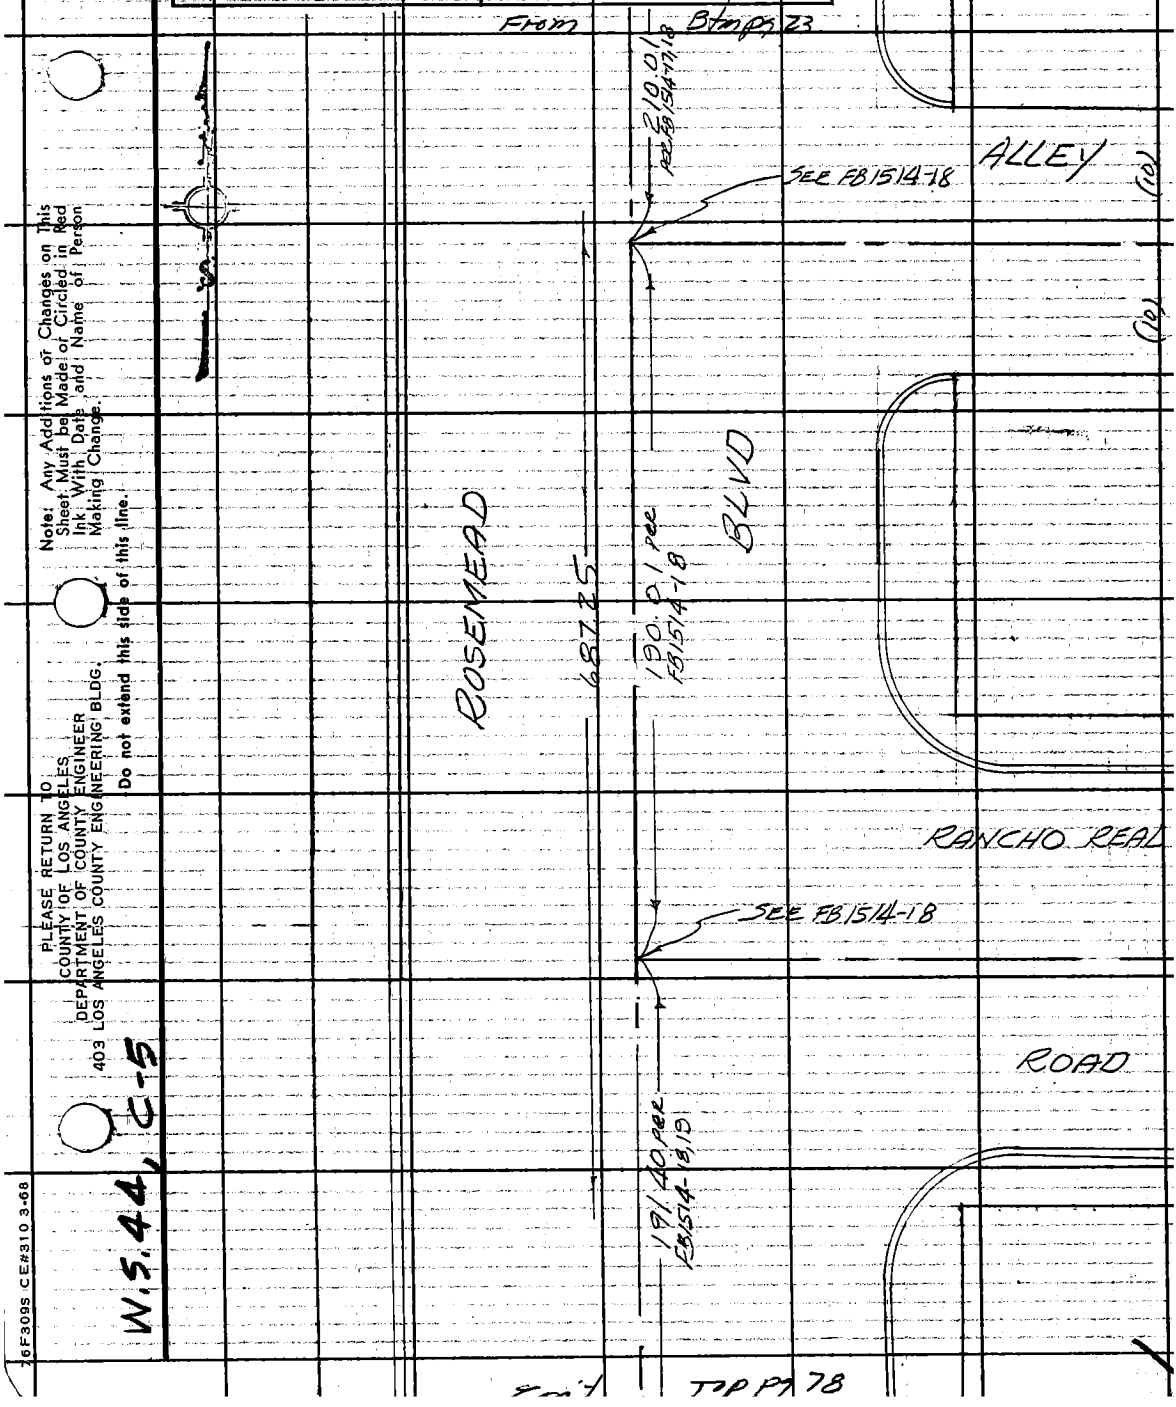

PWFB 1426 From 15-m pg 17 2338

F.B. ~~3930~~ Pg. ~~78~~

T=70°

687.24 @ LEV = 687.25

564.49 @ LEV = 564.50

W.S. 44, C-5

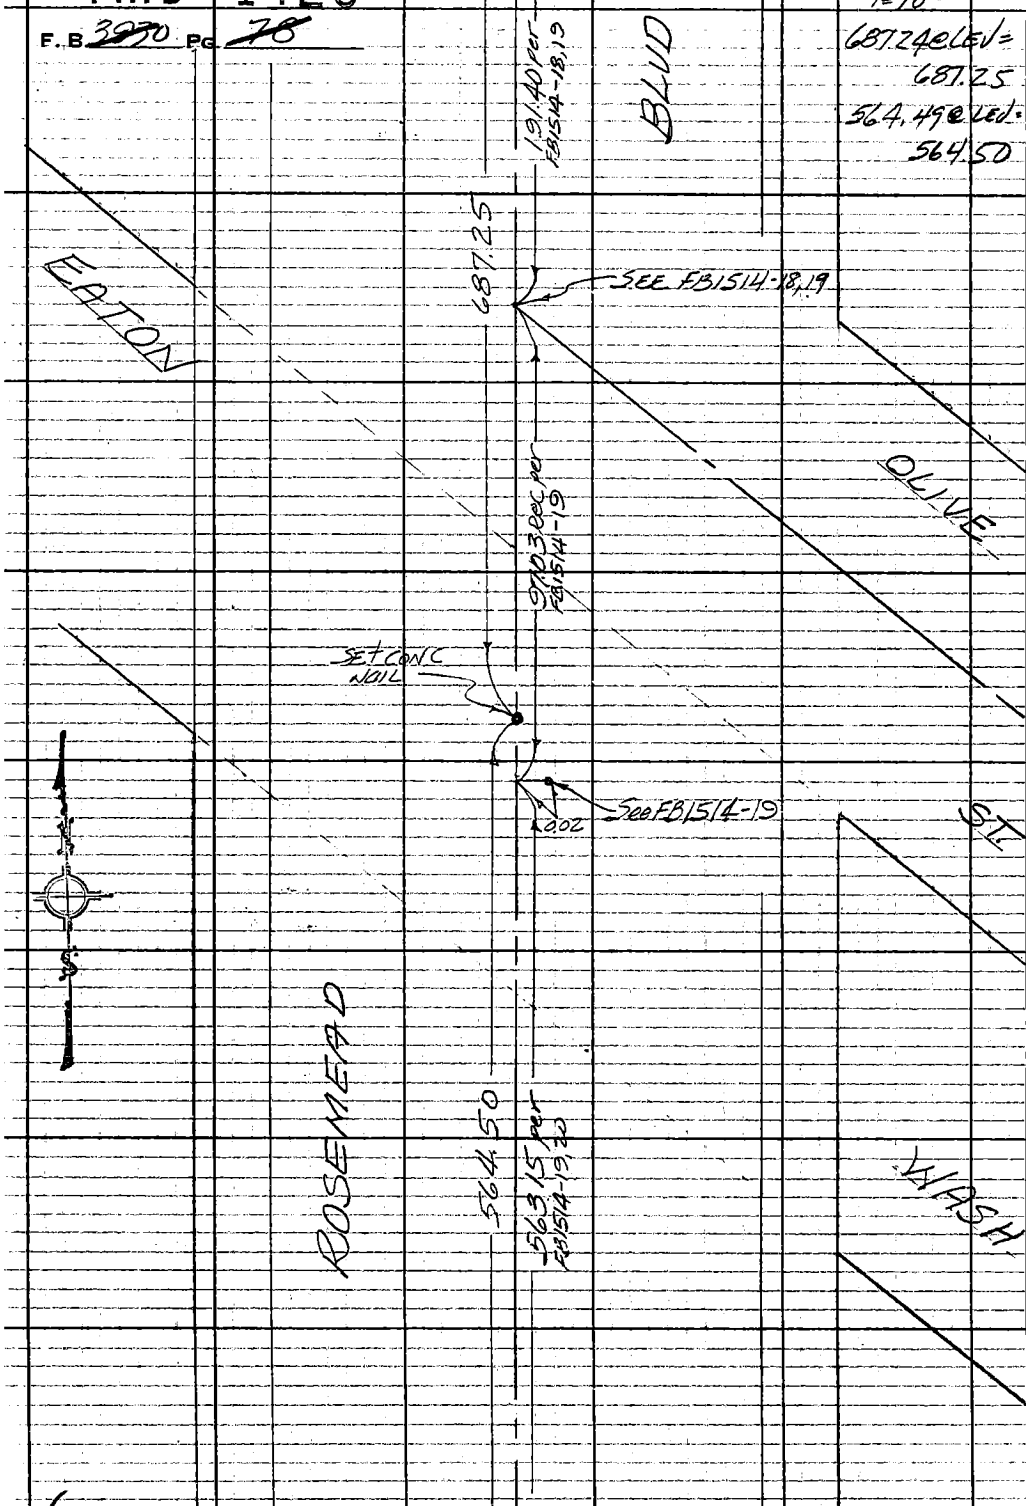

PLEASE RETURN TO
COUNTY OF LOS ANGELES
DEPARTMENT OF COUNTY ENGINEER
403 LOS ANGELES COUNTY ENGINEERING BLDG.

Do not extend this side of this line.

Note: Any Additions or Changes on This Sheet Must be Made or Circled in Red Ink With Date and Name of Person Making Change.

Con't Top pg 79

PWFB 1426

2339

Notes Ck'd by	Survey of Rosemead ℄
Map No.	JN 0303 00 Tape 03 Std 68 °F
Office Work	Surveyed by A. C. GUIZADO
Checked	Notes A. C. GUIZADO Date 8/30/73
Date	Indexed T. M. PALMERI MAY 3 1974

F.B. ~~3930~~ Pg. ~~79~~

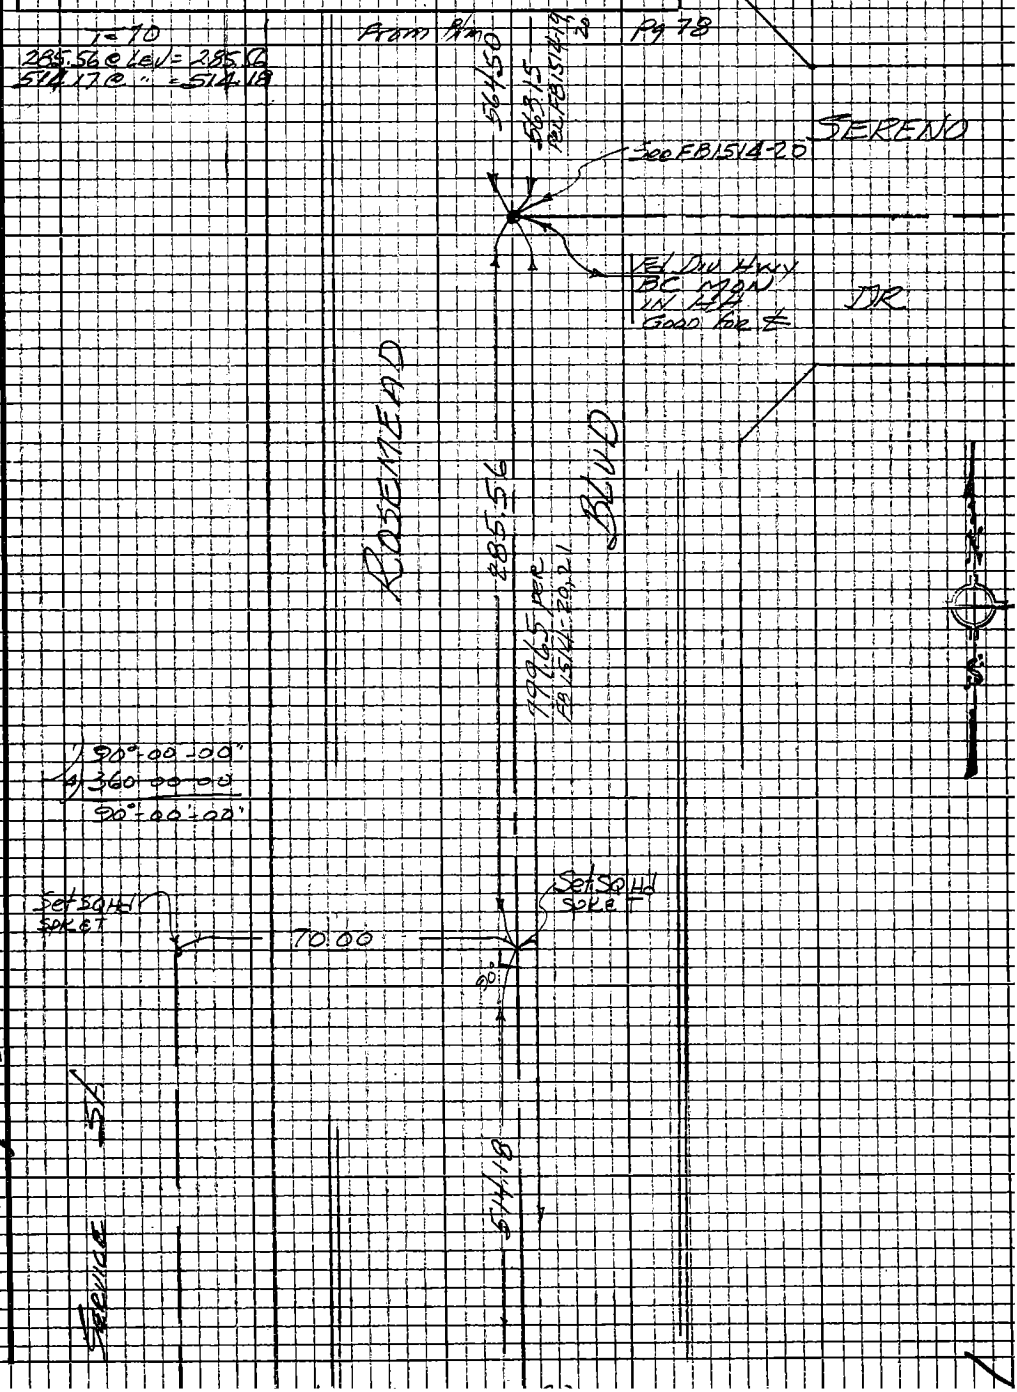

Note: Any Additions or Changes on this Sheet Must be Made or Circled in Red Ink With Date and Name of Person Making Change

Do not extend this side of this line.

PLEASE RETURN TO
LOS ANGELES COUNTY ENGINEER
403 LOS ANGELES COUNTY ENGINEERING BLDG.

W.S. 44, C-5

76P309S CE #310 5-66

PWFB 1426 2340

F.B. ~~3050~~ PG. ~~80~~

W.S. 44, C-5

T=70°

572.67 @ LEV = 572.68

414.55 @ LEV = 414.56

70.00 @ LEV = 70.00

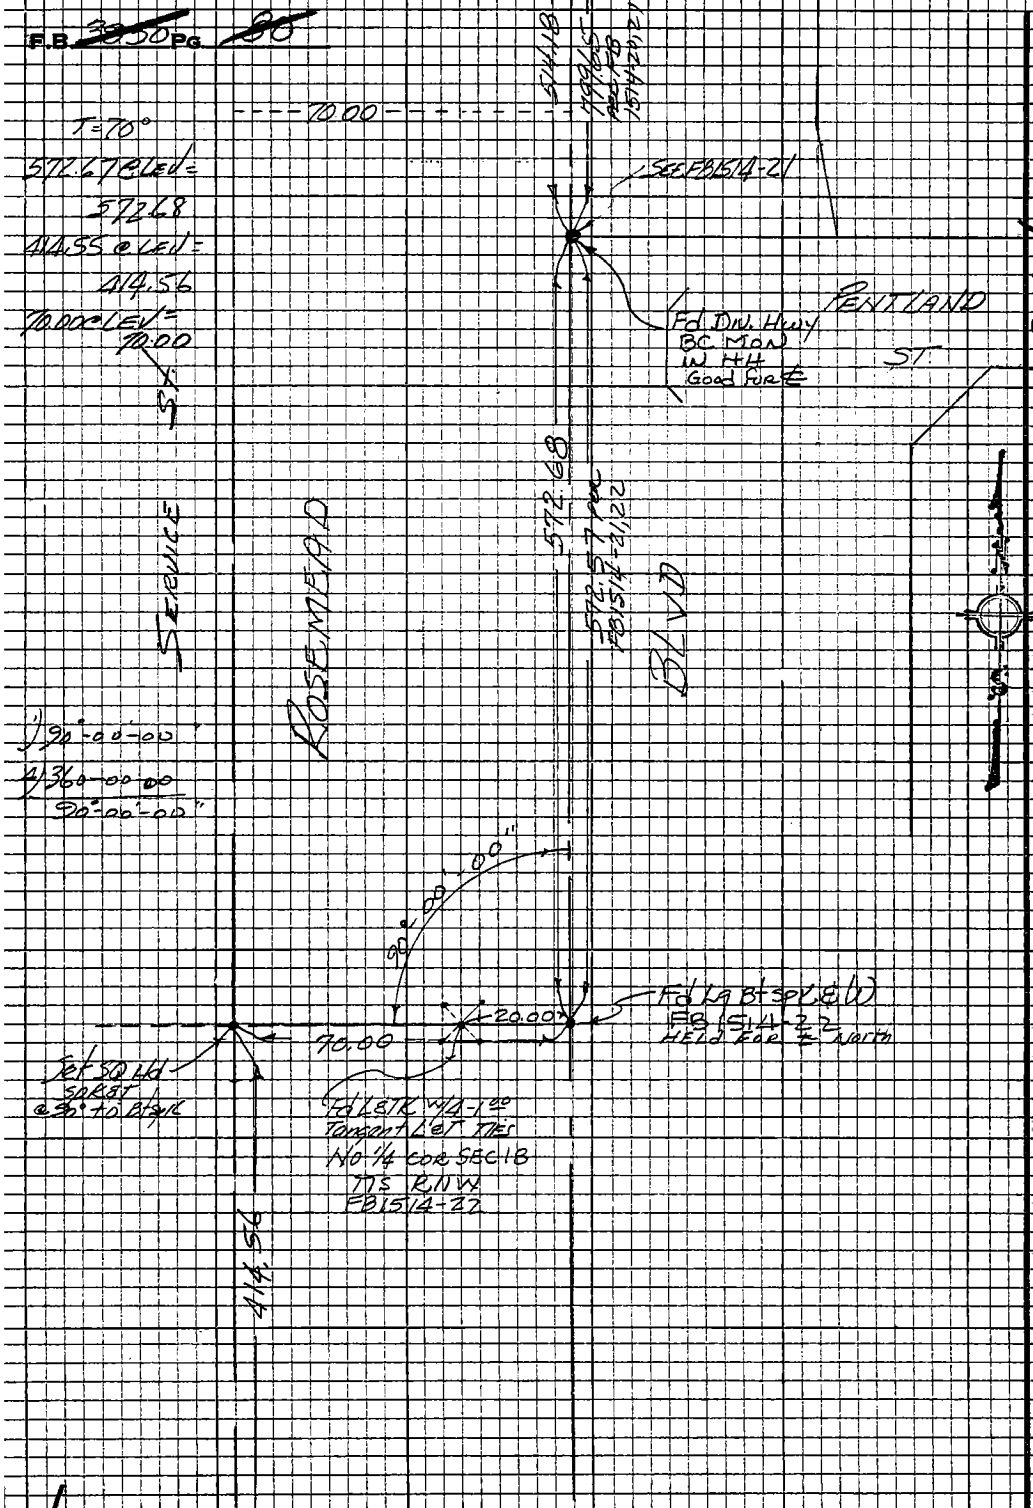

1) 90°-00'-00"

4) 360-00-00

90°-00'-00"

PLEASE RETURN TO
LOS ANGELES COUNTY ENGINEER
403 LOS ANGELES COUNTY ENGINEERING BLDG.

Do not extend this side of this line.

Note: Any Additions or Changes on this Sheet Must be Made or Circled in Red Ink With Date and Name of Person Making Change

PWFB 1426

2341

Notes Ck'd by	Survey of ROSEMEAD ℄
Map No.	JN 0303 00 Tape 03 Std. 68 °F
Office Work	Surveyed by A. C. GUIZADO
Checked	Notes A. C. GUIZADO Date 12/7/73
Date	Indexed T. M. PALMERI MAY 3 1974

F. B. ~~3936~~ Pg. 81

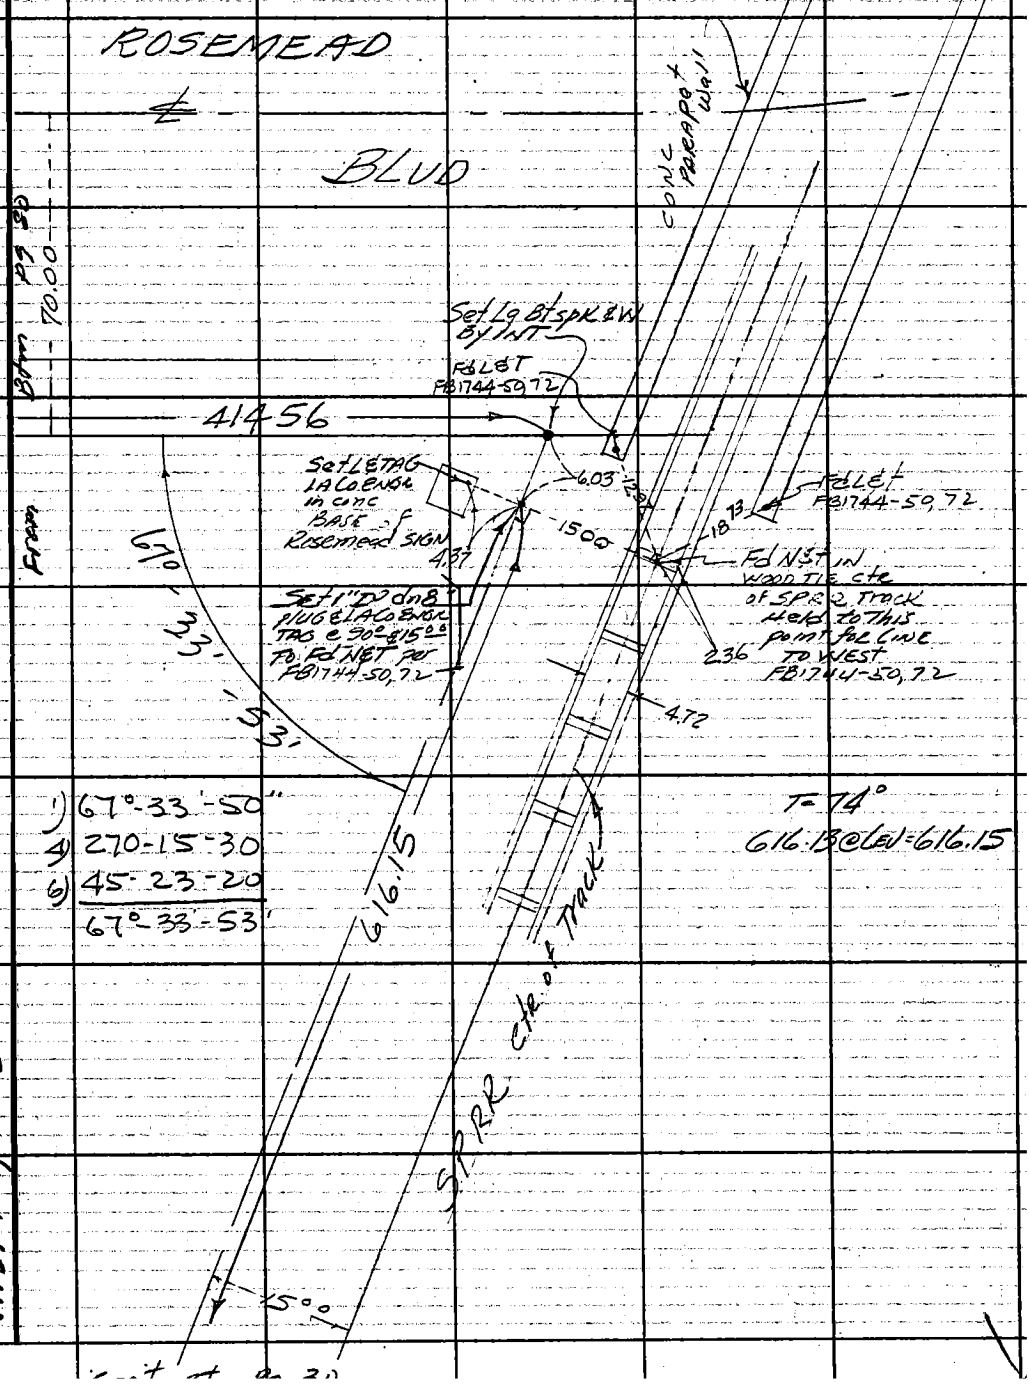

Note: Any Additions or Changes on This Sheet Must be Made or Circled in Red Ink With Date and Name of Person Making Change.

Do not extend this side of this line.

PLEASE RETURN TO
COUNTY OF LOS ANGELES
DEPARTMENT OF COUNTY ENGINEER
403 LOS ANGELES COUNTY ENGINEERING BLDG.

W.S. 44, C-5

76F309S CE#310 3-68

PWFB 1426

F.B. 3950 PG. 82

2342

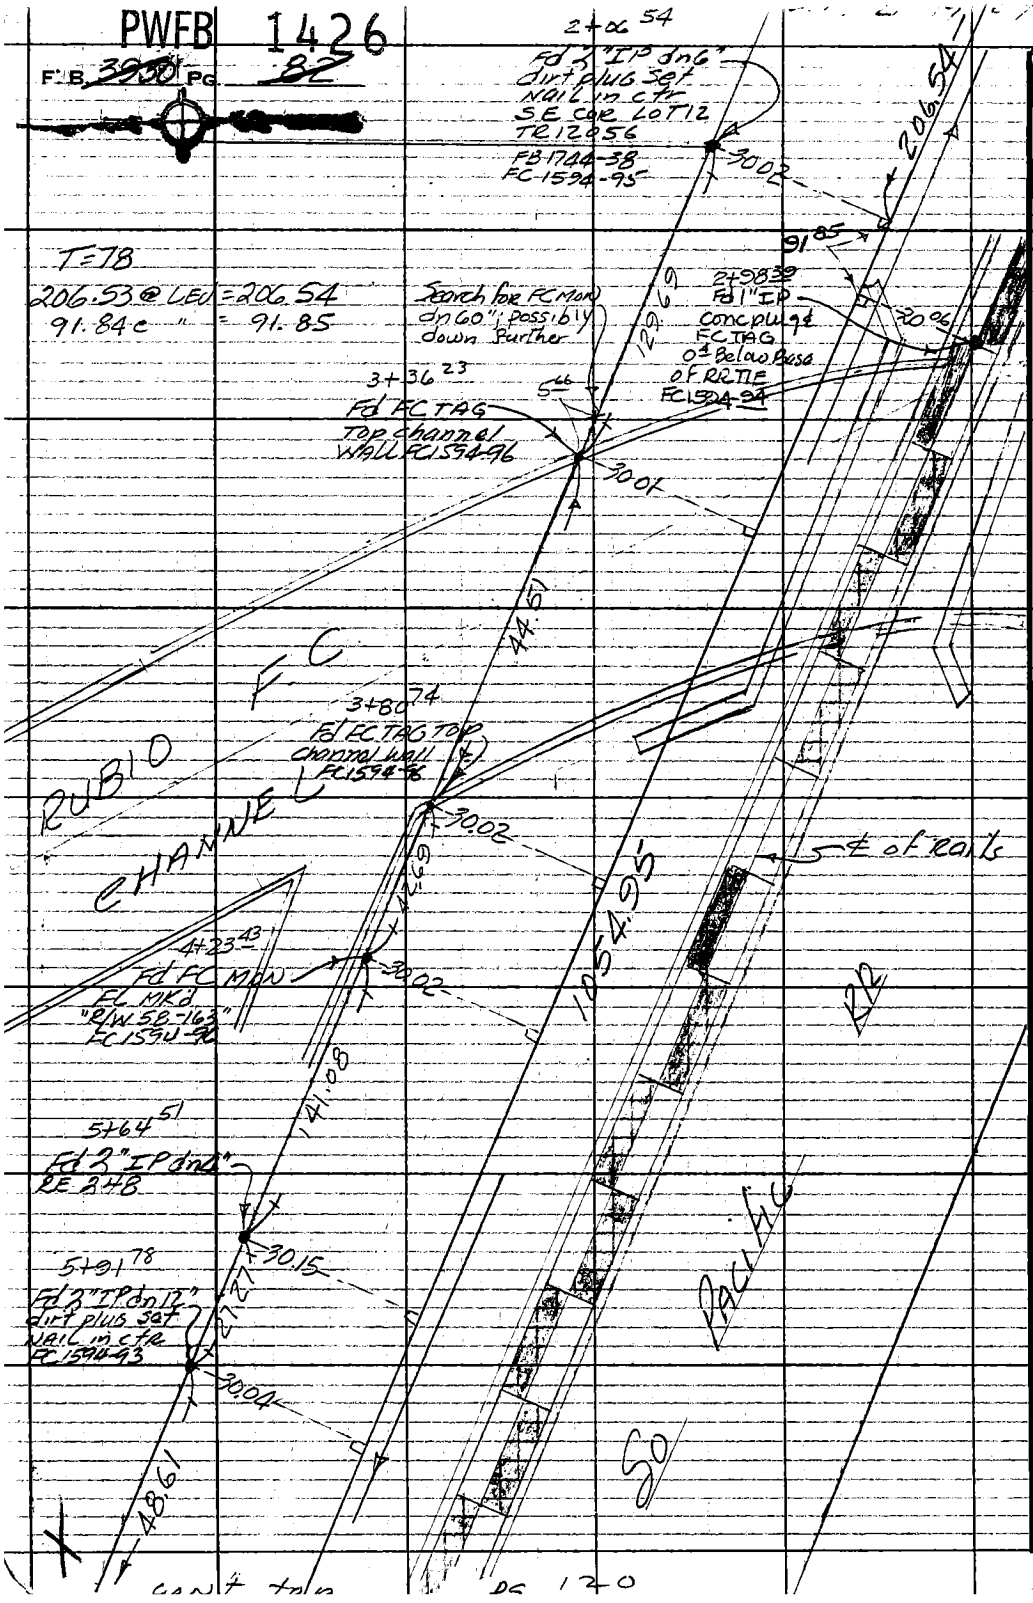

PLEASE RETURN TO
COUNTY OF LOS ANGELES
DEPARTMENT OF COUNTY ENGINEER
403 LOS ANGELES COUNTY ENGINEERING BLDG.

Do not extend this side of this line.

Note: Any Additions or Changes on This Sheet Must be Made or Circled in Red Ink With Date and Name of Person Making Change.

PWFB 1426 2343

Notes Ck'd by	Survey of ROSEMEAD ℄
Map No.	JN 0303.00 Tape 03 Std 68 °F
Office Work	Surveyed by A. C. GUIZADO
Checked	Notes A. C. GUIZADO Date 2/13/74
Date	Indexed L. M. PALMERI MAY 3 1974

F. B. ~~3930~~ PG. ~~85~~

From Btm Pg 53

T=68°
196.85 @ Lev = 196.85
32.97 @ " = 32.97
32.98 @ " = 32.98
194.21 @ " = 194.21

1) 158-05-40
4) 272-22-50
6) 228-34-20
158°-05'-43"

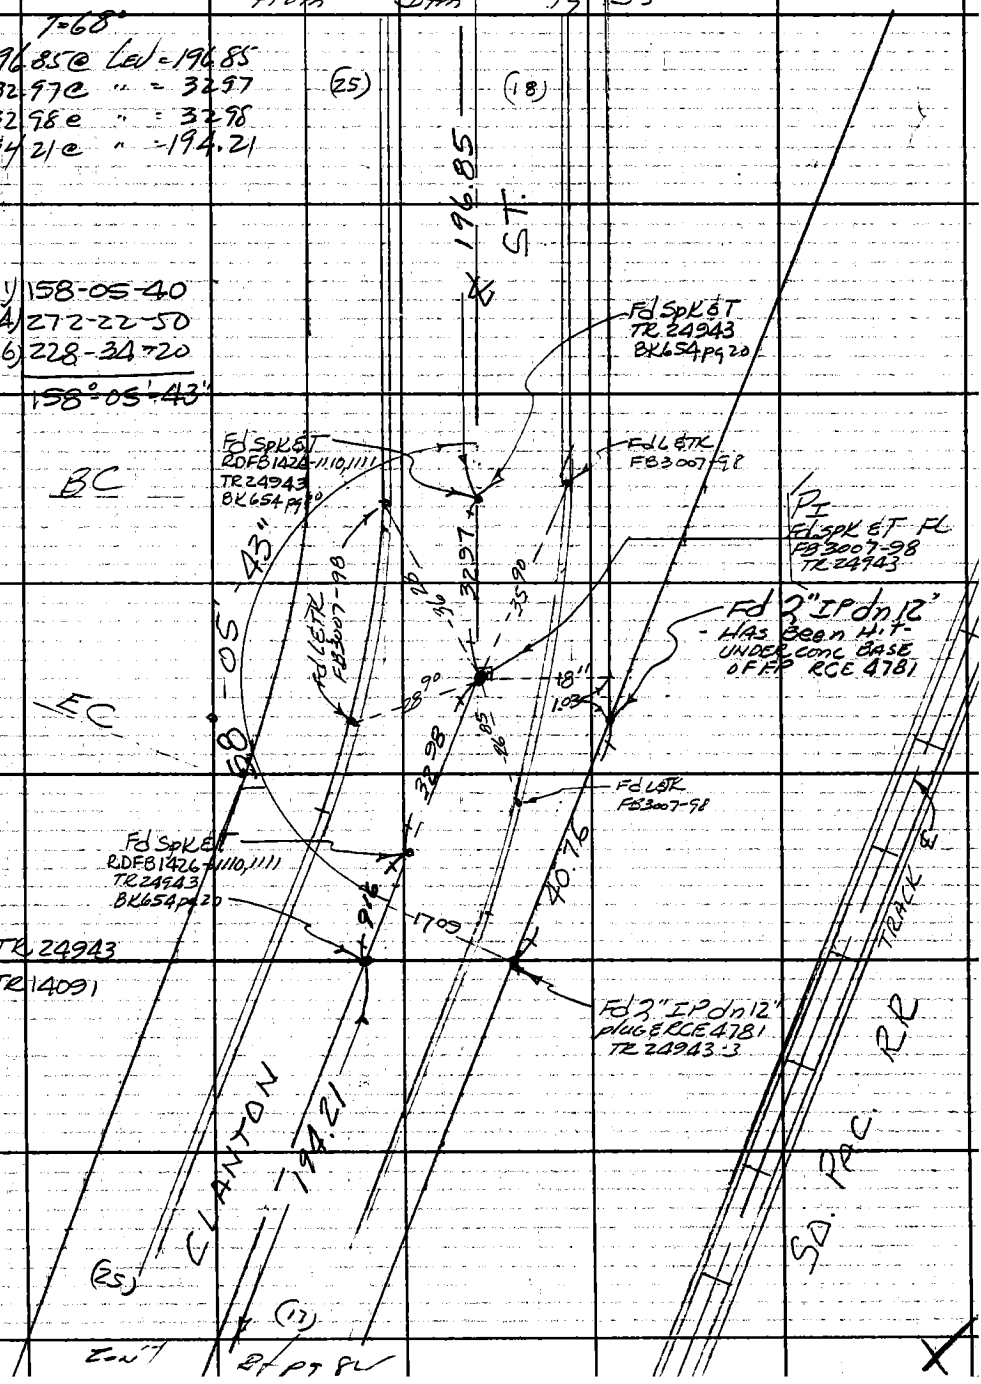

Note: Any Additions or Changes on This Sheet Must be Made or Circled in Red Ink With Date and Name of Person Making Change.

Do not extend this side of this line.

PLEASE RETURN TO
COUNTY OF LOS ANGELES
DEPARTMENT OF COUNTY ENGINEER
403 LOS ANGELES COUNTY ENGINEERING BLDG.

76F3095 CE#310 3-68

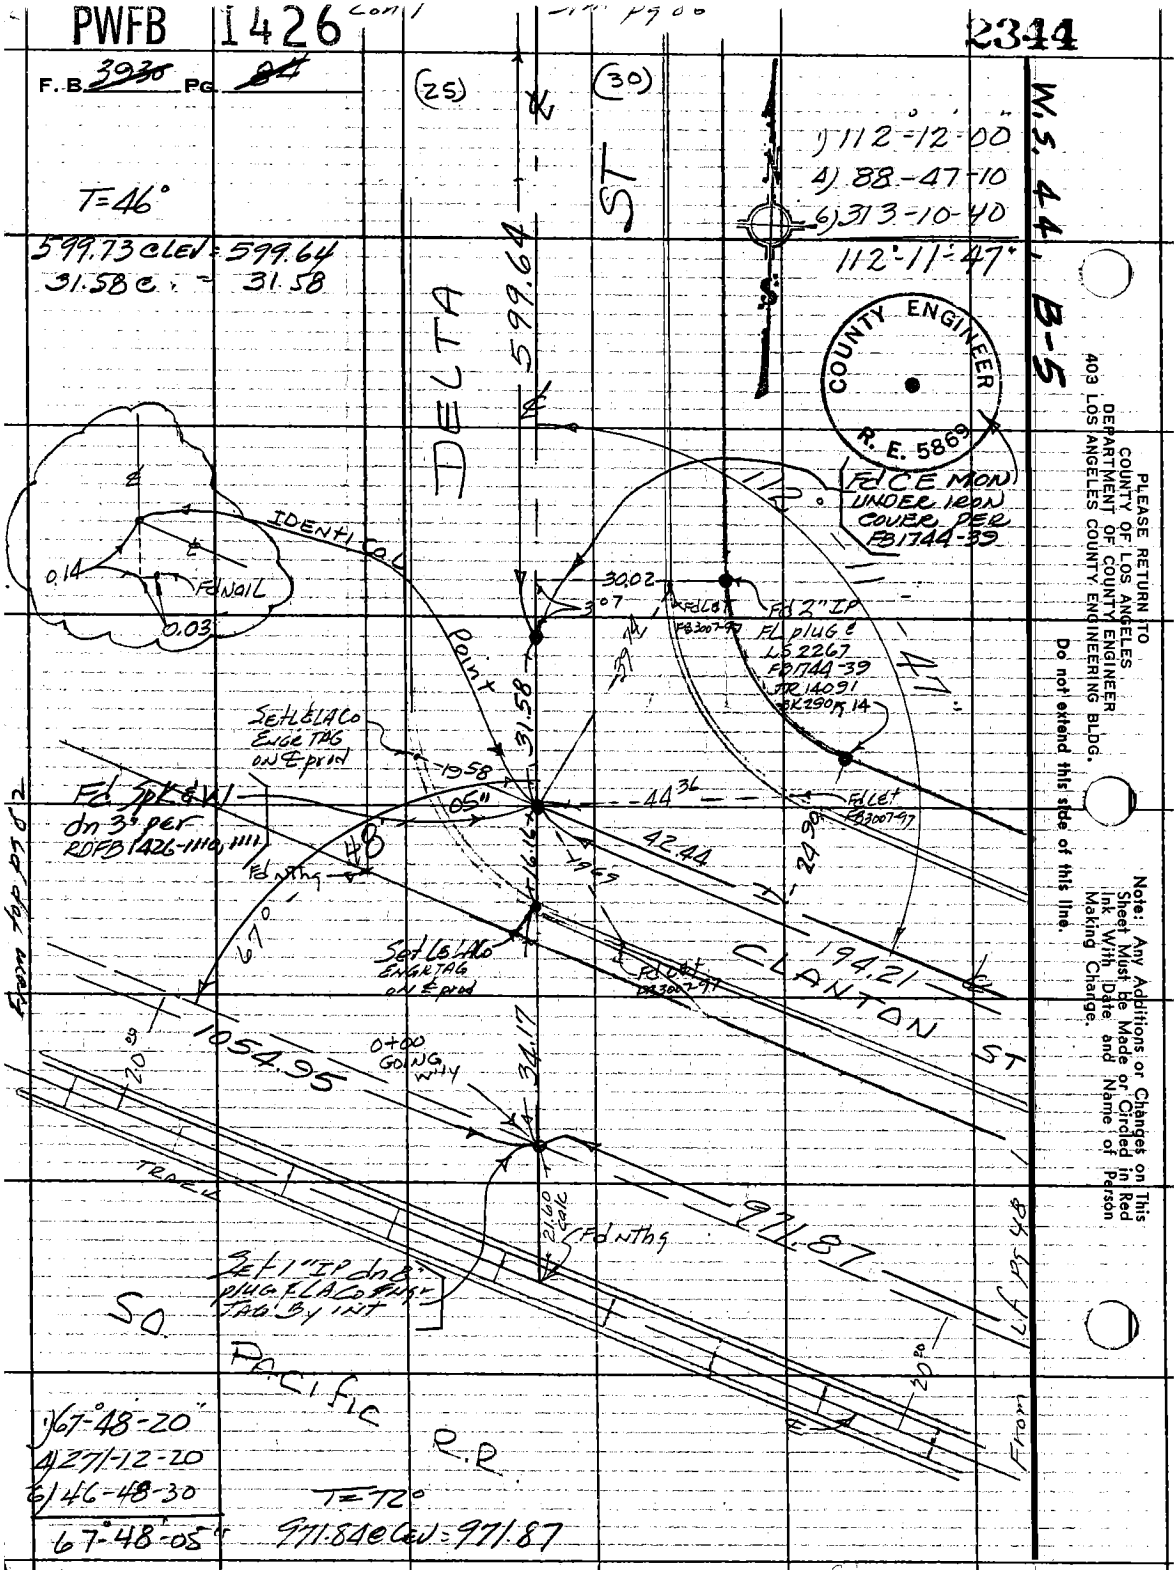
PWFB 1426
2344
F.B. 3930 PG. 84
(25)
(30)
T=46°
599.73 @ LEV = 599.64
31.58 @ = 31.58
1) 112°-12'-00"
4) 88-47-10
6) 313-10-40
112°-11'-47"
W.S. 44, B-5
COUNTY ENGINEER
R. E. 5869
DELTA ST
599.64
Fd CE MON UNDER IRON COVER PER FB1744-39
IDENTICAL Point
0.14
Fd NAIL
0.03
30.02
3.07
Fd 2" IP FL plug & LS 2267 FB1744-39 JR 14091 BK 290 PG 14
Set L&LA Co Engr TAG on ℄ prod
31.58
Fd Spk & W dn 3" per RDFB 1426-1110, 1111
Fd nthg
48
05"
44.36
42.44
24.90
Fd Let FB3007-97
67°
Set L&LA Co ENGR TAG on ℄ prod
194.21
CLANTON ST
1054.95
0+00 GOING WY
34.17
20.00
TRACK
21.60 calc
Fd nthg
971.87
Set 1" IP dn 8" plug & LA Co Engr TAG By INT
SO. PACIFIC R.R.
From Top PS 02
From LF PS 48
1) 67°-48-20"
4) 271-12-20
6) 46-48-30
67°-48'-05"
T=72°
971.84 @ LEV = 971.87
PLEASE RETURN TO
COUNTY OF LOS ANGELES
DEPARTMENT OF COUNTY ENGINEER
403 LOS ANGELES COUNTY ENGINEERING BLDG.
Do not extend this side of this line.
Note: Any Additions or Changes on This Sheet Must be Made or Circled in Red Ink With Date and Name of Person Making Change.

PWFB 1426

2345

Notes Ck'd by	Survey of Rosemead ℄
Map No.	JN 830340 Tape 03 Std 68 °F
Office Work	Surveyed by A. C. GUIZADO
Checked	Notes A. C. GUIZADO Date 2/12/74
Date	Tod Mod PALMER MAY 3 1974

F.B. ~~3930~~ Pg. ~~85~~

COUNTY ENGINEER R. E. 5869

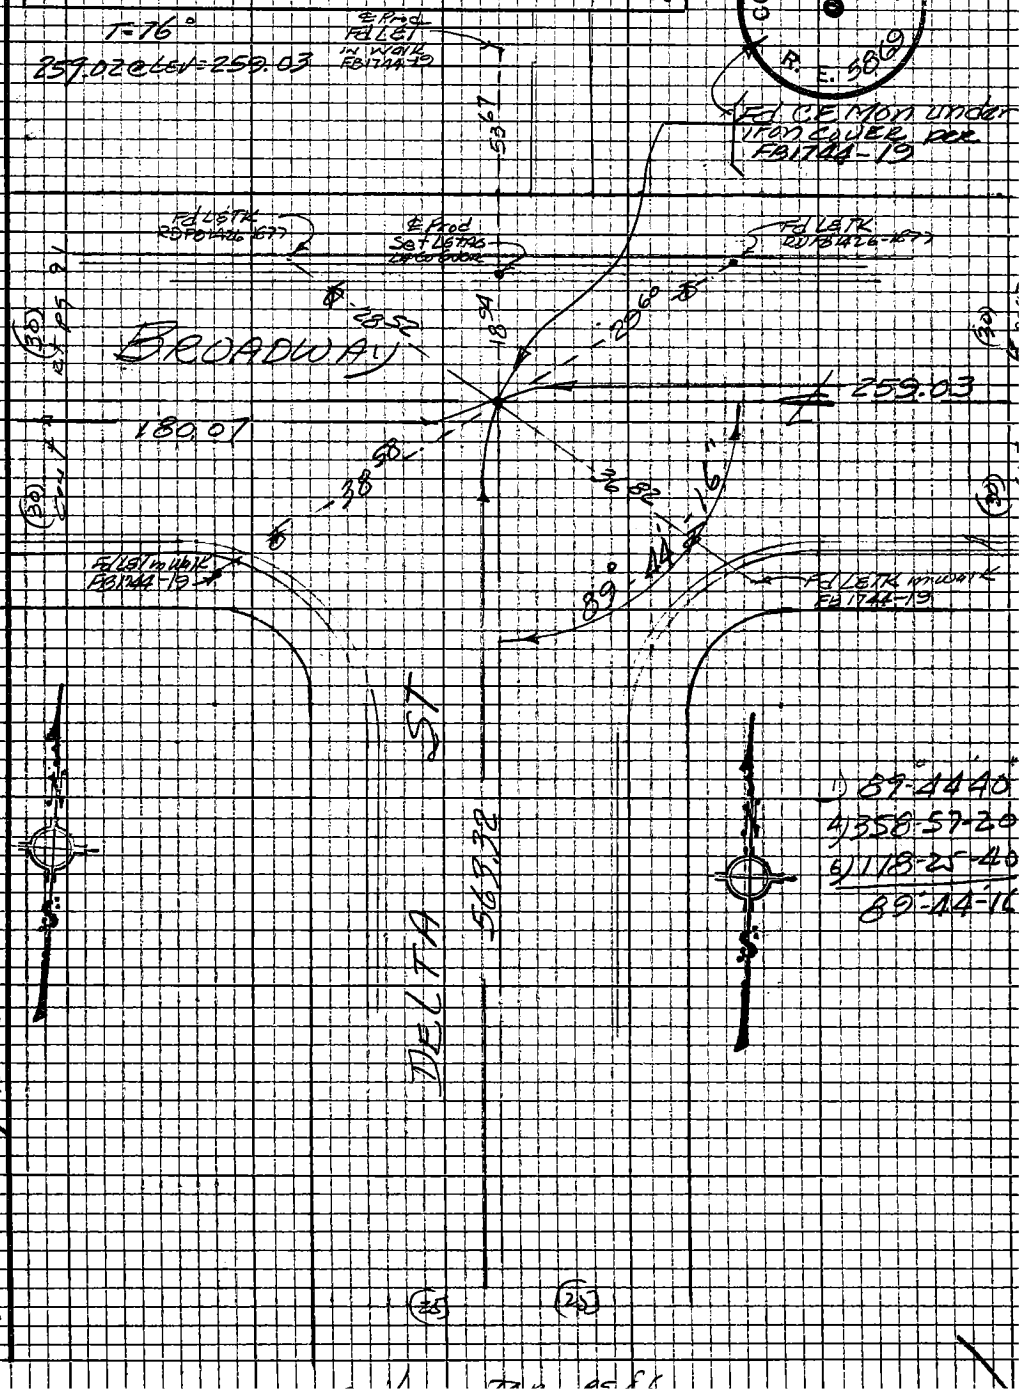

Note: Any Additions or Changes on this Sheet Must be Made or Circled in Red Ink With Date and Name of Person Making Change

Do not extend this side of this line.

PLEASE RETURN TO
LOS ANGELES COUNTY ENGINEER
403 LOS ANGELES COUNTY ENGINEERING BLDG.

W.S. 44, B-5

76P3095 CE #310 5-66

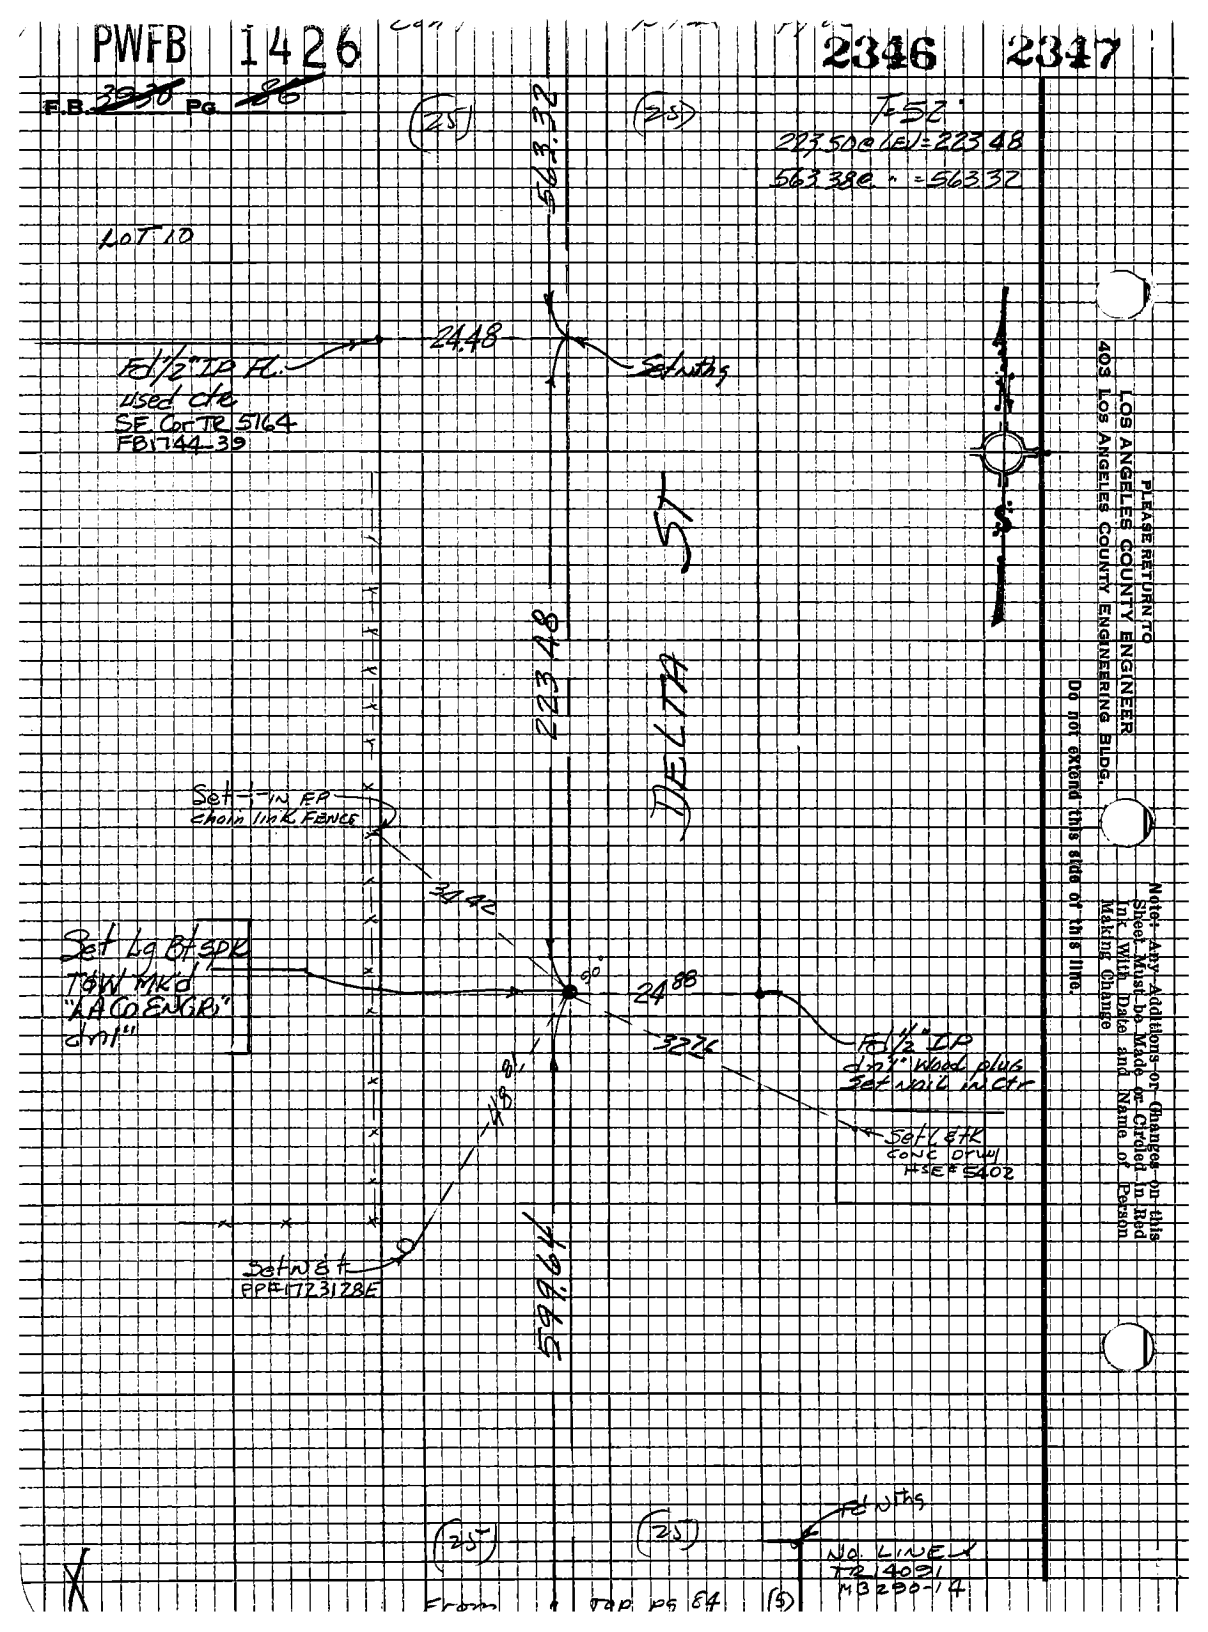
PWFB 1426
2346 2347
F.B. 3930 Pg. 86
(25)
(25)
T-52
223.50@(EL)=223.48
563.38@ " =563.32
563.32
LOT 10
24.48
Fd 1/2" IP FL.
used ctr
SE Cor TR 5164
FB1744-39
Set nths
DELTA ST
223.48
Set -- IN FP
chain link FENCE
34.42
Set Lg Bt SPK
T&W Mk'd
"LA CO ENGR"
dn1"
90°
24.88
32.76
Fd 1/2" IP
dn1" wood plug
Set nail in ctr
Set L&K
CONC DRWY
HSE# 5402
48.81
Set N&T
PP#1723128E
599.64
Fd nths
(25)
(25)
NO LINE
TR 14091
MB 290-14
From Top pg 84
(5)
PLEASE RETURN TO
LOS ANGELES COUNTY ENGINEER
403 LOS ANGELES COUNTY ENGINEERING BLDG.
Do not extend this side of this line.
Note: Any Additions or Changes on this Sheet Must be Made or Circled in Red Ink With Date and Name of Person Making Change

PWFB 1426

2348

Notes Ck'd by	Survey of ROSEMEAD
Map No.	JN 0303 OG Tape 03 Std 68°F
Office Work	Surveyed by A. C. GUIZAR
Checked	Notes A. C. GUIZAR Date 2/15/74
Date	Indexed T. M. PALMERI MAY 3 1974

F.B. ~~3930~~ Pg. ~~87~~

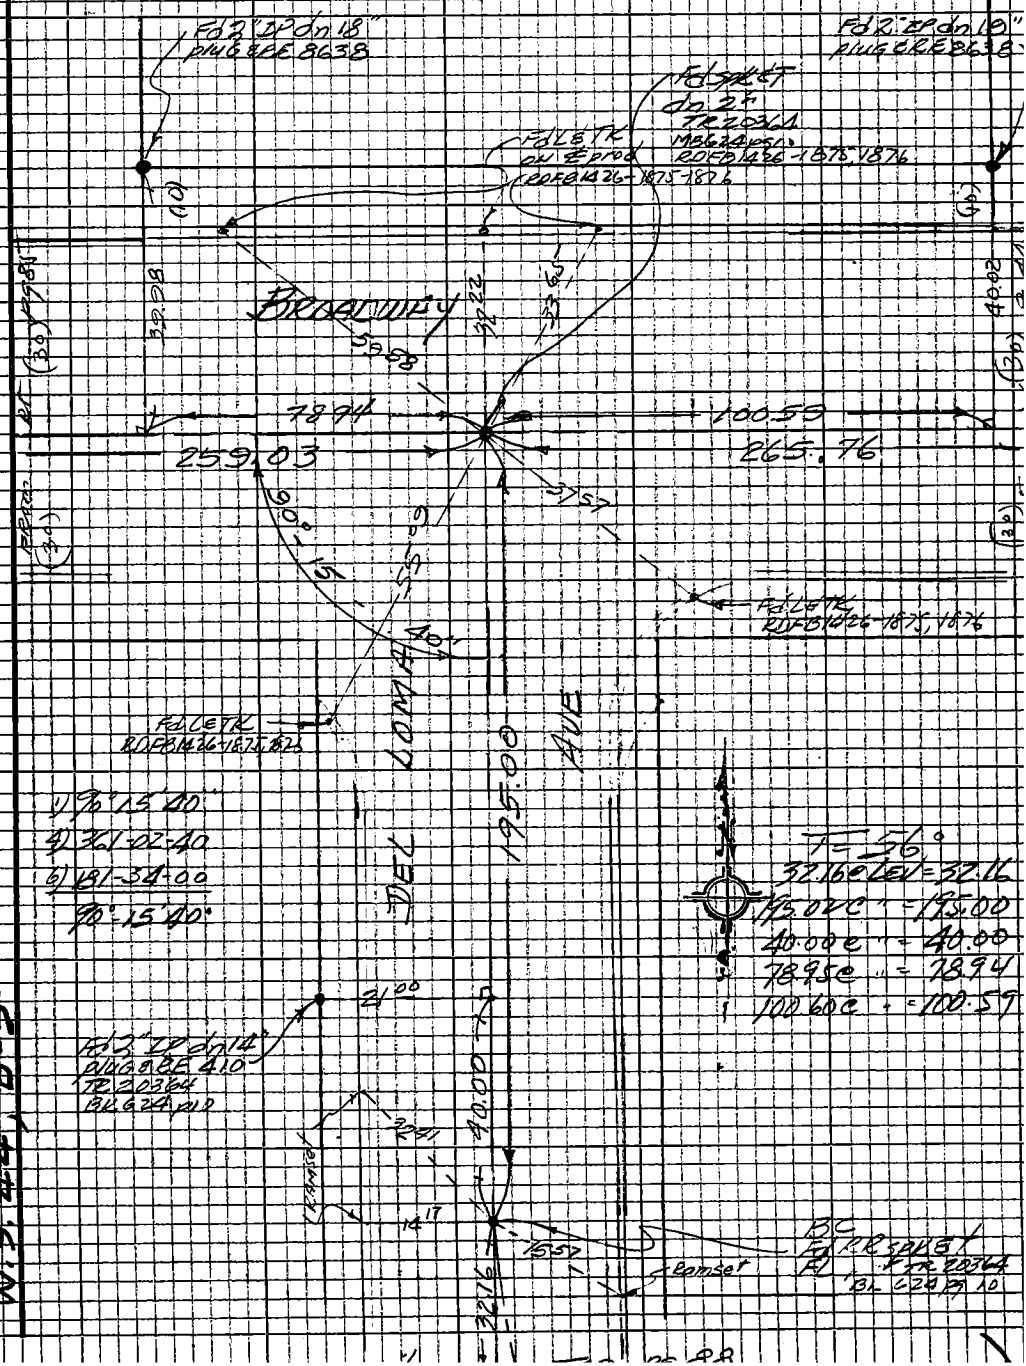

Note: Any Additions or Changes on this Sheet Must be Made or Circled in Red Ink With Date and Name of Person Making Change

Do not extend this side of this line.

PLEASE RETURN TO
LOS ANGELES COUNTY ENGINEER
403 LOS ANGELES COUNTY ENGINEERING BLDG.

W.S. 44, B-5

76P3098 CE #310 5-66

PWFB 1426

F.B. 3950 Pg. 88

2349

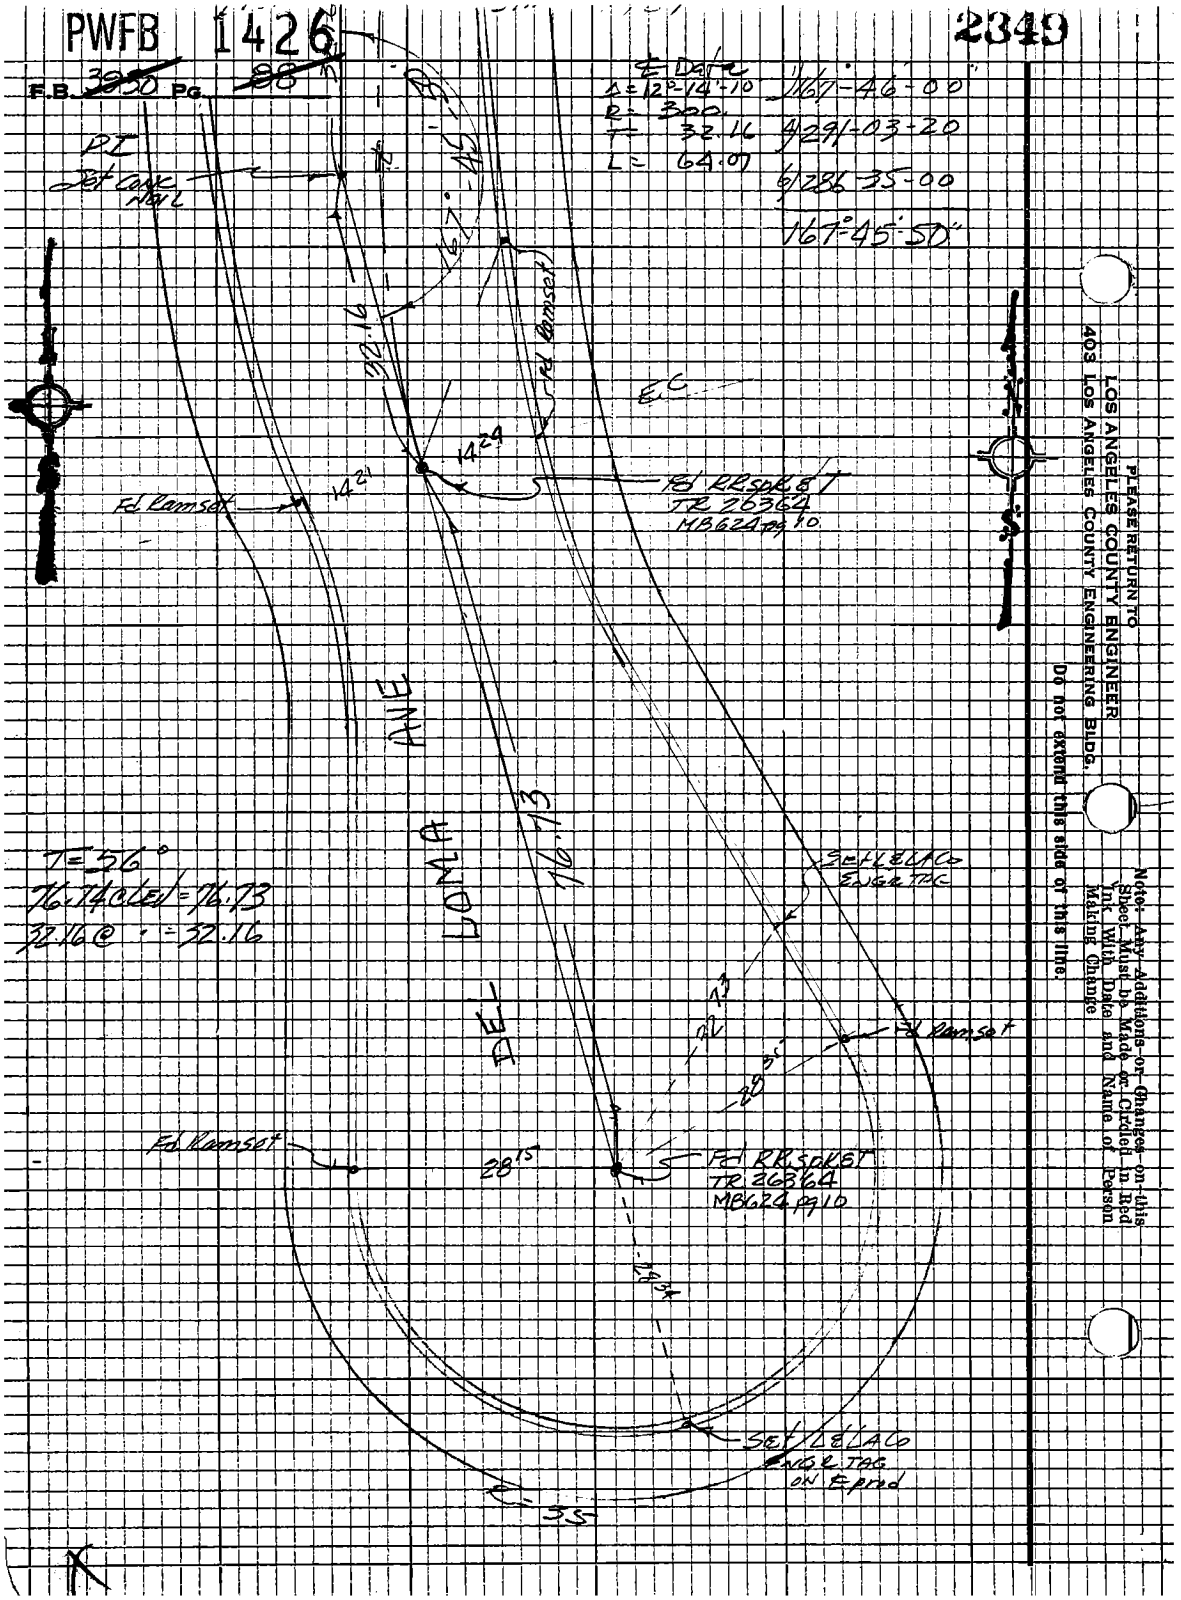

PLEASE RETURN TO
LOS ANGELES COUNTY ENGINEER
403 LOS ANGELES COUNTY ENGINEERING BLDG.

Do not extend this side of this line.

Note: Any Additions or Changes on this Sheet Must be Made or Circled in Red Ink With Date and Name of Person Making Change

PWFB 1526 2002

Notes Ck'd by	Survey of Rosemead Area ℄
Map No.	JN 0303.00 Tape 03 Std 68 °F
Office Work	Surveyed by A.C. GUIZADO
Checked	Notes ACG Date 2/21/74
Date	Indexed T. M. PALMERI MAY 3 1974

F. B. 3090 PG. 83

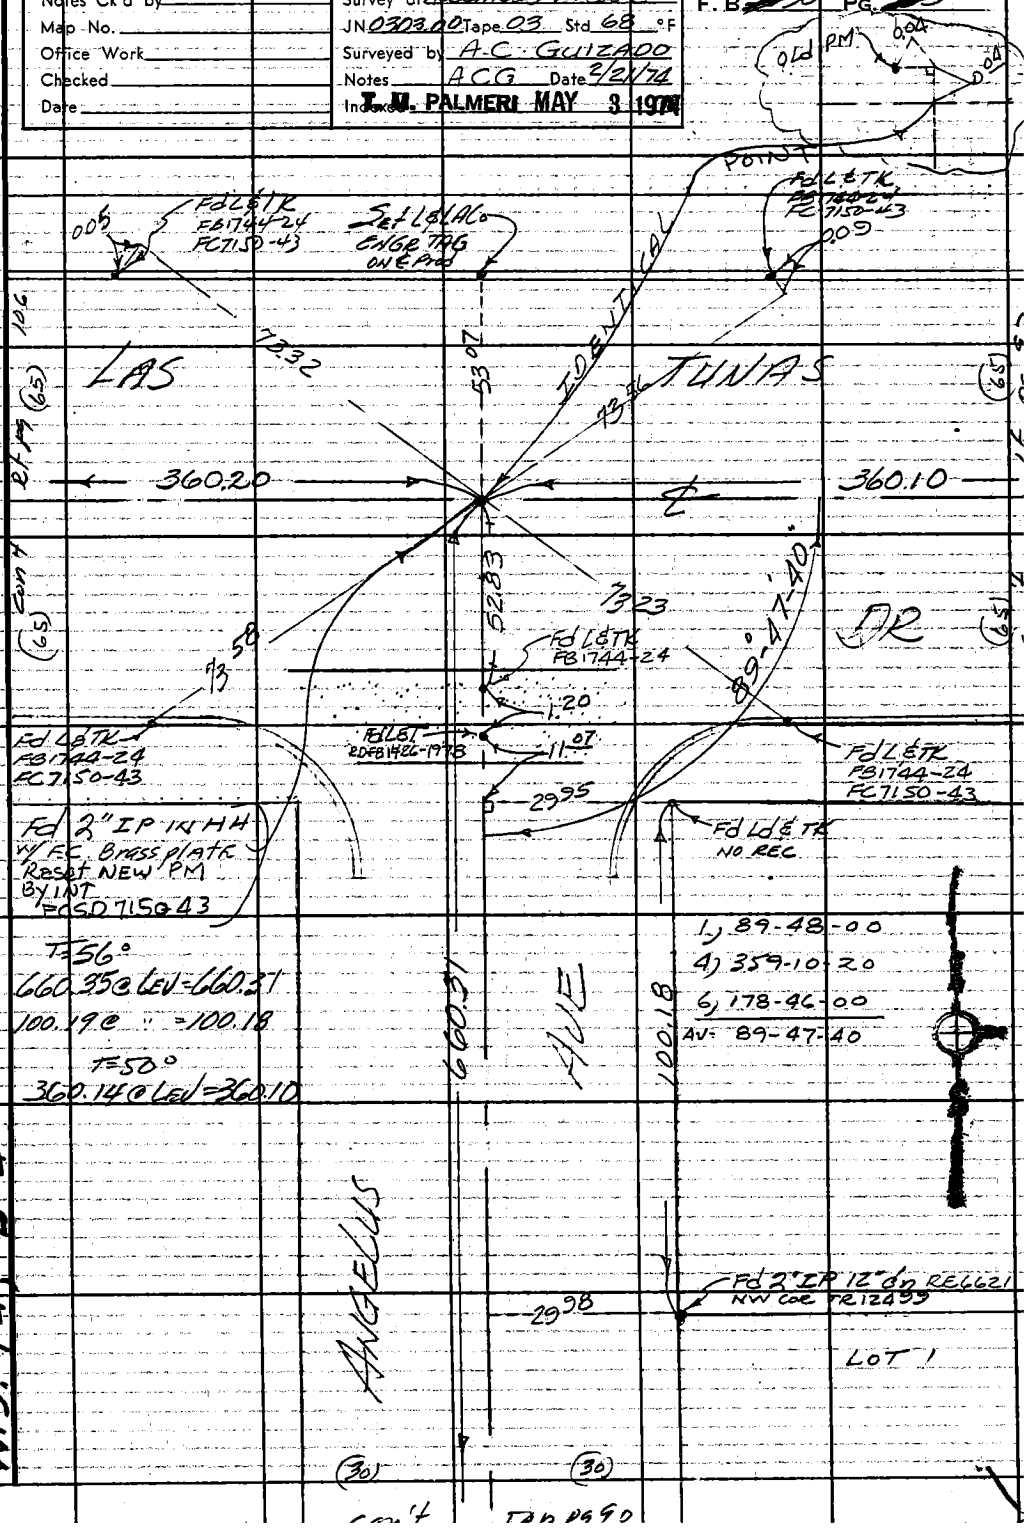

Note: Any Additions or Changes on This Sheet Must be Made or Circled in Red Ink With Date and Name of Person Making Change.

Do not extend this side of this line.

PLEASE RETURN TO
COUNTY OF LOS ANGELES
DEPARTMENT OF COUNTY ENGINEER
403 LOS ANGELES COUNTY ENGINEERING BLDG.

W.S. 44, B-4

76F3095 CE#310 3-68

PWFB 1426

F. B. ~~3930~~ PG. ~~90~~ (30)

From Btm pg 89

(30)

2350

W. S. 44, B-4

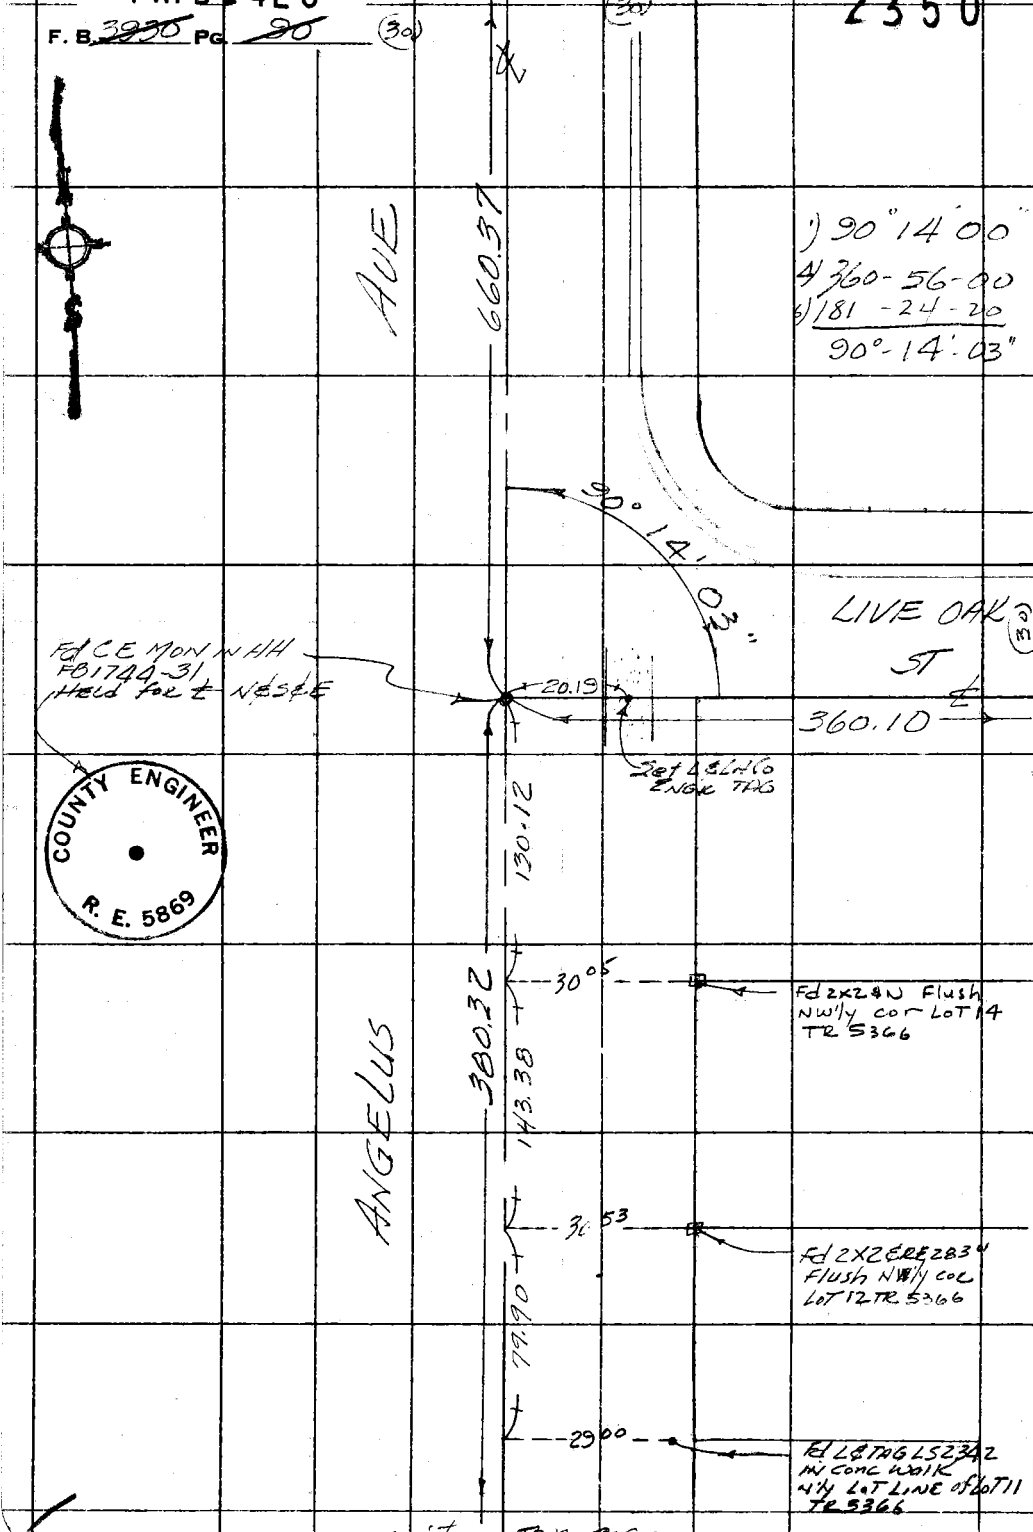

COUNTY ENGINEER
R. E. 5869

Con't Top Pg 91

PLEASE RETURN TO
COUNTY OF LOS ANGELES
DEPARTMENT OF COUNTY ENGINEER
403 LOS ANGELES COUNTY ENGINEERING BLDG.

Do not extend this side of this line.

Note: Any Additions or Changes on This Sheet Must be Made or Circled in Red Ink With Date and Name of Person Making Change.

PWFB 1426

2351

Notes Ck'd by
Map No.
Office Work
Checked
Date

Survey of ROSEMEAD AREA E
JN 030300 Tape 03 Std. 68 °F
Surveyed by A C GUIZADO
Notes A C G Date 2/2/74
Inspected T. M. PALMERI MAY 3 1974

F. B. 3930 PG 21

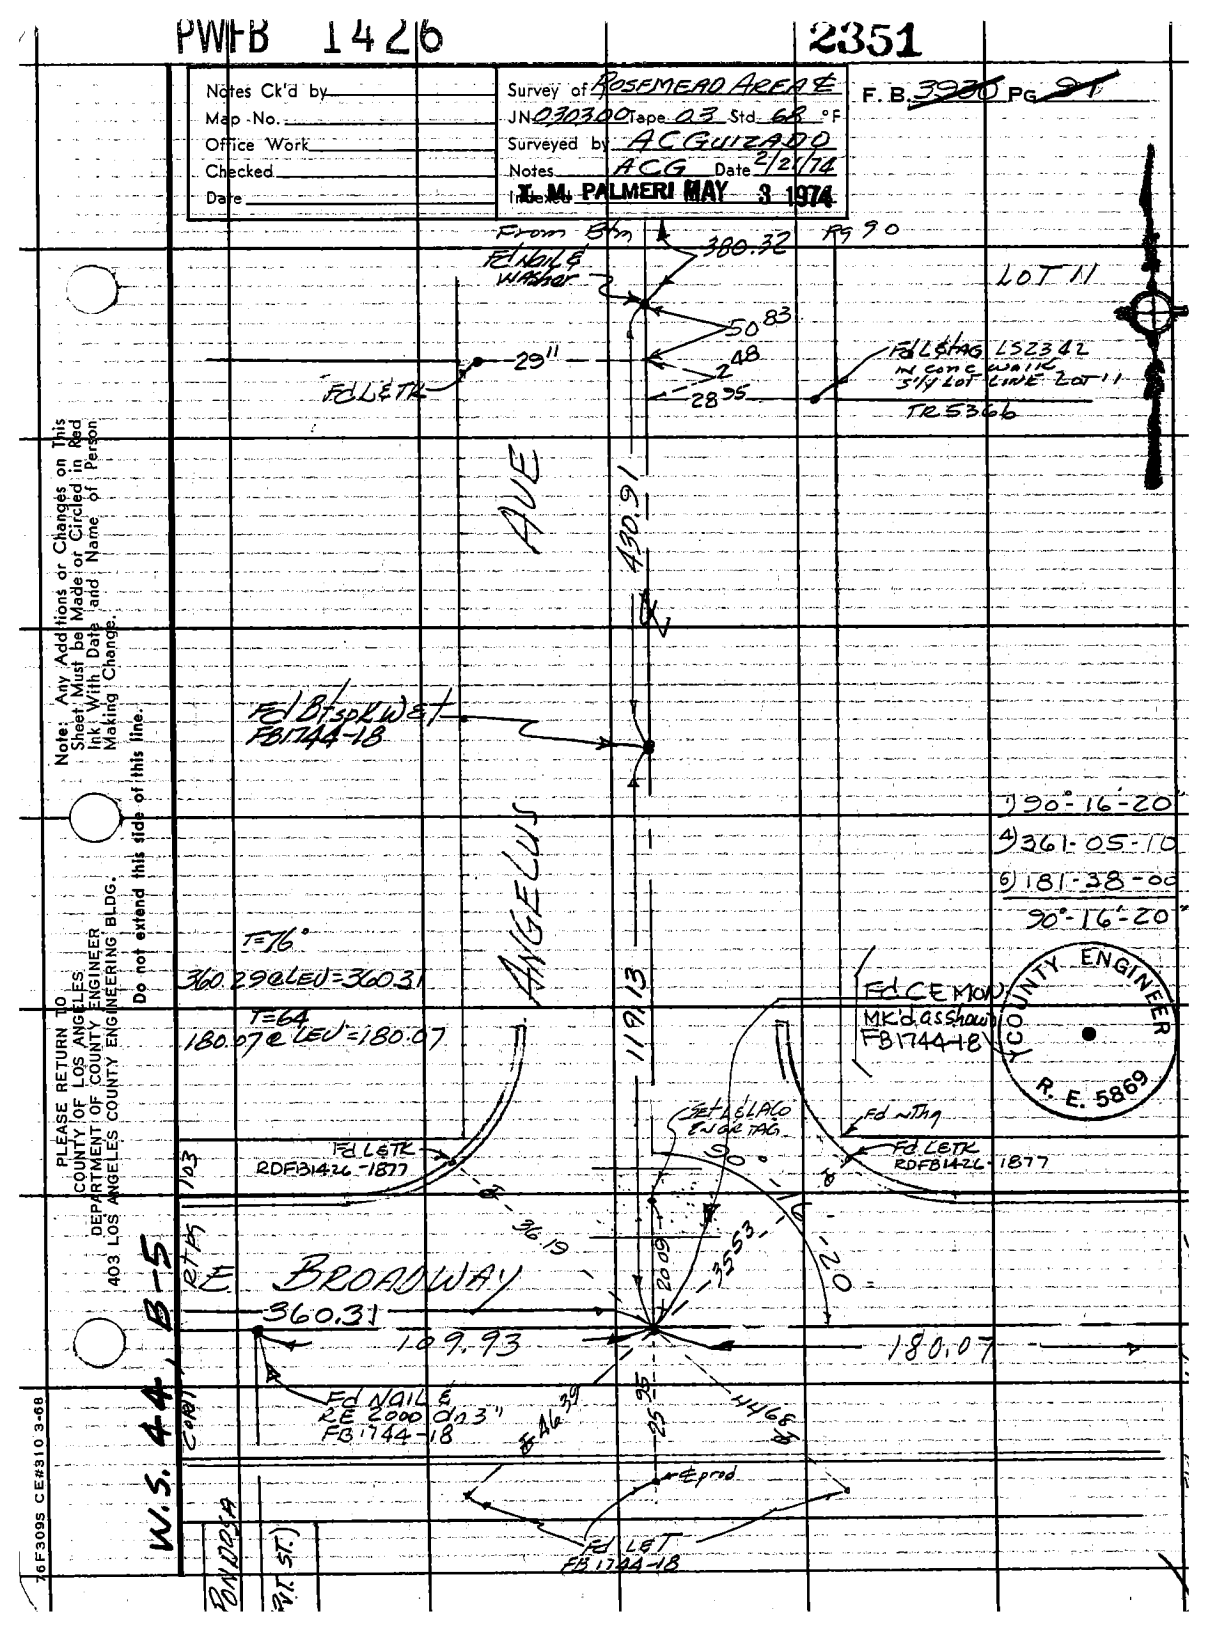

Note: Any Additions or Changes on This Sheet Must be Made or Circled in Red Ink With Date and Name of Person Making Change.

Do not extend this side of this line.

PLEASE RETURN TO
COUNTY OF LOS ANGELES
DEPARTMENT OF COUNTY ENGINEER
403 LOS ANGELES COUNTY ENGINEERING BLDG.

16F3095 CE#310 3-68

FWFB 1426 Con't Btm pg 94 2352

F. B. ~~3930~~ PG ~~92~~

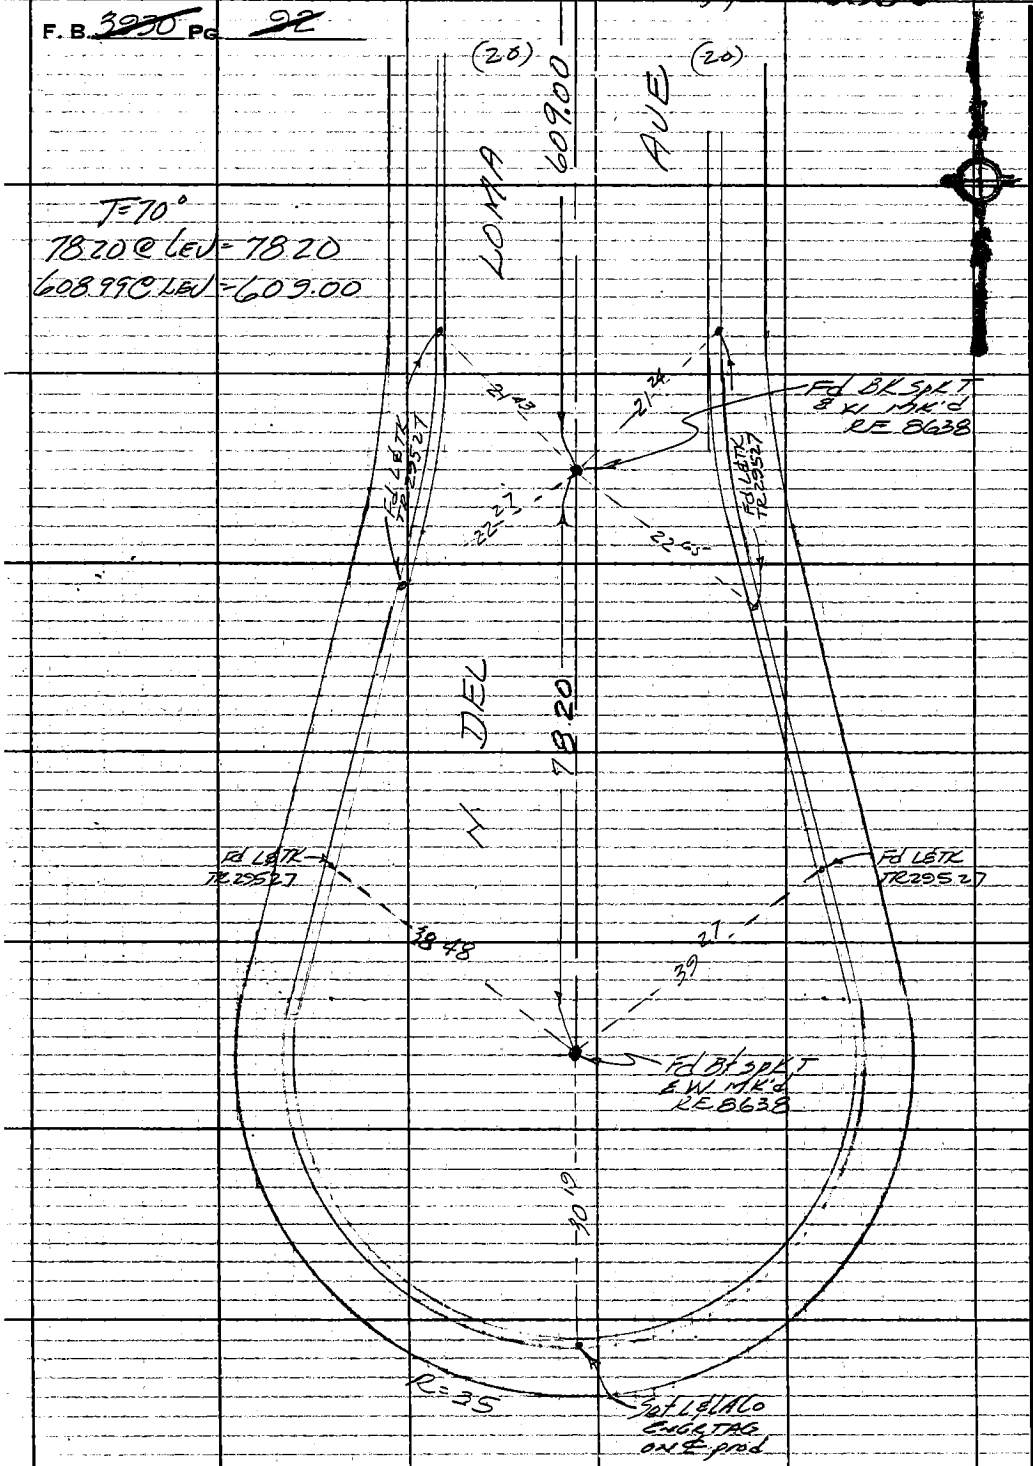

TR 29527

PLEASE RETURN TO
COUNTY OF LOS ANGELES
DEPARTMENT OF COUNTY ENGINEER
403 LOS ANGELES COUNTY ENGINEERING BLDG.

Do not extend this side of this line.

Note: Any Additions or Changes on This Sheet Must be Made or Circled in Red Ink With Date and Name of Person Making Change.

PWFB 1426 2353

Notes Ck'd by	Survey of Rosemead Bl
Map No.	JN 030300 Tape 03 Std 68 °F
Office Work	Surveyed by A. C. GUIZADO
Checked	Notes A. C. GUIZADO Date 3/22/74
Date	Indexed T. M. PALMERI MAY 3 1974

F.B. 3230 Pg. 93

Note: Any Additions or Changes on this Sheet Must be Made on Circled in Red Ink With Date and Name of Person Making Change

Do not extend this side of this line.

PLEASE RETURN TO LOS ANGELES COUNTY ENGINEER 403 LOS ANGELES COUNTY ENGINEERING BLDG.

76P309S CE #310 5-66

PWFB 1426 TR 12499 2354

F.B. ~~3930~~ Pg. ~~94~~

WS 44 C-4

PLEASE RETURN TO
LOS ANGELES COUNTY ENGINEER
403 LOS ANGELES COUNTY ENGINEERING BLDG.

Do not extend this side of this line.

Note: Any Additions or Changes on this Sheet Must be Made or Circled In Red Ink With Date and Name of Person Making Change

PWFB ~~1576~~ 1426 2355

Notes Ck'd by	Survey of Rosemead Area &
Map No.	JN 0303.00 Tape 03 Std 68 °F
Office Work	Surveyed by A. C. GUIZAR
Checked	Notes A. C. GUIZAR Date 12/2/74
Date	Indexed T. M. PALMERI MAY 3 1974

F.B. ~~3050~~ Pg. ~~85~~

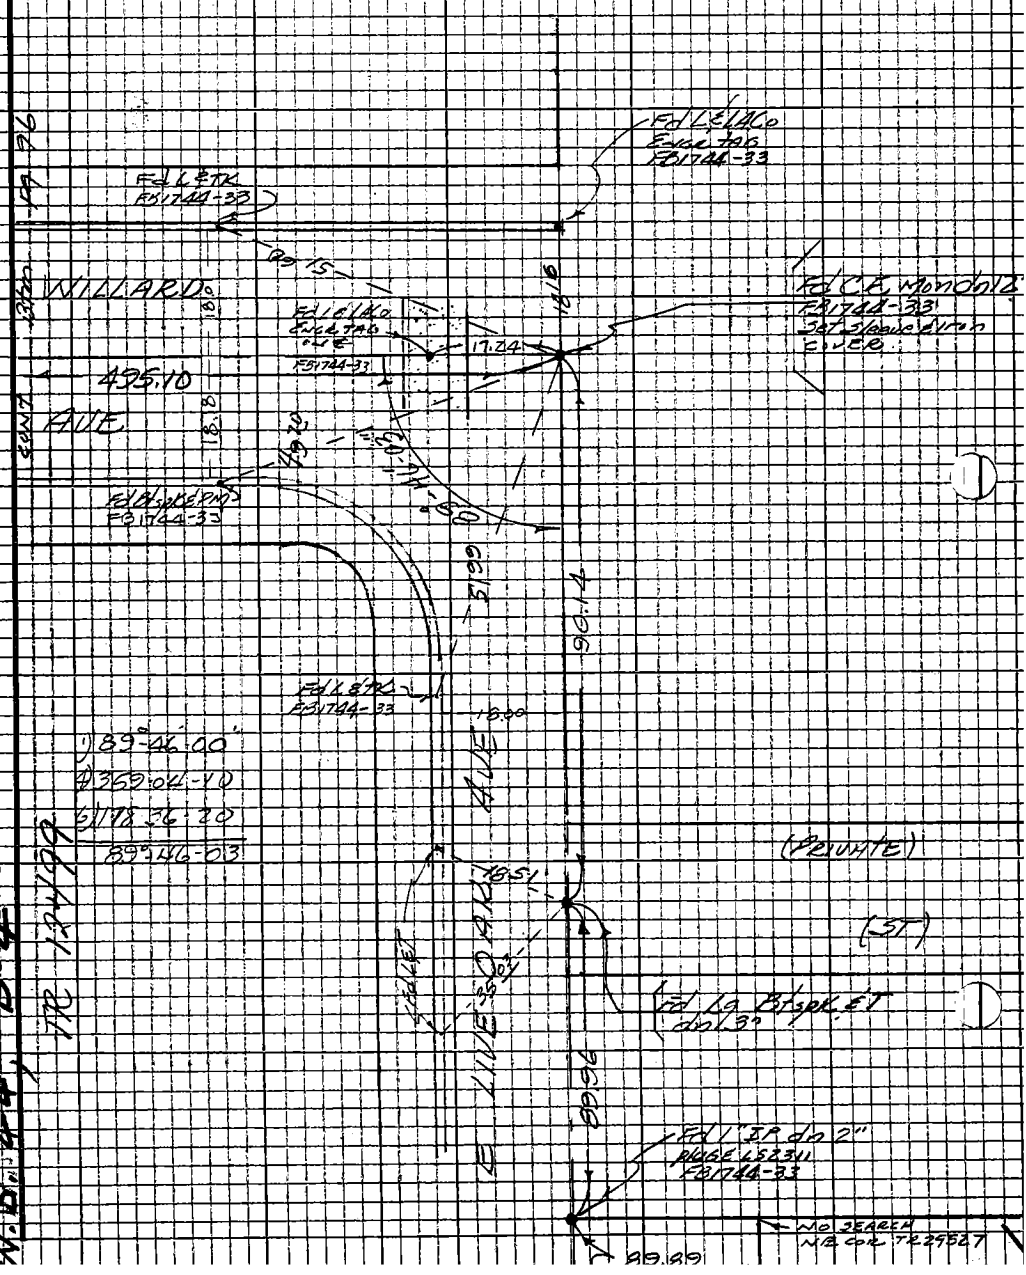

Note: Any Additions or Changes on this Sheet Must be Made or Circled in Red Ink With Date and Name of Person Making Change

Do not extend this side of this line.

PLEASE RETURN TO
LOS ANGELES COUNTY ENGINEER
403 LOS ANGELES COUNTY ENGINEERING BLDG.

76P3095 CK #310 8-66

PWFB 1526 2000

F.B. 3930 Pg. 96

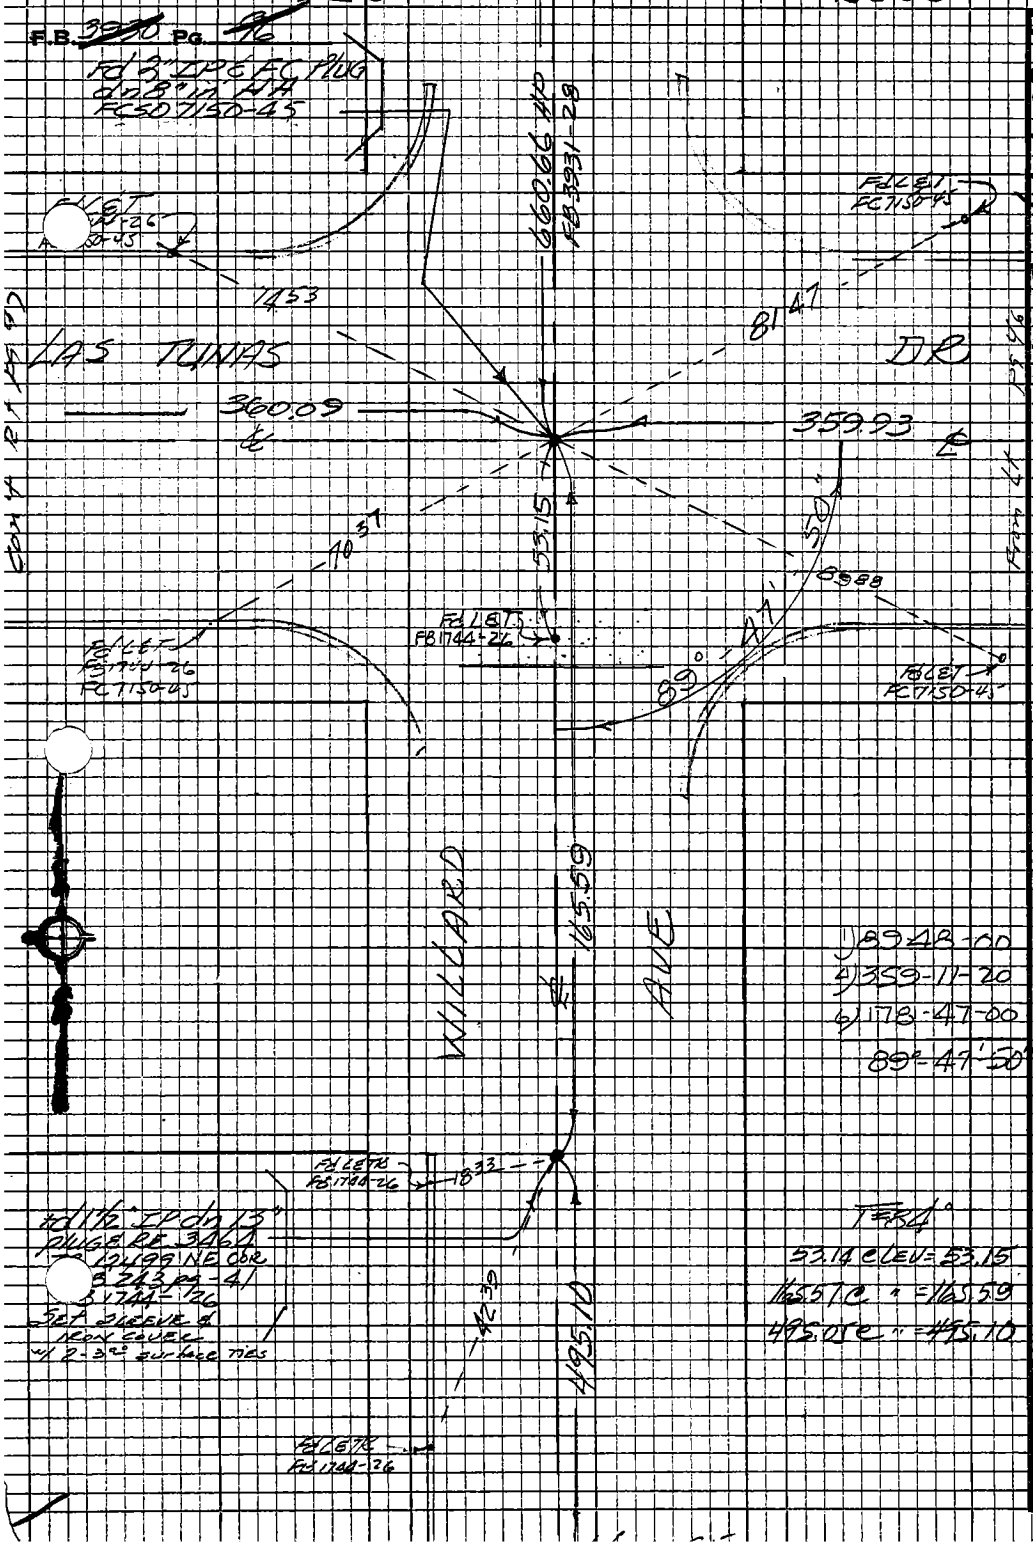

W.S. 44, B-4

PLEASE RETURN TO
LOS ANGELES COUNTY ENGINEER
403 LOS ANGELES COUNTY ENGINEERING BLDG.

Do not extend this side of this line.

Note: Any Additions or Changes on this Sheet Must be Made or Circled in Red Ink With Date and Name of Person Making Change

PWFB 1526 2001

Notes Ck'd by	Survey of Rosemead & Area
Map No.	JN 030300 Tape 03 Std. 68 °F
Office Work	Surveyed by AC Guizado
Checked	Notes ACG Date 3/1/74
Date	Indexed T. M. PALMERI MAY 3 1974

F. B. ~~3950~~ Pg. ~~91~~

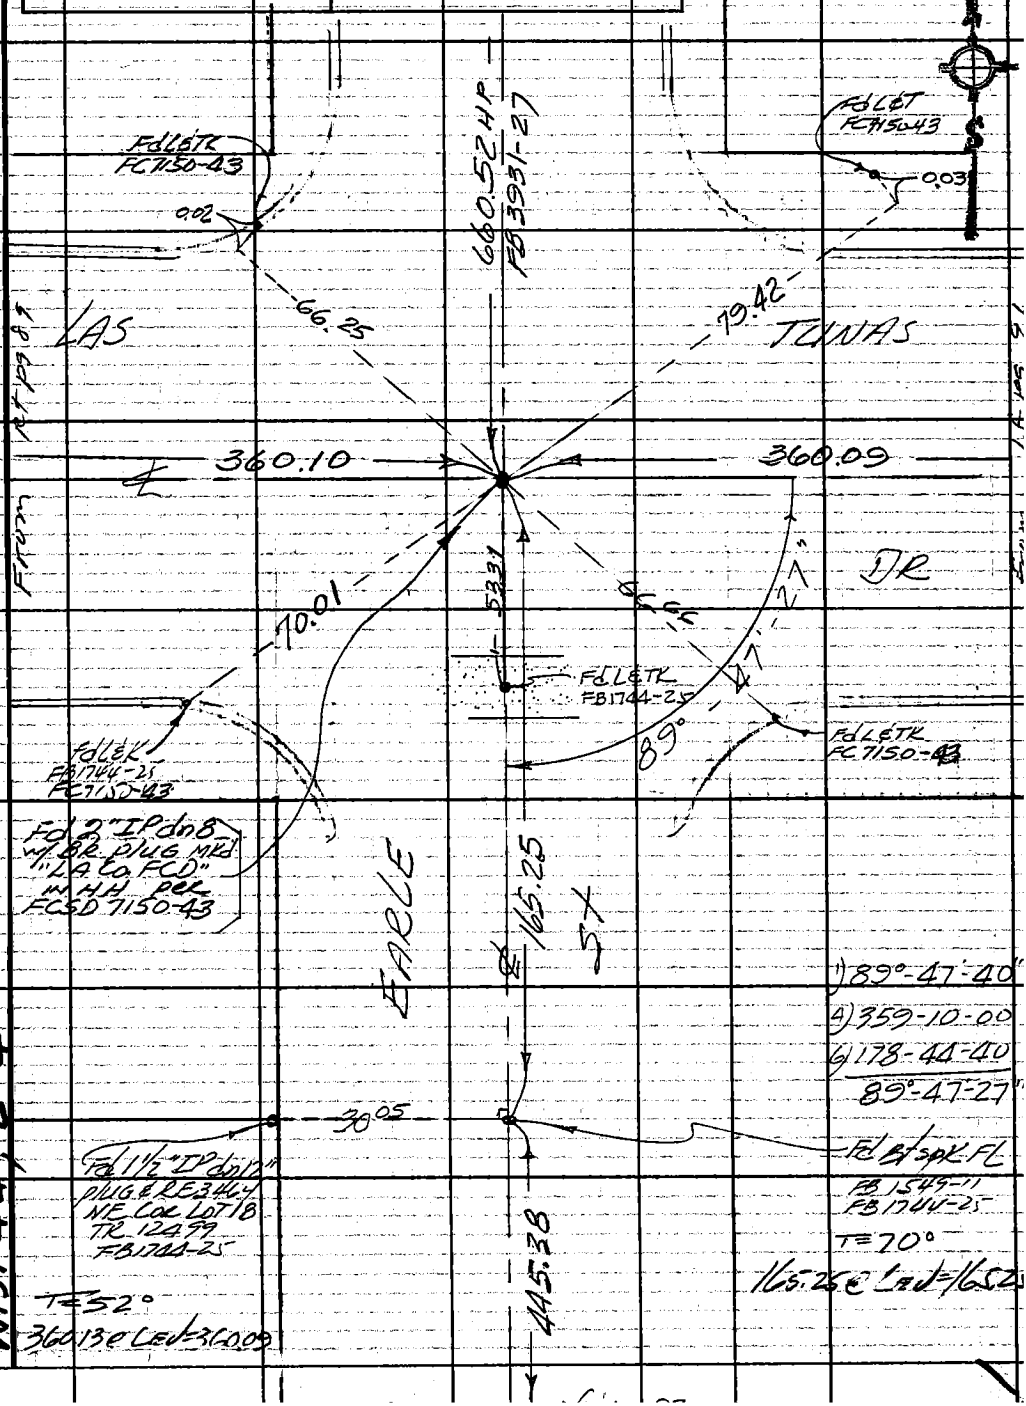

Note: Any Additions or Changes on This Sheet Must be Made or Circled in Red Ink With Date and Name of Person Making Change.

Do not extend this side of this line.

PLEASE RETURN TO
COUNTY OF LOS ANGELES
DEPARTMENT OF COUNTY ENGINEER
403 LOS ANGELES COUNTY ENGINEERING BLDG.

76F3095 CE#310 3-68

PWFB 1426 2357

Notes Ck'd by	Survey of Rosemead E
Map No.	JN 0303 00 Tape 03 Std 68 °F
Office Work	Surveyed by A. C. GUIZADO
Checked	Notes A. C. GUIZADO Date 3/4/74
Date	Indexed T. M. PALMERI MAY 3 1974

F. B. ~~3930~~ Pg. ~~99~~

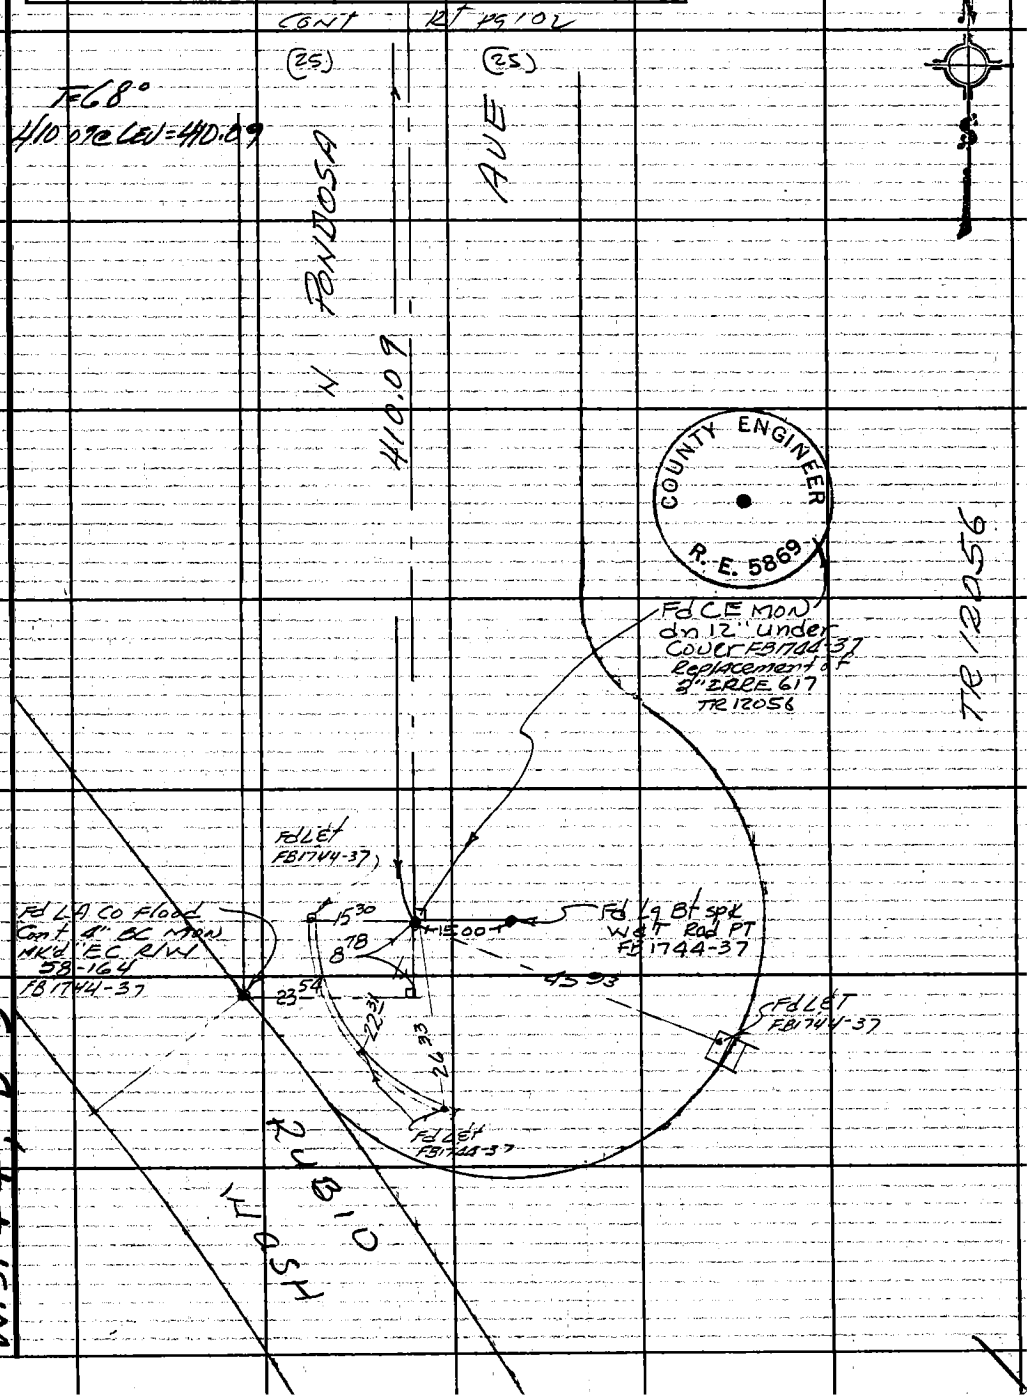

Note: Any Additions or Changes on This Sheet Must be Made or Circled in Red Ink With Date and Name of Person Making Change.

Do not extend this side of this line.

PLEASE RETURN TO
COUNTY OF LOS ANGELES
DEPARTMENT OF COUNTY ENGINEER
403 LOS ANGELES COUNTY ENGINEERING BLDG.

76F3095 CE#310 3-68

PWFB 1426

F.B. ~~3930~~ PG ~~100~~

2358

W. S. 44, B-5

PLEASE RETURN TO
COUNTY OF LOS ANGELES
DEPARTMENT OF COUNTY ENGINEER
403 LOS ANGELES COUNTY ENGINEERING BLDG.

Do not extend this side of this line.

Note: Any Additions or Changes on This Sheet Must be Made or Circled in Red Ink With Date and Name of Person Making Change.

PWFB 1426

2359

Notes Ck'd by	Survey of Rosemead Area
Map No.	JN 030300 Tape 03 Std 68 °F
Office Work	Surveyed by A. C. GUIZADO
Checked	Notes ACG Date 3/5/74
Date	Edited T. M. PALMERI MAY 3 1974

F.B. 3930 Pg. 107

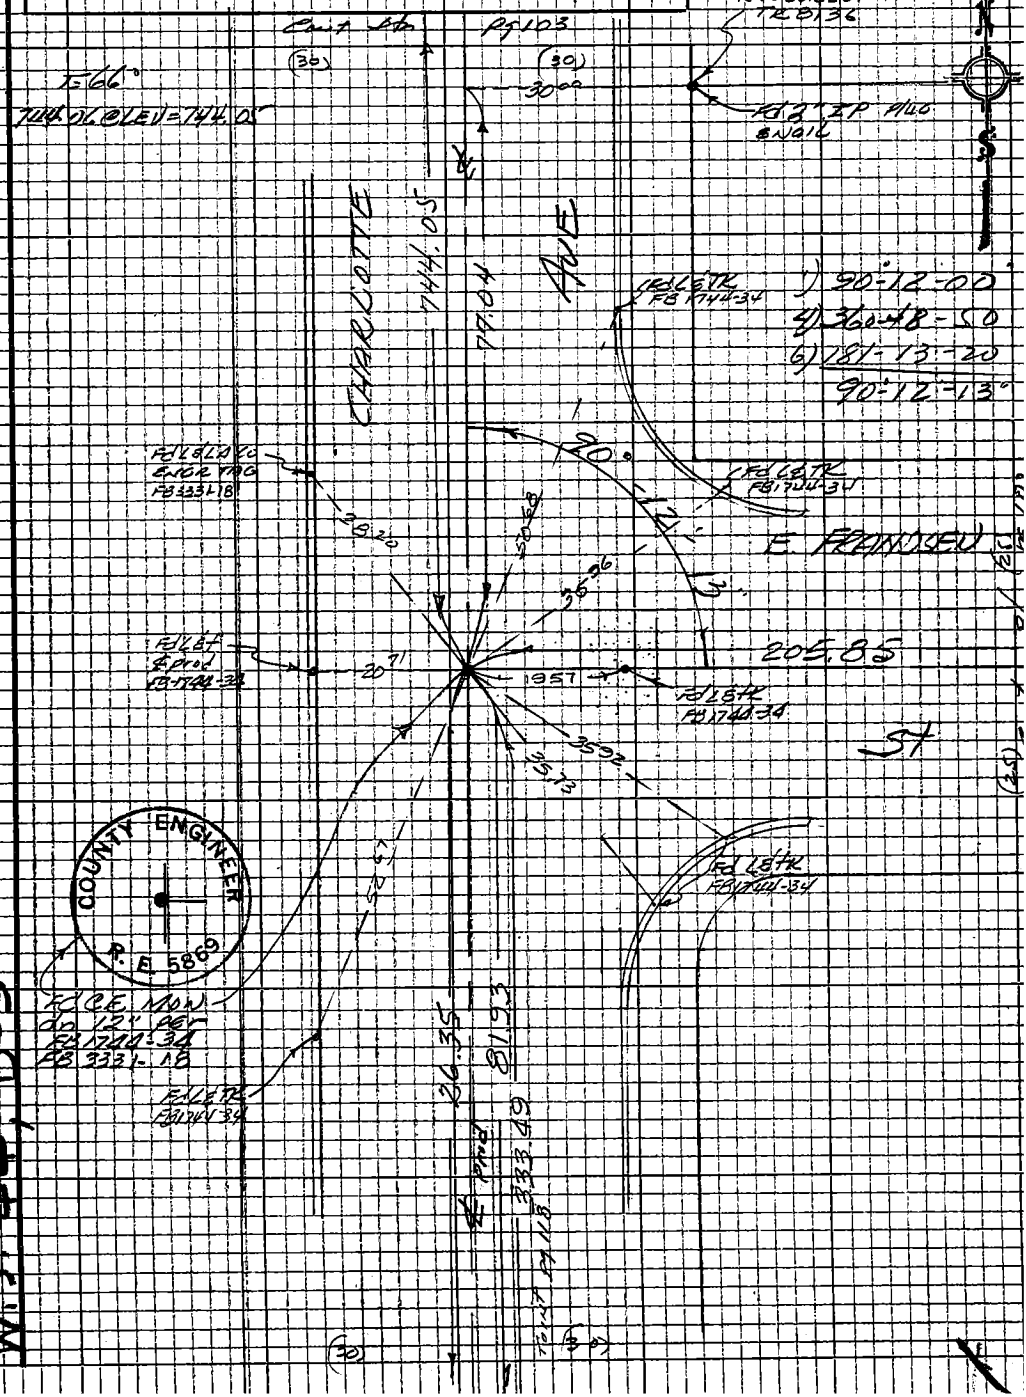

Note: Any Additions or Changes on this Sheet Must be Made or Circled in Red Ink With Date and Name of Person Making Change.

Do not extend this side of this line.

PLEASE RETURN TO
LOS ANGELES COUNTY ENGINEER
403 LOS ANGELES COUNTY ENGINEERING BLDG.

W.S. 44, B-5

76P3098 CE #310 5-66

PWFB 1426

2360

F.B. 3930 Pg. 102

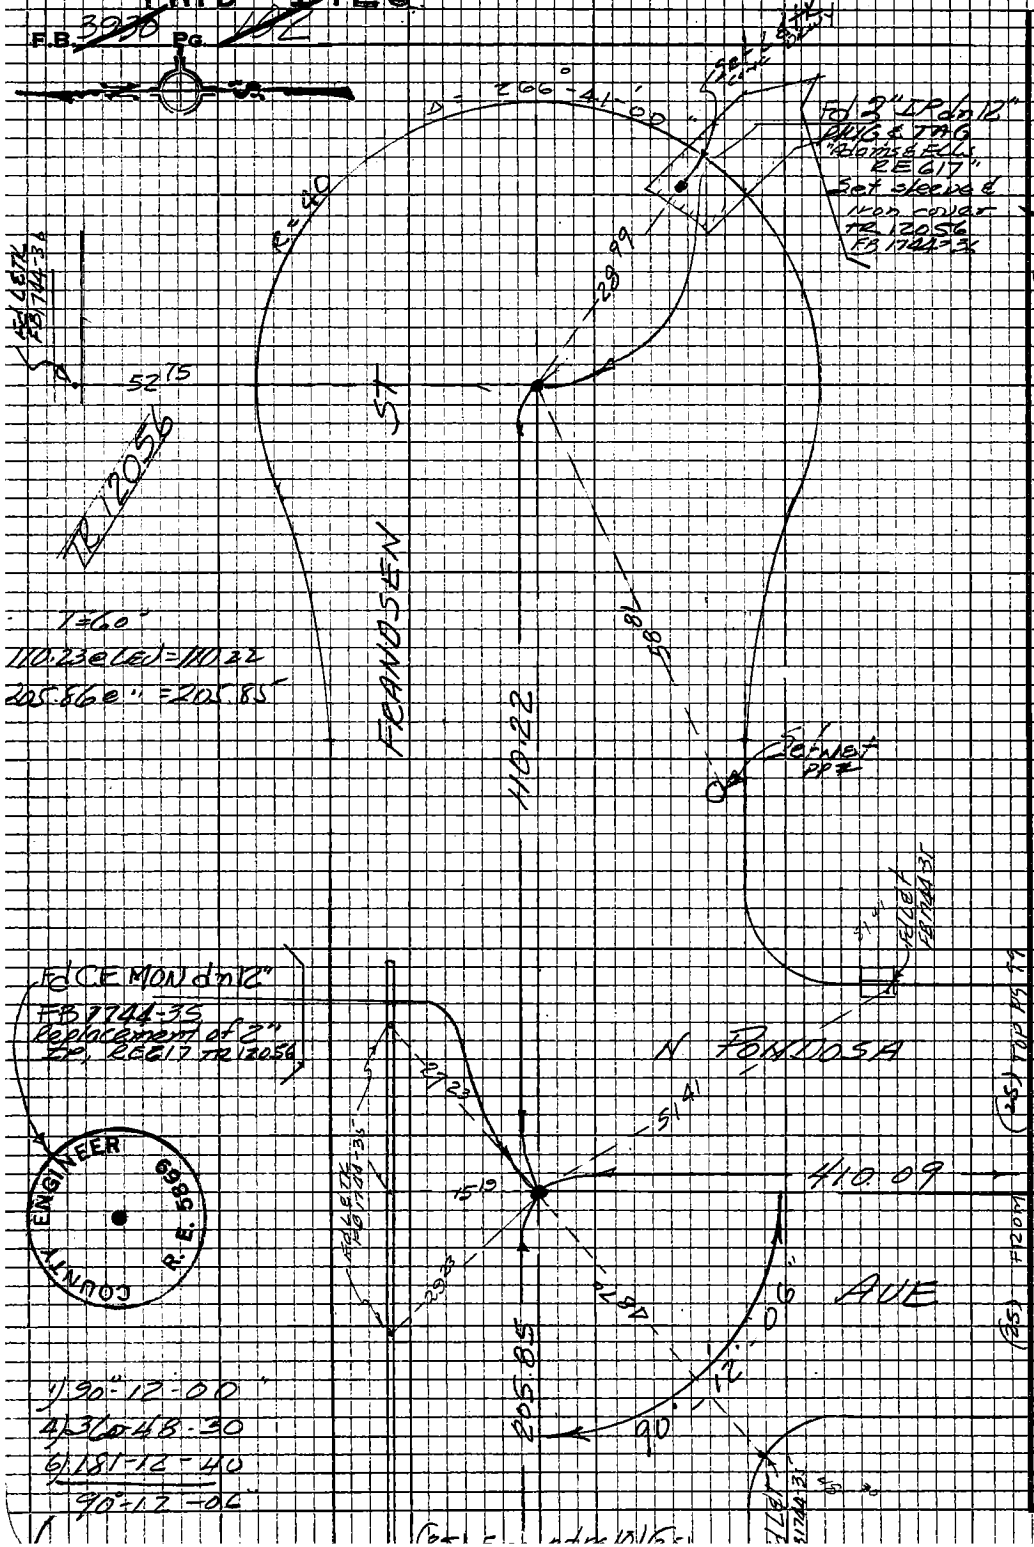

PLEASE RETURN TO
LOS ANGELES COUNTY ENGINEER
403 LOS ANGELES COUNTY ENGINEERING BLDG.

Do not extend this side of this line.

Note: Any Additions or Changes on this Sheet Must be Made or Circled in Red Ink With Date and Name of Person Making Change

PWFB 1426 2361

Notes Ck'd by	Survey of Rosemead & Area
Map No.	JN 0303.00 Tape 03 Std 68 °F
Office Work	Surveyed by A.C. GUIZADO
Checked	Notes ACG Date 3/4/74
Date	T. M. PALMERI MAY 3 1974

F. B. ~~3950~~ PG. ~~103~~

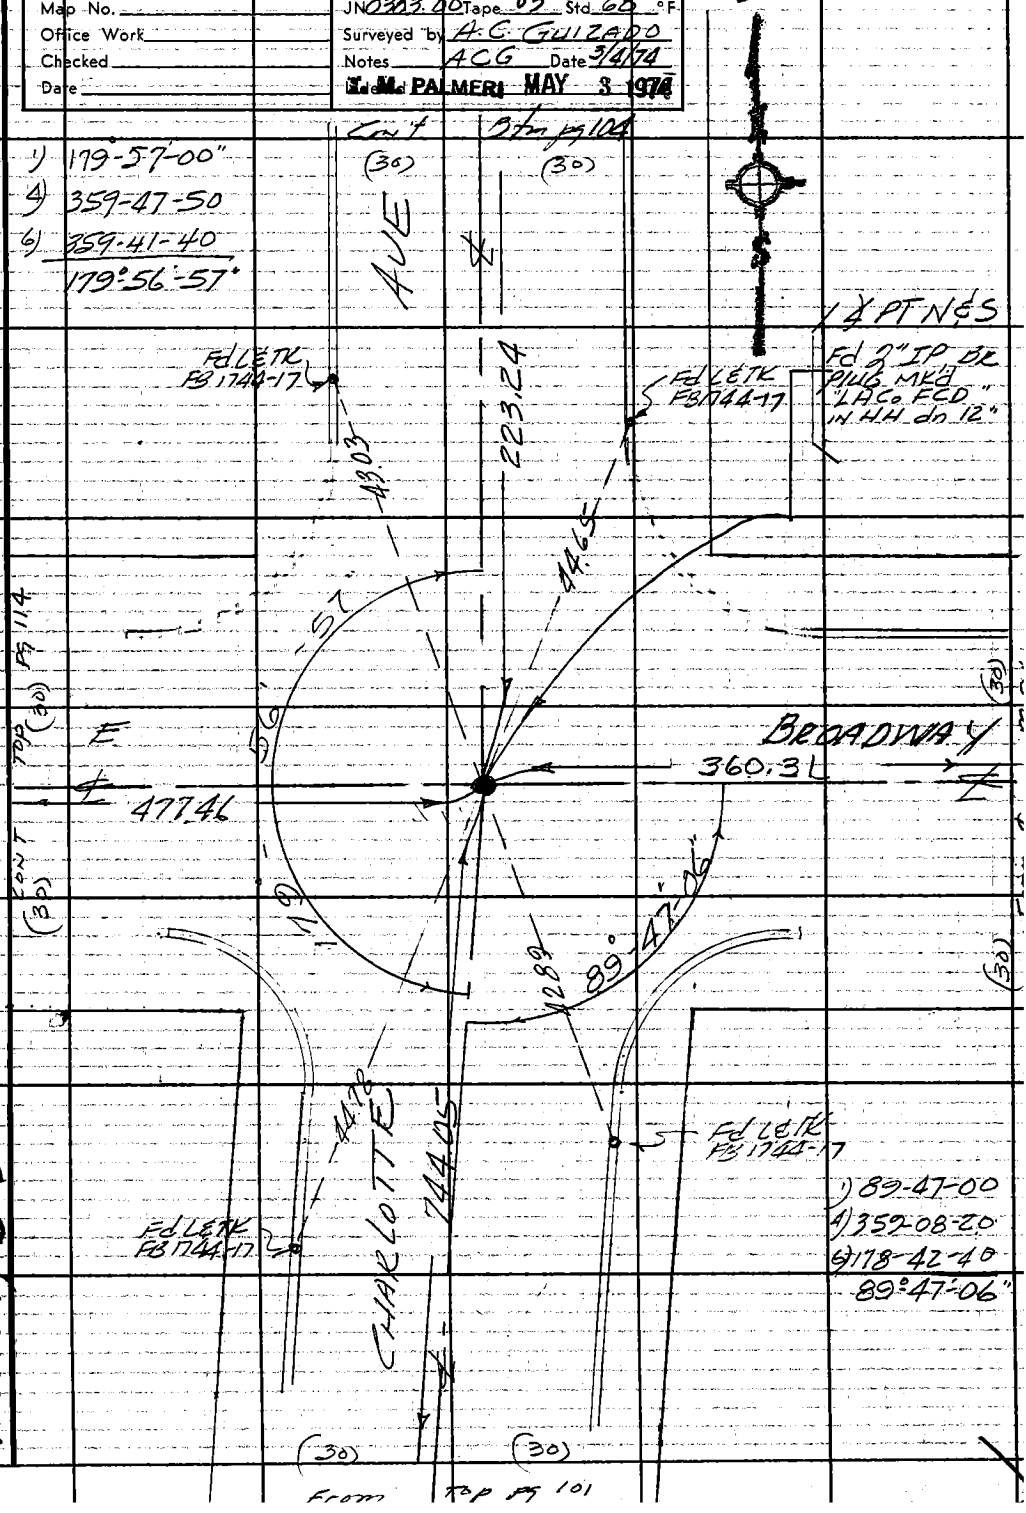

Note: Any Additions or Changes on This Sheet Must be Made or Circled in Red Ink With Date and Name of Person Making Change.

Do not extend this side of this line.

PLEASE RETURN TO
COUNTY OF LOS ANGELES
DEPARTMENT OF COUNTY ENGINEER
403 LOS ANGELES COUNTY ENGINEERING BLDG.

W.S. 44 B-5

76F309S CE#310 3-68

PWFB 1426 2362 2363

F.B. ~~3030~~ Pg ~~1426~~

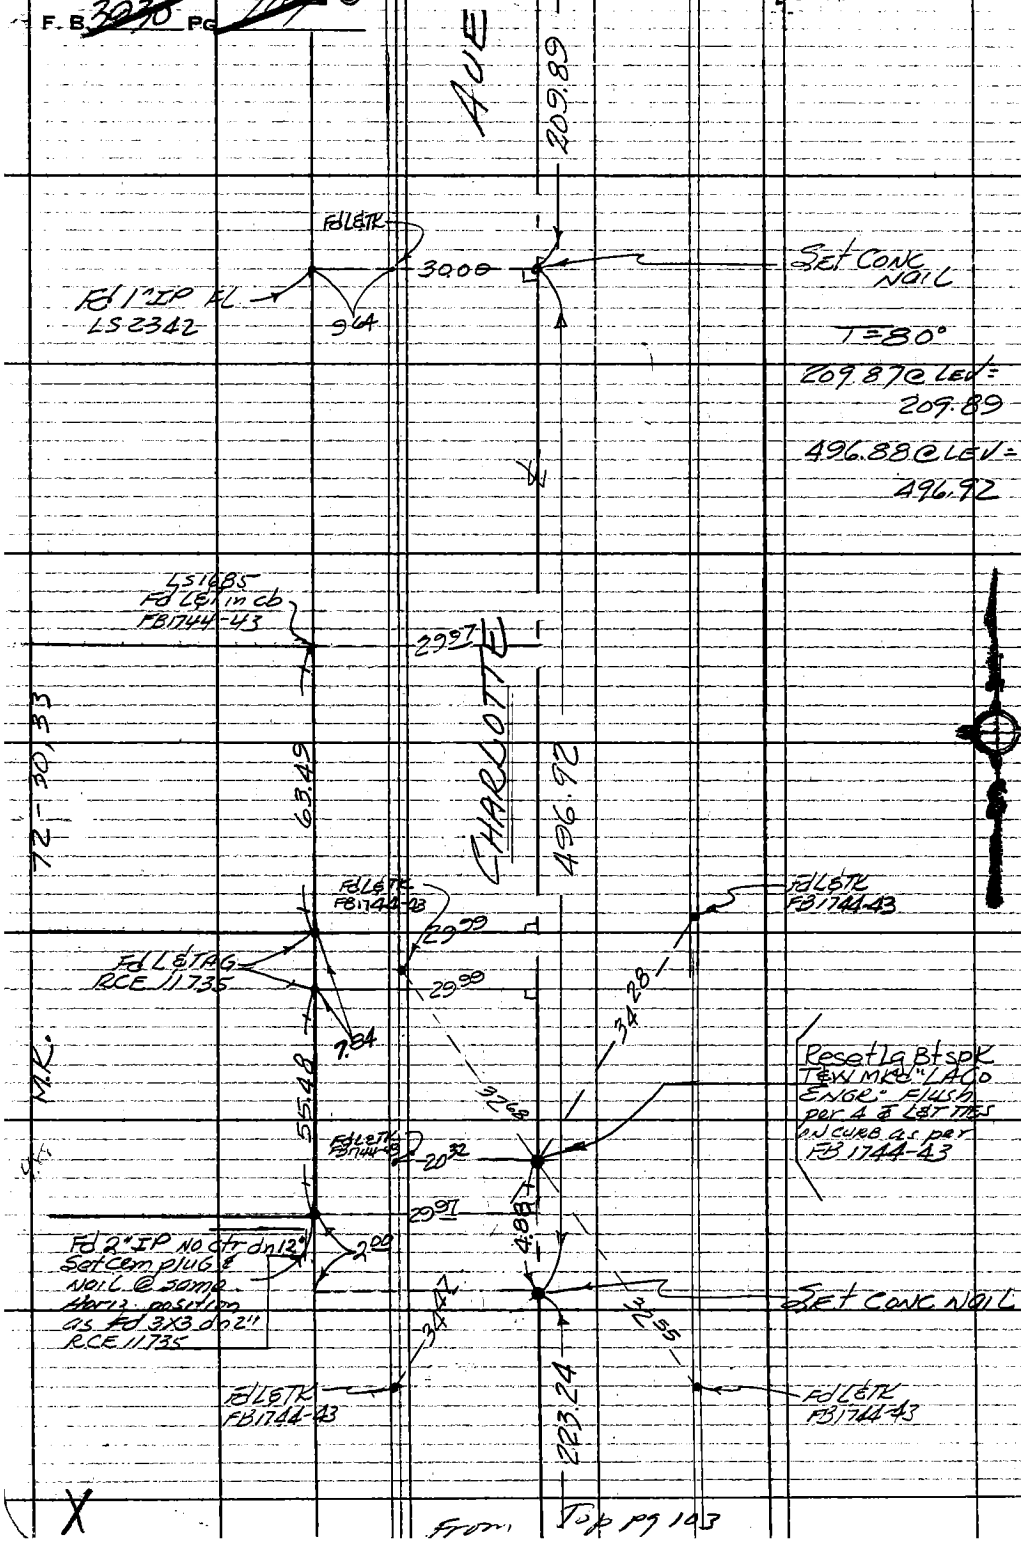

PLEASE RETURN TO
COUNTY OF LOS ANGELES
DEPARTMENT OF COUNTY ENGINEER
403 LOS ANGELES COUNTY ENGINEERING BLDG.

Do not extend this side of this line.

Note: Any Additions or Changes or This Sheet Must be Made or Circled in Red Ink With Date and Name of Person Making Change.

X

From Top pg 103

PWFB 1426 2364

Notes Ck'd by	Survey of ROSEMEAD AREA ℄
Map No.	JN 0303.00 Tape 03 Std. 68 °F
Office Work	Surveyed by A.C. Guizado
Checked	Notes ACG Date 4/4/74
Date	Indexed T. M. PALMERI MAY 3 1974

F. B. ~~3950~~ Pg. ~~105~~

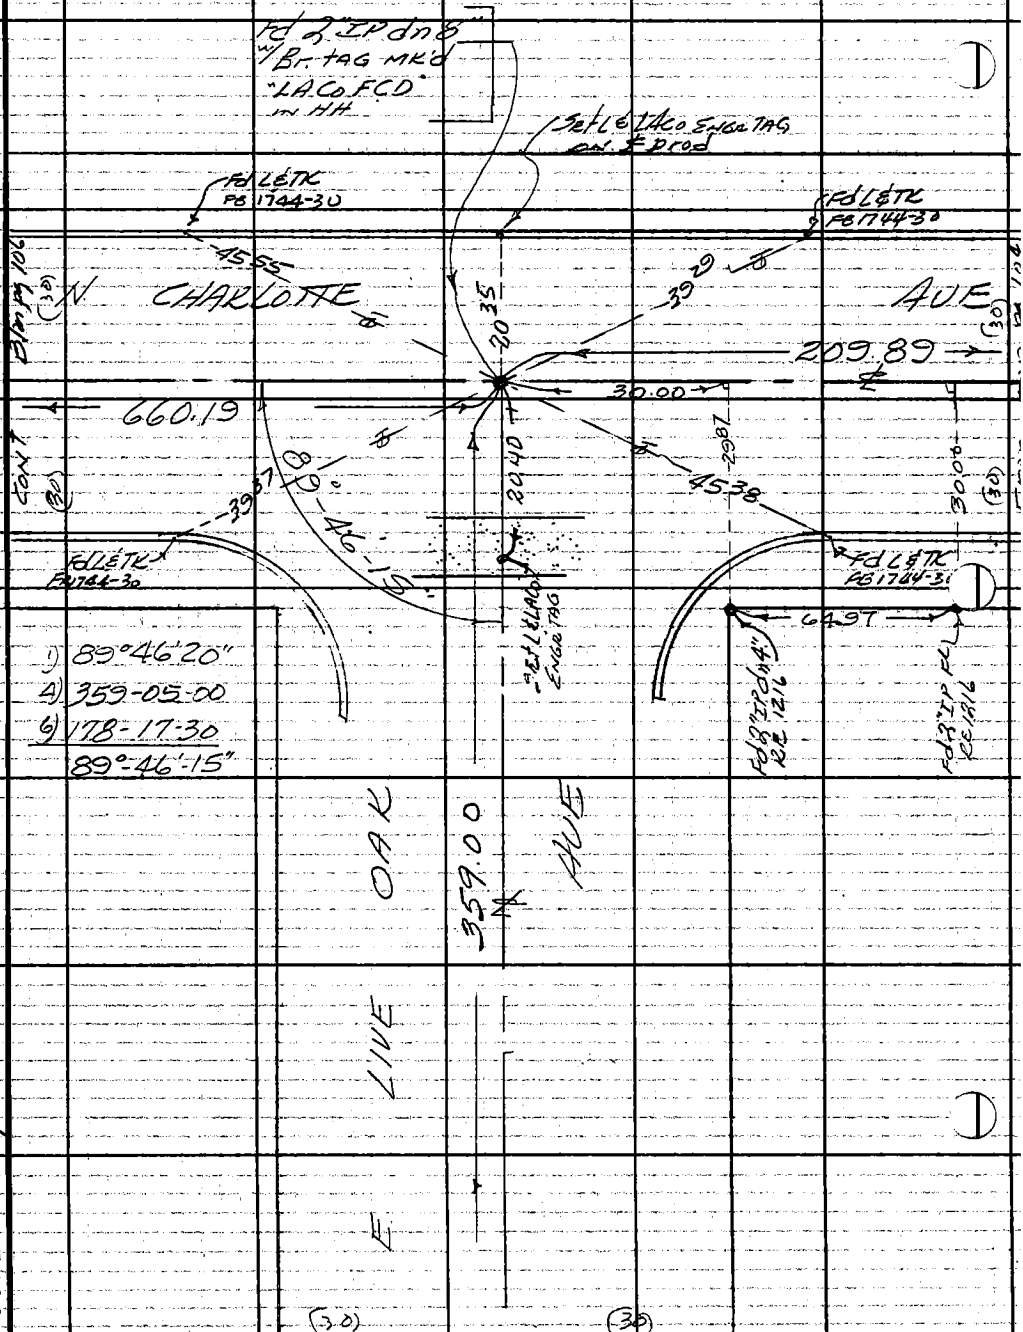

Note: Any Additions or Changes on This Sheet Must be Made or Circled in Red Ink With Date and Name of Person Making Change.

Do not extend this side of this line.

PLEASE RETURN TO
COUNTY OF LOS ANGELES
DEPARTMENT OF COUNTY ENGINEER
403 LOS ANGELES COUNTY ENGINEERING BLDG.

W.S. 44, B-4

76F309S CE#310 3-68

Cont TOP PG 98

PWEB 1526

F. B. ~~3930~~ PG ~~726~~

2003

W.S. 44, B-4

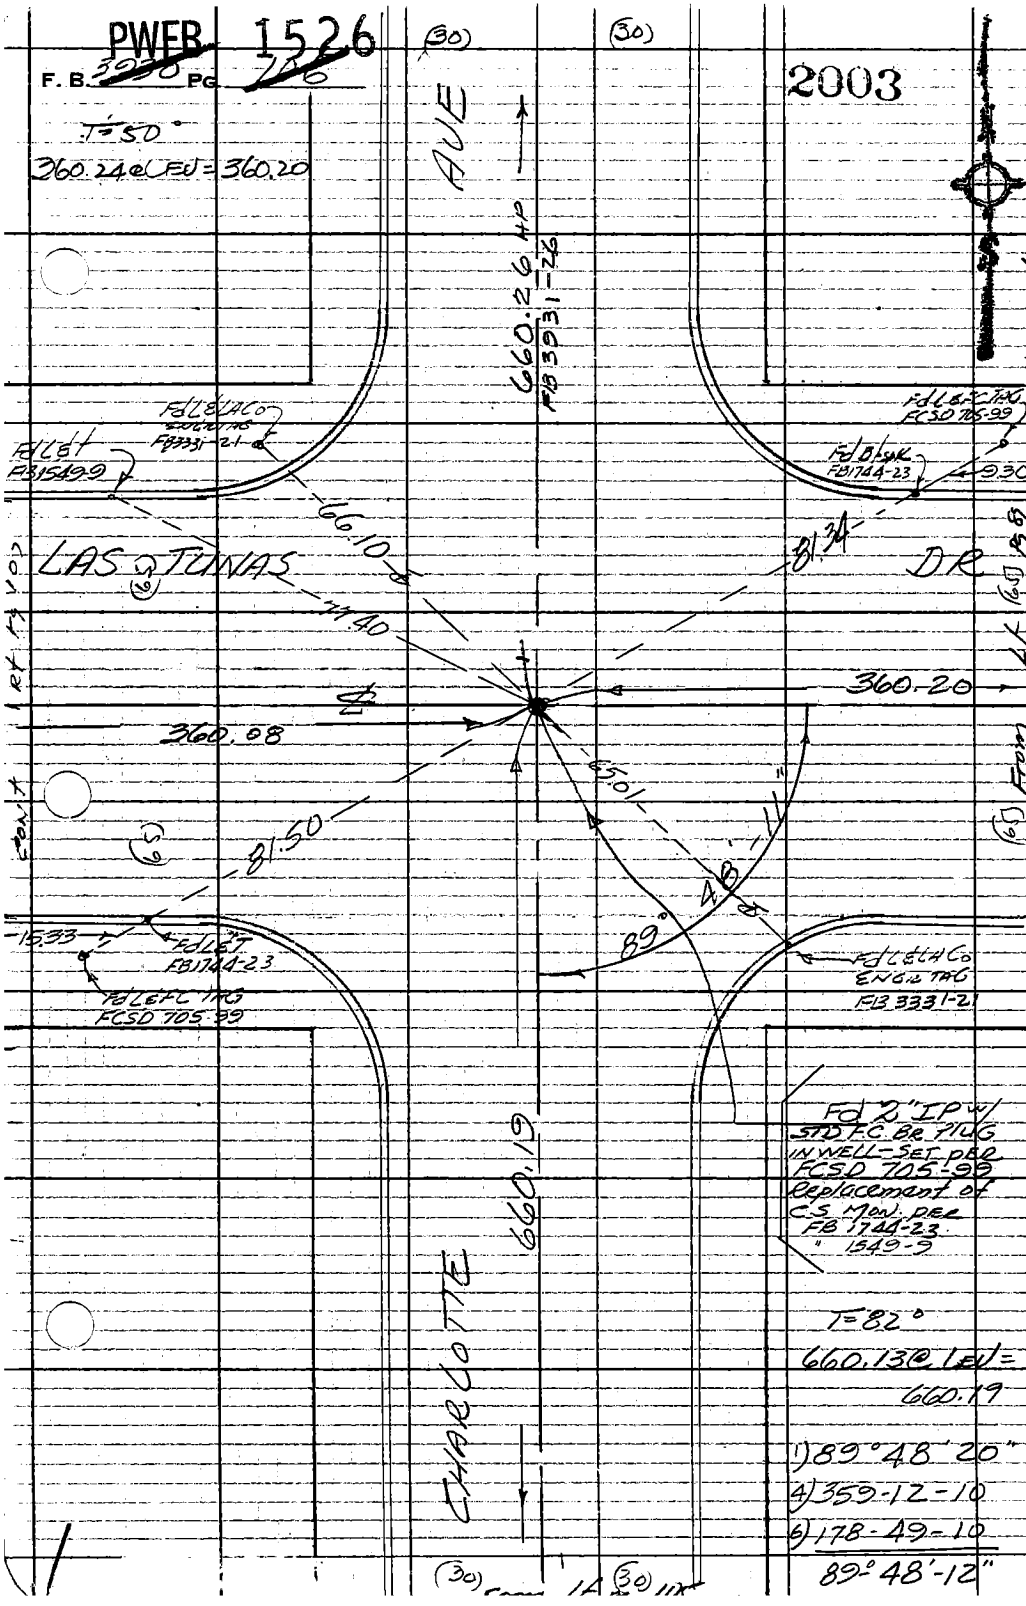

PLEASE RETURN TO
COUNTY OF LOS ANGELES
DEPARTMENT OF COUNTY ENGINEER
403 LOS ANGELES COUNTY ENGINEERING BLDG.

Do not extend this side of this line.

Note: Any Additions or Changes on This Sheet Must be Made or Circled in Red Ink With Date and Name of Person Making Change.

PWFB 1526 2004

Notes Ck'd by	Survey of Rosemead & Arch
Map No.	JN 030300 Type 03 Std 68 °F
Office Work	Surveyed by A.C. Guizado
Checked	Notes ACG Date 4/8/74
Date	Index T. H. PALMERI MAY 3 1974

F. B. 3930 PG. 107

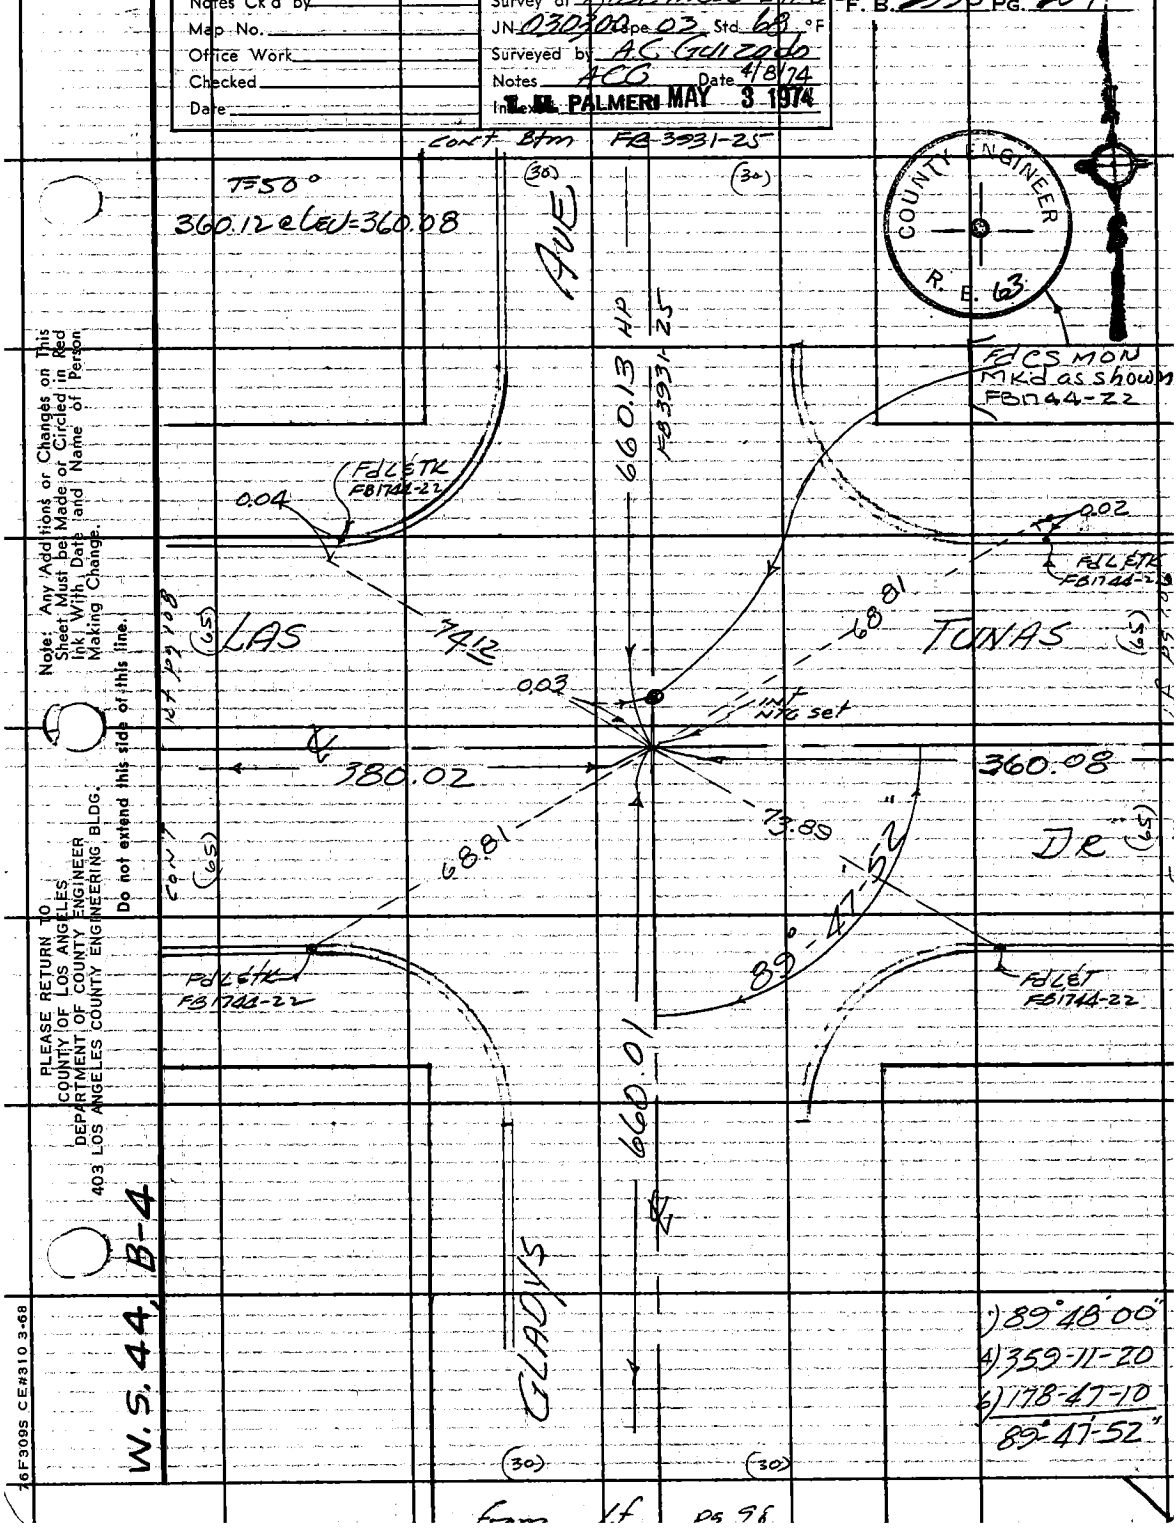

Note: Any Additions or Changes on This Sheet Must be Made or Circled in Red Ink With Date and Name of Person Making Change.

Do not extend this side of this line.

PLEASE RETURN TO
COUNTY OF LOS ANGELES
DEPARTMENT OF COUNTY ENGINEER
403 LOS ANGELES COUNTY ENGINEERING BLDG.

76F309S CE#310 3-68

PWFB 1526 CONT

2005

F.B. ~~3950~~ PG. ~~108~~

T=48

380.07 @ LEV=380.02

COUNTY ENGINEER R. E. 63

W.S. 44, B-4

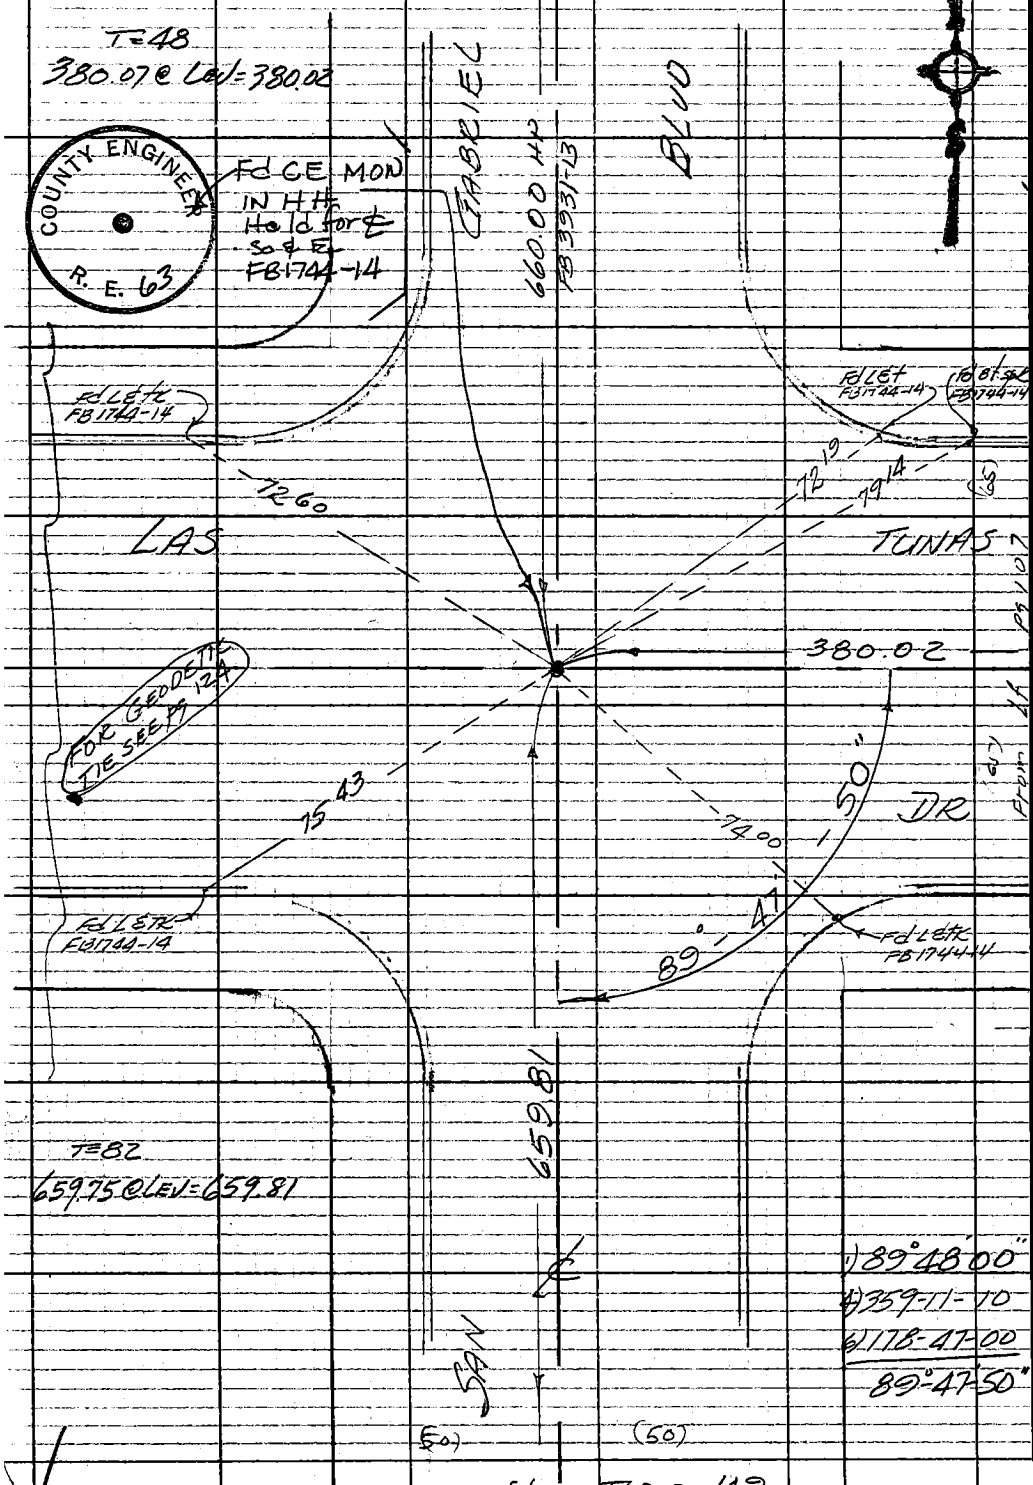

1) 89°48'00"
4) 359-11-10
6) 178-47-00
89°47'50"

PLEASE RETURN TO
COUNTY OF LOS ANGELES
DEPARTMENT OF COUNTY ENGINEER
403 LOS ANGELES COUNTY ENGINEERING BLDG.

Do not extend this side of this line.

Note: Any Additions or Changes on This Sheet Must be Made or Circled in Red Ink With Date and Name of Person Making Change.

Con't TOP PG 109

PWFB 1426

2365

Notes Ck'd by	Survey of Rosamead ℄ Area
Map No.	JN 0303.00 Tape 03 Std 68 °F
Office Work	Surveyed by A. C. Guizado
Checked	Notes ACG Date 4/9/74
Date	Indexed T. M. PALMERI MAY 3 1974

F. B. 3930 PG. 109

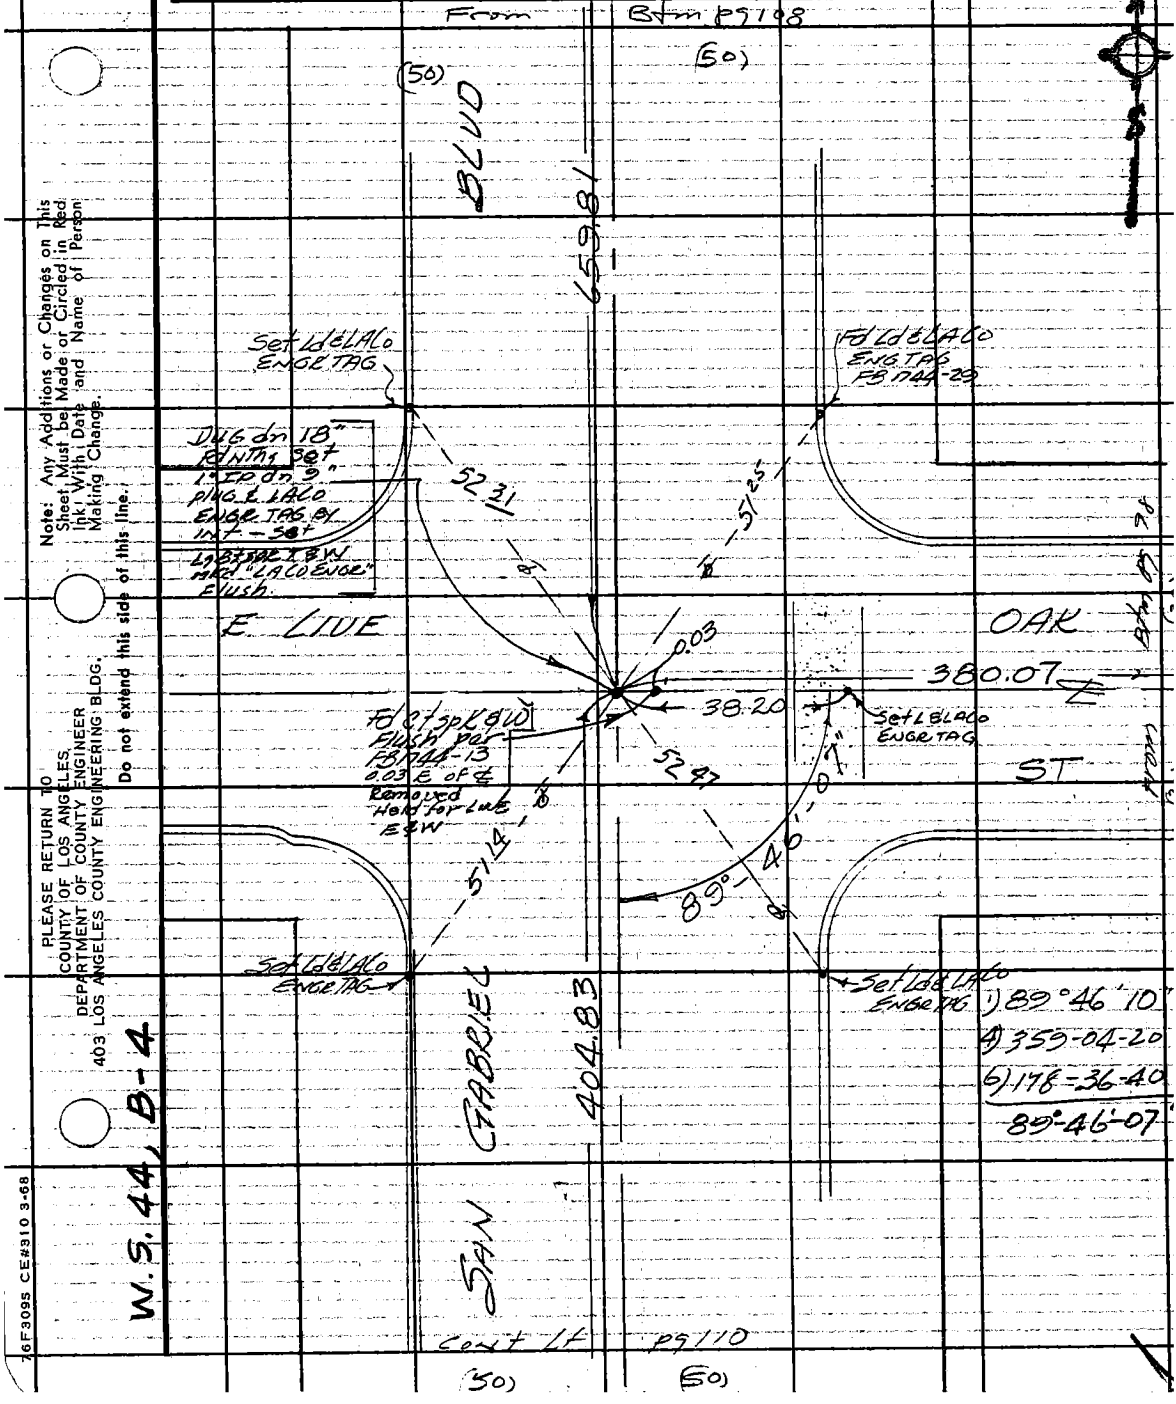

Note: Any Additions or Changes on This Sheet Must be Made or Circled in Red Ink With Date and Name of Person Making Change.

Do not extend this side of this line.

PLEASE RETURN TO
COUNTY OF LOS ANGELES
DEPARTMENT OF COUNTY ENGINEER
403 LOS ANGELES COUNTY ENGINEERING BLDG.

76F3095 CE#310 3-68

PWFB 1426 cont Lr pg111 2366

F.B. ~~3930~~ PG. ~~140~~

(25) (25)

105

E SAN GABRIEL

W.S. 44, B-4

BLOCK

OF

TOWN

T=68°

220.04 @ LEV = 220.04

1) 90° 14' 40"
4) 360-59-00
6) 181-28-40
90° 14-47"

WEDGEWOOD PL

220.04

LOT 27

LOT 28

Fd old Bt spk
0.02 E of ℄
Dug dn 18"
Fd Nth-Set
1" IP plug & LA
Co Engr tag
dn 8" by int
Set Bt spk W & E
Flush by int
RDFB 1426-1668, 1669

Fd Sm Bt spk
Set P.M. in ctr

Set L&LACo
Engr tag
on ℄

52.69

90° 14' 47"

37.32

Fd spk W & E
dn 3"
FB 1744-12

Held for Line E & W
old Bt spk
(Removed)
0.02

75.22

87.28

℄

404.83

524.75

35.16

52.62

SAN GABRIEL BLVD

Set L&LACo
Engr tag
on ℄ prod

Set L&LACo
Engr tag

From Bt spk (50)

(50)

Top pg 112

Cont

T=82
404.79 @ LEV = 404.83
75.21 @ " = 75.22
524.70 @ " = 524.75

PLEASE RETURN TO
COUNTY OF LOS ANGELES
DEPARTMENT OF COUNTY ENGINEER
403 LOS ANGELES COUNTY ENGINEERING BLDG.

Do not extend this side of this line.

Note: Any Additions or Changes on This Sheet Must be Made or Circled in Red Ink With Date and Name of Person Making Change.

PWFB 1426

2367

Notes Ck'd by	Survey of Rosemead ℄
Map No.	JN 0303.00 Tape 03 Std 68 °F
Office Work	Surveyed by A. C. GUIZADO
Checked	Notes A. C. GUIZADO Date 4/9/74
Date	Indexed PALMERI MAY 3 1974

F.B. 3930 Pg. 111

WS 44 B-4

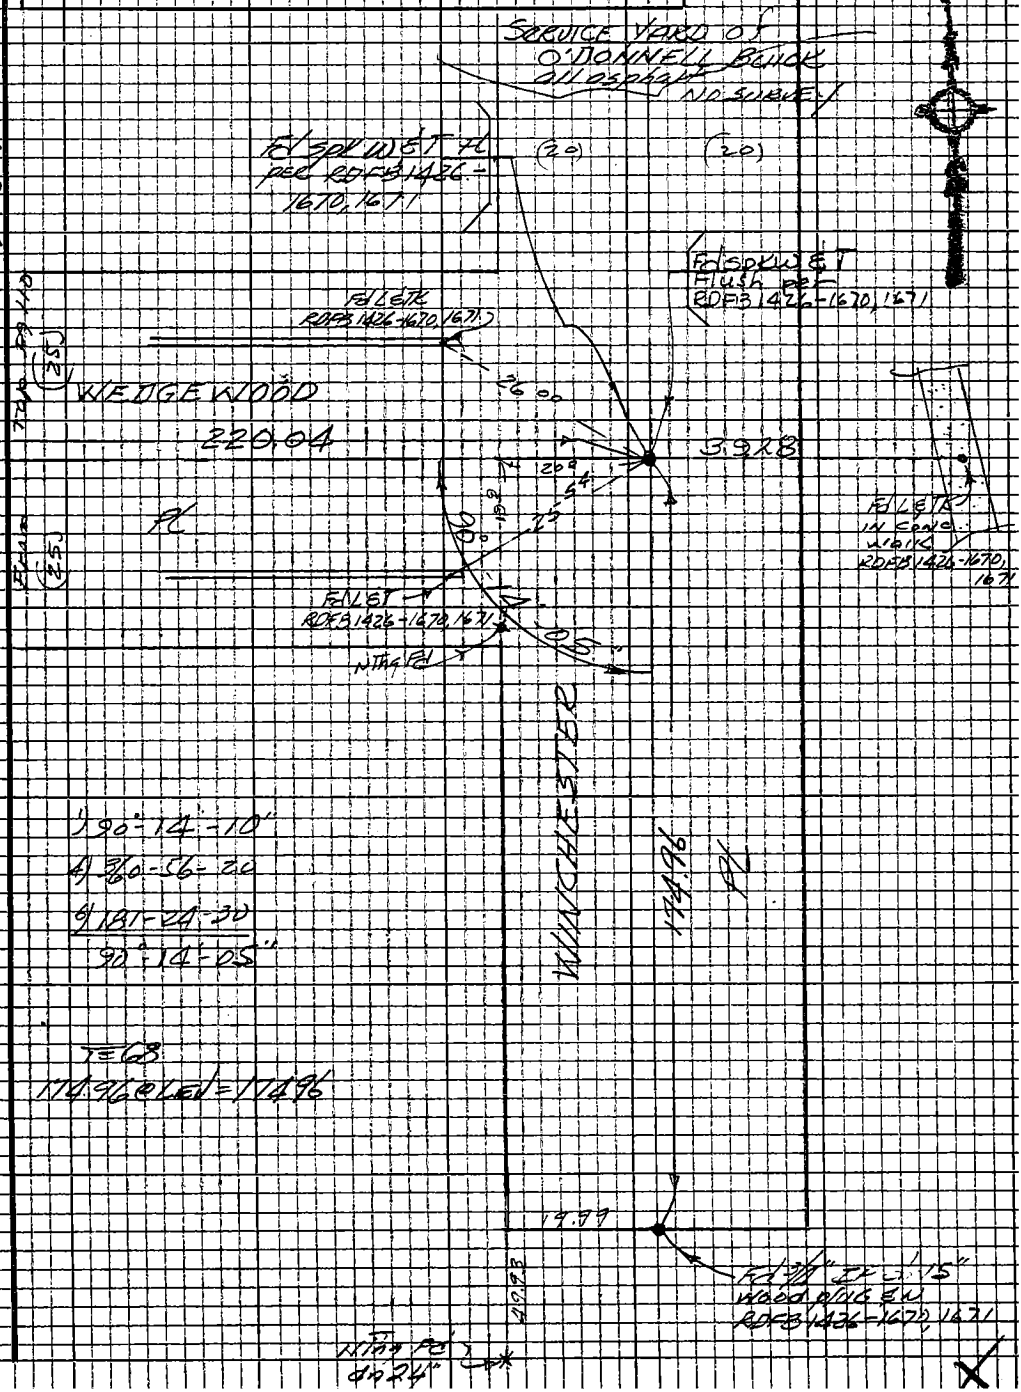

Note: Any Additions or Changes on this Sheet Must be Made or Circled in Red Ink With Date and Name of Person Making Change

Do not extend this side of this line.

PLEASE RETURN TO
LOS ANGELES COUNTY ENGINEER
403 Los Angeles County Engineering Bldg.

7623093 CE #310 5-66

PWFB 1426 2368 2369

F.B. 3930 Pg. 112

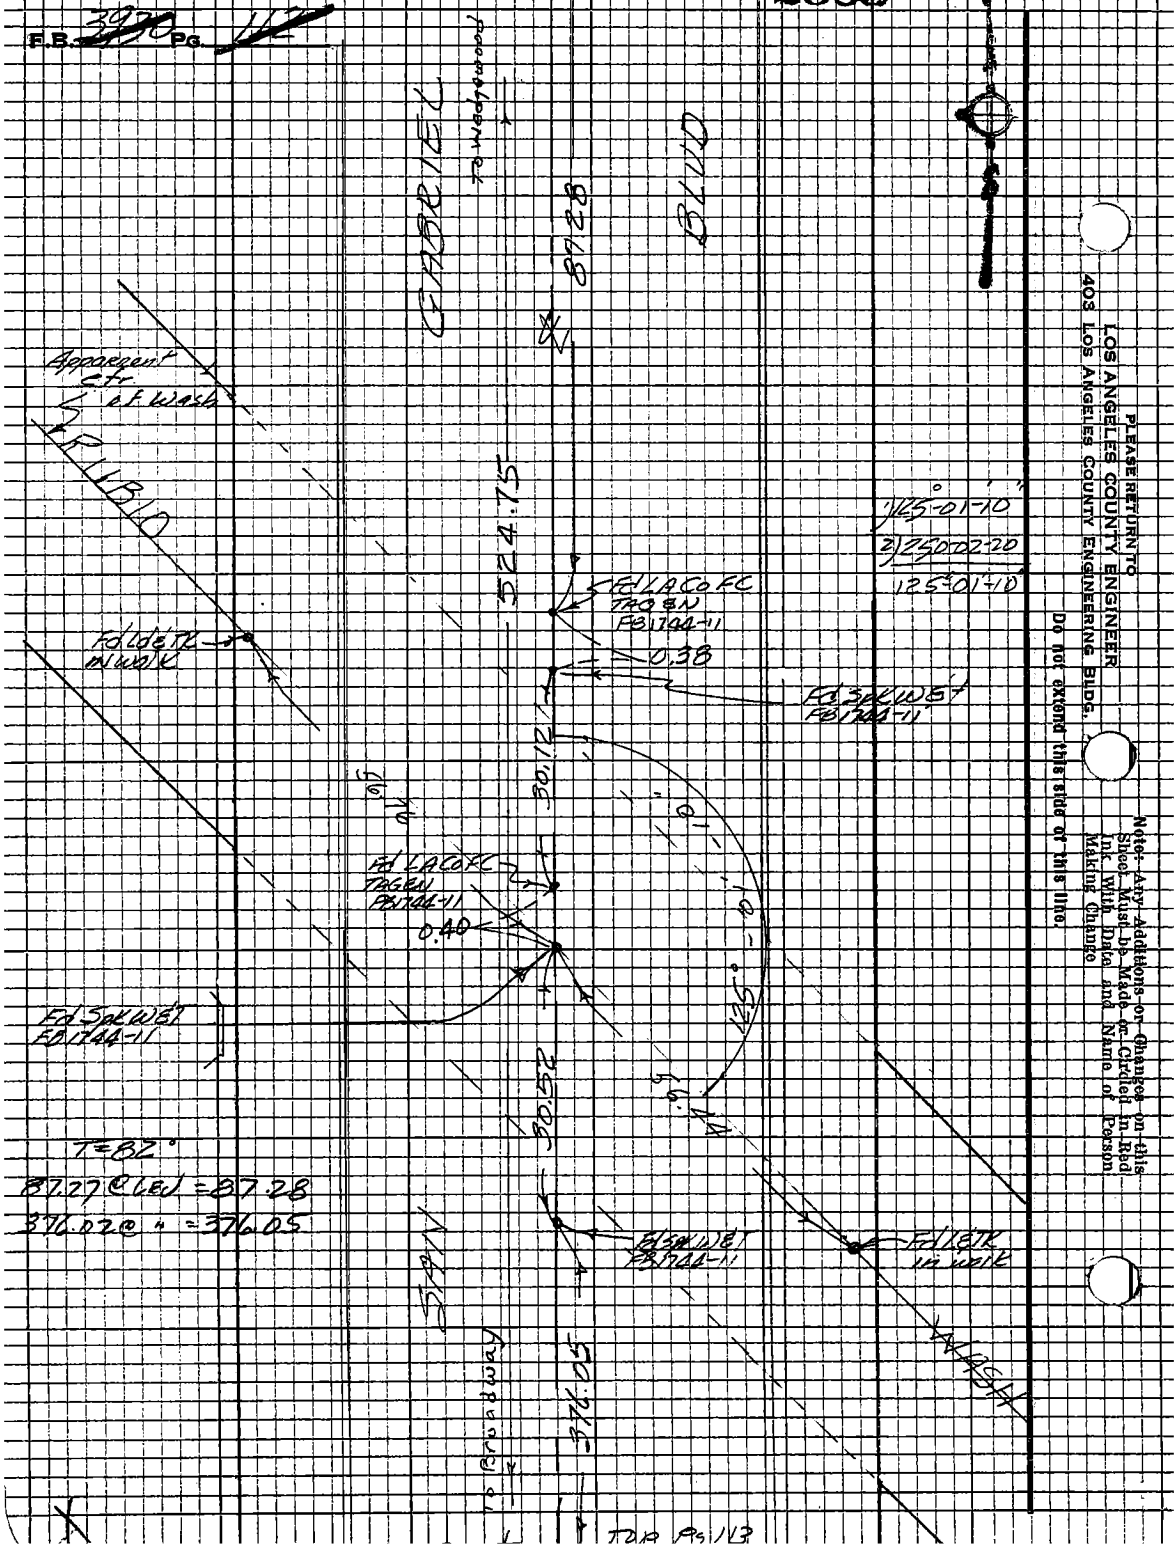

PLEASE RETURN TO
LOS ANGELES COUNTY ENGINEER
403 LOS ANGELES COUNTY ENGINEERING BLDG.

Do not extend this side of this line.

Note: Any Additions or Changes on this Sheet Must be Made or Circled in Red Ink With Date and Name of Person Making Change

PWFB 1426

2370

Notes Ck'd by	Survey of Rosemead & Area
Map No.	JN 0303 00 Tape 03 Std 68 °F
Office Work	Surveyed by A. C. GUIZADO
Checked	Notes A. C. GUIZADO Date 4/9/74
Date	Inspected T. M. PALMERI MAY 3 1974

F.B. ~~3930~~ Pg. ~~113~~

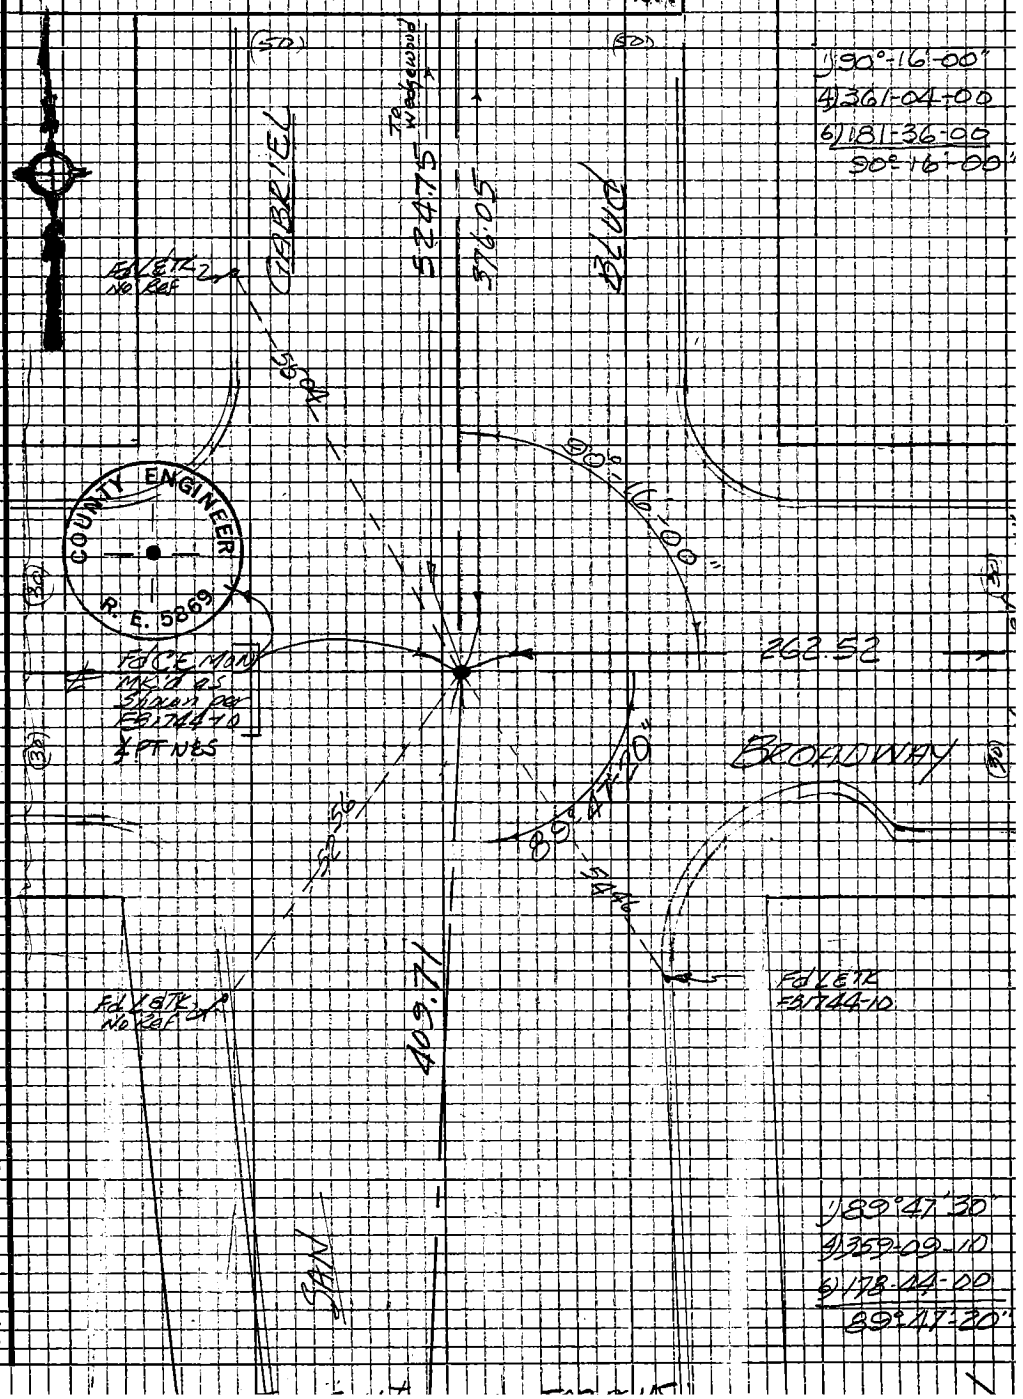

Note: Any Additions or Changes on this Sheet Must be Made or Circled in Red Ink With Date and Name of Person Making Change.

Do not extend this side of this line.

PLEASE RETURN TO
LOS ANGELES COUNTY ENGINEER
403 Los Angeles County Engineering Bldg.

W.S. 44, B-5

76P3098 CE #310 5-66

PWFB 1426 From LF pg 103 2371

F.B. 3930 Pg. 44

T=68°

262.52 @ LEV = 262.52

T=64°

477.47 @ LEV = 477.46

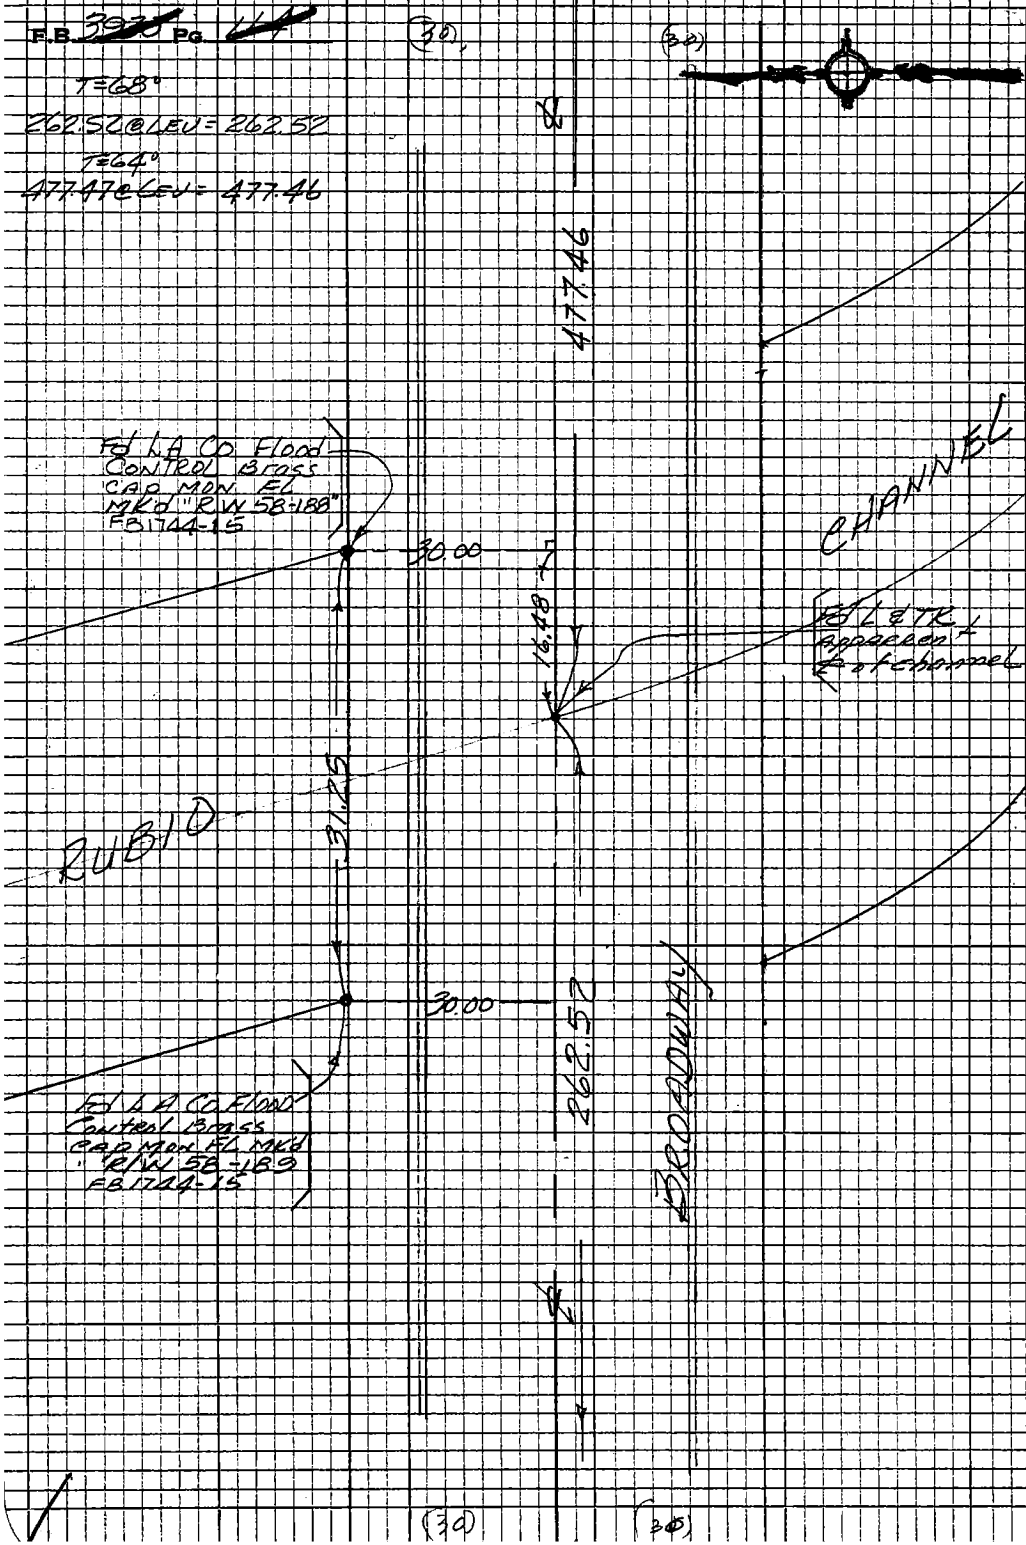

W. 3, 44, B-5

PLEASE RETURN TO
LOS ANGELES COUNTY ENGINEER
403 LOS ANGELES COUNTY ENGINEERING BLDG.

Do not extend this side of this line.

Note: Any Additions or Changes on this Sheet Must be Made or Circled in Red Ink With Date and Name of Person Making Change

PWFB 1426

2372 2373

Notes Ck'd by	Survey of Rosemead & Area
Map No.	JN 030300 Tape 03 Std 68 °F
Office Work	Surveyed by A C Guizado
Checked	Notes ACG Date 4/10/74
Date	Indexed PALMERI MAY 3 1974

F.B. ~~3000~~ Pg. ~~115~~

T=80
409.68 @ LEV = 409.71
369.30 @ LEV = 369.33
140.31 @ LEV = 140.32

1) 112°-05'-23
4) 88-36-30
6) 312-54-40
112°-09-07

Note: Any Additions or Changes on this Sheet Must be Made or Circled in Red Ink With Date and Name of Person Making Change

Do not extend this side of this line.

PLEASE RETURN TO
LOS ANGELES COUNTY ENGINEER
403 LOS ANGELES COUNTY ENGINEERING BLDG.

W.S. 44 B-5

76P309S (CE #310 R-66)

PWFB 1426 2374

F.B. ~~3810~~ PG. ~~116~~

W.S. 44, B-5

PLEASE RETURN TO
LOS ANGELES COUNTY ENGINEER
403 LOS ANGELES COUNTY ENGINEERING BLDG.

Do not extend this side of this line.

Note: Any Additions or Changes on this Sheet Must be Made or Circled in Red Ink With Date and Name of Person Making Change

PWFB 1426

2375

Notes Ck'd by	Survey of Rosemead 6
Map No.	JN 0303.00 Tape 03 Std 68 °F
Office Work	Surveyed by A. C. GUIZADO
Checked	Notes A. C. GUIZADO Date 4/11/74
Date	Indexed T. M. PALMERI MAY 3 1974

F.B. 3960 Pg. 47

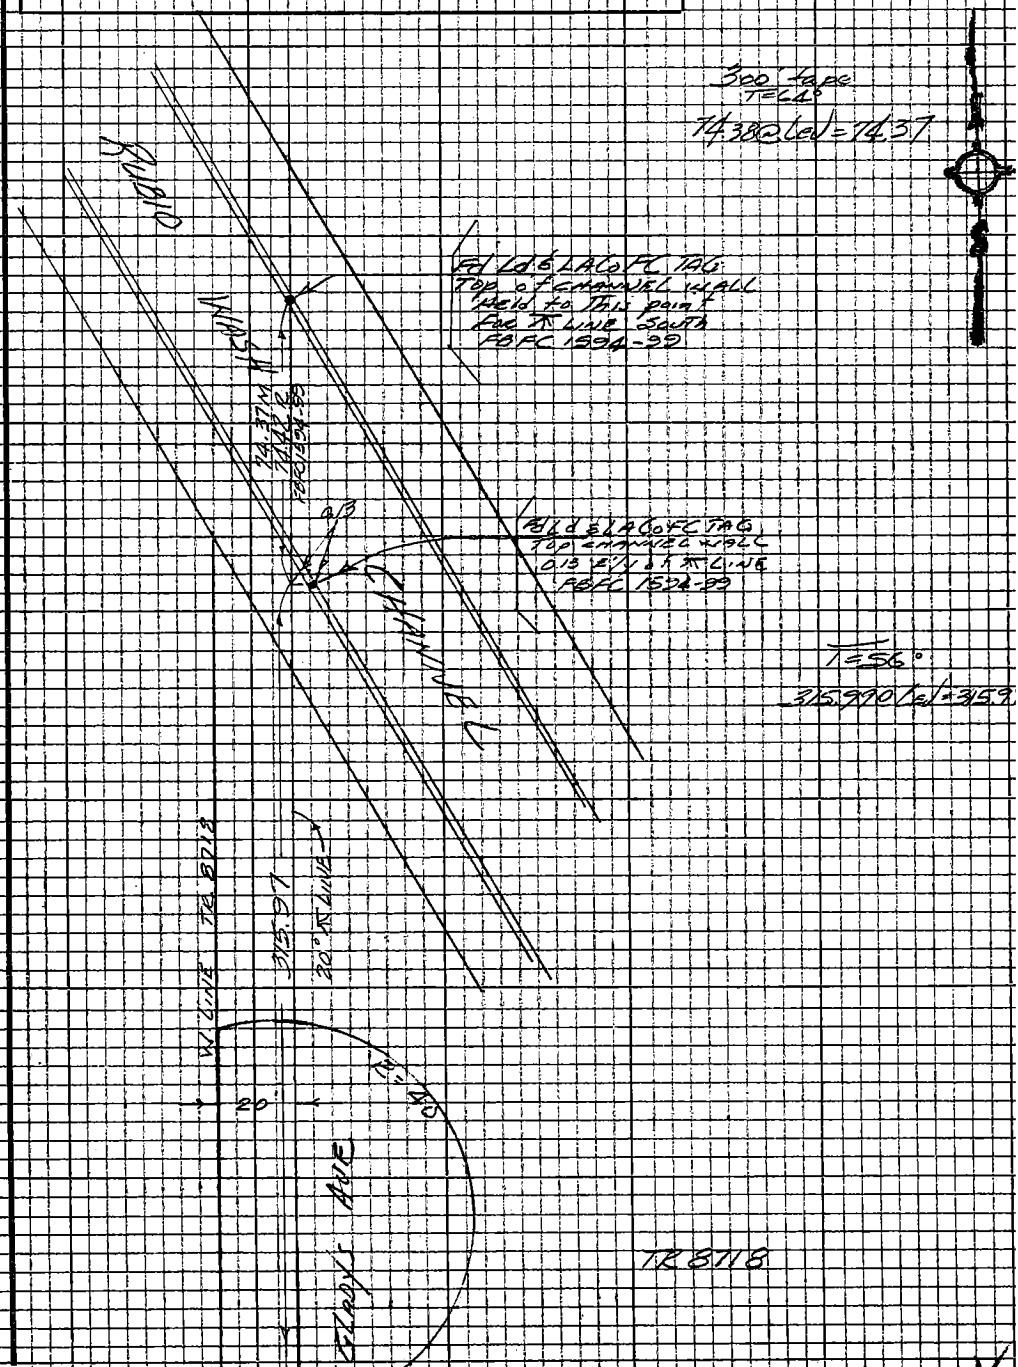

Note: Any Additions or Changes on this Sheet Must be Made or Circled in Red Ink With Date and Name of Person Making Change

Do not extend this side of this line.

PLEASE RETURN TO
LOS ANGELES COUNTY ENGINEER
403 LOS ANGELES COUNTY ENGINEERING BLDG.

76P309S CE #310 5-66

PWFB 1426

2376

F.B. ~~3930~~ Pg. ~~110~~

W.S. 44, B-5

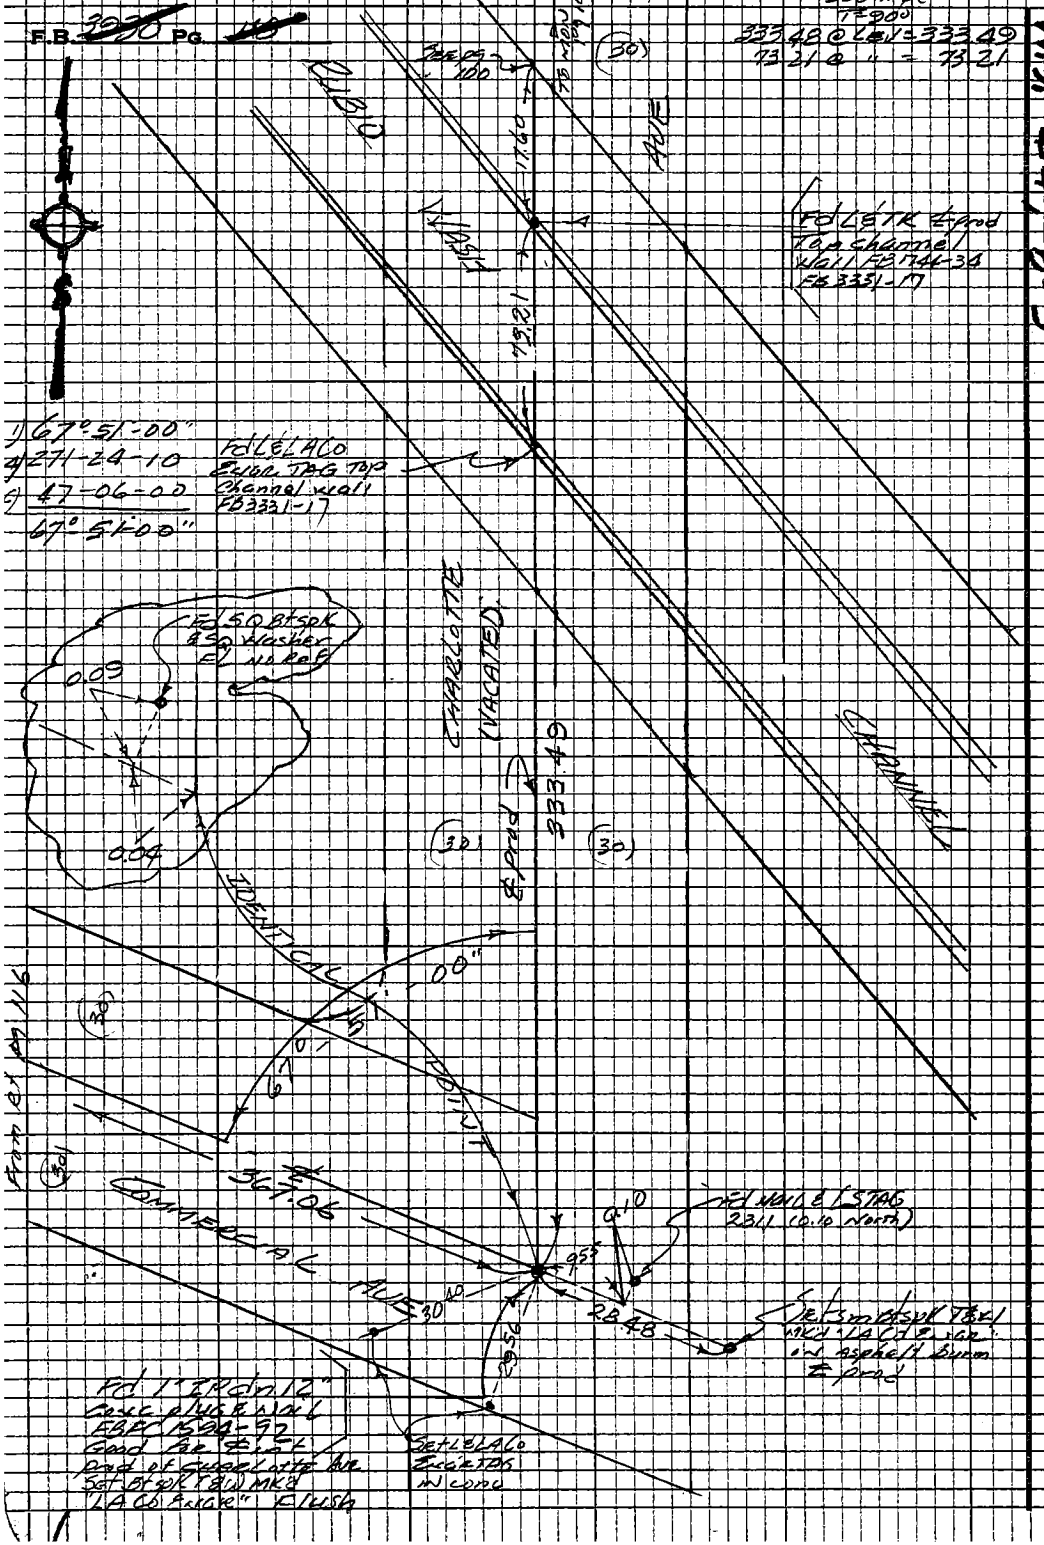

PLEASE RETURN TO
LOS ANGELES COUNTY ENGINEER
403 LOS ANGELES COUNTY ENGINEERING BLDG.

Do not extend this side of this line.

Note: Any Additions or Changes on this Sheet Must be Made or Circled in Red Ink With Date and Name of Person Making Change

PWFB 1426 2377

Notes Ck'd by		Survey of	Rosemead [illegible]
Map No.		JN 0303.00 Tape 03	Std 68 °F
Office Work		Surveyed by	A. C. GUIZ[illegible]
Checked		Notes	M. C. GU[illegible] Date 4/15/74
Date		Endorsed E. M. PALMERI	MAY 3 1974

F.B. ~~2950~~ Pg. ~~119~~

Note: Any Additions or Changes on this Sheet Must be Made or Circled in Red Ink With Date and Name of Person Making Change

Do not extend this side of this line.

PLEASE RETURN TO
LOS ANGELES COUNTY ENGINEER
403 LOS ANGELES COUNTY ENGINEERING BLDG.

W.S. 44, B-5

76P309S CK #310 5-56

PWFB 1426 2378

F.B. ~~3930~~ Pg. ~~120~~

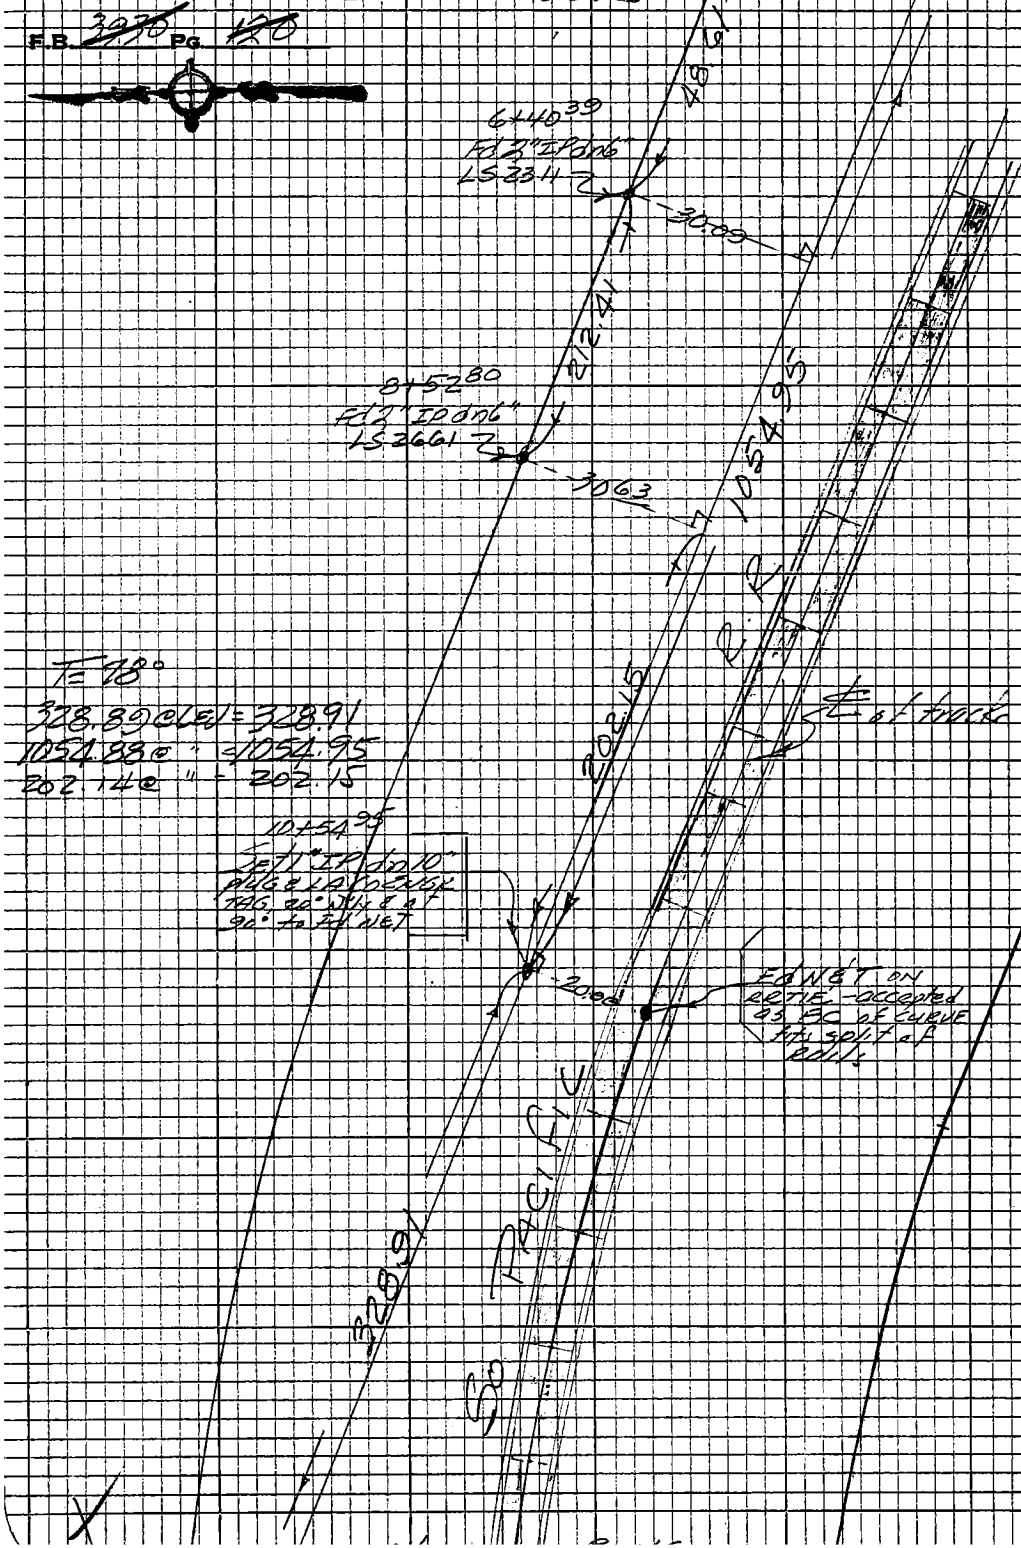

T = 78°

328.89 @ LEV = 328.91

1054.88 @ " = 1054.95

202.14 @ " = 202.15

PLEASE RETURN TO
LOS ANGELES COUNTY ENGINEER
403 LOS ANGELES COUNTY ENGINEERING BLDG.
Do not extend this side of this line.
Note: Any Additions or Changes on this Sheet Must be Made or Circled in Red Ink With Date and Name of Person Making Change

PWFB 1426 2379

Notes Ck'd by	Survey of Rosemead ℄
Map No.	JN 0303.00 Tape Std 68 °F
Office Work	Surveyed by A.C. GUIZADO
Checked	Notes ACG Date 8/13/73
Date	Indexed T. M. PALMERI MAY 3 1974

F. B. 3020 Pg. 121

From Pstm pg 119

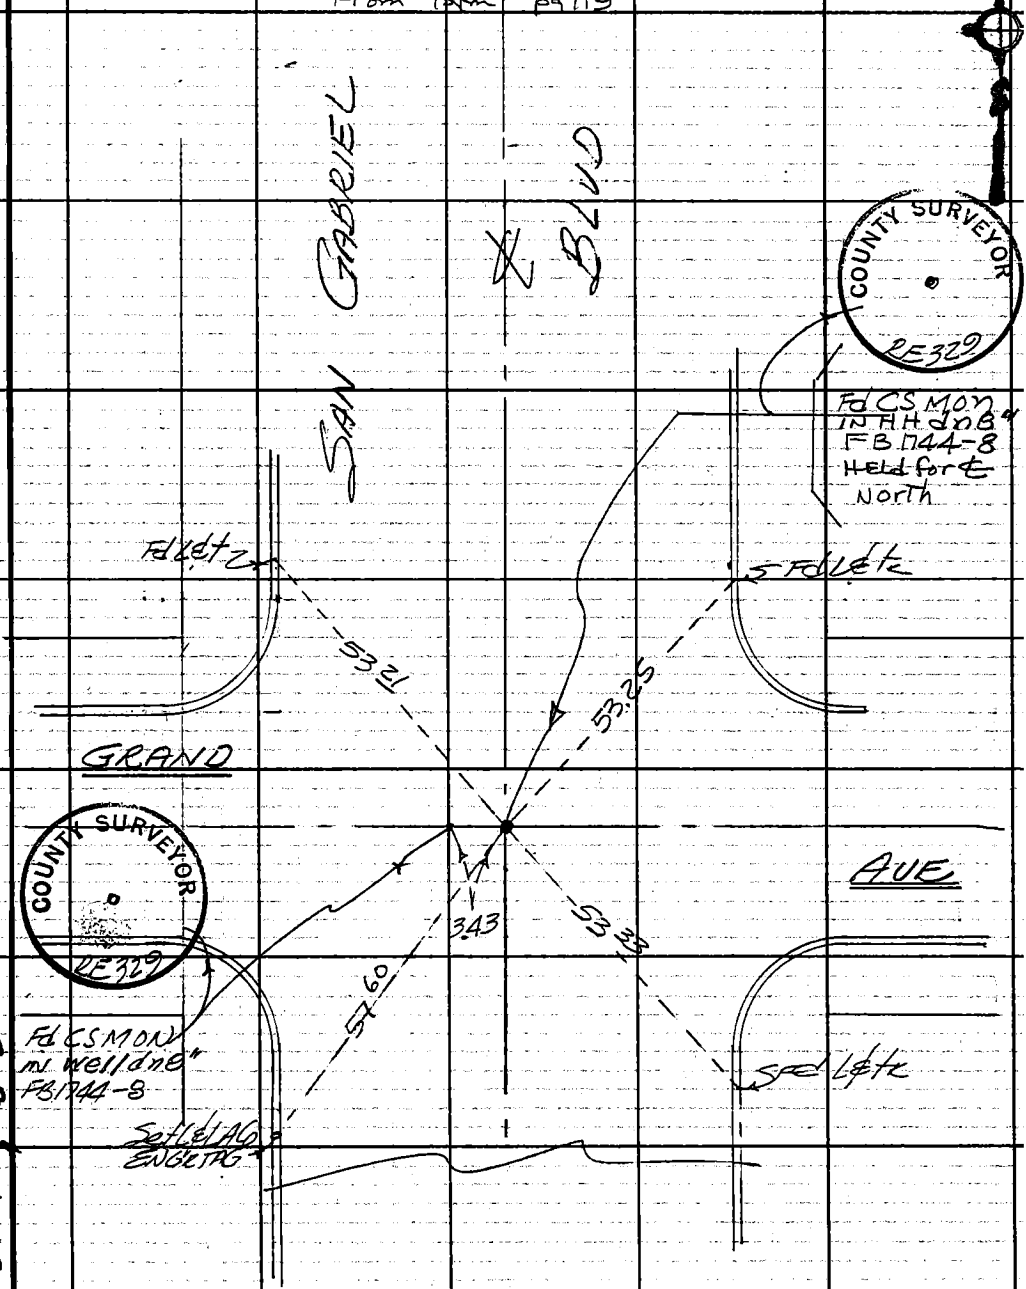

Note: Any Additions or Changes on This Sheet Must be Made or Circled in Red Ink With Date and Name of Person Making Change.

Do not extend this side of this line.

PLEASE RETURN TO
COUNTY OF LOS ANGELES
DEPARTMENT OF COUNTY ENGINEER
403 LOS ANGELES COUNTY ENGINEERING BLDG.

W.S. 44 B-5

76F309S CE#310 3-68

PWFB 1526

Notes Ck'd by	Survey of Rosemead ℄
Map No.	JN 073300 Tape Std °F
Office Work	Surveyed by Guizado
Checked	Notes ACG Date 4/22/74
Date	Indexed T. M. PALMERI JUN 21 1974

F. B. 3930 PG. 123

ROSEMEAD AREA ℄

ZONE 7 COORDINATE
TIE BETWEEN SIERRA
MADRE B-12 & EL MONTE
B-2 ALONG ℄ SAN
GABRIEL BLVD & INT
@ LAS TUNAS DR &
20' offset LINE @ SPRR
TRACKS

Note: Any Additions or Changes on This Sheet Must be Made or Circled in Red Ink With Date and Name of Person Making Change.

Do not extend this side of this line.

PLEASE RETURN TO
COUNTY OF LOS ANGELES
DEPARTMENT OF COUNTY ENGINEER
403 LOS ANGELES COUNTY ENGINEERING BLDG.

76F309S CE#310 3-88

PWFB 1526 2006

F.B. ~~3930~~ PG. ~~124~~

W.S. 44 B-4

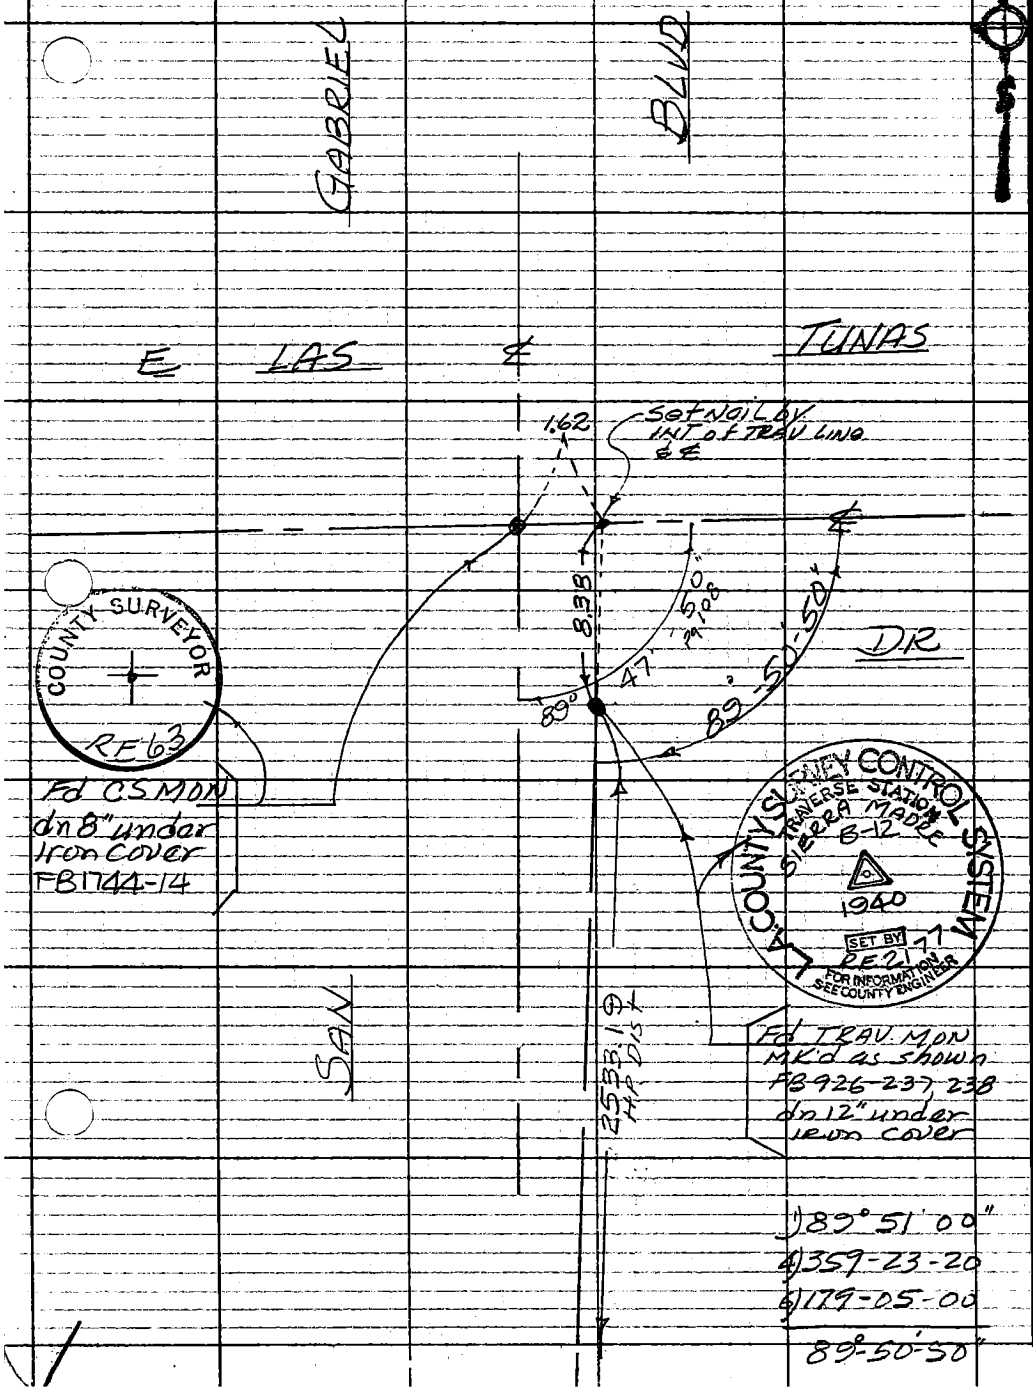

PLEASE RETURN TO
COUNTY OF LOS ANGELES
DEPARTMENT OF COUNTY ENGINEER
403 LOS ANGELES COUNTY ENGINEERING BLDG.

Do not extend this side of this line.

Note: Any Additions or Changes on This Sheet Must be Made or Circled in Red Ink With Date and Name of Person Making Change.

PWFB 1420 2380 2381

Notes Ck'd by	Survey of [illegible]
Map No.	JN [illegible] Tape Std °F
Office Work	Surveyed by [illegible]
Checked	Notes [illegible] Date 4/22/74
Date	Indexed T. M. PALMER JUN 2[illegible] 1974

F. B. ~~3930~~ PG. ~~125~~

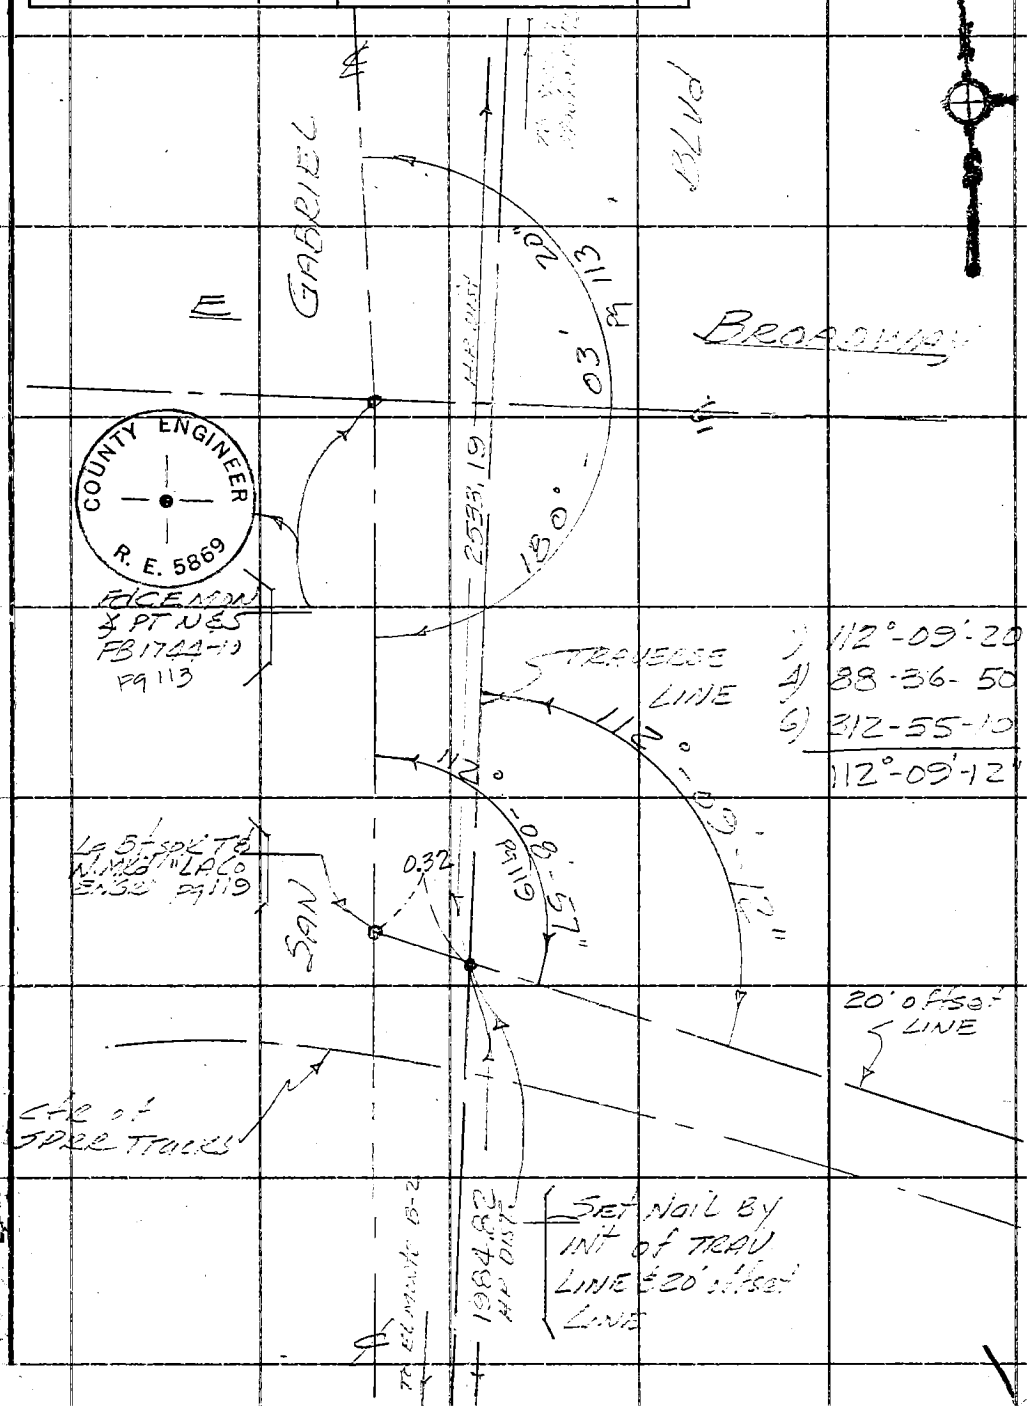

PWFB 1426

2382

F. B. 3930 Pg. 126

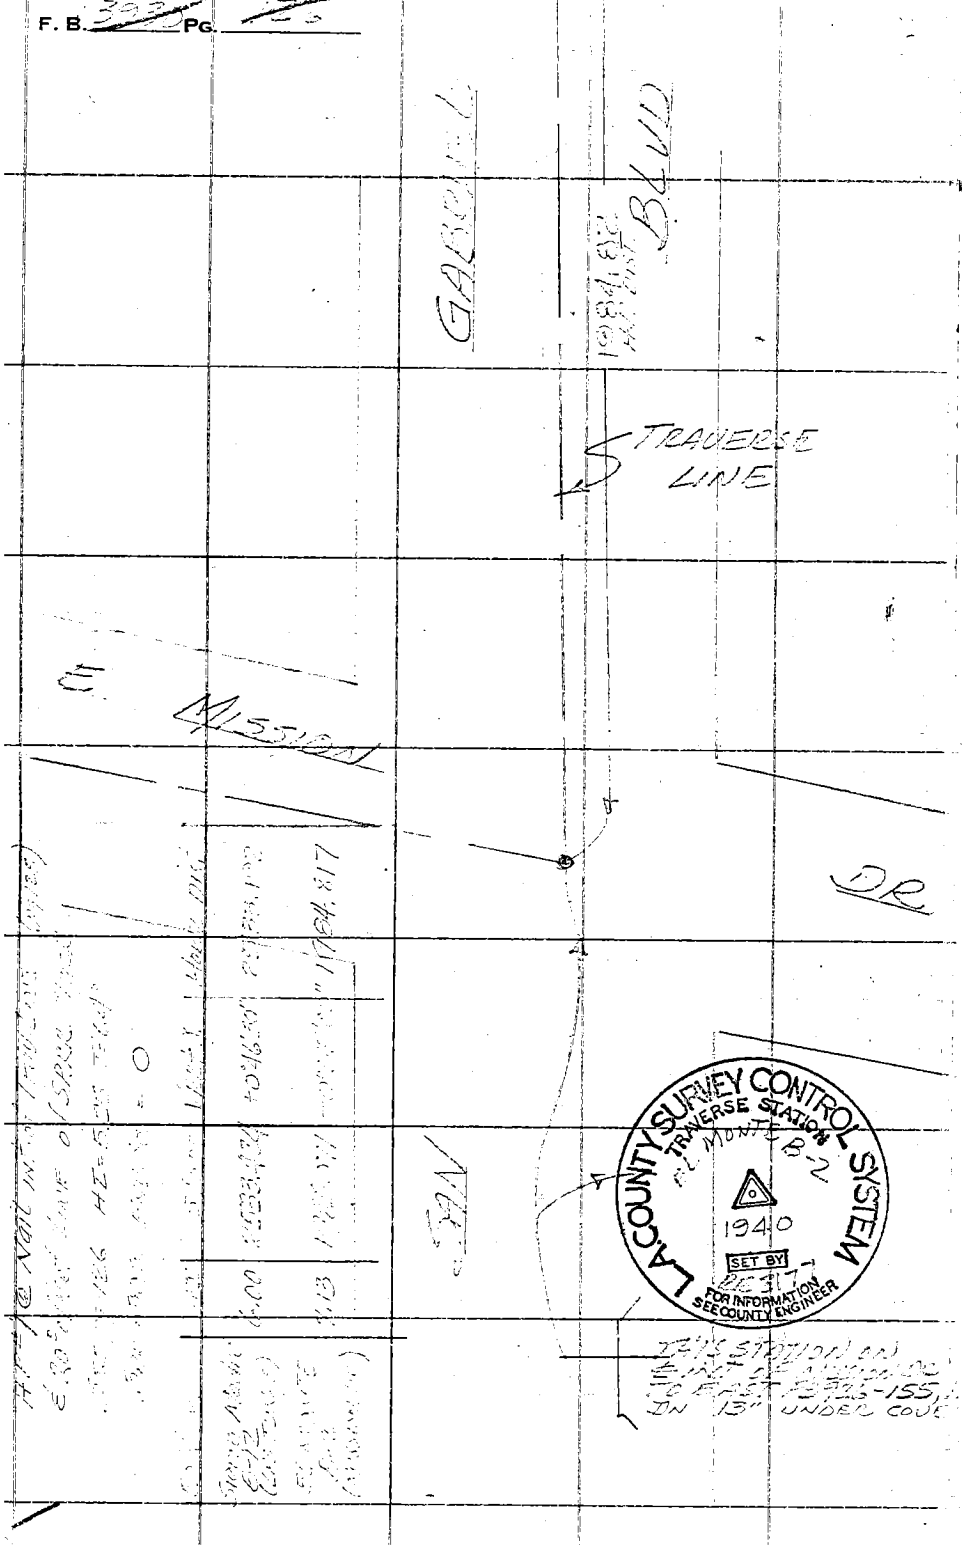

3930