PWFB 1625

161

Notes Ck'd by
Map No.
Office Work
Checked
Date

Survey of ROSEMEAD AREA DIV.-4
JN 0303.00 Tape 0261 Std. 68 °F
Surveyed by M.E. WACKER
Notes M.E.W. Date FEB. 75
Indexed G.D. BAILEY SEP 19 1977

F. B. 3253 PG. 7

J.N. 0303.00

ROSEMEAD AREA DIV. - 4

Note: Any Additions or Changes on This Sheet Must be Made or Circled in Red Ink With Date and Name of Person Making Change.

Do not extend this side of this line.

PLEASE RETURN TO
COUNTY OF LOS ANGELES
DEPARTMENT OF COUNTY ENGINEER
403 LOS ANGELES COUNTY ENGINEERING BLDG.

REF.

F.B. 841
F.B. 531
F.B. 247
F.B. 3340

CITY OF PASADENA
F.B. 1312-L
F.B. 1516-L
F.B. 1557-L

PARTY:

M. WACKER
J. FALSEY
J. MOODY
R.J. RODRIGUEZ

R.O.F.B. 1625

76F309S CE#310 3-68

PWFB 1625

162

F. B. ~~3995~~ PG 6

SAN GABRIEL BLVD.

VINEDO

WENHAM

TOPS FIELD

NORTHCLIFF

NORTHCLIFF AVE.

VIRGINIA

SANTA ANITA

ARCADIA

CARMELO

WINSTON

SIERRA MADRE

ANGELL PL.

ONEIDA

SENECA ST.

SAN PASQUAL

ROOSEVELT

SIERRA VISTA

DEL MAR

BONITA AVE

OAKDALE ST.

CALIF. BLVD.

GRAND OAKS

CRAIG AVE

OAK

HOMET AD.

SAN MARINO

SAN MARINO

BEARLEY

GREENWOOD

PARKWOOD

ALLEN

DEL MAR

ROSE-VILLA

SAN PASQUAL

CALIF. BLVD.

PLEASE RETURN TO
COUNTY OF LOS ANGELES
DEPARTMENT OF COUNTY ENGINEER
403 LOS ANGELES COUNTY ENGINEERING BLDG.

Do not extend this side of this line.

Note: Any Additions or Changes on This Sheet Must be Made or Circled in Red Ink With Date and Name of Person Making Change.

PWFB 1625

163

Notes Ck'd by	Survey of ROSEMEAD AREA DIV-4
Map No.	JN 0303.00 Tape 0261 Std 68 °F
Office Work	Surveyed by M.E. WACKER
Checked	Notes M.E.W Date FEB. 75
Date	Indexed B. D. BAILEY SEP 19 1977

F. B. ~~3955~~ PG. ~~9~~

W544A-3

Note: Any Additions or Changes on This Sheet Must be Made or Circled in Red Ink With Date and Name of Person Making Change.

Do not extend this side of this line.

PLEASE RETURN TO
COUNTY OF LOS ANGELES
DEPARTMENT OF COUNTY ENGINEER
403 LOS ANGELES COUNTY ENGINEERING BLDG.

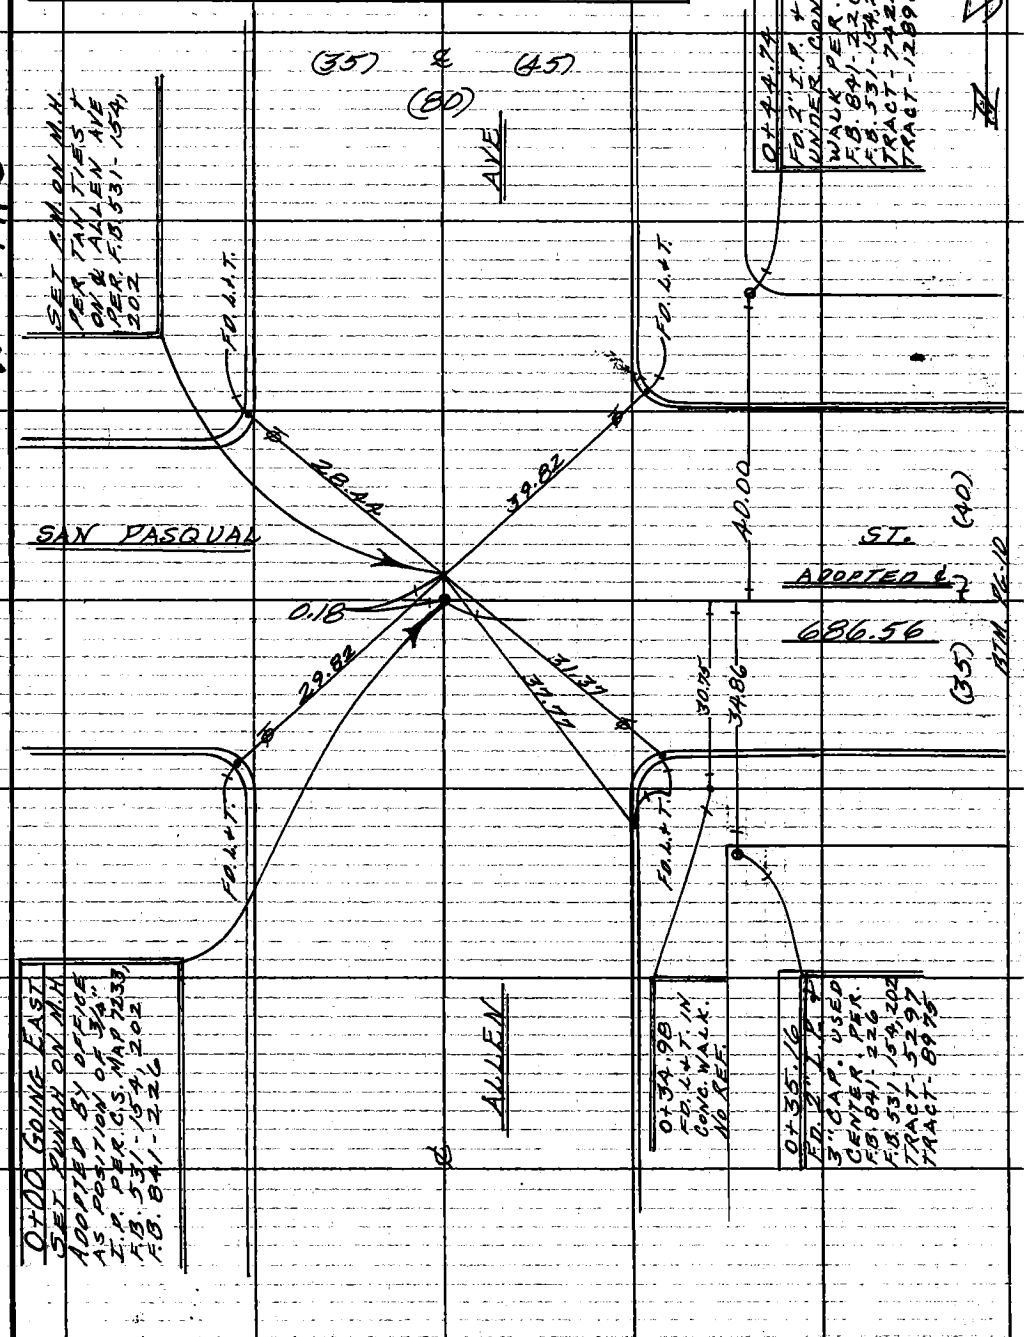

76F309S CE#310 3-68

PWFB 1625 164

F. B. ~~3933~~ PG. ~~10~~

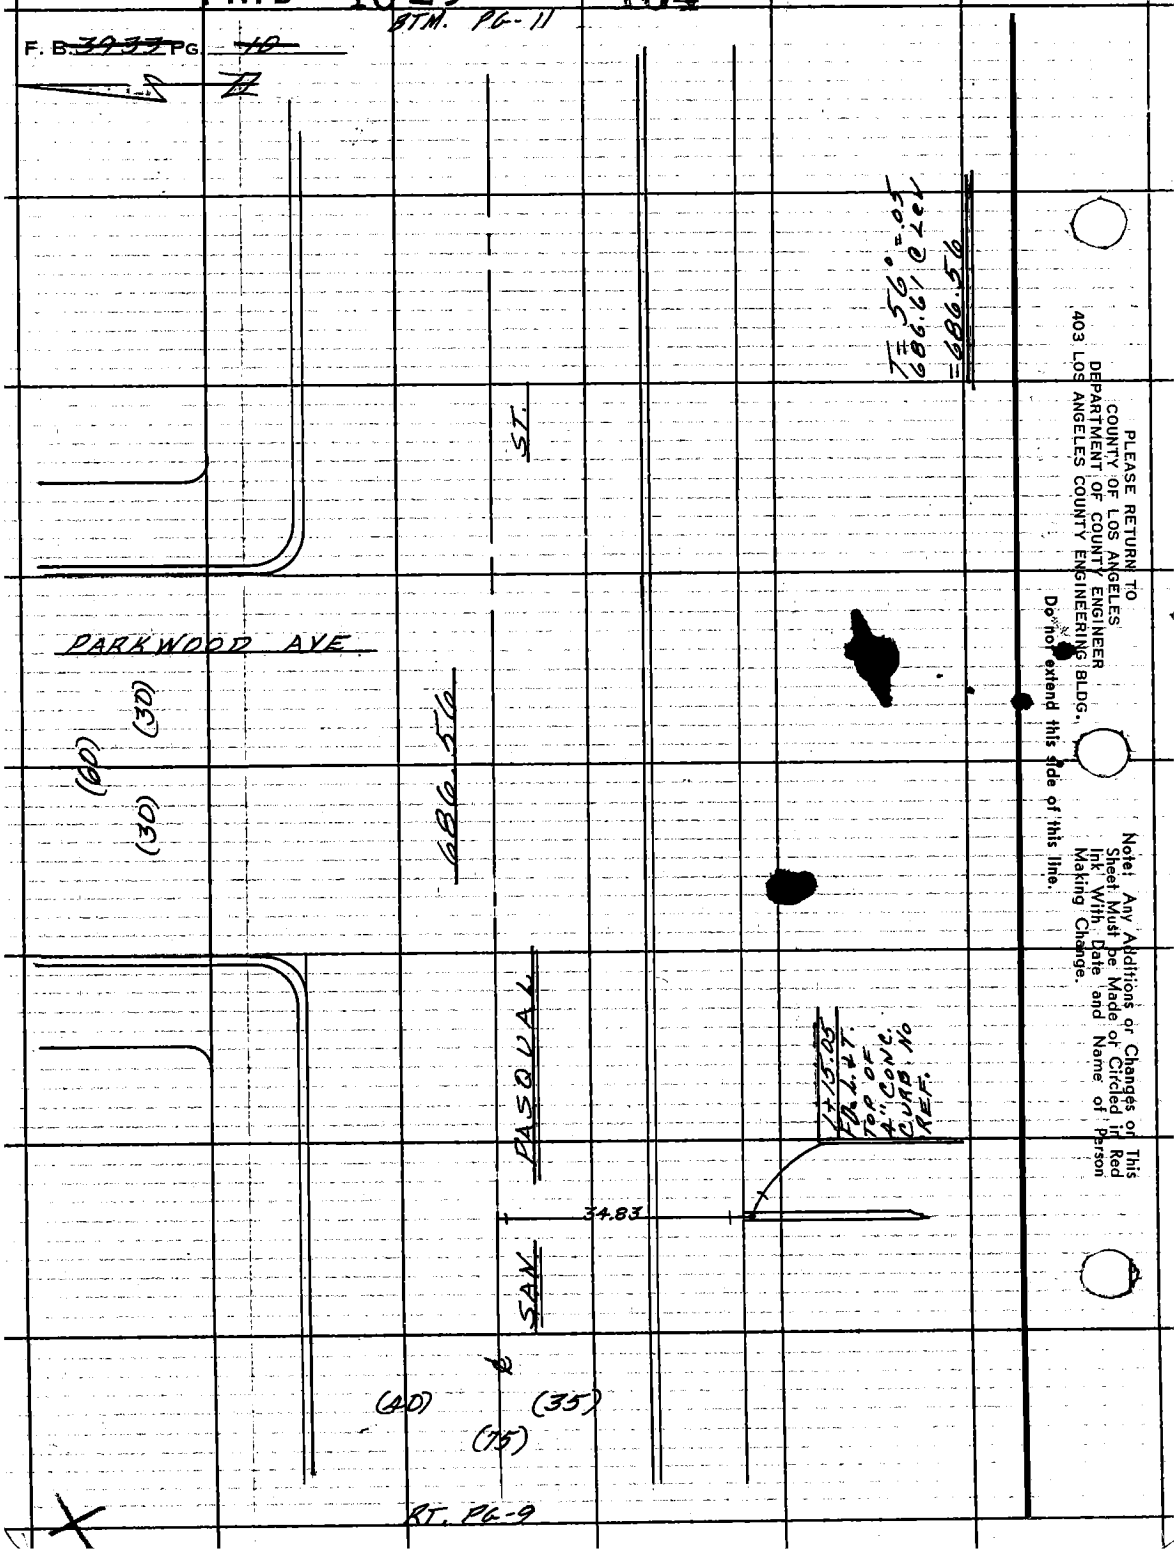

PLEASE RETURN TO
COUNTY OF LOS ANGELES
DEPARTMENT OF COUNTY ENGINEER
403 LOS ANGELES COUNTY ENGINEERING BLDG.

Do not extend this side of this line.

Note: Any Additions or Changes on This Sheet Must be Made or Circled in Red Ink With Date and Name of Person Making Change.

PWFB 1625

165

Notes Ck'd by	Survey of ROSEMEAD AREA DIV #4
Map No.	JN 0303.00 Tape 0261 Std 68 °F
Office Work	Surveyed by M.E. WACKER
Checked	Notes M.E.W. Date FEB. 75
Date	Indexed G. D. BAILEY SEP 19 1977

F. B. ~~3953~~ PG. ~~44~~

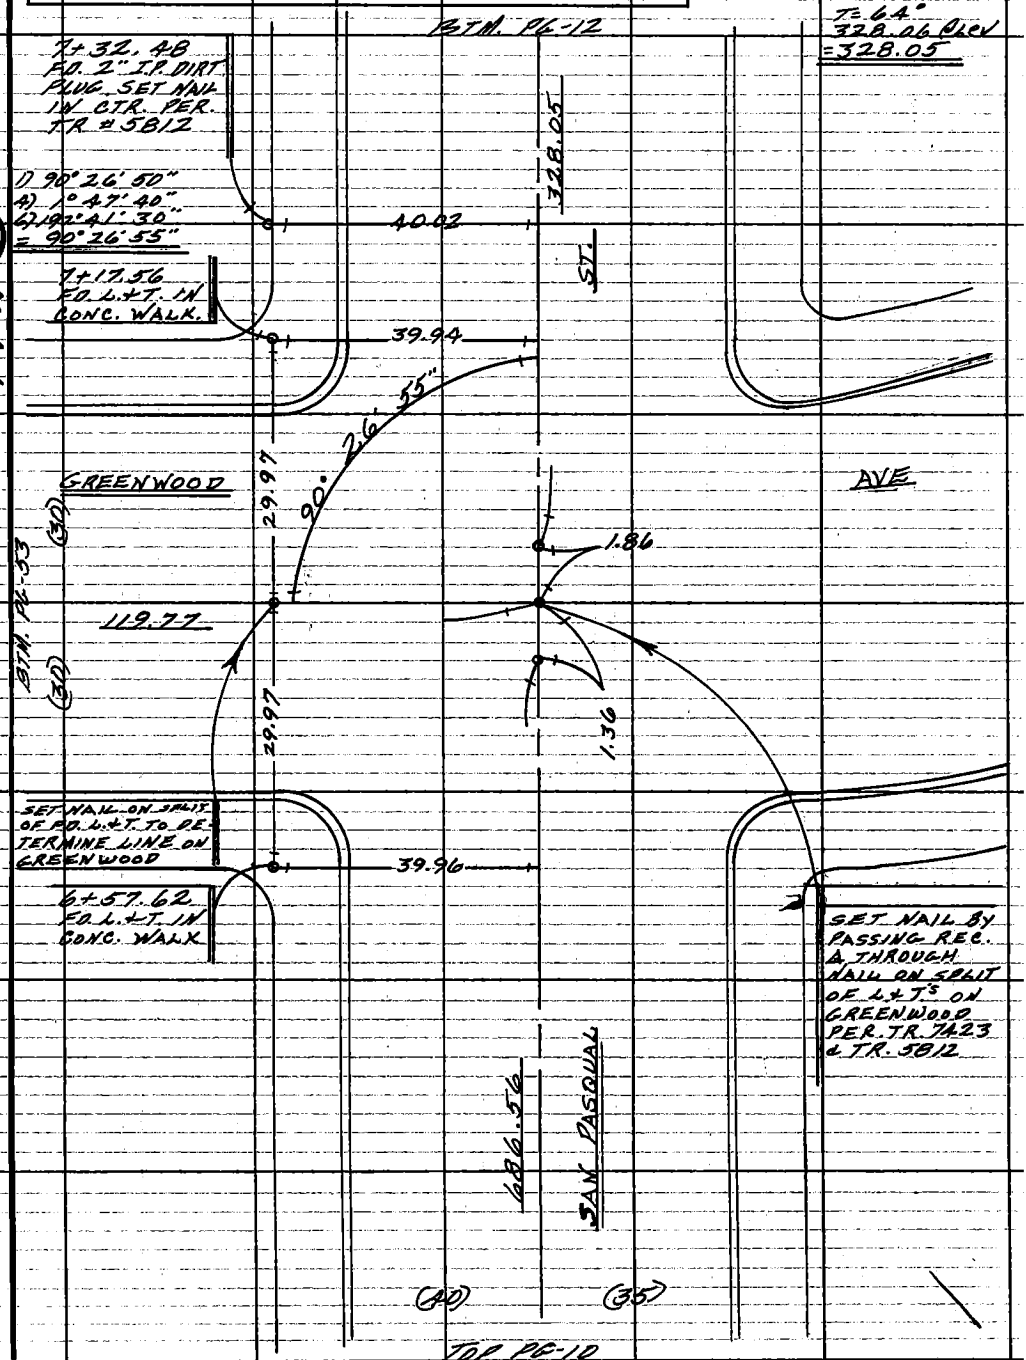

WS 44 A-3

Note: Any Additions or Changes on This Sheet Must be Made or Circled in Red Ink With Date and Name of Person Making Change.

Do not extend this side of this line.

PLEASE RETURN TO
COUNTY OF LOS ANGELES
DEPARTMENT OF COUNTY ENGINEER
403 LOS ANGELES COUNTY ENGINEERING BLDG.

76F3095 CE#310 3-68

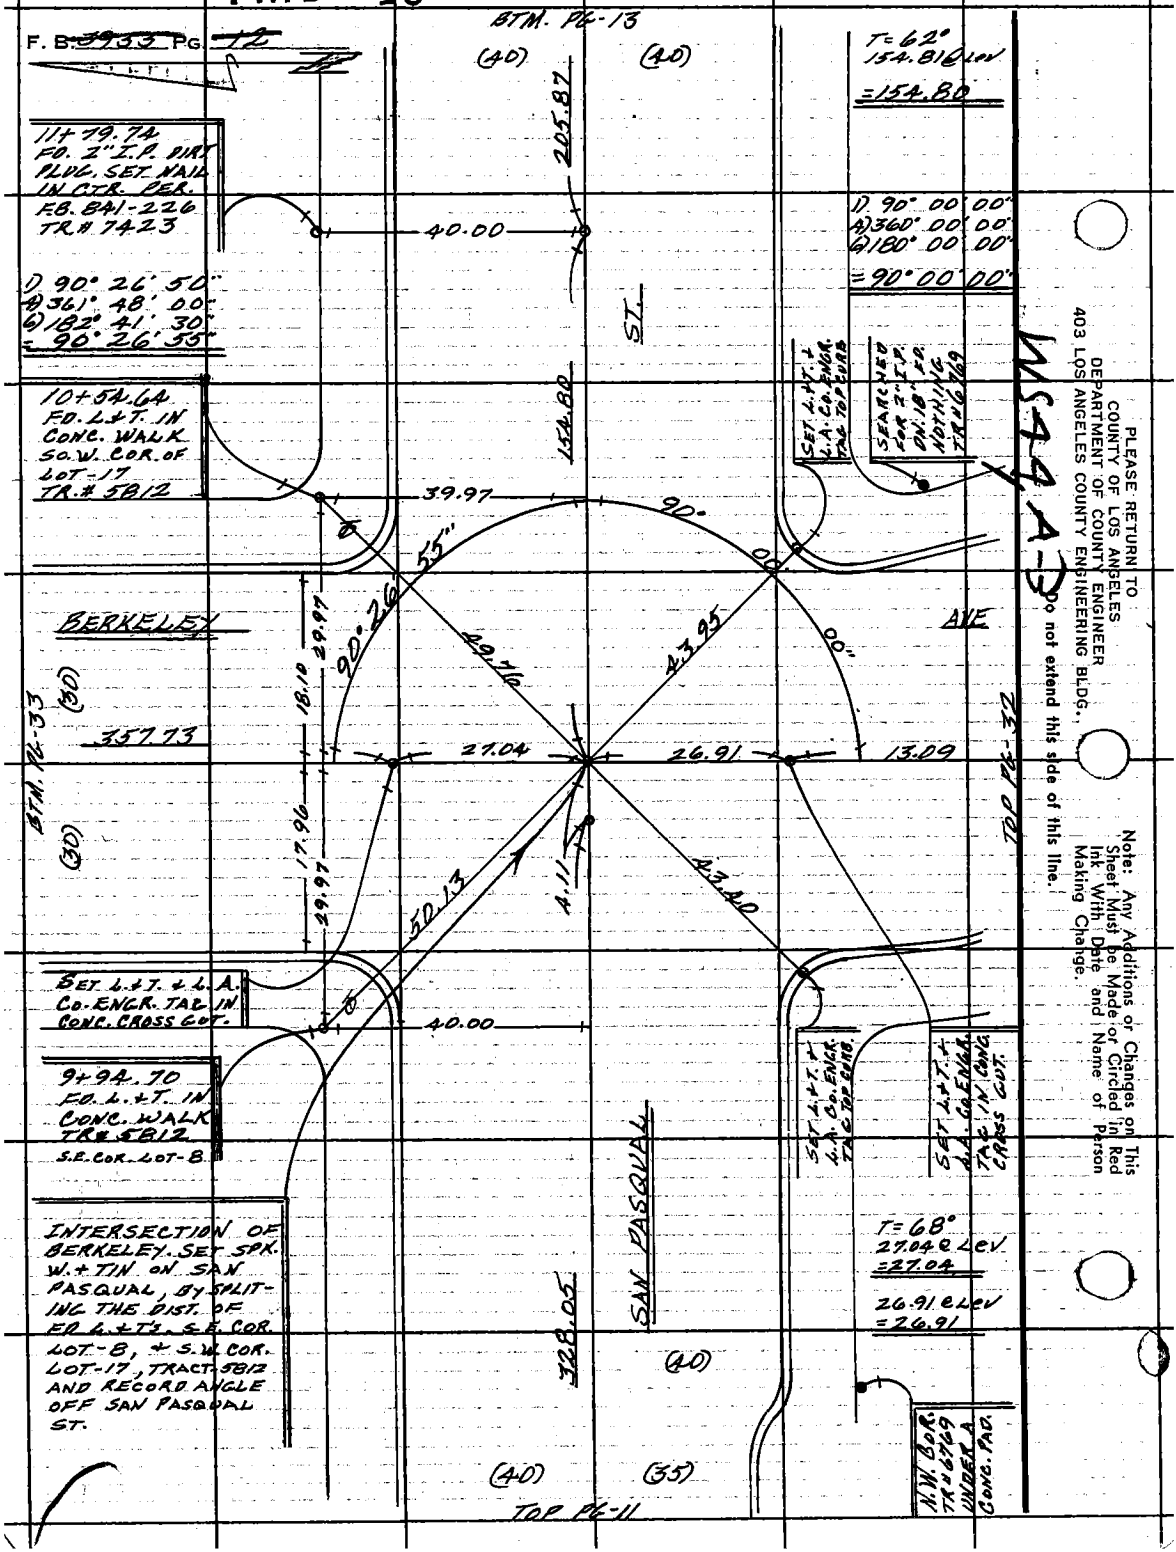
F. B. 3933 PG. 12
BTM. PG-13
(40)
(40)
T=62°
154.81 @ LEV
=154.80
11+79.74
FD. 2" I.P. DIRT
PLUG, SET NAIL
IN CTR. PER.
F.B. 841-226
TR.# 7423
205.87
40.00
1) 90° 00' 00"
4) 360° 00' 00"
6) 180° 00' 00"
=90° 00' 00"
1) 90° 26' 50"
4) 361° 48' 00"
6) 182° 41' 30"
= 90° 26' 55"
ST.
10+54.64
FD. L+T. IN
CONC. WALK
SO.W. COR. OF
LOT-17
TR.# 5812
154.80
SET L+T. + L.A. CO. ENGR. TAG TOP CURB
SEARCHED FOR 2" I.P. DN. 18" FD. NOTHING TR# 6769
39.97
90°
55"
00
BERKELEY
AVE
90° 26'
49.76
43.95
00"
18.10
29.97
(30)
357.73
27.04
26.91
13.09
BTM. PG-33
(30)
17.96
29.97
50.13
4.11
43.40
TOP PG-32
SET L+T. + L.A. CO. ENGR. TAG IN CONC. CROSS GUT.
40.00
9+94.70
FD. L+T. IN
CONC. WALK
TR# 5812
S.E. COR. LOT-8
SET L+T. + L.A. CO. ENGR. TAG TOP CURB
SET L+T. + L.A. CO. ENGR. TAG IN CONC. CROSS GUT.
INTERSECTION OF
BERKELEY. SET SPK.
W. + TIN ON SAN
PASQUAL, BY SPLIT-
ING THE DIST. OF
FD. L+T'S. S.E. COR.
LOT-8, + S.W. COR.
LOT-17, TRACT-5812
AND RECORD ANGLE
OFF SAN PASQUAL
ST.
SAN PASQUAL
T=68°
27.04 @ LEV
=27.04
26.91 @ LEV
=26.91
328.05
(40)
N.W. COR. TR# 6769 UNDER A CONC. PAD.
(40)
(35)
TOP PG-11
MS44A-3
PLEASE RETURN TO
COUNTY OF LOS ANGELES
DEPARTMENT OF COUNTY ENGINEER
403 LOS ANGELES COUNTY ENGINEERING BLDG.
Do not extend this side of this line.
Note: Any Additions or Changes on This Sheet Must be Made or Circled in Red Ink With Date and Name of Person Making Change.

PWFB 1625 167, 168

Notes Ck'd by	Survey of ROSEMONT AREA DIV #4
Map No.	JN 0303.00 Tape 0261 Std 68 °F
Office Work	Surveyed by M.E. WACKER
Checked	Notes M.E.W. Date FEB. 75
Date	Indexed G.D. BAILEY SEP 19 1977

F.B. ~~3933~~ PG. ~~75~~

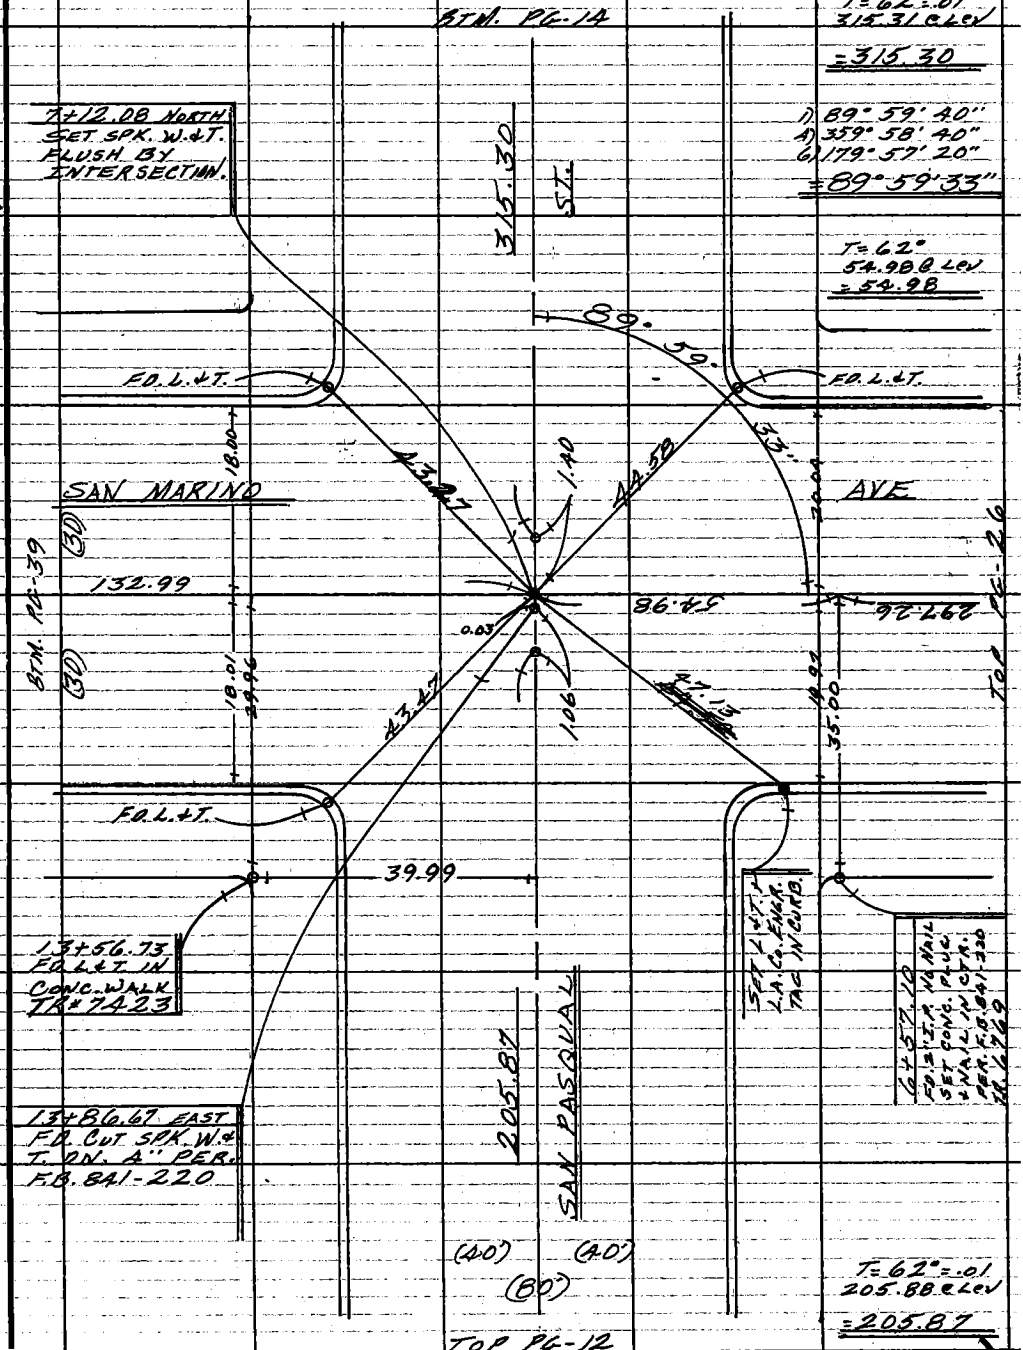

WS 44-A-3

Note: Any Additions or Changes on This Sheet Must be Made or Circled in Red Ink With Date and Name of Person Making Change.

Do not extend this side of this line.

PLEASE RETURN TO:
COUNTY OF LOS ANGELES
DEPARTMENT OF COUNTY ENGINEER
403 LOS ANGELES COUNTY ENGINEERING BLDG.

76F309S CE#310 3-68

PWFB 1625

169

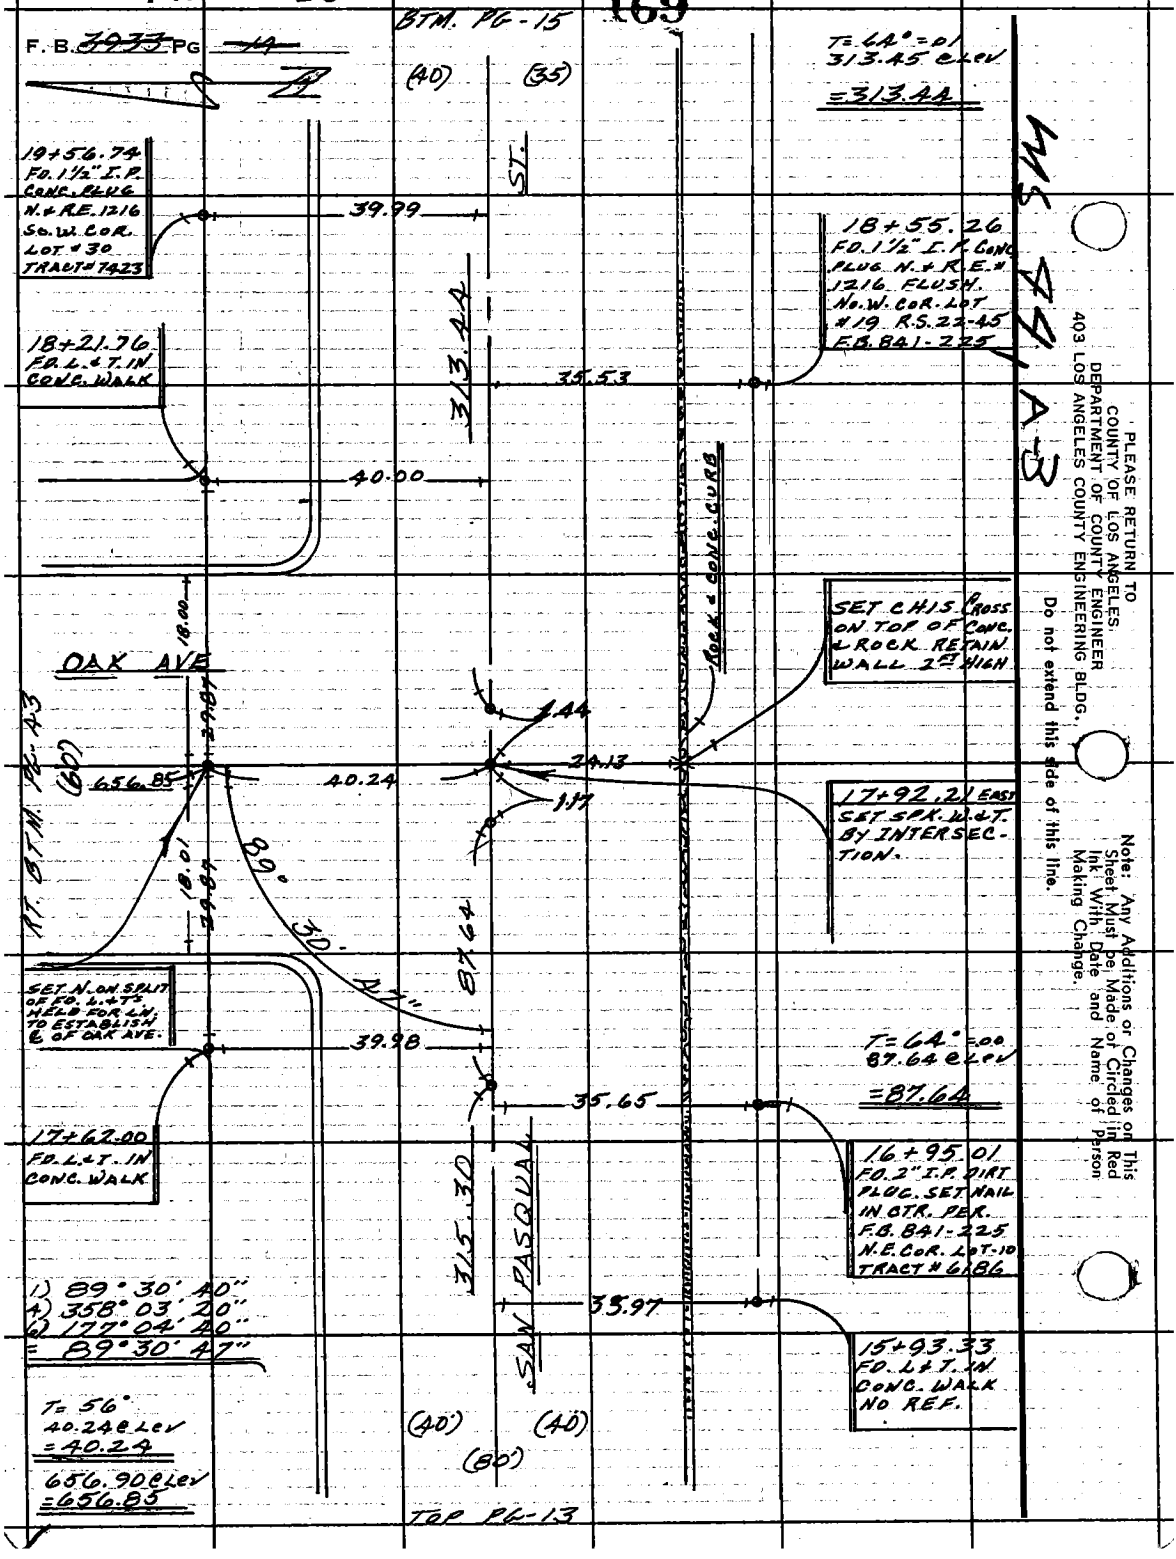

PLEASE RETURN TO
COUNTY OF LOS ANGELES
DEPARTMENT OF COUNTY ENGINEER
403 LOS ANGELES COUNTY ENGINEERING BLDG.

Do not extend this side of this line.

Note: Any Additions or Changes on This Sheet Must be Made or Circled in Red Ink With Date and Name of Person Making Change.

PWFB 1625 170

Notes Ck'd by	Survey of ROSEMEAD AREA DIV. #4
Map No.	JN 0303 00 Tape 0261 Std 68 °F
Office Work	Surveyed by M. E. WACKER
Checked	Notes M. E. W. Date FEB. 75
Date	Indexed G. D. BAILEY SEP 19 1977

F. B. ~~3933~~ PG. ~~15~~

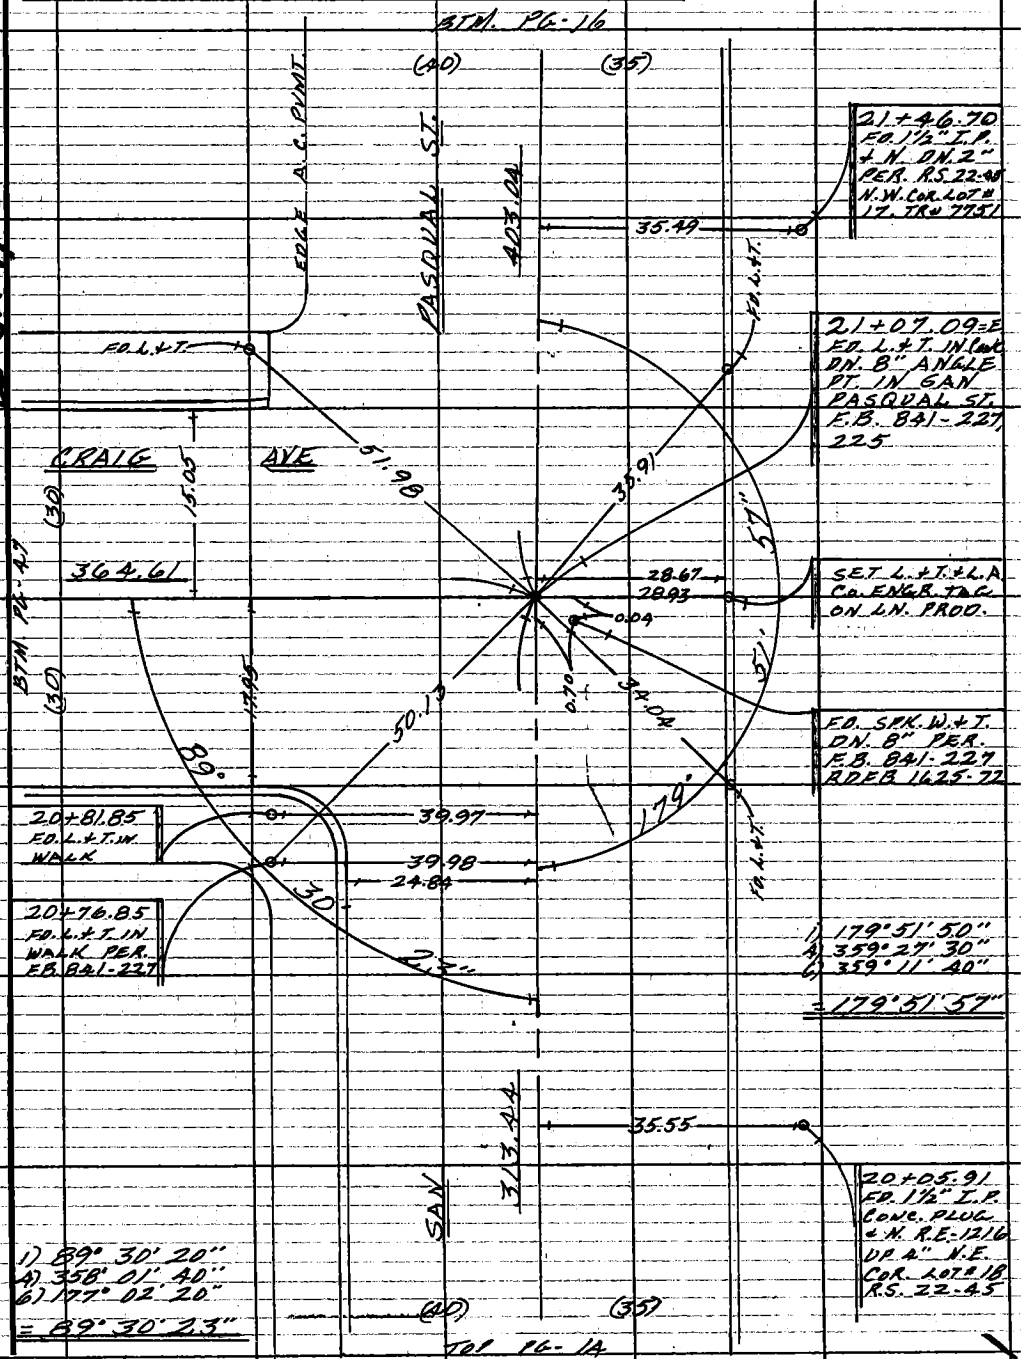

W.S. 44, B-3

Note: Any Additions or Changes on This Sheet Must be Made or Circled in Red Ink With Date and Name of Person Making Change.

Do not extend this side of this line.

PLEASE RETURN TO
COUNTY OF LOS ANGELES
DEPARTMENT OF COUNTY ENGINEER
403 LOS ANGELES COUNTY ENGINEERING BLDG.

76F309S CE#310 3-68

PWFB 1625 171

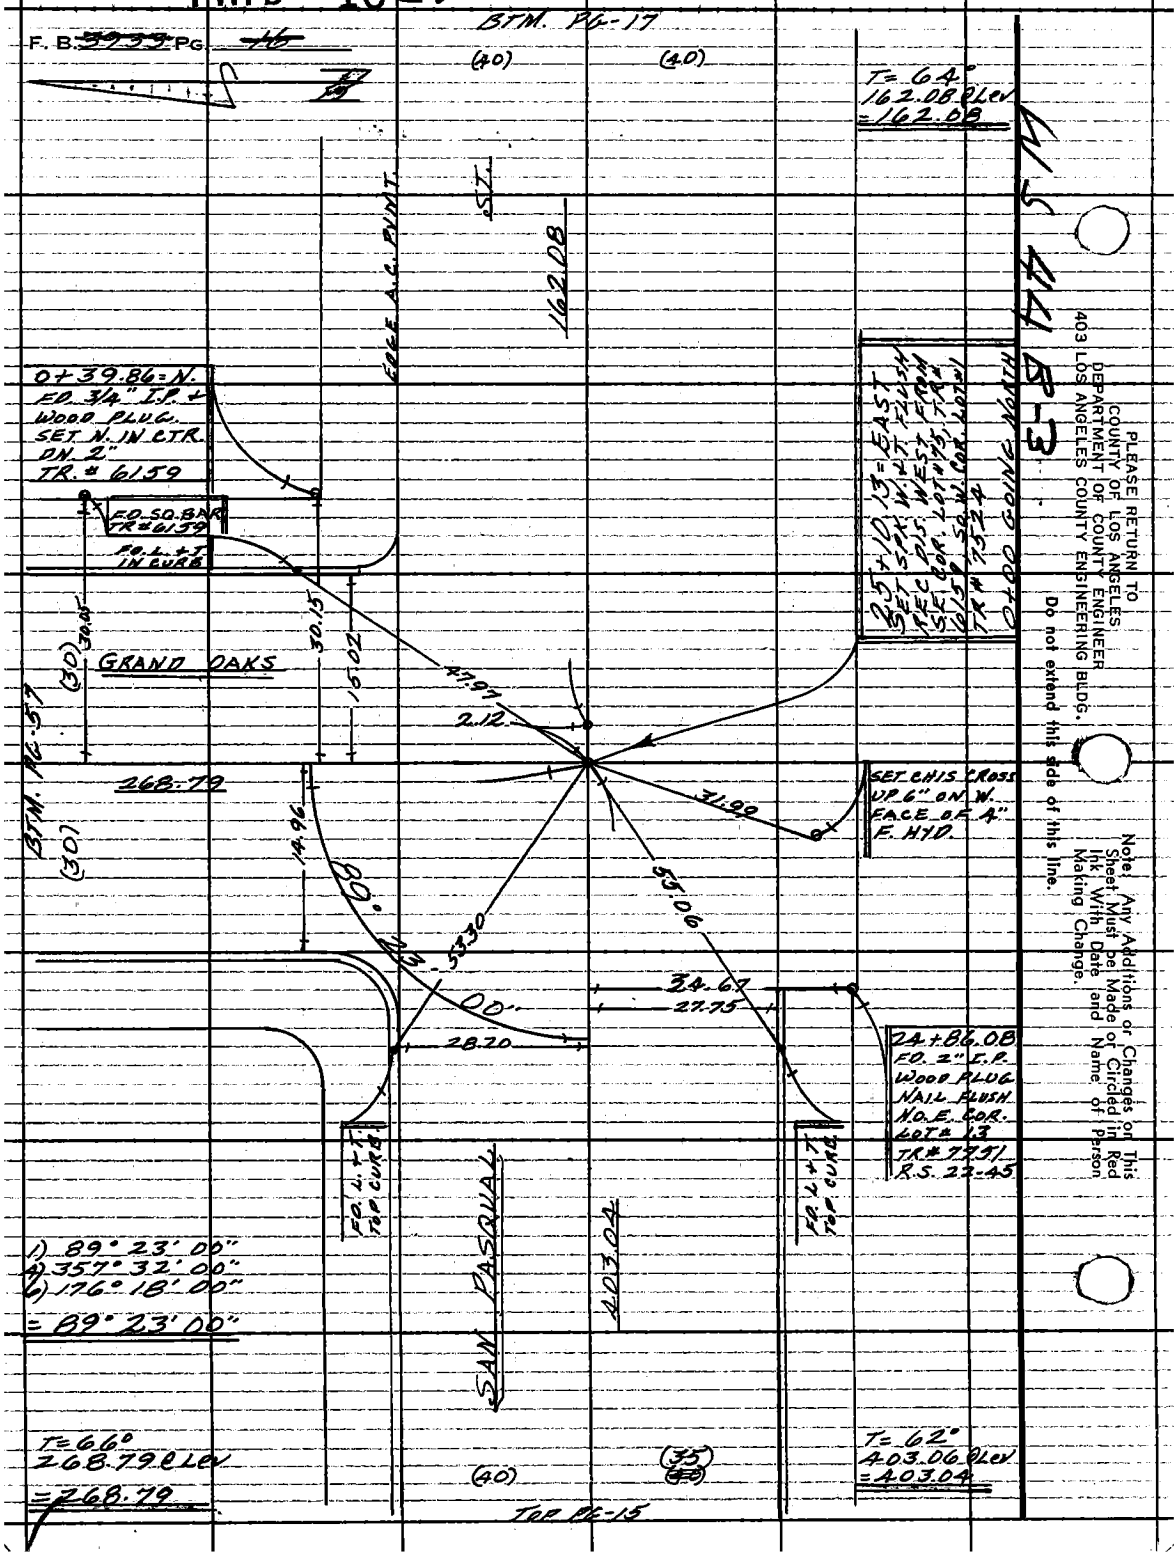

PLEASE RETURN TO
COUNTY OF LOS ANGELES
DEPARTMENT OF COUNTY ENGINEER
403 LOS ANGELES COUNTY ENGINEERING BLDG.

Do not extend this side of this line.

Note: Any Additions or Changes on This Sheet Must be Made or Circled in Red Ink With Date and Name of Person Making Change.

PWFB 1625 172

Notes Ck'd by	Survey of ROSEMEAD AREA DIV # 4
Map No.	JN 0303.00 Tape 0261 Std 68 °F
Office Work	Surveyed by M. E. WACKER
Checked	Notes M. E. W. Date FEB. 75
Date	Indexed G. D. BAILEY SEP 19 1977

F. B. ~~3953~~ PG. ~~[illegible]~~

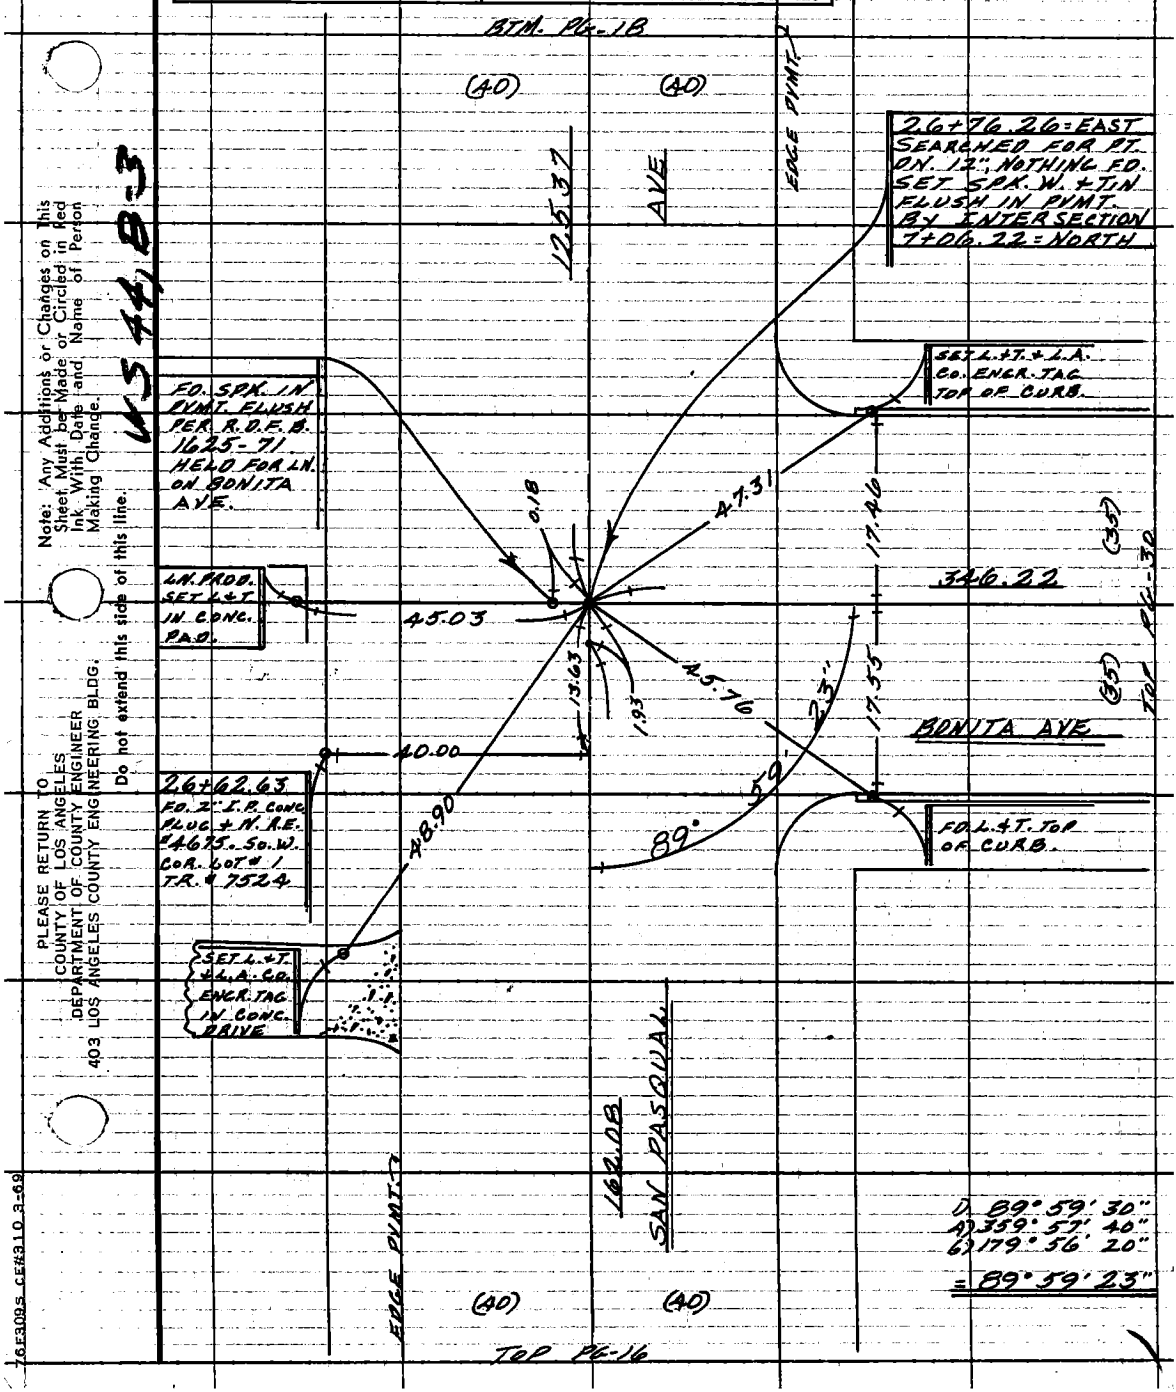

1) 89° 59' 30"
4) 359° 57' 40"
6) 179° 56' 20"
= 89° 59' 23"

Note: Any Additions or Changes on This Sheet Must be Made or Circled in Red Ink With Date and Name of Person Making Change.

Do not extend this side of this line.

PLEASE RETURN TO
COUNTY OF LOS ANGELES
DEPARTMENT OF COUNTY ENGINEER
403 LOS ANGELES COUNTY ENGINEERING BLDG.

WS 44, B-3

76F309S CE#310 3-69

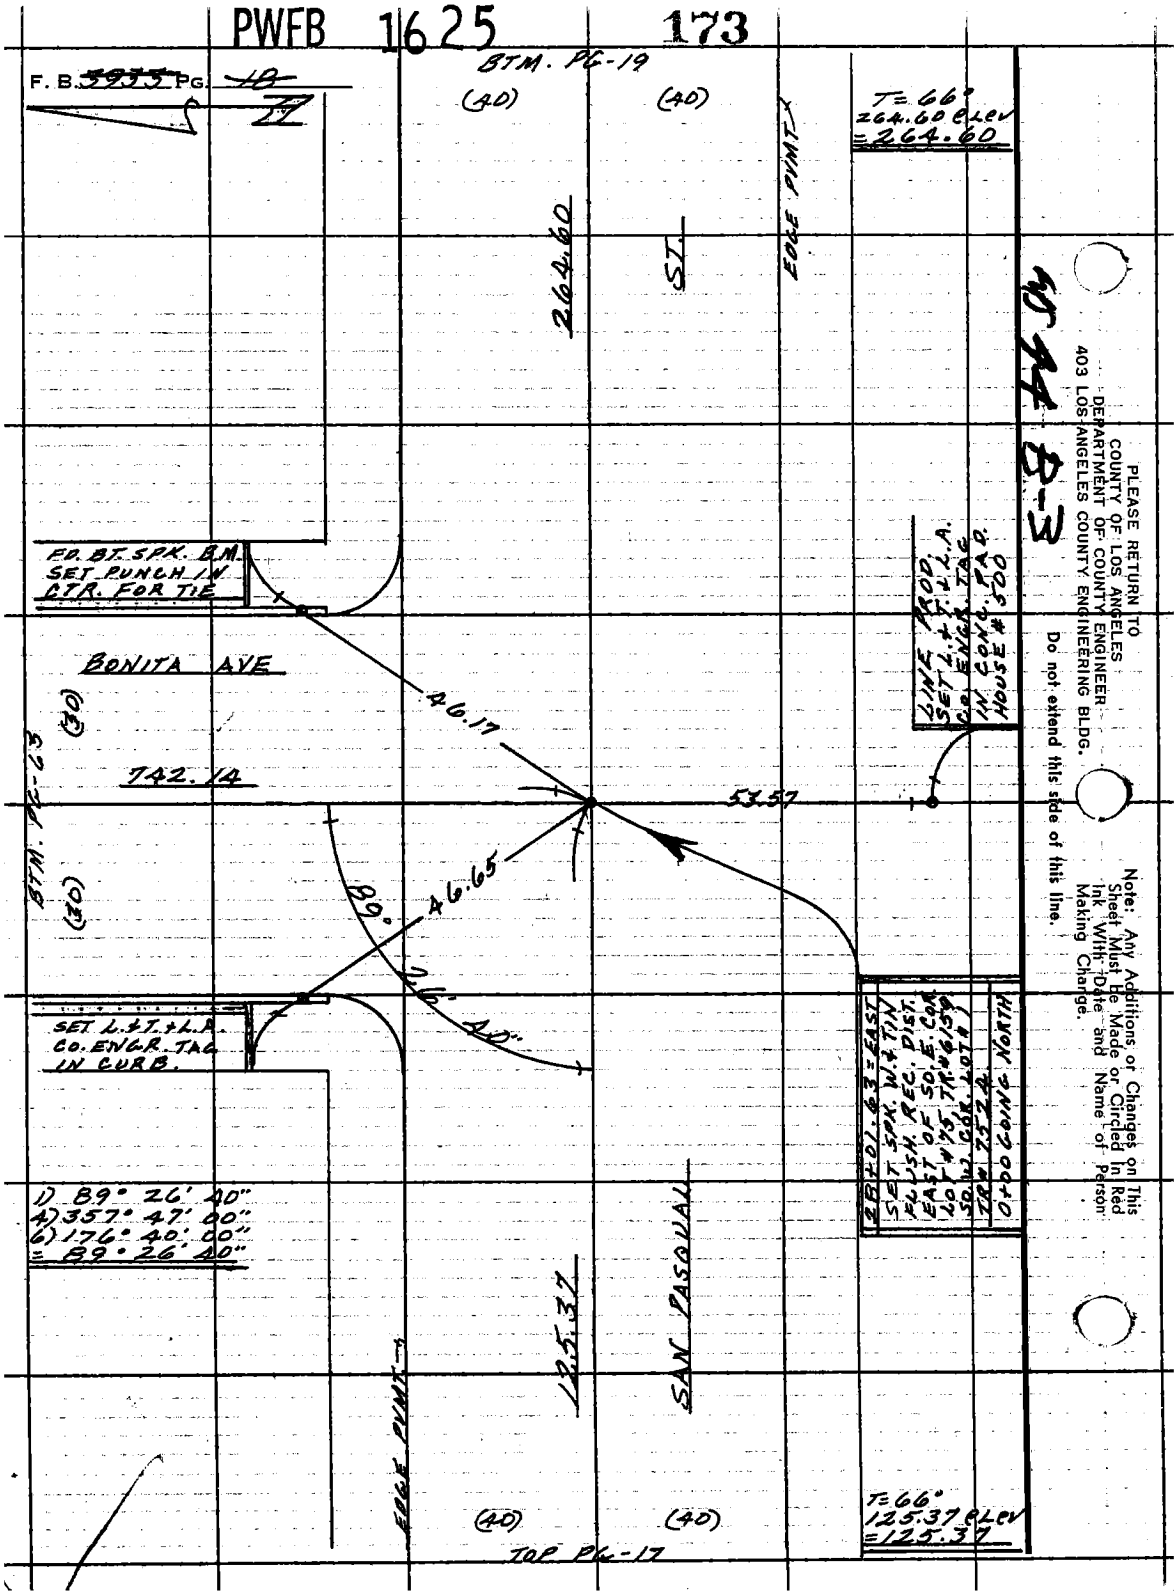
PWFB 1625 173
F. B. 5935 PG. 18
BTM. PG-19
(40)
(40)
T=66°
264.60 ELEV
=264.60
264.60
ST.
EDGE PVMT
FD. BT. SPK. B.M.
SET PUNCH IN
CTR. FOR TIE
BONITA AVE
(30)
BTM. PG-63
(30)
742.14
46.17
53.57
46.65
89° 26' 40"
LINE PROD.
SET L.&T.&L.A.
CO. ENGR. TAG
IN CONC. PAD
HOUSE #500
SET L.&T.&L.A.
CO. ENGR. TAG
IN CURB.
2B+01.63=EAST
SET SPK. W.&TIN
FLUSH. REC. DIST.
EAST OF SO. E. COR.
LOT #75, TR#6159
SO. W. COR. LOT #1
TR# 7524
0+00 GOING NORTH
1) 89° 26' 40"
4) 357° 47' 00"
6) 176° 40' 00"
= 89° 26' 40"
125.37
SAN PASQUAL
EDGE PVMT
(40)
(40)
T=66°
125.37 ELEV
=125.37
TOP PG-17
PLEASE RETURN TO
COUNTY OF LOS ANGELES
DEPARTMENT OF COUNTY ENGINEER
403 LOS ANGELES COUNTY ENGINEERING BLDG.
Do not extend this side of this line.
Note: Any Additions or Changes on This Sheet Must Be Made or Circled in Red Ink With Date and Name of Person Making Change.

PWFB 1625 174

Notes Ck'd by	Survey of ROSEMEAD AREA DIV#4
Map No.	JN 0303.00 Tape 0261 Std 68 °F
Office Work	Surveyed by M. E. WACKER
Checked	Notes M. E. W. Date JUNE-75
Date	Indexed G. D. BAILEY SEP 19 1977

F. B. ~~3955~~ PG. ~~19~~

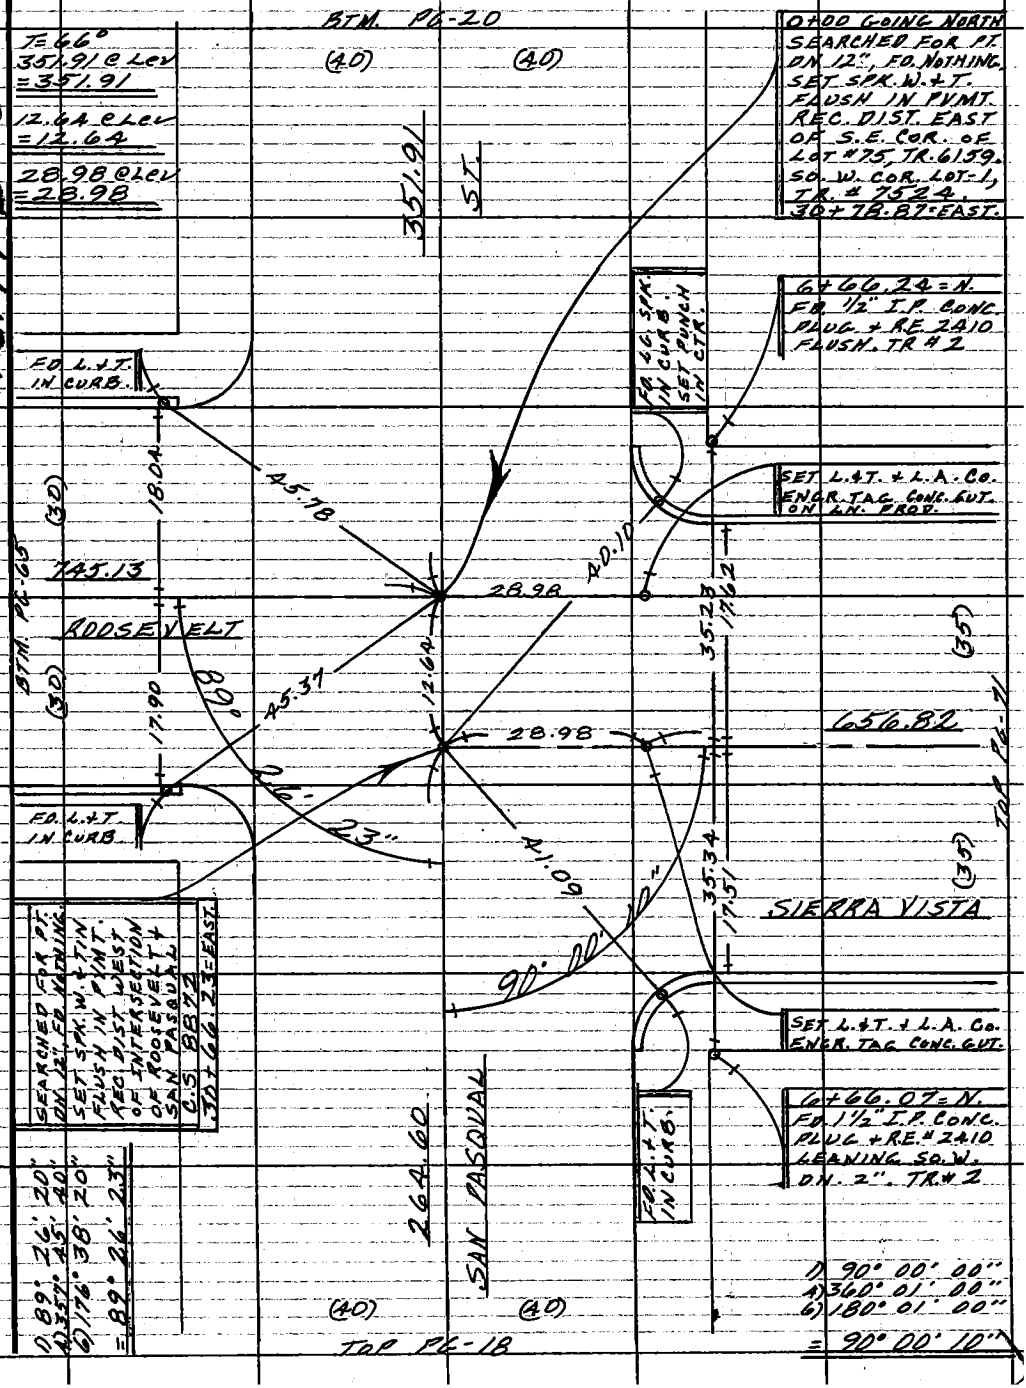

W.S. 44 B-3

Note: Any Additions or Changes on This Sheet Must be Made or Circled in Red Ink With Date and Name of Person Making Change.

Do not extend this side of this line.

PLEASE RETURN TO
COUNTY OF LOS ANGELES
DEPARTMENT OF COUNTY ENGINEER
403 LOS ANGELES COUNTY ENGINEERING BLDG.

76F3095 CE#310 3-68

PWFB 1625 175

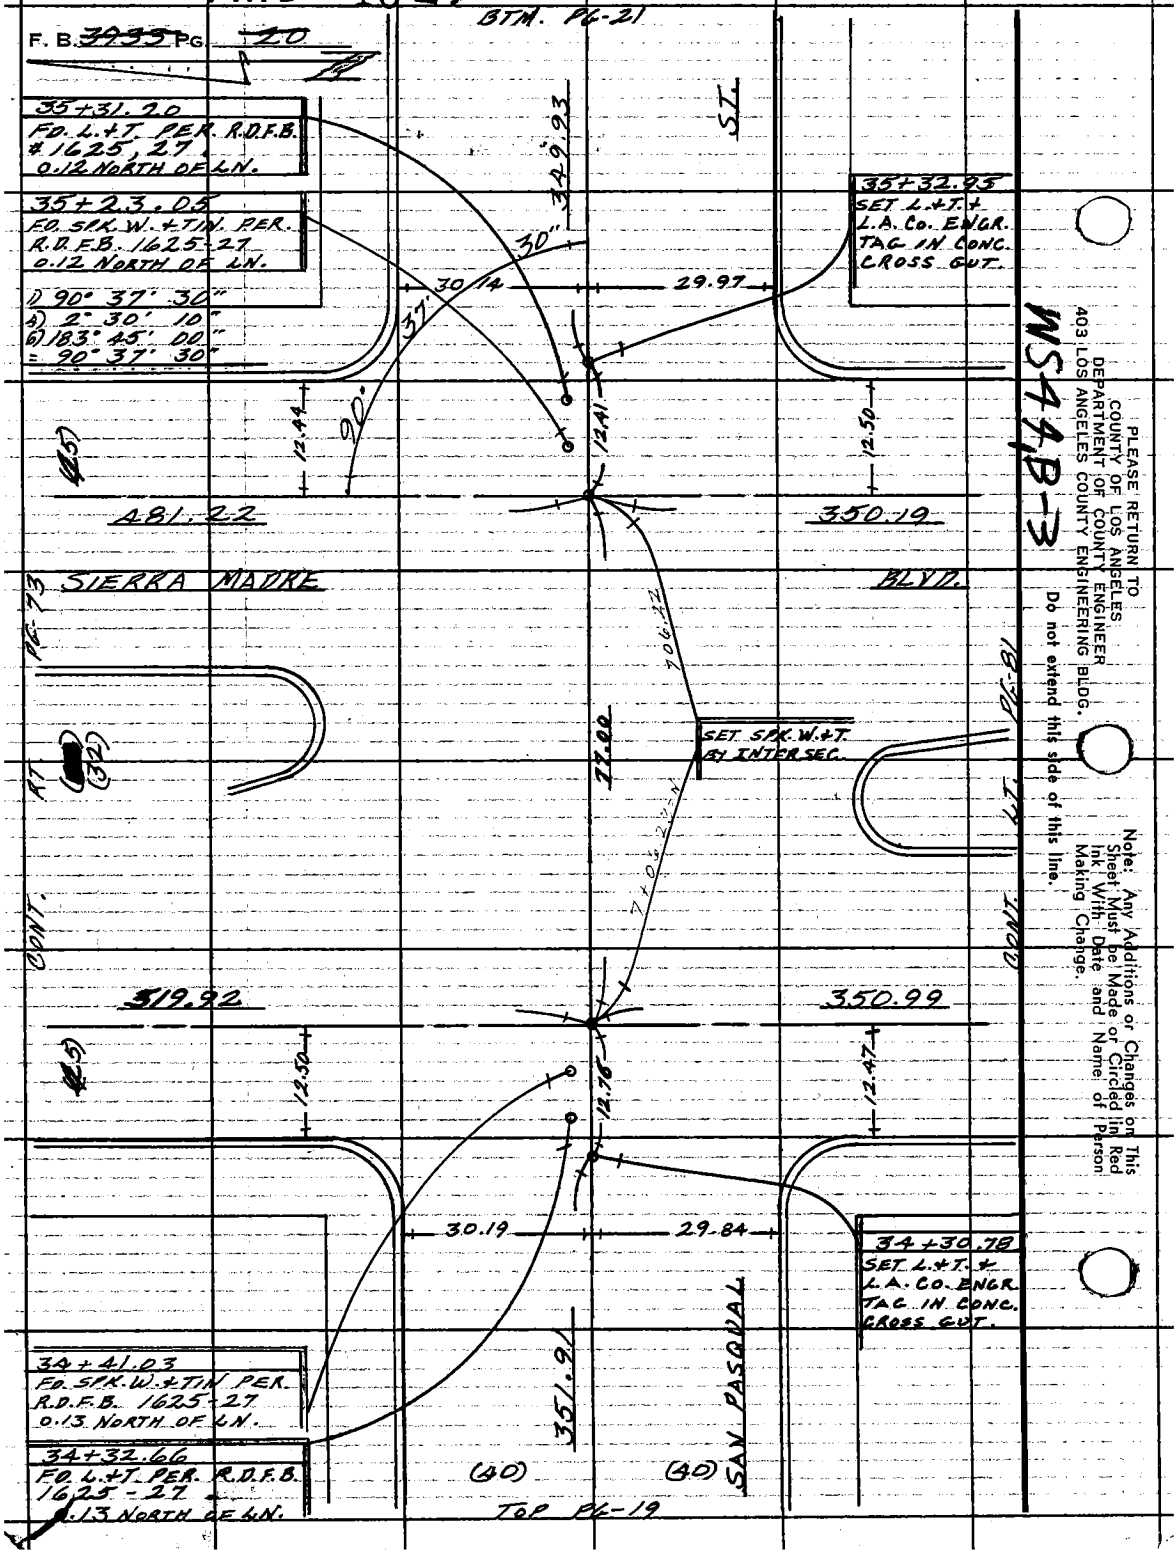

WS44B-3

PLEASE RETURN TO
COUNTY OF LOS ANGELES
DEPARTMENT OF COUNTY ENGINEER
403 LOS ANGELES COUNTY ENGINEERING BLDG.

Do not extend this side of this line.

Note: Any Additions or Changes on This Sheet Must be Made or Circled in Red Ink With Date and Name of Person Making Change.

PWFB 1625 176

Notes Ck'd by	Survey of ROSEMEAD AREA DN #4
Map No.	JN 0303.00 Tape 0261 Std 68 °F
Office Work	Surveyed by M. E. WACKER
Checked	Notes M.E.W. Date MARCH-75
Date	Indexed G. D. BAILEY SEP 19 1977

F.B. ~~5953~~ PG. ~~21~~

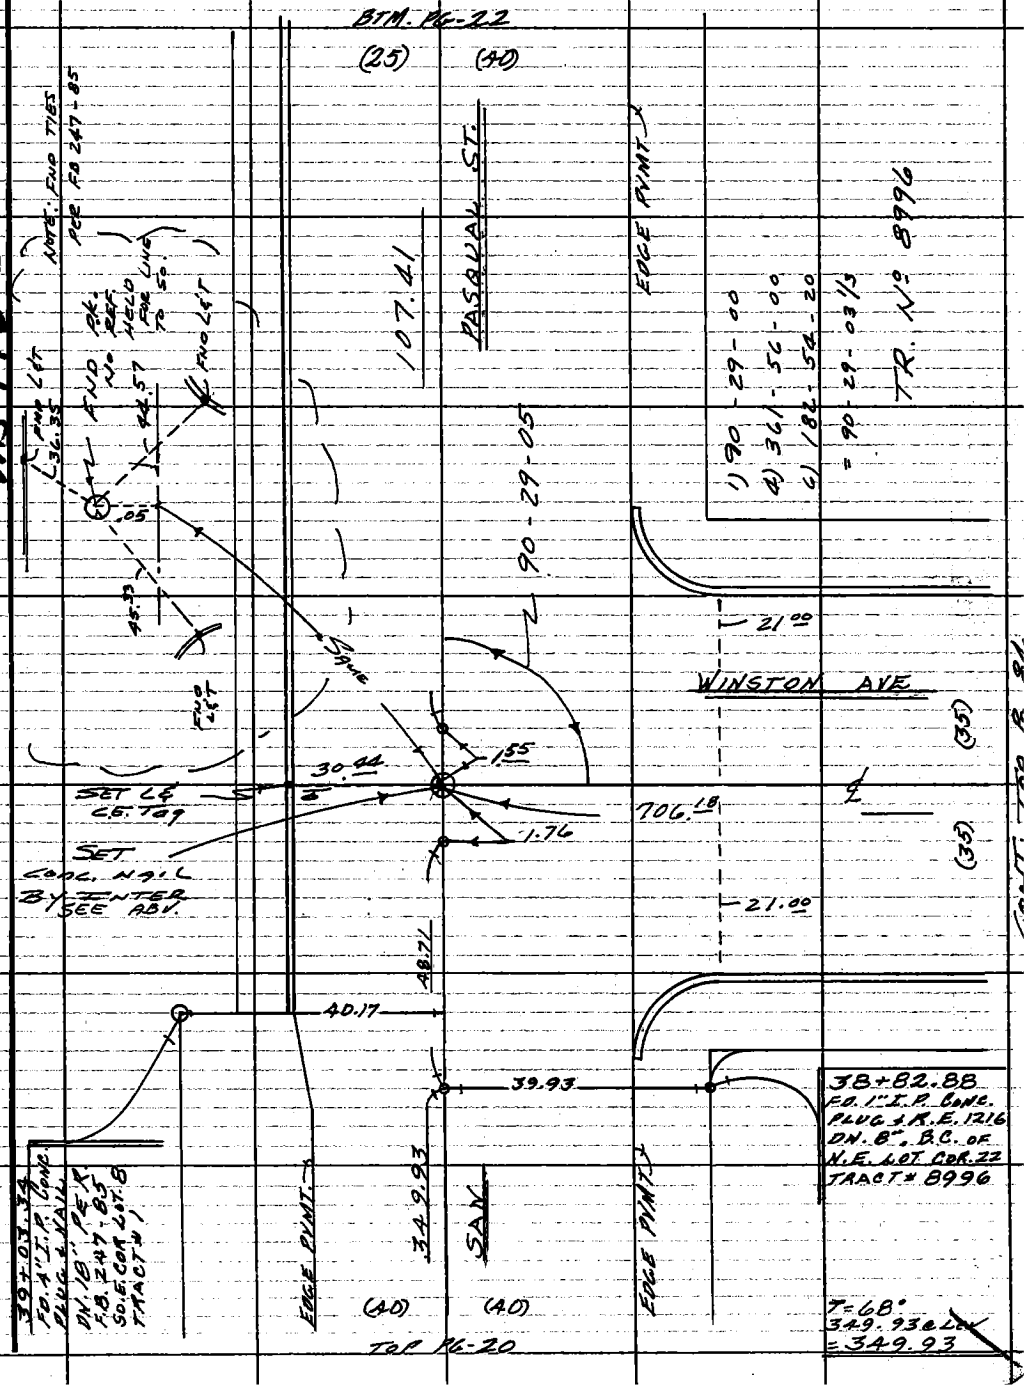

Note: Any Additions or Changes on This Sheet Must be Made or Circled in Red Ink With Date and Name of Person Making Change.

Do not extend this side of this line.

WS 44B-3

PLEASE RETURN TO
COUNTY OF LOS ANGELES
DEPARTMENT OF COUNTY ENGINEER
403 LOS ANGELES COUNTY ENGINEERING BLDG.

76F3095 CE#310 3-68

PWFB 1625

177

F. B. ~~3933~~ PG. ~~22~~

LT. BTM. PG-23

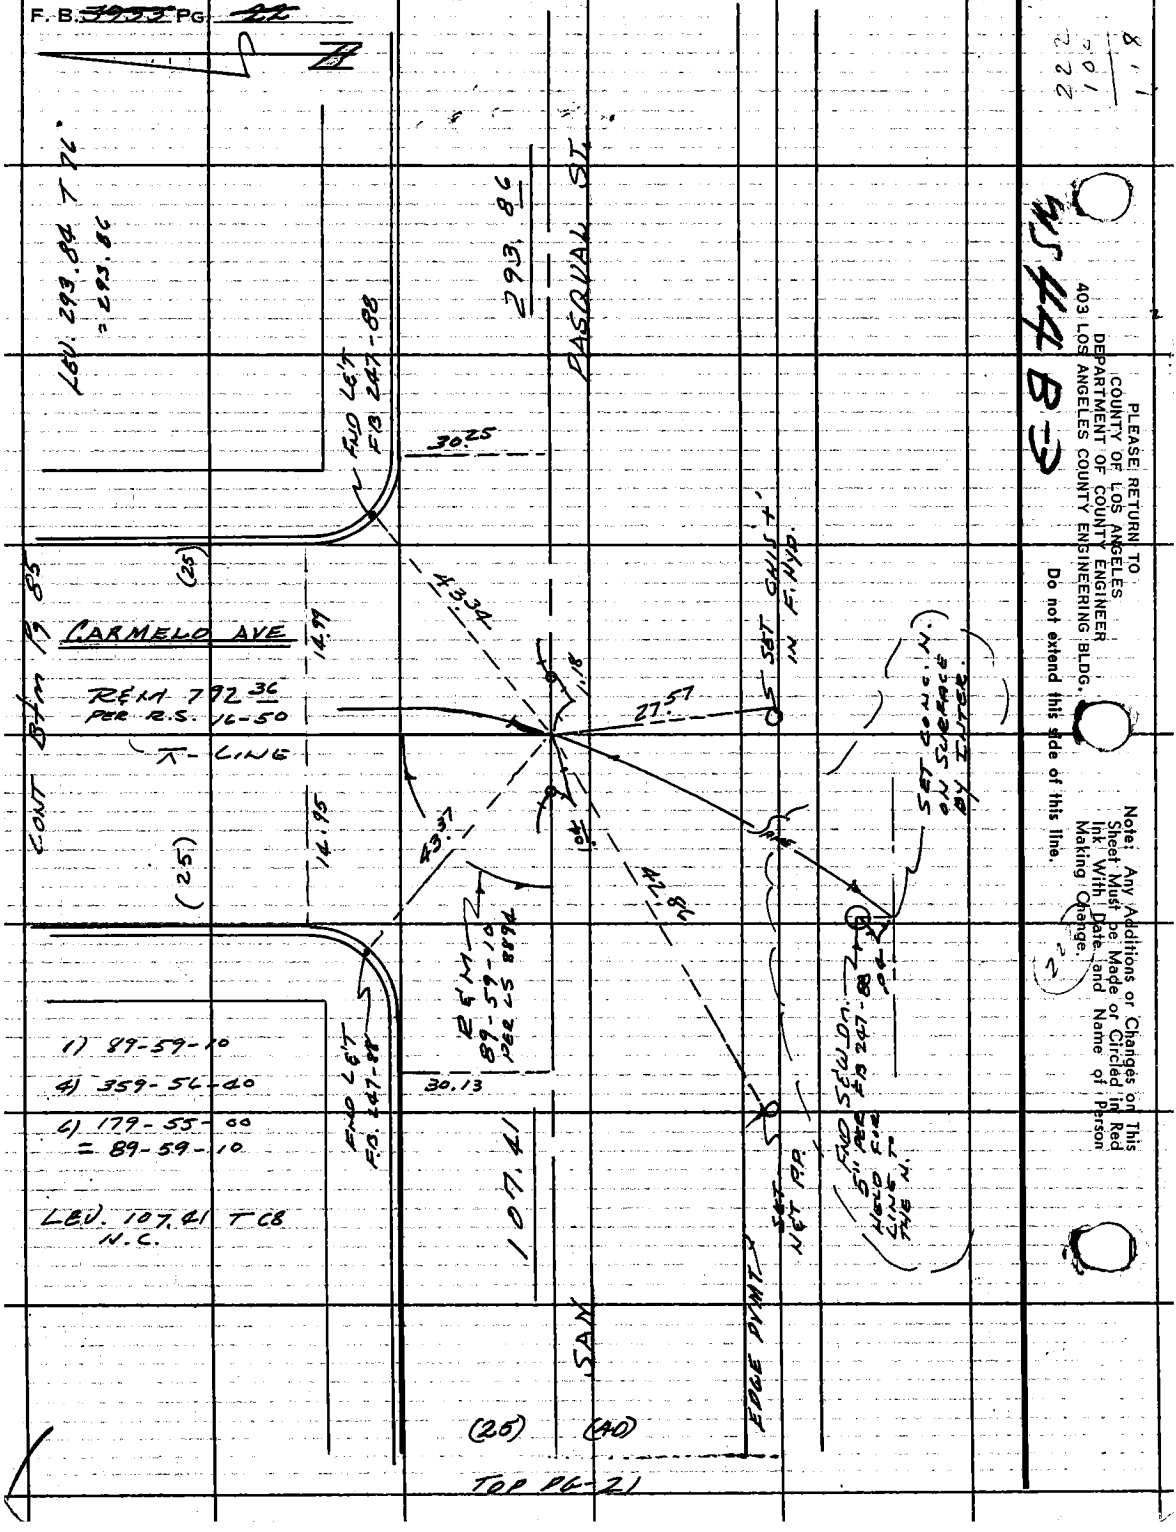

PLEASE RETURN TO
COUNTY OF LOS ANGELES
DEPARTMENT OF COUNTY ENGINEER
403 LOS ANGELES COUNTY ENGINEERING BLDG.

Do not extend this side of this line.

Note: Any Additions or Changes on This Sheet Must be Made or Circled in Red Ink With Date and Name of Person Making Change.

WS 44 B-3

PWFB 1625 1784

Notes Ck'd by	Survey of ROSEMEAD ST. ℄
Map No.	JN 0303.00 Tape 0162 Std 68 °F
Office Work	Surveyed by M. E. WACKER
Checked	Notes E. LANDA Date 2-76
Date	Indexed G. D. BAILEY SEP 10 1977

F. B. ~~3999~~ PG. ~~25~~

1) 88-58-40
4) 355-54-00
6) 173-51-20
= 88-58-33 1/3

CONT BTM PG 86

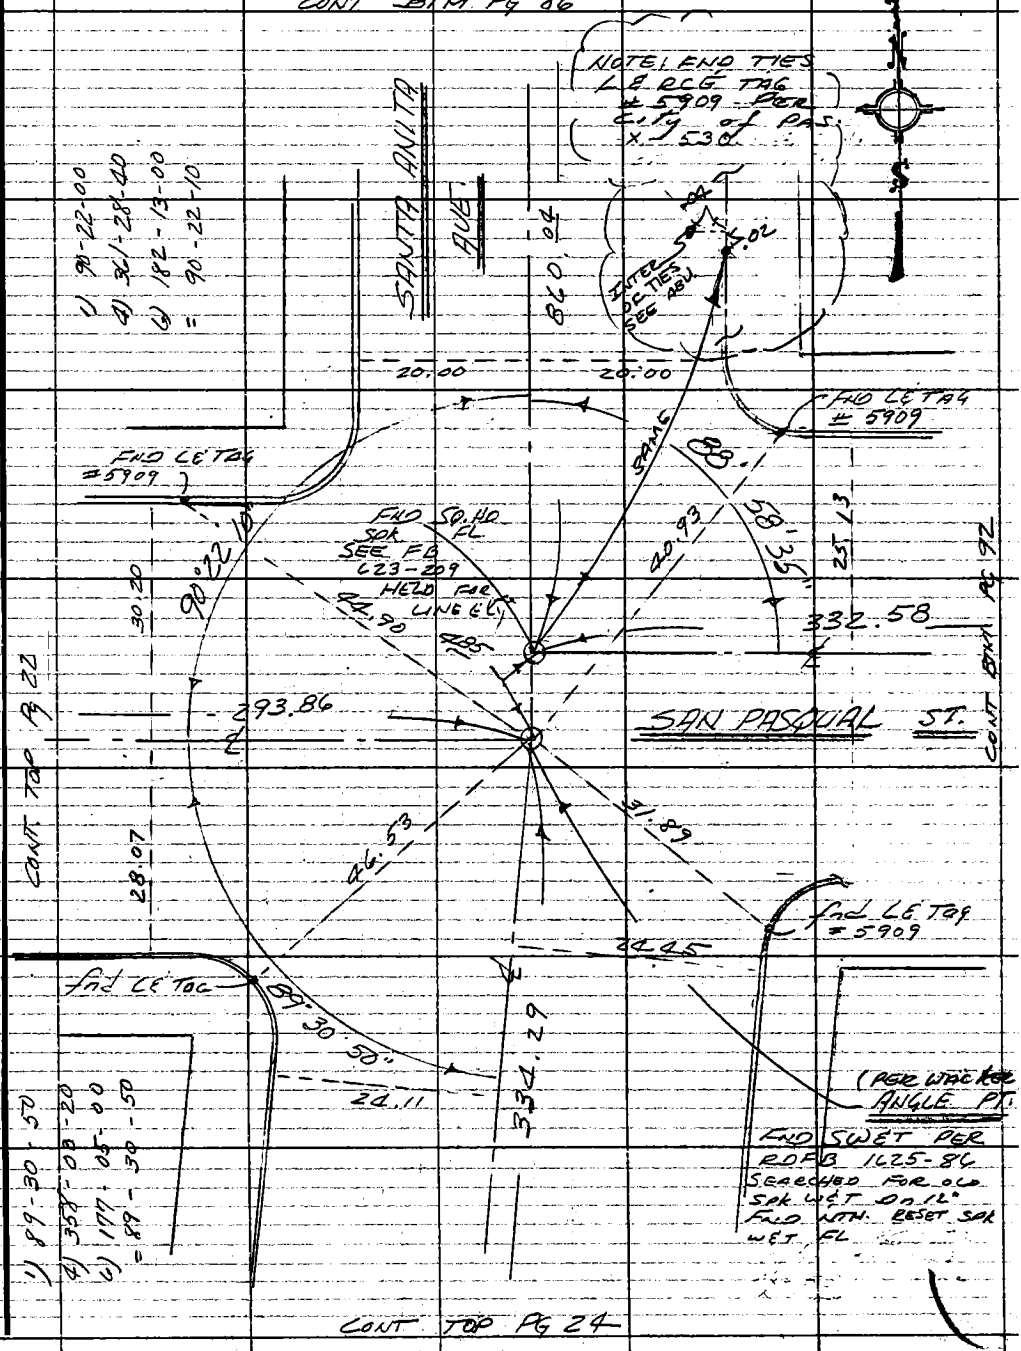

CONT TOP PG 24

Note: Any Additions or Changes on This Sheet Must be Made or Circled in Red Ink With Date and Name of Person Making Change.

Do not extend this side of this line.

WS 44 B-3

PLEASE RETURN TO
COUNTY OF LOS ANGELES
DEPARTMENT OF COUNTY ENGINEER
403 LOS ANGELES COUNTY ENGINEERING BLDG

76F309S CE#310 3-68

F. B. ~~3999~~ PG. ~~24~~

PLEASE RETURN TO
COUNTY OF LOS ANGELES
DEPARTMENT OF COUNTY ENGINEER
403 LOS ANGELES COUNTY ENGINEERING BLDG.

Do not extend this side of this line.

Note: Any Additions or Changes on This Sheet Must be Made or Circled in Red Ink With Date and Name of Person Making Change.

PWFB 1625 180, 181

Notes Ck'd by	Survey of ROSEMEAD AREA DIV#4
Map No.	JN 0303.00 Tape 0261 Std 68 °F
Office Work	Surveyed by M. E. WACKER
Checked	Notes M. E. W. Date MARCH-75
Date	Indexed G. D. BAILEY SEP 19 1977

F. B. ~~3955~~ PG. ~~25~~ 1

1) 90° 01' 00"
4) 360° 04' 00"
6) 180° 05' 50"
= 90° 00' 58"

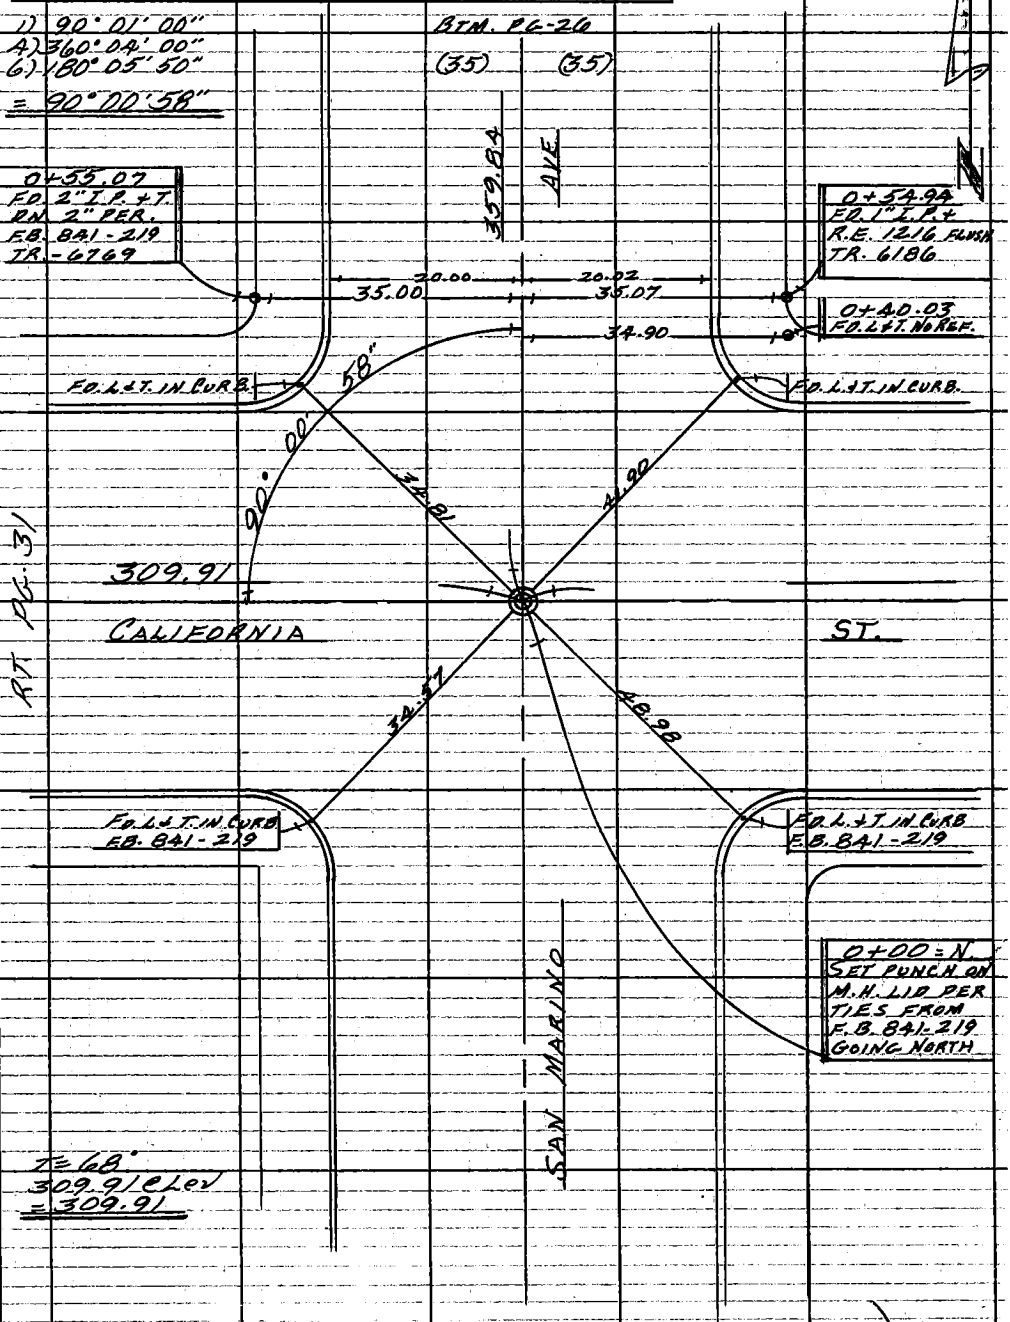

T = 68°
309.91 @ Lev
= 309.91

RT. PG. 31

W544A-3

Note: Any Additions or Changes on This Sheet Must be Made or Circled in Red Ink With Date and Name of Person Making Change.

Do not extend this side of this line

PLEASE RETURN TO
COUNTY OF LOS ANGELES
DEPARTMENT OF COUNTY ENGINEER
403 LOS ANGELES COUNTY ENGINEERING BLDG.

76F3095 CE#310 3-68

PWFB 1625 182, 183

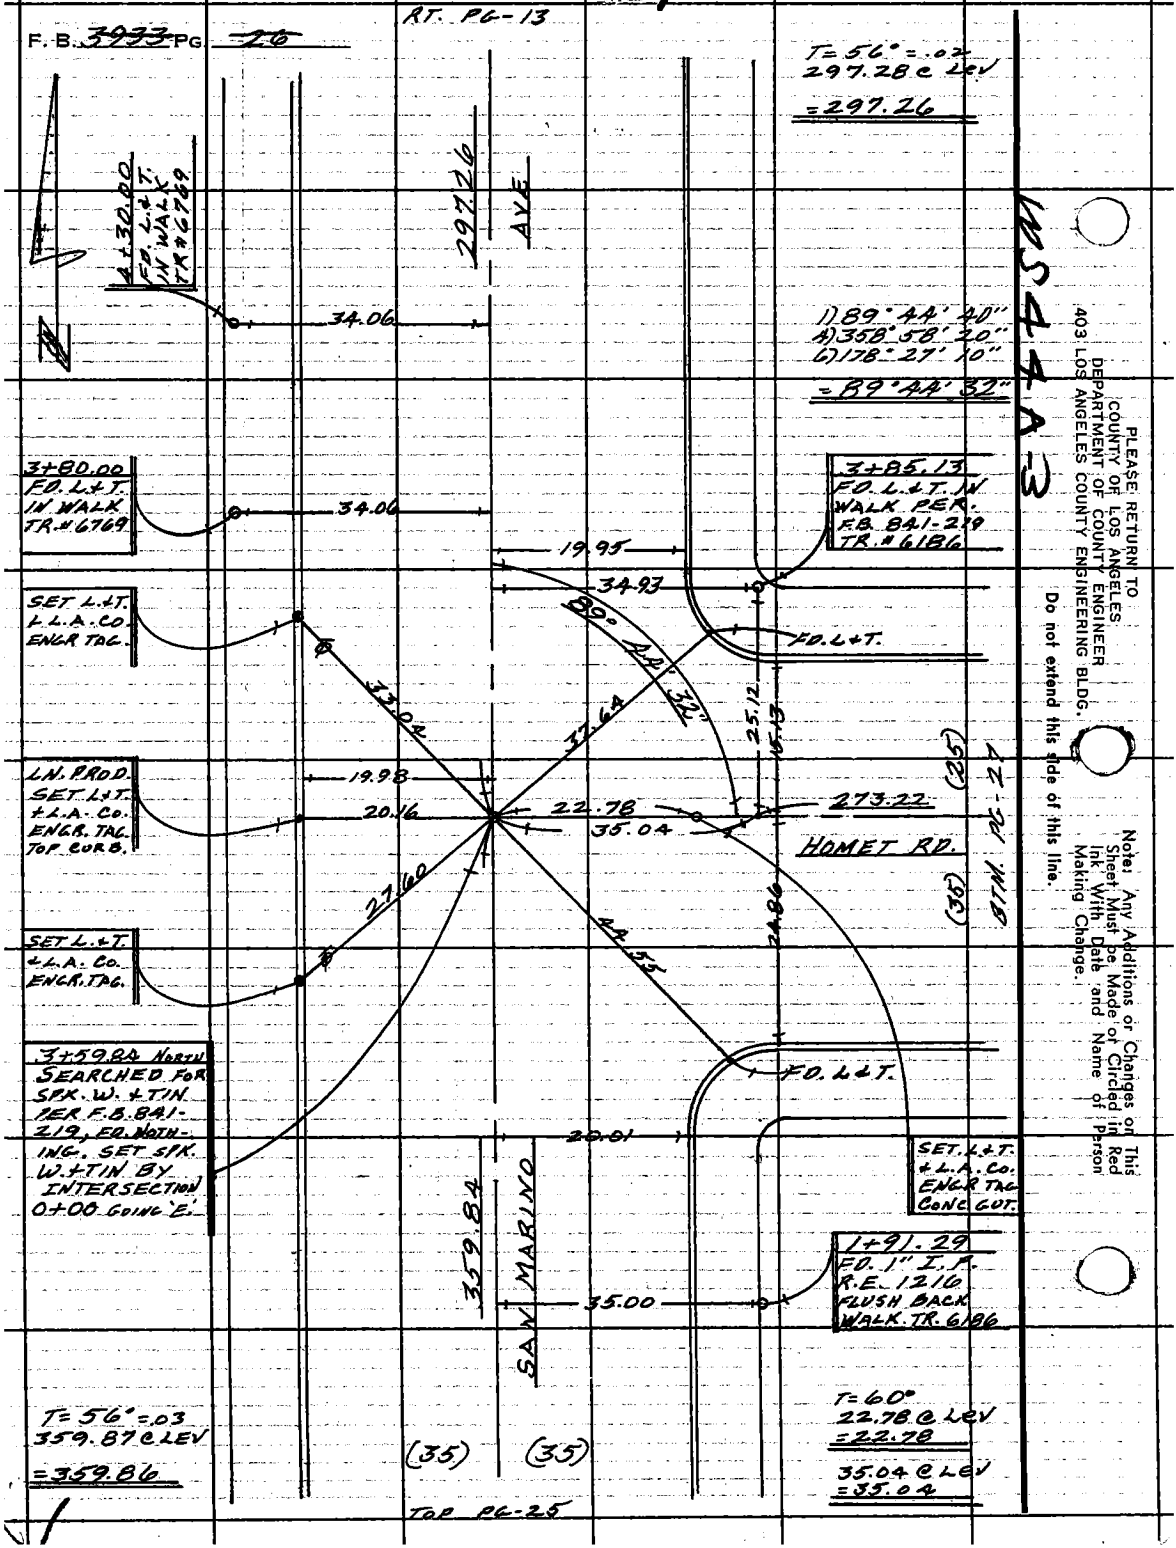

WS44A-3

PLEASE RETURN TO
COUNTY OF LOS ANGELES
DEPARTMENT OF COUNTY ENGINEER
403 LOS ANGELES COUNTY ENGINEERING BLDG.

Do not extend this side of this line.

Note: Any Additions or Changes on This Sheet Must be Made or Circled in Red Ink With Date and Name of Person Making Change.

PWFB 1625 184

Notes Ck'd by	Survey of ROSEMEAD AREA DIV. #A
Map No.	JN 0303.00 Tape 02.61 Std 68 °F
Office Work	Surveyed by M. E. WACKER
Checked	Notes M. E. W. Date MARCH-75
Date	Indexed G. D. BAILEY SEP 19 1977

F. B. 3933 PG. 27

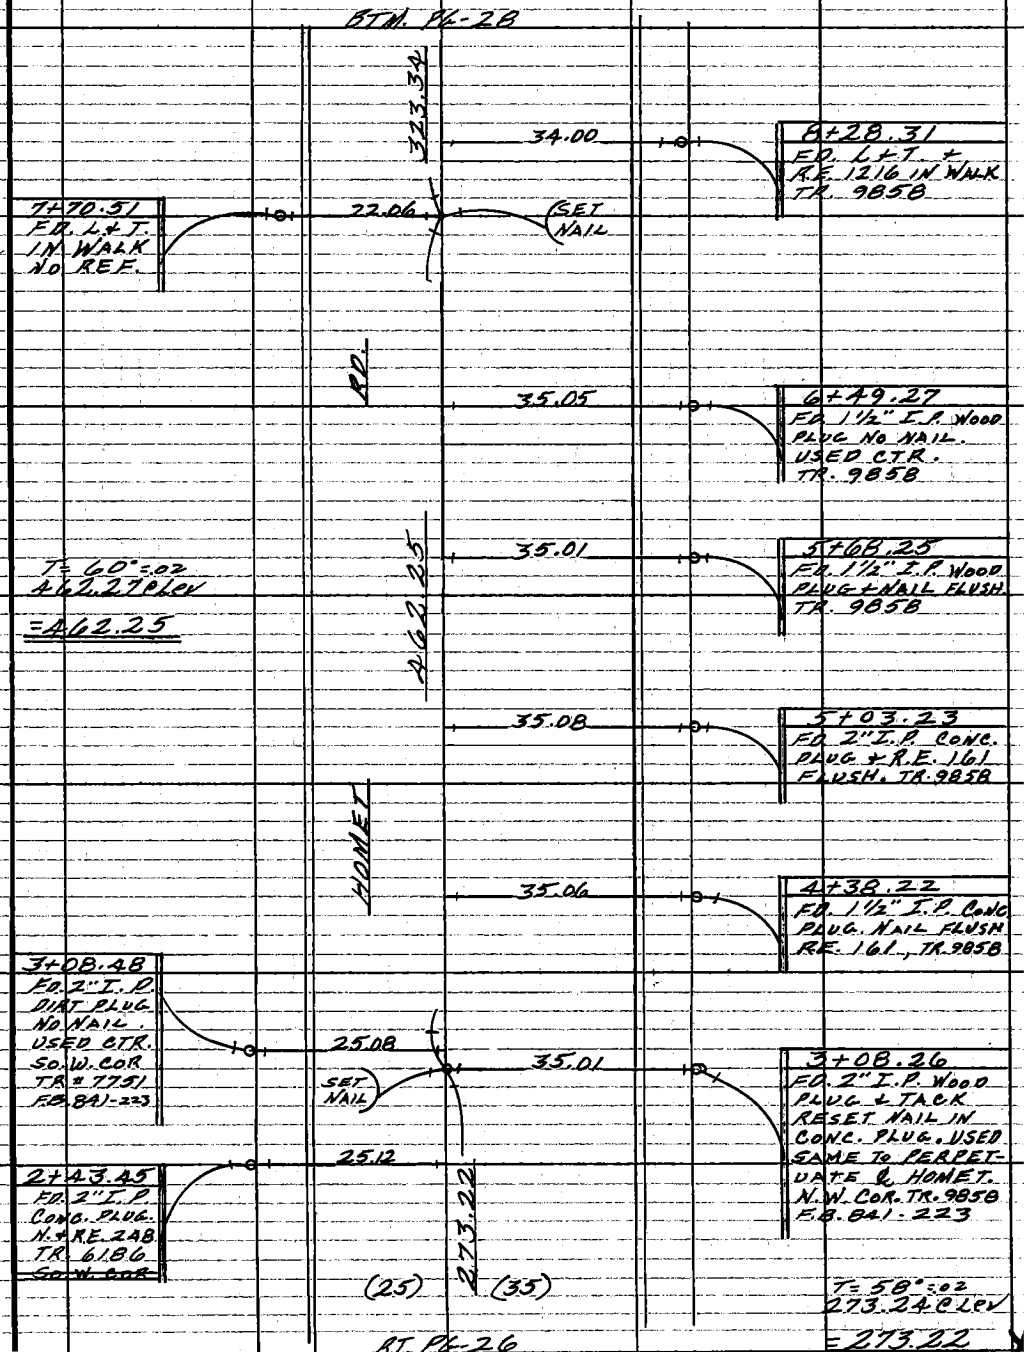

Note: Any Additions or Changes on This Sheet Must be Made or Circled in Red Ink With Date and Name of Person Making Change.

Do not extend this side of this line.

PLEASE RETURN TO
COUNTY OF LOS ANGELES
DEPARTMENT OF COUNTY ENGINEER
403 LOS ANGELES COUNTY ENGINEERING BLDG.

76F309S CE#310 3-68

PWFB 1625 185 186

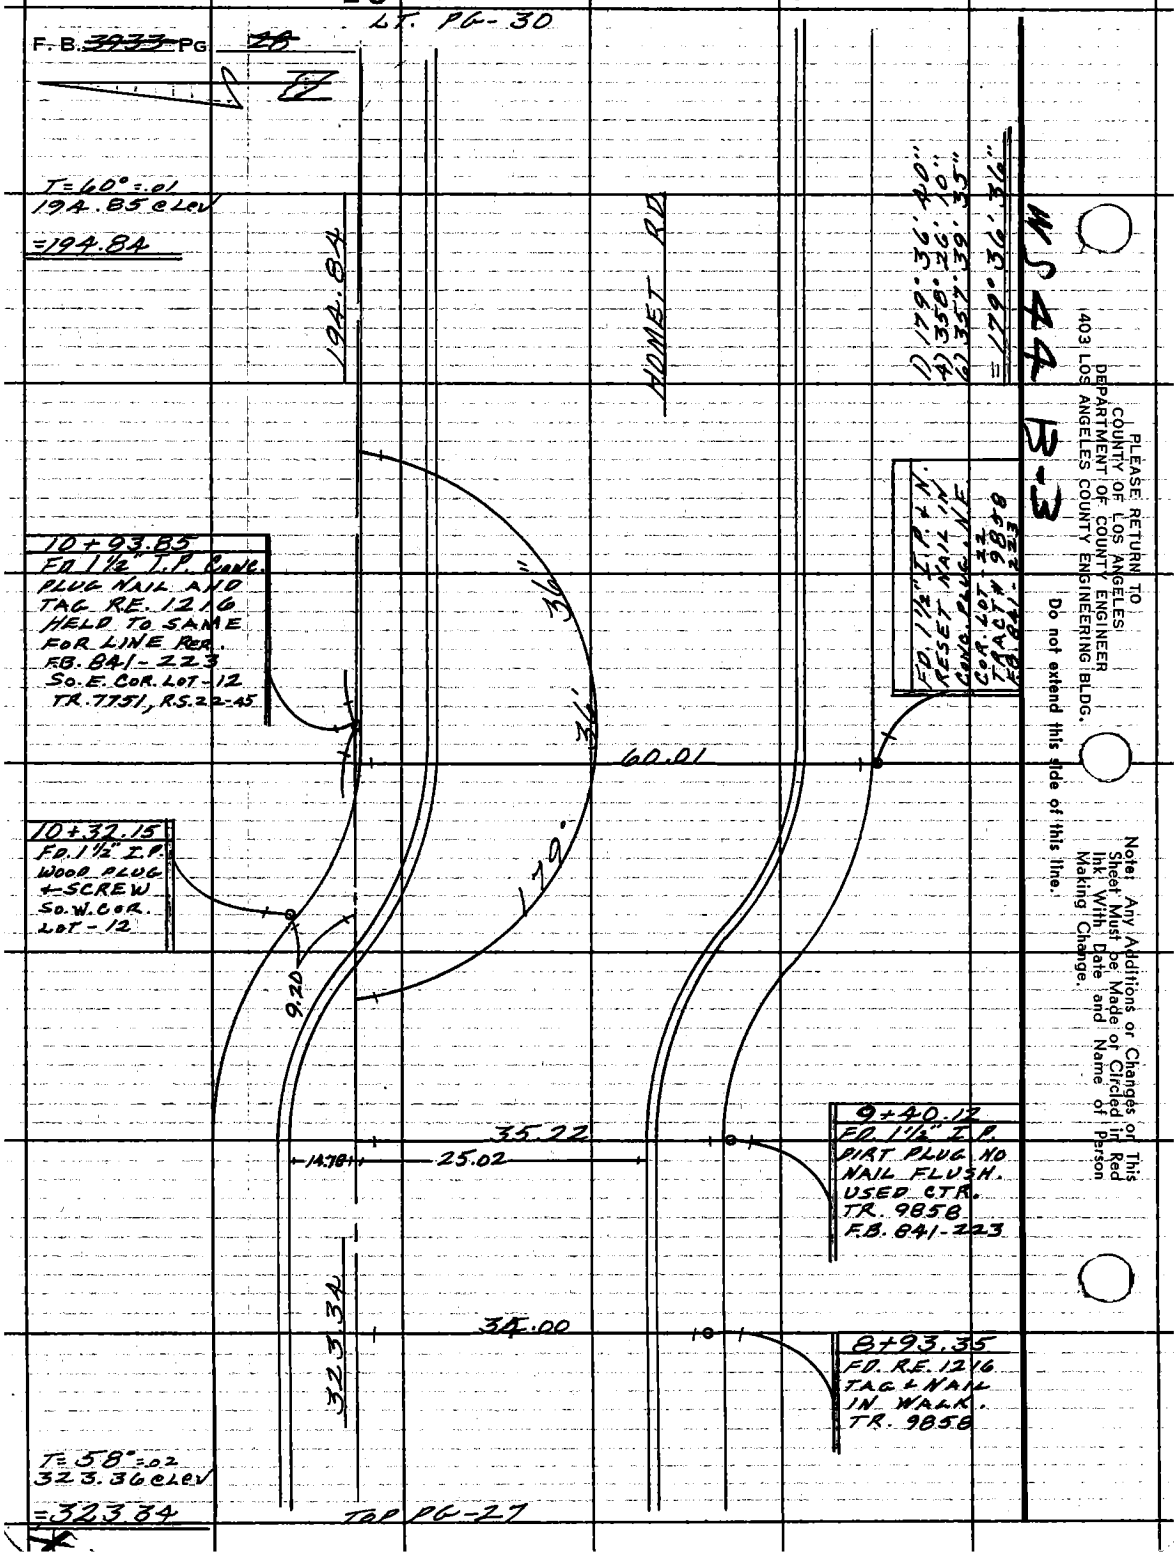

PLEASE RETURN TO
COUNTY OF LOS ANGELES
DEPARTMENT OF COUNTY ENGINEER
403 LOS ANGELES COUNTY ENGINEERING BLDG.

Do not extend this side of this line.

Note: Any Additions or Changes on This Sheet Must be Made or Circled in Red Ink With Date and Name of Person Making Change.

PWFB 1625 187

Notes Ck'd by
Map No.
Office Work
Checked
Date

Survey of ROSEMEAD AREA DIV. # 4
JN 0303.00 Tape 0261 Std. GB °F
Surveyed by M.E. WACKER
Notes M.E.W. Date MARCH-75
Indexed G.D. BAILEY SEP 19 1977

F.B. 3955 PG. 29

WS 44 B-3

Note: Any Additions or Changes on this Sheet Must be Made or Circled in Red Ink With Date and Name of Person Making Change.

Do not extend this side of this line.

PLEASE RETURN TO
COUNTY OF LOS ANGELES
DEPARTMENT OF COUNTY ENGINEER
403 LOS ANGELES COUNTY ENGINEERING BLDG.

BTM. 06-30

(35) (35)

33.88

2+00.00

FD. L & T. IN WALK RE. 12.16 TRACT # 2 PARCEL "K"

1+20.03

33.88

360.00

BONITA AVE.

1) 89° 59' 00"
2) 359° 56' 00"
3) 179° 54' 00"
= 89° 59' 00"

0+00 GOING N. SET P.K. ON M.H. PER CITY OF SAN MARINO TIES C-7, HELD TO SAME

17.40 17.53

50.

50.

FD. L & T.

FD. L & T.

33.15

33.04

00"

390.14

CALIFORNIA ST

BTM. DEC. 72

42.87

20.28

37.62

FD. L & T.

SET CH. CROSS

FD. L & T.

14.60

CTR. LN. PROD. SET 2" I.P. CONC. PLUG & L.A. CO. ENGR. TAG DM. 4" ON N. EDGE OF WALK.

76F309S CE#310 3-68

PWFB 1625

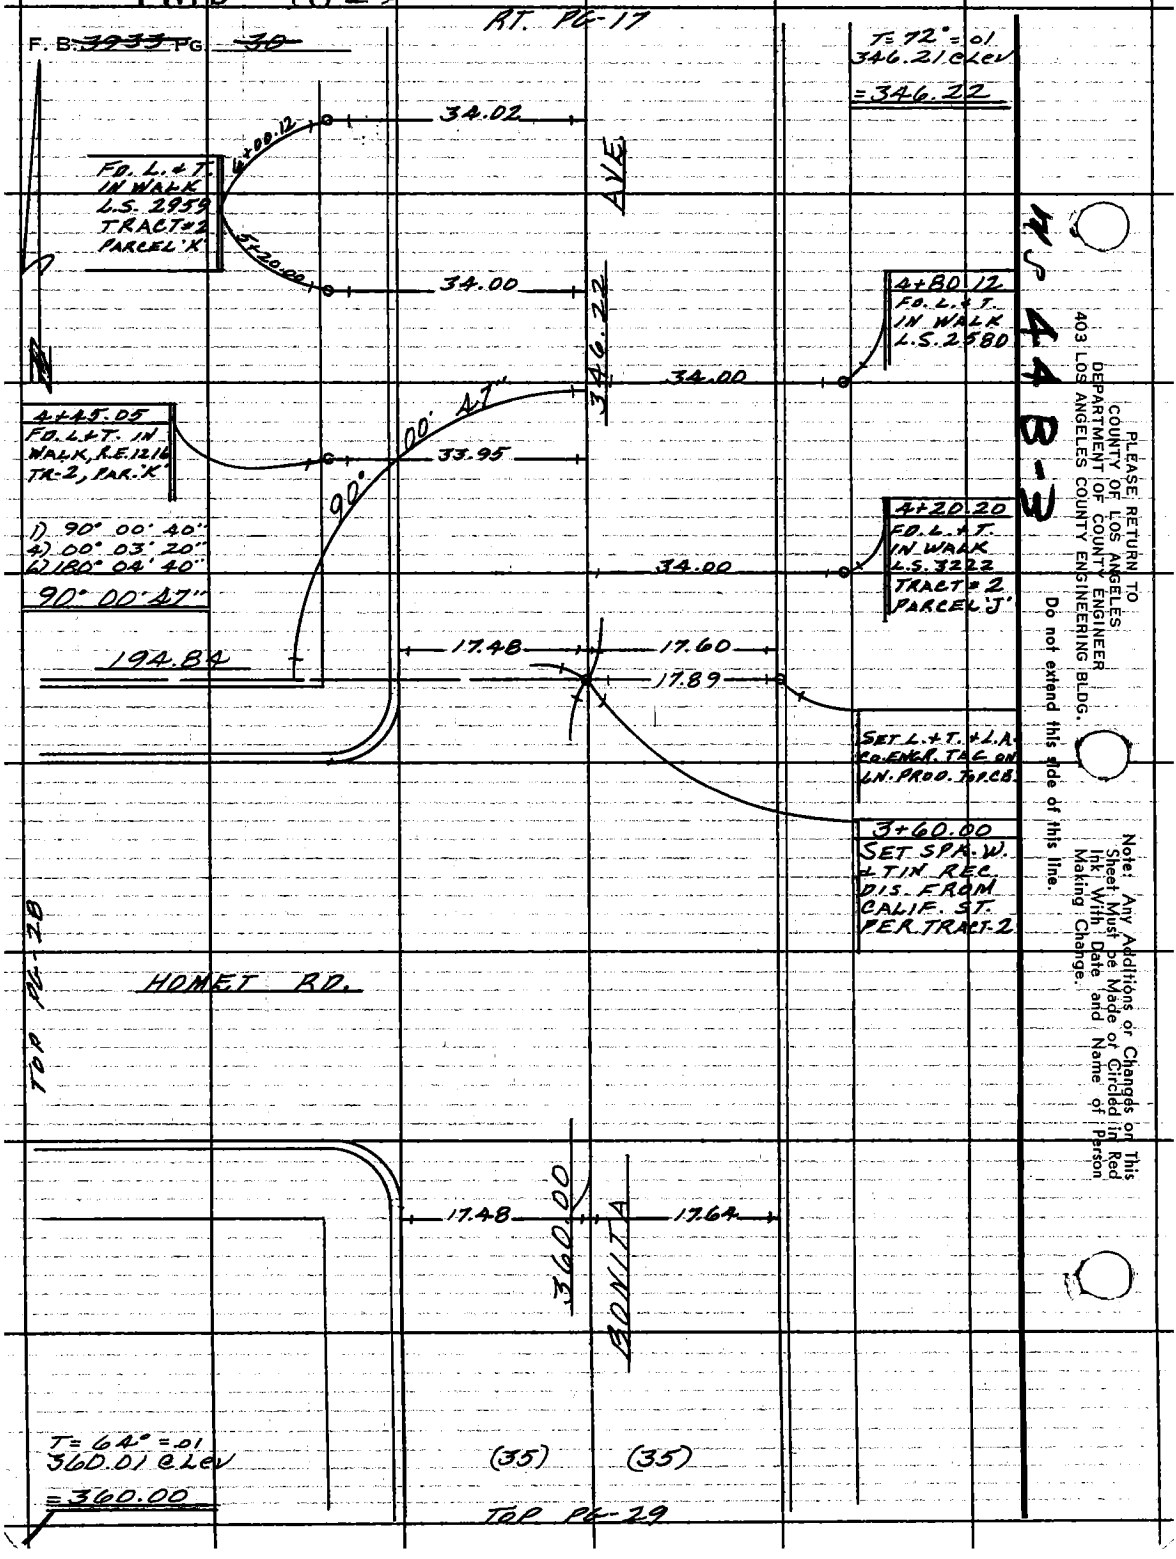

WS 44 B-3

PLEASE RETURN TO
COUNTY OF LOS ANGELES
DEPARTMENT OF COUNTY ENGINEER
403 LOS ANGELES COUNTY ENGINEERING BLDG.

Do not extend this side of this line.

Note: Any Additions or Changes on This Sheet Must be Made or Circled in Red Ink With Date and Name of Person Making Change.

PWFB 1625 139

Notes Ck'd by	Survey of ROSEMEAD AREA DIV. 4
Map No.	JN 0303.00 Tape 0261 Std 68 °F
Office Work	Surveyed by M. E. WACKER
Checked	Notes M. E. W Date APRIL-75
Date	Indexed G. D. BAILEY SEP 19 1977

F. B. ~~3995~~ PG. ~~71~~

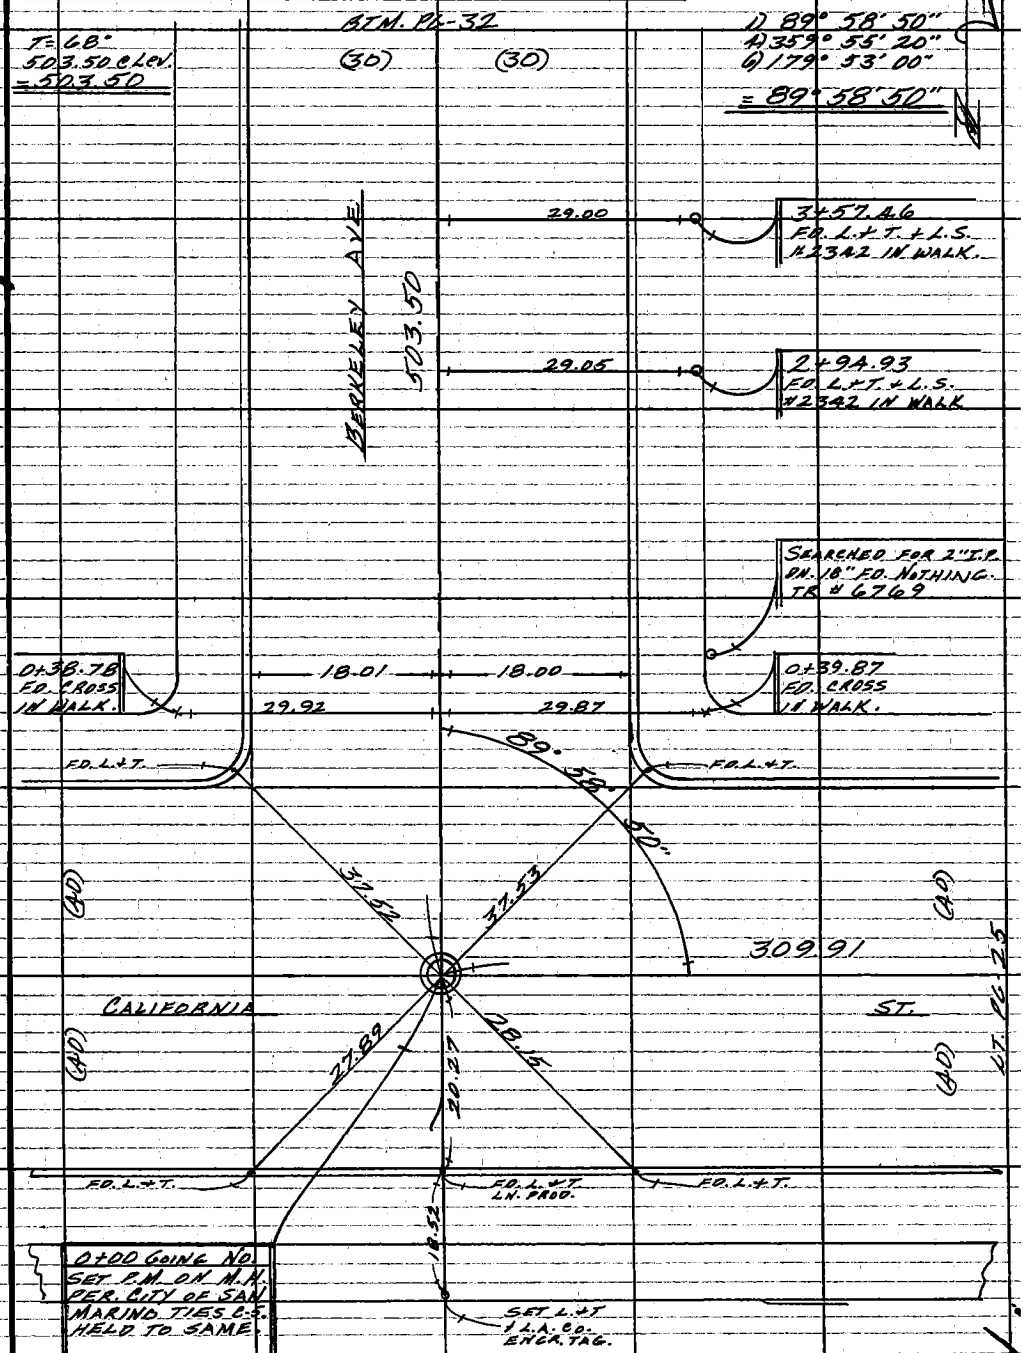

Note: Any Additions or Changes on This Sheet Must be Made or Circled in Red Ink With Date and Name of Person Making Change.

Do not extend this side of this line.

W.S. 44, A-3

PLEASE RETURN TO
COUNTY OF LOS ANGELES
DEPARTMENT OF COUNTY ENGINEER
403 LOS ANGELES COUNTY ENGINEERING BLDG.

76F3095 CE#310 3-68

PWFB 1625 190

RT. BTM. PG-12

F. B. ~~3955~~ PG. ~~32~~

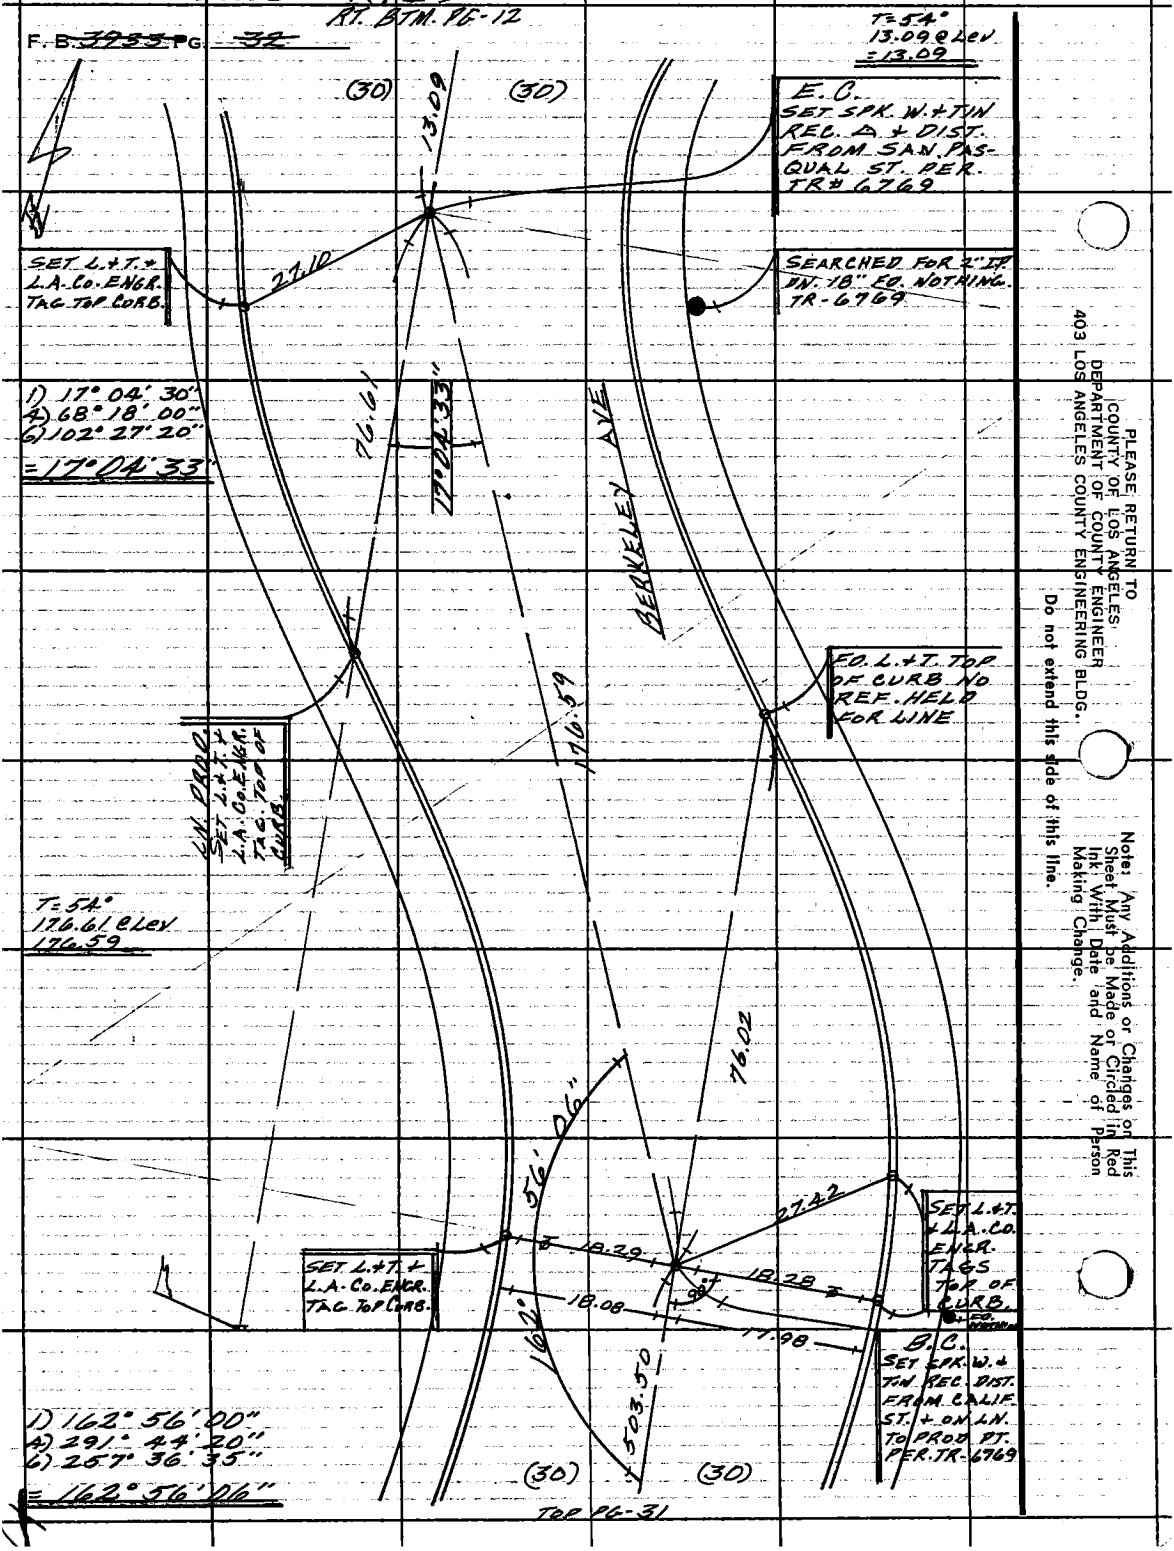

PLEASE RETURN TO
COUNTY OF LOS ANGELES
DEPARTMENT OF COUNTY ENGINEER
403 LOS ANGELES COUNTY ENGINEERING BLDG.

Do not extend this side of this line.

Notes: Any Additions or Changes on This Sheet Must be Made or Circled in Red Ink With Date and Name of Person Making Change.

PWFB 1625 191,192

Notes Ck'd by
Map No.
Office Work
Checked
Date

Survey of ROSEMEAD AREA UNIT 4
JN 0303.00 Tape 0261 Std. 68 °F
Surveyed by M.E. WACKER
Notes M.E.W. Date APRIL-75
Index G.D. BAILEY SEP 19[illegible]

F. B. [illegible] Pg. [illegible]

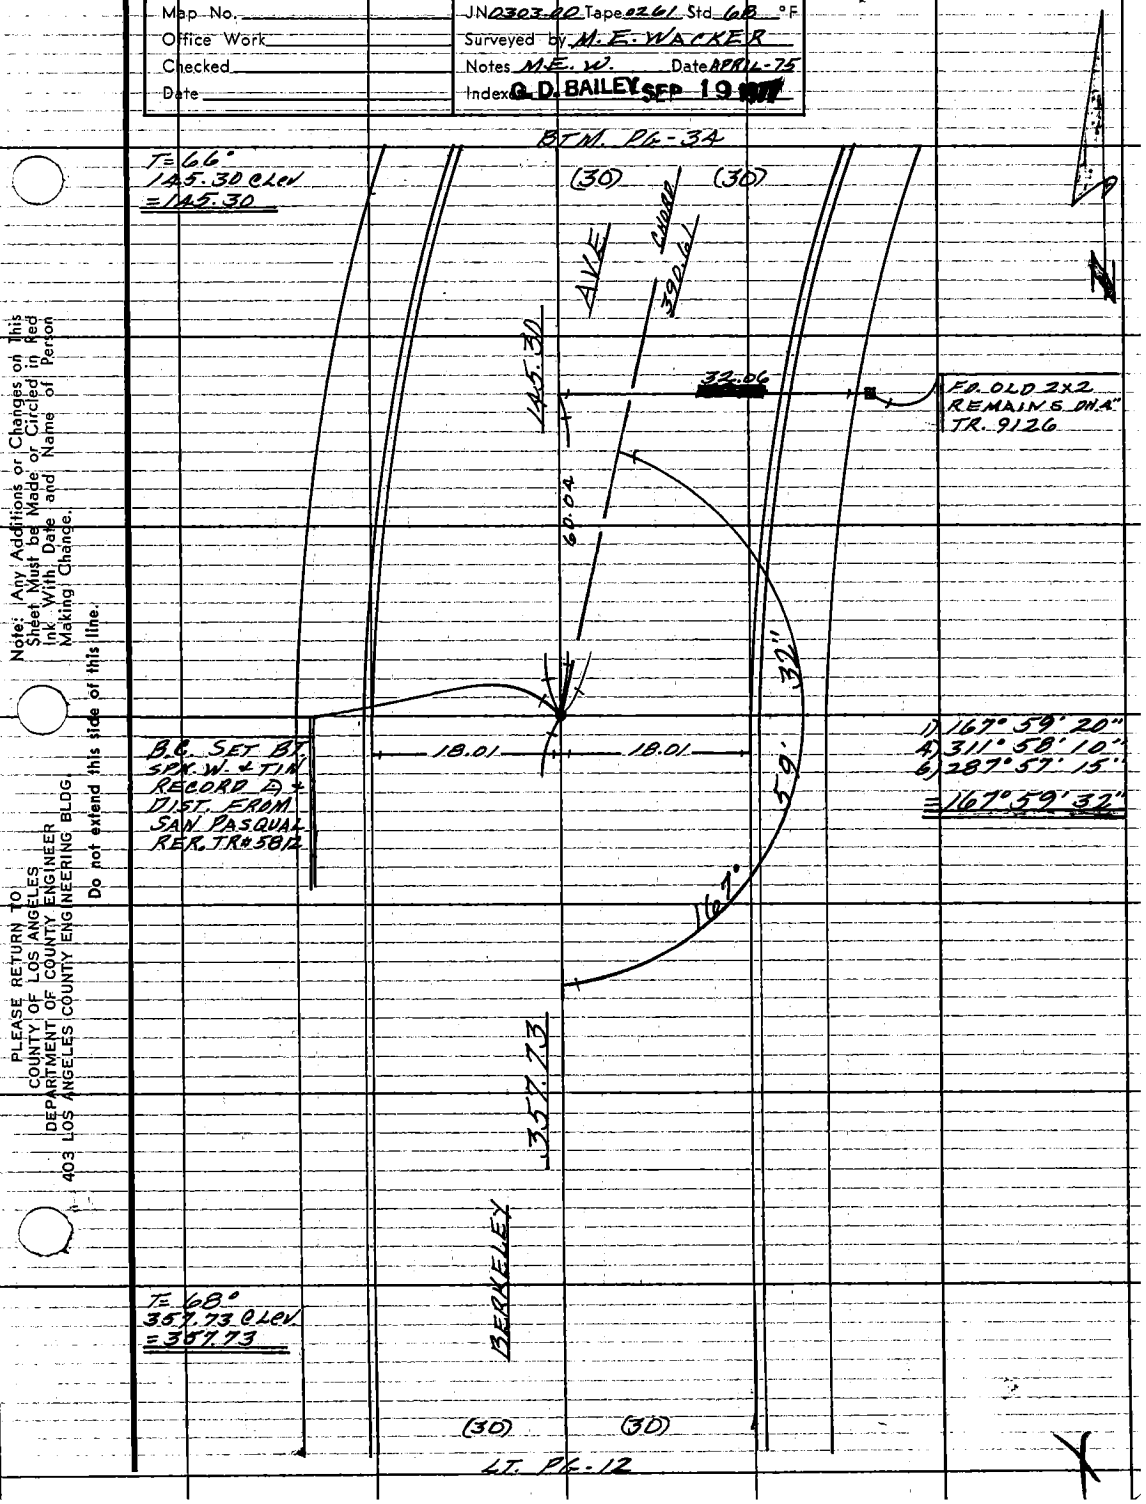

Note: Any Additions or Changes on This Sheet Must be Made or Circled in Red Ink With Date and Name of Person Making Change.

Do not extend this side of this line.

PLEASE RETURN TO
COUNTY OF LOS ANGELES
DEPARTMENT OF COUNTY ENGINEER
403 LOS ANGELES COUNTY ENGINEERING BLDG

76E3095 CE#310 3-68

PWFB 1625 193

F. B. ~~3933~~ PG ~~34~~

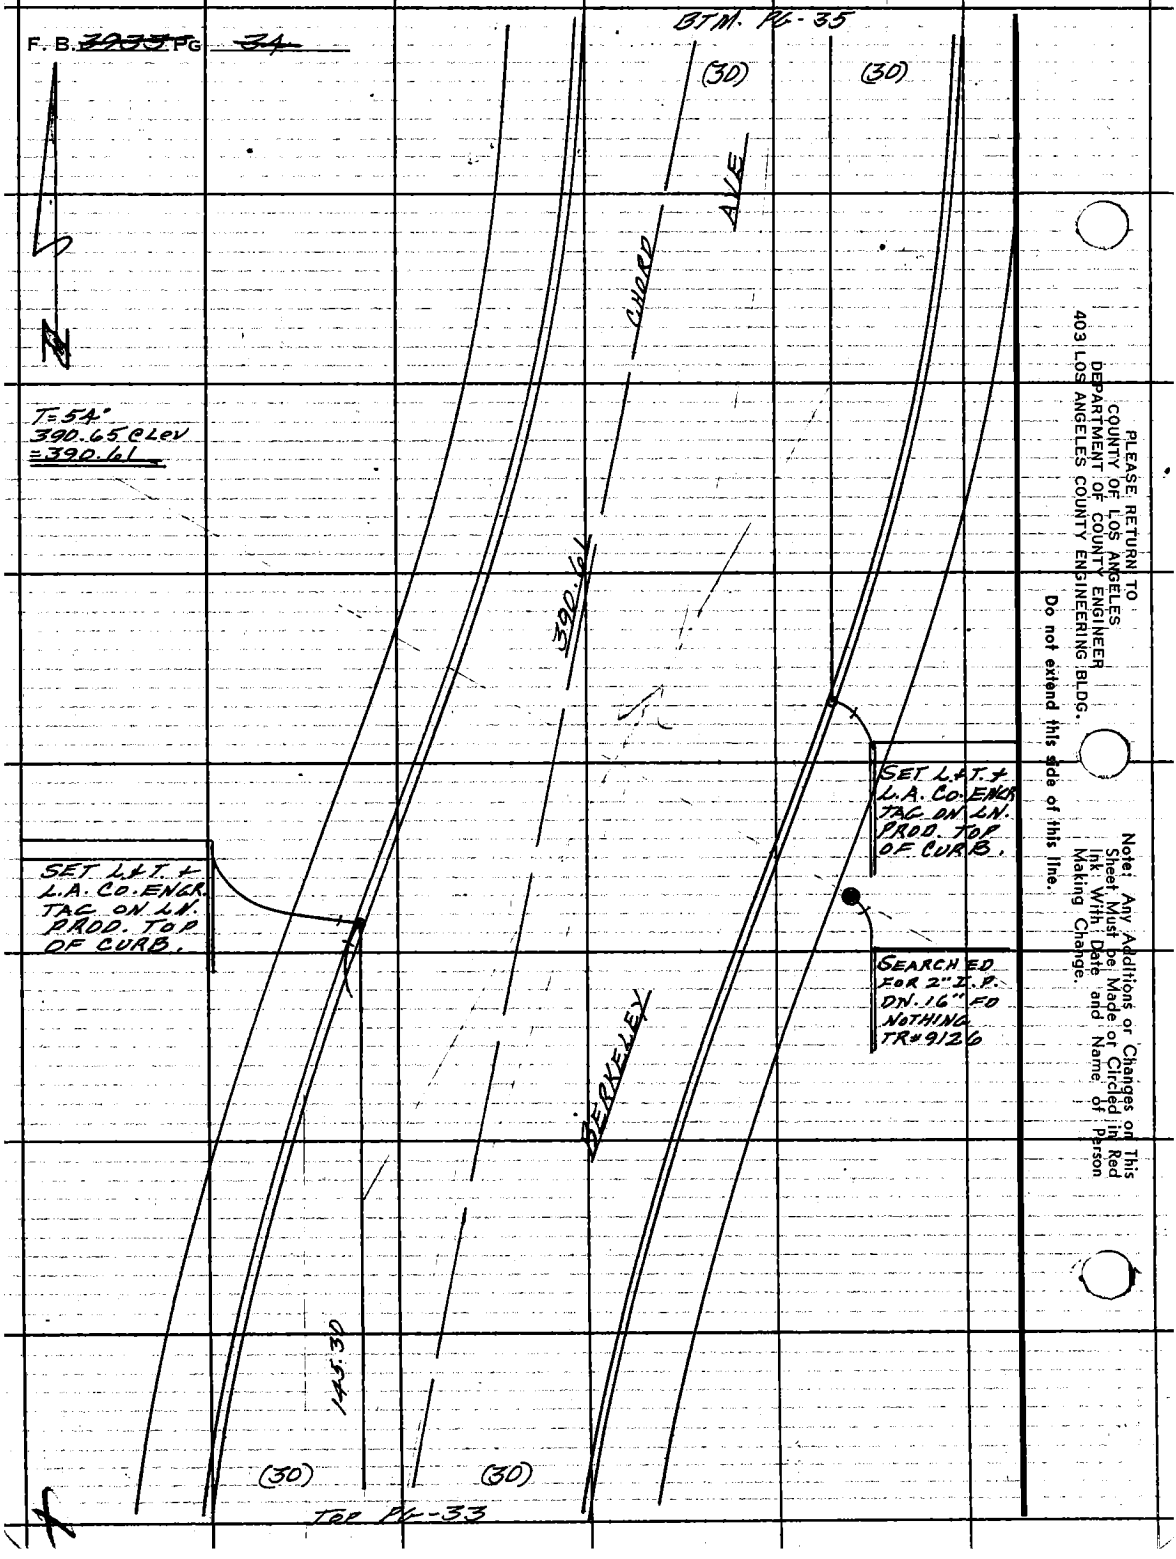

PLEASE RETURN TO
COUNTY OF LOS ANGELES
DEPARTMENT OF COUNTY ENGINEER
403 LOS ANGELES COUNTY ENGINEERING BLDG.

Do not extend this side of this line.

Note: Any Additions or Changes on This Sheet Must be Made or Circled in Red Ink With Date and Name of Person Making Change.

PWFB 1625 194

Notes Ck'd by	Survey of ROSEMEAD AREA DIV. #4
Map No.	JN 0303.00 Tape 0261 Std 68 °F
Office Work	Surveyed by M.E. WACKER
Checked	Notes M.E.W. Date APRIL-75
Date	Indexed G.D. BAILEY SEP 19 1977

F. ~~B. 3933~~ PG. ~~35~~

CLARENCE P. DAY 1917 PENALTY FOR REMOVAL LICENSED SURVEYOR

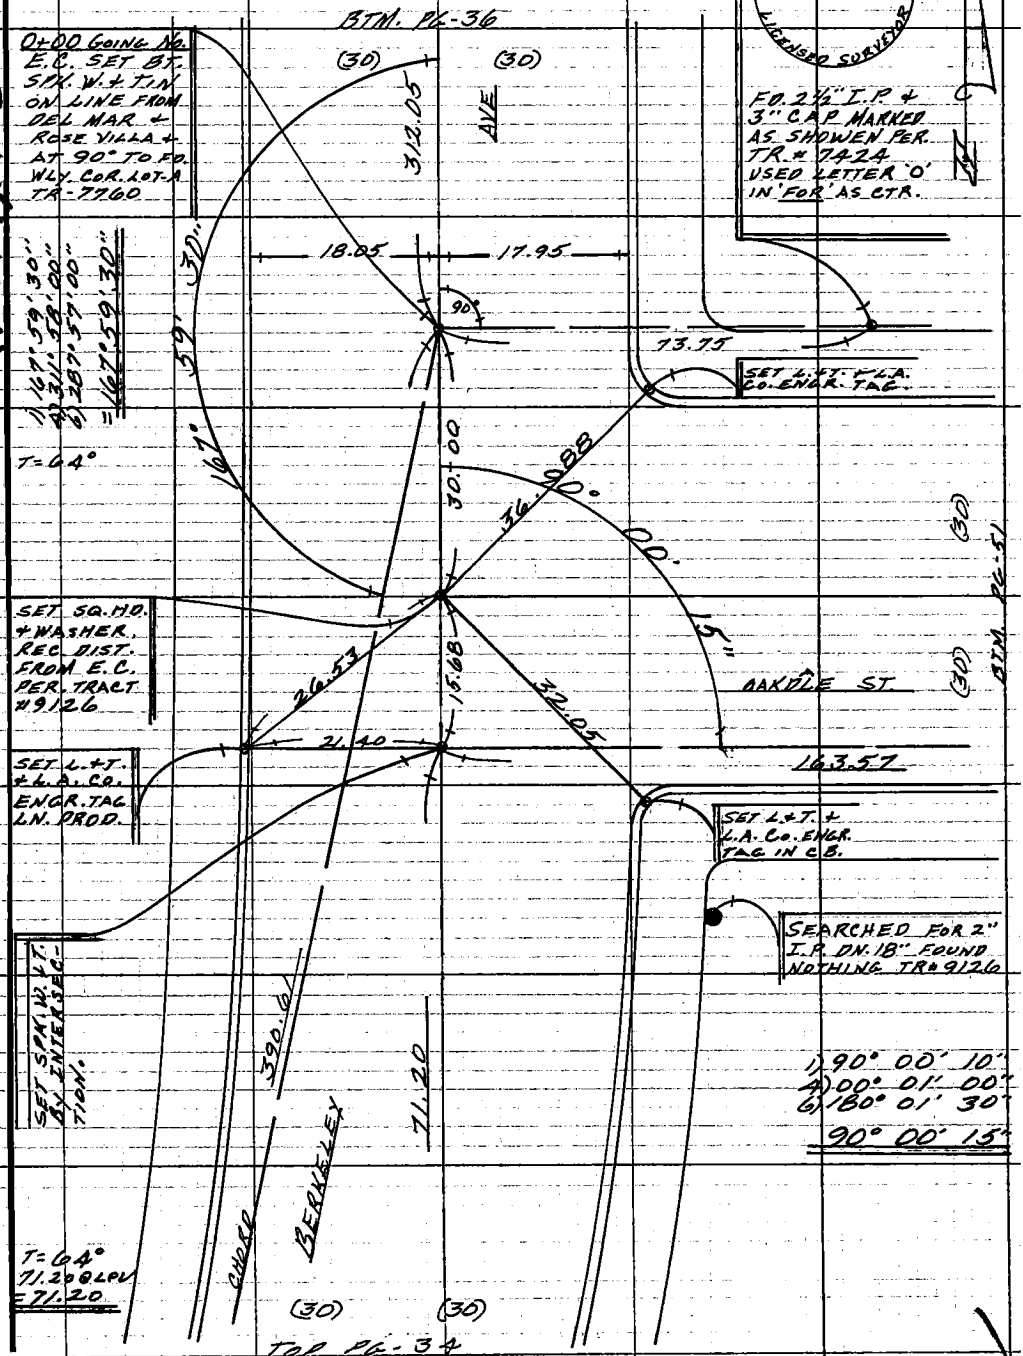

W.S. 44, A-3

Note: Any Additions or Changes on This Sheet Must be Made or Circled in Red Ink With Date and Name of Person Making Change.

Do not extend this side of this line.

PLEASE RETURN TO
COUNTY OF LOS ANGELES
DEPARTMENT OF COUNTY ENGINEER
403 LOS ANGELES COUNTY ENGINEERING BLDG.

76F309S CE#310 3-68

PWFB 1625 195

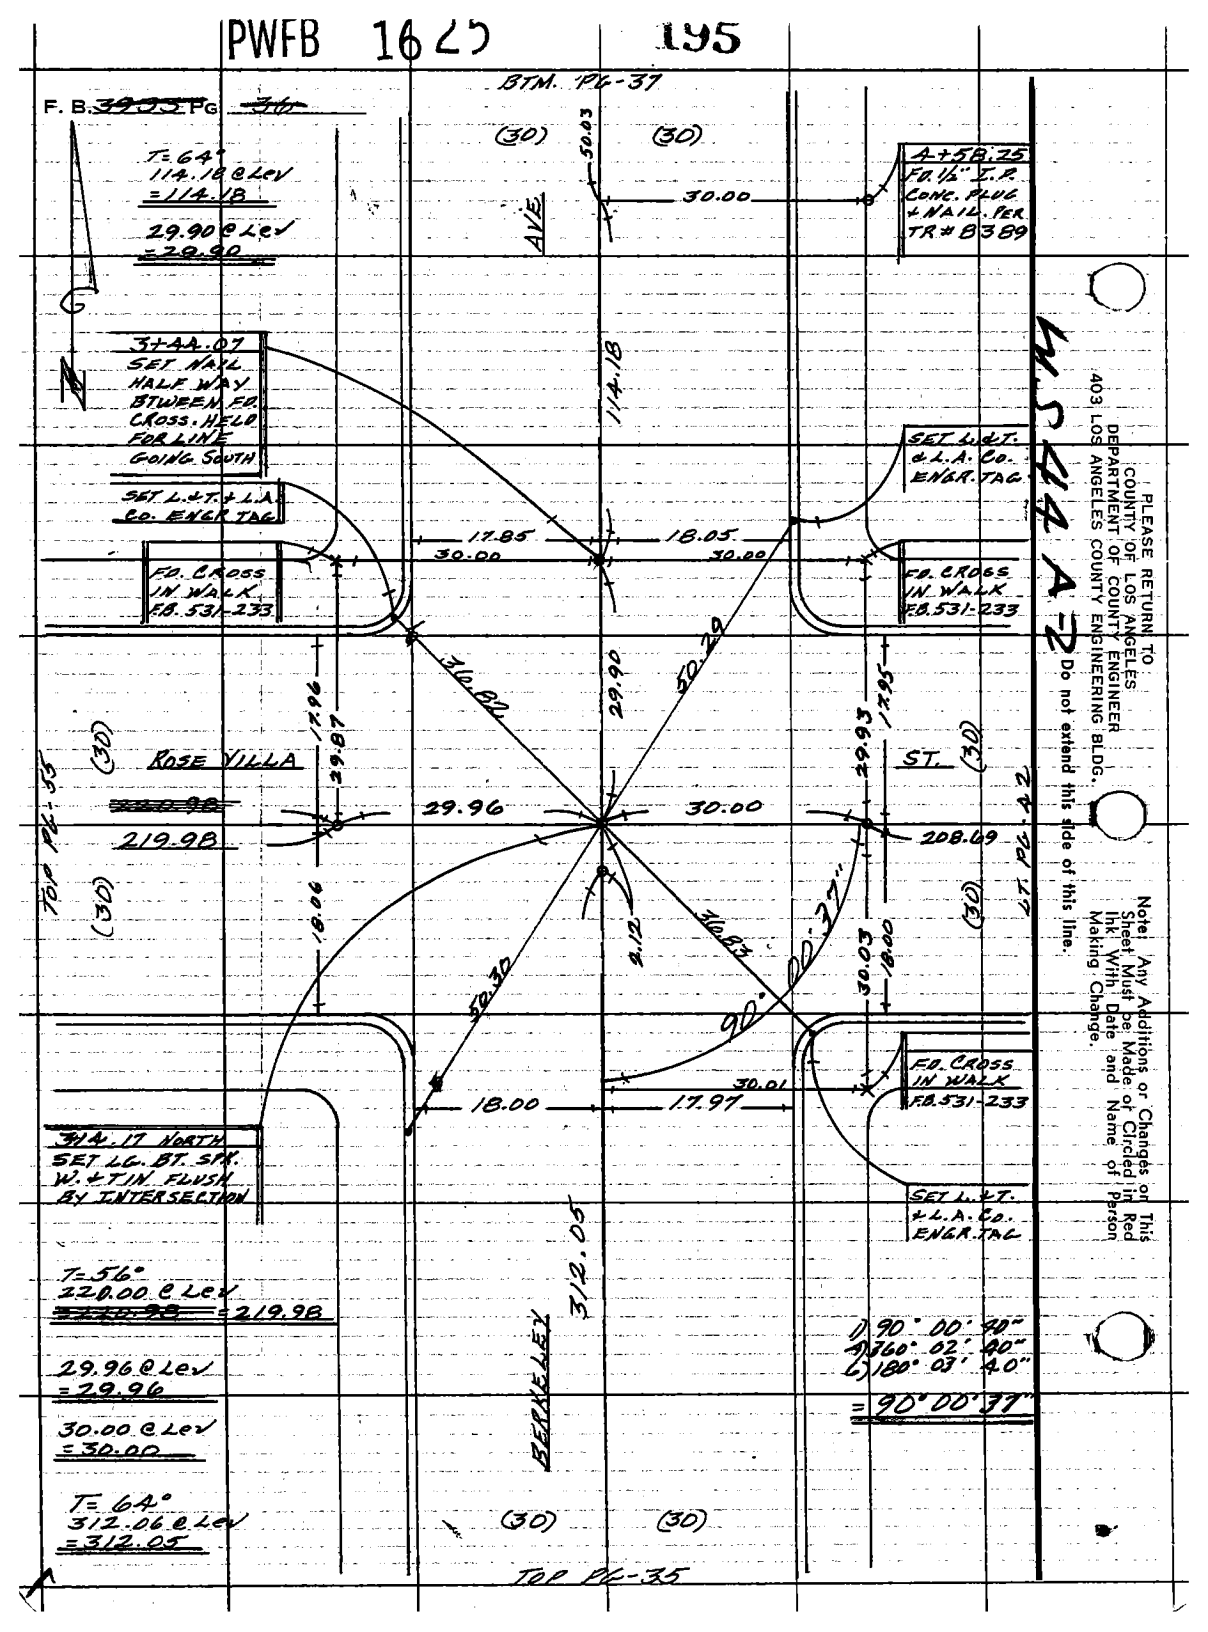

PLEASE RETURN TO
COUNTY OF LOS ANGELES
DEPARTMENT OF COUNTY ENGINEER
403 LOS ANGELES COUNTY ENGINEERING BLDG.

Do not extend this side of this line.

Note! Any Additions or Changes on This Sheet Must be Made or Circled in Red Ink With Date and Name of Person Making Change.

PWFB 1625 196, 197

Notes Ck'd by	Survey of ROSEMEAD AREA DIV#4
Map No.	JN 0303.00 Tape 0261 Std. 68 °F
Office Work	Surveyed by M. E. WACKER
Checked	Notes M. E. W. Date APRIL 75
Date	Indexed G. D. BAILEY SEP 19 1977

F. B. ~~3953~~ PG. ~~37~~

WS 44 A-2

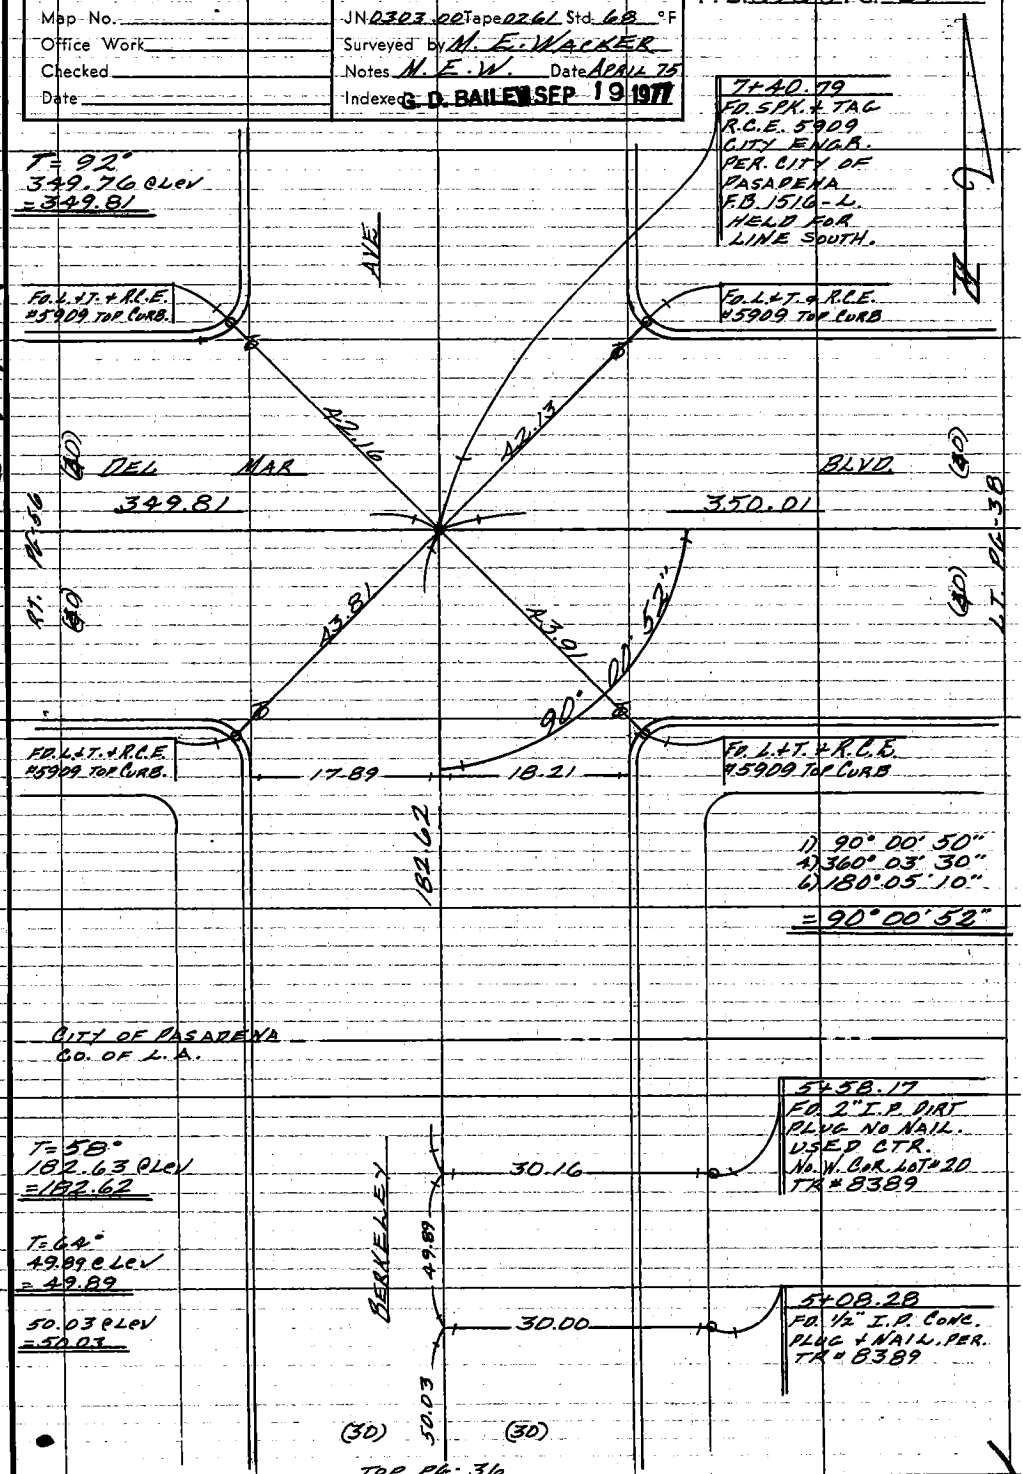

Note: Any Additions or Changes on This Sheet Must be Made or Circled in Red Ink With Date and Name of Person Making Change.

Do not extend this side of this line.

PLEASE RETURN TO
COUNTY OF LOS ANGELES
DEPARTMENT OF COUNTY ENGINEER
403 LOS ANGELES COUNTY ENGINEERING BLDG.

76F309S CE#310 3-68

PWFB 1625 198, 199

F. B. ~~1557~~ PG 98

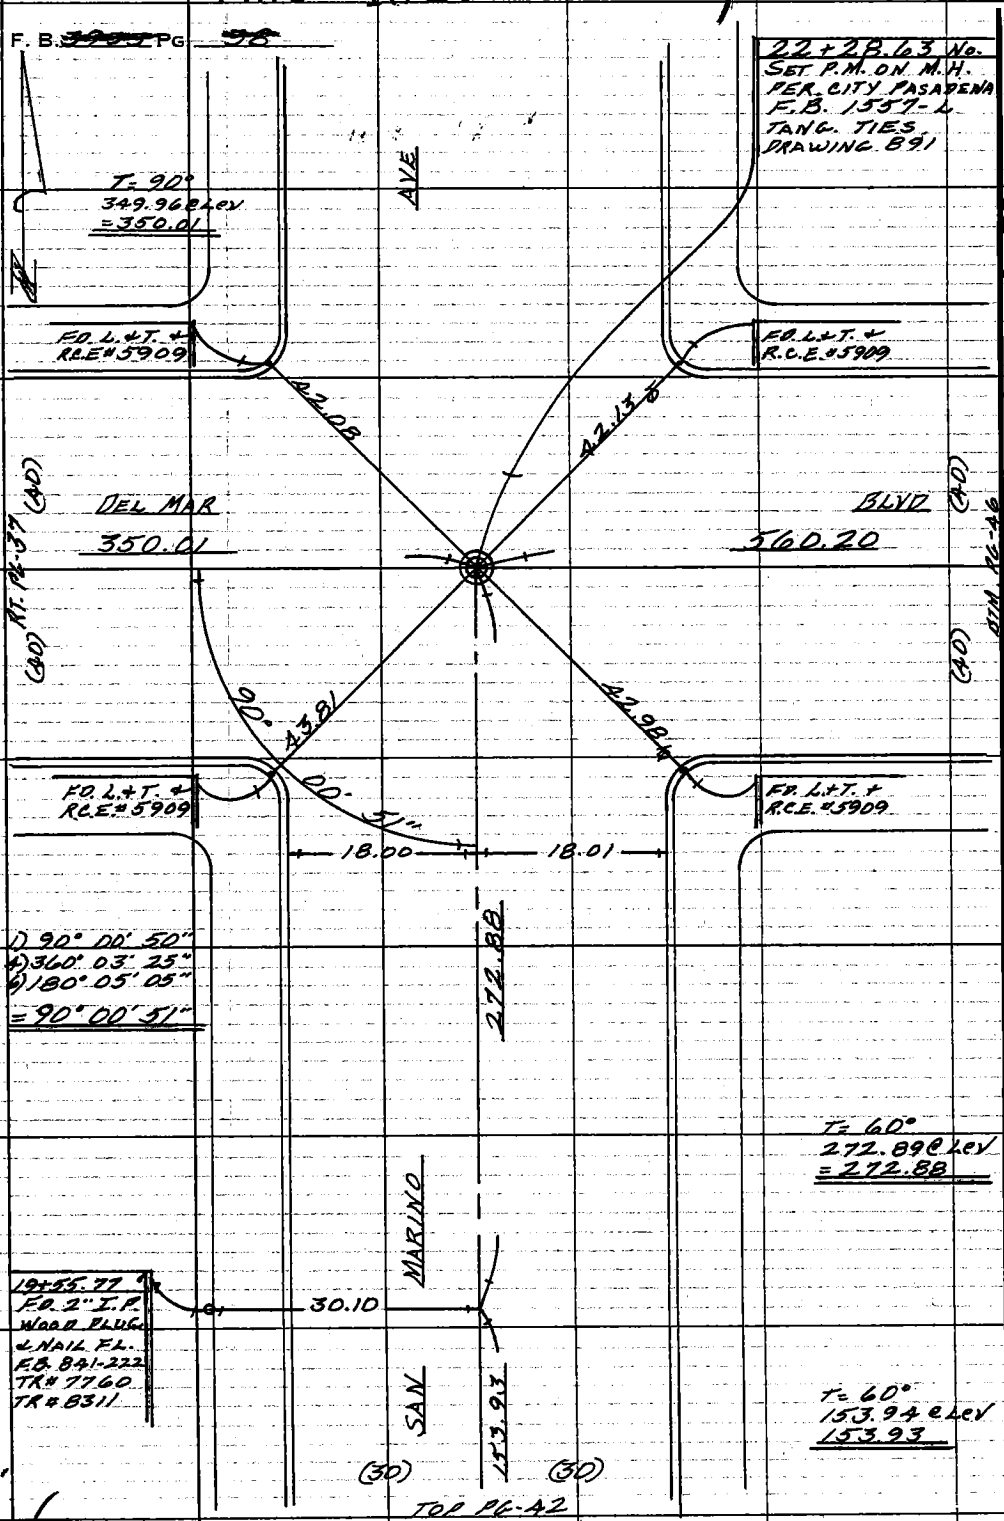

PLEASE RETURN TO
COUNTY OF LOS ANGELES
DEPARTMENT OF COUNTY ENGINEER
403 LOS ANGELES COUNTY ENGINEERING BLDG.

Do not extend this side of this line.

Note: Any Additions or Changes on This Sheet Must be Made or Circled in Red Ink With Date and Name of Person Making Change.

PWFB 1625 200, 201

Notes Ck'd by	Survey of ROSEMEAD AREA DIV#4
Map No.	JN 0303.00 Tape 0261 Std 68 °F
Office Work	Surveyed by M. E. WACKER
Checked	Notes M. E. W. Date APRIL-75
Date	Indexed G. D. BAILEY SEP 19 1977

F. B. ~~3955~~ PG. ~~39~~

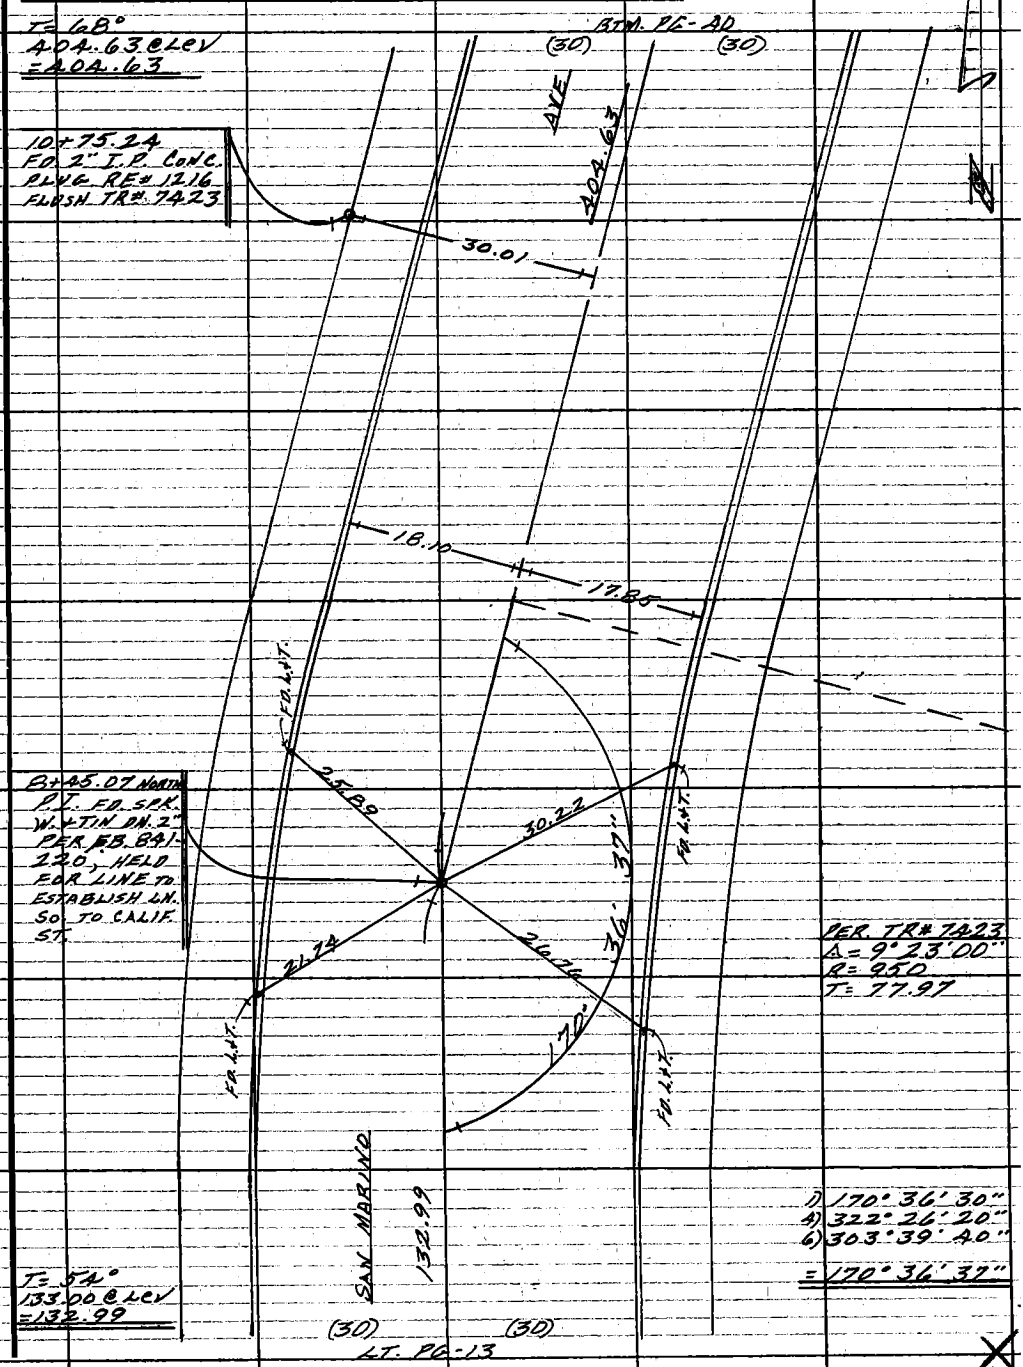

Note: Any Additions or Changes on This Sheet Must be Made or Circled in Red Ink With Date and Name of Person Making Change.

Do not extend this side of this line.

PLEASE RETURN TO
COUNTY OF LOS ANGELES
DEPARTMENT OF COUNTY ENGINEER
403 LOS ANGELES COUNTY ENGINEERING BLDG.

76F309S CE#310 3-68

PWFB 1625 202, 203

BTM. PG. 41

F. B. ~~5953~~ PG. ~~40~~

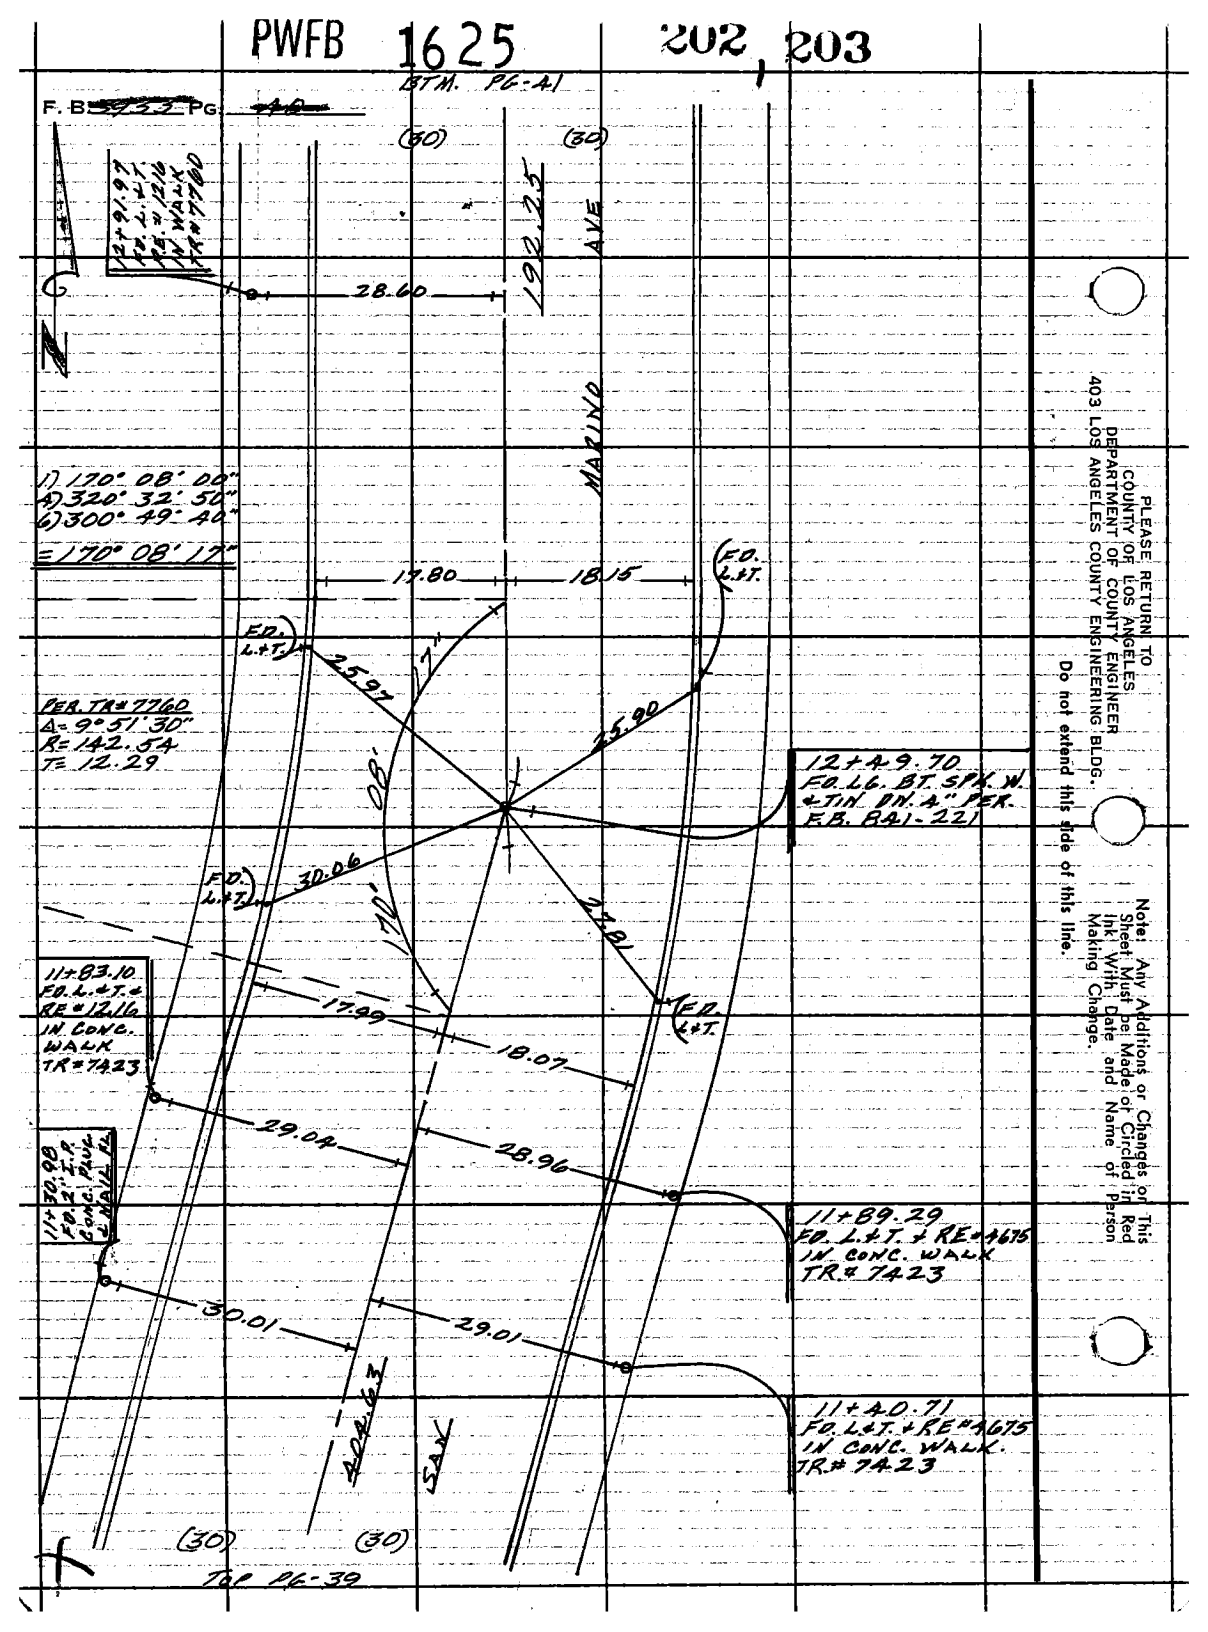

Top Pg. 39

PLEASE RETURN TO
COUNTY OF LOS ANGELES
DEPARTMENT OF COUNTY ENGINEER
403 LOS ANGELES COUNTY ENGINEERING BLDG.

Do not extend this side of this line.

Note: Any Additions or Changes on This Sheet Must be Made or Circled in Red Ink With Date and Name of Person Making Change.

PWFB 1625 204

Notes Ck'd by	Survey of ROSEMEAD AREA DIV #4
Map No.	JN 0303.00 Tape 0261 Std 68 °F
Office Work	Surveyed by M. E. WACKER
Checked	Notes M. E. W. Date APRIL-75
Date	Indexed G. D. BAILEY SEP 19 1977

F. B. ~~3933~~ PG. ~~47~~

1) 90° 02' 00"
4) 0° 08' 10"
6) 180° 12' 00"
= 90° 02' 00"

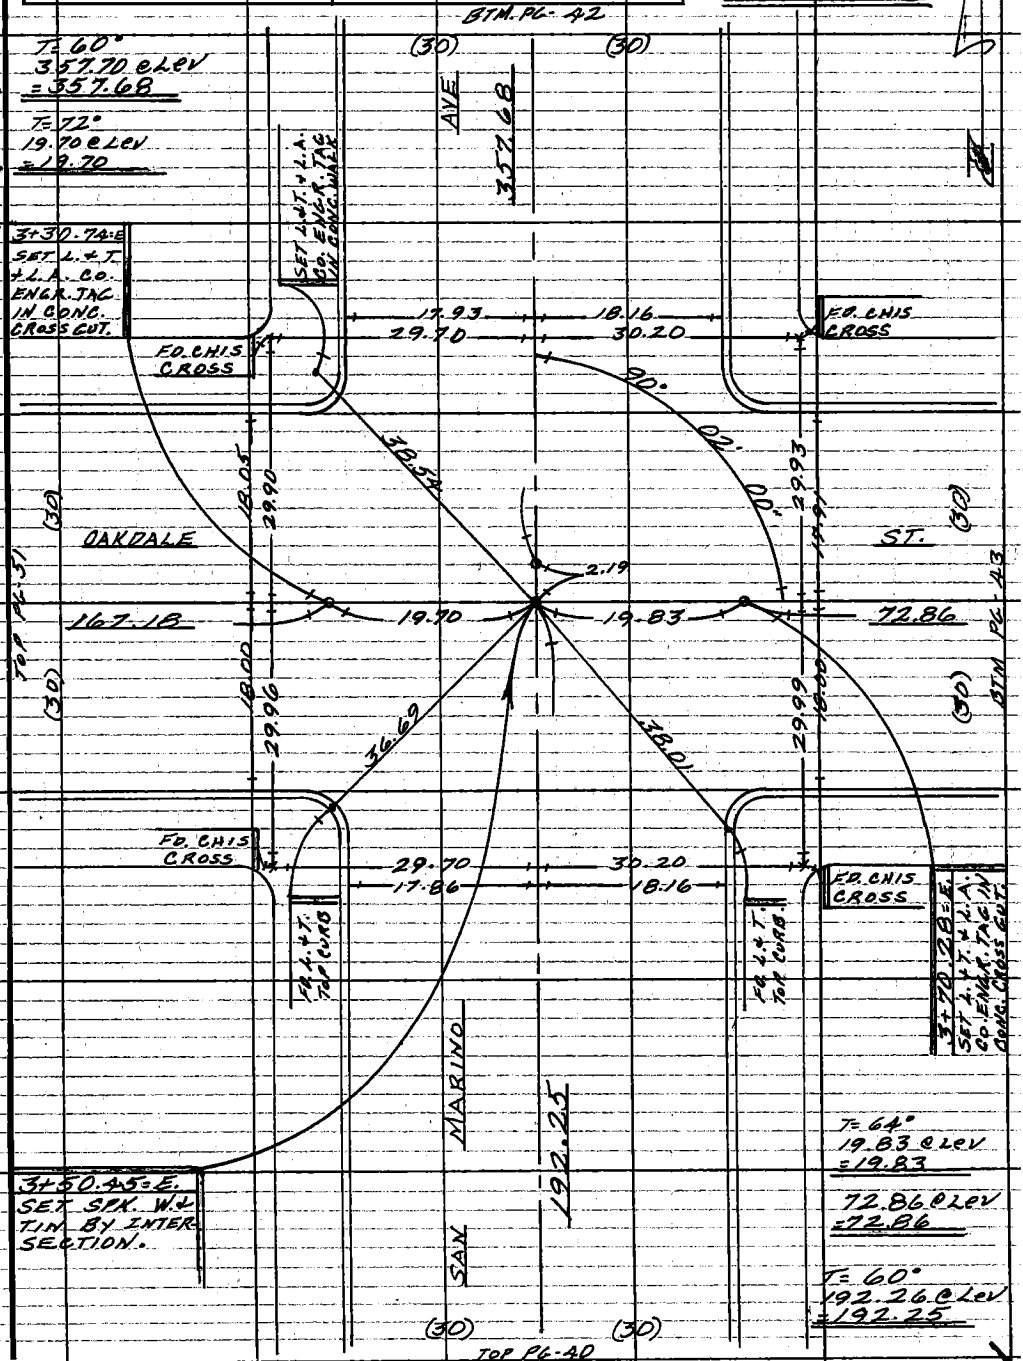

WS 44 A-3

Note: Any Additions or Changes on This Sheet Must be Made or Circled in Red Ink With Date and Name of Person Making Change.

Do not extend this side of this line.

PLEASE RETURN TO
COUNTY OF LOS ANGELES
DEPARTMENT OF COUNTY ENGINEER
403 LOS ANGELES COUNTY ENGINEERING BLDG.

76F309S CE#310 3-68

PWFB 1625 205

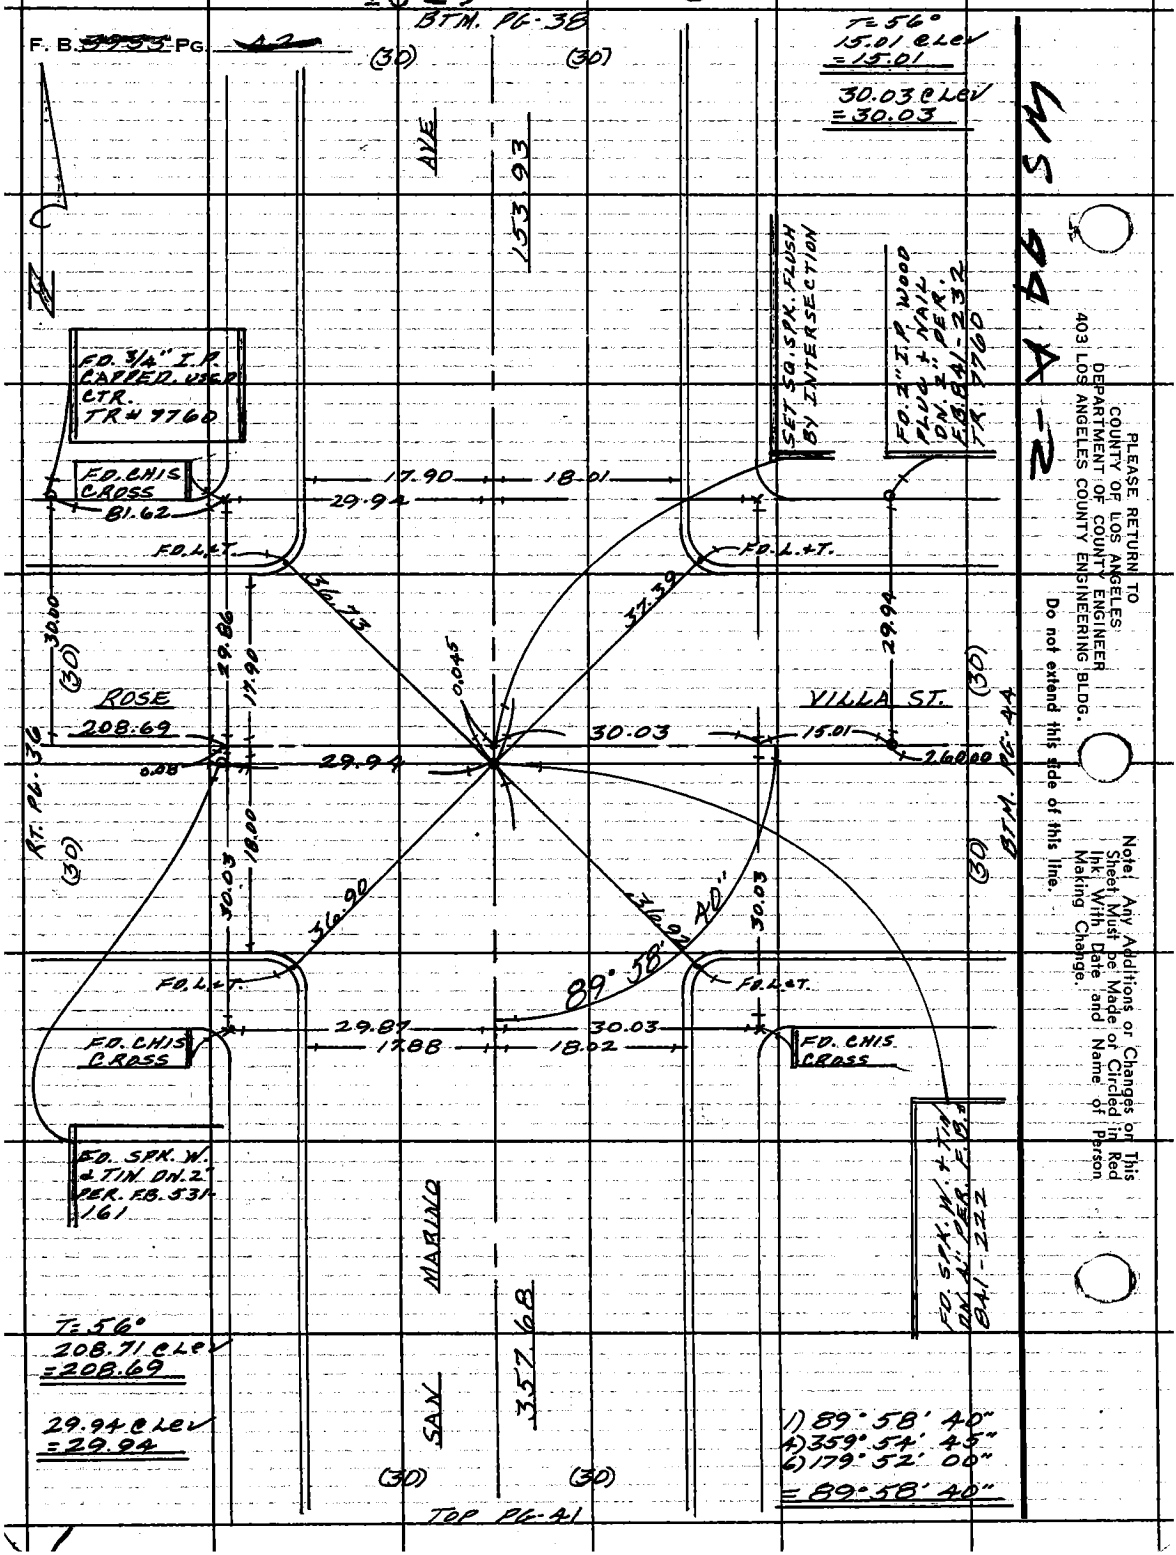

PLEASE RETURN TO
COUNTY OF LOS ANGELES
DEPARTMENT OF COUNTY ENGINEER
403 LOS ANGELES COUNTY ENGINEERING BLDG.

Do not extend this side of this line.

Note: Any Additions or Changes on This Sheet Must be Made or Circled in Red Ink With Date and Name of Person Making Change.

PWFB 1625

206

Notes Ck'd by	Survey of ROSMEAD AREA DIV #4
Map No.	JN 0303.00 Tape 0261 Std 68 °F
Office Work	Surveyed by M.E. WACKER
Checked	Notes M. E. W. Date MAY-75
Date	Indexed G. D. BAILEY SEP 19 1977

F. B. ~~3933~~ Pg. ~~43~~

WS44A-3

Note: Any Additions or Changes on This Sheet Must be Made or Circled in Red Ink With Date and Name of Person Making Change.

Do not extend this side of this line.

PLEASE RETURN TO
COUNTY OF LOS ANGELES
DEPARTMENT OF COUNTY ENGINEER
403 LOS ANGELES COUNTY ENGINEERING BLDG.

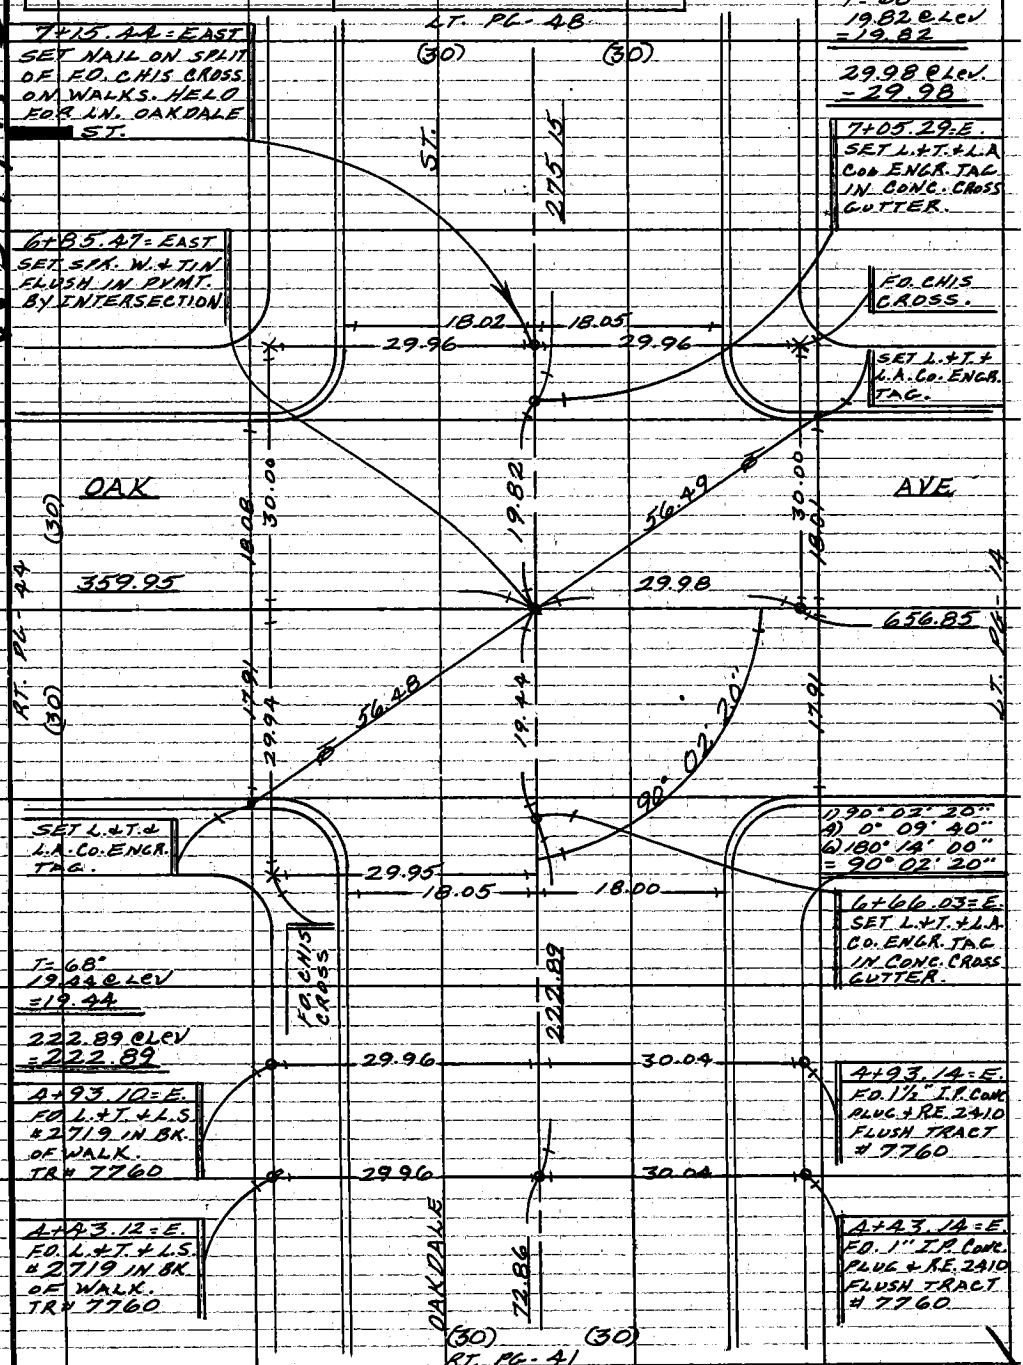

76F309S CE#310 3-68

PWFB 1625

207

F. B. ~~2939~~ PG ~~44~~

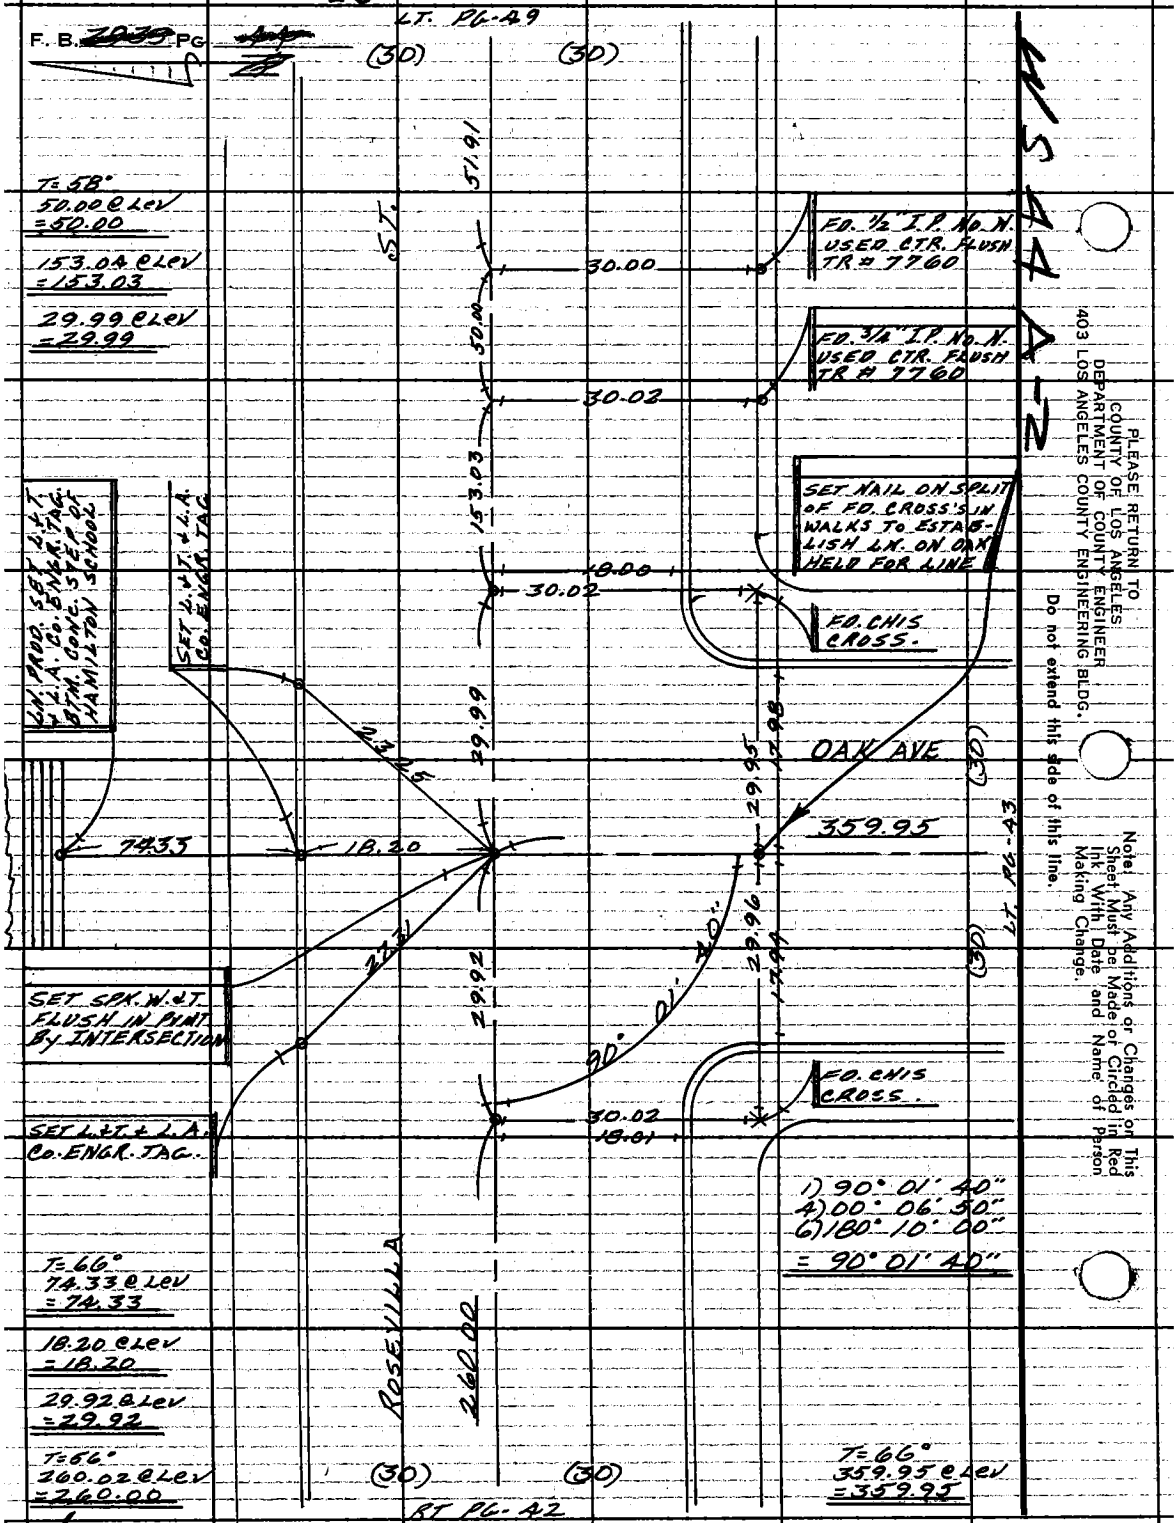

PLEASE RETURN TO
COUNTY OF LOS ANGELES
DEPARTMENT OF COUNTY ENGINEER
403 LOS ANGELES COUNTY ENGINEERING BLDG.

Do not extend this side of this line.

Note: Any Additions or Changes on This Sheet Must be Made or Circled in Red Ink With Date and Name of Person Making Change.

PWFB 1625 208

Notes Ck'd by	Survey of ROSEMEAD AREA DIV #4
Map No.	JN 0303.00 Tape 0261 Std 68 °F
Office Work	Surveyed by M. E. WACKER
Checked	Notes M. E. W. Date APRIL-75
Date	Indexed [illegible] BAILEY SEP 19 1977

F. B. ~~3933~~ PG. ~~45~~

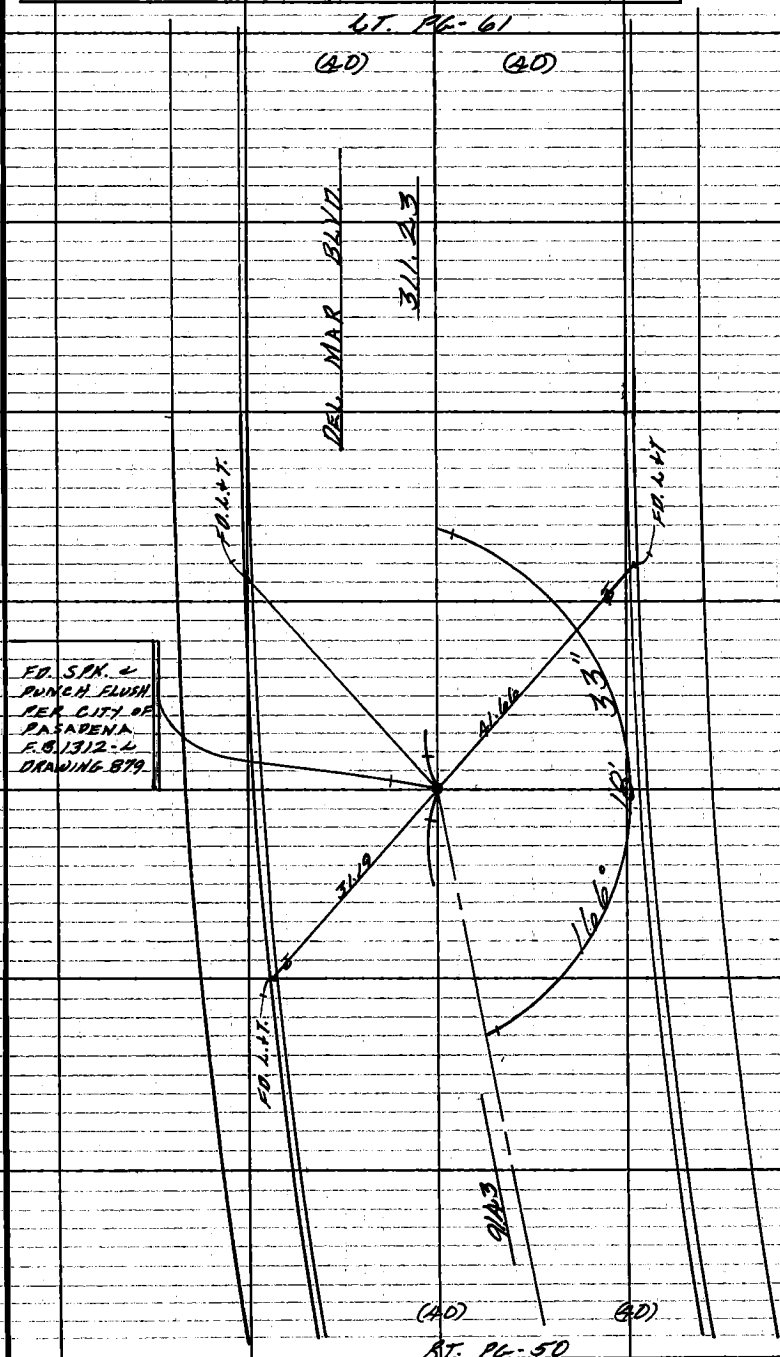

T= 80°
311.21 @ Lev
=311.23

1) 166° 18' 20"
4) 305° 14' 00"
6) 277° 51' 20"
=166° 18' 33"

T= 70°
91.43 @ Lev
=91.43

Note: Any Additions or Changes on This Sheet Must be Made or Circled in Red Ink With Date and Name of Person Making Change.

Do not extend this side of this line.

PLEASE RETURN TO
COUNTY OF LOS ANGELES
DEPARTMENT OF COUNTY ENGINEER
403 LOS ANGELES COUNTY ENGINEERING BLDG.

76F309S CE#310 3-68

PWFB 1625 209, 210

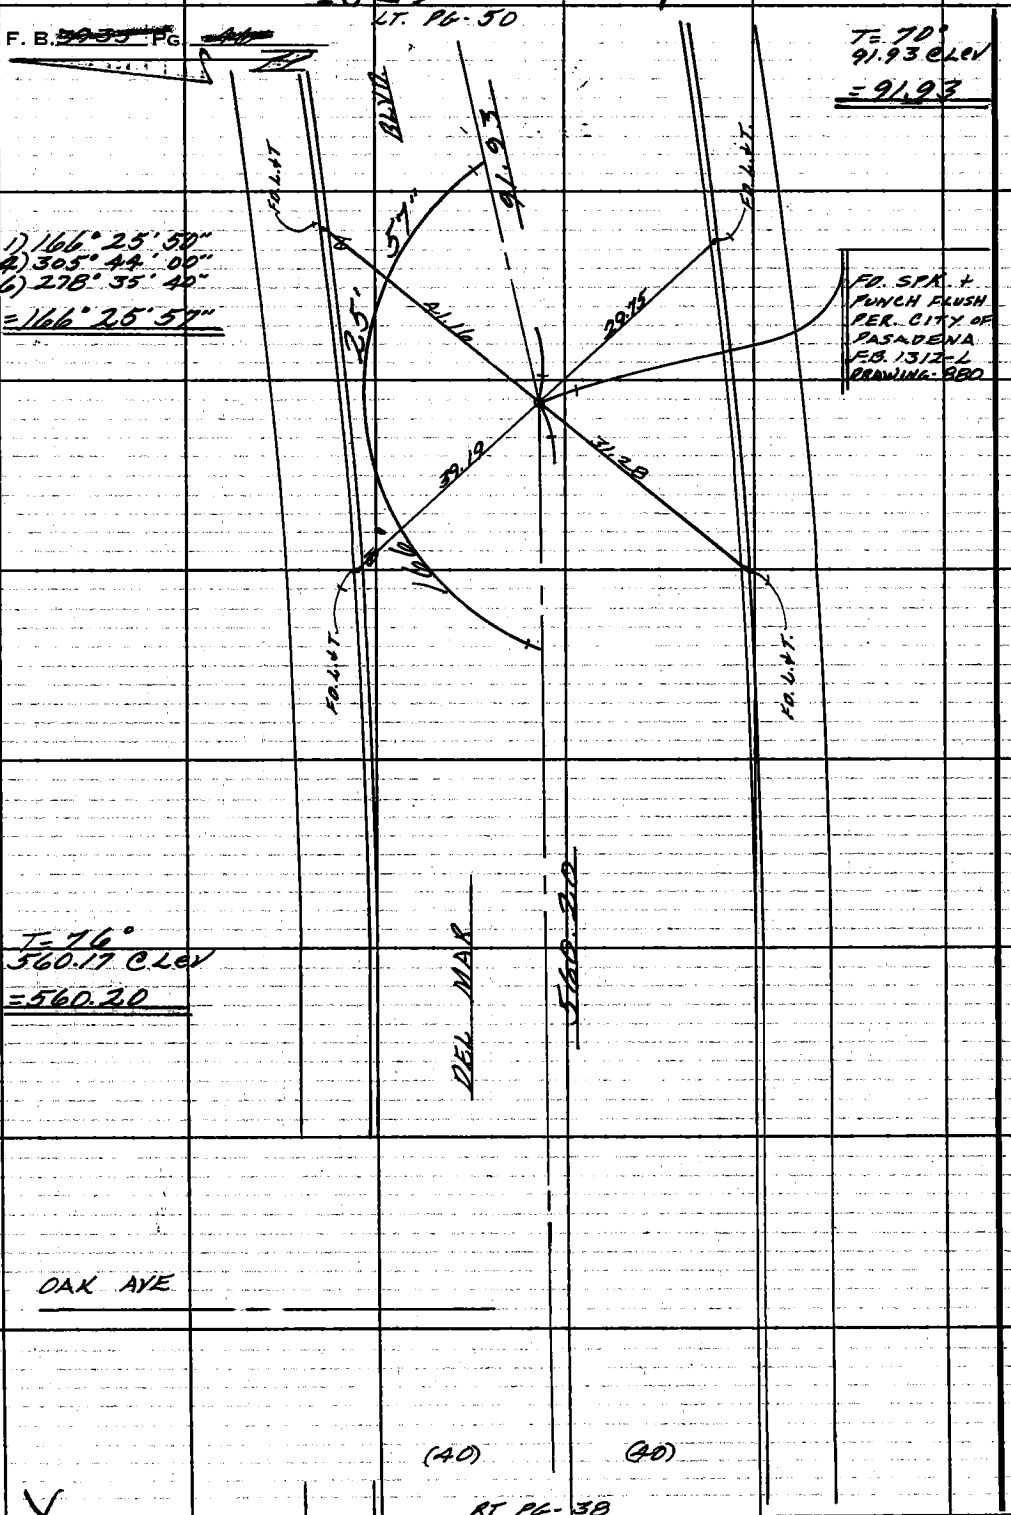

PLEASE RETURN TO
COUNTY OF LOS ANGELES
DEPARTMENT OF COUNTY ENGINEER
403 LOS ANGELES COUNTY ENGINEERING BLDG.

Do not extend this side of this line.

Note: Any Additions or Changes on This Sheet Must be Made or Circled in Red Ink With Date and Name of Person Making Change.

PWFB 1625 211

Notes Ck'd by
Map No:
Office Work
Checked
Date

Survey of ROSEMEAD AREA DIV. 4
J.N. 0303.00 Tape 0261 Std. 6.8 °F
Surveyed by M. E. WACKER
Notes M. E. W Date APRIL-75
Indexed G. D. BAILEY SEP 19 1977

F. B. 3955 PG. 47

BTM. PG-48

(30) (30)

T=58°
228.10 @ LEV
=258.08

AVE.

258.08

Note: Any Additions or Changes on This Sheet Must be Made or Circled in Red Ink With Date and Name of Person Making Change.

Do not extend this side of this line.

A+71.50
FD. 2" I.P.
DIRT PLUG
USED CTR.
N.E. COR.
TR. 7423

24.95

6.92

30.08

A+64.58
FD. 3/4" I.P.
DIRT PLUG
USED CTR.
TR. #6159

T=58°
6.92 @ LEV
=6.92

99.98 @ LEV
=99.97

99.97

30.02

3+64.61
FD. 2" I.P.
DIRT PLUG
USED CTR.
TR. #6660

CRAIG

T=58°
364.63 @ LEV
=364.61

364.61

(30) (30)

LT. PG-15

PLEASE RETURN TO
COUNTY OF LOS ANGELES
DEPARTMENT OF COUNTY ENGINEER
403 LOS ANGELES COUNTY ENGINEERING BLDG.

16F309S CE#310 3-68

PWFB 1625

BTM. PG. 49

F. B. ~~[illegible]~~ PG. ~~[illegible]~~

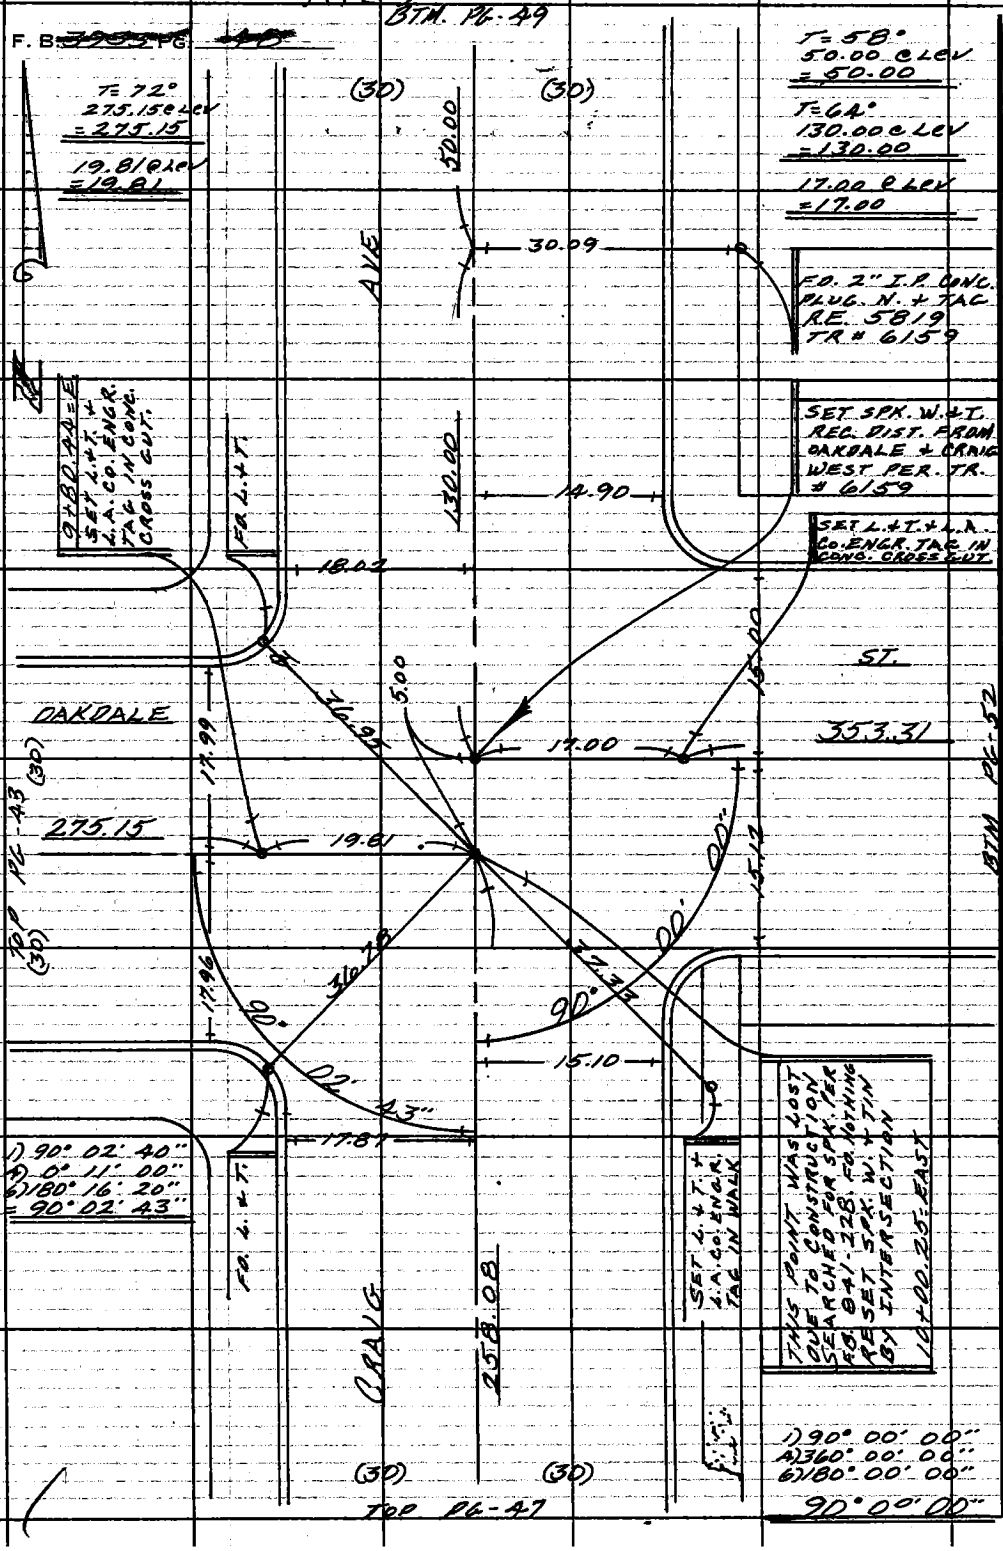

MS 44 B-2

403 LOS ANGELES COUNTY ENGINEERING BLDG.

PLEASE RETURN TO COUNTY OF LOS ANGELES DEPARTMENT OF COUNTY ENGINEER

Do not extend this side of this line.

Note: Any Additions or Changes on This Sheet Must be Made or Circled in Red Ink With Date and Name of Person Making Change.

PWFB 1625 213

Notes Ck'd by	Survey of ROSEMEAD AREA DIV. 4
Map No.	JN 0303.00 Tape 0261 Std 68 °F
Office Work	Surveyed by M. E. WACKER
Checked	Notes M. E. W. Date MAY-75
Date	Indexed G. D. BAILEY SEP 19 1977

F. B. ~~3953~~ PG. ~~49~~

WS 44B-2

Note: Any Additions or Changes on This Sheet Must be Made or Circled in Red Ink With Date and Name of Person Making Change.

Do not extend this side of this line.

PLEASE RETURN TO
COUNTY OF LOS ANGELES
DEPARTMENT OF COUNTY ENGINEER
403 LOS ANGELES COUNTY ENGINEERING BLDG.

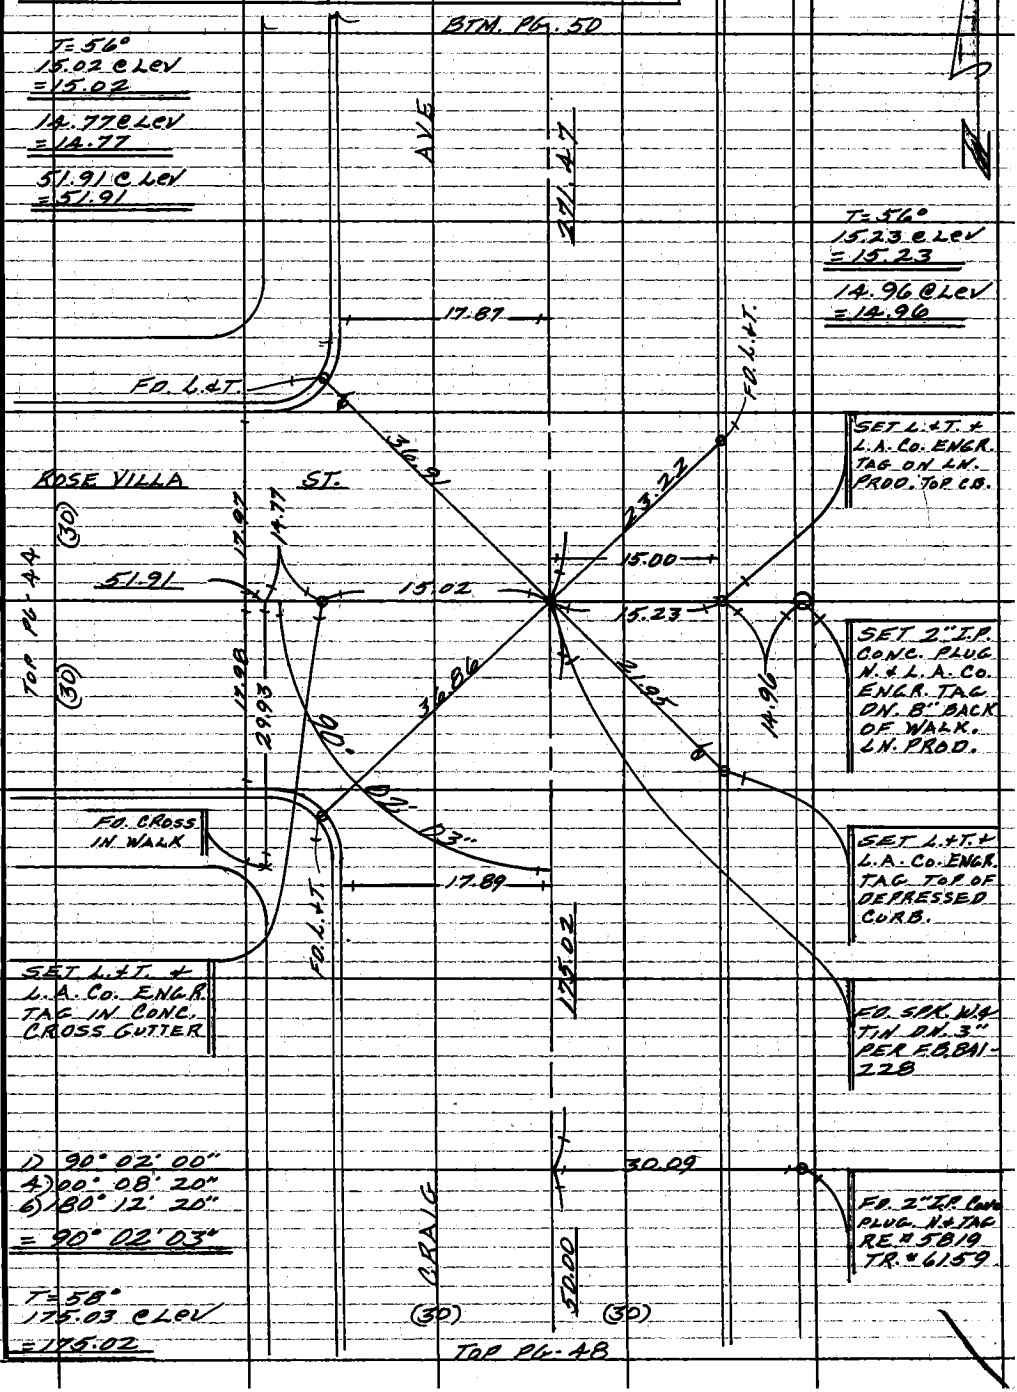

76F309S CE#310 3-68

PWFB 1625 214, 215

F. B. ~~3955~~ PG. ~~50~~

PLEASE RETURN TO
COUNTY OF LOS ANGELES
DEPARTMENT OF COUNTY ENGINEER
403 LOS ANGELES COUNTY ENGINEERING BLDG.

Do not extend this side of this line.

Note: Any Additions or Changes on This Sheet Must be Made or Circled in Red Ink With Date and Name of Person Making Change.

PWFB 1625 216

Notes Ck'd by	Survey of ROSEMEAD AREA DIV#4
Map No.	JN 0303.00 Tape 0261 Std 68 °F
Office Work	Surveyed by M. E. WACKER
Checked	Notes M. E. W. Date MAY-75
Date	Indexed G. D. BAILEY SEP 19 1977

F. B. ~~3933~~ PG. ~~51~~ II

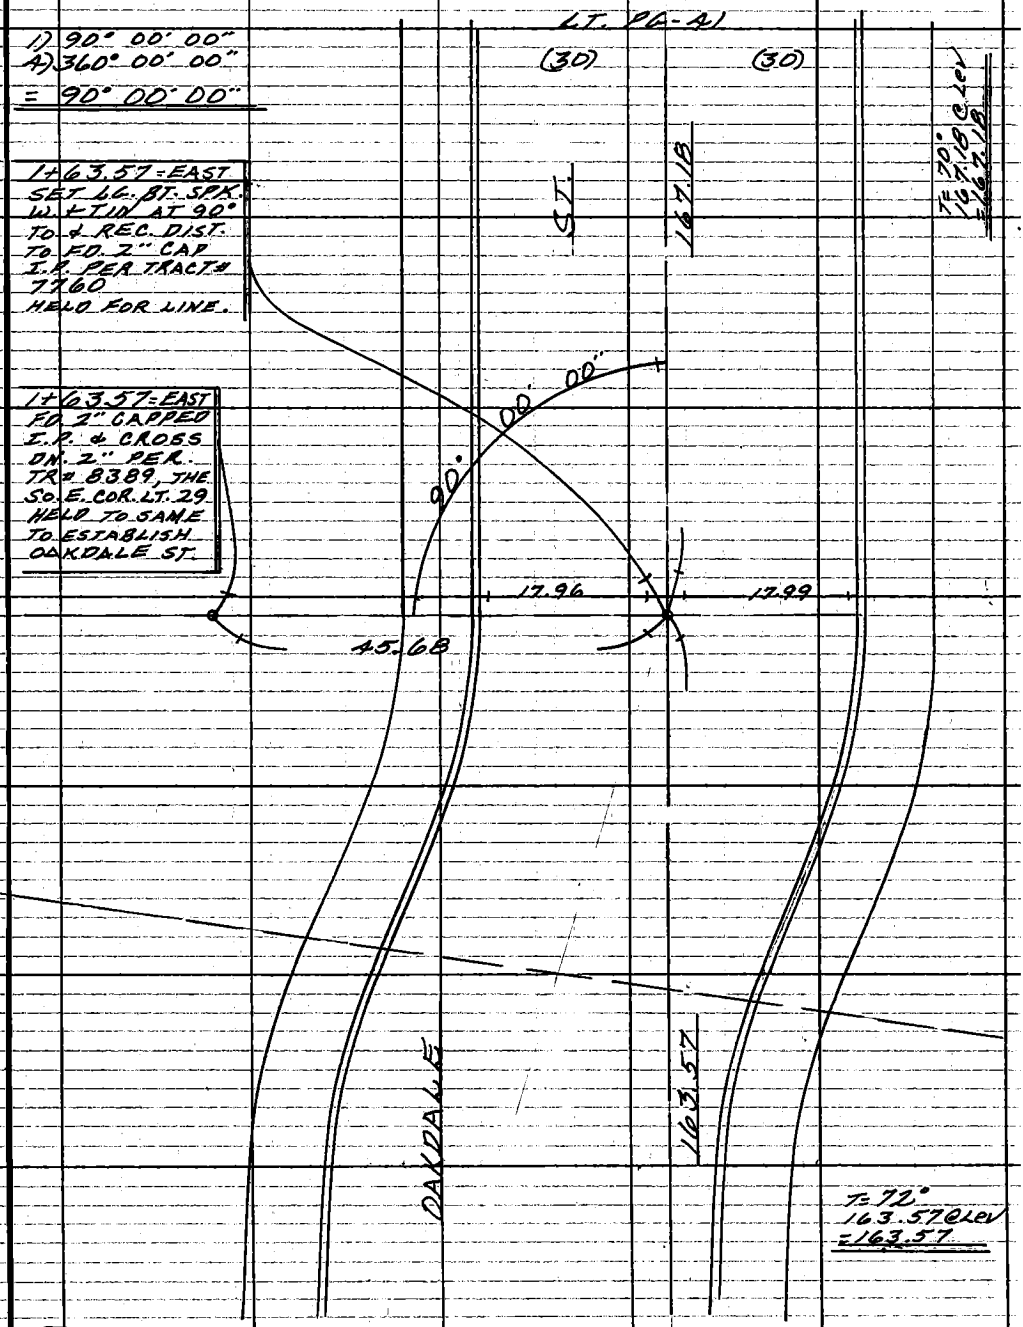

Note: Any Additions or Changes on This Sheet Must be Made or Circled in Red Ink With Date and Name of Person Making Change.

Do not extend this side of this line.

PLEASE RETURN TO
COUNTY OF LOS ANGELES
DEPARTMENT OF COUNTY ENGINEER
403 LOS ANGELES COUNTY ENGINEERING BLDG.

76F309S CE#310 3-68

PWFB 1625 217

F. B. ~~3955~~ PG ~~52~~

LT. PG-59

(30) (30)

TR# 6159

T=64°
353.32 @ Lev
=353.31

ST.

353.31

OAKDALE

TR# 6159

(30) (30)

RT. PG-48

PLEASE RETURN TO
COUNTY OF LOS ANGELES
DEPARTMENT OF COUNTY ENGINEER
403 LOS ANGELES COUNTY ENGINEERING BLDG.

Do not extend this side of this line.

Note: Any Additions or Changes on This Sheet Must be Made or Circled in Red Ink With Date and Name of Person Making Change.

PWFB 1625 218

Notes Ck'd by	Survey of ROSEMEAD AREA DIV#4
Map No.	JN 0303.00 Tape 0261 Std 68 °F
Office Work	Surveyed by M. E. WACKER
Checked	Notes M. E. W. Date MAY-75
Date	Indexed G. D. BAILEY SEP 19 1977

F. ~~B. 3953~~ PG. ~~53~~

BTM PG-54

1) 6° 02' 20"
4) 24° 09' 40"
6) 36° 14' 40"
= 6° 02' 20"

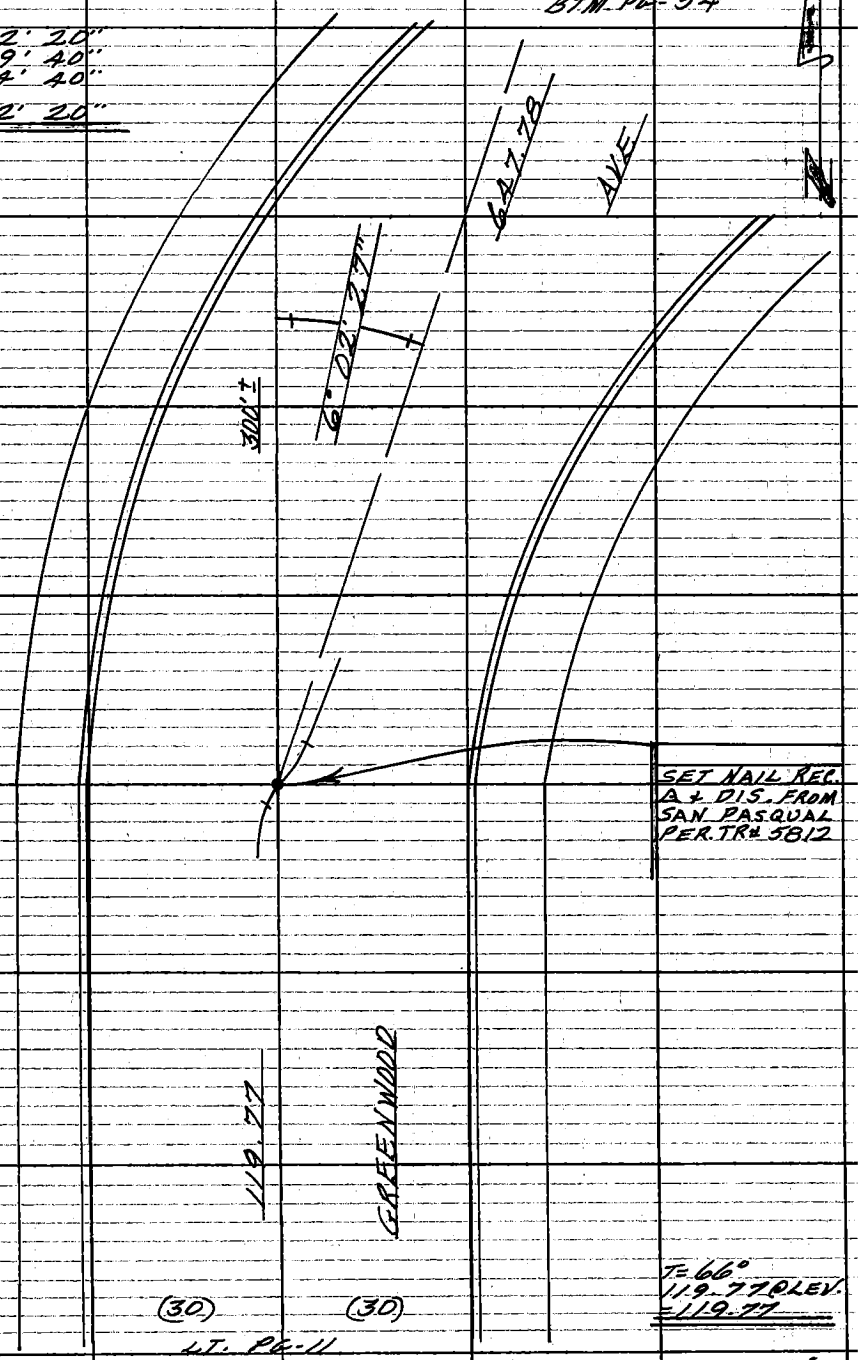

T=66°
119.77 @ LEV.
=119.77

Note: Any Additions or Changes on This Sheet Must be Made or Circled in Red Ink With Date and Name of Person Making Change.

Do not extend this side of this line.

PLEASE RETURN TO
COUNTY OF LOS ANGELES
DEPARTMENT OF COUNTY ENGINEER
403 LOS ANGELES COUNTY ENGINEERING BLDG.

76F309S CE#310 3-68

PWFB 1625

219

F.B. ~~3933~~ PG ~~54~~

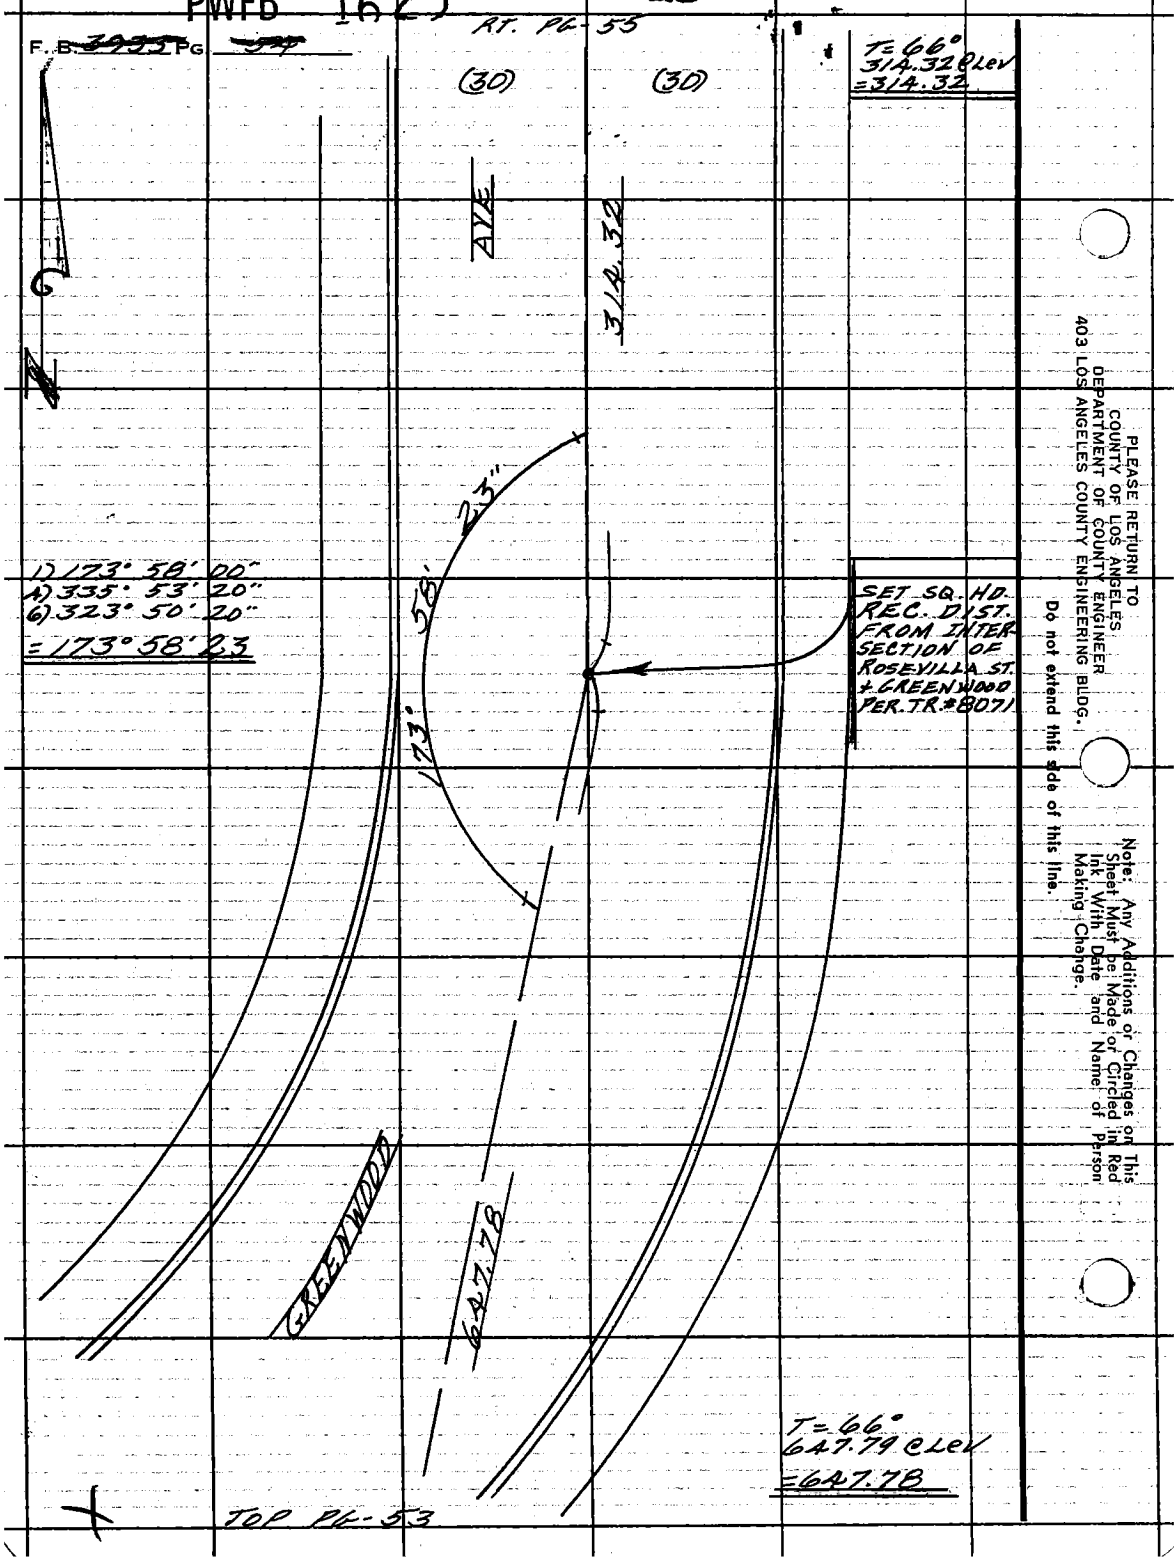

PLEASE RETURN TO
COUNTY OF LOS ANGELES
DEPARTMENT OF COUNTY ENGINEER
403 LOS ANGELES COUNTY ENGINEERING BLDG.

Do not extend this side of this line.

Note: Any Additions or Changes on This Sheet Must be Made or Circled in Red Ink With Date and Name of Person Making Change.

PWFB 1625 220

Notes Ck'd by	Survey of ROSEMEAD AREA DIV #4
Map No.	JN 0303.00 Tape 0261 Std 68 °F
Office Work	Surveyed by M. E. WACKER
Checked	Notes M. E. W. Date MAY-75
Date	Indexed G. D. BAILEY SEP 19 1977

F. B. ~~5955~~ PG. ~~55~~

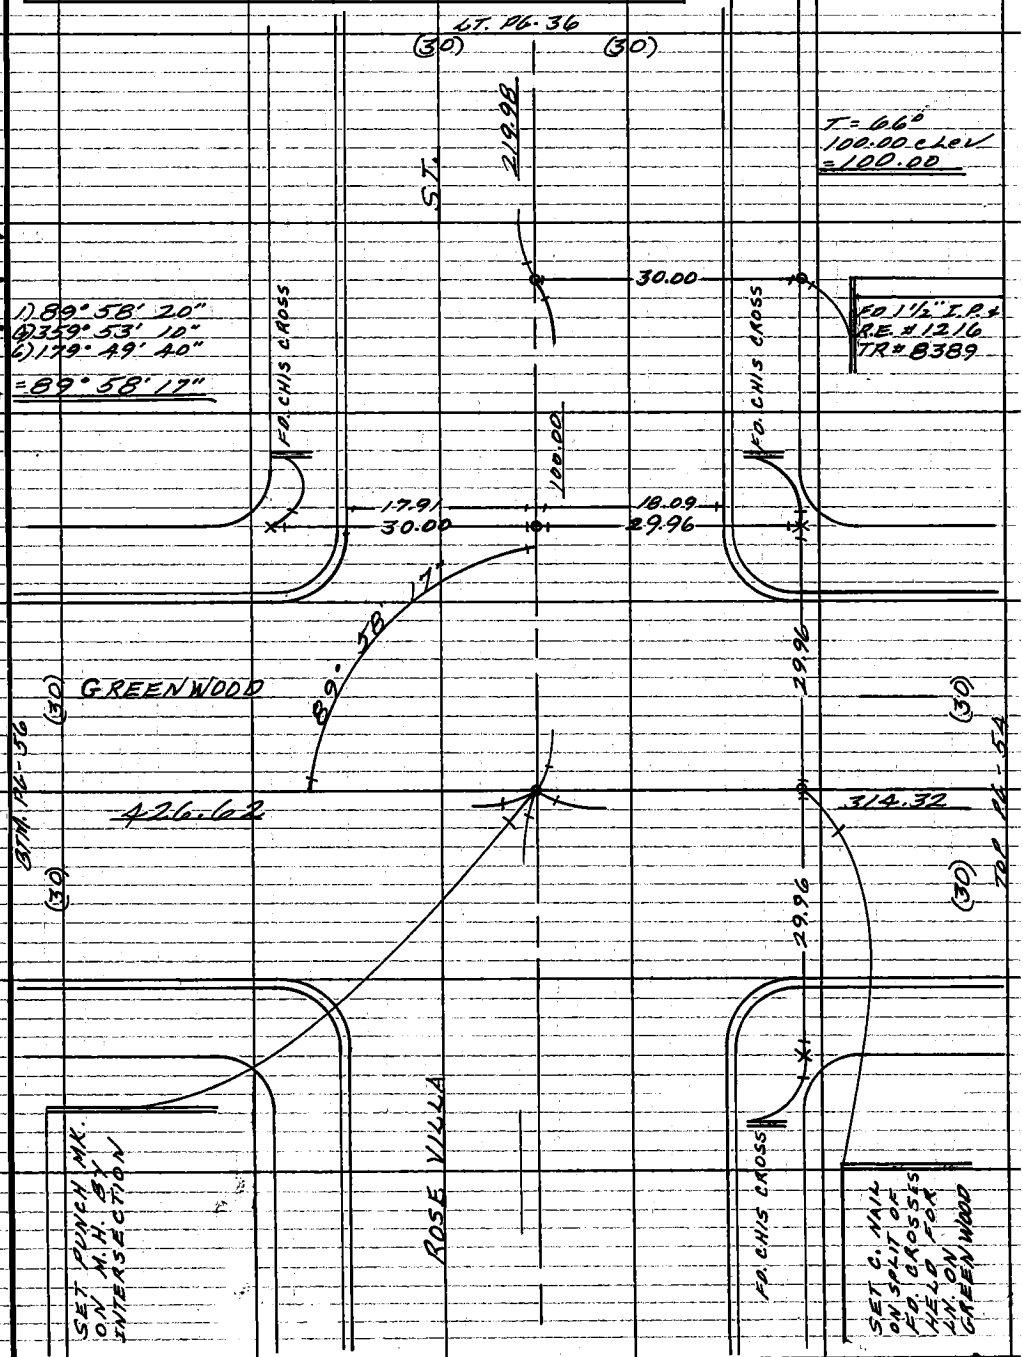

W544A-2

Note: Any Additions or Changes on This Sheet Must be Made or Circled in Red Ink With Date and Name of Person Making Change.

Do not extend this side of this line.

PLEASE RETURN TO
COUNTY OF LOS ANGELES
DEPARTMENT OF COUNTY ENGINEER
403 LOS ANGELES COUNTY ENGINEERING BLDG.

76F309S CE#310 3-68

PWFB 1625 221, 222

F. B. ~~3955~~ PG. ~~56~~

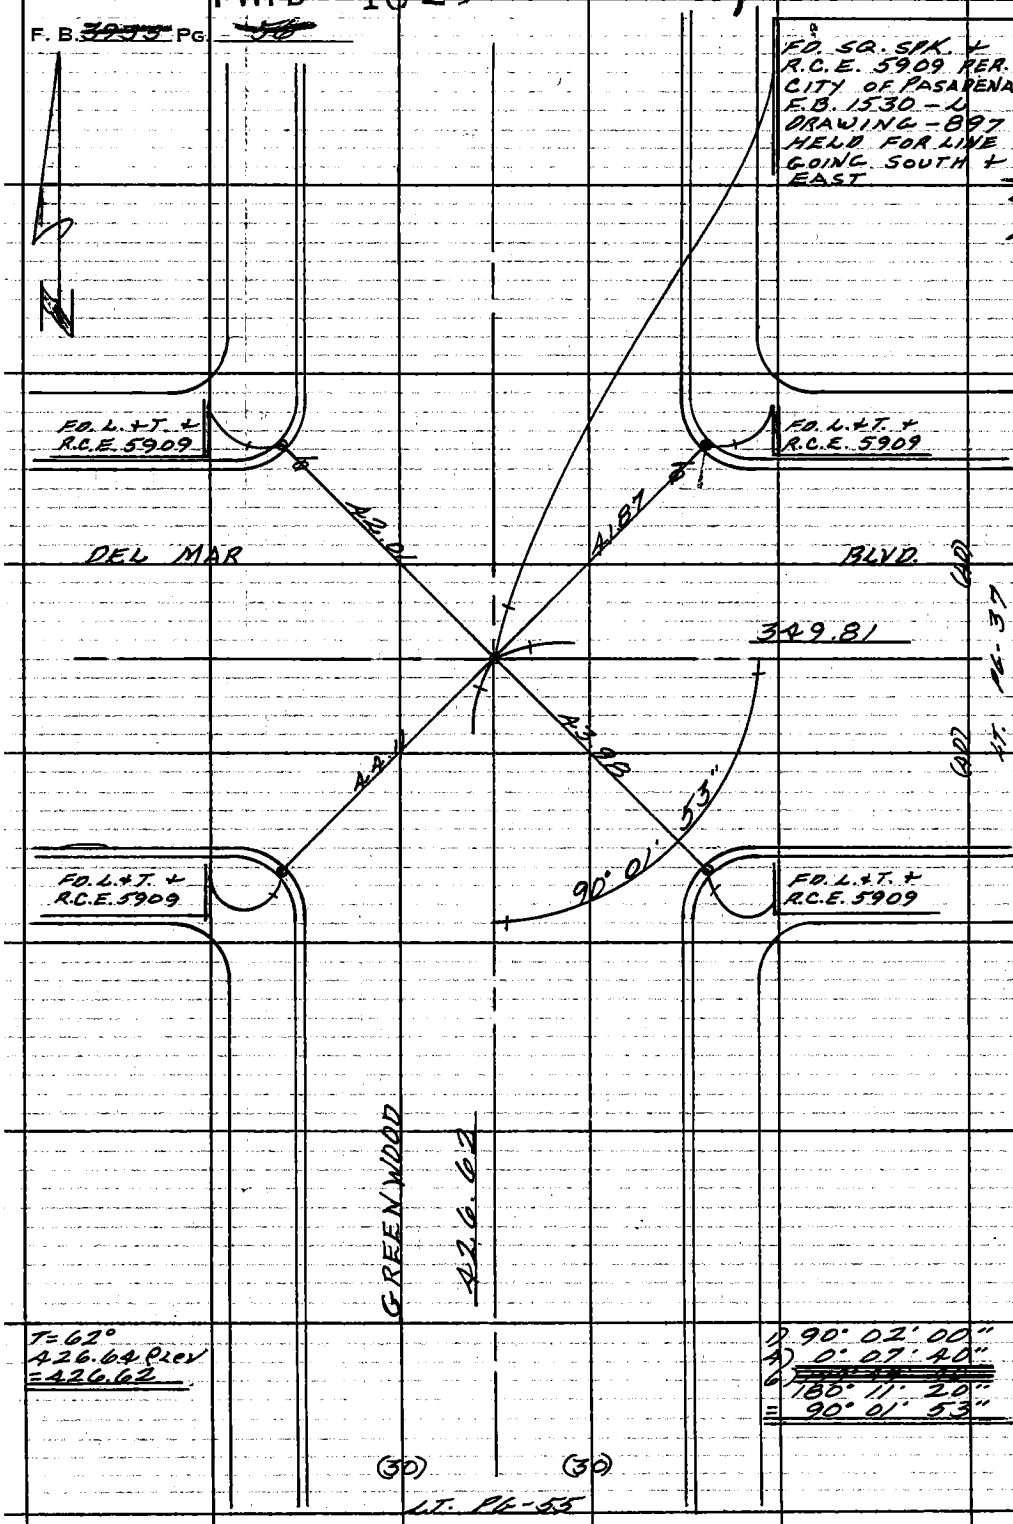

WS 44 A-2

PLEASE RETURN TO
COUNTY OF LOS ANGELES
DEPARTMENT OF COUNTY ENGINEER
403 LOS ANGELES COUNTY ENGINEERING BLDG.

Do not extend this side of this line.

Note: Any Additions or Changes on This Sheet Must be Made or Circled in Red Ink With Date and Name of Person Making Change.

PWFB 1625 223

Notes Ck'd by	Survey of ROSEMEAD AREA DIV. #4
Map No.	JN 0303.00 Tape Std 68 °F
Office Work	Surveyed by M.E. WACKER
Checked	Notes M.E. W Date JUNE 75
Date	Indexed G. D. BAILEY SEP 19 1977

F. B. ~~3933~~ PG. ~~57~~

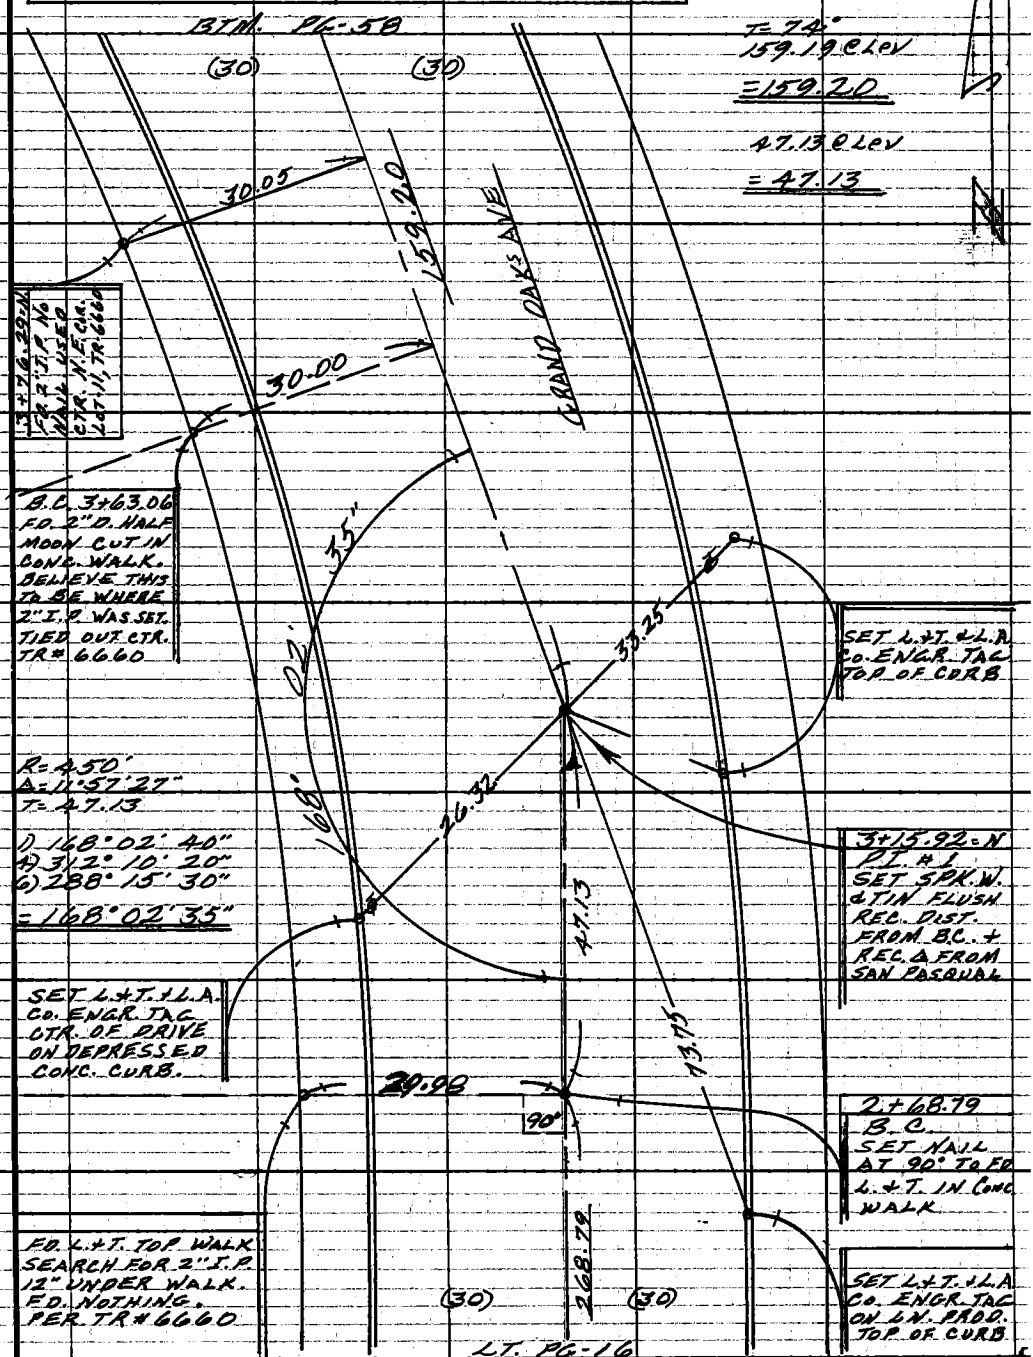

Note: Any Additions or Changes on This Sheet Must be Made or Circled in Red Ink With Date and Name of Person Making Change.

Do not extend this side of this line.

PLEASE RETURN TO
COUNTY OF LOS ANGELES
DEPARTMENT OF COUNTY ENGINEER
403 LOS ANGELES COUNTY ENGINEERING BLDG.

76F309S CE#310 3-69

PWB 1625 224, 225

F. B. 3953 Pg. 58

STM. PG-59

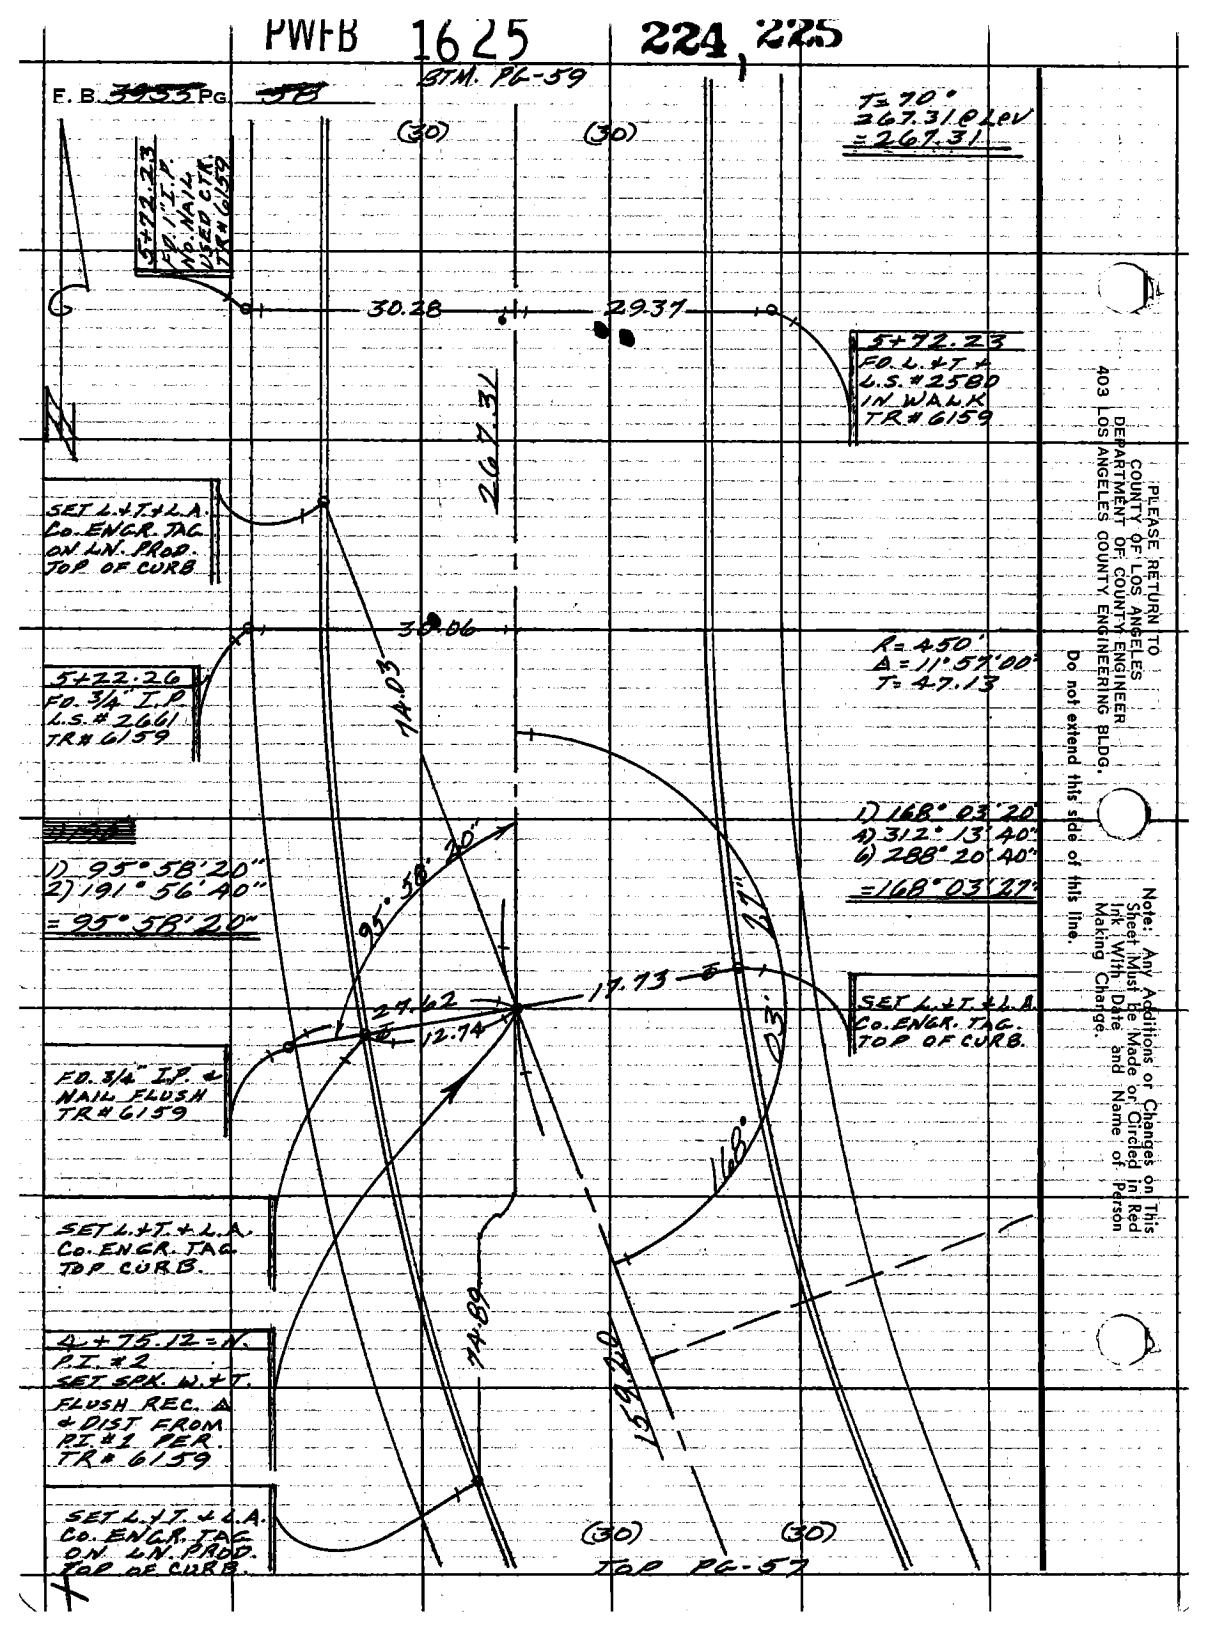

PLEASE RETURN TO
COUNTY OF LOS ANGELES
DEPARTMENT OF COUNTY ENGINEER
403 LOS ANGELES COUNTY ENGINEERING BLDG.

Do not extend this side of this line.

Note: Any Additions or Changes on This Sheet Must Be Made or Circled in Red Ink With Date and Name of Person Making Change.

PWFB 1625

226

Notes Ck'd by	Survey of ROSEMEAD AREA DIV #4
Map No.	JN 0303.00 Tape 261 Std 68 °F
Office Work	Surveyed by M.E. WACKER
Checked	Notes M.E.W Date JUNE-75
Date	Indexed G.D. BAILEY SEP 19 1977

F. B. ~~3933~~ PG. ~~59~~

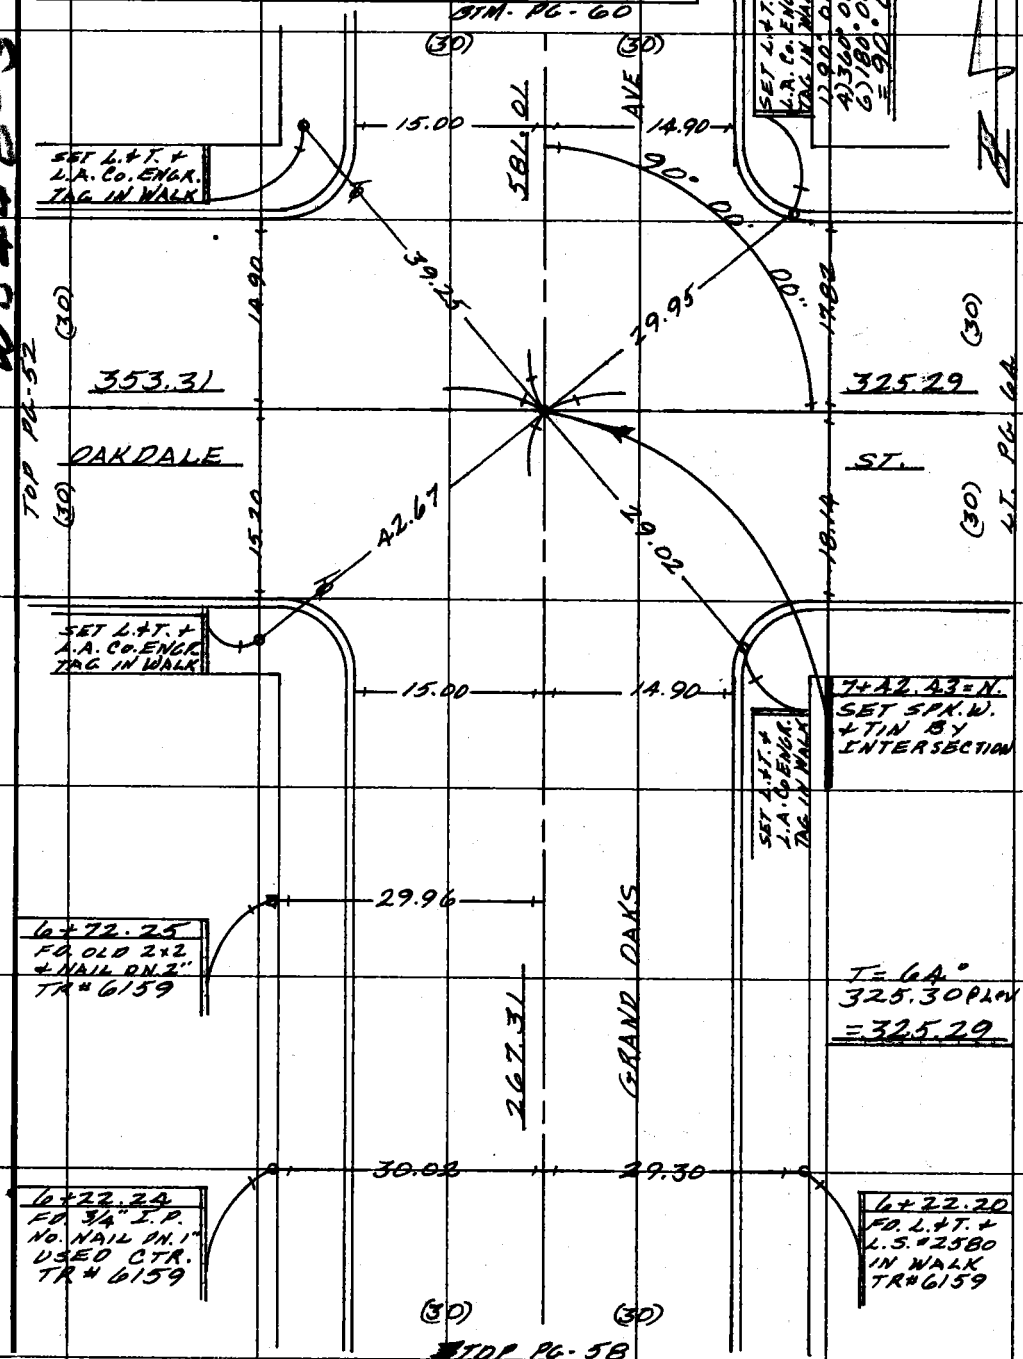

WS4B-3

Note: Any Additions or Changes on This Sheet Must be Made or Circled in Red Ink With Date and Name of Person Making Change.

Do not extend this side of this line.

PLEASE RETURN TO
COUNTY OF LOS ANGELES
DEPARTMENT OF COUNTY ENGINEER
403 LOS ANGELES COUNTY ENGINEERING BLDG.

76F3095 CE#310 3-68

PWFB 1625 227

F. B. ~~3935~~ PG ~~60~~

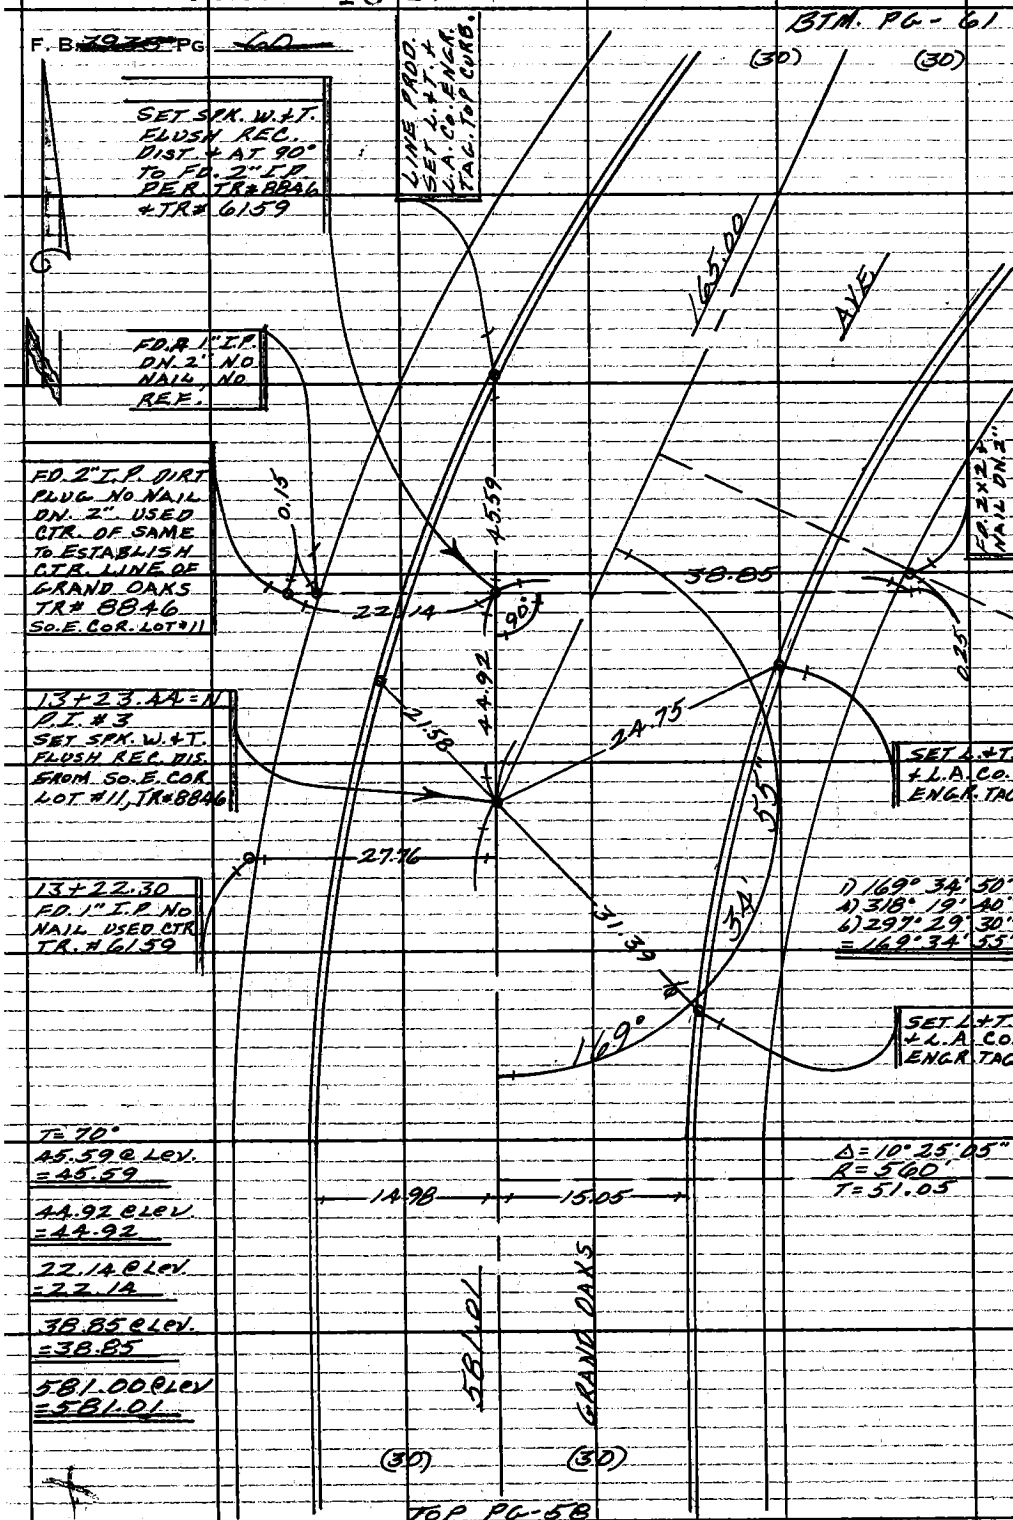

PLEASE RETURN TO
COUNTY OF LOS ANGELES
DEPARTMENT OF COUNTY ENGINEER
403 LOS ANGELES COUNTY ENGINEERING BLDG.

Do not extend this side of this line.

Note: Any Additions or Changes on This Sheet Must be Made or Circled in Red Ink With Date and Name of Person Making Change.

PWFB 1625 228

Notes Ck'd by	Survey of ROSEMEAD AREA DIV #4
Map No.	JN 0303.00 Tape 0261 Std 68 °F
Office Work	Surveyed by M. E. WACKER
Checked	Notes M. E. W. Date JUNE-75
Date	Indexed G. D. BAILEY SEP 19 1977

F. B. ~~3933~~ PG. ~~61~~

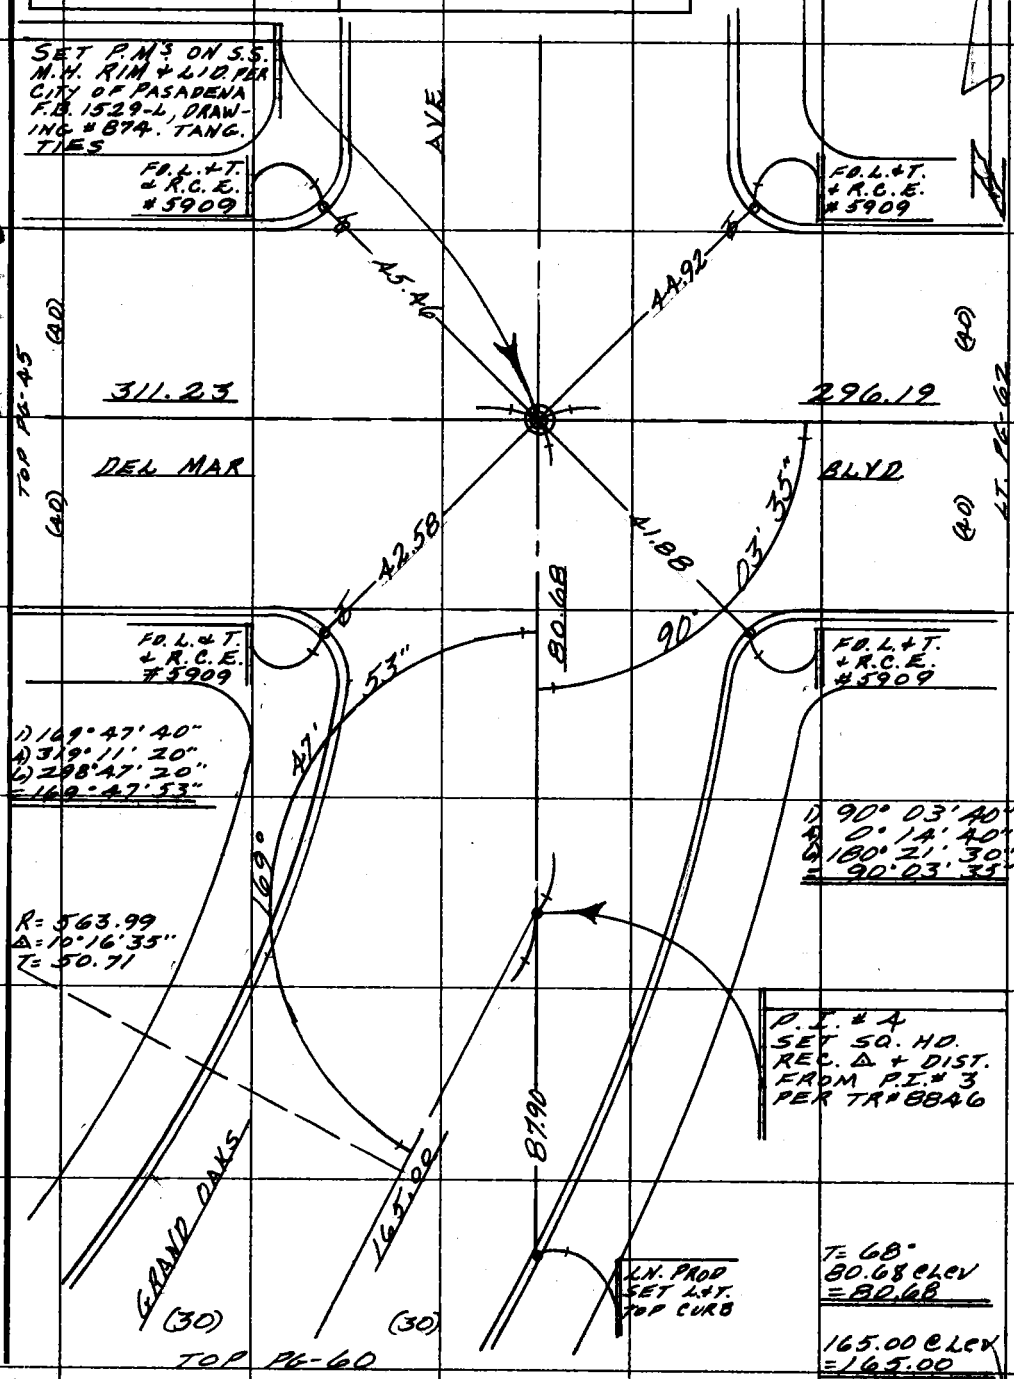

WS 44 B-2

Note: Any Additions or Changes on This Sheet Must be Made or Circled in Red Ink With Date and Name of Person Making Change.

Do not extend this side of this line.

PLEASE RETURN TO
COUNTY OF LOS ANGELES
DEPARTMENT OF COUNTY ENGINEER
403 LOS ANGELES COUNTY ENGINEERING BLDG.

76F309S CE#310 3-68

PWFB 1625 229

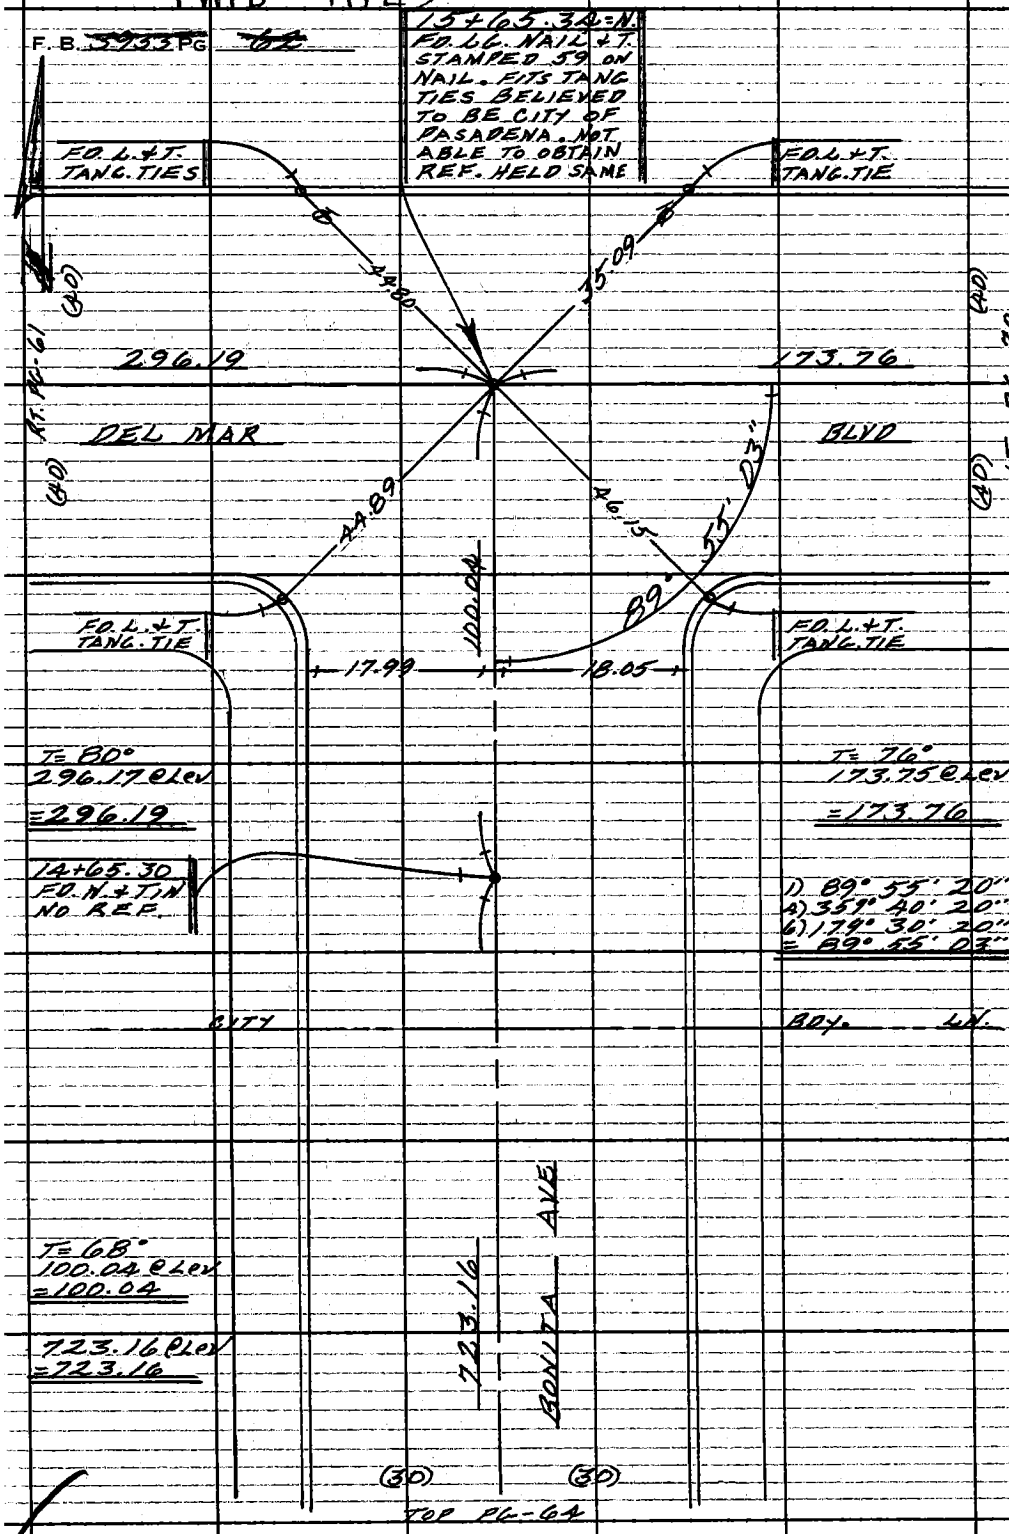

WS44 B-2

PLEASE RETURN TO
COUNTY OF LOS ANGELES
DEPARTMENT OF COUNTY ENGINEER
403 LOS ANGELES COUNTY ENGINEERING BLDG.

Do not extend this side of this line.

Note: Any Additions or Changes on This Sheet Must be Made or Circled in Red Ink With Date and Name of Person Making Change.

PWFB 1625 230

Notes Ck'd by
Map No.
Office Work
Checked
Date

Survey of ROSEMEAD AREA Inv 4
JN 0303.00 Tape 0261 Std 68 °F
Surveyed by M. E. WACKER
Notes M. E. W. Date JUNE 75
Indexed G. D. BAILEY SEP 19 1977

F. B. 3953 Pg. 63

BTM. PG 64

(30) (30)

AVE

T=82°
742.07 e Lev
=742.14

29.28

3+02.21
FD. L. + T. +
R.E. # 1216
IN WALK
TR # 7524

742.14

29.28

2+52.22
FD. L.+T.+
R.E. # 1216
IN WALK
TR # 7524

1+52.03
FD. L.+T.+
L.S. # 2365
IN WALK
TR # 7524

27.91

BONITA

(30) (30)

LT. PG-18

Note: Any Additions or Changes on This Sheet Must be Made or Circled in Red Ink With Date and Name of Person Making Change.

Do not extend this side of this line.

PLEASE RETURN TO
COUNTY OF LOS ANGELES
DEPARTMENT OF COUNTY ENGINEER
403 LOS ANGELES COUNTY ENGINEERING BLDG.

76F3095 CE#310 3-68

PWFB 1625 231

F. B. ~~3933~~ PG ~~64~~

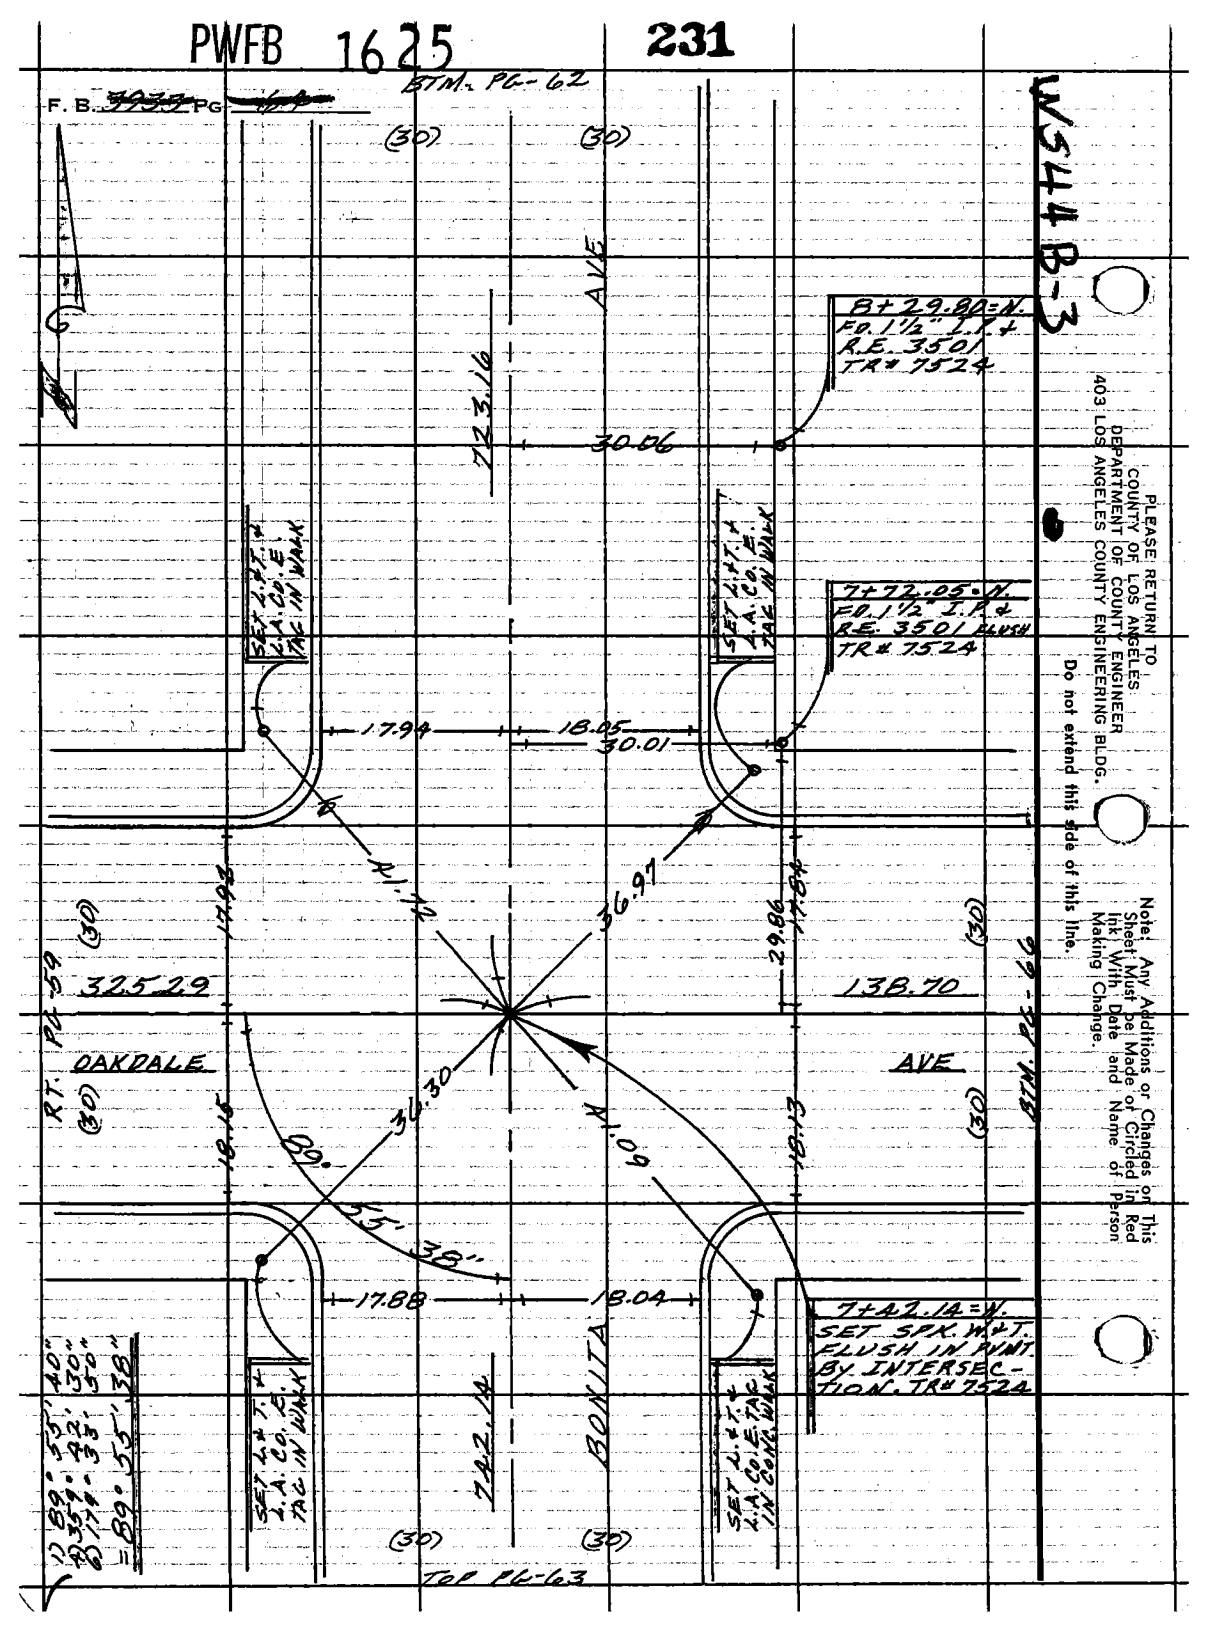

WS44 B-3

PLEASE RETURN TO
COUNTY OF LOS ANGELES
DEPARTMENT OF COUNTY ENGINEER
403 LOS ANGELES COUNTY ENGINEERING BLDG.

Do not extend this side of this line.

Note: Any Additions or Changes on This Sheet Must be Made or Circled in Red Ink With Date and Name of Person Making Change.

PWFB 1625 232

Notes Ck'd by	Survey of ROSEMEAD AREA DIV#4
Map No.	JN 0303.00 Tape 0261 Std 68 °F
Office Work	Surveyed by M. E. WACKER
Checked	Notes M. E. W. Date JUNE-75
Date	Indexed G. D. BAILEY SEP 19 1977

F. B. ~~3953~~ PG. ~~65~~

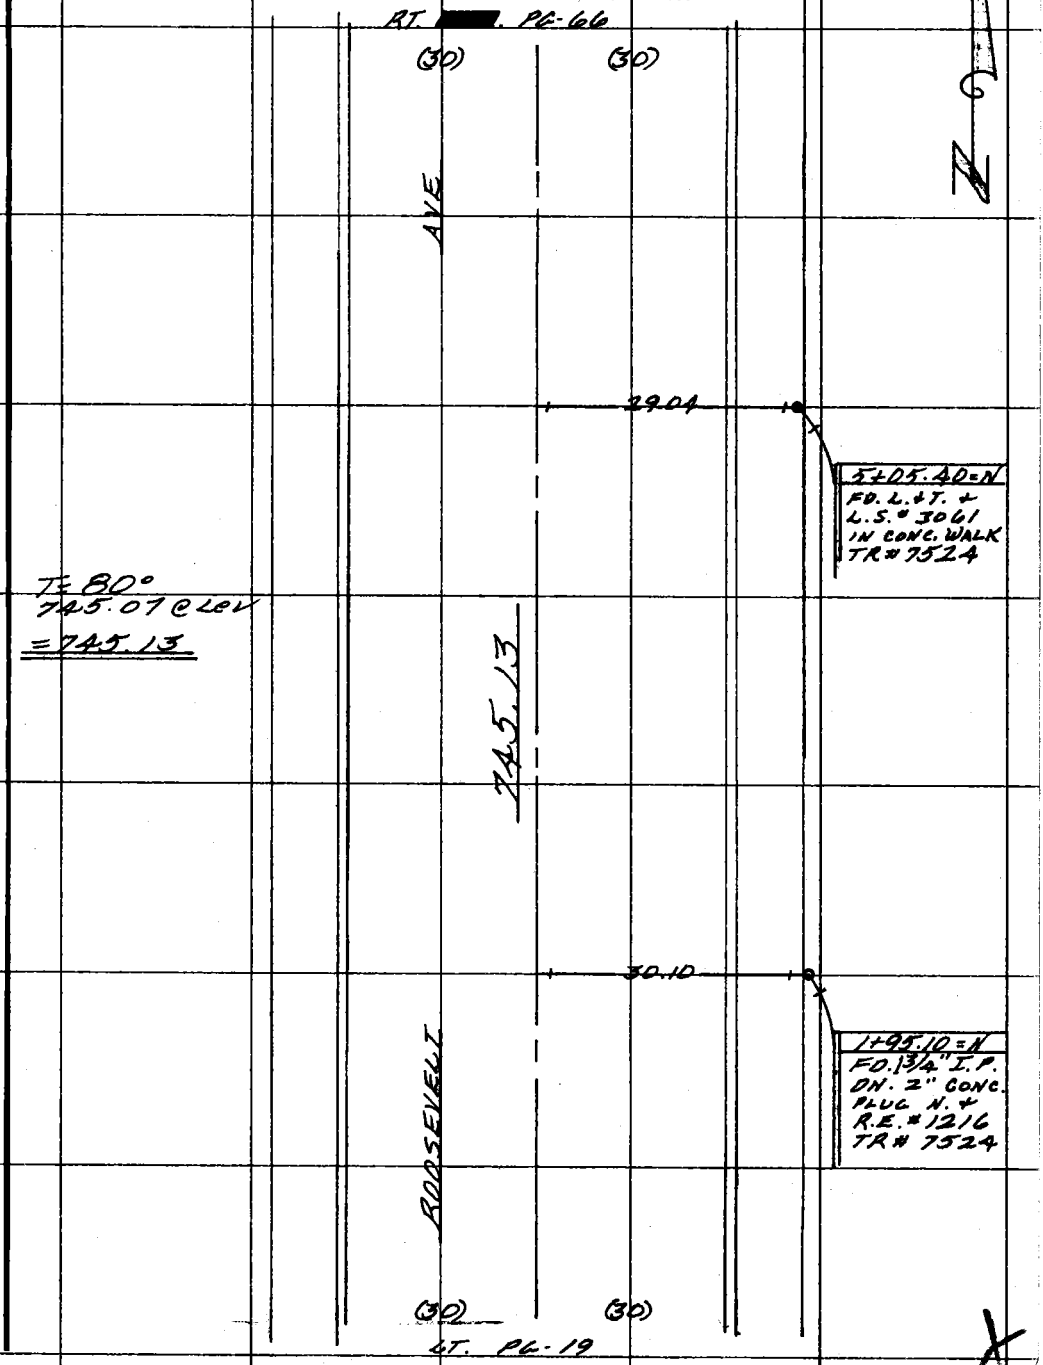

Note: Any Additions or Changes on This Sheet Must be Made or Circled in Red Ink With Date and Name of Person Making Change.

Do not extend this side of this line.

PLEASE RETURN TO
COUNTY OF LOS ANGELES
DEPARTMENT OF COUNTY ENGINEER
403 LOS ANGELES COUNTY ENGINEERING BLDG.

76F309S CE#310 3-68

PWFB 1625

233

F. B. ~~3955~~ PG. ~~66~~

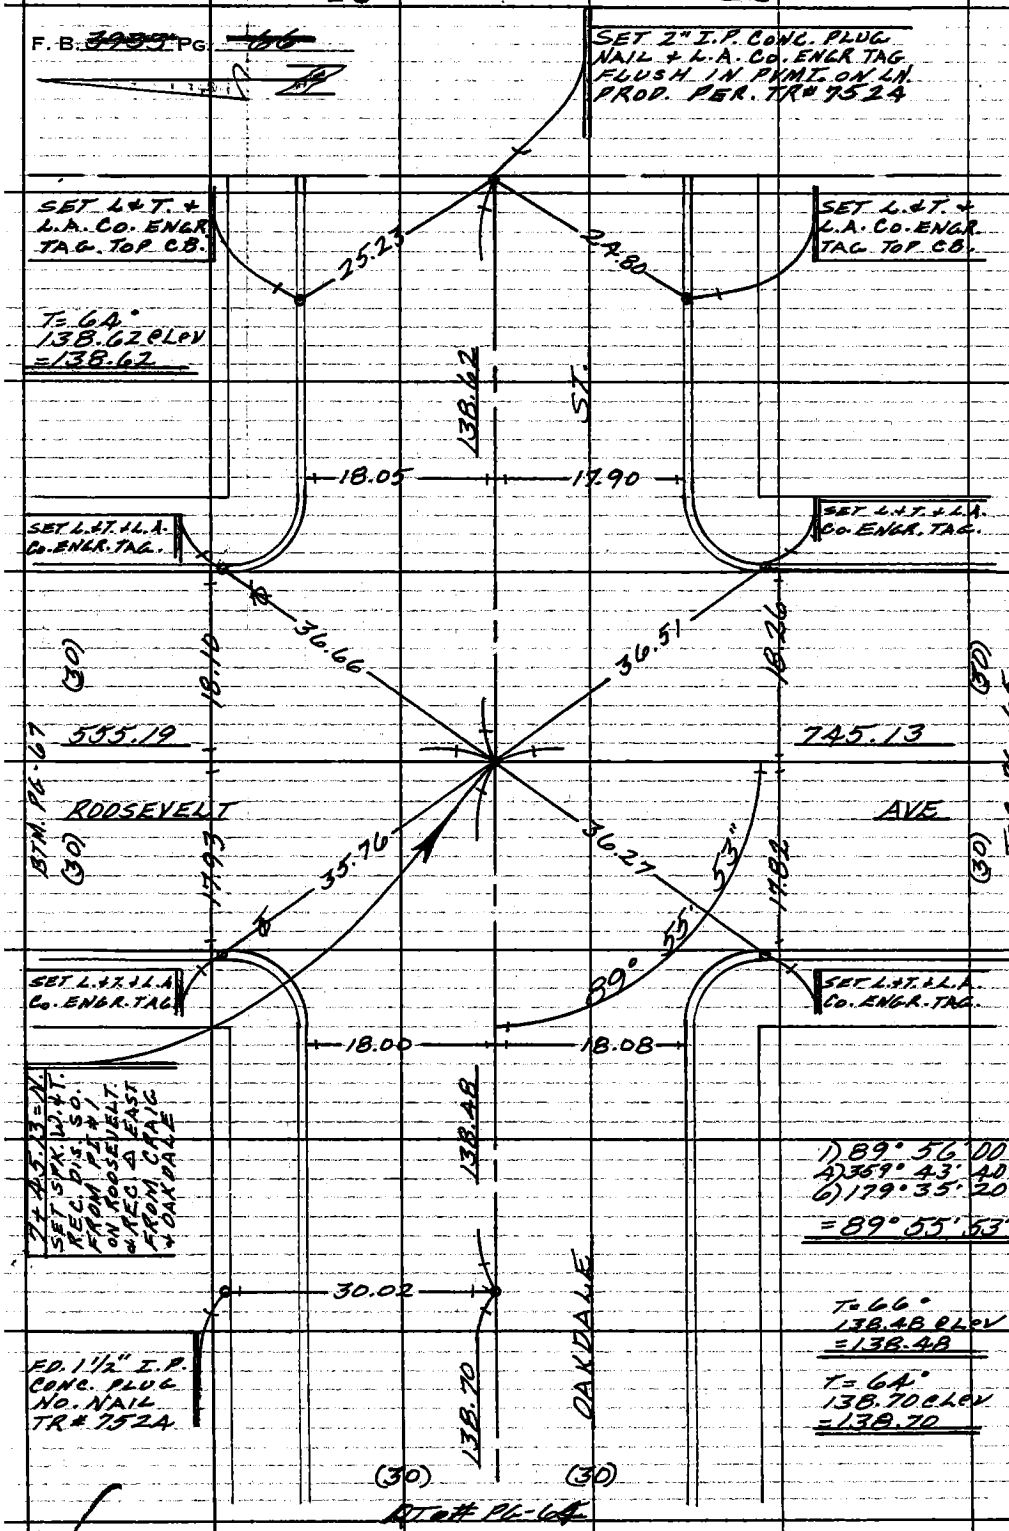

PLEASE RETURN TO
COUNTY OF LOS ANGELES
DEPARTMENT OF COUNTY ENGINEER
403 LOS ANGELES COUNTY ENGINEERING BLDG.

Do not extend this side of this line.

Note: Any Additions or Changes on This Sheet Must be Made or Circled in Red Ink With Date and Name of Person Making Change.

PWFB 1625 234

Notes Ck'd by
Map No.
Office Work
Checked
Date

Survey of ROSMEAD AREA DIV #4
JN 0303.00 Tape 0261 Std. 68 °F
Surveyed by M. E. WACKER
Notes M. E. W Date JUNE-75
Indexed G. D. BAILEY SEP 19 1977

F. B. ~~5933~~ Pg. ~~69~~

BTM. PC. 68

17.97 — 18.00

AVE

29.91

11+00.07
FD. 3/4" I.P.
CONC. PLUG
L.S. #3435
TR# 7524

29.89

10+50.07
FD. 1/2" I.P.
CONC. PLUG
L.S. #3435
TR# 7524

555.19

30.03

30.04

Δ=80°
555.15 PLEV
=555.19

10+20.21=N
FD. 1 1/2" I.P. CONC
PLUG R.E. 4675
TR. # 7524

9+70.16=N
FD. 1 1/2" I.P. CONC
PLUG R.E. 4675
TR.# 7524

ROOSEVELT

(30) (30)

LT. PC-66

Note: Any Additions or Changes on This Sheet Must be Made or Circled in Red Ink With Date and Name of Person Making Change.

Do not extend this side of this line.

PLEASE RETURN TO
COUNTY OF LOS ANGELES
DEPARTMENT OF COUNTY ENGINEER
403 LOS ANGELES COUNTY ENGINEERING BLDG.

76F3095 CE#310 3-68

PWFB 1625 235

F. B. ~~7977~~ PG 68

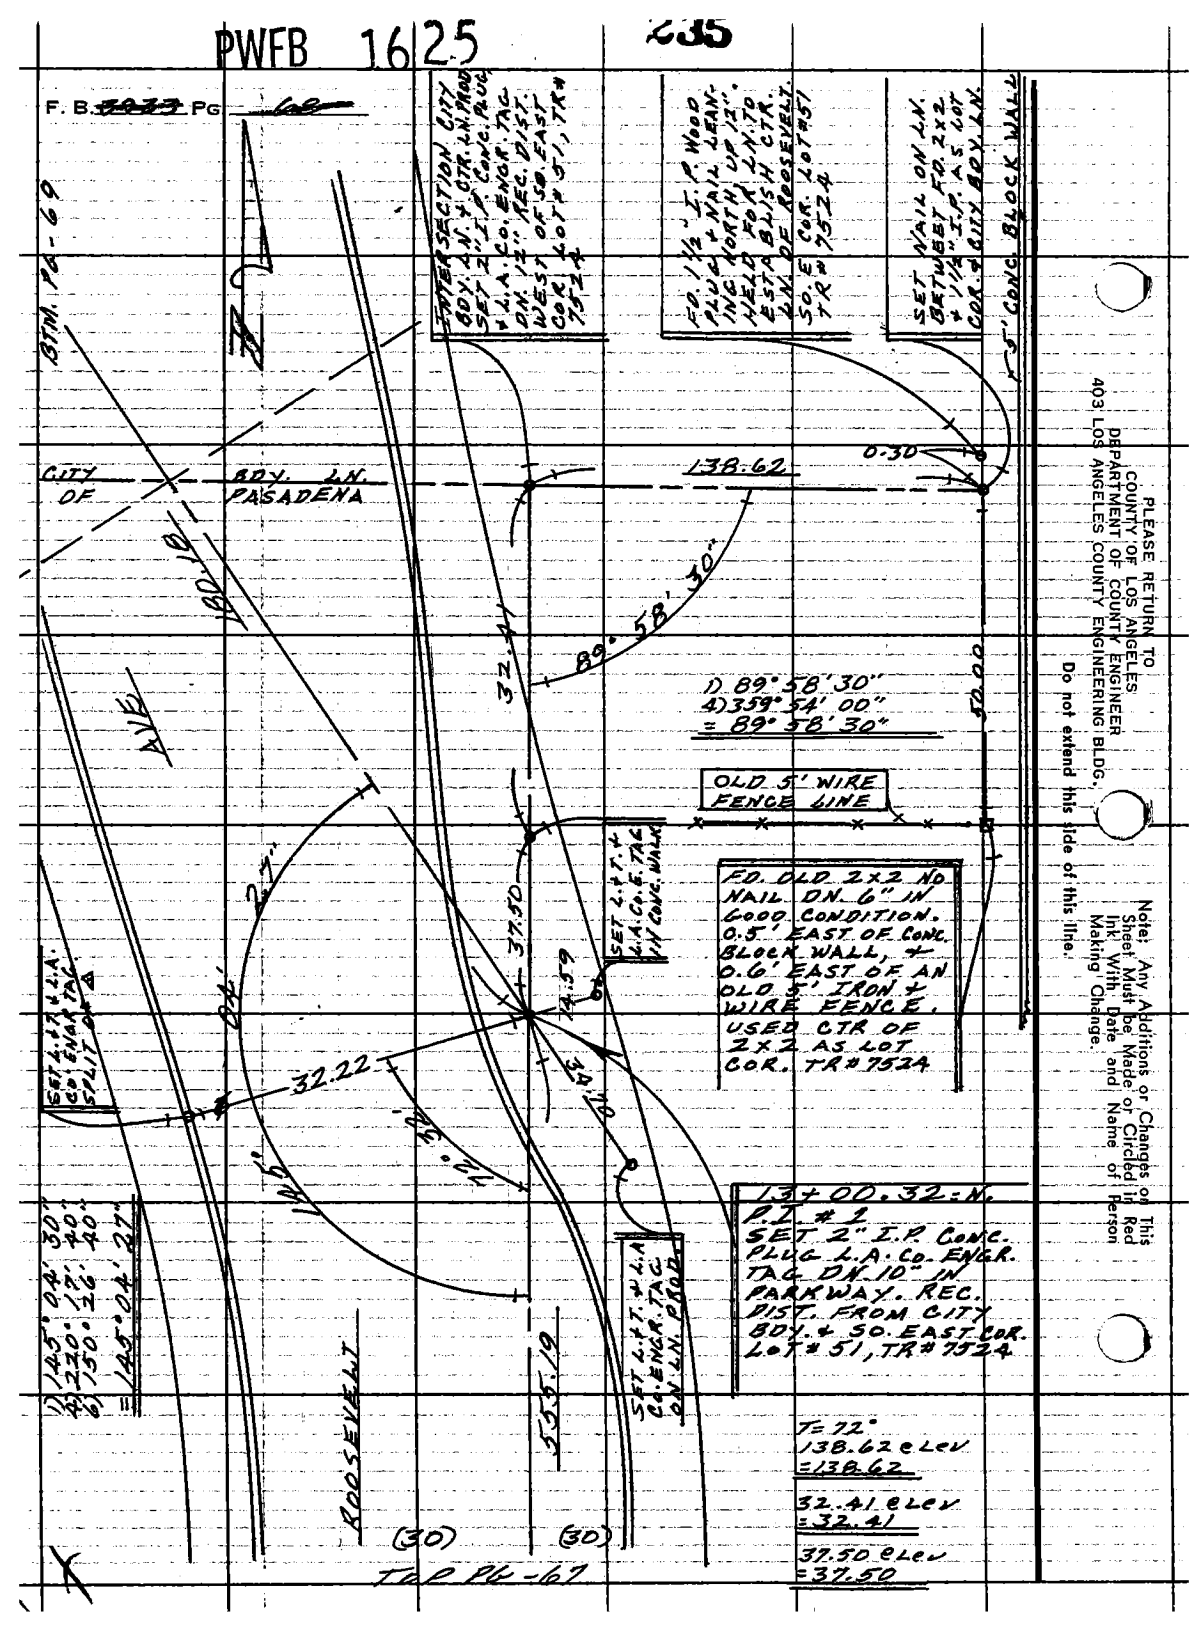

PLEASE RETURN TO
COUNTY OF LOS ANGELES
DEPARTMENT OF COUNTY ENGINEER
403 LOS ANGELES COUNTY ENGINEERING BLDG.

Do not extend this side of this line.

Note: Any Additions or Changes on This Sheet Must be Made or Circled in Red Ink With Date and Name of Person Making Change.

PWFB 1625 236

Notes Ck'd by
Map No.
Office Work
Checked
Date

Survey of ROSEMEAD AREA PHASE
JN 0303.00 Tape 0261 Std 68 °F
Surveyed by M. E. WACKER
Notes M. E. W. Date JUNE-75
Indexed G. D. BAILEY SEP 19 1977

F. B. 3955 PG. 89

BTM. PG-70

(30) (30)

AVE

119.71

ROOSEVELT

180.18

145° 10' 40"

P.I. # 2
SET SQ. HD.
+ W. FLUSH
REC. Δ + DIST.
FROM P.I. #1

1) 145° 10' 40"
4) 220° 42' 40"
6) 151° 04' 00"
= 145° 10' 40"

T = 70°
119.71 @ LEV
= 119.71

180.18 @ LEV
= 180.18

(30) (30)

TOP PG-68

Note: Any Additions or Changes on This Sheet Must be Made or Circled in Red Ink With Date and Name of Person Making Change.

Do not extend this side of this line.

PLEASE RETURN TO
COUNTY OF LOS ANGELES
DEPARTMENT OF COUNTY ENGINEER
403 LOS ANGELES COUNTY ENGINEERING BLDG.

P6F3095 CE#310 2-68

PWFB 1625 237

F. B. ~~1953~~ Pg ~~70~~

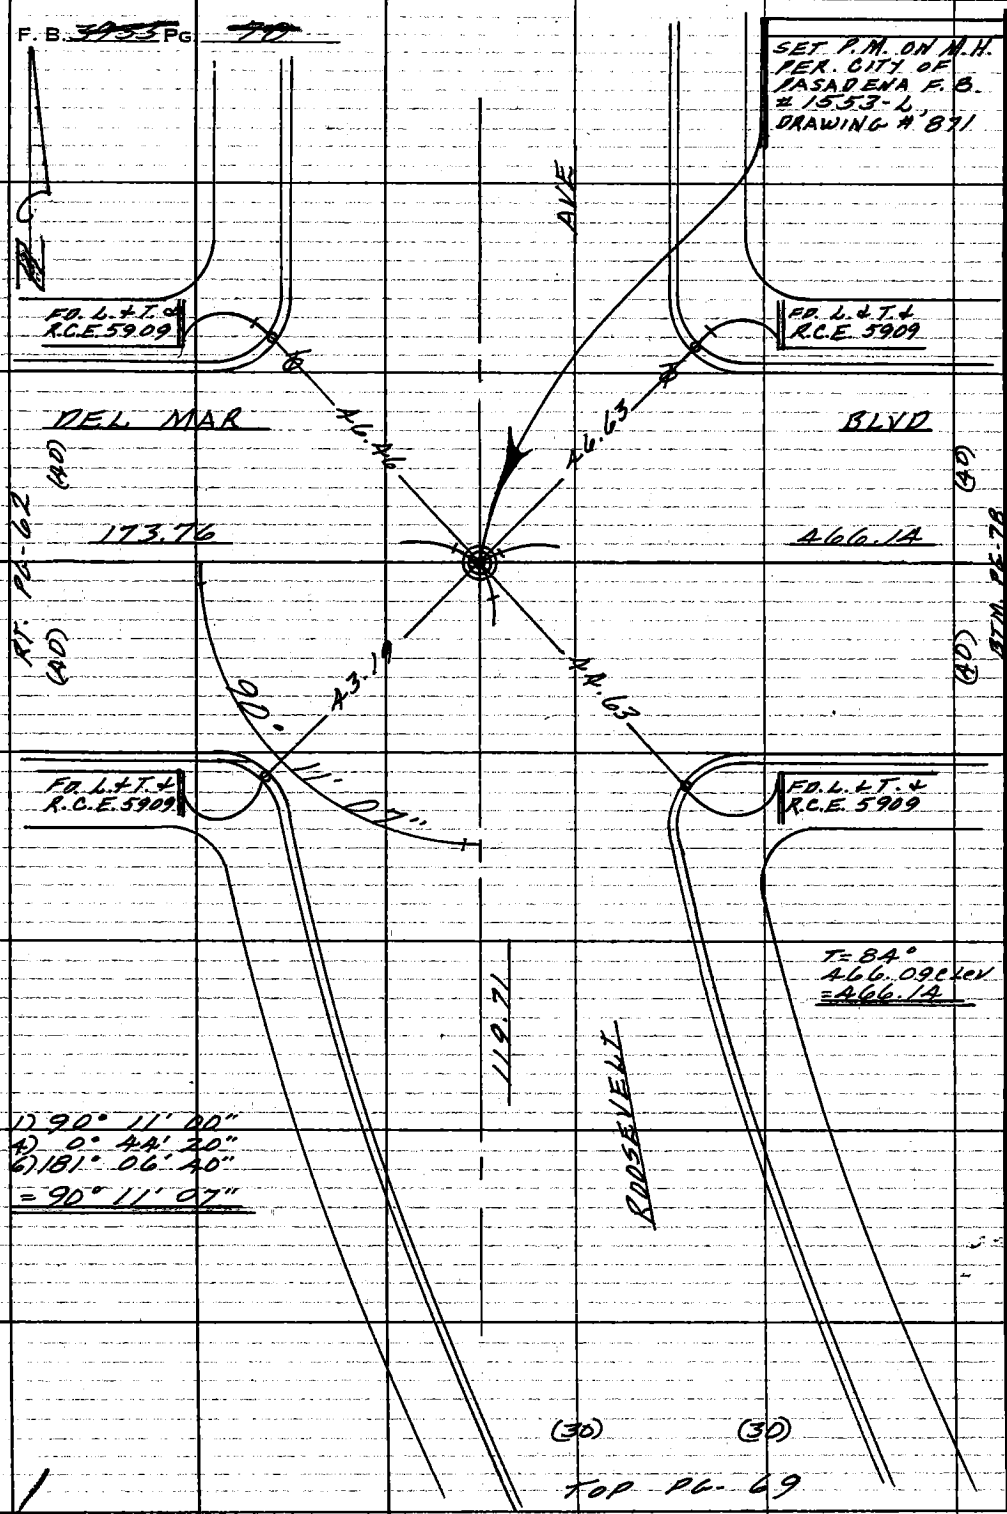

PLEASE RETURN TO
COUNTY OF LOS ANGELES
DEPARTMENT OF COUNTY ENGINEER
403 LOS ANGELES COUNTY ENGINEERING BLDG.

Do not extend this side of this line.

Note: Any Additions or Changes on This Sheet Must be Made or Circled in Red Ink With Date and Name of Person Making Change.

PWFB 1625 238

Notes Ck'd by	Survey of ROSEMEAD AREA DIV#4
Map No.	JN 0303.00 Tape 0261 Std 68 °F
Office Work	Surveyed by M. E. WACKER
Checked	Notes M. E. W. Date JUNE-75
Date	Indexed G. D. BAILEY SEP 19 1977

F. B. ~~3955~~ PG. ~~71~~

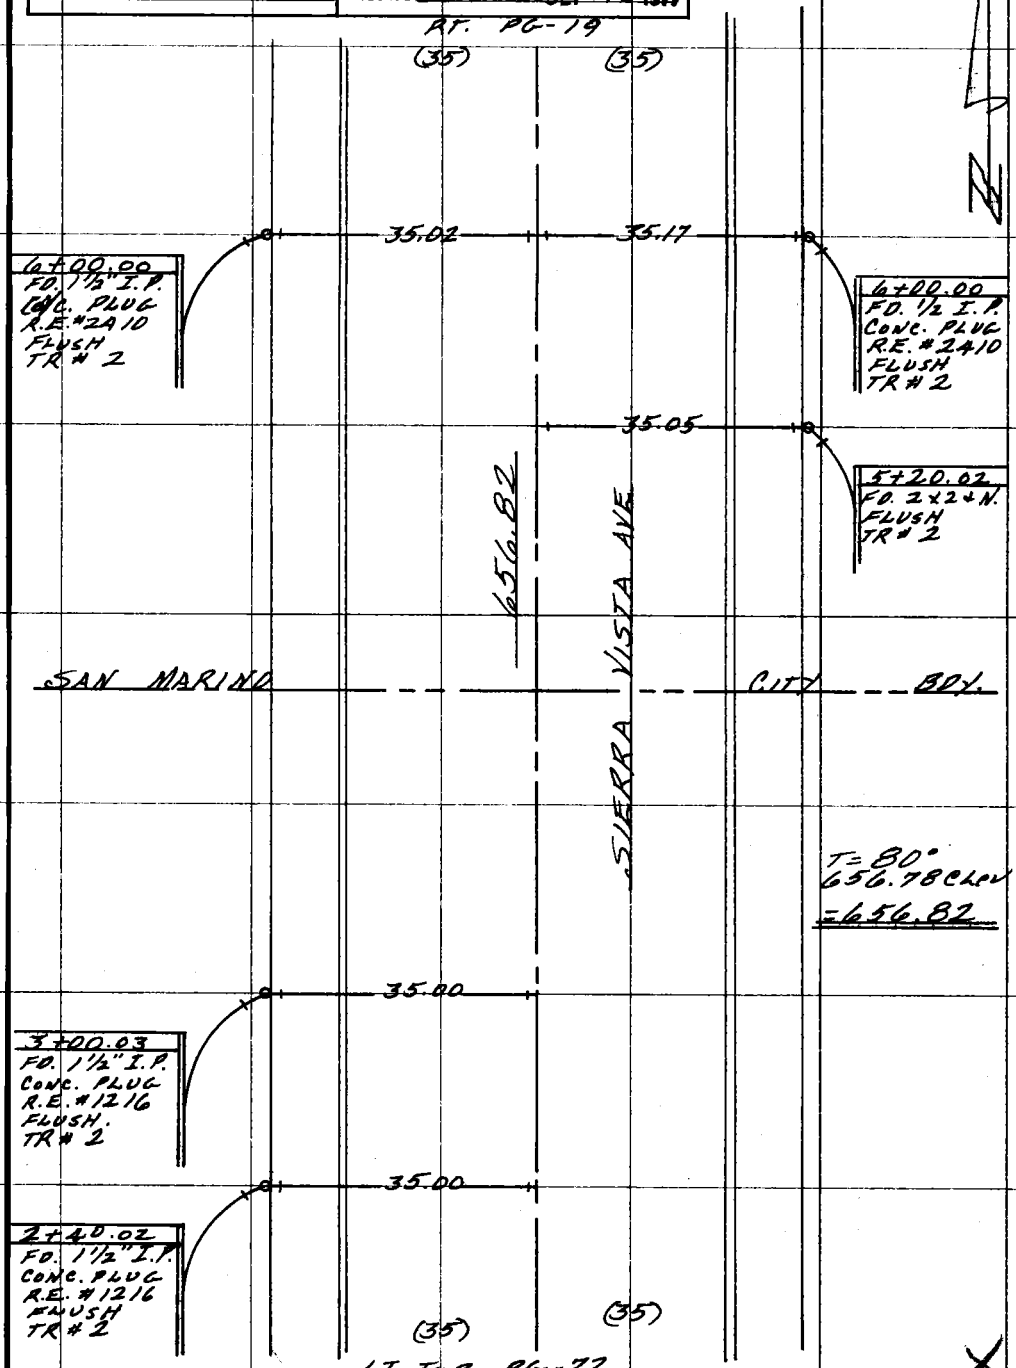

Note: Any Additions or Changes on This Sheet Must be Made or Circled in Red Ink With Date and Name of Person Making Change.

Do not extend this side of this line.

PLEASE RETURN TO
COUNTY OF LOS ANGELES
DEPARTMENT OF COUNTY ENGINEER
403 LOS ANGELES COUNTY ENGINEERING BLDG.

76F3095 CE#310 3-68

PWFB 1625 239

F. B. ~~3935~~ PG ~~72~~

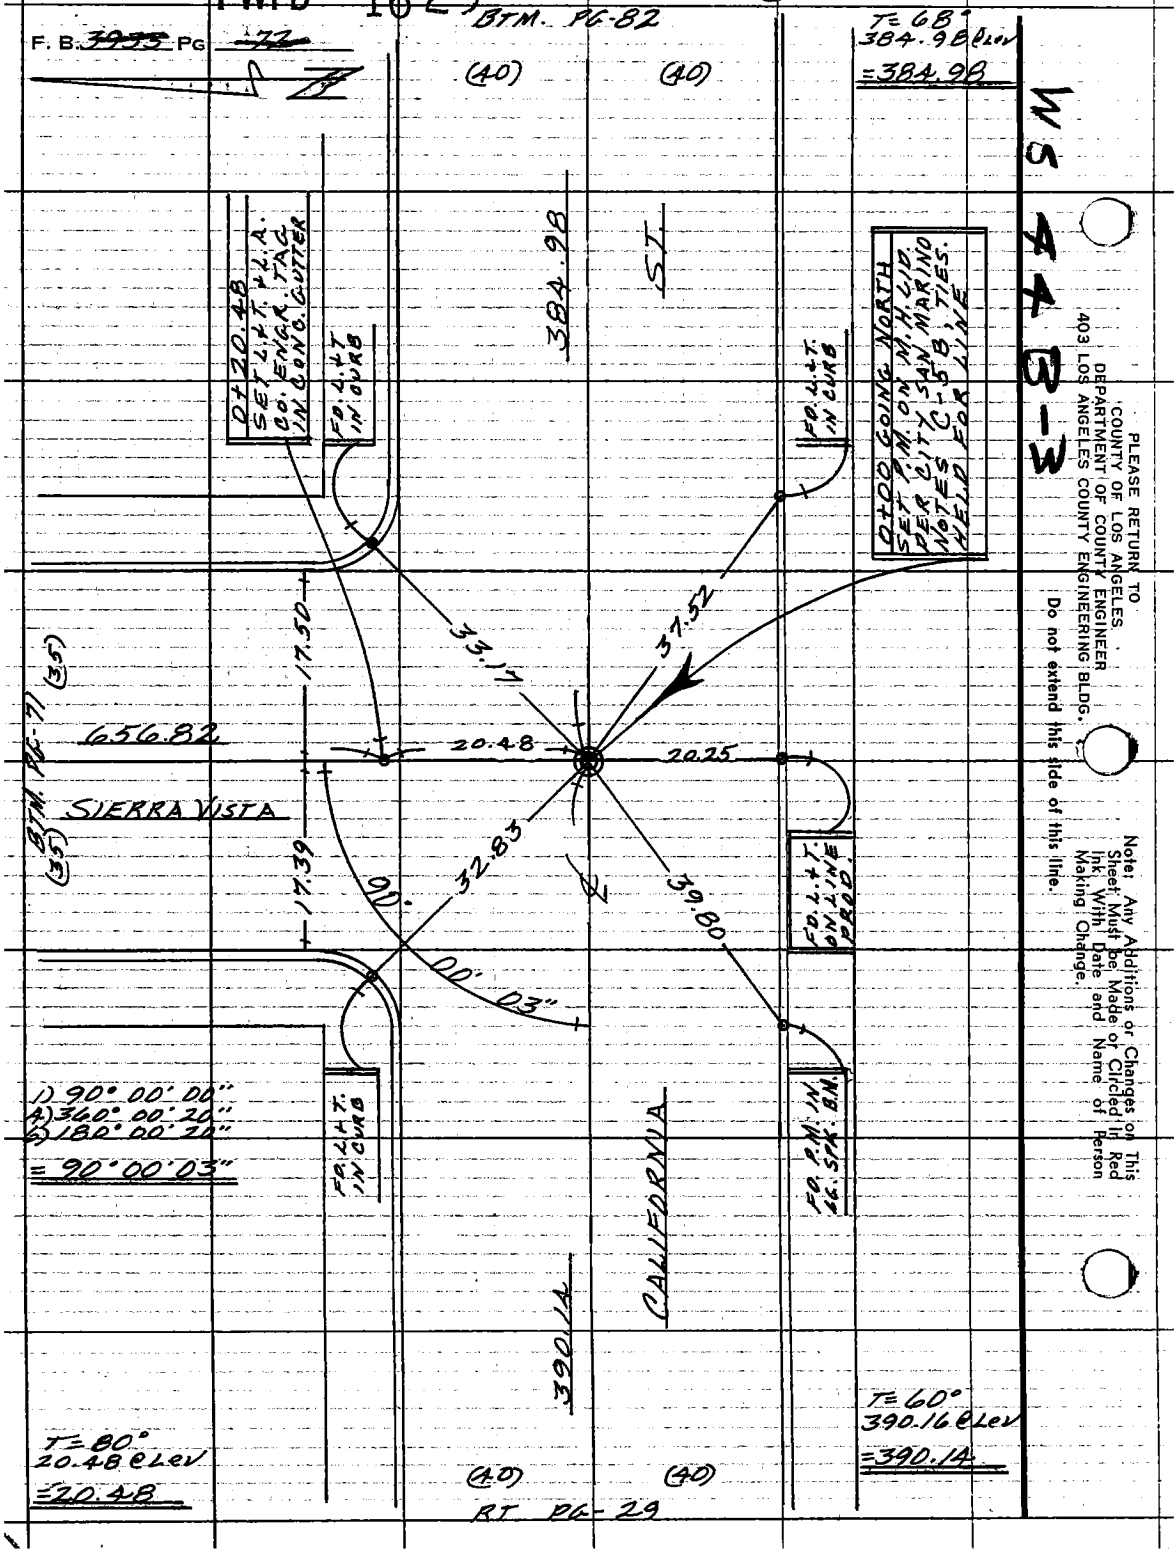

PLEASE RETURN TO
COUNTY OF LOS ANGELES
DEPARTMENT OF COUNTY ENGINEER
403 LOS ANGELES COUNTY ENGINEERING BLDG.

Do not extend this side of this line.

Note: Any Additions or Changes on This Sheet Must be Made or Circled in Red Ink With Date and Name of Person Making Change.

PWFB 1625 240

Notes Ck'd by
Map No.
Office Work
Checked
Date

Survey of ROSEMEAD AREA RIVER
JN 0303.00 Tape 0207 Std. 68 °F
Surveyed by M. E. WACKER
Notes M. E. W. Date NOV 75
Indexed G. D. BAILEY SEP 19 1977

F. B. ~~3155~~ PG. ~~73~~ 72

10+88.38
FD. 1" I.P. CONC. PLUG
R.E. 2.10 DN. 4"
HUNTINGTON DR. TR. /
BLK. 'G'

9+67.34
FD. 1½" I.P. CONC.
PLUG R.E. #3122
DN. 2" TR. /
HUNTINGTON DR.
BLK. 'G'

22.44

22.42

(45)

481.22

PG-74

RT.

(32)

CONT.

SIERRA MADRE BLVD.

519.92

(45)

PG-20

LT.

CONT.

Note: Any Additions or Changes on This Sheet Must be Made or Circled in Red Ink With Date and Name of Person Making Change.

Do not extend this side of this line.

PLEASE RETURN TO
COUNTY OF LOS ANGELES
DEPARTMENT OF COUNTY ENGINEER
403 LOS ANGELES COUNTY ENGINEERING BLDG.

T = 68°
519.92 CLCV
= 519.92

T = 54°
481.26 CLCV
= 481.22

76F3095 CE#310 3-68

PWFB 1625 241, 242

F. B. ~~3953~~ PG. ~~74~~

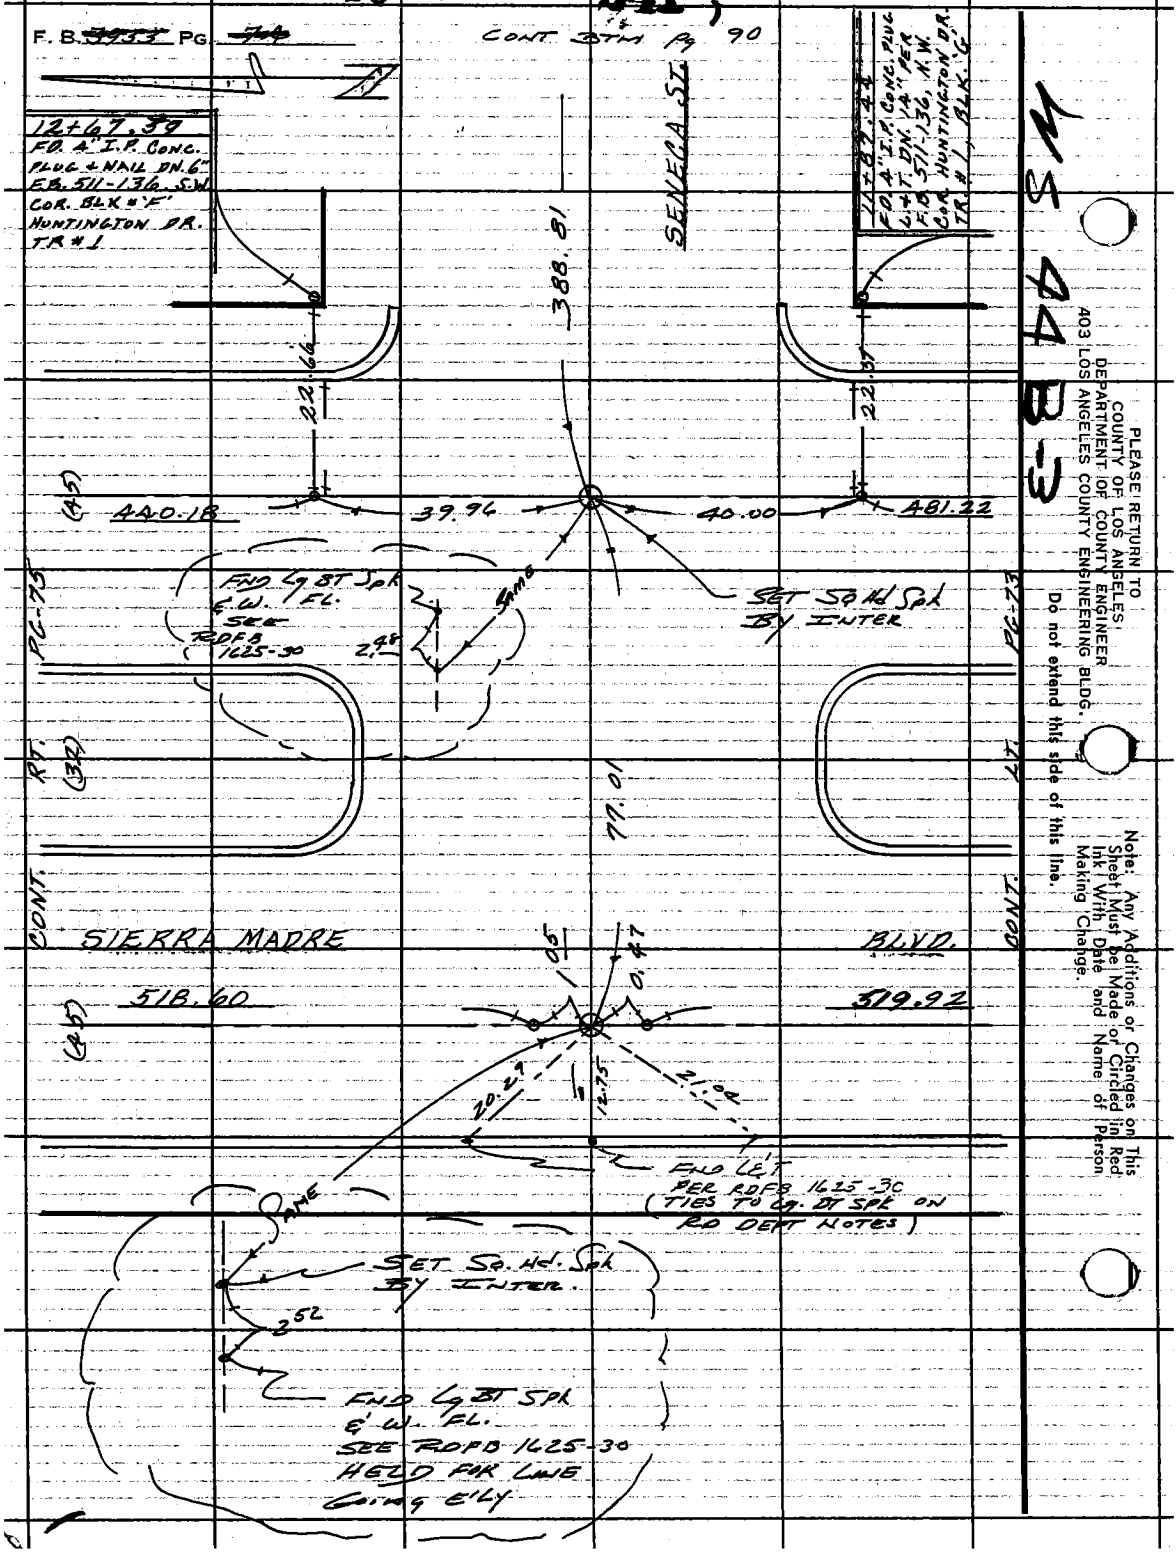

MS 44 B-3

PLEASE RETURN TO
COUNTY OF LOS ANGELES
DEPARTMENT OF COUNTY ENGINEER
403 LOS ANGELES COUNTY ENGINEERING BLDG.

Do not extend this side of this line.

Note: Any Additions or Changes on This Sheet Must be Made or Circled in Red Ink With Date and Name of Person Making Change.

PWFB 1625

243

Notes Ck'd by	Survey of ROSEMEAD AREA DIV #4
Map No.	JN 0303.00 Tape 0207 Std 68 °F
Office Work	Surveyed by M. E. WACKER
Checked	Notes M. E. W. Date NOV. 75
Date	Indexed G. D. BAILEY SEP 19 1977

F. B. ~~3955~~ PG. ~~75~~

T=54°
440.22 @ LEV
=440.18

440.18

(45)

SIERRA MADRE BLVD.

PG-76 RT. CONT.

PG-74 LT. CONT.

(32)

518.60

(45)

21.63 22.59 22.61

16+32.62
FD. NAIL & RE 2410 IN CONC. WALK HUNTINGTON DR. TR# 1, BLK# 'A'

15+59.58
FD. 1½" I.P. CONC PLUG RE# 1216 HUNTINGTON DR. TR# 1, BLK# 'A'

14+13.49
FD. ½" I.P. DN. 5" RE. # 2410 PER HUNTINGTON DR. TR# 1, BLK. 'A'

T=68°
518.60 @ LEV
=518.60

Note: Any Additions or Changes on This Sheet Must be Made or Circled in Red Ink With Date and Name of Person Making Change.

Do not extend this side of this line.

PLEASE RETURN TO
COUNTY OF LOS ANGELES
DEPARTMENT OF COUNTY ENGINEER
403 LOS ANGELES COUNTY ENGINEERING BLDG.

76F309S CE#310 3-68

PWFB 1625 244

F. B. ~~2037~~ PG ~~76~~

CONT. FROM PG 89

17+87.42
FD. 4" I.P. CONC. PLUG
& NAIL UNDER WALK.
S.W. COR. BLK. "E"
HUNT. DR. TR. # 1,
F.B. 511-137. SET
L.F.T. + L.A. CO. ENG.
TAG DIRECTLY OVER
PIPE IN CONC. WALK.

ONEIDA ST.

200.31

SET ON LINE
CONC. N.
@ 90° T=L.F.T.

39.90

22.15

89°57'-25"

22.41

39.96

(AS) 220.17 C.N. 39.88 440.18

FND RD. DEPT
S&W. HELD FOR
LINE E&W

49°

2.49

SET SQ. HD
SPK LT BY
INTER.

PL. 77

RT. (SD)

76.98

CONT.

SET SQ. HD.
SPK ET.
BY INTER

SIERRA MADRE BLVD.

(AS) 259.88

518.60

0.18

0.51

12.32

.02

FND L&T
SEE RD. F.B.
1625

211.01

Same

2.51

FND Rd.
DEPT S&W.
.01 S. OF
LINE PROJ.
SEE @ D.F.B.
1625-99.A

1) 89-37-40
4) 359-50-00
4) 179-44-40
= 89-57-20"

T = 68°
259.88 @ L&T
-259.88

17+06.62
FD. NAIL + R.E. 2.40
IN CONC. WALK
HUNTINGTON DR.
TR. # 1, BLK. "A"

IW S44 B-2

PLEASE RETURN TO
COUNTY OF LOS ANGELES
DEPARTMENT OF COUNTY ENGINEER
403 LOS ANGELES COUNTY ENGINEERING BLDG.

Do not extend this side of this line.

Note: Any Additions or Changes on This Sheet Must be Made or Circled in Red Ink With Date and Name of Person Making Change.

PWFB 1625 245

Notes Ck'd by	Survey of ROSEMEAD AREA DIV#4	F. B. ~~3933~~ PG. ~~77~~
Map No.	JN 0303.00 Tape 0207 Std 68 °F	
Office Work	Surveyed by M. E. WACKER	
Checked	Notes M. E. W. Date Nov 75	
Date	Indexed G. D. BAILEY SEP 19 1977	

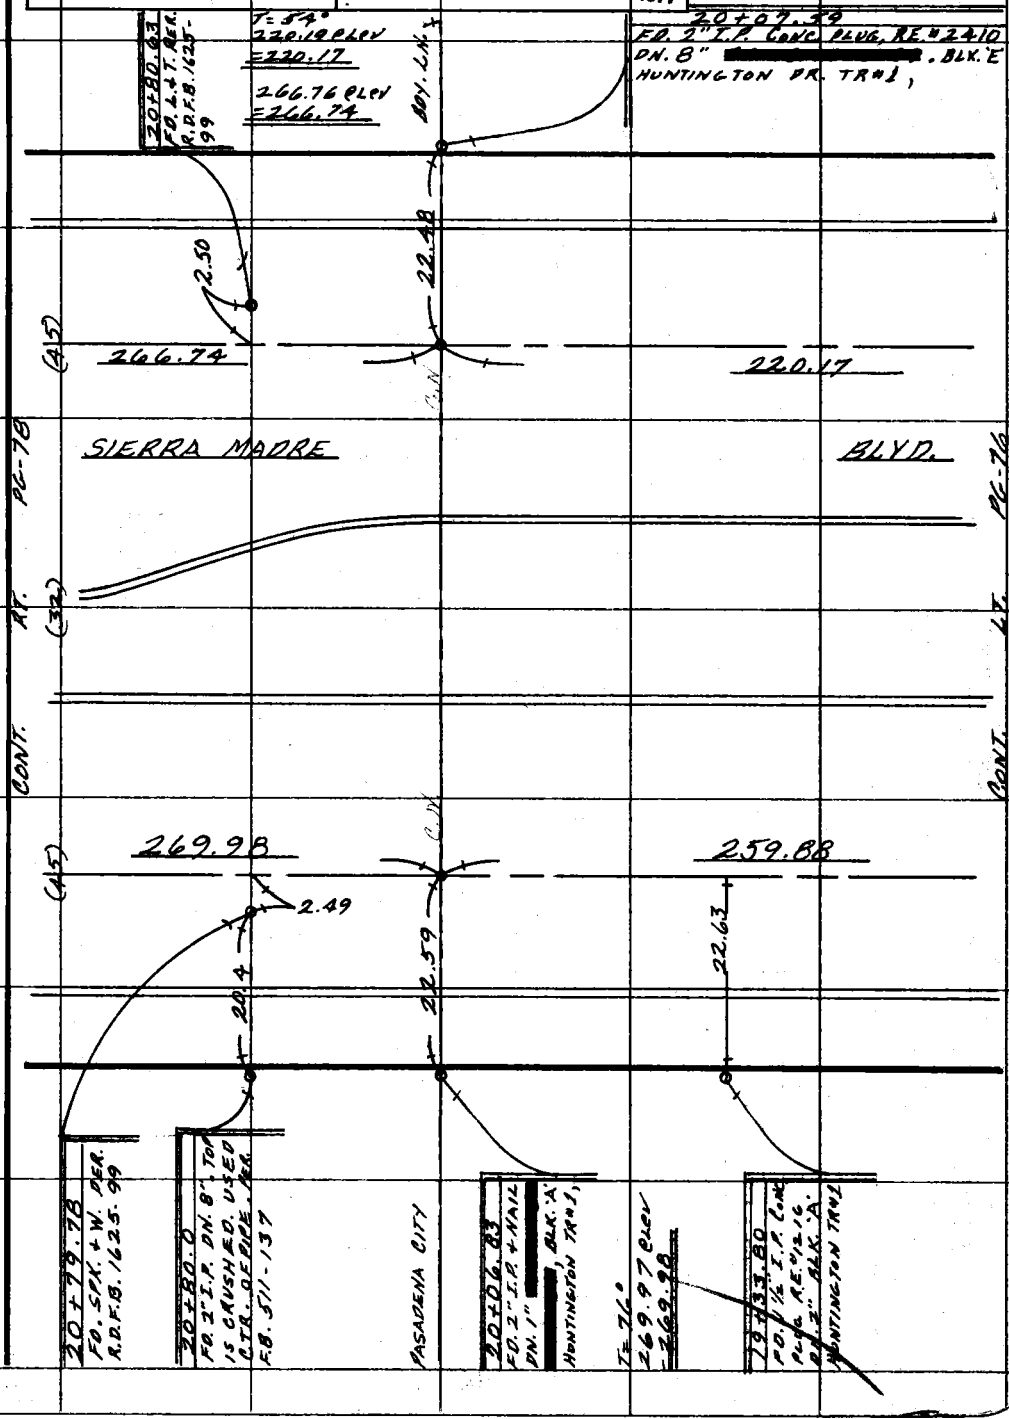

Note: Any Additions or Changes on This Sheet Must be Made or Circled in Red Ink With Date and Name of Person Making Change.

PLEASE RETURN TO
COUNTY OF LOS ANGELES
DEPARTMENT OF COUNTY ENGINEER
403 LOS ANGELES COUNTY ENGINEERING BLDG.

Do not extend this side of this line.

76F309S CE#310 3-68

PWFB 1625 246

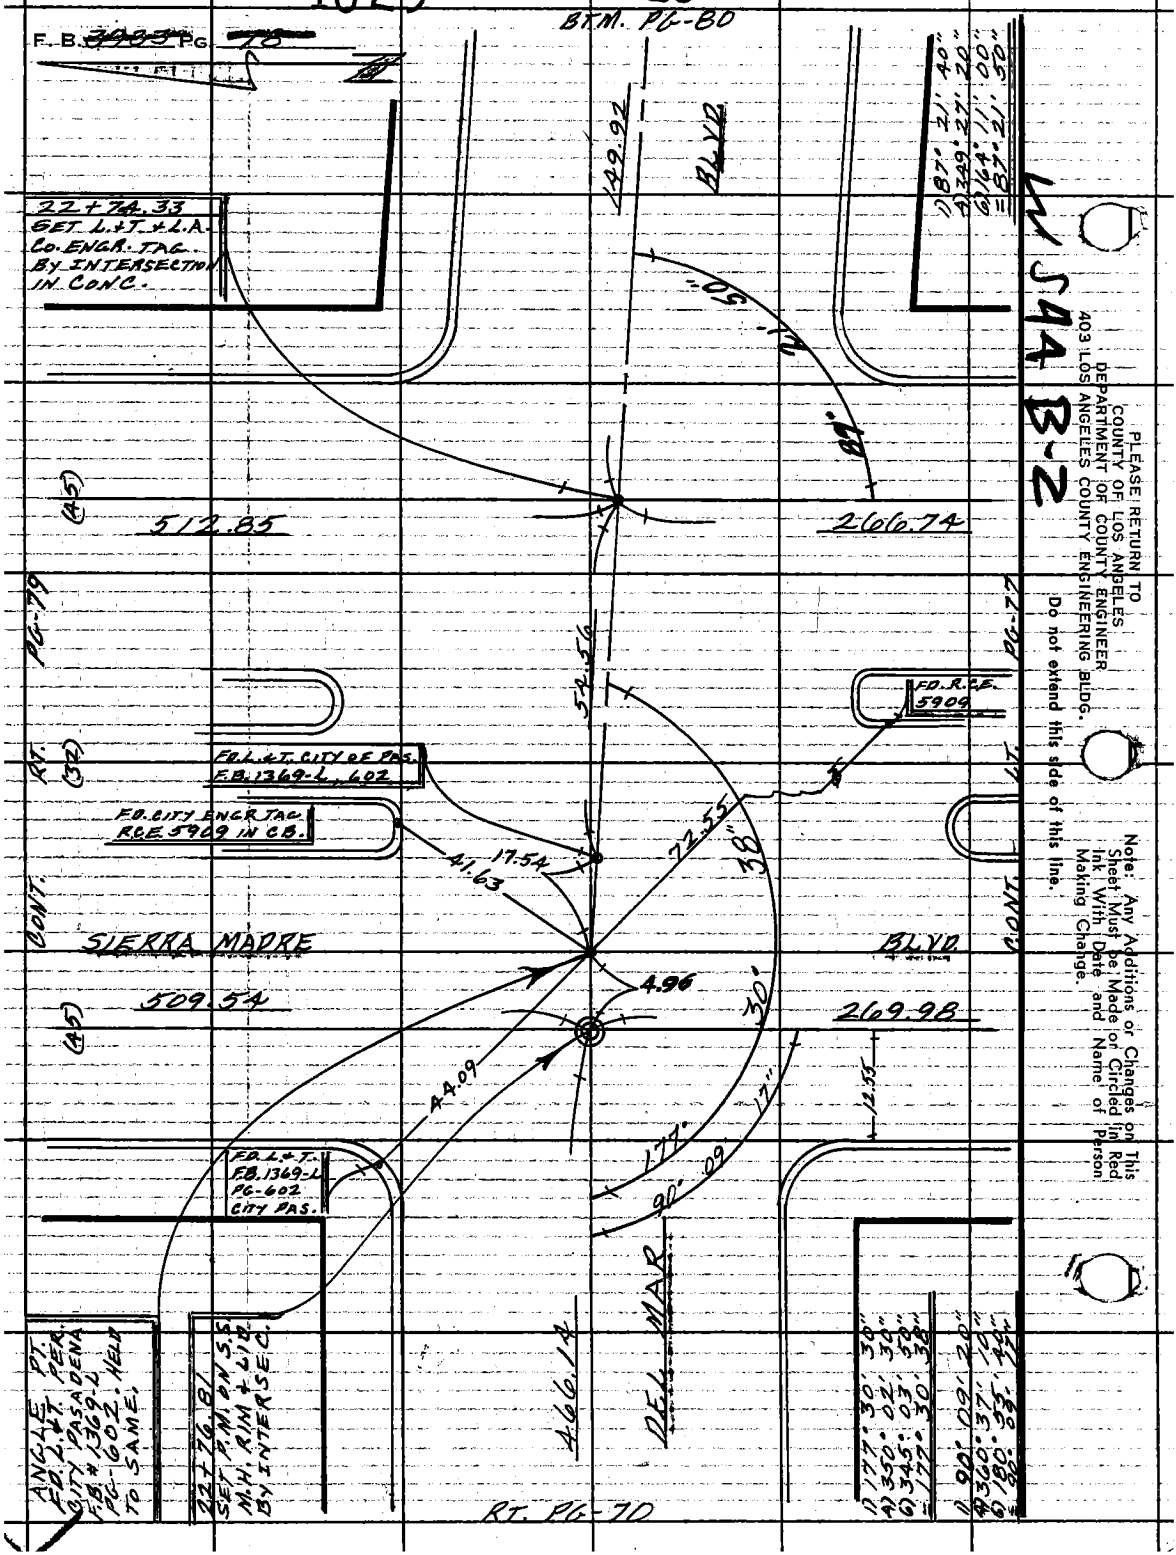

PLEASE RETURN TO
COUNTY OF LOS ANGELES
DEPARTMENT OF COUNTY ENGINEER
403 LOS ANGELES COUNTY ENGINEERING BLDG.

Do not extend this side of this line.

Note: Any Additions or Changes on This Sheet Must be Made or Circled in Red Ink With Date and Name of Person Making Change.

W S44 B-2

PWFB 1625

247

Notes Ck'd by
Map No.
Office Work
Checked
Date

Survey of ROSEMEAD AREA DIV #4
JN 0303.00 Tape 0207 Std 68 °F
Surveyed by M. E. WACKER
Notes M. E. W. Date Nov-75
Indexed G. D. BAILEY SEP 19 1977

F. B. 5905 PG. 79

WS 44 B-2

Note: Any Additions or Changes on This Sheet Must be Made or Circled in Red Ink With Date and Name of Person Making Change.

Do not extend this side of this line.

PLEASE RETURN TO
COUNTY OF LOS ANGELES
DEPARTMENT OF COUNTY ENGINEER
403 LOS ANGELES COUNTY ENGINEERING BLDG.

SET SPK. W. + TIN FLUSH IN PVMT. PER F.B. 5111-139 ADOPTED AS CTR. LN. SIERRA MADRE BLVD. EAST BARREL

FD. 4" I.P. CONC. PLUG & NAIL FLUSH PER F.B. 5111-139 So. W. COR. BLOCK "C" HUNTINGTON DRIVE TR#2. HELD TO ESTABLISH CTR. LN. SIERRA MADRE BLVD.

OSWEGO ST.

22.51

90°

512.85

(45)

SIERRA MADRE BLVD.

PG-78

(32) FT.

77.00

SIERRA MADRE BLVD. CONT.

509.54

(45)

SET SPK. W. + TIN FL. IN PVMT. REC. DIST. FROM EAST BARREL HUNTINGTON DR. TR.#4 ADOPTED AS WEST BARREL, S. MADRE B.

T = 70°
77.00 CLEV
= 77.00

T = 64°
512.86 CLEV
= 512.85

T = 78°
509.51 CLEV
= 509.54

76F309S CE#310 3-68

PWFB 1625 248

F. B. ~~3939~~ PG. ~~80~~

Zone Lf Pg 88

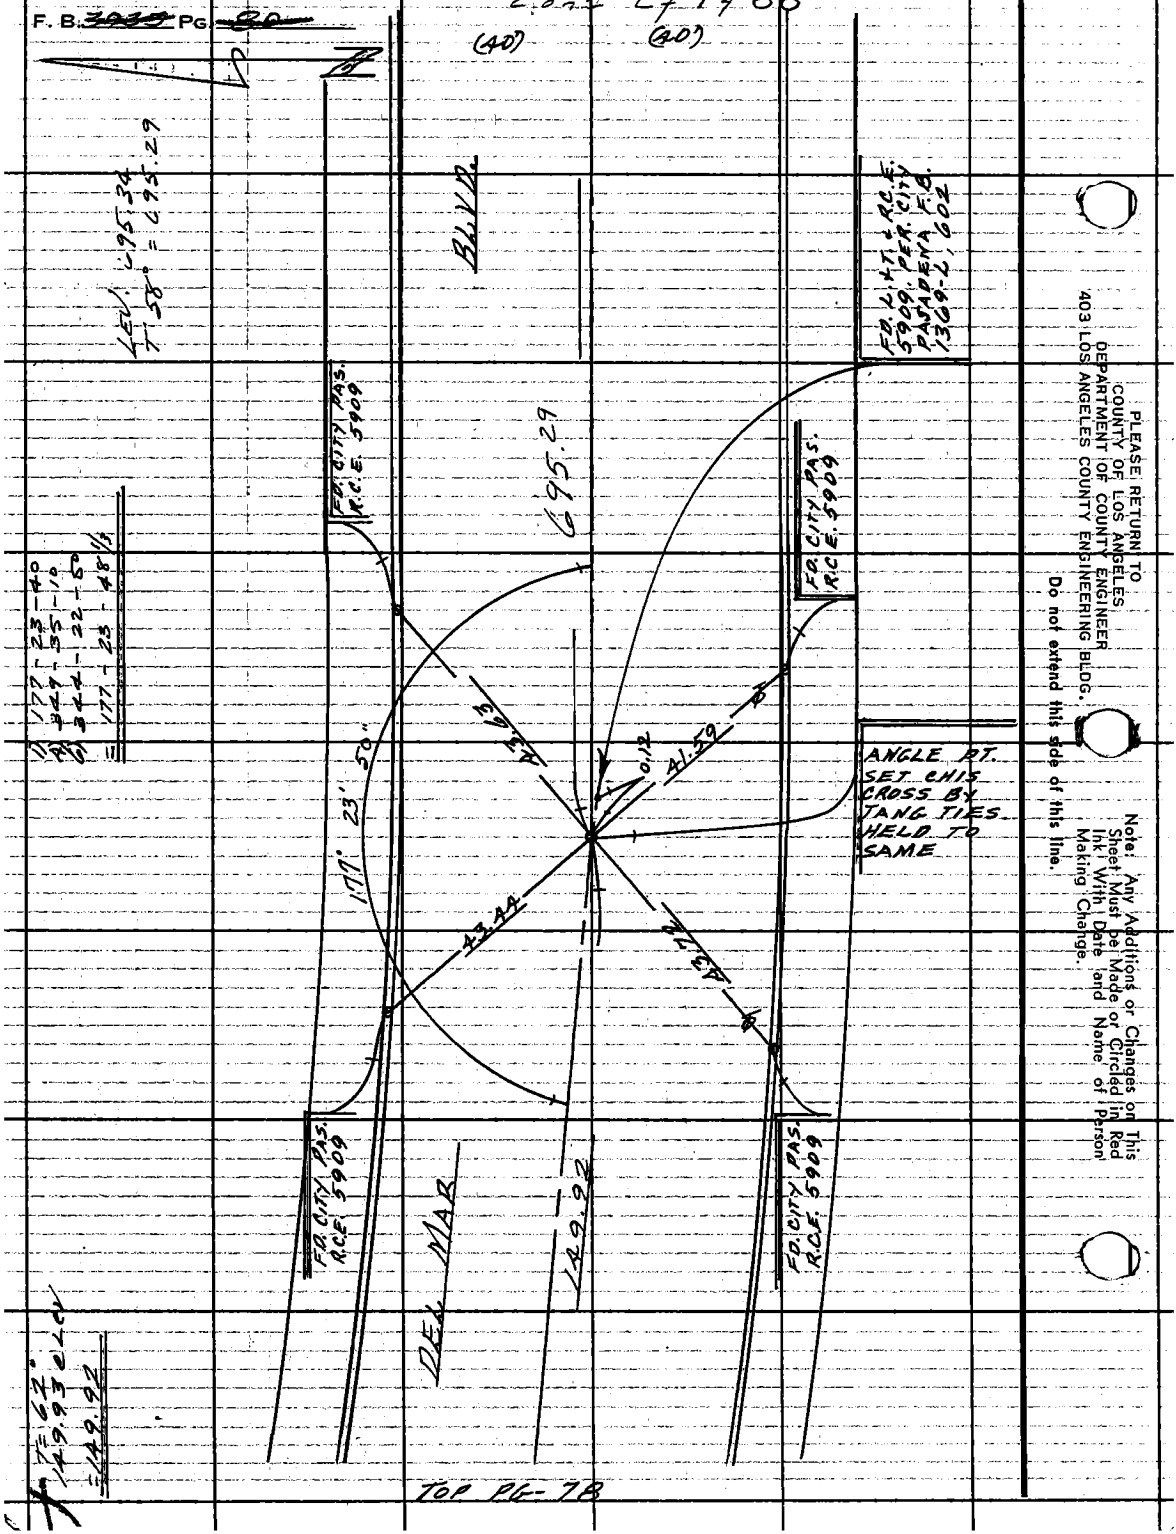

PLEASE RETURN TO
COUNTY OF LOS ANGELES
DEPARTMENT OF COUNTY ENGINEER
403 LOS ANGELES COUNTY ENGINEERING BLDG.

Do not extend this side of this line.

Note: Any Additions or Changes on This Sheet Must be Made or Circled in Red Ink With Date and Name of Person Making Change.

PWFB 1625

249

Notes Ck'd by	Survey of ROSEMEAD AREA DN#4
Map No.	JN 0303.00 Tape 0207 Std 68 °F
Office Work	Surveyed by M.E. WACKER
Checked	Notes M.E.W. Date NOV-75
Date	Indexed G.D. BAILEY SEP 19 1977

F. B. ~~3955~~ PG. ~~81~~

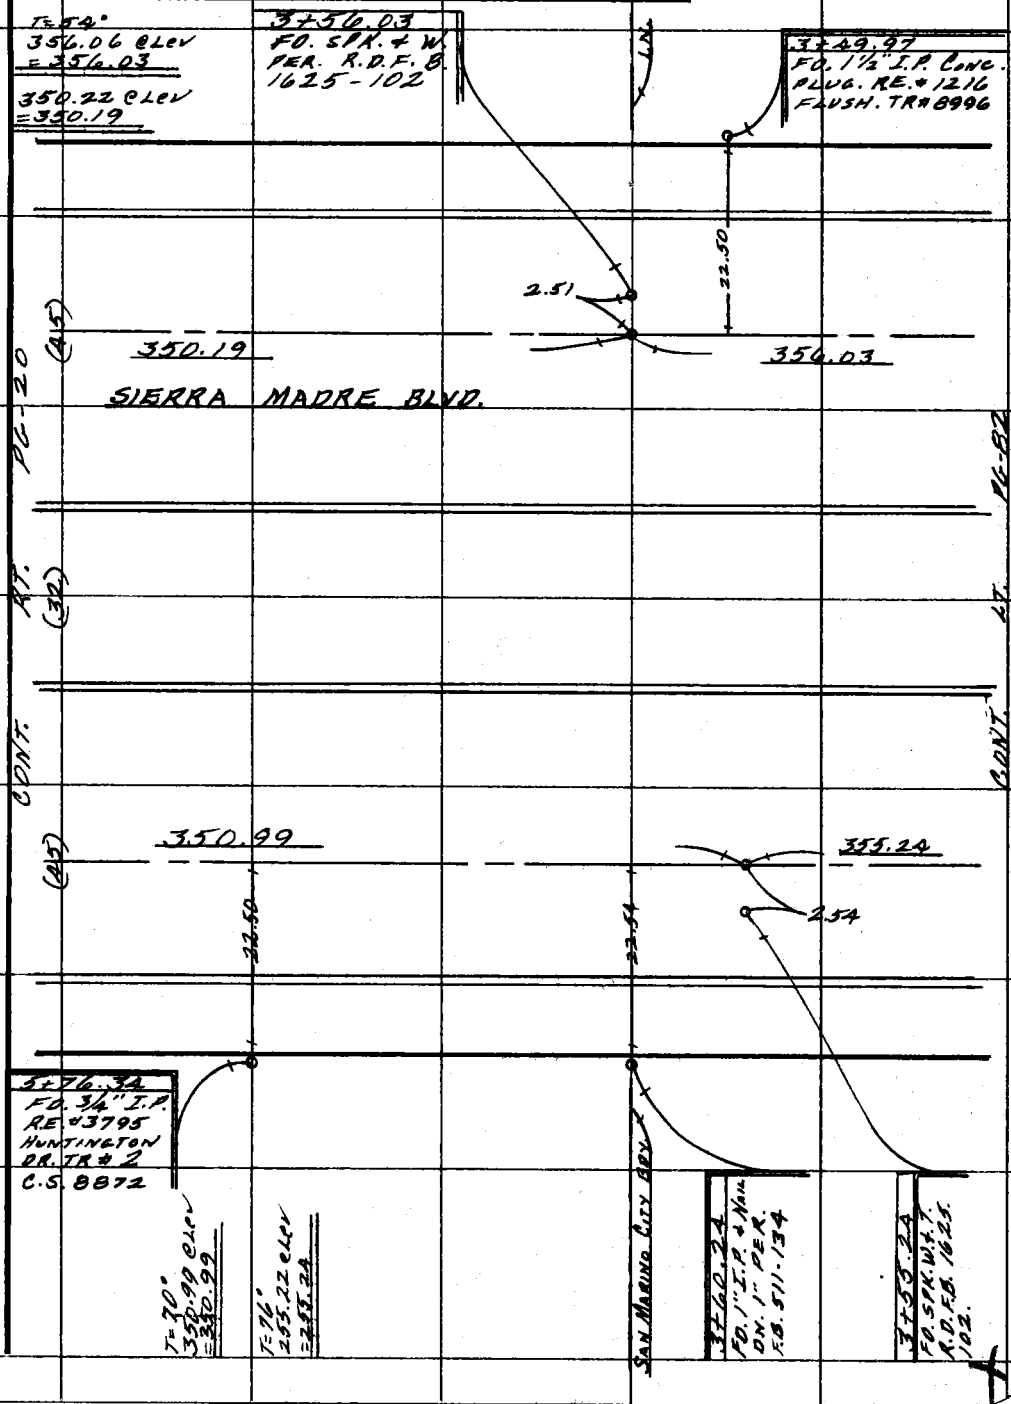

Note: Any Additions or Changes on This Sheet Must be Made or Circled in Red Ink With Date and Name of Person Making Change.

Do not extend this side of this line.

PLEASE RETURN TO
COUNTY OF LOS ANGELES
DEPARTMENT OF COUNTY ENGINEER
403 LOS ANGELES COUNTY ENGINEERING BLDG.

76F309S CE#310 3-68

PWFB 1625

250

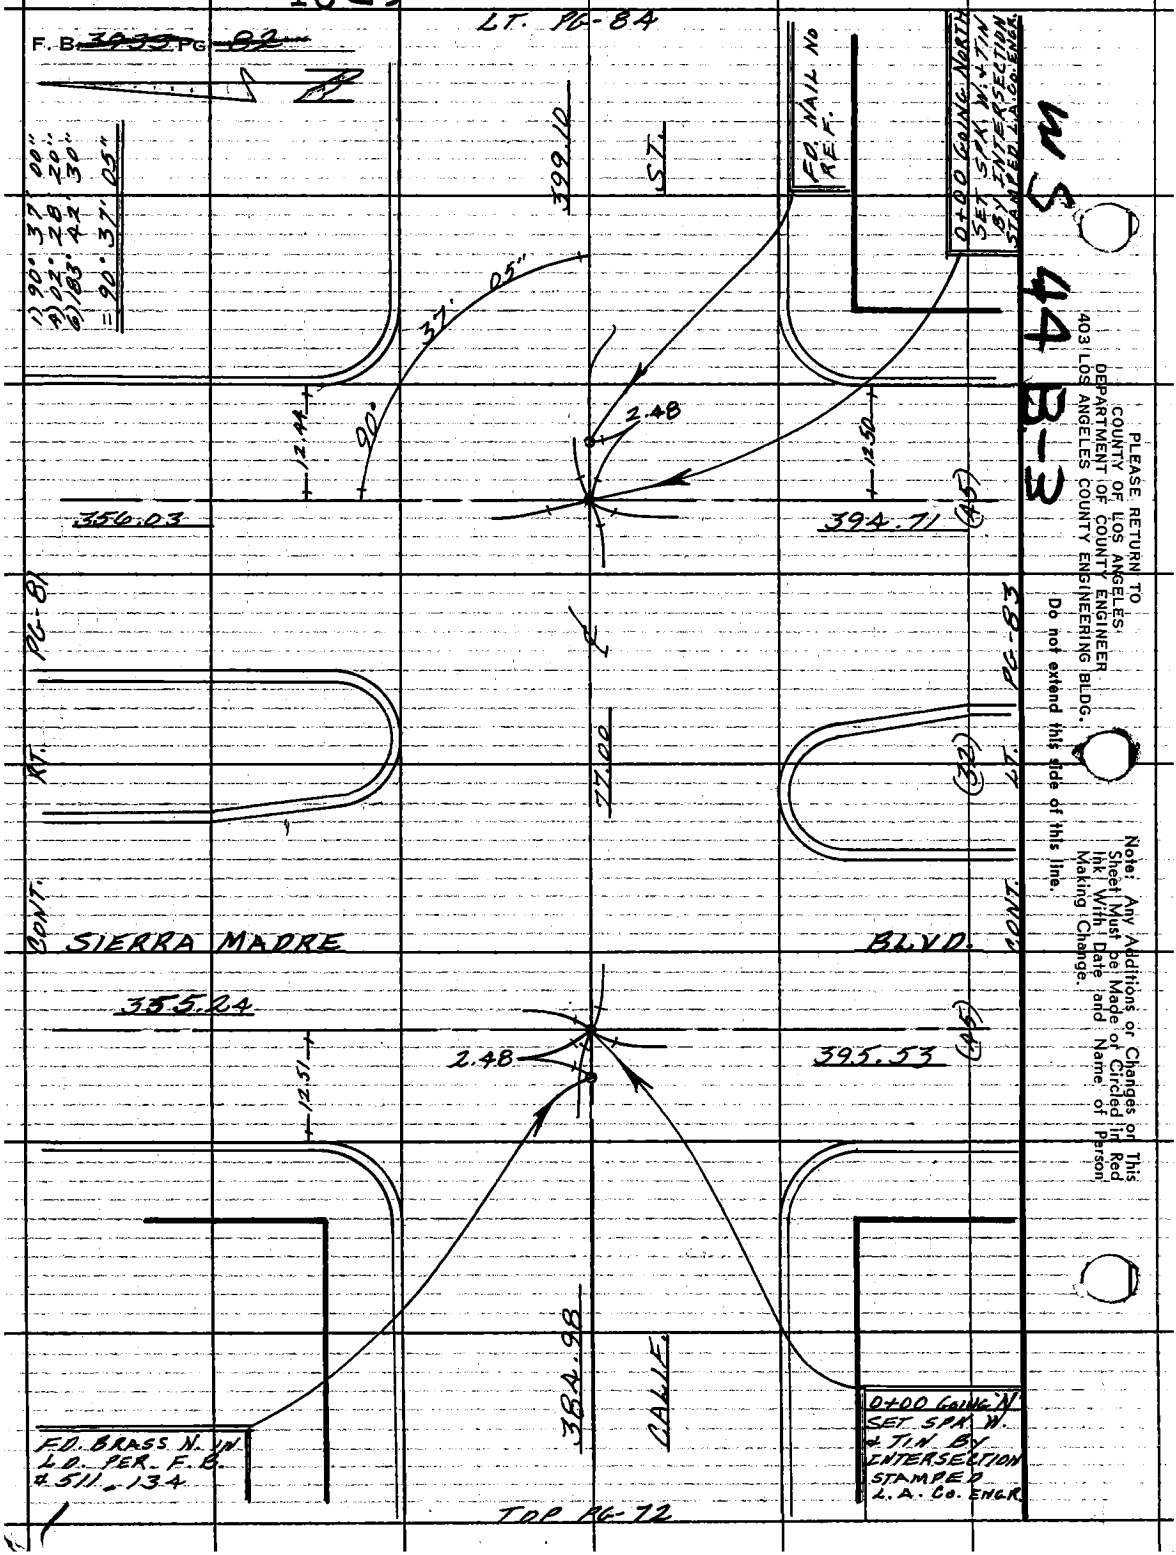

PLEASE RETURN TO
COUNTY OF LOS ANGELES
DEPARTMENT OF COUNTY ENGINEER
403 LOS ANGELES COUNTY ENGINEERING BLDG.

Do not extend this side of this line.

Note: Any Additions or Changes on This Sheet Must be Made or Circled in Red Ink With Date and Name of Person Making Change.

PWFB 1625

251

Notes Ck'd by	Survey of ROSEMEAD AREA DIV. # 4
Map No.	JN 0303.00 Tape 0207 Std 68 °F
Office Work	Surveyed by M. E. WACKER
Checked	Notes M. E. W. Date NOV. 75
Date	Indexed G. D. BAILEY SEP 19 1977

F. B. 3933 PG. 83

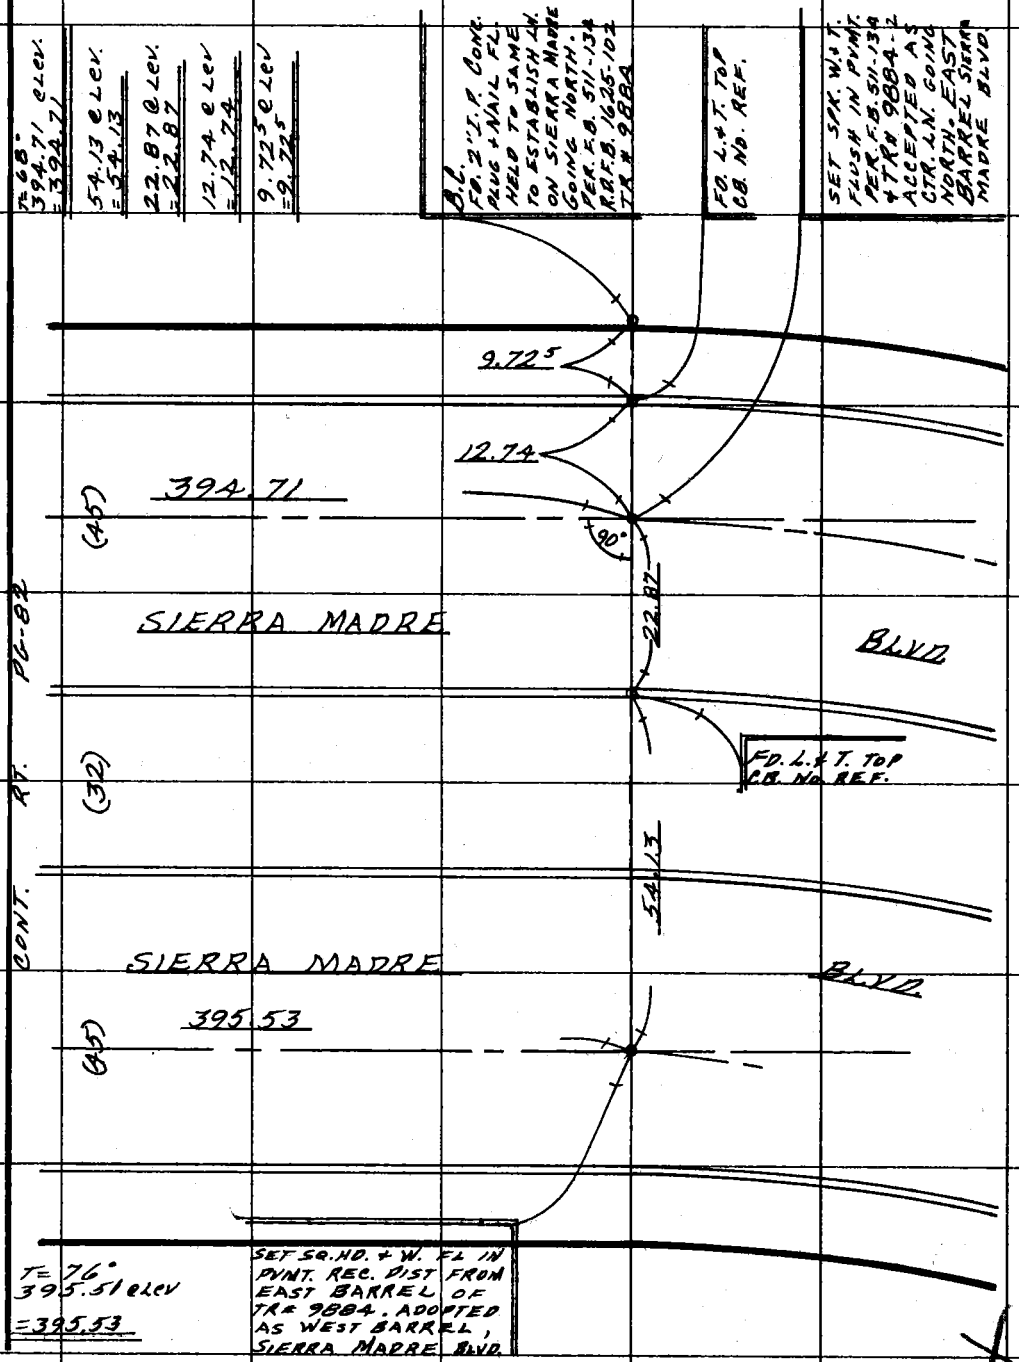

Note: Any Additions or Changes on This Sheet Must be Made or Circled in Red Ink With Date and Name of Person Making Change.

Do not extend this side of this line.

PLEASE RETURN TO
COUNTY OF LOS ANGELES
DEPARTMENT OF COUNTY ENGINEER
403 LOS ANGELES COUNTY ENGINEERING BLDG.

76F309S CE#310 3-68

PWFB 1625 252

F. B. ~~[illegible]~~ PG ~~[illegible]~~

CONT. Rt. Pg. 21

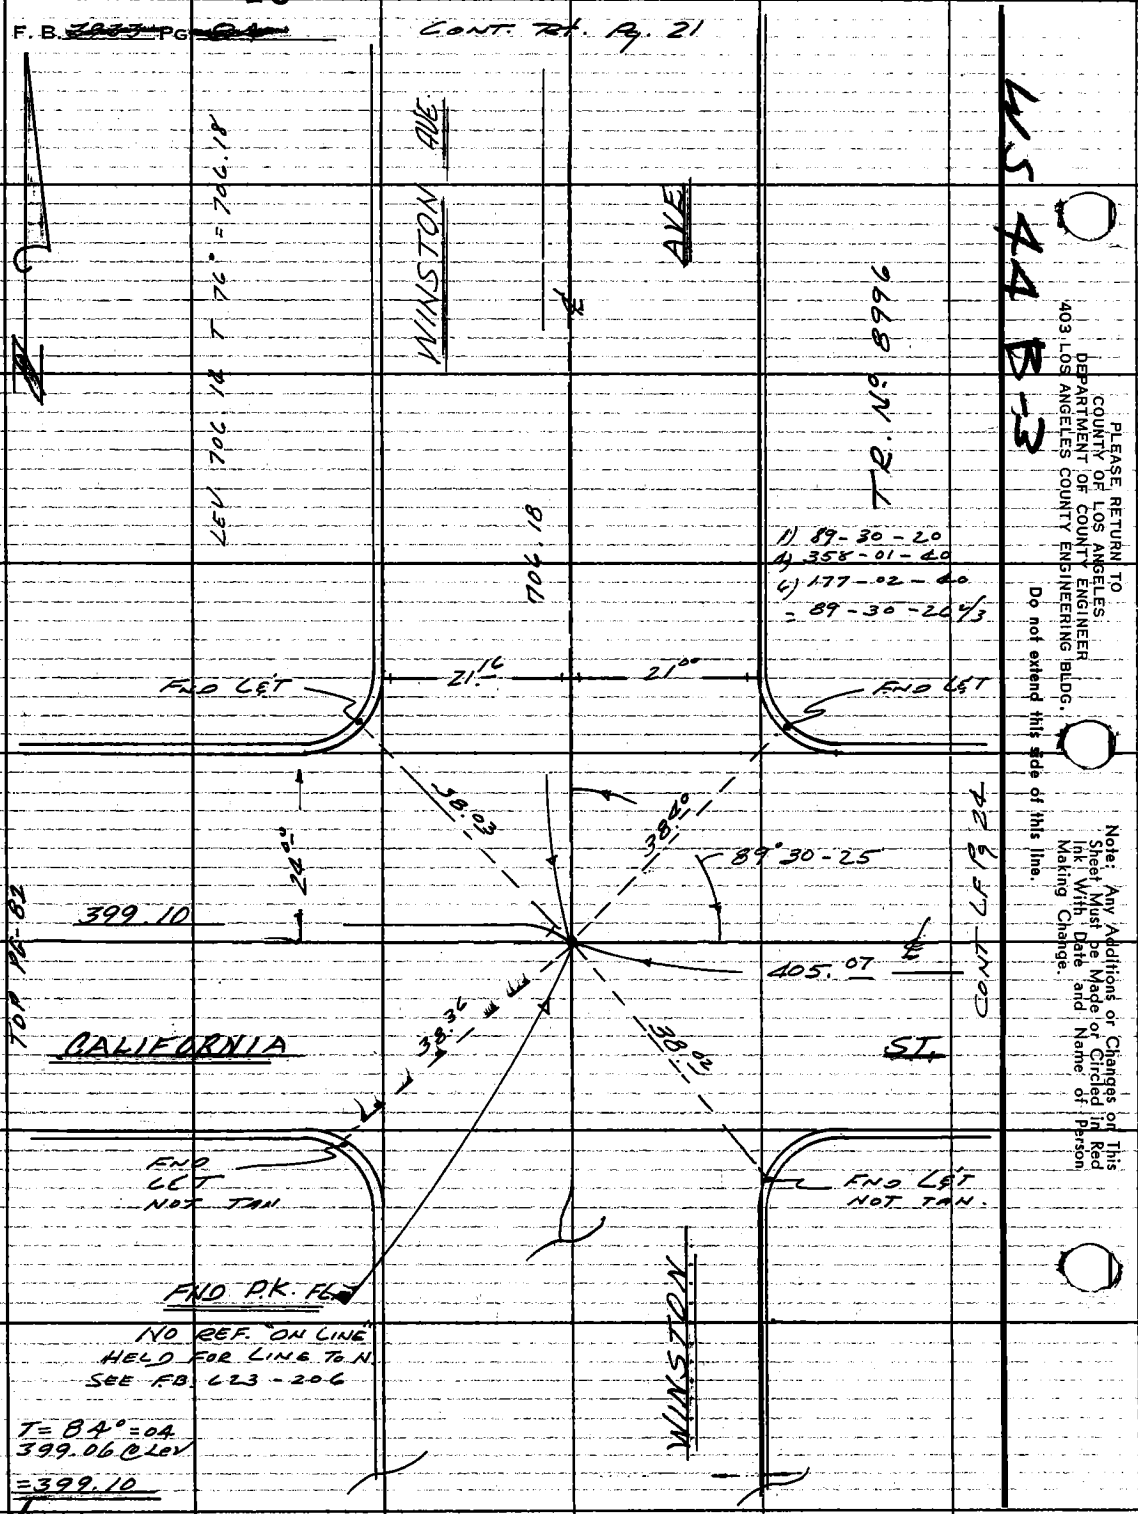

WS 44 B-3

PLEASE RETURN TO
COUNTY OF LOS ANGELES
DEPARTMENT OF COUNTY ENGINEER
403 LOS ANGELES COUNTY ENGINEERING BLDG.

Do not extend this side of this line.

Note: Any Additions or Changes on This Sheet Must be Made or Circled in Red Ink With Date and Name of Person Making Change.

PWFB 1625 DIV 253

Notes Ck'd by	Survey of ROSEMEAD ST ℄	F. B. ~~89-93~~ PG. ~~85~~
Map No.	JN 0303.00 Tape 0162 Std 68 °F	
Office Work	Surveyed by E. LANDA	
Checked	Notes E. LANDA Date 12-75	
Date	Indexed G. D. BAILEY SEP 19 1977	

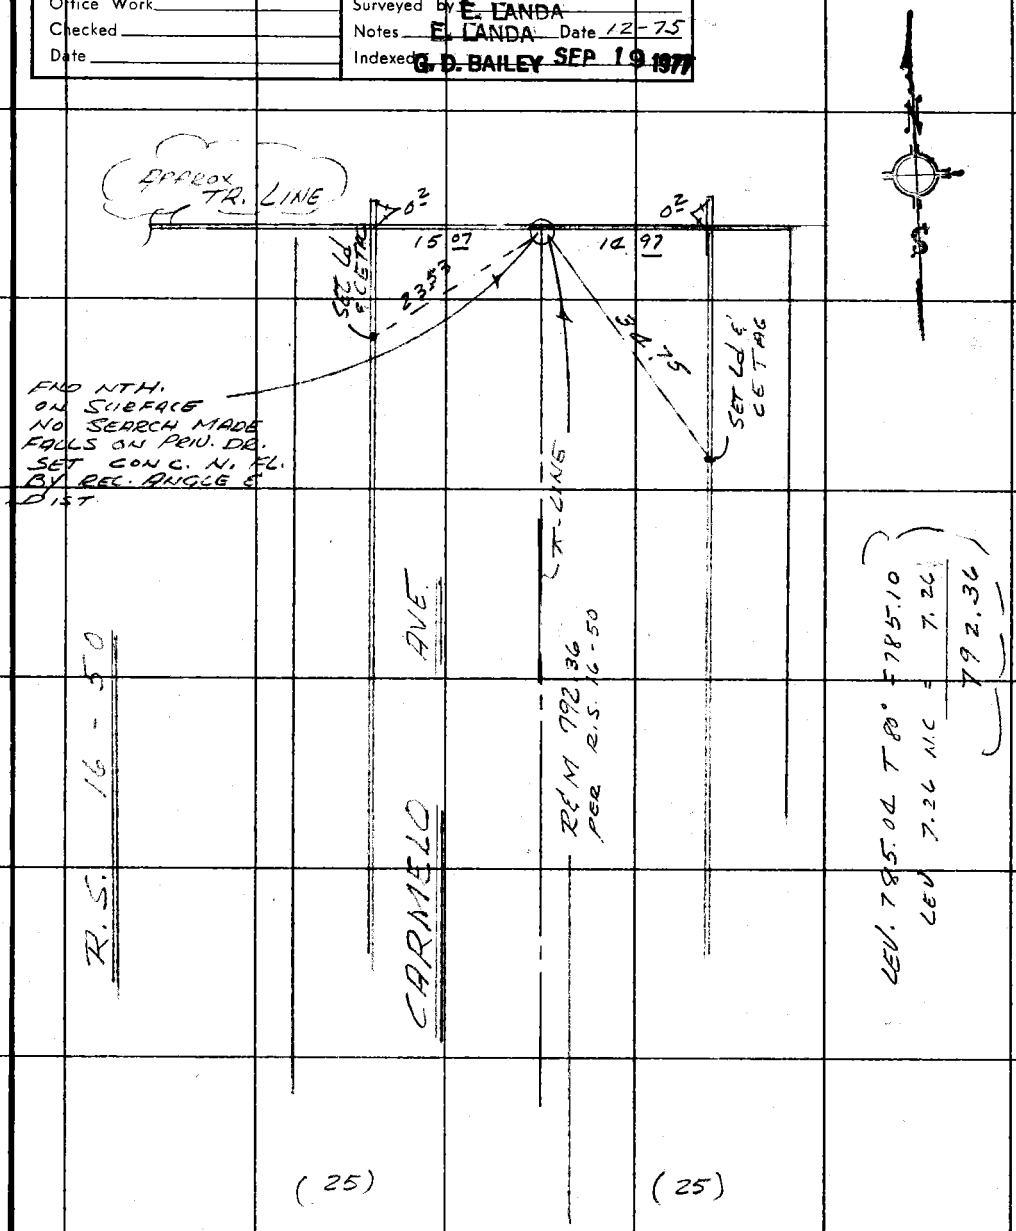

CONT. Lf. Pg 22

Note: Any Additions or Changes on This Sheet Must be Made or Circled in Red Ink With Date and Name of Person Making Change.

Do not extend this side of this line.

PLEASE RETURN TO
COUNTY OF LOS ANGELES
DEPARTMENT OF COUNTY ENGINEER
403 LOS ANGELES COUNTY ENGINEERING BLDG.

76F309S CE#310 3-68

PWFB 1625 254

F. B. ~~3929~~ Pg. ~~86~~

CONT DTM Pg 87

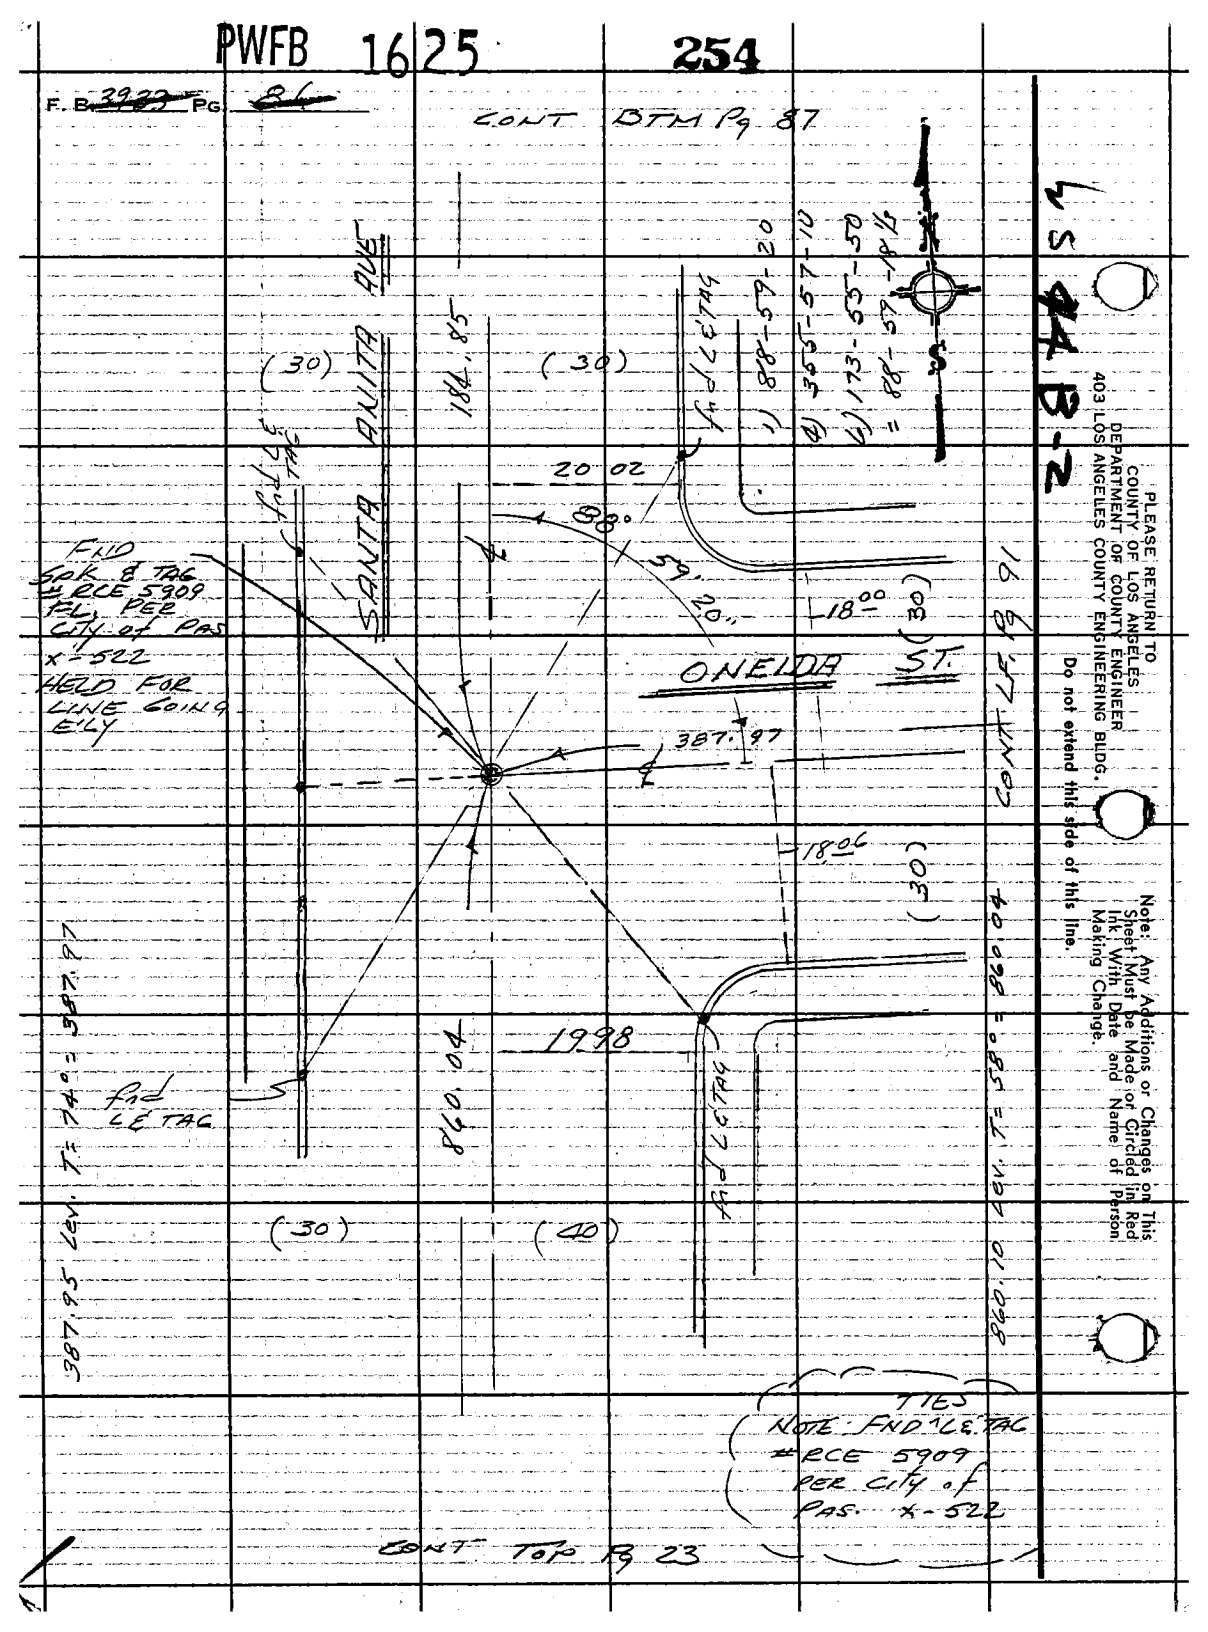

LS 94 B-2

PLEASE RETURN TO
COUNTY OF LOS ANGELES
DEPARTMENT OF COUNTY ENGINEER
403 LOS ANGELES COUNTY ENGINEERING BLDG.
Do not extend this side of this line.

Note: Any Additions or Changes on This Sheet Must be Made or Circled in Red Ink With Date and Name of Person Making Change.

CONT TOP Pg 23

PWFB 1625 DIV 255

Notes Ck'd by	Survey of ROSEMEAD ST ℄
Map No.	JN 0303.00 Tape 0162 Std 68 °F
Office Work	Surveyed by E. LANDA
Checked	Notes E. LANDA Date 1-76
Date	Indexed G. D. BAILEY SEP 19 1977

F. B. ~~3933~~ PG. ~~87~~

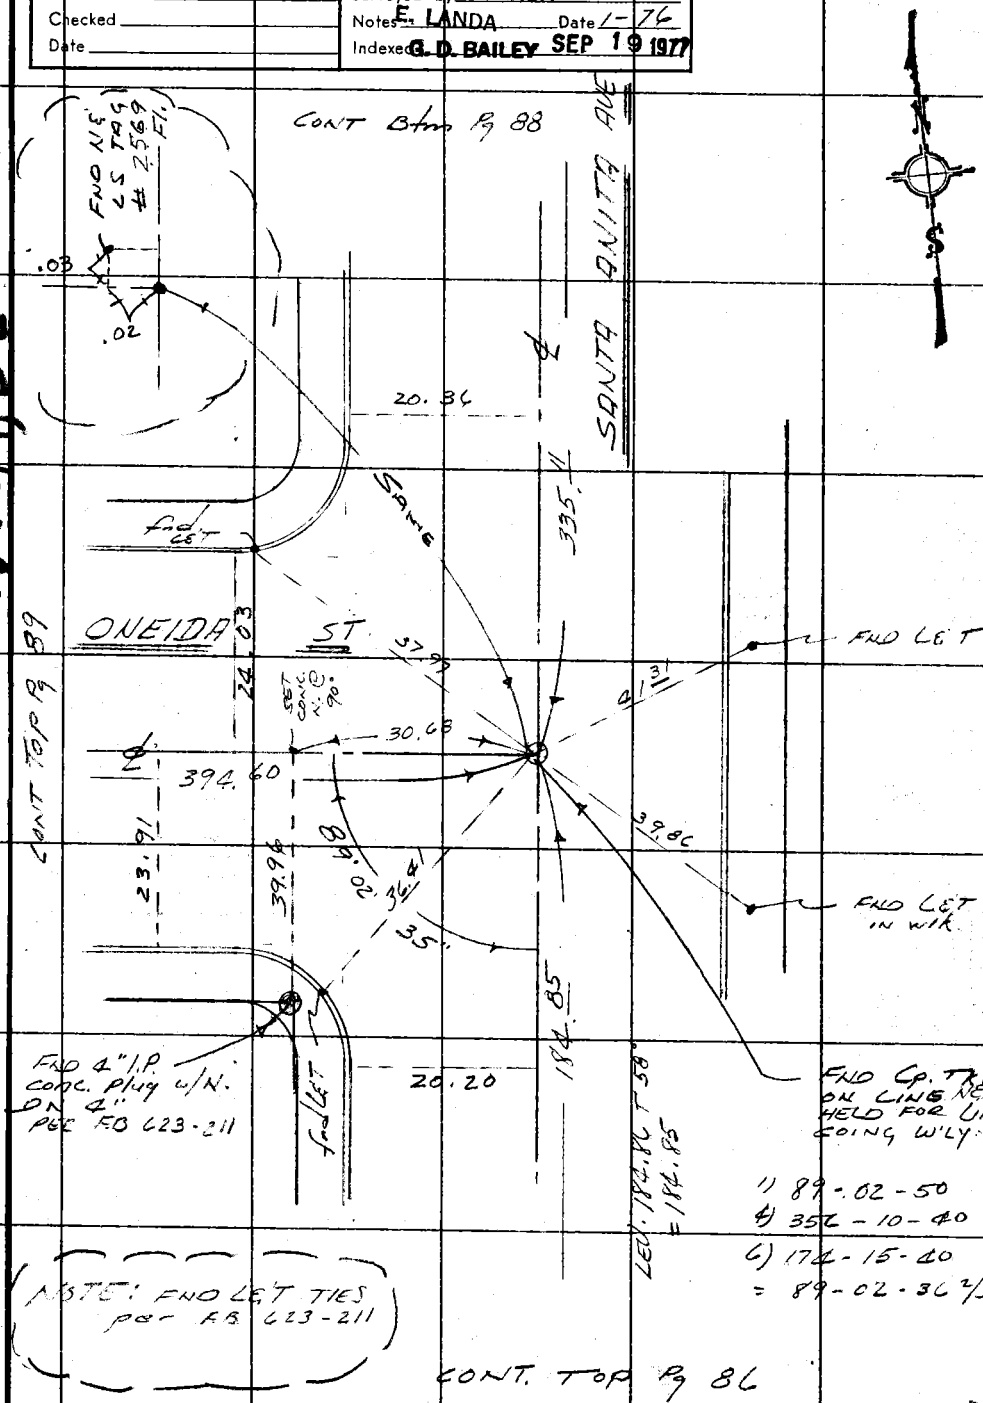

Note: Any Additions or Changes on This Sheet Must be Made or Circled in Red Ink With Date and Name of Person Making Change

Do not extend this side of the line.

WS 44, B-2

PLEASE RETURN TO
COUNTY OF LOS ANGELES
DEPARTMENT OF COUNTY ENGINEER
403 LOS ANGELES COUNTY ENGINEERING BLDG.

76F309S CE#310 3-68

PWFB 1625

256

F. B. ~~3993~~ Pg ~~68~~

W.S. 44B-2

PLEASE RETURN TO
COUNTY OF LOS ANGELES.
DEPARTMENT OF COUNTY ENGINEER
403 LOS ANGELES COUNTY ENGINEERING BLDG.

Do not extend this side of this line.

Note: Any Additions or Changes on This Sheet Must be Made or Circled in Red Ink With Date and Name of Person Making Change.

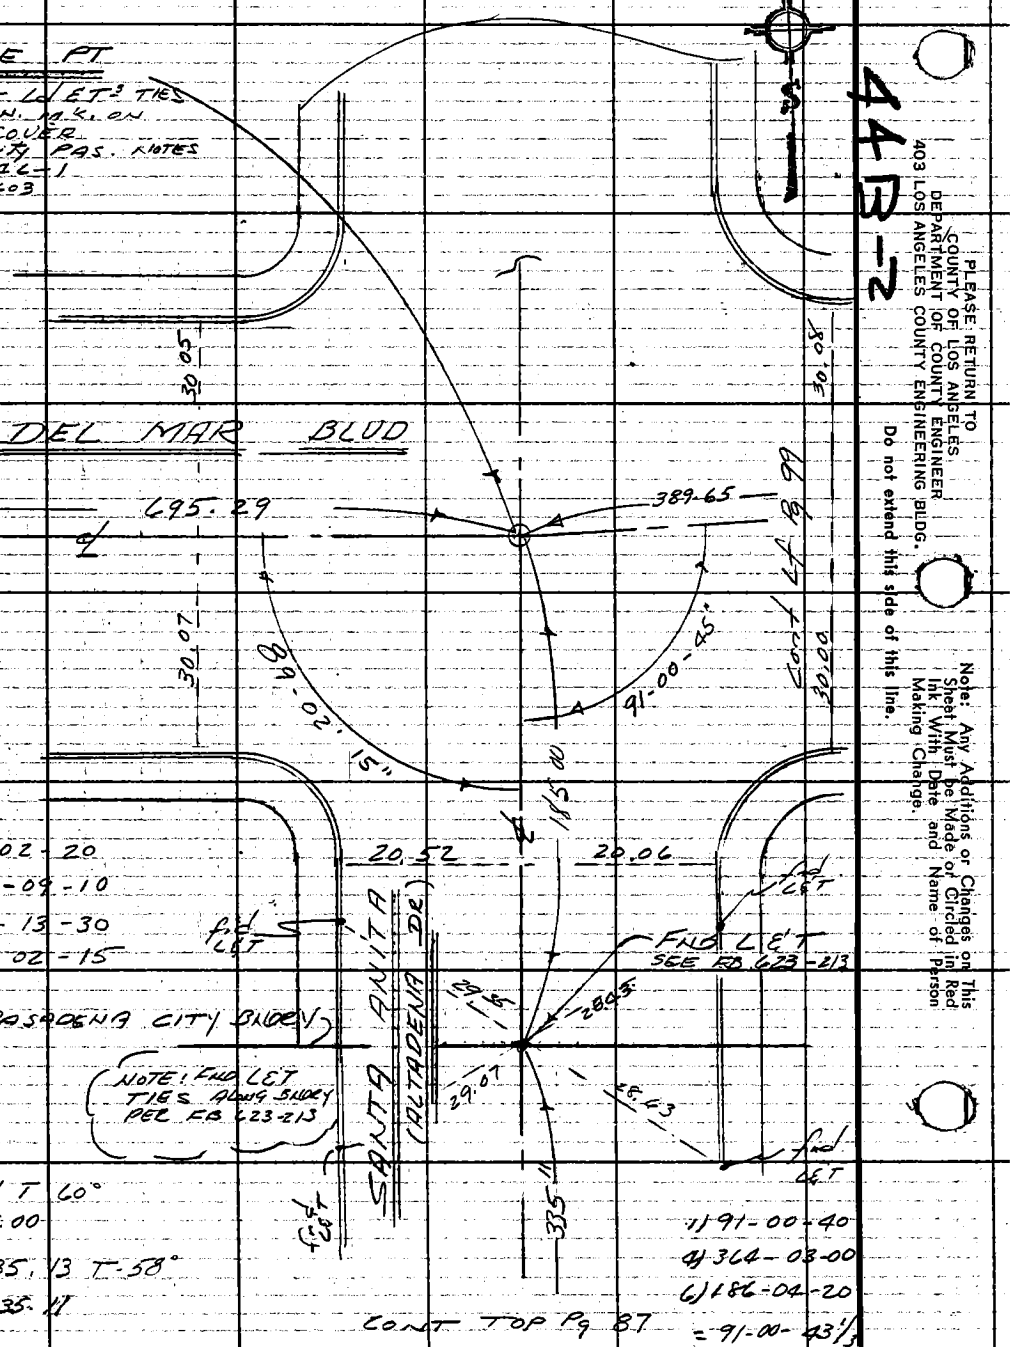

PWFB 1625

257

Notes Ck'd by	Survey of DIV 4 ROSEMEAD ST ℄
Map No.	JN 0303.00 Tape 0162 Std 68 °F
Office Work	Surveyed by E. LANDA
Checked	Notes E. LANDA Date 1-76
Date	Indexed G. D. BAILEY SEP 19 1977

F. B. ~~3935~~ PG. ~~89~~

CONT LF. Pg 87

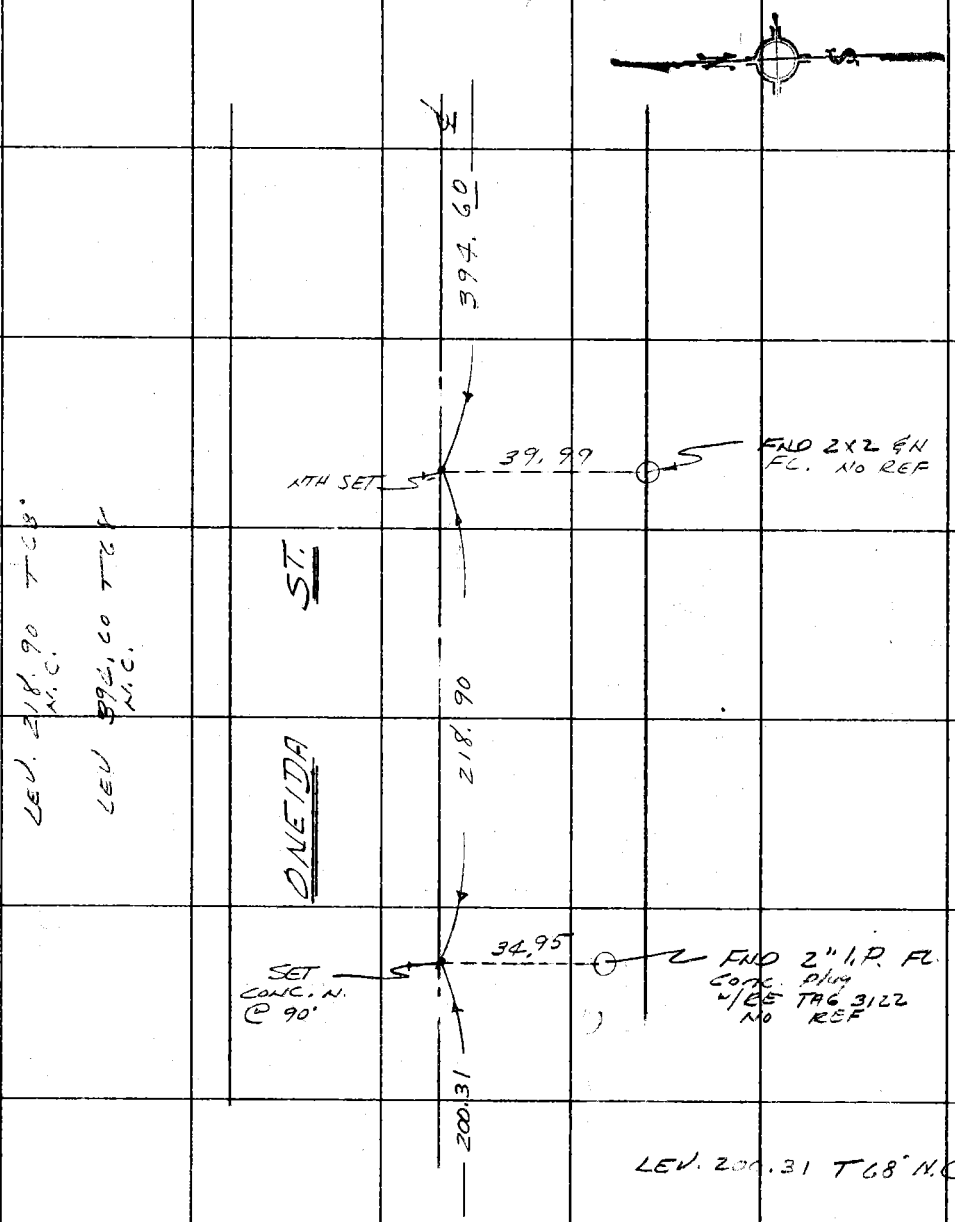

CONT. TOP Pg 76

Note: Any Additions or Changes on This Sheet Must be Made or Circled in Red Ink With Date and Name of Person Making Change.

Do not extend this side of this line.

PLEASE RETURN TO
COUNTY OF LOS ANGELES
DEPARTMENT OF COUNTY ENGINEER
403 LOS ANGELES COUNTY ENGINEERING BLDG.

76F309S CE#310 3-68

PWFB 1625 258, 259

F. B. ~~3955~~ PG. ~~90~~

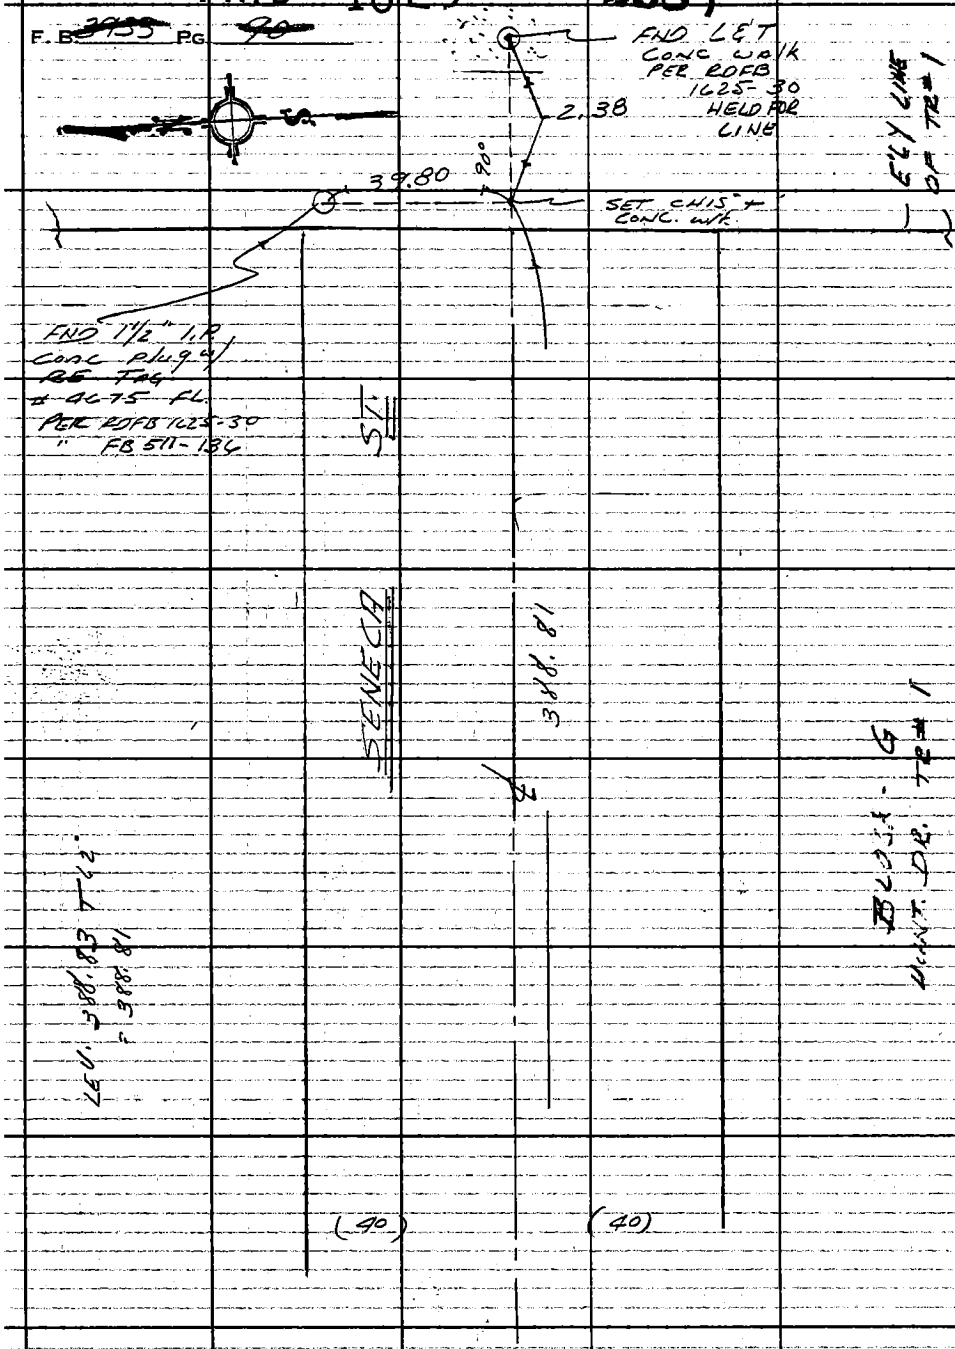

CONT TOP PG 74

PLEASE RETURN TO
COUNTY OF LOS ANGELES
DEPARTMENT OF COUNTY ENGINEER
403 LOS ANGELES COUNTY ENGINEERING BLDG.

Do not extend this side of this line.

Note: Any Additions or Changes on This Sheet Must be Made or Circled in Red Ink With Date and Name of Person Making Change.

PWFB 1625 260 Div. 4

Notes Ck'd by	Survey of ROSEMEAD ST. ℄
Map No.	JN 0303.00 Tape 0162 Std 68 °F
Office Work	Surveyed by E. LANDA
Checked	Notes K.M. Kapp Date 2-76
Date	Indexed E.L. G. D. BAILEY SEP 19 1977

F. B. [illegible] Pg. [illegible]

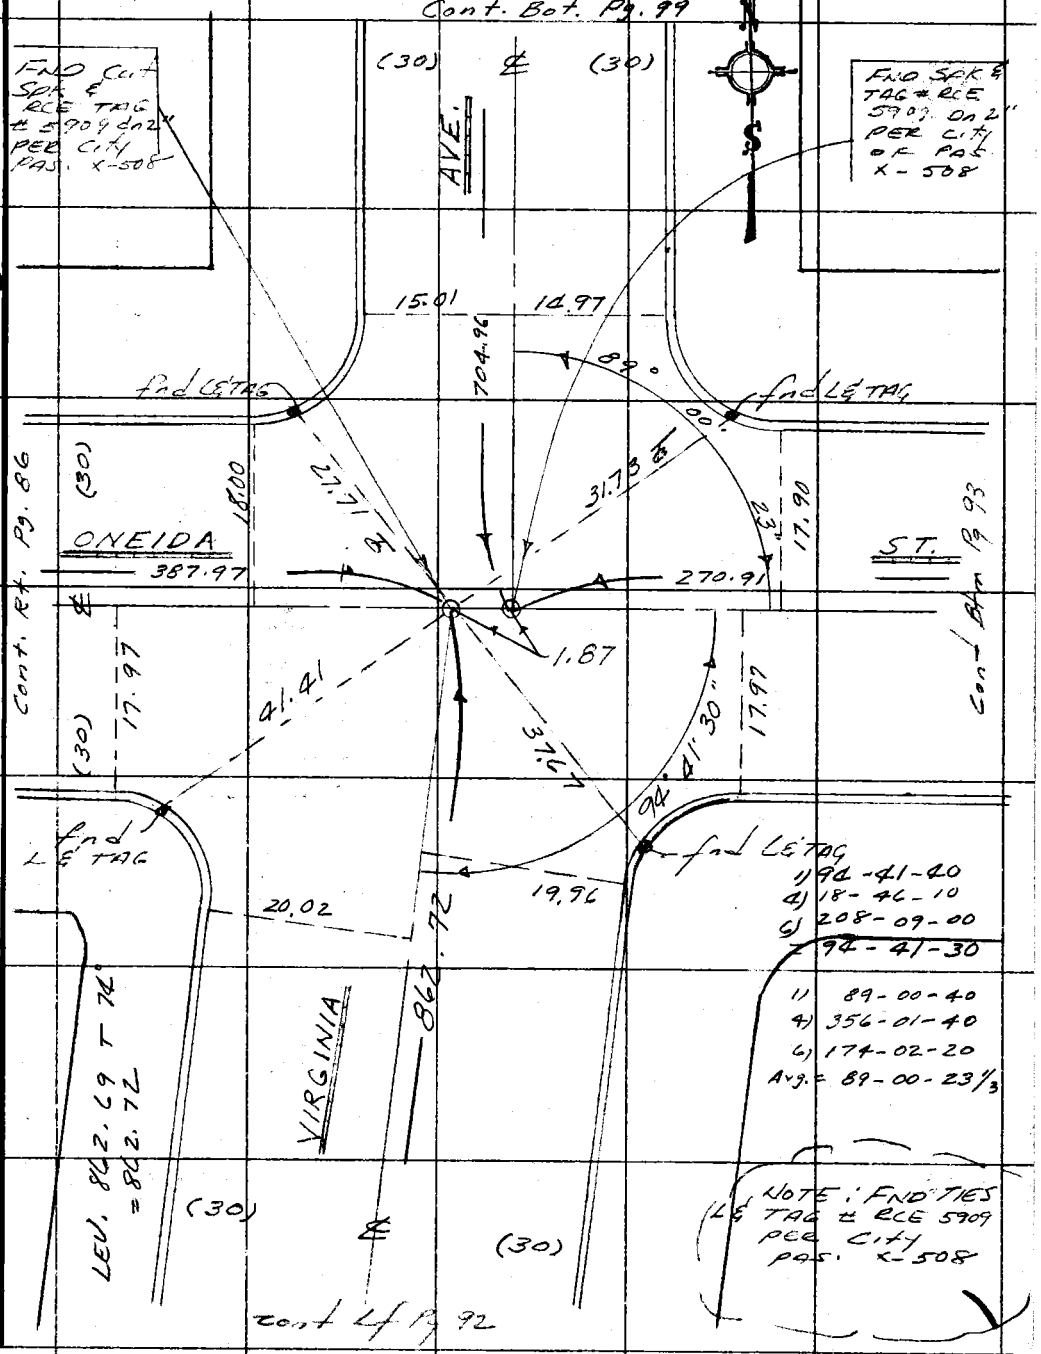

Note: Any Additions or Changes on This Sheet Must be Made or Circled in Red Ink With Date and Name of Person Making Change.

Do not extend this side of this line.

PLEASE RETURN TO
COUNTY OF LOS ANGELES
DEPARTMENT OF COUNTY ENGINEER
403 LOS ANGELES COUNTY ENGINEERING BLDG.

76F309S CE#310 3-68

PWFB 1625

261

Cont Lf. Pg 103

F. B. ~~3999~~ Pg ~~92~~

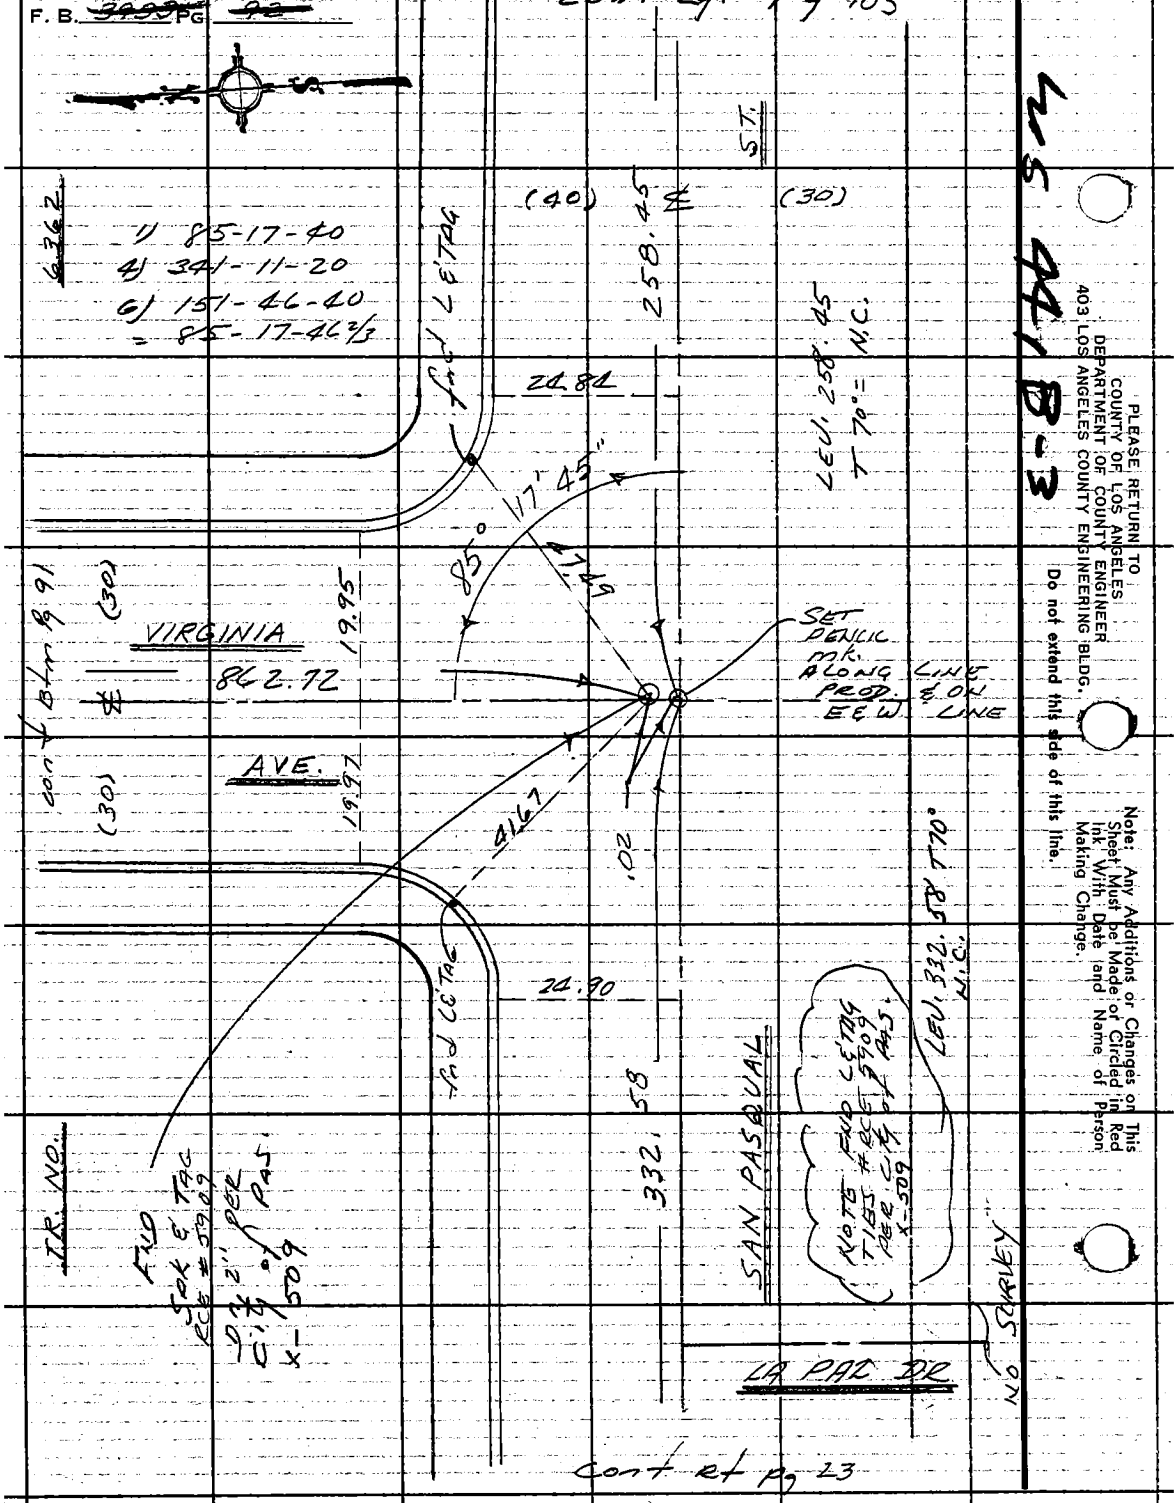

Cont Rt Pg 23

LUS 441 B-3

PLEASE RETURN TO
COUNTY OF LOS ANGELES
DEPARTMENT OF COUNTY ENGINEER
403 LOS ANGELES COUNTY ENGINEERING BLDG.

Do not extend this side of this line.

Note: Any Additions or Changes on This Sheet Must be Made or Circled in Red Ink With Date and Name of Person Making Change.

PWFB 1625 262 DIV. 4

Notes Ck'd by	Survey of ROSEMEAD ST. ℄
Map No.	JN 0303.00 Tape 0162 Std 68 °F
Office Work	Surveyed by E. LANDA
Checked	Notes K. M. KAPP Date 2-76
Date	Indexed V. Lieber G. D. BAILEY SEP 19 1977

F. B. 3955 PG. 95

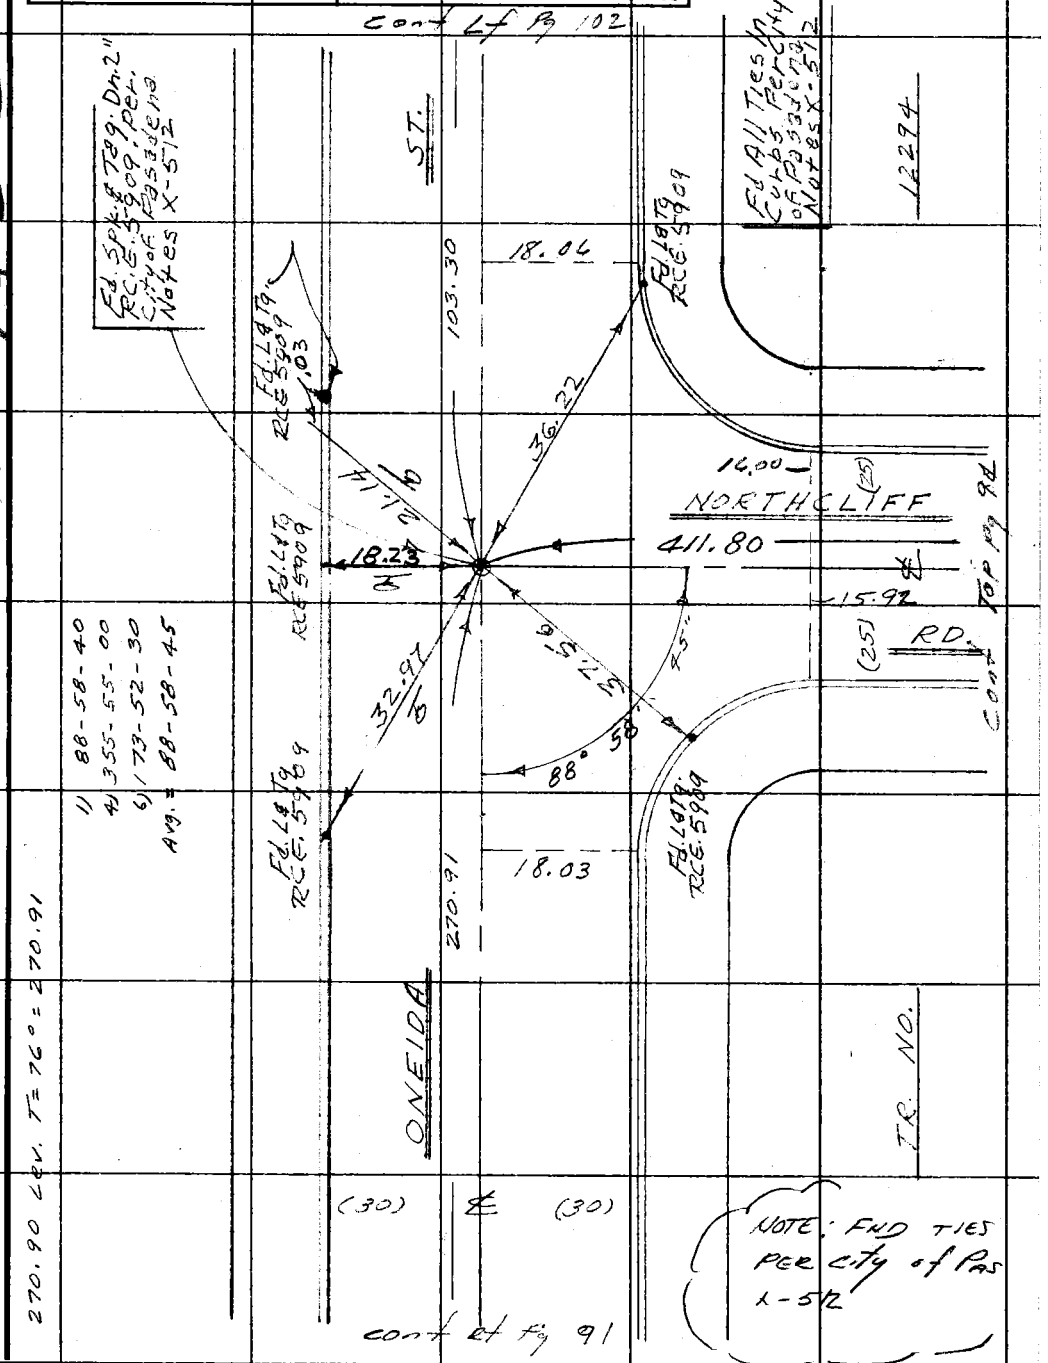

Note: Any Additions or Changes on This Sheet Must be Made or Circled in Red Ink With Date and Name of Person Making Change.

Do not extend this side of this line.

PLEASE RETURN TO
COUNTY OF LOS ANGELES
DEPARTMENT OF COUNTY ENGINEER
403 LOS ANGELES COUNTY ENGINEERING BLDG.

76F309S CE#310 3-68

PWFB 1625 263

F. B. ~~3933~~ Pg ~~96~~ Cont of pg 93

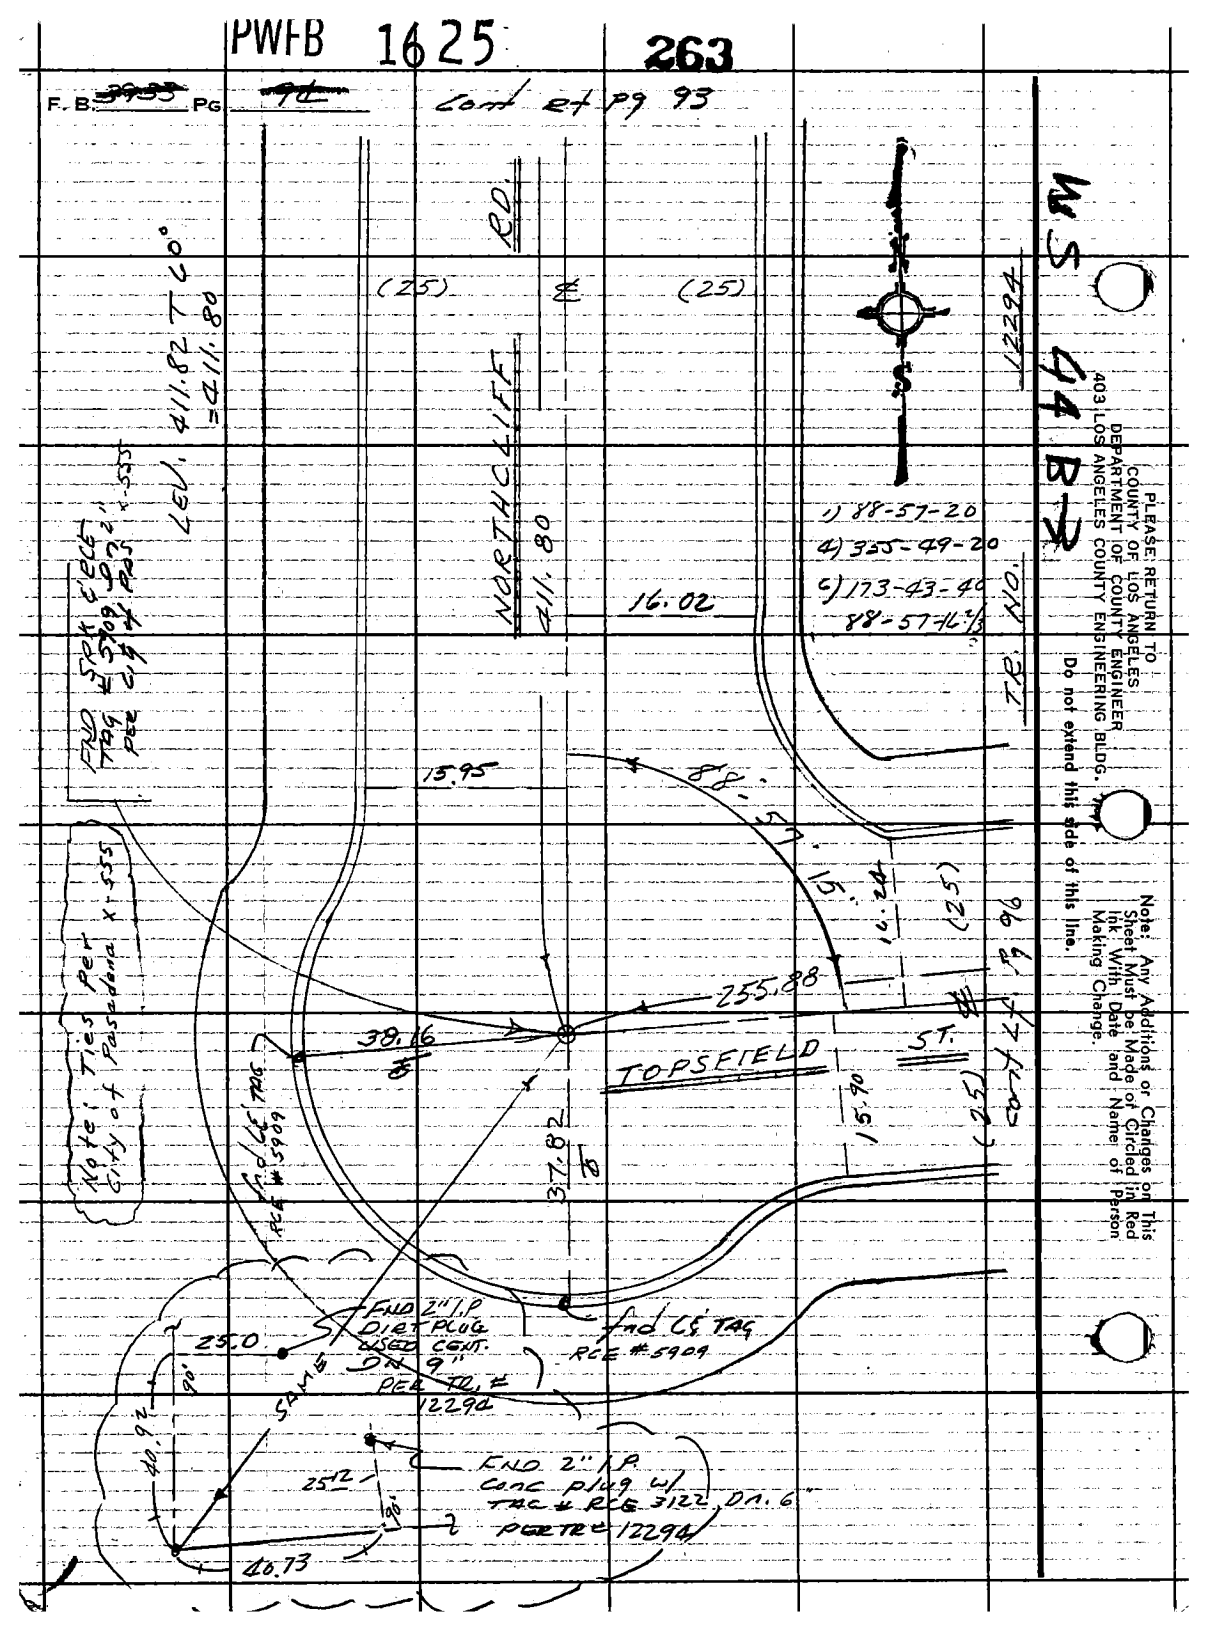

PWFB 1625 DIV. 4 264

Notes Ck'd by	Survey of ROSEMEAD ST. ℄
Map No.	JN 0303.00 Tape 0162 Std 68 °F
Office Work	Surveyed by E. LANDA
Checked	Notes K. M. KAPP V. Lieber Date 2-76
Date	Indexed G. D. BAILEY SEP 19 1977

F. B. [redacted] PG. [redacted]

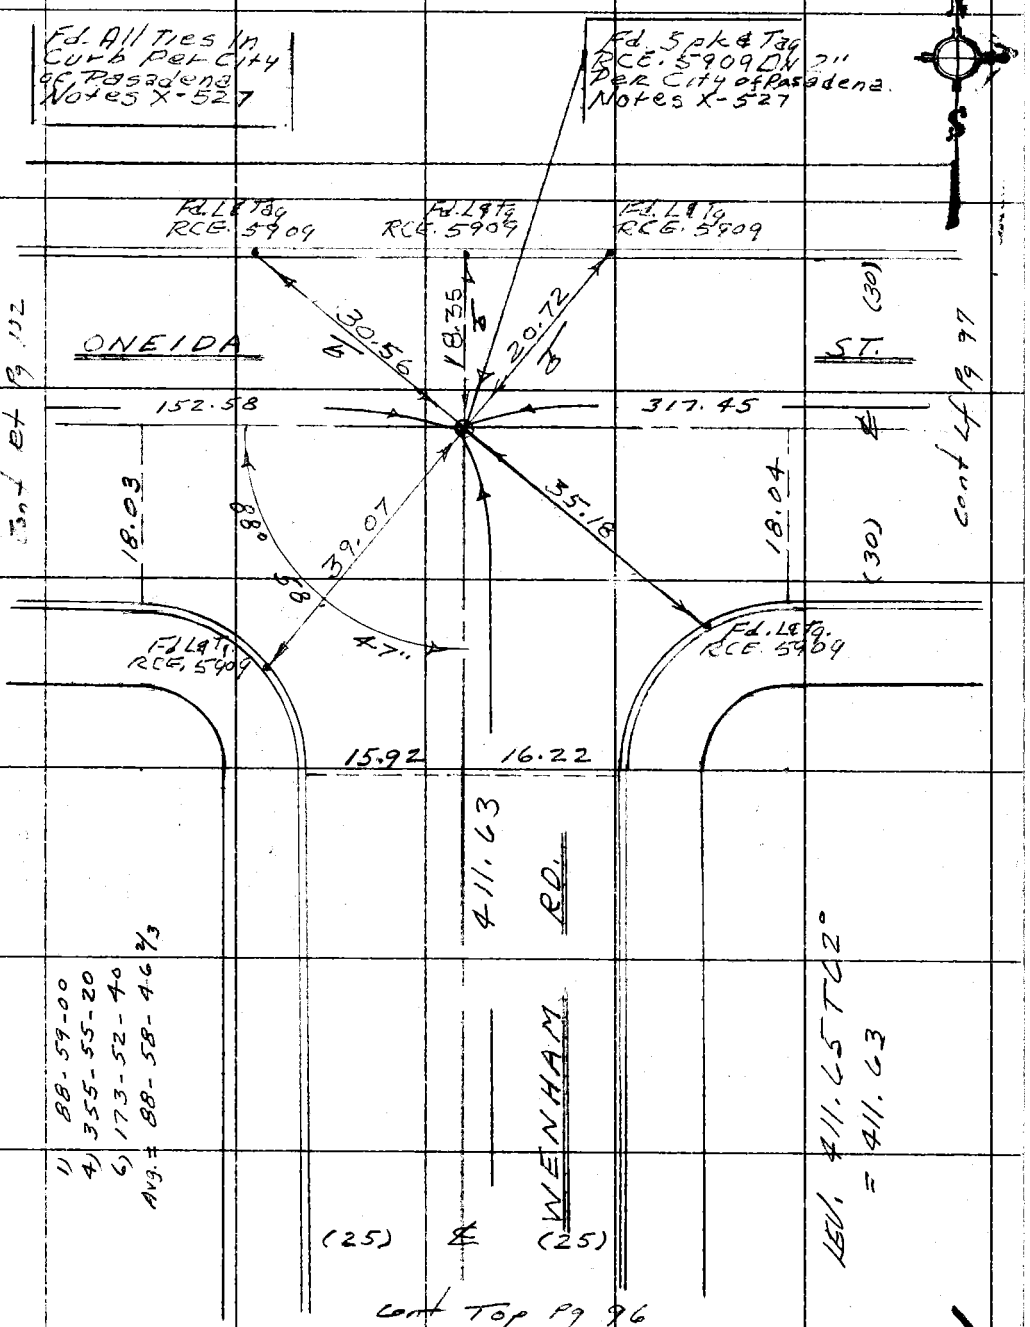

44 B-2

Note: Any Additions or Changes on This Sheet Must be Made or Circled in Red Ink With Date and Name of Person Making Change.

Do not extend this side of this line.

PLEASE RETURN TO
COUNTY OF LOS ANGELES
DEPARTMENT OF COUNTY ENGINEER
403 LOS ANGELES COUNTY ENGINEERING BLDG.

76F309S CE#310 3-68

PWFB 1625 265

F. B. ~~3933~~ PG ~~96~~

Cont Btm Pg 95

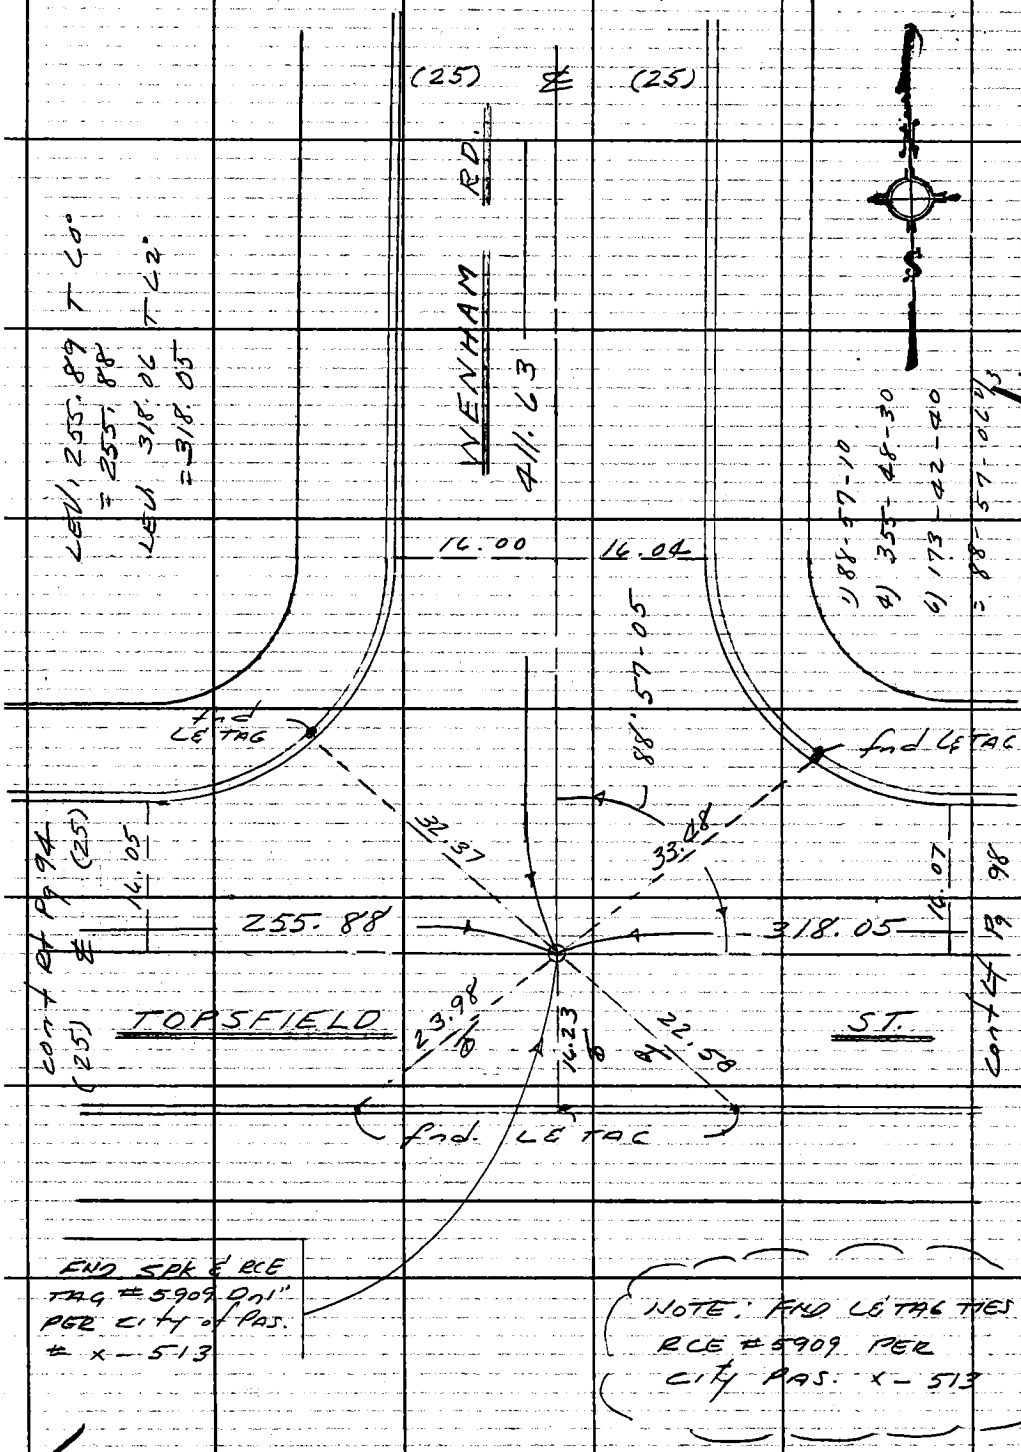

WS 44, B-3

PLEASE RETURN TO
COUNTY OF LOS ANGELES
DEPARTMENT OF COUNTY ENGINEER
403 LOS ANGELES COUNTY ENGINEERING BLDG.

Do not extend this side of this line.

Note: Any Additions or Changes on This Sheet Must be Made or Circled in Red Ink With Date and Name of Person Making Change.

PWFB 1625 DIV. 4 266

Notes Ck'd by	Survey of ROSEMEAD ST ℄
Map No.	JN 0303.00 Tape 0162 Std 68 °F
Office Work	Surveyed by E. LANDA
Checked	Notes K.M. Kapp Date 2-76
Date	Indexed G. D. BAILEY SEP 19 1977

F. B. ~~5955~~ PG. ~~98~~

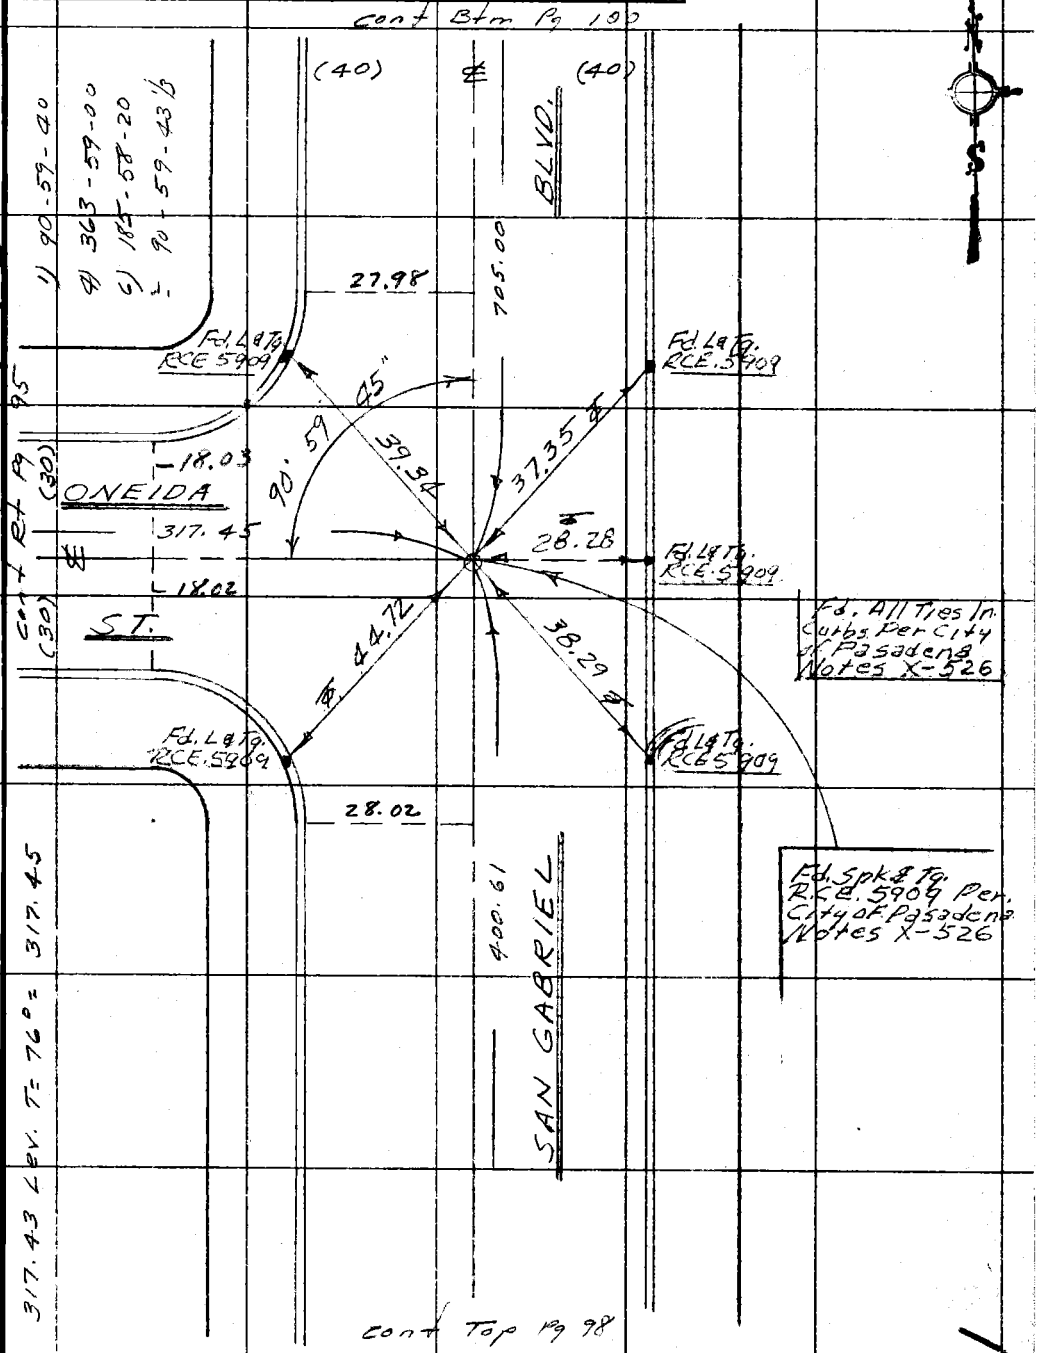

Note: Any Additions or Changes on This Sheet Must be Made or Circled in Red Ink With Date and Name of Person Making Change.

Do not extend this side of this line.

PLEASE RETURN TO
COUNTY OF LOS ANGELES
DEPARTMENT OF COUNTY ENGINEER
403 LOS ANGELES COUNTY ENGINEERING BLDG.

76F309S CE#310 3-68

PWFB 1625 267

F. B. ~~3933~~ PG ~~98~~

Cont Bdm Pg 97

1) 177-41-30
4) 350-46-10
6) 346-09-40
= 177-41-36 2/3

1) 91-16-40
4) 365-07-00
6) 187-40-10
= 91-16-41 2/3

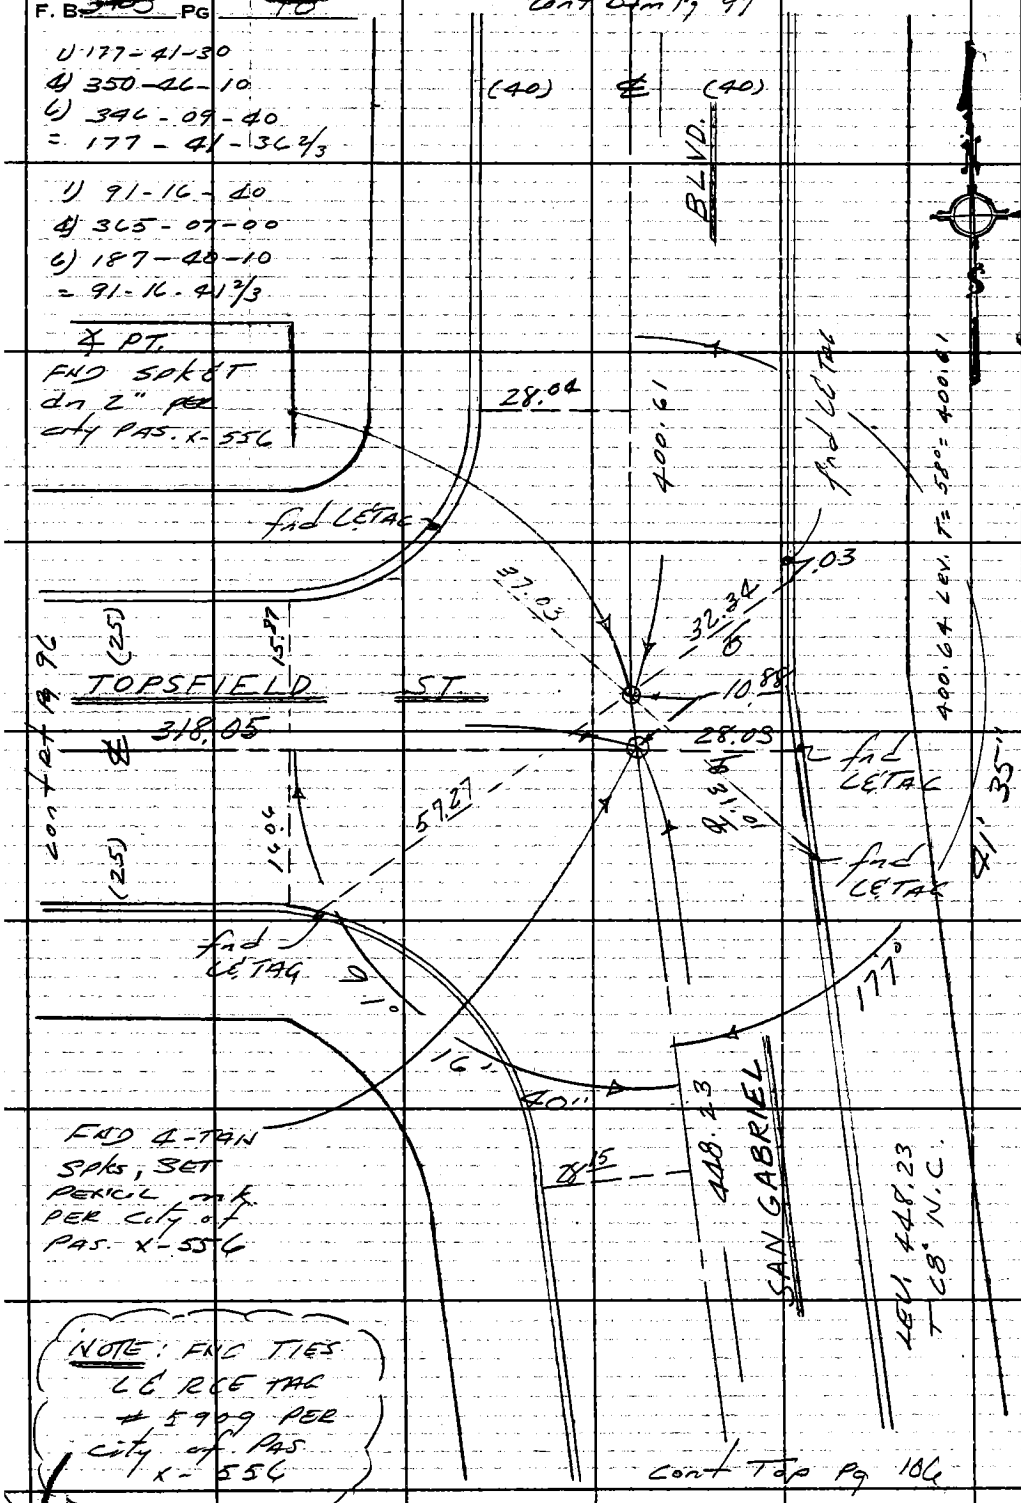

NOTE: FND TIES
LE RCE TAG
5909 PER
city of PAS
X-556

Cont Top Pg 106

WS44, B-3

PLEASE RETURN TO
COUNTY OF LOS ANGELES
DEPARTMENT OF COUNTY ENGINEER
403 LOS ANGELES COUNTY ENGINEERING BLDG.

Do not extend this side of this line.

Note: Any Additions or Changes on This Sheet Must be Made or Circled in Red Ink With Date and Name of Person Making Change.

PWFB 1625 DIV. 4 268

Notes Ck'd by	Survey of ROSEMEAD ST. ℄
Map No.	JN 0303.00 Tape 0162 Std 68 °F
Office Work	Surveyed by E. LANDA
Checked	Notes K. M. Kapp Date 2-76
Date	Indexed G. D. BAILEY SEP 19 1977

F. B. 5733 PG. 99

W.9.44, B-2

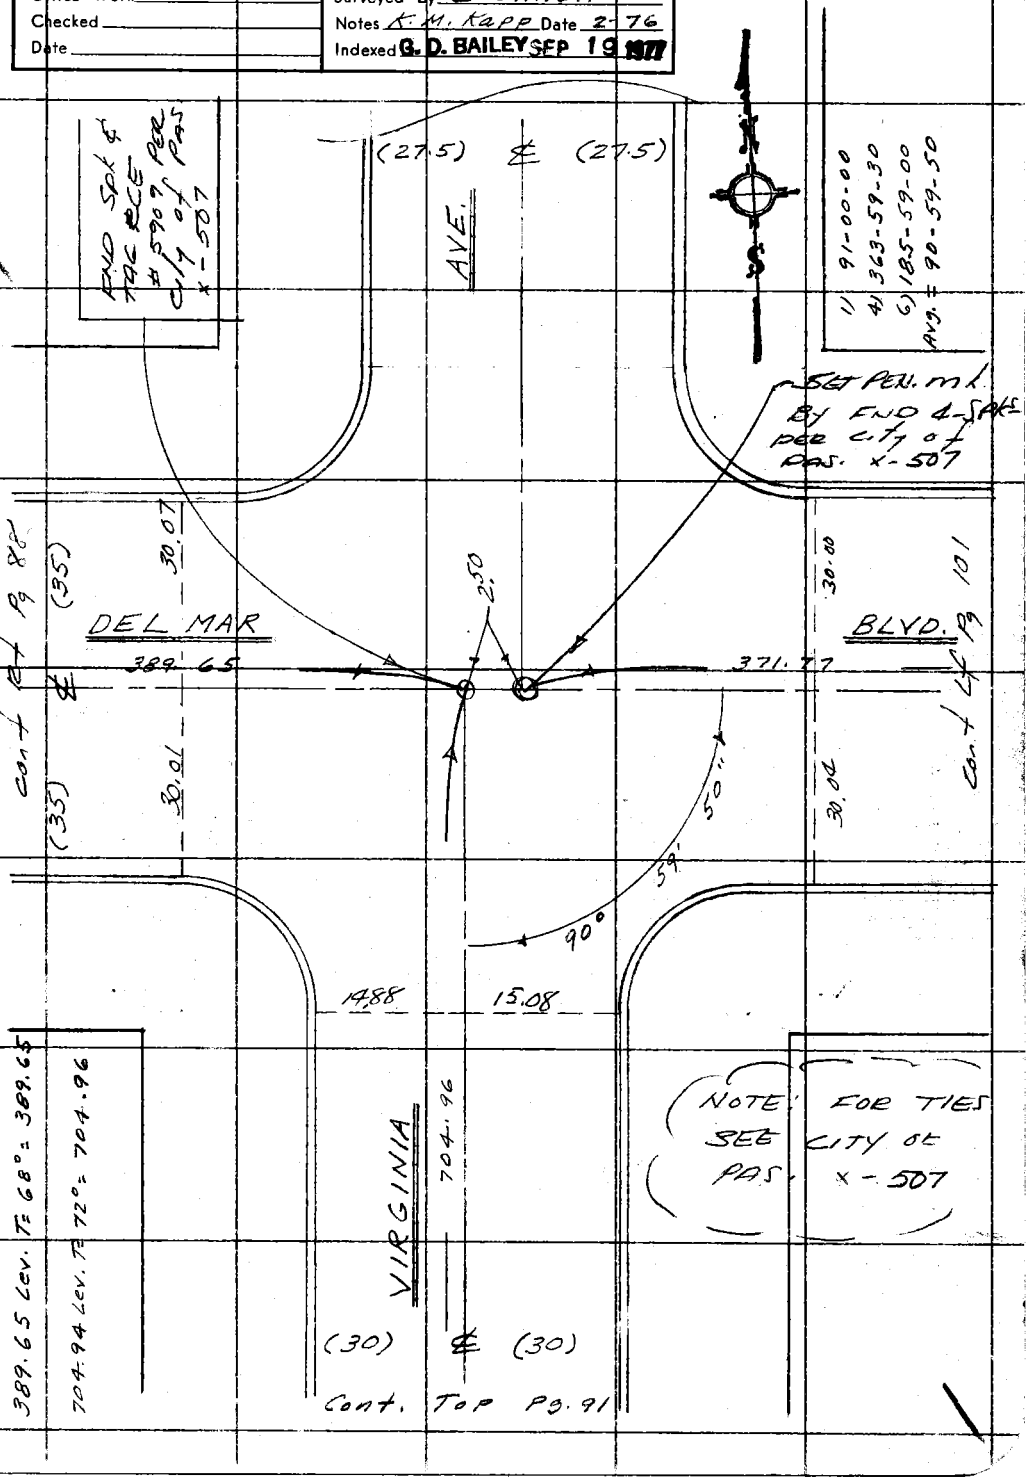

Note: Any Additions or Changes on This Sheet Must be Made or Circled in Red Ink With Date and Name of Person Making Change.

Do not extend this side of this line.

PLEASE RETURN TO
COUNTY OF LOS ANGELES
DEPARTMENT OF COUNTY ENGINEER
403 LOS ANGELES COUNTY ENGINEERING BLDG.

76F309S CE#310 3-68

PLEASE RETURN TO
COUNTY OF LOS ANGELES
DEPARTMENT OF COUNTY ENGINEER
403 LOS ANGELES COUNTY ENGINEERING BLDG.

Note: Any Additions or Changes on This Sheet Must be Made or Circled in Red Ink With Date and Name of Person Making Change.

Do not extend this side of this line.

WS 44, B-7

PWFB 1625

269

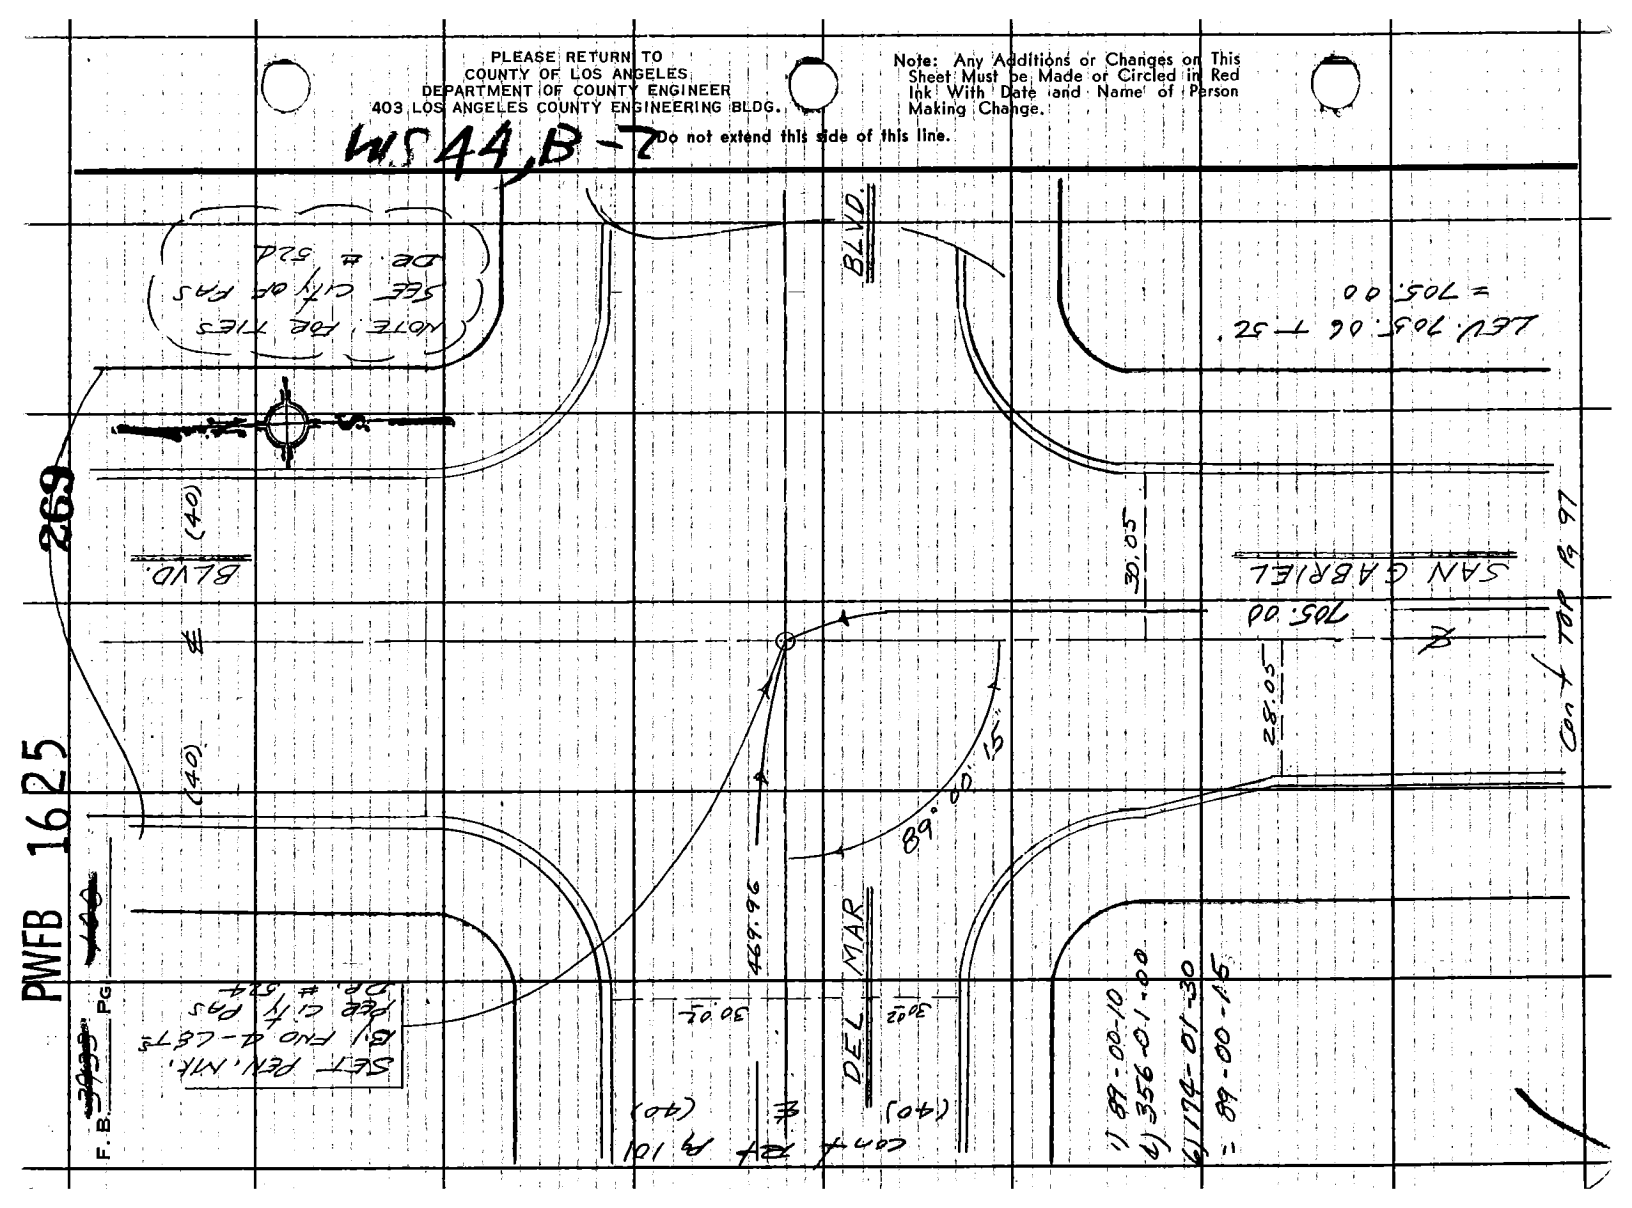

PWFB 1625 270 IN 4

Notes Ck'd by	Survey of ROSEMEAD ST ℄
Map No.	JN 0303 00 Tape 0162 Std 68 °F
Office Work	Surveyed by E. LANDA
Checked	Notes E. LANDA Date 2-76
Date	Indexed G. D. BAILEY SEP 19 1977

F. ~~B3955~~ PG. ~~191~~

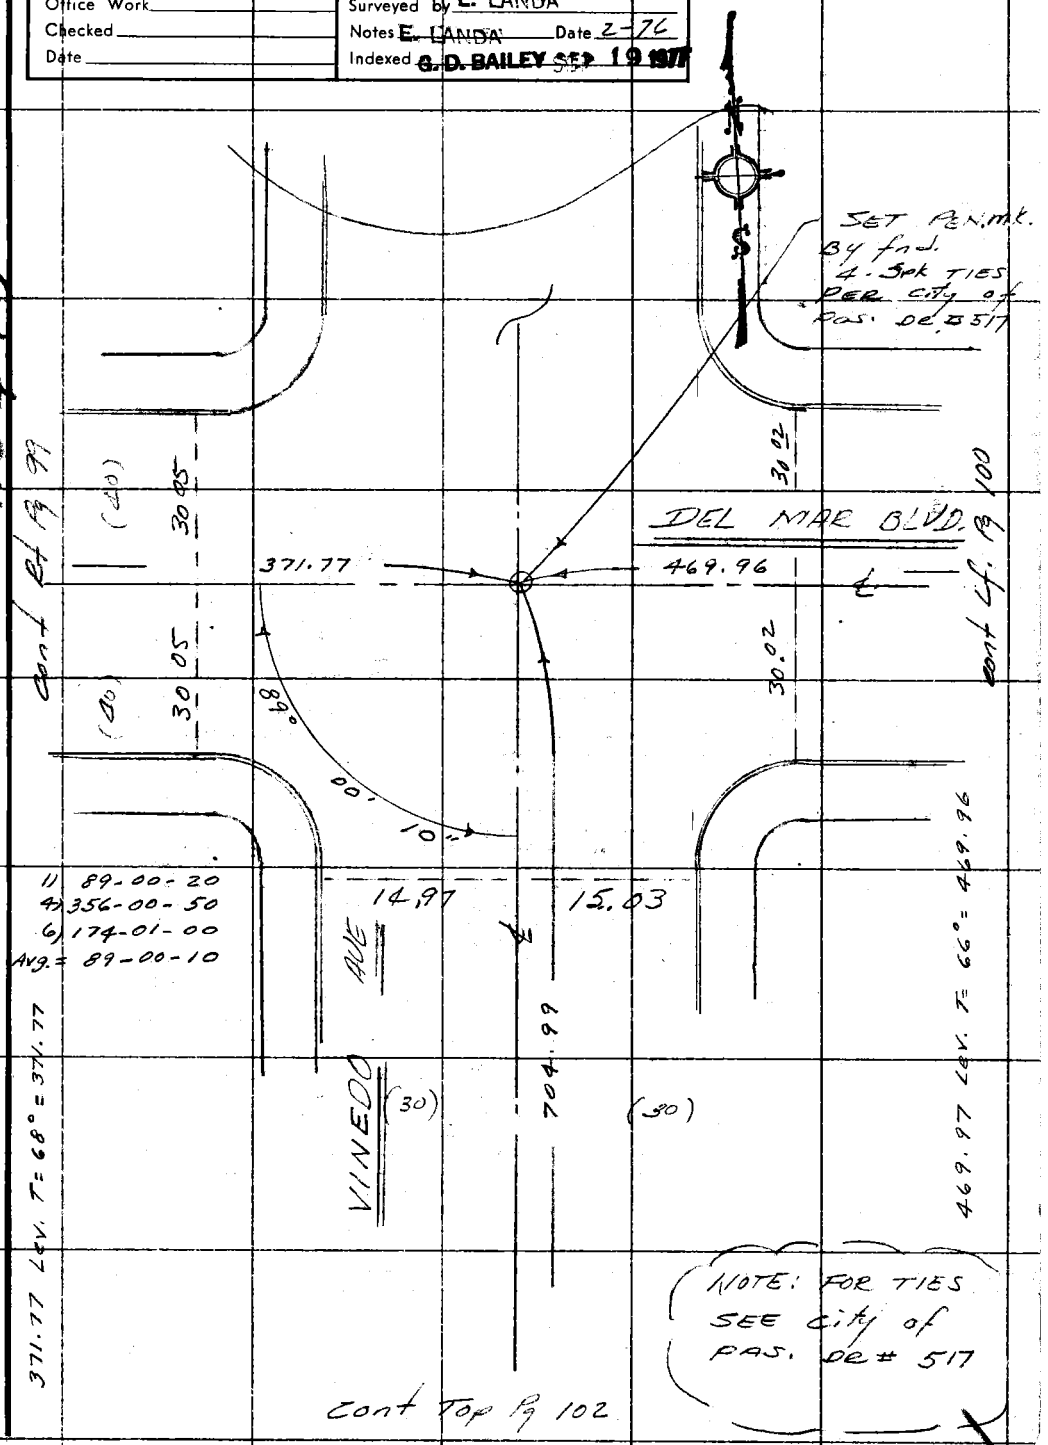

#544B-2

Note: Any Additions or Changes on This Sheet Must be Made or Circled in Red Ink With Date and Name of Person Making Change.

Do not extend this side of this line.

PLEASE RETURN TO
COUNTY OF LOS ANGELES
DEPARTMENT OF COUNTY ENGINEER
403 LOS ANGELES COUNTY ENGINEERING BLDG.

76F3095 CE#310 3-68

PWFB 1625 271

F. B. ~~3955~~ PG ~~102~~

cont Btm Pg 101

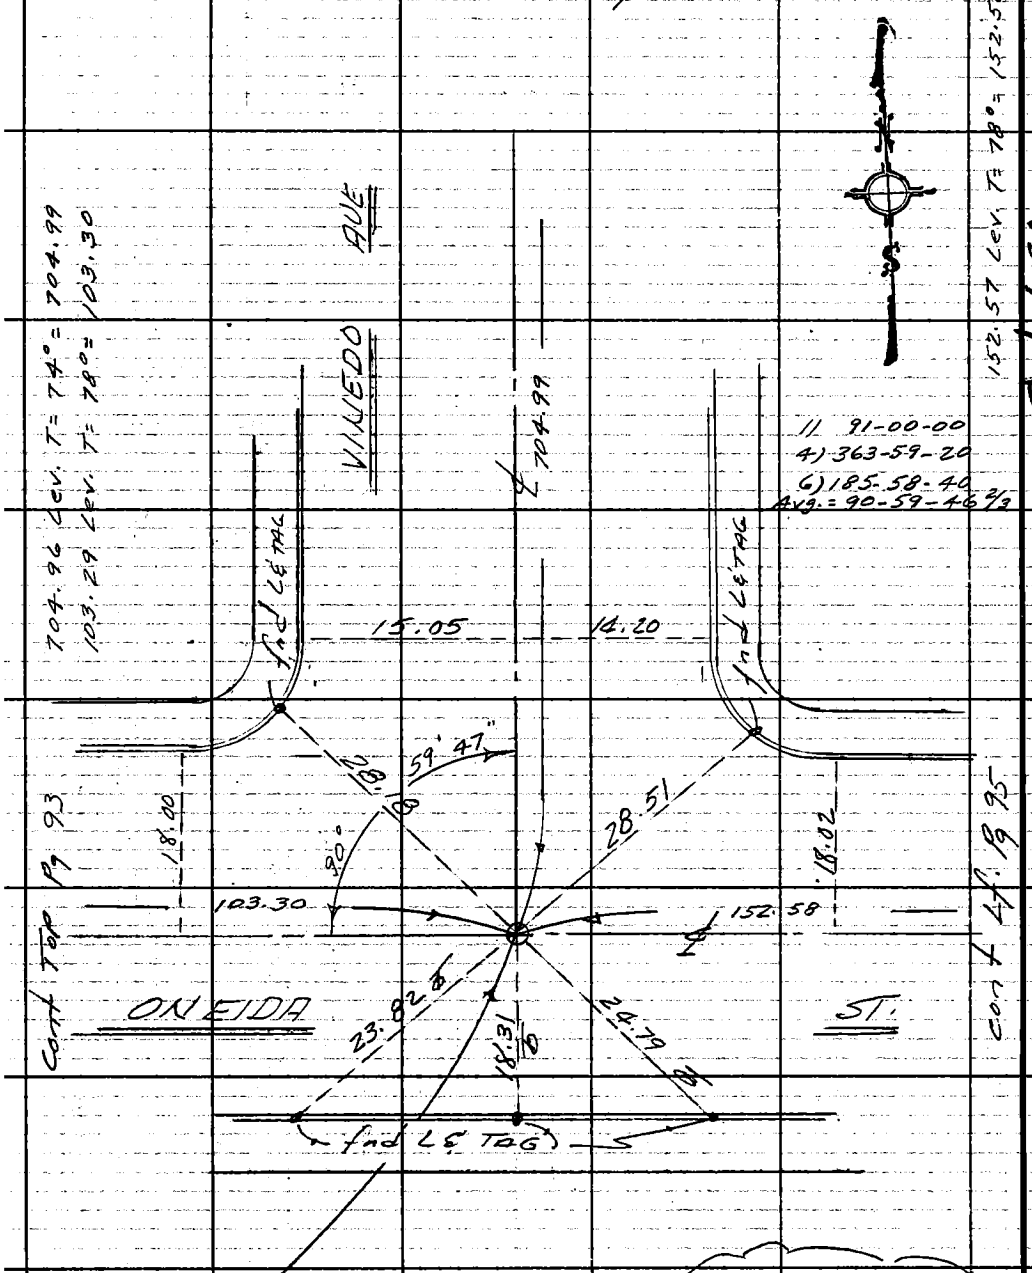

FND SPK & RCE
TAG # 5909 dn 2"
PER City of PAS
x - 514

NOTE: FND TIE
TAGS RCE # 5909
PER city of PAS
x - 514

PLEASE RETURN TO
COUNTY OF LOS ANGELES
DEPARTMENT OF COUNTY ENGINEER
403 LOS ANGELES COUNTY ENGINEERING BLDG.

Do not extend this side of this line.

Note: Any Additions or Changes on This Sheet Must be Made or Circled in Red Ink With Date and Name of Person Making Change.

N544 B-2

PWFB 1625 272 DIV. 4

Notes Ck'd by	Survey of ROSEMEAD ST. ℄
Map No.	JN 0303.00 Tape 0162 Std 68 °F
Office Work	Surveyed by E. LANDA
Checked	Notes K. M. KAPP Date 2-76
Date	Indexed J. U. LIEBER G. D. BAILEY SEP 19 1977

F. B. 3933 PG. ~~103~~

W.S. 44 B-3

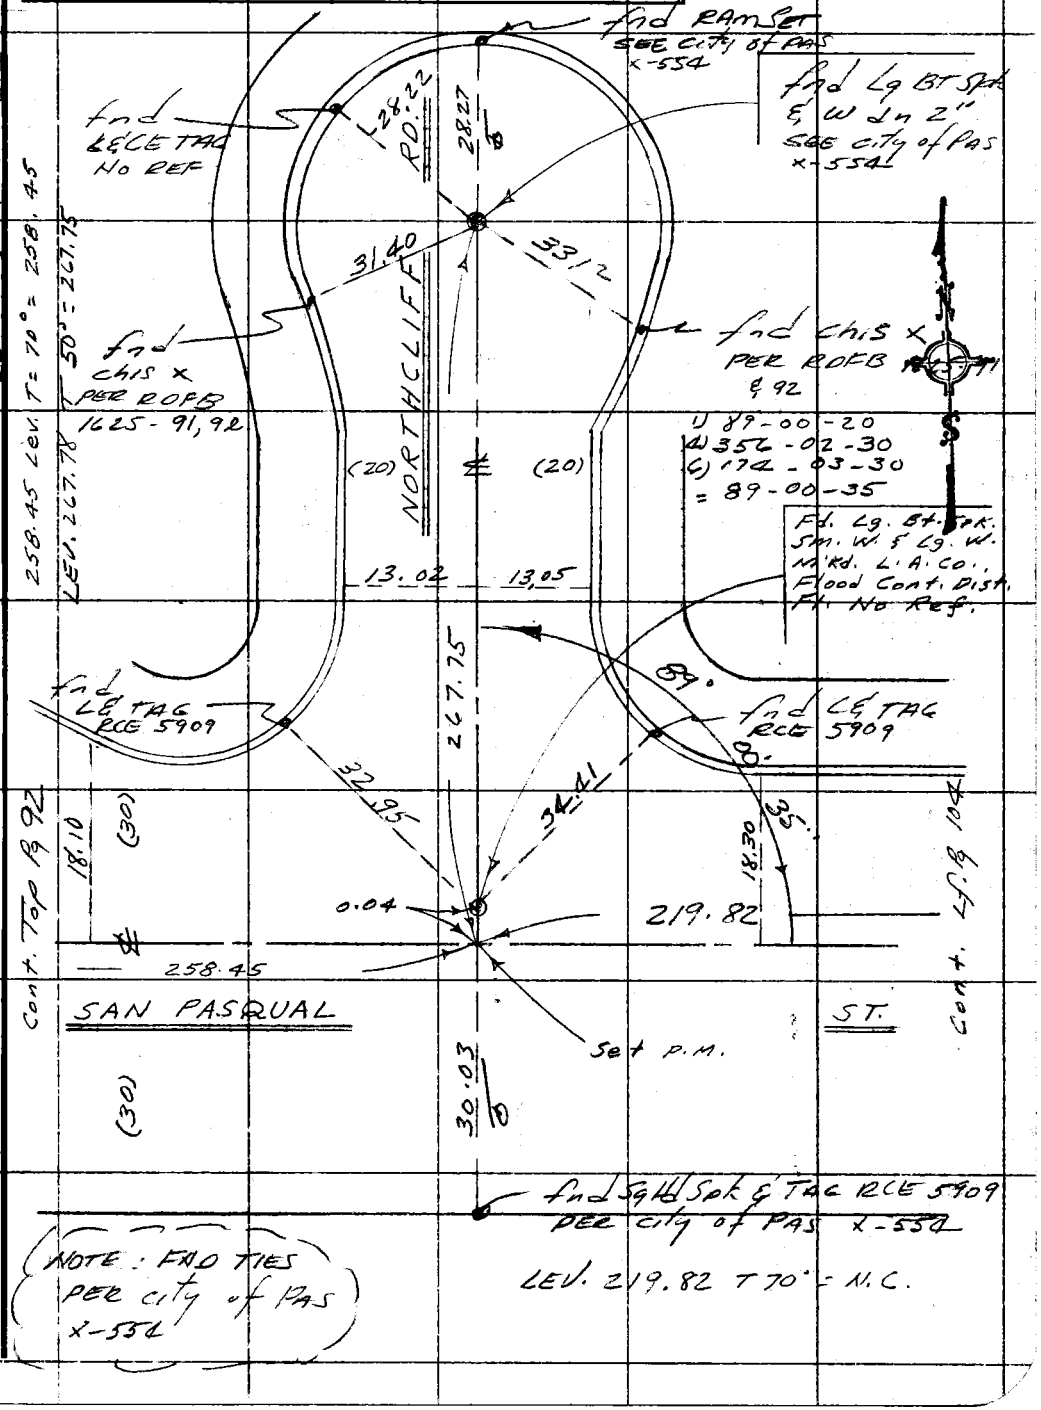

Note: Any Additions or Changes on This Sheet Must be Made or Circled in Red Ink With Date and Name of Person Making Change.

Do not extend this side of this line.

PLEASE RETURN TO
COUNTY OF LOS ANGELES
DEPARTMENT OF COUNTY ENGINEER
403 LOS ANGELES COUNTY ENGINEERING BLDG.

76F309S CE#310 3-68

PWFB 1625 273

F. B. ~~3939~~ PG ~~104~~

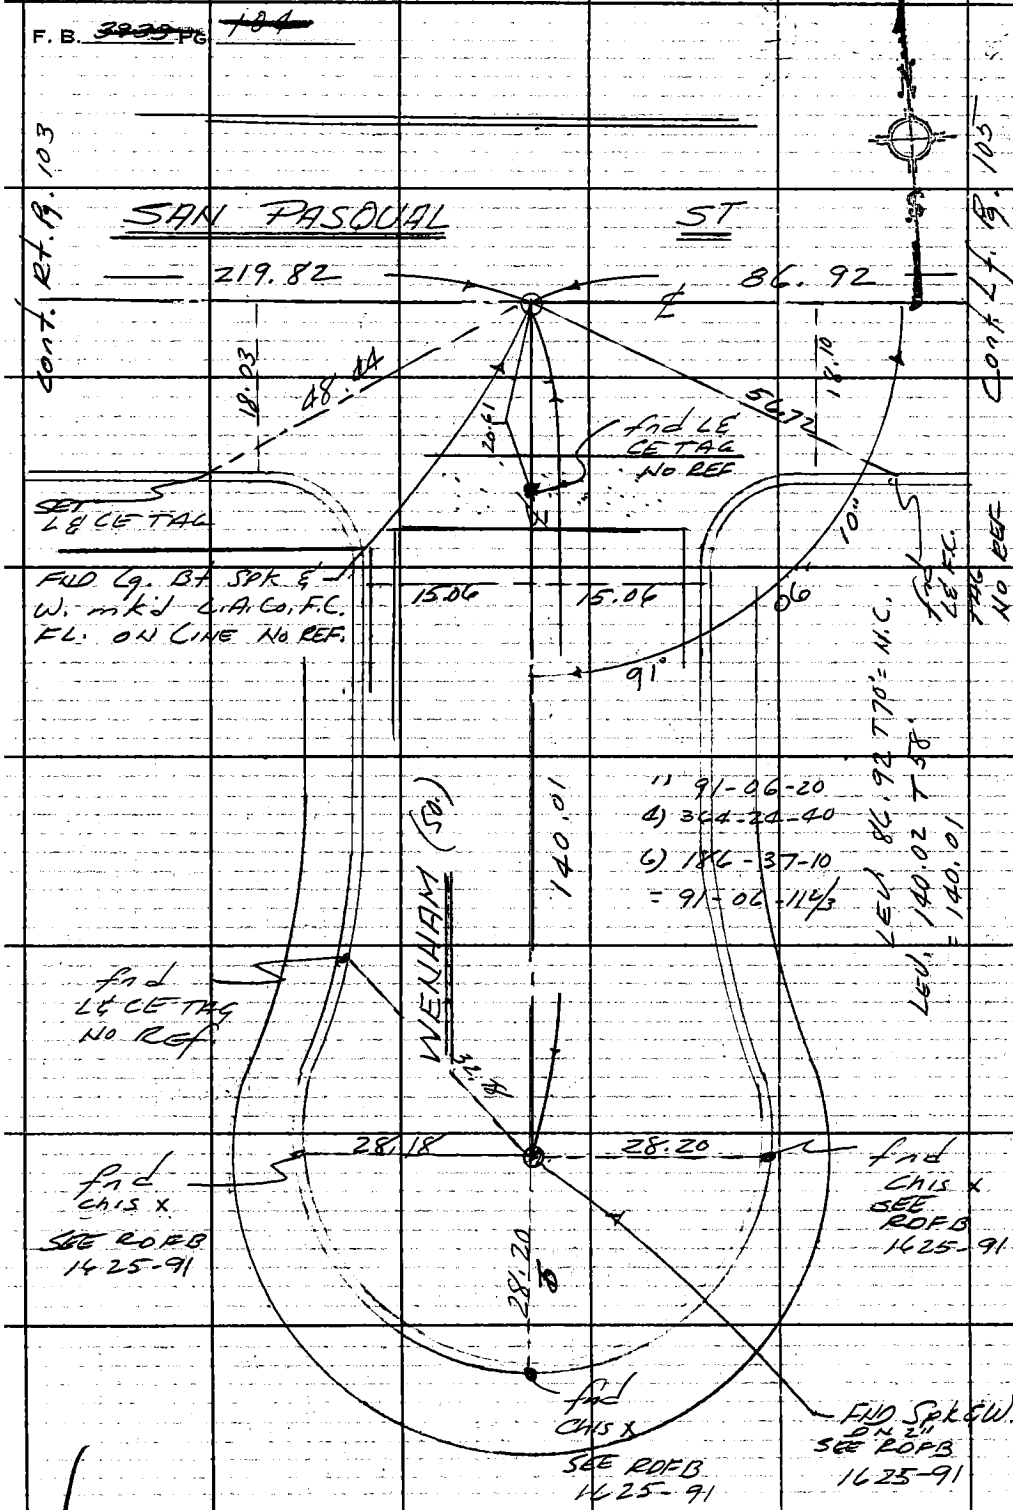

WS44 B-3

PLEASE RETURN TO
COUNTY OF LOS ANGELES
DEPARTMENT OF COUNTY ENGINEER
403 LOS ANGELES COUNTY ENGINEERING BLDG.

Do not extend this side of this line.

Note: Any Additions or Changes on This Sheet Must be Made or Circled in Red Ink With Date and Name of Person Making Change.

PWFB 1625 274 N 4

Notes Ck'd by	Survey of ROSEMEAD ST ℄
Map No.	JN 0303.00 Tape 0162 Std 68 °F
Office Work	Surveyed by B. LONDA
Checked	Notes V. LIEBER Date 2-16'
Date	Indexed G. D. BAILEY SEP 19 1977

F. B. 3933 PG. 105

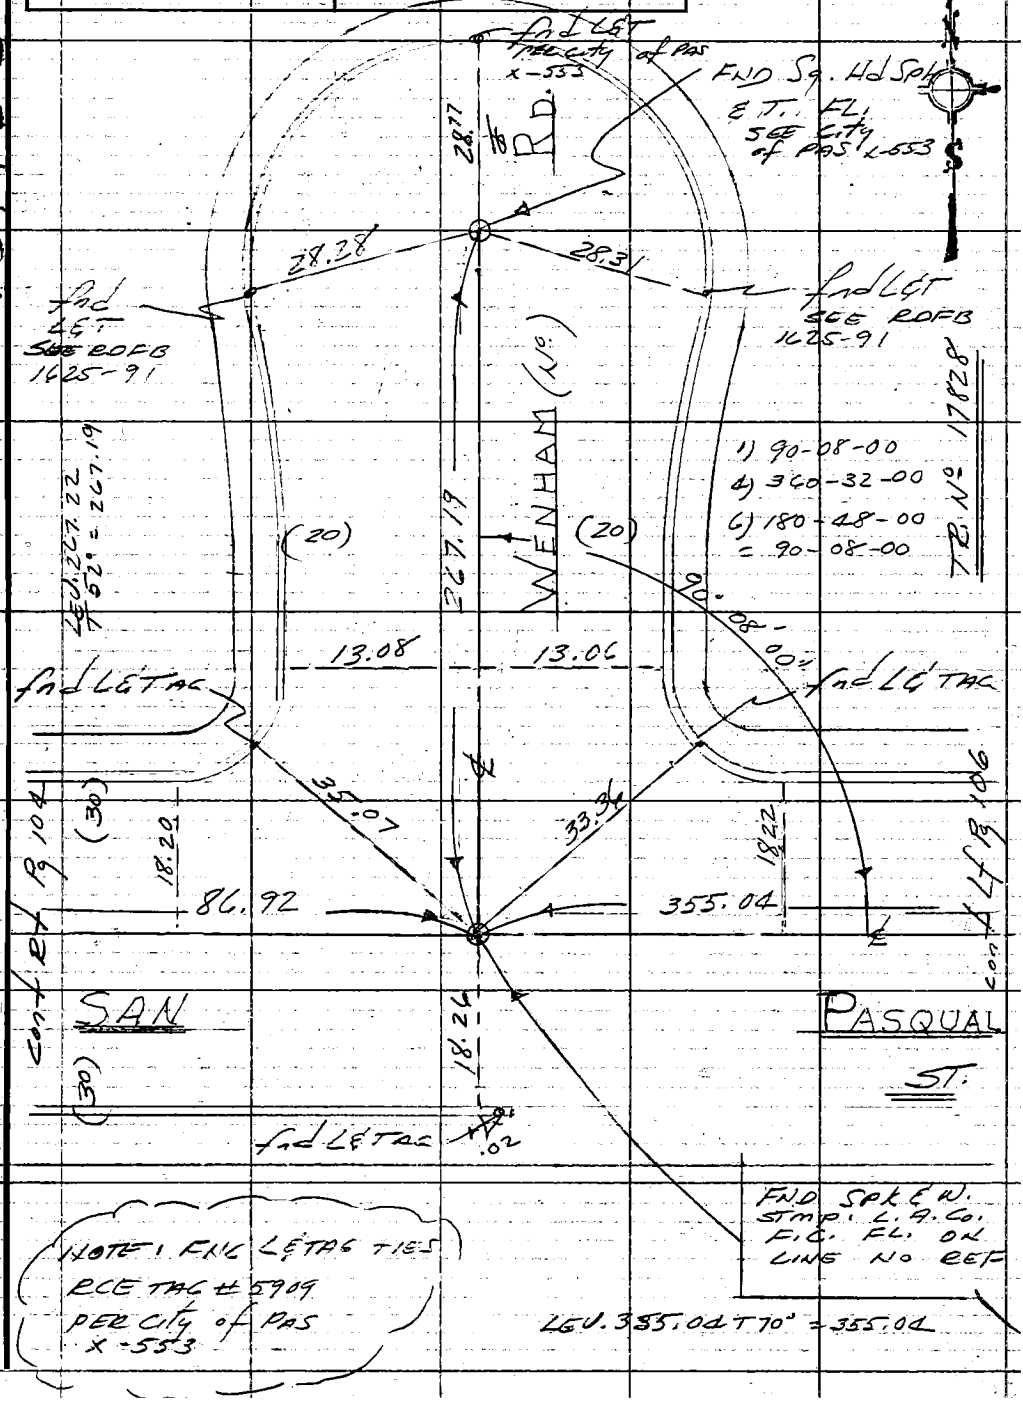

Note: Any Additions or Changes on This Sheet Must be Made or Circled in Red Ink With Date and Name of Person Making Change.

Do not extend this side of this line.

PLEASE RETURN TO
COUNTY OF LOS ANGELES
DEPARTMENT OF COUNTY ENGINEER
403 LOS ANGELES COUNTY ENGINEERING BLDG.

76F3095 CE#310 3-68

PWFB 1625 275

F. B. 3933 PG 106

Cont from Pg. 98

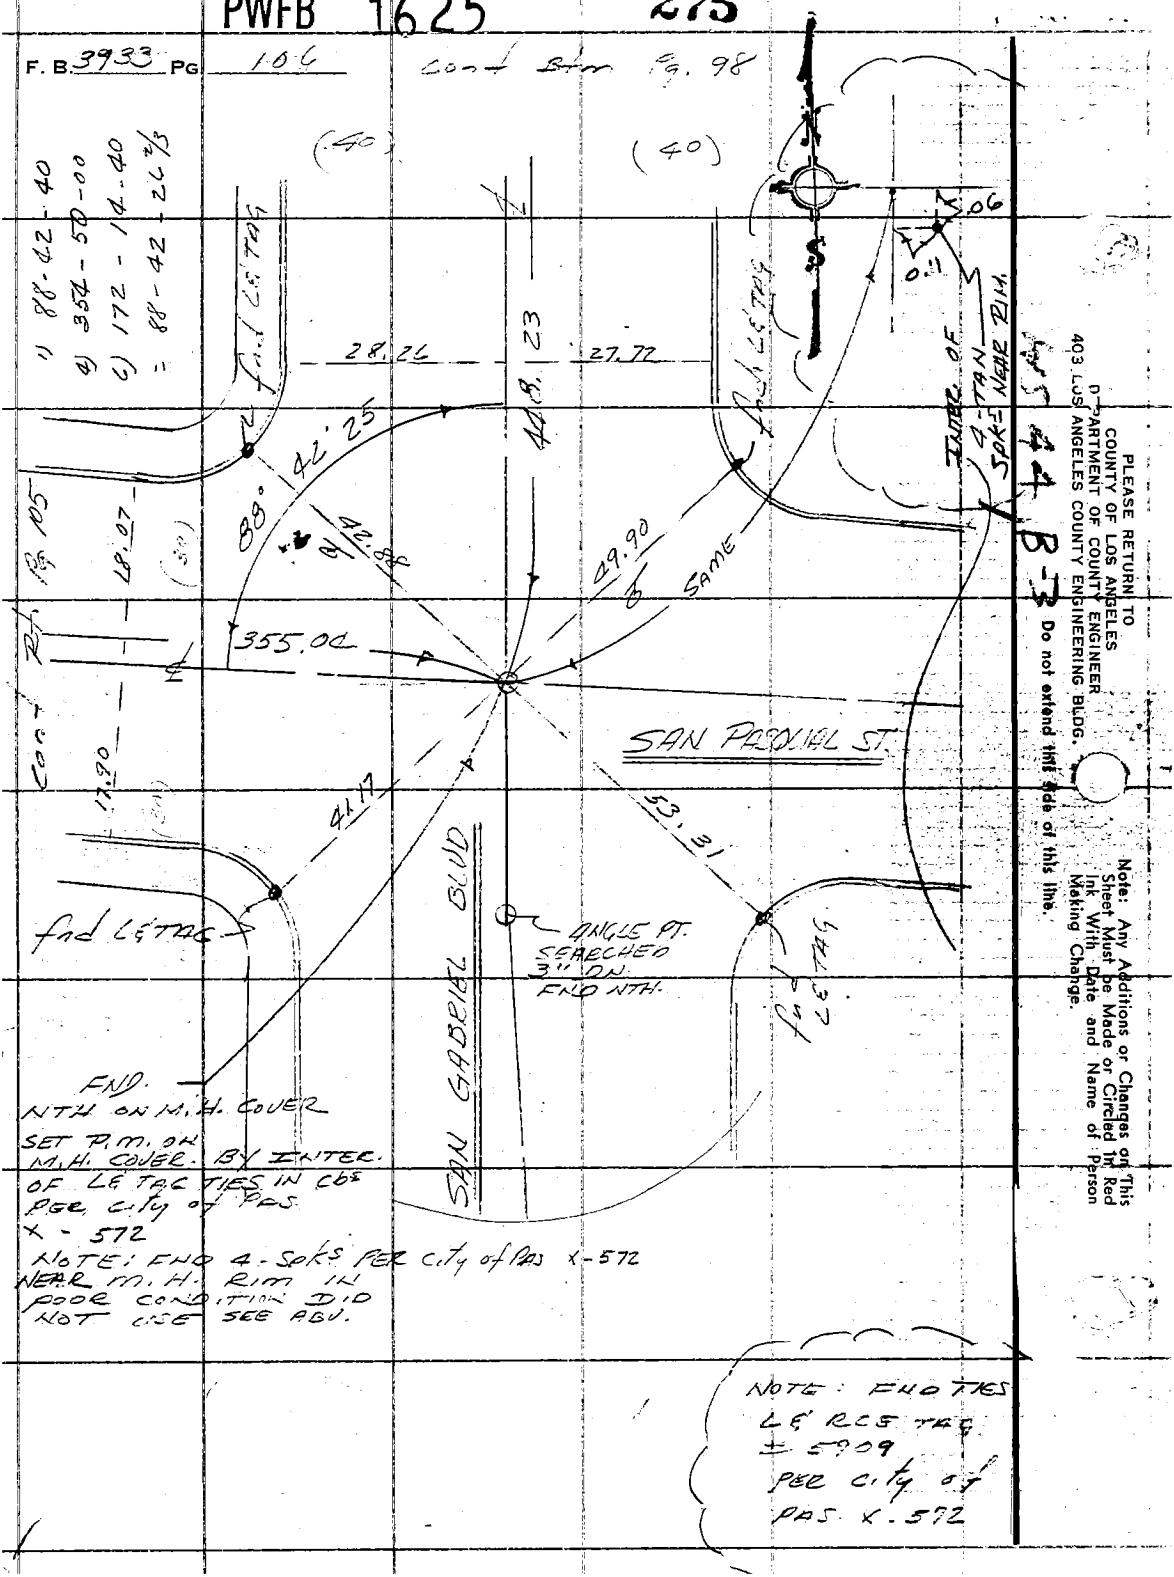

PLEASE RETURN TO
COUNTY OF LOS ANGELES
DEPARTMENT OF COUNTY ENGINEER
403 LOS ANGELES COUNTY ENGINEERING BLDG.

B-3

Do not extend this side of this line.

Note: Any Additions or Changes on This Sheet Must be Made or Circled in Red Ink With Date and Name of Person Making Change.