Notes Ck'd by	Survey of	F. B. 3939 PG. 5
Map No.	JN Tape Std °F	
Office Work	Surveyed by	
Checked	Notes Date	
Date	Indexed G. D. BAILEY APR 3 0 1976	

JOB NO 0303.00

SURVEY FOR

STREET CENTERLINES

ARCADIA AREA DIV #2

MAY 1974 - MARCH 1976

Inst

Wild T-1AE

100' TAPE T=68°

GUIZADO

WEST

WAISH

MOODY

LYBRAND

FISHER

GOODWIN

LIEBER

FRIEBE

HC

P. W. file Aug. '86

Microfilmed Dec '84

Note: Any Additions or Changes on This Sheet Must be Made or Circled in Red Ink With Date and Name of Person Making Change.

PLEASE RETURN TO
COUNTY OF LOS ANGELES
DEPARTMENT OF COUNTY ENGINEER
403 LOS ANGELES COUNTY ENGINEERING BLDG.

Do not extend this side of this line.

76F3095 C2R3 10 3-69

PWFB 1528

719

F. B. 3939 PG. 6

INDEX

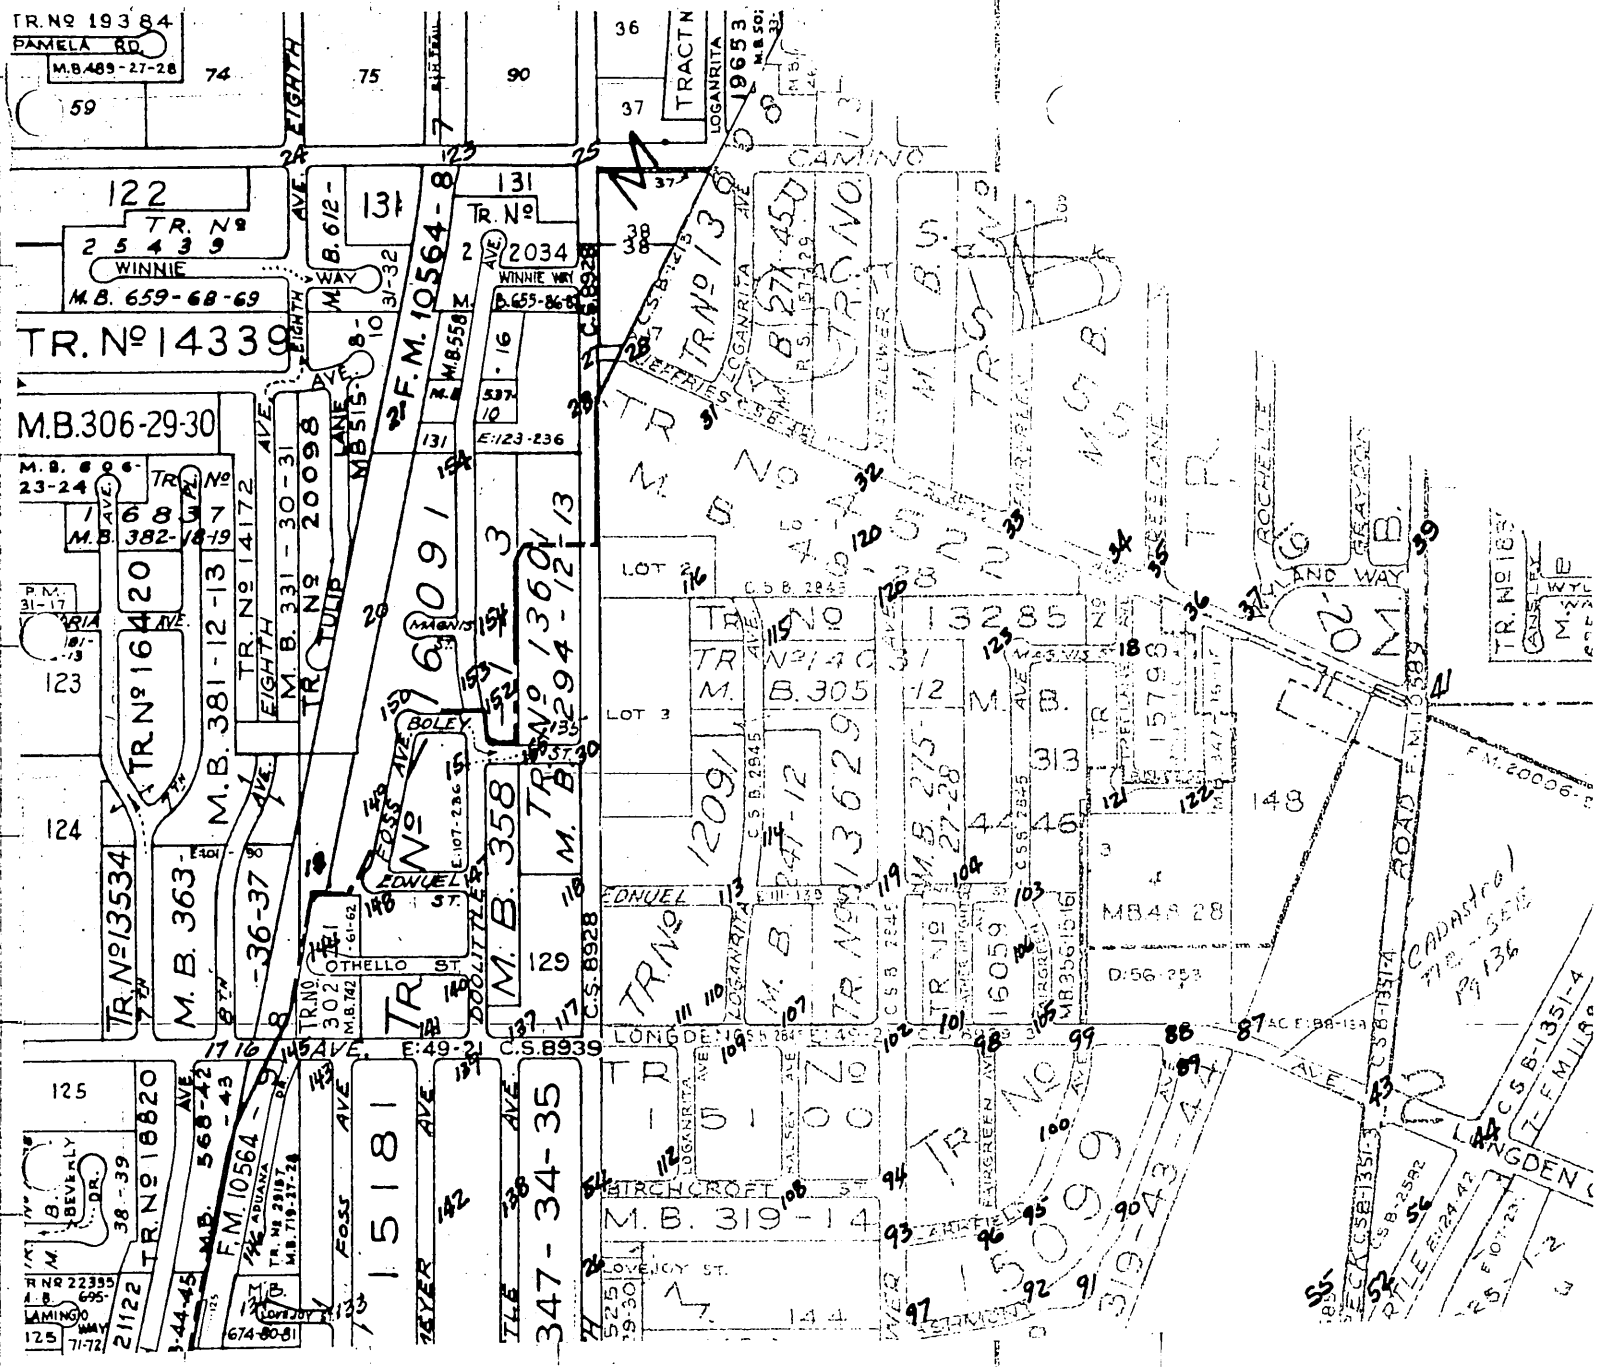

76F309S CE#310 3-69

PLEASE RETURN TO
COUNTY OF LOS ANGELES
DEPARTMENT OF COUNTY ENGINEER
403 LOS ANGELES COUNTY ENGINEERING BLDG.

Note: Any Additions or Changes on This Sheet Must be Made or Circled in Red Ink With Date and Name of Person Making Change.

Do not extend this side of this line.

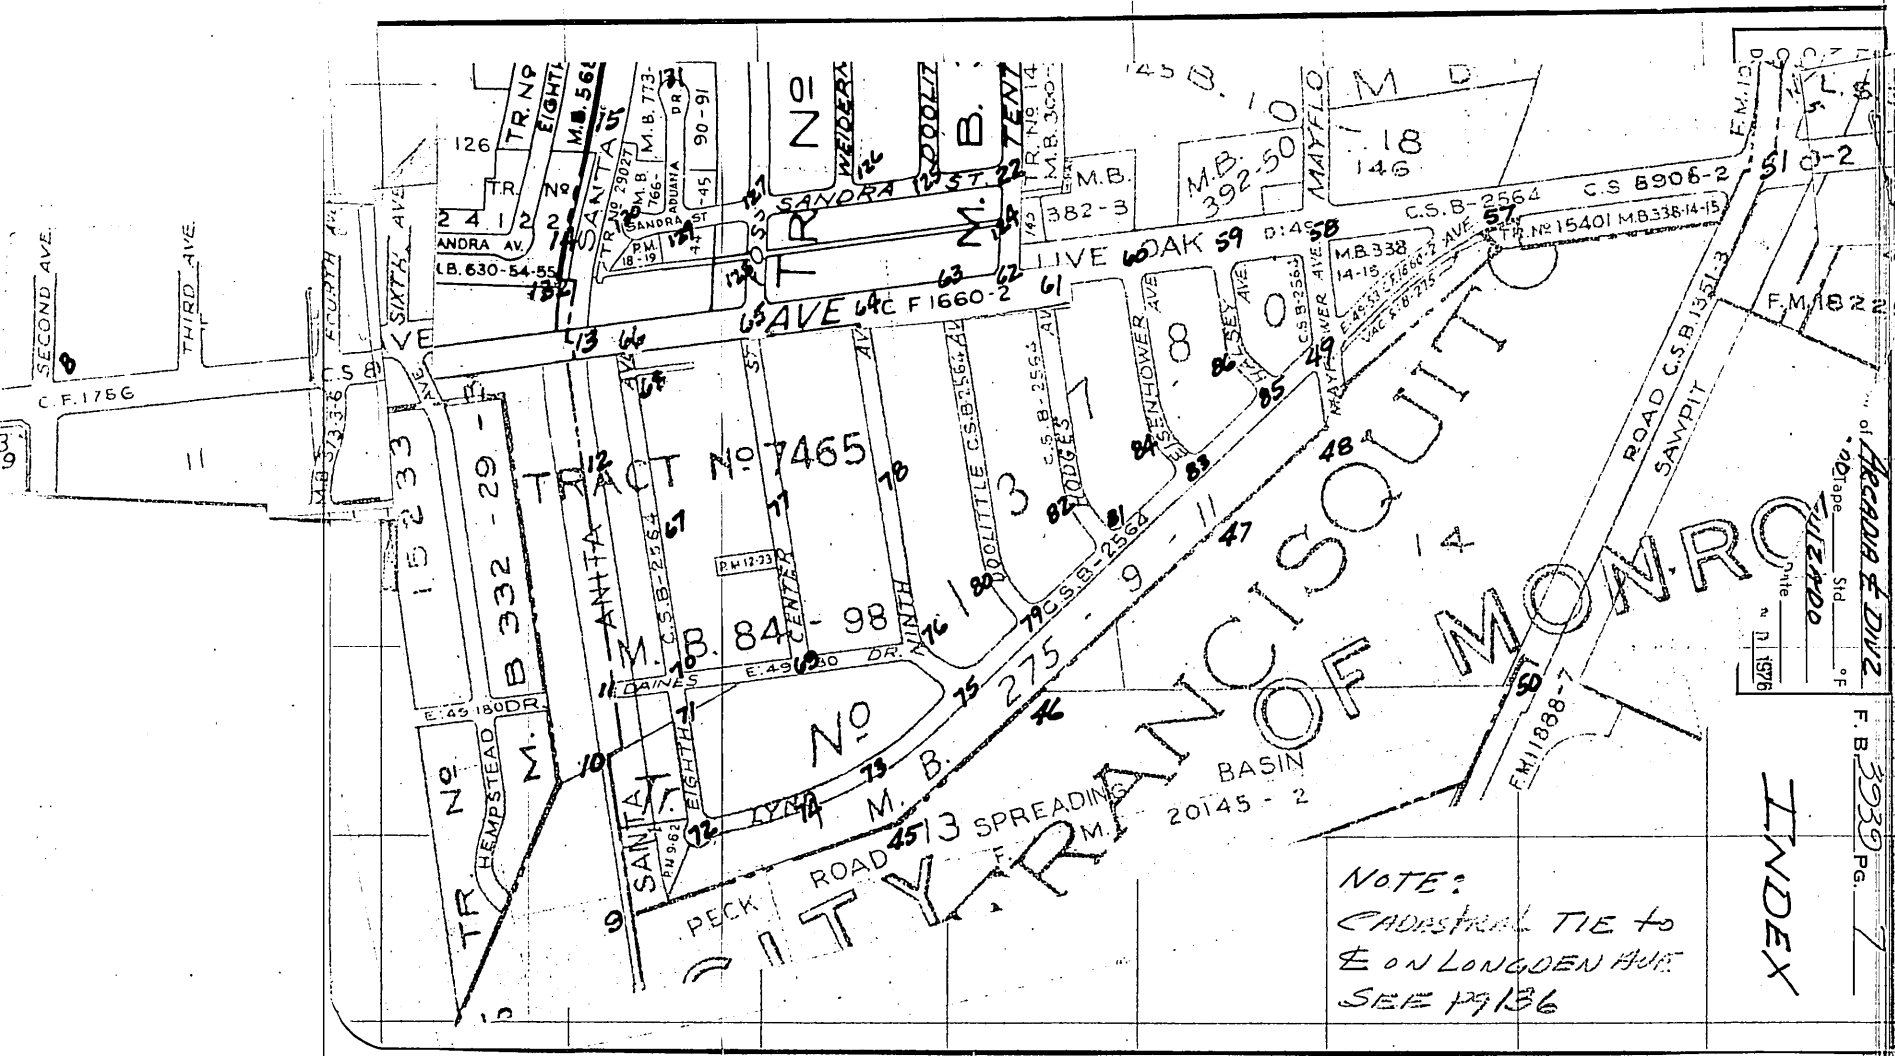

PWFB 1528 To Lf pg 13 721

F. B. 3939 PG. 8

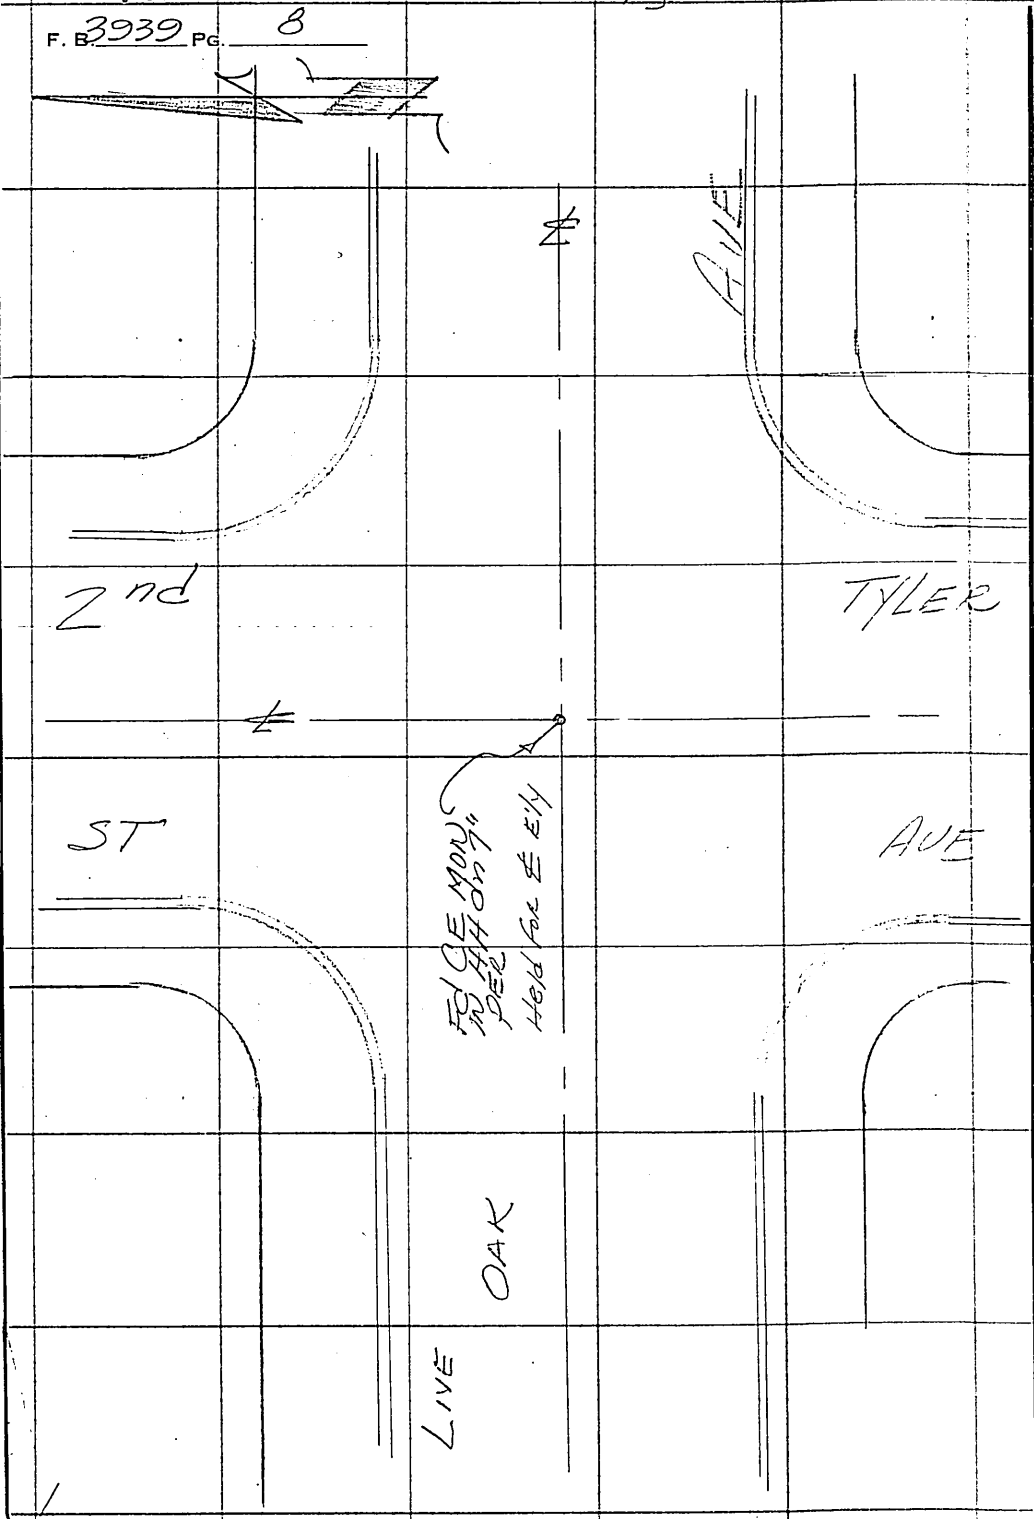

PLEASE RETURN TO
COUNTY OF LOS ANGELES
DEPARTMENT OF COUNTY ENGINEER
403 LOS ANGELES COUNTY ENGINEERING BLDG.

Do not extend this side of this line.

Note: Any Additions or Changes on This Sheet Must be Made or Circled in Red Ink With Date and Name of Person Making Change.

PWFB 1528 722

Notes Ck'd by	Survey of Arcadia Area #2
Map No.	JN 0303.00 Tape 0167 Std. 68 °F
Office Work	Surveyed by A.C. Guizado
Checked	Notes A.C.G. Date 4/25/74
Date	Indexed G. D. BAILEY APR 3 0 1976

F. B. 3939 PG. 9

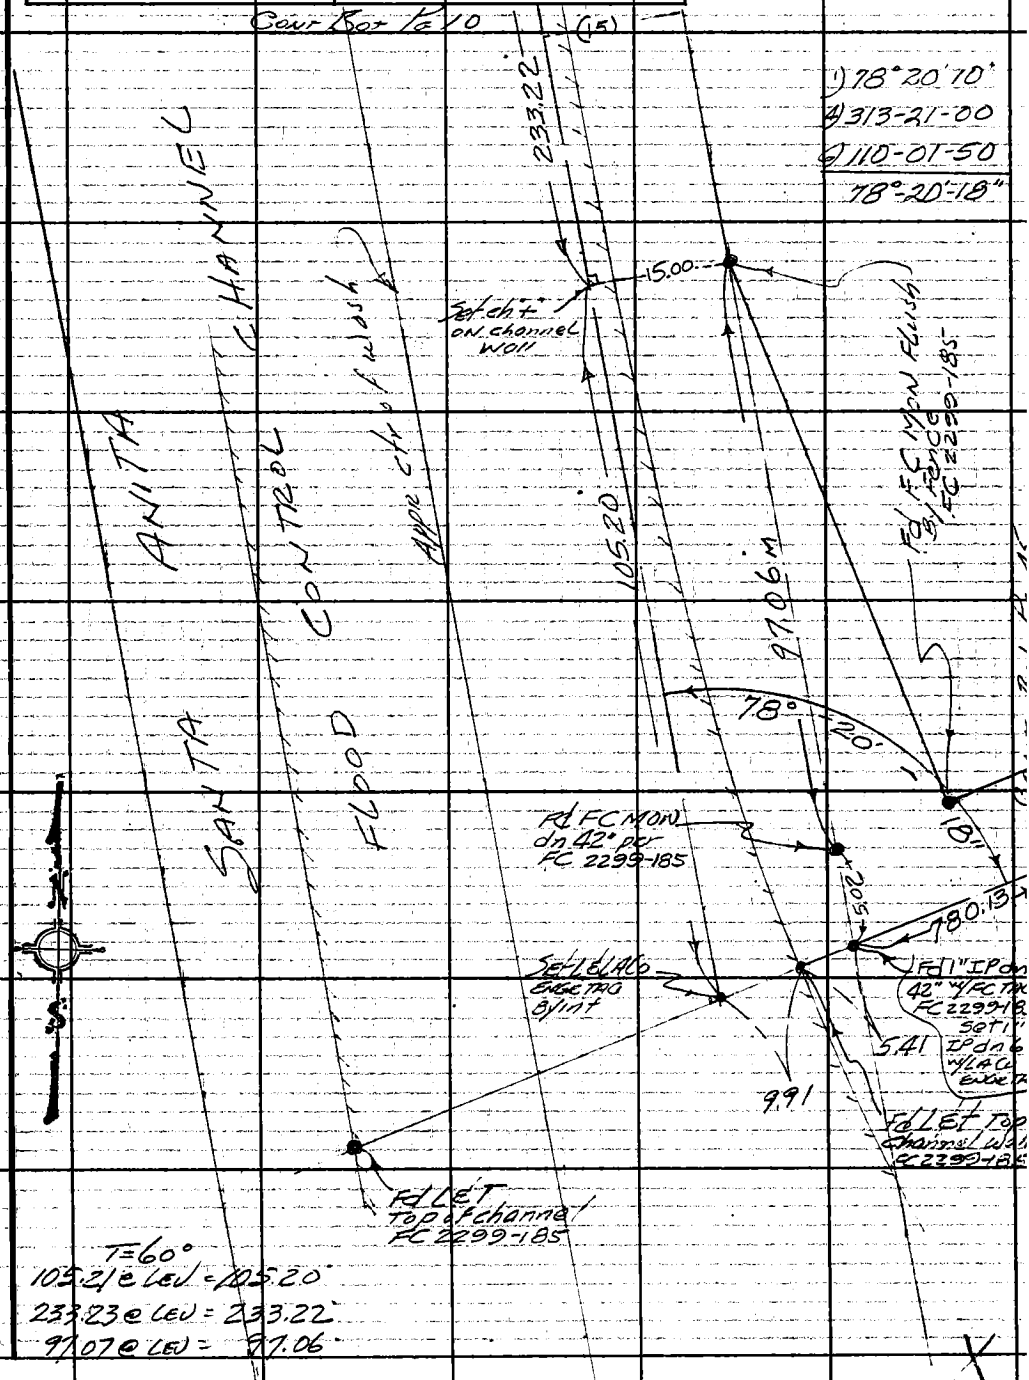

T=60°
105.21 @ LEV = 105.20
233.23 @ LEV = 233.22
97.07 @ LEV = 97.06

Note: Any Additions or Changes on This Sheet Must be Made or Circled in Red Ink With Date and Name of Person Making Change.

Do not extend this side of this line.

PLEASE RETURN TO
COUNTY OF LOS ANGELES
DEPARTMENT OF COUNTY ENGINEER
403 LOS ANGELES COUNTY ENGINEERING BLDG.

76F309S CE#310 3-68

PWFB 1528 723

F.B. 3939 Pg 10

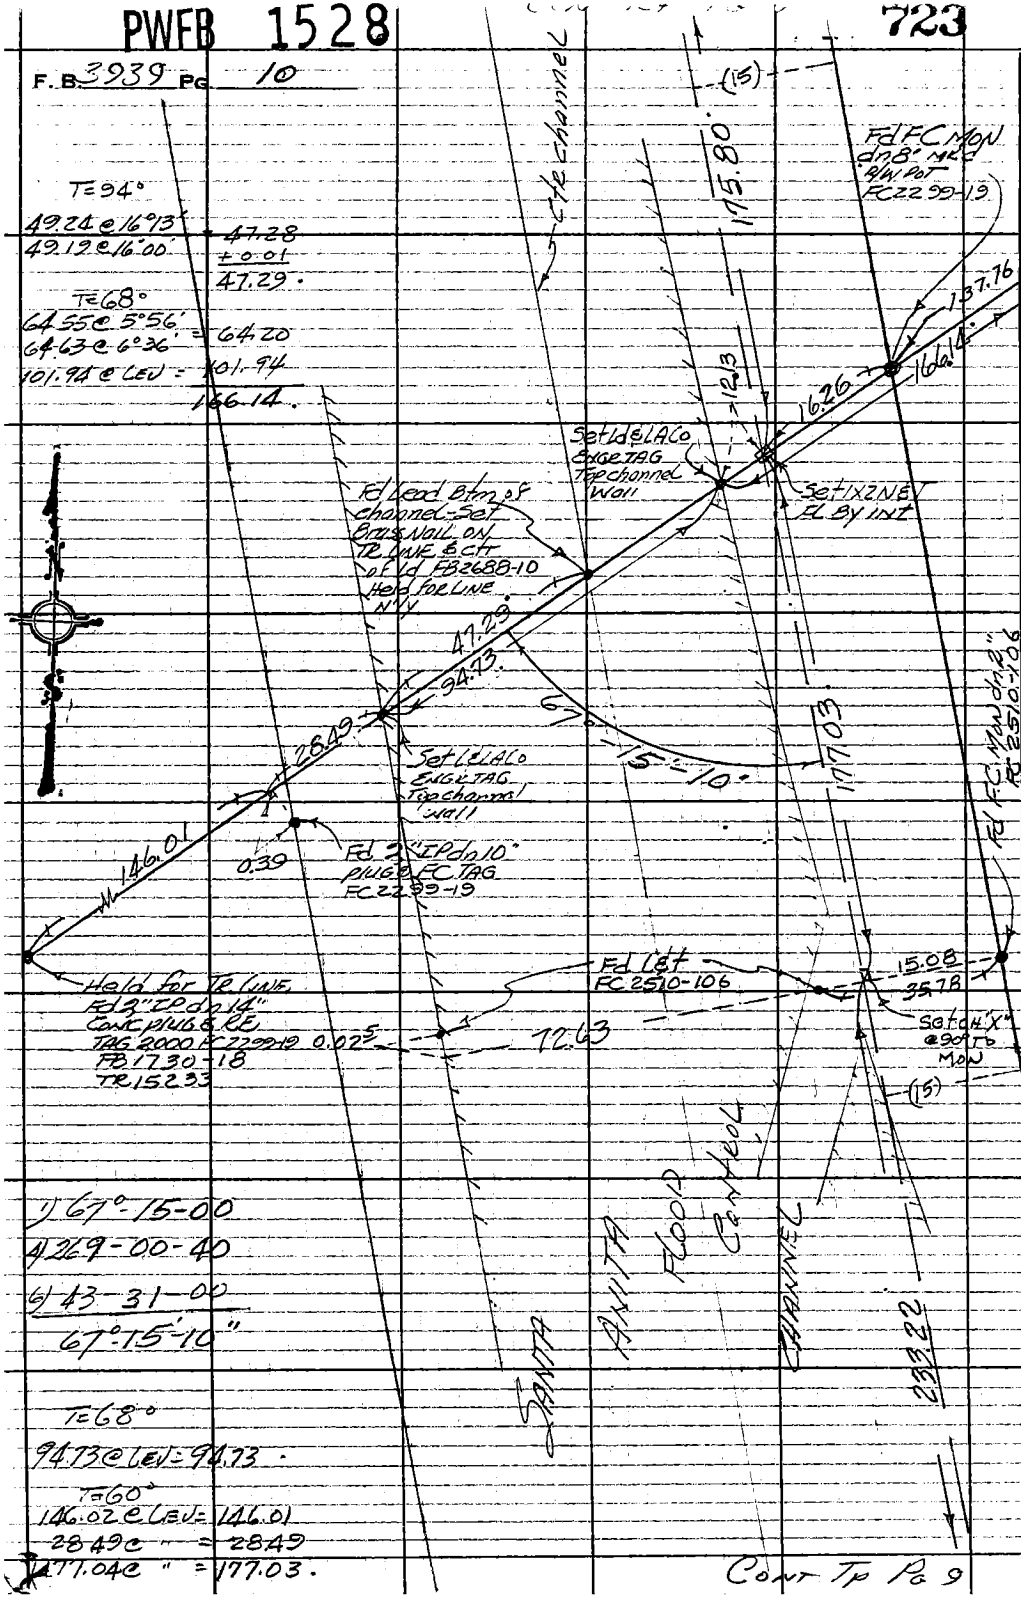

1) 67°-15-00
4) 269-00-40
6) 43-31-00
67°-15'-10"

T=68°
94.73 @ LEV = 94.73

T=60°
146.02 @ LEV = 146.01
28.49 @ " = 28.49
177.04 @ " = 177.03

Cont Tp Pg 9

PLEASE RETURN TO
COUNTY OF LOS ANGELES
DEPARTMENT OF COUNTY ENGINEER
403 LOS ANGELES COUNTY ENGINEERING BLDG.
Do not extend this side of this line.
Note: Any Additions or Changes on This Sheet Must be Made or Circled in Red Ink With Date and Name of Person Making Change.

W546 B-3

PWFB 1528 DW #2 724

Notes Ck'd by
Map No.
Office Work
Checked
Date

Survey of ARCADIA AREA E
J.N. 0303.00 Tape 0168 Std 68 °F
Surveyed by A. C. GUIZADO
Notes A. C. GUIZADO Date 4-25-74
Indexed G. D. BAILEY APR 30 1976

F. B. 3939 PG. 11

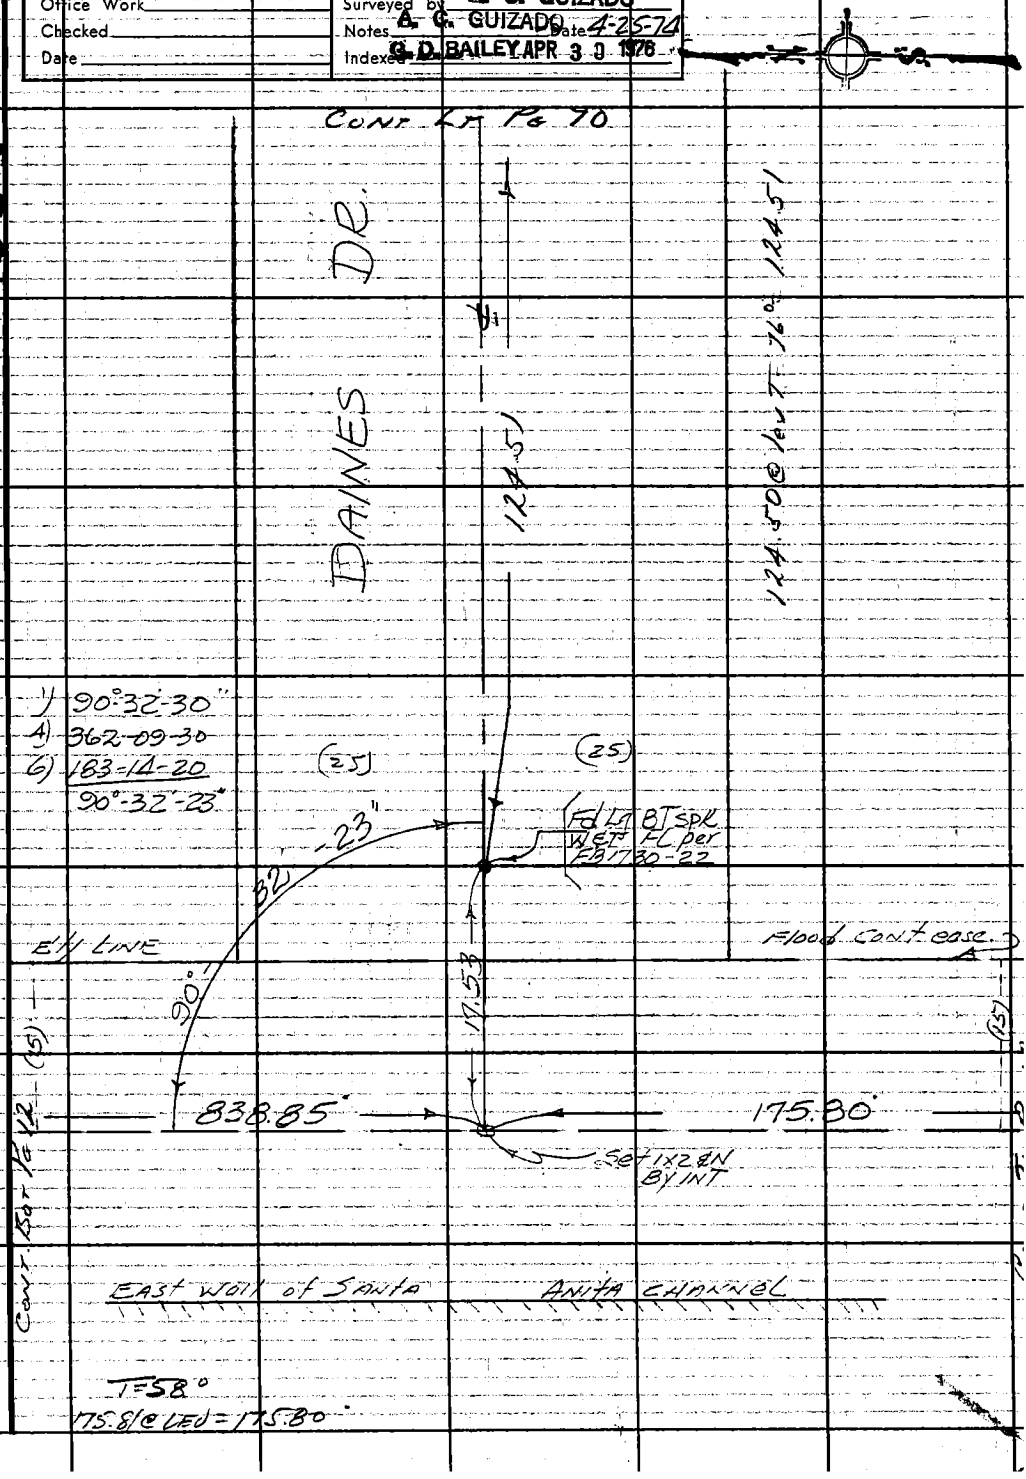

Note: Any Additions or Changes on This Sheet Must be Made or Circled in Red Ink With Date and Name of Person Making Change.

Do not extend this side of this line.

PLEASE RETURN TO
COUNTY OF LOS ANGELES
DEPARTMENT OF COUNTY ENGINEER
403 LOS ANGELES COUNTY ENGINEERING BLDG.

W.S. 46 B-3

76F3095 CE#310 3-68

PWFB 1528 CONT. BOT PG. 13 725

F. B. 3939 PG. 12

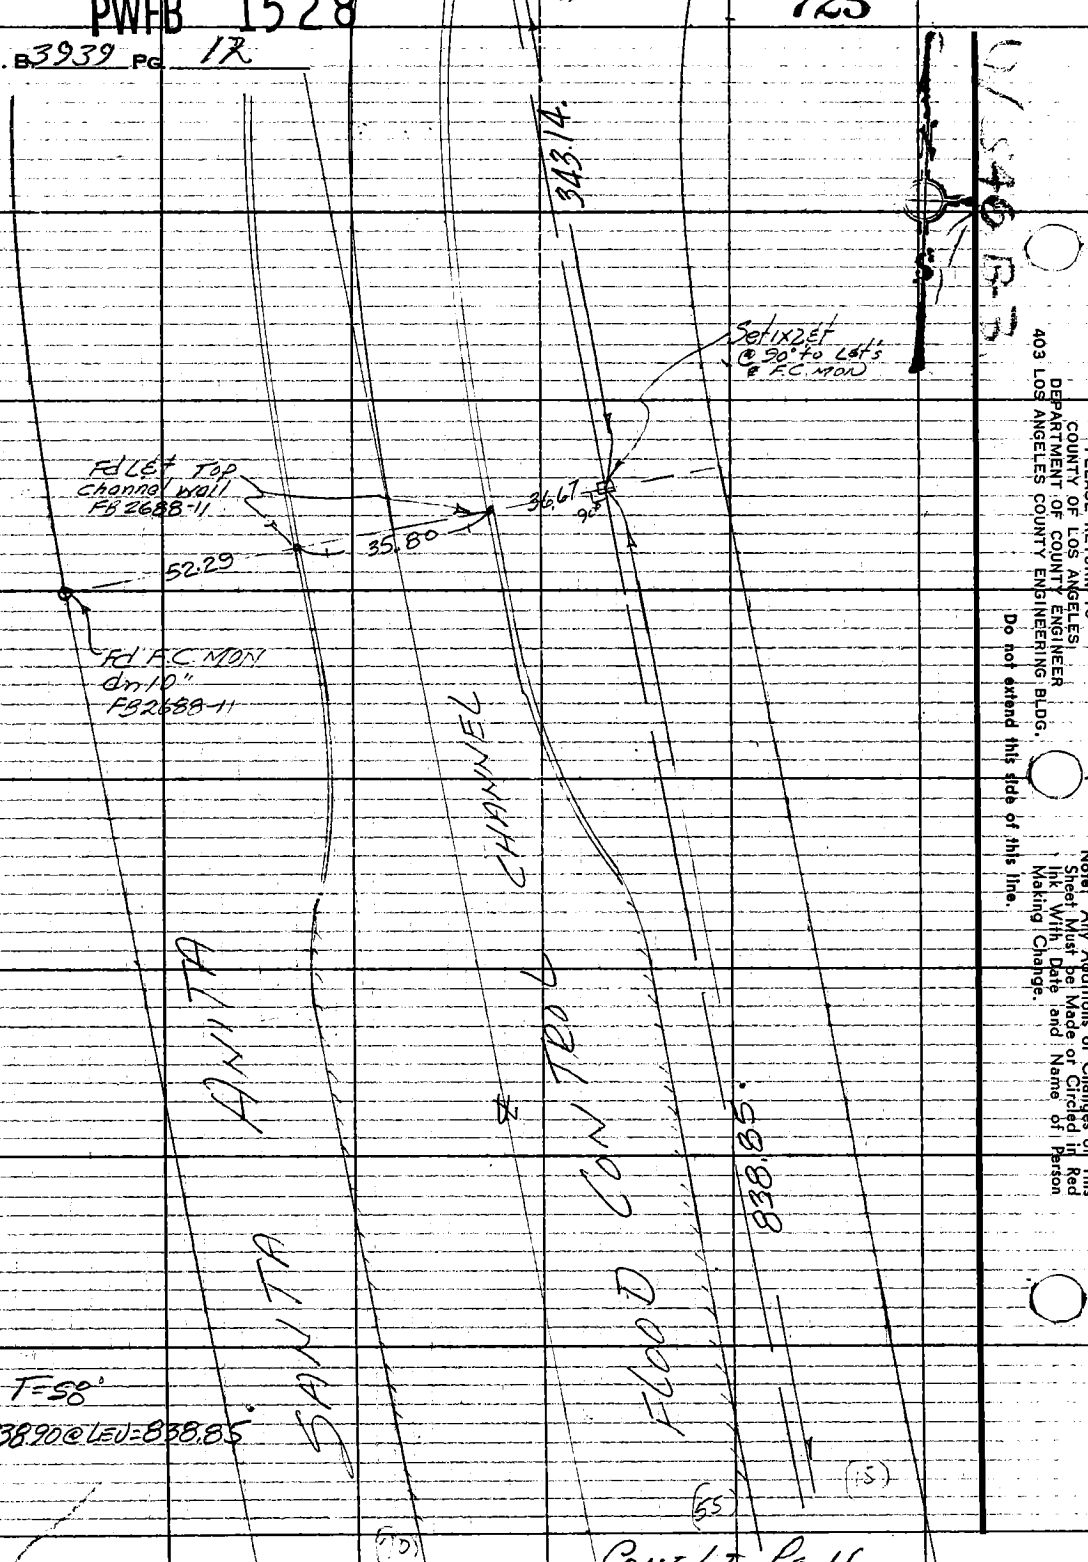

PLEASE RETURN TO
COUNTY OF LOS ANGELES
DEPARTMENT OF COUNTY ENGINEER
403 LOS ANGELES COUNTY ENGINEERING BLDG.

Do not extend this side of this line.

Note! Any Additions or Changes on This Sheet Must be Made or Circled in Red Ink With Date and Name of Person Making Change.

PWFB 1528

726

Notes Ck'd by	Survey of Arcadia Area
Map No.	JN 0303.00 Tape 0167 Std 68 °F
Office Work	Surveyed by Guizado
Checked	Notes ACG Date 4/29/74
Date	Indexed G. D. BAILEY APR 30 1976

F.B. 3939 Pg. 13

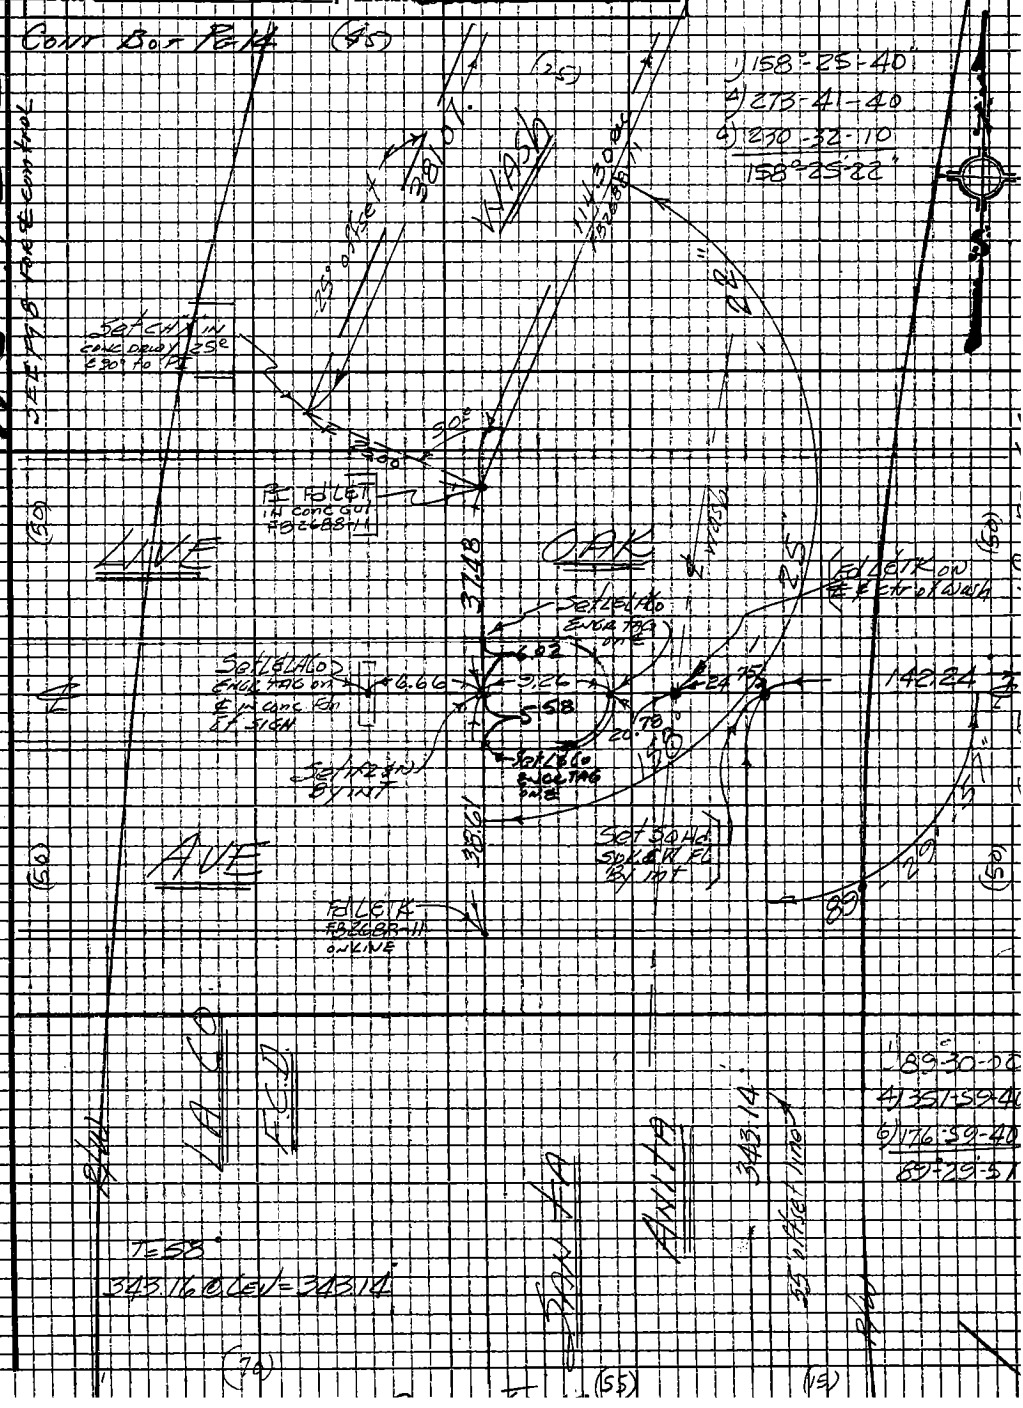

Note: Any Additions or Changes on this Sheet Must be Made or Circled in Red Ink With Date and Name of Person Making Change

Do not extend this side of this line.

FLEASE RETURN TO
LOS ANGELES COUNTY ENGINEER
403 Los Angeles County Engineering Bldg.

76P309S CE #310 5-66

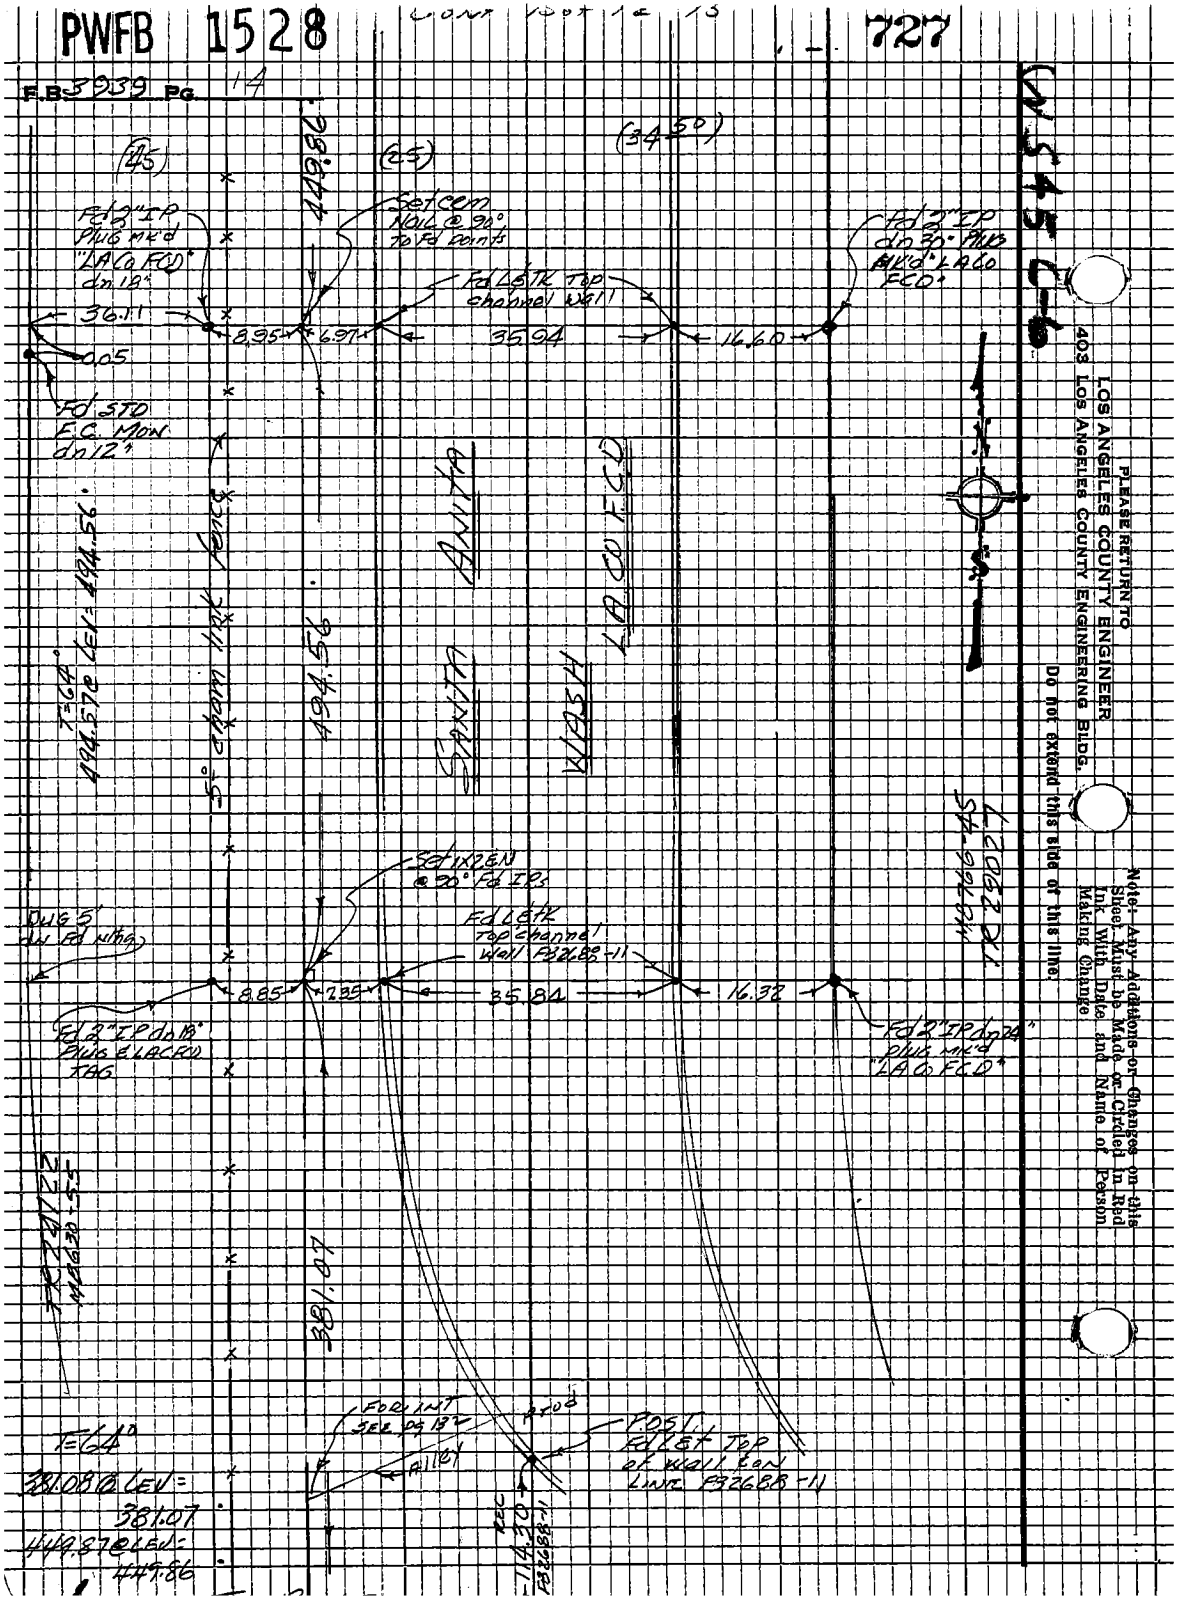
PWFB 1528
727
F.B. 3939 PG. 14
(45)
(25)
(34.50)
449.86
Fd 2" IP Plug mk'd "LA Co FCD" dn 18"
Set cem Nail @ 90° To Fd points
Fd L&TK Top channel wall
Fd 2" IP dn 30" Plug mk'd "LA Co FCD"
36.11
8.95
6.97
35.94
16.60
0.05
Fd STD F.C. Mon dn 12"
T=64°
494.57 @ LEV = 494.56
5° cham link fence
494.56
SANTA ANITA
WASH
LA CO FCD
Set 1X2 EN @ 90° Fd IPs
Fd L&TK Top channel wall F32688-11
Dug 5' dn Fd mtng
8.85
7.35
35.84
16.32
Fd 2" IP dn 18" Plug & LACFCD TAG
Fd 2" IP dn 24" plug mk'd "LA Co FCD"
381.07
FOR INT SEE PG 132
Alley
Post Fd L&T Top of wall Con Line F32688-11
T=64°
381.08 @ LEV = 381.07
449.87 @ LEV = 449.86
REC 114.30 F32688-11
PLEASE RETURN TO
LOS ANGELES COUNTY ENGINEER
403 LOS ANGELES COUNTY ENGINEERING BLDG.
Do not extend this side of this line.
Note: Any Additions or Changes on this Sheet Must be Made or Circled in Red Ink With Date and Name of Person Making Change

PWFB 1528 DIV 2 728

Notes Ck'd by	Survey of Arcadia Area 8
Map No.	JN 030300 Tape 0167 Std 68 °F
Office Work	Surveyed by Furzado
Checked	Notes ACG Date 4/30/74
Date	Indexed G. D. BAILEY APR 30 1970

F. B. 3939 PG. 15

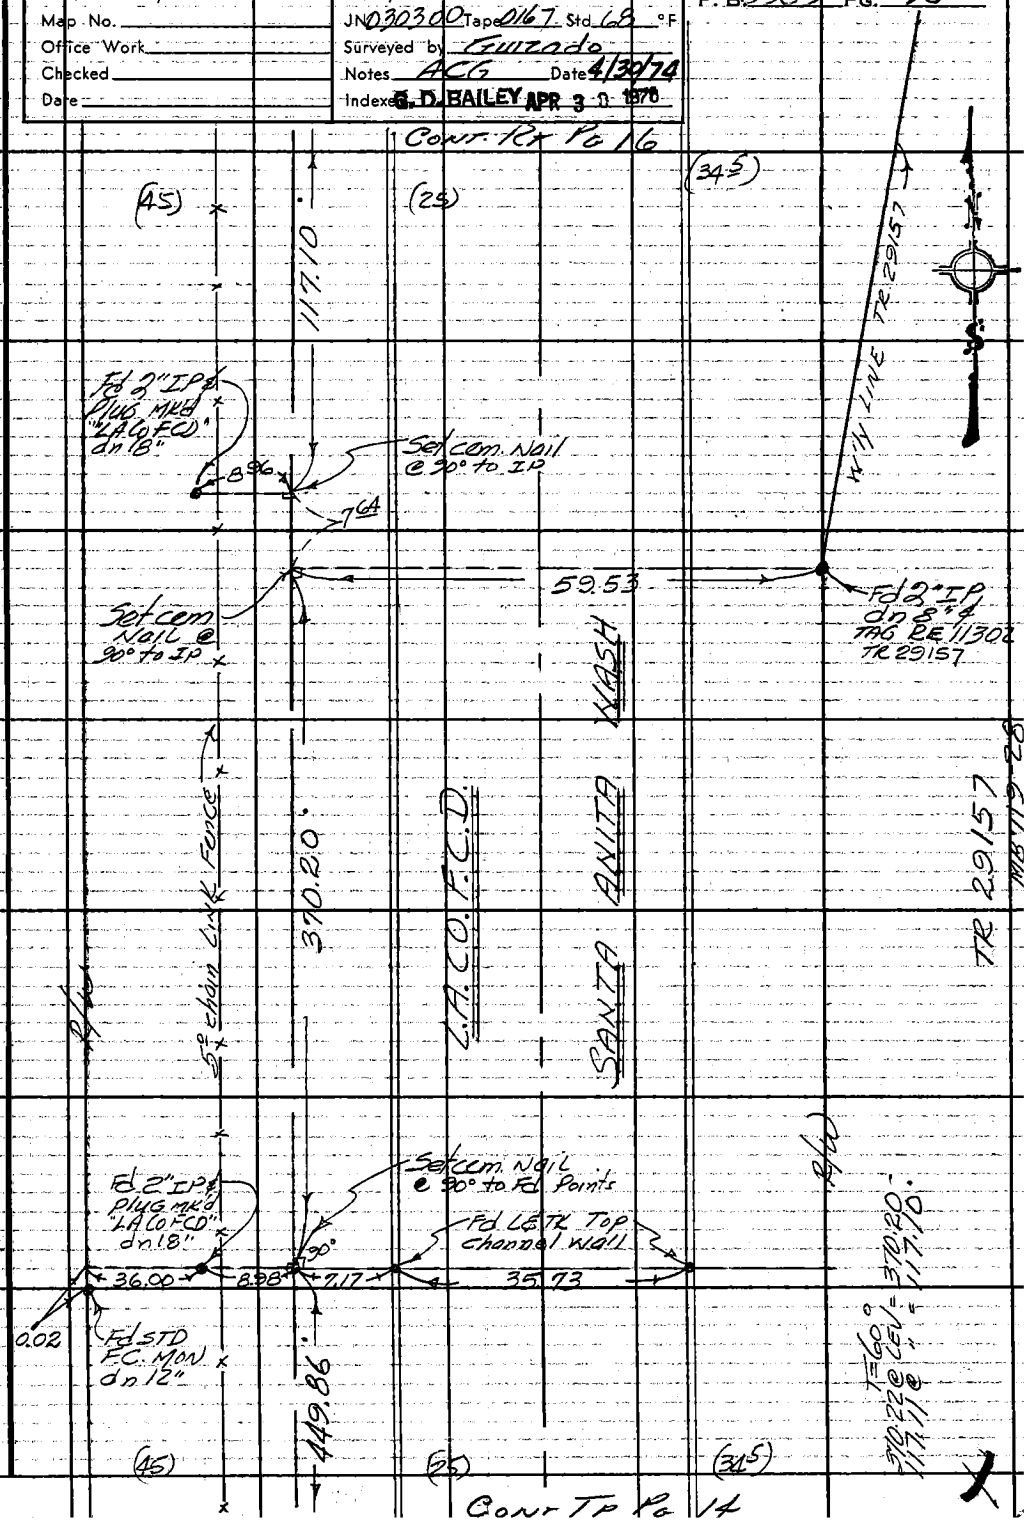

Note: Any Additions or Changes on This Sheet Must be Made or Circled in Red Ink With Date and Name of Person Making Change.

Do not extend this side of this line.

PLEASE RETURN TO
COUNTY OF LOS ANGELES
DEPARTMENT OF COUNTY ENGINEER
403 LOS ANGELES COUNTY ENGINEERING BLDG.

16F309S CE#310 3-68

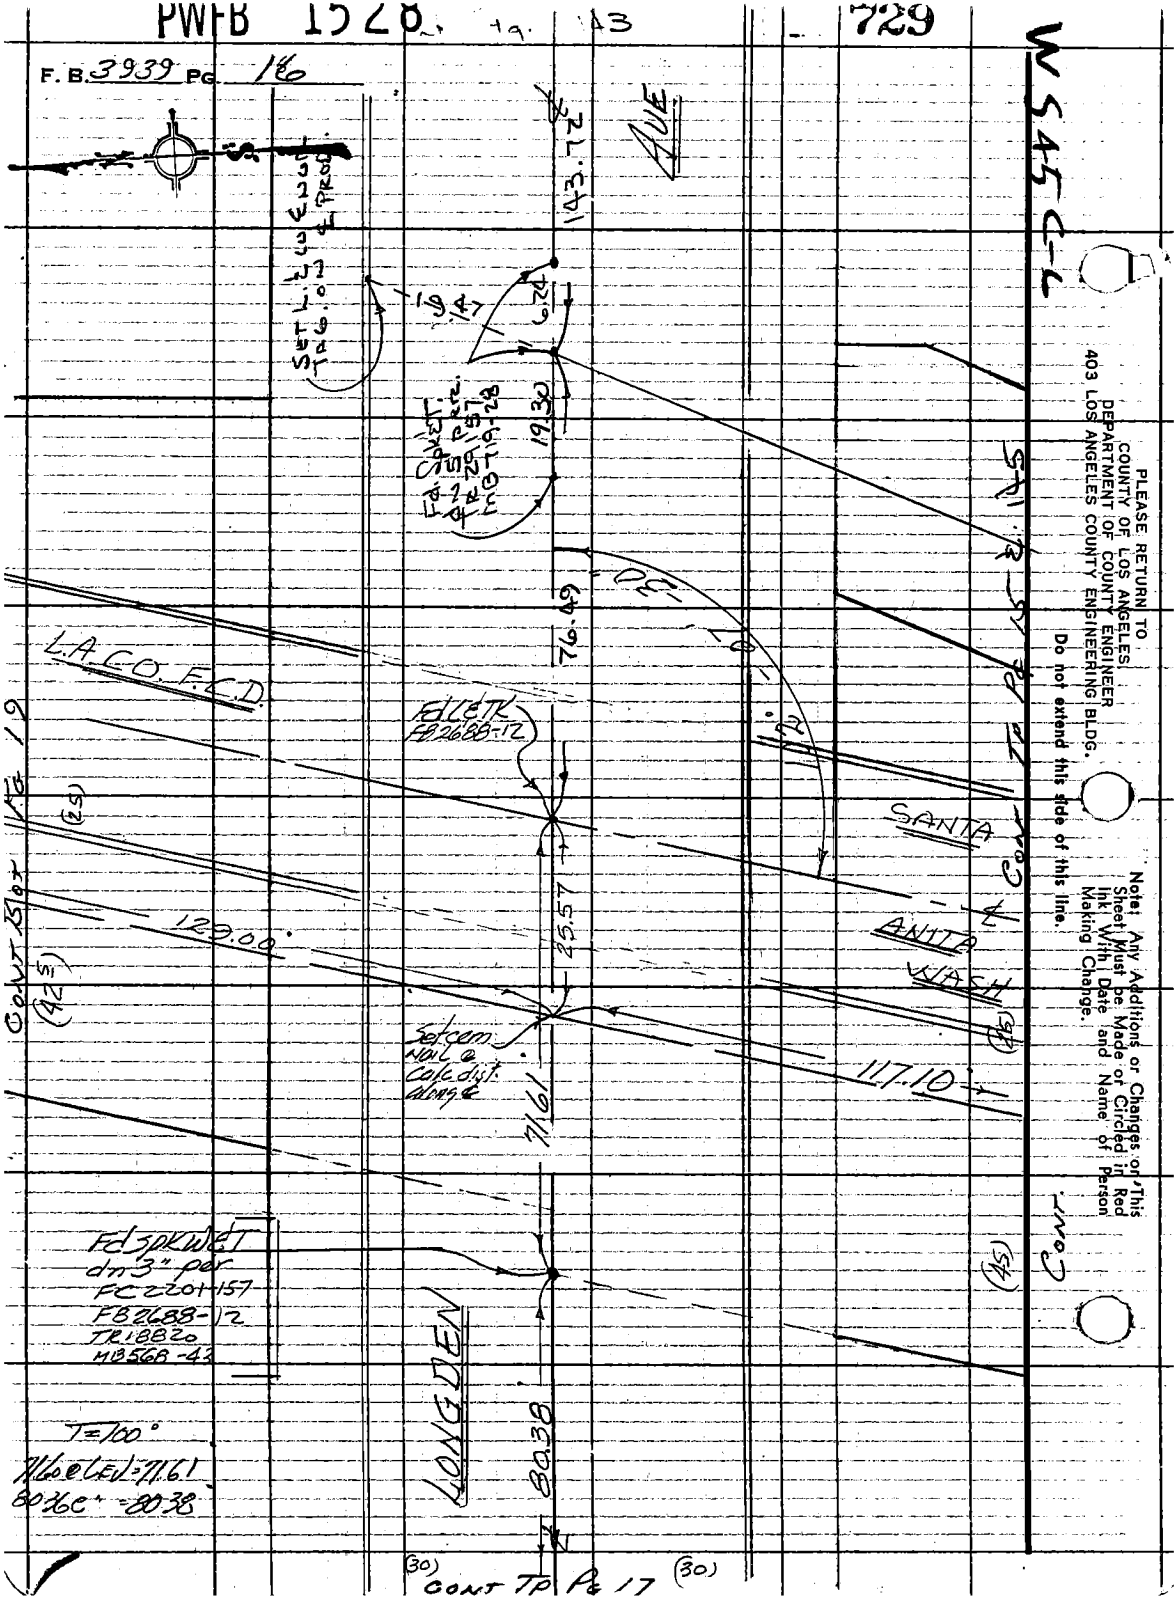
PWFB 1528
729
F. B. 3939 PG. 16
W S 45 C-6
AVE
143.72
6.24
19.30
76.49
L.A.CO. F.C.D.
Fd L&TK
FB 2688-12
SANTA
ANITA
WASH
129.00
25.57
117.10
71.61
Set cem. Nail @ calc dist. along ℄
Fd SPK W&T
dn 3" per
FC 2201-157
FB 2688-12
TR 18820
MB 568-43
LONGDEN
80.38
T=100°
71.60 @ LEV = 71.61
80.36 @ " = 80.38
CONT TP PG 15 & 145
CONT TP PG 17
CONT BLOT PG 19
CONT.
PLEASE RETURN TO
COUNTY OF LOS ANGELES
DEPARTMENT OF COUNTY ENGINEER
403 LOS ANGELES COUNTY ENGINEERING BLDG.
Do not extend this side of this line.
Note: Any Additions or Changes on This Sheet Must be Made or Circled in Red Ink With Date and Name of Person Making Change.

PWFB 1528

730

Notes Ck'd by	Survey of ARCADIA AREA G
Map No.	JN 030300 Tape 0246 Std 68 °F
Office Work	Surveyed by A.C. GUIZADO
Checked	Notes A.C.G. Date 5-7-74
Date	Indexed G. D. BAILEY APR 3 0 1976

F. B. 3939 PG. 17

CONT BOT PG 16

WS45C-6

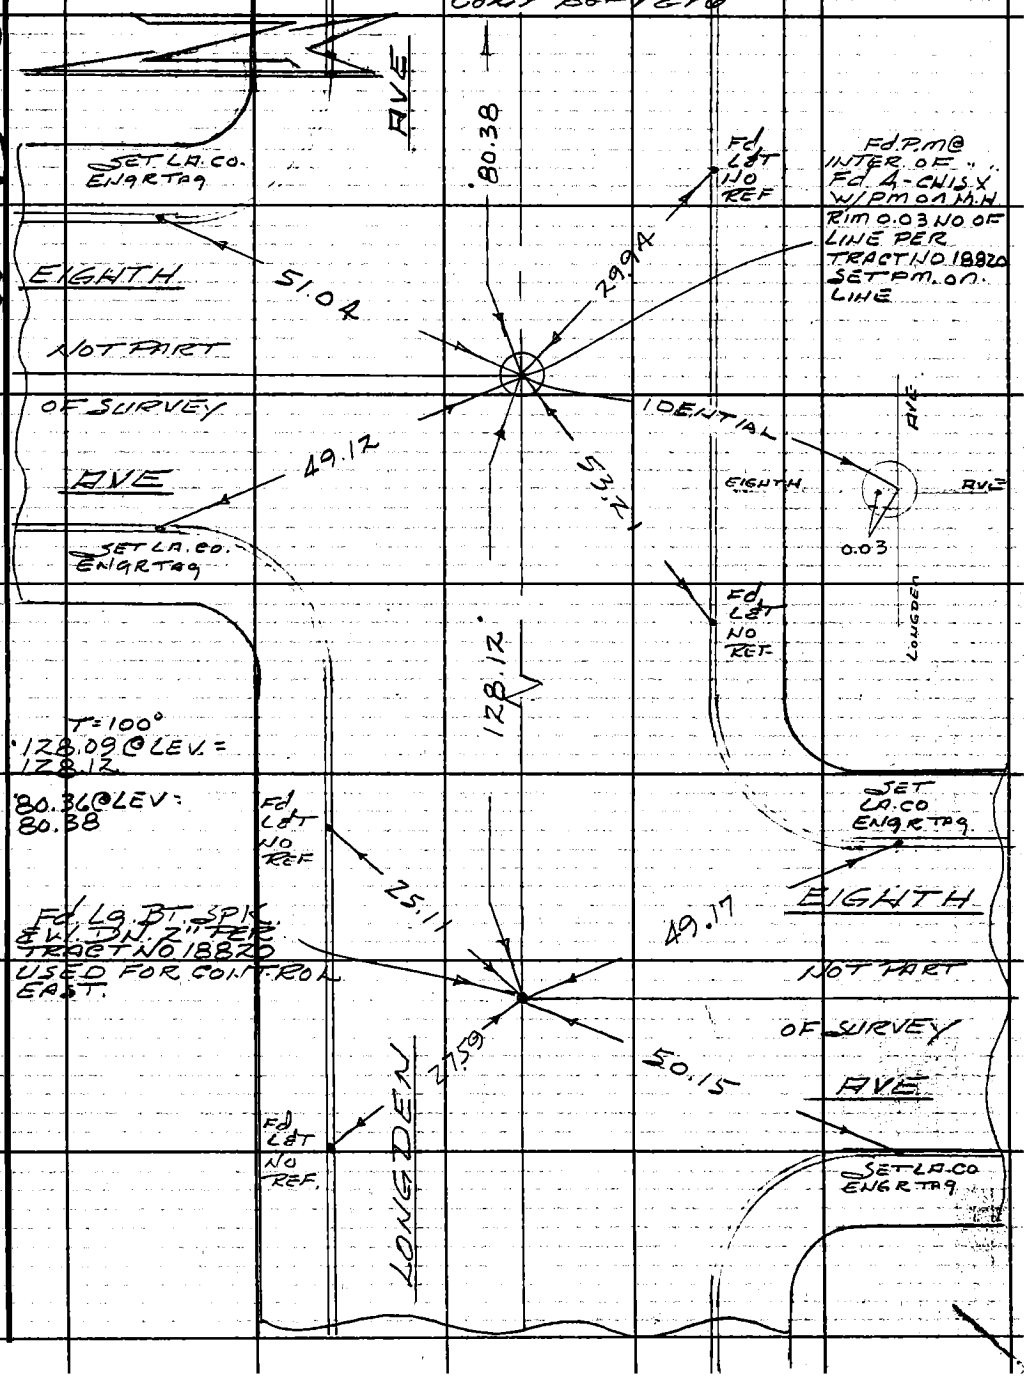

Note: Any Additions or Changes on This Sheet Must be Made or Circled in Red Ink With Date and Name of Person Making Change.

Do not extend this side of this line.

PLEASE RETURN TO COUNTY OF LOS ANGELES DEPARTMENT OF COUNTY ENGINEER 403 LOS ANGELES COUNTY ENGINEERING BLDG.

76F309S CE#310 3-68

PWFB 1528 731

F. B. _____ PG. 18

cont Btm pg 34

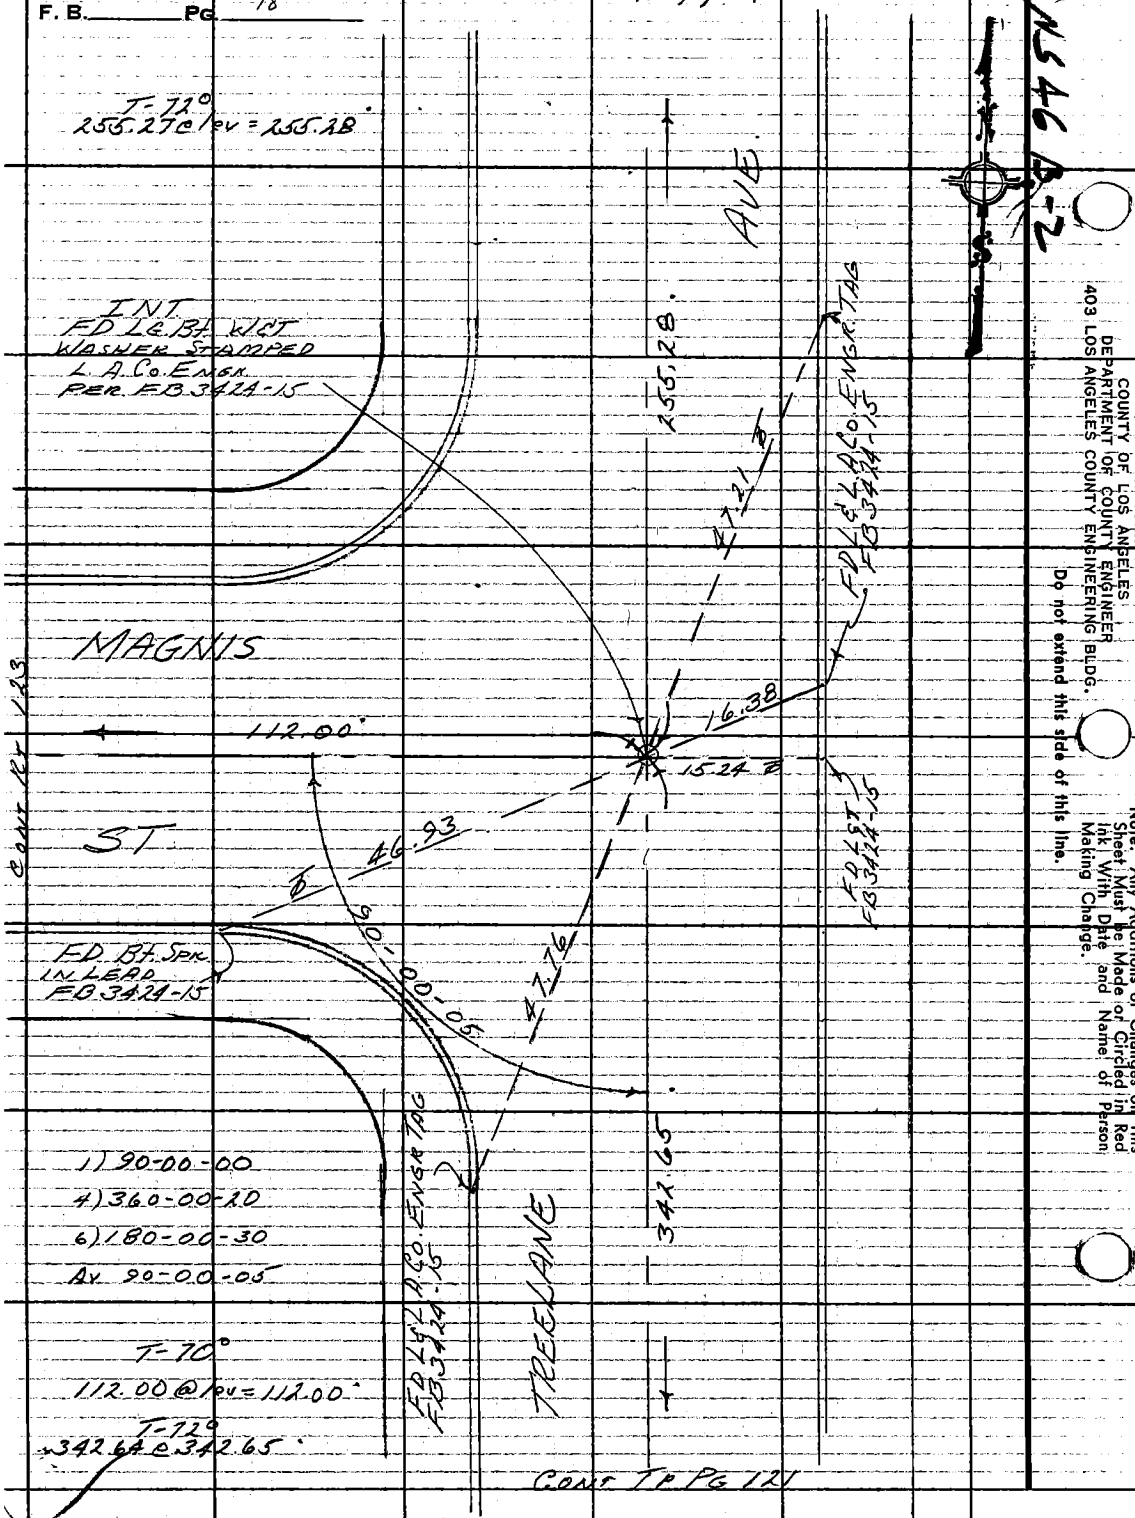

CONT TP PG 121

PLEASE RETURN TO
COUNTY OF LOS ANGELES
DEPARTMENT OF COUNTY ENGINEER
403 LOS ANGELES COUNTY ENGINEERING BLDG.
Do not extend this side of this line.

Note: Any Additions or Changes on This Sheet Must be Made or Circled in Red Ink With Date and Name of Person Making Change.

PWFB 1528 732

Notes Ck'd by	Survey of Arcadia Drain
Map No.	JN 0303 00 Tape 246 Std 68 °F
Office Work	Surveyed by A C Guizado
Checked	Notes ACG Date 5-8-74
Date	Indexed G. D. BAILEY APR 30 1976

F.B. 3939 Pg. 19

Note: Any Additions or Changes on this Sheet Must be Made or Circled in Red Ink With Date and Name of Person Making Change

Do not extend this side of this line.

PLEASE RETURN TO
LOS ANGELES COUNTY ENGINEER
403 Los Angeles County Engineering Bldg.

76P309S CE #310 5-66

PWFB 1528 Cont. Bk. Pg. 21 733

F.B. 3939 Pg. 20

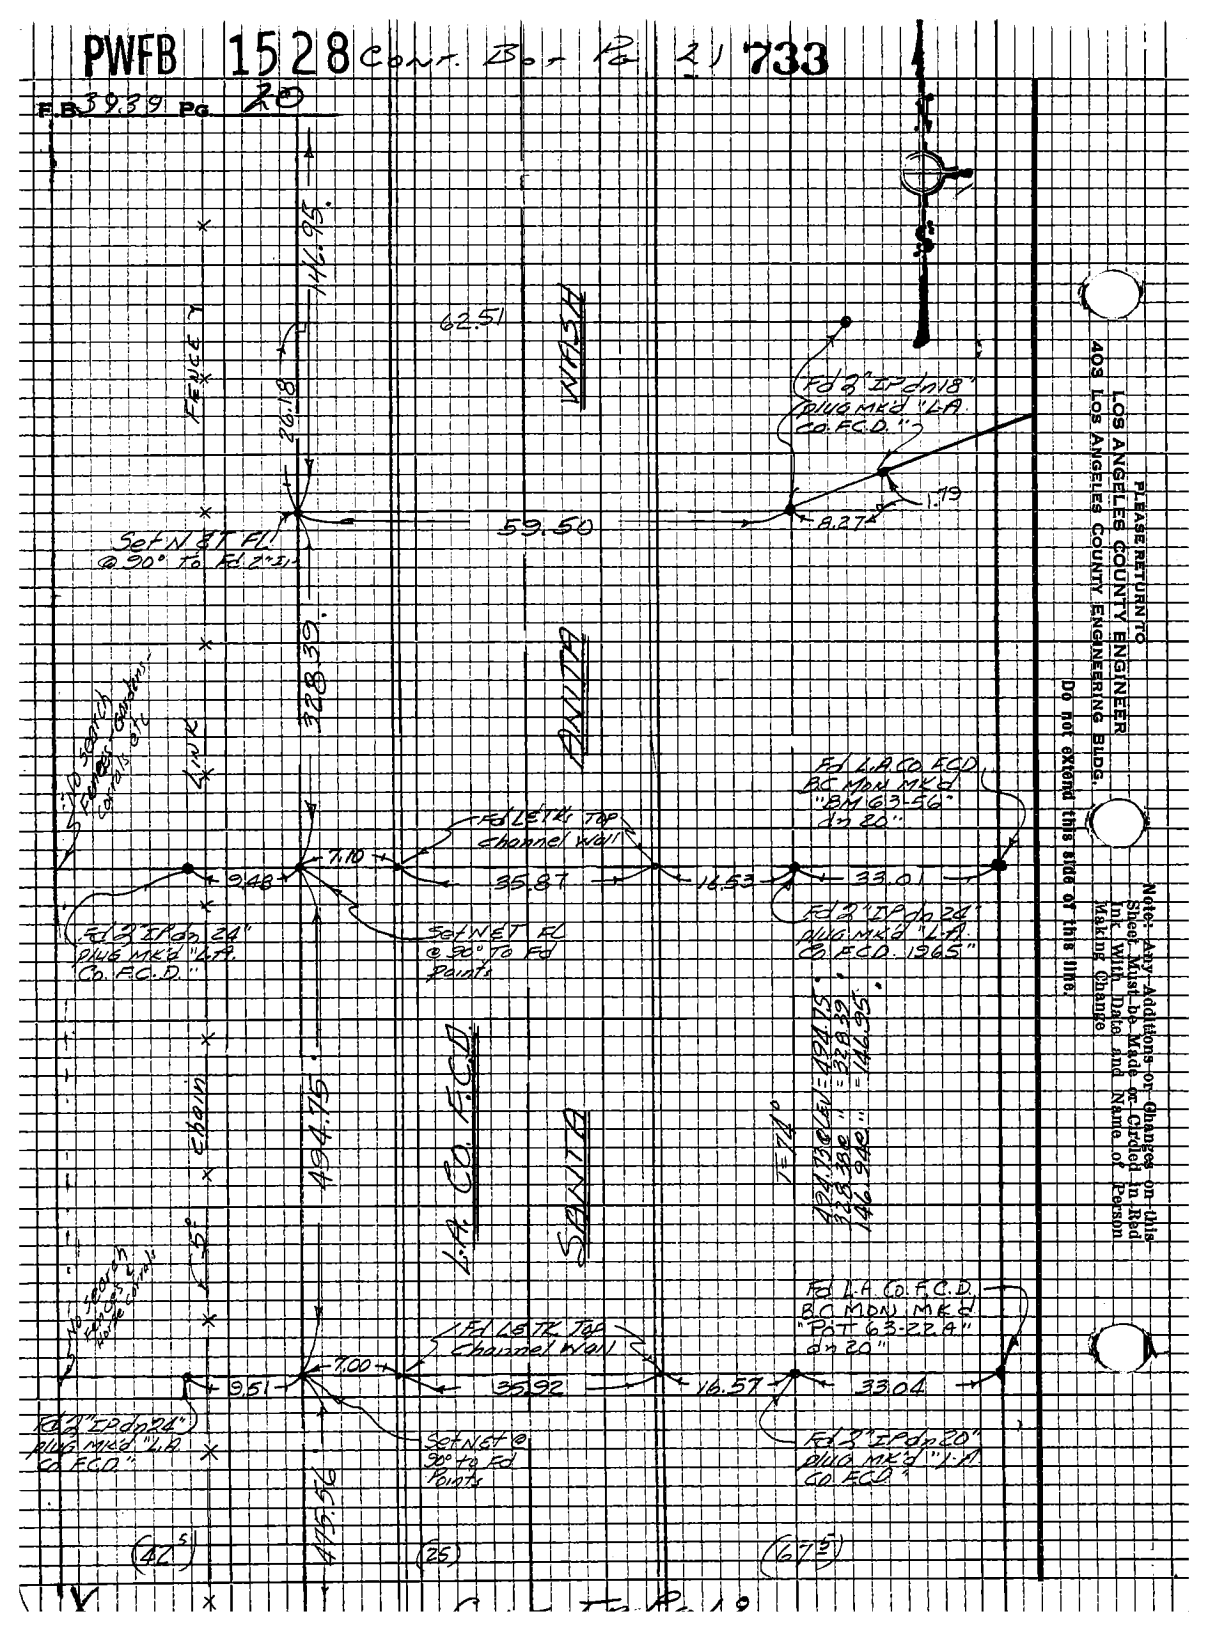

PLEASE RETURN TO
LOS ANGELES COUNTY ENGINEER
403 LOS ANGELES COUNTY ENGINEERING BLDG.

Do not extend this side of the line.

Note: Any Additions or Changes on this Sheet Must be Made or Circled in Red Inc. Will Date and Name of Person Making Change

PWFB 1528 734

Notes Ck'd by	Survey of Arcadia Area
Map No.	JN 0303.00 Tape 246 Std 68 °F
Office Work	Surveyed by A. C. Guizado
Checked	Notes A.C.G. Date 5-9-74
Date	Indexed G. D. BAILEY APR 30 1976

F. B. 3939 Pg. 21

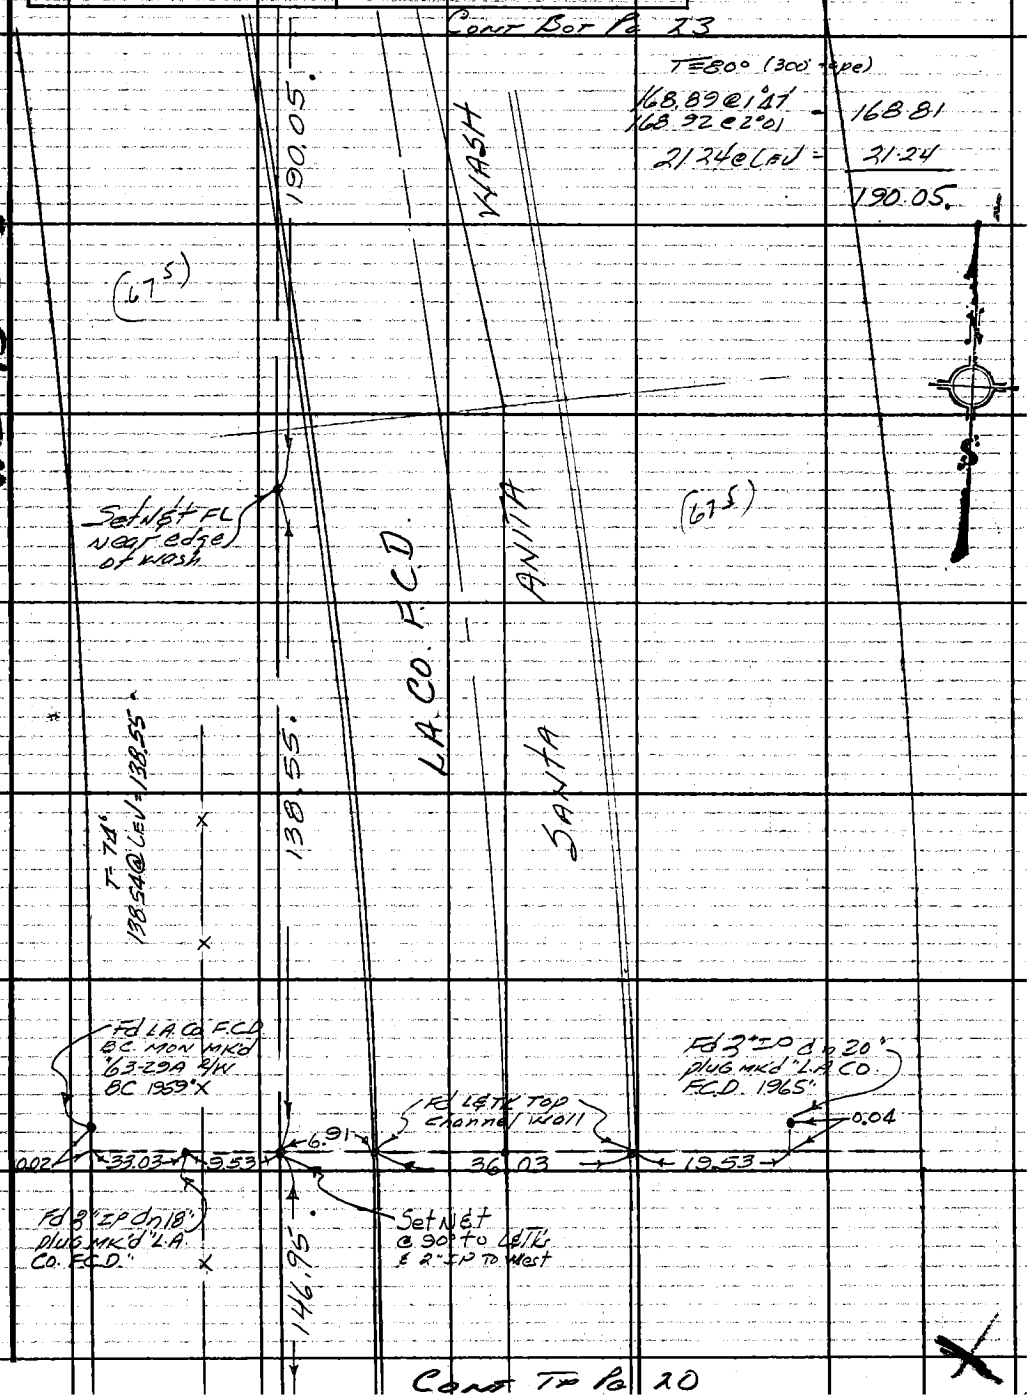

Note: Any Additions or Changes on This Sheet Must be Made or Circled in Red Ink With Date and Name of Person Making Change.

Do not extend this side of this line.

WS 45 G-5

PLEASE RETURN TO
COUNTY OF LOS ANGELES
DEPARTMENT OF COUNTY ENGINEER
403 LOS ANGELES COUNTY ENGINEERING BLDG.

76F3095 CE#310 3-68

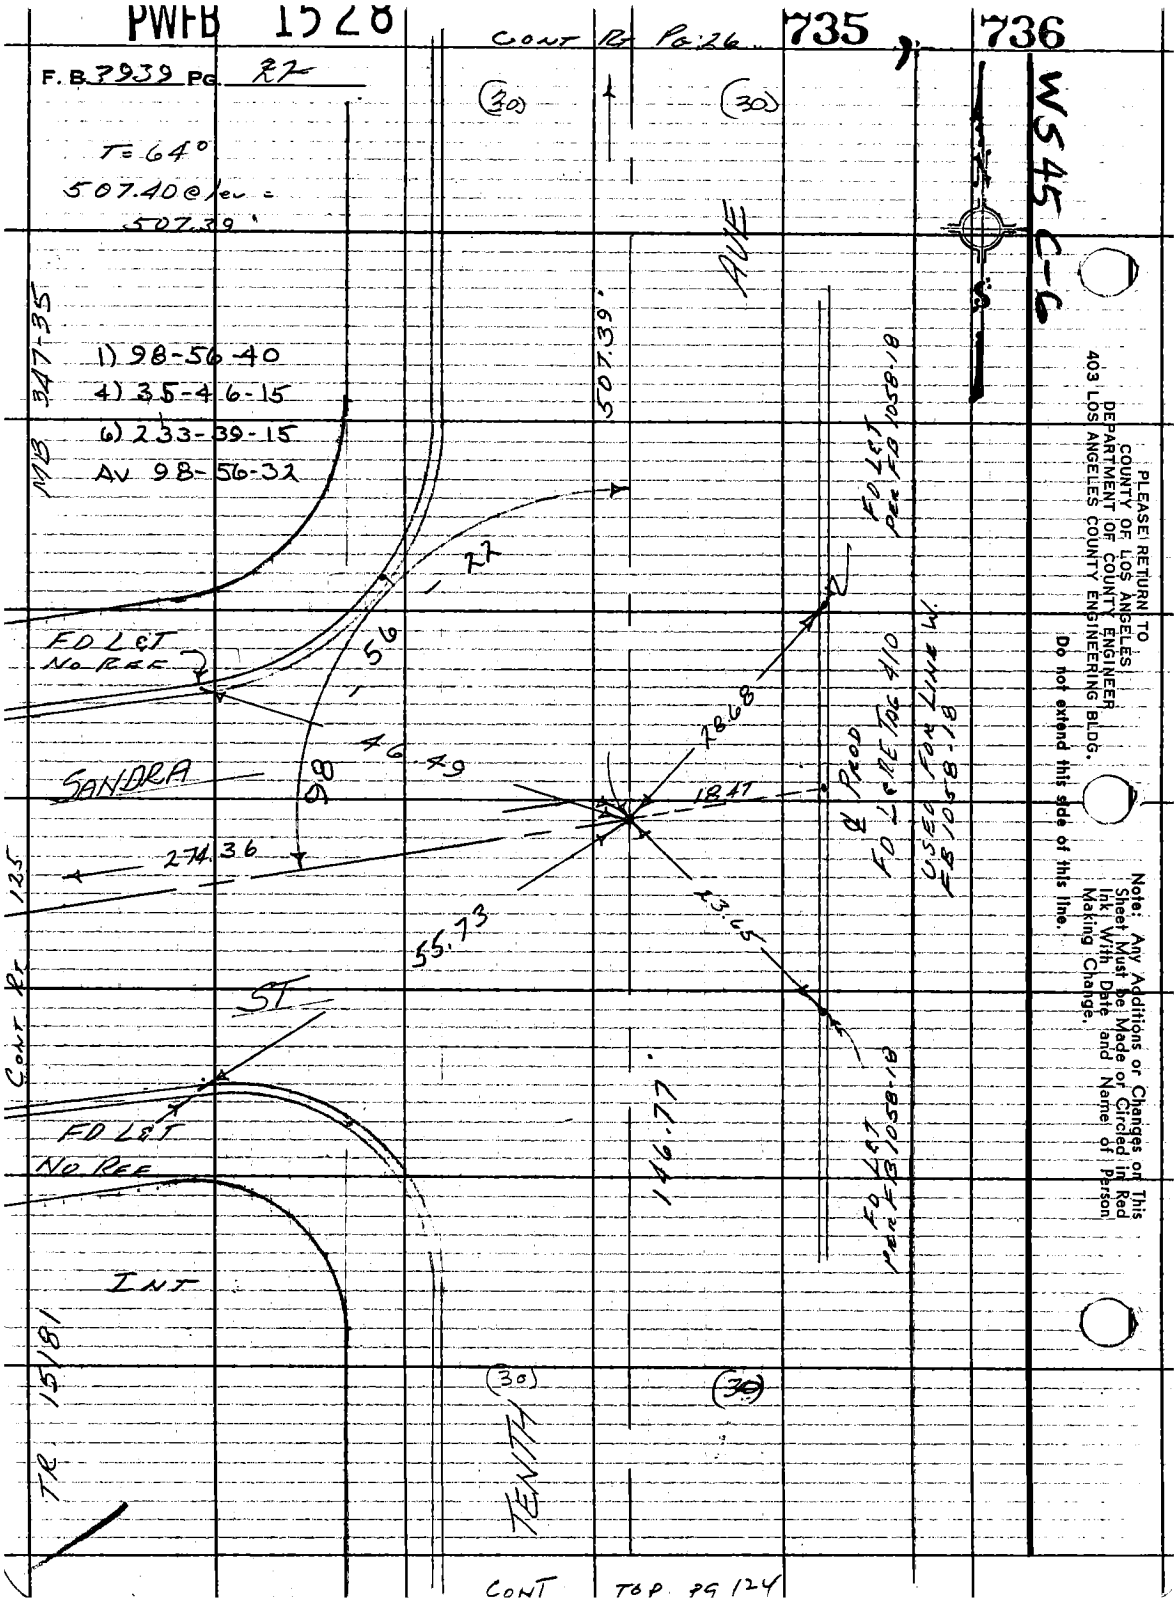
PWFB 1528
CONT RT PG 26
735
736
F.B. 3939 PG. 22
T=64°
507.40 @ lev = 507.39'
1) 98-56-40
4) 35-46-15
6) 233-39-15
AV 98-56-32
MB 347-35
507.39'
AVE
FD LET PER FB 1058-18
FD LET NO REF
22
56
46.49
98
SANDRA
274.36
28.68
18.47
23.65
55.73
℄ PROD FD LET RE TAG 410
USED FOR LINE W. FB 1058-18
ST
FD LET NO REF
INT
146.77'
FD LET PER FB 1058-18
CONT RT 125
TR 15181
TENTH
CONT TOP PG 124
WS45 C-6
PLEASE RETURN TO
COUNTY OF LOS ANGELES
DEPARTMENT OF COUNTY ENGINEER
403 LOS ANGELES COUNTY ENGINEERING BLDG.
Do not extend this side of this line.
Note: Any Additions or Changes on This Sheet Must be Made or Circled in Red Ink With Date and Name of Person Making Change.

PWFB 1528 737

Notes Ck'd by	Survey of Arcadia Area
Map No.	JN 0303.0° Tape 246 Std 84 °F
Office Work	Surveyed by A.P. Guzzado
Checked	Notes A.C.E. Date 5/18/74
Date	Indexed B. D. BAILEY APR 30 1976

F.B. 3939 Pg. 23

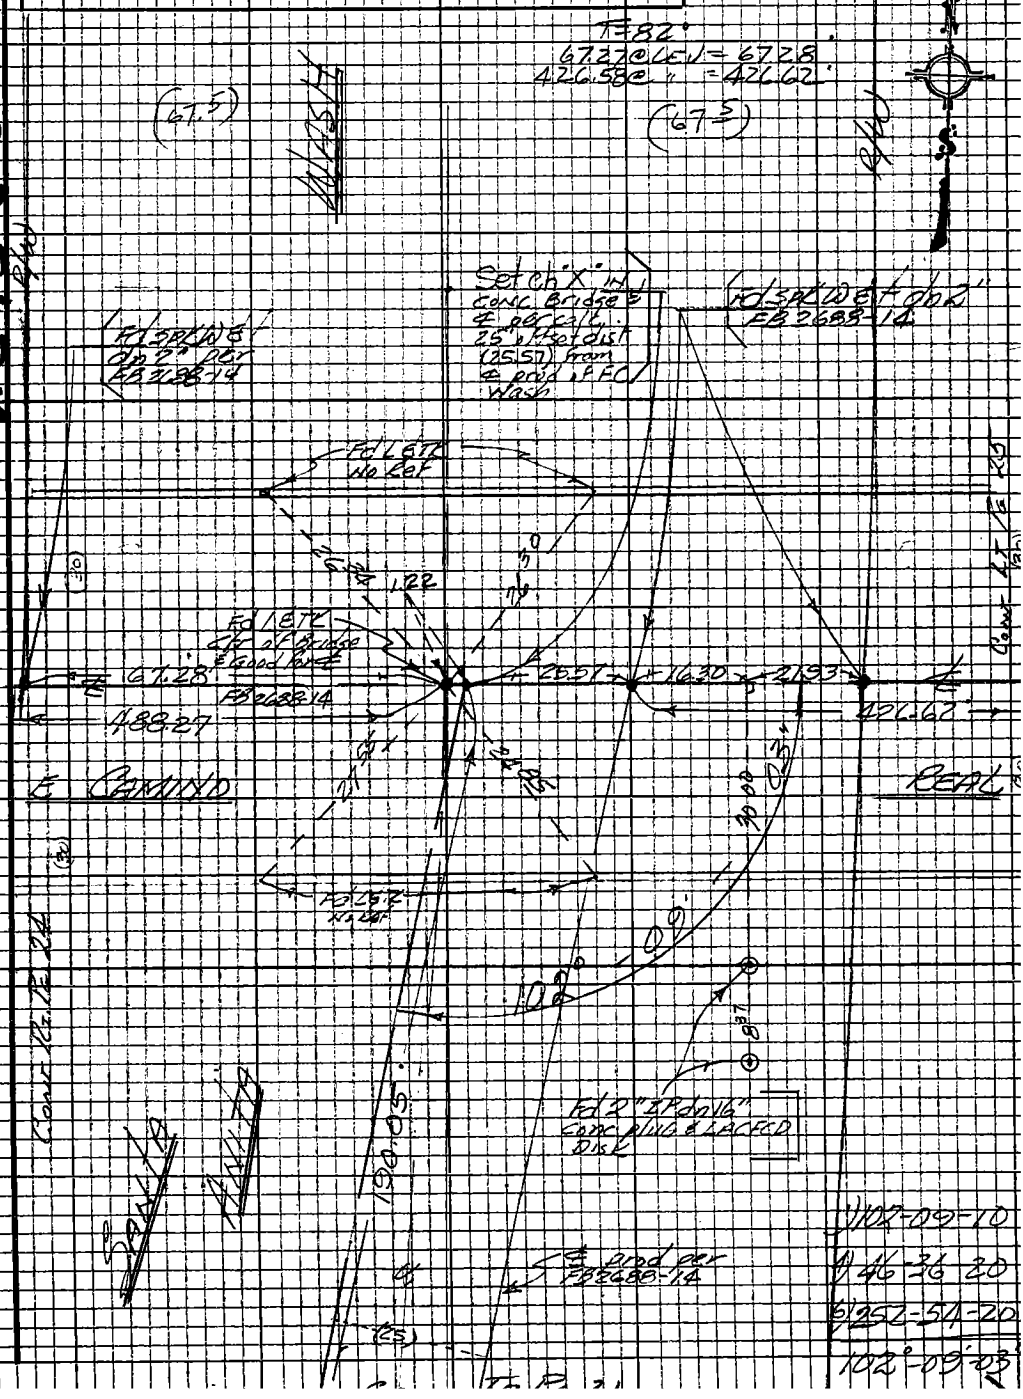

Note: Any Additions or Changes on this Sheet Must be Made or Circled in Red Ink With Date and Name of Person Making Change

Do not extend this side of this line.

PLEASE RETURN TO
LOS ANGELES COUNTY ENGINEER
403 LOS ANGELES COUNTY ENGINEERING BLDG.

76P3098 CE #310 5-66

PWFB 1528 738

F.B. _____ PG. 34

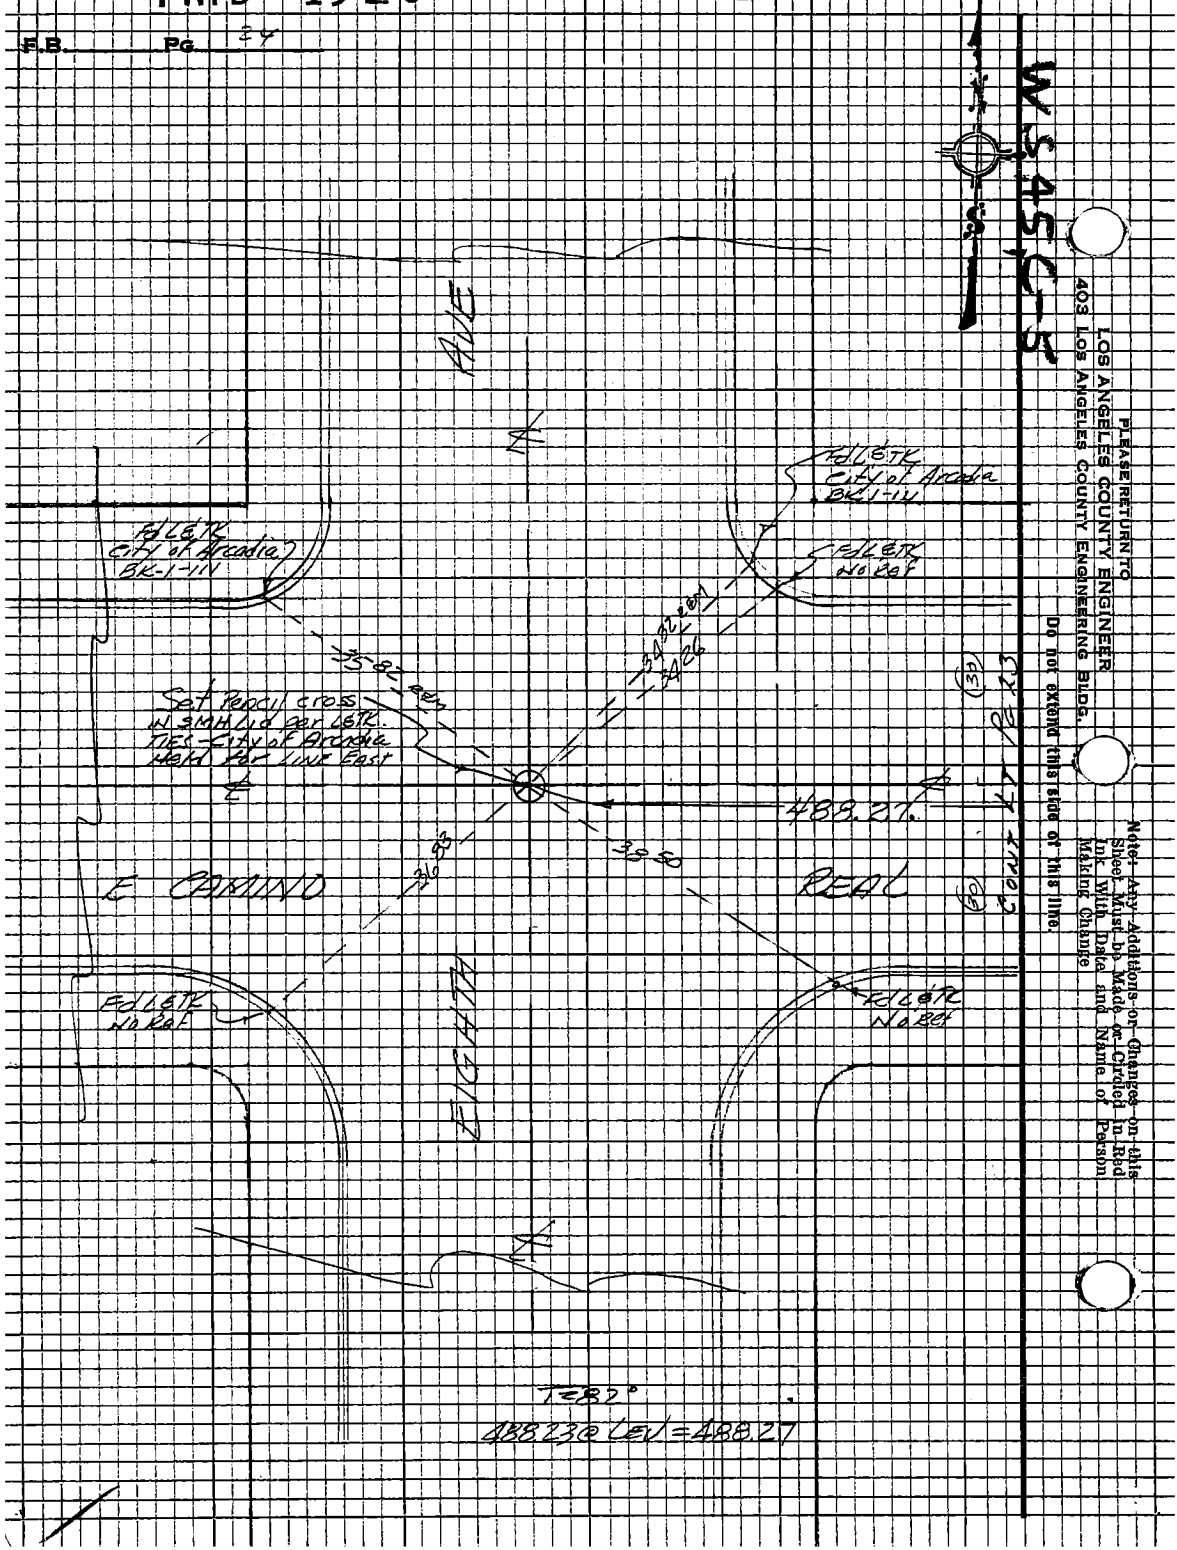

PLEASE RETURN TO
LOS ANGELES COUNTY ENGINEER
403 LOS ANGELES COUNTY ENGINEERING BLDG.

Do not exceed this space or this line.

Note: Any Additions or Changes on this Sheet Must Be Made or Cited in Red Ink With Date and Name of Person Making Change

PWFB 1528

739

Notes Ck'd by	Survey of ARCADIA AREA
Map No.	JN 030300 Tape 246 Std 68 °F
Office Work	Surveyed by D.C. GUIZADO
Checked	Notes D.C.G. Date 6/18/74
Date	Indexed G. D. BAILEY APR 30 1976

F. B. 3939 PG. 25

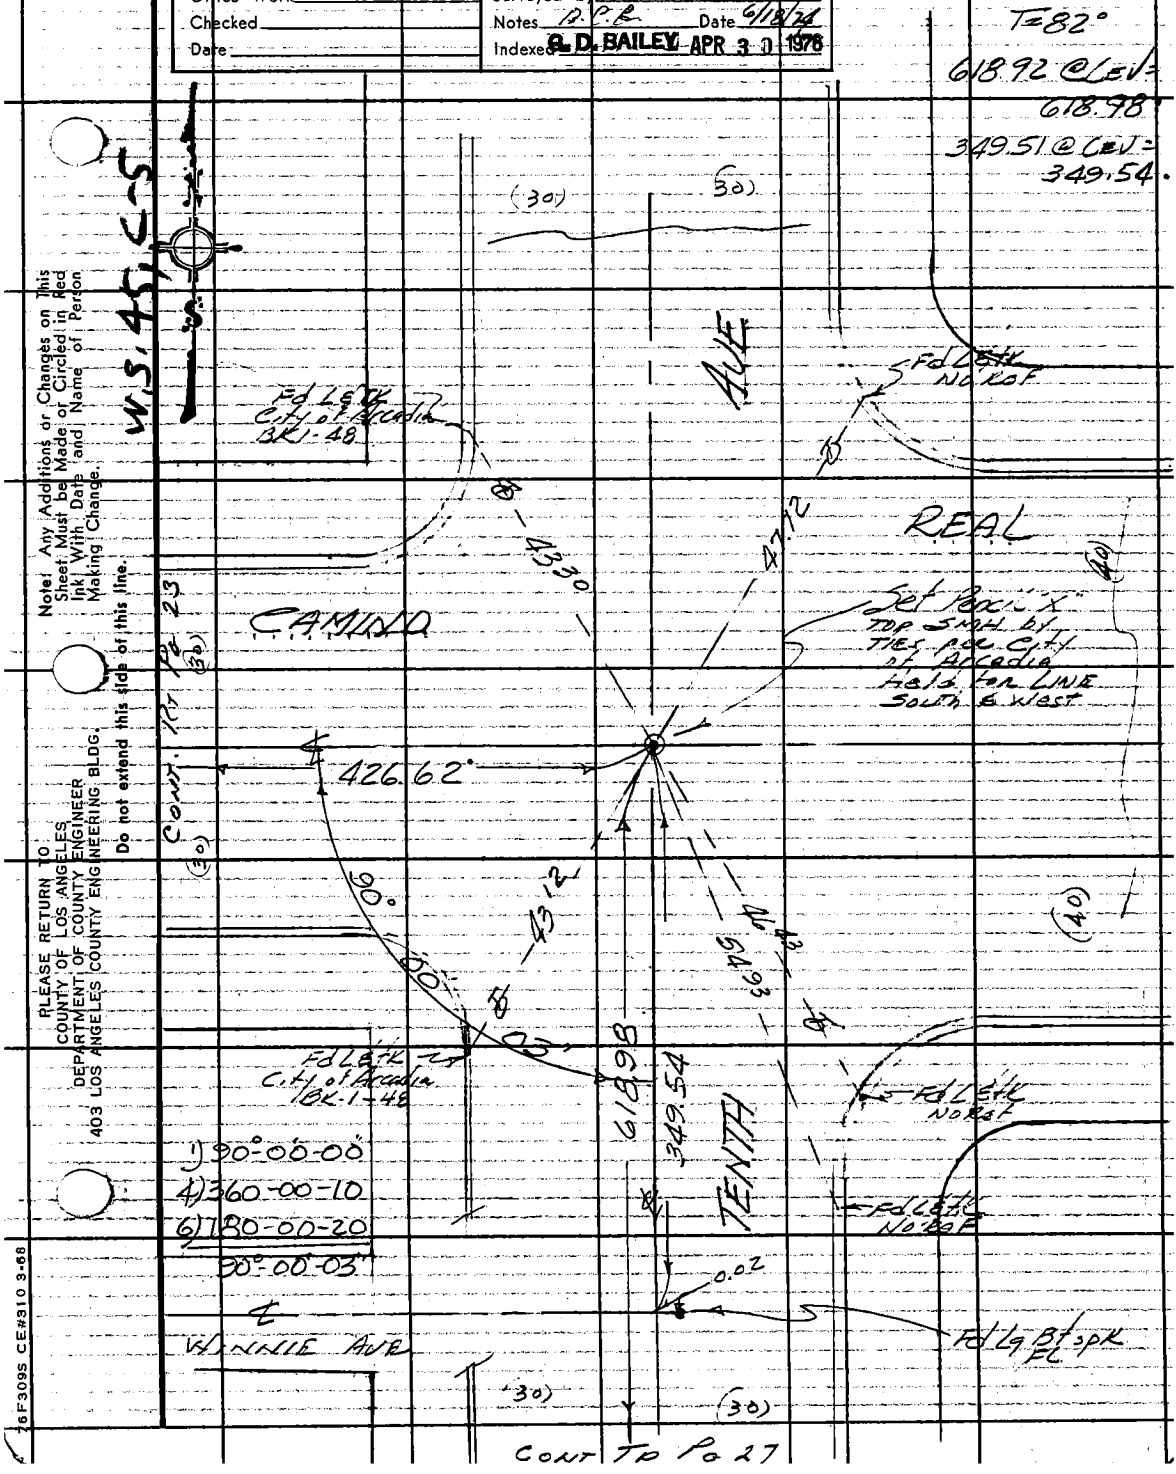

Note: Any Additions or Changes on This Sheet Must be Made or Circled in Red Ink With Date and Name of Person Making Change.

Do not extend this side of this line.

PLEASE RETURN TO
COUNTY OF LOS ANGELES
DEPARTMENT OF COUNTY ENGINEER
403 LOS ANGELES COUNTY ENGINEERING BLDG.

76F309S CE#310 3-68

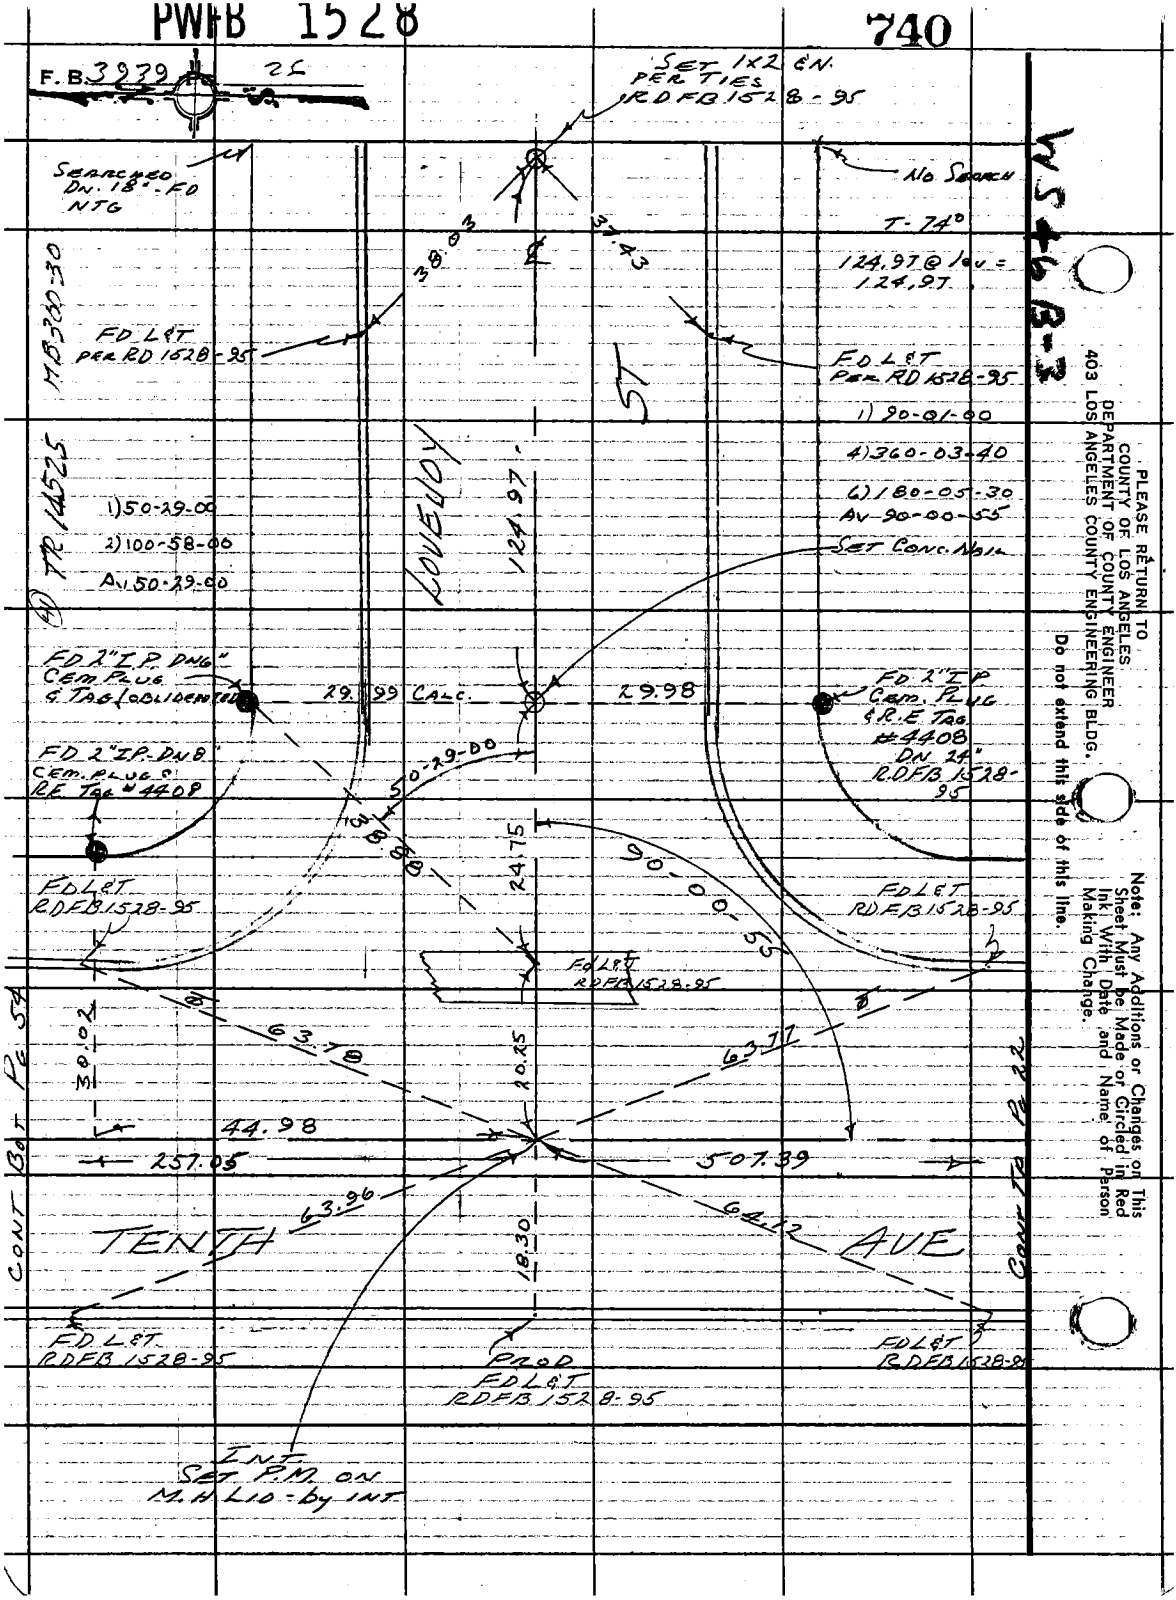
PWFB 1528
740
F.B. 3939 26
SET 1X2 & N. PER TIES RDFB 1528-95
SEARCHED DN. 18" - FD NTG
NO SEARCH
T-74°
124.97 @ lev = 124.97
38.03
37.43
MB 360-30
FD L&T PER RD 1528-95
FD L&T PER RD 1528-95
ST
1) 90-01-00
4) 360-03-40
6) 180-05-30
AV 90-00-55
SET CONC. NAIL
TR 14525
1) 50-29-00
2) 100-58-00
AV 50-29-00
LOVELOY
124.97
FD 2" I.P. DN 6" CEM PLUG & TAG (OBLIDENTED)
29.99 CALC.
29.98
FD 2" I.P. CEM. PLUG & R.E. TAG #4408 DN 24" RDFB 1528-95
FD 2" I.P. DN 8" CEM. PLUG & RE TAG #4408
50-29-00
38.88
24.75
90-00-55
FD L&T RDFB 1528-95
FD L&T RDFB 1528-95
FD L&T RDFB 1528-95
63.78
63.77
30.02
20.25
44.98
257.05
507.39
63.96
64.12
TENTH AVE
18.30
CONT BOT PG 54
CONT TO PG 22
FD L&T RDFB 1528-95
PROD FD L&T RDFB 1528-95
FD L&T RDFB 1528-95
INT SET P.M. ON M.H LID - by INT
WS 46 B-3
PLEASE RETURN TO COUNTY OF LOS ANGELES DEPARTMENT OF COUNTY ENGINEER 403 LOS ANGELES COUNTY ENGINEERING BLDG.
Do not extend this side of this line.
Note: Any Additions or Changes on This Sheet Must be Made or Circled in Red Ink With Date and Name of Person Making Change.

PWFB 1528 741

Notes Ck'd by	Survey of ARCADIA AREA
Map No.	JN 0303.00 Tape 246 Std 68 °F
Office Work	Surveyed by A.C. Guizado
Checked	Notes A.C.G. Date 6/24/74
Date	Indexed G. D. BAILEY APR 30 1976

F. B. 3939 PG. 27

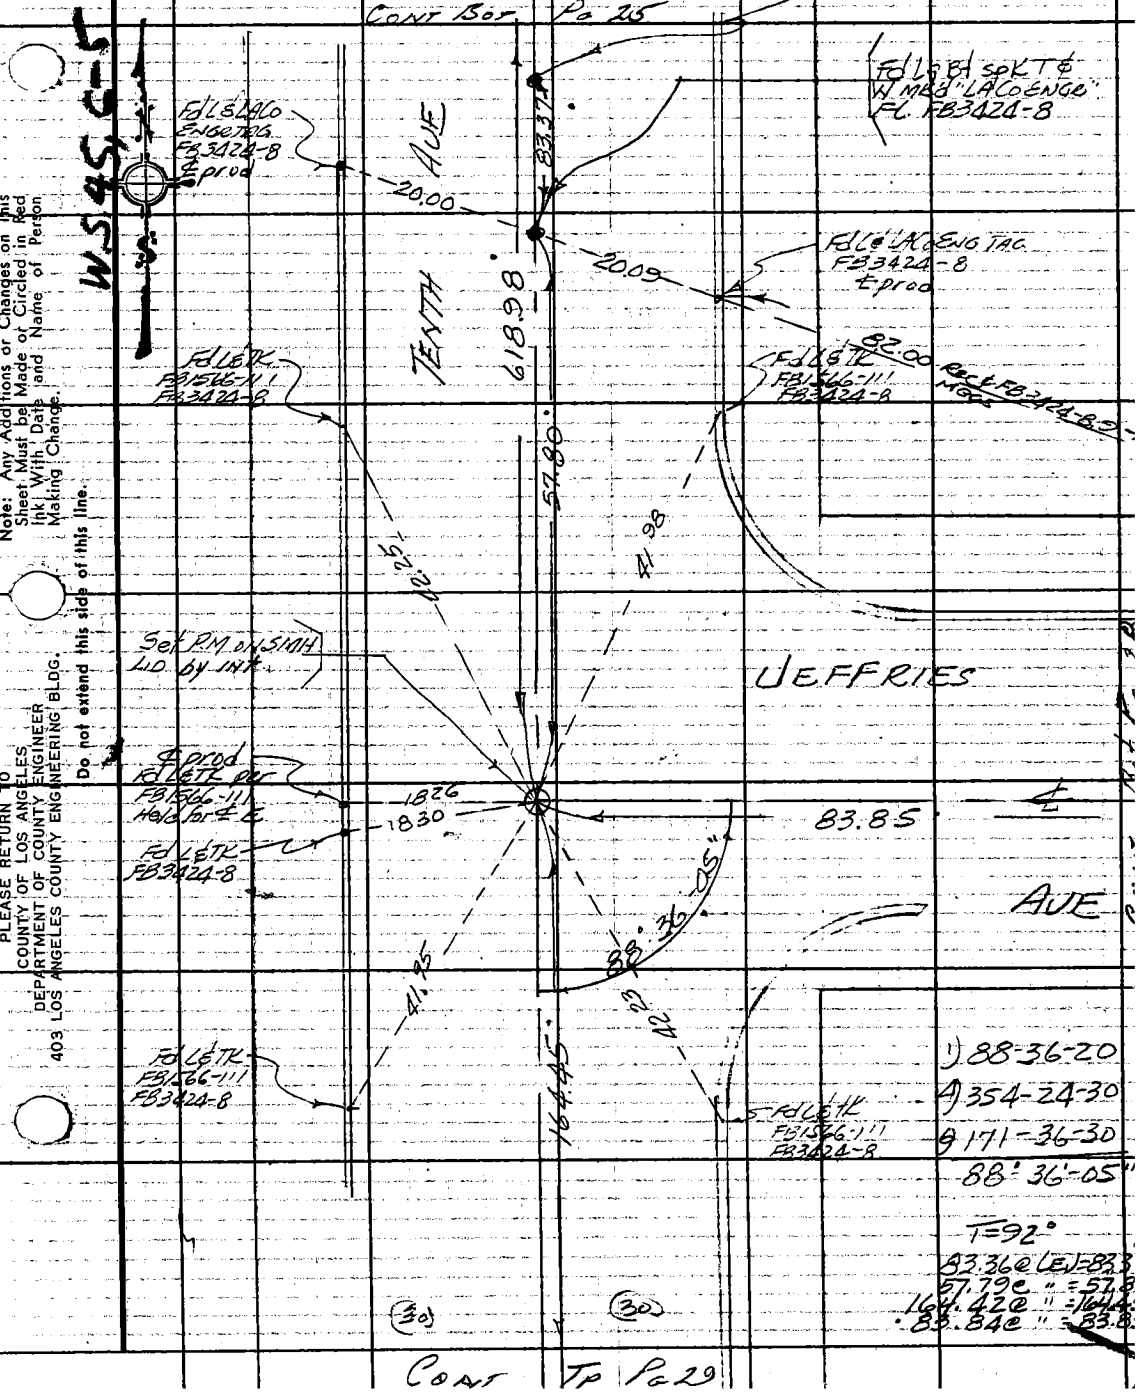

Note: Any Additions or Changes on This Sheet Must be Made or Circled in Red Ink With Date and Name of Person Making Change.

Do not extend this side of this line.

PLEASE RETURN TO
COUNTY OF LOS ANGELES
DEPARTMENT OF COUNTY ENGINEER
403 LOS ANGELES COUNTY ENGINEERING BLDG.

76F309S CE#310 3-68

PWFB 1528 742

F.B. 3939 PG. 28

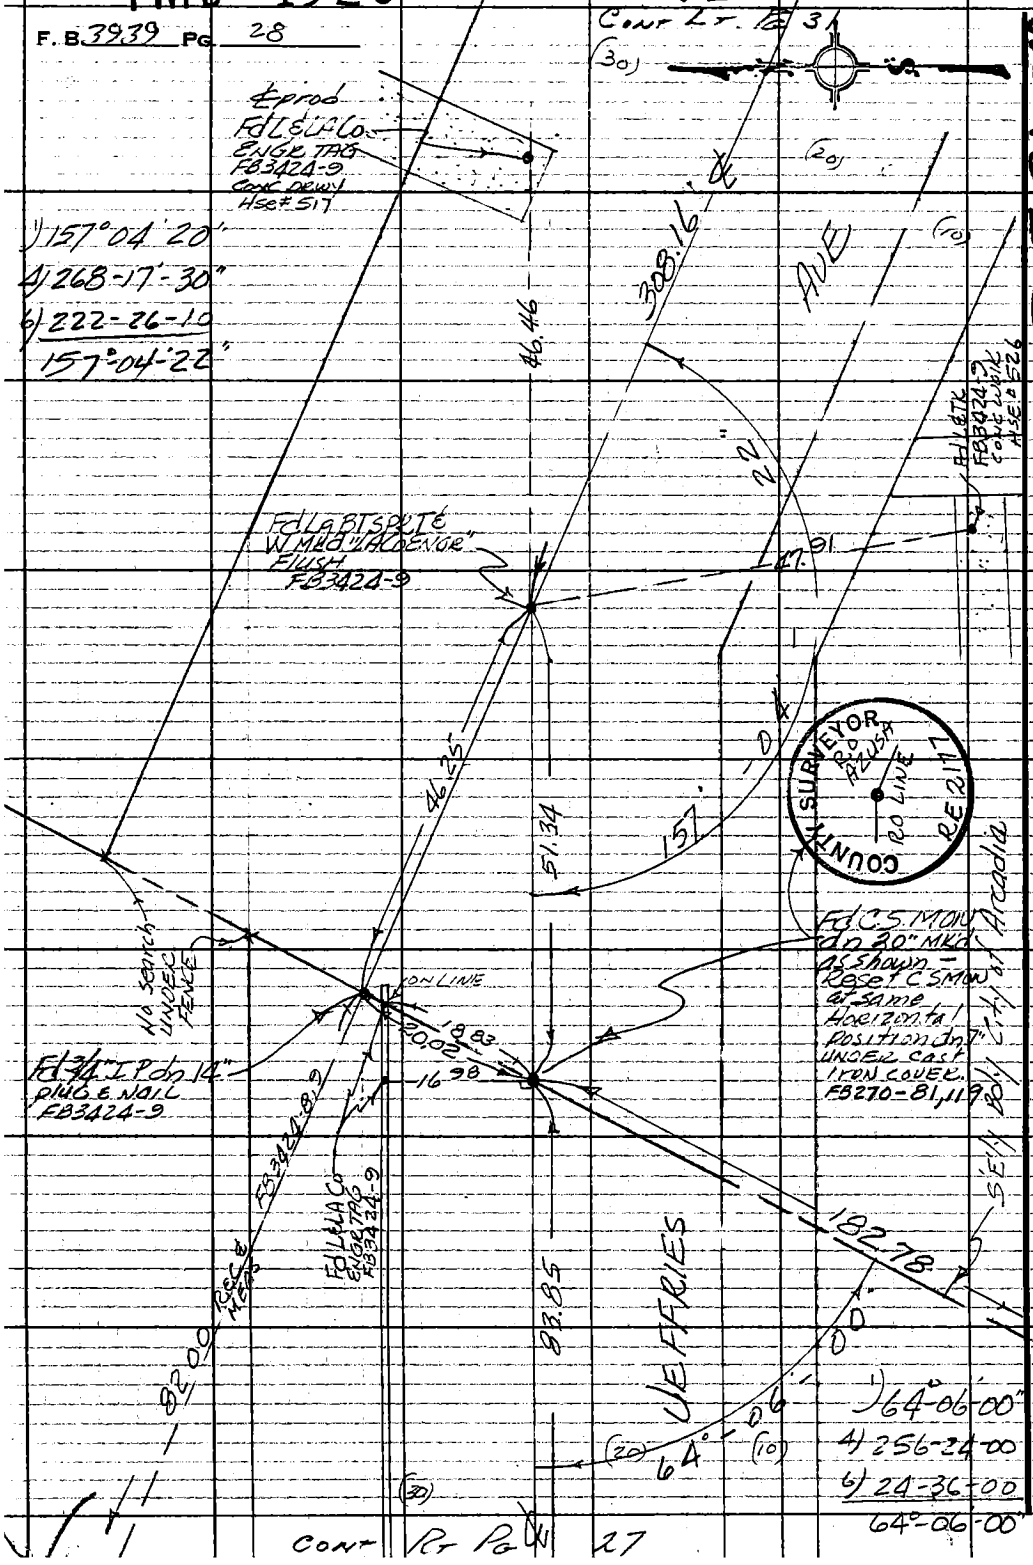

WS46 B-2

PLEASE RETURN TO
COUNTY OF LOS ANGELES
DEPARTMENT OF COUNTY ENGINEER
403 LOS ANGELES COUNTY ENGINEERING BLDG.

Do not extend this side of this line.

Note: Any Additions or Changes on This Sheet Must be Made or Circled in Red Ink With Date and Name of Person Making Change.

Cont Rt Pg 27

PWFB 1528

743

Notes Ck'd by	Survey of Arcadia Area
Map No.	JN 0303.00 Tape 0167 Std 68°F
Office Work	Surveyed by A.C. Guzman
Checked	Notes A.C.G. Date 5/24/74
Date	Indexed R. D. BAILEY APR 30 1978

F.B. 3939 Pg. 29

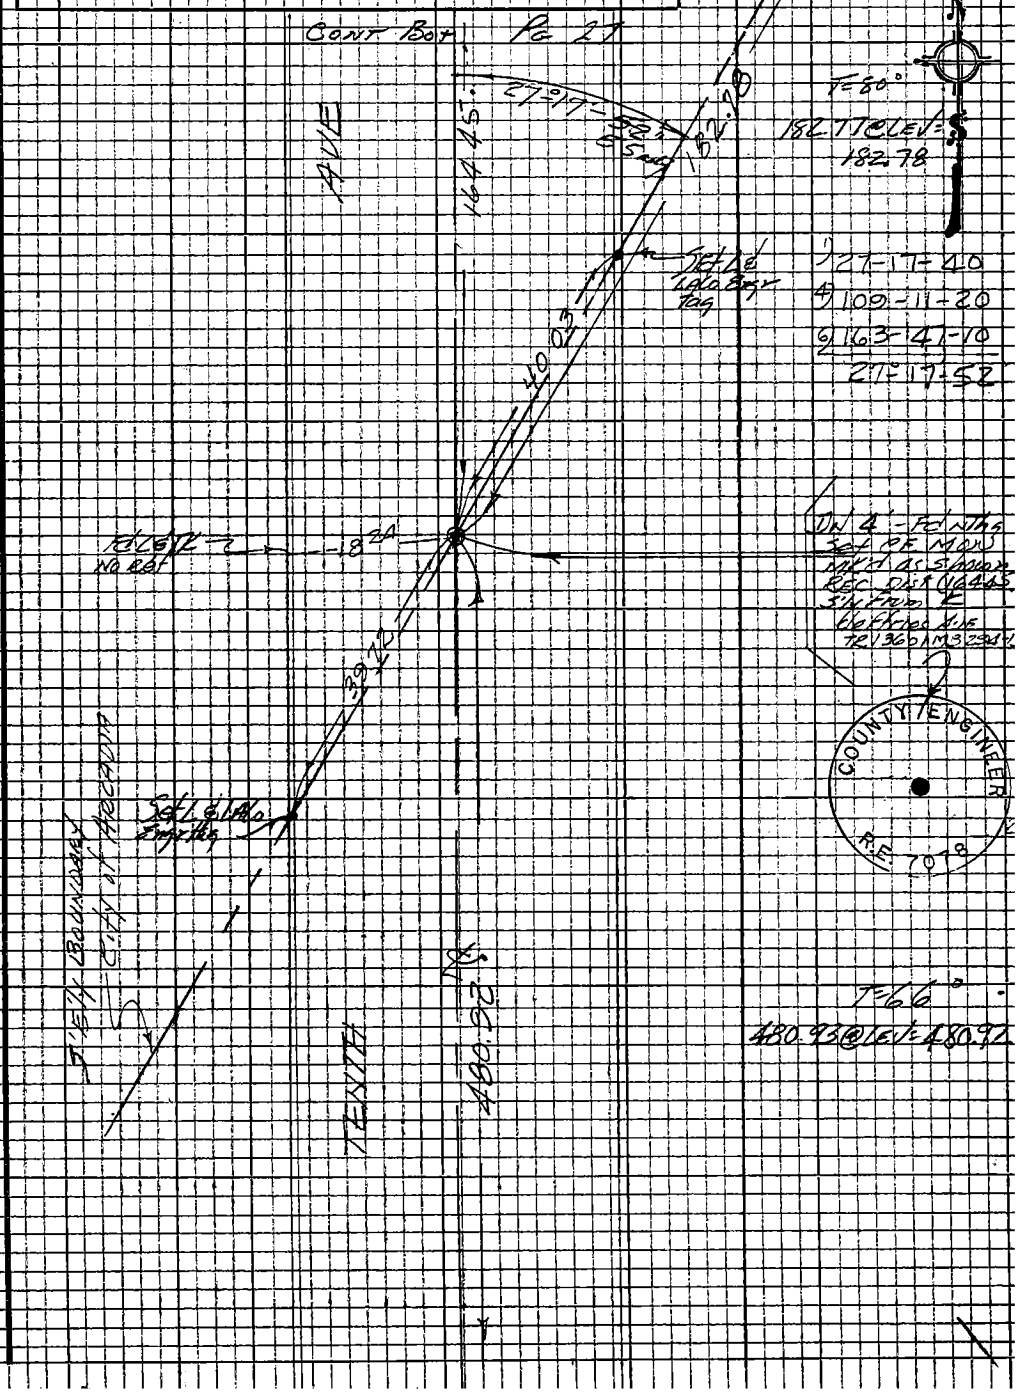

Note: Any Additions or Changes on this Sheet Must be Made or Circled in Red Ink With Date and Name of Person Making Change

Do not extend this side of this line.

PLEASE RETURN TO
LOS ANGELES COUNTY ENGINEER
403 LOS ANGELES COUNTY ENGINEERING BLDG.

76P3095 CE #310 5-66

PWFB 1528 (30) FROM (30) BTM Pg 29 744 = 66°

F.B. 3939 PG. 30

22.19 @ LEV = 22.19
97.32 @ " = 97.32
466.84 @ " = 466.83

W.S. 45 C-6

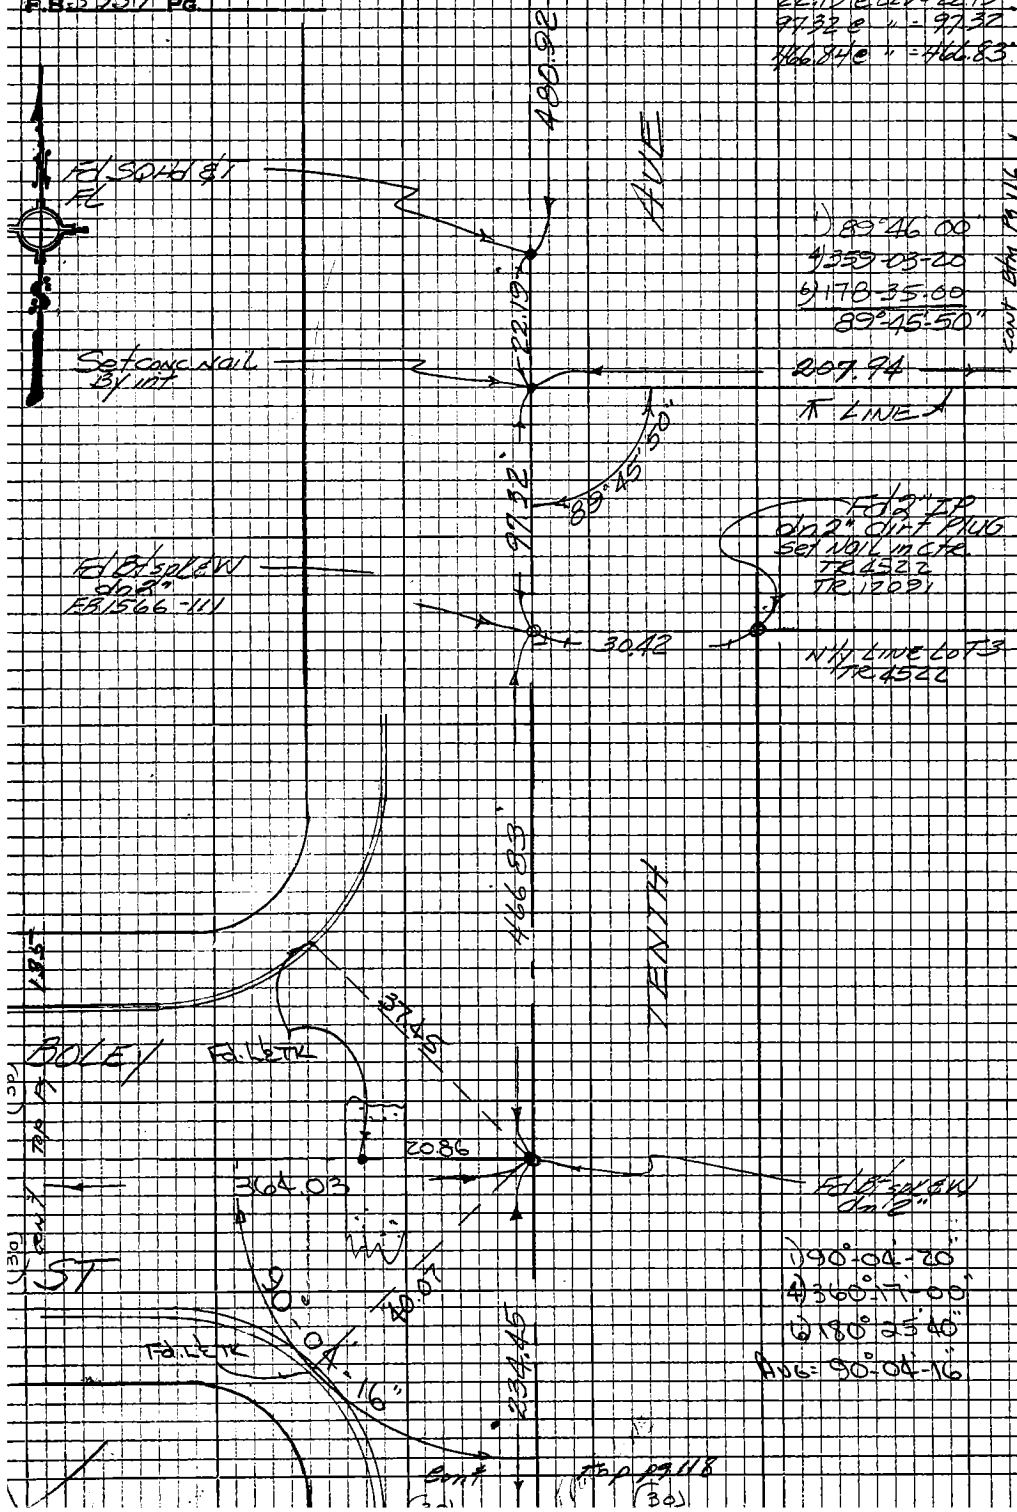

1) 89°46'00"
4) 359-03-20
6) 178-35-00
89°-45'-50"

1) 90°-04'-20"
4) 360°-17'-00"
6) 180°25'40"
AVG = 90°-04'-16"

PLEASE RETURN TO
LOS ANGELES COUNTY ENGINEER
403 LOS ANGELES COUNTY ENGINEERING BLDG.

Do not extend this side of this line.

Note: Any Additions or Changes on this Sheet Must be Made or Circled in Red Ink With Date and Name of Person Making Change

PWFB 1528

745

Notes Ck'd by	Survey of ARCADIA ARCAD	F.B. 3939 Pg. 31
Map No.	JN 030300 Tape 0167 Std 68 °F	TRACT No 13608
Office Work	Surveyed by A.C. GUIZADO	
Checked	Notes ACG Date 6-74	
Date	Indexed G. D. BAILEY APR 30 1976	

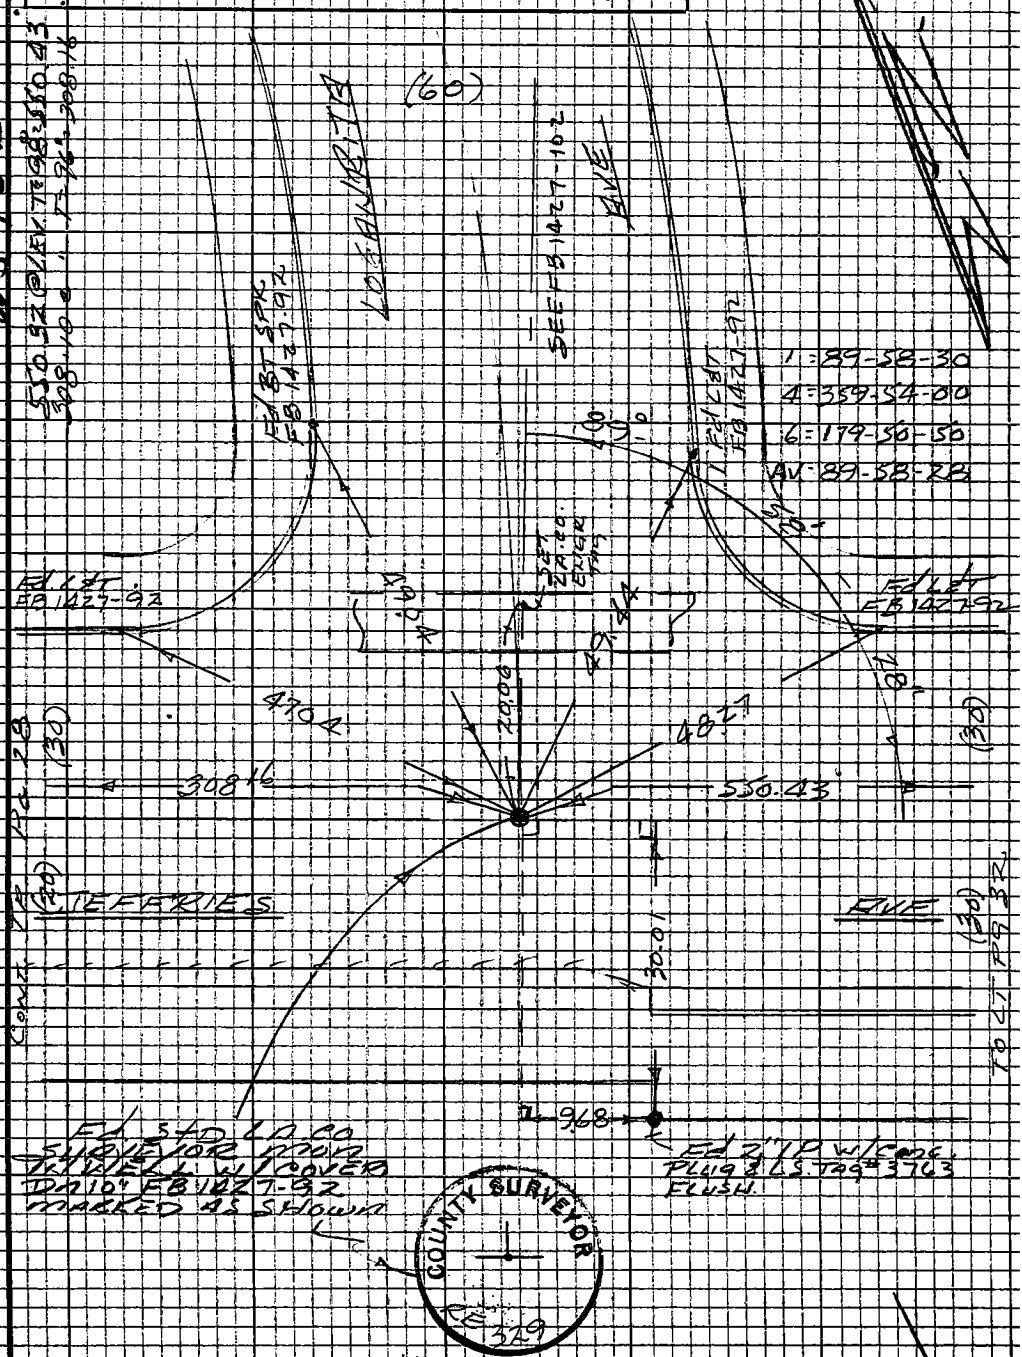

Note: Any Additions or Changes on this Sheet Must be Made or Circled in Red Ink With Date and Name of Person Making Change

Do not extend this side of this line.

PLEASE RETURN TO
LOS ANGELES COUNTY ENGINEER
403 LOS ANGELES COUNTY ENGINEERING BLDG.

76P3099 CE #310 5-66

PWFB 1528 746, 747

F.B. 3939 PG. 32

TRACT NO 13477

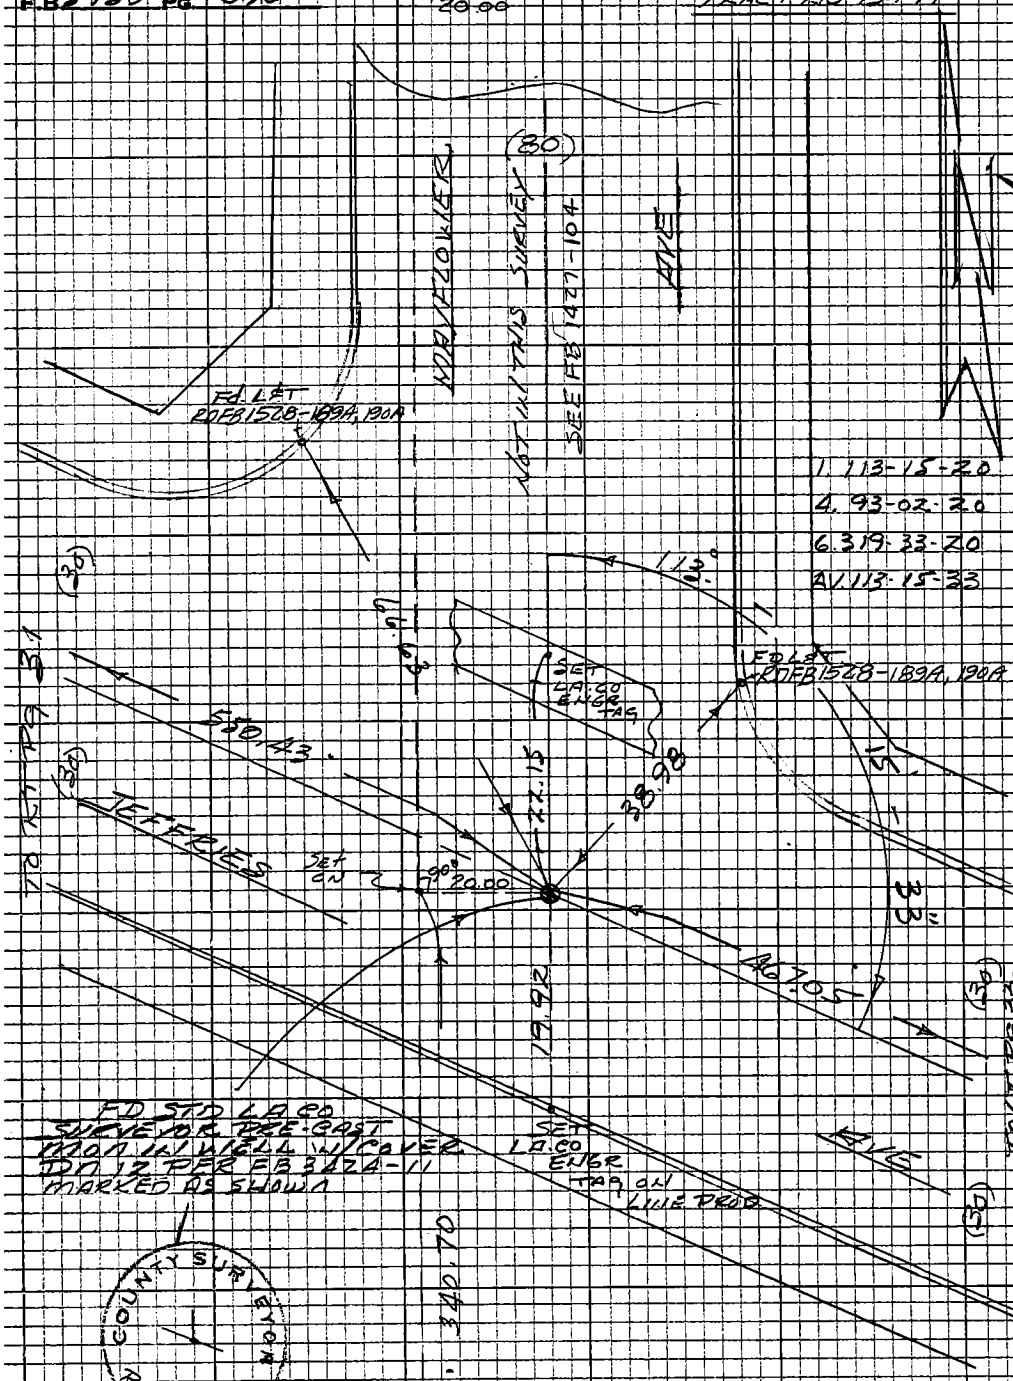

TRACT NO 4522

466.97 @ LEV. T = 90° = 467.05

Cont top pg 120

PLEASE RETURN TO
LOS ANGELES COUNTY ENGINEER
403 LOS ANGELES COUNTY ENGINEERING BLDG.

Do not extend this side of this line.

Note: Any Additions or Changes on this Sheet Must be Made or Circled in Red Ink With Date and Name of Person Making Change

PWFB 1528

748

Notes Ck'd by	Survey of ARCADIA AREA Ø
Map No.	JN 0303.00 Tape 0167 Std 68 °F
Office Work	Surveyed by A C GUIZADO
Checked	Notes ACG Date 6-74
Date	Indexed G. D. BAILEY APR 3 1 1978

F.B 3939 Pg 33

TRACT NO 13647

W546B-2

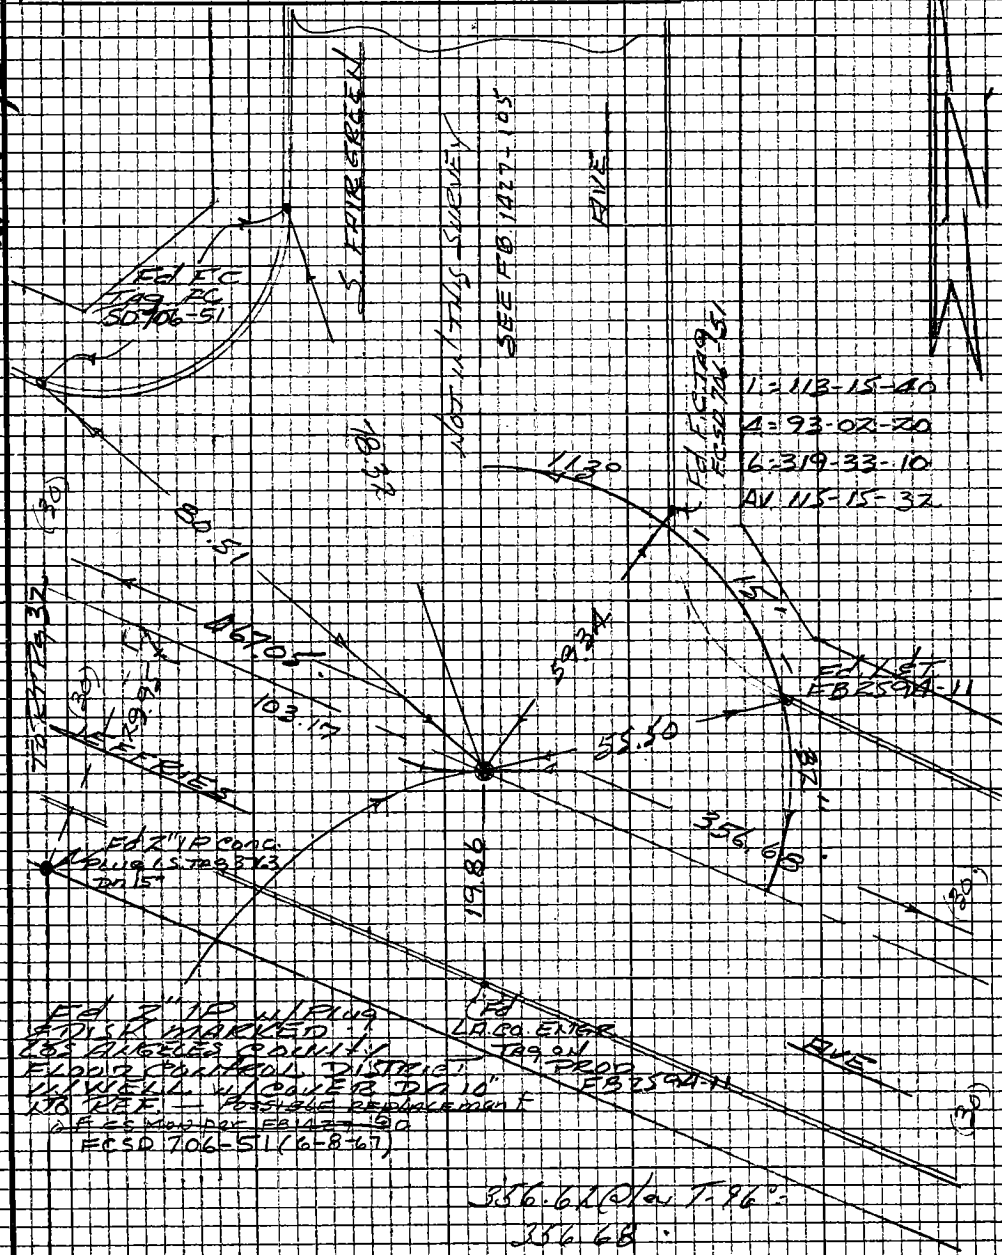

Note: Any Additions or Changes on this Sheet Must be Made or Circled in Red Ink With Date and Name of Person Making Change

Do not extend this side of this line.

PLEASE RETURN TO
LOS ANGELES COUNTY ENGINEER
403 Los Angeles County Engineering Bldg.

76P309S CE #310 5-66

PWFB 1528 749

F.B. 3939 PG. 34

TRACT NO 13647

WS46B-2

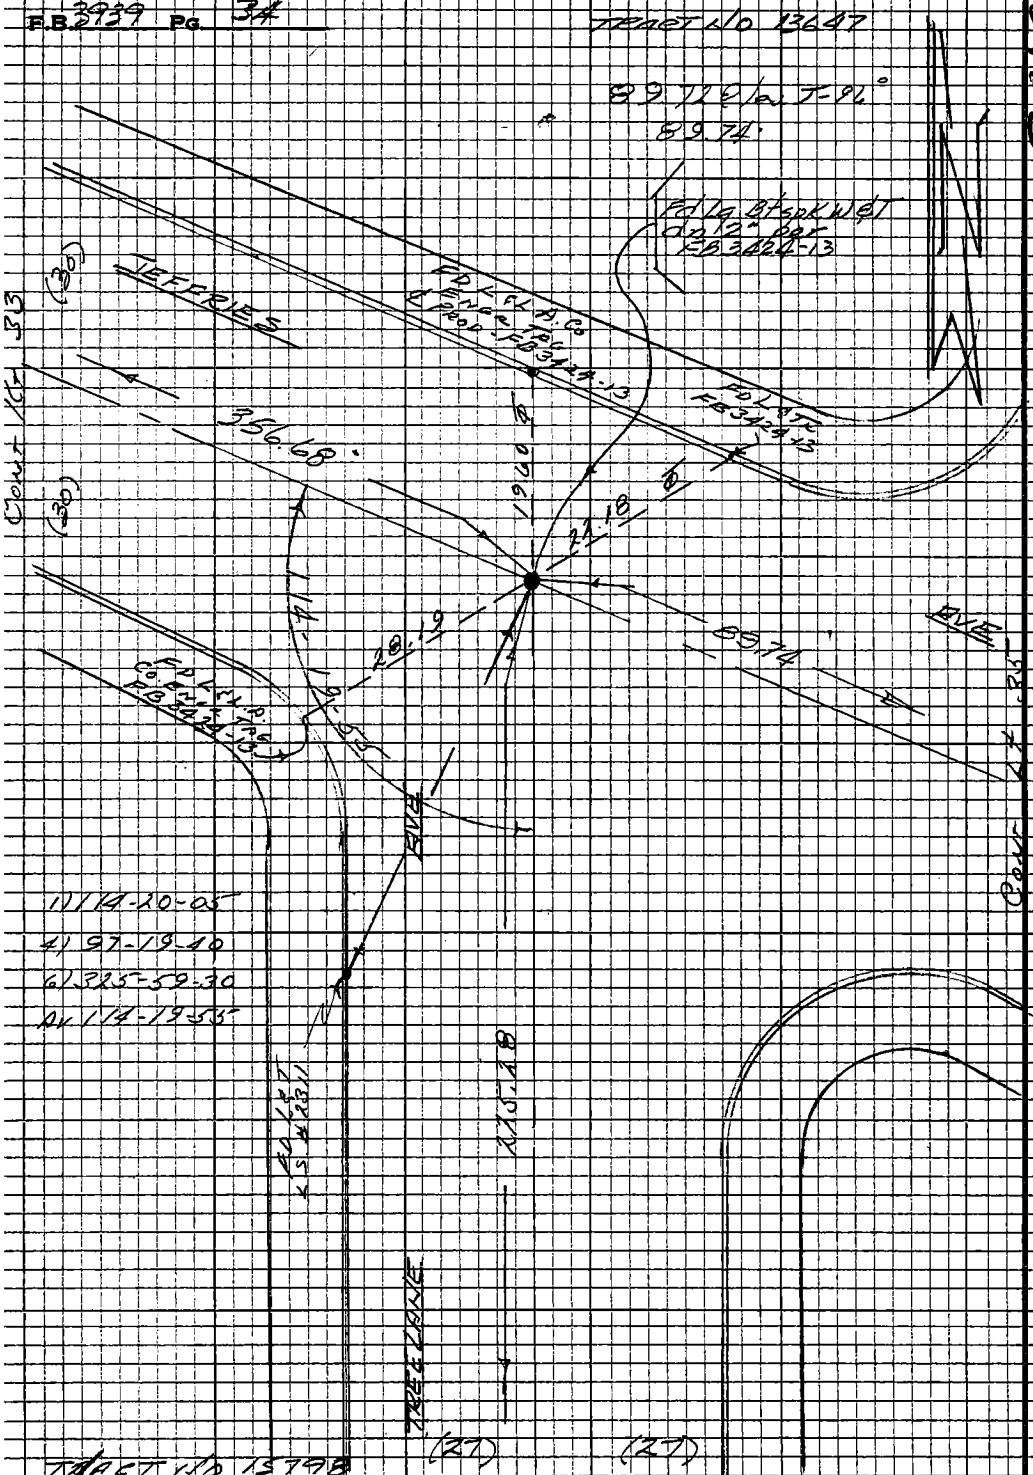

TRACT NO 15798

From top pg 16

PLEASE RETURN TO
LOS ANGELES COUNTY ENGINEER
403 LOS ANGELES COUNTY ENGINEERING BLDG.

Do not extend this side of this line.

Note: Any Additions or Changes on this Sheet Must be Made or Circled in Red Ink With Date and Name of Person Making Change

PWFB 1528 750

Notes Ck'd by	Survey of ARCADIA AREA E
Map No.	JN 0303.00 Tape 0167 Std 68 °F
Office Work	Surveyed by A.C. GUIZADO
Checked	Notes MOODY Date 6-74
Date	Indexed G. D. BAILEY APR 30 1978

F. B 3939 PG. 35

TRACT NO. 13647

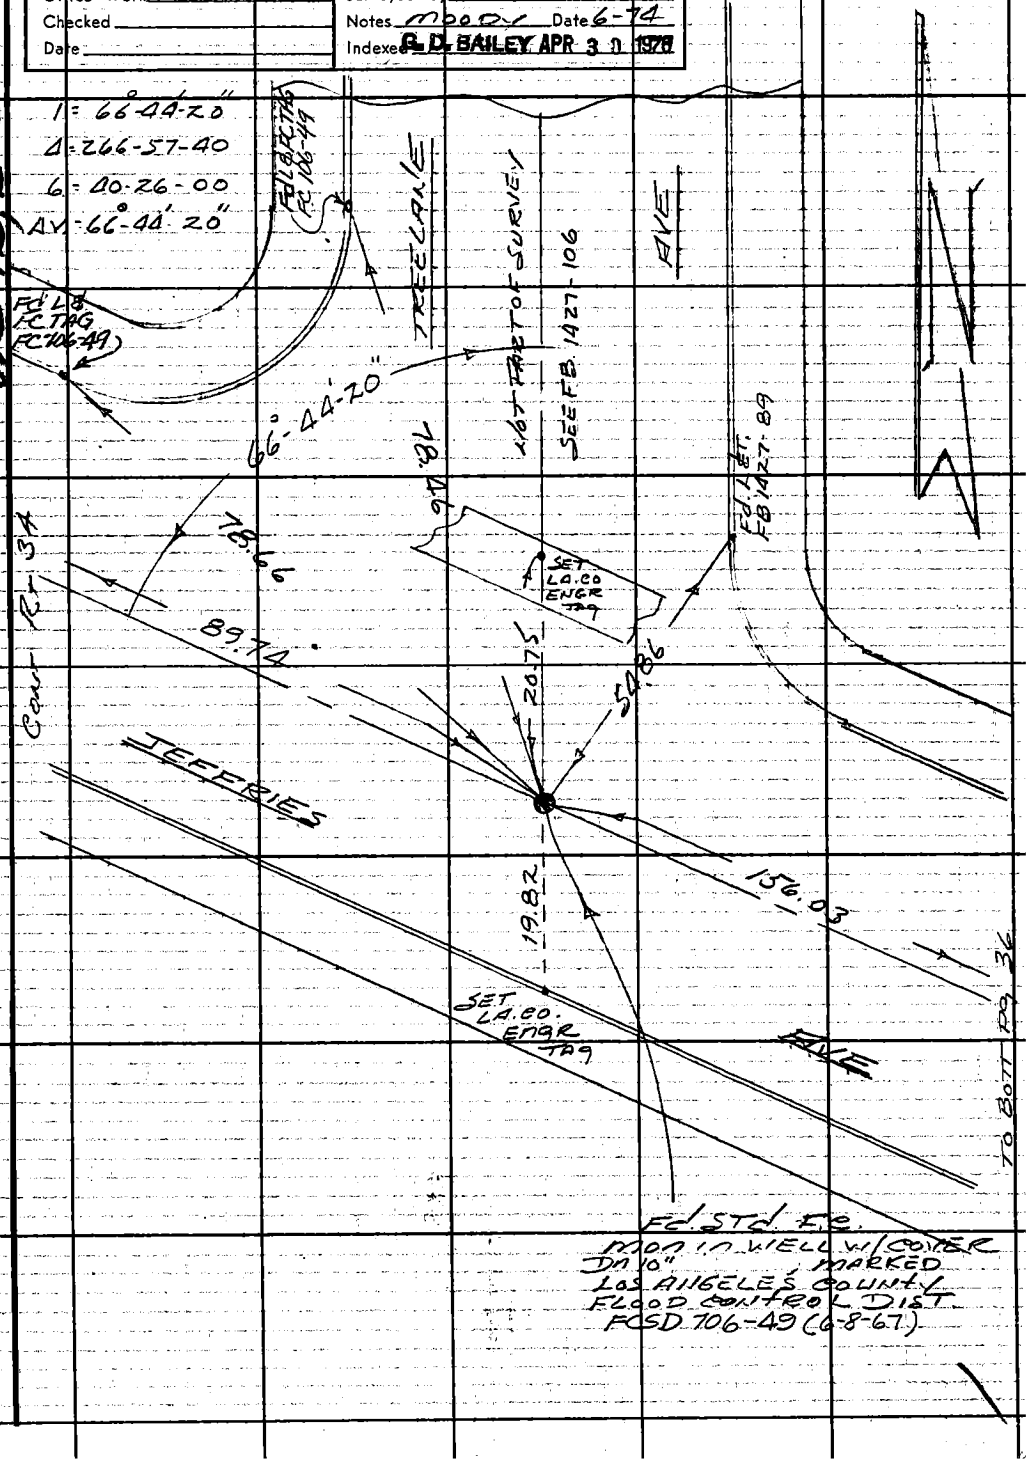

Note: Any Additions or Changes on This Sheet Must be Made or Circled in Red Ink With Date and Name of Person Making Change.

Do not extend this side of this line.

PLEASE RETURN TO
COUNTY OF LOS ANGELES
DEPARTMENT OF COUNTY ENGINEER
403 LOS ANGELES COUNTY ENGINEERING BLDG.

76F309S CE#310 3-68

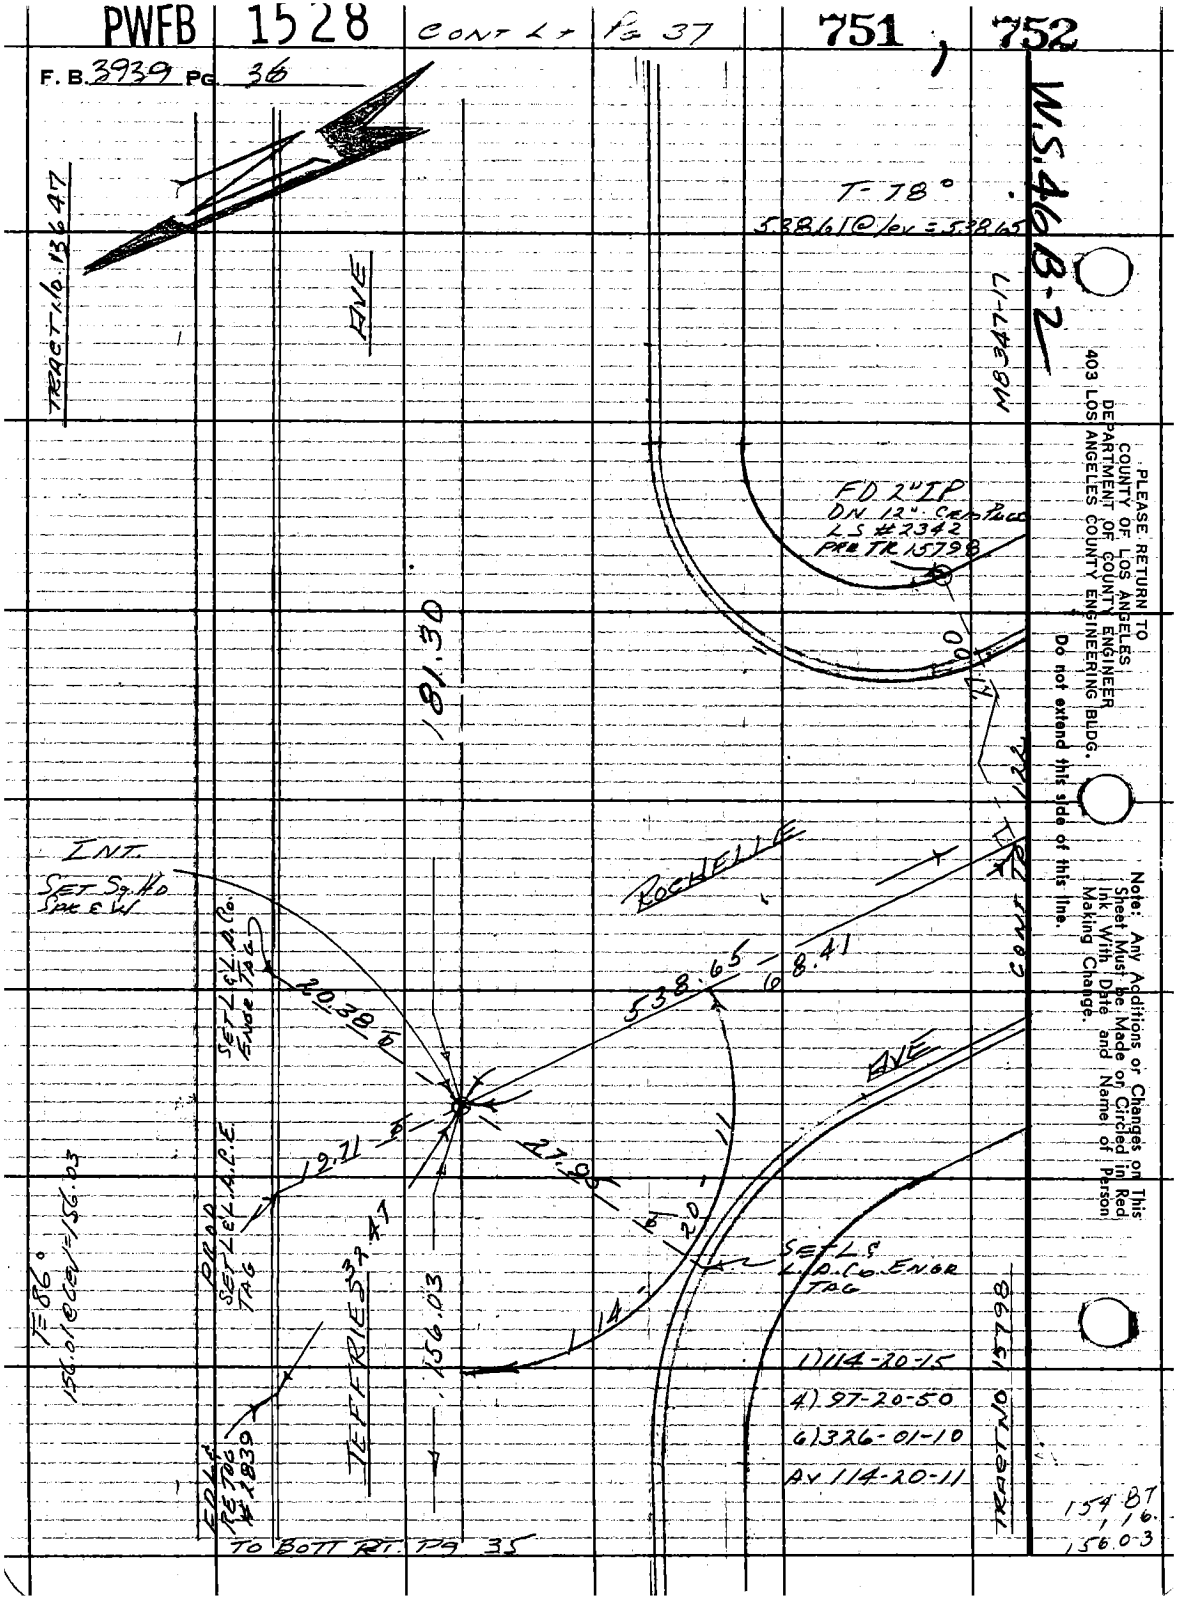
PWFB 1528
CONT LT PG 37
751 , 752
F. B. 3939 PG. 36
W.S. 46 B-2
TRACT NO. 13647
AVE
T-78°
538.61 @ lev = 538.65
MB 347-17
FD 2" IP
DN 12" Cen Pipe
LS #2342
PRE TR 15798
181.30
INT.
SET Sq. Hd
SPK & W
ROCHELLE
CONT TR
538.65
68.41
20.38
SET L & L.A. Co.
ENGR TAG
AVE
19.71
27.95
PROP
SET L & L.A.C.E.
TAG
T=86°
156.01 @ CEV = 156.03
TEFFRIES
156.03
SET L & L.A. Co. ENGR TAG
1) 114-20-15
4) 97-20-50
6) 326-01-10
AV 114-20-11
TRACT NO 15798
FD L & RE TOC #2839
TO BOTT RT. PG 35
154.87
156.03
PLEASE RETURN TO
COUNTY OF LOS ANGELES
DEPARTMENT OF COUNTY ENGINEER
403 LOS ANGELES COUNTY ENGINEERING BLDG.
Do not extend this side of this line.
Note: Any Additions or Changes on This Sheet Must be Made or Circled in Red Ink With Date and Name of Person Making Change.

PWFB 1528 753

Notes Ck'd by	Survey of ARCADIA AREA
Map No.	JN030300 Tape 0167 Std 68 °F
Office Work	Surveyed by A.C. GUITARD
Checked	Notes ACG Date 6-74
Date	Indexed G.D. BAILEY APR 30 1974

F.B. 3939 Pg. 37

WS46,B2

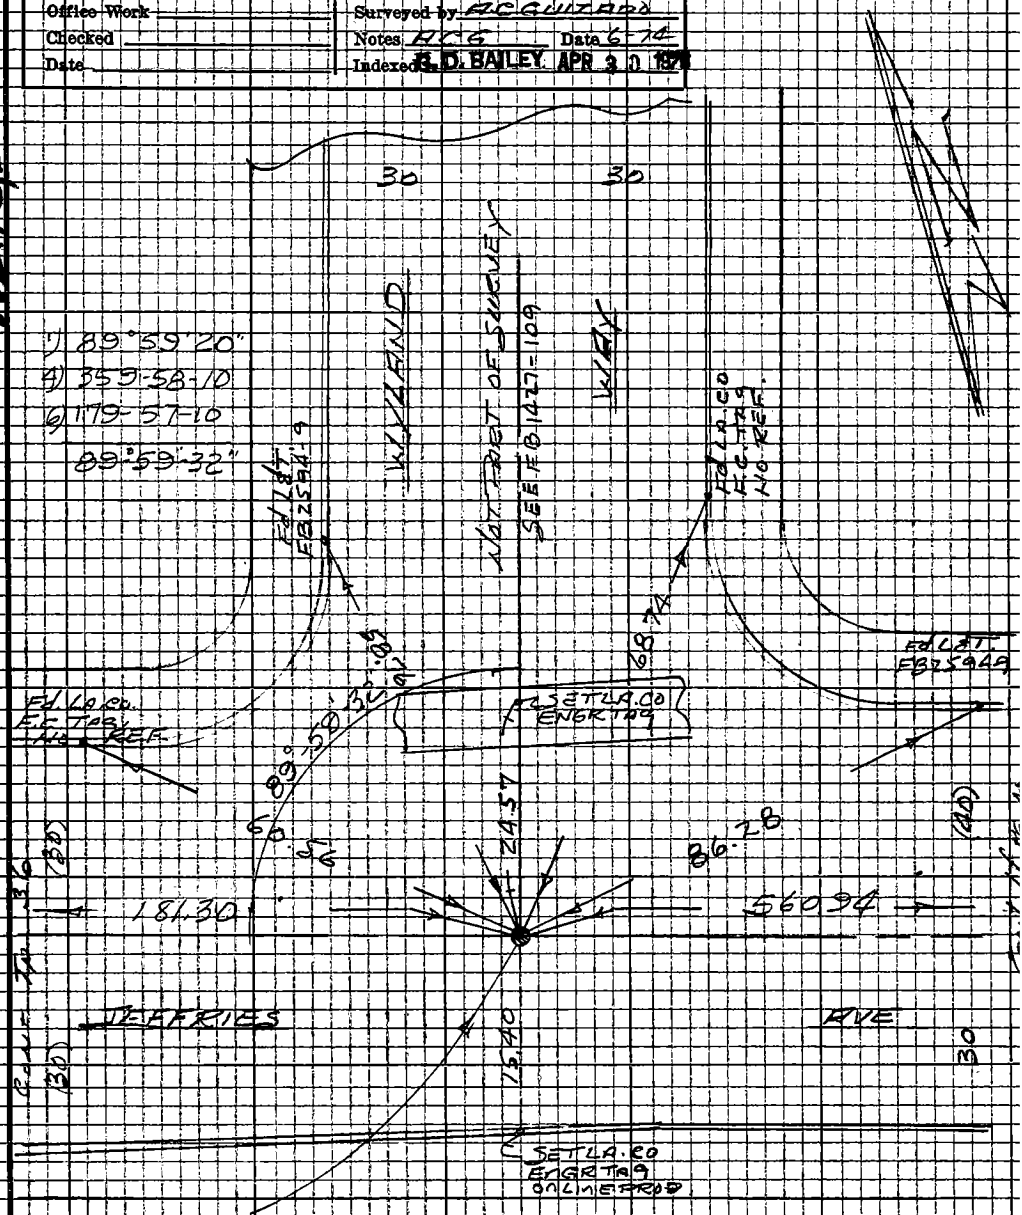

Fd 2" IP & DISK
PLUG DN 8" MARKED.
L.A. CO FLOOD CONTROL
DIST. IN WELL W/COVER.
USED FOR CONTROL NO.
~~POSSIBLE REPLACEMENT FOR~~
~~CSMON PER FB1427-88~~
FCSO 706-47 (6-8-67)

T=86
181.28 @ LEV = 181.30
560.87 @ " = 560.94

Note: Any Additions or Changes on this Sheet Must be Made or Circled in Red Ink With Date and Name of Person Making Change

Do not extend this side of this line.

PLEASE RETURN TO
LOS ANGELES COUNTY ENGINEER
403 LOS ANGELES COUNTY ENGINEERING BLDG.

76P3098 CE #310 5-66

PWFB 1528 PD 754

F.B. 3939 PG. 38

FOUND MONUMENTS ALONG RANCHO LINE

SEE PG 41

PEL ℄

0.19

FD 2" IP & TAG IS 347' dn 6"

12095

19.03

20.81

E'LY LINE LOT 14B MB 10-18

FD 12" CONC SQ w/ 2" IP FR + conc. MKd. "Set by R.E. JEFFRIES" used ctr. MOST E'LY COR LOT 14B ARCADIA ACREAGE TR. MB 10-18 & TR 4522 MB 48-28 PER FB 270-81, 119 (0.71 REC S'LY OF Rancho LINE & 2594.87 E'LY OF Rancho & PT FB 270-81, 119)

263.61

AVE

24.98

FD 2" IP dn 6" conc. PLUG & RCE TAG 19521

76.38

WYLAND WAY

SEE PG 37

46.77

JEFFRIES

RANCHO ALISO

DE DURFEE

20.65

FD 18" CONC SQ dn 8" w/ SQ HOLE IN CHR. - Set 1" IP & LA Co. ENGR. TAG in SQ HOLE TR 4522 MB 48-28 (0.56 Rec S'LY OF RANCHO LINE & 2109.87 E'LY OF Rancho & PT FB 270-81, 119)

2109.39

2109.90 M
4.75 REC
TR 4522
MB 48-28

SEE PG 20-2

47.28 Calc.

SEE PG 28

WS 49 B-2

LOS ANGELES COUNTY ENGINEER
403 LOS ANGELES COUNTY ENGINEERING BLDG.

PLEASE RETURN TO

Do not extend this side of this line.

Note! Any Additions or Changes on this Sheet Must be Made on Circled in Red Ink With Date and Name of Person Making Change

PWFB 1528

755

Notes Ck'd by	Survey of ARCADIA AREA 4
Map No.	JN 030300 Tape 0167 Std 68 °F
Office Work	Surveyed by AC GUIZADO
Checked	Notes A.C.G. Date 6-74
Date	Indexed G. D. BAILEY APR 30 1976

F.B. 3939 Pg. 39

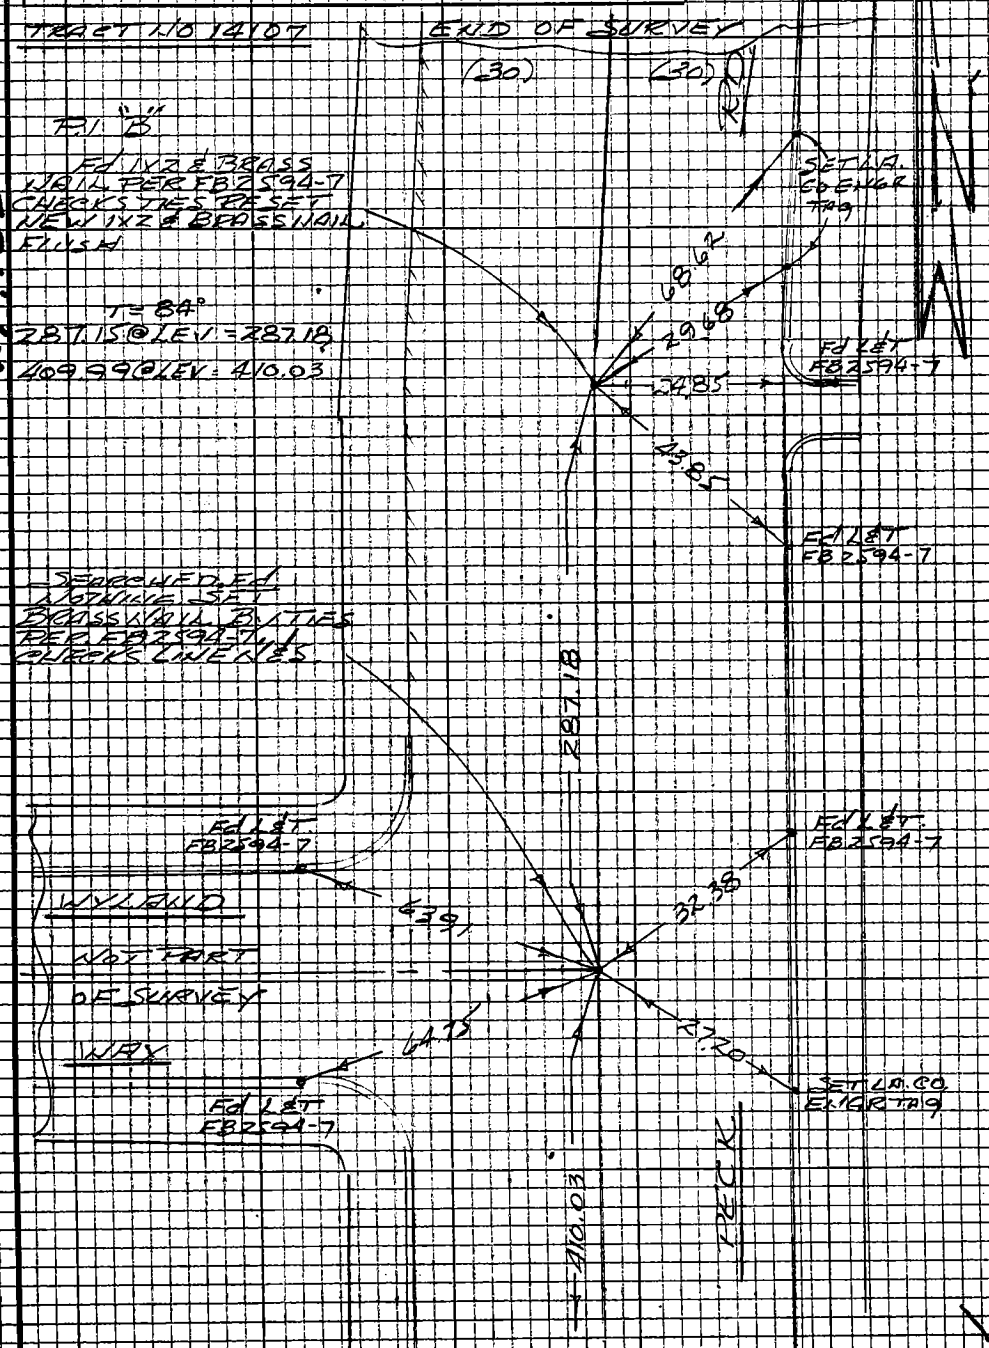

W5.46B-2

Note: Any Additions or Changes on this Sheet Must be Made or Circled in Red Ink With Date and Name of Person Making Change

Do not extend this side of this line.

PLEASE RETURN TO
LOS ANGELES COUNTY ENGINEER
403 LOS ANGELES COUNTY ENGINEERING BLDG.

76P3095 CE #310 5-66

Count To Pg 41

PWFB 1528 Cont. But Pg 50 - 756

F.B. 3939 Pg. 40

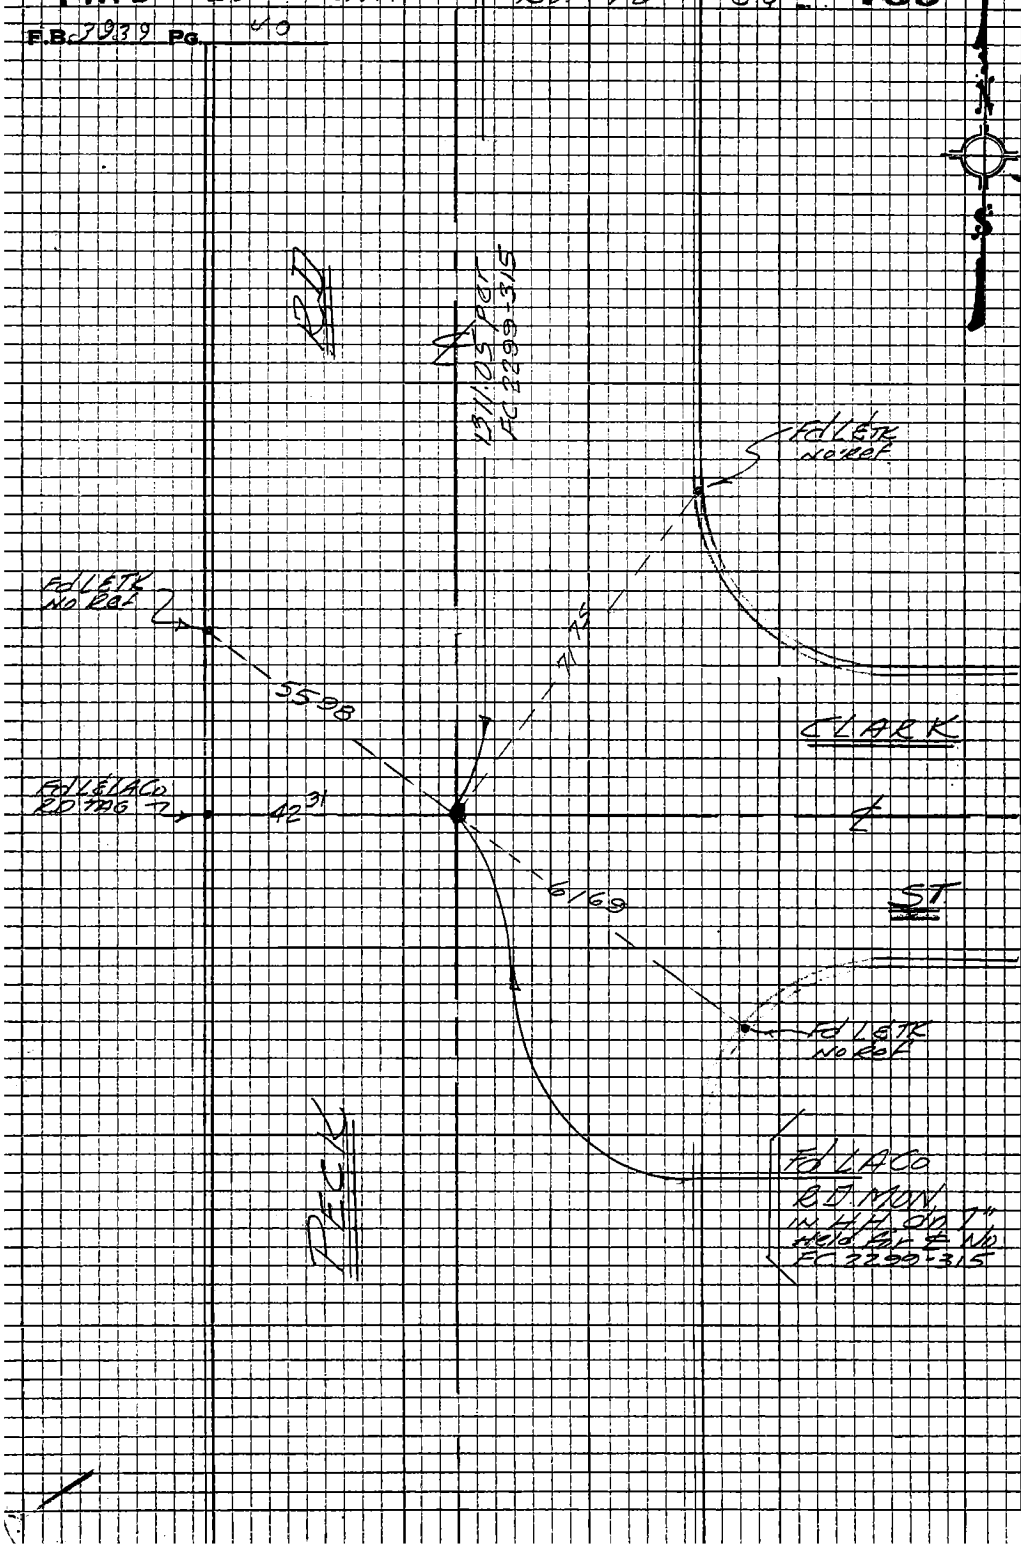

PLEASE RETURN TO
LOS ANGELES COUNTY ENGINEER
403 LOS ANGELES COUNTY ENGINEERING BLDG.
Do not extend this side of this line.
Note: Any Additions or Changes on this Sheet Must be Made or Circled in Red Ink With Date and Name of Person Making Change

PWFB 1528

757

Notes Ck'd by
Map No.
Office Work
Checked
Date

Survey of ARCADIA & AREA
JN 0303.00 Tape 0167 Std. 68 °F
Surveyed by A.C. GUIZADO
Notes ACG Date 6/74
Indexed G.D. BAILEY APR 3 0 1978

F.B. 3939 PG. 41

1) 66°37'00"
4) 266-26-30
6) 39-40-00
66°36'40"

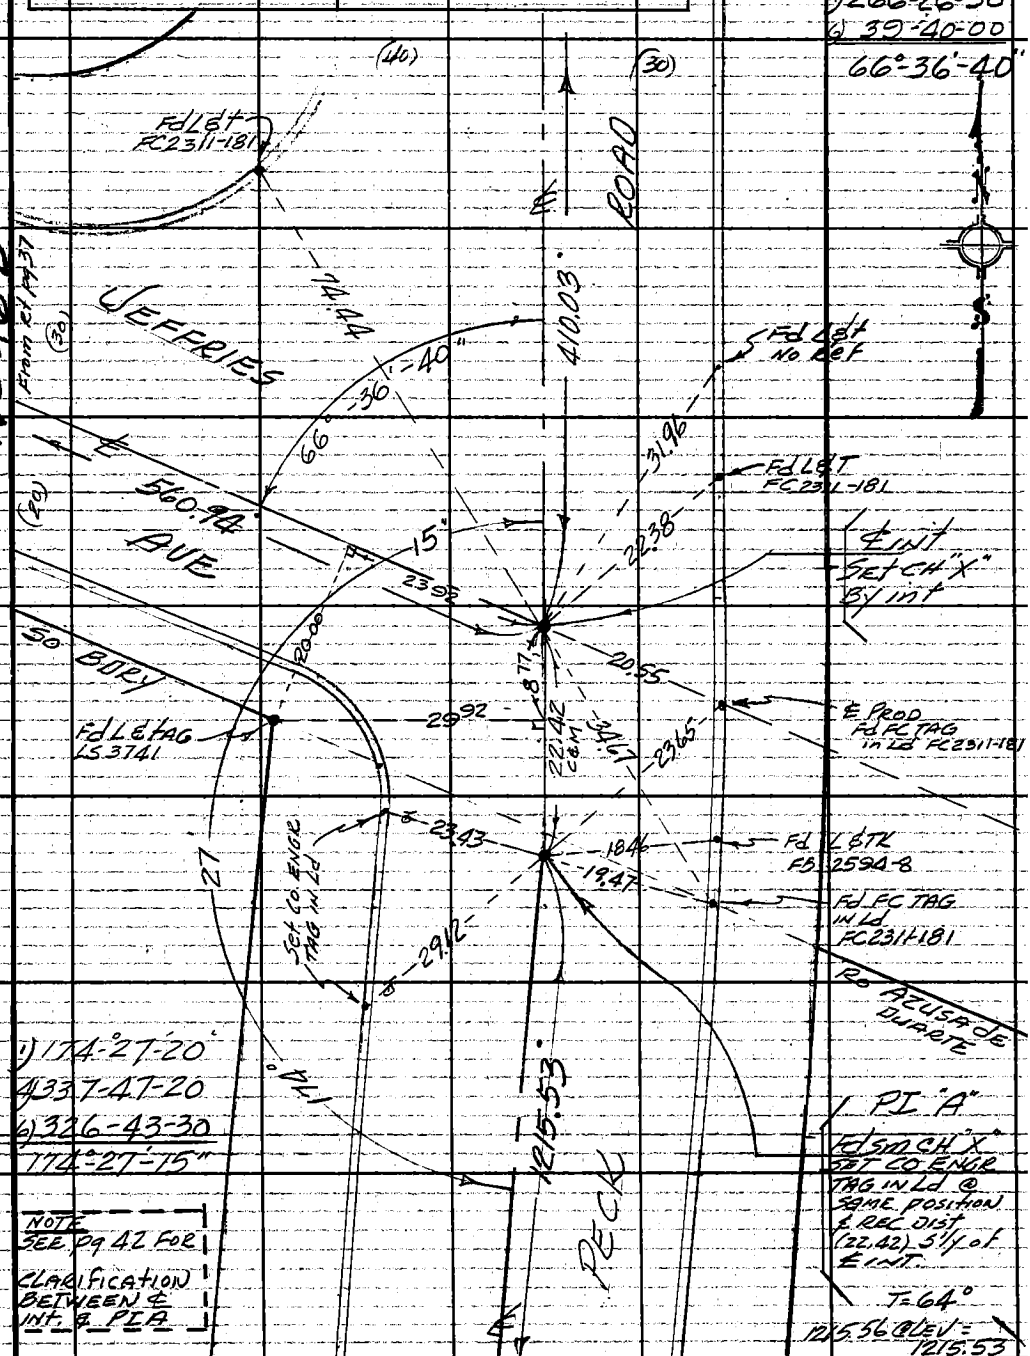

Note: Any Additions or Changes on This Sheet Must be Made or Circled in Red Ink With Date and Name of Person Making Change.

WS 46 B-2

Do not extend this side of this line.

PLEASE RETURN TO
COUNTY OF LOS ANGELES
DEPARTMENT OF COUNTY ENGINEER
403 LOS ANGELES COUNTY ENGINEERING BLDG.

76F309S CE#310 3-68

CONT. TOP PG 43

PWFB 1528 758

F. B. 3939 PG. 42

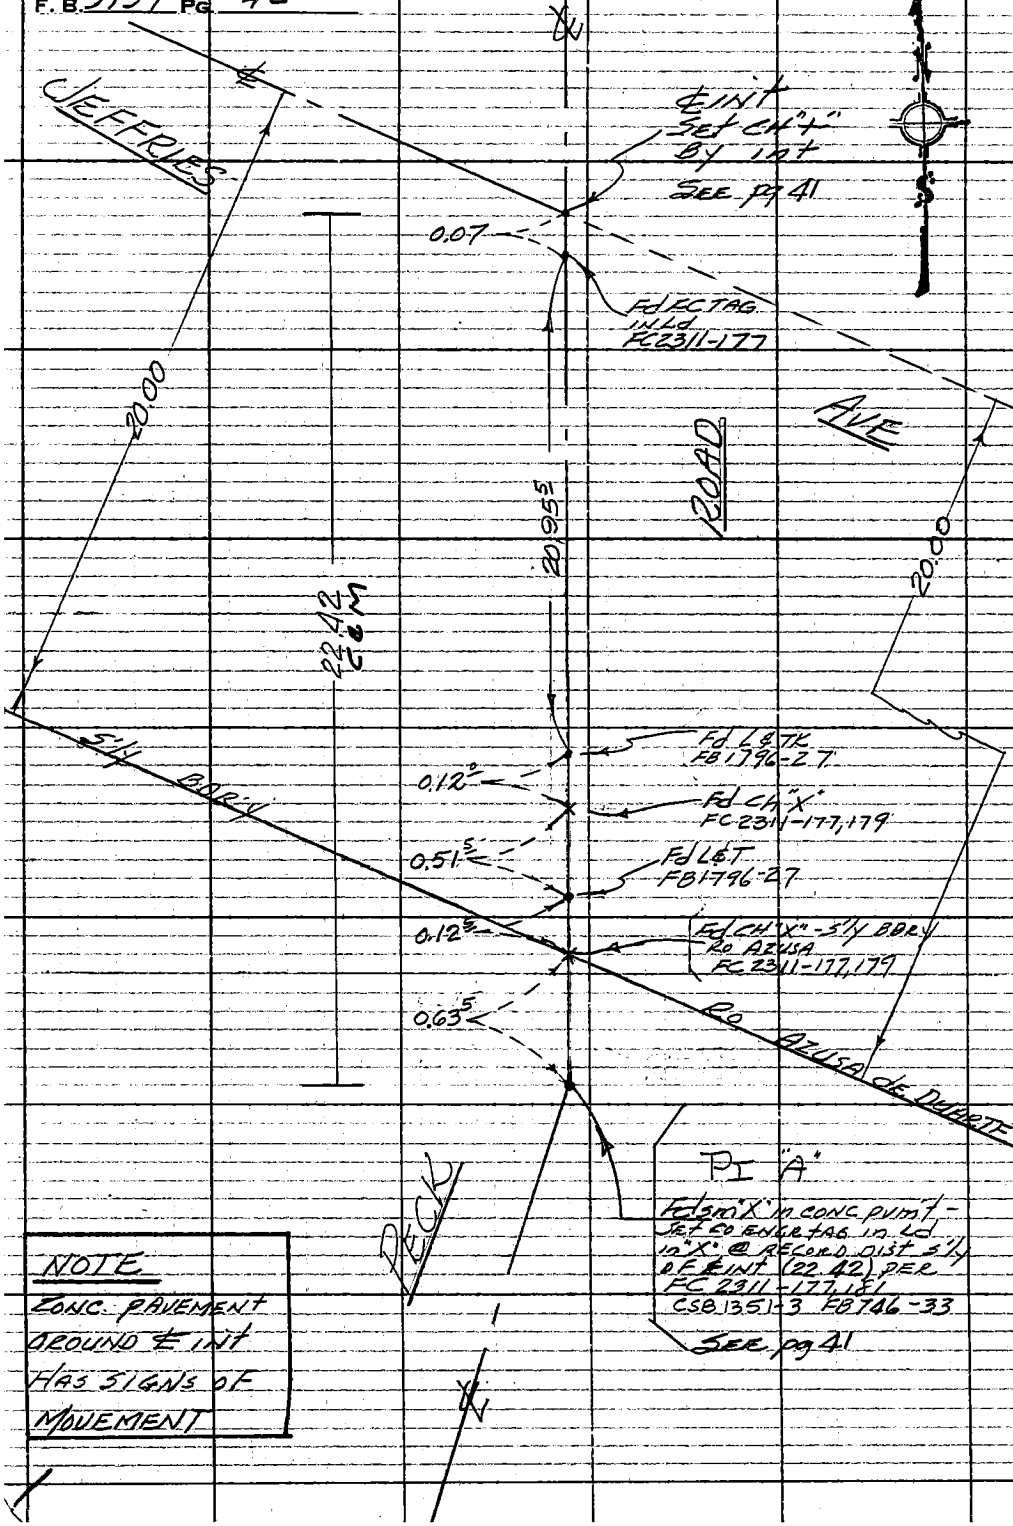

NOTE
CONC. PAVEMENT
AROUND ℄ INT
HAS SIGNS OF
MOVEMENT

WS 46 B-2

PLEASE RETURN TO
COUNTY OF LOS ANGELES
DEPARTMENT OF COUNTY ENGINEER
403 LOS ANGELES COUNTY ENGINEERING BLDG.

Do not extend this side of this line.

Note: Any Additions or Changes on This Sheet Must be Made or Circled in Red Ink With Date and Name of Person Making Change.

PWFB 1528

759

Notes Ck'd by	Survey of Arcadia Area
Map No.	JN 0303.00 Tape 0167 Std 68 °F
Office Work	Surveyed by A. C. Guizado
Checked	Notes A.C.G. Date 7/1/74
Date	Indexed G. D. BAILEY APR 30 1976

F. B. 3939 Pg. 43

1) 106°-31-00
4) 66-04-00
6) 279-06-20
Avg 106°-31-03

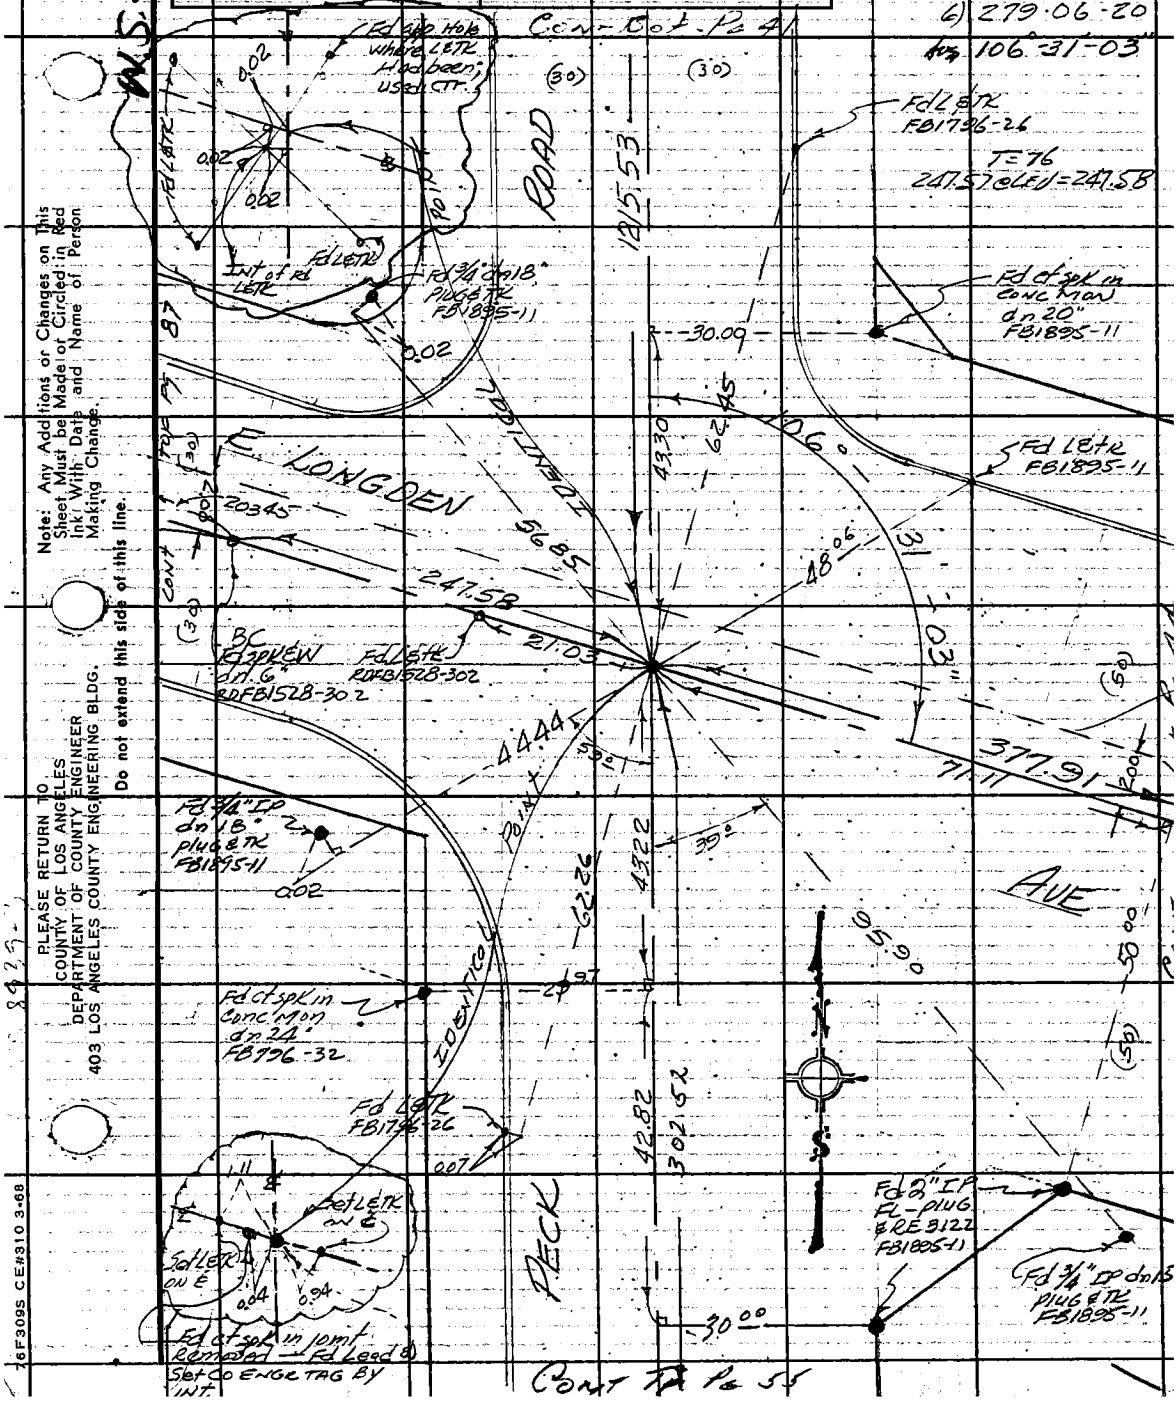

Note: Any Additions or Changes on This Sheet Must be Made or Circled in Red Ink With Date and Name of Person Making Change.

Do not extend this side of this line.

PLEASE RETURN TO
COUNTY OF LOS ANGELES
DEPARTMENT OF COUNTY ENGINEER
403 LOS ANGELES COUNTY ENGINEERING BLDG.

76F309S CE#310 3-68

PWFB 1528 760, 761, 762, 763

F.B. 3939 Pg. 44

W.S. 46 B-2

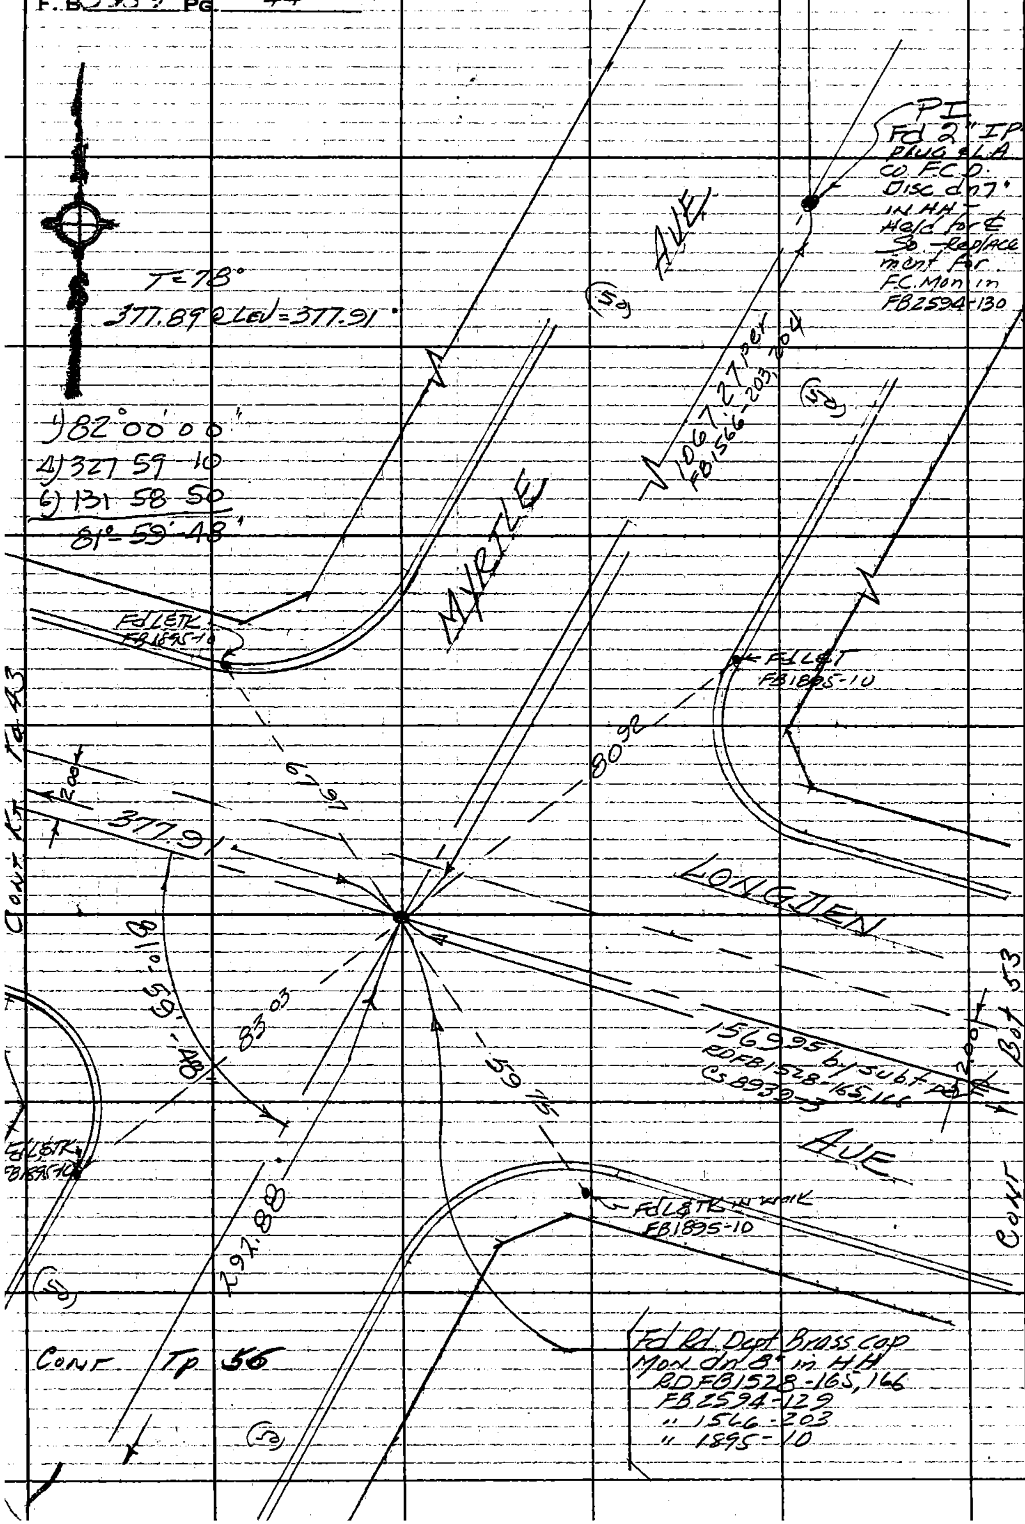

PLEASE RETURN TO
COUNTY OF LOS ANGELES
DEPARTMENT OF COUNTY ENGINEER
403 LOS ANGELES COUNTY ENGINEERING BLDG.

Do not extend this side of this line.

Note: Any Additions or Changes on This Sheet Must be Made or Circled in Red Ink With Date and Name of Person Making Change.

PWFB 1528

764

Notes Ck'd by	Survey of Arcadia & DN2
Map No.	JN 030300 Tape 0167 Std 68 °F
Office Work	Surveyed by A. C. GUIZADO
Checked	Notes A. C. GUIZADO Date 4-29-74
Date	Indexed G. D. BAILEY APR 30 1970

F.B. 3939 Pg. 45

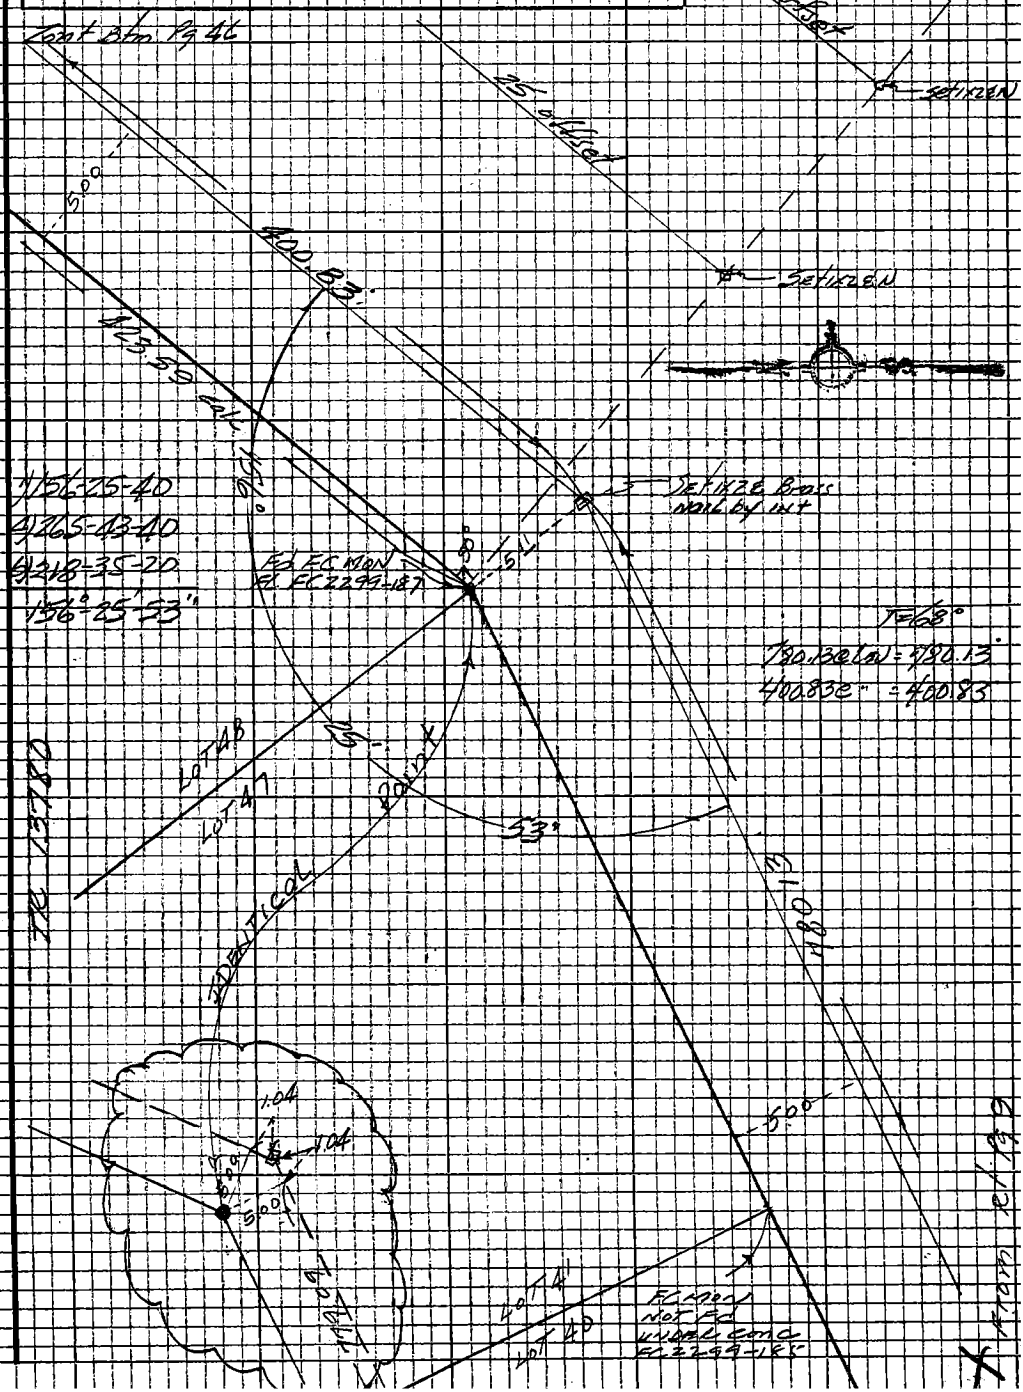

Note: Any Additions or Changes on this Sheet Must be Made or Circled in Red Ink With Date and Name of Person Making Change

Do not extend this side of this line.

PLEASE RETURN TO
LOS ANGELES COUNTY ENGINEER
403 Los Angeles County Engineering Bldg.

76P3098 CE #310 5-66

PWFB 1528

765

F.B. 3939 Pg. 46

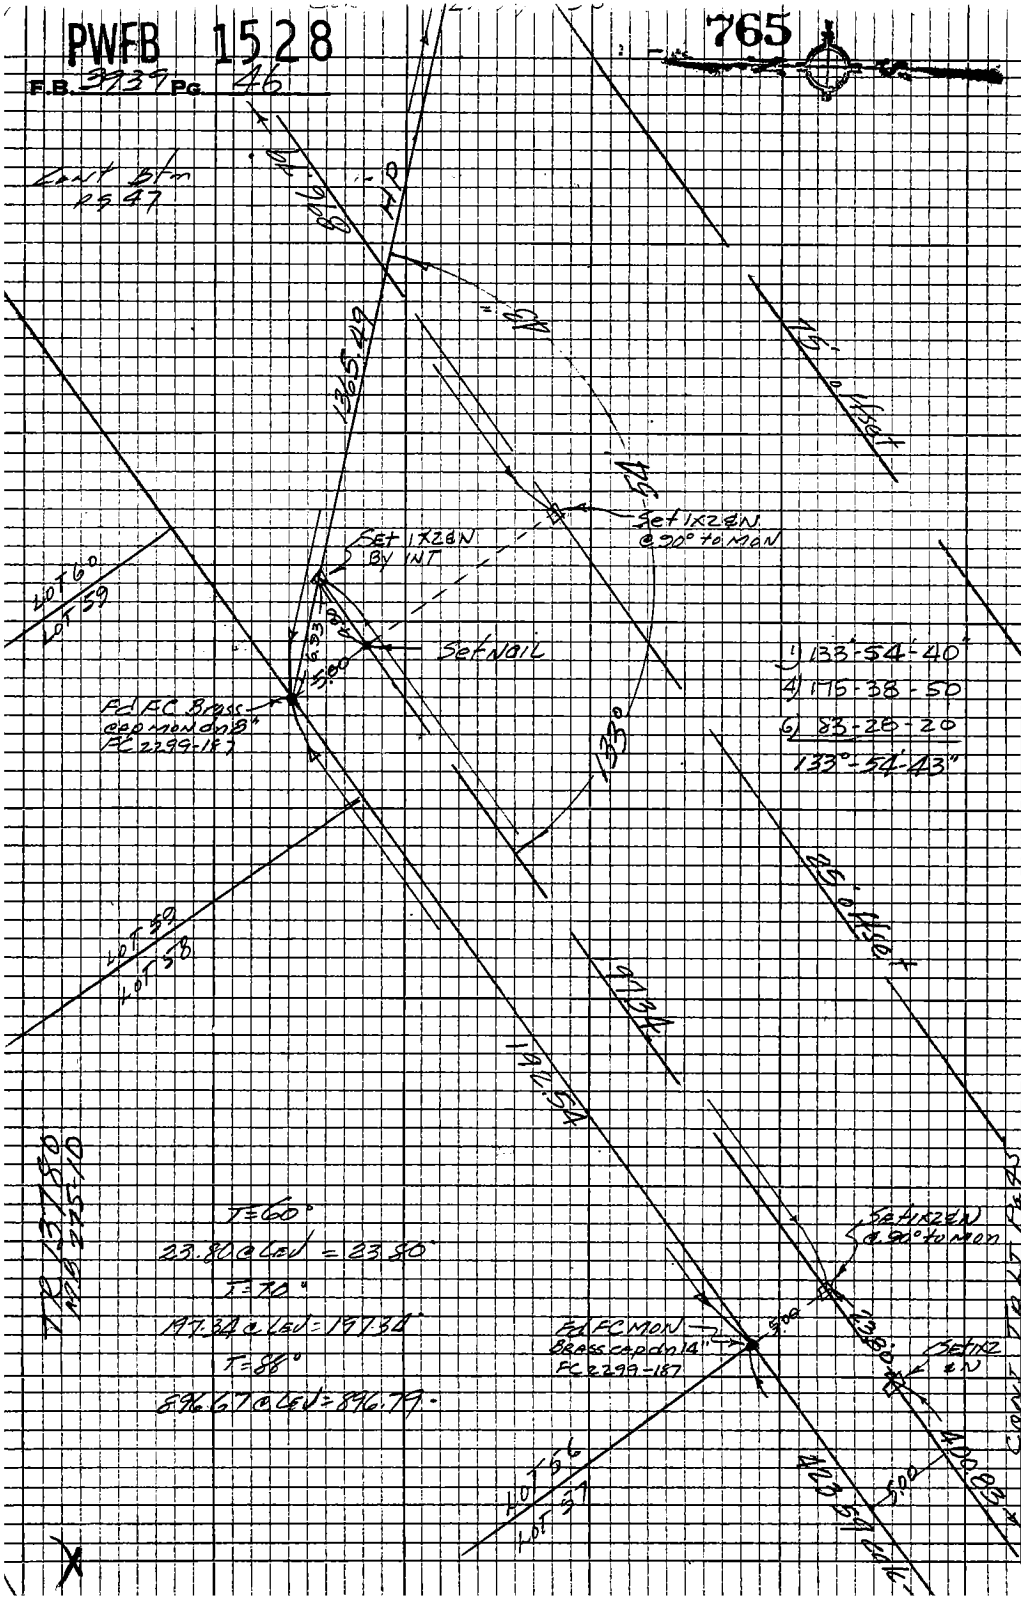

PLEASE RETURN TO
LOS ANGELES COUNTY ENGINEER
403 LOS ANGELES COUNTY ENGINEERING BLDG.

Do not extend this side of this line.

Note: Any Additions or Changes on this Sheet Must be Made or Circled in Red Ink With Date and Name of Person Making Change

PWFB 1528 766

Notes Ck'd by	Survey of Arcadia & Div 2	F.B. 3939 Pg 47
Map No.	JN 0303 00 Tape 0167 Std 68 °F	
Office Work	Surveyed by A. C. GUIZADO	
Checked	Notes A. C. GUIZADO Date 4/29/74	
Date	Indexed G. D. BAILEY APR 3 0 1976	

Cont Btm Pg 48

6" Conc Block Wall

314.83

1) 90°-00'-00"
4) 360-00-00
6) 180-00-00
90°-00'-00"

Unnk

Yard

1 Sefixzen FL

90°

50.00

Sefixzen FL

90°

45' offset

TR 13780
MB 275-10

896.79

25' offset

2" IP Per TR 13780 Not Fd dn30"

LOT 67

LOT 66

T=70°

314.83 @ (E) = 314.83

50.00 @ " = 50.00

From top Pg 46

X

Note: Any Additions or Changes on this Sheet Must be Made or Circled in Red Ink With Date and Name of Person Making Change

Do not extend this side of this line.

PLEASE RETURN TO
LOS ANGELES COUNTY ENGINEER
403 LOS ANGELES COUNTY ENGINEERING BLDG.

76P3095 CE #310 5-66

PWFB 1528 767

F.B. 3939 PG. 48

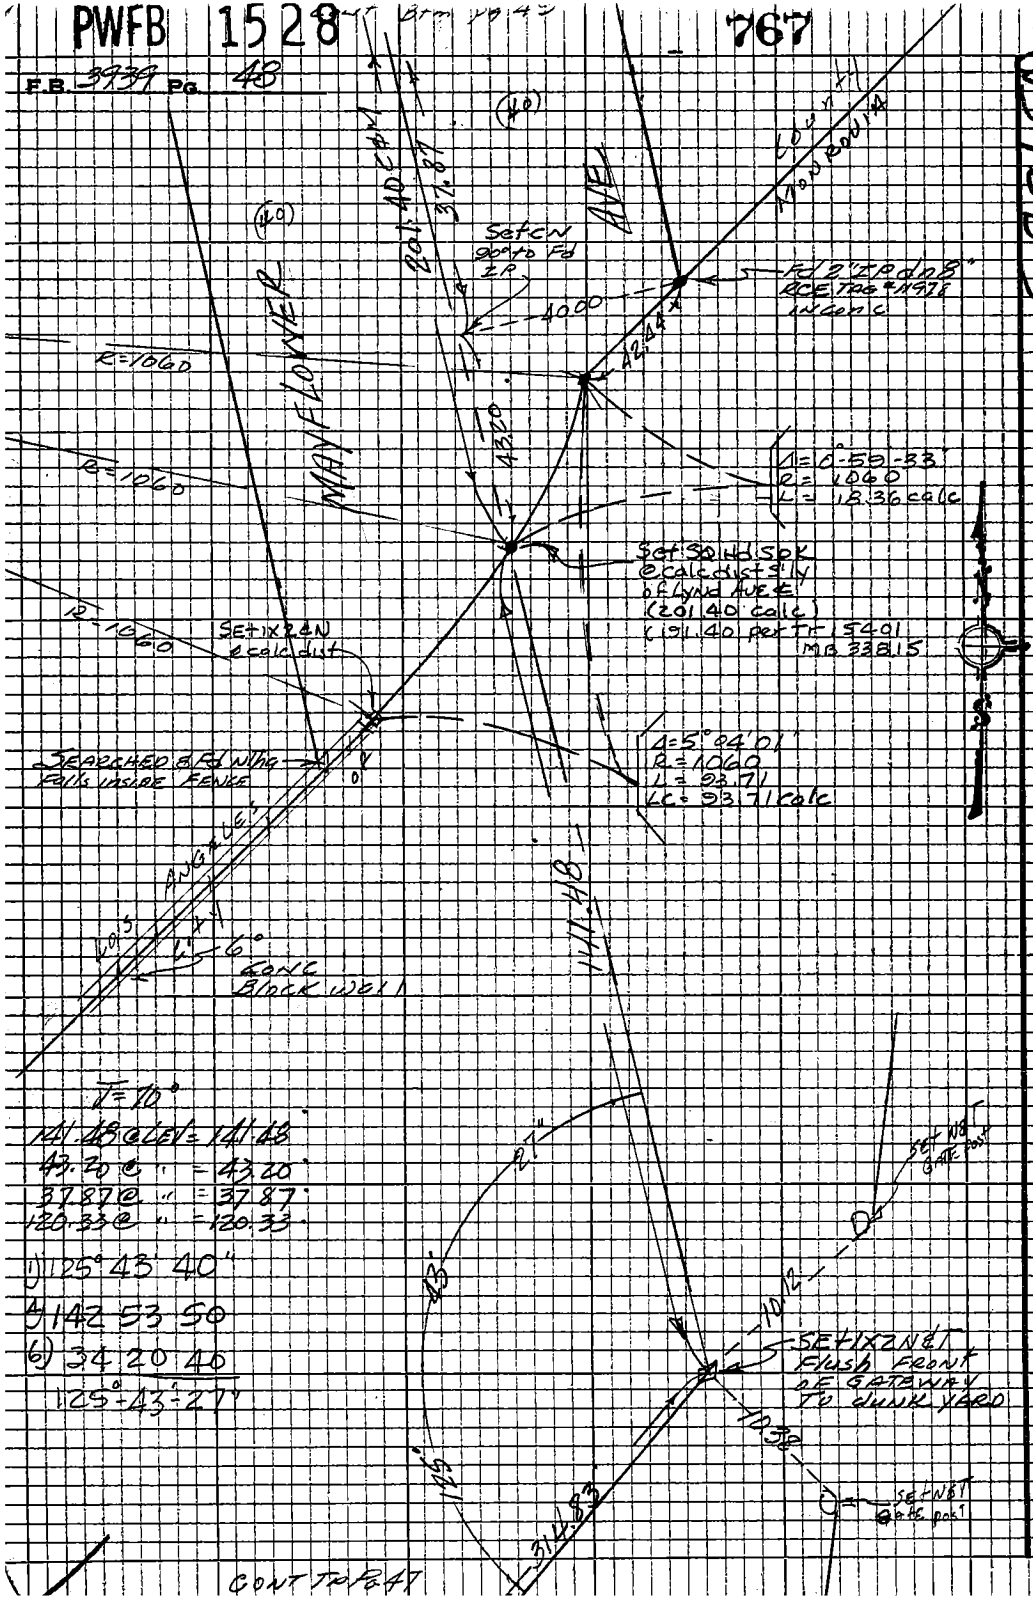

USA 613-3

LOS ANGELES COUNTY ENGINEER
403 Los Angeles County Engineering Bldg.

PLEASE RETURN TO

Do not extend this side of the line.

Note: Any Additions or Changes on this Sheet Must be Made or Noted in Red Ink With Date and Name of Person Making Change

PWFB 1528

768

Notes Ck'd by	Survey of ARCADIA & Area 2
Map No.	JN 0303.00 Tape 0167 Std 68 °F
Office Work	Surveyed by A.C. GUIZADO
Checked	Notes ACG Date 7/29/74
Date	Indexed G.D. BAILEY APR 30 1976

F. B. 2939 PG. 49

TR 15401
MB338-15

W.S. 46 B-3

COUNTY ENGINEER
R. E. 5869

Cont Btm pg 58

Note: Any Additions or Changes on This Sheet Must be Made or Circled in Red Ink With Date and Name of Person Making Change.

PLEASE RETURN TO
COUNTY OF LOS ANGELES
DEPARTMENT OF COUNTY ENGINEER
403 LOS ANGELES COUNTY ENGINEERING BLDG.

Do not extend this side of this line.

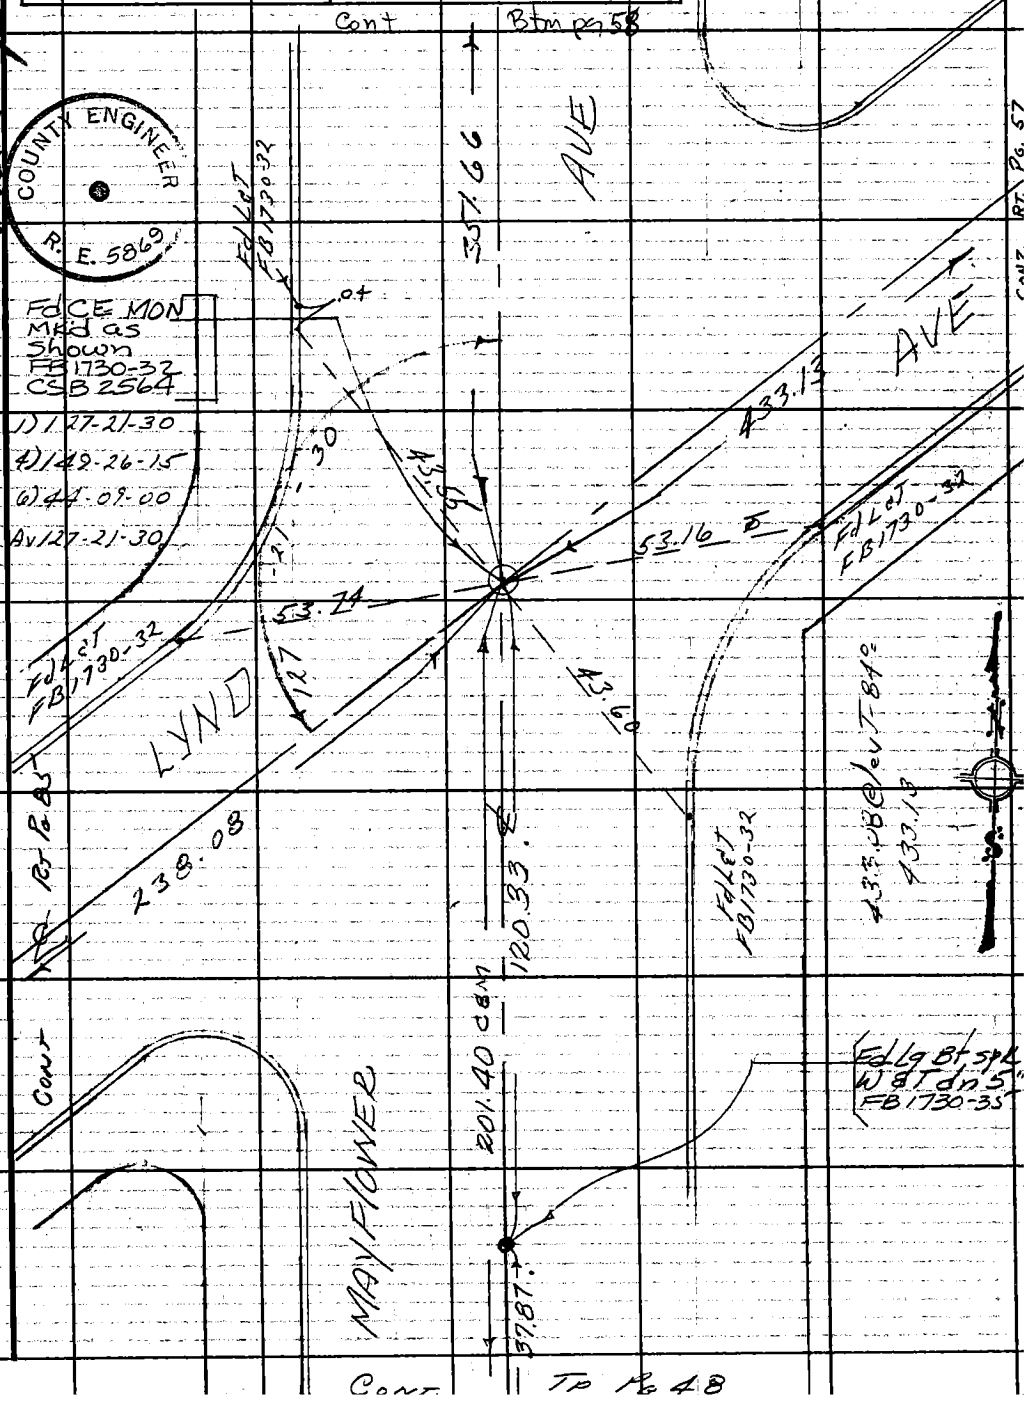

76F3095 CE#310 3-68

F.B. 3939 Pg. 50

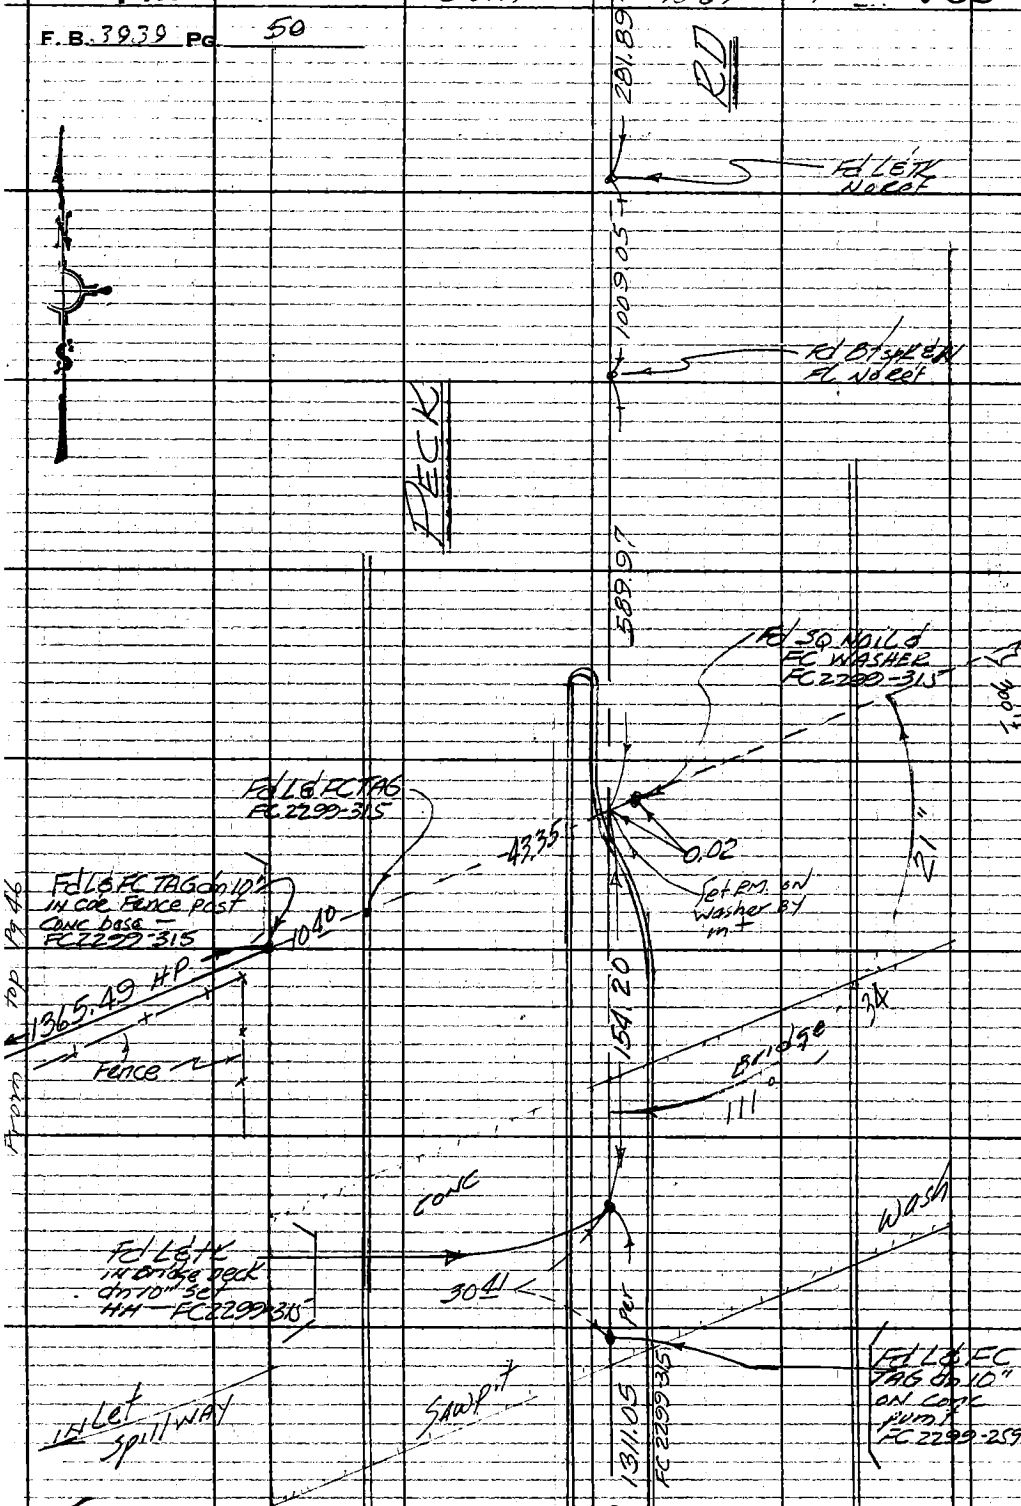

W.S. 48 B-3

PLEASE RETURN TO
COUNTY OF LOS ANGELES
DEPARTMENT OF COUNTY ENGINEER
403 LOS ANGELES COUNTY ENGINEERING BLDG.

Do not extend this side of this line.

Note: Any Additions or Changes on This Sheet Must be Made or Circled in Red Ink With Date and Name of Person Making Change.

PWFB 1528 DIV 2 - 770, 771

Notes Ck'd by	Survey of ARCADIA AREA
Map No.	JN 0303.00 Tape 0167 Std 68 °F
Office Work	Surveyed by A.C. GUIZADO
Checked	Notes A.C.G. Date 7/29/74
Date	Index G.D. BAILEY APR 30 1976

F. B. 3939 PG. 51

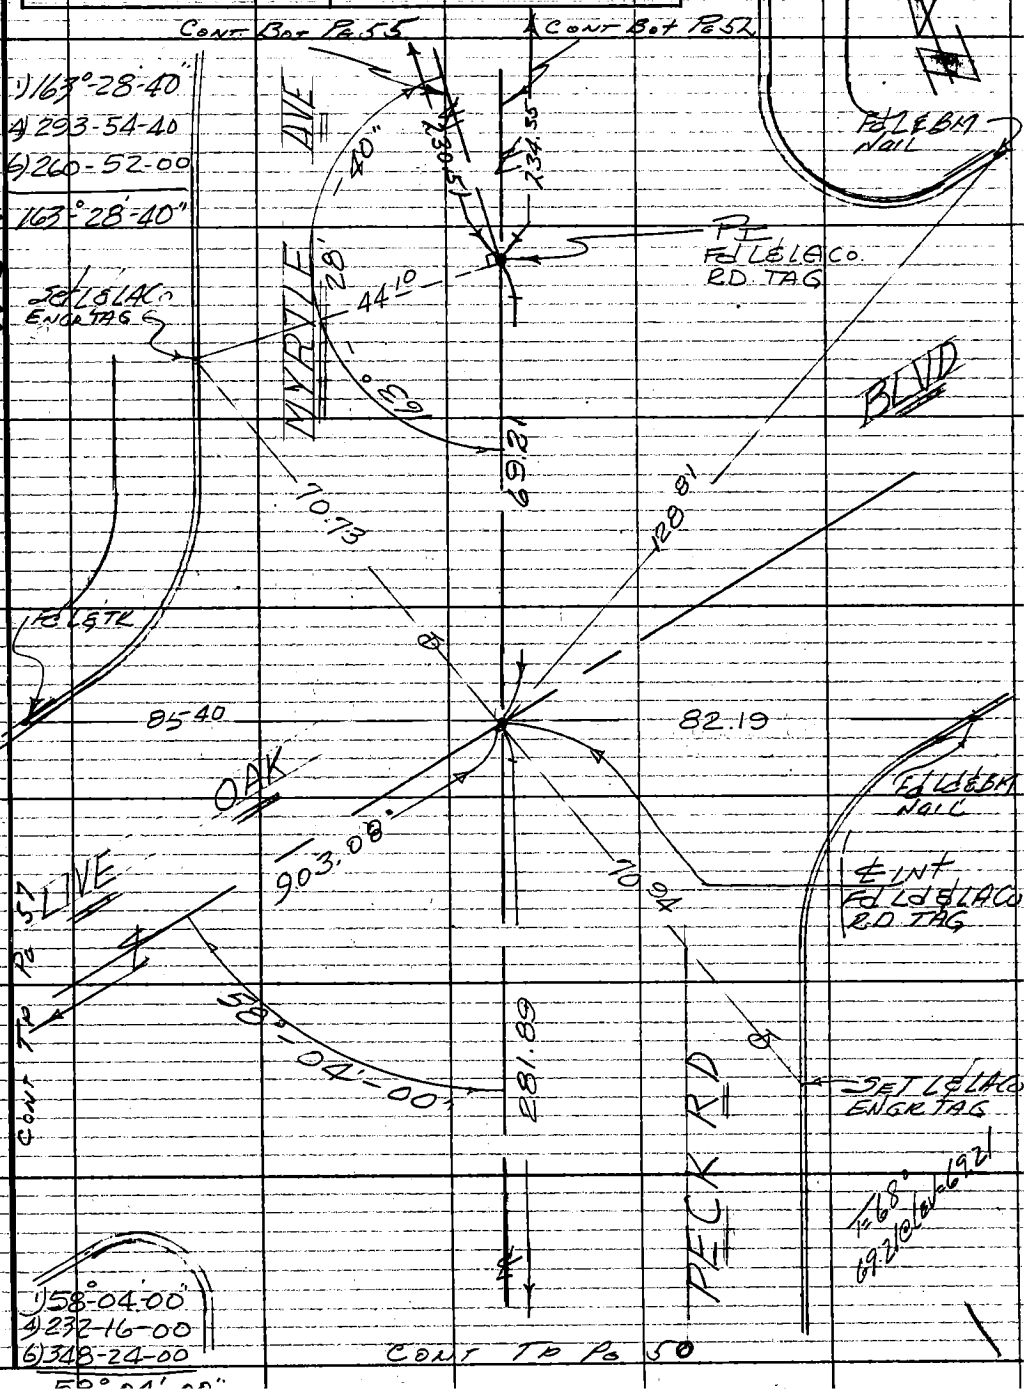

WS 46 B-3

Note: Any Additions or Changes on This Sheet Must be Made or Circled in Red Ink With Date and Name of Person Making Change.

Do not extend this side of this line.

PLEASE RETURN TO
COUNTY OF LOS ANGELES
DEPARTMENT OF COUNTY ENGINEER
403 LOS ANGELES COUNTY ENGINEERING BLDG.

76F309S CE#310.3-69

PWFB 1528

772

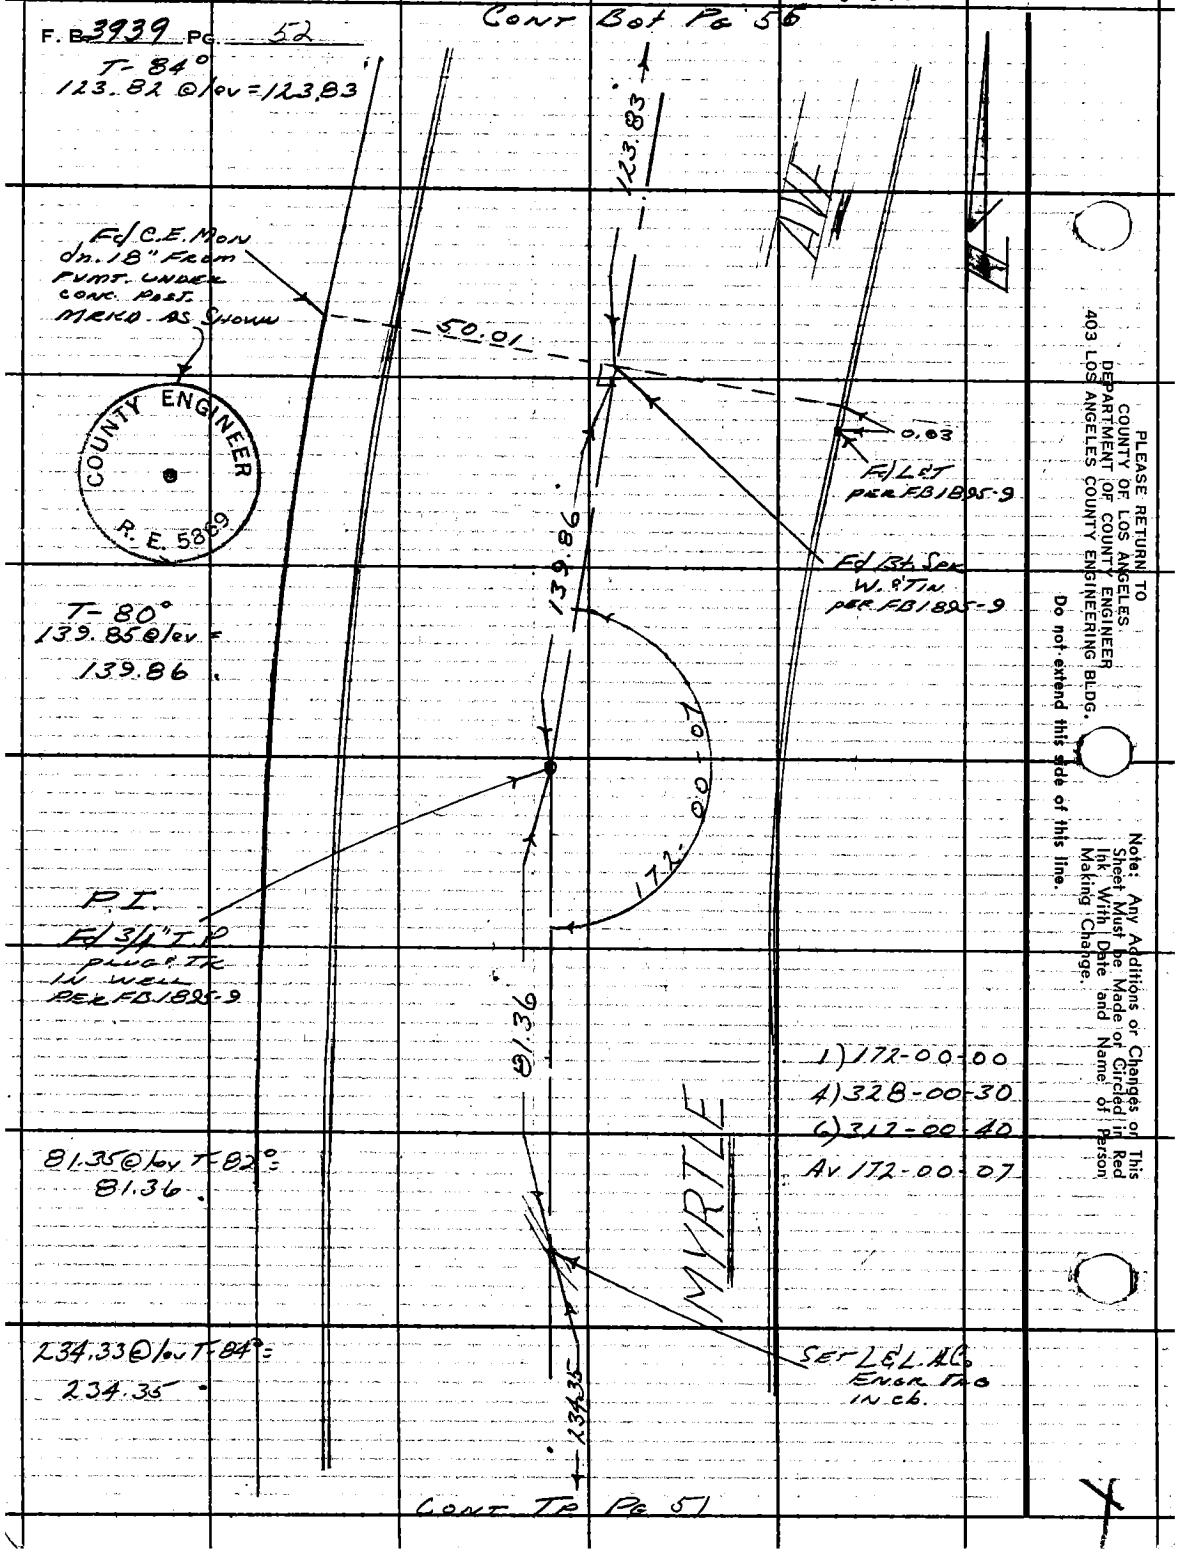

PLEASE RETURN TO
COUNTY OF LOS ANGELES.
DEPARTMENT OF COUNTY ENGINEER
403 LOS ANGELES COUNTY ENGINEERING BLDG.

Do not extend this side of this line.

Note: Any Additions or Changes on This Sheet Must be Made or Circled in Red Ink With Date and Name of Person Making Change.

PWFB 1528

773

Notes Ck'd by	Survey of Arcadia Area
Map No.	JN 03030 Tape 1161 Std 68 °F
Office Work	Surveyed by A.C. Guizodo
Checked	Notes ACG Date 7/8/74
Date	Indexed B. D. BAILEY APR 30 1976

F.B. 3939 Pg. 53

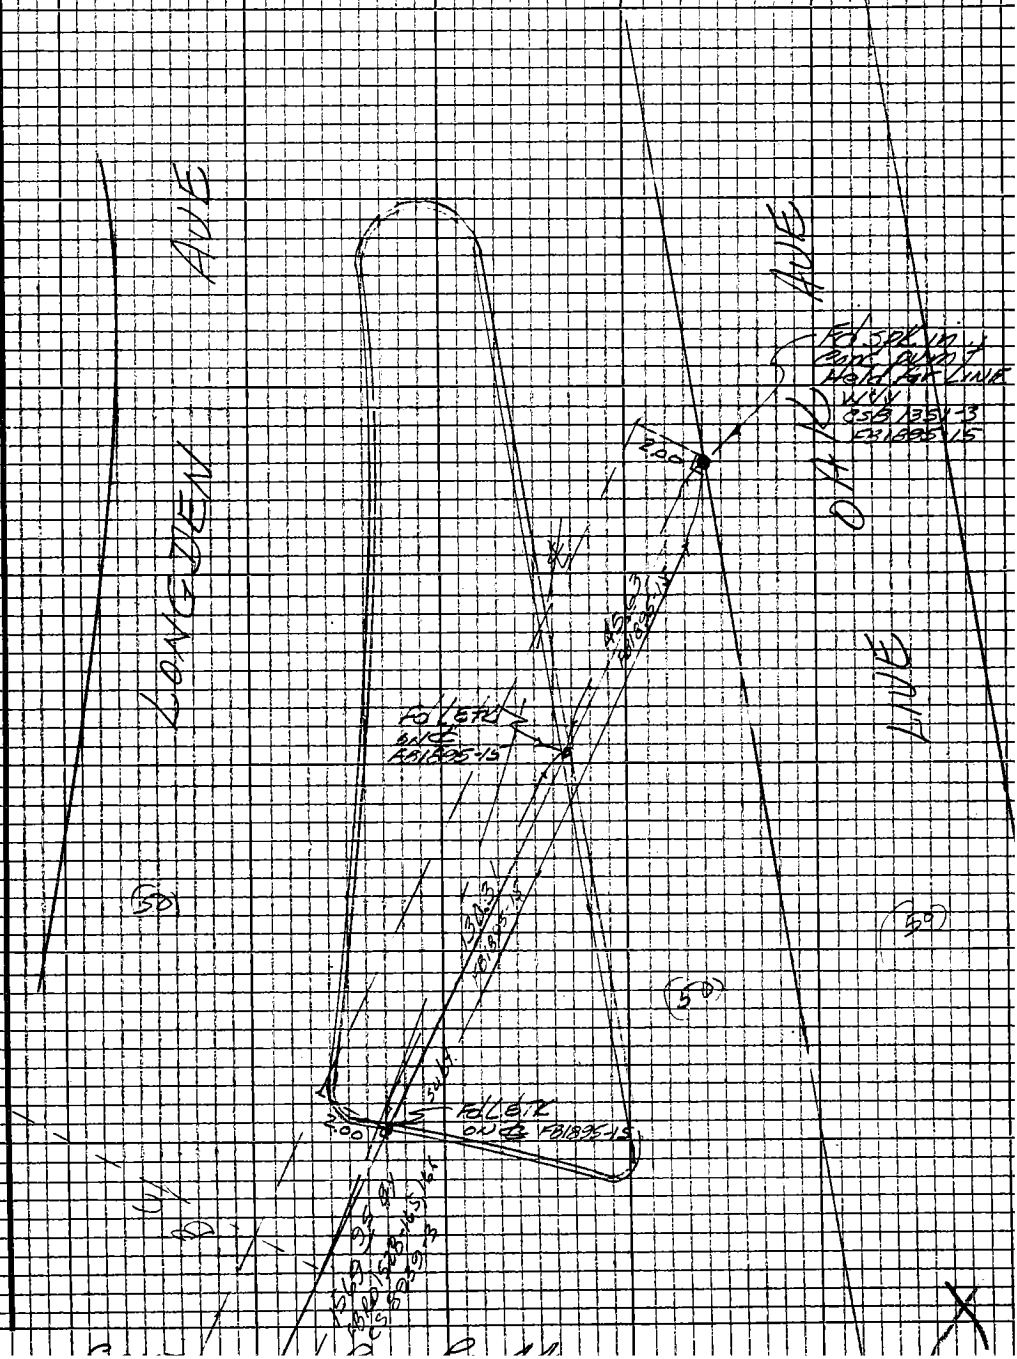

Note: Any Additions or Changes on this Sheet Must be Made or Circled in Red Ink With Date and Name of Person Making Change

Do not extend this side of this line.

PLEASE RETURN TO
LOS ANGELES COUNTY ENGINEER
403 Los Angeles County Engineering Bldg.

76P3098 CE #310 5-66

PWHB 1526

CONT BOT PG 117

774

F.B. 3939 PG. 54

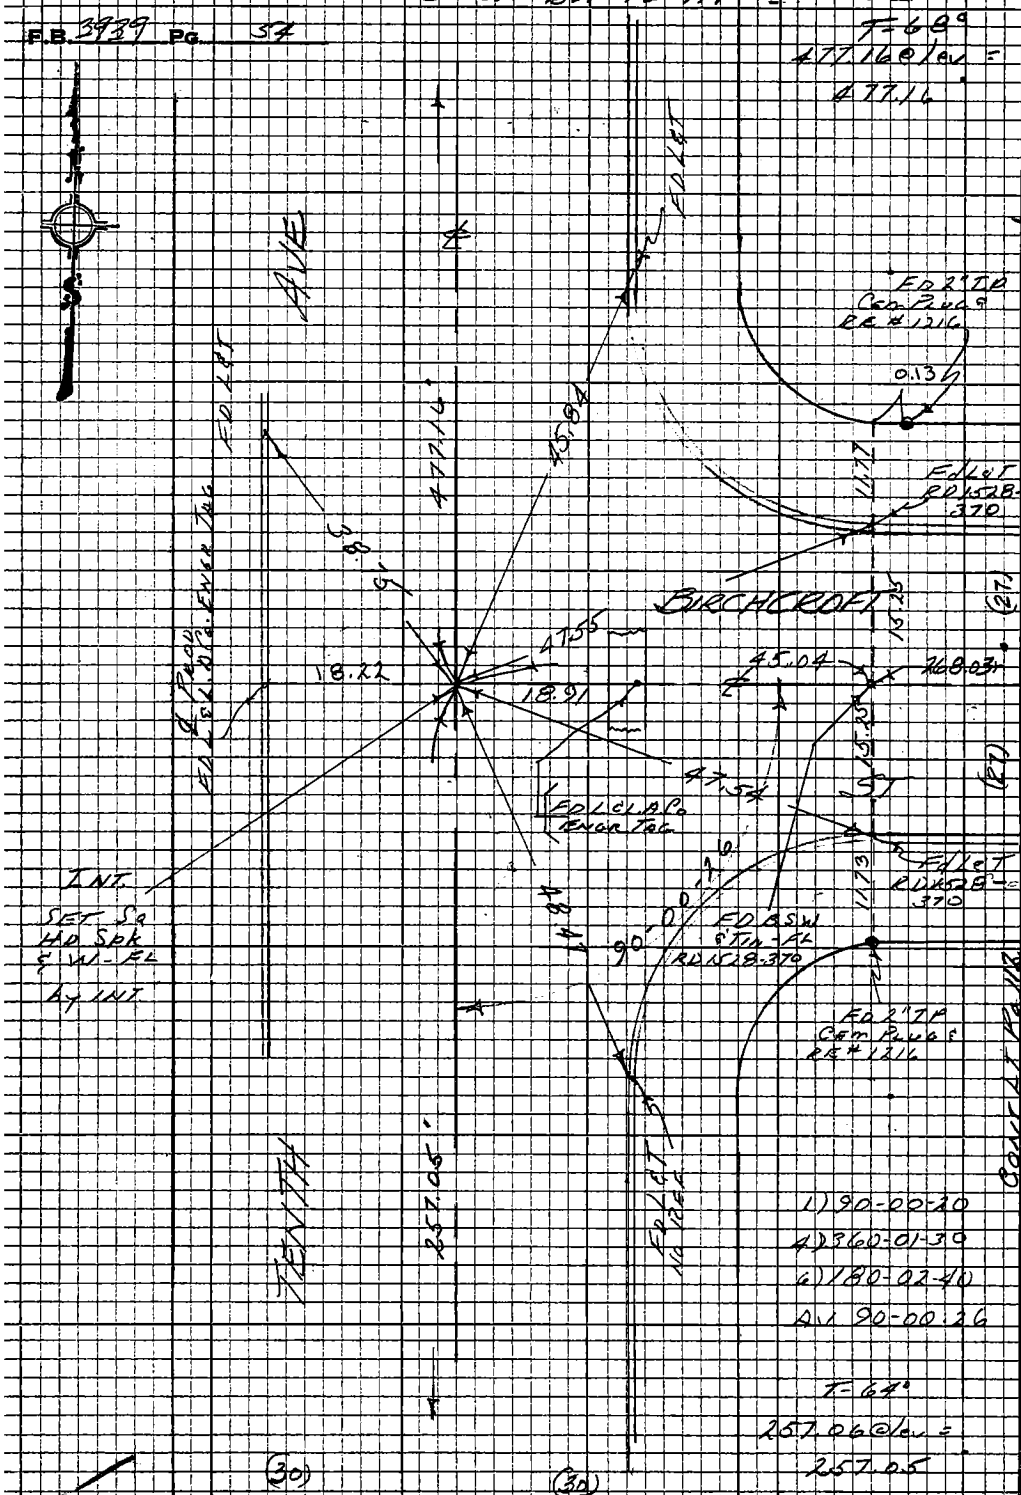

PLEASE RETURN TO
LOS ANGELES COUNTY ENGINEER
403 LOS ANGELES COUNTY ENGINEERING BLDG.
Do not extend this side of this line.
Note: Any Additions or Changes on this Sheet Must be Made or Circled in Red Ink With Date and Name of Person Making Change

CONT LT PG 26

PWFB 1528

775

Notes Ck'd by	Survey of ARCADIA AREA ℄ #2
Map No.	JN 0303.00 Tape 0167 Std 68 °F
Office Work	Surveyed by A.C. GUIRADO
Checked	Notes WALSH Date 6-74
Date	Indexed G.D. BAILEY APR 30 1976

F. B. 3939 PG. 55

W.S. 46 B-3

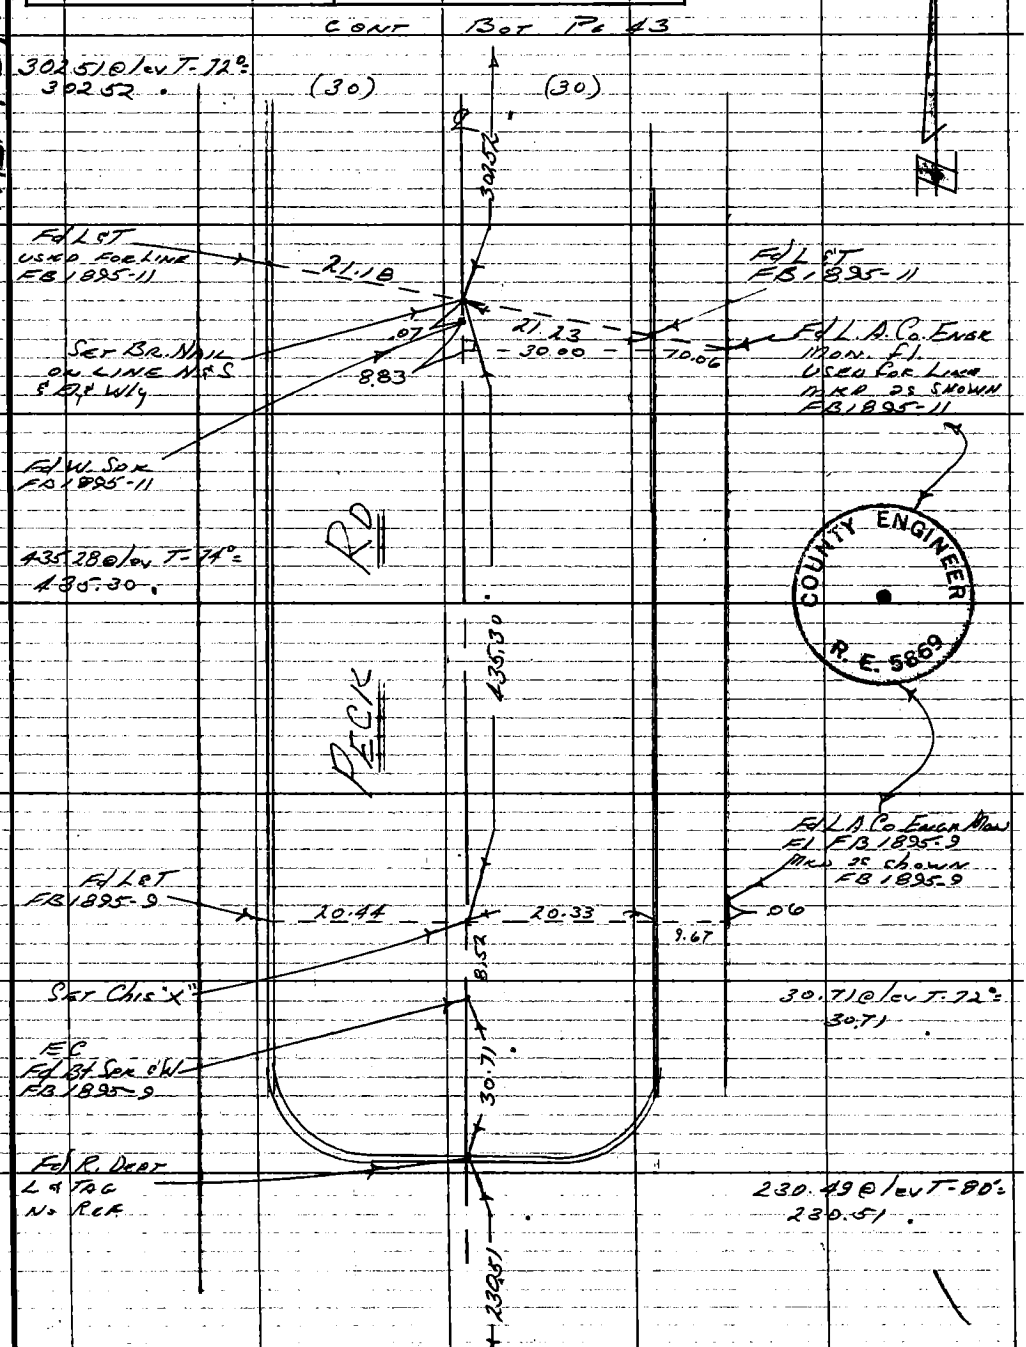

Note: Any Additions or Changes on This Sheet Must be Made or Circled in Red Ink With Date and Name of Person Making Change.

Do not extend this side of this line.

PLEASE RETURN TO
COUNTY OF LOS ANGELES
DEPARTMENT OF COUNTY ENGINEER
403 LOS ANGELES COUNTY ENGINEERING BLDG.

76F309S CE#310 3-69

PWFB 1528 776

F. B. 3939 PG 56

CONT BOT PG 44

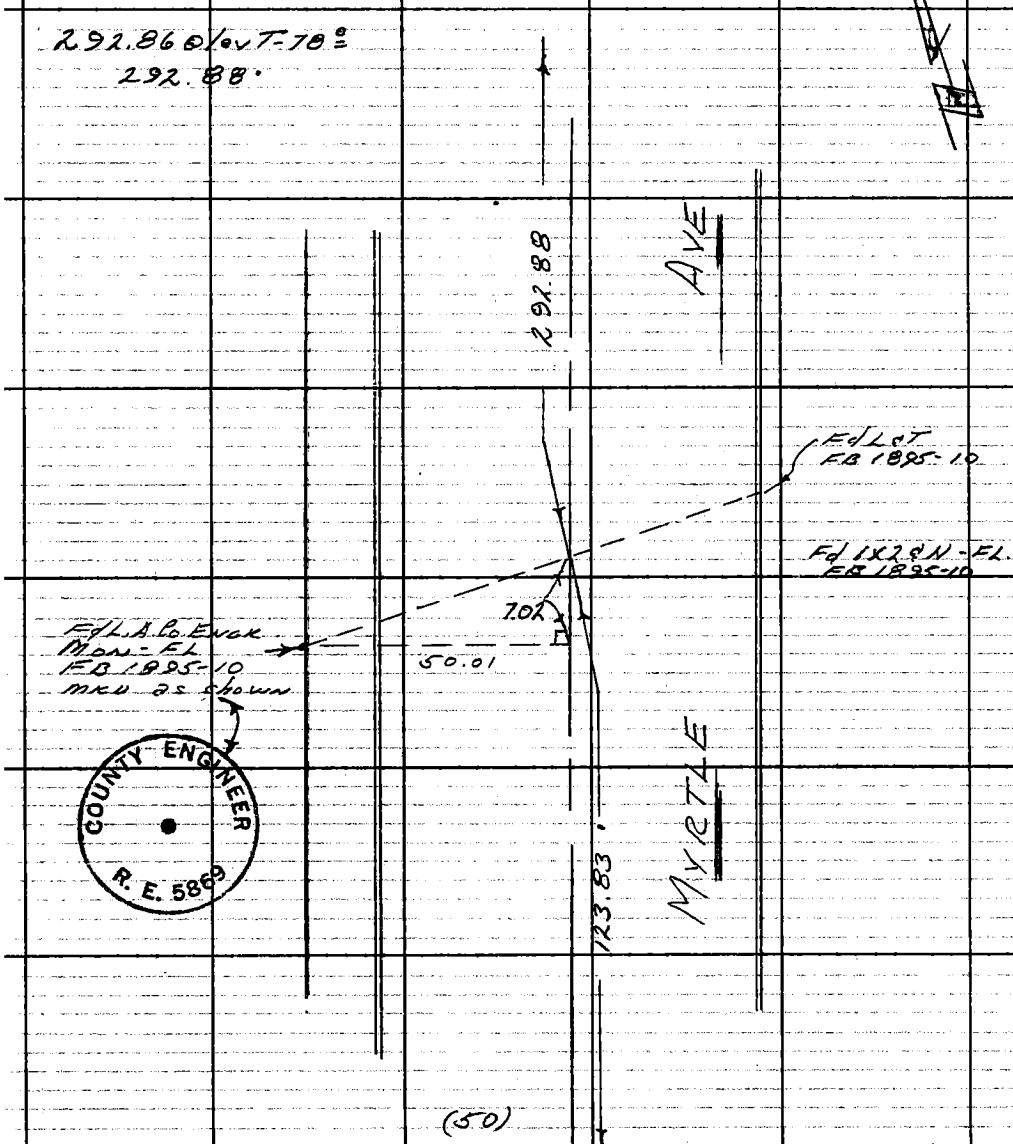

CONT TP PG 52

WS46 B-3

PLEASE RETURN TO
COUNTY OF LOS ANGELES
DEPARTMENT OF COUNTY ENGINEER
403 LOS ANGELES COUNTY ENGINEERING BLDG.

Do not extend this side of this line.

Note: Any Additions or Changes on This Sheet Must Be Made or Circled In Red Ink With Date and Name of Person Making Change.

PWFB 1528 Div 2 777

Notes Ck'd by	Survey of ARCADIA AREA ¢
Map No.	JN 0303.00 Tape 0167 Std 68 °F
Office Work	Surveyed by GUIZADO
Checked	Notes MOODY Date 8-74
Date	Indexed G. D. BAILEY APR 30 1976

F. B. 3939 PG. 57

TRACT No. 15401

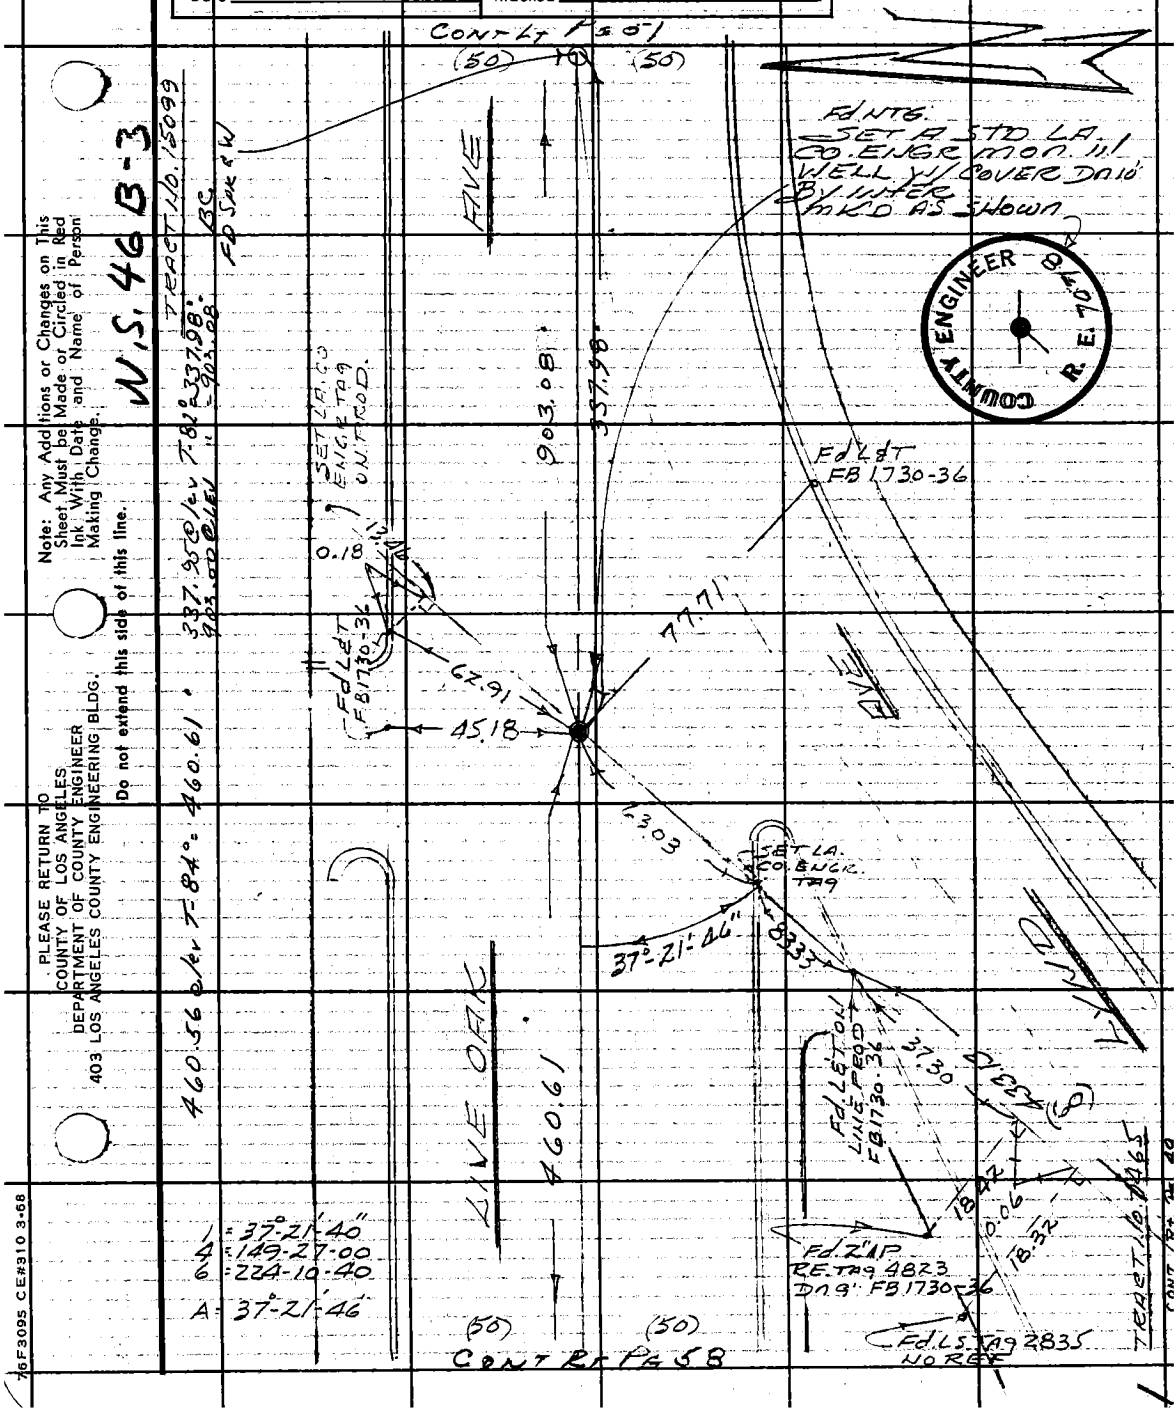

Note: Any Additions or Changes on This Sheet Must be Made or Circled in Red Ink With Date and Name of Person Making Change.

Do not extend this side of this line.

PLEASE RETURN TO
COUNTY OF LOS ANGELES
DEPARTMENT OF COUNTY ENGINEER
403 LOS ANGELES COUNTY ENGINEERING BLDG.

76F3095 CE#310 3-68

PWFB 1528 778

F.B. 3939 Pg. 58

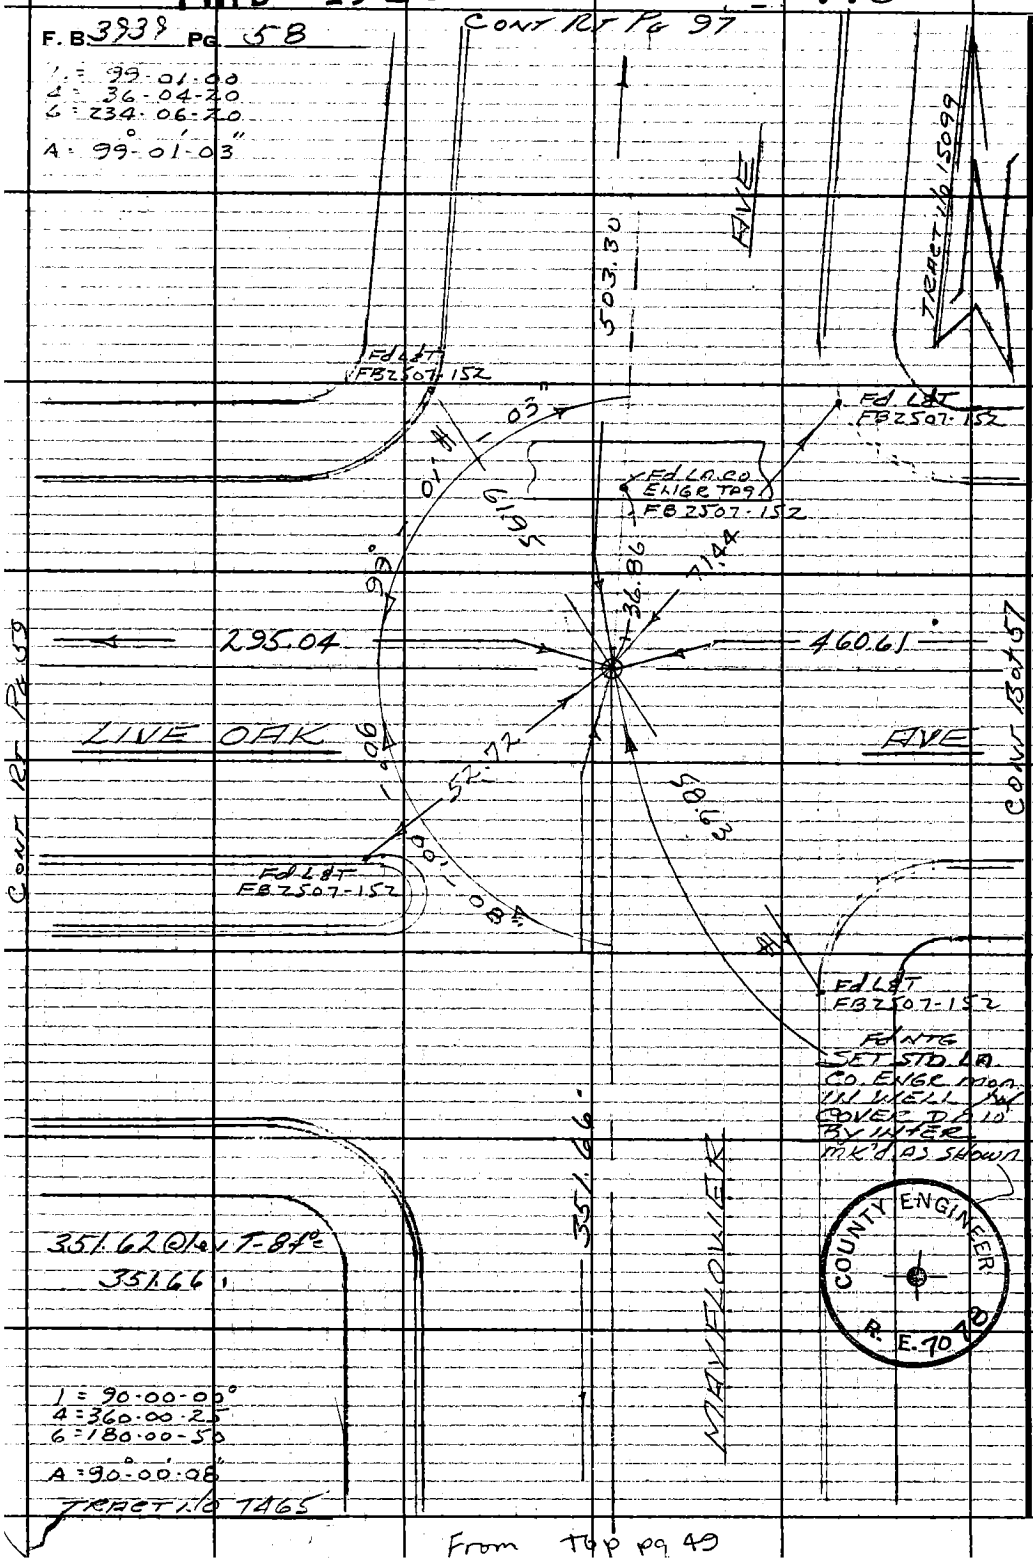

WS 46 B-3

PLEASE RETURN TO
COUNTY OF LOS ANGELES
DEPARTMENT OF COUNTY ENGINEER
403 LOS ANGELES COUNTY ENGINEERING BLDG.

Do not extend this side of this line.

Note: Any Additions or Changes on This Sheet Must be Made or Circled in Red Ink With Date and Name of Person Making Change.

From Top pg 49

PWFB 1528 779

Notes Ck'd by	Survey of Arcana Area #2
Map No.	JN 0303.00 Tape D167 Std 68 °F
Office Work	Surveyed by [illegible]
Checked	Notes Walsh Date 7-15-74
Date	Indexed G. D. BAILEY APR 30 1976

F.B. 3939 Pg. 59

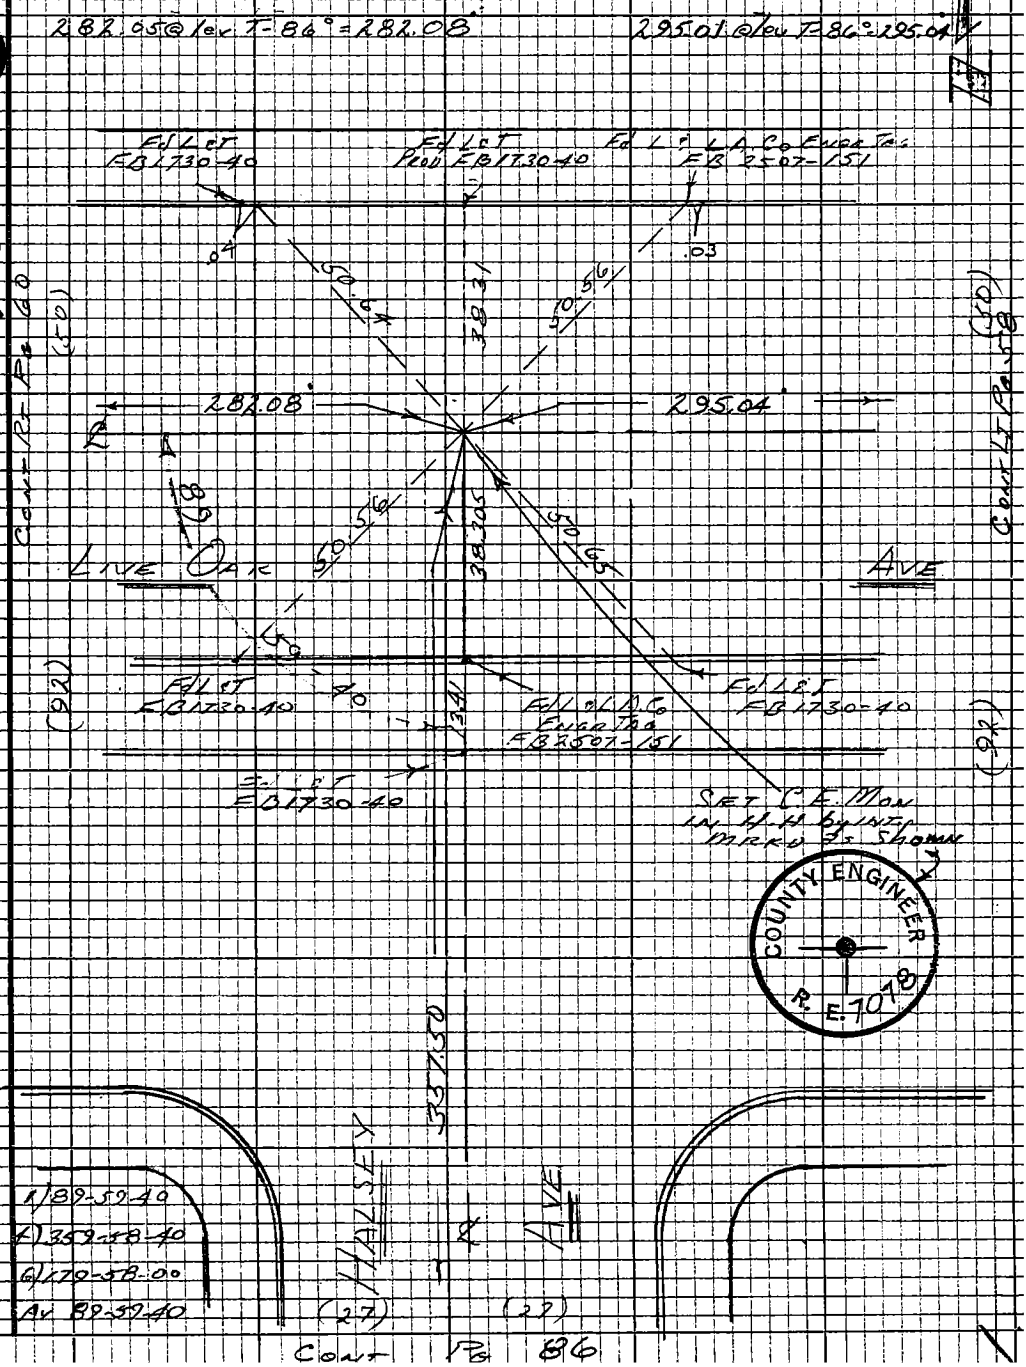

Note: Any Additions or Changes on this Sheet Must be Made or Circled in Red Ink With Date and Name of Person Making Change

Do not extend this side of this line.

PLEASE RETURN TO
LOS ANGELES COUNTY ENGINEER
403 LOS ANGELES COUNTY ENGINEERING BLDG.

76P3095 CE #310 5-66

PWFB 1528 780

F.B. 3239 Pg. 60

281.99 @ lev T-86° = 282.02'

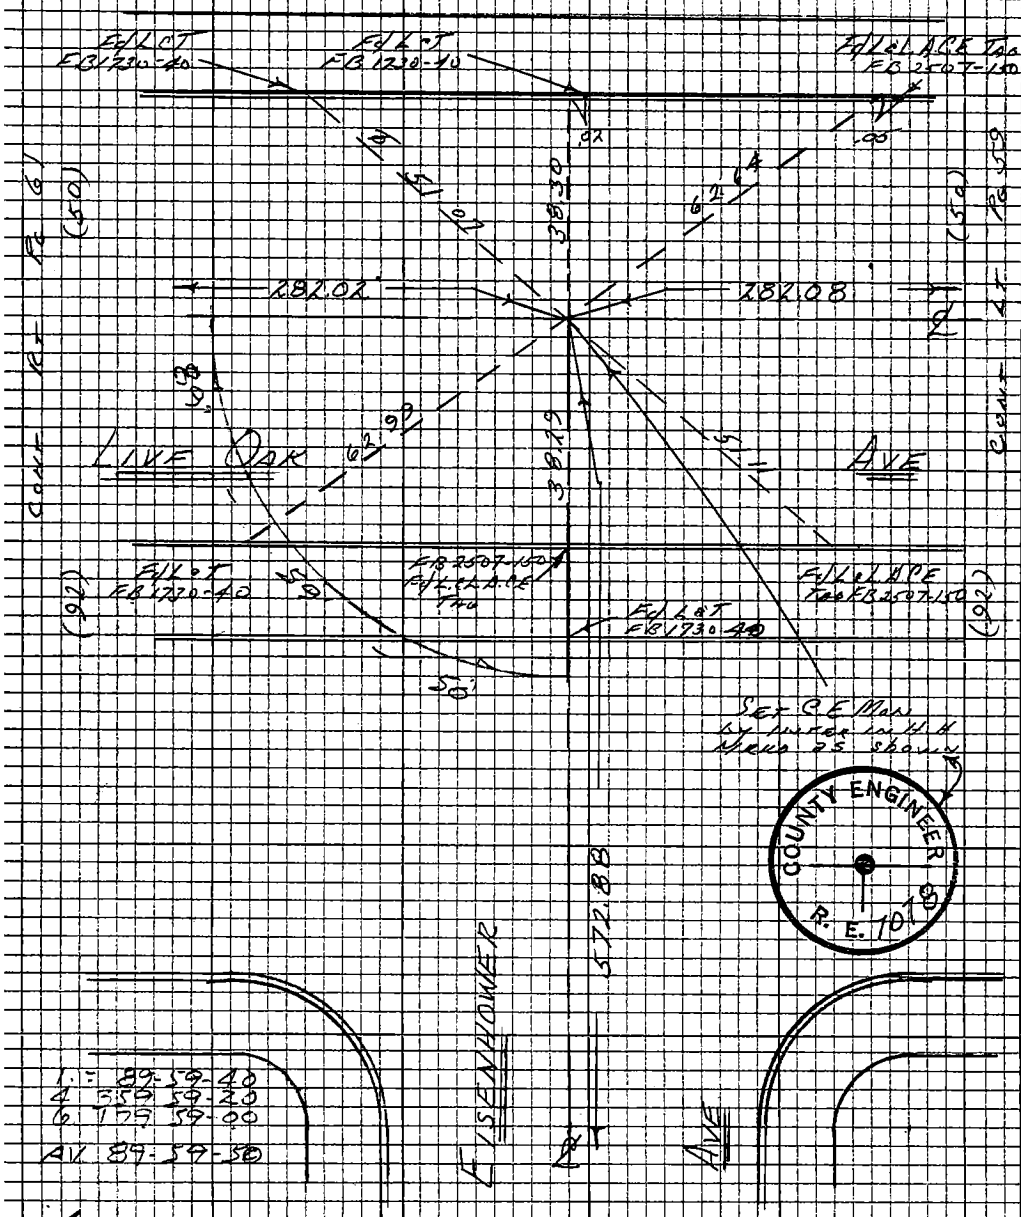

Cont Pg 84

WS 46, B-3

PLEASE RETURN TO
LOS ANGELES COUNTY ENGINEER
403 LOS ANGELES COUNTY ENGINEERING BLDG.

Do not extend this side of this line.

Note: Any Additions or Changes on this Sheet Must be Made or Circled in Red Ink With Date and Name of Person Making Change

PWFB 1528 781

Notes Ck'd by	Survey of Arcadia Area #2
Map No.	JN 0303.00 Tape 0167 Std 68 °F
Office Work	Surveyed by A C Guitado
Checked	Notes Walsh Date 1-15-14
Date	Indexed G. D. BAILEY APR 30 1976

F.B. 3939 Pg. 61

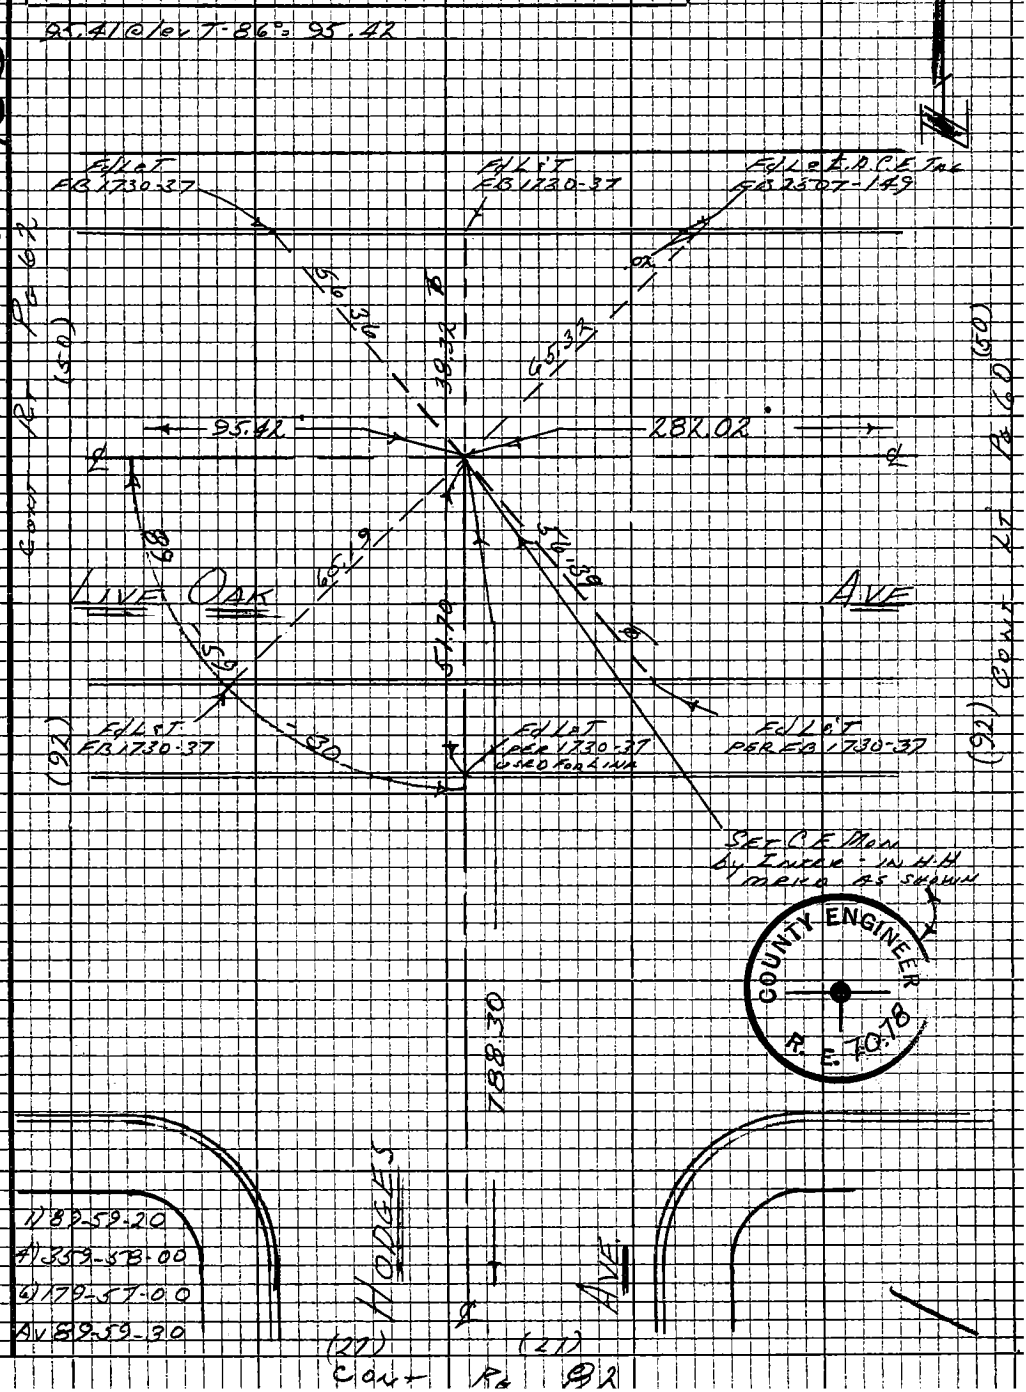

Note: Any Additions or Changes on this Sheet Must be Made or Circled in Red Ink With Date and Name of Person Making Change

Do not extend this side of this line.

PLEASE RETURN TO
LOS ANGELES COUNTY ENGINEER
403 LOS ANGELES COUNTY ENGINEERING BLDG.

76P309S CE #310 5-66

PWFB 1528

782

F.B. 3939 Pg. 62

Cont Rm Pg 124

186.64 elev 7-86 =
186.66
1) 81-03-40
4) 324-15-10
6) 126-22-50
Av 81-03-48

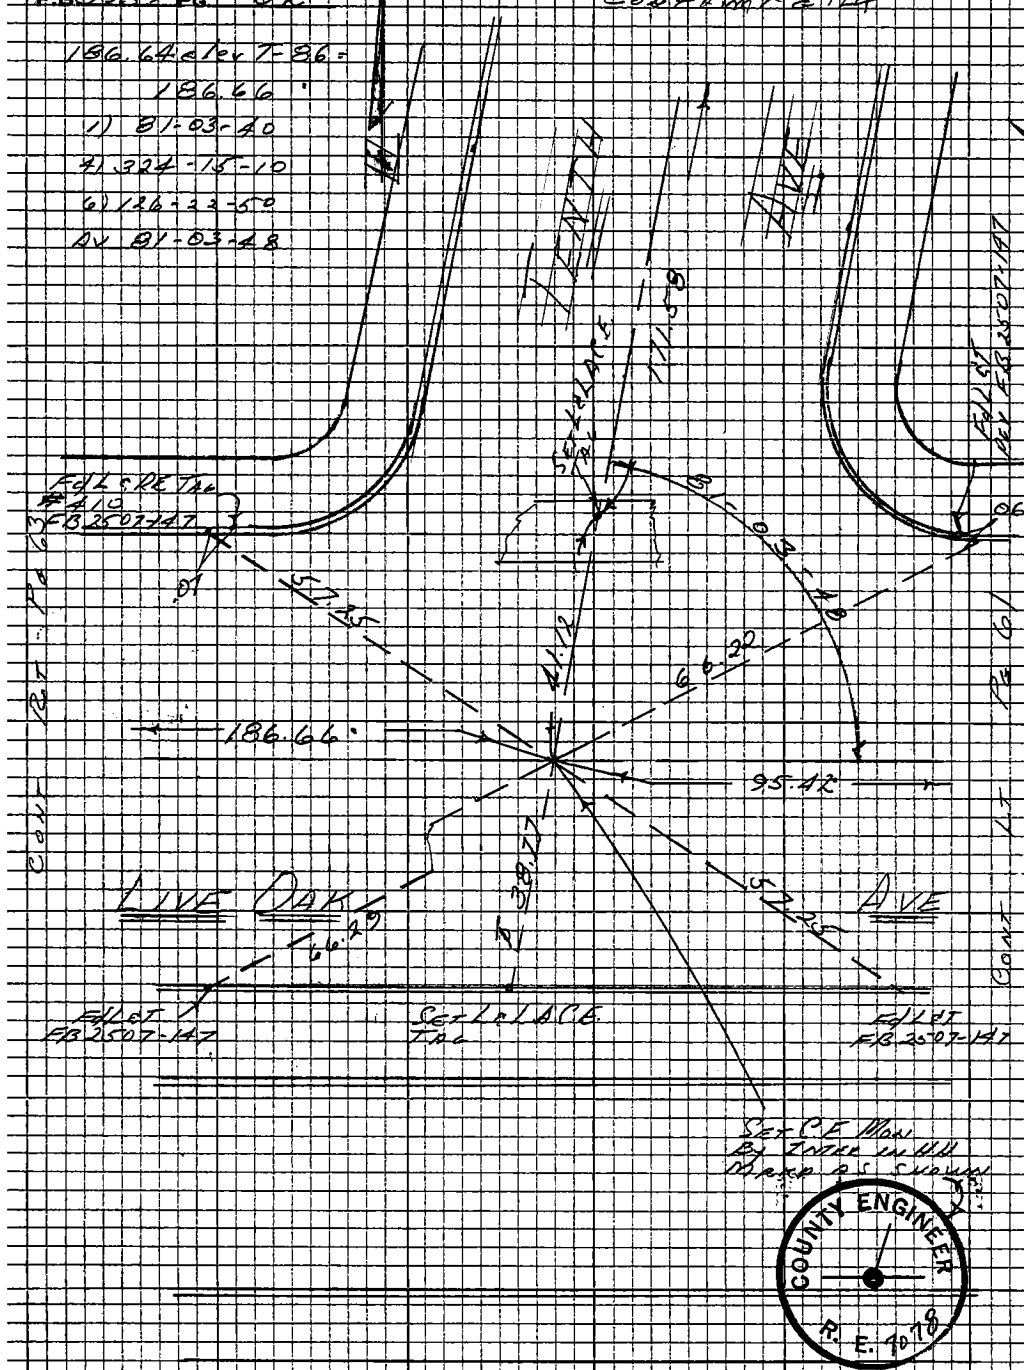

COUNTY ENGINEER
R. E. 7078

N546, B-3

PLEASE RETURN TO
LOS ANGELES COUNTY ENGINEER
403 LOS ANGELES COUNTY ENGINEERING BLDG.

Do not extend this side of this line.

Note: Any Additions or Changes on this Sheet Must be Made or Circled in Red Ink With Date and Name of Person Making Change

PWFB 1528 783, 784

Notes Ck'd by	Survey of Arcadia Area #2
Map No.	JN 030300 Tape 0167 Std 68 °F
Office Work	Surveyed by A.C. Guizado
Checked	Notes Walsh Date 7-15-74
Date	Indexed G. D. BAILEY APR 30 1976

F.B. 3939 Pg. 63

WS 46B-3

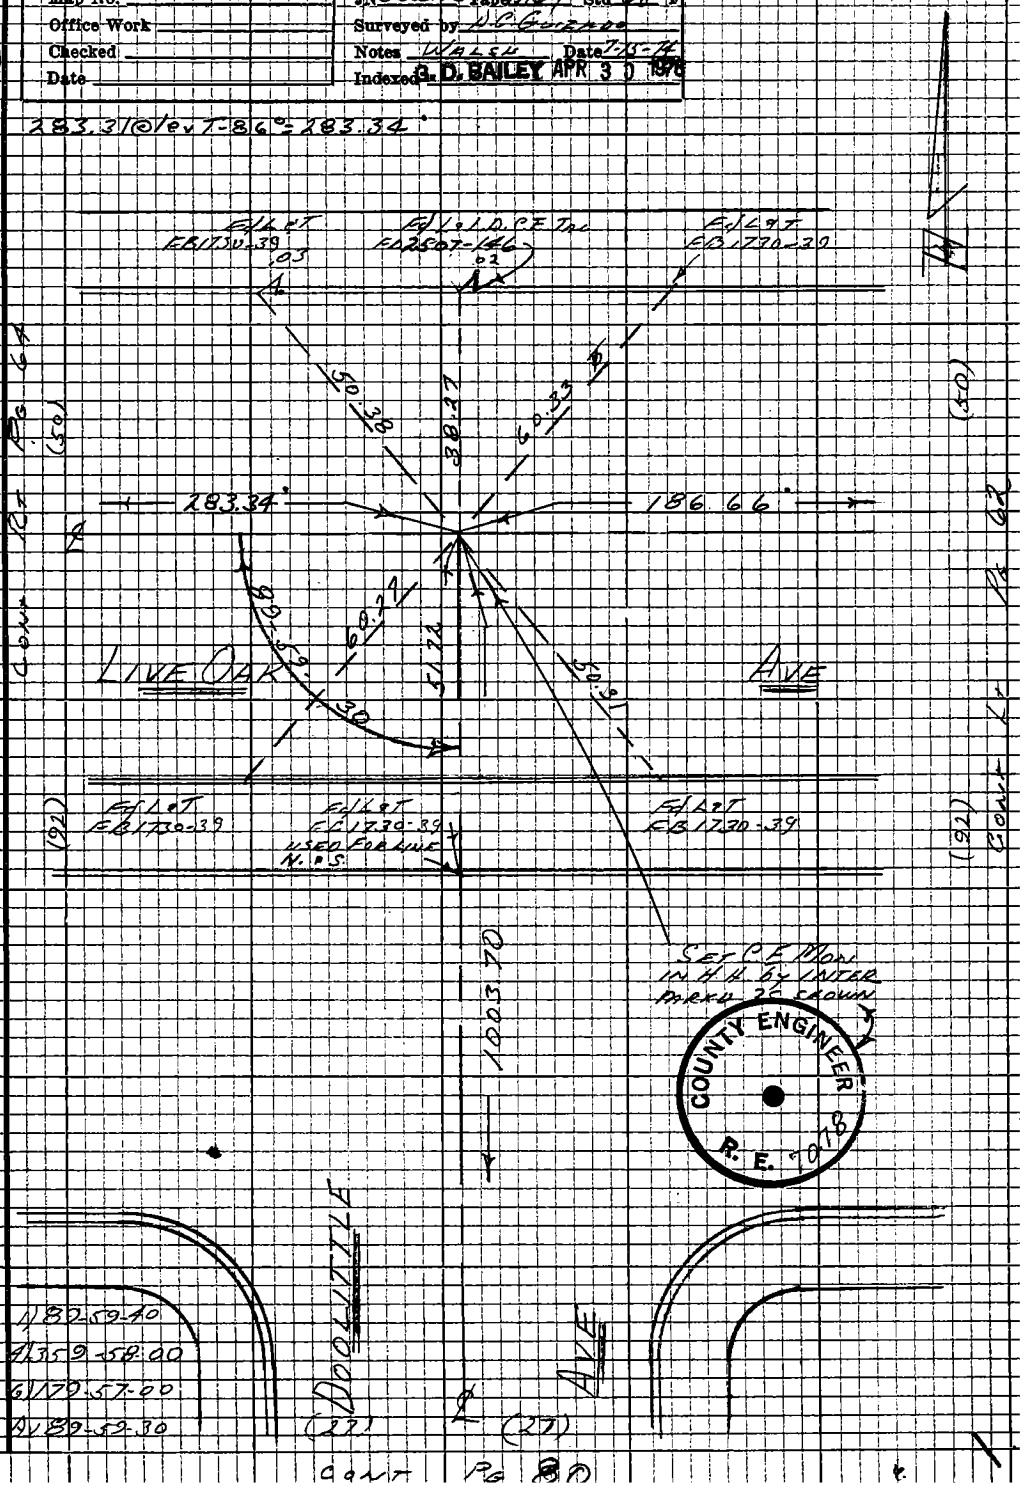

Note: Any Additions or Changes on this Sheet Must be Made or Circled in Red Ink With Date and Name of Person Making Change

Do not extend this side of this line.

PLEASE RETURN TO
LOS ANGELES COUNTY ENGINEER
403 Los Angeles County Engineering Bldg.

76P809S CE #310 5-66

PWFB 1528 785

F.B. 3939 PG. 64

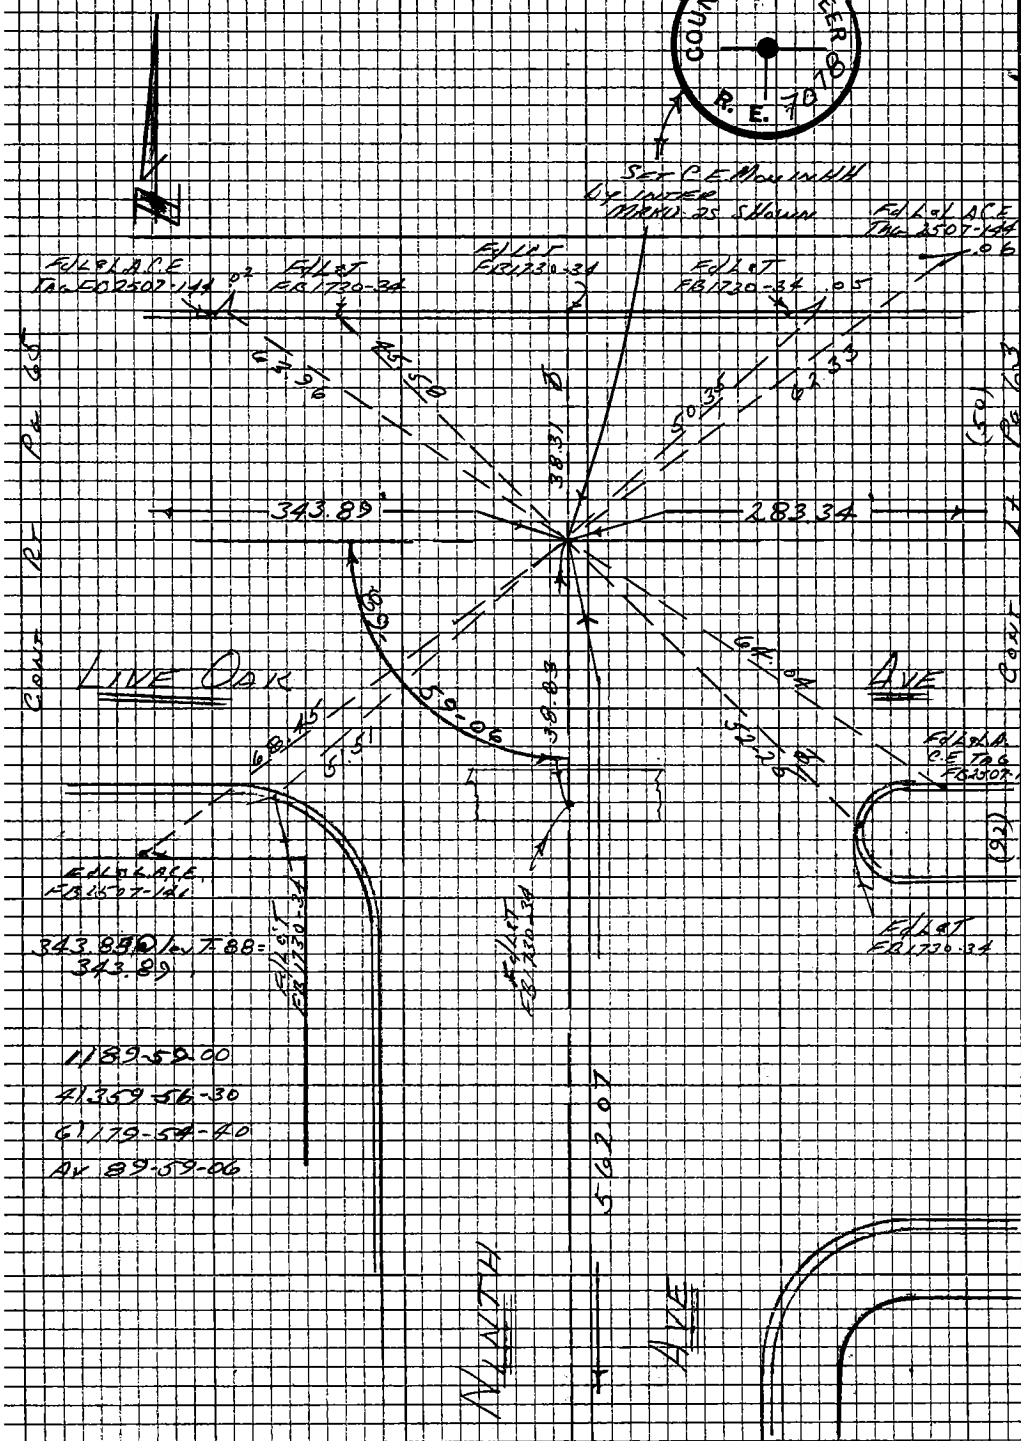

W546B-3

PLEASE RETURN TO
LOS ANGELES COUNTY ENGINEER
403 LOS ANGELES COUNTY ENGINEERING BLDG.

Do not extend this side of this line.

Note: Any Additions or Changes on this Sheet Must be Made or Circled in Red Ink With Date and Name of Person Making Change

PWFB 1528 786

Notes Ck'd by	Survey of Arcadia Area
Map No.	JN 0303.00 Tape 0167 Std. 68 °F
Office Work	Surveyed by A.C. Guirado
Checked	Notes Walsh Date 7-28-74
Date	Indexed G.D. BAILEY APR 30 1976

F.B. 3939 Pg. 65

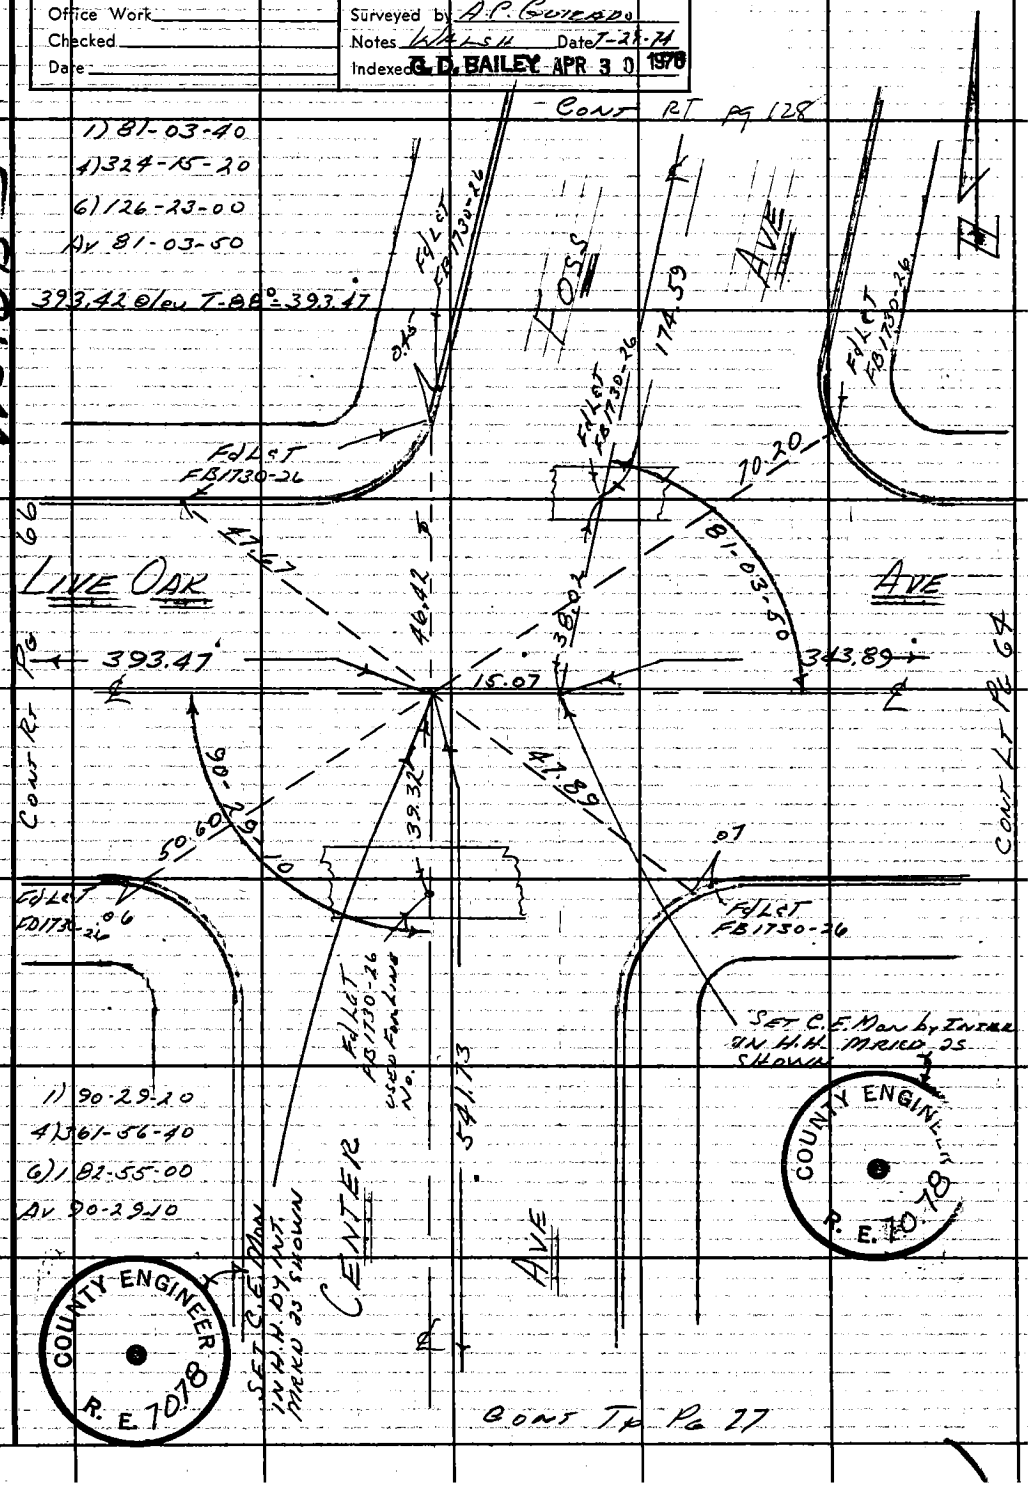

WS46 B-3

Note: Any Additions or Changes on This Sheet Must be Made or Circled in Red Ink With Date and Name of Person Making Change.

Do not extend this side of this line.

PLEASE RETURN TO
COUNTY OF LOS ANGELES
DEPARTMENT OF COUNTY ENGINEER
403 LOS ANGELES COUNTY ENGINEERING BLDG.

COUNTY ENGINEER R. E. 7078

COUNTY ENGINEER R. E. 7078

76F309S CE#310 3-68

PWFB 1528 787, 788

F.B. 3939 PG. 66

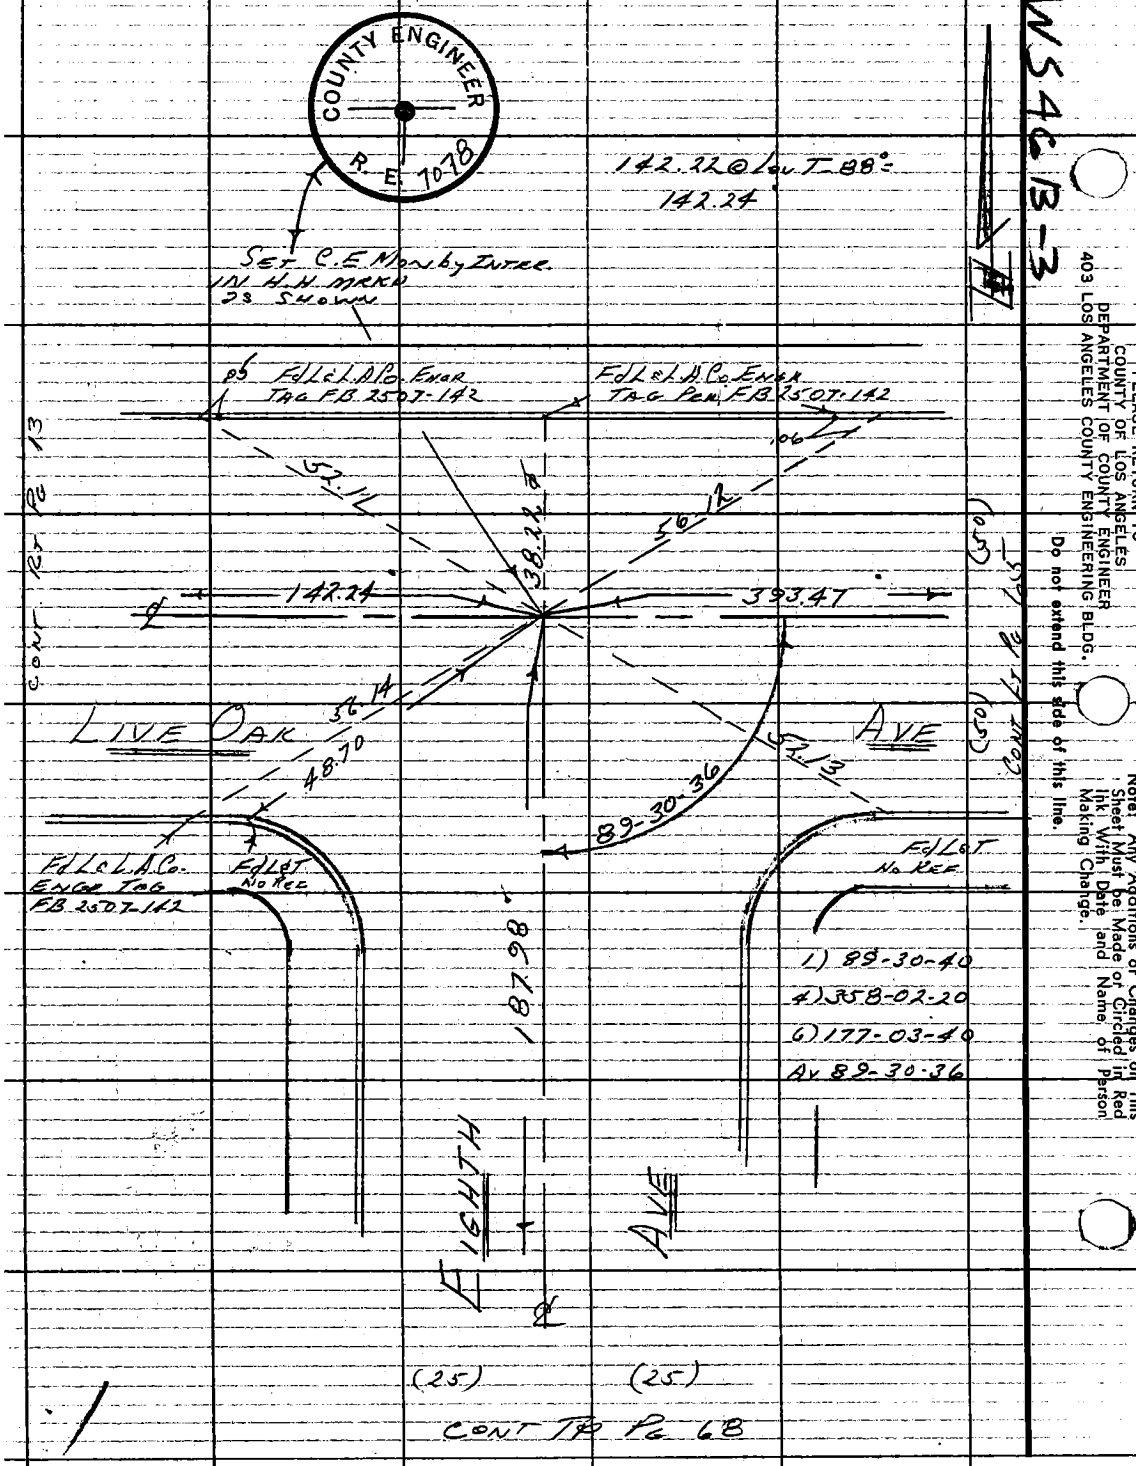

WS46 B-3

PLEASE RETURN TO
COUNTY OF LOS ANGELES
DEPARTMENT OF COUNTY ENGINEER
403 LOS ANGELES COUNTY ENGINEERING BLDG.

Do not extend this side of this line.

Note: Any Additions or Changes on This Sheet Must be Made or Circled in Red Ink With Date and Name of Person Making Change.

PWFB 1528

DW2

789

Notes Ck'd by	Survey of ARCADIA AKER
Map No.	JN 0303.00 Tape 0167 Std 68 °F
Office Work	Surveyed by A.P. GUIZADO
Checked	Notes W/ALSH Date 8-74
Date	Indexed G. D. BAILEY APR 30 1976

F.B. 3939 PG. 67

W.S. 46, B-3

CONT BOT PG 68

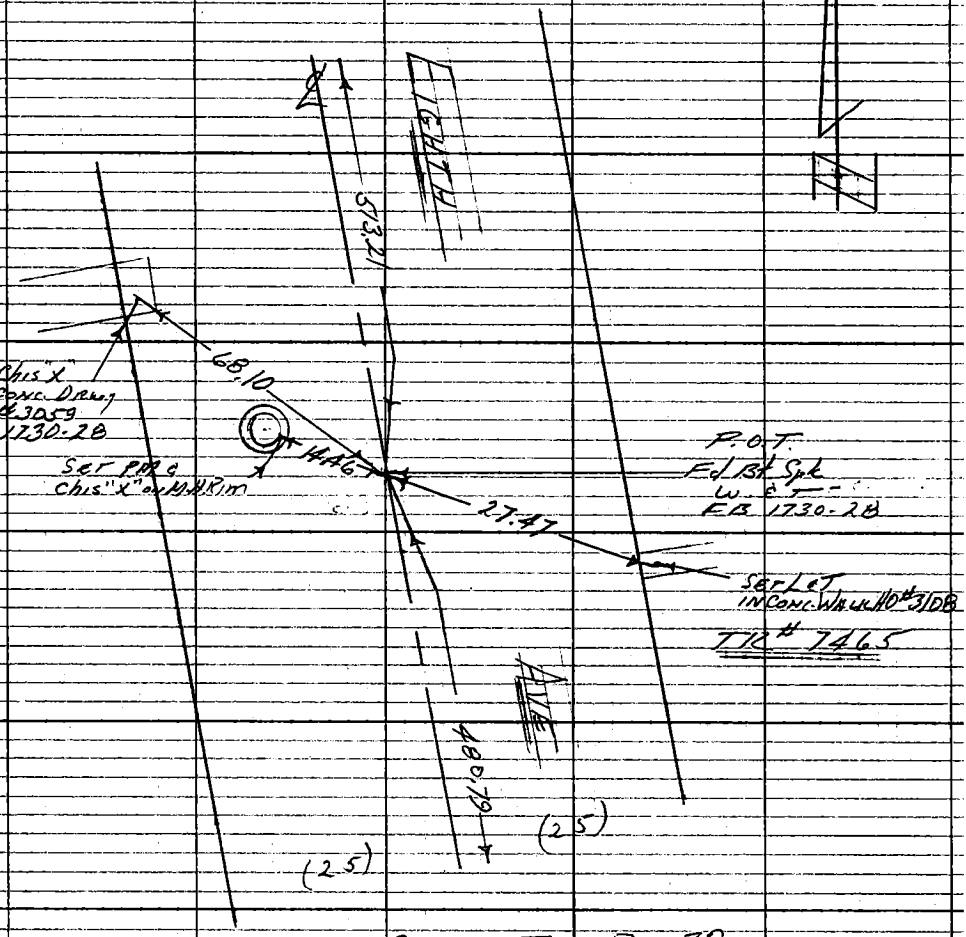

CONT TO PG 70

480.78 @ lev T-70° = 480.79°

Note: Any Additions or Changes on This Sheet Must be Made or Circled in Red Ink With Date and Name of Person Making Change.

Do not extend this side of this line.

PLEASE RETURN TO
COUNTY OF LOS ANGELES
DEPARTMENT OF COUNTY ENGINEER
403 LOS ANGELES COUNTY ENGINEERING BLDG.

76F309S CE#310 3-69

PWFB 1528 790 7 791

F. B. 3939 PG 68

W.S.46, B-3

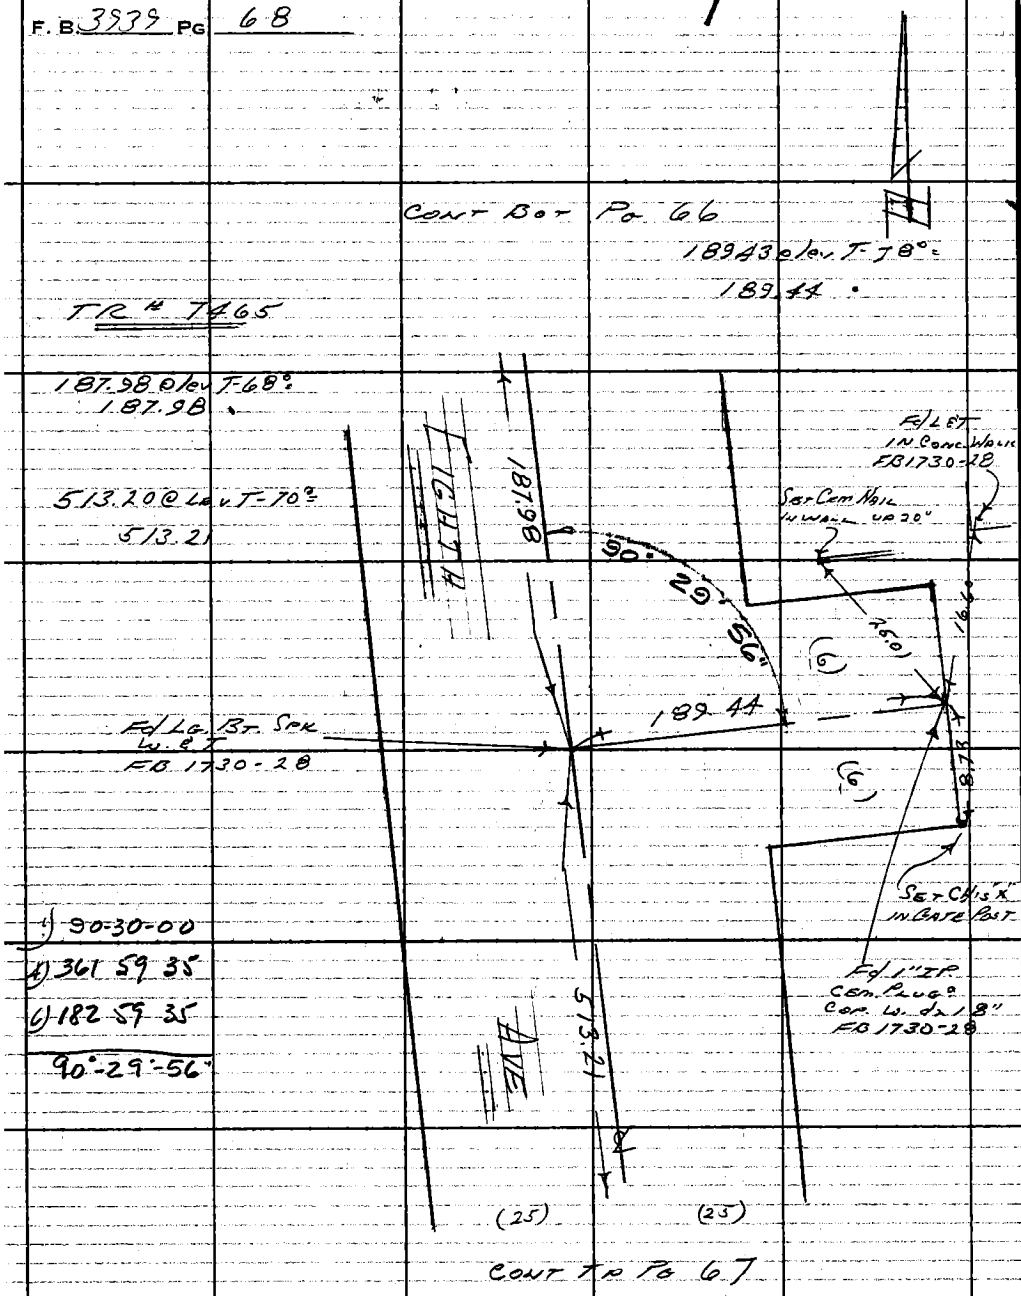

1) 90-30-00
4) 361 59 35
6) 182 59 35
90°-29'-56"

PLEASE RETURN TO
COUNTY OF LOS ANGELES
DEPARTMENT OF COUNTY ENGINEER
403 LOS ANGELES COUNTY ENGINEERING BLDG.

Do not extend this side of this line.

Note: Any Additions or Changes on This Sheet Must Be Made or Circled in Red Ink With Date and Name of Person Making Change.

PWFB 1528 DIV 2 792

Notes Ck'd by	Survey of ARCADIA AREA
Map No.	JN 0303.00 Tape 0167 Std 68 °F
Office Work	Surveyed by A. C. GUIZADO
Checked	Notes WALSH Date 8-13-74
Date	Indexed G. D. BAILEY APR 30 1976

F. B. 3939 PG. 69

W546 B-3

1) 89-28-20
4) 357-53-00
6) 176-49-40
Av 89-28-16

CONT BOT PG 77

125.23 @ lev T-88° = 125.25

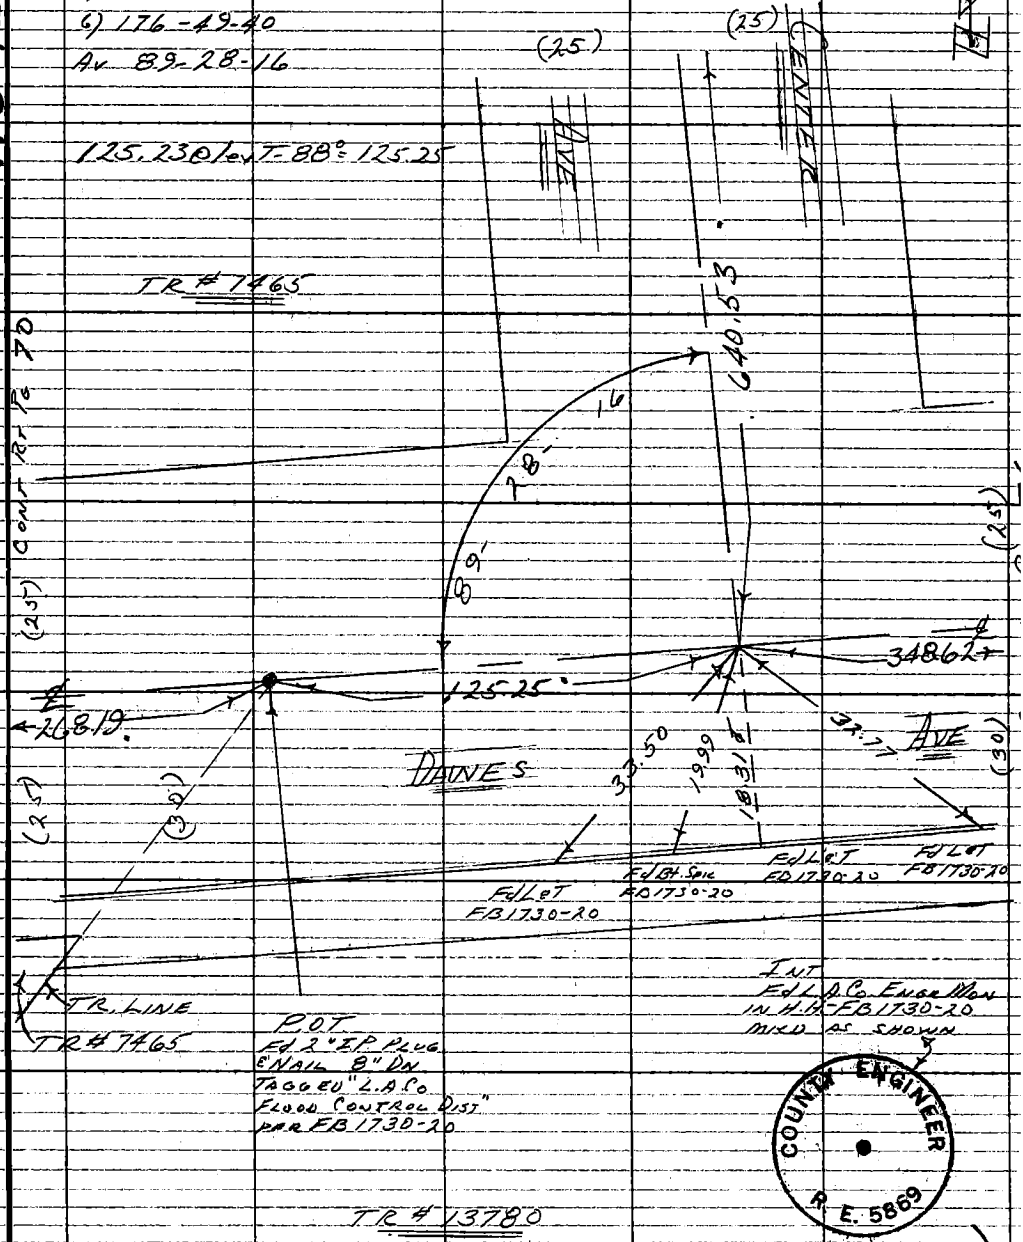

COUNTY ENGINEER R. E. 5869

Note: Any Additions or Changes on This Sheet Must be Made or Circled in Red Ink With Date and Name of Person Making Change.

Do not extend this side of this line.

PLEASE RETURN TO
COUNTY OF LOS ANGELES
DEPARTMENT OF COUNTY ENGINEER
403 LOS ANGELES COUNTY ENGINEERING BLDG.

76F309S CE#310 3-69

PWFB 1528

793

F. B. 3939 PG. 70

268.16 @ 1/4 T-88°
268.19

Cont Bot Pg 67

TR# 7465

1) 90-32-00
4) 2-07-20
6) 183-11-50
Av 90-31-50

WS 46, B-3

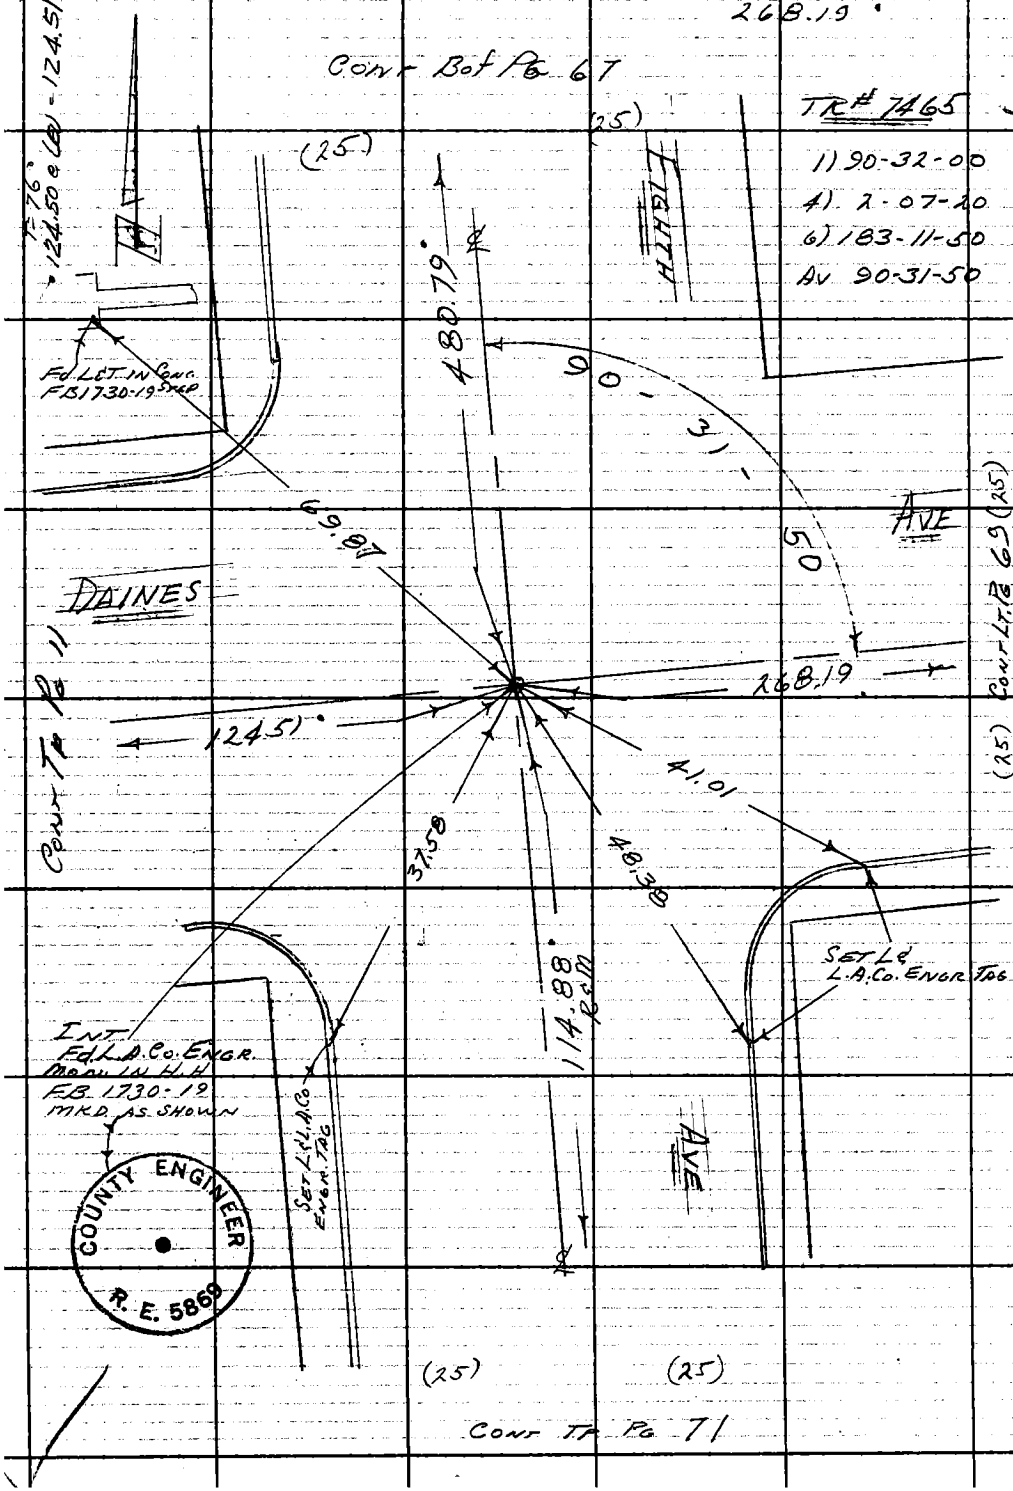

PLEASE RETURN TO
COUNTY OF LOS ANGELES
DEPARTMENT OF COUNTY ENGINEER
403 LOS ANGELES COUNTY ENGINEERING BLDG.

Do not extend this side of this line.

Note: Any Additions or Changes on This Sheet Must Be Made or Circled in Red Ink With Date and Name of Person Making Change.

PWFB 1528 DW2 794

Notes Ck'd by	Survey of ARCADIA AREA
Map No.	JN 03 03.00 Tape 0167 Std. 68 °F
Office Work	Surveyed by A.C. GUIZADO
Checked	Notes WALSH Date 4-74
Date	Indexed G.D. BAILEY APR 30 1976

F.B. 3939 PG. 71

WS46, B-3

CONT BOT PG 70

114.89 @ lev T-60° = 114.88

137.77 @ LEV T-60° = 137.76

TR# 7465

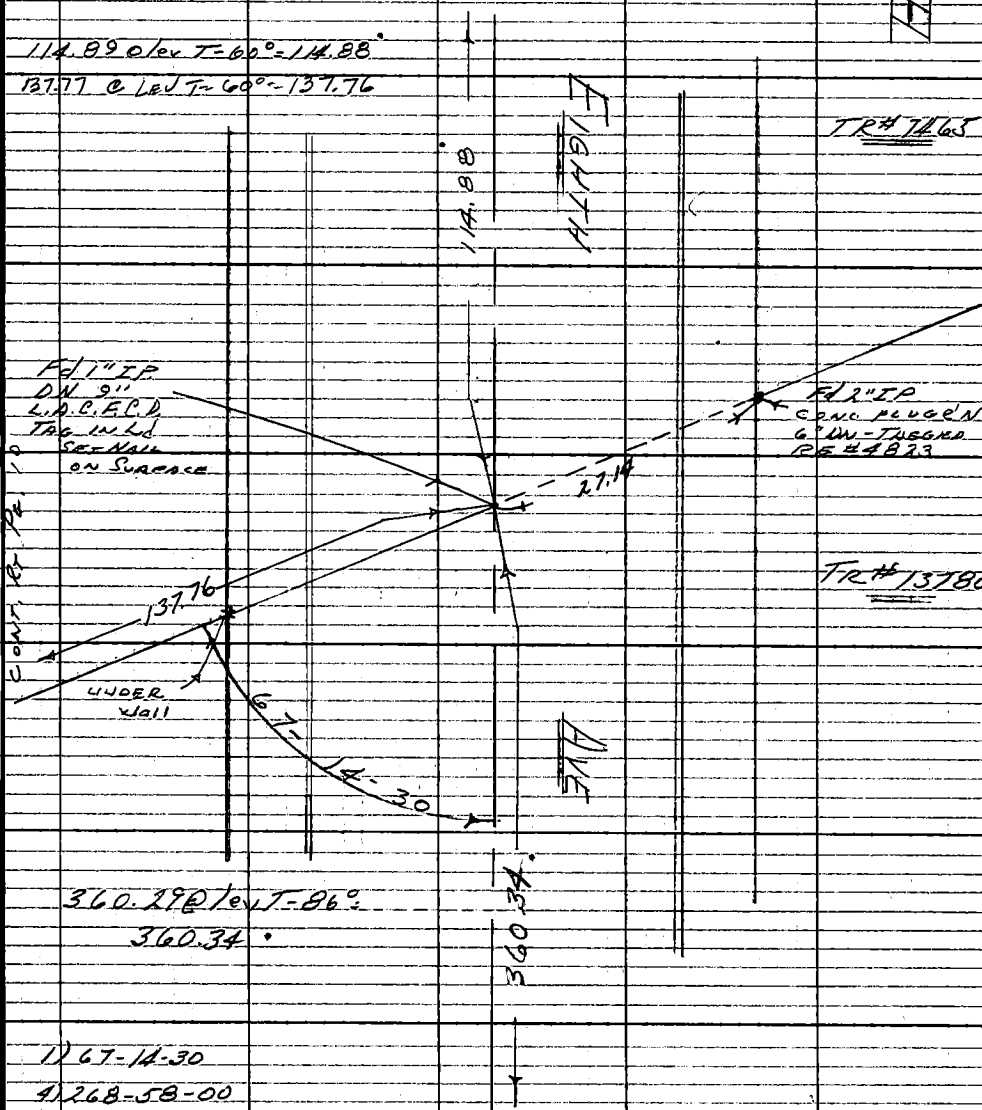

TR# 13780

360.29 @ lev T-86°:

360.34

1) 67-14-30

4) 268-58-00

6) 43-27-00

AV 67-14-30

CONT TOP PG 72

Note: Any Additions or Changes on This Sheet Must be Made or Circled in Red Ink With Date and Name of Person Making Change.

Do not extend this side of this line.

PLEASE RETURN TO
COUNTY OF LOS ANGELES
DEPARTMENT OF COUNTY ENGINEER
403 LOS ANGELES COUNTY ENGINEERING BLDG.

76F309S CE#310 3-69

PWFB 1528 795

F. B. 3939 PG 72

CONT BOT PG 71

1) 82-48-40
4) 331-13-40
6) 136-50-40
Dv 82-48-27

WS 46 B-3

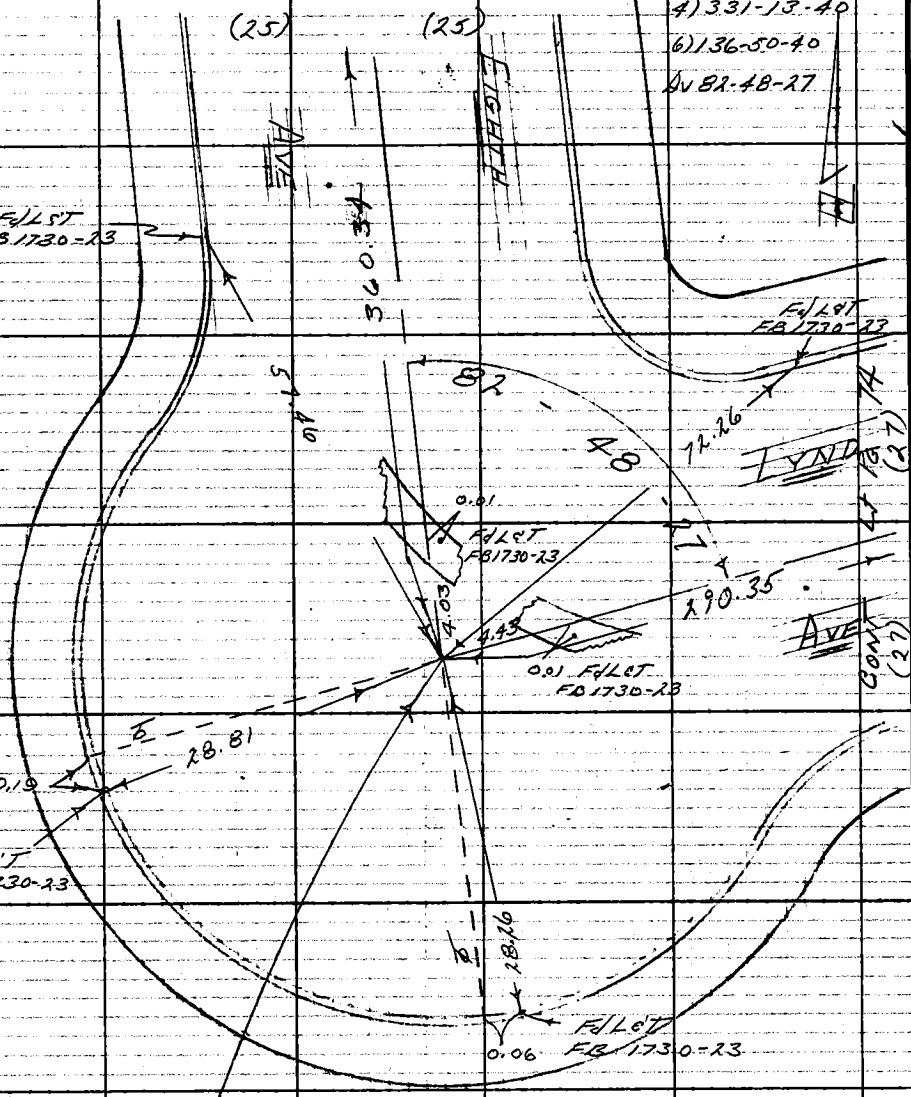

TR # 13780

COUNTY ENGINEER
R. E. 5869

PLEASE RETURN TO
COUNTY OF LOS ANGELES
DEPARTMENT OF COUNTY ENGINEER
403 LOS ANGELES COUNTY ENGINEERING BLDG.

Do not extend this side of this line.

Note: Any Additions or Changes on This Sheet Must Be Made or Circled in Red Ink With Date and Name of Person Making Change.

PWFB 1528 DW2 796, 797

Notes Ck'd by	Survey of ARCADIA AREA R
Map No.	JN 0203.00 Tape 0167 Std 68 °F
Office Work	Surveyed by A.C. GUITADO
Checked	Notes MOODY Date 7-74
Date	Indexed G.D. BAILEY APR 30 1976

F. B. 3939 PG. 73

W546, B-3

Note: Any Additions or Changes on This Sheet Must be Made or Circled in Red Ink With Date and Name of Person Making Change.

Do not extend this side of this line.

PLEASE RETURN TO
COUNTY OF LOS ANGELES
DEPARTMENT OF COUNTY ENGINEER
403 LOS ANGELES COUNTY ENGINEERING BLDG.

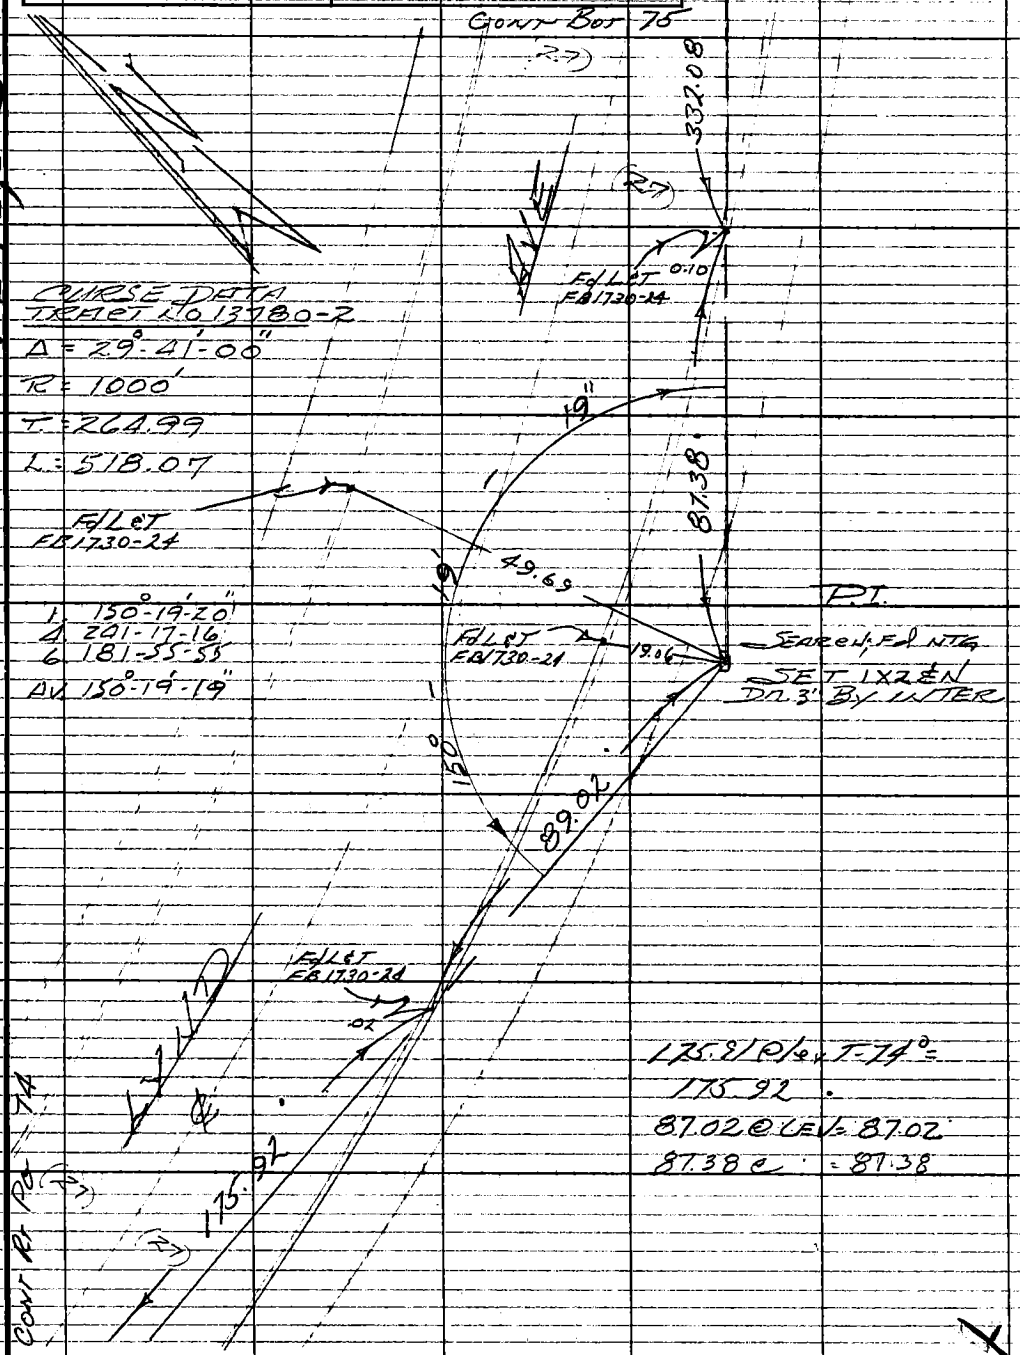

175.91 @ LEV T-74° =
175.92
87.02 @ LEV = 87.02
87.38 @ = 87.38

76F309S CE#310 3-69

F. B. 3939 PG. 74

TRACT No 13780

FD STD LA. CO
ENGR MON IN
WELL W/COVER
DH 10"
FB 1730-24
USED FOR CONTROL E'LY
MKD AS SHOWN

COUNTY ENGINEER
R. E. 5869

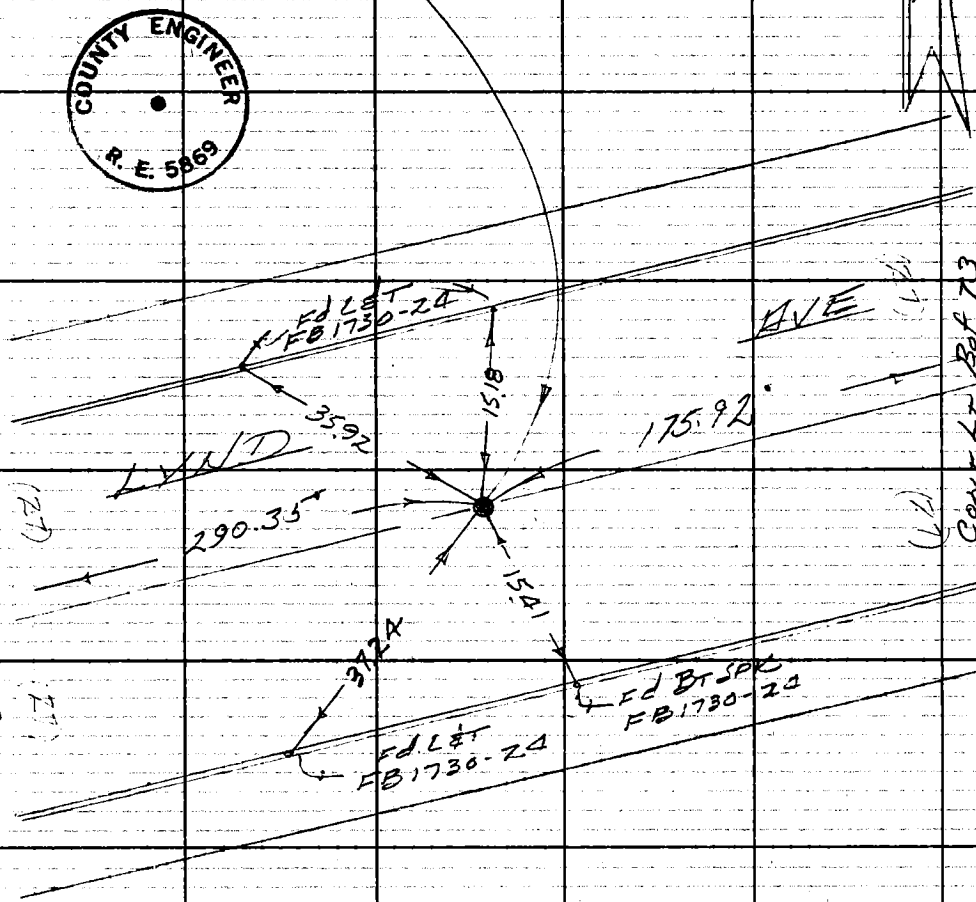

290.33 P/ou T-76 = 290.35

TRACT No 13780

PLEASE RETURN TO
COUNTY OF LOS ANGELES
DEPARTMENT OF COUNTY ENGINEER
403 LOS ANGELES COUNTY ENGINEERING BLDG.

Do not extend this side of this line.

Note: Any Additions or Changes on This Sheet Must Be Made or Circled In Red Ink With Date and Name of Person Making Change.

PWFB 1528 DIV 2 - 799

Notes Ck'd by	Survey of ARCADIA AREA
Map No.	JN 0303.00 Tape 0167 Std 66 °F
Office Work	Surveyed by A. C. GUITAM
Checked	Notes WALSH Date 8-12-71
Date	Indexed G. D. BAILEY APR 30 1976

F. B. 3937 PG. 75

W.S.46, B-3

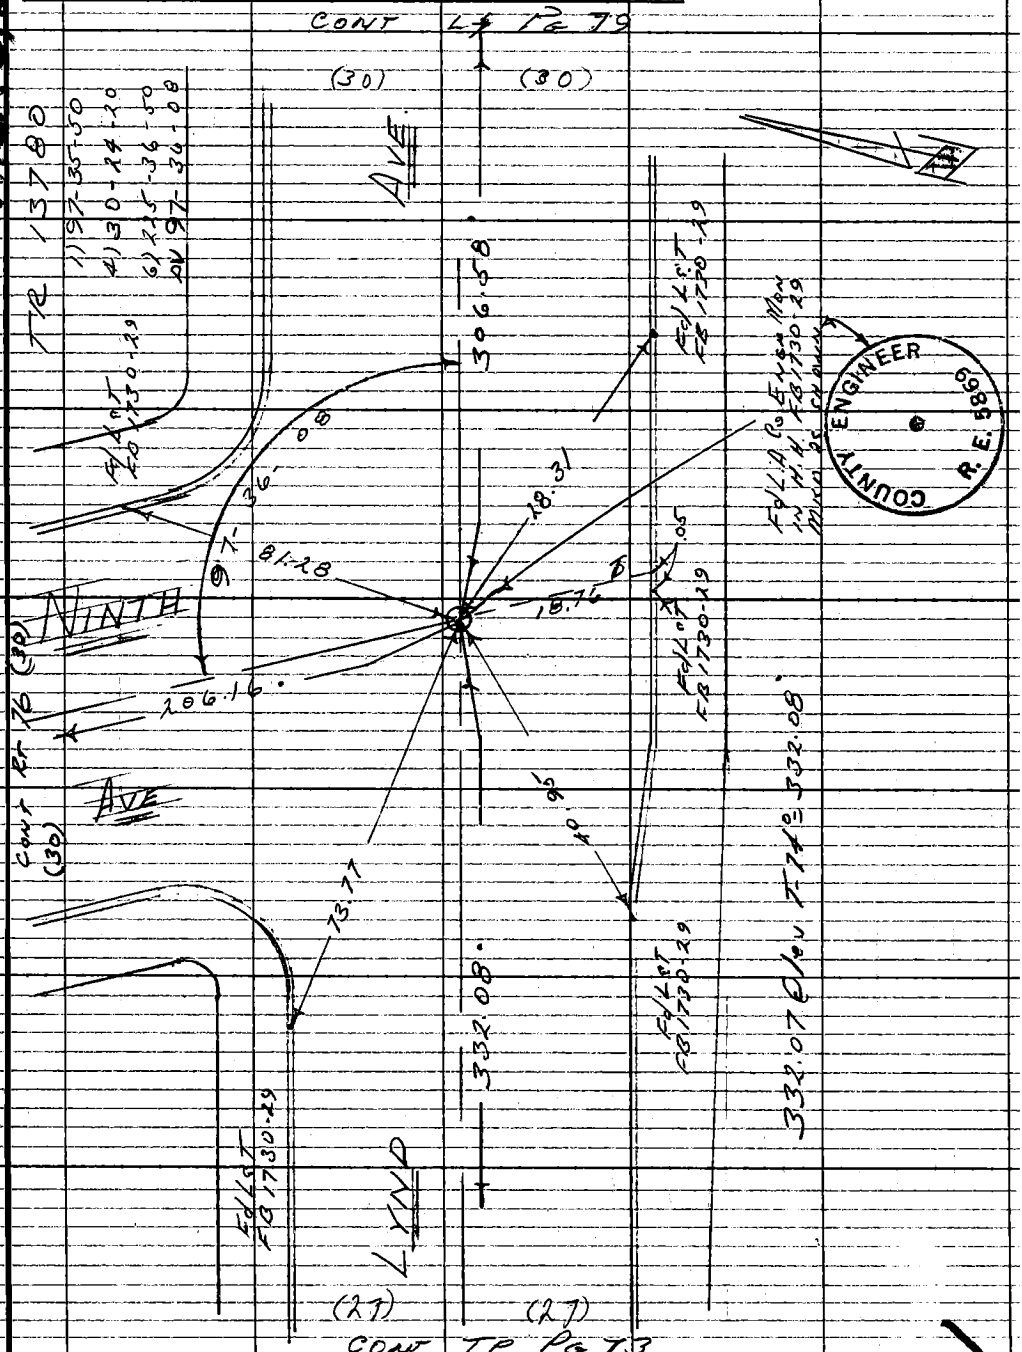

Note: Any Additions or Changes on This Sheet Must be Made or Circled in Red Ink With Date and Name of Person Making Change.

Do not extend this side of this line.

PLEASE RETURN TO
COUNTY OF LOS ANGELES
DEPARTMENT OF COUNTY ENGINEER
403 LOS ANGELES COUNTY ENGINEERING BLDG.

76F309S CE#310 3-69

PWFB 1528 800

F. B. 3939 PG 76 Cont Bot Pg 78

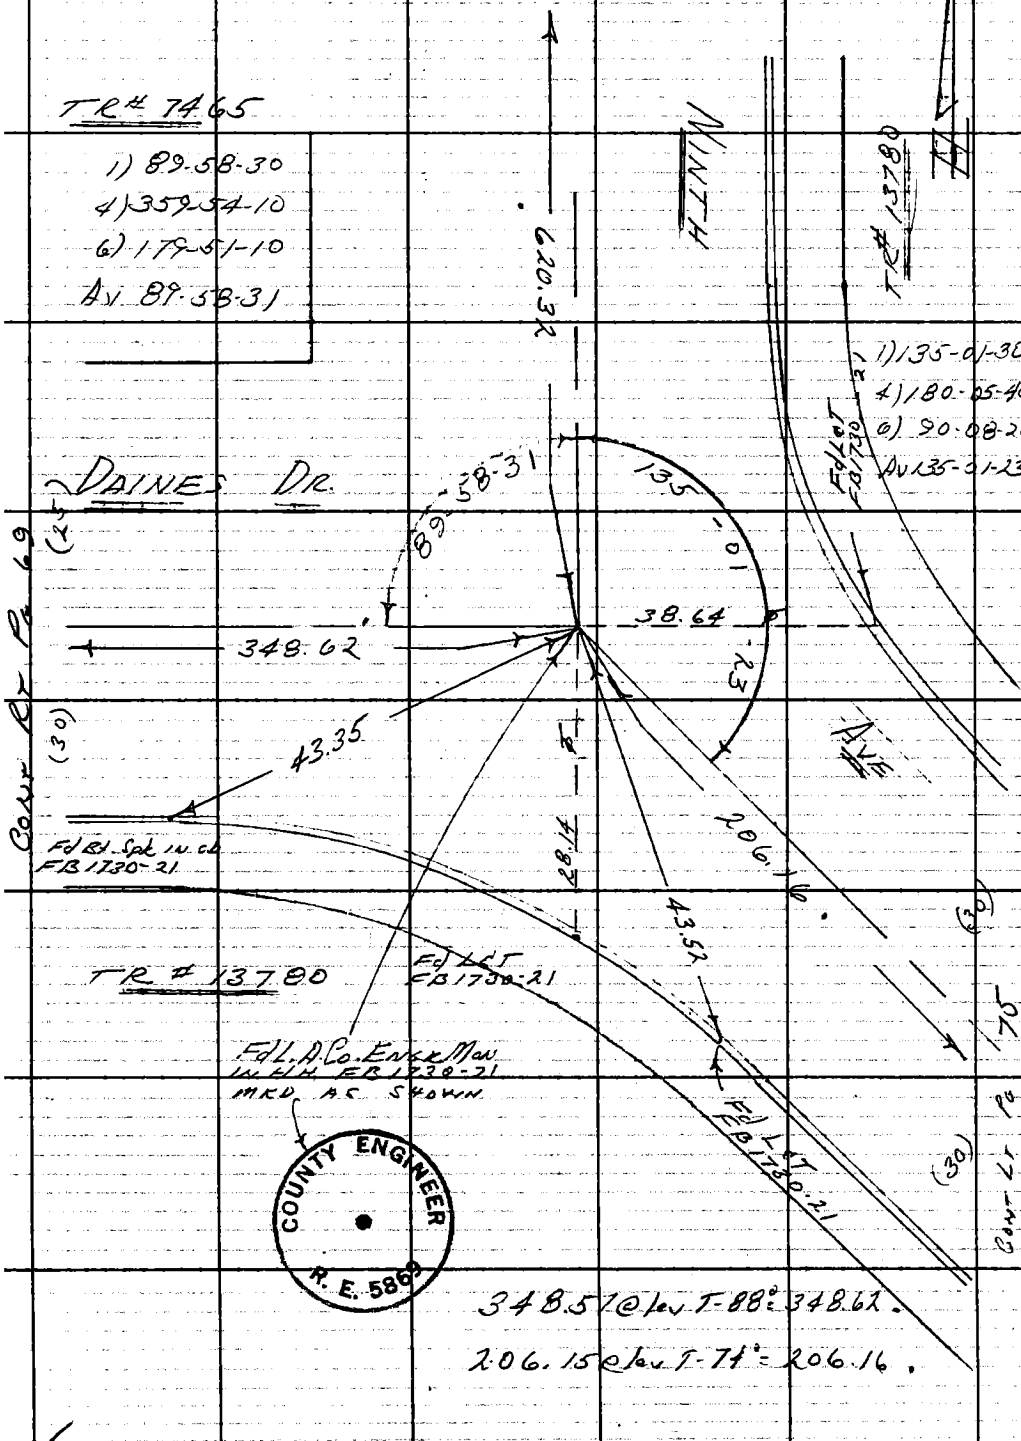

PLEASE RETURN TO
COUNTY OF LOS ANGELES
DEPARTMENT OF COUNTY ENGINEER
403 LOS ANGELES COUNTY ENGINEERING BLDG.

Do not extend this side of this line.

Note: Any Additions or Changes on This Sheet Must be Made or Circled in Red Ink With Date and Name of Person Making Change.

WS 4 GB-3

PWFB 1528 DW2 801

Notes Ck'd by	Survey of Arcadia Area
Map No.	JN 0303.00 Tape 0167 Std 68 °F
Office Work	Surveyed by A. C. Guizado
Checked	Notes Walsh Date 8-74
Date	Indexed G. D. BAILEY APR 30 1976

F. B. 3939 Pg. 77

W546B-3

Cont Bot Pg 65

541.70 @ lev T-76° = 541.73

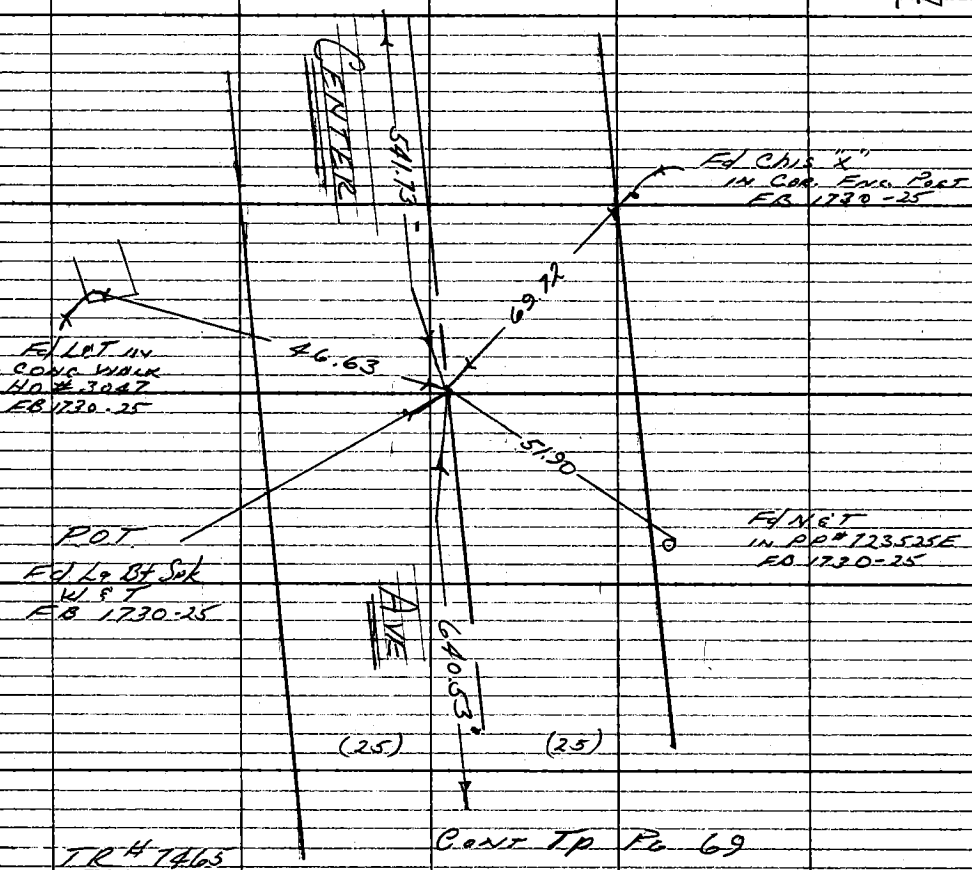

Cont Tp Pg 69

TR # 7465

640.50 @ lev T-76° = 640.53

Note: Any Additions or Changes on This Sheet Must be Made or Circled in Red Ink With Date and Name of Person Making Change.

Do not extend this side of this line.

PLEASE RETURN TO
COUNTY OF LOS ANGELES
DEPARTMENT OF COUNTY ENGINEER
403 LOS ANGELES COUNTY ENGINEERING BLDG.

76F309S CE#310 3-69

PWFB 1528 802

F. B. 3539 Pg 78

W546B-3

PLEASE RETURN TO
COUNTY OF LOS ANGELES
DEPARTMENT OF COUNTY ENGINEER
403 LOS ANGELES COUNTY ENGINEERING BLDG.
Do not extend this side of this line.
Note: Any Additions or Changes on This Sheet Must Be Made or Circled In Red Ink With Date and Name of Person Making Change.

CONT BOT PG 64

562.03 @ lev T-80° = 562.07

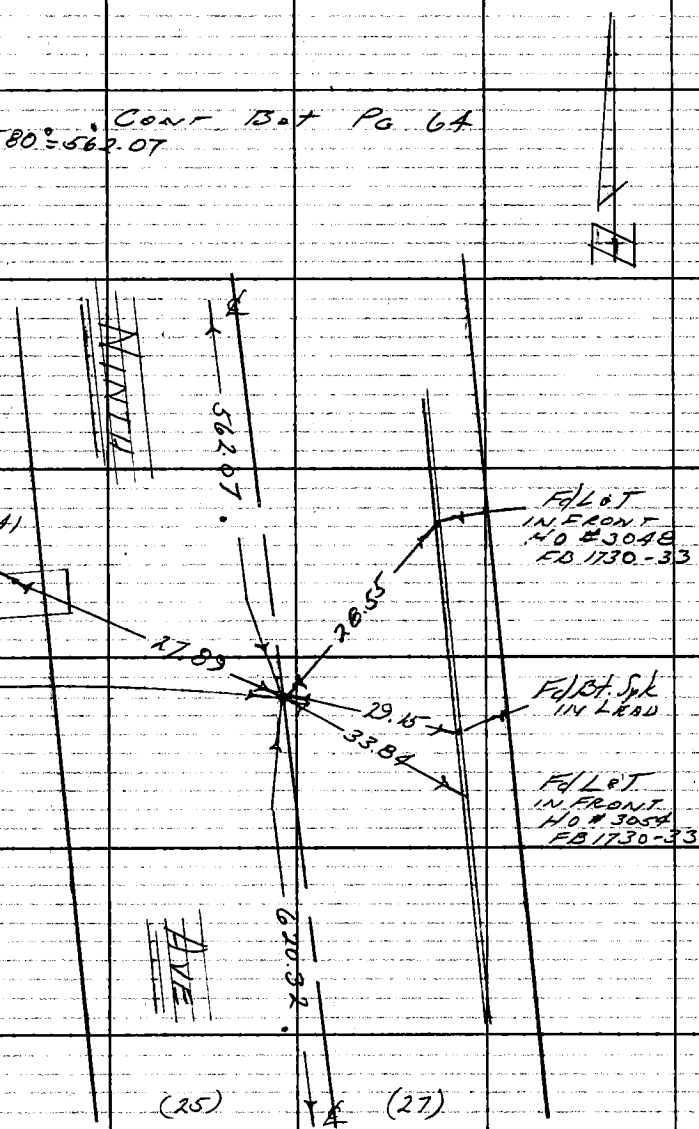

620.27 @ lev T-80° = 620.32

CONT TO PG 76

PWFB 1528 DIV 2 803

Notes Ck'd by	Survey of Arcadia Area
Map No.	JN 0303.00 Tape 0167 Std 68 °F
Office Work	Surveyed by A.C. Guizado
Checked	Notes WALSH Date 8-12-74
Date	Index G.D. BAILEY APR 30 1976

F.B. 3939 Pg. 79

WS 46B-3

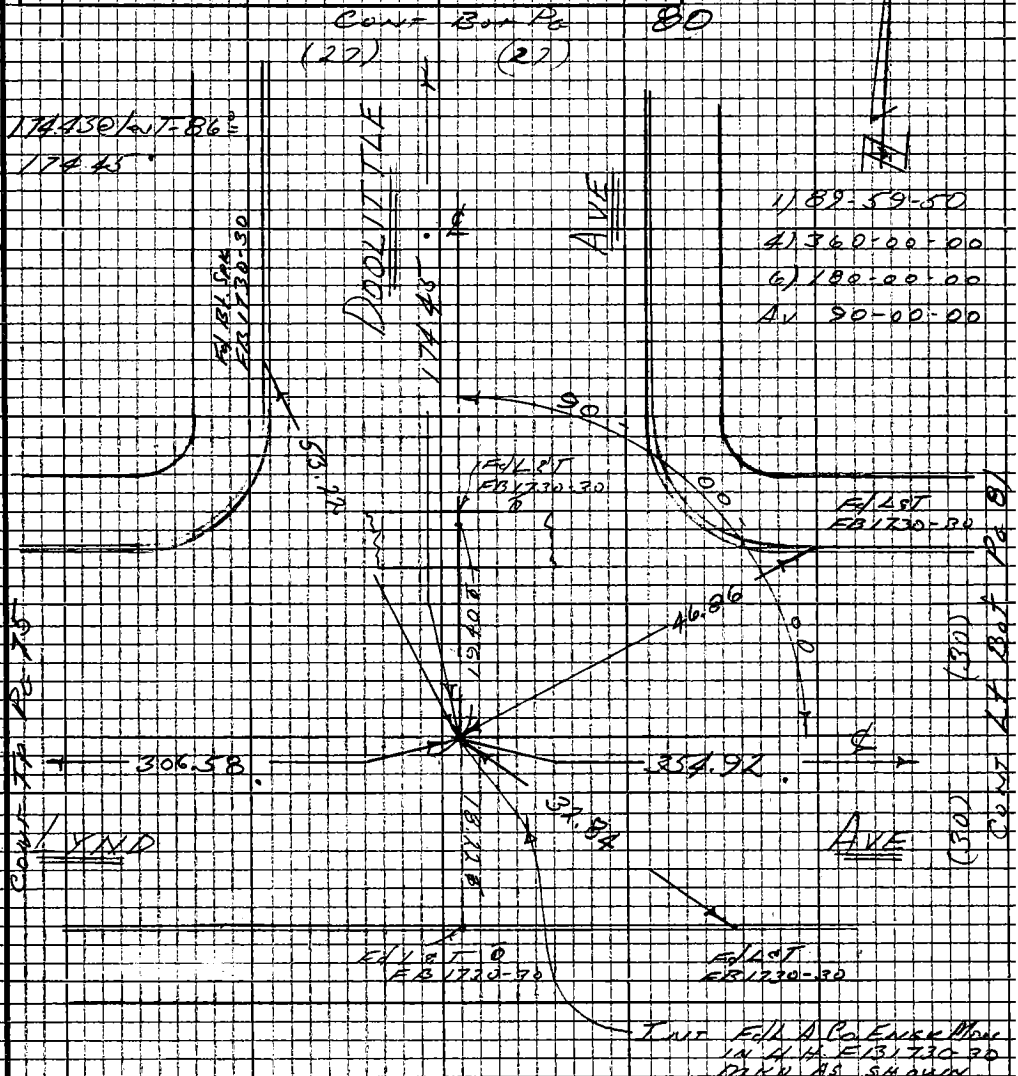

COUNTY ENGINEER R.E. 5869

Note: Any Additions or Changes on this Sheet Must be Made or Circled in Red Ink With Date and Name of Person Making Change

Do not extend this side of this line.

PLEASE RETURN TO LOS ANGELES COUNTY ENGINEER 403 Los Angeles County Engineering Bldg.

76P3093 CE #310 5-66

PWFB 1528 804

F.B. 3939 Pg. 80

Const Bot Pg 63

Curve Data

Δ = 31-22-10
R = 220.00
T = 74.40
L = 143.43

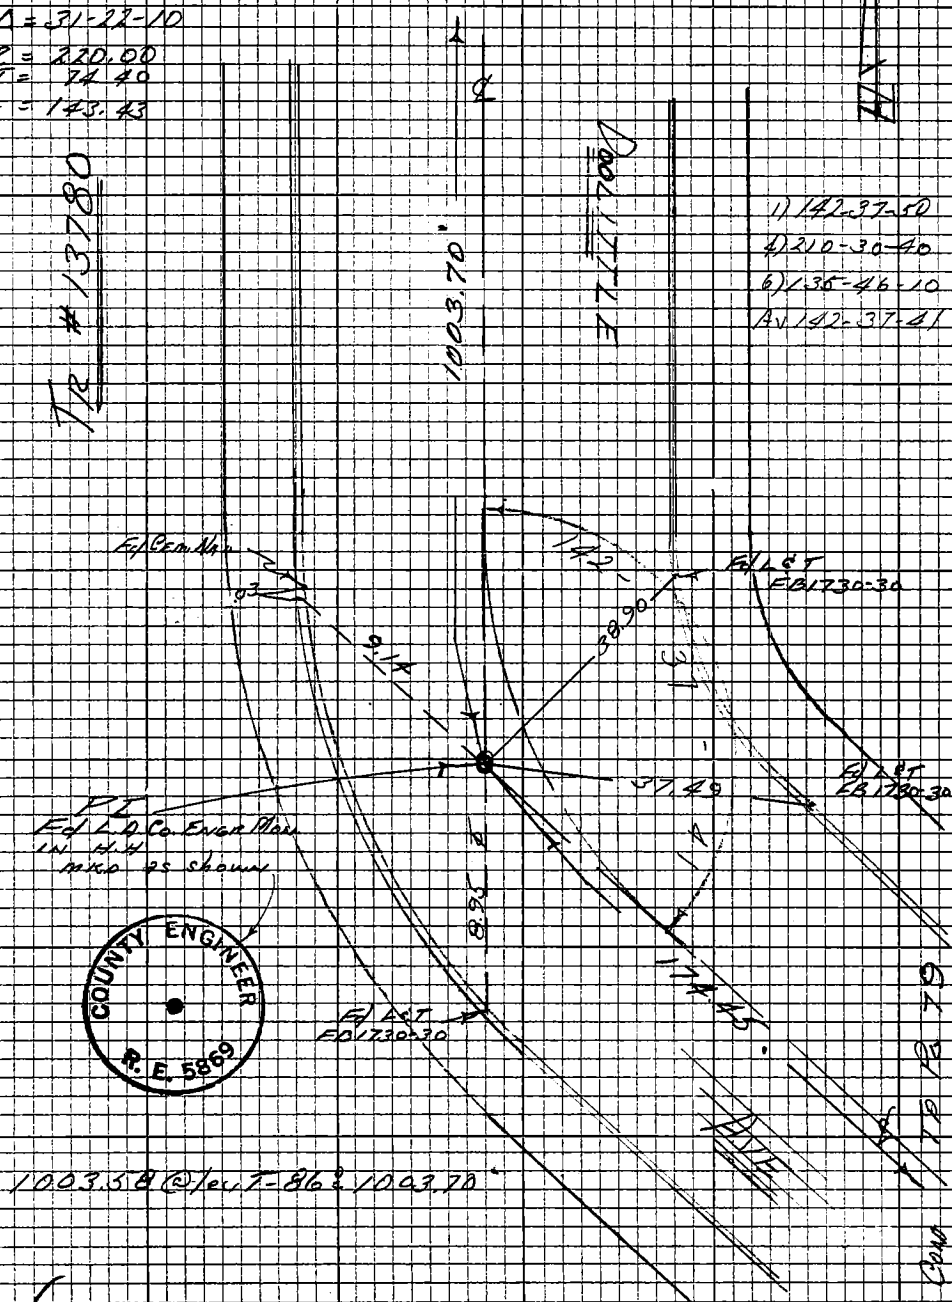

1003.58 @ lev T-86 = 1003.70'

W.S. 46 B-3

PLEASE RETURN TO
LOS ANGELES COUNTY ENGINEER
403 LOS ANGELES COUNTY ENGINEERING BLDG.

Do not extend this side of this line.

Note: Any Additions or Changes on this Sheet Must be Made or Circled in Red Ink With Date and Name of Person Making Change

PWFB 1528

805

Notes Ck'd by	Survey of ARCADIA AREA 4 IN 2
Map No.	JN 0303.00 Tape 0167 Std 68 °F
Office Work	Surveyed by A.C. GUIZADO
Checked	Notes MOODY Date 7-74
Date	Indexed G.D. BAILEY APR 30 1976

F.B. 3939 PG. 81

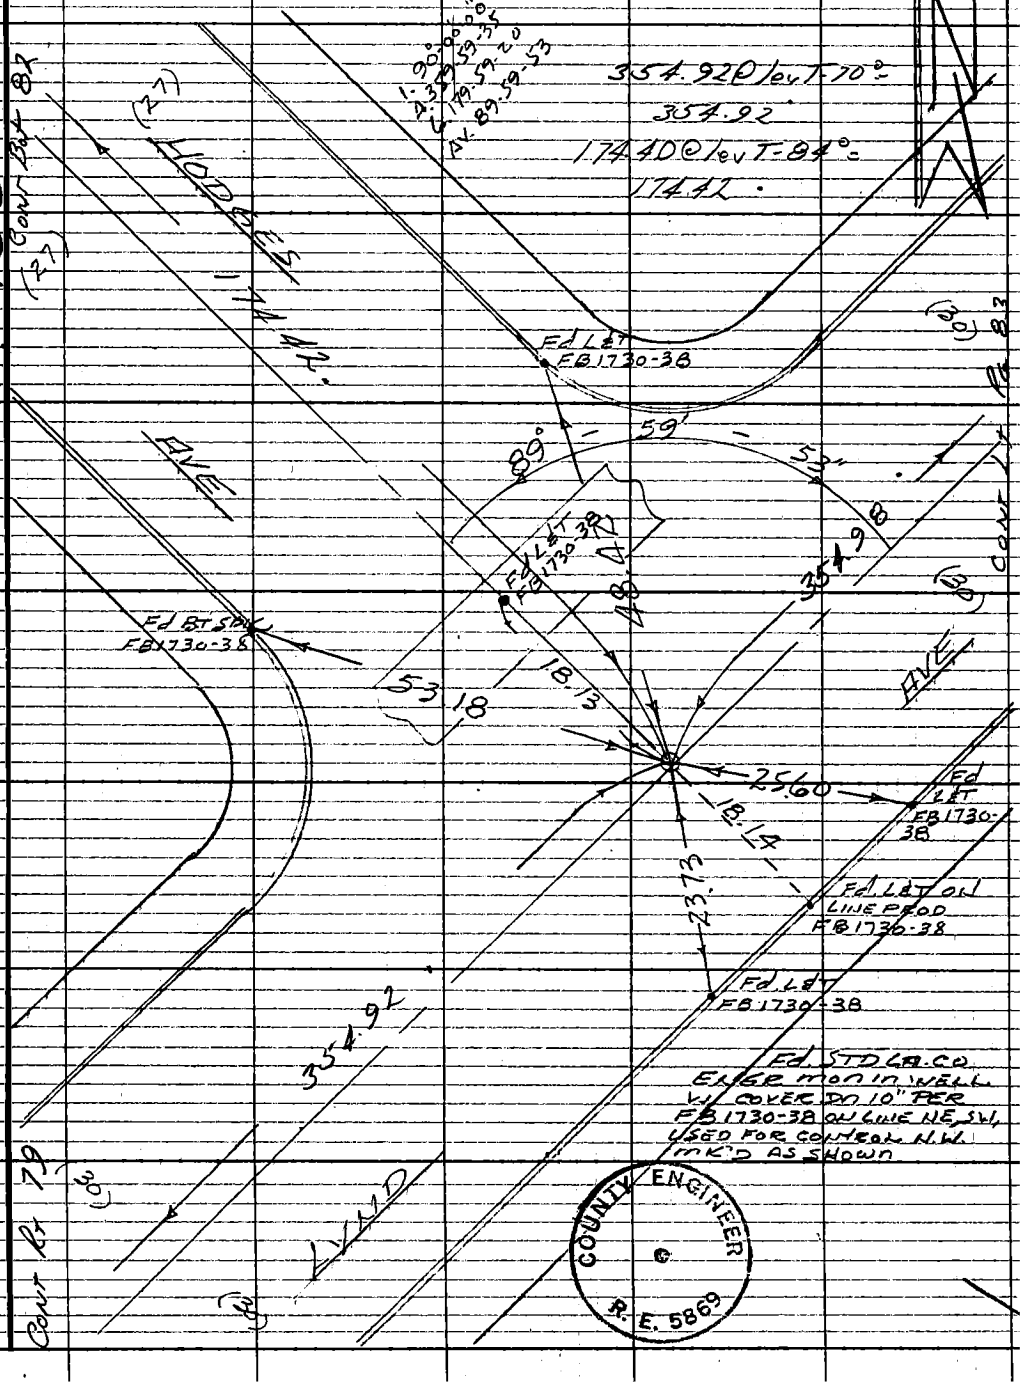

Note: Any Additions or Changes on This Sheet Must be Made or Circled in Red Ink, With Date and Name of Person Making Change.

Do not extend this side of this line.

PLEASE RETURN TO
COUNTY OF LOS ANGELES
DEPARTMENT OF COUNTY ENGINEER
403 LOS ANGELES COUNTY ENGINEERING BLDG.

76F309S CE#310 3-69

PWFB 1528 Cont Bot Pg 61 - 806

F.B. 3939 PG 82

TRACT NO 13780

1 = 142-38-00
4 = 210-31-30
6 = 135-47-40
Δ = 142-37-56

W546B-3

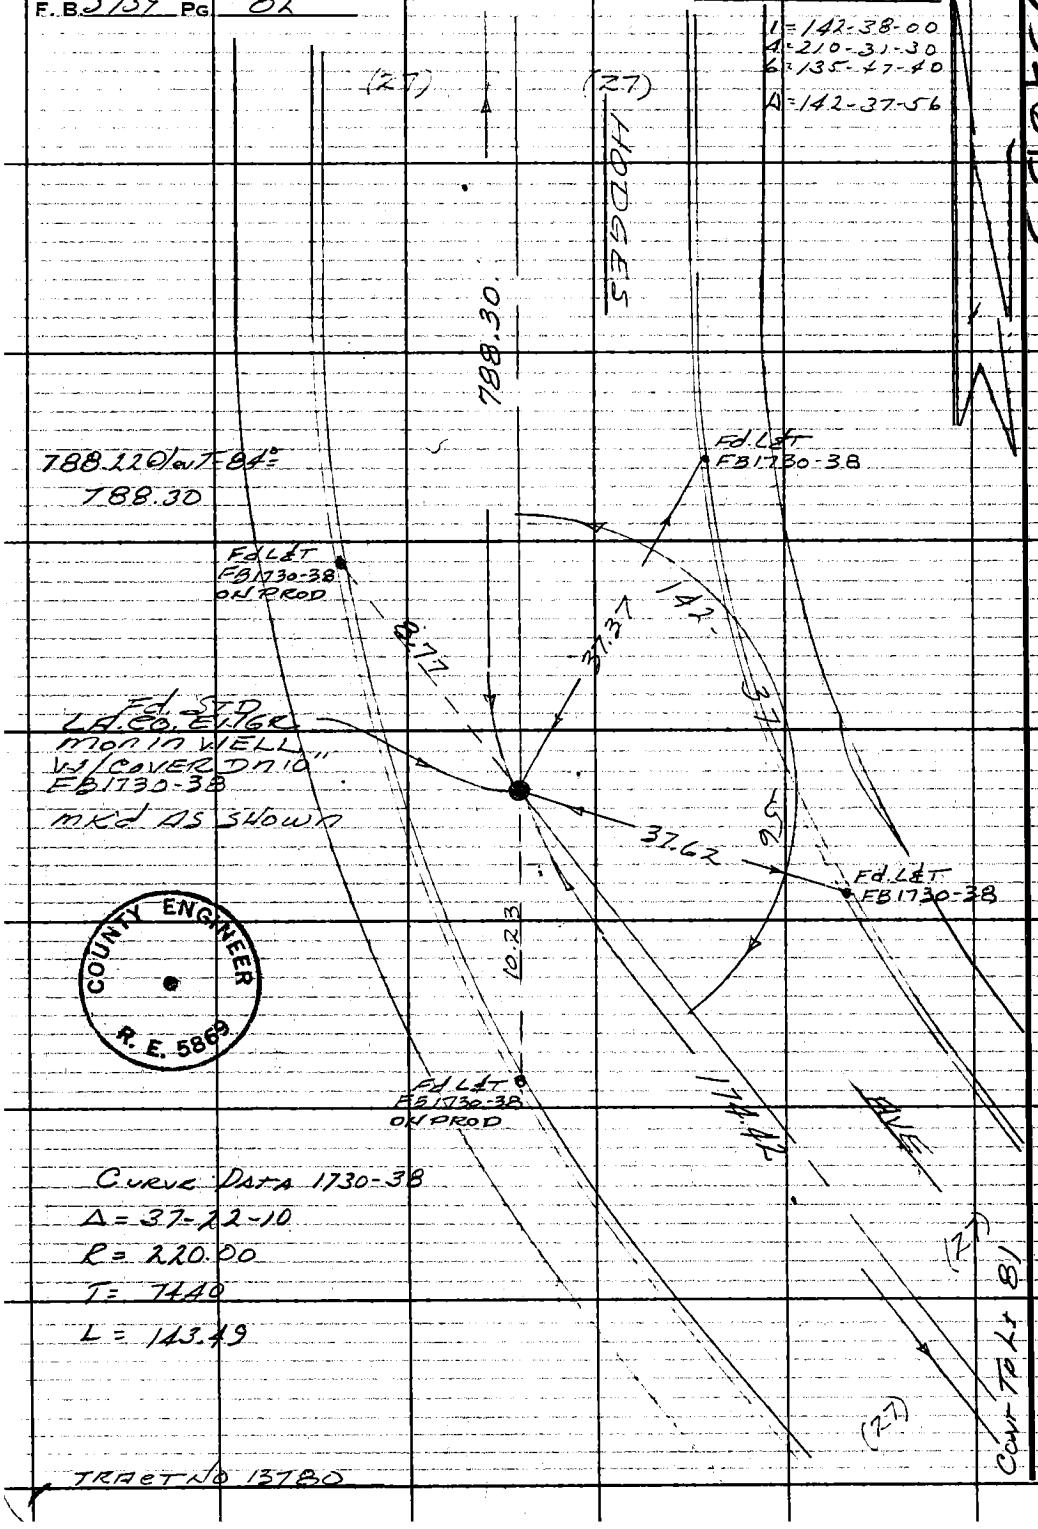

COUNTY ENGINEER
R. E. 5869

Curve Data 1730-38
Δ = 37-22-10
R = 220.00
T = 74.40
L = 143.49

TRACT NO 13780

PLEASE RETURN TO
COUNTY OF LOS ANGELES
DEPARTMENT OF COUNTY ENGINEER
403 LOS ANGELES COUNTY ENGINEERING BLDG.

Do not extend this side of this line.

Note: Any Additions or Changes on This Sheet Must Be Made or Circled in Red Ink With Date and Name of Person Making Change.

PWFB 1528

807

Notes Ck'd by	Survey of Arcadia Area
Map No.	JN 0303.00 Tape 0167 Std 68 °F
Office Work	Surveyed by A.C. Guizado
Checked	Notes Walsh Date 7-74
Date	Indexed B. D. BAILEY APR 3 0 1976

F.B. 3939 Pg. 83

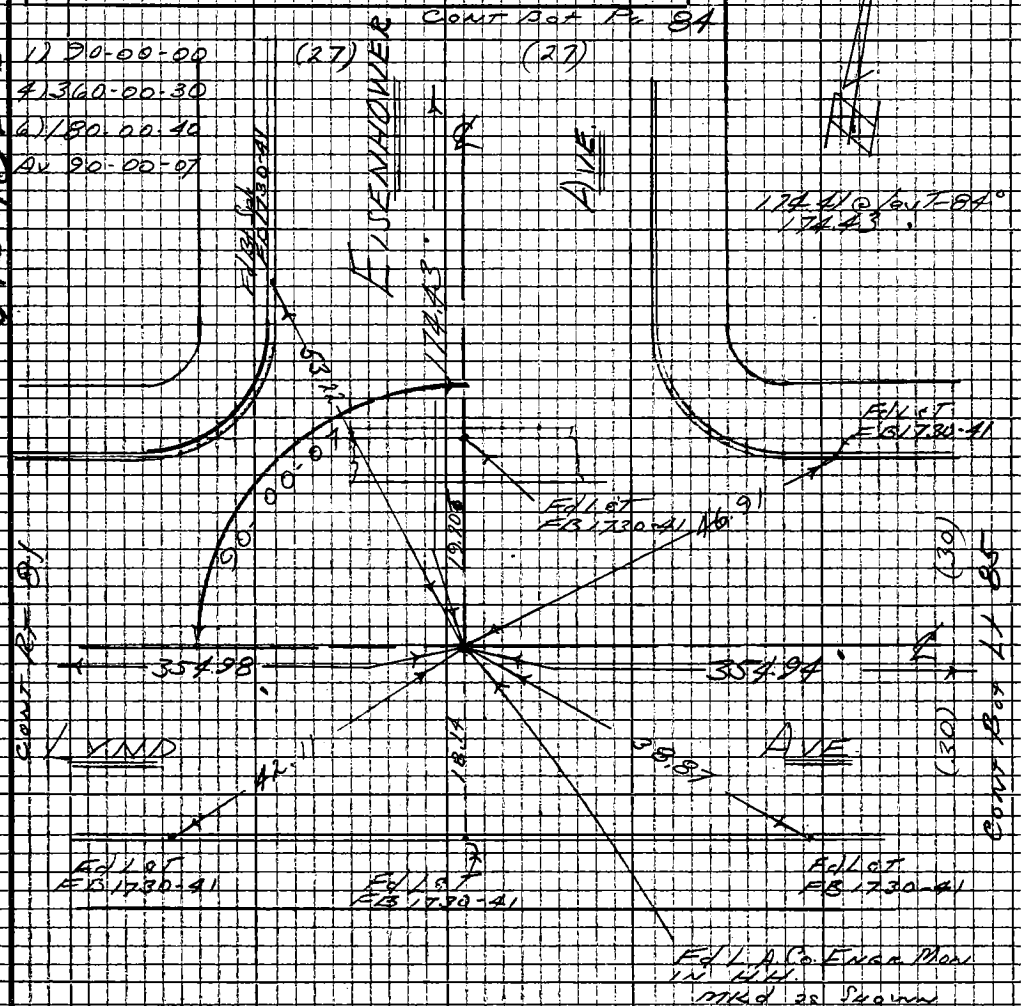

354.98 @ Lev T-68° = 354.98

COUNTY ENGINEER R. E. 5869

TR # 13780

WS 46 B-3

Note: Any Additions or Changes on this Sheet Must be Made or Circled in Red Ink With Date and Name of Person Making Change

Do not extend this side of this line.

PLEASE RETURN TO
LOS ANGELES COUNTY ENGINEER
403 Los Angeles County Engineering Bldg.

76P3099 CE #310 5-66

PWFB 1528 808

F.B. 3939 PG. 84

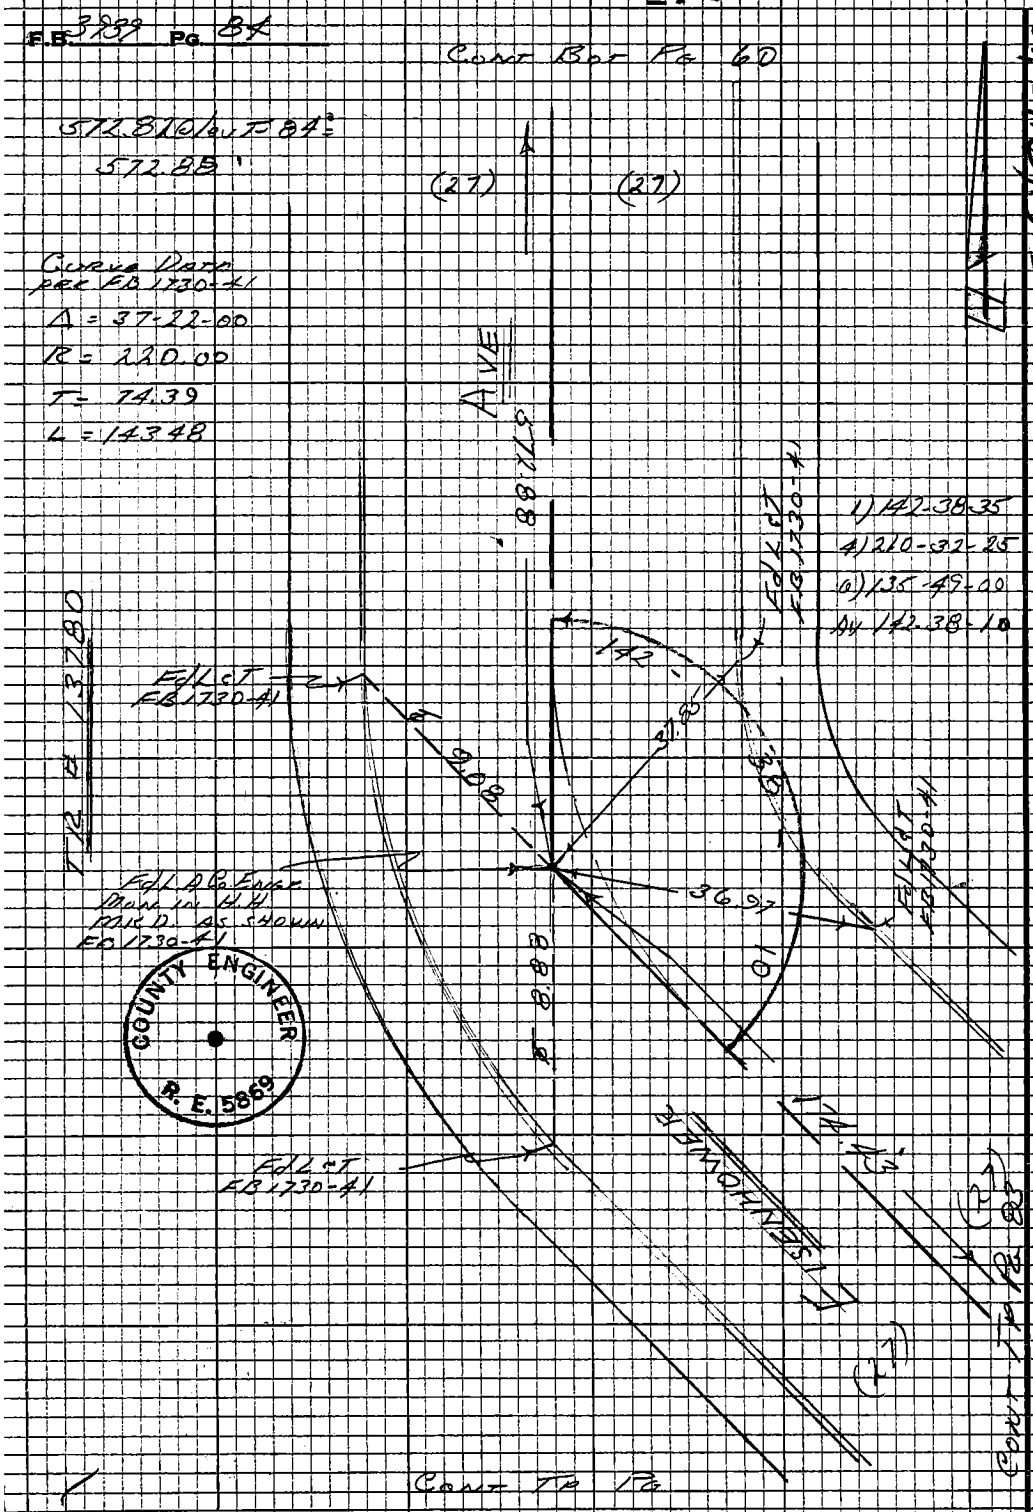

W.S.46, B-3

PLEASE RETURN TO
LOS ANGELES COUNTY ENGINEER
403 LOS ANGELES COUNTY ENGINEERING BLDG.

Do not extend this side of this line.

Note: Any Additions or Changes on this Sheet Must be Made or Circled in Red Ink With Date and Name of Person Making Change

PWFB 1528 D.V.Z. 809, 810

Notes Ck'd by	Survey of ARCADIA AREA
Map No.	JN 030300 Tape 0167 Std 68 °F
Office Work	Surveyed by ARGUITDO
Checked	Notes MOODY Date 7-74
Date	Indexed R. D. BAILEY APR 30 1976

F.B. 3939 Pg. 85

WS 46 B-3

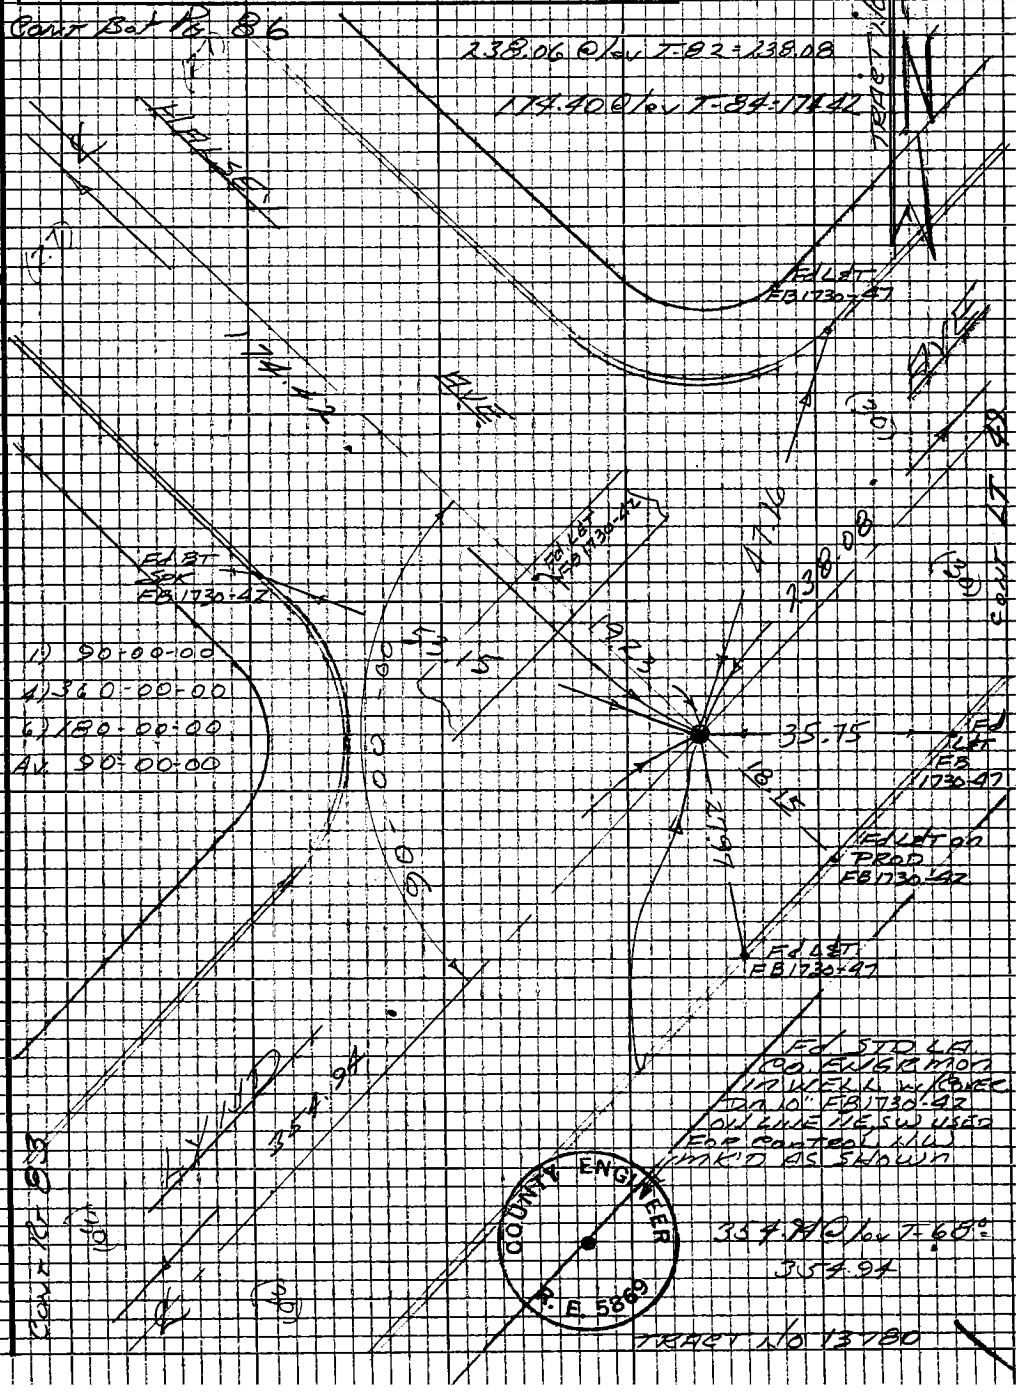

Note: Any Additions or Changes on this Sheet Must be Made or Circled in Red Ink With Date and Name of Person Making Change

Do not extend this side of this line.

PLEASE RETURN TO
LOS ANGELES COUNTY ENGINEER
403 LOS ANGELES COUNTY ENGINEERING BLDG.

7623093 CE #310 5-66

PWFB 1528 Cont Bot Pg 59 811

F.B. 3535 Pg. 86

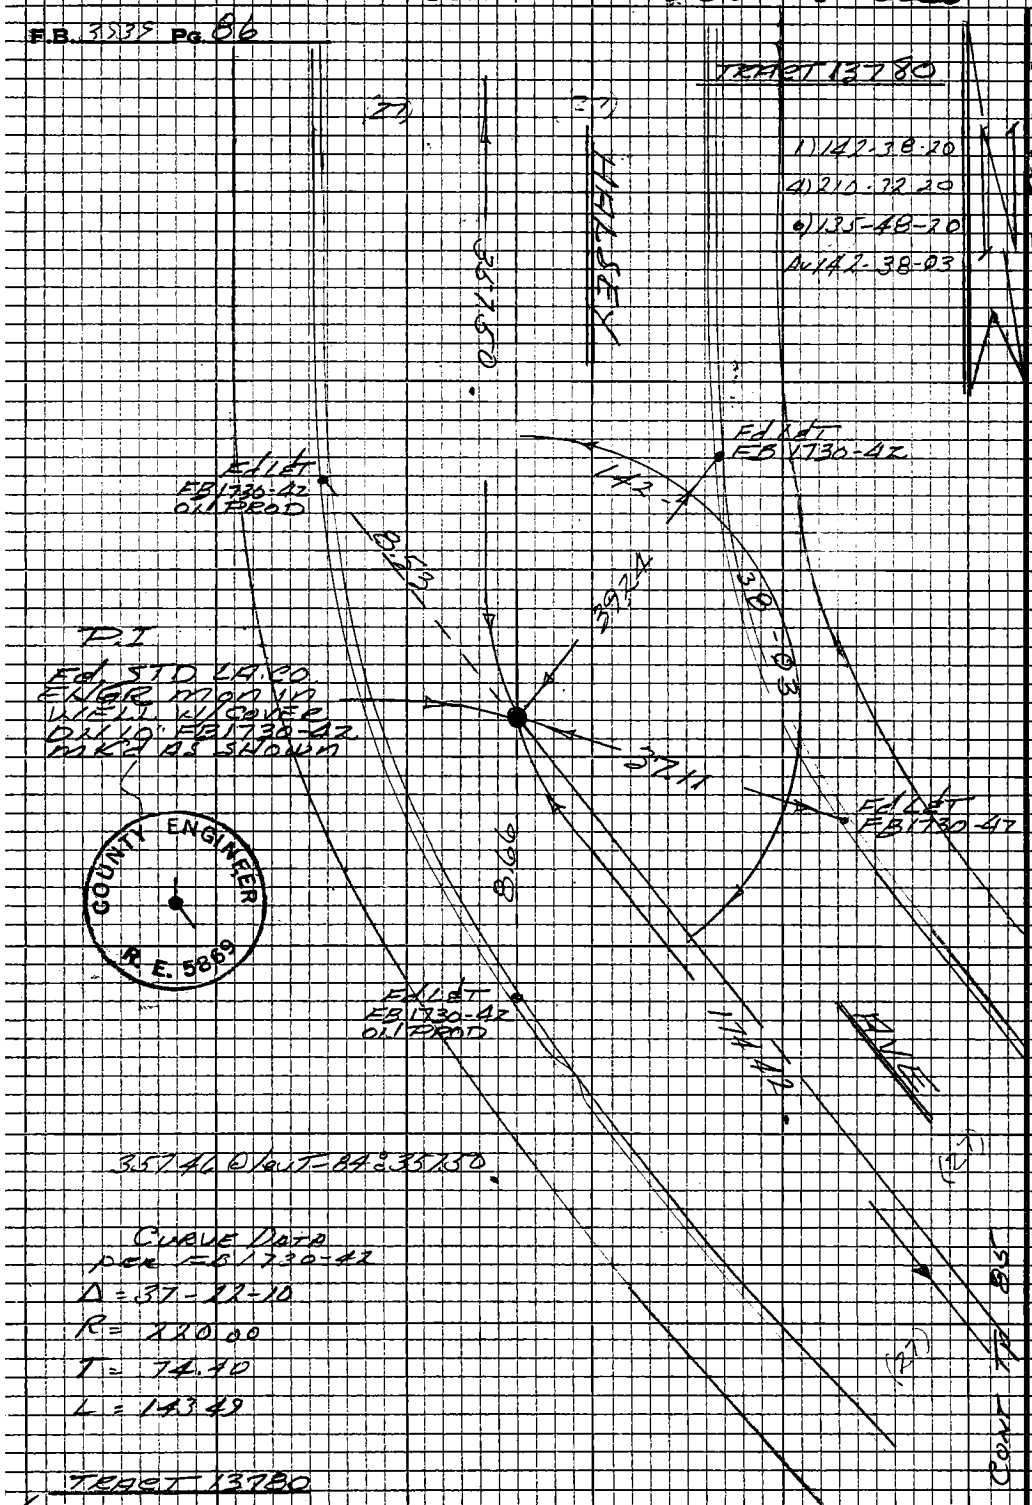

PLEASE RETURN TO
LOS ANGELES COUNTY ENGINEER
403 LOS ANGELES COUNTY ENGINEERING BLDG.

Do not extend this side of this line.

Note: Any Additions or Changes on this Sheet Must be Made or Circled in Red Ink With Date and Name of Person Making Change

PWFB 1528

812

Notes Ck'd by	Survey of Arcadia & Area #2
Map No.	JN 0303.00 Tape 0167 Std 68 °F
Office Work	Surveyed by A.C. Guizado
Checked	Notes ACG Date 22/AUG/74
Date	Indexed G. D. BAILEY APR 30 1978

F. B. 3939 PG. 87
From LF Pg 43

WS46 B-2

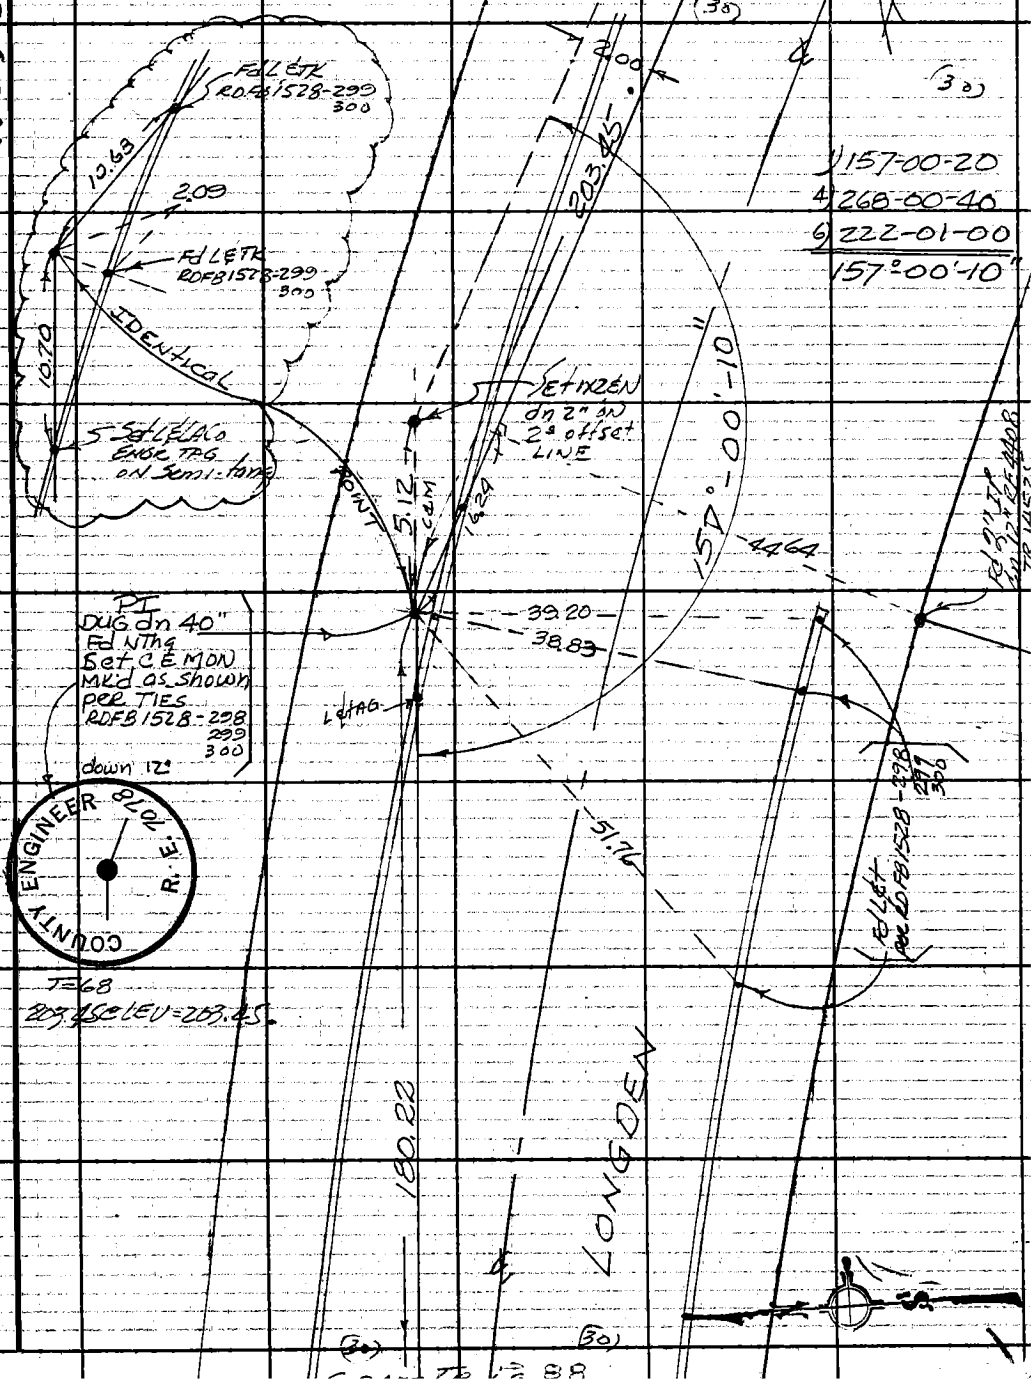

Note: Any Additions or Changes on This Sheet Must be Made or Circled in Red Ink With Date and Name of Person Making Change.

Do not extend this side of this line.

PLEASE RETURN TO
COUNTY OF LOS ANGELES
DEPARTMENT OF COUNTY ENGINEER
403 LOS ANGELES COUNTY ENGINEERING BLDG.

76F309S CE#310 3-69

PWFB 1528 813, 814

F.B. 3939 PG. 88

T=68

180.22 @ LEV = 180.22

98.84 @ " = 98.84

1) 90°-00'-00"
4) 360-00-00
6) 180-00-00
90°-00'-00"

WS 46 B-3

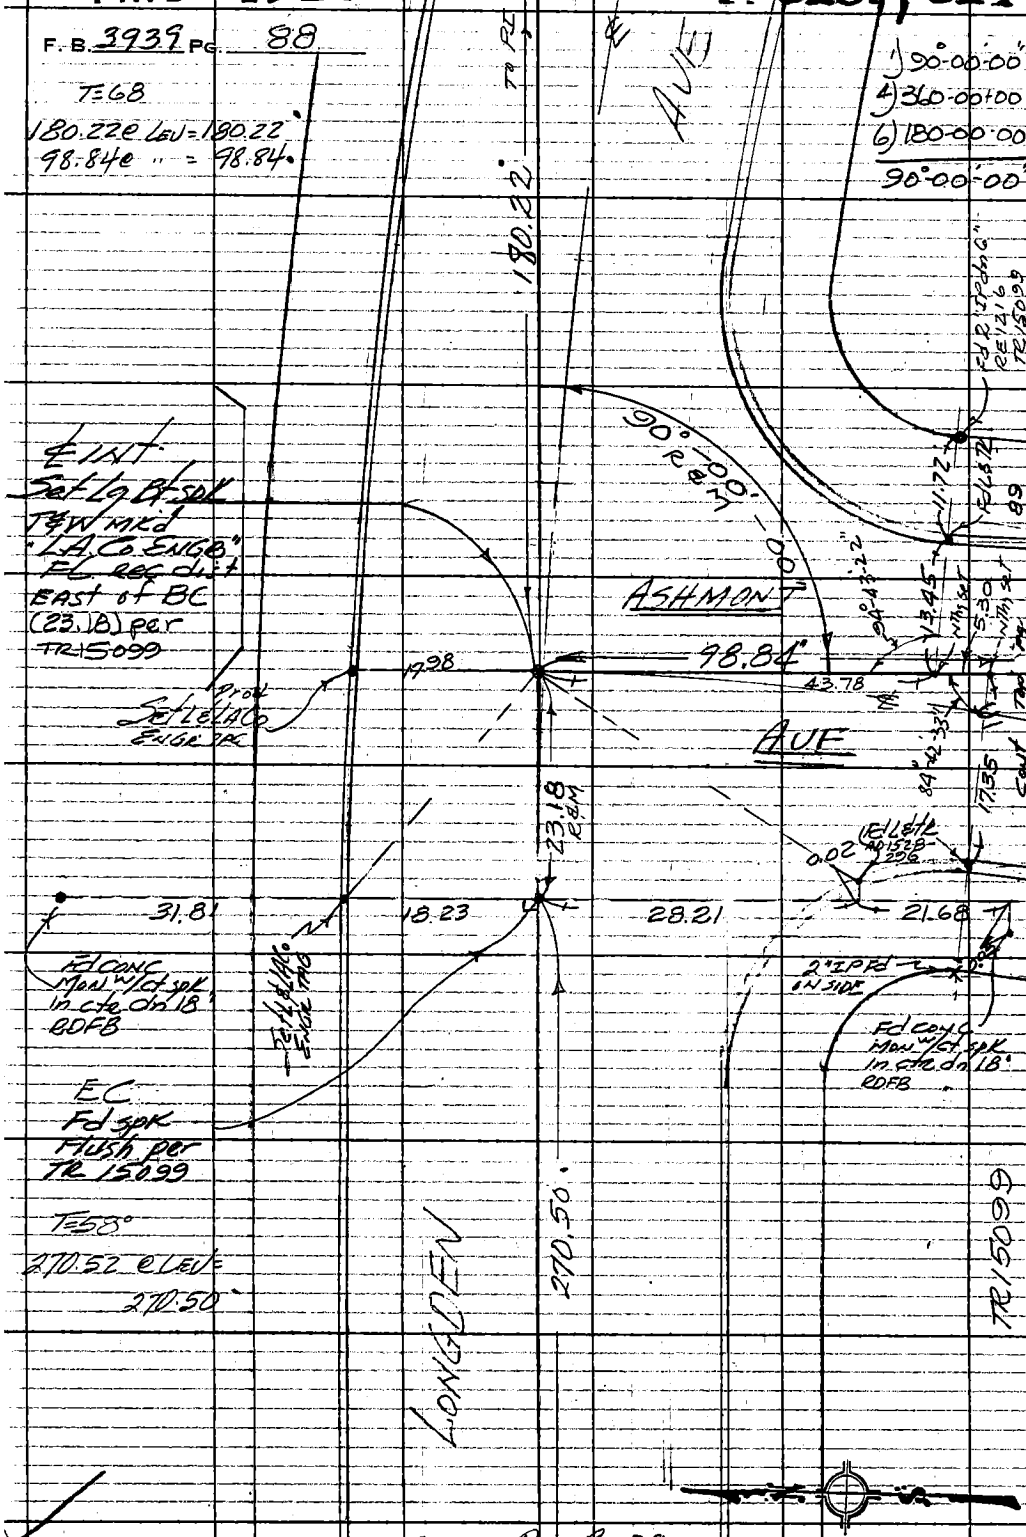

PLEASE RETURN TO
COUNTY OF LOS ANGELES
DEPARTMENT OF COUNTY ENGINEER
403 LOS ANGELES COUNTY ENGINEERING BLDG.

Do not extend this side of this line.

Note: Any Additions or Changes on This Sheet Must be Made or Circled in Red Ink With Date and Name of Person Making Change.

CONT RT PG 99

PWFB 1528 DIV 2 815

Notes Ck'd by	Survey of ARCADIA AREA 6	F. B. 3939 PG. 89
Map No.	JN 0303.00 Tape 0167 Std 68 °F	
Office Work	Surveyed by Guizado	
Checked	Notes Guizado Date 26 AUG 72	
Date	Indexed B. D. BAILEY APR 30 1978	

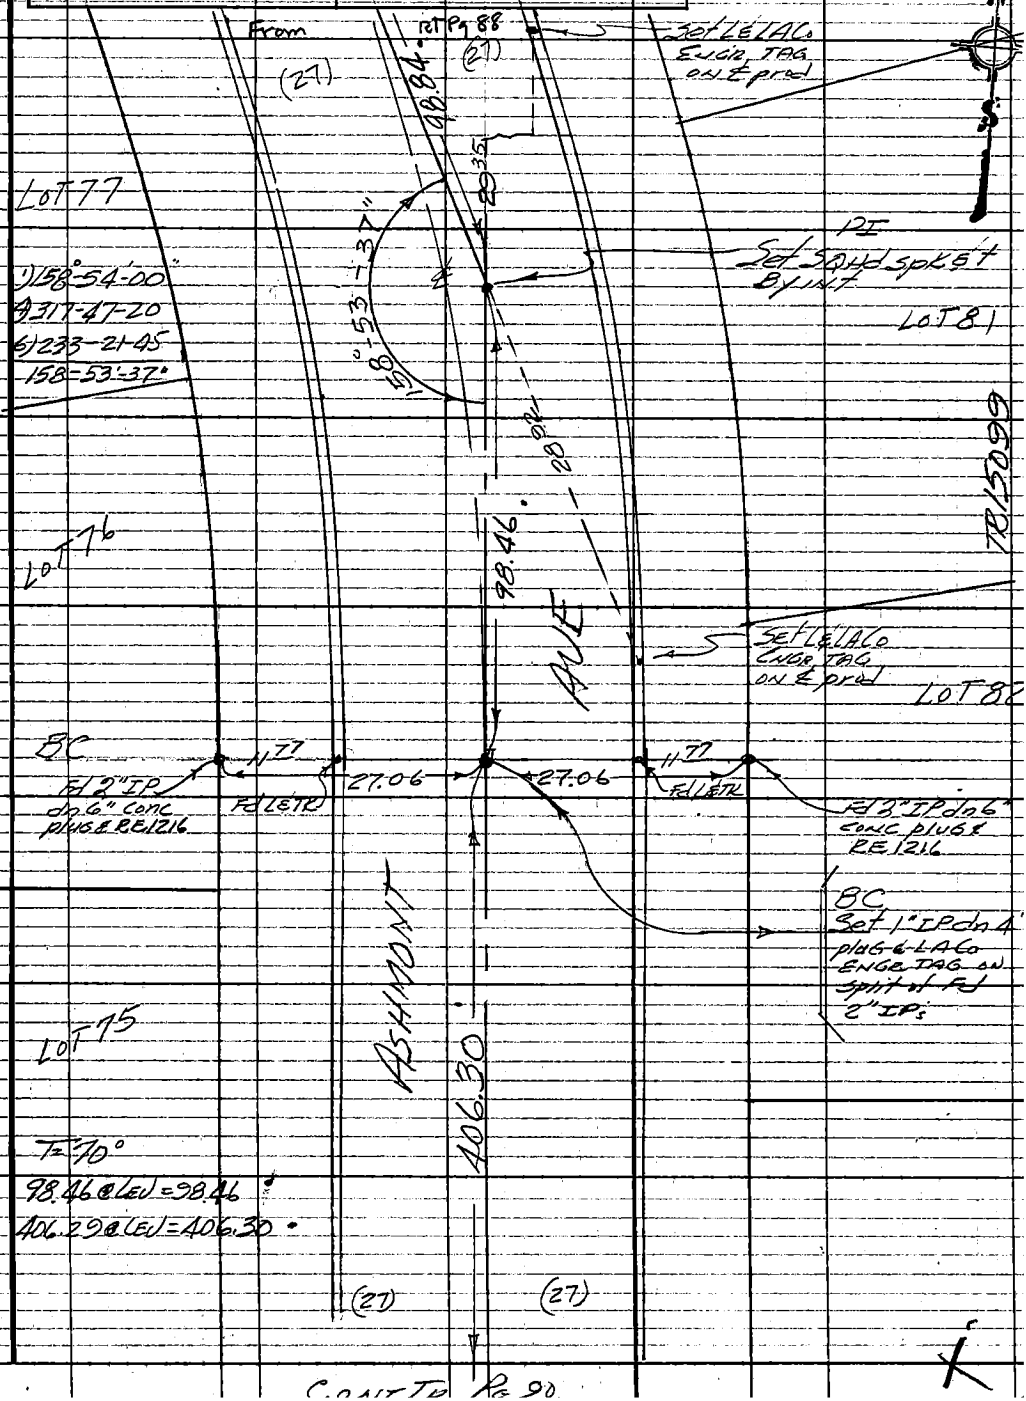

Note: Any Additions or Changes on This Sheet Must be Made or Circled in Red Ink With Date and Name of Person Making Change.

Do not extend this side of this line.

PLEASE RETURN TO
COUNTY OF LOS ANGELES
DEPARTMENT OF COUNTY ENGINEER
403 LOS ANGELES COUNTY ENGINEERING BLDG.

16F309S CE#310 3-69

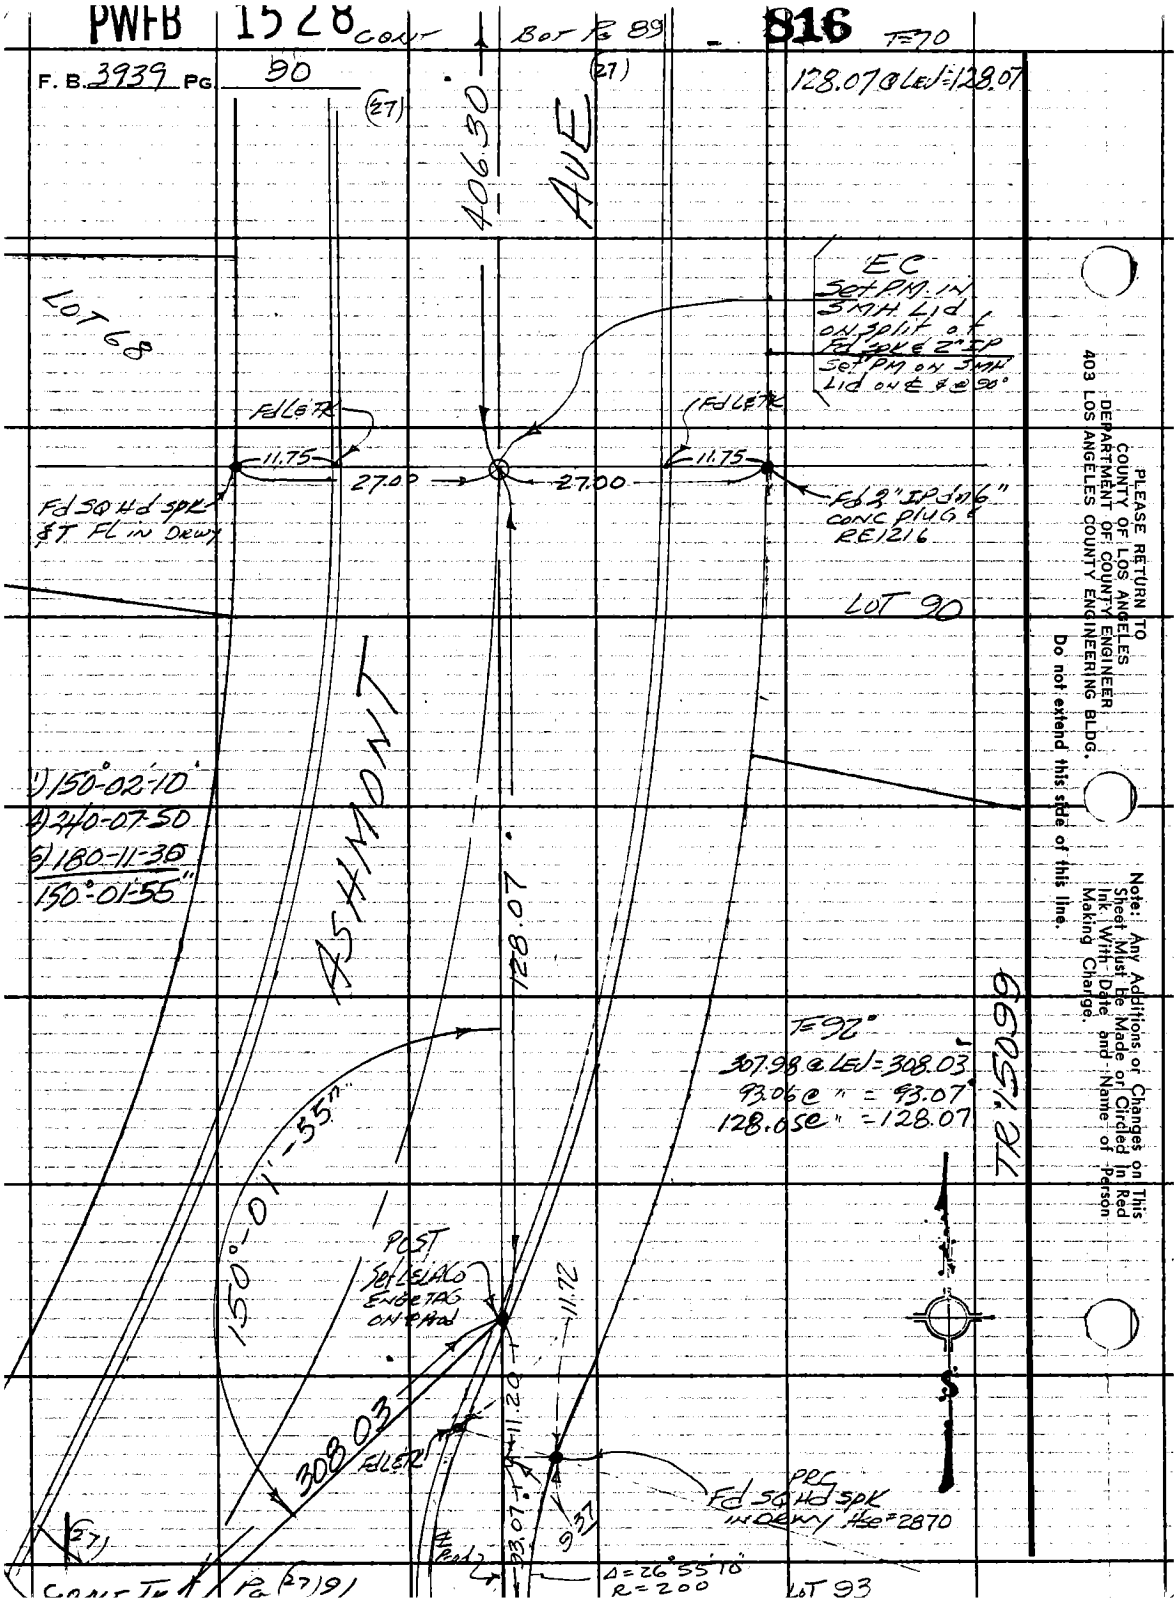

PLEASE RETURN TO
COUNTY OF LOS ANGELES
DEPARTMENT OF COUNTY ENGINEER
403 LOS ANGELES COUNTY ENGINEERING BLDG.

Do not extend this side of this line.

Note: Any Additions or Changes on This Sheet Must be Made or Circled in Red Ink With Date and Name of Person Making Change.

PWFB 1528

817

Notes Ck'd by	Survey of ARCADIA AREA #2
Map No.	JN 0303.00 Tape 0167 Std 68° °F
Office Work	Surveyed by A. C. GUIZADO
Checked	Notes A.C.G. Date 3/Oct/74
Date	Indexed G. D. BAILEY APR 30 1976

F. B 3939 PG. 91

W.S. 46, B-3

Note: Any Additions or Changes on This Sheet Must be Made or Circled in Red Ink With Date and Name of Person Making Change.

PLEASE RETURN TO
COUNTY OF LOS ANGELES
DEPARTMENT OF COUNTY ENGINEER
403 LOS ANGELES COUNTY ENGINEERING BLDG.
Do not extend this side of this line.

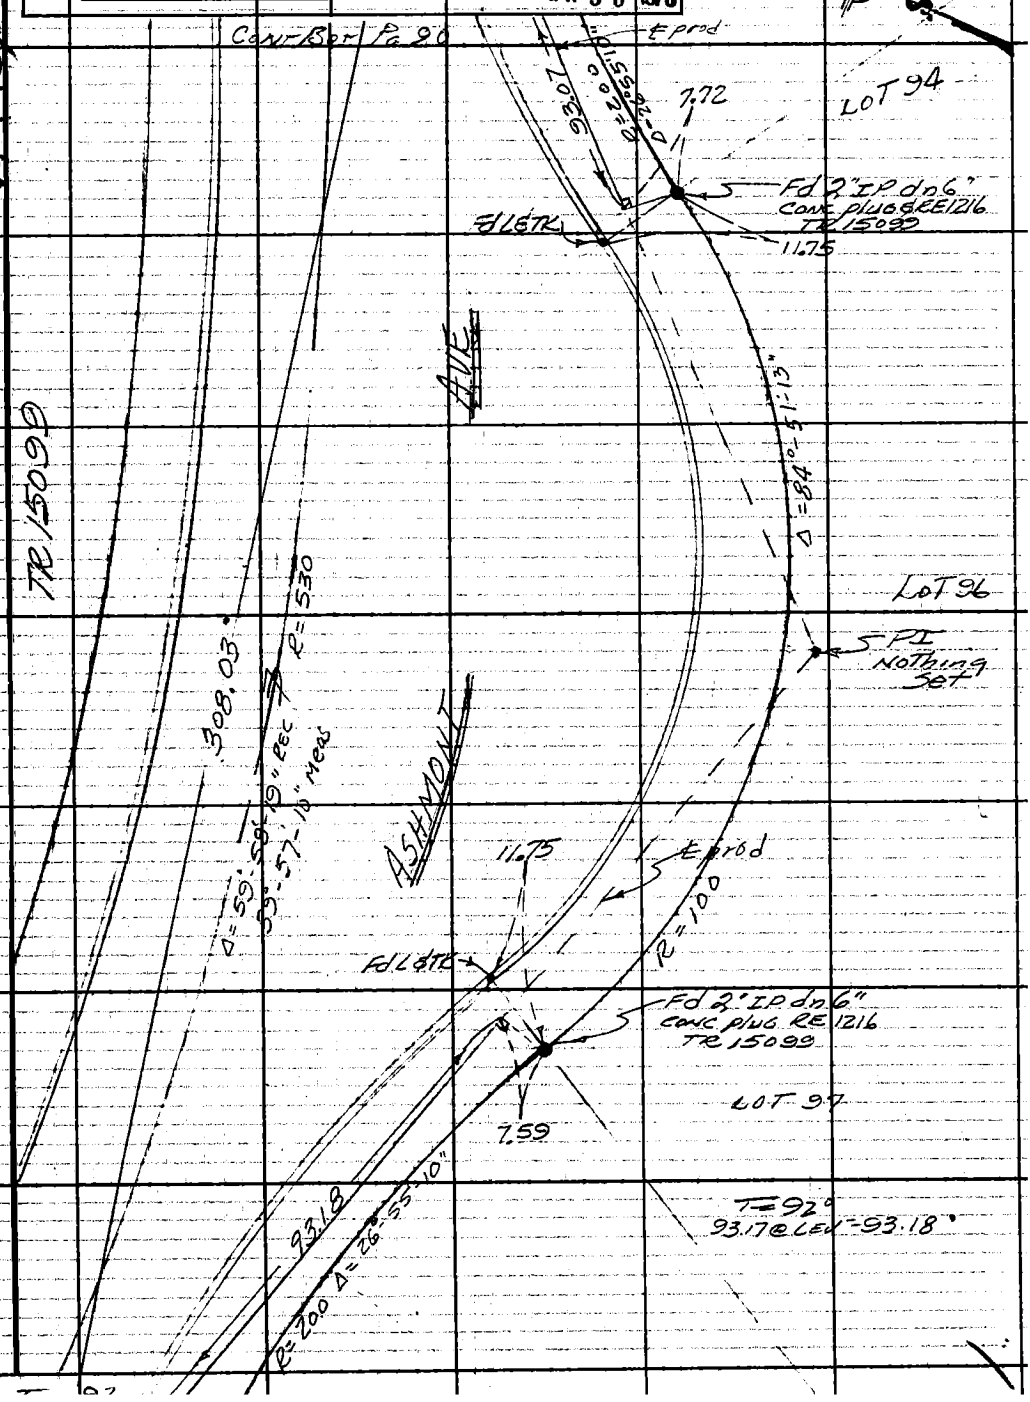

76F309S CE#310 3-69

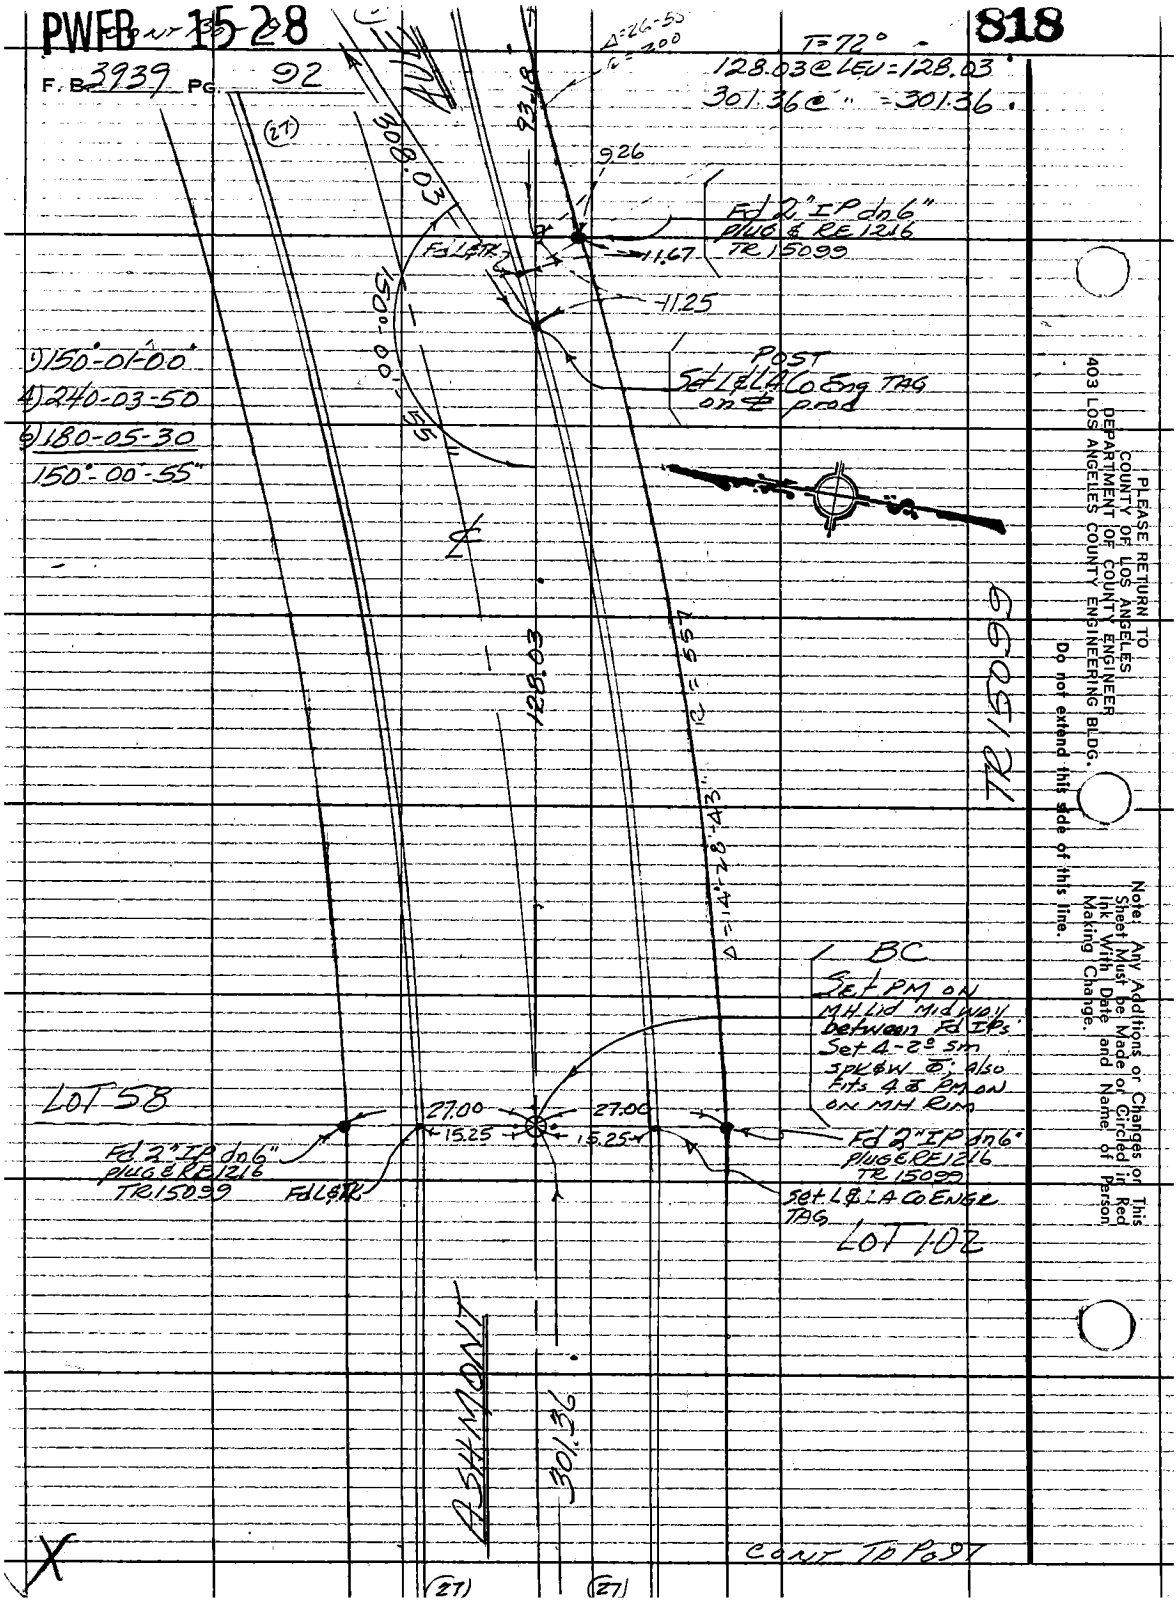
PWFB 15-28
818
F. B. 3939 PG. 92
T=72°
128.03@LEV=128.03
301.36@ " =301.36
Δ=26-55
R=200
93.18
9.26
Fd 2" IP dn 6" plug & RE 1216 TR 15099
11.67
11.25
Fd L&TR
150°-00'-55"
POST Set L&LA Co Eng TAG on ℄ prod
1) 150°-01'-00"
4) 240-03-50
6) 180-05-30
150°-00'-55"
128.03
R=557
Δ=14°-28'-43"
TR 15099
BC
Set PM on MH Lid Midway between Fd IPs Set 4-2° sm spk & W. Ø; also Fits 4 Ø PM on on MH Rim
LOT 58
27.00
15.25
27.00
15.25
Fd 2" IP dn 6" plug & RE 1216 TR 15099
Fd L&TR
Fd 2" IP dn 6" plug & RE 1216 TR 15099
Set L&LA Co Engr TAG
LOT 102
ASHMONT
301.36
CONT TO PG 97
PLEASE RETURN TO
COUNTY OF LOS ANGELES
DEPARTMENT OF COUNTY ENGINEER
403 LOS ANGELES COUNTY ENGINEERING BLDG.
Do not extend this side of this line.
Note: Any Additions or Changes on This Sheet Must be Made or Circled in Red Ink With Date and Name of Person Making Change.

PWFB 1528 819

Notes Ck'd by	Survey of Arcadia & Area #2
Map No.	JN 0303 00 Tape 0169 Std 68 °F
Office Work	Surveyed by A C GUIZADO
Checked	Notes ACG Date 7/Oct/74
Date	Indexed G. D. BAILEY APR 30 1976

F.B. 3939 Pg. 93

TR 15099

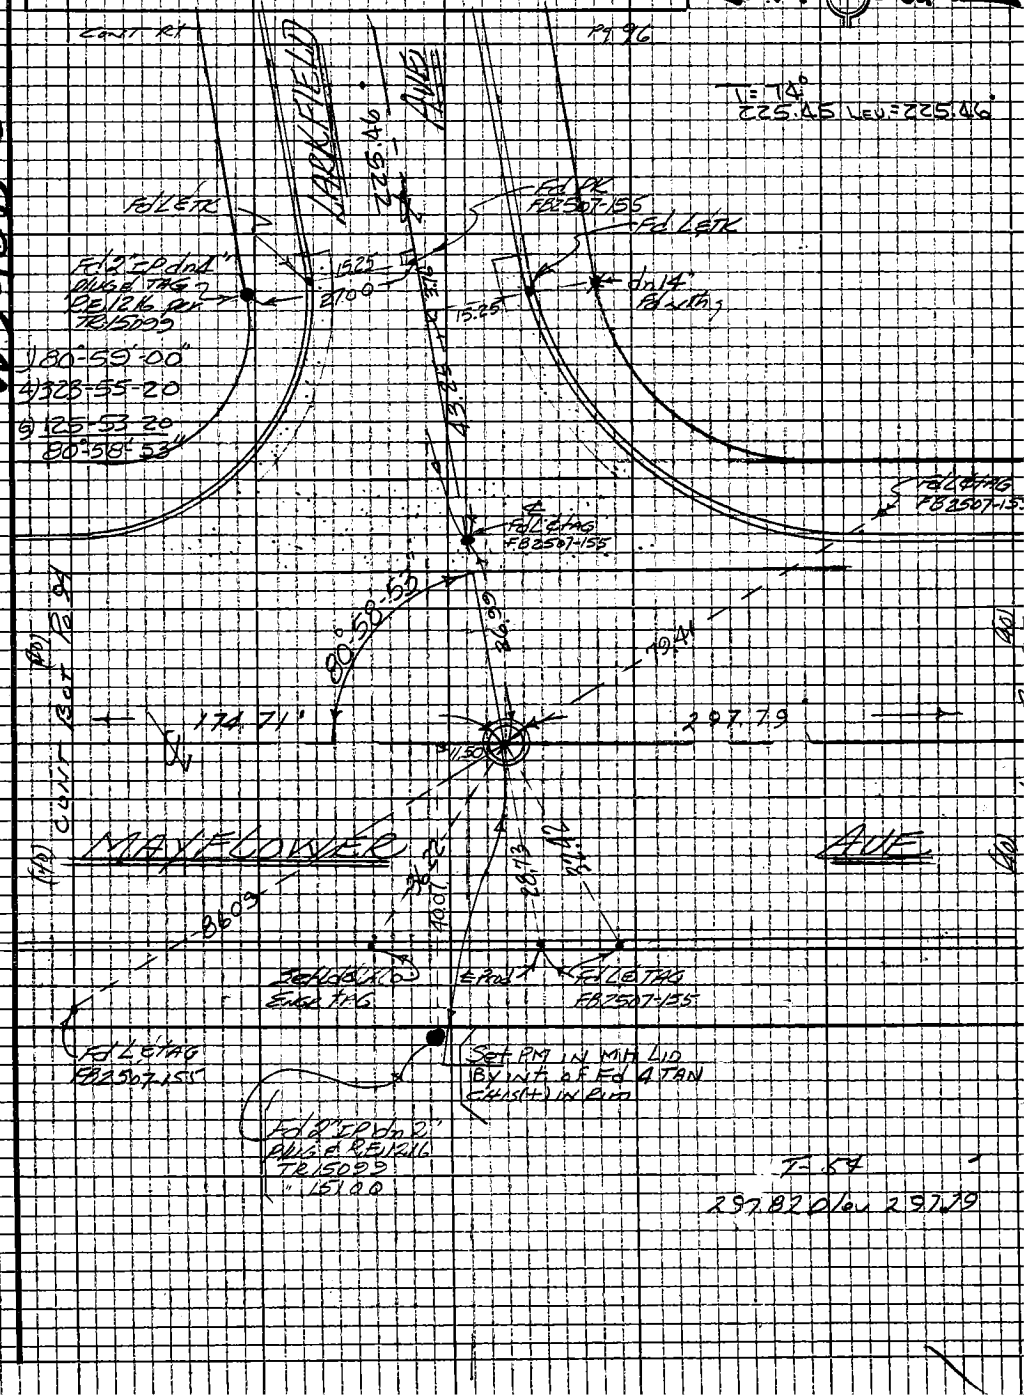

W546B-3

Note: Any Additions or Changes on this Sheet Must be Made or Circled in Red Ink With Date and Name of Person Making Change

Do not extend this side of this line.

PLEASE RETURN TO
LOS ANGELES COUNTY ENGINEER
403 Los Angeles County Engineering Bldg.

76P3095 CE #310 5-66

PWFB 1528 — 820

F.B. 3939 PG. 94

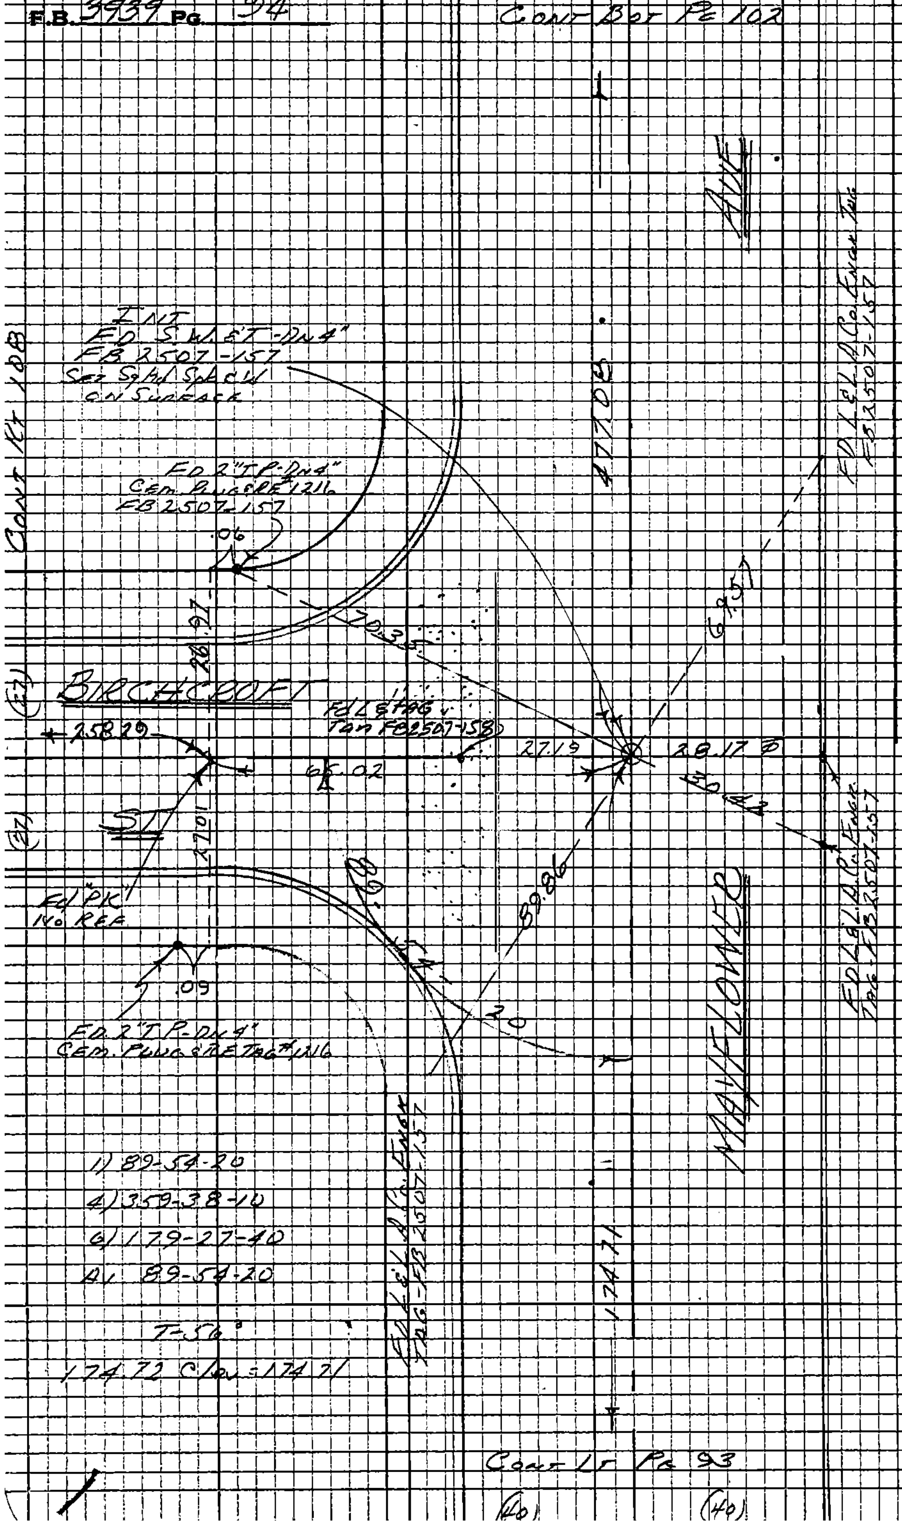

PLEASE RETURN TO
LOS ANGELES COUNTY ENGINEER
403 LOS ANGELES COUNTY ENGINEERING BLDG.

Do not extend this side of this line.

Note: Any Additions or Changes on this Sheet Must be Made or Circled in Red Ink With Date and Name of Person Making Change

W 346 B-2

PWFB 1528 DIV 821

Notes Ck'd by	Survey of Arcadia Area
Map No.	JN 0303.00 Tape 0167 Std 68 °F
Office Work	Surveyed by A. C. Guizado
Checked	Notes A. C. G. Date 3/Oct/74
Date	Indexed G. D. BAILEY APR 30 1976

F. B. 3939 PG. 95

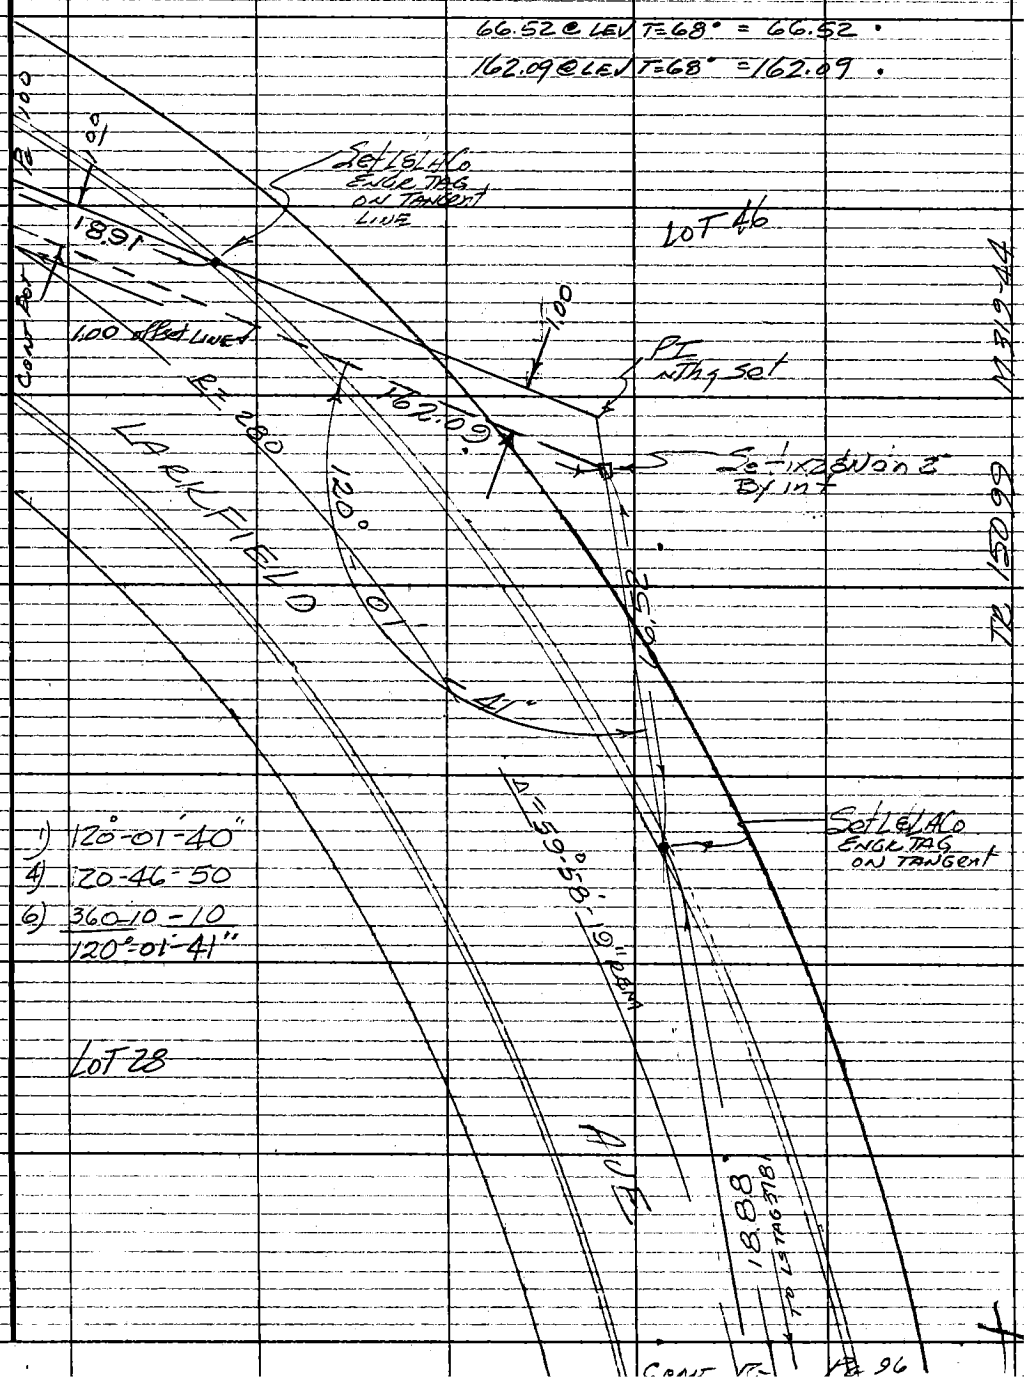

Note: Any Additions or Changes on This Sheet Must be Made or Circled in Red Ink With Date and Name of Person Making Change.

Do not extend this side of this line.

PLEASE RETURN TO
COUNTY OF LOS ANGELES
DEPARTMENT OF COUNTY ENGINEER
403 LOS ANGELES COUNTY ENGINEERING BLDG.

76F309S CE#310 3-69

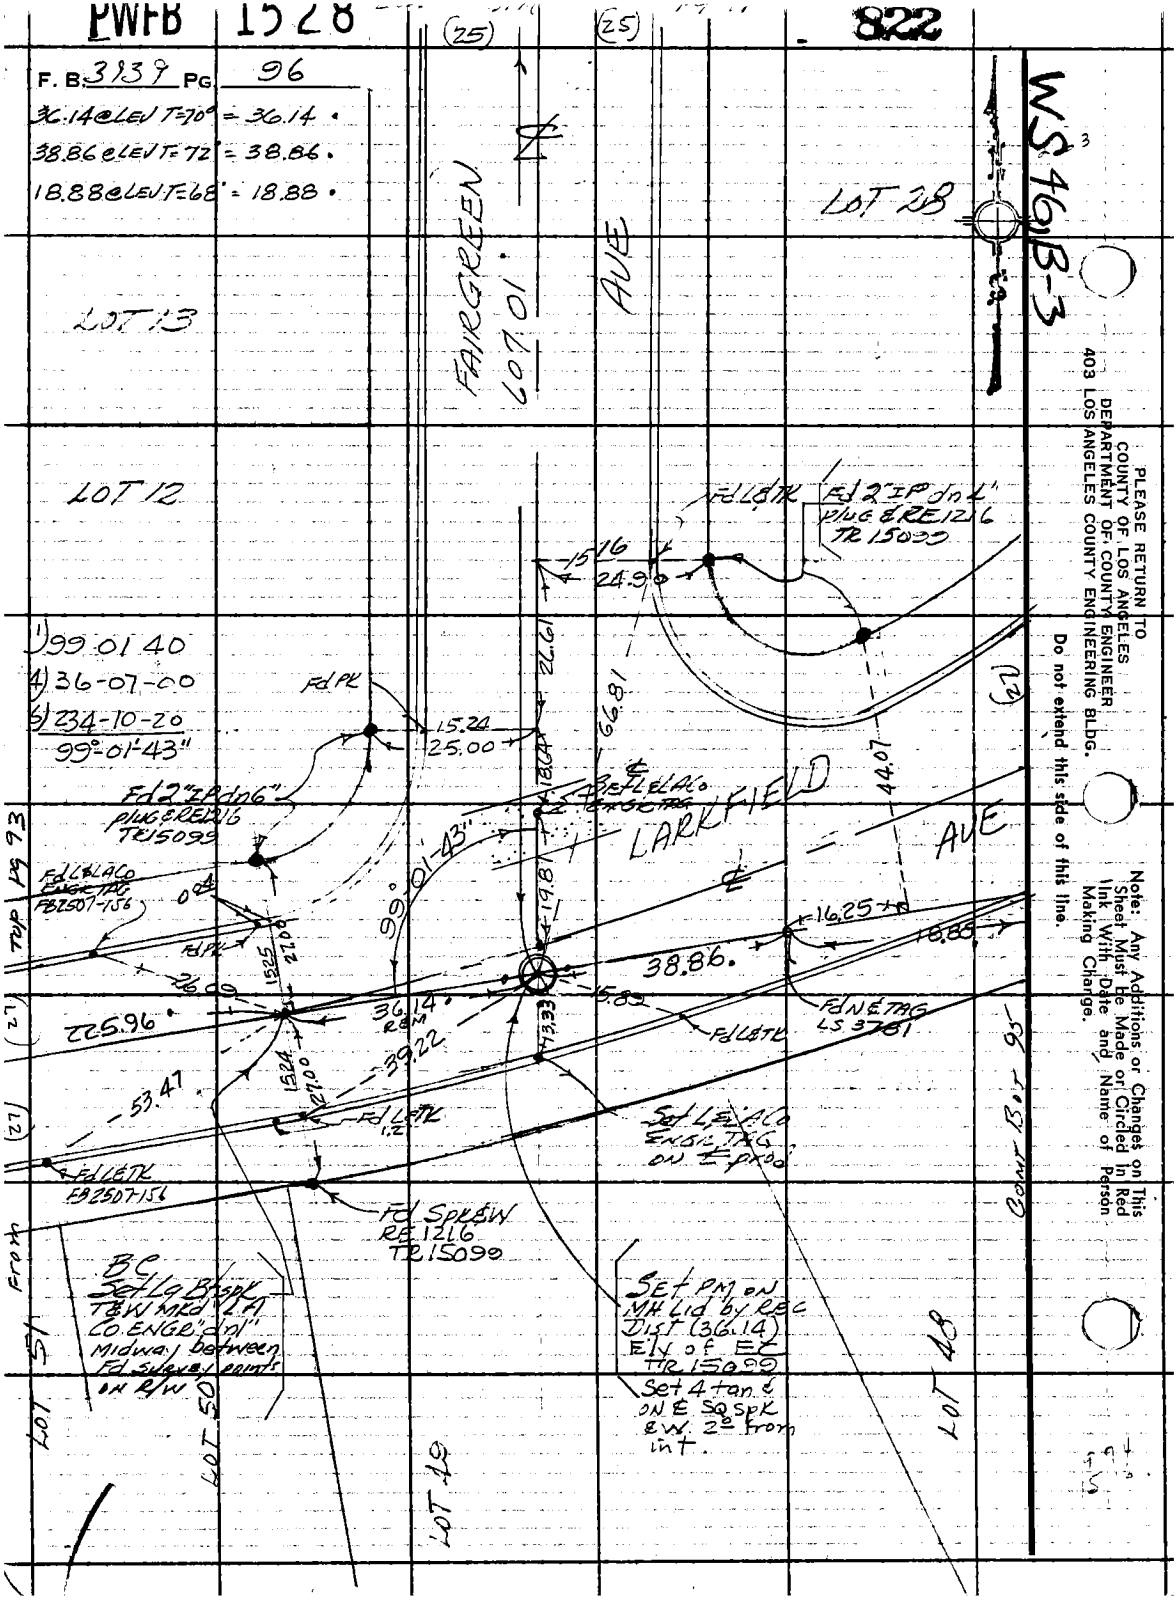
PWFB 1528
822
F. B. 3139 PG. 96
36.14 @ LEV T=70° = 36.14
38.86 @ LEV T=72° = 38.86
18.88 @ LEV T=68° = 18.88
WS 46 B-3
LOT 28
LOT 13
LOT 12
FAIRGREEN
607.01
AVE
LARKFIELD
AVE
1) 99 01 40
4) 36-07-00
6) 234-10-20
99°-01'-43"
Fd L&TK
Fd 2" IP dn 4" plug & RE 1216 TR 15099
Fd PK
Fd 2" IP dn 6" plug & RE 1216 TR 15099
Fd L&LACo ENGR TAG FB2507-156
Fd PK
Set L&LACo ENGR TAG
99°-01'-43"
38.86
36.14 REM
225.96
53.47
39.22
Fd L&TK
Fd N&TAG LS 3781
Fd L&TK
Fd L&TK FB2507-156
Fd SPK&W RE 1216 TR 15099
Set L&LACo ENGR TAG on ℄ prod
BC Set Lg Bt spk T&W Mkd "LA Co. ENGR" dn 1" Midway between Fd survey points on R/W
Set PM on MH Lid by REC Dist (36.14) Ely of EC TR 15099
Set 4 tan & on ℄ SQ spk & W. 2° from int.
LOT 51
LOT 50
LOT 49
LOT 48
Comp Bot 95
TOP PG 93
From
PLEASE RETURN TO
COUNTY OF LOS ANGELES
DEPARTMENT OF COUNTY ENGINEER
403 LOS ANGELES COUNTY ENGINEERING BLDG.
Do not extend this side of this line.
Note: Any Additions or Changes on This Sheet Must Be Made or Circled In Red Ink With Date and Name of Person Making Change.

PWFB 1528

823

Notes Ck'd by	Survey of ARCADIA AREA ℄ #2
Map No.	JN 0303.00 Tape N67 Std 68 °F
Office Work	Surveyed by GUIZADO
Checked	Notes ACG Date 7/oct/74
Date	Indexed G. D. BAILEY APR 30 1976

F. B. 3939 PG. 97

WS 46 B-3

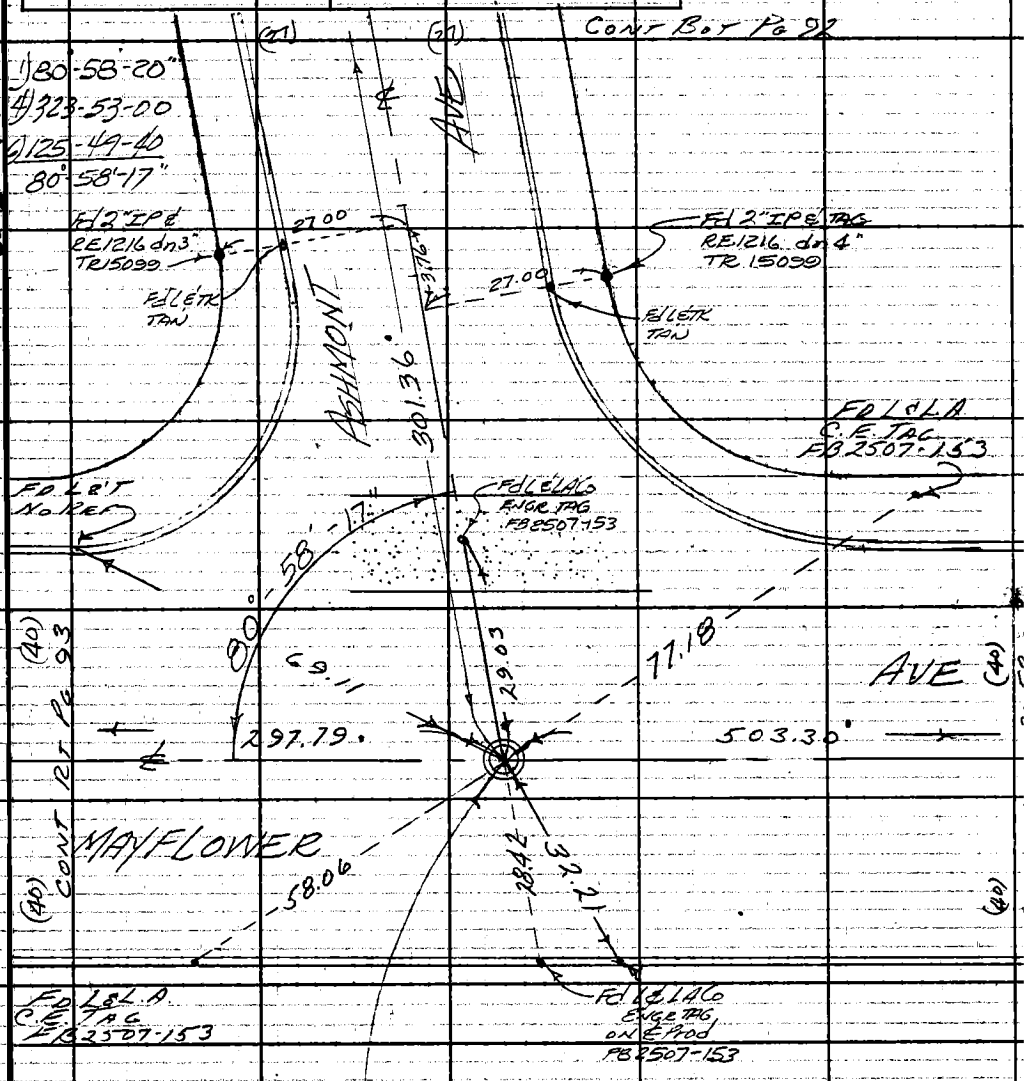

Note: Any Additions or Changes on This Sheet Must be Made or Circled in Red Ink With Date and Name of Person Making Change.

Do not extend this side of this line.

PLEASE RETURN TO
COUNTY OF LOS ANGELES
DEPARTMENT OF COUNTY ENGINEER
403 LOS ANGELES COUNTY ENGINEERING BLDG.

76F309S CE#310 3-69

PWFB 1528

824

F. B. 3939 Pg. 98

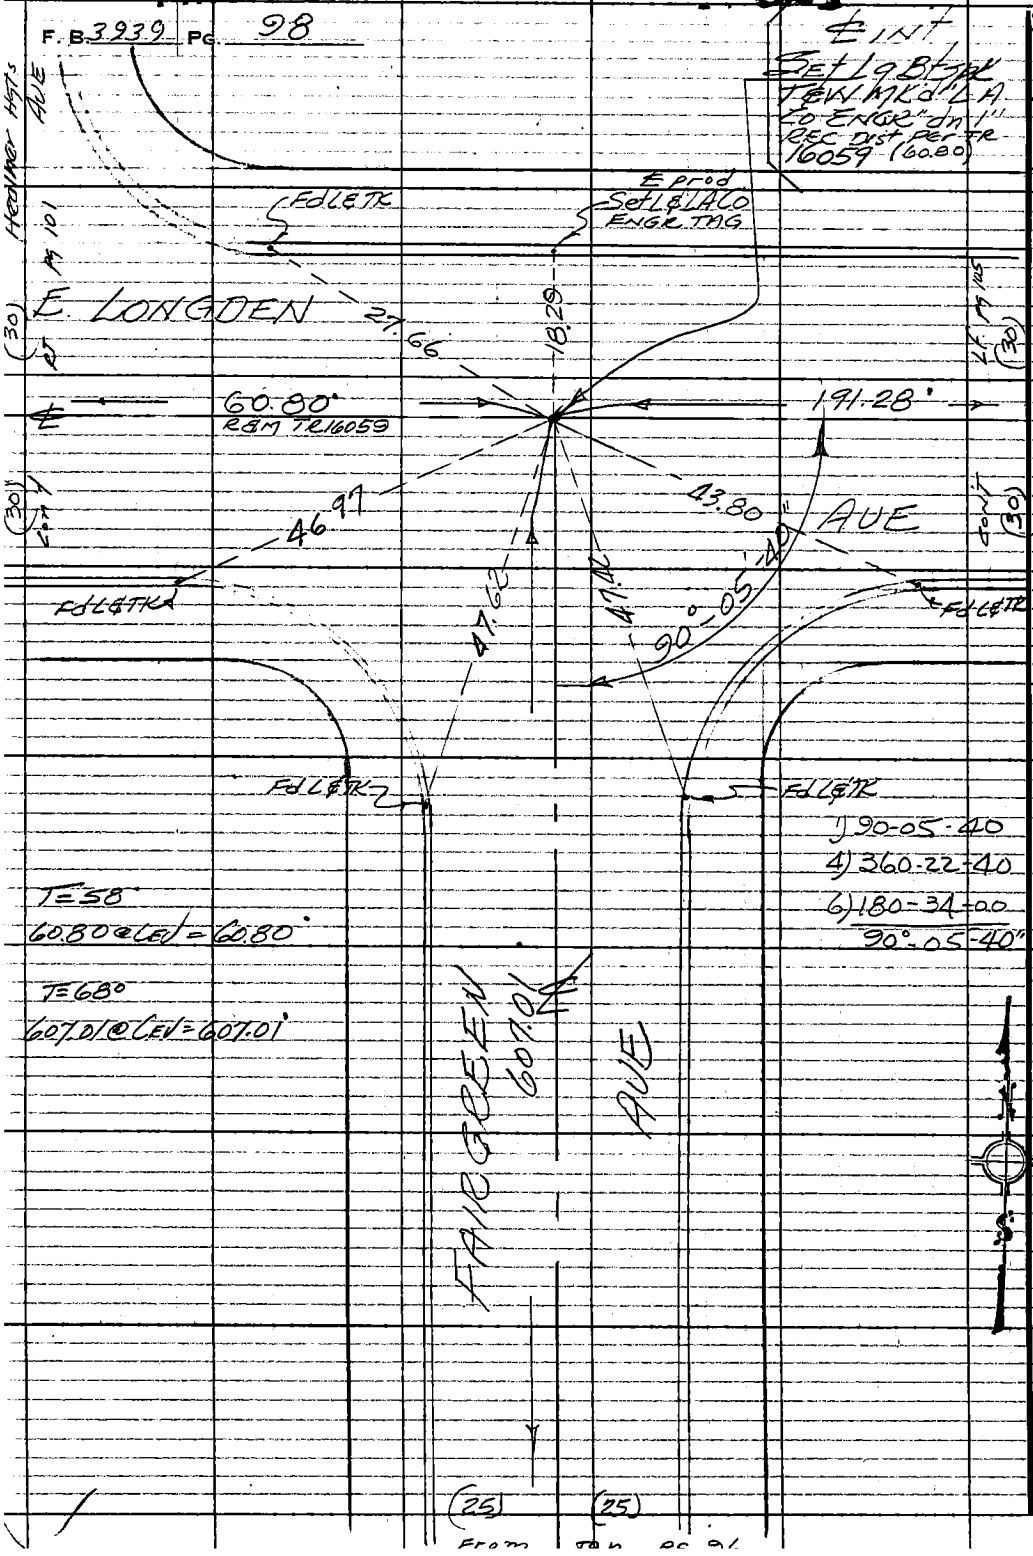

PLEASE RETURN TO
COUNTY OF LOS ANGELES
DEPARTMENT OF COUNTY ENGINEER
403 LOS ANGELES COUNTY ENGINEERING BLDG.

Do not extend this side of this line.

Note: Any Additions or Changes on This Sheet Must be Made or Circled in Red Ink With Date and Name of Person Making Change.

PWFB 1528 825

Notes Ck'd by	Survey of Arcadia L Area #2
Map No.	JN 0303.00 Tape 0167 Std 68 °F
Office Work	Surveyed by GUNZADO
Checked	Notes ACG Date 3/10/74
Date	Indexed B.D. BAILEY APR 30 1976

F.B. 3939 PG. 99

Note: Any Additions or Changes on this Sheet Must be Made on Circled in Red Ink With Date and Name of Person Making Change

Do not extend this side of this line.

PLEASE RETURN TO
LOS ANGELES COUNTY ENGINEER
403 LOS ANGELES COUNTY ENGINEERING BLDG.

WS 46 B2

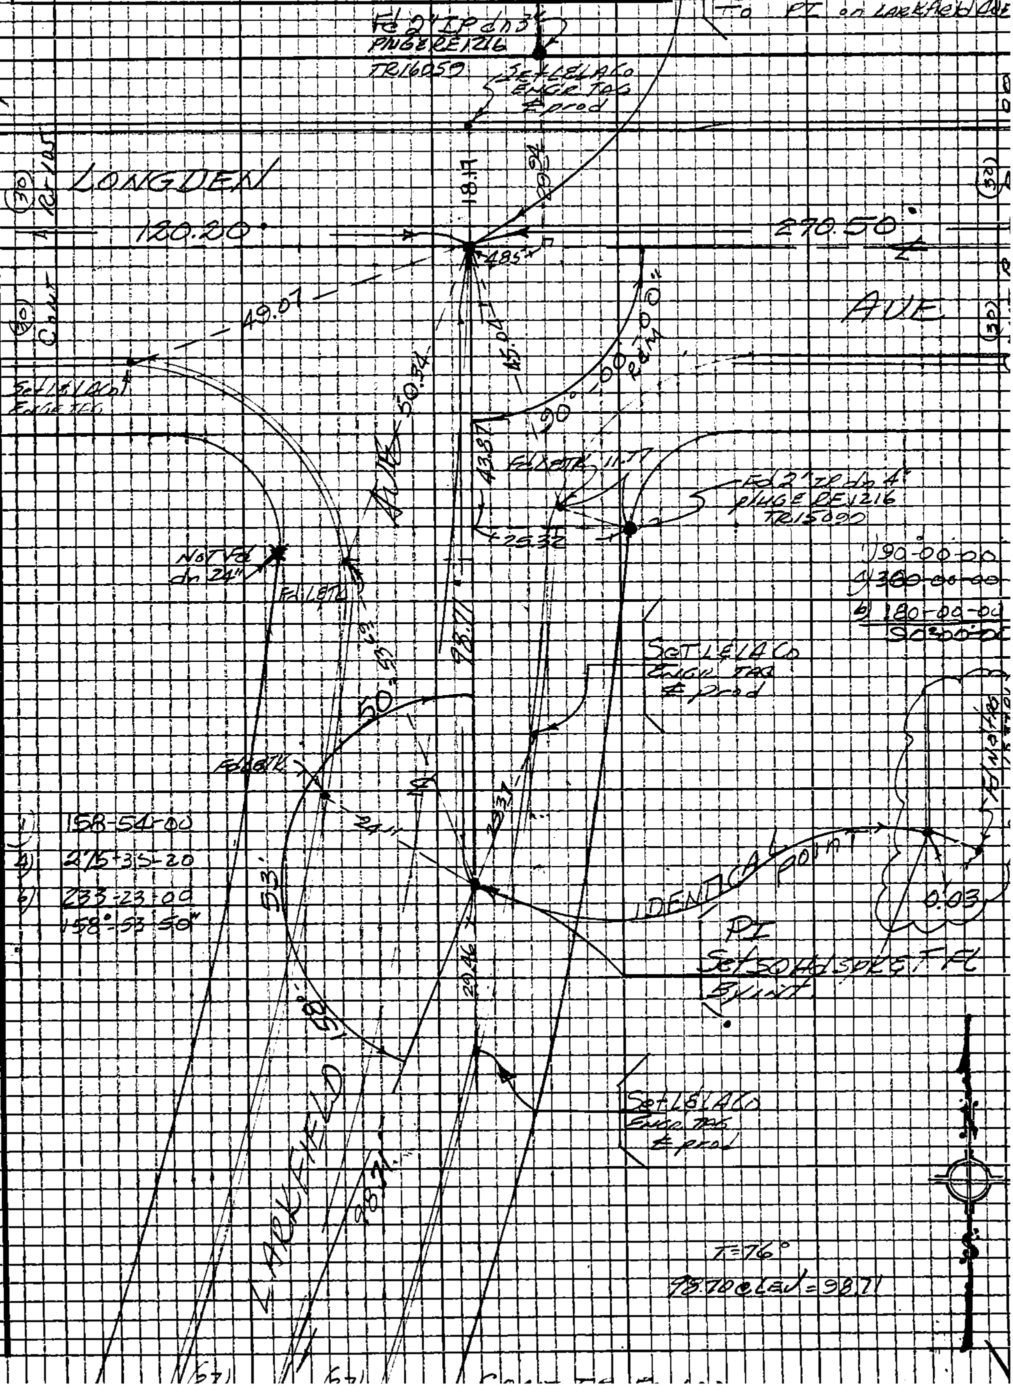

PWFB 1528 826

F.B. 3939 Pg. 100

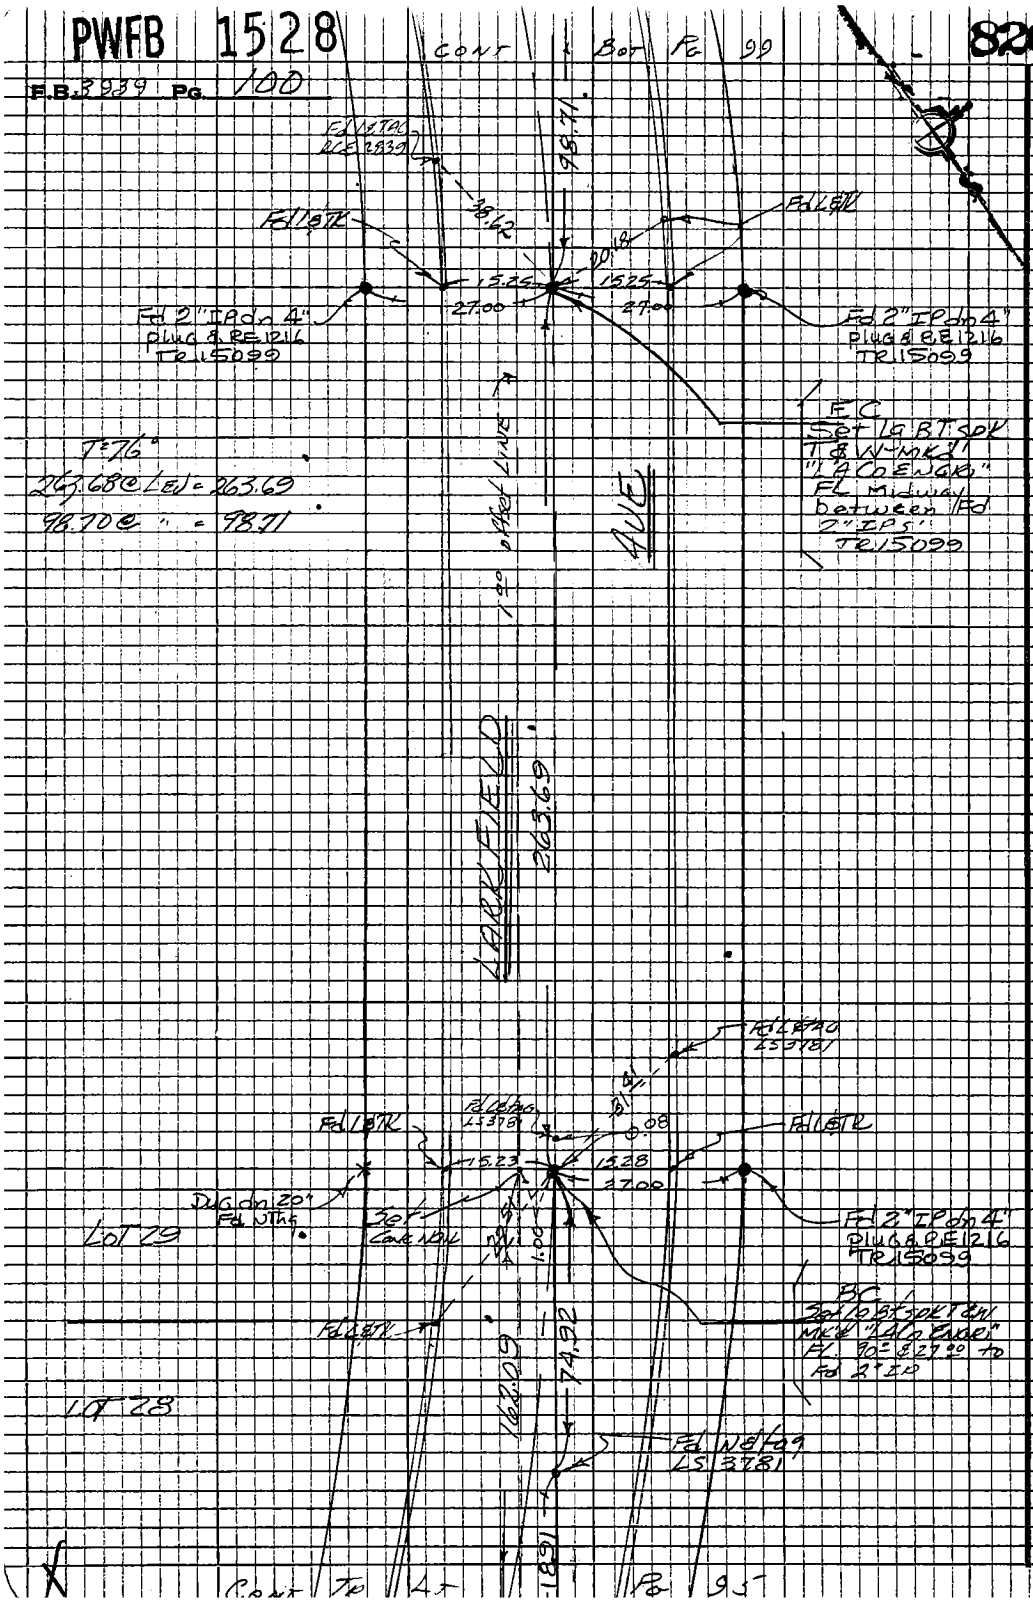

PLEASE RETURN TO
LOS ANGELES COUNTY ENGINEER
403 LOS ANGELES COUNTY ENGINEERING BLDG.

Do not extend this side of this line.

Note: Any Additions or Changes on this Sheet Must be Made or Circled in Red Ink With Date and Name of Person Making Change

PWFB 1528 827

Notes Ck'd by		Survey of Arcadia ¢ Div 2	F.B. 3939 Pg. 101
Map No.		JN 0303.00 Tape 0167 Std 68 °F	T=62
Office Work		Surveyed by A.C. Guizado	439.90 @ Lev = 439.88
Checked		Notes H.C.K. Date 21/06/74	
Date		Indexed R. D. BAILEY APR 30 1976	

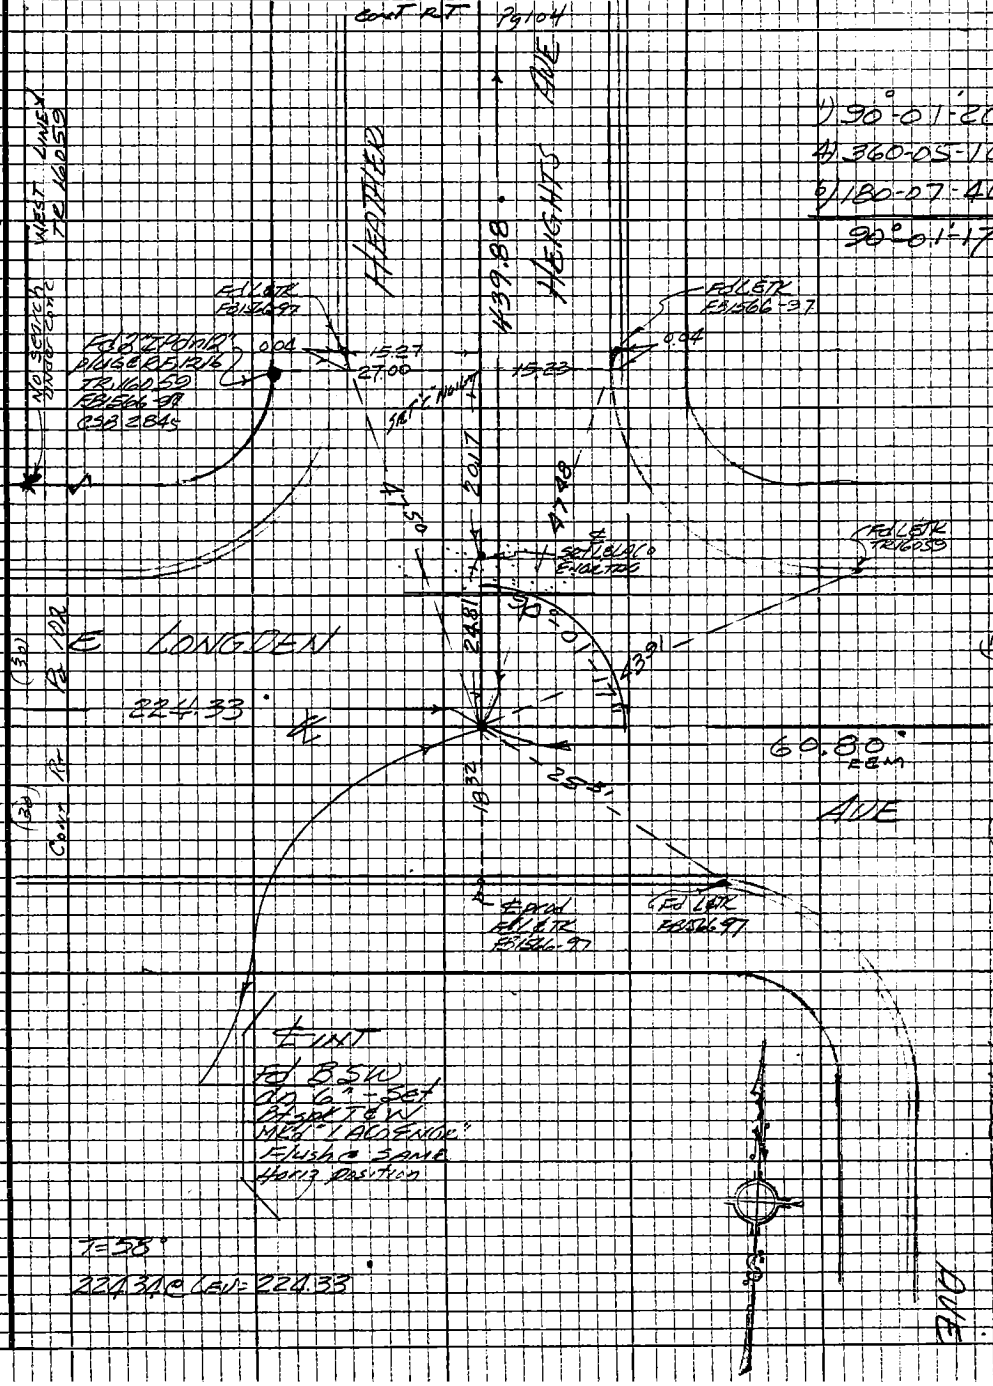

Note: Any Additions or Changes on this Sheet Must be Made or Circled in Red Ink With Date and Name of Person Making Change

Do not extend this side of this line.

PLEASE RETURN TO
LOS ANGELES COUNTY ENGINEER
403 LOS ANGELES COUNTY ENGINEERING BLDG.

76P3099 CE #310 5-66

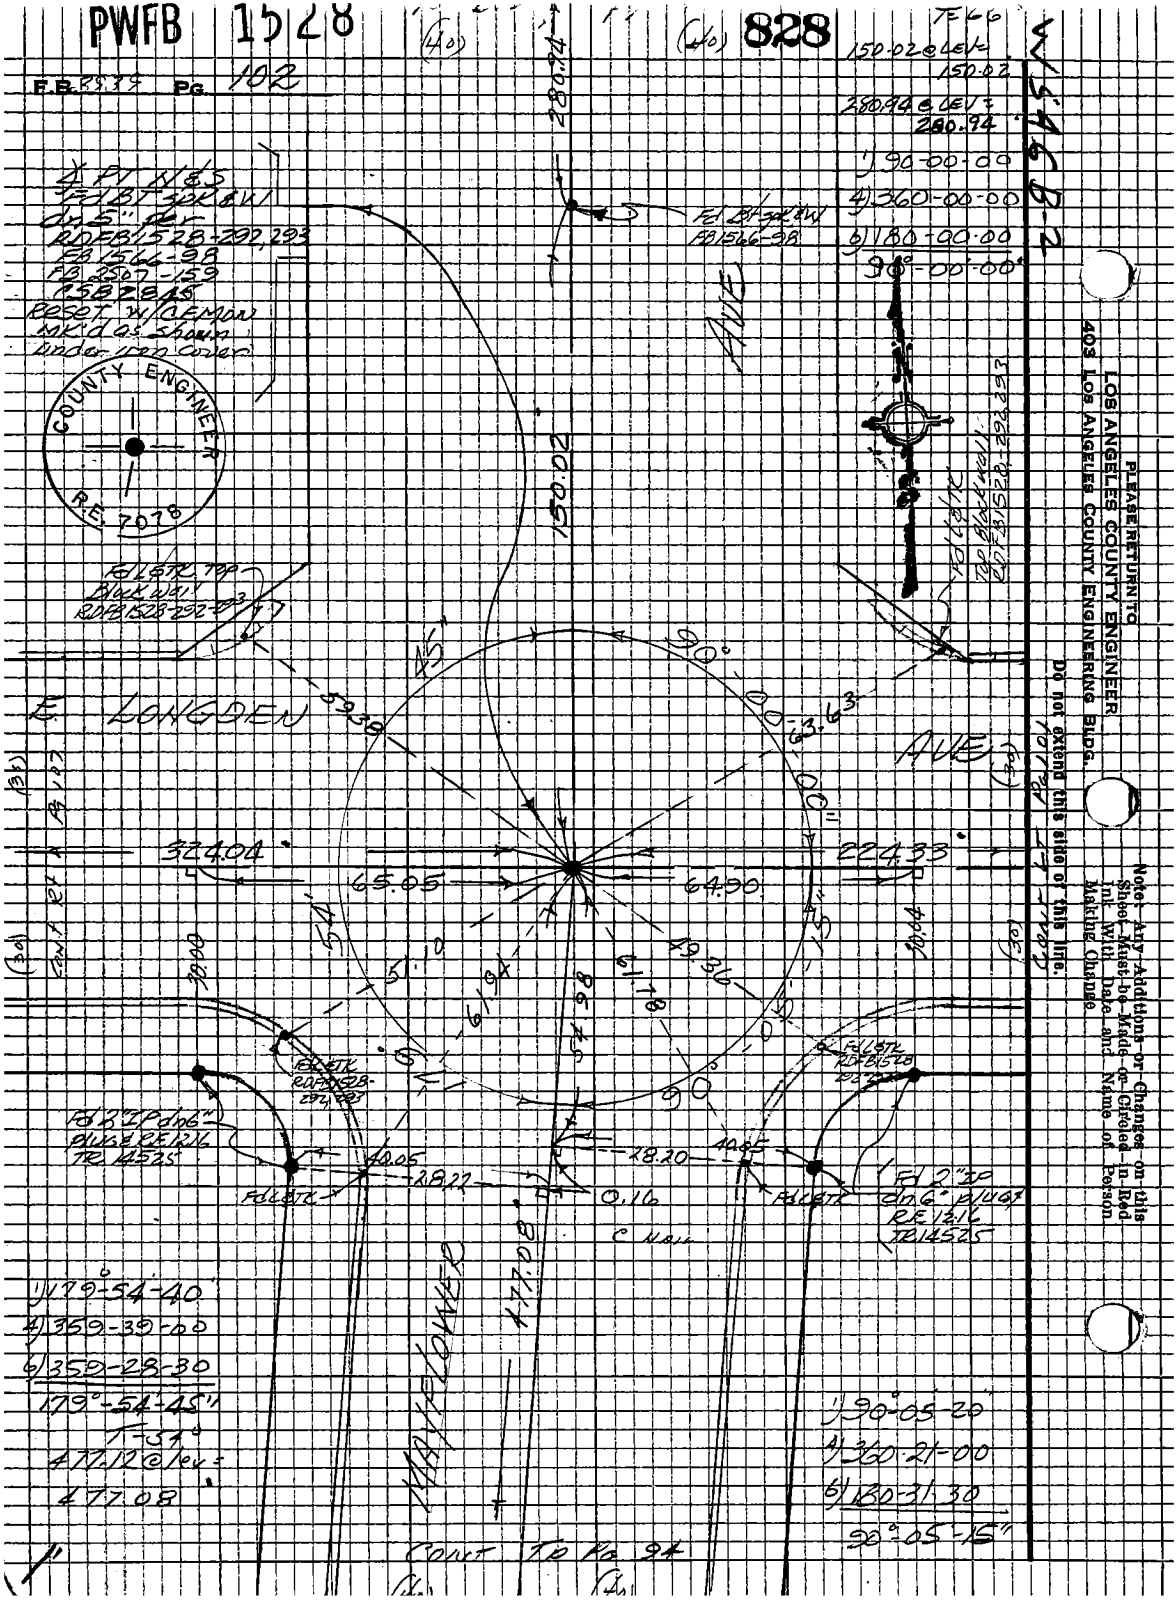
PWFB 1528
828
F.B. 8939 Pg. 102
150.02 @ LEV = 150.02
280.94 @ LEV = 280.94
1) 90-00-00
4) 360-00-00
6) 180-00-00
90°-00-00"
Fd Bt spk & W
FB 1566-98
Fd LSTK Top Block Wall
RDFB 1528-292,293
COUNTY ENGINEER
R.E. 7078
E. LONGDEN
AVE
MAYFLOWER
150.02
280.94
324.04
224.33
65.05
64.90
63.63
59.38
51.10
61.94
54.98
61.78
49.36
30.00
30.04
28.22
28.20
40.05
0.16
477.08
1) 179°-54-40
4) 359-39-00
6) 359-28-30
179°-54-45"
T-54°
477.12 @ lev =
477.08
1) 90°-05-20
4) 360-21-00
6) 180-31-30
90°-05-15"
Cont Rt Pg 107
Cont Lt Pg 101
Cont Rt Pg 94
PLEASE RETURN TO
LOS ANGELES COUNTY ENGINEER
403 LOS ANGELES COUNTY ENGINEERING BLDG.
Do not extend this side of this line.
Note: Any Additions or Changes on this Sheet Must be Made or Circled in Red Ink With Date and Name of Person Making Change

PWFB 1528 829

Notes Ck'd by	Survey of Arcadia & Area #2
Map No.	JN 0303.00 Tape 0167 Std 68 °F
Office Work	Surveyed by A.C. Guzado
Checked	Notes ACG Date 21/oct/74
Date	Indexed G.D. BAILEY APR 30 1976

F. B. 3939 Pg. 103

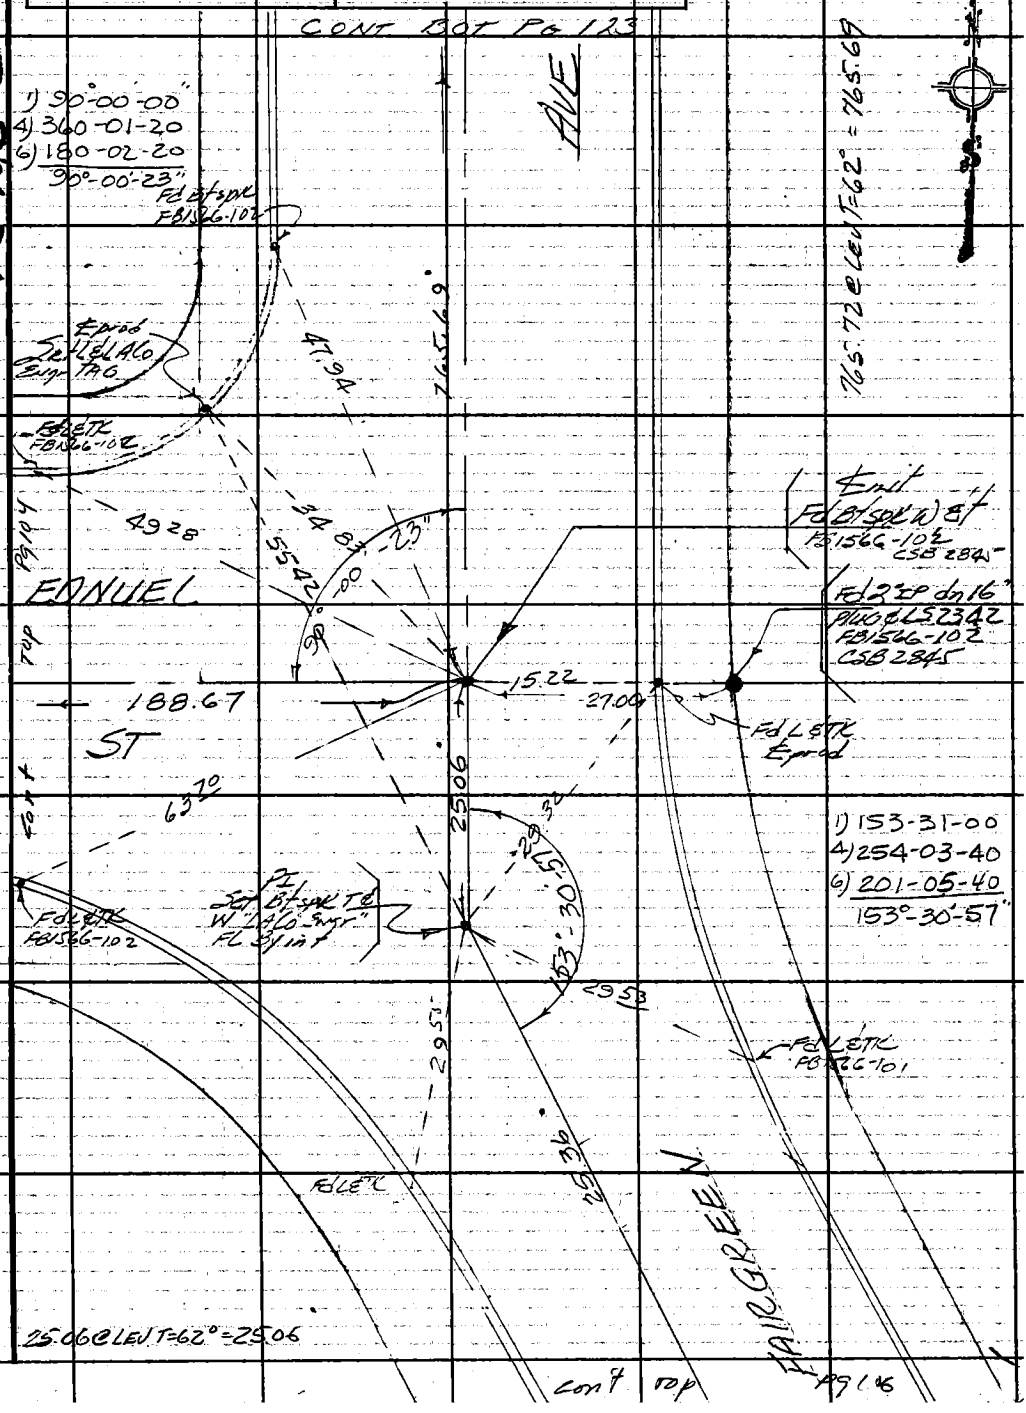

Note: Any Additions or Changes on This Sheet Must be Made or Circled in Red Ink With Date and Name of Person Making Change.

Do not extend this side of this line.

PLEASE RETURN TO
COUNTY OF LOS ANGELES
DEPARTMENT OF COUNTY ENGINEER
403 LOS ANGELES COUNTY ENGINEERING BLDG.

76F309S CE#310 3-68

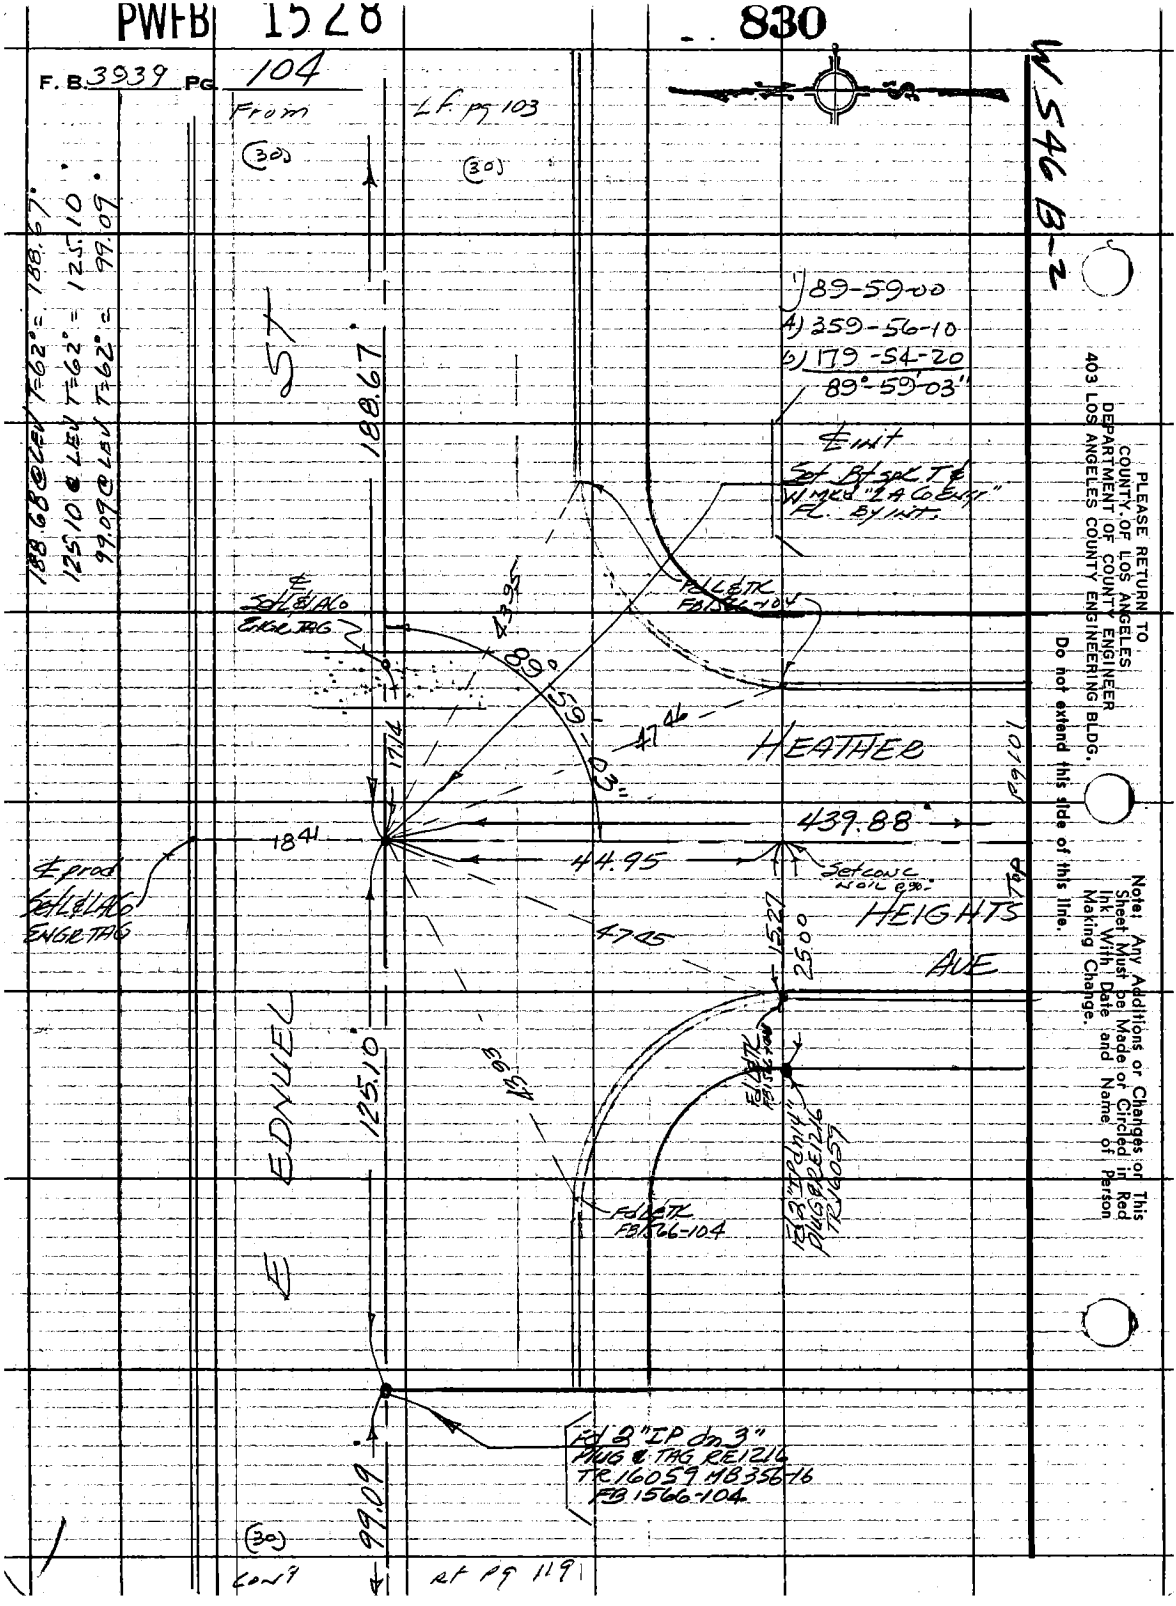
PWFB 1528
830
F. B. 3939 PG. 104
From
Lf. pg 103
(30)
(30)
W 546 B-2
188.68 @ LEV T=62° = 188.67°
125.10 @ LEV T=62° = 125.10°
99.09 @ LEV T=62° = 99.09°
ST
188.67
1) 89-59-00
4) 359-56-10
6) 179-54-20
89°-59'-03"
℄ int
Set Bt spk T & W Mkd "2 A Co Engr" FL. By int.
℄ Set L & LAco Engr Tag
43.95
89°-59'-03"
Fd L & TK FB 1566-104
47.46
HEATHER
17.14
439.88
18.41
44.95
Set conc nail @ 90°
℄ prod Set L & LAco Engr Tag
47.45
15.27
25.00
HEIGHTS
AVE
Top
Pg 101
E EDNUEL
125.10
43.93
Fd L & TK FB 1566-104
Fd 3" IP dn 14" Plug & RE 1216 TR 16059
Fd 3" IP dn 3" Plug & TAG RE 1216 TR 16059 MB 356-16 FB 1566-104
99.09
(30)
Con't
at pg 119
PLEASE RETURN TO
COUNTY OF LOS ANGELES
DEPARTMENT OF COUNTY ENGINEER
403 LOS ANGELES COUNTY ENGINEERING BLDG.
Do not extend this side of this line.
Note: Any Additions or Changes on This Sheet Must be Made or Circled in Red Ink With Date and Name of Person Making Change.

PWFB 1528

831

Notes Ck'd by	Survey of ARCADIA AREA ℄ #2
Map No.	JN 0303.00 Tape 0167 Std. 68 °F
Office Work	Surveyed by GUIZADO
Checked	Notes ACG Date 17/oct/74
Date	Indexed G. D. BAILEY APR 3 0 1978

F. B. 3939 PG. 105

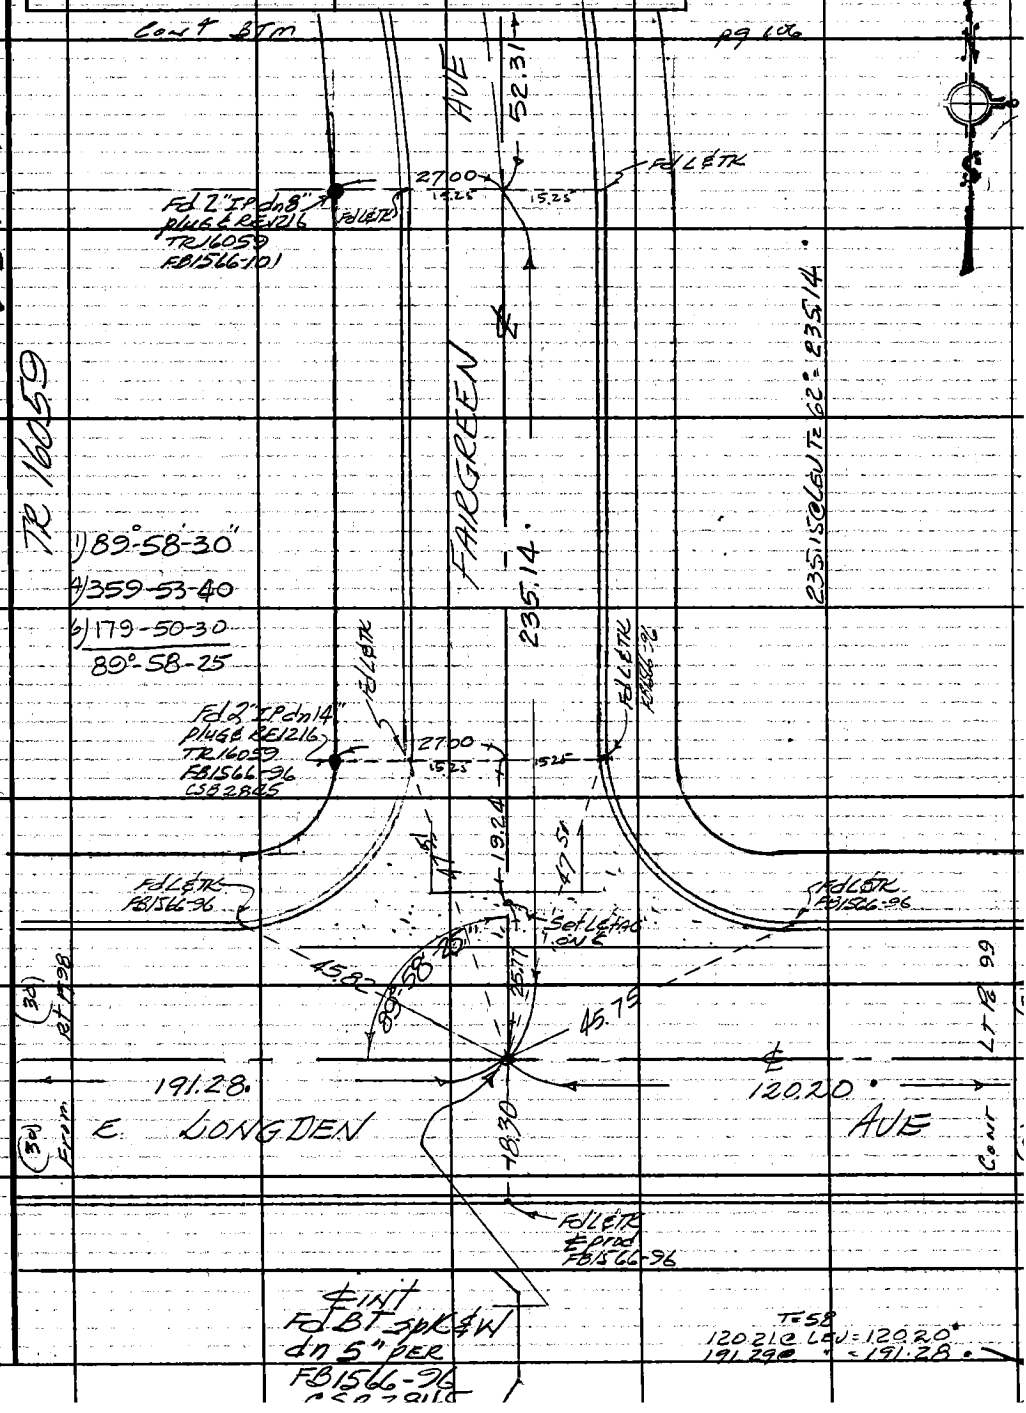

Note: Any Additions or Changes on This Sheet Must be Made or Circled in Red Ink With Date and Name of Person Making Change.

Do not extend this side of this line.

PLEASE RETURN TO
COUNTY OF LOS ANGELES
DEPARTMENT OF COUNTY ENGINEER
403 LOS ANGELES COUNTY ENGINEERING BLDG.

76F309S CE#310 3-68

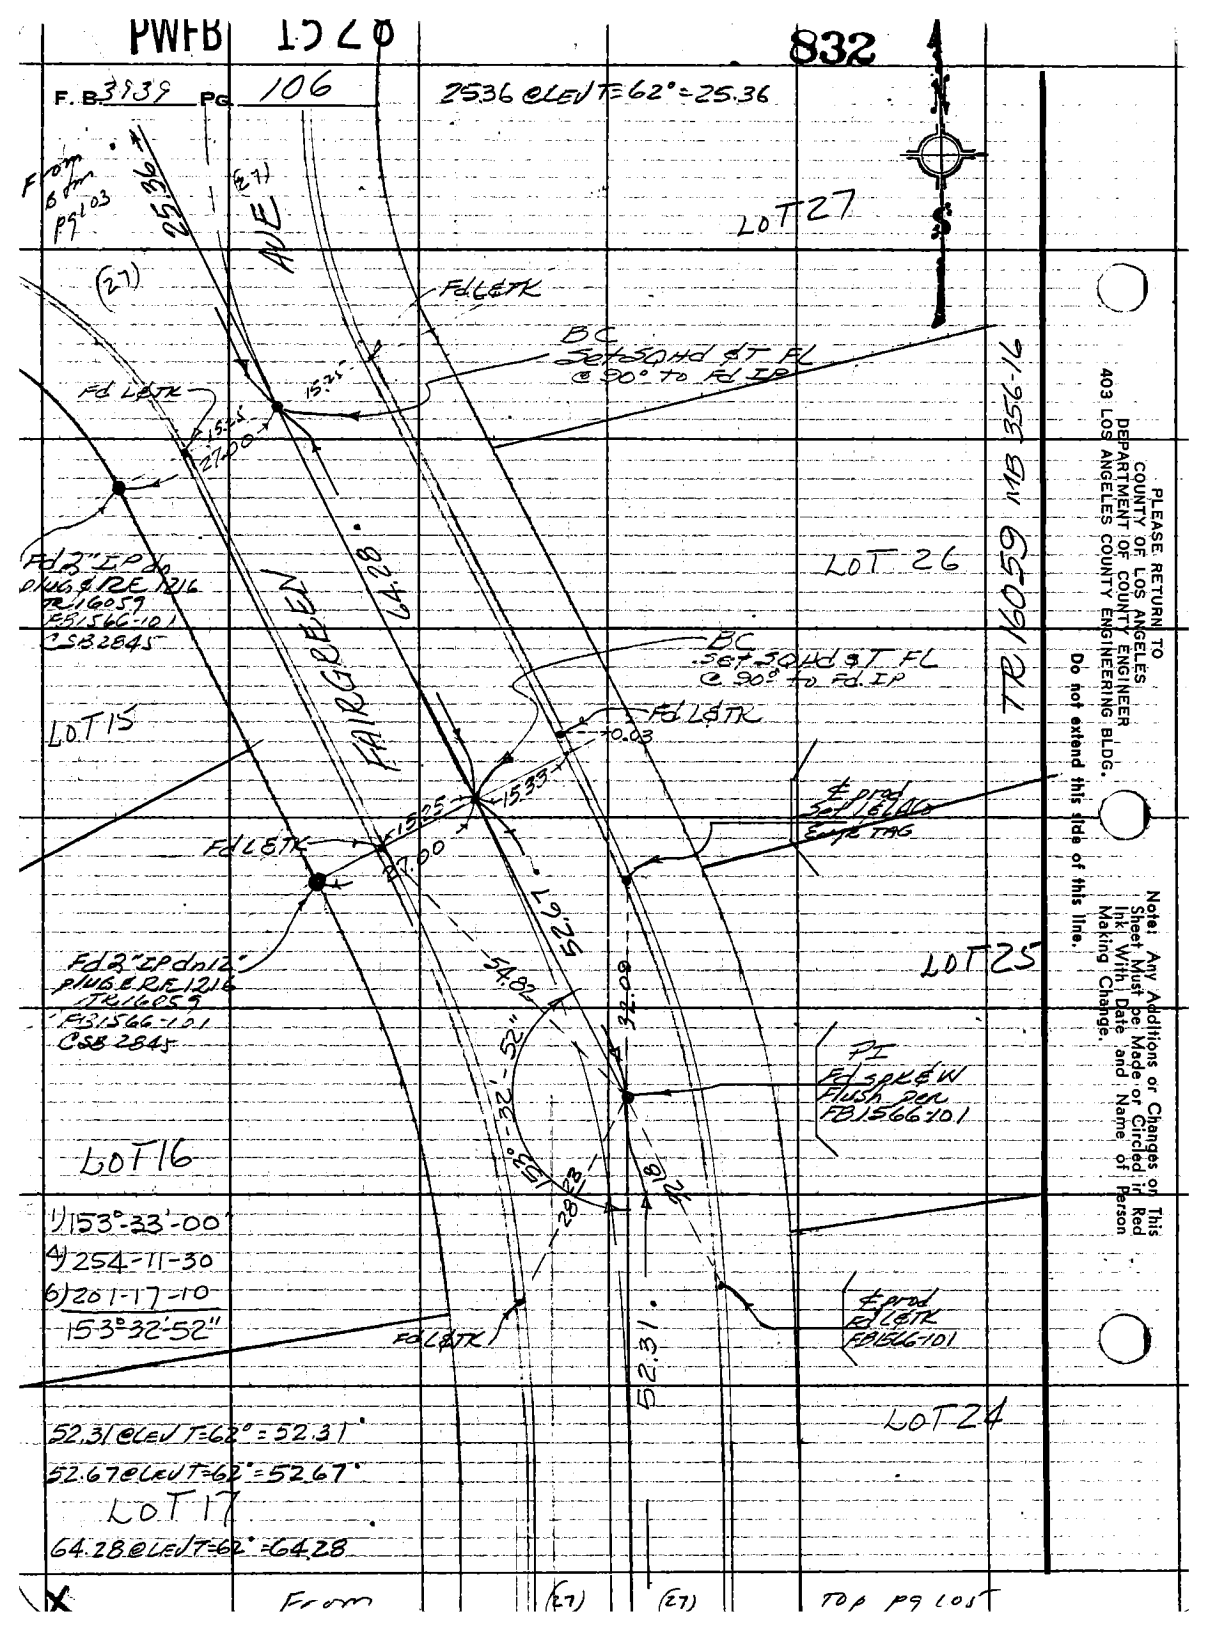
PWFB 1528
832
F.B. 3939 PG. 106
2536 @ LEV T=62° = 25.36
From 6 fm pg 103
25.36
(27)
AVE
LOT 27
Fd L&TK
BC
Set SQHd & T FL
@ 90° to Fd IP
15.25
27.00
Fd 2" IP dn
plug & RE 1216
TR 16059
FB 1566-101
CSB 2845
64.28
FAIRGREEN
LOT 26
TR 16059 MB 356-16
BC
Set SQHd & T FL
@ 90° to Fd IP
Fd L&TK
0.03
LOT 15
15.33
15.25
27.00
℄ prod
Set 1 ELAC
Eng TAG
Fd L&TK
52.67
Fd 2" IP dn 12"
plug & RE 1216
TR 16059
FB 1566-101
CSB 2845
54.82
32.09
LOT 25
PI
Fd spk & W
Flush per
FB 1566-101
LOT 16
153°-32'-52"
28.23
32.18
1) 153°-33'-00"
4) 254-11-30
6) 201-17-10
153°32'-52"
Fd L&TK
52.31
℄ prod
Fd L&TK
FB 1566-101
LOT 24
52.31 @ LEV T=62° = 52.31
52.67 @ LEV T=62° = 52.67
LOT 17
64.28 @ LEV T=62° = 64.28
From
(27)
(27)
Top pg 105
PLEASE RETURN TO
COUNTY OF LOS ANGELES
DEPARTMENT OF COUNTY ENGINEER
403 LOS ANGELES COUNTY ENGINEERING BLDG.
Do not extend this side of this line.
Note: Any Additions or Changes on This Sheet Must be Made or Circled in Red Ink With Date and Name of Person Making Change.

PWFB 1528

833

Notes Ck'd by	Survey of Arcadia Area #2
Map No.	JN 0303.00 Tape 0167 Std 68 °F
Office Work	Surveyed by A.P. Guizado
Checked	Notes A.P.G. Date 23 Oct 74
Date	Indexed G. D. BAILEY APR 30 1976

F. B. 3939 Pg. 107

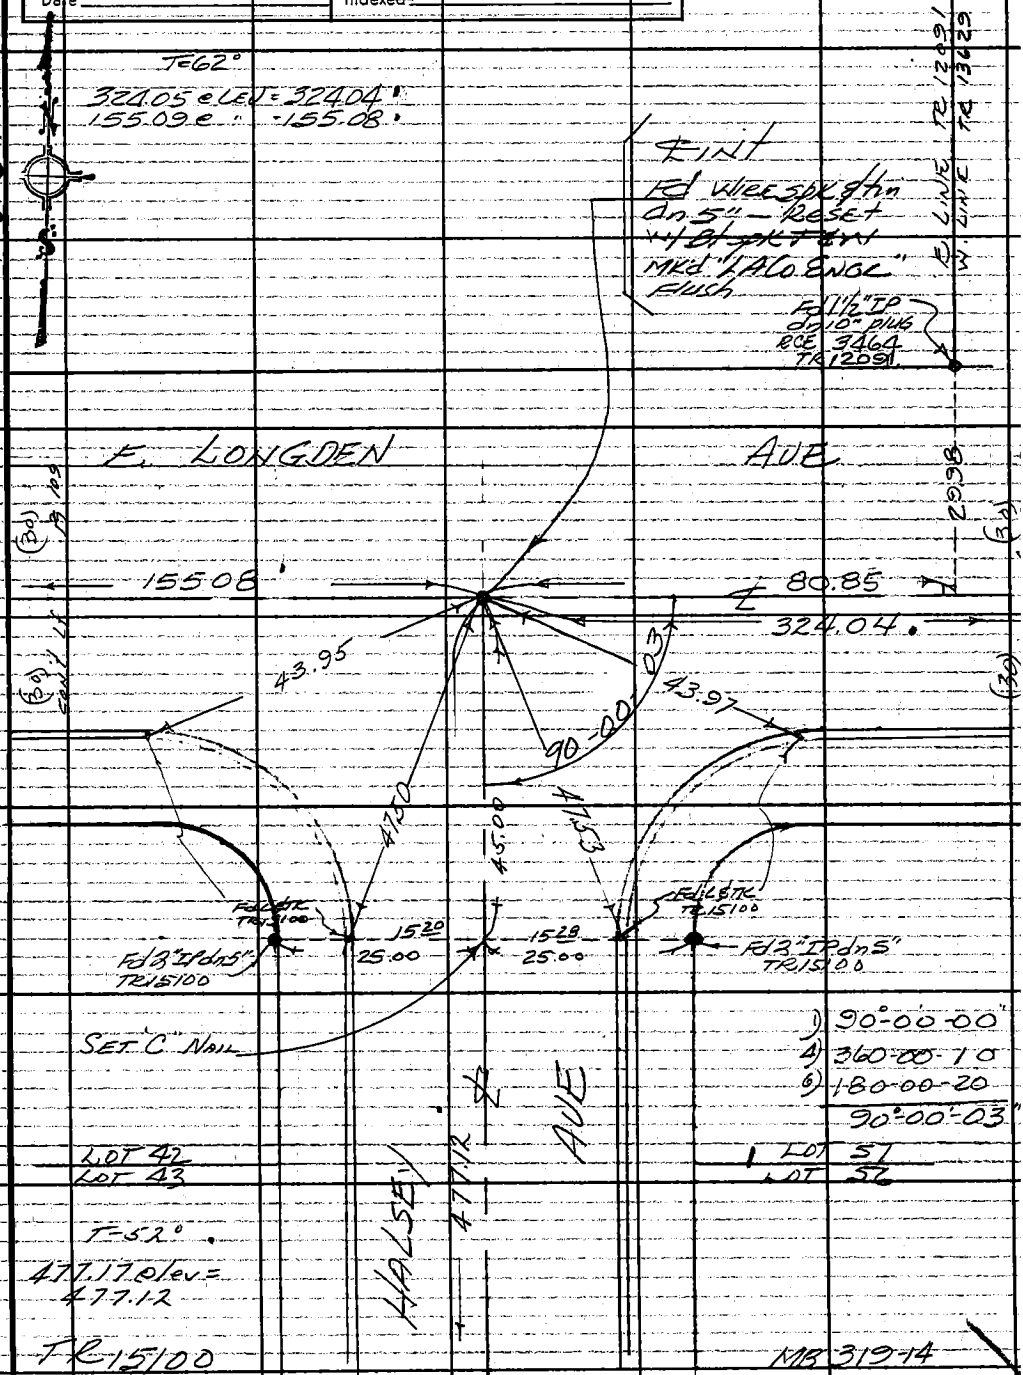

Note: Any Additions or Changes on This Sheet Must be Made or Circled in Red Ink With Date and Name of Person Making Change.

Do not extend this side of this line.

PLEASE RETURN TO COUNTY OF LOS ANGELES DEPARTMENT OF COUNTY ENGINEER 403 LOS ANGELES COUNTY ENGINEERING BLDG.

76F309S CE#310 3-68

Cont To Pg 108

PWFB 1528 CONT BO - PG 107 834

F.B. 3939 PG. 108

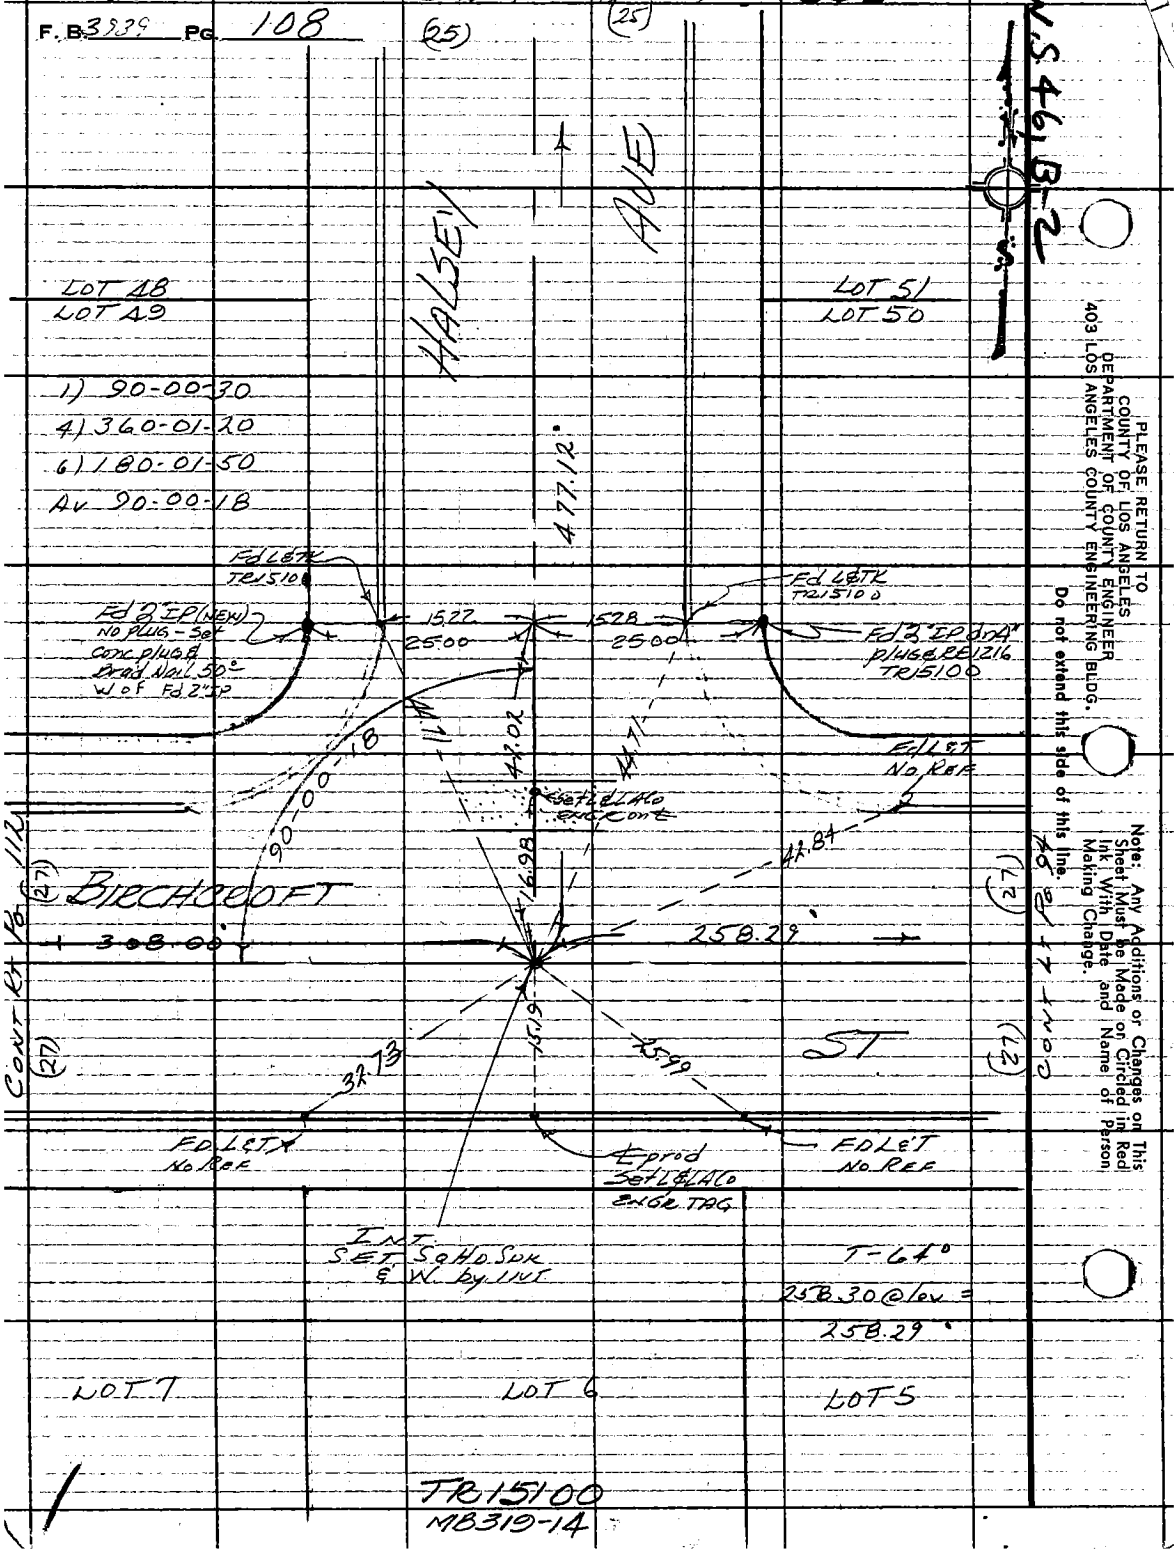

PLEASE RETURN TO
COUNTY OF LOS ANGELES
DEPARTMENT OF COUNTY ENGINEER
403 LOS ANGELES COUNTY ENGINEERING BLDG.

Do not extend this side of this line.

Note: Any Additions or Changes on This Sheet Must be Made or Circled in Red Ink With Date and Name of Person Making Change.

PWFB 1528

835

Notes Ck'd by	Survey of ARCADIA & AVEG #2
Map No.	JN 0303.00 Tape 0167 Std 68 °F
Office Work	Surveyed by GUIZADO
Checked	Notes ACG Date 24/Oct/74
Date	Indexed R.D. BAILEY APR 30 1976

F. B. 3939 PG. 109

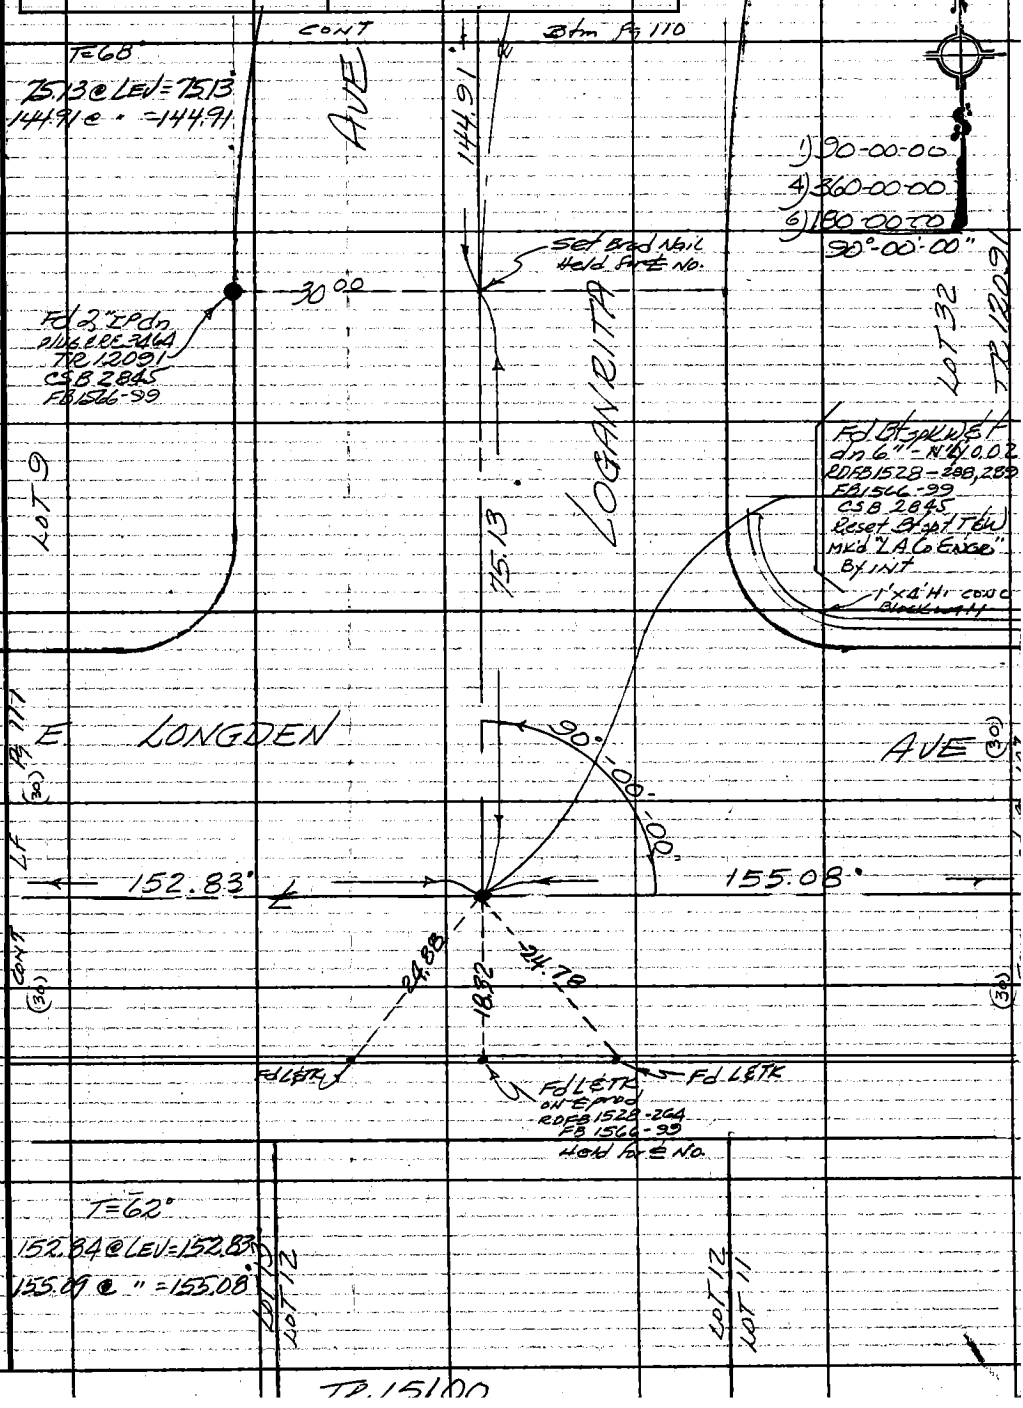

Note: Any Additions or Changes on This Sheet Must be Made or Circled in Red Ink With Date and Name of Person Making Change.

Do not extend this side of this line.

PLEASE RETURN TO
COUNTY OF LOS ANGELES
DEPARTMENT OF COUNTY ENGINEER
403 LOS ANGELES COUNTY ENGINEERING BLDG.

76F309S CE#310 3-69

PWFB 1528

836

F.B. 3939 PG. 110

T=68°

144.91 @ LEV = 144.91

77.45 @ " = 77.45

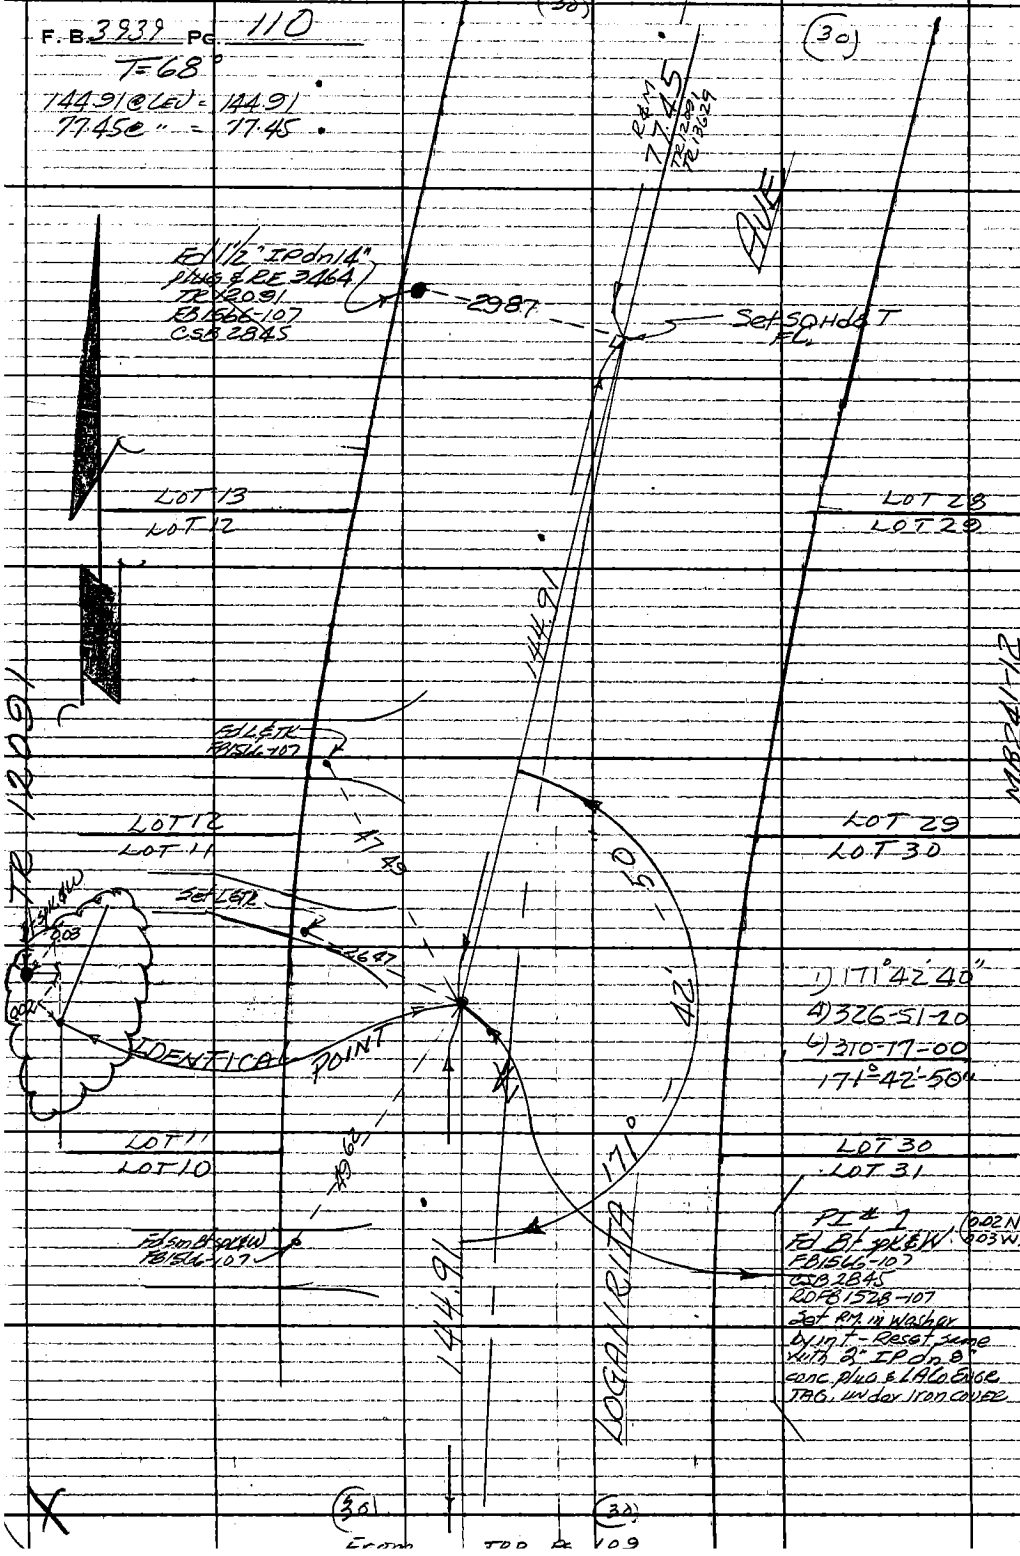

PLEASE RETURN TO
COUNTY OF LOS ANGELES
DEPARTMENT OF COUNTY ENGINEER
403 LOS ANGELES COUNTY ENGINEERING BLDG.

Do not extend this side of this line.

Note: Any Additions or Changes on This Sheet Must be Made or Circled in Red Ink With Date and Name of Person Making Change.

PWFB 1528 837

Notes Ck'd by	Survey of Arcadia Hrsp #2
Map No.	JN 030300 Tape 0167 Std 68 °F
Office Work	Surveyed by A.C. Guizado
Checked	Notes ACG Date 23/08/74
Date	Indexed G. D. BAILEY APR 30 1976

F.B. 3939 Pg. 111

W S 46-B-2

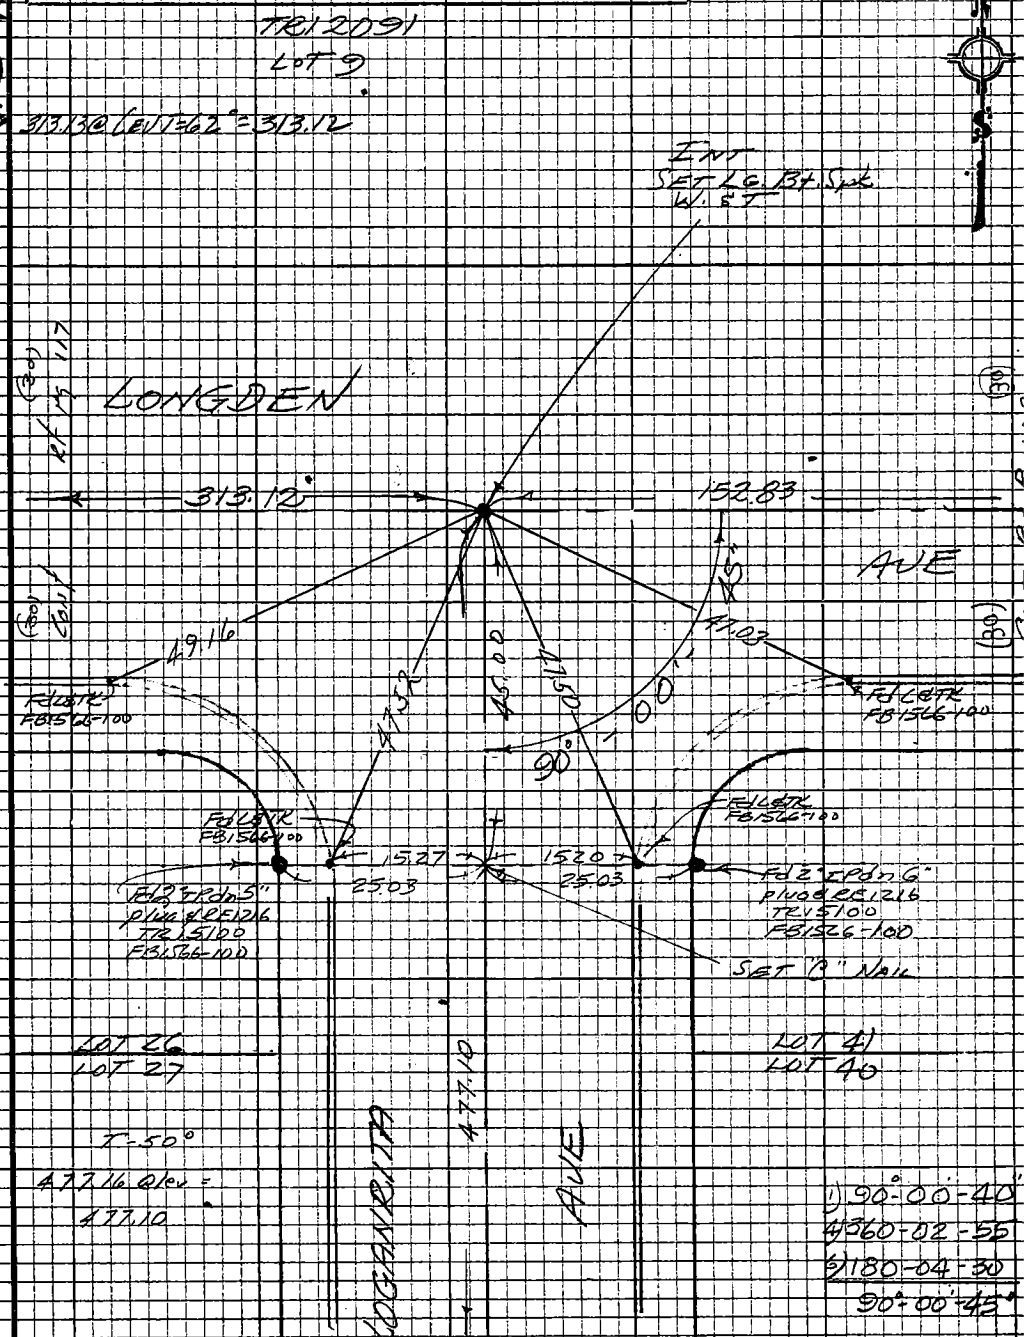

CONT TO PG 112

Note: Any Additions or Changes on this Sheet Must be Made or Circled in Red Ink With Date and Name of Person Making Change

Do not extend this side of this line.

PLEASE RETURN TO
LOS ANGELES COUNTY ENGINEER
403 LOS ANGELES COUNTY ENGINEERING BLDG.

76P309S CE #310 5-66

PWFB 1528 CONT BOT PG 111 838

F.B. 3939 PG. 112

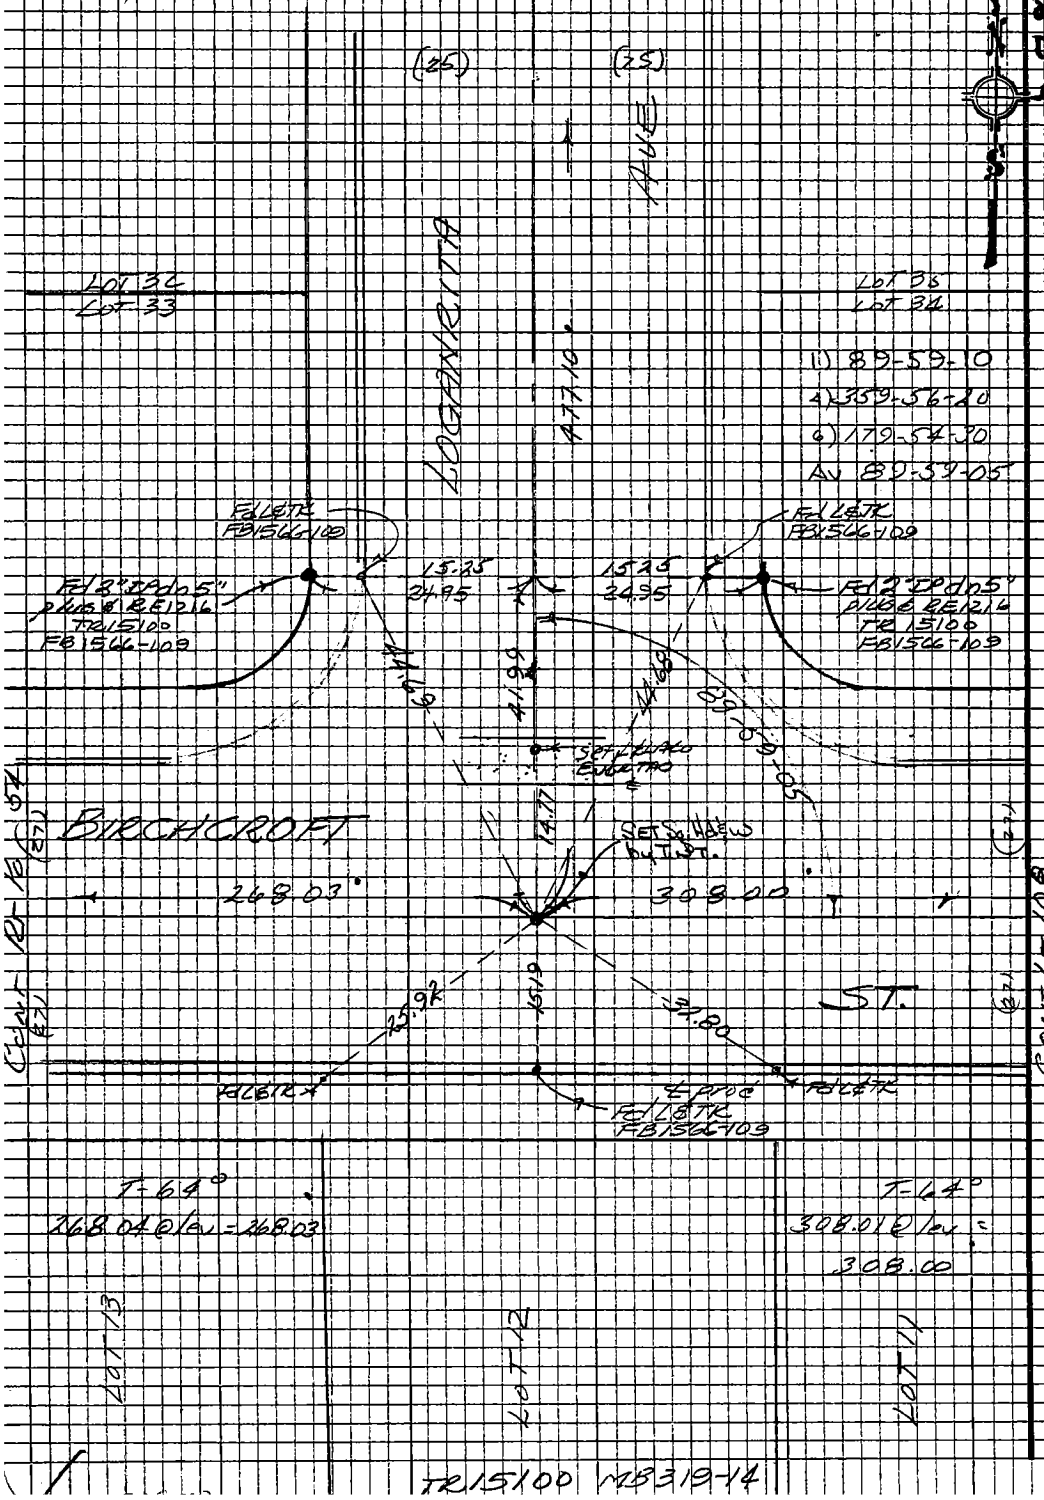

PLEASE RETURN TO
LOS ANGELES COUNTY ENGINEER
403 LOS ANGELES COUNTY ENGINEERING BLDG.

Do not extend this side of this line.

Note: Any Additions or Changes on this Sheet Must be Made or Circled in Red Ink With Date and Name of Person Making Change.

PWFB 1528 839

Notes Ck'd by	Survey of ARCADIA & DW 2
Map No.	JN 0303.00 Tape 0167 Std 68 °F
Office Work	Surveyed by A C GUIZADO
Checked	Notes ACG Date 24/oct/74
Date	Indexed G. D. BAILEY APR 30 1976

F. B. 3939 PG. 113

Cont Bot 114

W.S.4L, B-2

1) 98-17-00
4) 33-07-40
6) 229-41-30
98°-16-55"

Fd remains of 2x2 dn 8" Not useable

T=68°
497.99 @ LEV = 497.99
205.32 @ LEV = 205.32
243.13 @ LEV = 243.13

222.29

AVE

1) 81-44-00
4) 326-56-4
6) 130-25-00
81°-44'-10

98°-16'-55"

EDNUEL

81°-44'-10

Set C.N.

497.99

205.32

243.13

ST

Cont

IDENTICAL POINT

REC DIST

INT.

FdBSW dn 2" FB1566-107

909

005

FdBSW dn 2" FB1566-107

Set BY INT.

77.45 R&T TR12091 TR13629

68.31

LOGANRITA

Set 1" IP plug & LA to C.E. TAG dn 1" By INT & REC DIST - Set SQ Hd SPK - W&T ON SURFACE

TR12091

Note: Any Additions or Changes on this Sheet Must be Made or Circled in Red Ink With Date and Name of Person Making Change.

Do not extend this side of this line.

PLEASE RETURN TO
COUNTY OF LOS ANGELES
DEPARTMENT OF COUNTY ENGINEER
403 LOS ANGELES COUNTY ENGINEERING BLDG.

76F309S CE#310 3-69

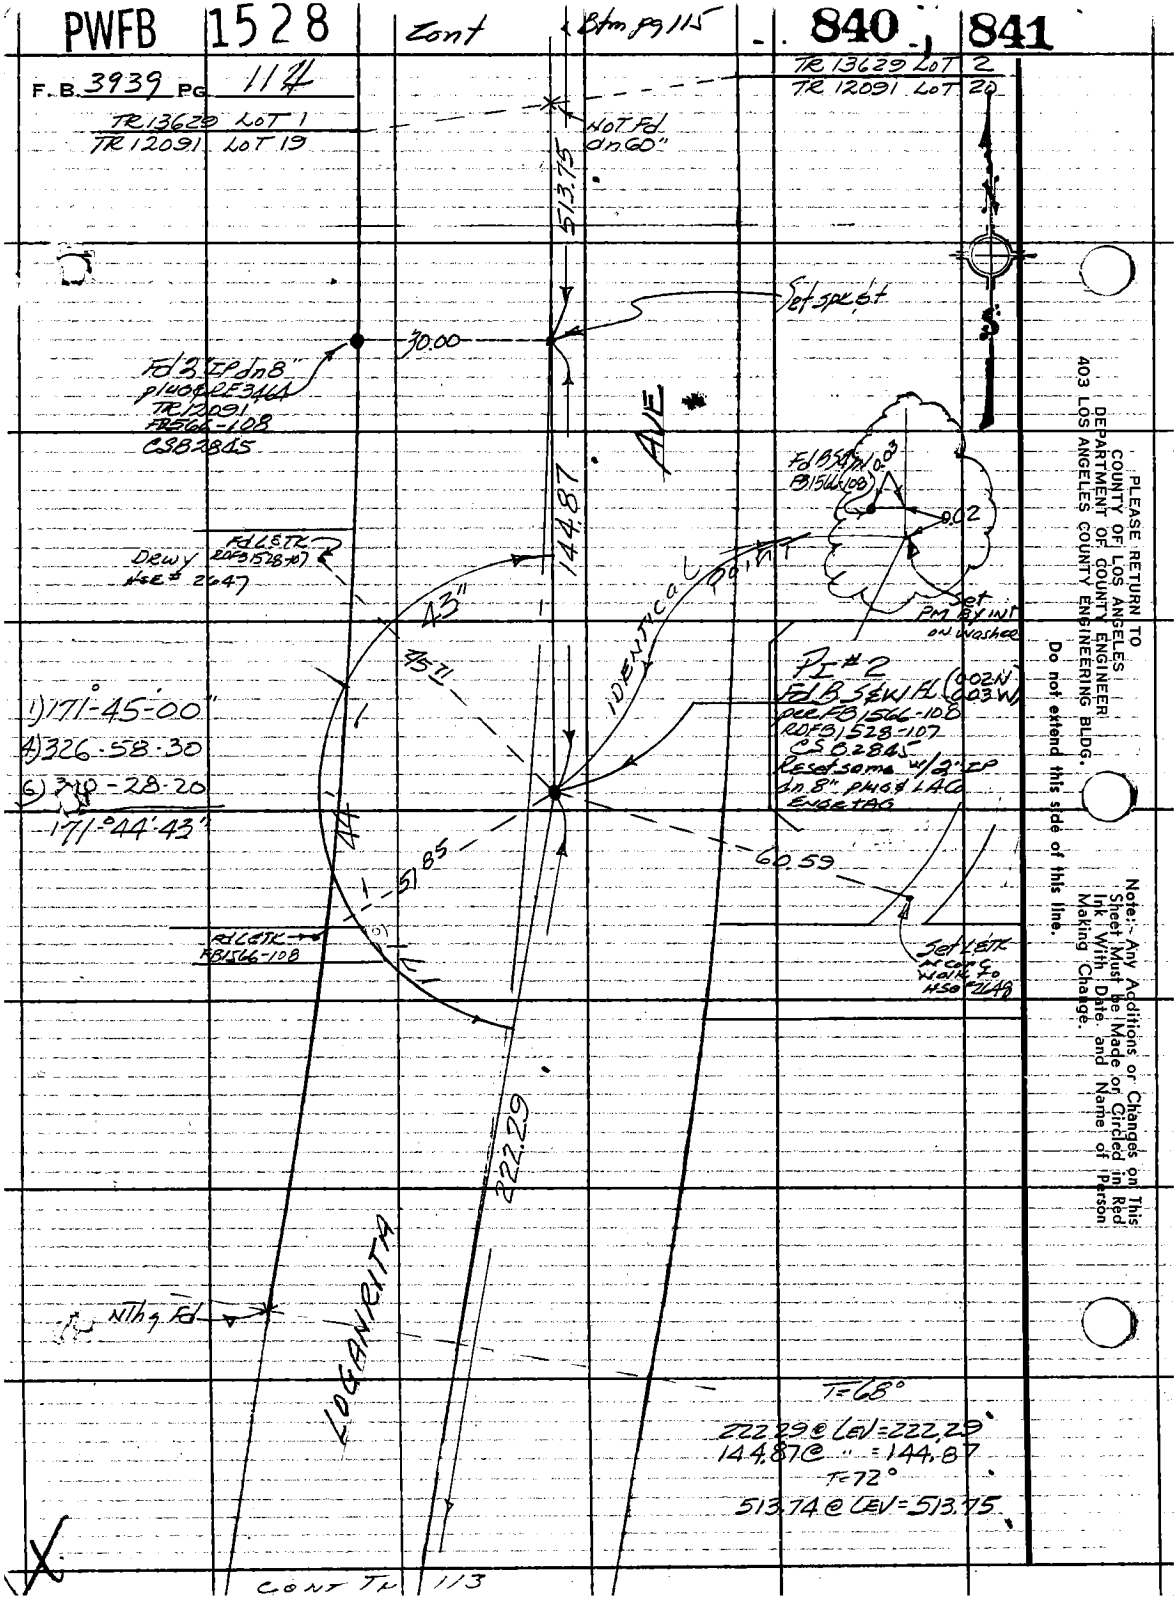
PWFB 1528
Cont
Btm pg 115
840
841
F.B. 3939 PG 114
TR 13629 LOT 1
TR 12091 LOT 19
TR 13629 LOT 2
TR 12091 LOT 20
NOT Fd dn 60"
513.75
Set spk 6t
30.00
Fd 2" IP dn 8" pl 40 RE 3464
TR 12091
FB 566-108
CS 82845
AVE
144.87
Fd B S&W FB 1566-108
0.03
0.02
Set PM BY INT on washer
Fd LETK RDFB 1528-107
DRWY HSE # 2647
43"
IDENTICAL POINT
PI #2
Fd B S&W FL (0.02N 0.03W)
per FB 1566-108
RDFB 1528-107
CS 82845
Reset same w/ 2" IP dn 8" pl 40 & LAC ENGR TAG
1) 171°-45'-00"
4) 326-58-30
6) 310-28-20
171°-44'-43"
51.85
60.59
Fd LETK FB 1566-108
Set LETK in conc walk to HSE #2648
222.29
LOGANRITA
Nthg Fd
T=68°
222.29 @ LEV=222.29
144.87 @ " = 144.87
T=72°
513.74 @ LEV=513.75
CONT TR 113
PLEASE RETURN TO
COUNTY OF LOS ANGELES
DEPARTMENT OF COUNTY ENGINEER
403 LOS ANGELES COUNTY ENGINEERING BLDG.
Do not extend this side of this line.
Note: Any Additions or Changes on This Sheet Must be Made or Circled in Red Ink With Date and Name of Person Making Change.

PWFB 1528

842

Notes Ck'd by	Survey of ARCADIA & AREA #2
Map No.	JN 0303.00 Tape 0246 Std 68 °F
Office Work	Surveyed by A.C. GUITADO
Checked	Notes AGG Date 10/24/74
Date	Indexed G. D. BAILEY APR 3 1978

F.B. 3939 PG. 115

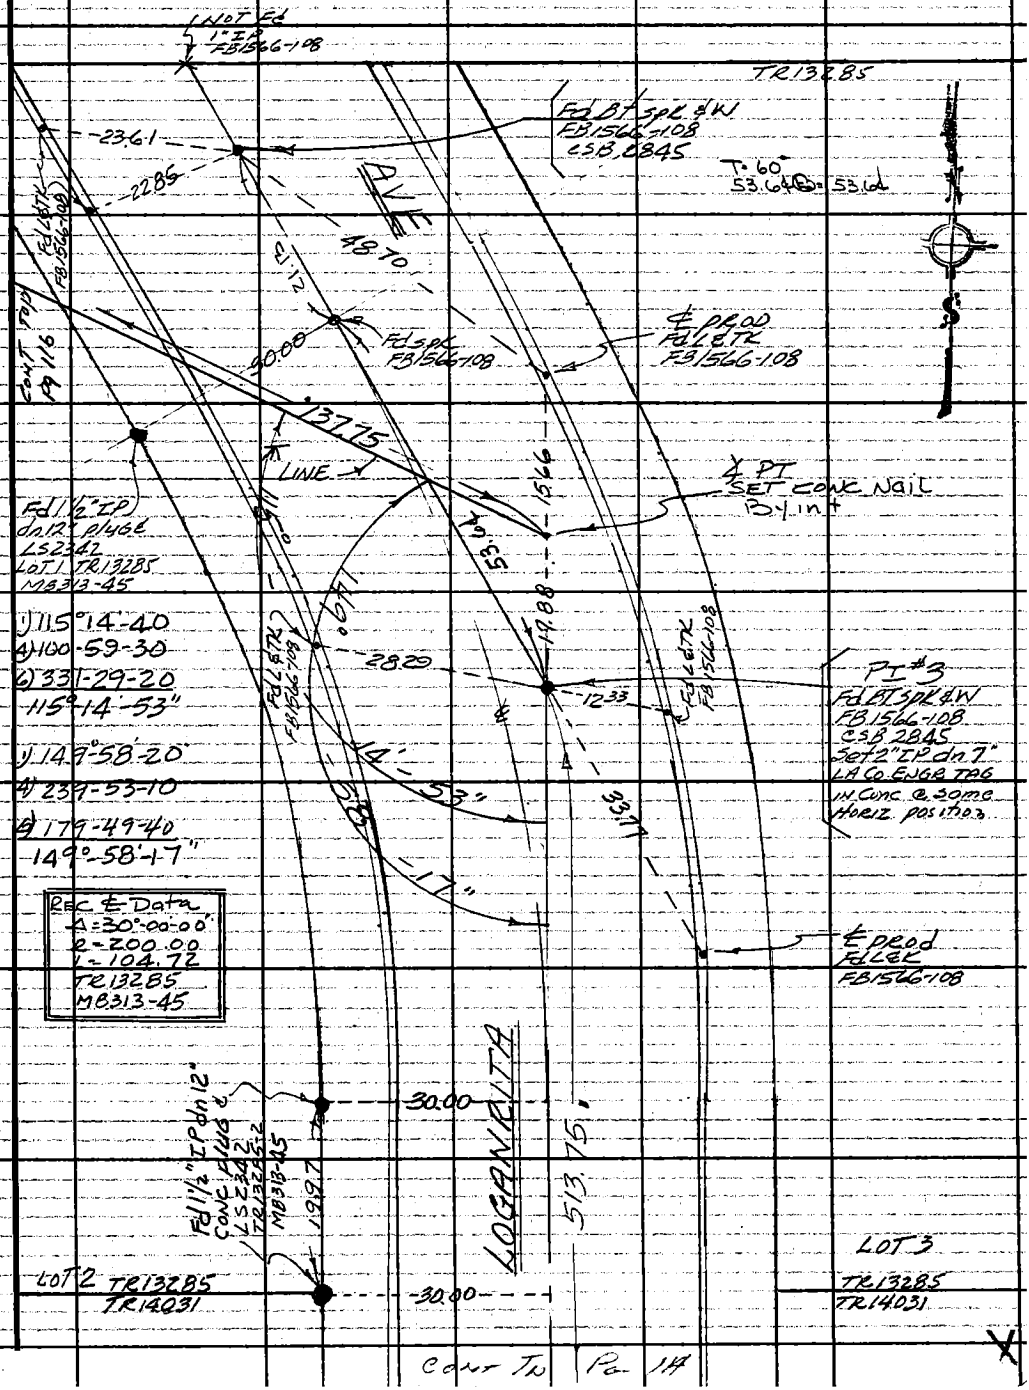

PWFB 1578 843

F.B. 3939 PG. 116

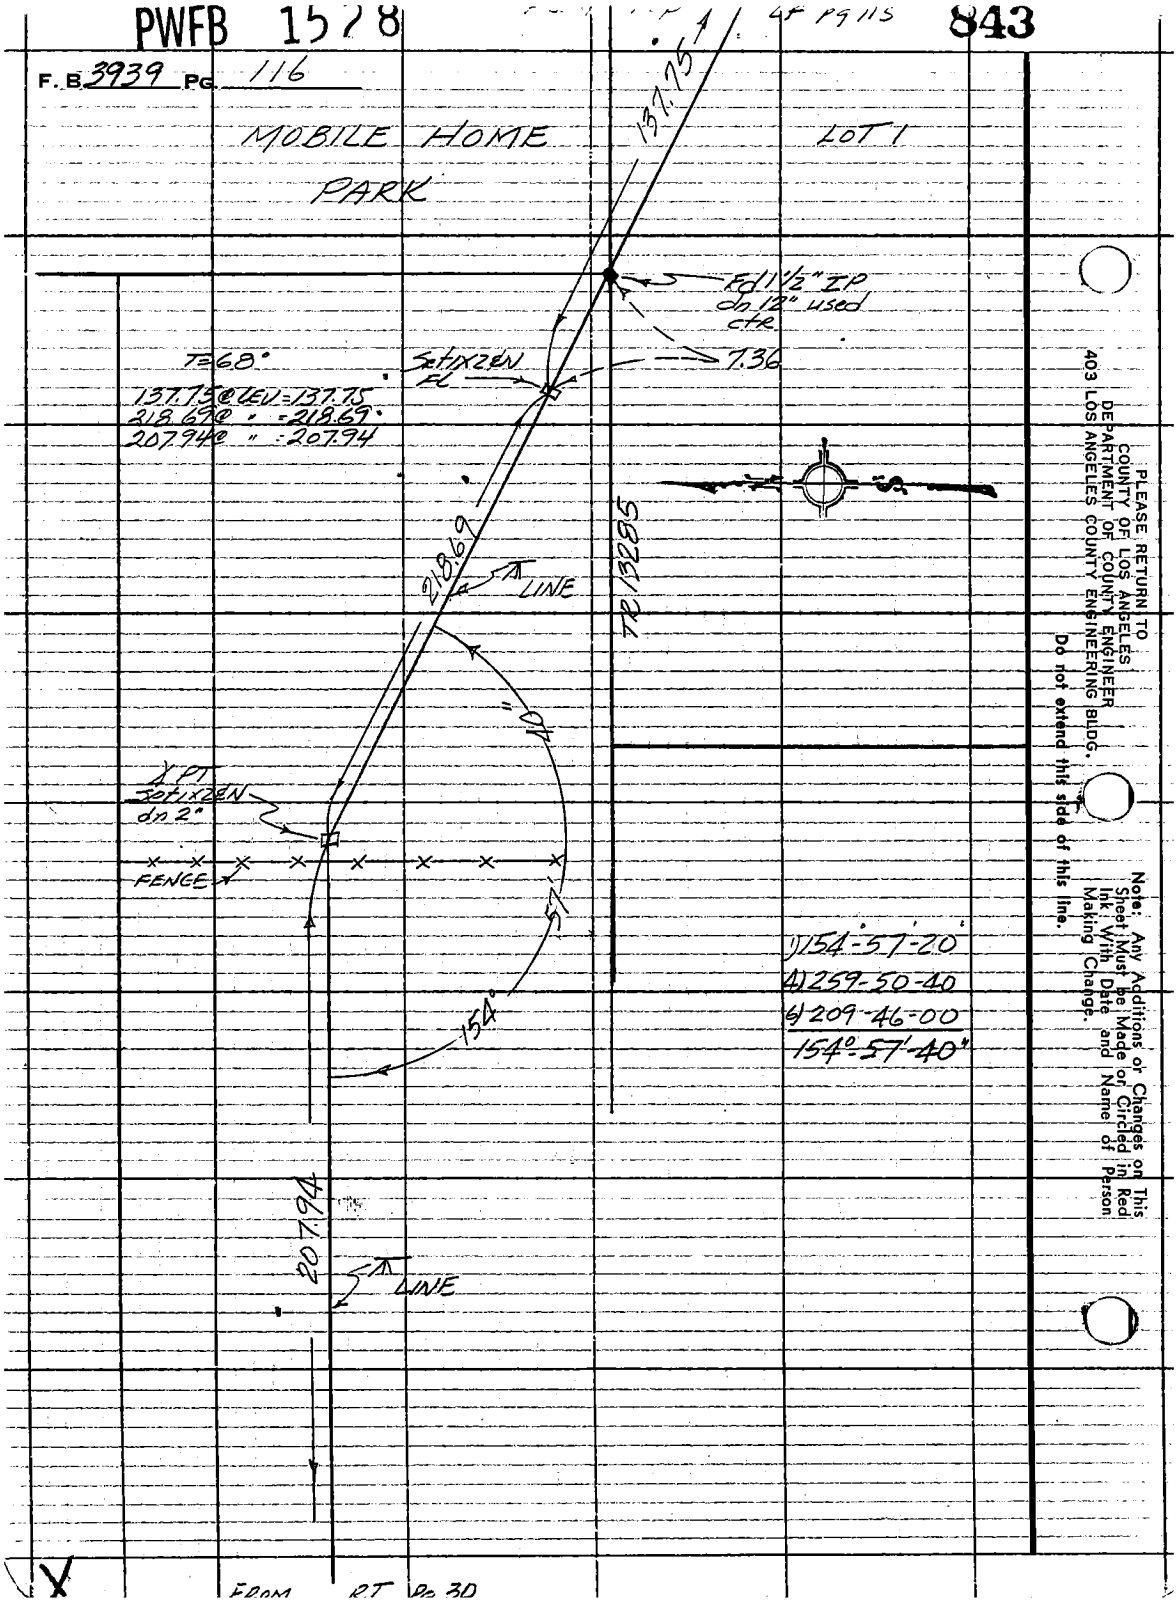

PLEASE RETURN TO
COUNTY OF LOS ANGELES
DEPARTMENT OF COUNTY ENGINEER
403 LOS ANGELES COUNTY ENGINEERING BLDG.

Do not extend this side of this line.

Note: Any Additions or Changes on This Sheet Must be Made or Circled in Red Ink With Date and Name of Person Making Change.

FROM RT Pg 30

PWFB 1528

844

Notes Ck'd by	Survey of Arcadia & Area #2
Map No.	JN 030320 Tape 0167 Std 68 °F
Office Work	Surveyed by A.C. Guizado
Checked	Notes ACG Date 28/oct/74
Date	Indexed G.D. BAILEY APR 3 0 1976

F. B. 3939 PG. 117

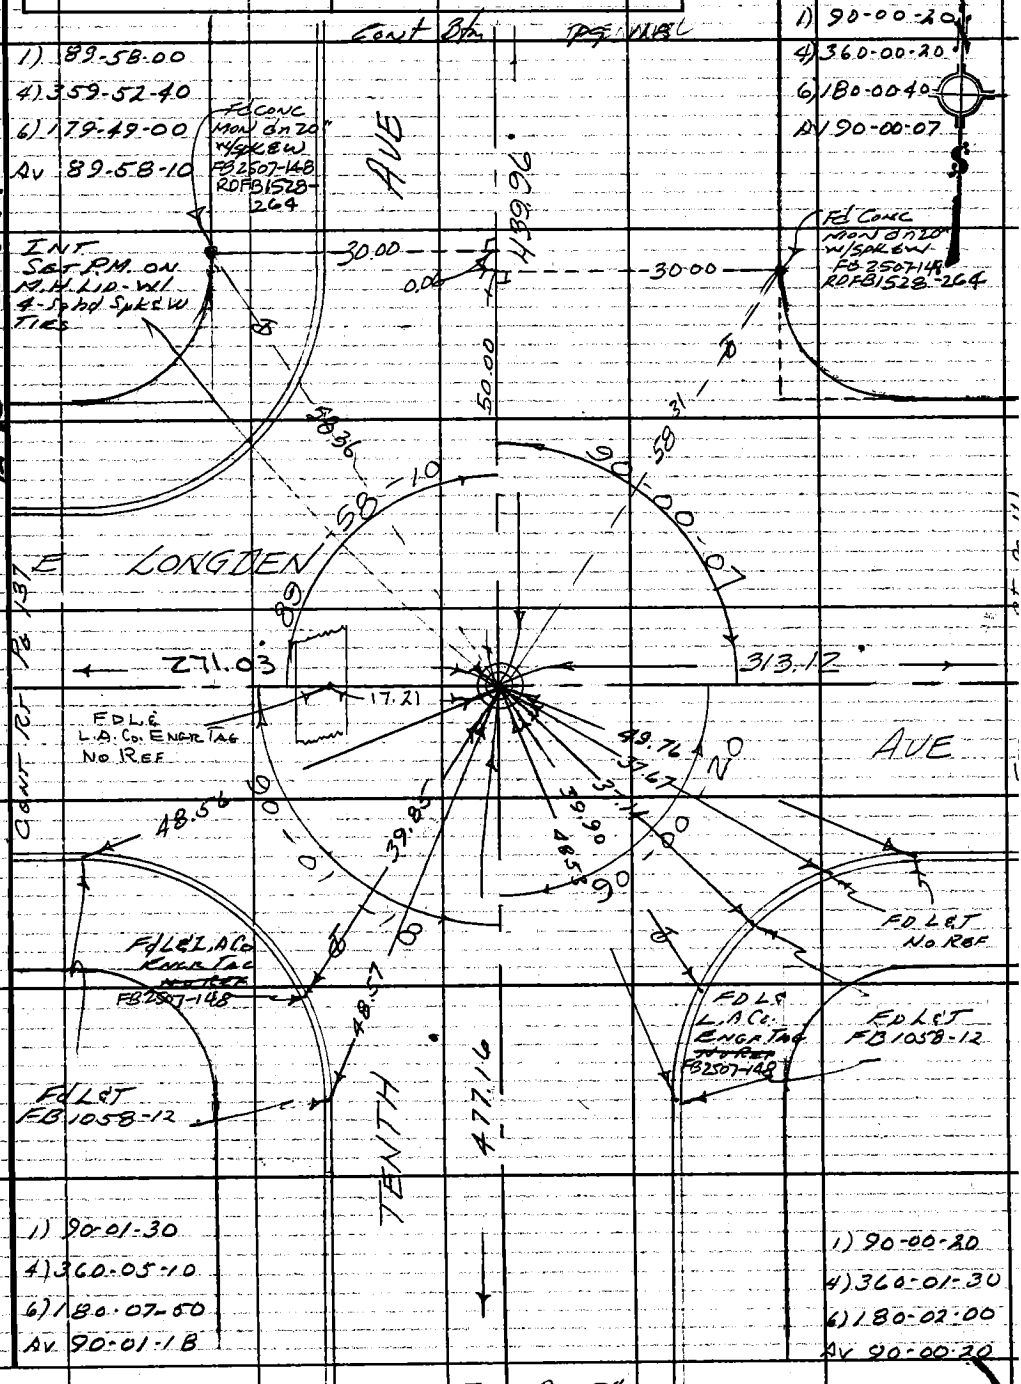

Note: Any Additions or Changes on this Sheet Must be Made or Circled in Red Ink With Date and Name of Person Making Change.

Do not extend this side of this line

W.S. 45 C-6 & W.C. 45 B-2

PLEASE RETURN TO COUNTY OF LOS ANGELES DEPARTMENT OF COUNTY ENGINEER 403 LOS ANGELES COUNTY ENGINEERING BLDG.

76F309S CE#310 3-68

CONT TP PG 54

PWFB 1528 From Bm pg 30 845

F.B. 3939 PG. 118

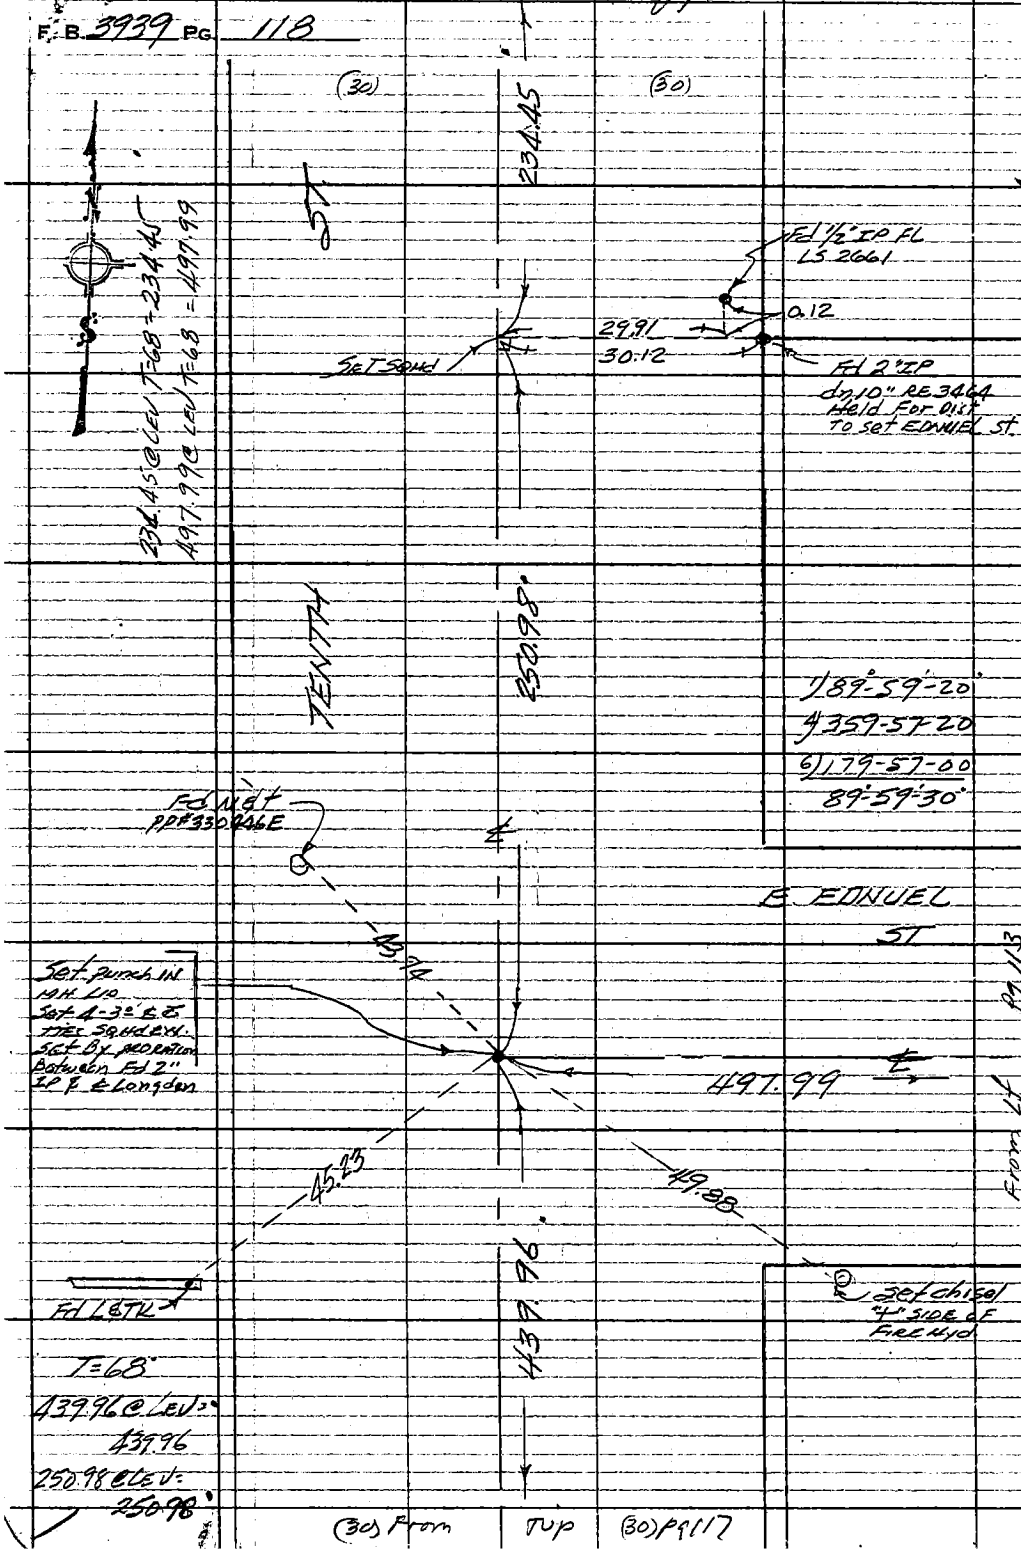

W.S46, B-2

PLEASE RETURN TO
COUNTY OF LOS ANGELES
DEPARTMENT OF COUNTY ENGINEER
403 LOS ANGELES COUNTY ENGINEERING BLDG.

Do not extend this side of this line.

Note: Any Additions or Changes on This Sheet Must be Made or Circled in Red Ink With Date and Name of Person Making Change.

PWFB 1528

846

Notes Ck'd by	Survey of ARCADIA & DIV 2
Map No.	JN 0303.00 Tape 0167 Std 68 °F
Office Work	Surveyed by A.C. Guizado
Checked	Notes ACG Date 14/Jan/76
Date	Indexed G. D. BAILEY APR 30 1976

F. B. 3739 PG. 119

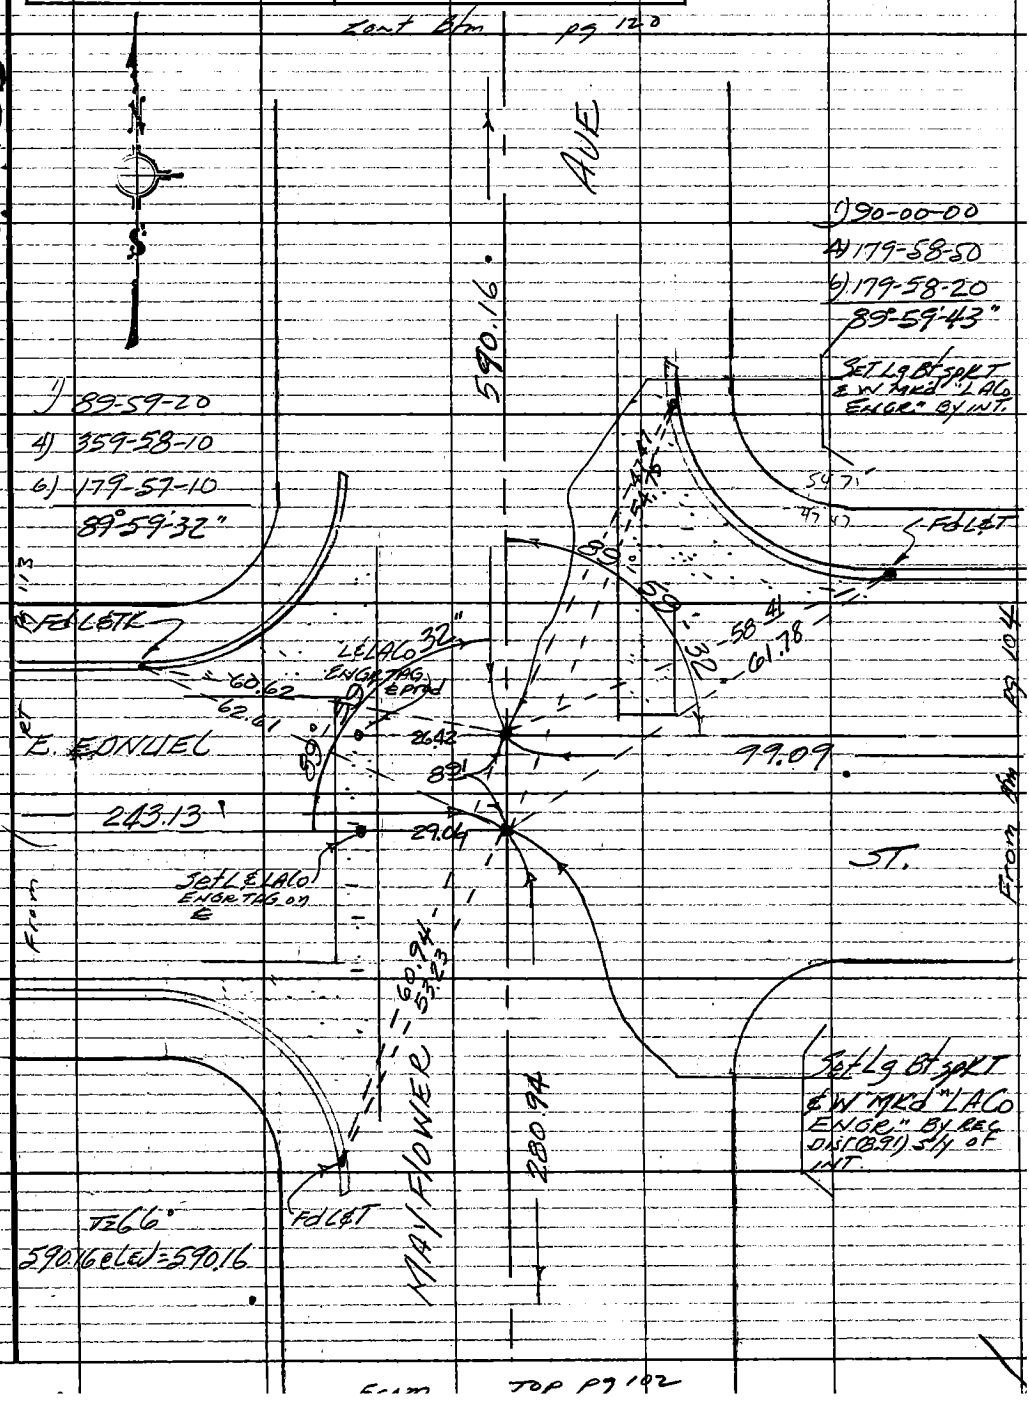

W-546 B-2

Note: Any Additions or Changes on This Sheet Must be Made or Circled in Red Ink With Date and Name of Person Making Change.

Do not extend this side of this line.

PLEASE RETURN TO
COUNTY OF LOS ANGELES
DEPARTMENT OF COUNTY ENGINEER
403 LOS ANGELES COUNTY ENGINEERING BLDG.

76F309S CE#810 3-69

PWFB 1528

847

F.B. 3939 PG. 120

From Btm pg 32

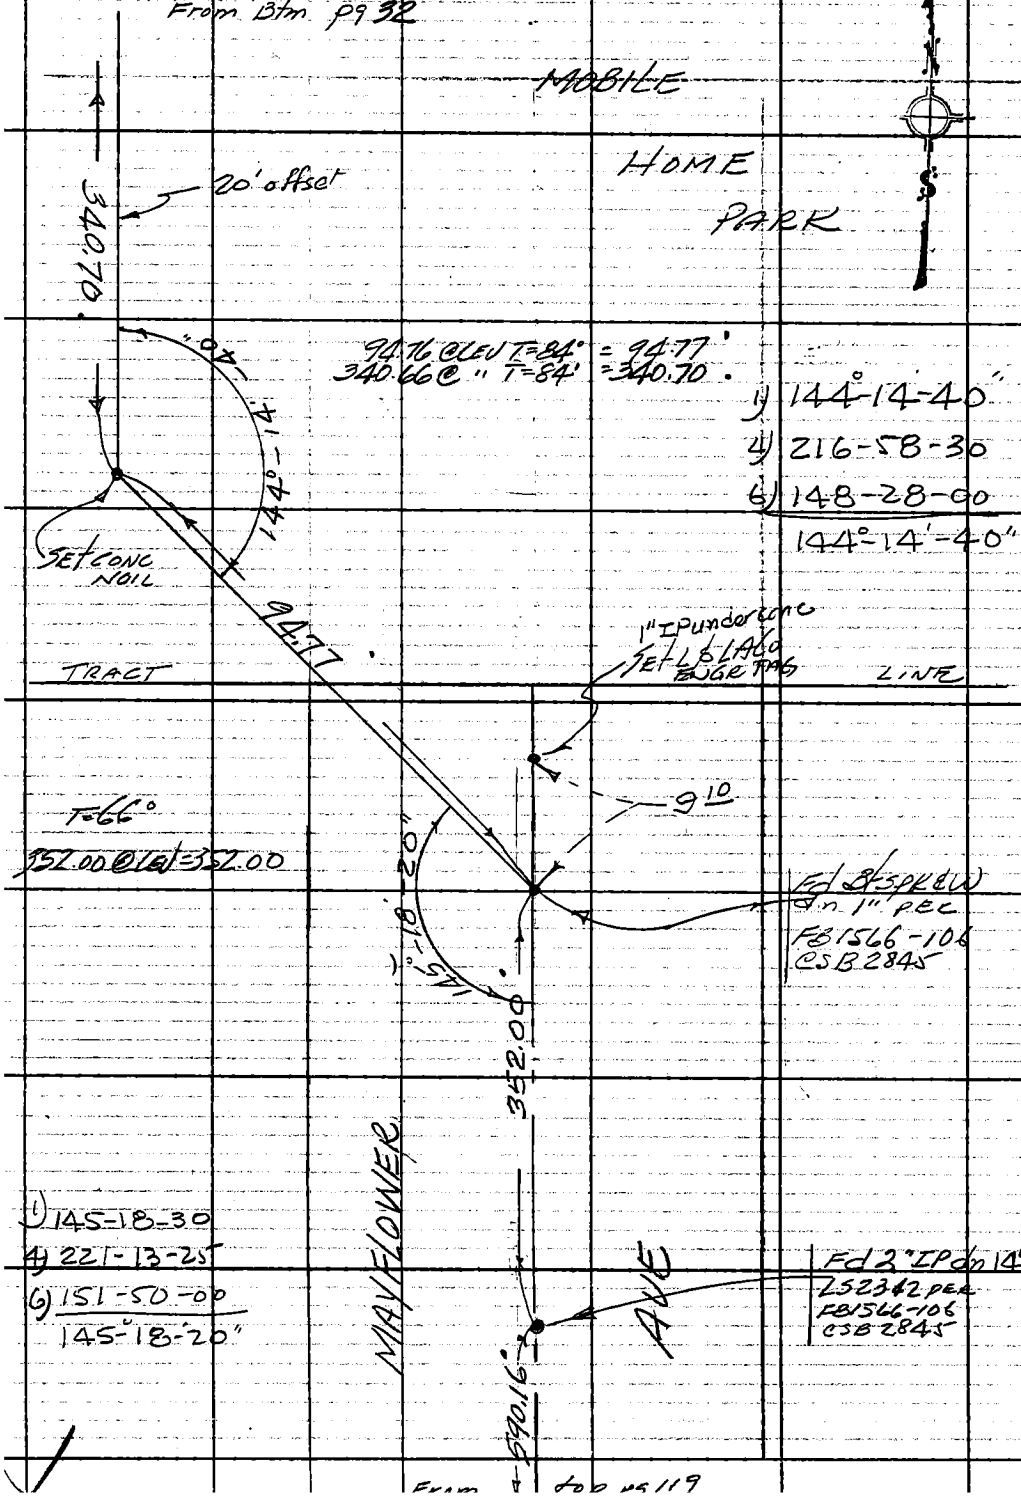

From top pg 119

W546B-2

PLEASE RETURN TO
COUNTY OF LOS ANGELES
DEPARTMENT OF COUNTY ENGINEER
403 LOS ANGELES COUNTY ENGINEERING BLDG.

Do not extend this side of this line.

Note: Any Additions or Changes on This Sheet Must be Made or Circled in Red Ink With Date and Name of Person Making Change.

PWFB 1528

848

Notes Ck'd by	Survey of Arcadia & Div 2
Map No.	JN 030300 Tape 0167 Std 68 °F
Office Work	Surveyed by AC Guizado
Checked	Notes ACG Date 2/16/76
Date	Indexed B.D. BAILEY APR 30 1976

F. B. 3939 Pg. 121

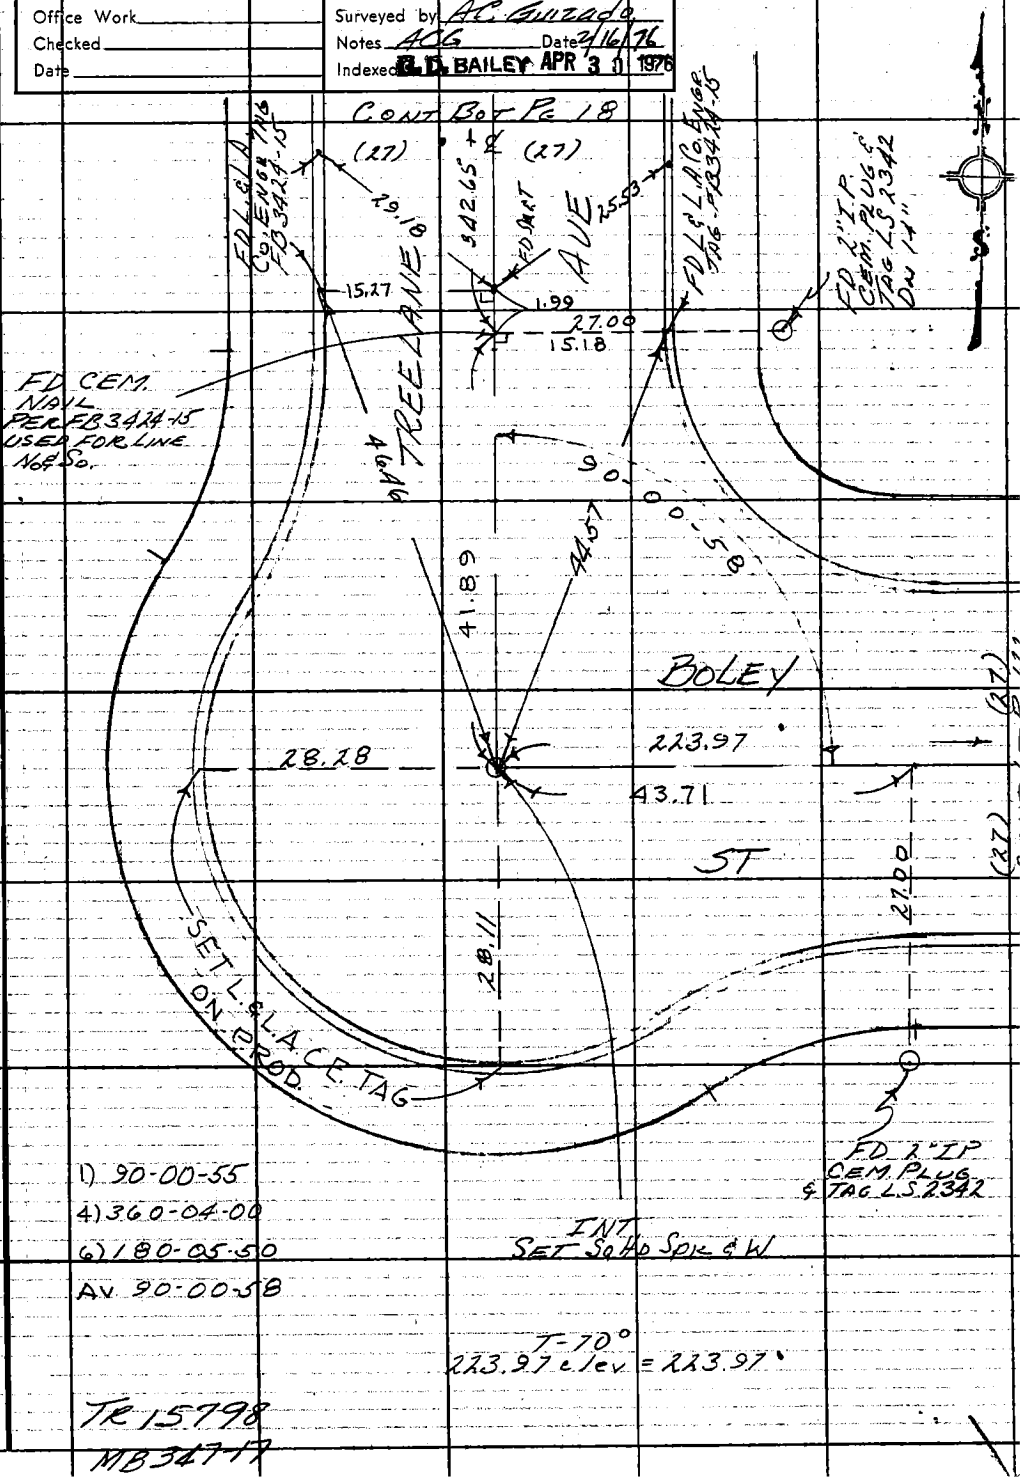

WS 46 B-2

Note: Any Additions or Changes on This Sheet Must be Made or Circled in Red Ink With Date and Name of Person Making Change.

Do not extend this side of this line.

PLEASE RETURN TO
COUNTY OF LOS ANGELES
DEPARTMENT OF COUNTY ENGINEER
403 LOS ANGELES COUNTY ENGINEERING BLDG.

16F309S CE#310 3-69

PWFB 1928 849, 850

F.B. 3939 Pg. 122

Cont Rt Pg 36

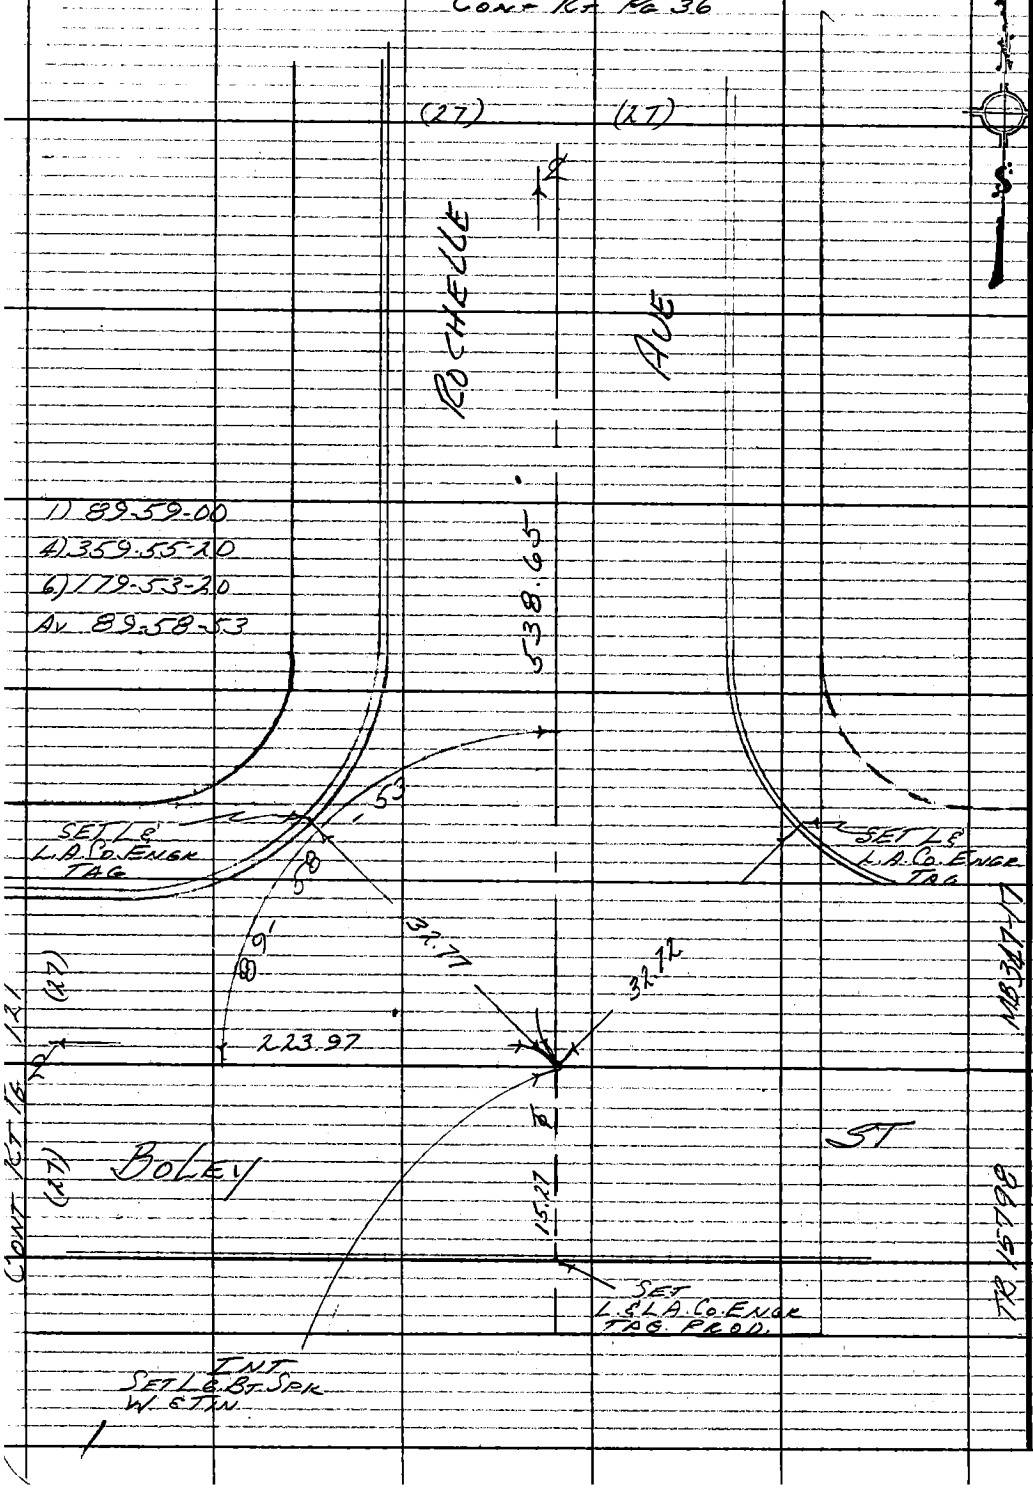

WS 46B-2

PLEASE RETURN TO
COUNTY OF LOS ANGELES
DEPARTMENT OF COUNTY ENGINEER
403 LOS ANGELES COUNTY ENGINEERING BLDG.

Do not extend this side of this line.

Note: Any Additions or Changes on This Sheet Must be Made or Circled in Red Ink With Date and Name of Person Making Change.

PWFB 1528

851

Notes Ck'd by	Survey of Accam & DWZ
Map No.	JN 230300 Tape 0167 Std 68 °F
Office Work	Surveyed by A C Guirado
Checked	Notes A C G Date 1/30/76
Date	Indexed E. D. BAILEY APR 30 1976

F. B. 3939 Pg. 123

WS46B-2

Note: Any Additions or Changes on This Sheet Must be Made or Circled in Red Ink With Date and Name of Person Making Change.

Do not extend this side of this line.

PLEASE RETURN TO
COUNTY OF LOS ANGELES
DEPARTMENT OF COUNTY ENGINEER
403 LOS ANGELES COUNTY ENGINEERING BLDG.

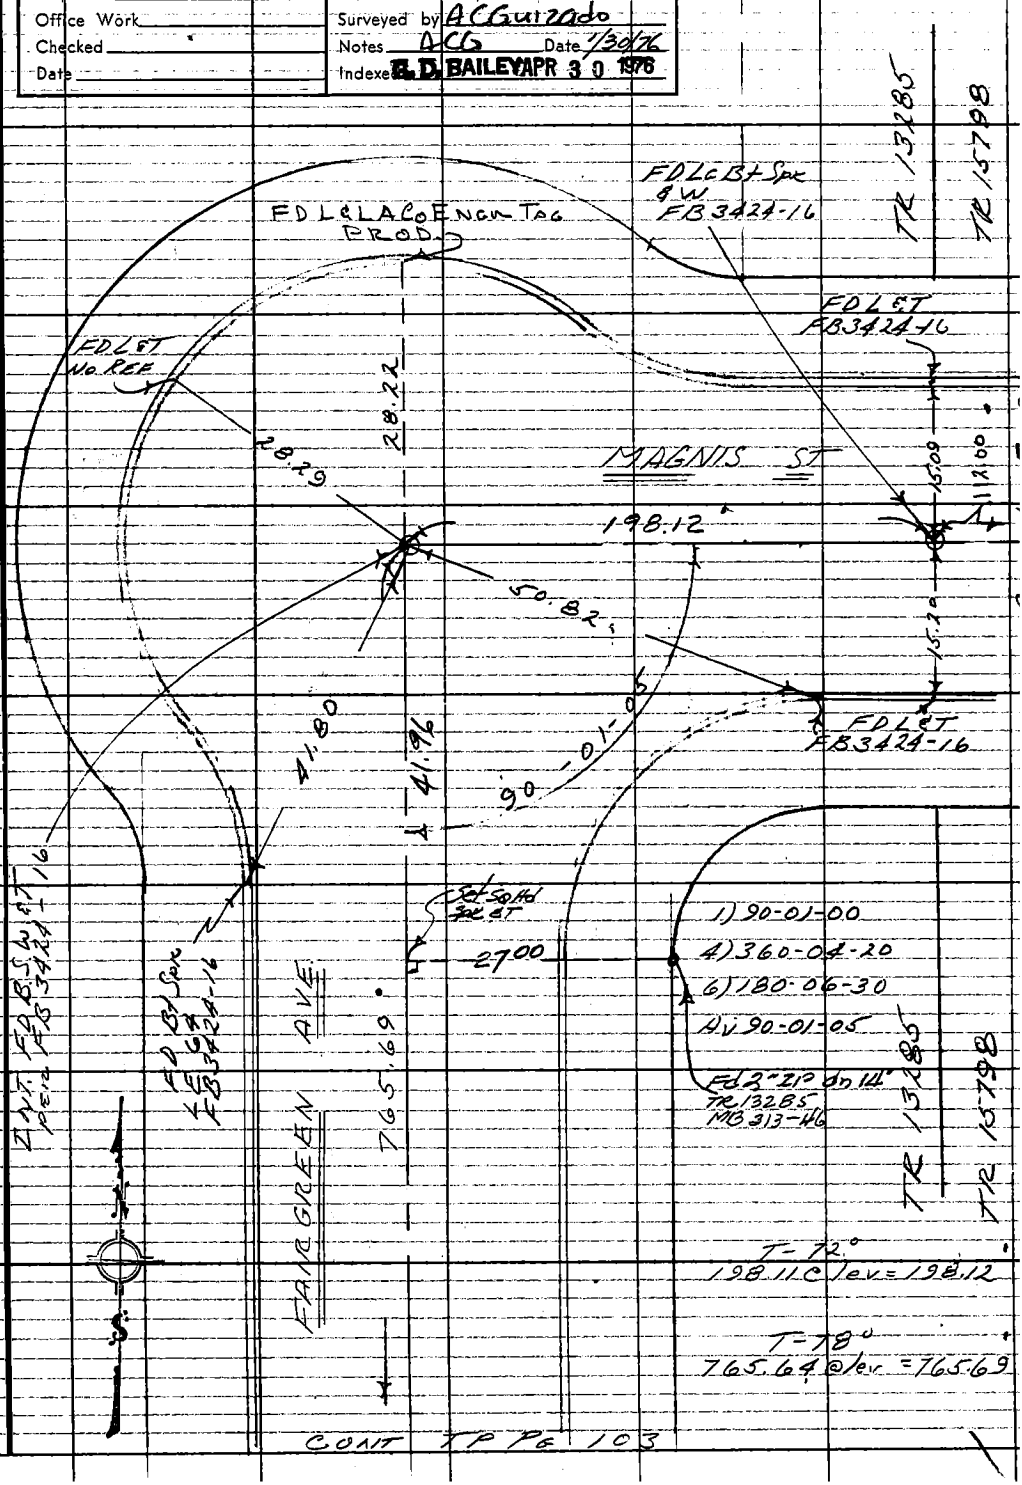

76F309S CE#310 3-69

PWFB 1528

852

F. B. 3939 PG. 124

Cont Bot Pg 22

WS4L B-3

(30)

(30)

T-68°
146.77 @ lev = 146.77

1) 98-56-40
4) 35-46-00
6) 233-39-20
Av 98-56-33

146.77

AVE

TR 14525
MB 300-30

98-56-33

INT.
SET Lg. Bl Spk.
W. ETIN, MK
L.A. Co. ENGR
Bu INTERSECTION

Top pg 128

30.39

ALLEY

153.33

FD L & T
& TAG RE 410
No Ref
Held for Line

T-70°
30.39 @ lev = 30.39

Cont

T-68°
171.58 @ lev = 171.58

171.58

TENTH

PLEASE RETURN TO
COUNTY OF LOS ANGELES
DEPARTMENT OF COUNTY ENGINEER
403 LOS ANGELES COUNTY ENGINEERING BLDG.

Do not extend this side of this line.

Note: Any Additions or Changes on This Sheet Must be Made or Circled in Red Ink With Date and Name of Person Making Change.

From Top pg 62

PWFB 1528

853

Notes Ck'd by
Map No.
Office Work
Checked
Date

Survey of ARCADIA & DIV II
JN 030300 Tape 0167 Std 68 °F
Surveyed by A.C. Guizado
Notes ACG Date 2/9/76
Indexed G. D. BAILEY APR 30 1976

F. B. 3939 PG. 125

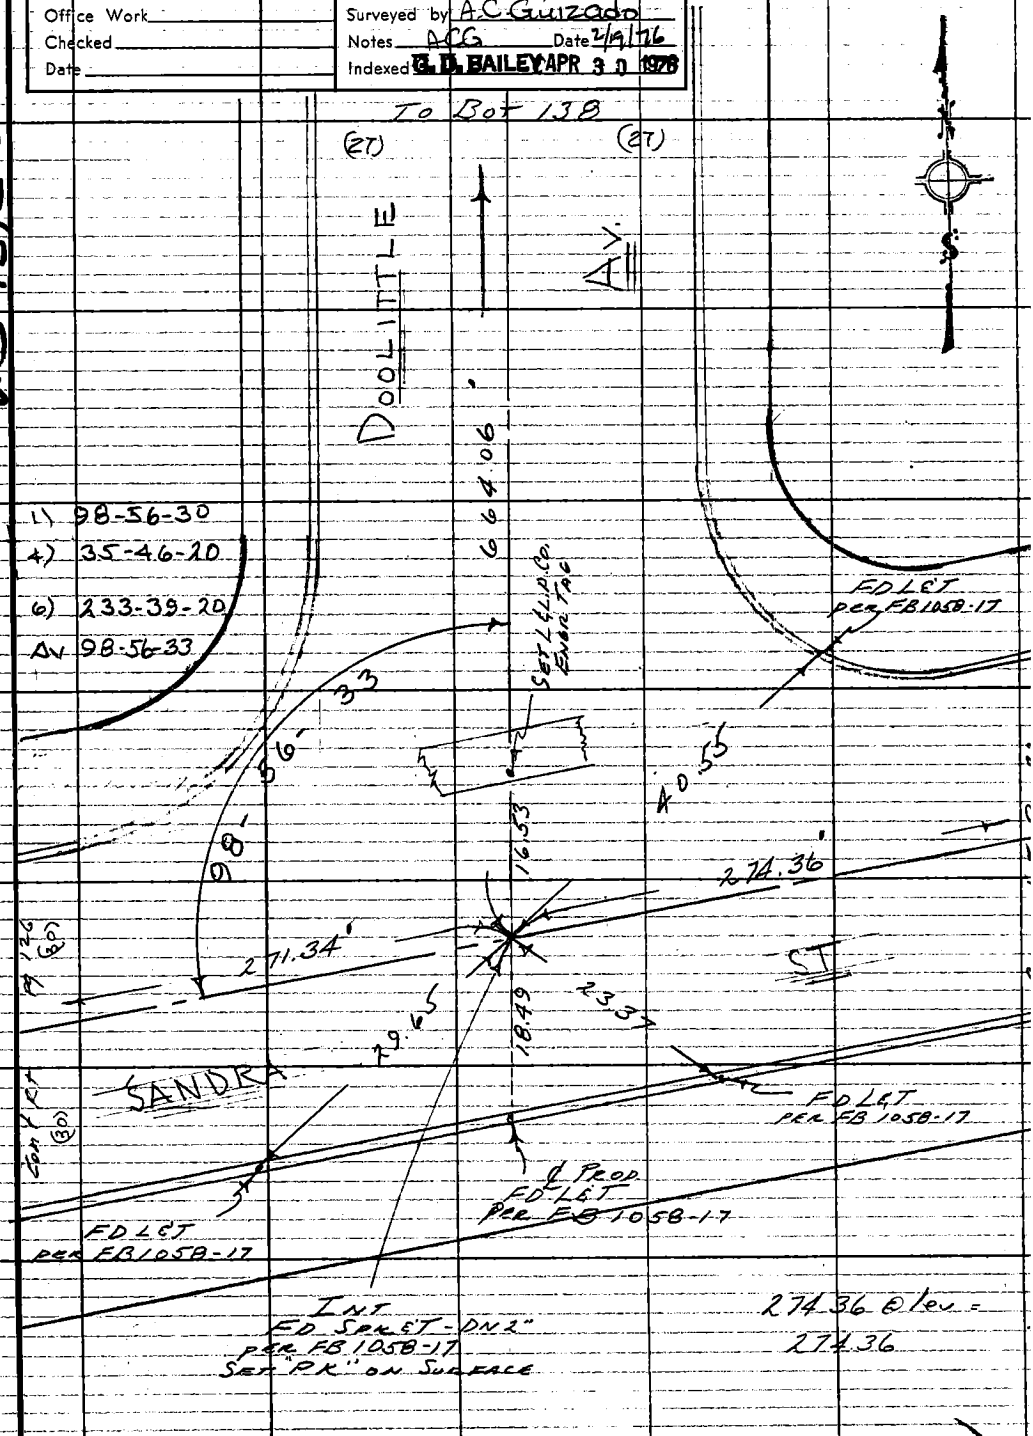

Note: Any Additions or Changes on This Sheet Must be Made or Circled in Red Ink With Date and Name of Person Making Change.

Do not extend this side of this line.

PLEASE RETURN TO
COUNTY OF LOS ANGELES
DEPARTMENT OF COUNTY ENGINEER
403 LOS ANGELES COUNTY ENGINEERING BLDG.

76F309S CE#310 3-69

PWFB 1528 854

F. B. 3939 PG. 126

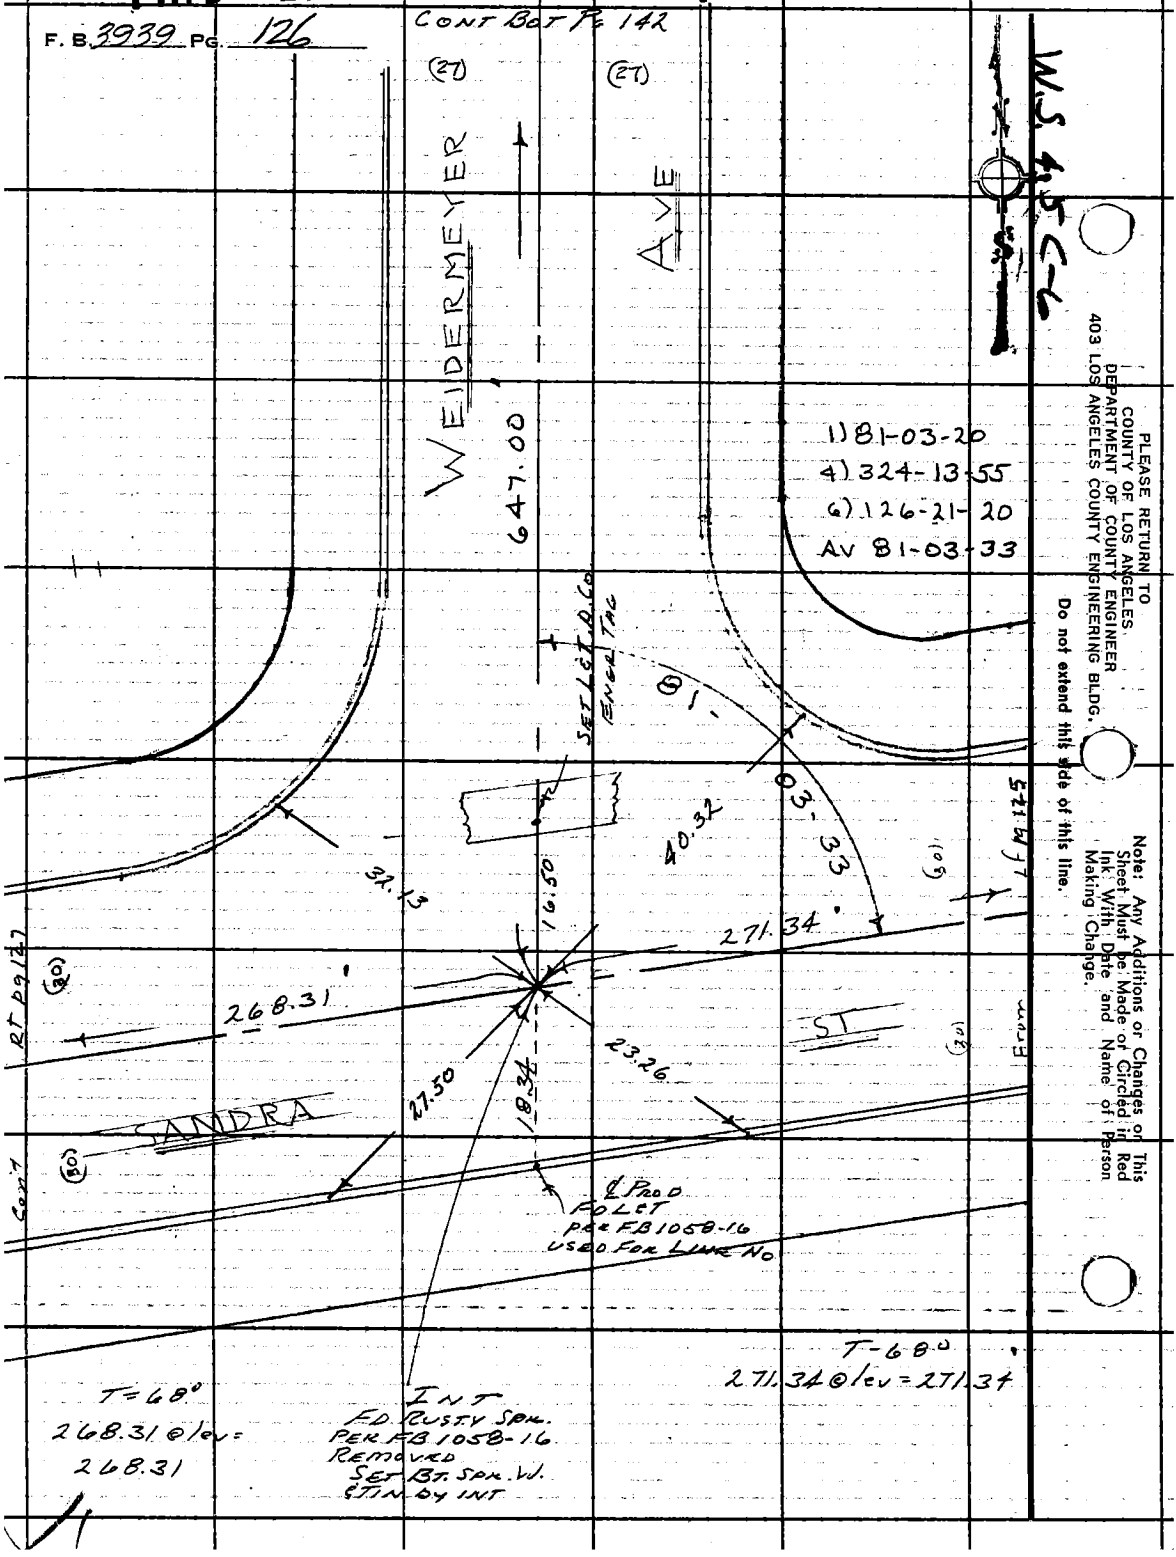

PLEASE RETURN TO
COUNTY OF LOS ANGELES
DEPARTMENT OF COUNTY ENGINEER
403 LOS ANGELES COUNTY ENGINEERING BLDG.

Do not extend this side of this line.

Note: Any Additions or Changes on This Sheet Must be Made or Circled in Red Ink With Date and Name of Person Making Change.

PWFB 1528

855

Notes Ck'd by	Survey of ARCADIA & DW2
Map No.	JN 0303.00 Tape 0167 Std 68 °F
Office Work	Surveyed by A.C. GUIZADO
Checked	Notes ACG Date 2/20/76
Date	Indexed G. D. BAILEY APR 30 1976

F. B. 3939 PG. 127

W.S. 45 C-6

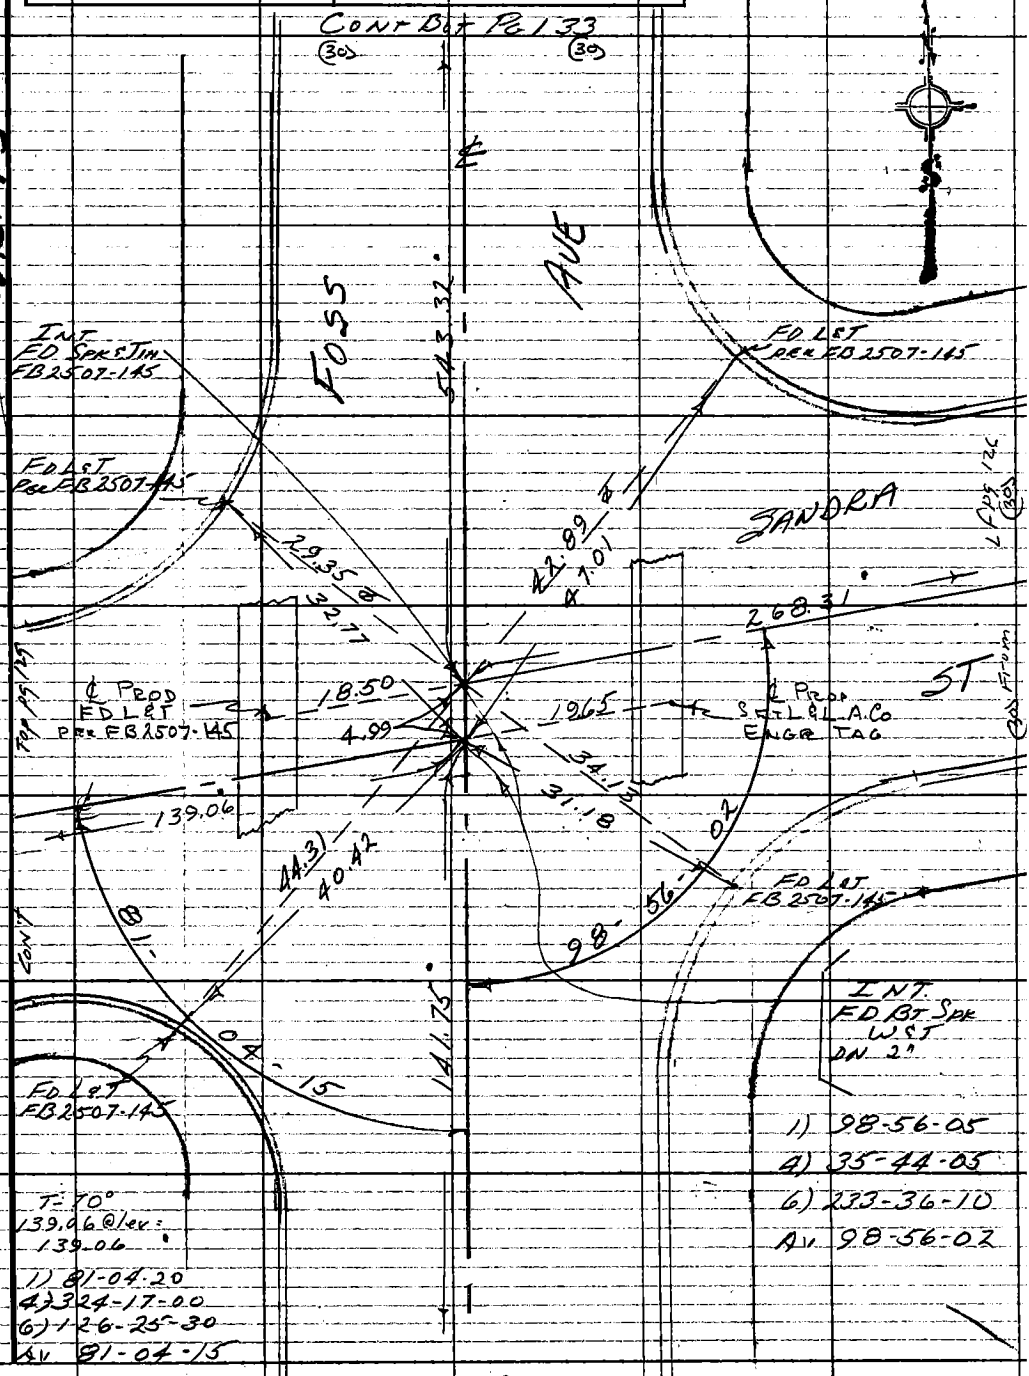

Note: Any Additions or Changes on This Sheet Must be Made or Circled in Red Ink With Date and Name of Person Making Change.

Do not extend this side of this line.

PLEASE RETURN TO
COUNTY OF LOS ANGELES
DEPARTMENT OF COUNTY ENGINEER
403 LOS ANGELES COUNTY ENGINEERING BLDG.

76F309S CE#310 3-69

PWFB 1528

856

F.B. 3939 PG. 128 From Lt pg 124

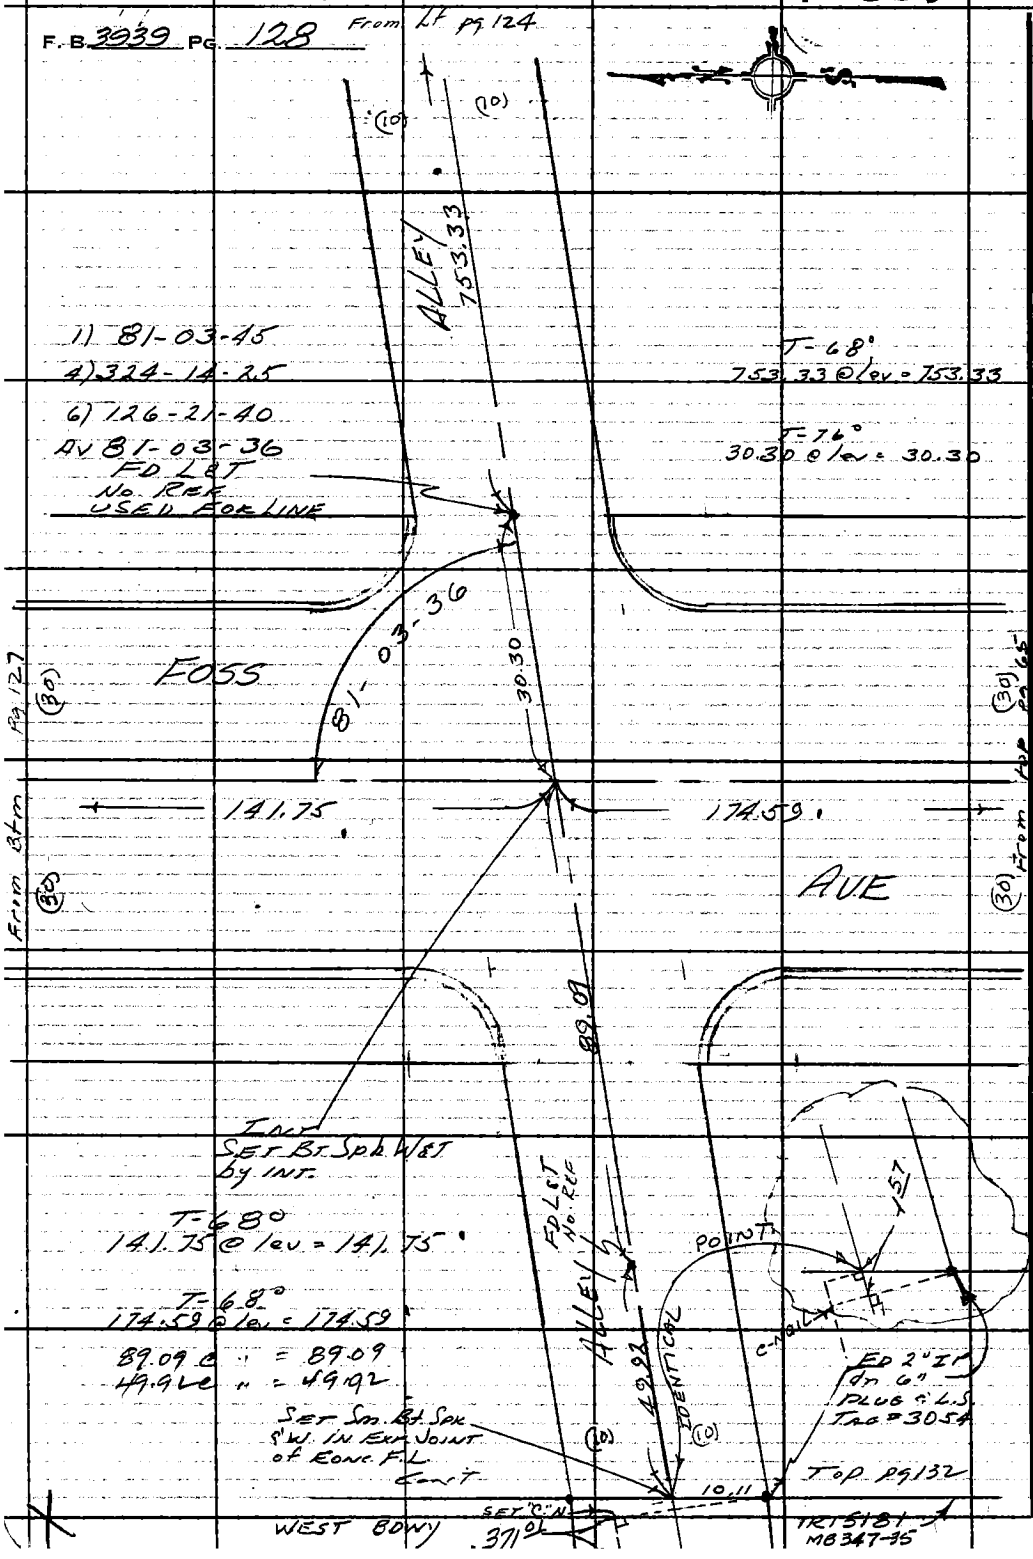

PLEASE RETURN TO
COUNTY OF LOS ANGELES
DEPARTMENT OF COUNTY ENGINEER
403 LOS ANGELES COUNTY ENGINEERING BLDG.

Do not extend this side of this line.

Note: Any Additions or Changes on This Sheet Must be Made or Circled in Red Ink With Date and Name of Person Making Change.

PWFB 1528

857

Notes Ck'd by	Survey of Arcadia & Duarte
Map No.	JN 03030 Tape 0162 Std 68 °F
Office Work	Surveyed by ACGuizado
Checked	Notes ACG Date 2/17/76
Date	Indexed G.D. BAILEY APR 30 1976

F. B. 3939 PG. 129

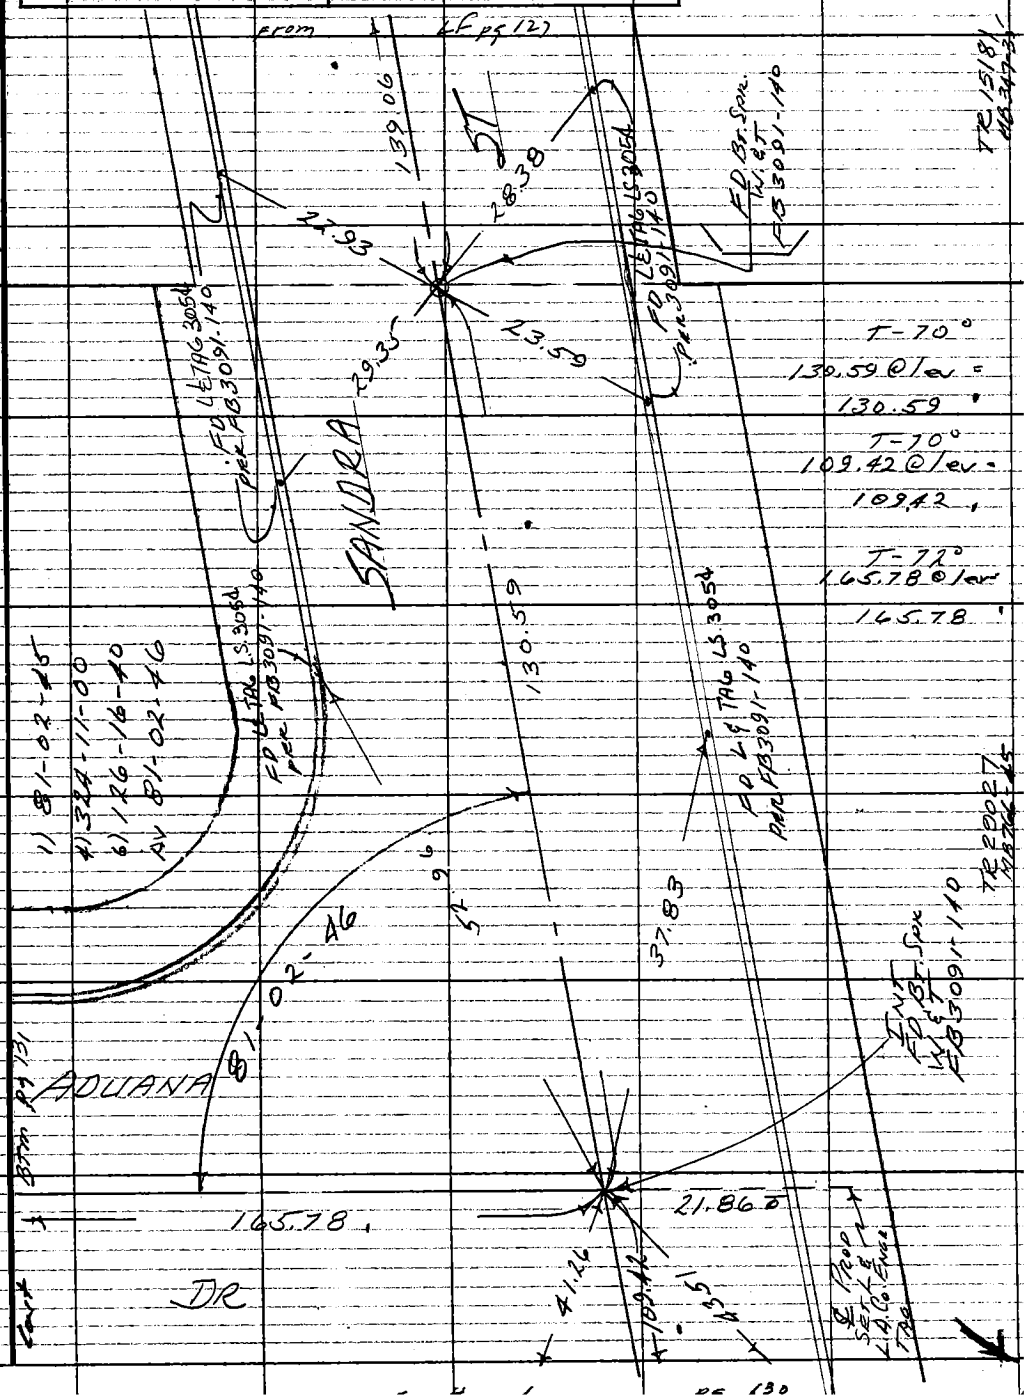

Notes: Any Additions or Changes on This Sheet Must be Made or Circled in Red Ink With Date and Name of Person Making Change.

Do not extend this side of this line.

PLEASE RETURN TO
COUNTY OF LOS ANGELES
DEPARTMENT OF COUNTY ENGINEER
403 LOS ANGELES COUNTY ENGINEERING BLDG.

W5 45 C-6

76F309S CE#310 3-69

PWFB 1528

858, 859

F.B. 3939 Pg. 130

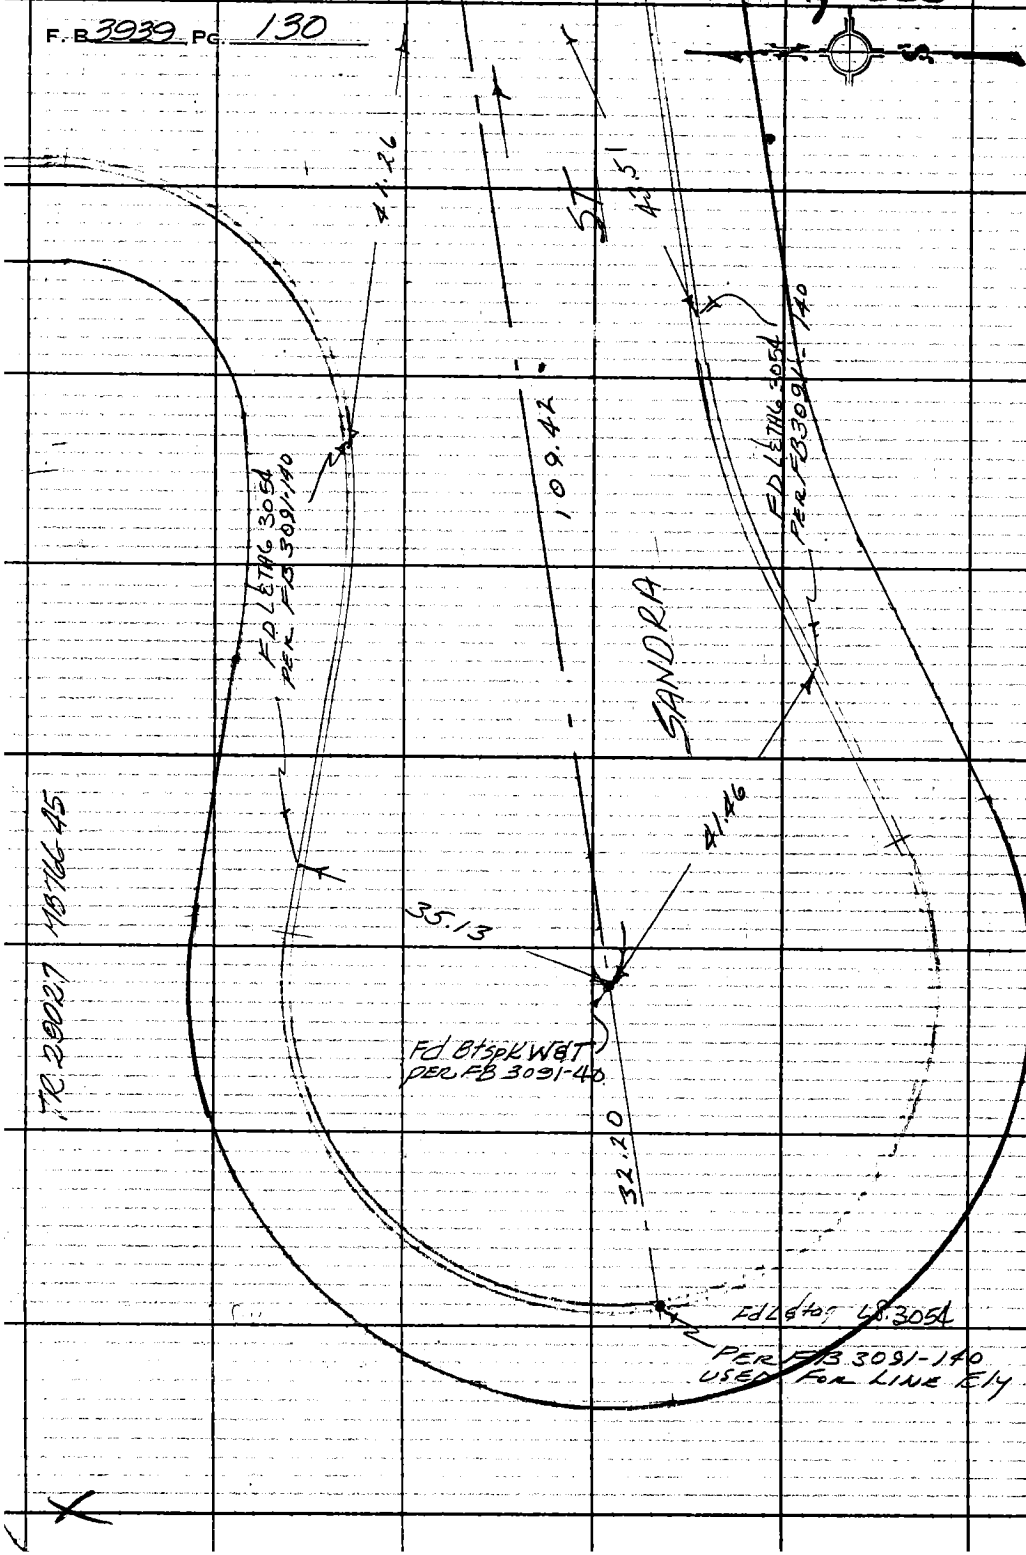

PLEASE RETURN TO
COUNTY OF LOS ANGELES
DEPARTMENT OF COUNTY ENGINEER
403 LOS ANGELES COUNTY ENGINEERING BLDG.

Do not extend this side of this line.

Note: Any Additions or Changes on This Sheet Must be Made or Circled in Red Ink With Date and Name of Person Making Change.

PWFB 1528 860, 861

Notes Ck'd by	Survey of ARCADIA ¢ DIV 2
Map No.	JN 030300 Tape 0246 Std 68 °F
Office Work	Surveyed by A.C. GUIZADO
Checked	Notes ACG Date 2/22/76
Date	Indexed G.D. BAILEY APR 30 1976

F. B. 3939 PG. 131

MB 773-91

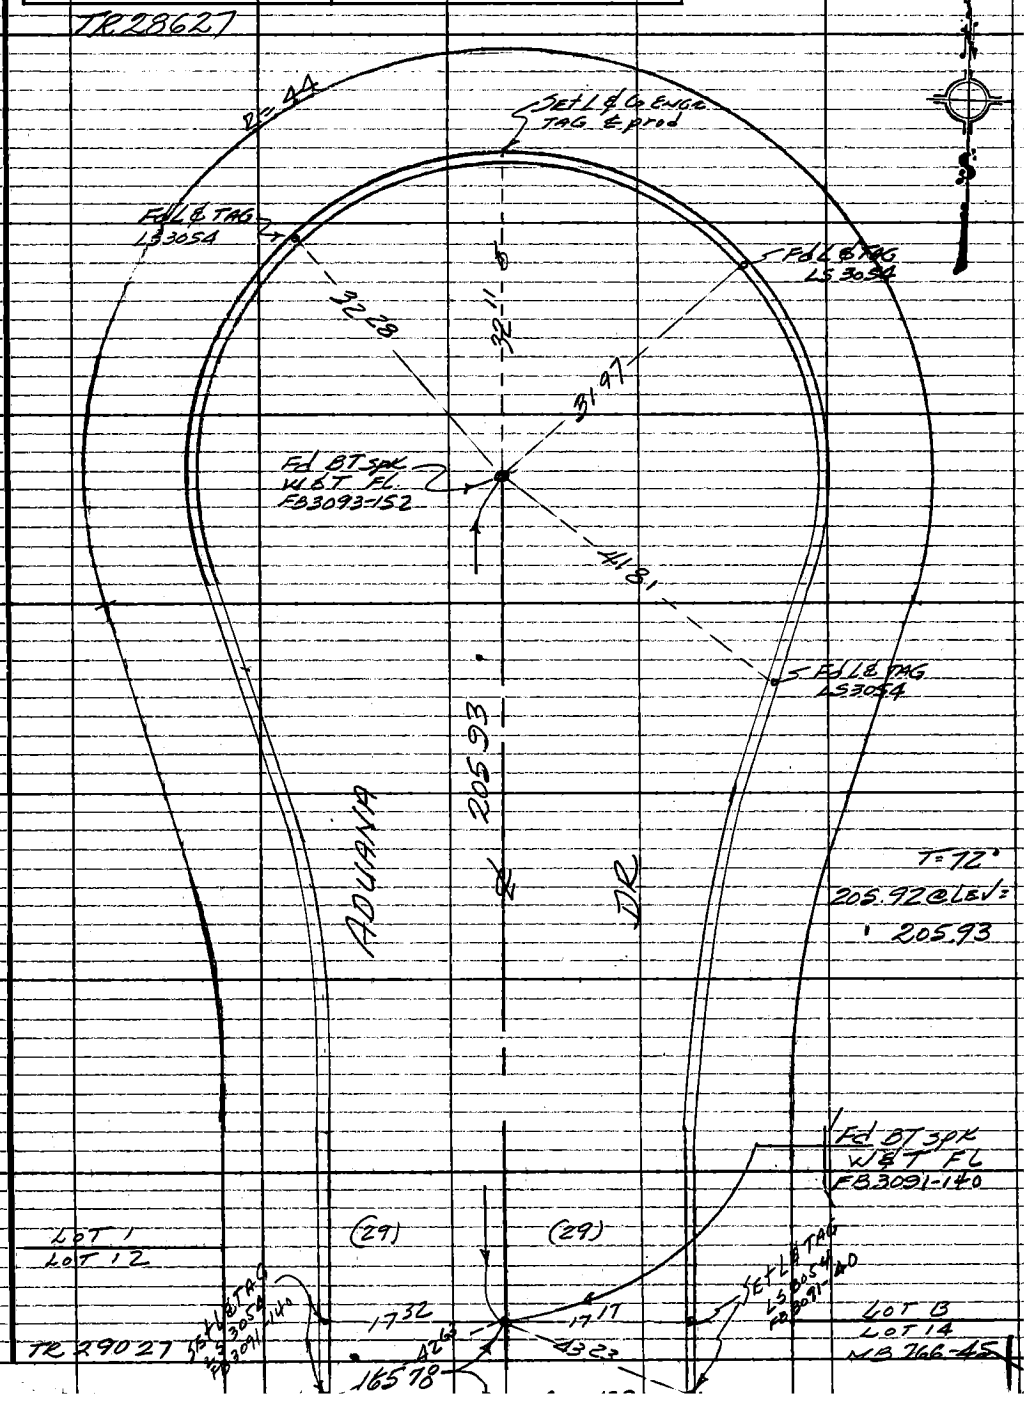

Note: Any Additions or Changes on This Sheet Must be Made or Circled in Red Ink With Date and Name of Person Making Change.

Do not extend this side of this line.

PLEASE RETURN TO
COUNTY OF LOS ANGELES
DEPARTMENT OF COUNTY ENGINEER
403 LOS ANGELES COUNTY ENGINEERING BLDG.

76F309S CE#310 3-69

PWFB 1528 From B/m pg 128 862

F. B. 3939 Pg. 132

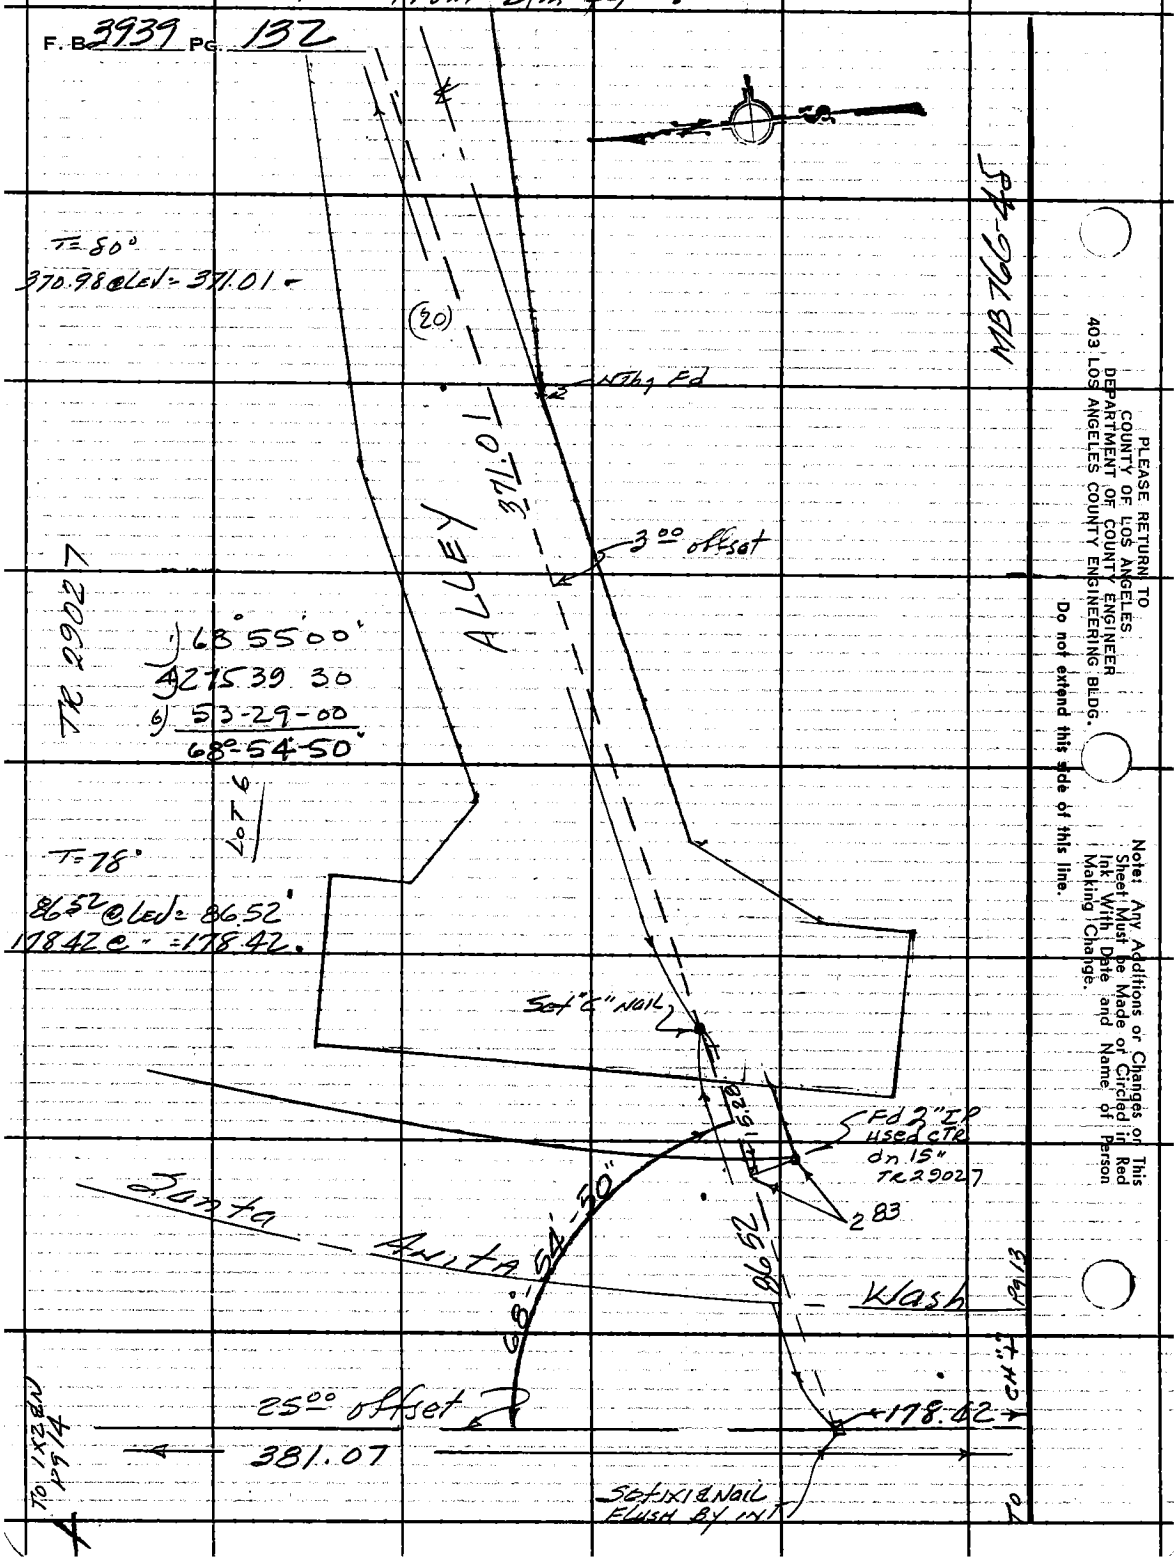

PLEASE RETURN TO
COUNTY OF LOS ANGELES
DEPARTMENT OF COUNTY ENGINEER
403 LOS ANGELES COUNTY ENGINEERING BLDG.

Do not extend this side of this line.

Note: Any Additions or Changes on This Sheet Must be Made or Circled in Red Ink With Date and Name of Person Making Change.

PWFB 1528

863

Notes Ck'd by	Survey of ARCADIA ℄ DIV 2
Map No.	JN 030300 Tape 246 Std 68 °F
Office Work	Surveyed by A.C. GUIZADO
Checked	Notes ACG Date 2/17/76
Date	Indexed R.D. BAILEY APR 30 1976

F. B. 3939 PG. 133

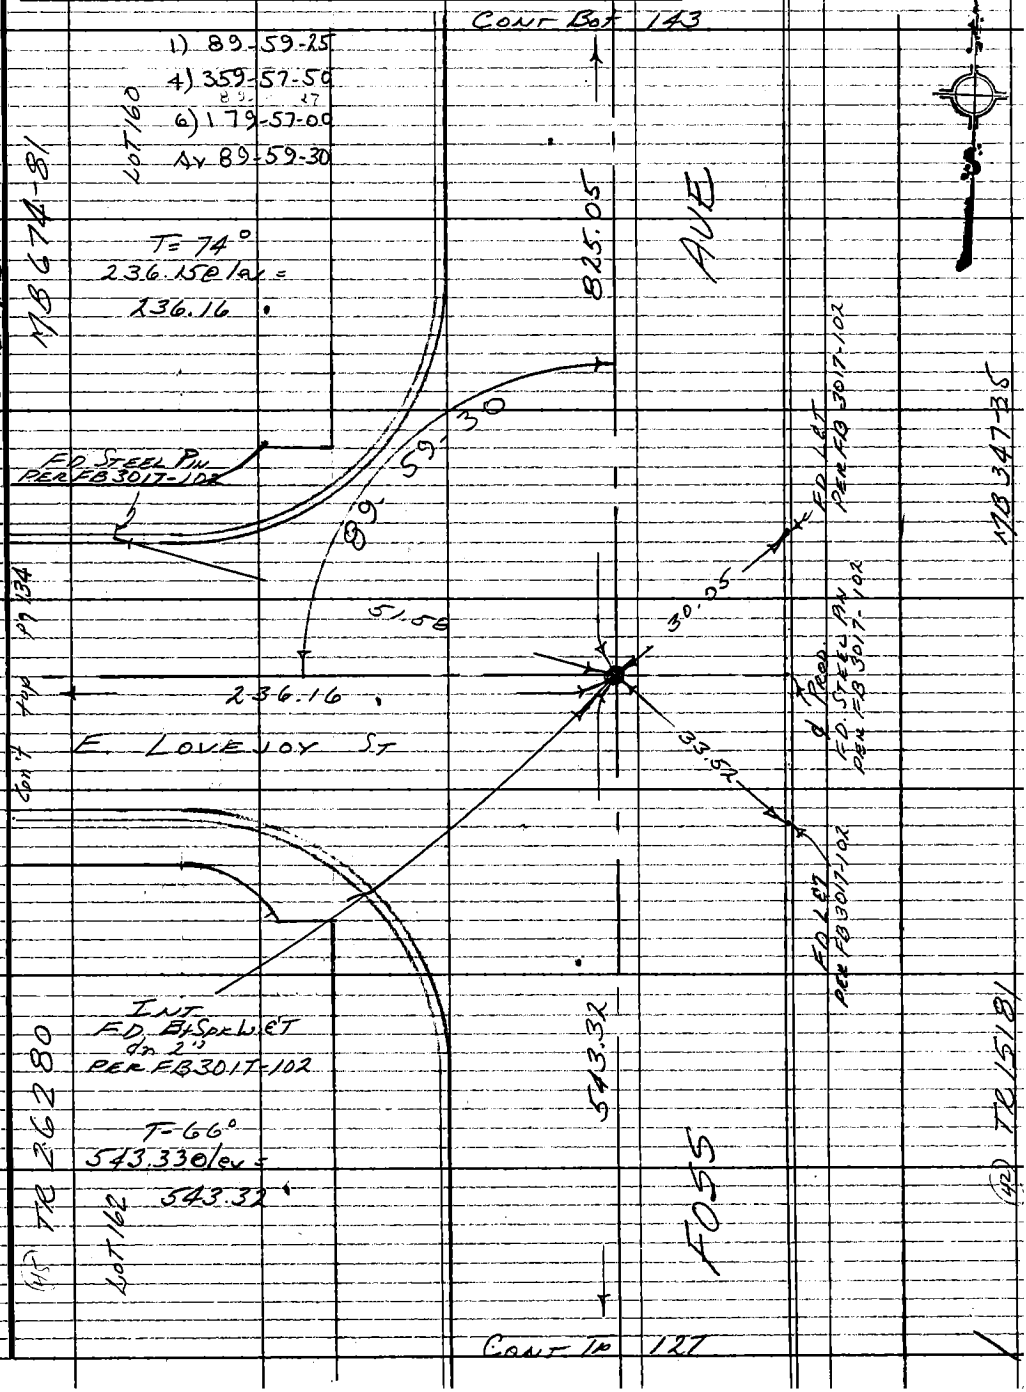

Note: Any Additions or Changes on This Sheet Must be Made or Circled in Red Ink With Date and Name of Person Making Change.

Do not extend this side of this line.

PLEASE RETURN TO
COUNTY OF LOS ANGELES
DEPARTMENT OF COUNTY ENGINEER
403 LOS ANGELES COUNTY ENGINEERING BLDG.

76F309S CE#310 3-69

PWFB 1528 From LF PG 133 - 864

F. B. 3939 PG. 134

TR 26280
MB 674-81

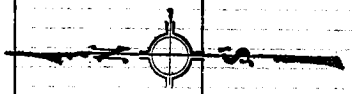

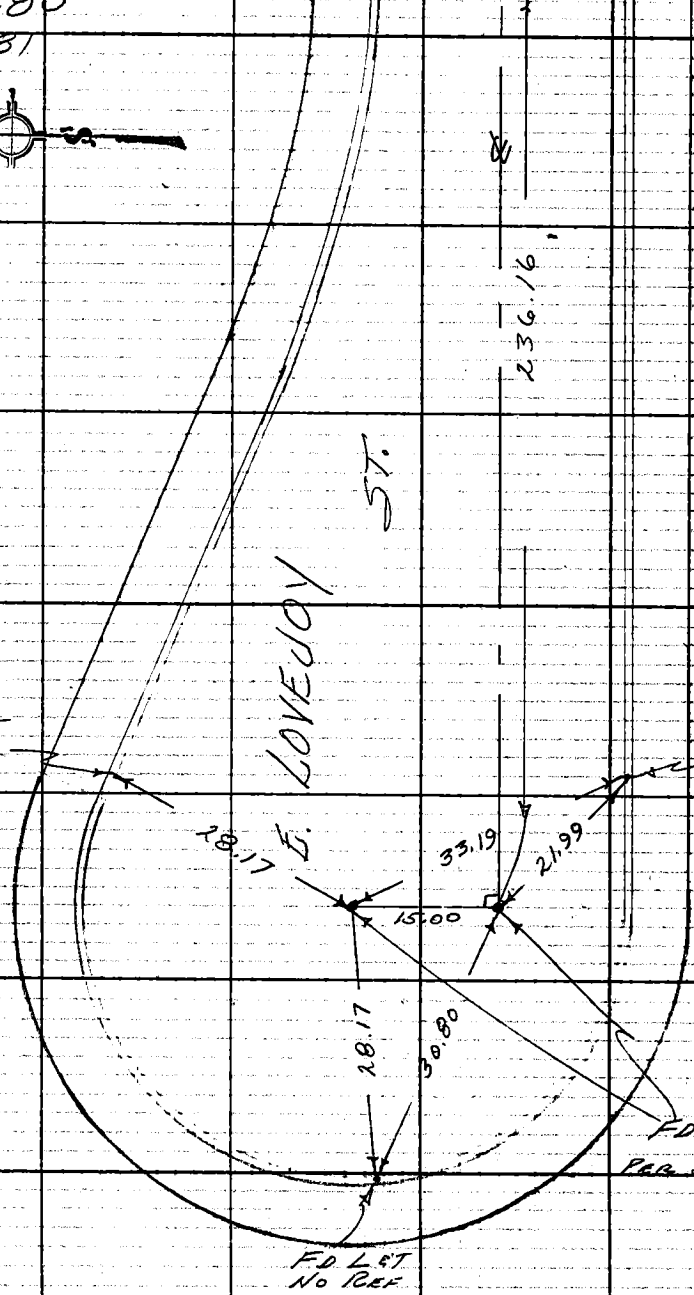

PLEASE RETURN TO
COUNTY OF LOS ANGELES
DEPARTMENT OF COUNTY ENGINEER
403 LOS ANGELES COUNTY ENGINEERING BLDG.

Do not extend this side of this line.

Note: Any Additions or Changes on This Sheet Must be Made or Circled in Red Ink With Date and Name of Person Making Change.

PWFB 1528

865

Notes Ck'd by	Survey of Arcadia & Div 2
Map No.	JN 0303.00 Tape 0167 Std 68 °F
Office Work	Surveyed by A.C. Guizado
Checked	Notes ACG Date 3/24/76
Date	Indexed G. D. BAILEY APR 30 1976

F. B. 3939 Pg. 135

From Lf pg 30

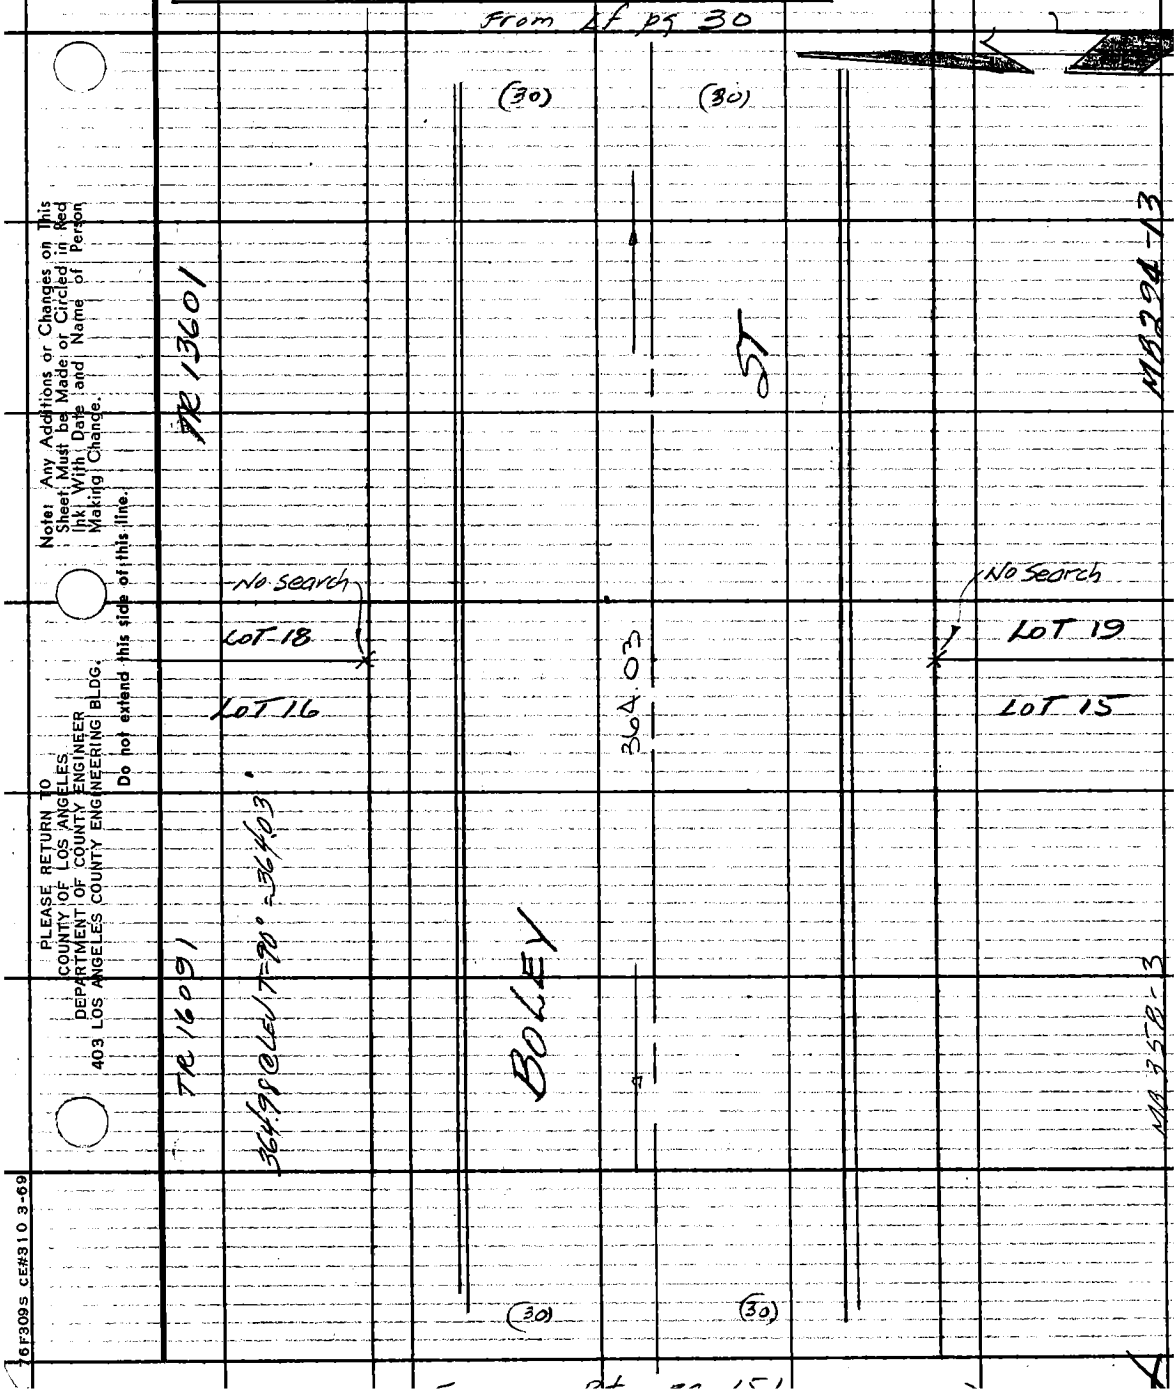

Note: Any Additions or Changes on This Sheet Must be Made or Circled in Red Ink With Date and Name of Person Making Change.

Do not extend this side of this line.

PLEASE RETURN TO
COUNTY OF LOS ANGELES
DEPARTMENT OF COUNTY ENGINEER
403 LOS ANGELES COUNTY ENGINEERING BLDG.

76F309S CE#310 3-69

PWFB 1528 866

F. B. 3939 Pg. 136

CADASTRAL TIE TO
℄ @ PECK RD, LONGDEN
& FOSS AVE

1) 106°-18'-40"
4) 65-14-45
6) 27 52-10
106°-18'-42"

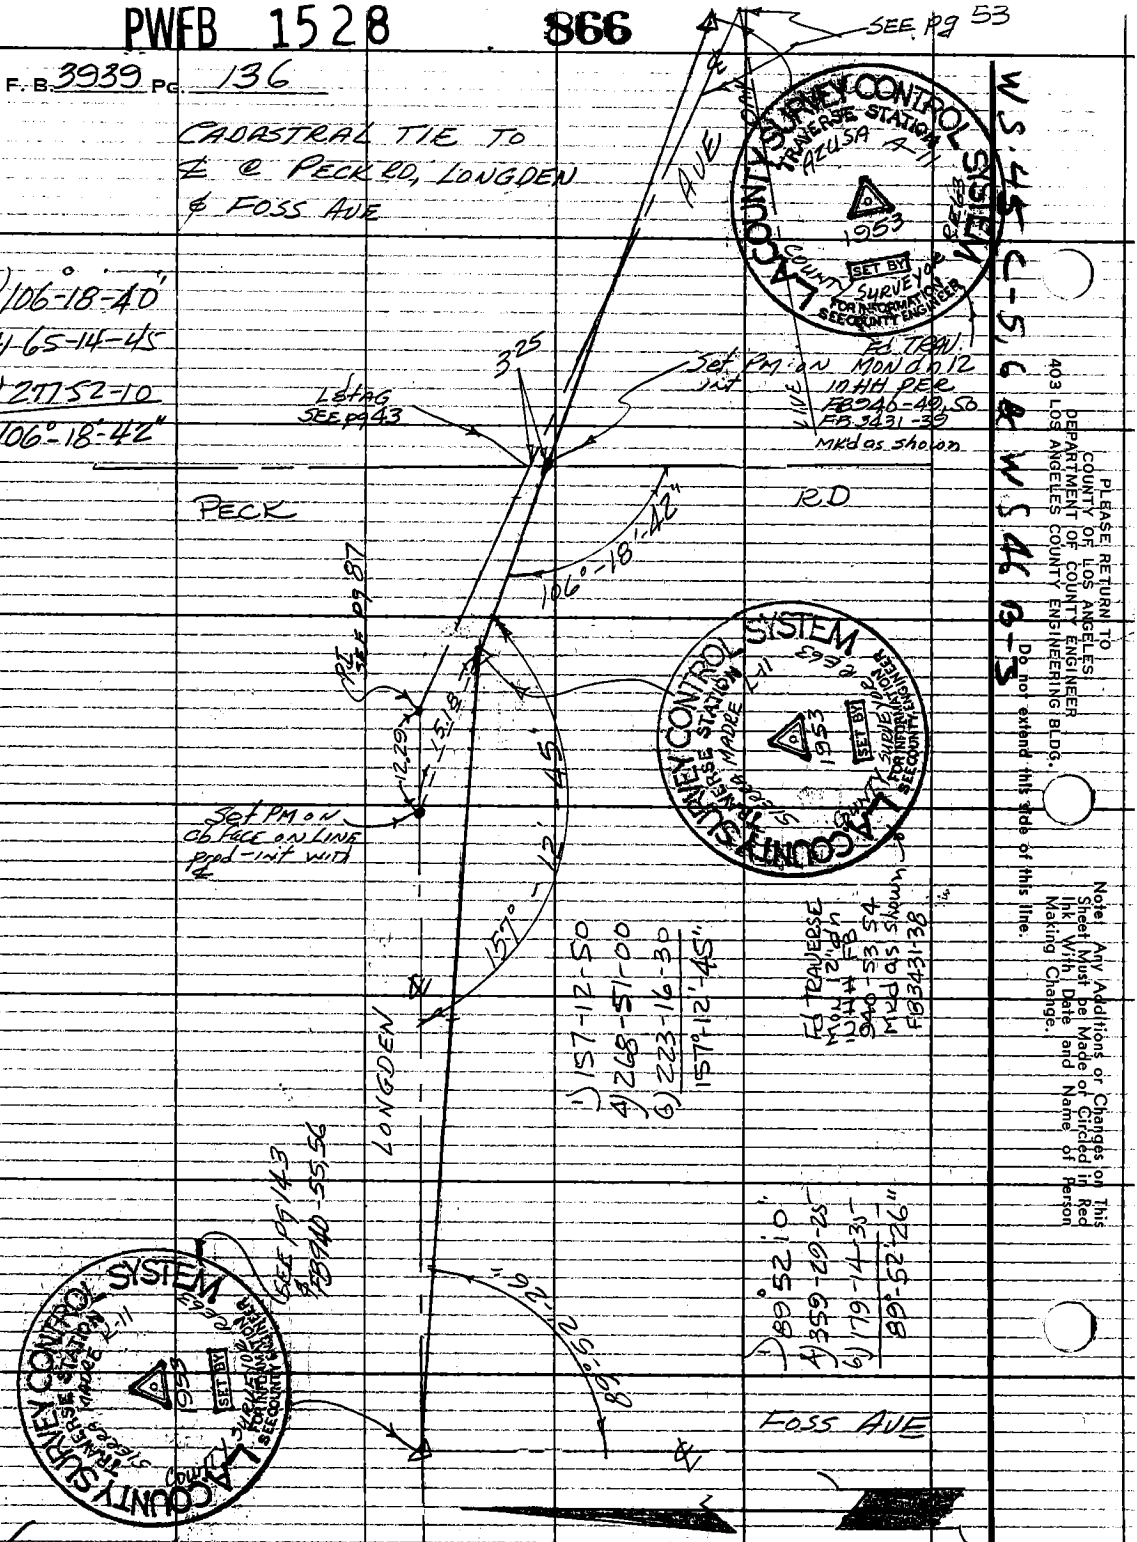

PLEASE RETURN TO
COUNTY OF LOS ANGELES
DEPARTMENT OF COUNTY ENGINEER
403 LOS ANGELES COUNTY ENGINEERING BLDG.

Do not extend this side of this line.

Note: Any Additions or Changes on This Sheet Must be Made or Circled in Red Ink With Date and Name of Person Making Change.

PWFB 1528

867

Notes Ck'd by	Survey of ARCADIA ℄ DIV 2
Map No.	JN 0303.00 Tape 0167 Std 68 °F
Office Work	Surveyed by A.C. Gurado
Checked	Notes ACG Date 2/18/76
Date	Indexed G.D. BAILEY APR 30 1976

F. B. 3939 PG. 137

W 545 C-6

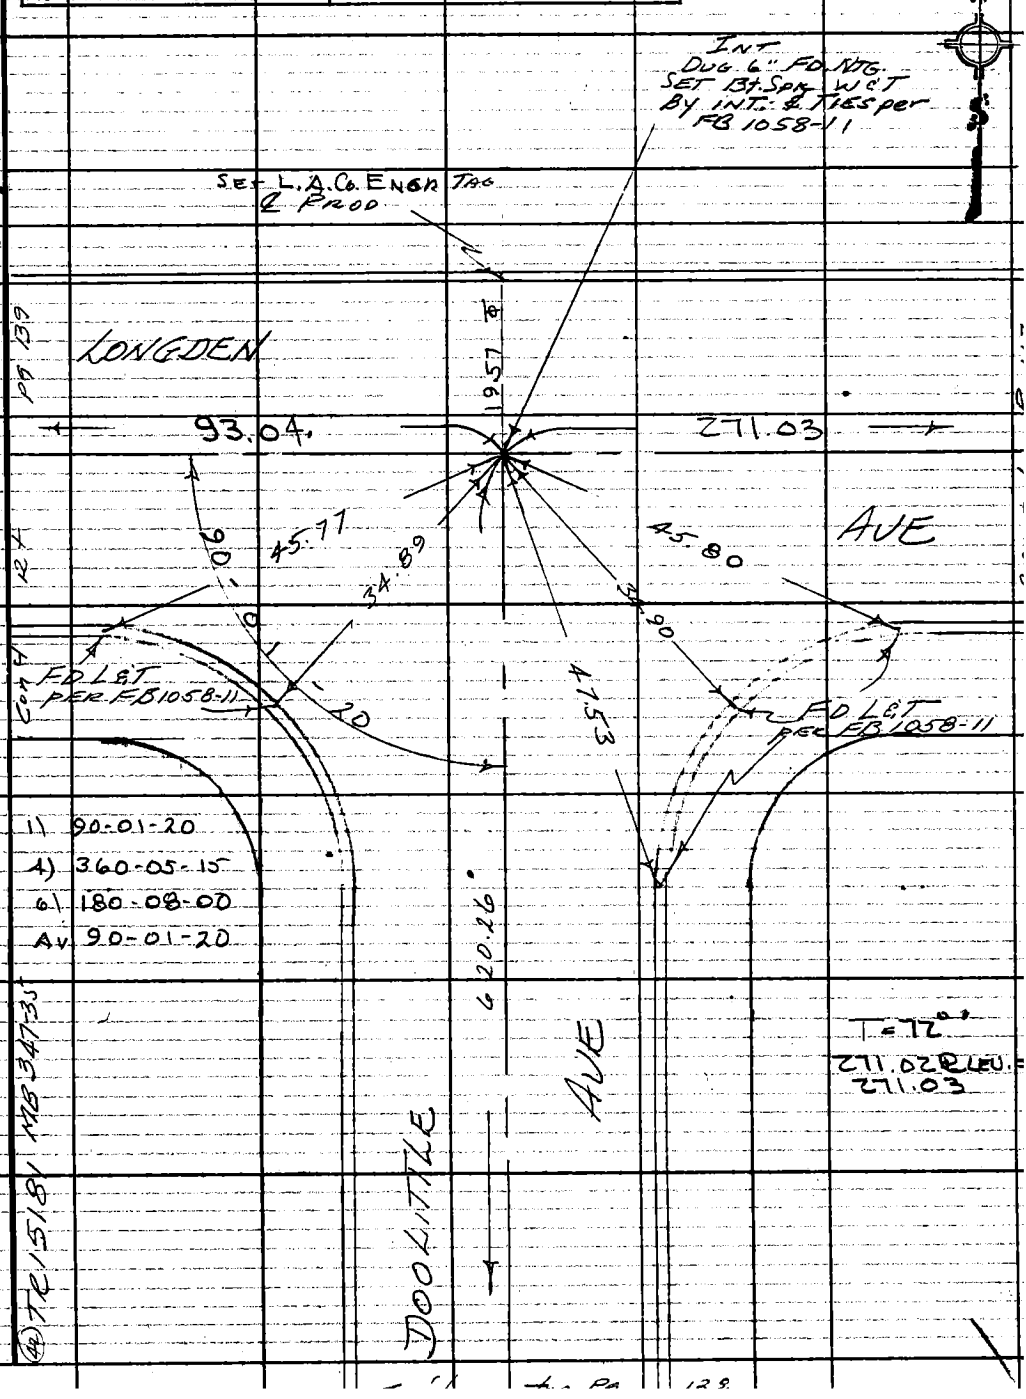

Note: Any Additions or Changes on This Sheet Must be Made or Circled in Red Ink With Date and Name of Person Making Change.

Do not extend this side of this line.

PLEASE RETURN TO
COUNTY OF LOS ANGELES
DEPARTMENT OF COUNTY ENGINEER
403 LOS ANGELES COUNTY ENGINEERING BLDG.

76F309S CE#310 3-69

PWFB 1528 From Dtm pg 137

868

F.B. 3939 PG. 138

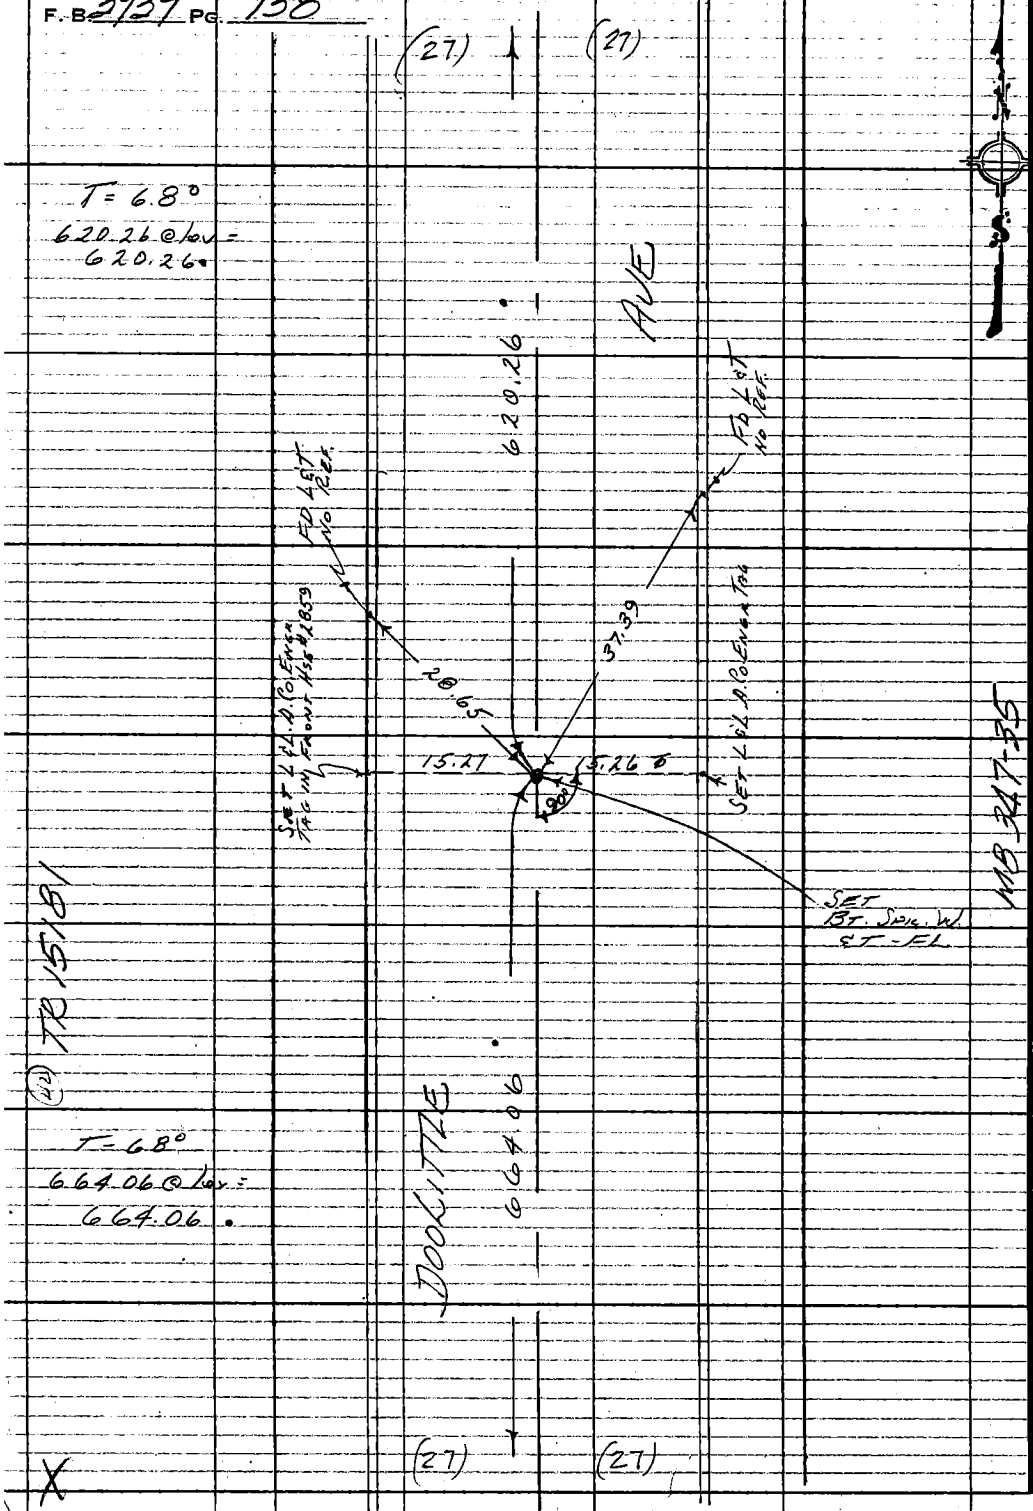

PLEASE RETURN TO
COUNTY OF LOS ANGELES
DEPARTMENT OF COUNTY ENGINEER
403 LOS ANGELES COUNTY ENGINEERING BLDG.

Do not extend this side of this line.

Note: Any Additions or Changes on This Sheet Must be Made or Circled in Red Ink With Date and Name of Person Making Change.

PWFB 1528

869

Notes Ck'd by	Survey of Arcadia & Div 2
Map No.	JN 030300 Tape 0167 Std 68 °F
Office Work	Surveyed by A.C. Guizado
Checked	Notes ACG Date 2/19/76
Date	Indexed G. D. BAILEY APR 30 1976

F. B. 3939 Pg. 139

W 545 C-6

Note: Any Additions or Changes on This Sheet Must be Made or Circled in Red Ink With Date and Name of Person Making Change.

Do not extend this side of this line.

PLEASE RETURN TO
COUNTY OF LOS ANGELES
DEPARTMENT OF COUNTY ENGINEER
403 LOS ANGELES COUNTY ENGINEERING BLDG.

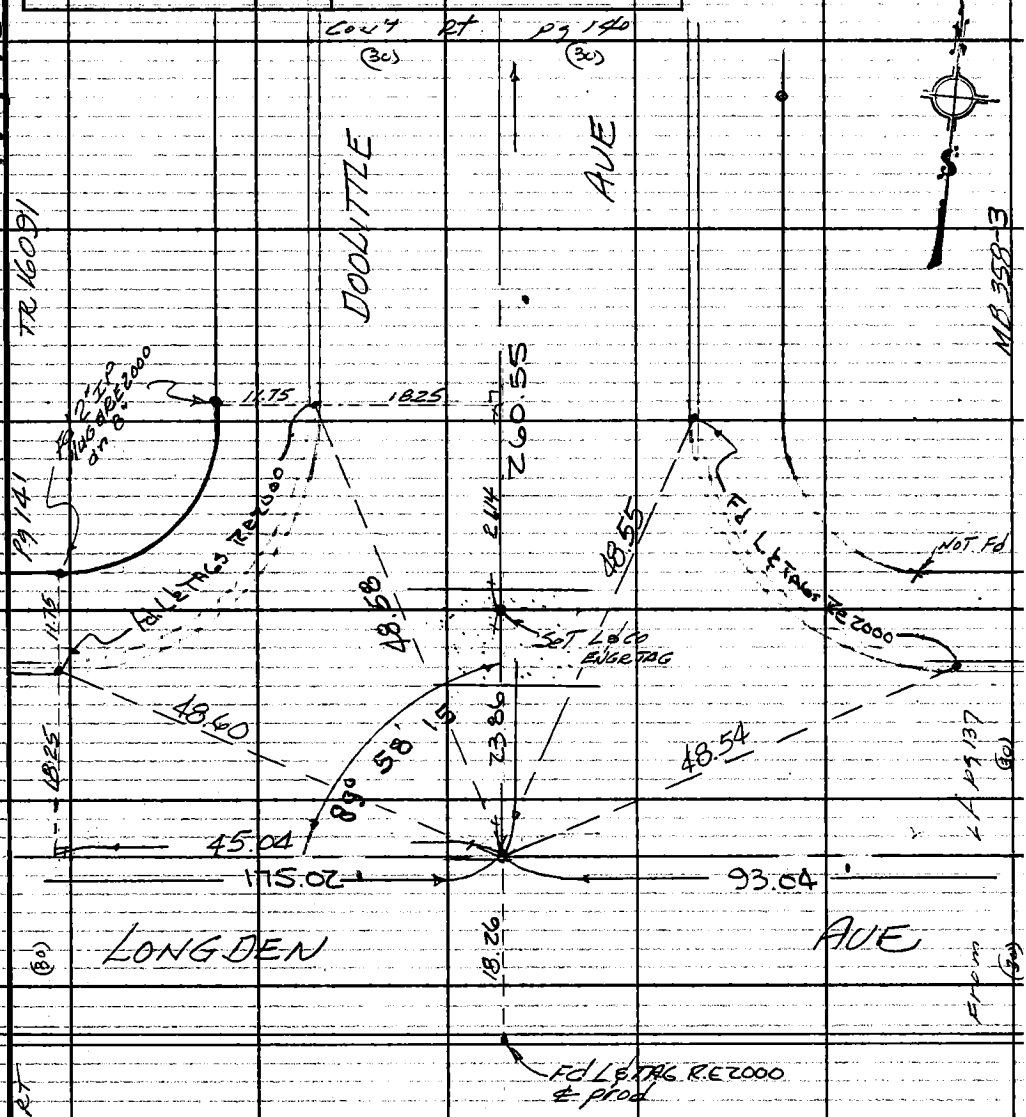

1) 89° - 58' - 20"
4) 359° 53' - 00
6) 179° 49' - 30
Avg = 89° - 58 - 15"

T = 72°
93.04 @ Lev.

76F309S CE#310 3-69

PWFB 1528 TR 16091 MB 358-3 870

F. B. 3939 PG. 140

WS 45 cr6

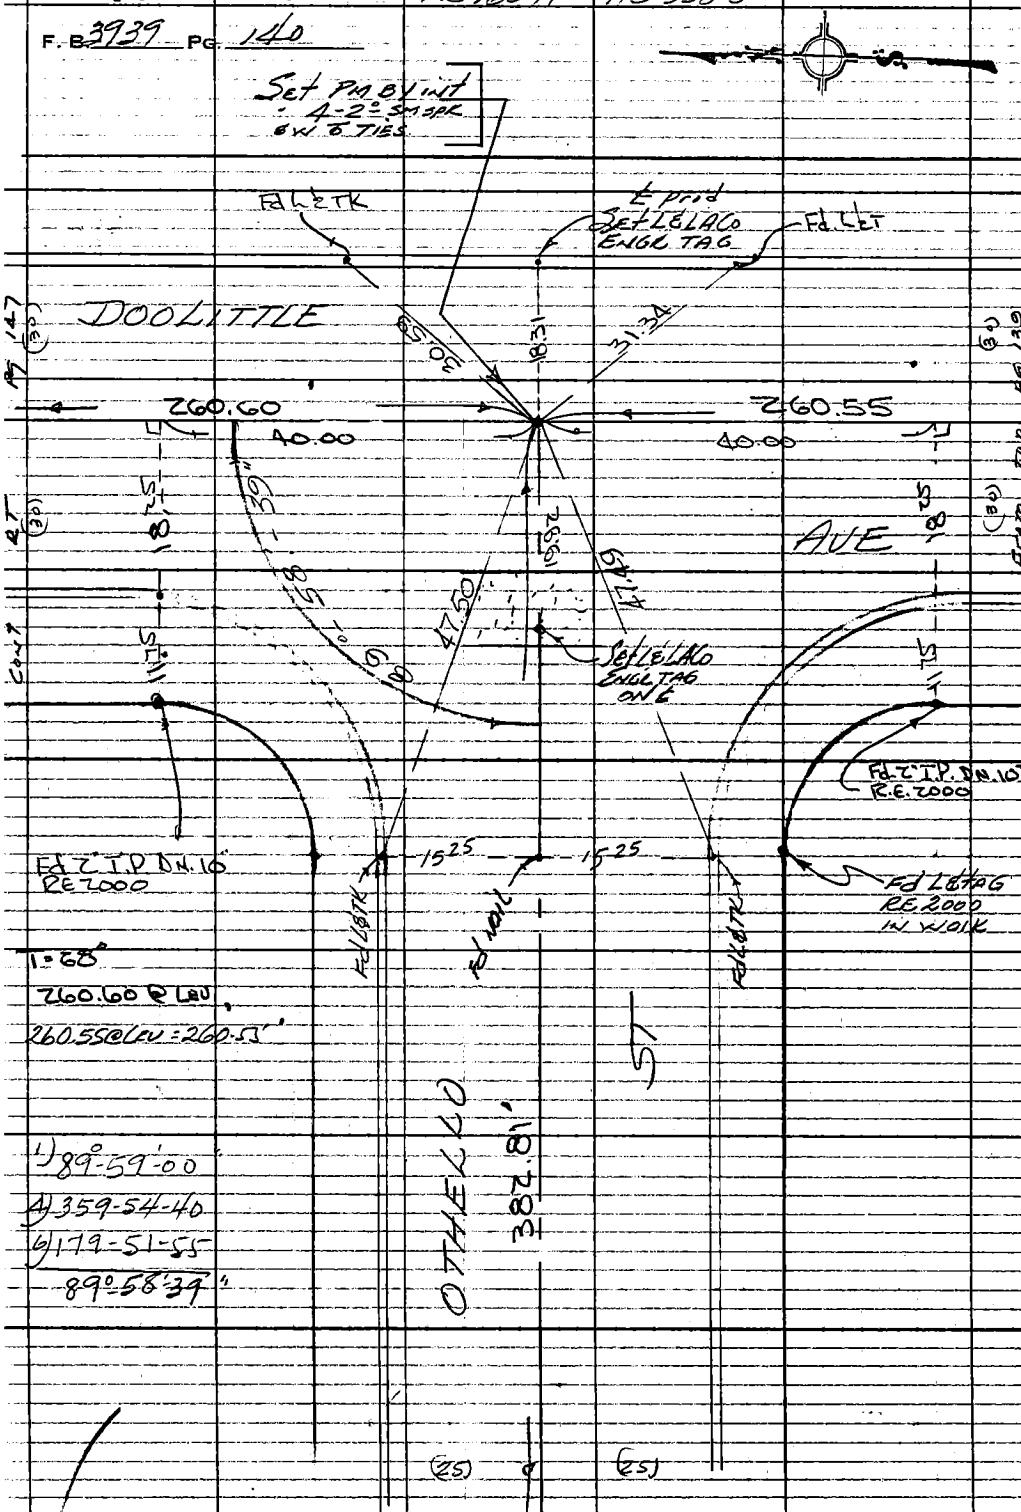

T=68°

260.60 @ LEV

260.55 @ LEV = 260.55'

1) 89°-59'-00"

4) 359-54-40

6) 179-51-55

89°-58'-39"

PLEASE RETURN TO
COUNTY OF LOS ANGELES
DEPARTMENT OF COUNTY ENGINEER
403 LOS ANGELES COUNTY ENGINEERING BLDG.

Do not extend this side of this line.

Note: Any Additions or Changes on This Sheet Must be Made or Circled in Red Ink With Date and Name of Person Making Change.

Cont top pg 144

PWFB 1528

871

Notes Ck'd by
Map No.
Office Work
Checked
Date

Survey of ARCADIA E DIV 2
JN 0303.00 Tape 0167 Std 68 °F
Surveyed by A.C. GUIZADO
Notes ACG Date 2/19/76
Indexed G. D. BAILEY APR 30 1976

F. B. 3939 Pg. 141

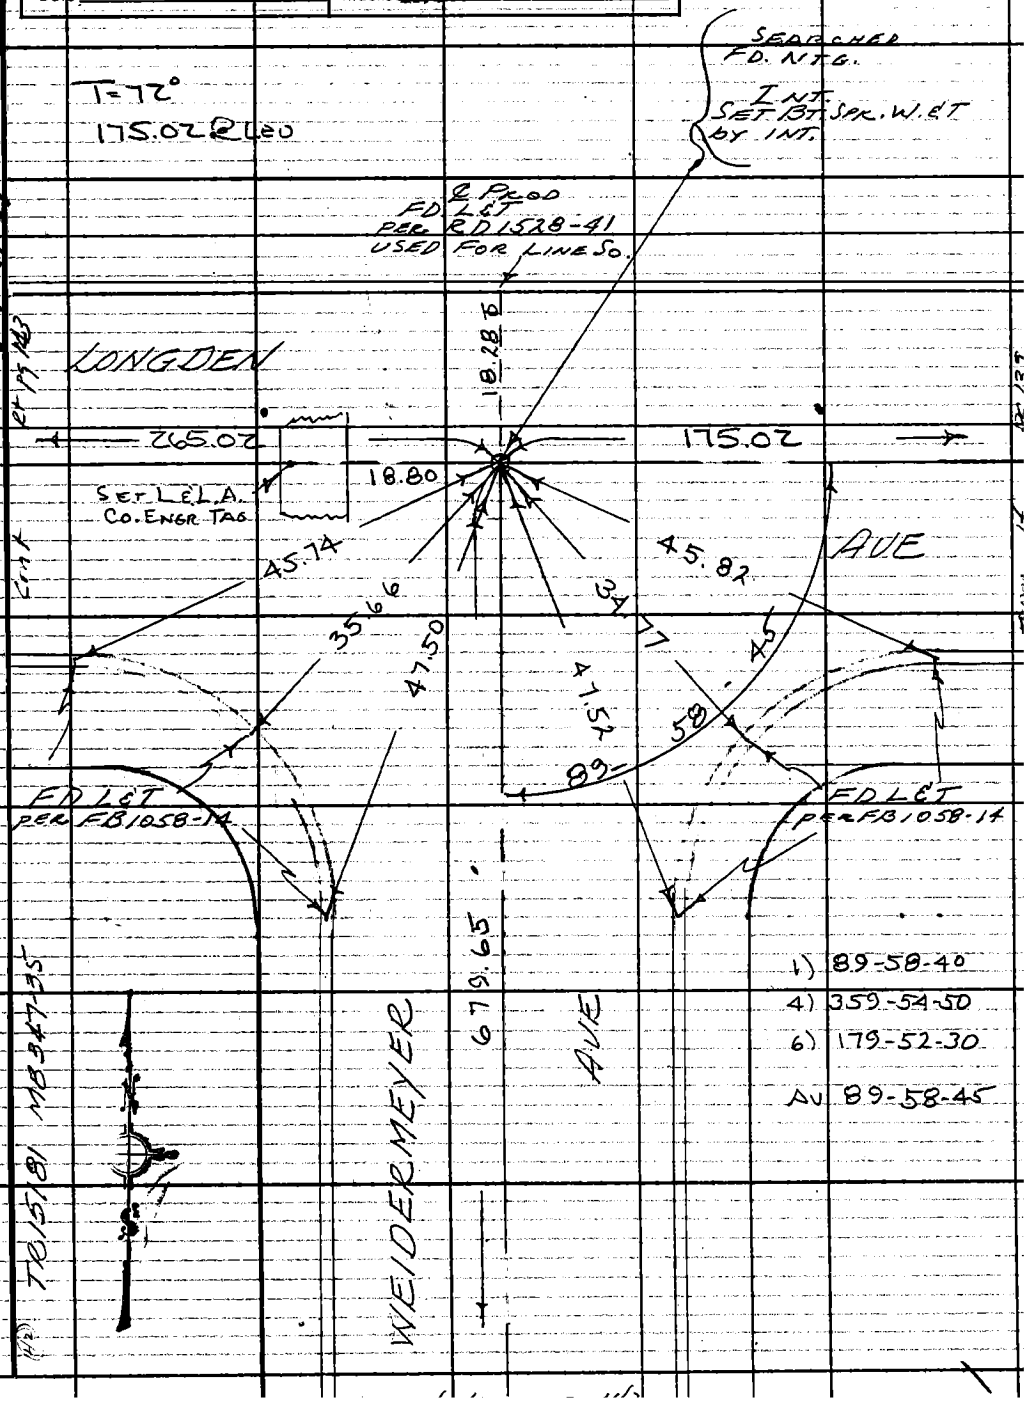

Note: Any Additions or Changes on This Sheet Must be Made of Circled in Red Ink With Date and Name of Person Making Change.

Do not extend this side of this line.

PLEASE RETURN TO
COUNTY OF LOS ANGELES
DEPARTMENT OF COUNTY ENGINEER
403 LOS ANGELES COUNTY ENGINEERING BLDG.

76F309S CE#310 3-69

PWFB 1528 From Bdm pg 141 872

F. B. 3939 PG. 142

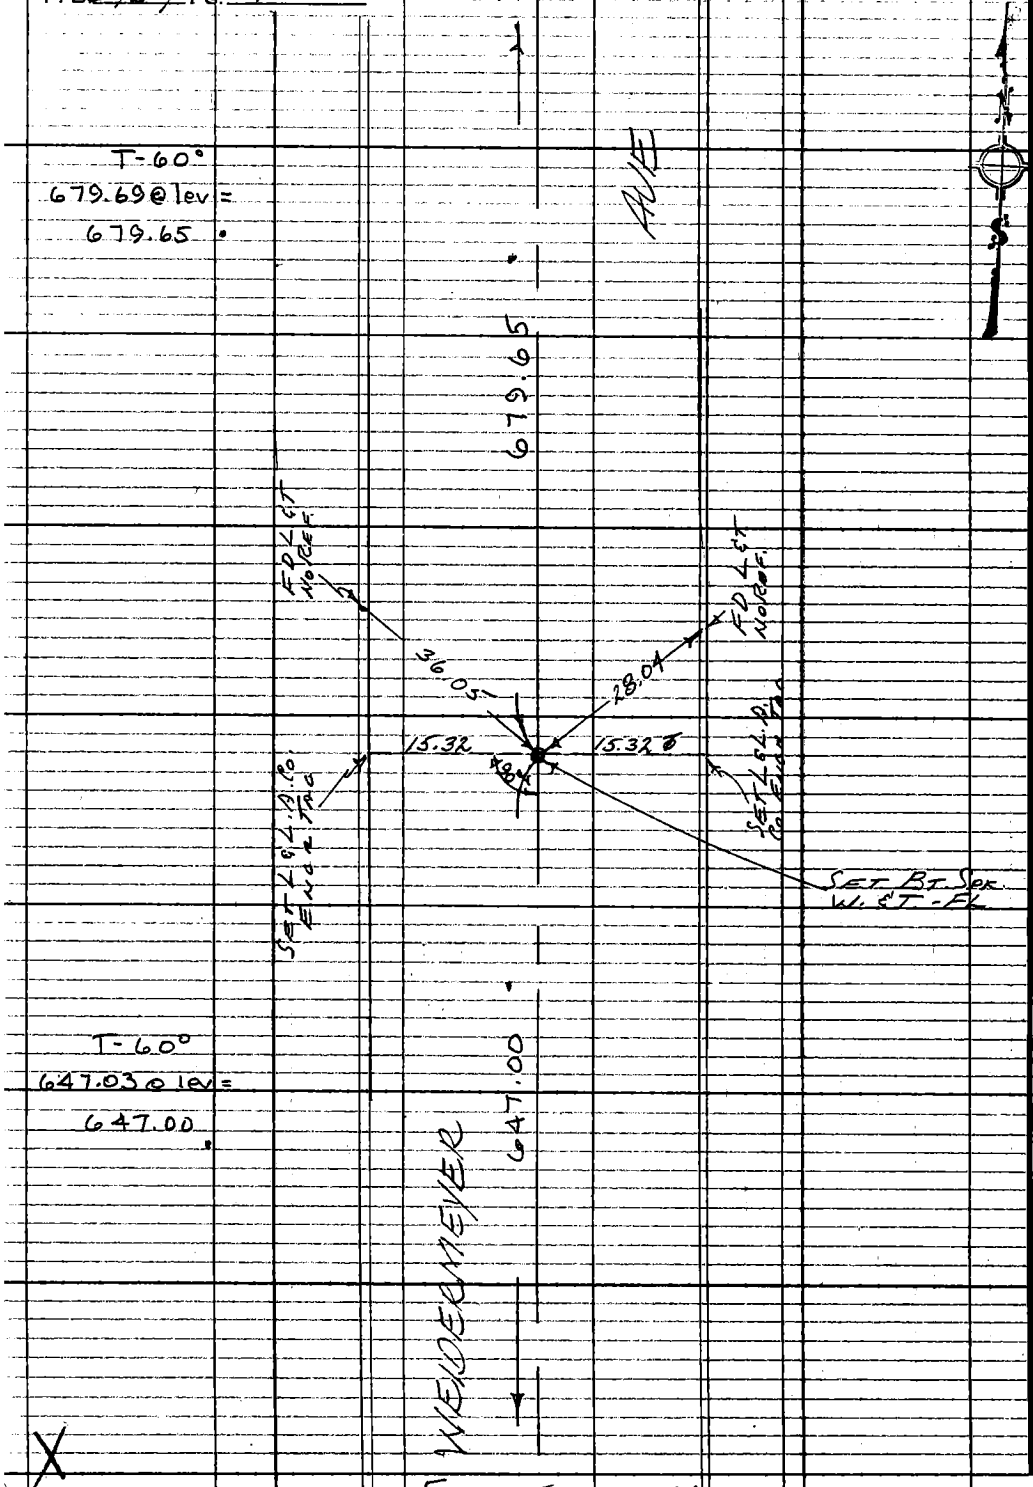

PLEASE RETURN TO
COUNTY OF LOS ANGELES
DEPARTMENT OF COUNTY ENGINEER
403 LOS ANGELES COUNTY ENGINEERING BLDG.

Do not extend this side of this line.

Note: Any Additions or Changes on This Sheet Must be Made or Circled in Red Ink With Date and Name of Person Making Change.

X

From TP pg 126

PWFB 1528

873

Notes Ck'd by	Survey of ARCADIA & DIV 2
Map No.	JN 0303 00 Tape 0167 Std 68 °F
Office Work	Surveyed by A C Guizado
Checked	Notes A C G Date
Date	Indexed G. D. BAILEY APR 30 1976

F. B. 3939 PG. 143

WS 45 C-6

LA COUNTY SURVEY CONTROL SYSTEM
TRAVERSE STATION
SIERRA MADRE
1953
SET BY
COUNTY SURVEYOR
FOR INFORMATION
SEE COUNTY ENGINEER

Fd TRAV. MON
℄ INT MK'd GS
SHOWN - FB 940-55,56
RDFB 1528-41

T-72°
265.01 @ Lev = 265.02

℄ PROD.
SET L & LA Co.
ENGR TAG

LONGDEN

22.28

143.72

265.02

CONT ℄

48.54

36.99

49.38

36.95

AVE

48.54

48.58

40

58

89

FD SPK
RDFB
1528-41

FD L&T
PER FB 1058-13

FD L&T
FB 1058-13

1) 89-58-40
4) 359-54-40
6) 179-52-00
AV 89-58-40

T-66°
825.06 @ lev =
825.05

825.05

AVE

TR 15181

FOSS

MB 347-35

Note: Any Additions or Changes on This Sheet Must be Made or Circled in Red Ink With Date and Name of Person Making Change.

Do not extend this side of this line.

PLEASE RETURN TO
COUNTY OF LOS ANGELES
DEPARTMENT OF COUNTY ENGINEER
403 LOS ANGELES COUNTY ENGINEERING BLDG.

76F309S CE#310 3-69

PWFB 1528

874

F.B. 3939 Pg. 144

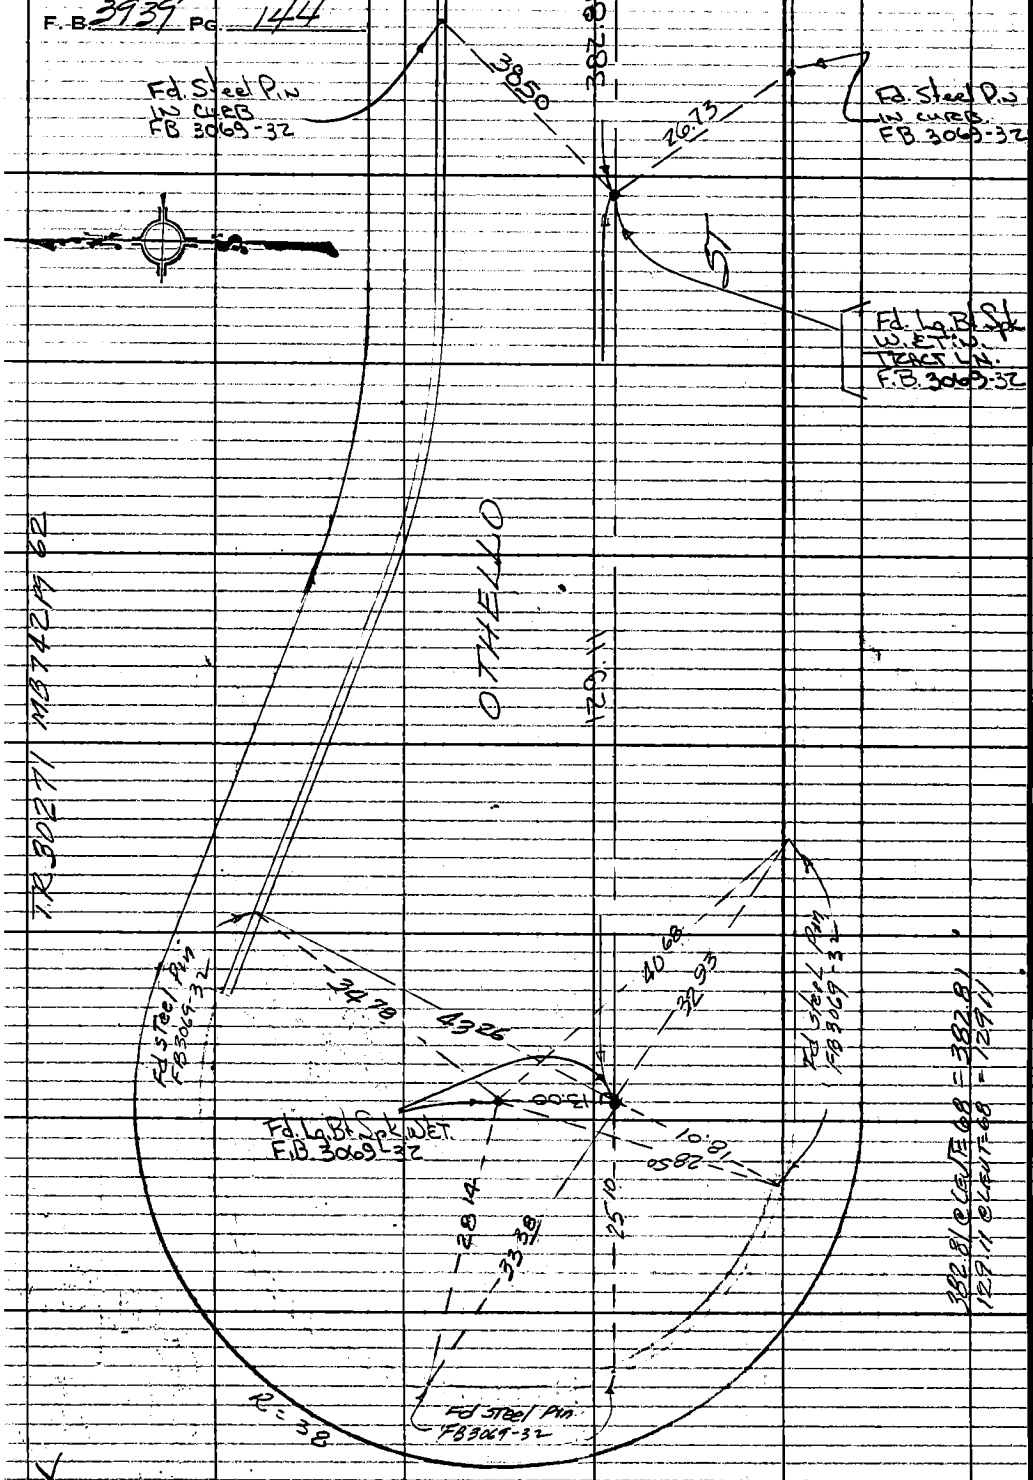

PLEASE RETURN TO
COUNTY OF LOS ANGELES
DEPARTMENT OF COUNTY ENGINEER
403 LOS ANGELES COUNTY ENGINEERING BLDG.

Do not extend this side of this line.

Note: Any Additions or Changes on This Sheet Must be Made or Circled in Red Ink With Date and Name of Person Making Change.

PWFB 1528

875

Notes Ck'd by	Survey of ARCADIA ℄ DIV 2
Map No.	JN 0303.00 Tape 0167 Std 68 °F
Office Work	Surveyed by A.C. GUIZADO
Checked	Notes ACG Date
Date	Indexed G.D. BAILEY APR 30 1976

F. B. 3939 PG. 145

WS 45 C-6

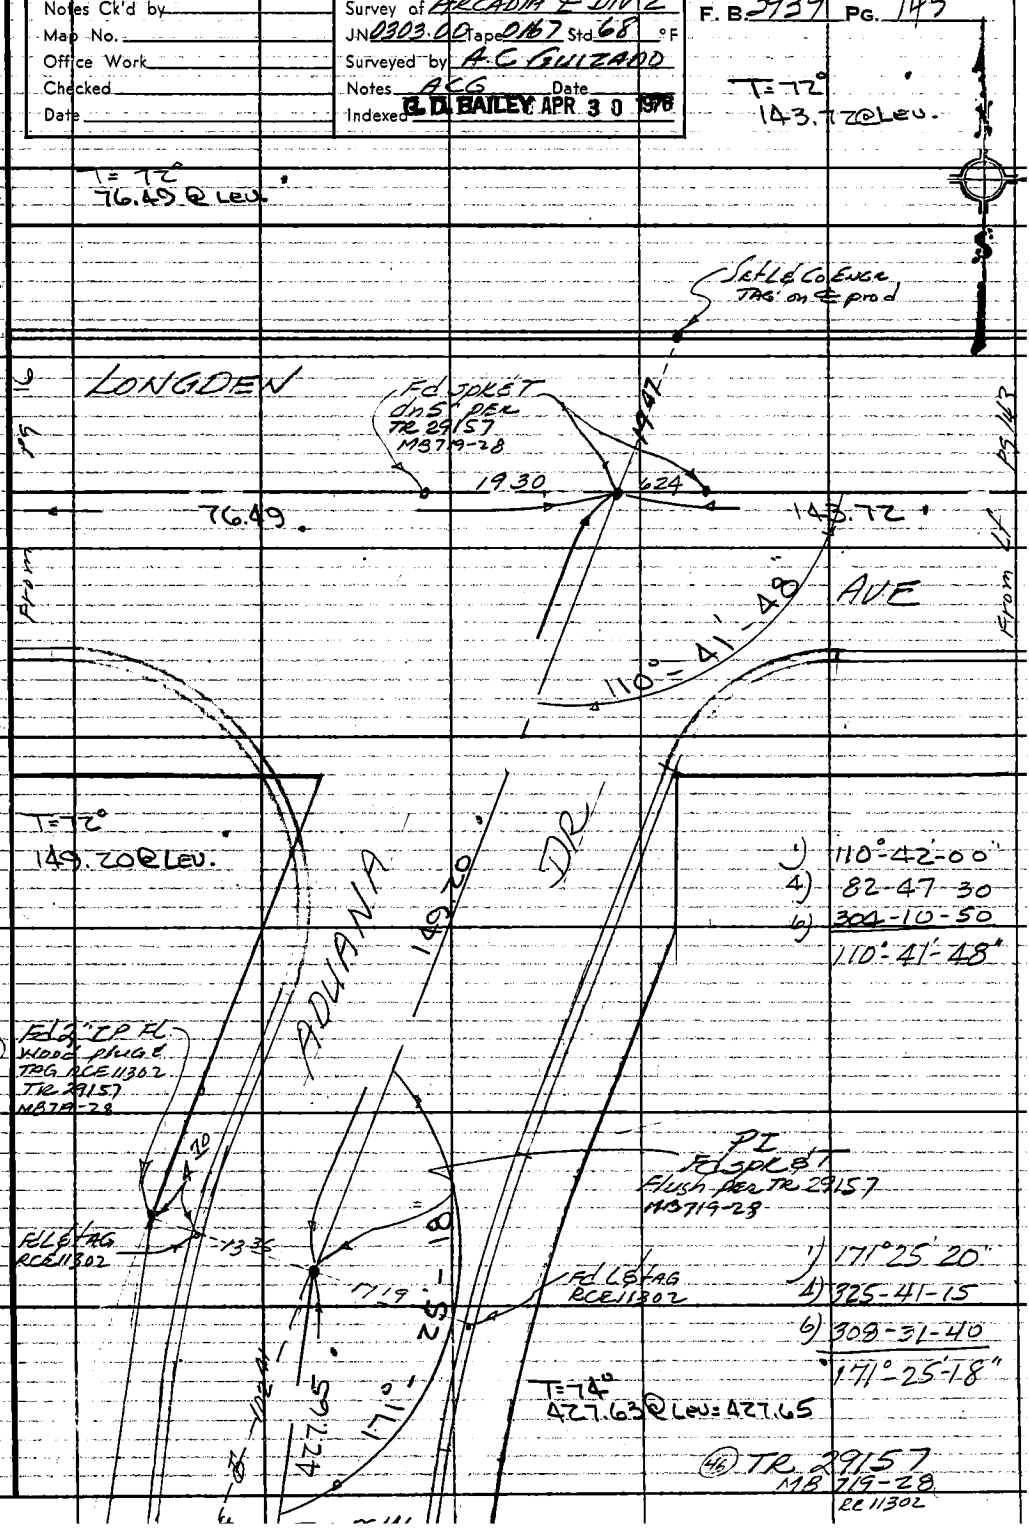

Note: Any Additions or Changes on This Sheet Must be Made or Circled in Red Ink With Date and Name of Person Making Change.

Do not extend this side of this line.

PLEASE RETURN TO
COUNTY OF LOS ANGELES
DEPARTMENT OF COUNTY ENGINEER
403 LOS ANGELES COUNTY ENGINEERING BLDG.

76F309S CE#310 3-69

PWFB 1528

F. B. 3939 PG. 146

From btm pg 145

876

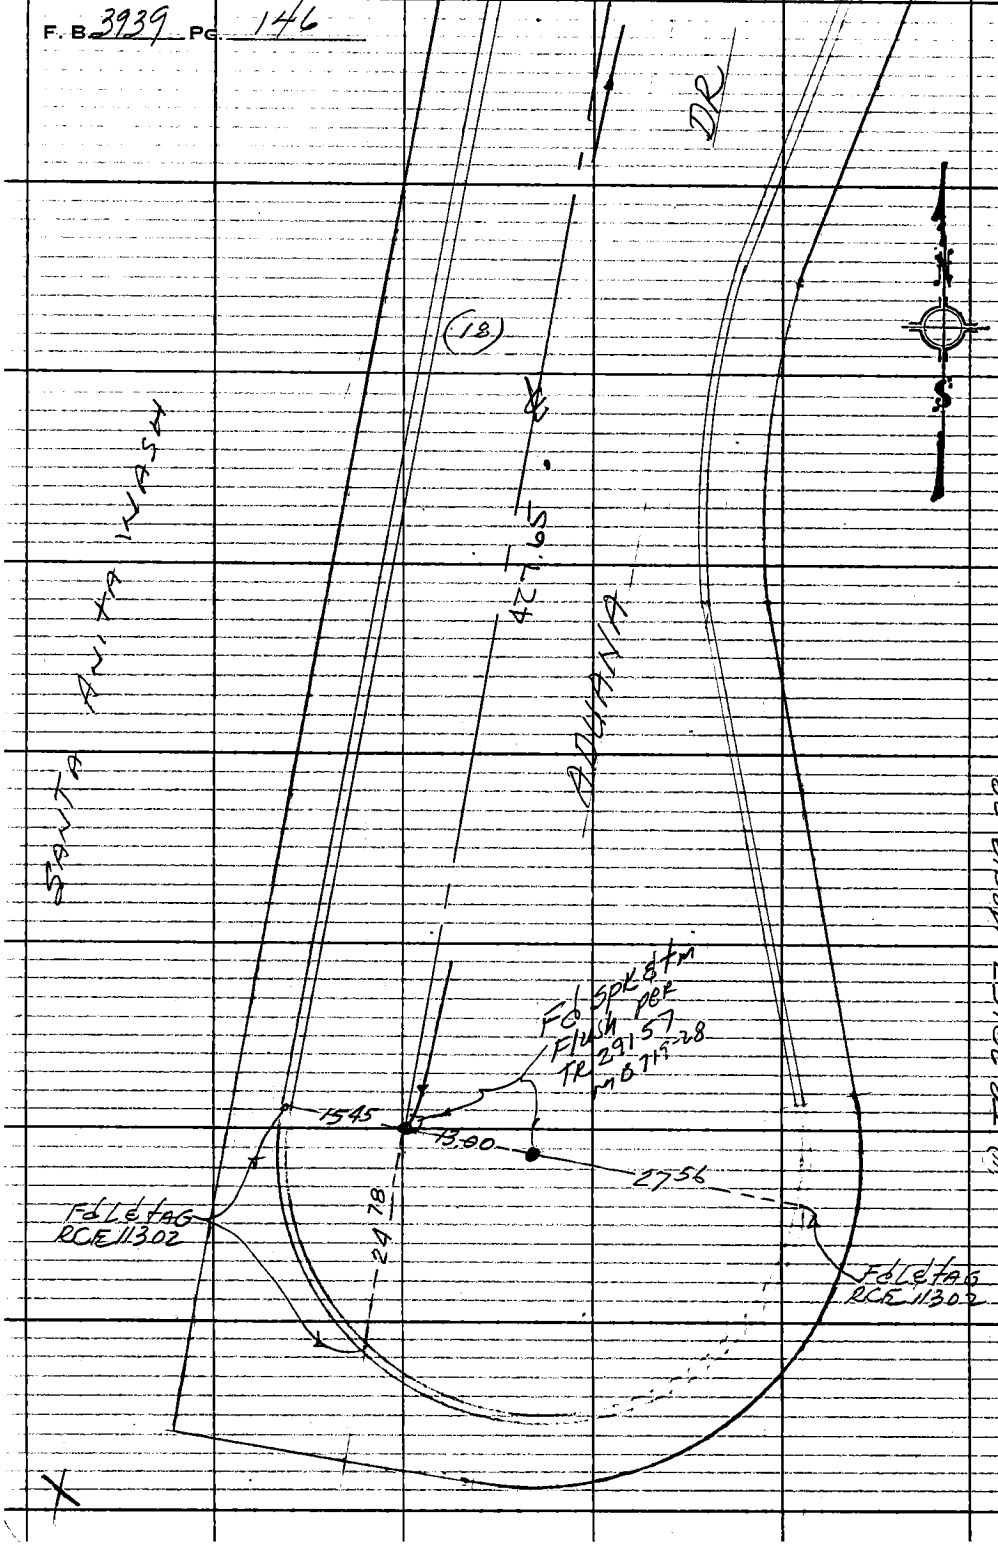

PLEASE RETURN TO
COUNTY OF LOS ANGELES
DEPARTMENT OF COUNTY ENGINEER
403 LOS ANGELES COUNTY ENGINEERING BLDG.

Do not extend this side of this line.

Note: Any Additions or Changes on This Sheet Must be Made or Circled in Red Ink With Date and Name of Person Making Change.

PWFB 1528

877

Notes Ck'd by
Map No.
Office Work
Checked
Date

Survey of ARCADIA E DIV 2
JN 0303.00 Tape 0167 Std 68 °F
Surveyed by A.C. GUIZADO
Notes ACG Date 7/27/76
Indexed L.D. BAILEY APR 30 1978

F. B. 3939 Pg. 147

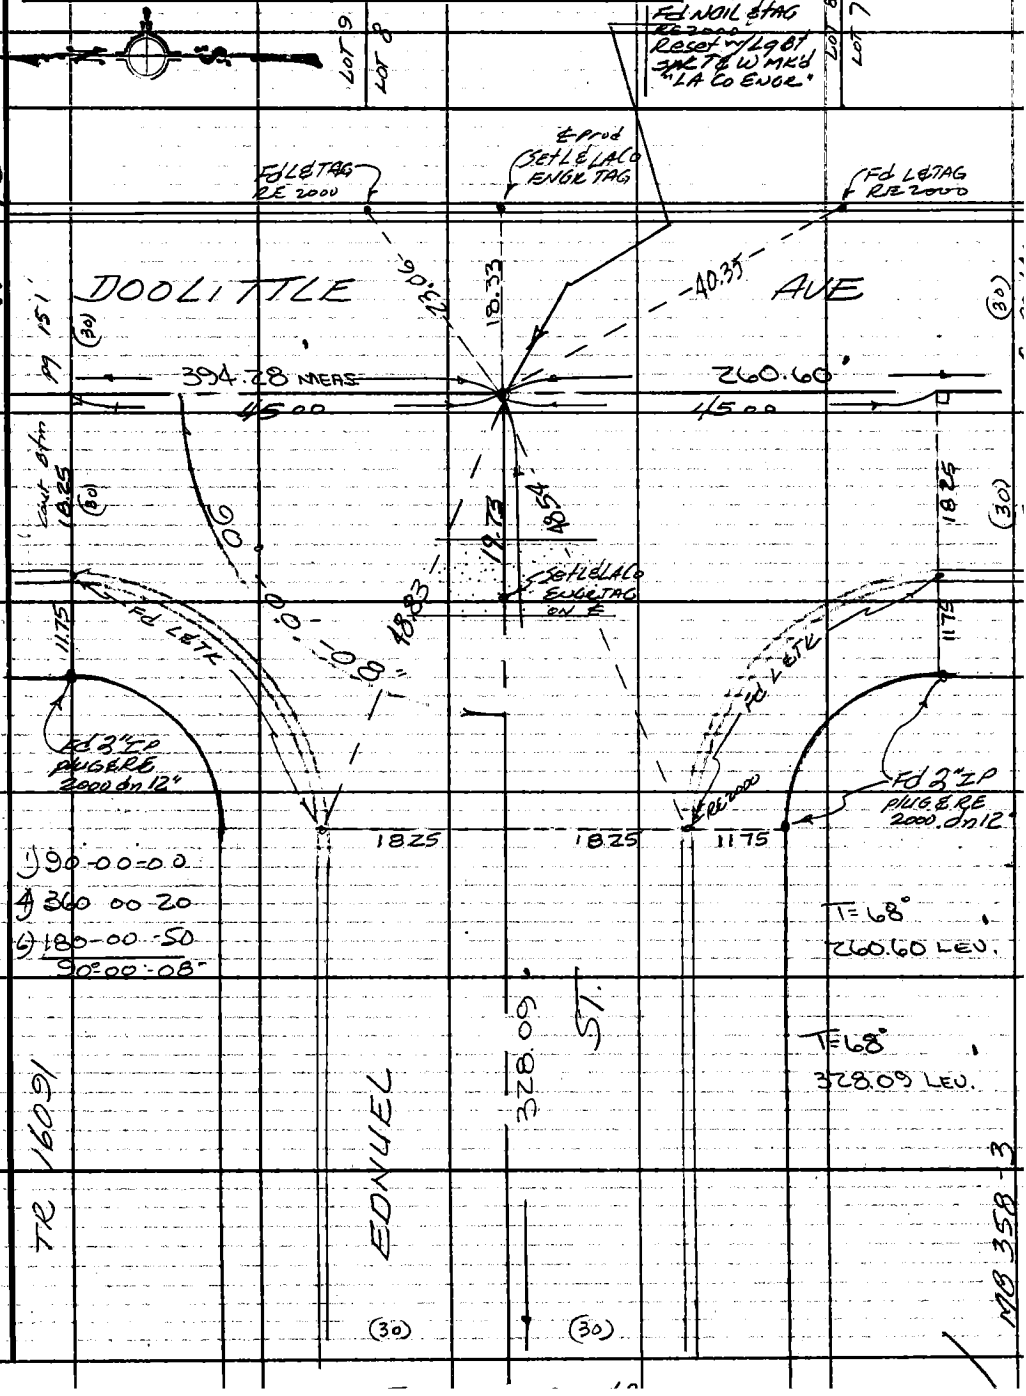

Note: Any Additions or Changes on This Sheet Must be Made or Circled in Red Ink With Date and Name of Person Making Change.

Do not extend this side of this line.

PLEASE RETURN TO
COUNTY OF LOS ANGELES
DEPARTMENT OF COUNTY ENGINEER
403 LOS ANGELES COUNTY ENGINEERING BLDG.

76F309S CE#310 3-69

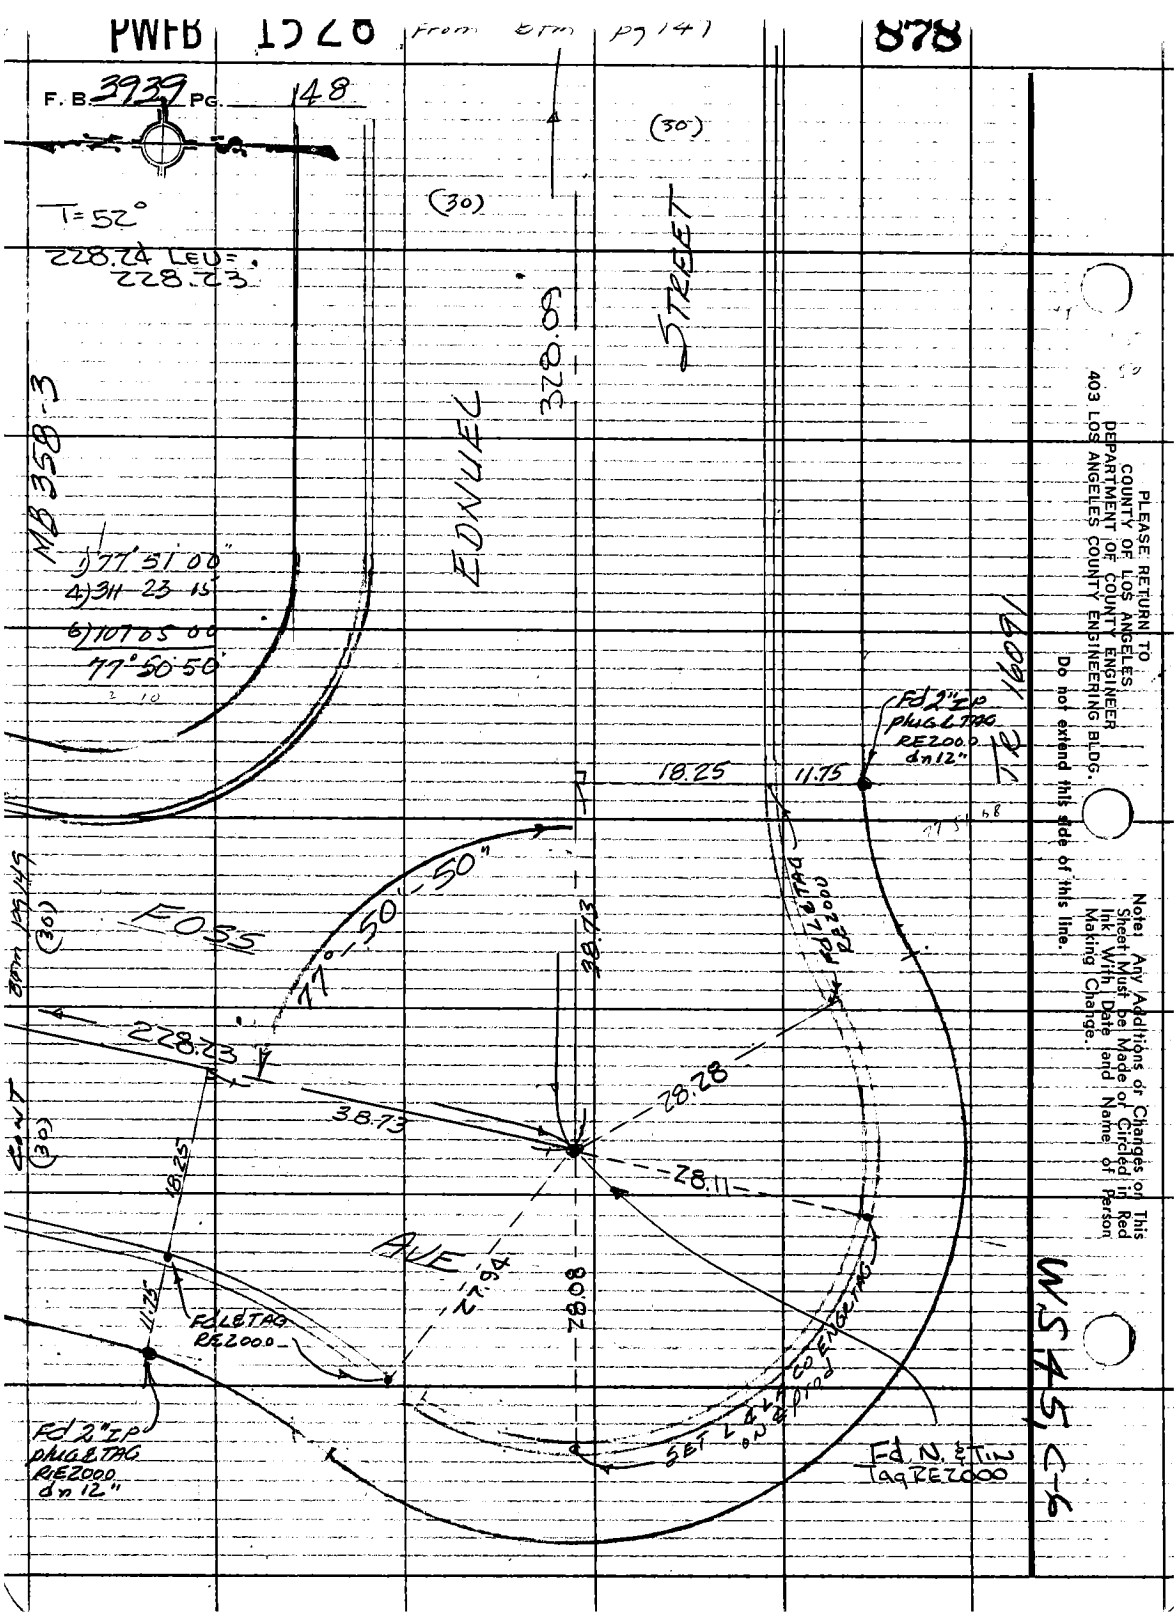
PWFB 1528 From BTM pg 147
878
F. B. 3939 PG. 148
T=52°
228.24 LEU=
228.23
(30)
(30)
STREET
EDNUEL
328.08
MB 358-3
1) 77° 51' 00"
4) 311 23 15
6) 107 05 00
77° 50' 50"
Fd 2" IP plug & TAG RE2000 dn 12"
18.25
11.75
TR 1609
FOSS
77°-50'-50"
38.73
228.23
38.73
28.28
28.11
AVE
27.94
28.08
18.25
11.75
Fd L&TAG RE2000
Fd 2" IP plug & TAG RE2000 dn 12"
SET L&LA CO ENGR TAG ON ℄ prod
Fd N. & Tin Tag RE2000
WS 45, C-6
PLEASE RETURN TO
COUNTY OF LOS ANGELES
DEPARTMENT OF COUNTY ENGINEER
403 LOS ANGELES COUNTY ENGINEERING BLDG.
Do not extend this side of this line.
Note: Any Additions or Changes on This Sheet Must be Made or Circled in Red Ink With Date and Name of Person Making Change.

PWFB 1528 879, 880

Notes Ck'd by	Survey of ARCADIA & DIV 2
Map No.	JN 030300 Tape 0167 Std. 68 °F
Office Work	Surveyed by ACGUIZADO
Checked	Notes ACG Date 2/27/76
Date	Indexed G. D. BAILEY APR 3 0 1976

F. B. 3939 PG. 149

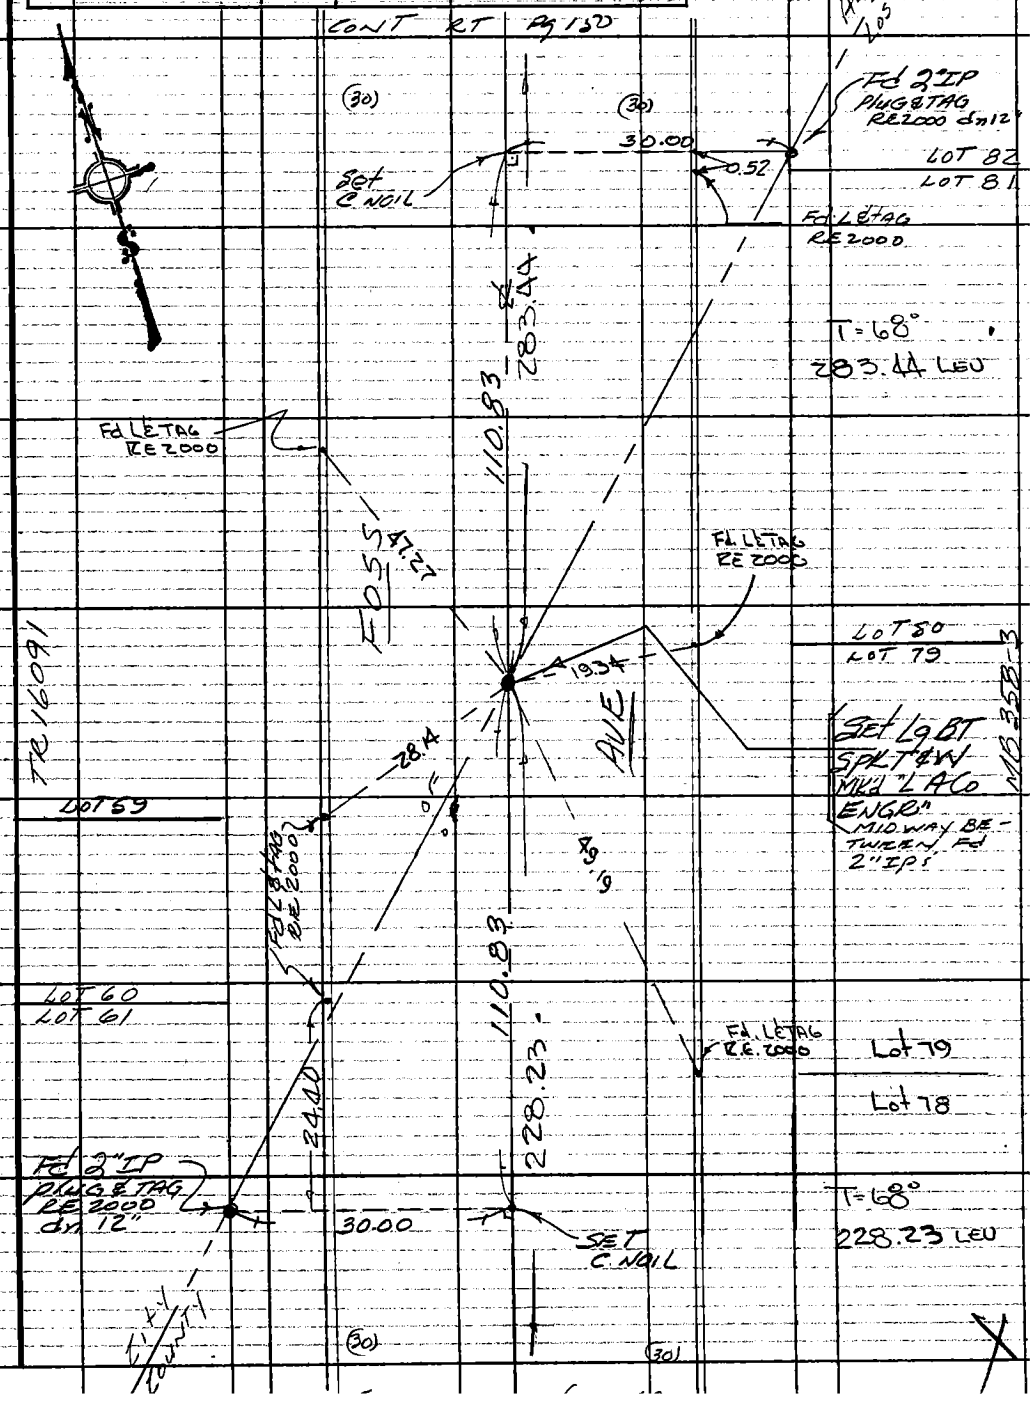

Note: Any Additions or Changes on This Sheet Must be Made or Circled in Red Ink With Date and Name of Person Making Change.

Do not extend this side of this line.

PLEASE RETURN TO
COUNTY OF LOS ANGELES
DEPARTMENT OF COUNTY ENGINEER
403 LOS ANGELES COUNTY ENGINEERING BLDG.

76F309S CE#310 3-69

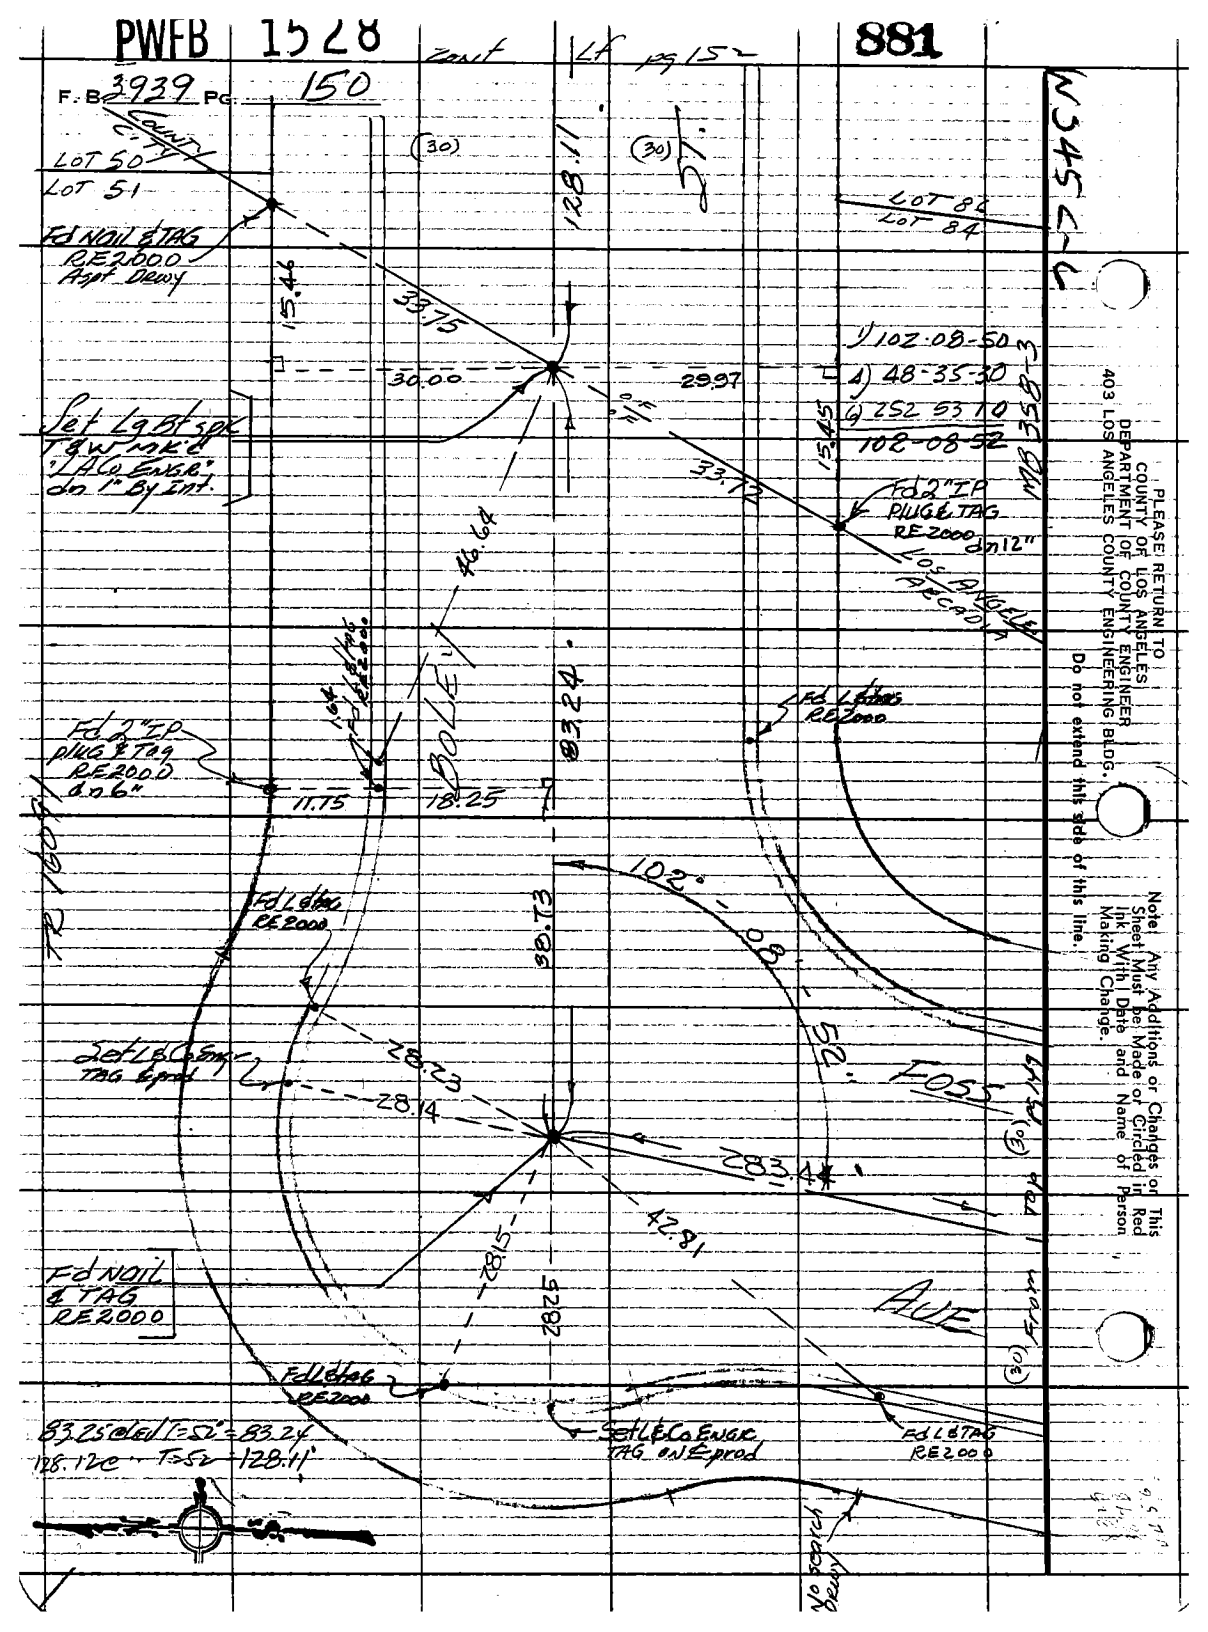
PWFB 1528
881
F.B. 3939 PG. 150
COUNTY CITY
LOT 50
LOT 51
Fd NAIL & TAG RE2000 Aspt Drwy
(30)
128.11
(30)
LOT 82
LOT 84
15.46
33.75
30.00
29.97
1) 102-08-50
4) 48-35-30
6) 252 53 10
102-08-52
15.45
33.72
Set Lg Bt spk T&W mk'd "LACo ENGR" dn 1" By Int.
Fd 2" IP PLUG & TAG RE2000 dn 12"
LOS ANGELES
ARCADIA
46.64
BOLET
83.24
Fd L&tag RE2000
Fd 2" IP plug & Tag RE2000 dn 6"
11.75
18.25
102°-08-52
Fd L&tag RE2000
38.73
Set L&Co Engr TAG & prod
28.23
28.14
FOSS
283.44
42.81
28.15
28.25
Fd NAIL & TAG RE2000
AVE
Fd L&tag RE2000
Set L&Co ENGR TAG on ℄ prod
Fd L&TAG RE2000
83.25 @ LEV T=52° = 83.24
128.12 @ T=52 = 128.11
No search Drwy
PLEASE RETURN TO
COUNTY OF LOS ANGELES
DEPARTMENT OF COUNTY ENGINEER
403 LOS ANGELES COUNTY ENGINEERING BLDG.
Do not extend this side of this line.
Note: Any Additions or Changes on This Sheet Must be Made or Circled in Red Ink With Date and Name of Person Making Change.

PWFB 1528

882

Notes Ck'd by	Survey of ARCADIA & DIV 2
Map No.	JN 030300 Tape 0167 Std 66 °F
Office Work	Surveyed by A.C. Guizado
Checked	Notes ACG Date 3/1/76
Date	Indexed G.D. BAILEY APR 30 1976

F. B. 3939 PG. 151

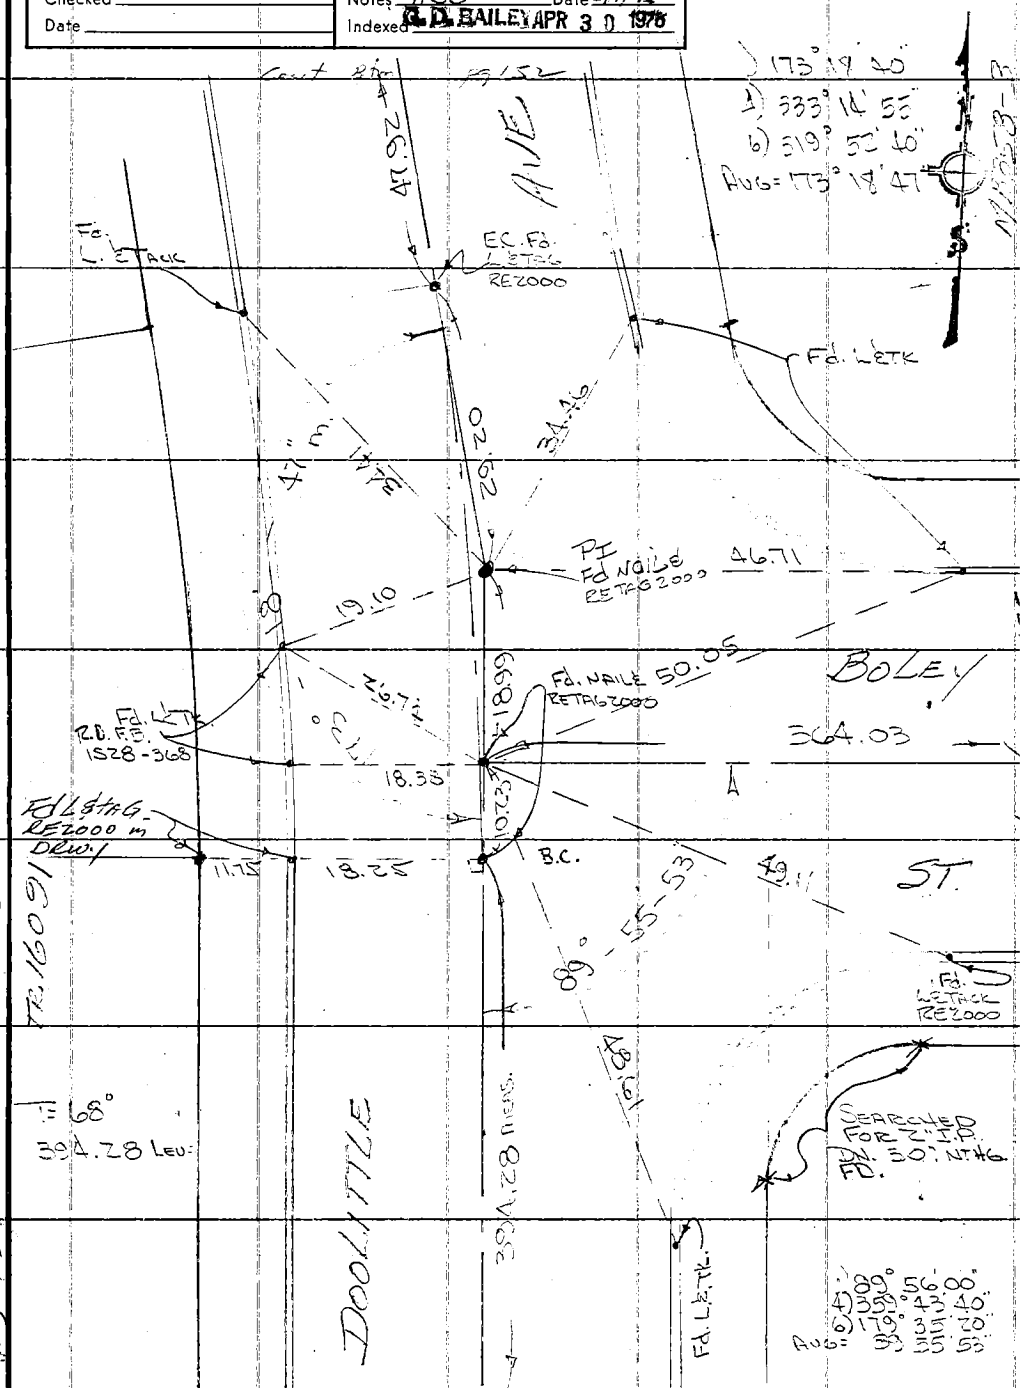

Note: Any Additions or Changes on This Sheet Must be Made or Circled in Red Ink With Date and Name of Person Making Change.

Do not extend this side of this line.

PLEASE RETURN TO
COUNTY OF LOS ANGELES
DEPARTMENT OF COUNTY ENGINEER
403 LOS ANGELES COUNTY ENGINEERING BLDG.

76F309S CE#310 3-69

PWFB 1528 cont Btm Pg 153 883

F. B. 3939 PG. 152

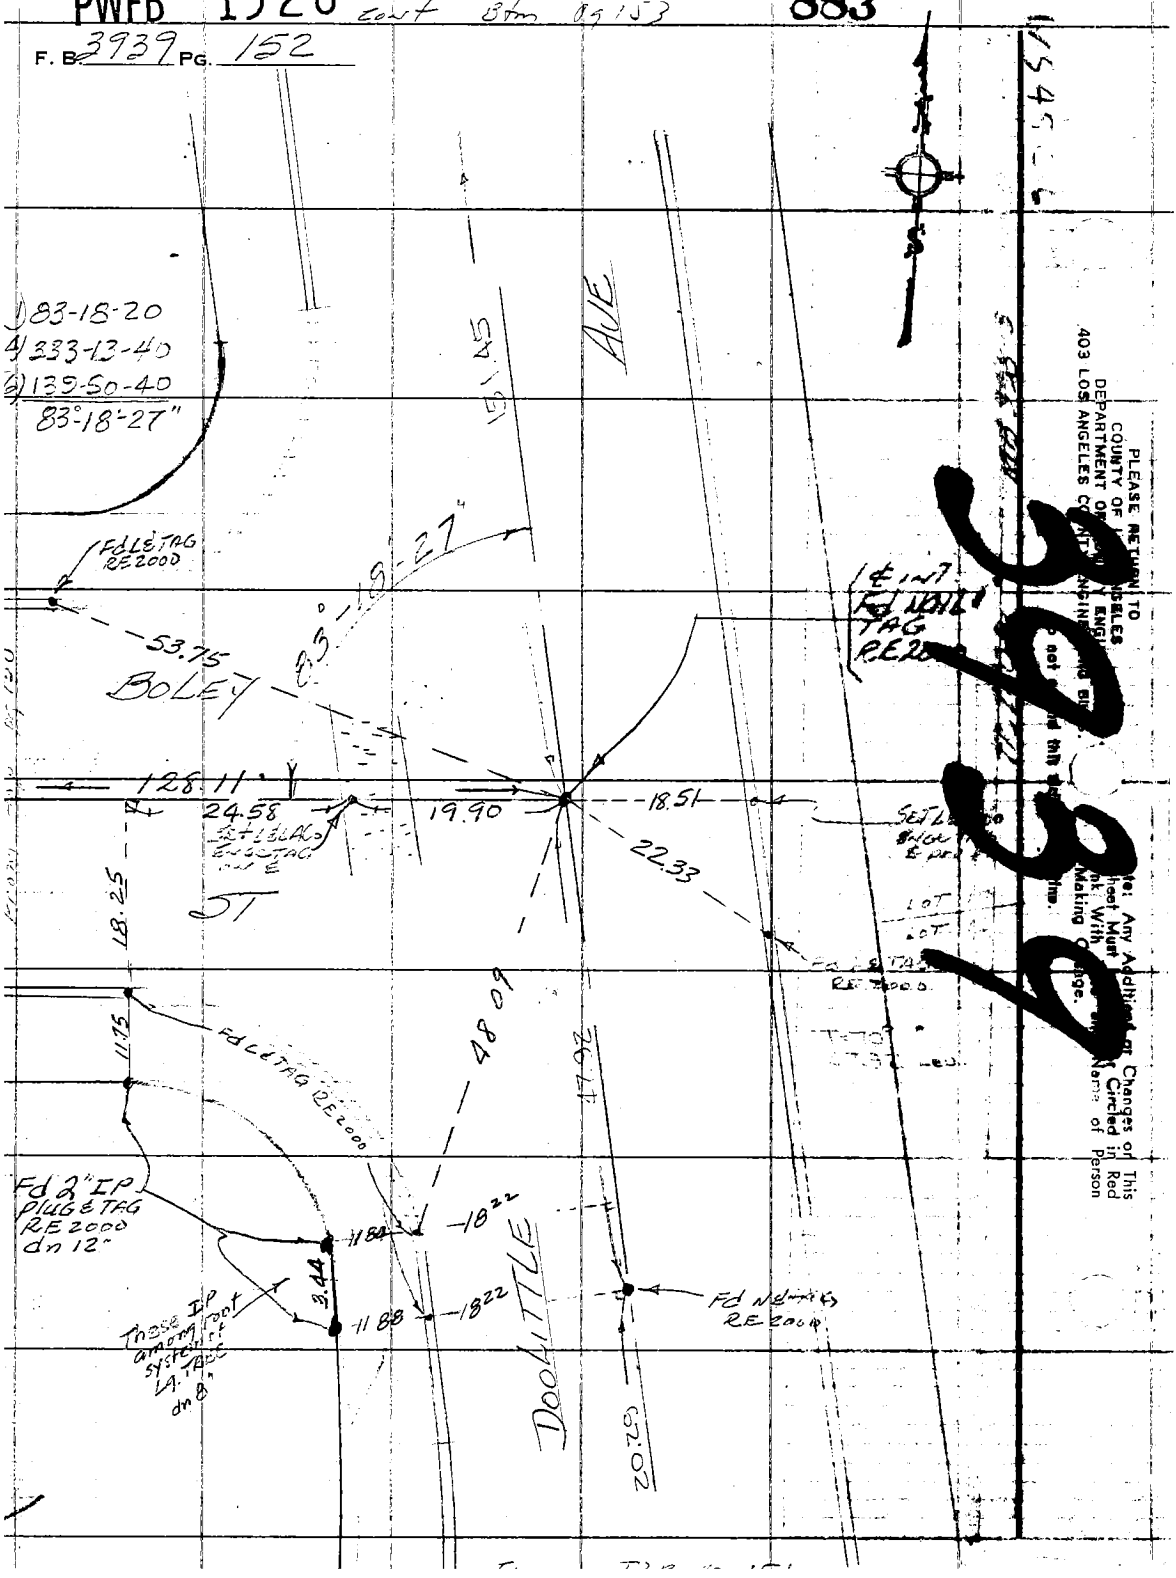

PWFB 1528

884

Notes Ck'd by	Survey of Arcadia & DIV. 2
Map No.	JN 2303.00 Tape 167 Std 68 °F
Office Work	Surveyed by A.C. GUIZADO
Checked	Notes ACG Date 3/1/76
Date	Indexed G. D. BAILEY APR 3 0 1976

F. B. 3939 PG. 153

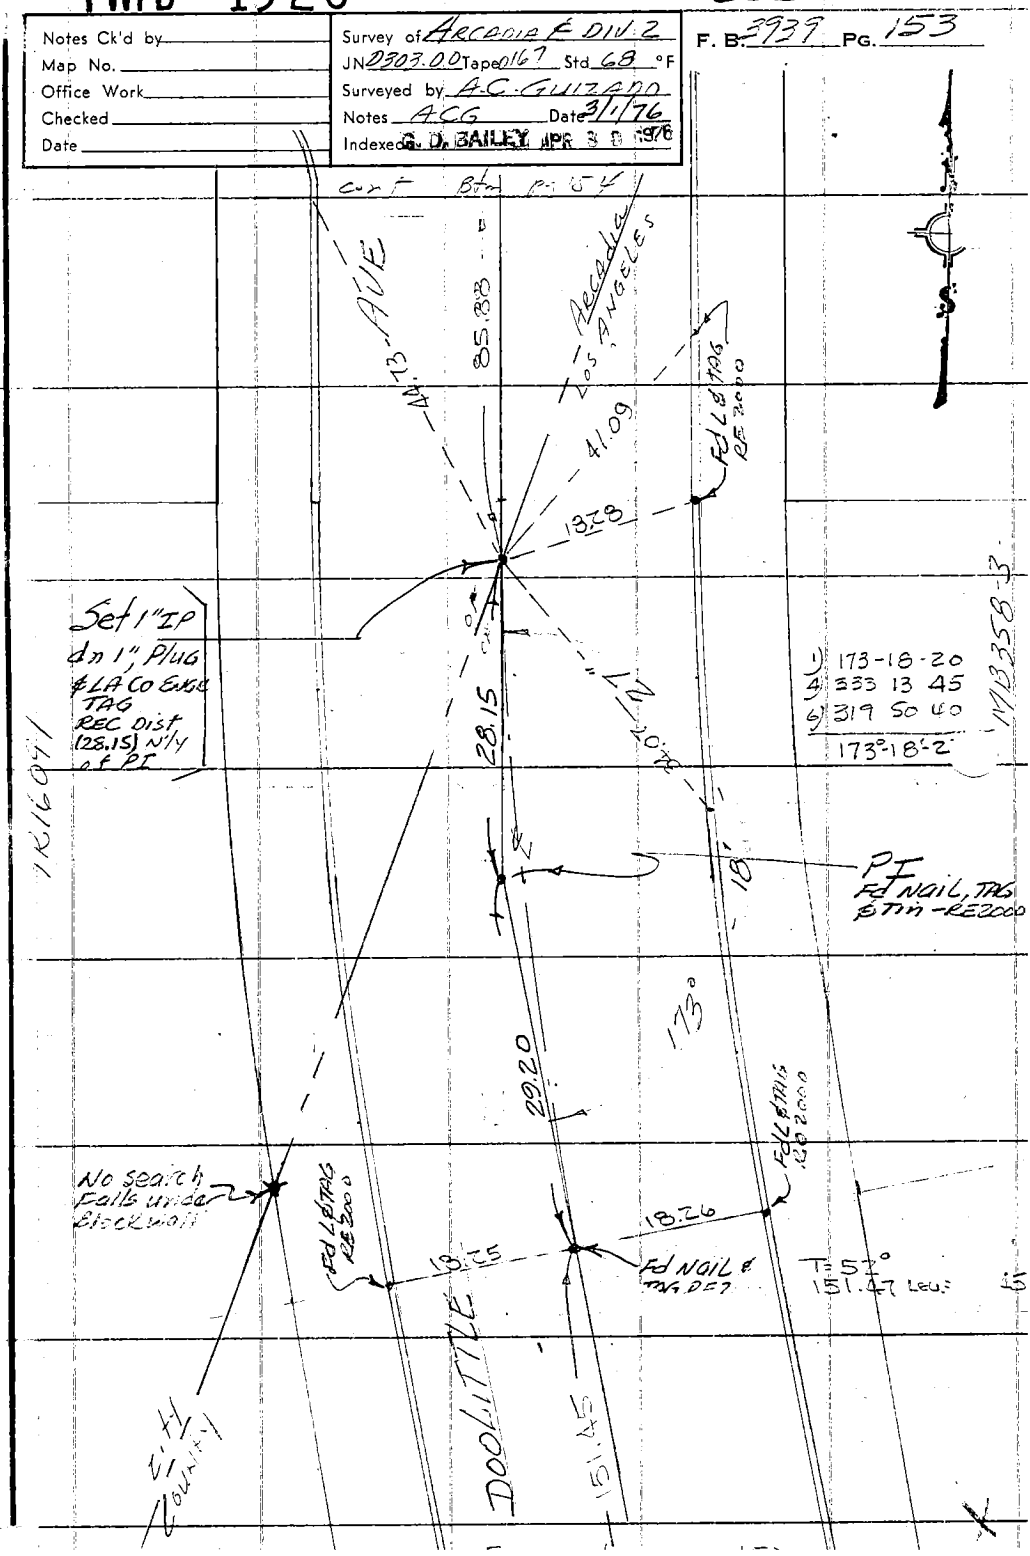

Note: Any Additions or Changes on This Sheet Must be Made or Circled in Red Ink With Date and Name of Person Making Change.

Do not extend this side of this line.

PLEASE RETURN TO
COUNTY OF LOS ANGELES
DEPARTMENT OF COUNTY ENGINEER
403 LOS ANGELES COUNTY ENGINEERING BLDG.

76F3095 CE#310 3-68

PWFB 1528 885

F. B. 3939 PG. 154

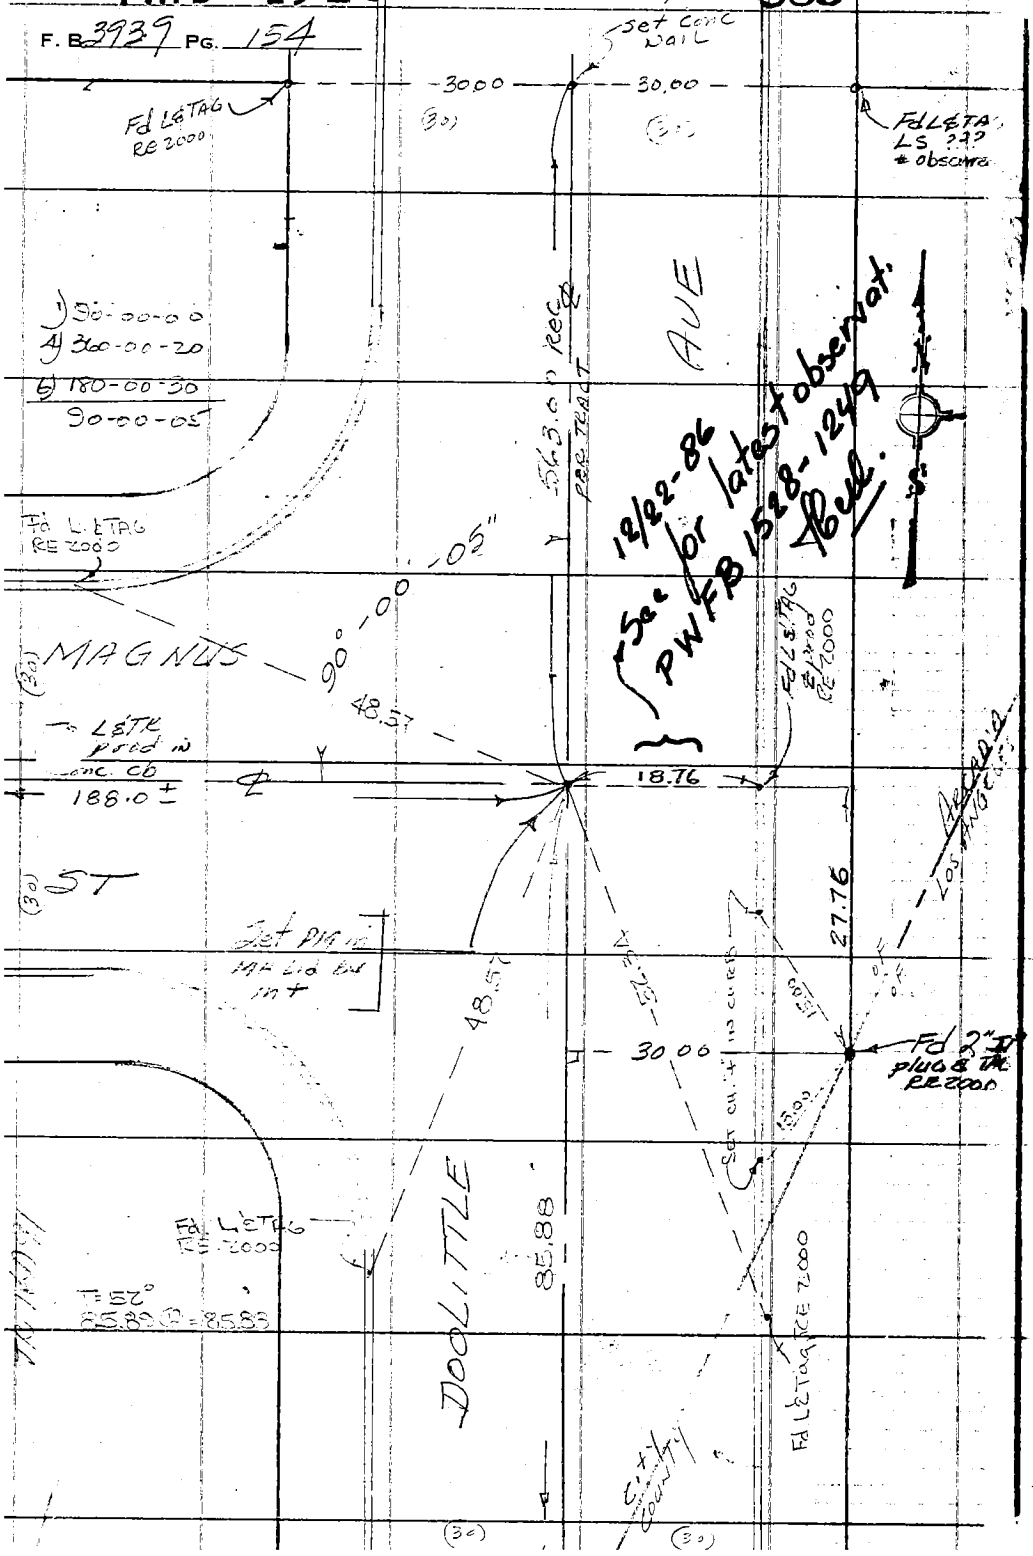

PLEASE RETURN TO
COUNTY OF LOS ANGELES
DEPARTMENT OF COUNTY ENGINEER
LOS ANGELES COUNTY ENGINEERING BLDG.

Do not extend this side of this line.

Note: Any Additions or Changes on This Sheet Must be Made or Circled in Red Ink With Date and Name of Person Making Change.