PWFB 1332

456

Notes Ck'd by
Map No.
Office Work
Checked
Date

Survey of GRAND AV. AREA
JN 0303.00 Tape Std °F
Surveyed by E.L.
Notes H.B. MITCHELL Date 9-84
Indexed

F.B. ~~4239~~ PG. ~~5~~

GRAND AVE - AREA

J.N. 0303.00

CENTER - LINE

FB 1828
FB 1332
" 1333
FB 1569

Ply E. Landa
A. Caro
H.B. Mitchell

P.W. file o.k. Oct '86.

PWFB 1332

F.B. ~~4239~~ PG. ~~6~~

457

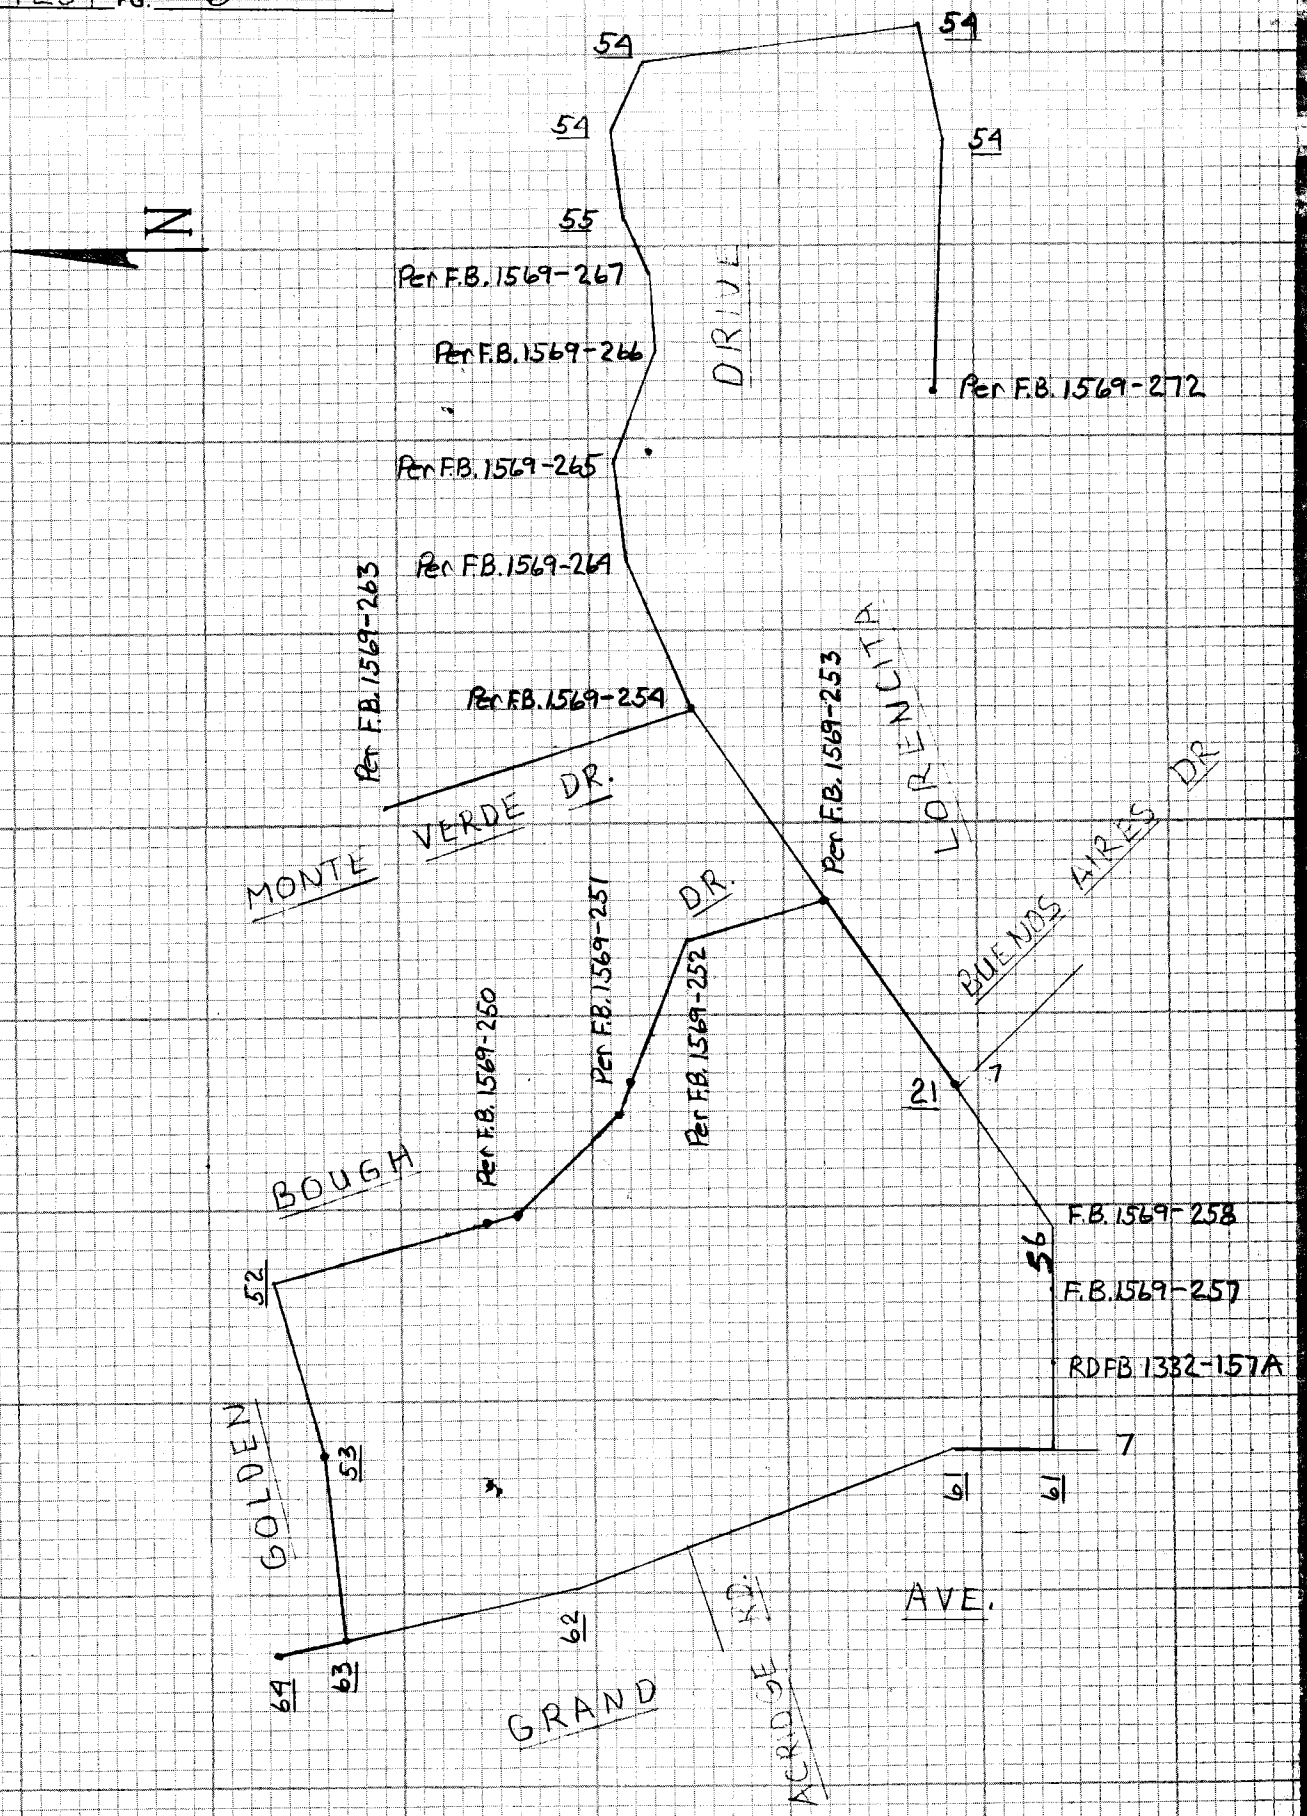

CENTERLINE NOTES
CE 310
76F3095-4/73

PLEASE RETURN TO
LOS ANGELES COUNTY ENGINEER
403 LOS ANGELES COUNTY ENGINEERING BLDG.

Do not extend notes this side of this line

NOTE: ANY ADDITIONS OR CHANGES ON THIS SHEET MUST BE MADE OR CIRCLED IN RED INK WITH DATE AND NAME OF PERSON MAKING CHANGE

PWFB 1332

458

Notes Ck'd by
Map No.
Office Work
Checked
Date

Survey of GRAND AV. ℄
JN 0303.00 Tape
Surveyed by E.L. Std °F
Notes H.B. MITCHELL Date 9-84
Indexed

F.B. 4239 PG. 7

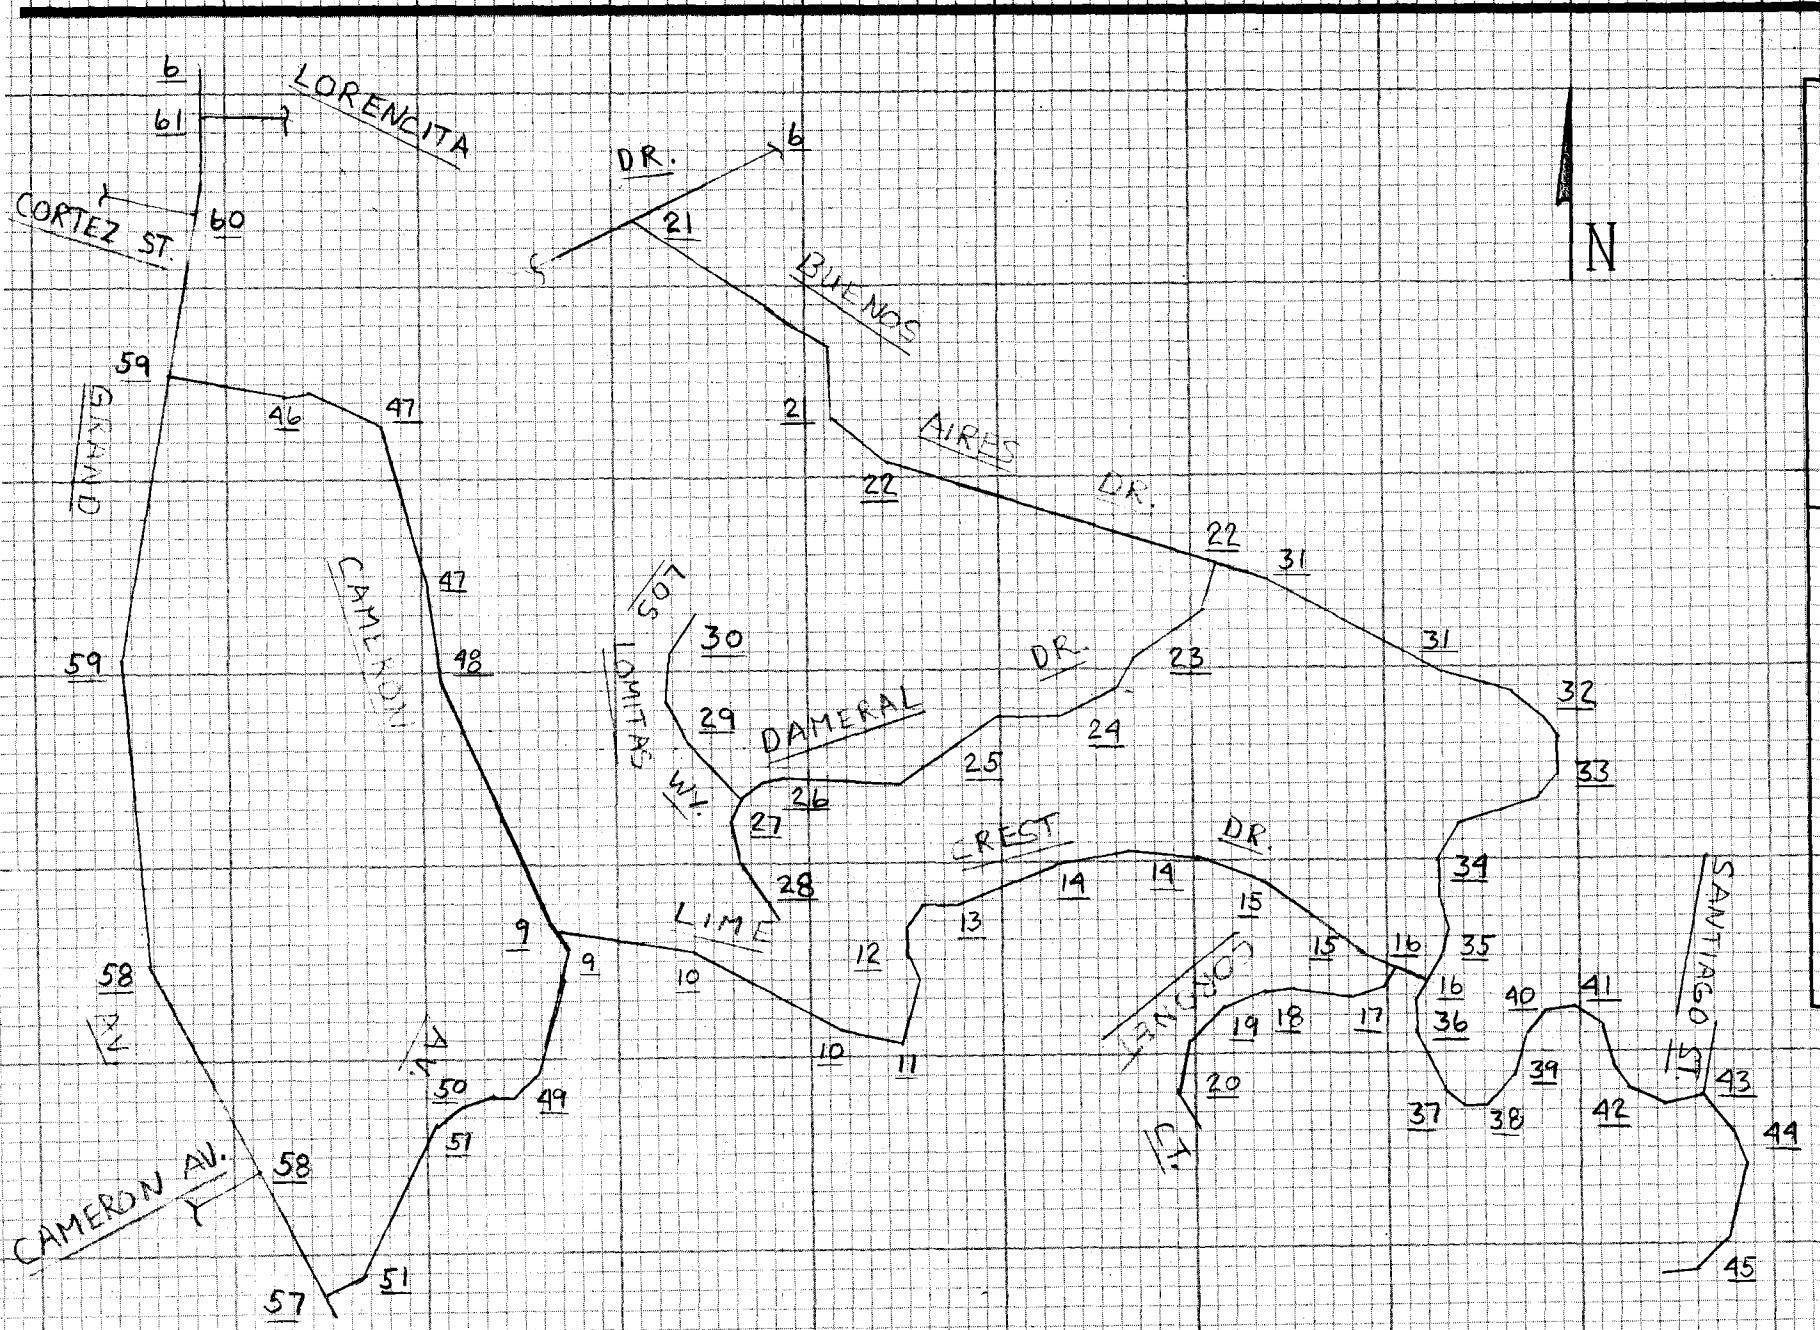

F.B. 4239 PG. 8

CE 310
76F3095-4/73

PLEASE RETURN TO
LOS ANGELES COUNTY ENGINEER
403 LOS ANGELES COUNTY ENGINEERING BLDG.

Do not extend notes this side of this line

NOTE: ANY ADDITIONS OR CHANGES
ON THIS SHEET MUST BE MADE OR
CIRCLED IN RED INK WITH DATE AND
NAME OF PERSON MAKING CHANGE

PWFB 1332 459 / 460

Notes Ck'd by ORTEGA	Survey of Grand Ave
Map No.	JN 0383.00 Tape — Std — °F
Office Work	Surveyed by E.L.
Checked	Notes A. Caro Date 8-84
Date	Indexed

F.B. ~~4239~~ PG. 9

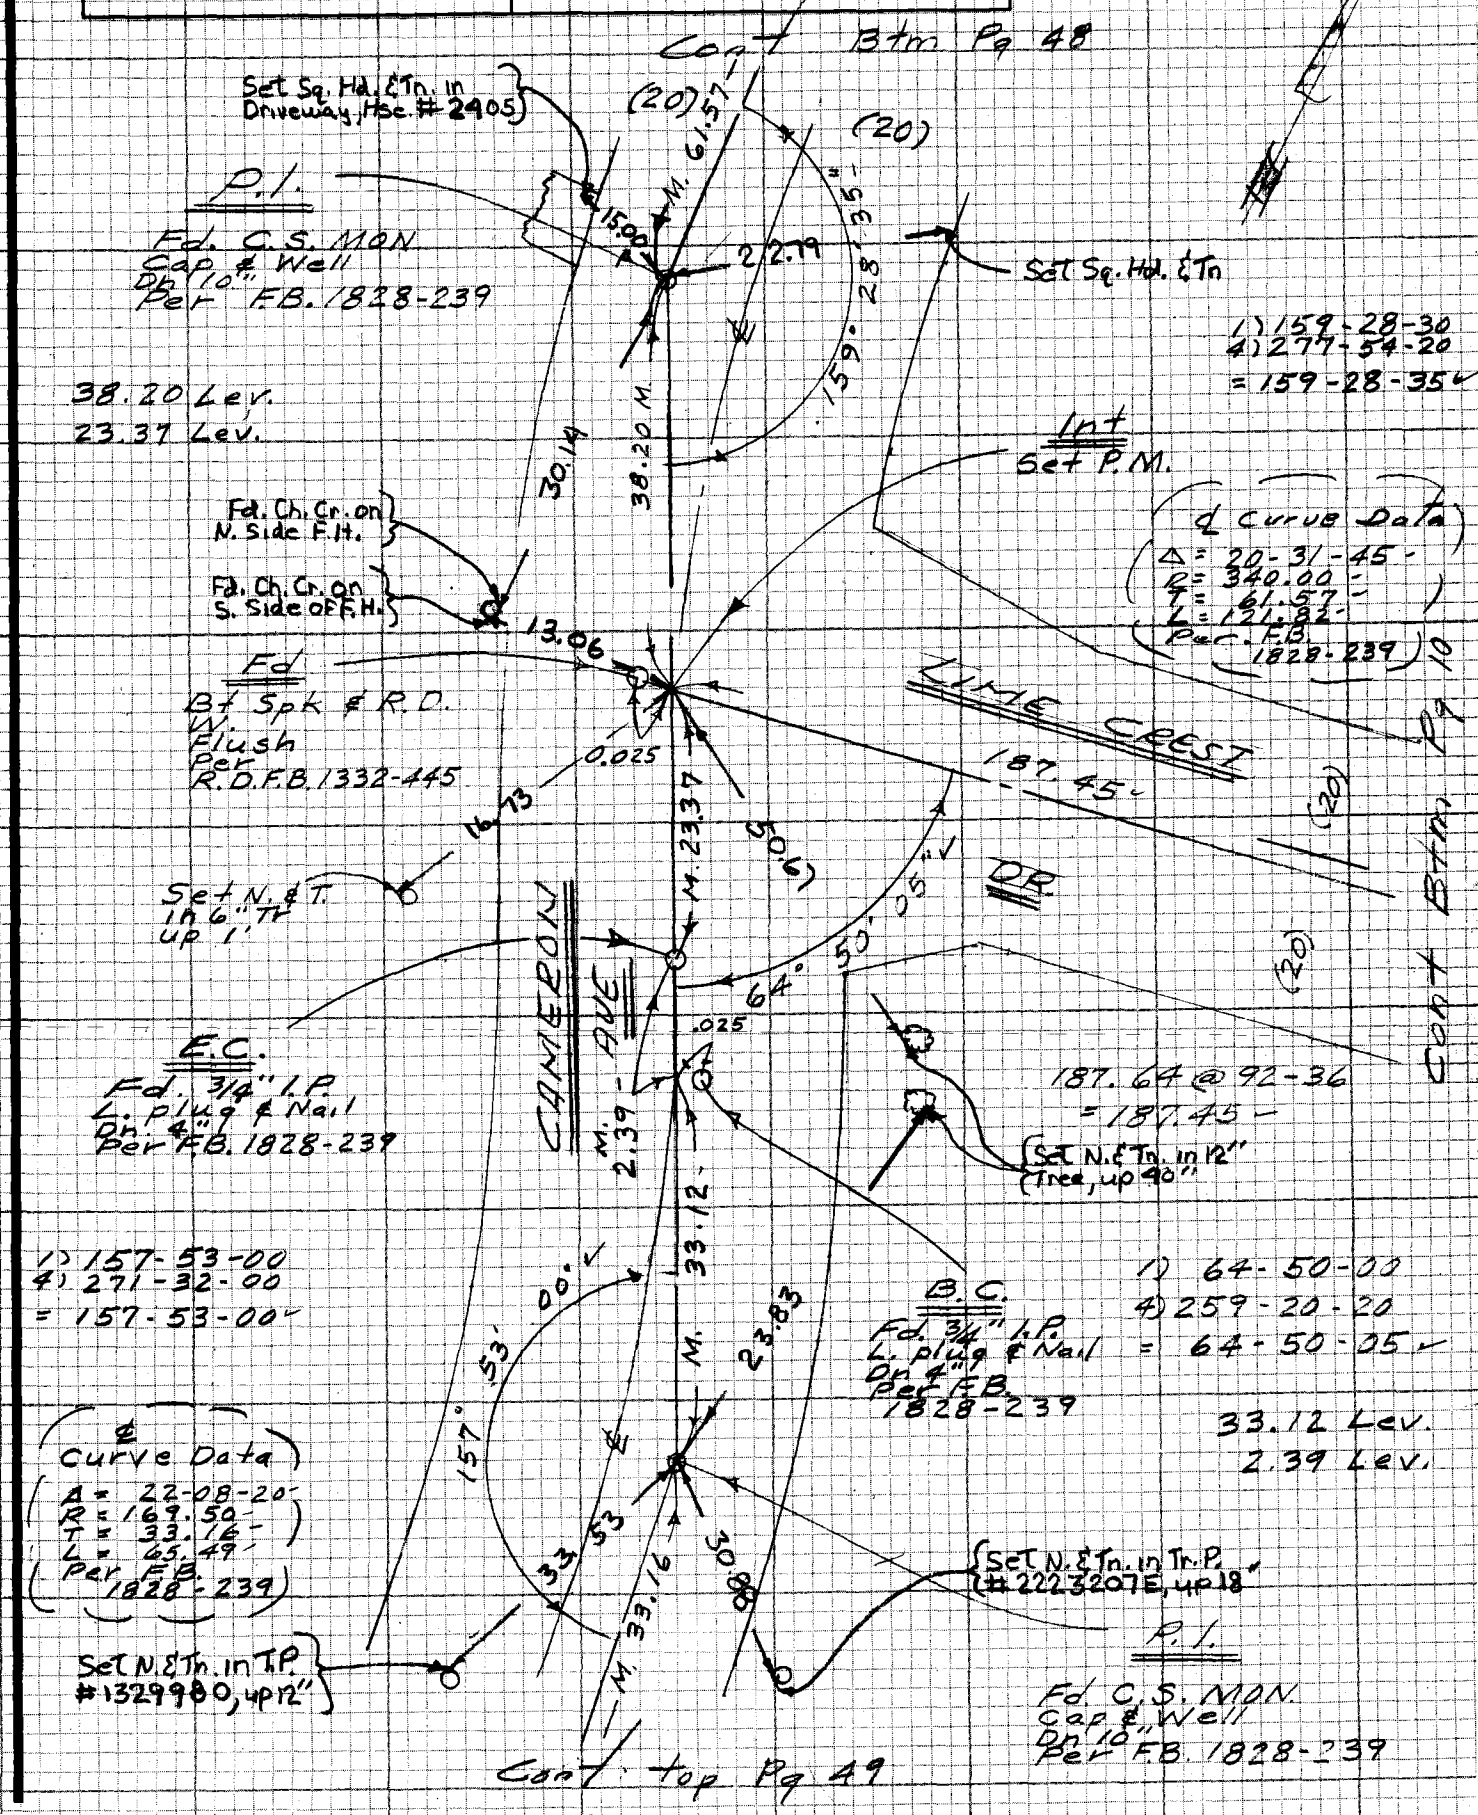

NOTE: ANY ADDITIONS OR CHANGES ON THIS SHEET MUST BE MADE OR CIRCLED IN RED INK WITH DATE AND NAME OF PERSON MAKING CHANGE

Do not extend notes this side of this line

PLEASE RETURN TO LOS ANGELES COUNTY ENGINEER 403 LOS ANGELES COUNTY ENGINEERING BLDG.

CENTERLINE NOTES CE 310 76F3095-4/73

PWFB 1332

F.B. ~~4239~~ PG. ~~70~~

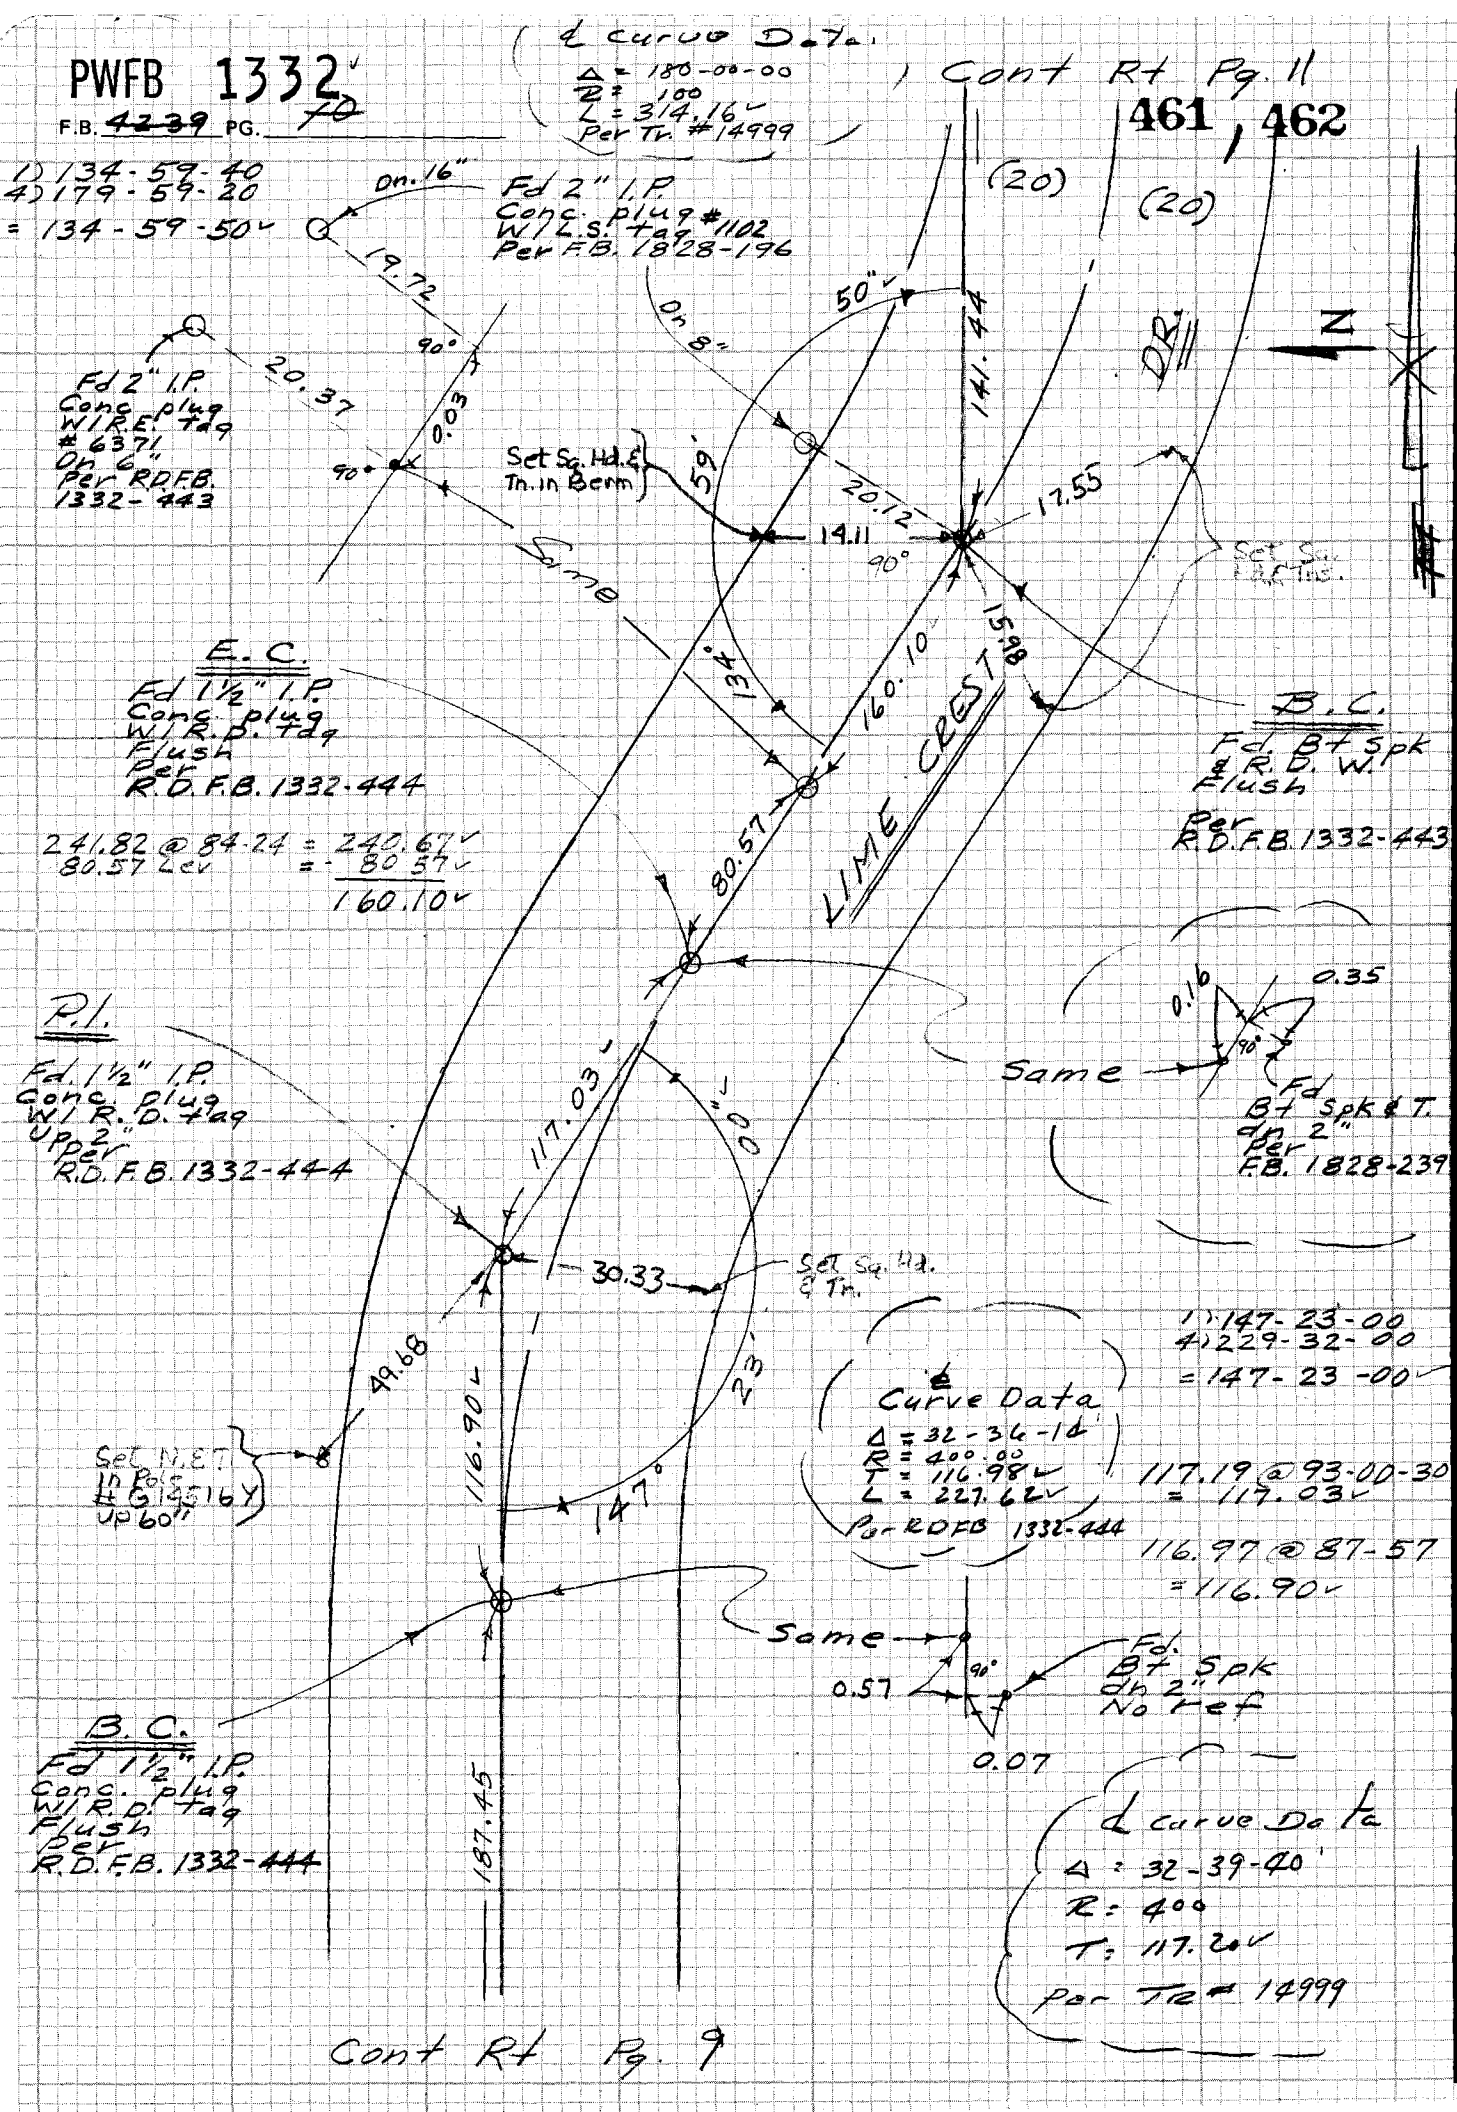

CE 310
76F3095-4/73

PLEASE RETURN TO
LOS ANGELES COUNTY ENGINEER
403 LOS ANGELES COUNTY ENGINEERING BLDG.

Do not exceed notes this side of this line

NOTE: ANY ADDITIONS OR CHANGES ON THIS SHEET MUST BE MADE OR CIRCLED IN RED INK WITH DATE AND NAME OF PERSON MAKING CHANGE

PWFB 1332

463 / 464

Notes Ck'd by ORTEGA	Survey of Road Co
Map No.	JN 0303 09 Tape Std °F
Office Work	Surveyed by EL
Checked	Notes A. Caro Date 8-84
Date	Indexed

F.B. ~~1239~~ PG. 44

Cont Btm Pg. 12

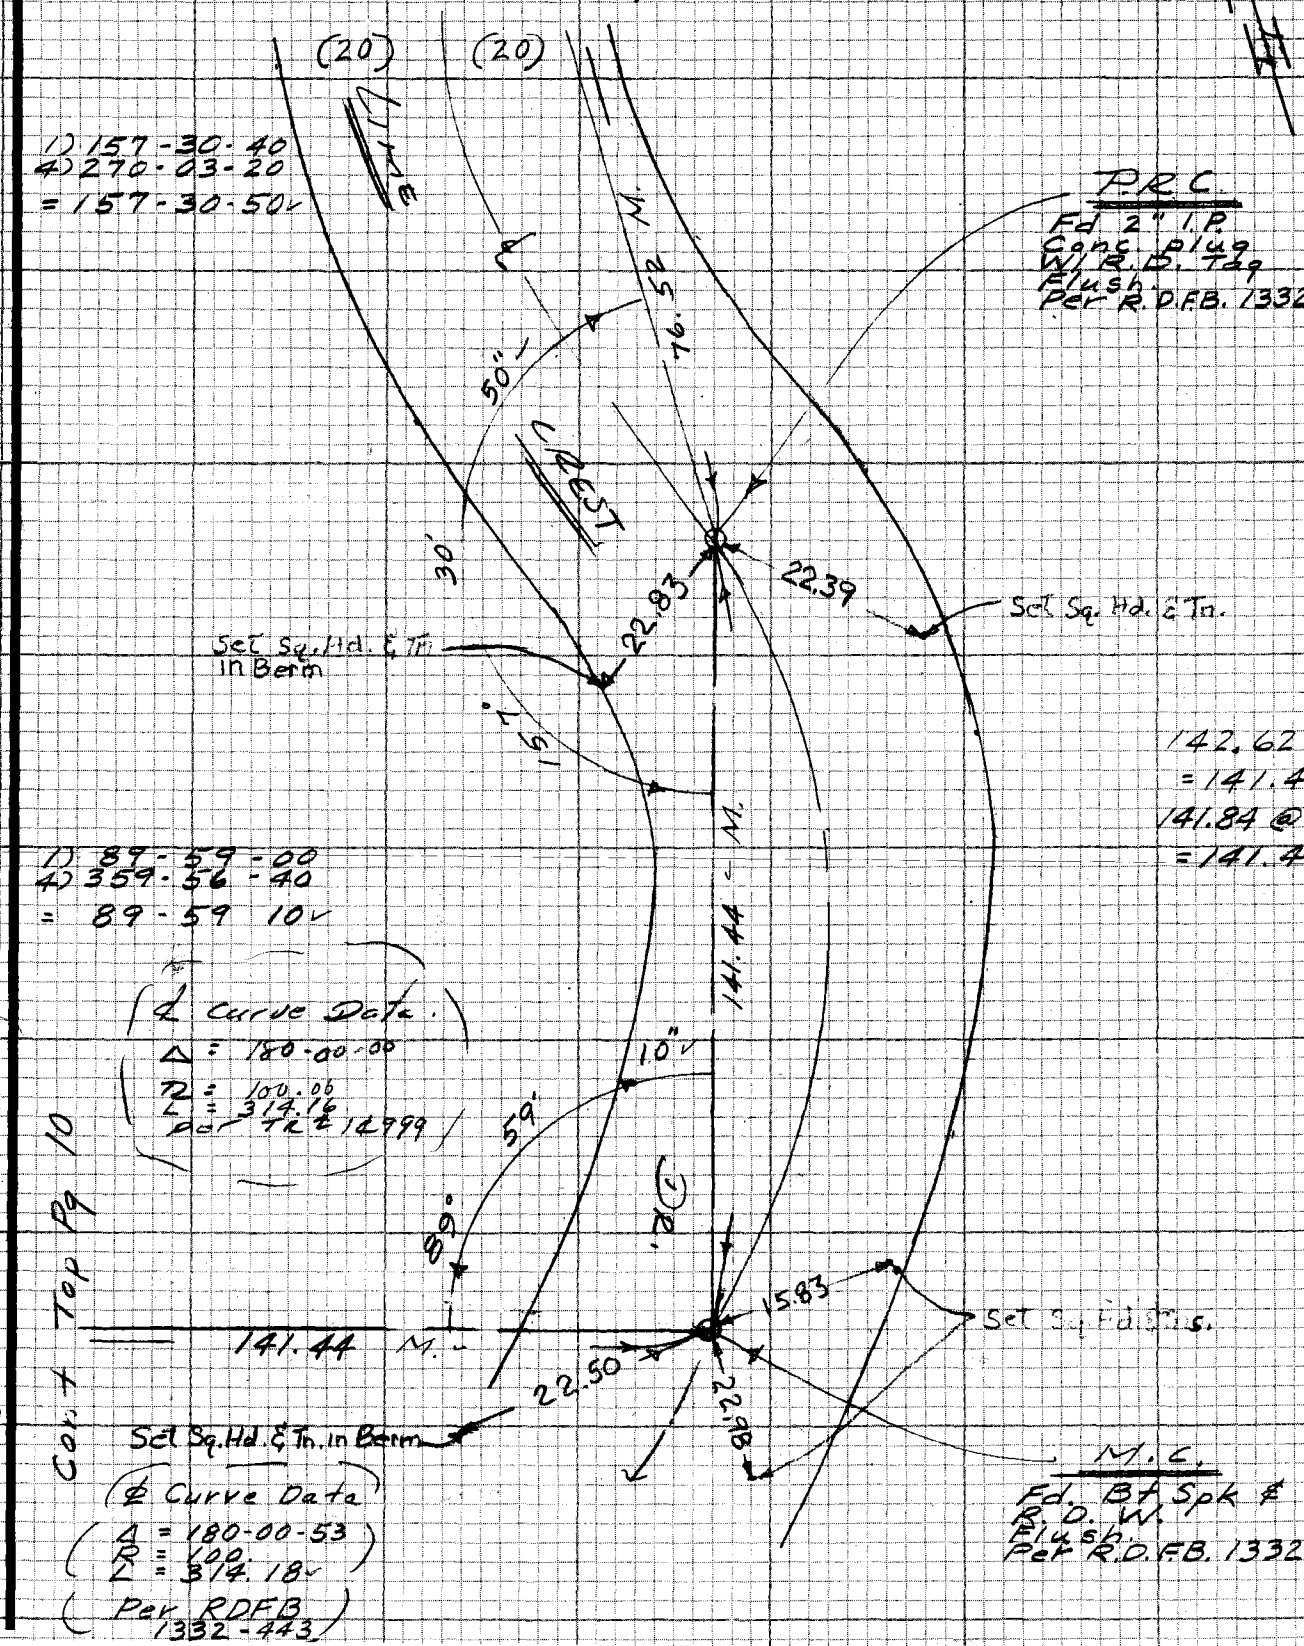

Top Pg 10

Col. 7

NOTE: ANY ADDITIONS OR CHANGES ON THIS SHEET MUST BE MADE OR CIRCLED IN RED INK WITH DATE AND NAME OF PERSON MAKING CHANGE

Do not extend notes this side of this line

PLEASE RETURN TO
LOS ANGELES COUNTY ENGINEER
403 LOS ANGELES COUNTY ENGINEERING BLDG.

CENTERLINE NOTES
CE 310
76F3095-4/73

PWFB 1332

F.B. ~~1239~~ PG. 12

465

Cont Btm Pg 13

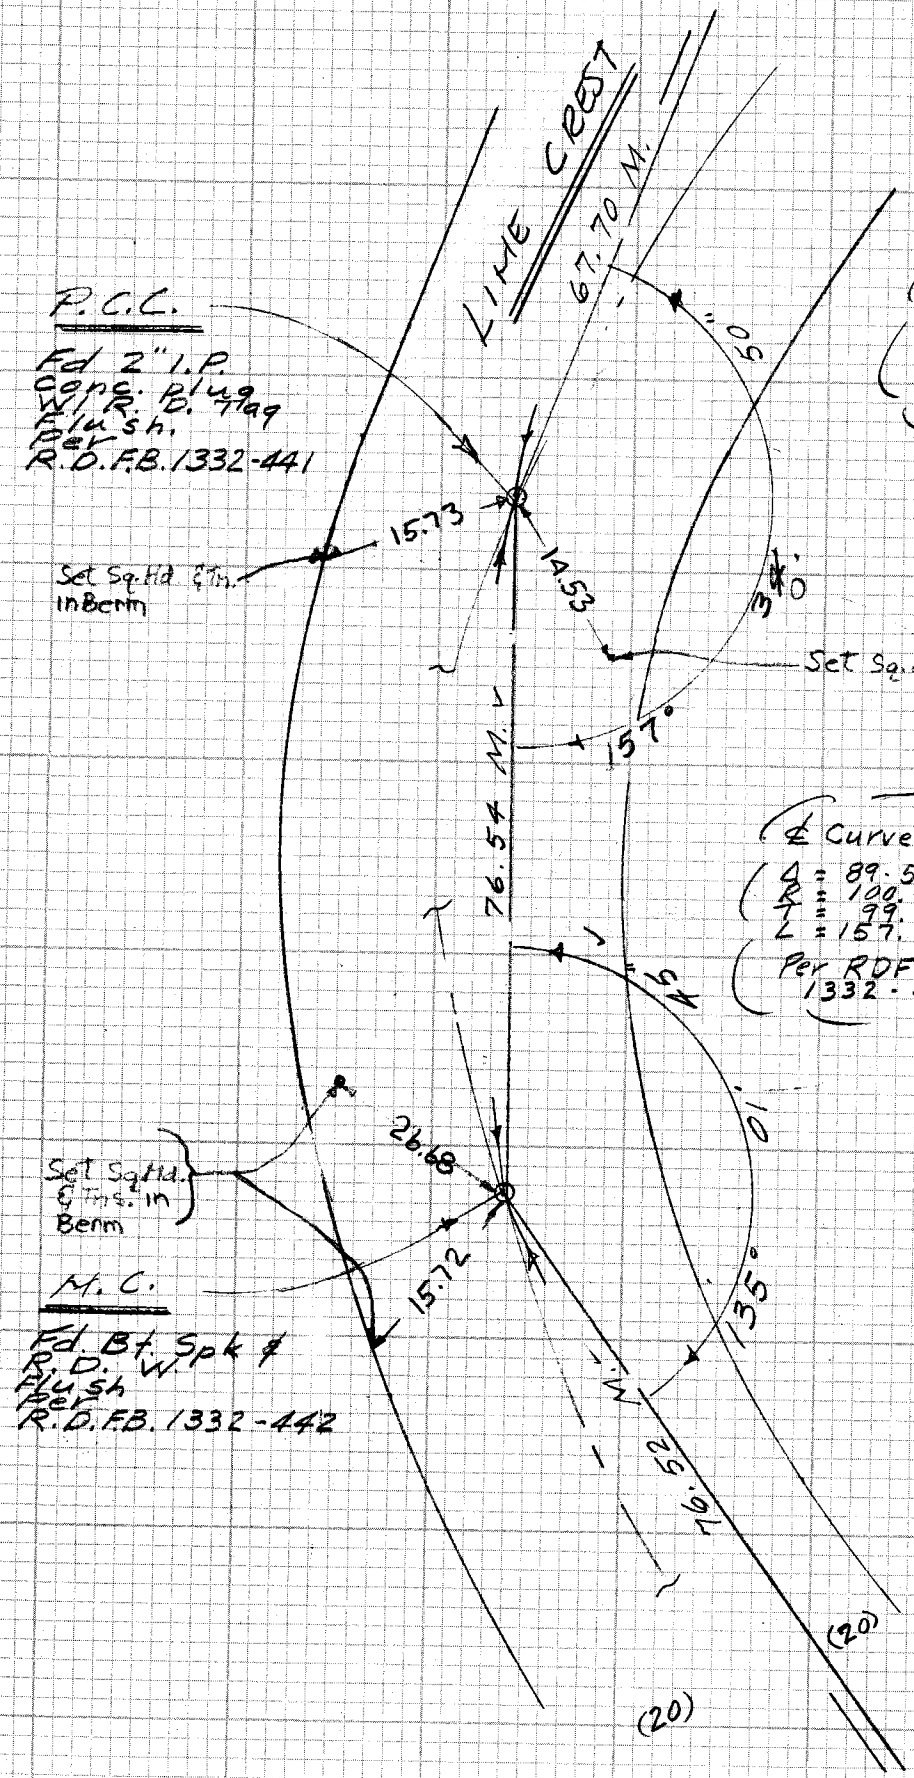

℄ Curve Data
Δ = 65-53-18
R = 104.57
T = 67.76 ✓
L = 120.25 ✓
Per RDFB
1332-441

℄ Curve Data
Δ = 65-54-00
R = 104.57
T = 67.78 ✓
Per Tr #14999

1) 157-30-40
4) 270-03-20
= 157-30-50 ✓

℄ Curve Data
Δ: 90-00-00
R: 100.
T: 100. ✓
L = 157.08 ✓
Per Tr #14999

℄ Curve Data
Δ = 89.59-14
R = 100.
T = 99.98 ✓
L = 157.06 ✓
Per RDFB
1332-442

1) 135-01-50
4) 180-07-00
= 135-01-45 ✓

76.61 @ 92-42
= 76.52 ✓
76.55 @ 89-09
= 76.54 ✓
67.70 Lev = 67.70 ✓

Cont. Top Pg 11

CE 310
76F3095-4/73

PLEASE RETURN TO
LOS ANGELES COUNTY ENGINEER
403 LOS ANGELES COUNTY ENGINEERING BLDG.

Do not ex notes this side of this line

NOTE: ANY ADDITIONS OR CHANGES ON THIS SHEET MUST BE MADE OR CIRCLED IN RED INK WITH DATE AND NAME OF PERSON MAKING CHANGE

PWFB 1332 466

Notes Ck'd by ORTEGA	Survey of Grand Av
Map No.	JN 0303.00 Tape Std °F
Office Work	Surveyed by EL
Checked	Notes A. Caro Date
Date	Indexed

F.B. ~~4839~~ PG. 13

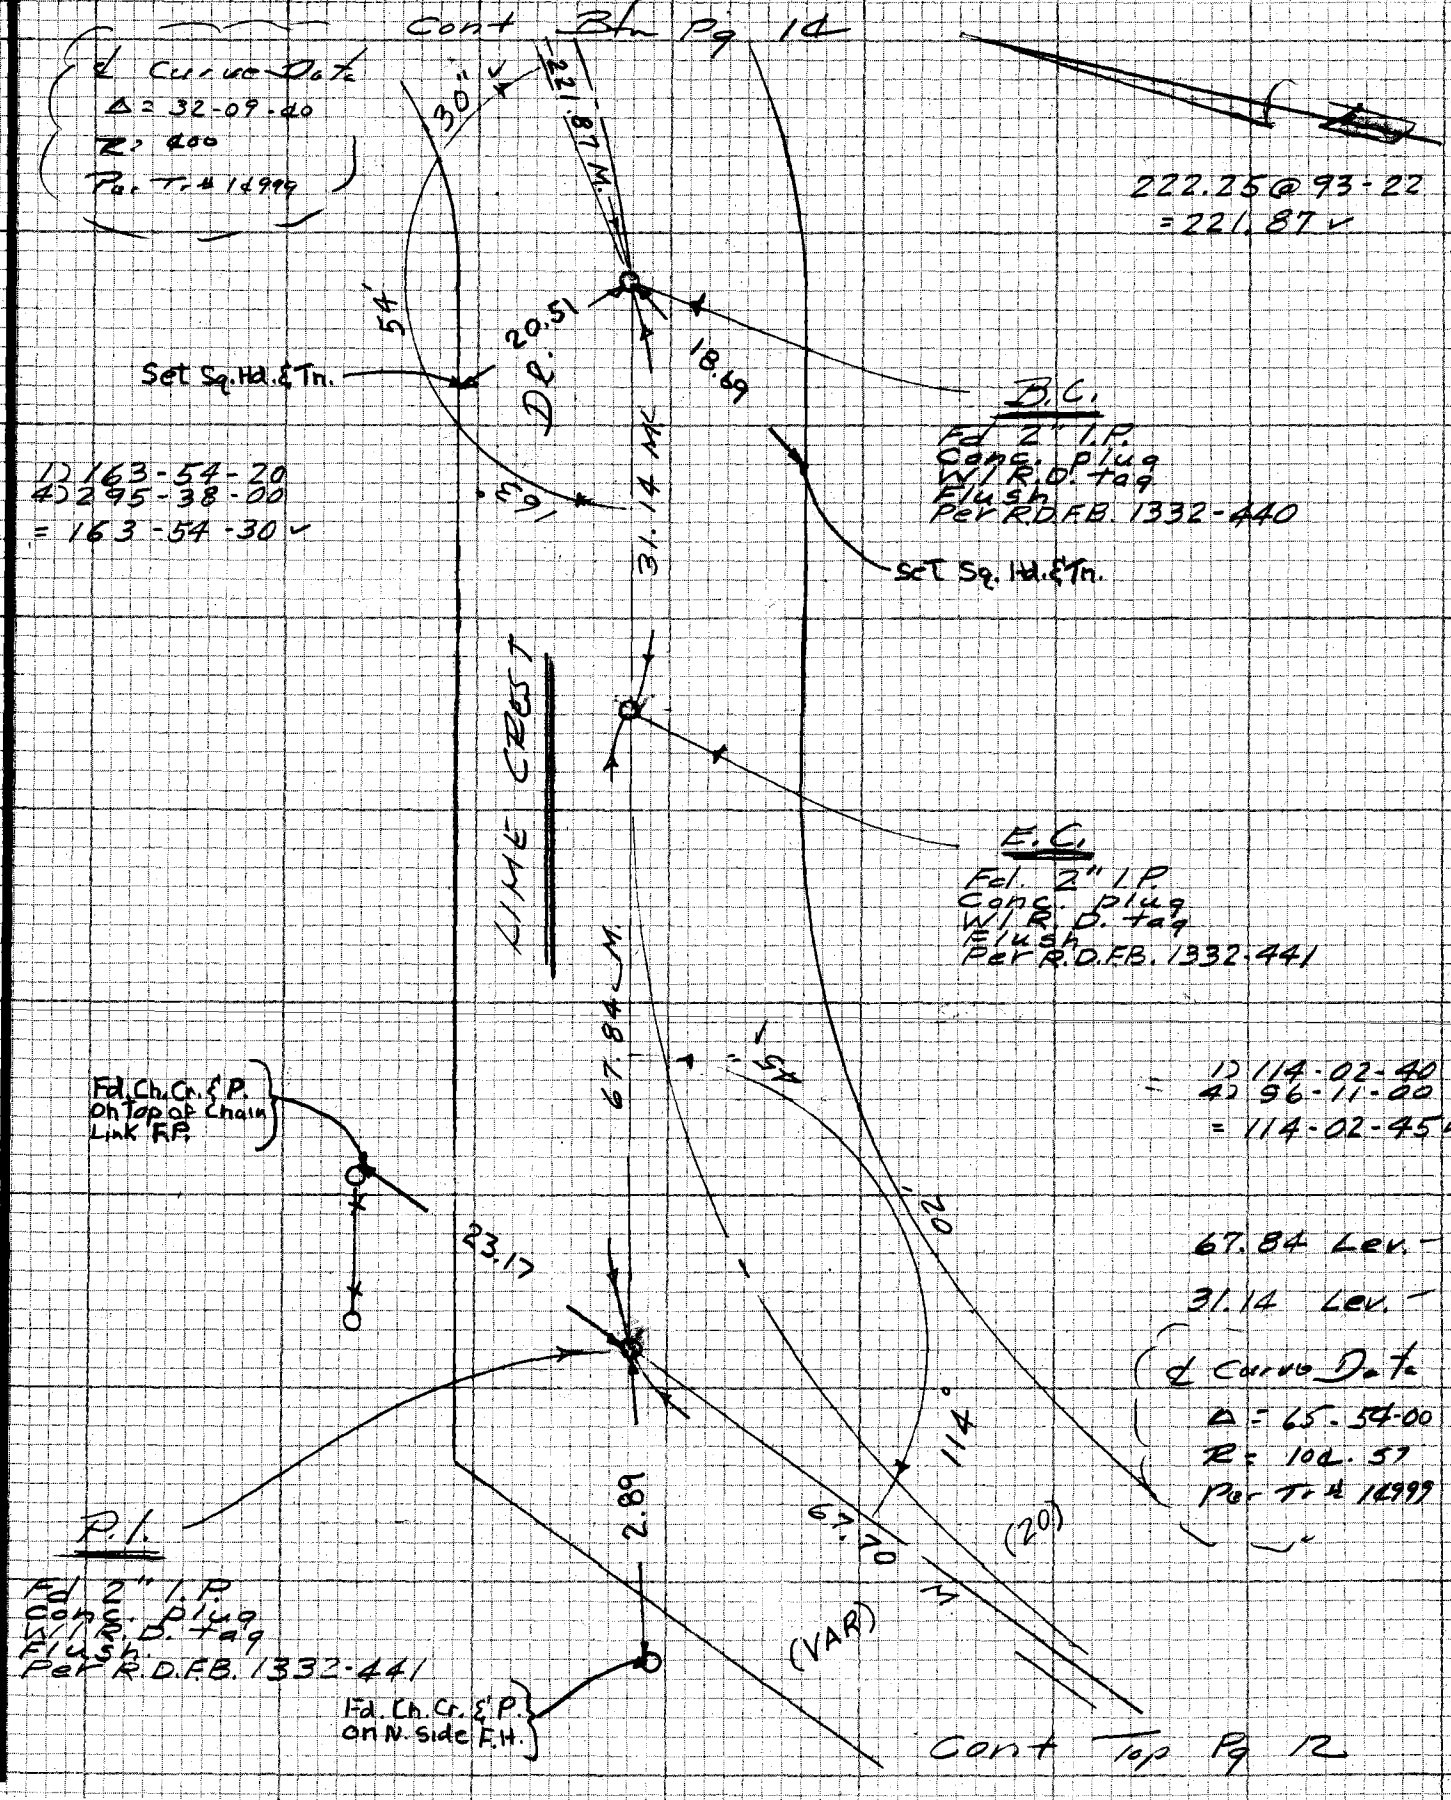

NOTE: ANY ADDITIONS OR CHANGES ON THIS SHEET MUST BE MADE OR CIRCLED IN RED INK WITH DATE AND NAME OF PERSON MAKING CHANGE

Do not extend notes this side of this line

PLEASE RETURN TO
LOS ANGELES COUNTY ENGINEER
403 LOS ANGELES COUNTY ENGINEERING BLDG.

CENTERLINE NOTES
CE 310
76F3095-4/73

PWFB 1332

F.B. ~~4239~~ PG. ~~14~~

Cont Btn Pg 15

467

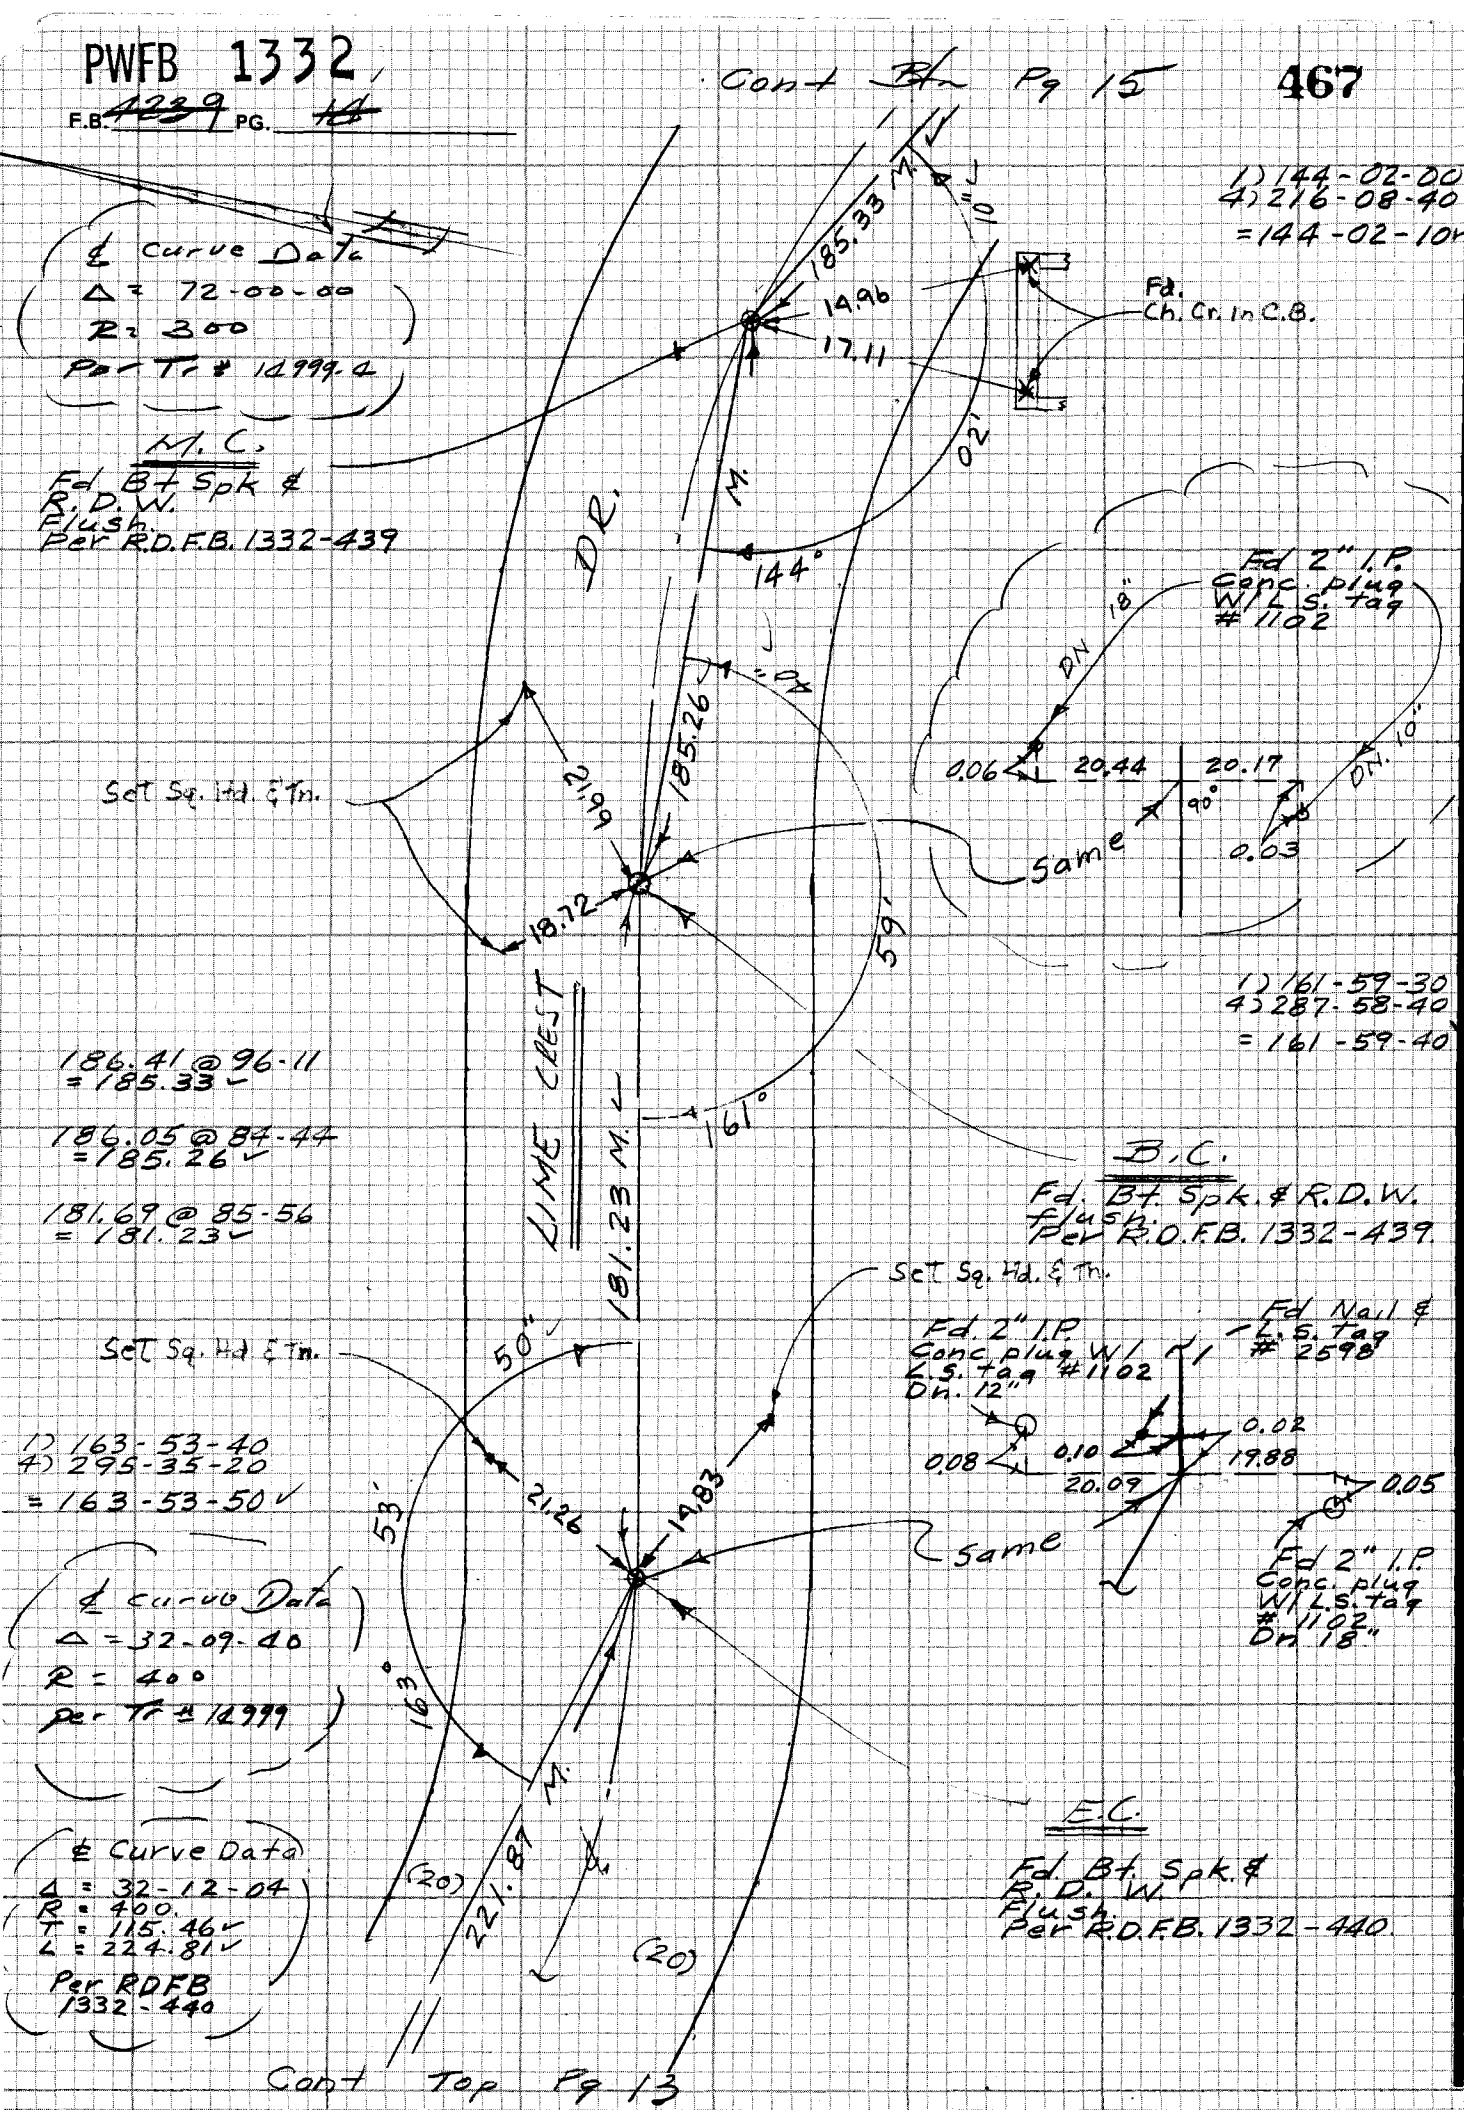

Cont Top Pg 13

CE 310
76F3095-4/73

PLEASE RETURN TO
LOS ANGELES COUNTY ENGINEER
403 LOS ANGELES COUNTY ENGINEERING BLDG.

Do not exte[illegible] notes this side of this line

NOTE: ANY ADDITIONS OR CHANGES ON THIS SHEET MUST BE MADE OR CIRCLED IN RED INK WITH DATE AND NAME OF PERSON MAKING CHANGE

PWFB 1333

Notes Ck'd by ORTEGA	Survey of Grand Av. F.B. [illegible] PG. [illegible]
Map No.	JN 0353.04 Tape Std °F
Office Work	Surveyed by EZ
Checked	Notes AC Date 9-84
Date	Indexed

Conc. Btm Pg 16

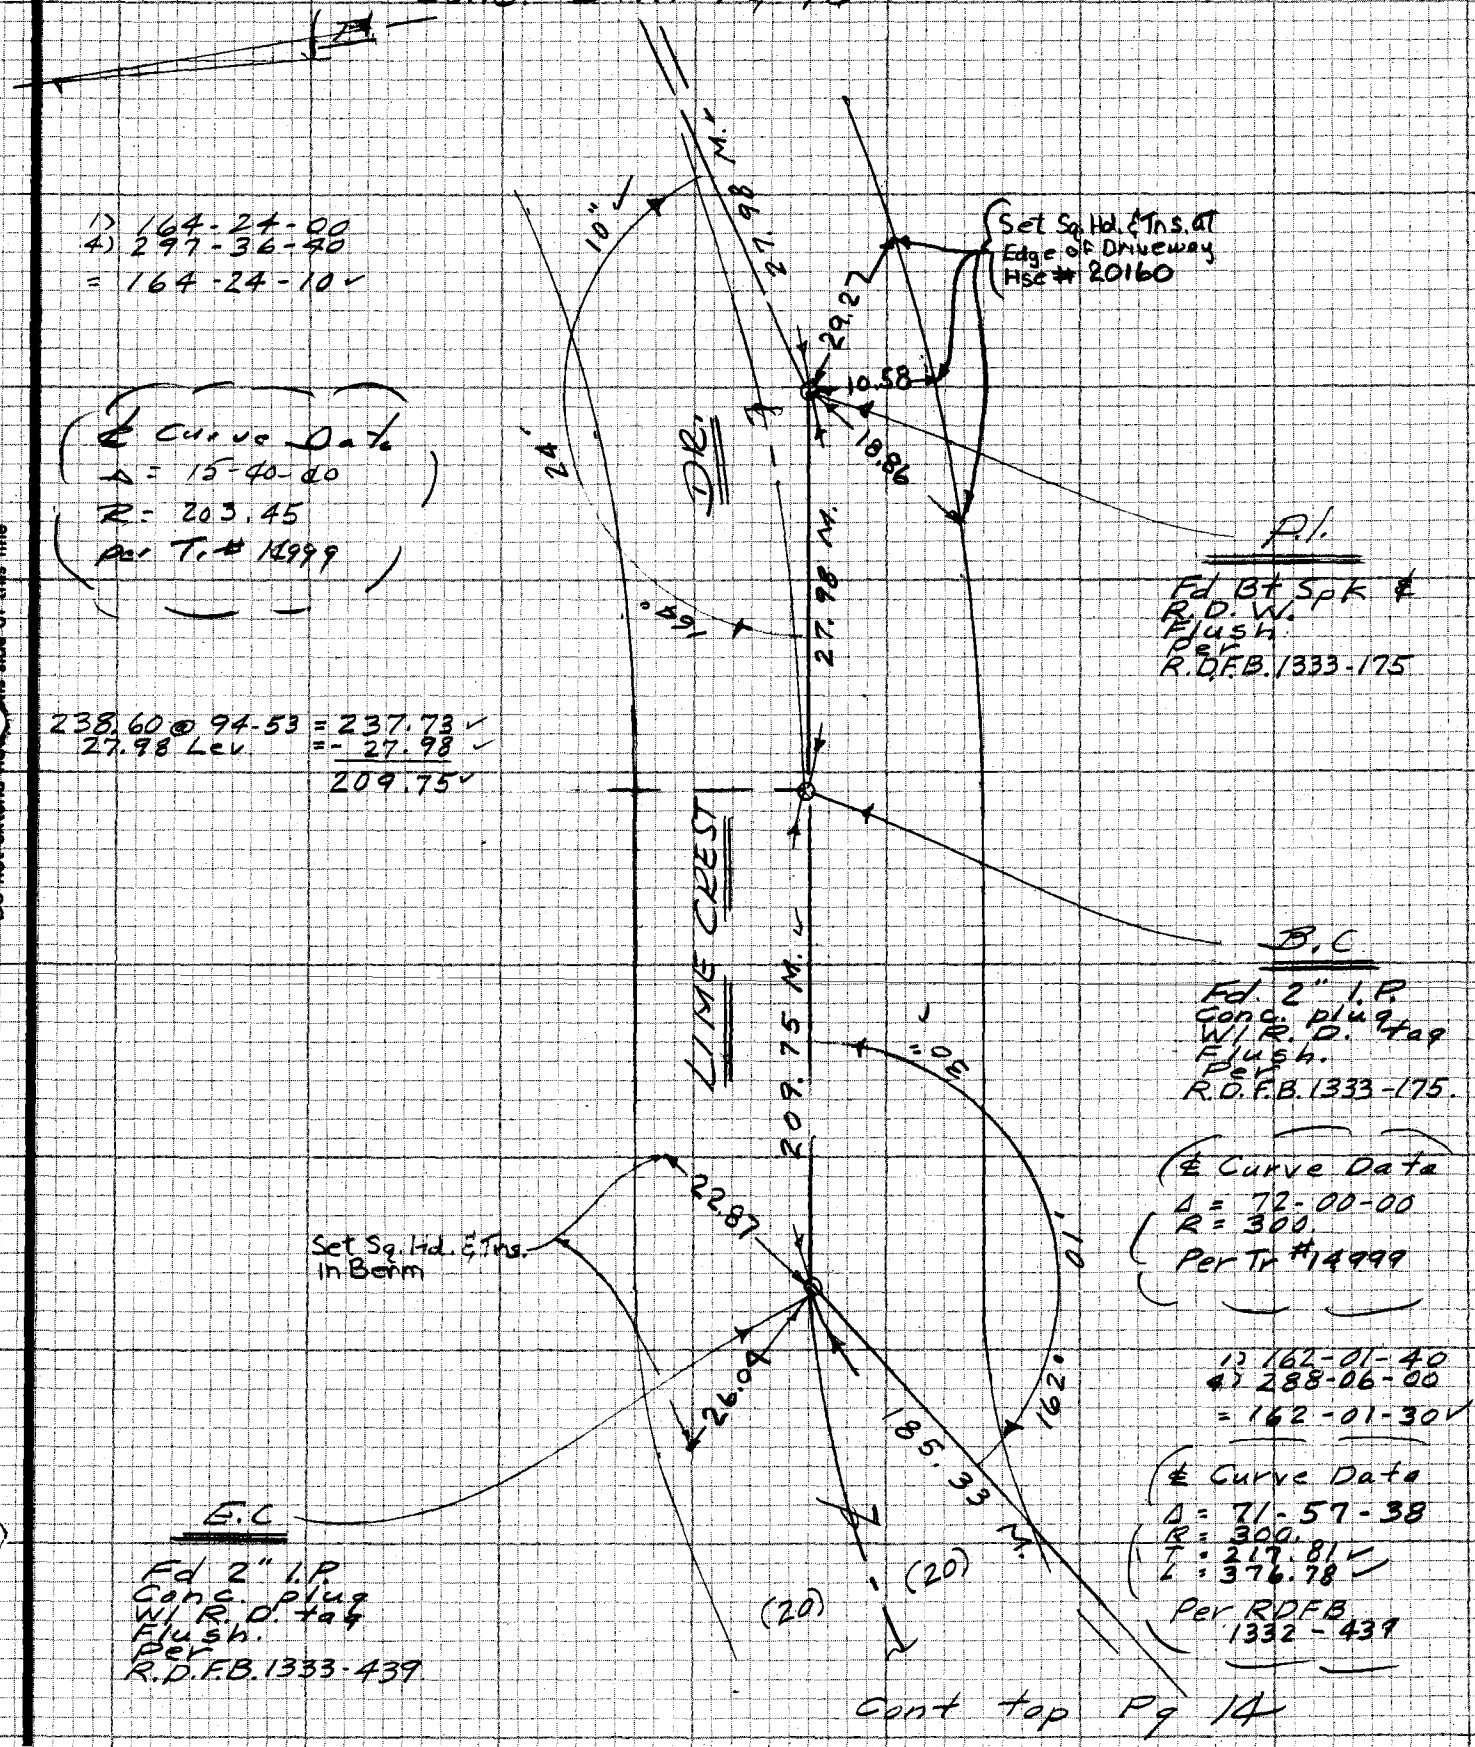

Cont top Pg 14

NOTE: ANY ADDITIONS OR CHANGES ON THIS SHEET MUST BE MADE OR CIRCLED IN RED INK WITH DATE AND NAME OF PERSON MAKING CHANGE

Do not extend notes this side of this line

PLEASE RETURN TO
LOS ANGELES COUNTY ENGINEER
403 LOS ANGELES COUNTY ENGINEERING BLDG.

CENTERLINE NOTES
CE 310
76F3095-4/73

PWFB 1333

F.B. ~~4239~~ PG. ~~16~~

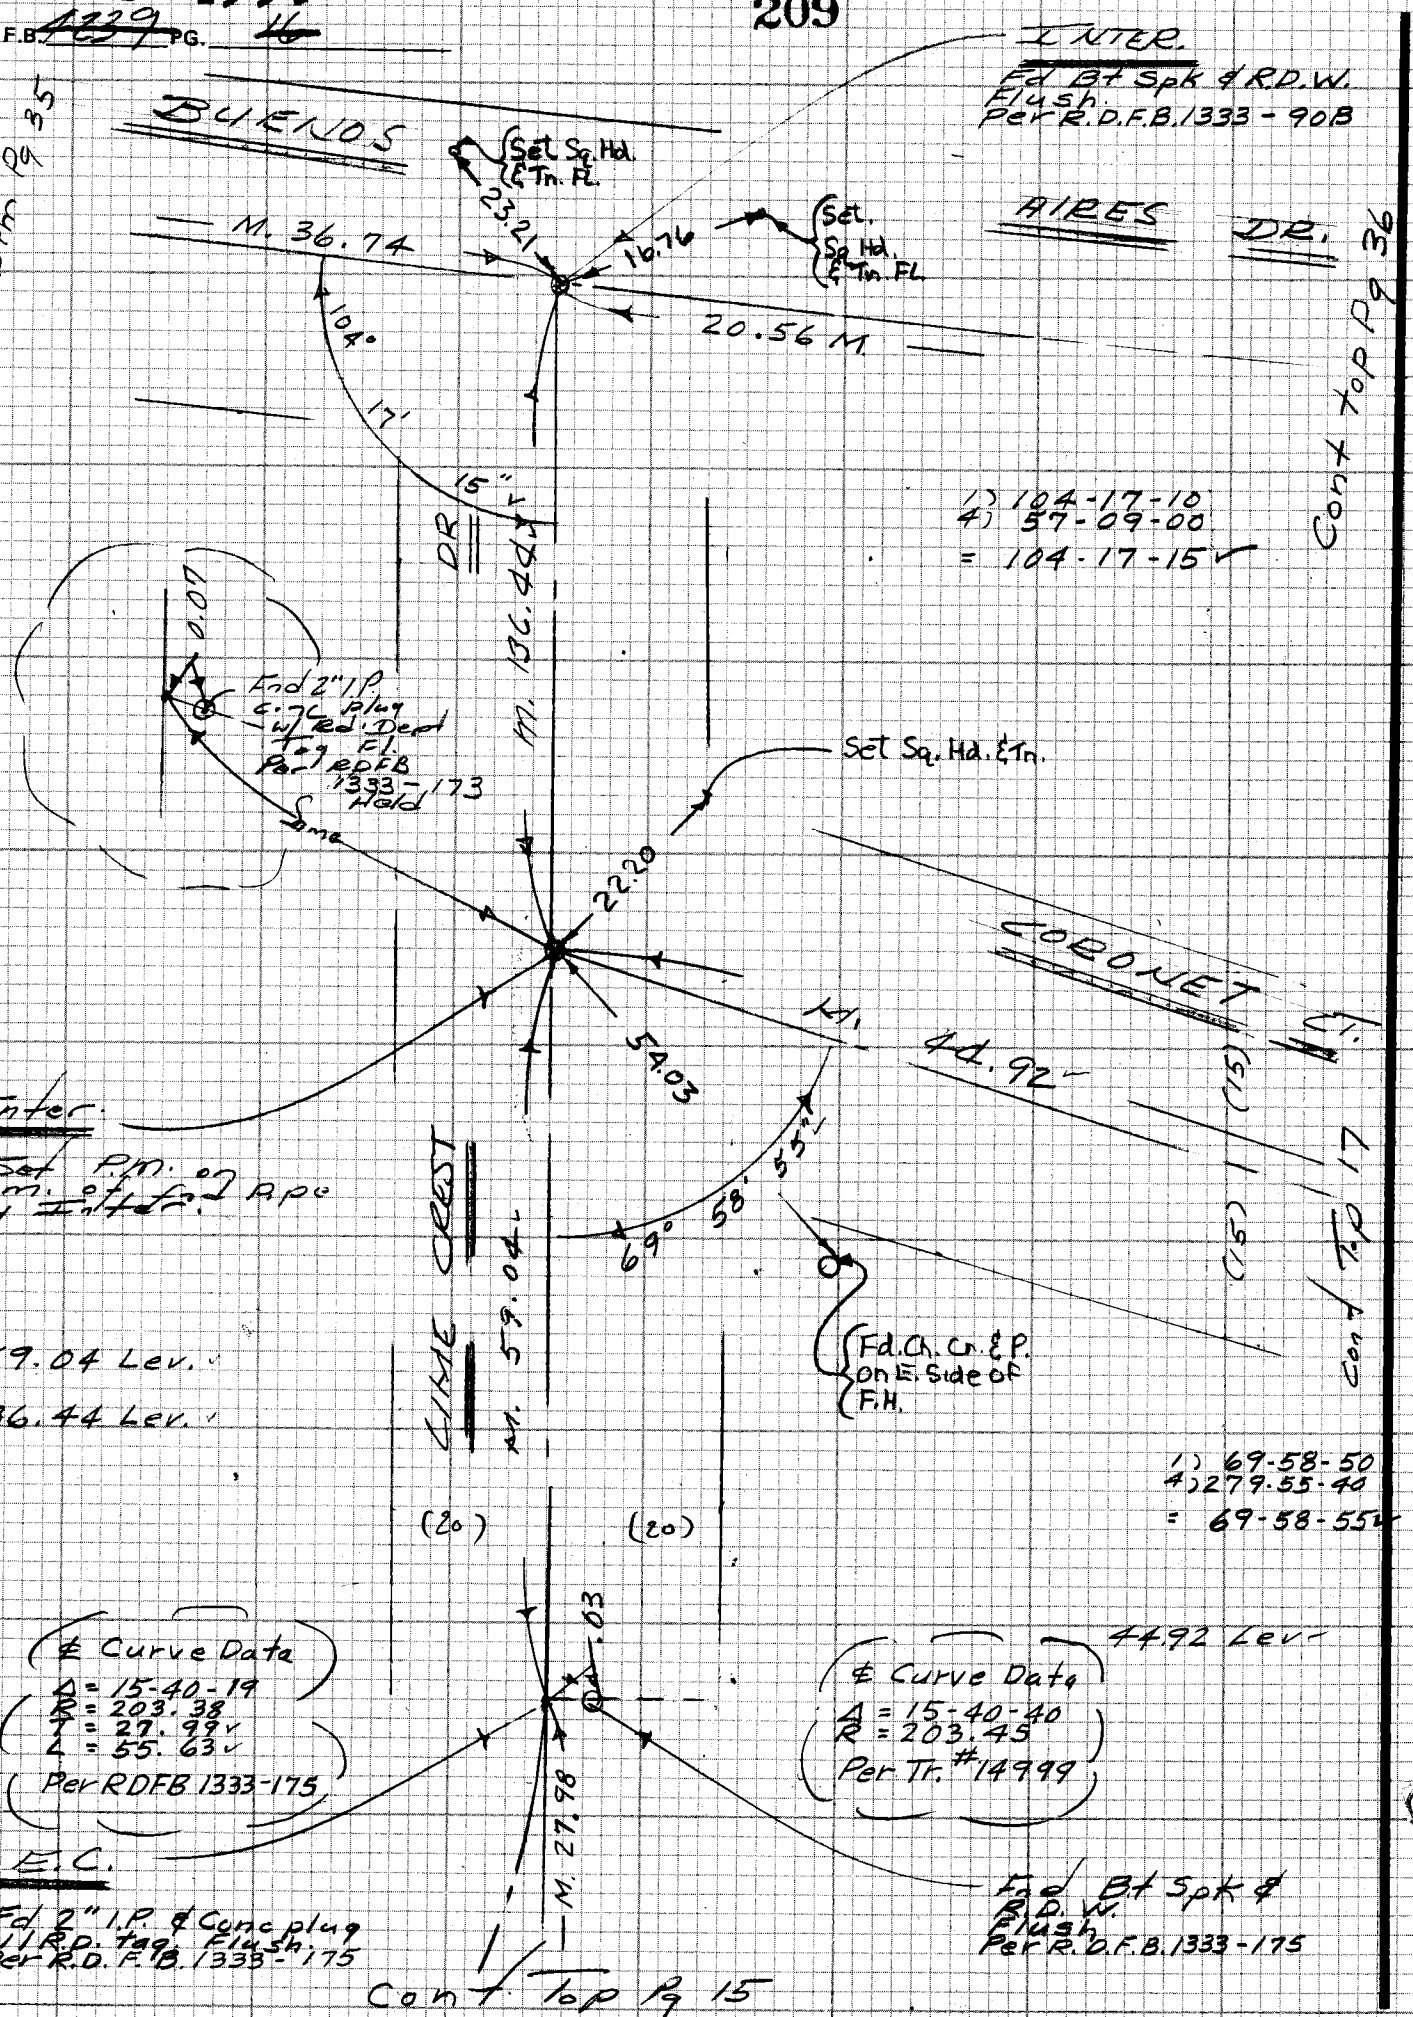

CE 310
76F3095-4/73

PLEASE RETURN TO
LOS ANGELES COUNTY ENGINEER
403 LOS ANGELES COUNTY ENGINEERING BLDG.

Do not extend notes this side of this line

NOTE: ANY ADDITIONS OR CHANGES ON THIS SHEET MUST BE MADE OR CIRCLED IN RED INK WITH DATE AND NAME OF PERSON MAKING CHANGE

PWFB 1333

210

Notes Ck'd by ORTEGA	Survey of [illegible]
Map No.	JN 2323 Tape Std °F
Office Work	Surveyed by AC
Checked	Notes AC Date 9-64
Date	Indexed

F.B. 1209 PG 47

Cont el. Pg 16

1) 145-01-00
4) 220-03-50
= 145-00-57 v

B.C.

Fd 2" I.P.
Conc. plug
W/ R.D. tag
Flush.
Per R.D.F.B. 1333-174

44.92 M.

57"

2100

14.59

Set Ch. Cr. & P.
on W. Side of F.H.

Set Sq. Hd. & Tn.

57.39 Lev. v
60.30 Lev. v

(Per R.D.F.B. 1333 Pg. 174
& Curve Data
Δ = 70-01-00
R = 50-00
T = 35.02 v
L = 61.10 v)

57.39 M. v

1) 144-57-30
4) 214-50-40
= 144-57-40 v

40" v

Set Ch. Cr. & P.
In Ch. Link F.P.

25.00

57

E.C.

Fd 2" I.P.
Conc. plug
W/ R.D. tag
Flush.
Per R.D.F.B. 1333-174

17.67

CORONET

44"

Set Sq. Hd. &
Tn. in Berm

60.30 M. v

CRT

Cont T.P. Pg 18

NOTE: ANY ADDITIONS OR CHANGES ON THIS SHEET MUST BE MADE OR CIRCLED IN RED INK WITH DATE AND NAME OF PERSON MAKING CHANGE

Do not extend notes this side of this line

PLEASE RETURN TO
LOS ANGELES COUNTY ENGINEER
403 LOS ANGELES COUNTY ENGINEERING BLDG.

CENTERLINE NOTES
CE 310
76F3095-4/73

PWFB 1333 10

F.B. ~~4239~~ PG. ~~18~~

Cont Btm Pg 17

211

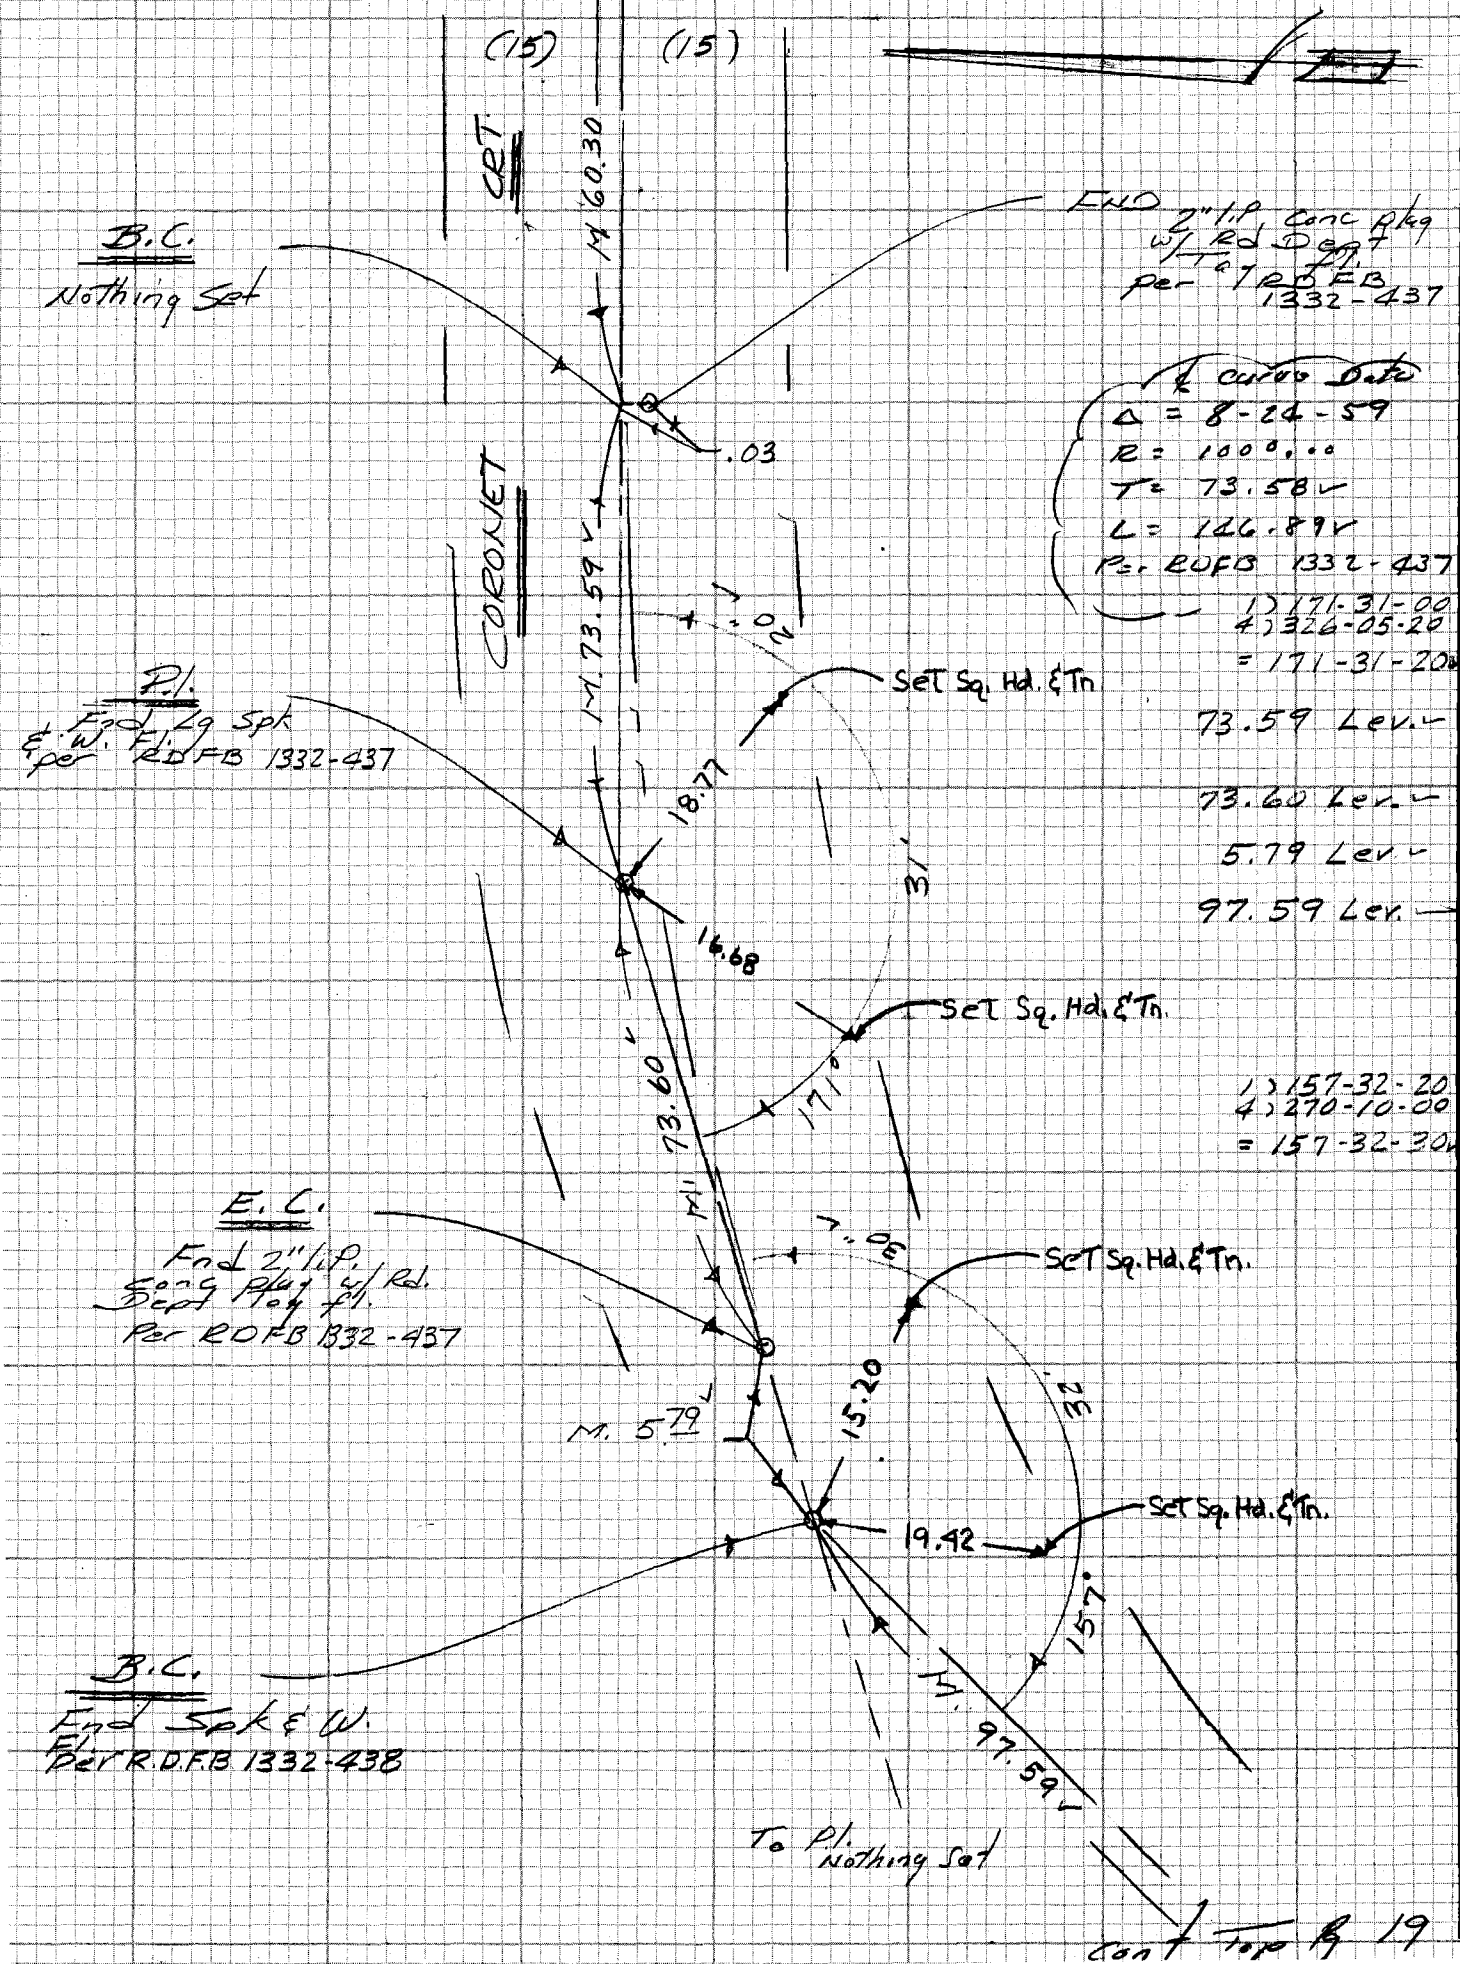

℄ curve Data
Δ = 8-24-59
R = 1000.00
T = 73.58
L = 146.89
Per RDFB 1332-437

1) 171-31-00
4) 326-05-20
= 171-31-20

73.59 Lev.

73.60 Lev.

5.79 Lev.

97.59 Lev.

1) 157-32-20
4) 270-10-00
= 157-32-30

Cont Top Pg 19

CE 310
76F3095-4/73

PLEASE RETURN TO
LOS ANGELES COUNTY ENGINEER
403 LOS ANGELES COUNTY ENGINEERING BLDG.

Do not extend notes this side of this line

NOTE: ANY ADDITIONS OR CHANGES ON THIS SHEET MUST BE MADE OR CIRCLED IN RED INK WITH DATE AND NAME OF PERSON MAKING CHANGE

PWFB 1332

469

Notes Ck'd by ORTEGA	Survey of Grand Ave
Map No.	JN 0303.00 Tape Std °F
Office Work	Surveyed by EL
Checked	Notes A-Cor Date 9-84
Date	Indexed

F.B. 4229 PG 19

cont Bk Pg 18

℄ Curve Data
Δ = 180-00-00
R = 127.50
L = 400.55
Per TR # 14999

1/4 Δ
Fnd Lg SPK & W.
FL. Per
RDFB 1332-438

Set Sq. Hd. & Tn

17.82

97.59

35

Set Ch. Cr. in
14"x14" Brick
Fen. Cor.

19.01

CORONET CRT

59

134°

97.59 Lev.

1) 134-59-20
4) 179-58-20
= 134-59-35

97.59

Fd. Ch. Cr. & P.
In Ch. Lnk. F.P.

Δ =

10

1/2 Δ
Fnd Lg Spk. & W.
Fl. Per RDFB
1332-438

12.18

58

Fd. N. & Tn. on
Tran. P.
#926980E
up 24"

18.65

1) 134-58-00
4) 179-52-40
= 134-58-10

134°

97.62

97.66 @ 88-25 = 97.62

NOTE: ANY ADDITIONS OR CHANGES ON THIS SHEET MUST BE MADE OR CIRCLED IN RED INK WITH DATE AND NAME OF PERSON MAKING CHANGE

Do not extend notes this side of this line

PLEASE RETURN TO
LOS ANGELES COUNTY ENGINEER
403 LOS ANGELES COUNTY ENGINEERING BLDG.

CENTERLINE NOTES
CE 310
76F3095-4/73

cont Bk Pg 20

PWFB 1332

F.B. ~~4239~~ PG. ~~20~~ Cont B/m Pg 19

470

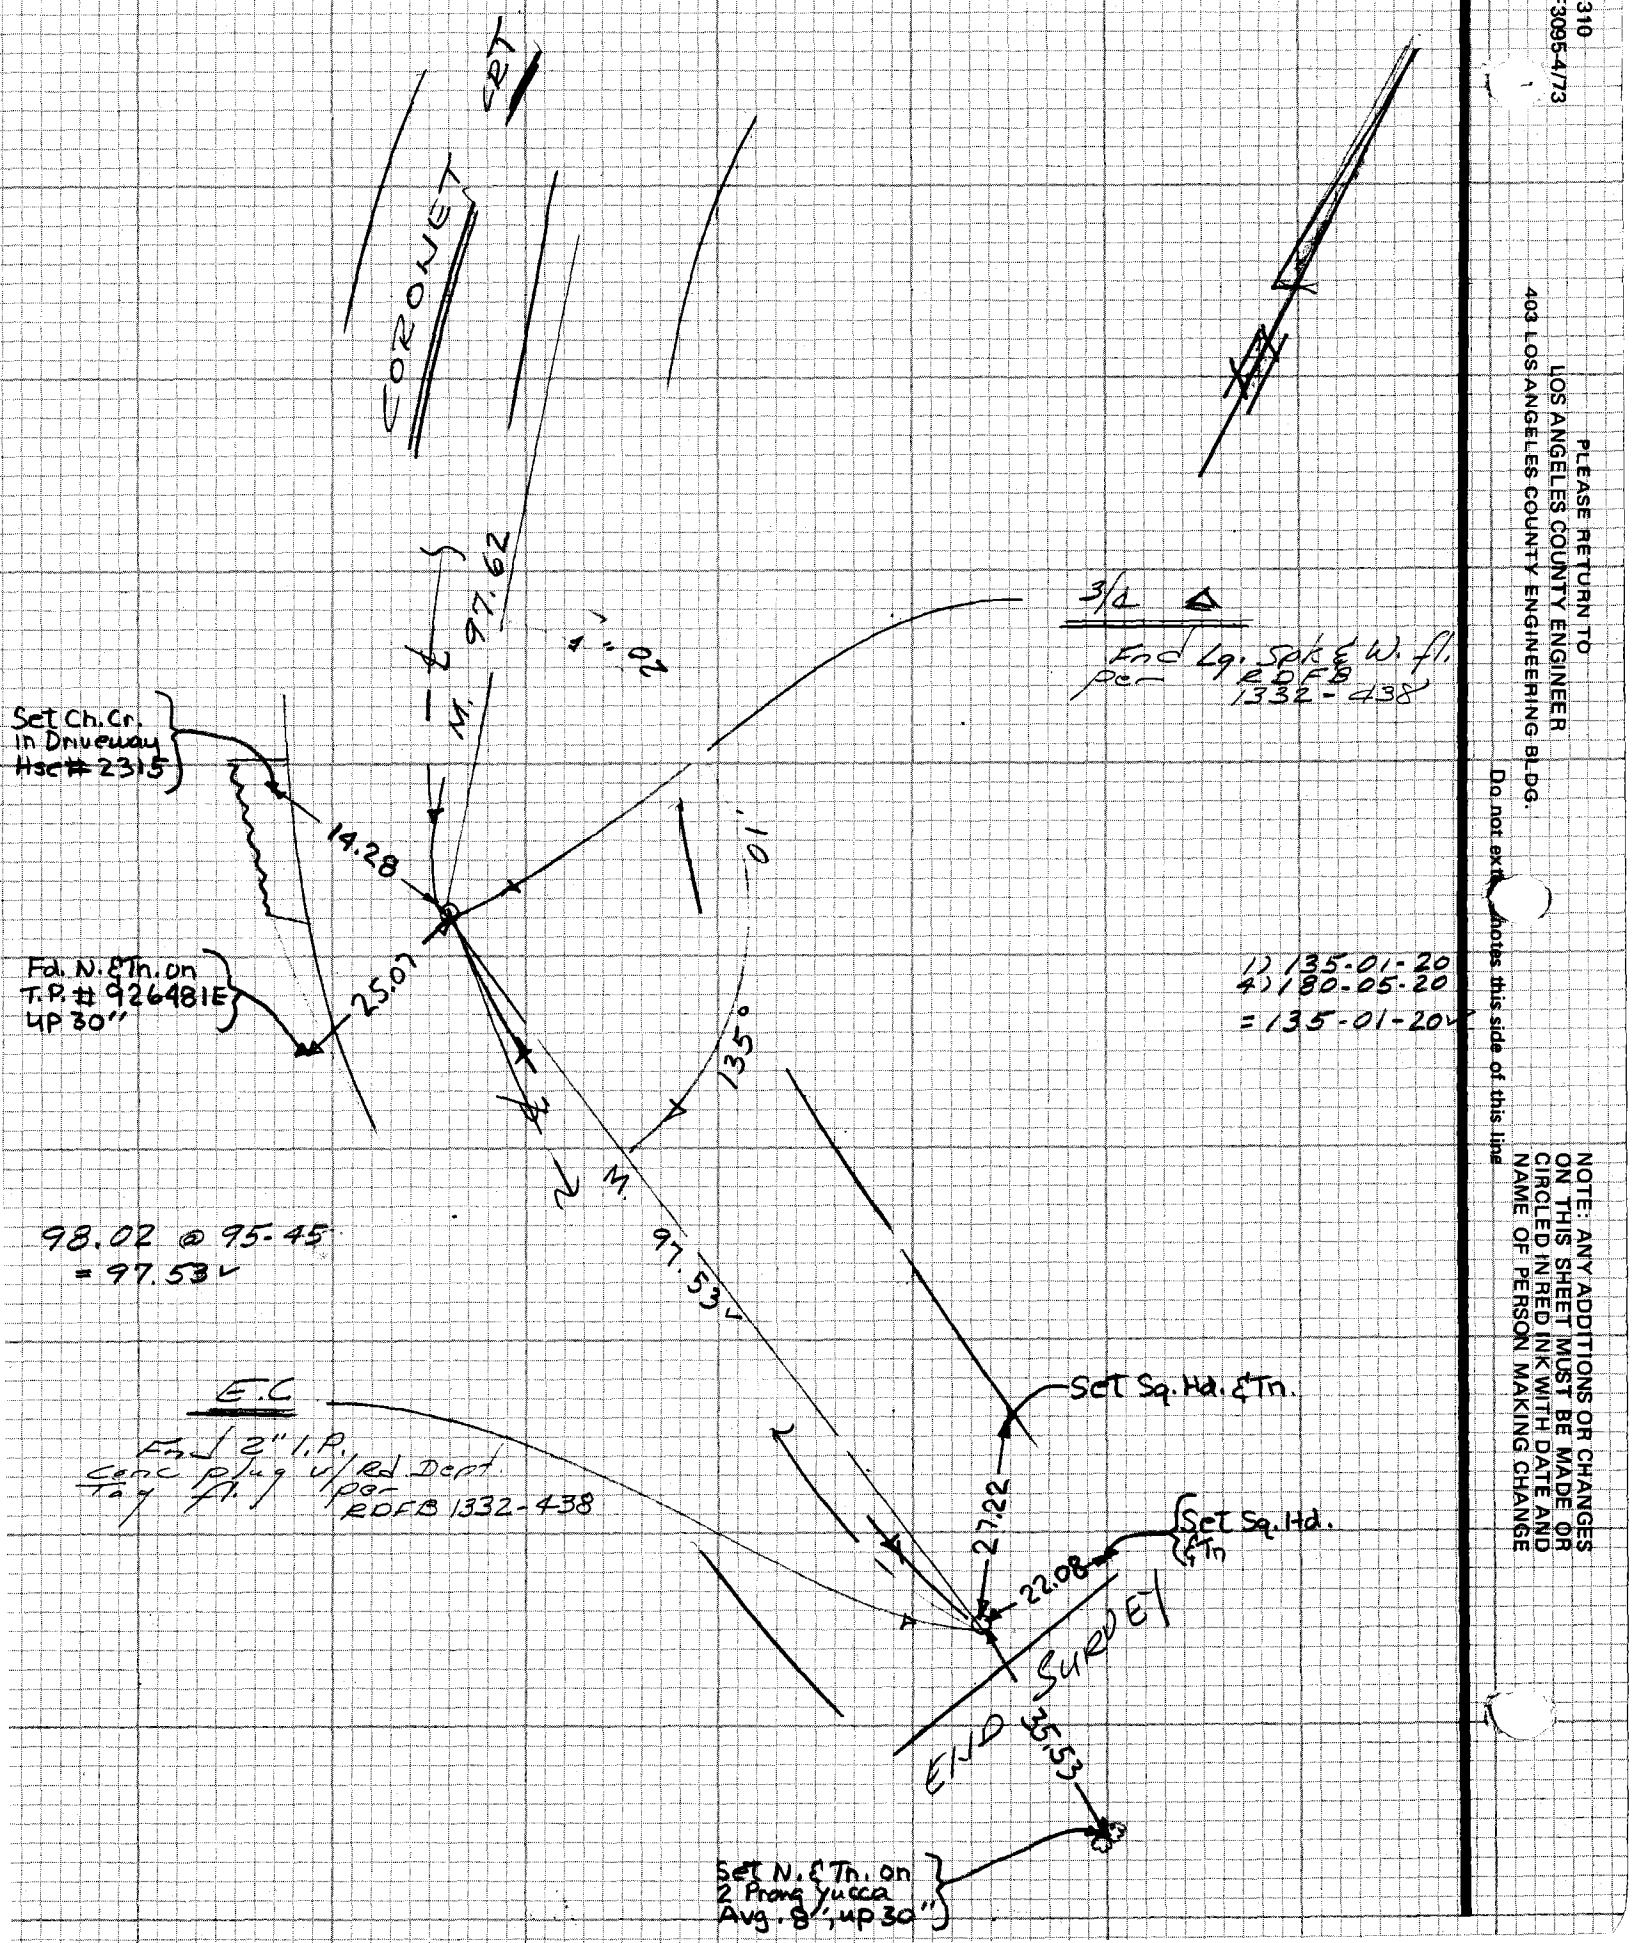

CE 310
76F3095-4/73

PLEASE RETURN TO
LOS ANGELES COUNTY ENGINEER
403 LOS ANGELES COUNTY ENGINEERING BLDG.

Do not exceed notes this side of this line

NOTE: ANY ADDITIONS OR CHANGES ON THIS SHEET MUST BE MADE OR CIRCLED IN RED INK WITH DATE AND NAME OF PERSON MAKING CHANGE

PWFB 1332 471 472

Notes Ck'd by ORTEGA	Survey of Grand Ave.
Map No.	JN 0303.00 Tape Std °F
Office Work	Surveyed by EL
Checked	Notes A Date 9-84
Date	Indexed

F.B. ~~4239~~ PG. ~~21~~

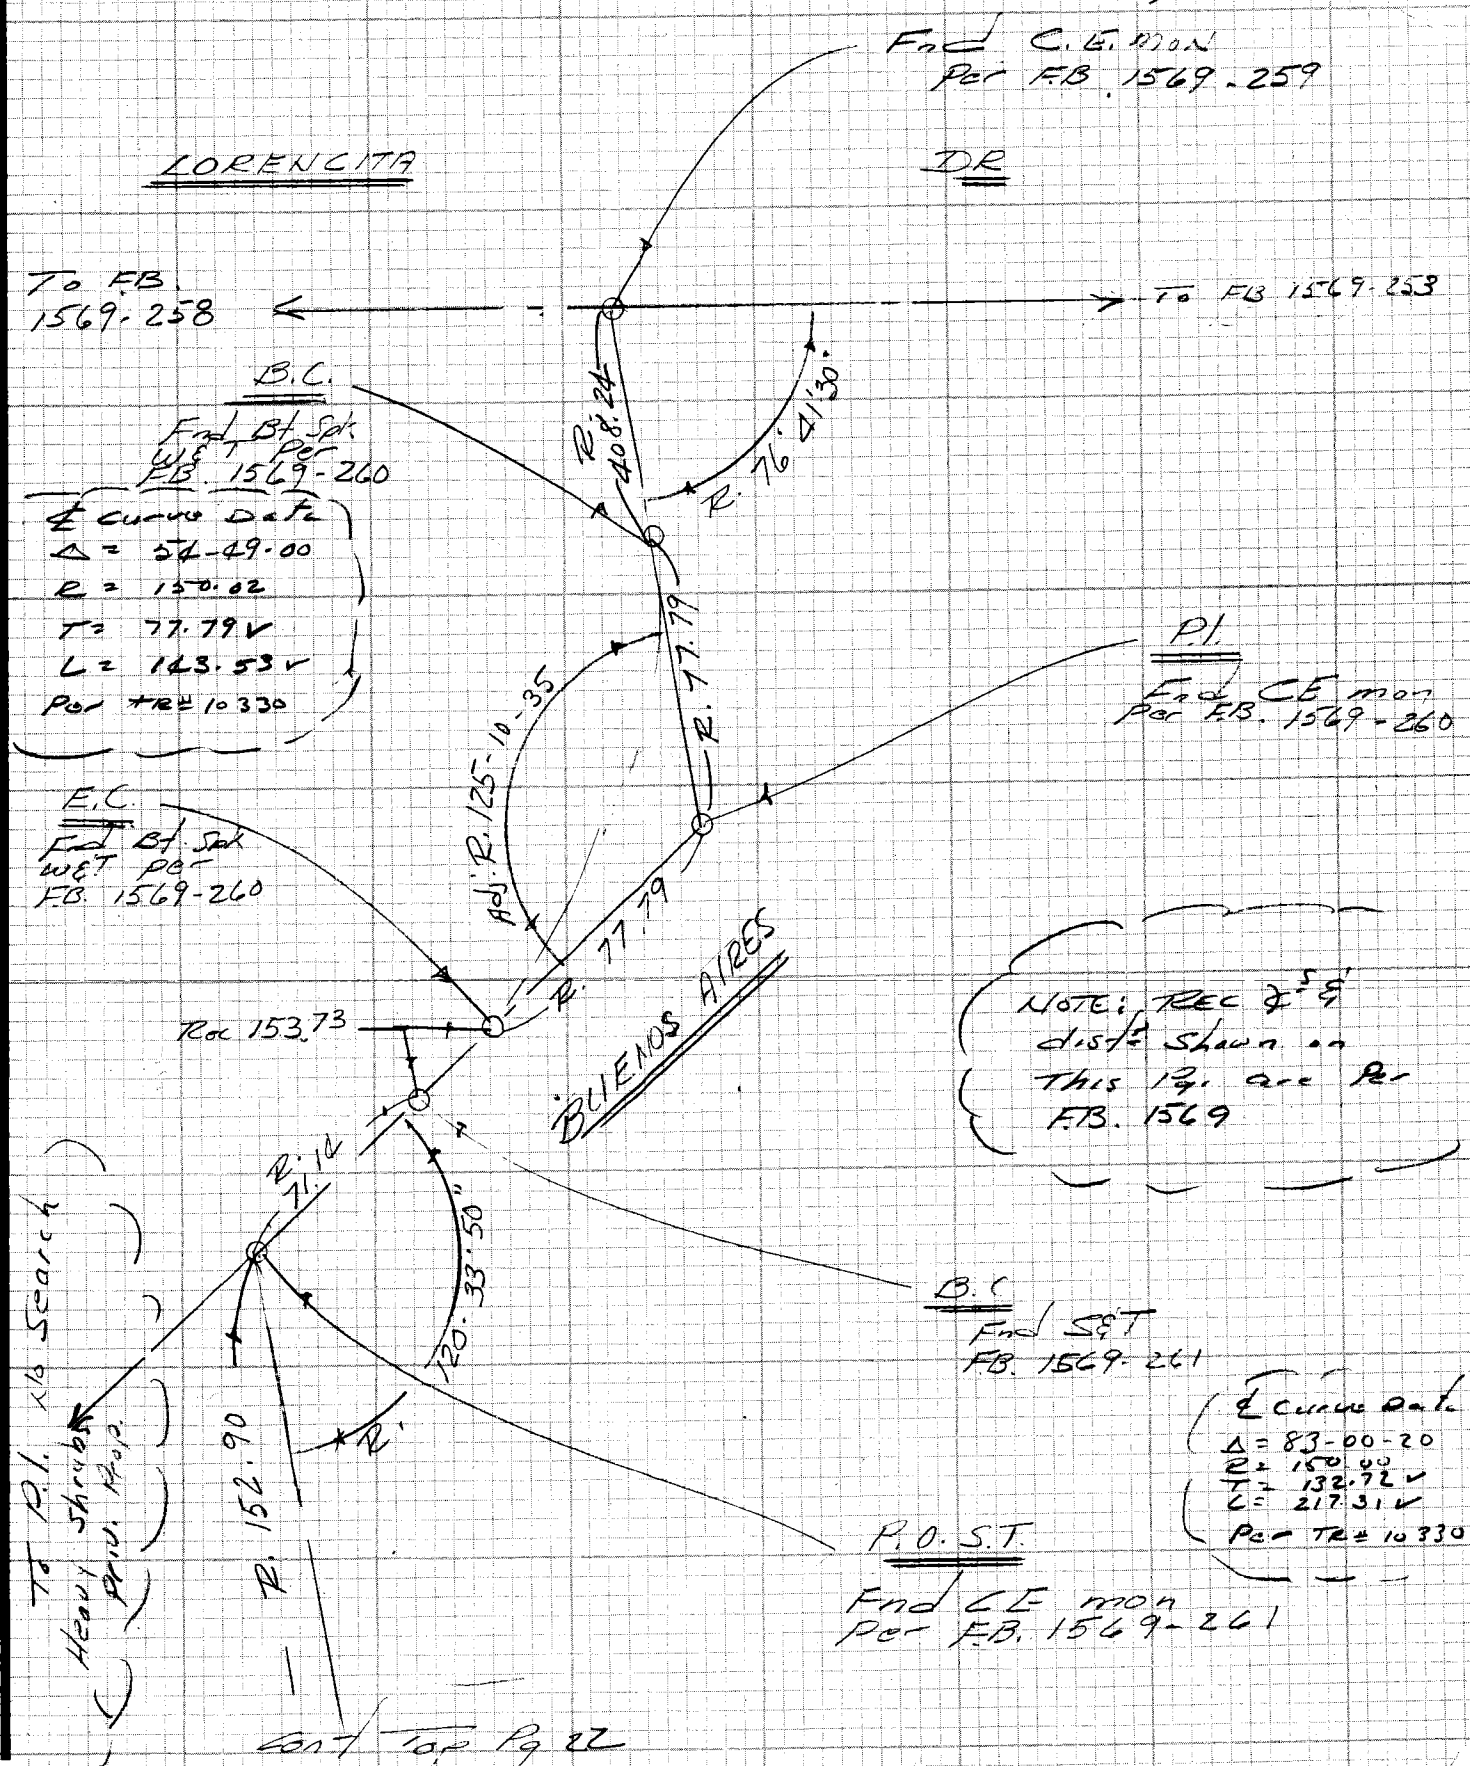

Cont Top Pg 22

NOTE: ANY ADDITIONS OR CHANGES ON THIS SHEET MUST BE MADE OR CIRCLED IN RED INK WITH DATE AND NAME OF PERSON MAKING CHANGE

Do not extend notes this side of this line

PLEASE RETURN TO
LOS ANGELES COUNTY ENGINEER
403 LOS ANGELES COUNTY ENGINEERING BLDG.

CENTERLINE NOTES
CE 310
76F3095-4/73

PWFB 1332

F.B. _____ PG. 22

473

Cont Bt. Pg 21

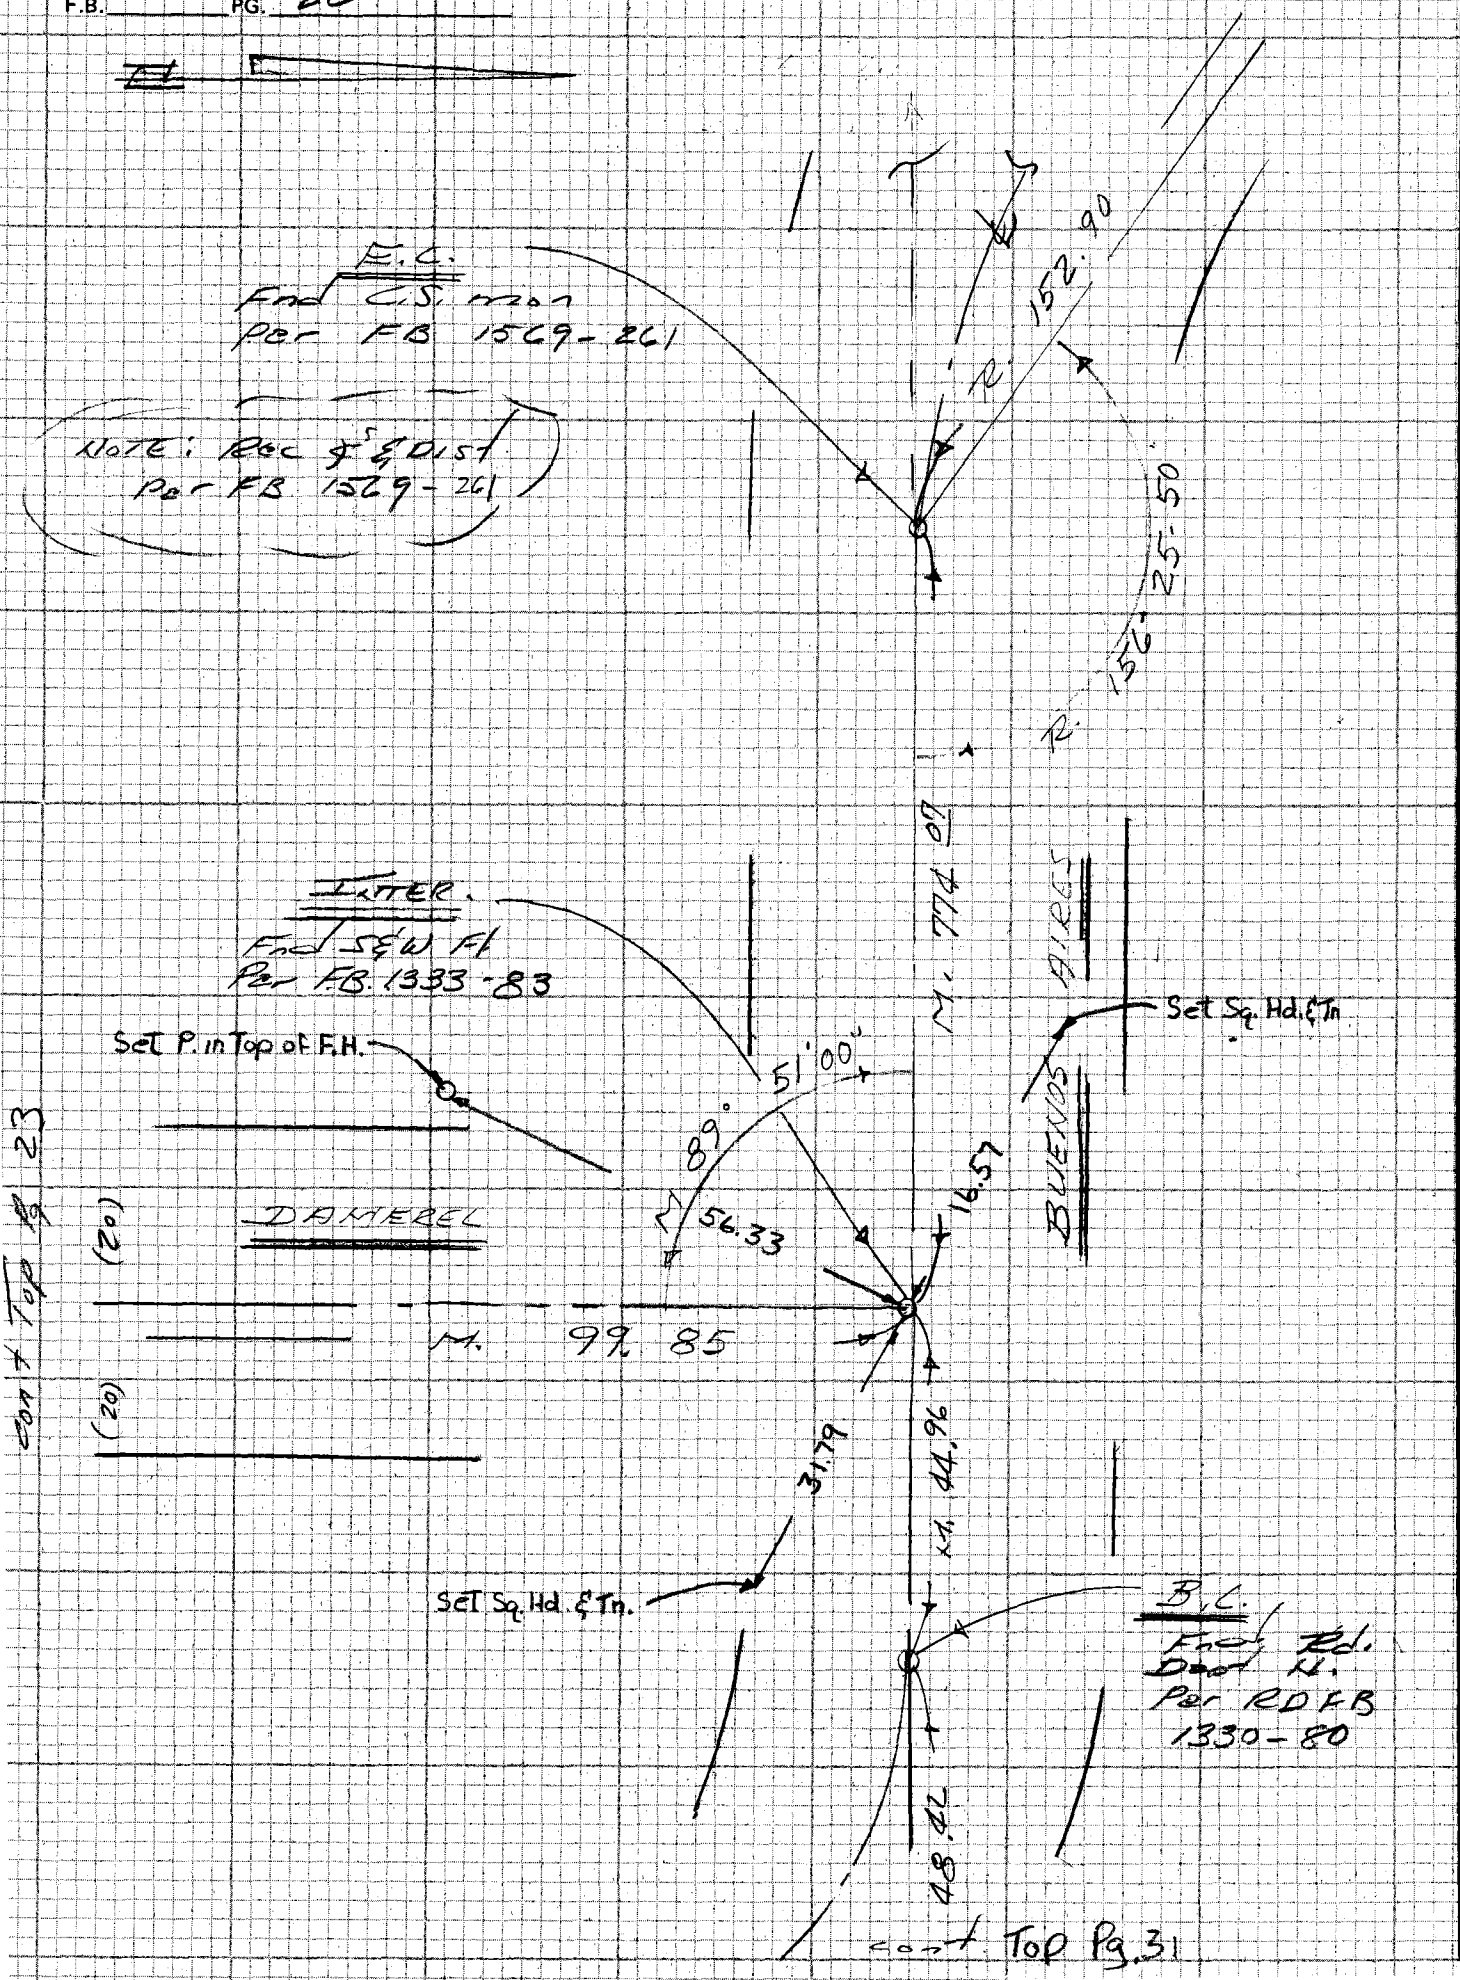

CE 310
76F3095-4/73

PLEASE RETURN TO
LOS ANGELES COUNTY ENGINEER
403 LOS ANGELES COUNTY ENGINEERING BLDG.

Do not ex[illegible] notes this side of this line

NOTE: ANY ADDITIONS OR CHANGES ON THIS SHEET MUST BE MADE OR CIRCLED IN RED INK WITH DATE AND NAME OF PERSON MAKING CHANGE

PWFB 1332

474 / 475

Notes Ck'd by ORTEGA	Survey of Grand Ave
Map No.	JN 0303.00 Tape Std °F
Office Work	Surveyed by A. Cano
Checked	Notes A.C. Date 9-84
Date	Indexed

F.B. ~~4239~~ PG. 23

Cont Lf. Pg 22

℄ curve Data
Δ = 40-16-24
R = 100.00
T = 36.66 ✓
L = 70.29 ✓
Per RDFB 1333-83

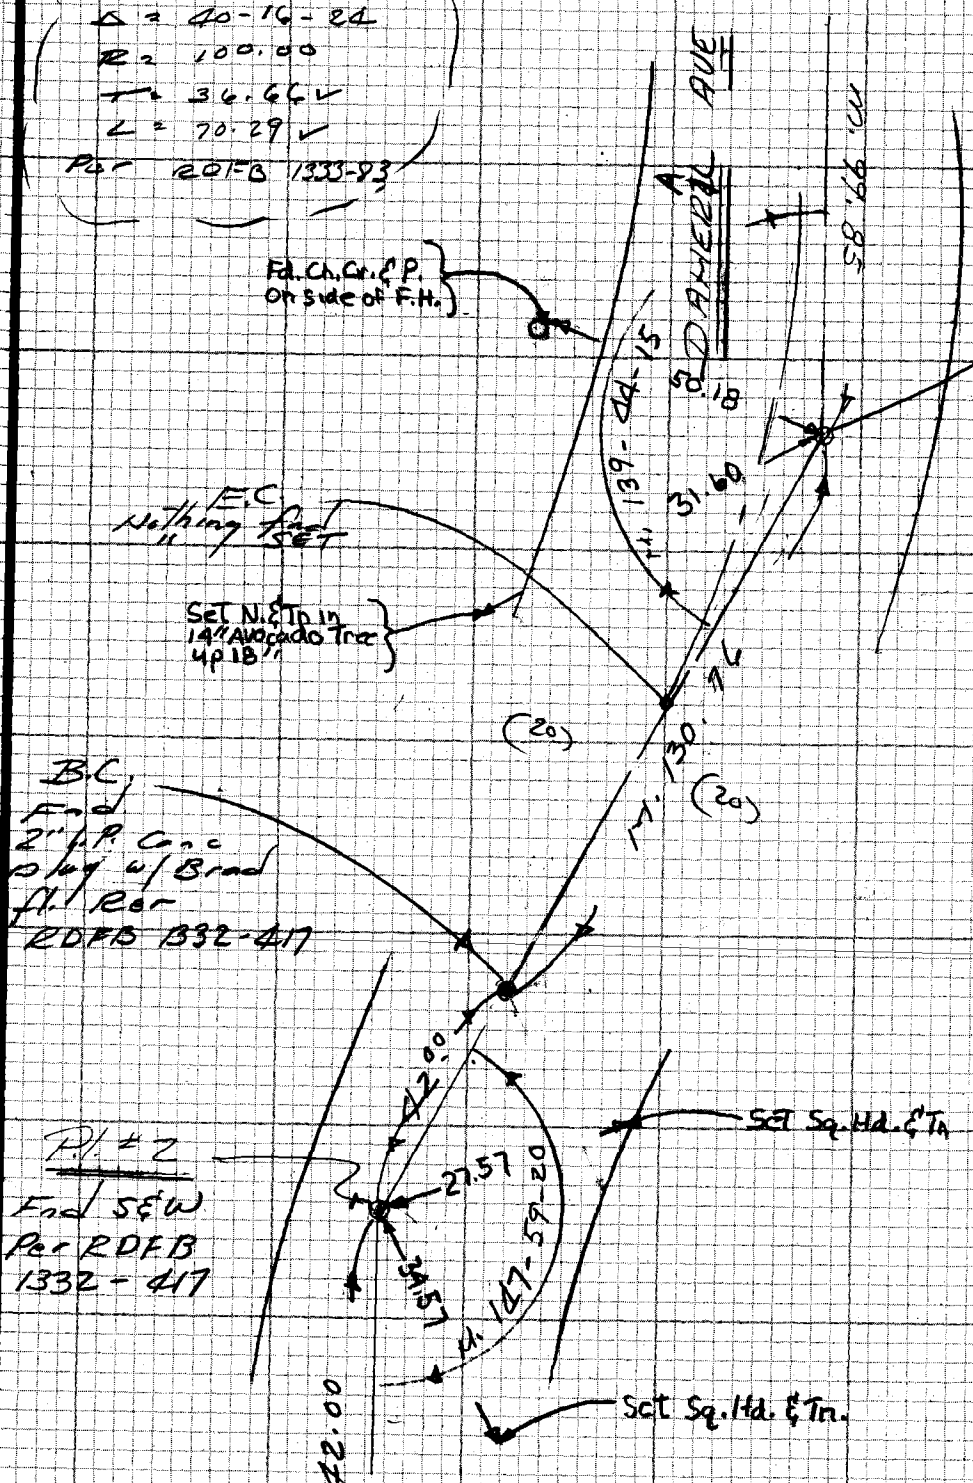

P.I. No 1
Fnd S&W. Fl.
Per RDFB 1333-83

P.I. #2
Fnd S&W
Per RDFB
1332-417

℄ curve Data
Δ = 31-59-35
R = 146-50
T = ~~142.00~~ 42.00
L = 81.81 ✓
Per RDFB 1332-417

Cont Top Pg 24

NOTE: ANY ADDITIONS OR CHANGES ON THIS SHEET MUST BE MADE OR CIRCLED IN RED INK WITH DATE AND NAME OF PERSON MAKING CHANGE

Do not extend notes this side of this line

PLEASE RETURN TO
LOS ANGELES COUNTY ENGINEER
403 LOS ANGELES COUNTY ENGINEERING BLDG.

CENTERLINE NOTES
CE 310
76F3095-4/73

PWFB 1332 (2)

F.B. _____ PG. ~~24~~

476 / 477

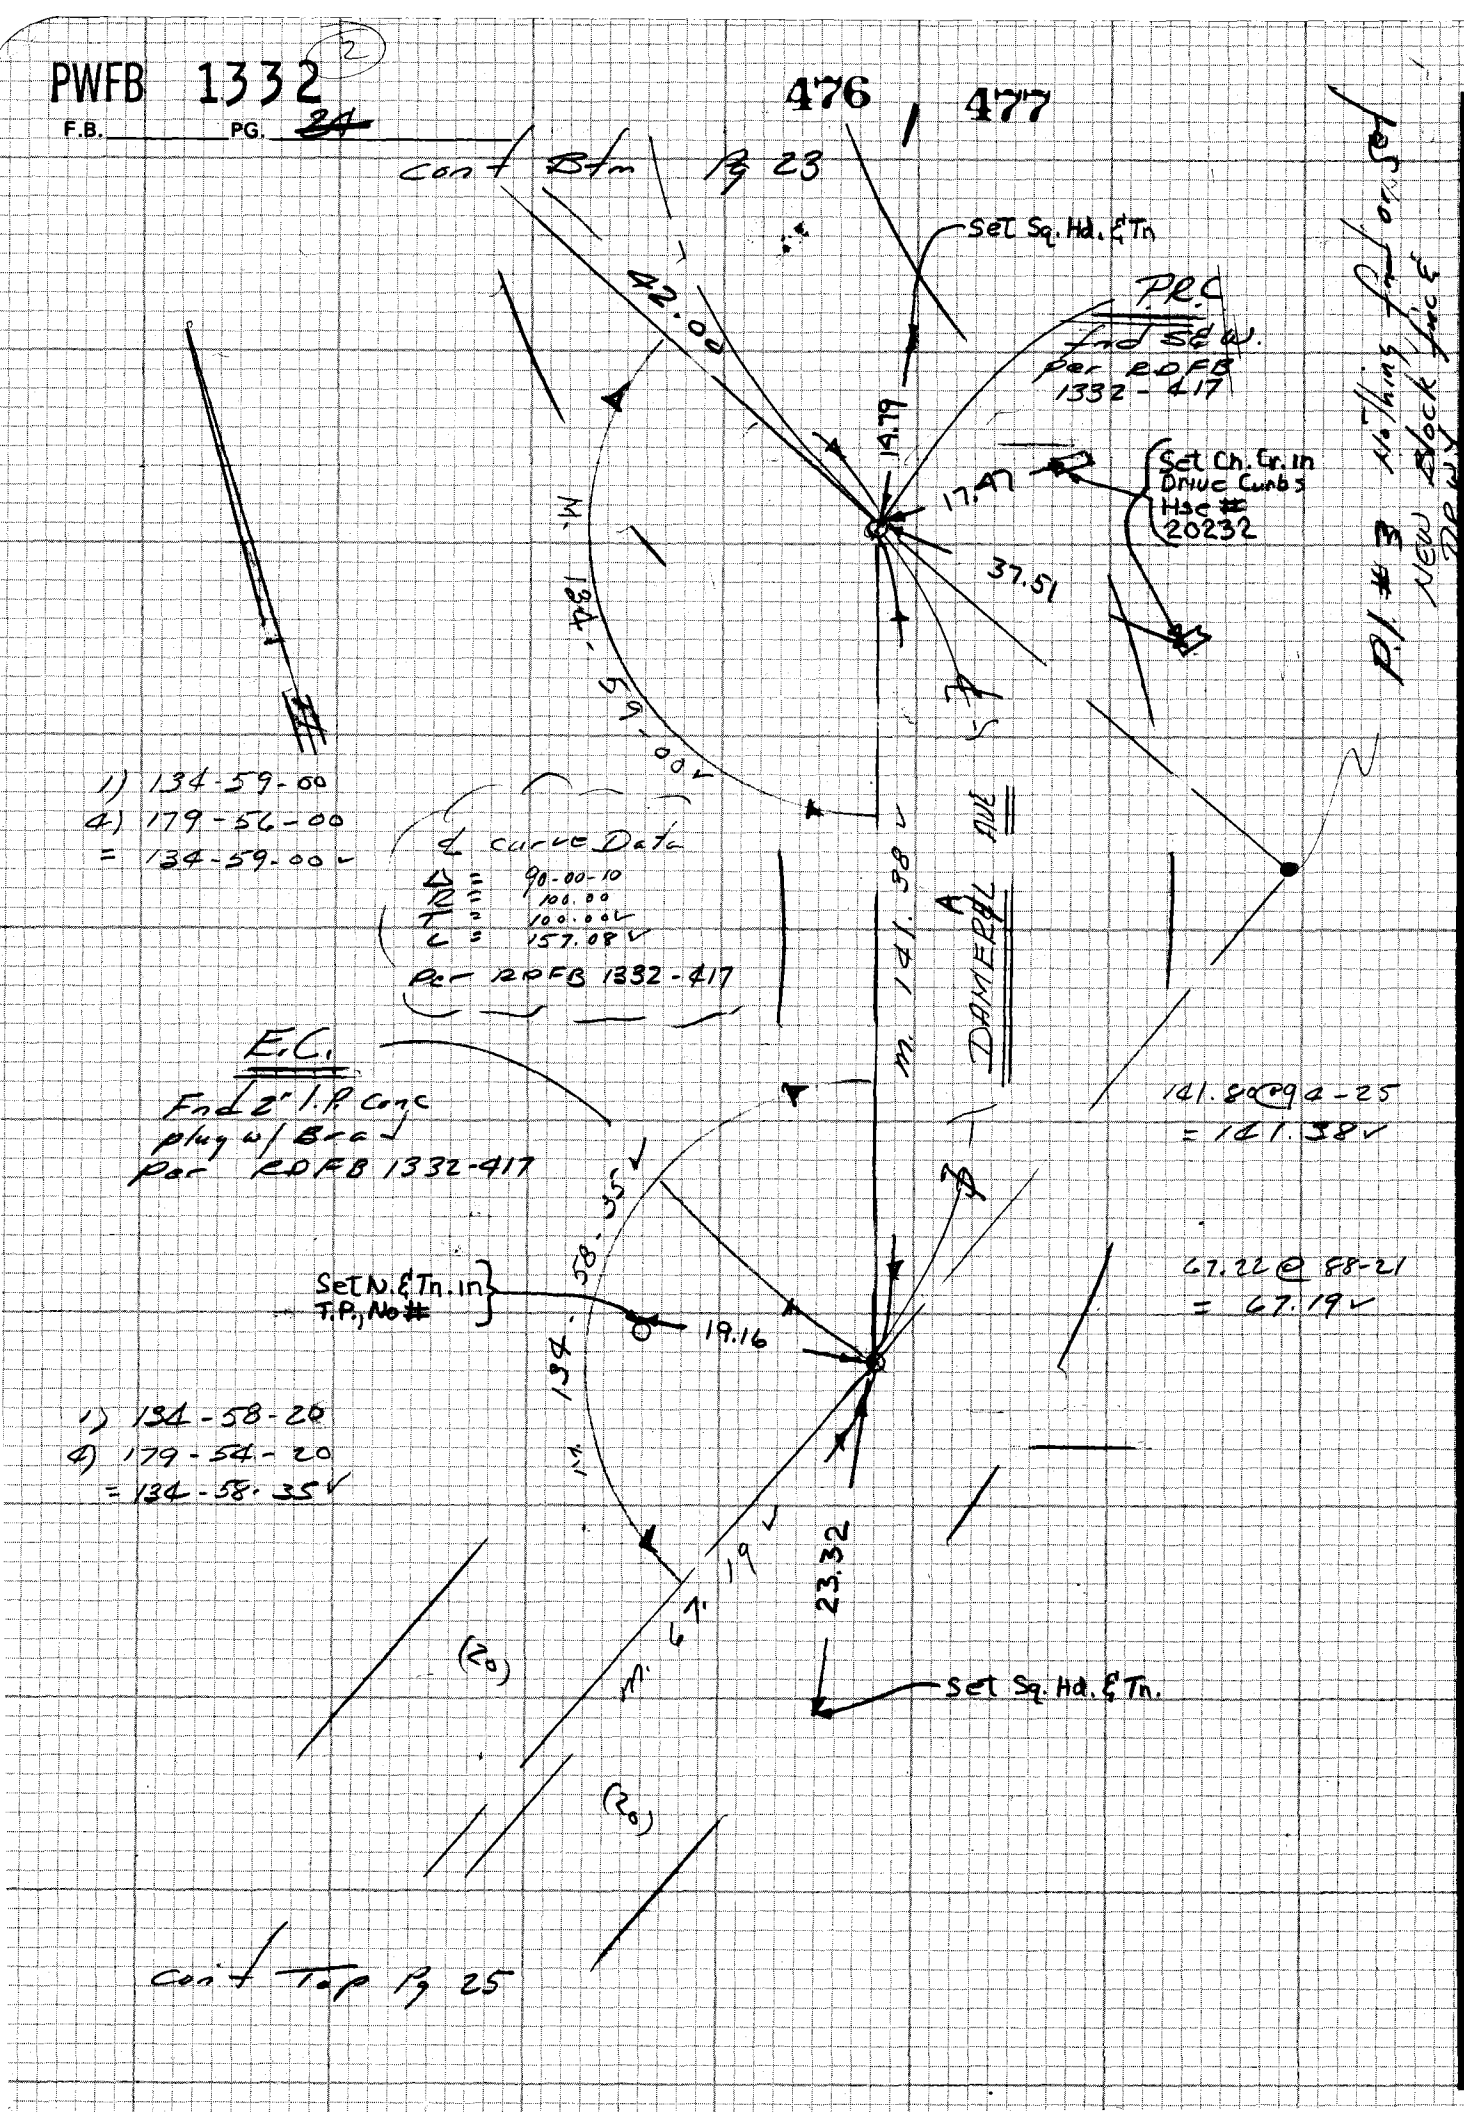

CE 310
76F3095-4/73

PLEASE RETURN TO
LOS ANGELES COUNTY ENGINEER
403 LOS ANGELES COUNTY ENGINEERING BLDG.

Do not extend notes this side of this line

NOTE: ANY ADDITIONS OR CHANGES ON THIS SHEET MUST BE MADE OR CIRCLED IN RED INK WITH DATE AND NAME OF PERSON MAKING CHANGE

PWFB 1332

478

(3)

Notes Ck'd by ORTEGA	Survey of Grand Ave F.B. ____ PG. 25
Map No. ____	JN 0503.00 Tape ____ Std ____ °F
Office Work ____	Surveyed by G. Cano
Checked ____	Notes R.C. Date 9-84
Date ____	Indexed ____

Cont Bkm Pg 24

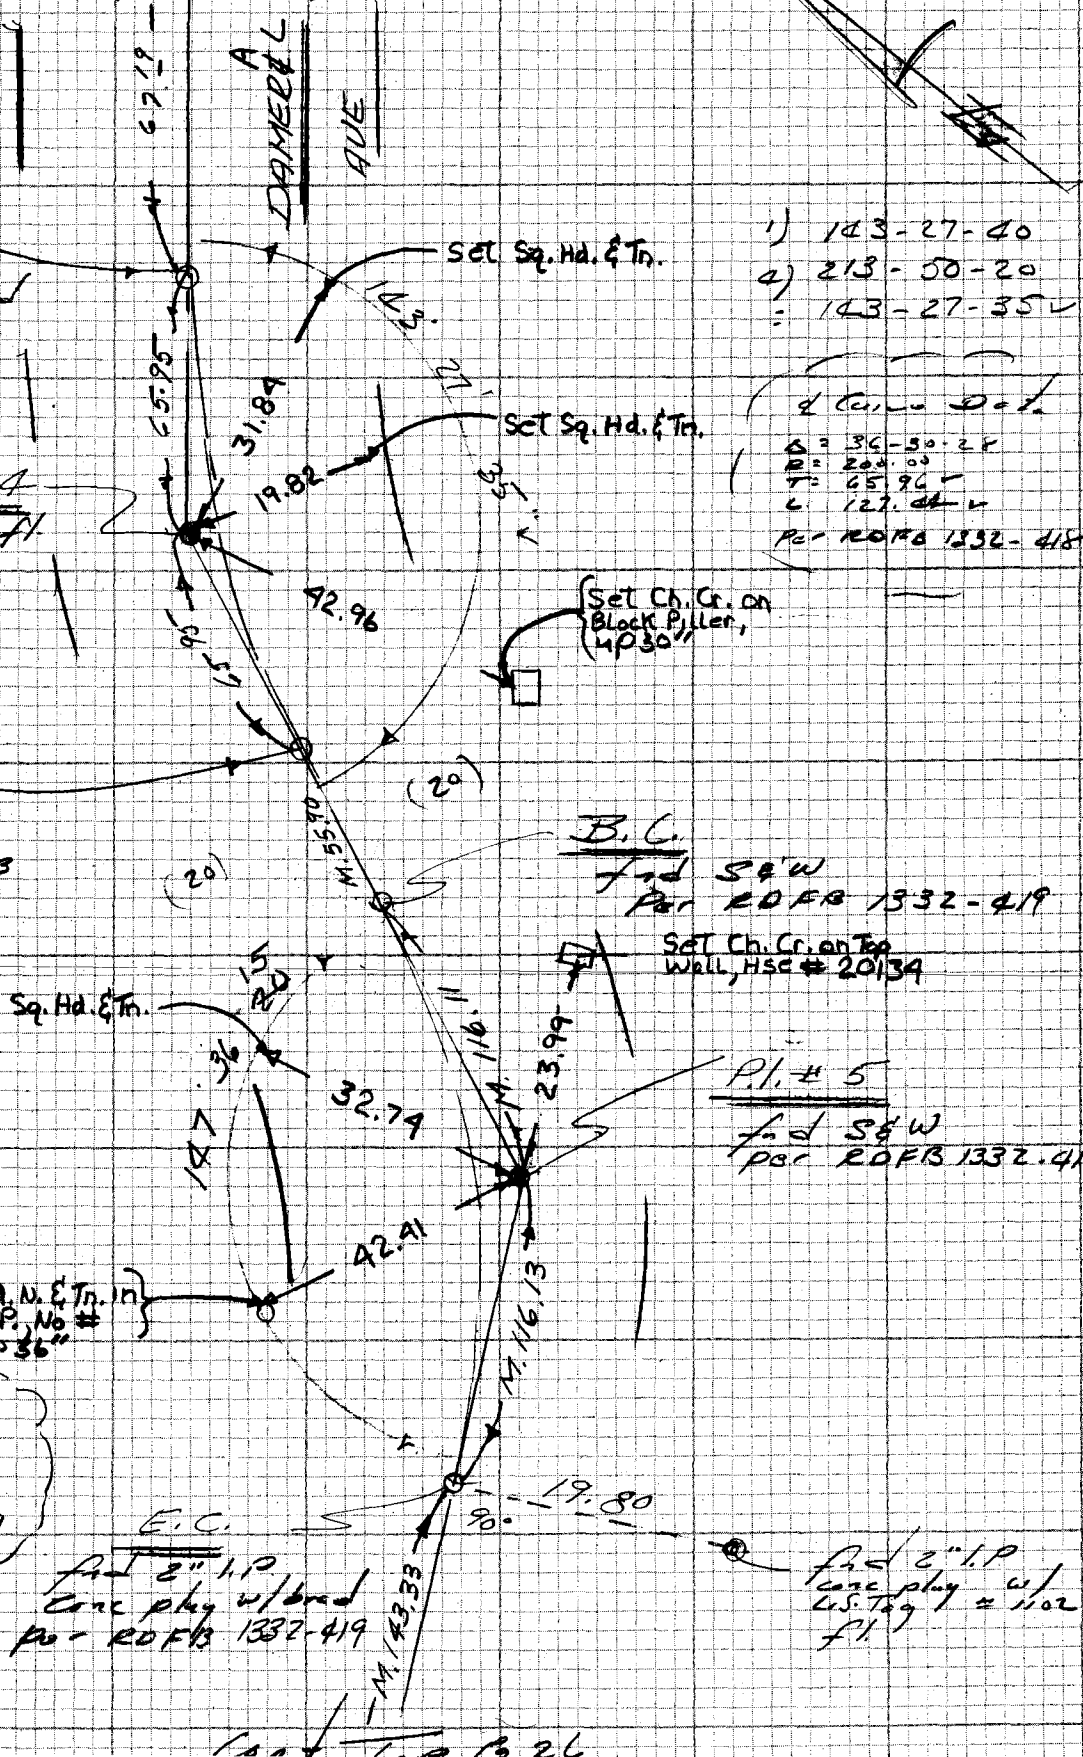

1) 143-27-40
2) 213-50-20
= 143-27-35

Curve Data

Δ = 36-50-28
R = 200.00
T = 65.96
L = 127.44
Per RDFB 1332-418

Curve Data

Δ = 32-22-18
R = 200.00
T = 116.10
L = 226.00
Per RDFB 1332-419

1) 147-36-20
2) 230-25-00
= 147-36-20
15

Cont Bkm Pg 26

NOTE: ANY ADDITIONS OR CHANGES ON THIS SHEET MUST BE MADE OR CIRCLED IN RED INK WITH DATE AND NAME OF PERSON MAKING CHANGE

Do not extend notes this side of this line

PLEASE RETURN TO
LOS ANGELES COUNTY ENGINEER
403 LOS ANGELES COUNTY ENGINEERING BLDG.

CENTERLINE NOTES
CE 310
76F3095-4/73

PWFB 1332 (4)

F.B. _____ PG. ~~26~~

Cont Btm Pg 25

CE 310
76F3095-4/73

PLEASE RETURN TO
LOS ANGELES COUNTY ENGINEER
403 LOS ANGELES COUNTY ENGINEERING BLDG.

Do not exceed notes this side of this line

NOTE: ANY ADDITIONS OR CHANGES ON THIS SHEET MUST BE MADE OR CIRCLED IN RED INK WITH DATE AND NAME OF PERSON MAKING CHANGE

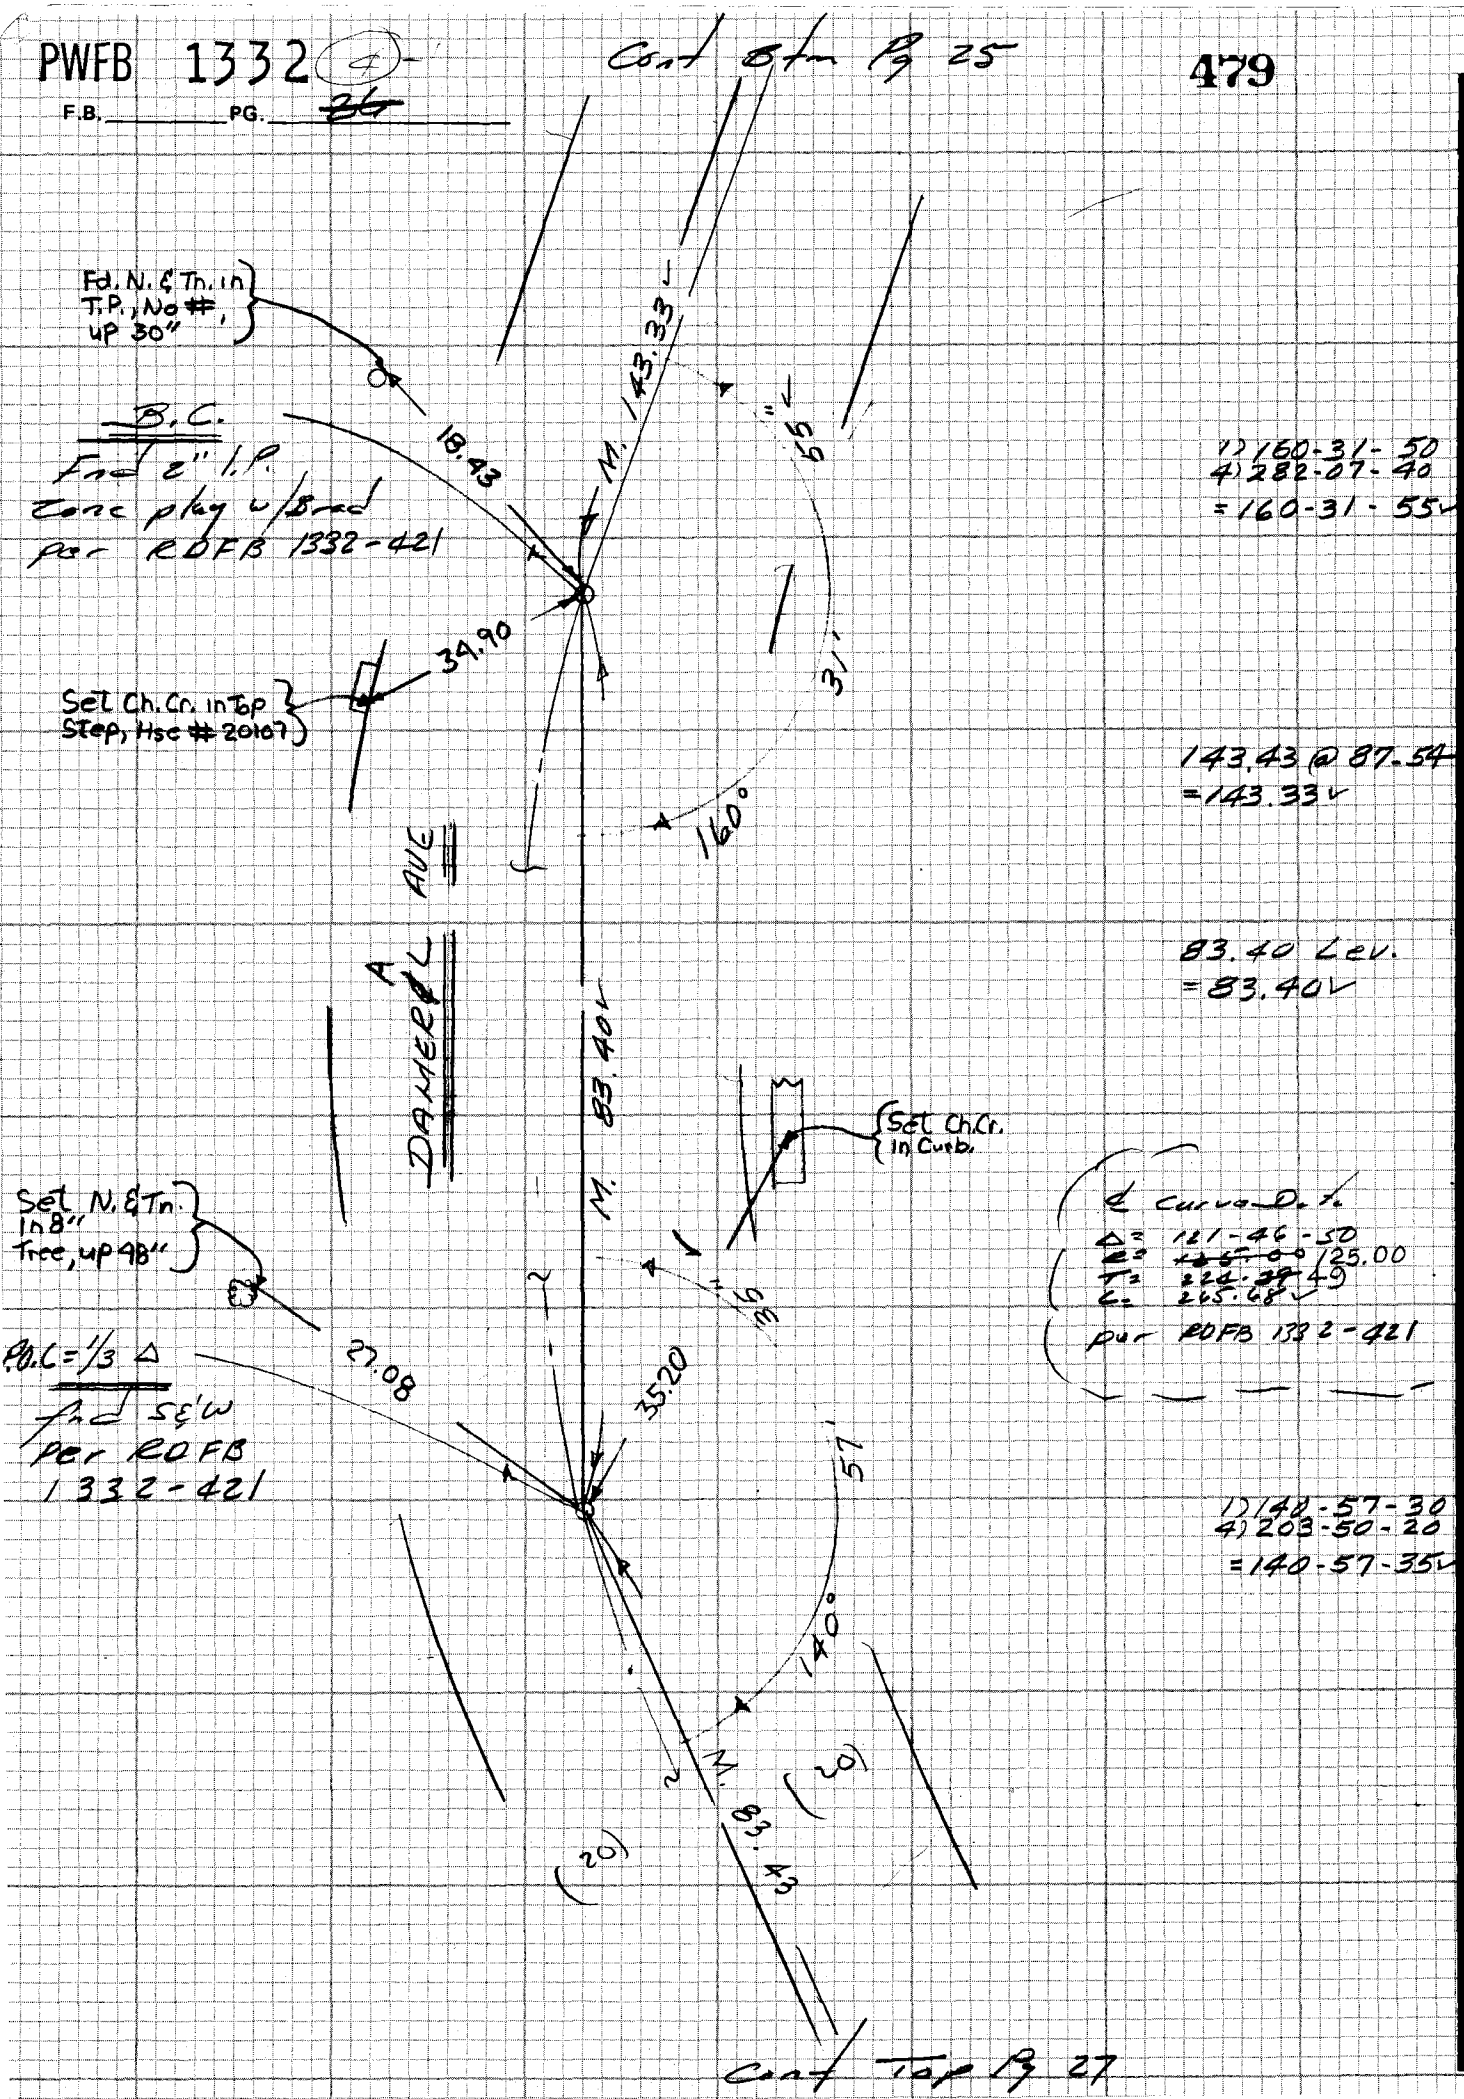

Cont Top Pg 27

PWFB 1332

480

Notes Ck'd by ORTEGA	Survey of Grand Av
Map No.	JN 0303 04 Tape Std °F
Office Work	Surveyed by E.L.
Checked	Notes E.L. Date 9-84
Date	Indexed

F.B. 39 PG. 27

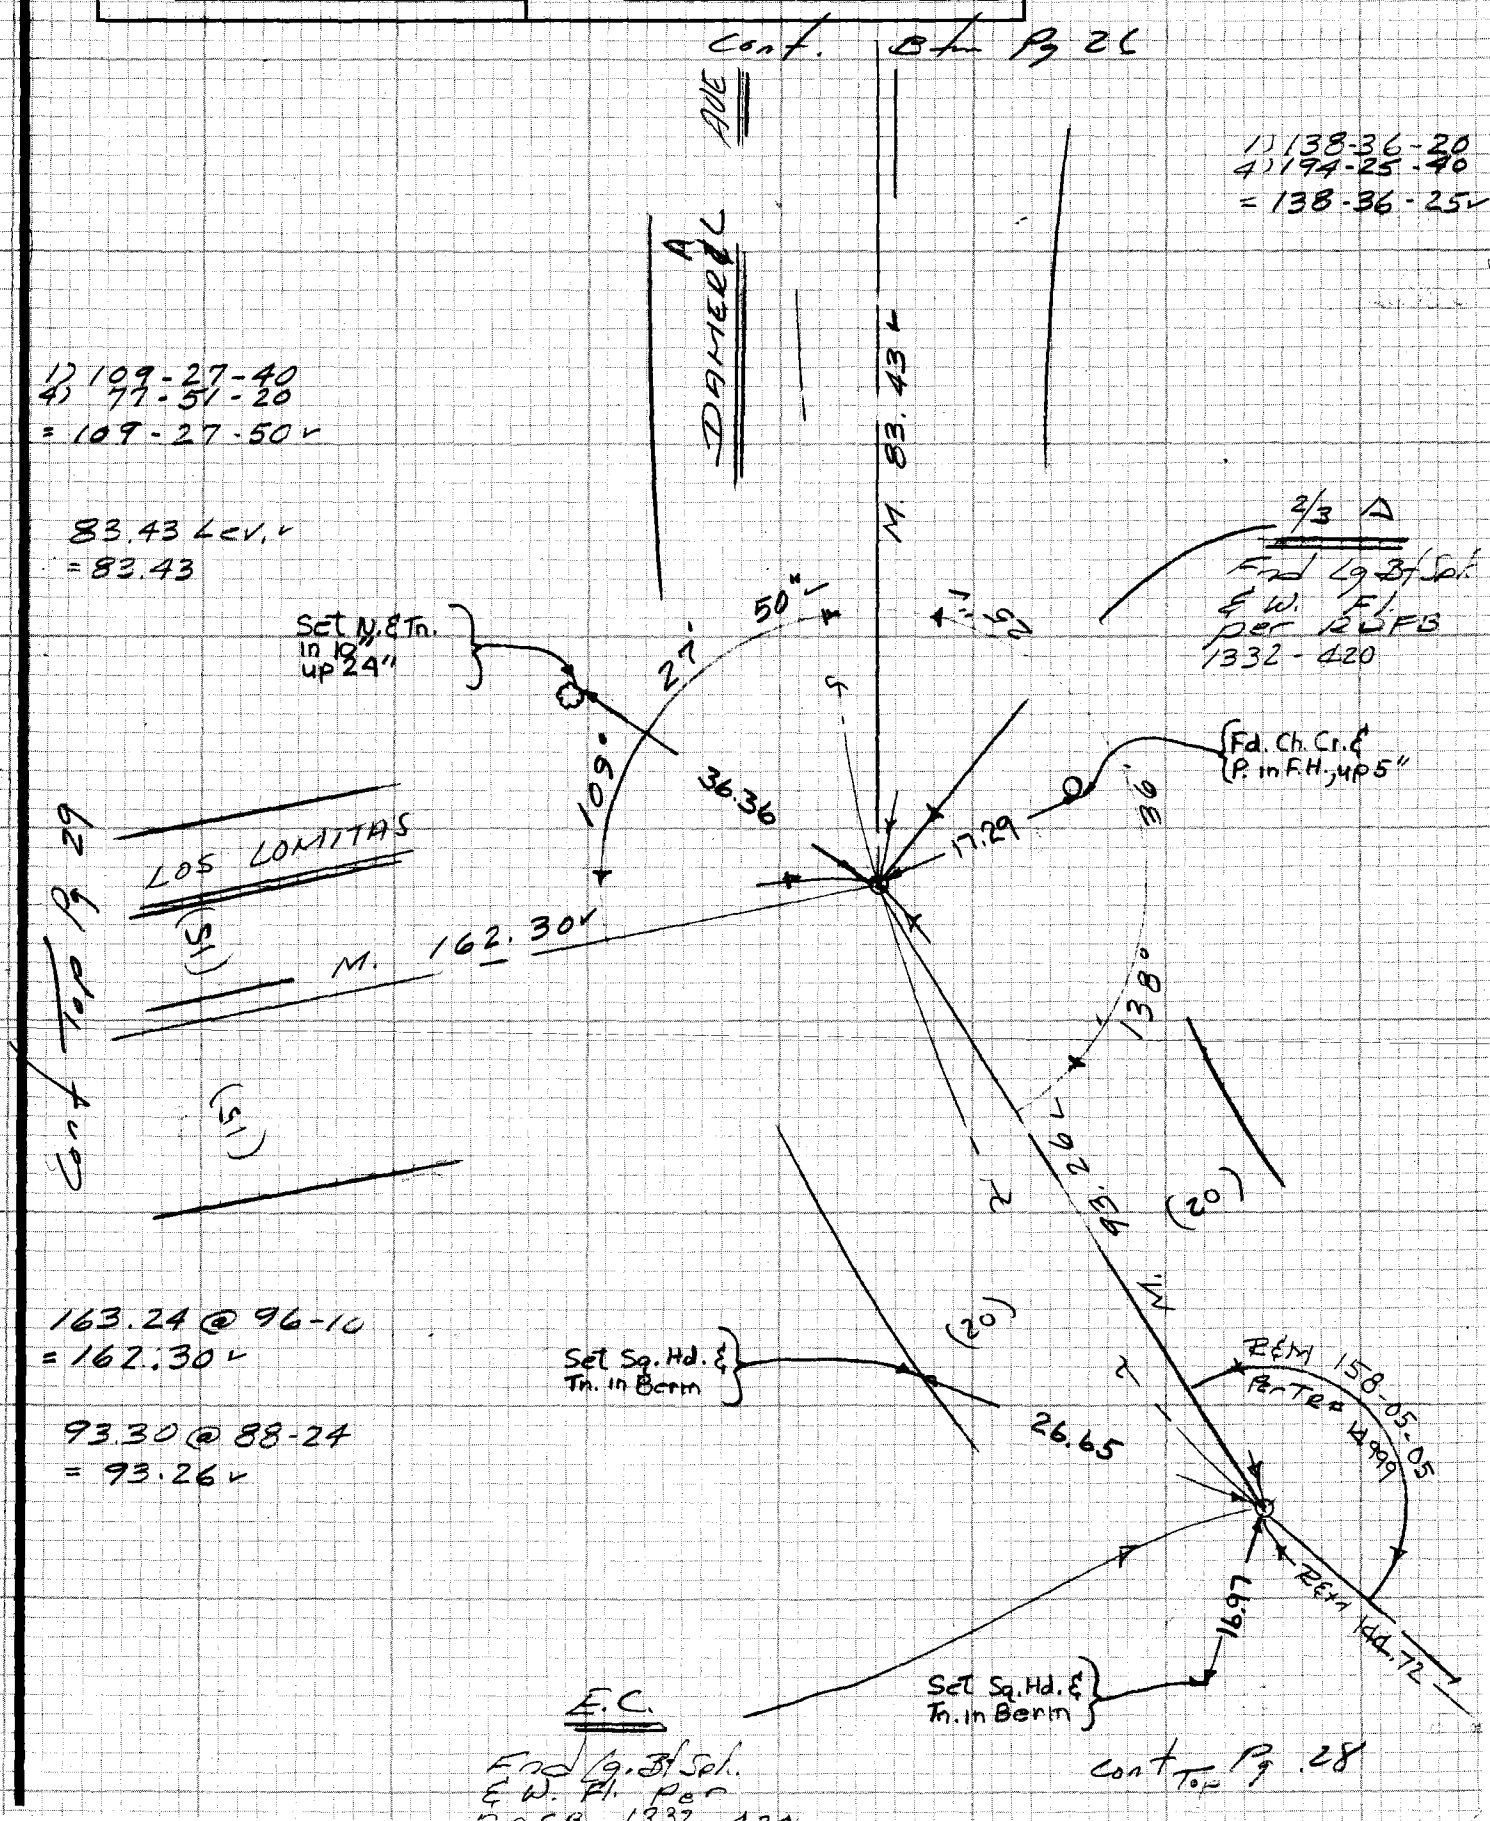

NOTE: ANY ADDITIONS OR CHANGES ON THIS SHEET MUST BE MADE OR CIRCLED IN RED INK WITH DATE AND NAME OF PERSON MAKING CHANGE

Do not extend notes this side of this line

PLEASE RETURN TO
LOS ANGELES COUNTY ENGINEER
403 LOS ANGELES COUNTY ENGINEERING BLDG.

CENTERLINE NOTES
CE 310
76F3095-4/73

PWFB 1332

F.B. ~~4239~~ PG. ~~28~~

cont Bk pg 27

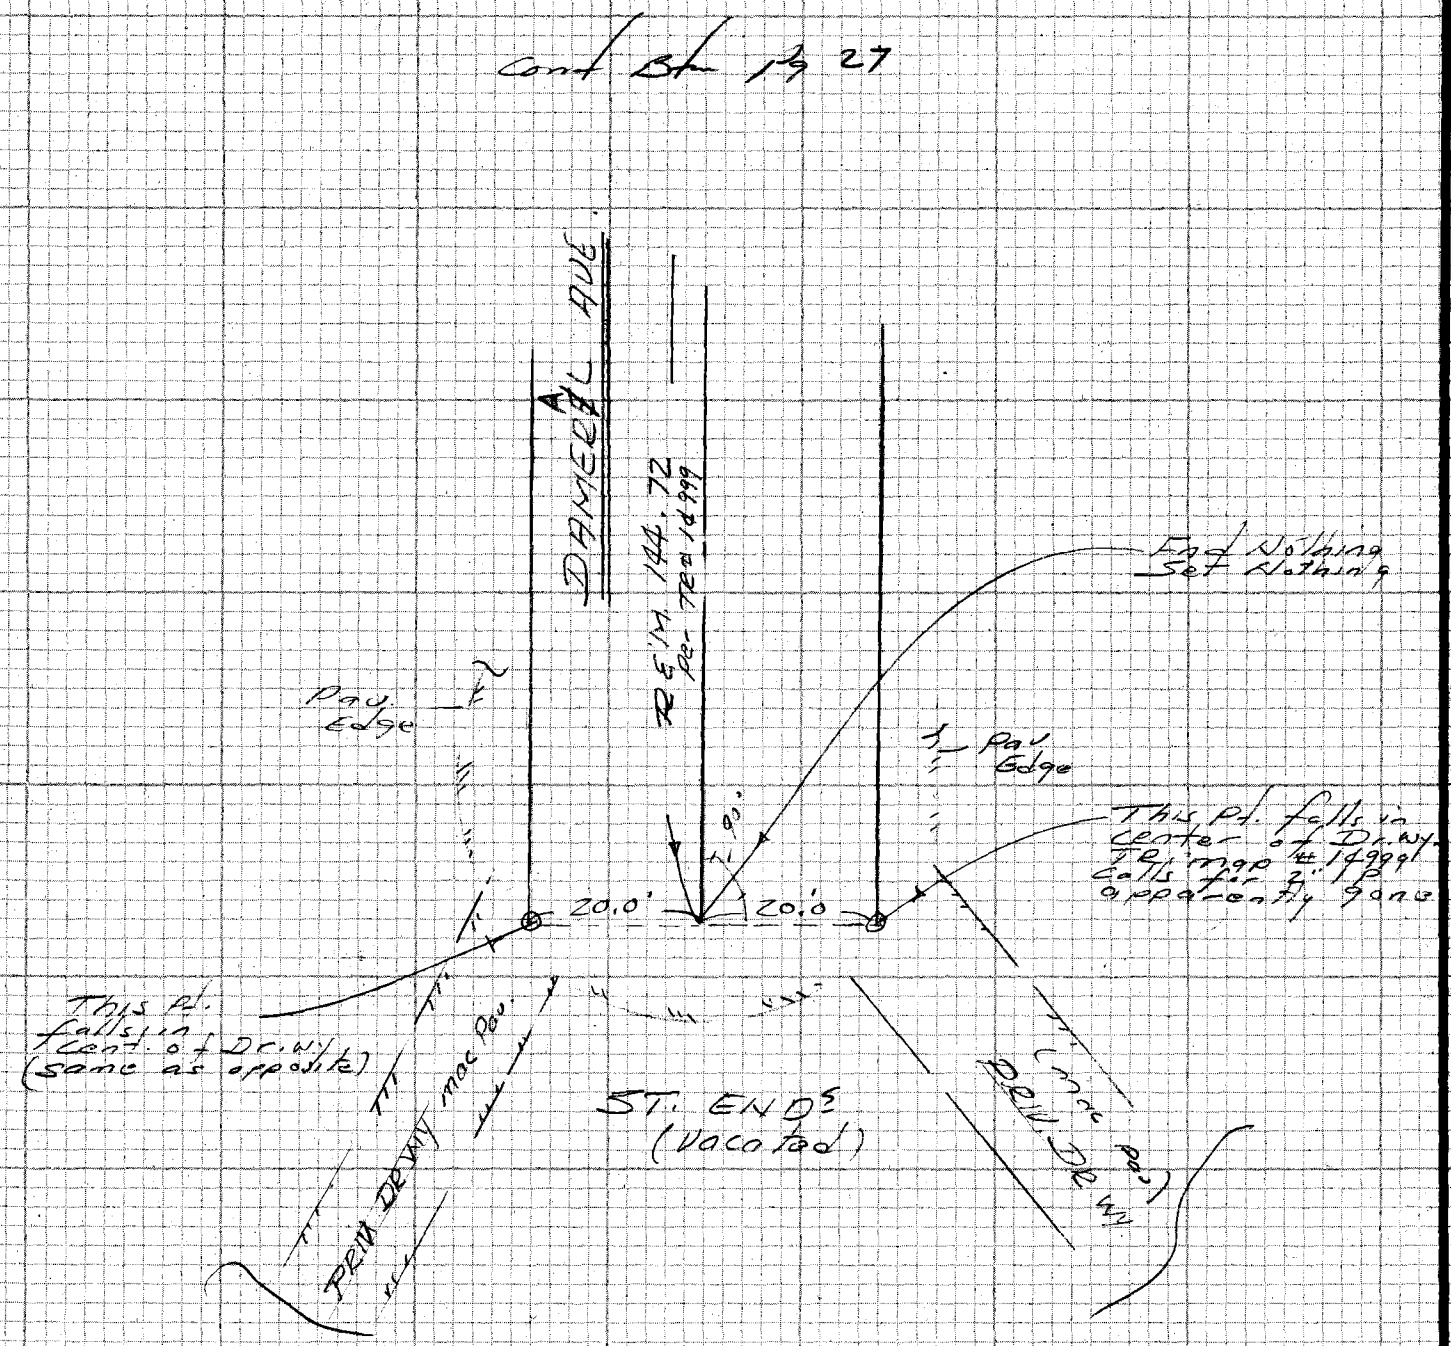

CE 310
76F3095-4/73

PLEASE RETURN TO
LOS ANGELES COUNTY ENGINEER
403 LOS ANGELES COUNTY ENGINEERING BLDG.

Do not exceed notes this side of this line

NOTE: ANY ADDITIONS OR CHANGES ON THIS SHEET MUST BE MADE OR CIRCLED IN RED INK WITH DATE AND NAME OF PERSON MAKING CHANGE

PWFB 1332 482 / 483

Notes Ck'd by ORTEGA	Survey of Grand Ave
Map No.	JN 033300 Tape Std °F
Office Work	Surveyed by E. Landa
Checked	Notes E. L. Date 9-84
Date	Indexed

F.B. ~~4237~~ PG. ~~29~~

Cont Lt Pg 27

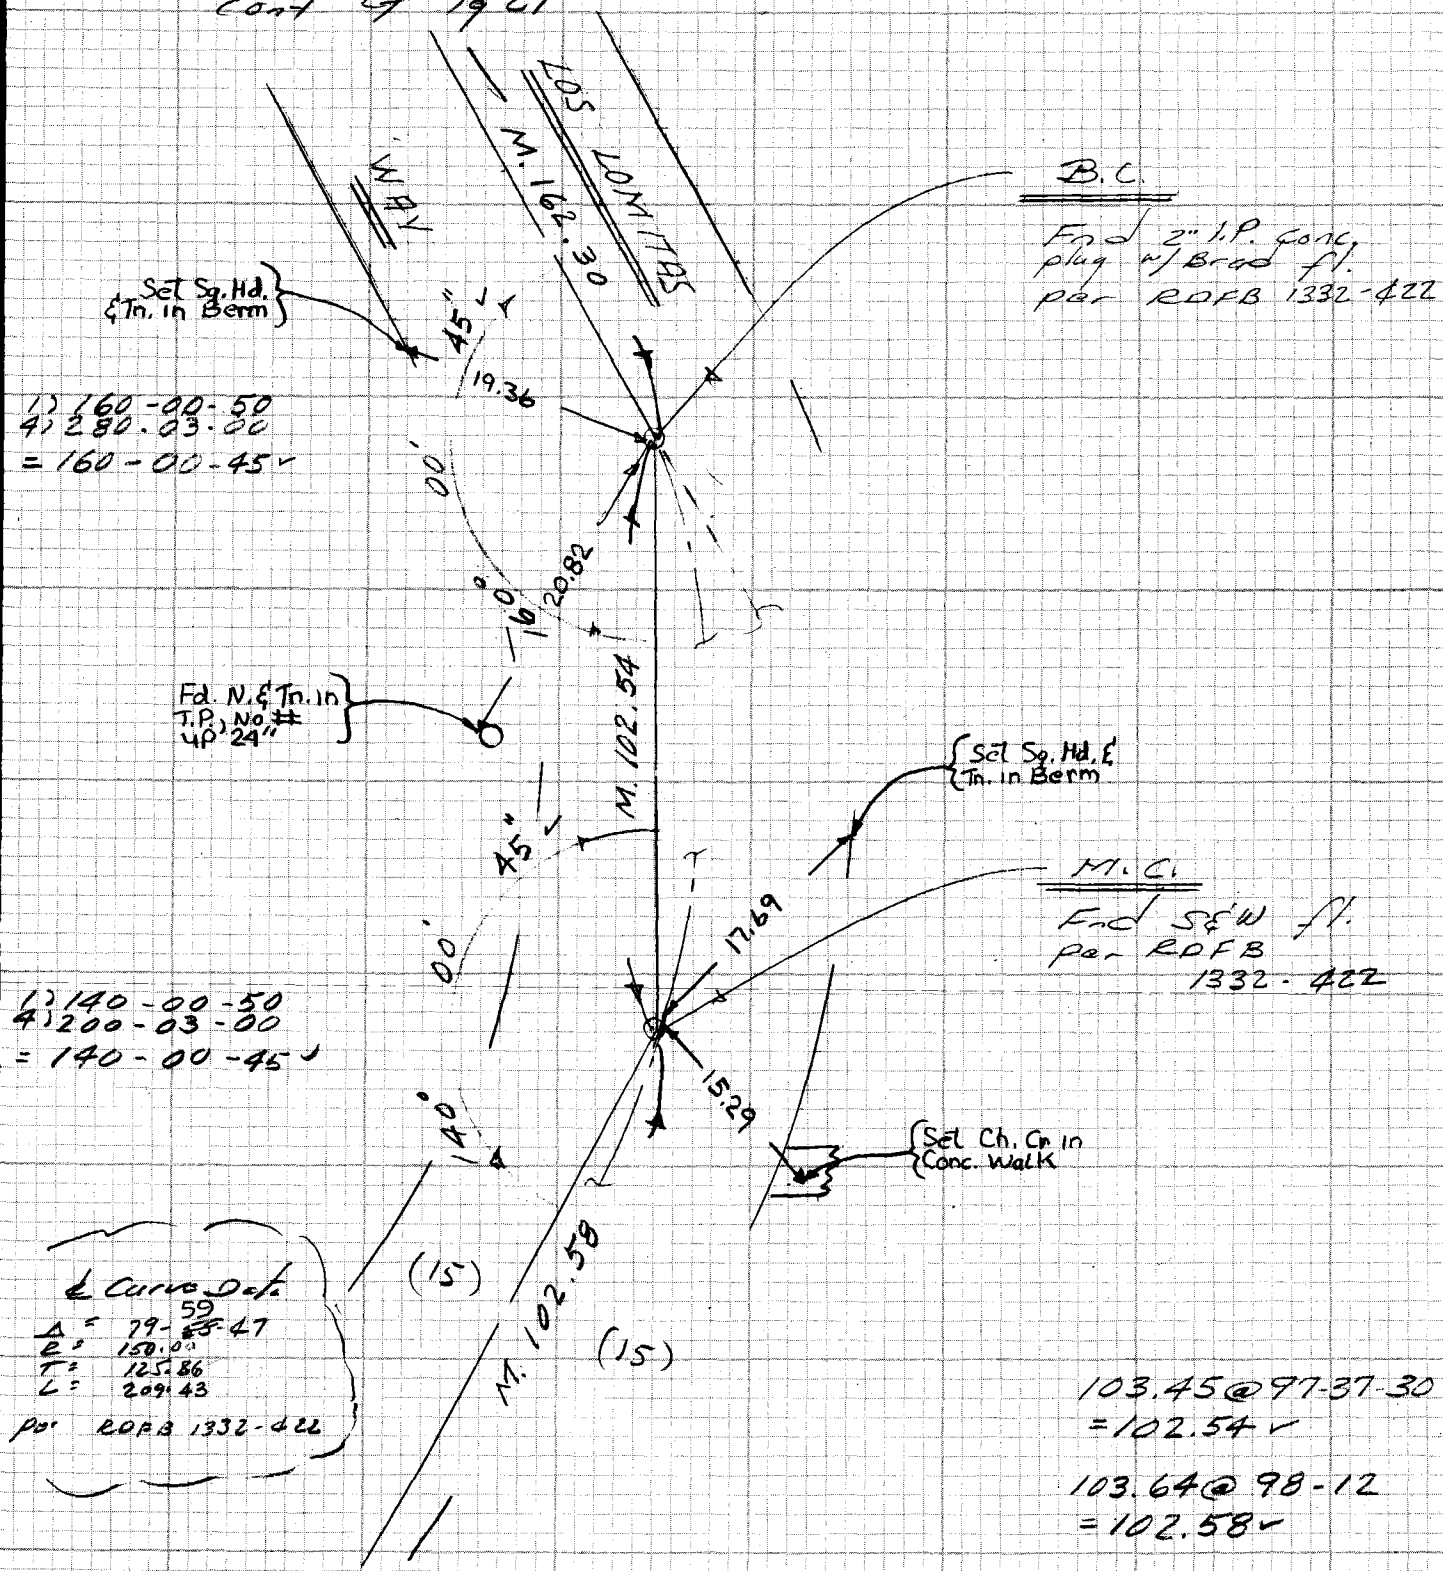

1) 160-00-50
4) 280-03-00
= 160-00-45 ✓

1) 140-00-50
4) 200-03-00
= 140-00-45 ✓

℄ Curve Data
Δ = 79-~~55~~ 59-47
R = 150.00
T = 125.86
L = 209.43
per RDFB 1332-422

103.45 @ 97-37-30
= 102.54 ✓

103.64 @ 98-12
= 102.58 ✓

Cont Top Pg 30

NOTE: ANY ADDITIONS OR CHANGES ON THIS SHEET MUST BE MADE OR CIRCLED IN RED INK WITH DATE AND NAME OF PERSON MAKING CHANGE

Do not extend notes this side of this line

PLEASE RETURN TO
LOS ANGELES COUNTY ENGINEER
403 LOS ANGELES COUNTY ENGINEERING BLDG.

CENTERLINE NOTES
CE 310
76F3095-4/73

PWFB 1332

F.B. ~~4239~~ PG. ~~30~~

484 / 485

Cont Btm Pg 29

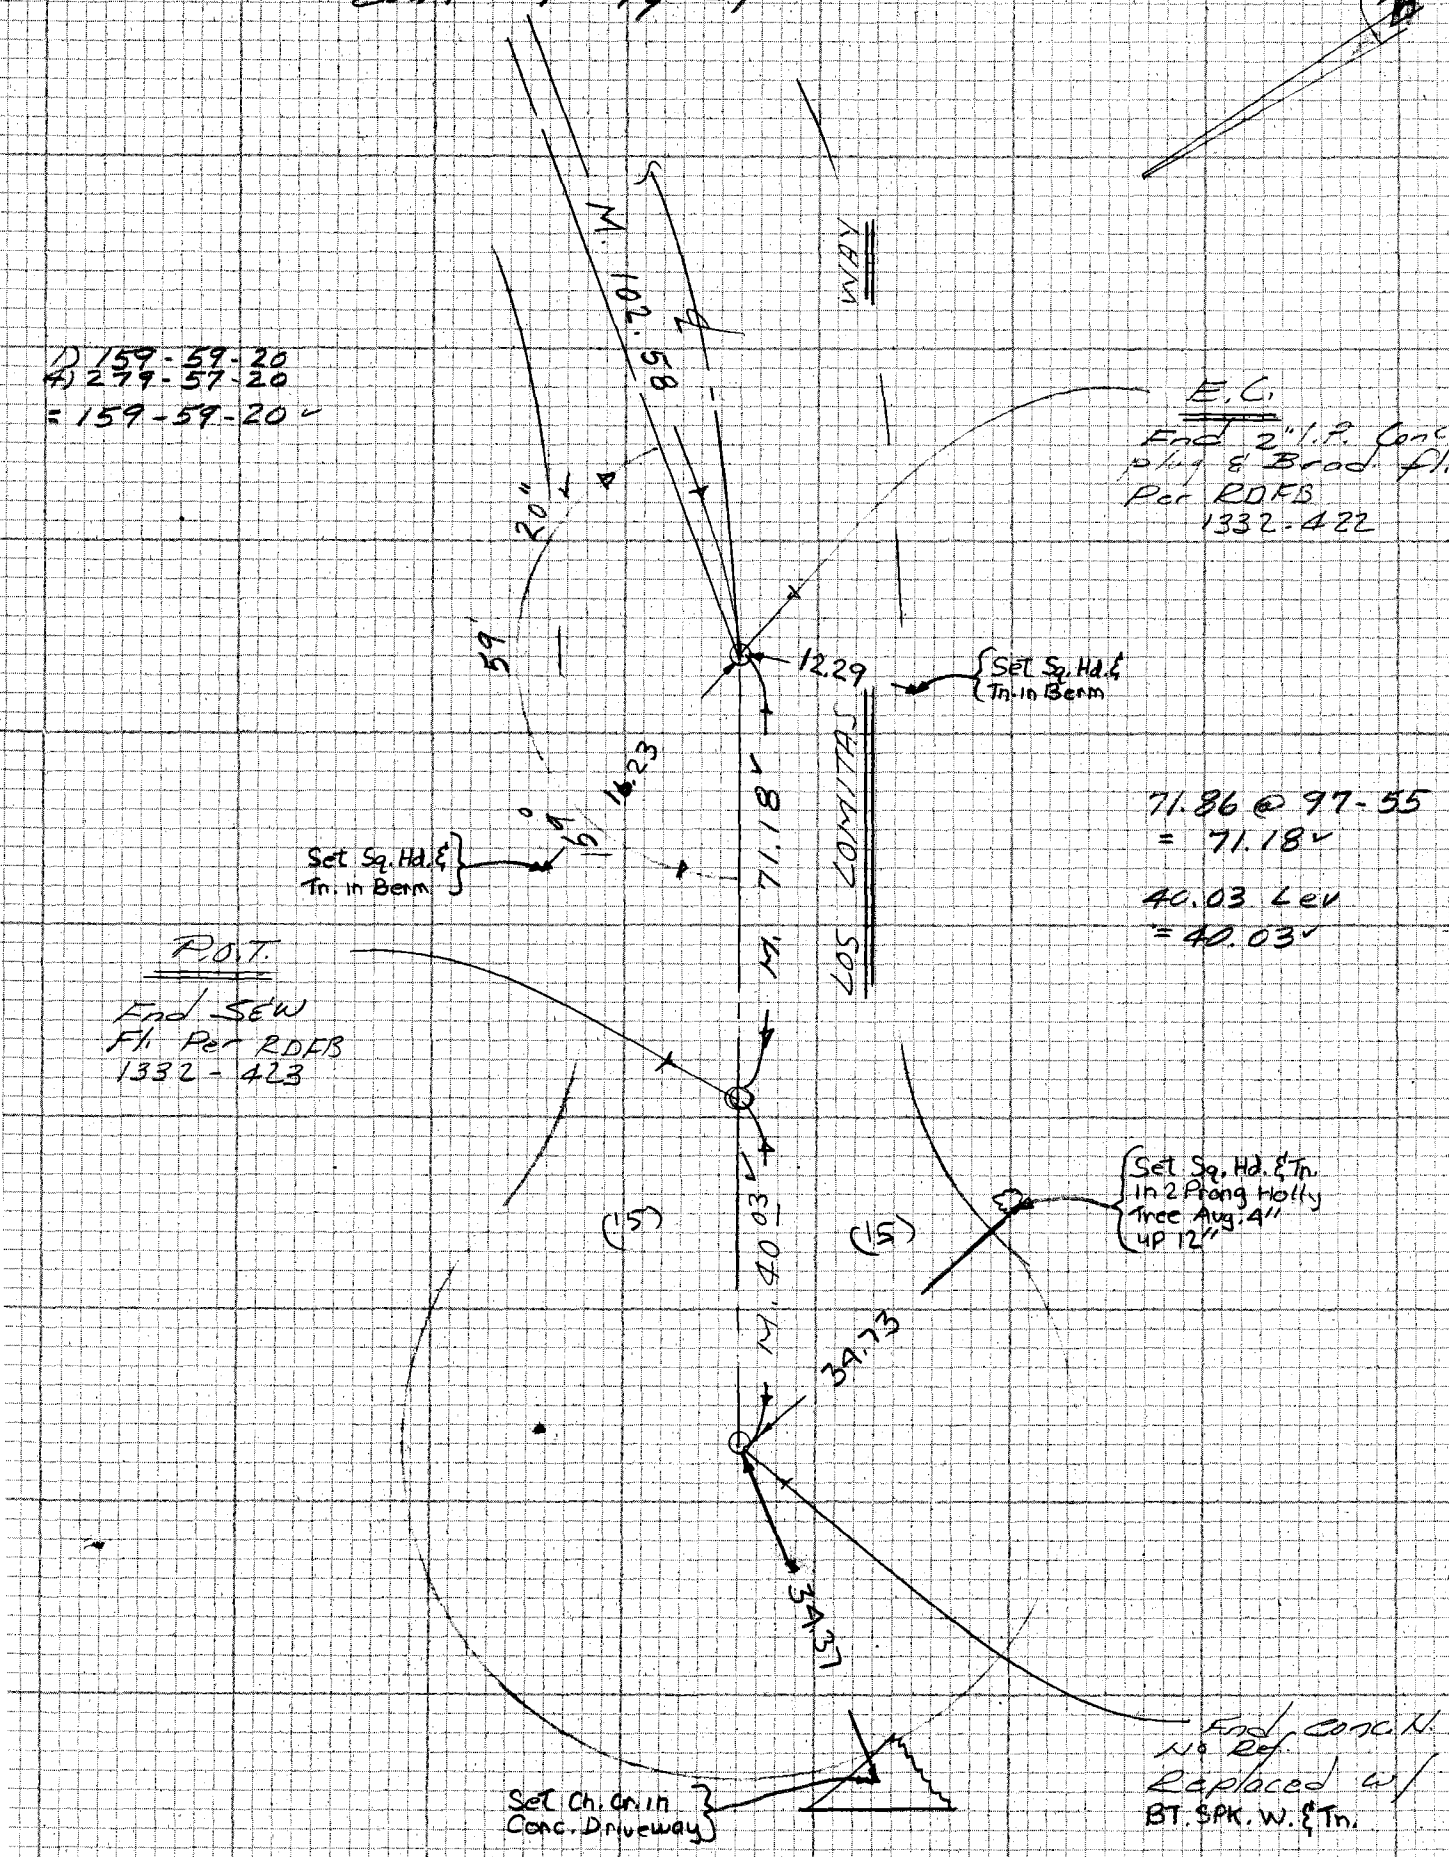

CE 310
76F3095-4/73

PLEASE RETURN TO
LOS ANGELES COUNTY ENGINEER
403 LOS ANGELES COUNTY ENGINEERING BLDG.

Do not ext... notes this side of this line

NOTE: ANY ADDITIONS OR CHANGES ON THIS SHEET MUST BE MADE OR CIRCLED IN RED INK WITH DATE AND NAME OF PERSON MAKING CHANGE

PWFB 1333

Notes Ck'd by ORTEGA	Survey of GRAND AVE ℄ F.B. ~~4239~~ PG. ~~87~~
Map No.	JN 0303.00 Tape E.D.M. Std — °F
Office Work	Surveyed by A. Caro
Checked	Notes A.C. & H.M. Date 8 - 84
Date	Indexed

Cont Btm Pg 32

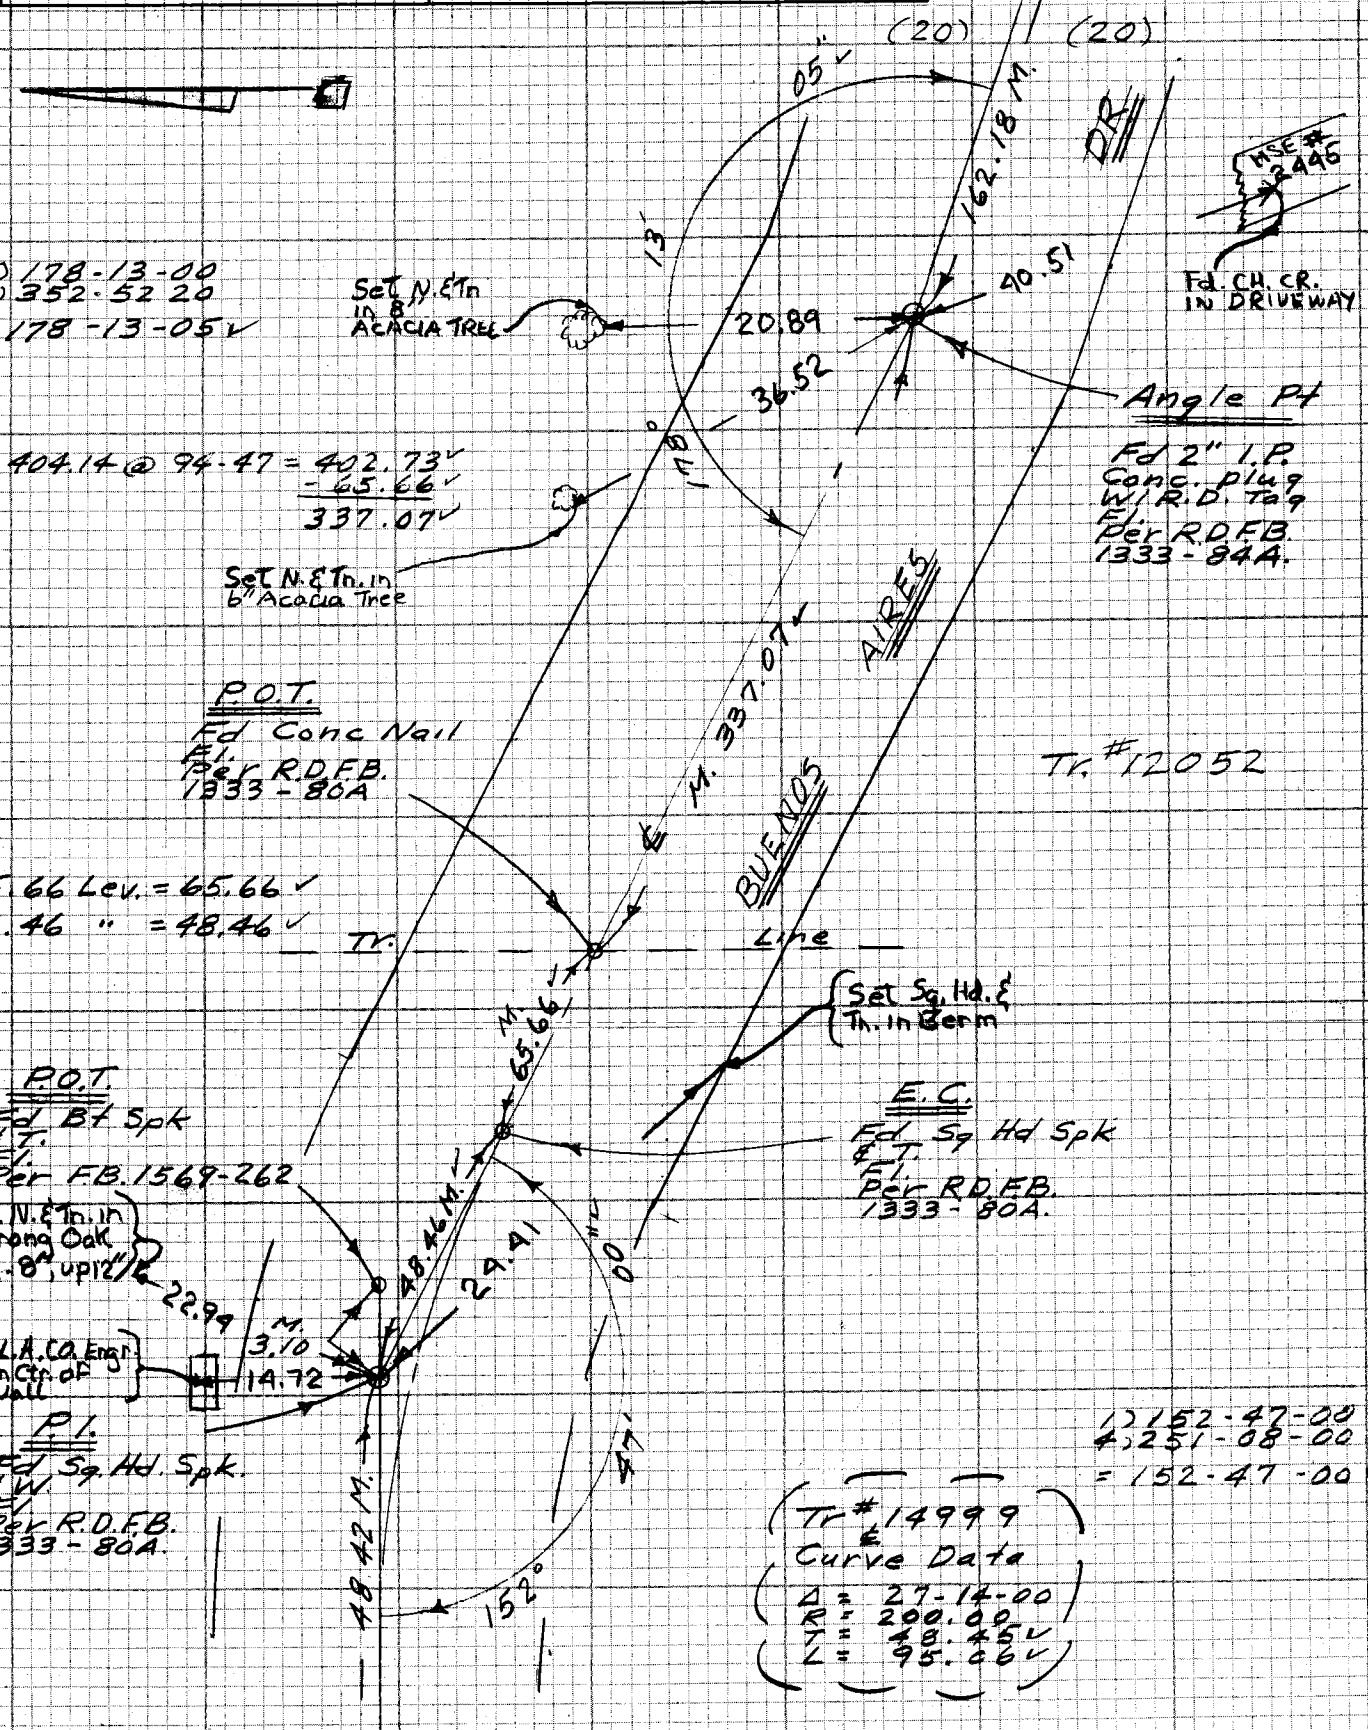

Cont Btm Pg 22

NOTE: ANY ADDITIONS OR CHANGES ON THIS SHEET MUST BE MADE OR CIRCLED IN RED INK WITH DATE AND NAME OF PERSON MAKING CHANGE

Do not extend notes this side of this line

PLEASE RETURN TO
LOS ANGELES COUNTY ENGINEER
403 LOS ANGELES COUNTY ENGINEERING BLDG.

CENTERLINE NOTES
CE 310
76F3095-4/73

PWFB 1333

F.B. ~~4207~~ PG. ~~32~~

216 / 217

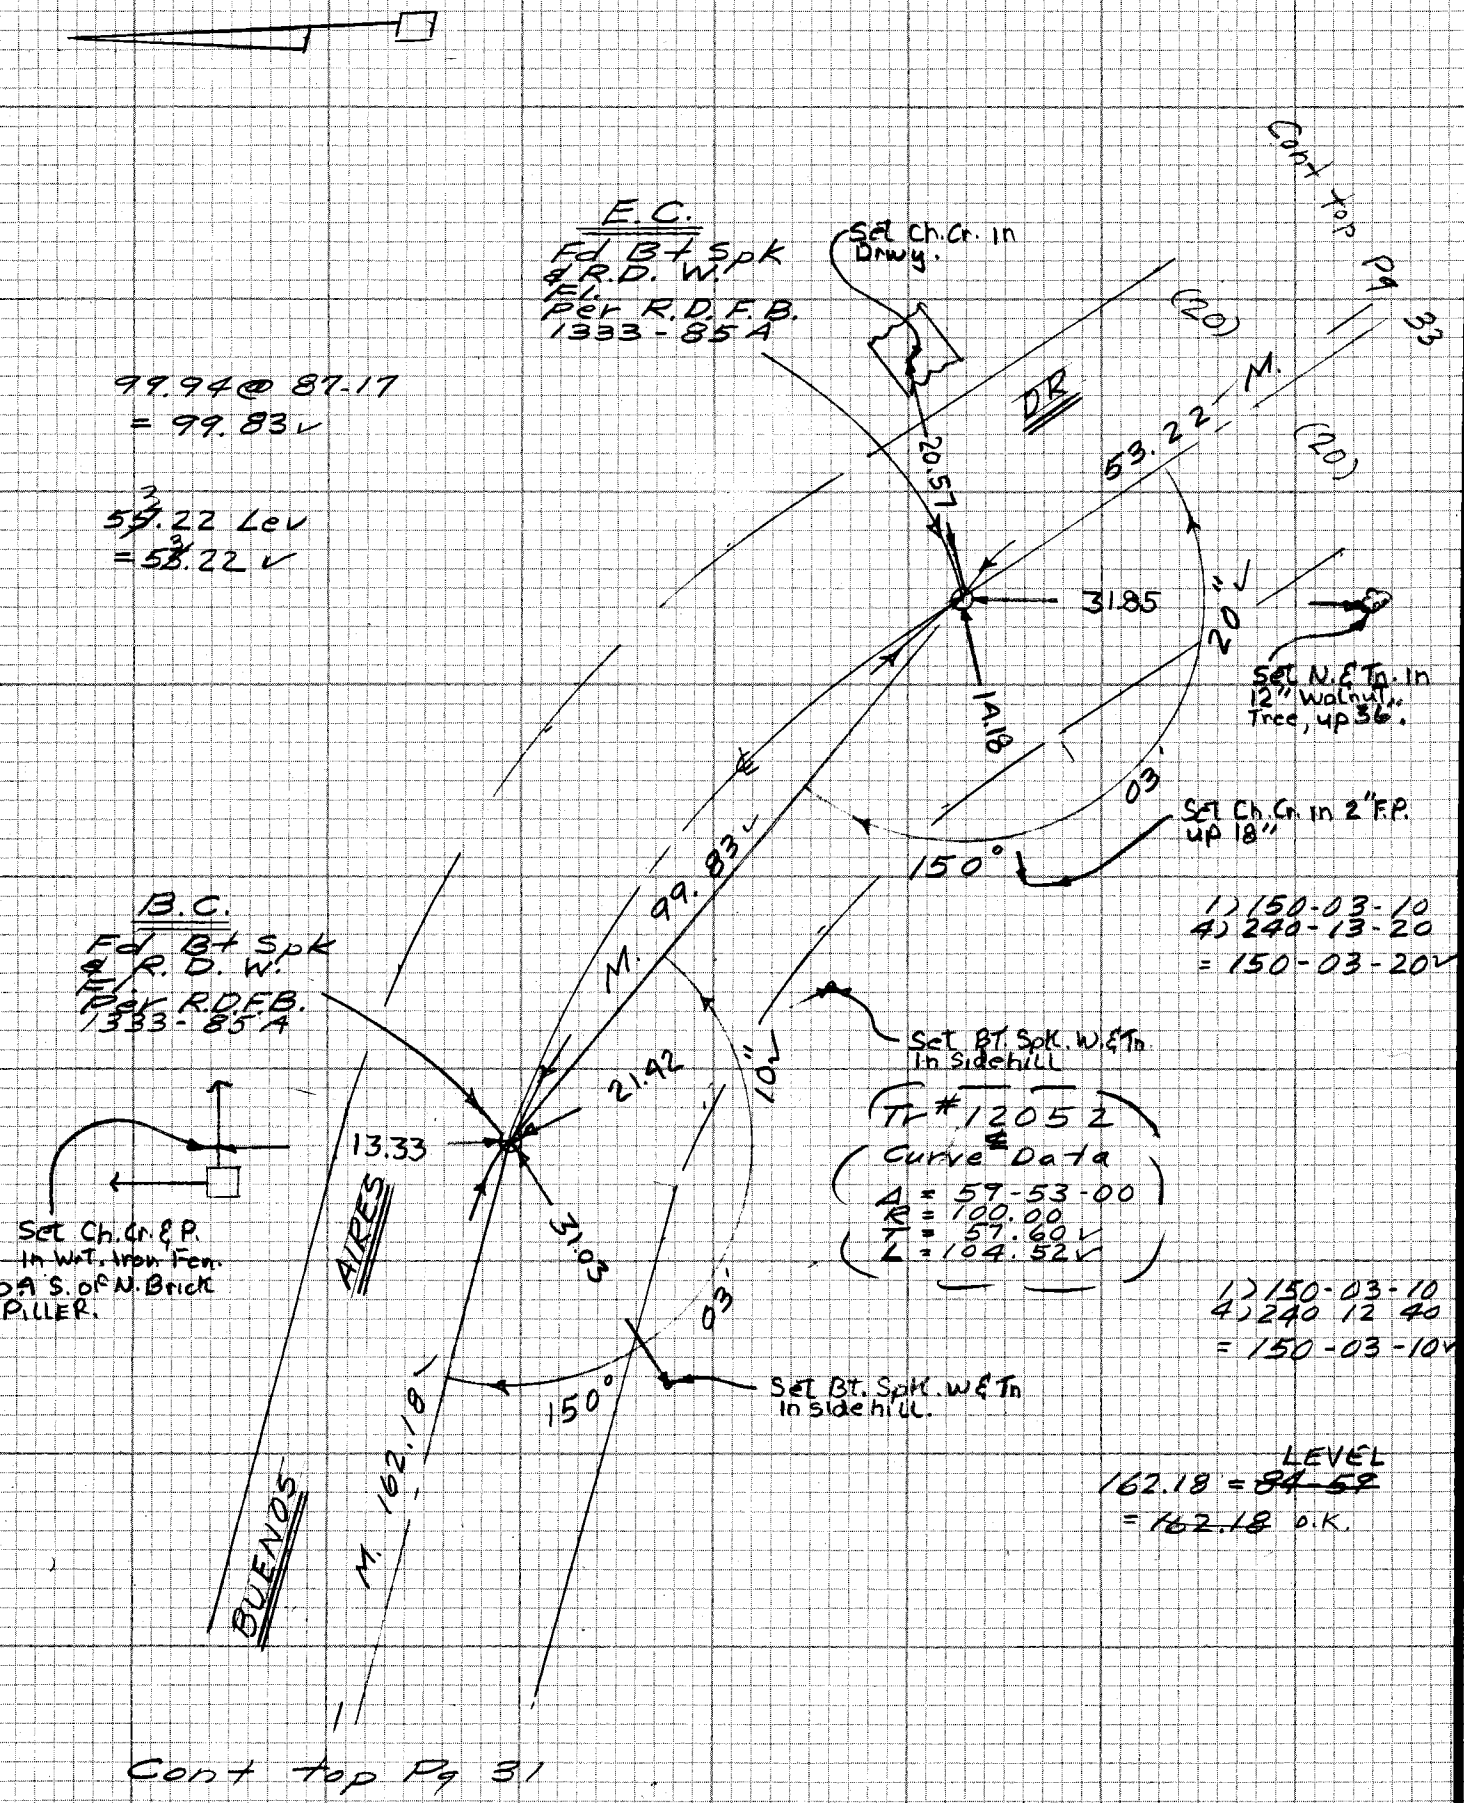

Tr # 12052
Curve Data
Δ = 59-53-00
R = 100.00
T = 57.60
L = 104.52

1) 150-03-10
4) 240-13-20
= 150-03-20

1) 150-03-10
4) 240 12 40
= 150-03-10

162.18 = ~~84-59~~ LEVEL
= ~~162.18~~ O.K.

Cont top Pg 31

CE 310
76F3095-4/73

PLEASE RETURN TO
LOS ANGELES COUNTY ENGINEER
403 LOS ANGELES COUNTY ENGINEERING BLDG.

Do not extend notes this side of this line

NOTE: ANY ADDITIONS OR CHANGES ON THIS SHEET MUST BE MADE OR CIRCLED IN RED INK WITH DATE AND NAME OF PERSON MAKING CHANGE

PWFB 1333

218 / 219

Notes Ck'd by ORTEGA	Survey of GRAND AVE ℄
Map No.	JN 0303.00 Tape E.D.M. Std — °F
Office Work	Surveyed by A. Caro
Checked	Notes A.C. & H.M. Date 8 - 84
Date	Indexed

F.B. ~~[illegible]~~ PG. ~~[illegible]~~

Cont Rt Pg 32

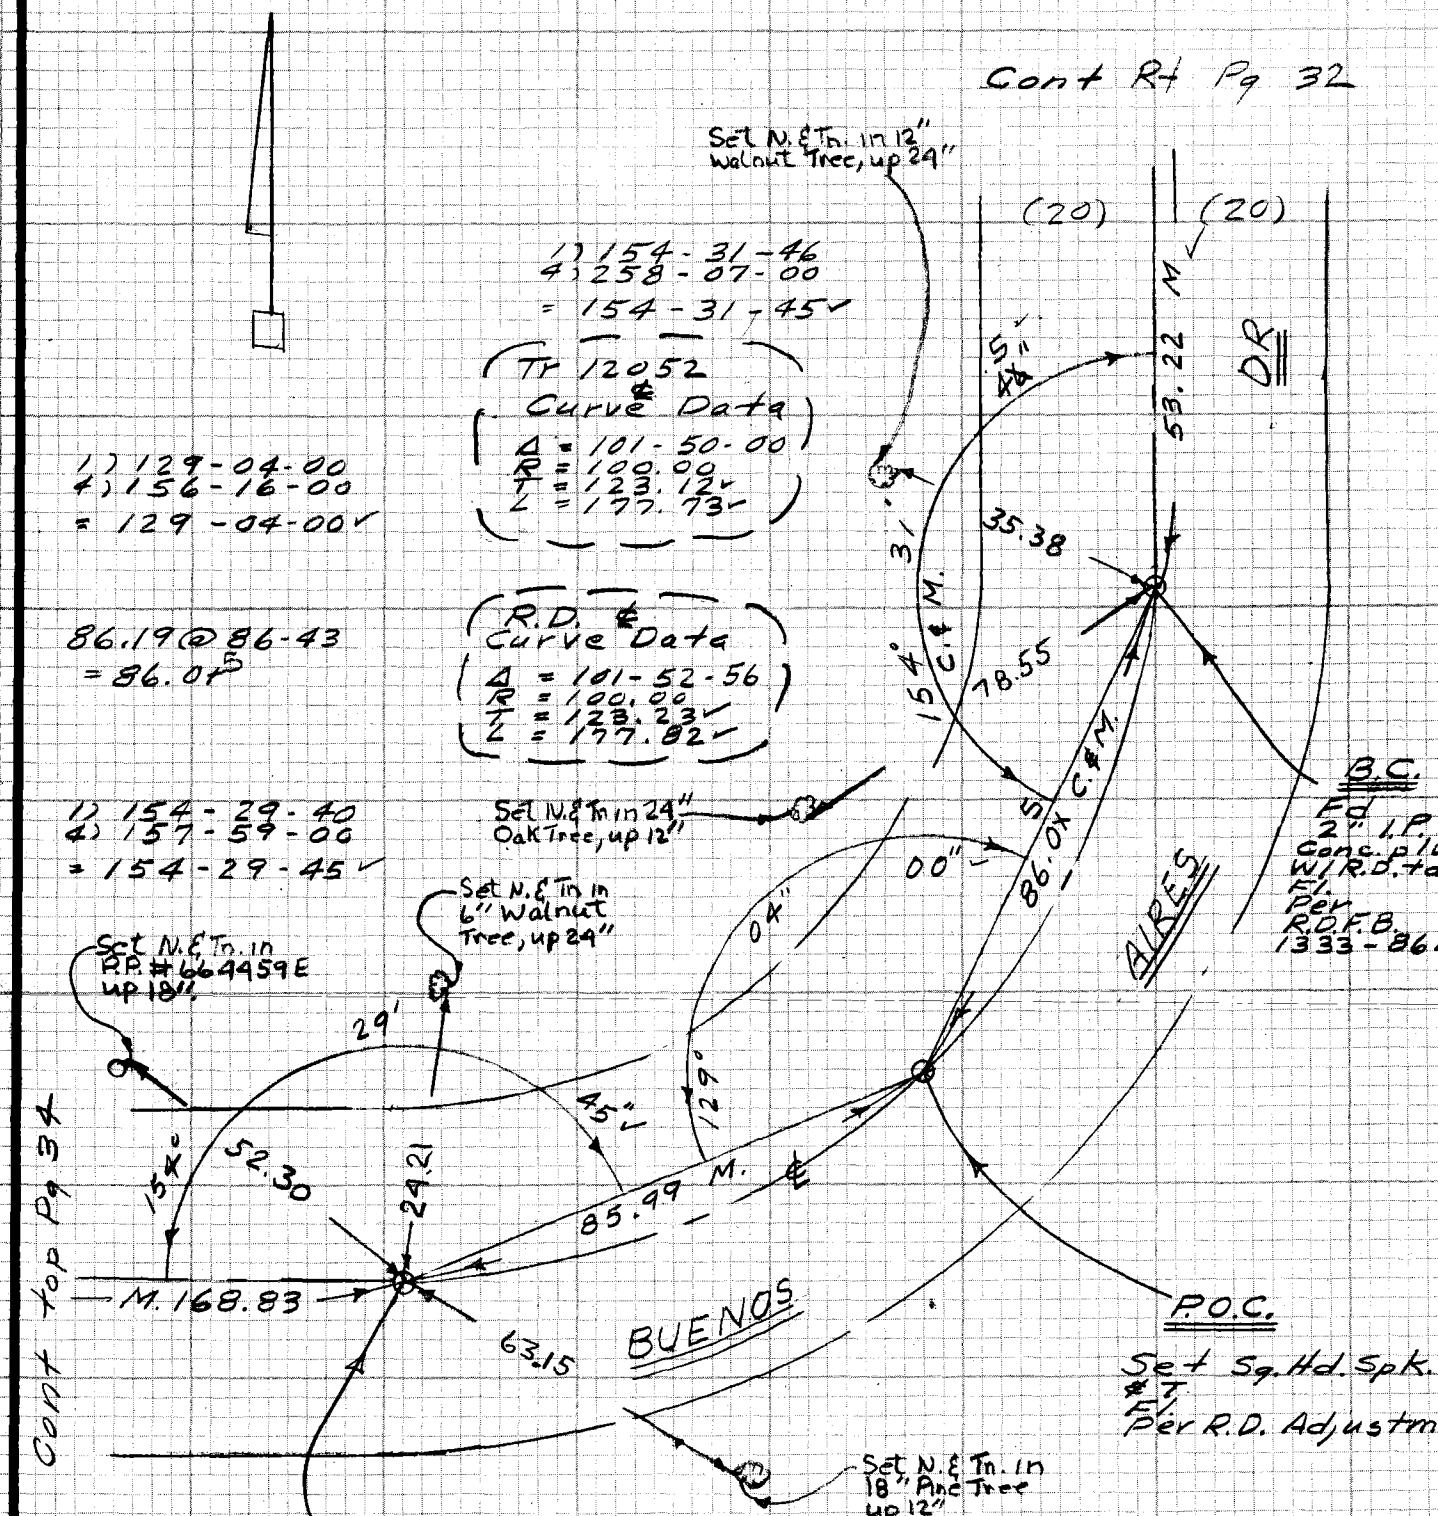

NOTE: ANY ADDITIONS OR CHANGES ON THIS SHEET MUST BE MADE OR CIRCLED IN RED INK WITH DATE AND NAME OF PERSON MAKING CHANGE

Do not extend notes this side of this line

PLEASE RETURN TO
LOS ANGELES COUNTY ENGINEER
403 LOS ANGELES COUNTY ENGINEERING BLDG.

CENTERLINE NOTES
CE 310
76F3095-4/73

PWFB 1333

F.B. ~~1237~~ PG. ~~34~~

220

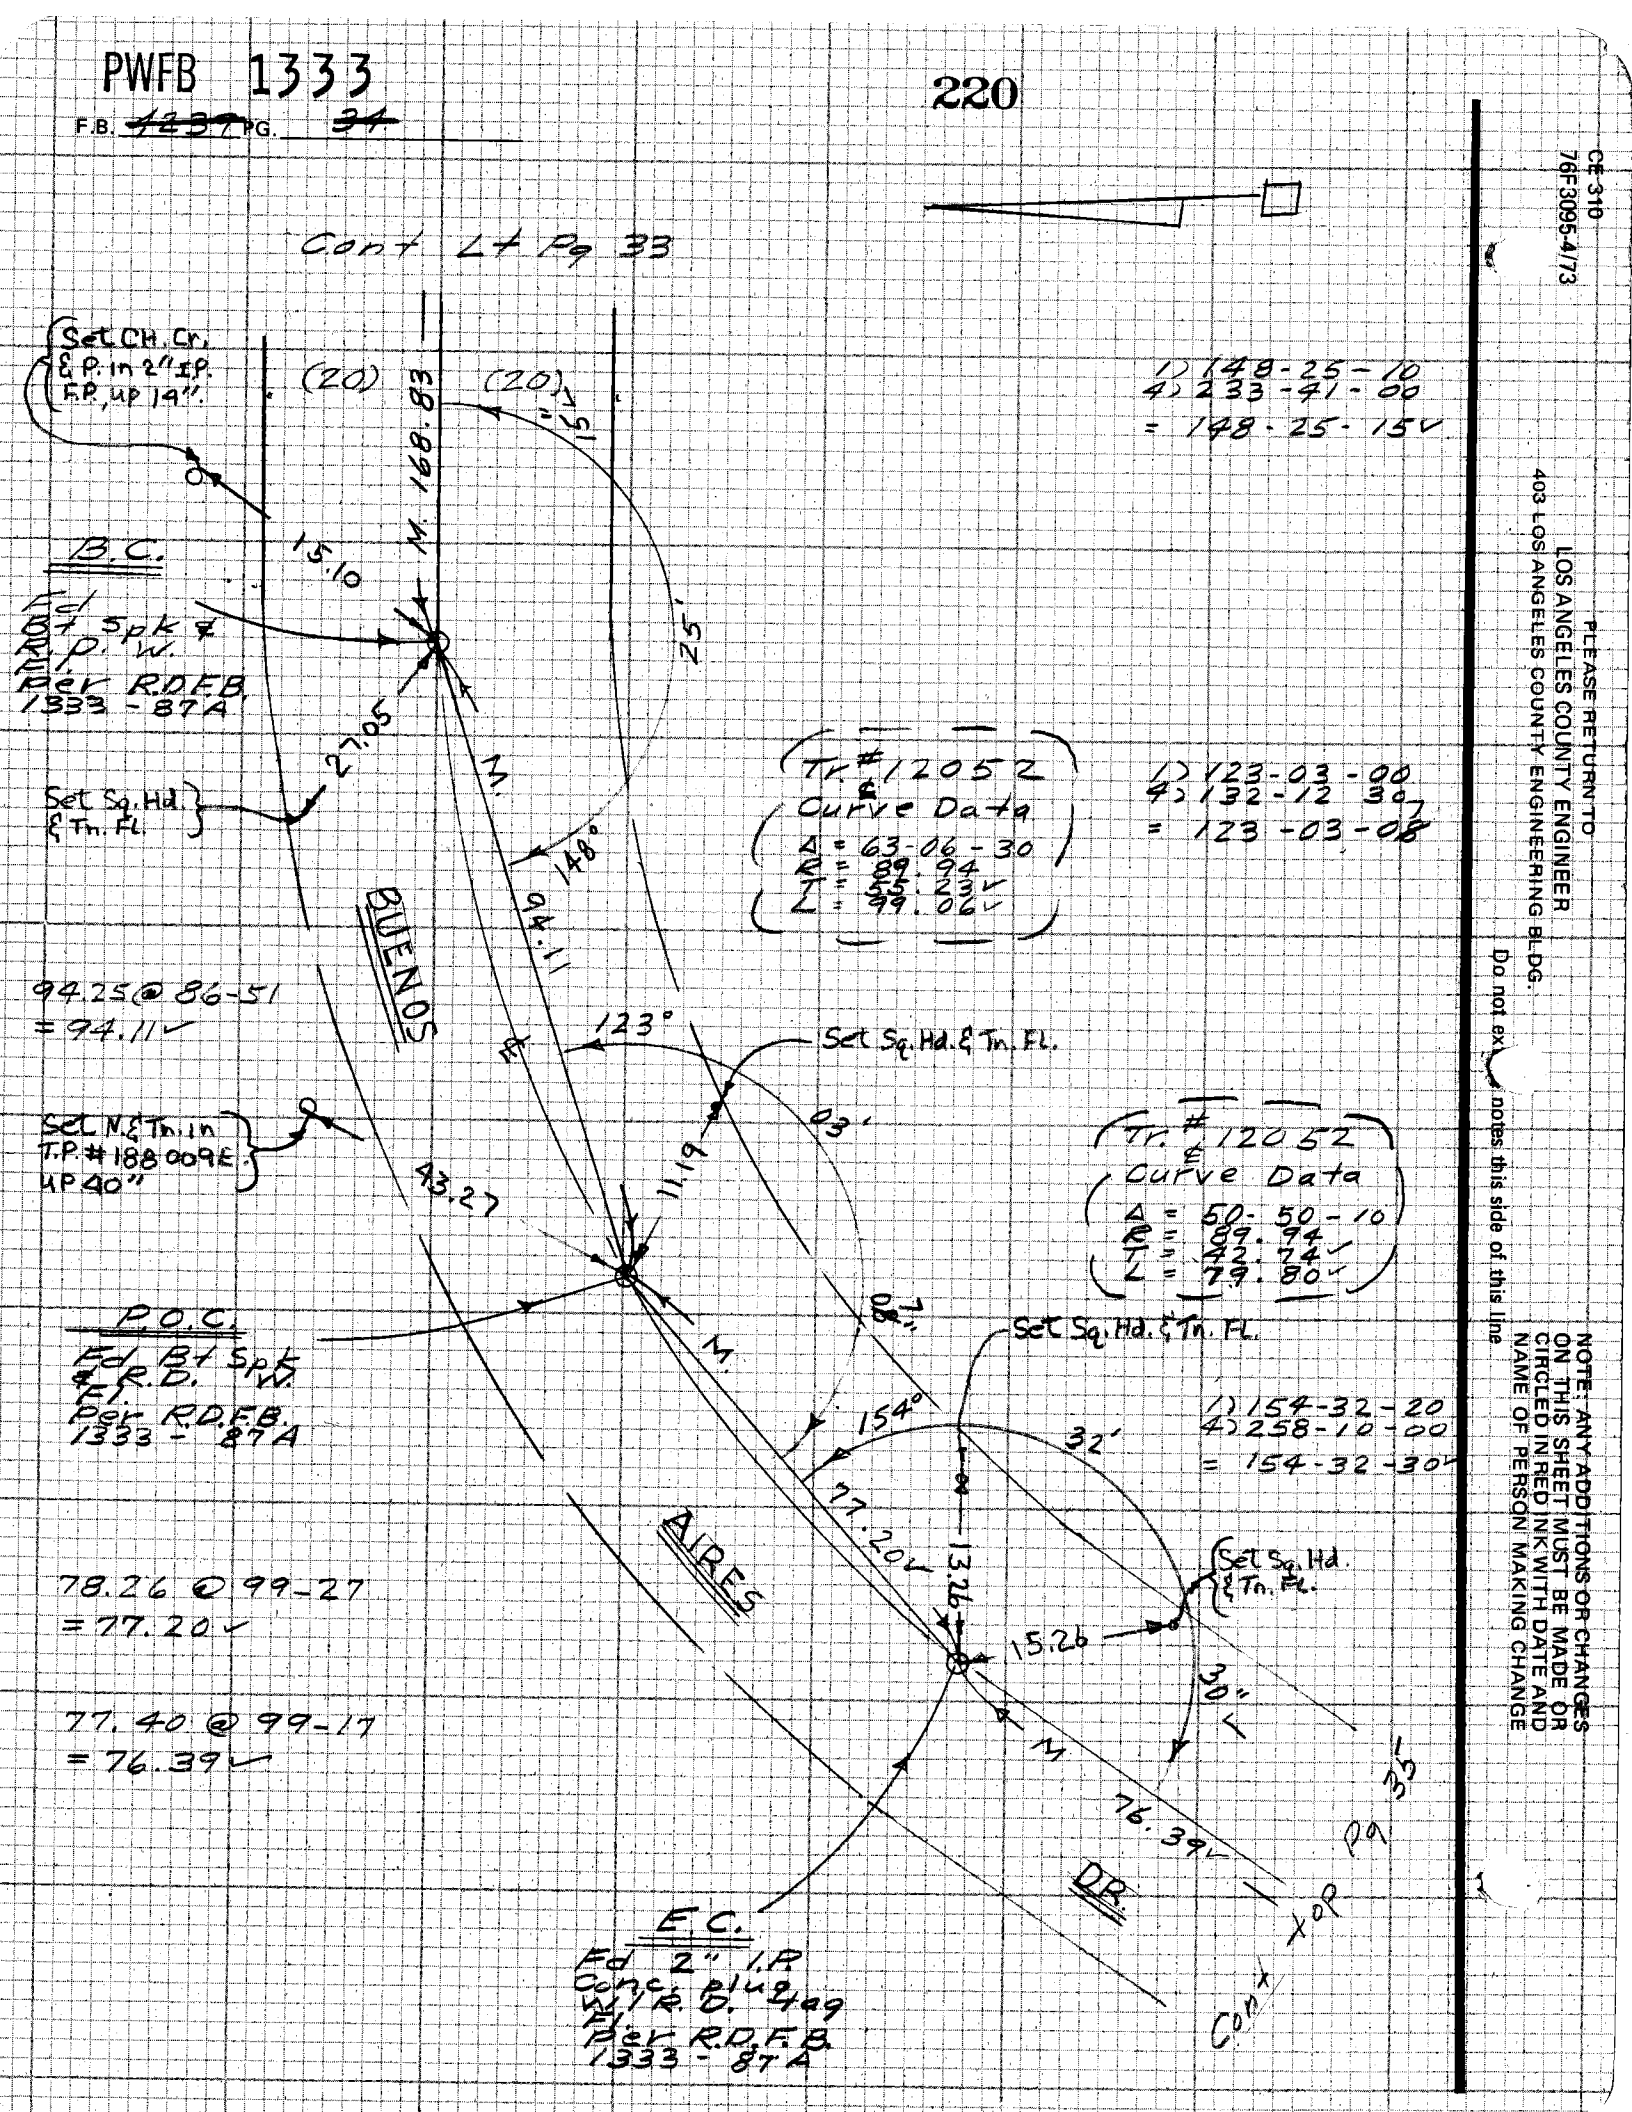

Tr. # 12052 Curve Data
Δ = 63-06-30
R = 89.94
T = 55.23
L = 99.02

1) 123-03-00
4) 132-12-30
= 123-03-00

Tr. # 12052 Curve Data
Δ = 50-50-10
R = 89.94
T = 42.74
L = 79.80

1) 154-32-20
4) 258-10-00
= 154-32-30

1) 148-25-10
4) 233-41-00
= 148-25-15

CE 310
76F3095-4/73

PLEASE RETURN TO
LOS ANGELES COUNTY ENGINEER
403 LOS ANGELES COUNTY ENGINEERING BLDG.

Do not ex notes this side of this line

NOTE: ANY ADDITIONS OR CHANGES ON THIS SHEET MUST BE MADE OR CIRCLED IN RED INK WITH DATE AND NAME OF PERSON MAKING CHANGE

PWFB 1333

Notes Ck'd by ORTEGA	Survey of GRAND AVE ℄
Map No.	JN 0303.00 Tape E.D.M. Std — °F
Office Work	Surveyed by A. Caro
Checked	Notes A.C. & H.M. Date 8-84
Date	Indexed

F.B. ~~1239~~ PG. ~~33~~

Cont Btm Pg 34

1) 159-36-30
4) 278-26-20
= 159-36-35 ✓

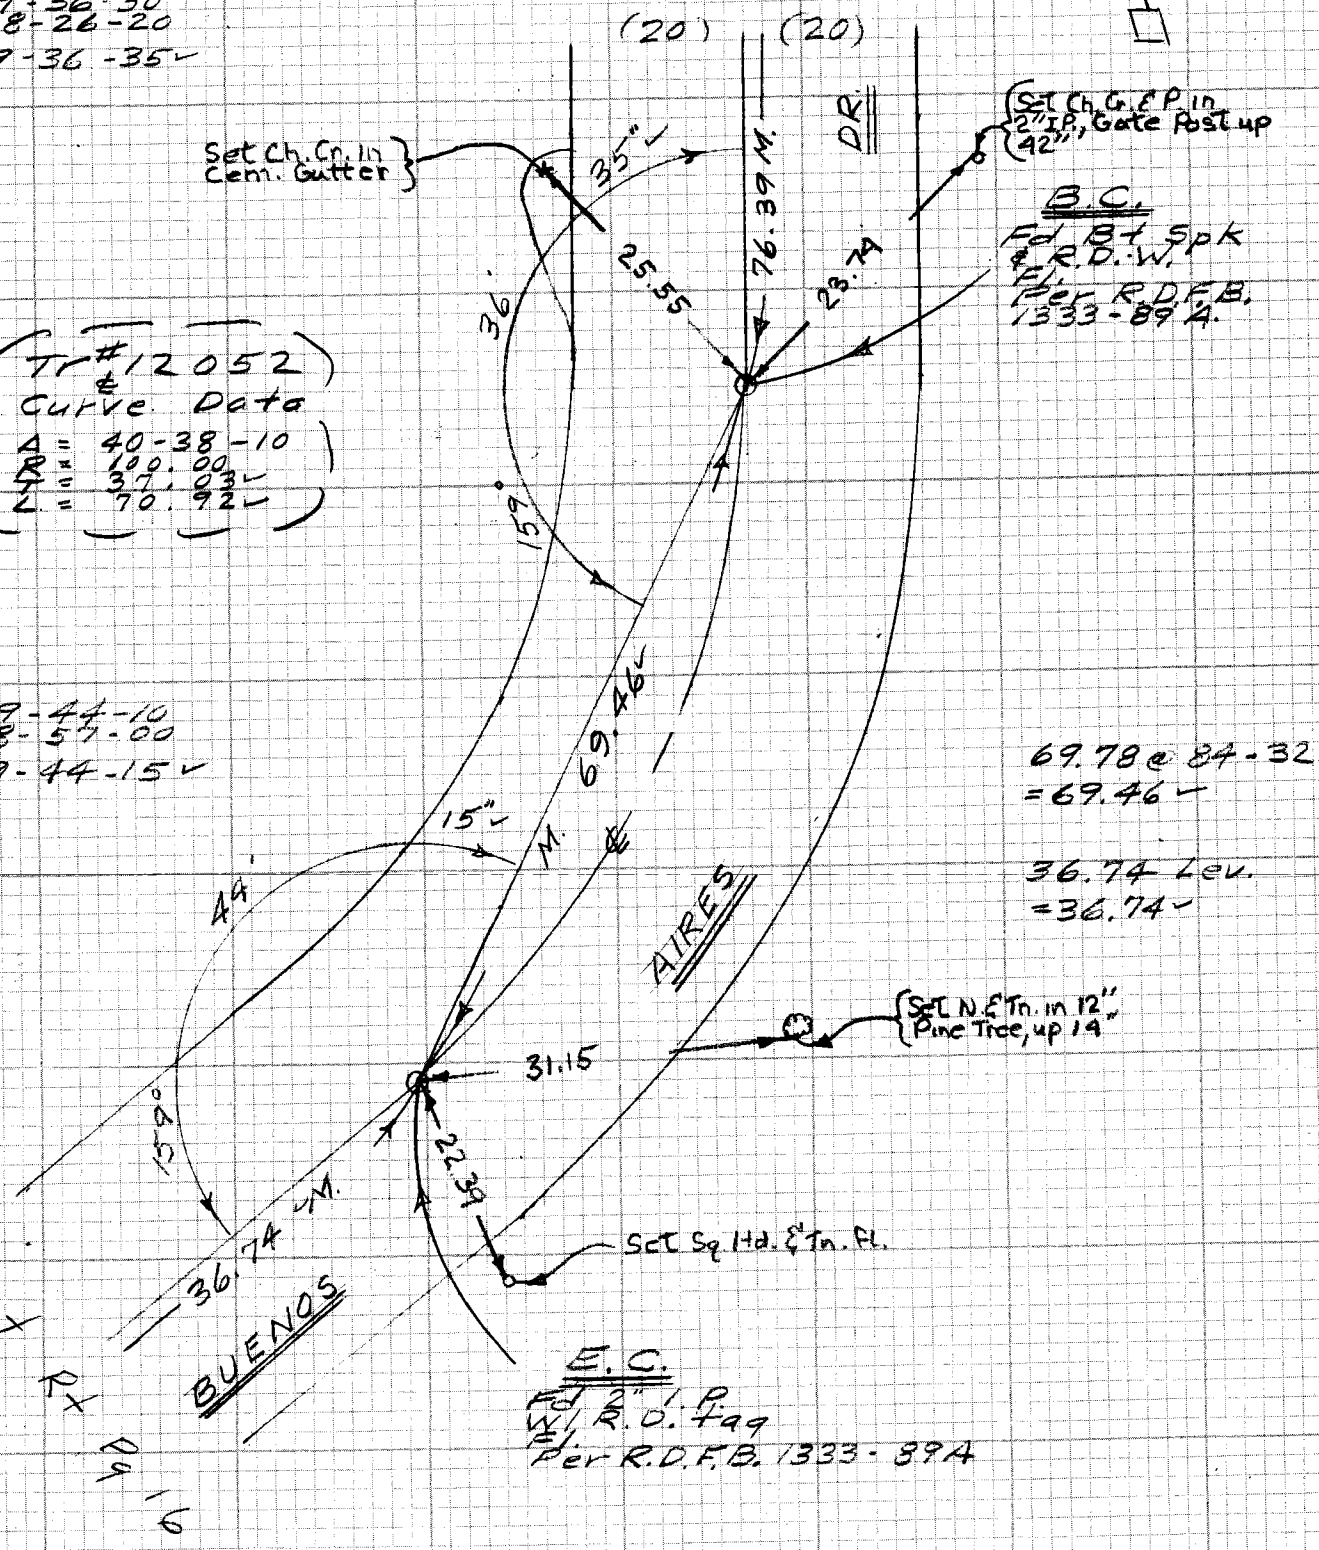

Cont Rx Pg 16

NOTE: ANY ADDITIONS OR CHANGES ON THIS SHEET MUST BE MADE OR CIRCLED IN RED INK WITH DATE AND NAME OF PERSON MAKING CHANGE

Do not extend notes this side of this line

PLEASE RETURN TO
LOS ANGELES COUNTY ENGINEER
403 LOS ANGELES COUNTY ENGINEERING BLDG.

CENTERLINE NOTES
CE 310
76F3095-4/73

PWFB 1333

F.B. ~~4339~~ PG. ~~36~~

222

20.56 Lev.
=20.56

Cont Rt Pg 16

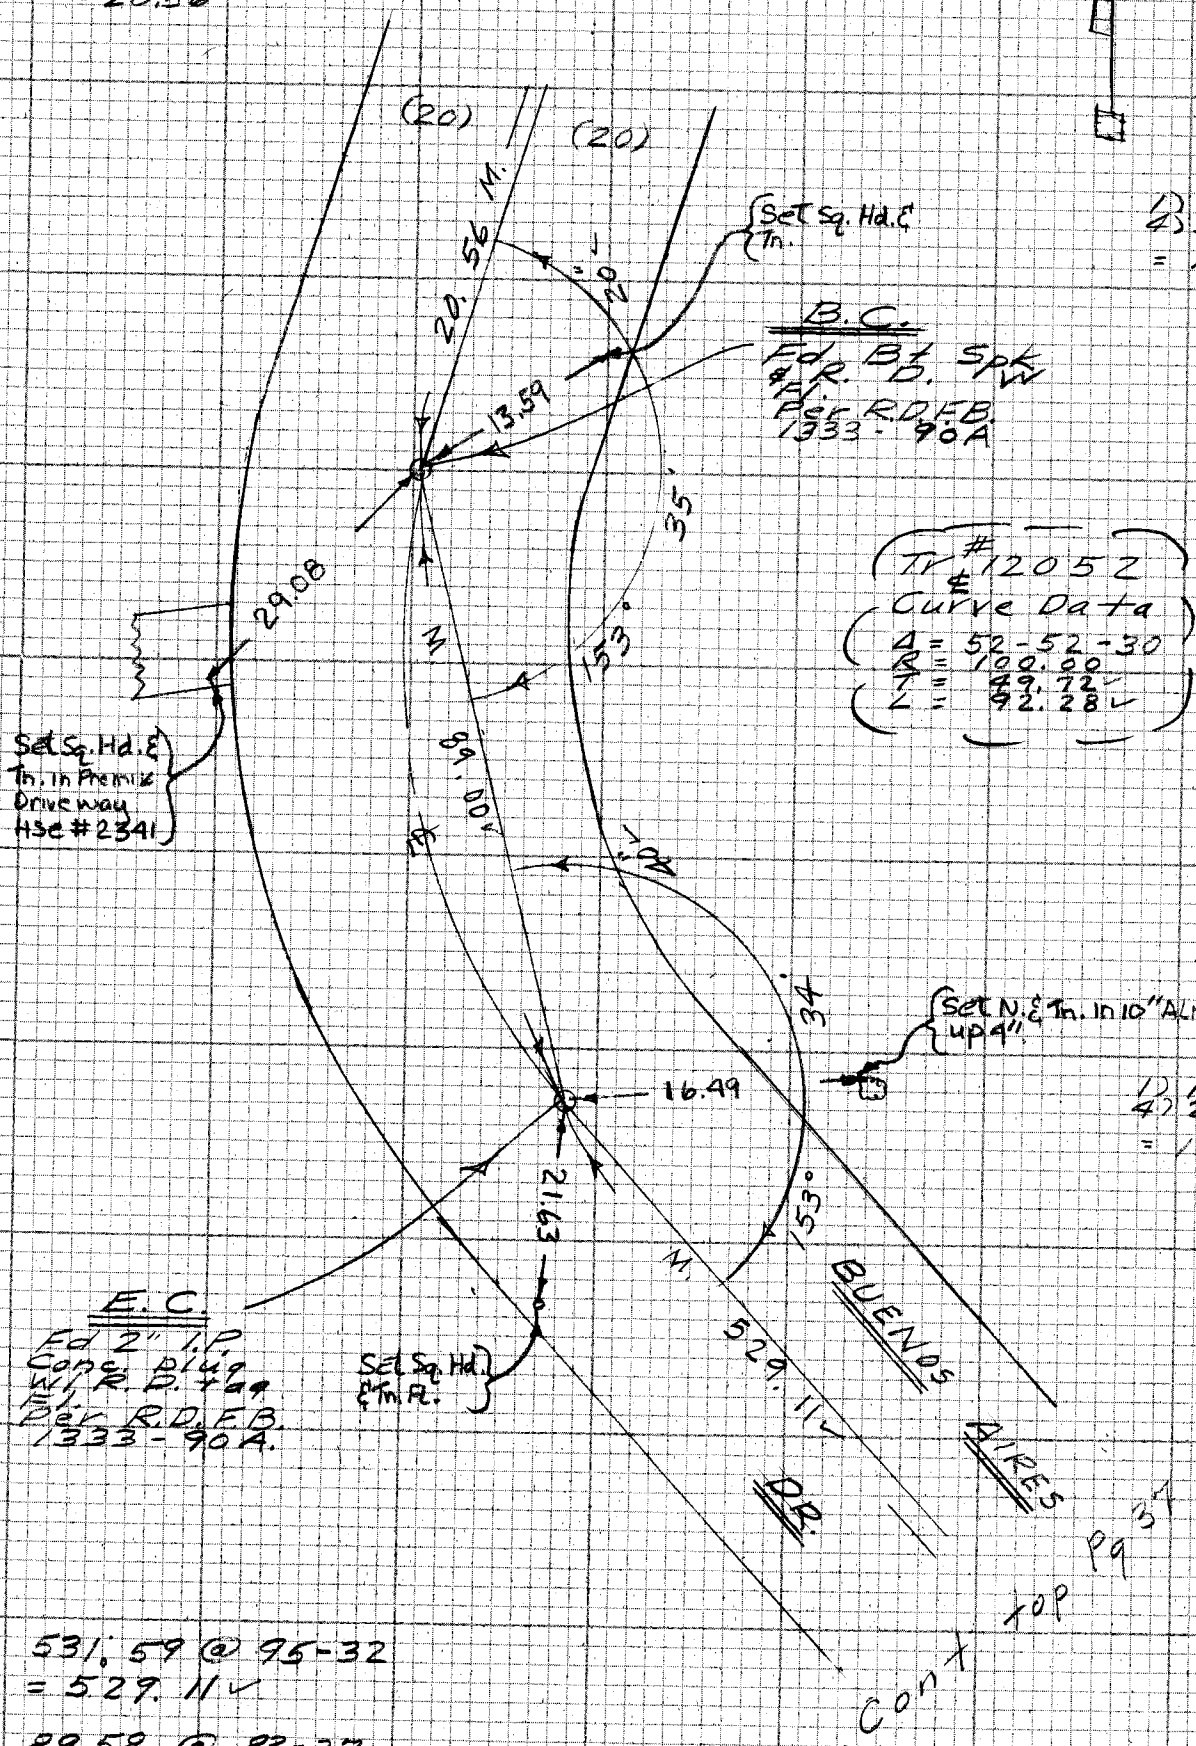

1) 153-35-10
4) 254-21-20
= 153-35 20

Tr. #12052
℄ Curve Data
Δ = 52-52-30
R = 100.00
T = 49.72
L = 92.28

1) 153-34-40
4) 254-18-40
= 153-34-40

531.59 @ 95-32
= 529.11

89.58 @ 83-27
= 89.00

CE 310
7dF3095-4/73

PLEASE RETURN TO
LOS ANGELES COUNTY ENGINEER
403 LOS ANGELES COUNTY ENGINEERING BLDG.

Do not exceed notes this side of this line

NOTE: ANY ADDITIONS OR CHANGES ON THIS SHEET MUST BE MADE OR CIRCLED IN RED INK WITH DATE AND NAME OF PERSON MAKING CHANGE

PWFB 1333 223 224

Notes Ck'd by ORTEGA	Survey of GRAND AVE ℄ F.B. ~~4251~~ PG. ~~37~~
Map No.	JN 0303.09 Tape E.D.M. Std — °F
Office Work	Surveyed by A. Caro
Checked	Notes A.C. & H.M. Date 8-84
Date	Indexed

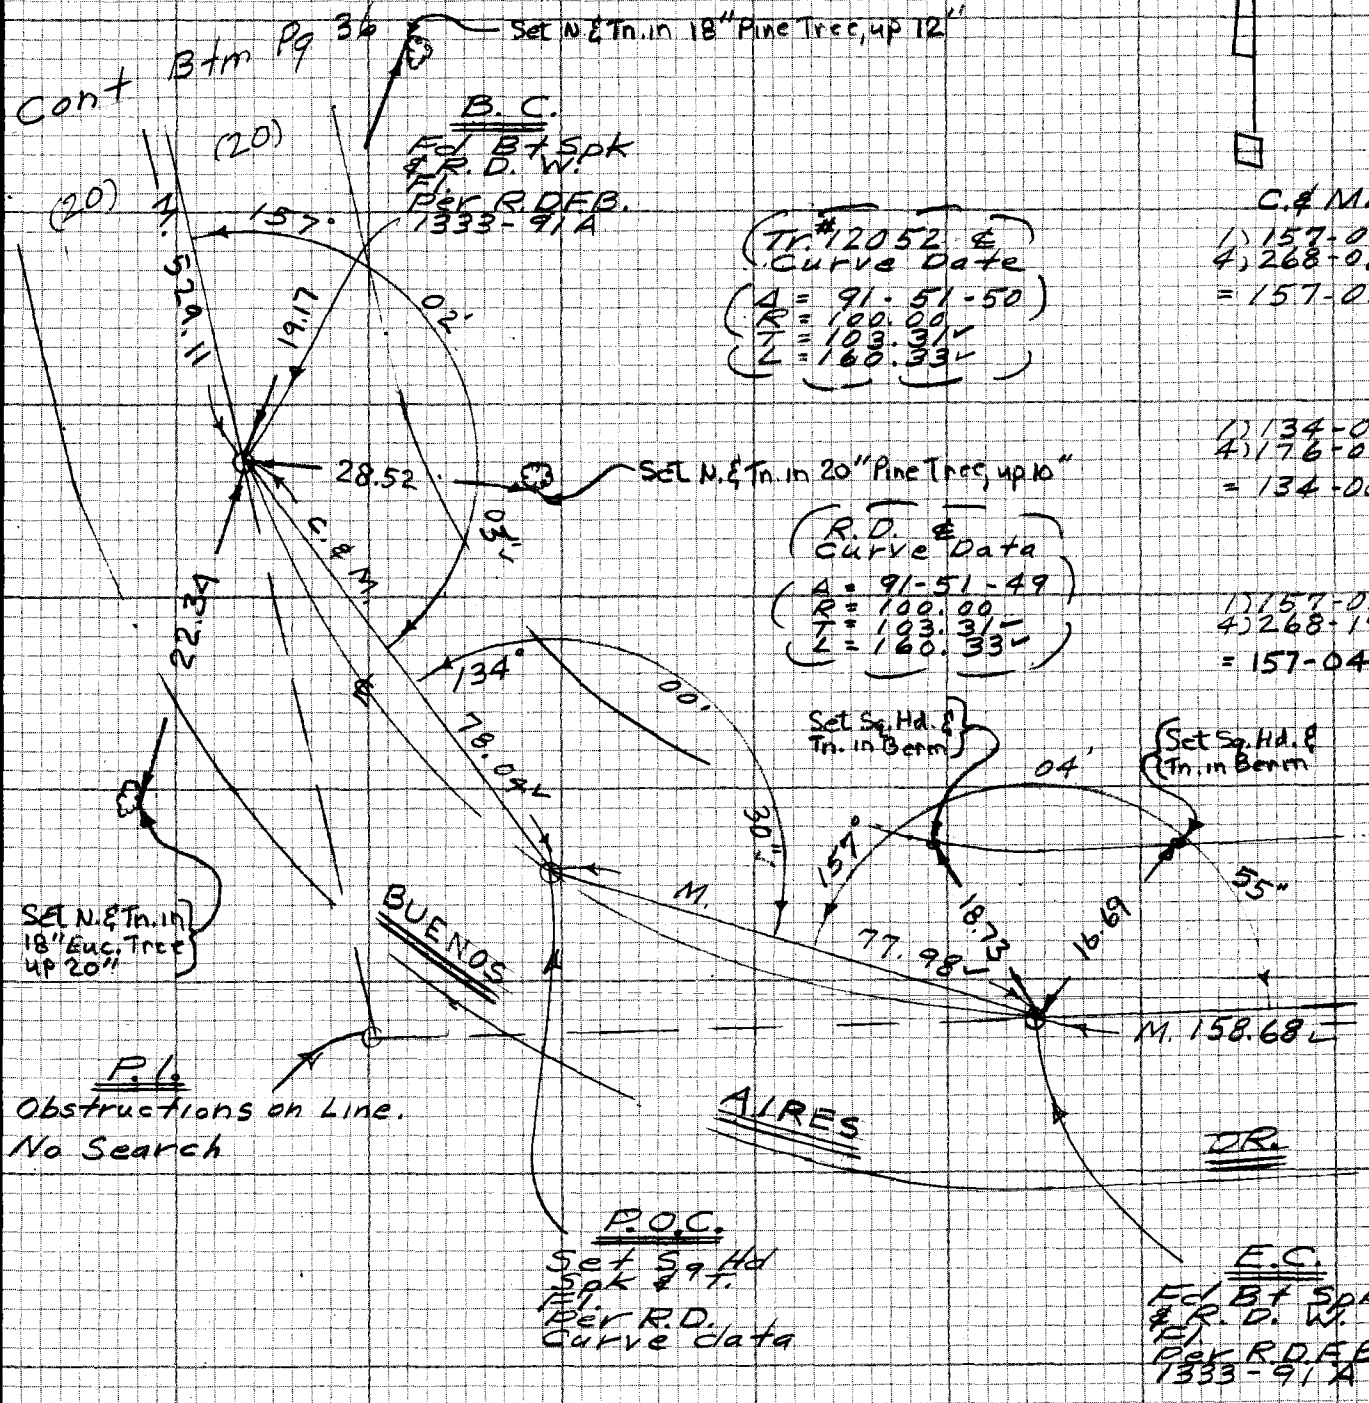

C. & M.

1) 157-02-03
4) 268-08-10
= 157-02-03

(Tr. #12052 & Curve Data
Δ = 91-51-50
R = 100.00
T = 103.31
L = 160.33)

1) 134-00-20
4) 176-02-00
= 134-00-30

(R.D. & Curve Data
Δ = 91-51-49
R = 100.00
T = 103.31
L = 160.33)

1) 157-05-00
4) 268-19.40
= 157-04-55

78.04 Lev = 78.04
77.98 " = 77.98
160.30 @ 98-09 = 158.68

NOTE: ANY ADDITIONS OR CHANGES ON THIS SHEET MUST BE MADE OR CIRCLED IN RED INK WITH DATE AND NAME OF PERSON MAKING CHANGE

Do not extend notes this side of this line

PLEASE RETURN TO
LOS ANGELES COUNTY ENGINEER
403 LOS ANGELES COUNTY ENGINEERING BLDG.

CENTERLINE NOTES
CE 310
76F3095-4/73

PWFB 1333

F.B. ~~1239~~ PG. ~~38~~

225 , 226

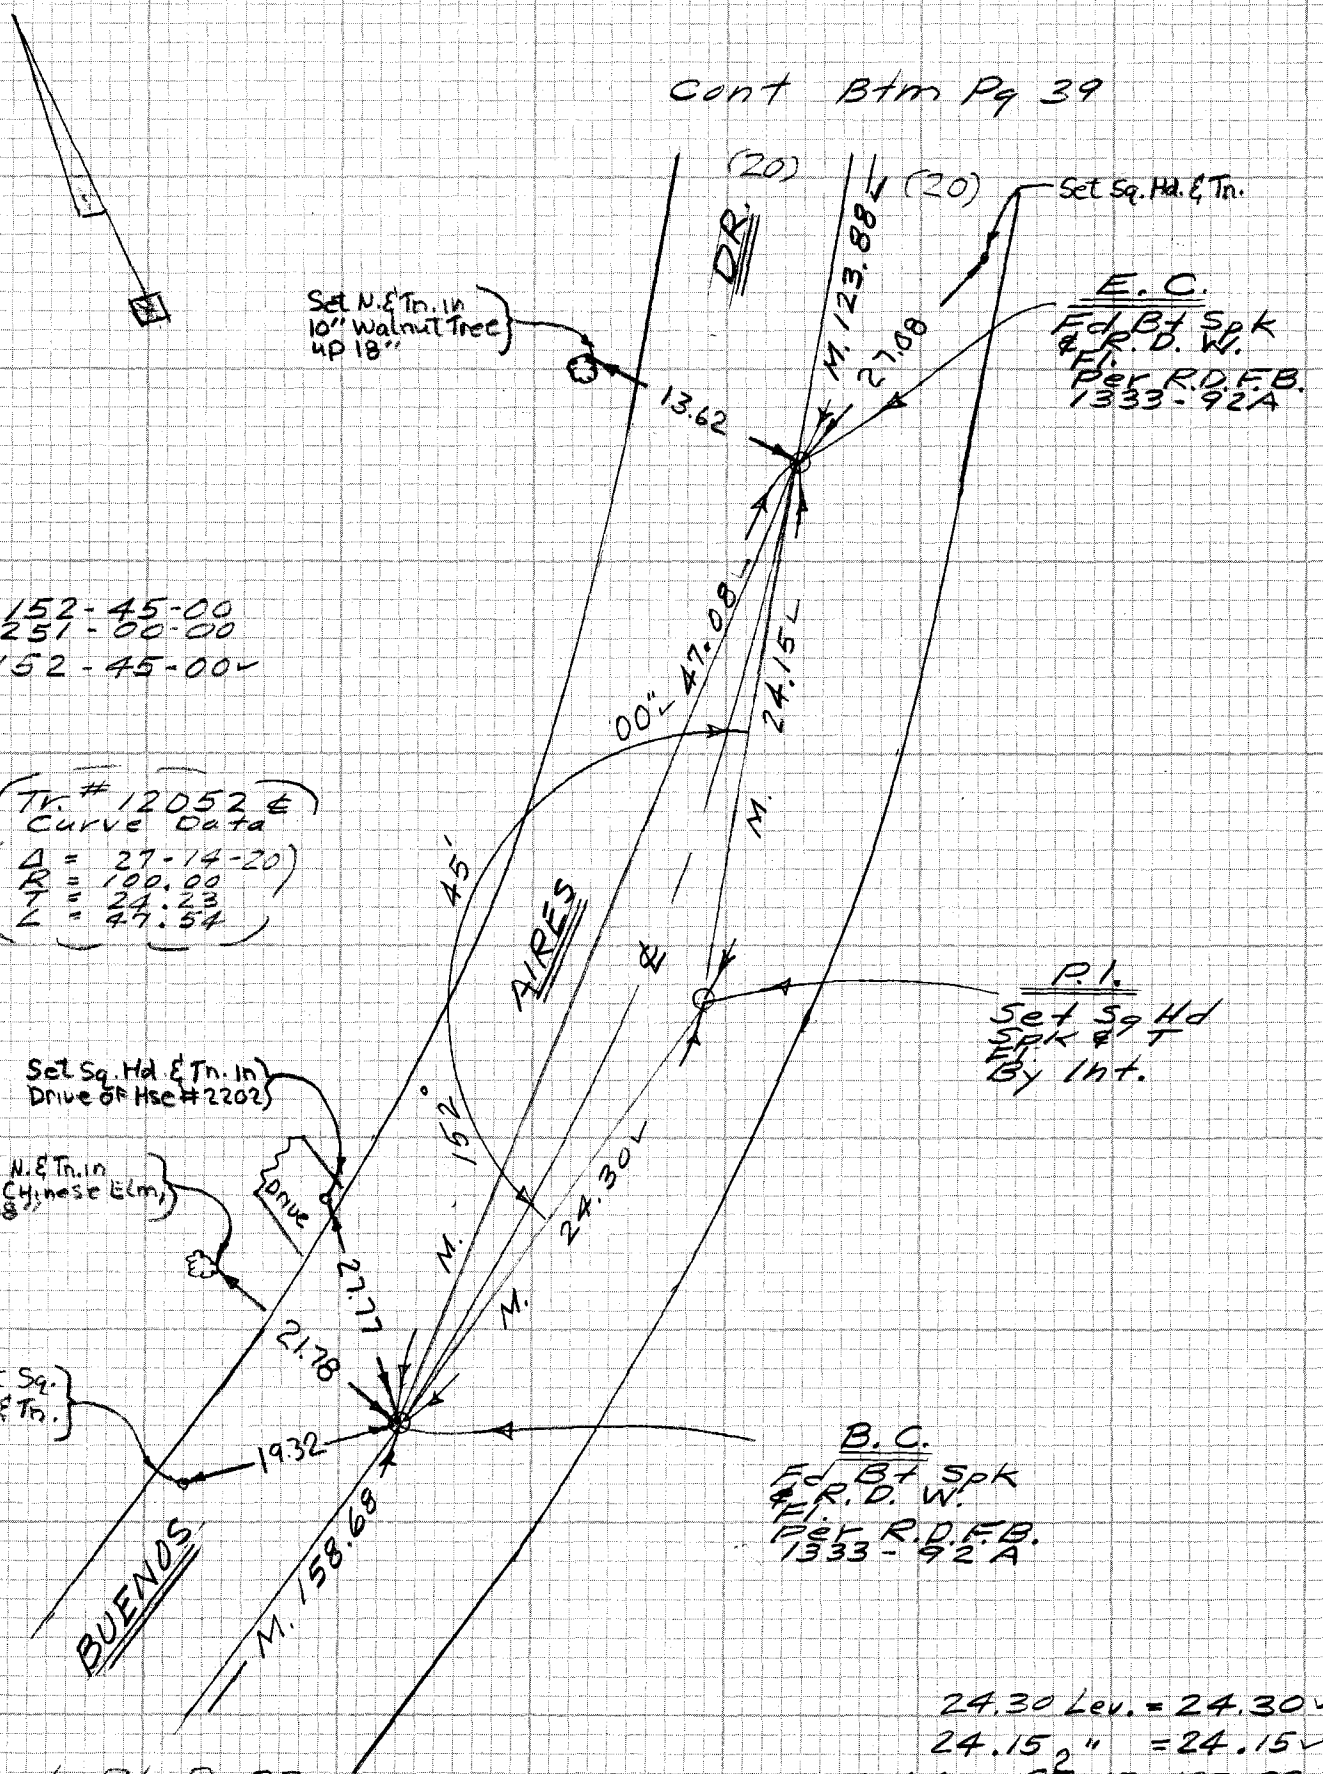

1) 152-45-00
2) 251-00-00
= 152-45-00 ✓

(Tr. # 12052 ℄
Curve Data
Δ = 27-14-20
R = 100.00
T = 24.23
L = 47.54)

24.30 Lev. = 24.30 ✓
24.15 " = 24.15 ✓
124.82 @ 81-57 = 123.88 ✓
47.08 Lev = 47.08 ✓

CE 310
76F 3095-4/73

PLEASE RETURN TO
LOS ANGELES COUNTY ENGINEER
403 LOS ANGELES COUNTY ENGINEERING BLDG.

Do not ex[illegible] notes this side of this line

NOTE: ANY ADDITIONS OR CHANGES ON THIS SHEET MUST BE MADE OR CIRCLED IN RED INK WITH DATE AND NAME OF PERSON MAKING CHANGE

PWFB 1333

227 / 228

Notes Ck'd by ORTEGA	Survey of GRAND AVE ℄
Map No.	JN 23030 Tape E.D.M. Std — °F
Office Work	Surveyed by A. Caro
Checked	Notes A.C. & H.M. Date 8 - 84
Date	Indexed

F.B. ~~1239~~ PG. ~~29~~

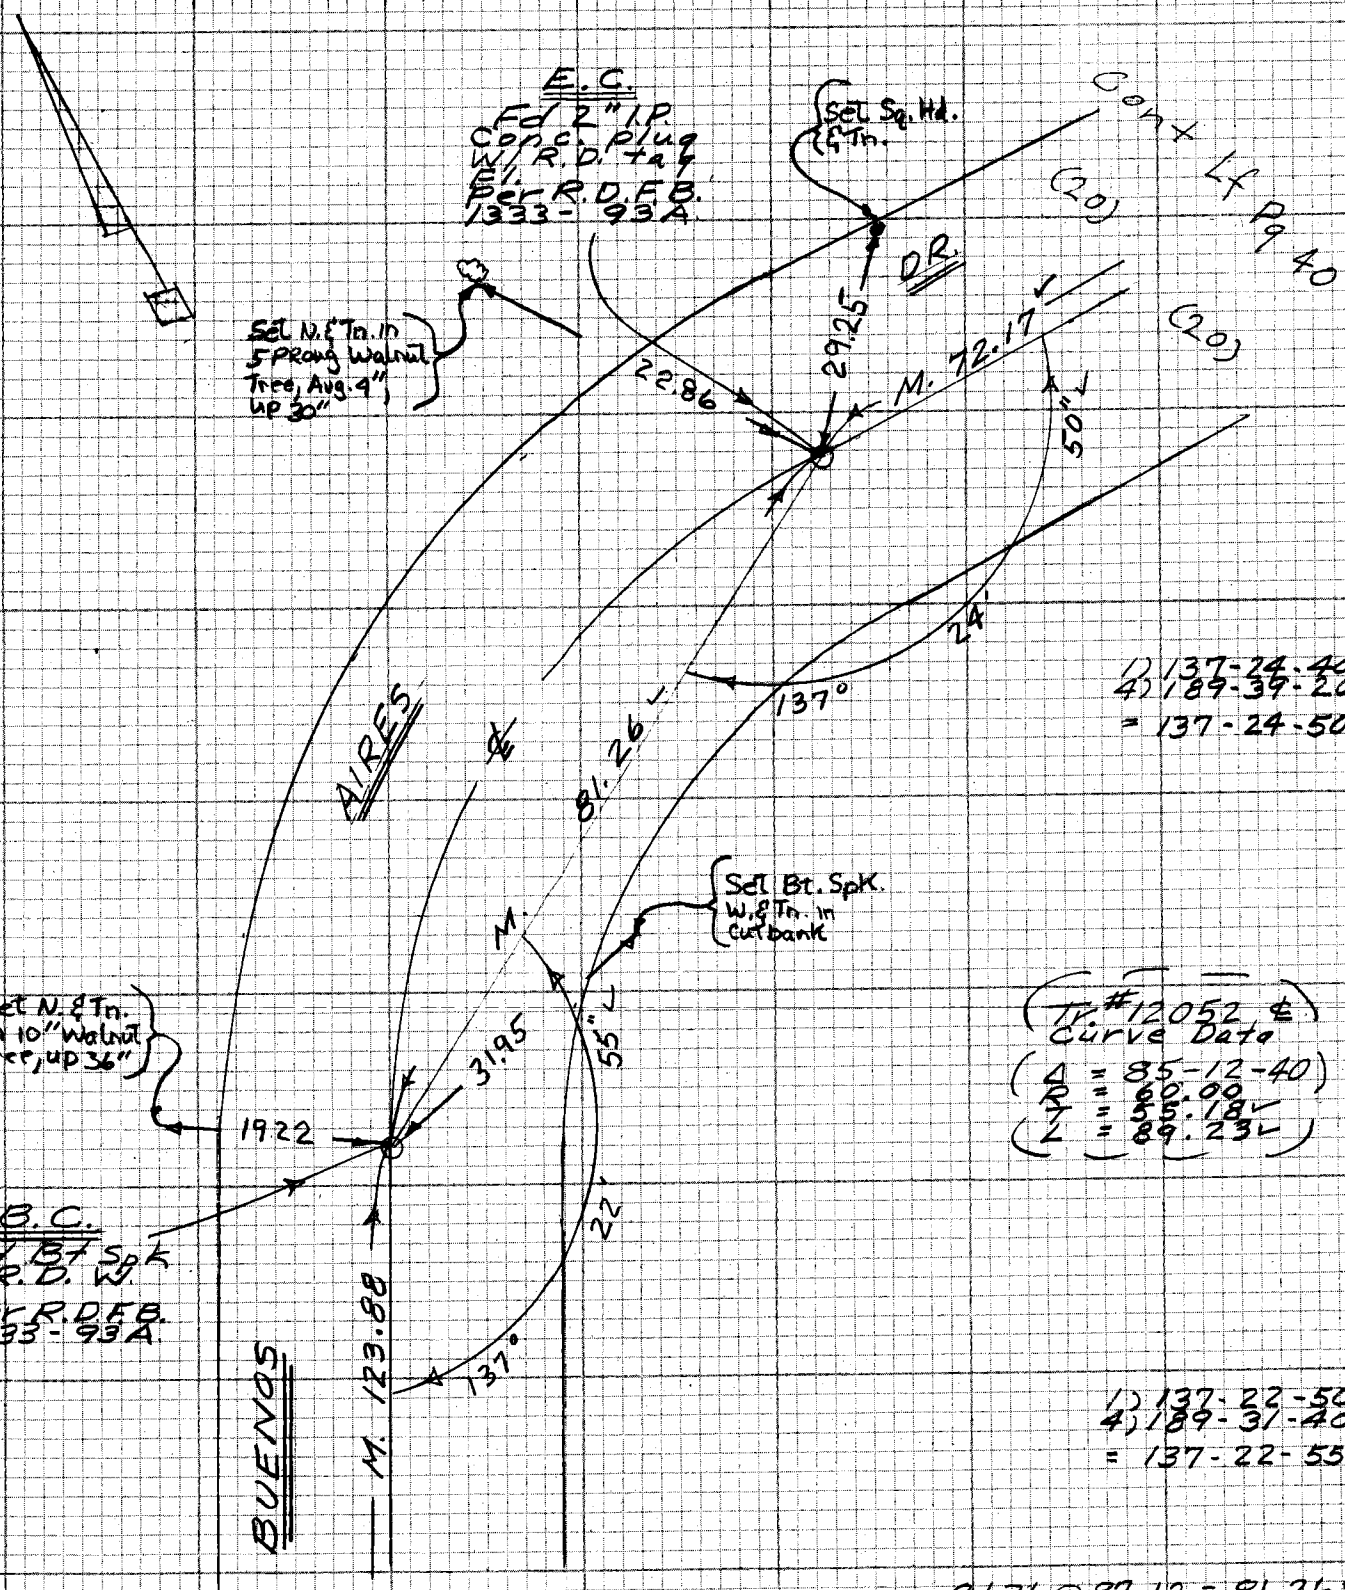

Cont top Pg 38

NOTE: ANY ADDITIONS OR CHANGES ON THIS SHEET MUST BE MADE OR CIRCLED IN RED INK WITH DATE AND NAME OF PERSON MAKING CHANGE

Do not extend note this side of this line

PLEASE RETURN TO
LOS ANGELES COUNTY ENGINEER
403 LOS ANGELES COUNTY ENGINEERING BLDG.

CENTERLINE NOTES
CE 310
76F-3095-4/73

PWFB 1333

229

F.B. ~~4239~~ PG. ~~40~~

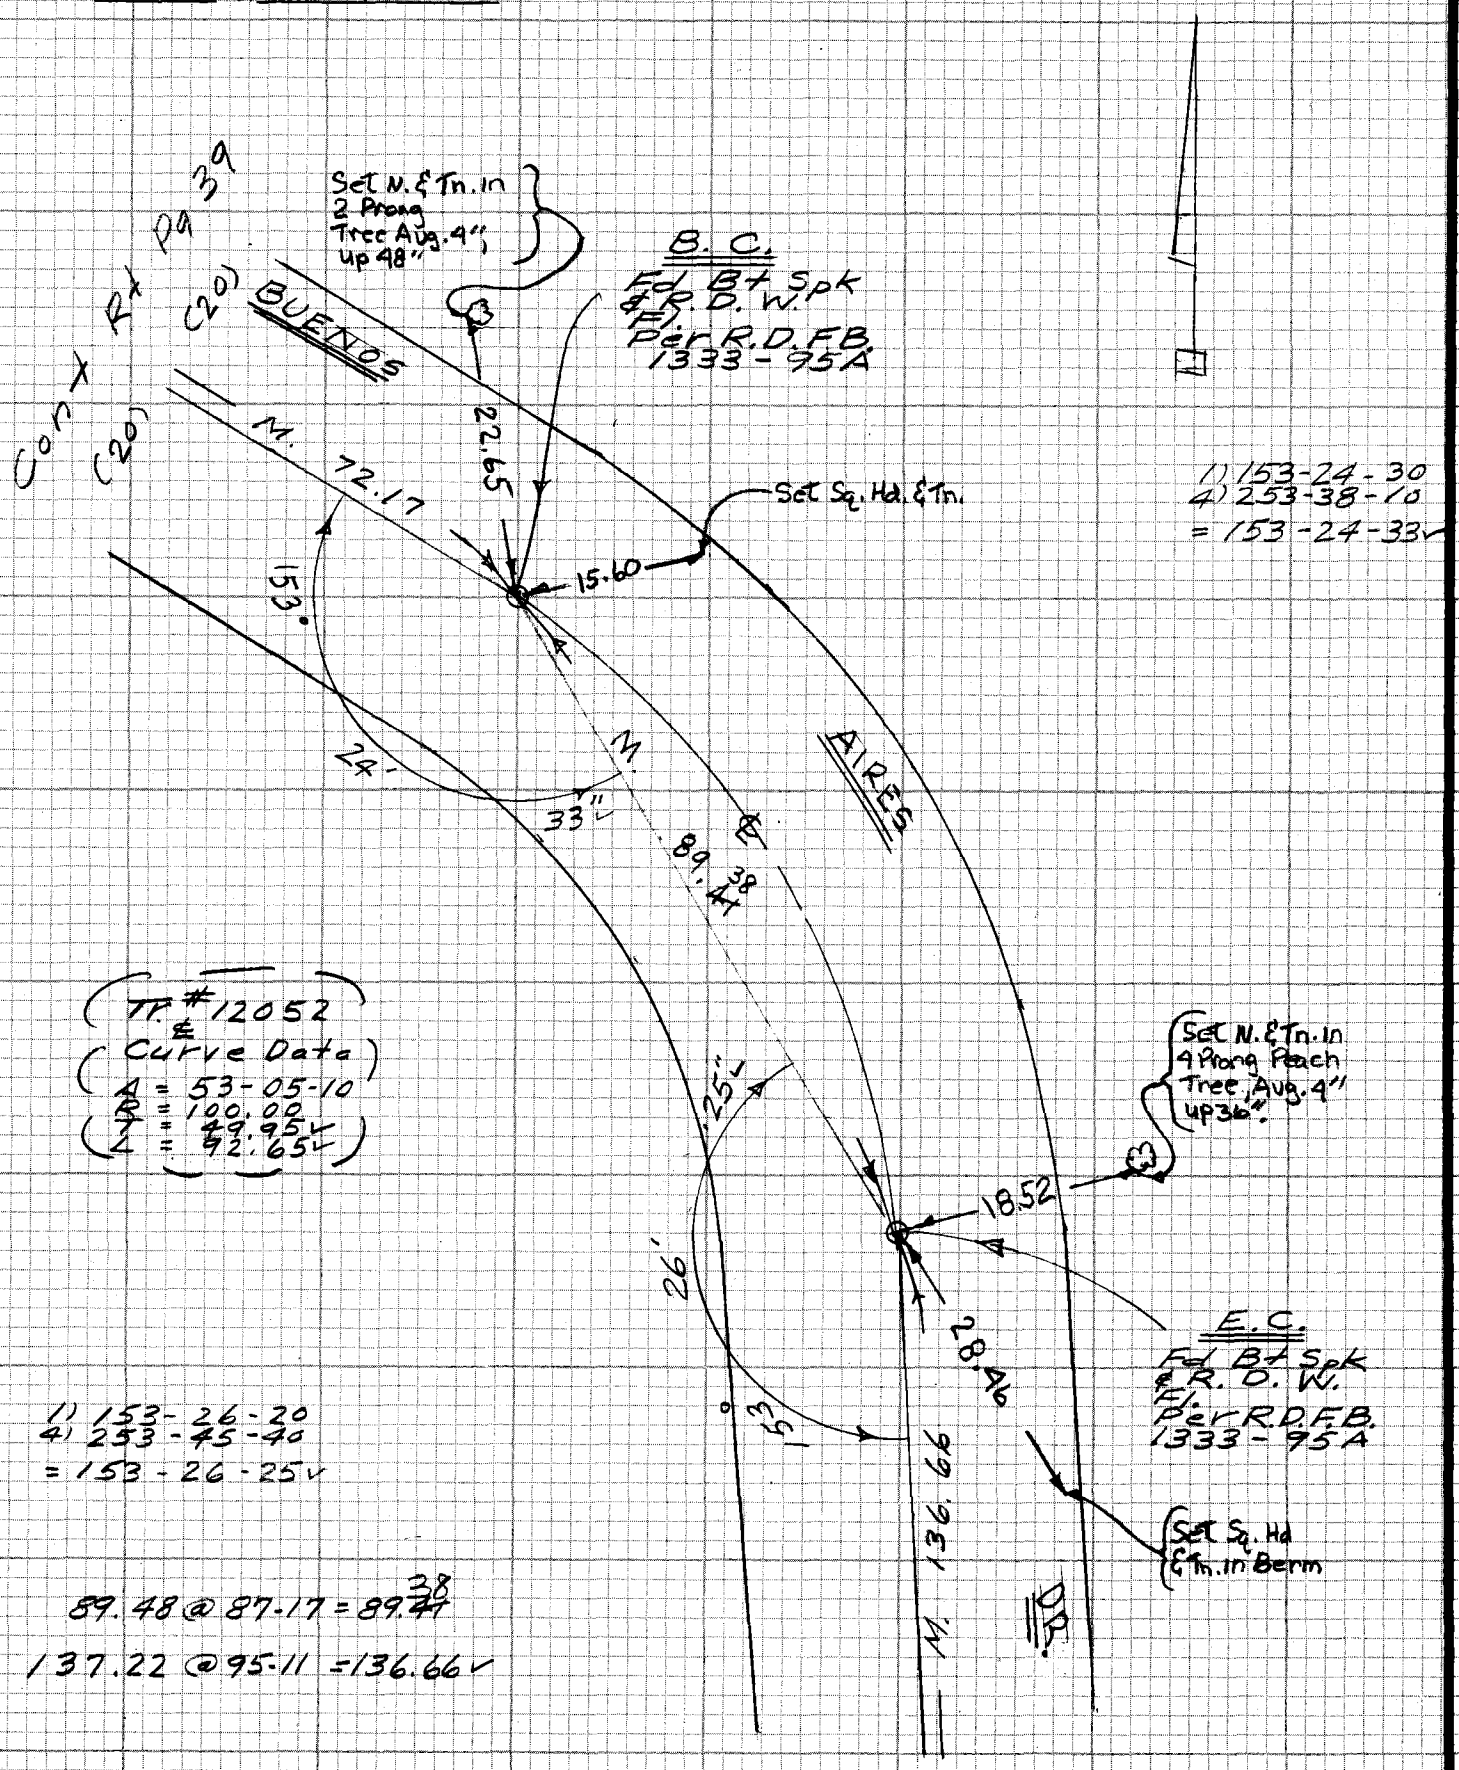

Cont Top Pg 41

CE 310
76F3095-4/73

PLEASE RETURN TO
LOS ANGELES COUNTY ENGINEER
403 LOS ANGELES COUNTY ENGINEERING BLDG.

~~Do not extend notes this side of this line~~

NOTE: ANY ADDITIONS OR CHANGES ON THIS SHEET MUST BE MADE OR CIRCLED IN RED INK WITH DATE AND NAME OF PERSON MAKING CHANGE

PWFB 1333

230

Notes Ck'd by ORTEGA	Survey of GRAND AVE ℄ F.B. ~~4239~~ PG. ~~44~~
Map No.	JN 0303 Tape E.D.M. Std — °F
Office Work	Surveyed by A. Caro
Checked	Notes A.C. & H.M. Date 8 - 84
Date	Indexed

Cont Btm Pg 40

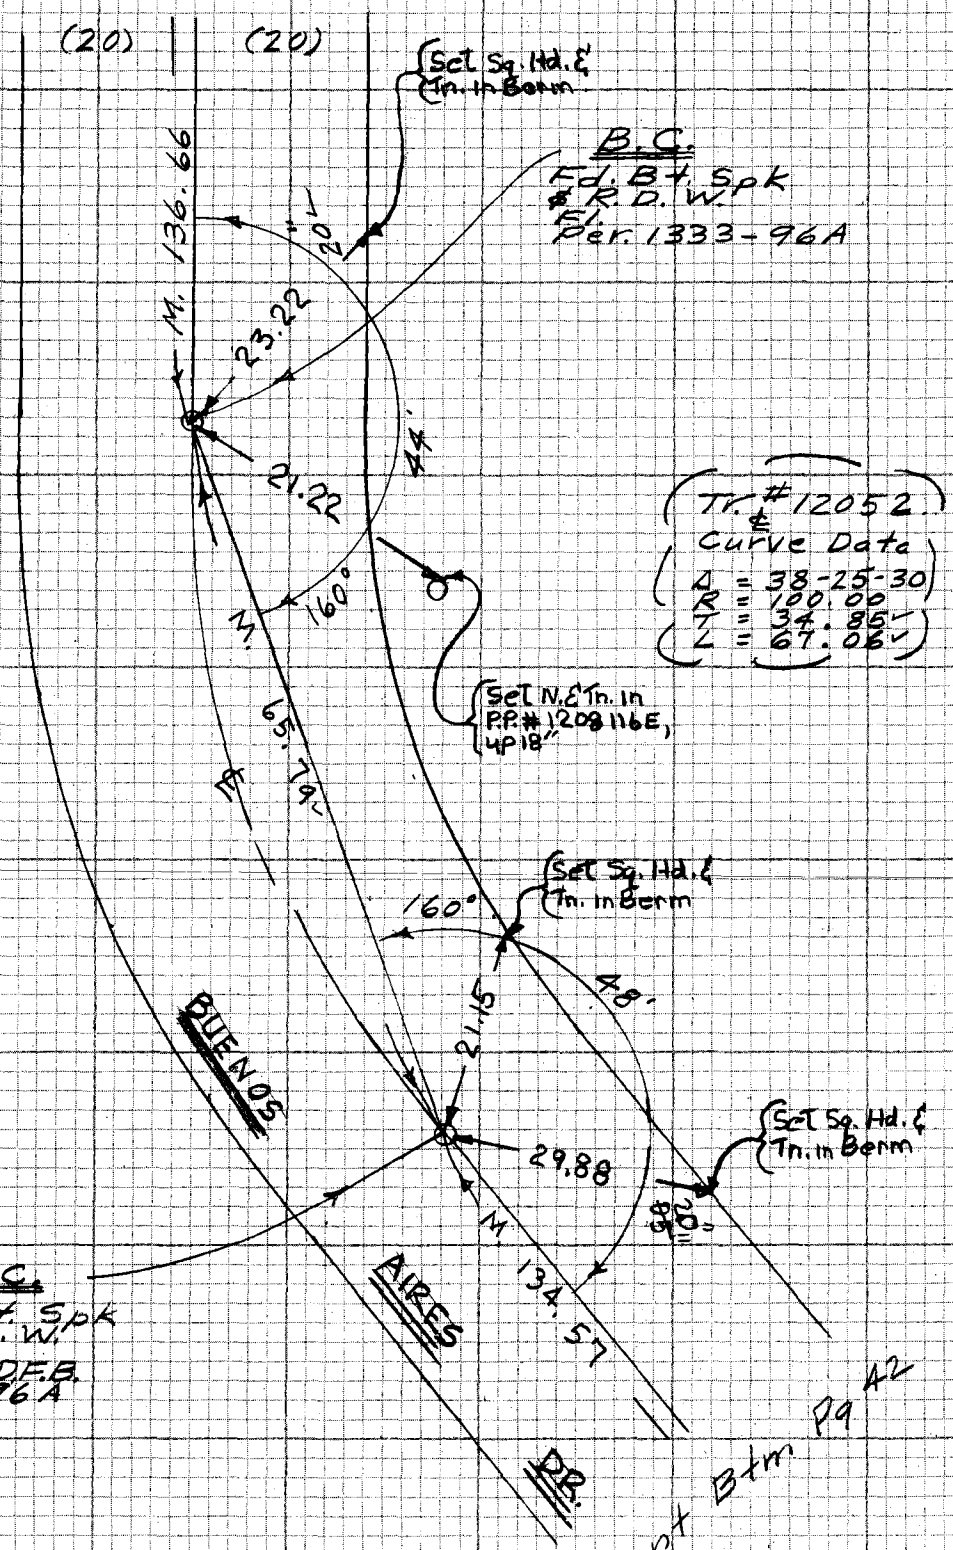

1) 160-44-20
4) 282-57-20
= 160-44-20 ✓

65.87 @ 87-06
= 65.79 ✓

(Tr. #12052 ℄ Curve Data
Δ = 38-25-30
R = 100.00
T = 34.85 ✓
L = 67.06 ✓)

1) 160-48-10
4) 283-13-20
= 160-48-05
20

Pg A2

Cont Btm

NOTE: ANY ADDITIONS OR CHANGES ON THIS SHEET MUST BE MADE OR CIRCLED IN RED INK WITH DATE AND NAME OF PERSON MAKING CHANGE

Do not extend notes this side of this line

PLEASE RETURN TO
LOS ANGELES COUNTY ENGINEER
403 LOS ANGELES COUNTY ENGINEERING BLDG.

CENTERLINE NOTES
CE 310
76F3095-4/73

PWFB 1333

F.B. ~~4239~~ PG. ~~42~~

231 , 232

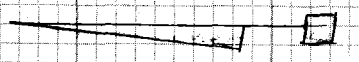

137.45 @ 86-58 = 137.26
20.82 Lev = -20.82
116.44

Cont Btm pg 43

(20)

(20)

1) 156-24-40
4) 265-39-20
= 156-24-50

E.C.
Fd. Bt. Spk
& R.D.W.
El.
Per R.O.F.B.
1333 - 97 A

Set Sq. Hd. &
Tn. in Berm

M. 116.44

14.02

12.06

Set Sq.
Hd. & Tn.

40.89 Lev = 40.89

Tr. # 12052
& Curve Data
Δ = 23-35-40
R = 100.00
T = 20.89
L = 41.18

50

DR.

24

20.82

40.89

M.

156.58 @ 96-41 = 155.52
20.95 Lev = -20.95
134.57

P.I.
Set Sq. Hd.
& T. El.
By Inst.

Fd. N. & Tn. in
12"x12" Wood
Mail box Post
Hse # 2112,
up 8"

156°

M.

20.95

ALRES

25.36

M.

Fd. N. & Tn. in
P.P. # E742687
up 12"

24.03

134.57

M.

B.C.
Fd. Bt. Spk
& R.D.W.
El.
Per R.O.F.B.
1333 - 97 A

Cont
Btm
pg
43

BUENOS

CE 310
76F3095-4/73

PLEASE RETURN TO
LOS ANGELES COUNTY ENGINEER
403 LOS ANGELES COUNTY ENGINEERING BLDG.

Do not extend notes this side of this line

NOTE: ANY ADDITIONS OR CHANGES
ON THIS SHEET MUST BE MADE OR
CIRCLED IN RED INK WITH DATE AND
NAME OF PERSON MAKING CHANGE

PWFB 1333

233

Notes Ck'd by ORTEGA	Survey of GRAND AVE ℄
Map No.	JN 0303 00 Tape E.D.M. Std — °F
Office Work	Surveyed by A. Caro
Checked	Notes A.C. & H.M. Date 8-84
Date	Indexed

F.B. ~~4299~~ PG. ~~43~~

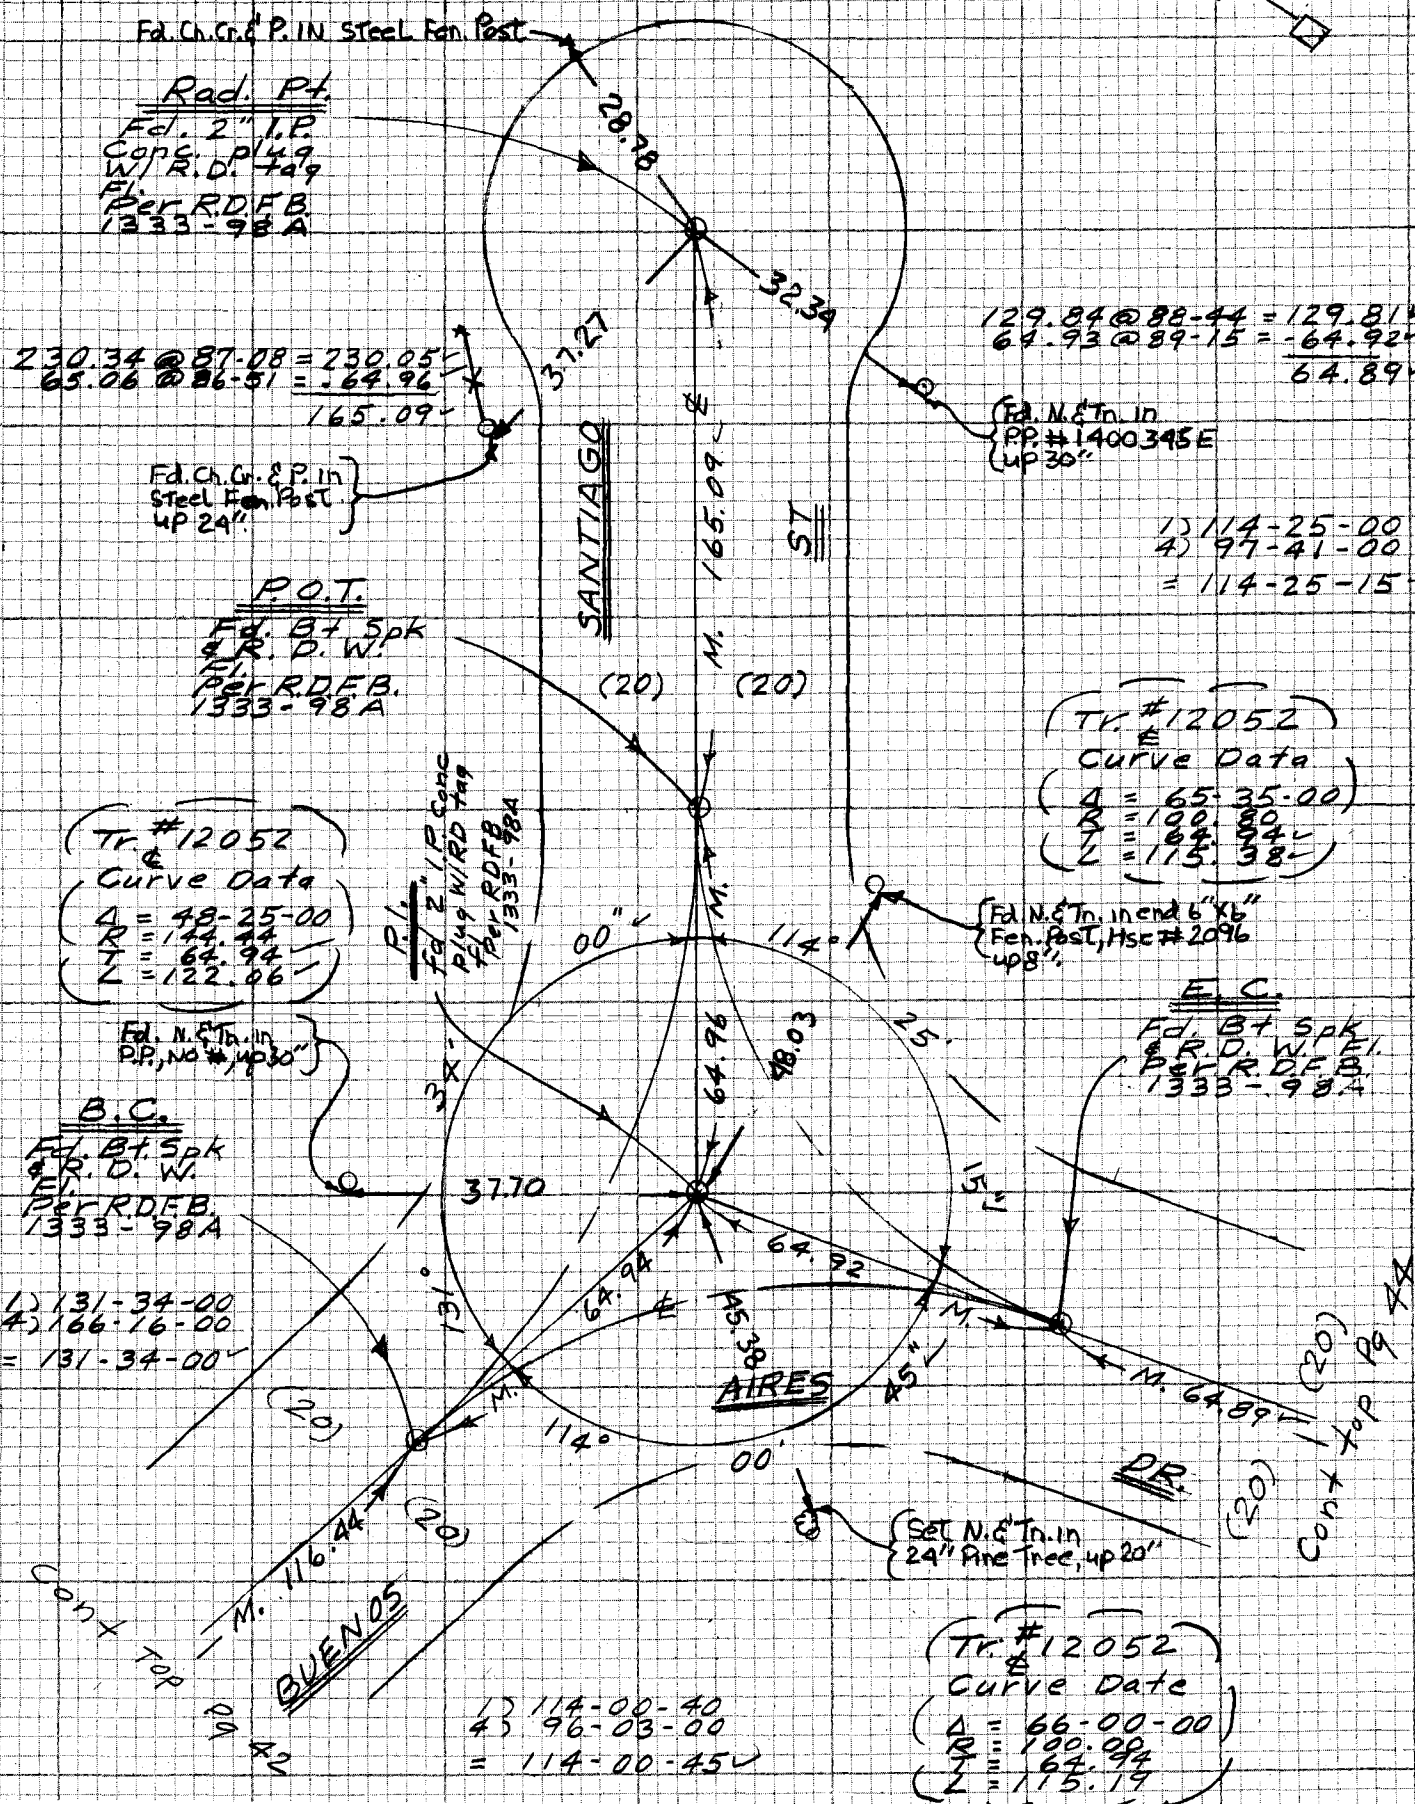

NOTE: ANY ADDITIONS OR CHANGES ON THIS SHEET MUST BE MADE OR CIRCLED IN RED INK WITH DATE AND NAME OF PERSON MAKING CHANGE

Do not extend notes this side of this line

PLEASE RETURN TO LOS ANGELES COUNTY ENGINEER 403 LOS ANGELES COUNTY ENGINEERING BLDG.

CENTERLINE NOTES CE 310 76F3095-4/73

PWFB 1333

F.B. ~~1297~~ PG. ~~44~~

234

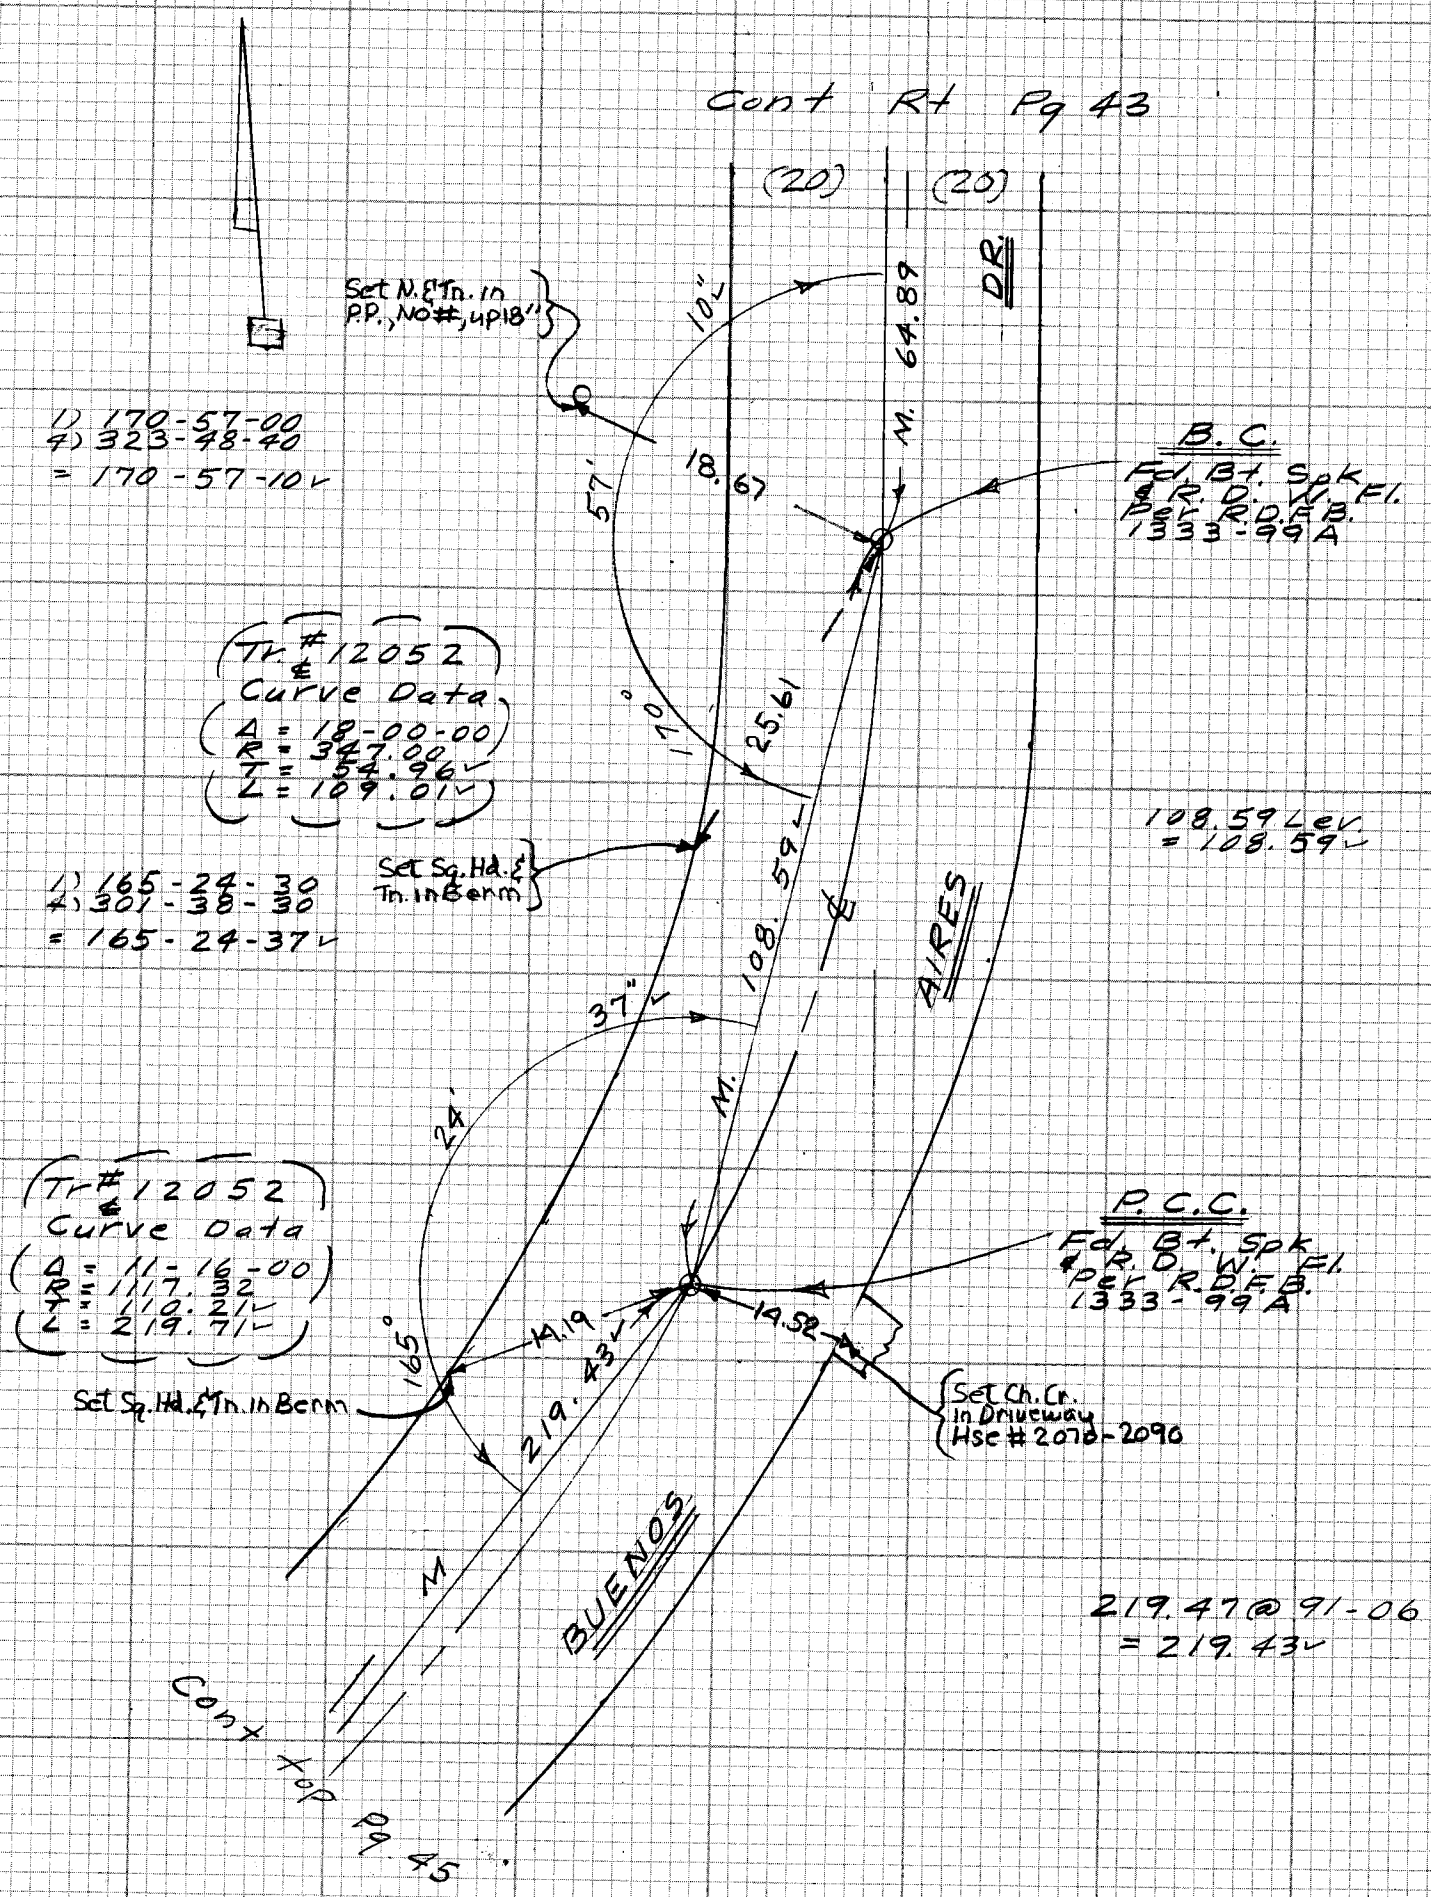

CE 310
76F3095-4/73

PLEASE RETURN TO
LOS ANGELES COUNTY ENGINEER
403 LOS ANGELES COUNTY ENGINEERING BLDG.

~~Do not exceed notes this side of this line~~

NOTE: ANY ADDITIONS OR CHANGES ON THIS SHEET MUST BE MADE OR CIRCLED IN RED INK WITH DATE AND NAME OF PERSON MAKING CHANGE

PWFB 1333

Notes Ck'd by ORTEGA	Survey of GRAND AVE ℄
Map No.	JN [illegible] Tape E.O.M. Std — °F
Office Work	Surveyed by A. Caro
Checked	Notes A.C. & H.M. Date 8-84
Date	Indexed

F.B. [illegible] PG. [illegible]

Cont Btm Pg 44

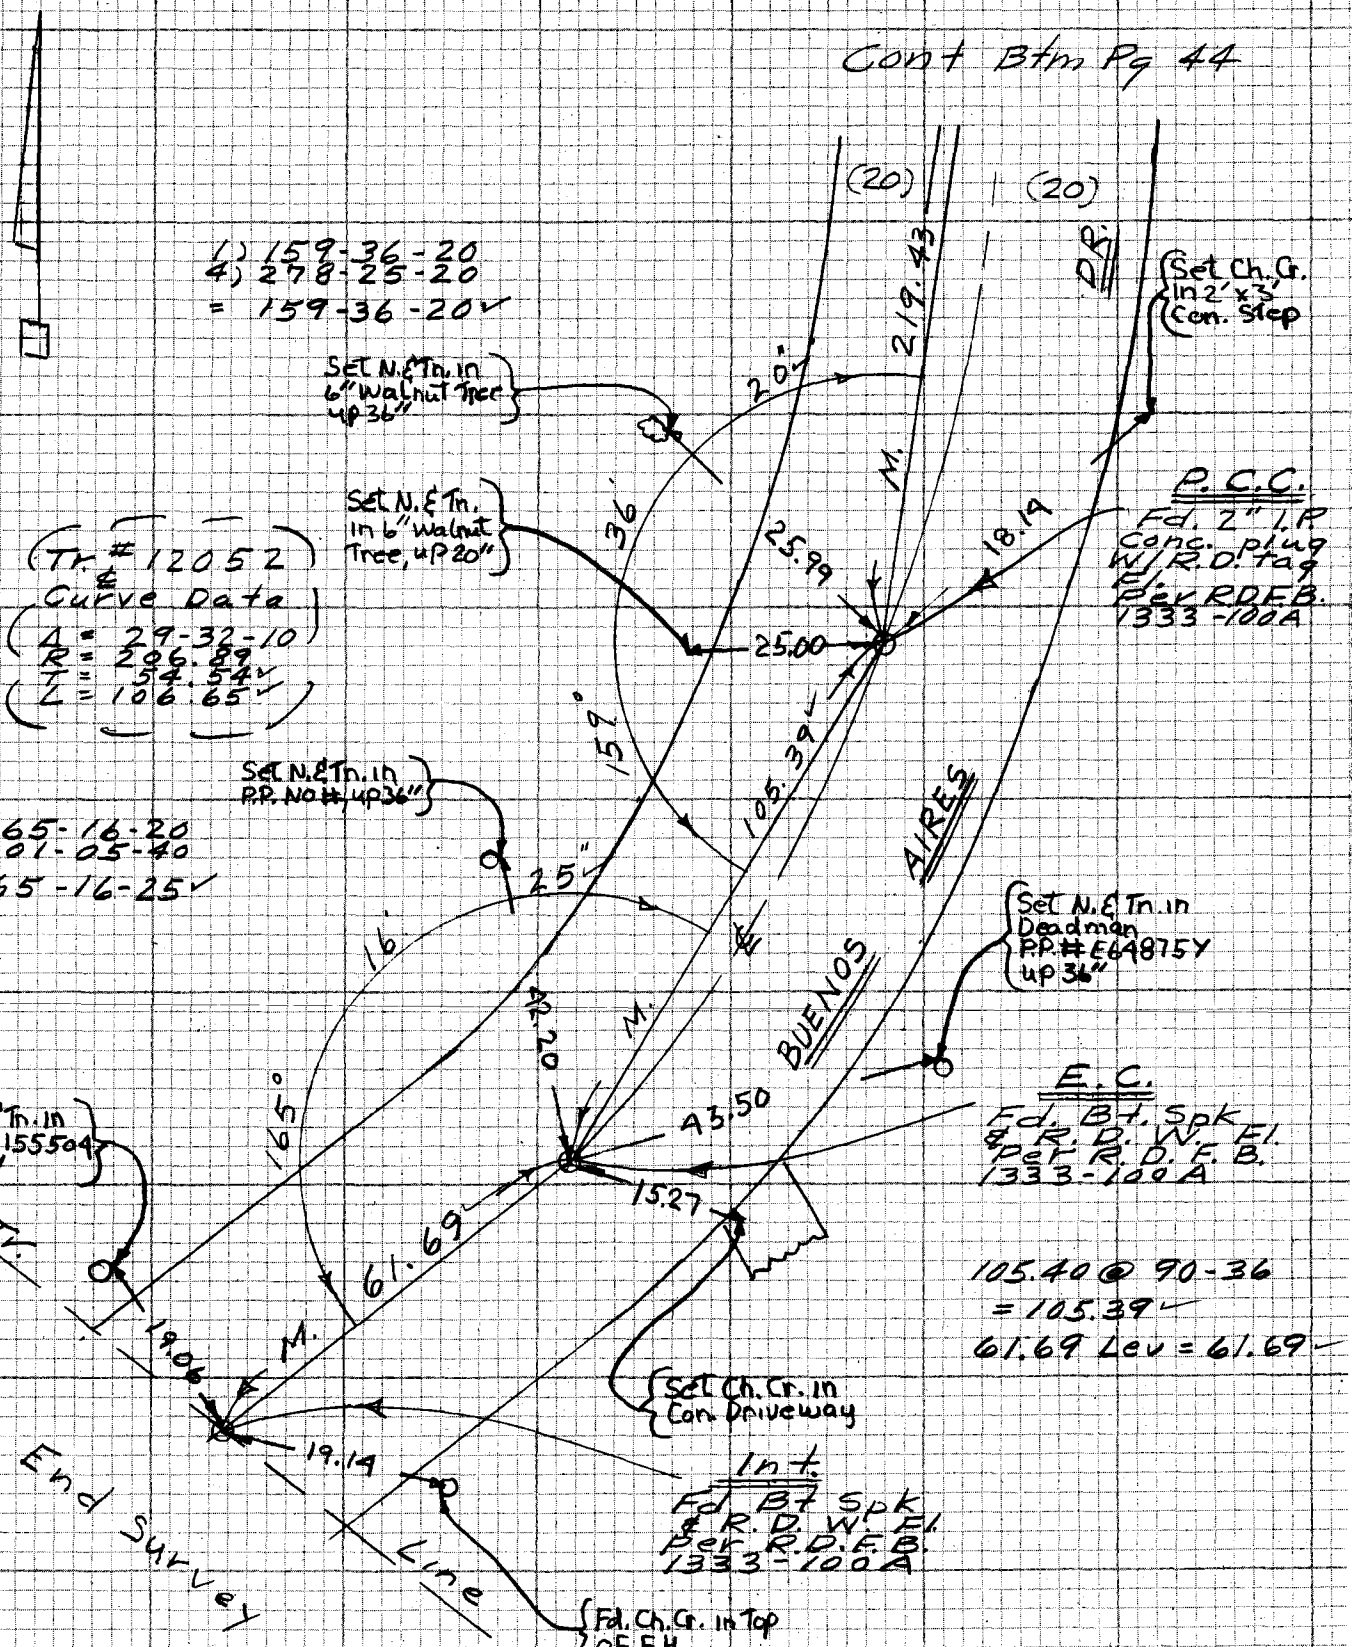

NOTE: ANY ADDITIONS OR CHANGES ON THIS SHEET MUST BE MADE OR CIRCLED IN RED INK WITH DATE AND NAME OF PERSON MAKING CHANGE

Do not extend notes this side of this line

PLEASE RETURN TO
LOS ANGELES COUNTY ENGINEER
403 LOS ANGELES COUNTY ENGINEERING BLDG.

CENTERLINE NOTES
CE 310
76F3095-4/73

F.B. 4239 PG. 46

Cont Top Pg 47

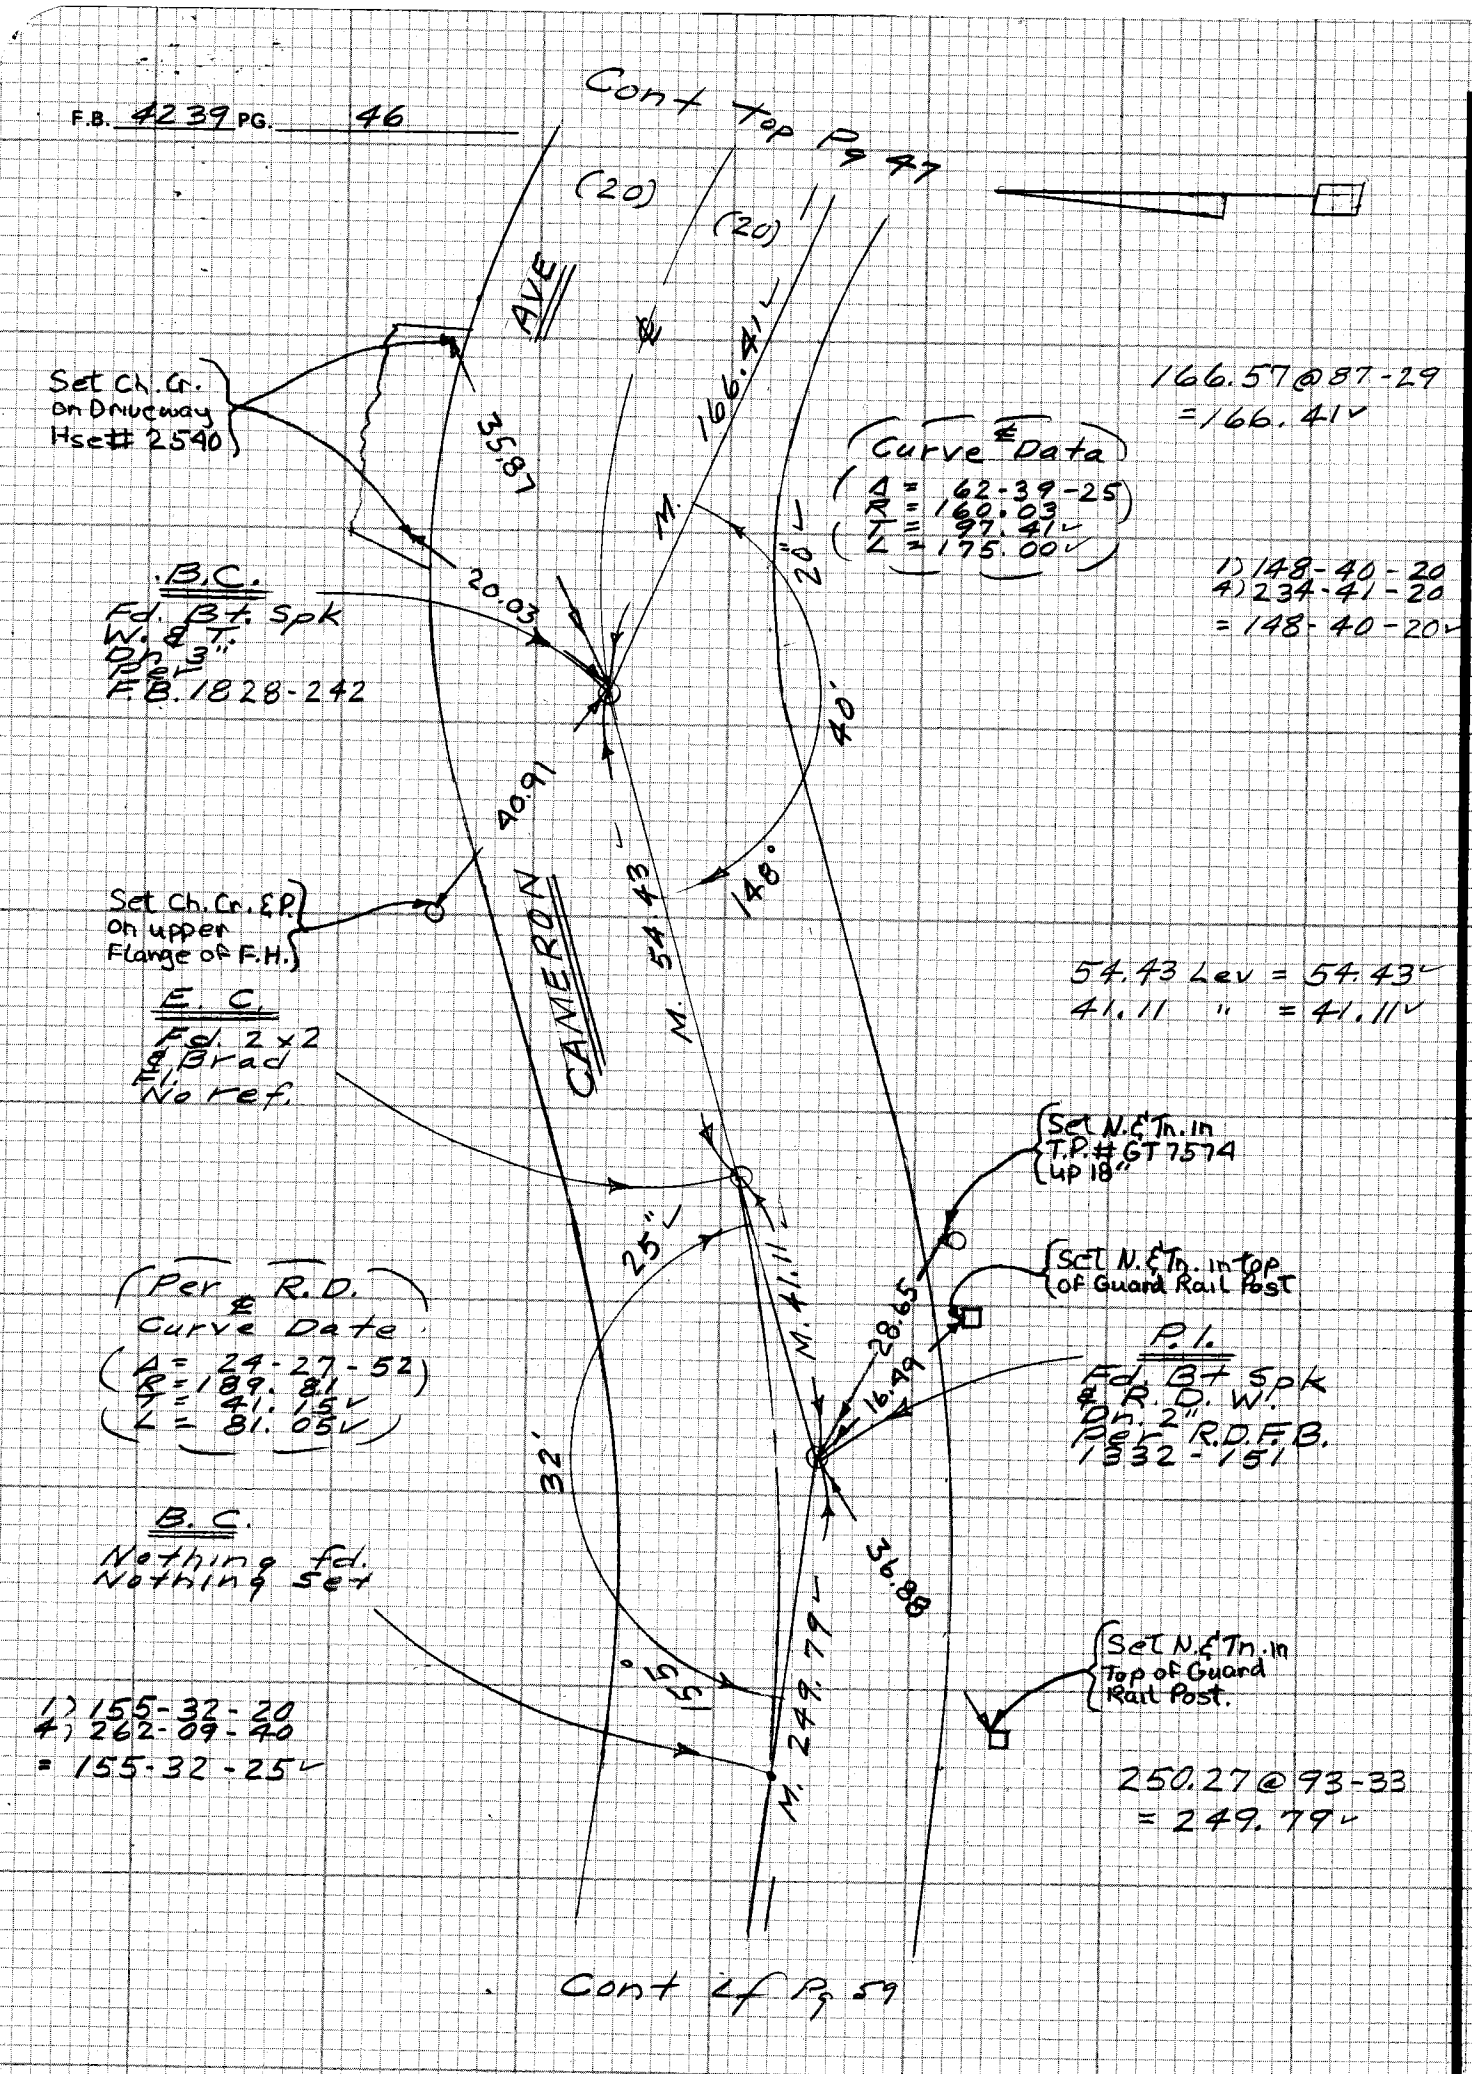

Cont of Pg 59

CE 310
76F3096-4/73

PLEASE RETURN TO
LOS ANGELES COUNTY ENGINEER
403 LOS ANGELES COUNTY ENGINEERING BLDG.

Do not extend notes this side of this line

NOTE: ANY ADDITIONS OR CHANGES ON THIS SHEET MUST BE MADE OR CIRCLED IN RED INK WITH DATE AND NAME OF PERSON MAKING CHANGE

PWFB 1332

488 / 489

Notes Ck'd by ORTEGA	Survey of GRAND AVE ℄ F.B. ~~#237~~ PG. ~~#47~~
Map No.	JN0303.00 Tape E.D.M. Std — °F
Office Work	Surveyed by A. Caro
Checked	Notes A.C. & H.M. Date 8-84
Date	Indexed

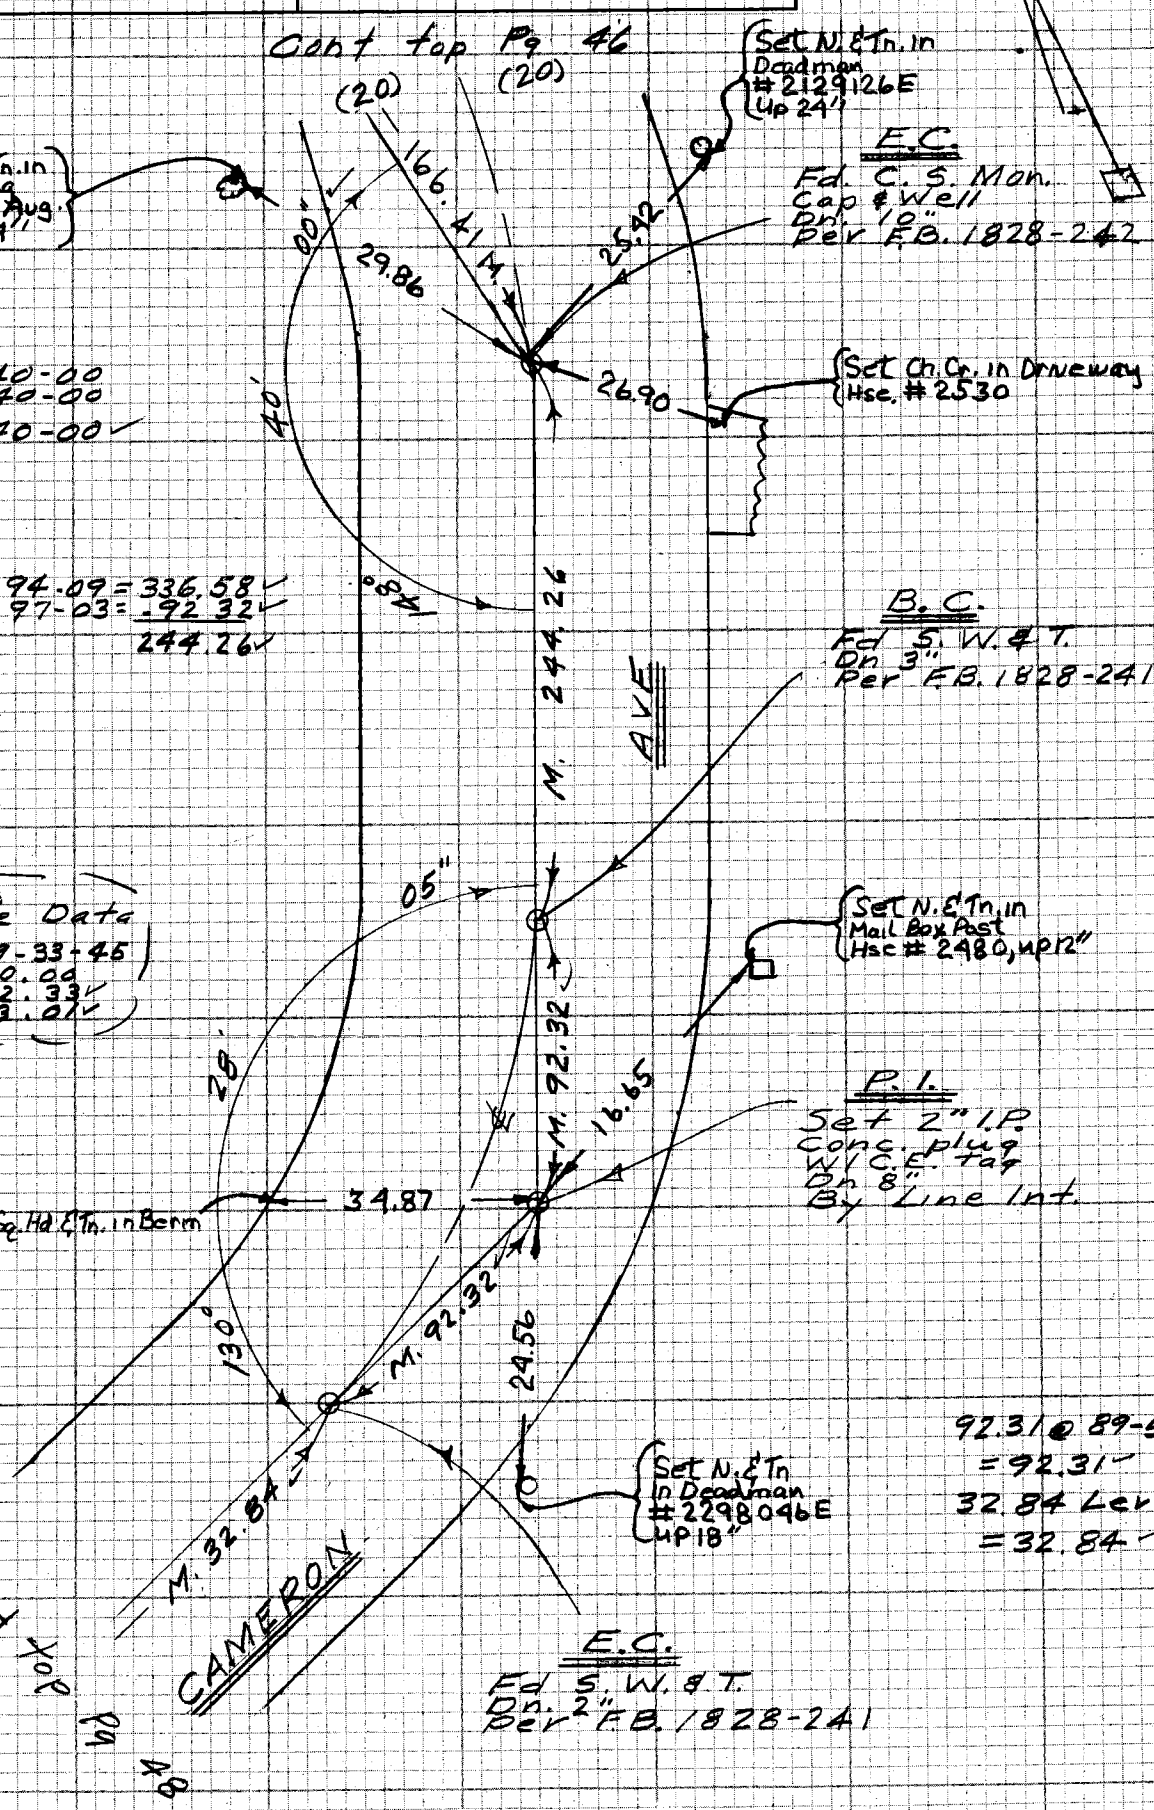

NOTE: ANY ADDITIONS OR CHANGES ON THIS SHEET MUST BE MADE OR CIRCLED IN RED INK WITH DATE AND NAME OF PERSON MAKING CHANGE

Do not extend notes this side of this line

PLEASE RETURN TO
LOS ANGELES COUNTY ENGINEER
403 LOS ANGELES COUNTY ENGINEERING BLDG.

CENTERLINE NOTES
CE 310
76F-3095-4/73

PWFB 1332

F.B. ~~1239~~ PG. ~~78~~

Cont Btm Pg 47

CE 310
76F3095-4/73

PLEASE RETURN TO
LOS ANGELES COUNTY ENGINEER
403 LOS ANGELES COUNTY ENGINEERING BLDG.

Do not extend notes this side of this line

NOTE: ANY ADDITIONS OR CHANGES ON THIS SHEET MUST BE MADE OR CIRCLED IN RED INK WITH DATE AND NAME OF PERSON MAKING CHANGE

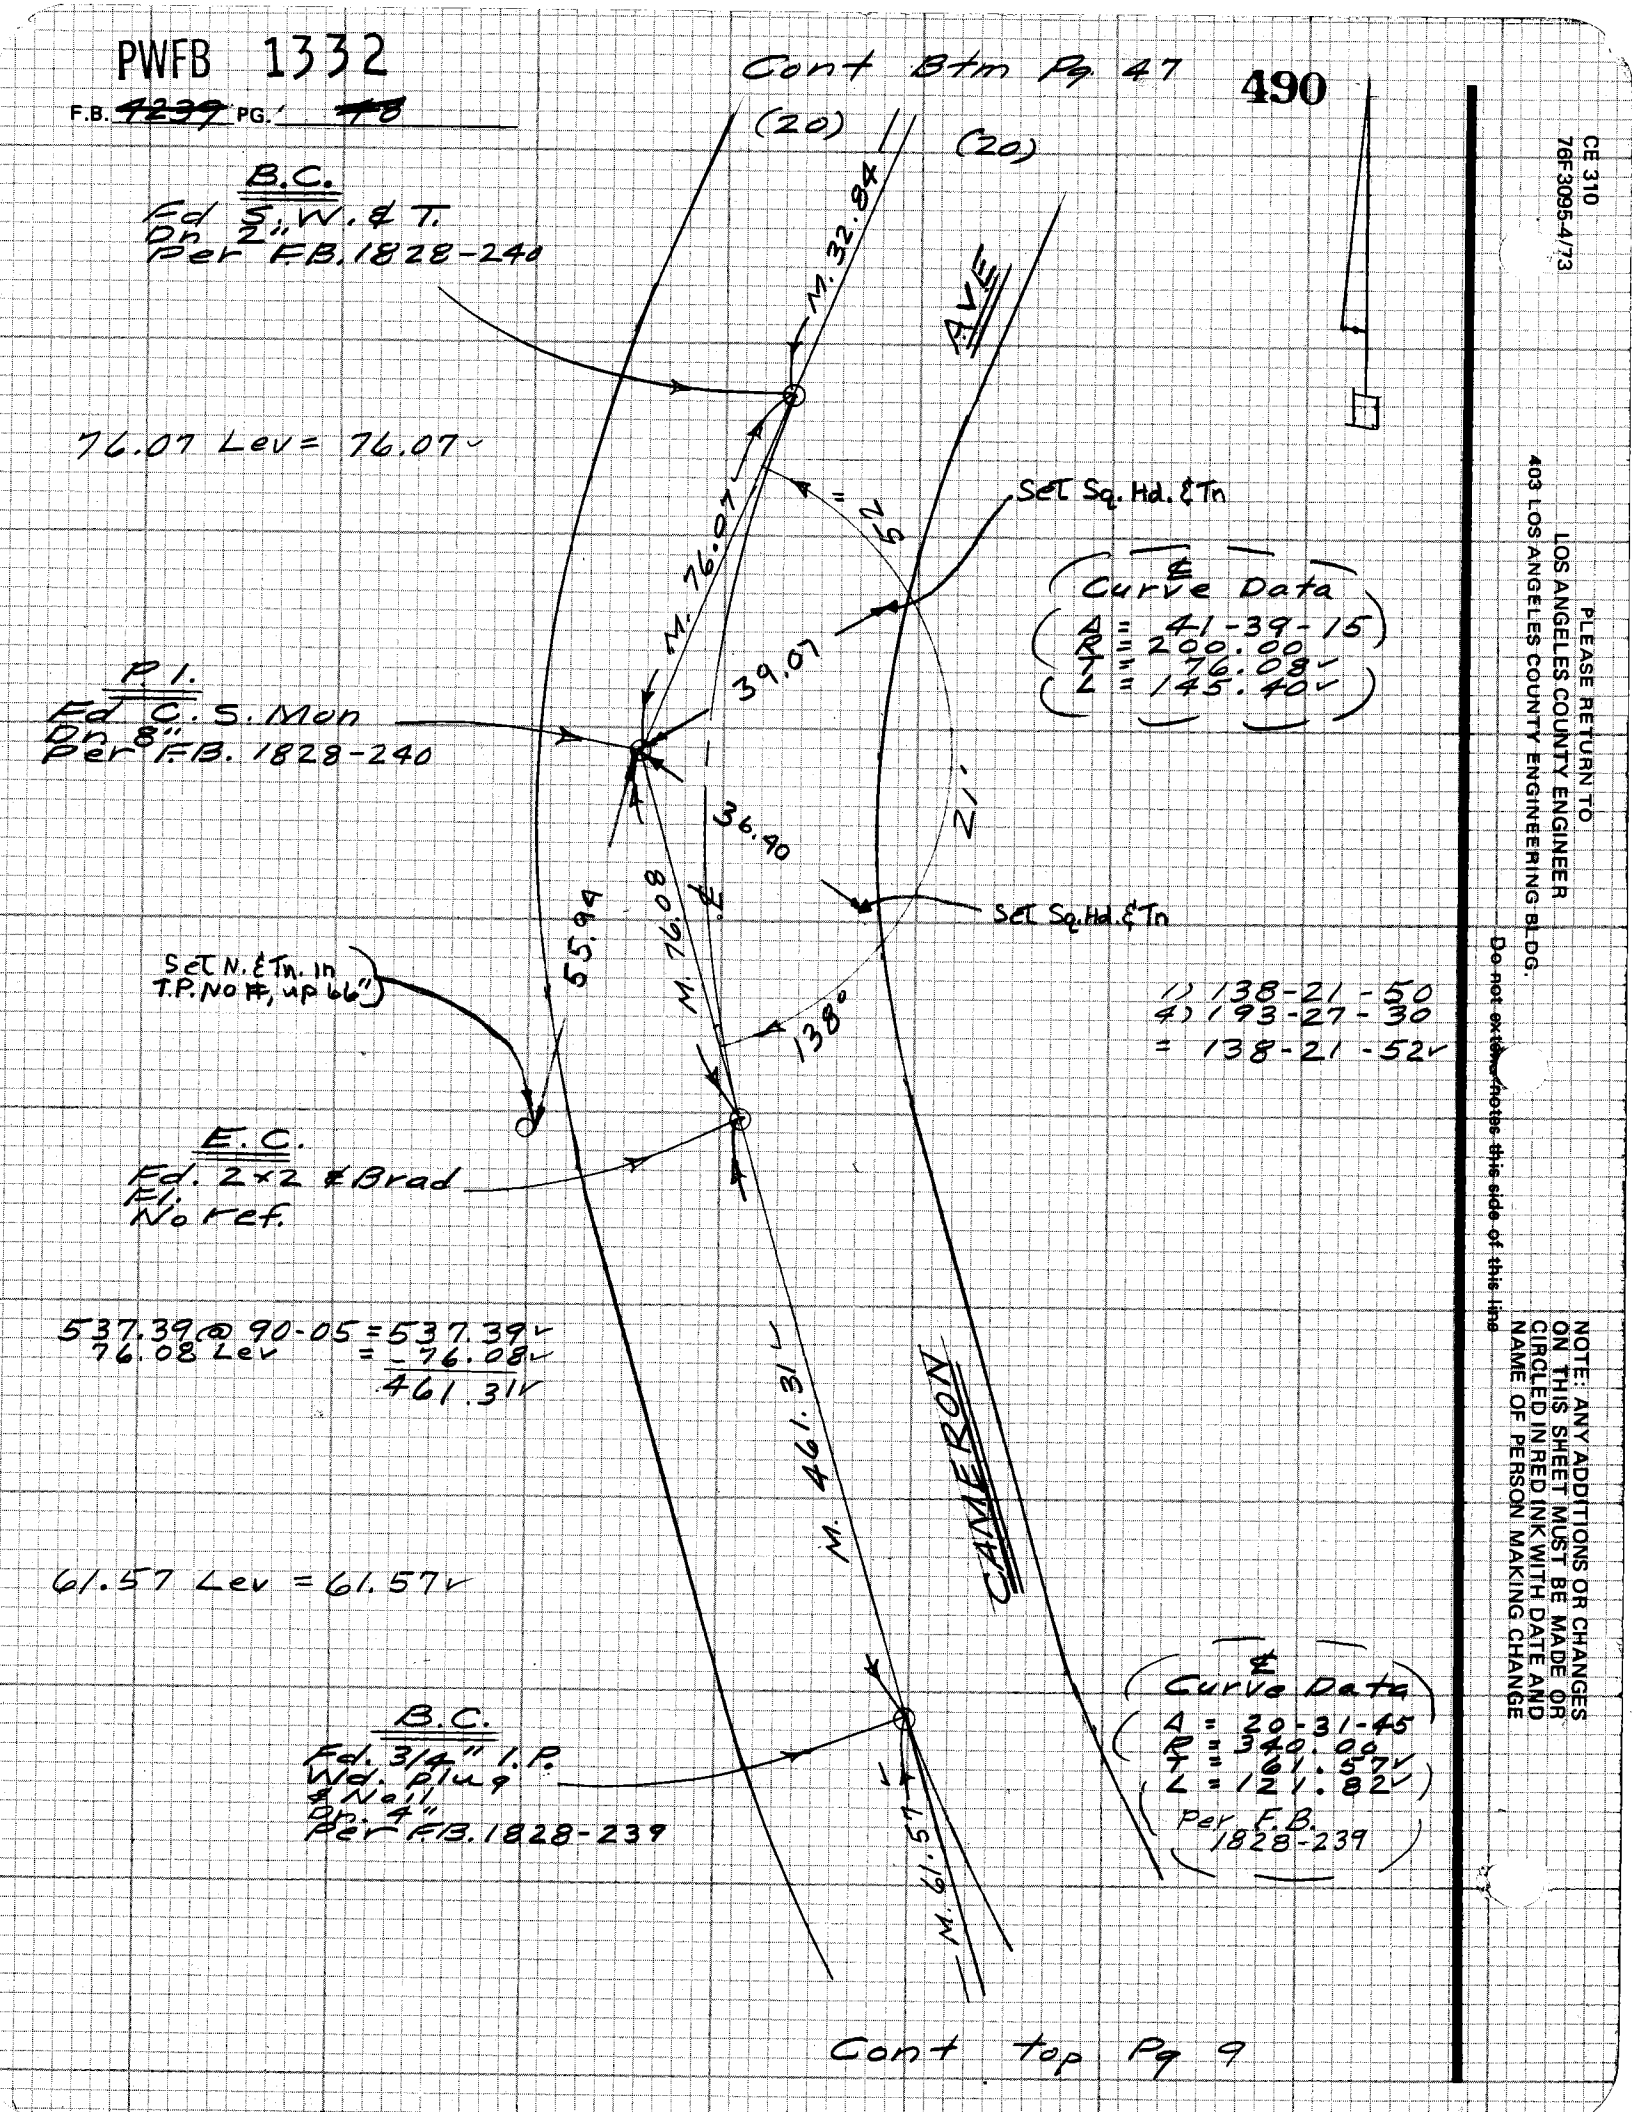

Cont top Pg 9

PWFB 1332

Notes Ck'd by ORTEGA	Survey of GRAND AVE ℄
Map No.	JN 0303.00 Tape E.D.M. Std — °F
Office Work	Surveyed by A. Caro
Checked	Notes A.C. & H.M. Date 8- 84
Date	Indexed

F.B. ~~4289~~ PG. ~~48~~

Cont Btm Pg 9

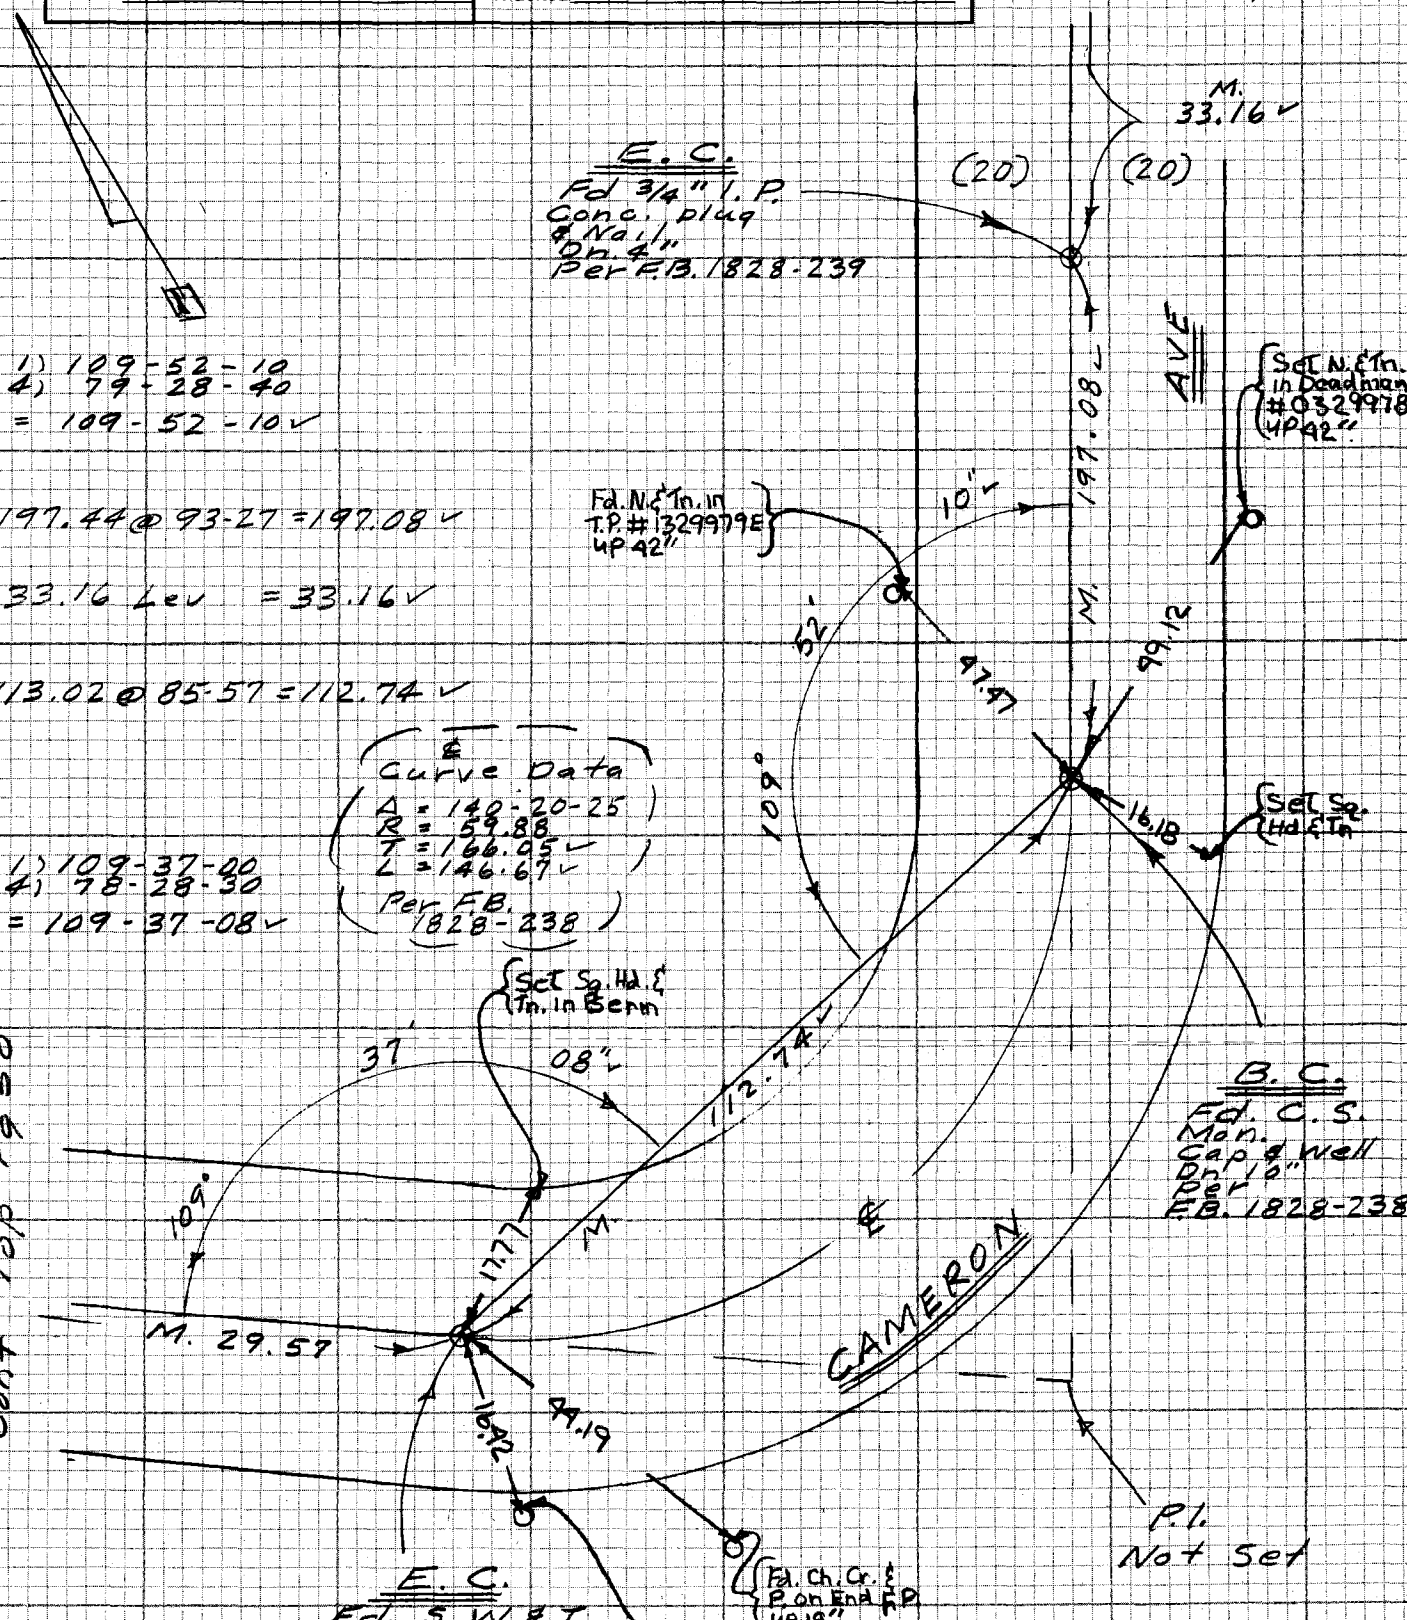

1) 109-52-10
4) 79-28-40
= 109-52-10 ✓

197.44 @ 93-27 = 197.08 ✓

33.16 Lev = 33.16 ✓

113.02 @ 85-57 = 112.74 ✓

1) 109-37-00
4) 78-28-30
= 109-37-08 ✓

Cont Top Pg 50

NOTE: ANY ADDITIONS OR CHANGES ON THIS SHEET MUST BE MADE OR CIRCLED IN RED INK WITH DATE AND NAME OF PERSON MAKING CHANGE

Do not extend notes this side of this line

PLEASE RETURN TO
LOS ANGELES COUNTY ENGINEER
403 LOS ANGELES COUNTY ENGINEERING BLDG.

CENTERLINE NOTES
CE 310
76F3095-4/73

PWFB 1332

F.B. ~~4239~~ PG. ~~50~~

492

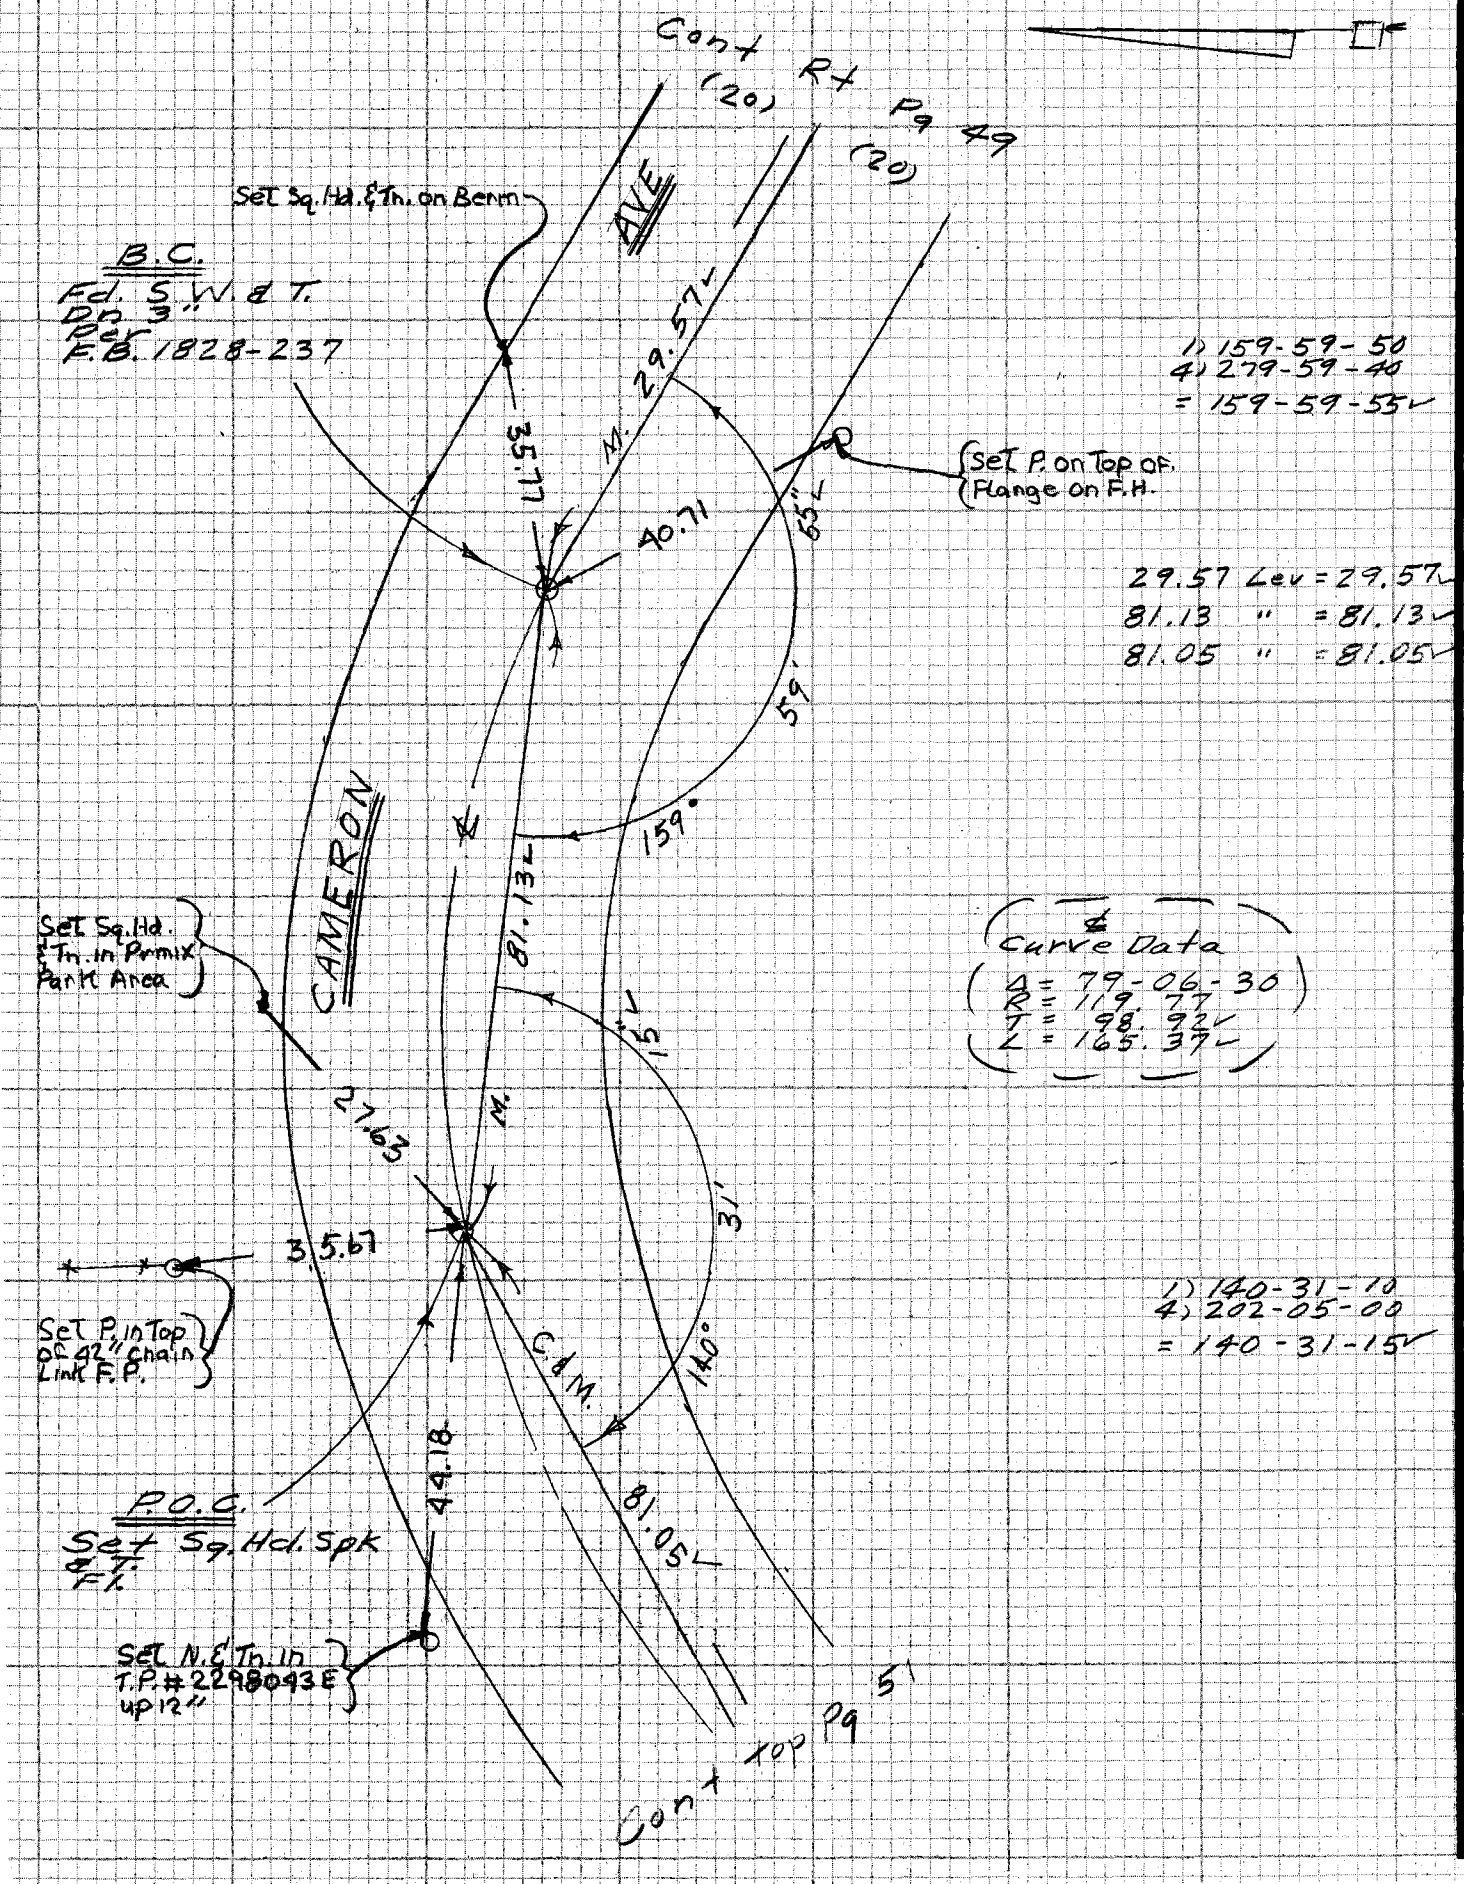

CE 310
76F3095-4/73

PLEASE RETURN TO
LOS ANGELES COUNTY ENGINEER
403 LOS ANGELES COUNTY ENGINEERING BLDG.

Do not extend notes this side of this line

NOTE! ANY ADDITIONS OR CHANGES ON THIS SHEET MUST BE MADE OR CIRCLED IN RED INK WITH DATE AND NAME OF PERSON MAKING CHANGE

PWFB 1332

Notes Ck'd by ORTEGA	Survey of GRAND AVE ℄
Map No.	JN 3303 Tape E.D.M. Std — °F
Office Work	Surveyed by A. Caro
Checked	Notes A.C. & H.M. Date 8-84
Date	Indexed

F.B. ~~1237~~ PG. ~~51~~

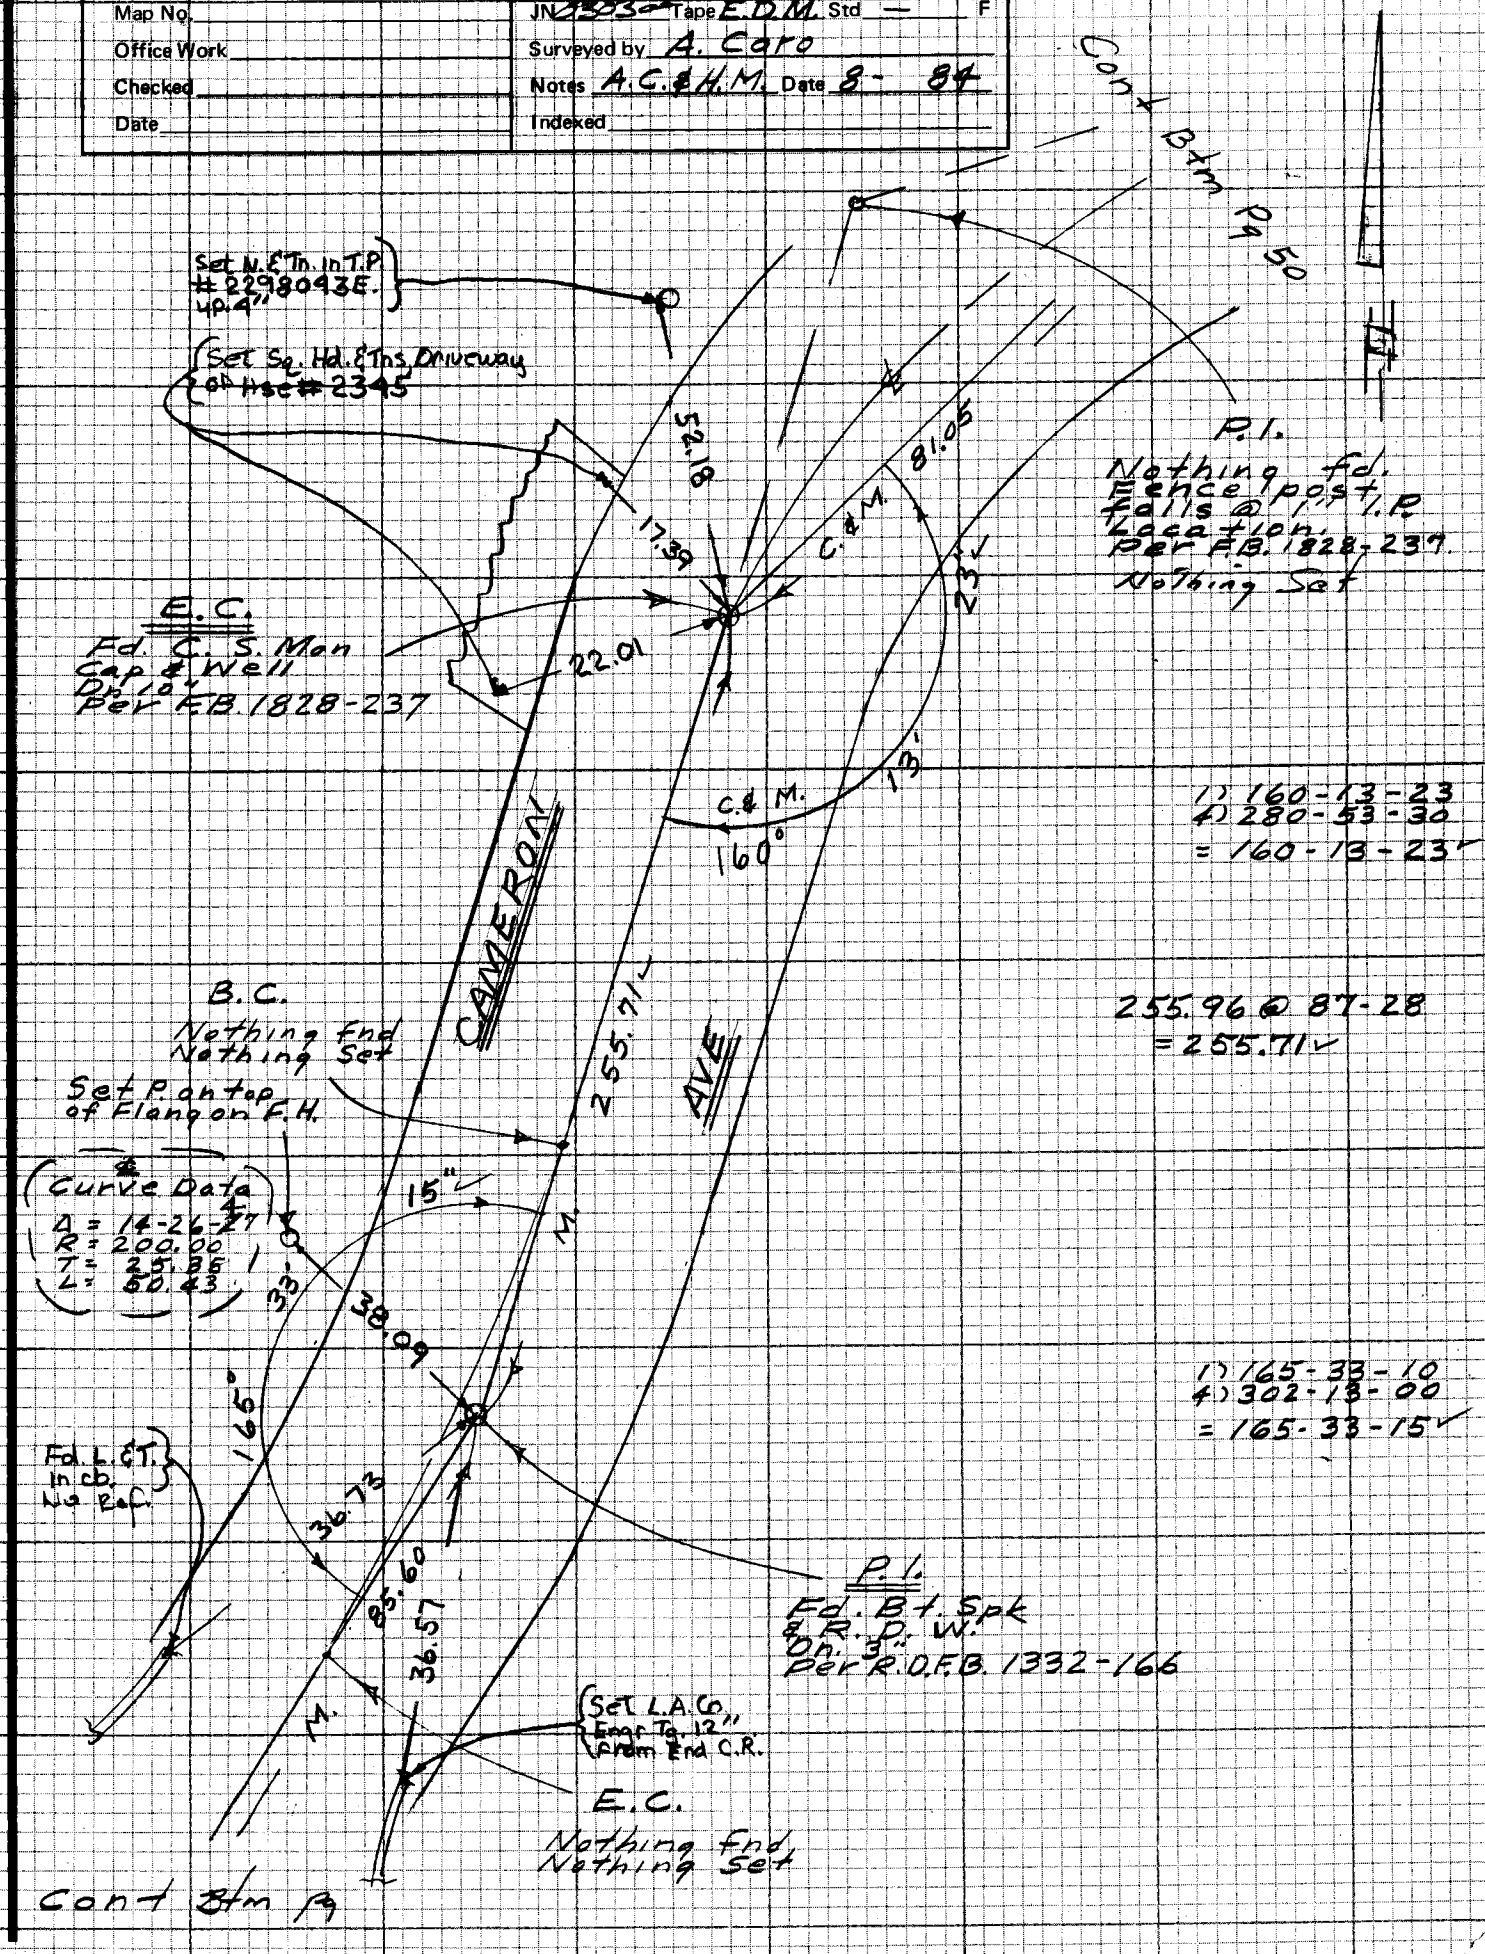

NOTE: ANY ADDITIONS OR CHANGES ON THIS SHEET MUST BE MADE OR CIRCLED IN RED INK WITH DATE AND NAME OF PERSON MAKING CHANGE

Do not extend notes this side of this line

PLEASE RETURN TO LOS ANGELES COUNTY ENGINEER 403 LOS ANGELES COUNTY ENGINEERING BLDG.

CENTERLINE NOTES CE 310 76F3095-4/73

PWFB 1332

F.B. 4839 PG. 52

494 / 495 / 496

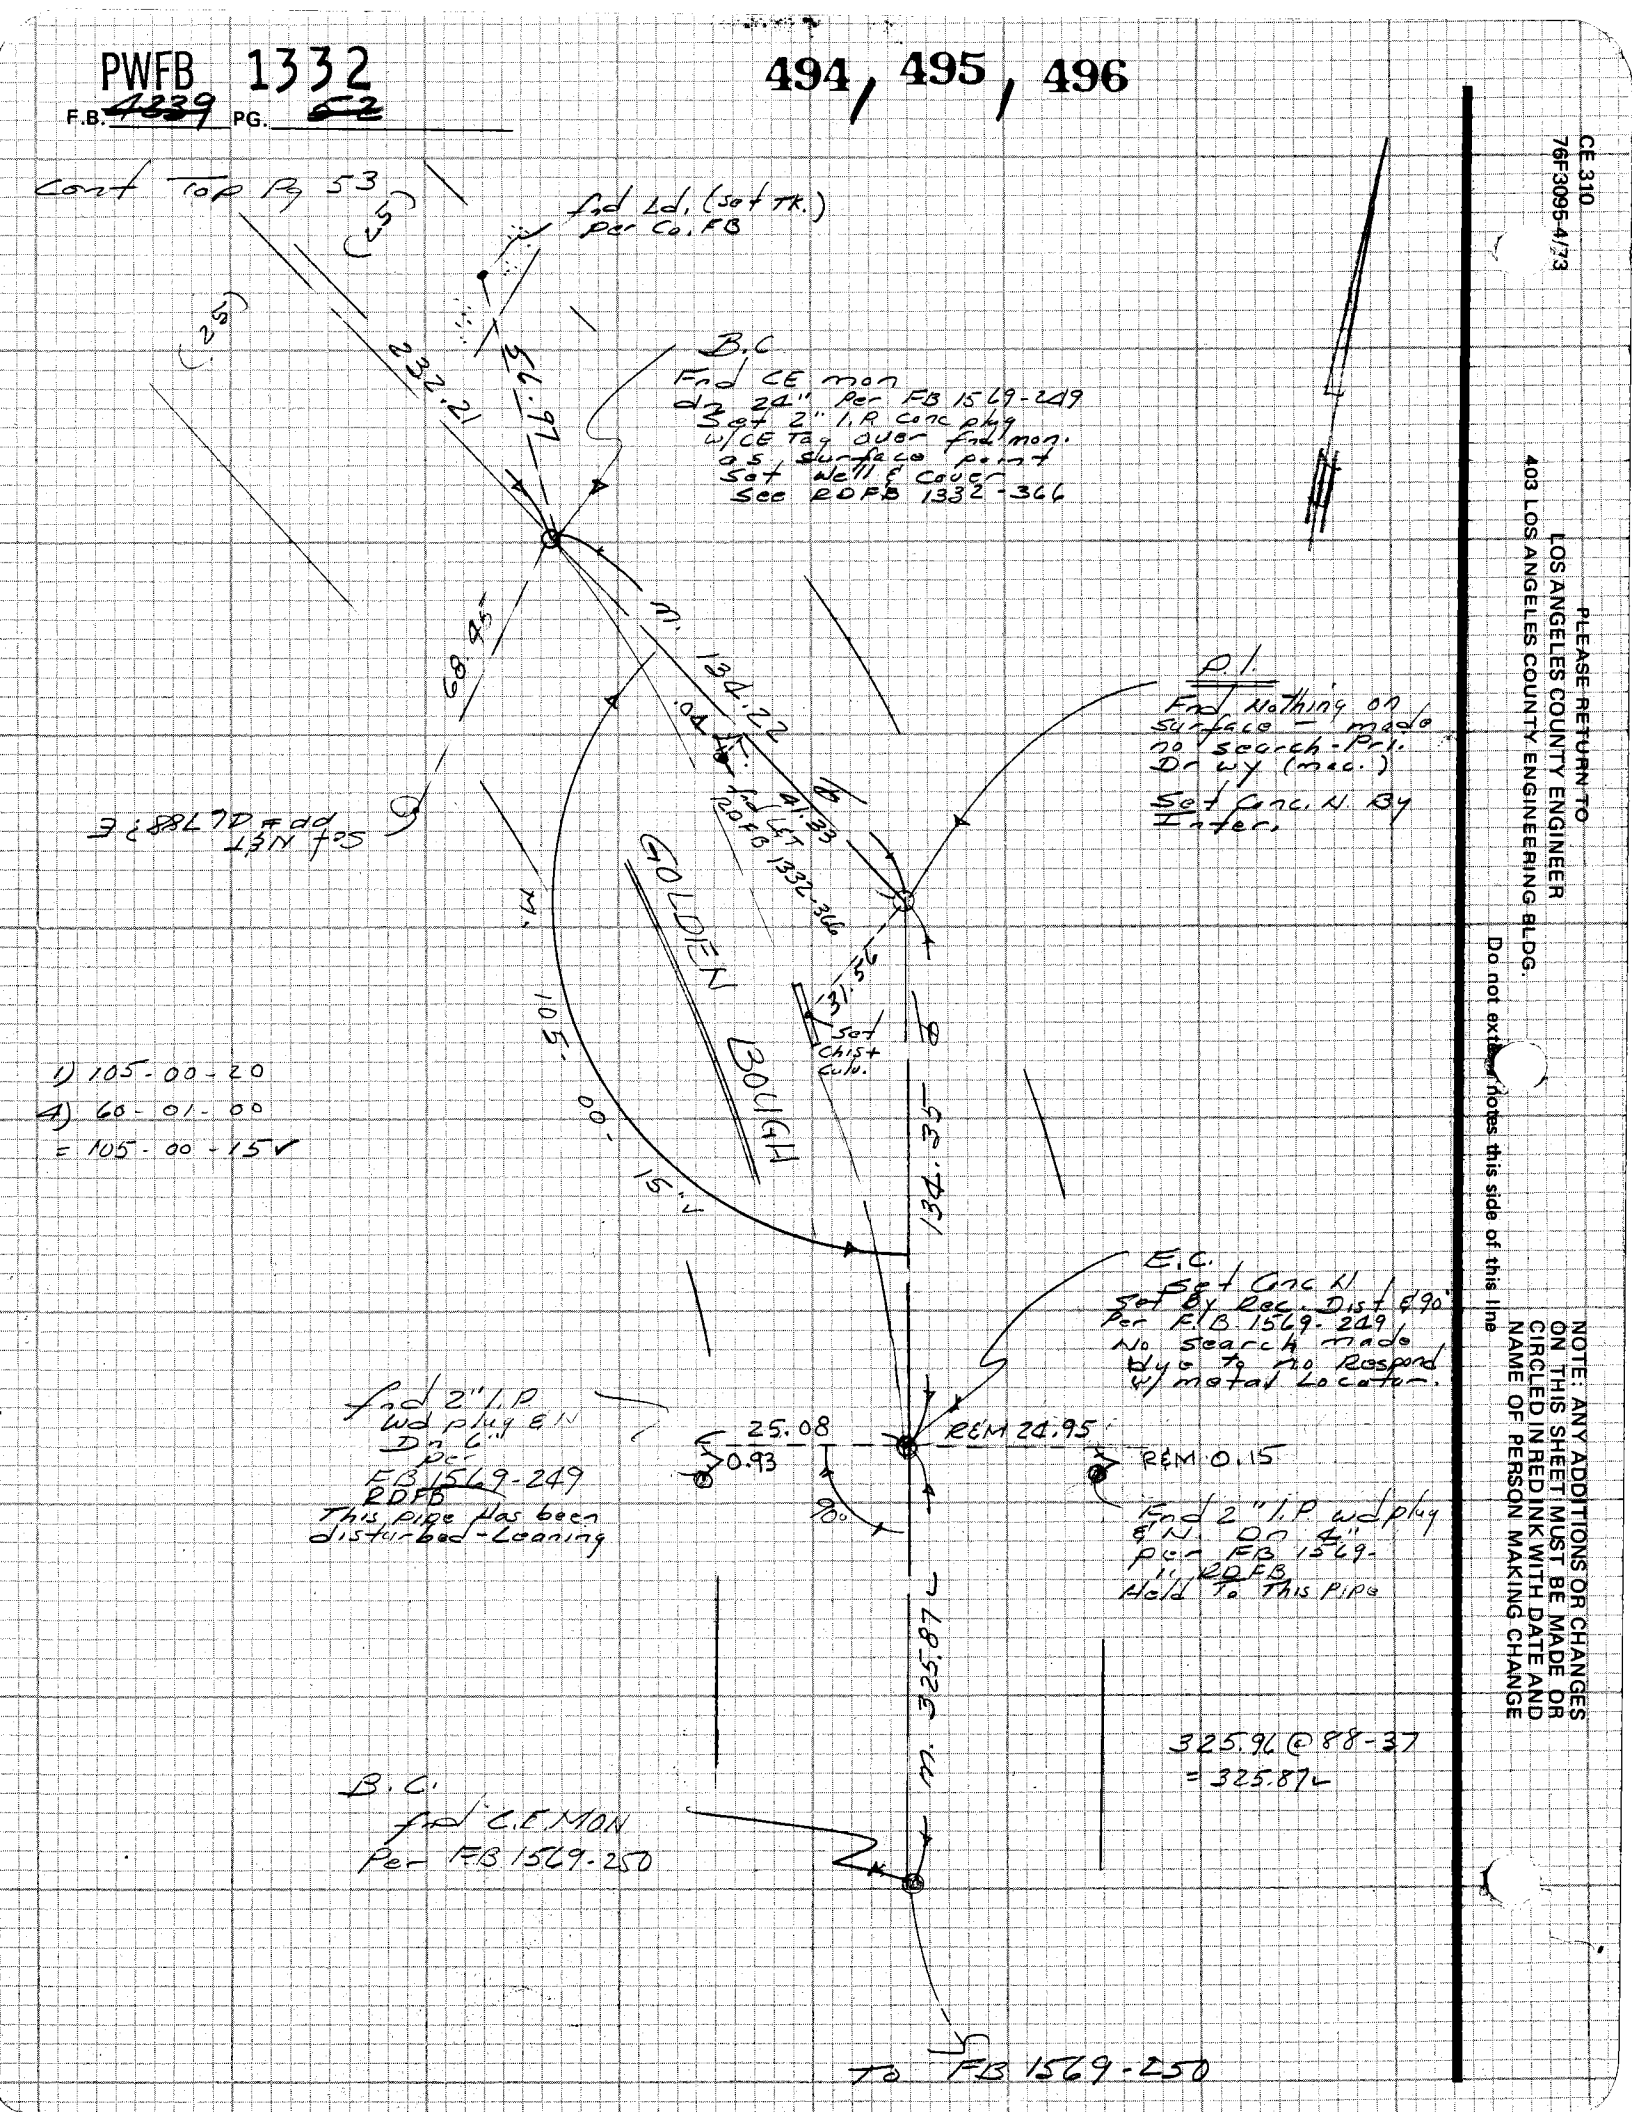

CE 310
76F3095-4/73

PLEASE RETURN TO
LOS ANGELES COUNTY ENGINEER
403 LOS ANGELES COUNTY ENGINEERING BLDG.

Do not ex[illegible] notes this side of this line

NOTE: ANY ADDITIONS OR CHANGES ON THIS SHEET MUST BE MADE OR CIRCLED IN RED INK WITH DATE AND NAME OF PERSON MAKING CHANGE

PWFB 1332

Notes Ck'd by ORTEGA	Survey of Grand Avo Ave
Map No.	JN Tape Std °F
Office Work	Surveyed by A. Caro
Checked	Notes A. Caro Date 9-84
Date	Indexed

F.B. ~~[illegible]~~ PG. ~~53~~

Cont Top Pg 52

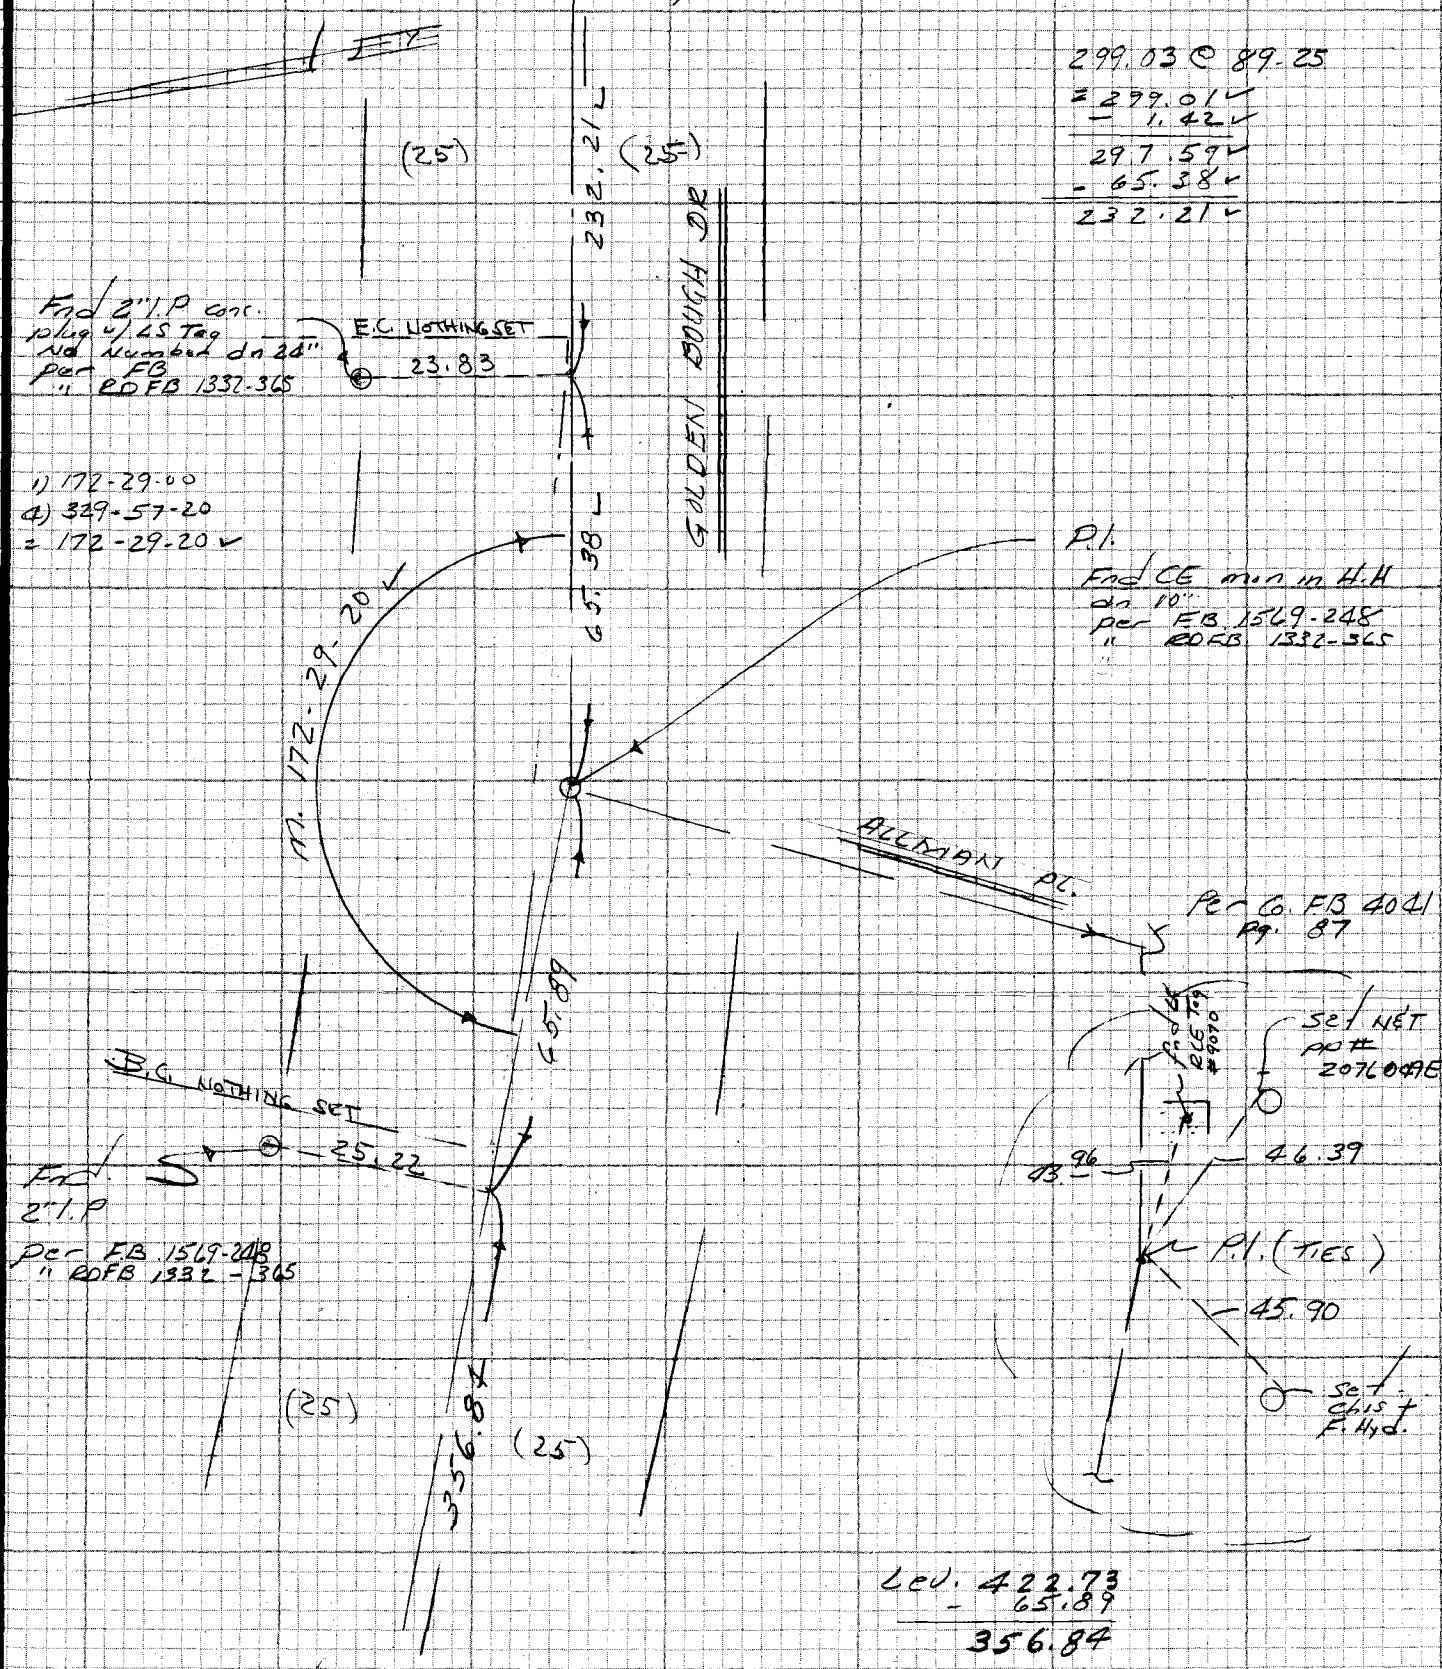

Cont. Rt. Pg 63

NOTE: ANY ADDITIONS OR CHANGES ON THIS SHEET MUST BE MADE OR CIRCLED IN RED INK WITH DATE AND NAME OF PERSON MAKING CHANGE

Do not extend notes this side of this line

PLEASE RETURN TO
LOS ANGELES COUNTY ENGINEER
403 LOS ANGELES COUNTY ENGINEERING BLDG.

CENTERLINE NOTES
CE 310
76F-3095-4/73

F.B. 4239 PG. 54

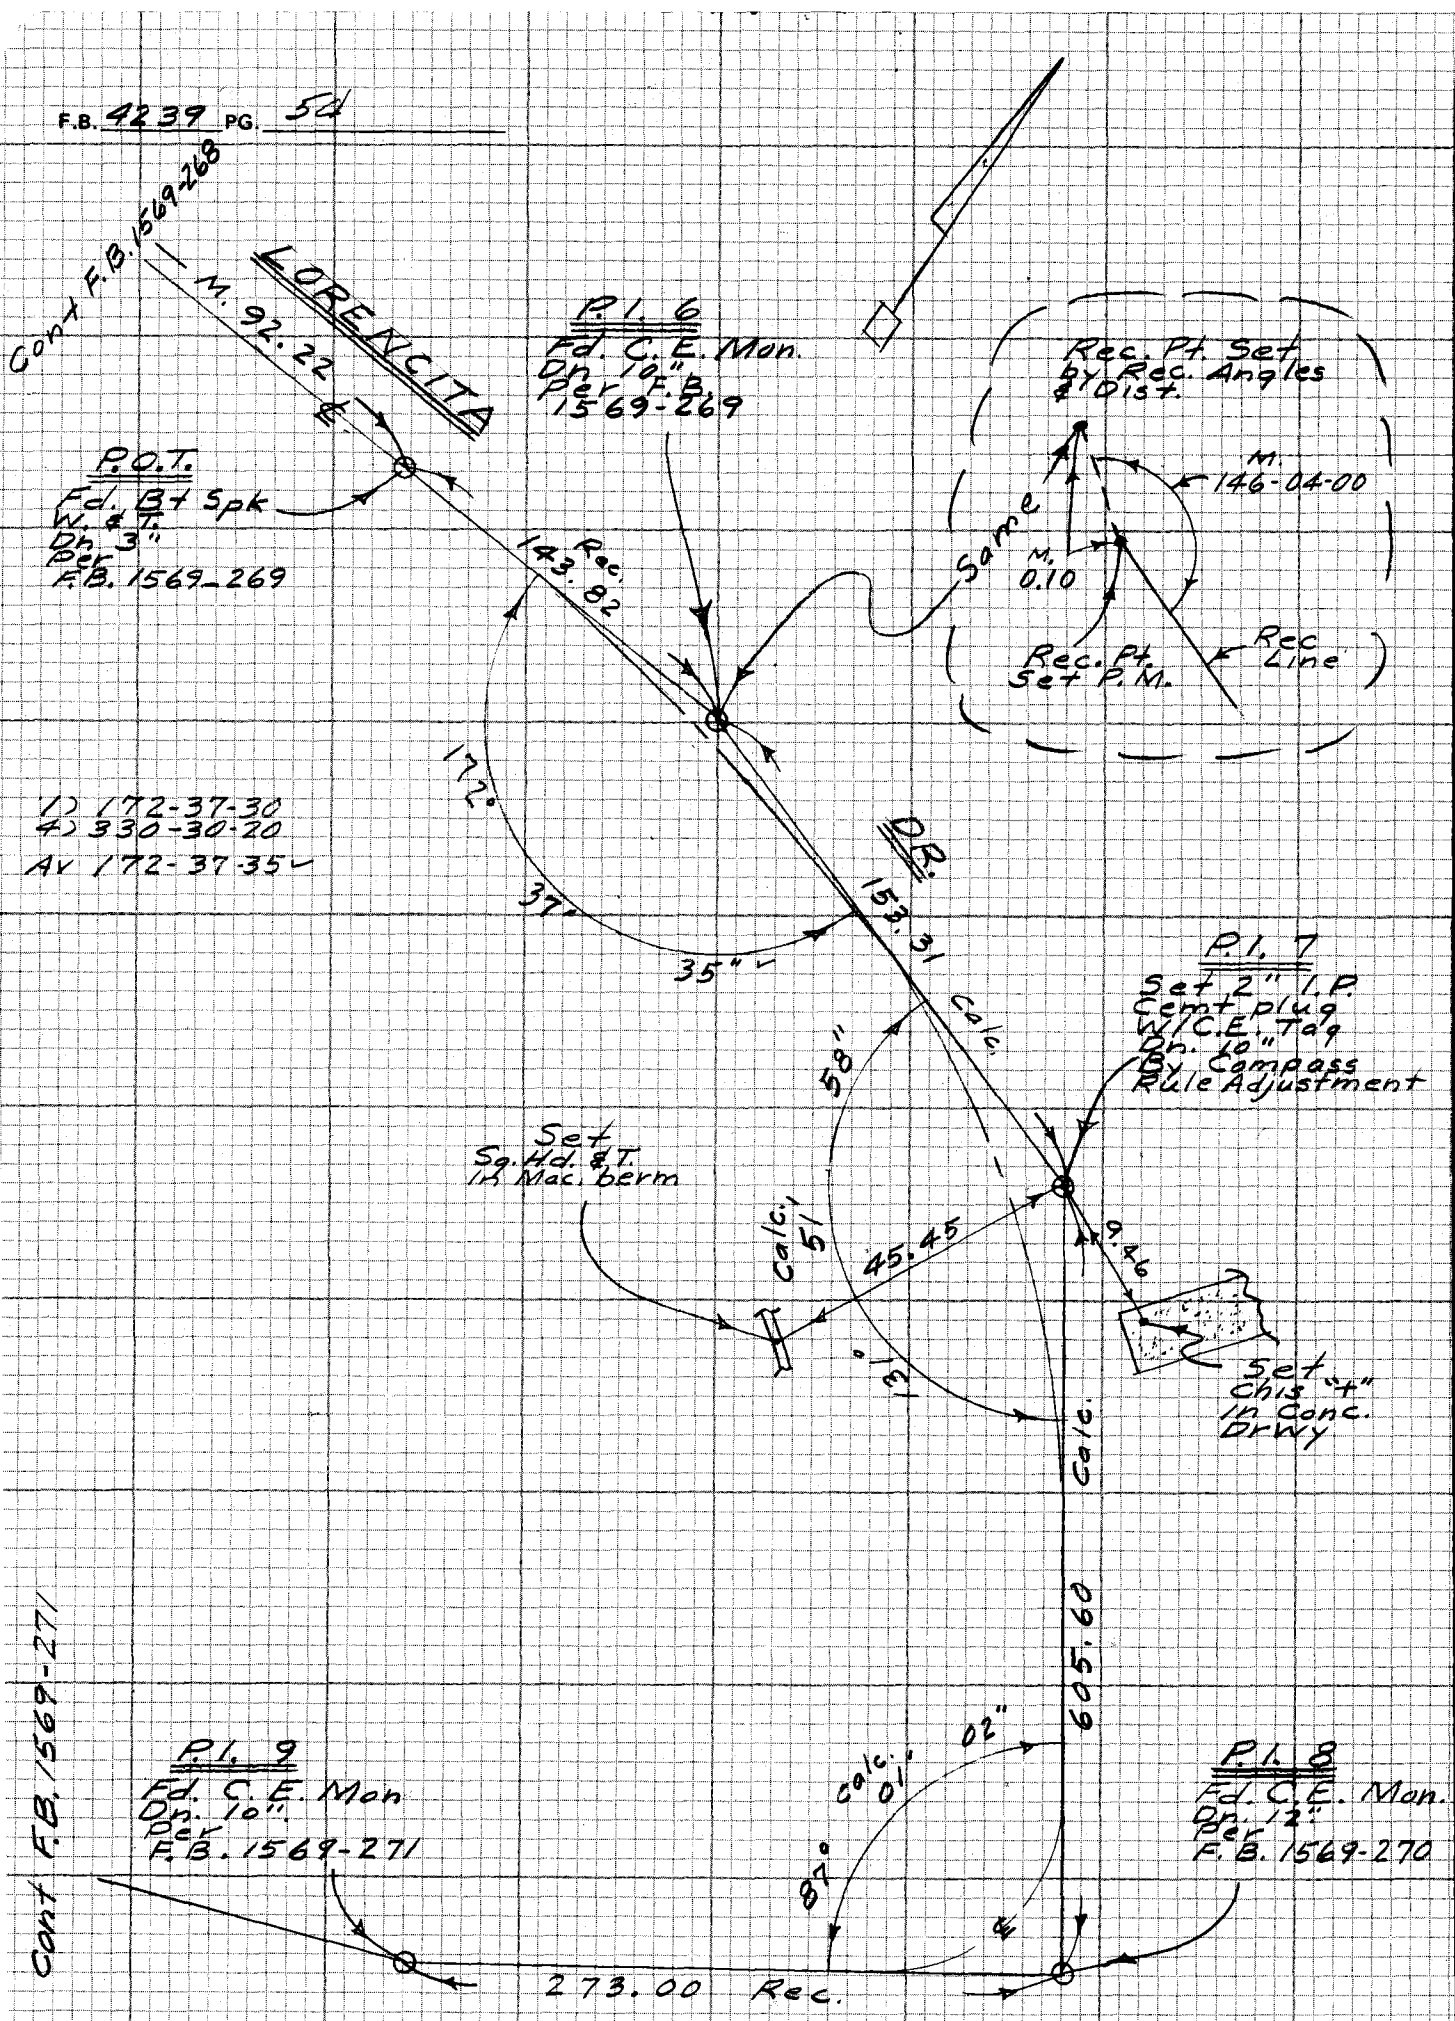

CE 310
76F3095 '73

PLEASE RETURN TO
LOS ANGELES COUNTY ENGINEER
403 LOS ANGELES COUNTY ENGINEERING BLDG.

Do not extend notes this side of this line

NOTE: ANY ADDITIONS OR CHANGES ON THIS SHEET MUST BE MADE OR CIRCLED IN RED INK WITH DATE AND NAME OF PERSON MAKING CHANGE

PWFB 1333

238

Notes Ck'd by ORTEGA	Survey of GRAND AVE AREA ℄
Map No.	JN 0303.00 Tape — Std — °F
Office Work	Surveyed by A. Caro
Checked	Notes A.C. Date 9-85
Date	Indexed

F.B. 4239 PG. 55

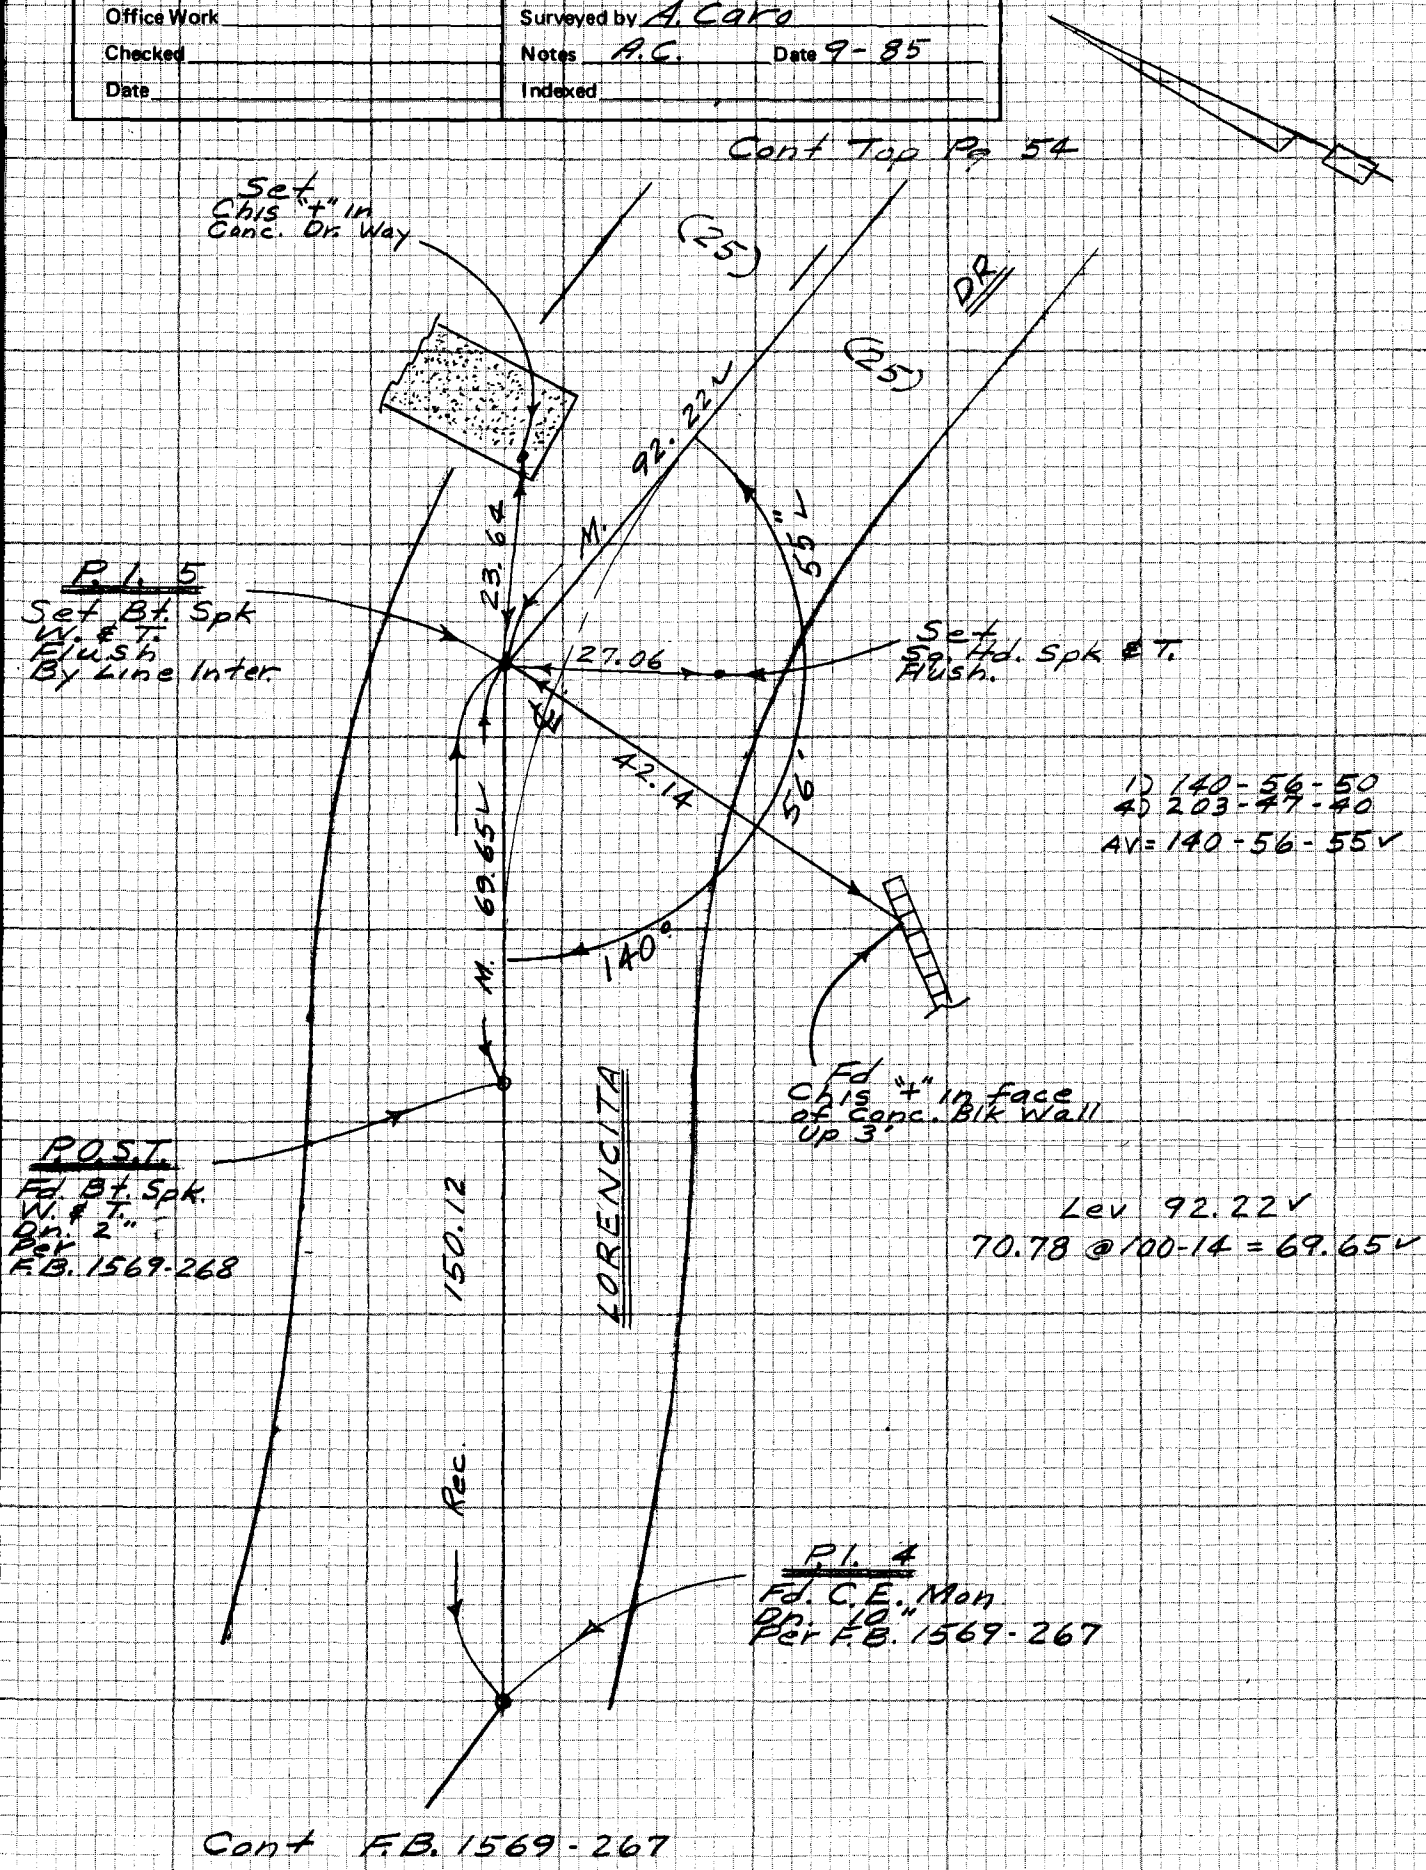

NOTE: ANY ADDITIONS OR CHANGES ON THIS SHEET MUST BE MADE OR CIRCLED IN RED INK WITH DATE AND NAME OF PERSON MAKING CHANGE

Do not extend notes this side of this line

PLEASE RETURN TO LOS ANGELES COUNTY ENGINEER 403 LOS ANGELES COUNTY ENGINEERING BLDG.

CENTERLINE NOTES CE 310 76F3095-4/73

F.B. 4239 PG. 56

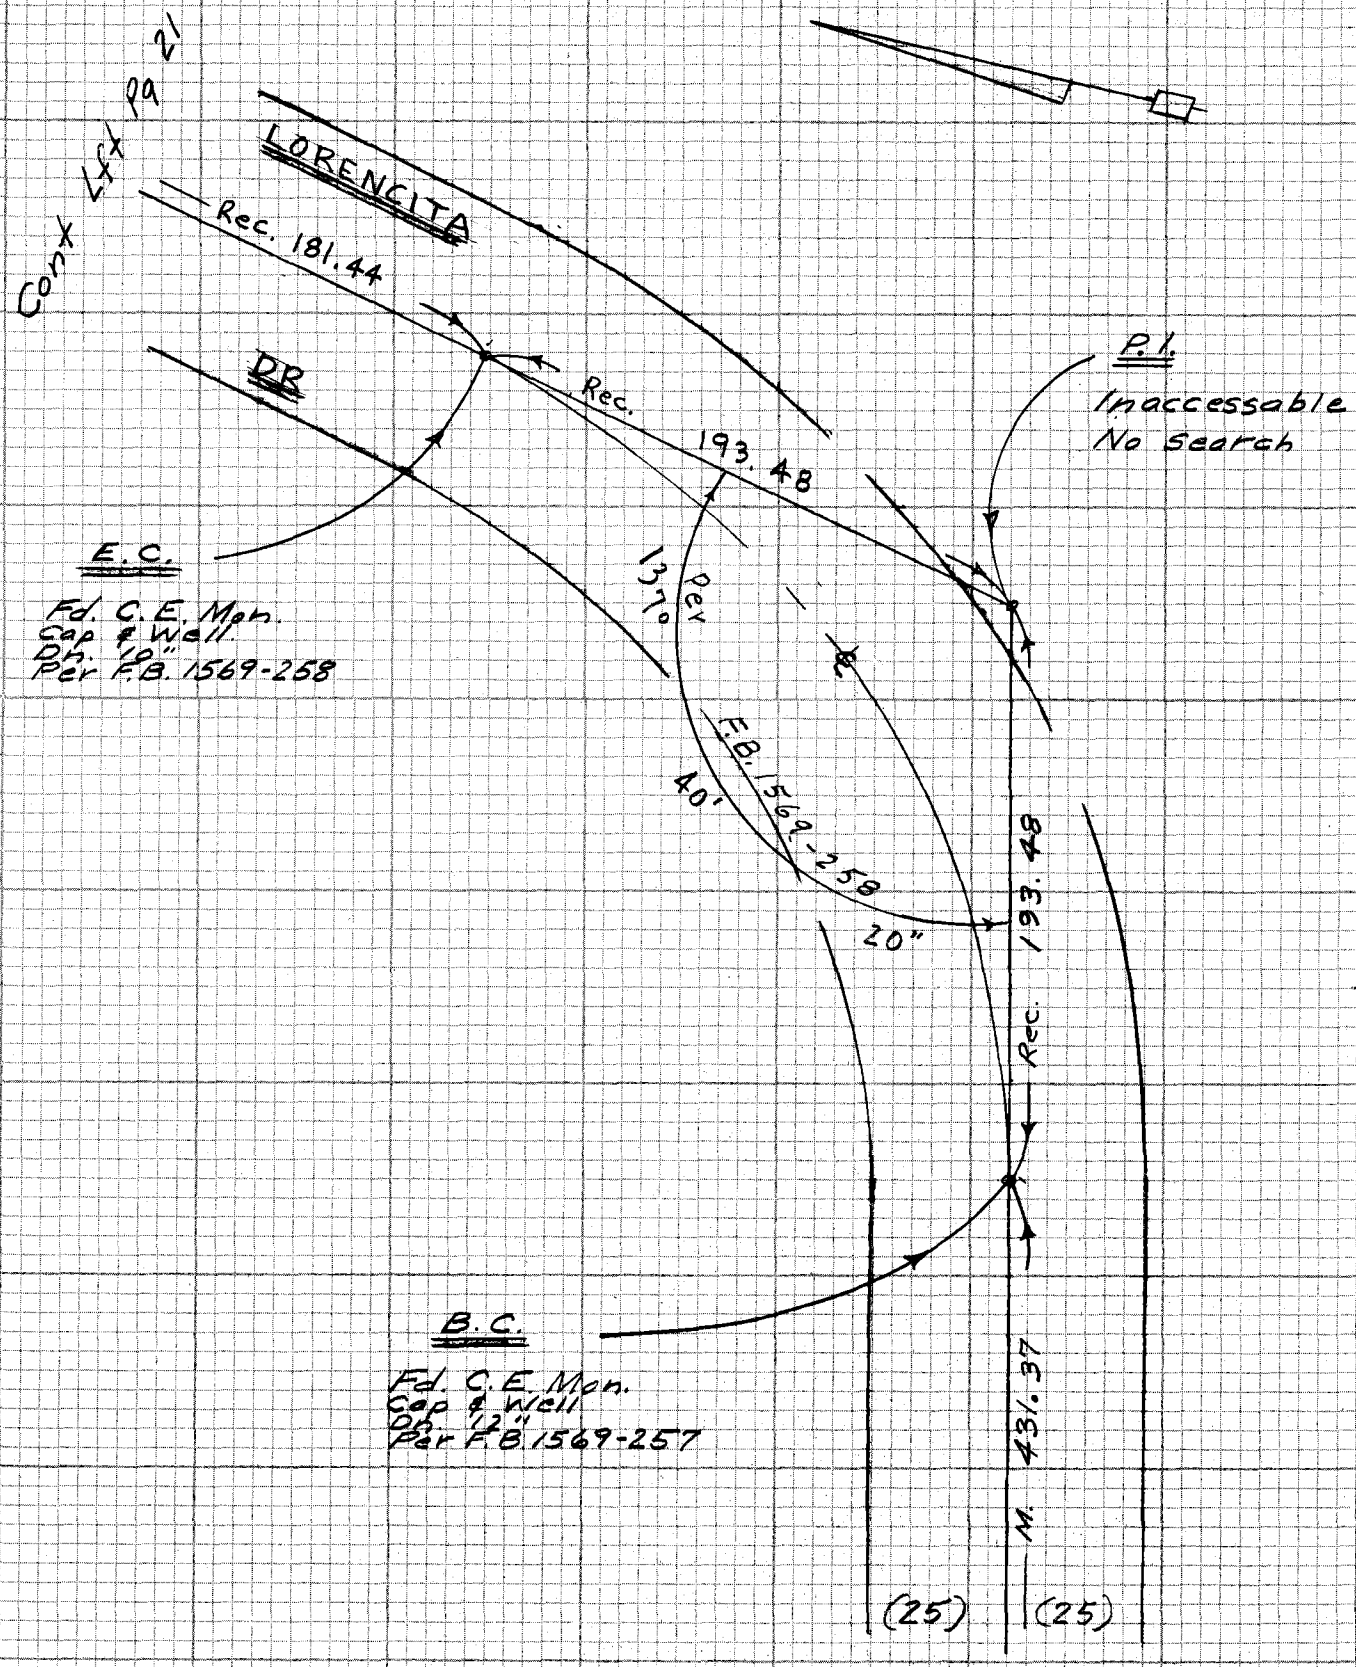

Cont Rgt Pg 61

CE 310
76F3095-4/73

PLEASE RETURN TO
LOS ANGELES COUNTY ENGINEER
403 LOS ANGELES COUNTY ENGINEERING BLDG.

Do not extend notes this side of this line

NOTE: ANY ADDITIONS OR CHANGES ON THIS SHEET MUST BE MADE OR CIRCLED IN RED INK WITH DATE AND NAME OF PERSON MAKING CHANGE

PWFB 1332 499 / 500

Notes Ck'd by ORTEGA	Survey of Grand Ave Area 2
Map No.	JN 0303.00 Tape Std °F
Office Work	Surveyed by EL
Checked	Notes EL Date 1-85
Date	Indexed

F.B. ~~4234~~ PG. ~~57~~

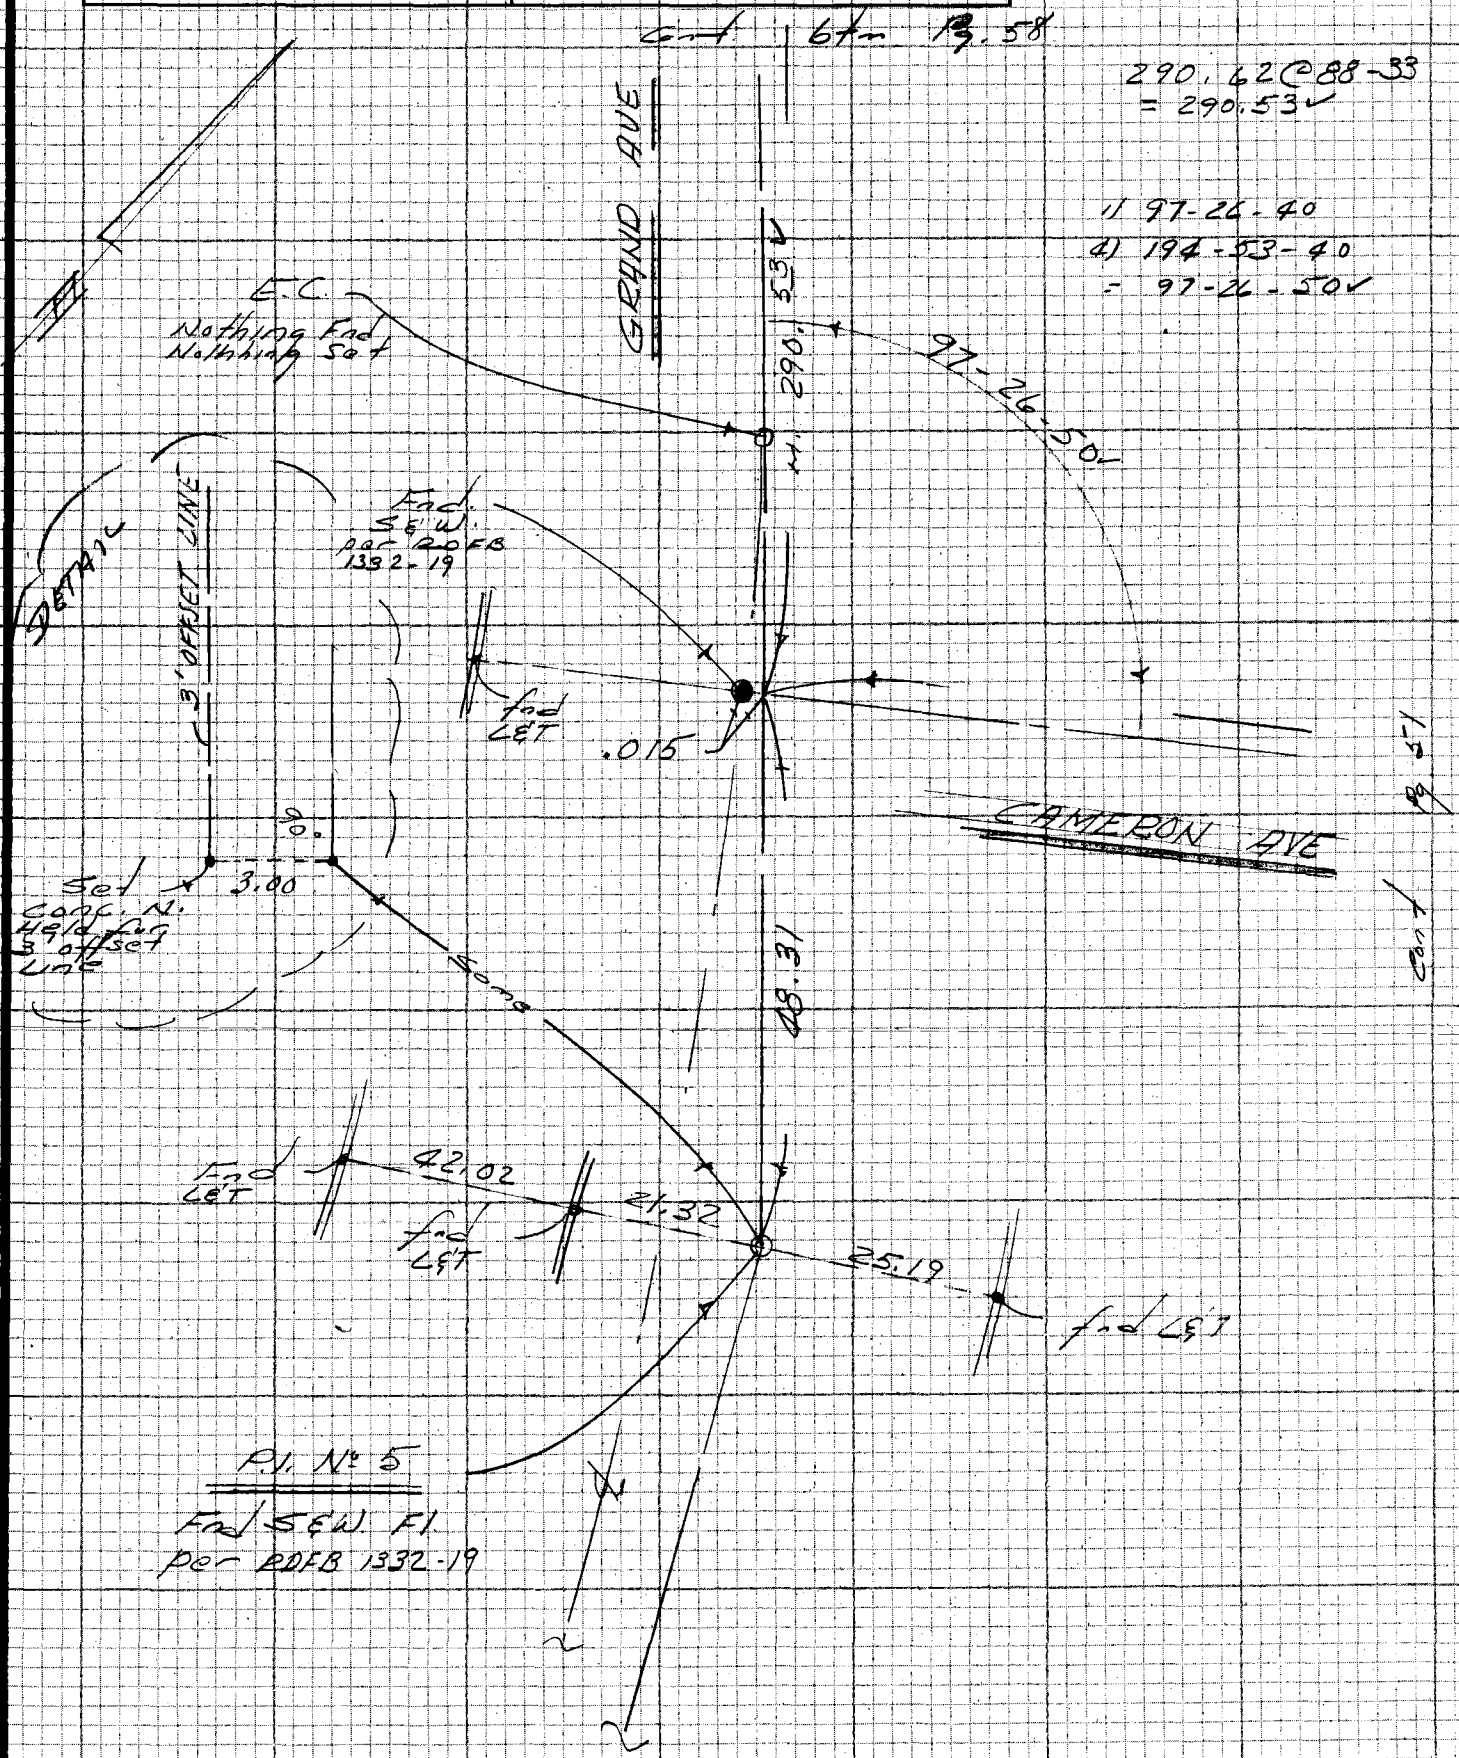

NOTE: ANY ADDITIONS OR CHANGES ON THIS SHEET MUST BE MADE OR CIRCLED IN RED INK WITH DATE AND NAME OF PERSON MAKING CHANGE

Do not extend notes this side of this line

PLEASE RETURN TO
LOS ANGELES COUNTY ENGINEER
403 LOS ANGELES COUNTY ENGINEERING BLDG.

CENTERLINE NOTES
CE 310
76F3095-4/73

PWFB 1332

F.B. ~~4239~~ PG. ~~58~~

501

Cont Btm Pg 59

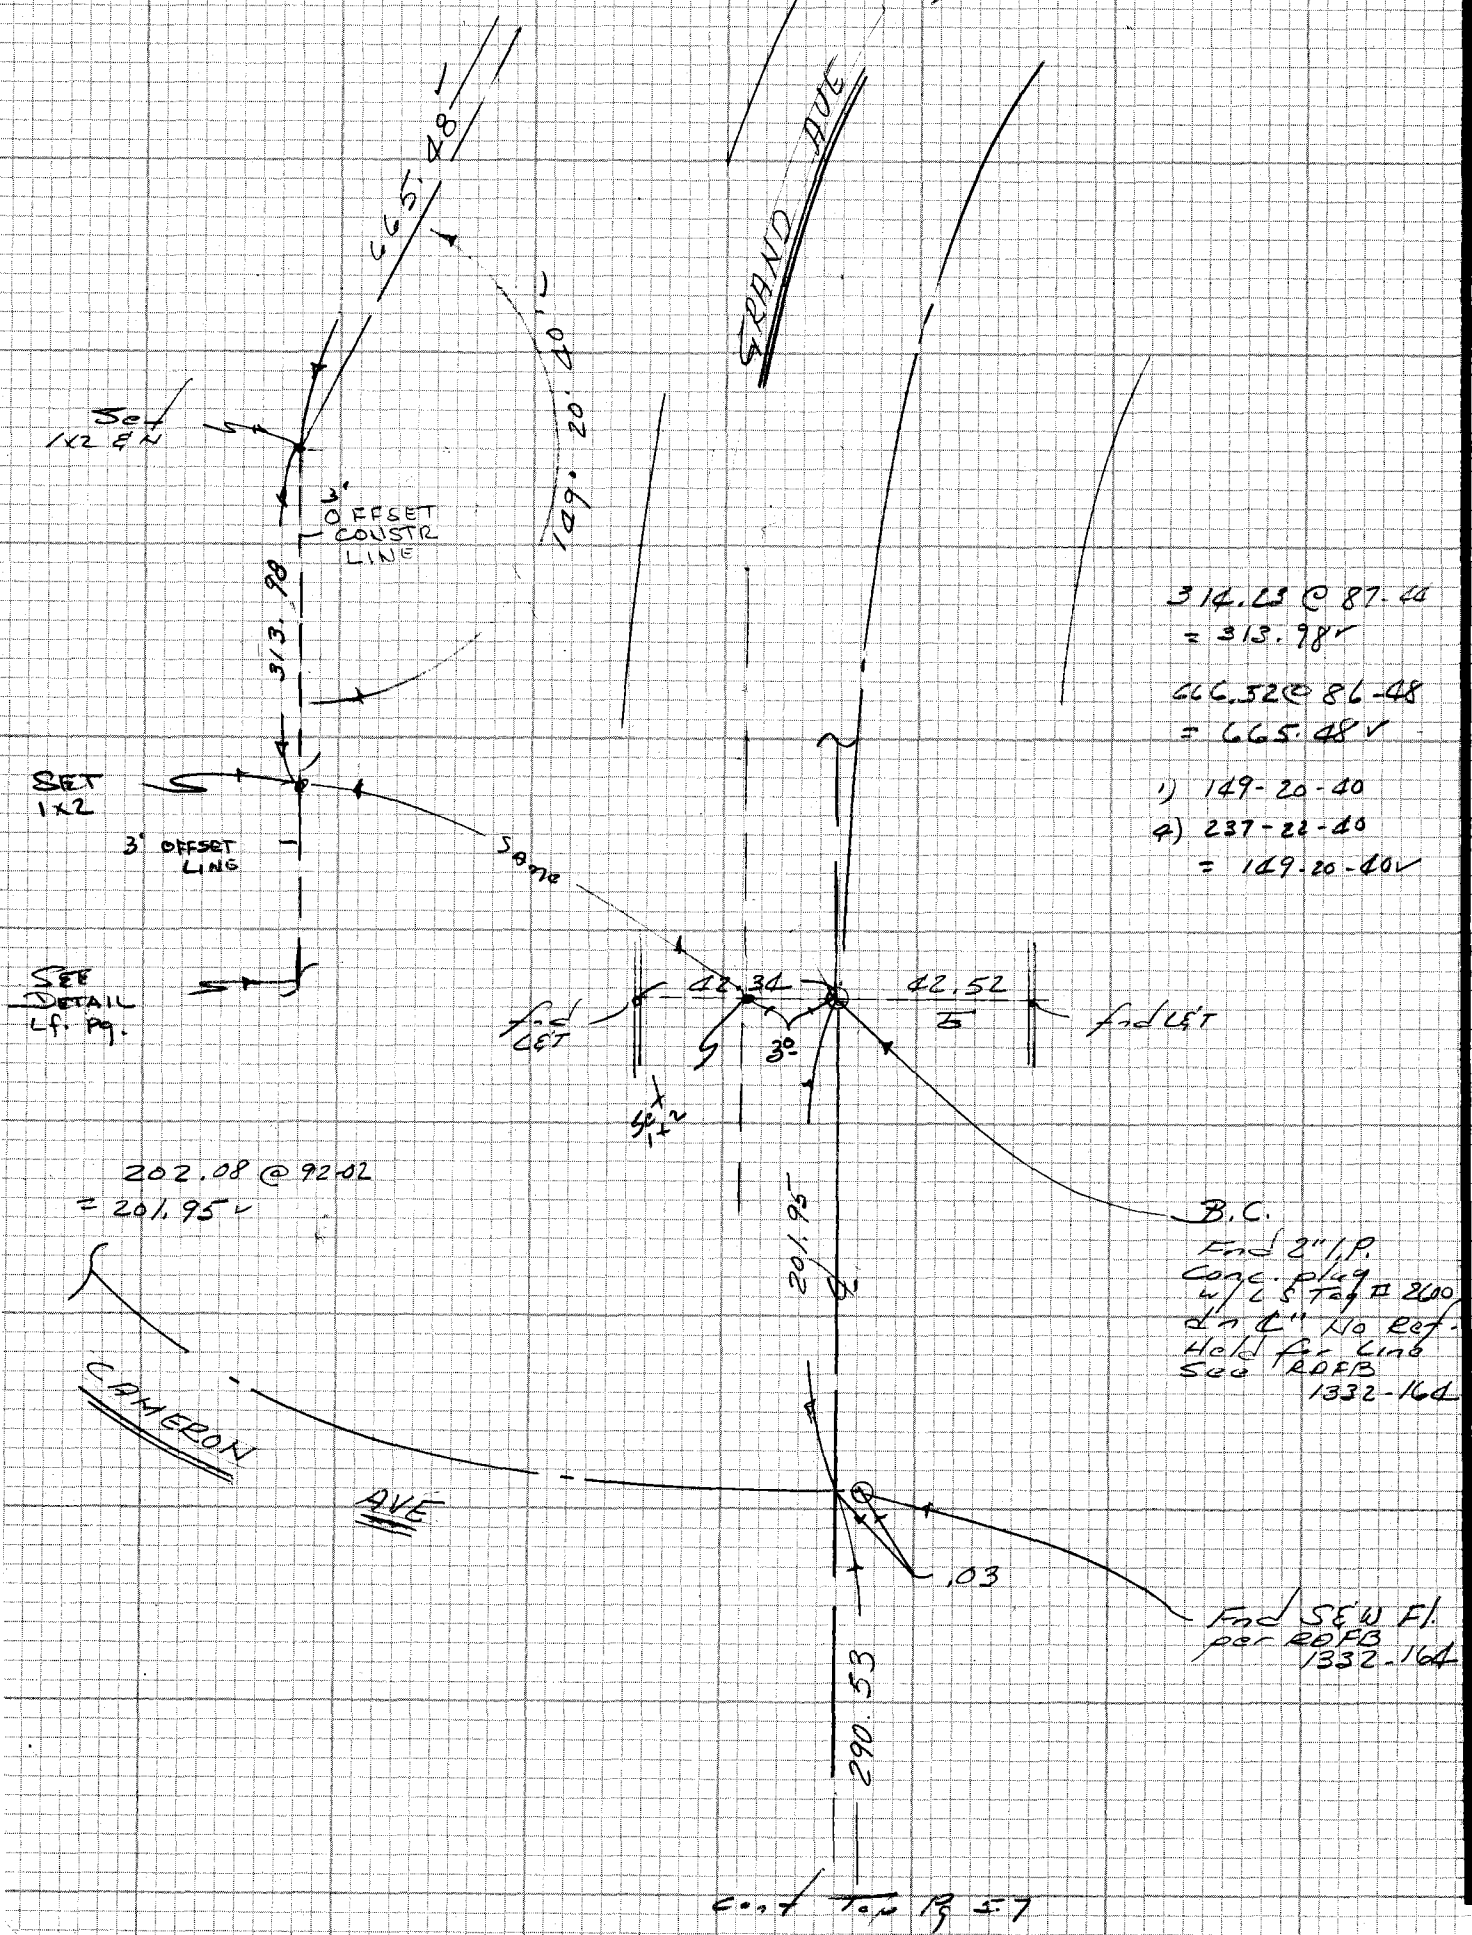

Cont Top Pg 57

CE 310
76F3095-4/73

PLEASE RETURN TO
LOS ANGELES COUNTY ENGINEER
403 LOS ANGELES COUNTY ENGINEERING BLDG.

Do not extend notes this side of this line

NOTE: ANY ADDITIONS OR CHANGES ON THIS SHEET MUST BE MADE OR CIRCLED IN RED INK WITH DATE AND NAME OF PERSON MAKING CHANGE

PWFB 1332

502, 503

Notes Ck'd by ORTEGA	Survey of [illegible] F.B. [illegible] PG. 59
Map No.	JN 0.203.00 Tape Std °F
Office Work	Surveyed by EL
Checked	Notes EL Date 2-85
Date	Indexed

Cont from Pg 60

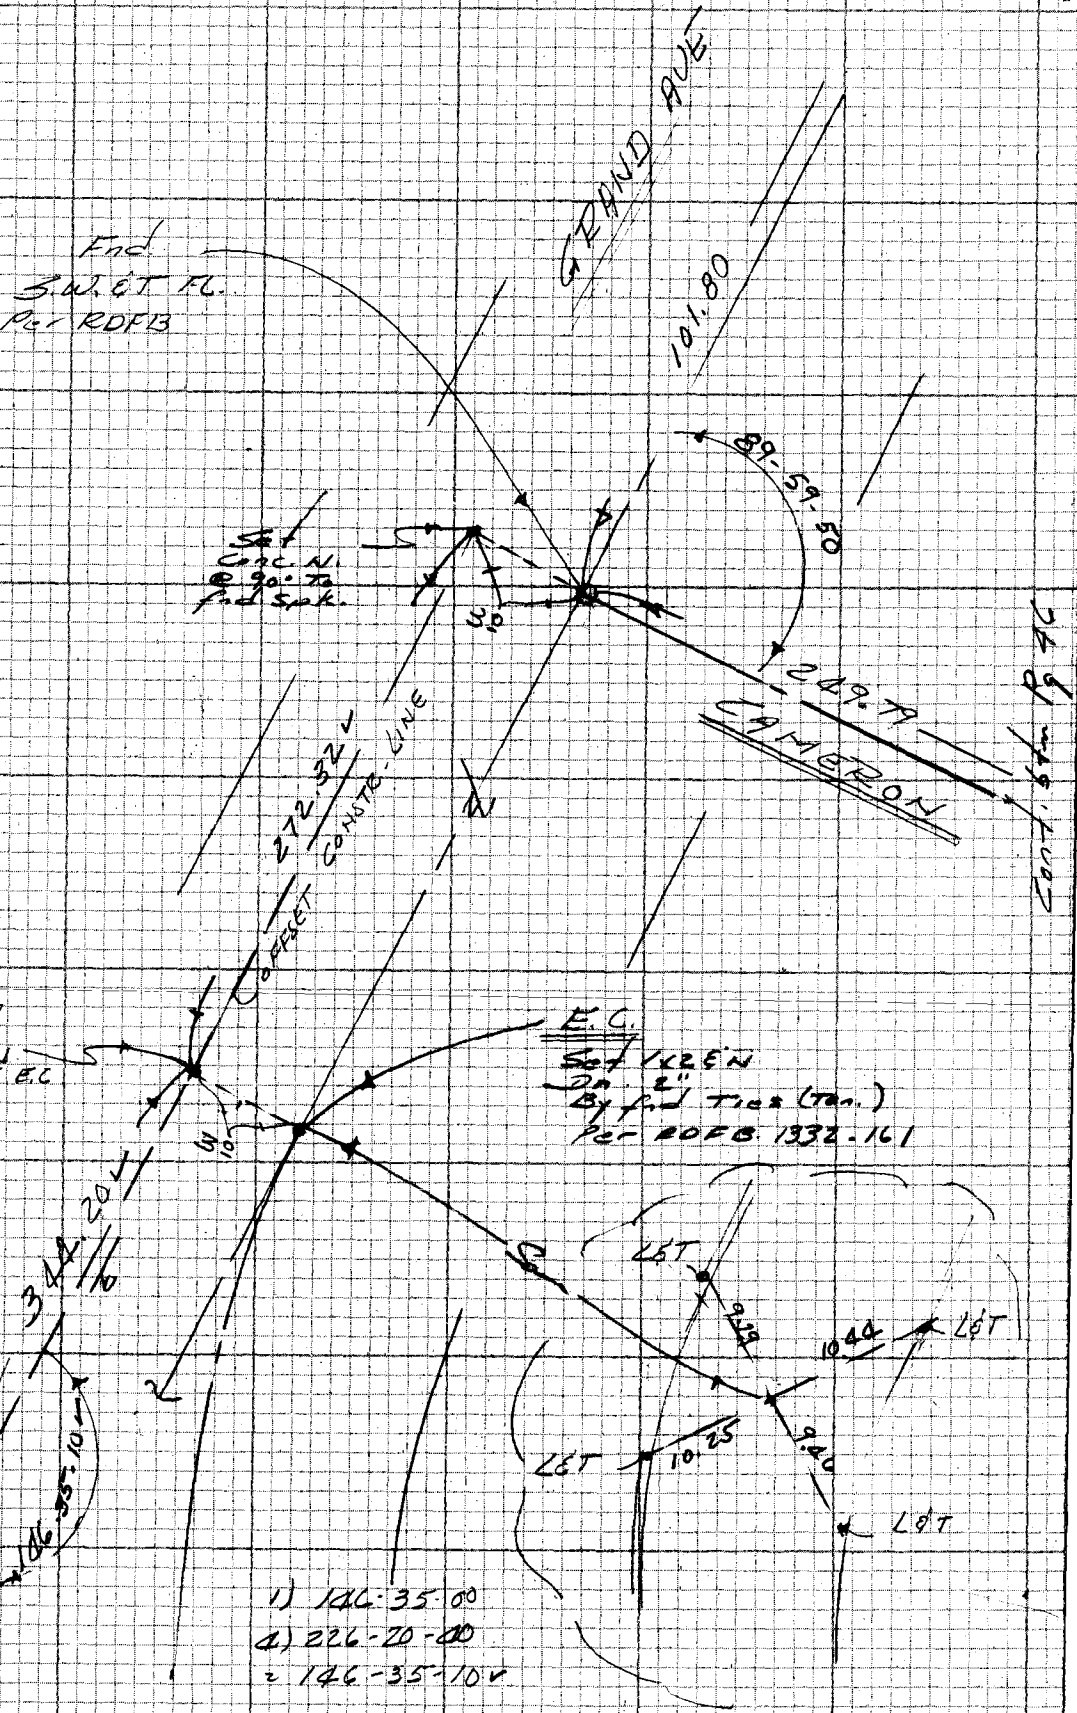

344.57@92-39
= 344.20

617.02@92-18
= 616.52
− 344.20
= 272.32

666.32@86-48
= 665.48

1) 146.35.00
2) 226-20-00
= 146-35-10

NOTE: ANY ADDITIONS OR CHANGES ON THIS SHEET MUST BE MADE OR CIRCLED IN RED INK WITH DATE AND NAME OF PERSON MAKING CHANGE

Do not extend notes this side of this line

PLEASE RETURN TO
LOS ANGELES COUNTY ENGINEER
403 LOS ANGELES COUNTY ENGINEERING BLDG.

CENTERLINE NOTES
CE 310
76F3095-4/73

PWFB 1332

F.B. _____ PG. ~~60~~

CE 310
76F3095-4/73

PLEASE RETURN TO
LOS ANGELES COUNTY ENGINEER
403 LOS ANGELES COUNTY ENGINEERING BLDG.

NOTE: ANY ADDITIONS OR CHANGES ON THIS SHEET MUST BE MADE OR CIRCLED IN RED INK WITH DATE AND NAME OF PERSON MAKING CHANGE

Do not enter notes this side of this line

Cont Btm Pg 61

1) 157-21-40
2) 269-27-20
= 157-21-50 ✓

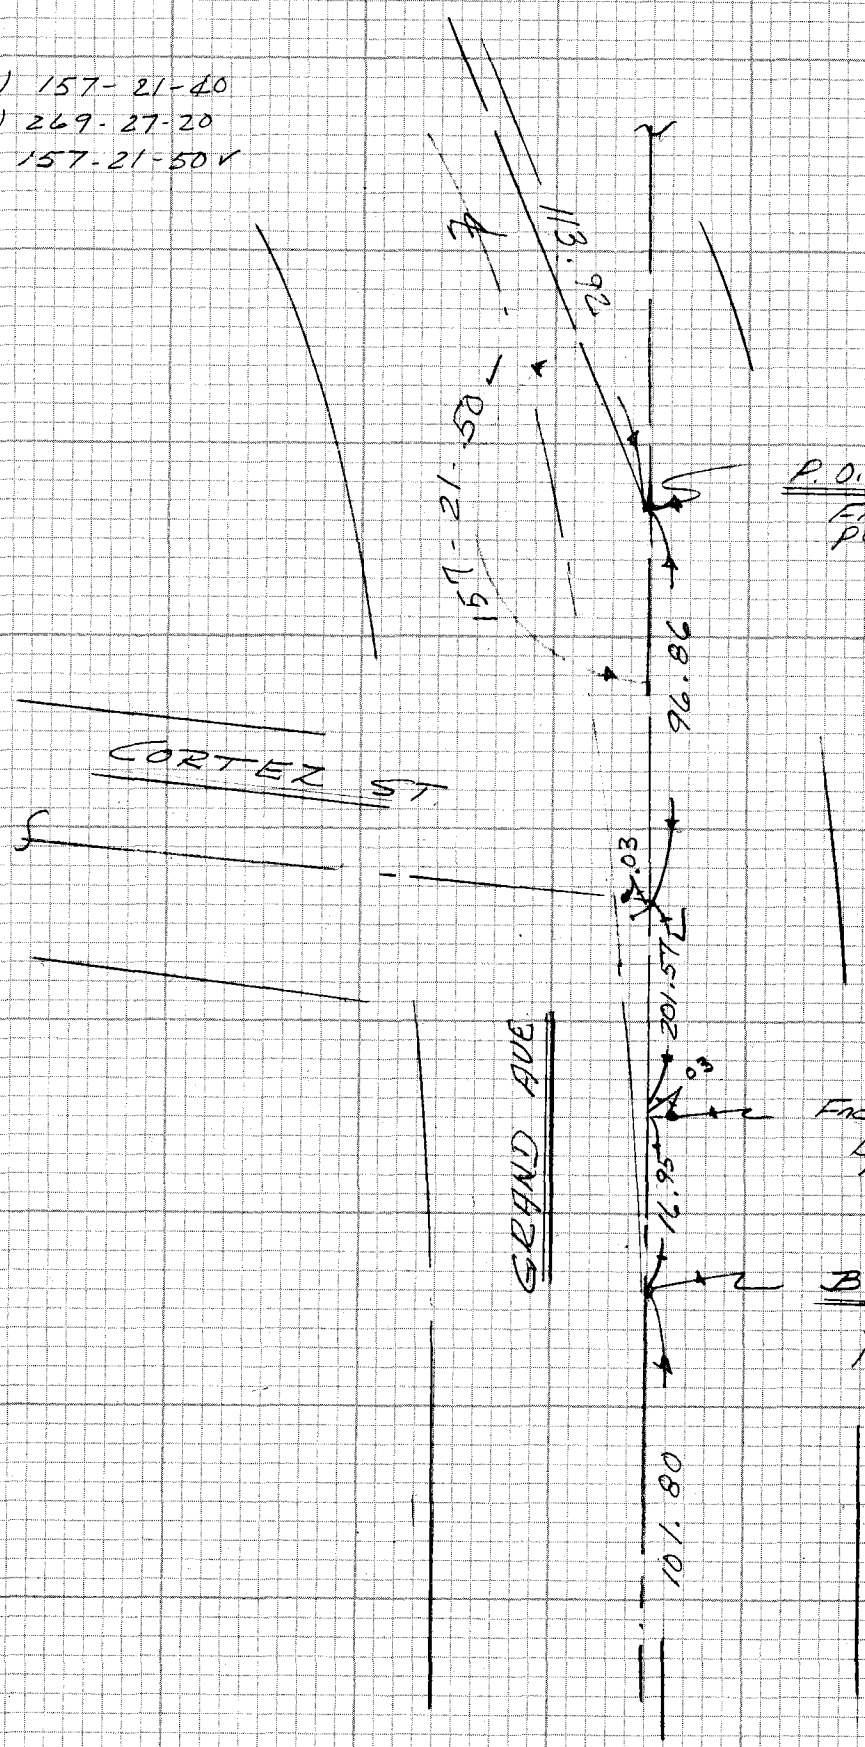

cont Top Pg 59.

PWFB 1332

505, 506

Notes Ck'd by ORTEGA	Survey of Grand Ave ℄ F.B. ____ PG. 61
Map No.	JN 0303.00 Tape ____ Std ____ °F
Office Work	Surveyed by E.L
Checked	Notes EL Date 2-85
Date	Indexed

cont / btm Pg 62

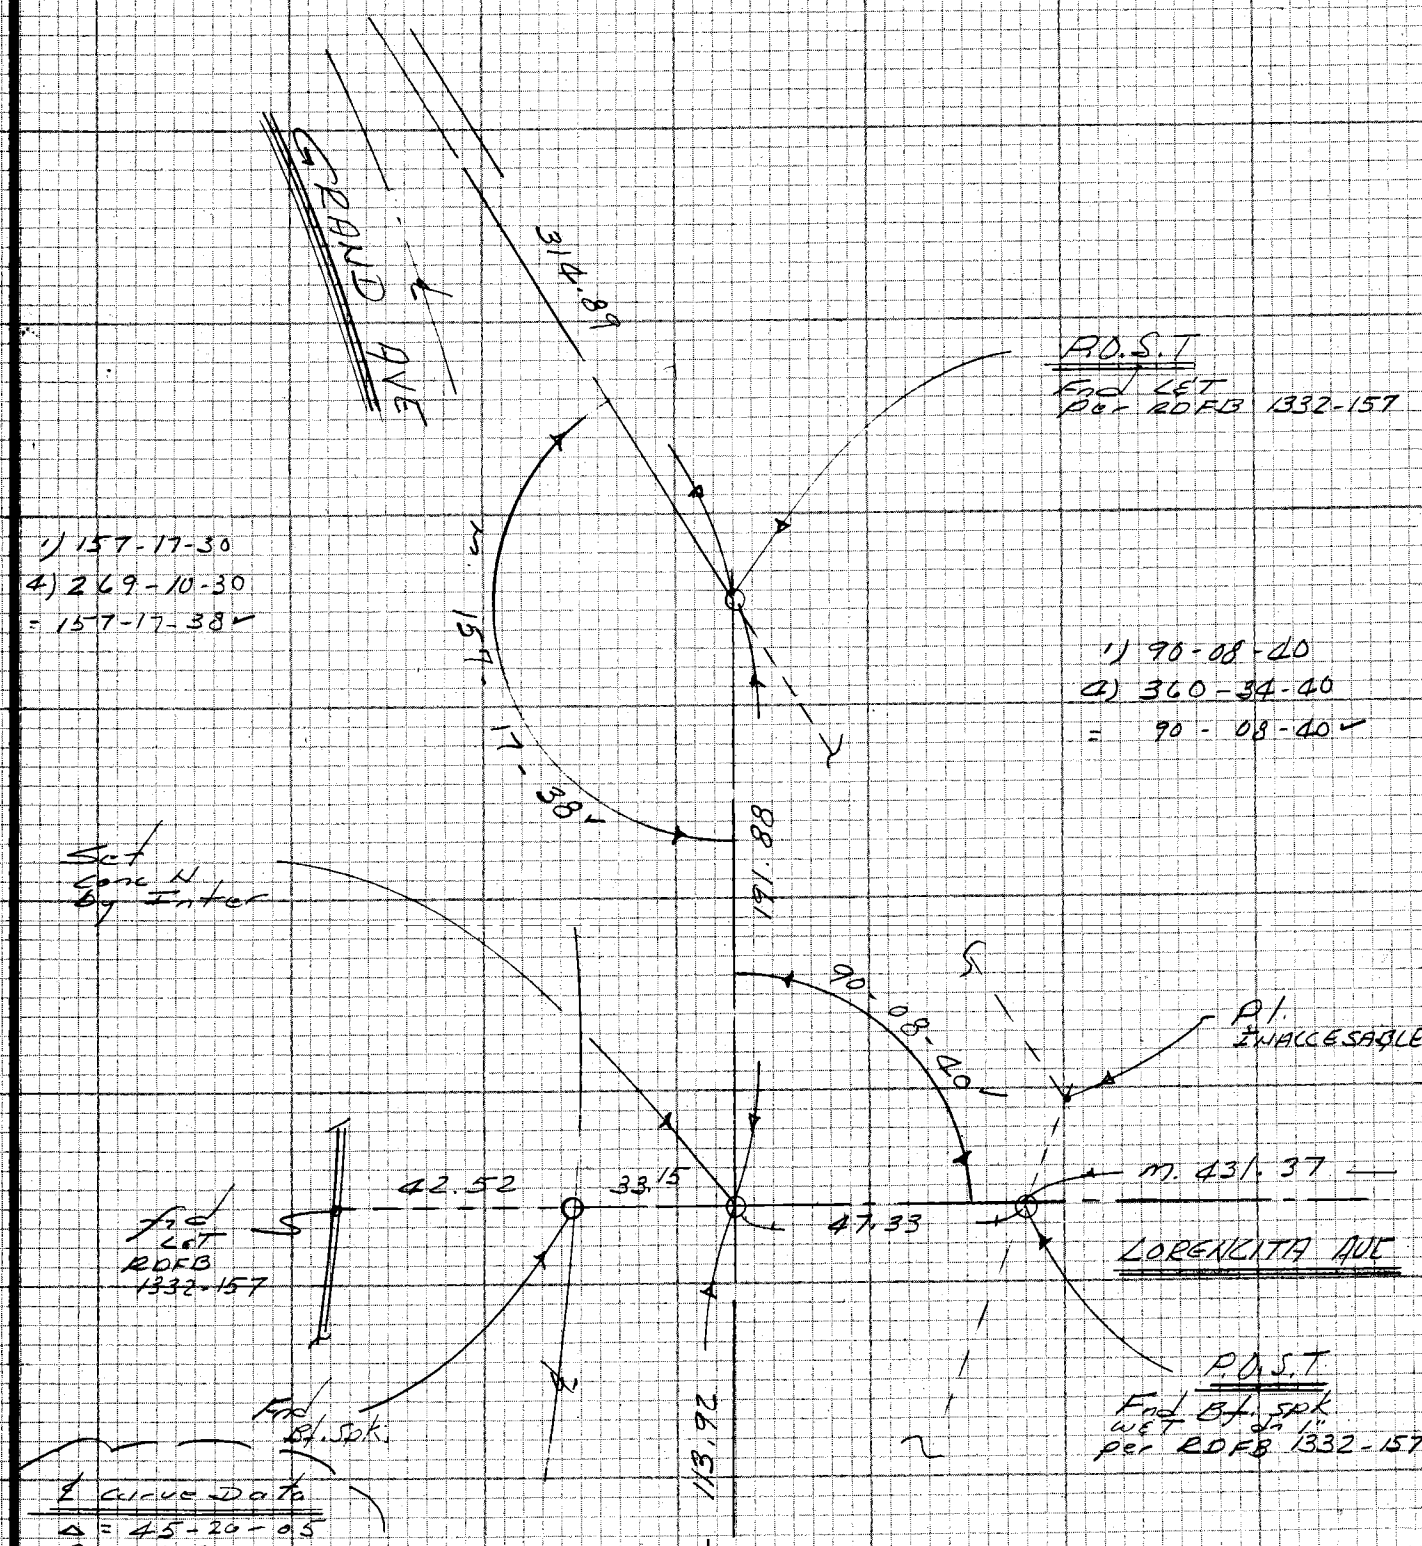

Cont / t.o. Pg 60

NOTE: ANY ADDITIONS OR CHANGES ON THIS SHEET MUST BE MADE OR CIRCLED IN RED INK WITH DATE AND NAME OF PERSON MAKING CHANGE

Do not extend notes this side of this line

PLEASE RETURN TO
LOS ANGELES COUNTY ENGINEER
483 LOS ANGELES COUNTY ENGINEERING BLDG.

CENTERLINE NOTES
CE 310
76F-3095-4/73

PWFB 1332

F.B. _____ PG. _____

Cont 6th Pg 63

507

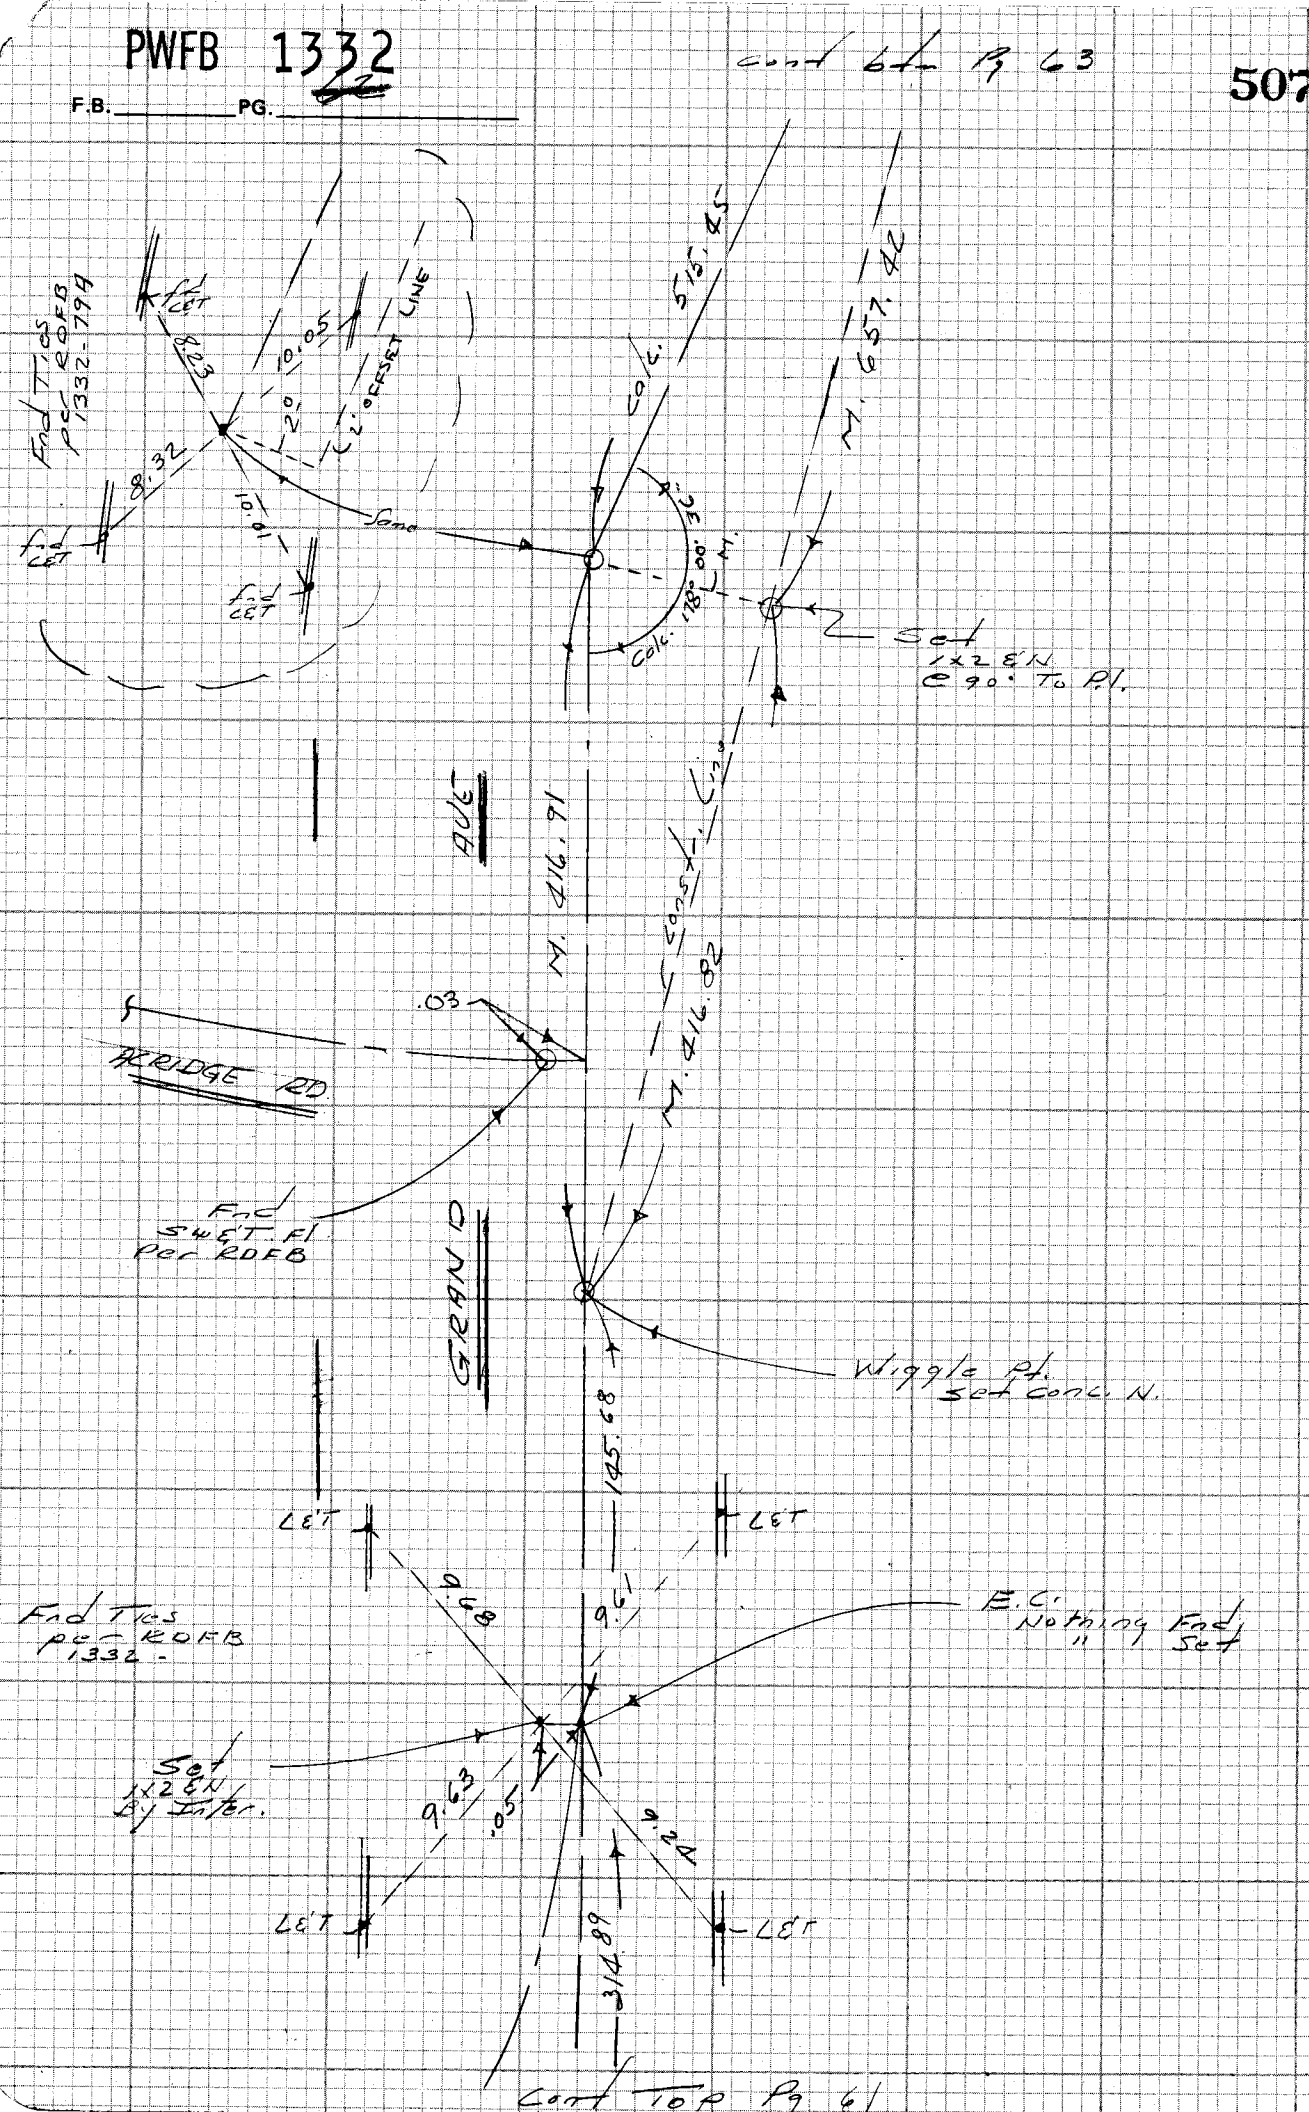

Cont TOP Pg 61

CE 310
76F 3095-4/73

PLEASE RETURN TO
LOS ANGELES COUNTY ENGINEER
403 LOS ANGELES COUNTY ENGINEERING BLDG.

Do not exceed hours this side of this line

NOTE: ANY ADDITIONS OR CHANGES ON THIS SHEET MUST BE MADE OR CIRCLED IN RED INK WITH DATE AND NAME OF PERSON MAKING CHANGE

NFB 1332

508, 509

Notes Ck'd by ORTEGA	Survey of GRAND AVE ℄
Map No.	JN 0303.02 Tape Std °F
Office Work	Surveyed by E.L.
Checked	Notes A. CARO Date 2- -85
Date	Indexed

F.B. 4239 PG. 43

Cont Btm Pg 64

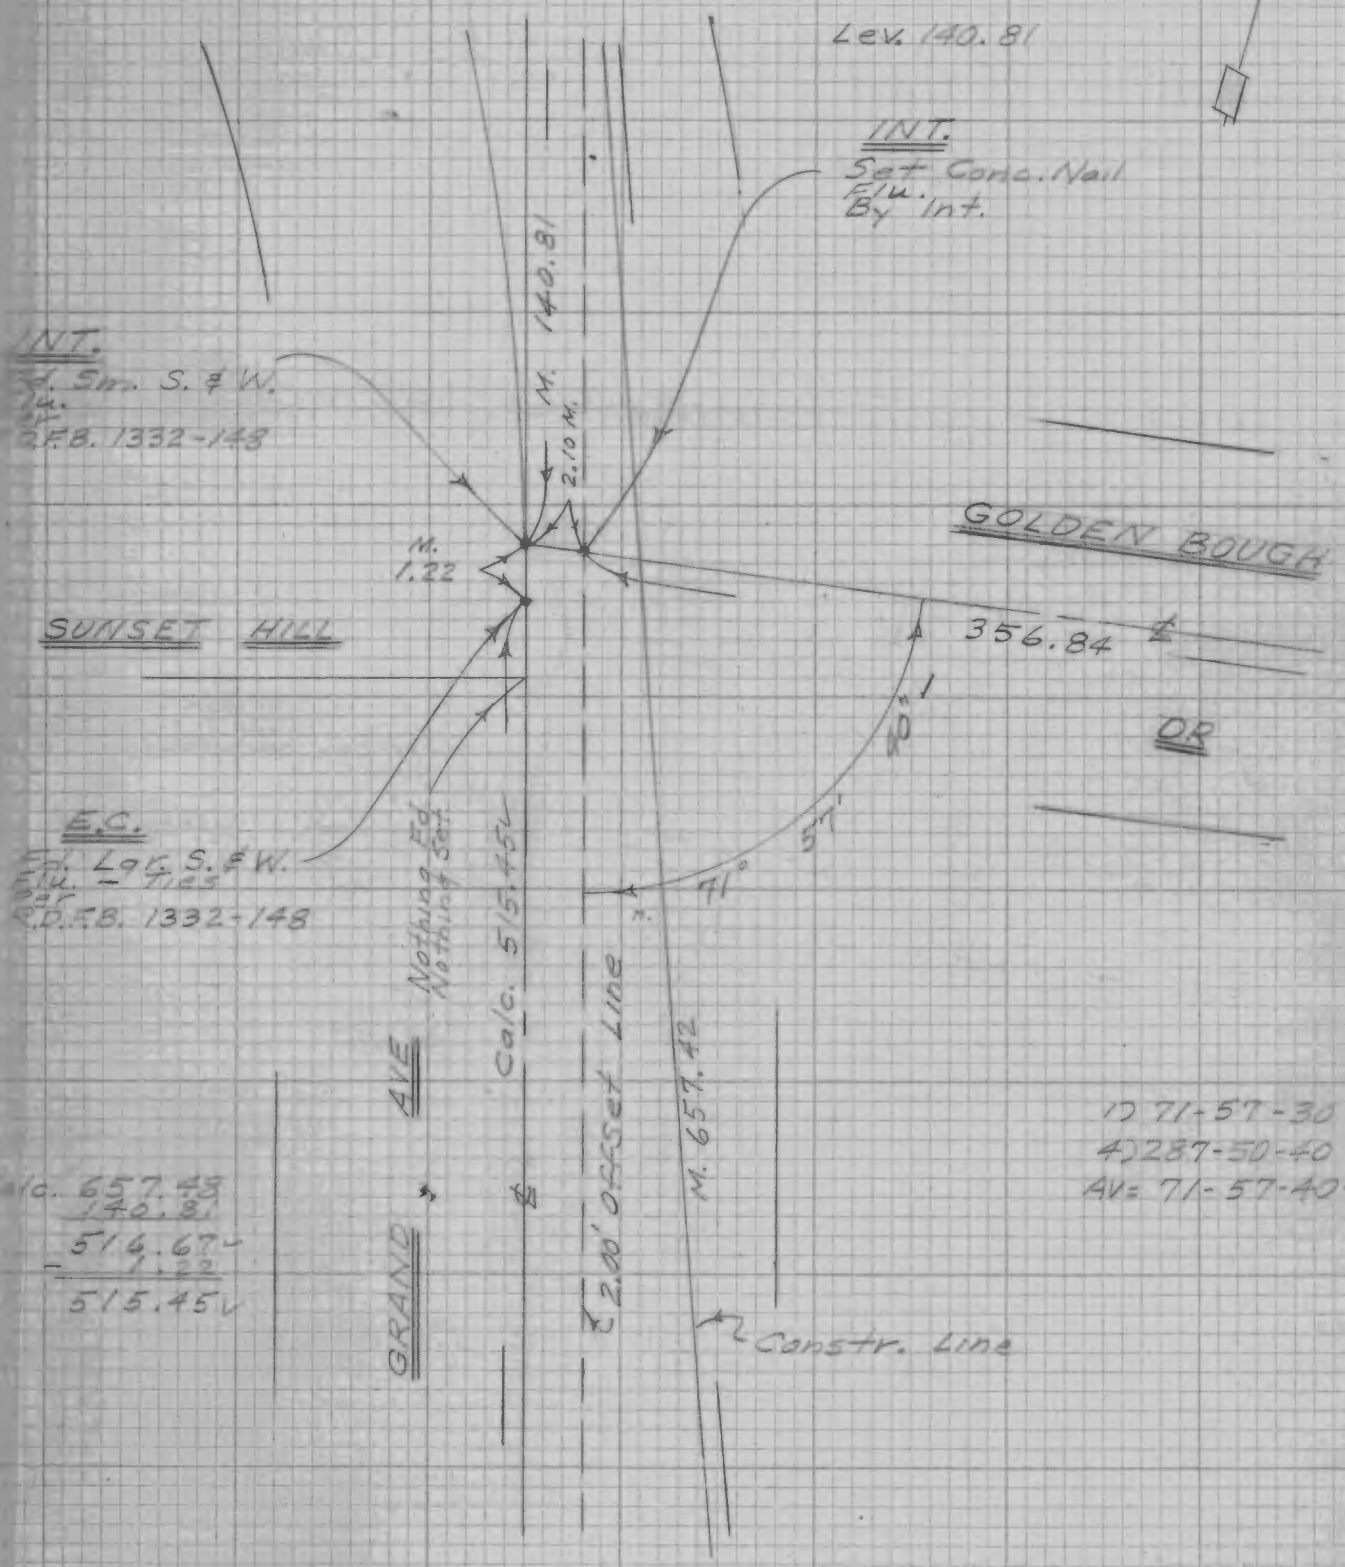

Cont Top Pg 62

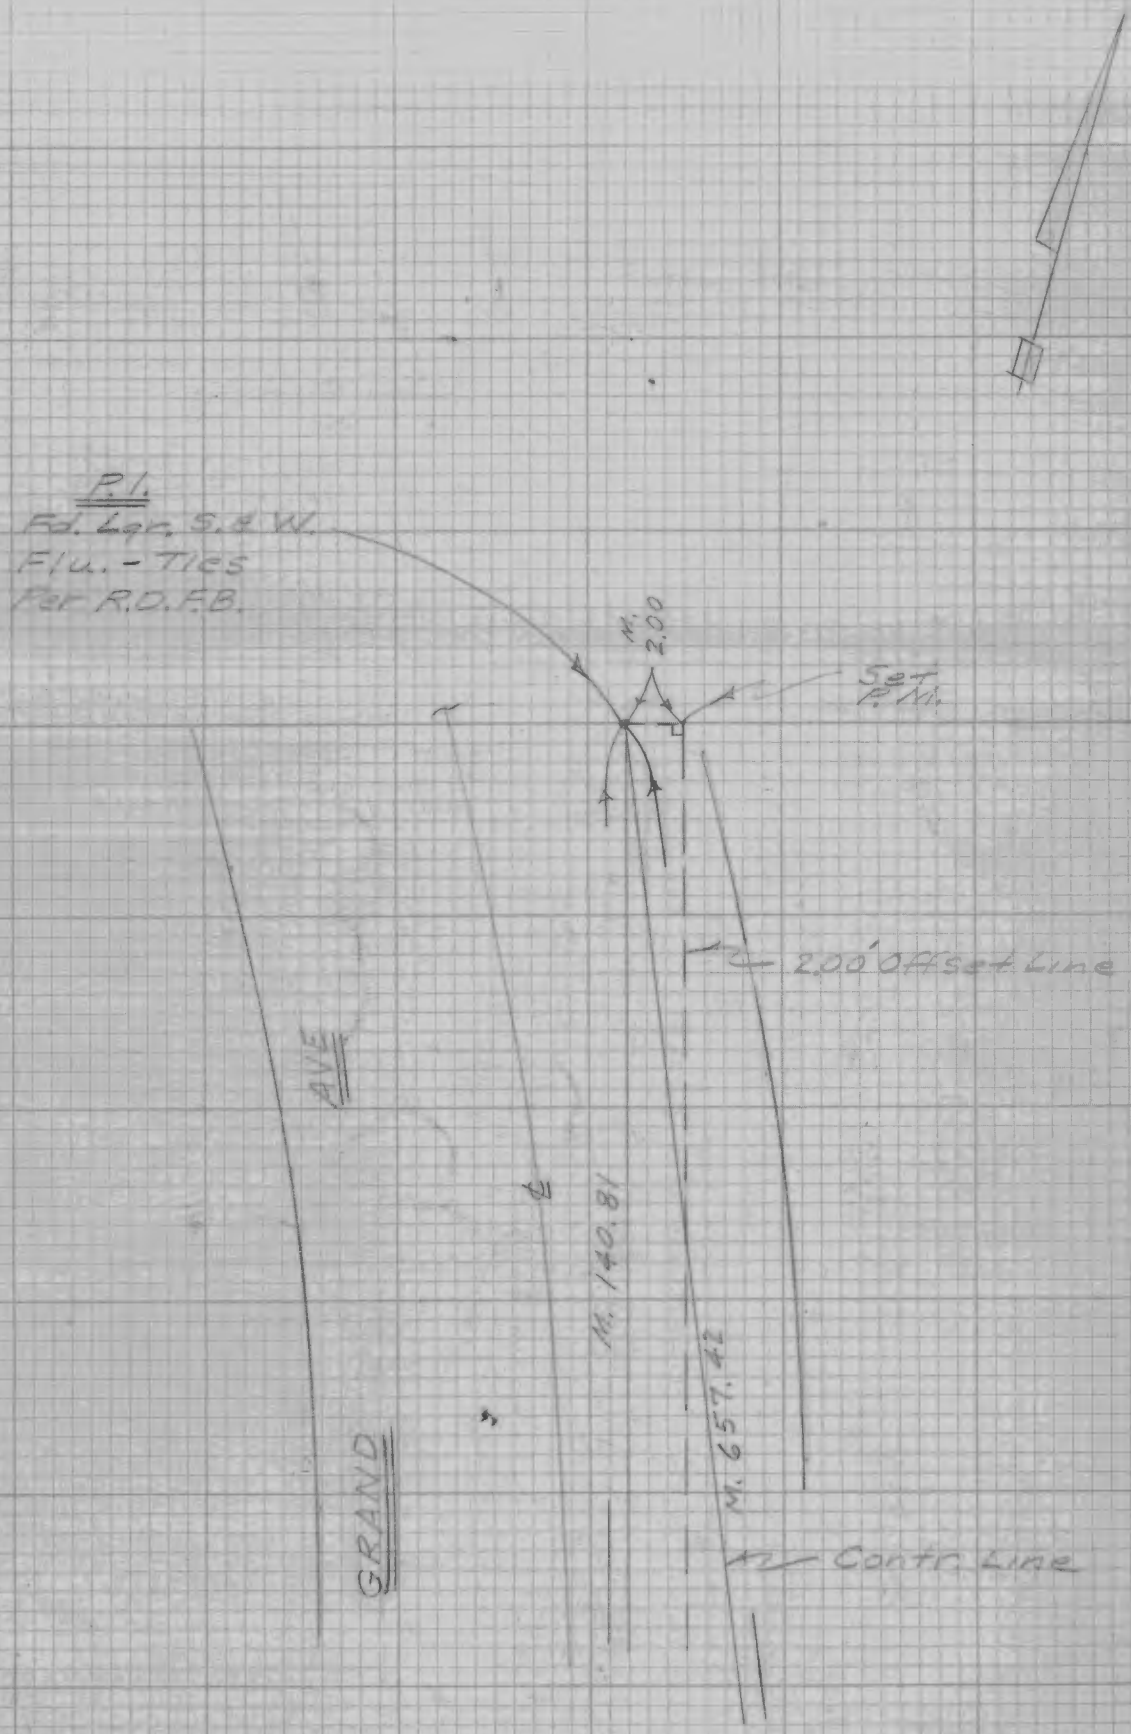

Cont. Top Pg 63

4234