Notes Ck'd by J. F. MUNOZ	Survey of WW #4 - SP R/W & Milling St	F.B. 4396	PG. 5
Map No.	JN 5044.26 Tape 195 Std 84 °F		
Office Work	Surveyed by WJ VOGE		
Checked	Notes VOGE	Date 9/19/75	
Date	Indexed S. D. BAILEY		

WATERWORKS #4

S.P.R.R. R/W & MILLING ST.

WATERMAIN PRELIMINARY

J.N. 5044.26

REFERENCES USED: FB 2693
FB 3235
FB 2948
FB 885
CSB 2932

PARTY: VOGE
VANNESS
HILL
EGSTROM

CENTERLINE NOTES
CE 310
76F-3095-4/75

F.B. 4396 PG. 6

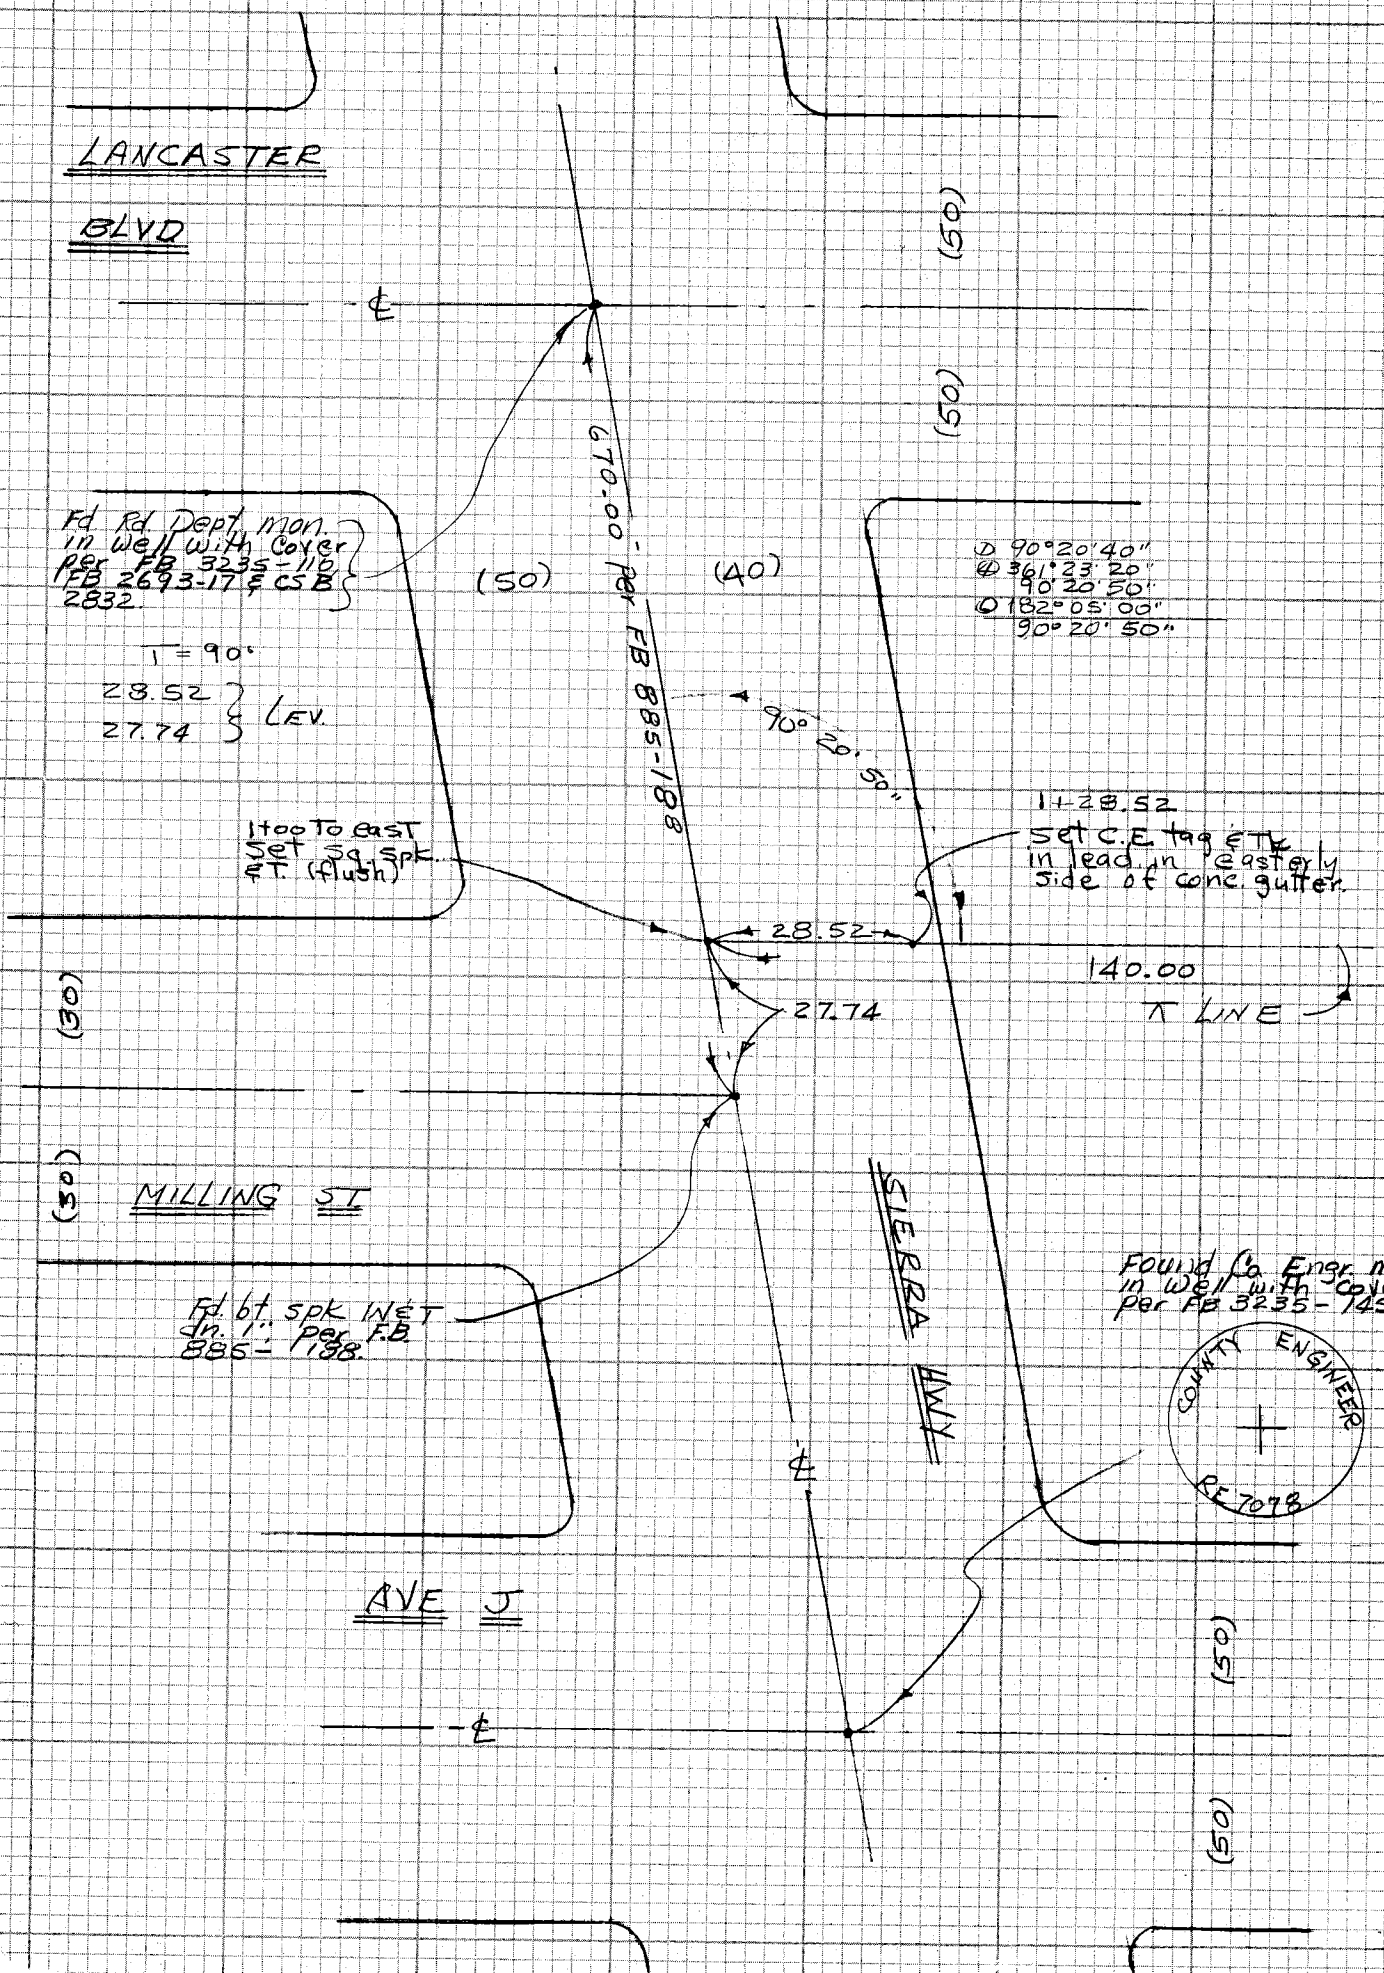

PLEASE RETURN TO
LOS ANGELES COUNTY ENGINEER
403 LOS ANGELES COUNTY ENGINEERING BLDG.

Do not extend notes this side of this line

NOTE: ANY ADDITIONS OR CHANGES ON THIS SHEET MUST BE MADE OR CIRCLED IN RED INK WITH DATE AND NAME OF PERSON MAKING CHANGE

Notes Ck'd by J. F. MUNOZ	Survey of WO #4 - S.P.R/W & milling 37 F.B. 4396 PG. 7
Map No.	JN 5044.26 Tape 195 Std 84 °F
Office Work	Surveyed by W. J. Voge
Checked	Notes Voge Date 9/19/75
Date	Indexed G. D. BAILEY

TO TOP Left PG 8

Δ = 94°

404.32 @ LEV. = 404.35
139.99 @ LEV = 140.00
25.00 @ LEV = 25.00
23.20 @ LEV = 23.20

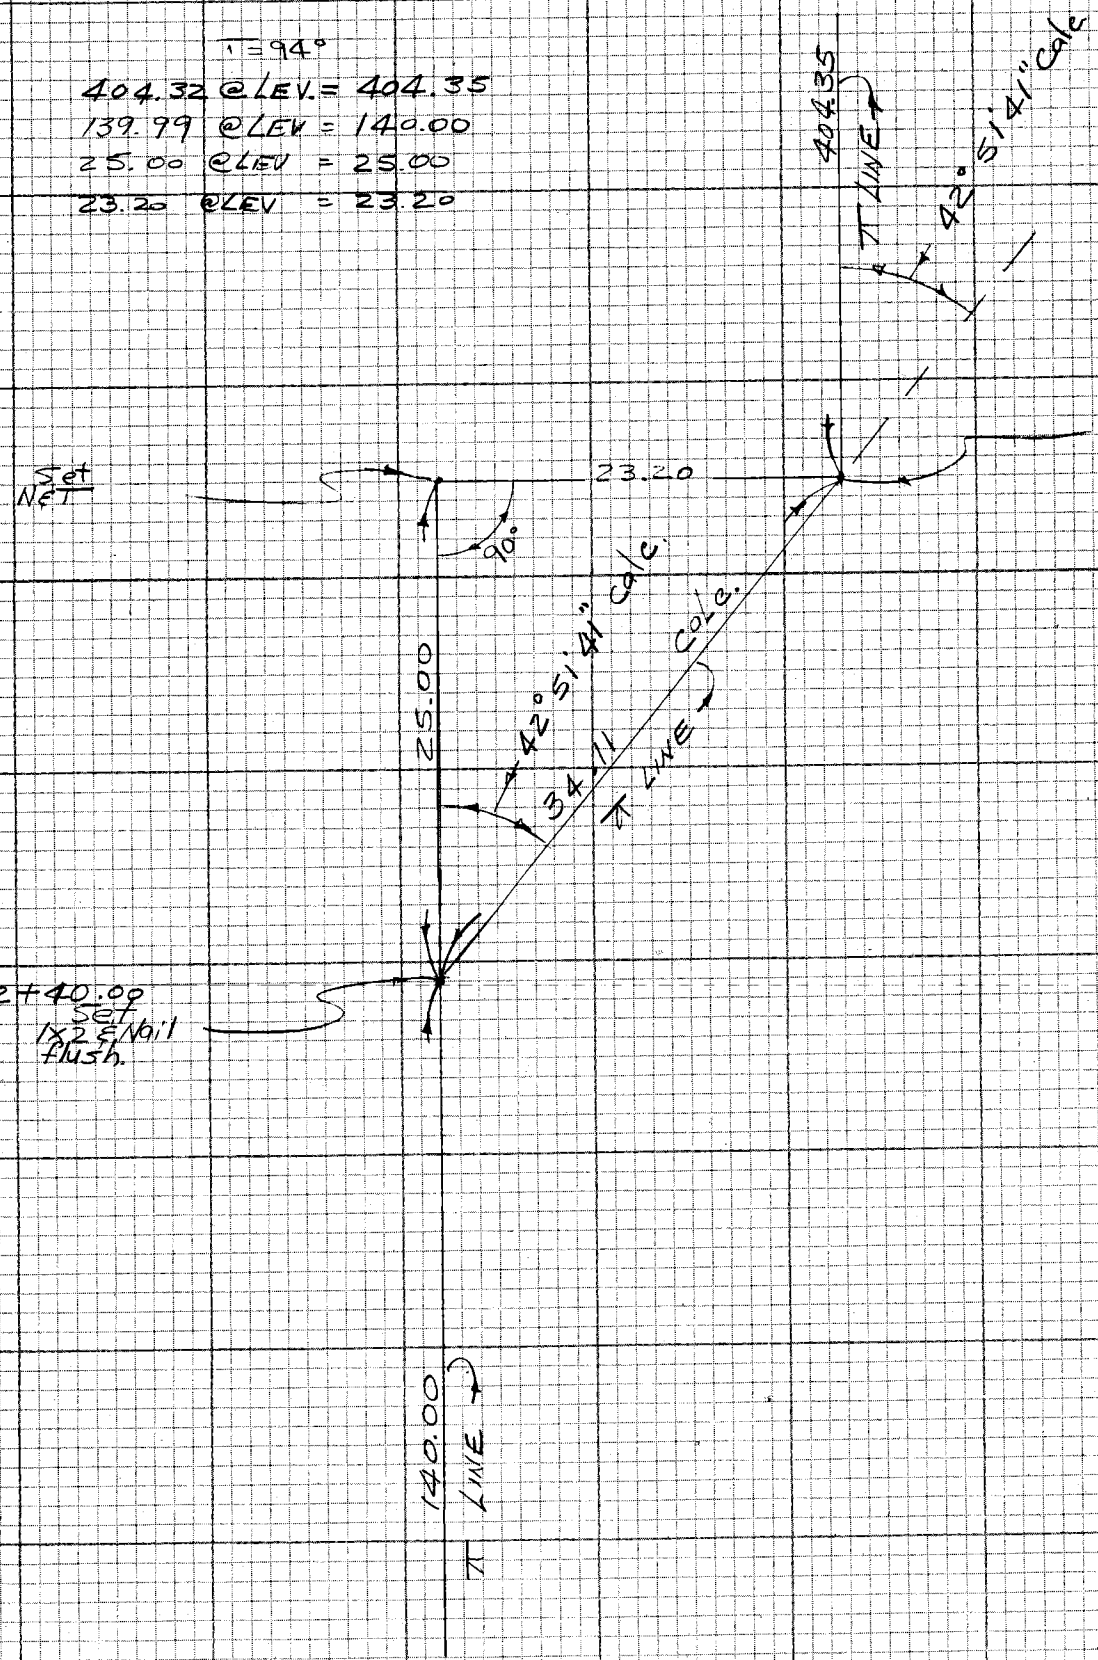

TO Right PG 6

NOTE: ANY ADDITIONS OR CHANGES ON THIS SHEET MUST BE MADE OR CIRCLED IN RED INK WITH DATE AND NAME OF PERSON MAKING CHANGE

Do not extend notes this side of this line

PLEASE RETURN TO
LOS ANGELES COUNTY ENGINEER
403 LOS ANGELES COUNTY ENGINEERING BLDG.

CENTERLINE NOTES
CE 310
76F3095-4/73

F.B. 4396 PG. 8

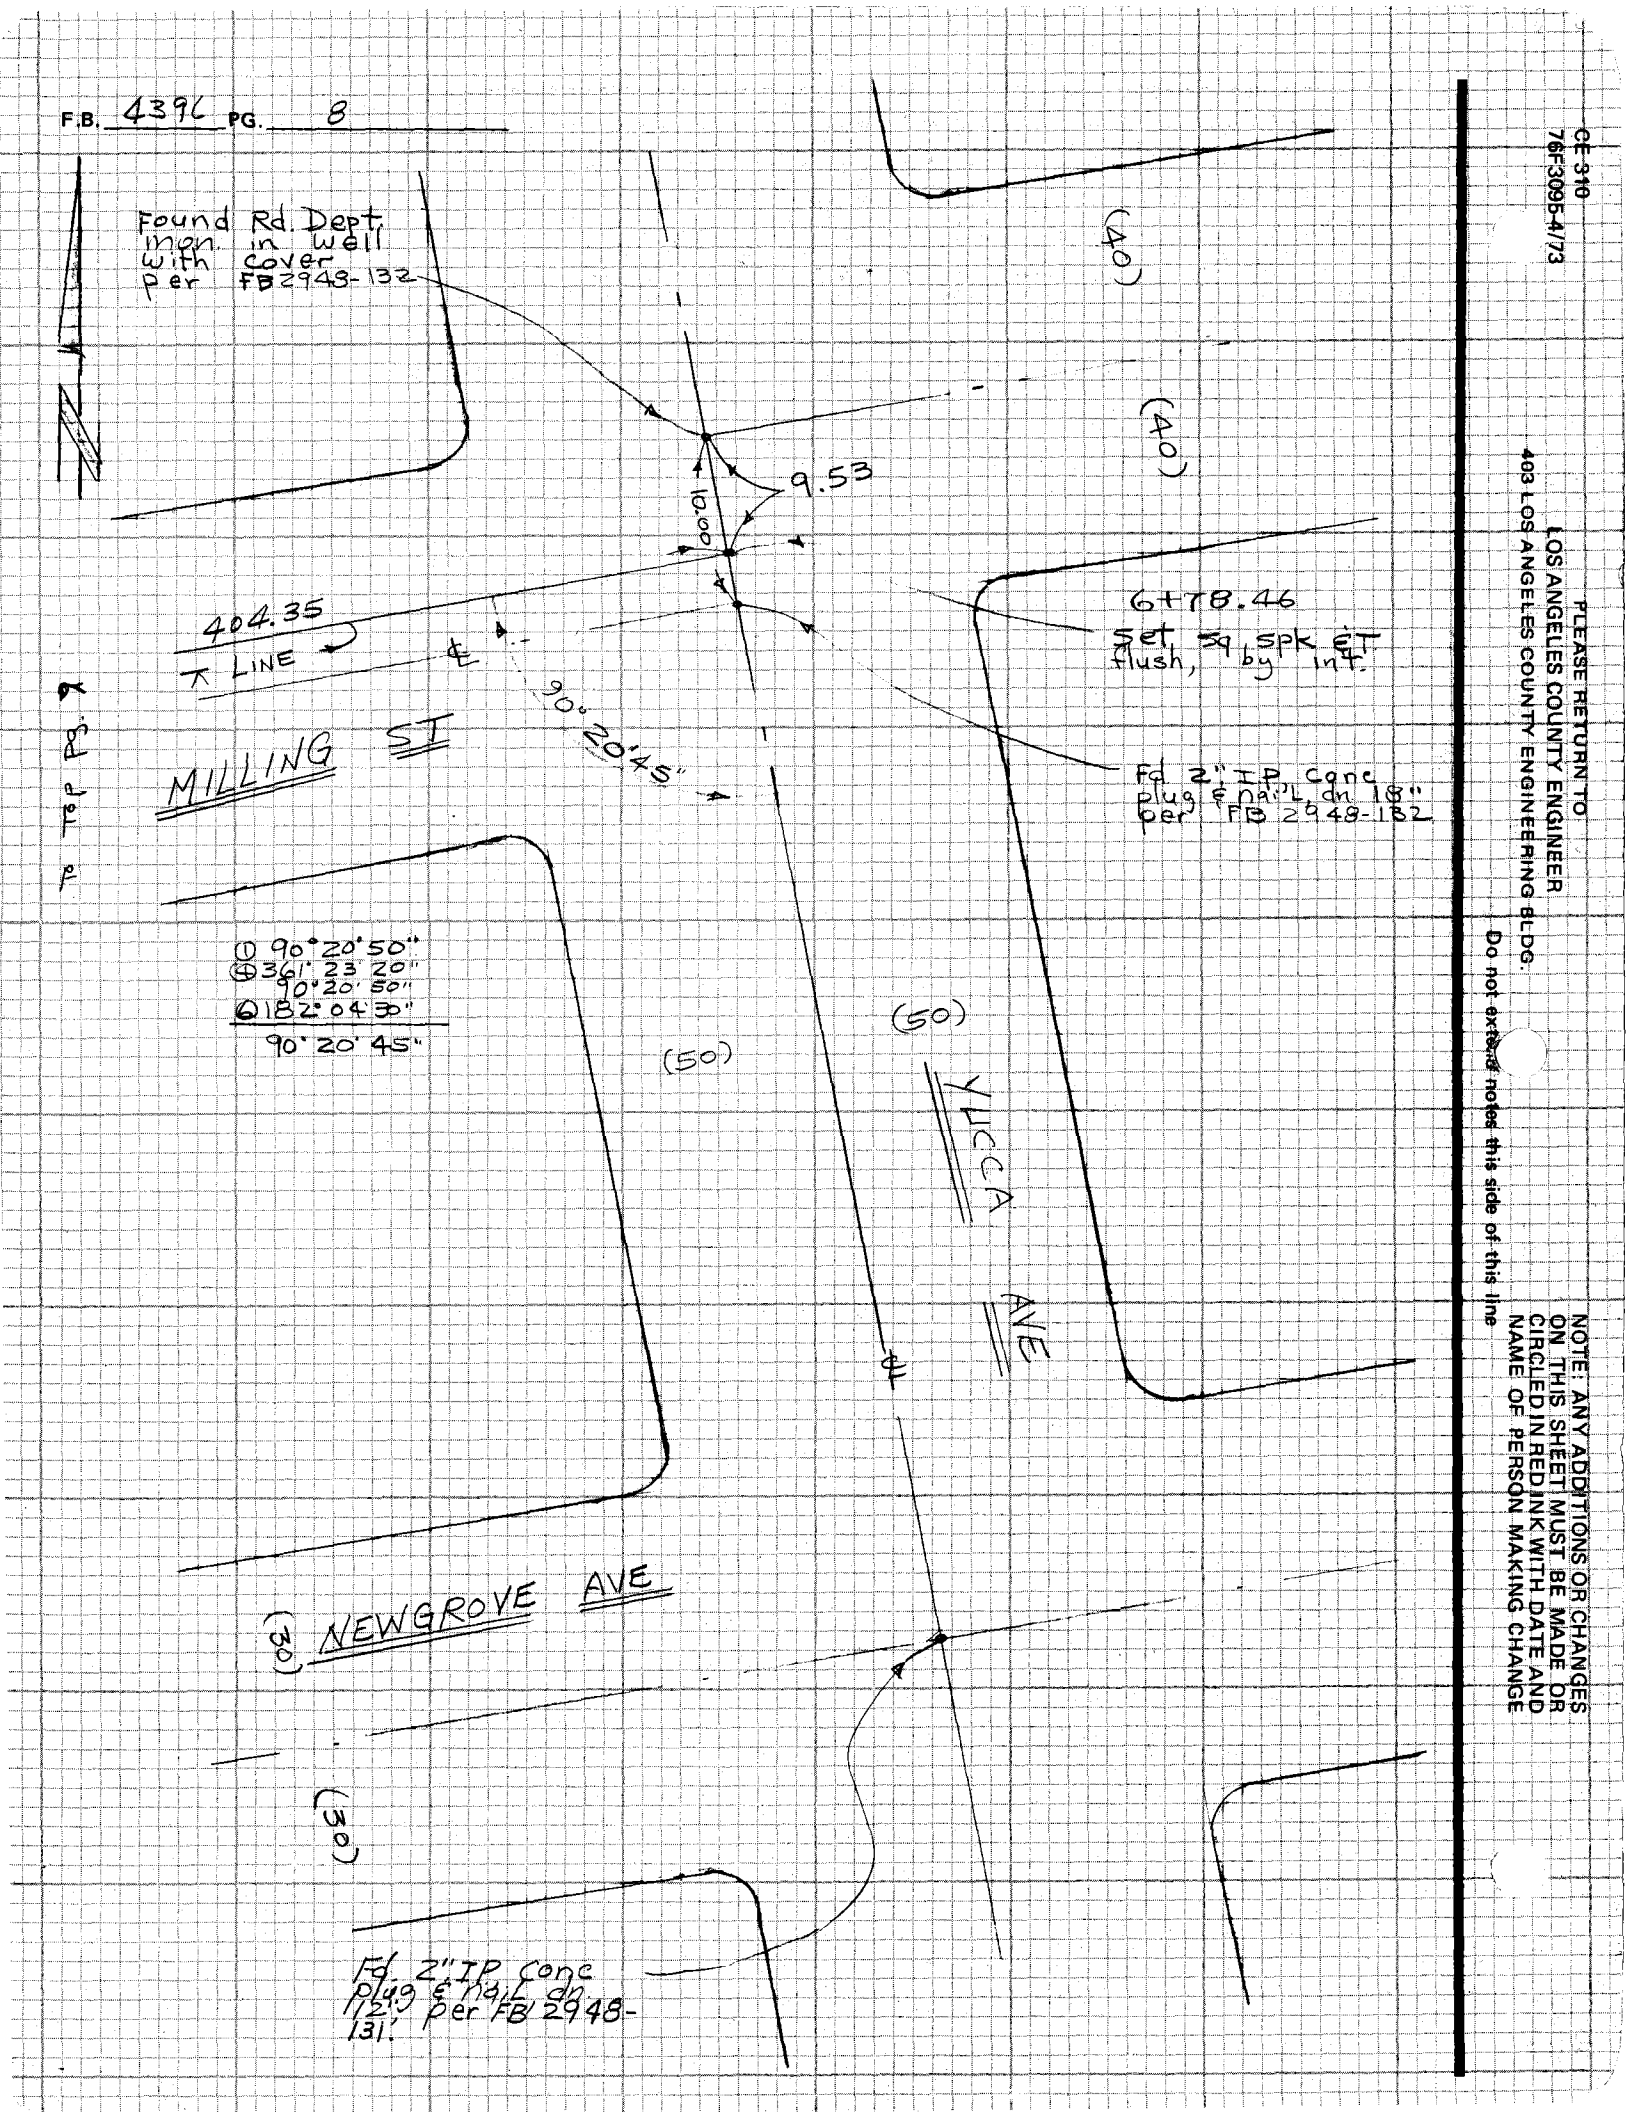

CE 310
76F309B-4/73

PLEASE RETURN TO
LOS ANGELES COUNTY ENGINEER
403 LOS ANGELES COUNTY ENGINEERING BLDG.

NOTE: ANY ADDITIONS OR CHANGES ON THIS SHEET MUST BE MADE OR CIRCLED IN RED INK WITH DATE AND NAME OF PERSON MAKING CHANGE

Do not extend notes this side of this line

Notes Ck'd by	Survey of WW #4 SP R/W & Milling St F.B. 4396 PG. 9
Map No.	JN 504426 Tape 195 Std 84 °F
Office Work	Surveyed by W J Voge
Checked	Notes Voge Date 9/23/75
Date	Indexed C.D. BAILEY OCT 1 75

NOTE: ANY ADDITIONS OR CHANGES ON THIS SHEET MUST BE MADE OR CIRCLED IN RED INK WITH DATE AND NAME OF PERSON MAKING CHANGE

Do not extend notes this side of this line

WATER WORKS #4

SP R/W & MILLING ST WATER MAIN PRELIMINARY

JN 504426

LOCATION OF IMPROVEMENTS

PARTY: VOGE
VAN NESS
HILL
EGSTROM

PLEASE RETURN TO
LOS ANGELES COUNTY ENGINEER
403 LOS ANGELES COUNTY ENGINEERING BLDG.

CENTERLINE NOTES
CE 310
76F3095-4/73

F.B. 4396 PG. 10 TO BOT. Pg. 11

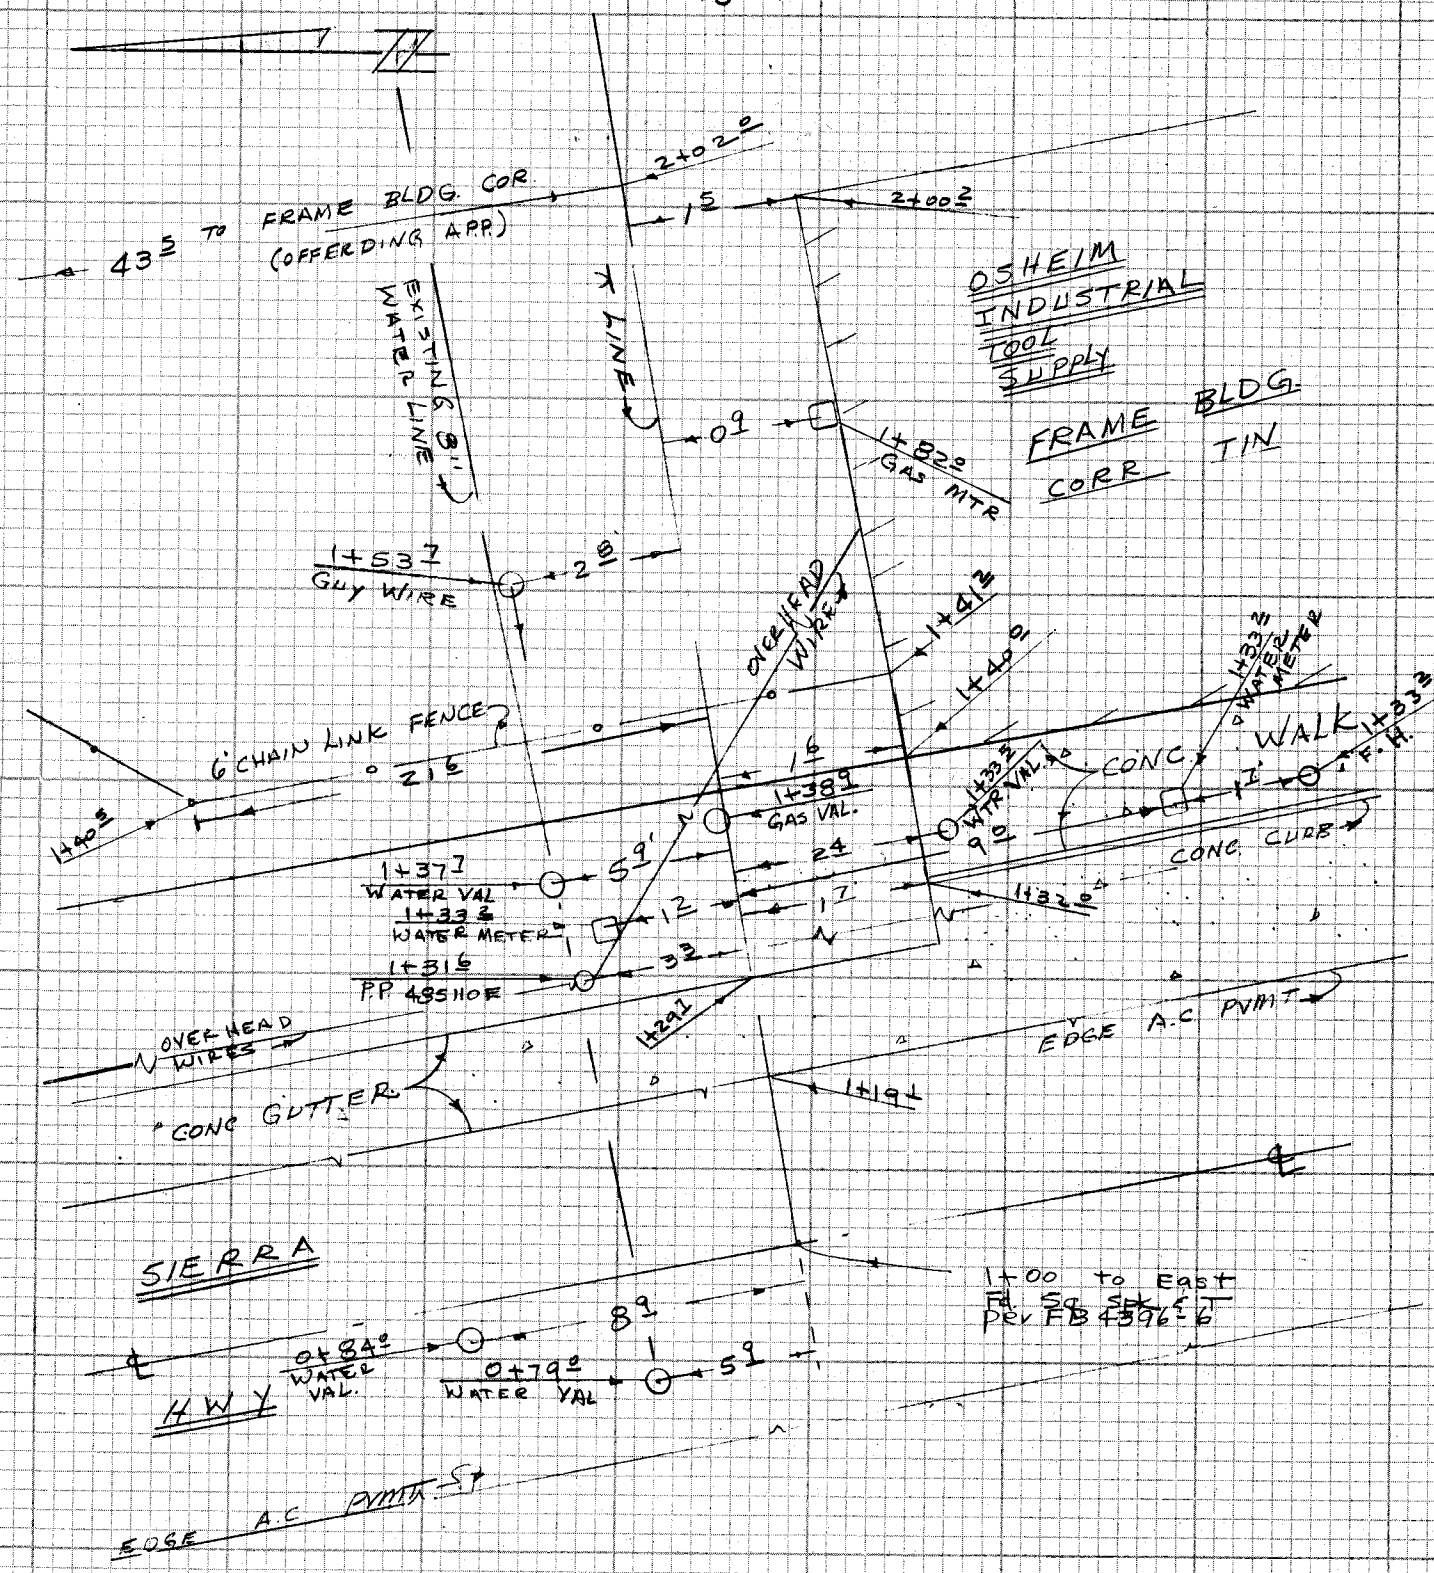

CE-310
76F-3095-4/73

PLEASE RETURN TO
LOS ANGELES COUNTY ENGINEER
403 LOS ANGELES COUNTY ENGINEERING BLDG.

Do not extend notes this side of this line

NOTE: ANY ADDITIONS OR CHANGES ON THIS SHEET MUST BE MADE OR CIRCLED IN RED INK WITH DATE AND NAME OF PERSON MAKING CHANGE

Notes Ck'd by	Survey of WW #4 SP R/W & Milling
Map No.	JN 5044.26 Tape 195 Std 84 °F
Office Work	Surveyed by W. J. Voge
Checked	Notes 1098 Date 9/23/75
Date	Indexed G.D. BAILEY OCT 1 75

F.B. 4396 PG. 11

To Bot Pg. 12

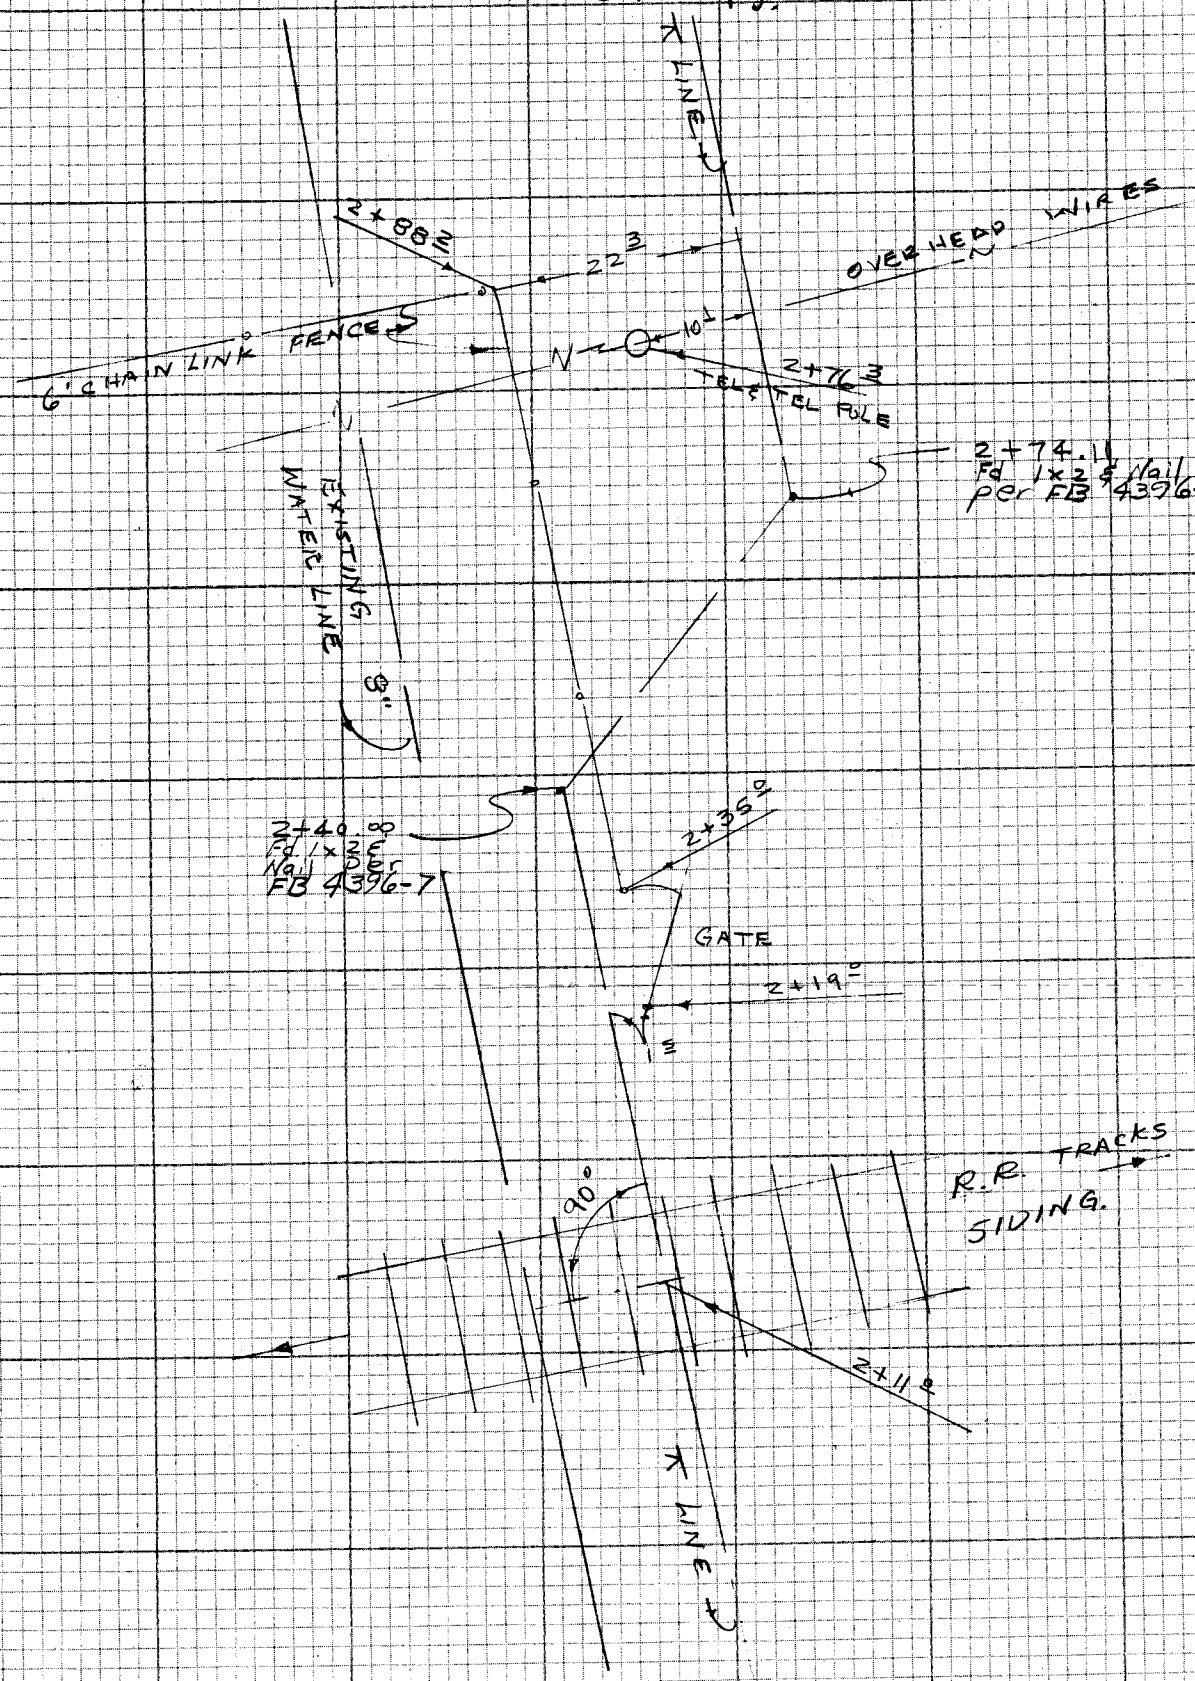

To Top Pg. 10

NOTE: ANY ADDITIONS OR CHANGES ON THIS SHEET MUST BE MADE OR CIRCLED IN RED INK WITH DATE AND NAME OF PERSON MAKING CHANGE

Do not extend notes this side of this line

PLEASE RETURN TO
LOS ANGELES COUNTY ENGINEER
403 LOS ANGELES COUNTY ENGINEERING BLDG.

CENTERLINE NOTES
CE 310
76F3095-4/73

F.B. 4396 PG. 12 TO BOT PG. 13

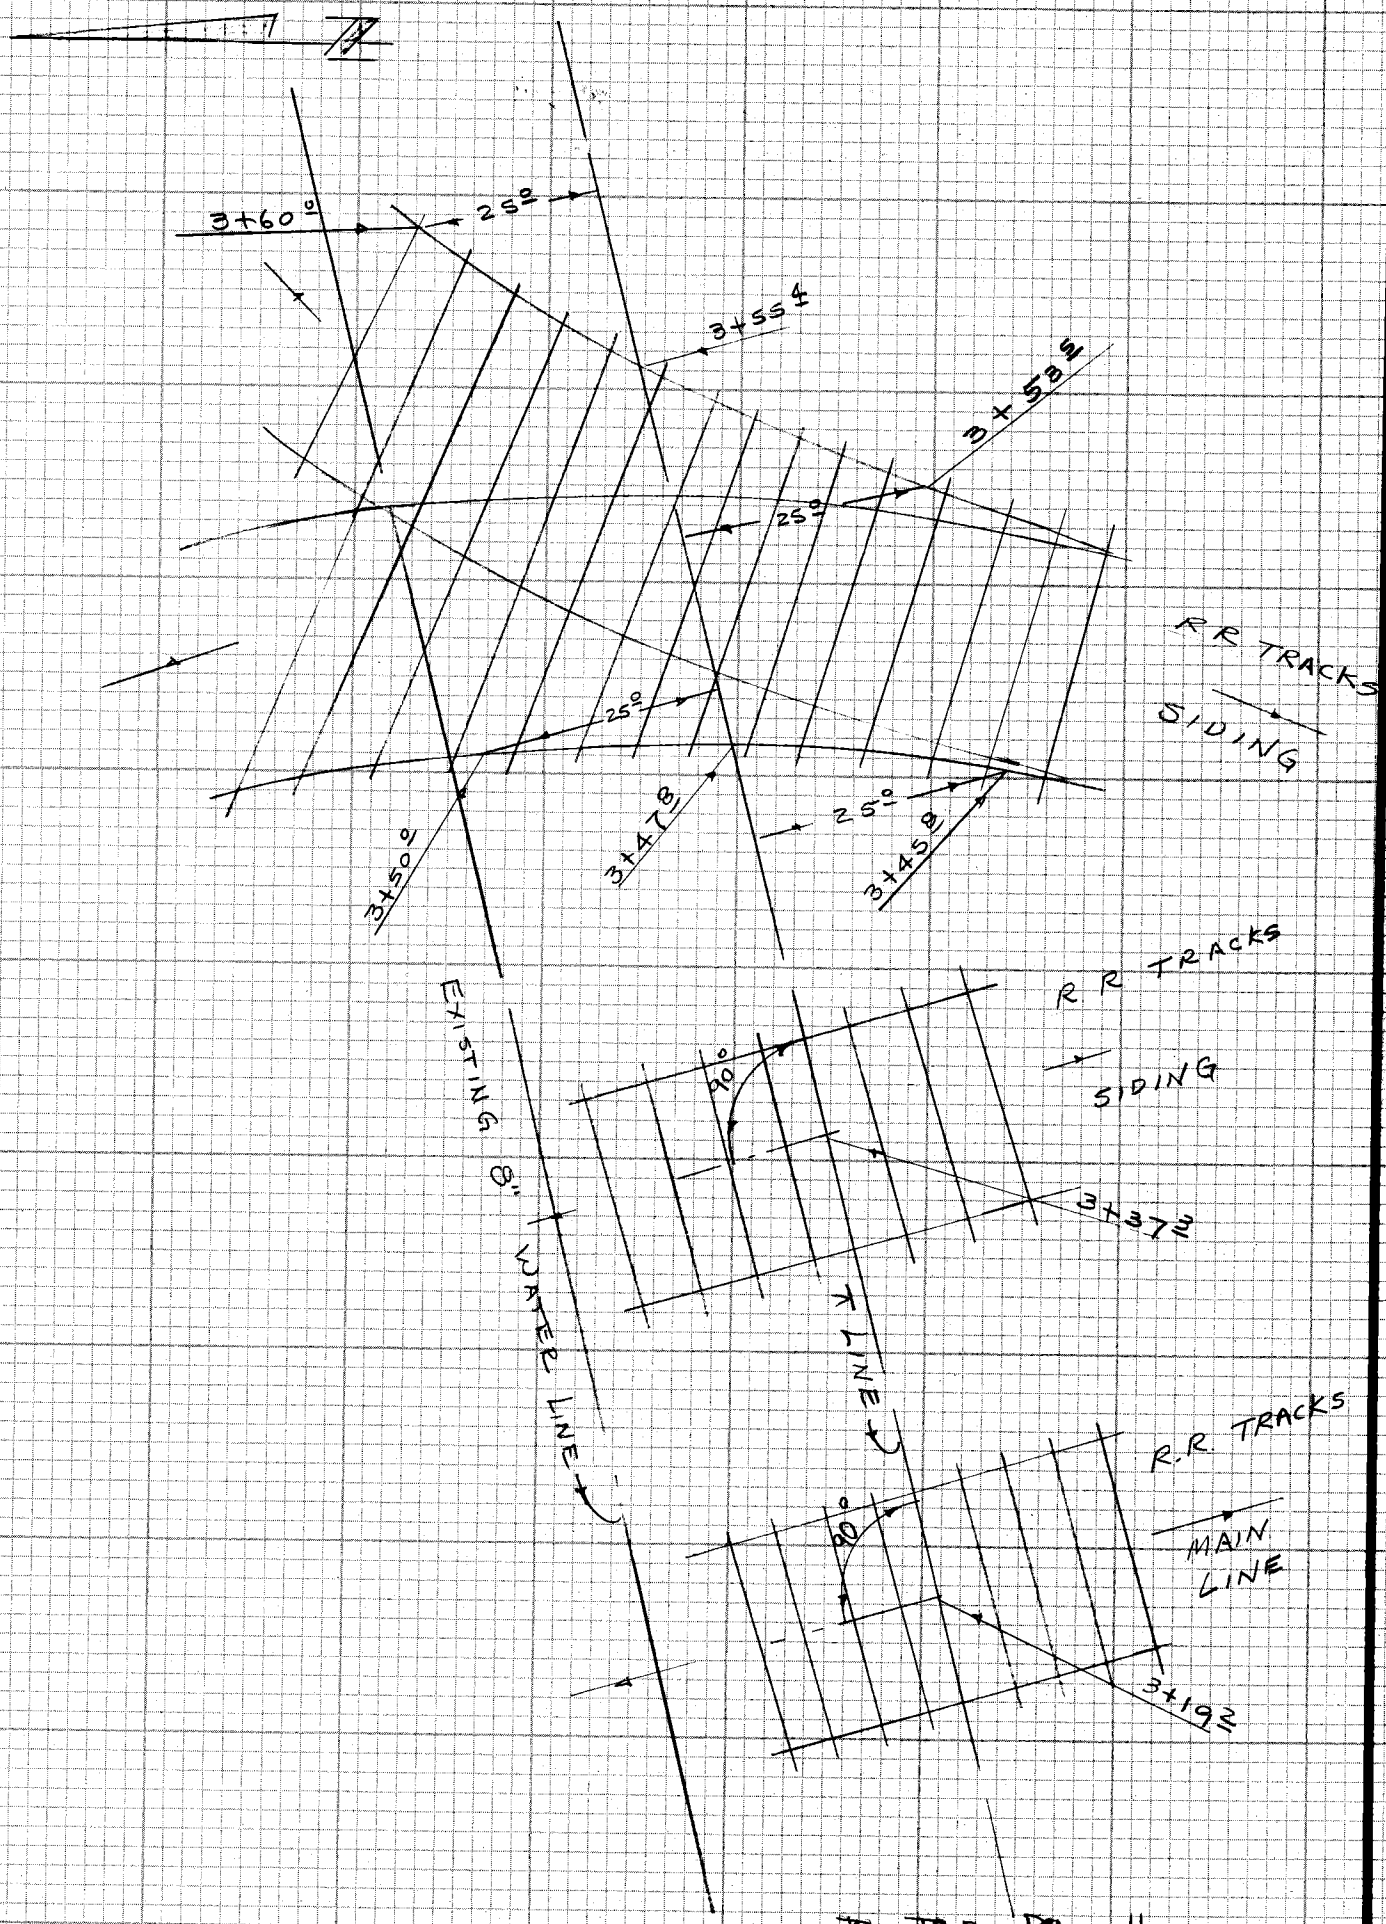

TO TOP PG 11

CE 310
76F3095-4/73

PLEASE RETURN TO
LOS ANGELES COUNTY ENGINEER
403 LOS ANGELES COUNTY ENGINEERING BLDG.

Do not extend notes this side of this line

NOTE: ANY ADDITIONS OR CHANGES ON THIS SHEET MUST BE MADE OR CIRCLED IN RED INK WITH DATE AND NAME OF PERSON MAKING CHANGE

Notes Ck'd by	Survey of W.W. #4 SP R/W & Milling
Map No.	JN 5044.26 Tape 195 Std 84 °F
Office Work	Surveyed by W. J. Voge
Checked	Notes Voge Date 9/23/75
Date	Indexed G.D. BAILEY

F.B. 4396 PG. 13

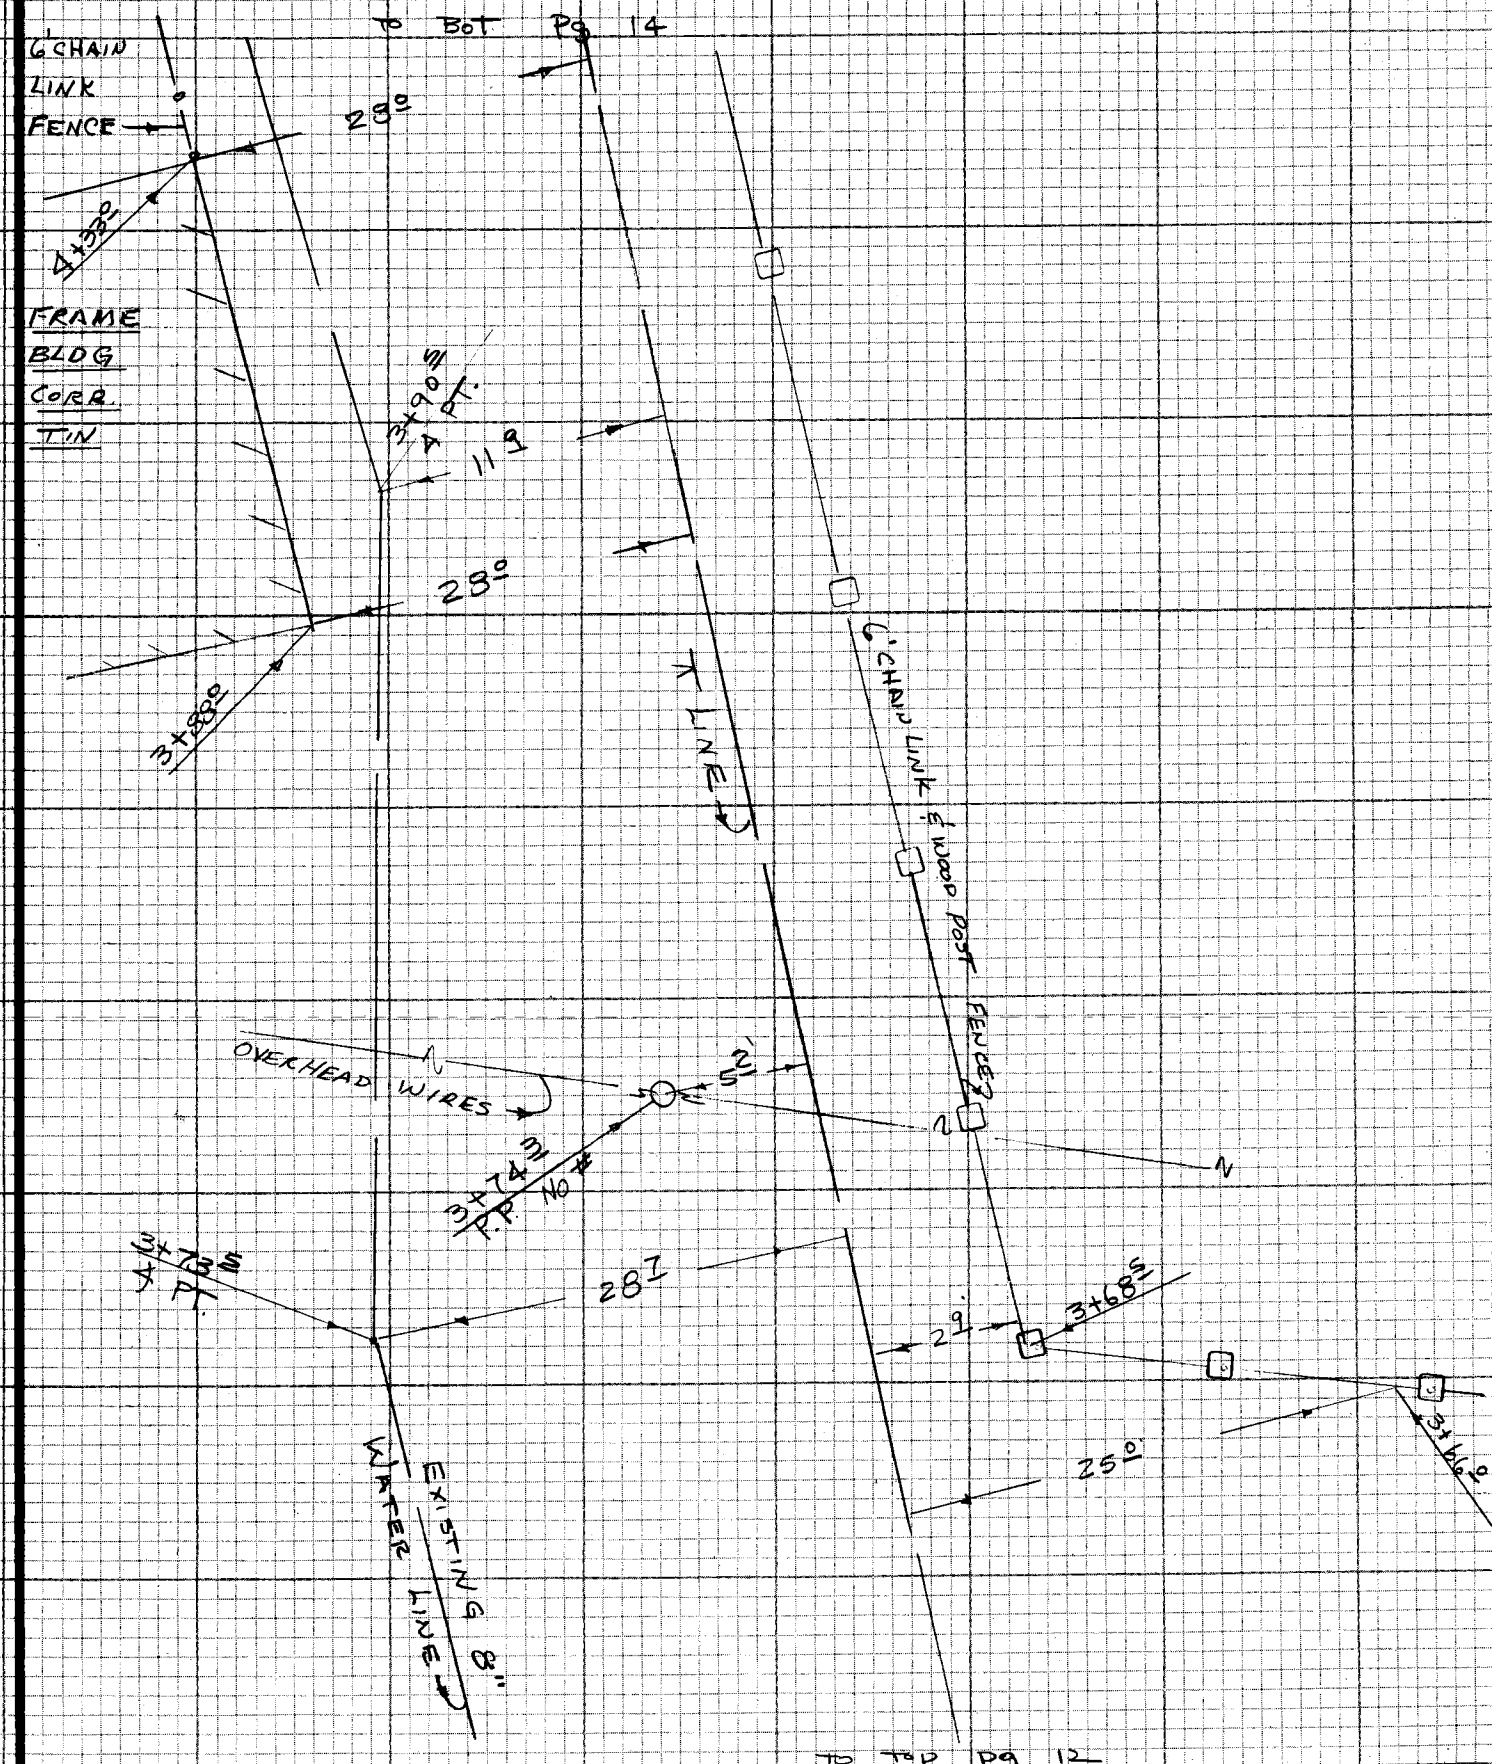

NOTE: ANY ADDITIONS OR CHANGES ON THIS SHEET MUST BE MADE OR CIRCLED IN RED INK WITH DATE AND NAME OF PERSON MAKING CHANGE

Do not extend notes this side of this line

PLEASE RETURN TO
LOS ANGELES COUNTY ENGINEER
403 LOS ANGELES COUNTY ENGINEERING BLDG.

CENTERLINE NOTES
CE 310
76F3095-4/73

F.B. 4396 PG. 14

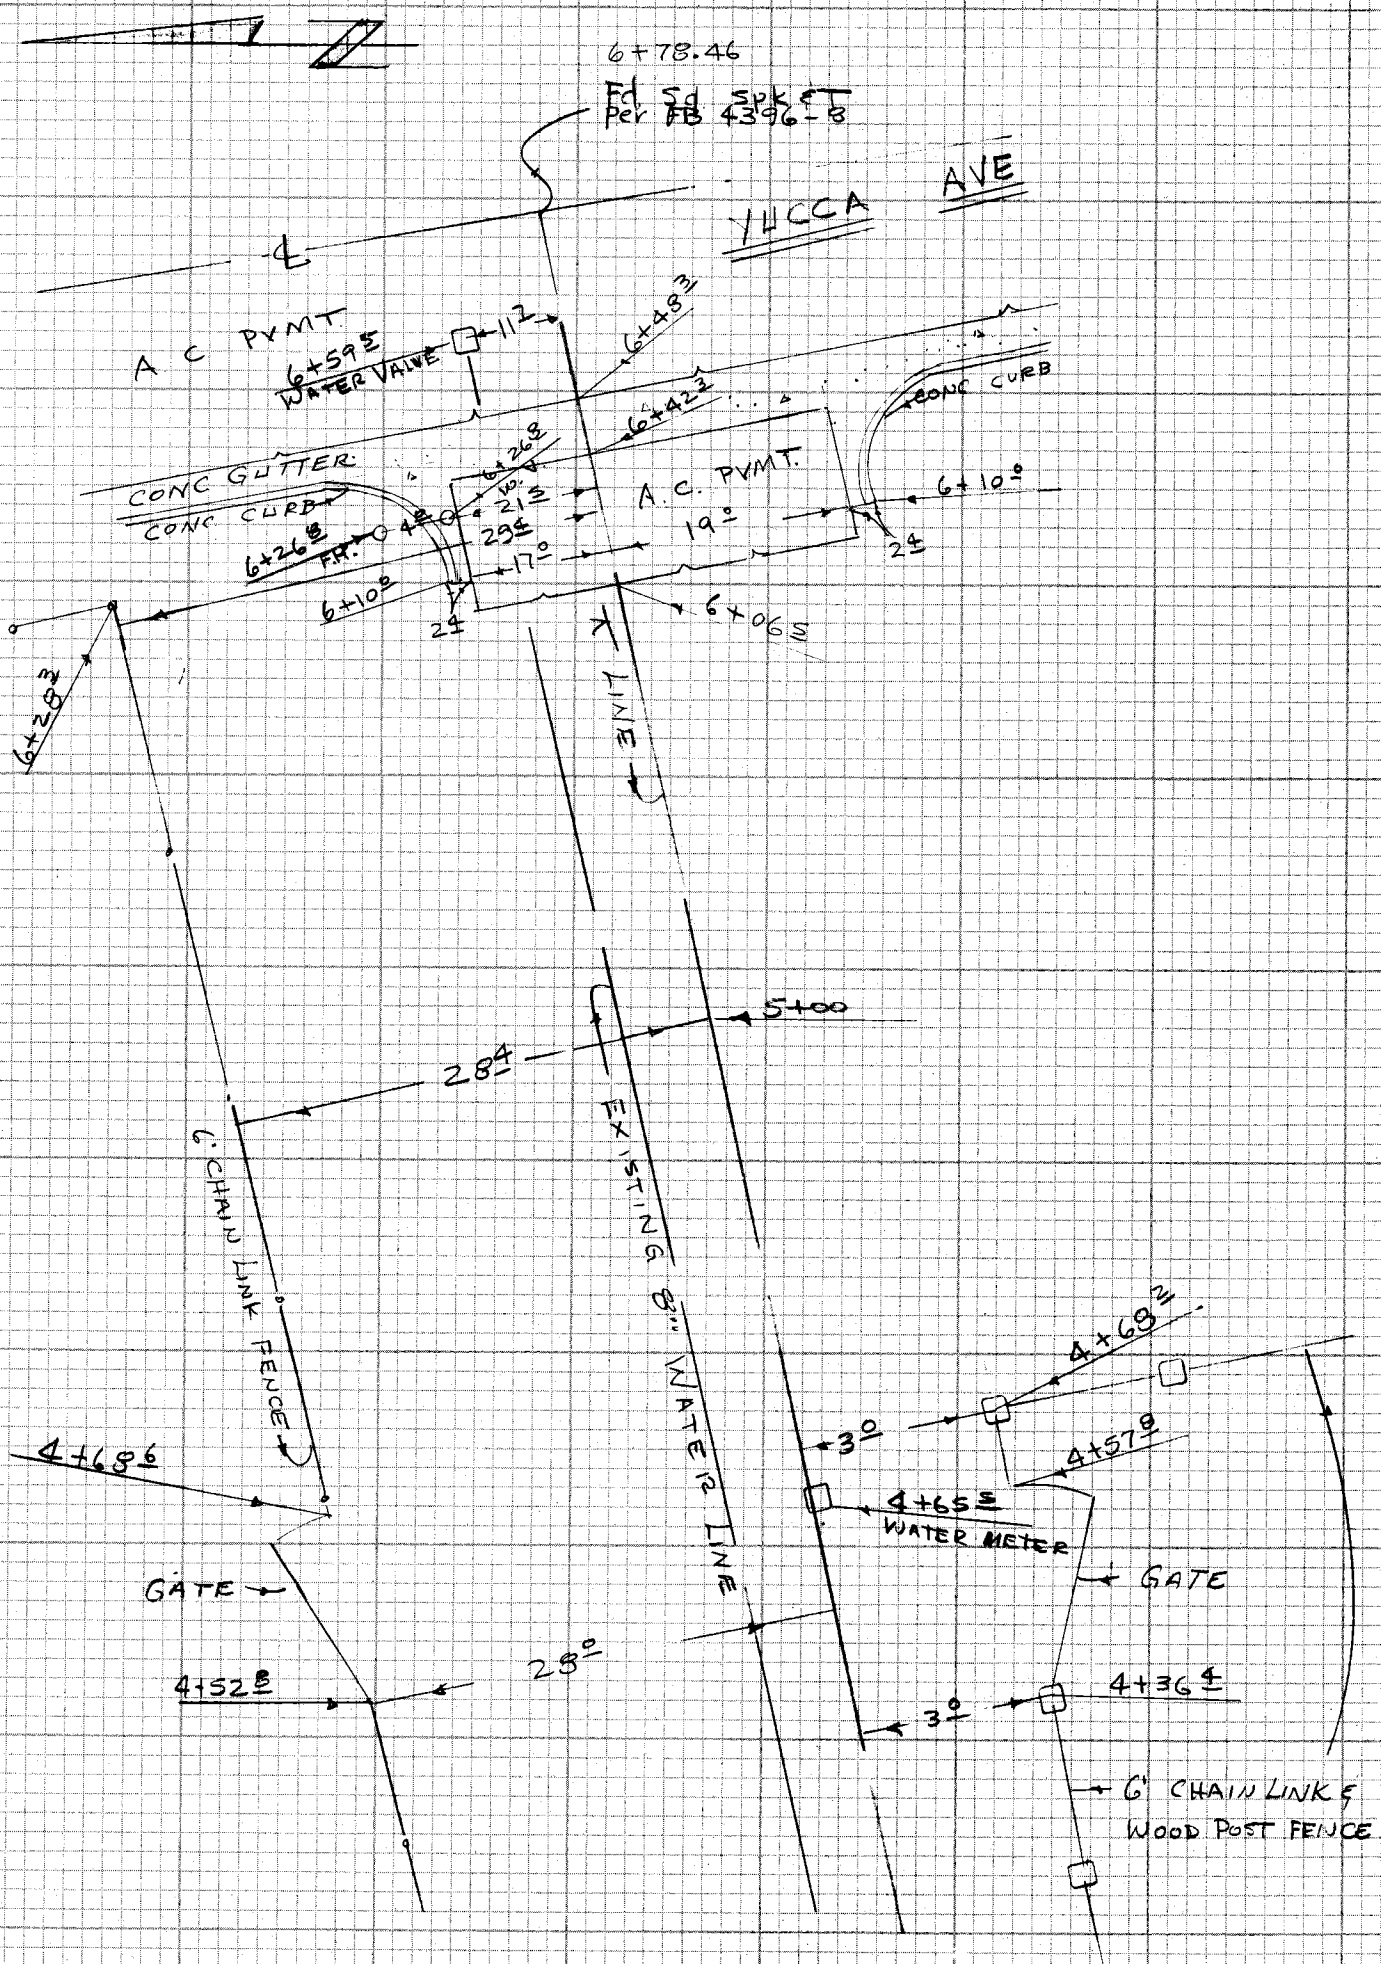

CE 310
76F3095-4/73

PLEASE RETURN TO
LOS ANGELES COUNTY ENGINEER
403 LOS ANGELES COUNTY ENGINEERING BLDG.

Do not extend notes this side of this line

NOTE: ANY ADDITIONS OR CHANGES ON THIS SHEET MUST BE MADE OR CIRCLED IN RED INK WITH DATE AND NAME OF PERSON MAKING CHANGE

NOTES RED. _____ JOB NO. 5044.26 SURVEY OF SP R/W - MILLING ST. W/W #4 F.B. 4396 PG. 15

DATE 9/24/75 SURVEY BY W. Voge

NOTES CHKD. _____ NOTES BY Voge DATE _____

DATE OCT 1 75 INDEXED G. D. BAILEY DATE _____

B.M.	1st RUN	DIFF.	2nd RUN	3rd RUN	ADJ. ELEV.	DESCRIPTION
						WATER WORKS #4
						SP R/W & MILLING ST. WATER MAIN
						PRELIMINARY
						JN 5044.26
						BENCH LEVELS
						REFERENCES USED: FB 4139
						PARTY: VOGE
						VAN NESS
						HILL
						EGSTROM

NOTE: ANY ADDITIONS OR CHANGES ON THIS SHEET MUST BE MADE OR CIRCLED IN RED INK WITH DATE AND NAME OF PERSON MAKING CHANGE

Do not extend notes this side of this line

PLEASE RETURN TO
LOS ANGELES COUNTY ENGINEER
403 LOS ANGELES COUNTY ENGINEERING BLDG.

BENCH MARK LEVEL NOTES
CE 353
76S420-4/73

F.B. 4396 PG. 16

JOB NO. 5044.26 SURVEY OF SP R/W & Milling WW #4 NOTES RED.

SURVEY BY W. J. Voge DATE 9/24/75

NOTES BY Voge DATE NOTES CHKD. J. E. MUNOZ

INDEXED G. D. BAILEY DATE OCT 1 75 DATE 10/6/75

B.M.	1st RUN	DIFF.	2nd RUN	3rd RUN	ADJ. ELEV.	DESCRIPTION
NC 1361	2360.303					BM NC 1361 ELEV. = 2360.303 (1974)
+	4.484		4.521			NEWGROVE ST. & CEDAR AVE.
⊼	2364.787	-1.439	-1.440			@ ℄ INT, FOUND A C.E.
−	5.923		5.961			MON. IN H. H. FB 4139-26
NC 1360	2358.864				2358.873	BM NC 1360 ELEV = 2358.873 (1974)
						NEWGROVE ST & BEECH AVE
						@ ℄ INT, FOUND A C.E. MON
						IN H. H. FB 4139-26
NC 1360	2358.873					
+	5.559		5.718			
⊼	2364.432	-0.405	-0.404			
−	5.964		6.122			
TP	2358.468					
+	3.160		3.239			
⊼	2361.628	-2.581	-2.578			
−	5.741		5.817			
TP	2355.887					
+	3.988		4.045			
⊼	2359.875	+1.209	+1.210			
−	2.779		2.835			
NC 1364	2357.096				2357.102	BM NC 1364 ELEV = 2357.102
+	3.866		3.943			SIERRA HWY & MILLING ST. SW.
⊼	2360.962	-0.636	-0.635			COR., 12 W. OF W. END OF CURB
−	4.502		4.578			RET. SET A SM BT SPK IN LEAD IN CURB
NC 1365	2356.460				2356.500	BM NC 1365 ELEV. = 2356.500
+	5.045		5.122			SIERRA HWY & MILLING ST NW
⊼	2361.505	+1.223	+1.224			COR, 4° W. OF W. END OF CURB
−	3.822		3.898			RET., SET A SM BT SPK
TP	2357.683					IN LEAD IN CURB
+	4.042		3.873	3.974		
⊼	2361.725	-0.481	-0.487	-0.491		
−	4.523		4.360	4.455		
NC 1366	2357.202				2357.213	BM NC 1366 ELEV = 2357.213
+	4.122		4.190			YUCCA AVE & MILLING ST., SW COR,
⊼	2361.324	-0.397	-0.399			1° S. OF S. END OF CURB RET,
−	4.519		4.589			SET A SM BT SPK IN LEAD IN CURB
NC 1367	2356.805				2356.816	BM NC 1367 ELEV = 2356.816
+	5.019		5.089			YUCCA AVE & MILLING ST NW COR,
⊼	2361.824	+0.488	+0.486			12 N OF THE N. END OF CURB
−	4.531		4.603			RET, SET A SM. BT SPK IN
TP	2357.293					LEAD IN CURB
+	5.918		6.000			
⊼	2363.211	+2.996	+2.992			BM 101-130 ELEV = 2360.297 (1972)
−	2.922		3.008			200' ± SO. OF MILLING ST. ALONG
101-130	2360.289				2360.297	S.P.R.R., 45.4' E. OF THE E.
						RAIL OF THE MAIN LINE, FOUND A
						USC&GS MON MKD G487-1955
						FB 4139-25

CE 353
76S420-4/73

PLEASE RETURN TO
LOS ANGELES COUNTY ENGINEER
403 LOS ANGELES COUNTY ENGINEERING BLDG.

Do not extend notes this side of this line

NOTE: ANY ADDITIONS OR CHANGES ON THIS SHEET MUST BE MADE OR CIRCLED IN RED INK WITH DATE AND NAME OF PERSON MAKING CHANGE

NOTES RED. _____ JOB NO. 5044.26 SURVEY OF SP R/W - Milling ST WW #4 F.B. 4396 PG. 17

DATE 9/24/75 SURVEY BY W. J. Voge

NOTES CHKD. _____ NOTES BY Voge DATE _____

DATE _____ INDEXED G. D. BAILEY DATE _____

STATION	B.S.	H.I.	F.S.	ELEV.		

WATER WORKS #4

SP R/W & MILLING ST WATER MAIN

PRELIMINARY

JN 5044.26

X SECTIONS

PARTY: VOGE
VAN NESS
EGSTROM
HILL

NOTE: ANY ADDITIONS OR CHANGES ON THIS SHEET MUST BE MADE OR CIRCLED IN RED INK WITH DATE AND NAME OF PERSON MAKING CHANGE

Do not extend notes this side of this line

PLEASE RETURN TO
LOS ANGELES COUNTY ENGINEER
403 LOS ANGELES COUNTY ENGINEERING BLDG.

PROFILE LEVEL NOTES
CE 307
76-L-298-4/73

F.B. 4396 PG. 18

JOB NO. 5044.26 SURVEY OF S.P R/W - MILLING ST NOTES RED.
SURVEY BY W. J. Voge DATE 9/24/75
NOTES BY Voge DATE NOTES CHKD.
INDEXED G. D. BAILEY DATE OCT 2 '75 DATE

STATION	B.S.	H.I.	F.S.	ELEV.		
					LENKER ROD USED	
BM NC 1365				2356.46	BM NC 1365	ELEV. = 2356.460
					FB 4396-16	
						⊼ LINE
					LEFT ℄ NORTH	℄ RIGHT ℄ SOUTH
1+00				2356.45		℄ INT SIK ℄T
1+19⊥				2356.11		℄ CONC. GUT.
1+25⊥				2355.53		℄ F.L.
1+29⊥				2355.96		℄ CONC GUT.
1+40°				2356.9		℄ BRK
"				2356.1	3° BRK	
"				2355.9	25°	
"				2357.01		1℄ CONC BLDG COR
"				2356.99		25° CONC
T.P.				2356.95		
1+41°				2356.7		℄ BRK
1+50				2356.7		℄
"				2356.1	25°	
"				2356.9		1℄ Edge of Bldg.
1+87°				2357.5		℄ BRK
1+92°				2358.2		℄ TOP BRK
"				2357.5	5° Toe of Brk	
2+00				2357.7		℄ Toe Brk
"				2356.7	25°	
"				2357.8		1℄ Bldg COR
2+00				2357.7		25°
2+40				2355.9		℄
"	(90° TO LINE BACK)			2355.7	25°	
"				2356.3		25°
2+74.11 T.P.				2356.28		℄
"	(90° TO LINE AHEAD)			2356.1	25°	
"				2356.5		25°
3+00				2356.4		℄
"				2356.2	25°	
"				2356.6		25°
3+10 5				2356.5		℄ toe of rock MAIN LINE
3+15 4				2357.8		℄ TOP " " " "
3+24 4				2357.8		℄ TOP " " " "
3+27 4				2357.0		℄ TOE " " " "

PLEASE RETURN TO
LOS ANGELES COUNTY ENGINEER
403 LOS ANGELES COUNTY ENGINEERING BLDG.
76-L-298-CE 307-4/73

Do not extend notes this side of this line

NOTE: ANY ADDITIONS OR CHANGES ON THIS SHEET MUST BE MADE OR CIRCLED IN RED INK WITH DATE AND NAME OF PERSON MAKING CHANGE

NOTES RED. _____ JOB NO. 5044.26 SURVEY OF SP/R/W - Milling ST WW #4 | F.B. 4396 PG. 19

DATE 9/24/75 SURVEY BY W. J. Voge

NOTES CHKD. _____ NOTES BY Voge DATE _____

DATE OCT 1 '75 INDEXED G.D. BAILEY DATE _____

STATION	B.S.	H.I.	F.S.	ELEV.	LENKER ROD	USED
						π LINE
					LEFT ℄ NORTH	℄ RIGHT ℄ SOUTH
3+50				23574		℄ IN SIDING
"				23571	25°	
"				23576		25°
4+00				23569		℄
"				23562	25°	
"				23572		25°
4+50				23566		℄
"				23565	20° Brk	
"				23557	25°	
"				23567		25°
5+00 T.P				23574		℄ Spk & T
"				23567	25°	
"				23572		25°
5+50				23579		℄
"				23572	25°	
"				23590		12° top brk
"				23573		20° bot brk
"				23573		25°
6+00				23567		℄
"				23566	18° TOE brk	
"				23569	21° TOP brk	
"				23570	25°	
"				23572		25°
6+06.5				23564		℄ PVMT
6+42.3				23565.1		℄ GUTTER
6+44.8				23564.9		℄ F.L.
6+48.3				23565.4		℄ GUTER
				23569.6		℄ INT SPK & T
BM NC 1366				23571.9	BM NC 1366	ELEV = 2357.202
					FB 4396-16	

NOTE: ANY ADDITIONS OR CHANGES ON THIS SHEET MUST BE MADE OR CIRCLED IN RED INK WITH DATE AND NAME OF PERSON MAKING CHANGE

Do not extend notes this side of this line

PLEASE RETURN TO
LOS ANGELES COUNTY ENGINEER
403 LOS ANGELES COUNTY ENGINEERING BLDG.

PROFILE LEVEL NOTES
CE 307
76-L-298-4/73

F.B. 4396 PG. 20

JOB NO. _____ SURVEY OF _____ NOTES RED. _____

SURVEY BY _____ DATE _____

NOTES BY _____ DATE _____ NOTES CHKD. _____

INDEXED _____ DATE _____ DATE _____

STATION	B.S.	H.I.	F.S.	ELEV.		

PLEASE RETURN TO
LOS ANGELES COUNTY ENGINEER
403 LOS ANGELES COUNTY ENGINEERING BLDG.
76-L-298-CE 307-4/73

Do not extend notes this side of this line

NOTE: ANY ADDITIONS OR CHANGES ON THIS SHEET MUST BE MADE OR CIRCLED IN RED INK WITH DATE AND NAME OF PERSON MAKING CHANGE

Notes Ck'd by	Survey of AMARGOSA CREEK
Map No.	JN 6353.00 Tape Std °F
Office Work	Surveyed by
Checked	Notes HCH Date 4-76
Date	Indexed

F.B. 4396 PG. 21

J.N. 6353.00

CROSS SECTION

OF

AMARGOSA CREEK

AT

15TH ST. W.

HUBBARD
ALBRIGHT
TALBOT

NOTE: ANY ADDITIONS OR CHANGES ON THIS SHEET MUST BE MADE OR CIRCLED IN RED INK WITH DATE AND NAME OF PERSON MAKING CHANGE

Do not extend note ___ this side of this line

PLEASE RETURN TO
LOS ANGELES COUNTY ENGINEER
403 LOS ANGELES COUNTY ENGINEERING BLDG.

CENTERLINE NOTES
CE 310
76F3095-4/73

CE 310
76F3095-4/73

PLEASE RETURN TO
LOS ANGELES COUNTY ENGINEER
403 LOS ANGELES COUNTY ENGINEERING BLDG.

NOTE: ANY ADDITIONS OR CHANGES ON THIS SHEET MUST BE MADE OR CIRCLED IN RED INK WITH DATE AND NAME OF PERSON MAKING CHANGE

Do not extend notes this side of this line

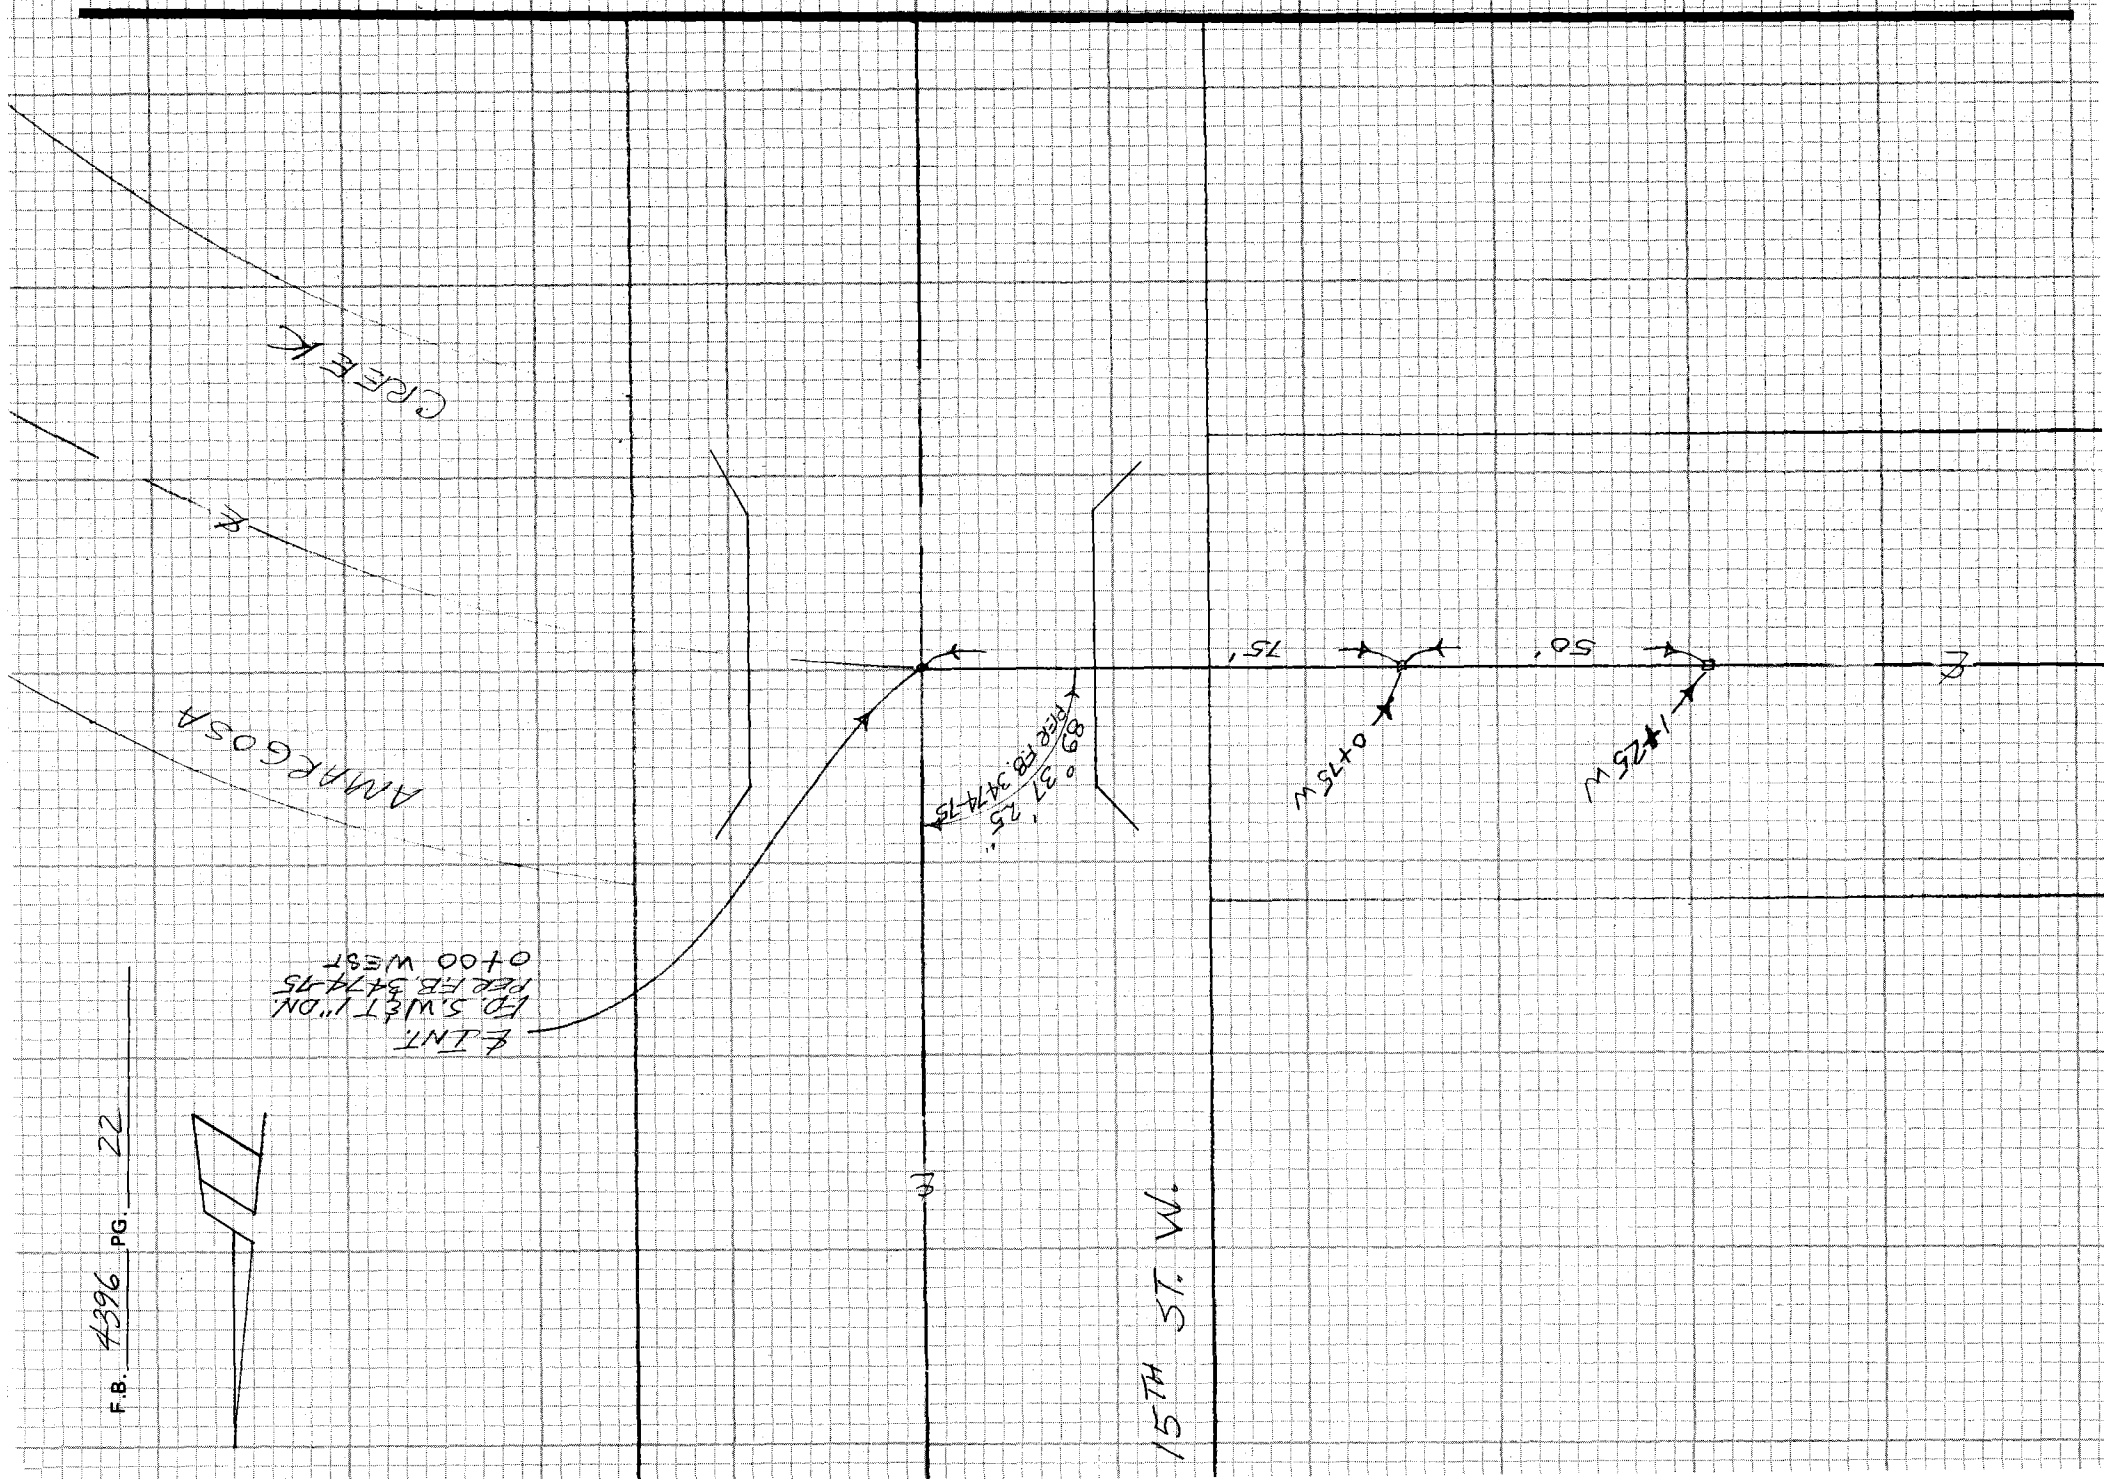

F.B. 4396 PG. 22

NOTES RED. _____ JOB NO. _____ SURVEY OF _____

DATE _____ SURVEY BY HCHUBBARD

NOTES CHKD. _____ NOTES BY HCHUBBARD DATE 4-76

DATE _____ INDEXED _____ DATE _____

F.B. 4396 PG. 23

STATION	B.S.	H.I.	F.S.	ELEV.	AMARGOSA	CREEK
TBM				2379.05	FD TBM ELEV. 2379.05 F.B. 3474-118 SET A BT. SPK. & TIN IN PP# 176929 OF 53'± W OF FENCE ACROSS AMARGOSA CREEK 30'± W OF ℄ 15TH ST. WEST.	
0+75				2370.4		℄
"				70.4		14° R
"				76.2		27° R TOP
"				76.8		48° R FENCE
"				70.4	20° L	
"				78.1	35° L TOP	
"				78.6	50° L FENCE	
1+25				70.3		℄
"				70.1		13° R
"				76.2		26° R TOP
"				76.4		49° R FENCE
"				70.0	18° L	
"				78.1	35° L TOP	
"				78.5	50° L FENCE	
TBM				2378.06	FD. TBM 2" IP CEM. PL & C.E. TAG AT INT OF NORTH R/W LINE AMARGOSA CREEK AND EAST R/W OF 15TH ST. WEST. (F.B. 3474-118)	

NOTE: ANY ADDITIONS OR CHANGES ON THIS SHEET MUST BE MADE OR CIRCLED IN RED INK WITH DATE AND NAME OF PERSON MAKING CHANGE

Do not extend notes this side of this line

PLEASE RETURN TO
LOS ANGELES COUNTY ENGINEER
403 LOS ANGELES COUNTY ENGINEERING BLDG.

PROFILE LEVEL NOTES
CE 307
76-L-298-4/73

F.B. 4396 PG. 24

JOB NO. _____ SURVEY OF _____ NOTES RED. _____

SURVEY BY _____ DATE _____

NOTES BY _____ DATE _____ NOTES CHKD. _____

INDEXED _____ DATE _____ DATE _____

STATION	B.S.	H.I.	F.S.	ELEV.		

PLEASE RETURN TO
LOS ANGELES COUNTY ENGINEER
403 LOS ANGELES COUNTY ENGINEERING BLDG.
76-L-298-CE 307-4/73

Do not extend notes this side of this line

NOTE: ANY ADDITIONS OR CHANGES ON THIS SHEET MUST BE MADE OR CIRCLED IN RED INK WITH DATE AND NAME OF PERSON MAKING CHANGE

PWFB 3826

23

Notes Ck'd by Pavernay	Survey of WATERWORKS #4 F.B. 4396 PG. ~~23~~
Map No.	JN 5044.21 Tape 194 Std 84 °F
Office Work	Surveyed by J. C. PIERCE
Checked	Notes PIERCE Date 8-22-77
Date 9/13/77	Indexed L. M. PALMER SEP 1 1977

J. N. 5044.21

WATERWORKS DISTRICT #4

BOUNDARY SURVEY OF LOT #39

R.S. 71-26

PARTY: PIERCE
KING
ADAMS

NOTE: ANY ADDITIONS OR CHANGES ON THIS SHEET MUST BE MADE OR CIRCLED IN RED INK WITH DATE AND NAME OF PERSON MAKING CHANGE

Do not extend notes this side of this line

PLEASE RETURN TO
LOS ANGELES COUNTY ENGINEER
403 LOS ANGELES COUNTY ENGINEERING BLDG.

CENTERLINE NOTES
CE 310
76F 3095-4/73

PWFB 3826 24, 25, 26

F.B. 4396 PG. 26

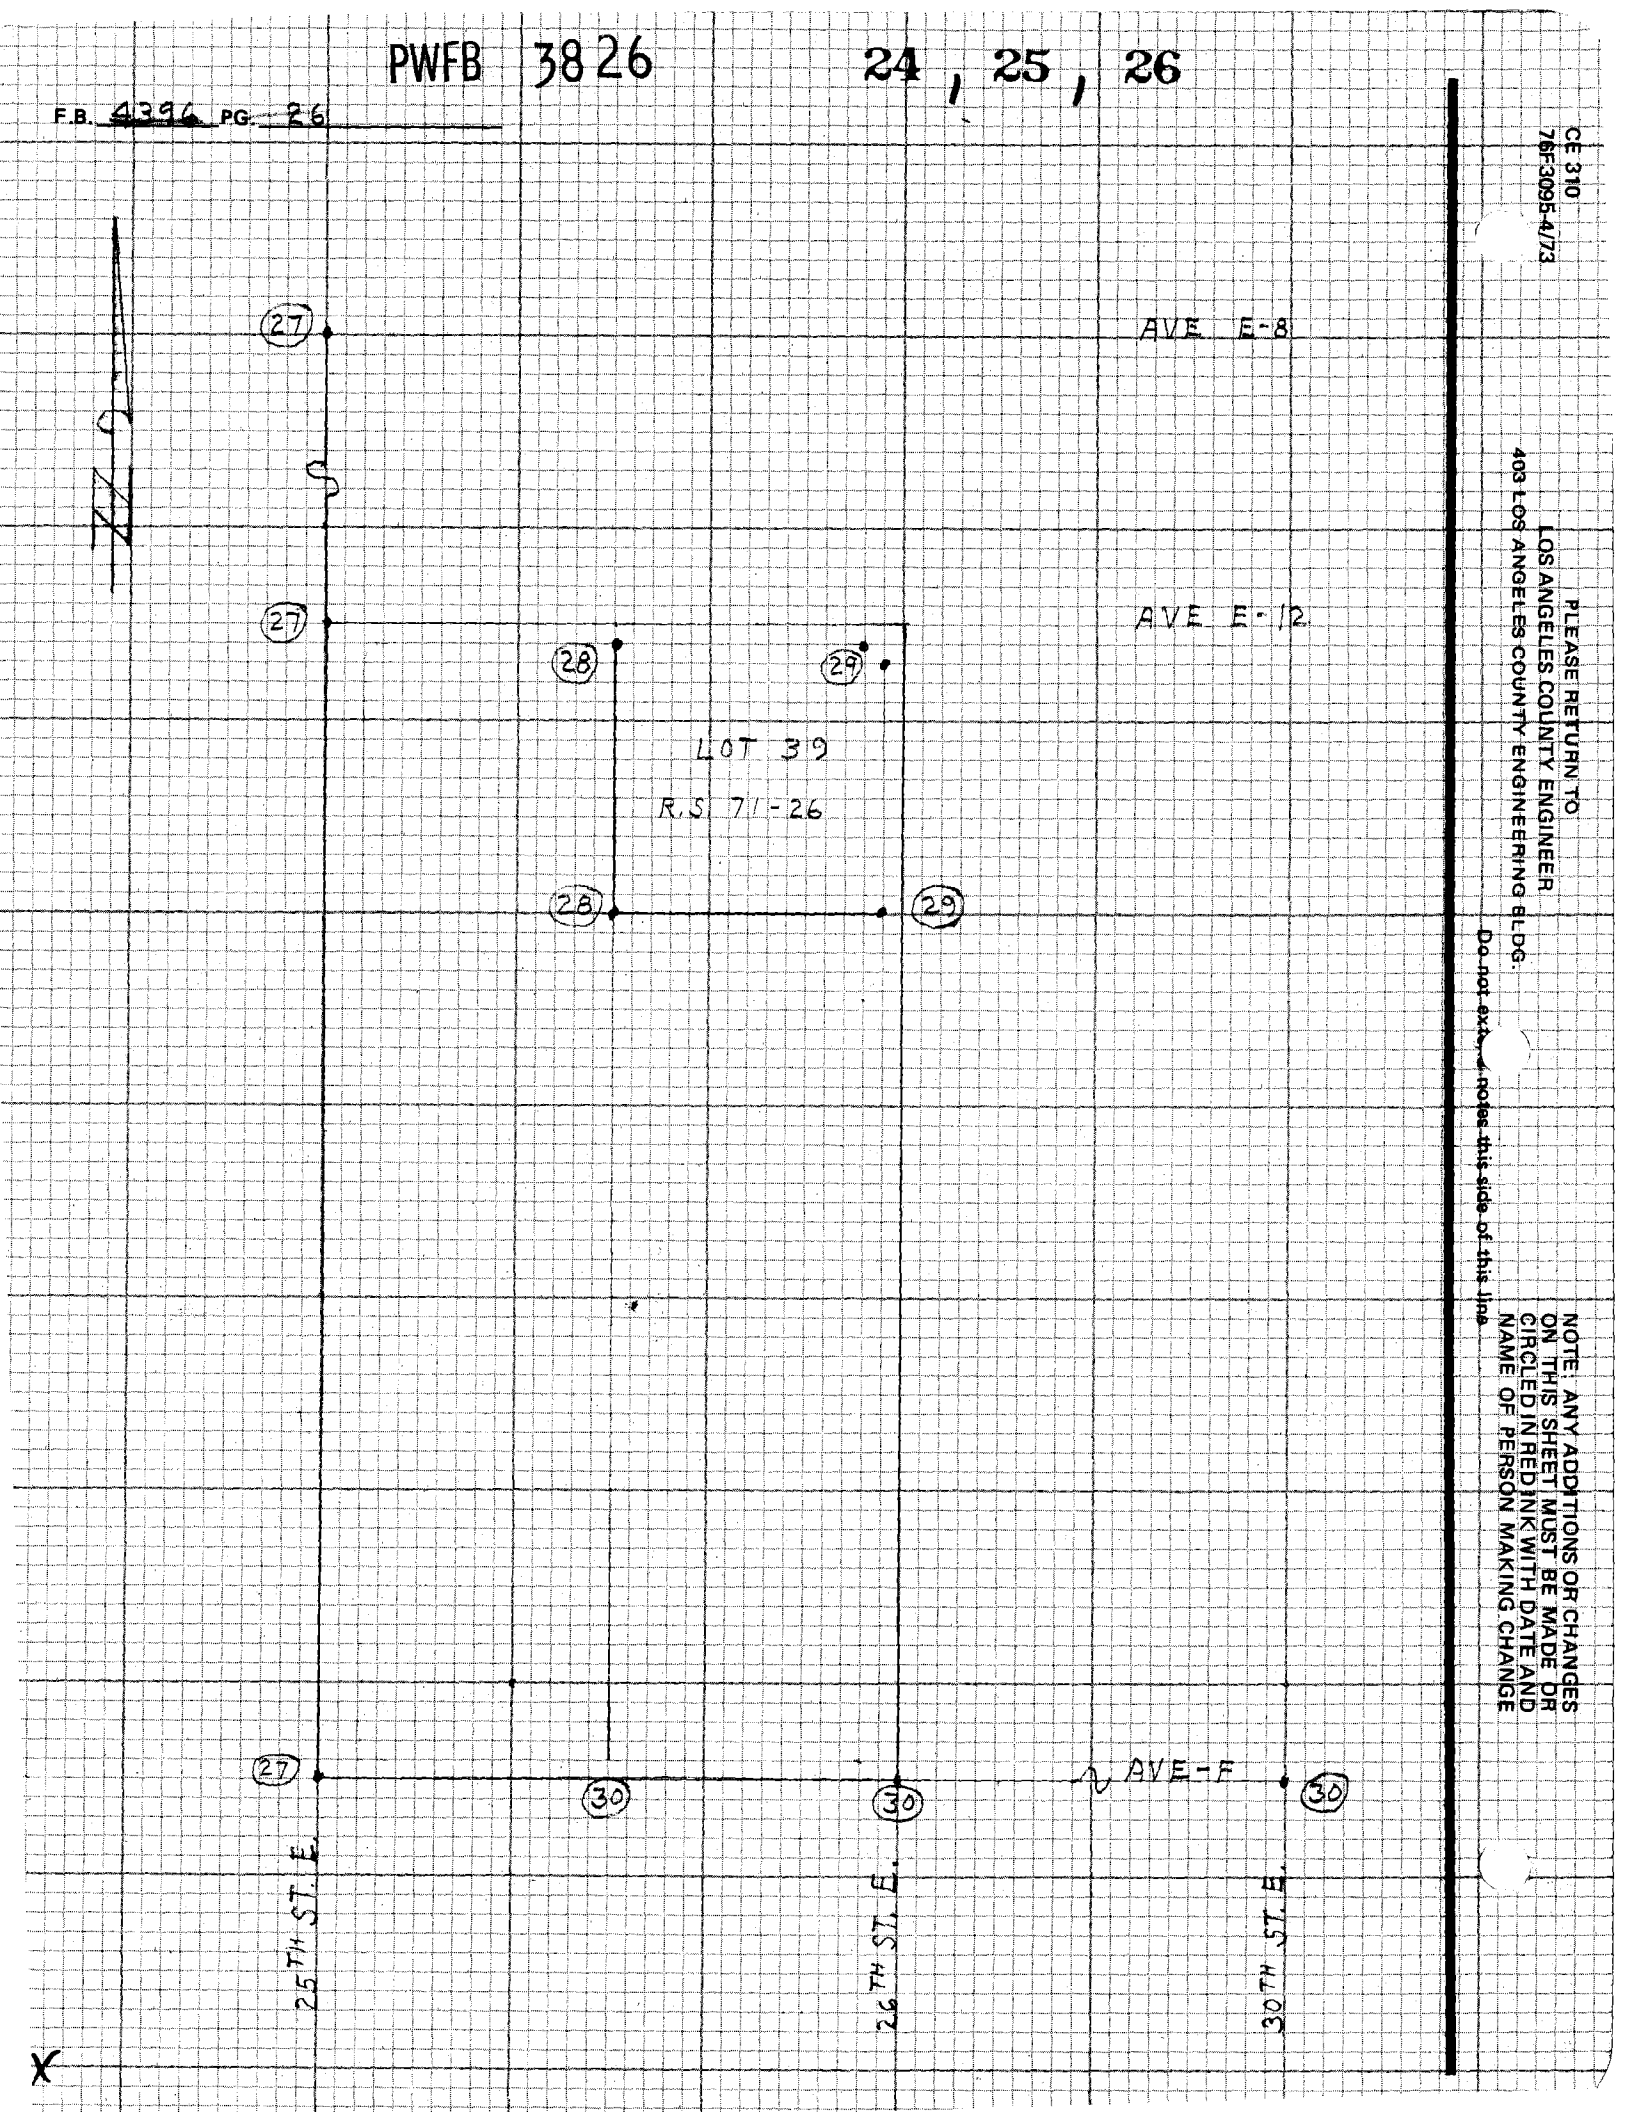

CE 310
76F3095-4/73

PLEASE RETURN TO
LOS ANGELES COUNTY ENGINEER,
403 LOS ANGELES COUNTY ENGINEERING BLDG.

Do not enter notes this side of this line

NOTE: ANY ADDITIONS OR CHANGES
ON THIS SHEET MUST BE MADE OR
CIRCLED IN RED INK WITH DATE AND
NAME OF PERSON MAKING CHANGE

PWFB 3826 27, 28

Notes Ck'd by E. Duvernay	Survey of WATERWORKS DIST #4 F.B. 4396 PG. 27
Map No.	JN 5044.21 Tape 194 Std 84 °F
Office Work	Surveyed by J. C. PIERCE
Checked	Notes J. C. P. Date 8-23-77
Date 9/13/77	Indexed T. M. PALMERI SEP 1 1977

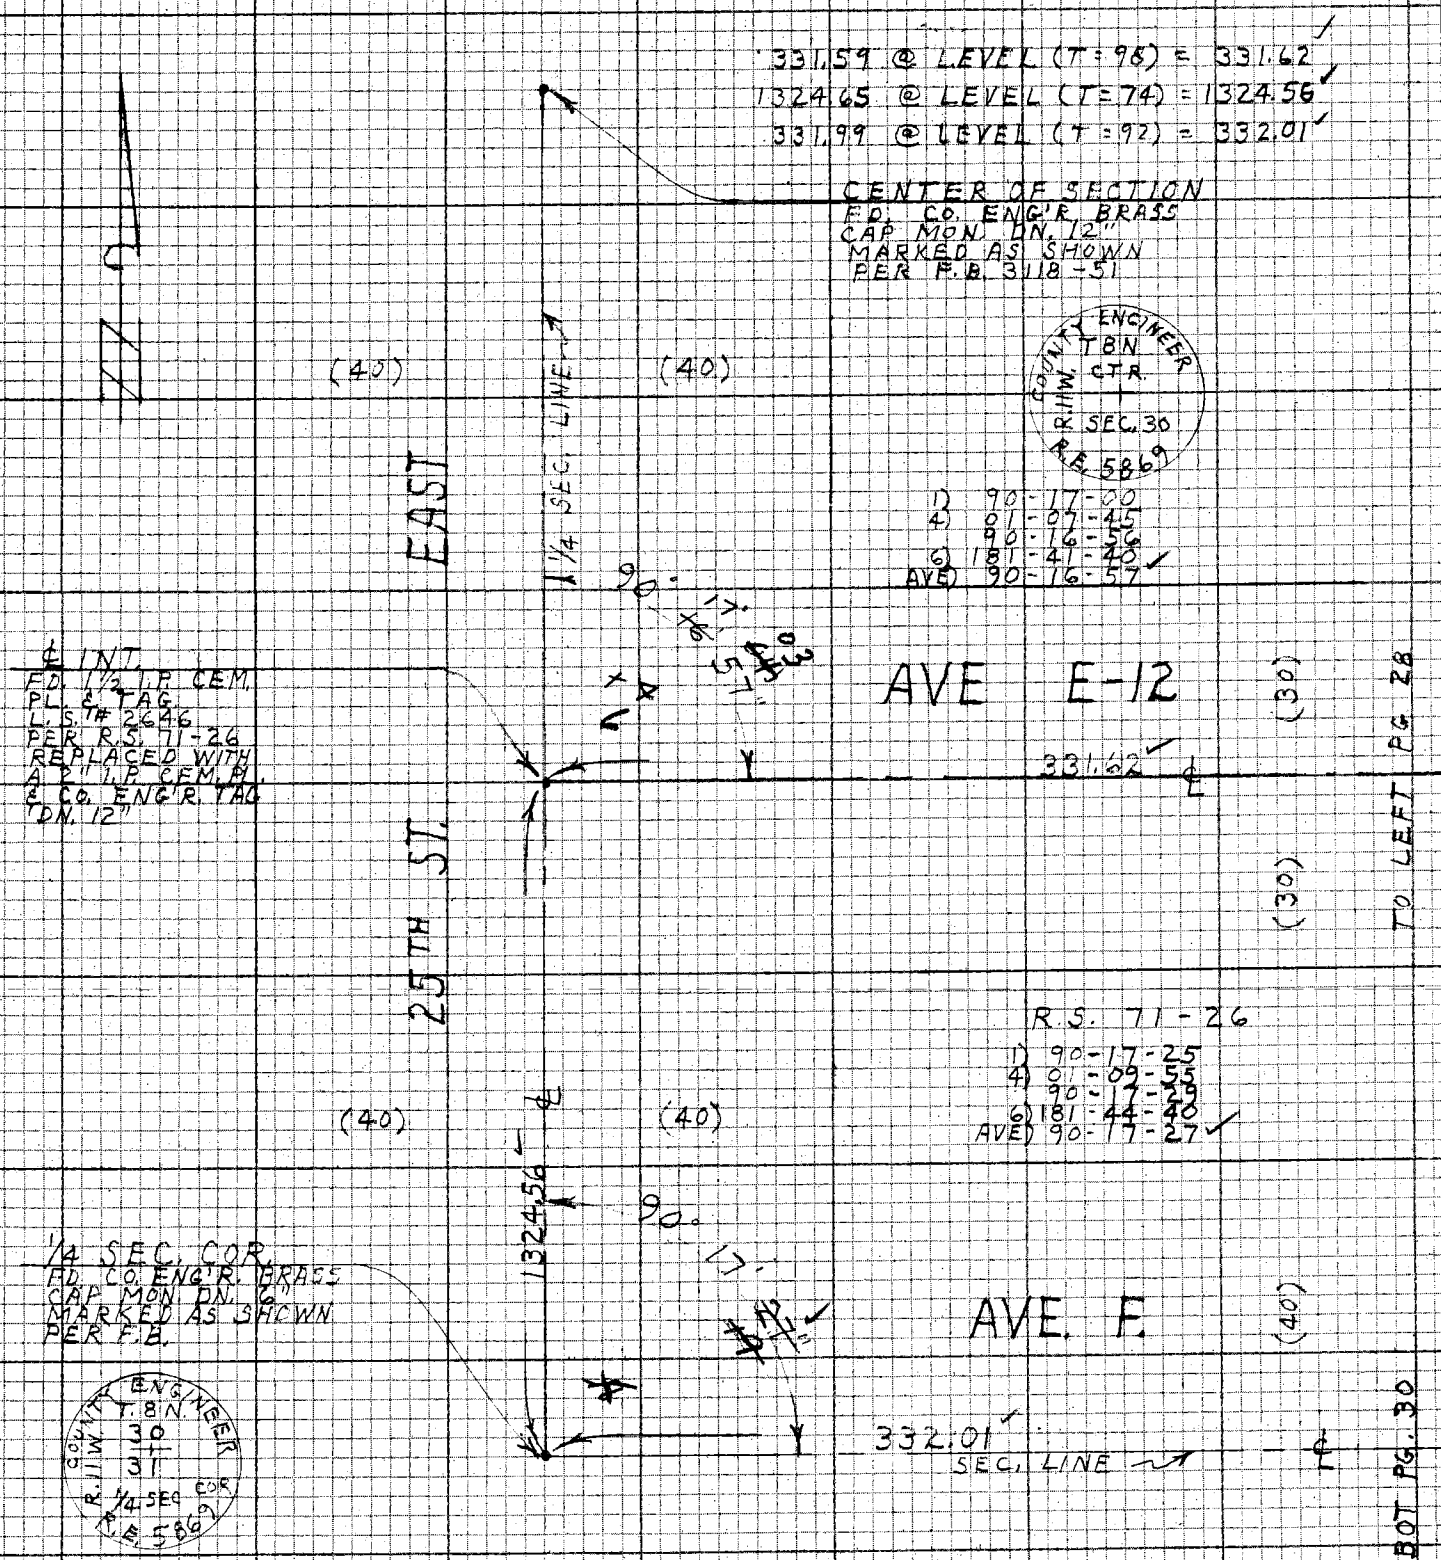

NOTE: ANY ADDITIONS OR CHANGES ON THIS SHEET MUST BE MADE OR CIRCLED IN RED INK WITH DATE AND NAME OF PERSON MAKING CHANGE

W.S. 70, B-3

Do not extend notes this side of this line

PLEASE RETURN TO
LOS ANGELES COUNTY ENGINEER
403 LOS ANGELES COUNTY ENGINEERING BLDG.

CENTERLINE NOTES
CE 310
76F3095-4/73

PWFB 3826

29 , 30

F.B. ~~4396~~ PG. ~~28~~

1) 90-18-00
4) 01-12-20
90-18-05
6) 181-48-20
AVE) 90-18-03

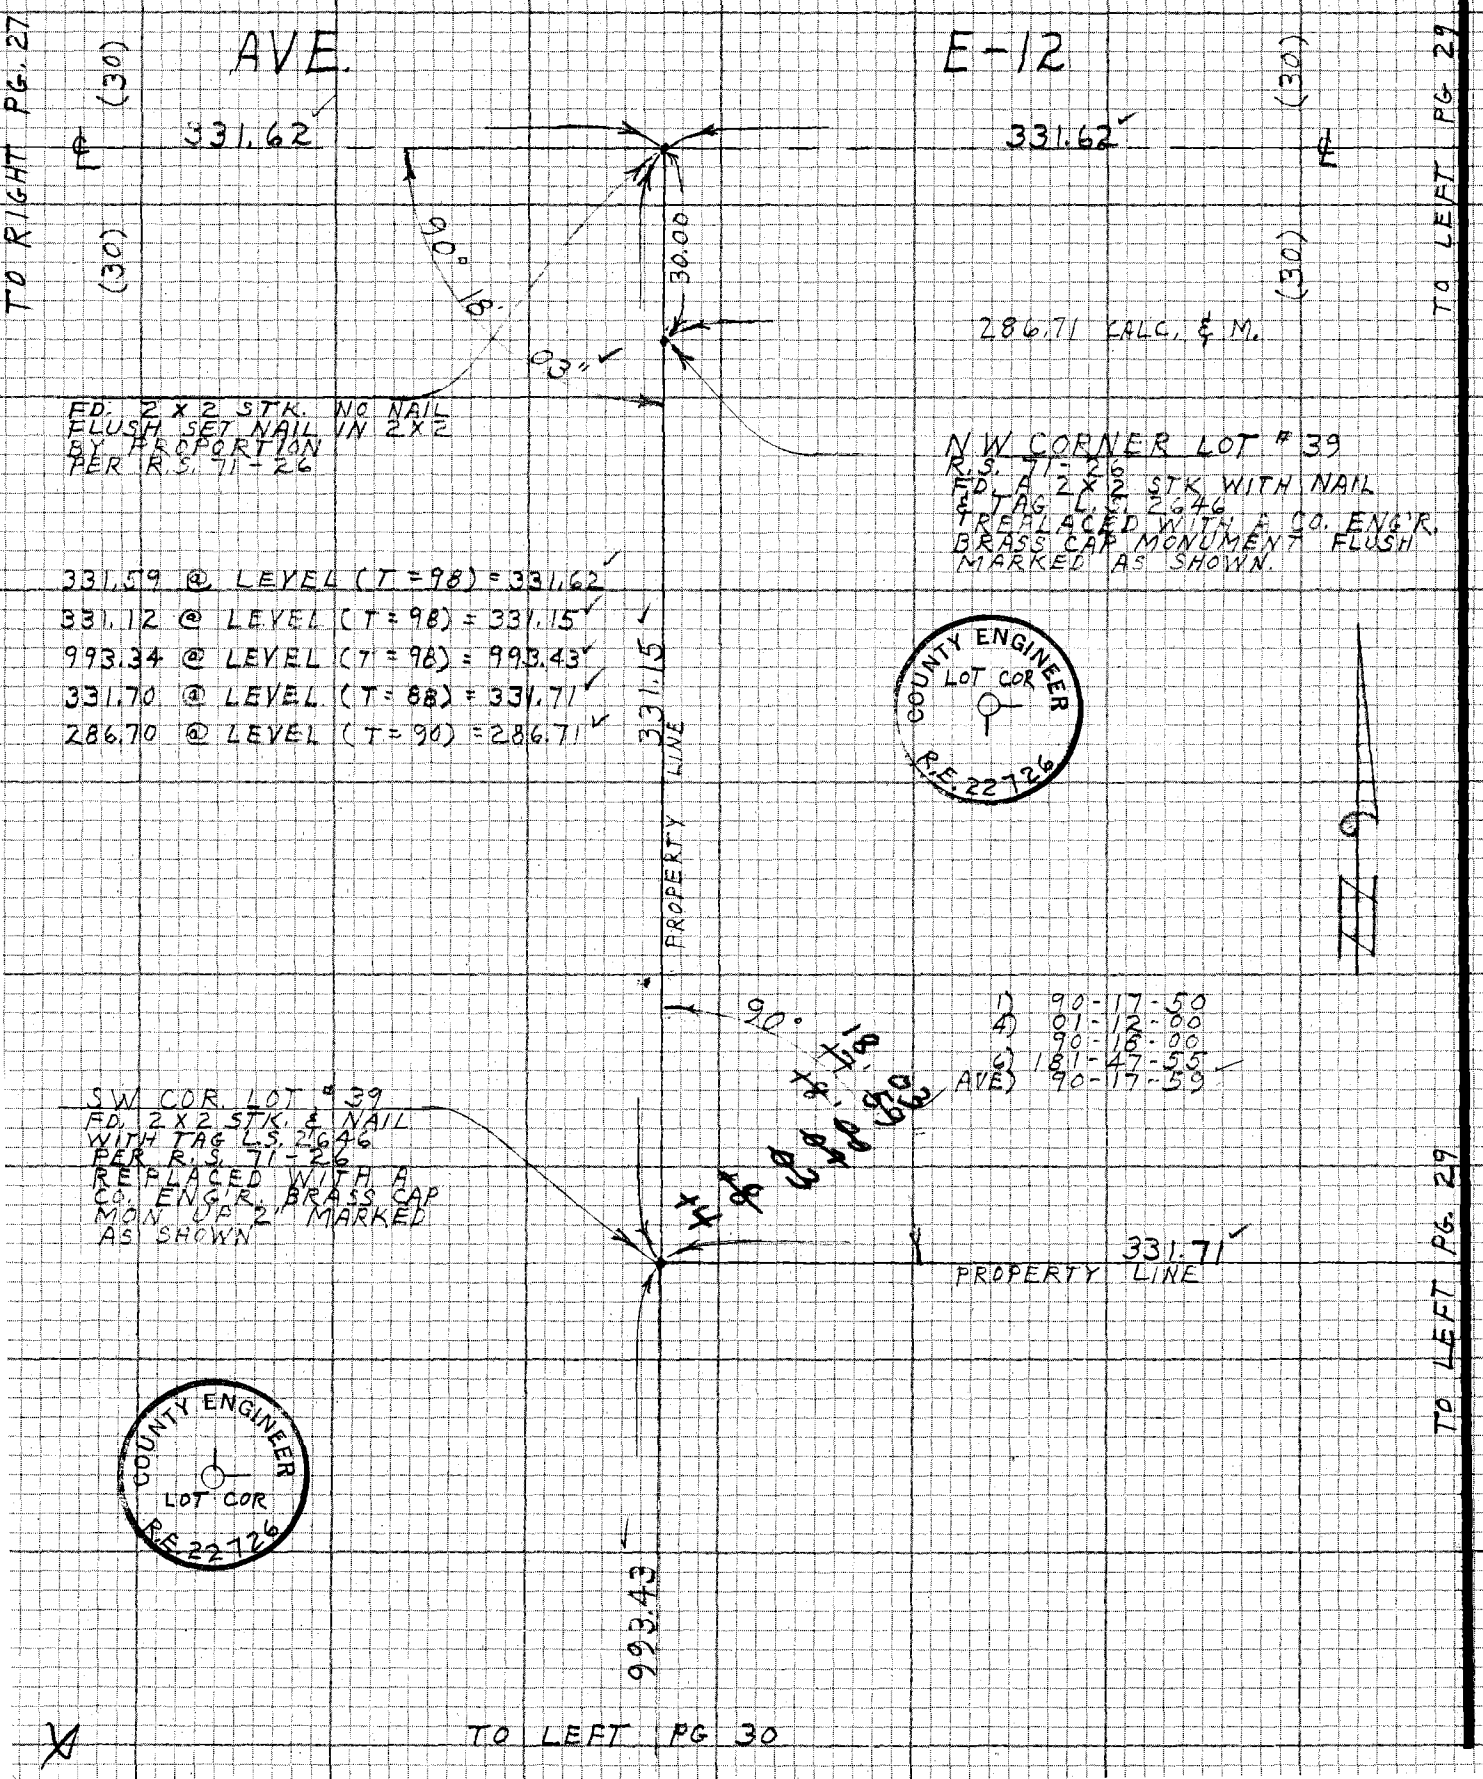

CE 310
76F3095-4/73

PLEASE RETURN TO
LOS ANGELES COUNTY ENGINEER
403 LOS ANGELES COUNTY ENGINEERING BLDG.

Do not ext. notes this side of this line

NOTE: ANY ADDITIONS OR CHANGES ON THIS SHEET MUST BE MADE OR CIRCLED IN RED INK WITH DATE AND NAME OF PERSON MAKING CHANGE

PWFB 3826 31 , 32

Notes Ck'd by E Duverney	Survey of WATERWORKS DIST. 4
Map No.	JN 5044.21 Tape 194 Std 84 °F
Office Work	Surveyed by J. C. PIERCE
Checked	Notes J. C. PIERCE Date 8-29-77
Date 9/13/77	Indexed L. M. PALMER SEP 1 1977

F.B. ~~4396~~ PG. 29

W.S. 70 B-3

NOTE: ANY ADDITIONS OR CHANGES ON THIS SHEET MUST BE MADE OR CIRCLED IN RED INK WITH DATE AND NAME OF PERSON MAKING CHANGE

Do not extend notes this side of this line

PLEASE RETURN TO
LOS ANGELES COUNTY ENGINEER
403 LOS ANGELES COUNTY ENGINEERING BLDG.

CENTERLINE NOTES
CE 310
76F3095-4/73

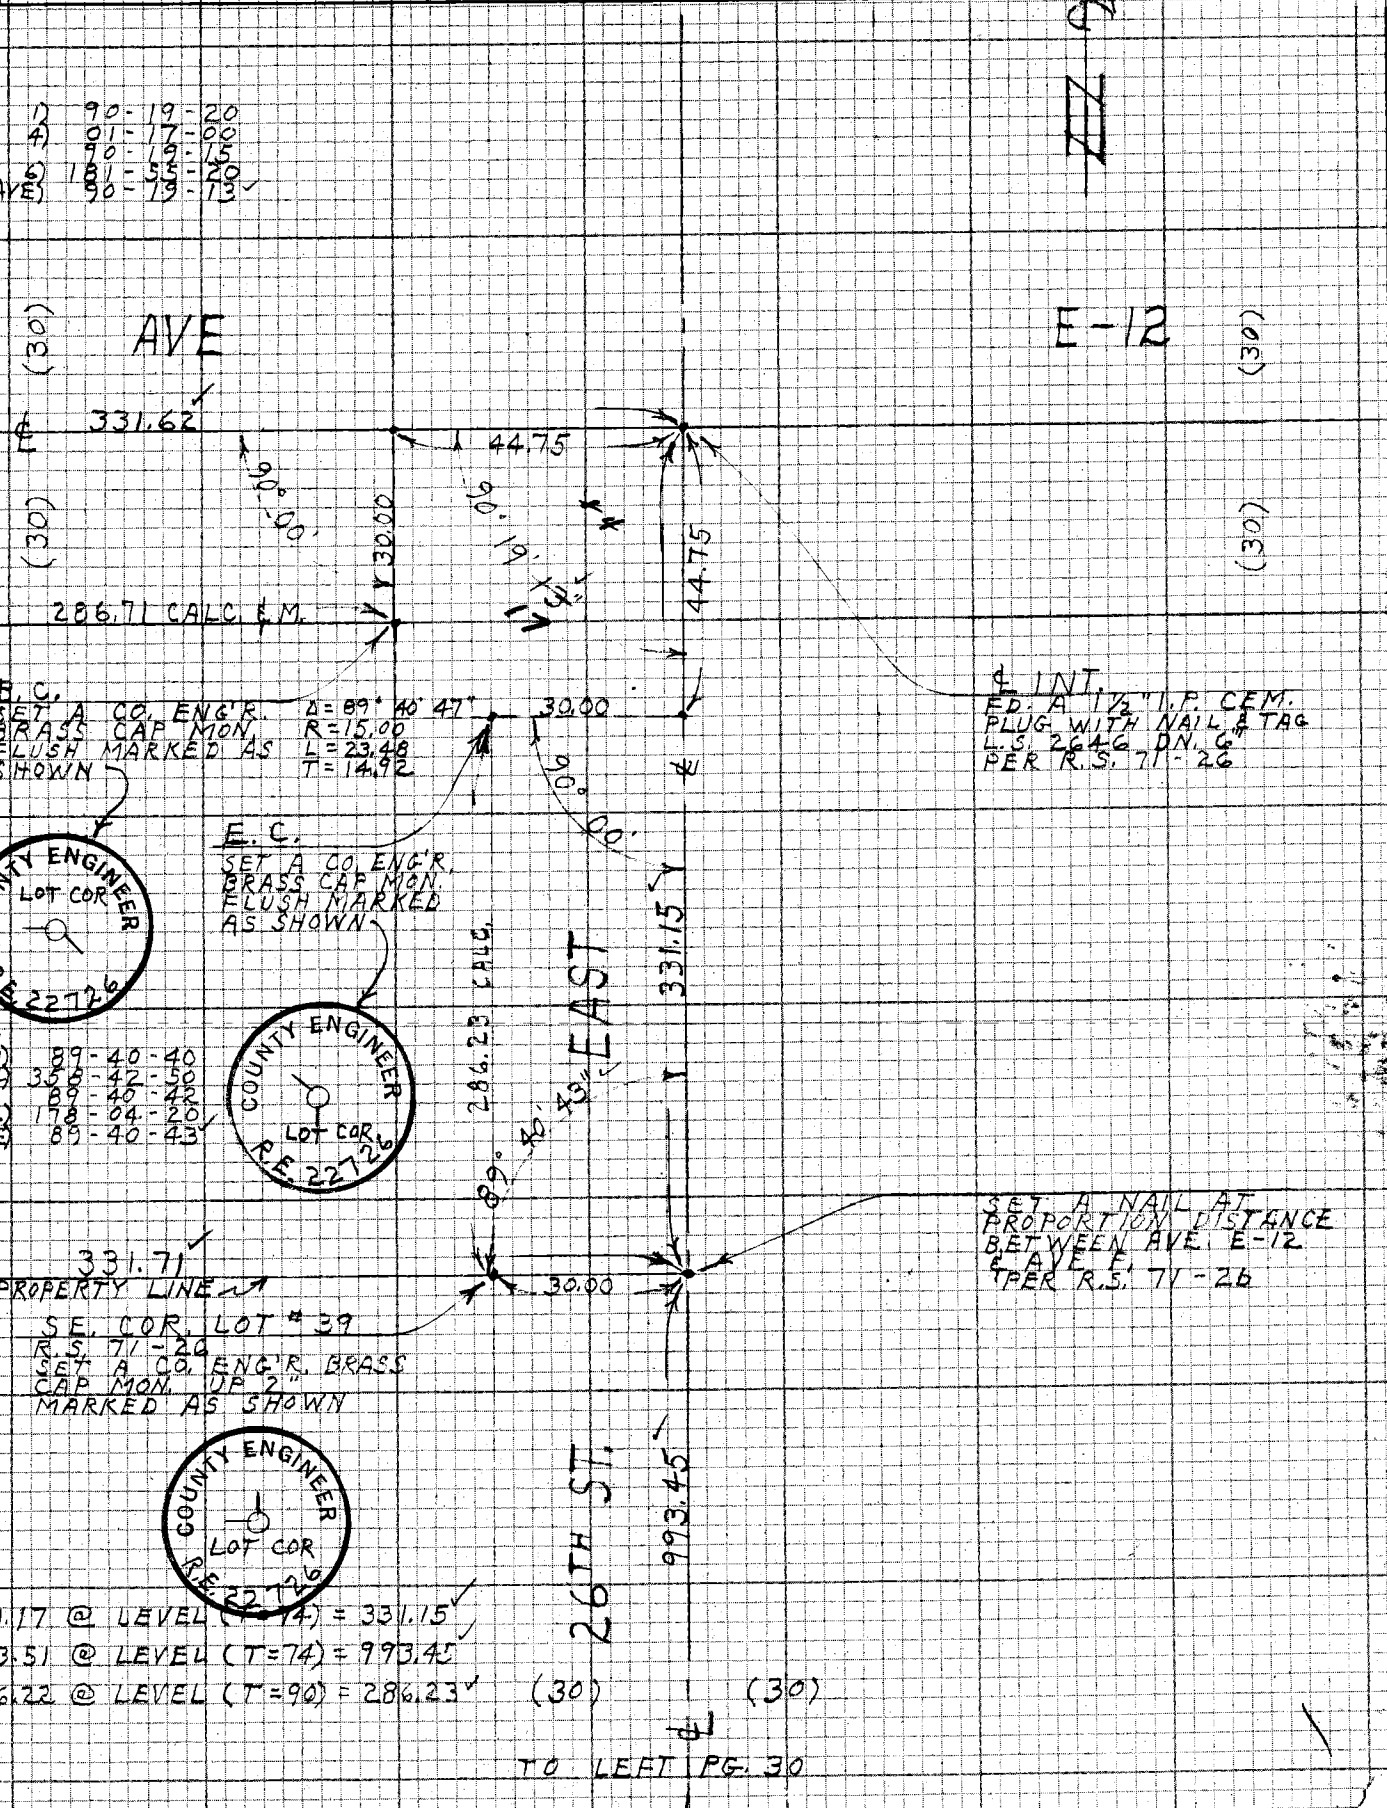

F.B. ~~4396~~ PG. 30 PWFB 3826 33

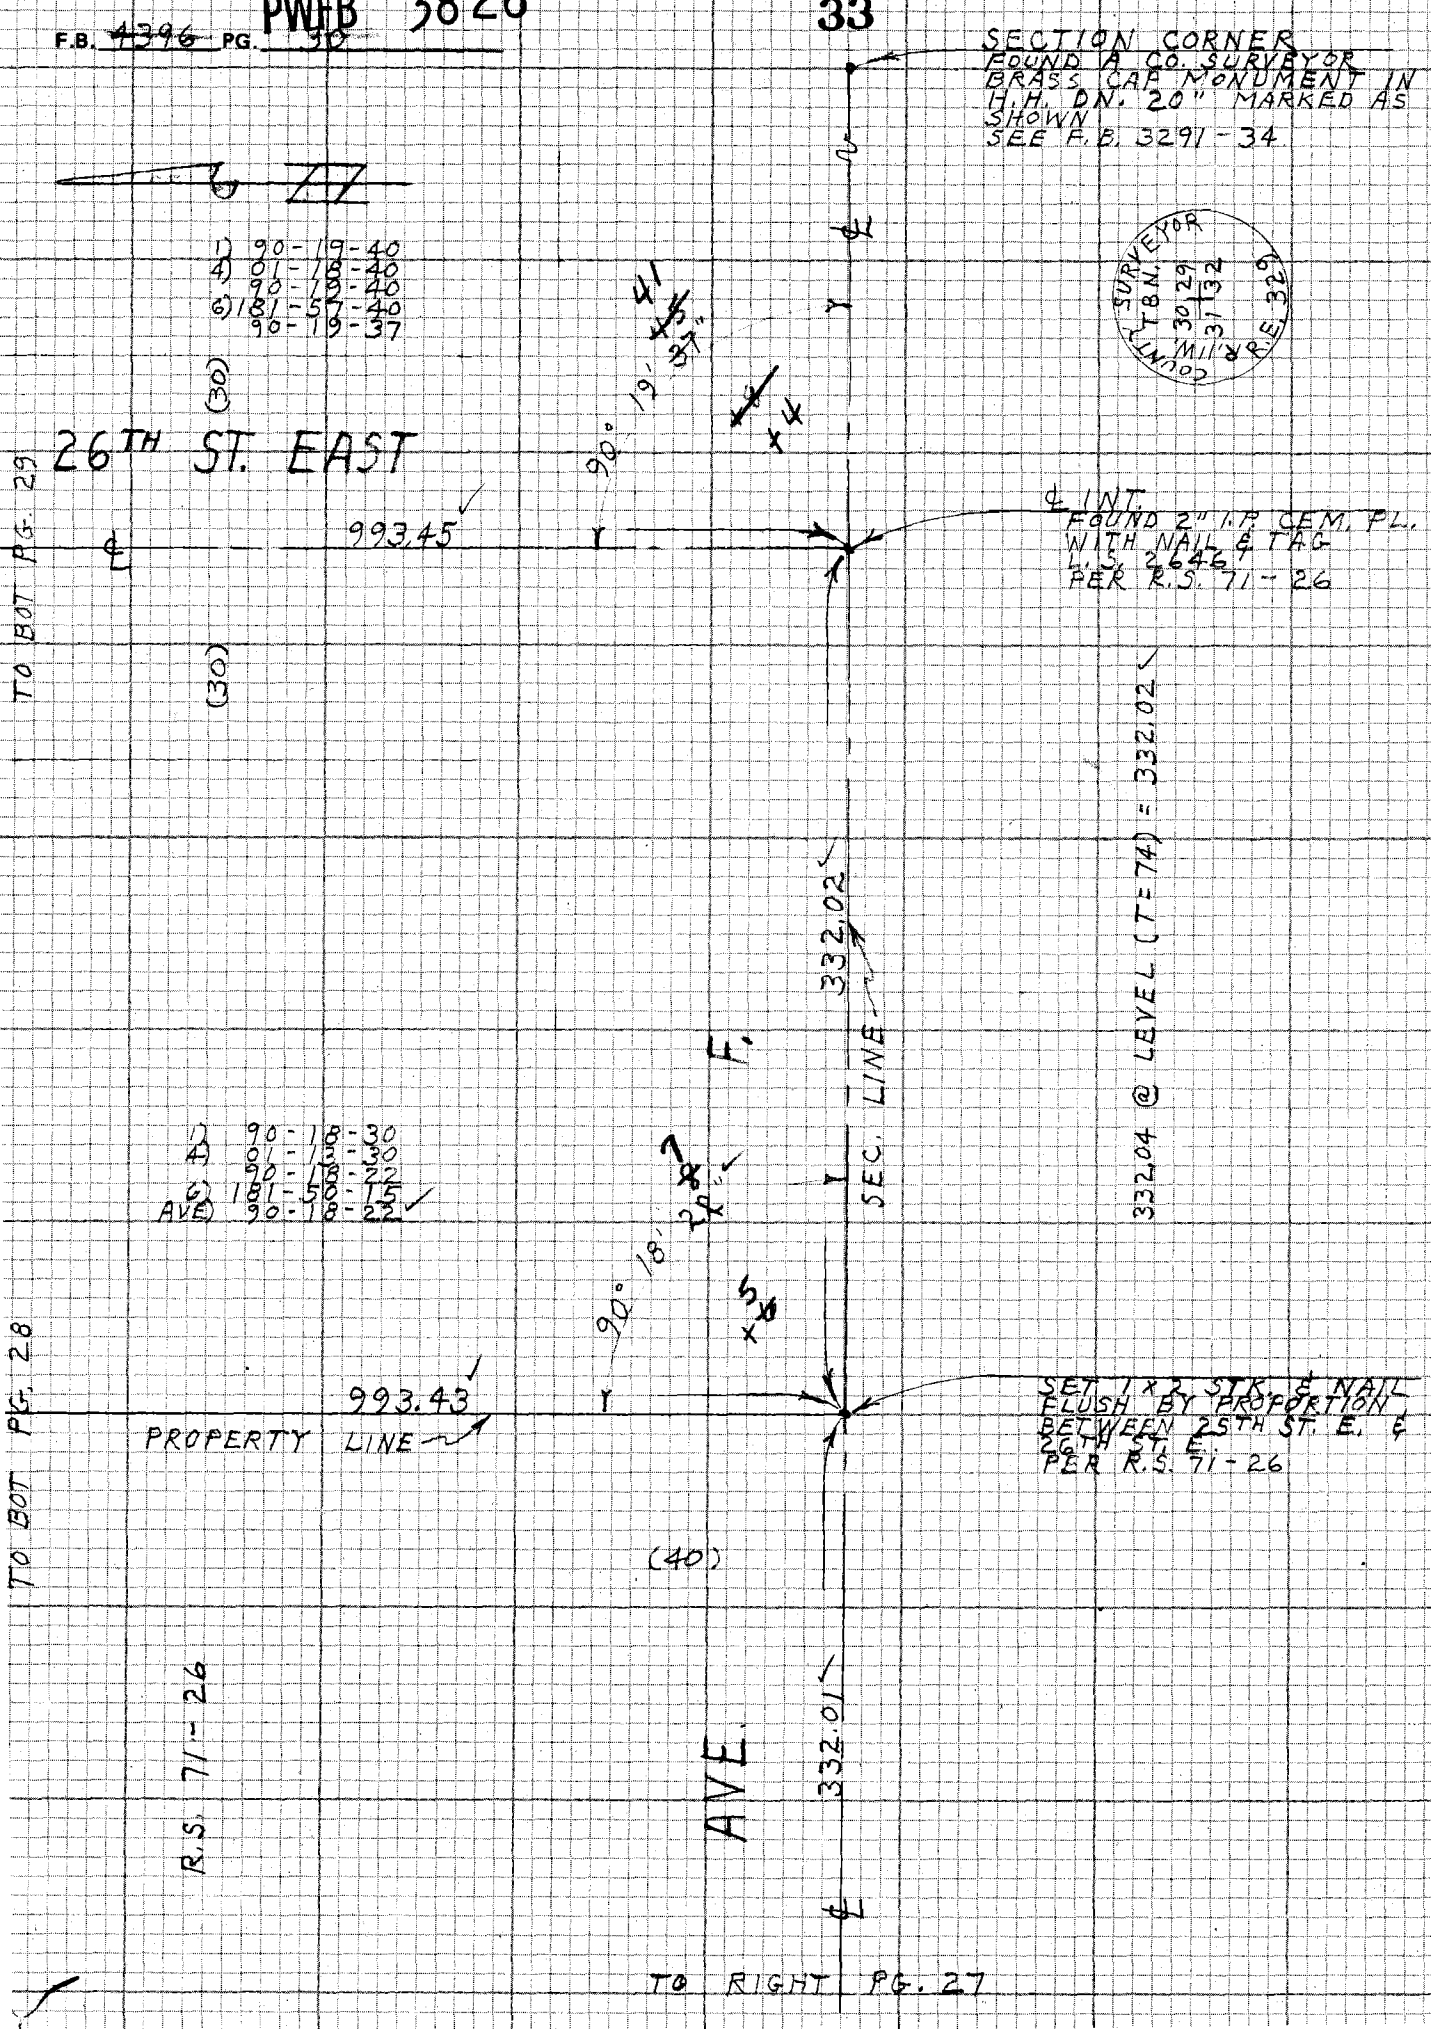

CE 310
76F3095-4/73
PLEASE RETURN TO
LOS ANGELES COUNTY ENGINEER
403 LOS ANGELES COUNTY ENGINEERING BLDG.
W.S. 70 B-3
Do not extend notes this side of this line
NOTE: ANY ADDITIONS OR CHANGES ON THIS SHEET MUST BE MADE OR CIRCLED IN RED INK WITH DATE AND NAME OF PERSON MAKING CHANGE

Notes Ck'd by	Survey of Cedar Ave. (Ave I to Kettering) F.B. 4396 PG. 35
Map No.	JN 1514.08 Tape 118 Std 84 °F
Office Work	Surveyed by Covey
Checked	Notes J.R.C. Date 11-30-81
Date	Indexed H. HOLMAN DEC 20 1982

J.N. 1514.08

WATERWORKS DISTRICT #4

SURVEY OF

Water Main Replacement

Cedar Avenue

From Avenue "I" to

Kettering Street

COVEY, J.
ALBRIGHT, W
TALBOT, R.

NOTE: ANY ADDITIONS OR CHANGES ON THIS SHEET MUST BE MADE OR CIRCLED IN RED INK WITH DATE AND NAME OF PERSON MAKING CHANGE

Do not extend notes this side of this line

PLEASE RETURN TO
LOS ANGELES COUNTY ENGINEER
403 LOS ANGELES COUNTY ENGINEERING BLDG.

CENTERLINE NOTES
CE-310
76F3095-4/73

F.B. 4396 PG. 36

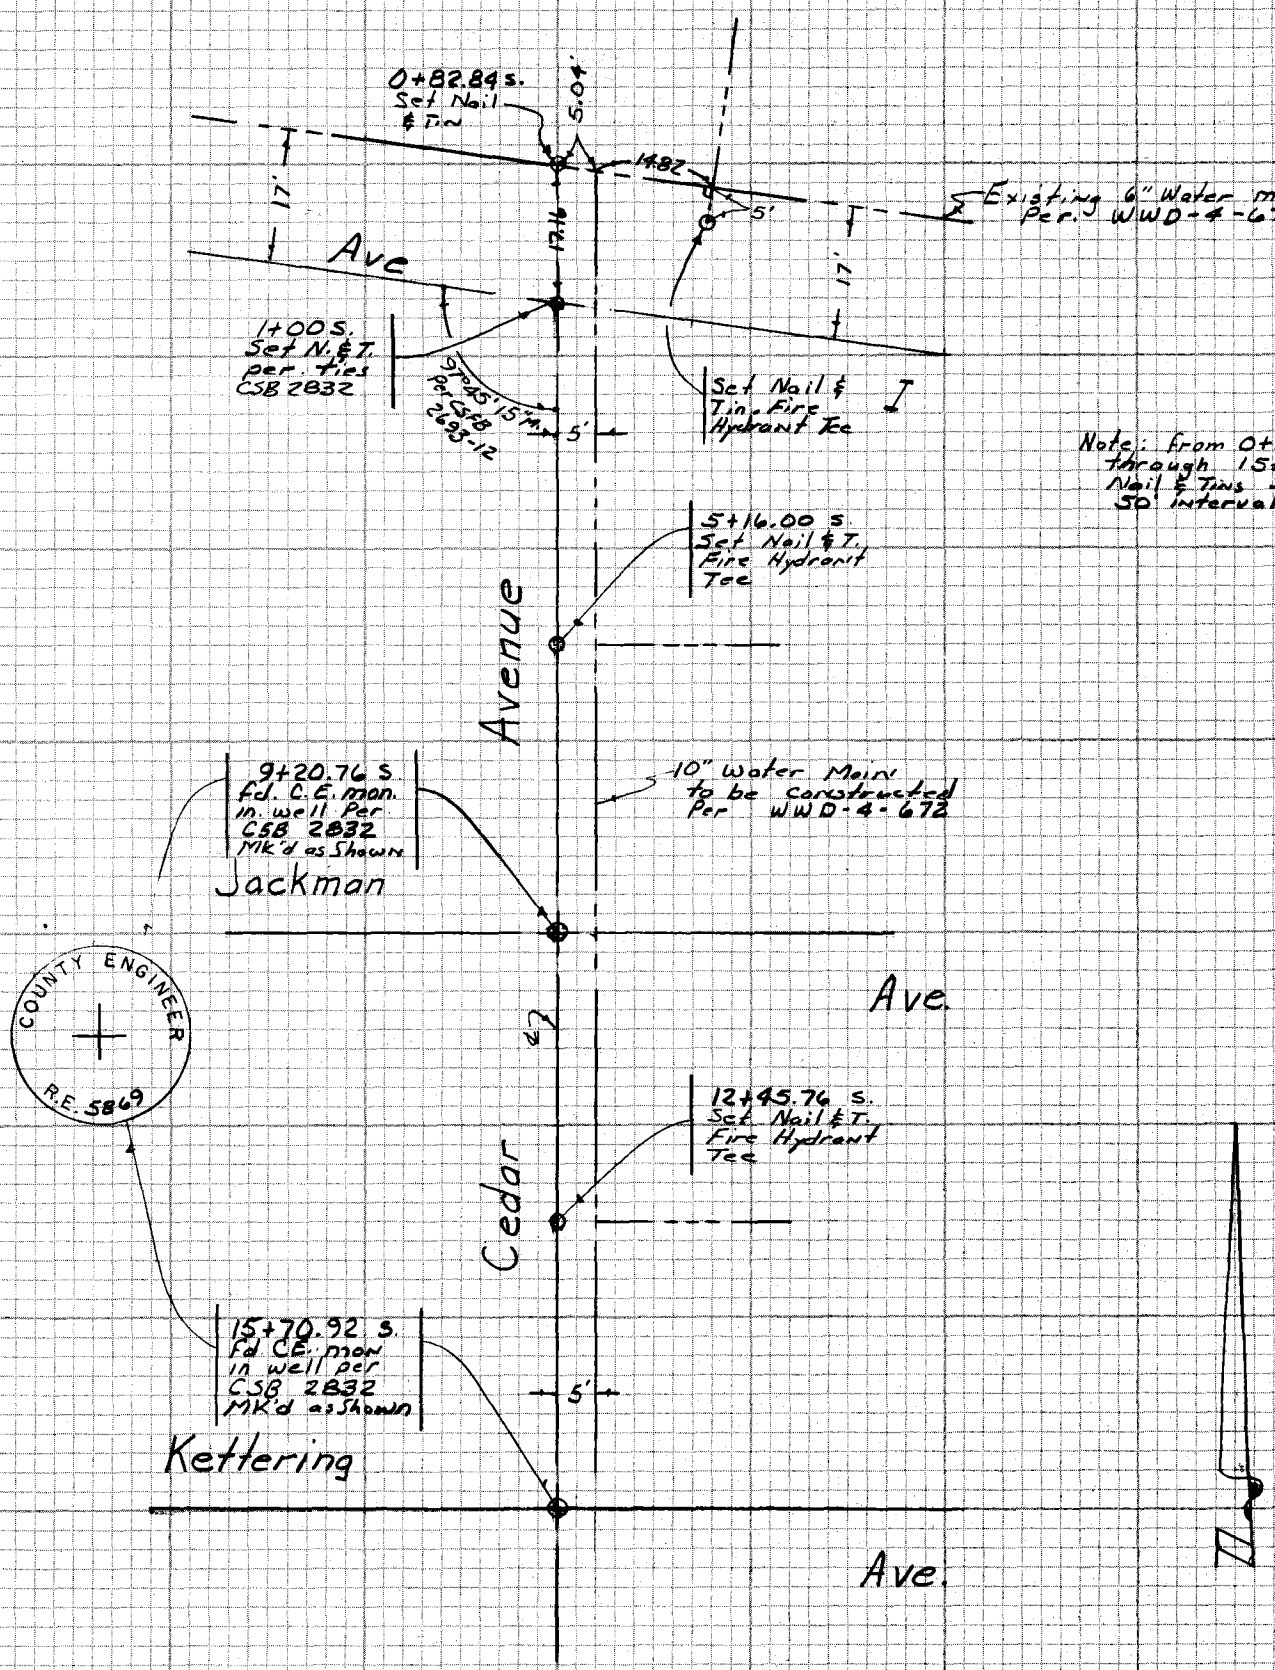

W.S. 70, A-4

CE 310
76F3095-4/73

PLEASE RETURN TO
LOS ANGELES COUNTY ENGINEER
403 LOS ANGELES COUNTY ENGINEERING BLDG.

Do not extend notes this side of this line

NOTE: ANY ADDITIONS OR CHANGES ON THIS SHEET MUST BE MADE OR CIRCLED IN RED INK WITH DATE AND NAME OF PERSON MAKING CHANGE

Notes Ck'd by	Survey of Fig Avenue Water Main
Map No.	JN 1514.05 Tape 118 Std 84 °F
Office Work	Surveyed by Covey
Checked	Notes J.R.C. Date 12-4-81
Date	Indexed H. HOLMAN DEC 20 1982

F.B. 4396 PG. 37

J.N. 1514.05

WATERWORKS DISTRICT #4

SURVEY OF

Fig Avenue Water Main

From Avenue "J" to Oldfield Street

COVEY, J
ALBRIGHT, W.
TALBOT, R.

NOTE: ANY ADDITIONS OR CHANGES ON THIS SHEET MUST BE MADE OR CIRCLED IN RED INK WITH DATE AND NAME OF PERSON MAKING CHANGE

Do not extend note this side of this line

PLEASE RETURN TO
LOS ANGELES COUNTY ENGINEER
403 LOS ANGELES COUNTY ENGINEERING BLDG.

CENTERLINE NOTES
CE 310
76F3095-4/73

F.B. 4396 PG. 38

W.S. 70, A-4, A-5

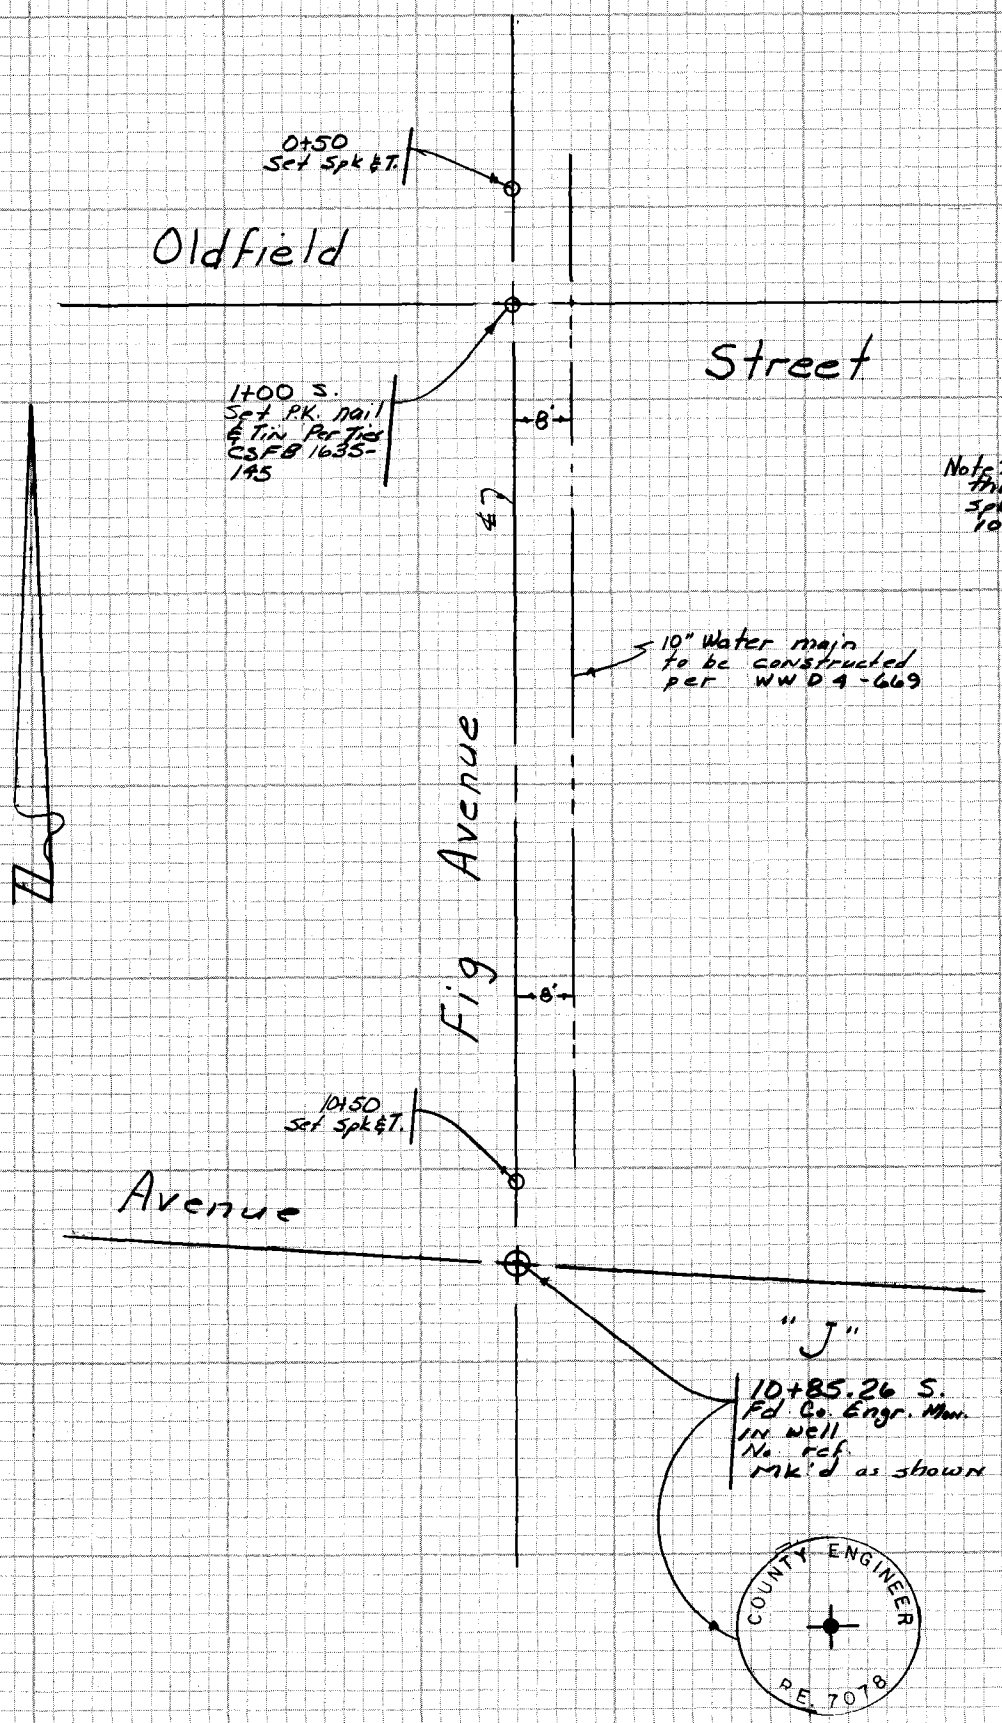

CE 310
76F3095-4/73

PLEASE RETURN TO
LOS ANGELES COUNTY ENGINEER
403 LOS ANGELES COUNTY ENGINEERING BLDG.

Do not ext notes this side of this line

NOTE: ANY ADDITIONS OR CHANGES
ON THIS SHEET MUST BE MADE OR
CIRCLED IN RED INK WITH DATE AND
NAME OF PERSON MAKING CHANGE

Notes Ck'd by	Survey of Lancaster Blvd. Water Main F.B. 4396 PG. 39
Map No.	JN 1514.07 Tape 116 Std 84 °F
Office Work	Surveyed by Covey
Checked	Notes J.R.C. Date 12-28-81
Date	Indexed H. HOLMAN DEC 20 1982

J.N. 1514.07

WATERWORKS DISTRICT #4
SURVEY OF
Lancaster Boulevard Water Main
From Elm Avenue to
Date Avenue

COVEY, J.
ALBRIGHT, W.
JERNIGAN, L.

NOTE: ANY ADDITIONS OR CHANGES ON THIS SHEET MUST BE MADE OR CIRCLED IN RED INK WITH DATE AND NAME OF PERSON MAKING CHANGE

Do not extend notes this side of this line

PLEASE RETURN TO
LOS ANGELES COUNTY ENGINEER
403 LOS ANGELES COUNTY ENGINEERING BLDG.

CENTERLINE NOTES
CE 310
76F3095-4/73

F.B. 4396 PG. 40

CE 310
76F3095-4/73

PLEASE RETURN TO
LOS ANGELES COUNTY ENGINEER
403 LOS ANGELES COUNTY ENGINEERING BLDG.

Do not extend notes this side of this line

NOTE: ANY ADDITIONS OR CHANGES ON THIS SHEET MUST BE MADE OR CIRCLED IN RED INK WITH DATE AND NAME OF PERSON MAKING CHANGE

W.S. 70, A-4

Join Bot FB 4396-42

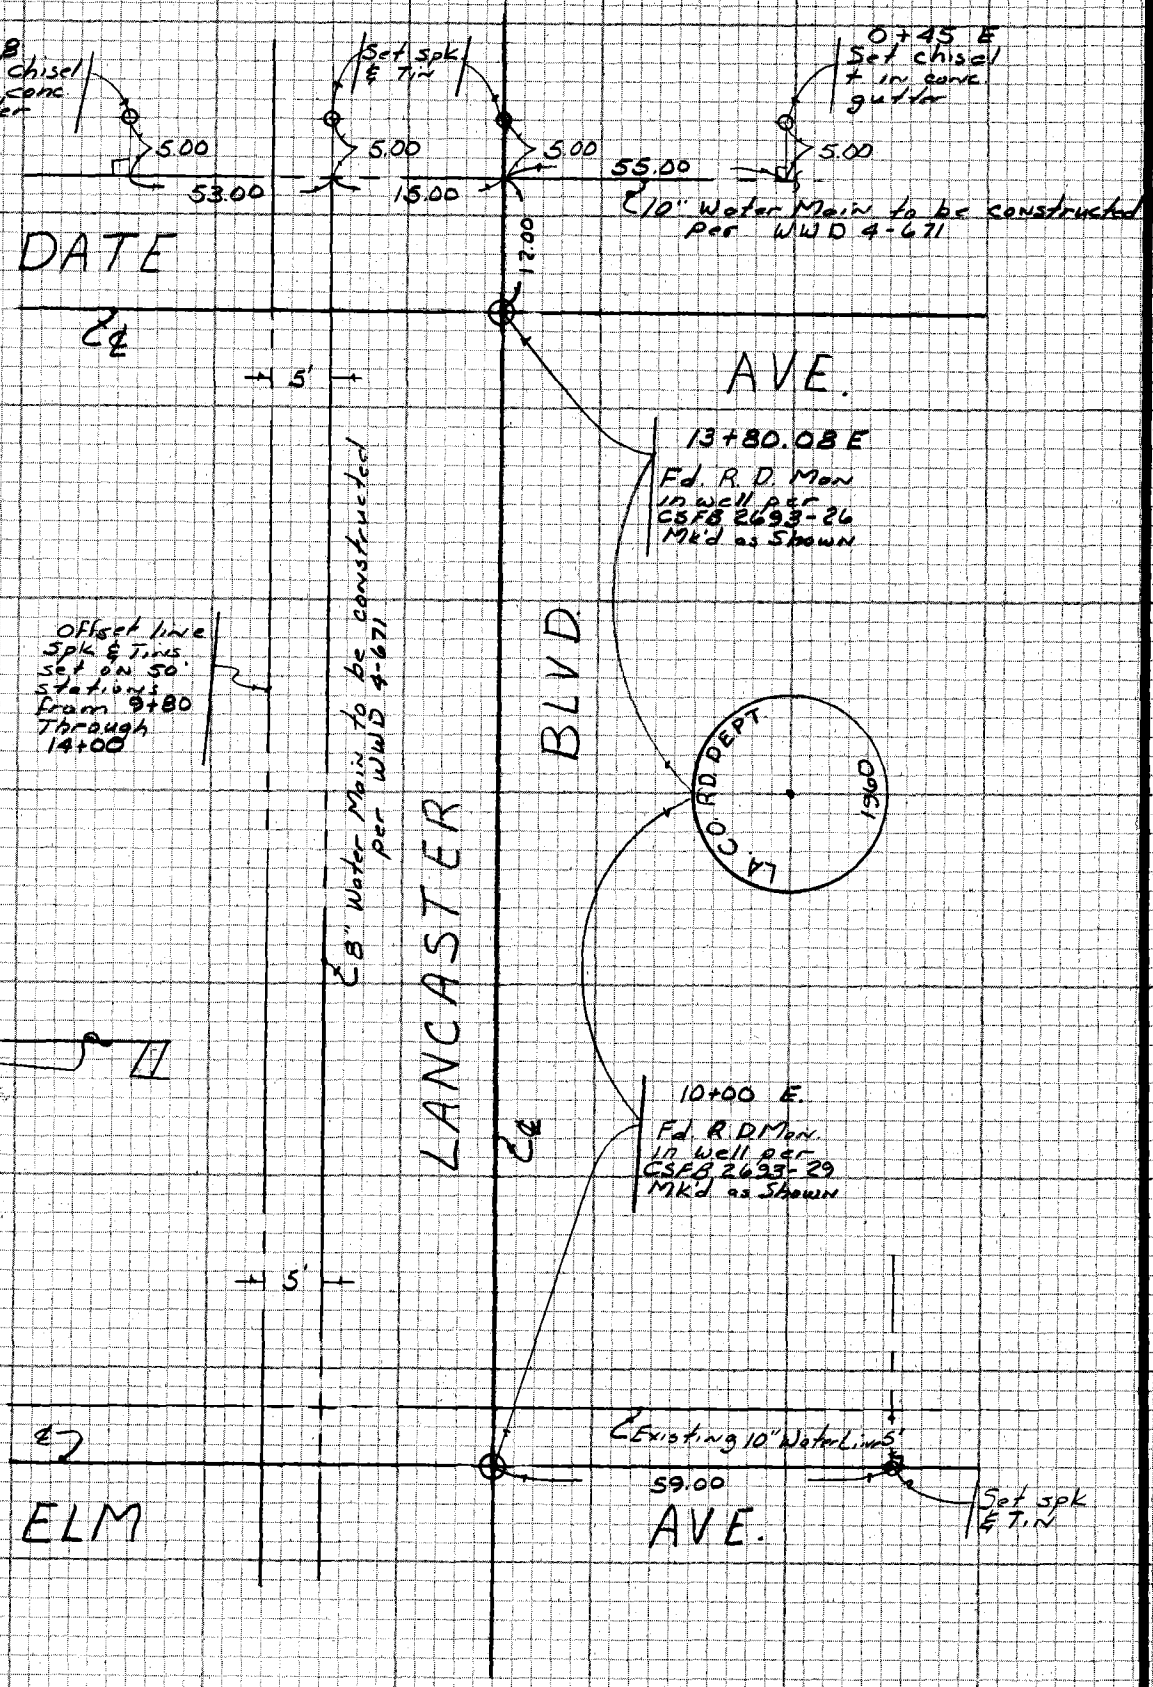

Notes Ck'd by		Survey of Date Ave. Water Main	F.B. 4396 PG. 41
Map No.		JN 1514.09 Tape 118 Std. 83 °F	
Office Work		Surveyed by Covey	
Checked		Notes J.R.C. Date 12-29-31	
Date		Indexed N. HOLMAN DEC 20 1982	

J.N. 1514.09

WATERWORKS DISTRICT #4

SURVEY OF

DATE AVENUE WATER MAIN

From Lancaster Boulevard to Avenue "I"

COVEY, J.
ALBRIGHT, W.
JERNIGAN, L.

NOTE: ANY ADDITIONS OR CHANGES ON THIS SHEET MUST BE MADE OR CIRCLED IN RED INK WITH DATE AND NAME OF PERSON MAKING CHANGE

Do not extend notes this side of this line

PLEASE RETURN TO
LOS ANGELES COUNTY ENGINEER
403 LOS ANGELES COUNTY ENGINEERING BLDG.

CENTERLINE NOTES
CE 310
76F3095-4/73

F.B. 4396 PG. 42

W.S. 70, A-4

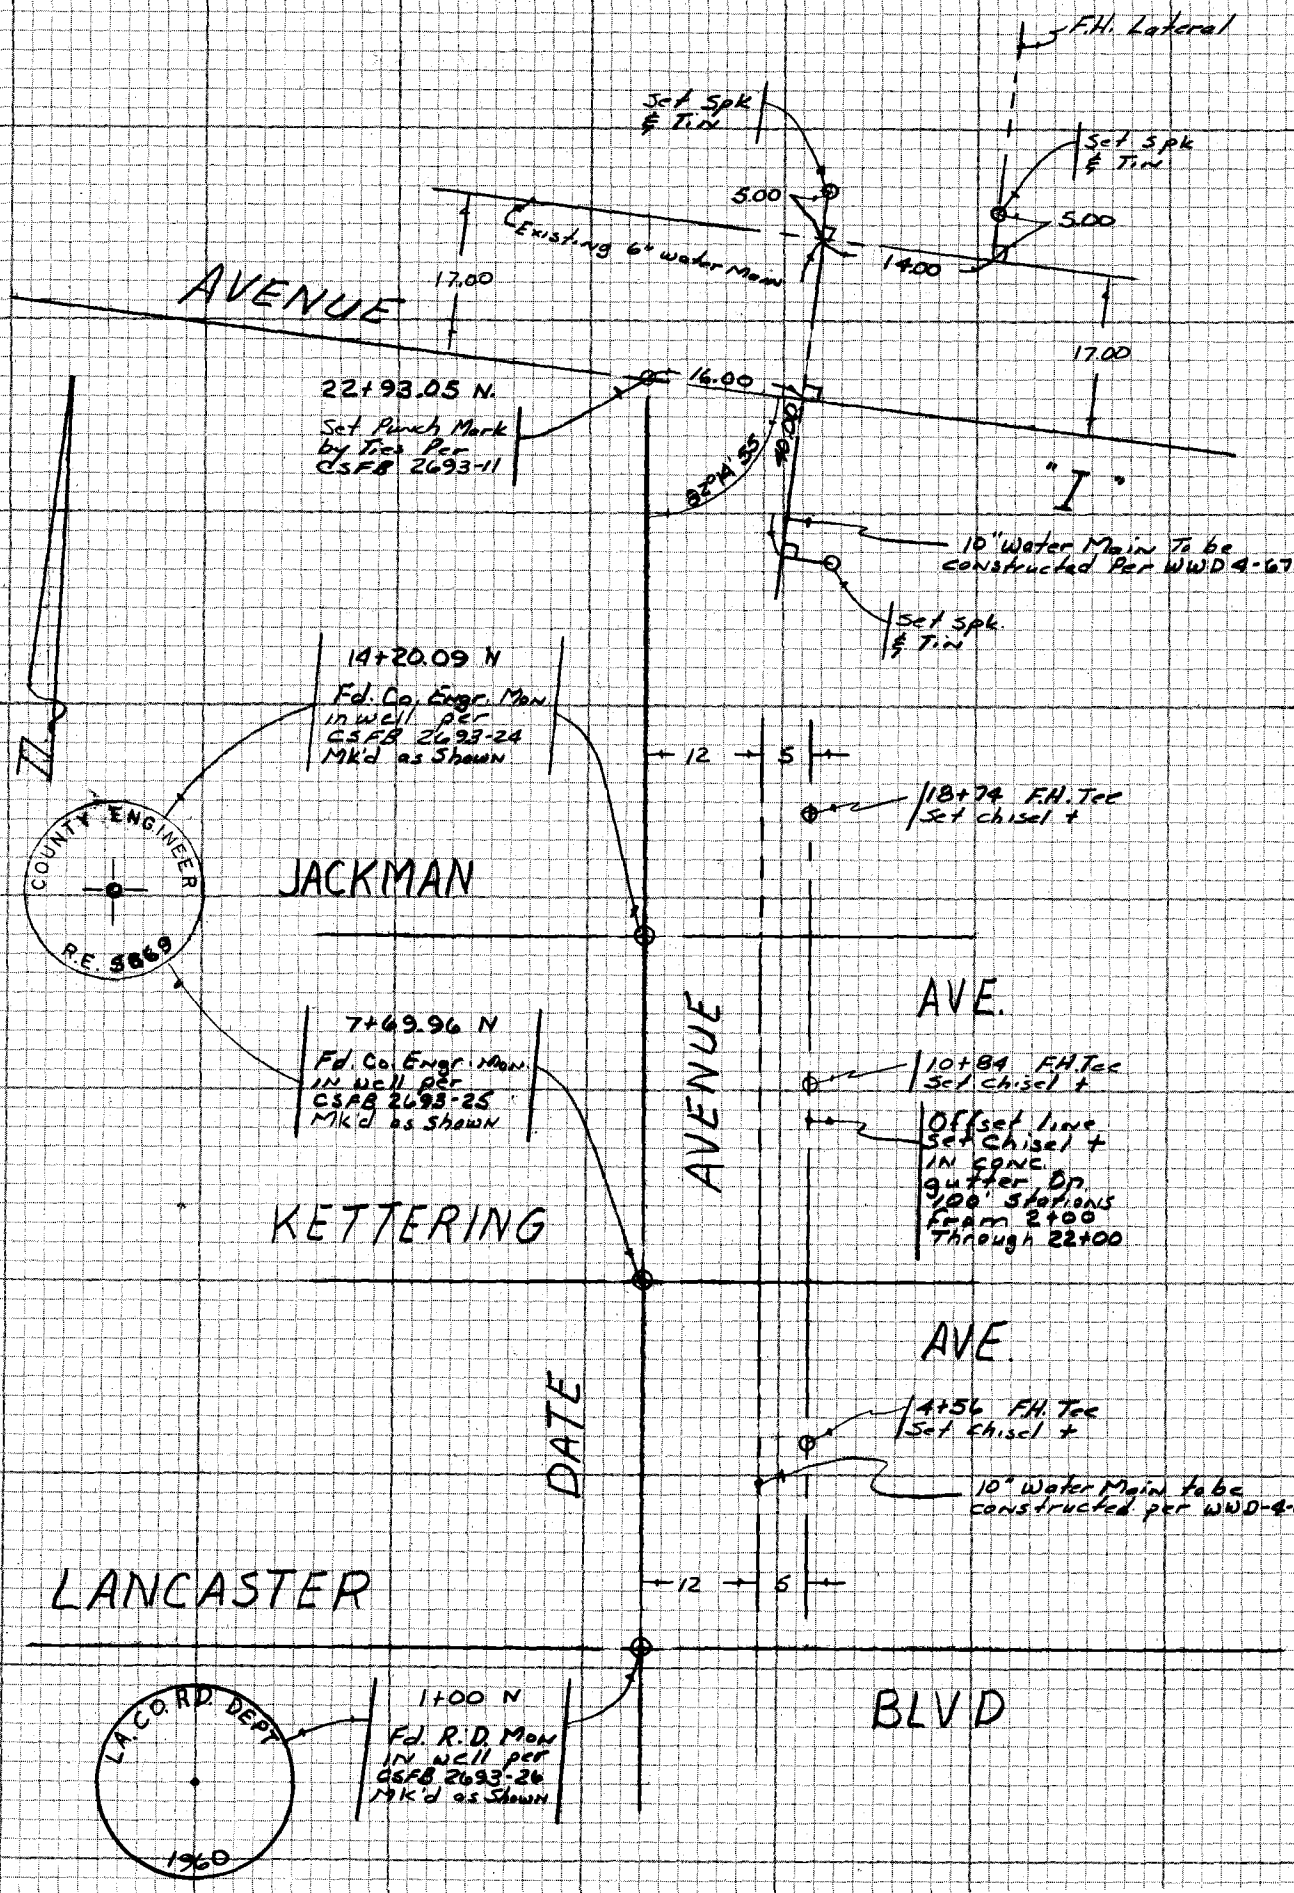

CE 310
76F3095-4/73

PLEASE RETURN TO
LOS ANGELES COUNTY ENGINEER
403 LOS ANGELES COUNTY ENGINEERING BLDG.

Do not exceed notes this side of this line

NOTE: ANY ADDITIONS OR CHANGES ON THIS SHEET MUST BE MADE OR CIRCLED IN RED INK WITH DATE AND NAME OF PERSON MAKING CHANGE

Notes Ck'd by	Survey of Division St Water Main F.B. 4396 PG 43
Map No.	JN 1514.06 Tape 113 Std 89 °F
Office Work	Surveyed by Covey
Checked	Notes J.R.C. Date Jan. 4, 81
Date	Indexed H. HOLMAN DEC 20 1982

J.N. 1514.06

WATERWORKS DISTRICT #4

SURVEY OF

Division St. From Ave L-8 to Ave L-9

&

Ave L-9 Westerly

COVEY, J.
ALBRIGHT, W
TALBOT, R.

NOTE: ANY ADDITIONS OR CHANGES ON THIS SHEET MUST BE MADE OR CIRCLED IN RED INK WITH DATE AND NAME OF PERSON MAKING CHANGE

Do not extend notes this side of this line

PLEASE RETURN TO
LOS ANGELES COUNTY ENGINEER
403 HOB ANGELES COUNTY ENGINEERING BLDG.

CENTERLINE NOTES
CE 310
76F-3095-4/73

F.B. 4396 PG. 44

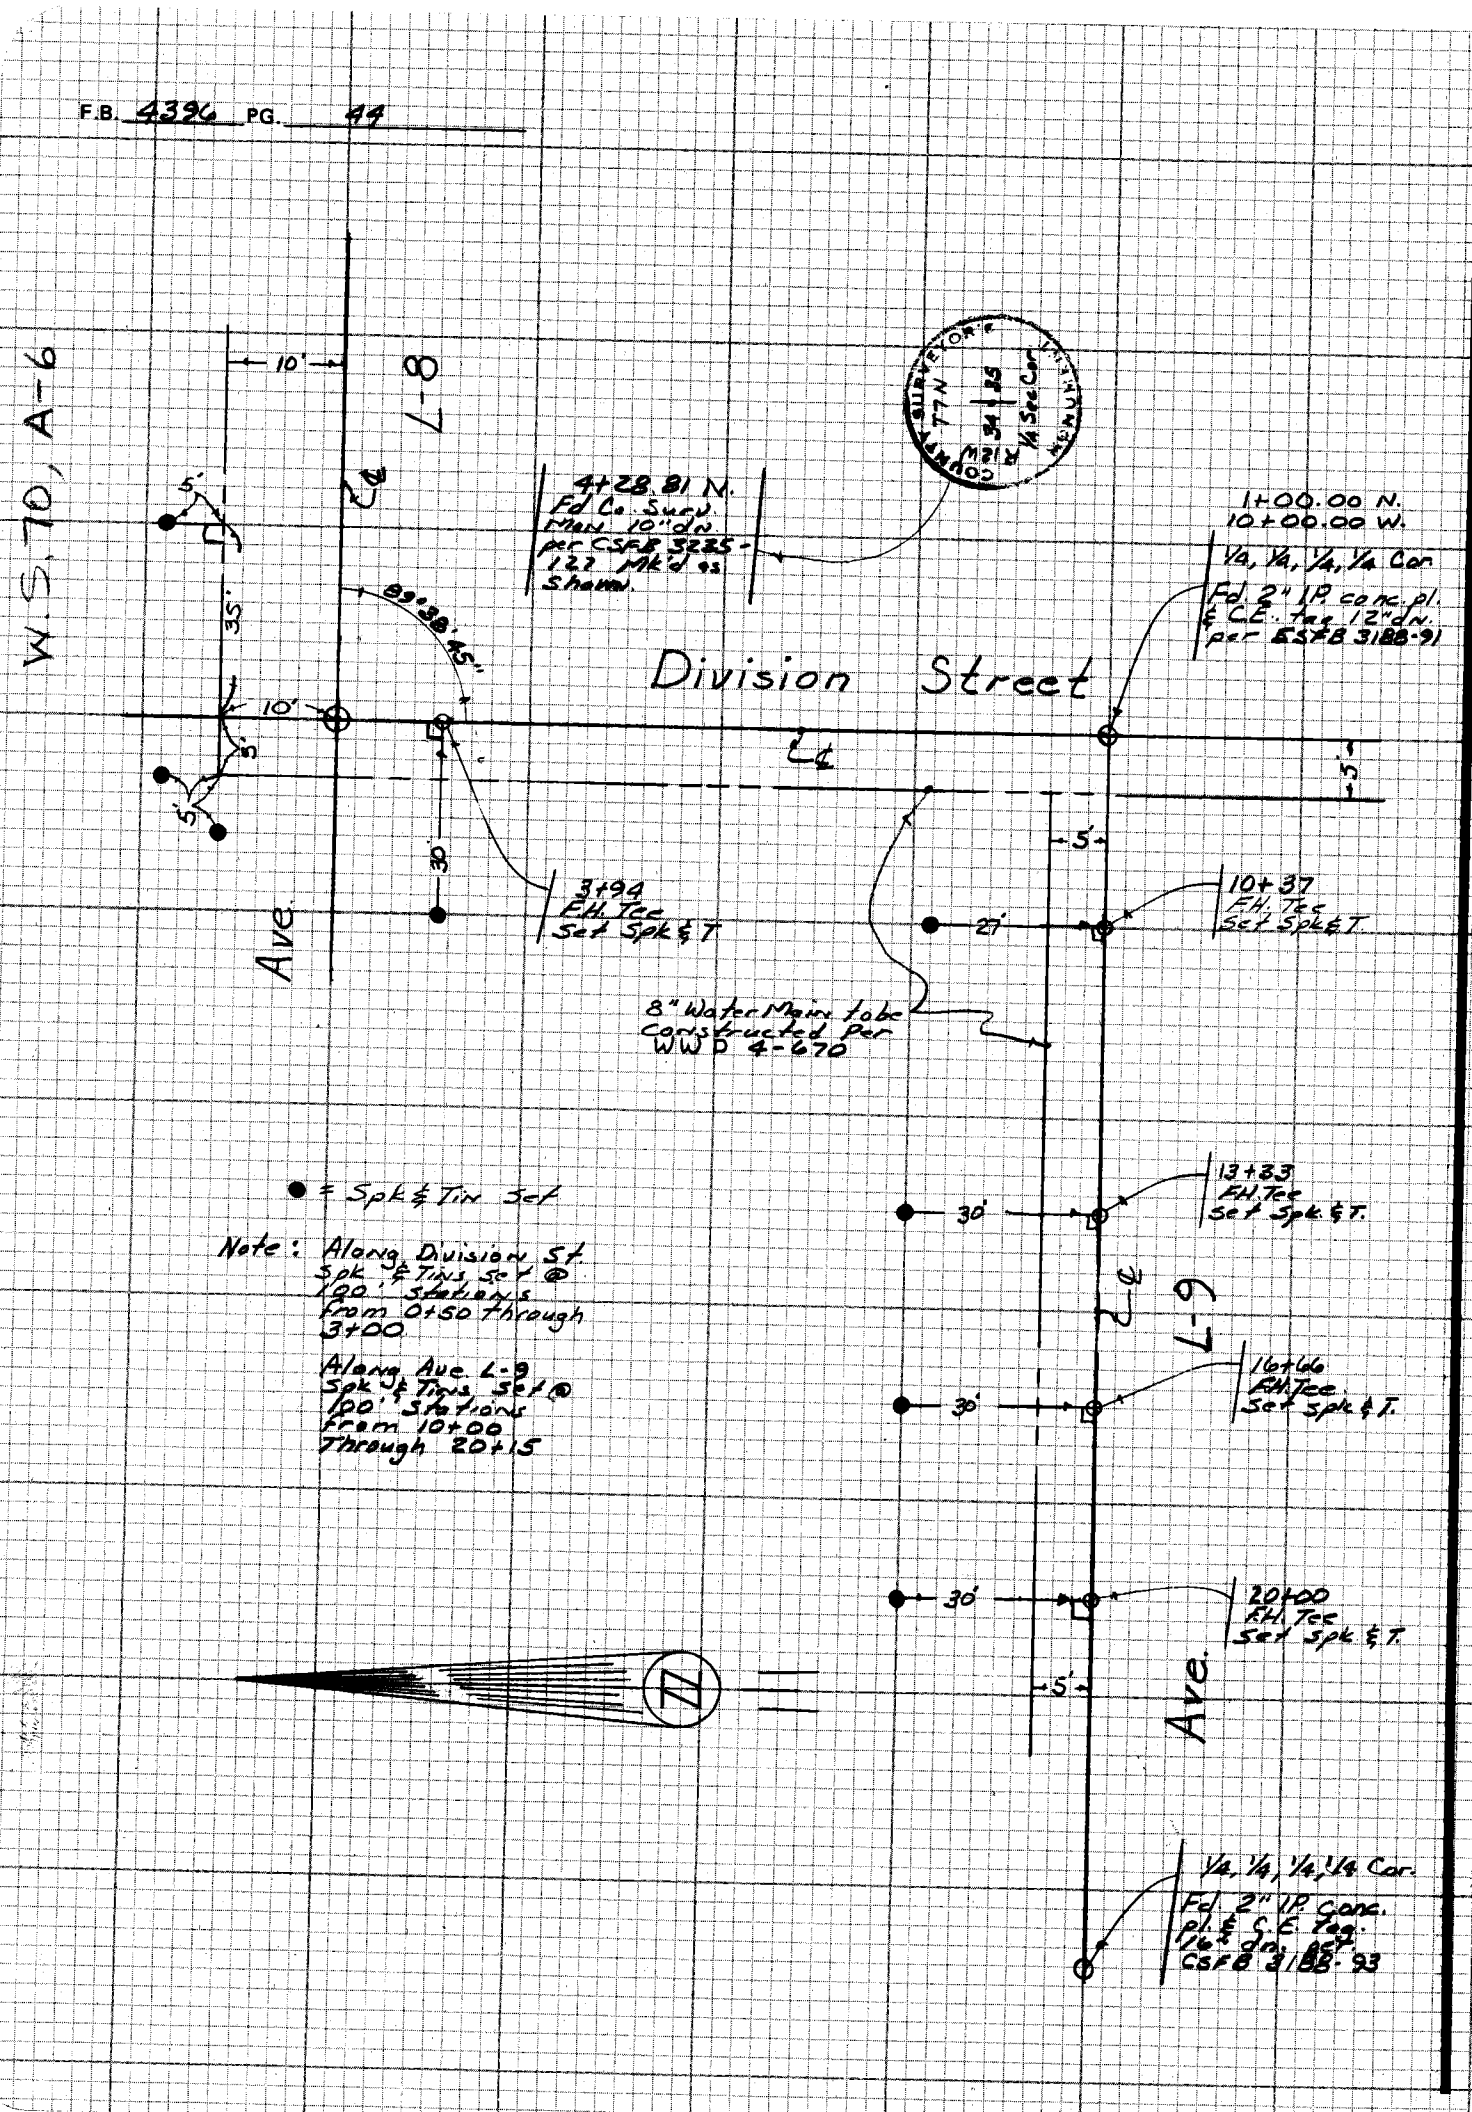

CE 310
76F3095-4/73

PLEASE RETURN TO
LOS ANGELES COUNTY ENGINEER
403 LOS ANGELES COUNTY ENGINEERING BLDG.

Do not exceed notes this side of this line

NOTE: ANY ADDITIONS OR CHANGES ON THIS SHEET MUST BE MADE OR CIRCLED IN RED INK WITH DATE AND NAME OF PERSON MAKING CHANGE

Notes Ck'd by	Survey of Waterworks Dist. #33	F.B. 4396	PG. 45
Map No.	JN 1512.58 Tape 117 Std 68 °F		
Office Work	Surveyed by COVEY		
Checked	Notes J.R.C. Date 2-16-82		
Date	Indexed H. HOLMAN DEC 20 1982		

J.N. 1512.58

WATERWORKS DISTRICT 33

SUN VILLAGE

AVENUE "Q" ET. AL.

COVEY
ALBRIGHT
TALBOT

NOTE: ANY ADDITIONS OR CHANGES ON THIS SHEET MUST BE MADE OR CIRCLED IN RED INK WITH DATE AND NAME OF PERSON MAKING CHANGE

Do not extend notes this side of this line

PLEASE RETURN TO
LOS ANGELES COUNTY ENGINEER
403 LOS ANGELES COUNTY ENGINEERING BLDG.

CENTERLINE NOTES
CE 310
76F3095-4/73

F.B. 4396 PG. 46

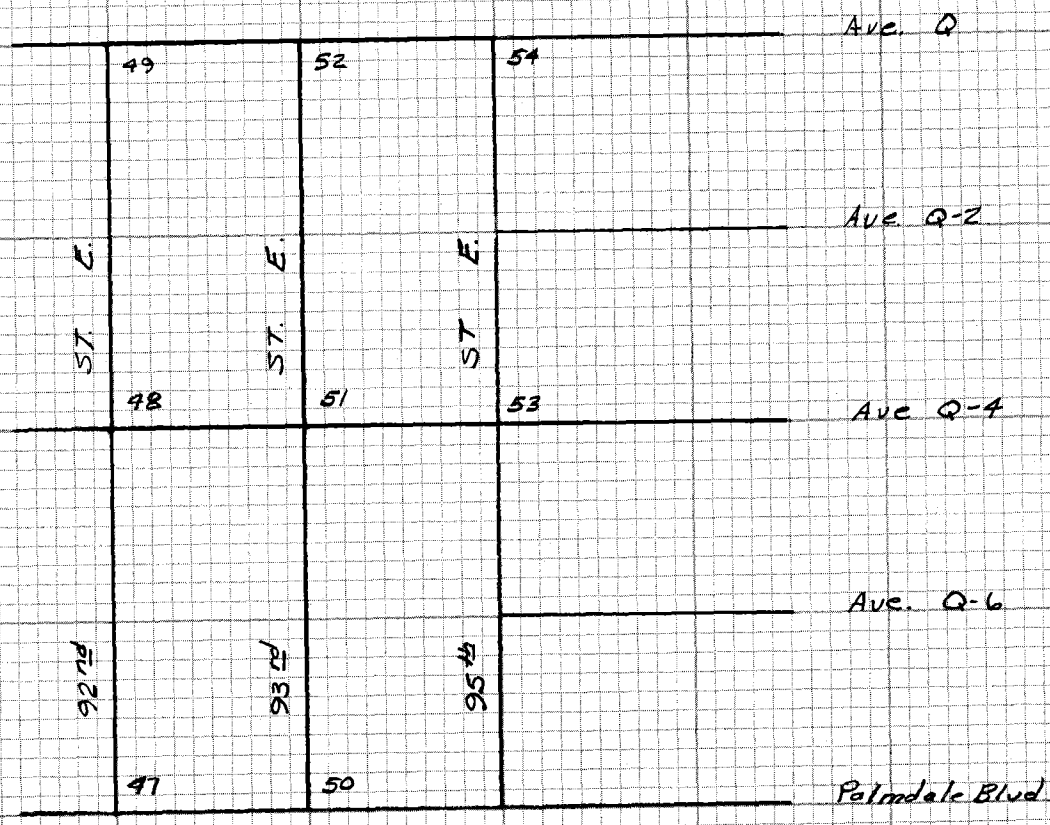

CE 310
76F3095-4/73

PLEASE RETURN TO:
LOS ANGELES COUNTY ENGINEER
403 LOS ANGELES COUNTY ENGINEERING BLDG.

Do not extend notes this side of this line

NOTE: ANY ADDITIONS OR CHANGES ON THIS SHEET MUST BE MADE OR CIRCLED IN RED INK WITH DATE AND NAME OF PERSON MAKING CHANGE

Notes Ck'd by	Survey of Water Works Dist 33
Map No.	JN 1512.53 Tape 117 Std 68 °F
Office Work	Surveyed by COVEY
Checked	Notes J.R.C. Date 2-16-83
Date	Indexed H. HOLMAN DEC 20 1982

F.B. 4396 PG. 47

TO BOT PAGE 48

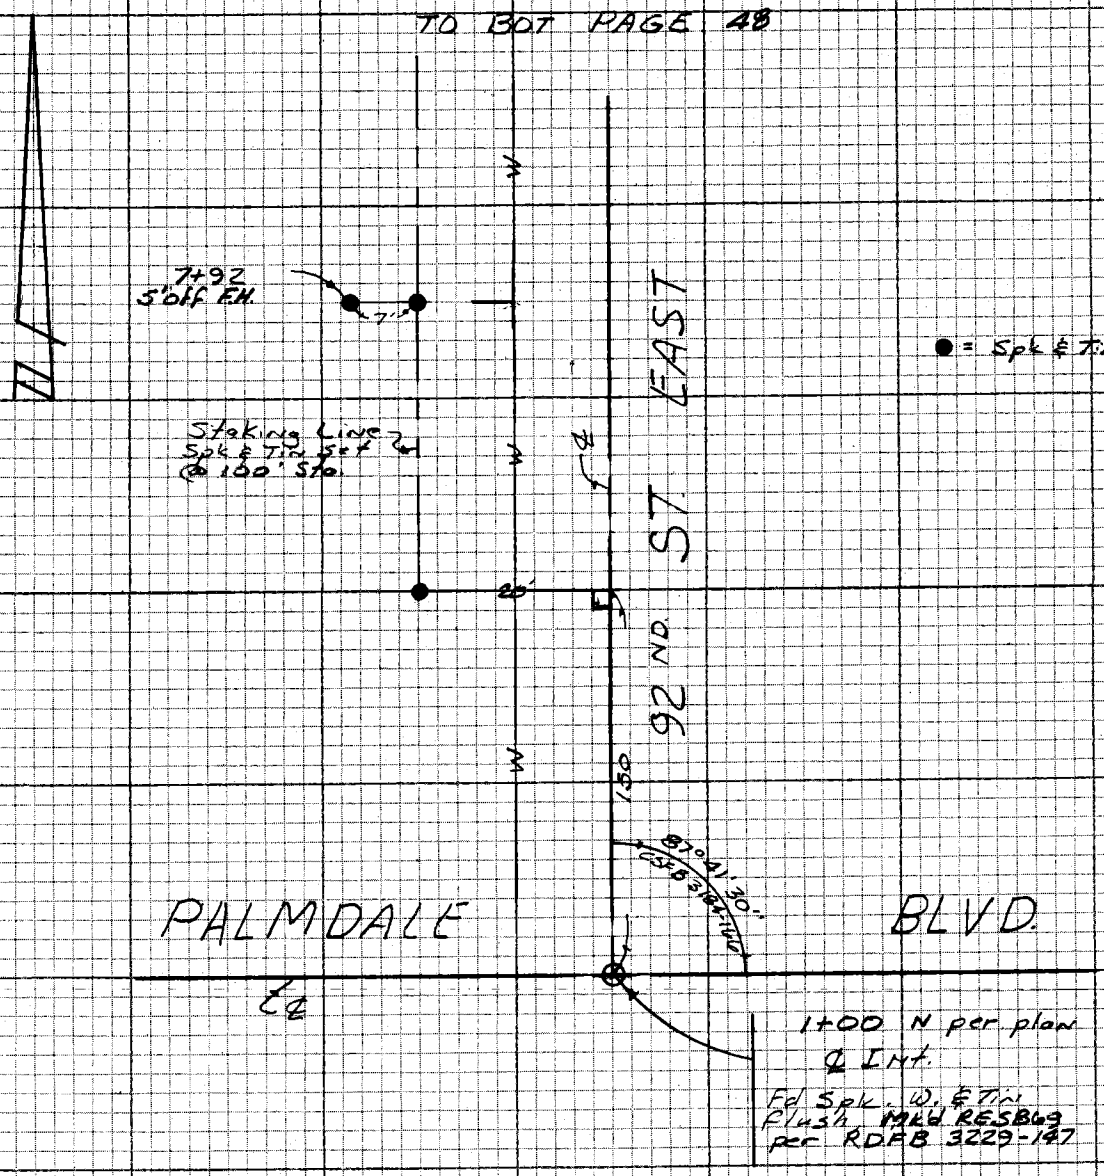

● = Spk & Tin set Flush

NOTE: ANY ADDITIONS OR CHANGES ON THIS SHEET MUST BE MADE OR CIRCLED IN RED INK WITH DATE AND NAME OF PERSON MAKING CHANGE

Do not extend notes this side of this line

PLEASE RETURN TO
LOS ANGELES COUNTY ENGINEER
403 LOS ANGELES COUNTY ENGINEERING BLDG

CENTERLINE NOTES
CE 310
76F 3095-4/73

F.B. 4396 PG. 48

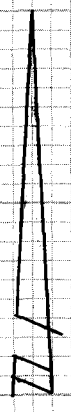

TO BOT PG 49

● = Spk. & Tin Set Flush

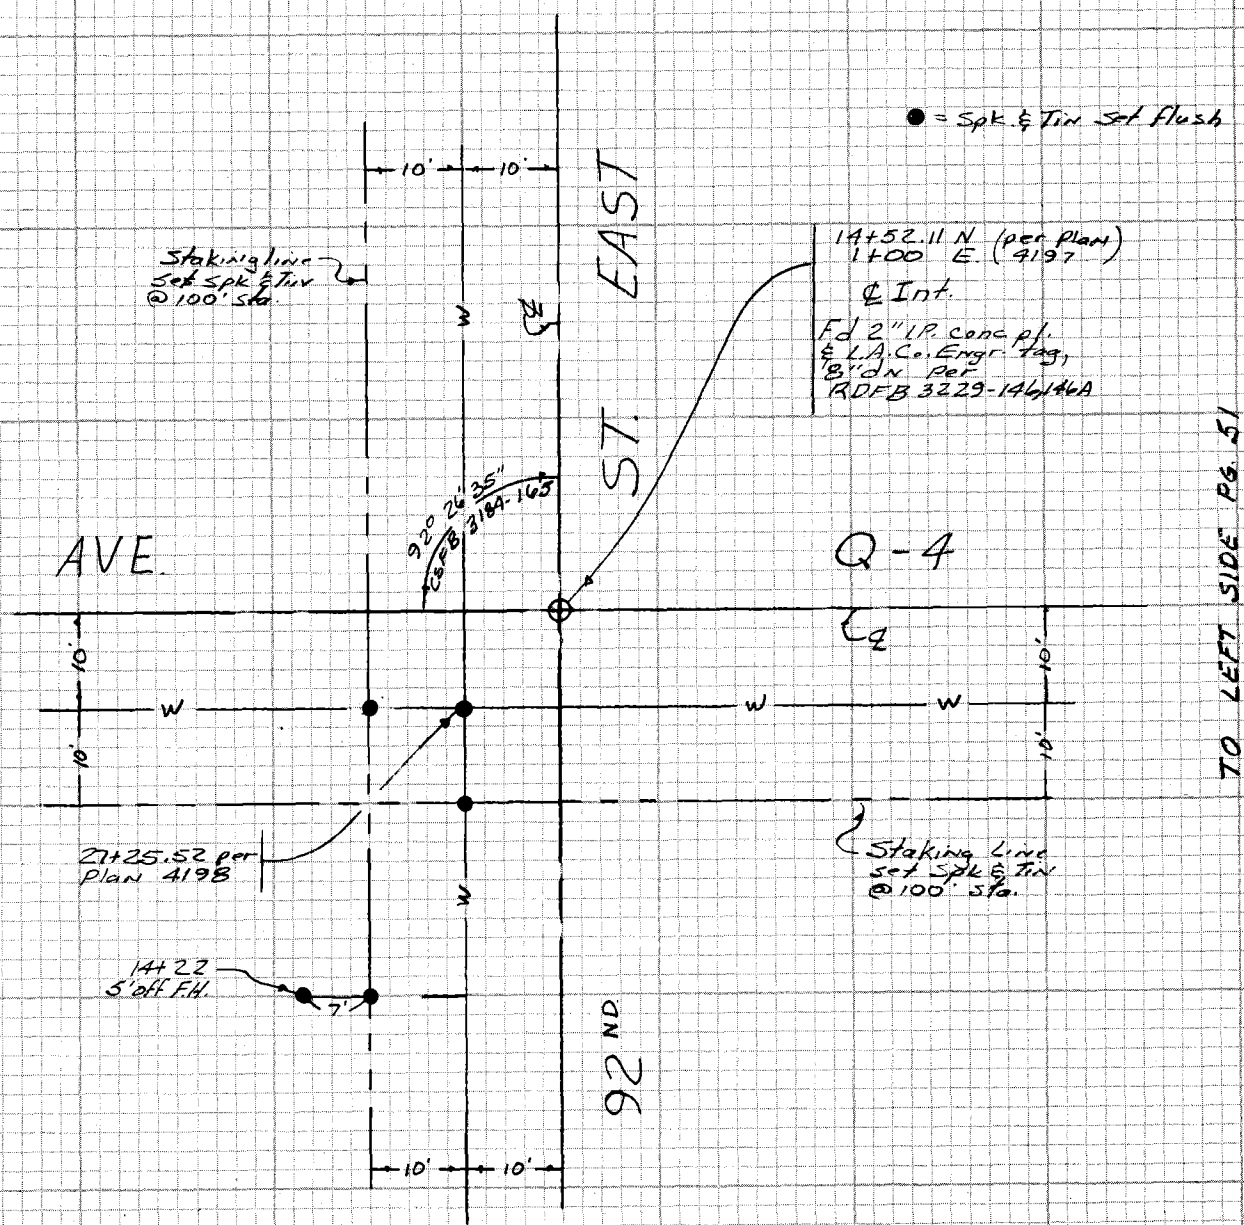

TO RIGHT SIDE PG.

TO LEFT SIDE PG. 51

TO TOP PG 47

PLEASE RETURN TO
LOS ANGELES COUNTY ENGINEER
403 LOS ANGELES COUNTY ENGINEERING BLDG.

Do not extend notes this side of this line

NOTE: ANY ADDITIONS OR CHANGES ON THIS SHEET MUST BE MADE OR CIRCLED IN RED INK WITH DATE AND NAME OF PERSON MAKING CHANGE

CE 310
76F3095-4/73

Notes Ck'd by	Survey of Water works Dist 33
Map No.	JN 1512-58 Tape 117 Std 68 °F
Office Work	Surveyed by COVEY
Checked	Notes JRC. Date 2-16-82
Date	Indexed M. HOLMAN DEC 20 1982

F.B. 4396 PG. 49

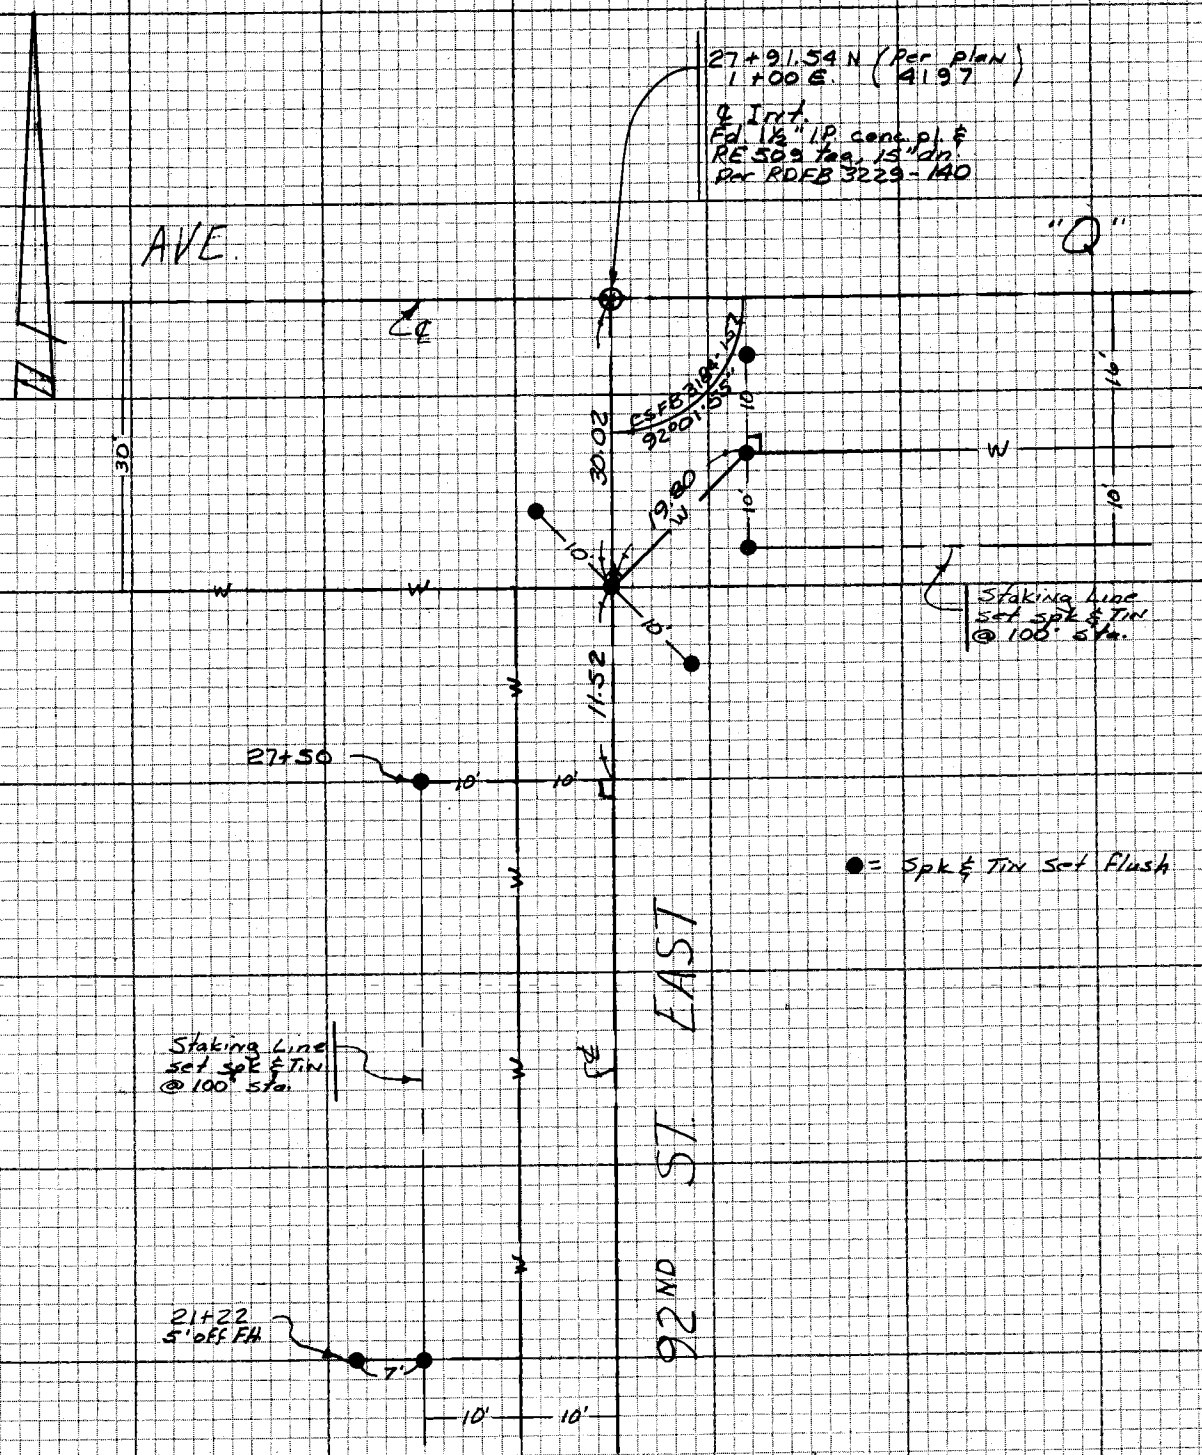

TO LEFT SIDE PG 52

N.T. 66, A-2

TO TOP PG. 48

NOTE: ANY ADDITIONS OR CHANGES ON THIS SHEET MUST BE MADE OR CIRCLED IN RED INK WITH DATE AND NAME OF PERSON MAKING CHANGE

Do not extend notes this side of this line

PLEASE RETURN TO
LOS ANGELES COUNTY ENGINEER
403 LOS ANGELES COUNTY ENGINEERING BLDG.

CENTERLINE NOTES
CE 310
76F 3095-4/73

F.B. 4396 PG. 50

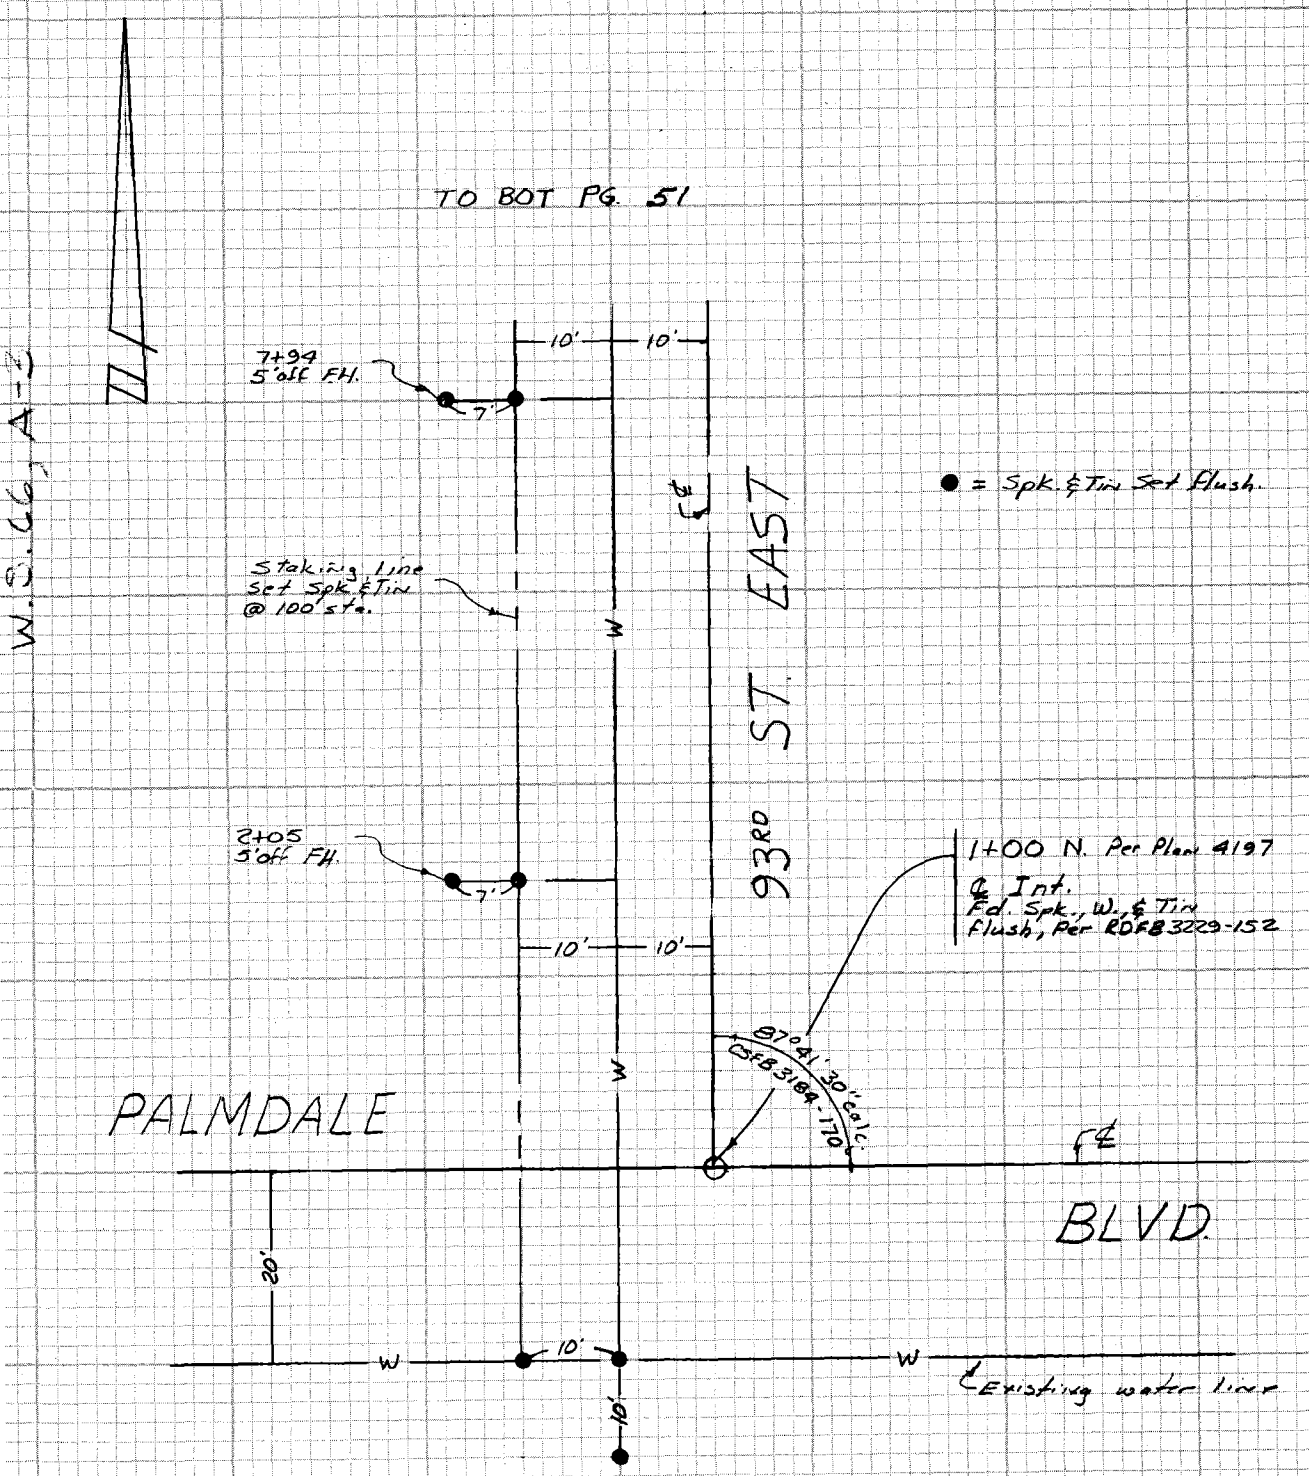

CE 310
76F3095-4/73

PLEASE RETURN TO
LOS ANGELES COUNTY ENGINEER
403 LOS ANGELES COUNTY ENGINEERING BLDG.

Do not extend notes this side of this line

NOTE: ANY ADDITIONS OR CHANGES ON THIS SHEET MUST BE MADE OR CIRCLED IN RED INK WITH DATE AND NAME OF PERSON MAKING CHANGE

W.O. 66, A-2

Notes Ck'd by	Survey of Waterworks Dist. 33
Map No.	JN 15/2.58 Tape 117 Std 68 °F
Office Work	Surveyed by COVEY
Checked	Notes JRC Date 2-16-82
Date	Indexed H. HOLMAN DEC 20 1982

F.B. 4396 PG. 51

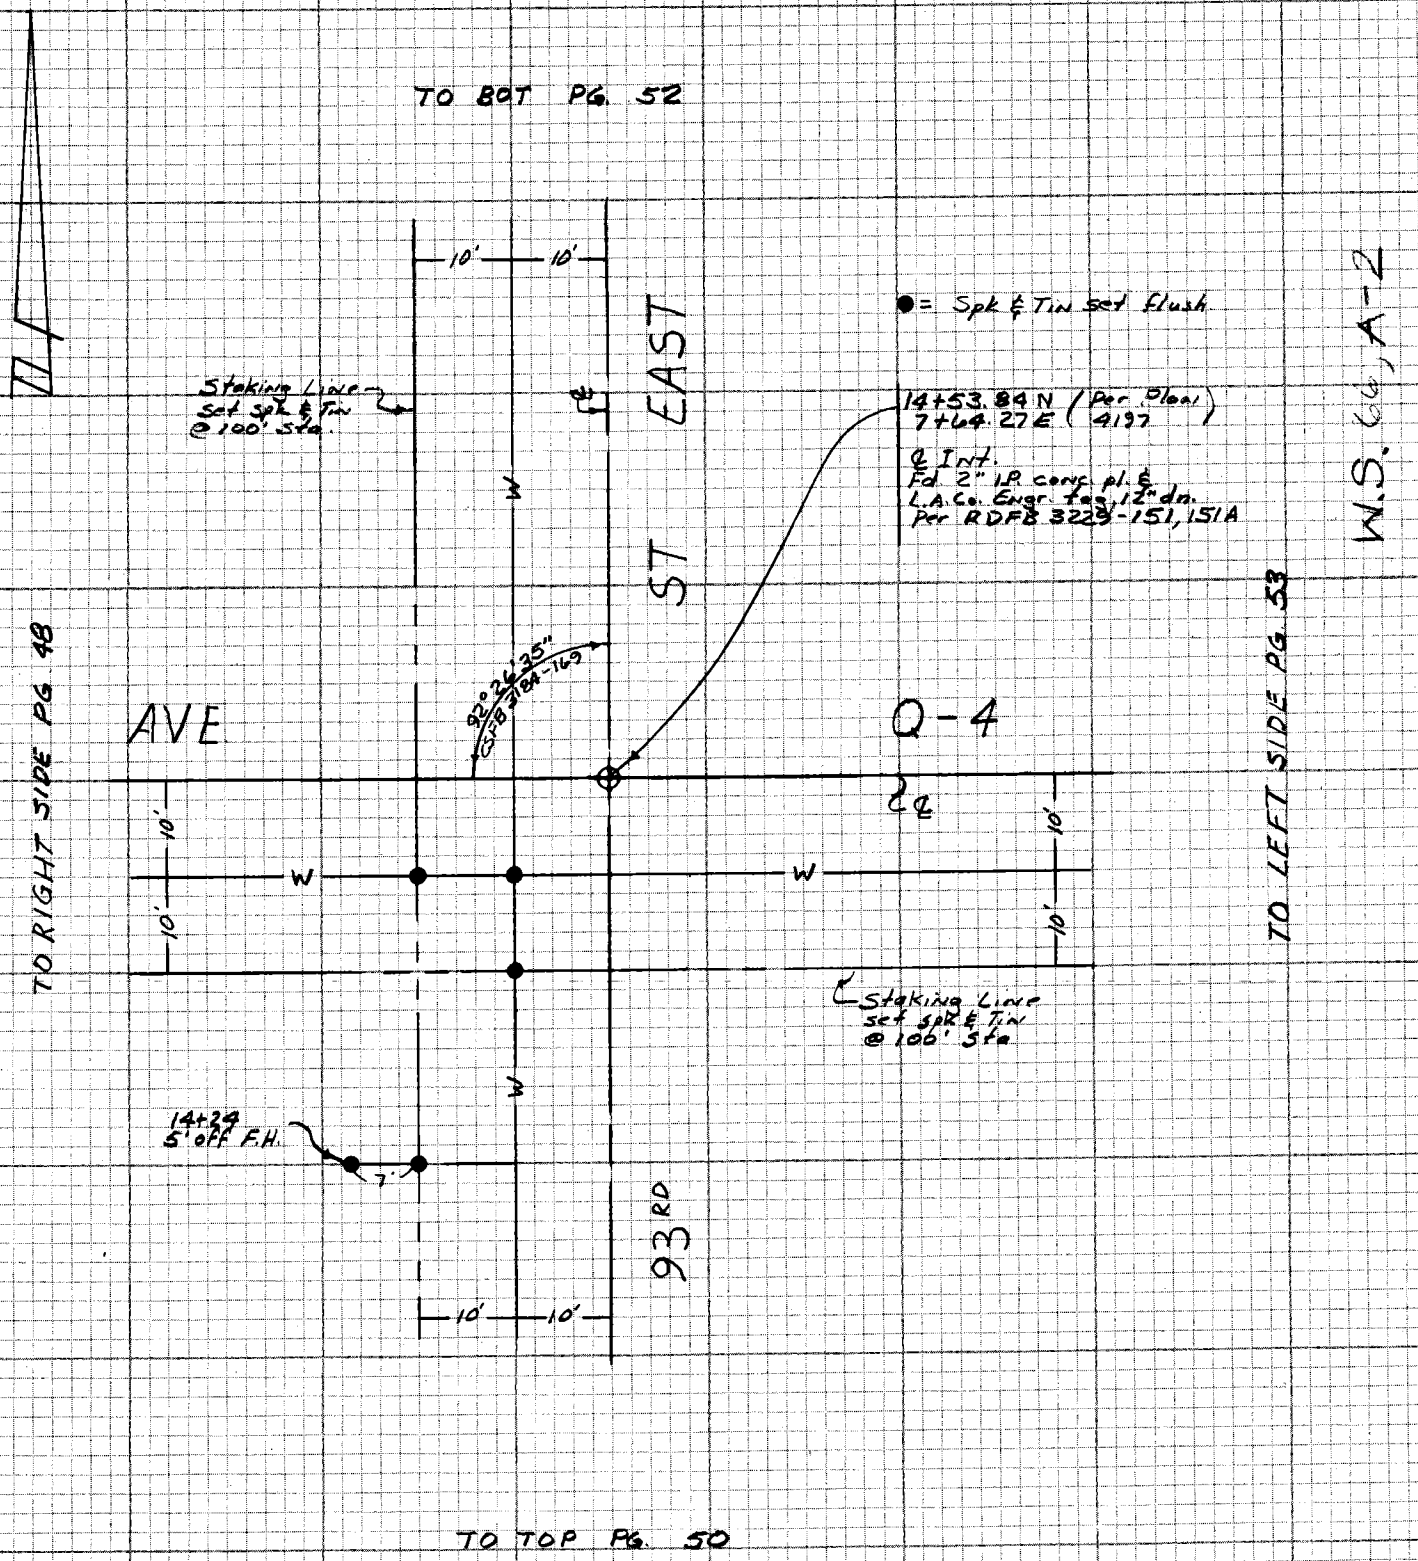

NOTE: ANY ADDITIONS OR CHANGES ON THIS SHEET MUST BE MADE OR CIRCLED IN RED INK WITH DATE AND NAME OF PERSON MAKING CHANGE

Do not extend notes this side of this line

PLEASE RETURN TO
LOS ANGELES COUNTY ENGINEER
403 LOS ANGELES COUNTY ENGINEERING BLDG.

CENTERLINE NOTES
CE 310
76F3095-4/73

F.B. 4396 PG. 52

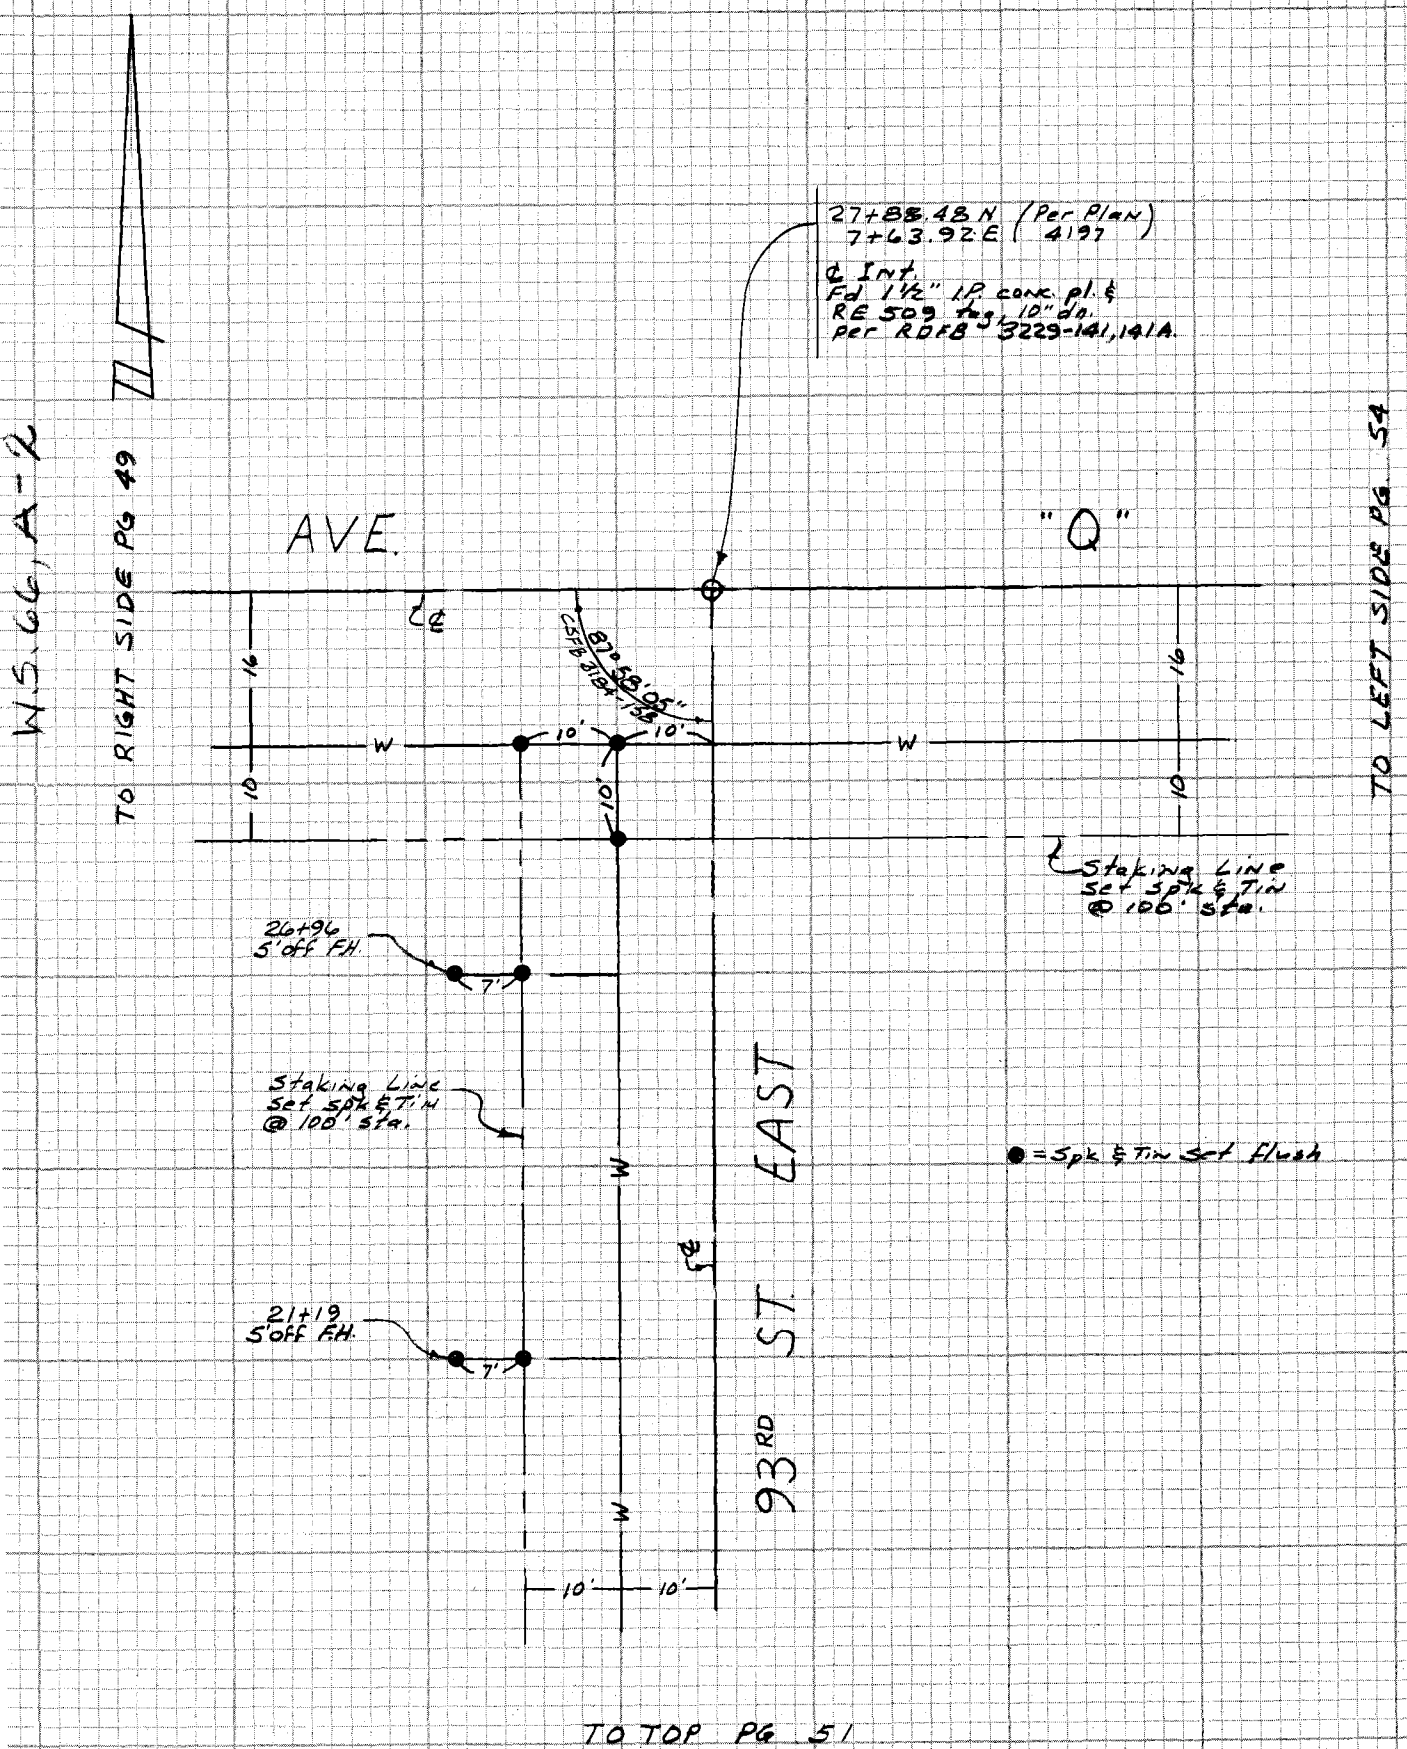

CE 310
76F3095-4/73

PLEASE RETURN TO
LOS ANGELES COUNTY ENGINEER
403 LOS ANGELES COUNTY ENGINEERING BLDG.

Do not extend notes this side of this line

NOTE: ANY ADDITIONS OR CHANGES
ON THIS SHEET MUST BE MADE OR
CIRCLED IN RED INK WITH DATE AND
NAME OF PERSON MAKING CHANGE

Notes Ck'd by	Survey of Waterworks Dist 33
Map No.	JN 151258 Tape 117 Std 68 °F
Office Work	Surveyed by COVEY
Checked	Notes J.R.C. Date 2-16-82
Date	Indexed H. HOLMAN DEC 20 1982

F.B. 4396 PG. 53

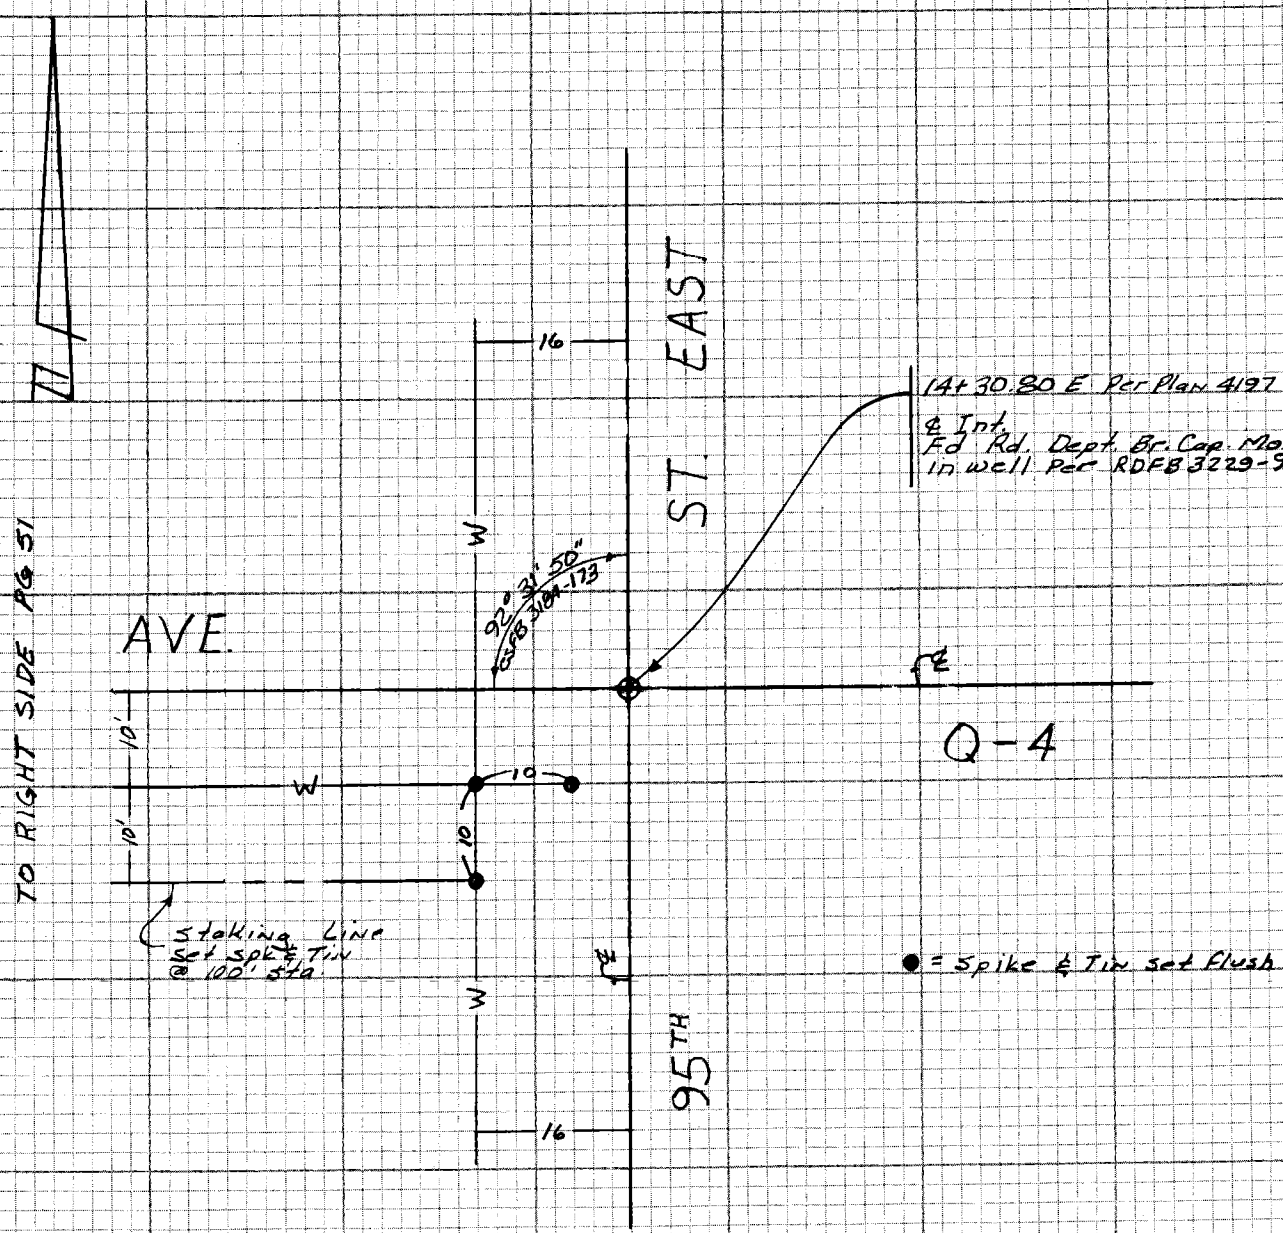

W.S. 6C, A-2

NOTE: ANY ADDITIONS OR CHANGES ON THIS SHEET MUST BE MADE OR CIRCLED IN RED INK WITH DATE AND NAME OF PERSON MAKING CHANGE

Do not extend notes this side of this line

PLEASE RETURN TO
LOS ANGELES COUNTY ENGINEER
403 LOS ANGELES COUNTY ENGINEERING BLDG.

CENTERLINE NOTES
CE 310
76F3095-4/73

F.B. 4396 PG. 54

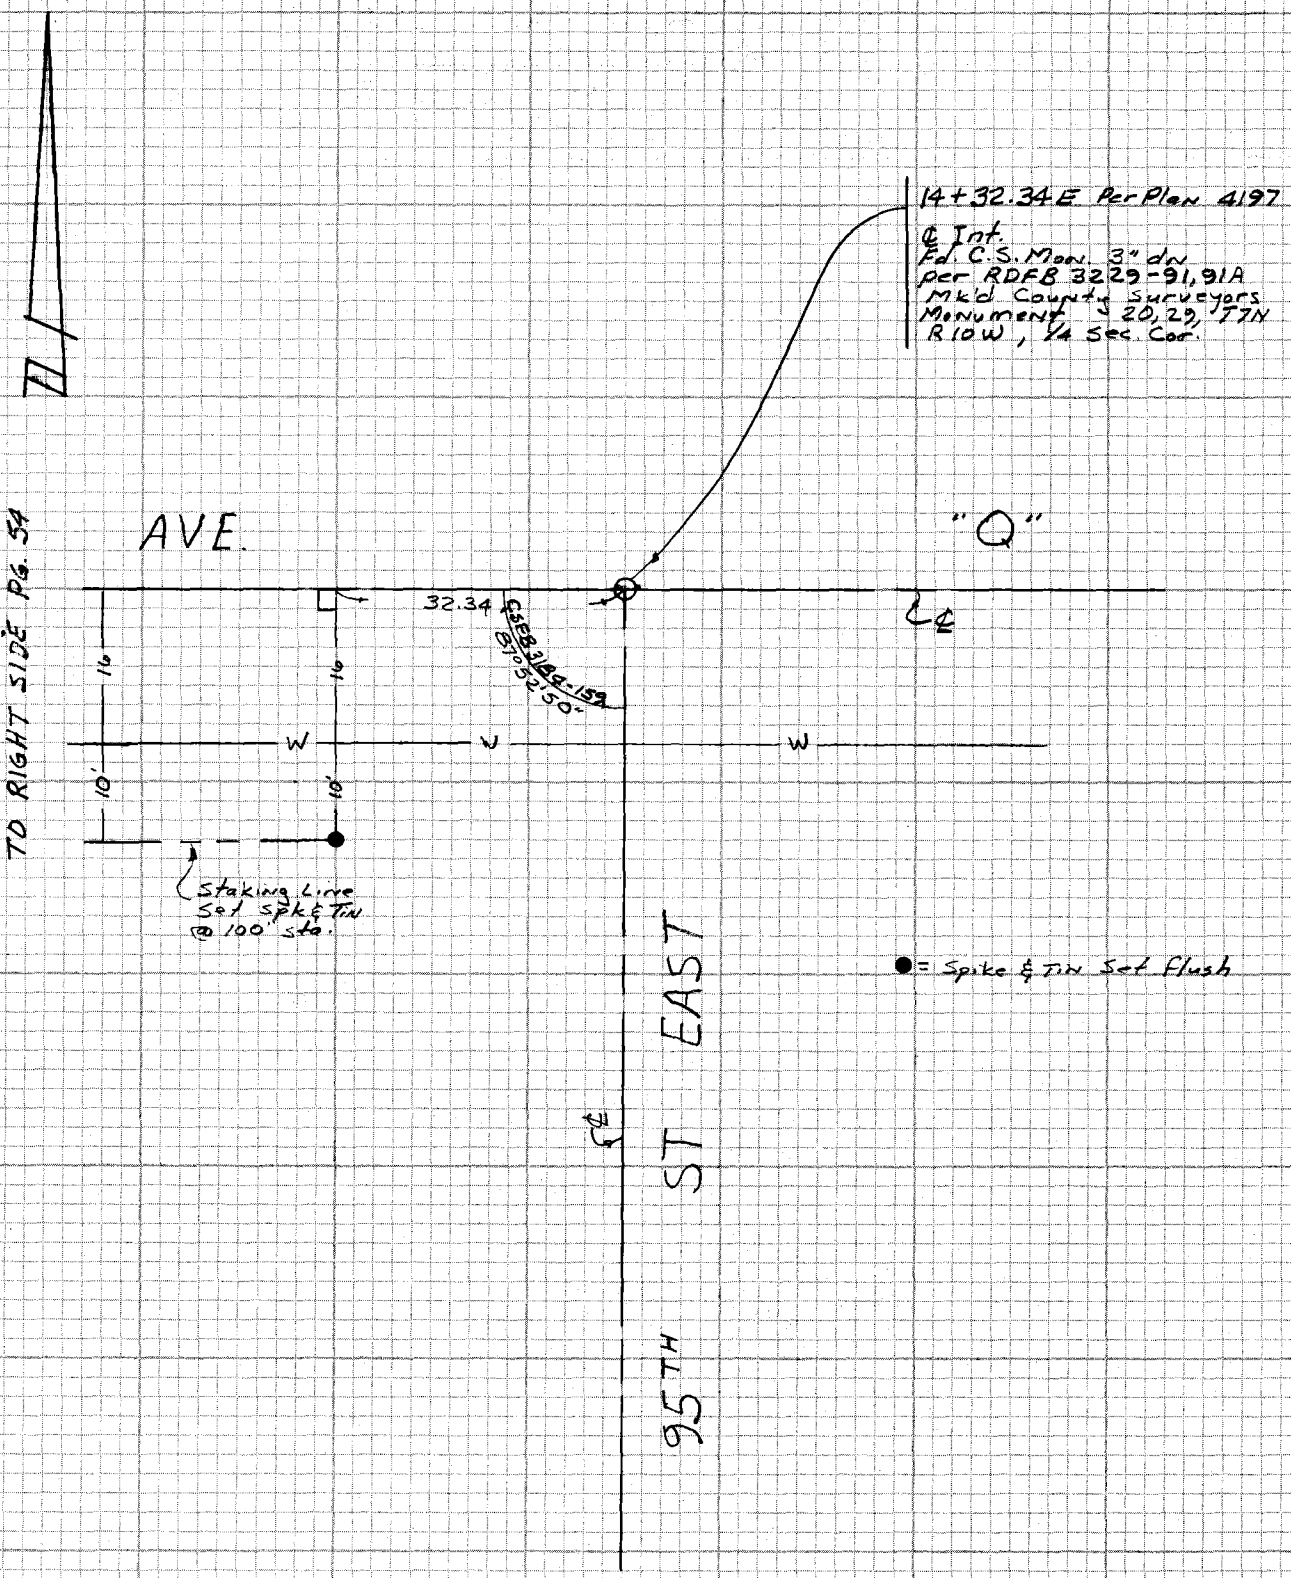

W.S.66, A-2

CE 310
76F3095-4/73

PLEASE RETURN TO
LOS ANGELES COUNTY ENGINEER
403 LOS ANGELES COUNTY ENGINEERING BLDG.

Do not extend notes this side of this line

NOTE: ANY ADDITIONS OR CHANGES ON THIS SHEET MUST BE MADE OR CIRCLED IN RED INK WITH DATE AND NAME OF PERSON MAKING CHANGE

Notes Ck'd by	Survey of Waterworks Dist 33
Map No.	JN 1512.59 Tape 117 Std 68 °F
Office Work	Surveyed by COVEY
Checked	Notes JRC. Date 2-25-82
Date	Indexed H. HOLMAN DEC 20 1982

F.B. 4396 PG. 55

J.N. 1512.59

WATERWORKS DISTRICT 33

SUN VILLAGE

PALMDALE BLVD. ET. AL

COVEY
ALBRIGHT
TALBOT

NOTE: ANY ADDITIONS OR CHANGES ON THIS SHEET MUST BE MADE OR CIRCLED IN RED INK WITH DATE AND NAME OF PERSON MAKING CHANGE

Do not extend notes this side of this line

PLEASE RETURN TO
LOS ANGELES COUNTY ENGINEER
403 LOS ANGELES COUNTY ENGINEERING BLDG.

CENTERLINE NOTES
CE 310
76F3095-4/73

F.B. 4396 PG. 56

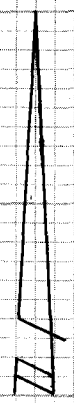

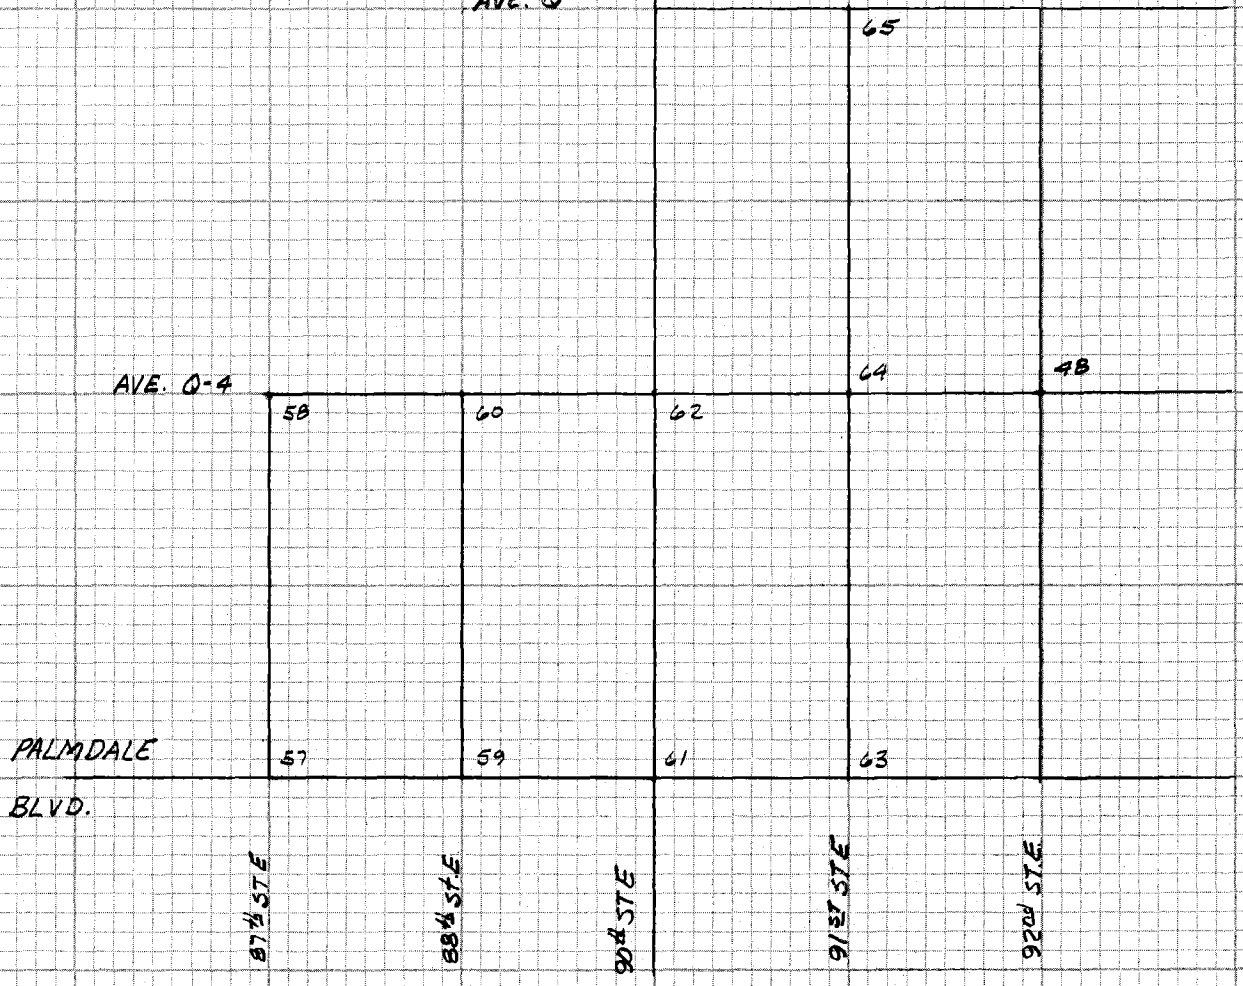

CE 310
76F 3095-4/73

PLEASE RETURN TO
LOS ANGELES COUNTY ENGINEER
403 LOS ANGELES COUNTY ENGINEERING BLDG.

Do not extend notes this side of this line

NOTE: ANY ADDITIONS OR CHANGES ON THIS SHEET MUST BE MADE OR CIRCLED IN RED INK WITH DATE AND NAME OF PERSON MAKING CHANGE

Notes Ck'd by	Survey of Waterworks Dist 33
Map No.	JN 1512.59 Tape 117 Std 68 °F
Office Work	Surveyed by COVEY
Checked	Notes J.R.C. Date 2-25-82
Date	Indexed H. HOLMAN DEC 20 1982

F.B. 4396 PG. 57

W.S.66, A-3

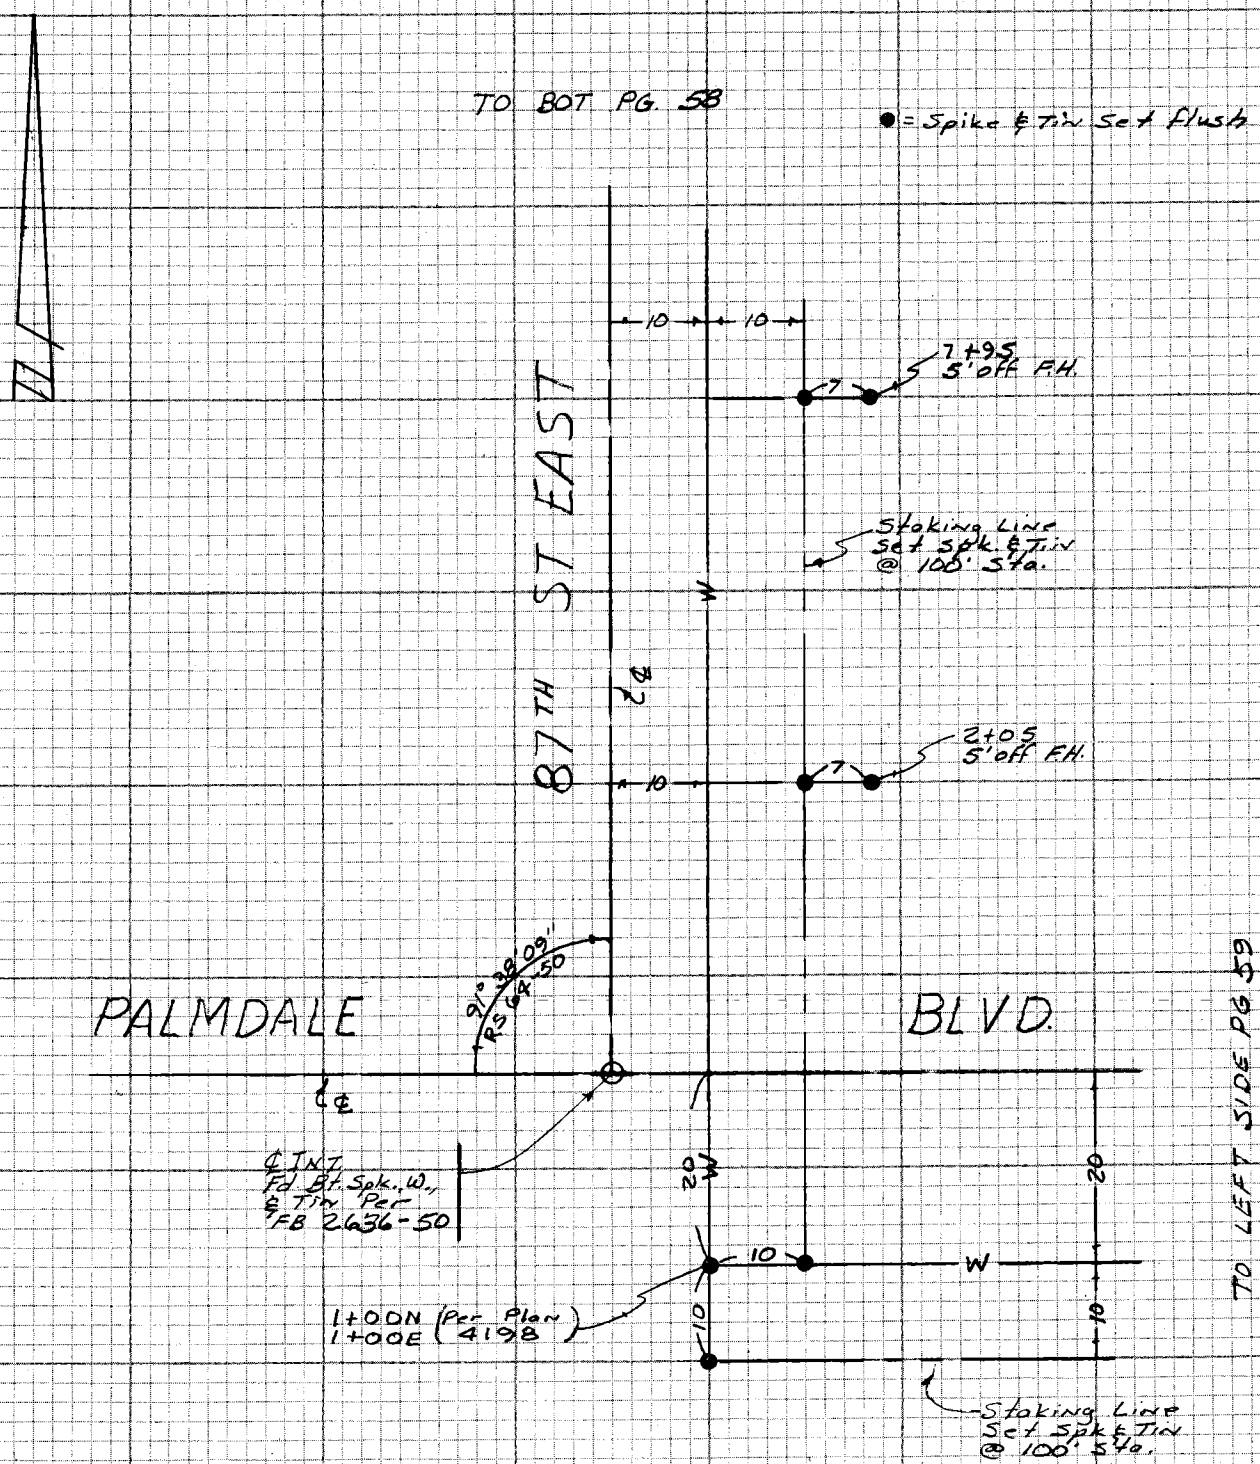

NOTE: ANY ADDITIONS OR CHANGES ON THIS SHEET MUST BE MADE OR CIRCLED IN RED INK WITH DATE AND NAME OF PERSON MAKING CHANGE

Do not extend notes this side of this line

PLEASE RETURN TO
LOS ANGELES COUNTY ENGINEER
403 LOS ANGELES COUNTY ENGINEERING BLDG.

CENTERLINE NOTES
CE 310
76F3095-4/73

F.B. 4394 PG. 58

W.S. 66, A-2

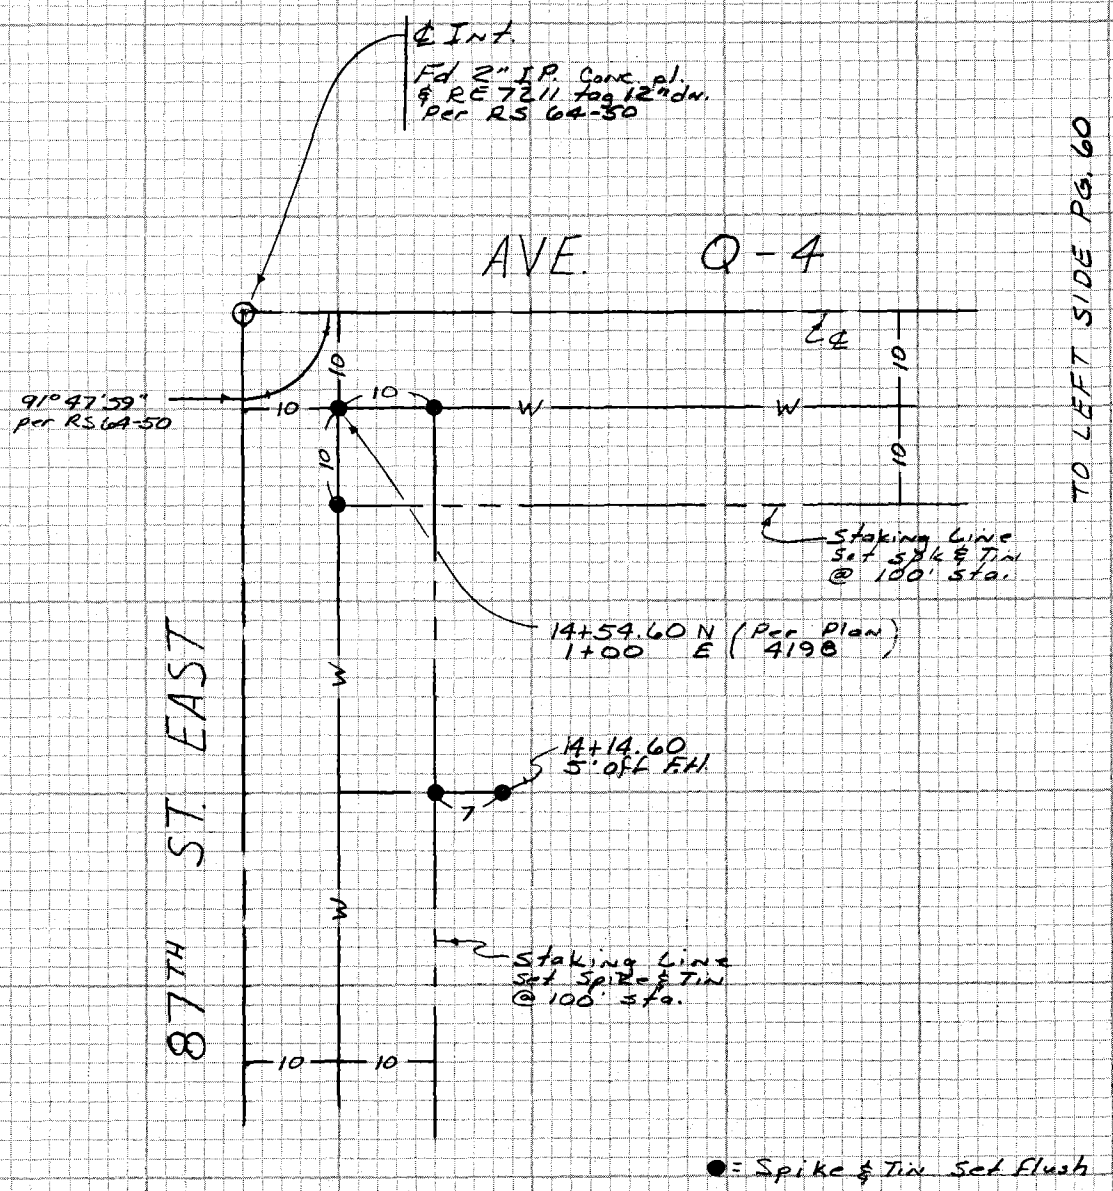

TO LEFT SIDE PG. 60

TO TOP PG 57

CE 310
76F3095-4/73

PLEASE RETURN TO
LOS ANGELES COUNTY ENGINEER
403 LOS ANGELES COUNTY ENGINEERING BLDG.

Do not extend notes this side of this line

NOTE! ANY ADDITIONS OR CHANGES ON THIS SHEET MUST BE MADE OR CIRCLED IN RED INK WITH DATE AND NAME OF PERSON MAKING CHANGE

Notes Ck'd by	Survey of Waterworks Dist 33
Map No.	JN 1512.39 Tape 117 Std 68 °F
Office Work	Surveyed by COVEY
Checked	Notes JRC Date 2-25-82
Date	Indexed M. HOLMAN DEC 20 1982

F.B. 4396 PG. 59

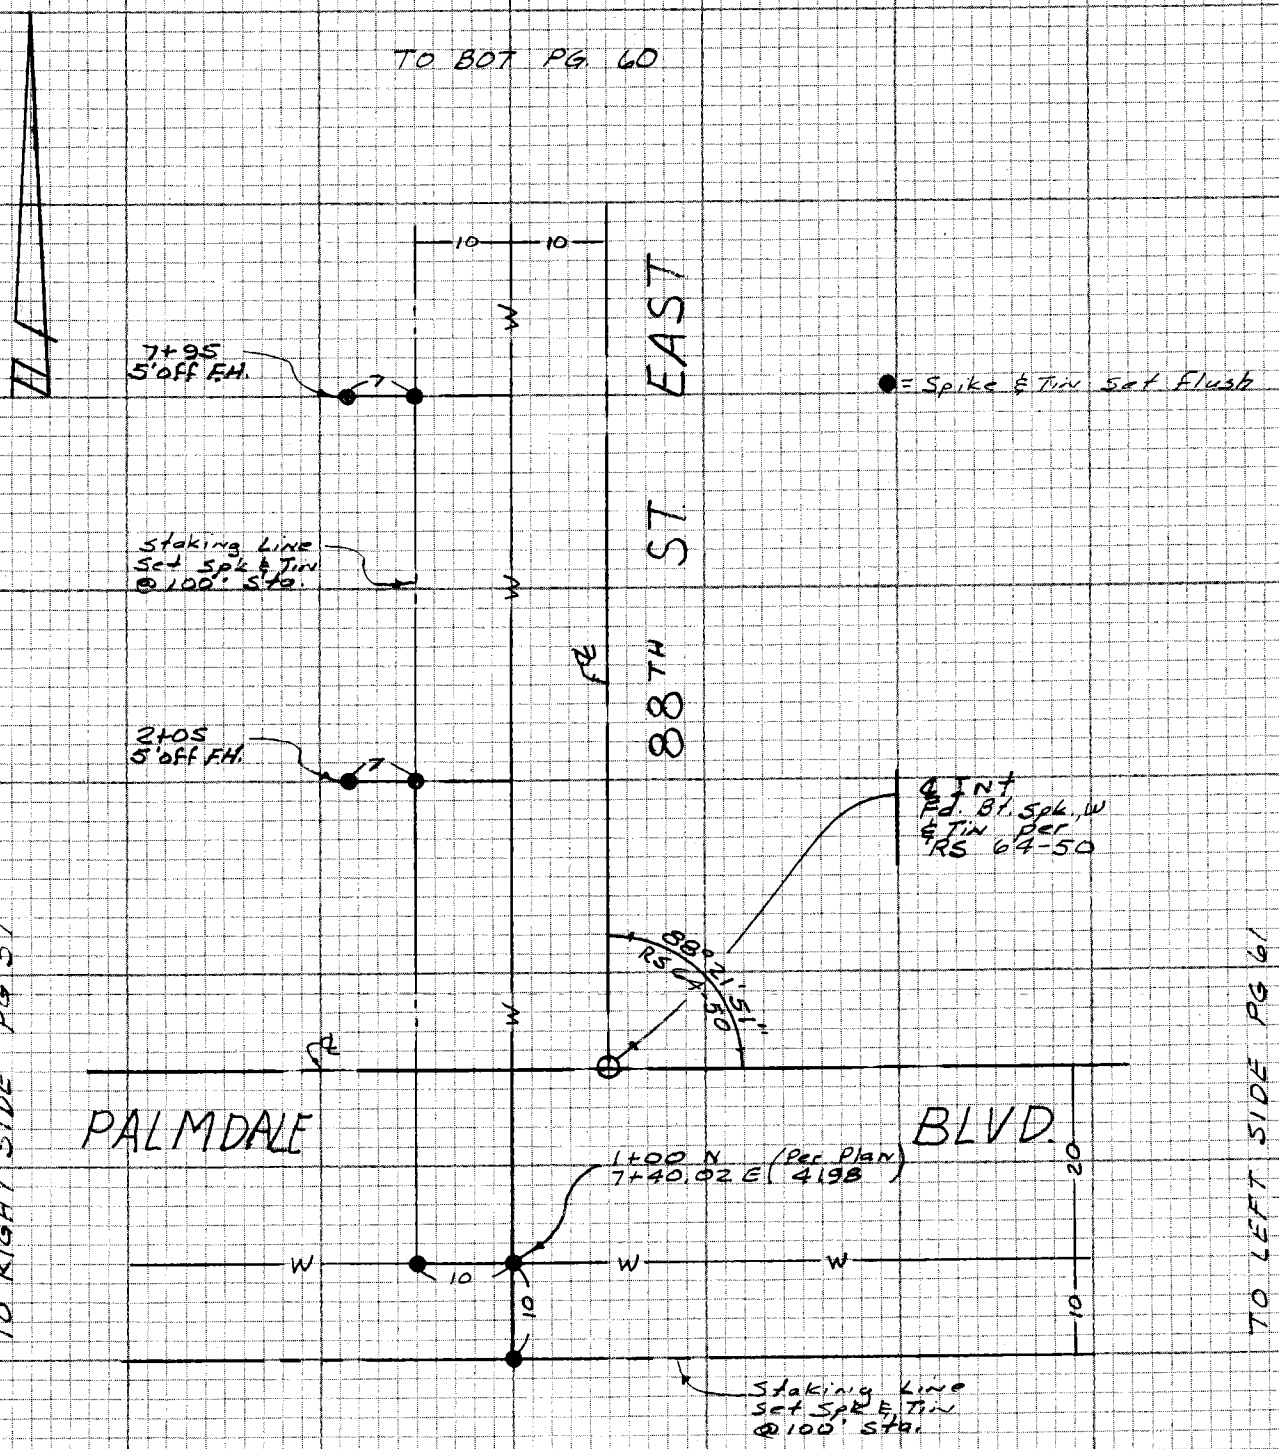

W.S. 66, A-3

NOTE: ANY ADDITIONS OR CHANGES ON THIS SHEET MUST BE MADE OR CIRCLED IN RED INK WITH DATE AND NAME OF PERSON MAKING CHANGE

Do not extend notes this side of this line

PLEASE RETURN TO
LOS ANGELES COUNTY ENGINEER
403 LOS ANGELES COUNTY ENGINEERING BLDG.

CENTERLINE NOTES
CE 310
76F3095-4/73

F.B. 4396 PG. 60

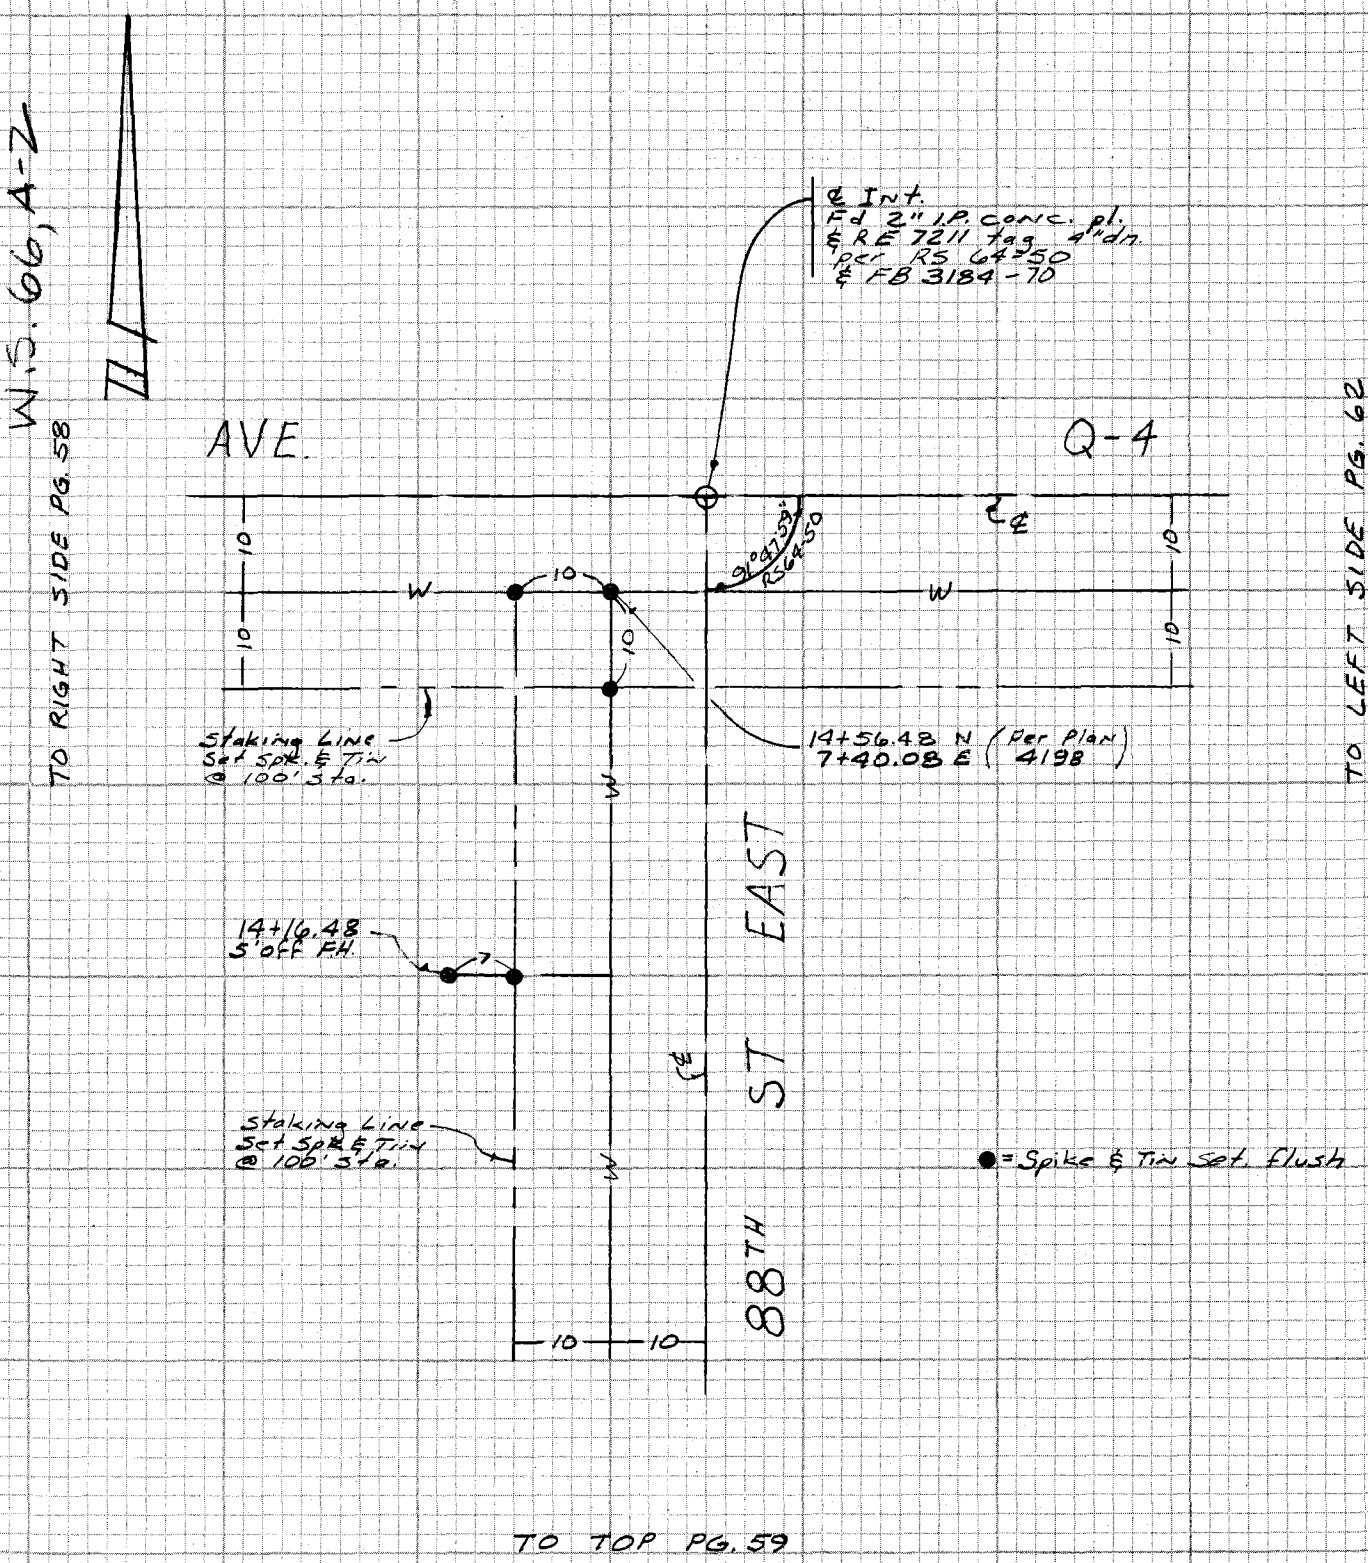

CE 310
76F 3095-4/73

PLEASE RETURN TO
LOS ANGELES COUNTY ENGINEER
403 LOS ANGELES COUNTY ENGINEERING BLDG.

Do not extend notes this side of this line

NOTE: ANY ADDITIONS OR CHANGES ON THIS SHEET MUST BE MADE OR CIRCLED IN RED INK WITH DATE AND NAME OF PERSON MAKING CHANGE

Notes Ck'd by	Survey of Waterworks Dist 33 F.B. 4396 PG. 61
Map No.	JN 1512.59 Tape 117 Std 68 °F
Office Work	Surveyed by COVEY
Checked	Notes JRC Date 2-25-82
Date	Indexed H. HOLMAN DEC 20 1982

W.S. 66, A-3

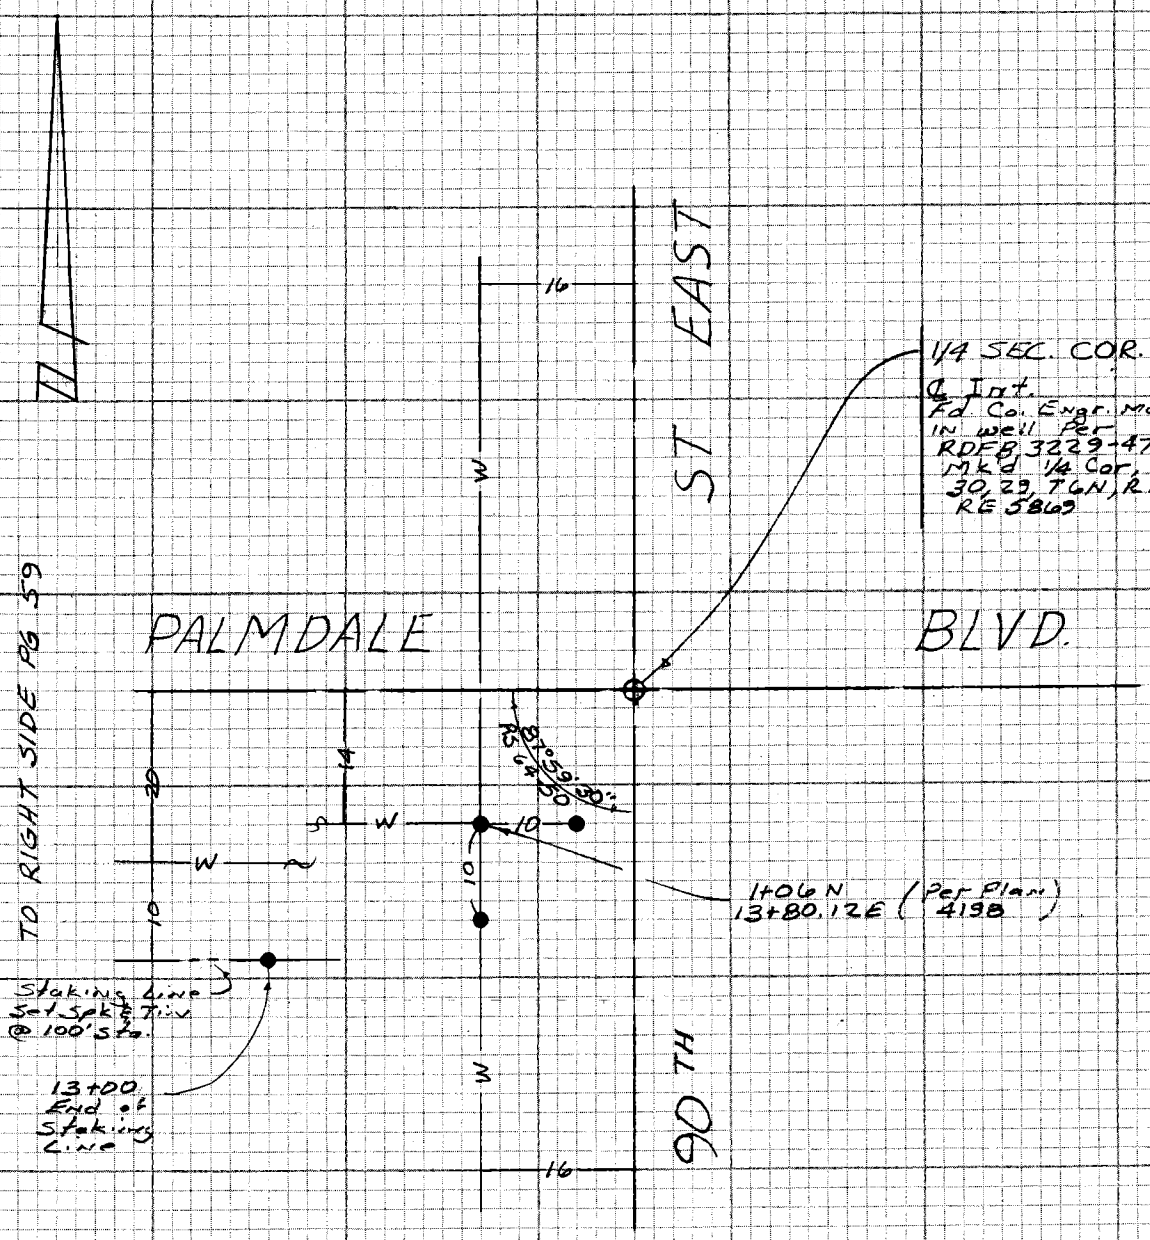

NOTE: ANY ADDITIONS OR CHANGES ON THIS SHEET MUST BE MADE OR CIRCLED IN RED INK WITH DATE AND NAME OF PERSON MAKING CHANGE

Do not extend notes this side of this line

PLEASE RETURN TO
LOS ANGELES COUNTY ENGINEER
403 LOS ANGELES COUNTY ENGINEERING BLDG.

CENTERLINE NOTES
CE 310
76F3095-4/73

F.B. 4396 PG. 62

W.S.66, A-2

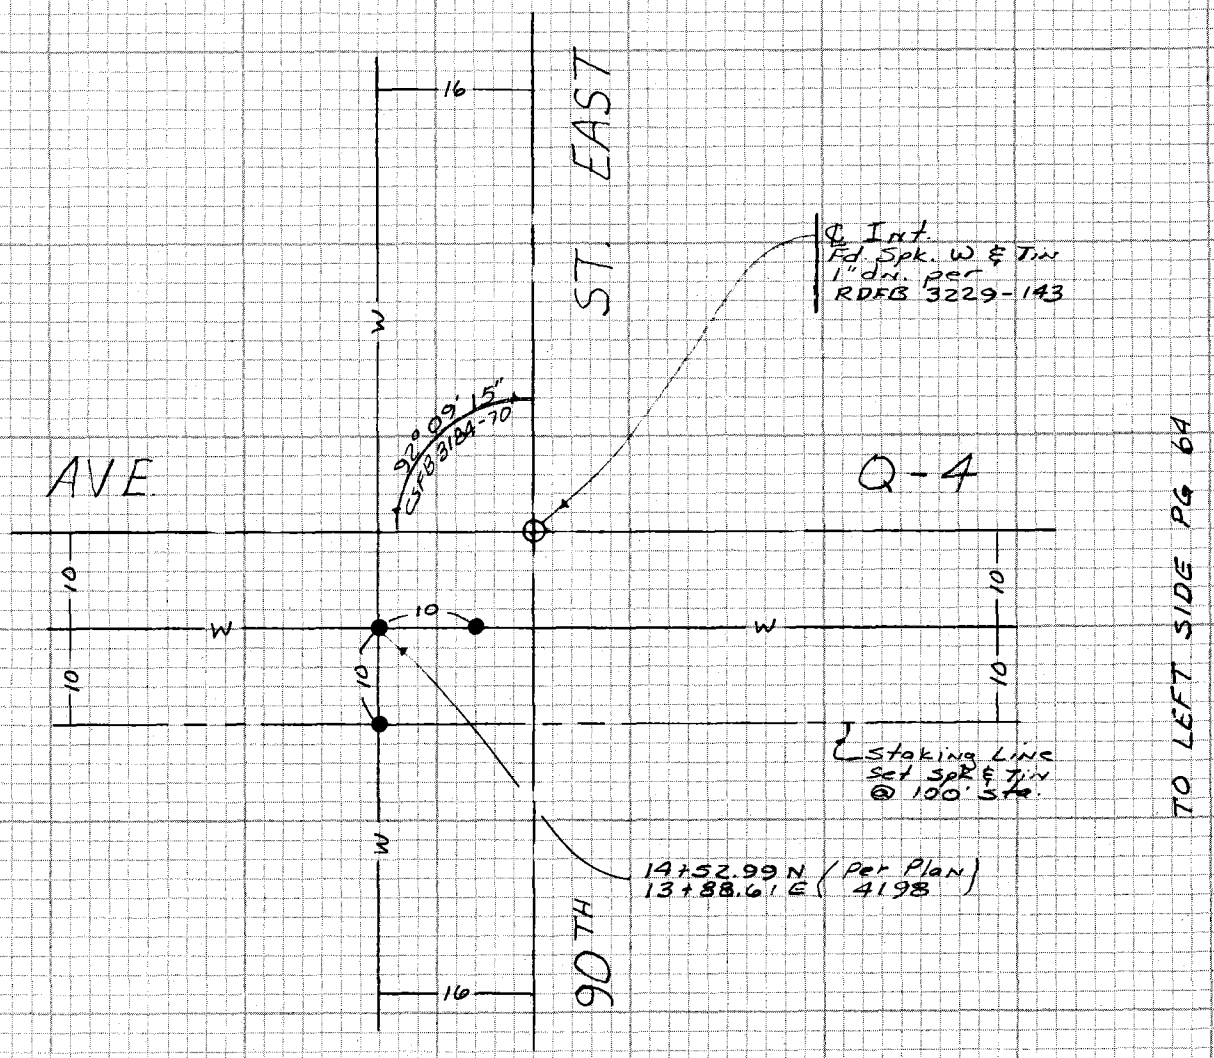

CE 310
76F3095-4/73

PLEASE RETURN TO
LOS ANGELES COUNTY ENGINEER
403 LOS ANGELES COUNTY ENGINEERING BLDG.

Do not extend notes this side of this line

NOTE: ANY ADDITIONS OR CHANGES ON THIS SHEET MUST BE MADE OR CIRCLED IN RED INK WITH DATE AND NAME OF PERSON MAKING CHANGE

Notes Ck'd by	Survey of Waterworks Dist 33
Map No.	JN 1512.59 Tape 117 Std 68 °F
Office Work	Surveyed by COVEY
Checked	Notes J.R.C. Date 2-25-82
Date	Indexed H. HOLMAN DEC 20 1982

F.B. 4396 PG. 63

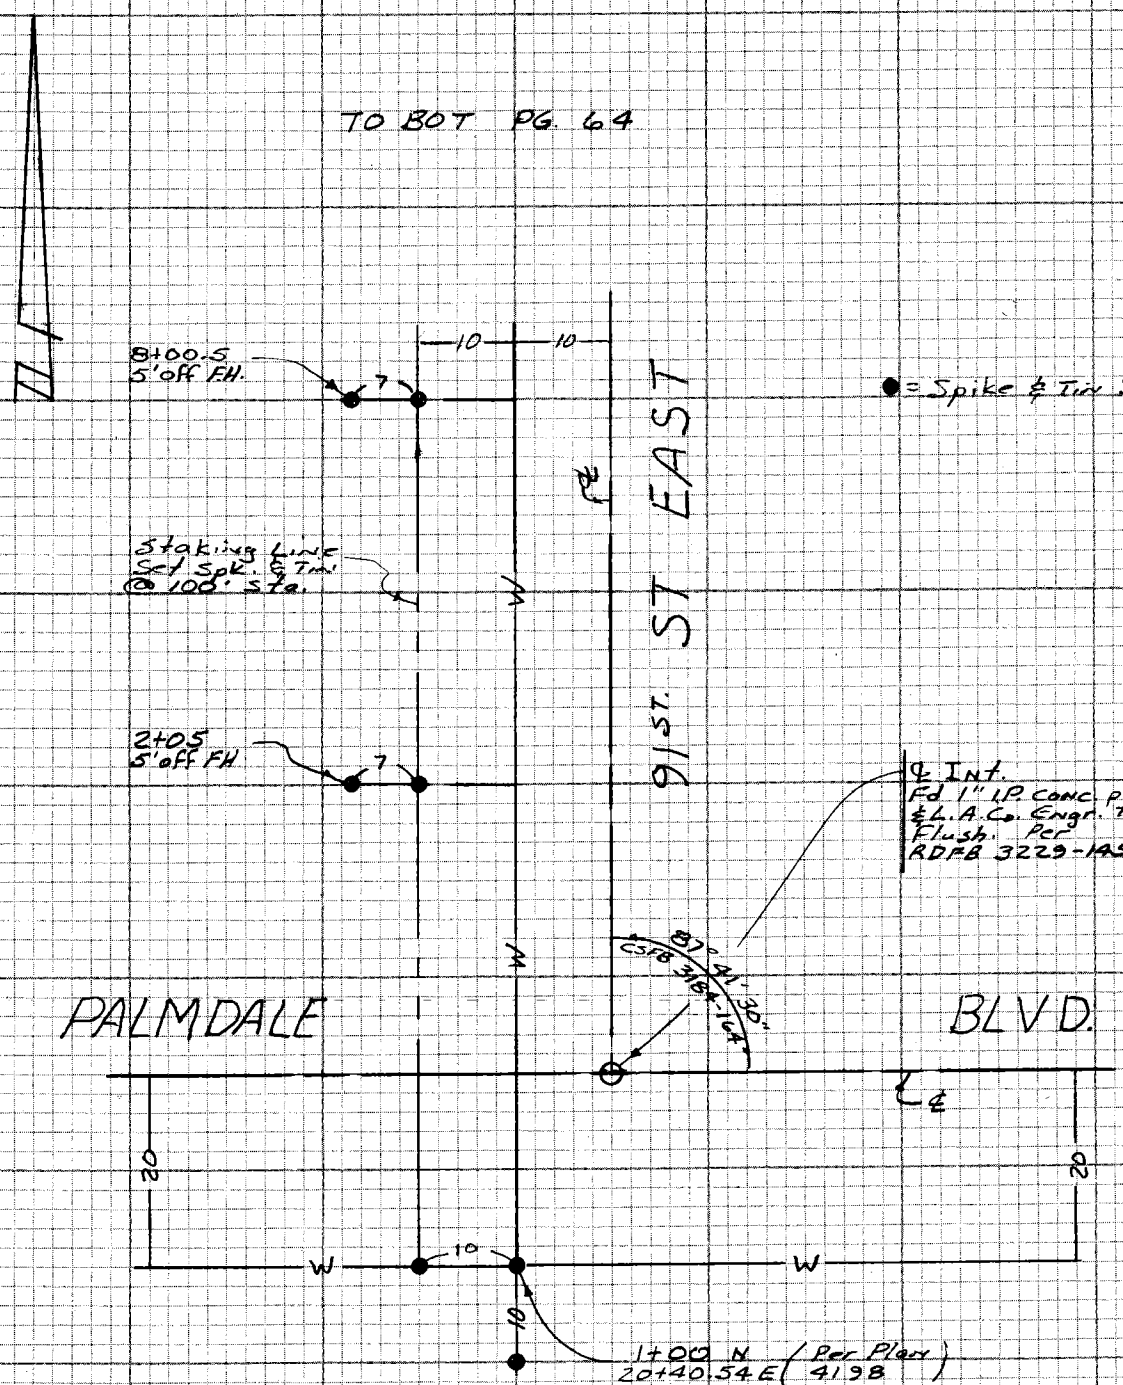

W.S. 66, A-3

NOTE: ANY ADDITIONS OR CHANGES ON THIS SHEET MUST BE MADE OR CIRCLED IN RED INK WITH DATE AND NAME OF PERSON MAKING CHANGE

Do not extend notes this side of this line

PLEASE RETURN TO
LOS ANGELES COUNTY ENGINEER
403 LOS ANGELES COUNTY ENGINEERING BLDG.

CENTERLINE NOTES
CE 310
76F 3095-4/73

F.B. 4396 PG. 64

TO BOT PG. 65

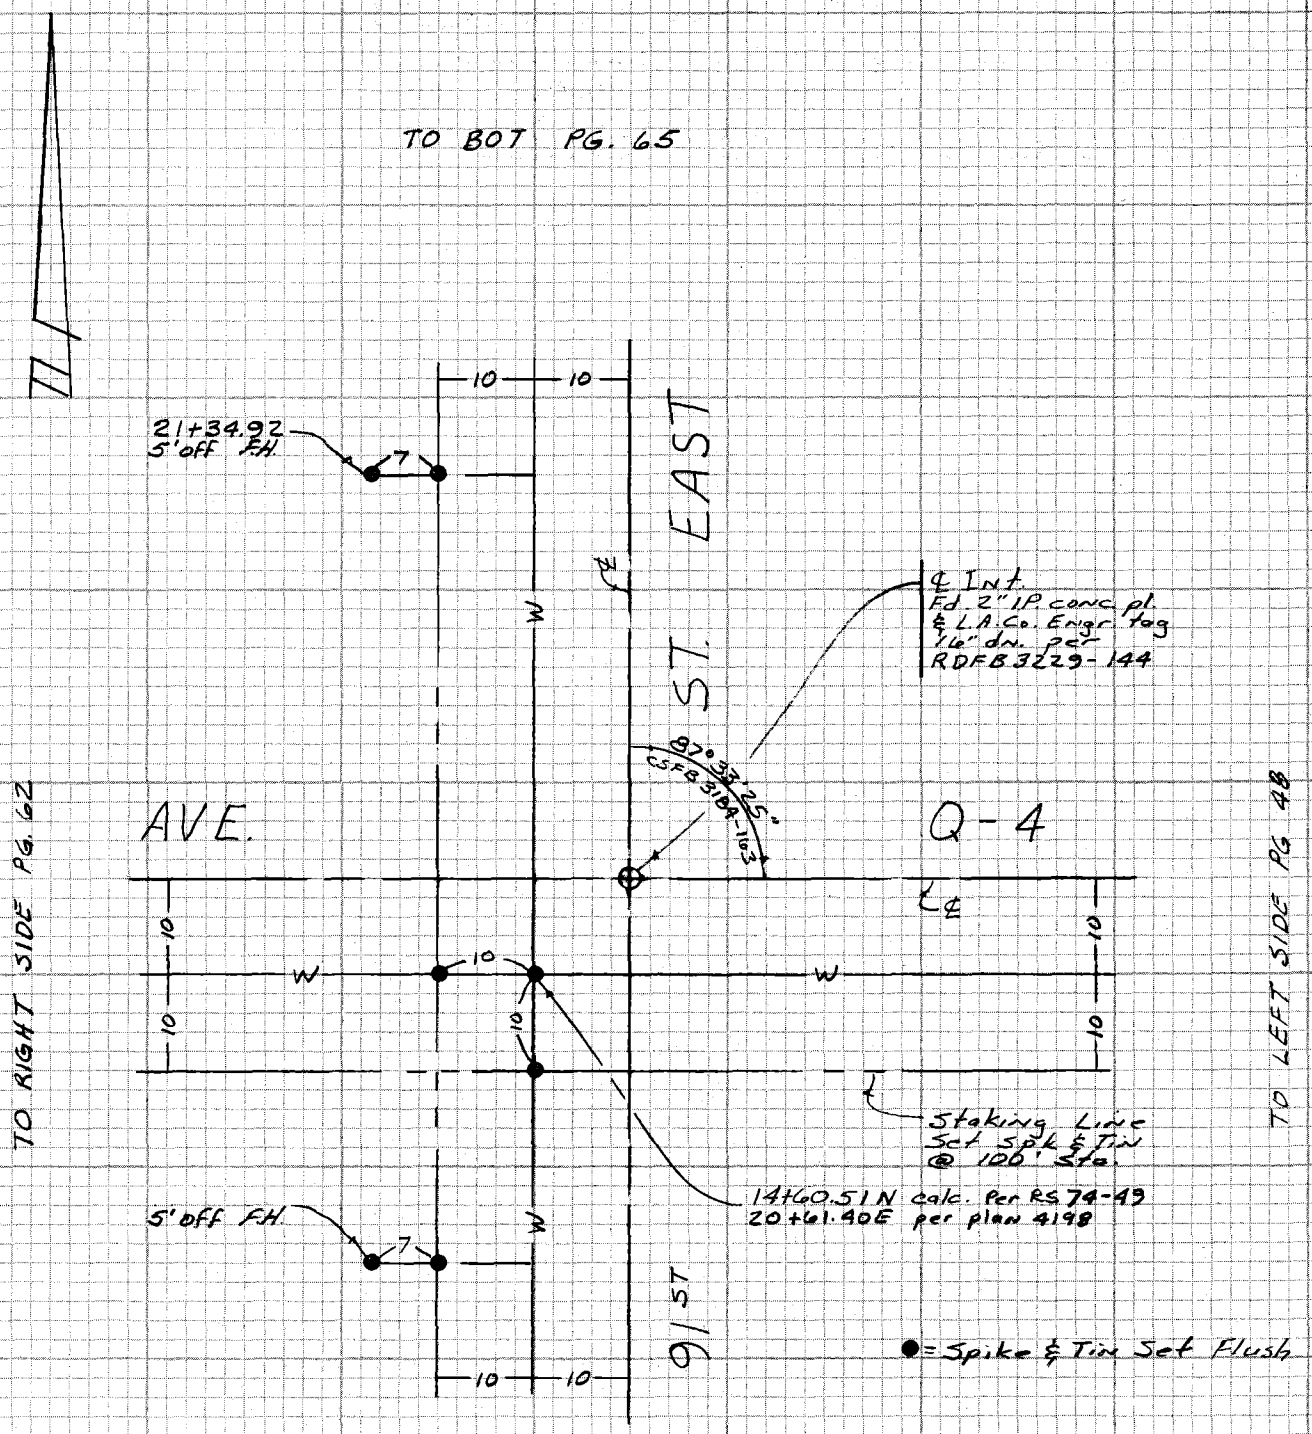

TO TOP PG 63

W.S. 66, A-2

TO RIGHT SIDE PG. 62

TO LEFT SIDE PG 48

CE 310
76F3095-4/73

PLEASE RETURN TO
LOS ANGELES COUNTY ENGINEER
403 LOS ANGELES COUNTY ENGINEERING BLDG.

Do not extend notes this side of this line

NOTE: ANY ADDITIONS OR CHANGES ON THIS SHEET MUST BE MADE OR CIRCLED IN RED INK WITH DATE AND NAME OF PERSON MAKING CHANGE

Notes Ck'd by	Survey of Water works Dist 33
Map No.	JN 1512.59 Tape 117 Std 68 °F
Office Work	Surveyed by COVEY
Checked	Notes JRC Date 2-25-82
Date	Indexed H. HOLMAN DEC 20 1982

F.B. 4396 PG. 65

W.S. 66, A-2

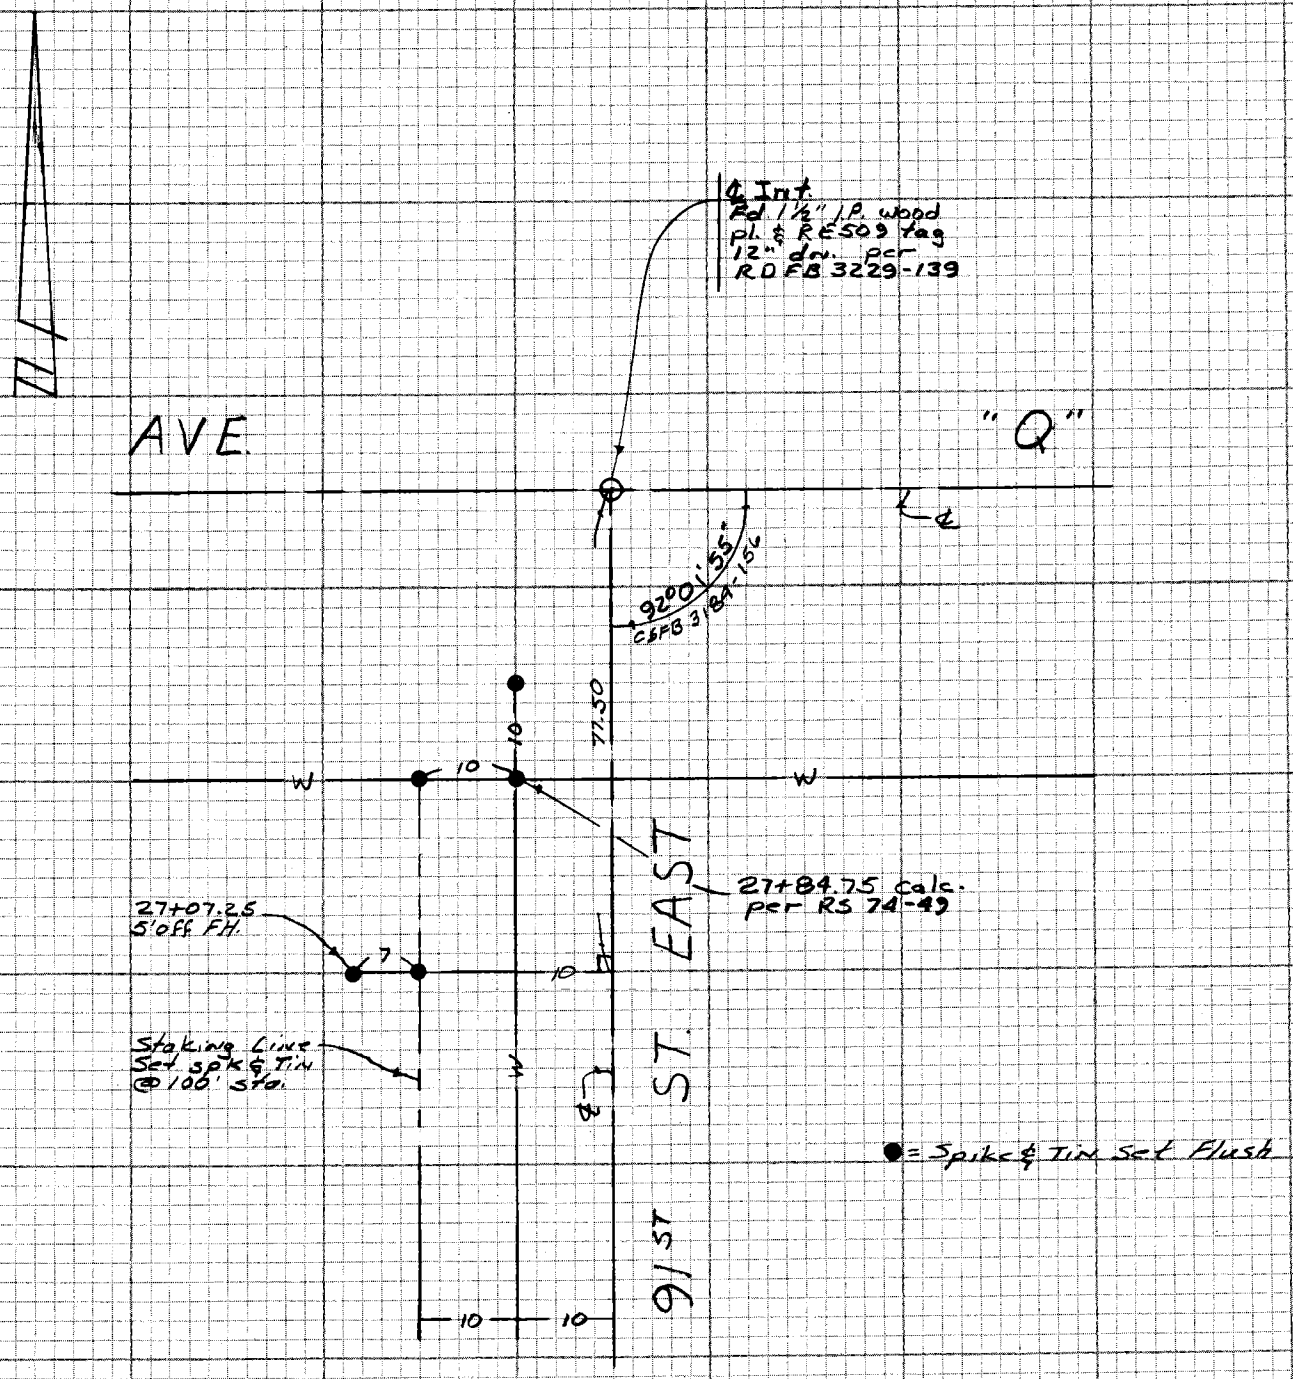

TO TOP PG. 64

NOTE: ANY ADDITIONS OR CHANGES ON THIS SHEET MUST BE MADE OR CIRCLED IN RED INK WITH DATE AND NAME OF PERSON MAKING CHANGE

Do not extend notes this side of this line

PLEASE RETURN TO
LOS ANGELES COUNTY ENGINEER
403 LOS ANGELES COUNTY ENGINEERING BLDG.

CENTERLINE NOTES
CE 310
76F3095-4/73

F.B. 4396 PG. 66

CE 310
76F3095-4/73

PLEASE RETURN TO
LOS ANGELES COUNTY ENGINEER
403 LOS ANGELES COUNTY ENGINEERING BLDG.

Do not extend notes this side of this line

NOTE: ANY ADDITIONS OR CHANGES
ON THIS SHEET MUST BE MADE OR
CIRCLED IN RED INK WITH DATE AND
NAME OF PERSON MAKING CHANGE

Notes Ck'd by	Survey of Waterworks Dist 33	F.B. 4396 PG. 67
Map No.	JN 1513.60 Tape 117 Std 68 °F	
Office Work	Surveyed by COVEY	
Checked	Notes J.R.C. Date 2-19-82	
Date	Indexed H. HOLMAN DEC 20 1982	

J.N. 1512.60

WATERWORKS DISTRICT 33

SUN VILLAGE

AVENUE R-10 ET. AL.

COVEY
ALBRIGHT
TALBOT

NOTE: ANY ADDITIONS OR CHANGES ON THIS SHEET MUST BE MADE OR CIRCLED IN RED INK WITH DATE AND NAME OF PERSON MAKING CHANGE

Do not extend notes this side of this line

PLEASE RETURN TO
LOS ANGELES COUNTY ENGINEER
403 LOS ANGELES COUNTY ENGINEERING BLDG.

CENTERLINE NOTES
CE 310
76F3095-4/73

F.B. 4396 PG. 68

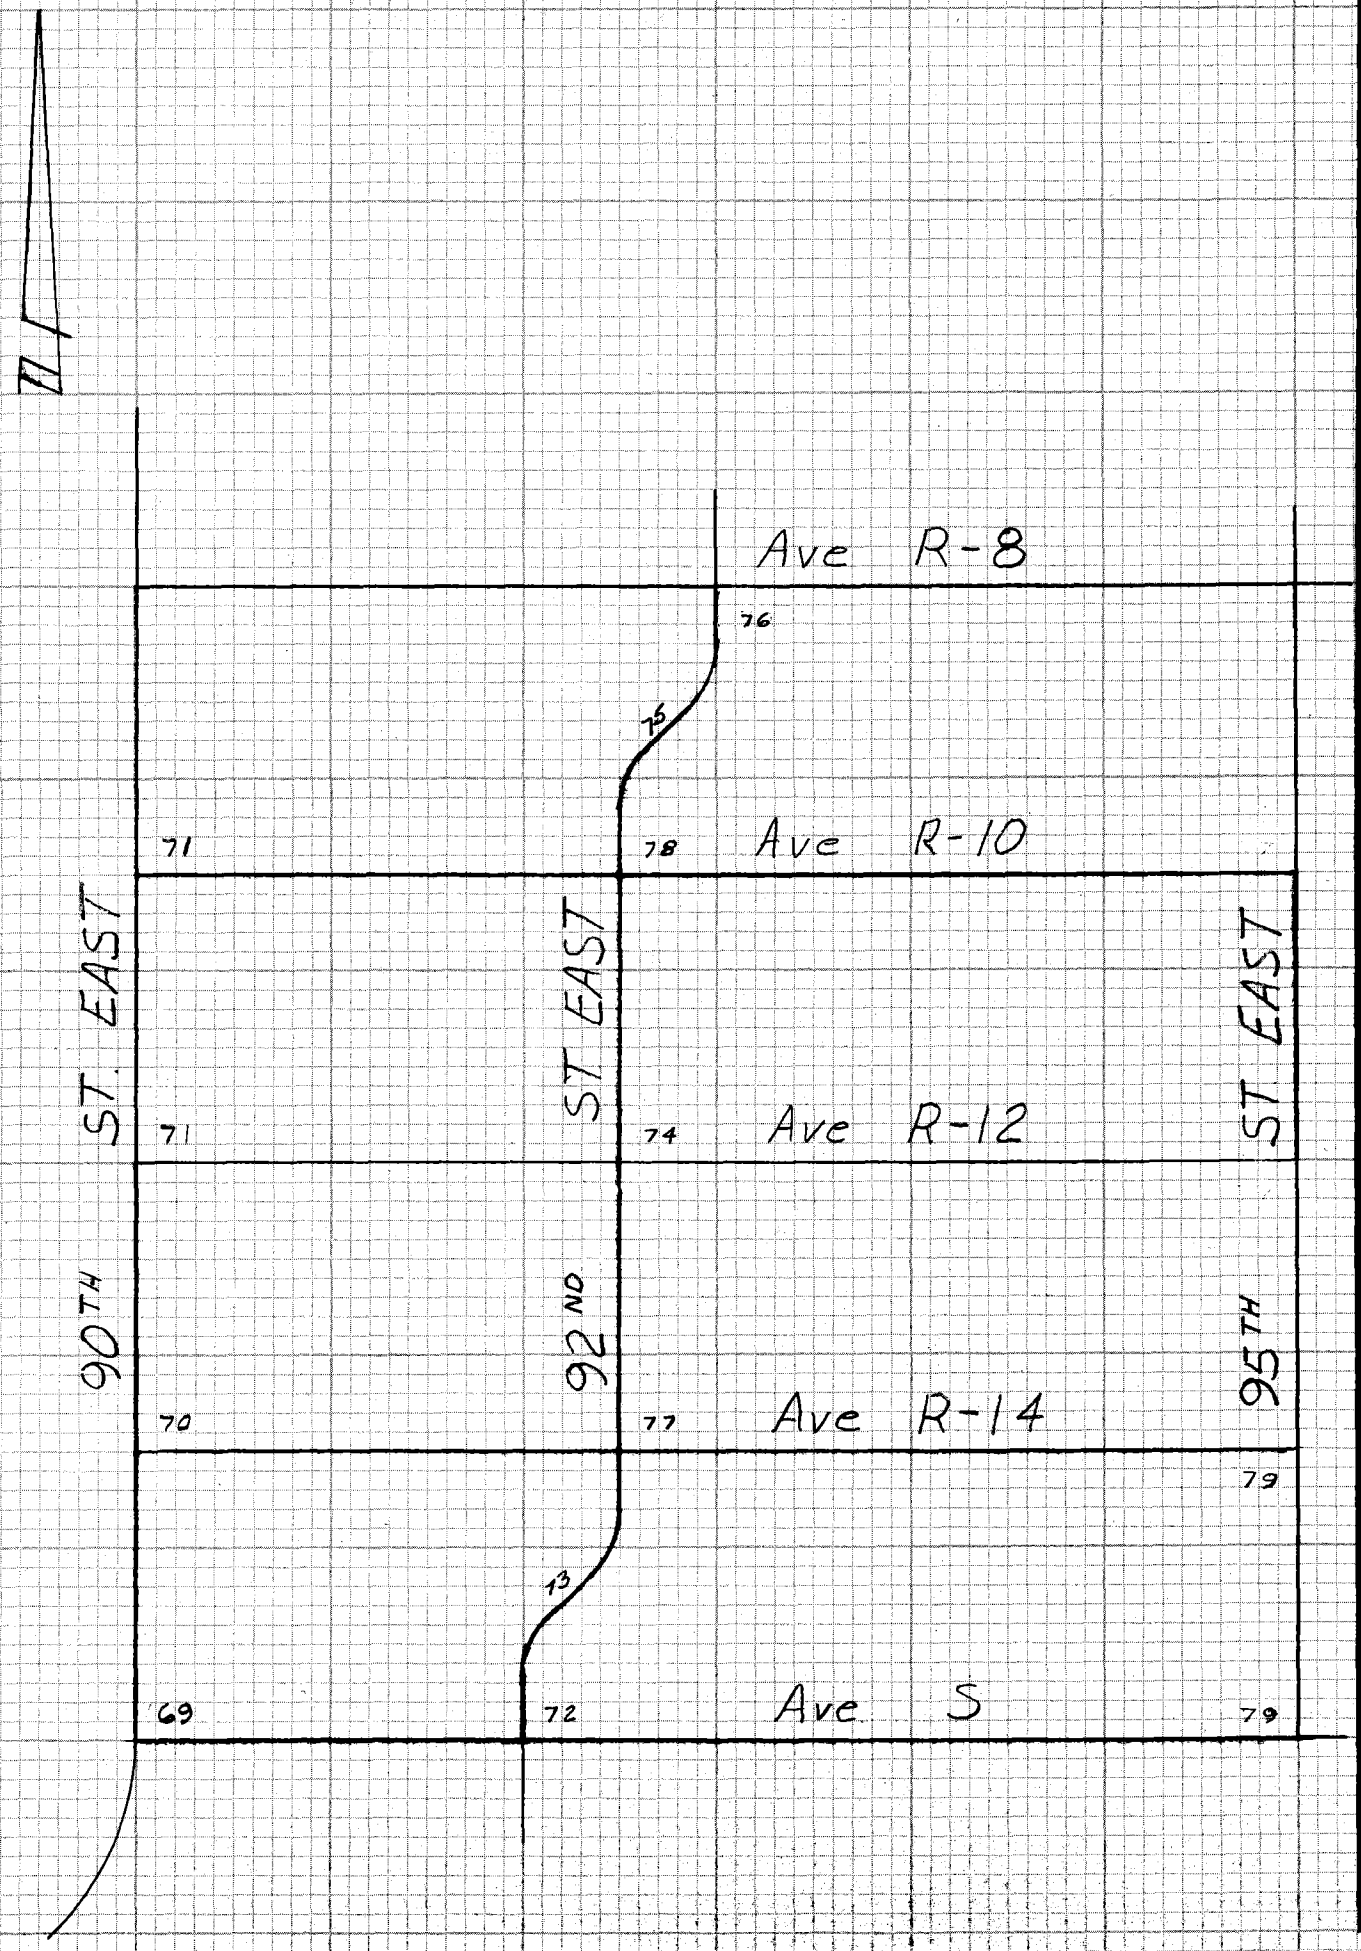

CE 310
76F 3095-4/73

PLEASE RETURN TO
LOS ANGELES COUNTY ENGINEER
403 LOS ANGELES COUNTY ENGINEERING BLDG.

Do not extend notes this side of this line

NOTE: ANY ADDITIONS OR CHANGES ON THIS SHEET MUST BE MADE OR CIRCLED IN RED INK WITH DATE AND NAME OF PERSON MAKING CHANGE

Notes Ck'd by	Survey of Waterworks Dist 33	F.B. 4396	PG. 69
Map No.	JN 1512.60 Tape 117 Std 6B °F		
Office Work	Surveyed by COVEY		
Checked	Notes J.R.C. Date 2-19-82		
Date	Indexed H. HOLMAN DEC 20 1982		

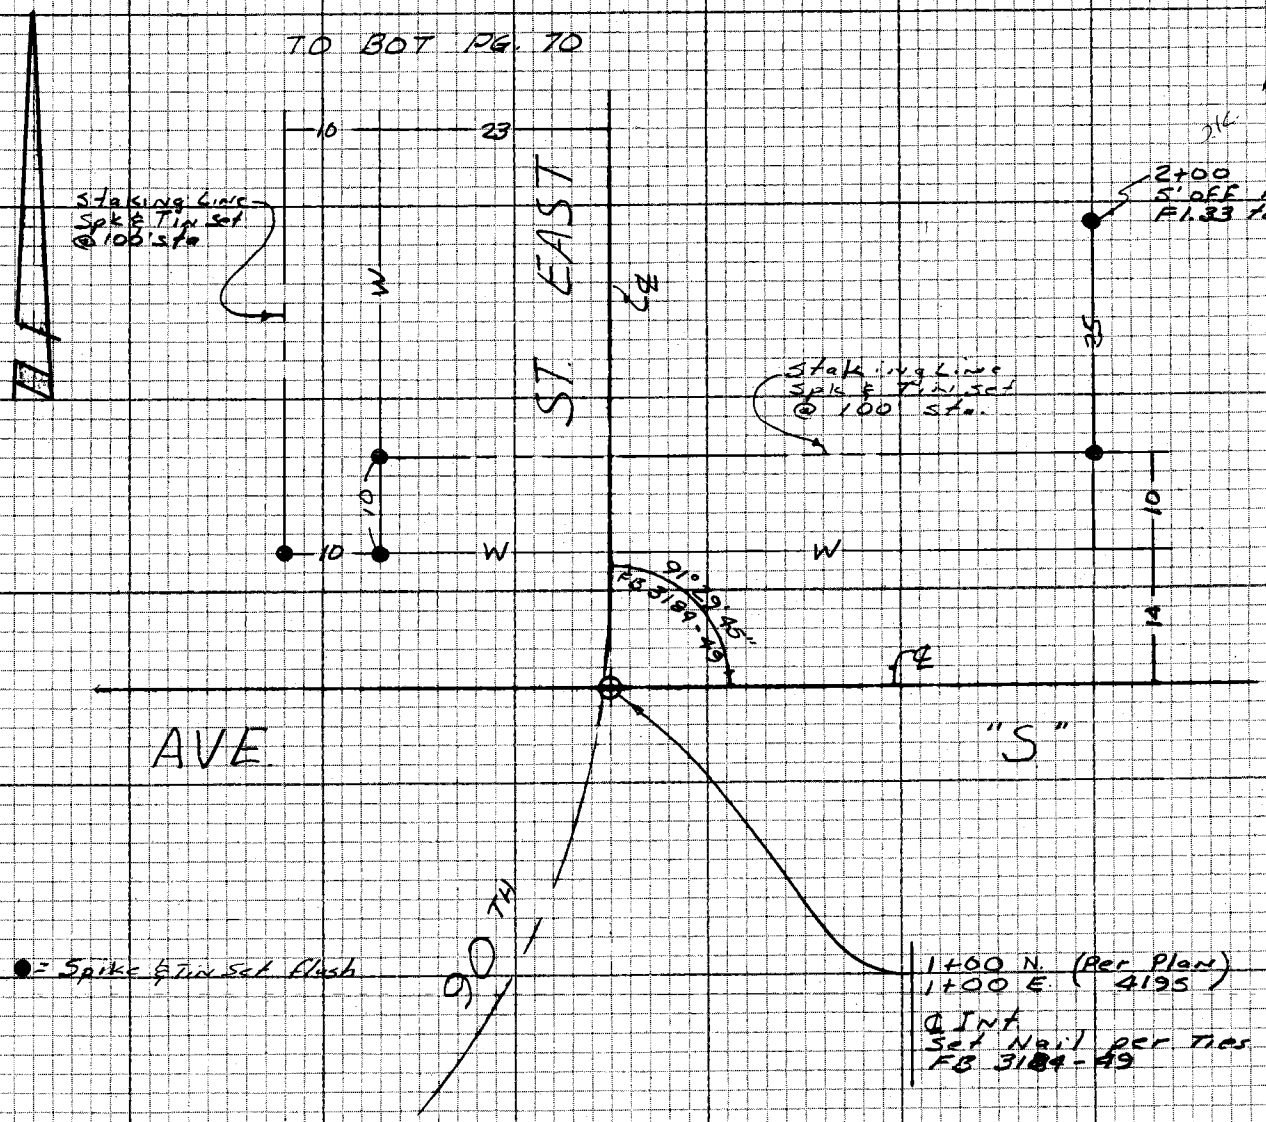

NOTE: ANY ADDITIONS OR CHANGES ON THIS SHEET MUST BE MADE OR CIRCLED IN RED INK WITH DATE AND NAME OF PERSON MAKING CHANGE

Do not extend notes this side of this line

PLEASE RETURN TO
LOS ANGELES COUNTY ENGINEER
403 LOS ANGELES COUNTY ENGINEERING BLDG.

CENTERLINE NOTES
CE 310
76F3095-4/73

F.B. 4396 PG. 70

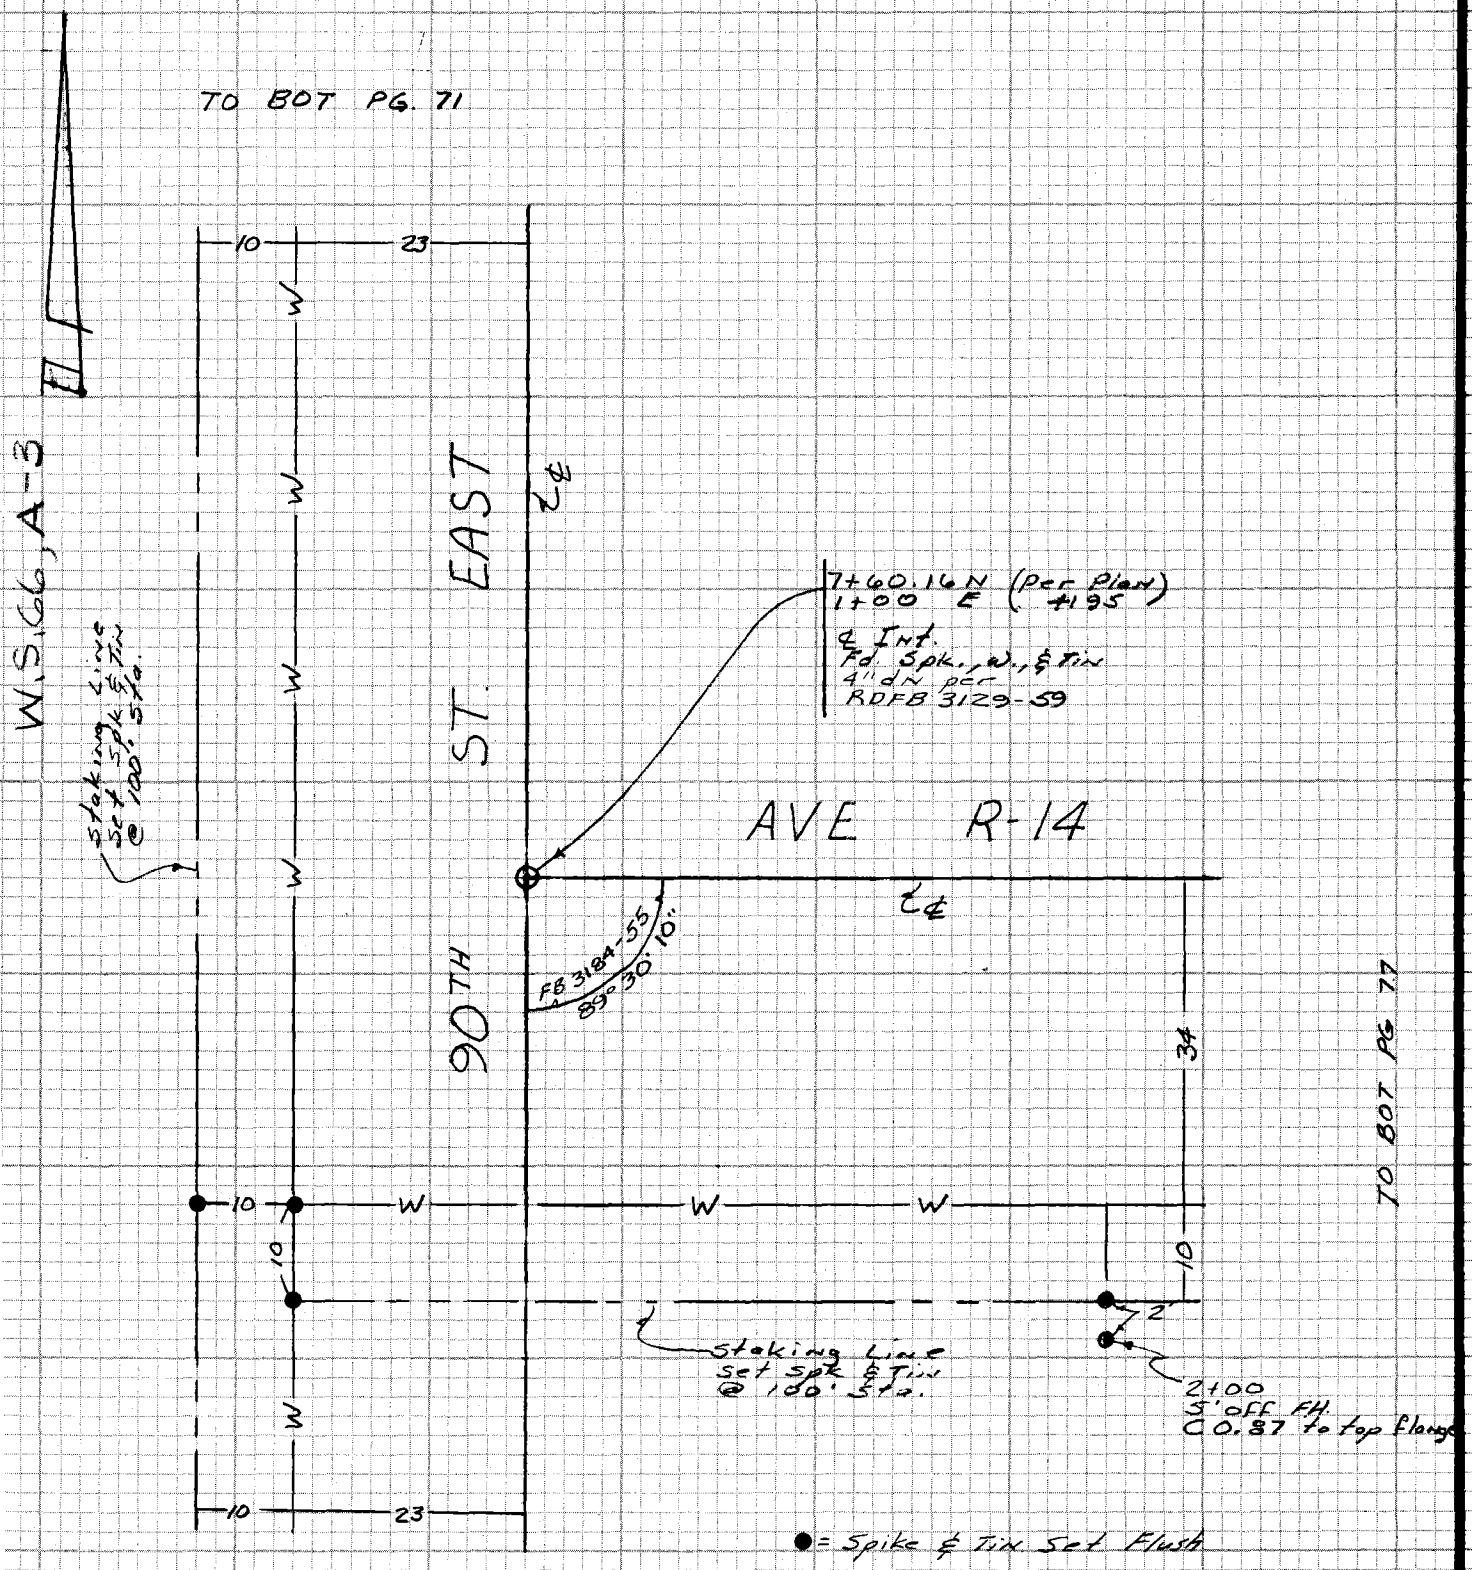

TO TOP PG. 69

CE 310
76F 3095-4/73

PLEASE RETURN TO
LOS ANGELES COUNTY ENGINEER
403 LOS ANGELES COUNTY ENGINEERING BLDG.

Do not extend notes this side of this line

NOTE: ANY ADDITIONS OR CHANGES ON THIS SHEET MUST BE MADE OR CIRCLED IN RED INK WITH DATE AND NAME OF PERSON MAKING CHANGE

Notes Ck'd by	Survey of Waterworks Dist 33
Map No.	JN 1512.60 Tape 117 Std 68 °F
Office Work	Surveyed by COVEY
Checked	Notes JRC. Date 2-19-82
Date	Indexed H. HOLMAN DEC 20 1982

F.B. 4396 PG. 71

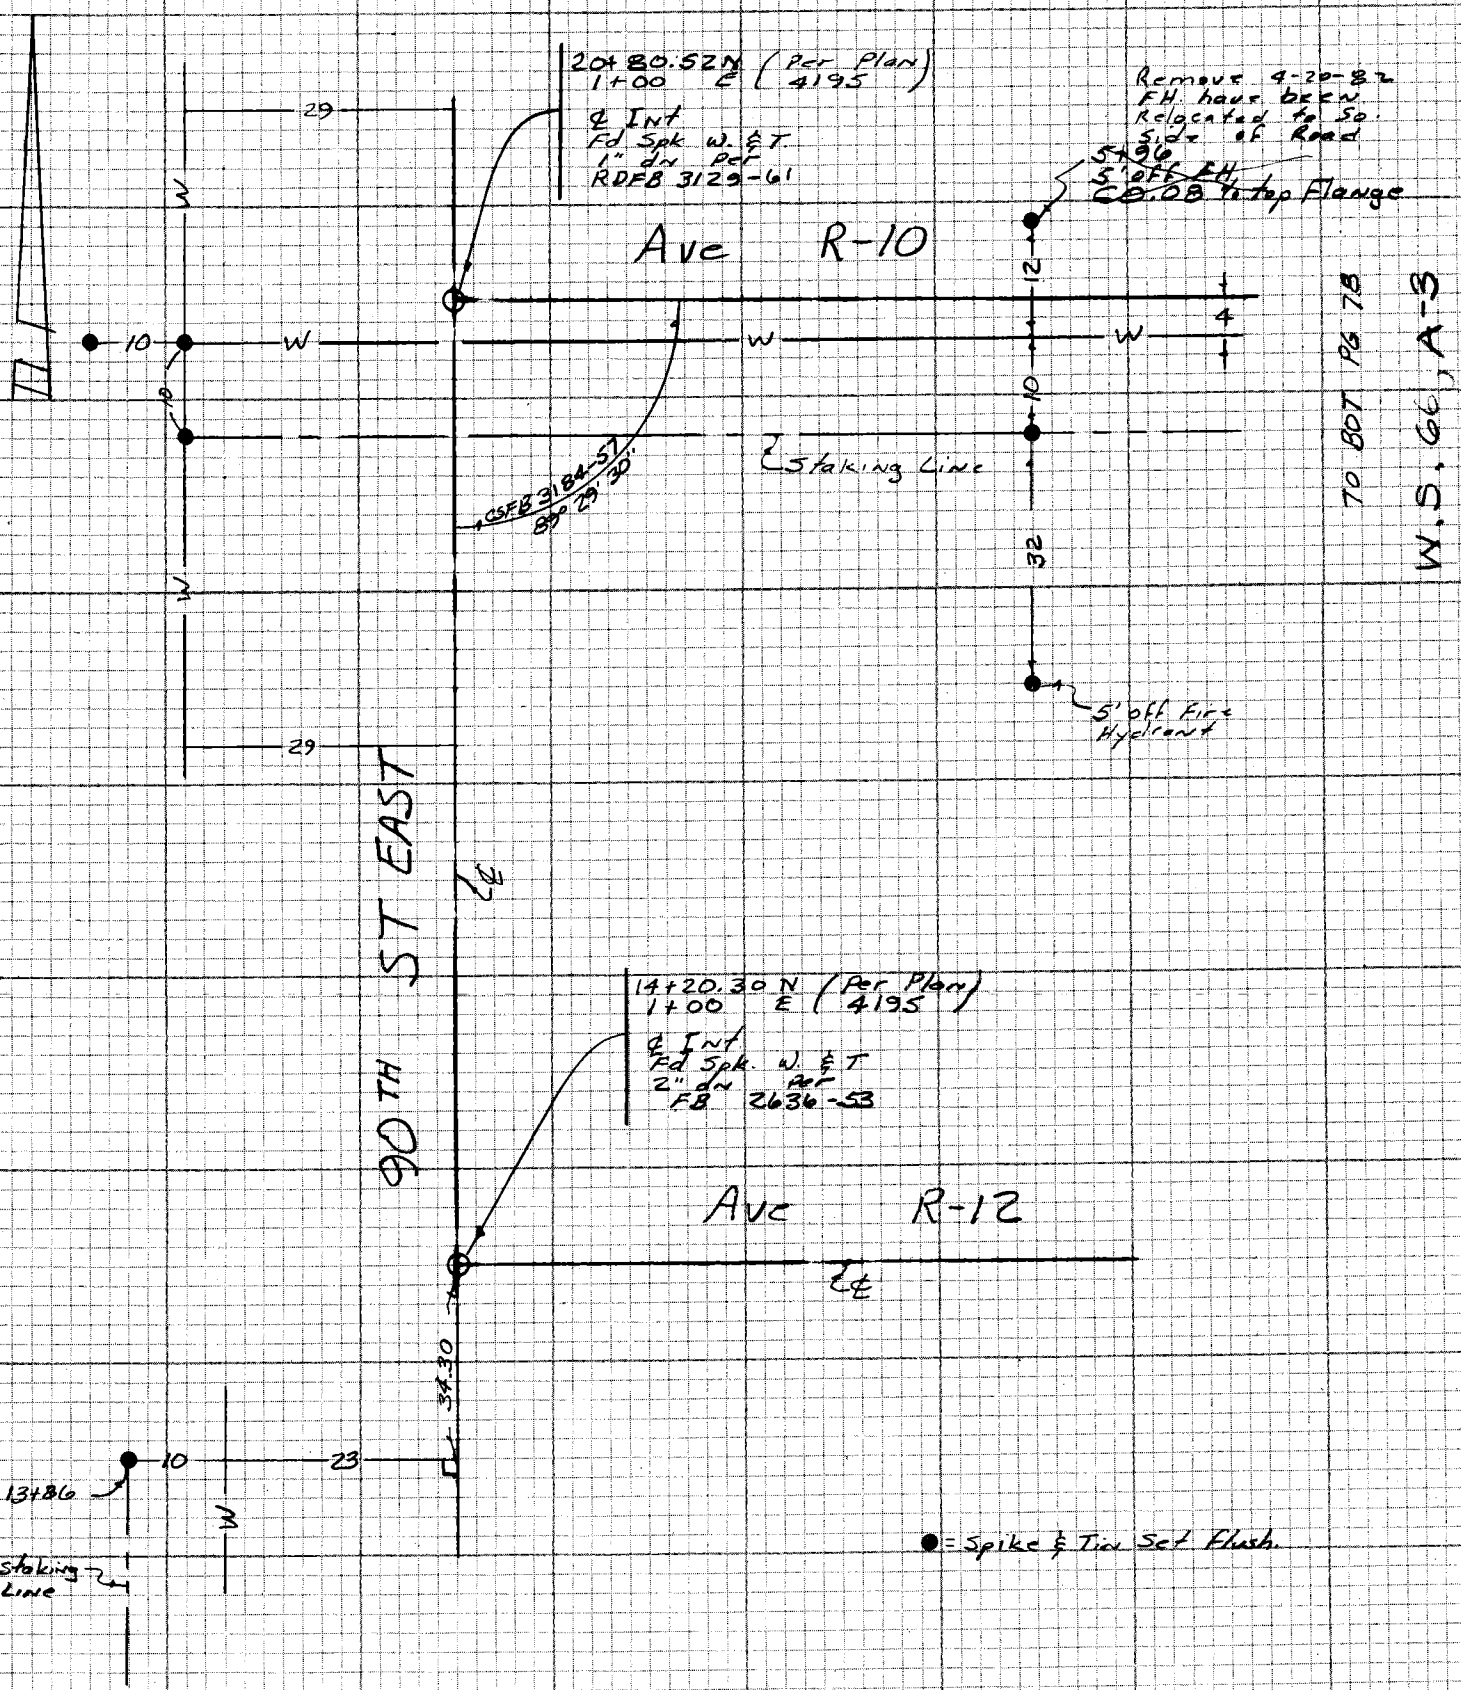

NOTE: ANY ADDITIONS OR CHANGES ON THIS SHEET MUST BE MADE OR CIRCLED IN RED INK WITH DATE AND NAME OF PERSON MAKING CHANGE

Do not extend notes this side of this line

PLEASE RETURN TO
LOS ANGELES COUNTY ENGINEER
403 LOS ANGELES COUNTY ENGINEERING BLDG.

CENTERLINE NOTES
CE 310
76F3095-4/73

F.B. 4396 PG. 72

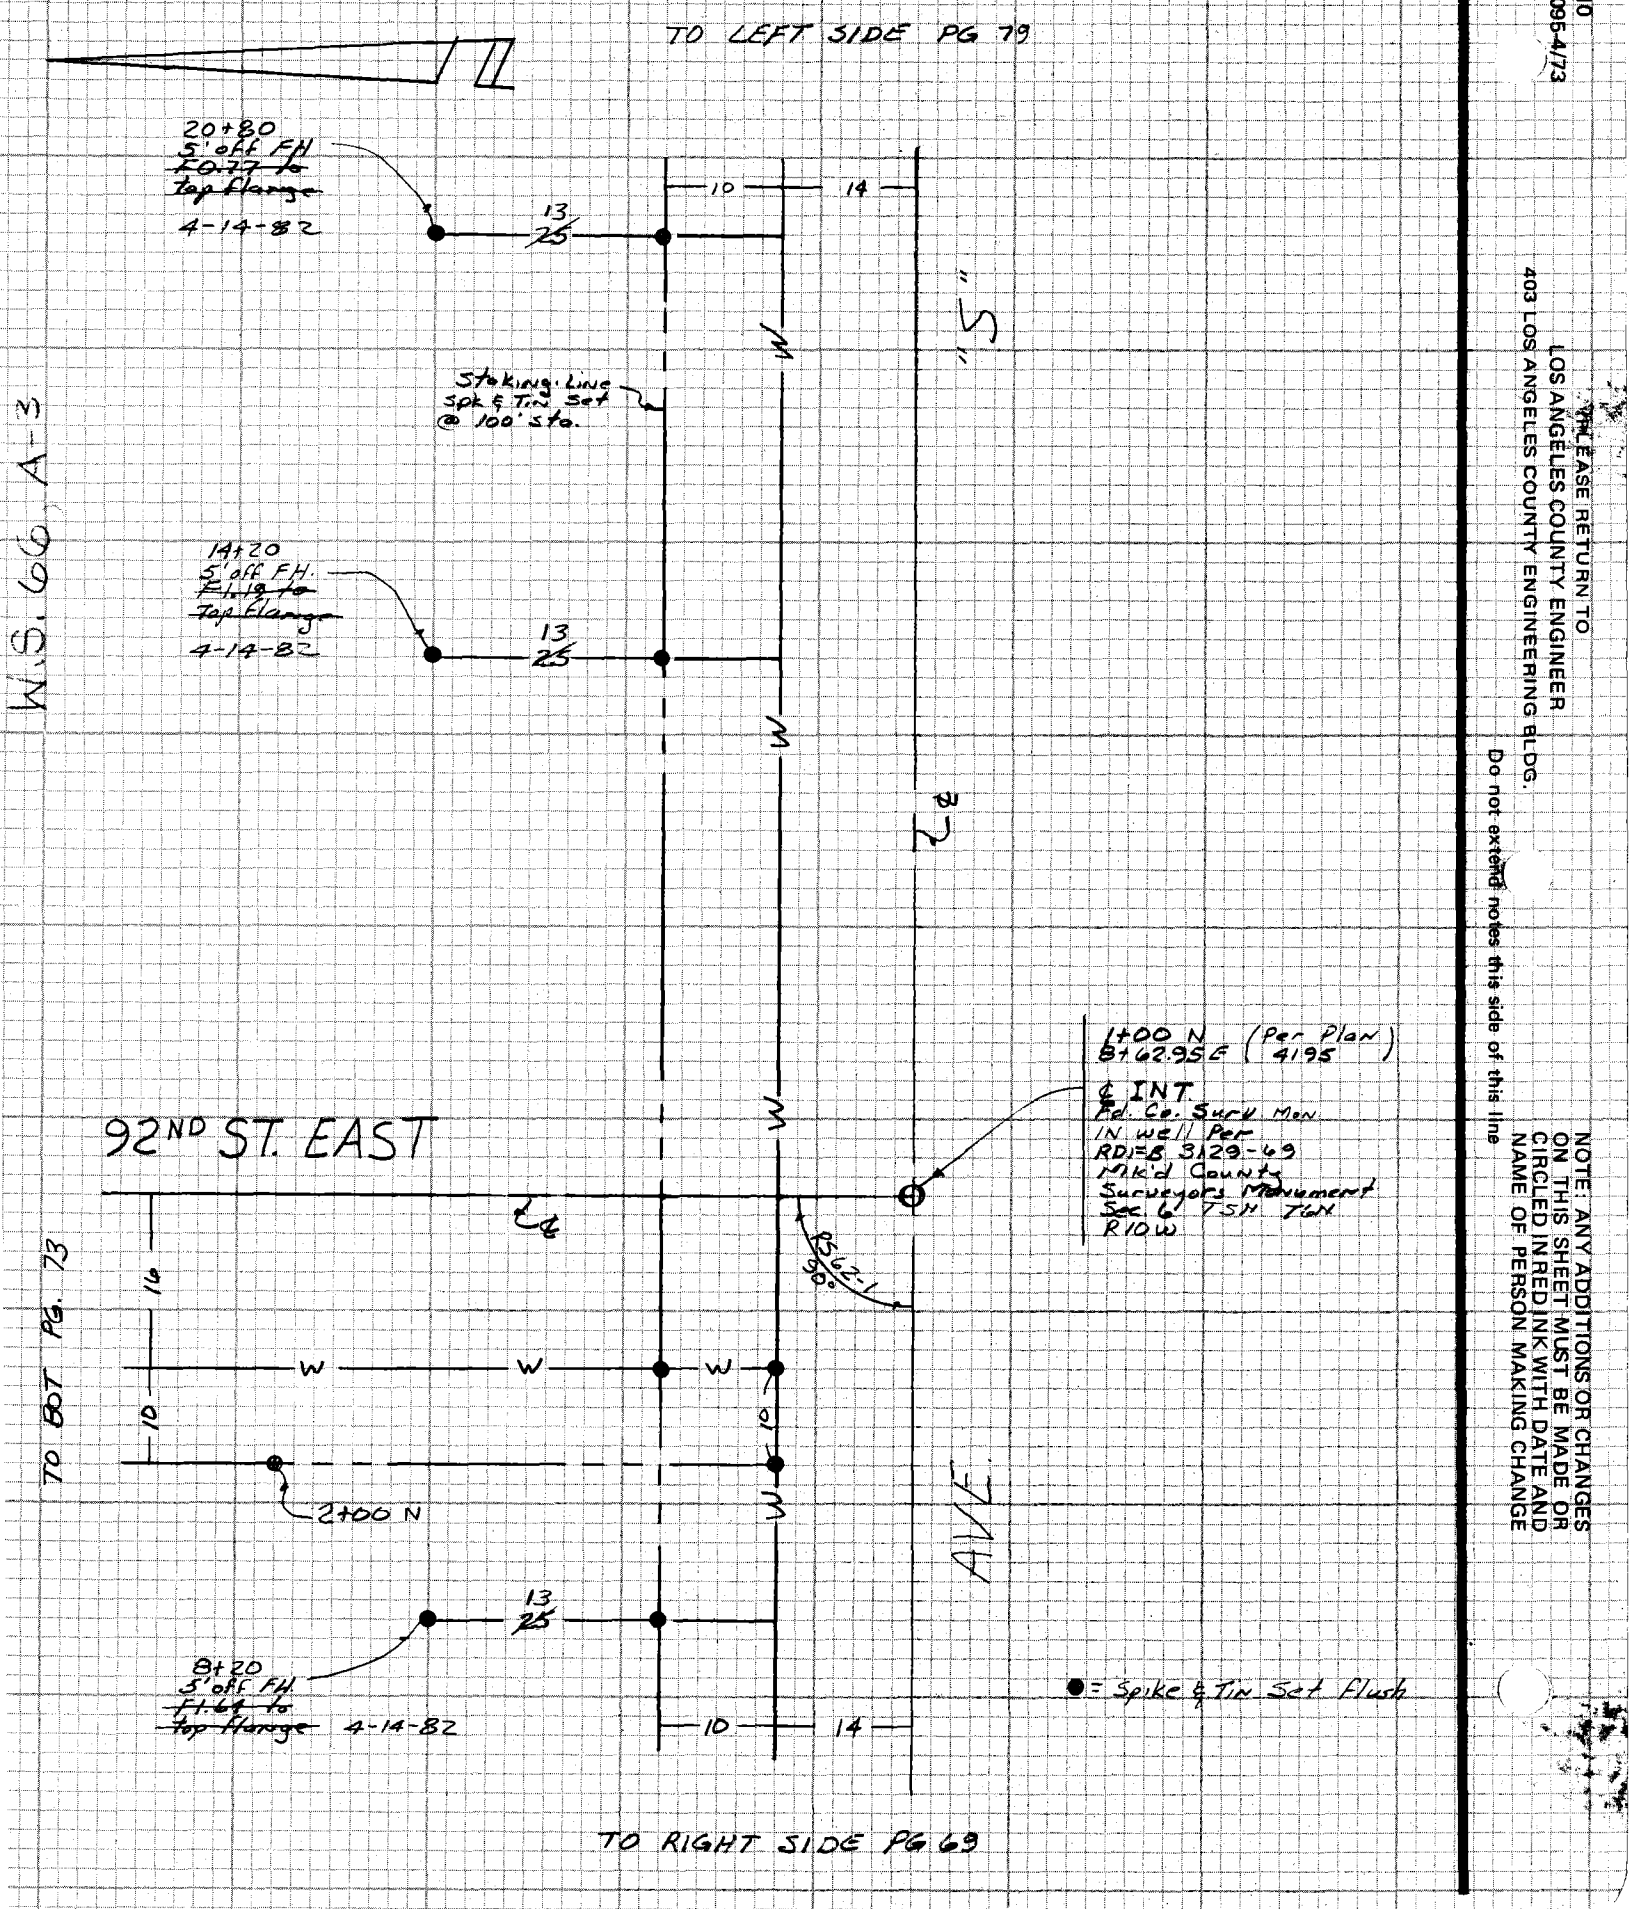

CE 310
76F3095-4/73

PLEASE RETURN TO
LOS ANGELES COUNTY ENGINEER
403 LOS ANGELES COUNTY ENGINEERING BLDG.

Do not extend notes this side of this line

NOTE: ANY ADDITIONS OR CHANGES ON THIS SHEET MUST BE MADE OR CIRCLED IN RED INK WITH DATE AND NAME OF PERSON MAKING CHANGE

Notes Ck'd by	Survey of Waterworks Dist 33
Map No.	JN 1512.60 Tape 117 Std 68 °F
Office Work	Surveyed by COVEY
Checked	Notes J.R.C. Date 2-19-82
Date	Indexed H. HOLMAN DEC 20 1982

F.B. 4396 PG. 73

TO RIGHT SIDE PG. 77

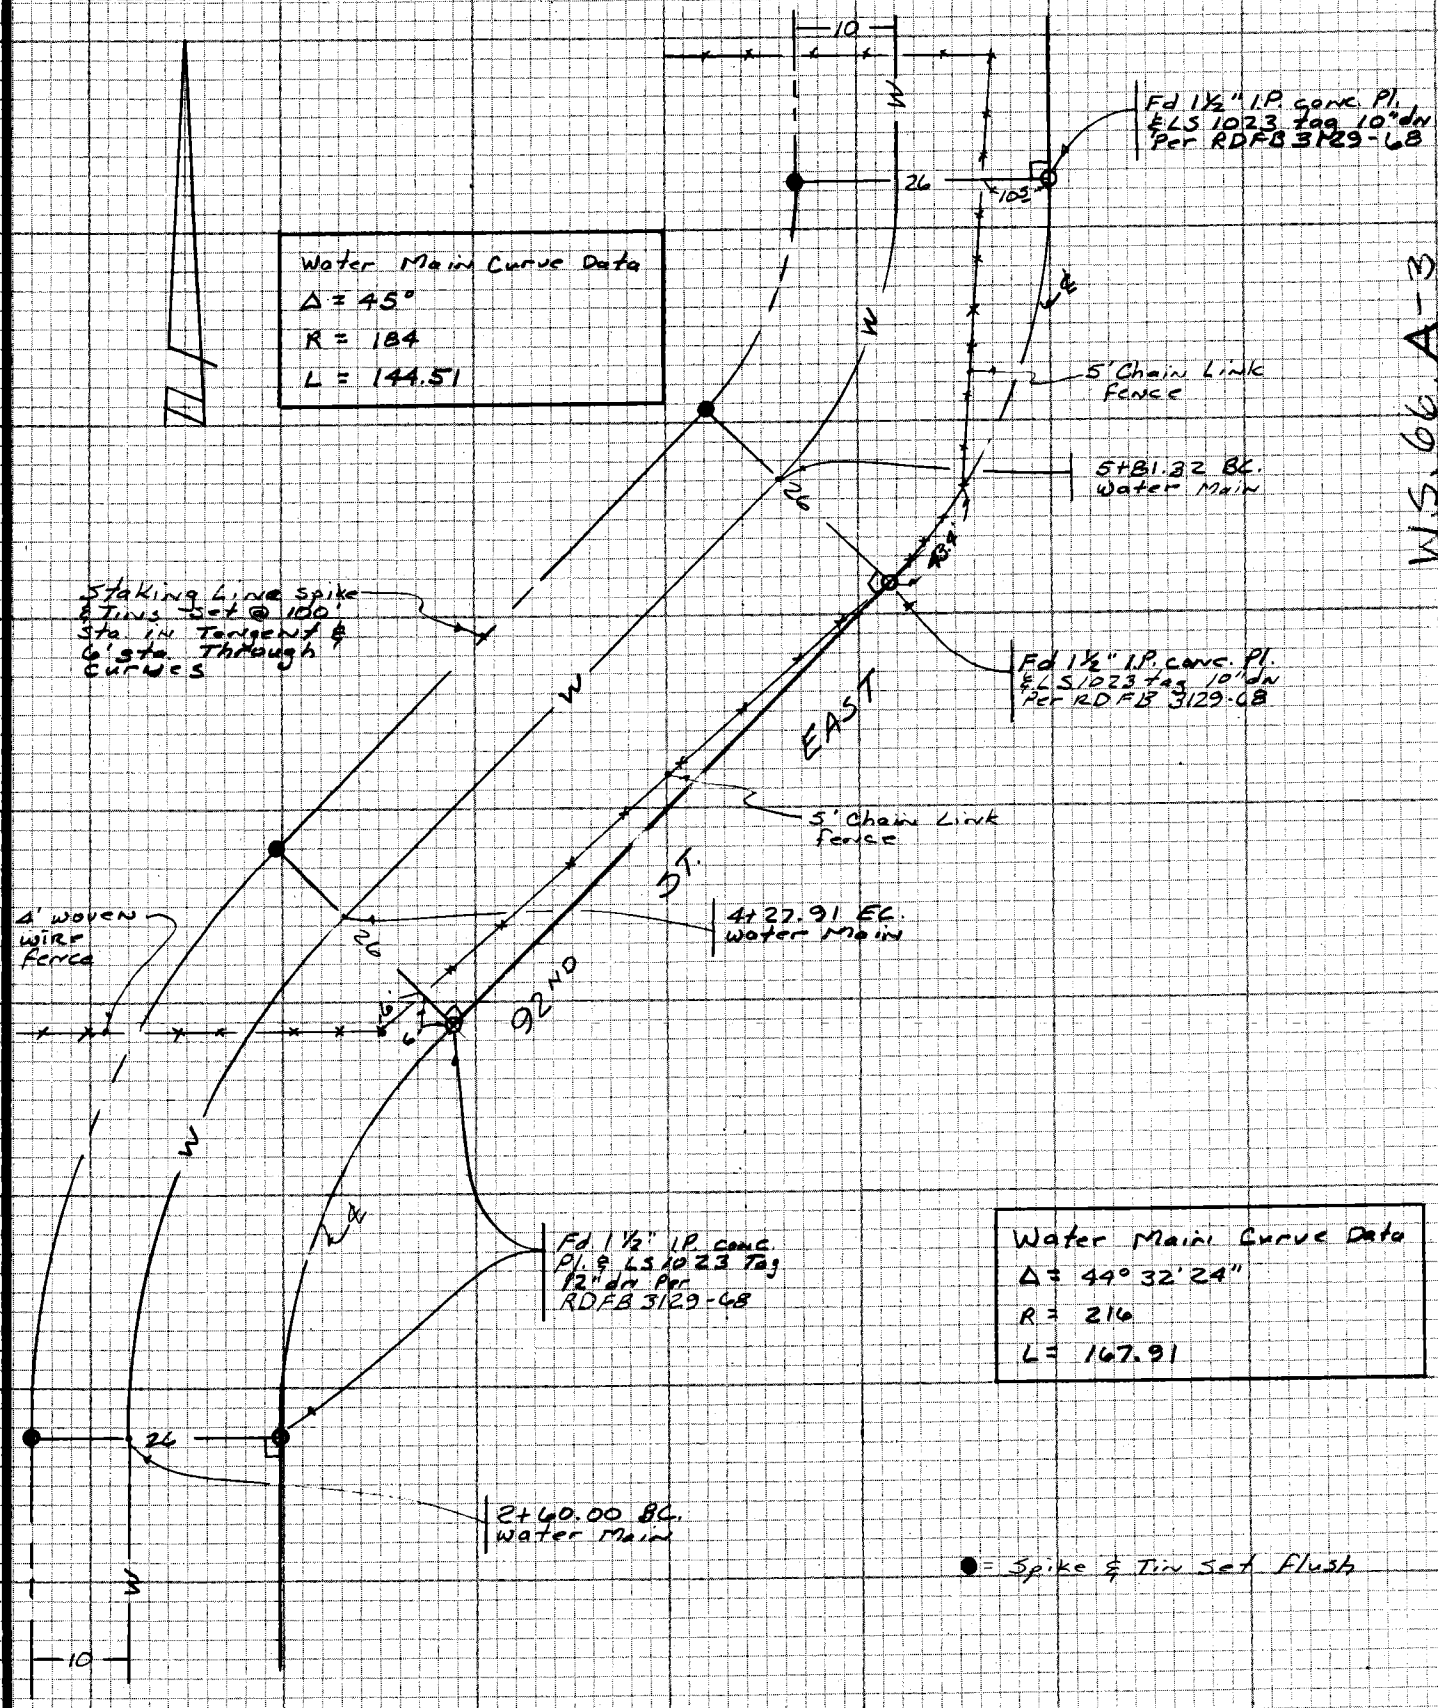

TO LEFT SIDE PG 72

W.S. 66, A-3

NOTE: ANY ADDITIONS OR CHANGES ON THIS SHEET MUST BE MADE OR CIRCLED IN RED INK WITH DATE AND NAME OF PERSON MAKING CHANGE

Do not extend notes this side of this line

PLEASE RETURN TO
LOS ANGELES COUNTY ENGINEER
403 LOS ANGELES COUNTY ENGINEERING BLDG.

CENTERLINE NOTES
CE 310
76F-3095-4/73

F.B. 4396 PG. 74

TO RIGHT SIDE PG. 78

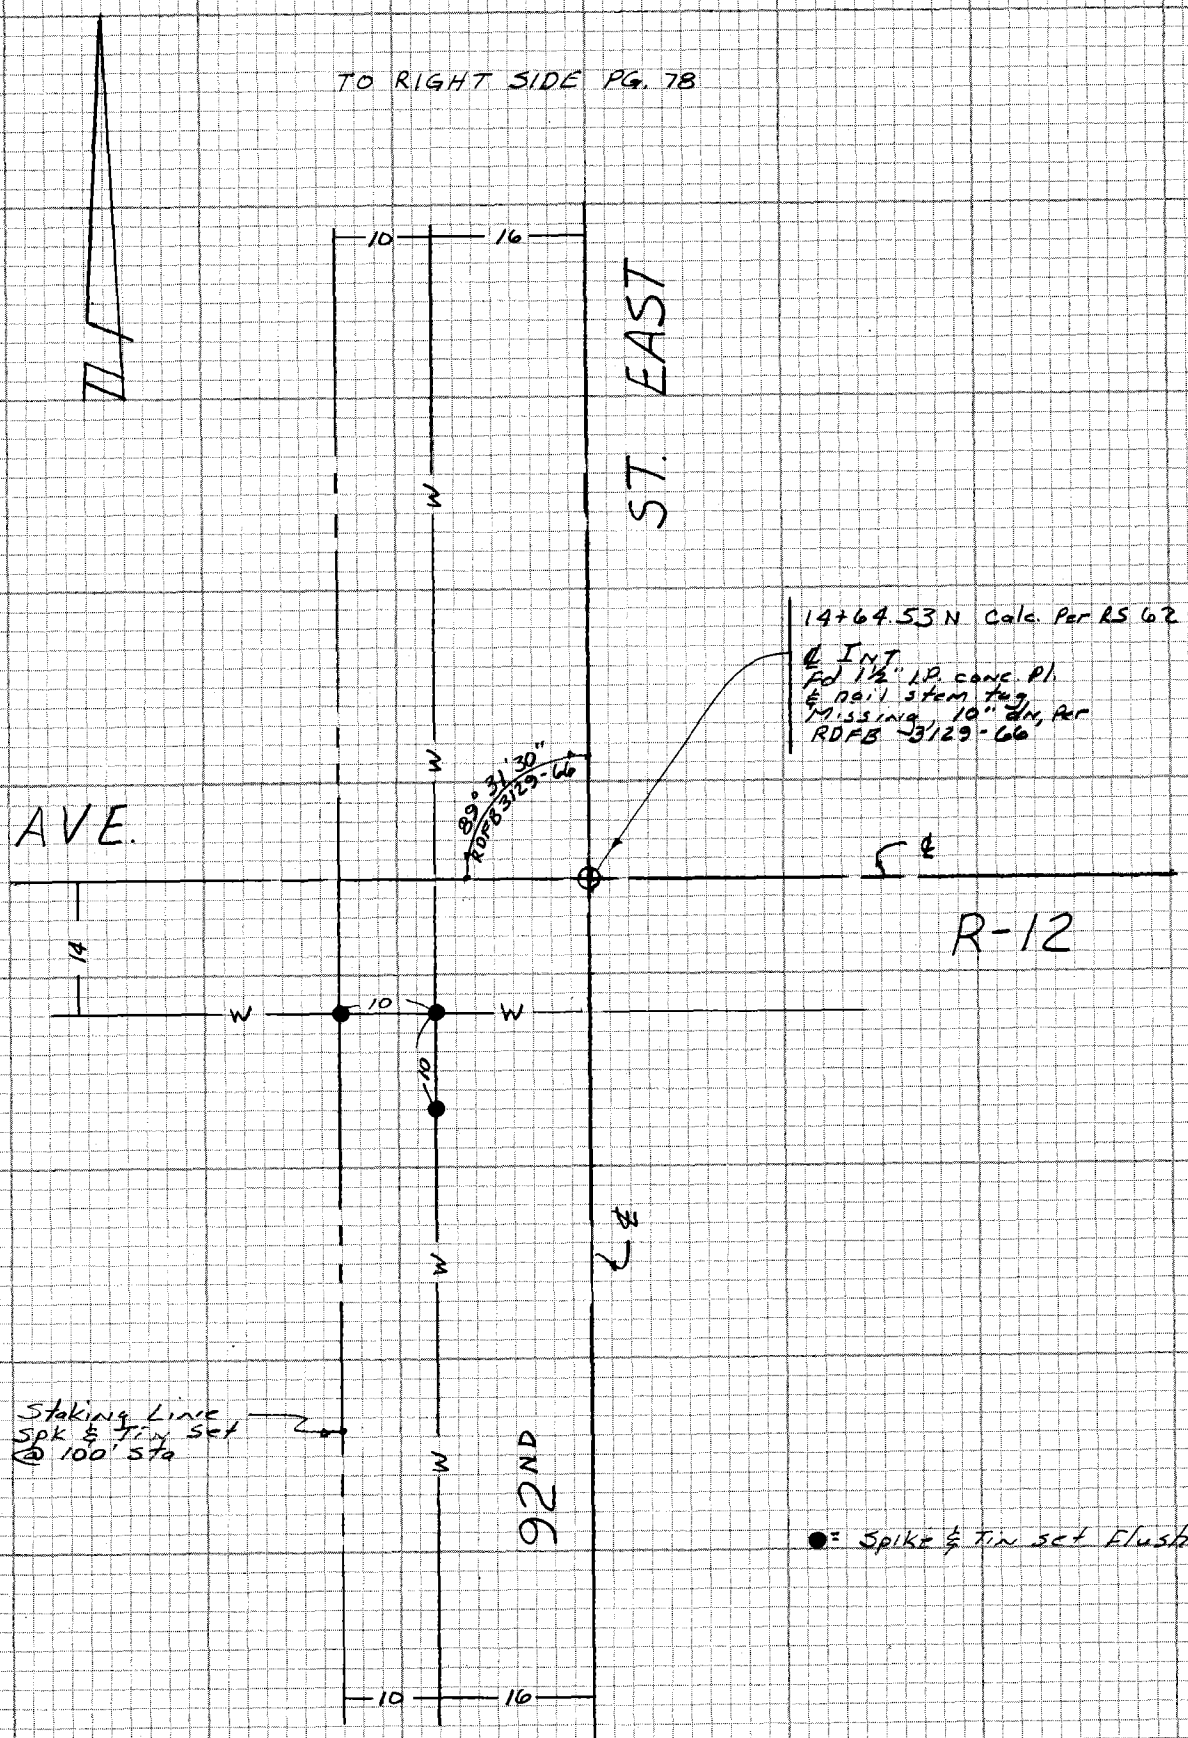

W.S. 66, A-3

TO LEFT SIDE PG 77

CE 310
76F 3095-4/73

PLEASE RETURN TO
LOS ANGELES COUNTY ENGINEER
403 LOS ANGELES COUNTY ENGINEERING BLDG.

Do not extend notes this side of this line

NOTE: ANY ADDITIONS OR CHANGES ON THIS SHEET MUST BE MADE OR CIRCLED IN RED INK WITH DATE AND NAME OF PERSON MAKING CHANGE

Notes Ck'd by	Survey of Waterworks Dist. 33
Map No.	JN 1512.60 Tape 117 Std 68 °F
Office Work	Surveyed by COVEY
Checked	Notes JRC Date 2-19-82
Date	Indexed H. HOLMAN DEC 20 1982

F.B. 4396 PG. 75

TO BOT PG. 76

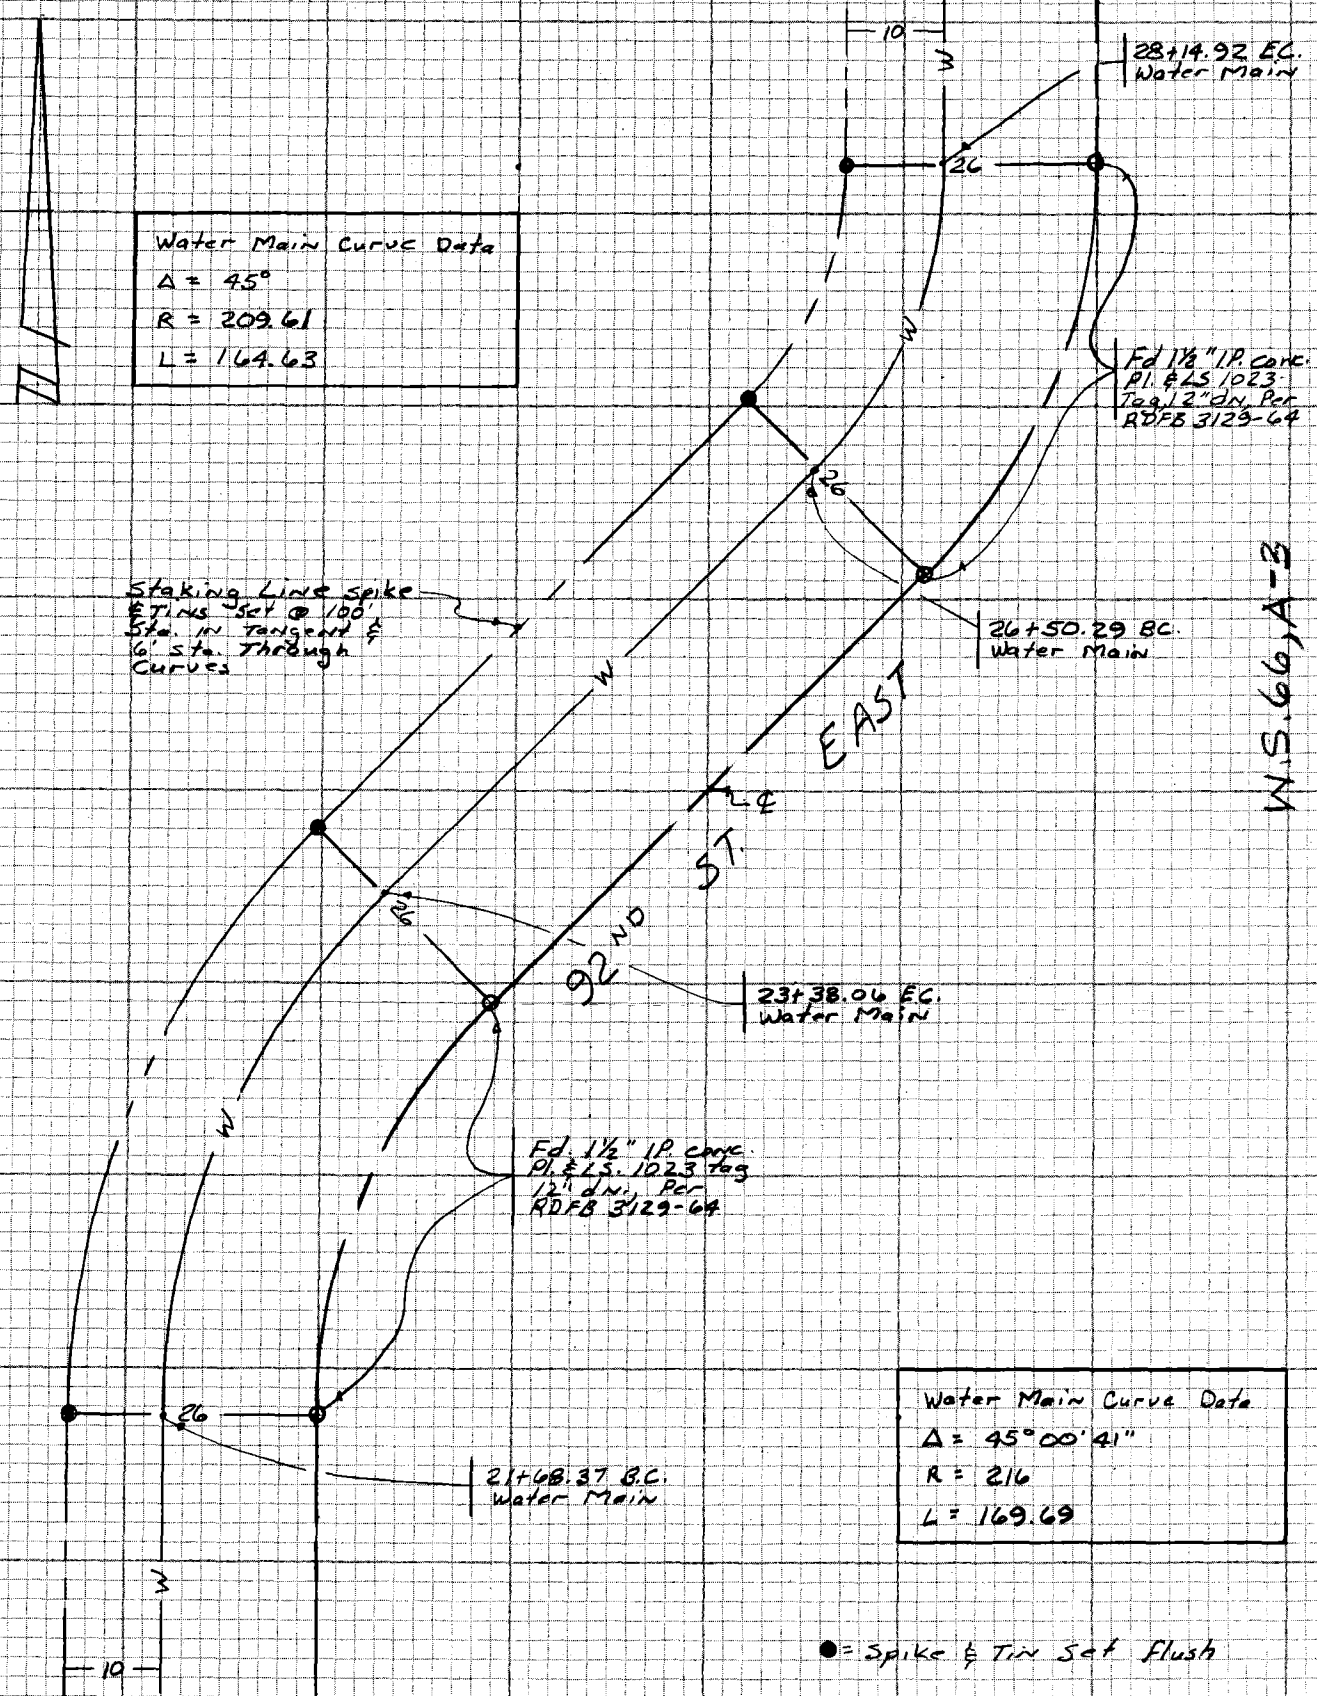

Water Main Curve Data
Δ = 45°
R = 209.61
L = 164.63

Water Main Curve Data
Δ = 45°00'41"
R = 216
L = 169.69

● = Spike & Tin Set Flush

TO LEFT SIDE PG. 78

W.S. 66, A-3

NOTE: ANY ADDITIONS OR CHANGES ON THIS SHEET MUST BE MADE OR CIRCLED IN RED INK WITH DATE AND NAME OF PERSON MAKING CHANGE

Do not extend notes this side of this line

PLEASE RETURN TO
LOS ANGELES COUNTY ENGINEER
403 LOS ANGELES COUNTY ENGINEERING BLDG.

CENTERLINE NOTES
CE 310
76F-3095-4/73

F.B. 4396 PG. 76

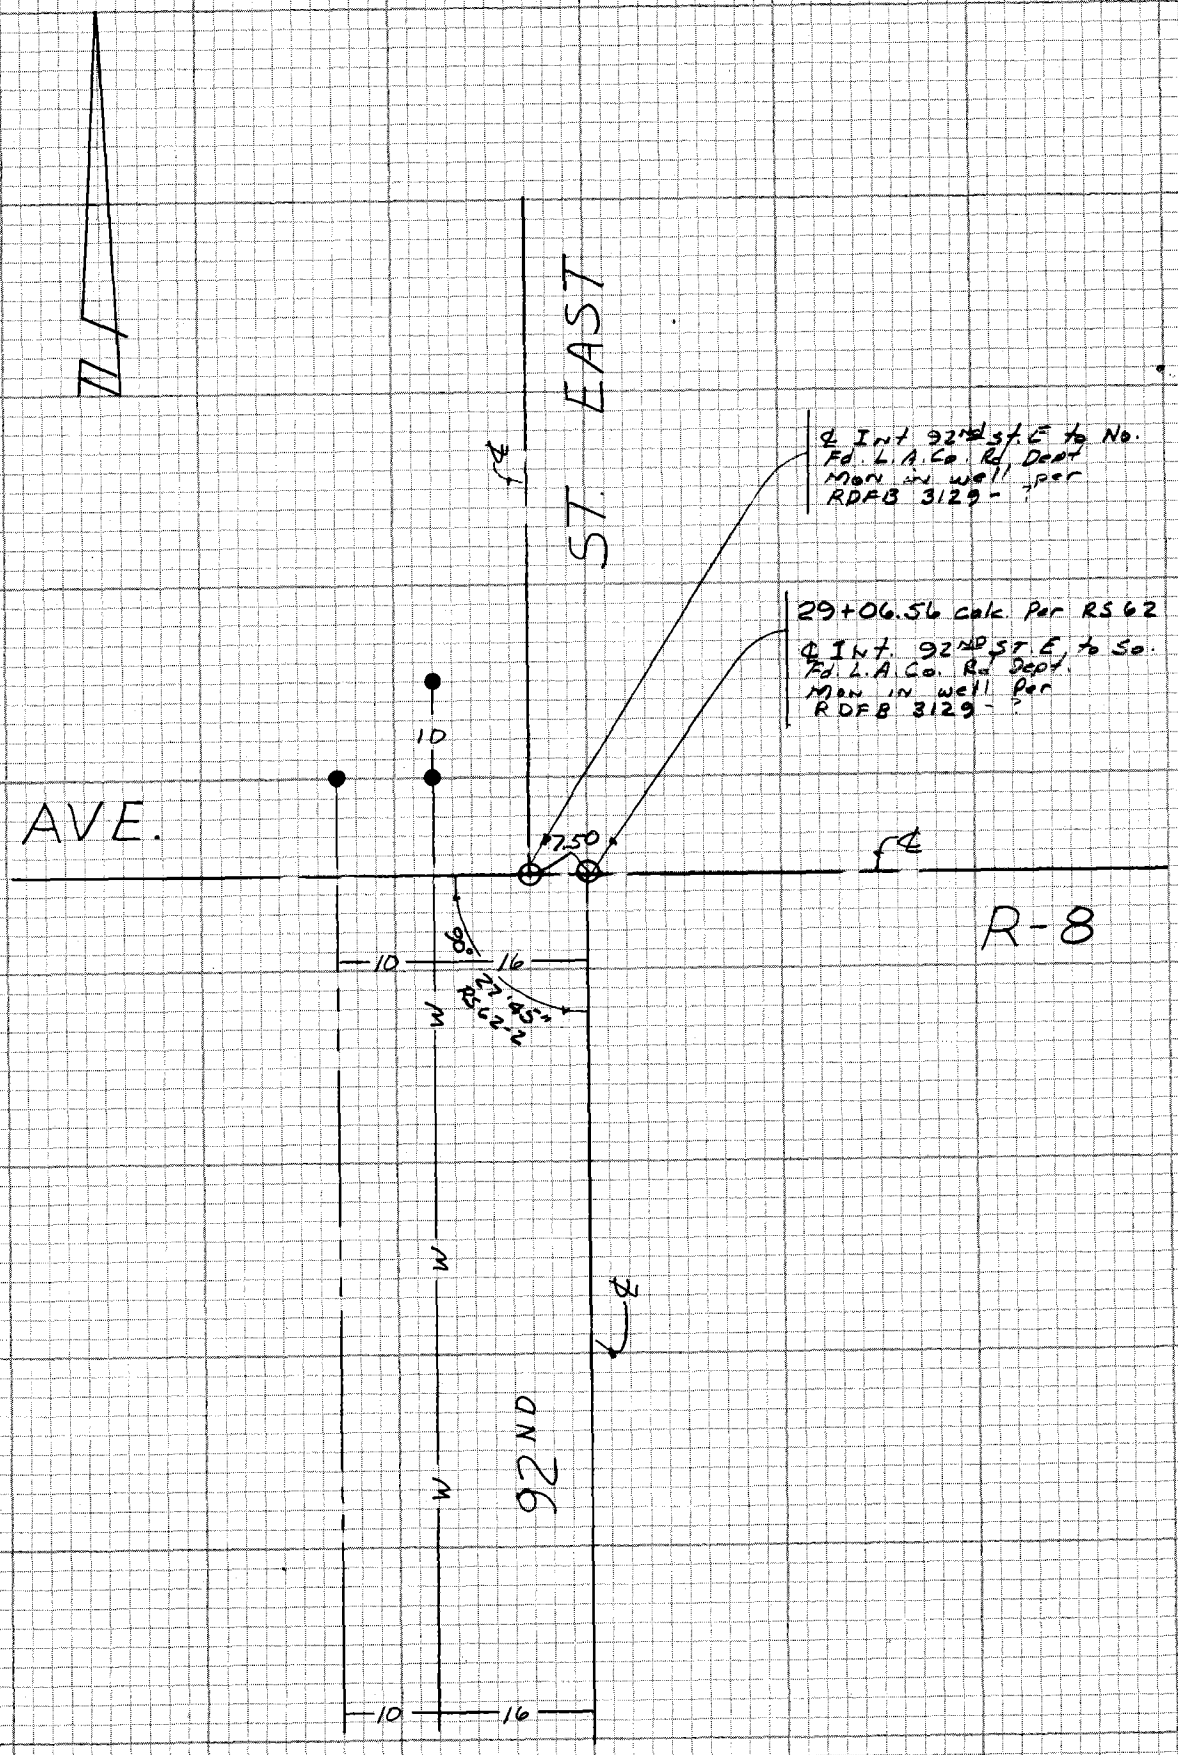

TO TOP PG 75

W.S. 60 A-3

CE 310
76F3095-4/73

PLEASE RETURN TO
LOS ANGELES COUNTY ENGINEER
403 LOS ANGELES COUNTY ENGINEERING BLDG.

Do not extend notes this side of this line

NOTE: ANY ADDITIONS OR CHANGES ON THIS SHEET MUST BE MADE OR CIRCLED IN RED INK WITH DATE AND NAME OF PERSON MAKING CHANGE

Notes Ck'd by	Survey of Water works Dist 33
Map No.	JN 1572.60 Tape 117 Std 68 °F
Office Work	Surveyed by COVEY
Checked	Notes JRC Date 2-19-82
Date	Indexed H. HOLMAN DEC 20 1982

F.B. 4396 PG. 77

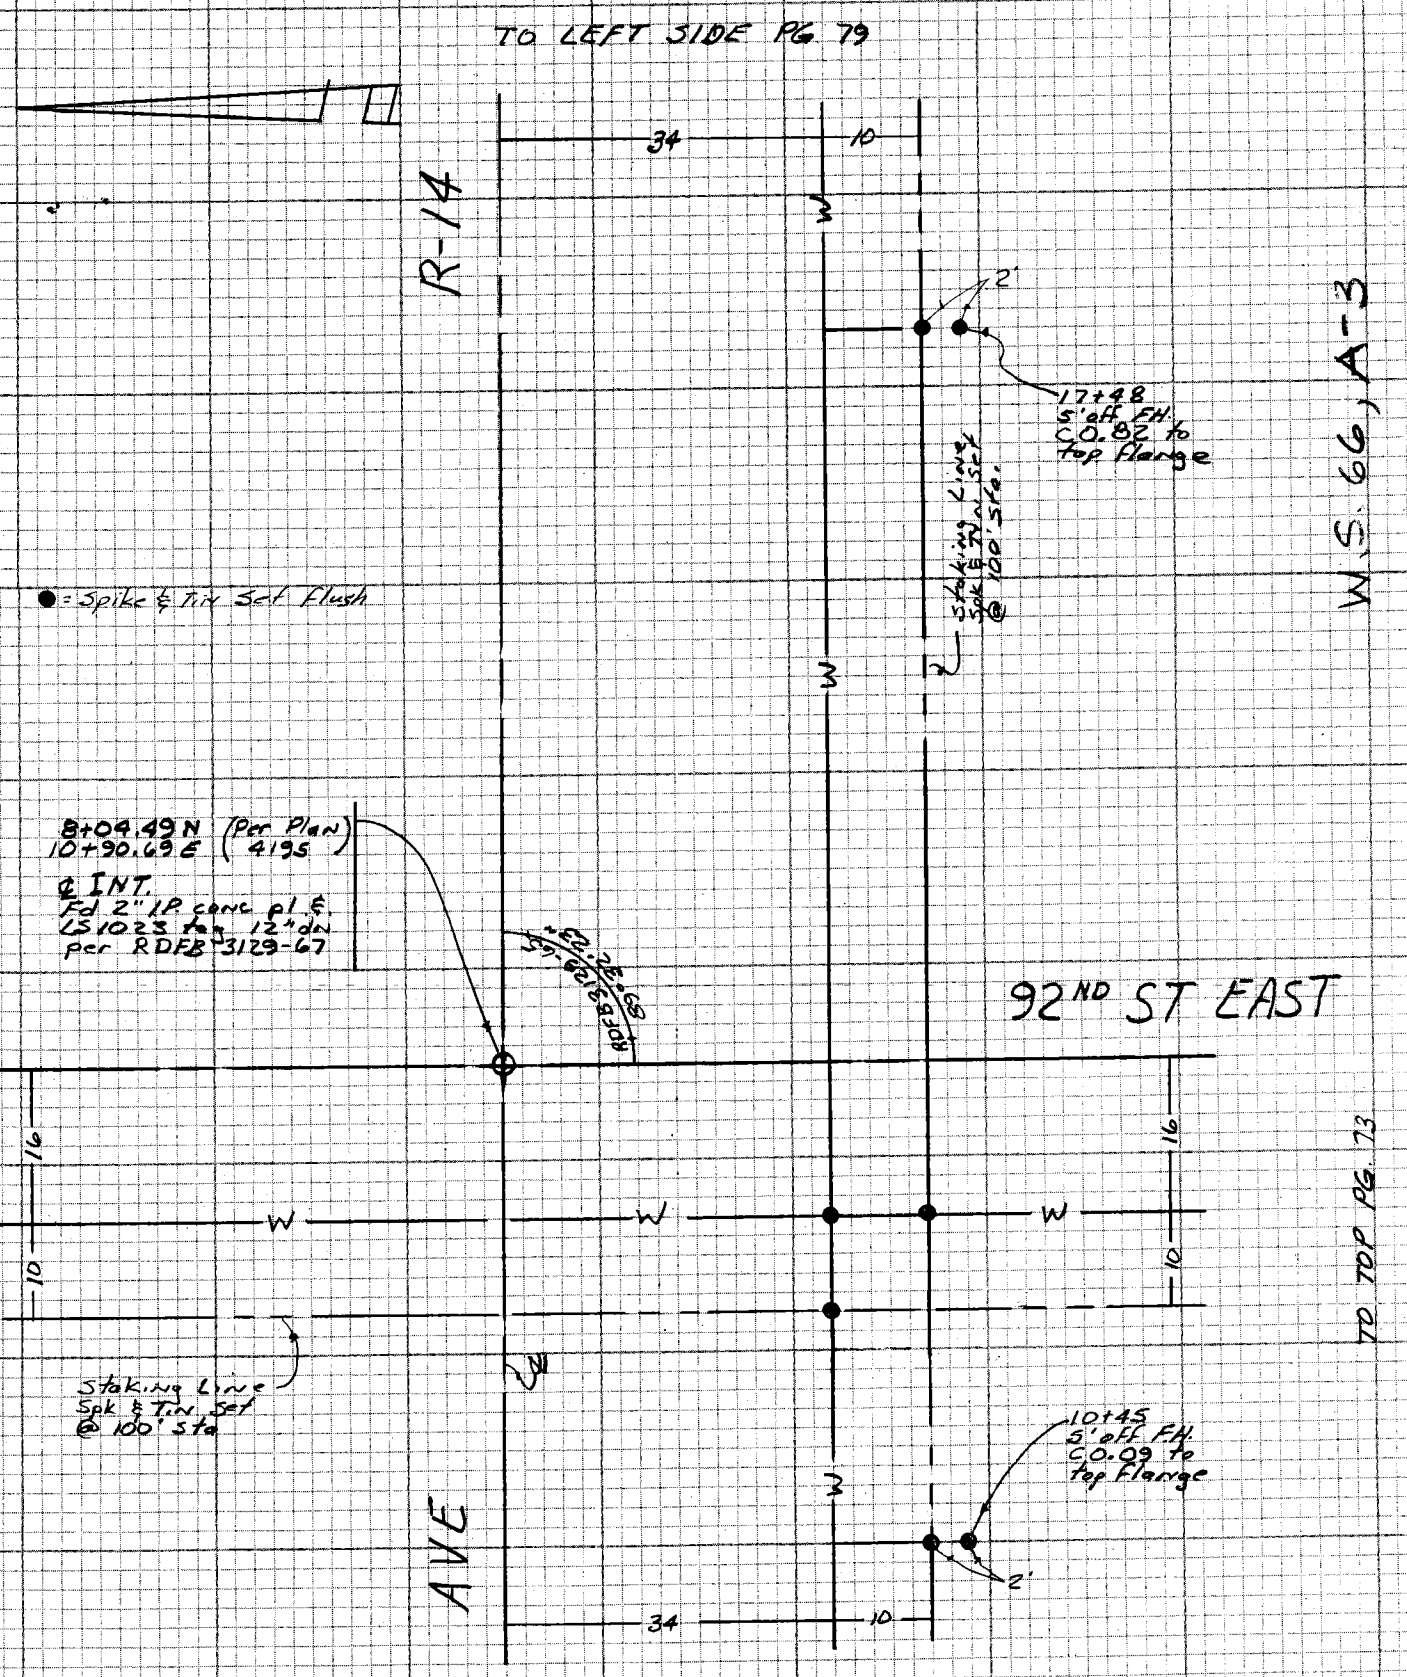

NOTE: ANY ADDITIONS OR CHANGES ON THIS SHEET MUST BE MADE OR CIRCLED IN RED INK WITH DATE AND NAME OF PERSON MAKING CHANGE

Do not extend notes this side of this line

PLEASE RETURN TO
LOS ANGELES COUNTY ENGINEER
403 LOS ANGELES COUNTY ENGINEERING BLDG.

CENTERLINE NOTES
CE 310
7GF3095-4/73

F.B. 4396 PG. 78

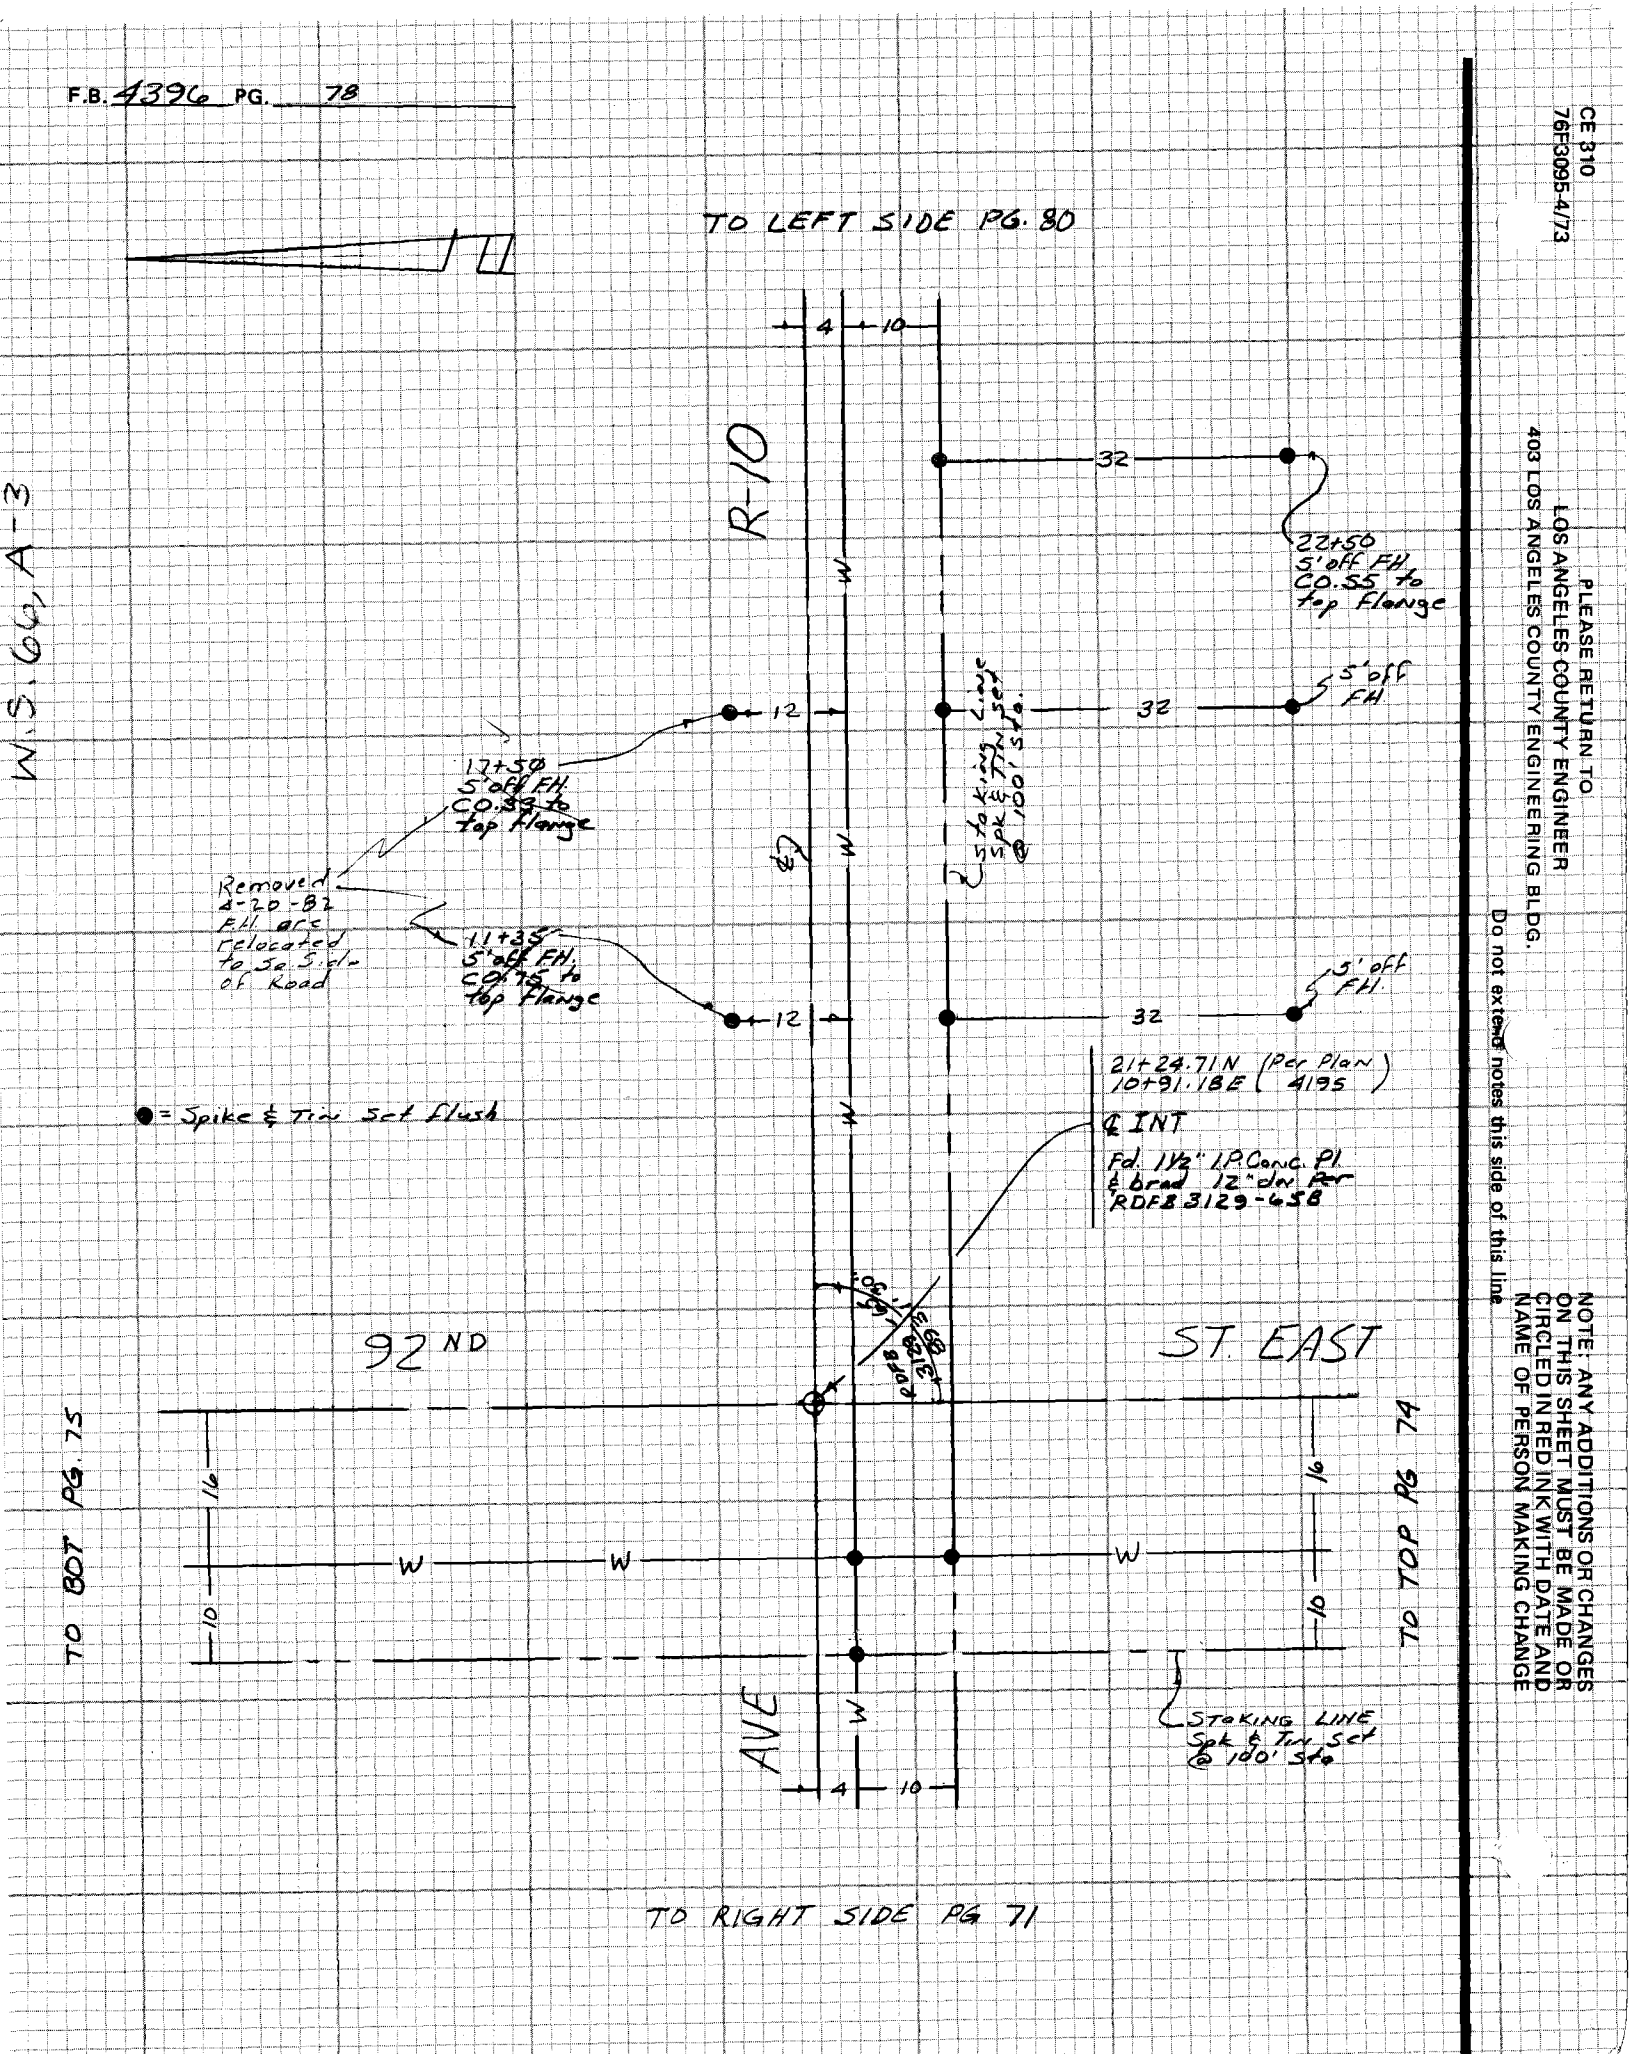

W.S. 60, A-3

CE 310
76F3095-4/73

PLEASE RETURN TO
LOS ANGELES COUNTY ENGINEER
403 LOS ANGELES COUNTY ENGINEERING BLDG.

Do not extend notes this side of this line

NOTE: ANY ADDITIONS OR CHANGES ON THIS SHEET MUST BE MADE OR CIRCLED IN RED INK WITH DATE AND NAME OF PERSON MAKING CHANGE

Notes Ck'd by	Survey of Waterworks Dist 33 F.B. 4396 PG. 79
Map No.	JN 1512.60 Tape 117 Std 68 °F
Office Work	Surveyed by COVEY
Checked	Notes JRC. Date 2-19-82
Date	Indexed H. HOLMAN DEC 20 1982

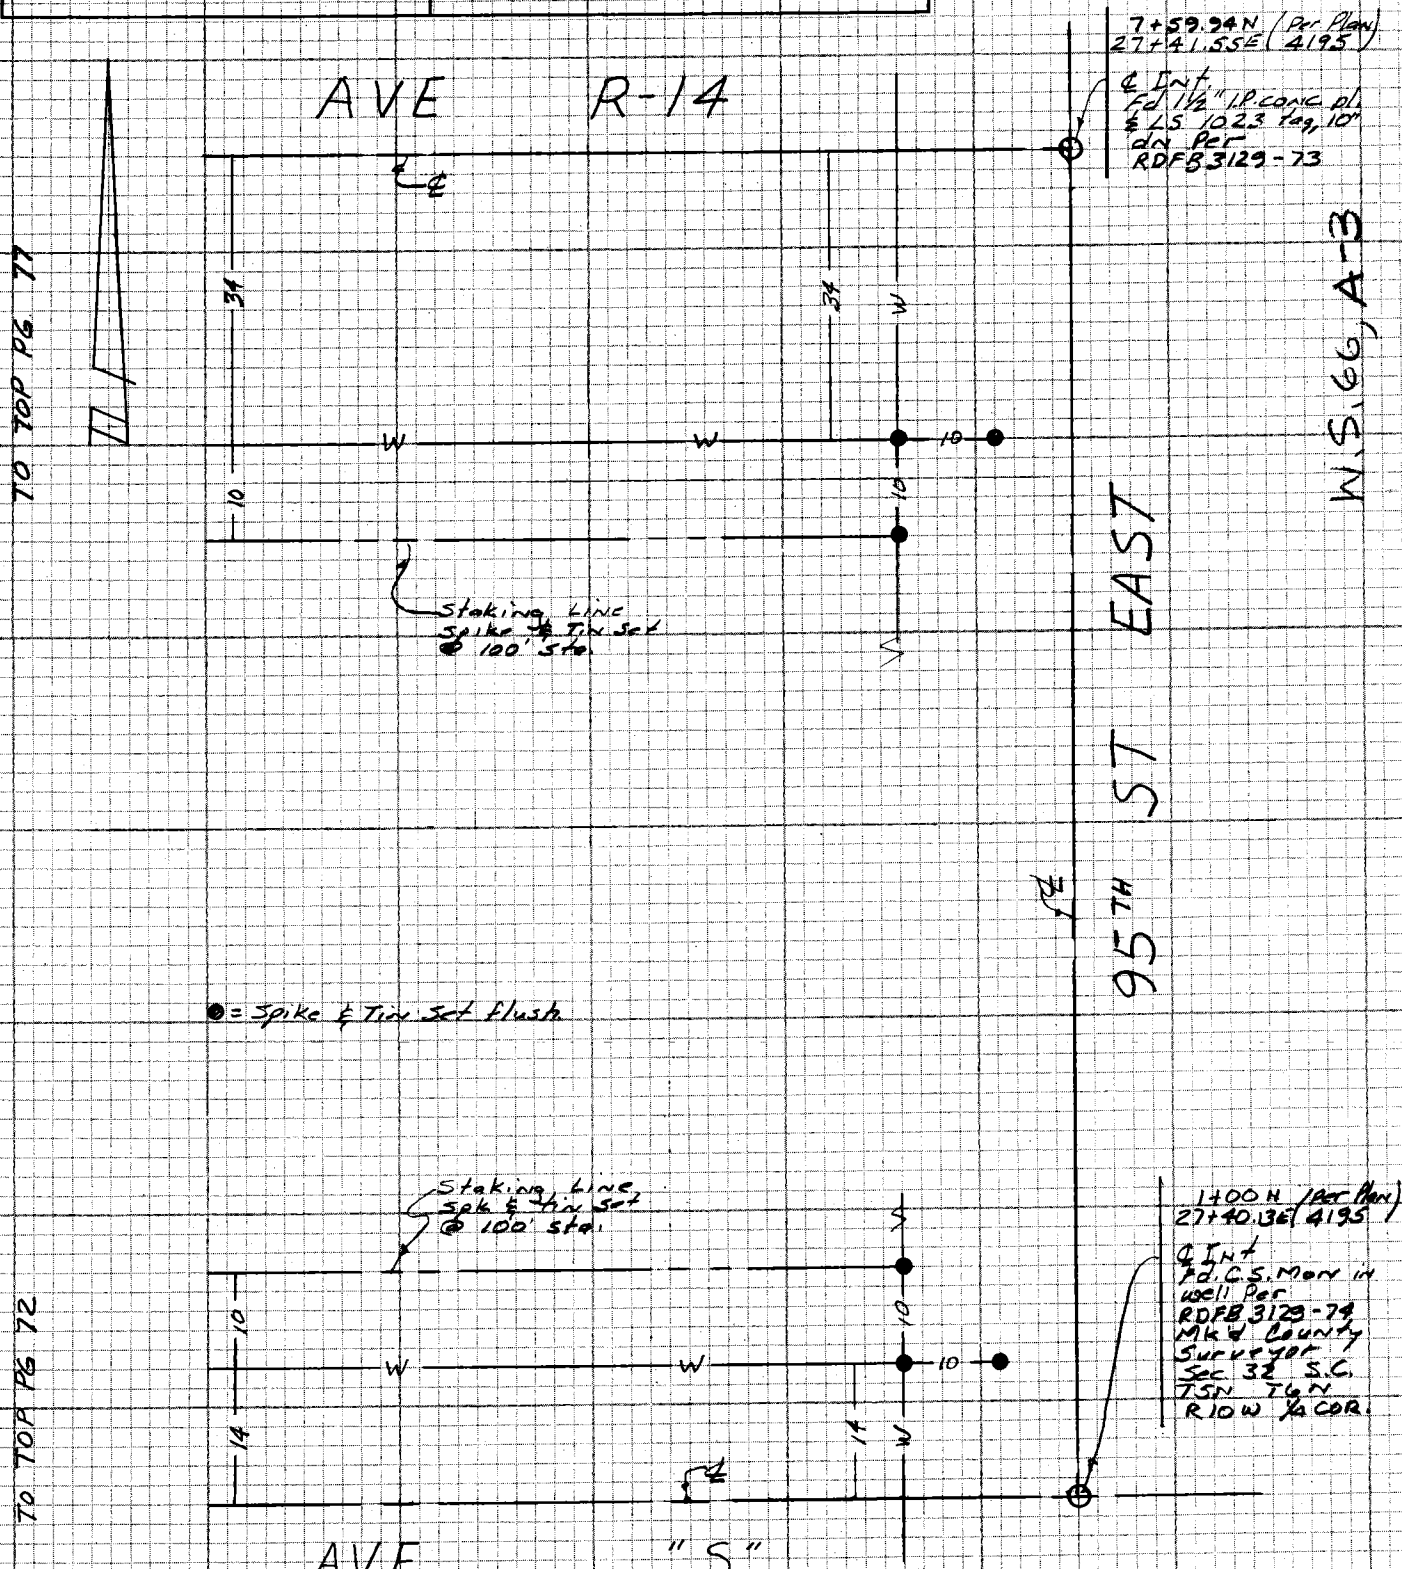

NOTE: ANY ADDITIONS OR CHANGES ON THIS SHEET MUST BE MADE OR CIRCLED IN RED INK WITH DATE AND NAME OF PERSON MAKING CHANGE

Do not extend notes this side of this line

PLEASE RETURN TO
LOS ANGELES COUNTY ENGINEER
403 LOS ANGELES COUNTY ENGINEERING BLDG.

CENTERLINE NOTES
CE 310
76F3095-4/73

F.B. 4396 PG. 80

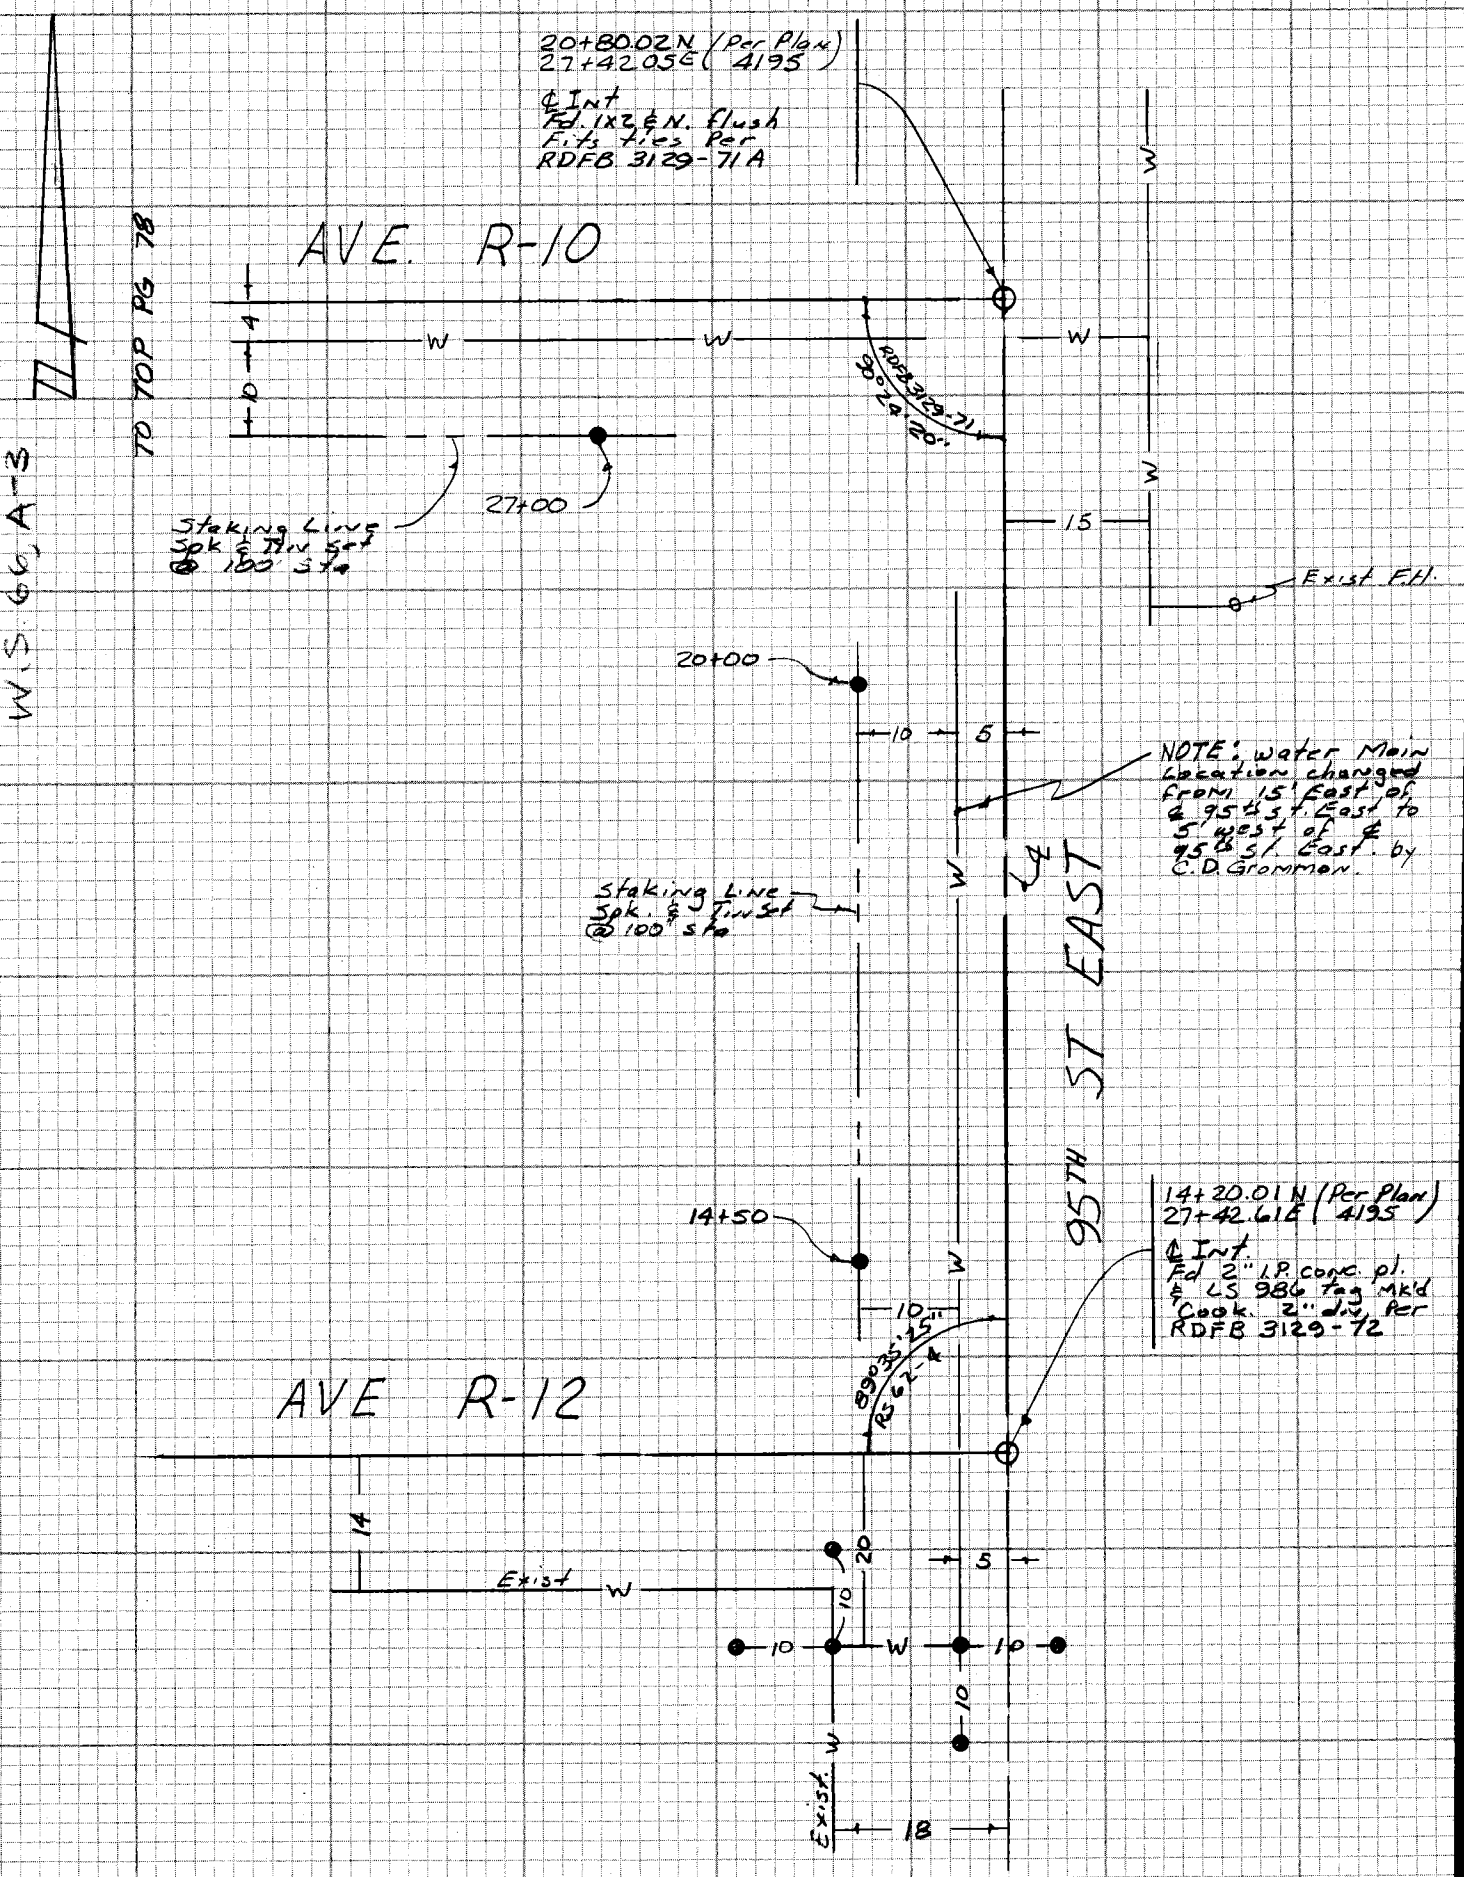

CE 310
76F3095-4/73

PLEASE RETURN TO
LOS ANGELES COUNTY ENGINEER
403 LOS ANGELES COUNTY ENGINEERING BLDG.

Do not extend notes this side of this line

NOTE: ANY ADDITIONS OR CHANGES ON THIS SHEET MUST BE MADE OR CIRCLED IN RED INK WITH DATE AND NAME OF PERSON MAKING CHANGE

Notes Ck'd by	Survey of Waterworks Dist #4
Map No.	JN Tape 117 Std 68 °F
Office Work	Surveyed by COVEY
Checked	Notes J.R.C. Date 4-12-82
Date	Indexed H. HOLMAN DEC 20 1982

F.B. 4326 PG. 81

J.N. 1514.81

WATERWORKS DISTRICT #4

WATER SYSTEM
IMPROVEMENTS IN
60TH STREET WEST

COVEY
ALBRIGHT
TALBOT

NOTE: ANY ADDITIONS OR CHANGES ON THIS SHEET MUST BE MADE OR CIRCLED IN RED INK WITH DATE AND NAME OF PERSON MAKING CHANGE

Do not extend notes this side of this line

PLEASE RETURN TO
LOS ANGELES COUNTY ENGINEER
403 LOS ANGELES COUNTY ENGINEERING BLDG.

CENTERLINE NOTES
CE 310
76F3095-4/73

F.B. 4396 PG. 82

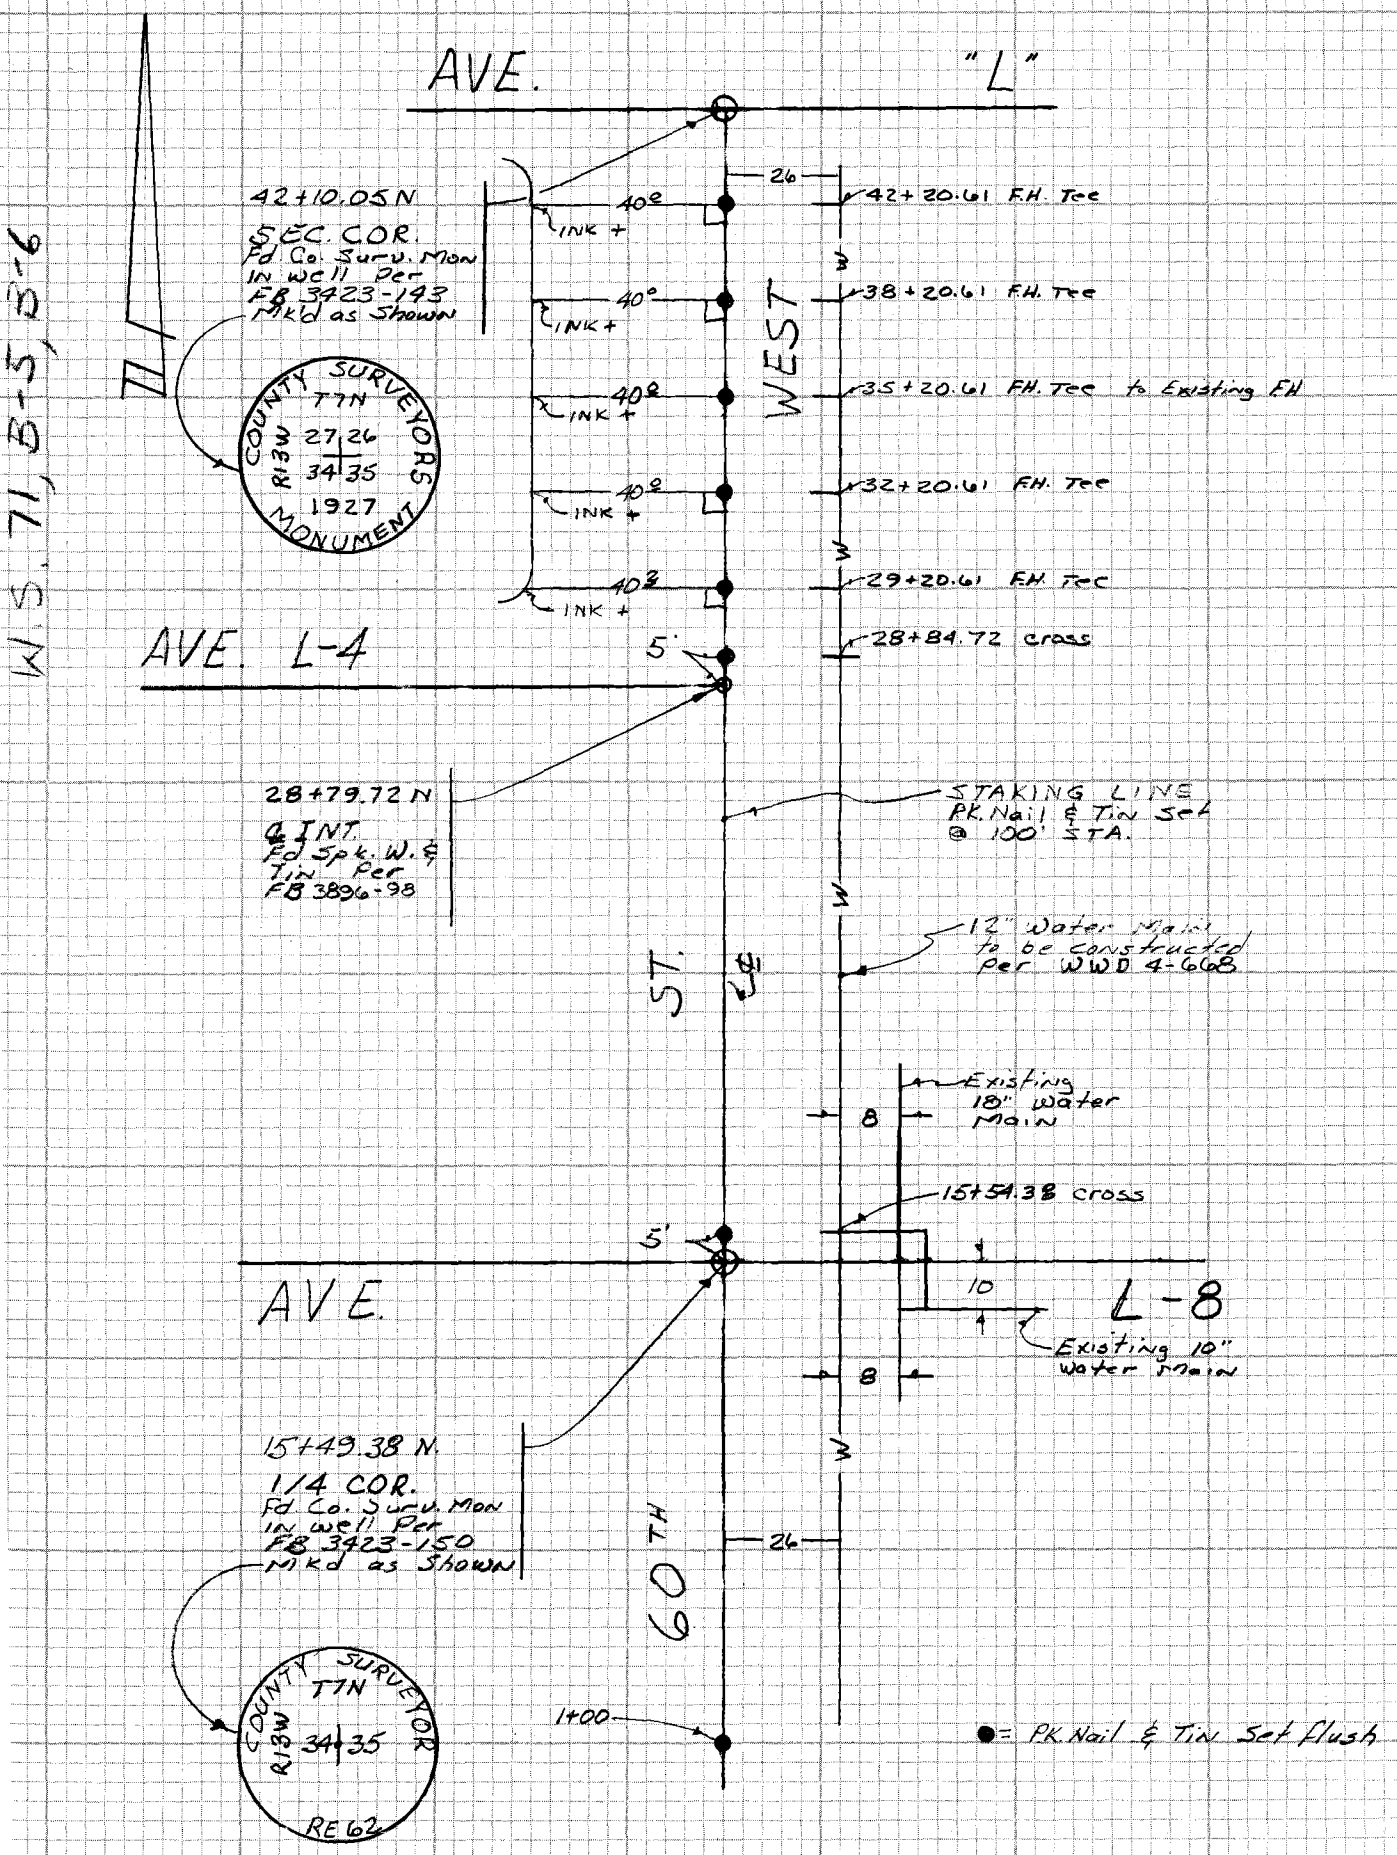

W.S. 71, B-5, B-6

CE 310
76F3095-4/73

PLEASE RETURN TO
LOS ANGELES COUNTY ENGINEER
403 LOS ANGELES COUNTY ENGINEERING BLDG.

Do not extend notes this side of this line

NOTE: ANY ADDITIONS OR CHANGES ON THIS SHEET MUST BE MADE OR CIRCLED IN RED INK WITH DATE AND NAME OF PERSON MAKING CHANGE

PWFB 3629

82

Notes Ck'd by TOLLISON	Survey of W W DIST #4 WELLSITE #41 F.B. 4396 PG. 31
Map No.	JN 504481 Tape H.P. Std — °F
Office Work	Surveyed by J. C. PIERCE
Checked	Notes J. C. PIERCE Date 1-3-78
Date	Indexed G. D. BAILEY JAN 25 1978

J.N. 504481

WATERWORKS DISTRICT # 4

SURVEY OF

WELLSITE # 41

PIERCE, J. C.
KING, K. E.
ADAMS, J. A.

NOTE: ANY ADDITIONS OR CHANGES ON THIS SHEET MUST BE MADE OR CIRCLED IN RED INK WITH DATE AND NAME OF PERSON MAKING CHANGE

Do not extend notes to this side of this line

PLEASE RETURN TO
LOS ANGELES COUNTY ENGINEER
403 LOS ANGELES COUNTY ENGINEERING BLDG.

CENTERLINE NOTES
CE 310
76F3095-4/73

PWFB 3629

F.B. ~~4396~~ PG. ~~32~~

83, 84, 85, 86

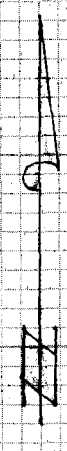

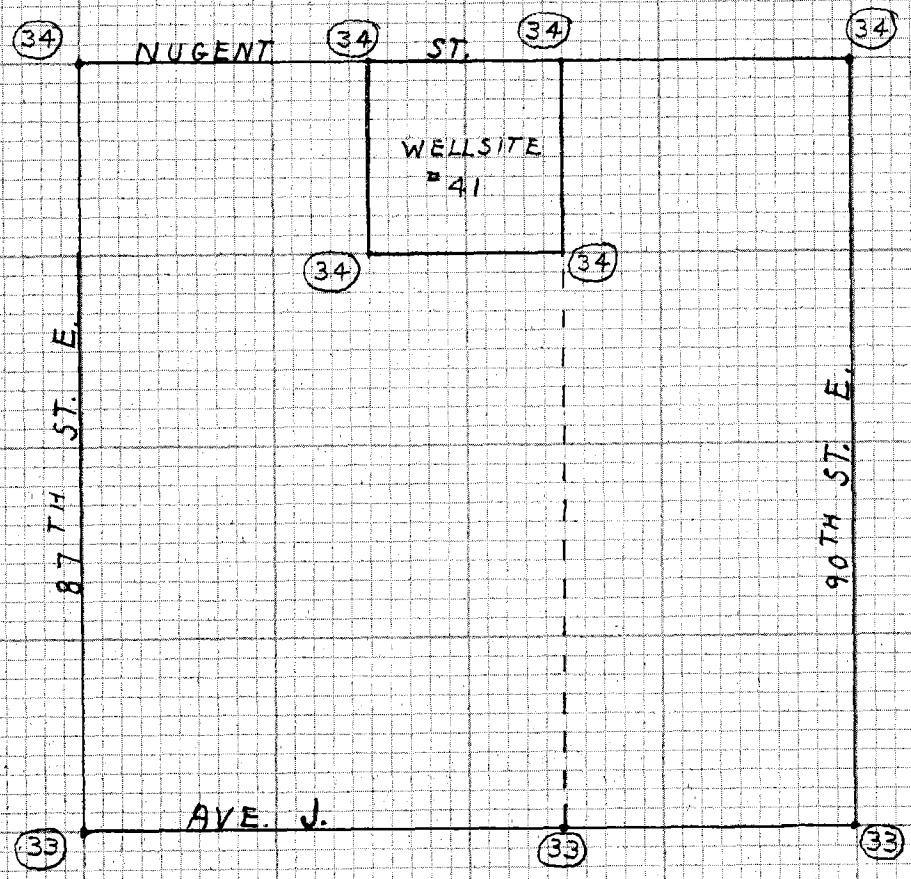

CE 310
76F3095-4/73

PLEASE RETURN TO
LOS ANGELES COUNTY ENGINEER
403 LOS ANGELES COUNTY ENGINEERING BLDG.

Do not extend notes this side of this line

NOTE: ANY ADDITIONS OR CHANGES ON THIS SHEET MUST BE MADE OR CIRCLED IN RED INK WITH DATE AND NAME OF PERSON MAKING CHANGE

Notes Ck'd by	Survey of W.W. Dist #4 Wellsite #41 F.B. 4396 PG. 83
Map No.	JN 1516.37 Tape 117 Std 68 °F
Office Work	Surveyed by COVEY
Checked	Notes J.R.C. Date 4-22-82
Date	Indexed H. HOLMAN DEC 20 1982

JN 1516.37

WATERWORKS DISTRICT #4

WELL SITE #41

CONSTRUCTION STAKES

COVEY
ALBRIGHT
TALBOT

NOTE: ANY ADDITIONS OR CHANGES ON THIS SHEET MUST BE MADE OR CIRCLED IN RED INK WITH DATE AND NAME OF PERSON MAKING CHANGE

Do not extend notes this side of this line

PLEASE RETURN TO
LOS ANGELES COUNTY ENGINEER
403 LOS ANGELES COUNTY ENGINEERING BLDG.

CENTERLINE NOTES
CE 310
76F3095-4/73

F.B. 4396 PG. 84

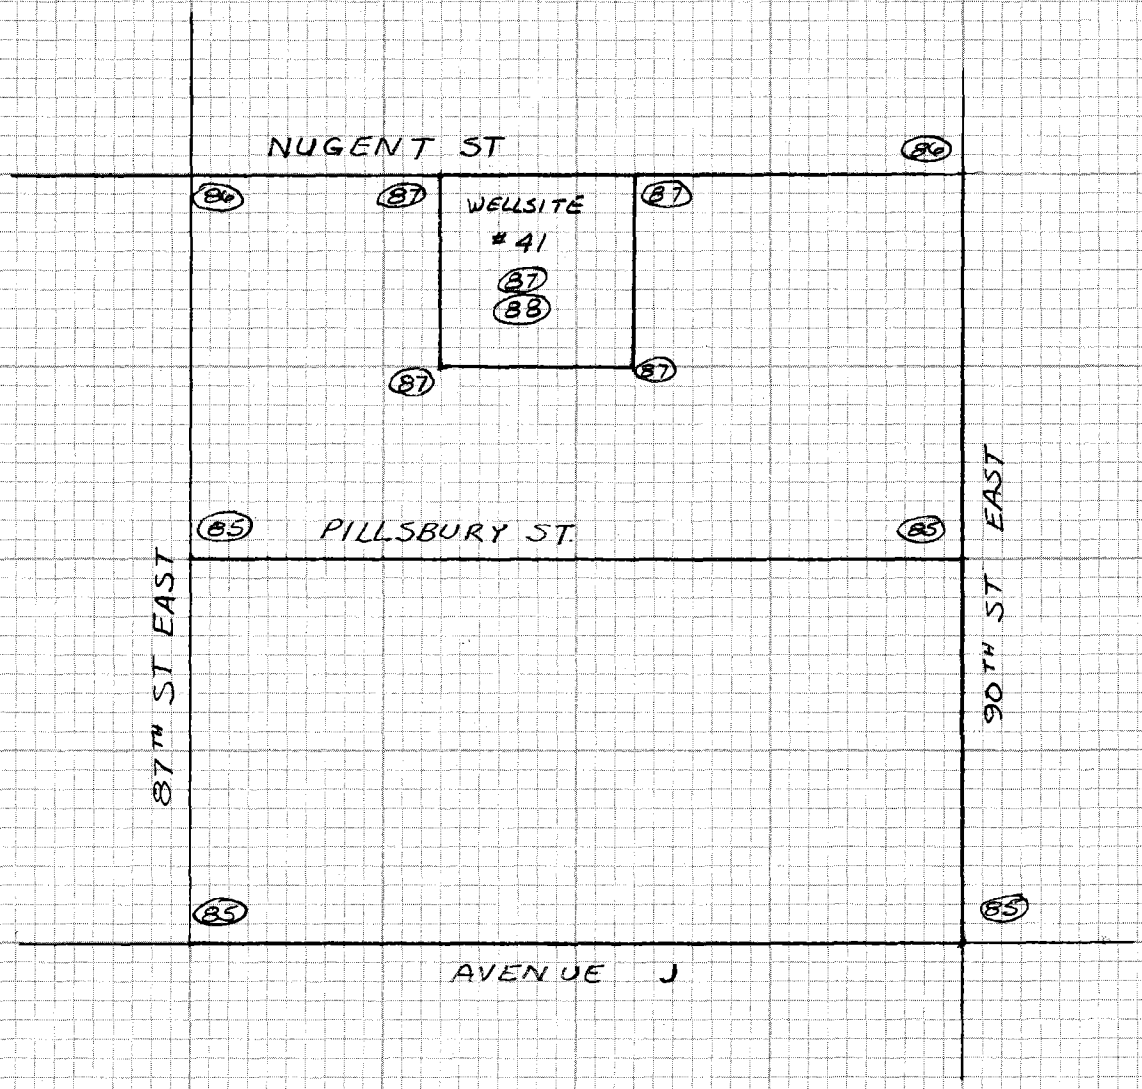

CE 310
76F3095-4/73

PLEASE RETURN TO
LOS ANGELES COUNTY ENGINEER
403 LOS ANGELES COUNTY ENGINEERING BLDG.

Do not extend notes this side of this line

NOTE: ANY ADDITIONS OR CHANGES ON THIS SHEET MUST BE MADE OR CIRCLED IN RED INK WITH DATE AND NAME OF PERSON MAKING CHANGE

Notes Ck'd by	Survey of W.W. Dist #4 WELLSITE 41 F.B. 4396 PG. 85
Map No.	JN 151637 Tape 117 Std 68 °F
Office Work	Surveyed by COVEY
Checked	Notes JRC Date 4-22-82
Date	Indexed H. HOLMAN DEC 20 1982

NOTE: ANY ADDITIONS OR CHANGES ON THIS SHEET MUST BE MADE OR CIRCLED IN RED INK WITH DATE AND NAME OF PERSON MAKING CHANGE

Do not extend notes this side of this line

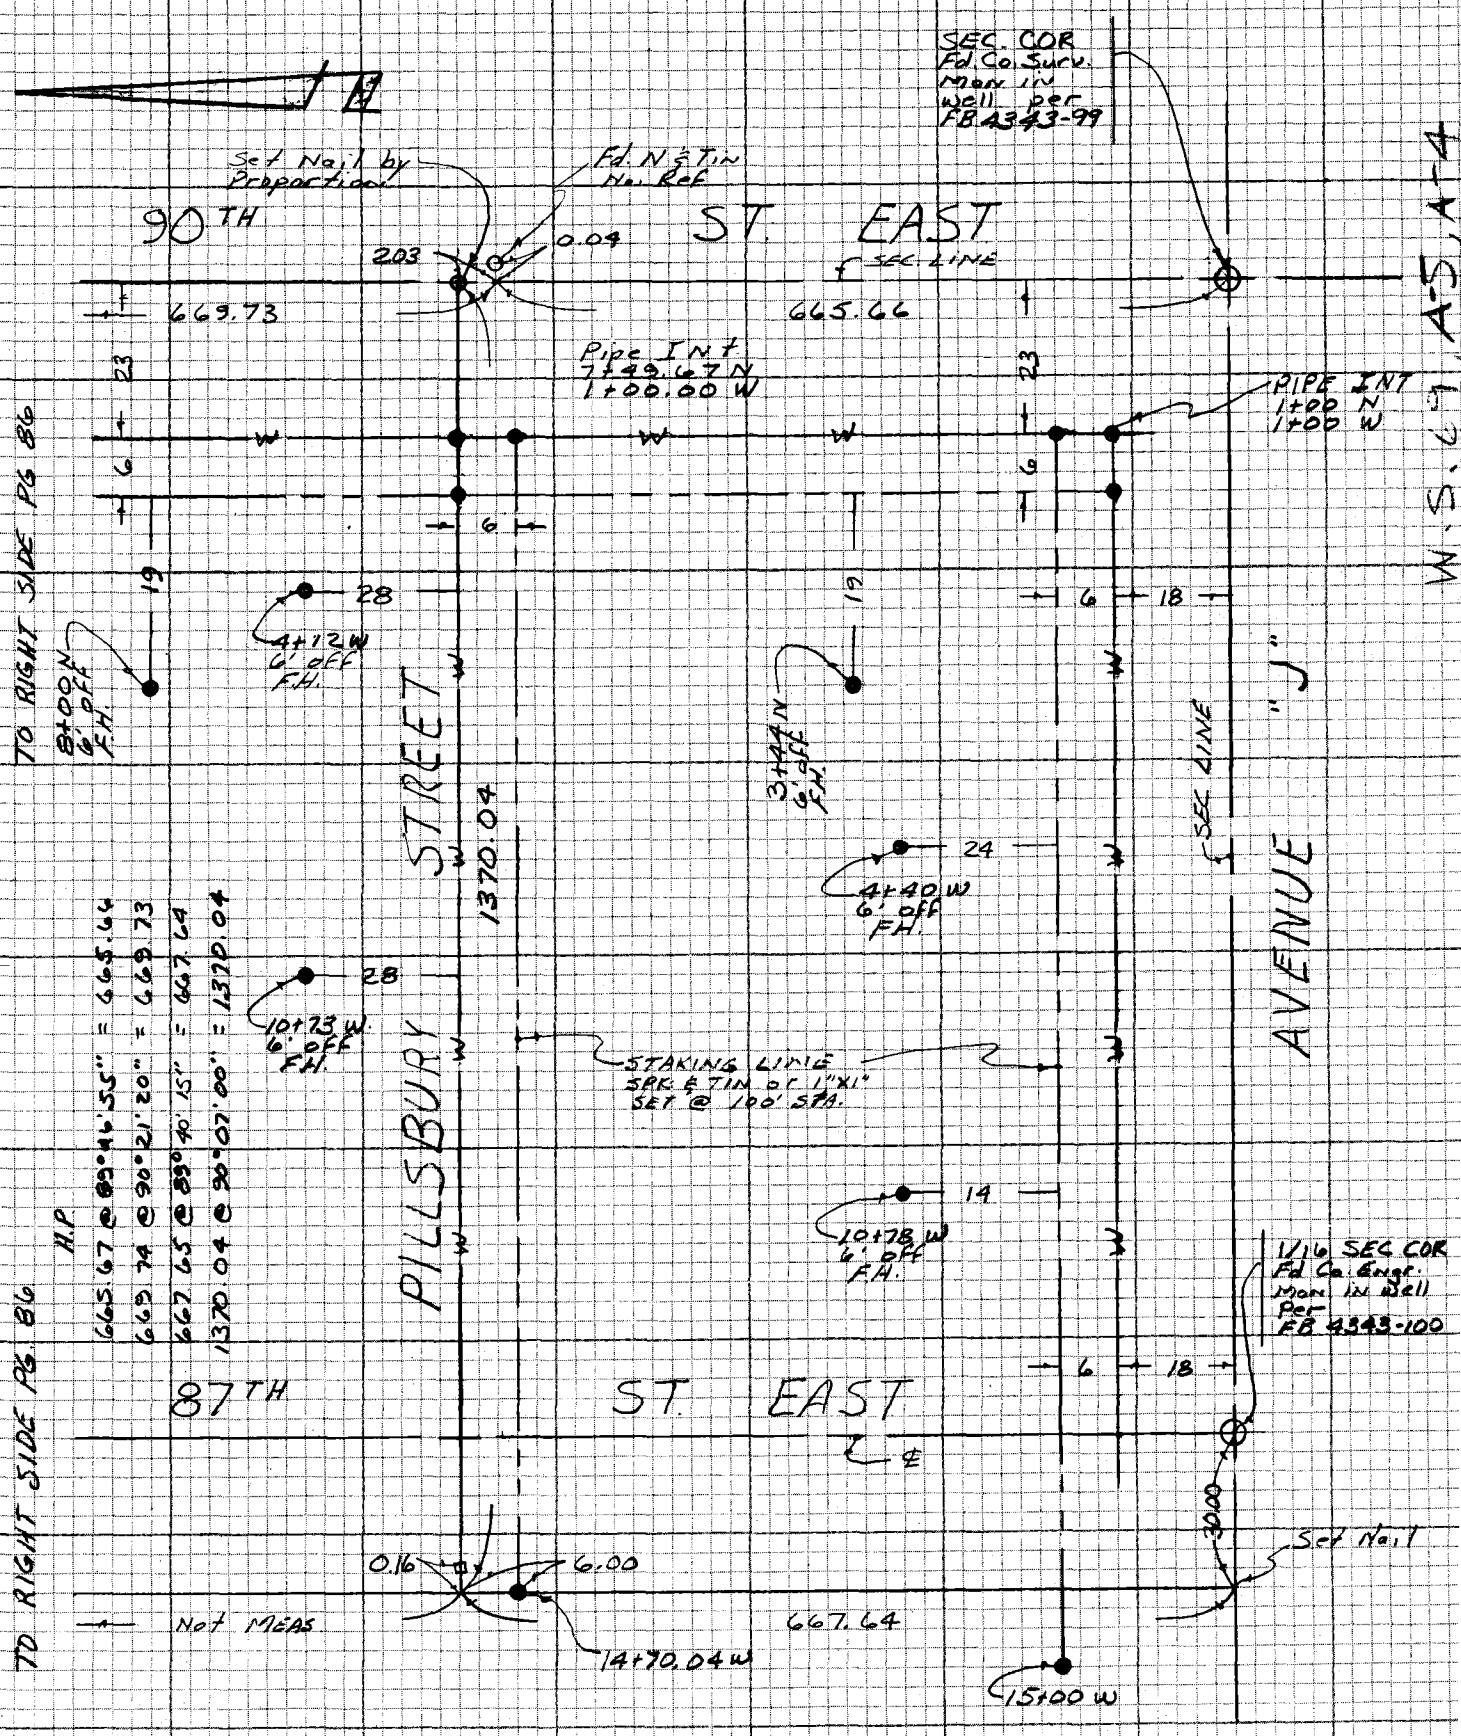

PLEASE RETURN TO
LOS ANGELES COUNTY ENGINEER
403 LOS ANGELES COUNTY ENGINEERING BLDG.

CENTERLINE NOTES
CE 310
76F3095-4/73

F.B. 4396 PG. 86

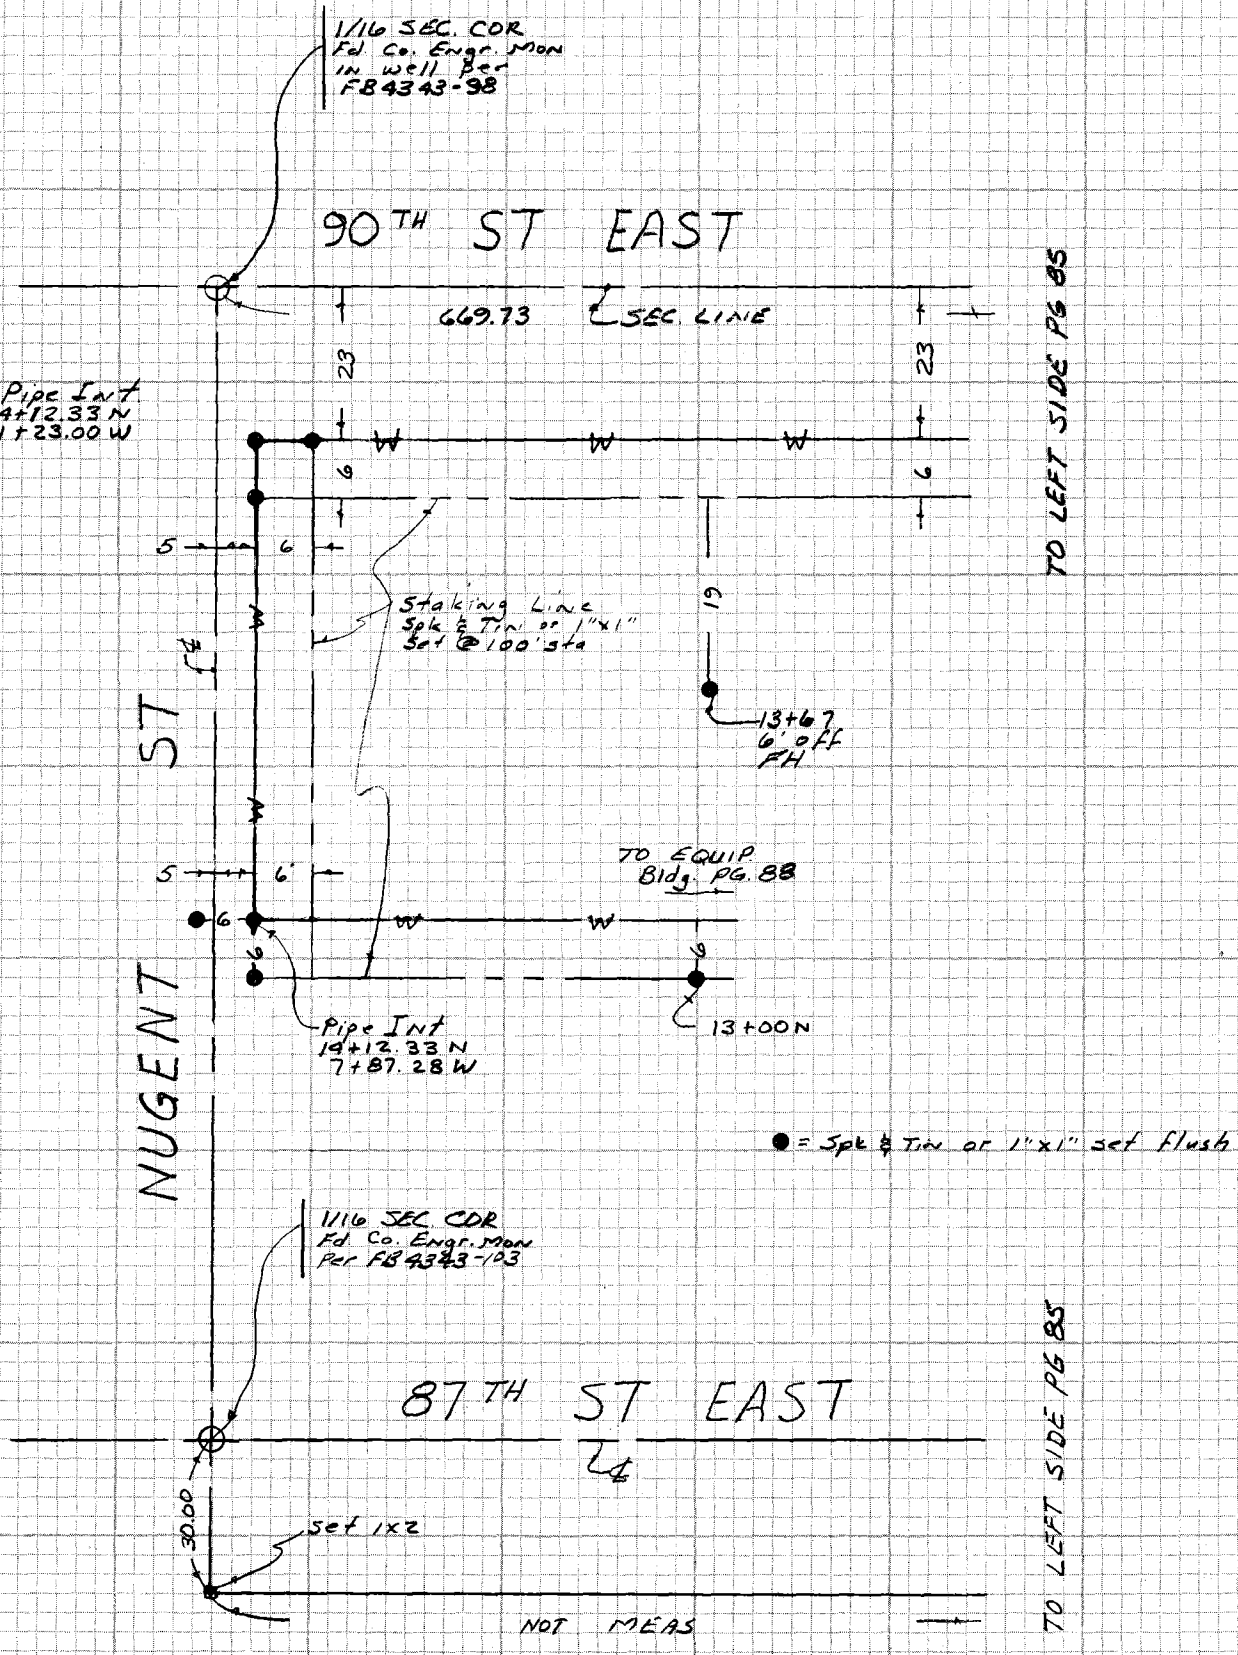

W-69, A-4

CE 310
76F3095-4/73

PLEASE RETURN TO
LOS ANGELES COUNTY ENGINEER
403 LOS ANGELES COUNTY ENGINEERING BLDG.

Do not extend notes this side of this line

NOTE: ANY ADDITIONS OR CHANGES ON THIS SHEET MUST BE MADE OR CIRCLED IN RED INK WITH DATE AND NAME OF PERSON MAKING CHANGE

Notes Ck'd by	Survey of W.W. DIST. #4 WELLSITE #41 F.B. 4396 PG. 87
Map No.	JN 1516.37 Tape 117 Std 68 °F
Office Work	Surveyed by COVEY
Checked	Notes JRC Date 4-22-82
Date	Indexed H. HOLMAN DEC 20 1982

W.S. 69 A-4

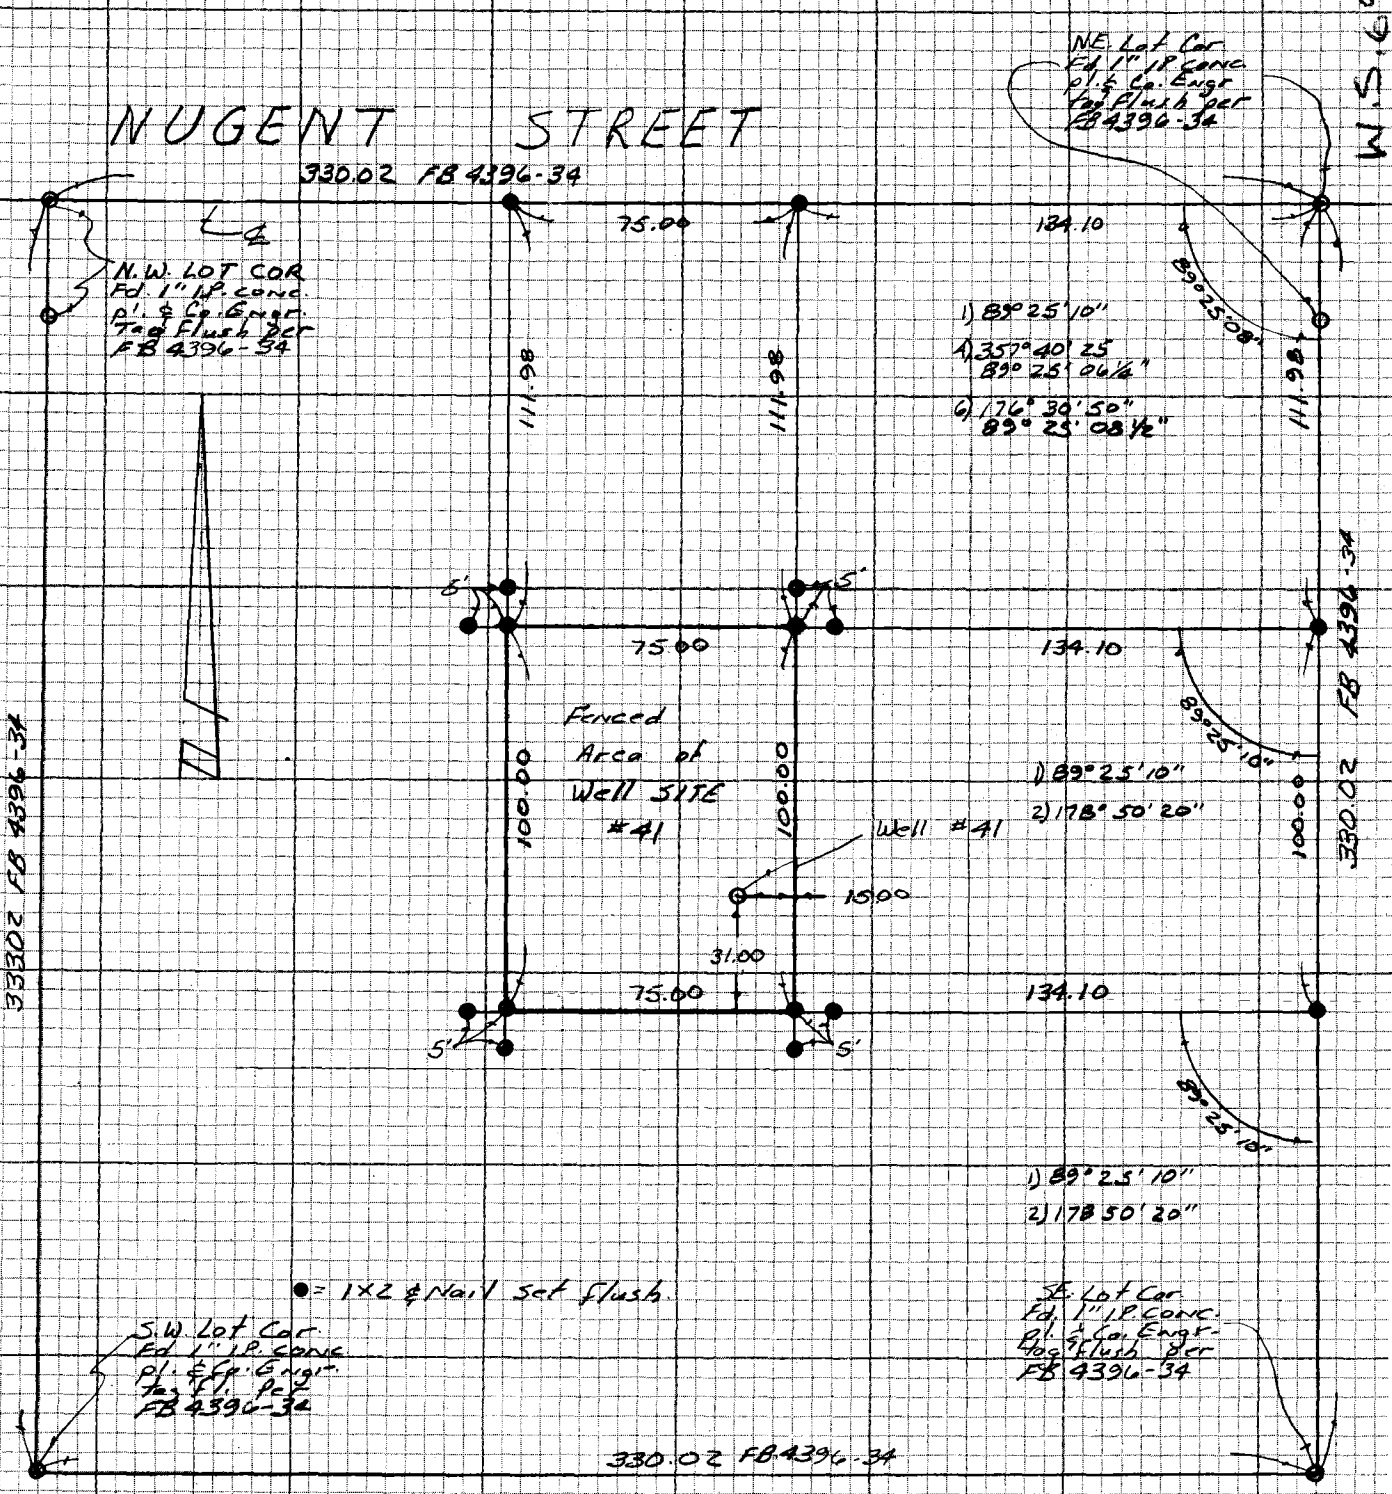

NOTE: ANY ADDITIONS OR CHANGES ON THIS SHEET MUST BE MADE OR CIRCLED IN RED INK WITH DATE AND NAME OF PERSON MAKING CHANGE

Do not extend notes this side of this line

PLEASE RETURN TO
LOS ANGELES COUNTY ENGINEER
403 LOS ANGELES COUNTY ENGINEERING BLDG.

CENTERLINE NOTES
CE 310
76F 3095-4/73

F.B. 4396 PG. 88

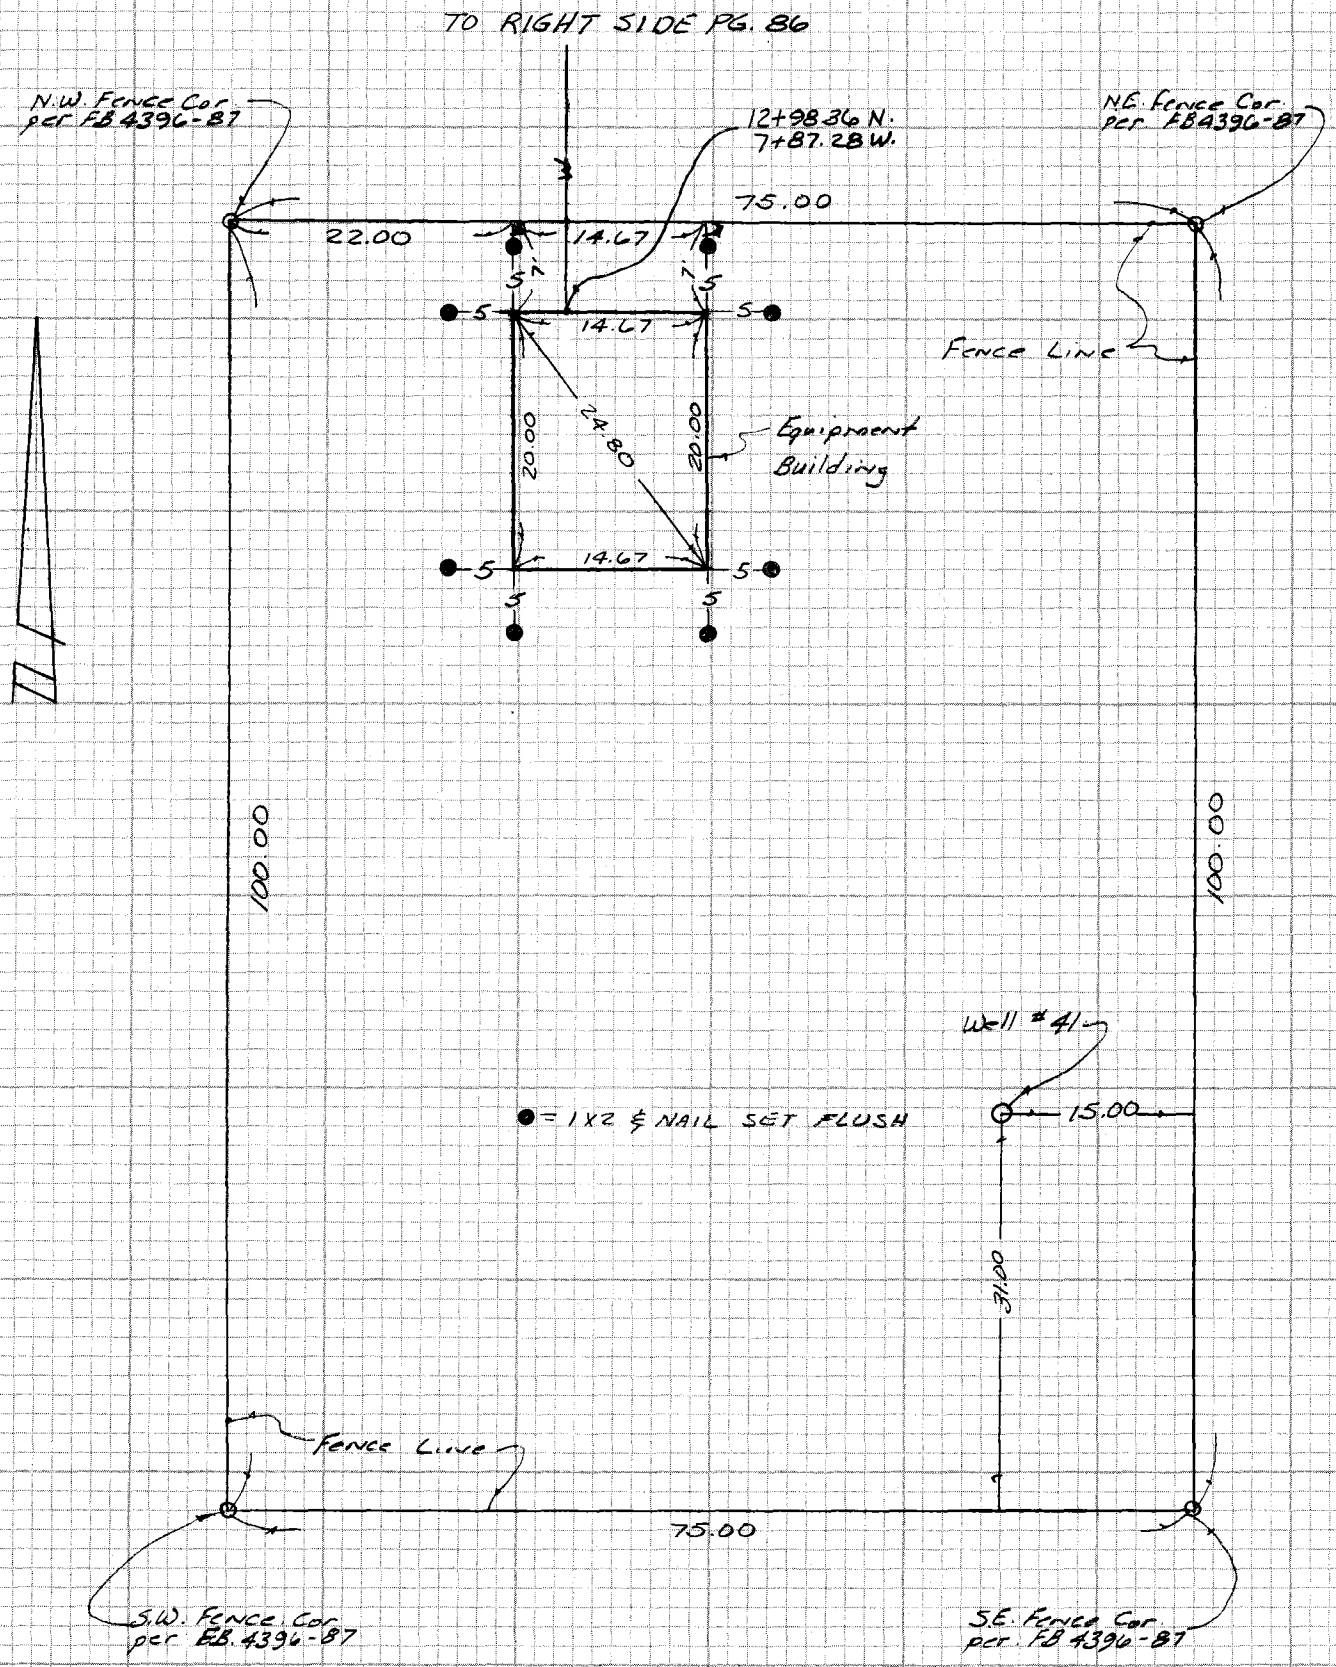

W 5 69, A-4

CE 310
76F3095-4/73

PLEASE RETURN TO
LOS ANGELES COUNTY ENGINEER
403 LOS ANGELES COUNTY ENGINEERING BLDG.

Do not extend notes this side of this line

NOTE: ANY ADDITIONS OR CHANGES ON THIS SHEET MUST BE MADE OR CIRCLED IN RED INK WITH DATE AND NAME OF PERSON MAKING CHANGE

PWFB 3629 87, 88, 89

Notes Ck'd by TOLLISON	Survey of W. W. DIST #4 WELLSITE 41 F.B. ~~4396~~ PG. ~~33~~
Map No.	JN 5044.81 Tape H. P. Std °F
Office Work	Surveyed by J. C. PIERCE
Checked	Notes J. C. P. Date 1-3-78
Date	Indexed R. D. BAILEY JAN 25 1978

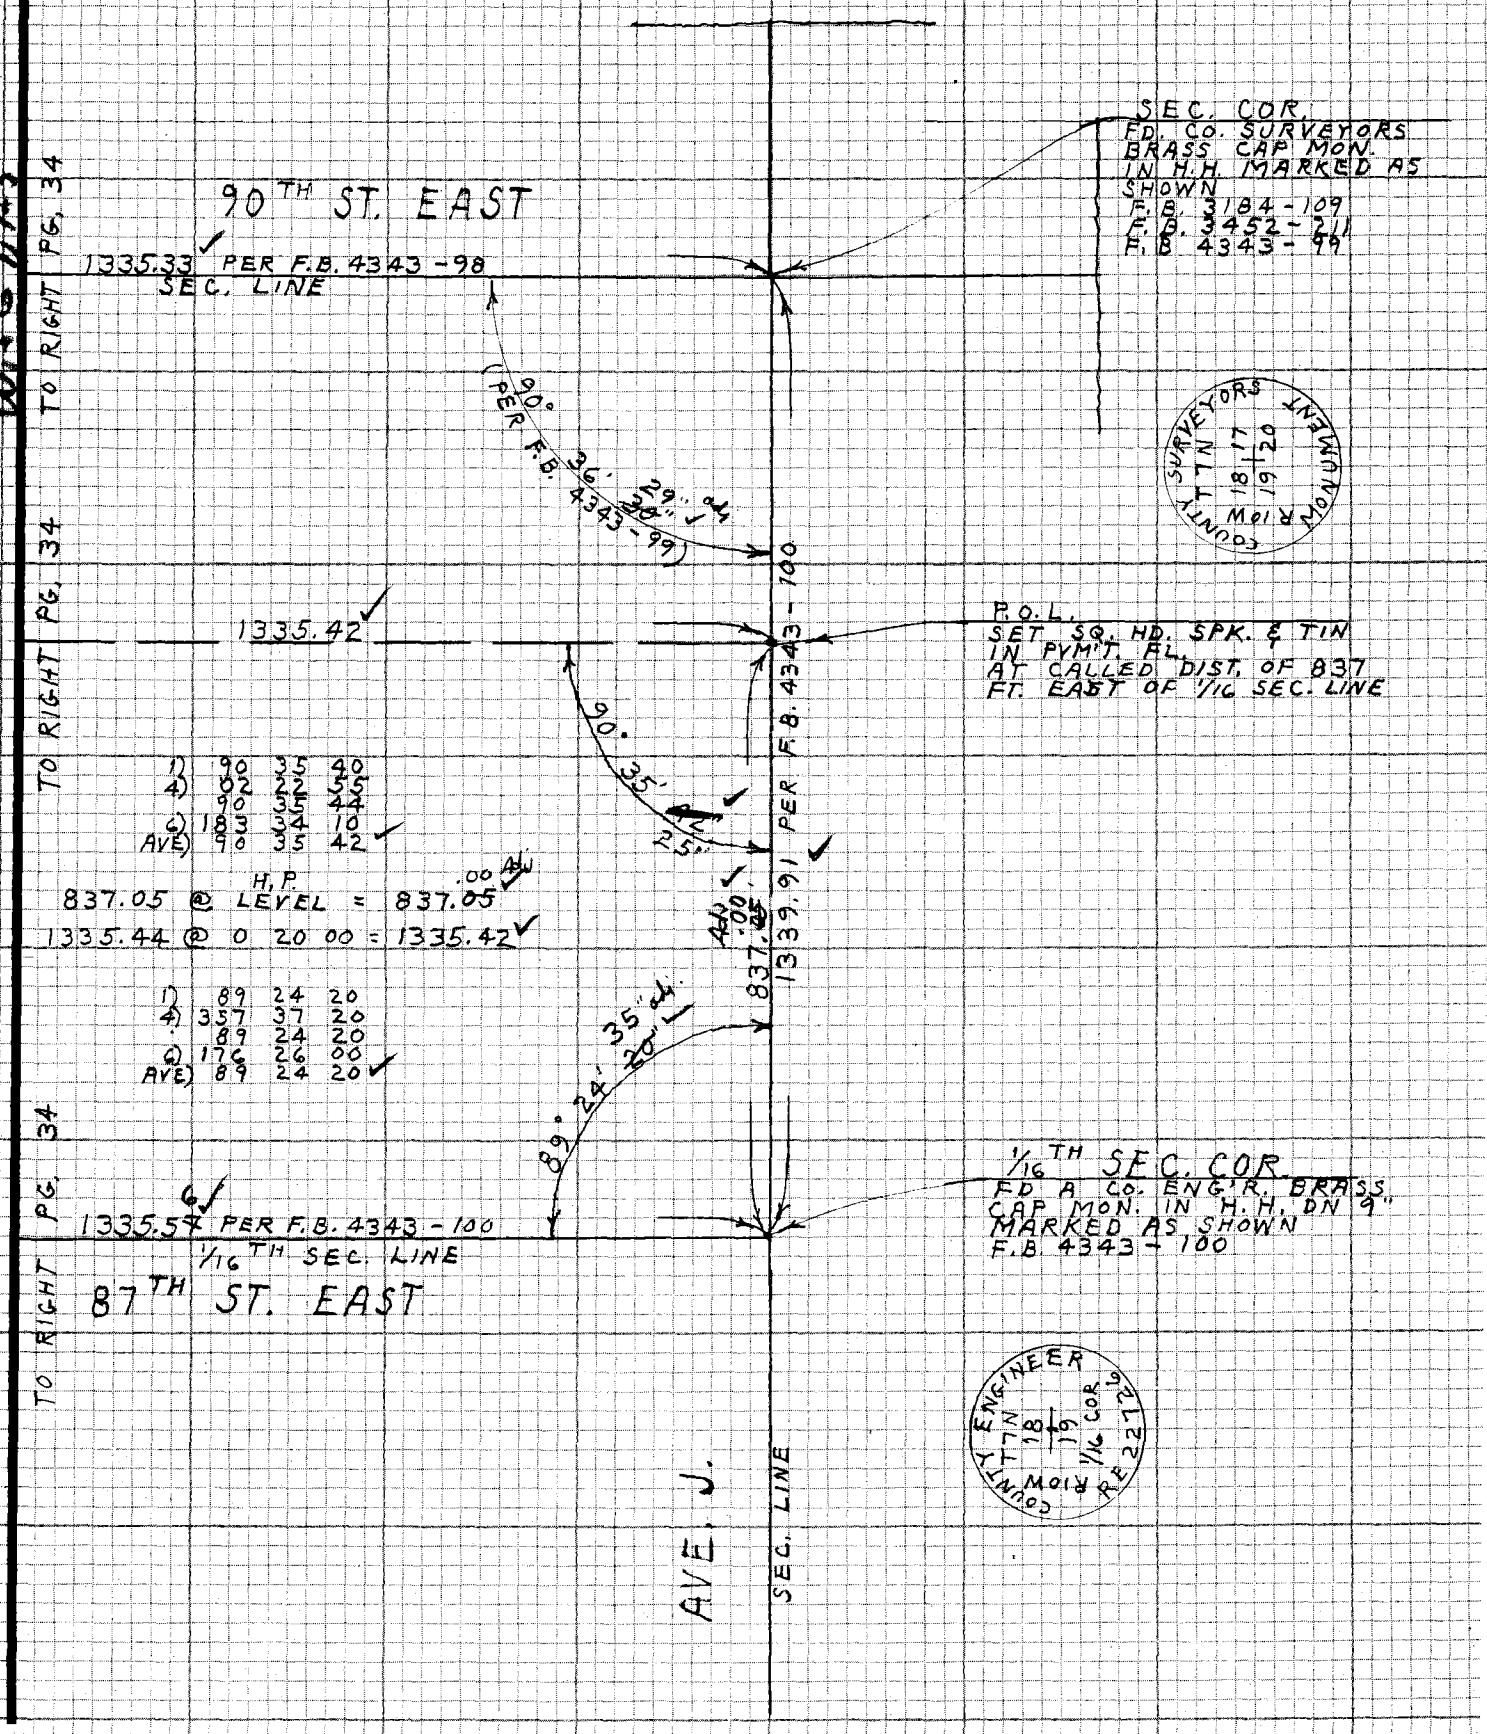

NOTE: ANY ADDITIONS OR CHANGES ON THIS SHEET MUST BE MADE OR CIRCLED IN RED INK WITH DATE AND NAME OF PERSON MAKING CHANGE

Do not extend notes this side of this line

PLEASE RETURN TO
LOS ANGELES COUNTY ENGINEER
403 LOS ANGELES COUNTY ENGINEERING BLDG.

CENTERLINE NOTES
CE 310
76F3095-4/73

PWFB 3629

F.B. ~~4396~~ PG. ~~34~~

90 , 91

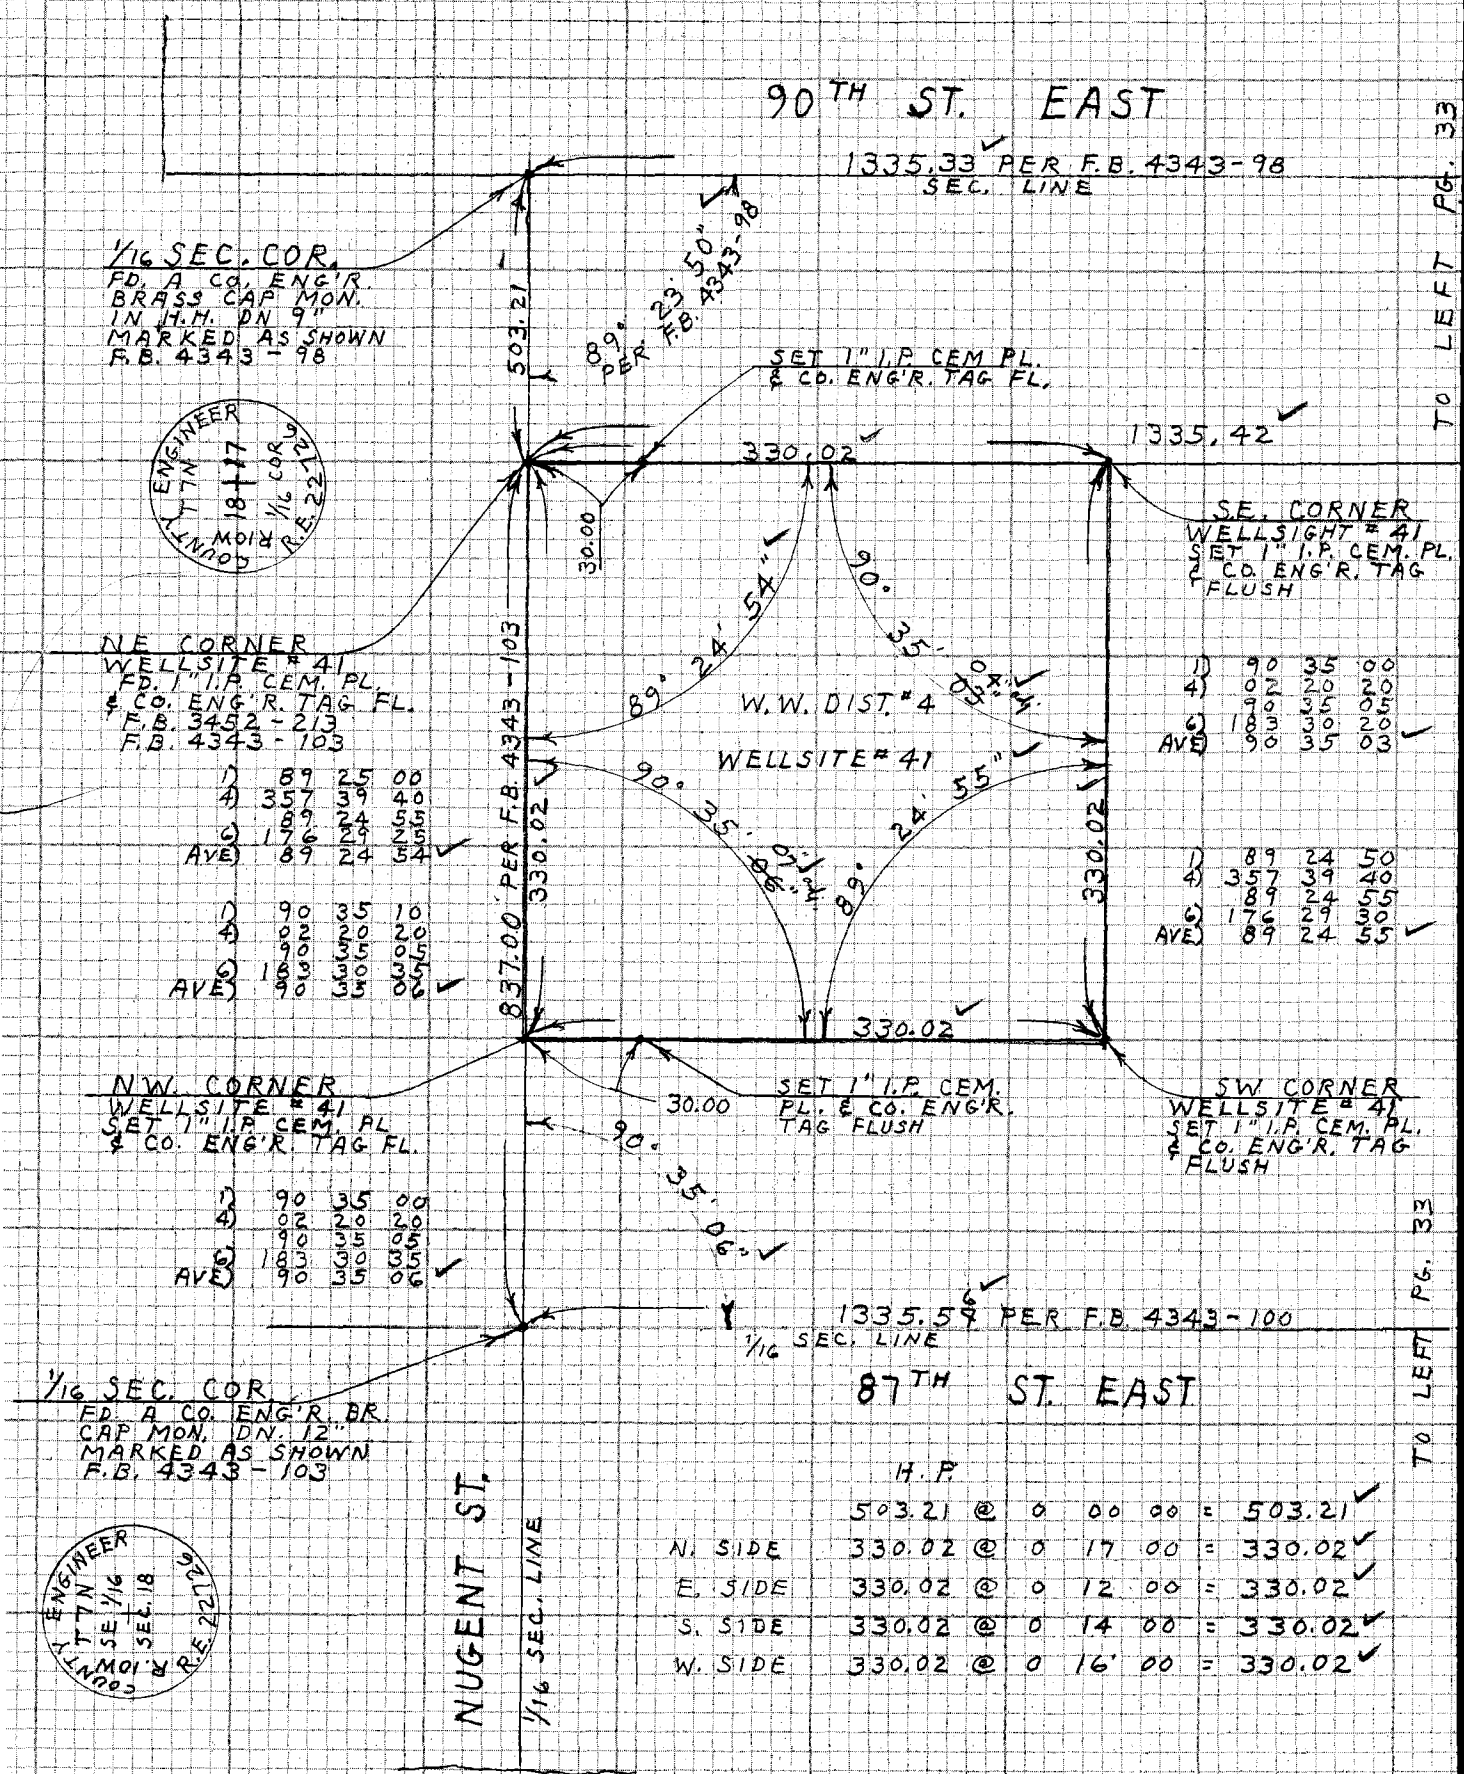

H.P.

	503.21	@	0	00	00	=	503.21
N. SIDE	330.02	@	0	17	00	=	330.02
E. SIDE	330.02	@	0	12	00	=	330.02
S. SIDE	330.02	@	0	14	00	=	330.02
W. SIDE	330.02	@	0	16	00	=	330.02

CE 310
76F3095-4/73

PLEASE RETURN TO
LOS ANGELES COUNTY ENGINEER
403 LOS ANGELES COUNTY ENGINEERING BLDG.

Do not extend notes this side of this line

NOTE: ANY ADDITIONS OR CHANGES ON THIS SHEET MUST BE MADE OR CIRCLED IN RED INK WITH DATE AND NAME OF PERSON MAKING CHANGE

Notes Ck'd by	Survey of Well Site #41
Map No.	JN ____ Tape ____ Std ____ °F
Office Work	Surveyed by Voge
Checked	Notes Voge Date 8/13/82
Date	Indexed H. HOLMAN DEC 20 1982

F.B. 4396 PG. 89

WELL SITE #41

8800 EAST NUGENT ST

ELEVATION CHECK FOR DRAIN

PARTY:
VOGE
JERNIGAN

NOTE: ANY ADDITIONS OR CHANGES ON THIS SHEET MUST BE MADE OR CIRCLED IN RED INK WITH DATE AND NAME OF PERSON MAKING CHANGE

Do not extend notes this side of this line

PLEASE RETURN TO
LOS ANGELES COUNTY ENGINEER
403 LOS ANGELES COUNTY ENGINEERING BLDG.

CENTERLINE NOTES
CE 310
76F3095-4/73

CE 310
76F3095-4/73

PLEASE RETURN TO
LOS ANGELES COUNTY ENGINEER
403 LOS ANGELES COUNTY ENGINEERING BLDG.

NOTE: ANY ADDITIONS OR CHANGES ON THIS SHEET MUST BE MADE OR CIRCLED IN RED INK WITH DATE AND NAME OF PERSON MAKING CHANGE

Do not extend notes this side of this line

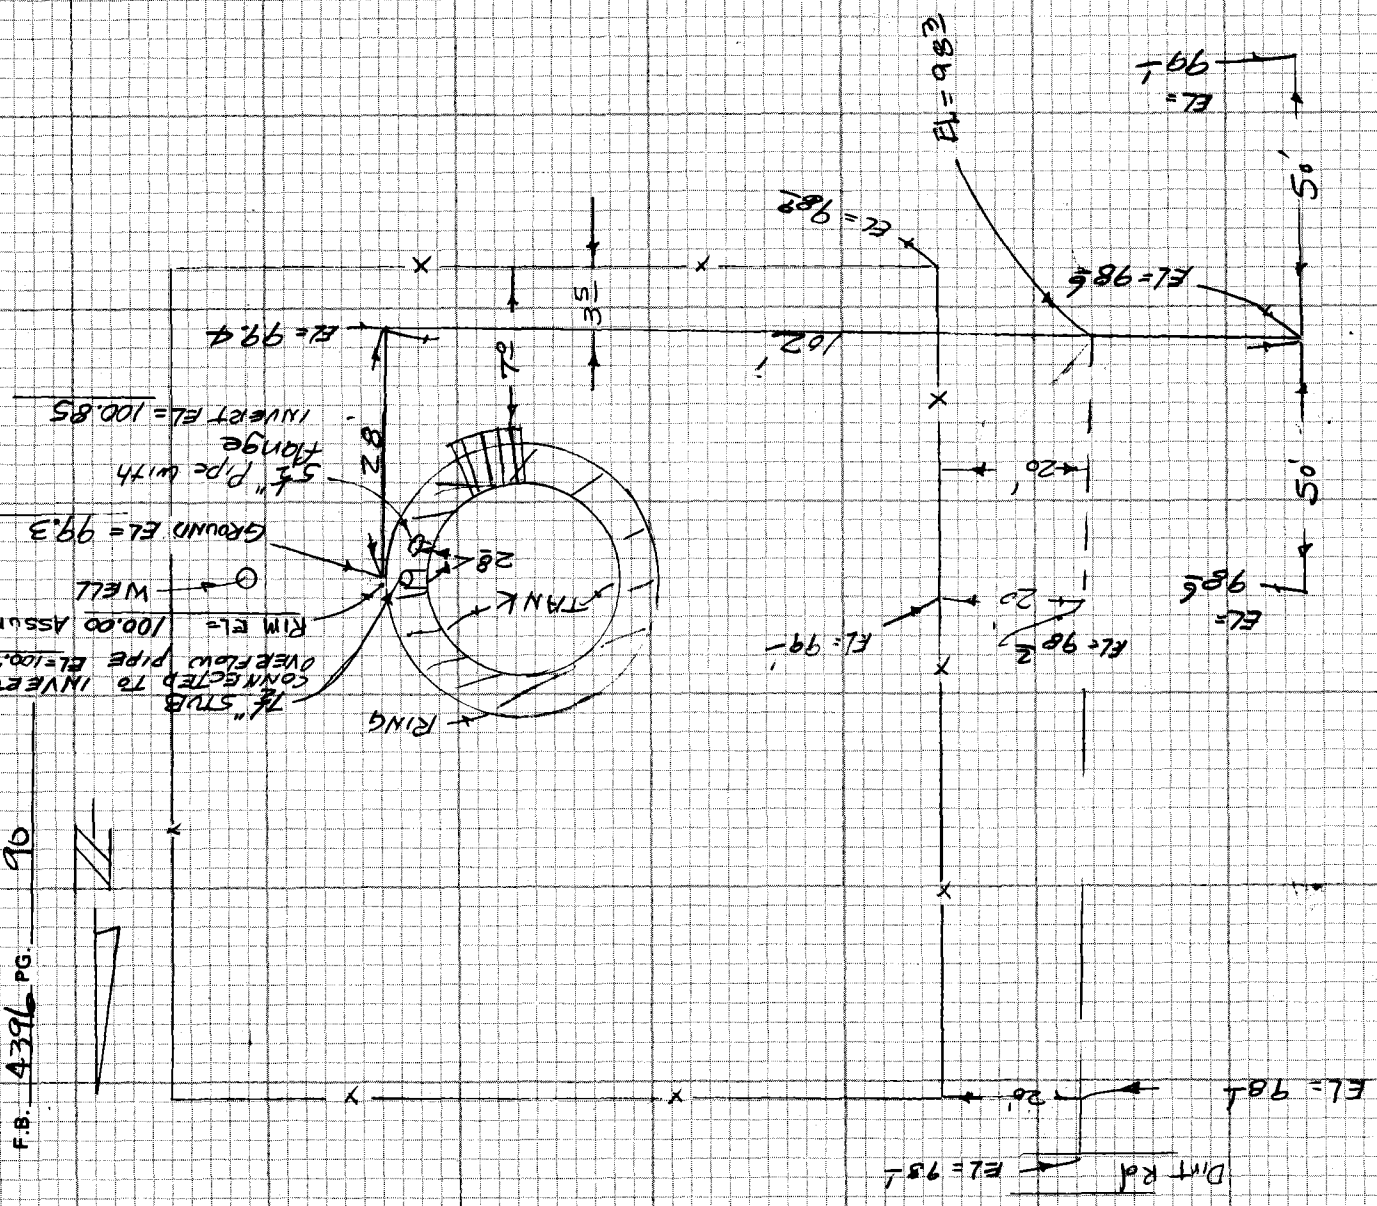

F.B. 4396 PG. 96

Notes Ck'd by	Survey of 115TH ST. E. et al
Map No.	JN 1523.80 Tape 118 Std 84 °F
Office Work	Surveyed by COVEY
Checked	Notes JRC Date 12-8-82
Date	Indexed H. HOLMAN DEC 20 1982

F.B. 4396 PG. 91

#33

JN 1523.80

W W

115TH ST EAST et al

WATER SYSTEM
IMPROVEMENTS

POWER POLE LOCATIONS

COVEY
ALBRIGHT
TALBOT

NOTE: ANY ADDITIONS OR CHANGES ON THIS SHEET MUST BE MADE OR CIRCLED IN RED INK WITH DATE AND NAME OF PERSON MAKING CHANGE

Do not extend notes this side of this line

PLEASE RETURN TO
LOS ANGELES COUNTY ENGINEER
403 LOS ANGELES COUNTY ENGINEERING BLDG.

CENTERLINE NOTES
CE 310
76F3095-4/73

F.B. 4396 PG. 92

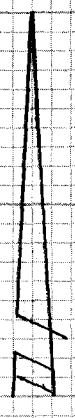

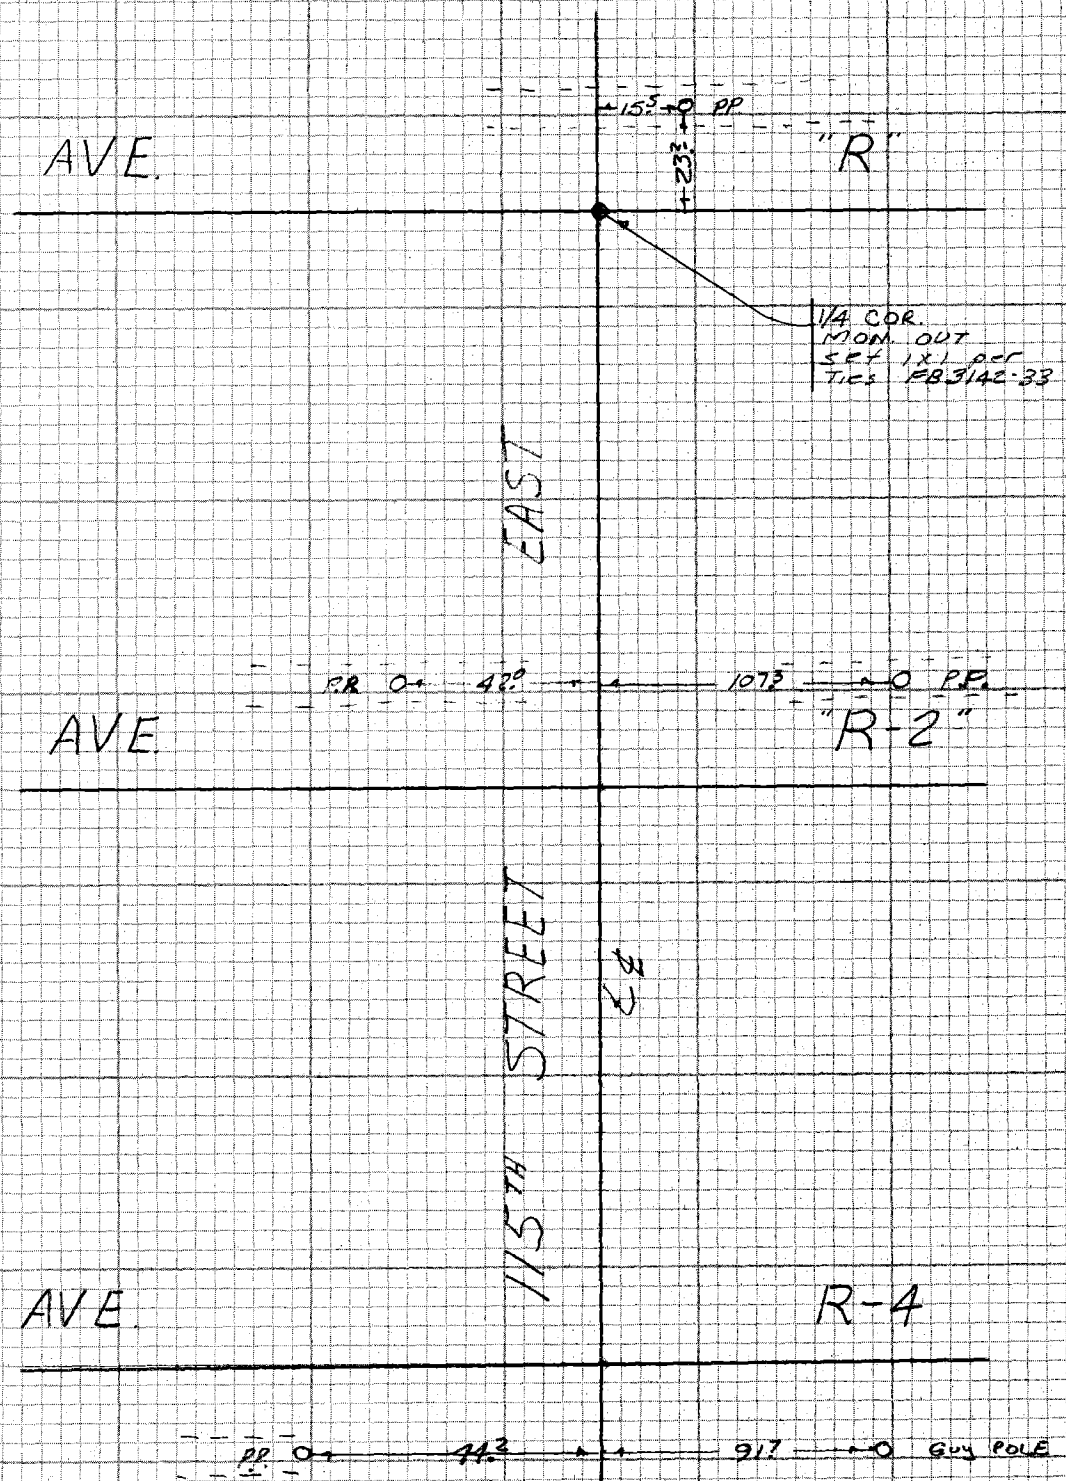

TO TOP PG. 93

CE 310
76F 3095-4/73

PLEASE RETURN TO
LOS ANGELES COUNTY ENGINEER
403 LOS ANGELES COUNTY ENGINEERING BLDG.

Do not extend notes this side of this line

NOTE: ANY ADDITIONS OR CHANGES ON THIS SHEET MUST BE MADE OR CIRCLED IN RED INK WITH DATE AND NAME OF PERSON MAKING CHANGE

Notes Ck'd by	Survey of 115TH STE. et al
Map No.	JN 1523.80 Tape 118 Std 84 °F
Office Work	Surveyed by COVEY
Checked	Notes JRC Date 12-8-82
Date	Indexed H. HOLMAN DEC 20 1982

F.B. 4396 PG. 93

TO BOT PG. 92

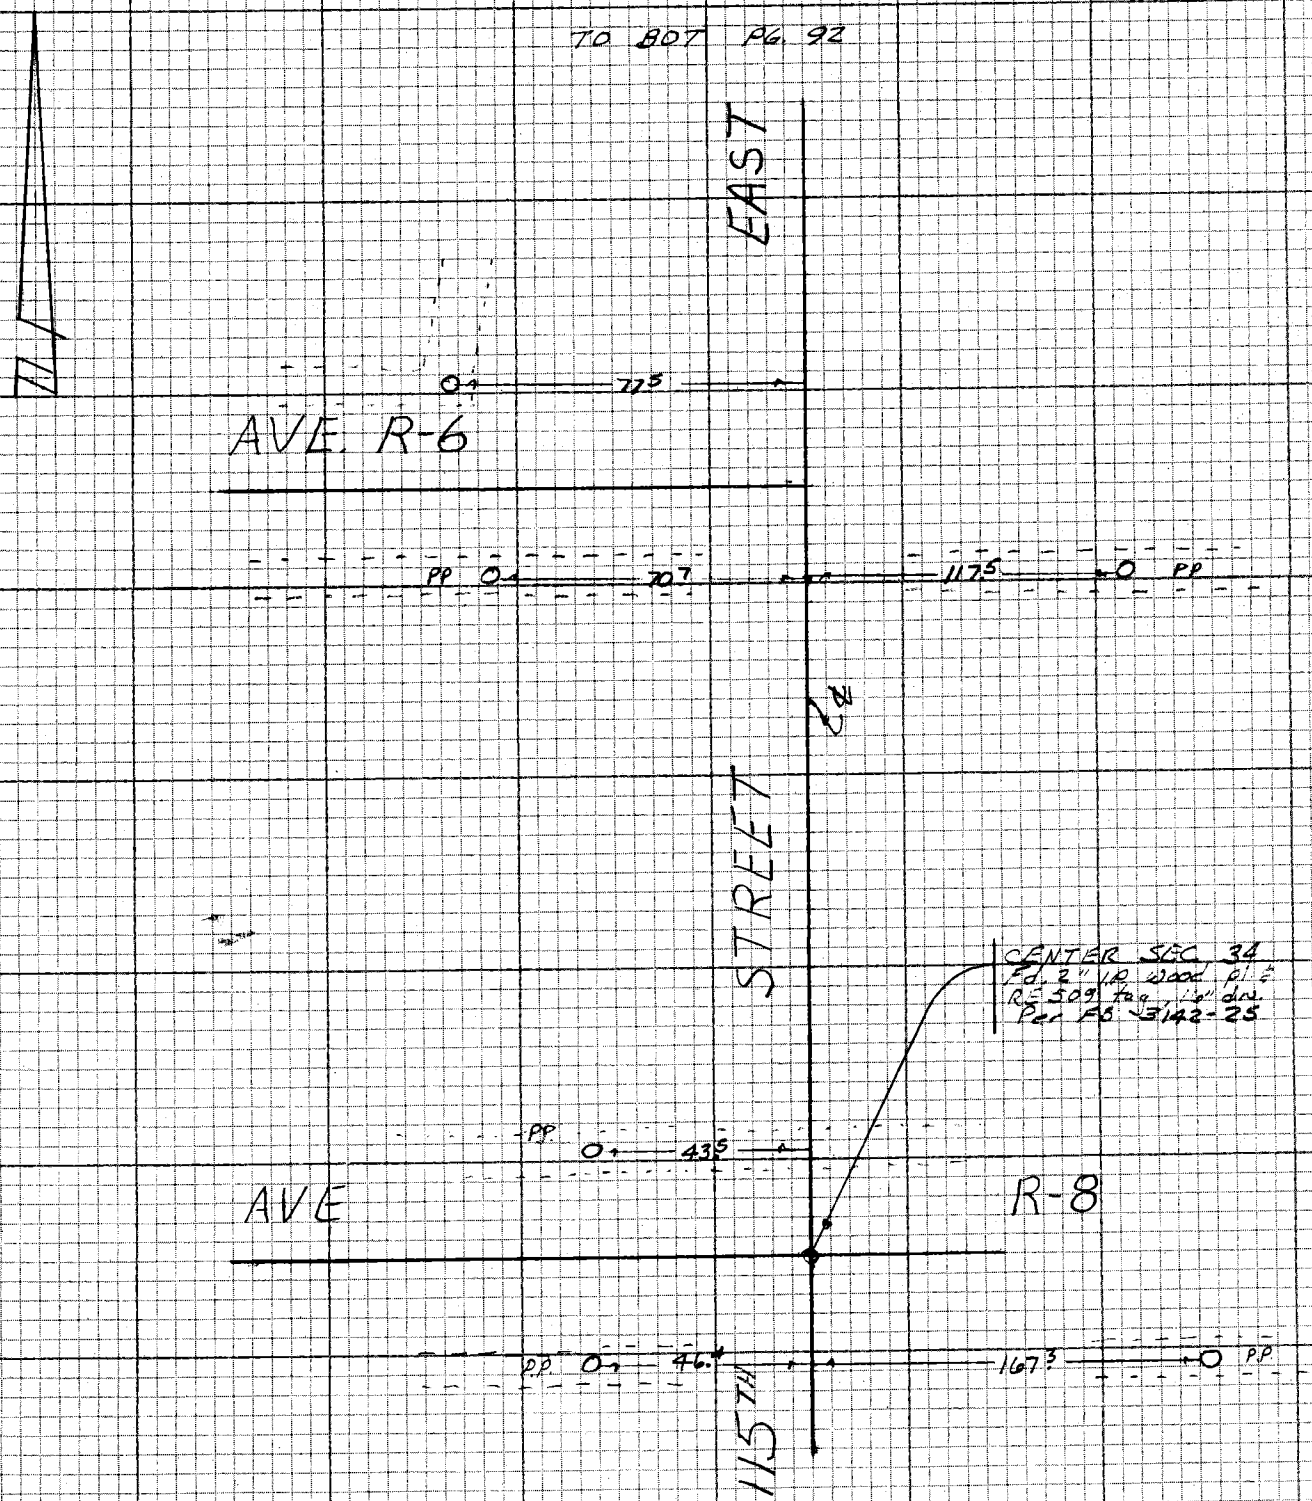

W 5.66.8-3

NOTE: ANY ADDITIONS OR CHANGES ON THIS SHEET MUST BE MADE OR CIRCLED IN RED INK WITH DATE AND NAME OF PERSON MAKING CHANGE

Do not extend notes this side of this line

PLEASE RETURN TO
LOS ANGELES COUNTY ENGINEER
403 LOS ANGELES COUNTY ENGINEERING BLDG.

CENTERLINE NOTES
CE 310
76F3095-4/73

F.B. 4896 PG. 94

W.S. 66, B-3

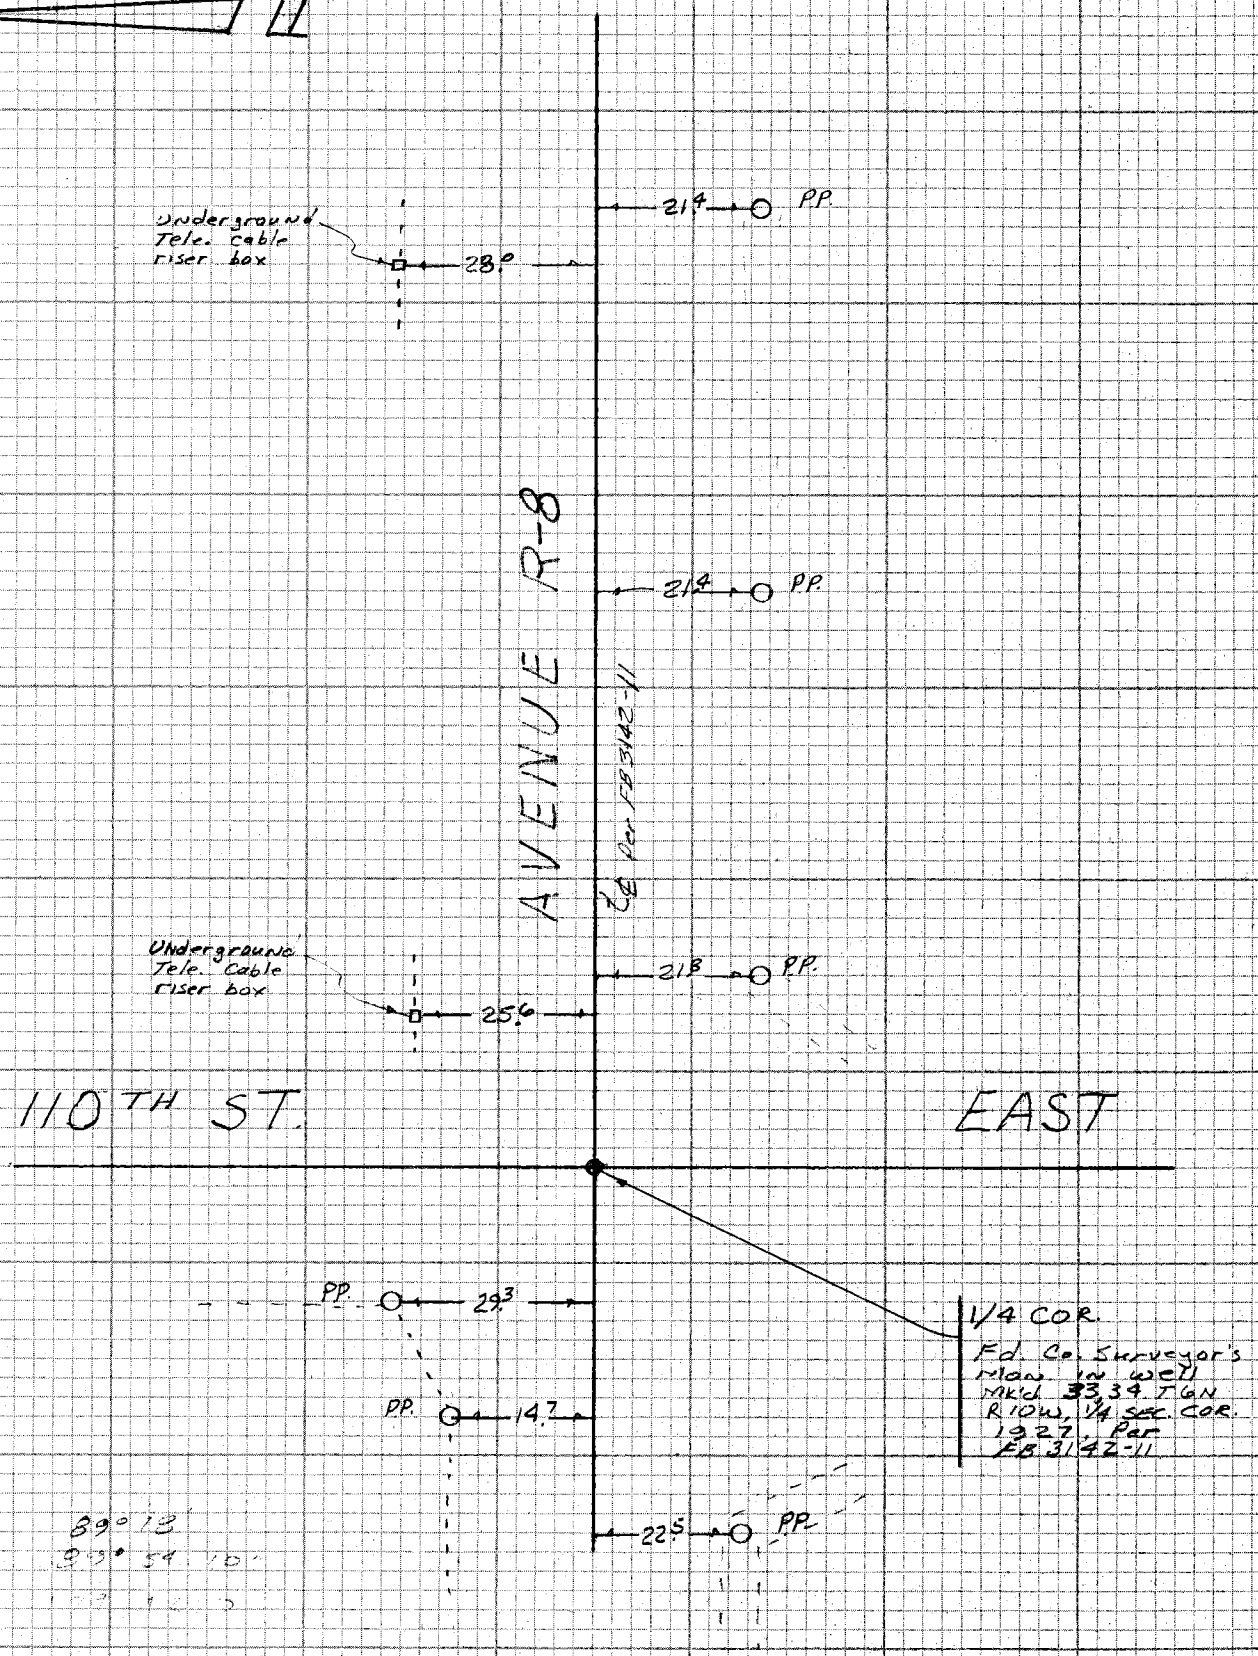

CE 310
76F3095-4/73

PLEASE RETURN TO
LOS ANGELES COUNTY ENGINEER
403 LOS ANGELES COUNTY ENGINEERING BLDG.

Do not exceed notes this side of this line

NOTE: ANY ADDITIONS OR CHANGES ON THIS SHEET MUST BE MADE OR CIRCLED IN RED INK WITH DATE AND NAME OF PERSON MAKING CHANGE

Notes Ck'd by	Survey of AVENUE T et al	F.B. 4396 PG. 95
Map No.	JN 1523.79 Tape 118 Std 84 °F	
Office Work	Surveyed by COVEY	
Checked	Notes JRC Date 12-9-82	
Date	Indexed H. HOLMAN DEC 20 1982	

33.

W. W.

J.N. 1523.79

AVENUE "T" et al

WATERMAIN

IMPROVEMENTS

POWER Pole and PAVEMENT LOCATIONS

COVEY
ALBRIGHT
TALBOT

NOTE: ANY ADDITIONS OR CHANGES ON THIS SHEET MUST BE MADE OR CIRCLED IN RED INK WITH DATE AND NAME OF PERSON MAKING CHANGE

Do not extend notes this side of this line

PLEASE RETURN TO
LOS ANGELES COUNTY ENGINEER
403 LOS ANGELES COUNTY ENGINEERING BLDG.

CENTERLINE NOTES
CE 310
76F3095-4/73

CE 310
76F3095-4/73

PLEASE RETURN TO
LOS ANGELES COUNTY ENGINEER
403 LOS ANGELES COUNTY ENGINEERING BLDG.

NOTE: ANY ADDITIONS OR CHANGES ON THIS SHEET MUST BE MADE OR CIRCLED IN RED INK WITH DATE AND NAME OF PERSON MAKING CHANGE

Do not extend notes this side of this line

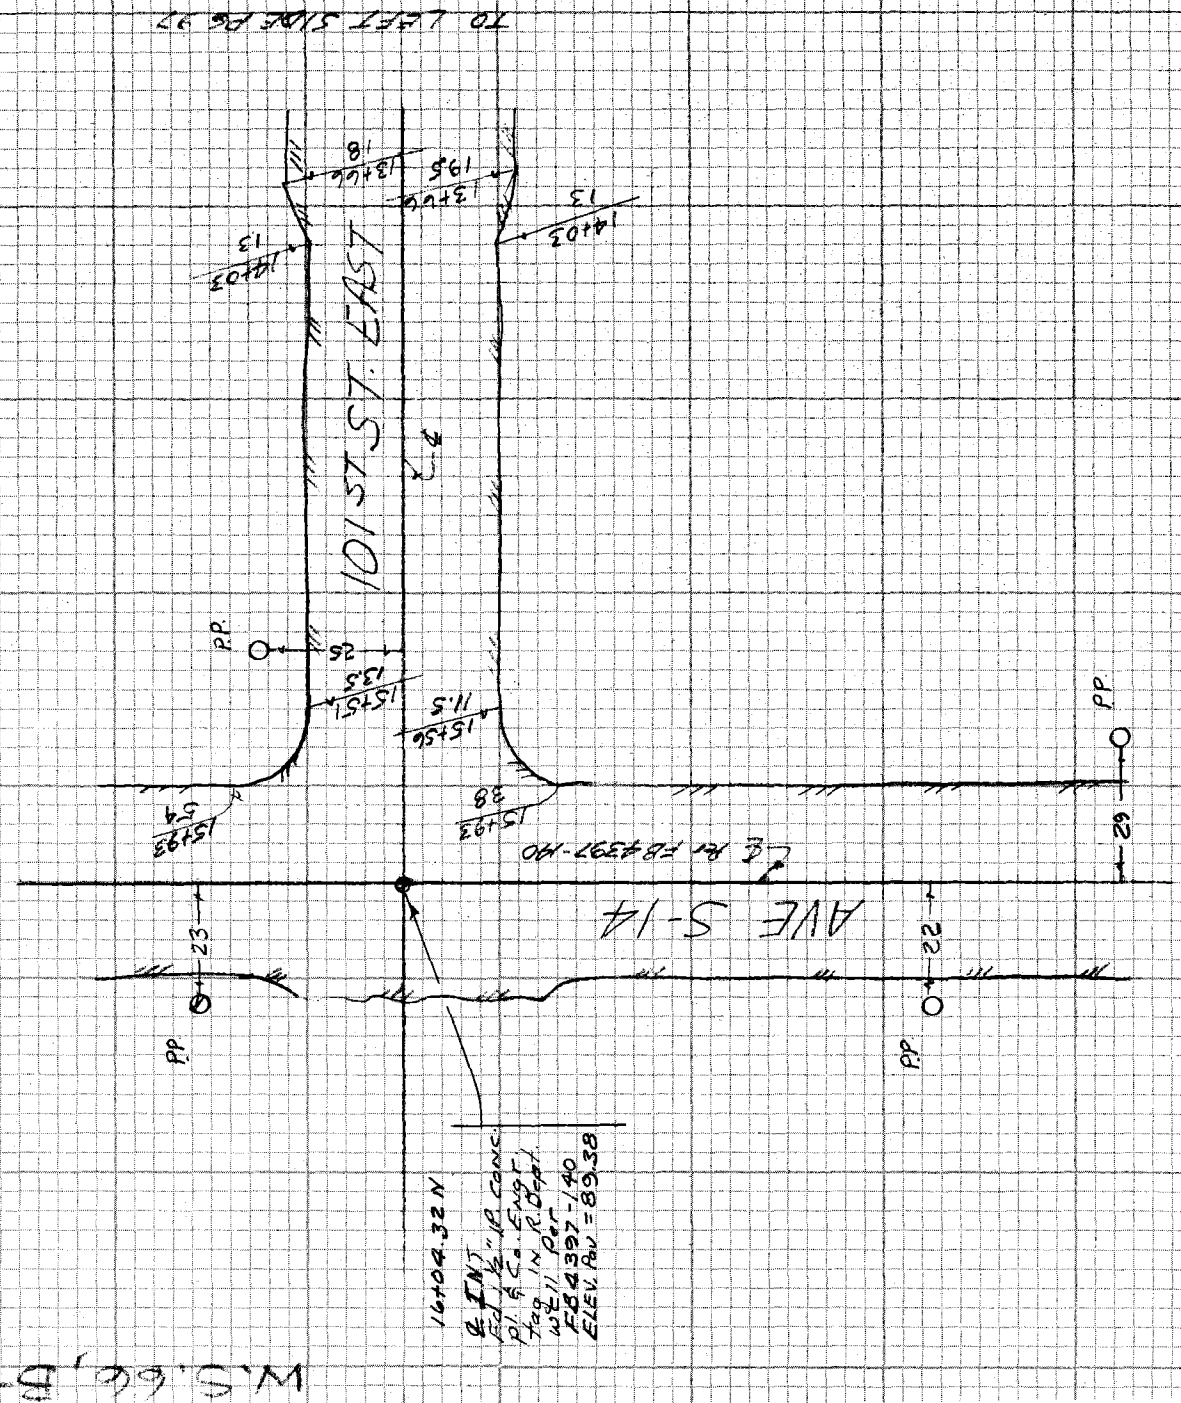

F.B. 4396 PG. 96

W.S. 66, B-4

Notes Ck'd by	Survey of AVENUE T et al	F.B. 4396	PG. 97
Map No.	JN 1523.79 Tape 118 Std 84 °F		
Office Work	Surveyed by COUSY		
Checked	Notes JRC Date 12-9-82		
Date	Indexed H. HOLMAN DEC 20 1982		

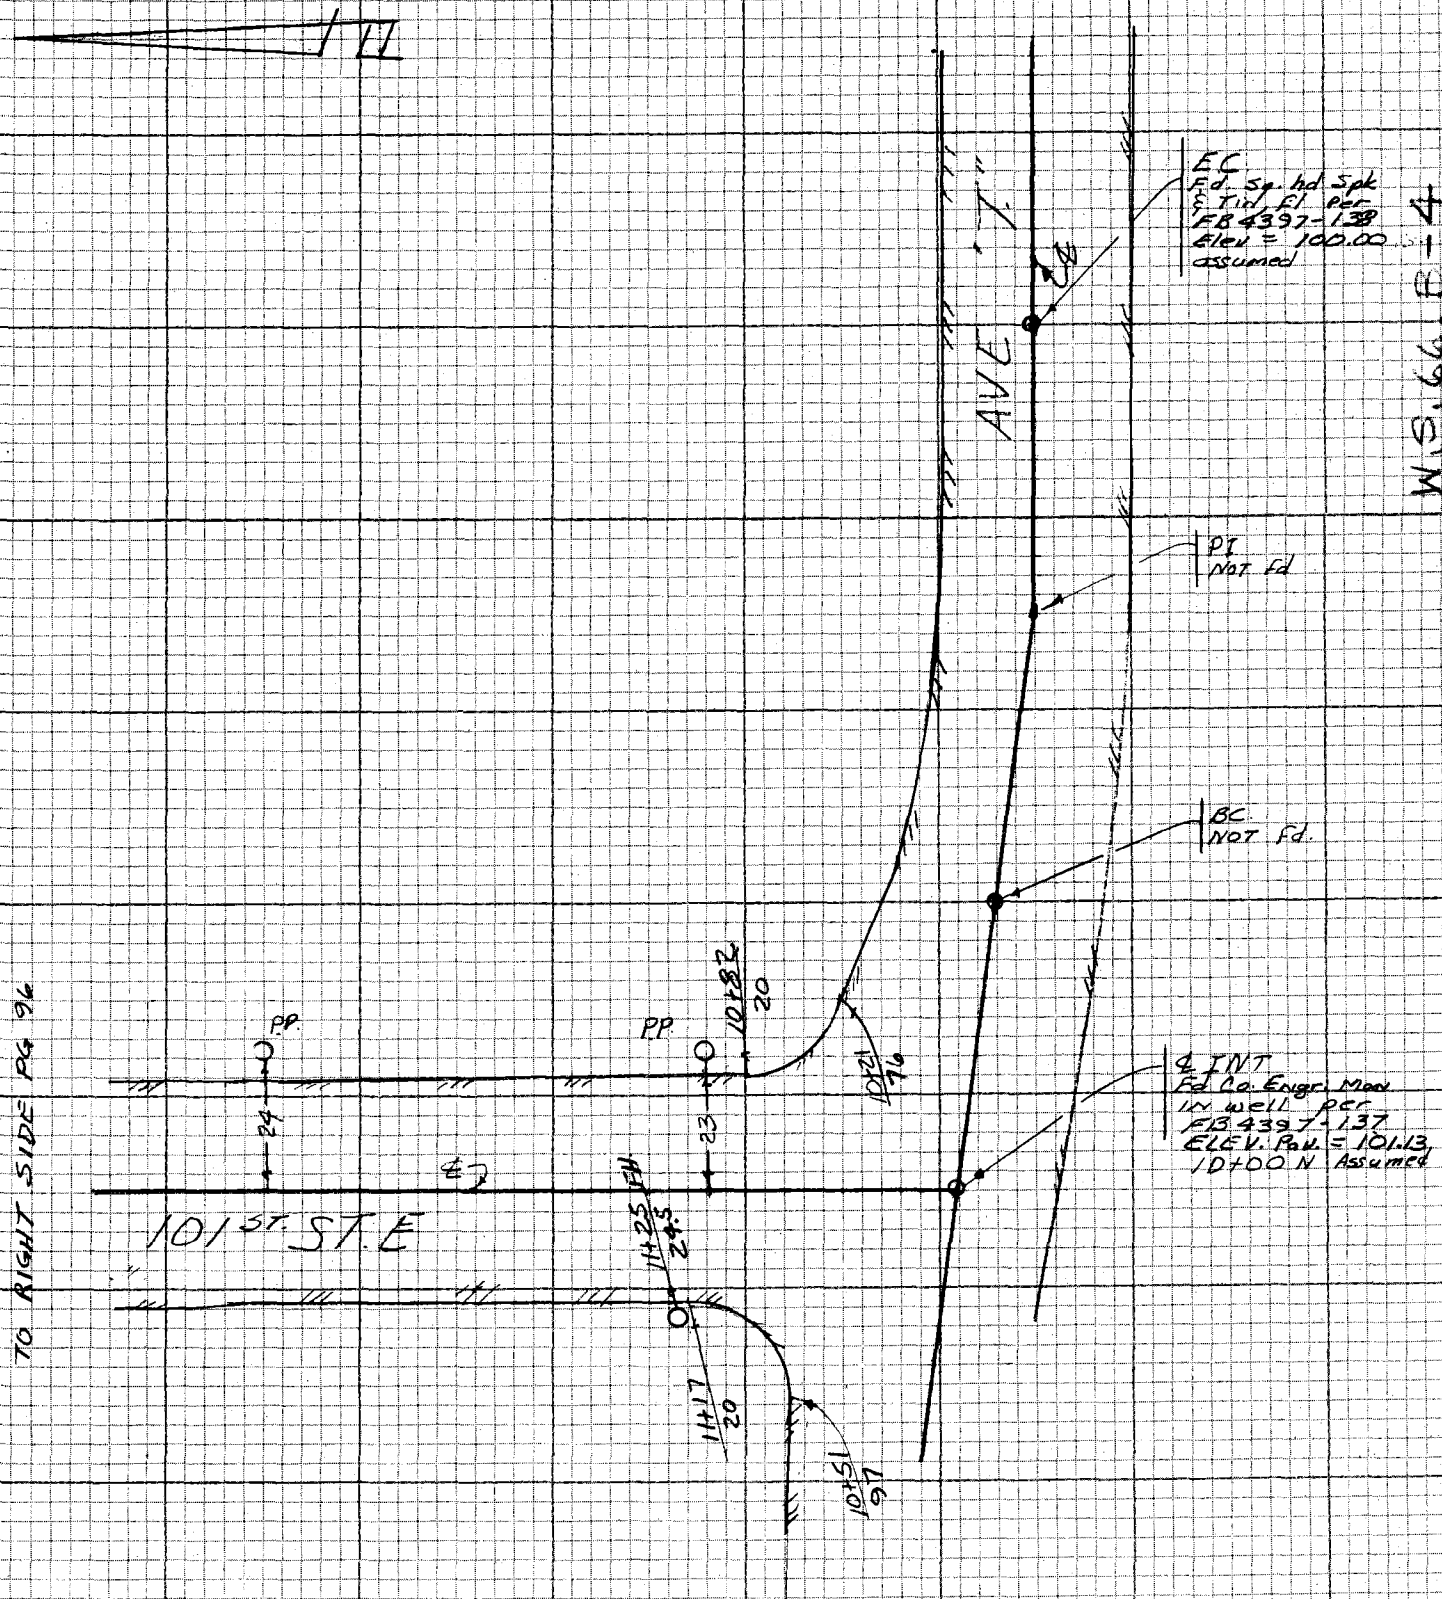

W.S. 64, F-4

NOTE: ANY ADDITIONS OR CHANGES ON THIS SHEET MUST BE MADE OR CIRCLED IN RED INK WITH DATE AND NAME OF PERSON MAKING CHANGE

Do not extend notes this side of this line

PLEASE RETURN TO
LOS ANGELES COUNTY ENGINEER
403 LOS ANGELES COUNTY ENGINEERING BLDG.

CENTERLINE NOTES
CE 310
76F3095-4/73

F.B. 4396 PG. 98

CE 310
76F3095-4/73

PLEASE RETURN TO
LOS ANGELES COUNTY ENGINEER
403 LOS ANGELES COUNTY ENGINEERING BLDG.

Do not exceed notes this side of this line

NOTE: ANY ADDITIONS OR CHANGES
ON THIS SHEET MUST BE MADE OR
CIRCLED IN RED INK WITH DATE AND
NAME OF PERSON MAKING CHANGE

Notes Ck'd by	Survey of DESERT VIEW HIGLANDS	F.B. 4396 PG. 99
Map No.	JN 1516.82 Tape #0223 Std 68 °F	
Office Work	Surveyed by COVEY	
Checked	Notes J.C. Date 1-11-83	
Date	Indexed H. HOLMAN JUN 6 1983	

JN 1516.82

WATERWORKS DISTRICT 34

DESERT VIEW HIGHLANDS

11TH STREET WEST ET. AL.

COVEY
ALBRIGHT
TALBOT

NOTE: ANY ADDITIONS OR CHANGES ON THIS SHEET MUST BE MADE OR CIRCLED IN RED INK WITH DATE AND NAME OF PERSON MAKING CHANGE

Do not extend notes this side of this line

PLEASE RETURN TO
LOS ANGELES COUNTY ENGINEER
403 LOS ANGELES COUNTY ENGINEERING BLDG.

CENTERLINE NOTES
CE 310
76F 3095-4/73

F.B. 4396 PG. 100

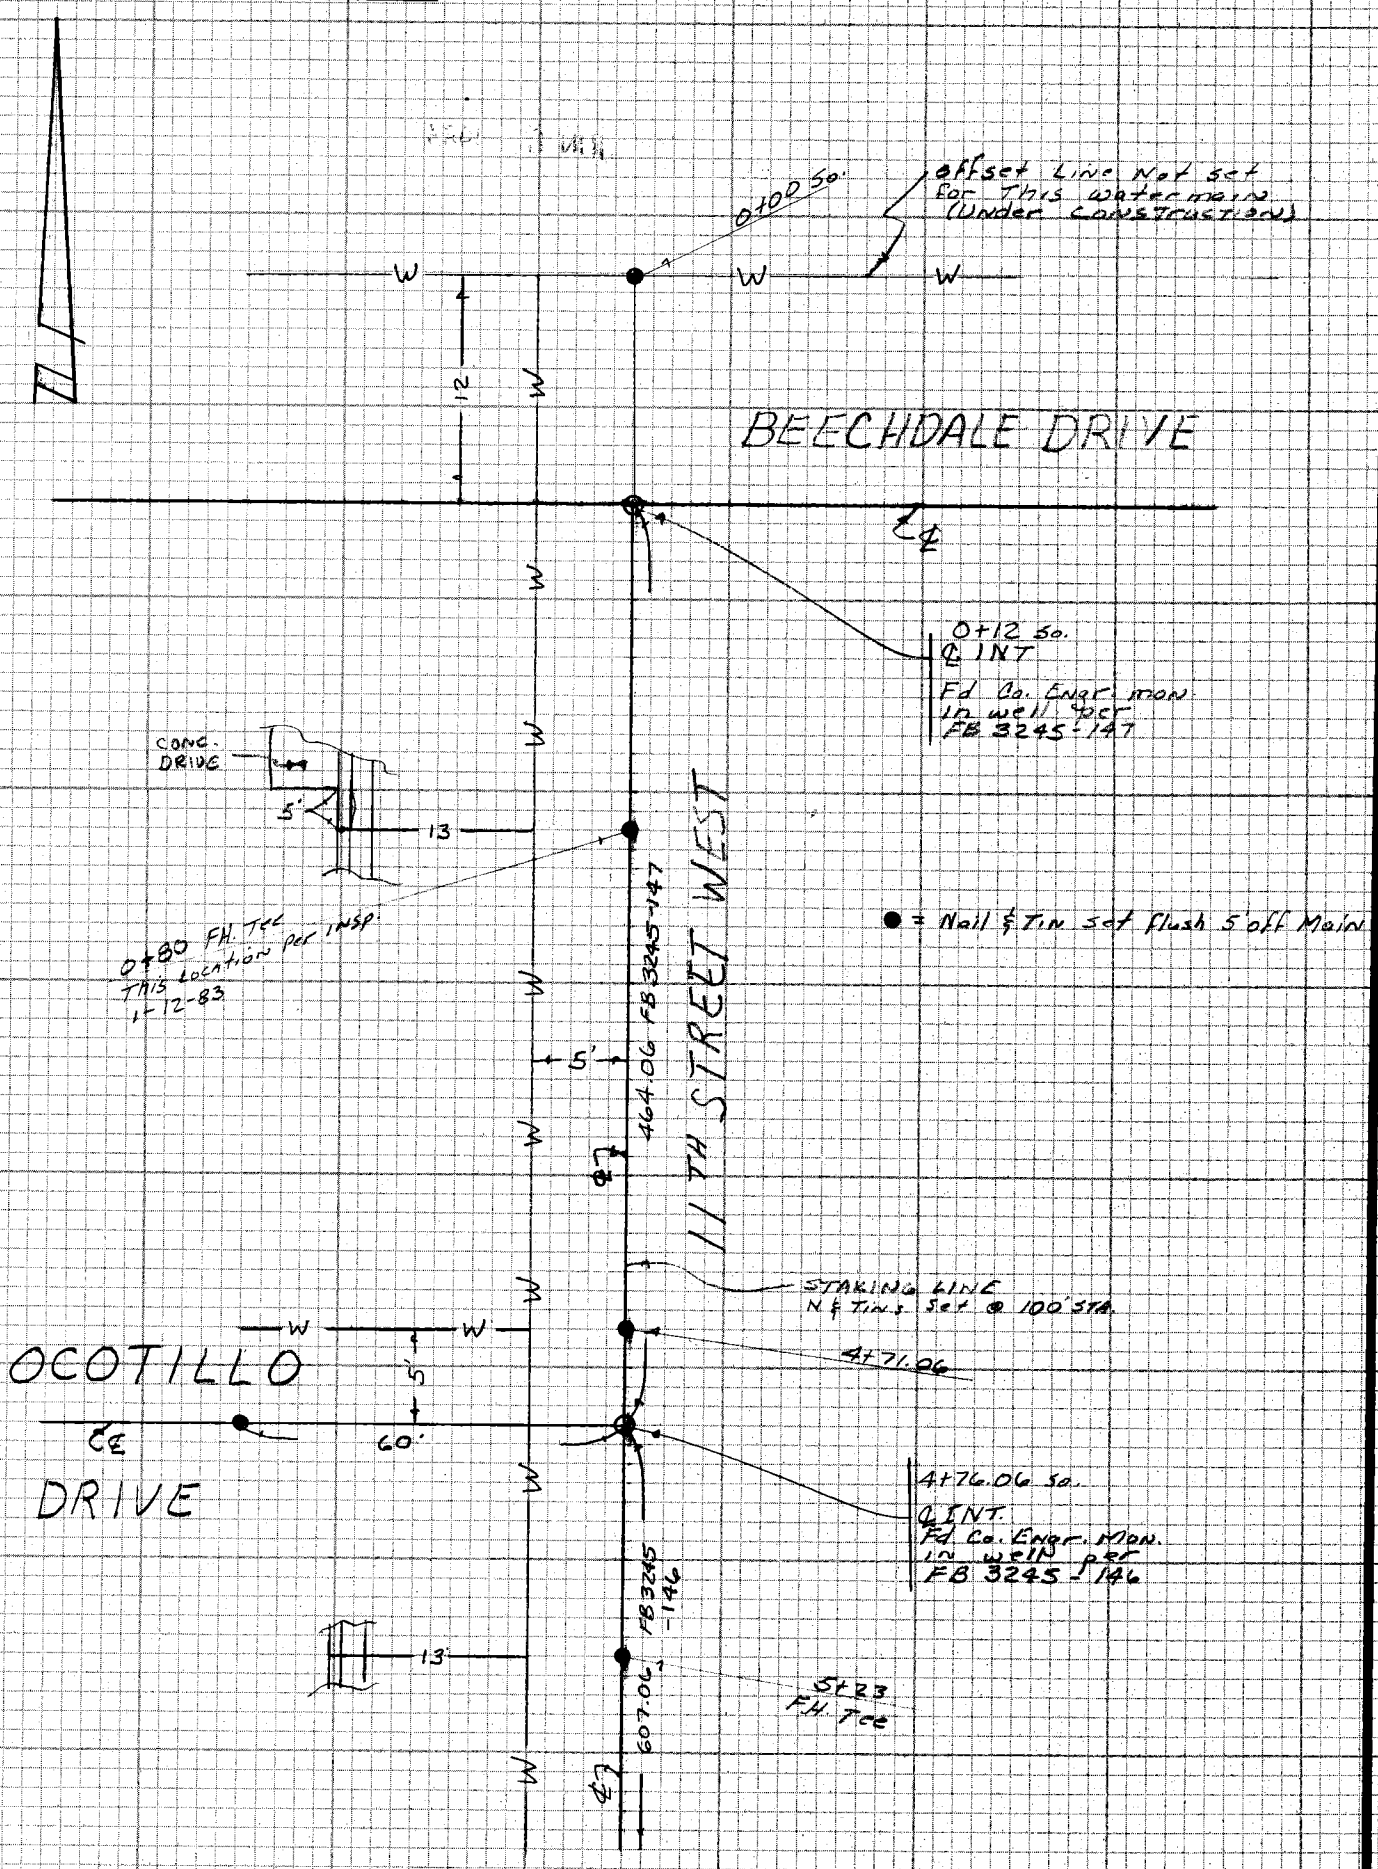

TO TOP PG 101

CE 310
76F3095-4/73

PLEASE RETURN TO
LOS ANGELES COUNTY ENGINEER
403 LOS ANGELES COUNTY ENGINEERING BLDG.

Do not extend notes this side of this line

NOTE: ANY ADDITIONS OR CHANGES ON THIS SHEET MUST BE MADE OR CIRCLED IN REDLINK WITH DATE AND NAME OF PERSON MAKING CHANGE

Notes Ck'd by	Survey of DESERT VIEW HIGHLANDS	F.B. 4396 PG. 101
Map No.	JN 1516.82 Tape 0223 Std 68 °F	
Office Work	Surveyed by COVEY	
Checked	Notes JRC Date 1-11-83	
Date	Indexed H. HOLMAN JUN 6 1983	

TO BOT PG 100

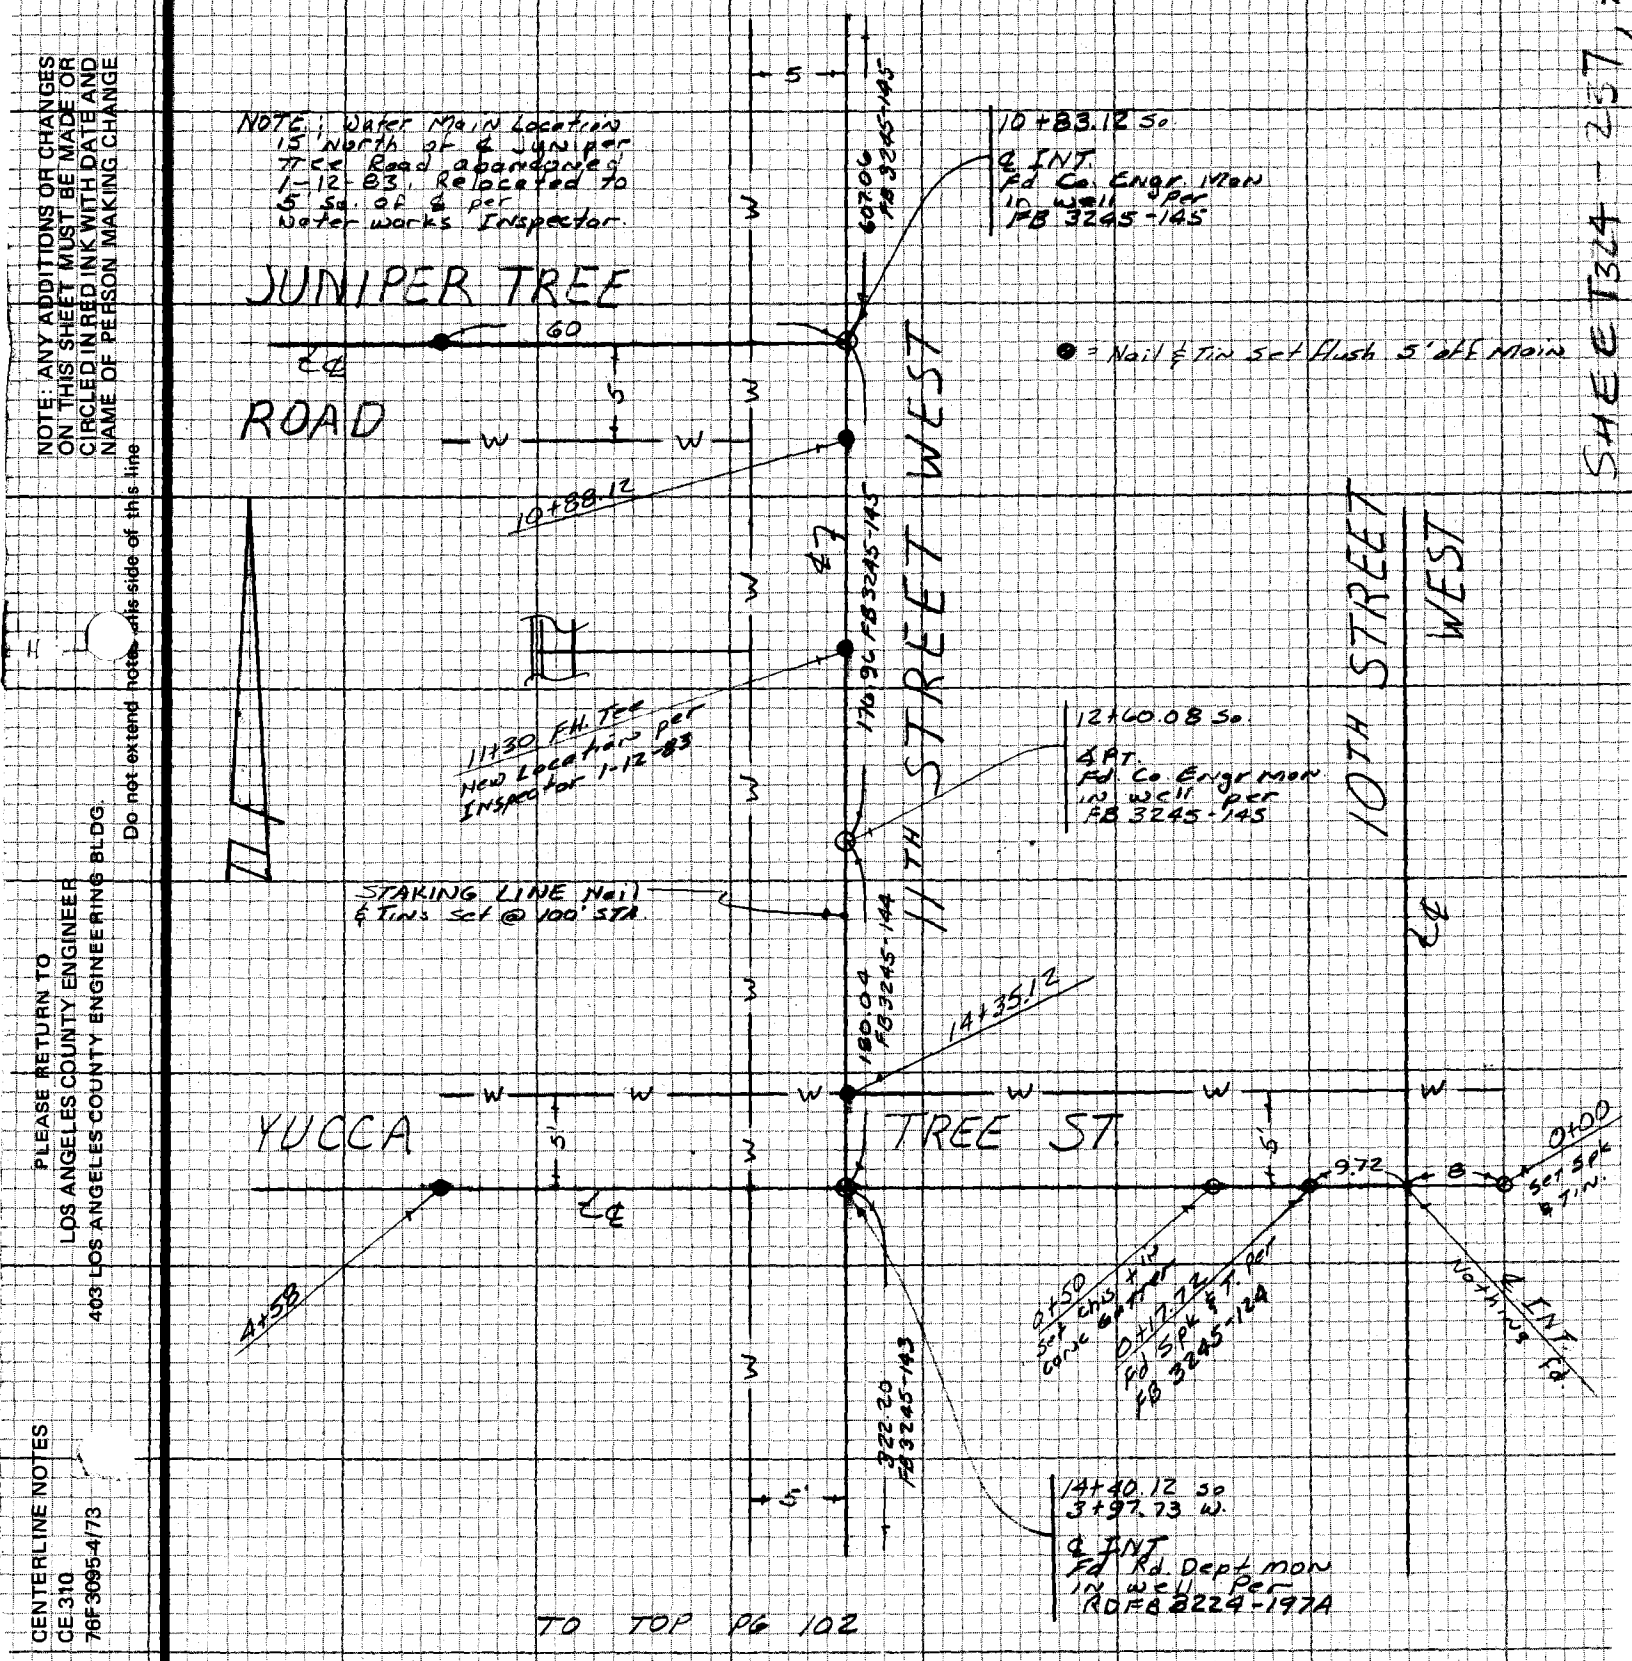

TO TOP PG 102

NOTE: ANY ADDITIONS OR CHANGES ON THIS SHEET MUST BE MADE OR CIRCLED IN RED INK WITH DATE AND NAME OF PERSON MAKING CHANGE

Do not extend notes this side of this line

PLEASE RETURN TO
LOS ANGELES COUNTY ENGINEER
403 LOS ANGELES COUNTY ENGINEERING BLDG.

CENTERLINE NOTES
CE 310
76F3095-4/73

F.B. 4396 PG. 102

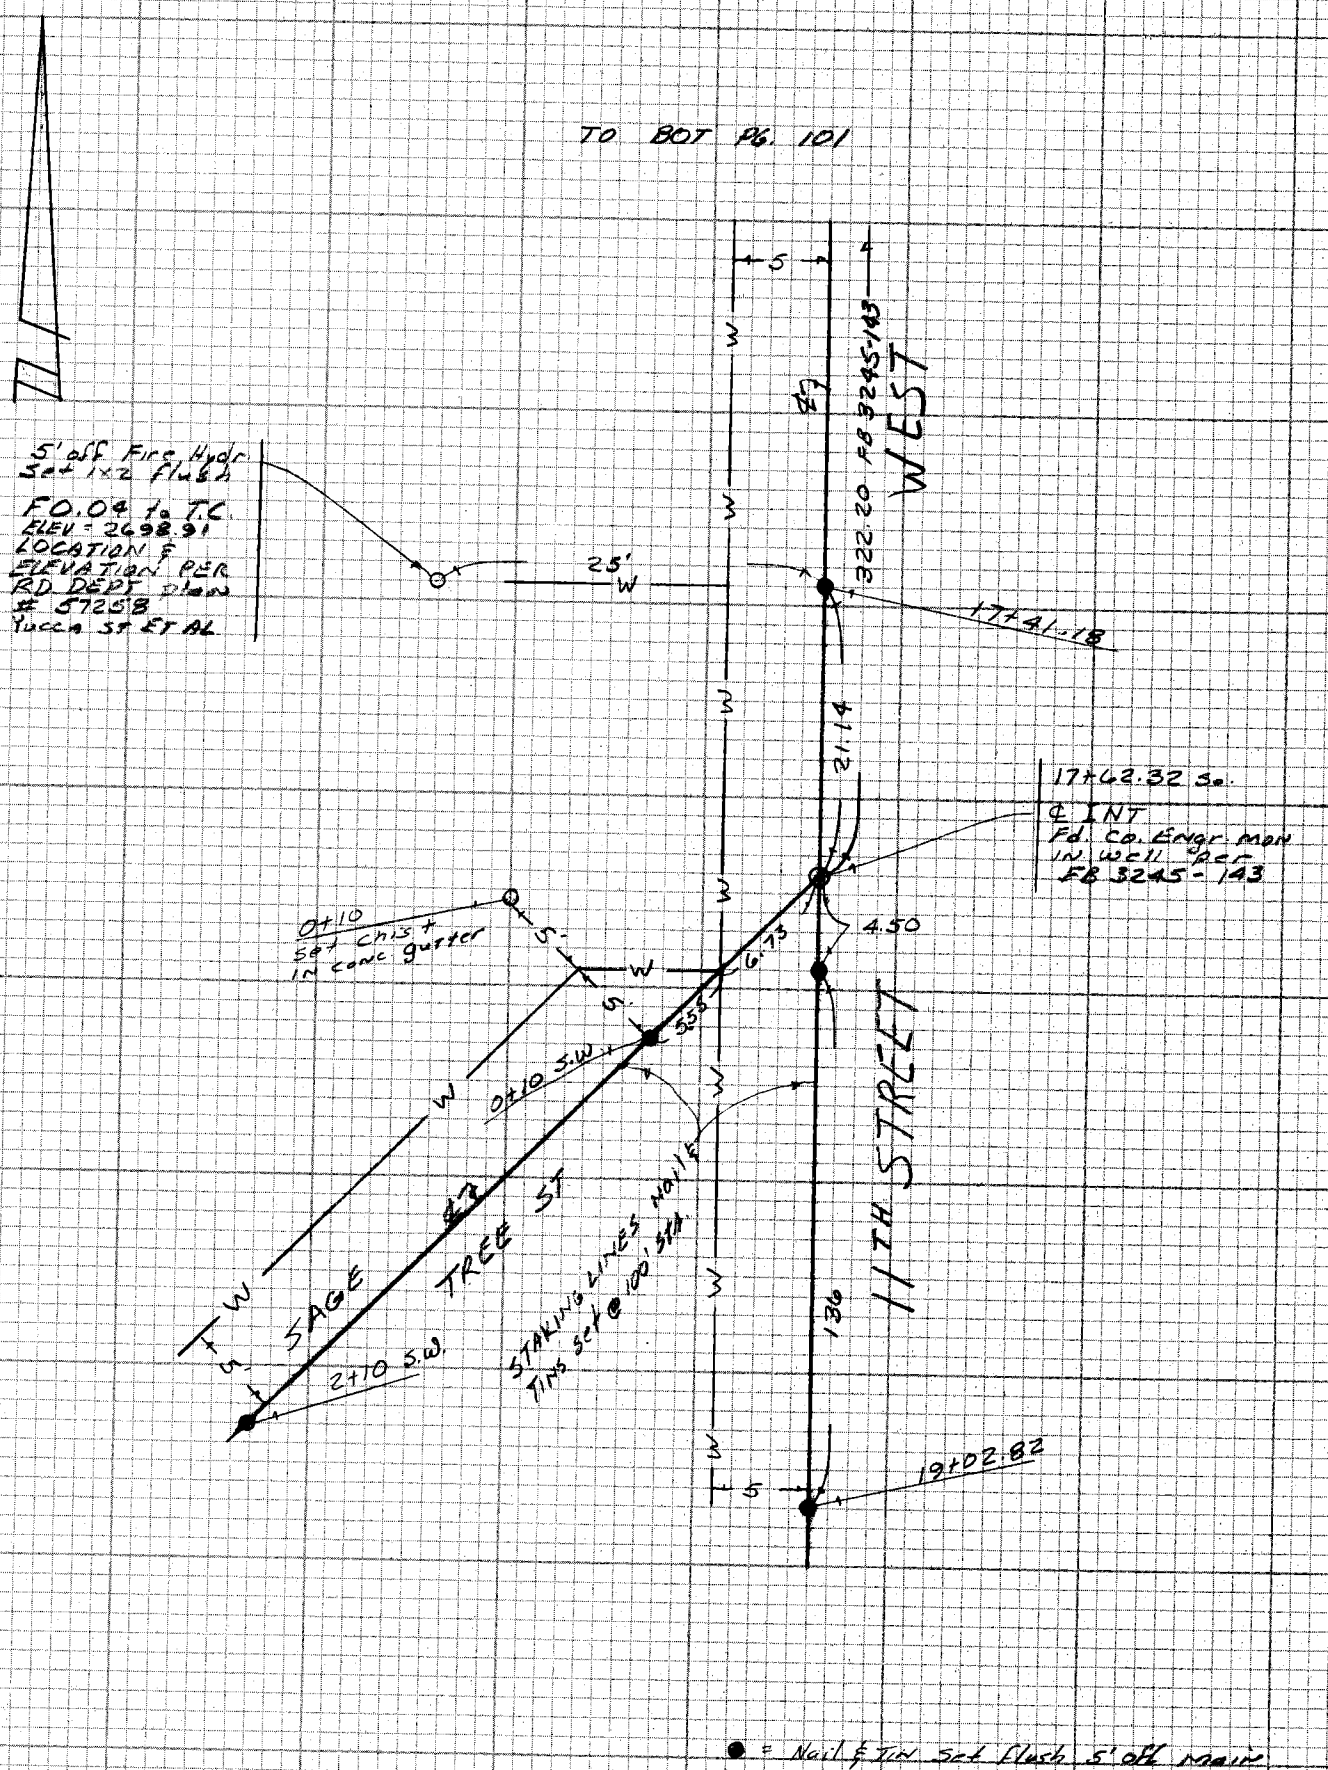

CE 310
76F3095-4/73

PLEASE RETURN TO
LOS ANGELES COUNTY ENGINEER
403 LOS ANGELES COUNTY ENGINEERING BLDG.

Do not extend notes this side of this line

NOTE: ANY ADDITIONS OR CHANGES ON THIS SHEET MUST BE MADE OR CIRCLED IN RED INK WITH DATE AND NAME OF PERSON MAKING CHANGE

SCALE: 100' = 1"
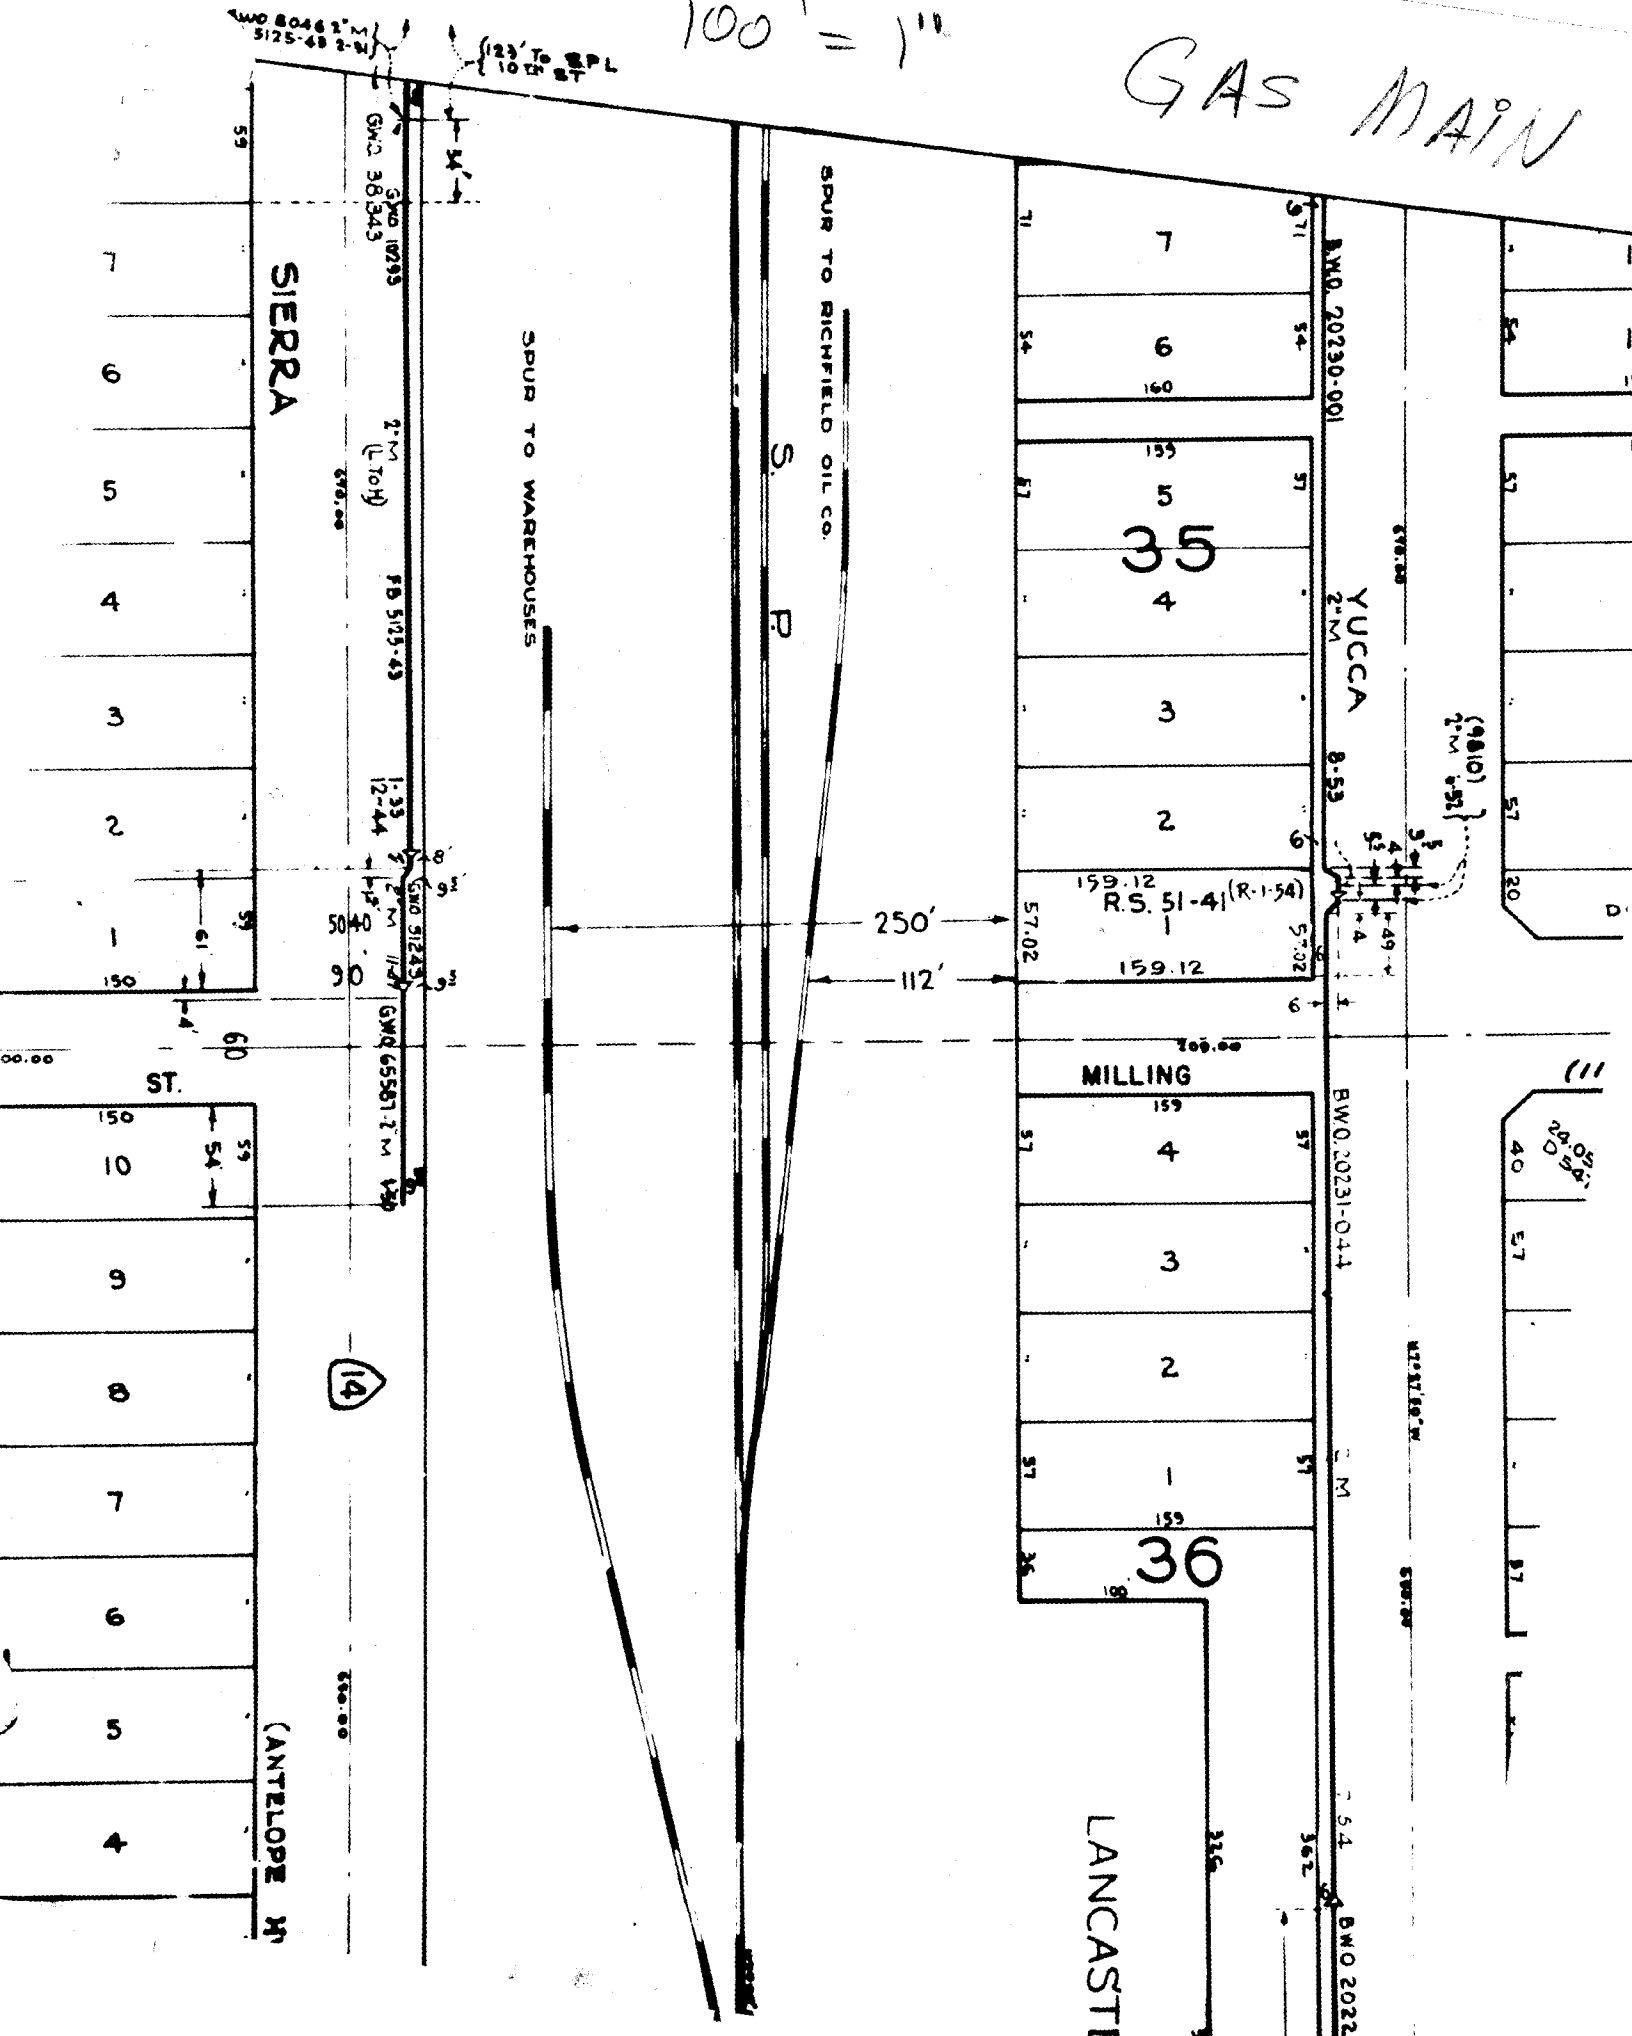
GAS MAIN