PWFB 1207

494

Notes Ck'd by	Survey of Malibu 2
Map No.	JN 0303.00 Tape Std °F
Office Work	Surveyed by E. Landa
Checked	Notes H.B. Mitchell Date 1-82
Date	Indexed H. HOLMAN DEC 22 1982

F.B. 4440 PG. 5

MALIBU - AREA

J.N. 0303.00

Jan. 1982

CENTER-LINE

OF

MALIBU CREST DR.

HARBOR VISTA DR

COLONY VIEW CIRCLE

MALIBU KNOLLS RD

COAST VIEW DR

REF: FB. 2992
FB. 3192
R.S. 58-44/48

F.B. 4440: 6-36
microfilmed 9-24-84.

NOTE: ANY ADDITIONS OR CHANGES ON THIS SHEET MUST BE MADE OR CIRCLED IN RED INK WITH DATE AND NAME OF PERSON MAKING CHANGE

Do not extend nu side of this line

PLEASE RETURN TO
LOS ANGELES COUNTY ENGINEER
403 LOS ANGELES COUNTY ENGINEERING BLDG.

CENTERLINE NOTES
CE 310
76F3095-4/7

PWFB 1207

F.B. 2440 PG. 46

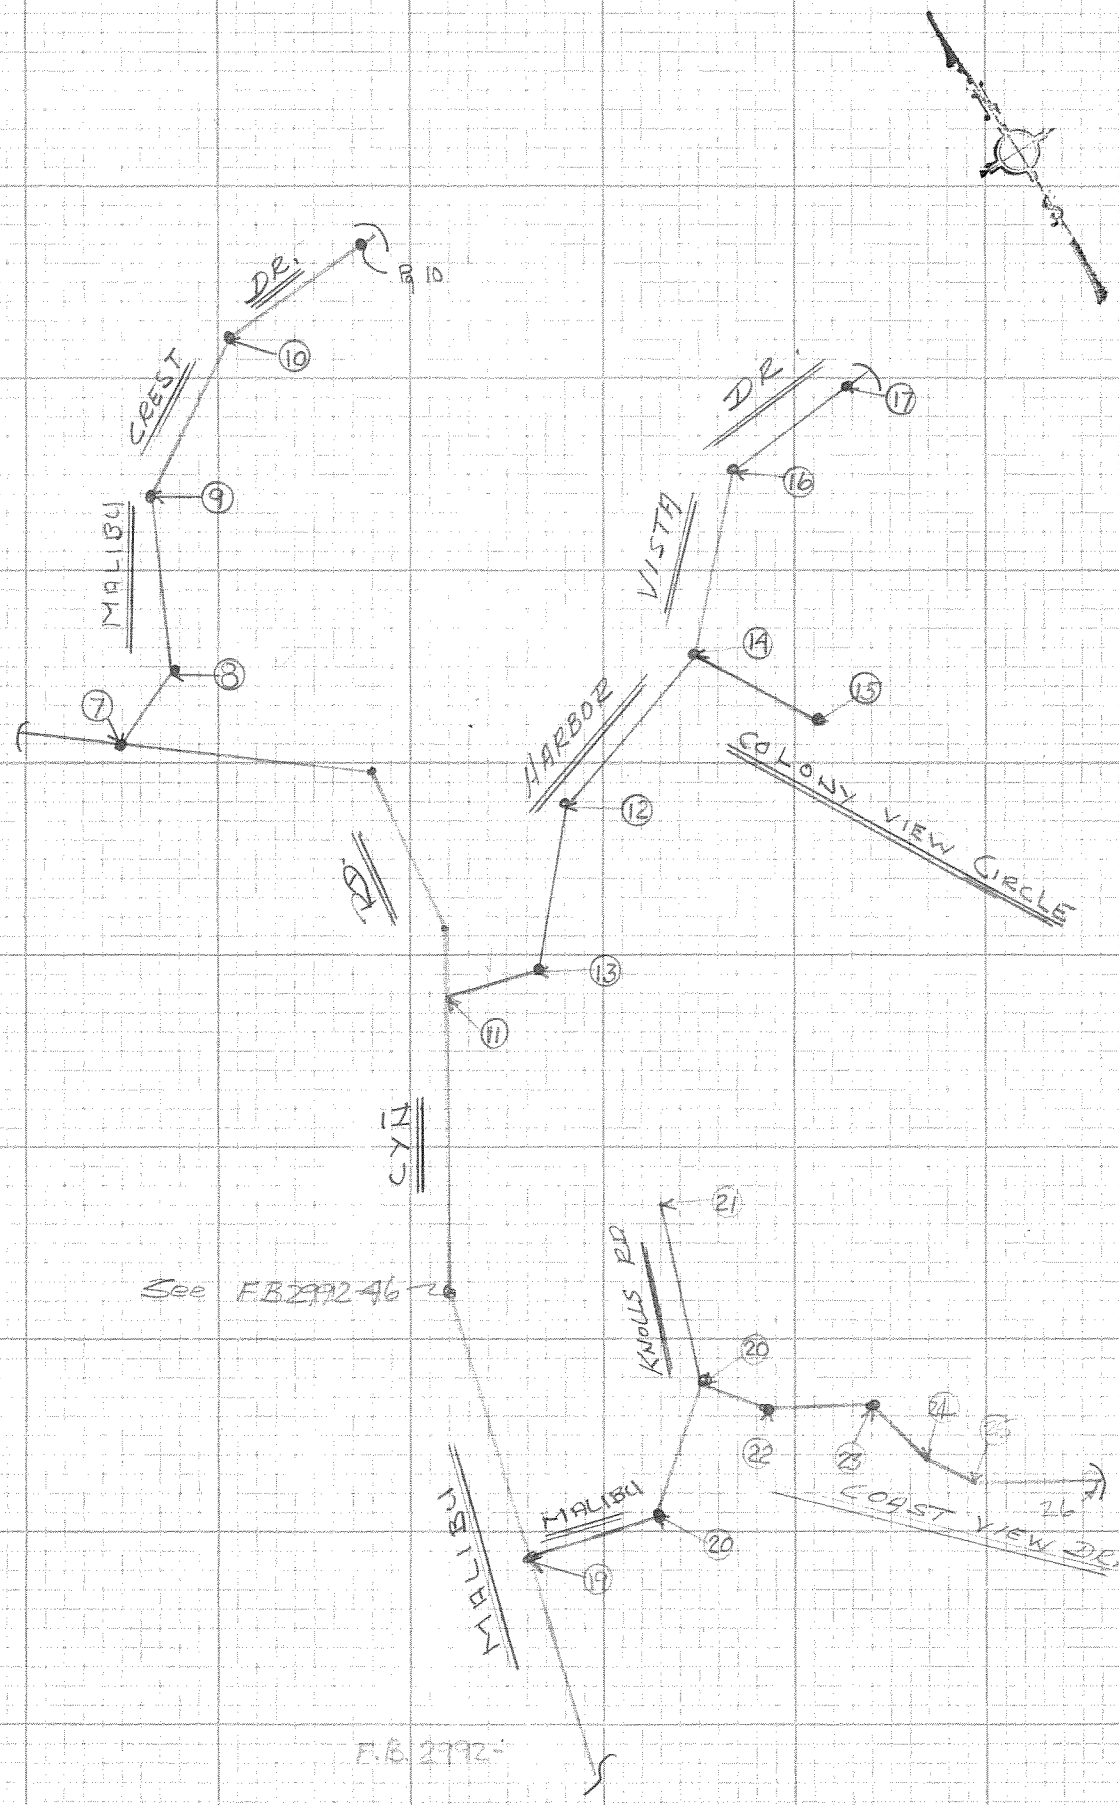

CE 310
76F309

PLEASE RETURN TO
LOS ANGELES COUNTY ENGINEER
403 LOS ANGELES COUNTY ENGINEERING BLDG.

Do not ex[illegible] notes this side of this line

NOTE: ANY ADDITIONS OR CHANGES ON THIS SHEET MUST BE MADE OR CIRCLED IN RED INK WITH DATE AND NAME OF PERSON MAKING CHANGE

PWFB 1207

Notes Ck'd by	Survey of Malibu ℄
Map No.	JN 0303.00 Tape Std °F
Office Work C.A. Pulz	Surveyed by E. Landa
Checked	Notes E.L. Date 1-82
Date 5-83	Indexed H. HOLMAN DEC 22 1982

F.B. 9110 PG. 7

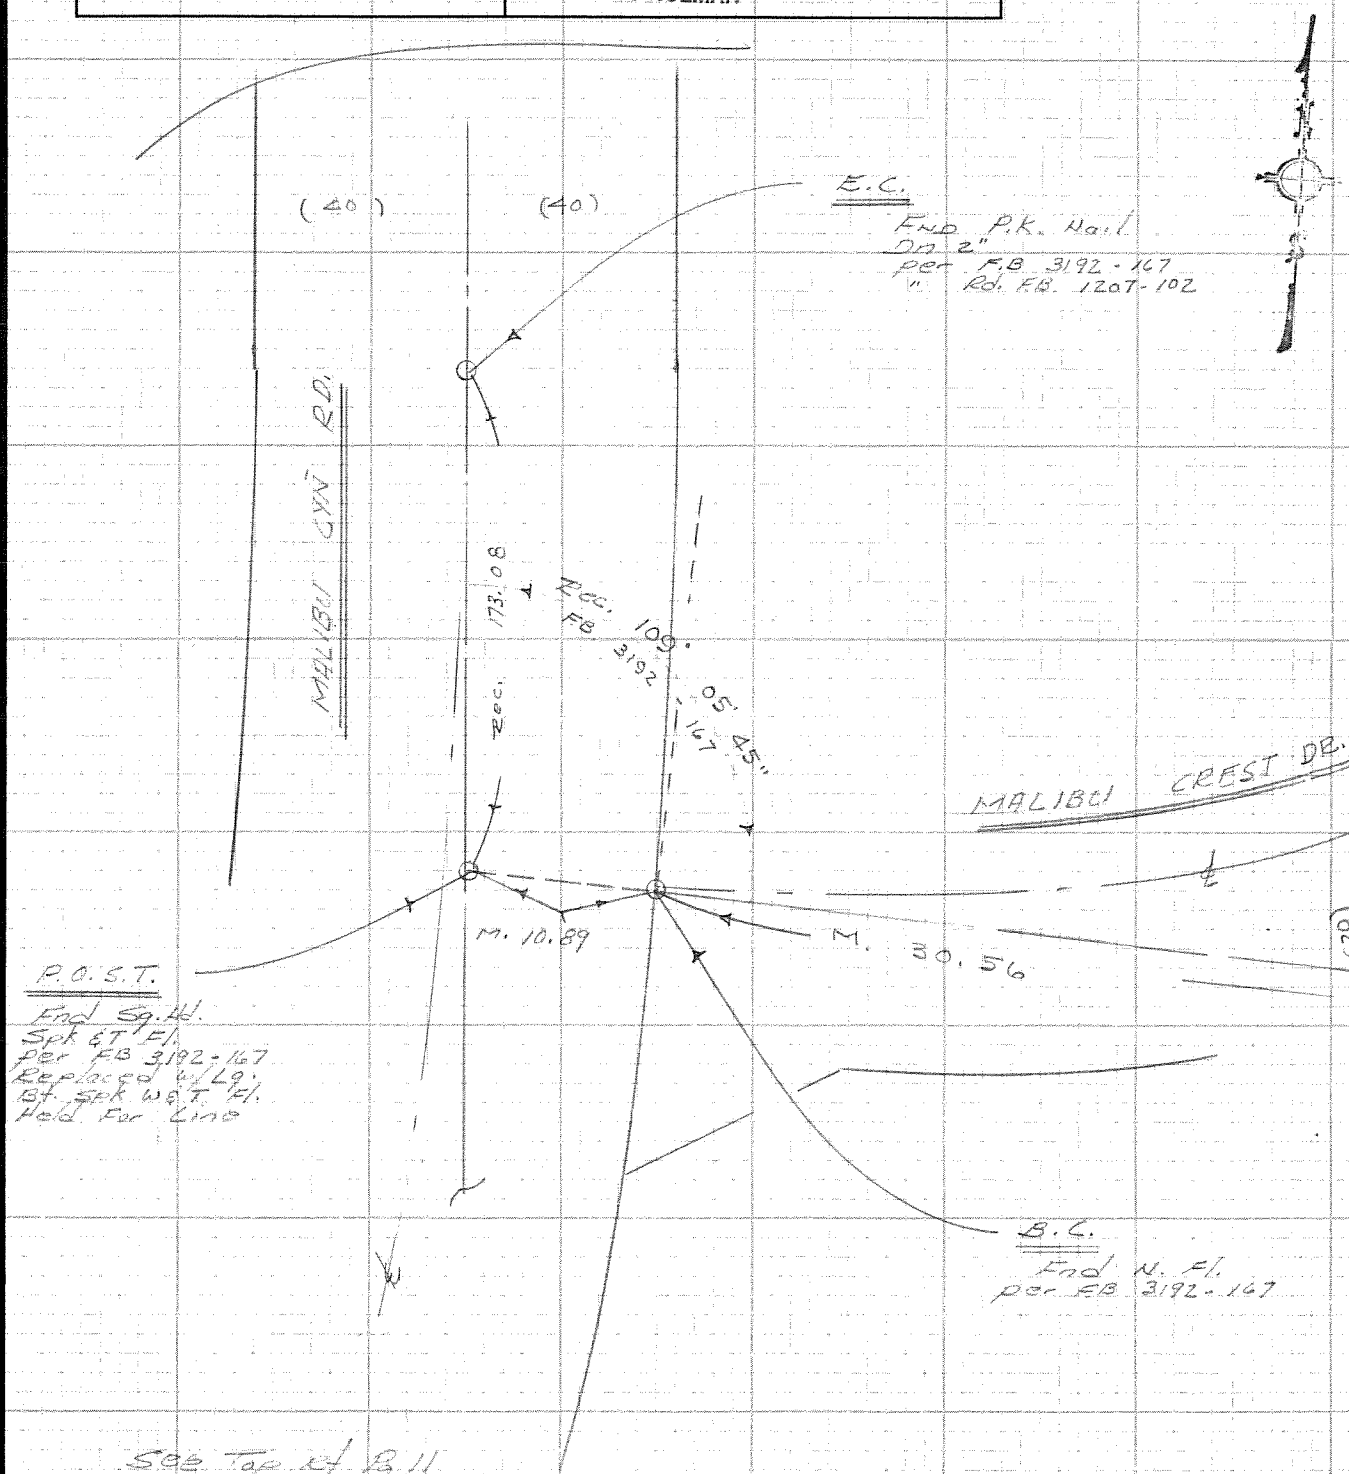

NOTE: ANY ADDITIONS OR CHANGES ON THIS SHEET MUST BE MADE OR CIRCLED IN RED INK WITH DATE AND NAME OF PERSON MAKING CHANGE

Do not extend notes this side of this line

PLEASE RETURN TO
LOS ANGELES COUNTY ENGINEER
403 LOS ANGELES COUNTY ENGINEERING BLDG.

114-077, A-1

CENTERLINE NOTES
CE 310
76F3095-4/73

PWFB 1207

F.B. ~~4440~~ PG. 8

cont Btm. Pg 9

CE 310
76F309E

PLEASE RETURN TO
LOS ANGELES COUNTY ENGINEER
403 LOS ANGELES COUNTY ENGINEERING BLDG.

Do not ext notes this side of this line

NOTE: ANY ADDITIONS OR CHANGES ON THIS SHEET MUST BE MADE OR CIRCLED IN RED INK WITH DATE AND NAME OF PERSON MAKING CHANGE

1-4-77 0-4/1

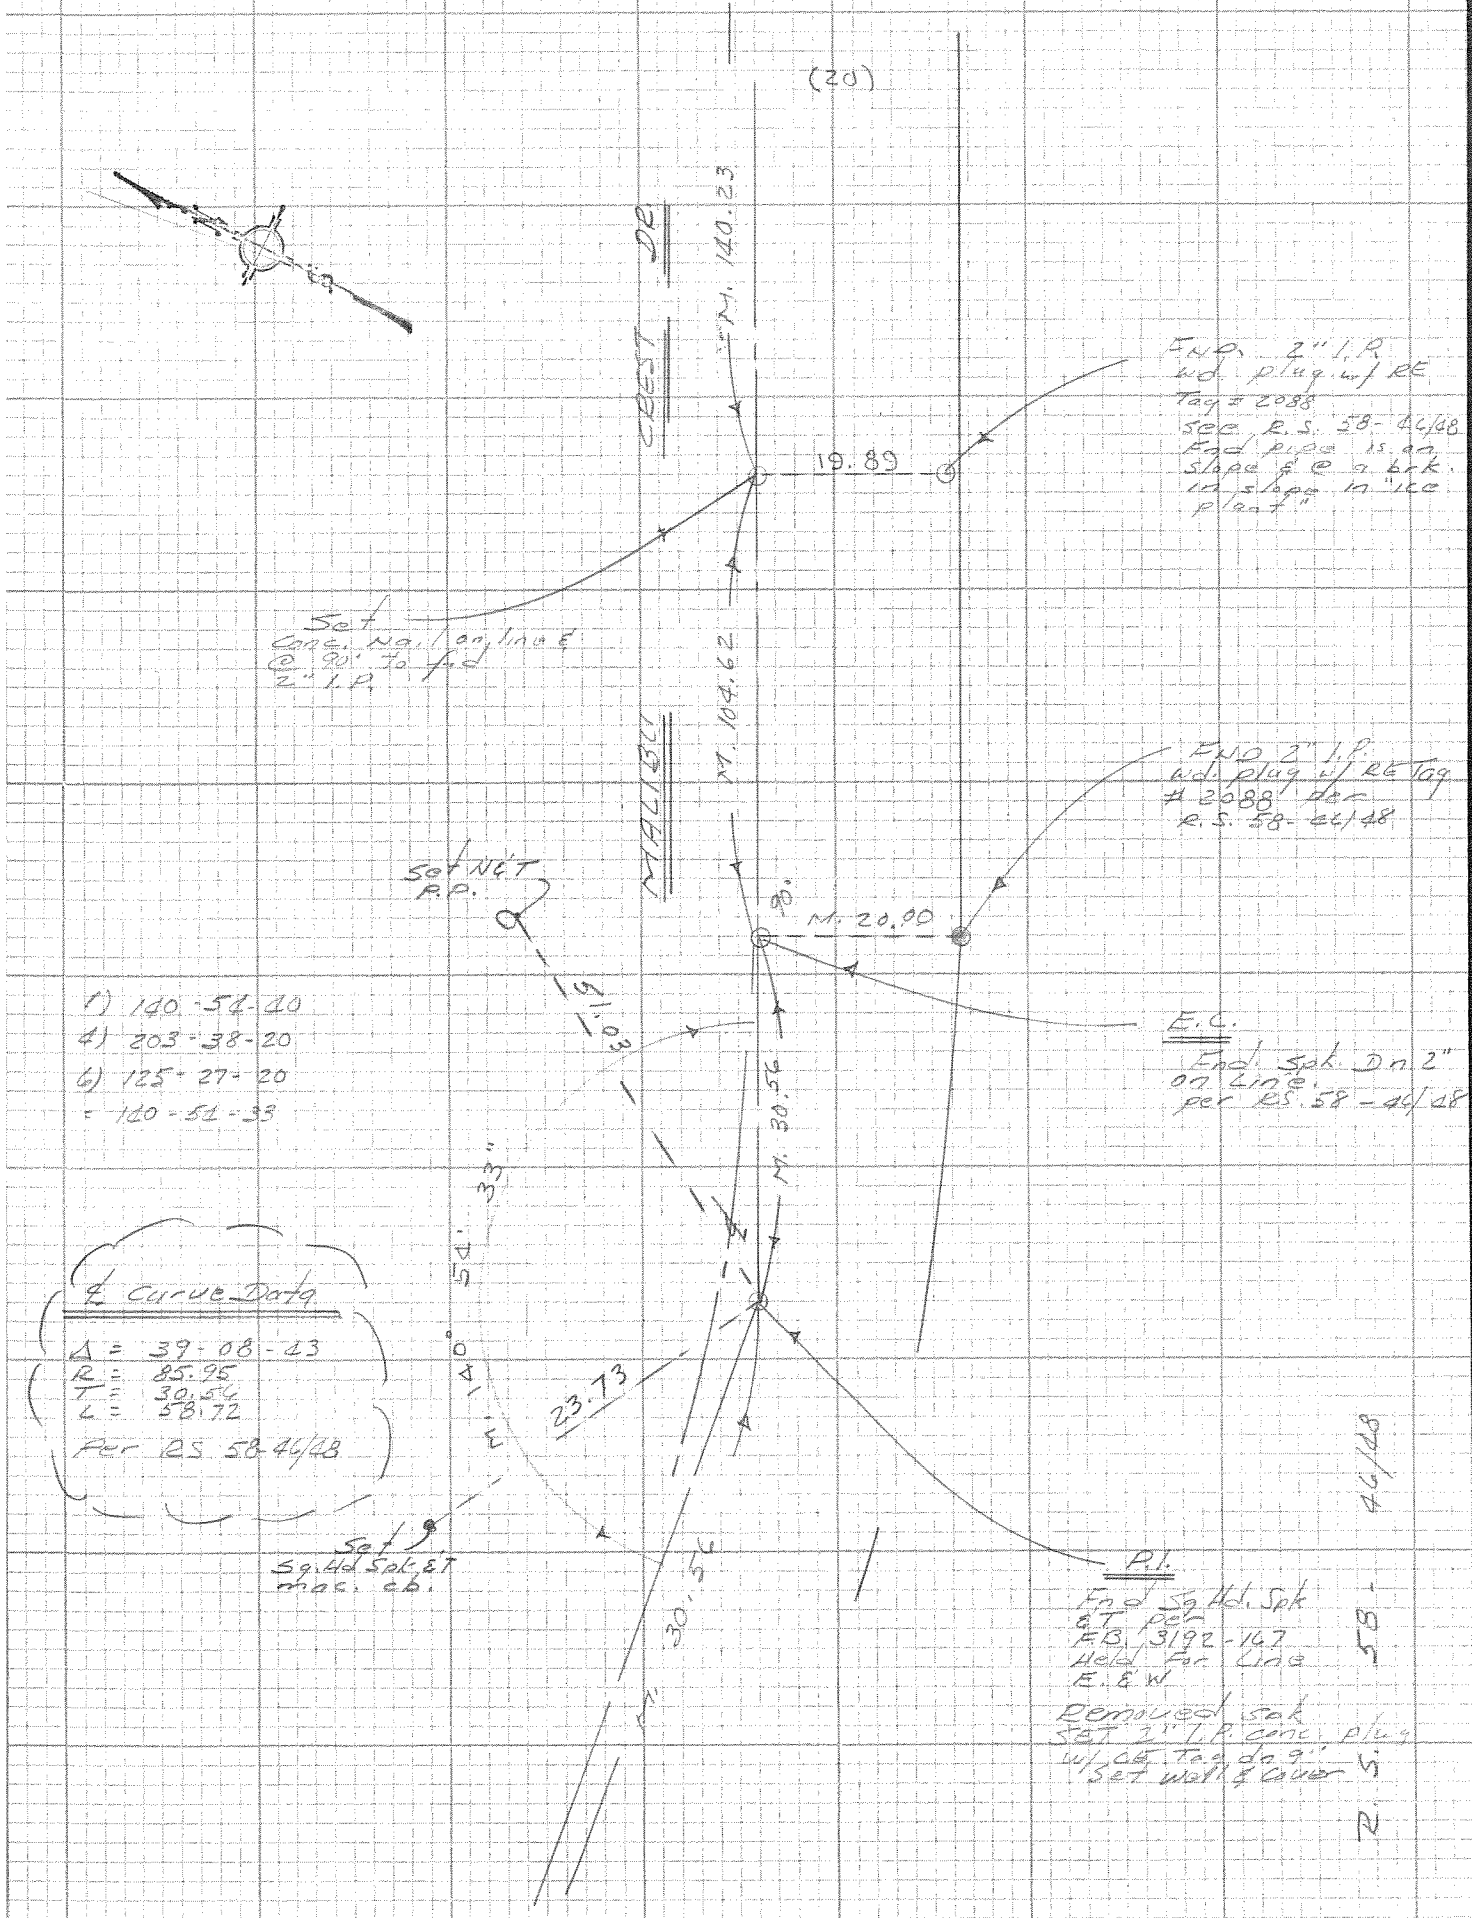

cont Rt. Pg 7

PWFB 1207

498

Notes Ck'd by	Survey of Malibu E
Map No.	JN 0303.00 Tape Std °F
Office Work C. A. PYLE	Surveyed by E. Landa
Checked	Notes E.L. Date 1-82
Date 5-83	Indexed H. HOLMAN DEC 22 1982

F.B. 4440 PG. 9

cont from Pg 10

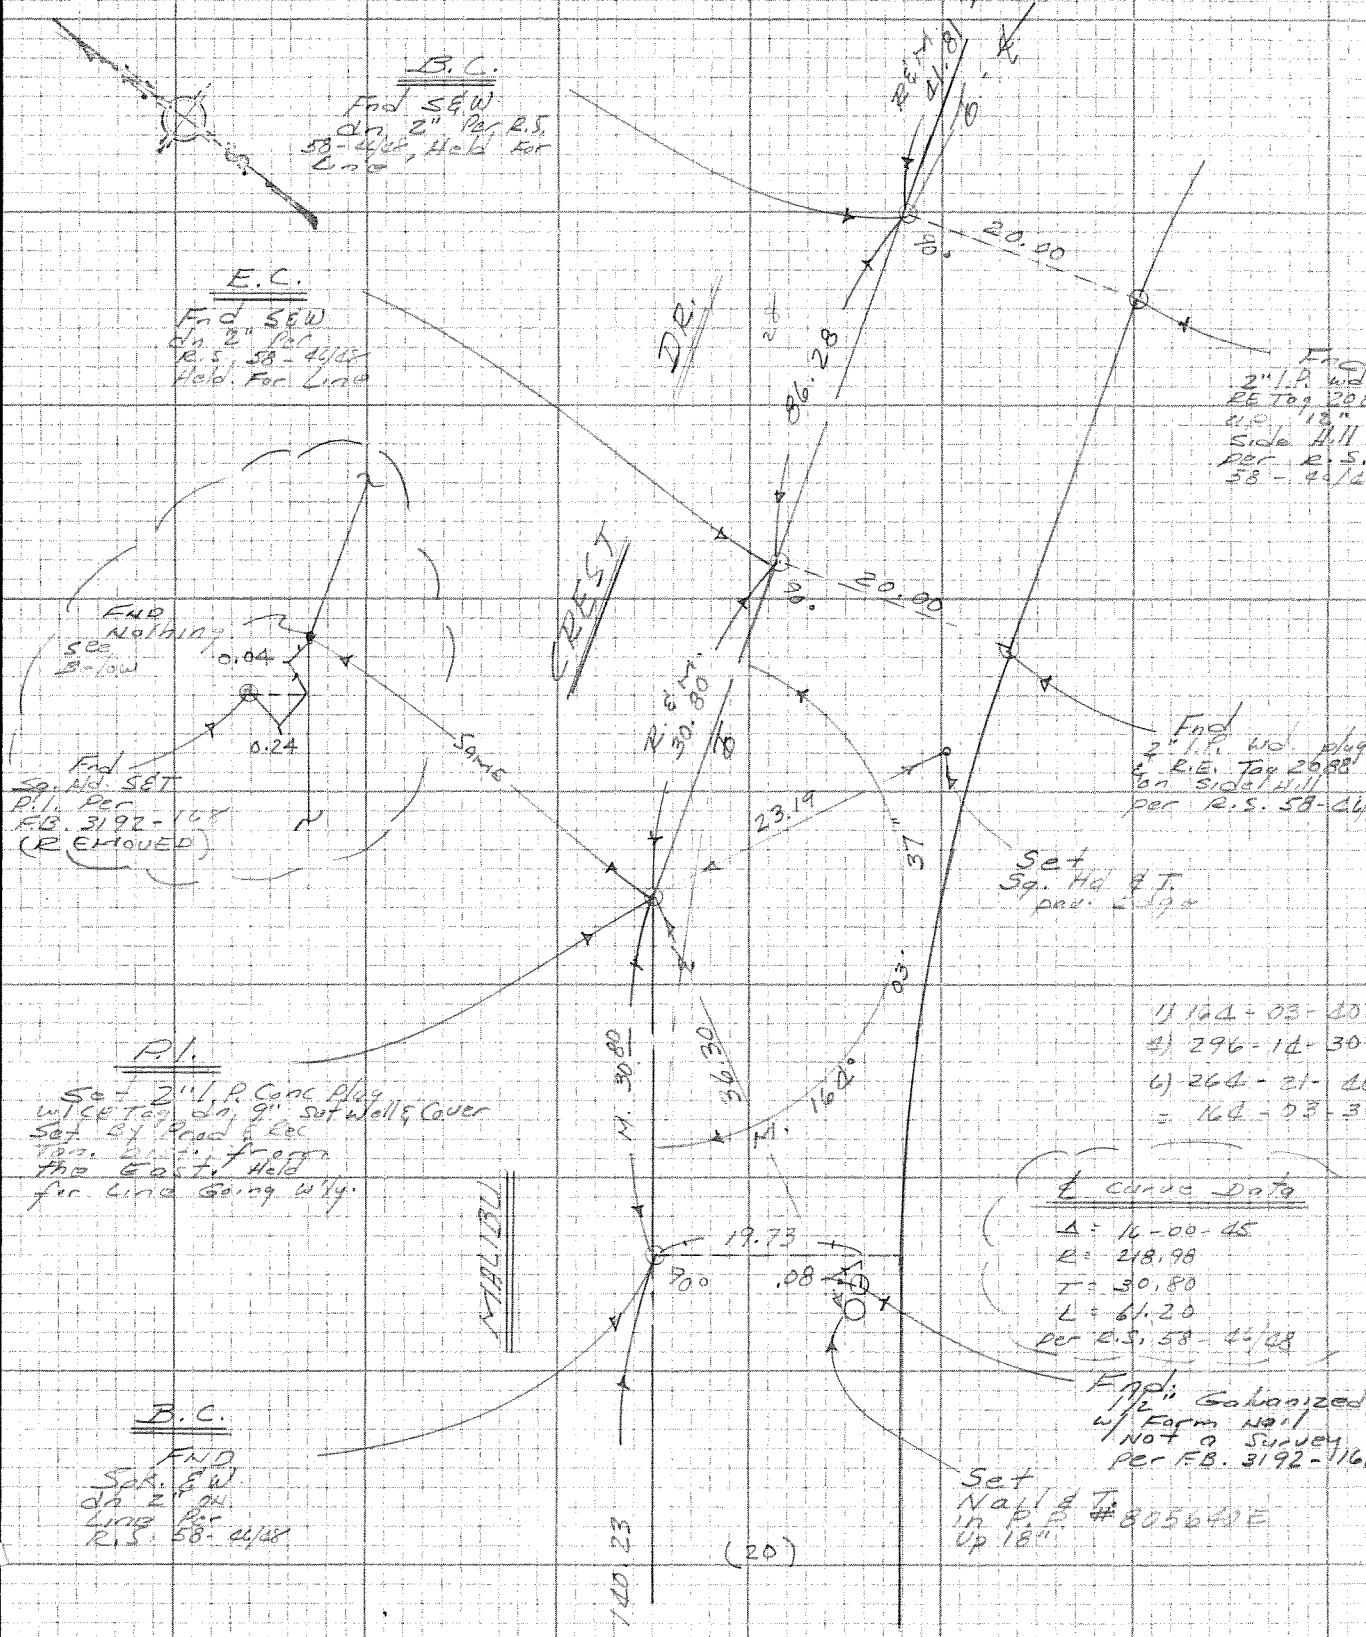

cont To Pg 8

NOTE: ANY ADDITIONS OR CHANGES ON THIS SHEET MUST BE MADE OR CIRCLED IN RED INK WITH DATE AND NAME OF PERSON MAKING CHANGE

Do not extend notes beyond this line

PLEASE RETURN TO
LOS ANGELES COUNTY ENGINEER
403 LOS ANGELES COUNTY ENGINEERING BLDG.

114-077, A-1

CENTERLINE NOTES
CE 310
76F3095-4/73

PWFB 1207

F.B. 9140 PG. 10

499

CE 310
76F309E

PLEASE RETURN TO
LOS ANGELES COUNTY ENGINEER
403 LOS ANGELES COUNTY ENGINEERING BLDG.

Do not extend notes this side of this line

NOTE: ANY ADDITIONS OR CHANGES ON THIS SHEET MUST BE MADE OR CIRCLED IN RED INK WITH DATE AND NAME OF PERSON MAKING CHANGE

1-47-70-471

M. 20.00

43.09

End Sq. Hd Spk. dn 2" F.B. 3192-169

Set chis'+" F. Hyd. up 1 ft.

End Sq. Spk dn 2" Per F.B. 3192-169 Hold for Line. Removed Spk. Set 2" I.P. conc. plug w/CE Tag dn 9" Set well & cover

Set Sq. Hd. Spk. Dr. wy (±2' W. of) Iron post (20)

M. 71.36

48.32

.05

CREST DR.

End N.E. Tag Fl. L.S. #2304 No Ref.

M. 12.87

.06

End N.E. L.S. Tag #2304 Fl. No Ref.

MALIBU

M. 30.39

Set N&P

43.24

3.00

Set Sq. Hd Spk & T Top of mac Burn

59.0

20.17

E.C.

End Nothing Set SET on Line & @ 90° To find I.P.

End 2" I.P. w.d. plug E.E.E. Tag ± 2088 up 9" This pipe has been used as a TIE dn for a Tree. per R.S. 58-46/48

M. 41.83

58.5

Curve Data

Δ = 35-39-15
R = 130.
T = 41.81
L = 80.90

per R.S. 58-44/48

144.0

1) 142-19-20
4) 217-19-20
6) 145-59-20
: 122-19-53

P.I.

End Nothing Set 2" I.P. Conc. plug w/CE Tag dn 9" & well & cover Set By Prod. Rec. dist. from the West & Hold for Line going E/W

18.14

43.30

Cont. Top Pg 9

SURVEY OF MALIBU CREST DR. INDEX PWFB 1207 PAGE 499A

JOB NO. XMAL4389 SURVEY NOTES PWFB 1207-499A

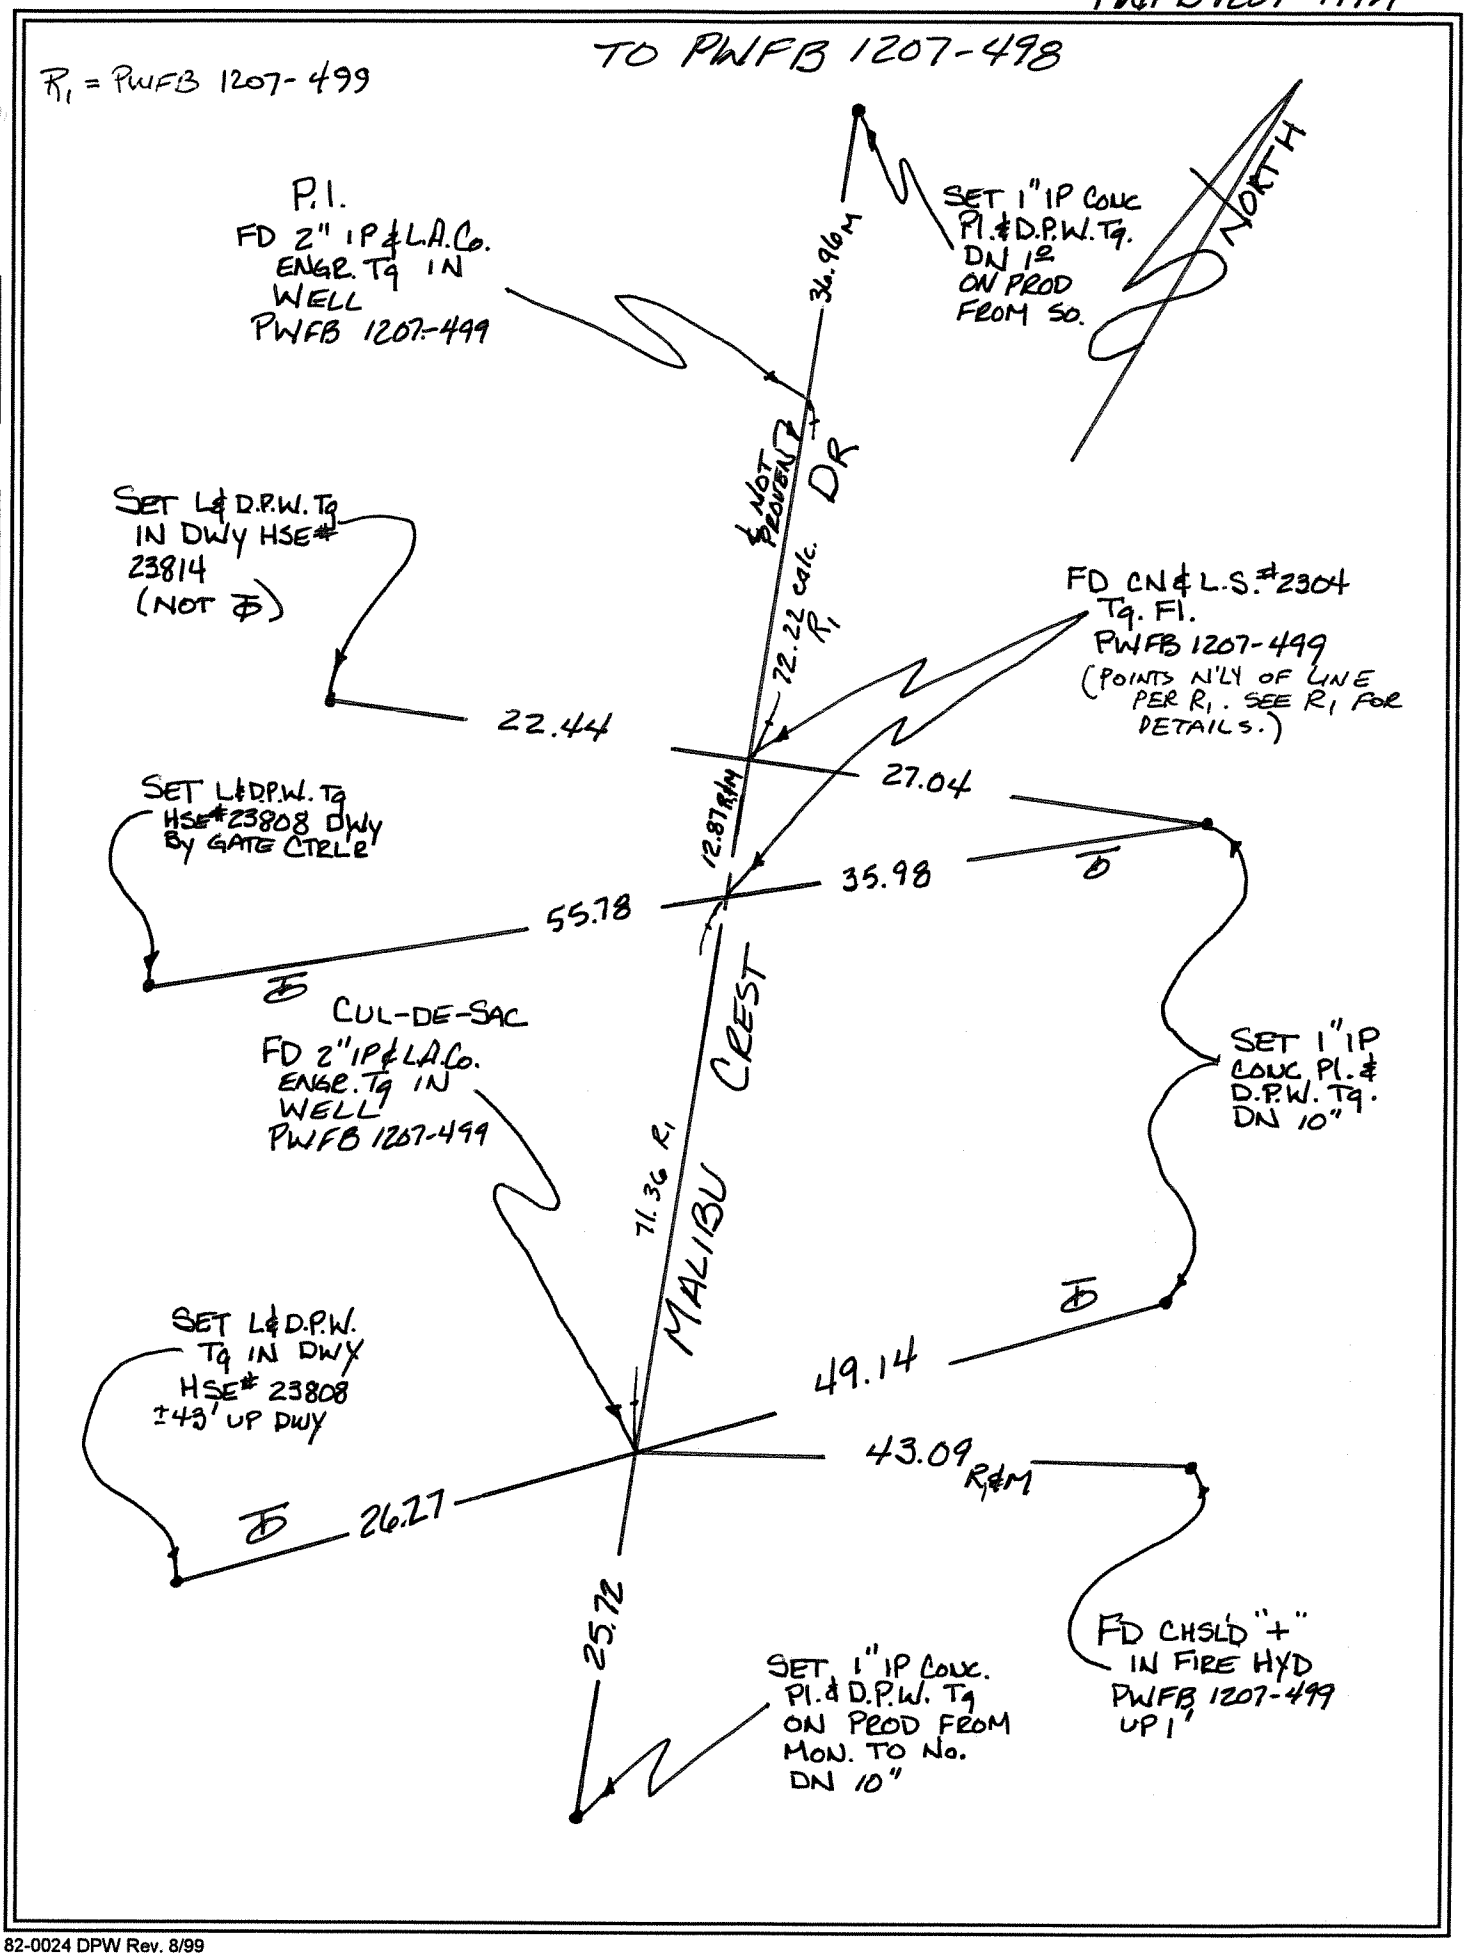

COUNTY OF LOS ANGELES DEPARTMENT OF PUBLIC WORKS
4TH FLOOR 900 S. FREMONT AVE., ALHAMBRA, CA 91803

SURVEY BY BUCKSLER DATE 7-17-2000

CHECKED BY DATE

82-0024 DPW Rev. 8/99

SURVEY OF _____ INDEX _____ PAGE _____

JOB NO. _____ SURVEY NOTES

COUNTY OF LOS ANGELES DEPARTMENT OF PUBLIC WORKS

SURVEY BY _____ DATE _____

4TH FLOOR 900 S. FREMONT AVE., ALHAMBRA, CA 91803

CHECKED BY _____ DATE _____

82-0024 DPW Rev. 8/99

PWFB 1207

500

Notes Ck'd by	Survey of MALIBU ℄
Map No.	JN 0303.00 Tape Std °F
Office Work C.A. PYLE	Surveyed by E.L.
Checked	Notes A. CARO Date 4-82
Date 5-83	Indexed H. HOLMAN DEC 22 1982

F.B. ~~4440~~ PG. 11

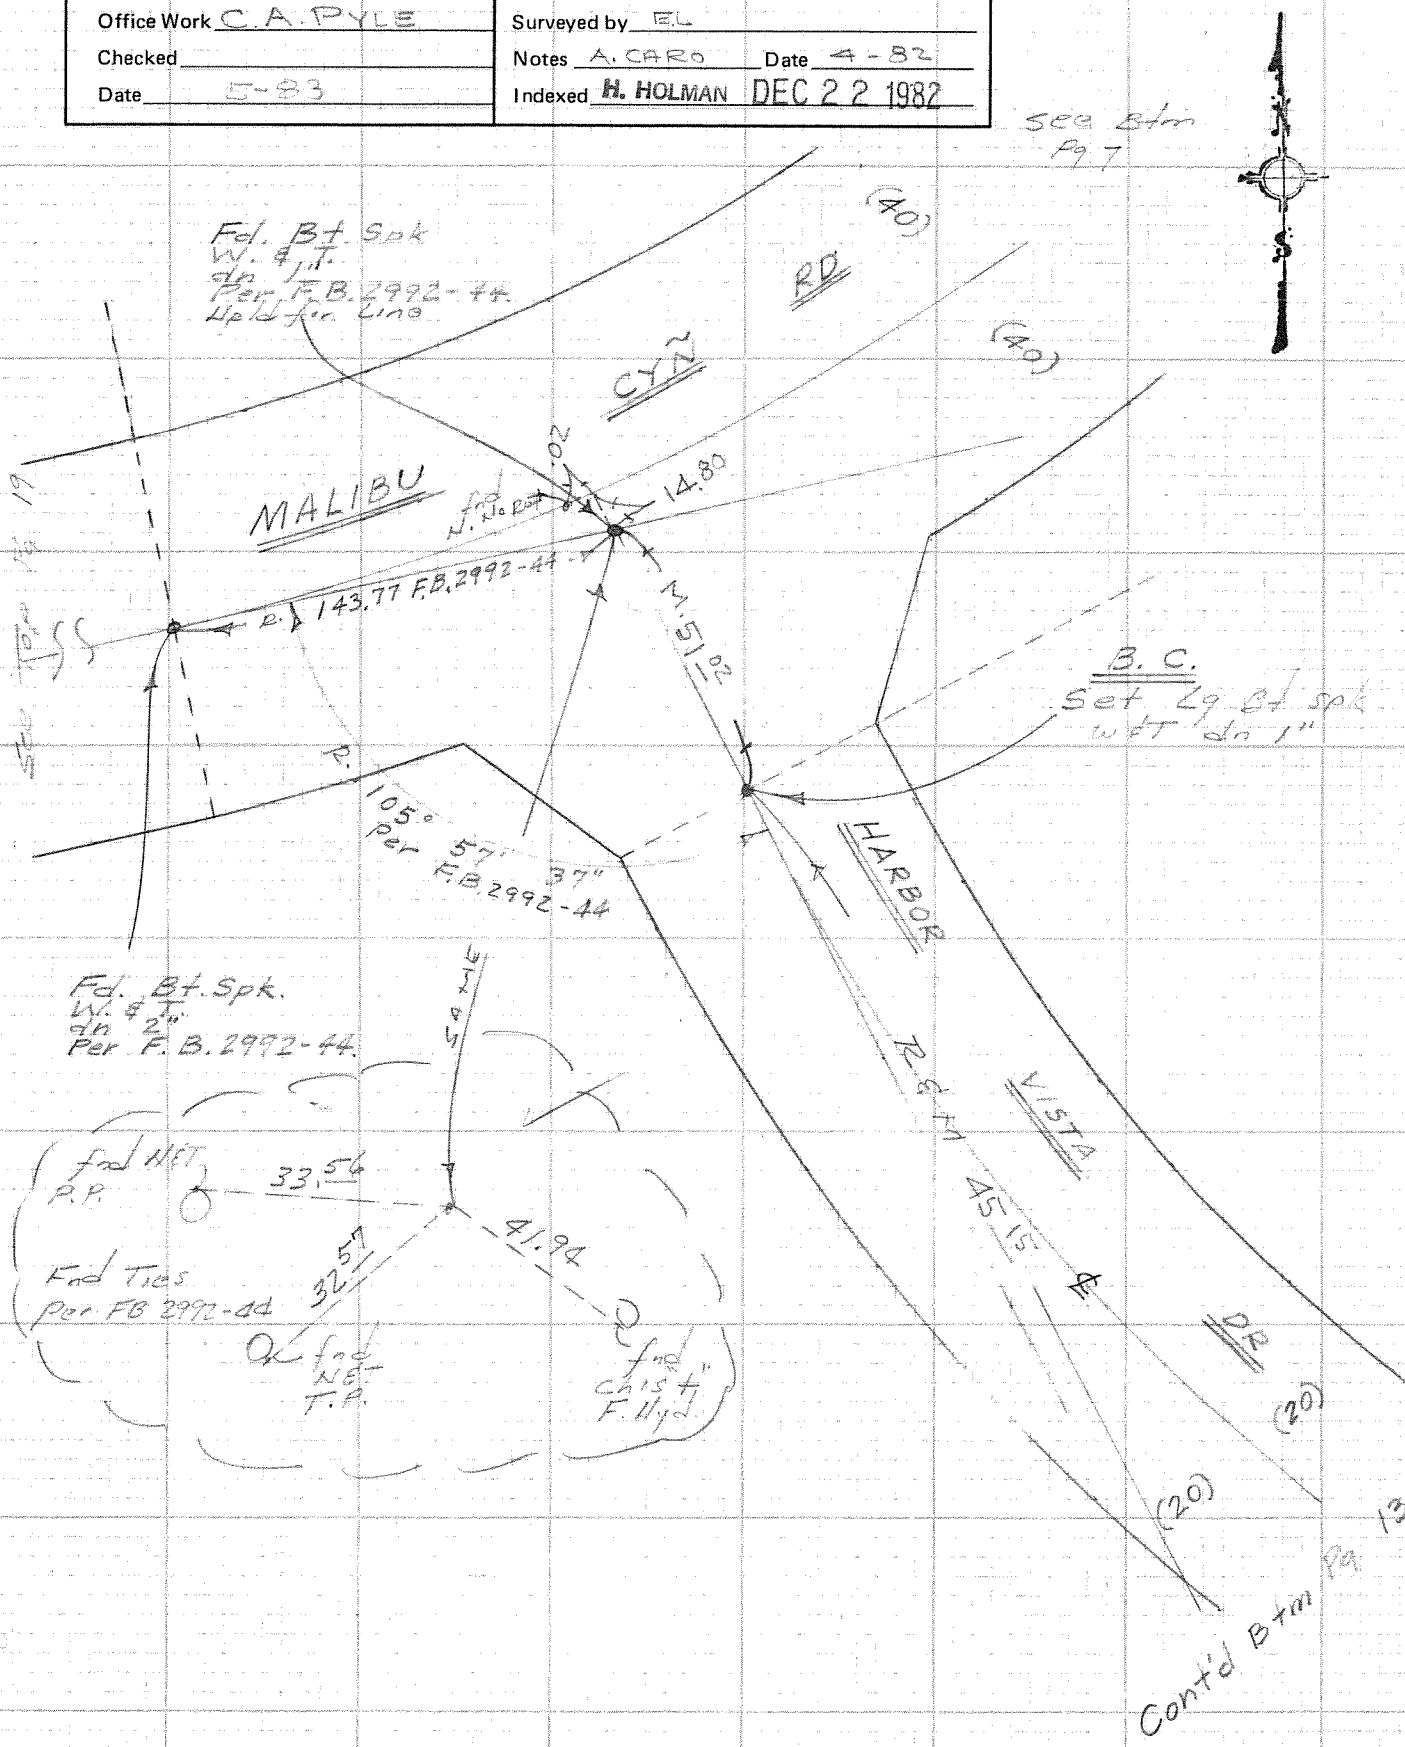

NOTE: ANY ADDITIONS OR CHANGES ON THIS SHEET MUST BE MADE OR CIRCLED IN RED INK WITH DATE AND NAME OF PERSON MAKING CHANGE

Do not extend notes this side of this line

PLEASE RETURN TO
LOS ANGELES COUNTY ENGINEER
403 LOS ANGELES COUNTY ENGINEERING BLDG.

114-077, A-1

CENTERLINE NOTES
CE 310
76F3095-4/73

CE 310
76F3095 4/73

PLEASE RETURN TO
LOS ANGELES COUNTY ENGINEER
403 LOS ANGELES COUNTY ENGINEERING BLDG.

Do not ex notes this side of this line

NOTE: ANY ADDITIONS OR CHANGES ON THIS SHEET MUST BE MADE OR CIRCLED IN RED INK WITH DATE AND NAME OF PERSON MAKING CHANGE

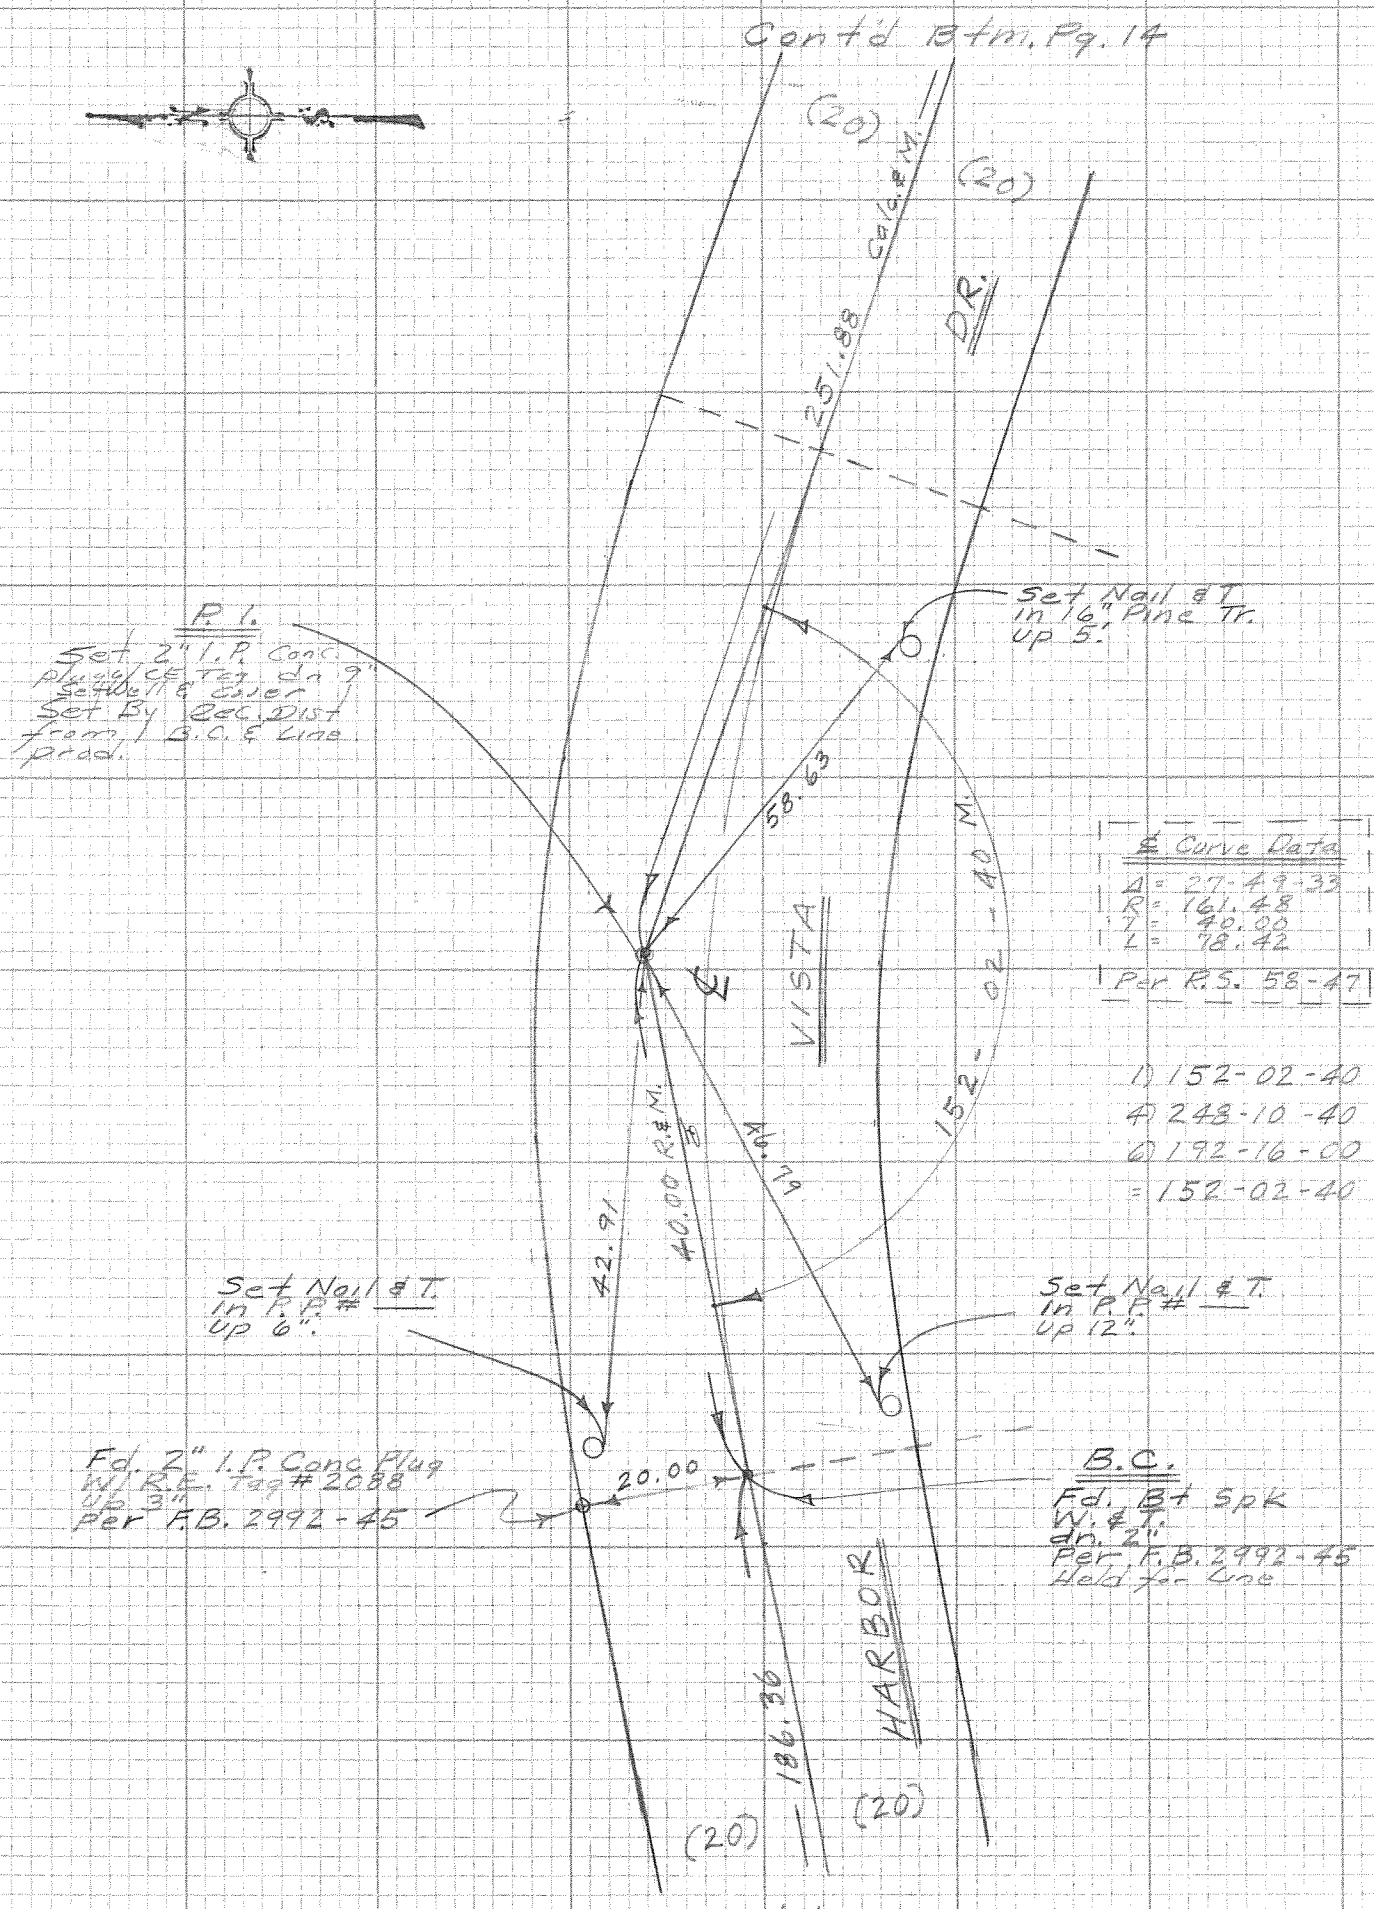

PWFB 1207

502 ? 503

Notes Ck'd by	Survey of MALIBU ℄
Map No.	JN 0303.00 Tape Std °F
Office Work C. A. PYLE	Surveyed by E. L.
Checked	Notes A. CARO Date 4-82
Date 5-83	Indexed H. HOLMAN DEC 22 1982

F.B. 4440 PG. 13

Cont'd Btm Pg. 12

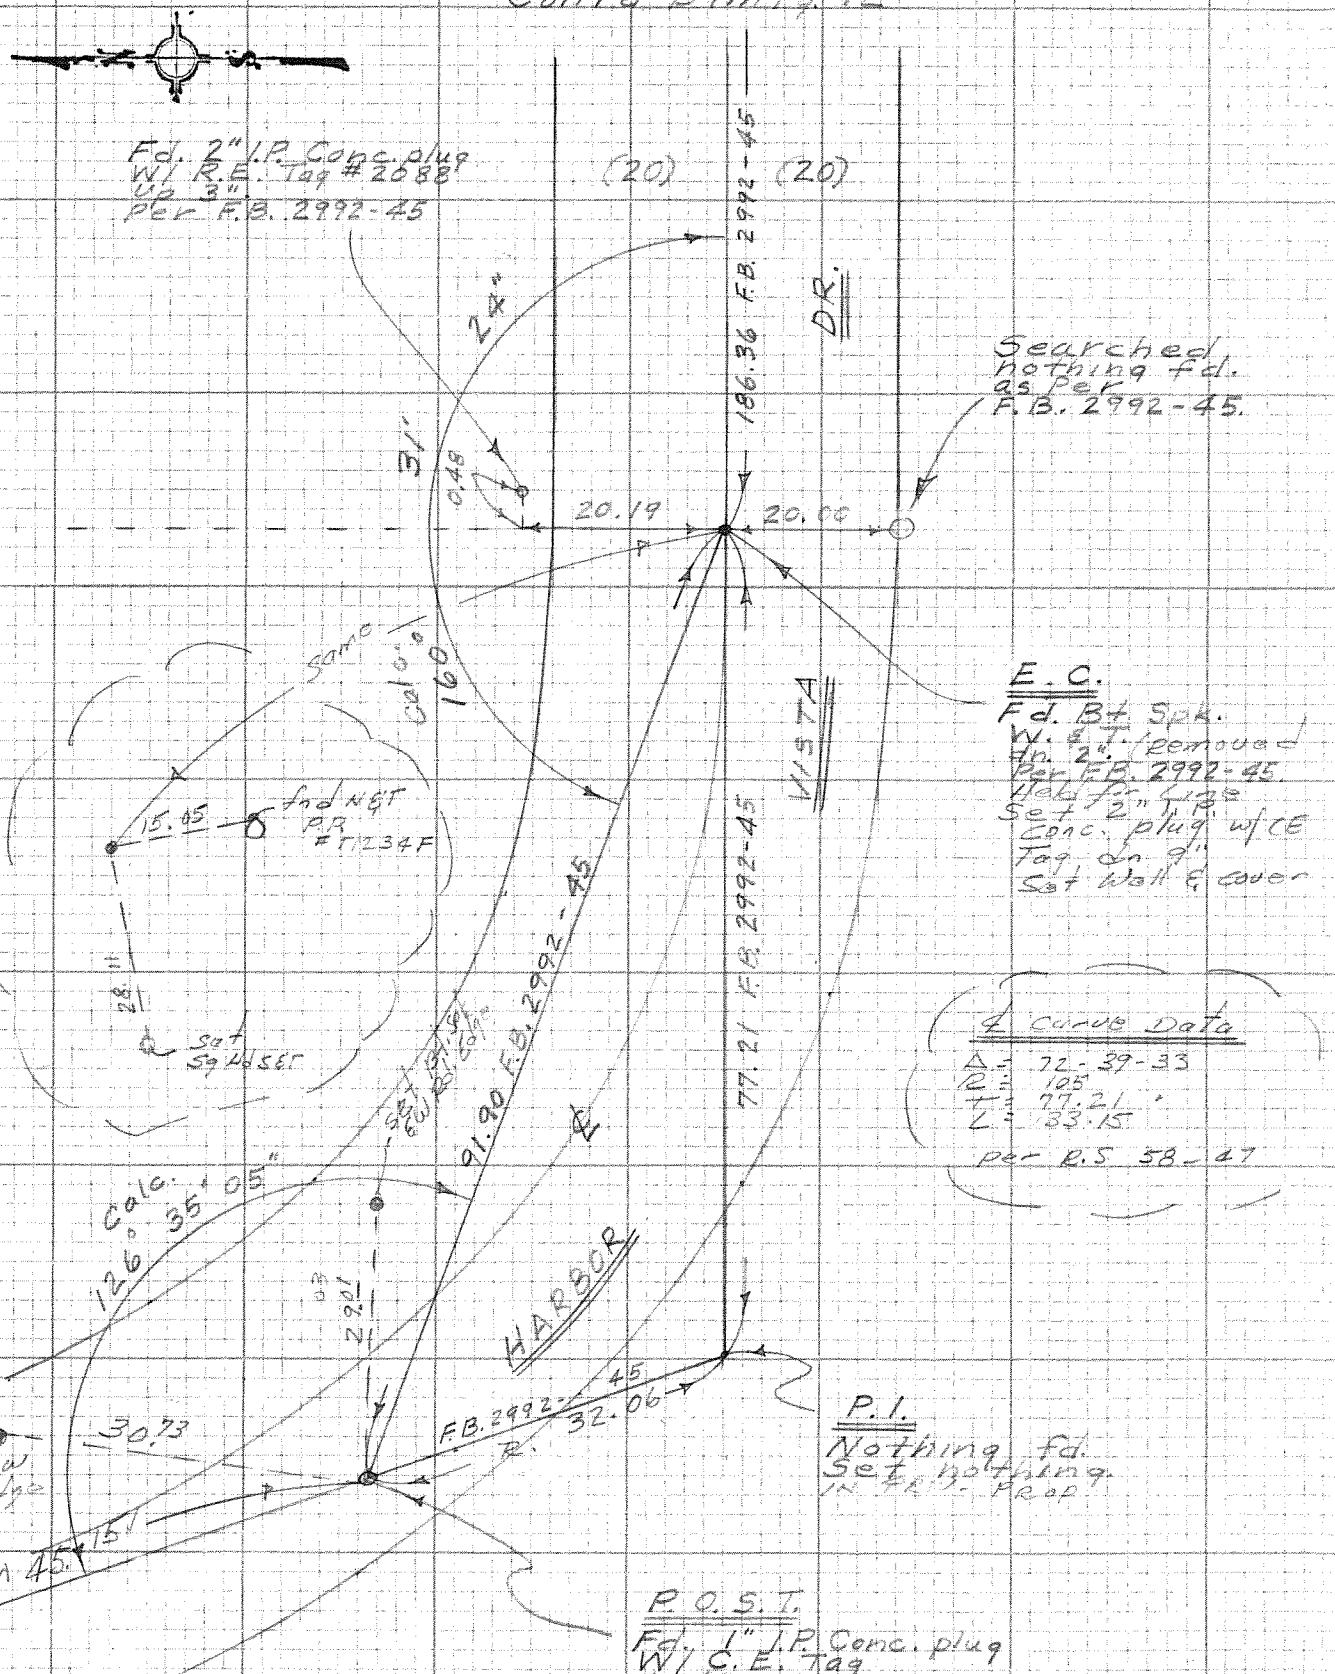

Cont'd Btm Pg 11

NOTE: ANY ADDITIONS OR CHANGES ON THIS SHEET MUST BE MADE OR CIRCLED IN RED INK WITH DATE AND NAME OF PERSON MAKING CHANGE

Do not extend notes this side of this line

PLEASE RETURN TO
LOS ANGELES COUNTY ENGINEER
403 LOS ANGELES COUNTY ENGINEERING BLDG.

114-077, A-1

CENTERLINE NOTES
CE 310
76F3095-4/73

Cont'd. Btm. Pg. 16

1) 169 - 18 - 18
4) 317 - 13 - 10
6) 295 - 49 - 50
= 169 - 18 - 18

℄ Curve Data	
Δ =	10-41-40
R =	373.94
T =	35.00
L =	69.80
Per R.S.	58-47

Set Pen mk.

Fd. 1/2" I.P. Wd. Plug & N. No Ref.

D.R.

97.50

19.86

Set Chisel "+" on Fire Hyd. Up 3".

Set Sq. Hd. & T.

35.00

R.1
Set 2" I.P. conc. plug w/ cap on top. Set well & cover. Set by Compass Rule. Per pg. 18.

18 Calc. & M.

P.O.C.
Set Sq. Hd. Spk. Flush. Per R.S. 58-47.

20.21

38.73

169 - 15

COLONY VIEW

2°40'45"

Set Nail & T. in P.P. # Up 1".

27.18

171.05 C.&M.

CIRCLE

90° 17' 42" Calc.

34.96 R&M.

R&M.

35.00

HARBOR VISTA

251.38 (per calc. & M. compass - see pg 18)

B.C.
Set Sq. Hd. S.& T. Flush. Set By Request of 35.00 from Pl. & on line

Cont'd. Top Pg. 15

Cont'd. Top Pg. 12

CE 310
76F309F 73

PLEASE RETURN TO
LOS ANGELES COUNTY ENGINEER
403 LOS ANGELES COUNTY ENGINEERING BLDG.

Do not ext

NOTE: ANY ADDITIONS OR CHANGES ON THIS SHEET MUST BE MADE OR CIRCLED IN RED INK WITH DATE AND NAME OF PERSON MAKING CHANGE

notes this side of this line

1-A-7 L0-41

PWFB 1207

505

Notes Ck'd by	Survey of MALIBU ℄
Map No.	JN 0303.00 Tape Std °F
Office Work C.A. PYLE	Surveyed by E. L.
Checked	Notes A. CARO Date 4-82'
Date 5-83	Indexed H. HOLMAN DEC 22 1982

F.B. 4440 PG. 45

Cont'd. Rt. Pg 14

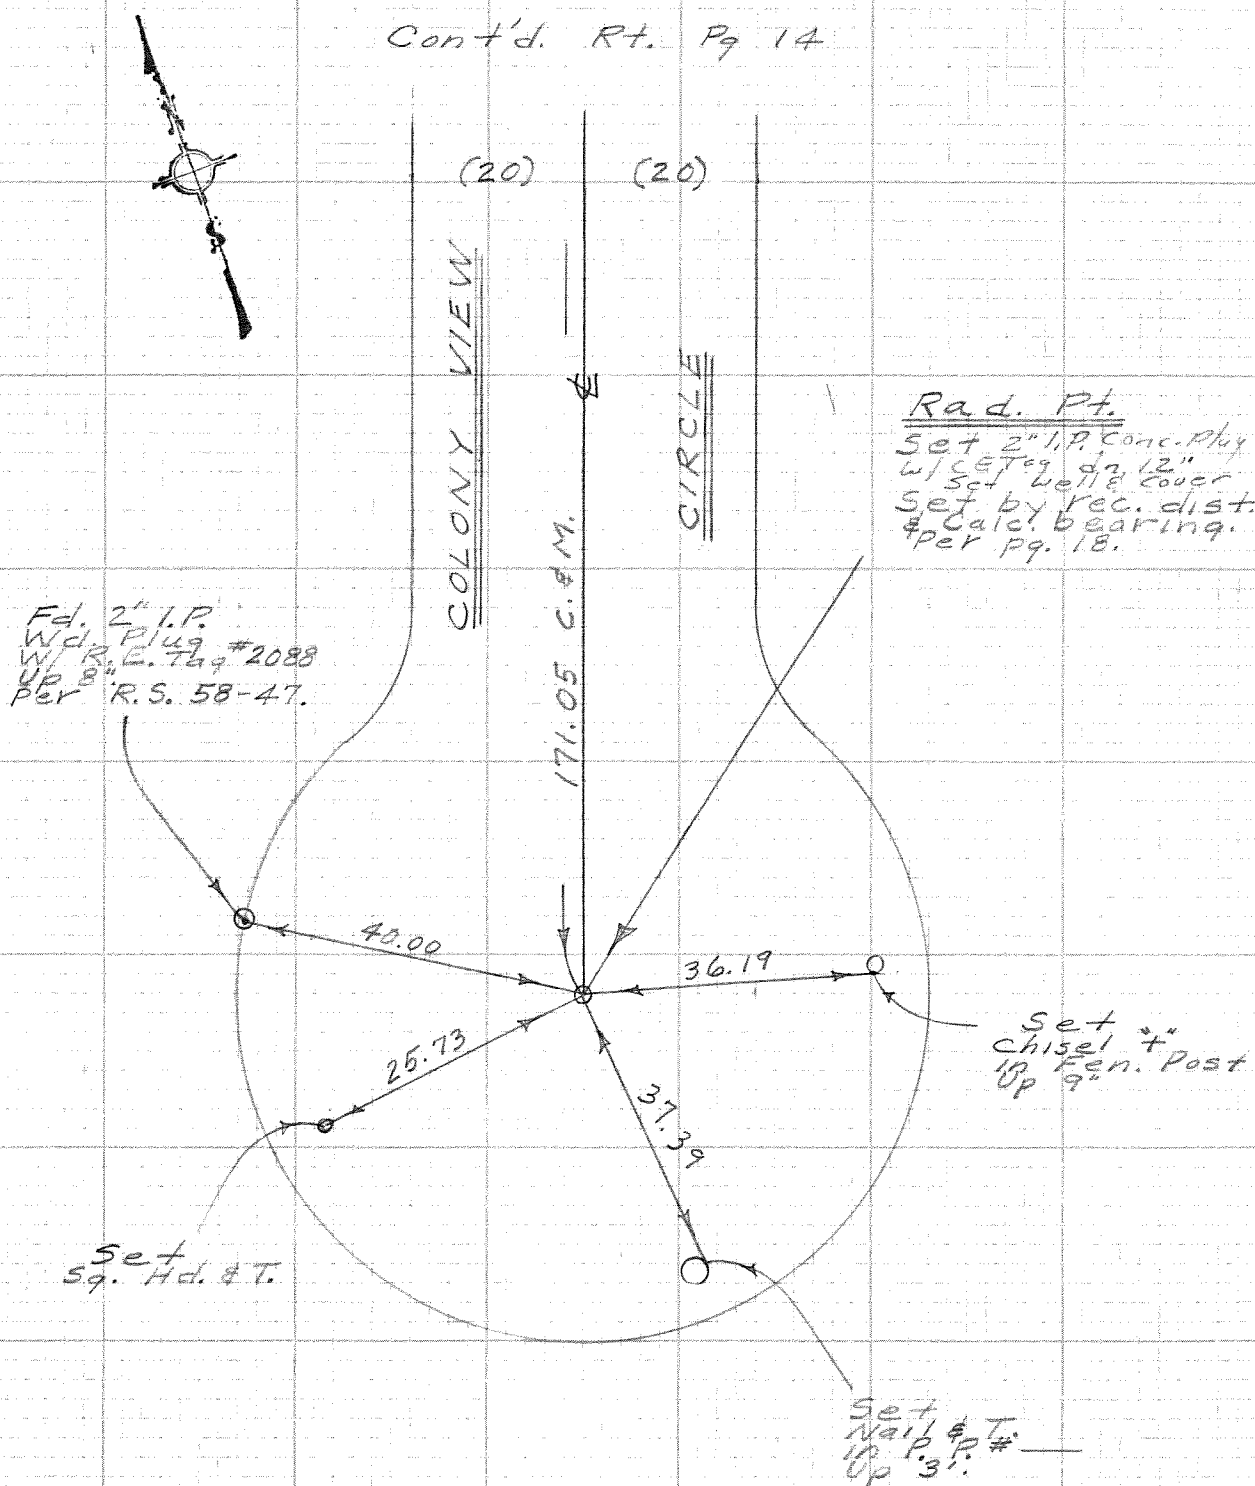

NOTE: ANY ADDITIONS OR CHANGES ON THIS SHEET MUST BE MADE OR CIRCLED IN RED INK WITH DATE AND NAME OF PERSON MAKING CHANGE

Do not extend notes this side of this line

PLEASE RETURN TO
LOS ANGELES COUNTY ENGINEER
403 LOS ANGELES COUNTY ENGINEERING BLDG.

114-077, A-1

CENTERLINE NOTES
CE 310
76F3095-4/73

F.B. ~~[illegible]~~ PG. 16

Cont'd. Lt. Pg 17

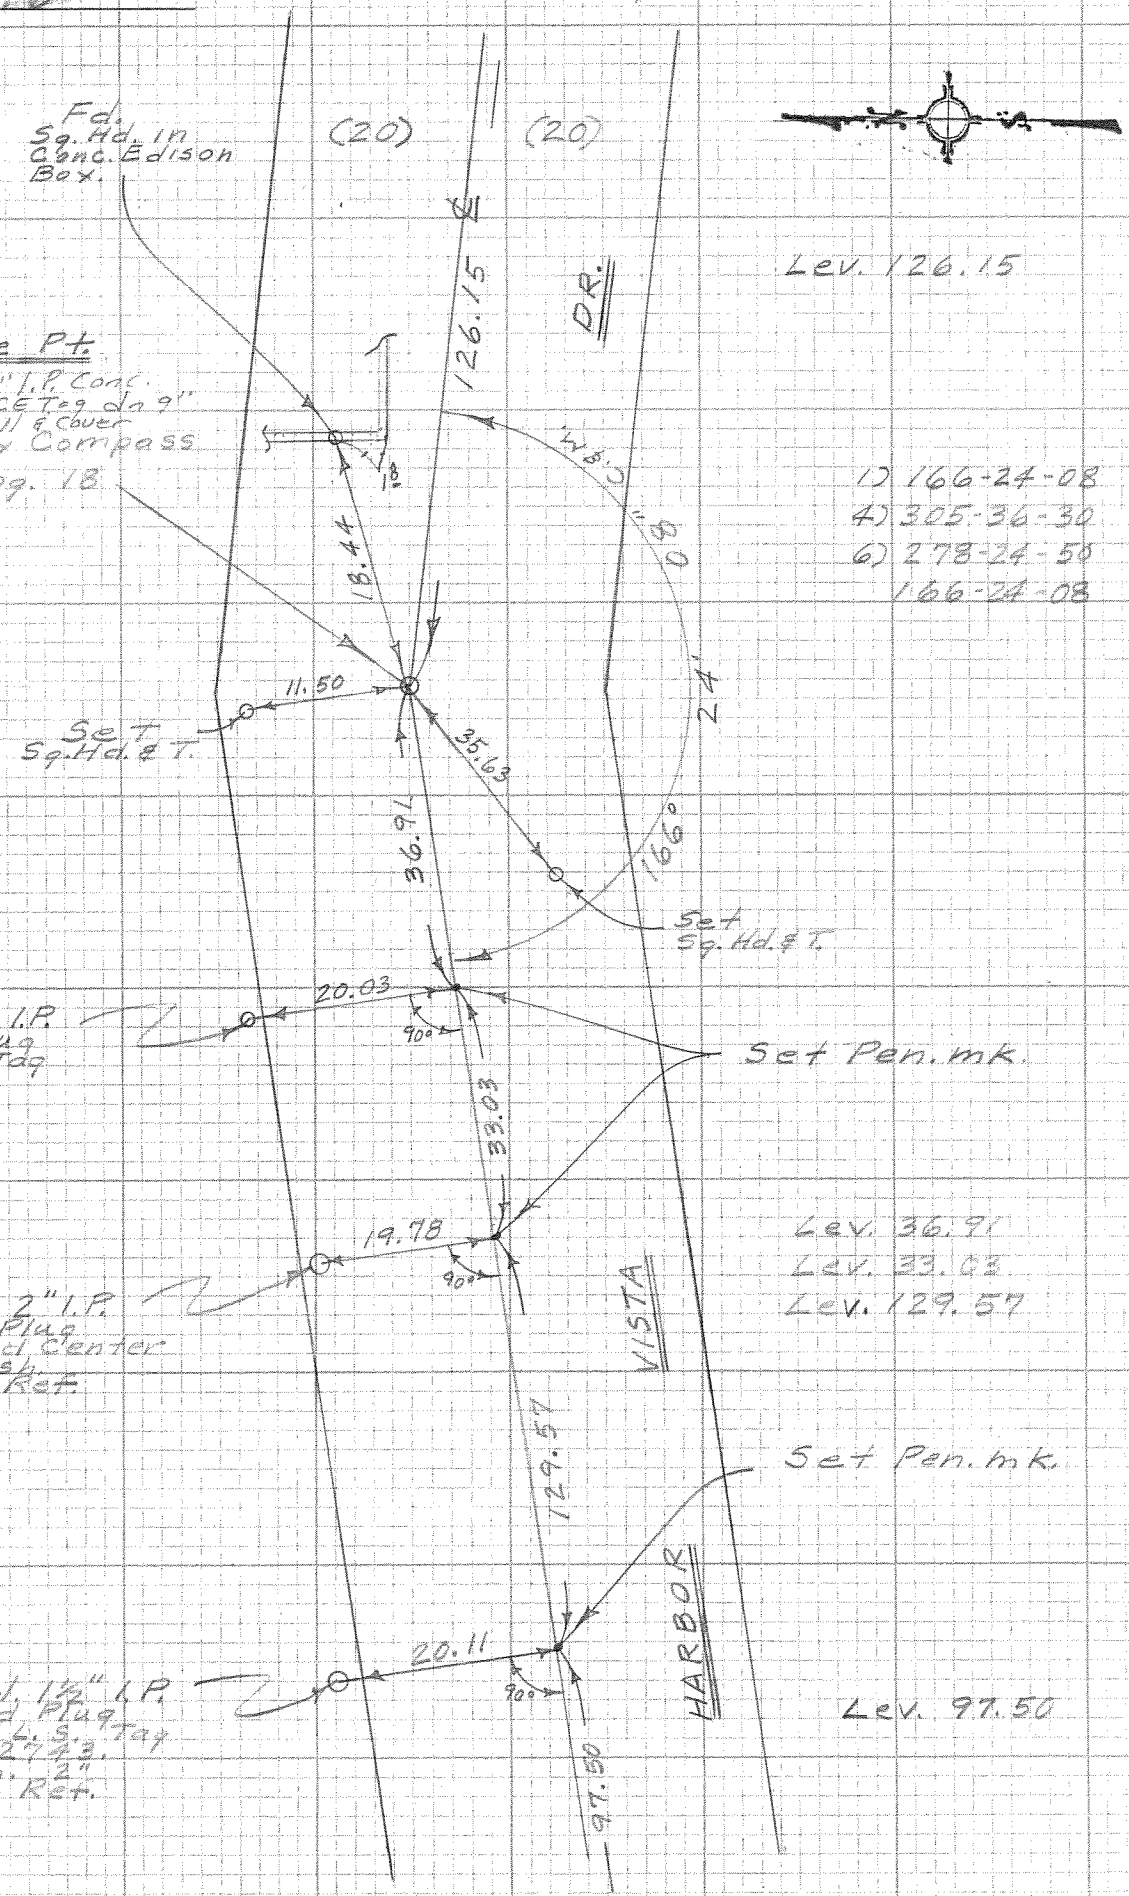

Cont'd. Top Pg 14

CE 310
76F3095 1/73

PLEASE RETURN TO
LOS ANGELES COUNTY ENGINEER
403 LOS ANGELES COUNTY ENGINEERING BLDG.

Do not ext notes this side of this line

NOTE: ANY ADDITIONS OR CHANGES ON THIS SHEET MUST BE MADE OR CIRCLED IN RED INK WITH DATE AND NAME OF PERSON MAKING CHANGE

1-47 70-411

PWFB 1207

507

Notes Ck'd by	Survey of MALIBU ℄	F.B. 4440 PG. 17
Map No.	JN 0303.00 Tape Std °F	
Office Work C.A. PYLE	Surveyed by E. L.	
Checked	Notes A. CARO Date 4-82	
Date 5-83	Indexed H. HOLMAN DEC 22 1982	

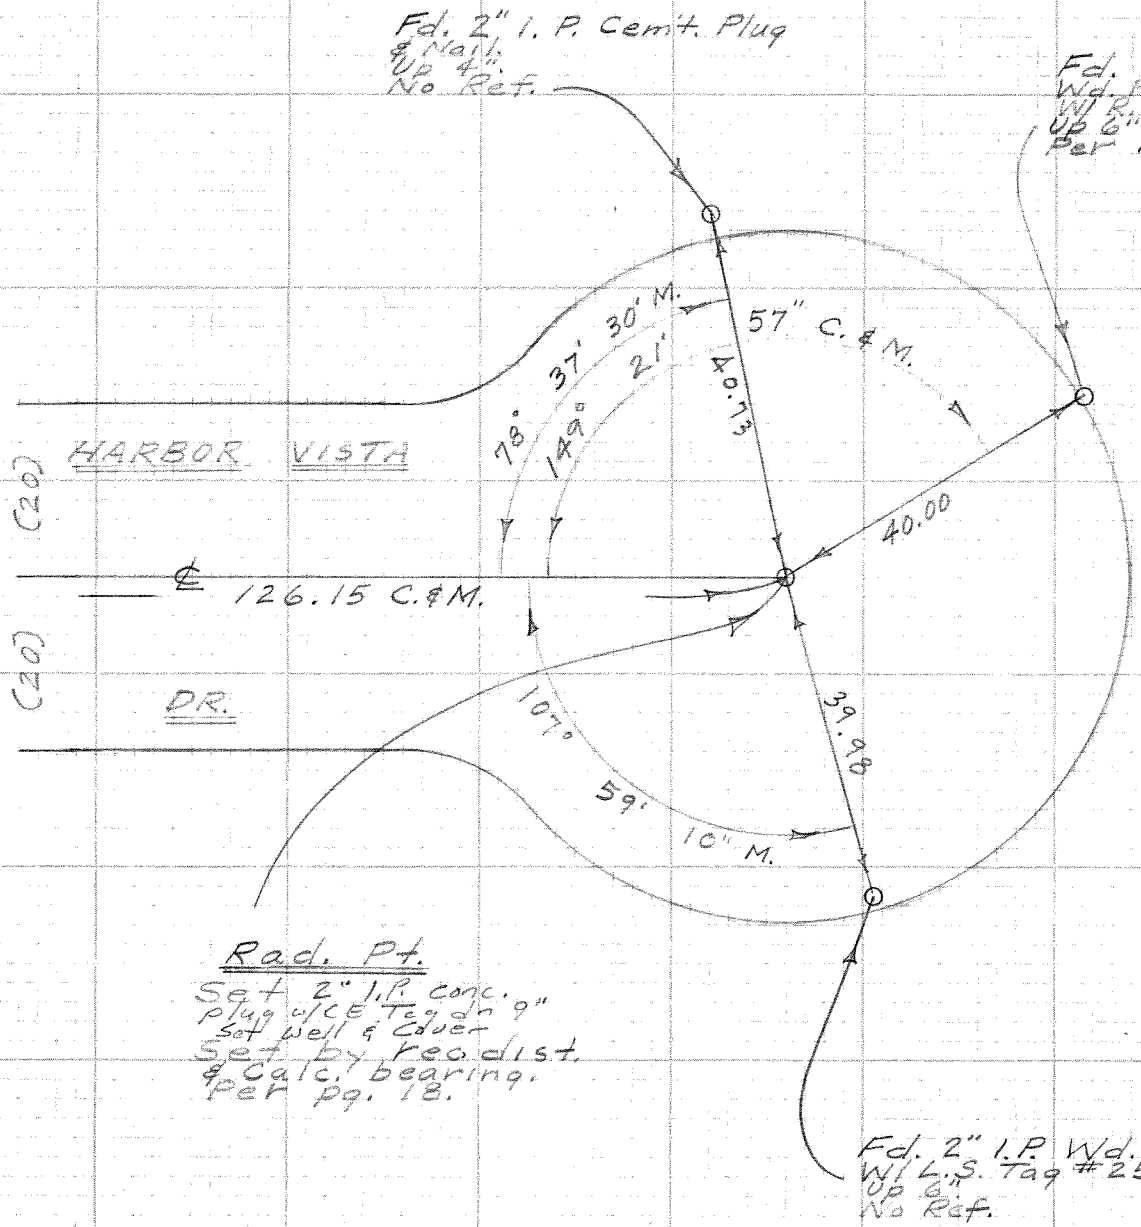

NOTE: ANY ADDITIONS OR CHANGES ON THIS SHEET MUST BE MADE OR CIRCLED IN RED INK WITH DATE AND NAME OF PERSON MAKING CHANGE

Do not extend notes this side of this line

PLEASE RETURN TO
LOS ANGELES COUNTY ENGINEER
403 LOS ANGELES COUNTY ENGINEERING BLDG.

114-077, A-1

CENTERLINE NOTES
CE 310
76F-3095-4/73

PWFB 1207

F.B. 4440 PG. 18

COMPASS Rule Calc's

TO

HARBOR VISTA DR.

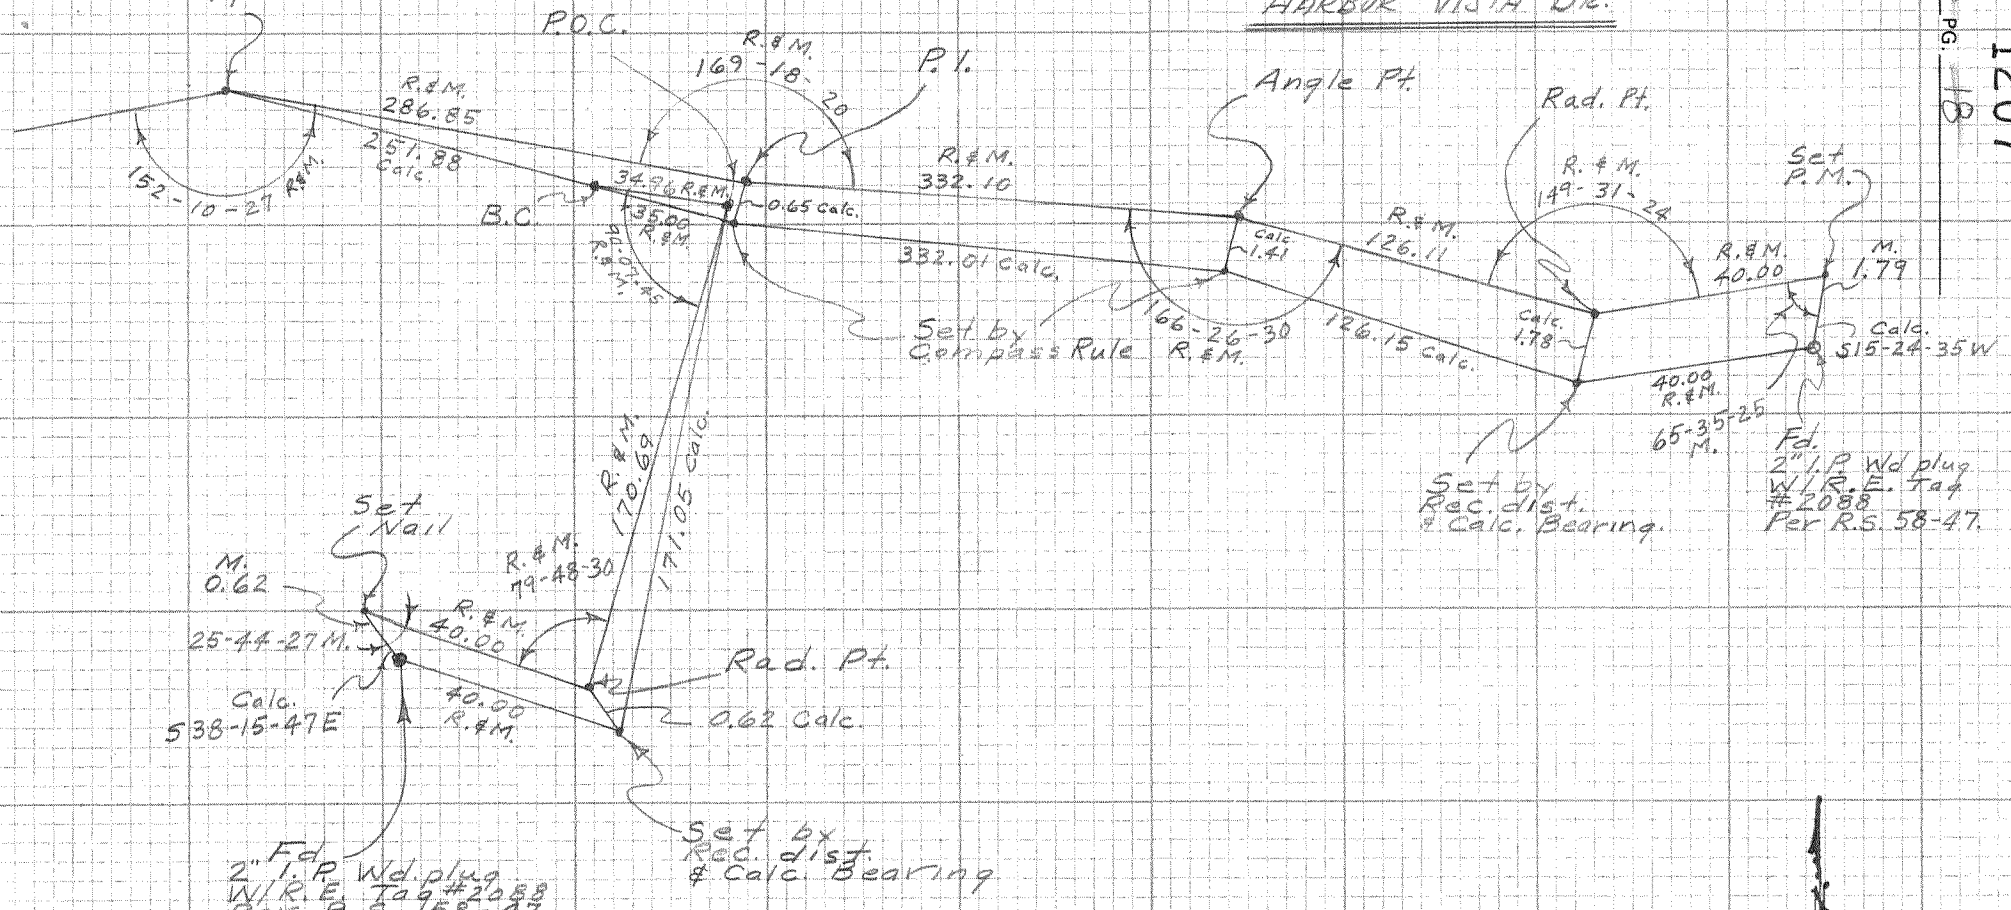

508, 509, 510

CE 310
76F3096-4/73

PLEASE RETURN TO
LOS ANGELES COUNTY ENGINEER
403 LOS ANGELES COUNTY ENGINEERING BLDG.

NOTE: ANY ADDITIONS OR CHANGES ON THIS SHEET MUST BE MADE OR CIRCLED IN RED INK WITH DATE AND NAME OF PERSON MAKING CHANGE

Do not extend notes this side of this line

PWFB 1207

511

Notes Ck'd by R. HILARIO	Survey of Malibu ℄
Map No.	JN 0303.00 Tape Std °F
Office Work	Surveyed by E. Landa
Checked	Notes E.L. Date 5-81
Date	Indexed H. HOLMAN DEC 22 1982

F.B. ~~1110~~ PG. 19

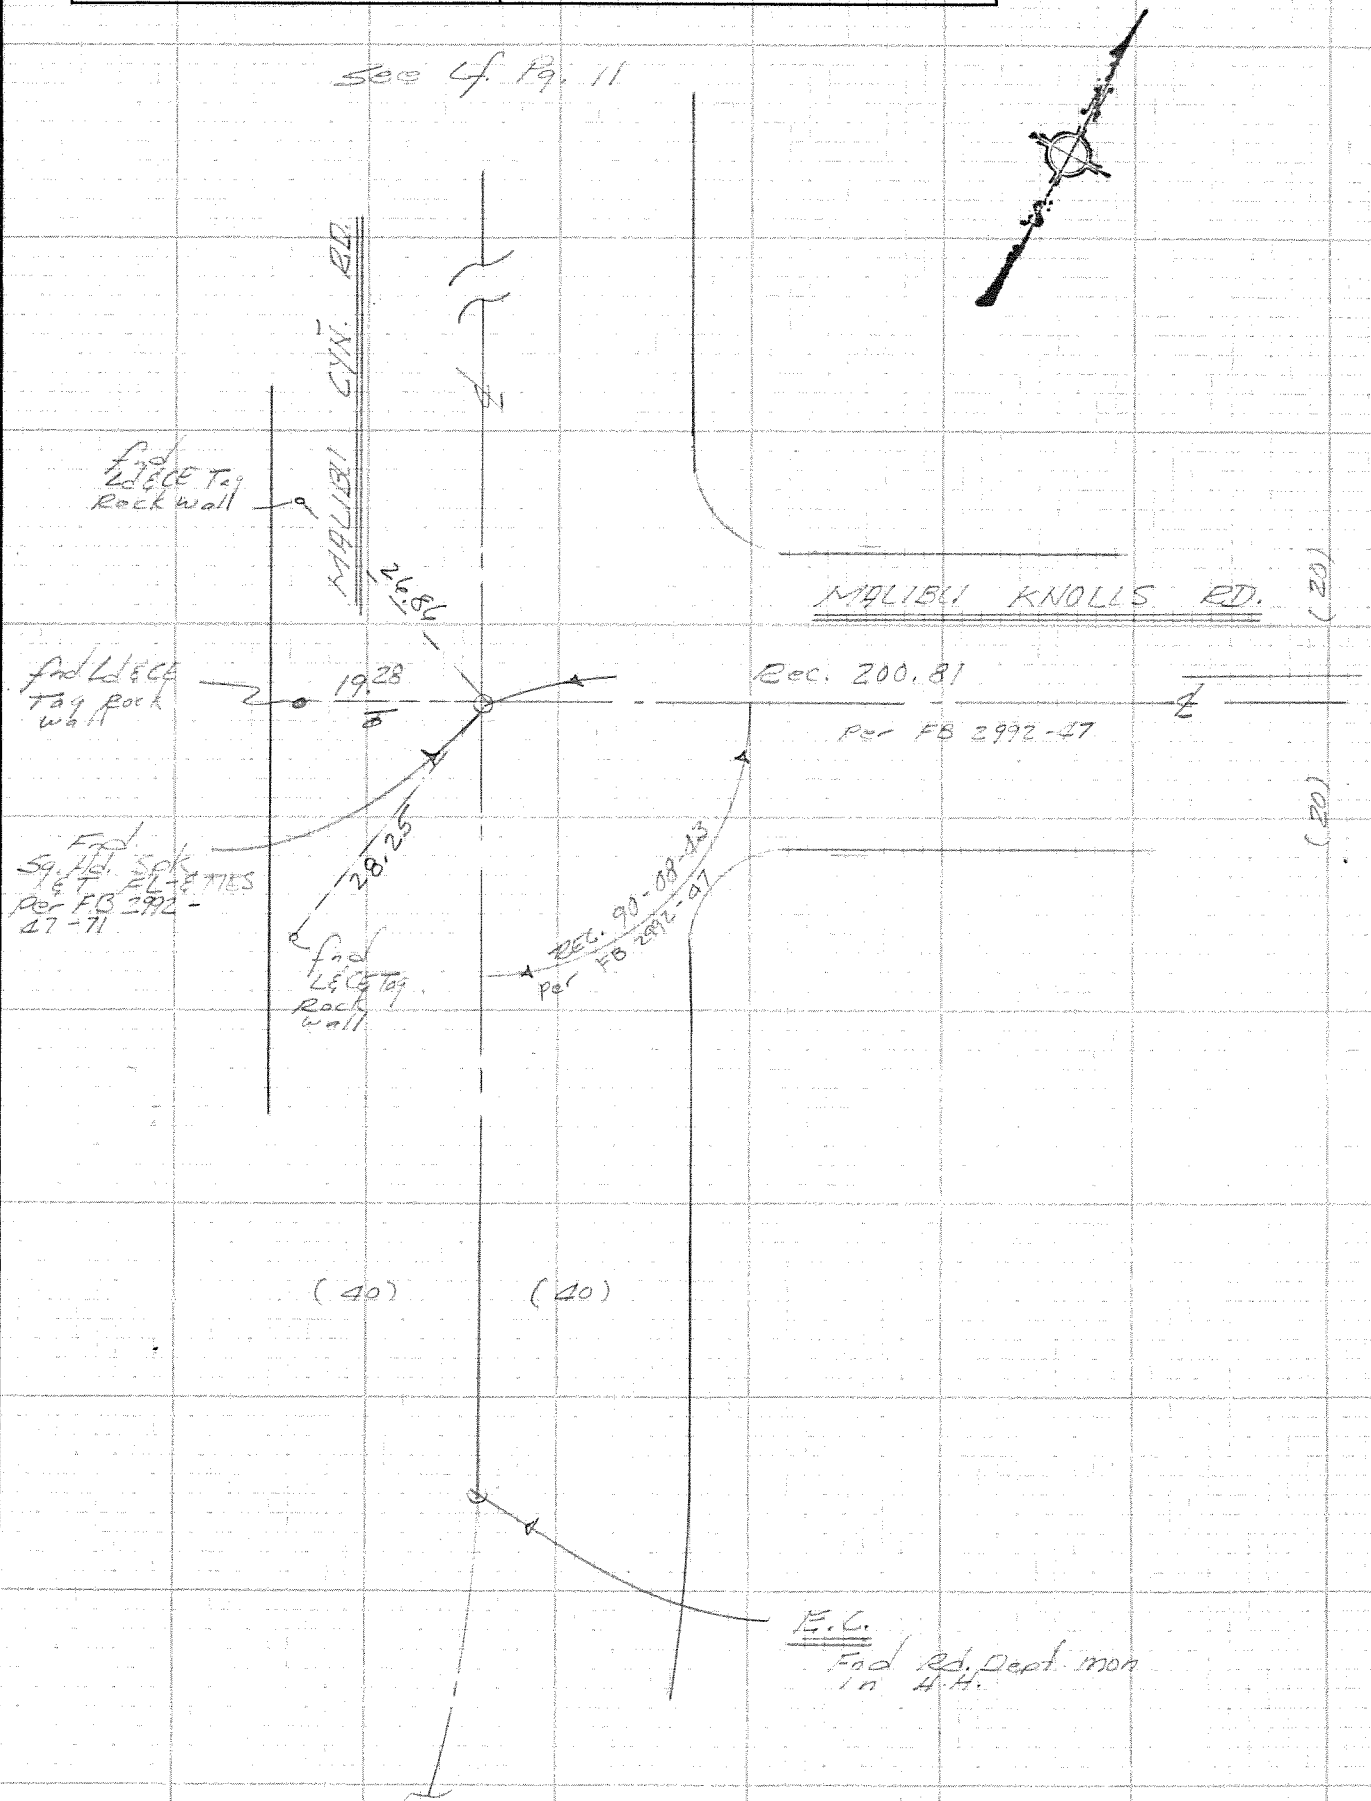

NOTE: ANY ADDITIONS OR CHANGES ON THIS SHEET MUST BE MADE OR CIRCLED IN RED INK WITH DATE AND NAME OF PERSON MAKING CHANGE

Do not extend notes this side of this line

PLEASE RETURN TO
LOS ANGELES COUNTY ENGINEER
403 LOS ANGELES COUNTY ENGINEERING BLDG.

114-057, C-1

CENTERLINE NOTES
CE 310
76F3095-4/73

PWFB 1207

F.B. 4440 PG. 20

cont from Pg. 21

CE 310
76F3095-73

PLEASE RETURN TO
LOS ANGELES COUNTY ENGINEER
403 LOS ANGELES COUNTY ENGINEERING BLDG.

Do not exceed notes this side of this line

NOTE: ANY ADDITIONS OR CHANGES ON THIS SHEET MUST BE MADE OR CIRCLED IN RED INK WITH DATE AND NAME OF PERSON MAKING CHANGE

1-C-1,50-411

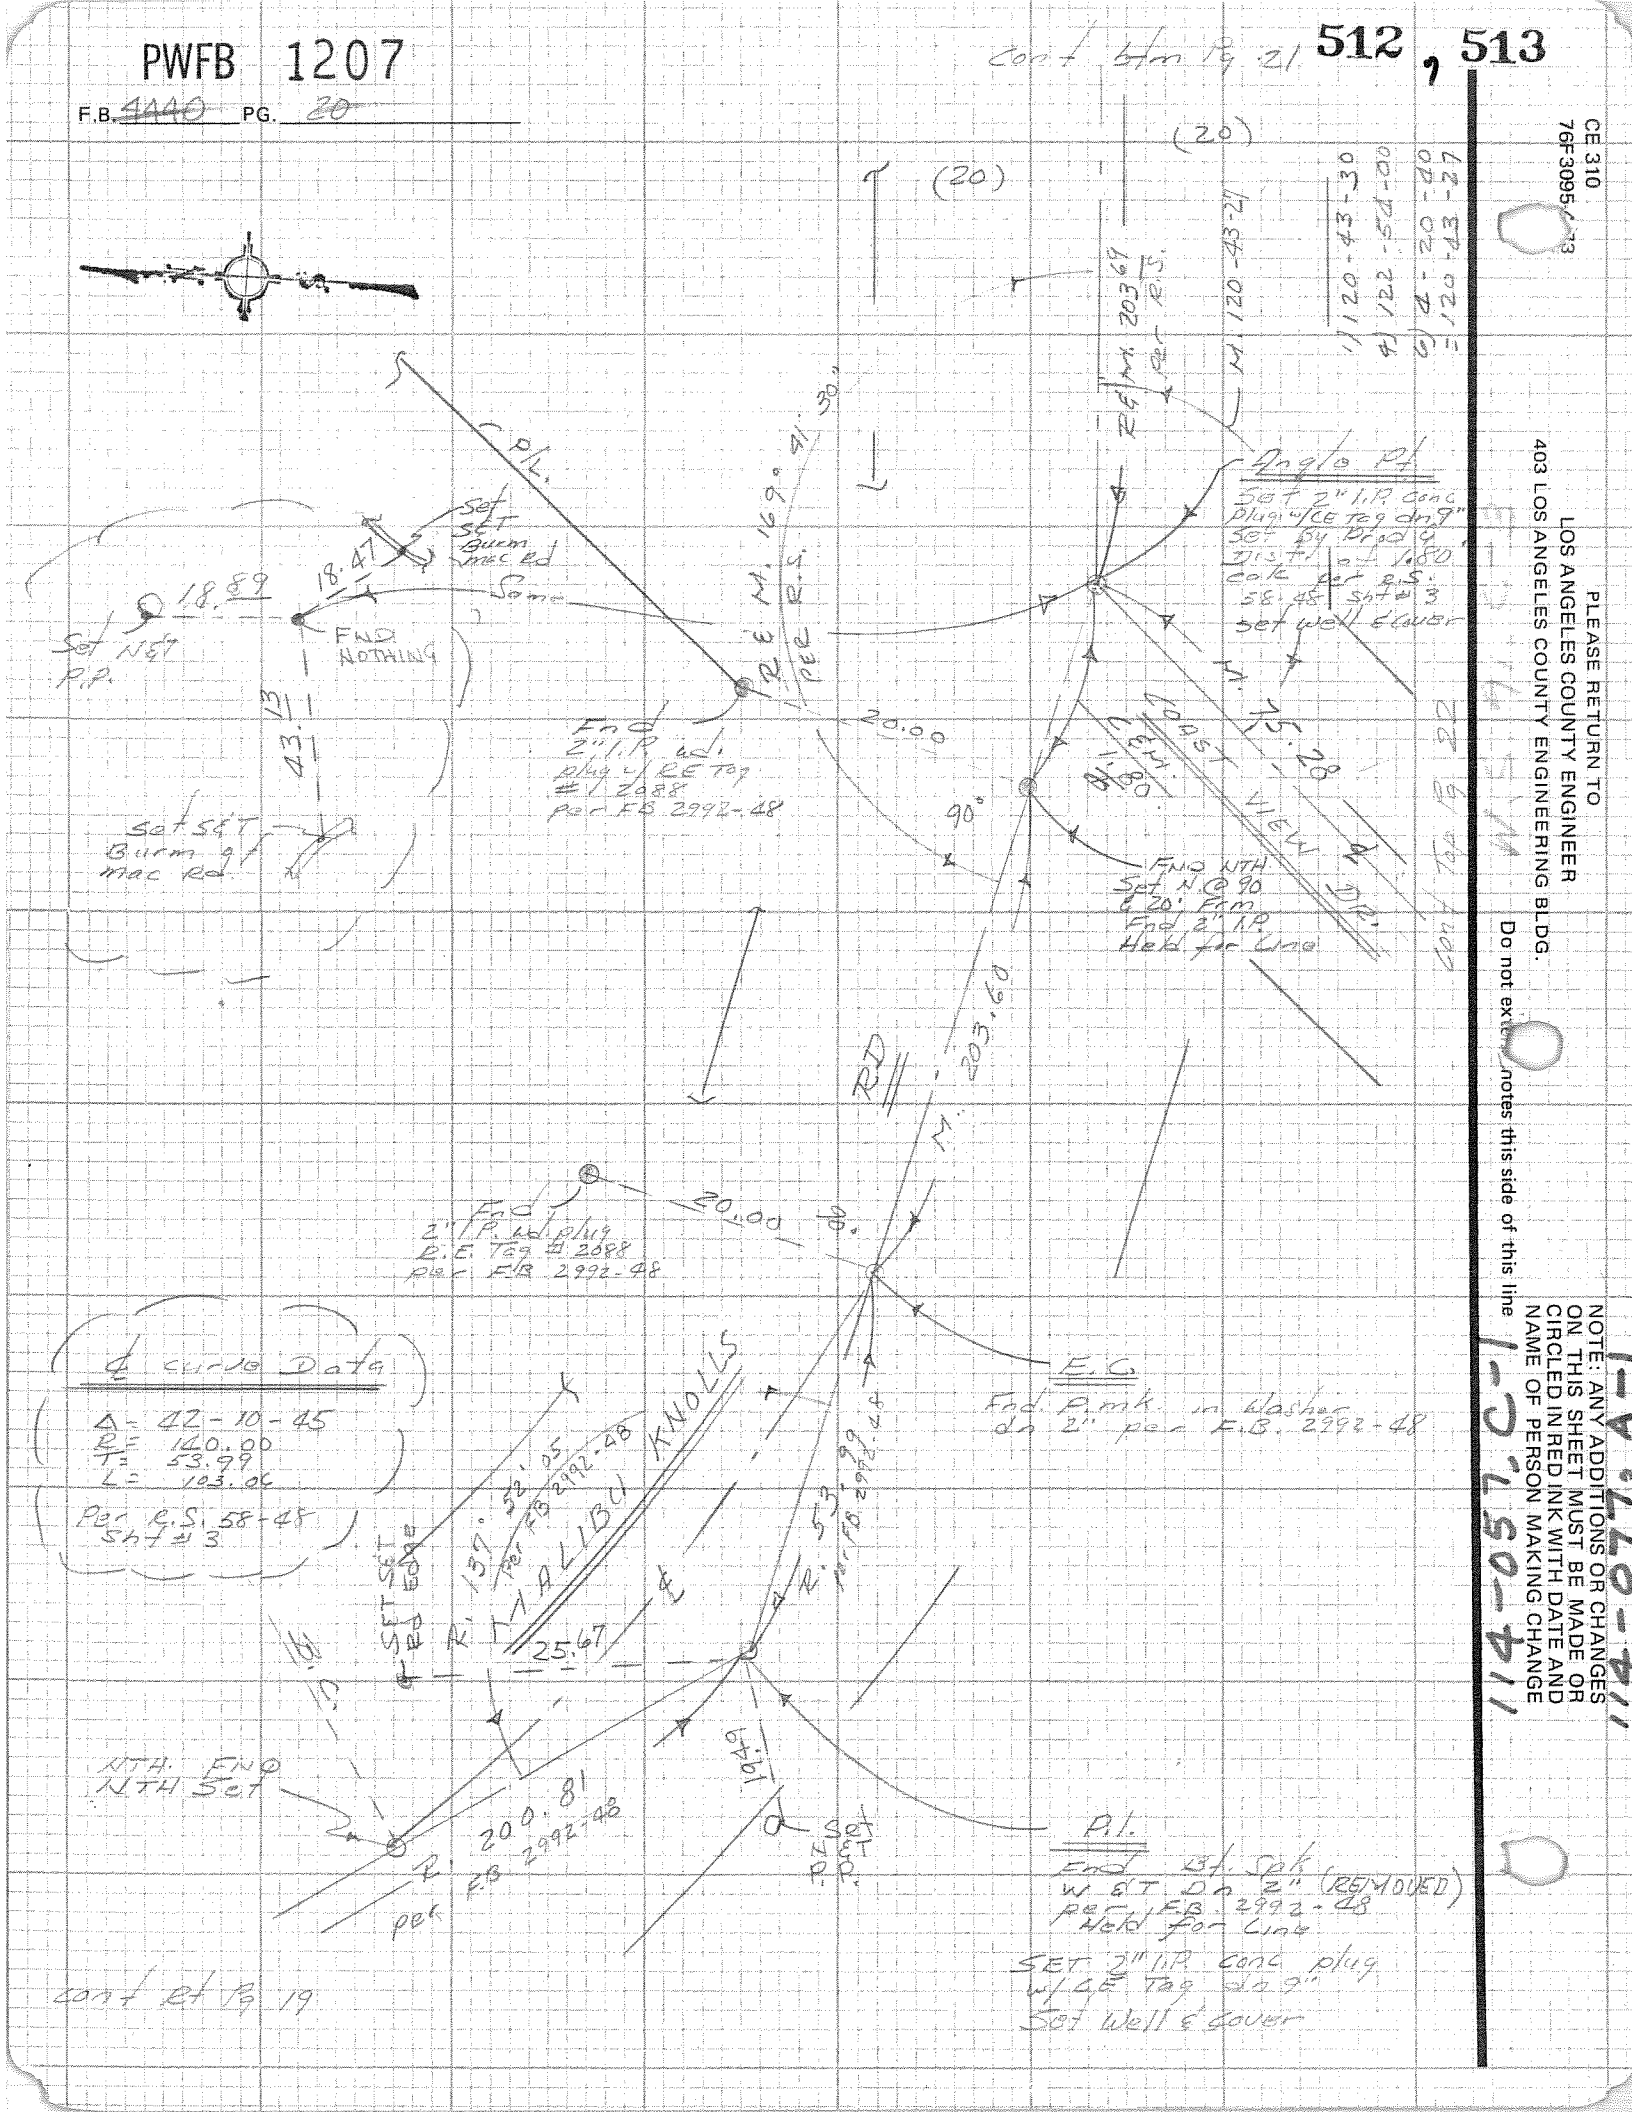

cont at Pg. 19

PWFB 1207

514

Notes Ck'd by R. HILARIO	Survey of Malibu ℄	F.B. 4440 PG. 21
Map No.	JN 0303.00 Tape Std °F	
Office Work	Surveyed by E. Landa	
Checked	Notes E.L. Date 4-82	
Date	Indexed H. HOLMAN DEC 22 1982	

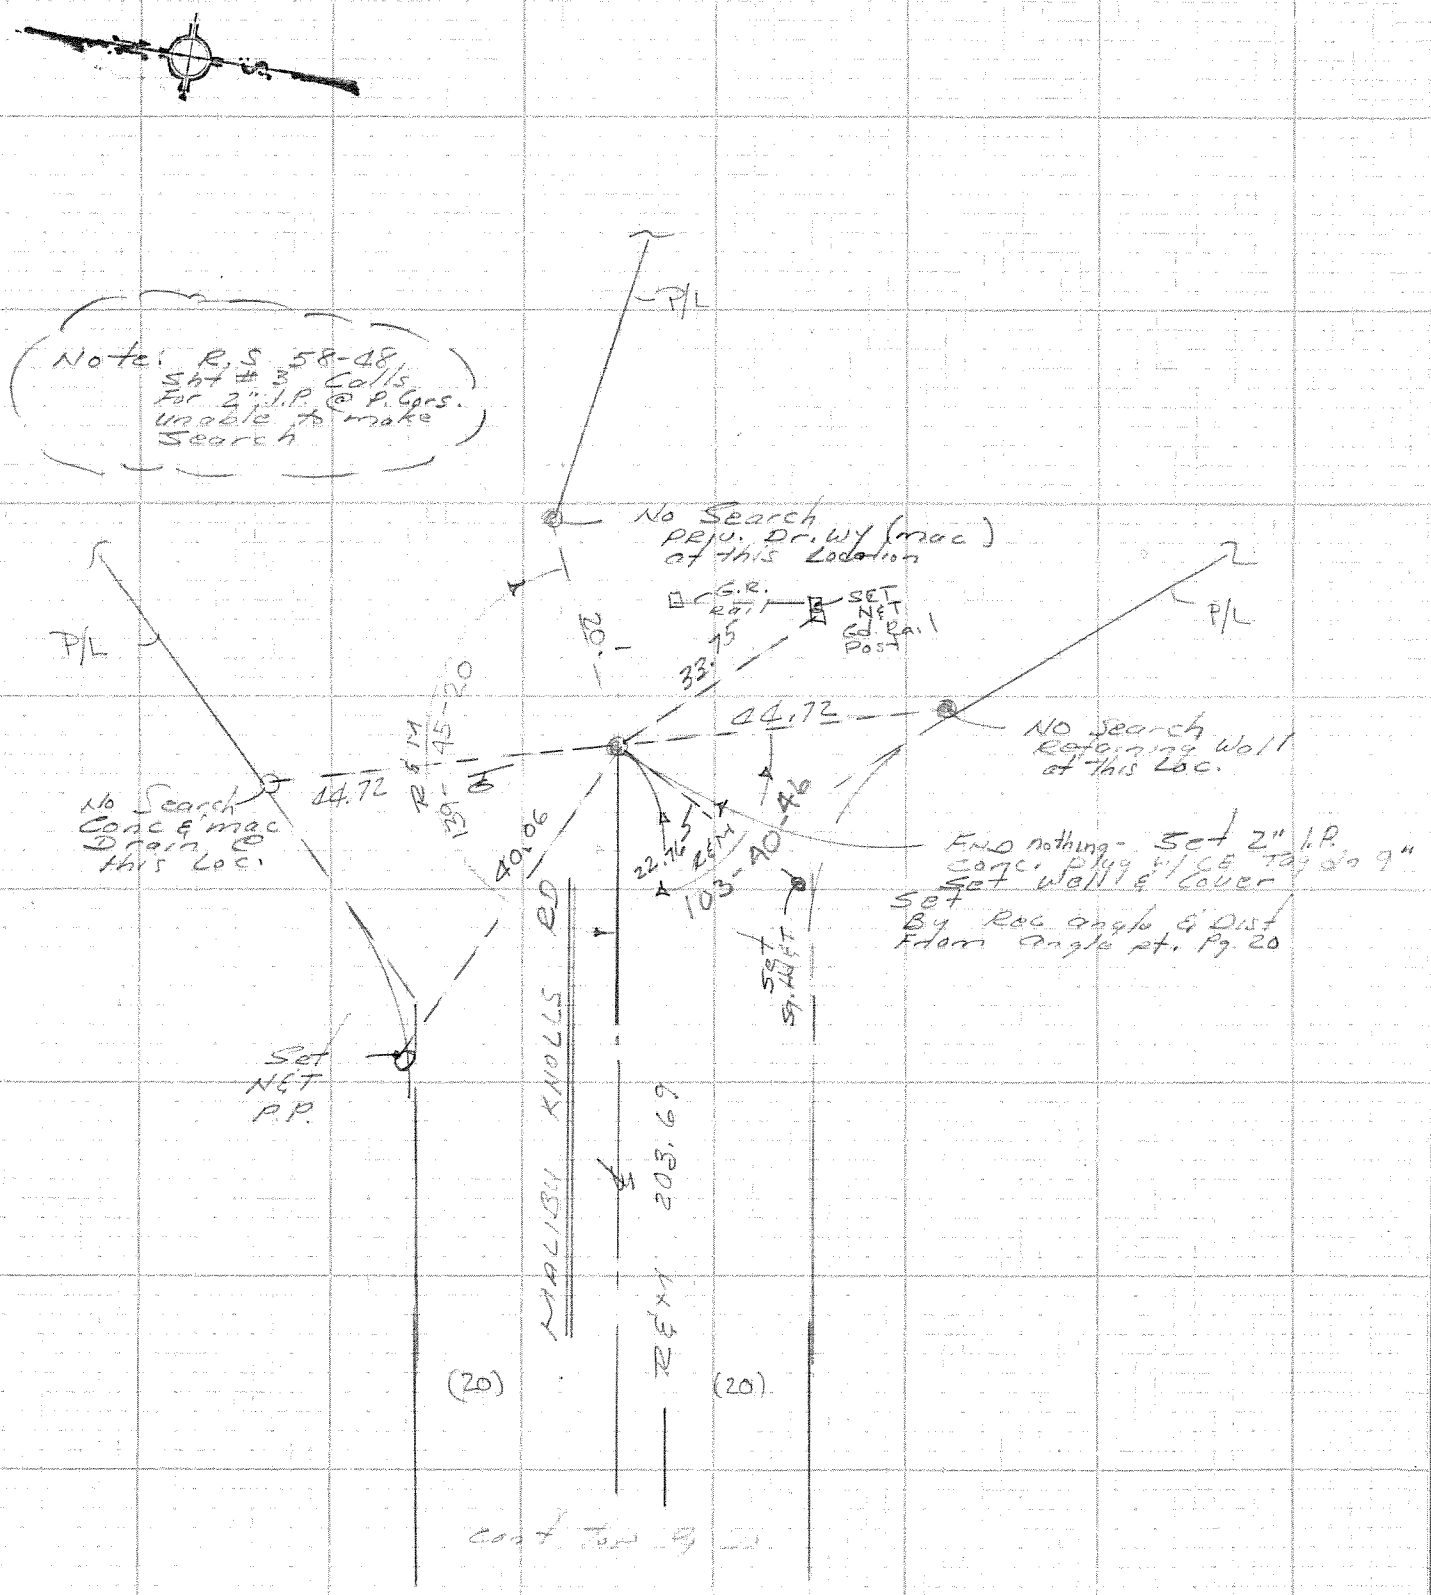

NOTE: ANY ADDITIONS OR CHANGES ON THIS SHEET MUST BE MADE OR CIRCLED IN RED INK WITH DATE AND NAME OF PERSON MAKING CHANGE

Do not extend notes this side of this line

PLEASE RETURN TO
LOS ANGELES COUNTY ENGINEER
403 LOS ANGELES COUNTY ENGINEERING BLDG.

114-077, A-1

CENTERLINE NOTES
CE 310
76F3095-4/73

cont of Pg 20

Led. 75.28
Led 50.00

B.C.
Set Conc. N.
@ 90° & 20' off
Nailed for 2" I.P.
Nailed for Line

FND 2" I.P.
Conc. Plug
w/ RE Tag # 2088
1/2" dia.
per RS 58-48
Sht # 3

Set
SET
Rd. Edge

P.I. # 1
FND NOTHING
Set 2" I.P. conc. plug
w/ CE tag on 9"
By Prod & R. Dist. of 50'
FROM B.C.
Nailed for Line
Set Wall & cover

Set
SET
Rd. Edge

E.C.
FND Nothing
SET Nothing

End
Nothing

FND nothing

COAST VIEW

B.C.
End Nothing
Set Nothing

FND Nothing

FND
Nothing

(20) (20)

Curve Data
Δ = 24-43-20
R = 228.15
T = 30
L = 98.44
Per R.S. 58-48
1) 155+34+30
4) 262+18-20
= 155+34+35

199.20 @ 88-24
= 199.12

Cont Top Pg 23

CE 310
76F 3095-1/73
PLEASE RETURN TO
LOS ANGELES COUNTY ENGINEER
403 LOS ANGELES COUNTY ENGINEERING BLDG.
Do not ext notes this side of this line
NOTE: ANY ADDITIONS OR CHANGES ON THIS SHEET MUST BE MADE OR CIRCLED IN RED INK WITH DATE AND NAME OF PERSON MAKING CHANGE
114-957, C-1

PWFB 1207

Notes Ck'd by R. HILARIO	Survey of Malibu Center-Line F.B. ~~1460~~ PG. ~~93~~
Map No.	JN 303.00 Tape Std °F
Office Work	Surveyed by EL
Checked	Notes EL Date 5-82
Date	Indexed H. HOLMAN DEC 22 1982

Cont Btm. Pg 22

℄ curve Data

Δ = 36-32-00
R = 151.48
T = 50.00
L = 96.59
Per R.S. 58-48

1) 143-45-00
4) 215-00-00
= 143-45-00

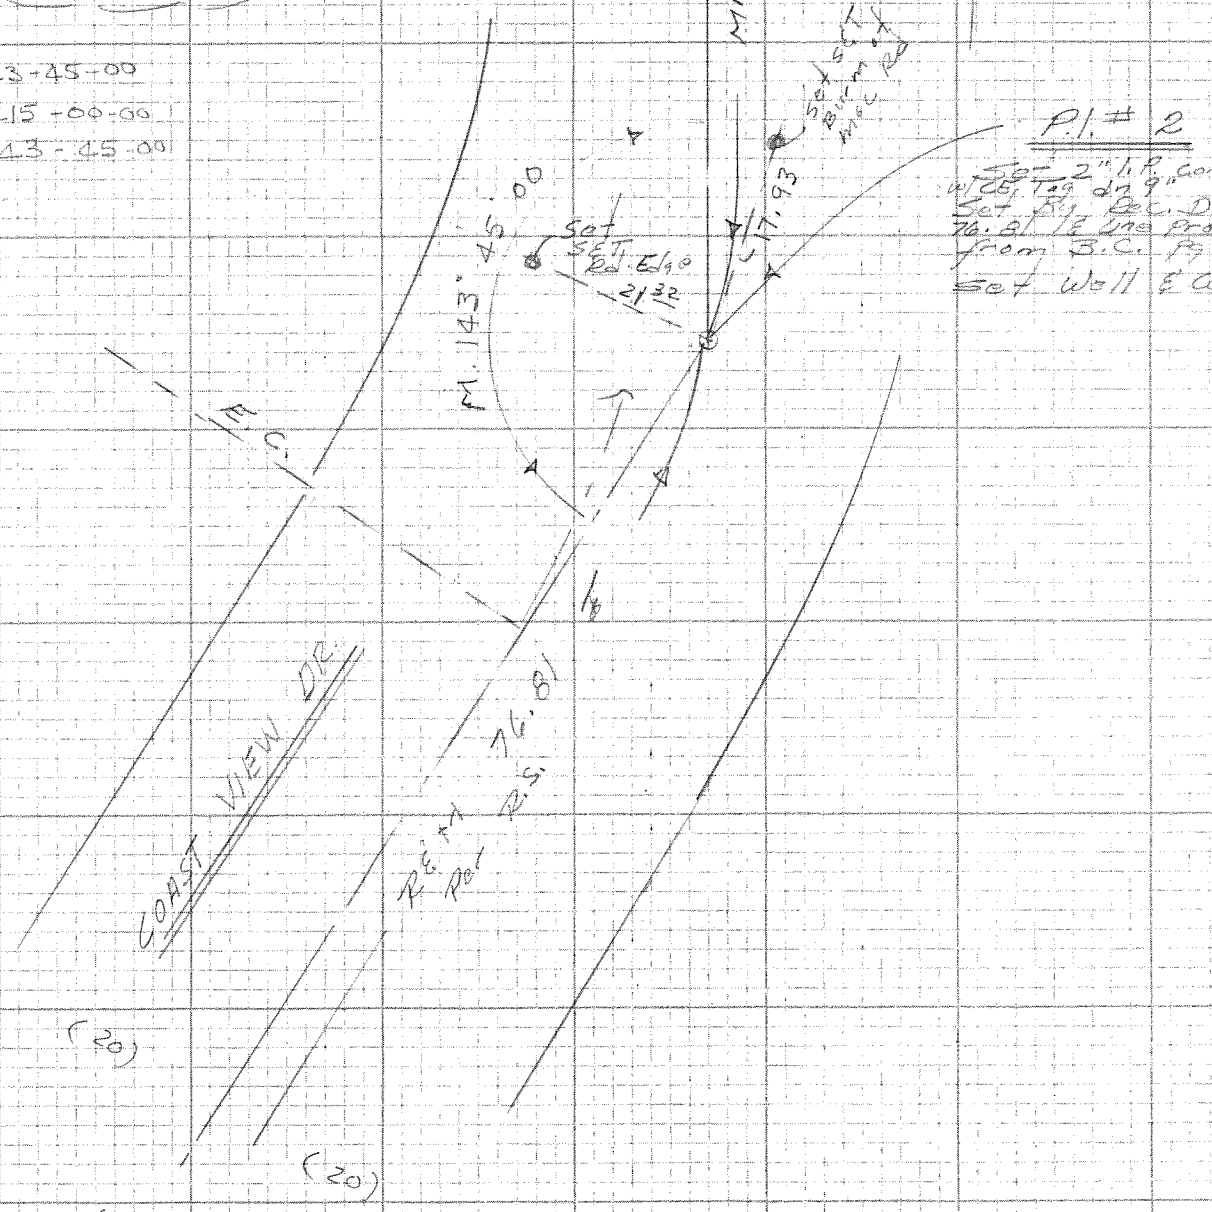

Cont Top Pg 22

NOTE: ANY ADDITIONS OR CHANGES ON THIS SHEET MUST BE MADE OR CIRCLED IN RED INK WITH DATE AND NAME OF PERSON MAKING CHANGE

Do not extend notes this side of this line

PLEASE RETURN TO
LOS ANGELES COUNTY ENGINEER
403 LOS ANGELES COUNTY ENGINEERING BLDG.
114-057, C-1

CENTERLINE NOTES
CE 310
76F3095-4/73

Cont. Btm. Pg 23

CE 310
76F3095-4/73
PLEASE RETURN TO
LOS ANGELES COUNTY ENGINEER
403 LOS ANGELES COUNTY ENGINEERING BLDG.
Do not extend notes this side of this line
NOTE: ANY ADDITIONS OR CHANGES ON THIS SHEET MUST BE MADE OR CIRCLED IN RED INK WITH DATE AND NAME OF PERSON MAKING CHANGE
1-C-1150-411

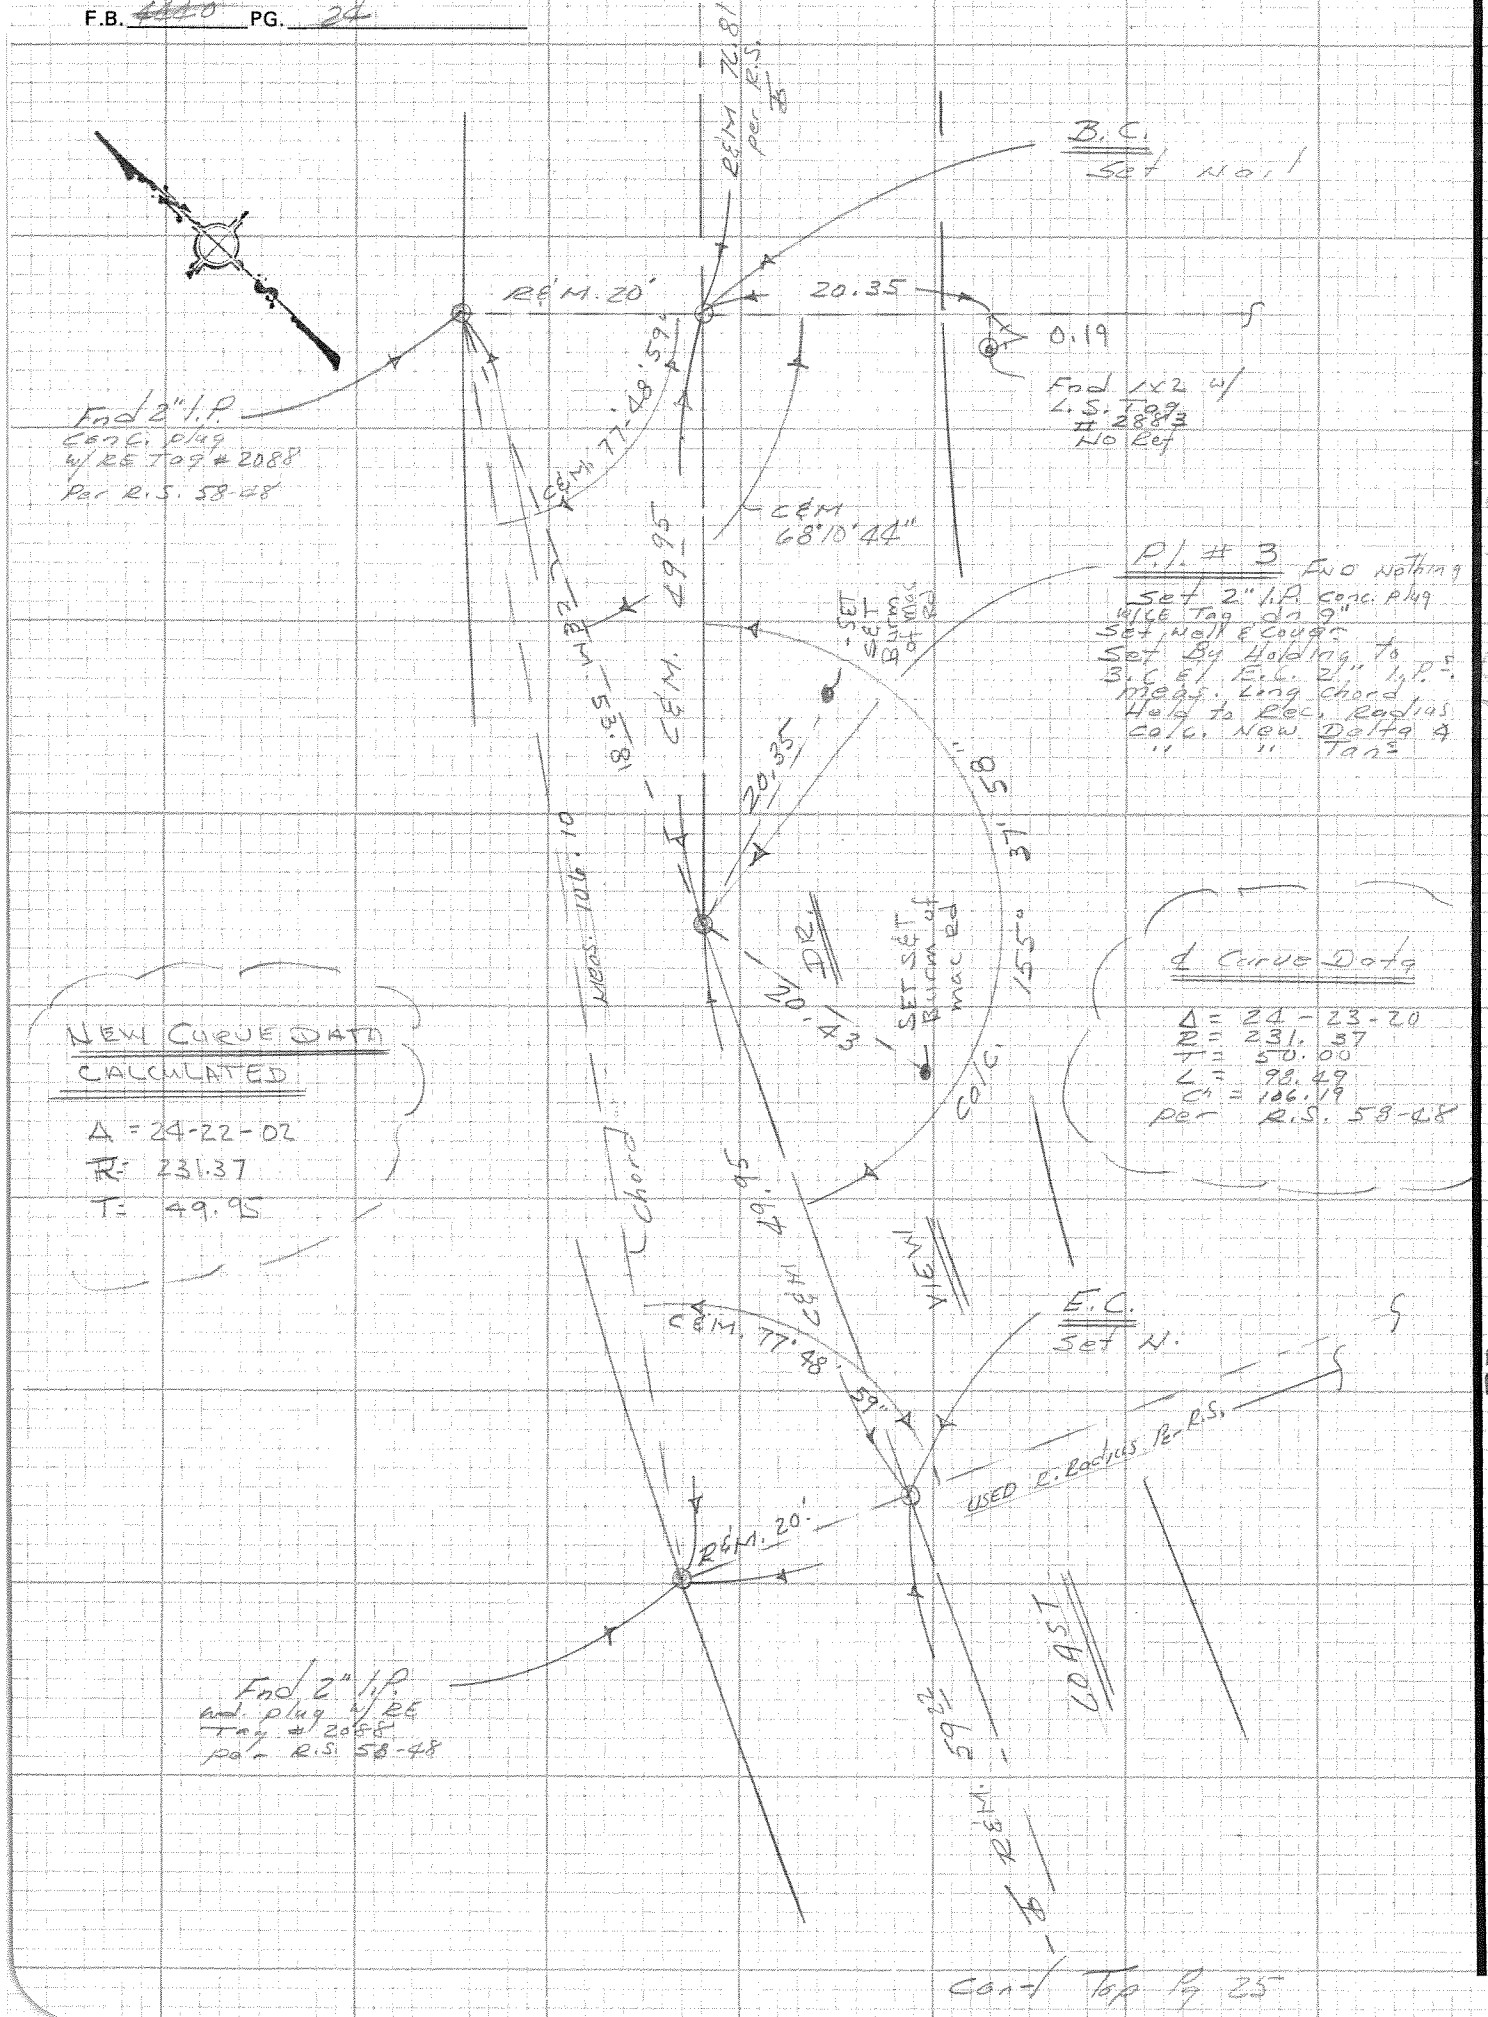

NEW CURVE DATA
CALCULATED

Δ = 24-22-02
R = 231.37
T = 49.95

Curve Data

Δ = 24-23-20
R = 231.37
T = 50.00
L = 98.49
C' = 106.19
Per R.S. 58-48

Cont. Top Pg 25

PWFB 1207

518

Notes Ck'd by WILLARIO	Survey of Malibu Center Line F.B. 1440 PG. 25
Map No.	JN 0303.09 Tape Std °F
Office Work	Surveyed by EL
Checked	Notes EL Date 5-82
Date	Indexed H. HOLMAN DEC 22 19[illegible]

cont. Btm Pg 24

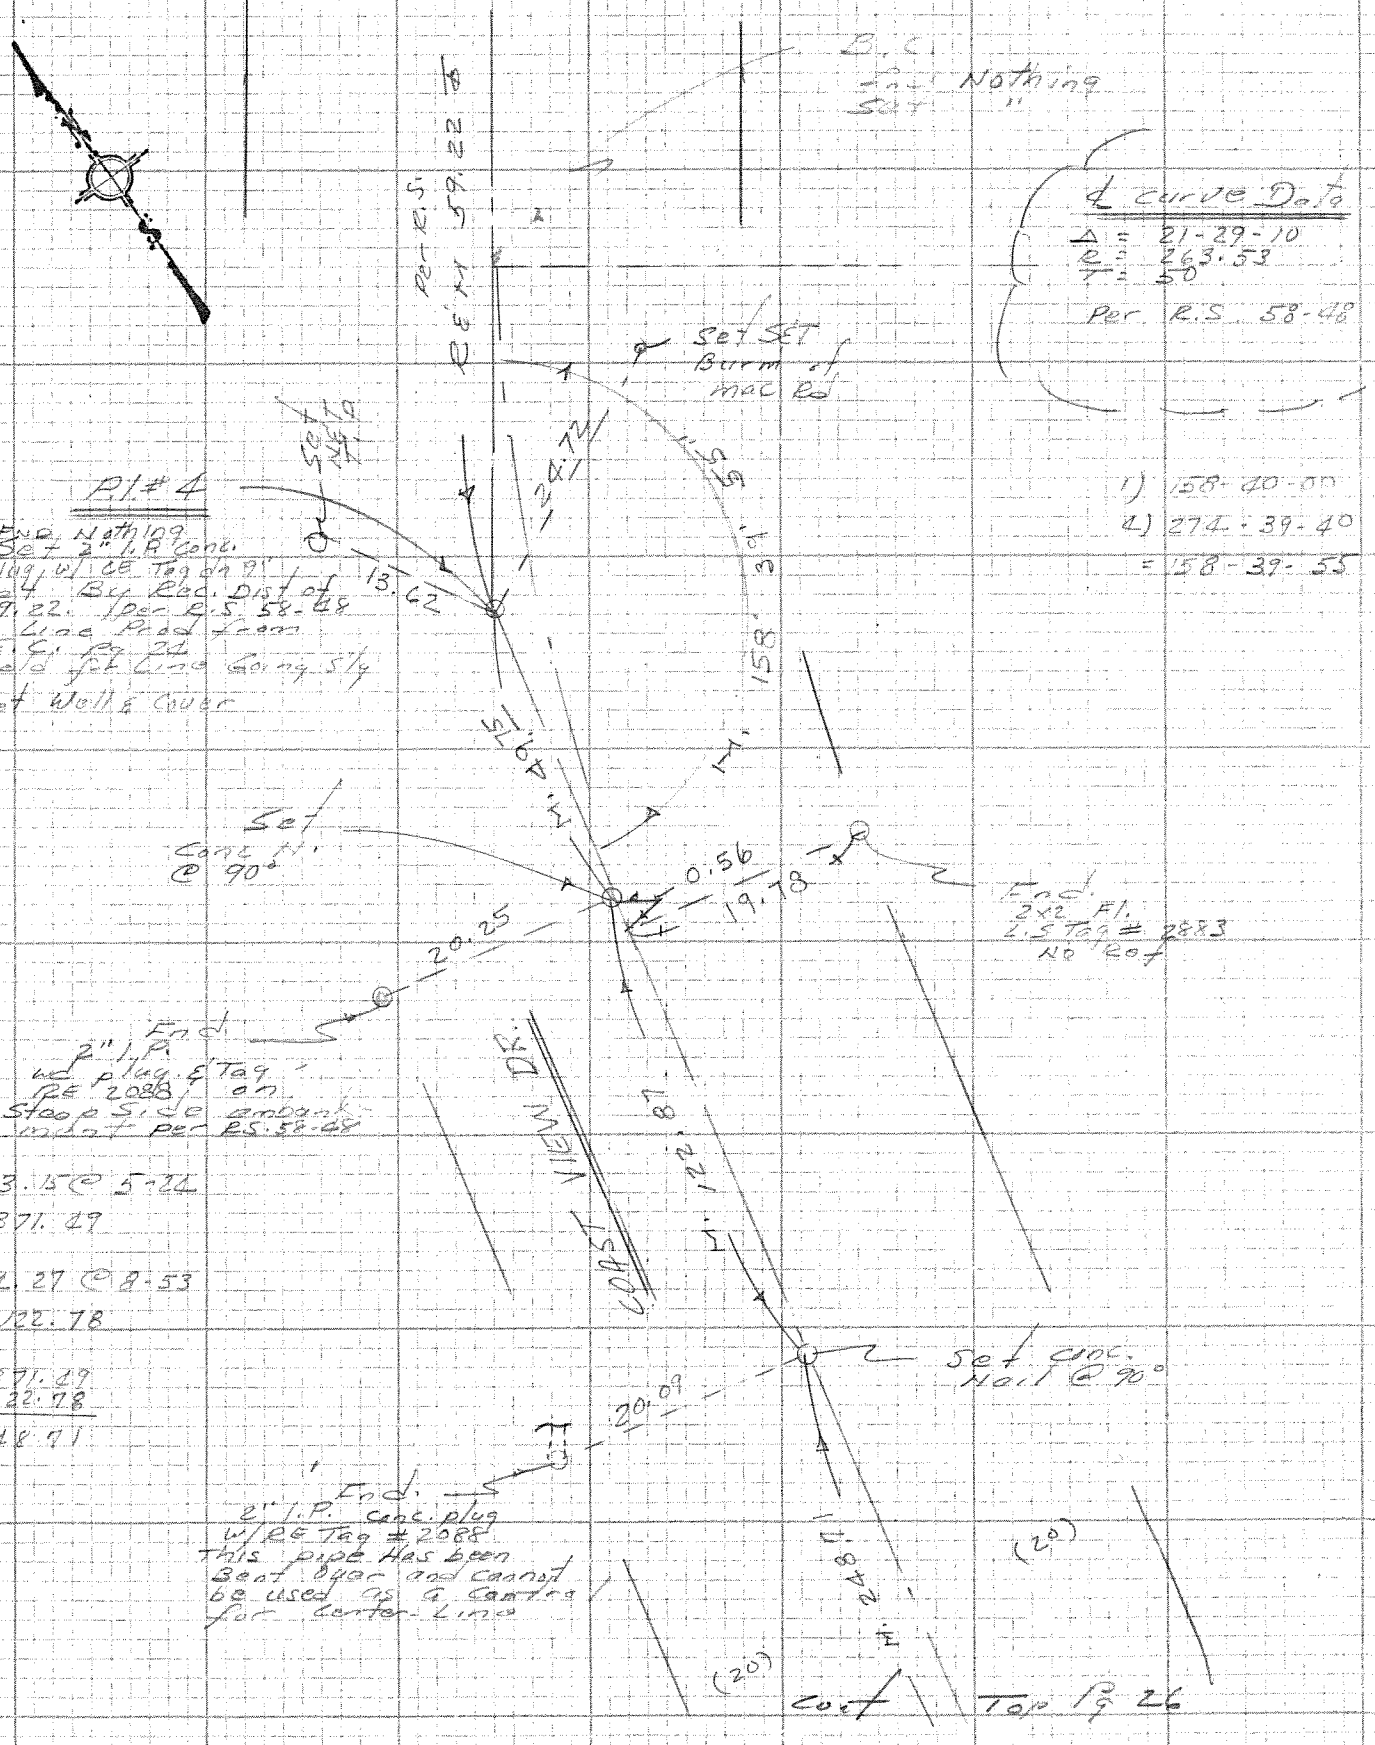

1) 158-40-00
2) 274-39-40
= 58-39-55

373.15 @ 5-22
= 371.49

122.27 @ 8-53
= 122.78

371.49
− 122.78
248.71

NOTE: ANY ADDITIONS OR CHANGES ON THIS SHEET MUST BE MADE OR CIRCLED IN RED INK WITH DATE AND NAME OF PERSON MAKING CHANGE

Do not extend notes this side of this line

PLEASE RETURN TO
LOS ANGELES COUNTY ENGINEER
403 LOS ANGELES COUNTY ENGINEERING BLDG.

114-057, C-1

CENTERLINE NOTES
CE 310
76F3095-4/73

PWFB 1207

F.B. ~~4470~~ PG. ~~124~~

519

Cont from Pg 25

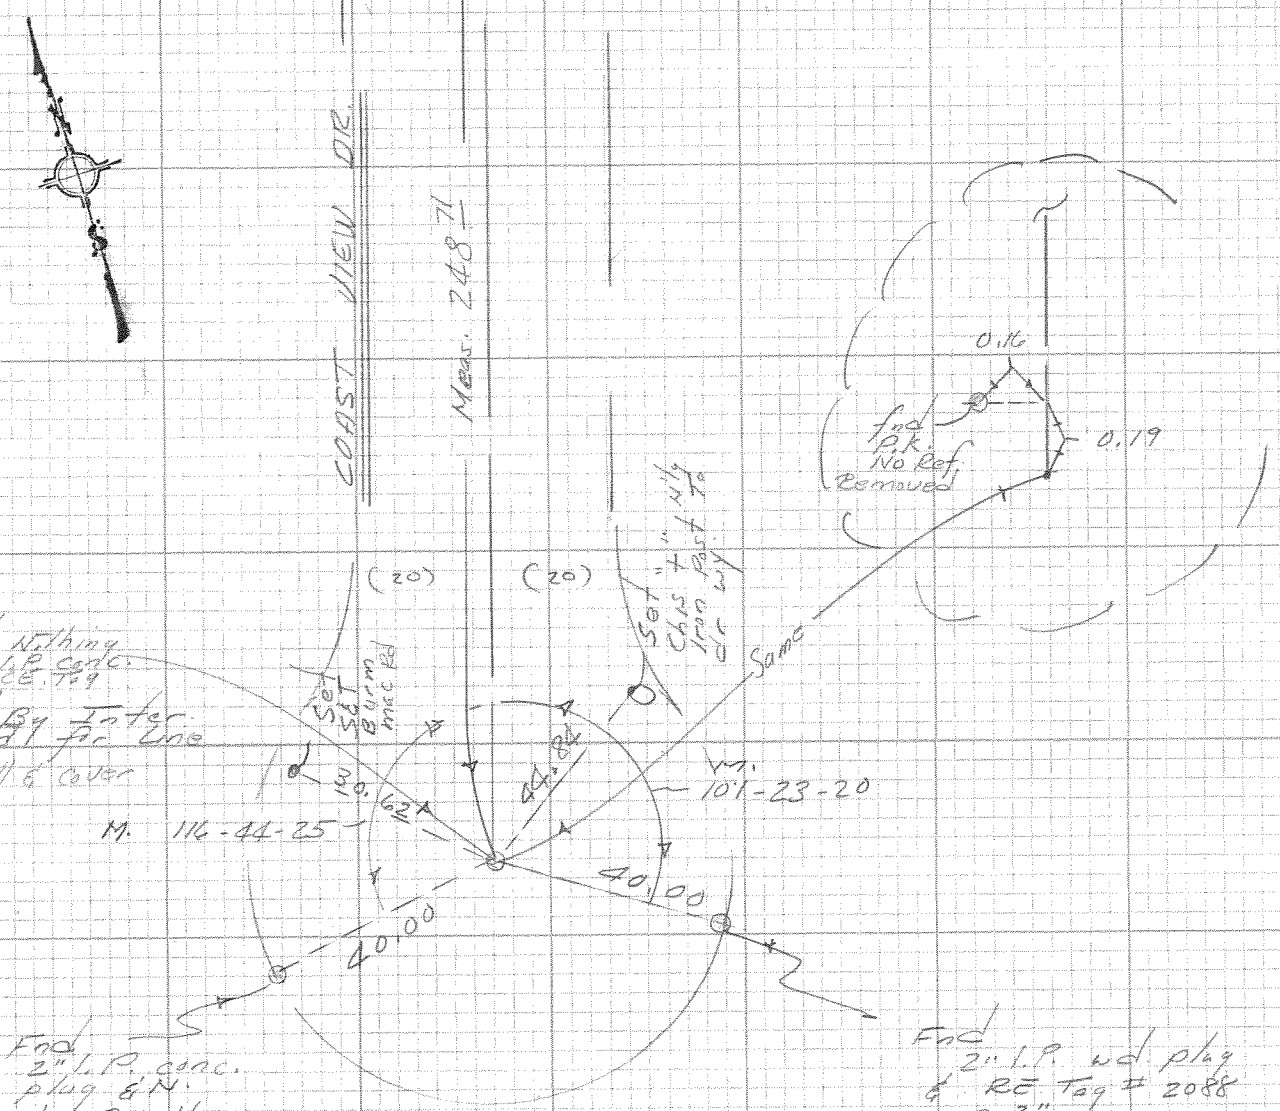

CE 310
76F3095-473

PLEASE RETURN TO
LOS ANGELES COUNTY ENGINEER
403 LOS ANGELES COUNTY ENGINEERING BLDG.

Do not extend notes this side of this line

NOTE: ANY ADDITIONS OR CHANGES ON THIS SHEET MUST BE MADE OR CIRCLED IN RED INK WITH DATE AND NAME OF PERSON MAKING CHANGE

1-57-4-11

PWFB 1207

Notes Ck'd by	Survey of MALIBU AREA ℄
Map No.	JN 0208.21 Tape EDM Std °F
Office Work	Surveyed by Burkholder
Checked	Notes D.L.B. Date 5-84
Date	Indexed

F.B. 4440 PG. 27

J.N. 0208.21

MALIBU AREA ℄

Malibu Crest Drive.
Harbor Vista Drive
Colony View Circle
Malibu Knolls Road
Coast View Drive

ZONE 7 TIES

Burkholder
Sidwell
McCoy
Strickland.

Referenced
F.B. 4440

NOTE: ANY ADDITIONS OR CHANGES ON THIS SHEET MUST BE MADE OR CIRCLED IN RED INK WITH DATE AND NAME OF PERSON MAKING CHANGE

Do not extend notes this side of this line

PLEASE RETURN TO
LOS ANGELES COUNTY ENGINEER
403 LOS ANGELES COUNTY ENGINEERING BLDG.

CENTERLINE NOTES
CE 310
76F3095-4/73

PWFB 1207

F.B. ~~4490~~ PG. 28

521

INDEX

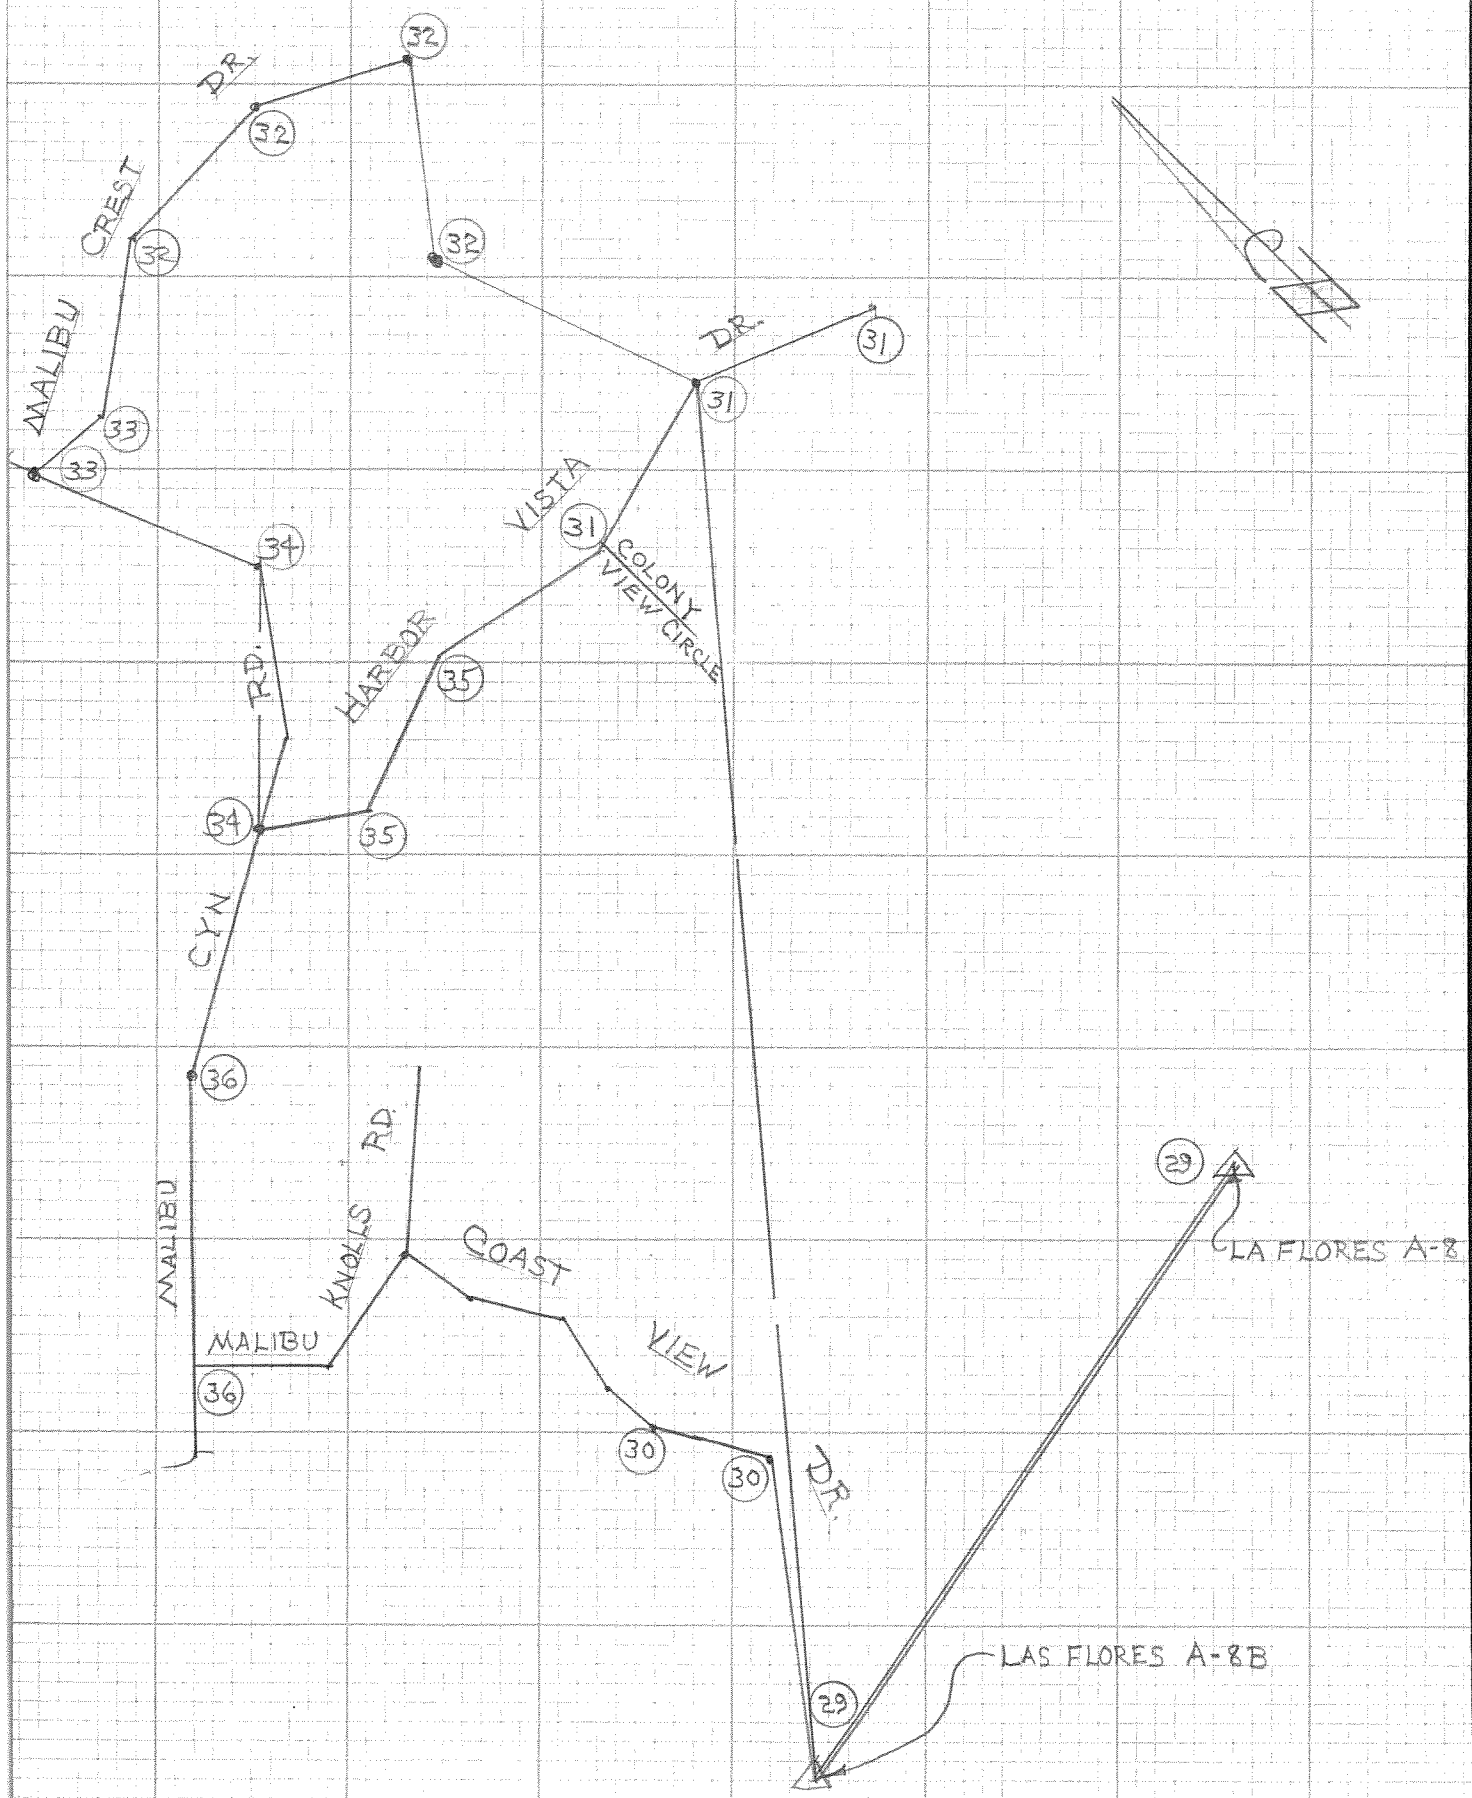

CE 310
76F3095-4/73

PLEASE RETURN TO
LOS ANGELES COUNTY ENGINEER
403 LOS ANGELES COUNTY ENGINEERING BLDG.

Do not extend notes this side of this line

NOTE: ANY ADDITIONS OR CHANGES ON THIS SHEET MUST BE MADE OR CIRCLED IN RED INK WITH DATE AND NAME OF PERSON MAKING CHANGE

PWFB 1207

522, 523

Notes Ck'd by	Survey of MALIBU AREA ℄
Map No.	JN 02208.21 Tape EDM Std °F
Office Work	Surveyed by Burkholder
Checked	Notes D.L.B. Date 5-84
Date	Indexed

F.B. ~~4440~~ PG. ~~29~~

Prod Pt. 00-00-20
180-00-14

Z Pt. 15-31-34 M=15-31-15
195-31-32

LF-A8 47-42-40 M=47-42-19.5
227-42-36 - 15-31-15
32-11-04.5

270-05-32
90-05-32

285-36-44
105-36-42

317-47-50
137-47-50

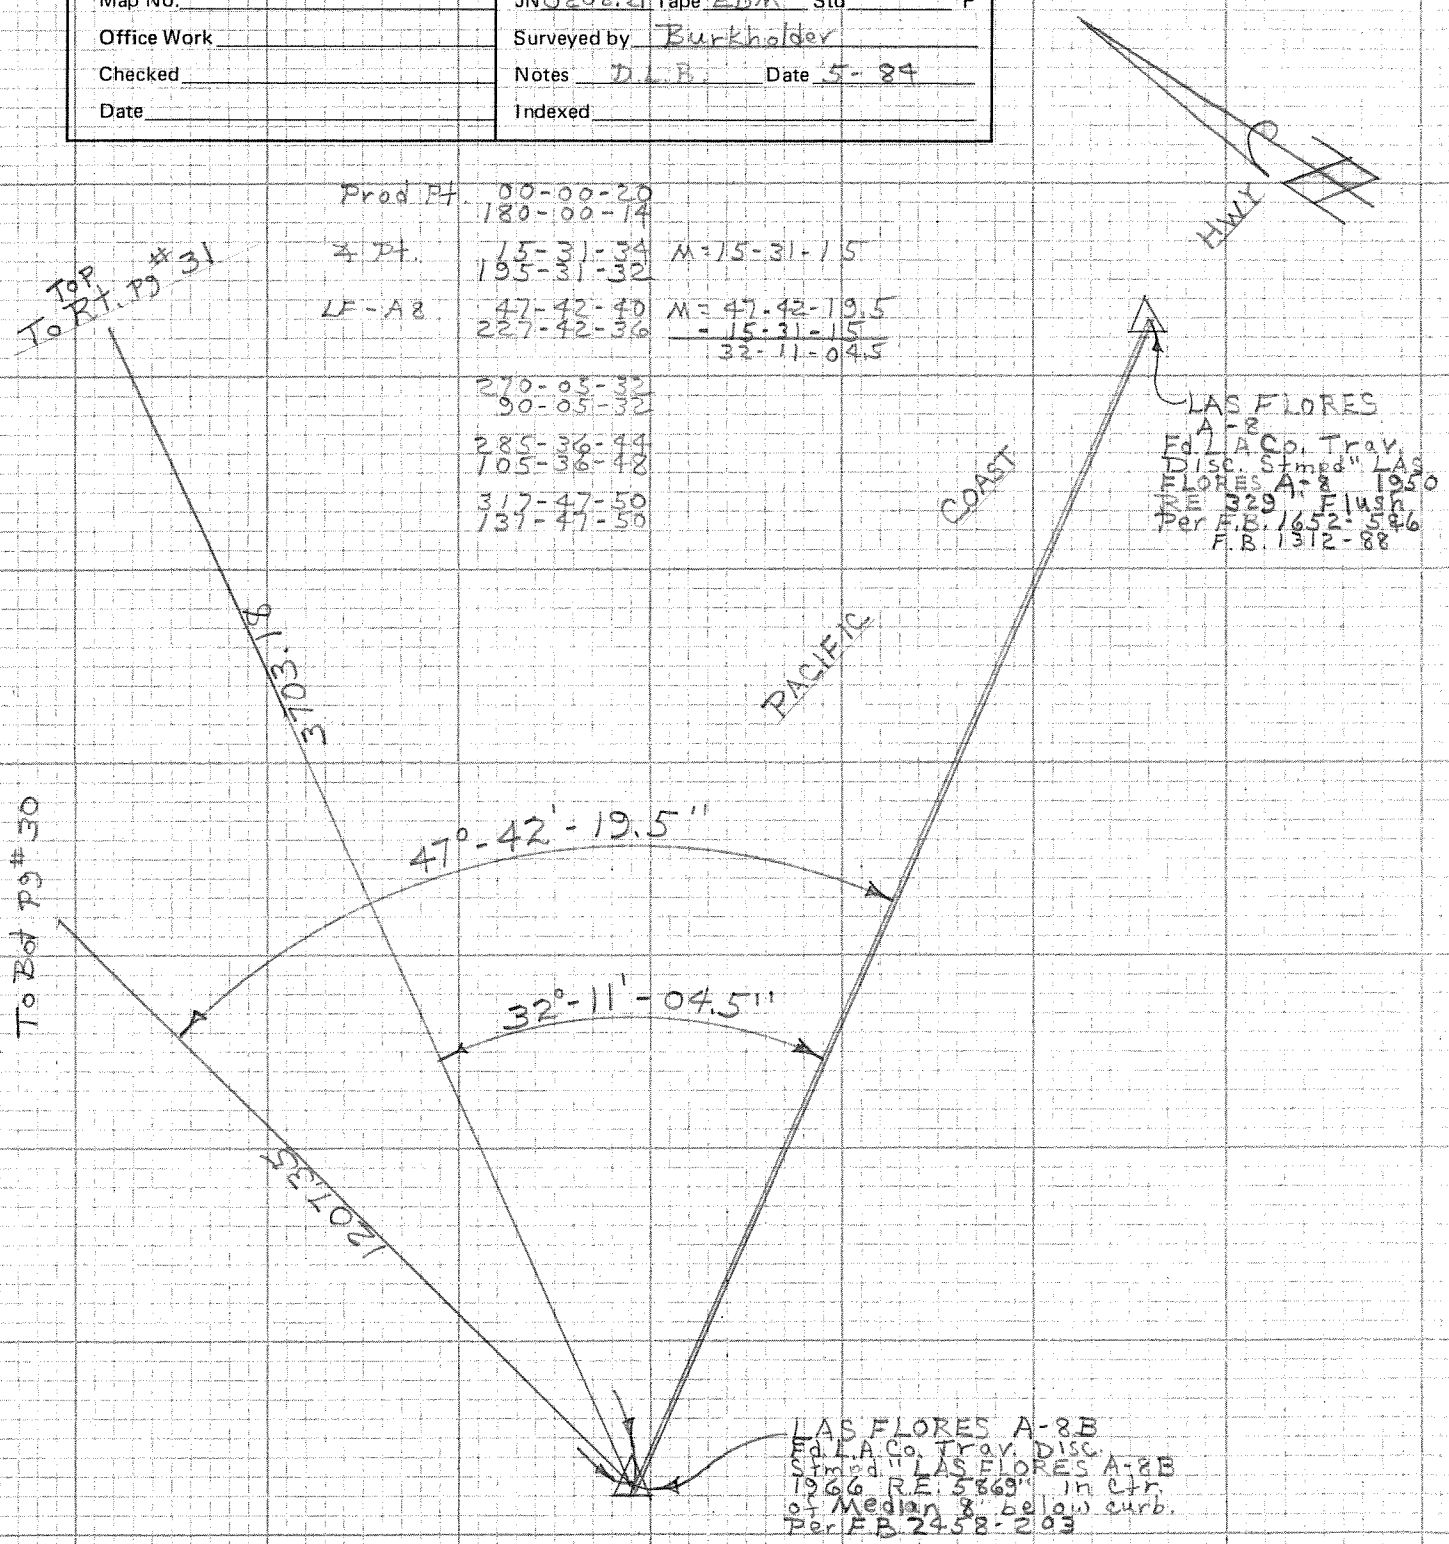

3703.68 @ 89-03-45 = 3703.18
1207.52 @ 90-58-10 = 1207.35

MALIBU LITTLE
LEAGUE FIELDS

NOTE: ANY ADDITIONS OR CHANGES ON THIS SHEET MUST BE MADE OR CIRCLED IN RED INK WITH DATE AND NAME OF PERSON MAKING CHANGE

W.S. 71, C-3

Do not extend notes this side of this line

PLEASE RETURN TO
LOS ANGELES COUNTY ENGINEER
403 LOS ANGELES COUNTY ENGINEERING BLDG.

1/4-077, A-1

CENTERLINE NOTES
CE 310
76F3095-4/73

PWFB 1207

F.B. 4440 PG. 30

524

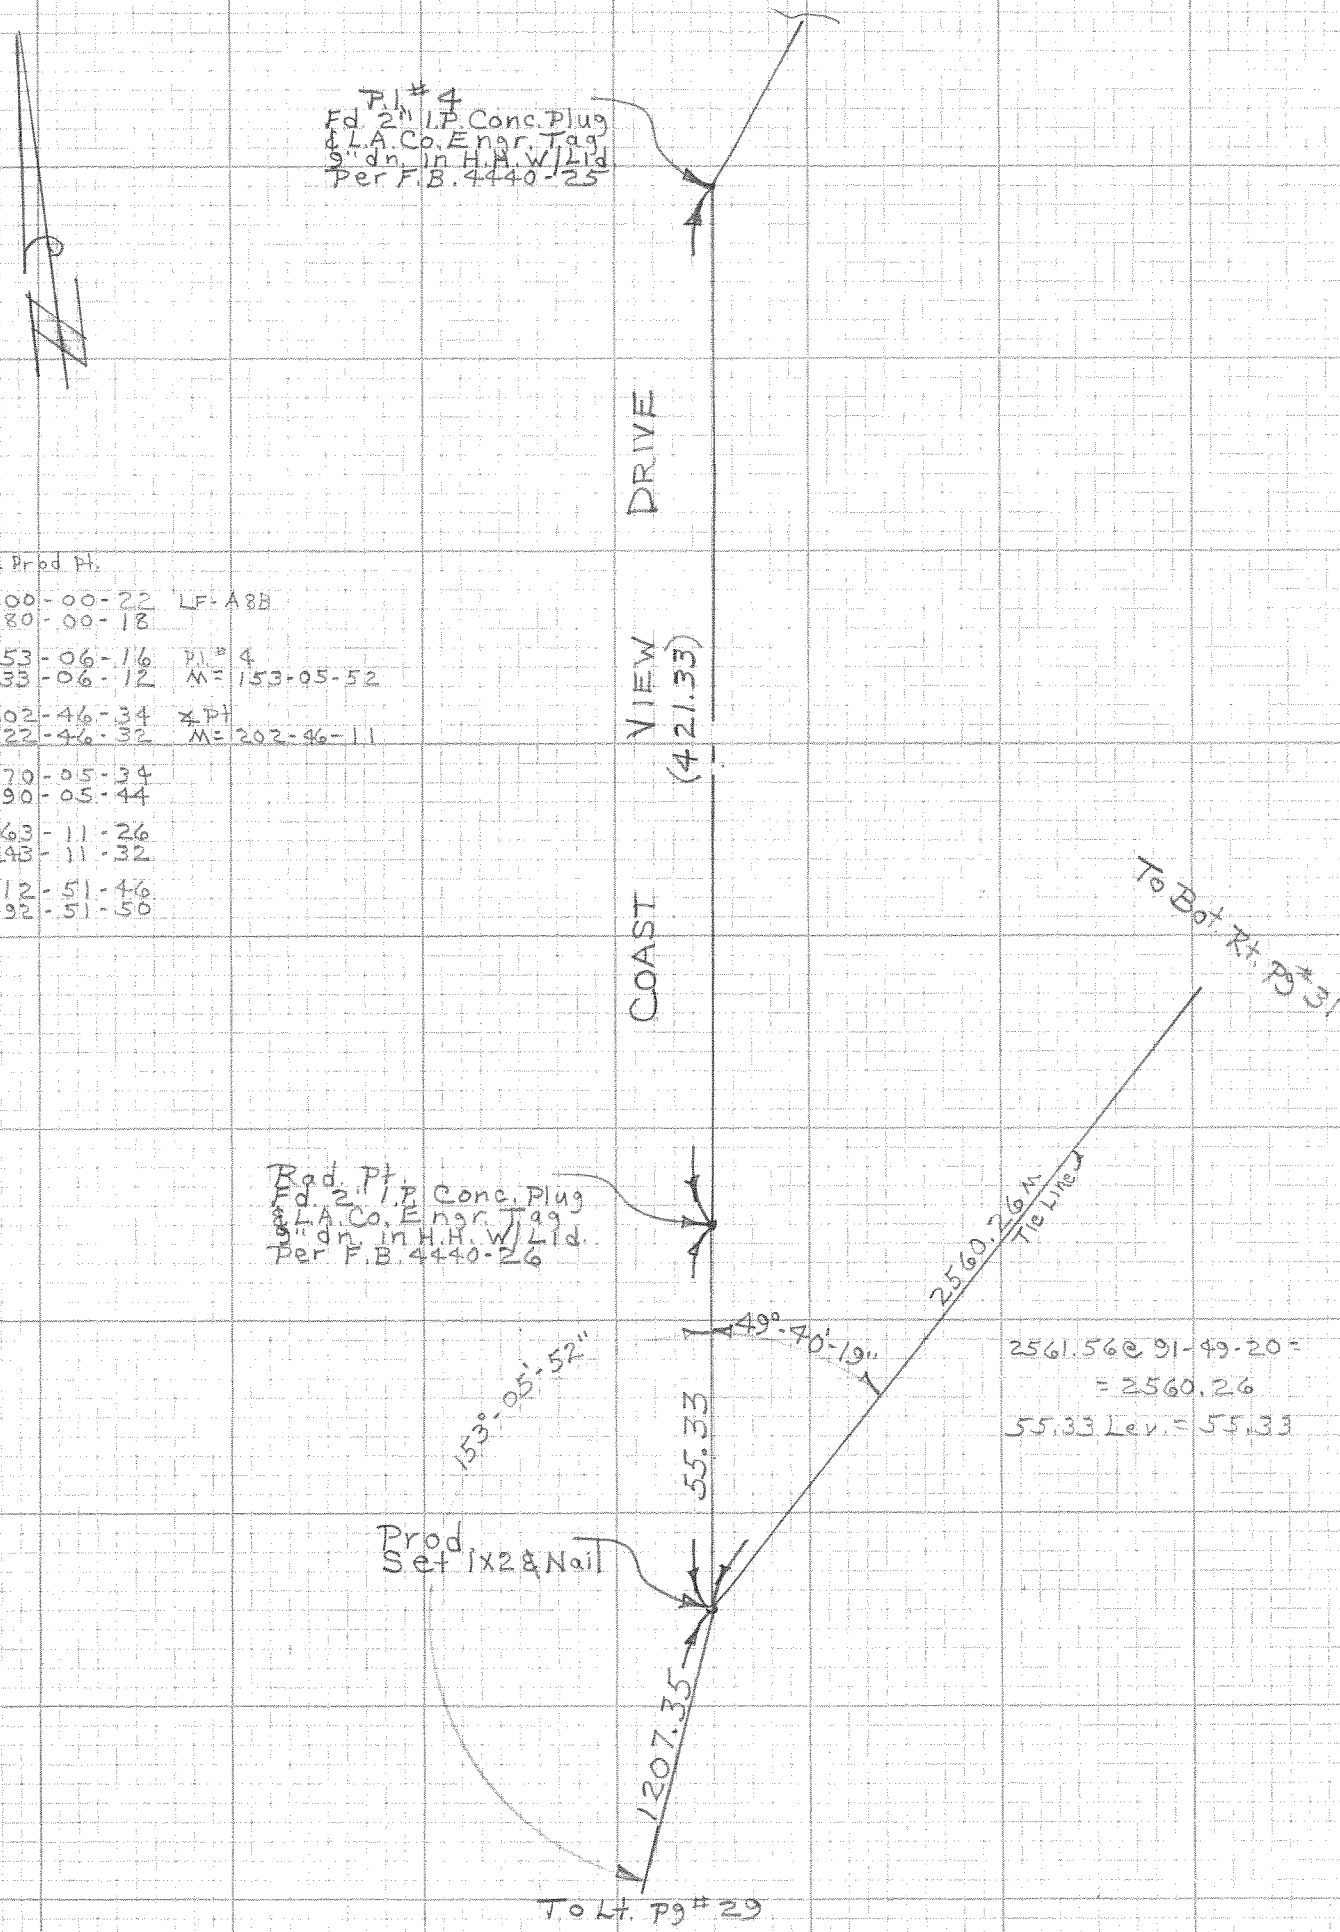

At Prod. Pt.

1) 00-00-22 LF-A8B
180-00-18

2) 153-06-16 P.I. #4
333-06-12 M = 153-05-52

3) 202-46-34 ≠ Pt
22-46-32 M = 202-46-11

1) 270-05-34
90-05-44

2) 63-11-26
243-11-32

3) 112-51-46
292-51-50

CE 310
76F3095-4/73

PLEASE RETURN TO
LOS ANGELES COUNTY ENGINEER
403 LOS ANGELES COUNTY ENGINEERING BLDG.

Do not extend notes this side of this line

NOTE: ANY ADDITIONS OR CHANGES ON THIS SHEET MUST BE MADE OR CIRCLED IN RED INK WITH DATE AND NAME OF PERSON MAKING CHANGE

W.S. 91-C-3

114-057-C-1

PWFB 1207

525

Notes Ck'd by	Survey of MALIBU AREA 2
Map No.	JN 020821 Tape EDM Std °F
Office Work	Surveyed by Burkholder
Checked	Notes D.L.B. Date 5-84
Date	Indexed

F.B. 4440 PG. 31

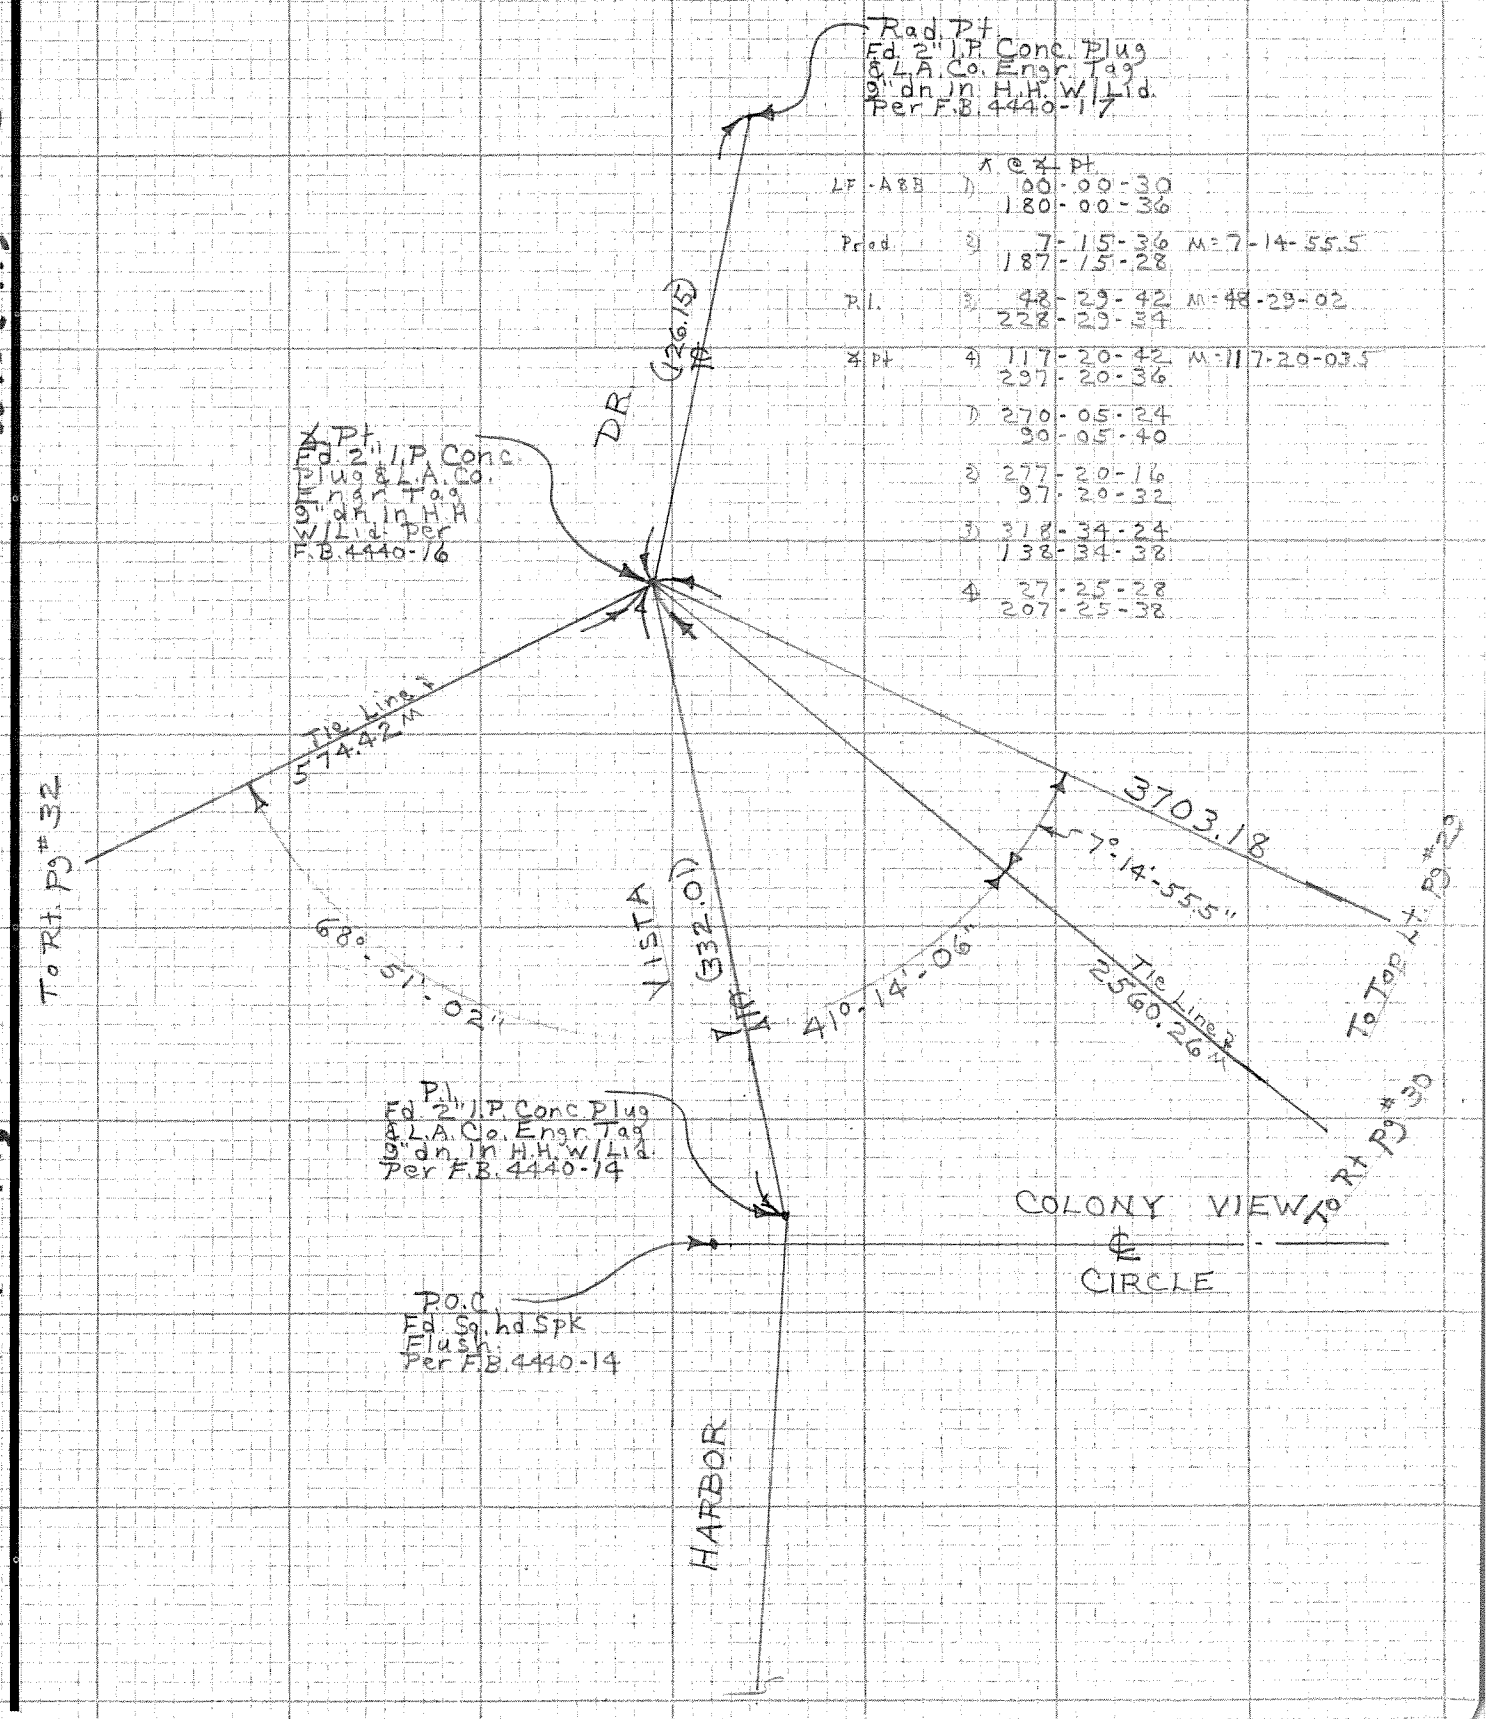

NOTE: ANY ADDITIONS OR CHANGES ON THIS SHEET MUST BE MADE OR CIRCLED IN RED INK WITH DATE AND NAME OF PERSON MAKING CHANGE

W.S. 91, C-3

Do not extend notes this side of this line

PLEASE RETURN TO
LOS ANGELES COUNTY ENGINEER
403 LOS ANGELES COUNTY ENGINEERING BLDG.

114-077, A-1

CENTERLINE NOTES
CE 310
76F3095-4/73

PWFB 1207

F.B. ~~4440~~ PG. ~~32~~

526

88.72 @ 87-02-45 = 88.60

584.47 @ 100-38-30 = 574.42

00-00-18
180-00-08

115-40-10
295-40-06

270-05-34
90-05-40

25-45-26
205-45-32
M: 115-39-54

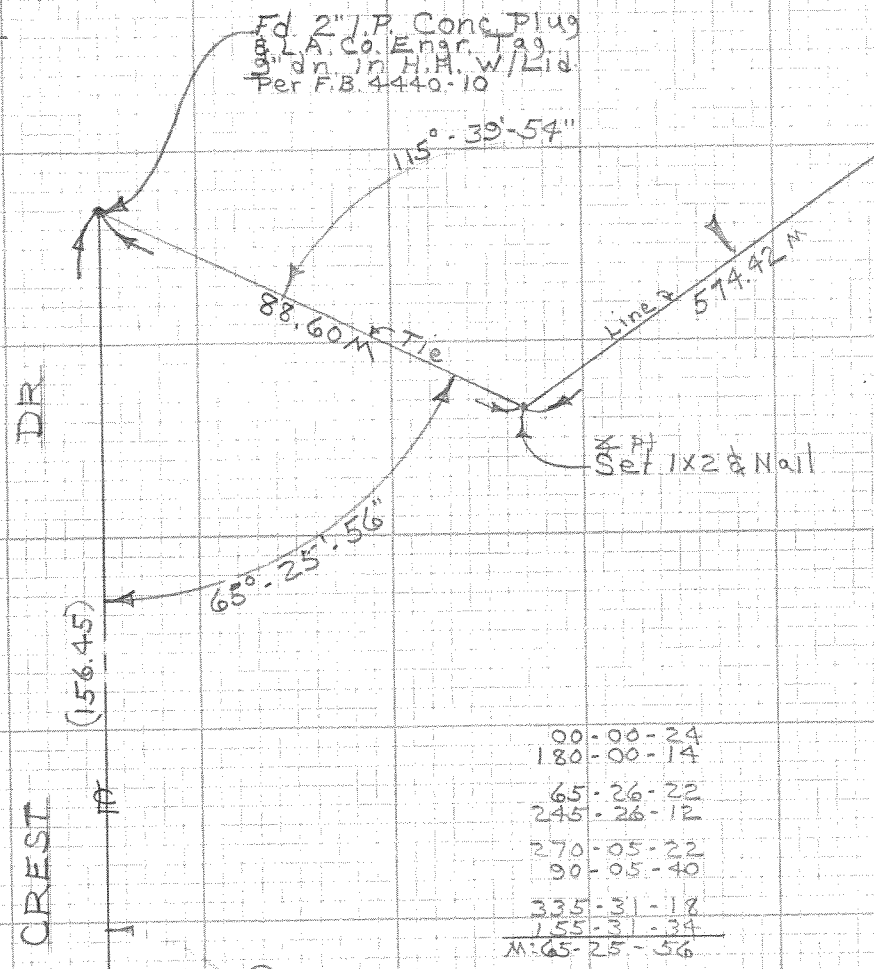

00-00-24
180-00-14

65-26-22
245-26-12

270-05-22
90-05-40

335-31-18
155-31-34
M: 65-25-56

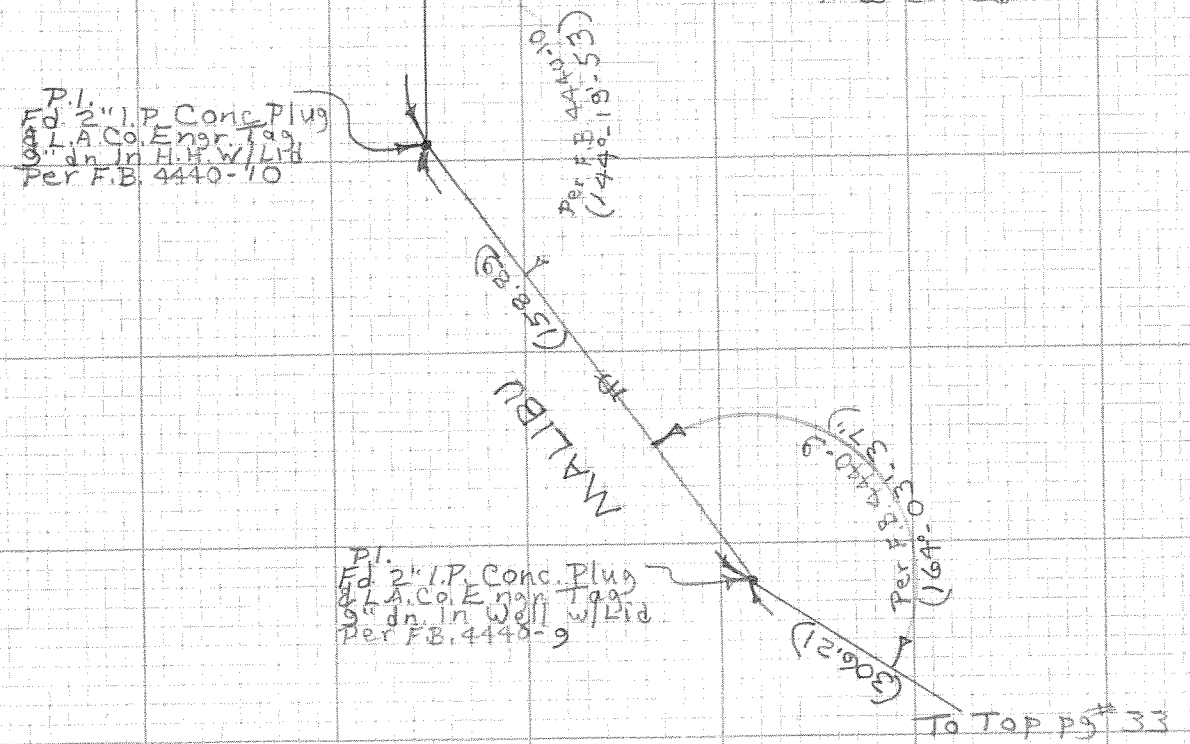

CE 310
76F3095-4/73

PLEASE RETURN TO
LOS ANGELES COUNTY ENGINEER
403 LOS ANGELES COUNTY ENGINEERING BLDG.

Do not exte notes this side of this line

NOTE: ANY ADDITIONS OR CHANGES ON THIS SHEET MUST BE MADE OR CIRCLED IN RED INK WITH DATE AND NAME OF PERSON MAKING CHANGE

3-3-76 W.S.M.

1-4-77 A-1

PWFB 1207

527

Notes Ck'd by	Survey of Malibu Area 2
Map No.	JN 0208.21 Tape EDM Std °F
Office Work	Surveyed by Burkholder
Checked	Notes D.L.B. Date 5-84
Date	Indexed

F.B. ~~4440~~ PG. ~~33~~

To Bot. pg# 32

00-00-20
180-00-10

140-55-57
320-55-49

270-05-38
90-05-24

51-00-58
231-01-08
M=140-55-38

(30.62)

DRIVE

140°-55'-38" Meas.

P.I.
Fd. 2" I.P. Conc Plug
& L.A.Co. Engr. Tag
9" dn. in H.H. w/Lid
Per F.B. 4440-8

CREST

(30.56)

MALIBU

00-00-22
180-00-20

108-23-10
288-23-08

270-05-34
90-05-34

18-28-20
198-28-20
M=108-22-47

B.C.
Fd. Nail
Per F.B. 4440-7

307.66 @ 89-57-40 = 307.66

(10.89)

108°-22'-47" Meas.

P.O.S.T.
Fd. Loc. Bt. Spk
W&T
Per F.B. 4440-7

Closing Line

307.66 M

To Top pg# 34

NOTE: ANY ADDITIONS OR CHANGES ON THIS SHEET MUST BE MADE OR CIRCLED IN RED INK WITH DATE AND NAME OF PERSON MAKING CHANGE

W.S. 91, C-3

Do not extend notes this side of this line

PLEASE RETURN TO
LOS ANGELES COUNTY ENGINEER
403 LOS ANGELES COUNTY ENGINEERING BLDG.

114-077, A-1

CENTERLINE NOTES
CE 310
76F3095-4/73

PWFB 1207

F.B. 4440 PG. 34

528 , 529

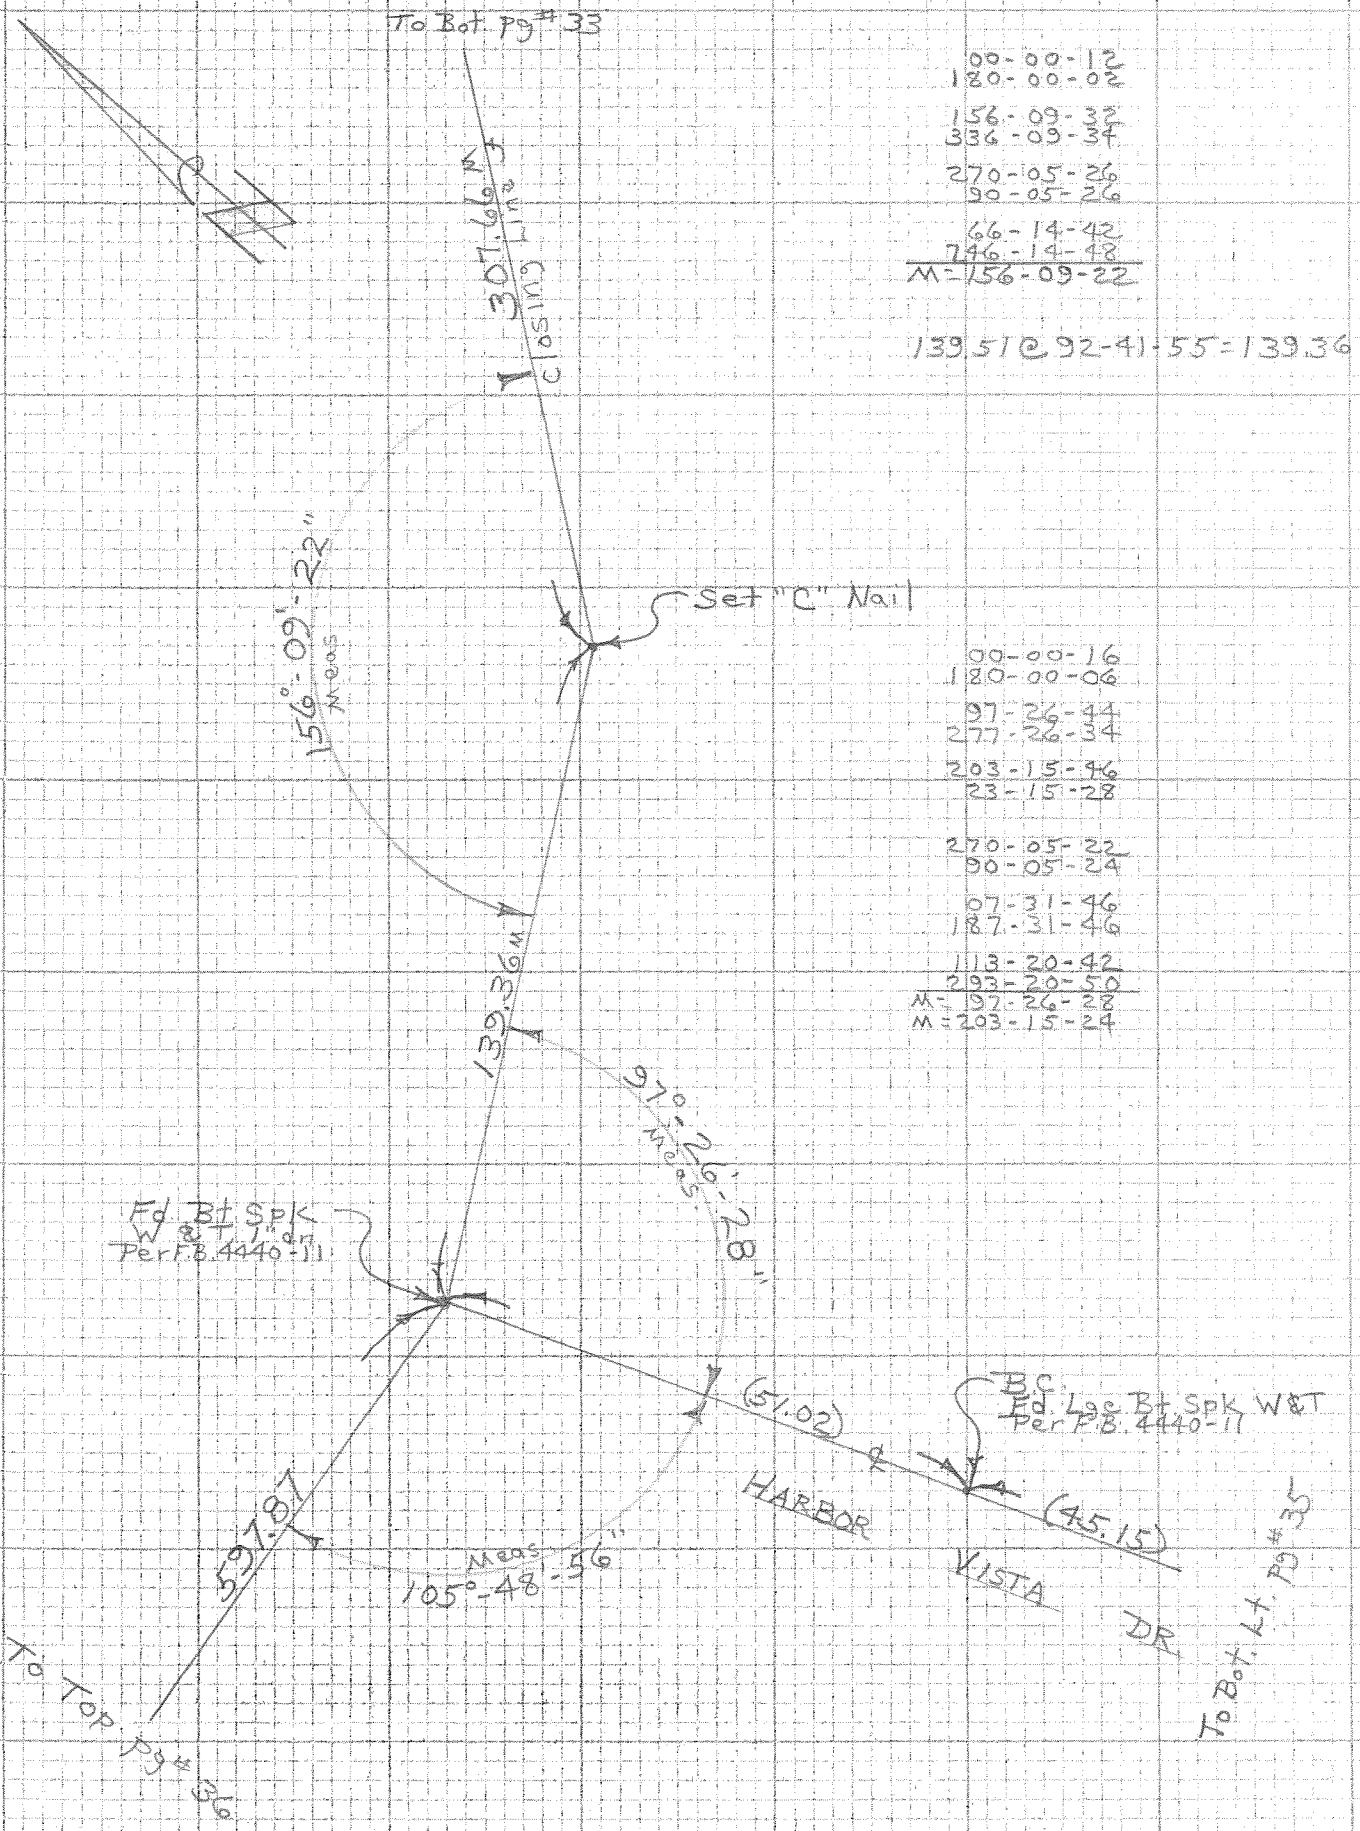

00-00-12
180-00-02

156-09-32
336-09-34

270-05-26
90-05-26

66-14-42
246-14-48
M=156-09-22

139.51 @ 92-41-55 = 139.36

00-00-16
180-00-06

97-26-44
277-26-34

203-15-46
23-15-28

270-05-22
90-05-24

07-31-46
187-31-46

113-20-42
293-20-50
M=97-26-28
M=203-15-24

CE 310
76F3095-4/73

PLEASE RETURN TO
LOS ANGELES COUNTY ENGINEER
403 LOS ANGELES COUNTY ENGINEERING BLDG.

Do not ex[illegible] notes this side of this line

NOTE: ANY ADDITIONS OR CHANGES ON THIS SHEET MUST BE MADE OR CIRCLED IN RED INK WITH DATE AND NAME OF PERSON MAKING CHANGE

3-C '19 S.M.

1-A-77-0411

PWFB 1207

530

Notes Ck'd by	Survey of MALIBU AREA ℄
Map No.	JN 0208.21 Tape EDM Std °F
Office Work	Surveyed by Burkholder
Checked	Notes D.L.B. Date 5-84
Date	Indexed

F.B. ~~4440~~ PG. ~~35~~

~~CZ~~

NOTE: ANY ADDITIONS OR CHANGES ON THIS SHEET MUST BE MADE OR CIRCLED IN RED INK WITH DATE AND NAME OF PERSON MAKING CHANGE

W.S. 91, C-3

Do not extend notes this side of this line

PLEASE RETURN TO
LOS ANGELES COUNTY ENGINEER
403 LOS ANGELES COUNTY ENGINEERING BLDG.

114-077, A-1

CENTERLINE NOTES
CE 310
76F3095-4/73

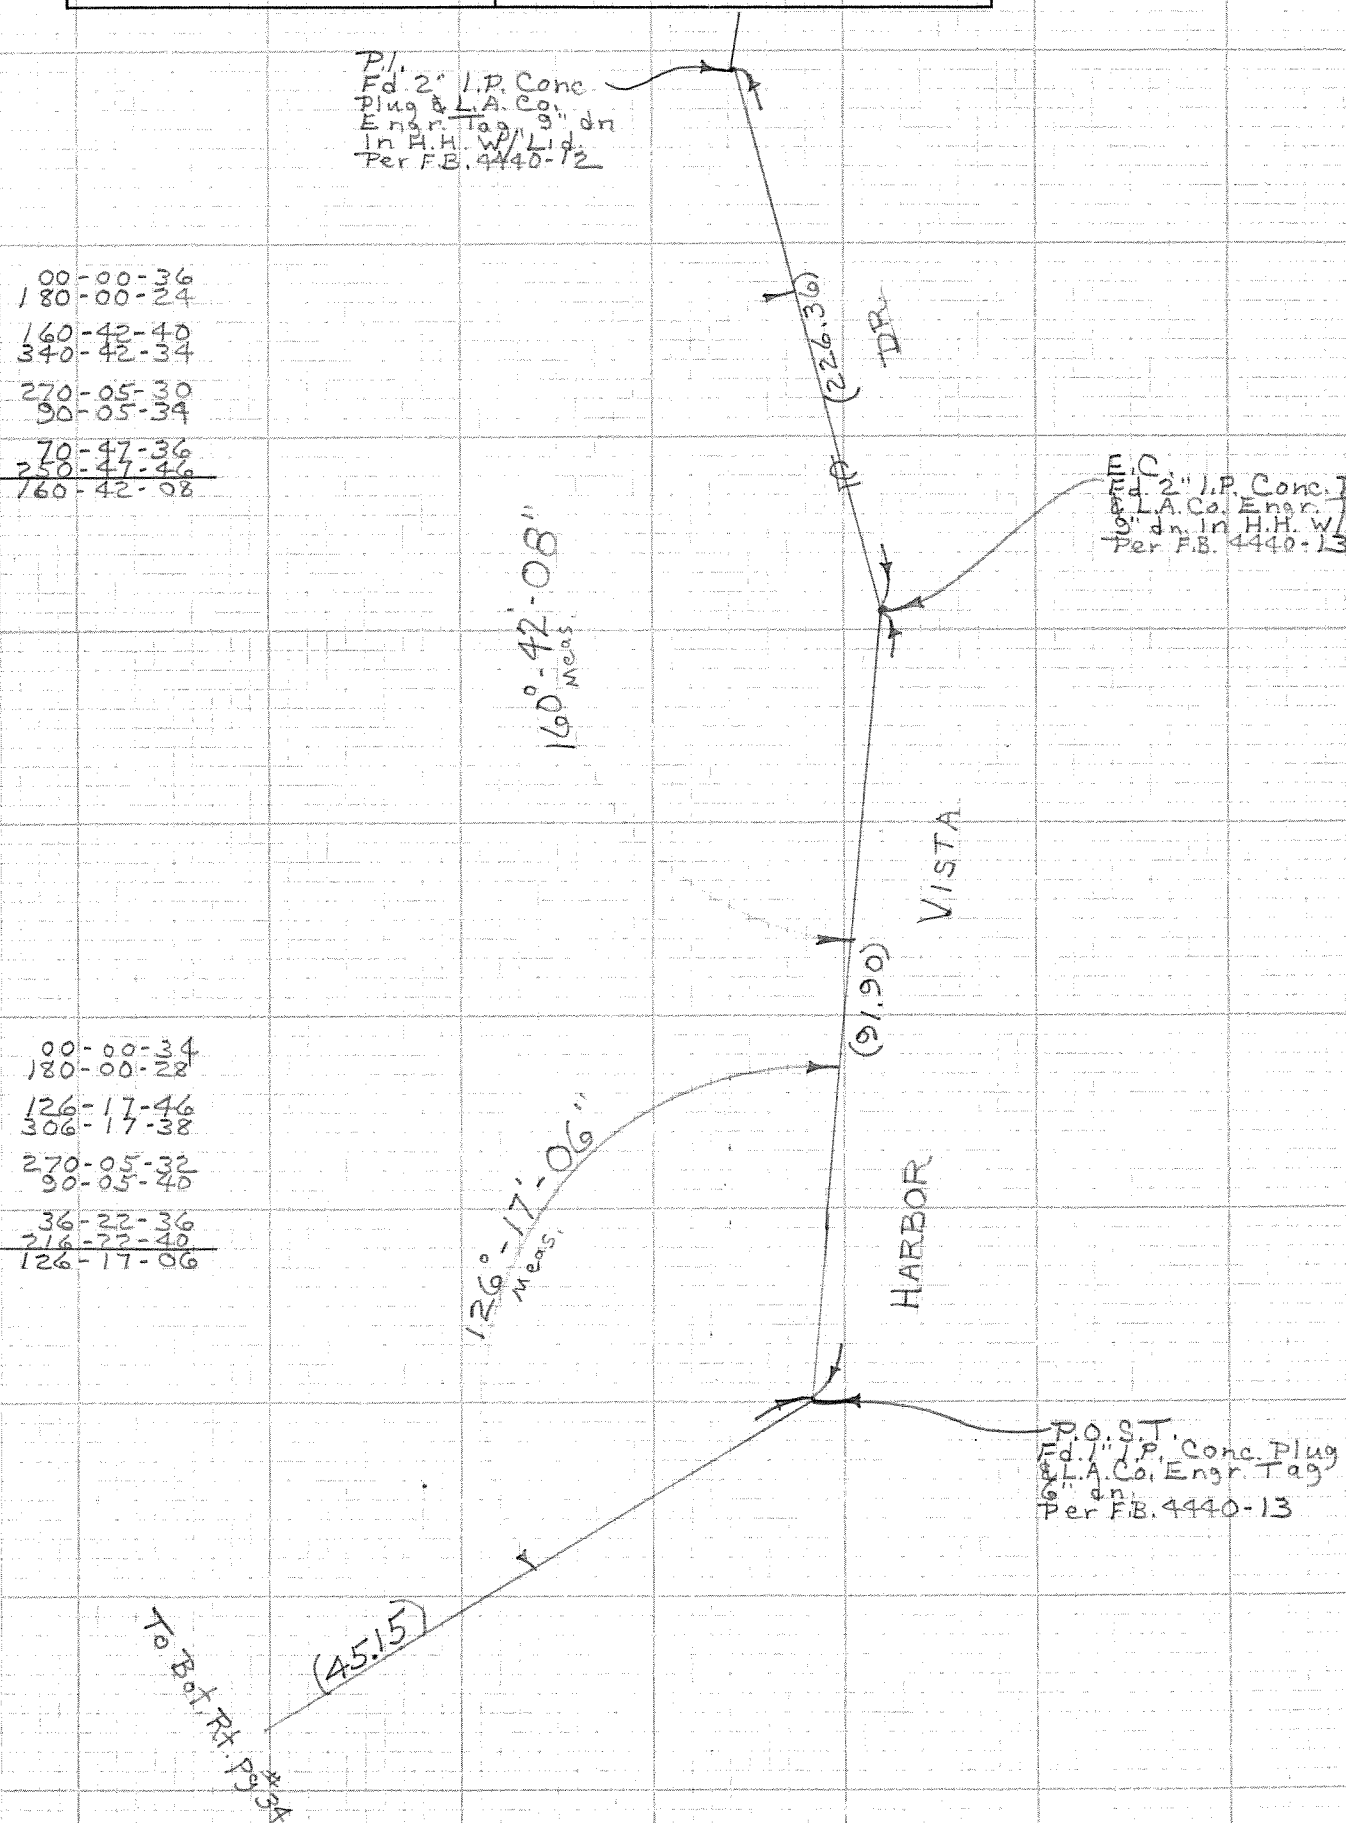

PWFB 1207

F.B. ~~4440~~ PG. 36

531

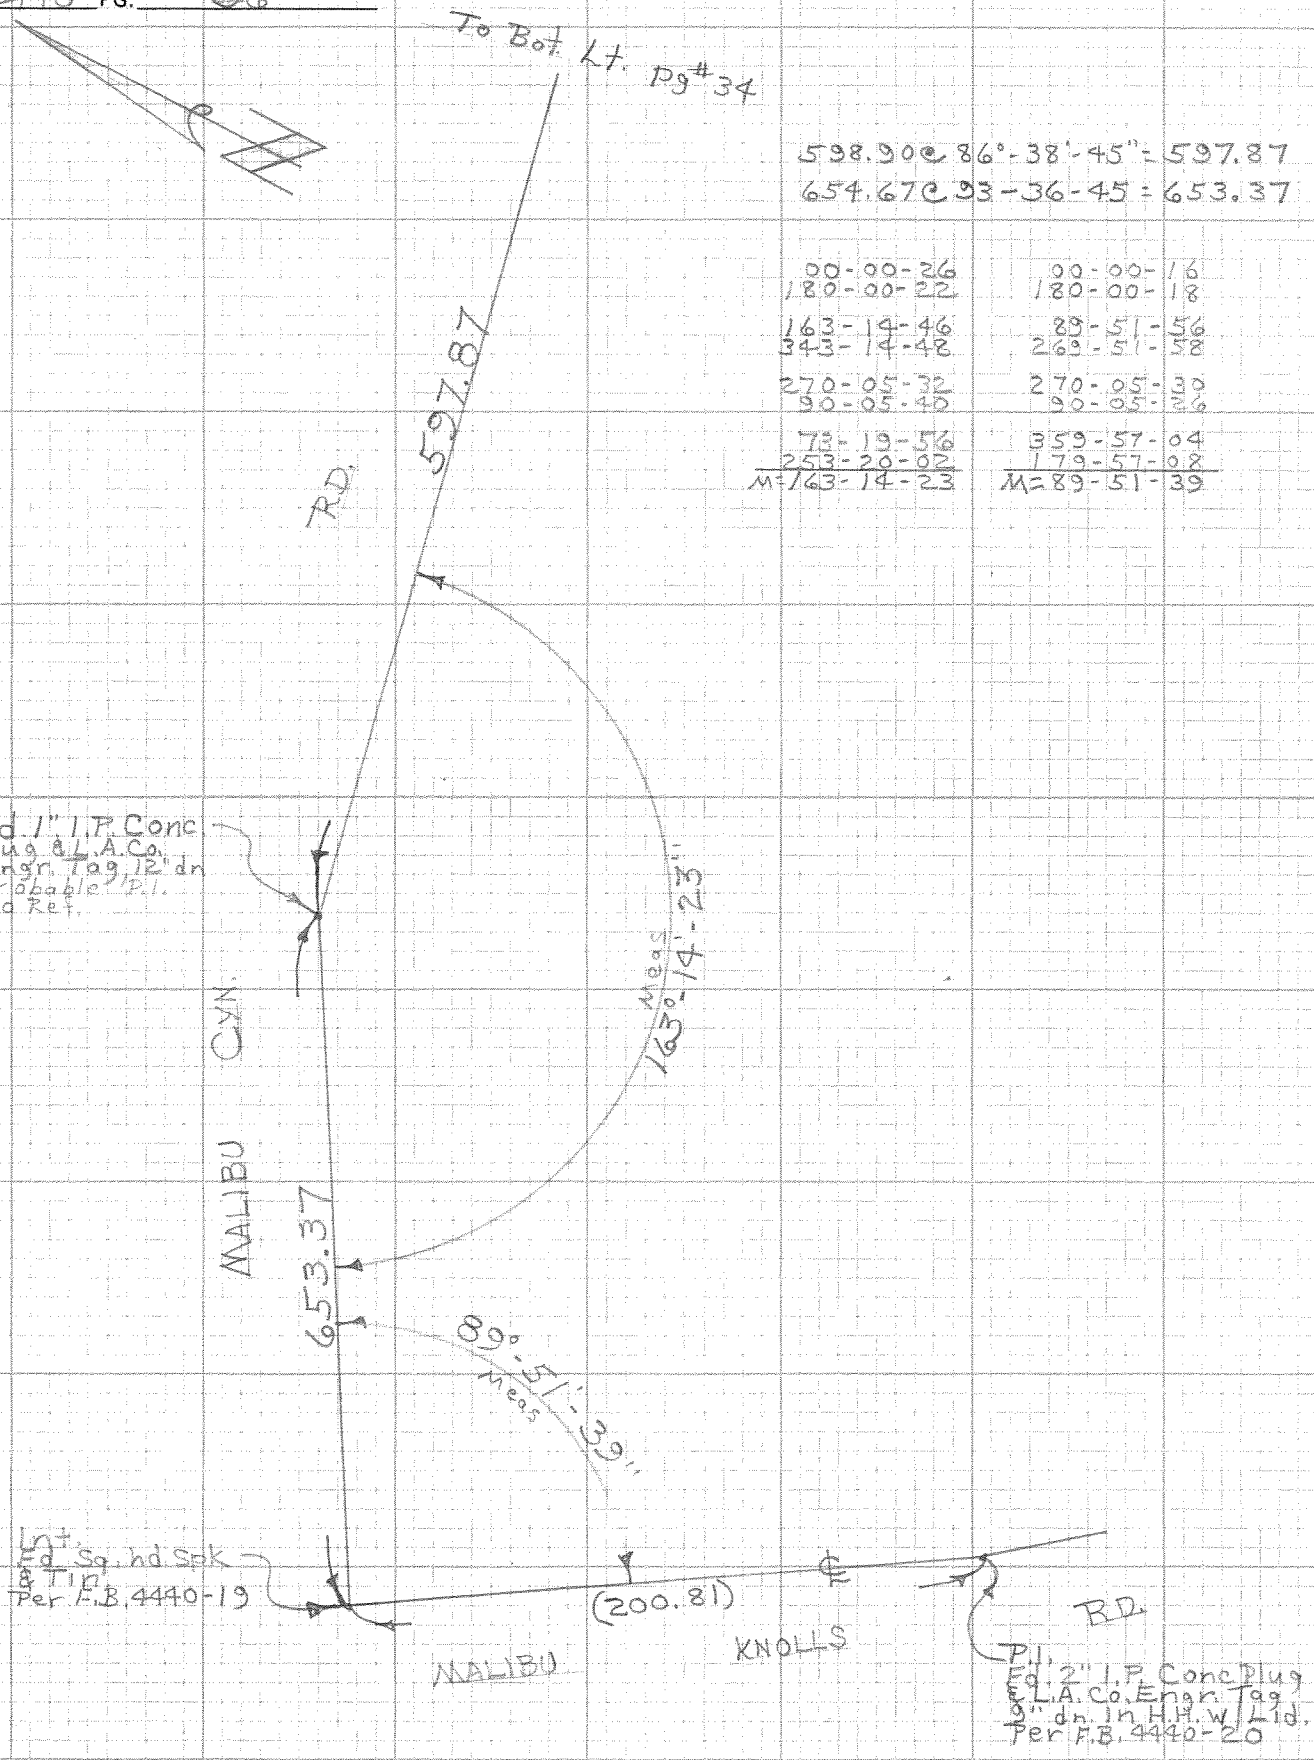

CE 310
76F3095-4/73

PLEASE RETURN TO
LOS ANGELES COUNTY ENGINEER
403 LOS ANGELES COUNTY ENGINEERING BLDG.

Do not extend notes this side of this line

NOTE: ANY ADDITIONS OR CHANGES ON THIS SHEET MUST BE MADE OR CIRCLED IN RED INK WITH DATE AND NAME OF PERSON MAKING CHANGE

114-057, C-1 W.S.M. 91, C-3