OFFICE OF THE

COUNTY SURVEYOR

OF THE COUNTY OF LOS ANGELES

HIGHWAY DEDICATION MAP

LEGEND

25

COUNTY SURVEYOR'S MAP NO. B-553-2 7915

CLERK'S FILED MAP NO. 1938

INDEX MAP NO. 59

SEARCH MAP NO. TOPANGA CANYON BL. (11) & (12)

FIELD BOOK NO.

FIELD BOOK NO.

PUBLIC TITLE COMPLETE

FEE SUBORDINATED (Title incomplete)

HIGHWAY VACATIONS

PUBLIC USER

WORDS AND FIGURES SHOWN QUOTED ON MAP ARE AS DESCRIBED IN CONVEYANCE. FIGURES SHOWN IN PARENTHESES ON MAP ARE FROM PREVIOUS RECORDS OR ARE CALCULATED THEREFROM. PROPERTY IN CONVEYANCE SHOWN IN COLORED TINT. DEDICATION STATUS SCALE INDICATES RELATIVE IMPORTANCE OF GRANTEES' INTERESTS

DEDICATION STATUS SCALE: FEE (F) · TAX TITLE (TX) · PARTICULAR ESTATES (E) · TRUST DEEDS (T) · MORTGAGES (M) · JUDGMENTS (J) · LIENS (LI) · EASEMENTS (ES) · LEASES (L) · PURCHASE CONTRACT (C)

POSTING CHECKED: H. D. MAP BOOK · SEARCH MAP · TRACTS. C.S.M.. "D" · ASSESSOR'S BOOK · C. S. INDEX MAP

LINE NO.	PARCEL NO.	OFFICIAL RECORDS CERTIFICATE NO. BOOK	OFFICIAL RECORDS DOC. NO. PAGE	DATE RECORDED	"D" BOOK	"D" PAGE	DATE OF CONVEYANCE	NATURE OF CONVEYANCE	PURPOSE	NAME	CONSIDERATION	CONDITIONS	GRANTEE	GRANTORS
1	1	11138	245	10-6-31	85	252	7-28-31	Road Deed	Public Road & Highway	Topanga Canyon Rd.	Val.	None	County of L.A.	N.S. & Edith A. Harshman, T. I. & T. Co(F)
2	2	11138	246	10-6-31	85	251	8-31-31	"	"	"	"	"	"	Marie M. Hart, T. I. & T. Co (F)
3	3.1 & 3.3	11494	390	5-27-32	87	164	4-20-32	"	"	"	"	"	"	Martin V. & L. Izella Huarte (F)
4	4.1 & 4.2	11624	389	8-1-32	87	263	5-11-32	"	"	"	"	"	"	Henry & Agda Trulson (F)
5	5.1 to 5.8	IUD. BOOK 909	247		E:9	208	5-21-35	FINAL DECREE IN CONDEMNATION	Public Highway	"			"	F. L. Amlar (F)
6	6.1 to 6.7	"	"		"	"	"	"	" "	"			"	Dorothy Sinclair (F) J. E. Wilmot (M)
7	7.1 to 7.17	D:5997	324	3-29-15	23	56	2-8-15	Road Deed		"	"	"	"	James E. & Mary E. Dunham (F)
8	8.1 to 8.6													
9	9.1 to 9.3	M.B. 105	37-42	10-22-24	—	—	—	Ded. by Map	"	"		See Line 16	"	T. I. & T. Co. (F)
10	10.1 & 10.2	M.B. 114	9-21	6-3-25	—	—	—	"	"	"		"	"	T. I. & T. Co. (F)
11	11	9958	46	4-17-30	78	272	3-10-30	Fire Patrol Sta.	Fire Patrol Station		10	See Deed	"	T. I. & T. Co. (F)
12	1 & 2	11117	393	11-3-31	23	135	10-8-31	Road Deed	Public Road & Highway	Topanga Canyon Rd.			"	R. W. Sparling Inc. (Es)
13	3.1 & 3.2	11633	127	5-27-32	87	165	4-29-32	Quitclaim Deed	"	"			"	T. I. & T. Co. (Es)
14	4.1 & 4.2	11731	151	8-1-32	87	264	5-16-32	Road Deed	"	"			"	T. I. & T. Co. (Es)
15	12.1 to 12.6													
16	10.1	13216	290	2-26-35	46	281		Vacation	Vac. of Highway Easement	Topanga Canyon Rd Grand View Dr.			Fee Owners	County of L.A.
17	5.1 to 5.8 6.1 to 6.7	S.C.C. NO. 344553 Condemnation Suit. Order of Immediate Possession Rendered Aug. 12, 1932. Interlocutory Judgment Rendered Jan. 30, 1935.												
18	13	13649	165	9-23-35	E:8	7	8-28-35	Vacation	Vac. of Declared Hwy.	Topanga Can. Rd.			Fee Owners	County of L.A.

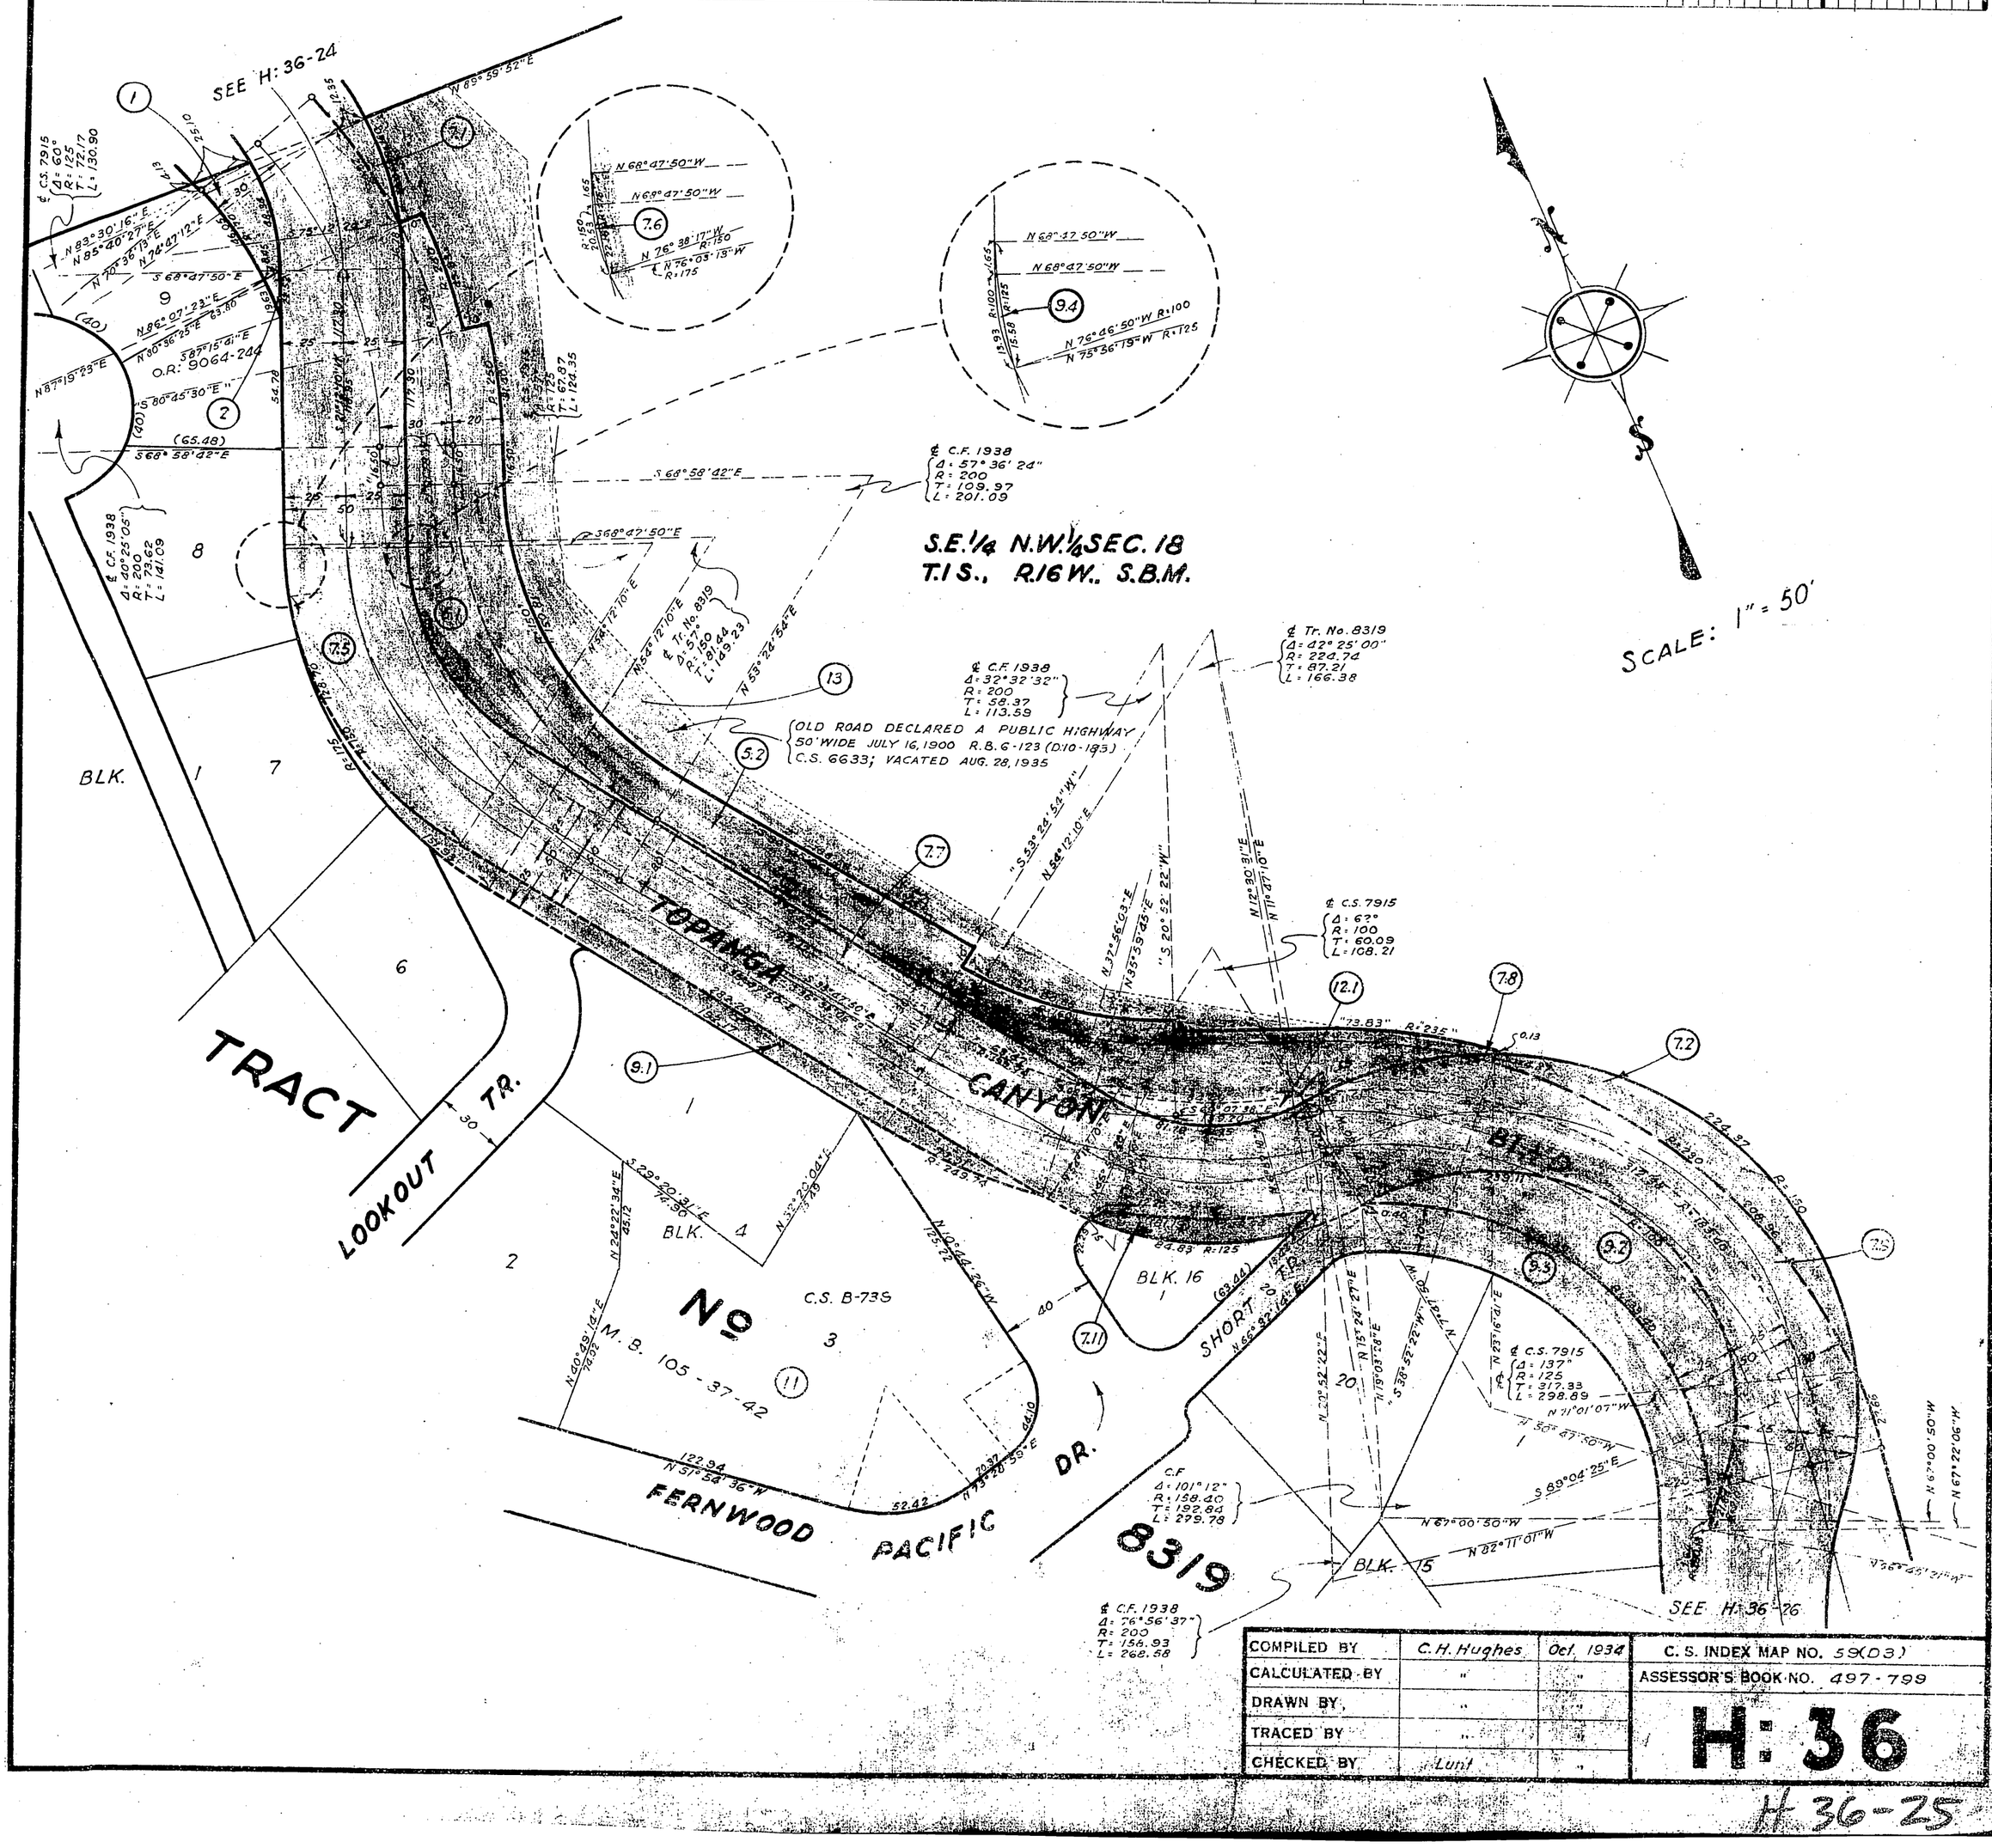

COMPILED BY	C.H. Hughes	Oct. 1934	C. S. INDEX MAP NO. 59(D3)
CALCULATED BY	"	"	ASSESSOR'S BOOK NO. 497-799
DRAWN BY	"	"	H: 36
TRACED BY	"	"	
CHECKED BY	Lunt	"	

H 36-25

OFFICE OF THE

COUNTY SURVEYOR

OF THE COUNTY OF LOS ANGELES

HIGHWAY DEDICATION MAP

SEE H: 36 - 25

FRAC. SEC. 18, T.1S., R.16W., S.B.M.

SCALE: 1" = 50'

SCALE: 1" = 100'

TRACT No. 8319
M.B. 105-37-42

TRACT No. 5664
M.B. 114-9-21

BLK. 15

BLK. 1

BLK. 14

CANYON TR.

TOPANGA CANYON BLVD.

GRAND VIEW DR.

℄ C.S. 7915
Δ = 54°
R = 185
T = 94.26
L = 174.36

℄ TR. NO. 8319
Δ = 37°47'00"
R = 265.18
T = 90.75
L = 174.87

OLD ROAD DECLARED A PUBLIC HIGHWAY 50' WIDE JULY 16, 1900. R.B. 6-123 (D:10-183) VACATED: AUG 28, 1935.

℄ C.S. B 553-2
Δ = 64°43'08"
R = 350
T = 221.77
L = 395.35

℄ TR NO. 8319
Δ = 125°
R = 100
T = 192.19
L = 218.17

℄ C.T. 7915
Δ = 125°
R = 80
T = 139.89
L = 174.93

℄ C.S. B 553-2
Δ = 3°21'27"
R = 2000
T = 58.62
L = 117.20

℄ C.S. 7915
Δ = 38°
R = 285
T = 97.91
L = 189.12

℄ C.S. 7915
Δ = 65°
R = 335
T = 213.42
L = 380.05

℄ C.S. B 553-2
Δ = 41°59'44"
R = 300
T = 115.15
L = 219.89

℄ TR. NO. 5664
Δ = 20°30'00"
R = 209.58
T = 37.90
L = 74.99

℄ C.S. 7915
Δ = 38°
R = 145
T = 49.93
L = 96.17

℄ C.S. 7915
Δ = 14°00'
R = 330
T = 40.52
L = 80.63

℄ C.S. 7915
Δ = 139°
R = 90
T = 240.72
L = 218.34

℄ C.S. B 553-2
Δ = 100°
R = 65
T = 77.46
L = 113.45

(LOT) 4

(LOT) 5

CENTER SEC. 18 PER C.S. B 553-2

"CENTER SEC. 18" PER C.F. 1938

Identical Points

Boundary of the City of Los Angeles

COMPILED BY	C.H. Hughes	Oct. 1934	C.S. INDEX MAP NO. 59(D3)
CALCULATED BY	"	"	ASSESSOR'S BOOK NO. 497 - 799
DRAWN BY	"	"	H: 36
TRACED BY	"	Nov. 1934	
CHECKED BY	R.G. Lunt	"	

H: 36 - 26