Map
OF
L. H. Michener's Subdivision
of 4.09 acres of Block "U" of the Painter & Ball Tract
Pasadena, Cal.
Surveyed Sept. 1886 by J. M. Willard C. E.
Scale 50 ft. 1 inch.

Note: This map is re recorded to correct the map which is recorded in Book 11, Page 78 of Miscellaneous Records of Los Angeles County.

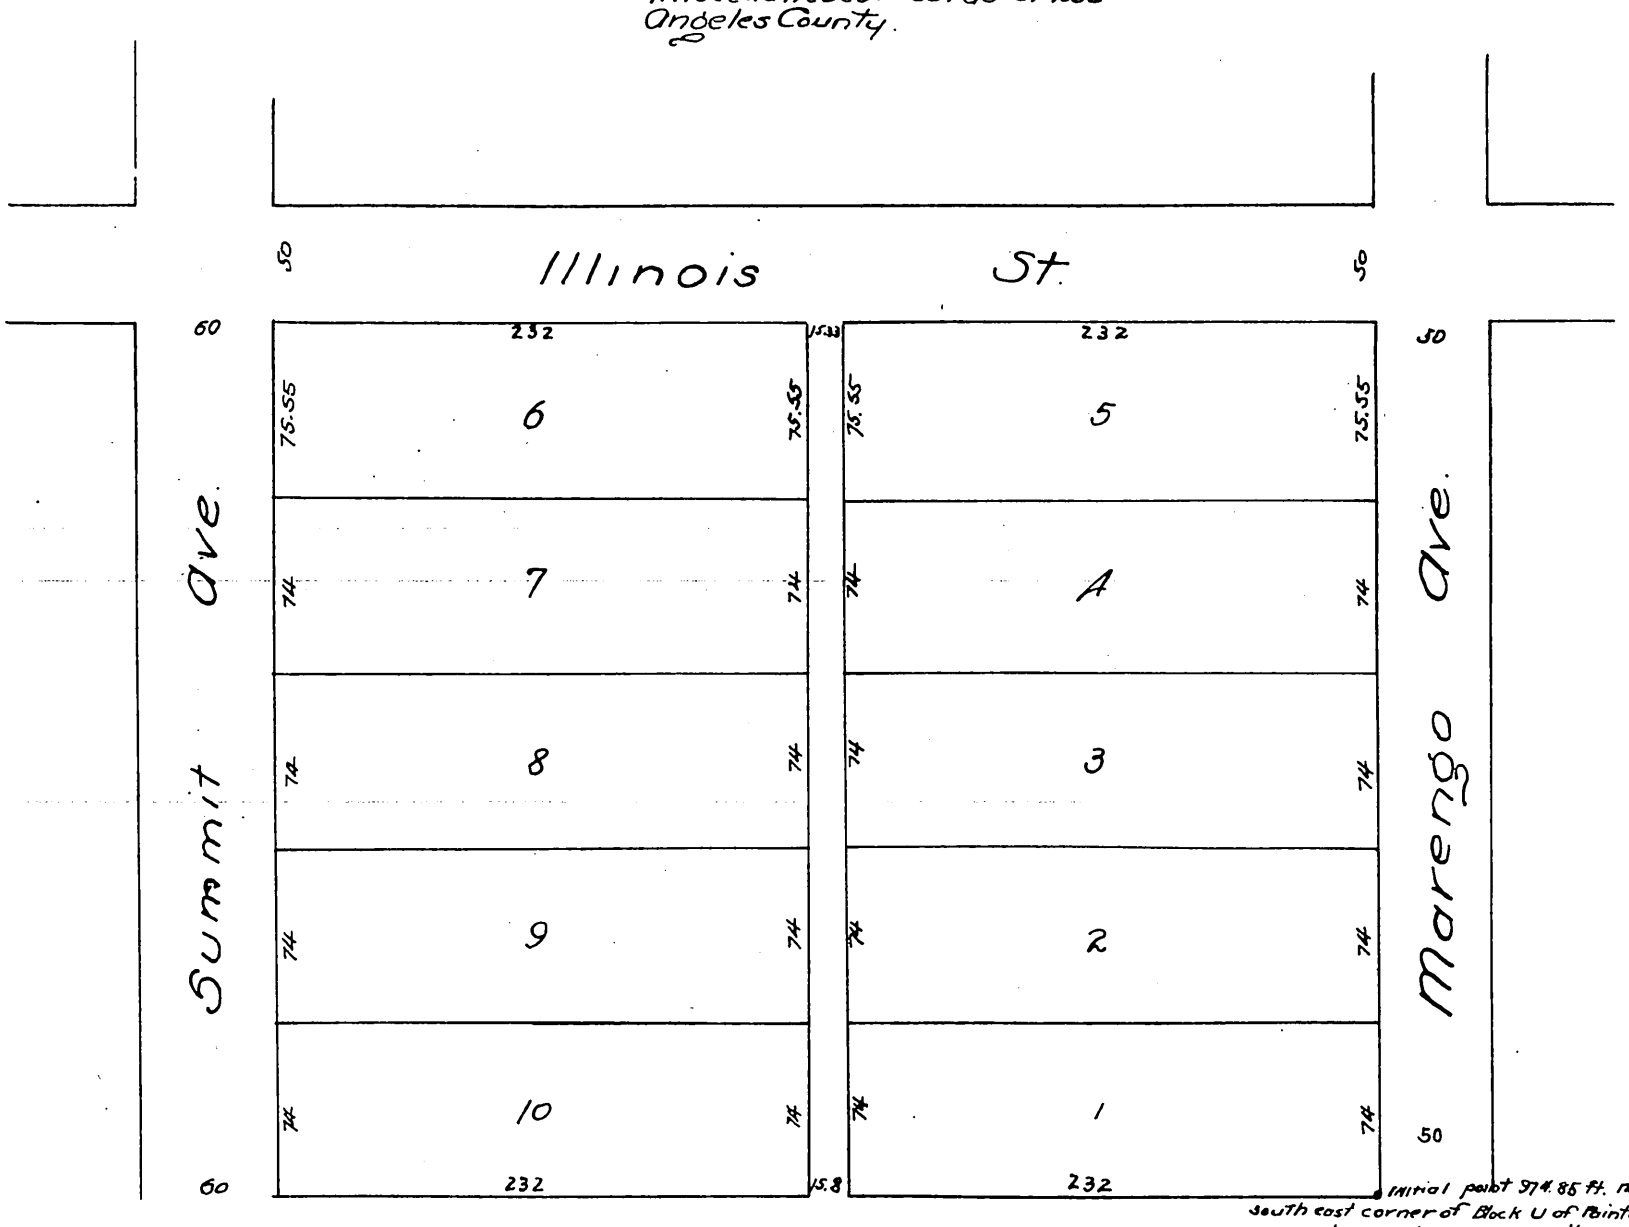

Initial point 974.85 ft. north of the south east corner of Block U of Painter & Balls Addn. to Pasadena as shown on a map thereof recorded in the office of the county recorder of Los Angeles Co. in Book 4 of Miscellaneous Records on Page 549.

A full, true and correct copy of the original (reduced to the scale of 80 feet to one inch) recorded Dec. 8, 1886 at 2²² P.M. at request of S. H. Michener.

Frank A. Gibson County Recorder.
By Arthur Bray Deputy.