Map
OF THE
Mitchell Tract

Being a subdivision of parts of Lots 1 & 2 of the Freeman Tract as per map recorded in Book 3 Page 114 Mis. Records.

Surveyed Nov. 1886 by W. F. McClure

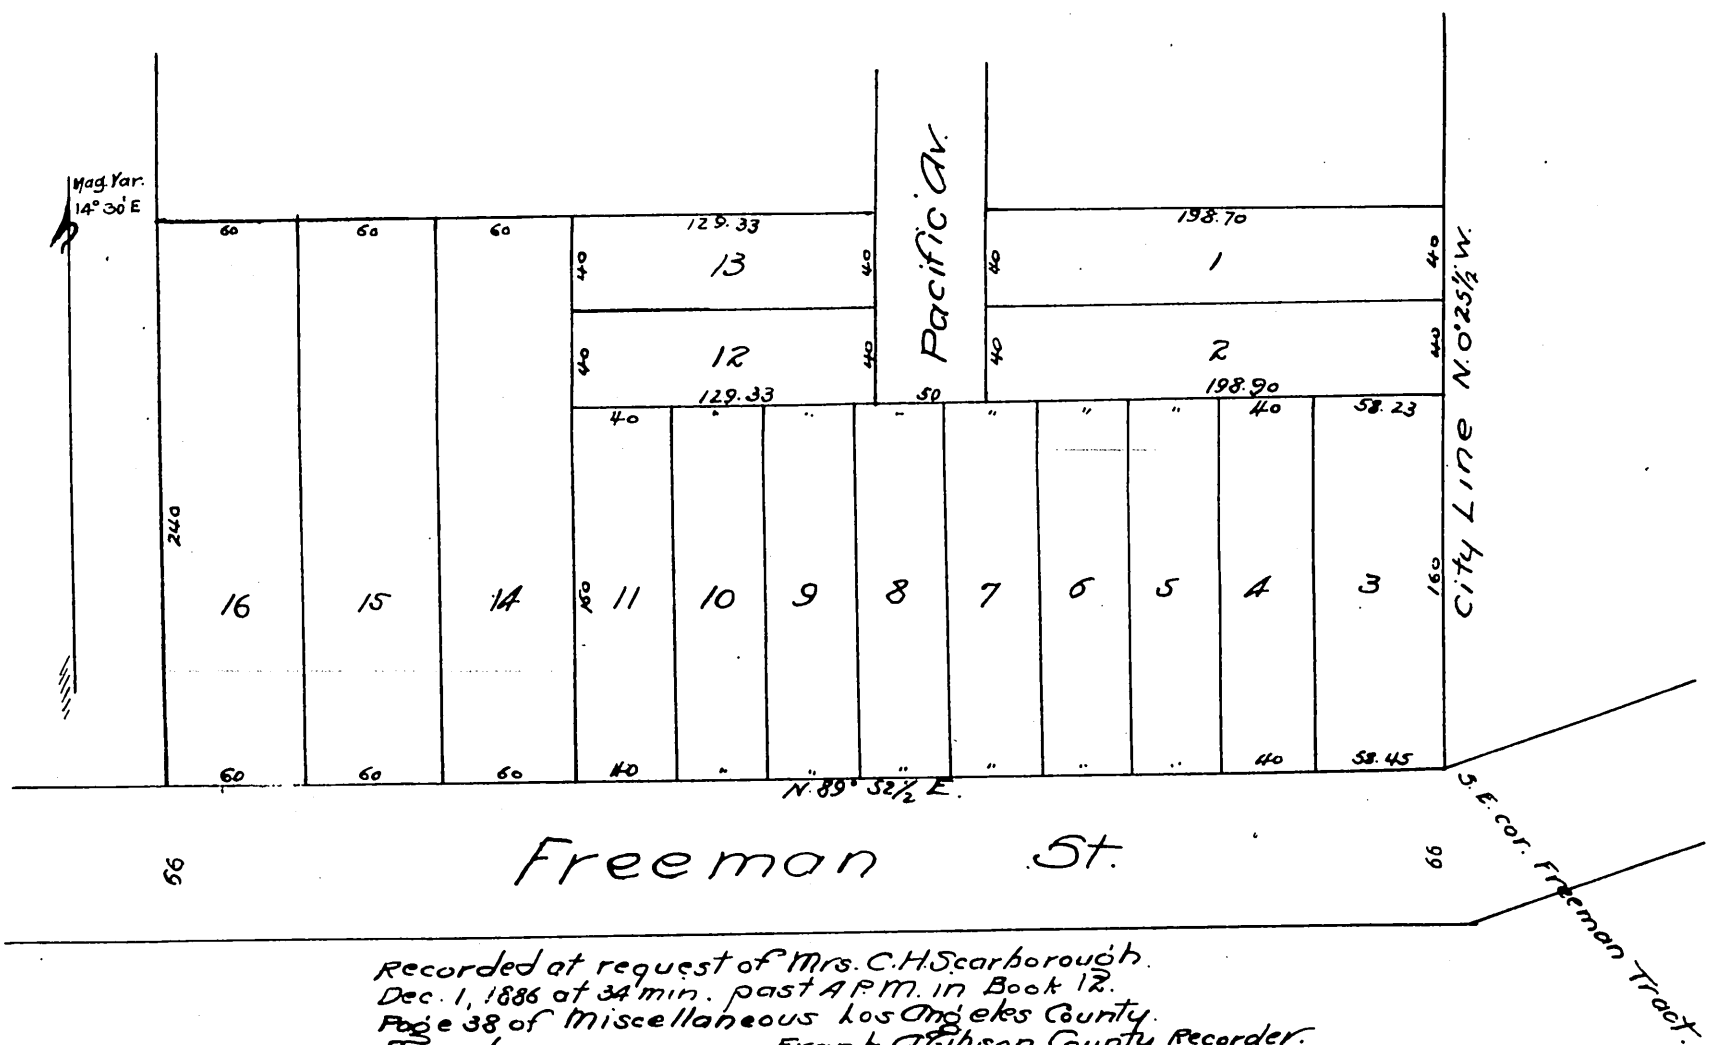

Recorded at request of Mrs. C. H. Scarborough. Dec. 1, 1886 at 34 min. past A.P.M. in Book 12. Page 38 of Miscellaneous Los Angeles County Records.
Frank A. Gibson. County Recorder.
by Arthur Bray Deputy.

A full, true and correct copy of the original (reduced to the scale of 80 feet to one inch) recorded Dec. 9, 1886 at 3^49 P.M. at request of Mrs. C. H. Scarborough.
Frank A. Gibson County Recorder.
By Arthur Bray Deputy.