C.W. Abbotts Subdivision

of part of Block "V" of the Painter & Ball Addn. to Pasadena.

Recorded in Book 4. P. 549 Miscl. Records

Los Angeles Cty. Cal.

Simpson & Archer Architects & Civil Engineers.

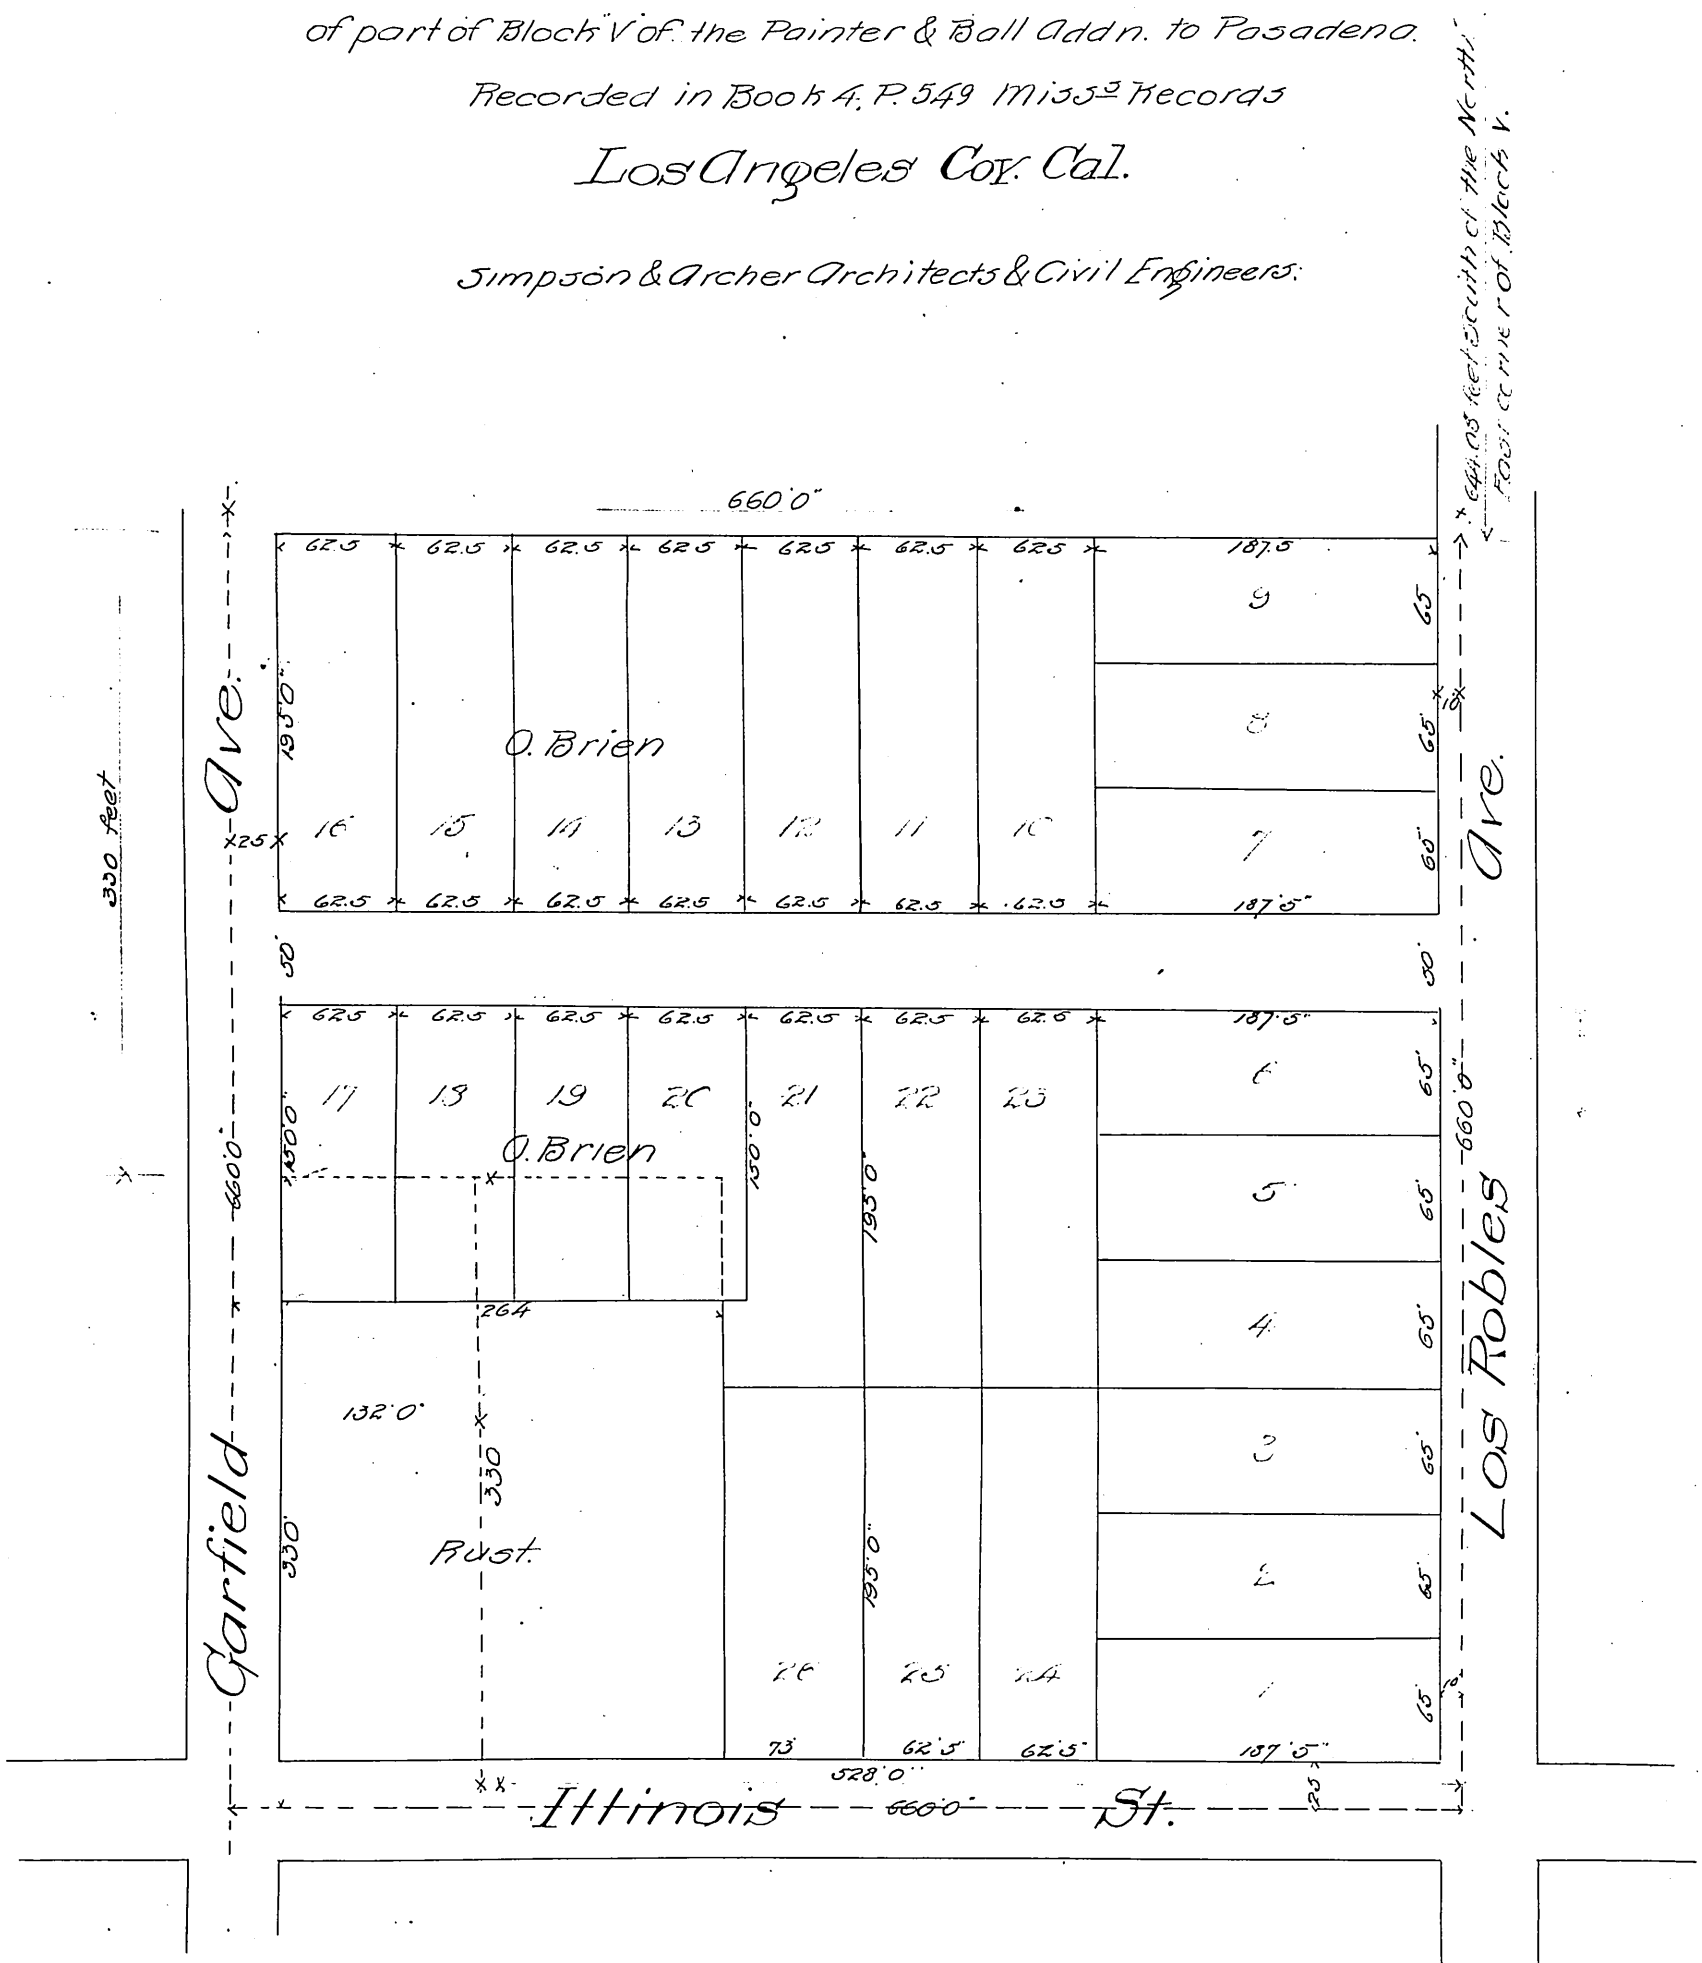

For Widening of Orange Grove Avenue – See R.F. 207.

Recorded June 10, 1887
at request of C.W. Abbott.

That portion of the map thereof above referred of and marked thereon "644.08 feet South of the North-east corner of Block "V(x)" is erroneous and a mistake and should read "644.08 feet South of the South line of Mountain Street and I do hereby certify the same, and execute this instrument for the purpose of correcting said error. And I do further certify that the North east corner of lot 9, of said subdivision is South of a point on the South line of Mountain Street 624.4 feet West of the North-east corner of said Block "V" of Painter and Ball's Addition.

Sht. ~~42~~ 8-D-1
A-374