40

+107+40

Plat of a portion of

Townsite of Playa del Rey

Book 2 Pages 63 to 66 of Maps

Showing portions of Townsite of Playa del Rey and Playa Street vacated by attached copy of order of Board of Supervisors

Scale 1" = 100'

Office of the Board of Supervisors
of Los Angeles County, California
April 10, 1905.

In re vacation of Playa Street
Centinela Road District.

It is ordered that all those portions of Playa Street, situate, lying and being in the Centinela Road District, County of Los Angeles, State of California, described as follows, to-wit: That portion of Playa Street within the limits of Lots 15, 13, 11, 9, 7, 5, and 1, Block 6: Lots 21 and 1, Block 3, and Lot 1, Block 1, of Playa del Rey Townsite, being the northerly three feet of said Lots, which by error in original survey of Playa del Rey were extended into Playa Street; Also that portion of Playa Street lying between the easterly line of Lagoon Avenue and the Westerly line of the Esplanada; Also, that portion of Playa Street lying between the easterly line of Block 1, Playa Del Rey, produced northerly across Playa Street, and the Easterly line of the Automobile Boulevard, — be and the same are hereby vacated and abandoned and the land therein contained restored to acreage.

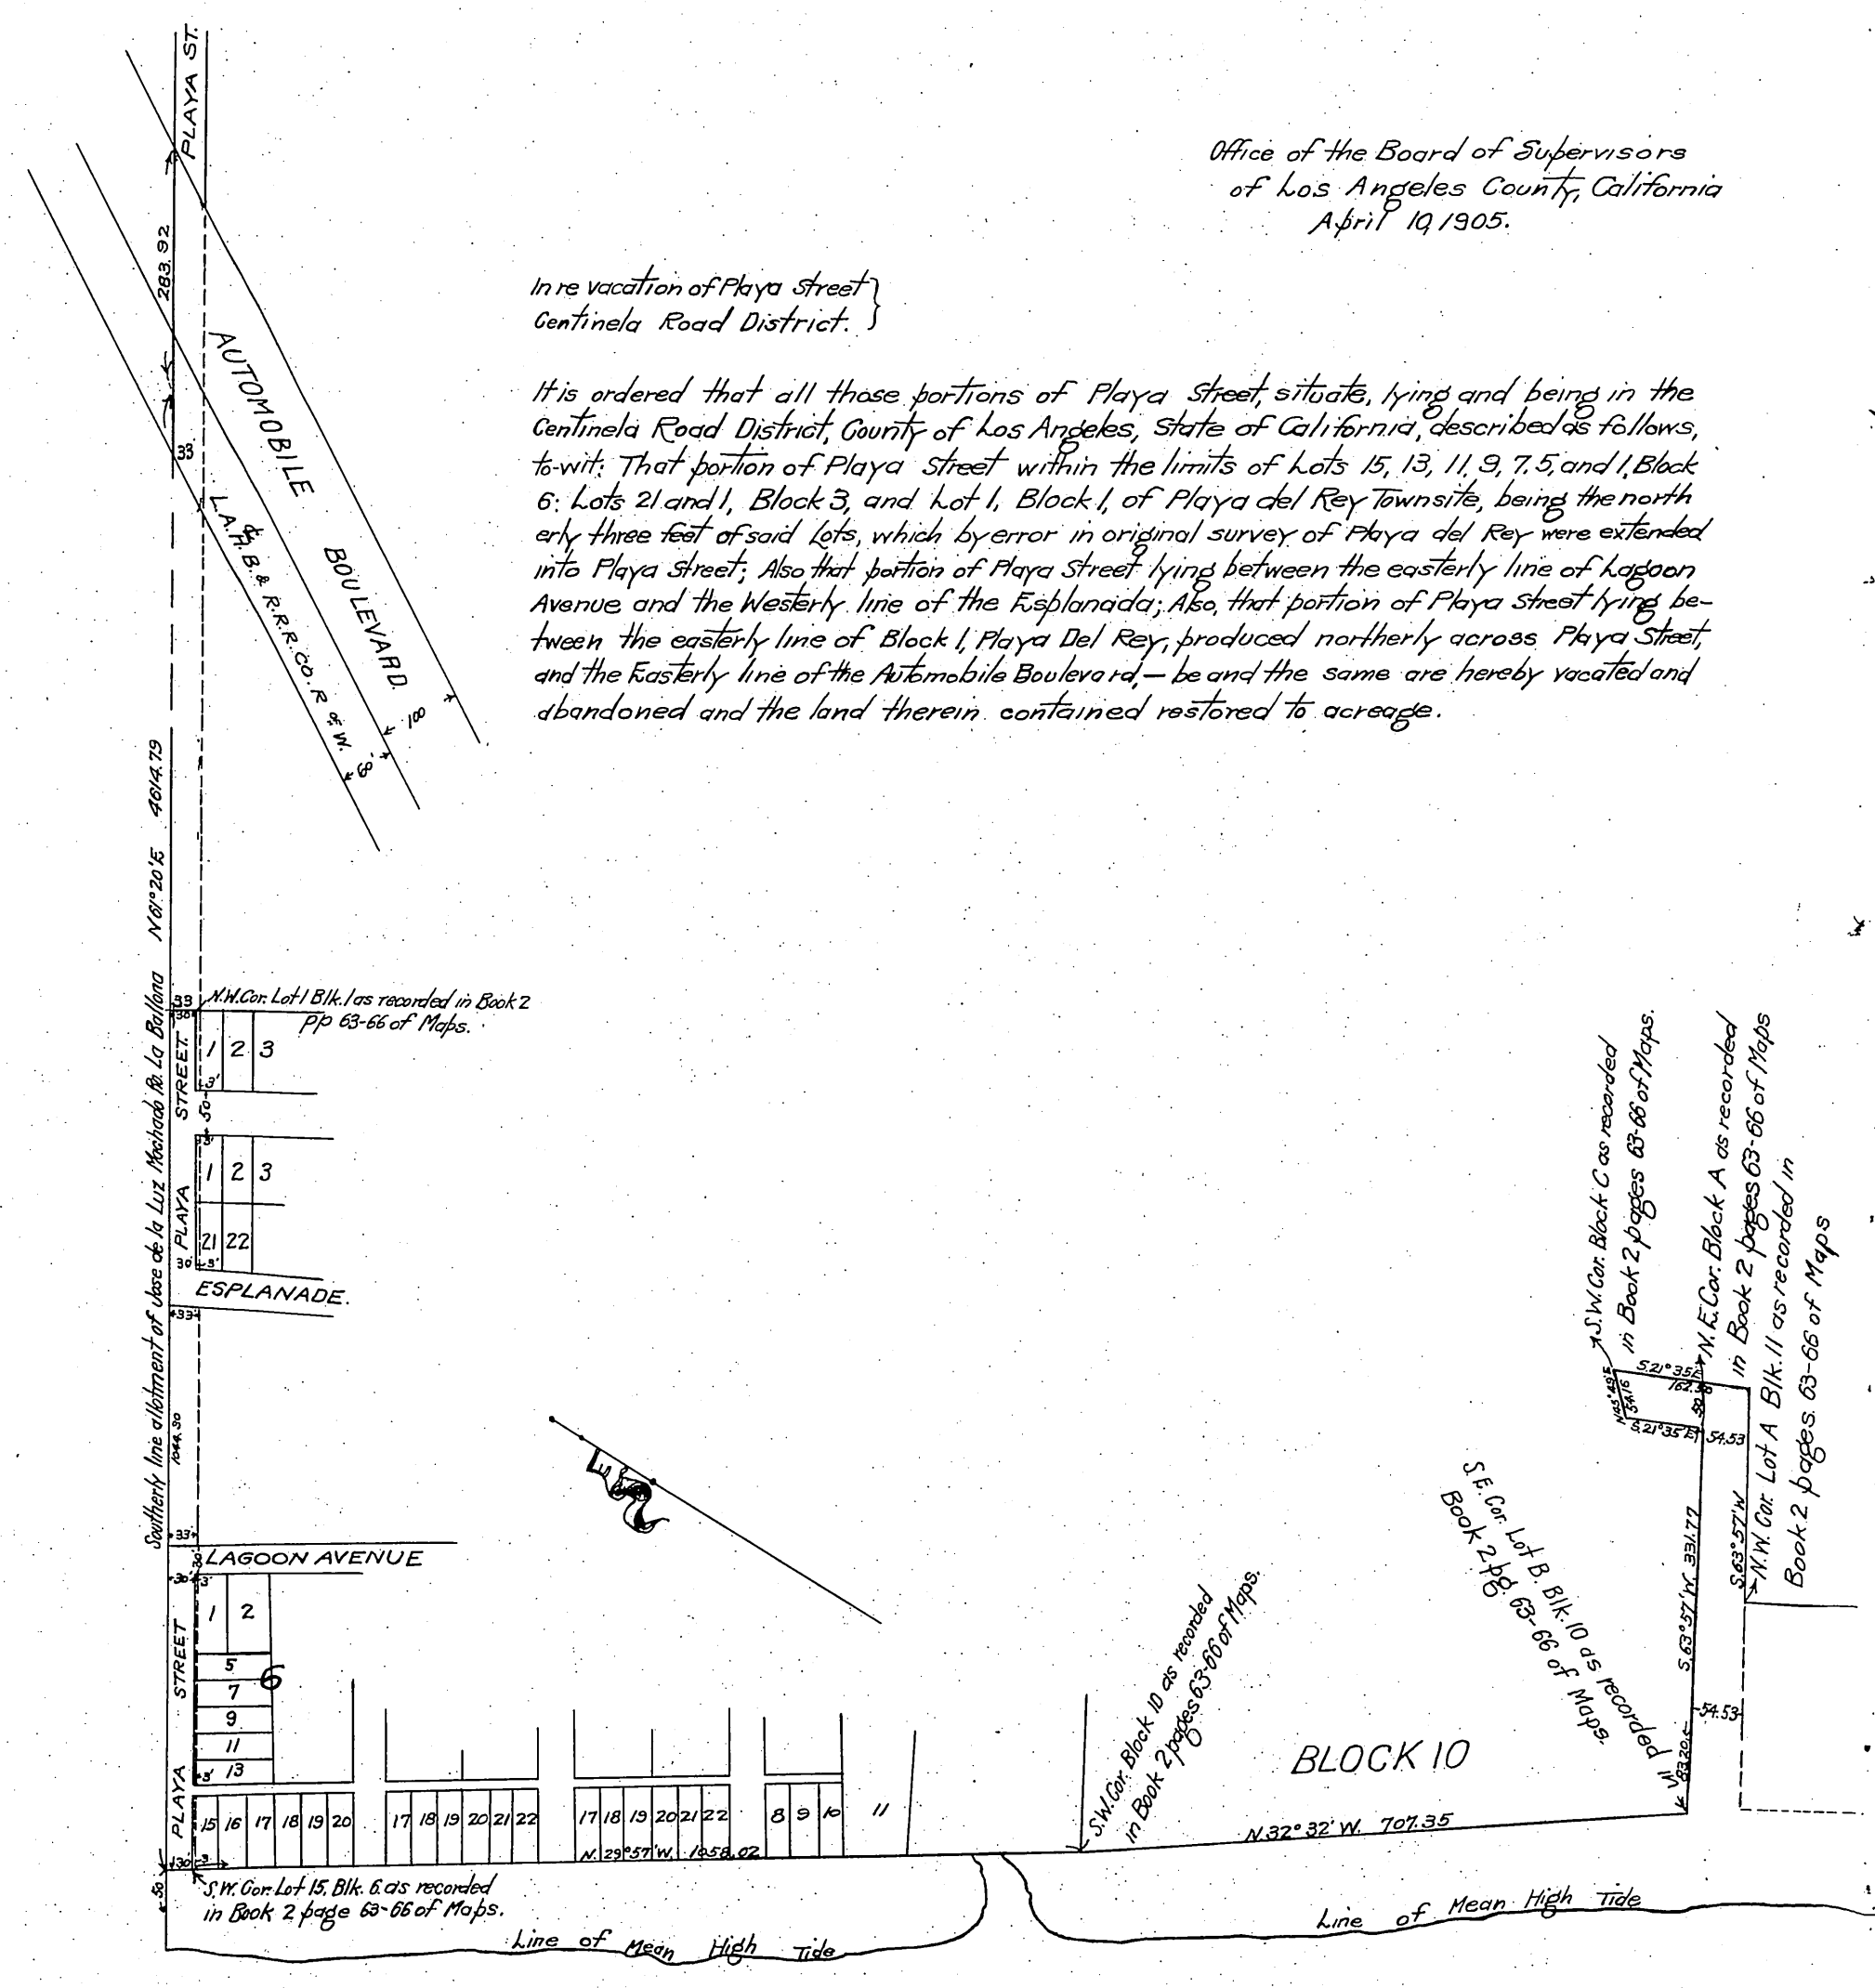

PACIFIC

Sht 10 A.139