210-211-212

MAP #209-210-211-212

OF A PORTION OF

Rancho Rodeo de las Aguas

After vacation of certain Streets and Roads as per certified order of the Board of Supervisors

Scale 1in.=15ch.

Vac. por. of Preuss R'd. D: 25-62 ord. 35
Vac. of Streets D: 25-279 ord. 67

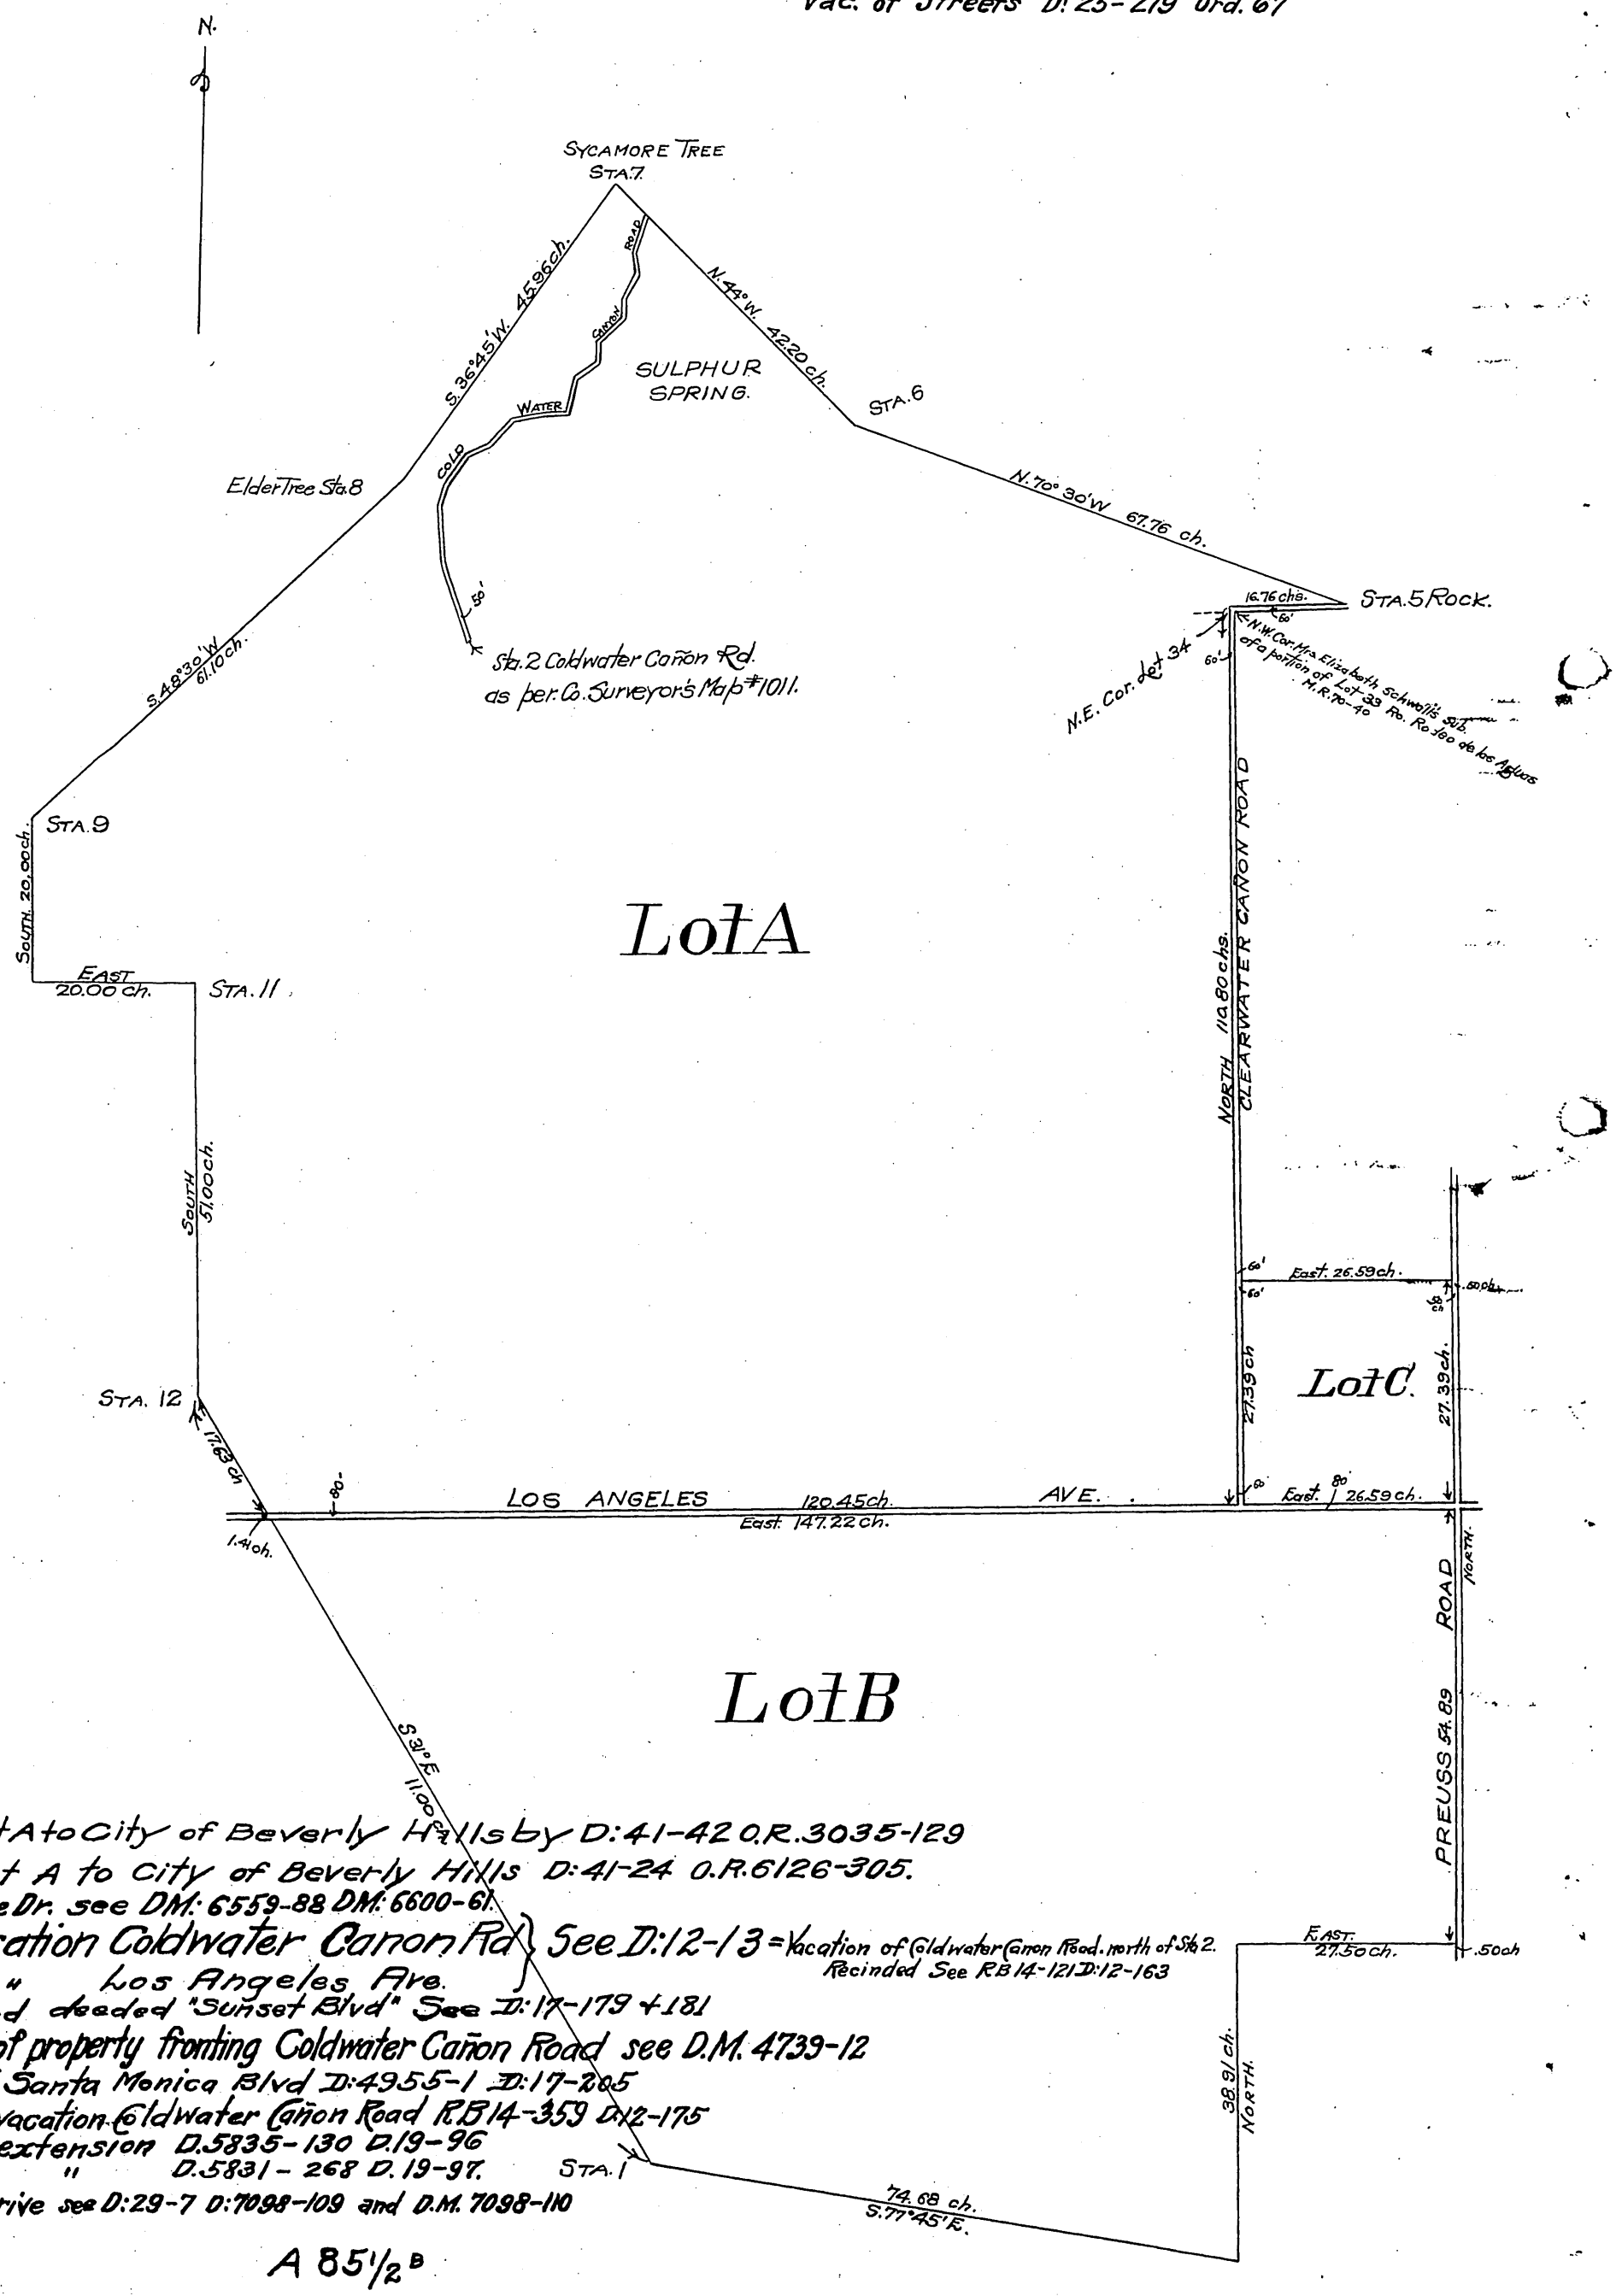

Por lot A to City of Beverly Hills by D:41-42 O.R.3035-129
Por lot A to City of Beverly Hills D:41-24 O.R.6126-305.
For Alpine Dr. see DM: 6559-88 DM: 6600-61.
For Vacation Coldwater Canon Rd } See D:12-13 = Vacation of Coldwater Canon Road. north of Sta 2. Recinded See RB 14-121 D:12-163
" " Los Angeles Ave.
" Road deeded "Sunset Blvd" See D:17-179 + 181
For D.M. of property fronting Coldwater Cañon Road see D.M. 4739-12
" Deed Santa Monica Blvd D:4955-1 D:17-205
For final vacation Coldwater Cañon Road R.B 14-359 D:12-175
Pico St extension D.5835-130 D.19-96
" " " D.5831-268 D.19-97.
Beverly Drive see D:29-7 D:7098-109 and D.M. 7098-110

A 85½ B

107.

S-10