MR. 282-137

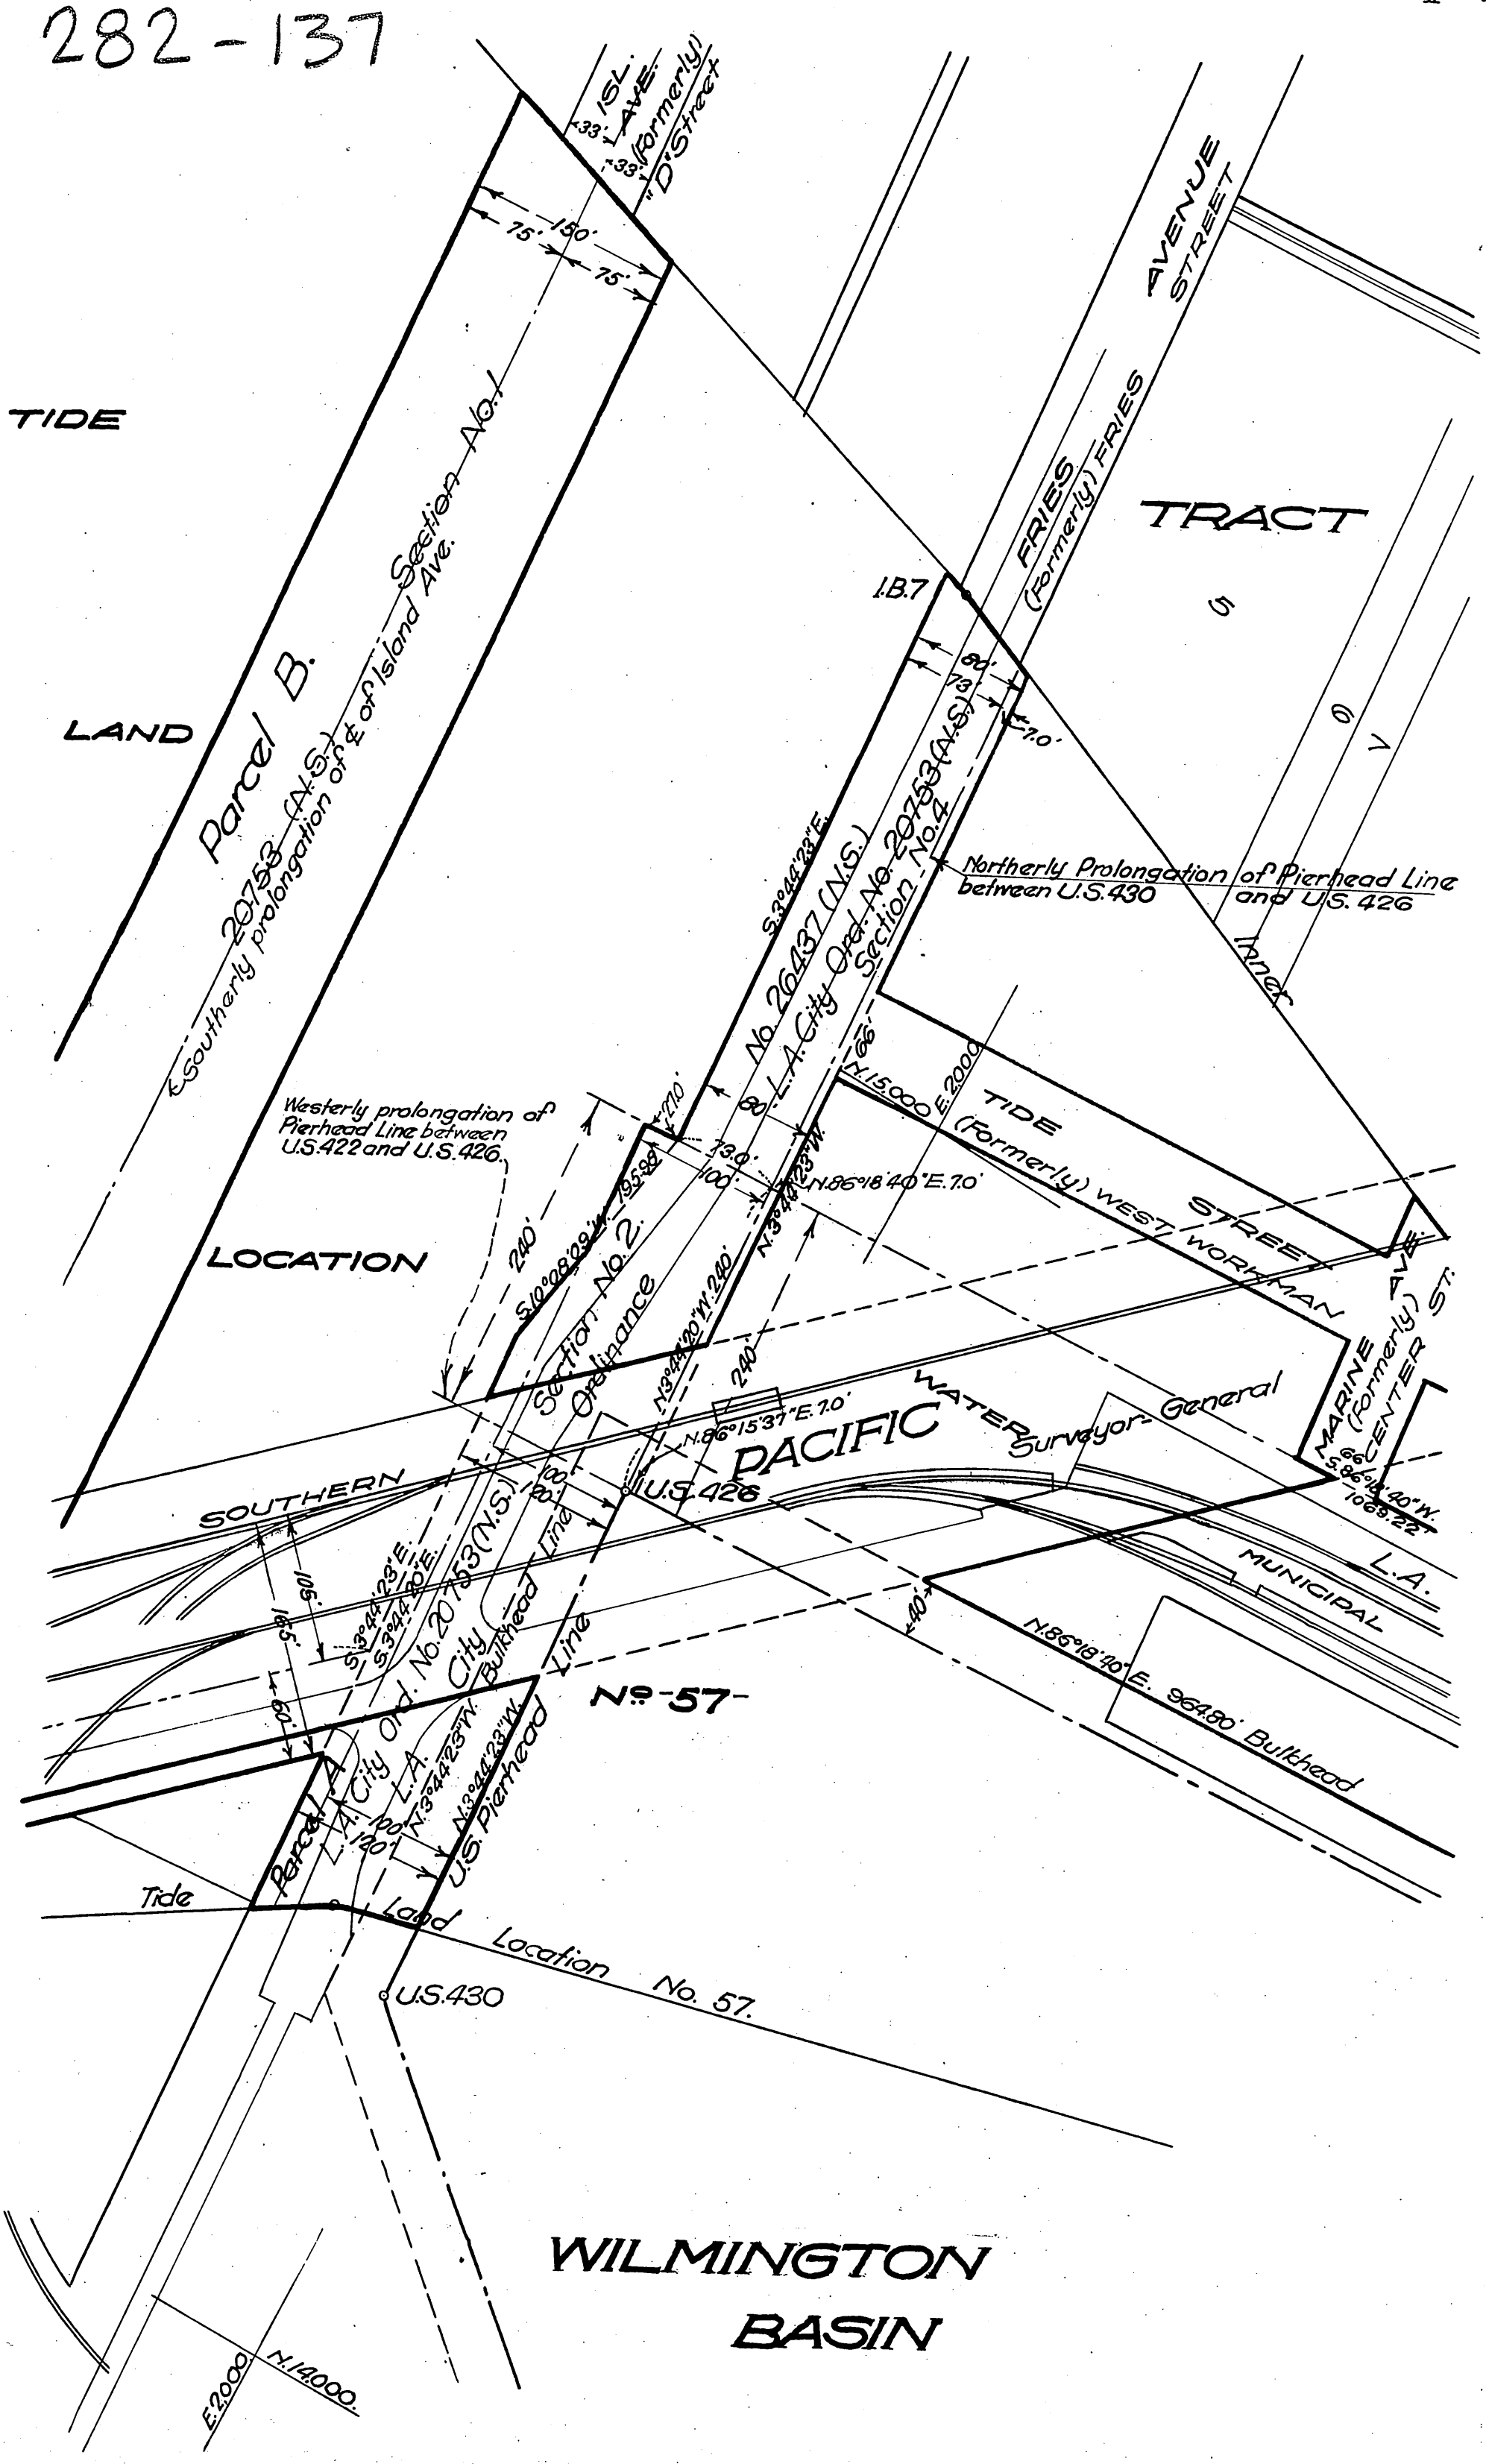
TIDE
LAND
Parcel B.
20753 (N.S.)
Southerly prolongation of ℄ of Island Ave.
Section No. 1
ISL. AVE.
33'
33'
(Formerly) "D" Street
75'
150'
75'
AVENUE
STREET
TRACT
FRIES
(Formerly) FRIES
I.B.7
80'
73'
7.0'
No. 26437 (N.S.)
L.A. City Ord. No. 20753
Section No. 4
S.3°44'23"E.
Northerly Prolongation of Pierhead Line between U.S. 430 and U.S. 426
Inner
Westerly prolongation of Pierhead Line between U.S. 422 and U.S. 426.
LOCATION
TIDE
(Formerly) WEST WORKMAN STREET
N.15,000 E.2000
N.86°18'40"E. 7.0'
N.3°44'23"W.
S.10°08'29"W. 195.88
240'
Section No. 2
Ordinance
N.3°44'20"W. 240'
N.86°15'37"E. 7.0'
PACIFIC
WATER
Surveyor-General
U.S. 426
SOUTHERN
MARINE AVE.
(Formerly) CENTER ST.
66'
S.86°18'40"W.
1068.22'
L.A.
MUNICIPAL
N.86°18'40"E. 964.80' Bulkhead
40'
105'
165'
S.3°44'23"E.
S.3°44'20"E.
60'
Old. No. 20753 (N.S.)
City Bulkhead Line
Nº 57
Parcel A
L.A. City Ord.
L.A.
100'
120'
N.3°44'23"W.
U.S. Pierhead Line
Tide
Land
Location No. 57.
U.S. 430
WILMINGTON
BASIN
E.2000
N.14,000.