ORM 6735 - 275
96

ADA M. DEVIN
TO
CITY OF PASADENA

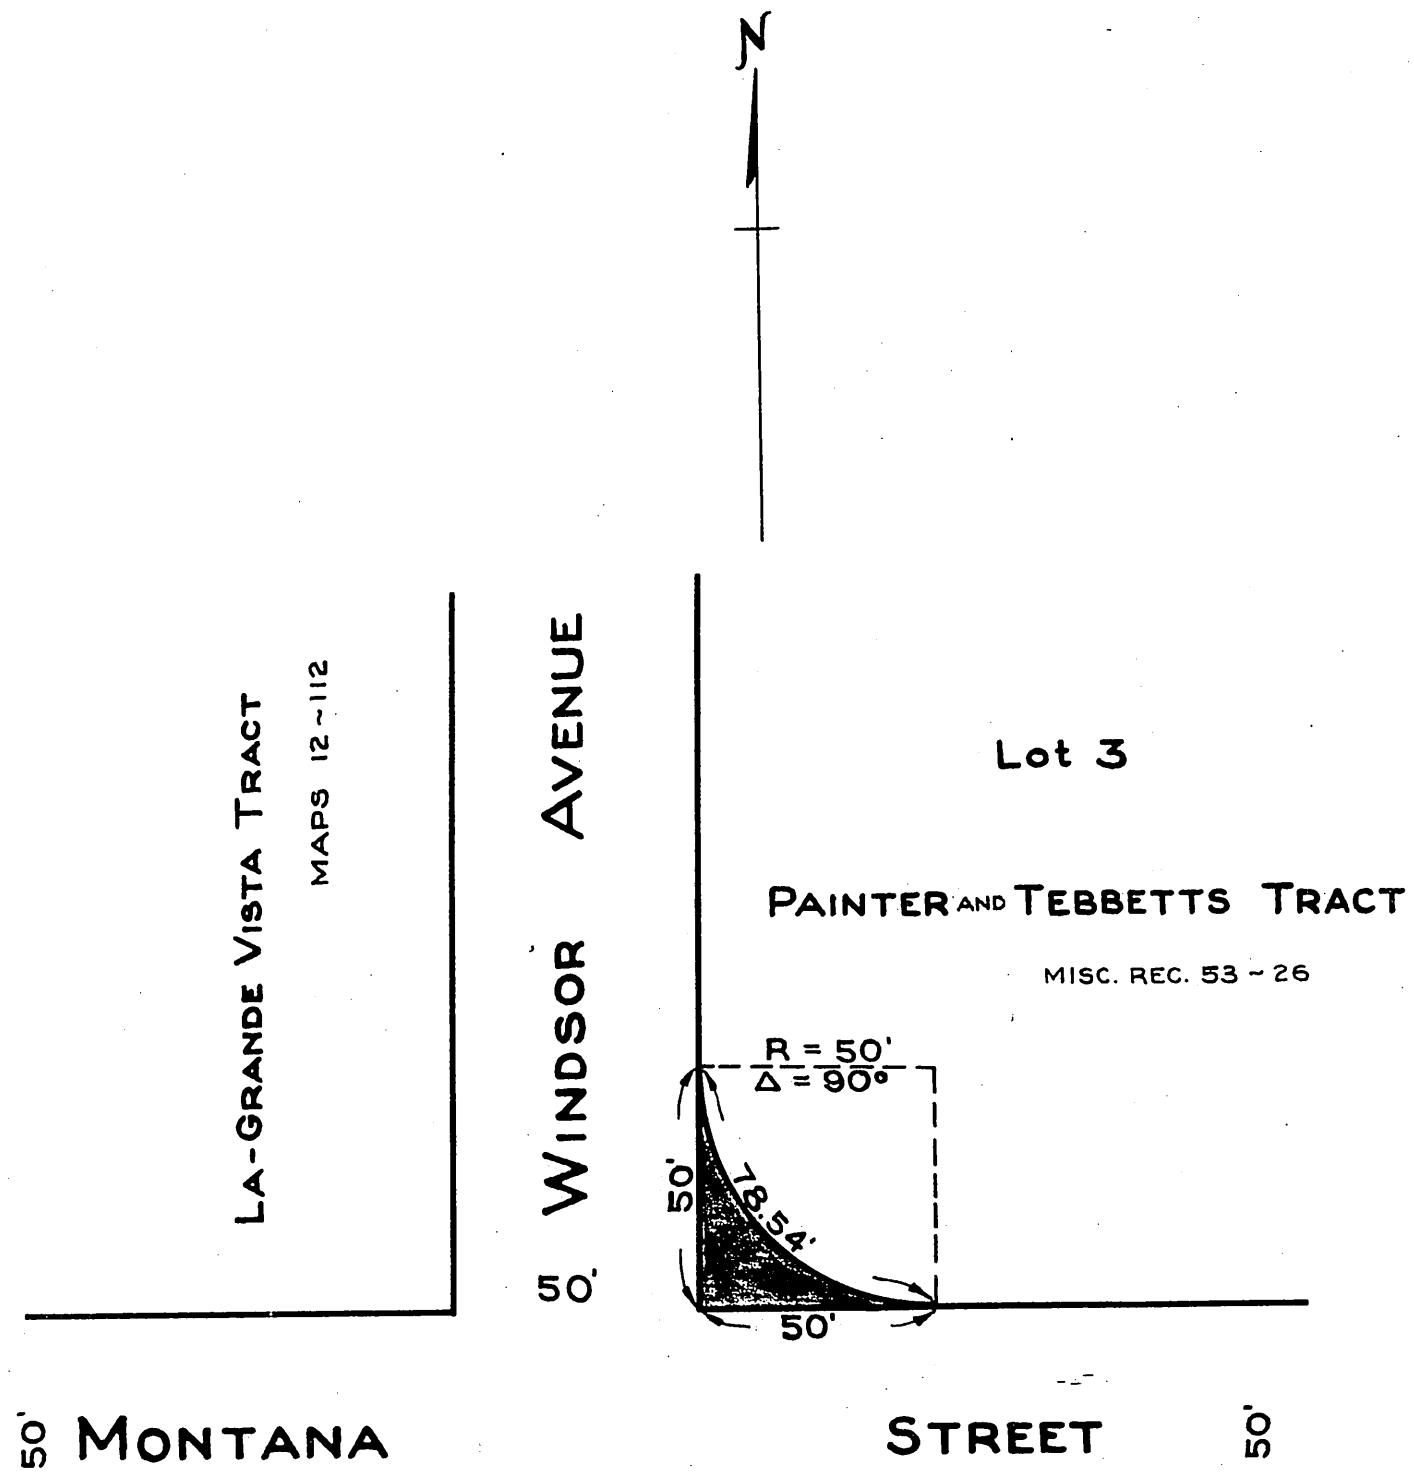

Shaded Area Shows Land to be Taken

DRAWN BY B.H. CHECKED BY FIELD BOOKS DEPUTY CITY ENGINEER APPROVED W.C. Earle CITY ENG'R & SUP'T OF STREETS	CITY OF PASADENA OFFICE OF CITY ENGINEER & SUPERINTENDENT OF STREETS Rounding of the Northeast Corner with 50 Ft. Radius ~AT~ WINDSOR AVENUE & MONTANA STREET	DATE JUNE 1925 SCALE 1" = 40' DRAWING NUMBER G-404

L.C.
Comp. R.S.B.

SHT #8

D:62-11 ~ C.S.8268
RECORDED SEPT. 14, 1927.

O.R. 6735