P-1-3

3

PLAT OF THE
POTRERO GRANDE
finally confirmed to Juan M. Sanchez.
surveyed under instructions of the U.S. Surveyor General
by
HENRY HANCOCK, DEPUTY SURVEYOR
Dec. 1857.

containing 4431 95/100 Acres.

scale 40chs = 1in.

Description in patent book gives this course N48°30'W → 7
County Surveyor.

Boundary Lines

No	Course	Length
1	S. 45° 38' W.	193.50
2	N 85 3/4° W.	8.81
3	S. 74 1/2° W.	3.00
4	S. 60 3/4° W.	4.00
5	N. 57 1/4° W.	26.50
6	S. 47 1/4° W.	4.00
7	N 43 1/2° W.	5.00
8	S. 72° W.	13.00
9	S. 0 1/2° W.	3.00
10	S 70 1/2° W.	20.00
11	S. 57°28' E.	20.45
12	S. 33 1/2° E.	10.10
13	N. 85 1/2° W.	32.00
14	N. 73°24' W.	167.36
15	N. 39°10' E.	203.89
16	S. 77 1/2° E.	254.12

Description in patent book gives this distance 30 chains
County Surveyor.

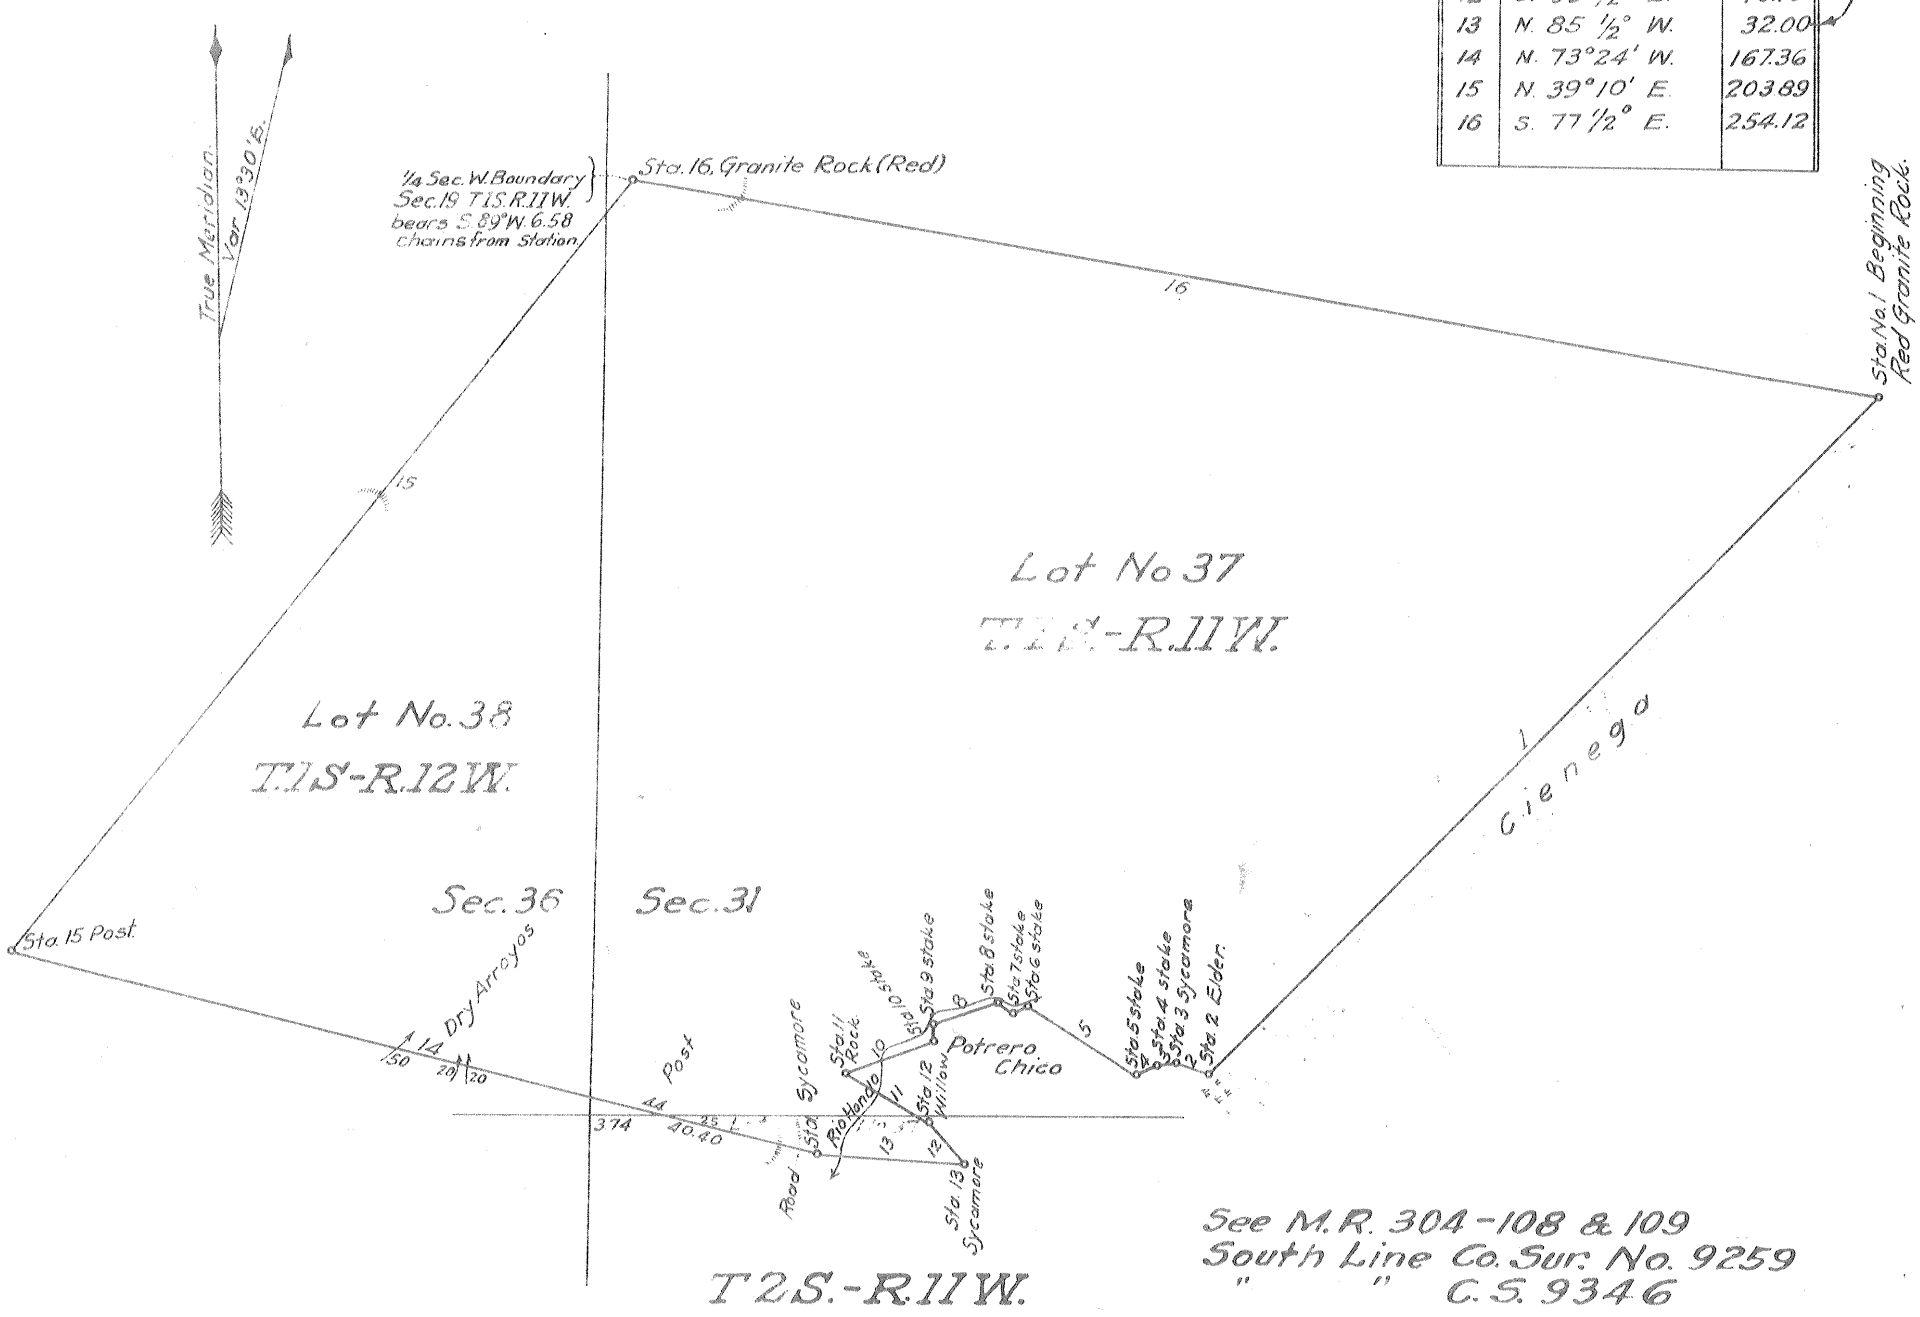

See M.R. 304-108 & 109
South Line Co. Sur. No. 9259
" " C.S. 9346

Approved:-

J.W. Mandeville

U.S. Surveyor General

San Francisco, Cal. June 30th 1858.

Recorded April 3rd 1860, at 12 00 M.
at request of James H. Lander Esq.

P-1-3
2

Comp. A.H.L.
Sec. H.W.S.

PATENTS 1
K