PLAT
of the
RANCHO LOS FELIS.
finally confirmed to
Doña Maria Ygnacia Berango
Surveyed under instructions from the
U.S. SURVEYOR GENERAL
By
George Hansen Dep. Sur
Aug. 1866
Containing 6647 46/100 acs

40 chs = 1 in
Var 14°-15' E

For copy of Field Notes
See Order #104710

BOUNDARIES								
No.	Course	Dist	No.	Course	Dist	No.	Course	Dist
1	N 31¾° E	4.00	11	N 12° W	11.00	21	N 85¼° W	16.39
2	N 65½° W	45.00	12	N 51½° W	22.00	22	S 20°15' W	51.14
3	N 79¾° W	35.00	13	N 6° W	95.00	23	South	203.88
4	N 46° W	55.00	14	N 40° W	9.00	24	West	20.00
5	N 16¼° W	16.36	15	N 77° W	10.00	25	South	60.00
6	N 13° E	18.00	16	S 75° W	25.00	26	East	20.00
7	N 24½° W	29.00	17	West	16.00	27	South	17.64
8	N 46° W	10.00	18	N 48° W	25.00	28	East	262.26
9	N 21° W	15.00	19	N 88° W	9.00	29	N 31¾° E	67.05
10	N 16½° E	20.00	20	S 42° W	33.00			

51-103

19

P-1-164

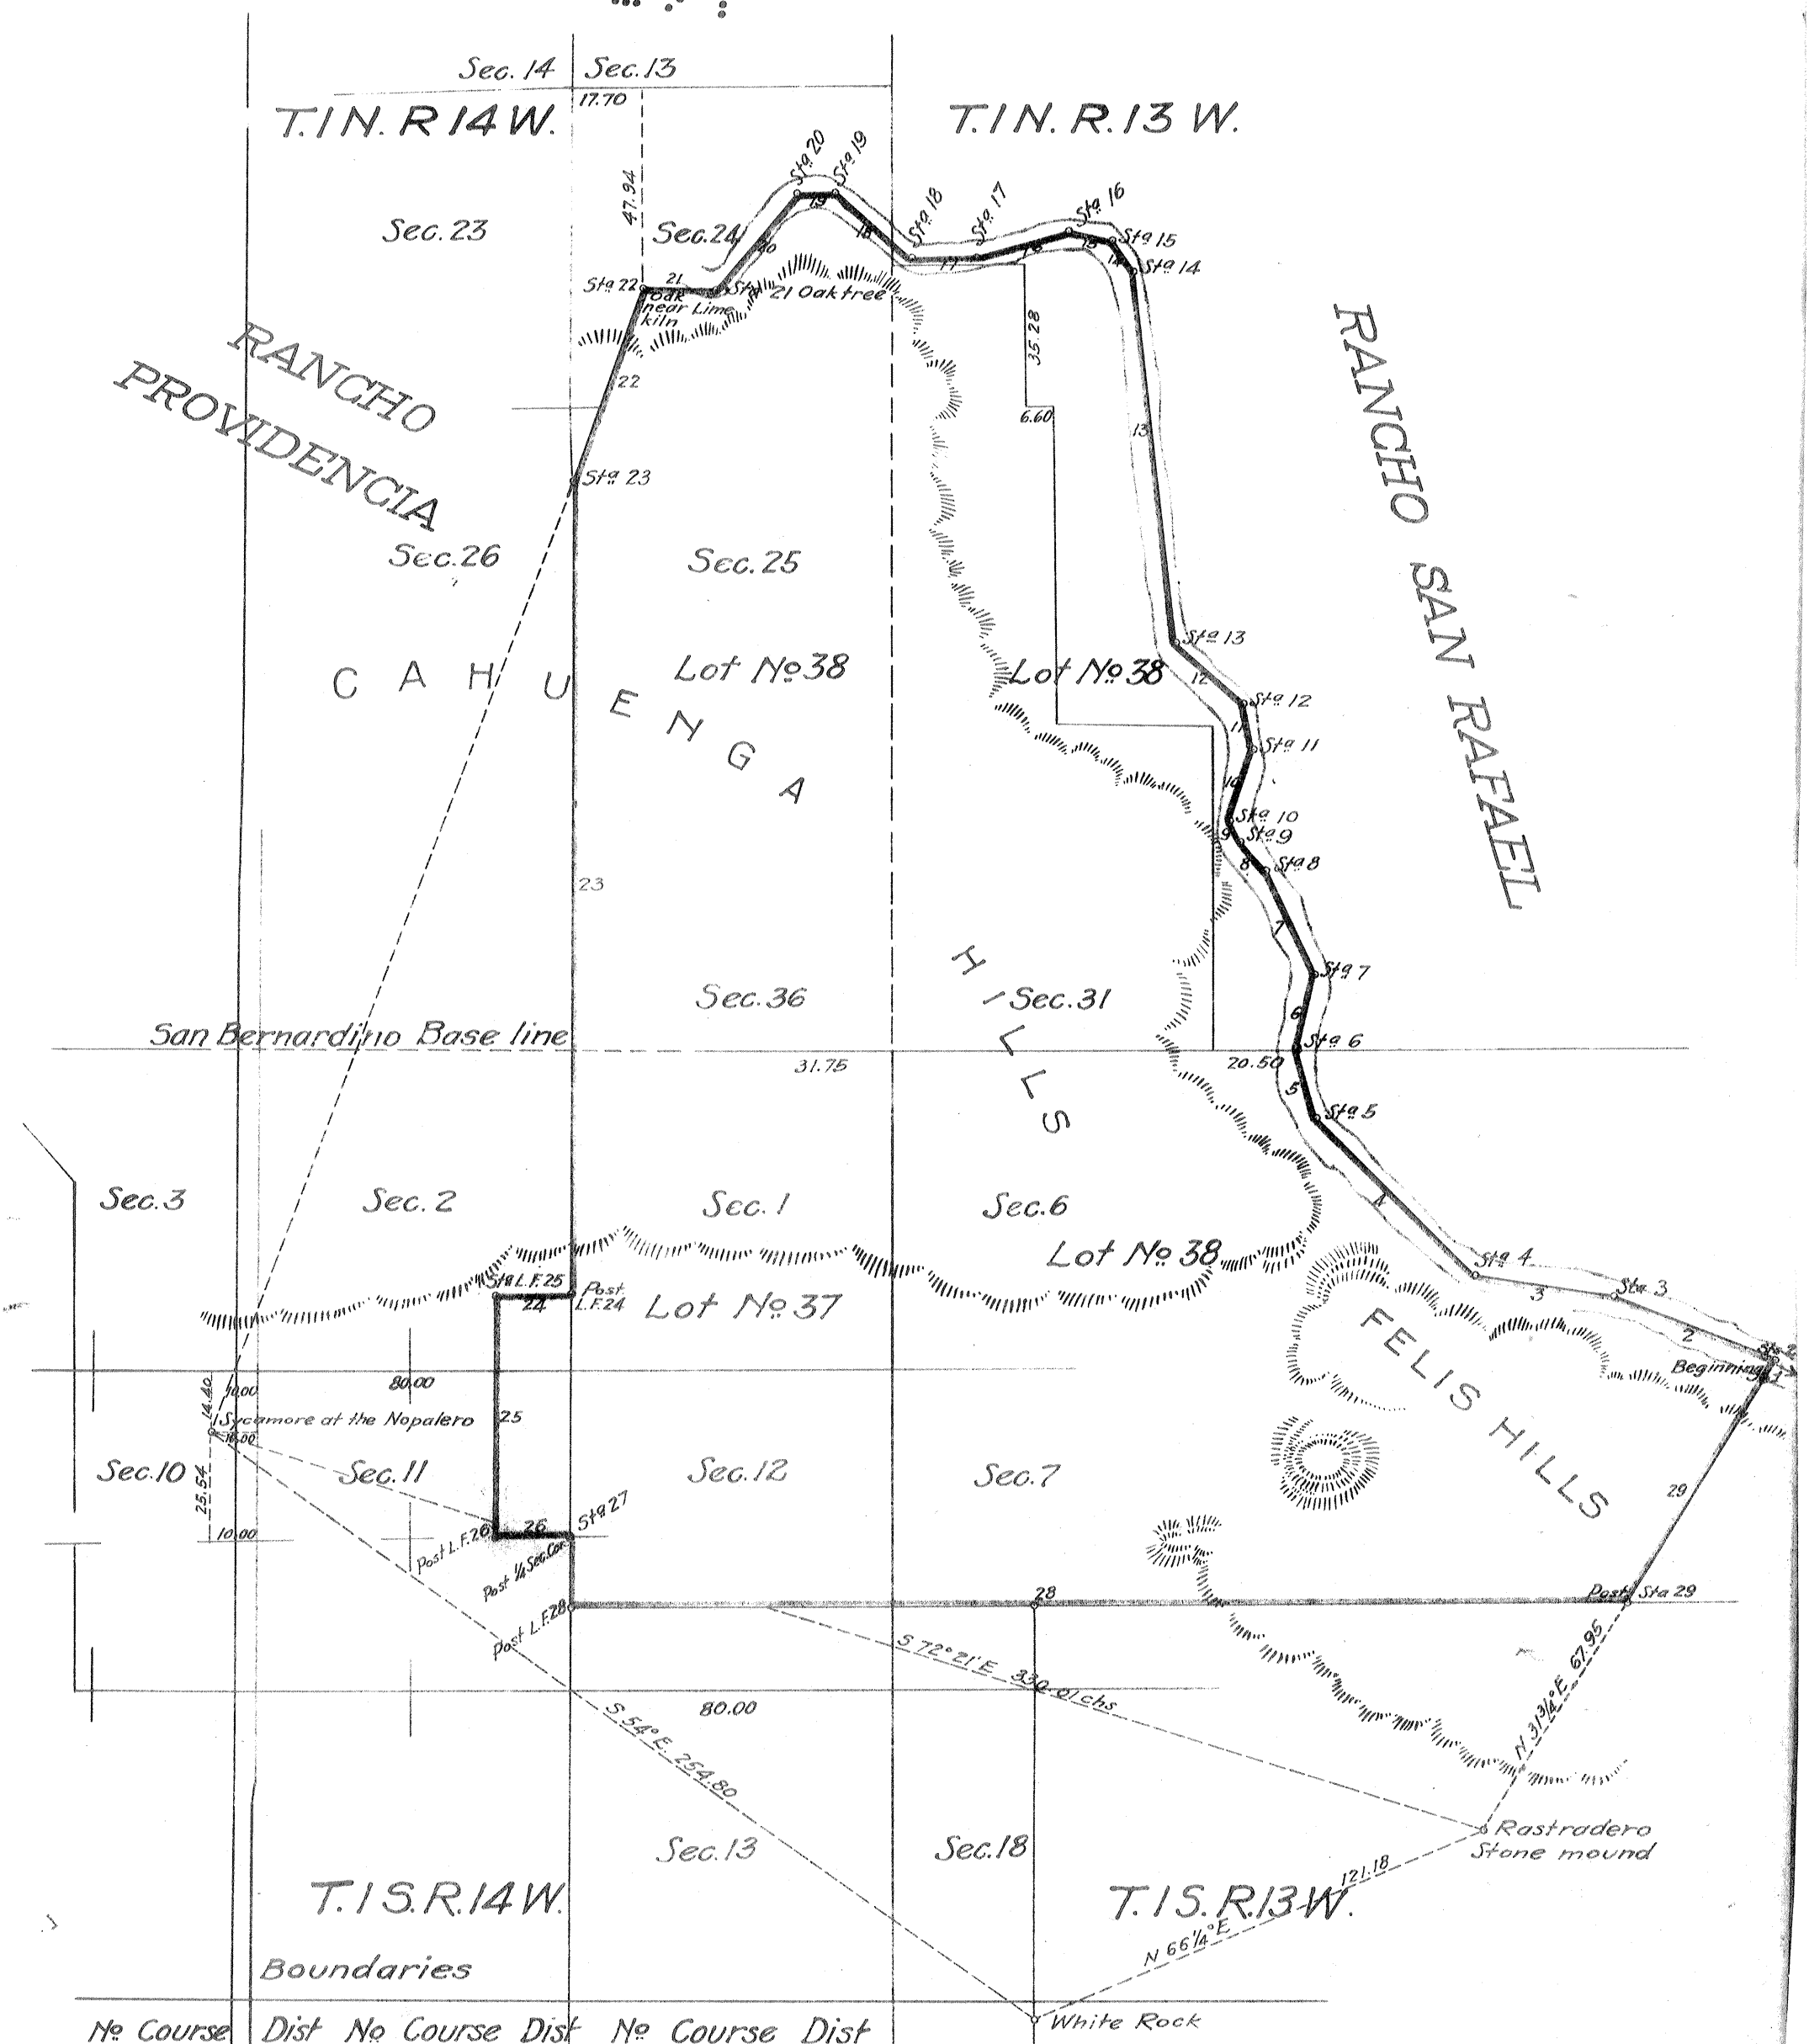

Boundaries

No.	Course	Dist	No.	Course	Dist	No.	Course	Dist
1.	N.31¾° E	4.00	11.	N.12° W.	11.00	21.	N.85¼° W.	16.39
2	N.65½° W	45.00	12	N.51½° W.	22.00	22	S.20°15' W.	51.14
3	N.79¾° W	35.00	13	N 6° W.	95.00	23	South	203.88
4	N.46° W.	55.00	14	N 40° W.	9.00	24	West	20.00
5	N.16¼° W.	16.36	15	N.77° W.	10.00	25	South	60.00
6	N.13° E.	18.00	16.	S 75° W.	25.00	26	East	20.00
7	N.24½° W.	29.00	17.	West	16.00	27	South	17.64
8	N.46° W.	10.00	18	N.48° W.	25.00	28	East	262.26
9	N.21° W.	5.00	19	N 88° W	9.00	29	N 31¾° E.	67.05
10	N 16½° E	20.00	20	S 42° W	33.00			

The Fieldnotes of the Rancho Los Felis finally confirmed to Doña Maria Ygnacia Berdugo from which this Plat has been made have been examined and approved and are on file in this Office

U. S. Surveyor Generals Office
San Francisco, California
January 12th 1870 Sherman Day
U.S. Sur. gen. Cal.

Recorded Sept. 22nd 1871
at request of J. G. Downey.

P-1-164
24

Por Rancho Los Felis quitclaimed by L.A. City D:40-234 O.R. 3993-61 PATENTS 1

Comp. A.M.L.
H.W.S.