195

++1+195

P-1-24-195

Boundaries

No	Course	Dist.
1	S.58° E	88.50
2	" 85¼° "	103.67
3	North	124.00
4	West	23.40
5	North W	180.00
6	N. 48½° W.	101.00
7	S. 76° "	7.93
8	" 13¾° "	237.40
9	" 5° "	45.00
10	" 14° "	41.00

Aggregate 951.90
= 11 Miles 71 90/100 chs.

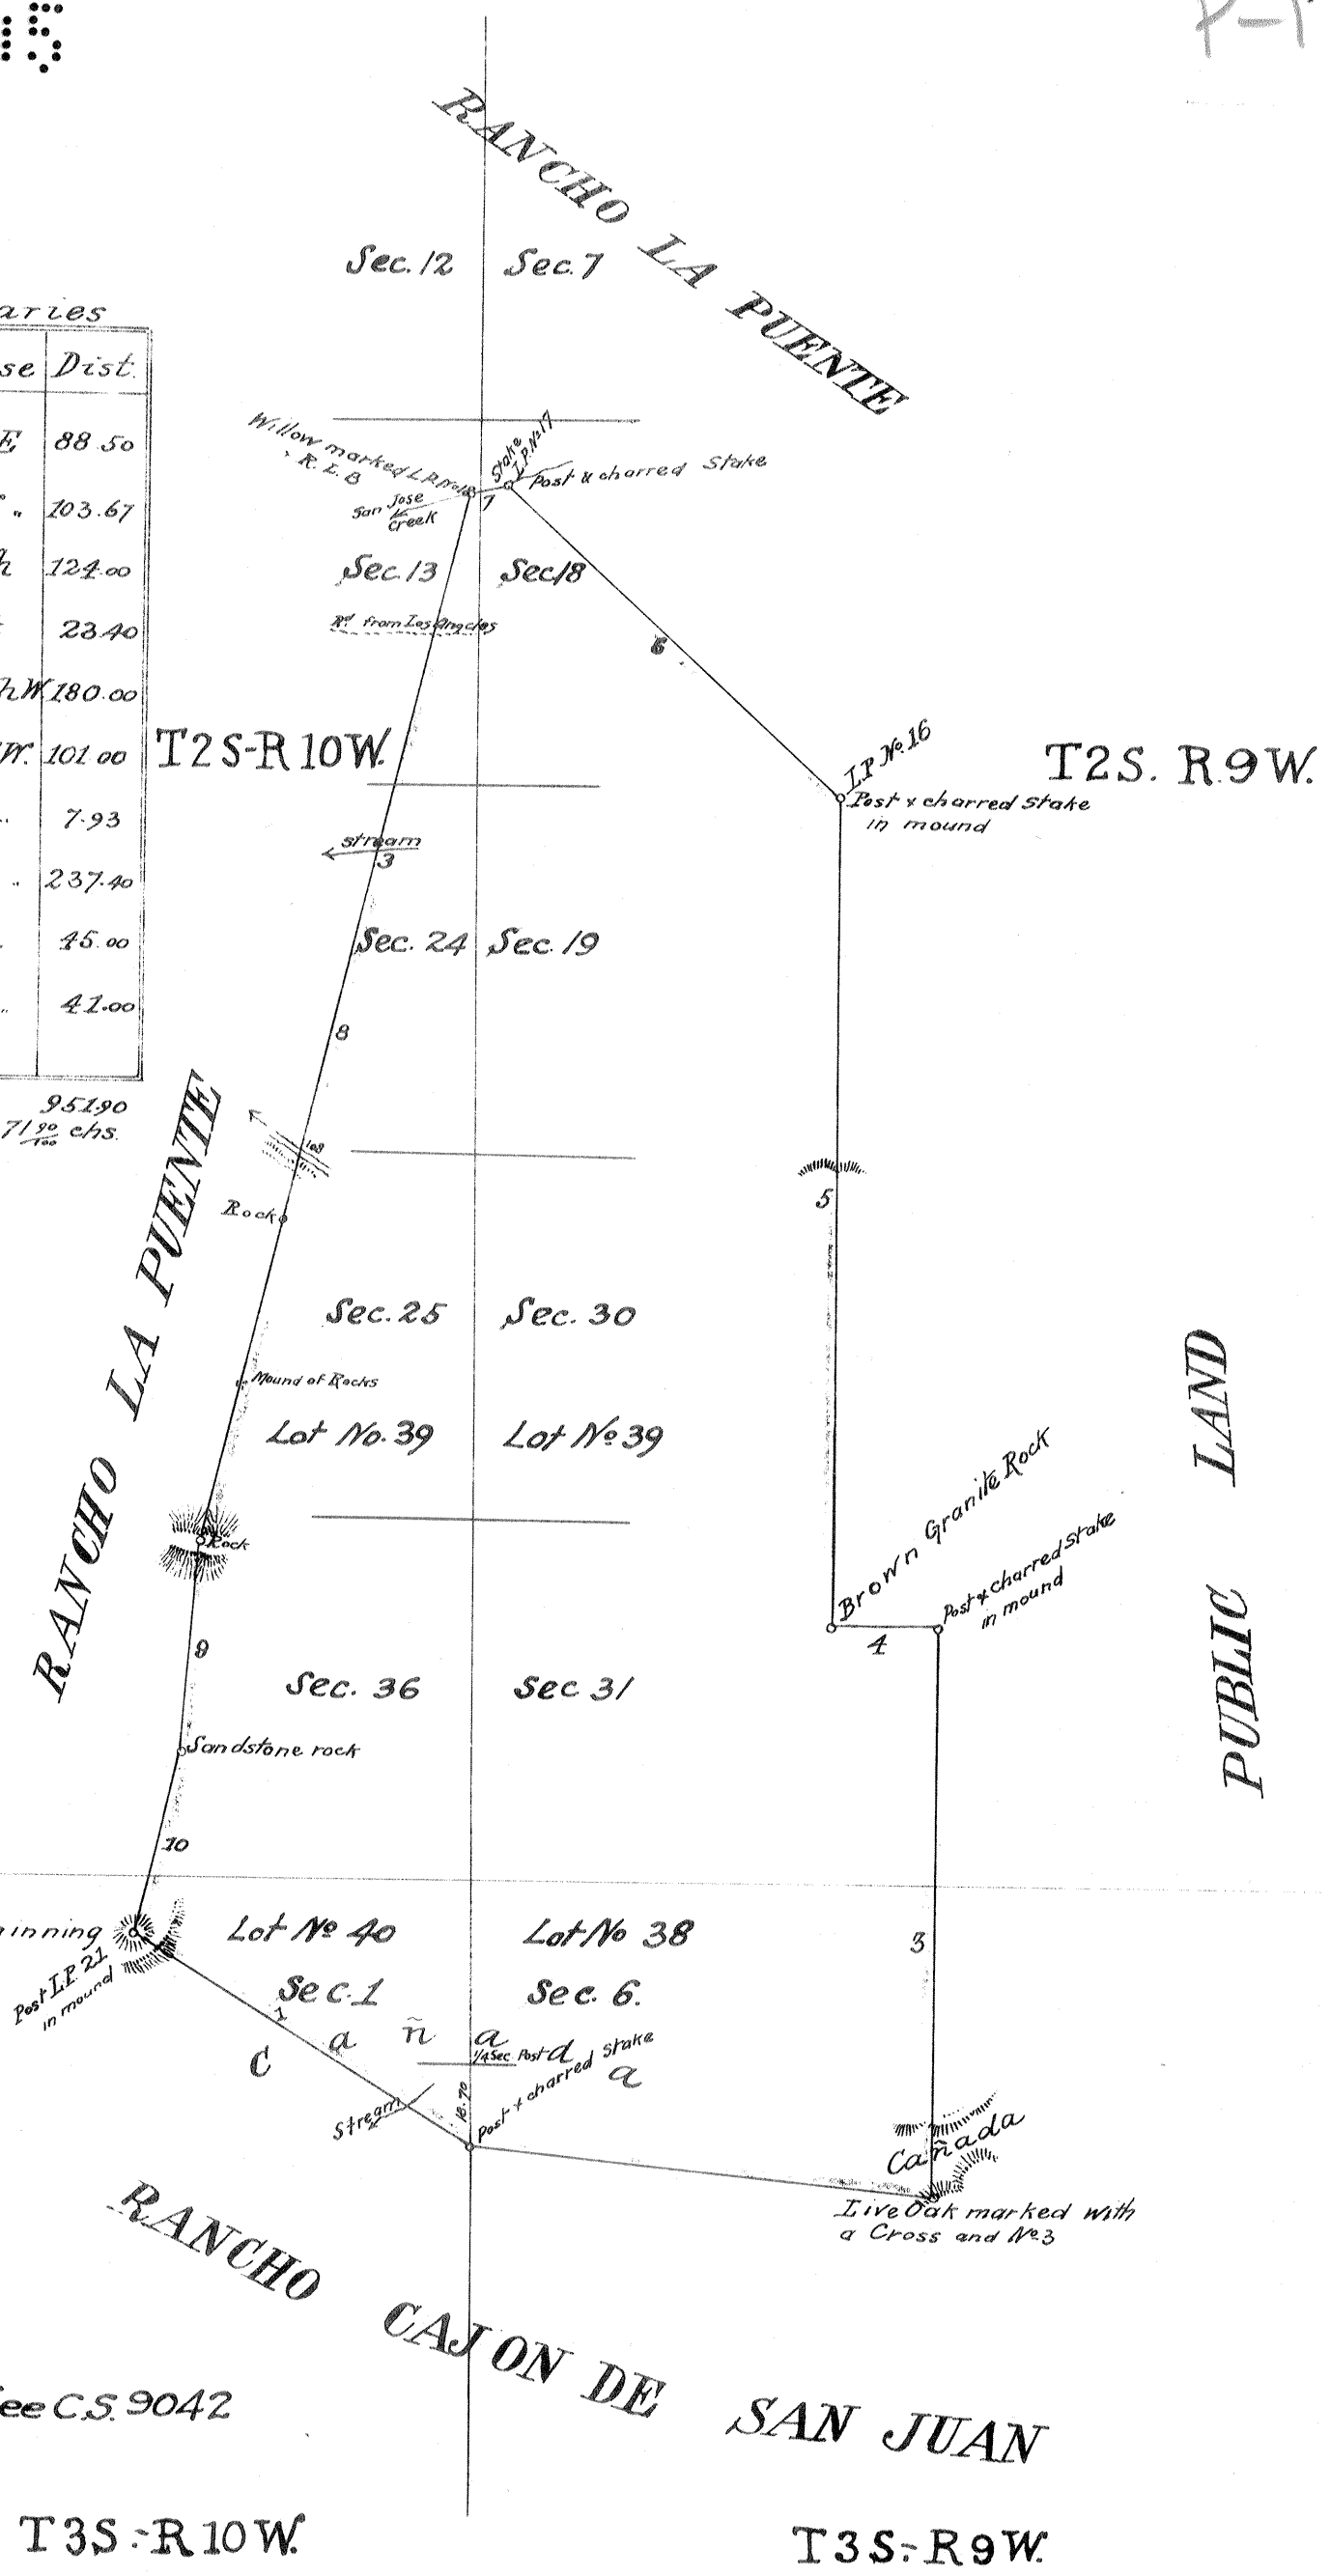

For Gov. field notes See C.S. 9042

L.S.

A full true and correct copy of the Original Plat on file in this office.

U.S. Surveyor Generals Office

San Francisco California, January 4th 1862.

E.F. Beale

U.S. Surv. Genl. Cala.

~~For por deeded for road purp see D:29-283 O.R.572-245~~
Rancho Lines C.S. No. 9264

PATENTS 1
K.

P-1-195
29

25

P-1-196 196

++1+196

PLAT

of the Rancho

RINCON DE LA BREA

finally confirmed to

GIL YBANA

surveyed under instructions from the

U.S. SURVEYOR GENERAL

by

Henry Hancock Dep. Sur.

October 1856

Containing 4452 57/100 acres

Scale 40 chs. to 1 inch.

Var. 13° 30' East.

Note: A notice of the approval of this Plat of survey has been published in accordance with the Act of Congress of June 14th 1860, in the "Los Angeles Star"; the first publication thereof being on the 25th of August 1860, and the last on the 15th of September 1860, also in the paper nearest the land, being the "San Bernardino Herald", the first publication thereof being on the 30th of August 1860, and the last on the 4th of October 1860. This plat has remained in this Office subject to inspection from the date of the approval thereof.

J. W. Manderville
U.S. Surv. Genl. Cal.

The field notes of the "Rancho Rincon de la Brea" and from which this Plat has been made out have been examined and approved, and are on file in this Office.

U. S. Surveyor Generals Office
San Francisco, California. September 19th 1859

J. W. Manderville,
U.S. Surv. Genl. Cala.

Recorded July 8th 1872, at 11 50 A.M.
at request of Henry Charles.

P-1-196
30

PATENTS 1