29

+1+221+222

P-1-221-222

221
222

PLAT
OF THE
RANCHO EL ENCINO
Finally Confirmed to
Vicente de la Ossa et al
Surveyed under the instructions from the
U.S. SURV'OR GENL.
by G.H. Thompson Dep Sur.
September 1868
Containing 4460 73/100 acrs.
Scale 40 chs. to 1 inch
Variation 14°15' E.

Field Notes Approved:-
Sherman Day
U.S. Surv. Genl. Cal.
San Francisco, Cal. June 3d 1869

No	Course	Distance
1	North	210.68
2	West	210.68
3	South	210.68
4	East	212.78

Approved Jan. 7. 1873.
Willis Drummond
Com. of the General Land Office

Certificate of Publication:-
Sherman Day
U.S. Surv. Genl. Cal.

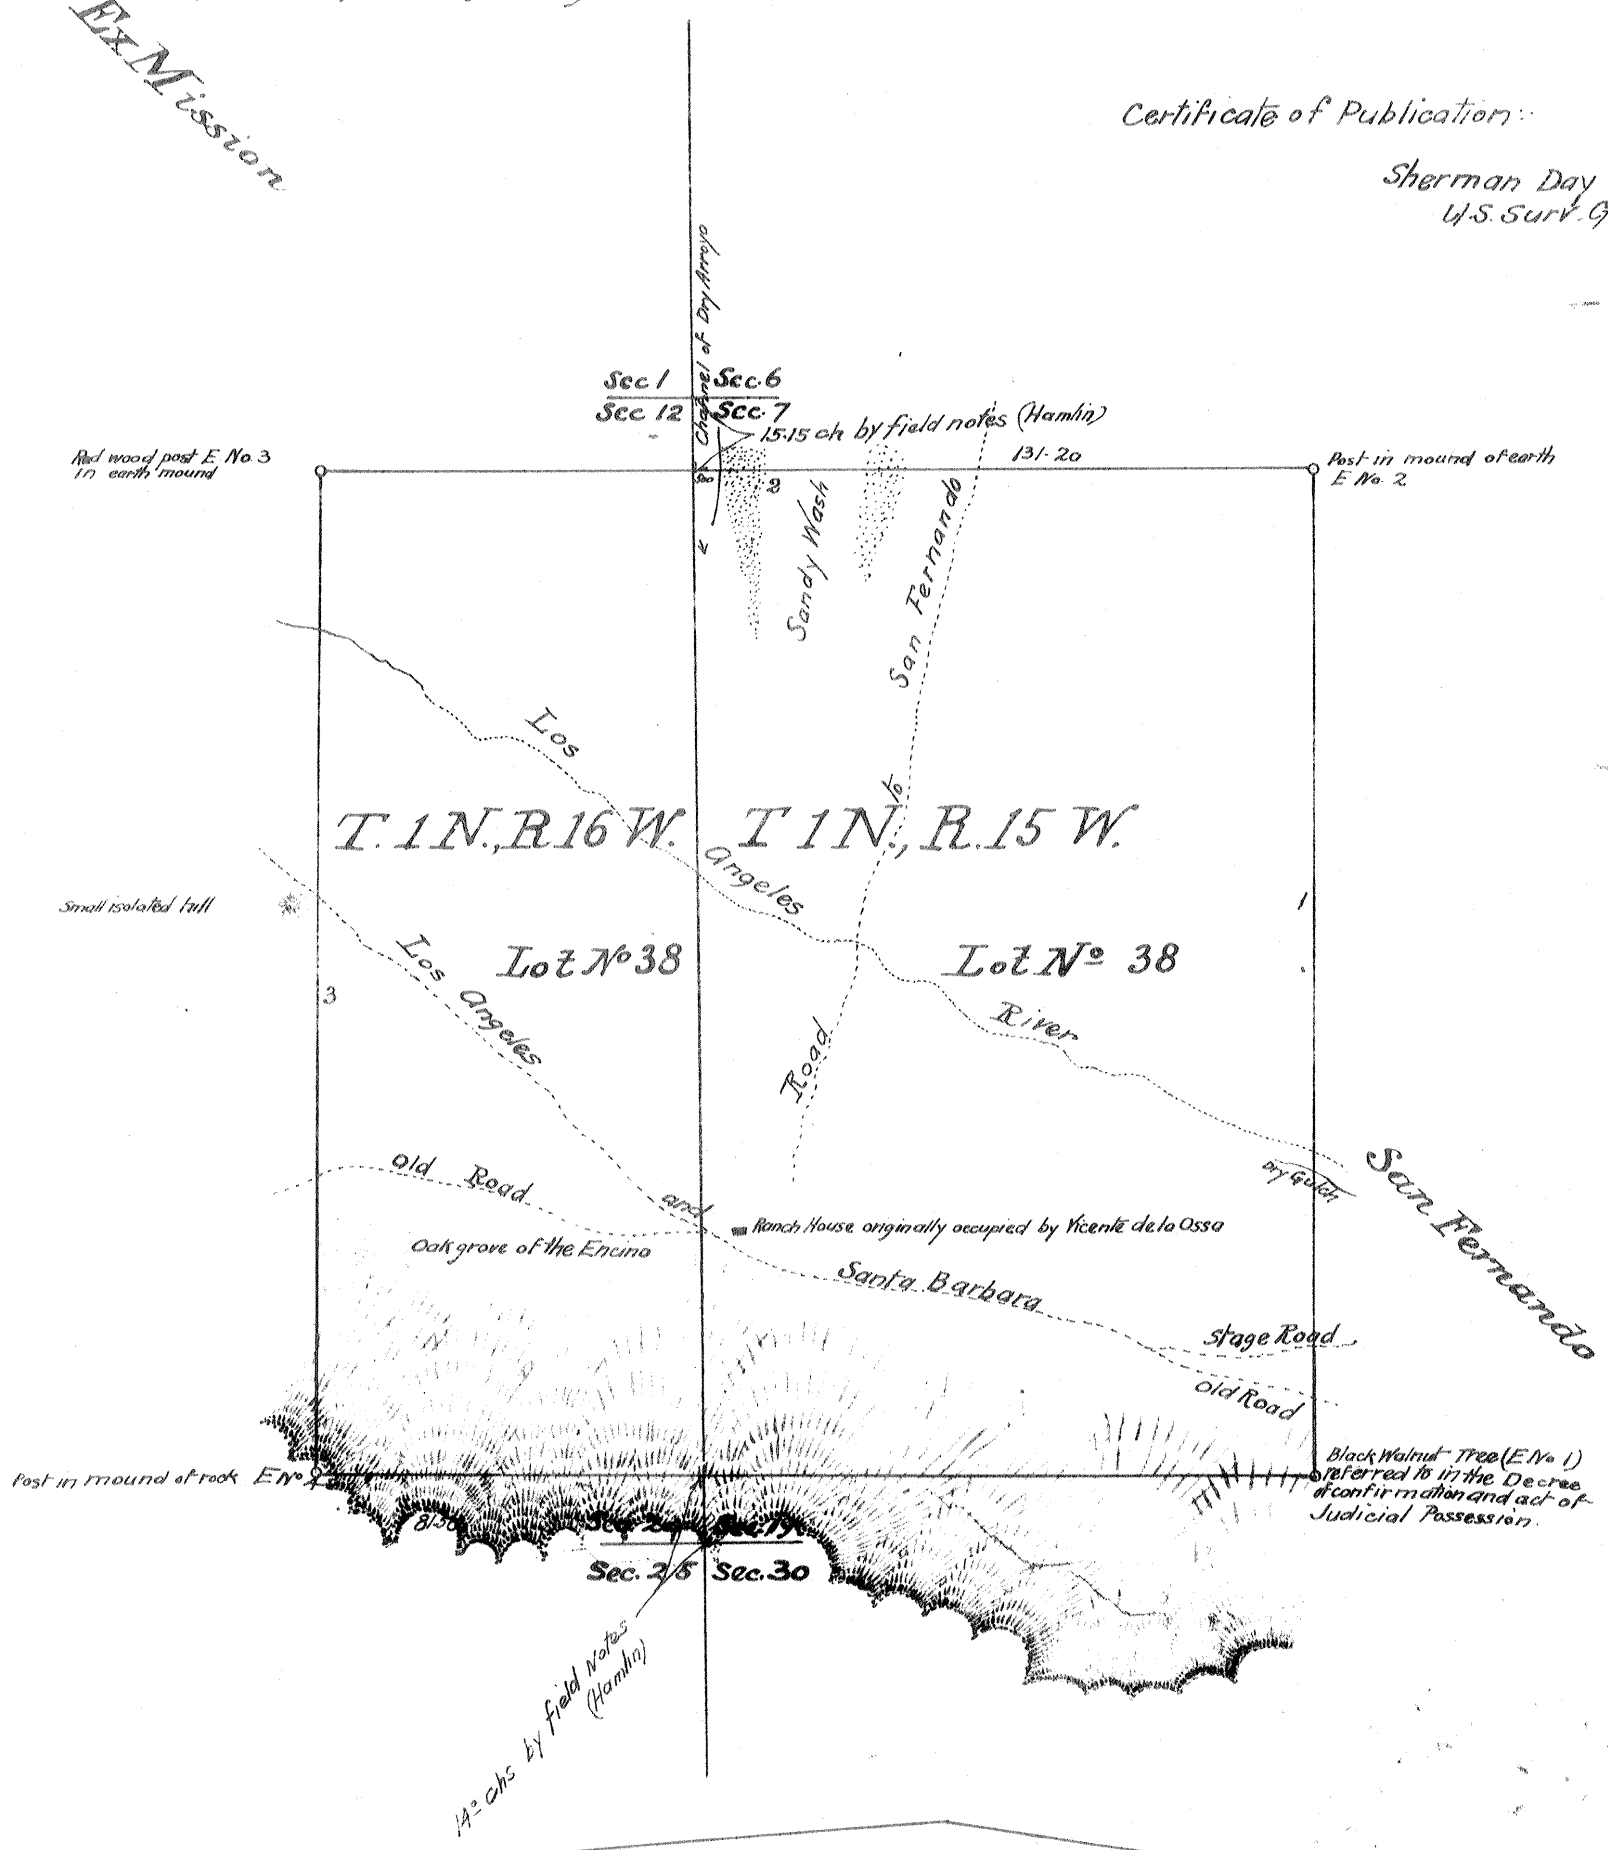

Recorded Jan. 29th 1873, at 12 50 P.M.
at request of Eugene Garnier

P-1-221-222
34

PATENTS 1
K