30

P-1-244-245

244
245

++1+244+245

PLAT
OF THE
RANCHO PROVIDENCIA
finally confirmed to
D.W. ALEXANDER et al.
surveyed under instructions from the
U.S. Surveyor General
by
G.H. THOMPSON DEPUTY SURVEYOR
SEPTEMBER 1868
containing 4064 33/100 acres
scale 40 chs. to 1 inch. variation 14°15' E.

Boundaries

No.	Course	Distance
1	N. 25½° W.	184.00
2	S. 67° W.	190.32
3	S. 20½° E.	210.68
4	N. 88° E.	126.00
5	N 20¼° E.	109.00
6	S. 86¼° E.	16.39
Co.-Boundaries with tract called Cahuenga		
7	North	73.73
8	West	52.67
9	South	73.73
10	East	52.67

Field Notes approved:—
I.R. Hardenbergh
U.S. Surv. Genl. Cal.
San Francisco Cal. Dec. 22nd 1871

Certificate of Publication:-
I.R. Hardenbergh
U.S. Surv. Genl. Cal.

Approved July 27th 1872
Willis Drummond.
Commissioner of the General Land Office

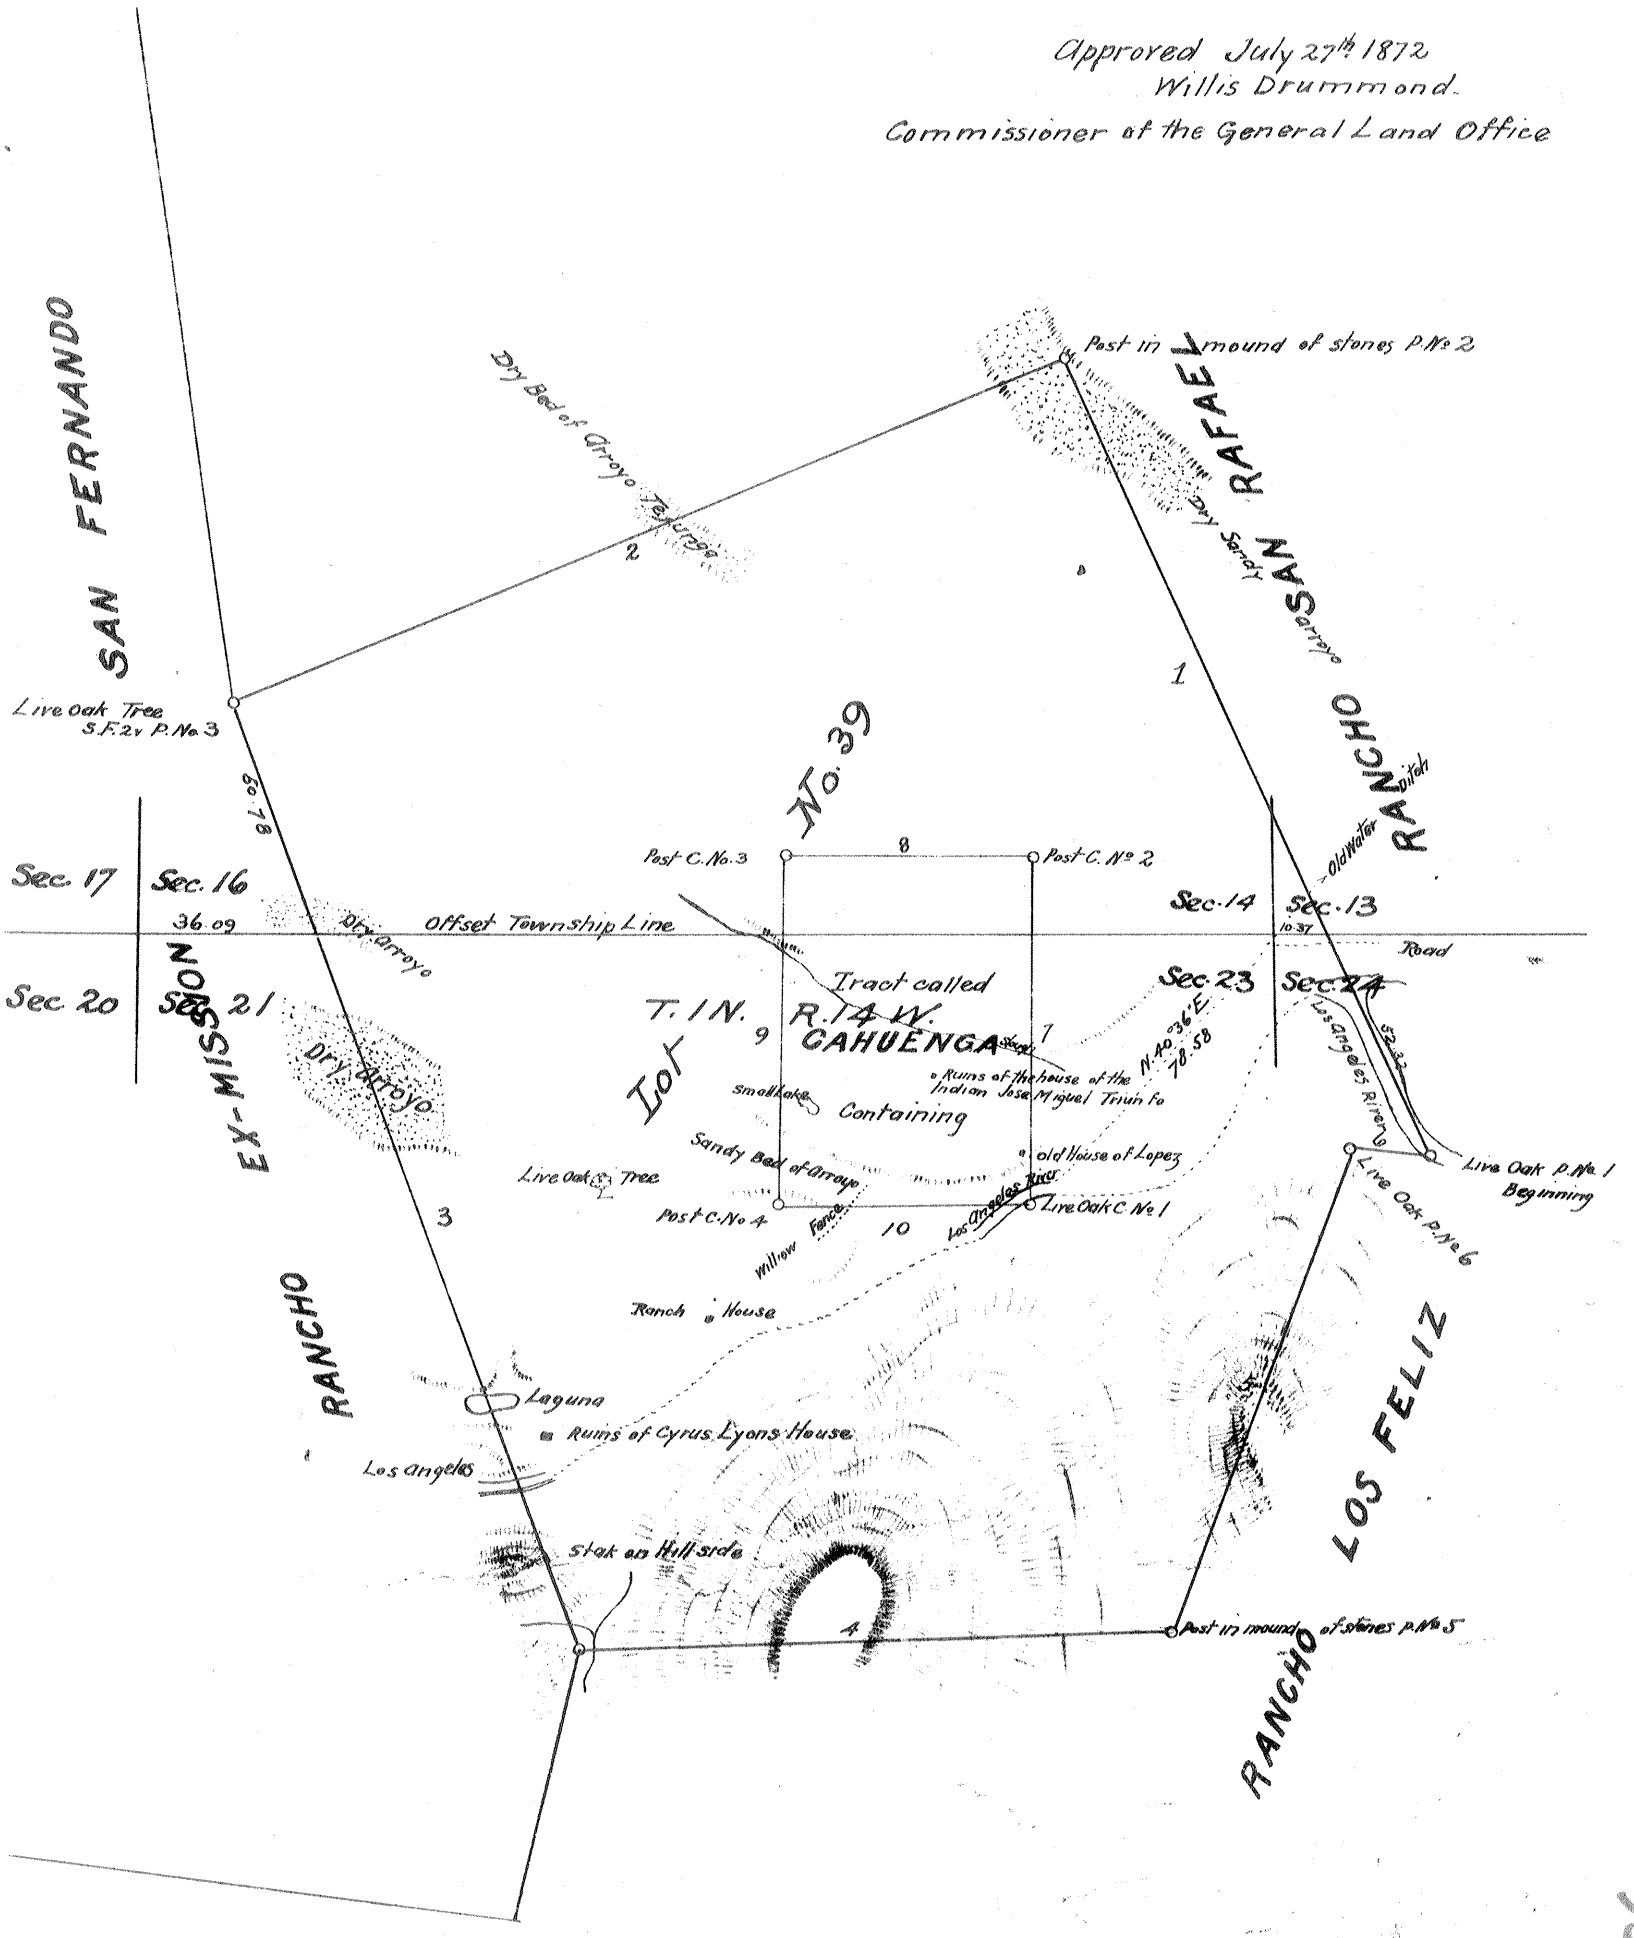

Recorded april 4th 1873. at 3 20 P.M.
at request of David Burbank.

For notes of Rancho bdy's See ~ C.S. 9277

P-1-244-245
35

PATENTS 1
K

compd. D.J.J.