32

P-1-259

259

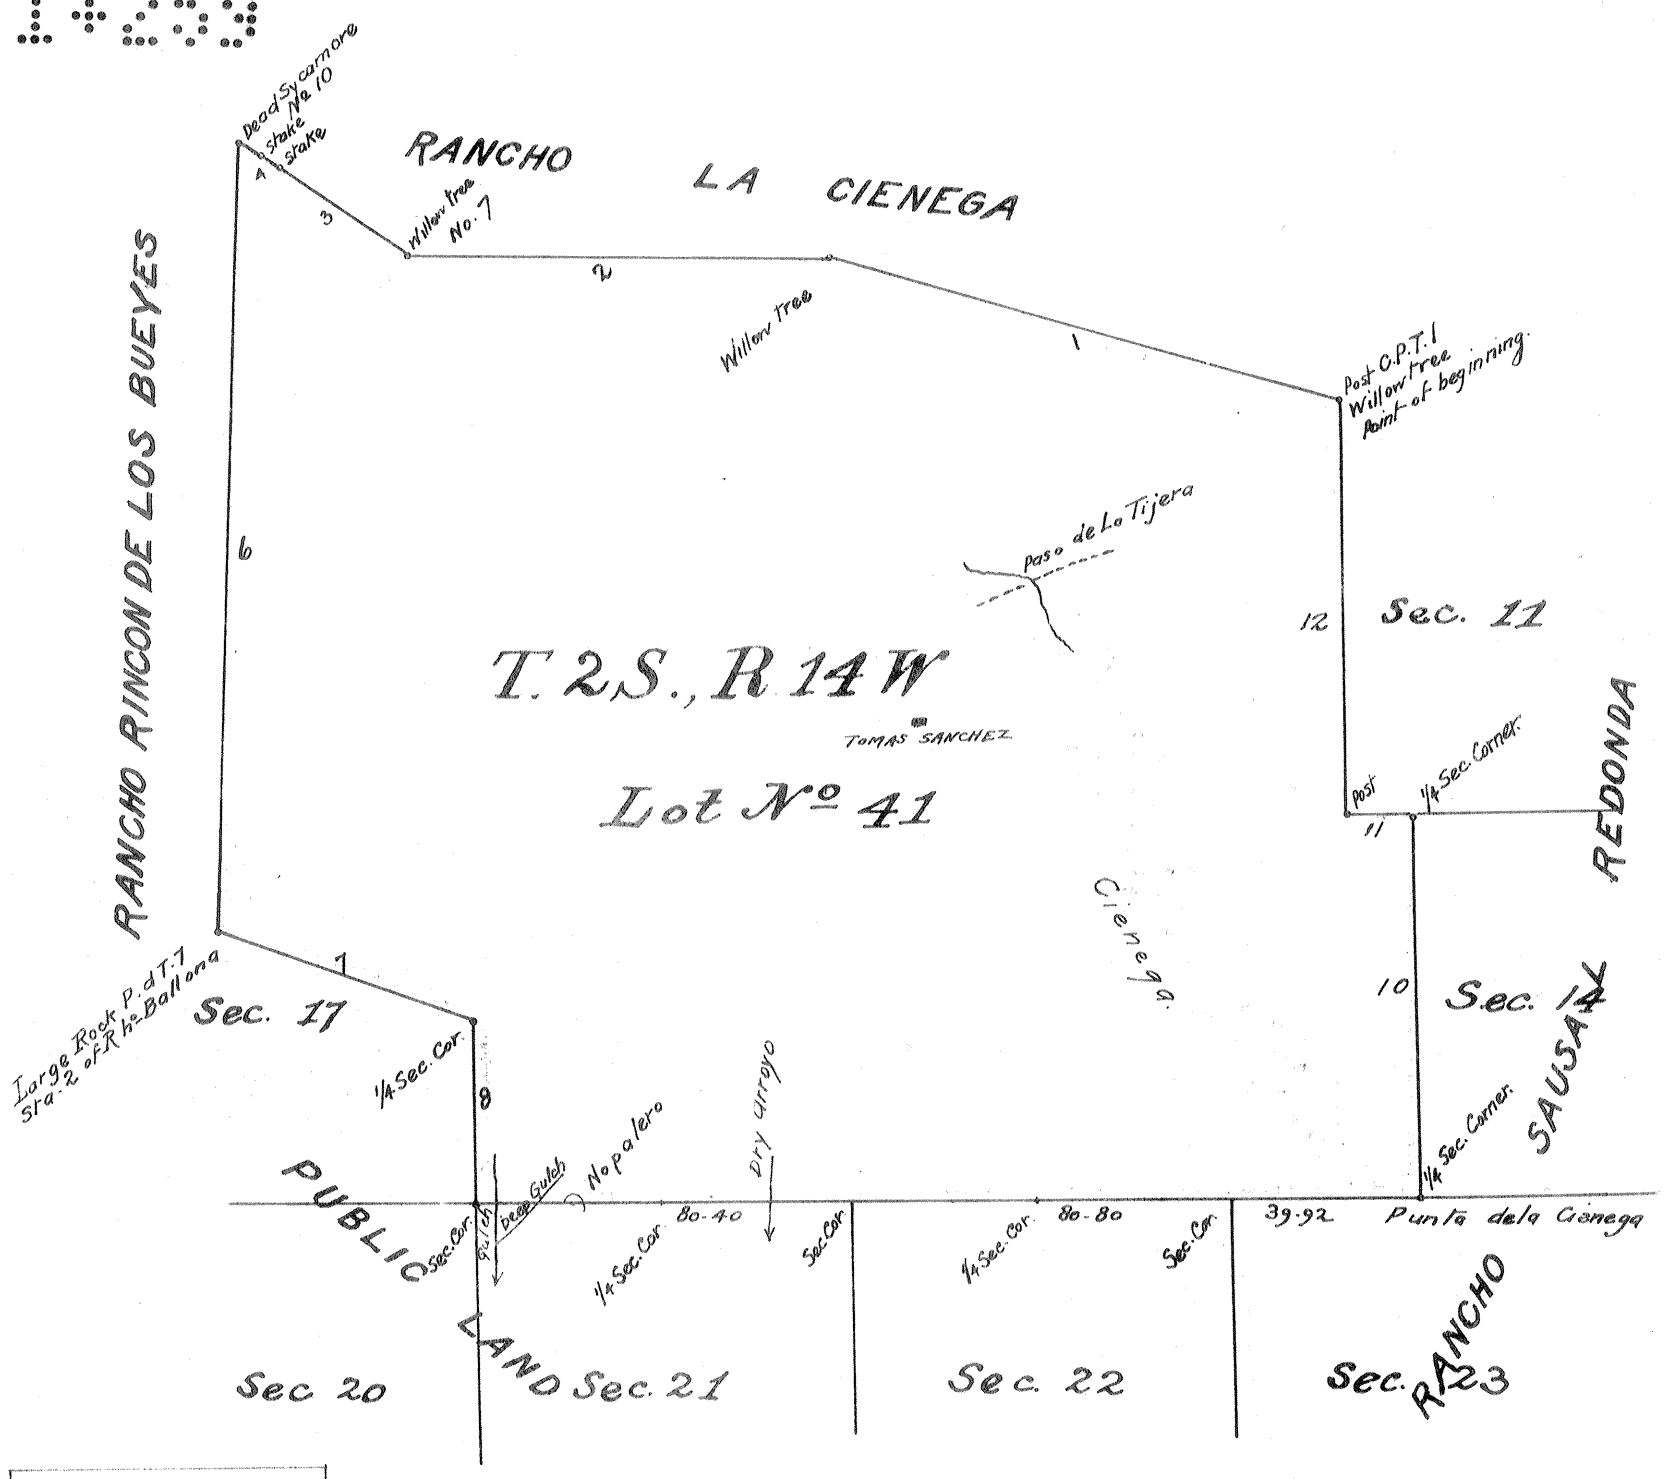

Boundaries		
No.	Course	Distance
1	N. 74½° W.	111.00
2	" 89 "	89.00
3	" 57 "	33.50
4	" 65 "	5.00
5	" 40½ "	2.00
6	S. 2 "	167.26
7	" 70½ E	58.18
8	South	40.00
9	East	201.12
10	North	80.00
11	West	15.00
12	North	88.00

PLAT

OF THE RANCHO

CIENEGA ó PASO de LA TIJERA

finally Confirmed to Tomas Sanchez et al, and Victoria Higuera, wife Casildo Aguilar.
One undivided half to each.
Surveyed under instructions from

U.S. SURVEYOR GENL.

by

GEO. H. THOMPSON Dep. Sur.

July 1868

Containing 4481 5/100 acres.

Scale 40 chs. to 1 inch

Var. 14° 15' East.

Approved May 21st 1873
Willis Drummond
Commissioner of the General Land Office.

A full, true and correct copy of the original plat on file in this office
U.S. Surveyor Gen'l's Office
San Francisco Cal. April 29th 1873

I. R. Hardenbergh
U.S. Surv. Gen'l. Cal.

L.S

Recorded June 17th 1873, at 2 00 P.M.
at request of T. A. Sanchez

P-1-259
37

PATENTS 1.
K.