275

++1+275

P-1-275.

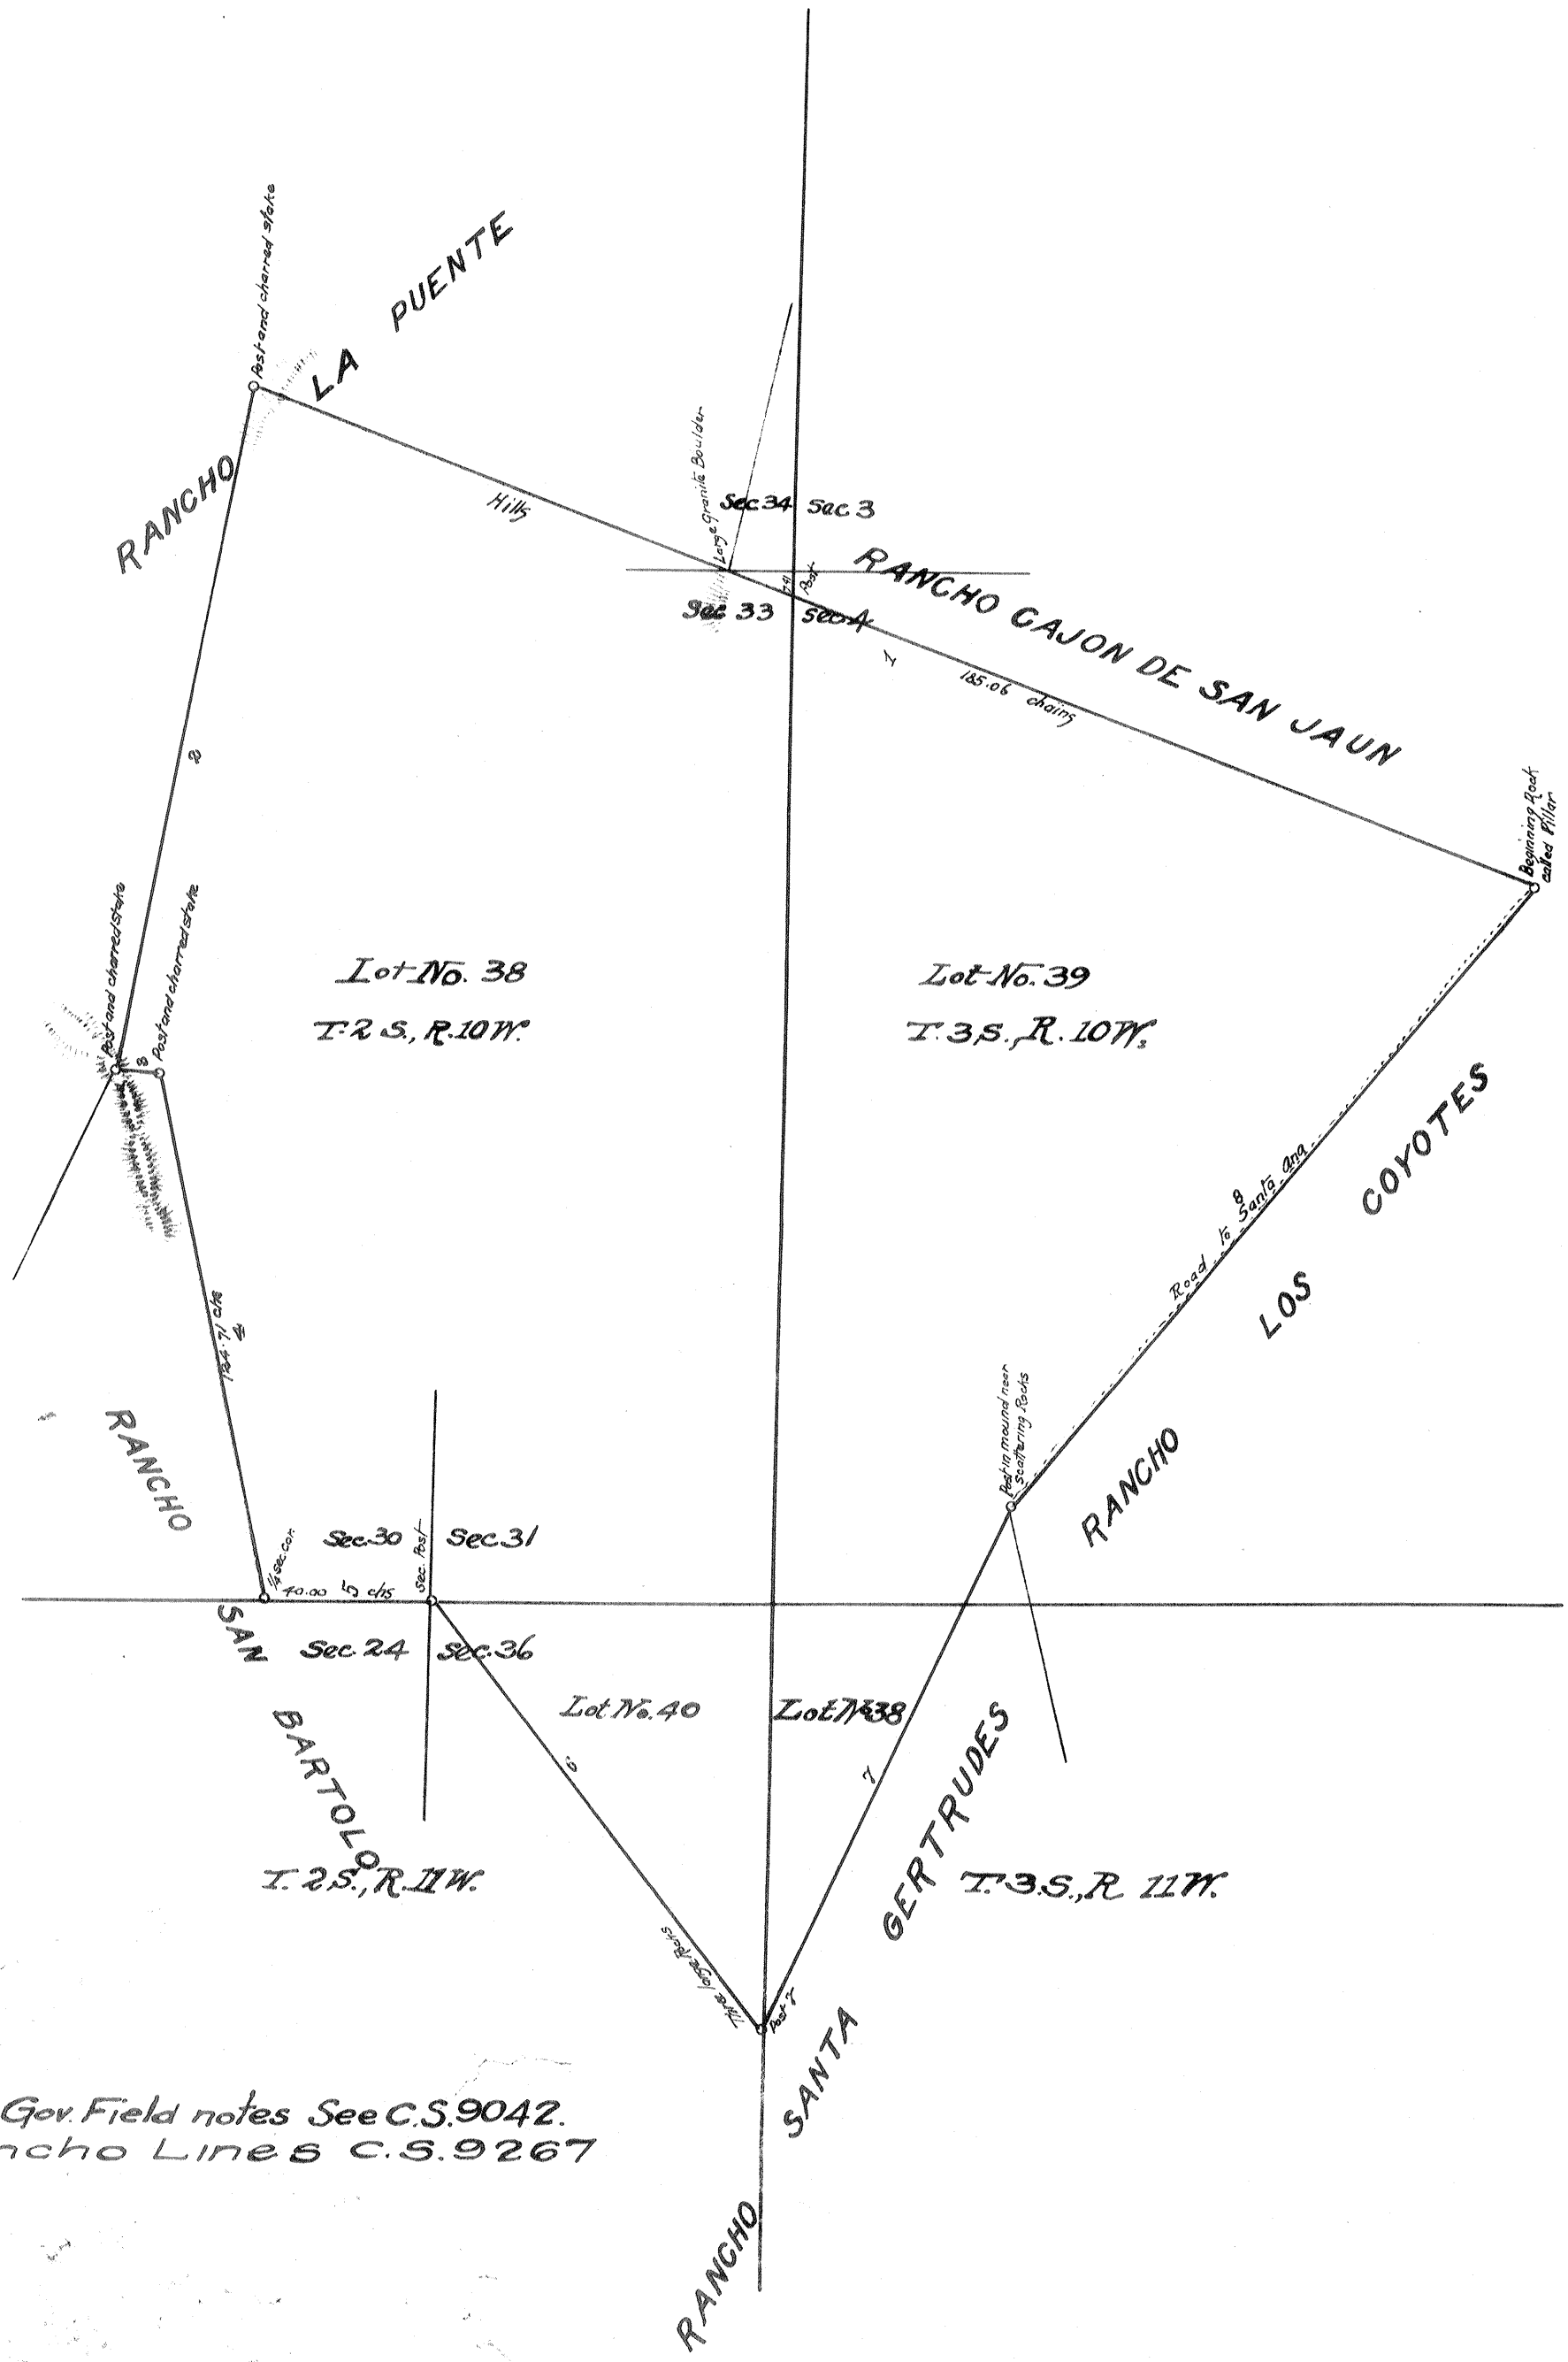

For Gov. Field notes See C.S.9042.
Rancho Lines C.S.9267

P-1-275
38

PATENTS 1
K.

34

++1+276

P-1-276 276

PLAT
of the
RANCHO LAHABRA

finally confirmed to

Andres Pico et al.

Surveyed under instructions from the

U.S. Surveyor General

by

Henry Hancock Dep. Sur.

November 1858

Containing 6,698 $\frac{57}{100}$ Acres.

Scale 40 chs to 1 inch

var. 13°30' East.

Boundaries		
1	N. 19¼° E	324.00
2	N. 80½° W.	166.00
3	South	10.00
4	S. 76°58' W.	124.71
5	South	40.00
6	S. 51½° W.	128.00
7	S. 66½° E	138.00
8	S. 51½ E	190.09
		1120.80

Aggregate of exterior boundaries 14 miles 00 chs. 80 lks.

Field notes approved:-
J.W. Manderille
U.S. Surv. Genl. Cal.

San Francisco Cal.
July 2nd 1859

Approved December 2nd 1872
Willis Drummond
Commissioner of the General Land Office.

This Plat approved:-
J.W. Manderille
U.S. Surv. Genl. Cal.

Certificate of Publication:-
I.R. Hardenbergh.
U.S. Surv. Genl Cala.

a full, true and correct copy of the original plat on file
in this office

S.S.

I.R. Hardenbergh
U.S. Surv. Genl. Cal.

Recorded Aug. 20th 1873, at 2 22 P.M.
at request of Wells, Fargo & Co.

P-1-276
39

PATENTS 1
K.

Compd.