289

++1+289

P-1-289

35

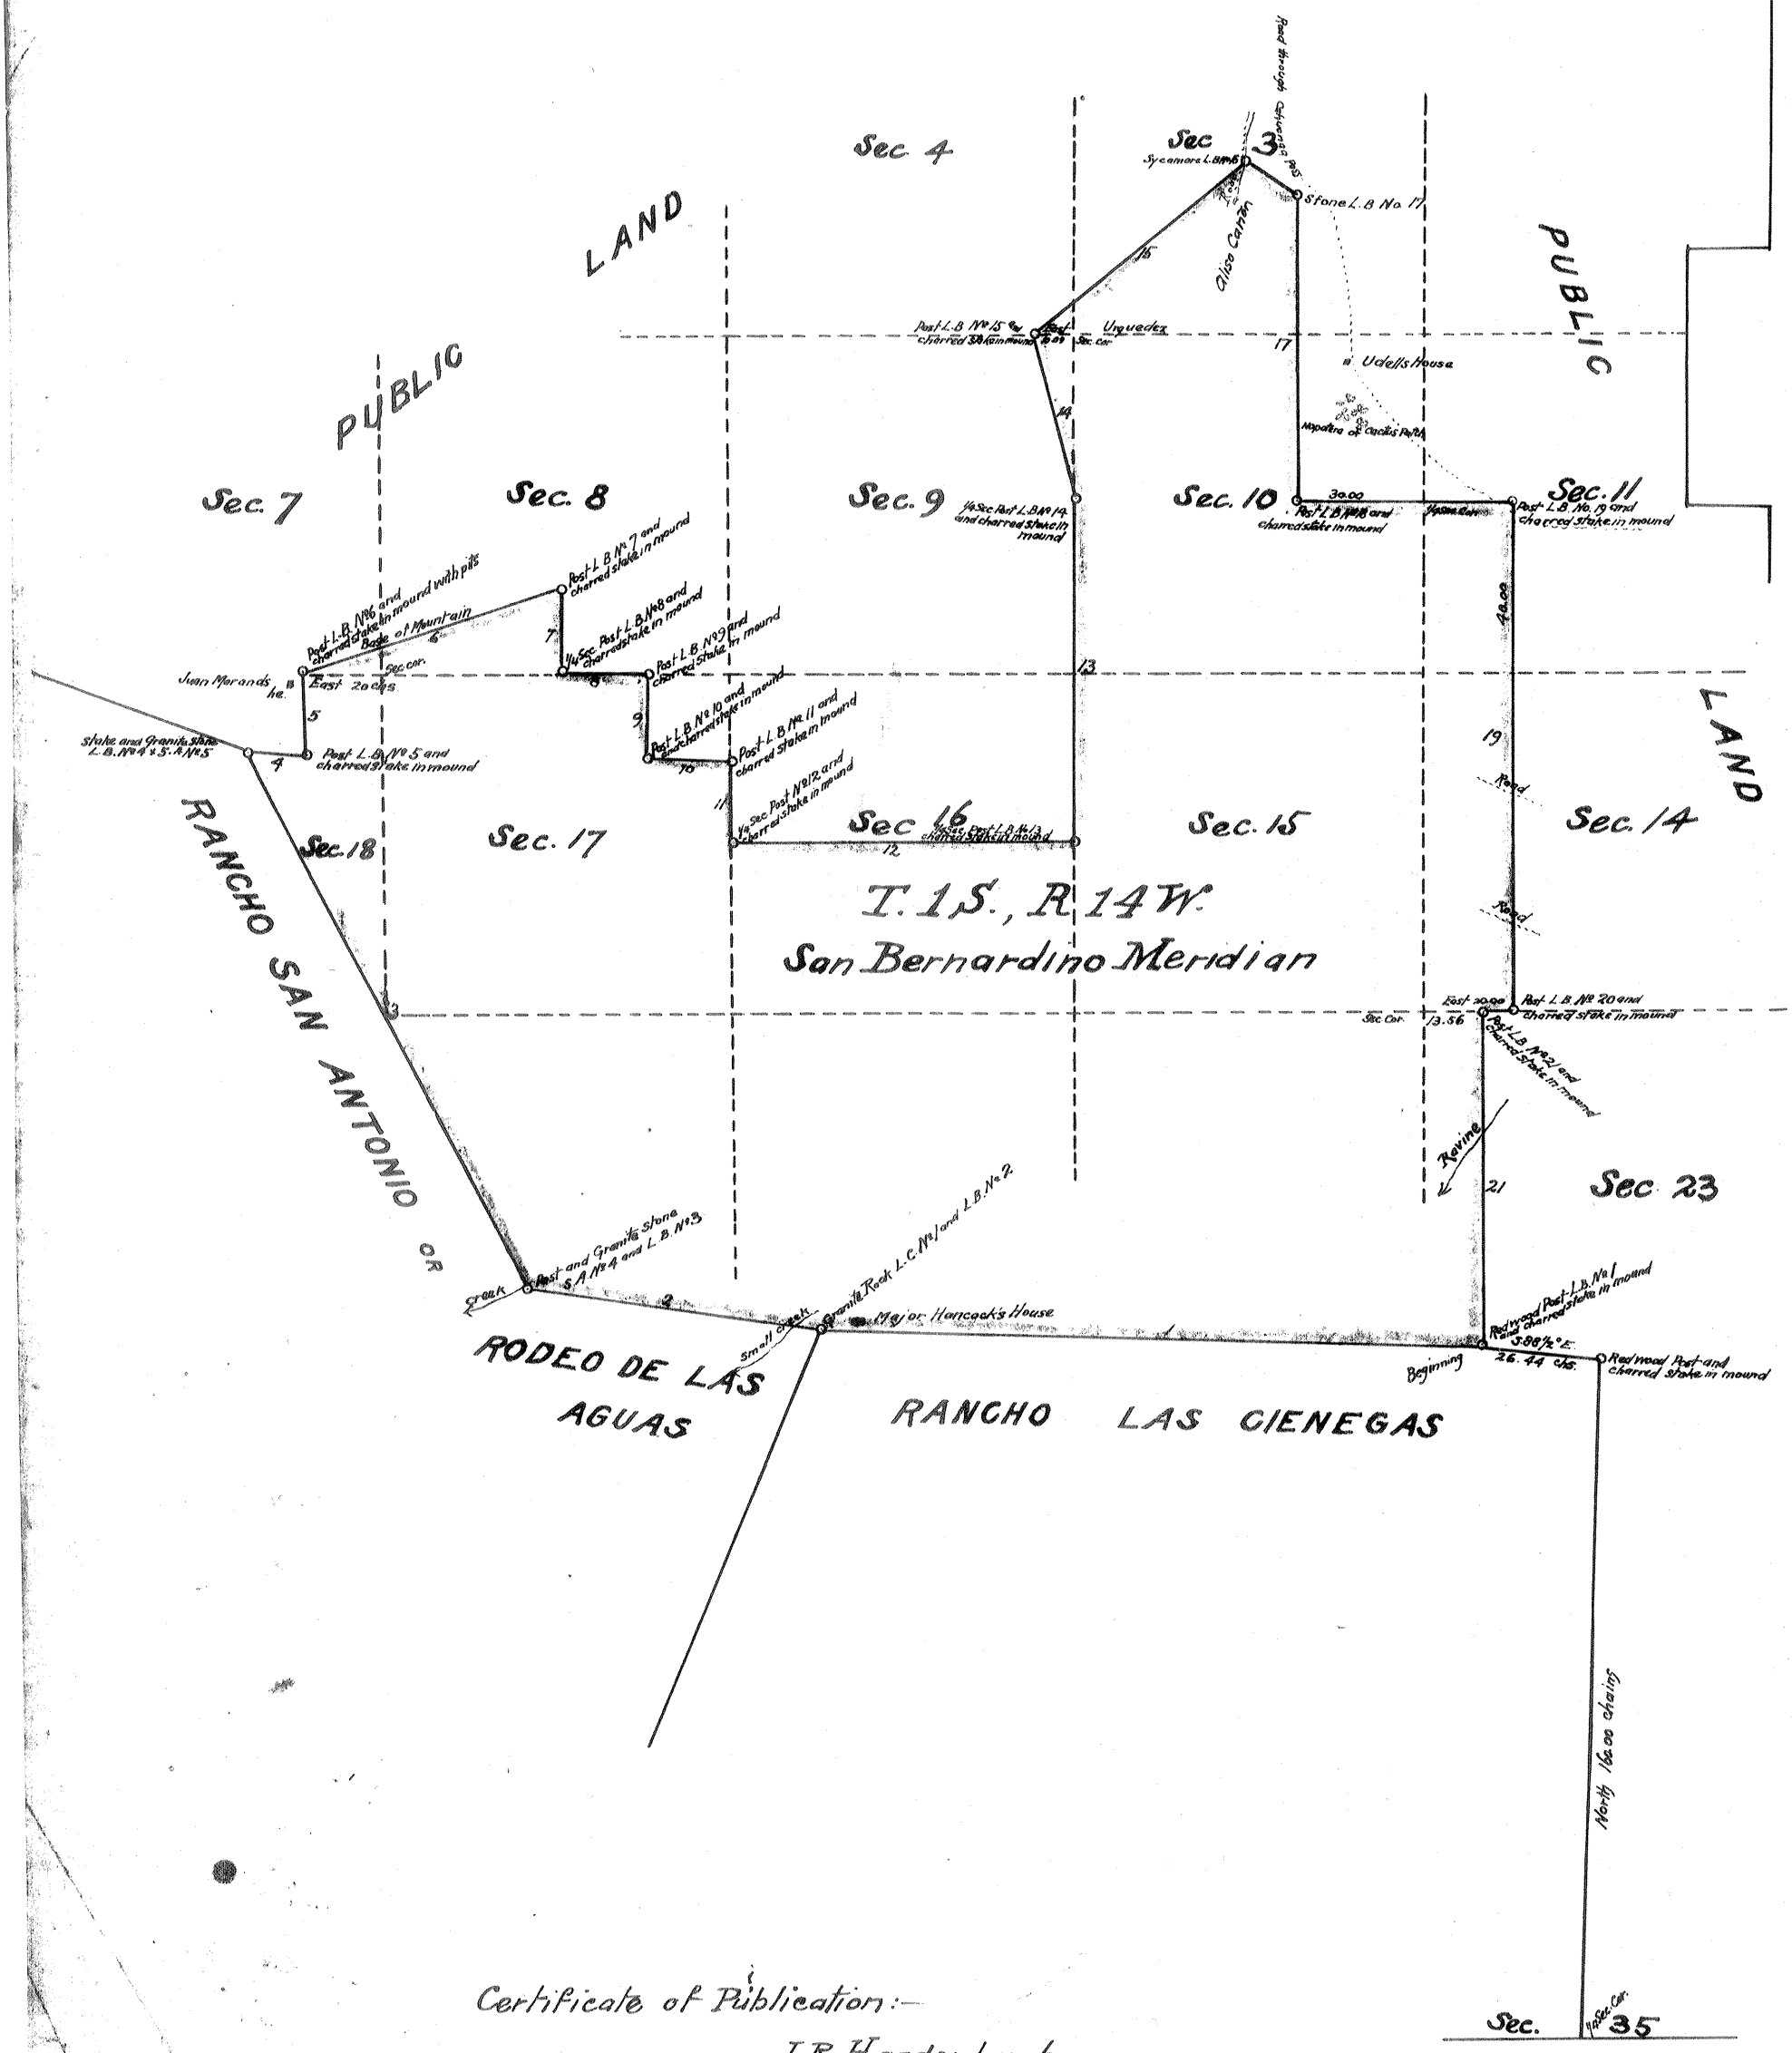

Certificate of Publication:—

I.R. Hardenbergh

U.S. Surv. Gen'l. Cal.

P-1-289

40

PATENTS I

K.

36

P-1-290 290

++1+290

PLAT

OF THE

RANCHO LA BREA

finally confirmed to

Antonio Jose Rocha
et al.

Surveyed under instructions from

THE U.S. Surveyor General
by
John Goldsworthy Jr. Dep. Sur.
Feby & March. 1871

Containing 4439 7/100 acs.

Scale 40 chs. to 1 inch

Magnetic Variation 14° 30' E

Boundaries

No.	Course	Dist.	No.	Course	Dist.
1	N. 88½° W	153.89	12	East	80.00
2	N. 82° 10' W.	68.75	13	North	80.00
3	N. 27¼° W.	141.64	14	N. 14° 2' W	41.23
4	S. 79° 3' E	13.30	15	N. 49° 37' E.	62.58
5	North	20.00	16	S. 55¼ E.	15.00
6	N. 71° 34' E.	63.24	17	South	72.00
7	South	20.00	18	East	50.00
8	East	20.00	19	South	120.00
9	South	20.00	20	West	6.44
10	East	20.00	21	South	79.30
11	South				

Field Notes approved:-

U.S. Surv. Genl. Cal.

U.S. Surveyor General's Office
San Francisco California, Jan. 9th 1872

Approved April 15th 1873
Willis Drummond
Commissioner of the General Land Office.

Recorded Dec. 24th 1873, at 4 45 P.M.
at request of John Hancock

P-1-290
41

PATENTS 1