P-1-507

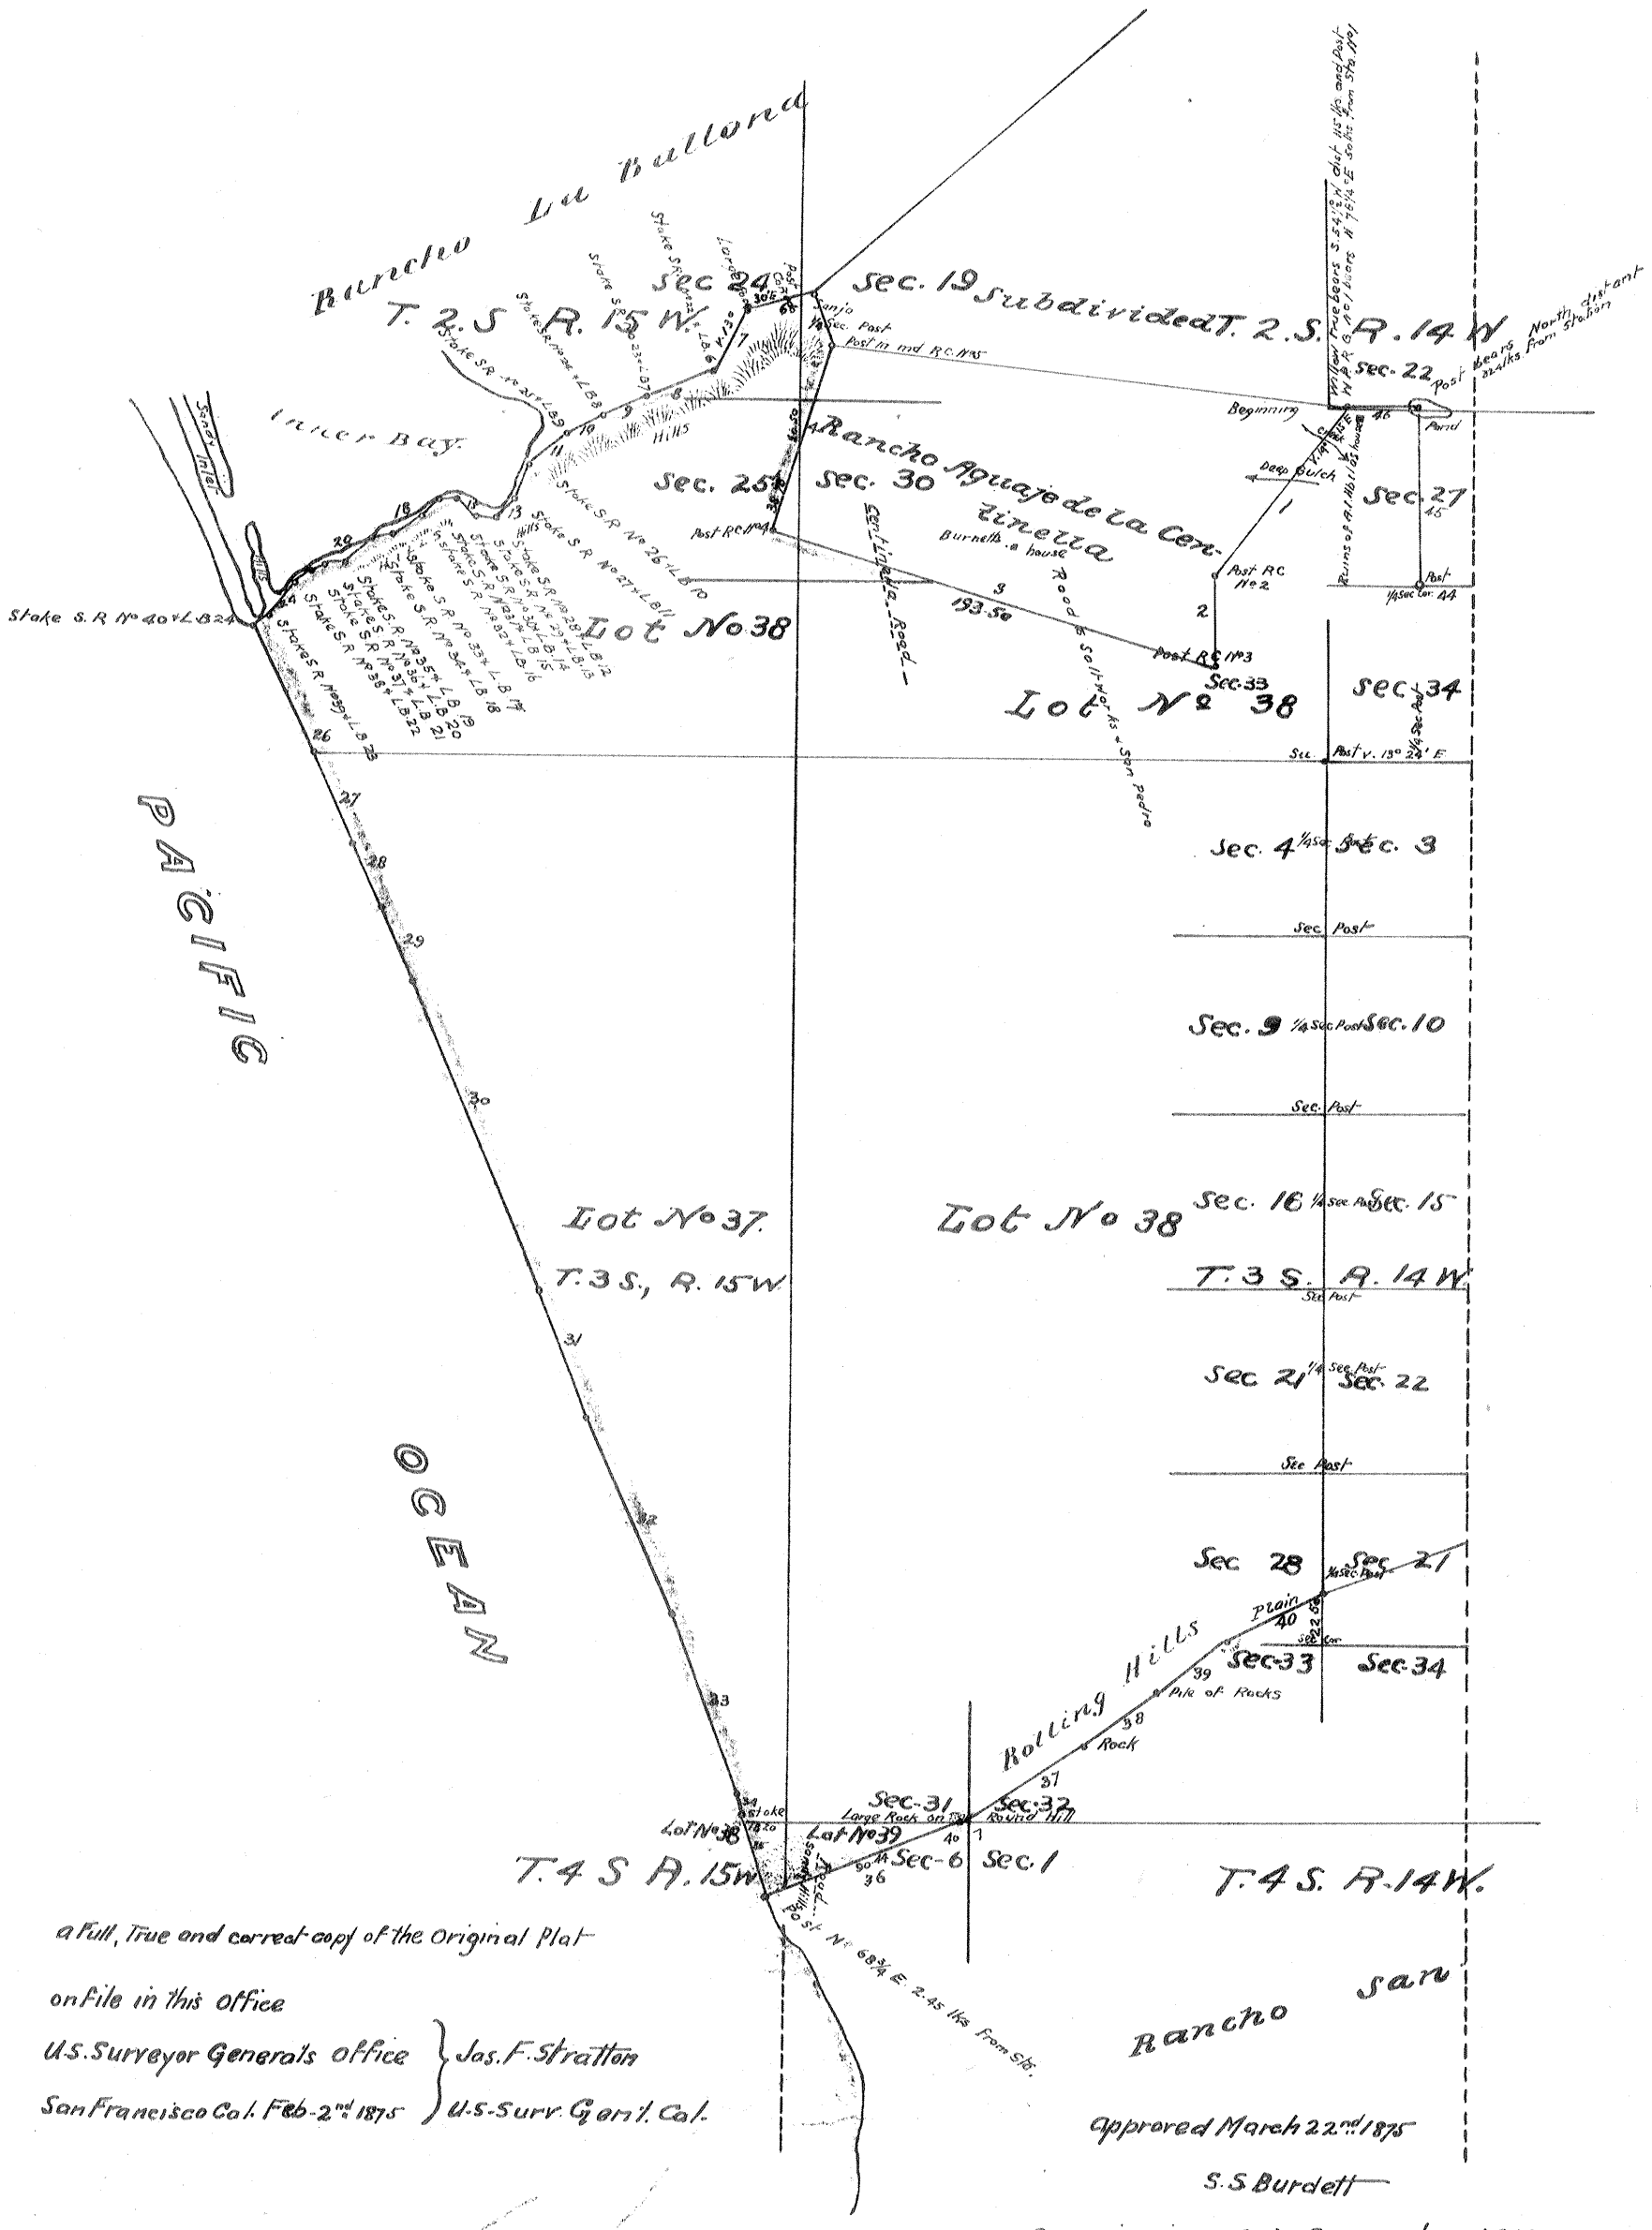

P-1-507
Compared
C. M. W.
PATENTS
K

54

P-1-508

++1+508

PLAT
of the
RANCHO SAUSALREDONDO
finally confirmed to
Antonio Ignacio Abila
segregated from the adjoining public
Lands under instructions from the
U.S SURVEYOR GENERAL
by
George Hansen, Dep. Sur.
1868

Containing 22458 94/100 Acres
Scale 80 chs. to 1 inch
Magnetic Variation from 13°24' to 14°15' E.

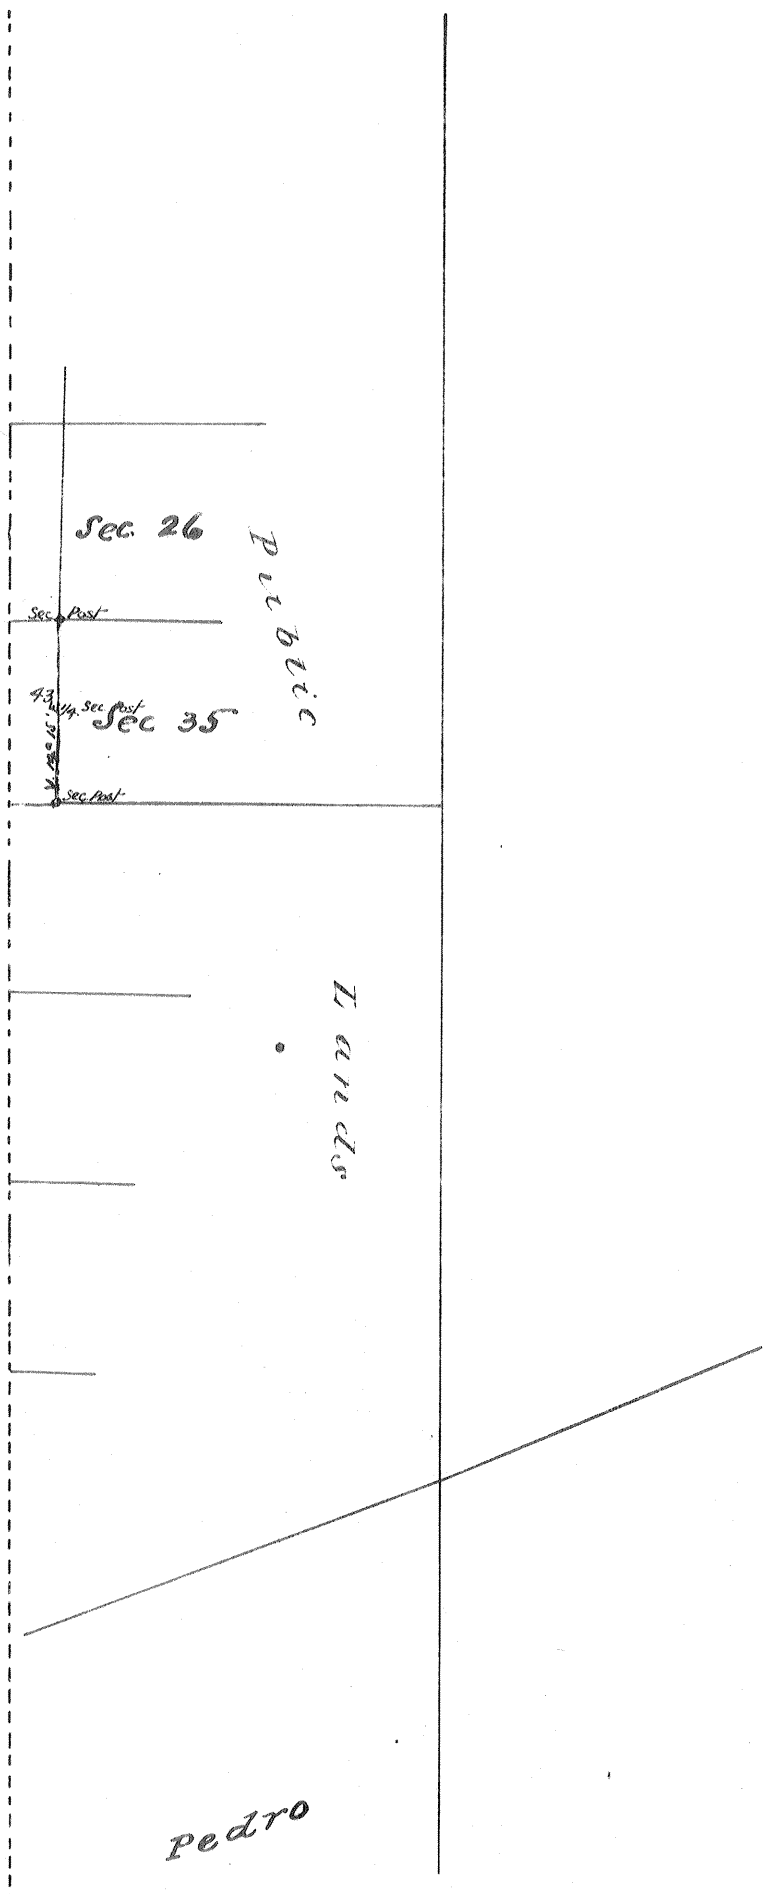

Boundaries					
№	Course	Dist.	№	Course	Dist.
1	S. 38¼° W.	99.00	24	S. 43¼° W.	19.50
2	South	40.00	25	S. 45°9' W.	8.21
3	N. 73½ W.	205.00	26	S. 27 E	65.00
4	N. 16½ E	87.38	27	S. 26 E	42.50
5	N. 12½ W.	27.62	28	S. 27 E	31.00
6	S. 76½ W.	34.02	29	S. 23¼ E	35.00
7	S. 24¾ W.	32.00	30	S. 23 E.	149.00
8	S. 72½ W.	32.33	31	S. 22 E	64.50
9	S. 66½ W.	19.62	32	S. 24½ E	92.50
10	S. 64¼ W.	19.50	33	S. 19½ E	91.00
11	S. 54½ W.	23.00	34	S. 15 E.	8.00
12	S. 9¾ W	17.00	35	S. 20½ E	37.97
13	S. 59 W.	17.33	36	N. 68¾ E	91.00
14	N. 81 W.	6.00	37	N. 58¾ E	64.00
15	N. 52¾ W.	14.50	38	N. 53¼ E	42.02
16	S. 73 W.	8.00	39	N. 50½ E	50.50
17	S. 28¾ W.	5.00	40	N. 69 E.	38.62
18	S. 60¾ W.	21.00	41	North	377.50
19	S. 82½ W.	7.00	42	East	80.00
20	S. 52 W.	15.00	43	North	80.00
21	S. 82 W.	10.00	44	S. 89°53' W.	40.25
22	S. 60¾ W.	8.00	45	North	81.76
23	S. 50¾ W.	9.00	46	West	31.37

The above plat of the Rancho Sausal Redonda finally confirmed to Antonio Ignacio Abila, is correctly compiled from field notes and maps of official surveyes in accordance with instructions of the General Land Office Dated November 6th 1871.

U.S. Surveyor General Office
San Francisco Cal, Aug. 28th 1874

Jas. T. Stratton
U.S. Surv. Gen'l. Cal.

Recorded May 27th 1875, at 1 o'c P.M.
at request of D. Freeman Esq.

Compd'd C. H. W.

P-1-508

PATENTS I
K