P-1-521

++1+521

Boundaries

No.	Course	Distance
1	S. 10° 30' W.	153.67
2	N 88° 16' E.	1072.77
3	S. 11° 35' E.	82.92
4	S 64° 50' E.	255.13
5	N 1° E	356.56
6	North	98.92
7	N. 41° W.	189.00
8	N. 34° 20' W.	90.46
9	N 81° 2' W.	321.96
10	S. 32° 43' W.	349.57
11	S. 86° 49' W.	627.53
12	S. 16° W.	26.50
13	S 15° 45' E.	60.62

PLAT

of the

RANCHO SAN FRANCISCO

finally confirmed to

JACOBA FELIZ et al

Surveyed under instructions from the

U. S. SURVEYOR GENERAL

By G. H. Thompson Dep. Sur.

June 1874

Containing 4861 1/100 Acres

Scale 80 chs. to 1 inch

Variation 14° 21' East.

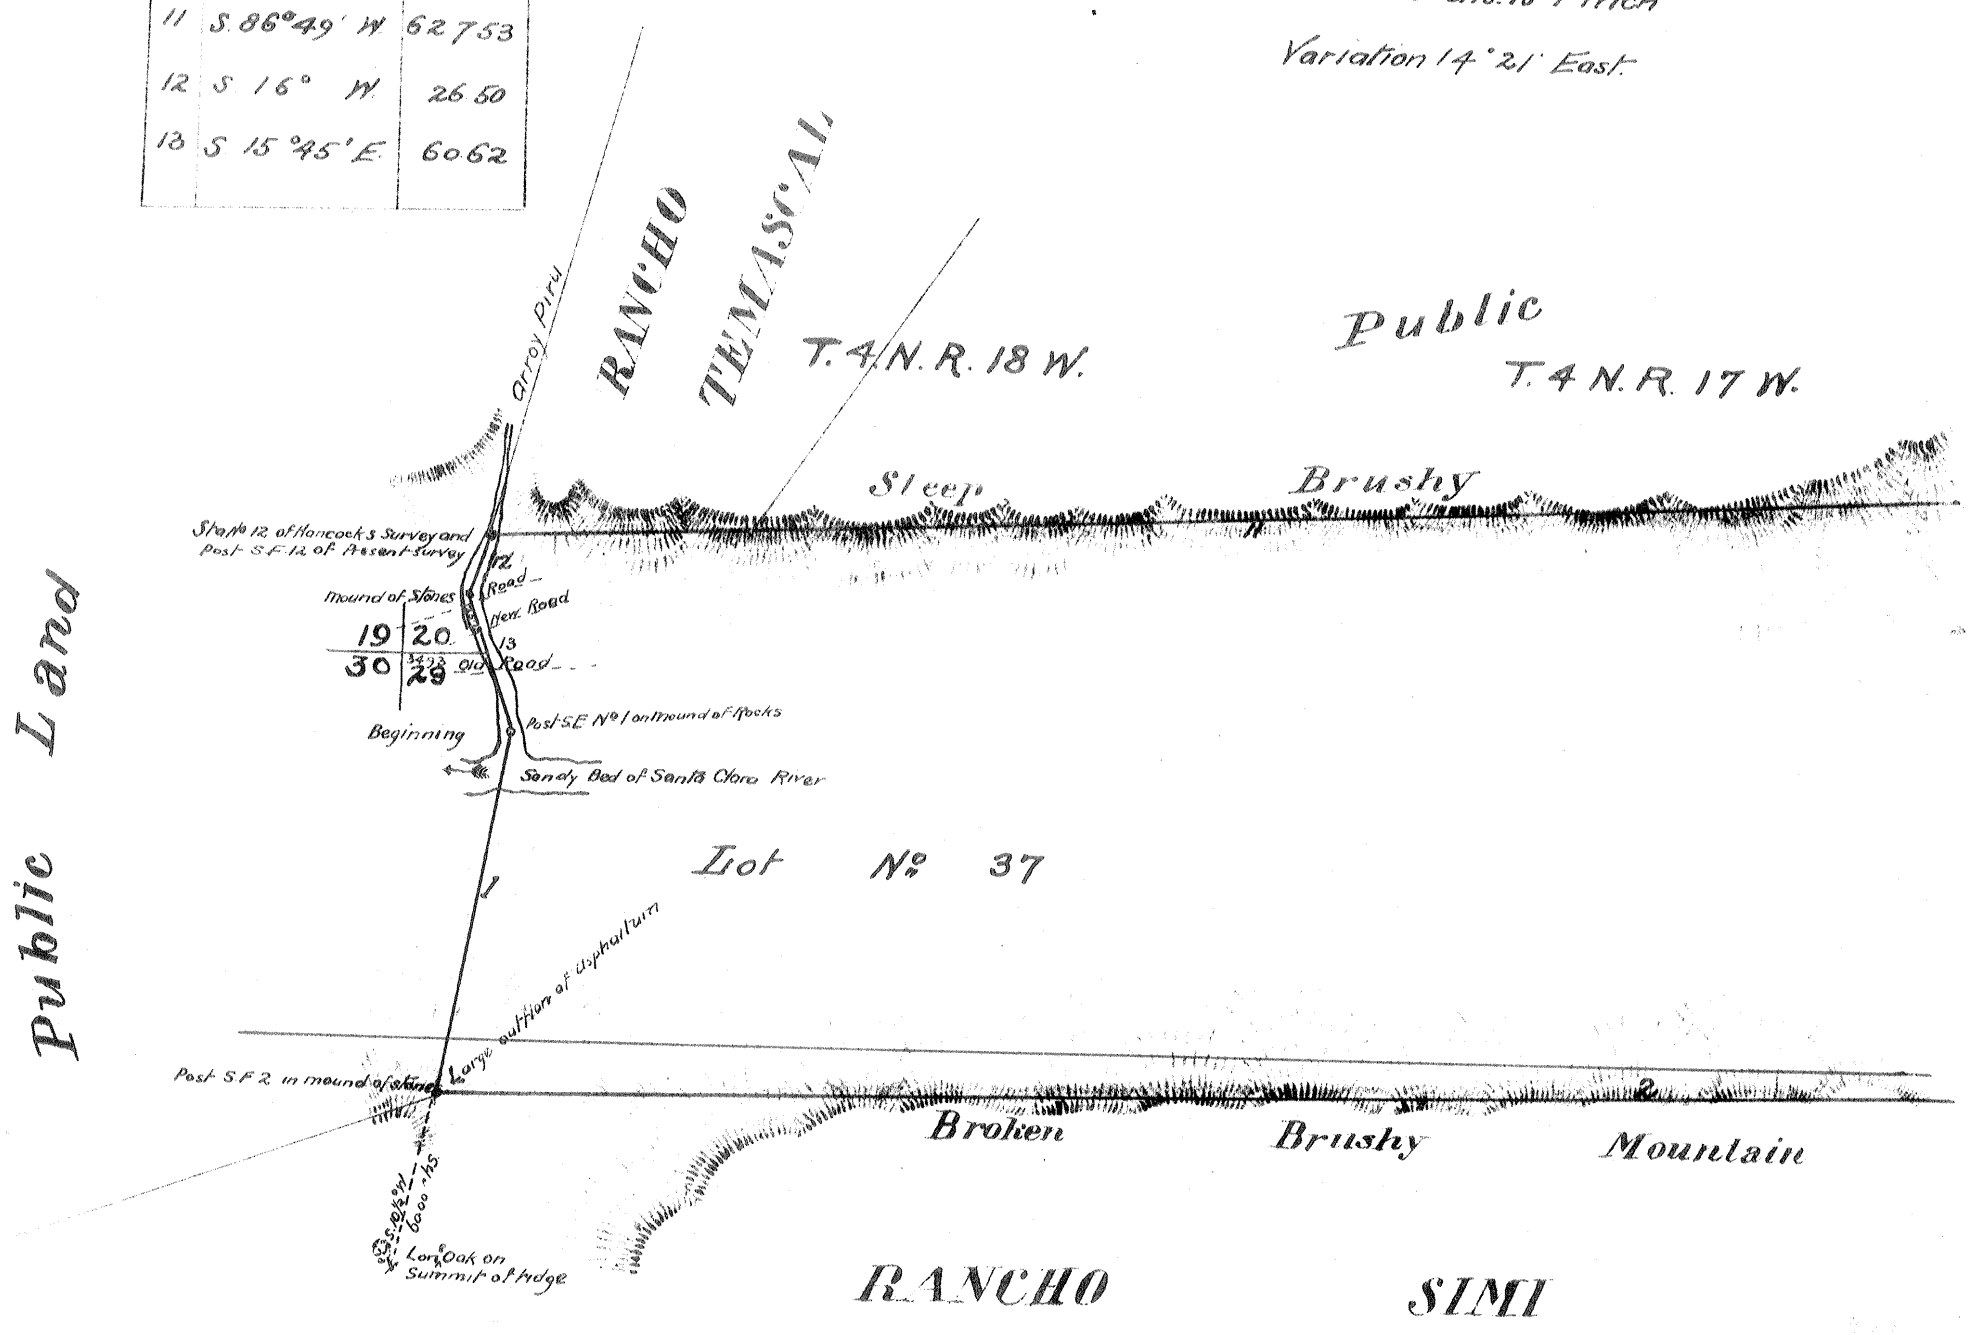

Certificate of Publication:—

Jas. T. Stratton

San Francisco, Cal.

U.S. Surv. Gen'l. Cala.

Government field notes by G.W. Thompson see C.S. 9216

Government field notes by W.H. Thorn see C.S. 9218

Government field notes by Norway — C.S. 9293

P-1-521

Comp'd C.H.W.

P-1-522

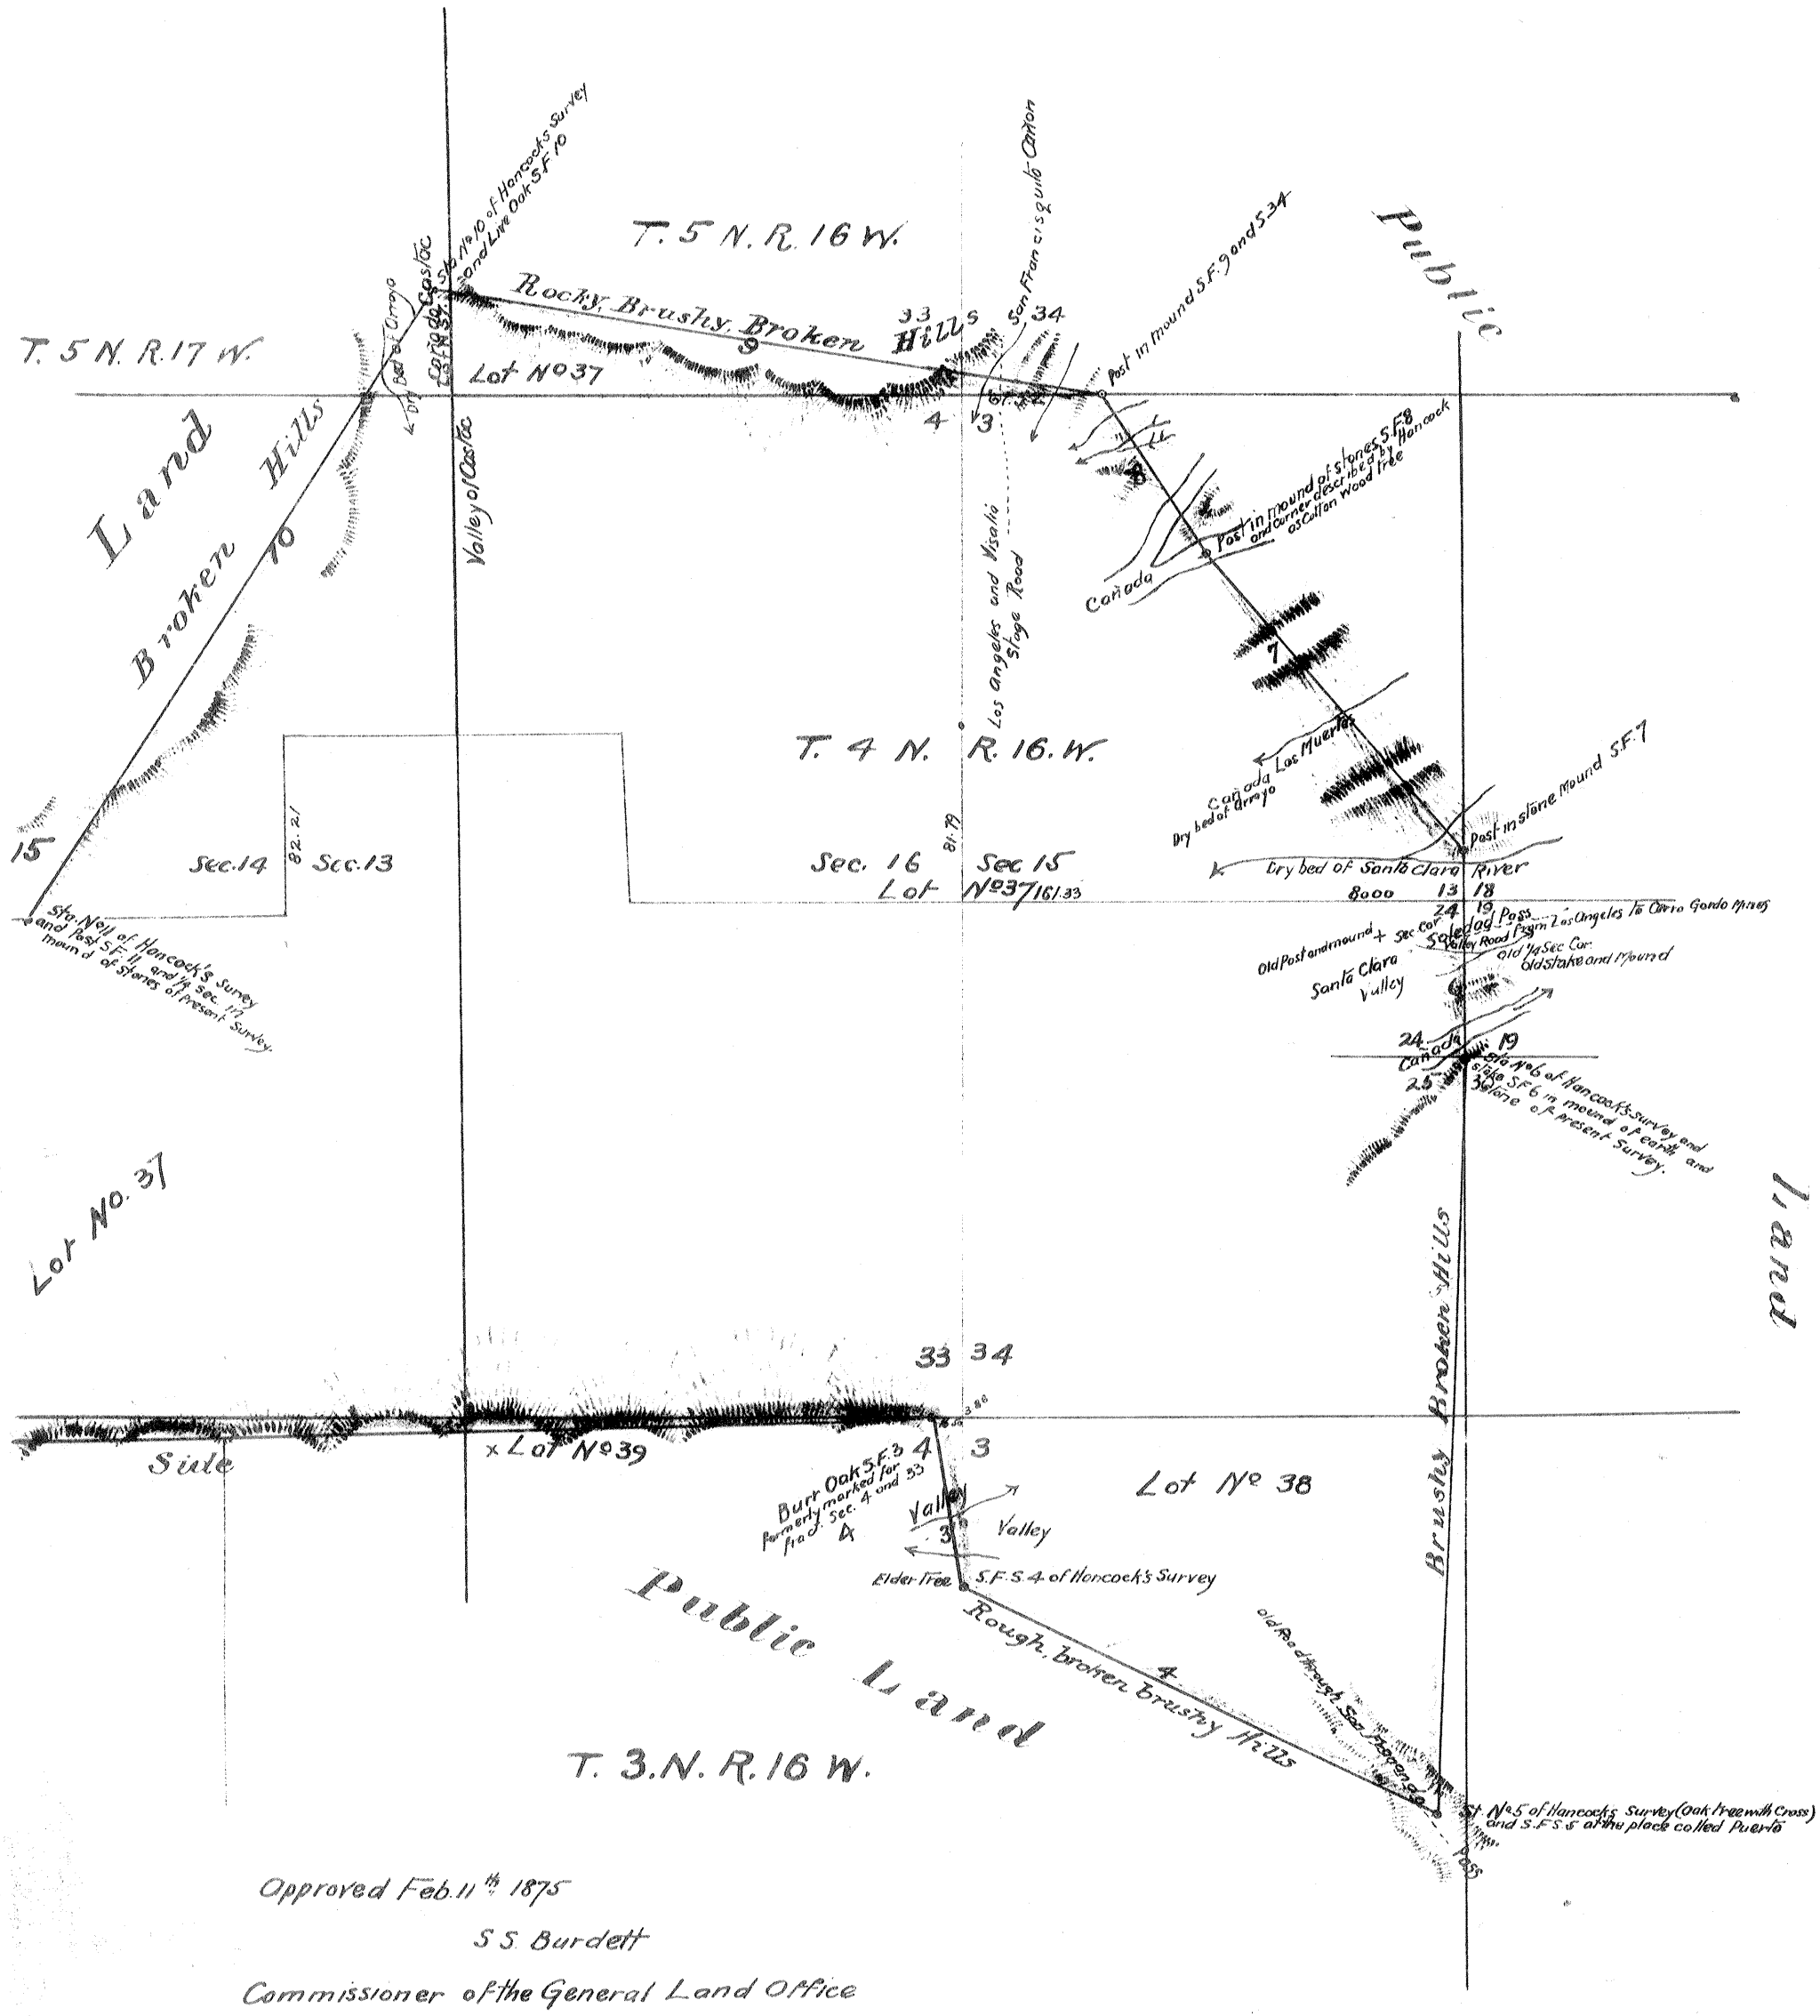

Approved Feb. 11th 1875

S S Burdett

Commissioner of the General Land Office

Field Notes approved Aug. 26th 1874

Jas. T. Stratton

San Francisco, Cal. U S Surveyor General, Cal.

Recorded June 7th 1875, at 2 20 P.M.

at request of H.H. Marsh

P-1-522

PATENTS 1