Township No. 1 South, Range No. 17 West, San Bernardino Meridian, California.

T 1 S
R 17 W
(1)

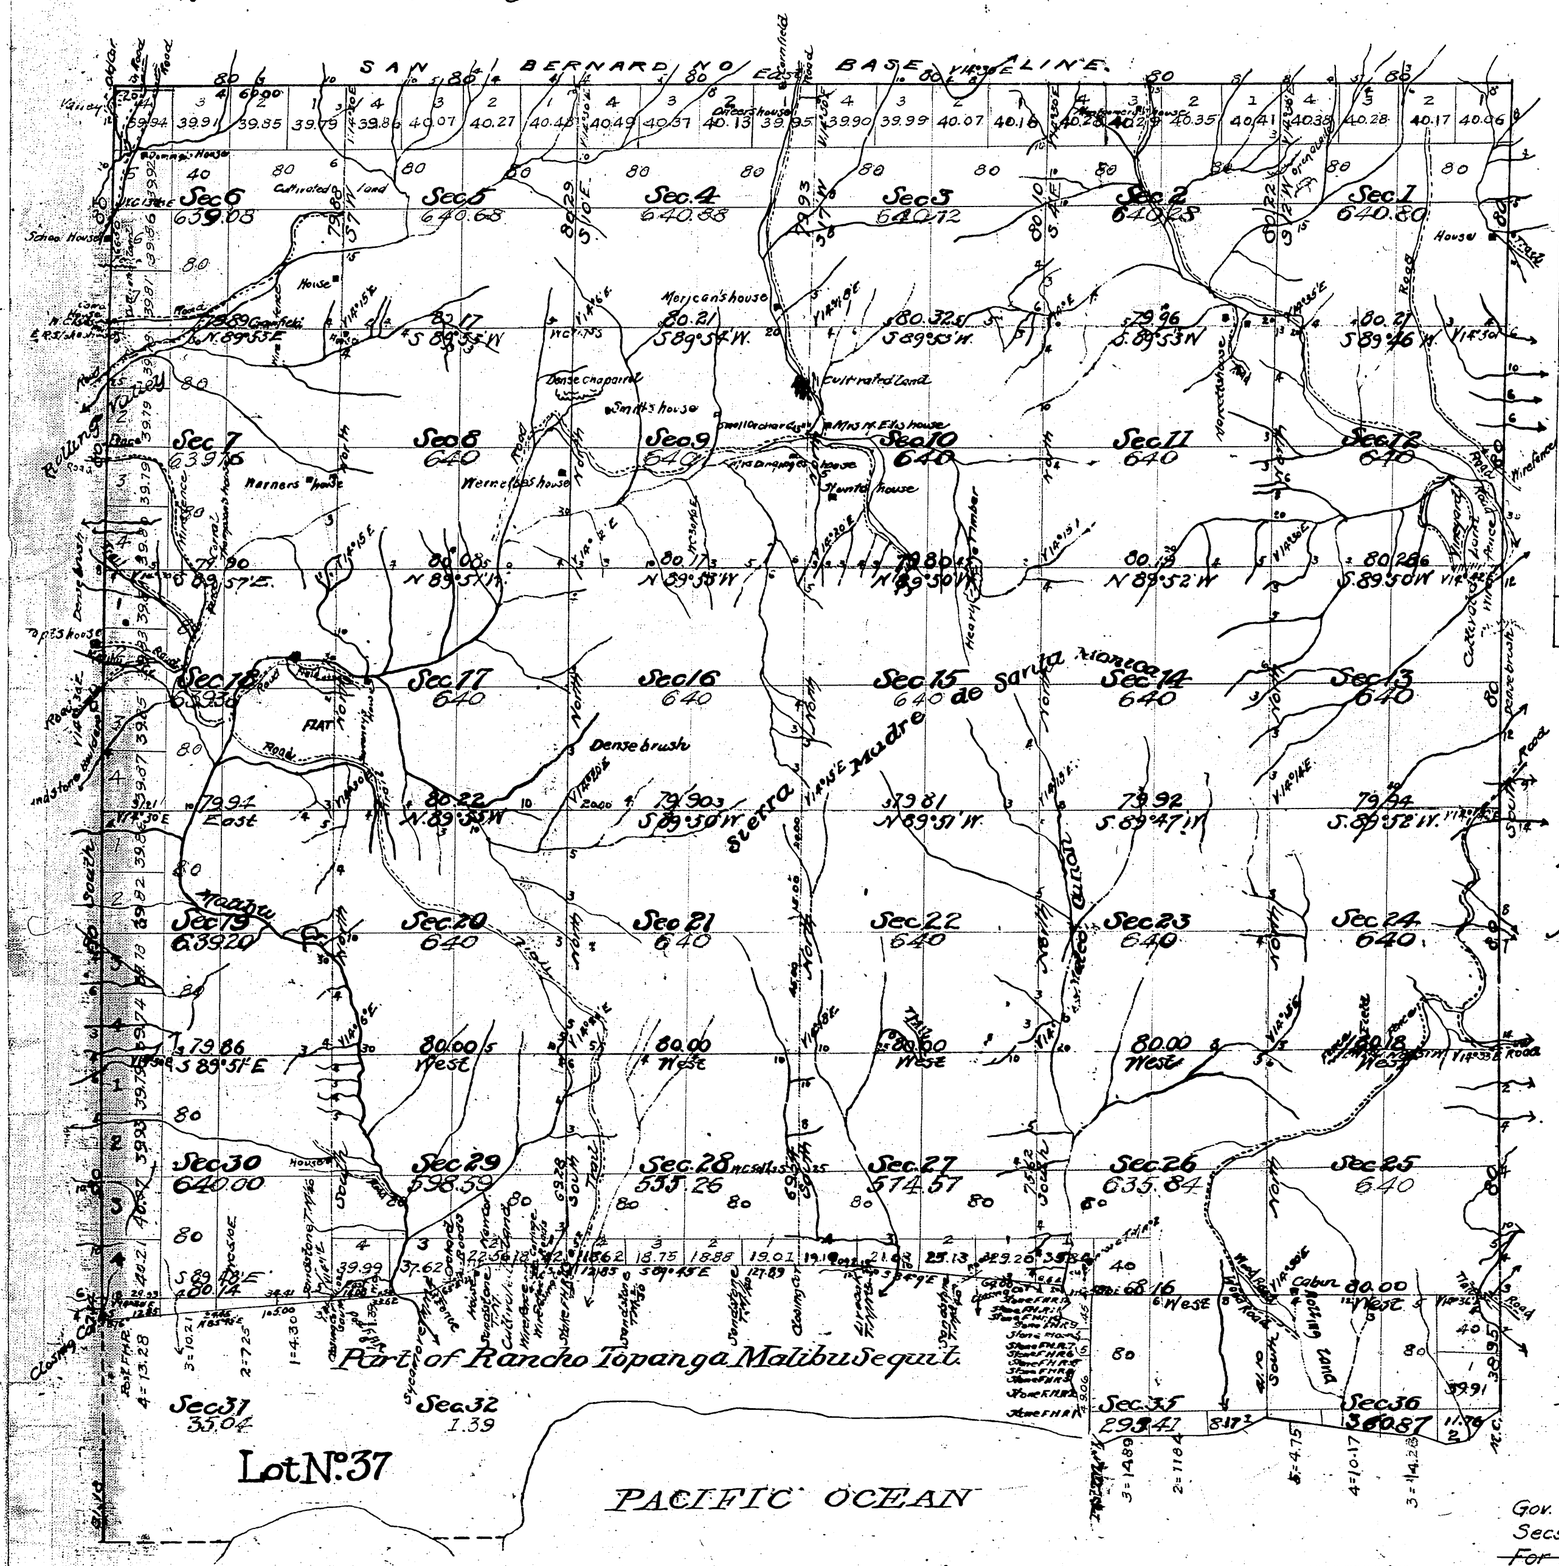

Meanders.

Sec	Course.	Dist.
Along shore of Pacific Ocean.		
36	S. 58° W.	5.53
	" 41 "	6.95
	" 56 "	1.38
	" 76¾ "	7.46
	N 74 "	10.68
	S. 66½ "	3.49
	N 86½ "	9.18
	" 82 "	15.07
	" 87½ "	3.81
	" 80½ "	1.88
	" 85½ "	5.18
35	S. 79 "	4.81
	" 61¾ "	6.53
	" 78½ "	2.36
	" 87 "	8.94
	N. 89½ "	13.30
	S 84°10"	7.87
	" 70°38"	8.32
Aggregate 142.74		
1 mi. 62 chs 74 lks.		

Sec	Course.	Dist.
To post T.M. No. 1. Intersecting boundaries of Lot No. 37		
35	N. 36¼ W.	11.82
	" 4½ "	7.40
	" 15 "	4.95
	" 14 E	2.94
	" 46¾ "	5.93
	" 55½ W.	3.48
	" 5¼ "	1.50
	" 11 E.	4.43
	" 18 "	3.50
	" 68½ W.	7.42
	" 6 E.	1.50
	" 29½ "	4.46
	" 31 W.	1.85
26	" 31° "	4.10
To Sycamore T.M. No. 2		
Aggregate 65.28		
Chs. 65 chs 28 lks.		

Aggregate Area of Public Land	19.697.62 Acs.
" " " Lot No. 37	925.00
Aggregate Area of Township	20.622.62

Lat 34° 7' N. North bound of Tp.
Mean Declination 14° 21' E.

Surveys Designated	By Whom Surveyed.	Contract. No.	Contract. Date	Amount of Surveys.	When Surveyed.
Township lines, ——— and Boundaries of Lot No. 37.	Henry Washington.		October 4th 1852		1853,
Township Lines, resurveyed, ———	G. M. Thompson.		Last Aug 17th, 1868.		1870.
Rest of Township lines, new.	J. R. Glover.	382	November 20th, 1884.		1895
Boundaries of Lot No. 37 from Sycamore T.M. No. 2 to Post F.H.R. resurvd.	"		"		"
Section Lines, new	M. F. Reilly.	383	"	52 mls. 20 chs 64 lks.	"
Boundaries of Lot No. 37 from Post T.M. No. 1. to Sycamore T.M. No. 2, resurveyed.	"		"		"
Meanders of Pacific Ocean.	"		"	0 - 65 - 28 -	"
Corrections.	"		"	1 - 62 - 74 -	"
	"		"	0 - 82 - 20 -	November 8th 1895.

Gov. Field notes Sec. 17 & 18 See C.S. 9030
Secs. 3, 4, 5, 6, 7, 8, 9, 10, E. side 16, T 15, R. 17 W. —
~~For ties to N.W. cor. & N ¼ cor. of Sec. 12 see Co. Subdvn por. Sec. 26, 27 & 28, and resurvey por. Ro.~~
For field notes on Secs. 14 - & ½ mile bet. Secs. 13 & 12 and ½ mile bet. Secs. 10 & 15 See C.S. 9155 —
For Gov. notes on Secs. 13, 14, 15, 22, 24 - C.S. 9174
For Rancho lines see C.S. 9207 & F.D. 9449
For lines in Sec. 19 to 30 & 35 & 36 & part of East Typ. line C.S. 9237
Part of interior Sec. lines C.S. 9298 —
All of interior Sec. lines C.S. 9313 —
S & W line Sec. 21 - C.S. 9338
For ties to N.W. cor. & N. ¼ cor. of Sec. 12 see C.S.F.B. 29-72
Subdvn por. Sec. 26, 27 & 28, and resurvey por. Ranch line - C.S. 9140

F.D. C.S. 9061 —

Township N°1 South, Range N°17 West, San Bernardino Meridian, California.

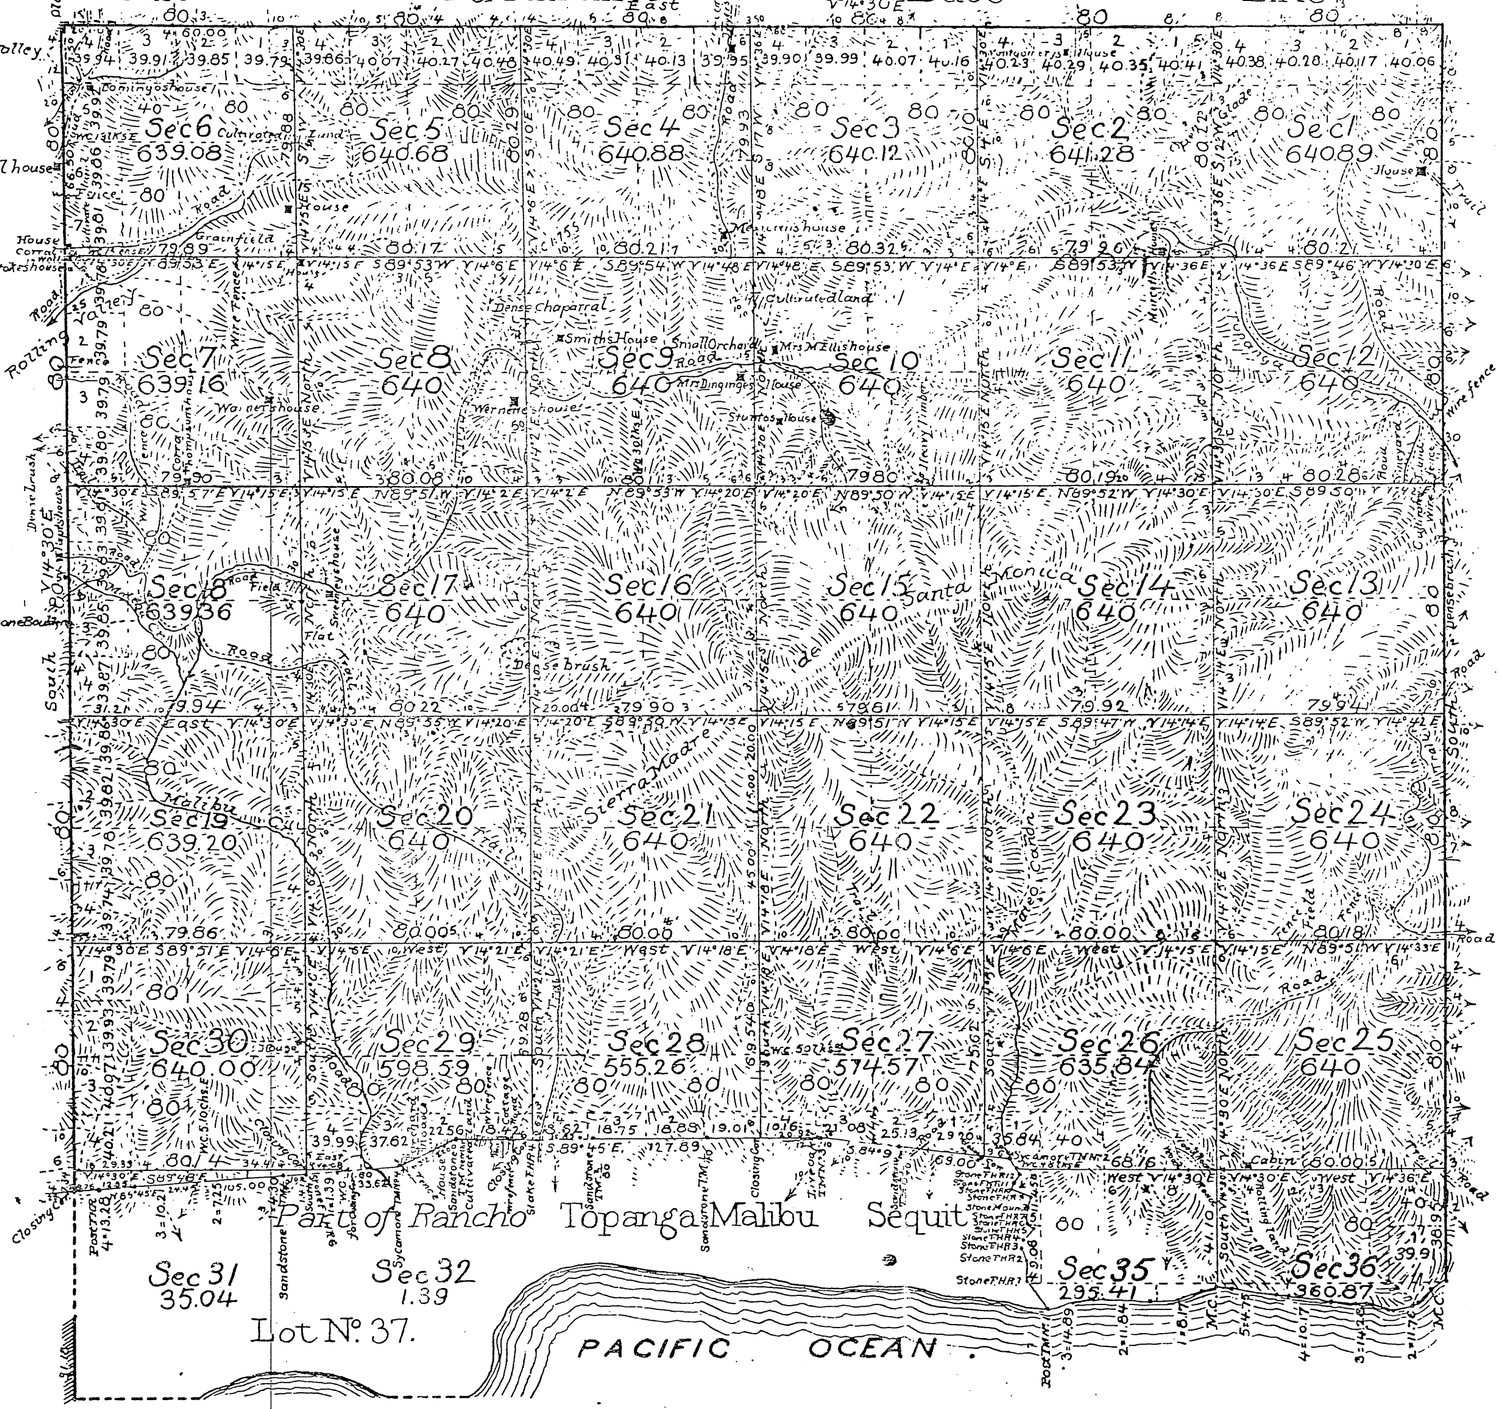

S.H.H.
O.K.
A.G.

Meander					
Sec.	Course	Dist.	Sec.	Course	Dist.
Along shore of Pacific Ocean.			Thence along boundaries of Lot N°37		
36	S. 68° W.	5.53	35	N. 36¼° W.	11.82
	" 41° "	6.95		" 4½ "	7.40
	" 56° "	1.38		" 25° "	4.95
	" 76¾ "	7.46		" 14° E.	2.94
	" 74° "	10.08		" 46¾ "	5.93
	S. 66½° "	3.49		" 55½° W.	3.48
	N. 86½° "	9.18		" 5¾ "	1.50
	" 82° "	15.07		" 11° E.	4.43
	" 87½ "	3.81		" 18° "	3.50
	" 80¼ "	15.88		" 68½° W.	7.42
	" 85½ "	5.18		" 5° E.	1.50
35	S. 79° "	4.81		" 29½ "	4.46
	" 61½ "	5.53		" 31° W.	1.85
	" 78½ "	2.36	26	" 31° "	4.10
	" 87° "	8.94	To Sycamore T.M. N°2		
	N. 89½° "	19.30	Aggregate 65.28		
	S. 84° 10' "	7.87	Omls 65chs 28lks		
	" 70° 58' "	8.32			
To Post T.M. N°1 Aggregate 142.74 1 ml 62 chs. 74 lks.					

Aggregate Area of Public Land	19697.62 Acres
" " " Lot N°37	925.00 "
Aggregate Area of Township,	20622.62 "

Lat. 34° 7' N. North bound, of T.P.
Mean Declination, 14° 21' E.

DEPARTMENT OF THE INTERIOR,
GENERAL LAND OFFICE,
Washington, D. C. Oct. 31, 1907.
I hereby certify that this is a true copy of the plat of official survey of the lands to which it relates, on file in this office.

Recorder, General Land Office.

Surveys Designated	By whom Surveyed	Contract N°	Contract Date	Amount of Surveys	When Surveyed
Township lines ..... and	Henry McShington		October 4th 1852		1853
Boundaries of Lot N°37	G.H. Thompson		Inst. Aug. 17th 1868		1870
Township lines re surveyed	J.R. Glover	382	November 20th 1884		1895
Rest of Township lines, new	"		"		"
Boundaries of Lot N°37 from Sycamore T.M. N°2 to Post T.M.R, re-surveyed	"		"		"
Section lines, new	M.E. Reilly	383	"	52 mls 20 chs 64 lks	"
Boundaries of Lot N°37 from Post T.M. N°1 to Sycamore T.M. N°2, resurveyed	"		"	0. 65. 28.	"
Meanders of Pacific Ocean	"		"	1. 62. 74.	"
Connections	"		"	0. 32. 20.	November 27th 1895

The above Map of Township N°1 South, Range N°17 West, San Bernardino Meridian, California is strictly conformable to the field notes of the surveys thereof on file in this Office, which have been examined and approved. See Office letter of even date.

U.S. Surveyor General's Office
San Francisco California
June 20th 1896

W. S. Green
U.S. Surv. Gen. Cal.

178

54 041

178

TOWNSHIP 1 SOUTH, RANGE 17 WEST, OF THE SAN BERNARDINO MERIDIAN, CALIFORNIA.

DEPENDENT RESURVEY, METES-AND-BOUNDS SURVEY, AND SUBDIVISION OF SECTION 7

ORIGINAL

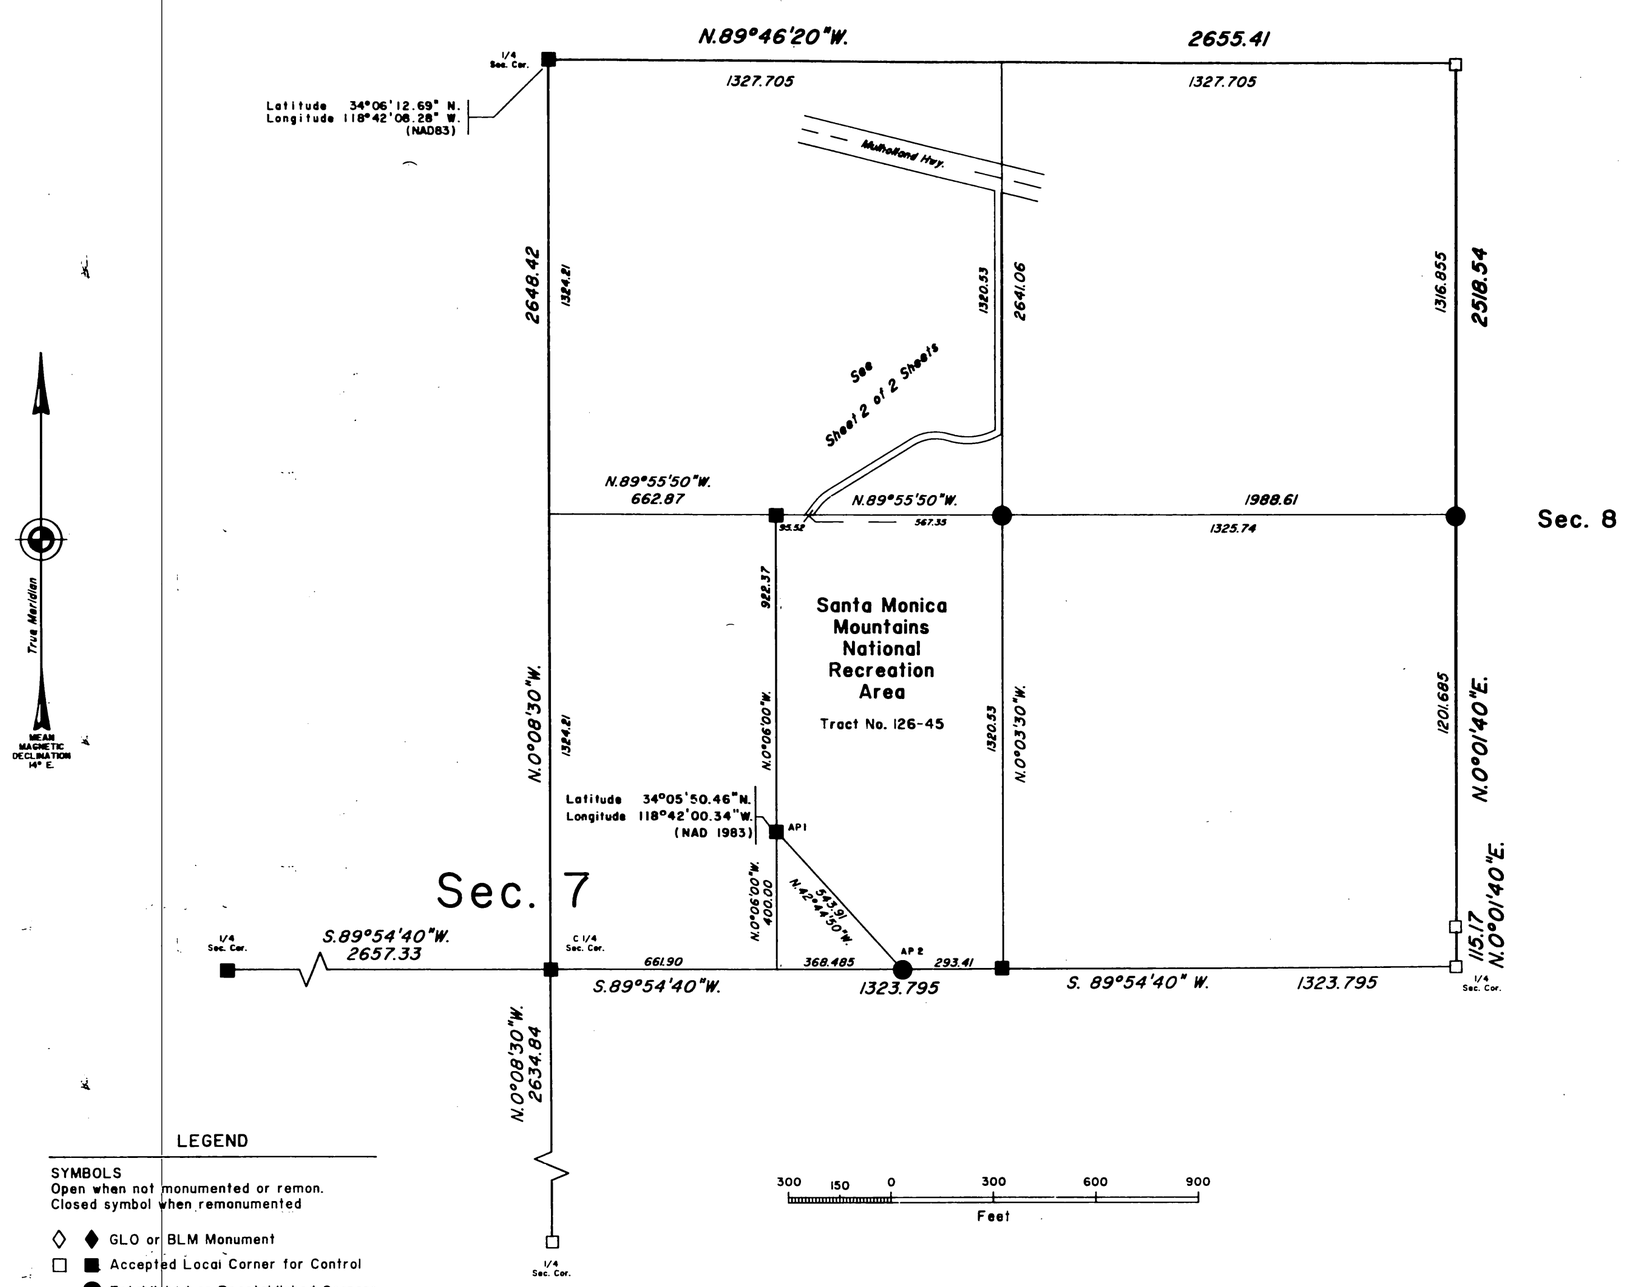

A history of surveys is contained in the field notes.

This plat in (2) sheets, represents the dependent resurvey of a portion of the subdivisional lines, designed to restore the corners in their true original locations according to the best available evidence, the subdivision of section 7, and the metes-and-bounds survey of a portion of the Santa Monica Mountains National Recreation Area Boundary, in Township 1 South, Range 17 West, San Bernardino Meridian, California.

Lottings and areas are as shown on the township plat approved June 20, 1896.

Survey was executed by David H. Haller, Cadastral Surveyor, beginning June 7, 1994, and completed June 24, 1994, for Group No. 1210, California.

LEGEND

SYMBOLS
Open when not monumented or remon.
Closed symbol when remonumented

◇ ◆ GLO or BLM Monument
□ ■ Accepted Local Corner for Control
● Established or Reestablished Corners

UNITED STATES DEPARTMENT OF THE INTERIOR
BUREAU OF LAND MANAGEMENT
Sacramento, California

This plat is strictly conformable to the approved field notes, and the survey, having been correctly executed in accordance with the requirements of law and the regulations of this Bureau, is hereby accepted.

For the Director

Clifford A. Robinson August 21, 1996

Chief Cadastral Surveyor—California

D.a.d.
dhh

54 041-A

T. 1 S., R. 17 W., S.B.M.

TOWNSHIP 1 SOUTH, RANGE 17 WEST, OF THE SAN BERNARDINO MERIDIAN, CALIFORNIA.

DEPENDENT RESURVEY, METES-AND-BOUNDS SURVEY, AND SUBDIVISION OF SECTION 7

ORIGINAL

Reference should be made to Sheet No. 1 for survey information

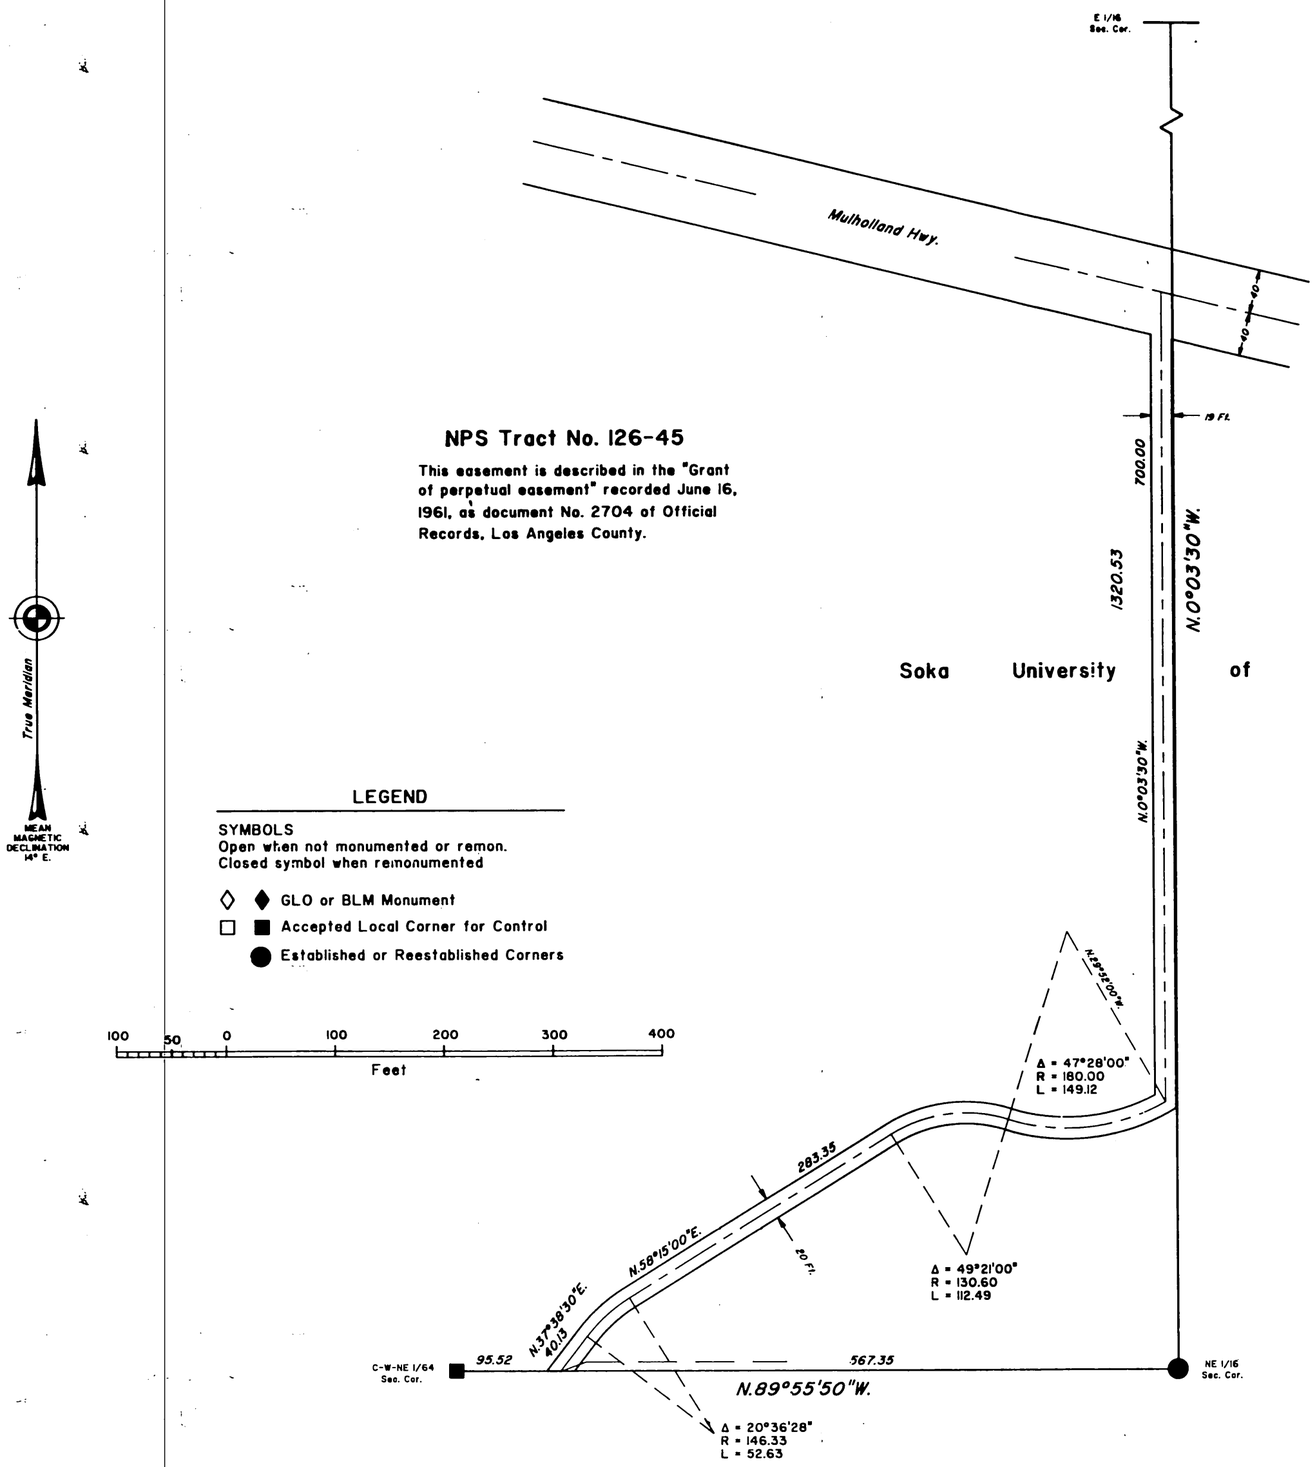

UNITED STATES DEPARTMENT OF THE INTERIOR
BUREAU OF LAND MANAGEMENT
Sacramento, California

This plat is strictly conformable to the approved field notes, and the survey, having been correctly executed in accordance with the requirements of law and the regulations of this Bureau, is hereby accepted.

For the Director

Clifford A. Robinson August 21, 1996

Chief Cadastral Surveyor–California

D.a.d.
dhh

54 041-B

T. 1 S., R. 17 W., S.B.M.

TOWNSHIP 1 SOUTH, RANGE 17 WEST, OF THE SAN BERNARDINO MERIDIAN, CALIFORNIA.

DEPENDENT RESURVEY AND METES-AND-BOUNDS SURVEY

ORIGINAL

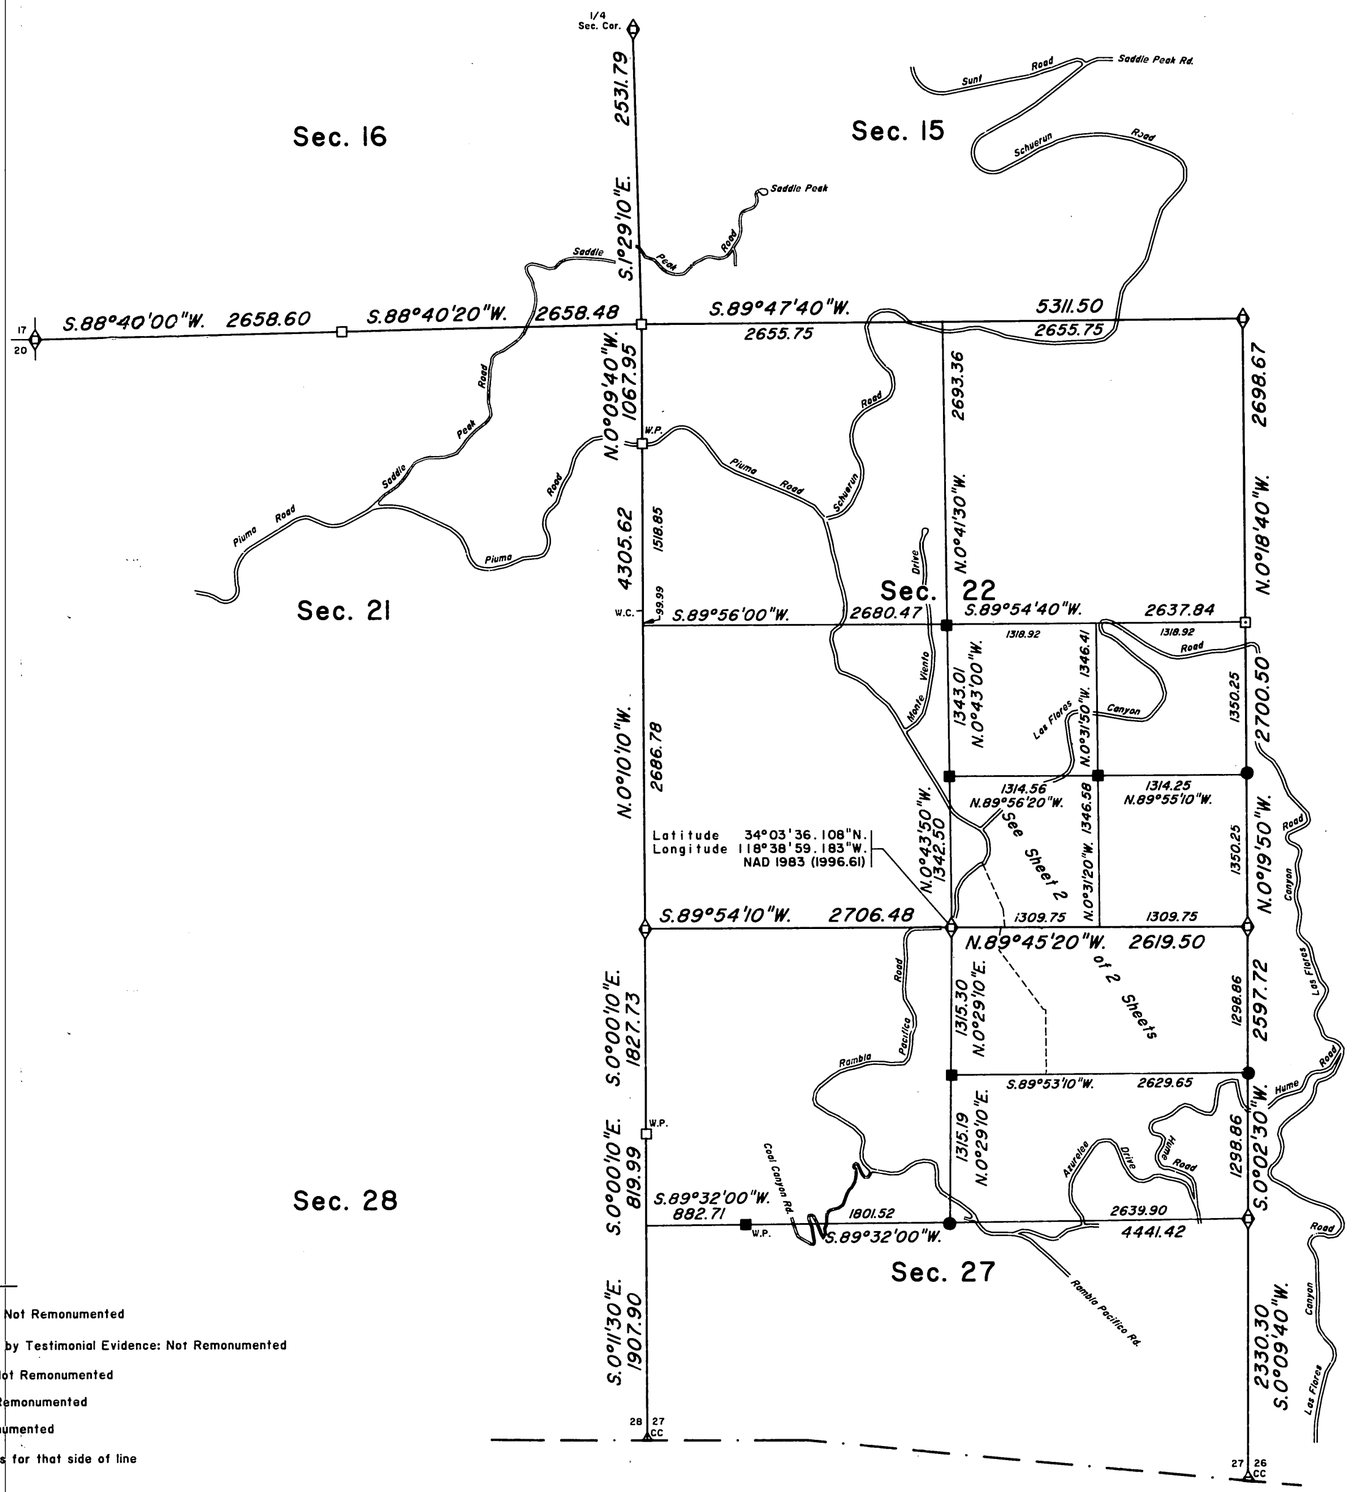

True Meridian

LEGEND

- ◇ Original Evidence Recovered: Not Remonumented
- ◈ Original Position Perpetuated by Testimonial Evidence: Not Remonumented
- □ Local Evidence Recovered: Not Remonumented
- ■ Local Evidence Recovered: Remonumented
- ● Position Determined and Monumented

Partial symbols represent corners for that side of line

A history of surveys is contained in the field notes.

This plat, in two (2) sheets, represents the dependent resurvey of a portion of the subdivisional lines, designed to restore the corners in their true original locations according to the best available evidence, the subdivision of sections 22 and 27, and the metes-and-bounds survey of a portion of the Santa Monica Mountains National Recreation Area boundary, National Park Service (NPS) Tract No. 135-01, Township 1 South, Range 17 West, San Bernardino Meridian, California.

The plotted topographic features shown on this plat were compiled using resource grade global positioning system (GPS) satellite receivers with a published system precision of ± 15 ft.

Lottings and areas are as shown on the township plat approved June 20, 1896

Survey was executed by David H. Haller, Cadastral Surveyor, beginning July 29, 1996, and completed May 15, 1998, pursuant to Special Instructions dated June 2, 1994, and Supplemental Special Instructions No. 1, dated July 15, 1996, for Group 1210, California.

UNITED STATES DEPARTMENT OF THE INTERIOR
BUREAU OF LAND MANAGEMENT
Sacramento, California

This plat is strictly conformable to the approved field notes, and the survey, having been correctly executed in accordance with the requirements of law and the regulations of this Bureau, is hereby accepted.

For the Director

July 29, 1998

Chief Cadastral Surveyor—California

D.a.d.
d'h'h

54 041-C

T. 1 S., R. 17 W., S.B.M.

TOWNSHIP 1 SOUTH, RANGE 17 WEST, OF THE SAN BERNARDINO MERIDIAN, CALIFORNIA.

DEPENDENT RESURVEY AND METES-AND-BOUNDS SURVEY

ORIGINAL

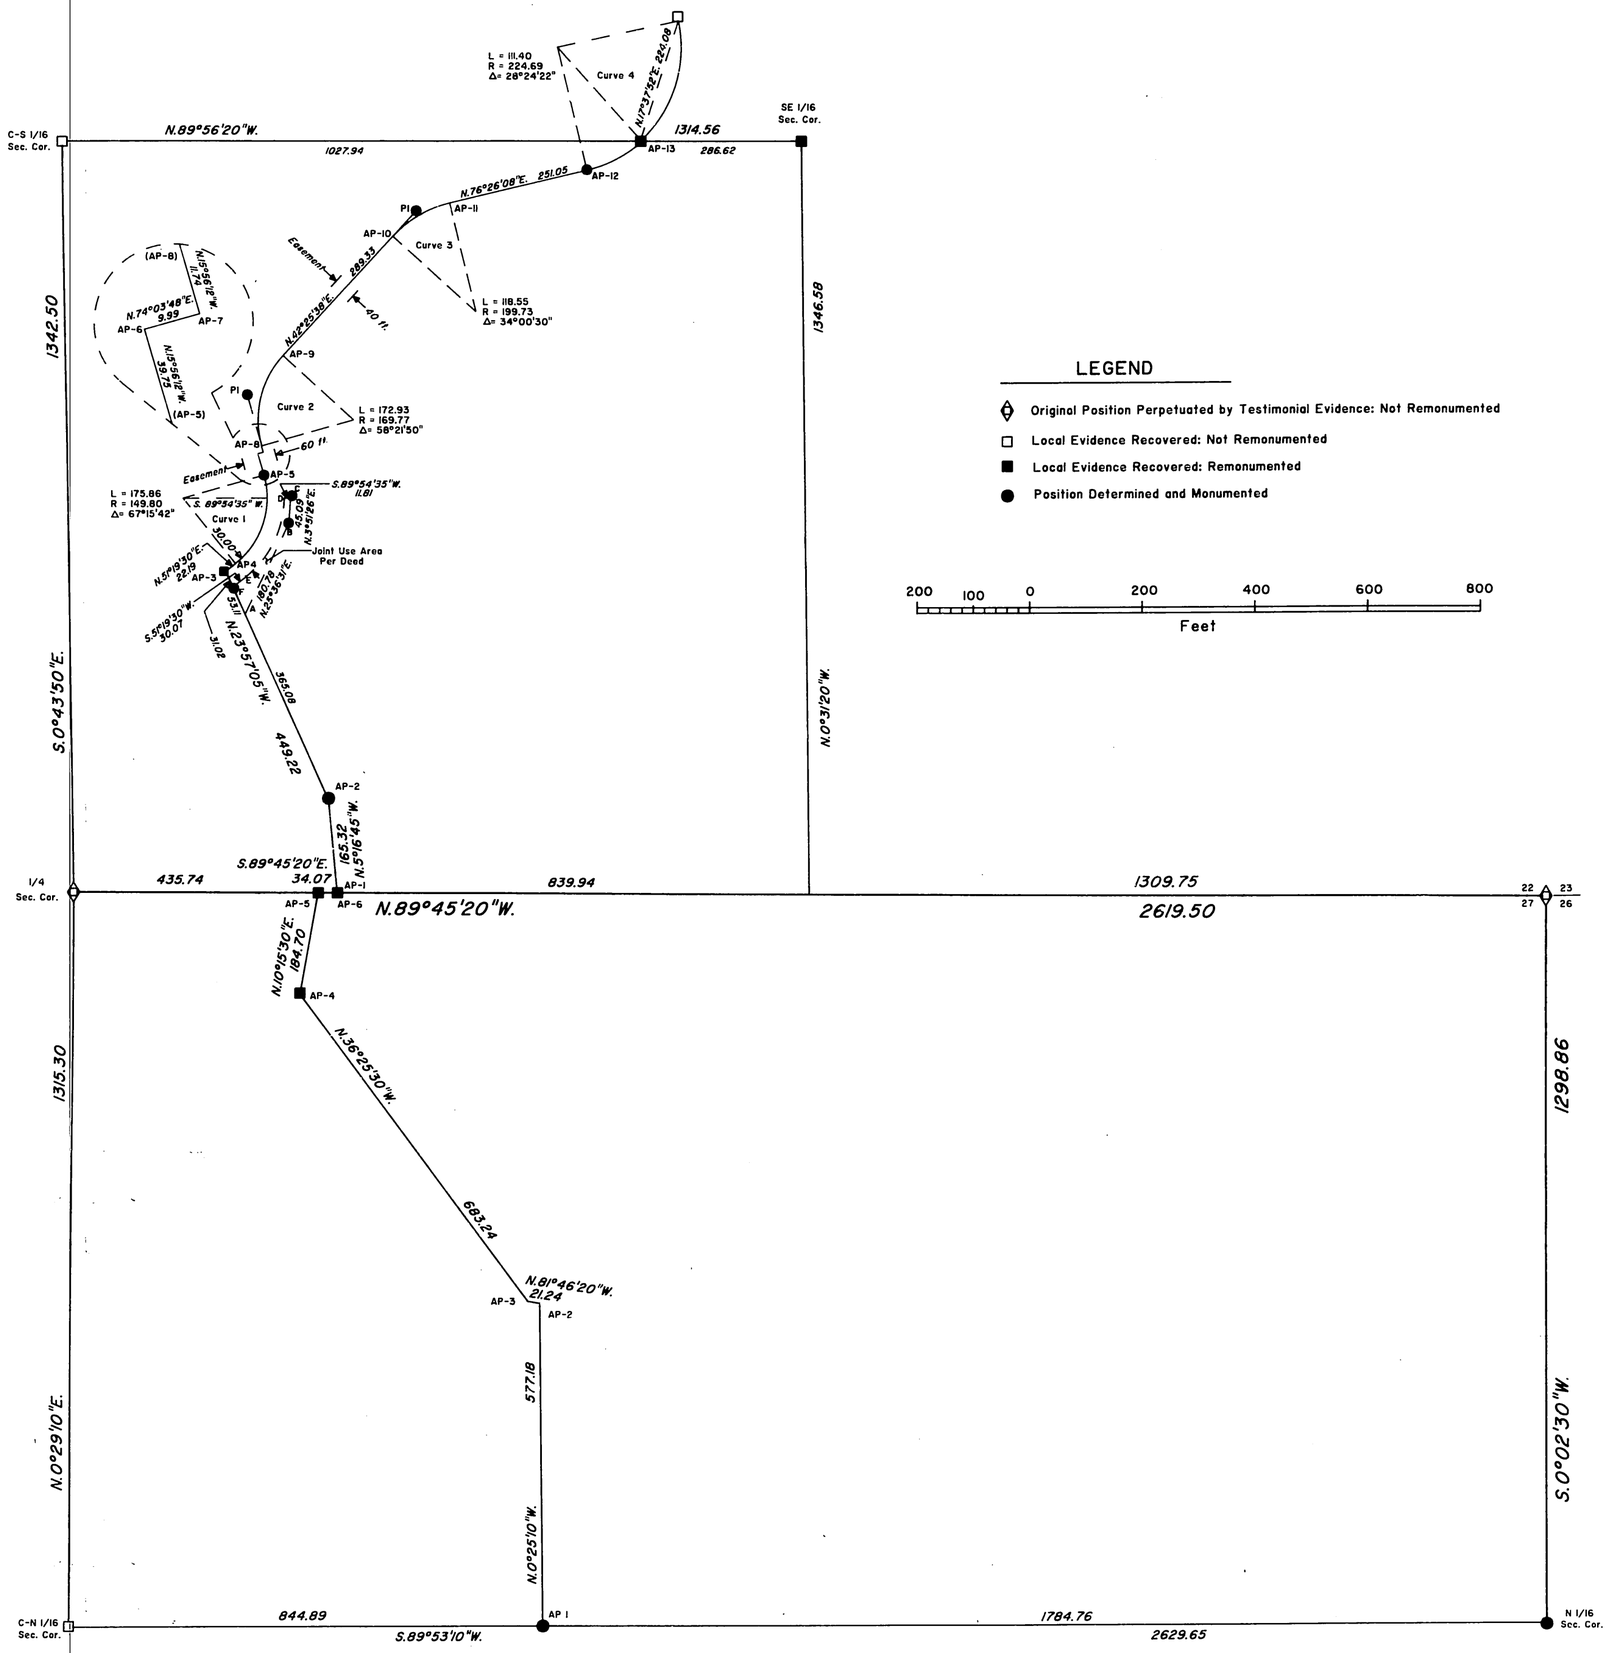

Reference should be made to Sheet No. 1 for survey information.

LEGEND

- Original Position Perpetuated by Testimonial Evidence: Not Remonumented
- Local Evidence Recovered: Not Remonumented
- Local Evidence Recovered: Remonumented
- Position Determined and Monumented

200 100 0 200 400 600 800
Feet

UNITED STATES DEPARTMENT OF THE INTERIOR
BUREAU OF LAND MANAGEMENT
Sacramento, California

This plat is strictly conformable to the approved field notes, and the survey, having been correctly executed in accordance with the requirements of law and the regulations of this Bureau, is hereby accepted.

For the Director

James J. Ribyo July 29, 1998

Chief Cadastral Surveyor–California

D.a.d.
dhh

54 041-D

T. 1 S., R. 17 W., S.B.M.