103

198
Sht. 8
1n 8/13
A79

Ralph Rogers Co's.

HIGHLAND PARK ANNEX No. 2.

Being a Subdivision of Parts of Lots 23, 24, 25, 26 and 27 & all of Lots 30, 31 and 32, of the Southern Portion of the Montezuma Tract. M.R. 52-53 Los Angeles County, California. Surveyed by Ensign - and Ransom, February 1905.

Scale: 1 in. = 100 ft.

In the City of Los Angeles

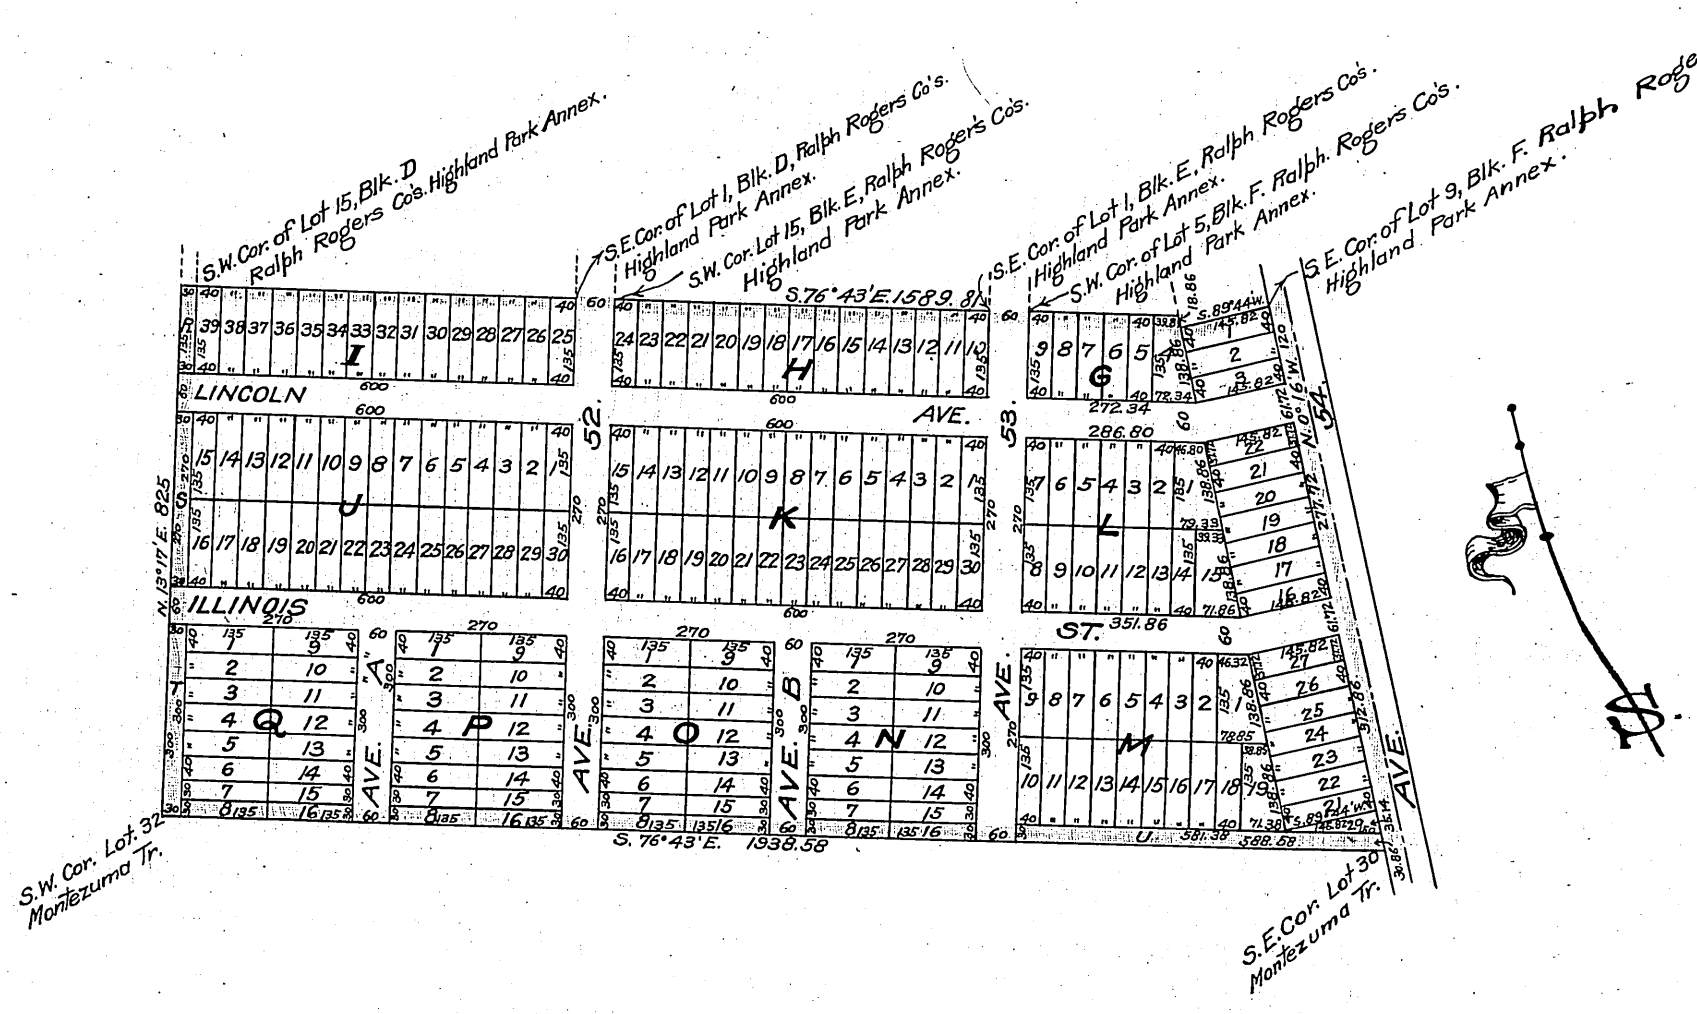

Proprietors:—

H. H. Brown.

By Ralph Rogers, Atty. in fact.

We concur in the above map and dedication.

Hugh Glassell } Mortgagees
Andrew Glassell }

Excrs. Estate of Andrew Glassell deceased.
Supt. Ct. Case #4252, New Prob. Series.

Por. Lot 11, Blk. M, for Storm Drain ~ E: 15-222, O.R. 15054-209.
Por. Lot 10, " " " " E: 15-259, O.R. 15096-326.

Street purposes lots R, S and T. D: 2667-130 D: 3-297
For Vacations Ave's A & B See D: 12-132 R.B. 13-6
ALAMEDA ST. CHANGED TO AVE. 51. ORD. 27333.
ILLINOIS ST. CHANGED TO BUCHANAN ST. ORD. 27333.
Por. vacated street to City of L.A. ~ D: 75-162, O.R. 9359-43.
Por. Lot 13, Blk. M, for Storm Drain ~ E: 15-195, O.R. 14942-378.
Por. Lot 18, " " " " " E: 15-196, O.R. 14999-204.
Por. Lot 1, " " " " " E: 15-196, O.R. 14979-296.
Por. Lot 14, " " " " " E: 15-207, O.R. 15024-182.
Por. Lot 16, " " " " " E: 15-212, O.R. 15096-35.
Por. Lot 15, " " " " " E: 15-212, O.R. 14992-252.
Por. Lot 17, " " " " " E: 15-212, O.R. 15026-289.
Por. Lot 25, " " " " " E: 15-217, O.R. 14991-329.
Por. Lot 24, " " " " " E: 15-217, O.R. 14996-363.
Por. Lot 12, " " " " " E: 15-218, O.R. 15083-85.

Recorded Sep. 6, 1905.
(Scale reduced to 300' = 1")

comp. H.C.

41-C-25
Sht. 41, A

~~A-79~~

~~Sht. 8~~