JUN 24 1922
29 10 A.M.
54
88
MAPS

By J B Roberts
Deputy

5.00

SELVAS DE VERDUGO

SHEETS 11 & 12

IN THE CITY OF GLENDALE

BEING A SUBDIVISION OF A PORTION OF THE THEODORO VERDUGO 47.95 ACRE ALLOTMENT IN THE RANCHO SAN RAFAEL AS PER MAP RECORDED IN BOOK 78, PAGE 61 MISCELLANEOUS RECORDS OF LOS ANGELES COUNTY, CALIFORNIA

SELVAS DE VERDUGO
SHEET Nº 11

Prepared by Edward M. Lynch
Civil Engineer

April, 1922

Scale: 1" = 100'

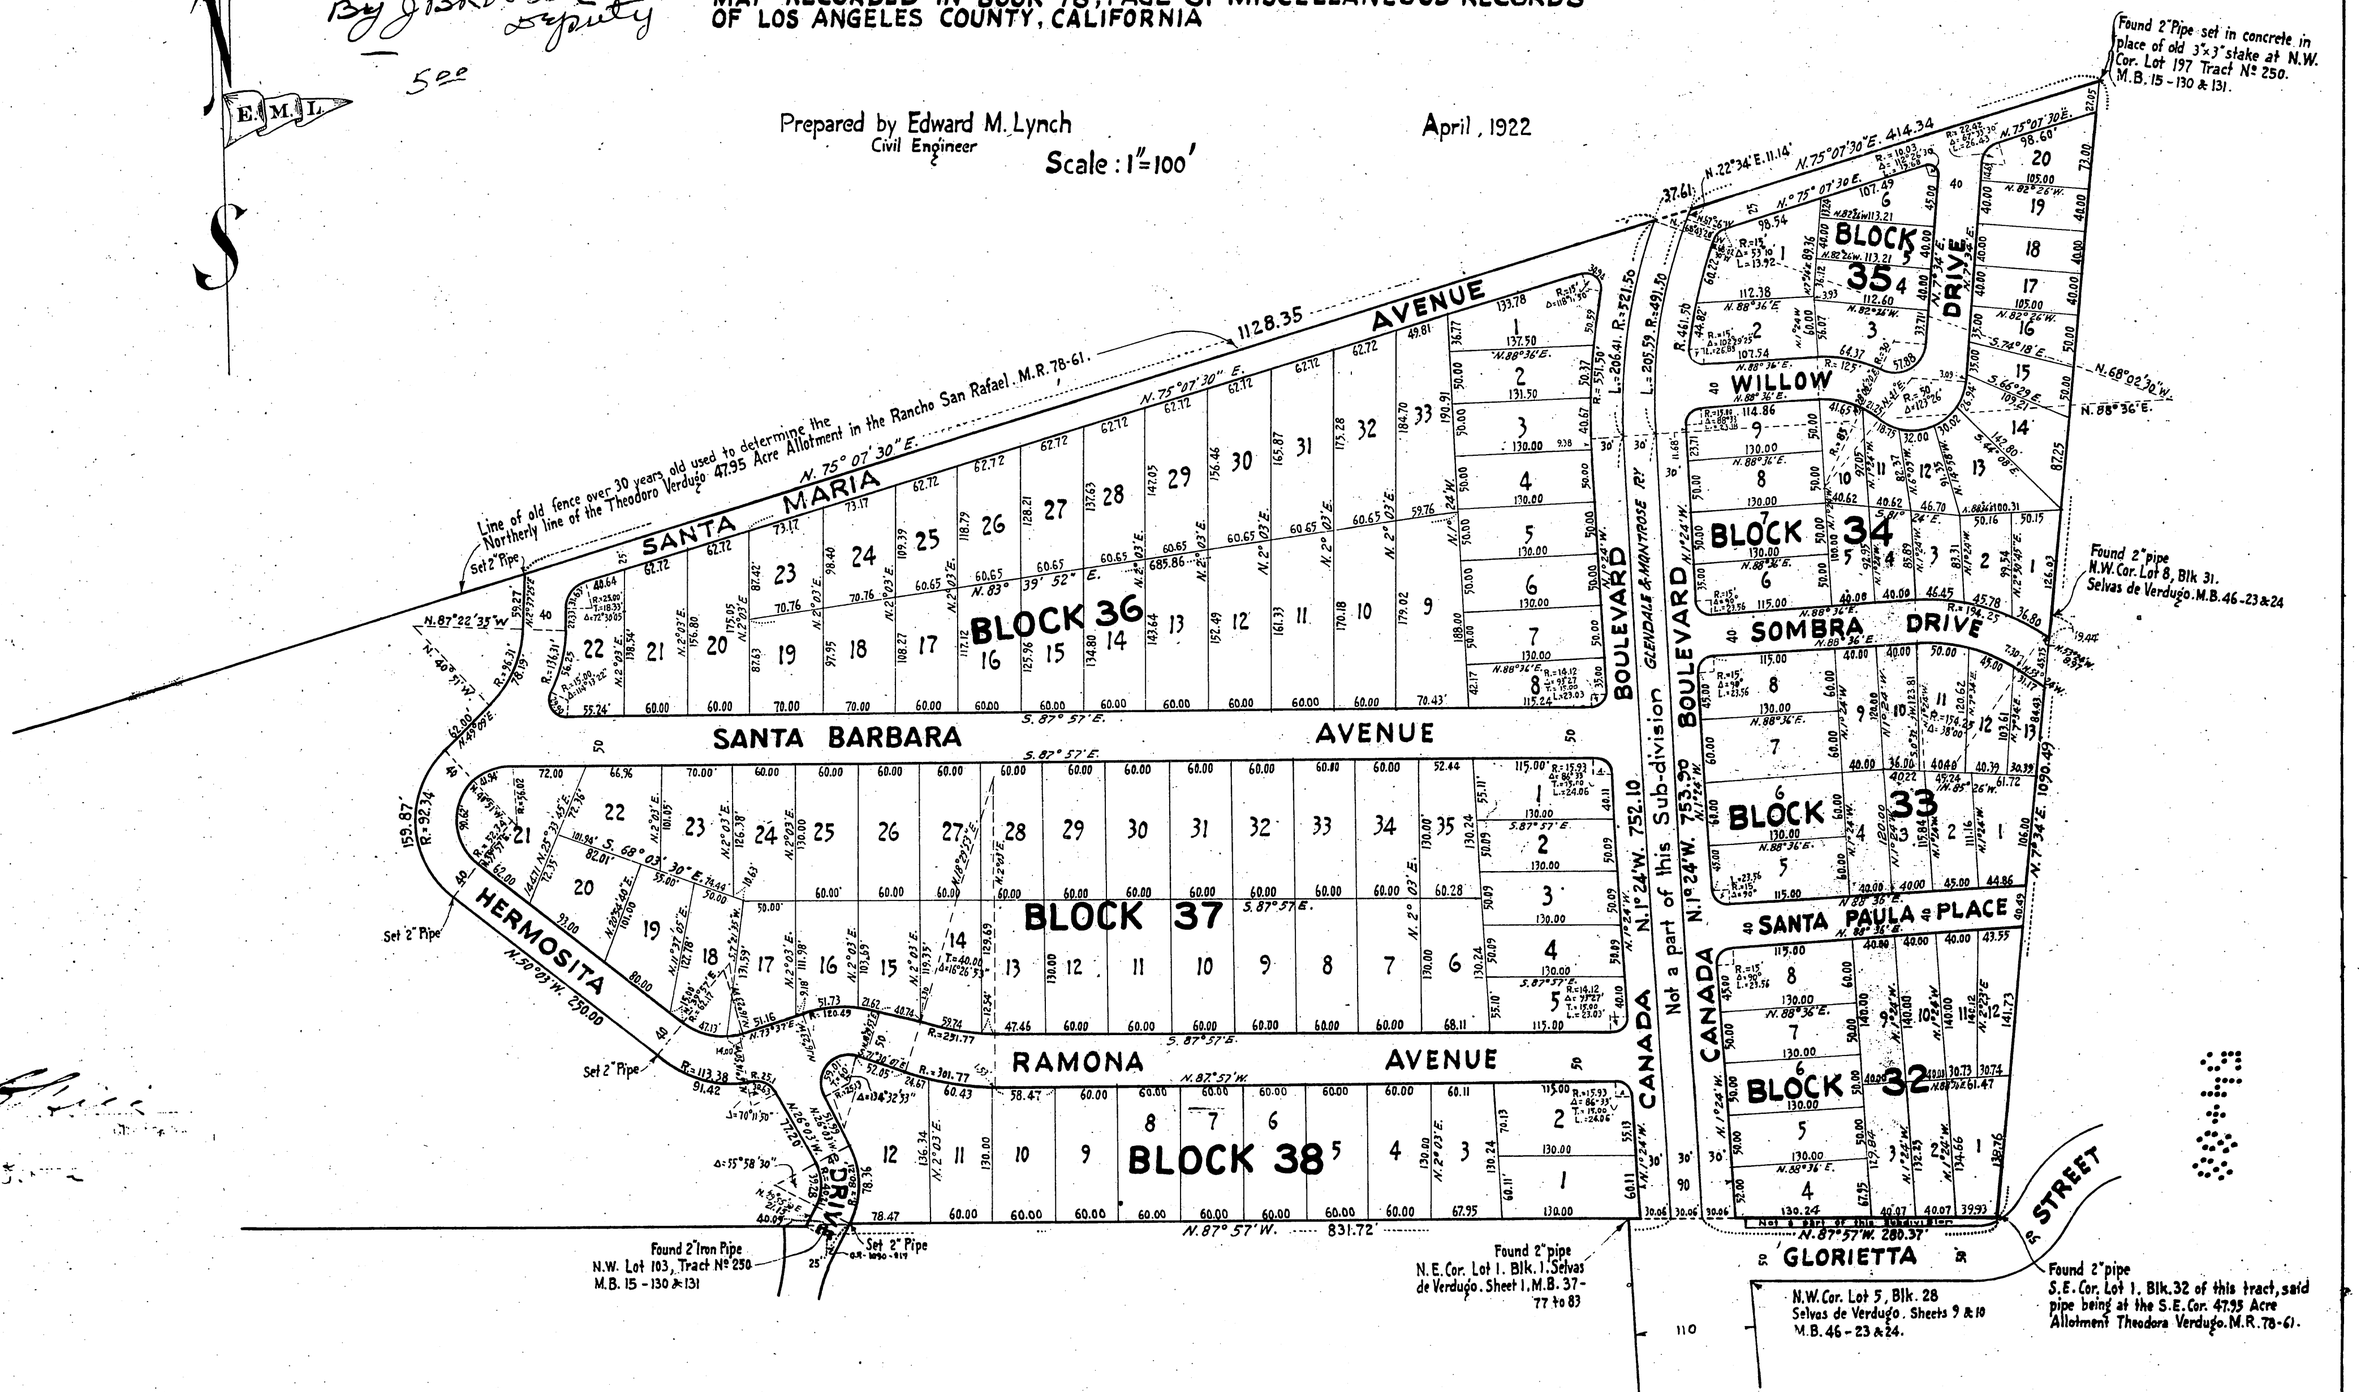

SELVAS DE VERDUGO
SHEET Nº 12

54+89

JUN 24 1922
29 10 A.M
54
89
MAPS

By J B Roberts
Deputy

Free

May
22.

Edward M.

Edward

May
22.

Edward

26 May
W J Van Wie

May
22.

Edward

May 25 22

May 26 22 W J Van Wie

Edward