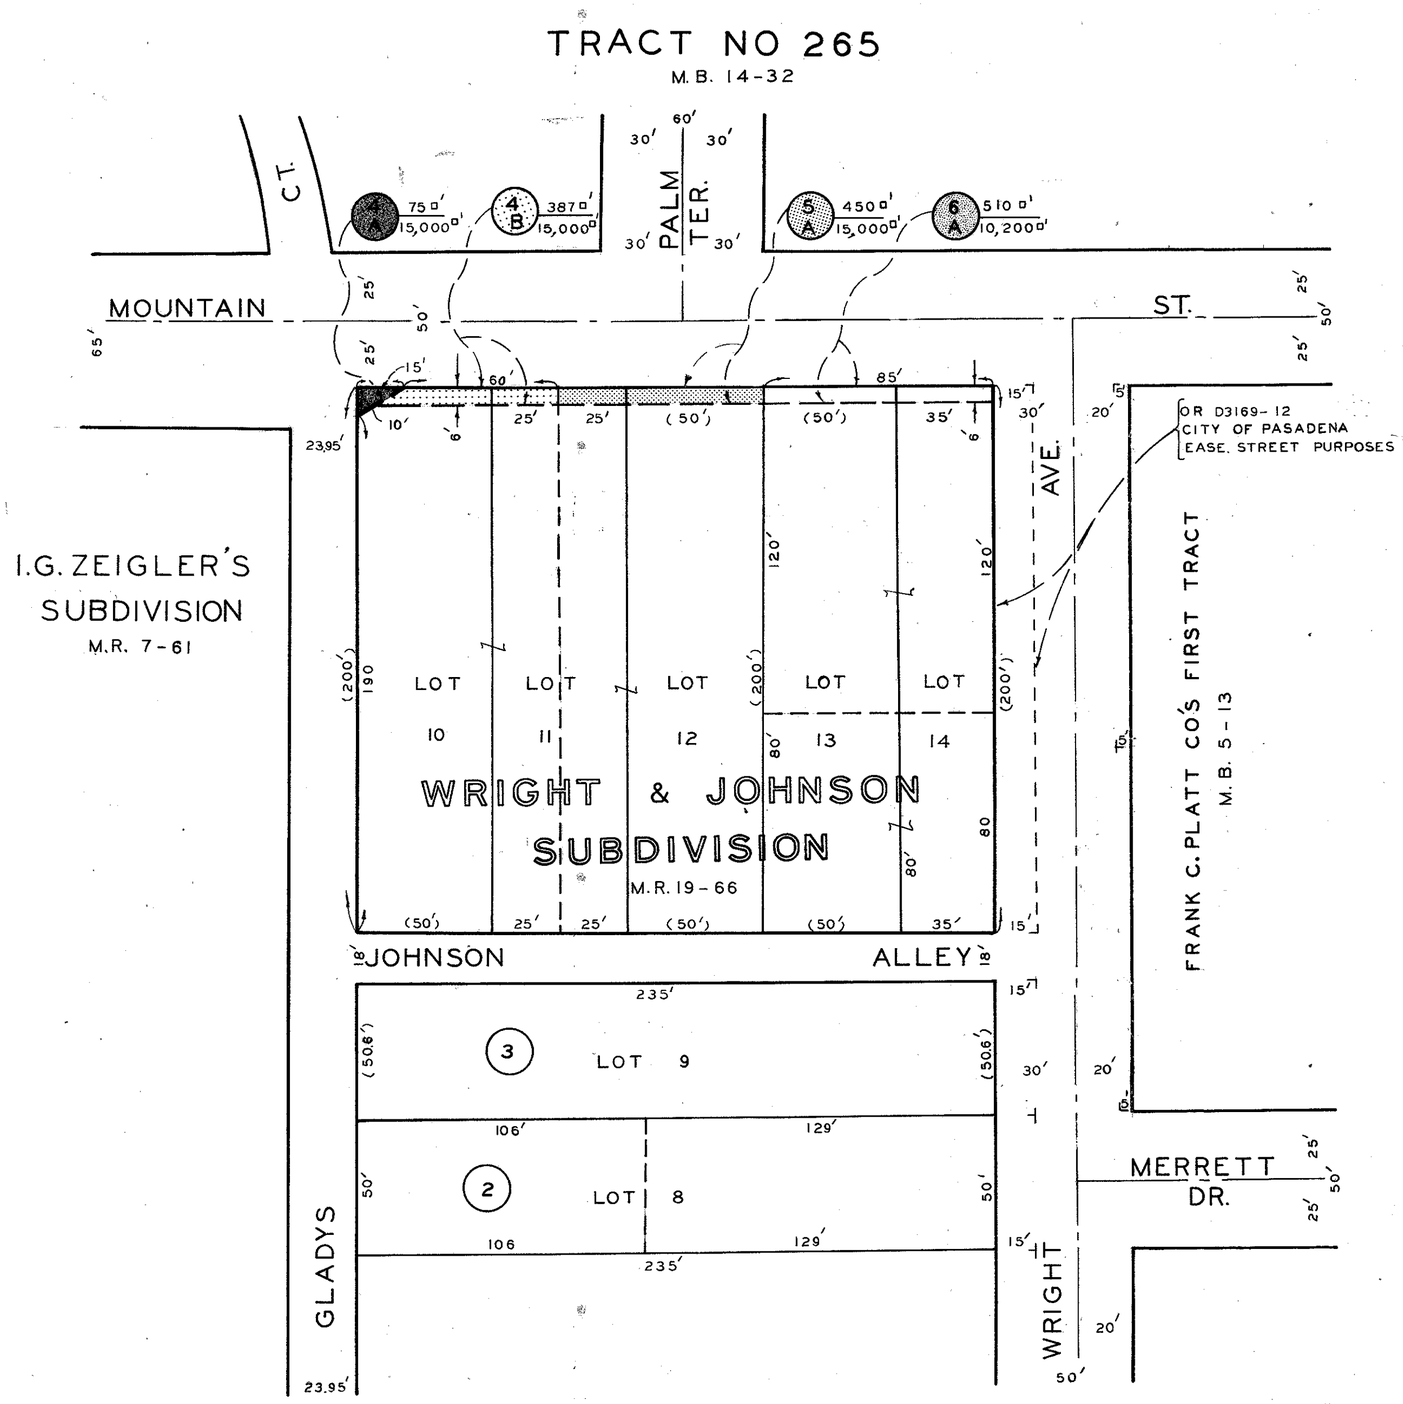

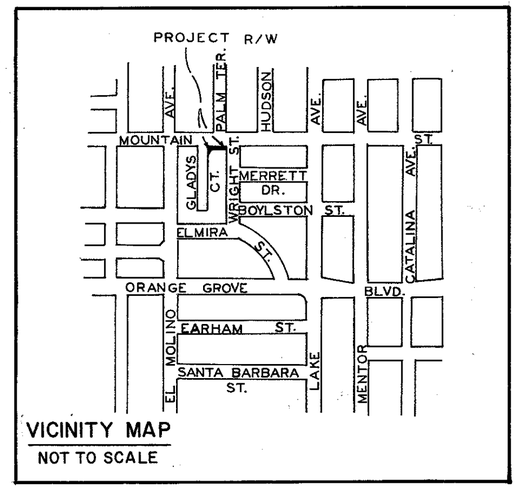

VICINITY MAP
NOT TO SCALE

VESTINGS				
PARCEL	GRANTOR	VESTING DEED	DEED TO L.A.C.F.C.D. type of deed	DEED TO L.A.C.F.C.D. recorded
4A	HAYWARD TAMKIN ETTA G. TAMKIN	OR D3641-289	EASE.-C.S.D.	OR D6556-224
4B			TEMP. EASE. EXP. 96-75	
5A	GLENN D. BRONNER CRYSTLE G. BRONNER	OR D3473-195	TEMP. EASE. EXP. 96-75	OBTAINED & FILED
6A	JAMES W. LOMAX DORIS J. LOMAX	OR D5868-970	TEMP. EASE. EXP. 96-75	OBTAINED & FILED

LEGEND
Record distances shown in ().
0000 = area of parcel.
00000 = area of total holding.
□' Denotes square feet.

SCALE IN FEET
1" = 40'
0 40 80 120

ALL IN THE CITY OF PASADENA

REVISED	REFERENCES	PREPARED BY	LOS ANGELES COUNTY FLOOD CONTROL DISTRICT		
	C.I. 8 (E-1) 470-6252-D11 TO 7	M. SEIF	PROJECT 6252 — LINE A PASADENA FROM GLADYS CT. TO WRIGHT AVE.		
		CHECKED BY: A. MARQUEZ	RECOMMENDED BY: DIVISION ENGINEER, RIGHT OF WAY	DATE: 4-22-74	SCALE: AS SHOWN
		PROJECT ENGINEER	APPROVED BY: CHIEF ENGINEER — CIVIL ENGINEER NO. 8726	NO. 470-6252-RW1	